

STATE OF OHIO
DEPARTMENT OF TRANSPORTATION

BRS-557(2)

FHWA REGION	STATE	PROJECT	
	OHIO	BRS-557(2)	

1
21

COL - 170 - 18.95

COL - 170 - 18.95

UNITY TOWNSHIP
COLUMBIANA COUNTY

1989 SPECIFICATIONS

THE STANDARD SPECIFICATIONS OF THE STATE OF OHIO, DEPARTMENT OF TRANSPORTATION, INCLUDING CHANGES AND SUPPLEMENTAL SPECIFICATIONS LISTED IN THE PROPOSAL SHALL GOVERN THIS IMPROVEMENT.

I HEREBY APPROVE THESE PLANS AND DECLARE THAT THE MAKING OF THIS IMPROVEMENT WILL REQUIRE THE CLOSING TO TRAFFIC OF THE HIGHWAY AND THAT DETOURS WILL BE PROVIDED AS INDICATED ON THE PLANS.

DESIGN DESIGNATION

CURRENT A.D.T. (1989) = 2480
DESIGN YEAR A.D.T. (2009) = 4352
D.H.V. = 435
D. = 60%
T (% B & C TRUCKS) = 5%
DESIGN SPEED = 55 M.P.H.
LEGAL SPEED = 55 M.P.H.
FUNCTIONAL CLASSIFICATION = MAJOR COLLECTOR (RURAL)

DESIGN EXCEPTION

APPROVAL DATE

SUPERELEVATION 9/11/86

CONVENTIONAL SIGNS

COUNTY LINE _____
TOWNSHIP LINE _____
SECTION LINE _____
CORPORATION LINE _____ OR _____
FENCE (EXISTING) _____ (PROPOSED) _____
CENTERLINE _____
TREES (TO BE REMOVED) _____
UTILITY POLES: POWER ϕ , LIGHT ϕ ,
TELEPHONE ϕ
LIMITED ACCESS (ONLY) _____
RIGHT OF WAY (ONLY) _____

LIMITED ACCESS &
RIGHT OF WAY _____
EXISTING RIGHT OF WAY _____
PROPERTY LINE _____
IN EXISTING FENCE _____
RAILROAD _____ OR _____
GUARDRAIL (EXISTING) _____
(PROPOSED) _____
GAS LINE _____
WATER LINE _____
SANITARY SEWER _____



INDEX OF SHEETS

TITLE SHEET 1
TYPICAL SECTIONS 2-3
GENERAL NOTES 4
CALCULATIONS 5
GENERAL SUMMARY 6
PLAN & PROFILE 7
CROSS SECTIONS 8-9
CHANNEL SECTIONS 10-11
STRUCTURES OVER 20'-0" 12-21

LINE DATA


BEGIN PROJECT STA. 87+90.92
END PROJECT STA. 89+11.81
NET LENGTH OF PROJECT 120.89 L.F. OR 0.023 MI.

BEGIN WORK STA. 86+71.07
END WORK STA. 90+15.00
NET LENGTH OF WORK 343.93 L.F. OR 0.065 MI.

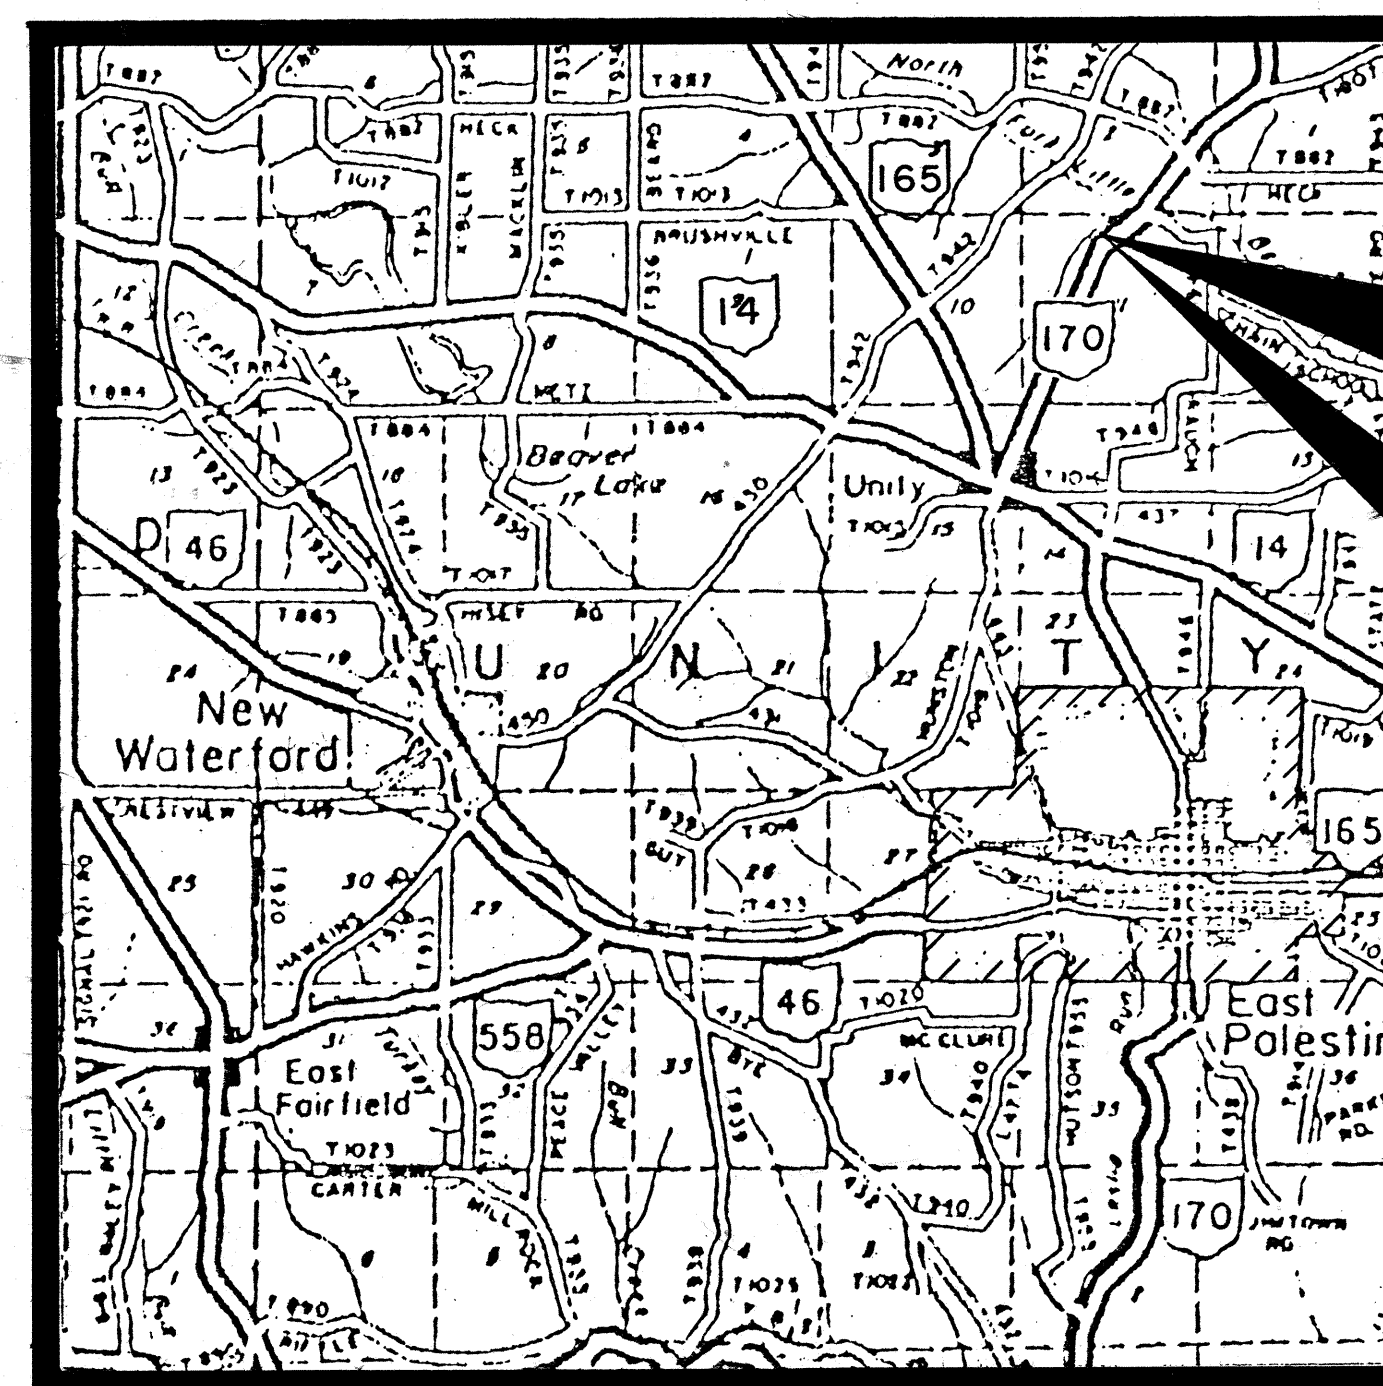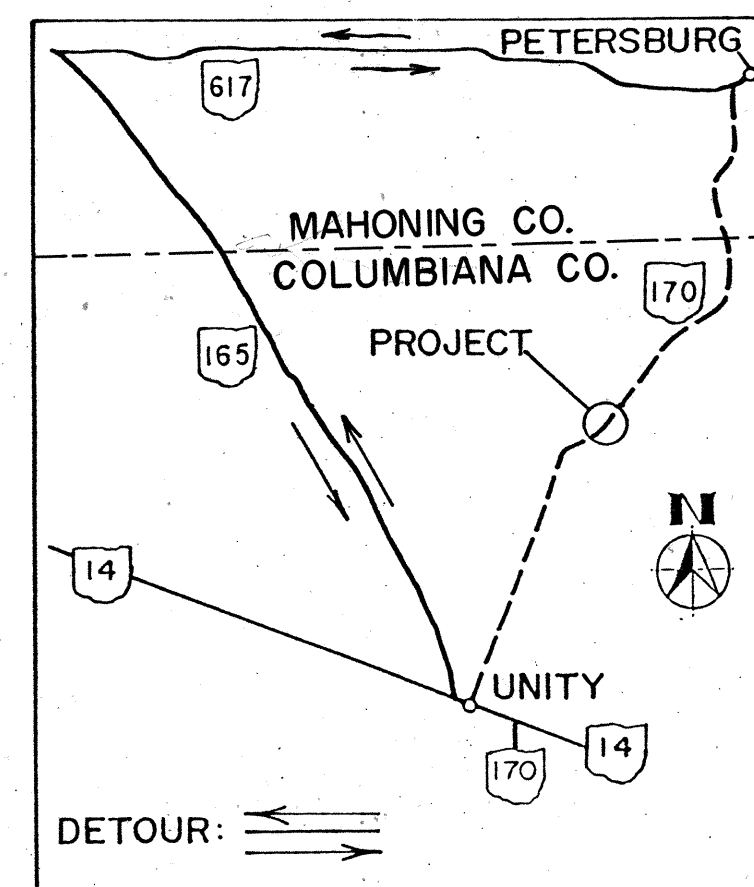


END PROJECT
STA. 89+11.81

BEGIN PROJECT
STA. 87+90.92

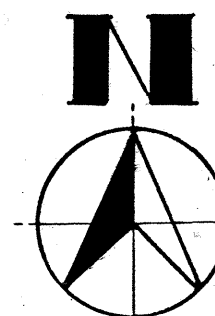

LOCATION MAP

SCALE IN MILES

 

PORTION TO BE IMPROVED _____
STATE & FEDERAL ROUTES _____
OTHER ROADS _____

SCALES

PLAN: _____
PROFILE: _____ HORIZONTAL _____ VERTICAL _____
CROSS SECTION: _____ HORIZONTAL _____ VERTICAL _____

SUPPLEMENTAL PRINTS OF STANDARD CONSTRUCTION DRAWINGS				SUPPLEMENTAL SPECIFICATIONS	
AS-1-81	11/27/81	MC-11	8/1/78		
CPA-2-73	4/10/73	GR-1	1/11/85	836	11/12/85
CPP-2-73	4/10/73	GR-3	1/21/85	802	5/4/88
CS-2-73	4/10/73			847	10/17/83
DBR-2-73	4/10/73	GR-4A	1/30/84	947	10/17/83
		GR-4	2/5/82		
MT-99.10	11/14/86	GR-2B	2/5/82		
		BP-5	10/1/87		

UNDERGROUND UTILITIES

TWO WORKING DAYS
BEFORE YOU DIG

CALL 800-362-2764 (TOLL FREE)
OHIO UTILITIES PROTECTION SERVICE

NON-MEMBERS
MUST BE CALLED DIRECTLY

DEPARTMENT OF TRANSPORTATION
FEDERAL HIGHWAY ADMINISTRATION

APPROVED:

DIVISION ADMINISTRATOR

DATE

PROJECT COL - 170 - 18.95

FILE NO. DATE OF LETTING 19

CONTRACT NO.

environmental
design
group


Engineers • Landscape Architects • Surveyors
1533 Commerce Drive • Stow, OH 44224
(216) 686-1898

STRUCTURE PLANS REVIEWED BY:
Burgess & Niple, Limited
Columbus, Ohio



TYPICAL SECTIONS



TYPE 611

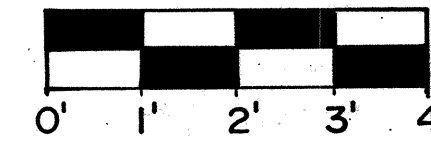

FHWA REGION	STATE	PROJECT	
	OHIO	BRS-557 (2)	

2
21

COL-170-18.95

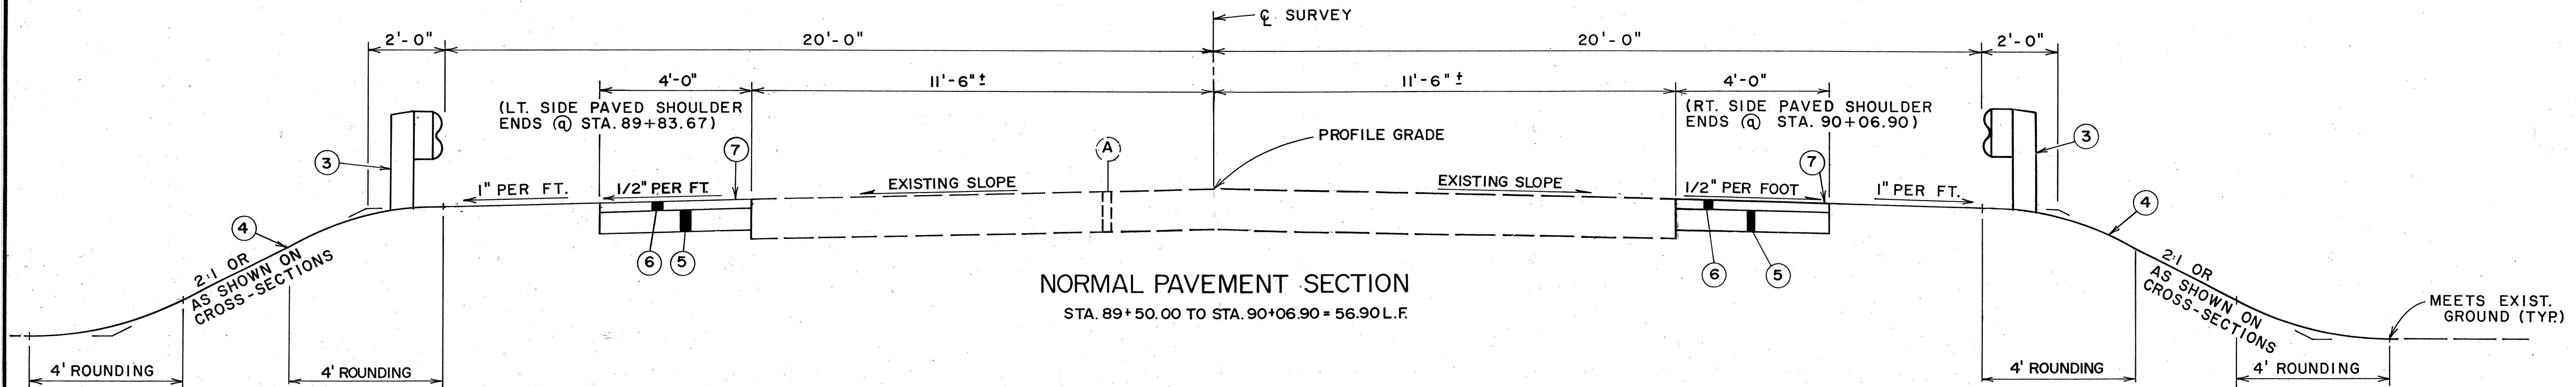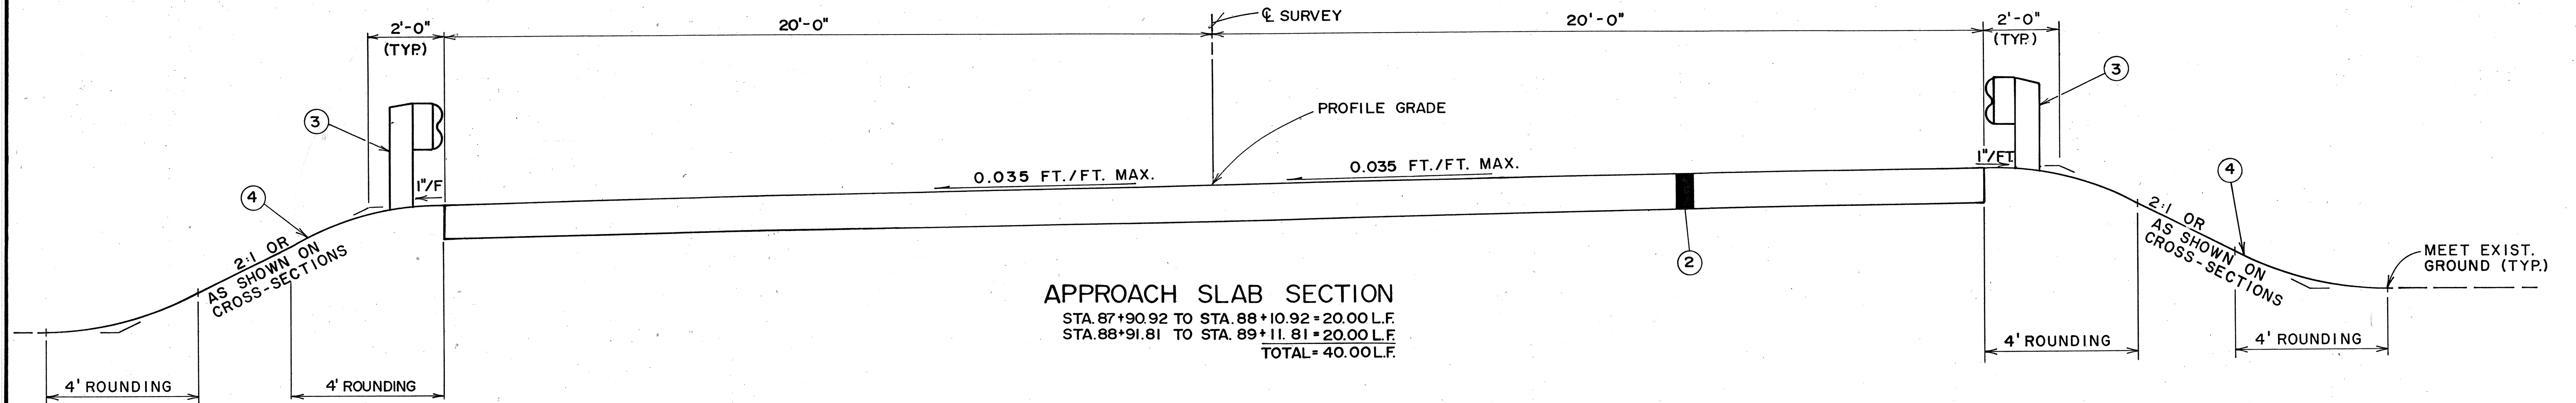

- (A) EXISTING FLEXIBLE PAVEMENT
- (1) ITEM 407 - TACK COAT
- (2) ITEM 611 - REINFORCED CONCRETE APPROACH SLAB (T=13")
- (3) ITEM 606 - TYPE 5 GUARDRAIL
- (4) ITEM 659 - SEEDING & MULCHING
- (5) ITEM 304 - 5" AGGREGATE BASE
- (6) ITEM 301 - 3" BITUMINOUS AGGREGATE BASE, AC-20
- (7) ITEM 409 - SEAL COAT AND COVER AGGREGATE
- (8) ITEM 404 - 1 1/4" ASPHALT CONCRETE, AC-20

A horizontal number line with tick marks at 0', 1', 2', 3', and 4'. The segments between the tick marks are shaded in a repeating pattern: the segment from 0' to 1' is black, 1' to 2' is white, 2' to 3' is black, and 3' to 4' is white.



SUPERELEVATED PAVEMENT SECTION

①	EXIST. FLEXIBLE PAVEMENT	⑦	ITEM 409 - SEAL COAT AND COVER AGGREGATE
①	ITEM 407-TACK COAT	⑧	ITEM 404 - 1 1/4" ASPHALT CONCRETE, AC-20
②	ITEM 611-REINFORCED CONC. APPROACH SLAB (T=13")		
③	ITEM 606- TYPE 5 GUARDRAIL		
④	ITEM 659- SEEDING & MULCHING		
⑤	ITEM 304- 5"AGGREGATE BASE		
⑥	ITEM 301 - 3" BITUMINOUS AGGREGATE BASE , AC - 20		

TYPICAL SECTIONS

GENERAL NOTES

FHWA REGION	STATE	PROJECT	
	OHIO	BRS - 557 (2)	



COL. - 170 - 18.95

FIELD OFFICE

The Contractor shall provide a suitable field office having a minimum of 300 sq. ft. of floor space which shall be in accordance with 619.01 and 619.02. Payment shall be included in the lump sum price bid for Item 619, Field Office.

ROUNDING OF CORNERS SHOWN ON CROSS SECTIONS:

The rounded corners shown on the typical sections, apply to all cross sections even though otherwise shown on the plans.

CONTINGENCY QUANTITIES: The Contractor shall not order materials or perform work listed in the General Summary for items designated by plan note to be used "as directed by the Engineer" unless authorized by the Engineer. The actual work locations and quantities used at the Engineers discretion shall be made a matter of record by incorporation into the final change order governing completion of this project.

ITEM 407 TACK COAT

The rate of application of 407 tack coat shall be subject to adjustment, as directed by the Engineer. Plan quantities indicate average application rates of 0.10 gallons per square yard of tack coat for estimating purposes only.

EXISTING DEEP BEAM RAILING WITH TUBULAR BACKUP

The existing deep beam railing with tubular backup and posts shall be salvaged and stored on site for removal by State forces. This item to be paid for under 'Portions of Structure Removed, As Per Plan.'

CLEARING AND GRUBBING

Although there are no trees and/or stumps specifically marked for removal within the limits of this project, a lump sum quantity has been included in the general summary for Item 201, Clearing and Grubbing. All provisions as set forth in the specifications under this item shall be followed and all costs shall be included in the lump sum price bid for Item 201, Clearing and Grubbing.

TEMPORARY SOIL EROSION AND SEDIMENT CONTROL

The following estimated quantities are to be used as directed by the Engineer for temporary erosion and sediment control measures:

Item 207 Straw or Hay Bales 50 Each

EROSION CONTROL

Item 601 is provided in the plans for erosion control. Rock of a stable nature will not be removed in order to place Item 601. The Engineer shall check and non-perform quantities or adjust locations and quantities for rock channel protection where indicated by field conditions during construction.

SEEDING:

Quantities for seeding are calculated for the soil areas between the work limits, as shown on the cross sections.

LOCATION OF GUARDRAIL

The locations of guardrail runs, as shown in these plans, are subject to adjustment prior to final acceptance. The Engineer shall be satisfied that all installations will afford maximum protection for traffic.

PERMANENT SEEDING AREAS

The following estimated quantity is to be used as directed by the Engineer to promote growth and to care for the Permanent Seeded Areas, as per Item 659.

Item 659 Water: 1 M. Gal.

U.S.C. AND G.S. U148-1949

The Contractor will be required to notify District 11 Office, of ODOT, 5 (five) working days prior to any activity that would disturb the location or elevation of the benchmark monument.

The District Office will furnish the Contractor with a replacement disc monument, which the Contractor will place in an accessible and preferably horizontal location on the structure, as directed by the Engineer, at the time of construction. The existing disc monument shall be salvaged and returned to District 11 Office.

Payment for the above shall be included in the lump sum price bid for Item 623 Construction Layout Stakes, As Per Plan.

UNDERGROUND UTILITIES

The locations of the underground utilities shown on the plans are as obtained from the owners of the utility as required by Section 153.64 ORC.

MAINTENANCE OF TRAFFIC

The detour shown on Sheet No. 1 shall not be placed into effect until the Contractor is ready to remove the existing bridge. Until the detour is placed into effect, two-way traffic shall be maintained at all times. While the detour is in effect the Contractor shall continuously proceed with work on the bridge, including approach slabs and guardrail, until that portion of the work is completed. If the Contractor cannot proceed with construction of the adjoining pavement because of weather or scheduling limitations, the detour shall be removed and the remainder of the work shall be accomplished under traffic. The duration of the detour shall be subject to the approval of the Engineer.

The Contractor shall furnish, erect, maintain and subsequently remove approved traffic control devices as per Item 614, Maintaining Traffic, including barricades and signs in accordance with Plate C-7 of the Ohio Manual of Uniform Traffic Control Devices, Current Edition, Latest Revision. Detour signs and supports will be erected and maintained by the State. The Contractor shall provide at least two weeks notice to the District Traffic Engineer prior to closure.

Access to local property owners shall be maintained at all times.

Either permanent or temporary centerline markings must be in place prior to opening the roadway to traffic

Payment for all of the above shall be included in the unit price bid for Item 614, Maintaining Traffic.

The following estimated quantity has been carried to the General Summary to be used as required:

Item 614 Temporary Centerline, Class II. 200 L.F. = 0.04 Mi.

UTILITY OWNERSHIP

The following utilities and owners are located within the work limits of this project:

Ohio Edison Company
730 South Avenue
Youngstown, Ohio 44502
PH. (216) 747-2071

Ohio Bell Telephone Company
P.O. Box 1587
City Center 1, 2nd Floor
Youngstown, Ohio 44501
PH. (216) 744-6571

CALCULATIONS

FHWA REGION	STATE	PROJECT	
	OHIO	BRS-557 (2)	

5 21

COL -170 -18.95

ITEM 202 WEARING COURSE REMOVED

Feather Areas:
STA. 87+50.00 TO STA 87+90.92
40.92' x 23.0' x $\frac{S.Y.}{9 \text{ S.F.}}$ = 104.57 SQ. YDS.

STA. 89+11.81 TO STA. 89+50.00
38.19' x 23.0' x $\frac{S.Y.}{9 \text{ S.F.}}$ = 97.60 SQ. YDS.

TOTAL = 202.17 SQ. YDS. USE = 203.0 SQ. YDS.

ITEM 203 SUBGRADE COMPACTION

Approach Slabs:
20.0' x 40.0' x 2 x $\frac{S.Y.}{9 \text{ S.F.}}$ = 177.78 SQ. YDS.

Paved Shoulders:
STA. 86+71.07 TO STA. 87+83.13, Lt.
112.06' x 4.0' x $\frac{S.Y.}{9 \text{ S.F.}}$ = 49.80 SQ. YDS.

STA. 86+97.50 TO STA. 87+98.71, Rt.
101.21' x 4.0' x $\frac{S.Y.}{9 \text{ S.F.}}$ = 44.98 SQ. YDS.

STA. 89+04.02 TO STA. 89+83.67, Lt.
79.65' x 4.0' x $\frac{S.Y.}{9 \text{ S.F.}}$ = 35.40 SQ. YDS.

STA. 89+19.60 TO STA. 90+06.90, Rt.
87.30' x 4.0' x $\frac{S.Y.}{9 \text{ S.F.}}$ = 38.80 SQ. YDS.

TOTAL = 346.76 SQ. YDS. USE = 347.0 SQ. YDS.

ITEM 301 BITUMINOUS AGGREGATE BASE, T=3"

Paved Shoulders: (Stations same as Item 203 Subgrade Compaction)
112.06' x 4.0' x 0.25' x $\frac{C.Y.}{27 \text{ C.F.}}$ =4.15 CU. YDS.

101.21' x 4.0' x 0.25 x $\frac{C.Y.}{27 \text{ C.F.}}$ =3.75 CU. YDS.

79.65' x 4.0' x 0.25' x $\frac{C.Y.}{27 \text{ C.F.}}$ =2.95 CU. YDS.

87.30' x 4.0' x 0.25' x $\frac{C.Y.}{27 \text{ C.F.}}$ =3.23 CU. YDS.

TOTAL = 14.08 CU. YDS. USE = 14.0 CU YDS.

ITEM 304 AGGREGATE BASE, T = 5"

Paved Shoulders: (Stations same as Item 203 Subgrade Compaction)
112.06' x 4.0' x 0.42' x $\frac{C.Y.}{27 \text{ C.F.}}$ =6.97 CU. YDS.

101.21' x 4.0' x 0.42' x $\frac{C.Y.}{27 \text{ C.F.}}$ =6.30 CU. YDS.

79.65' x 4.0' x 0.42'x $\frac{C.Y.}{27 \text{ C.F.}}$ =4.96 CU. YDS.

87.30' x 4.0' x 0.42' x $\frac{C.F.}{27 \text{ C.F.}}$ =5.43 CU. YDS.

TOTAL = 23.66 CU. YDS. USE = 24.0 CU. YDS.

ITEM 404 ASPHALT CONCRETE, AC-20

Feather Areas: (Stations same as Item 202 Wearing Course Removed)
40.92' x 23.0' x 0.104' x $\frac{C.Y.}{27 \text{ C.F.}}$ = 3.62 CU. YDS.

38.19' x 23.0' x 0.104' x $\frac{C.Y.}{27 \text{ C.F.}}$ = 3.38 CU. YDS.

TOTAL = 7.0 CU. YDS.

ITEM 407 TACK COAT

Feather Areas: (Stations same as Item 202 Wearing Course Removed)
40.92' x 23.0' x $\frac{S.Y.}{9 \text{ S.F.}}$ x 0.10 GAL. = 10.46 GAL.

38.29' x 23.0' x $\frac{S.Y.}{9 \text{ S.F.}}$ x 0.10 GAL. = 9.76 GAL.

TOTAL = 20.22 GAL. USE = 21.0 GAL.

ITEM 409 SEAL COAT - BITUMINOUS MATERIAL

Paved Shoulders: (Stations same as Item 203 Subgrade Compaction)
112.06' x 4.0' x $\frac{S.Y.}{9 \text{ S.F.}}$ x 0.3 GAL. = 14.94 GAL.

101.21' x 4.0' x $\frac{S.Y.}{9 \text{ S.F.}}$ x 0.3 GAL. = 13.49 GAL.

79.65' x 4.0' x $\frac{S.Y.}{9 \text{ S.F.}}$ x 0.3 GAL. = 10.62 GAL.

87.30 x 4.0' x $\frac{S.Y.}{9 \text{ S.F.}}$ x 0.3 gal. = 11.64 GAL.

TOTAL = 50.69 GAL. USE = 51.0 GAL.

ITEM 409 SEAL COAT COVER AGGREGATE, NO. 8

Paved Shoulders: (Stations same as Item 203 Subgrade Compaction)
112.06' x 4.0' x $\frac{S.Y.}{9 \text{ S.F.}}$ x 0.008 C.Y. = 0.40 CU. YDS.

101.21' x 4.0' x $\frac{S.Y.}{9 \text{ S.F.}}$ x 0.008 C.Y. = 0.36 CU. YDS.

79.65' x 4.0' x $\frac{S.Y.}{9 \text{ S.F.}}$ x 0.008 C.Y. = 0.28 CU. YDS.

87.30' x 4.0' x $\frac{S.Y.}{9 \text{ S.F.}}$ x 0.008 C.Y. = 0.31 CU. YDS.

TOTAL = 1.35 CU. YDS. USE = 2.0 CU. YDS.

ITEM 611 REINFORCED CONCRETE APPROACH SLABS, T=13"

20.0' x 40.0' x $\frac{S.Y.}{9 \text{ S.F.}}$ x 2 = 177.78 SQ. YDS.

USE = 178.0 SQ. YDS.

ITEM 621 EDGE LINES

STA. 87+50.00 to STA. 89+50.00
200.0' x 2 x $\frac{MI.}{5280 \text{ FT.}}$ = 0.08 MI

ITEM 621 CENTER LINE

STA. 87+50.00 to STA. 89+50.00
200.0' x $\frac{MI.}{5280 \text{ FT}}$ = 0.04 MI.

ITEM 659 AGRICULTURAL LIMING

495.0. S.Y. x $\frac{9 \text{ S.F.}}{S.Y.}$ x $\frac{100 \text{ LBS.}}{1000 \text{ S.F.}}$ x $\frac{1 \text{ T.}}{2000 \text{ LBS.}}$ = 0.22 TONS

ITEM 659 COMMERCIAL FERTILIZER

495.0 S.Y. x $\frac{9 \text{ S.F.}}{S.Y.}$ x $\frac{20 \text{ LBS.}}{1000 \text{ S.F.}}$ x $\frac{1 \text{ T.}}{2000 \text{ LBS.}}$ = 0.04 TONS

EARTHWORK & SEEDING			
SHEET NO.	ITEM 203 EXCAVATION	ITEM 203 EMBANKMENT	ITEM 659 SEEDING & MULCHING
8	26	71	208
9	13	76	240
10	278	27	7
11	73	14	40
TOTALS	390 cu.yds.	188 cu.yds.	495 sq.yds.

COL-170-18.95

B.M. R.R. SPIKE IN WEST ROOT OF
36" MAPLE STA. 86+70
42' RT.
EL. 1022.36

B.M. - MINE SPIKE SET IN POWER
POLE STA. 90+11.5 ±, 42' RT.
EL. 1012.92



EXISTING STRUCTURE DATA

SFN: 1504568 DATE BUILT: 1924
TYPE: CONCRETE GIRDER
SPAN: 40'-0"
ROADWAY: 24'-0"
SKEW: 35°
ABUTMENTS: FULL HEIGHT REINFORCED CONCRETE
WEARING SURFACE: 404 ASPHALT
APPROACH SLABS: NONE
ALIGNMENT: AS SHOWN

PROPOSED STRUCTURE

TYPE: CONTINUOUS SLAB BRIDGE W/ CAPPED
PILE ABUTMENTS AND PIERS.
SPAN: 24'-0", 30'-0", & 24'-0"
ROADWAY: 40'-0" F/F GUARDRAIL
SKEW: 30° TO REFERENCE LINE
WEARING SURFACE: MONOLITHIC CONCRETE
LIVE LOAD: HS20-44 AND ALTERNATE MILITARY
APPROACH SLABS: 20'-0" (AS-1-81)
ALIGNMENT: 4° CURVE AND TANGENT
SUPERELEVATION: VARIES

HORIZONTAL CURVE DATA	
Δ	7°44'23"
Dc	4°00' Lt.
T	96.89'
L	193.49'
R	1432.39'
P.I.	STA. 87+67.96

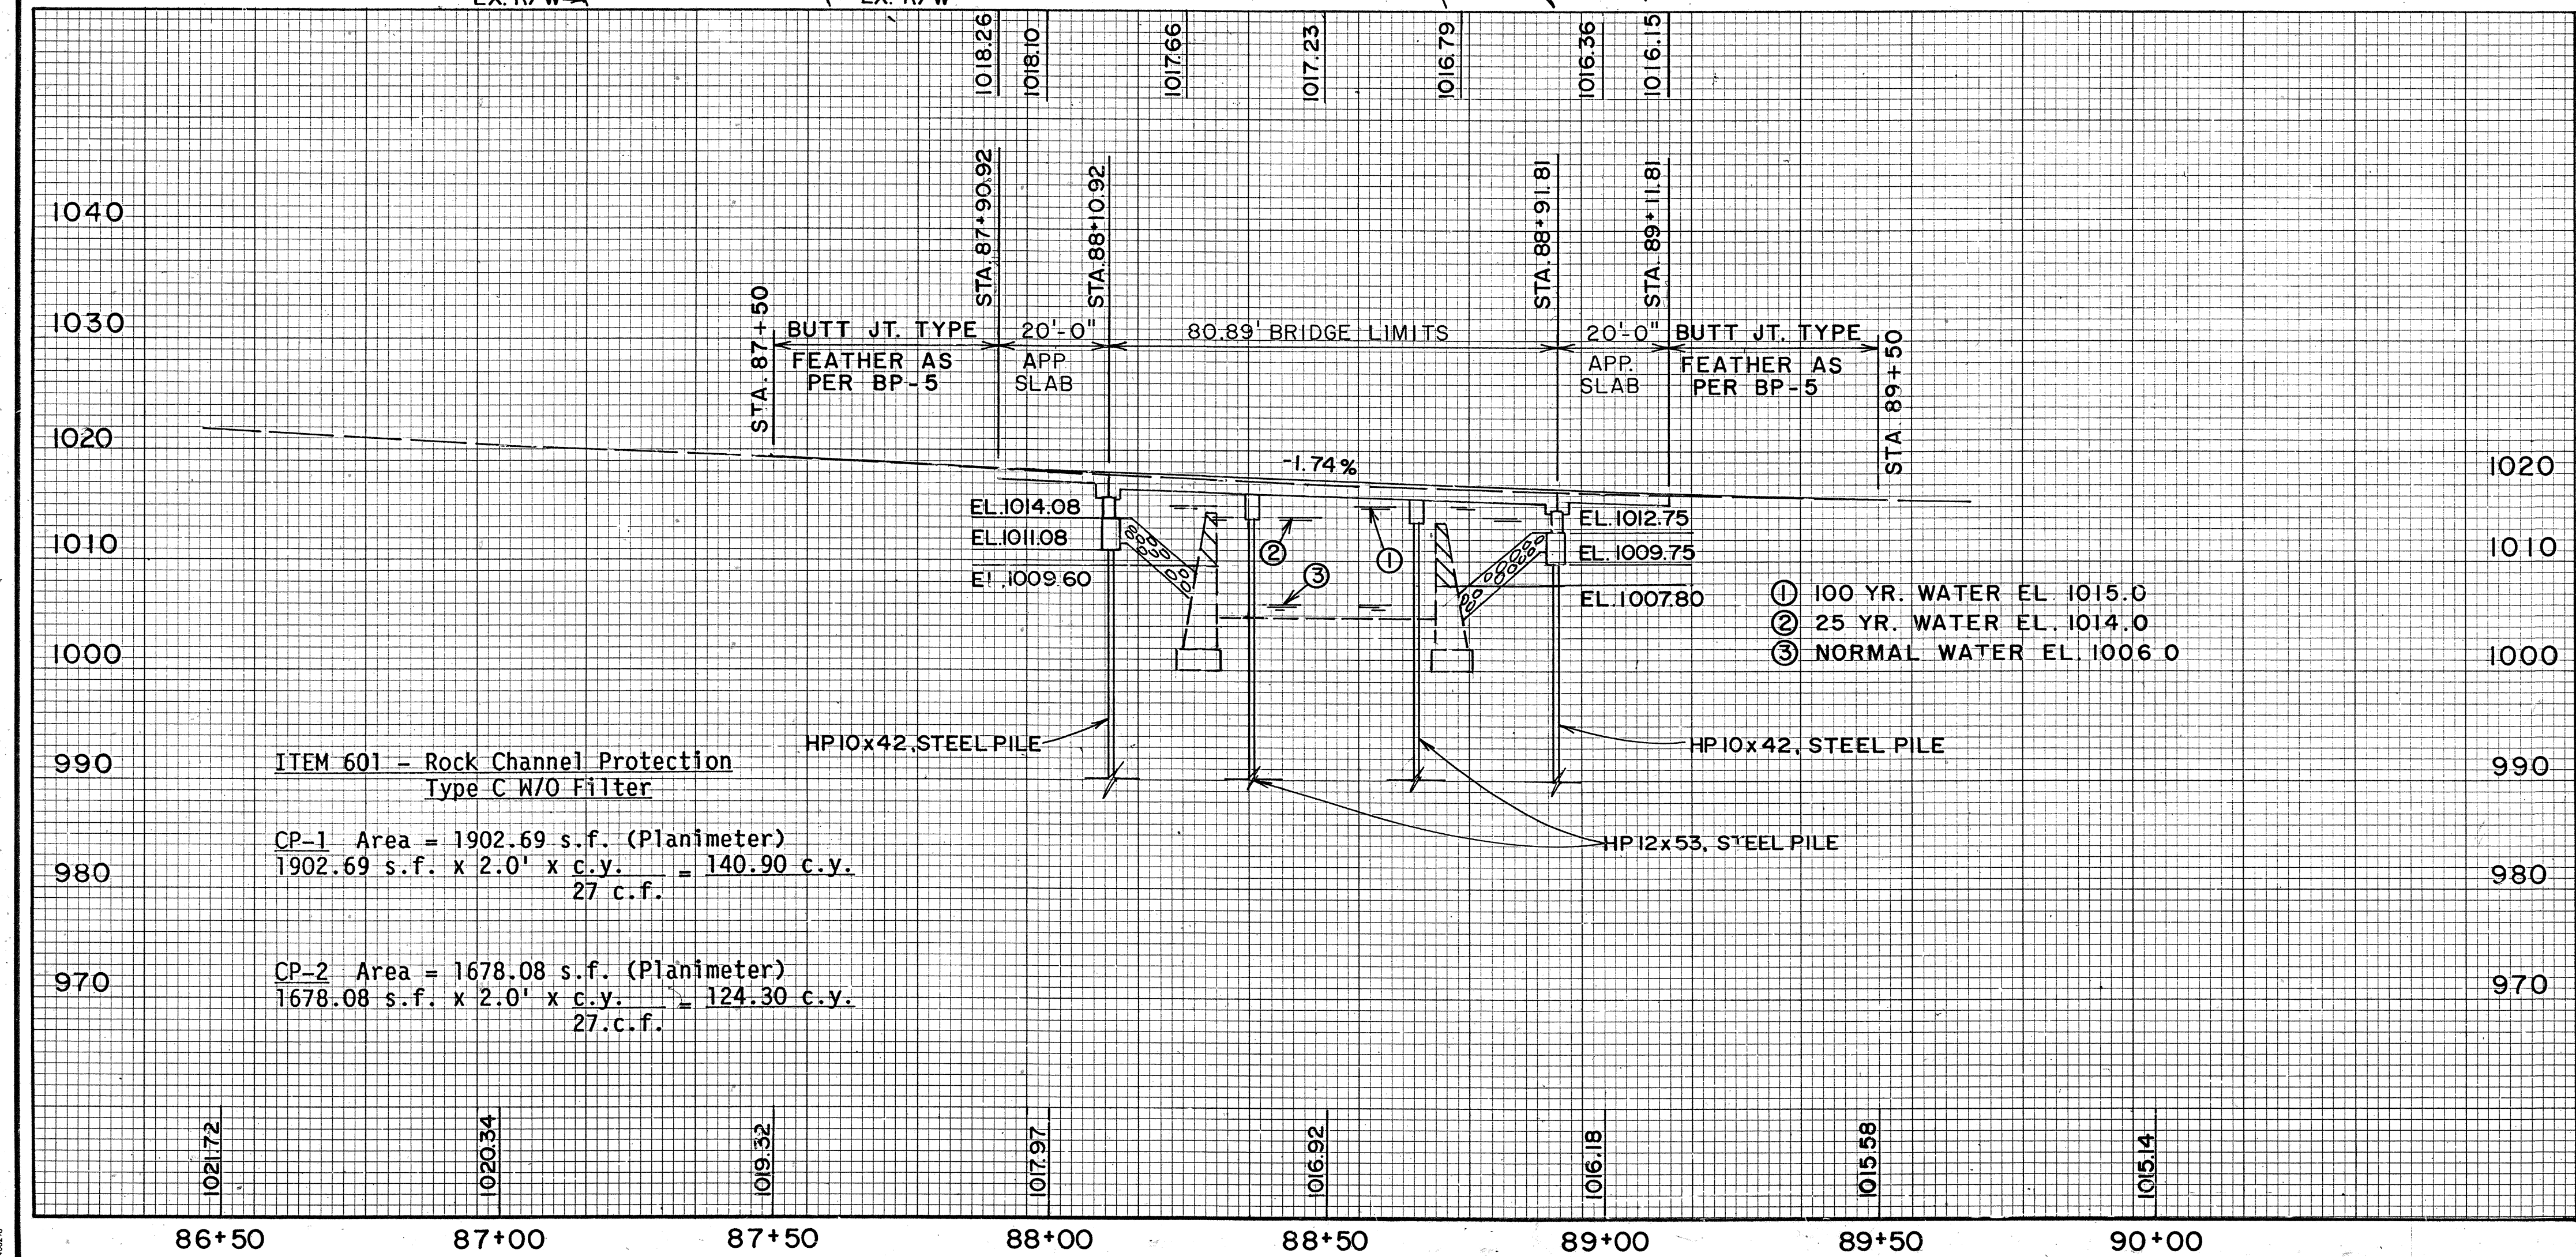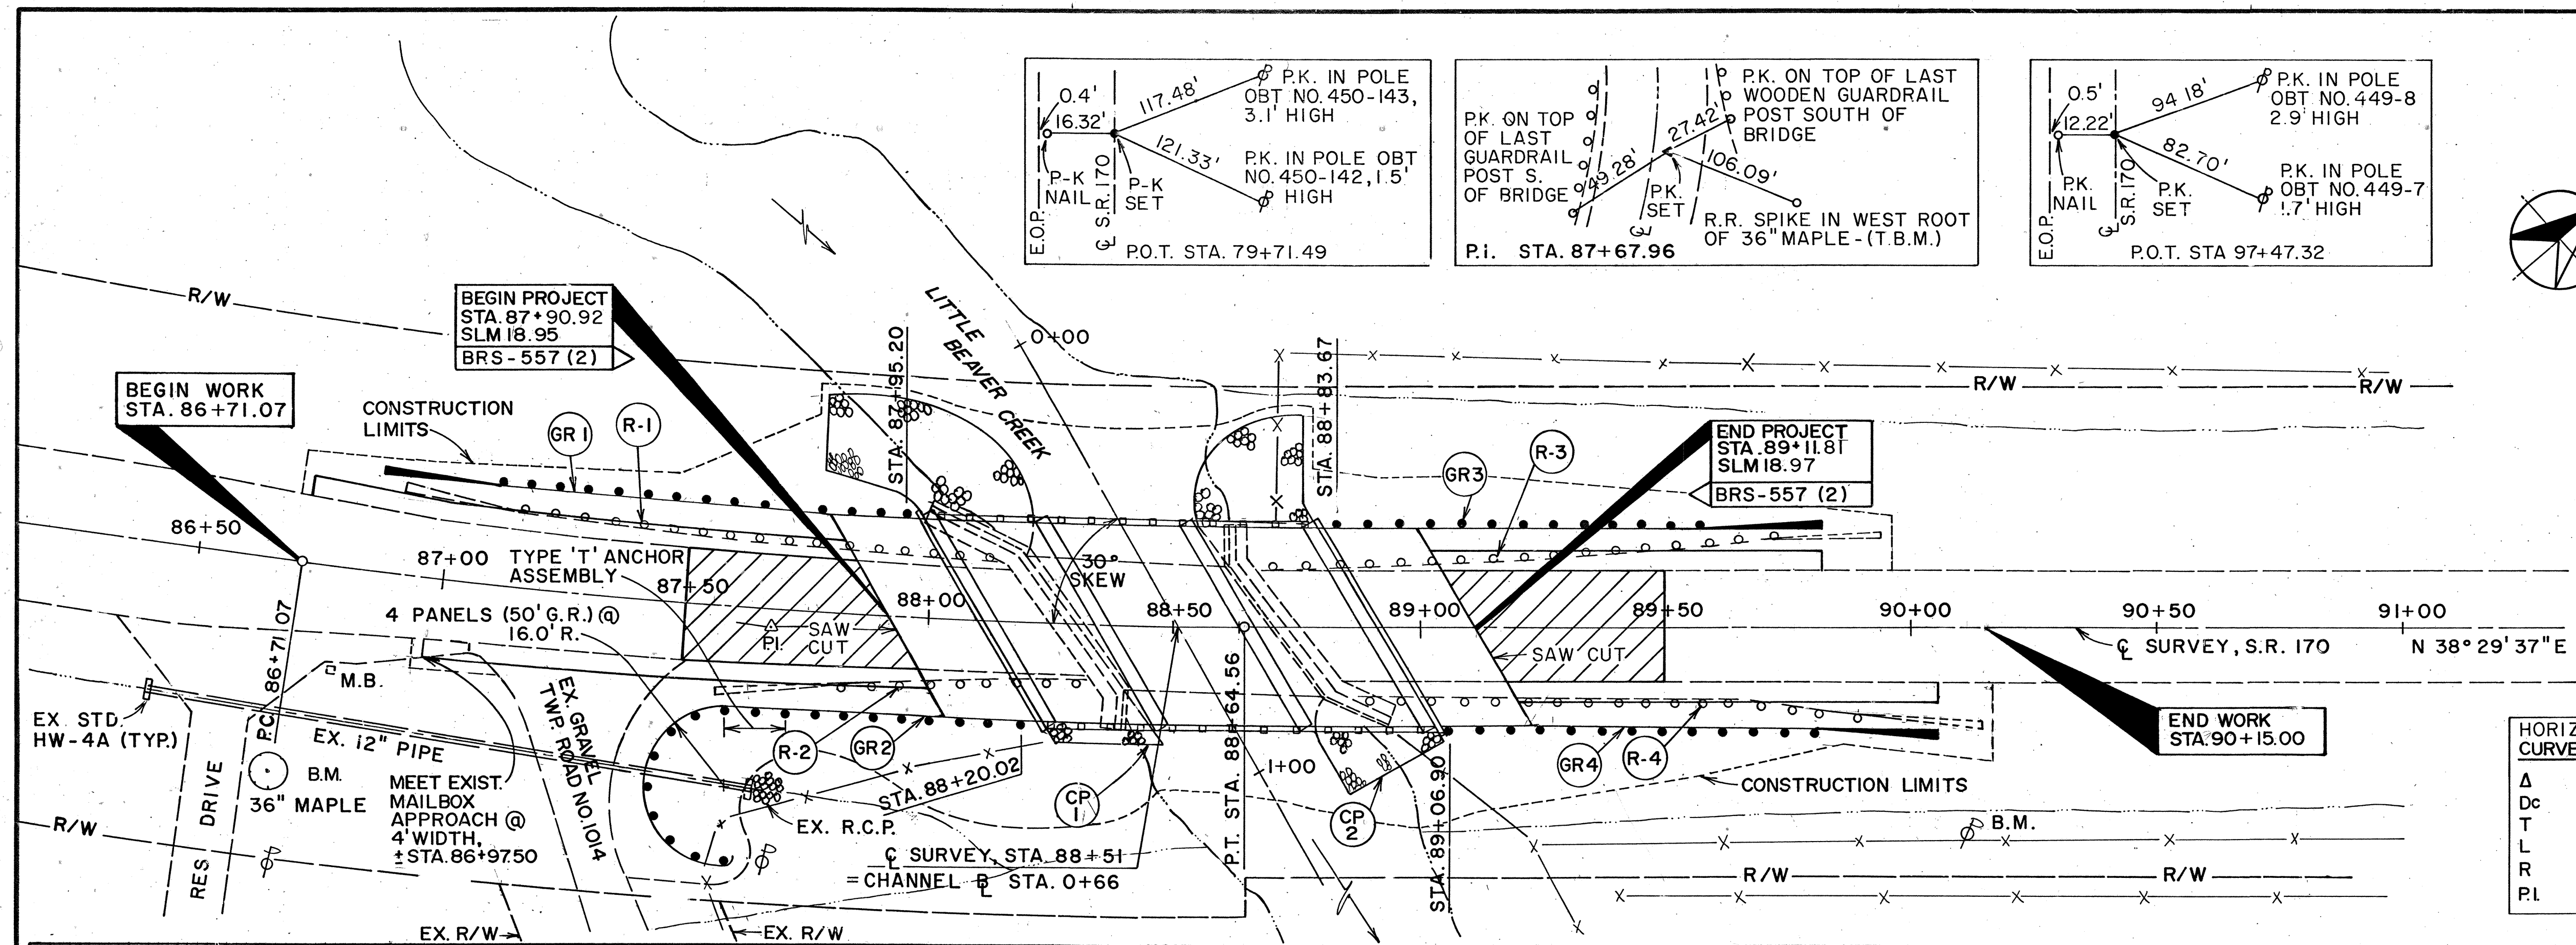


QUANTITIES		ITEM		STATION TO STATION		REF. NO.	
GR-1	STA. 86+95.20 TO STA. 87+95.20	L.T.	RT.	GR-2	STA. 87+42.78 TO STA. 88+20.02	L.T.	RT.
GR-3	STA. 88+83.67 TO STA. 89+83.67	L.T.	RT.	GR-4	STA. 89+06.90 TO STA. 90+06.90	L.T.	RT.
R-1	STA. 86+87.70 TO STA. 88+12.70	L.T.	RT.	R-2	STA. 87+56.00 TO STA. 88+31.00	L.T.	RT.
R-3	STA. 88+70.00 TO STA. 89+95.00	L.T.	RT.	R-4	STA. 88+90.00 TO STA. 90+15.00	L.T.	RT.
CP-1	SEE CALC. THIS SHEET			CP-2	SEE CALC. THIS SHEET		
TOTALS							


SEEDING	
END WIDTH	SQ. YD.

FHWA REGION	STATE	PROJECT	
	OHIO	BRS -557 (2)	

COL-170-18.95

8
21

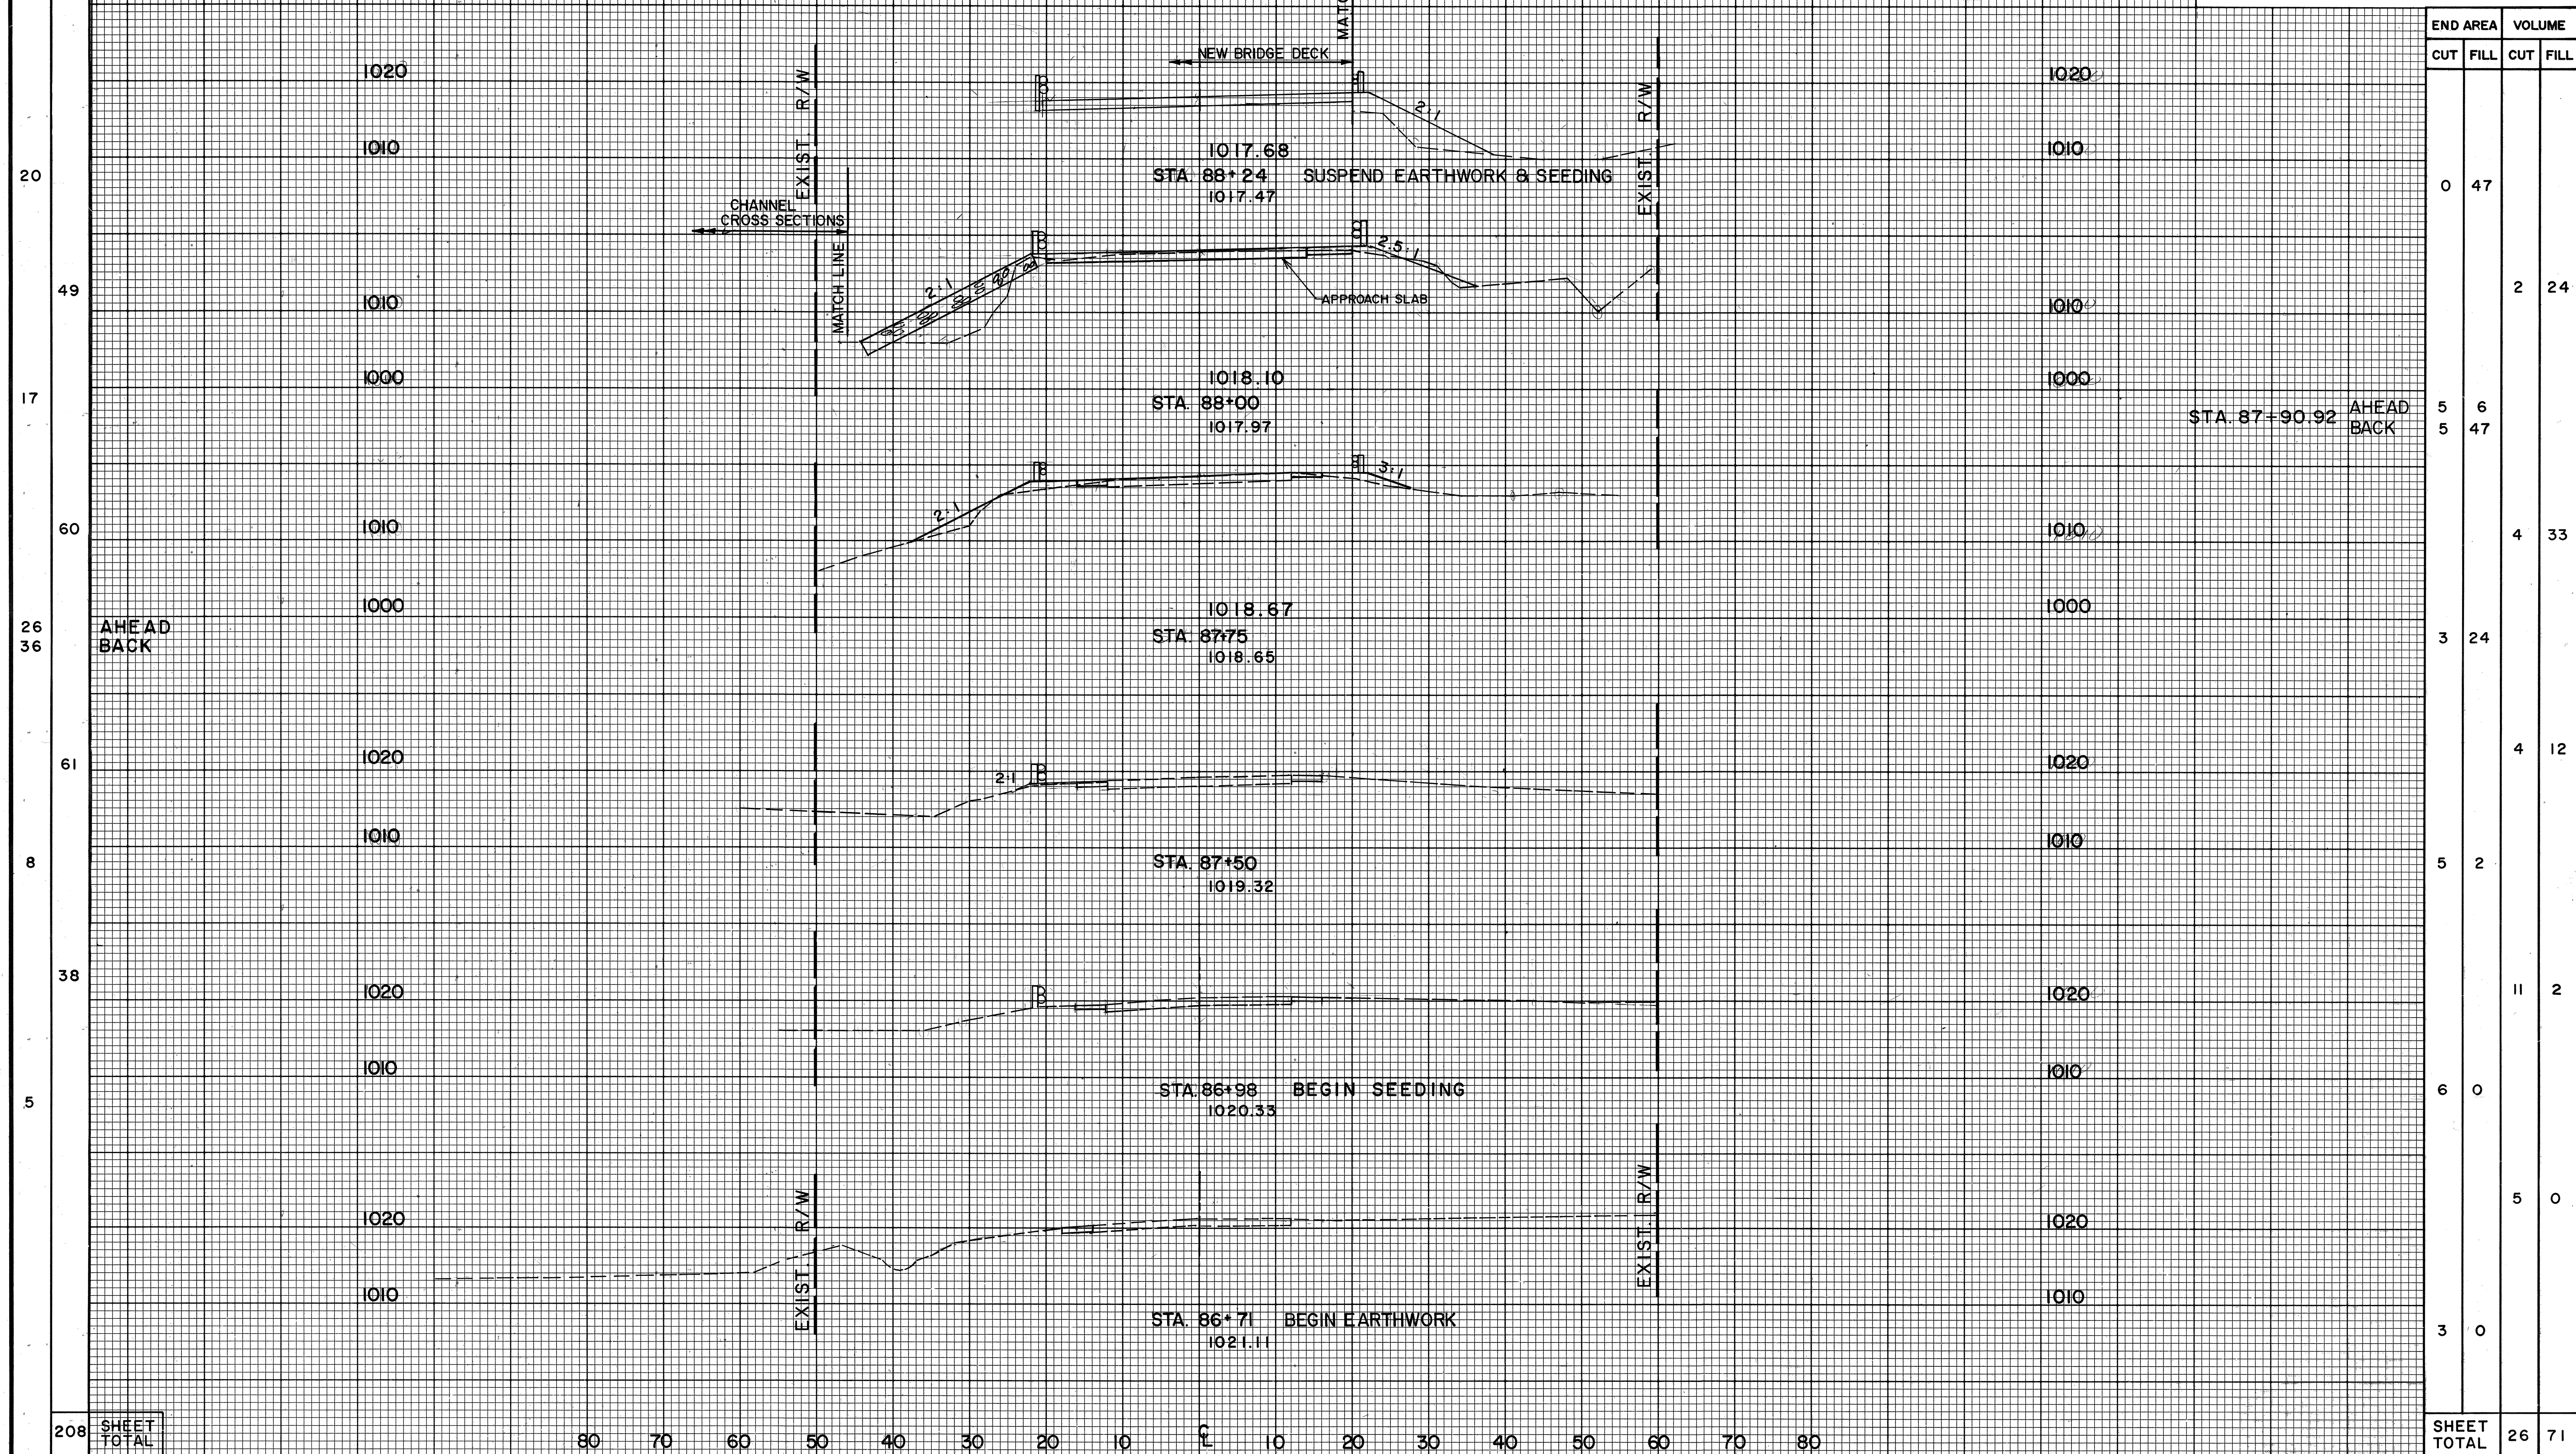


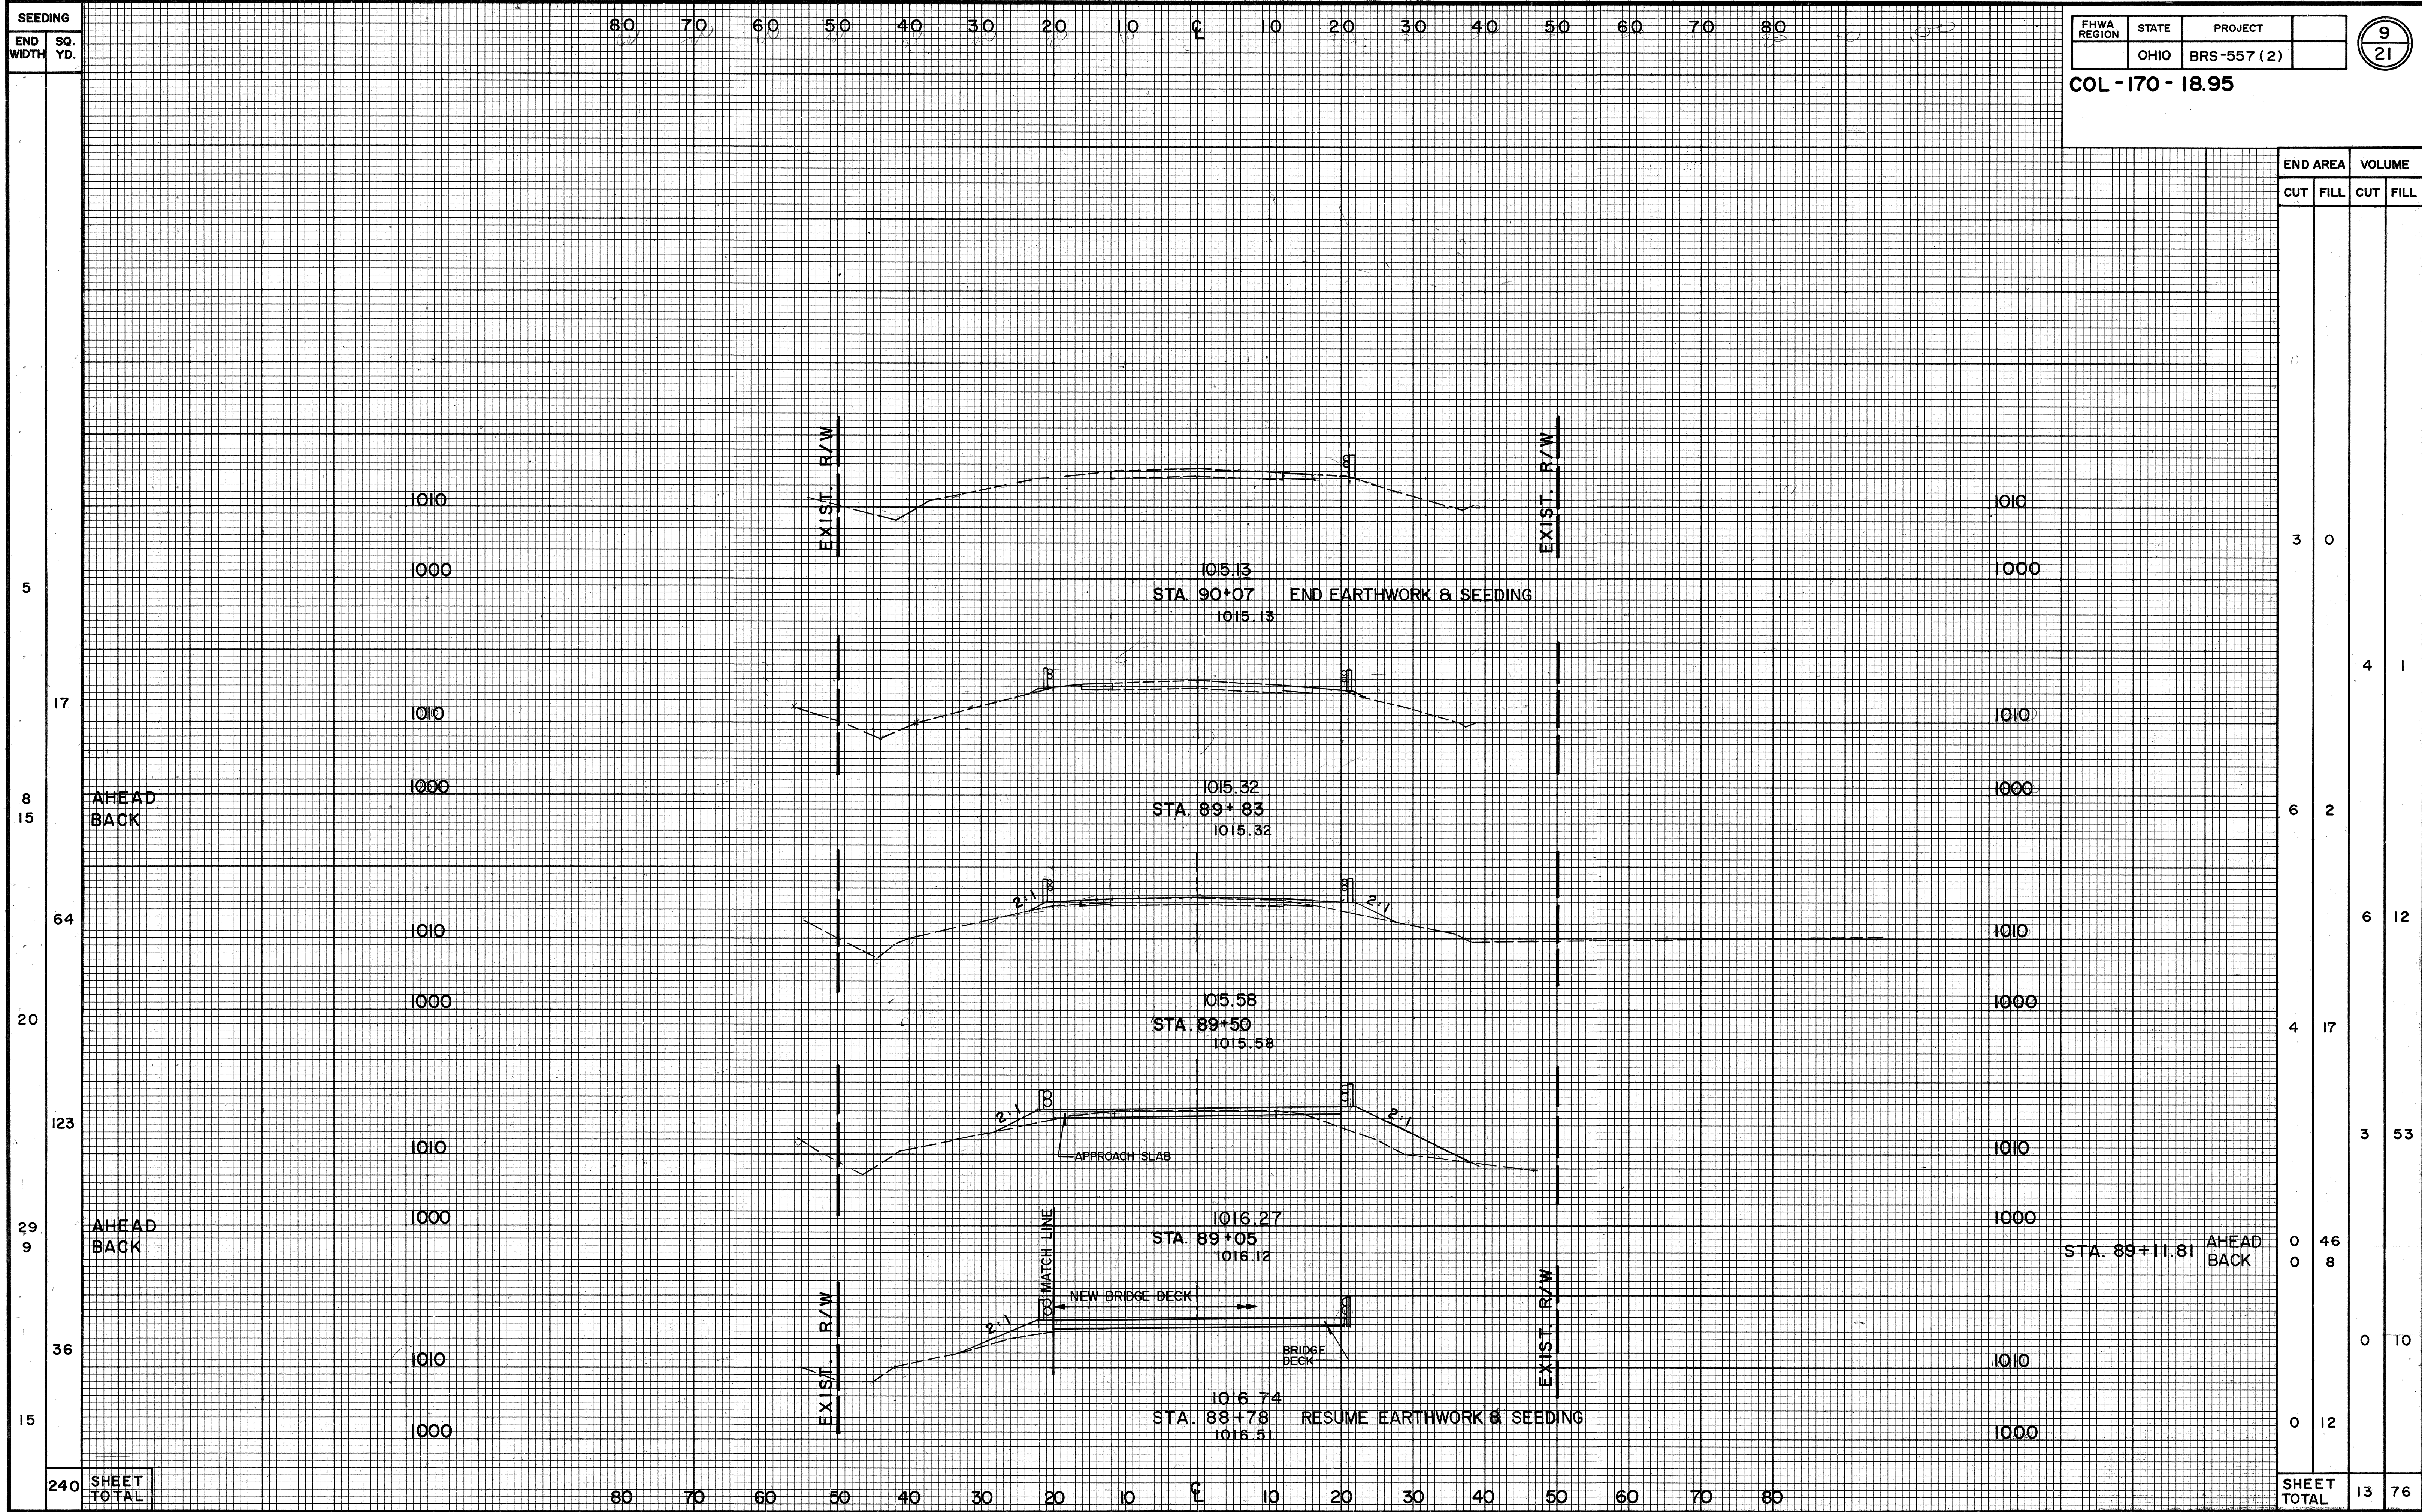

SEEDING	
END WIDTH	SQ. YD.


FHWA REGION	STATE	PROJECT	
	OHIO	BRS-557 (2)	

COL-170 - 18.95

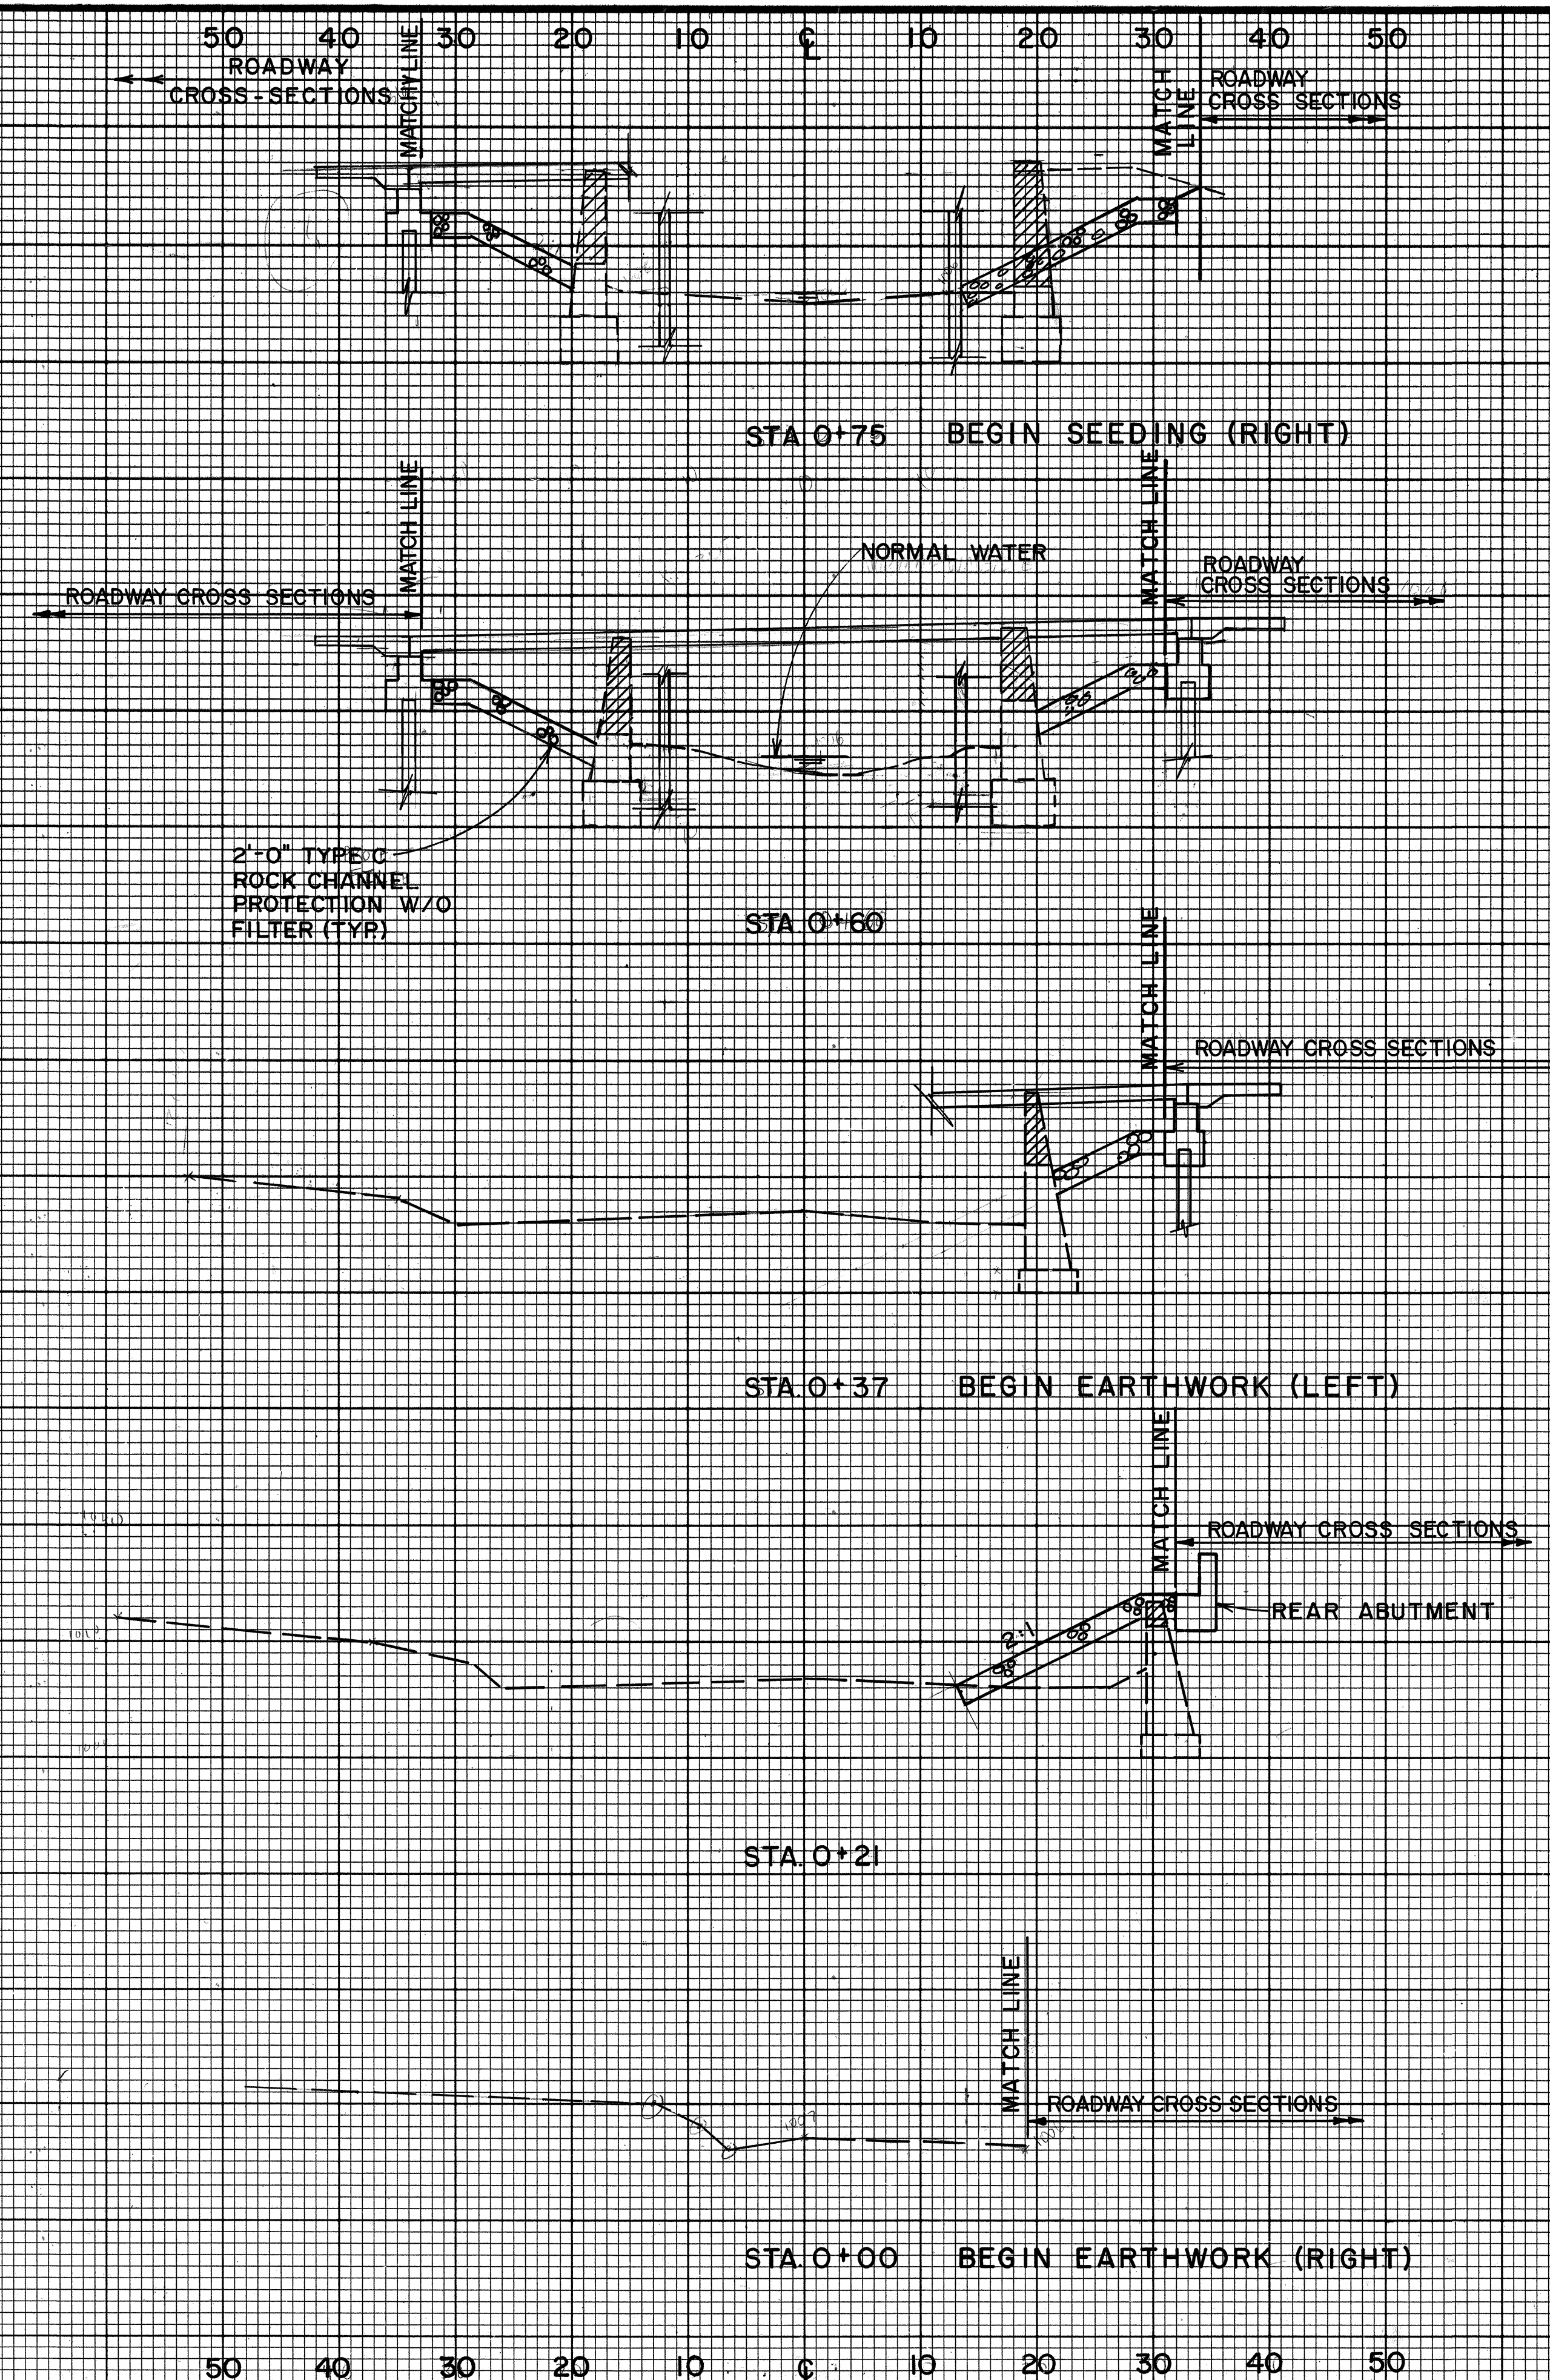



END AREA		VOLUME	
CUT	FILL	CUT	FILL
172	1	37	1
		101	1
192	0		
		114	0
76	0		
		24	11
4	36		
		12	14
0	0		
SHEET TOTAL		278	27

CHANNEL CROSS - SECTIONS

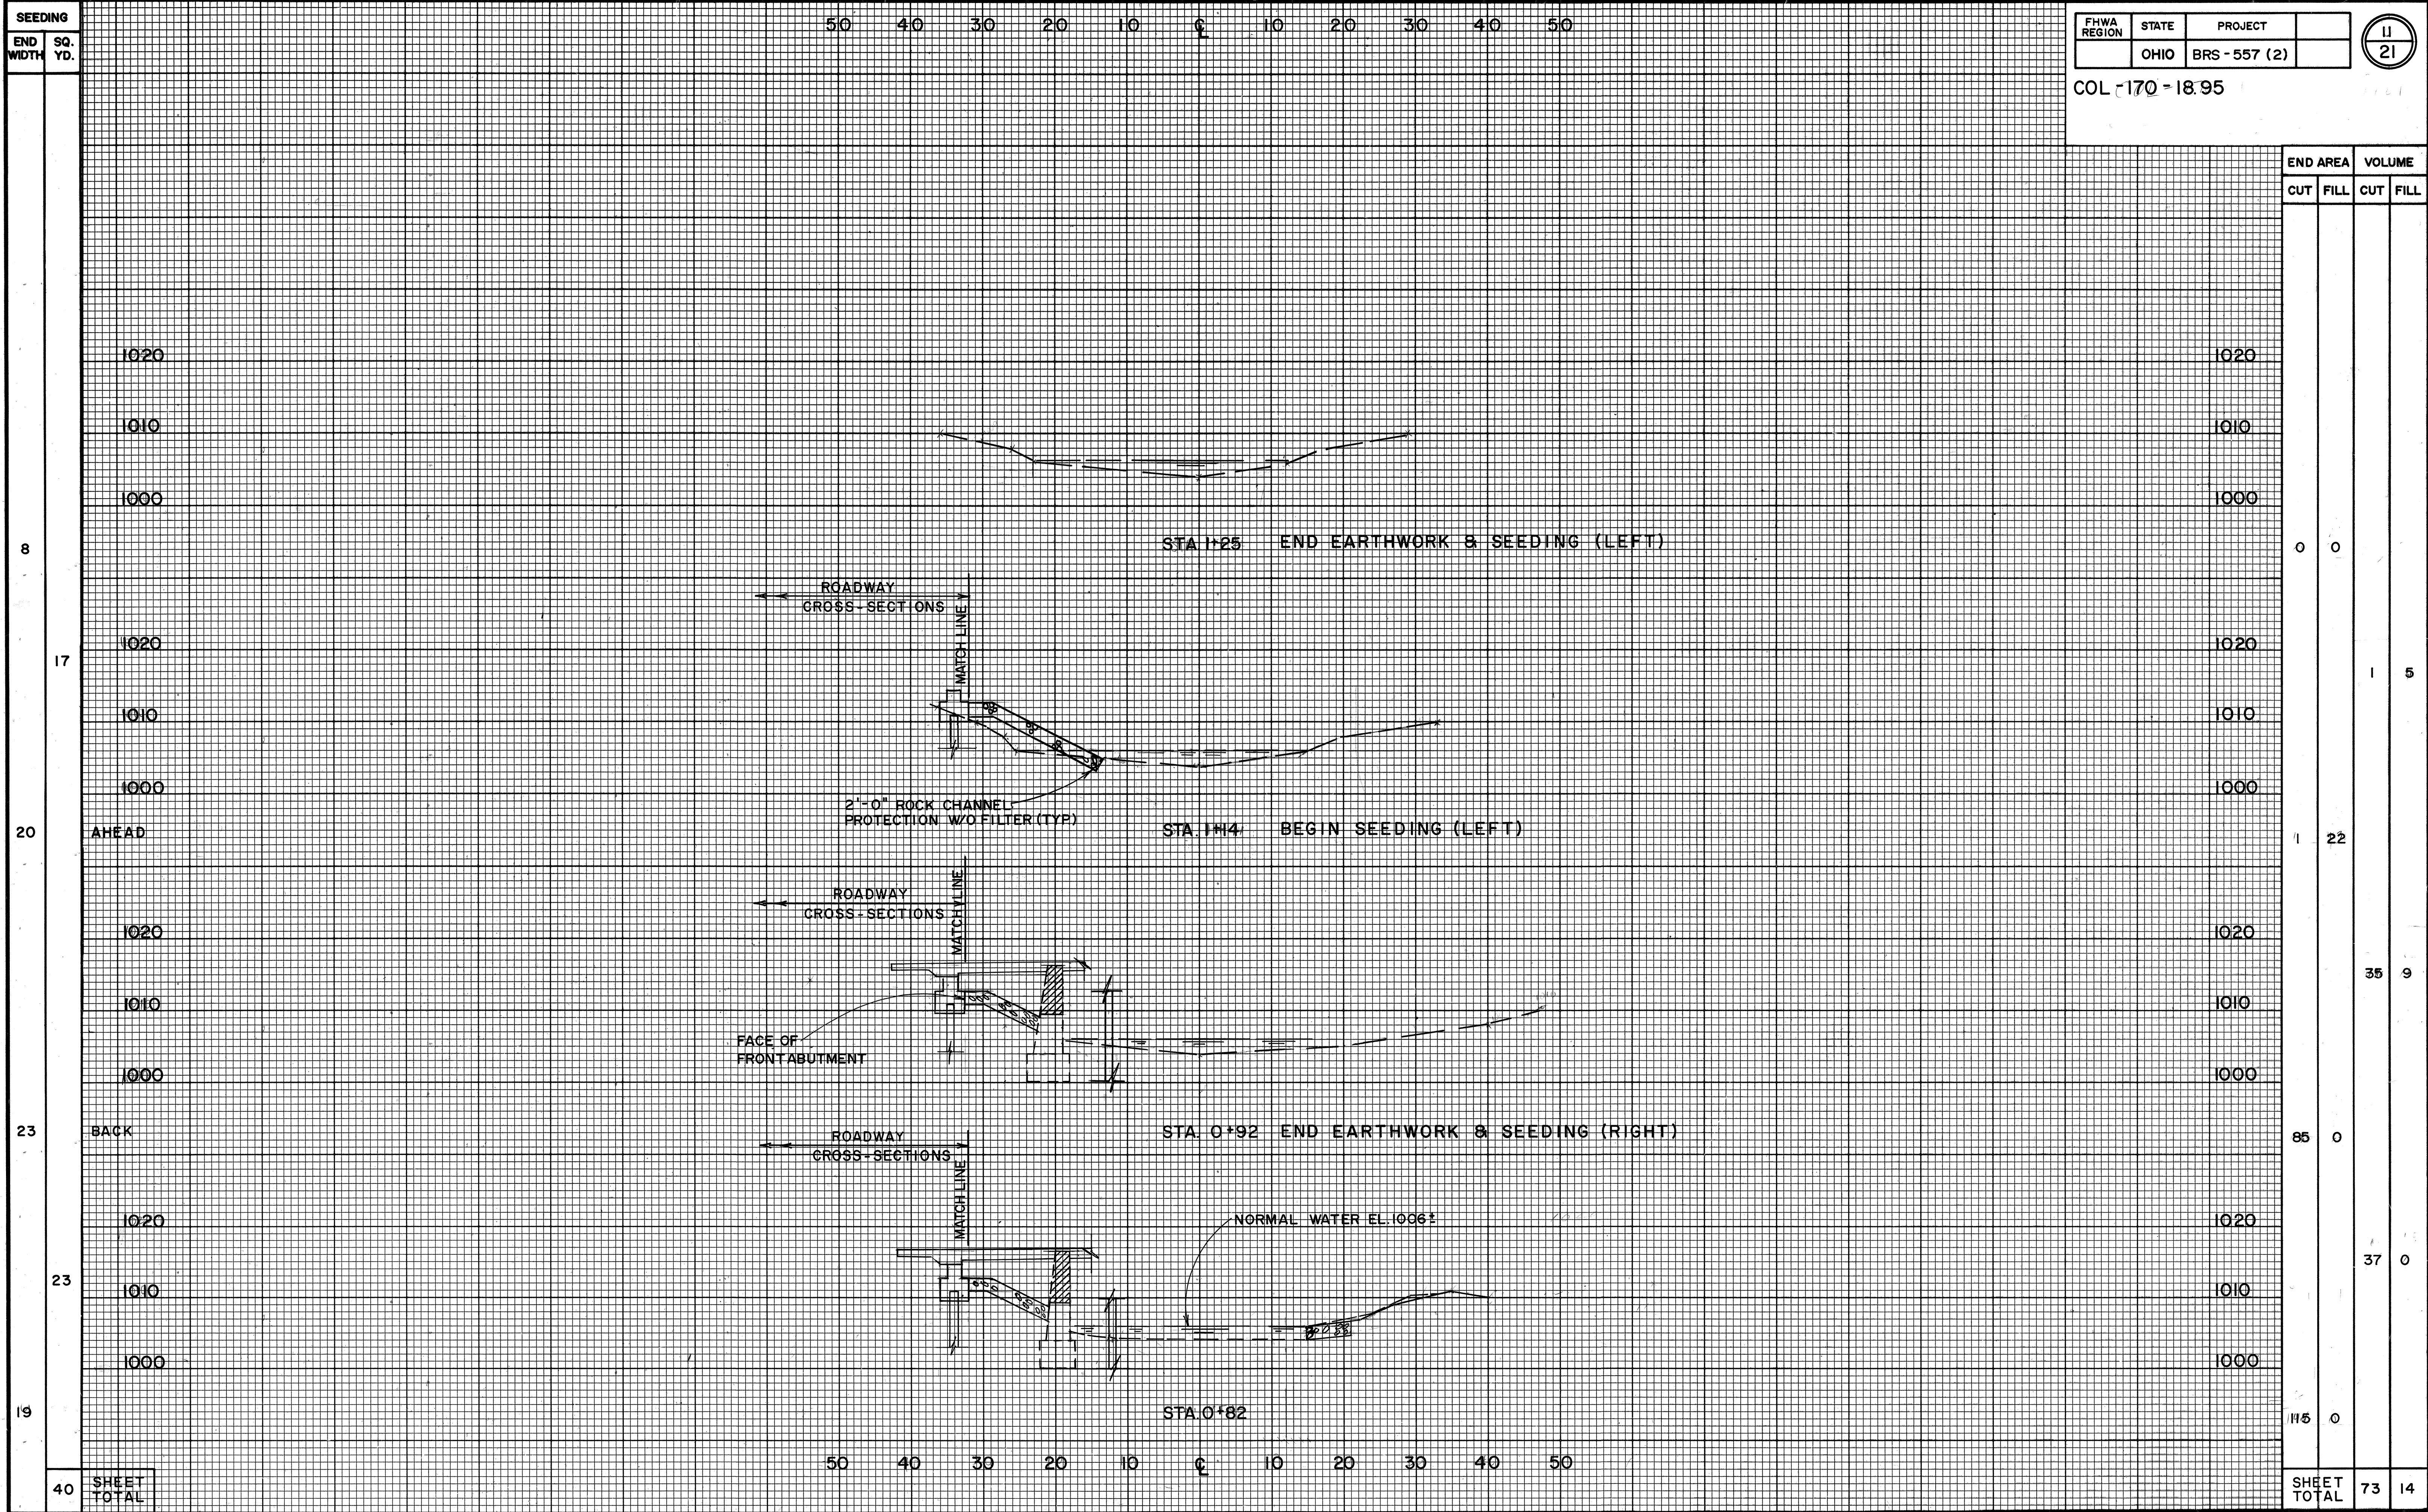

CHANNEL CROSS-SECTIONS

COL - 170 - 18.95

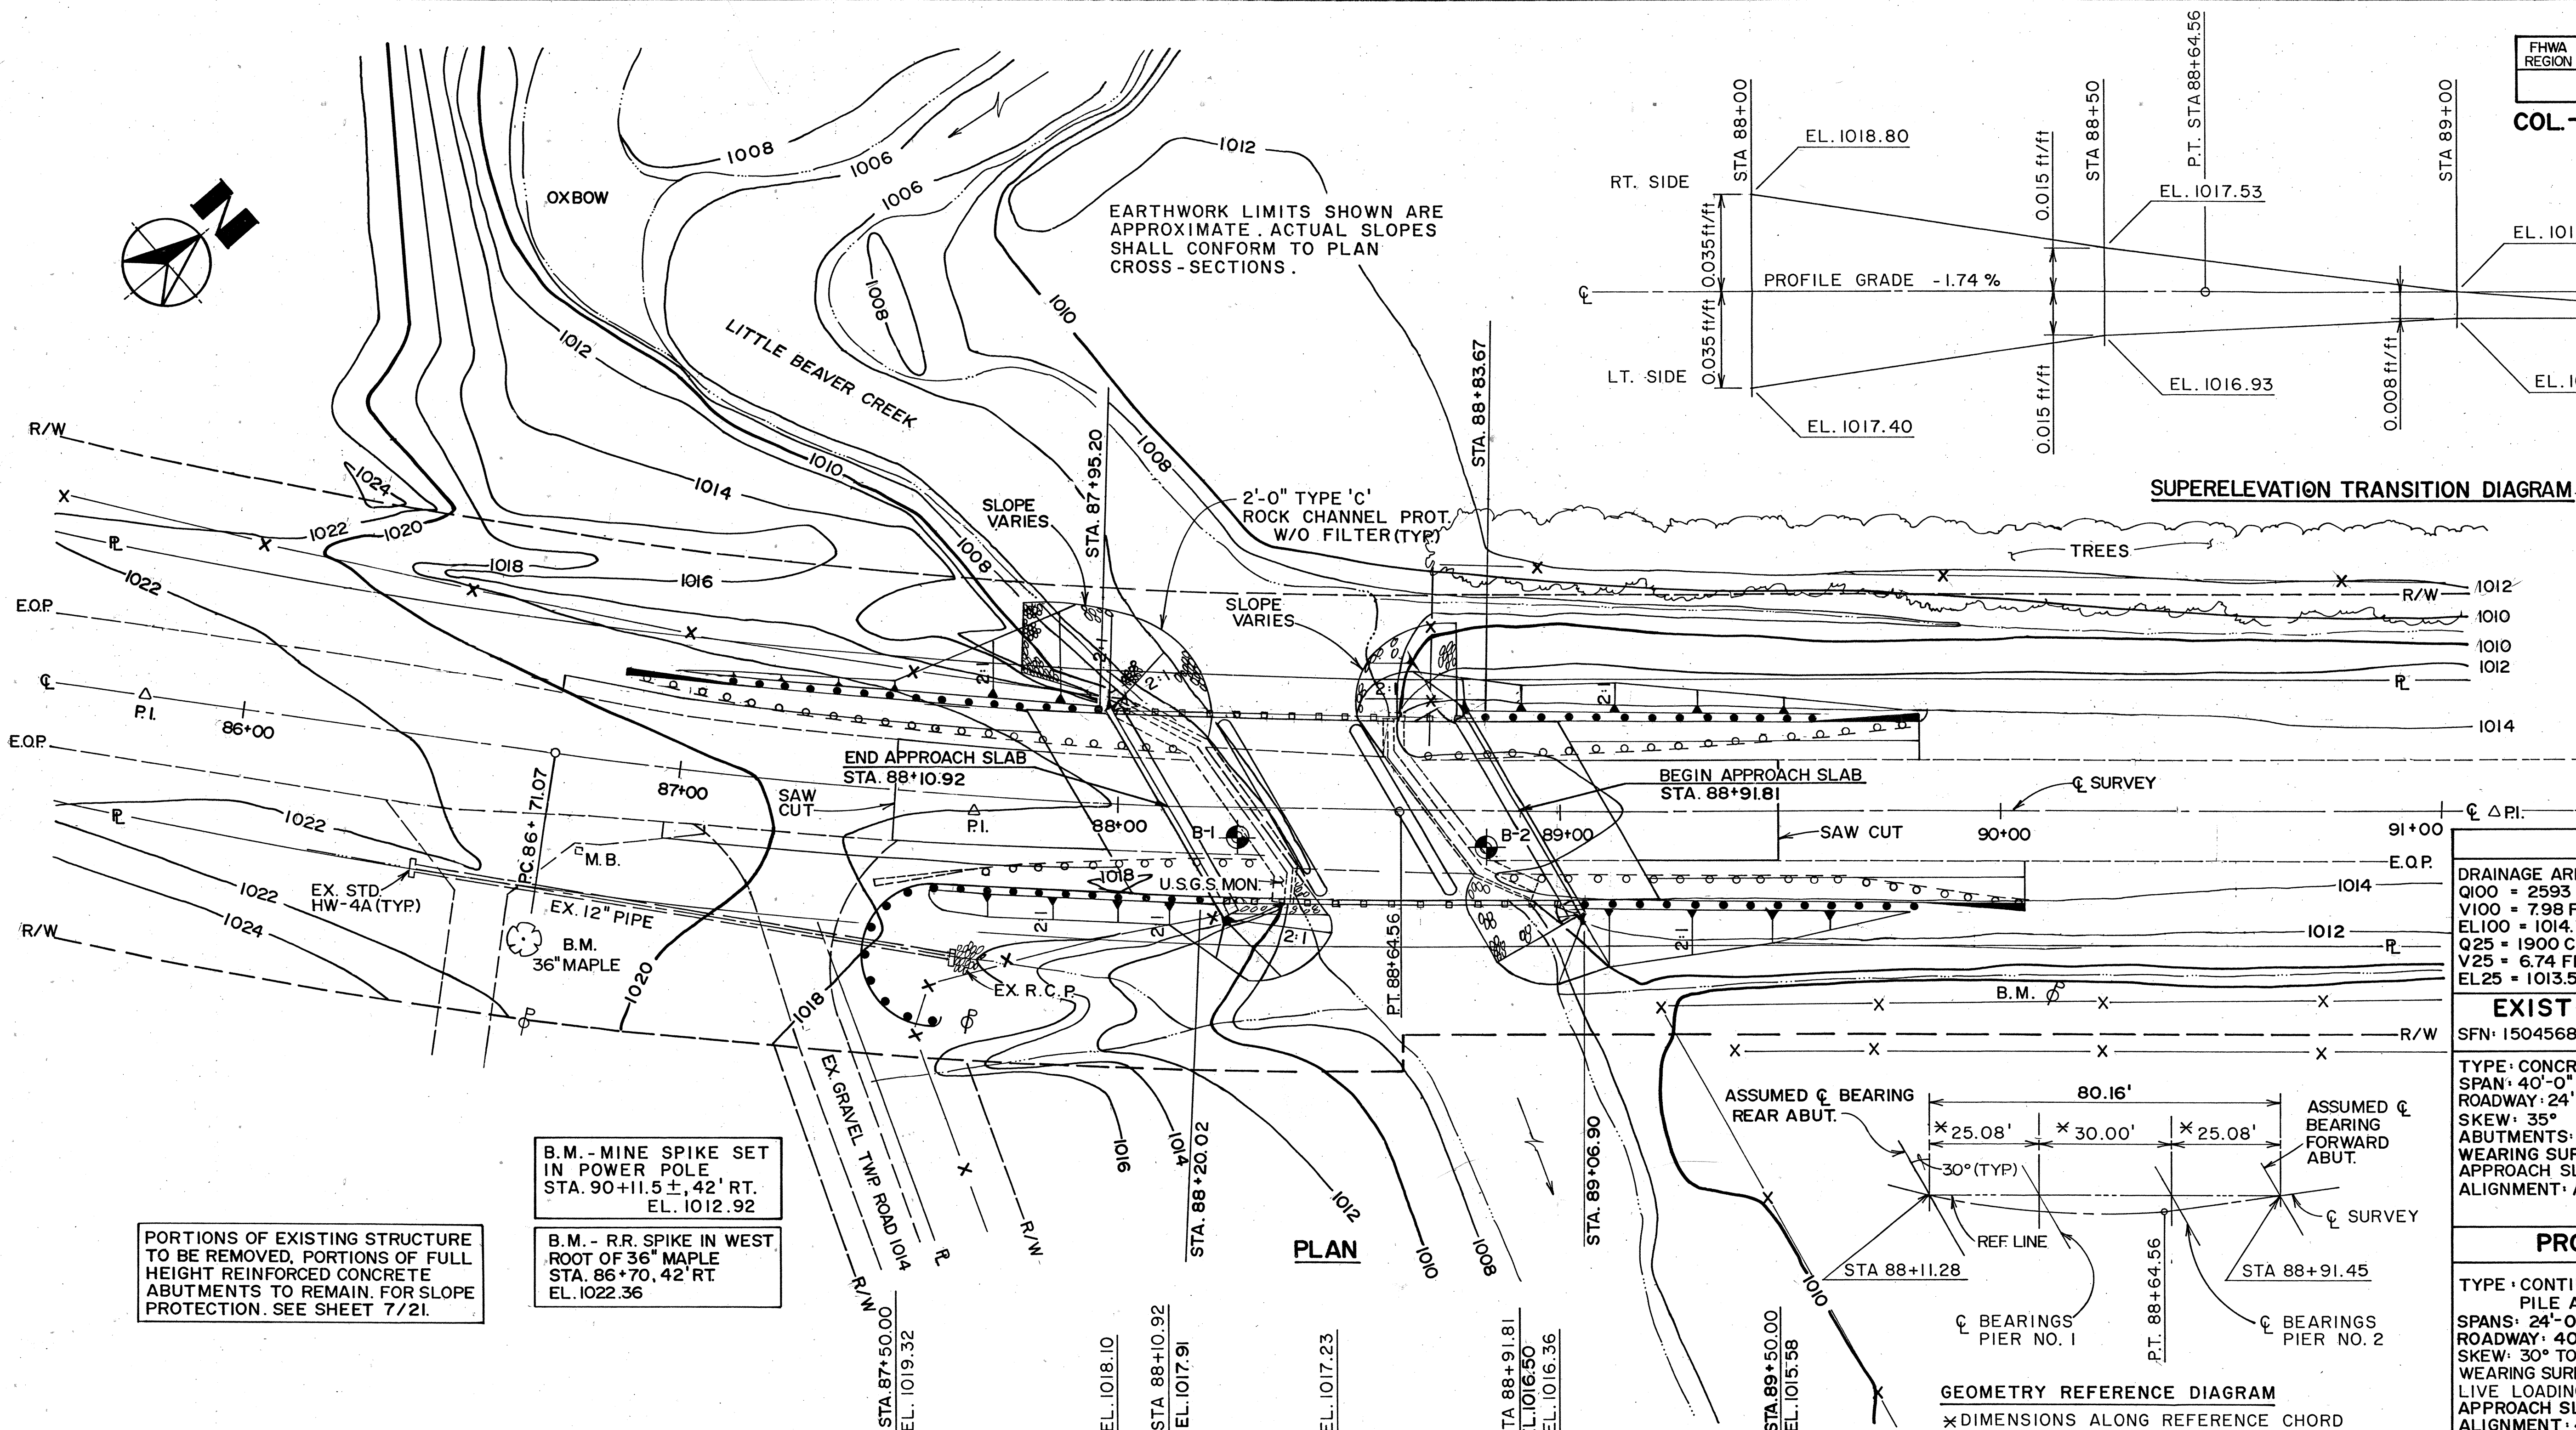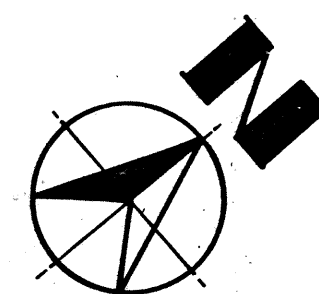

CURVE DATA

Δ = 7° 44' 23"
D = 4°
R = 1432.39'
PI = 87+67.96
LC = 193.49
T = 96.89

STREAM DATA

DRAINAGE AREA = 13.6 MI.²
Q100 = 2593 CFS
V100 = 7.98 FPS
EL100 = 1014.7
Q25 = 1900 CFS
V25 = 6.74 FPS
EL25 = 1013.5

EXISTING STRUCTURE DATA

SFN: 1504568 DATE BUILT: 1923
TYPE: CONCRETE GIRDER
SPAN: 40'-0"
ROADWAY: 24'-0"
SKEW: 35°
ABUTMENTS: FULL HEIGHT REINFORCED CONCRETE
WEARING SURFACE: 404 ASPHALT
APPROACH SLABS: NONE
ALIGNMENT: AS SHOWN

PROPOSED STRUCTURE

TYPE: CONTINUOUS SLAB BRIDGE WITH CAPPED PILE ABUTMENTS AND PIERS.
SPANS: 24'-0", 30'-0", 24'-0"
ROADWAY: 40'-0" F/F GUARDRAIL
SKEW: 30° TO REFERENCE LINE
WEARING SURFACE: MONOLITHIC CONCRETE
LIVE LOADING: HS 20-44 AND ALTERNATE MILITARY
APPROACH SLABS: 20'-0" (AS-1-81)
ALIGNMENT: 4° CURVE AND TANGENT
SUPERELEVATION: VARIES

environmental design group
Engineers - Landscape Architects - Surveyors
1533 Commerce Drive Stow, OH 44224
(216) 686-1898


SITE PLAN

BRIDGE NO. COL - 170 - 1895
OVER LITTLE BEAVER CREEK

STA. 88+10.92
STA. 88+91.81

COLUMBIANA COUNTY, OH.


PRESENT TOPOGRAPHY			PROPOSED WORK		
SURVEYED	DRAWN	DESIGNED	DRAWN	CHECKED	REVIEWED
RJW	EDH	PJR	PSG	CAF	DHG

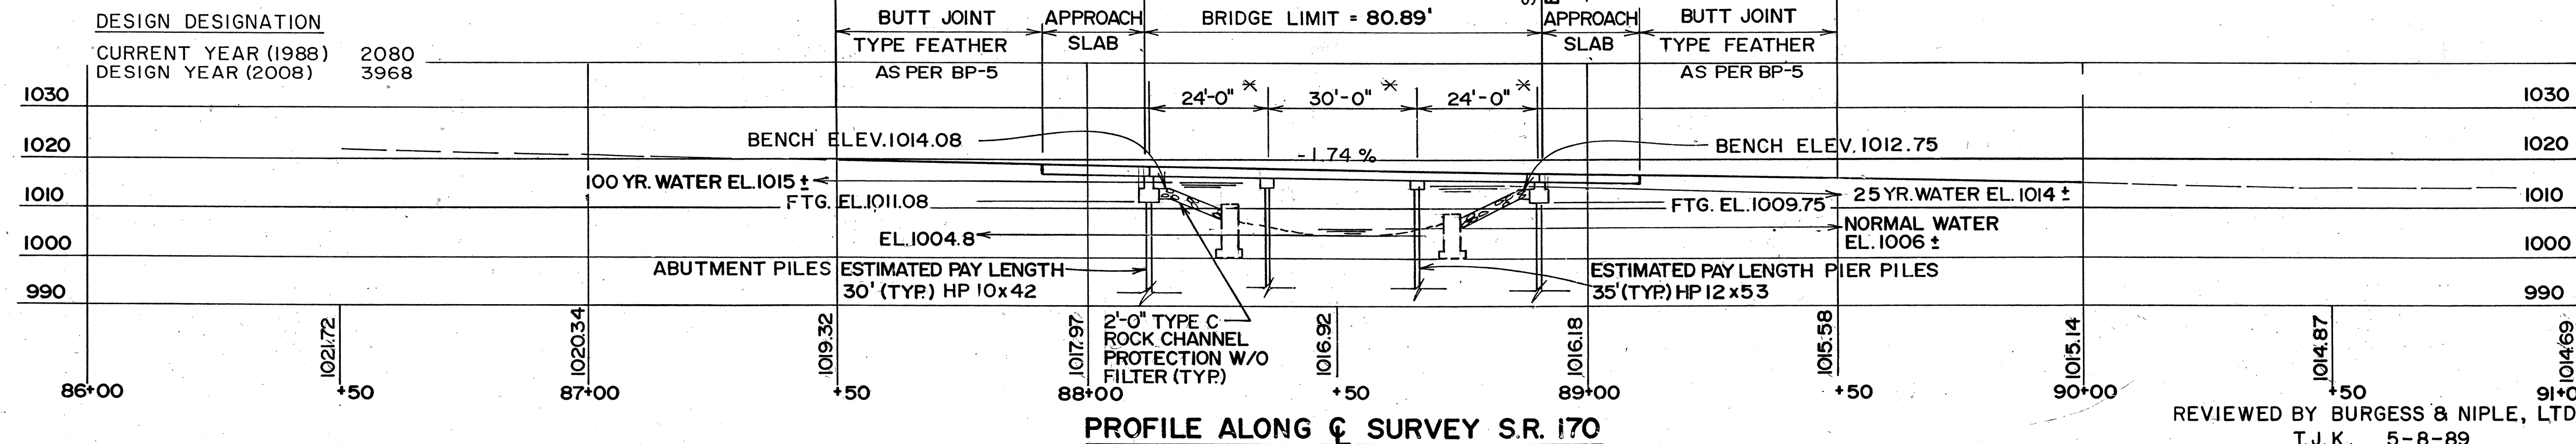


FHWA REGION	STATE	PROJECT NO.	
	OHIO	BRS-557 (2)	

13
21

COL. - 170 - 18.95

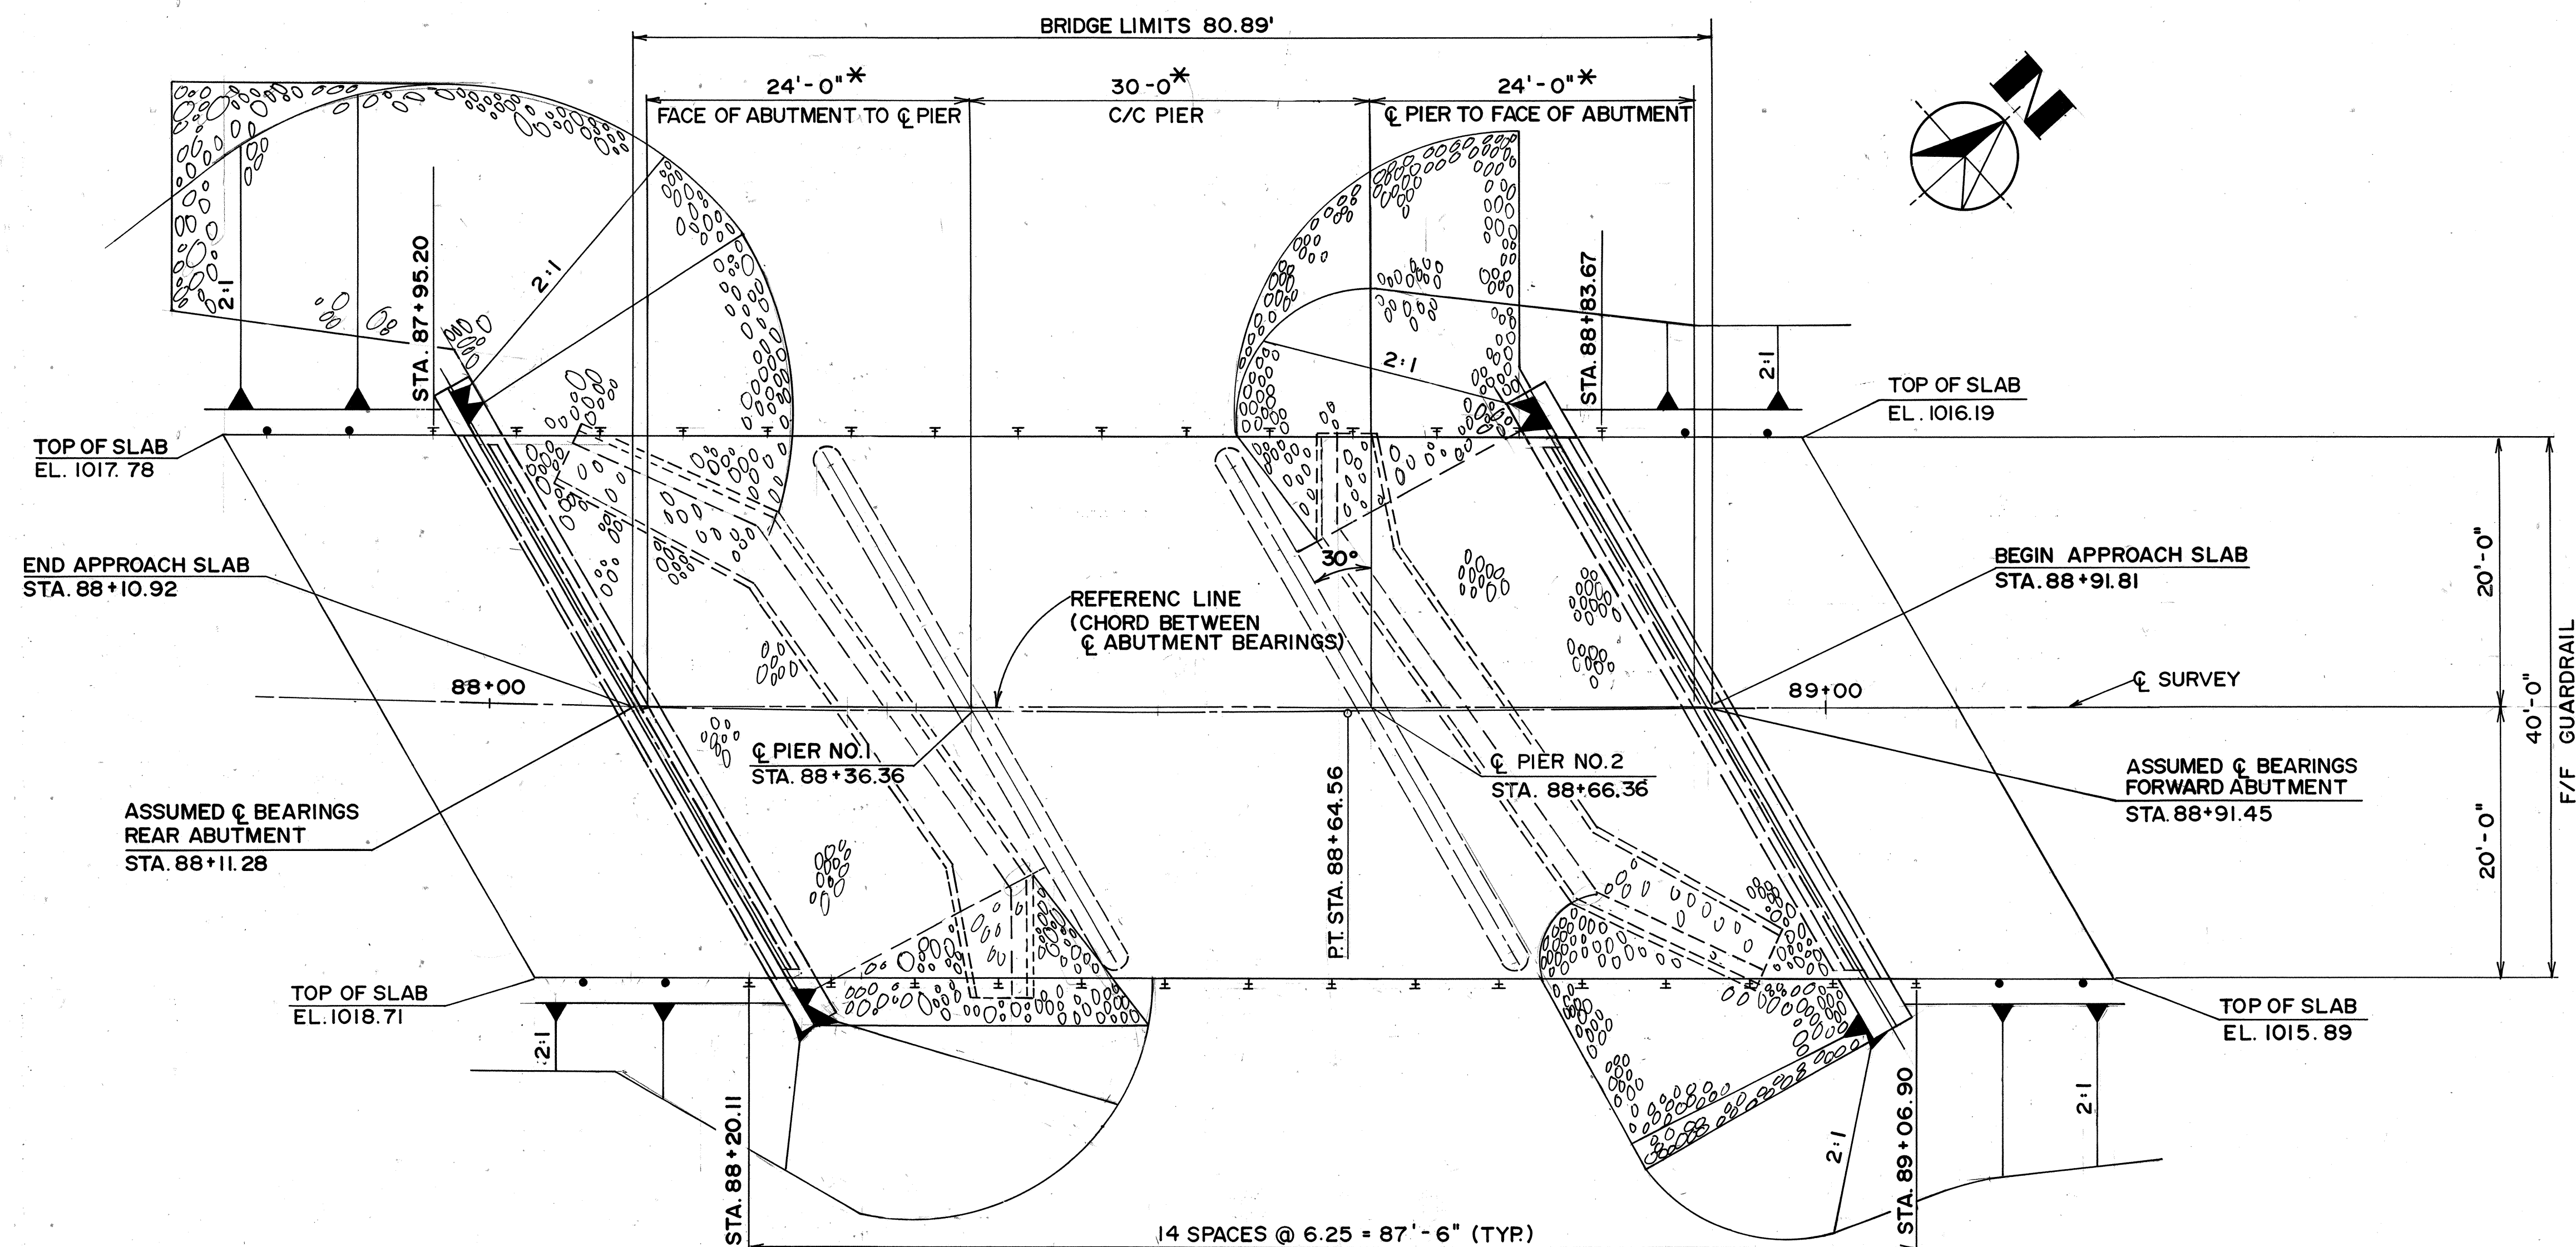

PLAN

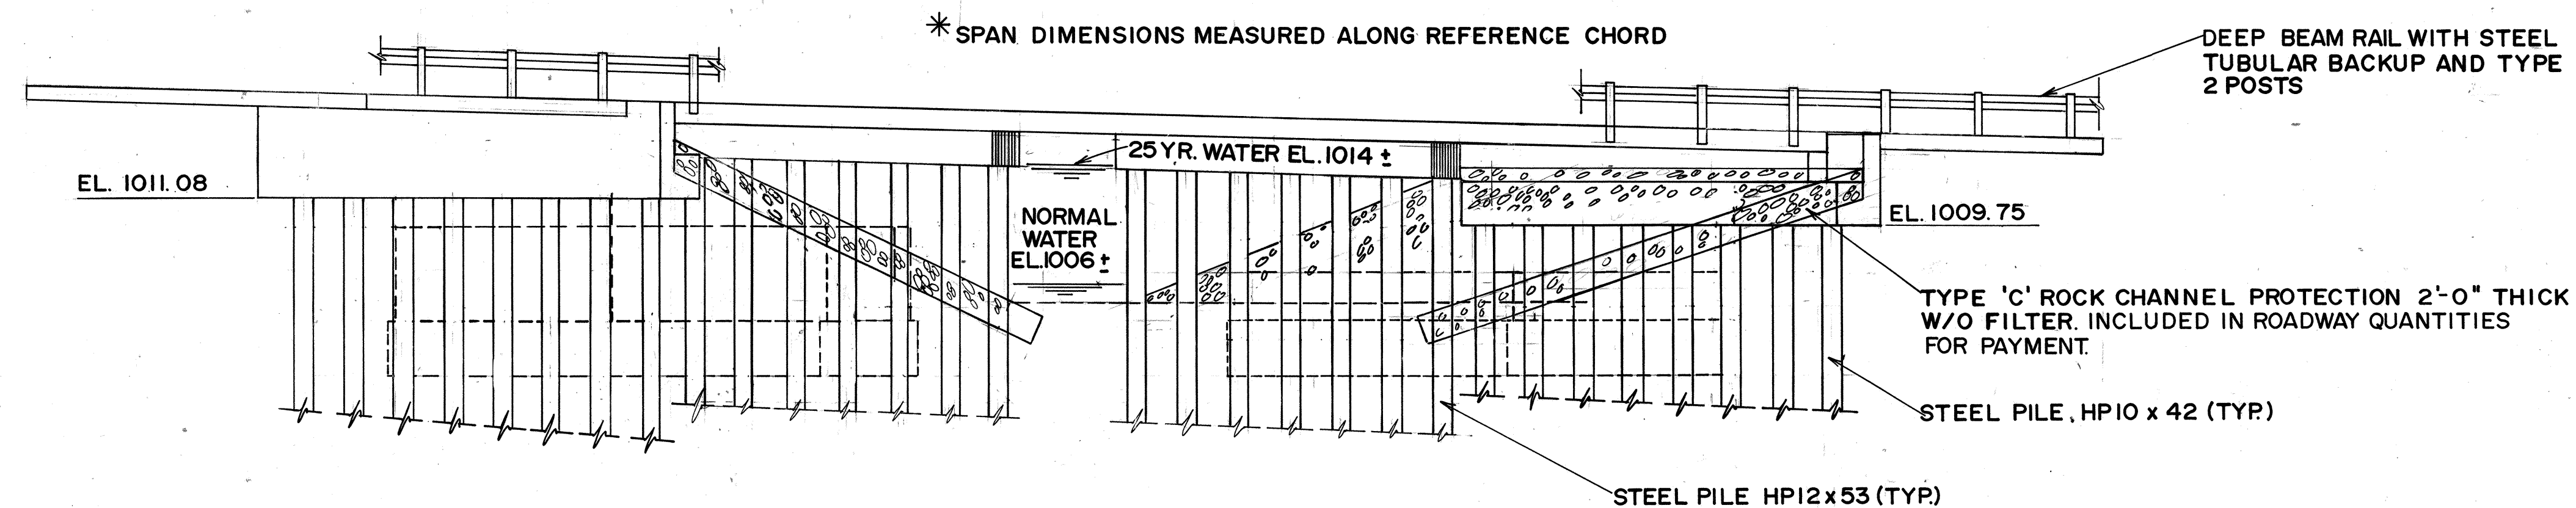

*DIMENSIONS ALONG REFERENCE CHORD

ELEVATION


	Engineers - Landscape Architects - Surveyors		2 / 10
	1533 Commerce Drive Ste. 44224 (216) 686-1888		

GENERAL PLAN & ELEVATION
BRIDGE NO. COL. - 170 - 18.95
OVER LITTLE BEAVER CREEK

COLUMBIANA COUNTY, OHIO

DESIGNED	DRAWN	TRACED	CHECKED	REVIEWED DATE	REVISED
RJW	PSG	PSG	PJR	DHG 7/13/88	

COL-170-18.95

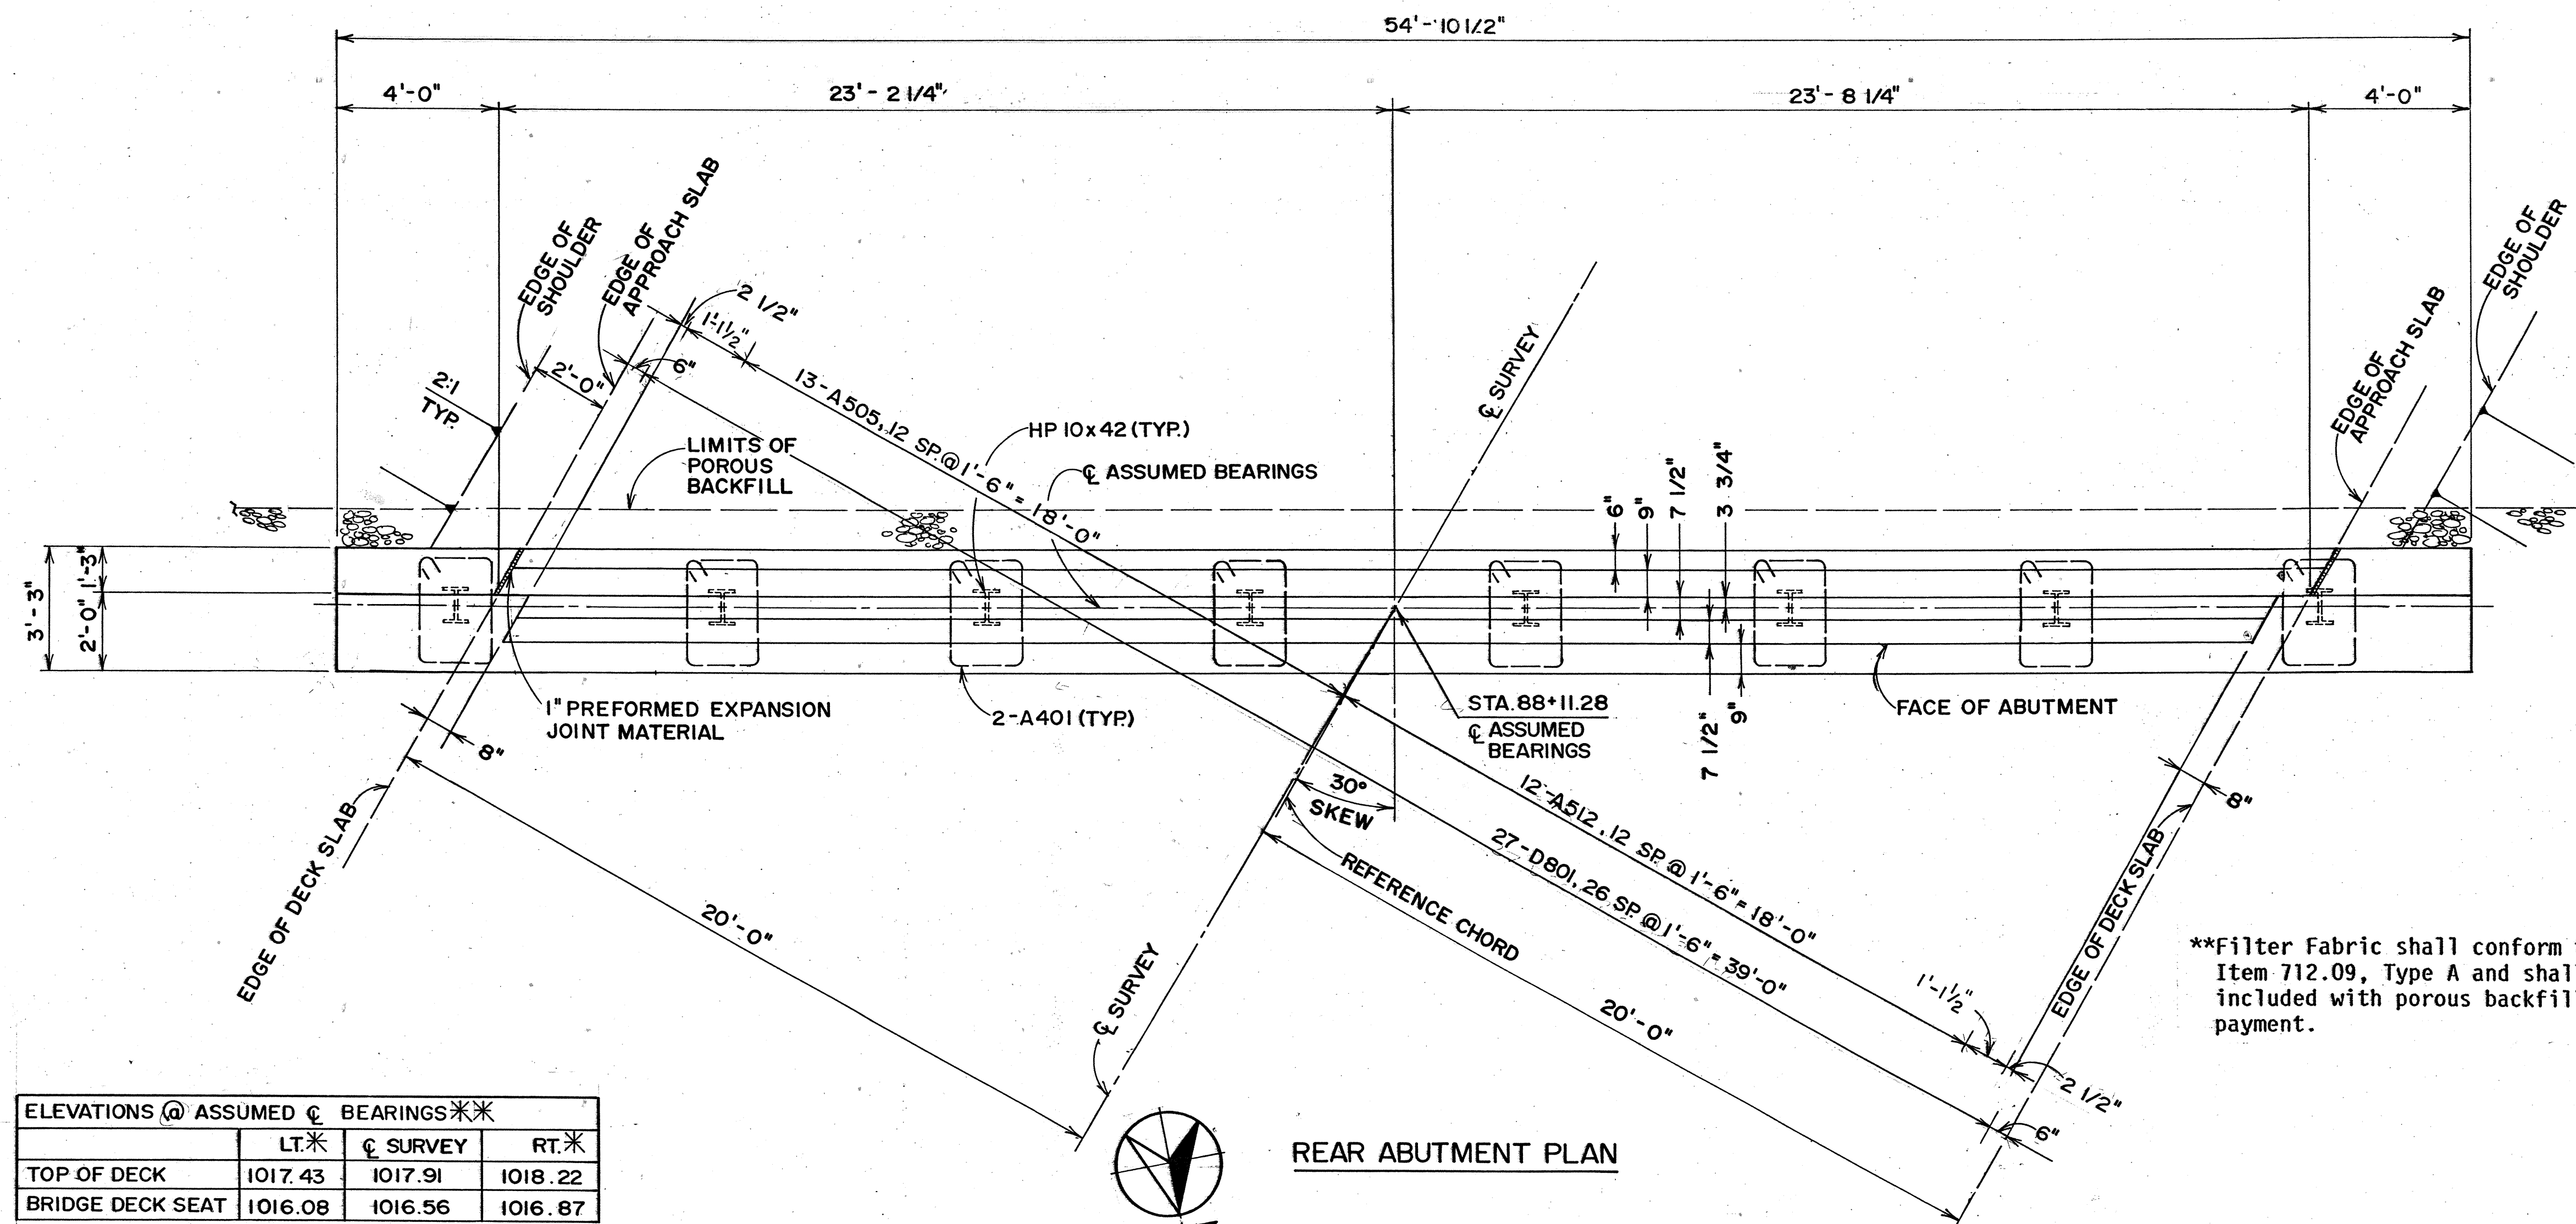


ELEVATIONS @ ASSUMED ϕ BEARINGS**			
	LT.*	ϕ SURVEY	RT.*
TOP OF DECK	1017.43	1017.91	1018.22
BRIDGE DECK SEAT	1016.08	1016.56	1016.87

*ELEVATIONS @ EDGE OF DECK
 **ELEVATIONS @ TOP PLANE OF KEY - SEE SECTION B-B THIS SHEET.


NOTE:
 REINFORCING STEEL LAP LENGTHS
 SHALL BE AS FOLLOWS:
 LAP NO. 5 BARS 1'-8" (MIN.)
 LAP NO. 8 BARS 3'-3" (MIN.)
 LAP NO. 10 BARS 5'-3" (MIN.)

**Filter Fabric shall conform to Item 712.09, Type A and shall be included with porous backfill for payment.


Porous Backfill: 1.5 ft. thick shall extend up to the plane of the subgrade and laterally to the ends of the wingwalls. Filter fabric shall conform with 712.09 Type A and shall be included with porous backfill for payment.

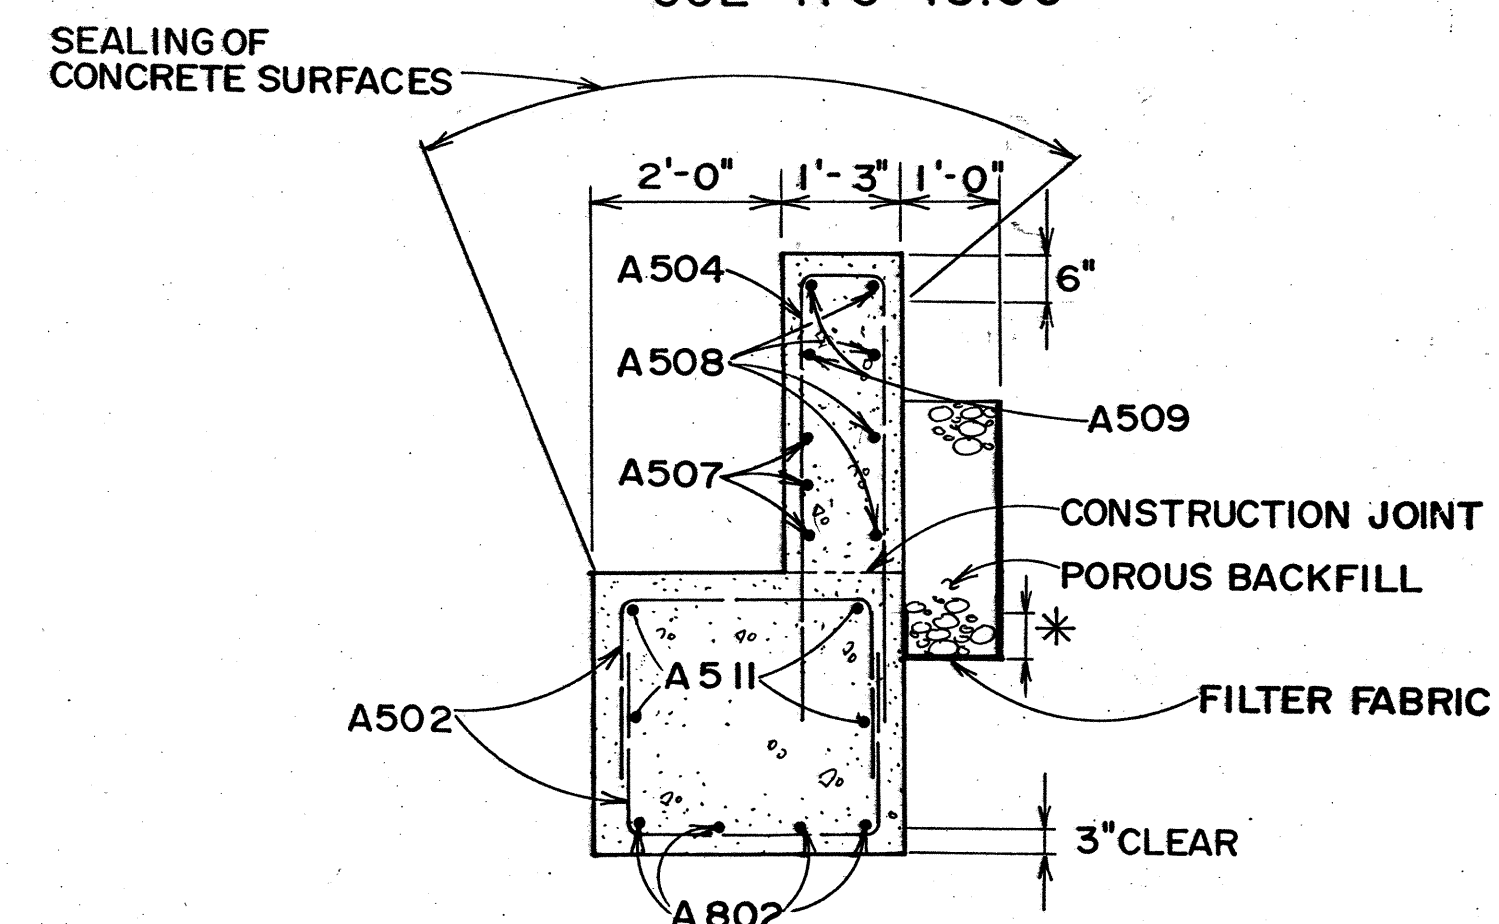

SECTION A-A

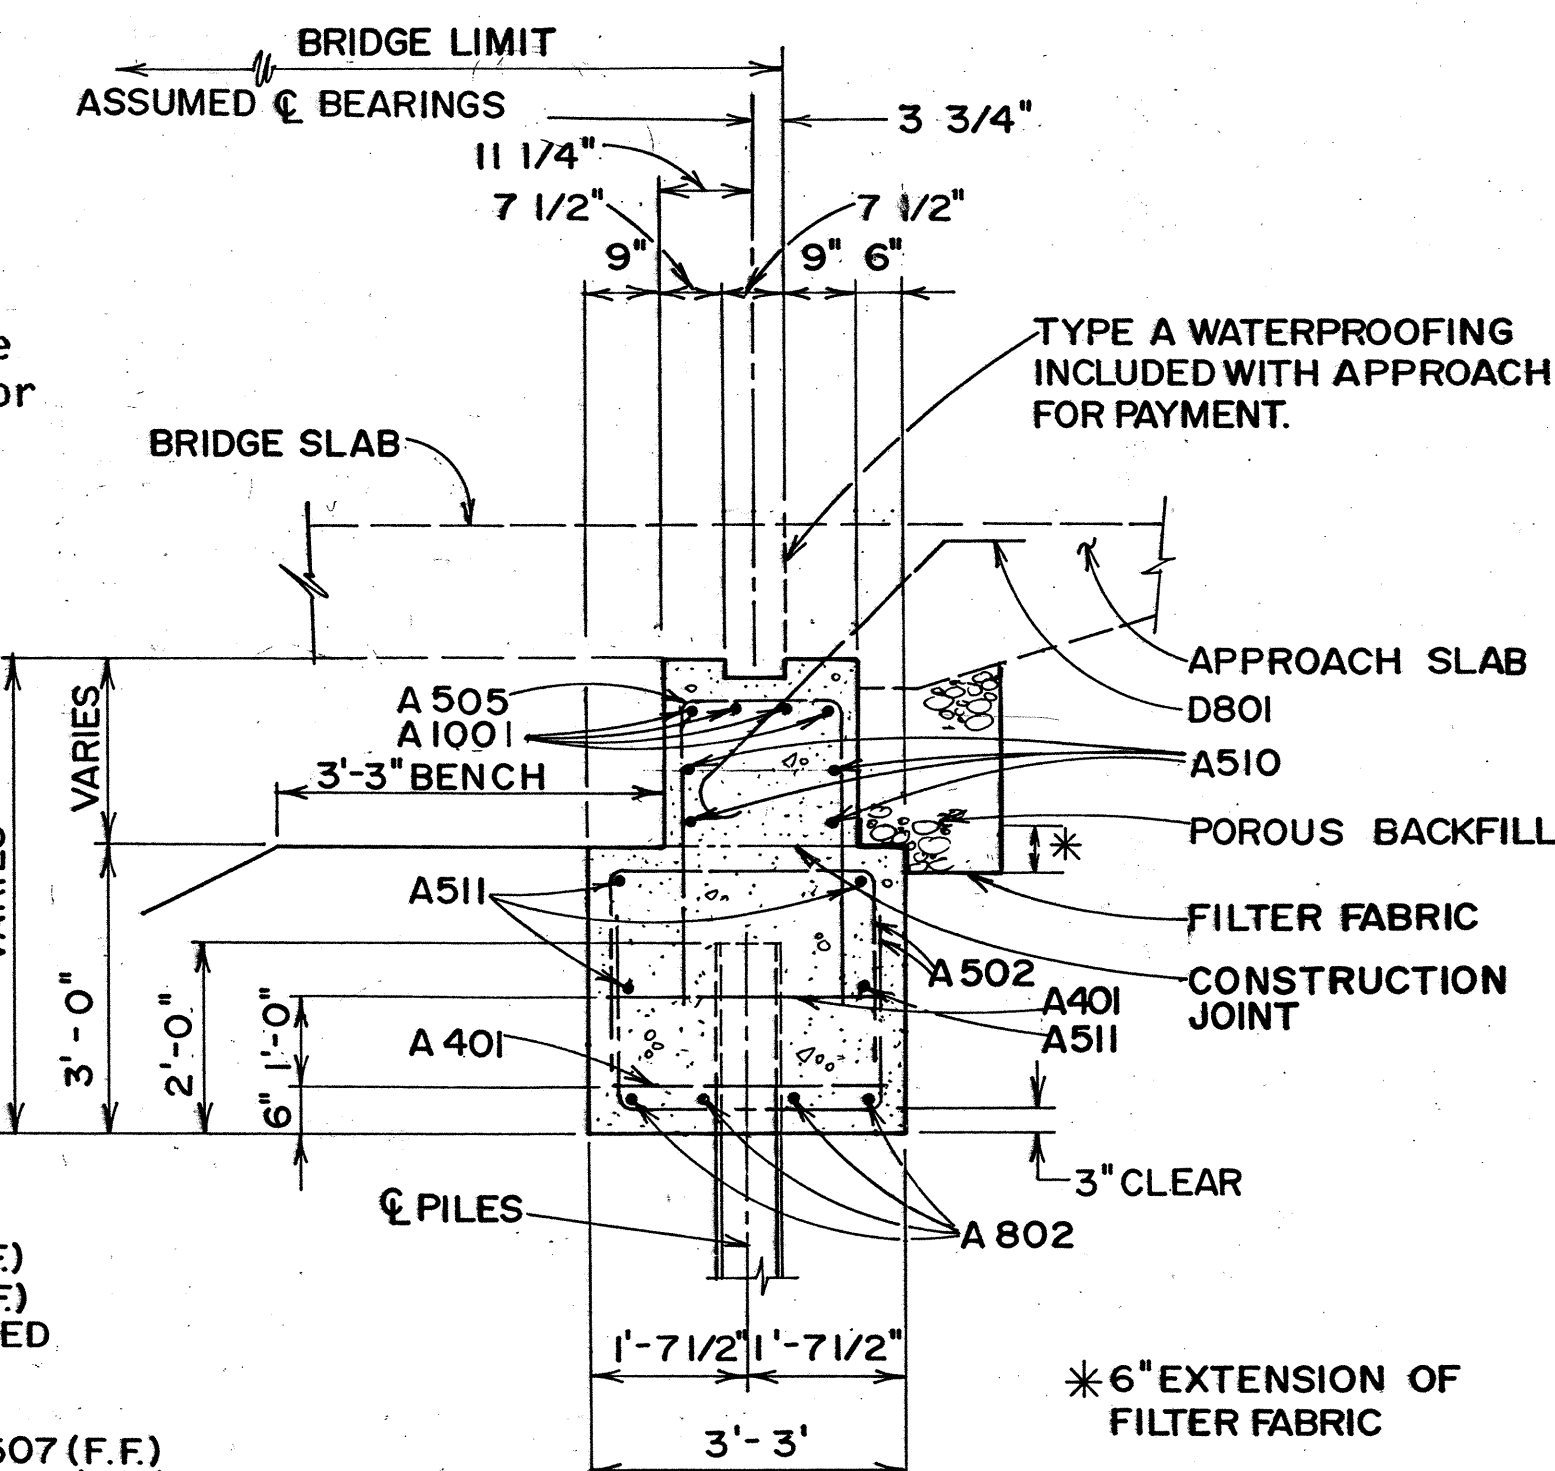

SECTION B-B

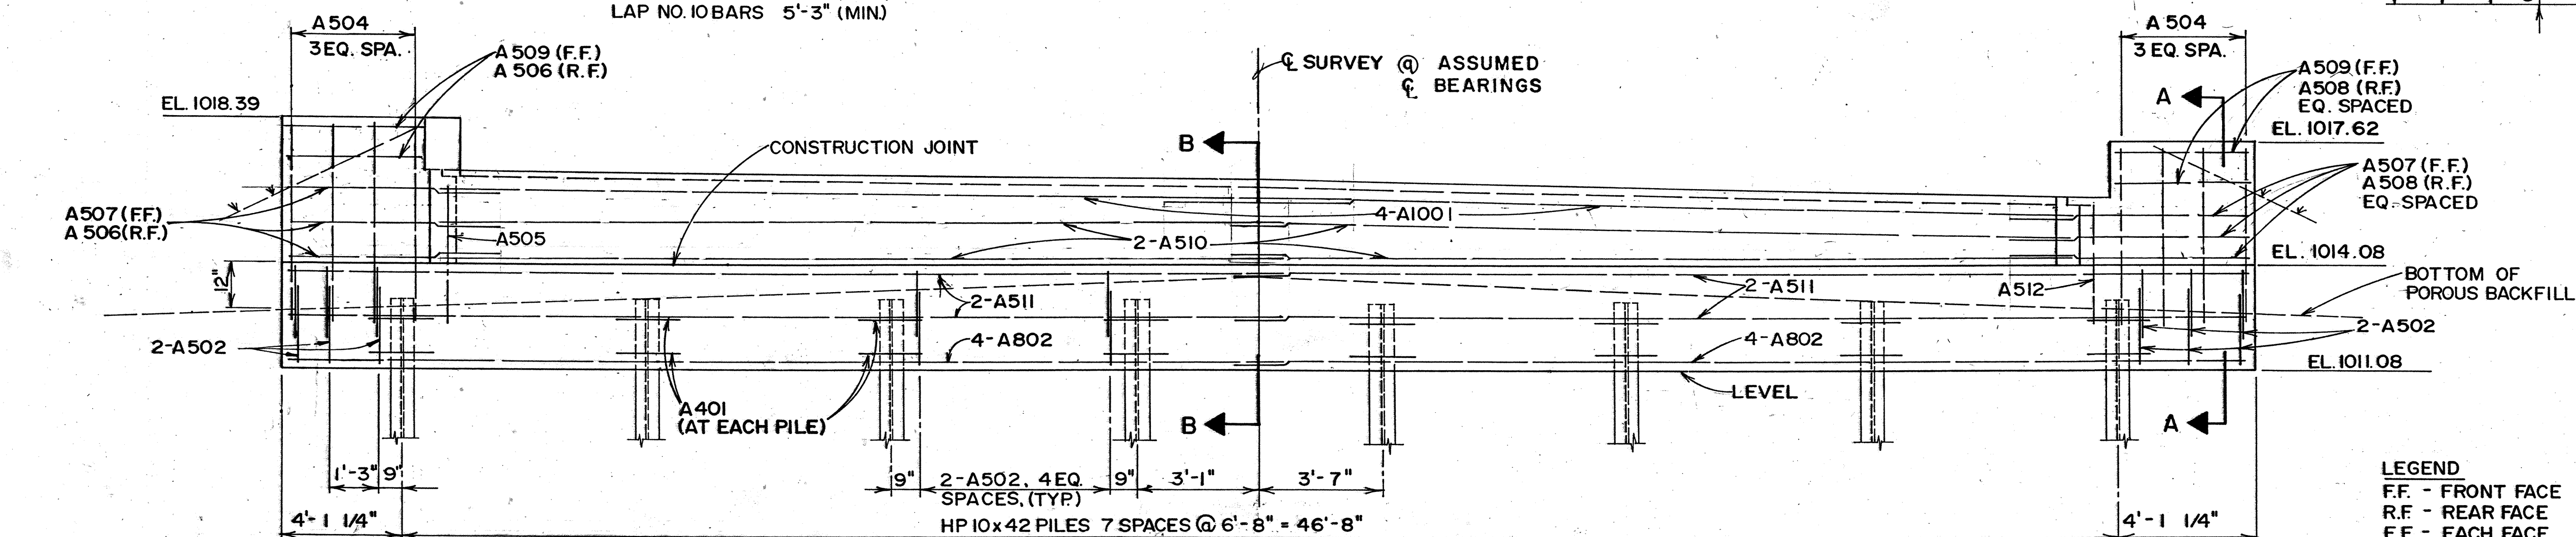


REAR ABUTMENT ELEVATION

NOTE: ALL REINFORCEMENT 2" CLEAR UNLESS OTHERWISE NOTED.

LEGEND
 F.F. - FRONT FACE
 R.F. - REAR FACE
 E.F. - EACH FACE

		4 / 10	
REAR ABUTMENT PLAN AND ELEVATION			
BRIDGE NO. COL-170-1895 OVER LITTLE BEAVER CREEK			
COLUMBIANA COUNTY			
DESIGNED R.J.W.	DRAWN D.R.G.	TRACED D.R.G.	CHECKED P.J.R.
REVIEWED DATE DHG 7/13/88		REVISED	

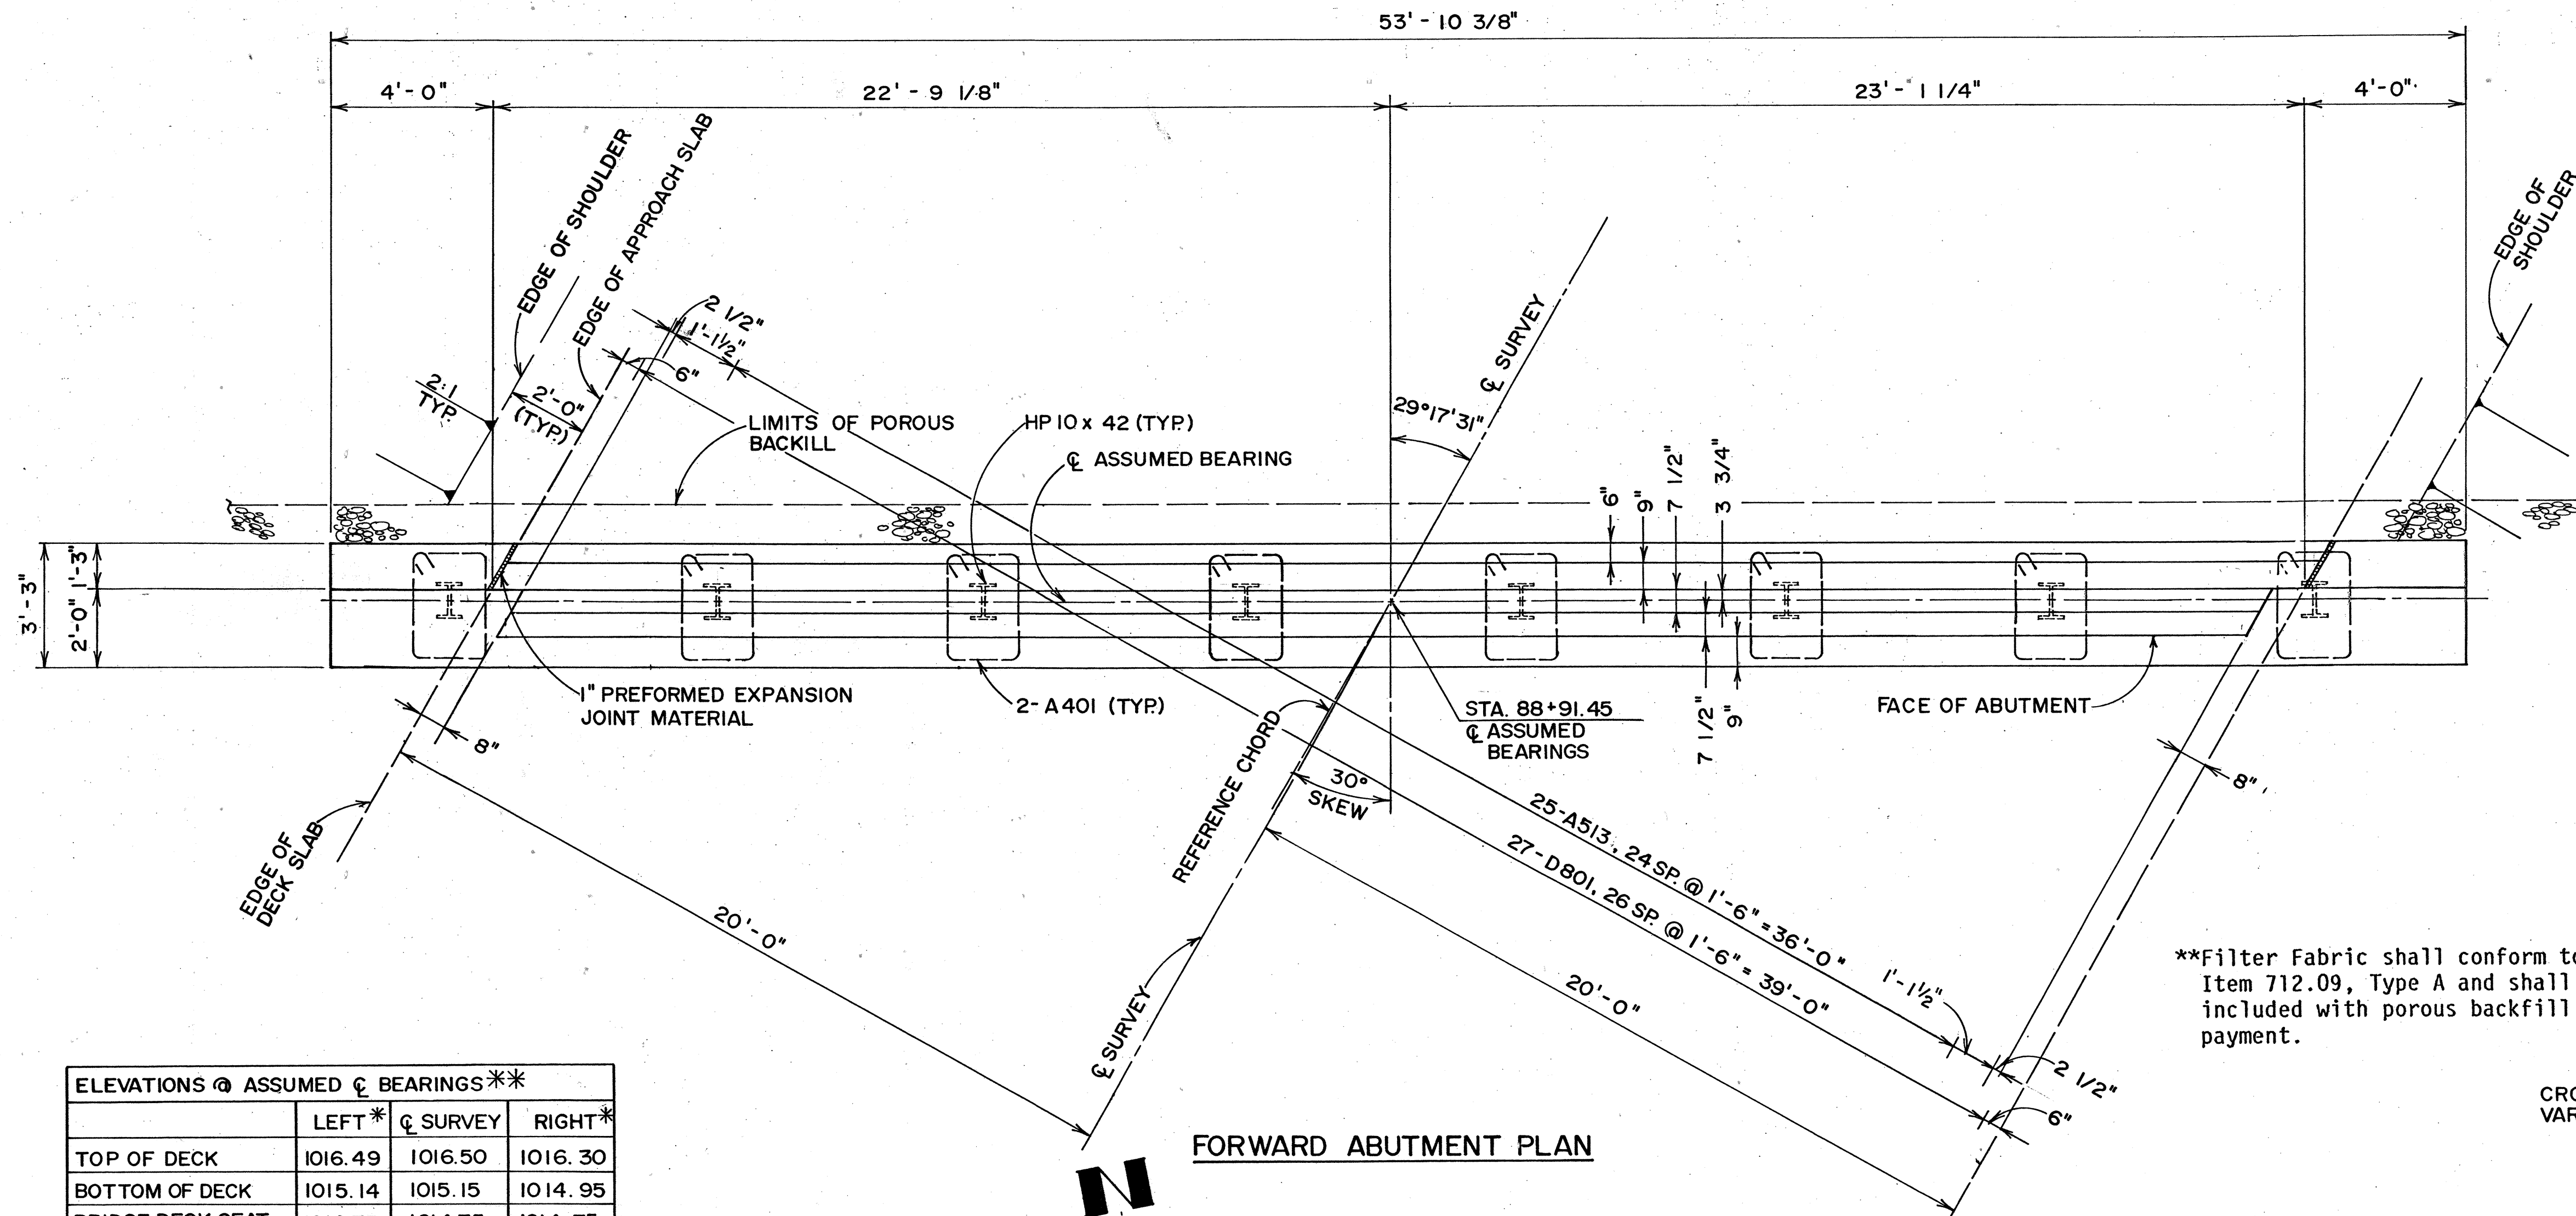


ELEVATIONS @ ASSUMED ϕ BEARINGS**			
	LEFT *	ϕ SURVEY	RIGHT *
TOP OF DECK	1016.49	1016.50	1016.30
BOTTOM OF DECK	1015.14	1015.15	1014.95
BRIDGE DECK SEAT	1014.75	1014.75	1014.75
HEIGHT OF CROWN	0.29	0.40	0.20

* ELEVATIONS TAKEN AT EDGE OF DECK
 ** ELEVATIONS @ TOP PLANE OF KEY - SEE SECTION B-B THIS SHEET


NOTE:
 REINFORCING STEEL LAP LENGTHS
 SHALL BE AS FOLLOWS:
 LAP NO. 5 BARS 1'-8" (MIN.)
 LAP NO. 8 BARS 3'-3" (MIN.)
 LAP NO. 10 BARS 5'-3" (MIN.)

FORWARD ABUTMENT PLAN

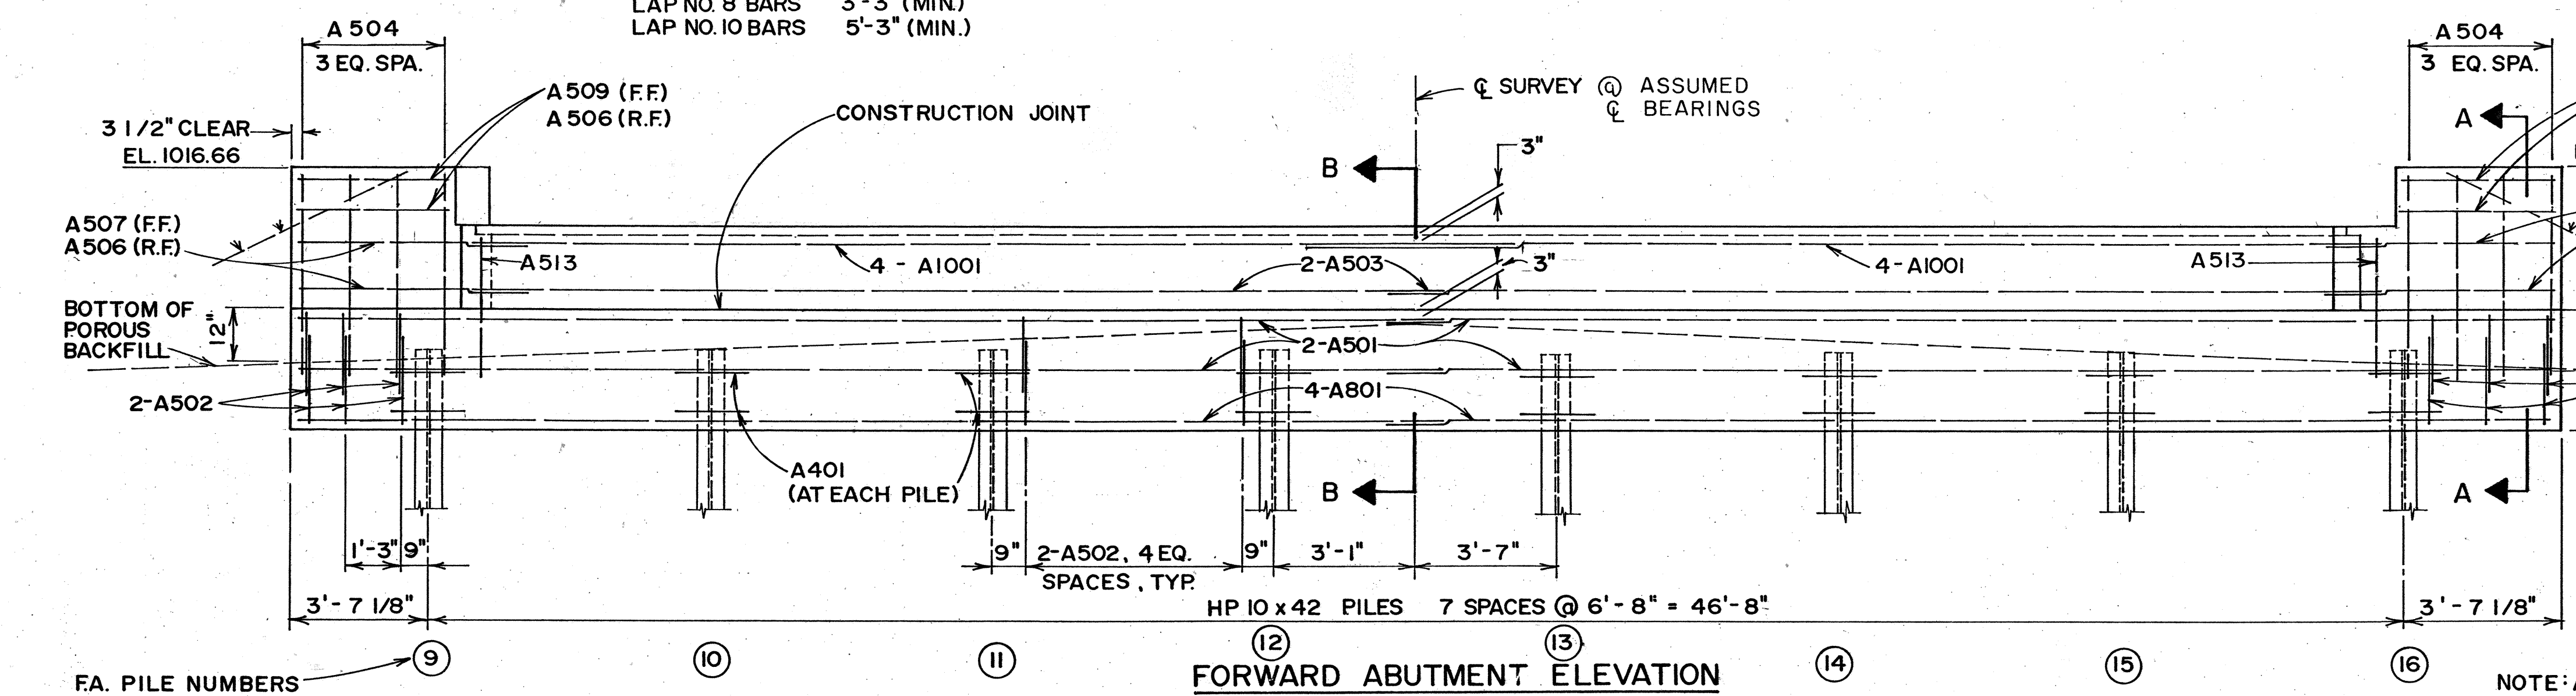


LEGEND
 FF - FRONT FACE
 RF - REAR FACE
 EF - EACH FACE

NOTE: ALL REINFORCEMENT 2" CLEAR UNLESS OTHERWISE NOTED.

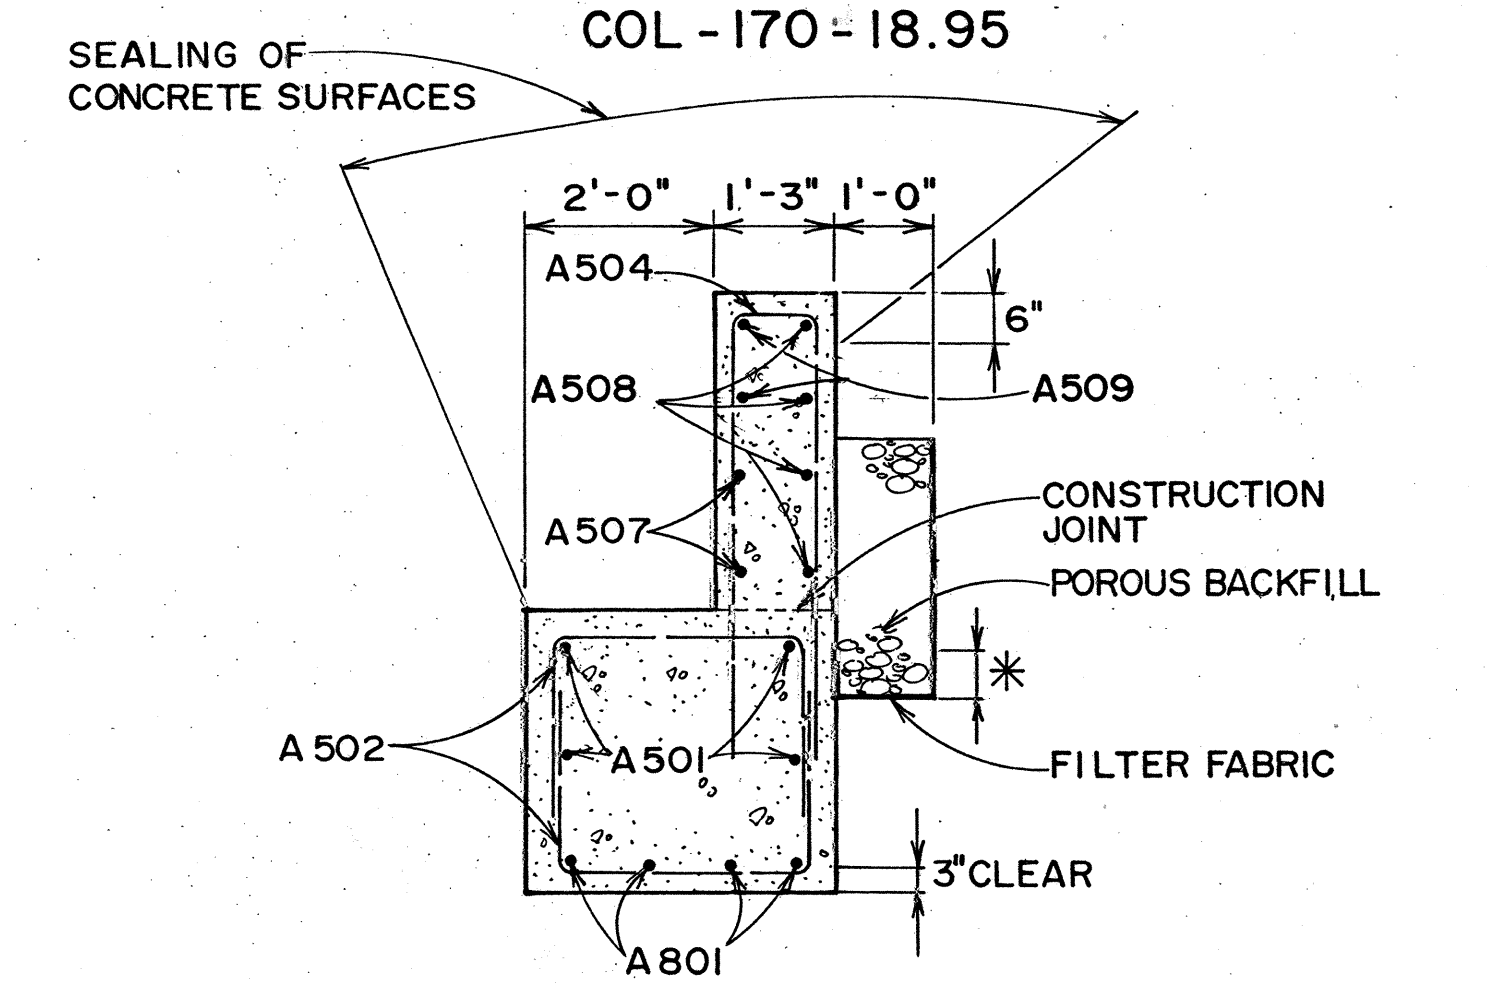


SECTION A-A

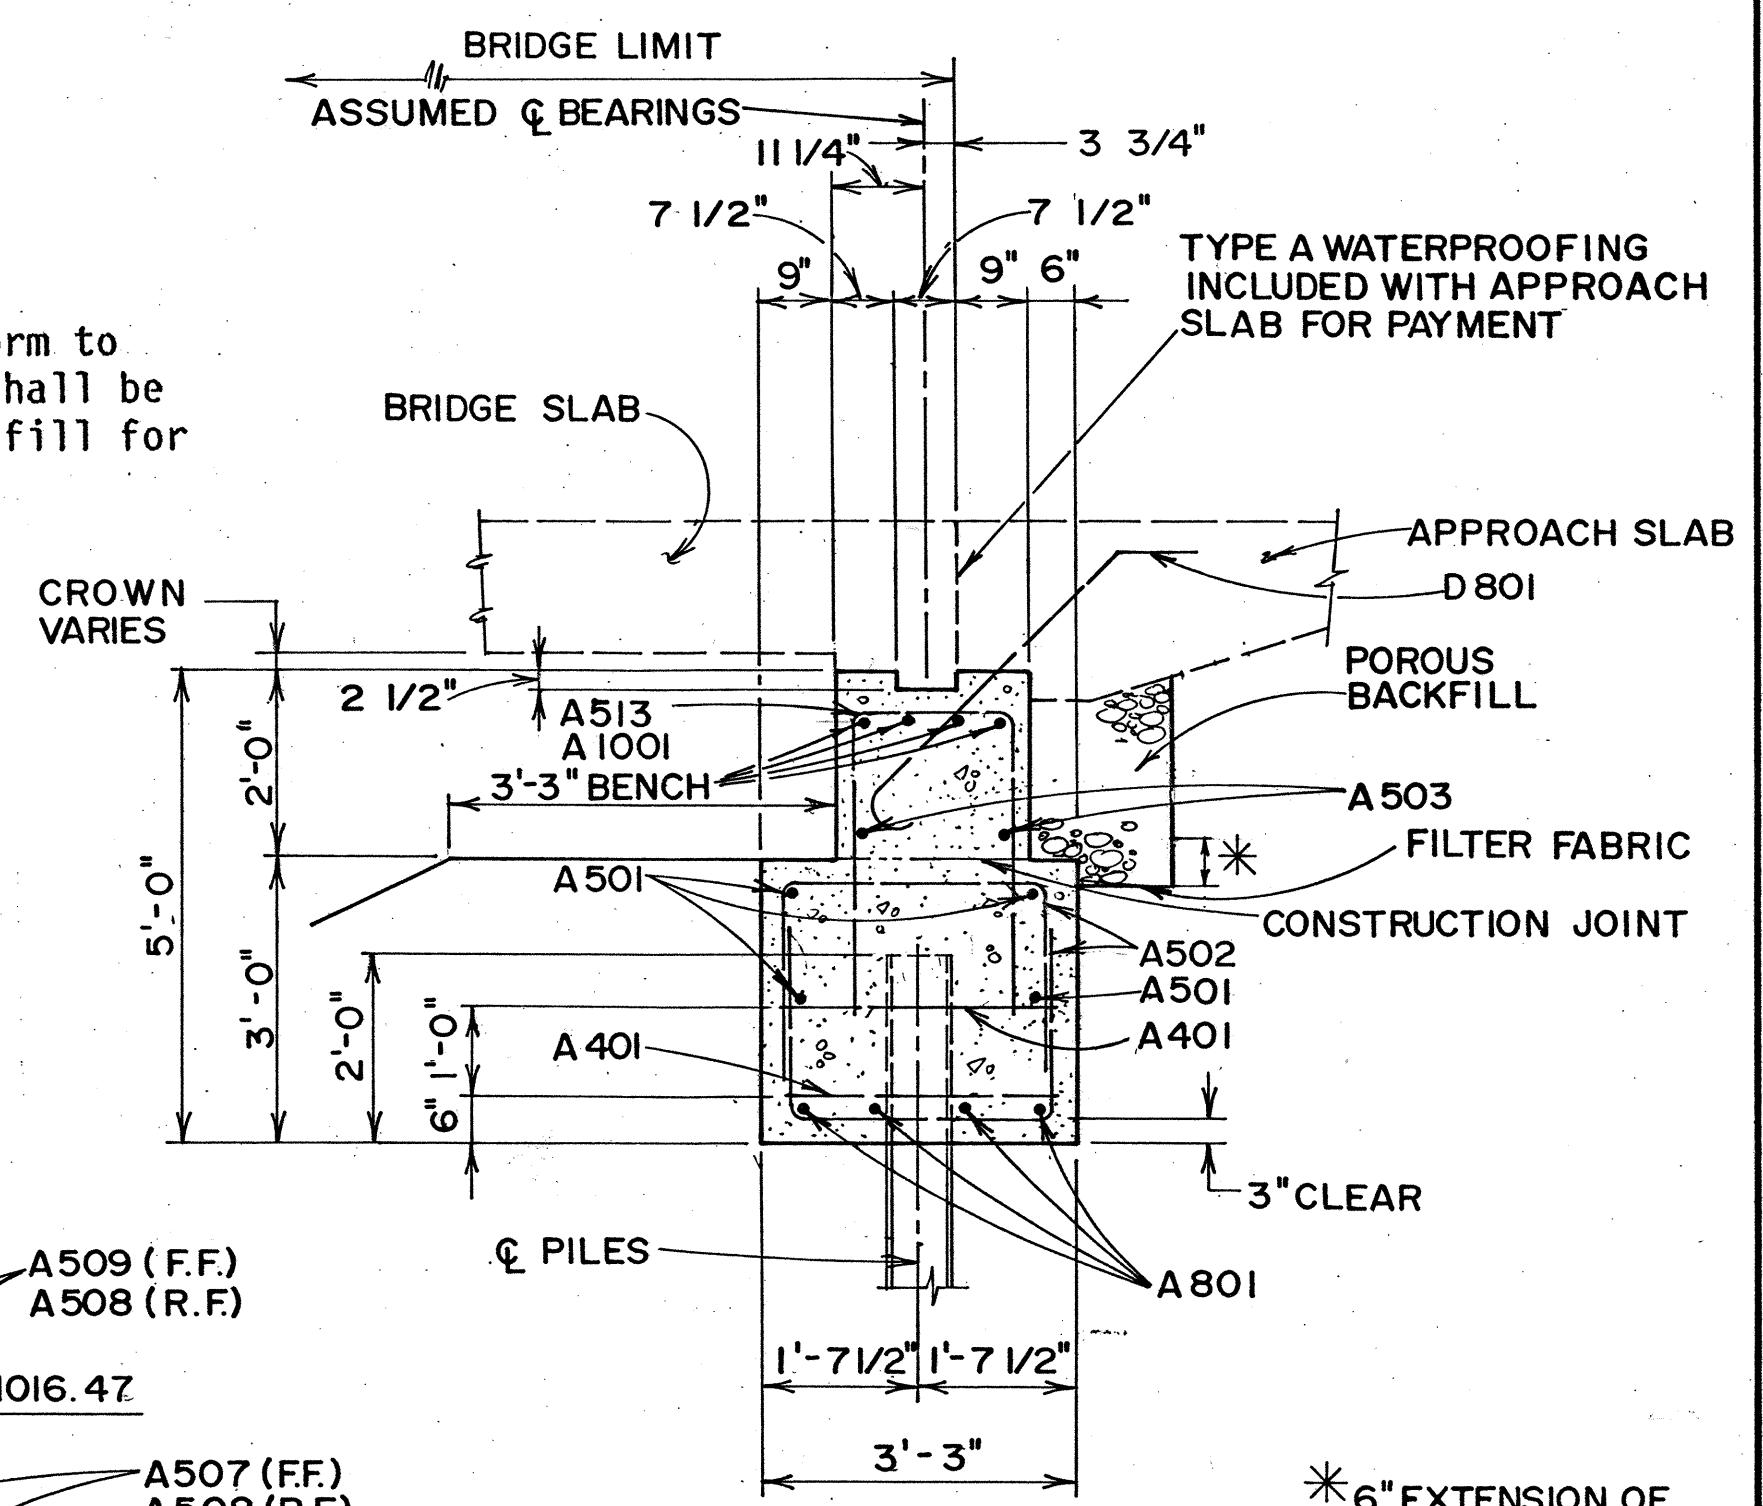

SECTION B-B

		5 / 10
FORWARD ABUTMENT PLAN AND ELEVATION BRIDGE NO. COL-170-1895 OVER LITTLE BEAVER CREEK COLUMBIANA COUNTY		
DESIGNED R.J.W.	DRAWN D.R.G.	TRACED D.R.G.
CHECKED P.J.R.	REVIEWED D.H.G.	DATE 7/13/88


COL -170 -18.95

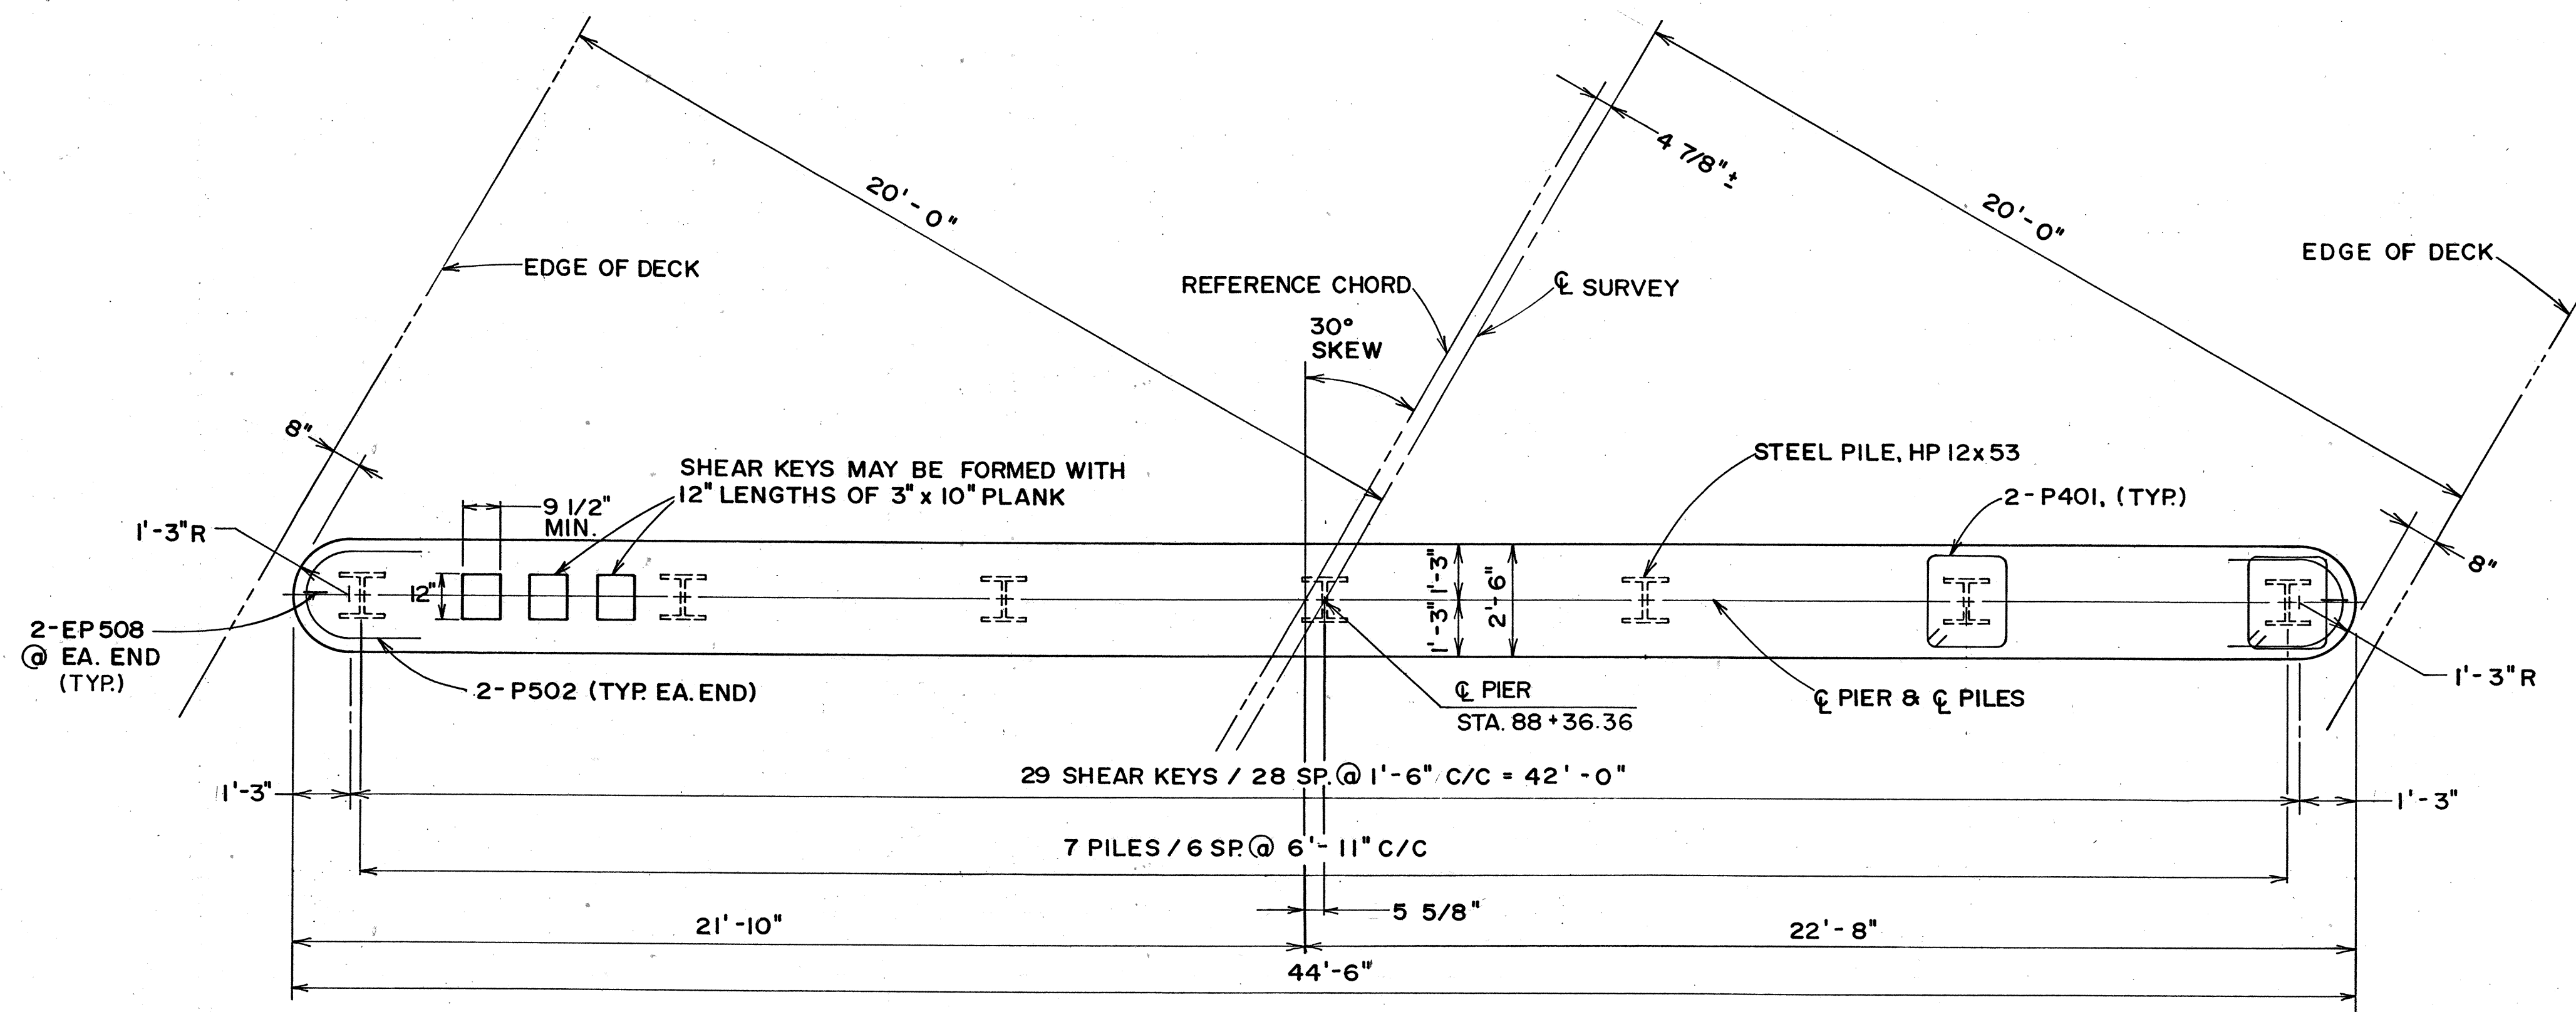


PIER NO.1 PLAN

SUPERELEVATION @ CL OF PIER			
	LT. *	CL SURVEY	RT *
TOP OF DECK	1017.17	1017.46	1017.57
BOTTOM OF DECK	1015.82	1016.11	1016.22
PIER CAP	1015.82	1015.82	1015.82
HEIGHT OF CROWN	0.00	0.29	0.40

*ELEVATIONS TAKEN AT EDGE OF PIER

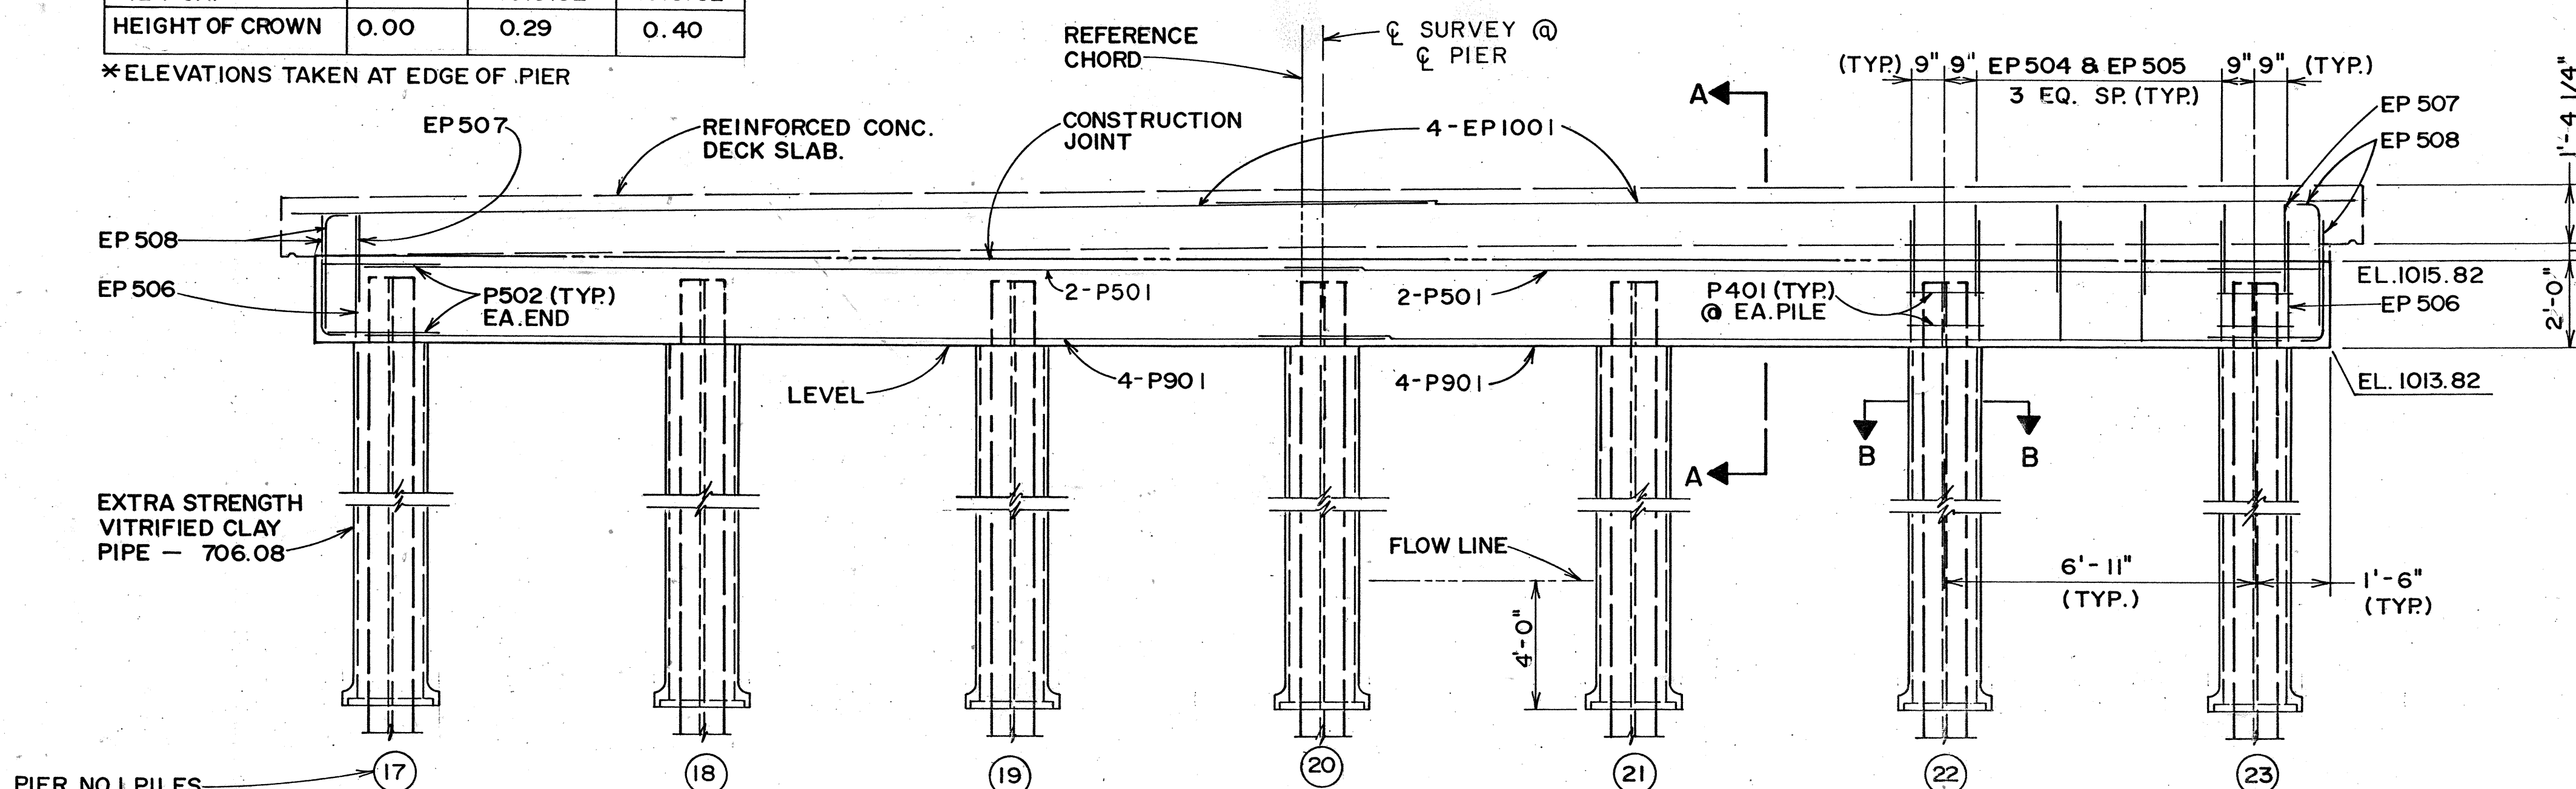


PIER NO.1 ELEVATION

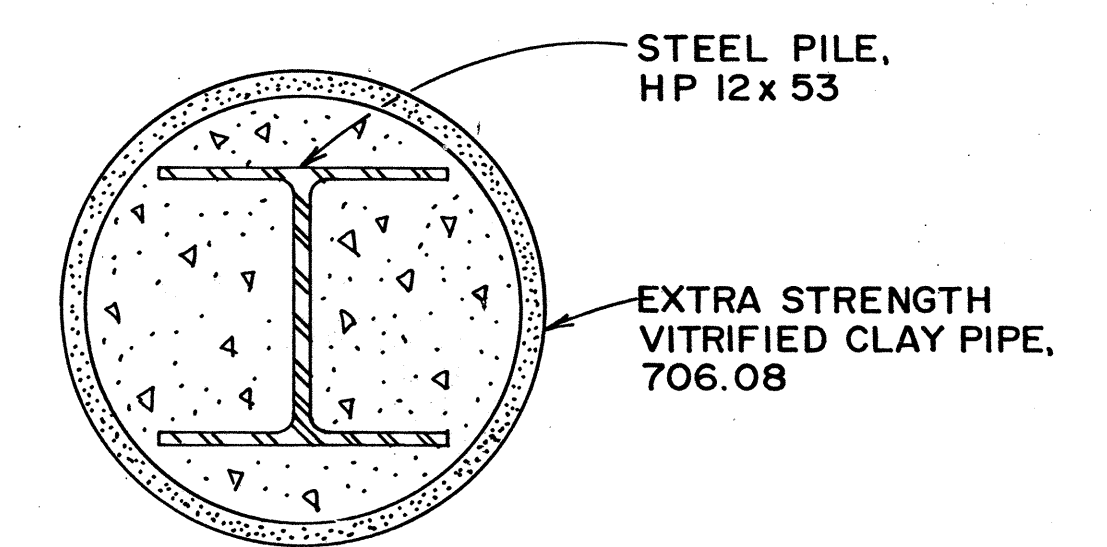

SECTION B-B

After driving the pile, place the pipe into position, and fill with concrete. The concrete encasement may be placed in water as per 511, care being taken to remove all dirt between the pile and the pipe. The concrete and clay pipe shall be included with piles for payment. See pile encasement note in general notes.

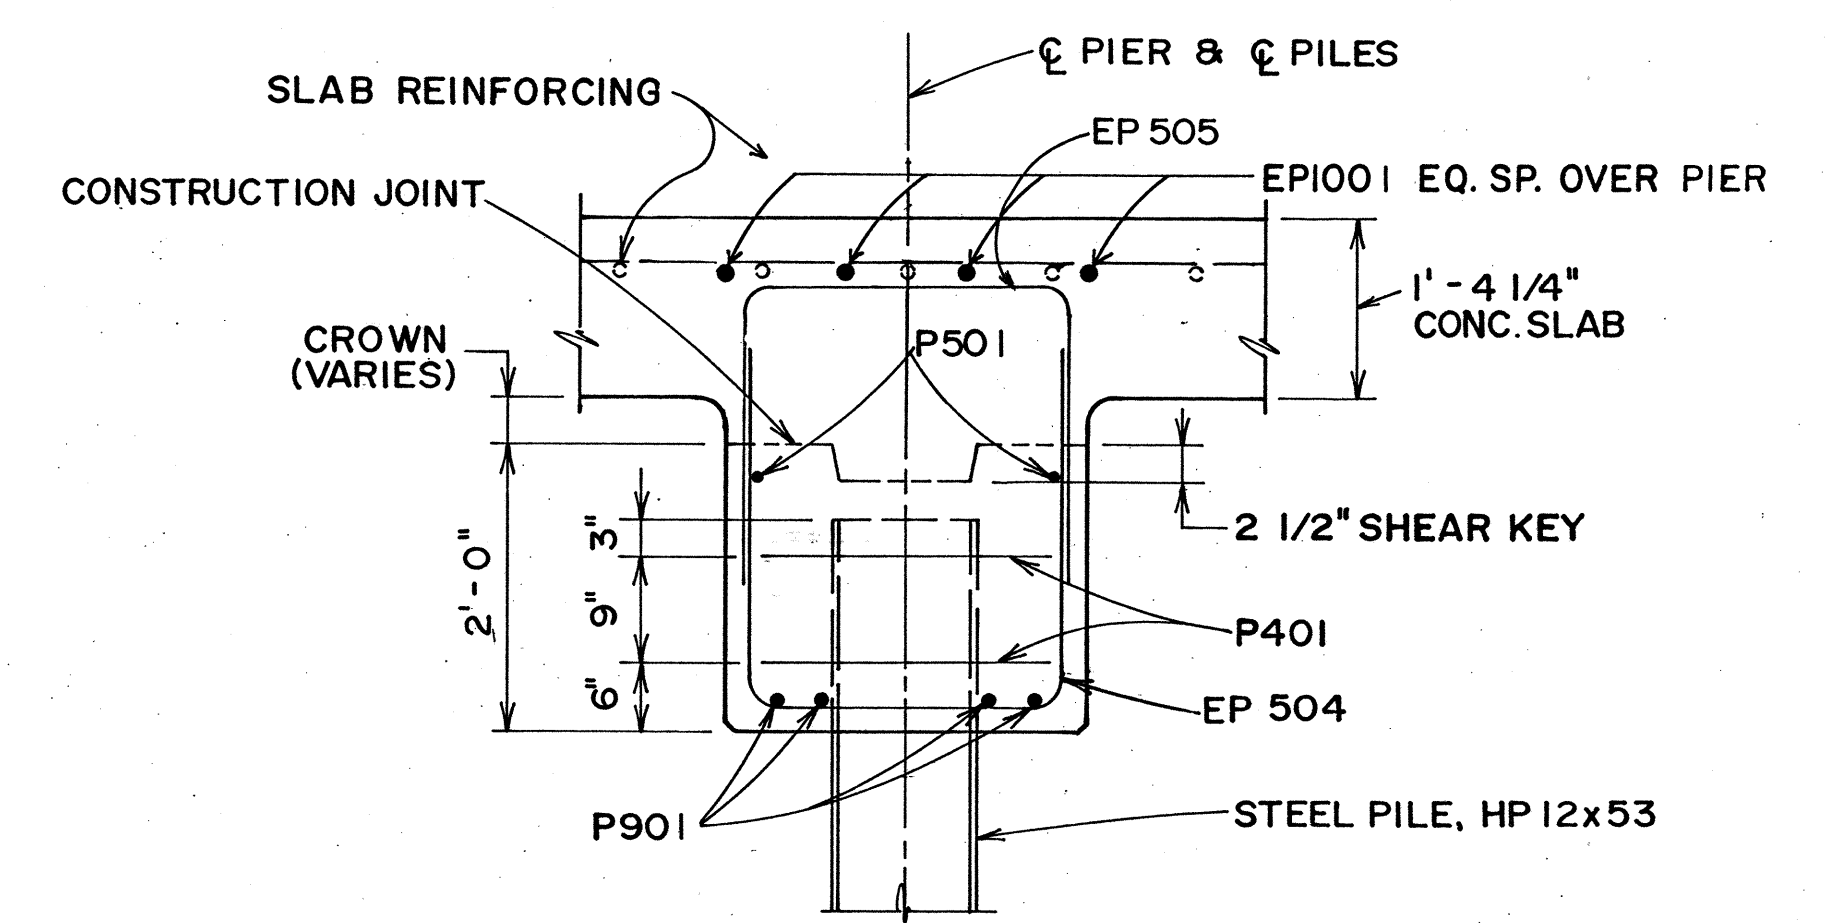


SECTION A-A

NOTE:
REINFORCING STEEL LAP LENGTHS
SHALL BE AS FOLLOWING:
LAP EP1001 - 5'-3" MIN.
LAP P501 - 1'-8" MIN.
LAP P901 - 4'-2" MIN.

		6 / 10	
PIER NO. 1 PLAN & ELEVATION			
BRIDGE NO. COL -170 -1895 OVER LITTLE BEAVER CREEK			
COLUMBIANA COUNTY			
DESIGNED RJW	DRAWN CAF	TRACED CAF	CHECKED PJR REVIEWED DATE DHG 7/13/88 REVISIONS


COL-170-18.95

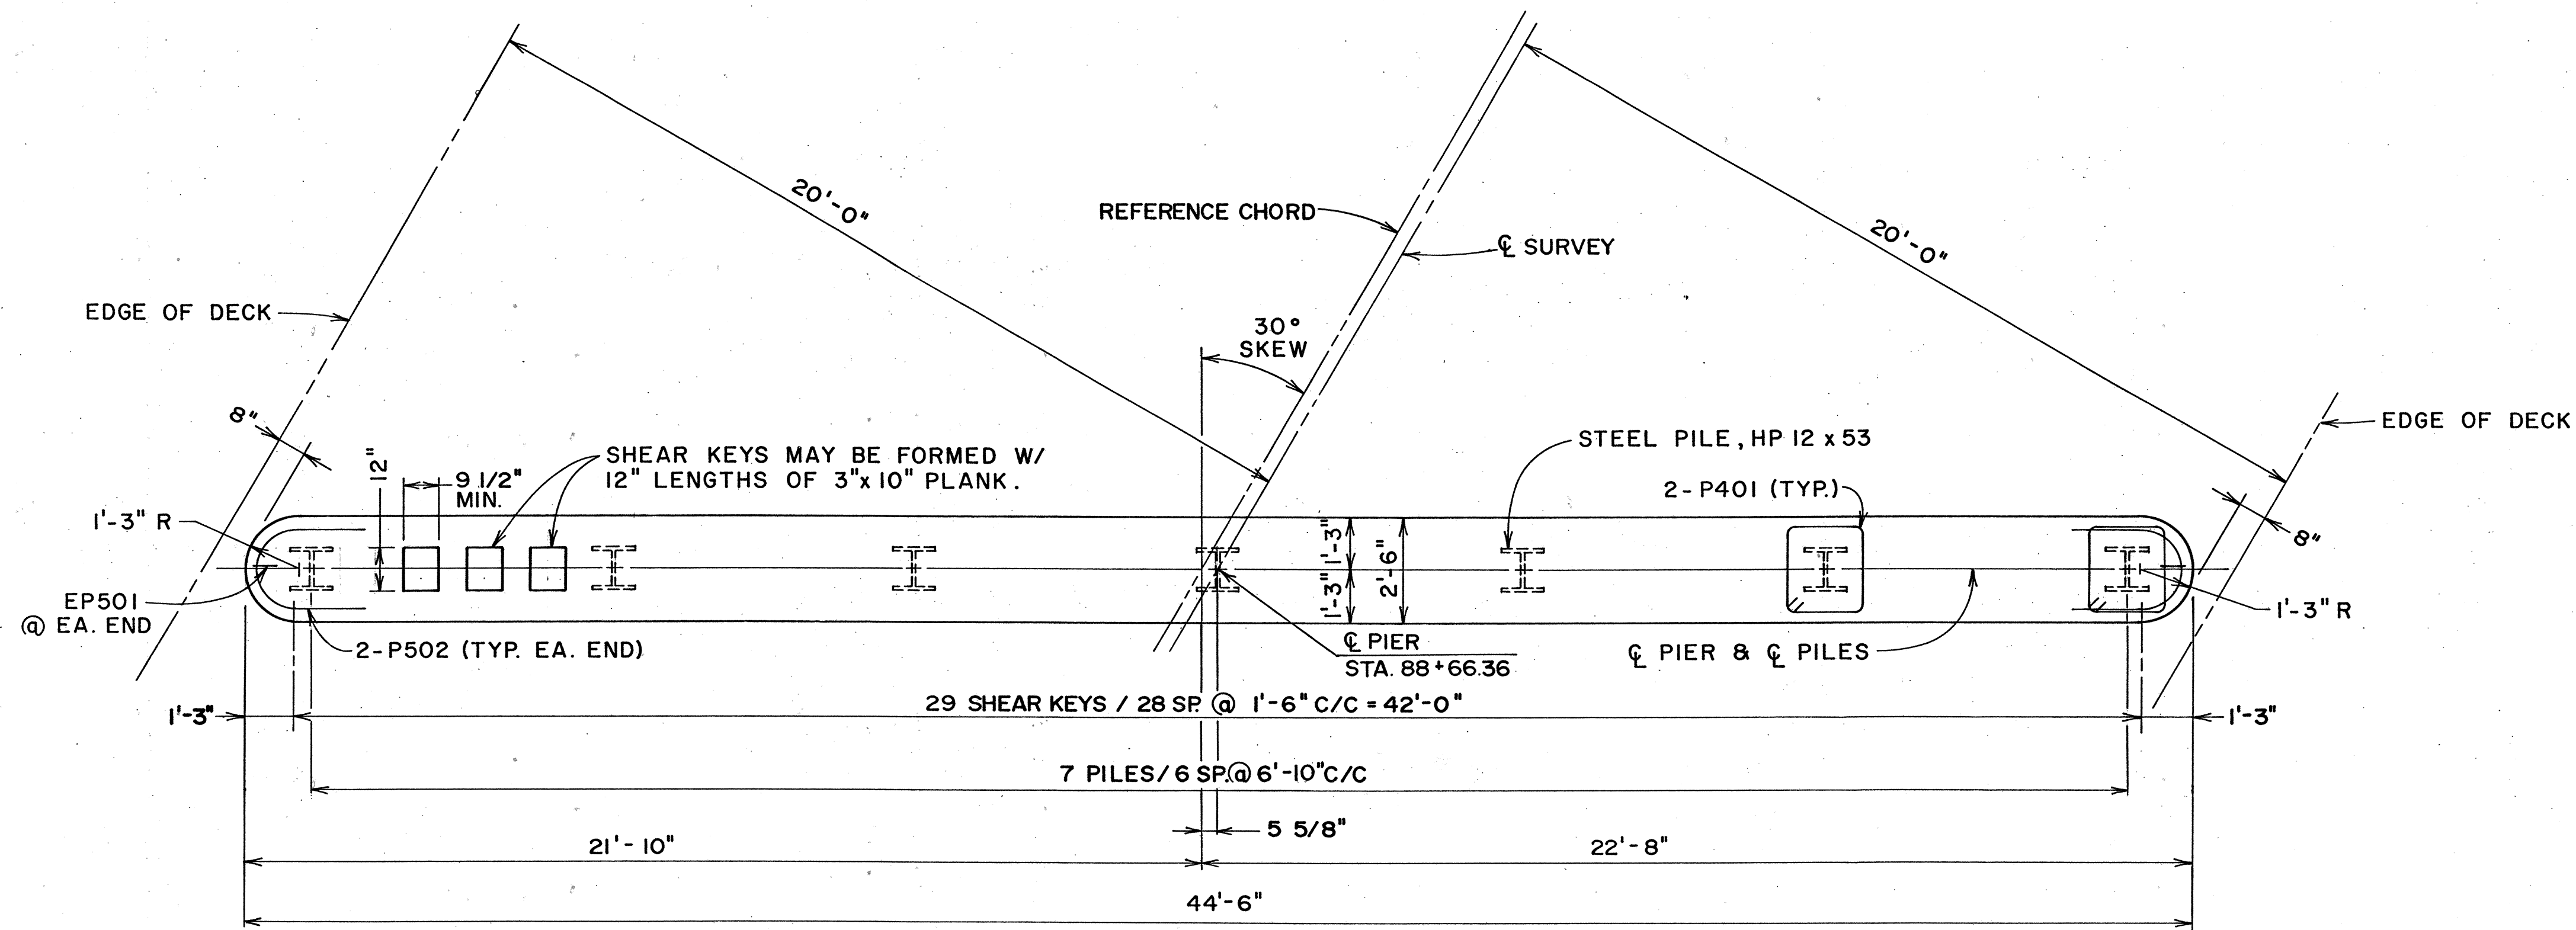

PIER NO. 2 PLAN


SUPERELEVATION @ CL OF PIER			
	LT. *	REF. CHORD	RT. *
TOP OF DECK	1016.86	1016.94	1016.89
BOTTOM OF DECK	1015.51	1015.59	1015.54
PIER CAP	1015.51	1015.51	1015.51
HEIGHT OF CROWN	0.00	0.08	0.03

* ELEVATIONS TAKEN AT EDGE OF PIER

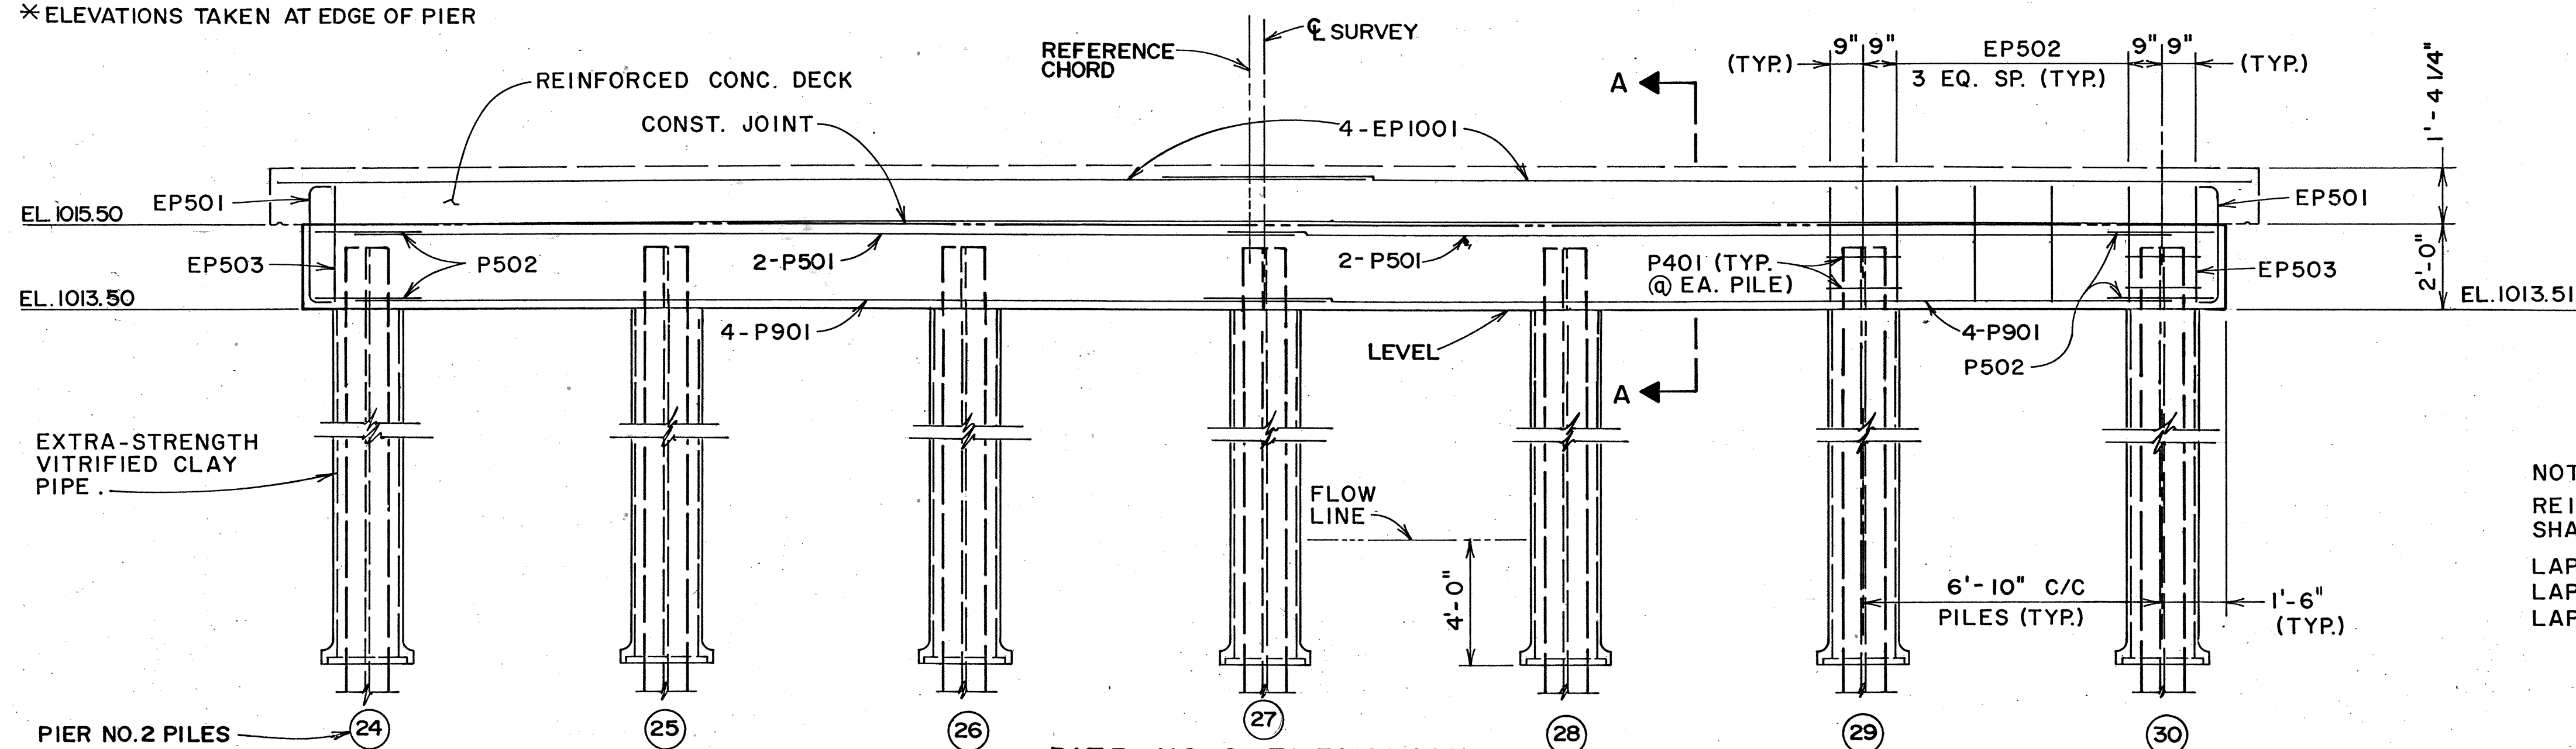

PIER NO. 2 ELEVATION


After driving the pile, place the pipe into position, and fill with concrete. The concrete encasement may be placed in water as per 511, care being taken to remove all dirt between the pile and the pipe. The concrete and clay pipe shall be included with piles for payment. See pile encasement note in general notes.
For encasement section see sheet 6/10

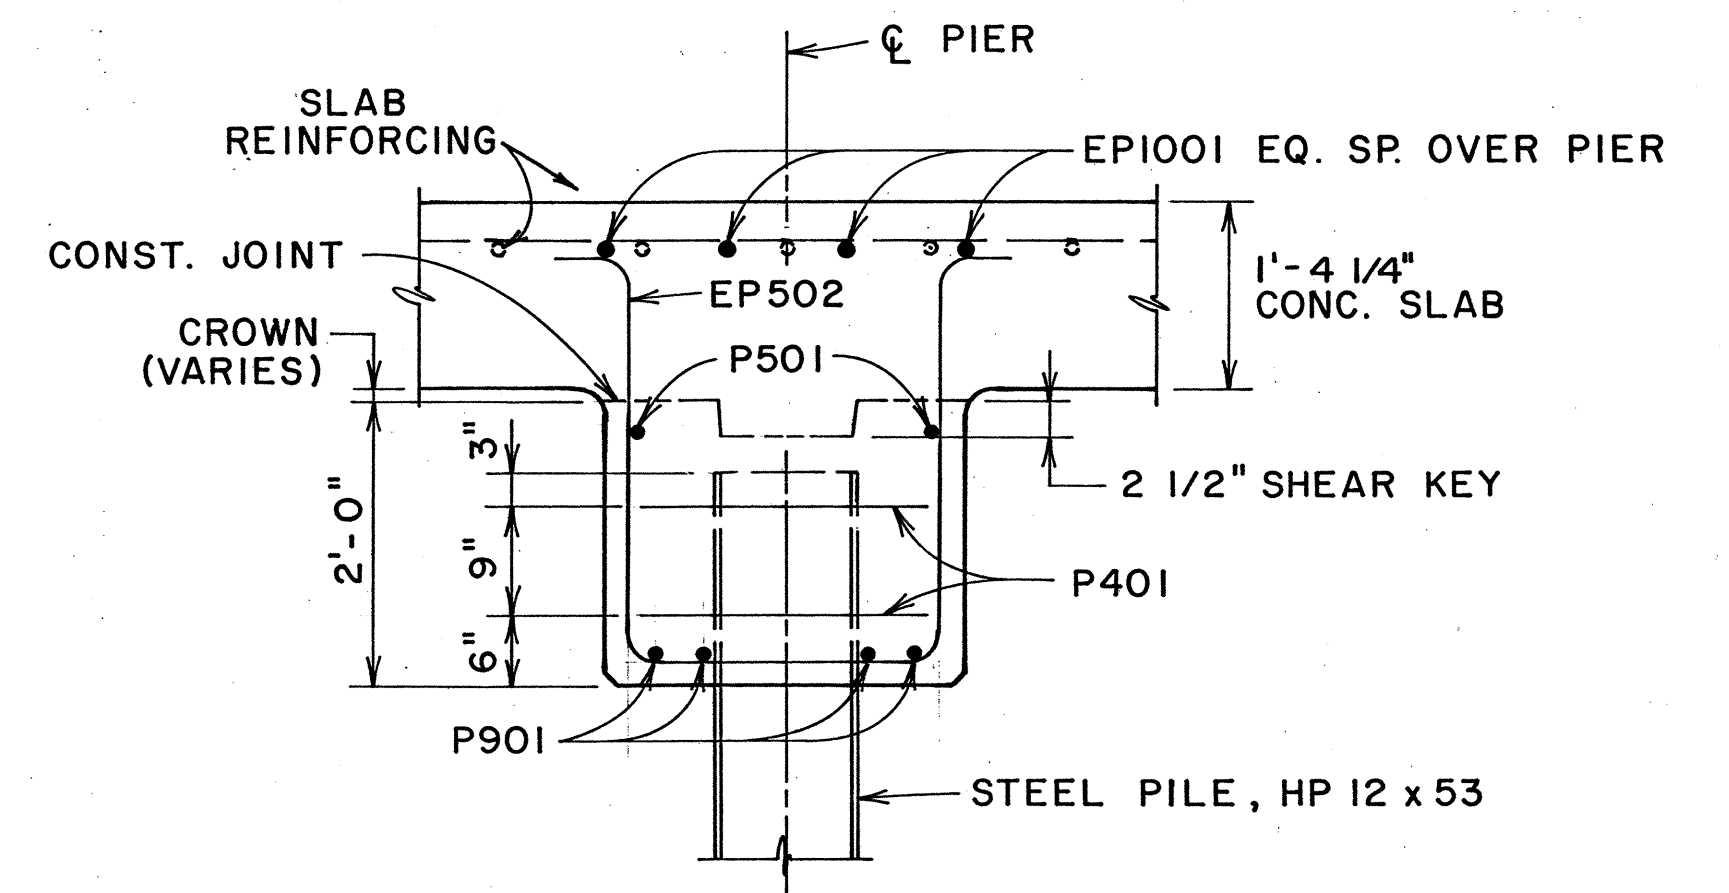


SECTION A-A

NOTE:
REINFORCING STEEL LAP LENGTHS
SHALL BE AS FOLLOWS:
LAP EP1001 ~ 5'-3" MIN.
LAP P501 ~ 1'-8" MIN.
LAP P901 ~ 4'-2" MIN.

COL -170-18.95

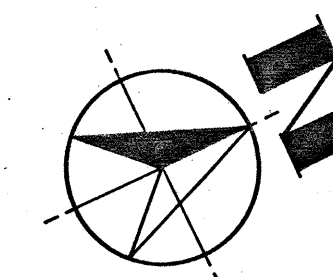


NOTE:
REINFORCING STEEL LAP LENGTHS ARE AS FOLLOWS:
LAP ES401 BARS 1'-8" MIN.
LAP ES 501, ES 906 BARS 2'-6" MIN.
LAP ES 502, ES 906 BARS 2'-6" MIN.
LAP ES 503, ES 906 BARS 2'-6" MIN.
LAP ES 504, ES 906 BARS 2'-1" MIN.
LAP ES 601 BARS 3'-10" MIN.
LAP ES 901 BARS 3'-3" MIN.

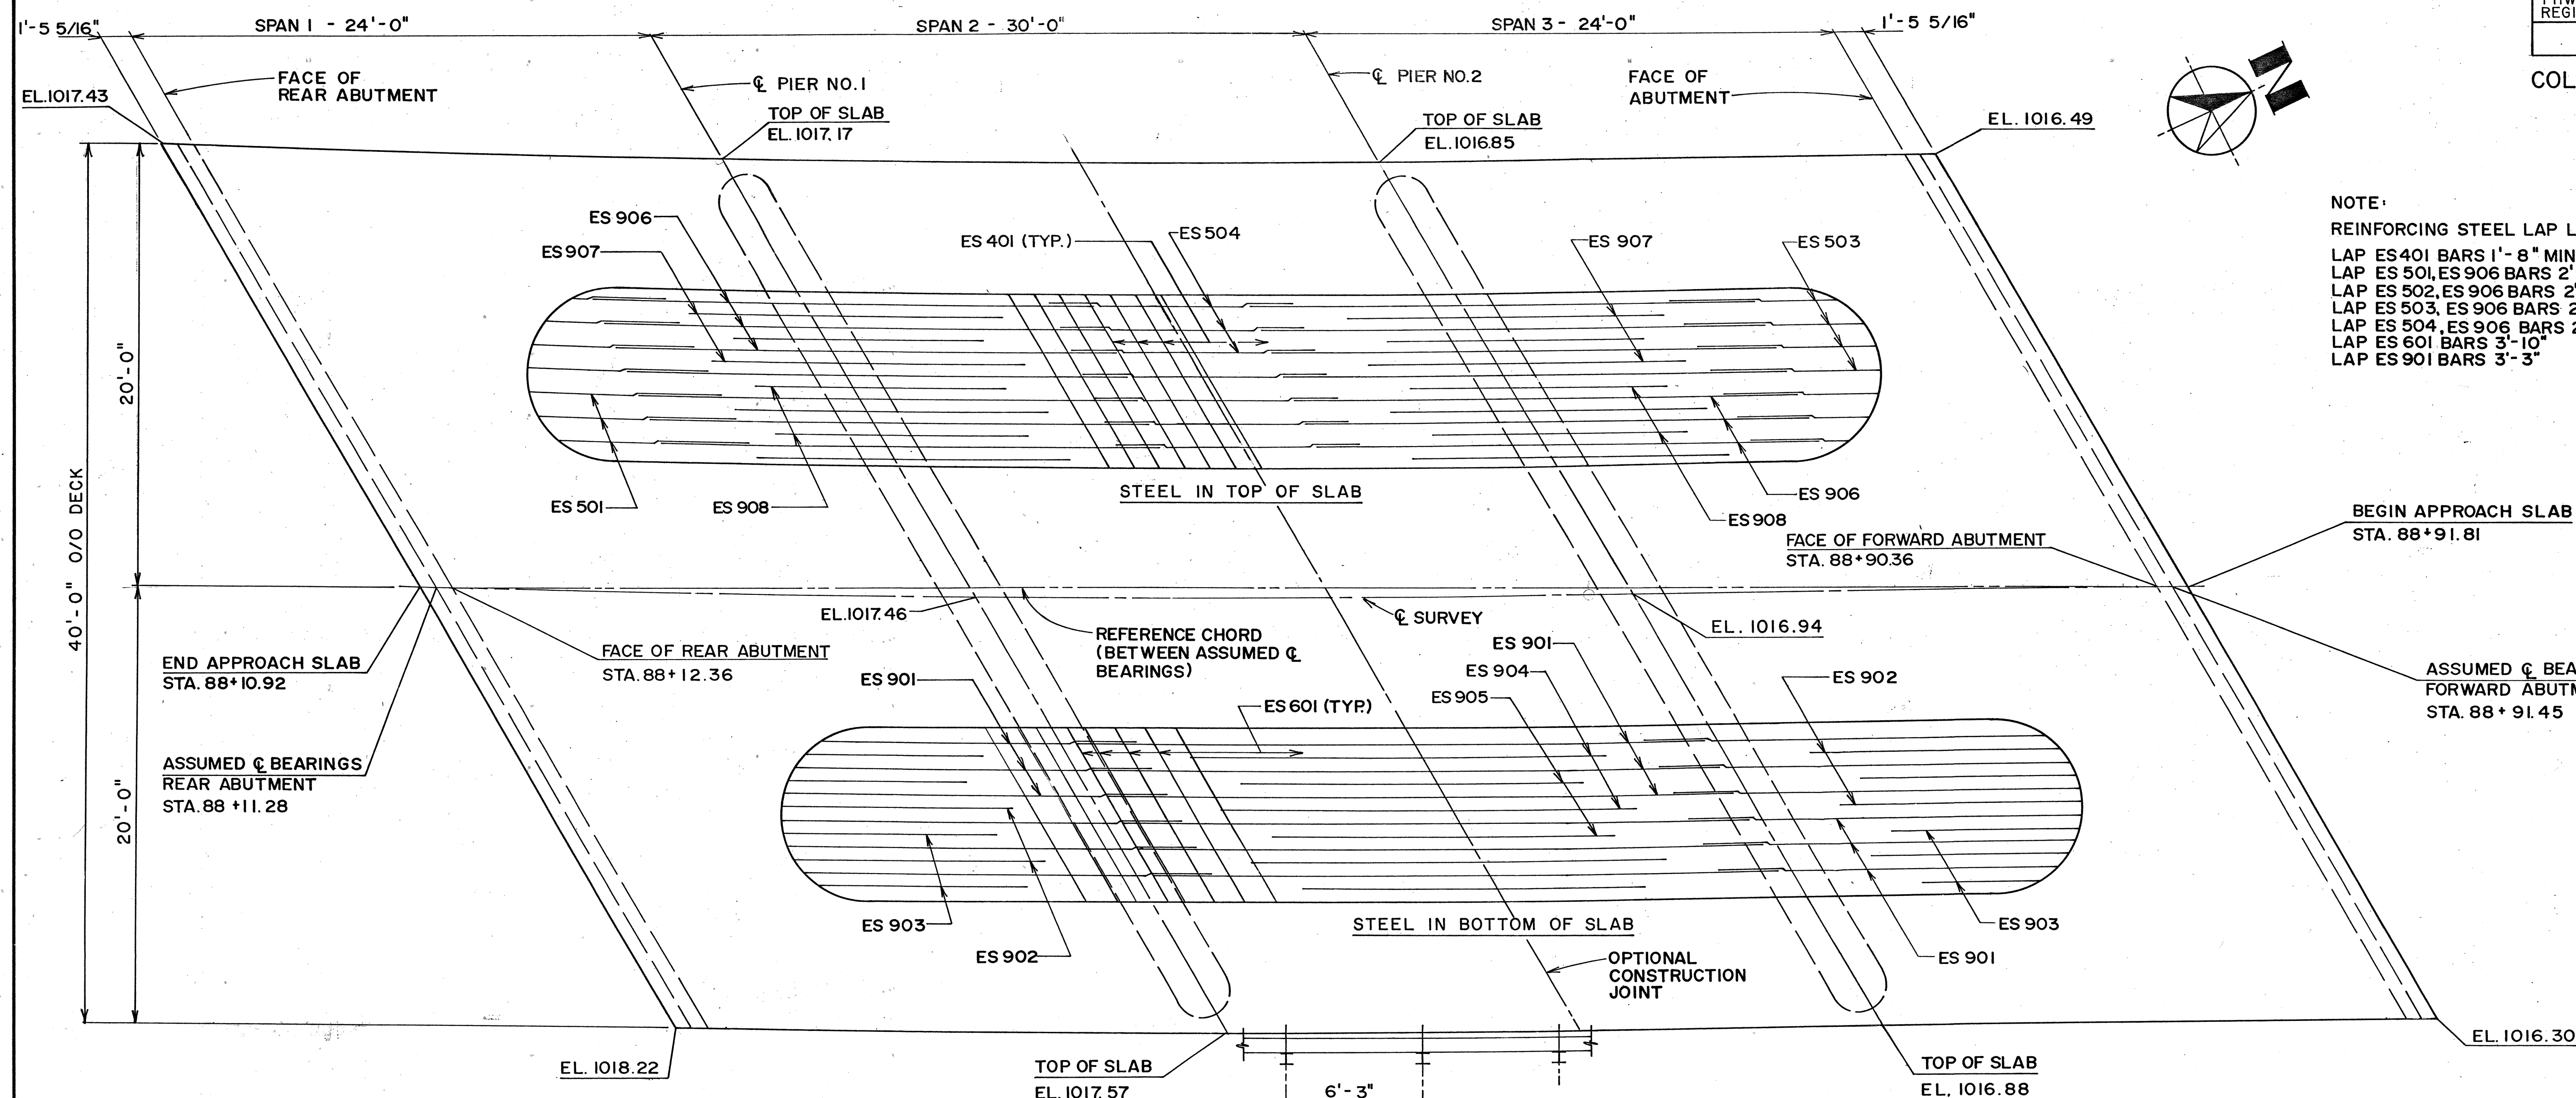


SLAB PLAN

NOTE: ALL BARS WITH PREFIX "E" ARE EPOXY COATED.

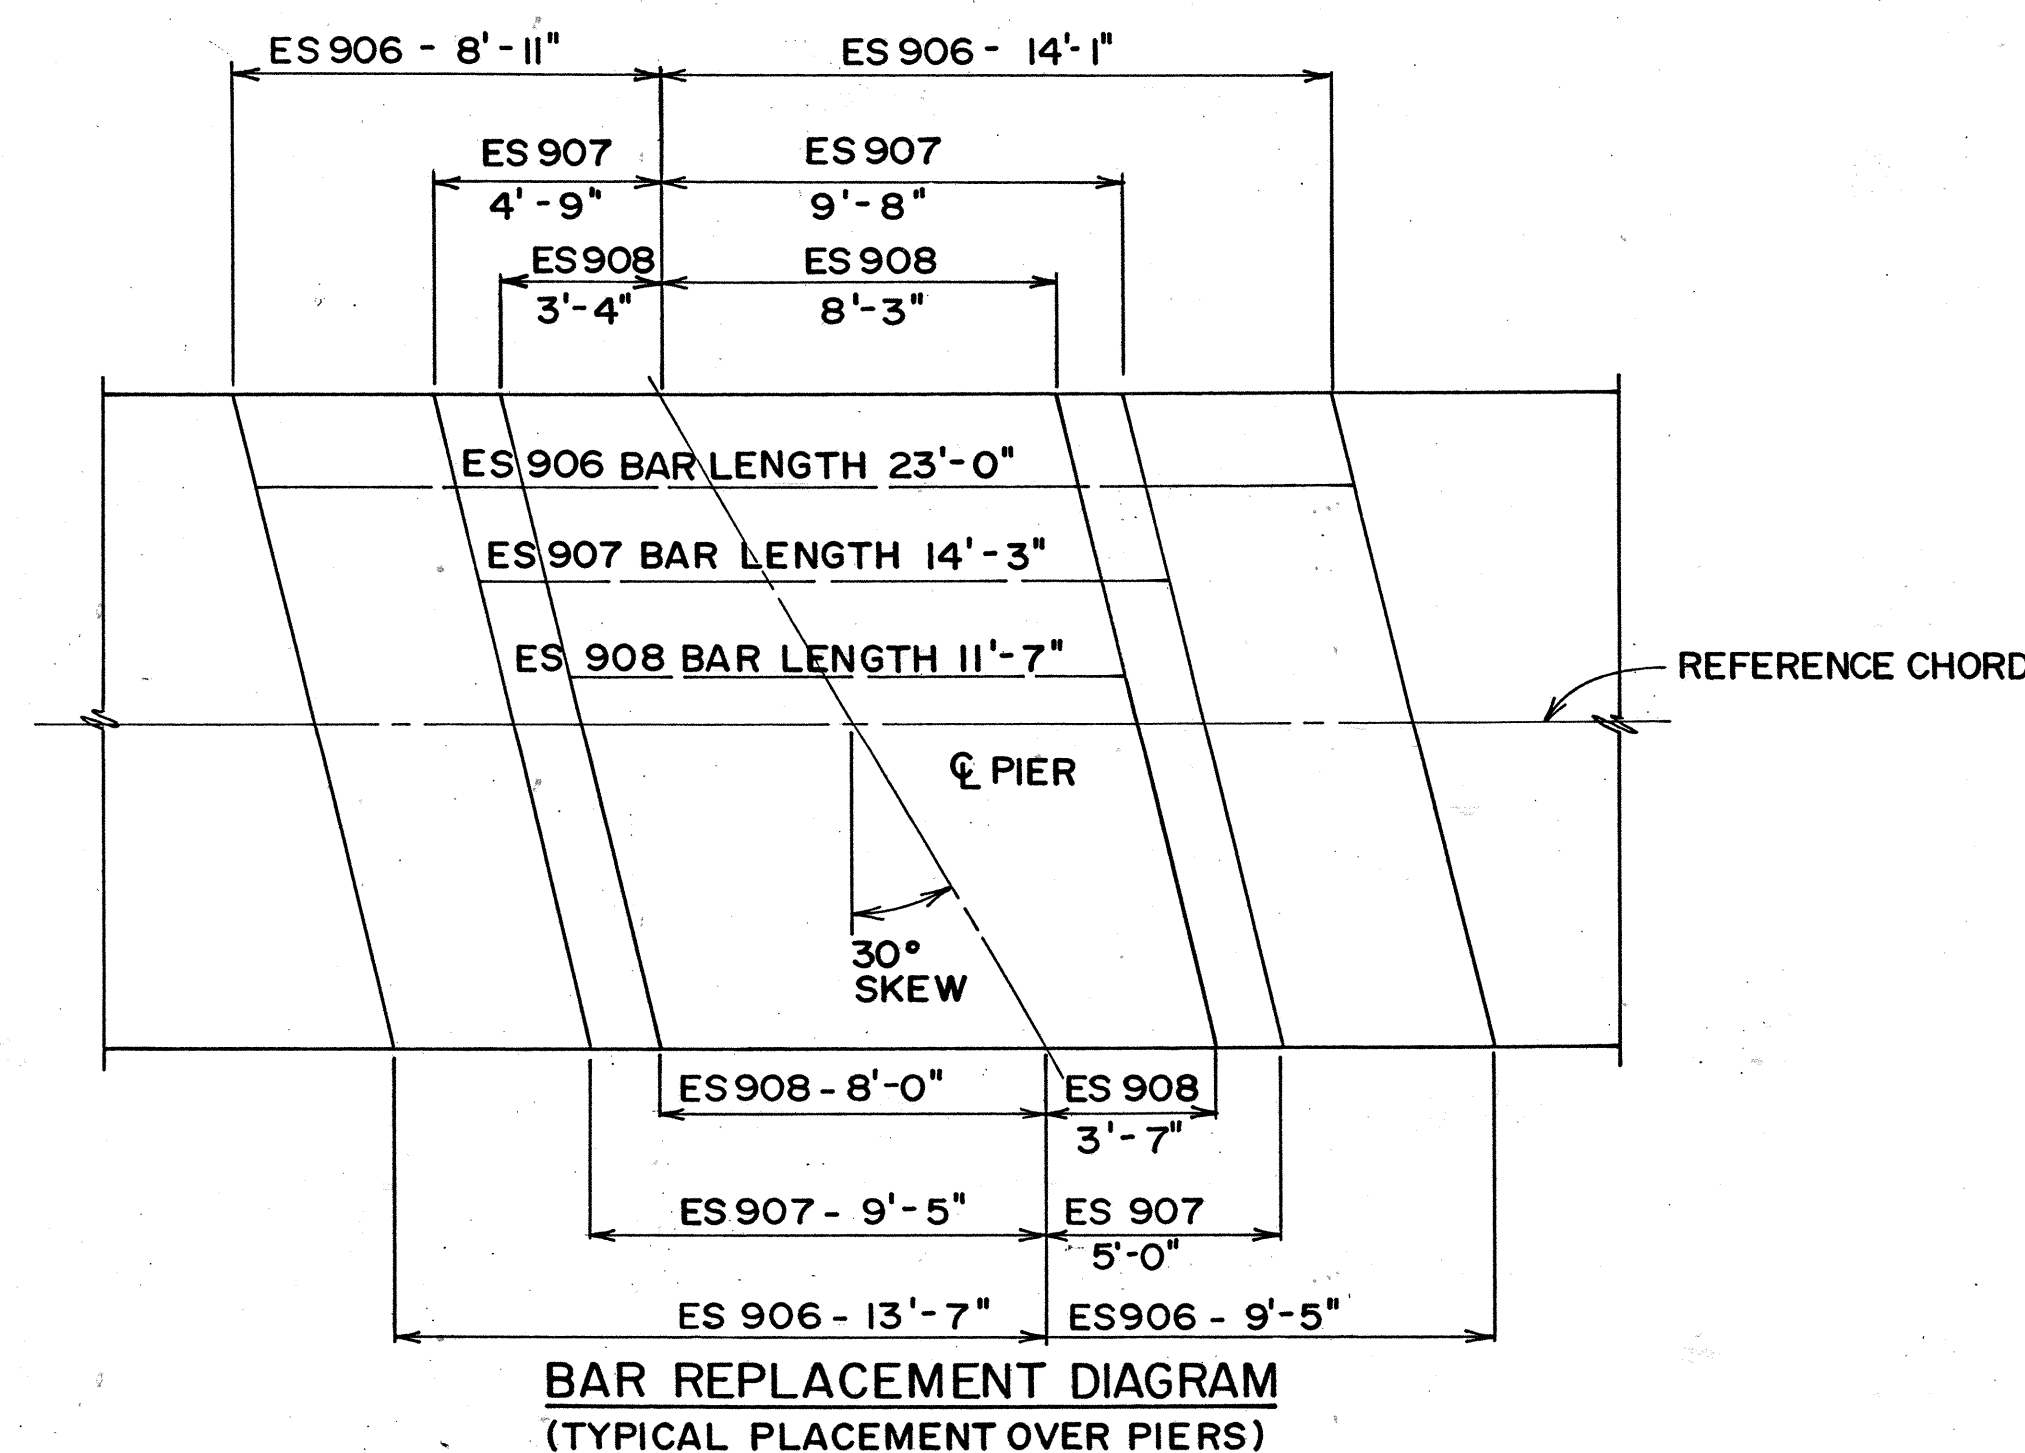


BAR REPLACEMENT DIAGRAM
(TYPICAL PLACEMENT OVER PIERS)

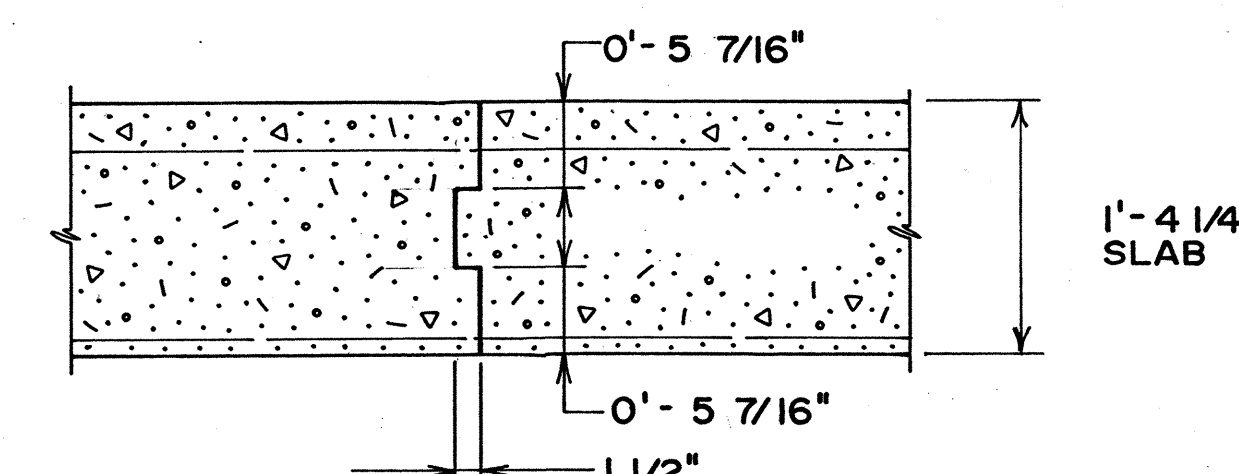


OPTIONAL CONSTRUCTION JOINT

COL-170-18.95

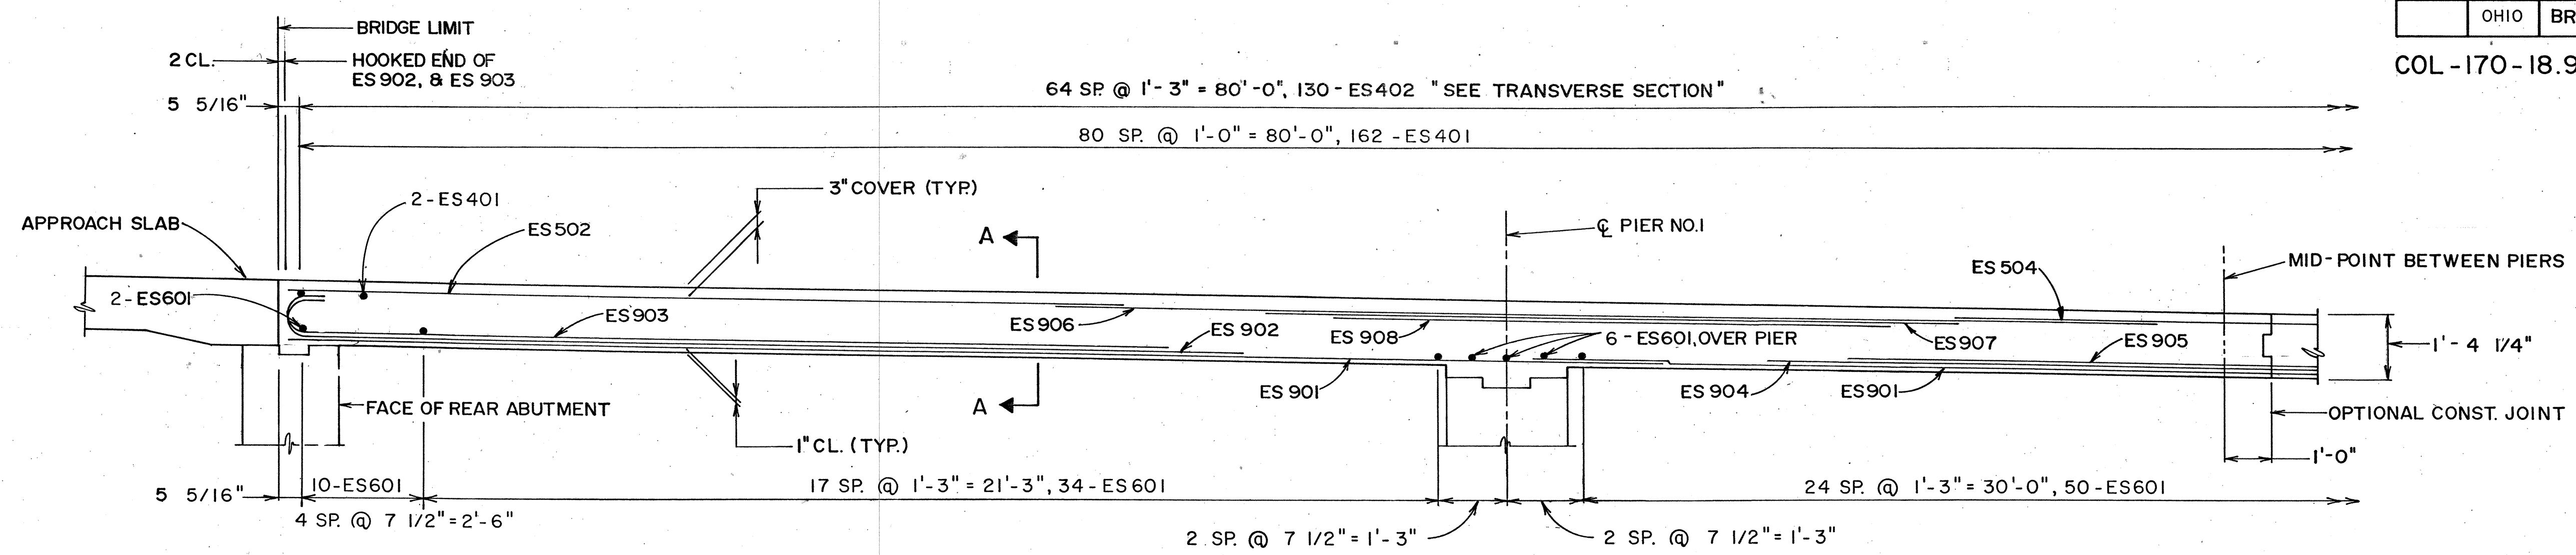

SLAB PROFILE (REAR)

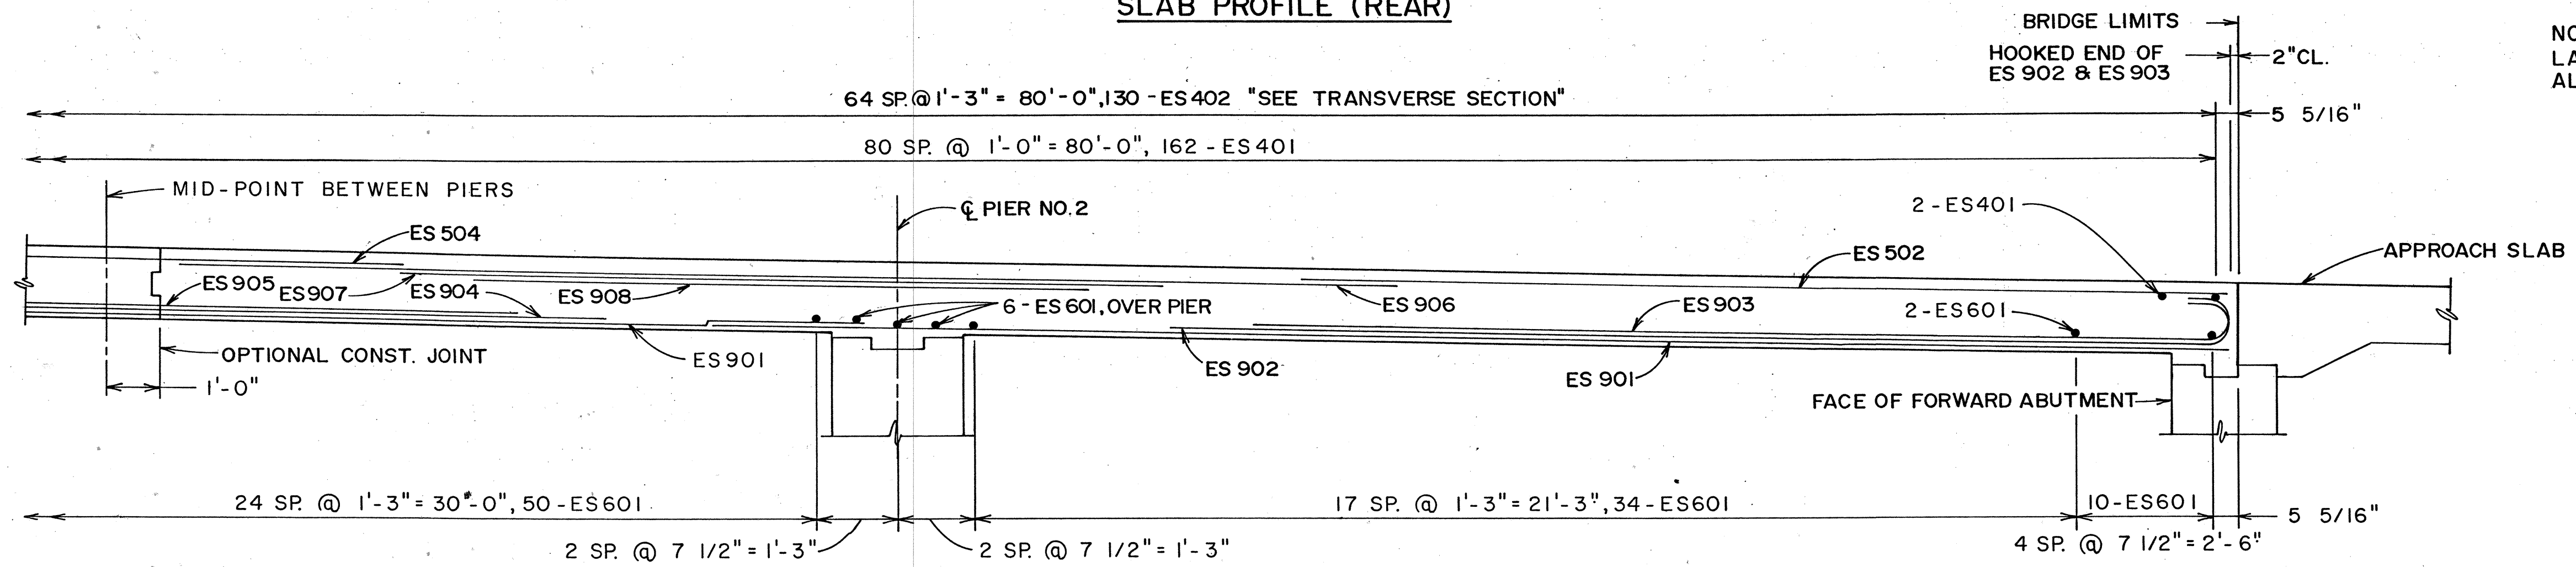


SLAB PROFILE (FORWARD)

NOTE:
LATERAL BAR SPACING MEASURED
ALONG CENTERLINE.

* - REINFORCING STEEL IN SPAN NO.2
** - REINFORCING STEEL IN SPAN NO.3


NOTE A:
2 - ES503, (ES501)** OR 2 - ES 504*,
OR 4 - ES 906 OVER PIERS.

NOTE B:
2 - ES501, (ES503)** OR 2 - ES 504 *,
OR 4 - ES 906 OVER PIERS

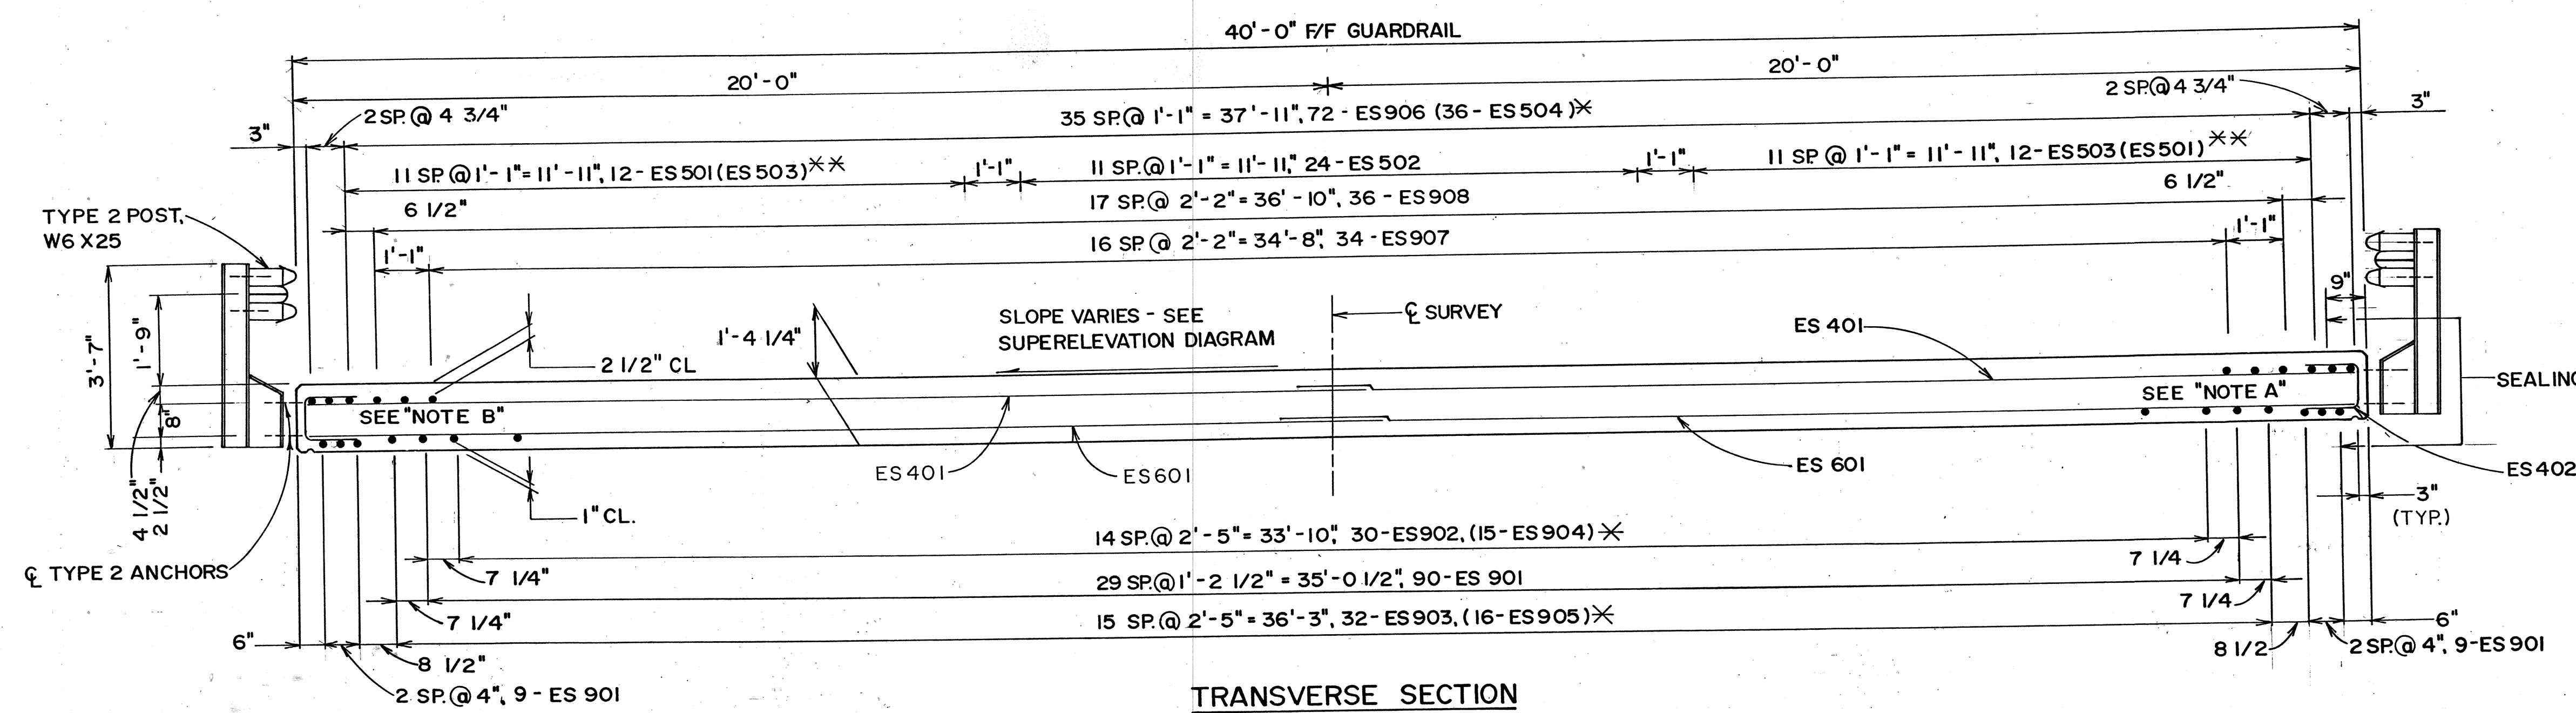


TRANSVERSE SECTION
(TAKEN THRU SPAN NO. 1)
A - A


COL-170-18.95

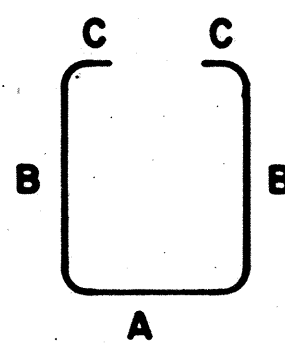


TYPE 1

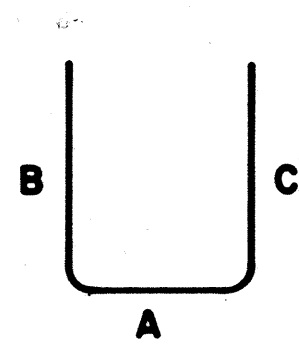


TYPE 2

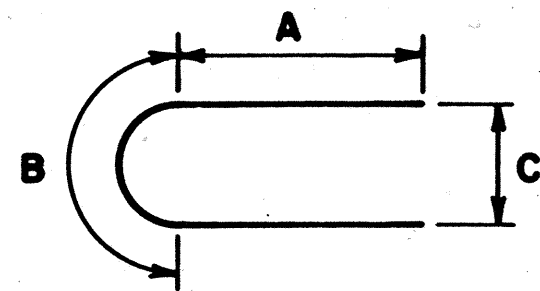


TYPE 3

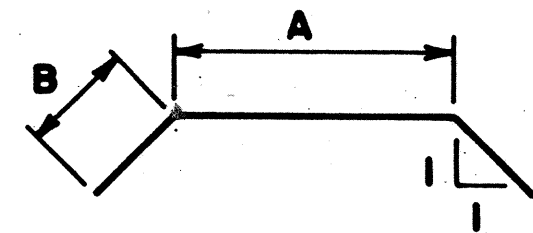


TYPE 4

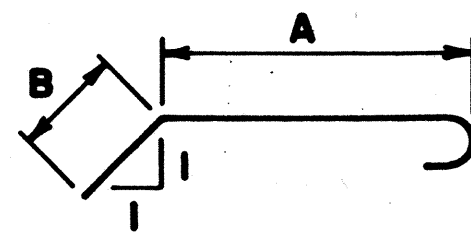


TYPE 5

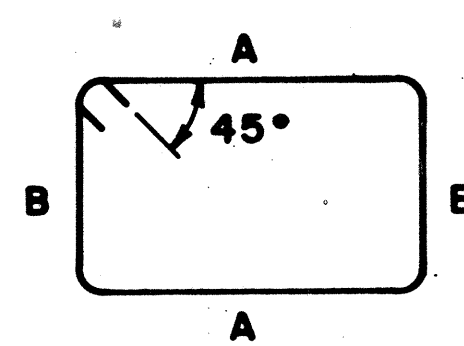


TYPE 6

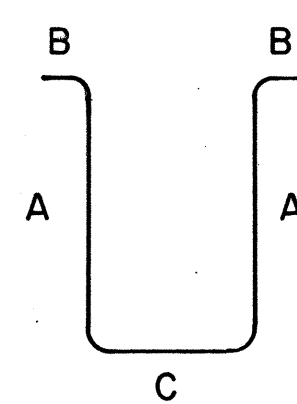


TYPE 7

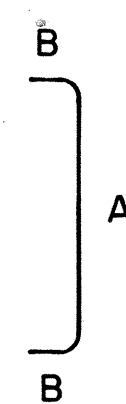

TYPE 8

 

TYPE 9

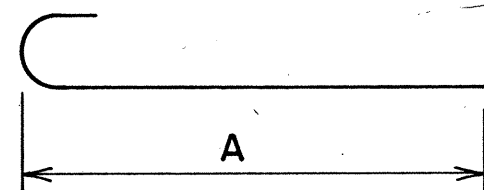

TYPE 10

MARK	NO.	LENGTH	WT.	TYPE	A	B	C	D		REAR ABUT.	FWD. ABUT.	PIER #1	PIER #2	SUPER.	
ABUTMENTS															
A401	32	8'-4"	178	6	1'-9"	2'-8"				16	16				
A501	8	27'-7"	230	S							8				
A502	164	6'-10"	1168	2	2'-11"	2'-1"	2'-1"			82	82				
A503	4	23'-4"	97	S							4				
A504	16	10'-0"	167	2	11"	4'-8"	4'-8"			8	8				
A505	14	8'-7"	125	2	1'-8"	3'-7"	3'-7"			14					
A506	9	4'-5"	42	S						5	4				
A507	10	6'-6"	68	S						6	4				
A508	9	2'-11"	28	S						5	4				
A509	8	3'-8"	31	S						4	4				
A510	8	23'-3"	194	S						8					
A511	8	28'-0"	234	S						8					
A512	13	7'-11"	107	2	1'-8"	3'-3"	3'-3"			13					
A513	27	7'-1"	199	2	1'-8"	2'-10"	2'-10"				27				
A801	8	27'-11"	596	S							8				
A802	8	28'-9"	614	S						8					
A1001	16	25'-1"	1726	S						8	8				
D801	54	5'-4"	768	5	3'-9"	1'-5"				27	27				
TOTAL			6572												
PIERS															
P401	28	7'-0"	131	6	2'-0"	1'-9"						14	14		
P501	8	21'-9"	182	S								4	4		
P502	8	6'-4"	53	3	1'-7"	3'-2"	2'-1"					4	4		
P901	16	23'-0"	1251	S								8	8		
TOTAL			1617												
			8189	TOTAL - REINFORCING STEEL, GRADE 60											


MARK	NO.	LENGTH	WT.	TYPE	A	B	C	D		REAR ABUT.	FWD. ABUT.	PIER #1	PIER #2	SUPER.	
EPOXY COATED PIERS															
EP501	2	3'-6"	7	8	2'-9"	0'-6"							2		
EP502	24	8'-2"	204	7	2'-9"	0'-6"	2'-2"						24		
EP503	2	8'-0"	17	7	2'-9"	0'-6"	2'-0"						2		
EP504	24	6'-11"	173	2	2'-2"	2'-6"	2'-6"						24		
EP505	24	6'-1"	152	2	2'-2"	2'-1"	2'-1"						24		
EP506	2	6'-9"	14	2	2'-0"	2'-6"	2'-6"						2		
EP507	2	5'-11"	13	2	2'-0"	2'-1"	2'-1"						2		
EP508	4	3'-2"	13	9	2'-9"	0'-6"							4		
EPI001	16	25'-7"	1762	S									8	8	
TOTAL			2355												
EPOXY COATED (SUPERSTRUCTURE)															
ES401	162	23'-9"	2570	S										162	
ES402	130	2'-10"	246	2	1'-0"	1'-0"	1'-0"							130	
ES501	28	19'-0"	555	S										28	
ES502	24	17'-4"	434	S										24	
ES503	28	19'-9"	577	S										28	
ES504	36	11'-2"	420	S										36	
ES601	150	24'-10"	5595	S										150	
ES901	108	28'-8"	10,528	S										108	
ES902	30	21'-3"	2168	10	20'-0"									30	
ES903	32	19'-8"	2140	10	18'-5"									32	
ES904	15	18'-11"	965	S										15	
ES905	16	15'-7"	848	S										16	
ES906	80	23'-0"	6256	S										80	
ES907	34	14'-5"	1667	S										34	
ES908	36	11'-7"	1418	S										36	
TOTAL			36,387												
			38,742	TOTAL - EPOXY COATED REINFORCING STEEL											

NOTES:

BAR SIZE: The bar size is indicated in the bar mark. The first digit where three digits are used, and the first two digits where four are used, indicate the bar size number. For example: A506 is a No. 5 size bar and P1101 is a No. 11 size bar.

REINFORCING STEEL SAMPLES: Refer to CMS Sections 106.03, 700, 709.01 through 709.05 and 709.08. Sufficient additional reinforcing steel shall be provided for sampling. Random samples shall be replaced in the structures by the additional steel, spliced in accordance with 509.088.

REINFORCING STEEL LIST
BRIDGE NO. COL-170-1895
OVER LITTLE BEAVER CREEK

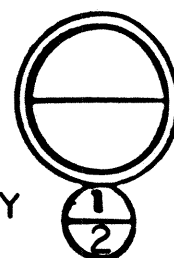

GEOLOGY OF THE SITE

THE STRUCTURE SITE IS LOCATED IN THE MODERATELY DISSECTED GLACIATED PORTION OF THE ALLEGHENY PLATEAU REGION, IN AN AREA WHERE MODERATELY DEEP GLACIAL AND ALLUVIAL DEPOSITS OVERLIE BEDROCK, OF PENNSYLVANIAN AGE.

EXPLORATION

THE EXPLORATION CONSISTED OF TWO DRIVE SAMPLE BORINGS MADE BY MEANS OF A MECHANICALLY-POWERED HOLLOW STEM ROTARY AUGER MOUNTED ON A MOBILE PLATFORM, PERFORMED ON JANUARY 30, 1985.

INVESTIGATIONAL FINDINGS AND OBSERVATIONS

THE BORINGS ENCOUNTERED INTERVALS OF EXTREMELY LOOSE TO EXTREMELY DENSE UNSTRATIFIED BASIC SILTS, SAND AND GRAVEL MODIFIED WITH CLAYS, WOOD FRAGMENTS AND VARIOUS PERCENTAGES OF EACH OTHER THAT GRADUALLY INCREASE (ERRATIC AT TIMES) IN DENSITY WITH INCREASE IN DEPTH. BORING B-1 (IN THE GENERAL VICINITY OF THE REAR ABUTMENT) PENETRATED TO A DEPTH OF 30.5 FEET, ELEVATION 986.5 FEET AND WAS TERMINATED AT THAT POINT AFTER PENETRATING IN EXCESS OF 13.0 FEET OF MATERIAL REQUIRING IN EXCESS OF 30 BLOWS PER FOOT IN THE STANDARD PENETRATION TEST IMMEDIATELY PRIOR TO TERMINATION. BORING B-2 (IN THE GENERAL VICINITY OF THE FORWARD ABUTMENT) PENETRATED TO A DEPTH OF 31.5 FEET, ELEVATION 985.5 FEET AND WAS TERMINATED AT THAT POINT AFTER PENETRATING IN EXCESS OF 6.5 FEET OF MATERIAL REQUIRING IN EXCESS OF 30 BLOWS PER FOOT IN THE STANDARD PENETRATION TEST IMMEDIATELY PRIOR TO TERMINATION.

BEDROCK SURFACE WAS NOT ENCOUNTERED IN EITHER OF THE TEST BORINGS PERFORMED.

FREE WATER WAS OBSERVED AND MEASURED IN BORING B-1 AT 14.0-FOOT DEPTH, ELEVATION 1003.0 FEET AND IN BORING B-2 AT 10.0-FOOT DEPTH, ELEVATION 1007.0 FEET.

- Auger Boring Location - Plan View.
- Press and/or Drive Sample and/or Core Boring Location - Plan View.
- Drive Rod Penetration Resistance Sounding Location - Plan View.
- Capped Pile
- Footing
- Footing on Pile
- Top of Rock

- Coal
- Weathered Mudstone or Claystone
- Mudstone or Claystone
- Weathered Shale
- Shale
- Weathered Siltstone
- Siltstone

LEGEND

- Horizontal Bar on Boring Log Indicates the Depth the Sample Was Taken.
- Figures Beside the Boring Log in Profile Indicate the Number of Blows for Standard Penetration Test.
X = Number of Blows for First 6 inches.
Y = Number of Blows for Second 6 inches.
Z = Number of Blows for Third 6 inches.
- Drive Rod Penetration Resistance Sounding Log - Profile
- Casing
Resistance "R" < 10,000 lbs.
Resistance "R" > 10,000 lbs.
- Indicates Final Measurement of Penetration, in Inches.
- Indicates Free Water Elevation.
- Indicates Static Water Elevation.

SYMBOLS OF ROCK TYPES

- Weathered Sandstone
- Sandstone
- Leached Dolomite
- Dolomite
- Leached Limestone
- Limestone
- Boulders or Cobbles

GENERAL INFORMATION

Drive Rod Penetration Sounding Tests

Drive rod penetration resistance tests constitute driving a 1.315-inch diameter steel rod, with a 45° cone point, into the ground, using a 122-pound drop-hammer with a free fall of five feet. At one or two-foot depth intervals, a measurement is taken to determine the amount of penetration achieved in three hammer drops. This reading is converted to an empirical value for capacity "R", in thousands of pounds (which is a measure of both the point resistance and frictional resistance on the rod), by using charts prepared by the Ohio Department of Highways, Bureau of Bridges, on the basis of correlation study of rod penetration with past performance of pile driving. For interpretation, a graph is prepared by plotting the value "R" against the depth at which the reading was taken, and connecting the plotted points. The curve so obtained reflects the density of subsurface materials in a manner that can be readily compared with data from similar tests at other locations on the structure site. From this comparison, the overall uniformity of subsurface condition may be evaluated.


Drive Sample Borings - Drive-Press Sample Borings

Drive sample borings are made by means of a rotary-type drill rig, employing a 2" O.D., 1-3/8" I.D. sampler, at 2-1/2 and/or 5-foot depth intervals, driven by means of a 140 - pound drop-hammer with a free fall of 30 inches. The number of blows required to drive the sampler 18 inches is considered the standard penetration test.

Drive-press sample borings are made by means of a rotary-type drill rig, employing a 2" O.D., 1-3/8" I.D. drive sampler, and 3" O.D. thin-wall press sampler. The press sampler is advanced by continuous uniform pressure, applied by the drill rig.

The boring log sheets show a graphic plot of the information obtained, including depth and elevation of the sample, number of blows for the standard penetration tests in three 6-inch increments, depth of press samples, field sample number, sample description - based on laboratory tests and the Casagrande AC classification system-and gradation, plasticity, and moisture content determinations. Results of strength and consolidation testing, if performed, appear on separate enclosures.

At depths where materials are bouldery or gravelly to the extent that the sampler can not be driven, a wash sample is procured for visual classification, in order to determine the general character of the material. These samples are not considered sufficiently representative to warrant laboratory testing.

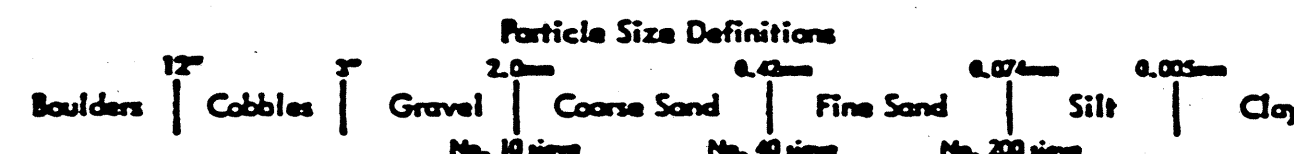

LOG OF BORING															
Date Started <u>1/30/85</u>				Sampler Type <u>SS</u> Dia. <u>1 3/8"</u>				Approx. Water Elev. <u>1003.0'</u>							
Date Completed <u>1/30/85</u>				Casing Length _____ Dia. _____				Approx. Surface Elev. <u>1017.0'</u>							
Boring No. <u>B-1</u>				Station & Offset <u>89+50 6' RT. (REAR ABUTMENT)</u>											
Elev.	Depth	Std. Pen. (N)	Rec. ft.	Loss ft.	Description	Sample No.	% Agg.	% C.S.	% F.S.	% Silt	% Clay	L.L.	P.I.	W.C.	SHTL Class.
1017.0	0				BLACKTOP	-	-	-	-	-	-	-	-	-	VISUAL
1016.6	2				BROWN SAND AND GRAVEL (FILL MATERIAL)	-	-	-	-	-	-	-	-	-	VISUAL
1014.5	4	AUGERED			BROWN SILTY GRAVELLY SAND	1	32	16	23	17	12	NP	NP	12	A-2-4
1012.0	6	2/3/6			BROWN SILTY GRAVELLY SAND	2	36	23	21	12	8	NP	NP	10	A-1-b
1009.5	8	1/3/5			GRAY SILTY GRAVELLY SAND	3	17	29	31	12	11	NP	NP	16	A-3a
1007.0	10	7/6/5			GRAY SILTY SANDY GRAVEL	4	48	7	24	15	6	NP	NP	21	A-1-b
1004.5	12	2/2/5			GRAY GRAVELLY SANDY SILT	5	23	7	24	29	17	NP	NP	10	A-4a
1002.0	14	2/5/10			GRAY SANDY SILT	6	11	6	41	33	9	NP	NP	10	A-4a
999.5	16	9/16/24			GRAY SANDY SILT	7	11	5	40	35	9	NP	NP	13	A-4a
997.0	18	14/30/45			GRAY SILTY SAND	8	0	5	82	9	4	NP	NP	18	A-3a
992.0	24	30/50			GRAY SILTY SAND	9	0	3	79	14	4	NP	NP	20	A-3a
987.0	28														
986.5	30	75(0.5')			GRAY SILTY SAND	10	0	1	87	10	2	NP	NP	20	A-3a
└─ BOTTOM OF BORING															

LOG OF BORING														
Date Started <u>1/30/85</u>				Sampler Type <u>SS</u> Dia. <u>1 3/8"</u>				Approx. Water Elev. <u>1007.0'</u>						
Date Completed <u>1/30/85</u>				Casing Length _____ Dia. _____				Approx. Surface Elev. <u>1017.0'</u>						
Boring No. <u>B-2</u>				Station & Offset <u>90+00 9' RT. (FORWARD ABUTMENT)</u>										
Elev.	Depth	Std. Pen. (N)	Rec. Loss ft.	Description	Sample No.	% Agg.	% C.S.	% F.S.	% Silt	% Clay	L.L.	P.I.	W.C.	SHTL Class.
1017.0	0													
1015.5	2			BLACKTOP AND CONCRETE	-	-	-	-	-	-	-	-	-	VSUAL
1012.0	4													
	6	25/13/3		BROWN SILTY SANDY GRAVEL AND BOULDERS	1	52	13	24	6	5	NP	NP	13	A-1-b
	8													
1007.0	10													
1004.5	12	1/2/2		GRAY SILTY GRAVELLY SAND	2	18	12	31	25	14	NP	NP	19	A-4a
	14	1/23/12		GRAY SILTY GRAVELLY SAND WITH WOOD FRAGMENTS	3	36	16	23	19	6	NP	NP	24	A-1-b
1002.0	16	2/4/6		GRAY GRAVELLY SANDY SILT	4	21	9	22	31	17	NP	NP	12	A-4a
999.5	18	4/5/6		GRAY GRAVELLY SANDY SILT	5	20	7	24	31	18	NP	NP	12	A-4a
997.0	20	8/7/10		GRAY SILTY GRAVELLY SAND	6	26	5	33	26	10	NP	NP	13	A-4a
	22													
	24													
992.0	26	8/19/28		GRAY SILT	7	0	1	7	70	22	NP	NP	16	A-4b
	28													
987.0	30													
985.5	32	15/15/20		GRAY SANDY SILT	8	9	5	14	47	25	NP	NP	8	A-4a
				└─ BOTTOM OF BORING										



NOTE - ALL AVAILABLE SOIL AND BEDROCK INFORMATION WHICH CAN BE CONVENIENTLY SHOWN ON THE STRUCTURE FOUNDATION INVESTIGATION SHEETS HAS BEEN SO REPORTED. ADDITIONAL SUBSURFACE INVESTIGATIONS MAY HAVE BEEN MADE TO STUDY SOME SPECIAL ASPECT OF THE PROJECT. COPIES OF THIS DATA, IF ANY, MAY BE INSPECTED IN THE DISTRICT DEPUTY DIRECTOR'S OFFICE, THE BUREAU OF TESTS AT 1600 WEST BROAD STREET, THE PAVEMENT AND SOILS SECTION OF THE BUREAU OF LOCATION AND DESIGN OR IN THE BRIDGE BUREAU AT 25 SOUTH FRONT STREET.

NOTE: Information shown by this subsurface investigation was obtained solely for the use in establishing design controls for the project. The State of Ohio does not guarantee the accuracy of this data and it is not to be construed as a part of the plans governing construction of the project.



OHIO DEPARTMENT OF TRANSPORTATION
DIVISION OF HIGHWAYS - TESTING LABORATORY
1600 WEST BROAD STREET, COLUMBUS, OHIO 43223

STRUCTURE FOUNDATION INVESTIGATION
BRIDGE NO. COL-170-1895
OVER NORTH FORK LITTLE BEAVER CK.
SEC. COL-170-18.95

CHECKED BY L. N. L.	REVIEWED BY R. D. R.	DATE 3/6/85
------------------------	-------------------------	----------------

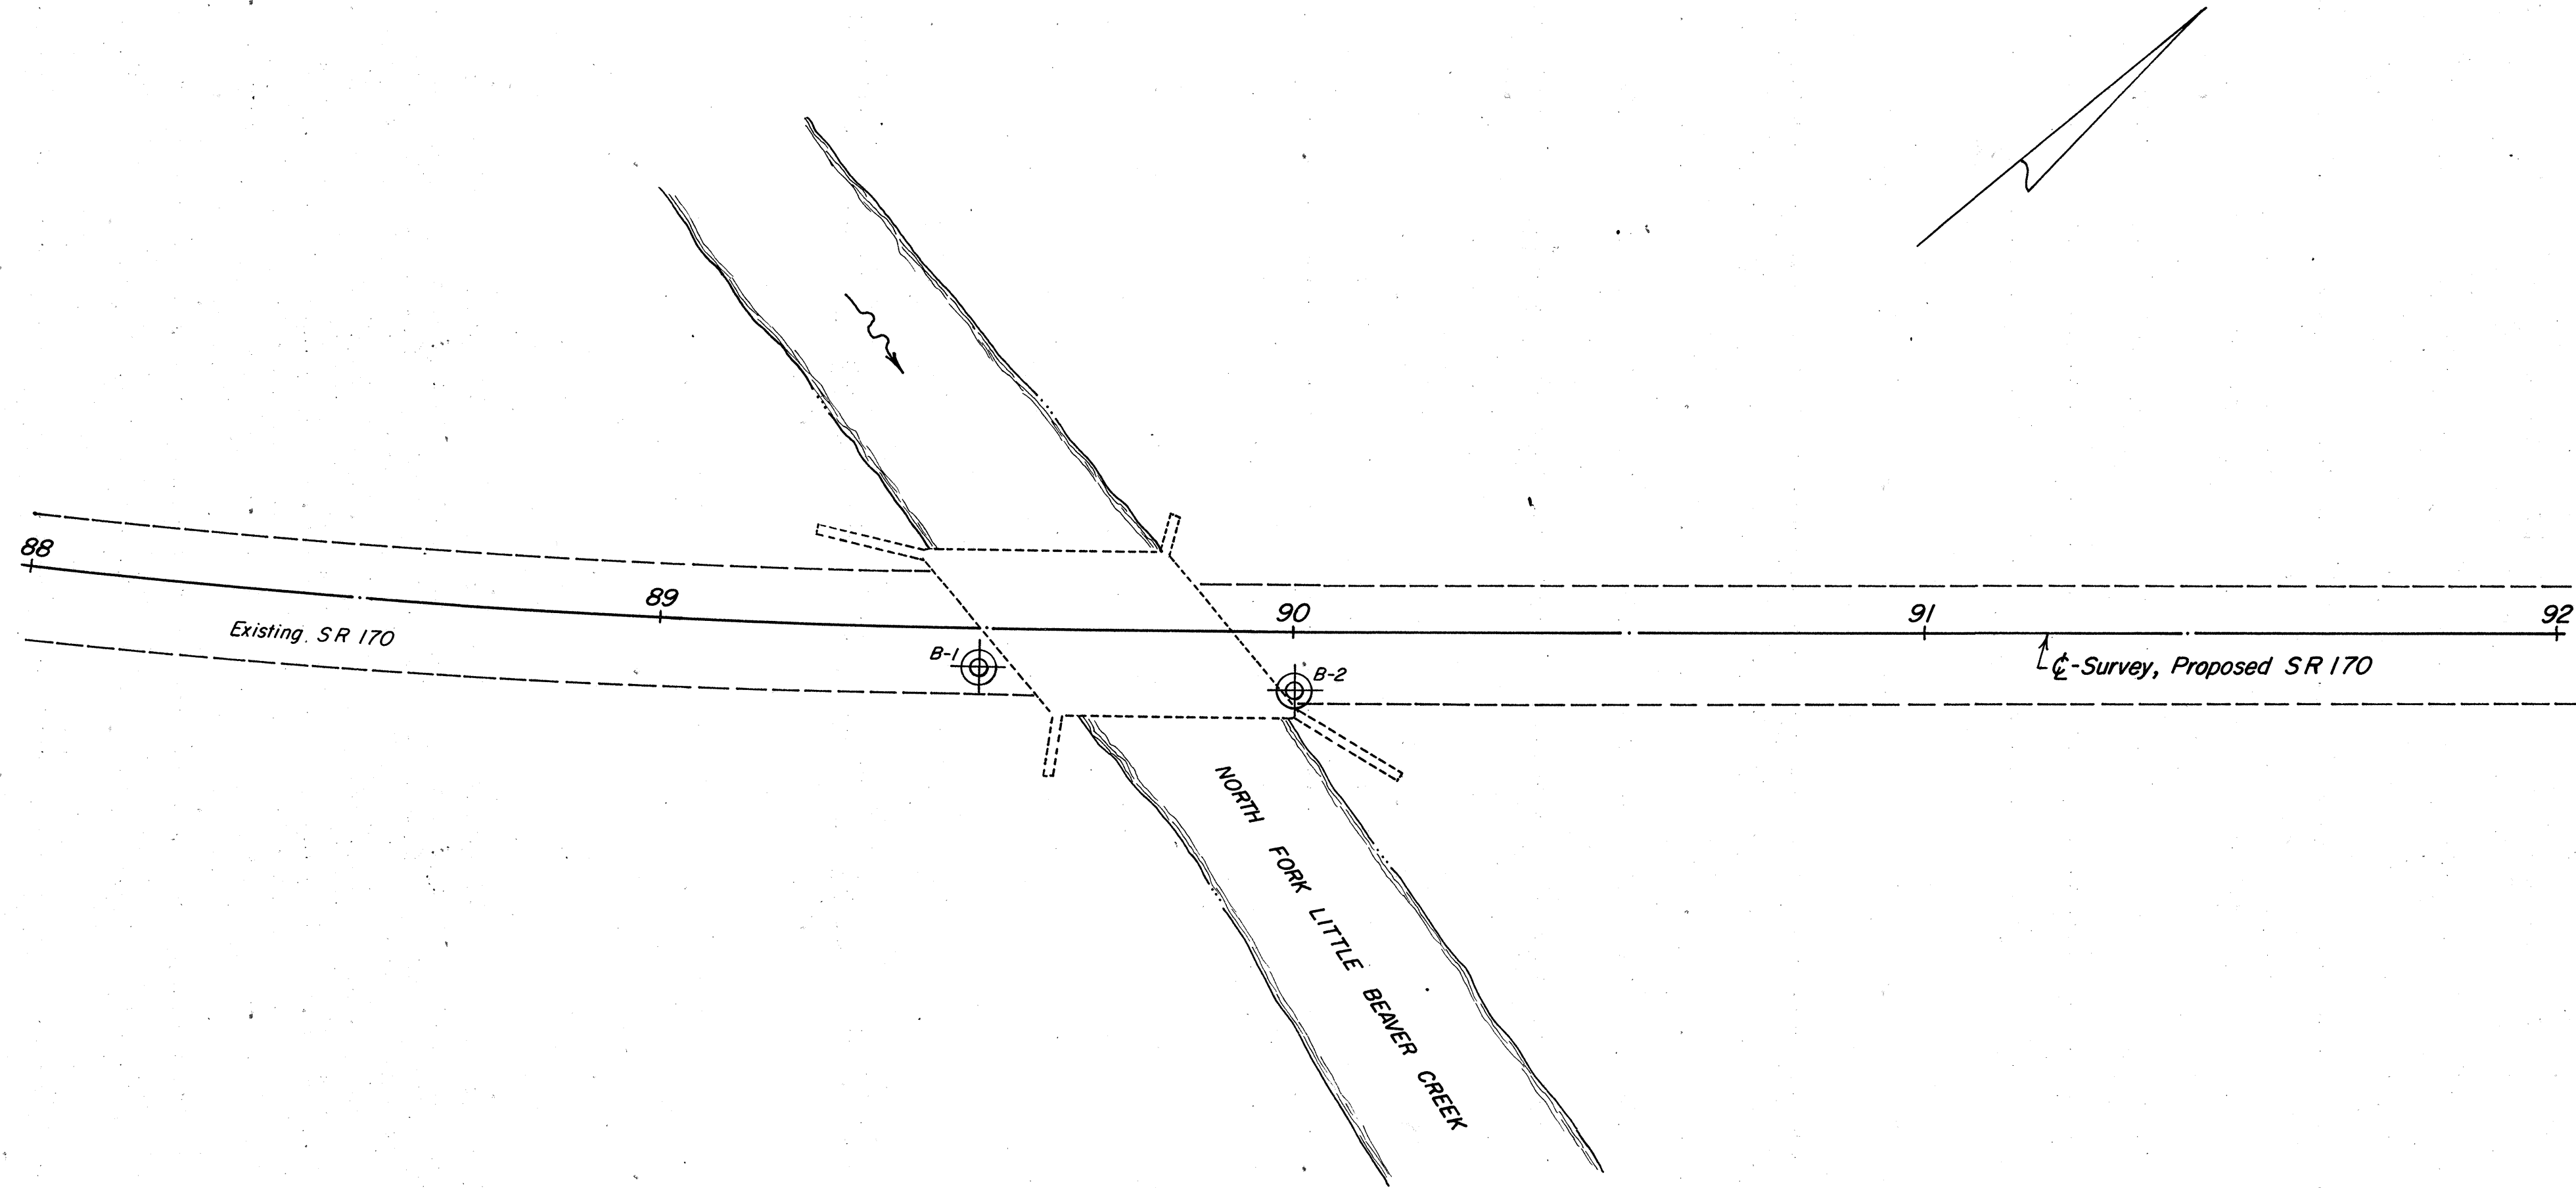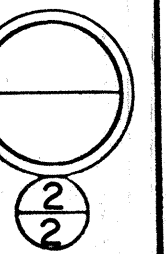

NOTE: Ground line was fabricated from a topography map and is very approximate.

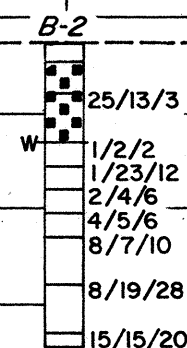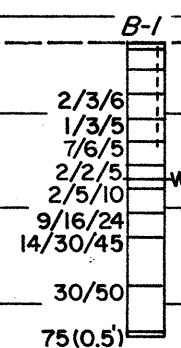

OHIO DEPARTMENT OF TRANSPORTATION DIVISION OF HIGHWAYS - TESTING LABORATORY 1600 WEST BROAD STREET COLUMBUS, OHIO 43223			
STRUCTURE FOUNDATION INVESTIGATION BRIDGE NO. COL-170-1895 OVER NORTH FORK LITTLE BEAVER CK. SEC. COL-170-18.95			
PLAN AND PROFILE			
DRAWN BY L. N. L.	CHECKED BY L. N. L.	REVIEWED BY R. D. R.	DATE 3/6/85

SCALE: 1" = 20'

8160-2
COL-170-18.95