

DESIGNED	DRAWN	TRACED	CHECKED	REVIEWED	DATE
G.W.M.			R.J.P.	G.W.M.	3/7/67

FED. RD. DIVISION	STATE	PROJECT	TYPE FUNDS
2	OHIO		

CUYAHOGA COUNTY
CUY-480-8.54

NOTES:

The Reference Chord is a line between the intersection of the Ramp "T" and the Bridge at the abutment.
Sta. 30+09.16 & Sta. 33+27.16

* Elevations marked with an asterisk are at top of slope at face of abutments.

Earthwork limits shown are schematic.
Actual slopes shall conform to plan cross sections.

TRAFFIC ESTIMATE

DESIGN YEAR 1987
TOTAL A.D.T. 1935

PROPOSED STRUCTURE

TYPE: Continuous steel girder with reinforced concrete deck and substructure.

SPANS: 61'-0" 93'-0" 100'-0" 65'-0" % Brq. along
ROADWAY: 28'-0" ft concrete parapets

LOADING: GF-2000 (1957) Adequate for AA alternate loading.

SURFACE COURSE: Monolithic concrete

SKREW: 47° 56' 21" Rt. forward with respect to Reference Chord.

ALIGNMENT: 3° 45' 00" Curve Right

APPROACH SLABS: AS-1-72, Modified (25')

SUPERELEVATION: 0.062 ft. per ft.

CURVE DATA


RAMP "T"

$\Delta = 60^{\circ} 00' 56''$
 $D_c = 3^{\circ} 45' 00''$
 $R = 1,527.89'$
 $T = 882.40'$
 $L_c = 1,600.42'$
 $C = 1,528.25'$


VERTICAL CURVE DATA

PVI: Sta. 31+50
700' V.C.
Elev. 817.14
Corr. = -4.37'
P.G. Elev. 812.77
 $G_1 = +1.40\%$ $G_2 = -3.60\%$

PLAN

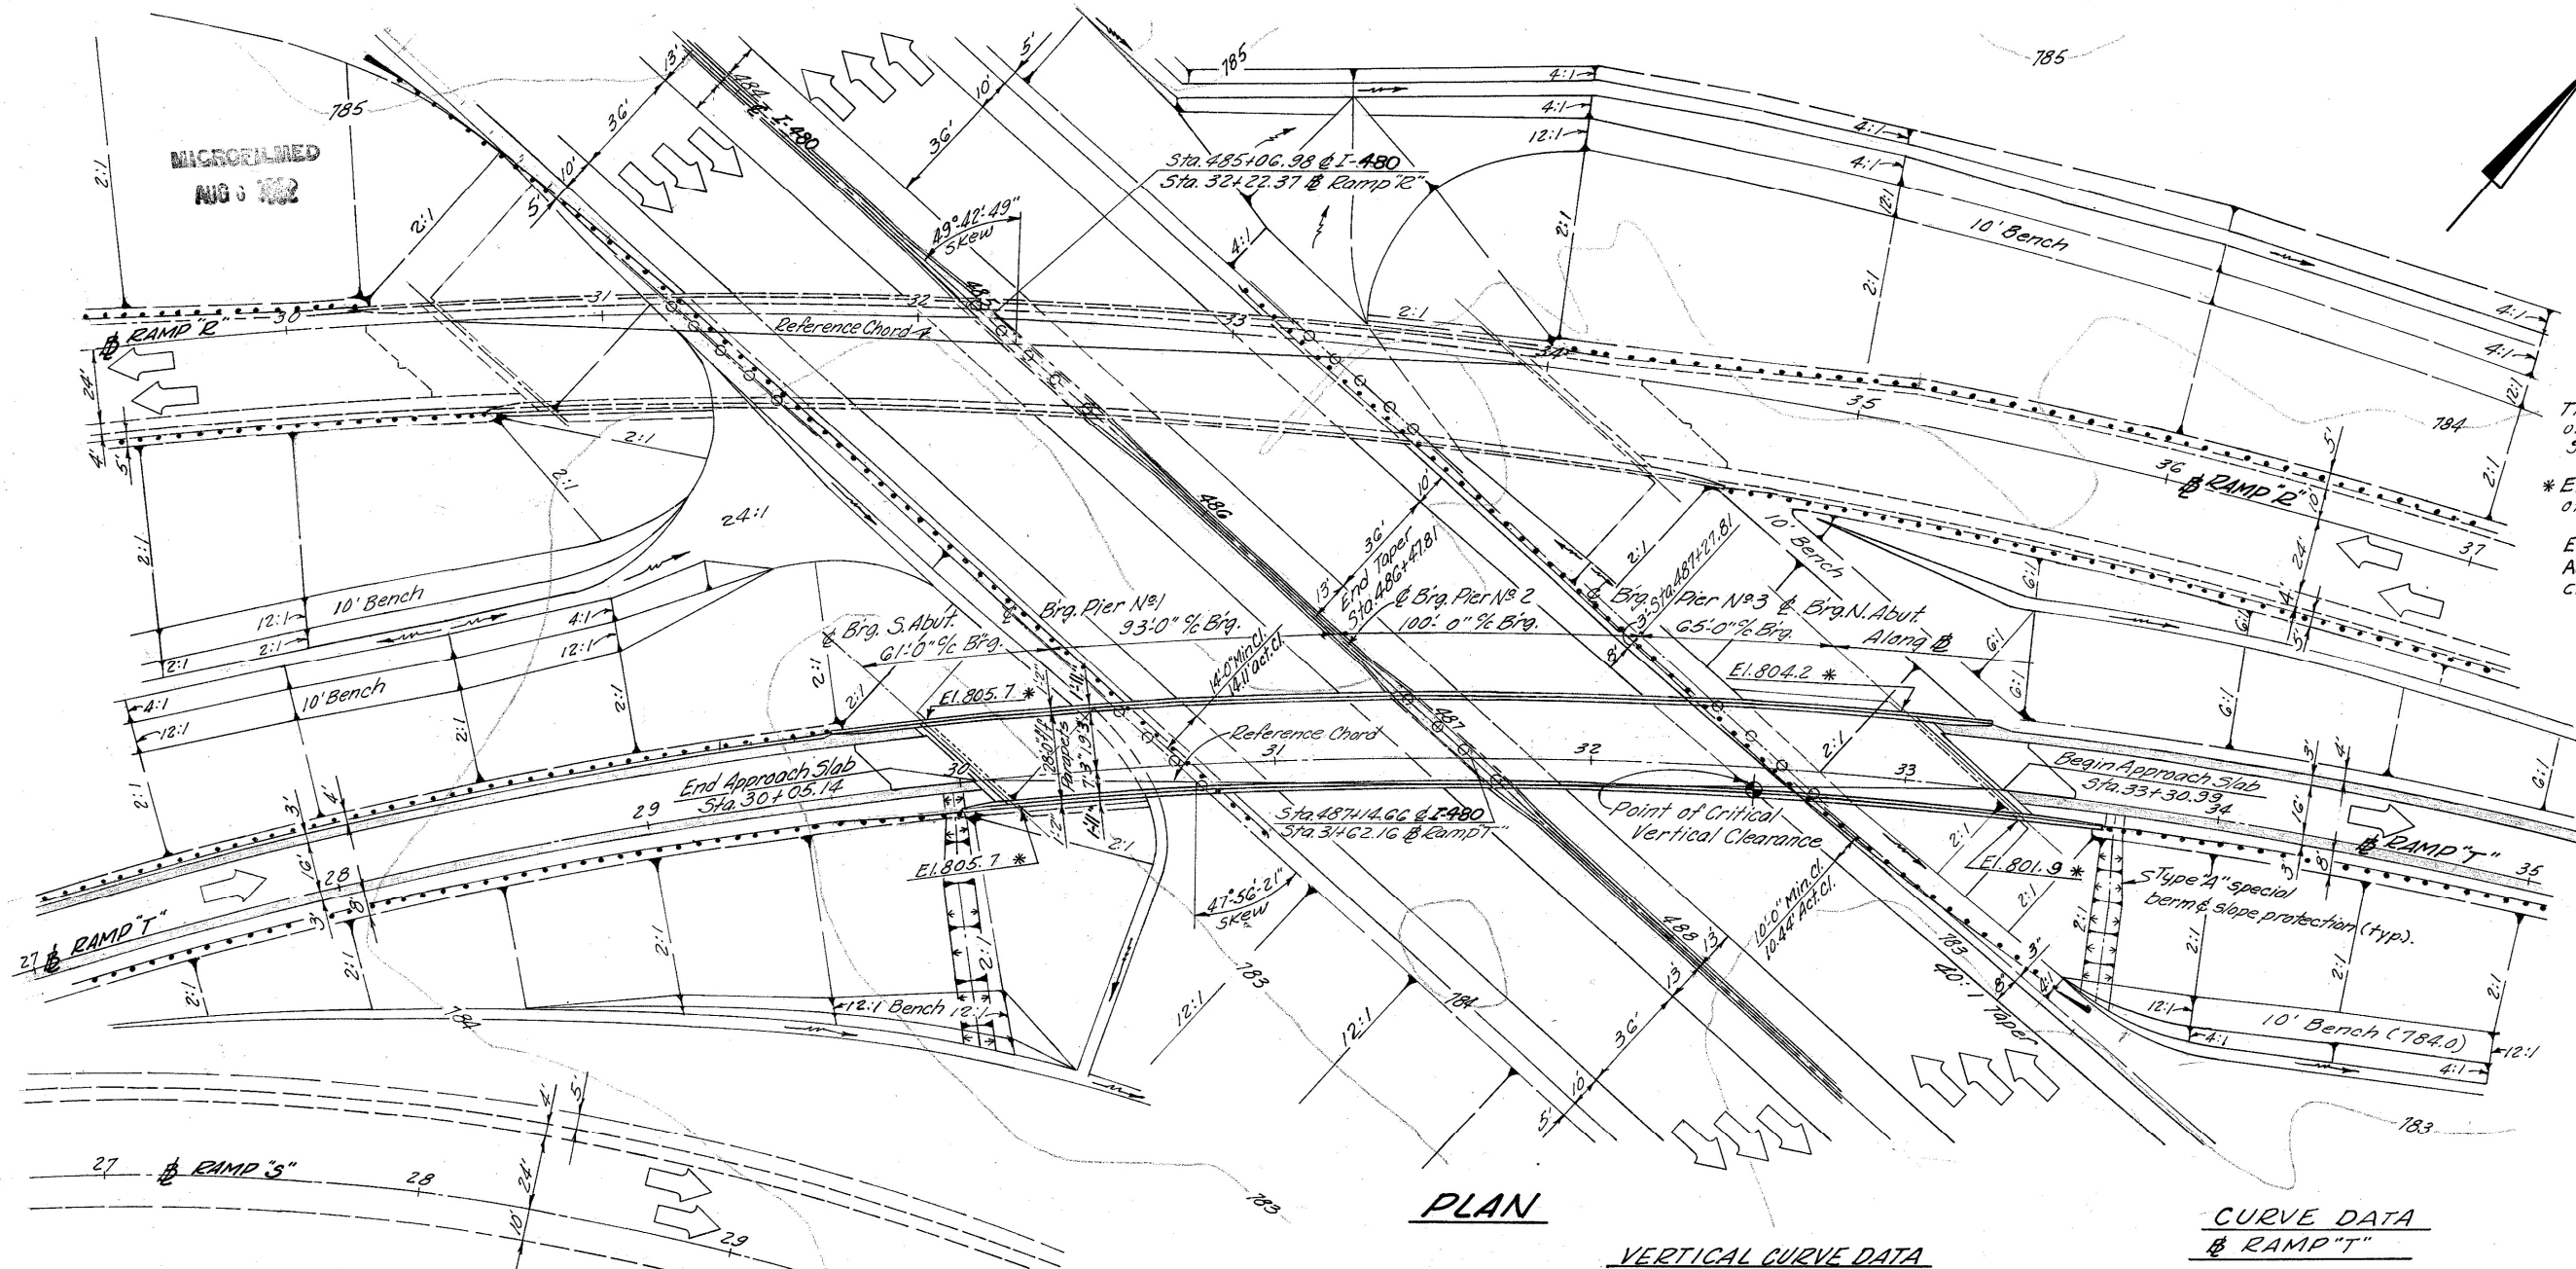

Bridge Limits = 325.85'

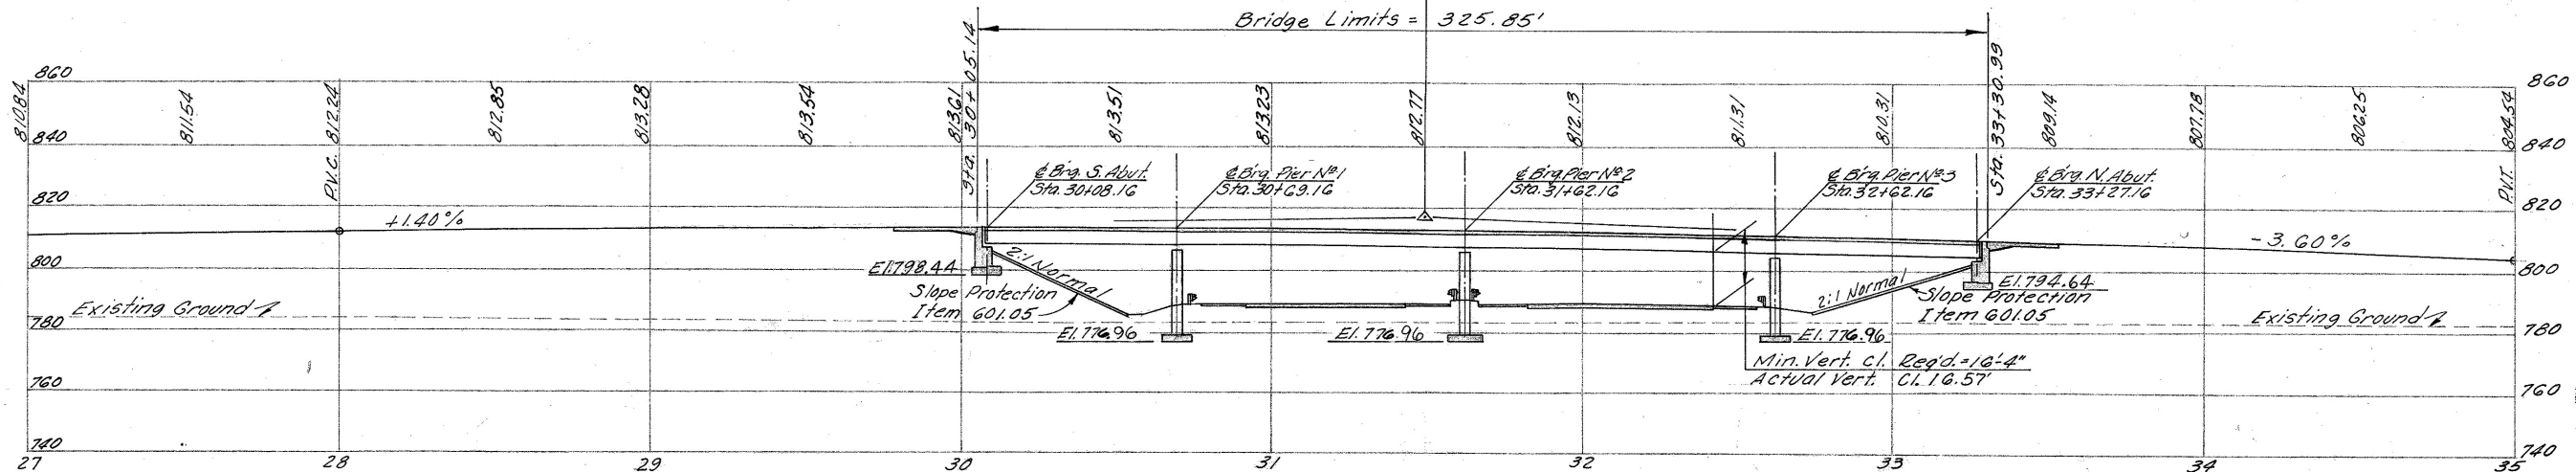

PROFILE ALONG RAMP "T"

Scale in Feet
0 30 60

ALDEN E. STILSON & ASSOCIATES, LIMITED
CONSULTING ENGINEERS
CLEVELAND, OHIO COLUMBUS, OHIO WHEELING, W.

SITE PLAN

BRIDGE NO CUY-480-087

RAMP "T" OVER I-480

CUYAHOGA COUNTY STA. 30 + 09.16
STA. 33 + 27.16

DESIGNED	DRAWN	TRACED	CHECKED	REVIEWED	DATE
G.W.M.	R.T.		R.J.P.	G.W.M.	3/16/87

- NOTES
1. INDICATES SERIES BAR. EACH BAR VARIES FROM ADJACENT BAR(S) BY TABULATED AMOUNT(S). CALCULATED TO NEAREST 1/8". WEIGHT SHOWN IS FOR ENTIRE SERIES UTILIZING AVERAGE LENGTH.
 2. DELETED.
 3. COST OF FIELD BENDING SHALL BE INCLUDED WITH ITEM 509.

4. LIGHT POLE SUPPORT BARS INCLUDED WITH ITEM 509 FOR PAYMENT.
5. END PREPARATION AND FIELD WELDING INCLUDED WITH ITEM 509.
6. "LENGTH" SHOWN FOR SPIRAL BARS IS DISTANCE FROM TOP OF FOOTING TO BOTTOM OF PIER CAP.
"NO. TURNS" SHOWN IS "LENGTH" DIVIDED BY PITCH, PLUS 3 TURNS (NUMBER OF CLOSED COILS), EXPRESSED AS NEAREST WHOLE NUMBER.

SPIRAL BARS SHALL NOT HAVE DEFORMATIONS BUT SHALL IN OTHER RESPECTS CONFORM TO ITEM 509. 1 1/2 CLOSED COILS SHALL BE PROVIDED AT ENDS OF EACH SPIRAL UNIT. 4 STEEL CHANNEL, TEE, OR ANGLE SPACERS, WEIGHING APPROXIMATELY 0.68 LB. PER LIN. FT. OF SPACER SHALL BE PROVIDED FOR EACH SPIRAL UNIT. THEY SHALL BE EQUALLY SPACED ALONG PERIPHERY OF COIL. WEIGHT OF SPACERS, AT 0.68 LB. PER LIN. FT. WILL BE PAID FOR AS REINFORCING STEEL AND IS INCLUDED IN TABULATED WEIGHT.

PROJ. NO.	STATE	PROJECT	TYPE
1	OHIO		

CUYAHOGA COUNTY
CUY-480-8.54


ESTIMATED QUANTITIES

ITEM	TOTAL	UNIT	DESCRIPTION	ABUTS	PIERS	SUPER	GENERAL		
503	1100	C.Y.	UNCLASSIFIED EXCAVATION	391	709				
503		LUMP	COFFERDAMS, CRIBS AND SHEETING		L.S.				
509	101,229	LB	REINFORCING STEEL	12664	40488	48077			
SPECIAL	52089	LB	EPOXY COATED REINFORCING STEEL (SEE PROPOSAL NOTE)	2138		49951			
511	373	C.Y.	CLASS C CONCRETE, SUPERSTRUCTURE (See Proposal Note)			373			
511	83	C.Y.	CLASS C CONCRETE, PIER COLUMNS		83				
511	187	C.Y.	CLASS C CONCRETE, ABUTMENTS ABOVE FOOTINGS	187					
511	186	C.Y.	CLASS C CONCRETE, FOOTINGS	62	124				
513	293550	LB	STRUCTURAL STEEL, PRIMER PER 846 (SEE PROPOSAL NOTES)			293,550			
846	293,550	LB	FIELD PAINTING OF STRUCTURAL STEEL			293,550			
518	74	C.Y.	POROUS BACKFILL	74					
518	107	L.F.	6 INCH PERFORATED, HELICAL CSP, INCLUDING SPECIALS, 707.01	107					
518	82	L.F.	6 INCH NON-PERFORATED, HELICAL CSP, 707.01	82					
518	9	EA	SCUPPERS INCLUDING SUPPORTS			9			
601	603	S.Y.	CRUSHED AGGREGATE SLOPE PROTECTION				603		
S625			SEE SHEET 203 FOR LIGHTING SUMMARY						
808	373	UNIT	CHEMICAL ADMIXTURE FOR CONCRETE TYPE A, B OR D			373			

BAR SIZE DESIGNATION

BAR SIZE IS INDICATED IN THE BAR MARK. THE FIRST DIGIT WHEN THREE DIGITS ARE USED, AND THE FIRST TWO DIGITS WHEN FOUR DIGITS ARE USED, INDICATE THE BAR SIZE NUMBER. FOR EXAMPLE, A700 IS A NO. 7 SIZE BAR AND A1014 IS A NO. 10 SIZE.

BENDING DIAGRAMS

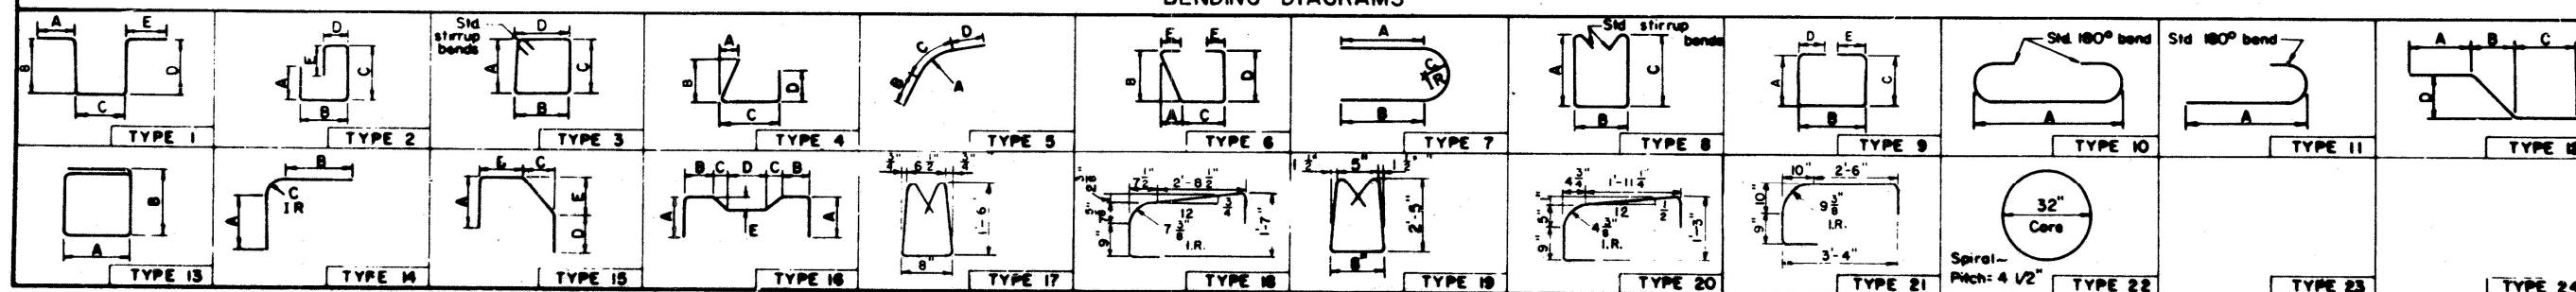


ALDENE STILSON & ASSOCIATES, LIMITED
CONSULTING ENGINEERS
COLUMBUS, OHIO


ESTIMATED QUANTITIES
Bridge No. CUY-480-0873
Ramp "T" over I-480
Cuyahoga County

Sta. 30 + 05.
Sta. 33 + 30.

DESIGNED	DRAWN	TRACED	CHECKED	REVIEWED	DATE
R.S.S.			R.J.P.	G.W.M.	3/1/67

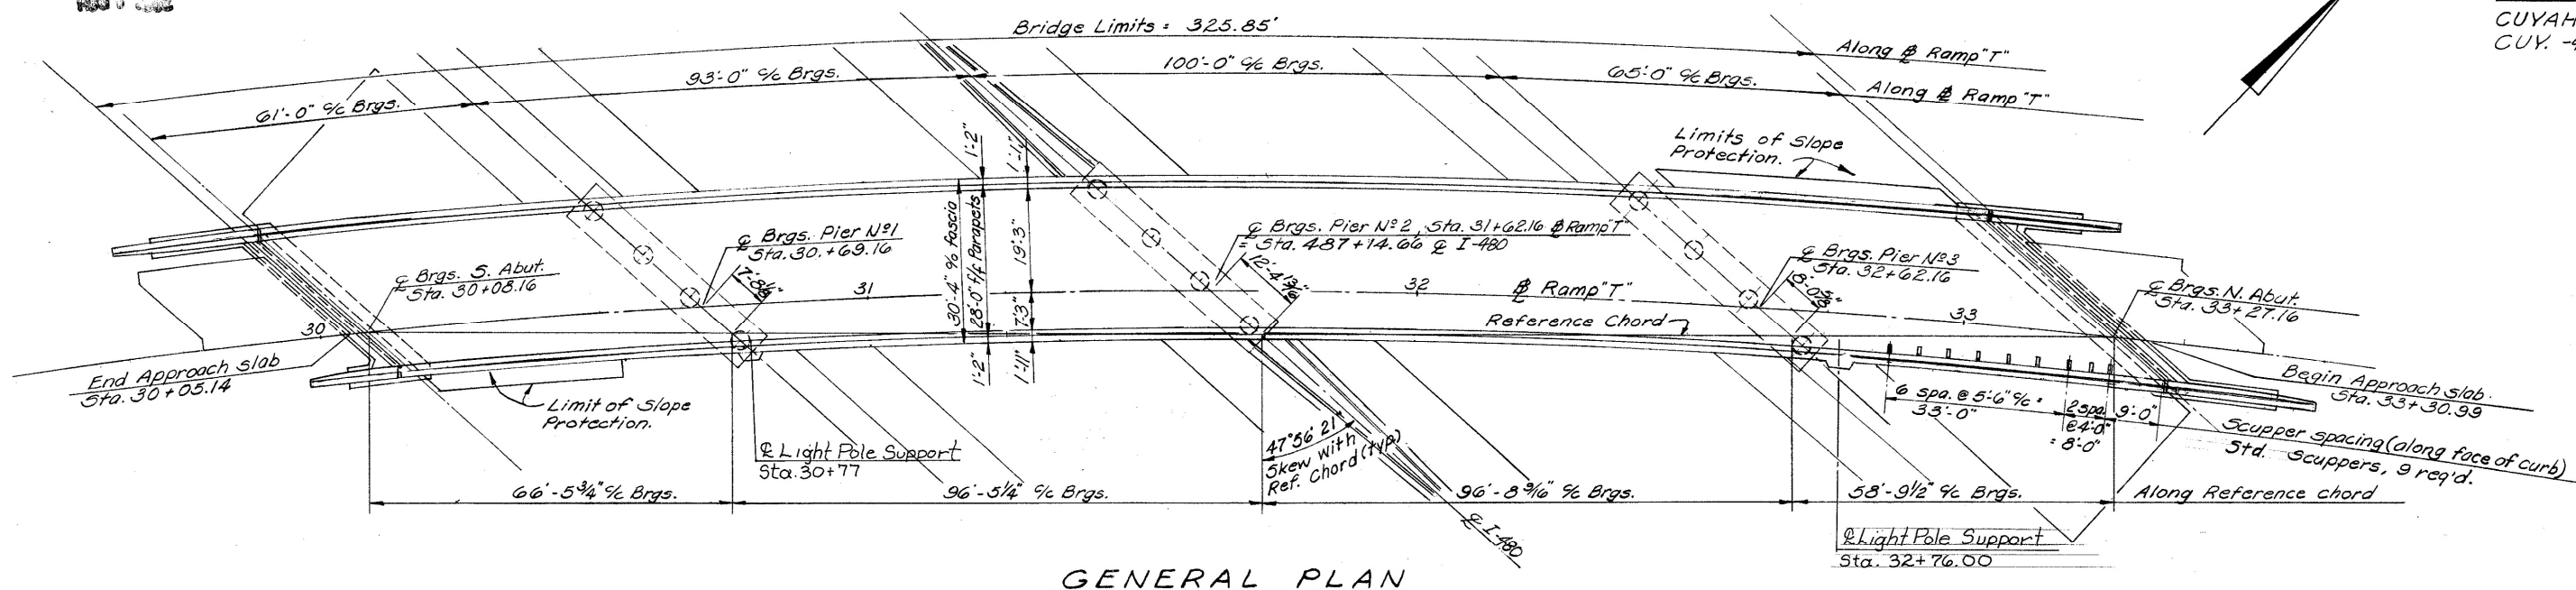

GENERAL PLAN

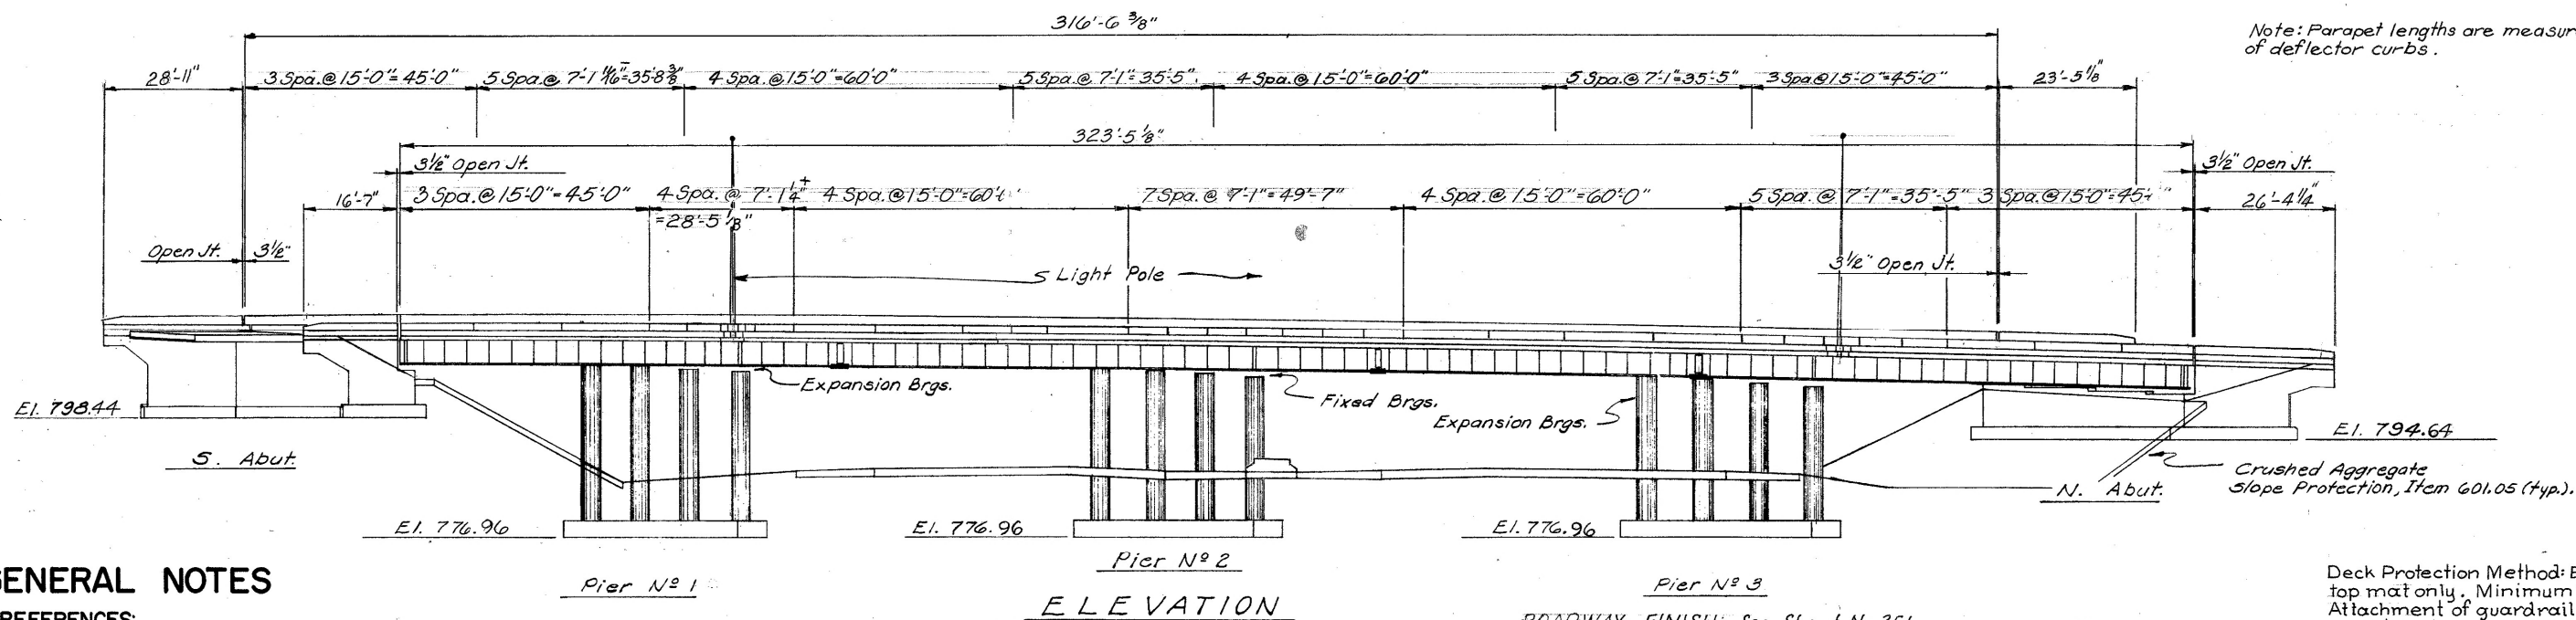

ELEVATION

GENERAL NOTES

REFERENCES:

STANDARD DRAWINGS:

End Dam, End Crossframe and Scupper Details	SD-1-69, Sheets 1, 2 & 3 Dated 6-12-69
Bridge Railing	BR-1-67, Sheet 1 Revised 10-15-71
Rockers and Bolsters	RB-1-55 Revised 2-2-59
Reinforced Concrete Approach Slabs	AS-1-72 Dated 6-30-72
Highway Lighting	HL-3 Dated 7-27-73 HL-4 & HL-7 Dated 1-21-76 HL-5 Dated 9-6-73

SUPPLEMENTAL SPECIFICATIONS

Chemical Admixture for Concrete	808, Dated 1-1-71
Concrete Curing and Protective Membrane	836, Dated 3-12-75

DESIGN SPECIFICATIONS

This structure conforms to the requirements of "Design Specifications for Highway Structures" of the State of Ohio, Department of Highways, dated 9-1-57, together with current revisions thereof.

DESIGN DATA:

Design Loading - CF 2,000 (57)
 Concrete Class C - Basic Unit Stress 1,200 P.S.I. (superstructure & columns)
 Concrete Class C - Basic Unit Stress 1,333 P.S.I. (abutments & footings)
 High Strength Bolts - A.S.T.M. A325 - Basic Unit Stress (shear) 13,500 P.S.I.
 Structural Steel - A.S.T.M. A36 Basic Unit Stress 20,000 P.S.I.
 Reinforcing Steel - A.S.T.M. A615, A616, or A617 - Unit Stress 20,000 P.S.I.
 Spiral reinforcement may be plain bars ASTM A82 or A615.

ROADWAY FINISH: See Sheet No. 251.

EXCAVATION QUANTITY:

Includes the removal of fill material required for construction of abutments and piers.

FOUNDATION BEARING PRESSURE:

Pier footings are designed for a maximum bearing pressure of 2.5 tons per square foot.

Modify Standard Drawing AS-1-72 as follows:

- Dimension W=16'-0"
- change clearance for top reinforcing steel to 3" from 2"
- Jacking Holes shall be omitted

SUPPLEMENTAL SPECIFICATION REFERENCES (CONTINUED)

Painting for New Structural Steel	846 Dated 4-25-77
Inorganic Zinc Silicate Paint	950 Dated 4-25-77
Blue-Green Vinyl Paint	951 Dated 4-25-77

Monolithic Wearing Surface Thickness is Assumed to Be 1".

Note: Parapet lengths are measured along faces of deflector curbs.

Deck Protection Method: Epoxy coated reinforcing steel top mat only. Minimum bar lap shall be 30 diamet. Attachment of guardrail to concrete parapets: Concrete Insert Anchor Assemblies Per Standard Construction Drawing GR-3 And GR-1 shall be placed during parapet construction.


Preformed Bearing Pads: In lieu of the hard requirement of 711.21, preformed bearing pad shall have a Shore A durometer of 80±10.

ALDEN E. STILSON & ASSOCIATES, LIMITED					
CONSULTING ENGINEERS					
CLEVELAND, OHIO		COLUMBUS, OHIO		WHEELING, OHIO	
GENERAL PLAN & ELEVATION					
BRIDGE NO CUY.480 - 0873					
RAMP "T" OVER I-480					
CUYAHOGA COUNTY STA. 30+05.14					
STA. 33+30.99					
DESIGNED	DRAWN	TRACED	CHECKED	REVIEWED	DATE
G.W.M.	G.W.M.		R.J.P.	G.W.M.	3/7/67


RECORDED
NO. 102

FED. RD. DIVISION	STATE	PROJECT	TYPE FUNDS
2	OHIO		


CUYAHOGA COUNTY
CUY-480-8.54

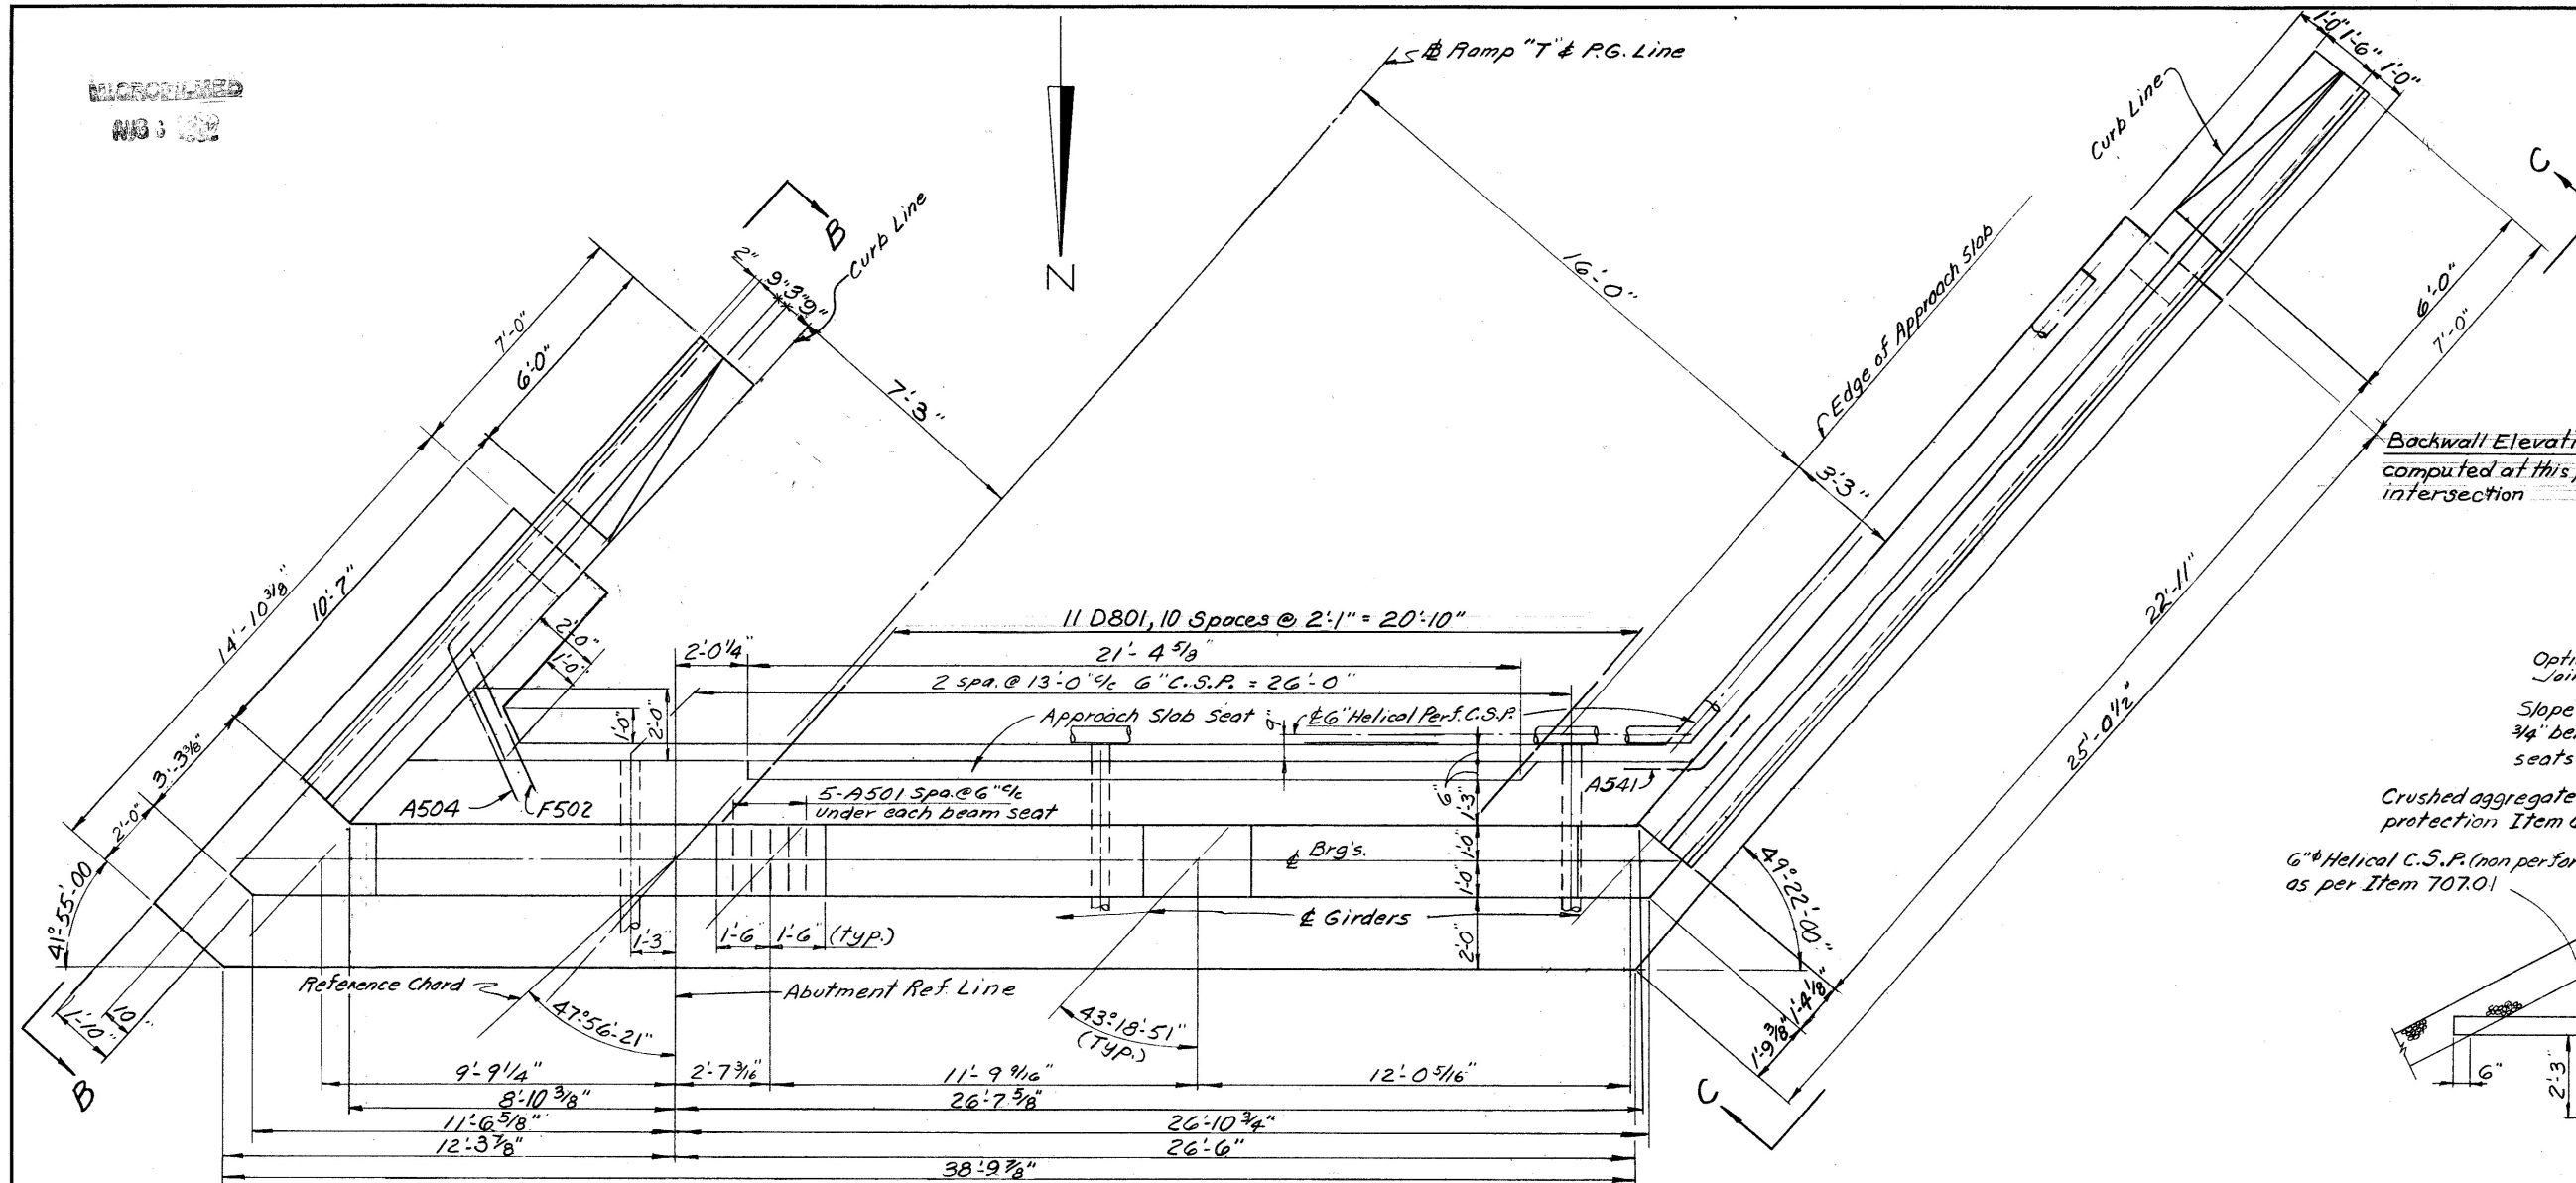

PLAN

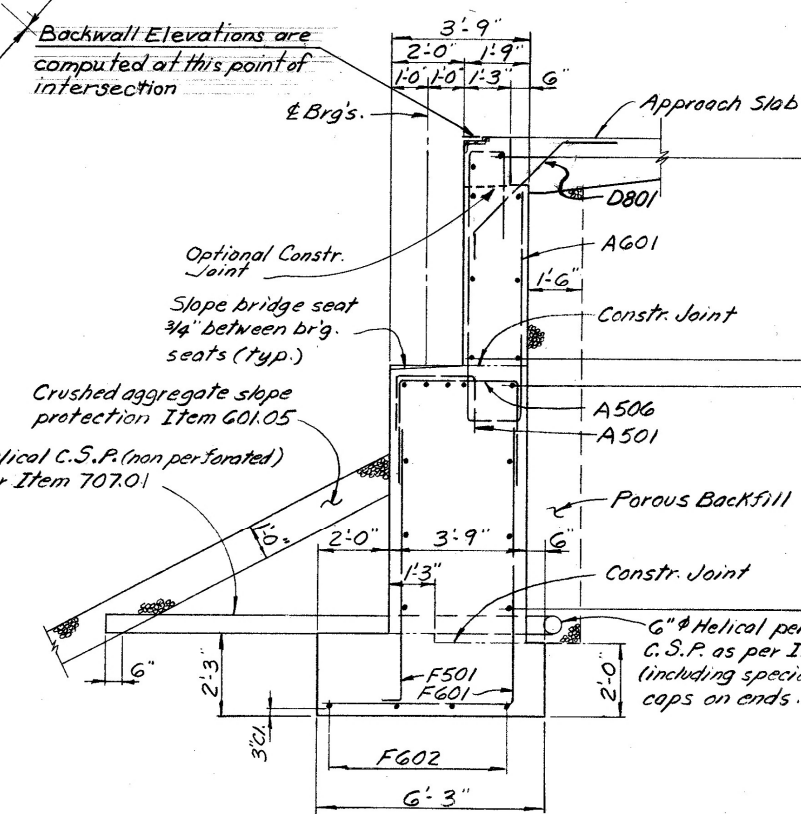

SECTION A-A

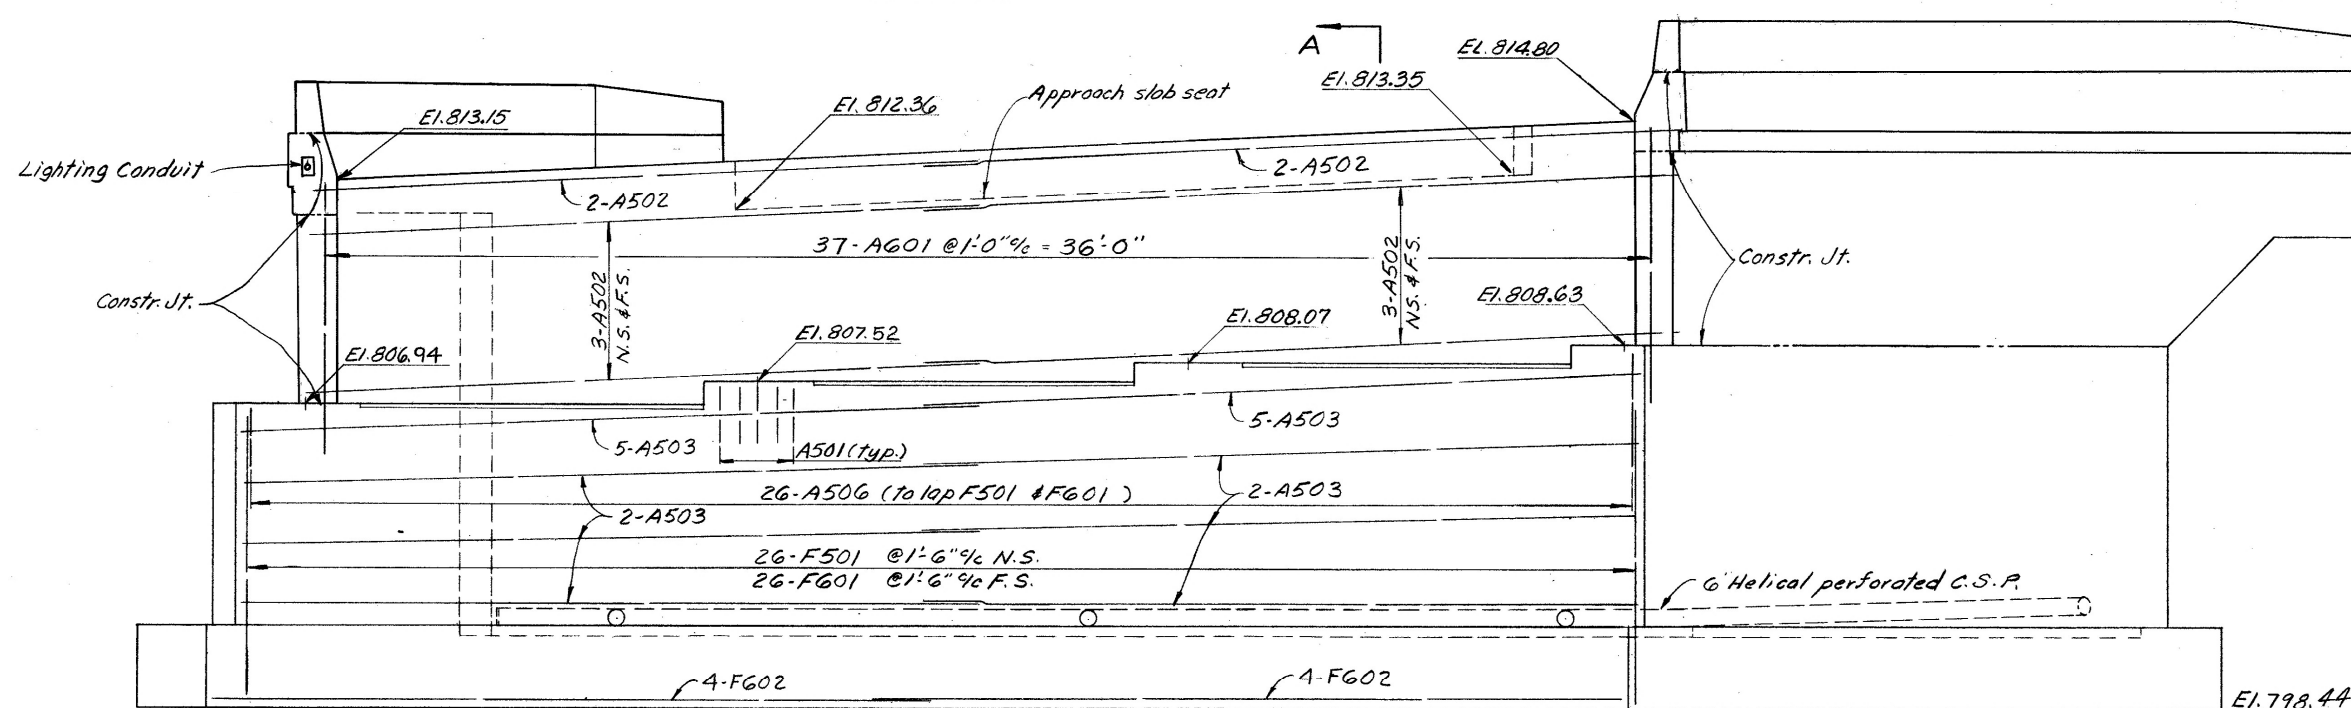

ELEVATION


NOTES
For location of Elevation "B-B" & "C-C" see Sht. 5/15.
For additional notes see Sht. 5/15.
NS indicates near side.
FS indicates far side.

ALDEN E. STILSON & ASSOCIATES, LIMITED CONSULTING ENGINEERS CLEVELAND, OHIO COLUMBUS, OHIO WHEELING, OHIO			
SOUTH ABUTMENT DETAIL BRIDGE NO. CUY-480-0873 RAMP "T" OVER I-480			
STA. 30+05. CUYAHOGA COUNTY STA. 33+30.			
DESIGNED	DRAWN	TRACED	CHECKED
G.W.M.	R.J.P.		R.S.S.
			REVIEWED
			G.W.M. 3/7/67


100-102

FED. RD. DIVISION	STATE	PROJECT	TYPE FUNDS
2	OHIO		


CUYAHOGA COUNTY
CUY-480-8.54

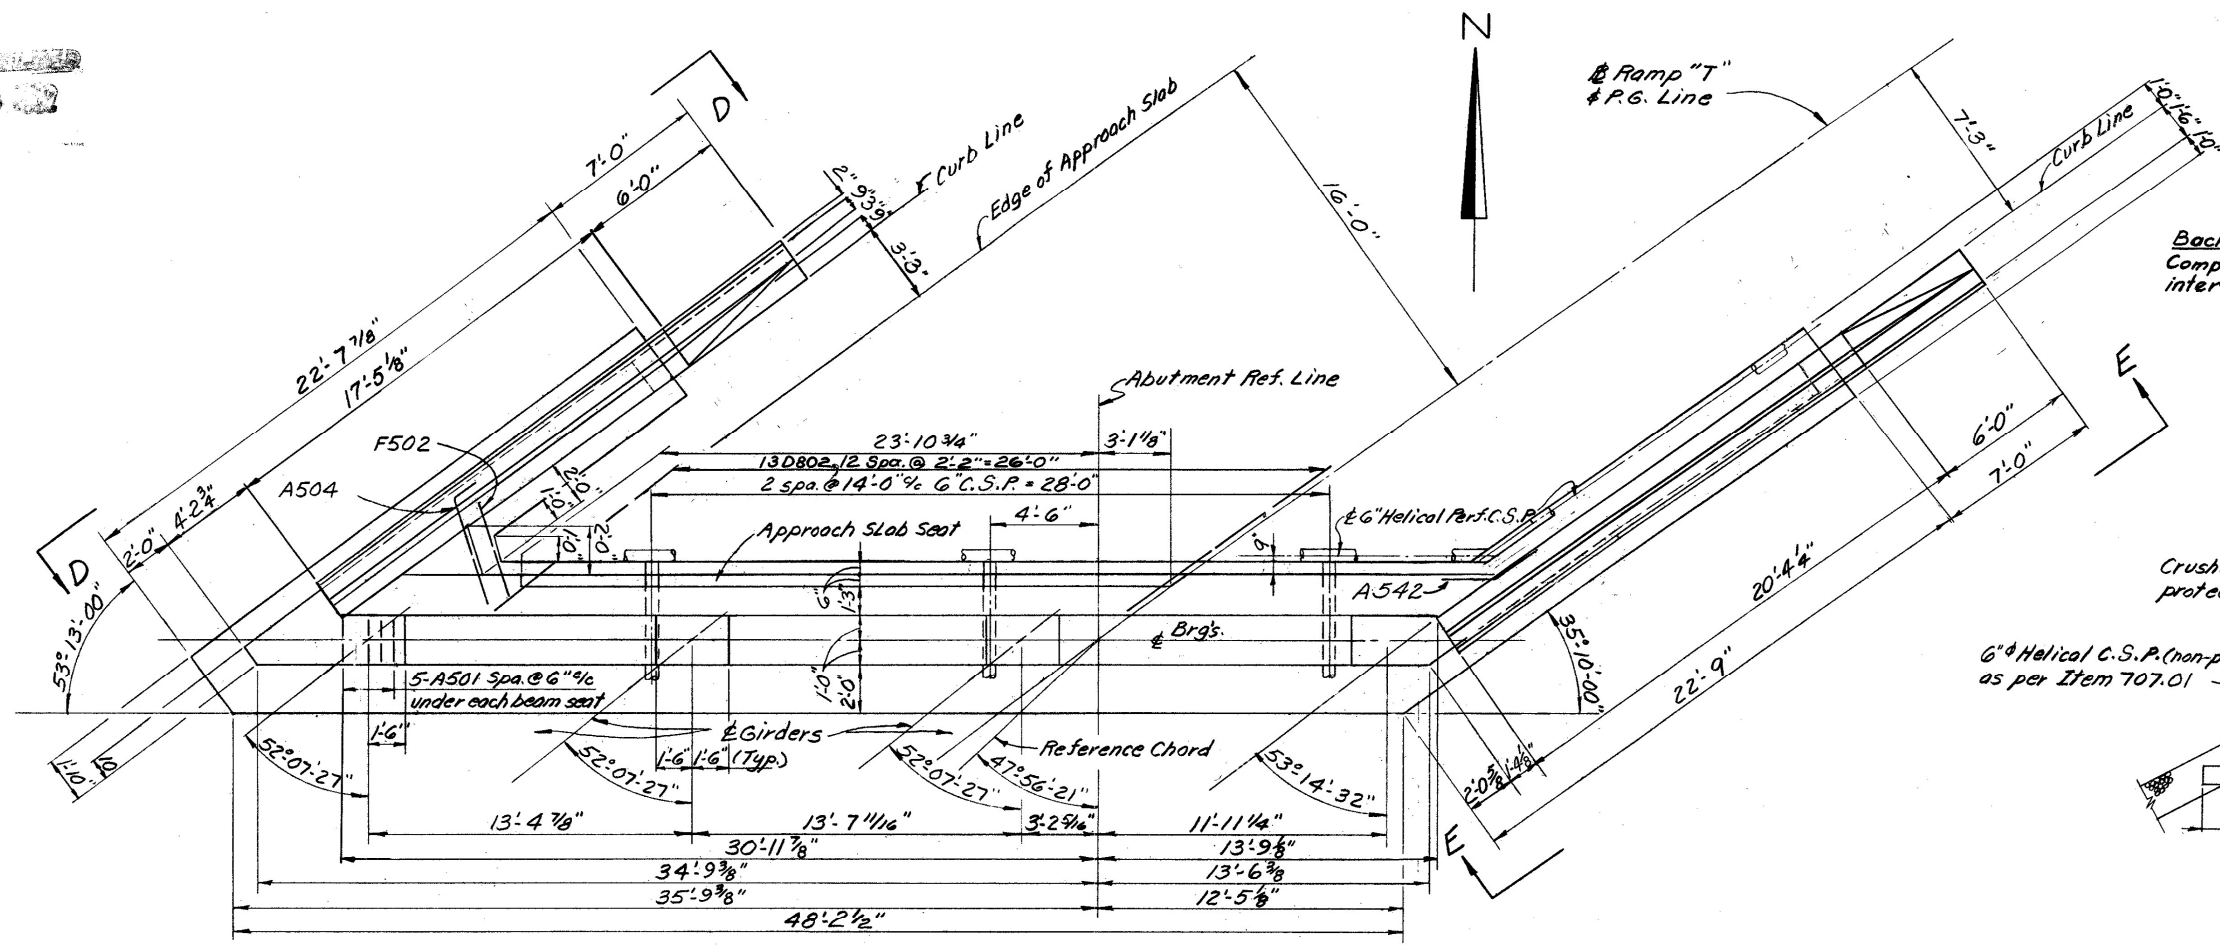


CUYAHOGA COUNTY
CUY-480-854

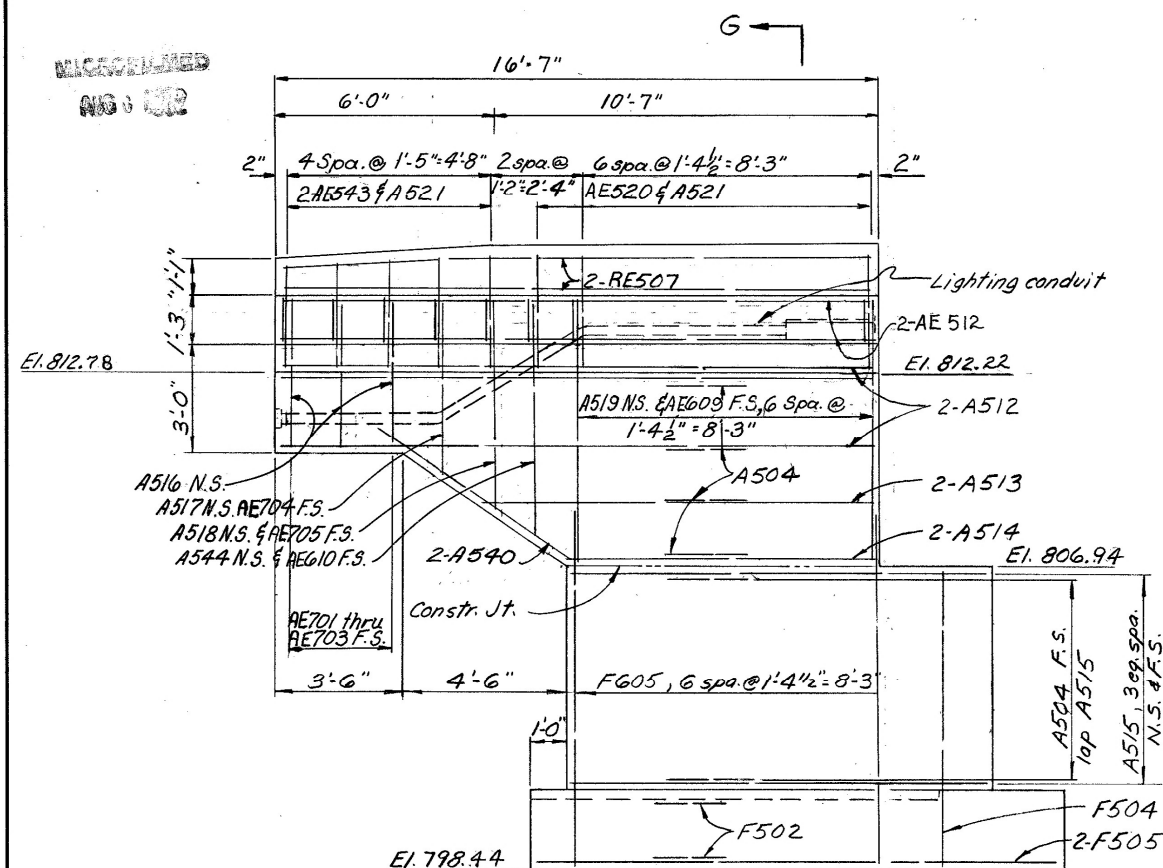

ELEVATION B-B
VIEW OF S.E. WINGWALL

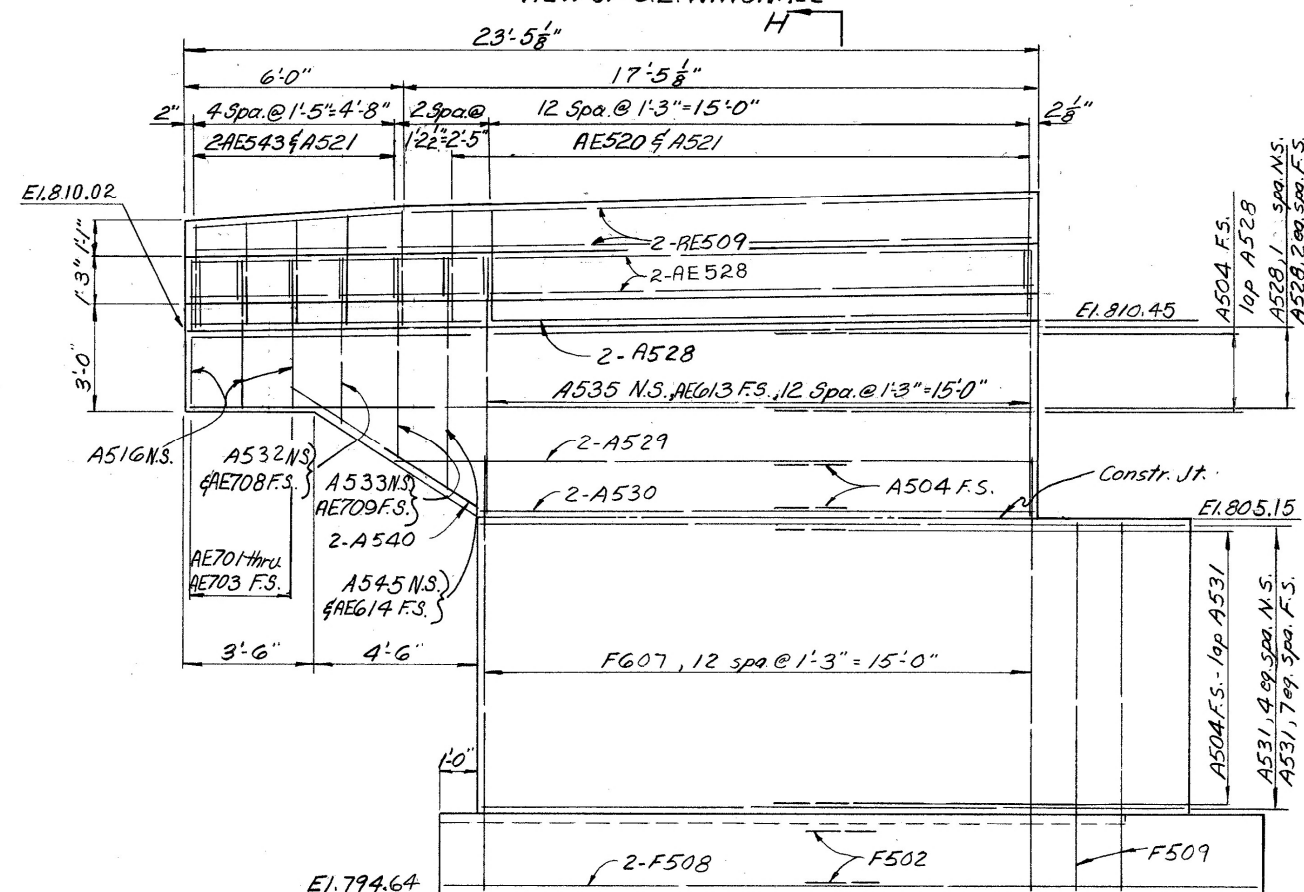


ELEVATION D-D
VIEW OF N.W. WINGWALL

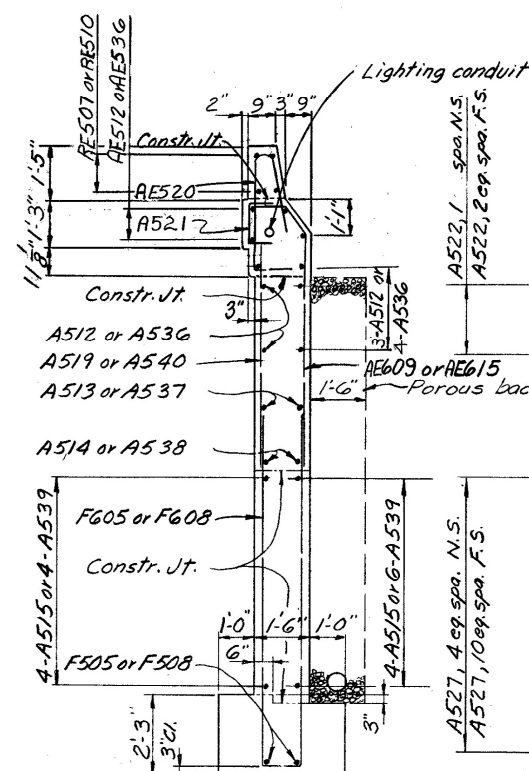


SECTION G-G

Note: Porous backfill & 6" C.S.F. behind N.E. Wingwall only.

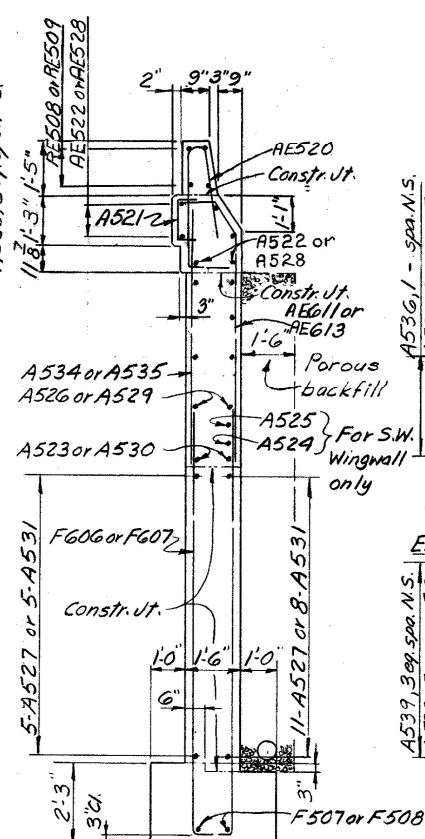

SECTION H-H


Note: Porous backfill & 6" C.S.P. behind S.W. wingwall only.

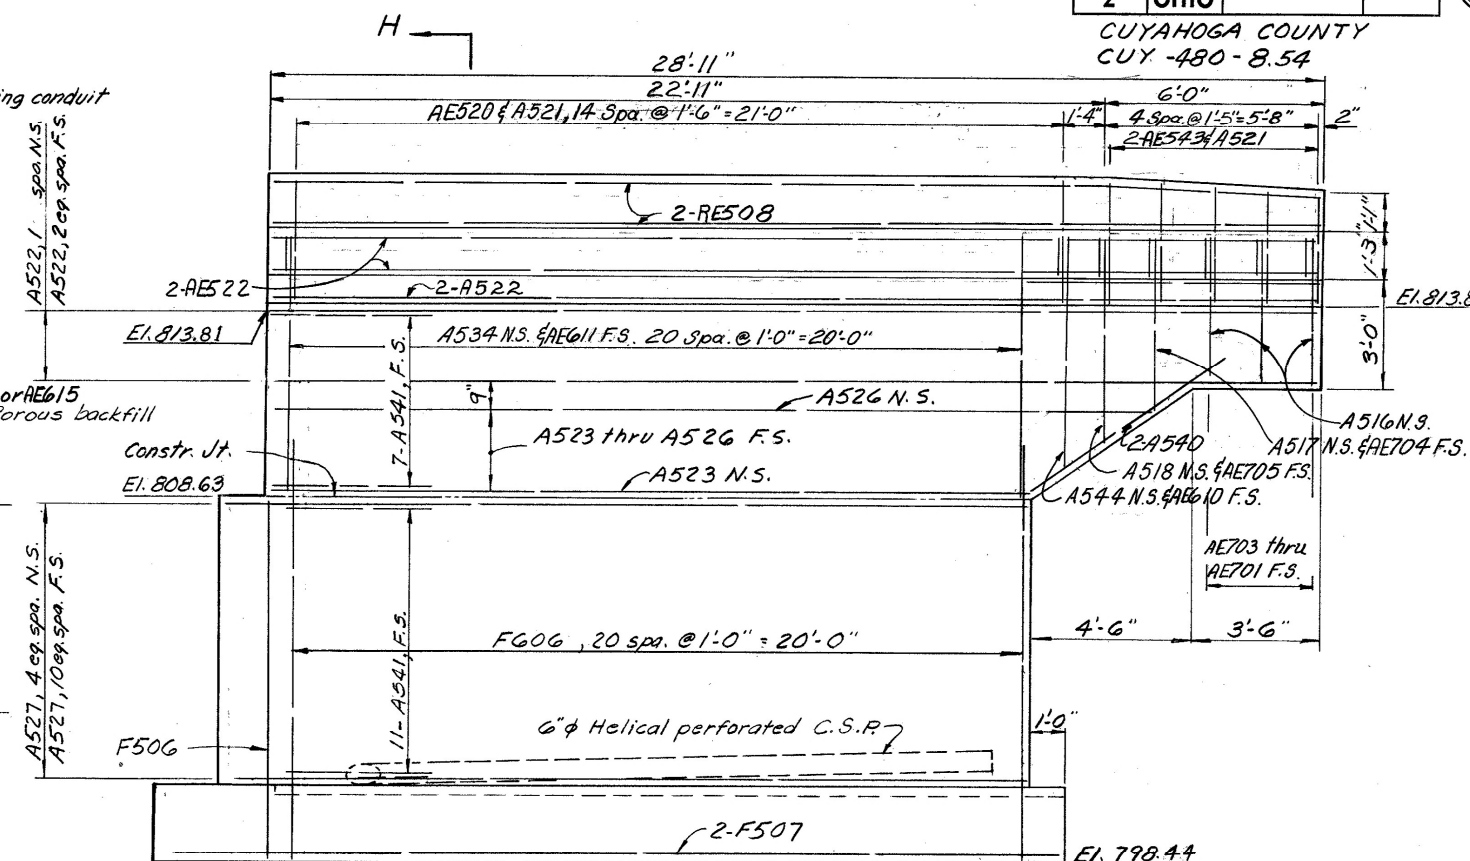

ELEVATION C-C
VIEW OF S.W. WING

For details of expansion fittings and couplings
at abutments and conduit in elevations
B-B & E-E, see Std. Dwg. HL-5. N.

LEGEND
N.S. ~ Near Side
F.S. ~ Far Side

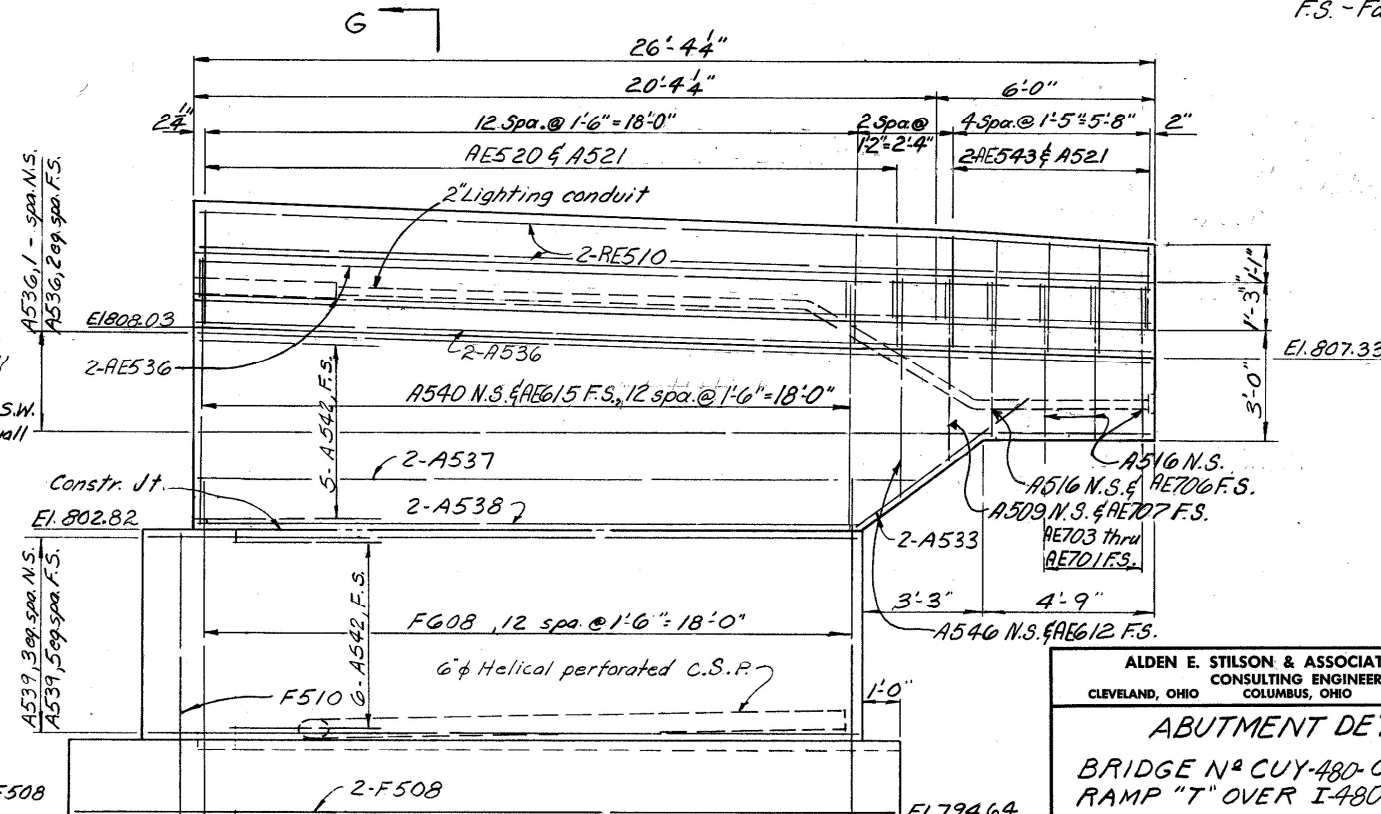

ELEVATION E-E
VIEW OF N.E. WINGWALL

ALDEN E. STILSON & ASSOCIATES, LIMITED
CONSULTING ENGINEERS
CLEVELAND, OHIO COLUMBUS, OHIO WHEELING, W.

ABUTMENT DETAILS
BRIDGE N° CUY-480-0873
RAMP "T" OVER I-480


CUYAHOGA COUNTY STA. 30+05.1
STA. 33+30.9

DESIGNED	DRAWN	TRACED	CHECKED	REVIEWED	DATE
G.W.M.	R.J.P.		R.S.S.	G.W.M.	3/7/67


UNCLASSIFIED
DATE 10/1/02

FED. RD. DIVISION	STATE	PROJECT	TYPE FUNDS
2	OHIO		

CUYAHOGA COUNTY
CUT-480-8.54

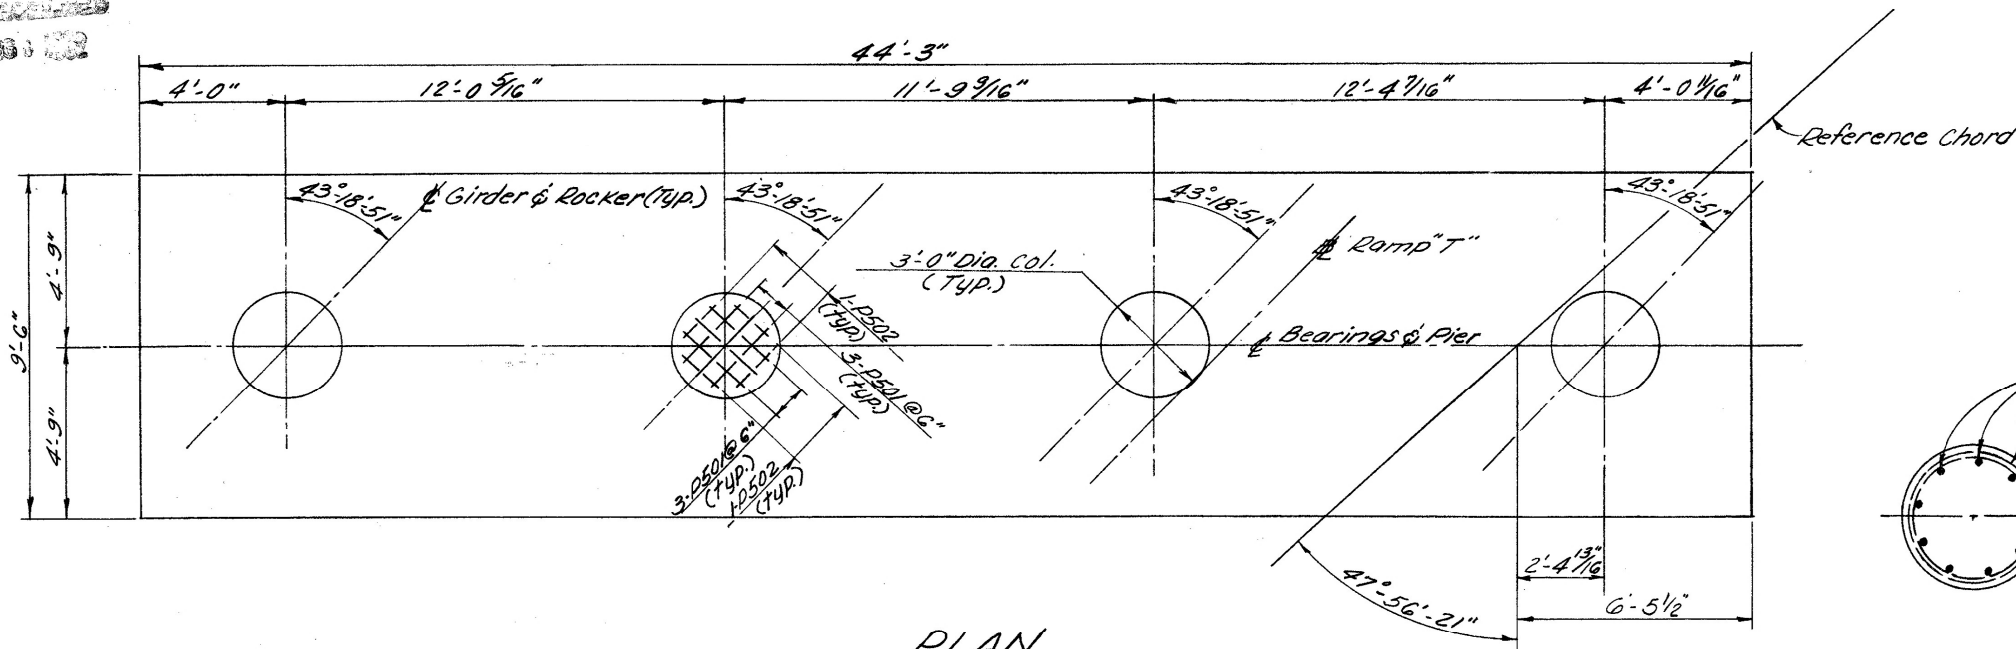


PLAN

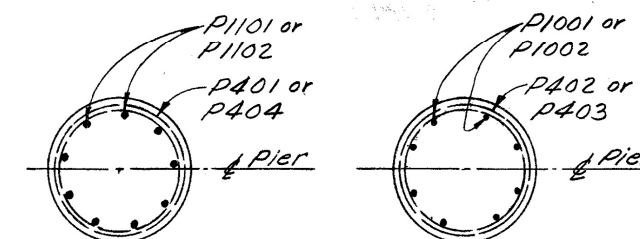


SECTION B-B

SECTION C-C

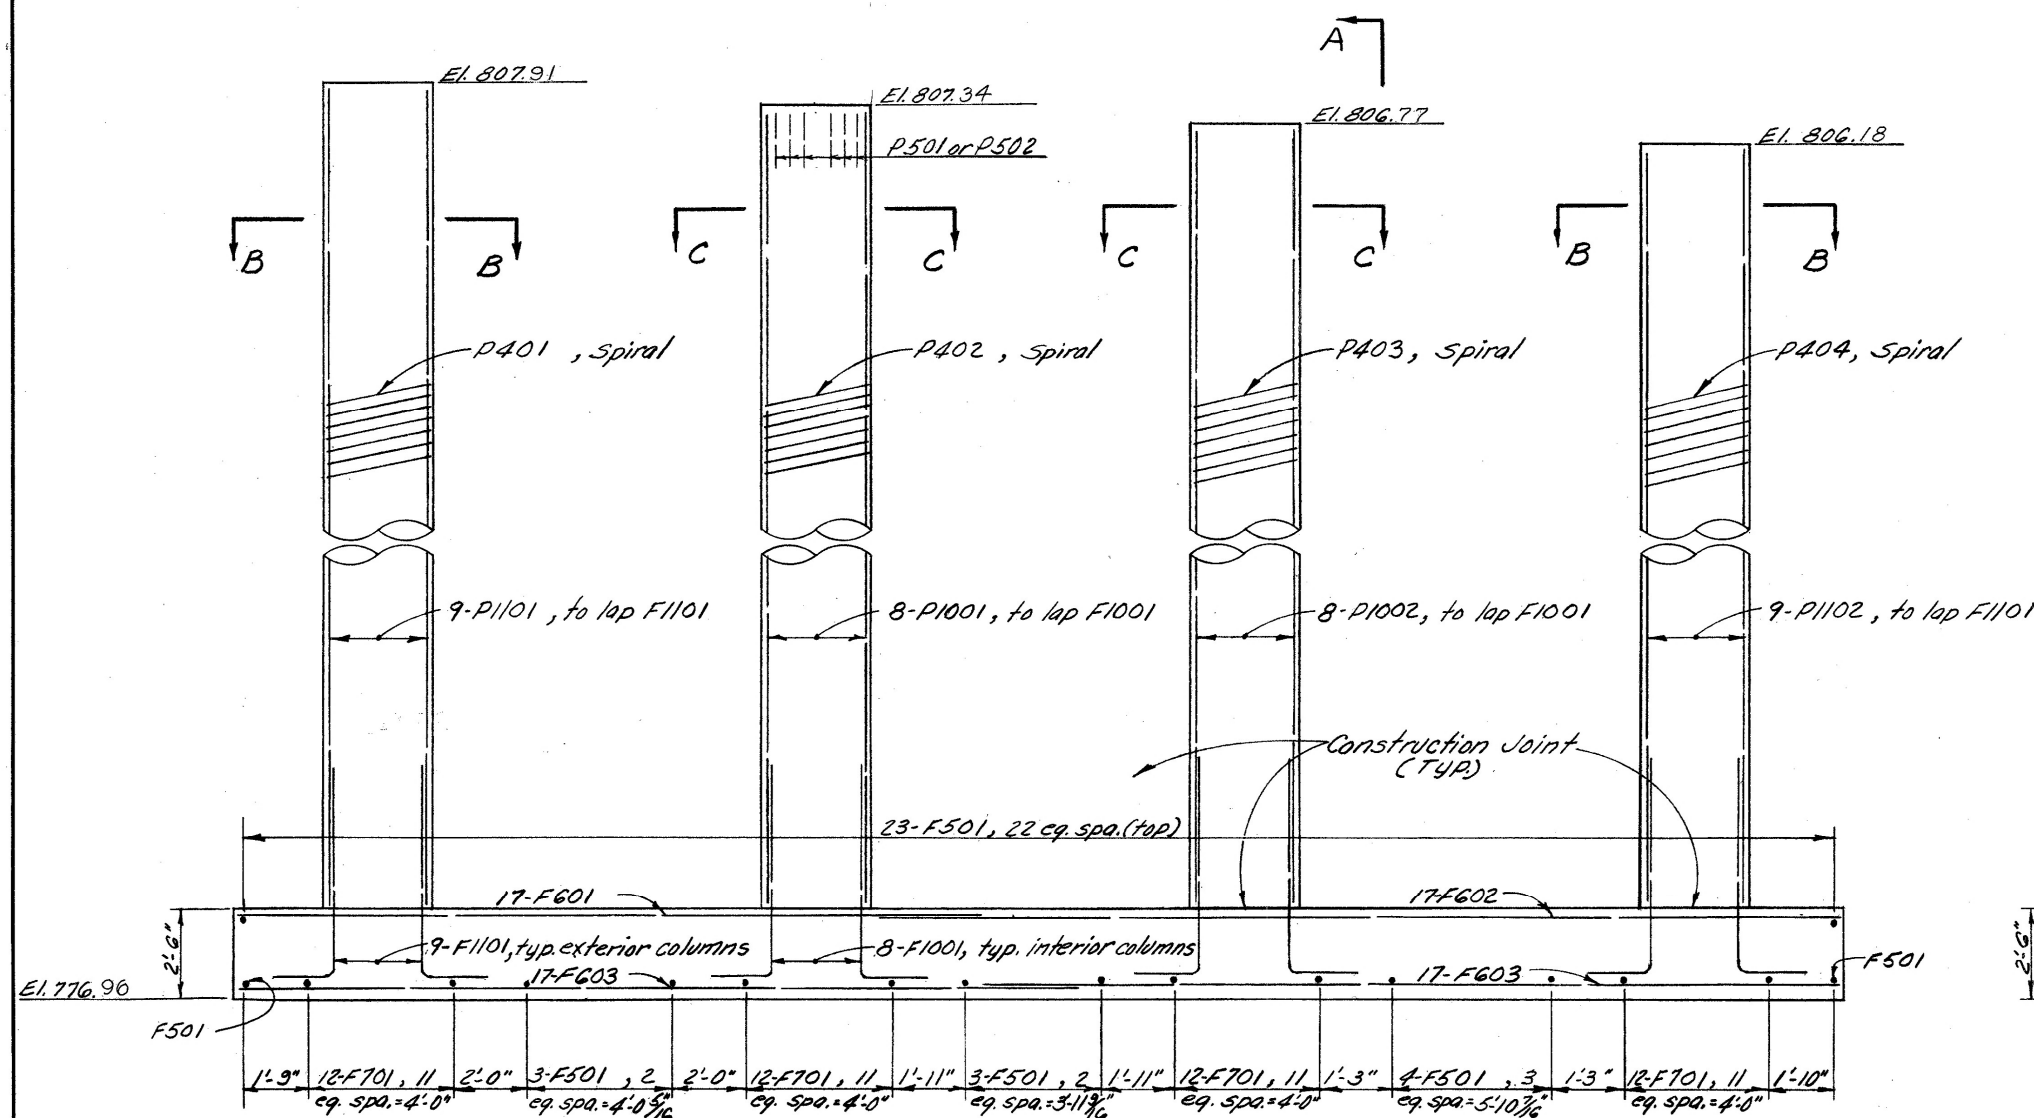

ELEVATION

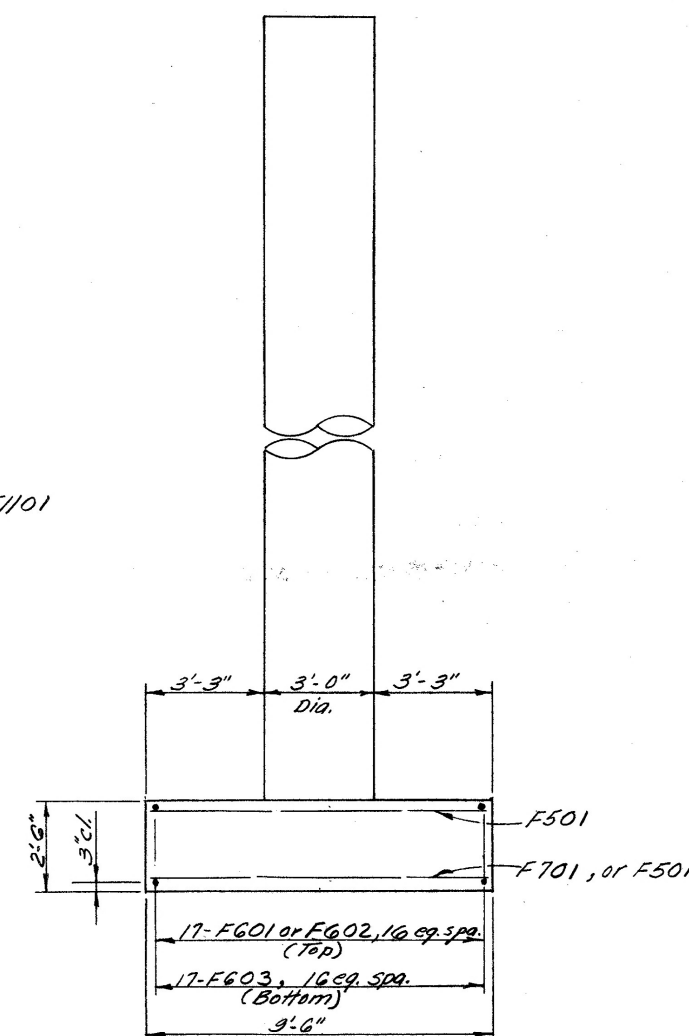

SECTION A-A

DESIGNED	DRAWN	TRACED	CHECKED	REVIEWED	DATE
GW.M.	R.T.		R.J.P.	GW.M.	9/1/67


ALDEN E. STILSON & ASSOCIATES, LIMITED
CONSULTING ENGINEERS
CLEVELAND, OHIO COLUMBUS, OHIO WHEELING, OHIO

PIER NO. 1 DETAILS

BRIDGE NO. CUY-480-0873
RAMP "T" OVER I-480
CUYAHOGA COUNTY STA. 30+05. STA. 33+30.

FED. RD. DIVISION	STATE	PROJECT	TYPE FUNDS
2	OHIO		


CUYAHOGA COUNTY
CUY-480-8.54

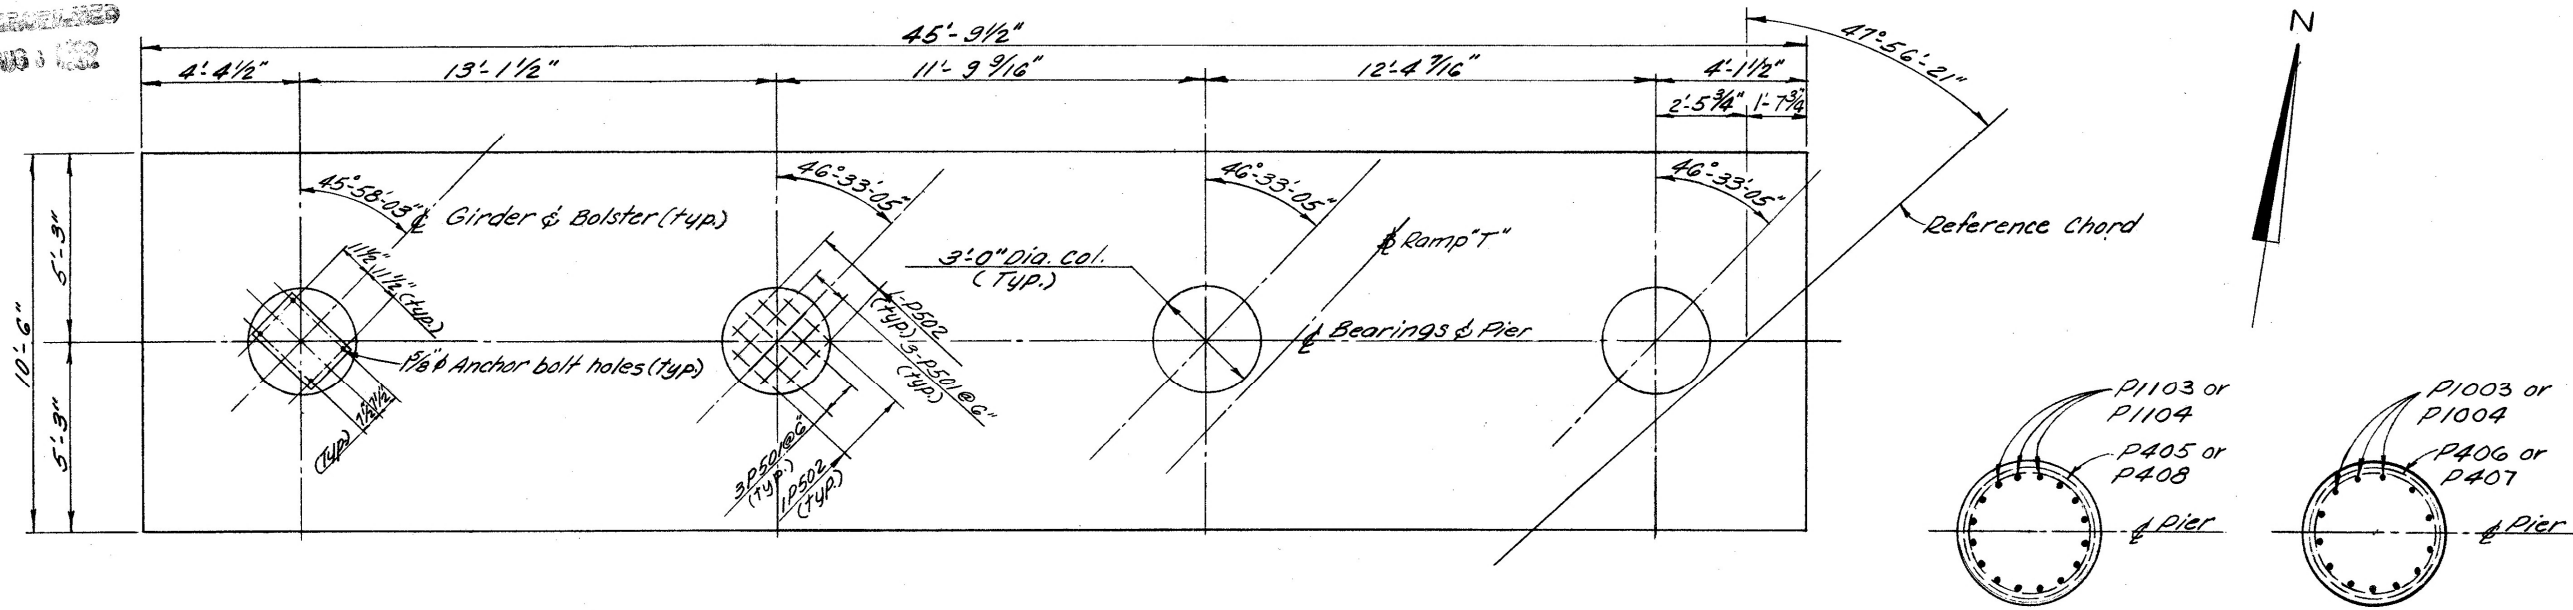

PLAN

SECTION E-E

SECTION F-F

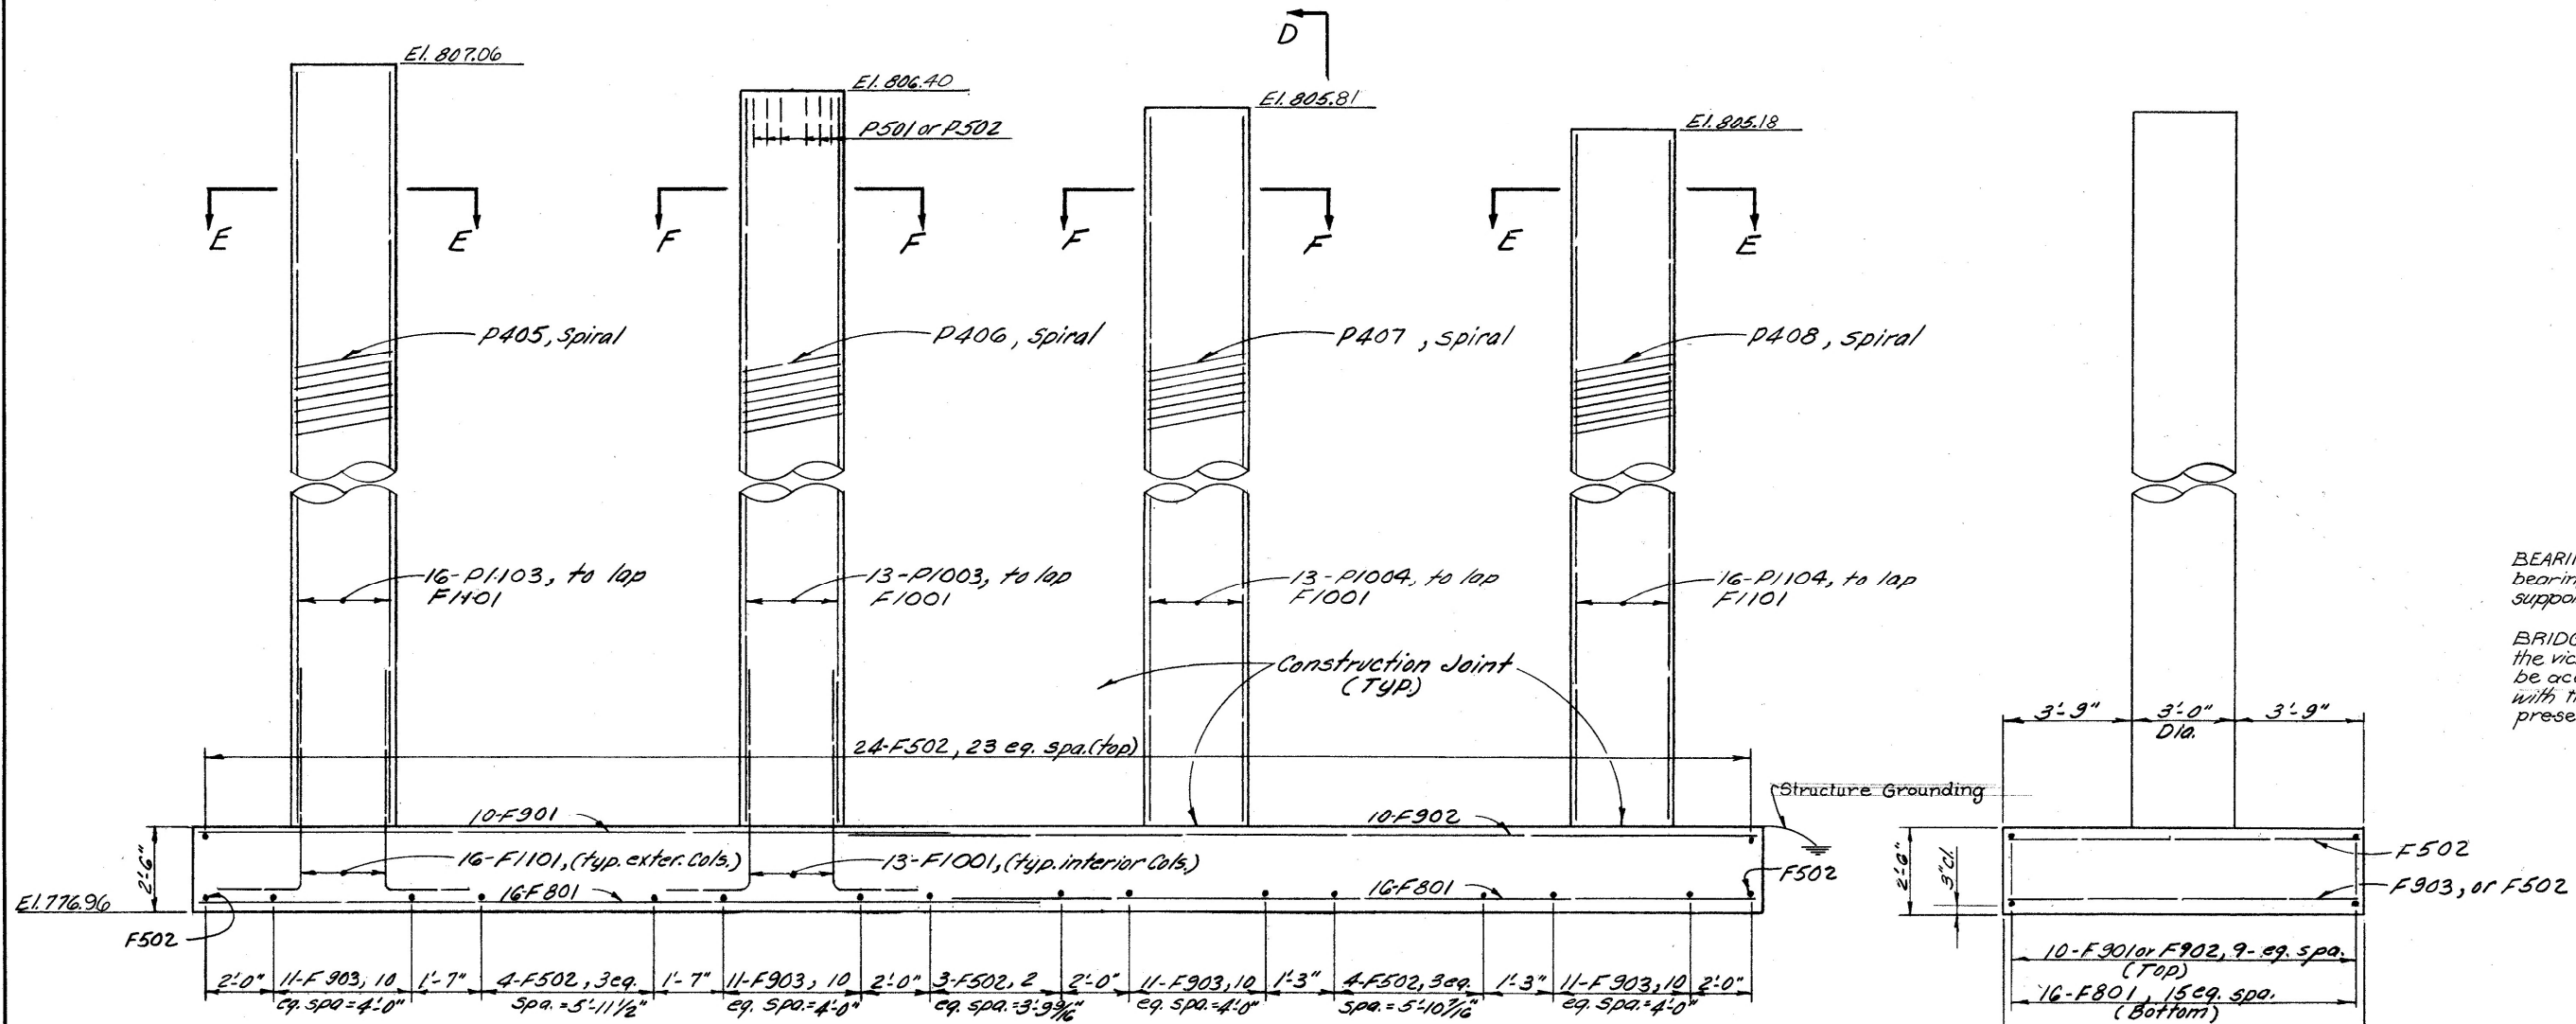

ELEVATION

SECTION D-D

BEARING ANCHORS: At the option of the Contractor bearing anchors (or formed holes), located and supported by templates, may be cast in place.

BRIDGE SEAT REINFORCING: Reinforcing steel in the vicinity of the bridge seat at Pier No. 2 shall be accurately placed to avoid interference with the drilling of bearing anchor holes or the presetting of bearing anchors.





Note: Ground Center Pier.
For Grounding Details, see
Standard Drawing HL-7.

ALDEN E. STILSON & ASSOCIATES, LIMITED					
CLEVELAND, OHIO	CONSULTING ENGINEERS	COLUMBUS, OHIO	WHEELING, W.		
PIER No. 2 DETAILS					
BRIDGE No. CUY-480-0873					
RAMP "T" OVER I-480					
CUYAHOGA COUNTY STA. 30+05.33+30.33					
DESIGNED	DRAWN	TRACED	CHECKED	REVIEWED	DATE
G.W.M.	R.T.		R.J.P.	G.N.M.	3/7/67

UNCLASSIFIED
DATE 02

FED. RD. DIVISION	STATE	PROJECT	TYPE FUNDS
2	OHIO		

CUYAHOGA COUNTY
CUX-480-8.54

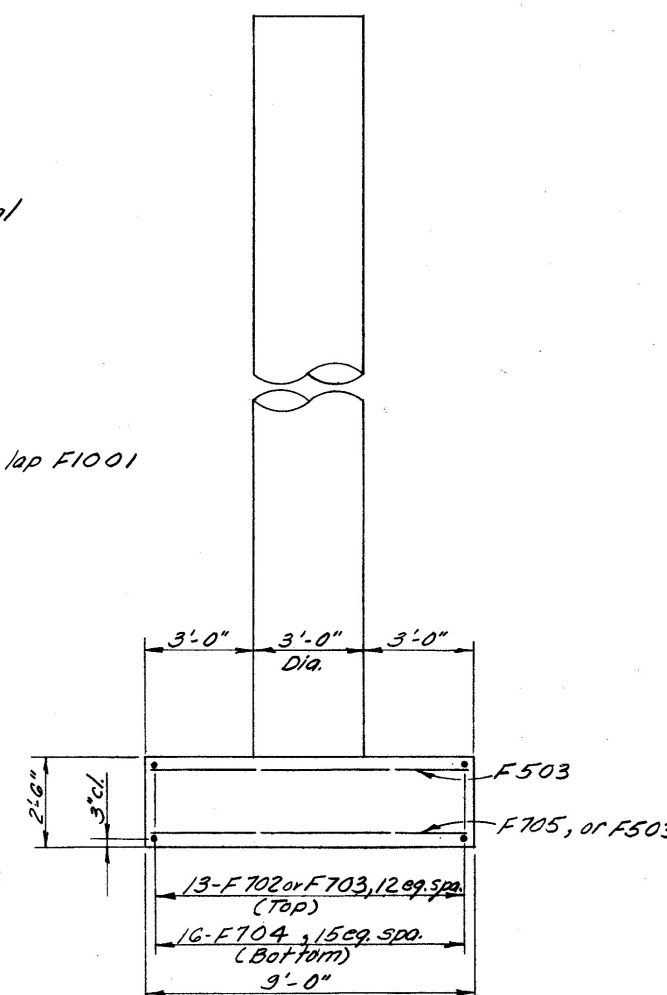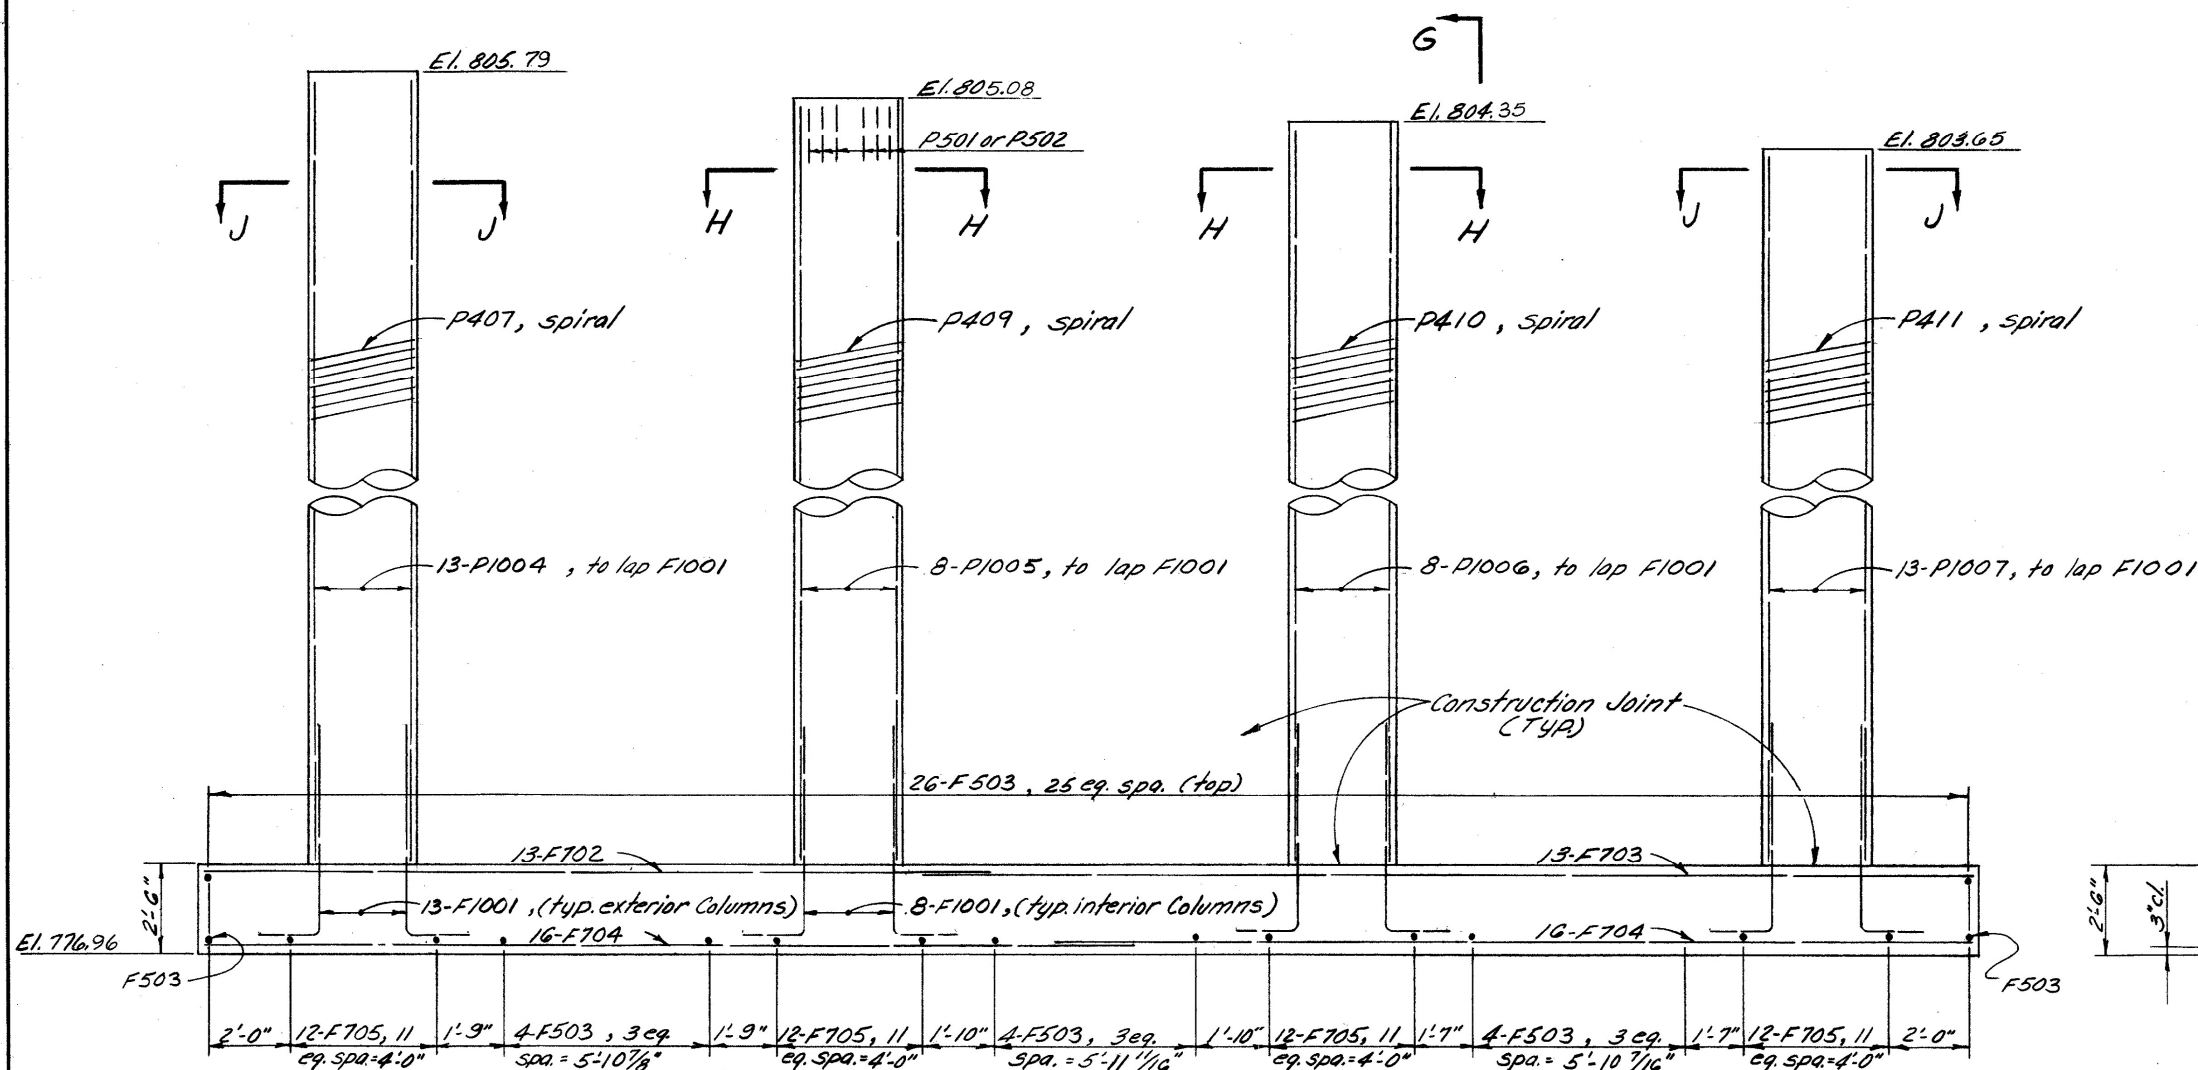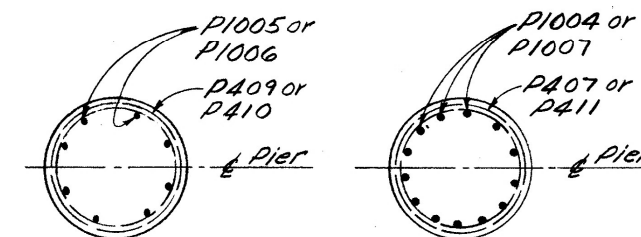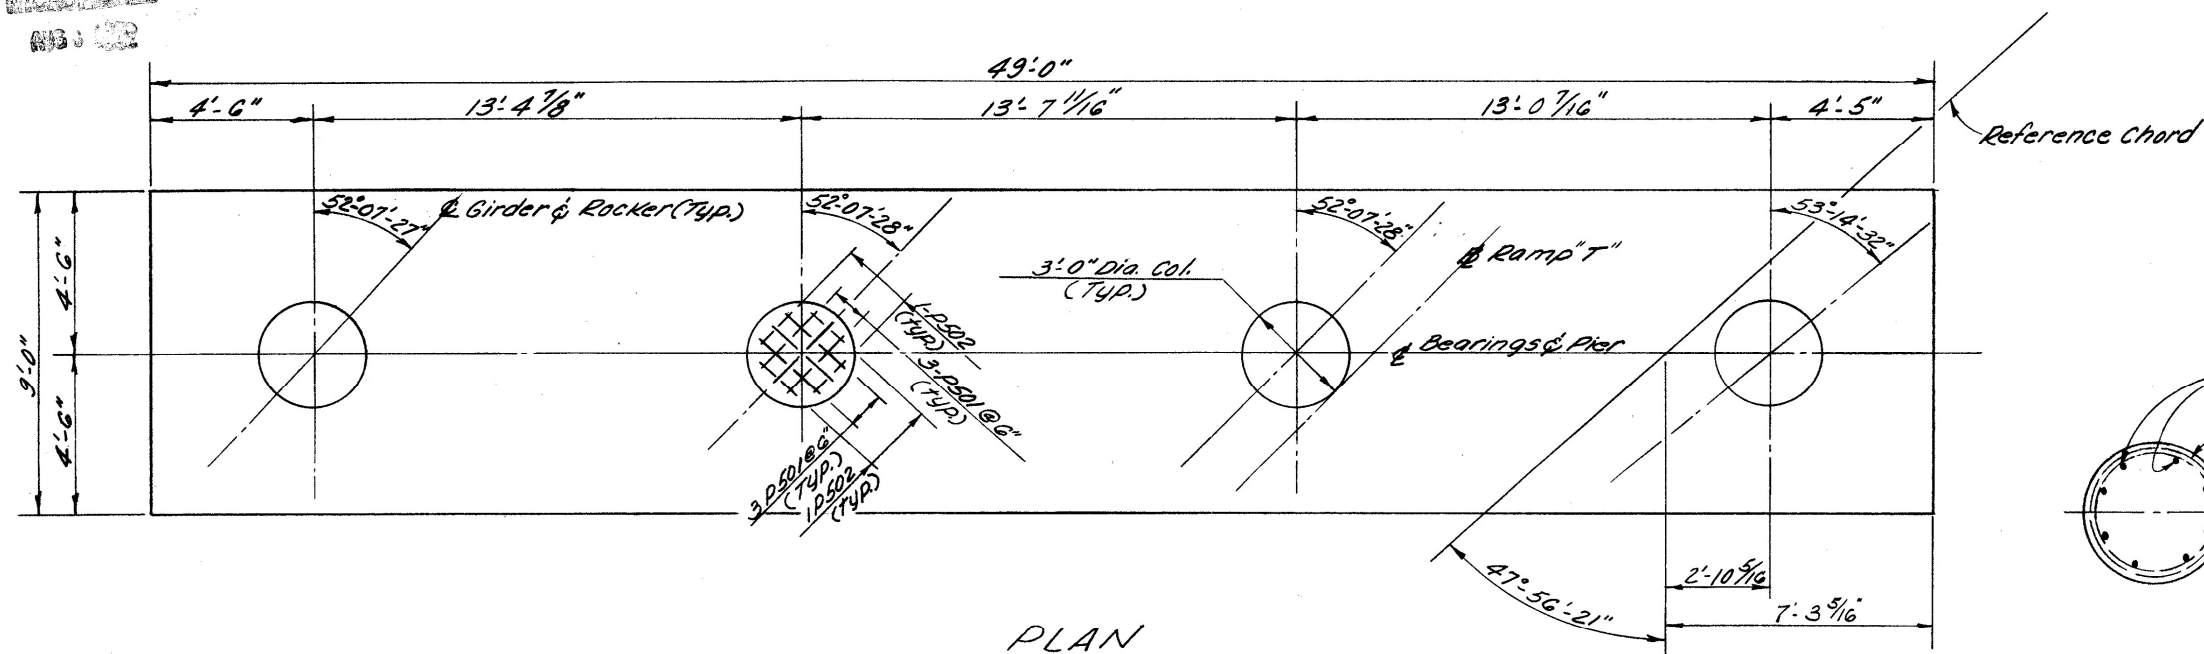

3


ALDEN E. STILSON & ASSOCIATES, LIMITED					
CLEVELAND, OHIO		CONSULTING ENGINEERS		COLUMBUS, OHIO WHEELING, W.	
PIER No. 3 DETAILS					
BRIDGE No. CUX-480-0873					
RAMP "T" OVER I-480					
CUYAHOGA COUNTY STA. 30+05.					
STA. 33+30.					
DESIGNED	DRAWN	TRACED	CHECKED	REVIEWED	DATE
G.W.M.	R.T.		R.J.P.	G.W.M.	3/7/67

UNCLASSIFIED
AUG 1 1982

FED. RD. DIVISION	STATE	PROJECT	TYPE FUNDS
2	OHIO		

CUYAHOGA COUNTY
C.V. - 480-8.54

† Each longitudinal run of deck reinforcing, excluding SEG 01, SEG 03 or SEG 04 over the piers, shall be comprised of 1-SEG 01 and 1-SEG 02 (Bot.) and 1-SEG 01 & 1-SEG 02 (Top and Curb) lapped a min. of 1'-11".

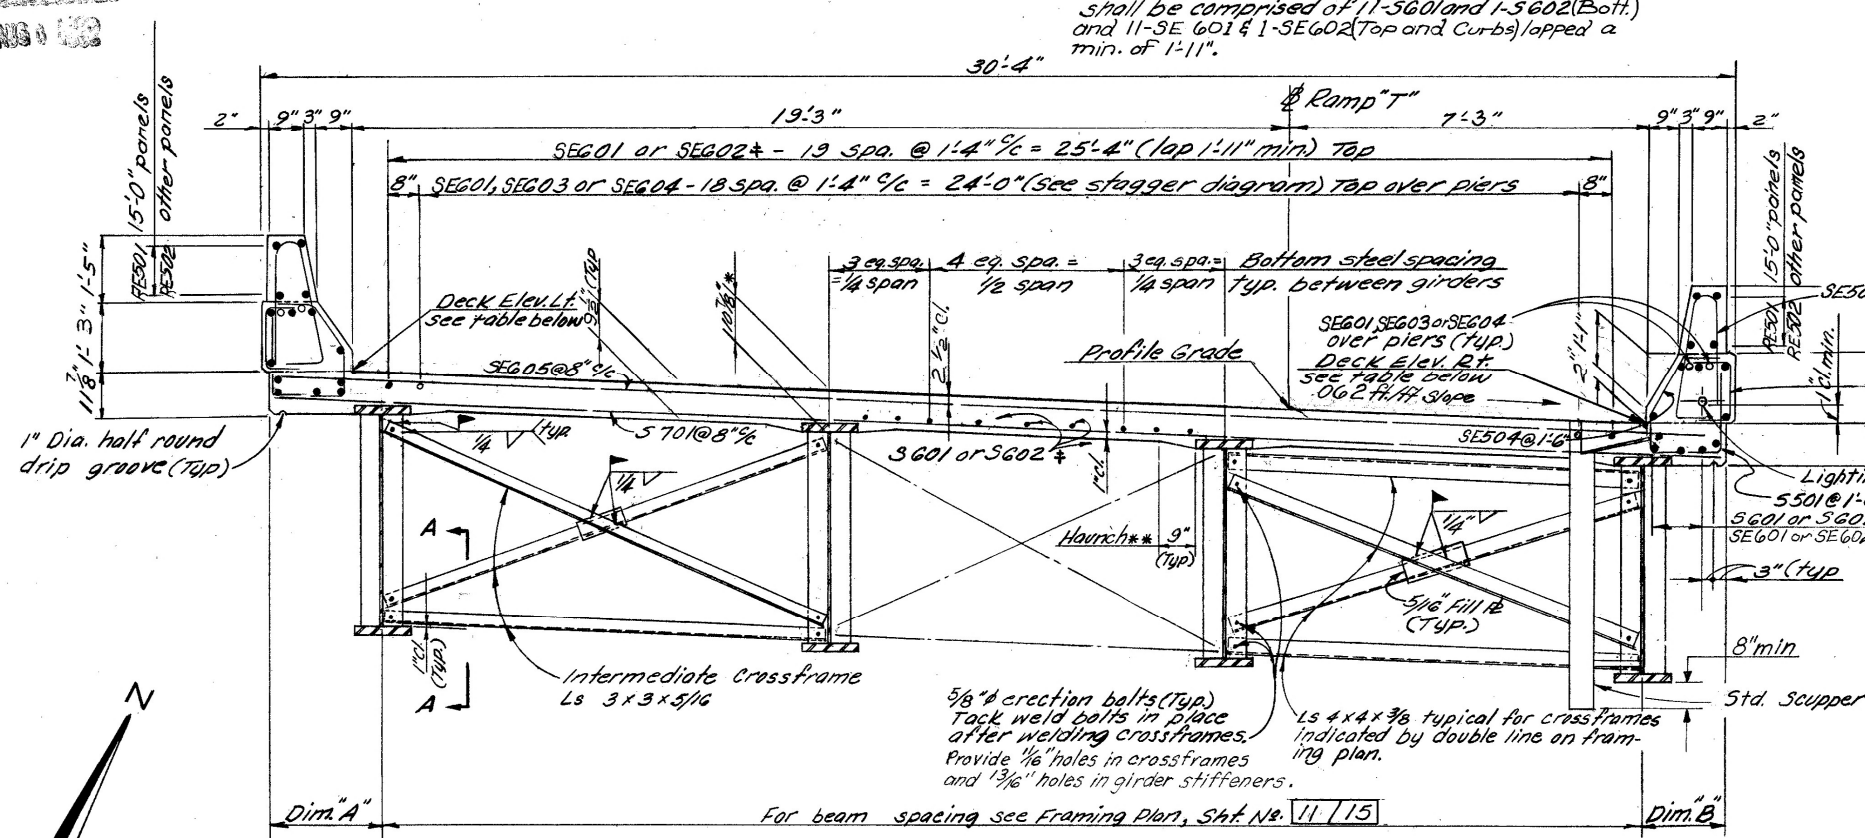

SECTION "A-A"

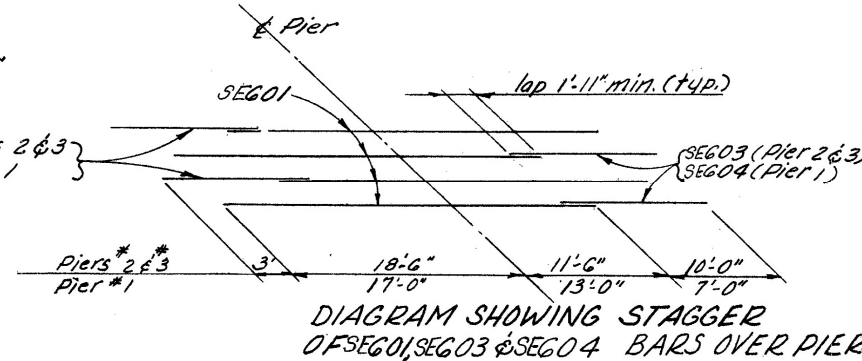


DIAGRAM SHOWING STAGGER OF SEG 01, SEG 03 & SEG 04 BARS OVER PIER

SLAB CANTILEVERS		
LOCATION	DIM. "A"	DIM. "B"
Brig. S. Abut.	1'-3"	1'-9"
Span #1 1/4 Pt.	1'-8 1/2"	1'-6 3/8"
1/2 Pt.	2'-0 1/4"	1'-5 1/8"
3/4 Pt.	2'-2 1/8"	1'-6 5/8"
Brig. Pier No. 1	2'-2 1/8"	1'-9 5/8"
Span #2 Splice Pt.	2'-0"	2'-3 3/8"
1/2 Pt.	2'-7 1/8"	1'-10 1/2"
3/4 Pt.	2'-8 3/8"	1'-11 1/8"
Brig. Pier No. 2	2'-5 1/2"	2'-4 1/4"
Span #3 Splice Pt.	2'-0"	2'-11 3/8"
1/2 Pt.	2'-3 3/8"	2'-7 3/8"
Splice Pt.	2'-0"	2'-10 3/4"
Brig. Pier No. 3	2'-8"	2'-2 3/4"
Span #4 1/4 Pt.	3'-0"	1'-10 3/4"
1/2 Pt.	3'-2"	1'-9 1/8"
3/4 Pt.	3'-2"	1'-9 1/2"
Brig. N. Abut.	3'-0"	2'-0"

* This dimension is from the top of the slab to the top of the web of the girder and is the nominal dimension. The quantity of deck concrete to be paid for shall be based on this dimension even though deviation from it may be necessary because the top flange of the girder is not have the exact camber or conformation required to place it parallel to the finished grade. Deduct shall be made for volume of encased steel plates as Sec. 511.19 of the Construction and Material Specifications.

* * A typical haunch width of 9" shall be used for computing quantities of concrete. However the haunch width may vary between 6" and 12" provided that the slope shall be not more than 1:4 for a haunch less than in width.

Longitudinal reinforcing steel shall be field cut as necessary to avoid interference with scuppers.

Transverse slab bars shall be field bent below safety curb as required. Cost of field bending shall be included in Item 509 for payment.


For Scupper Details see Standard Drawing SD-1-69.

SCUPPERS shall be in accordance with Standard Drawing SD-1-69 except that scupper pipes shall extend 8" below the bottom of the beams instead of 2".

For details of pilaster and anchor bolts see Std. Dwg. 111.

TRANSVERSE SECTION

(All transverse dimensions shown in Transverse Section are normal to the centerline of Ramp "T")

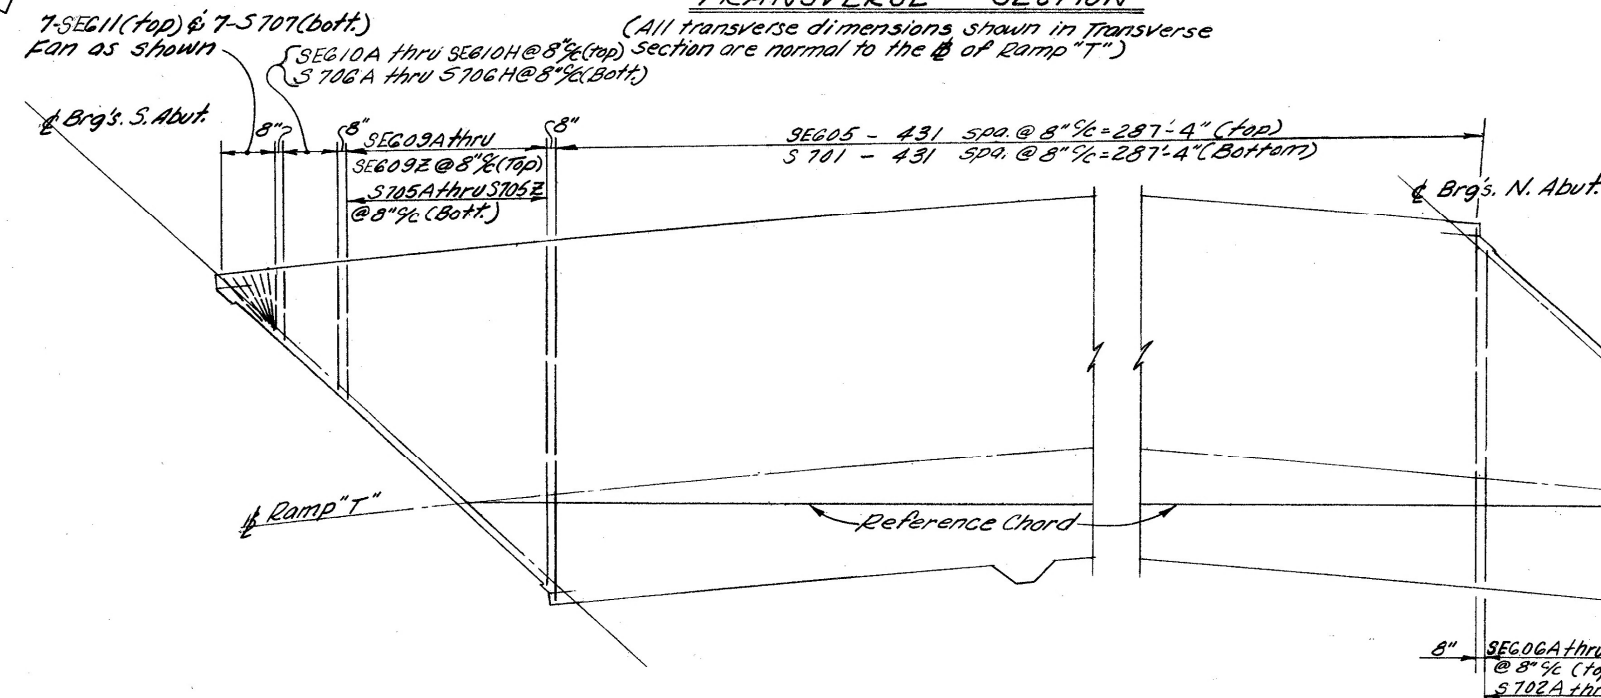

PLACEMENT OF TRANSVERSE SLAB REINFORCING

(Bars shall be placed normal to reference chord except at acute corners)

DECK ELEVATION AT FACE OF CURB									
Station	Elevation	Station	Elevation	Station	Elevation	Station	Elevation	Station	Elevation
29+91.50 LT	814.81	30+96.53 LT	814.48	32+39.61 LT	812.69	30+14.72 RT	813.16	31+22.66 RT	812.63
30+05.82 LT	814.82	31+19.34 LT	814.28	32+55.46 LT	812.41	30+30.10 RT	813.14	31+46.10 RT	812.38
30+20.34 LT	814.80	31+42.15 LT	814.05	32+71.31 LT	812.12	30+45.47 RT	813.09	31+69.53 RT	812.09
30+36.05 LT	814.76	31+61.13 LT	813.86	32+87.16 LT	811.80	30+60.86 RT	813.02	31+89.03 RT	811.86
30+51.16 LT	814.70	31+80.27 LT	813.52	33+01.75 LT	811.47	30+76.23 RT	812.94	32+19.35 RT	811.44
30+69.04 LT	814.64	32+19.42 LT	813.06			30+94.41 RT	812.84	32+43.68 RT	810.90

NOTE: The elevations shown are at the top of the reinforced concrete slab and are required before the concrete deck is placed. Proper allowance has been made for the dead load deflection caused by the weight of concrete.

ALDEN E. STILLER & ASSOCIATES, LIMITED
CONSULTING ENGINEERS
CLEVELAND, OHIO COLUMBUS, OHIO WHEELING, W.

SUPERSTRUCTURE DETAIL


BRIDGE No. CUY-480-0873
RAMP "T" OVER I-480
CUYAHOGA COUNTY STA. 30+05.33+30.02

DESIGNED	DRAWN	TRACED	CHECKED	REVIEWED	DATE
G.W.M.	R.T.		R.J.P.	G.W.M.	3/17/67

REVISIONS
NO. 1

FED. RD. DIVISION	STATE	PROJECT	TYPE FUNDS
2	OHIO		

CUYAHOGA COUNTY
CUY-480-8.54

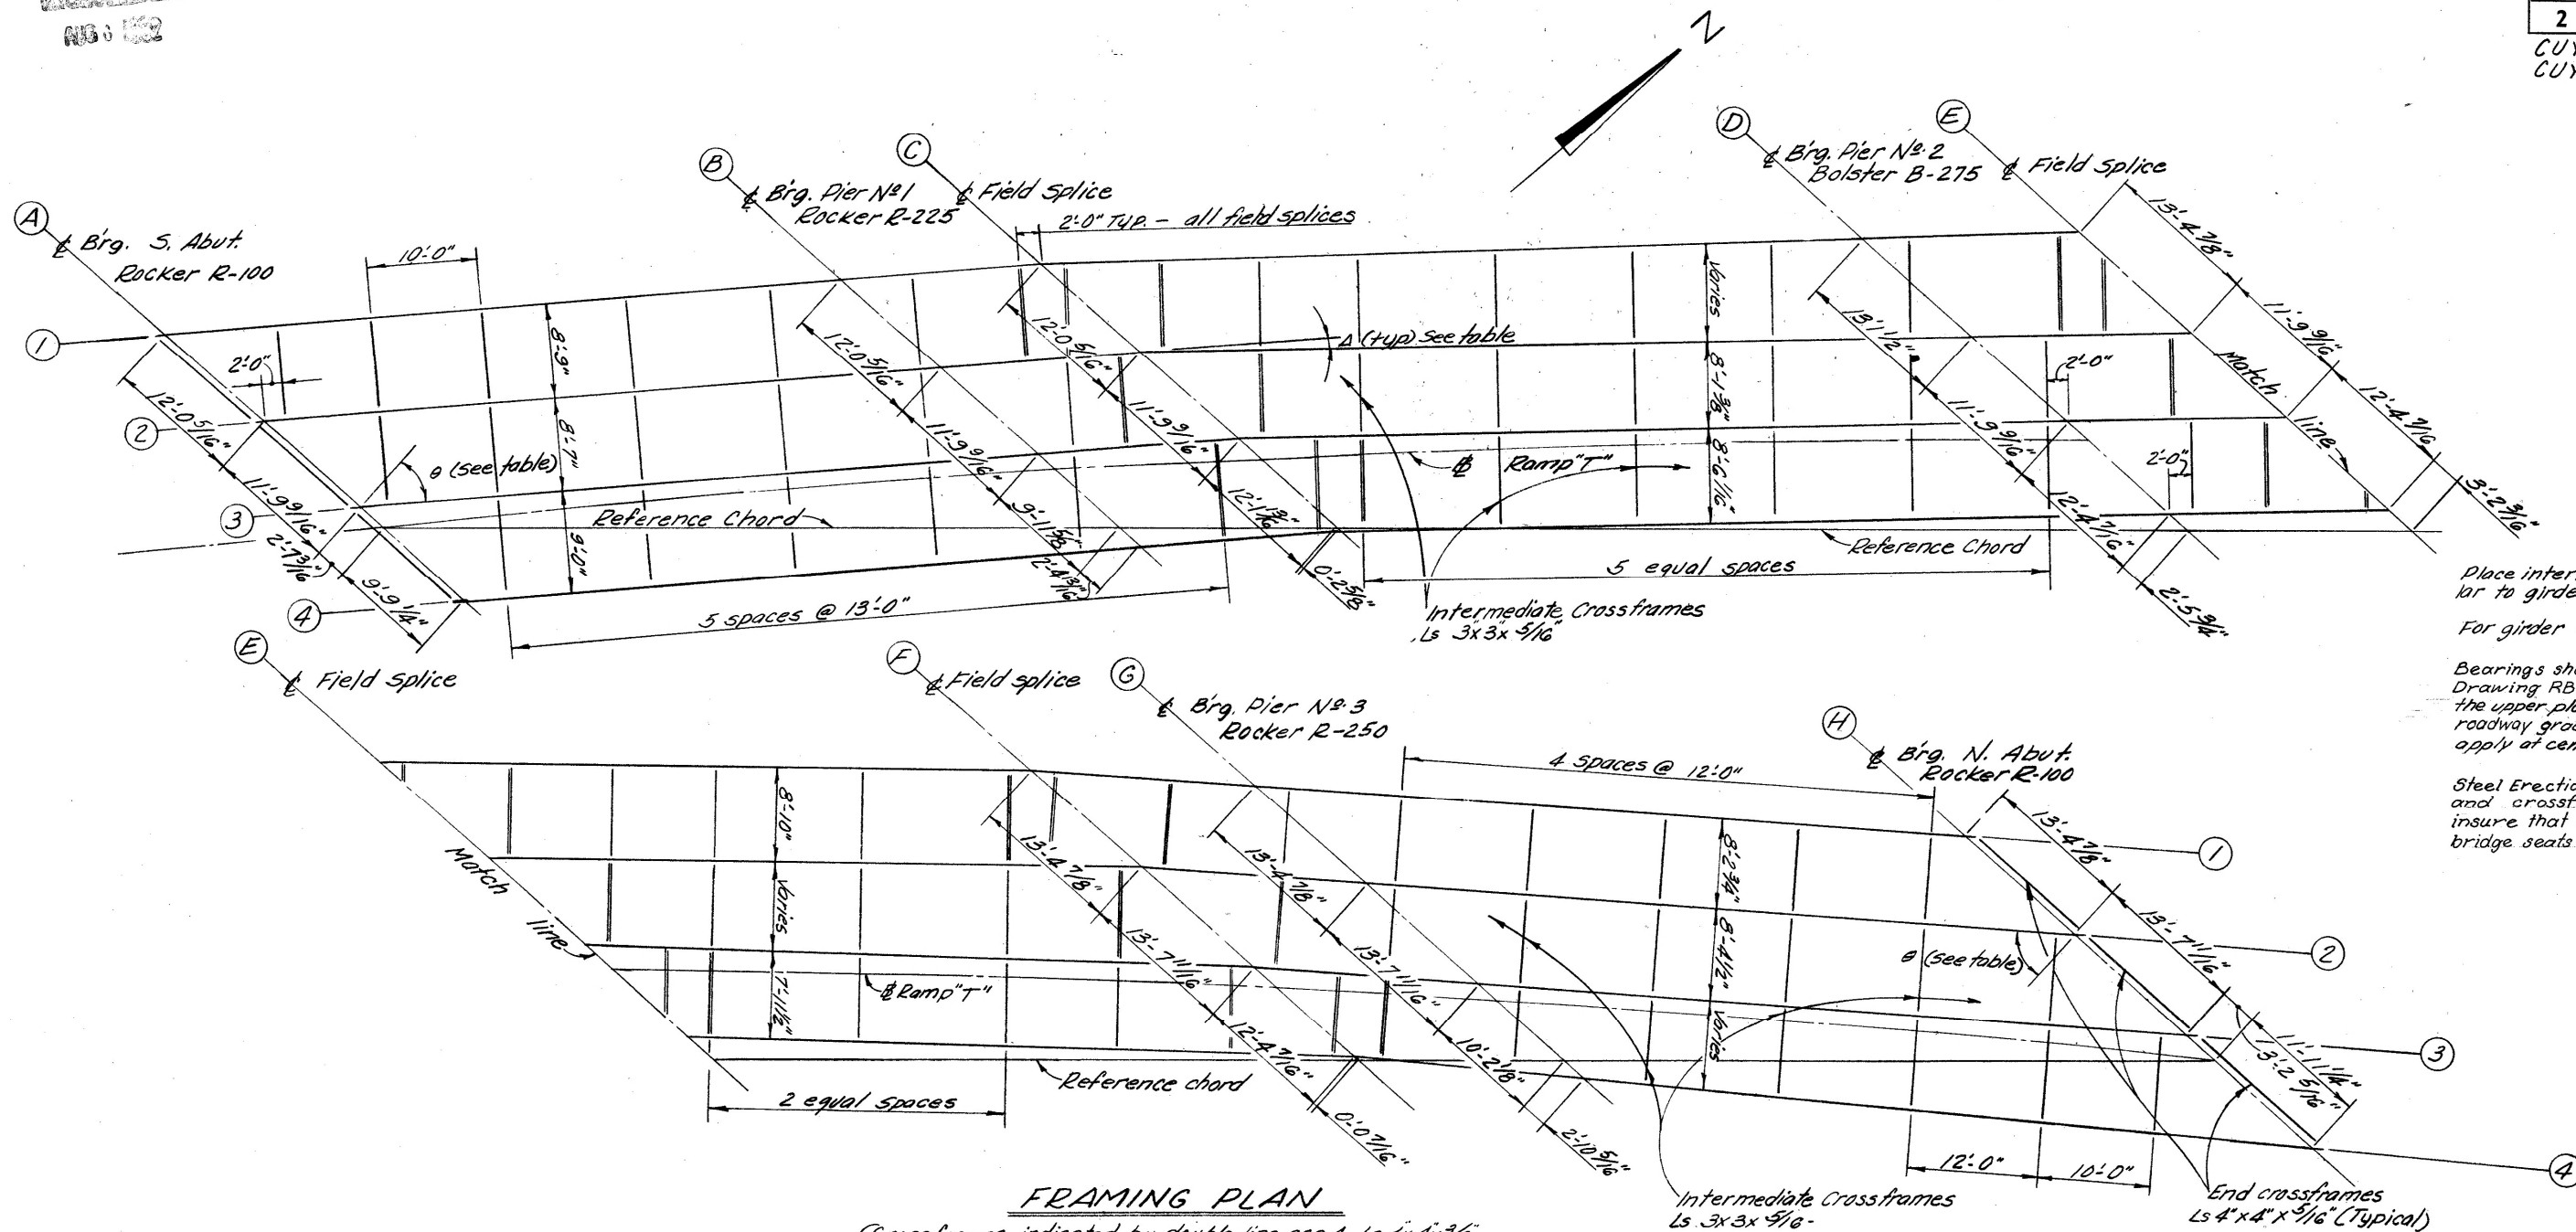

NOTES:

Place intermediate crossframes perpendicular to girder row ① in each span.

For girder details see Sht. 12/15.

Bearings shall be in accordance with Standard Drawing RB-1.55 except that for the forward the upper plate element shall be beveled to match roadway grade. Tabulated plate thickness C shall apply at centerline of plate.


Steel Erection: During the erection of end dams and crossframes care shall be taken to insure that stringers, bearing parts and bridge seats remain in bearing contact.

FRAMING PLAN

(Crossframes indicated by double line are 4-Ls 4x4x3/8. See Transverse Section, Sheet 10/15 for details. These crossframes shall be placed immediately upon completion of all bolting of the adjacent field splices.)

TABLE OF DEFLECTION ANGLES & GIRDER LENGTHS				
	Girder Row ①	Girder Row ②	Girder Row ③	Girder Row ④
① Length ①②	43'-18'-51"	43'-18'-51"	43'-18'-51"	43'-18'-51"
② Length ②③	61'-2 1/2"	61'-2 1/2"	61'-2 1/2"	61'-2 1/2"
③ Length ③④	18'-1 1/4"	18'-1 1/4"	18'-1 1/4"	18'-1 1/4"
④ Length ④⑤	73'-11 5/16"	74'-9 7/16"	74'-9 7/16"	74'-9 7/16"
⑤ Length ⑤⑥	19'-2 9/16"	19'-5"	19'-5"	19'-5"
⑥ Length ⑥⑦	59'-0 1/8"	59'-0 1/8"	60'-4 7/8"	60'-4 7/8"
⑦ Length ⑦⑧	20'-5 1/16"	20'-5 1/16"	20'-5 1/16"	20'-11 3/16"
⑧ Length ⑧⑨	64'-1 13/16"	64'-1 13/16"	64'-1 13/16"	65'-9 3/4"
⑨ Length ⑨⑩	52'-07'-27"	52'-07'-27"	52'-07'-27"	53'-14'-32"

1/4" x 2" Bar (Rear Abutment)
1/4" x 2" Bar (Forward Abutment)
1/4" min x 3" Beveled Bar (Fwd. Abut.)
1/4" x 3" bar, Weld to L8x6x1" (Rear Abut.)

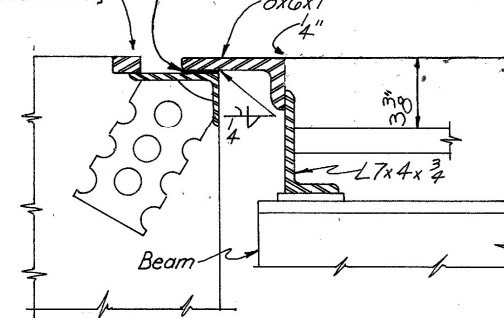

For additional end dam details see Standard Drawing SD-1-69 sheet 1 of 4.

END DAM DETAILS

ALDEN E. STILSON & ASSOCIATES, LIMITED
CONSULTING ENGINEERS
CLEVELAND, OHIO COLUMBUS, OHIO WHEELING, OHIO

SUPERSTRUCTURE DATA


BRIDGE NO. CUY-480-0873
RAMP "T" OVER I-480
CUYAHOGA COUNTY STA. 30+05
STA. 33+30

DESIGNED	DRAWN	TRACED	CHECKED	REVIEWED	DATE
G.W.M.	R.T.		R.J.P.	G.W.M.	3/7/67

UNRECORDED
AUG 1 1962



FED. RD. DIVISION	STATE	PROJECT	TYPE FUNDS
2	OHIO		

CUYAHOGA COUNTY
CUY-480-8.54

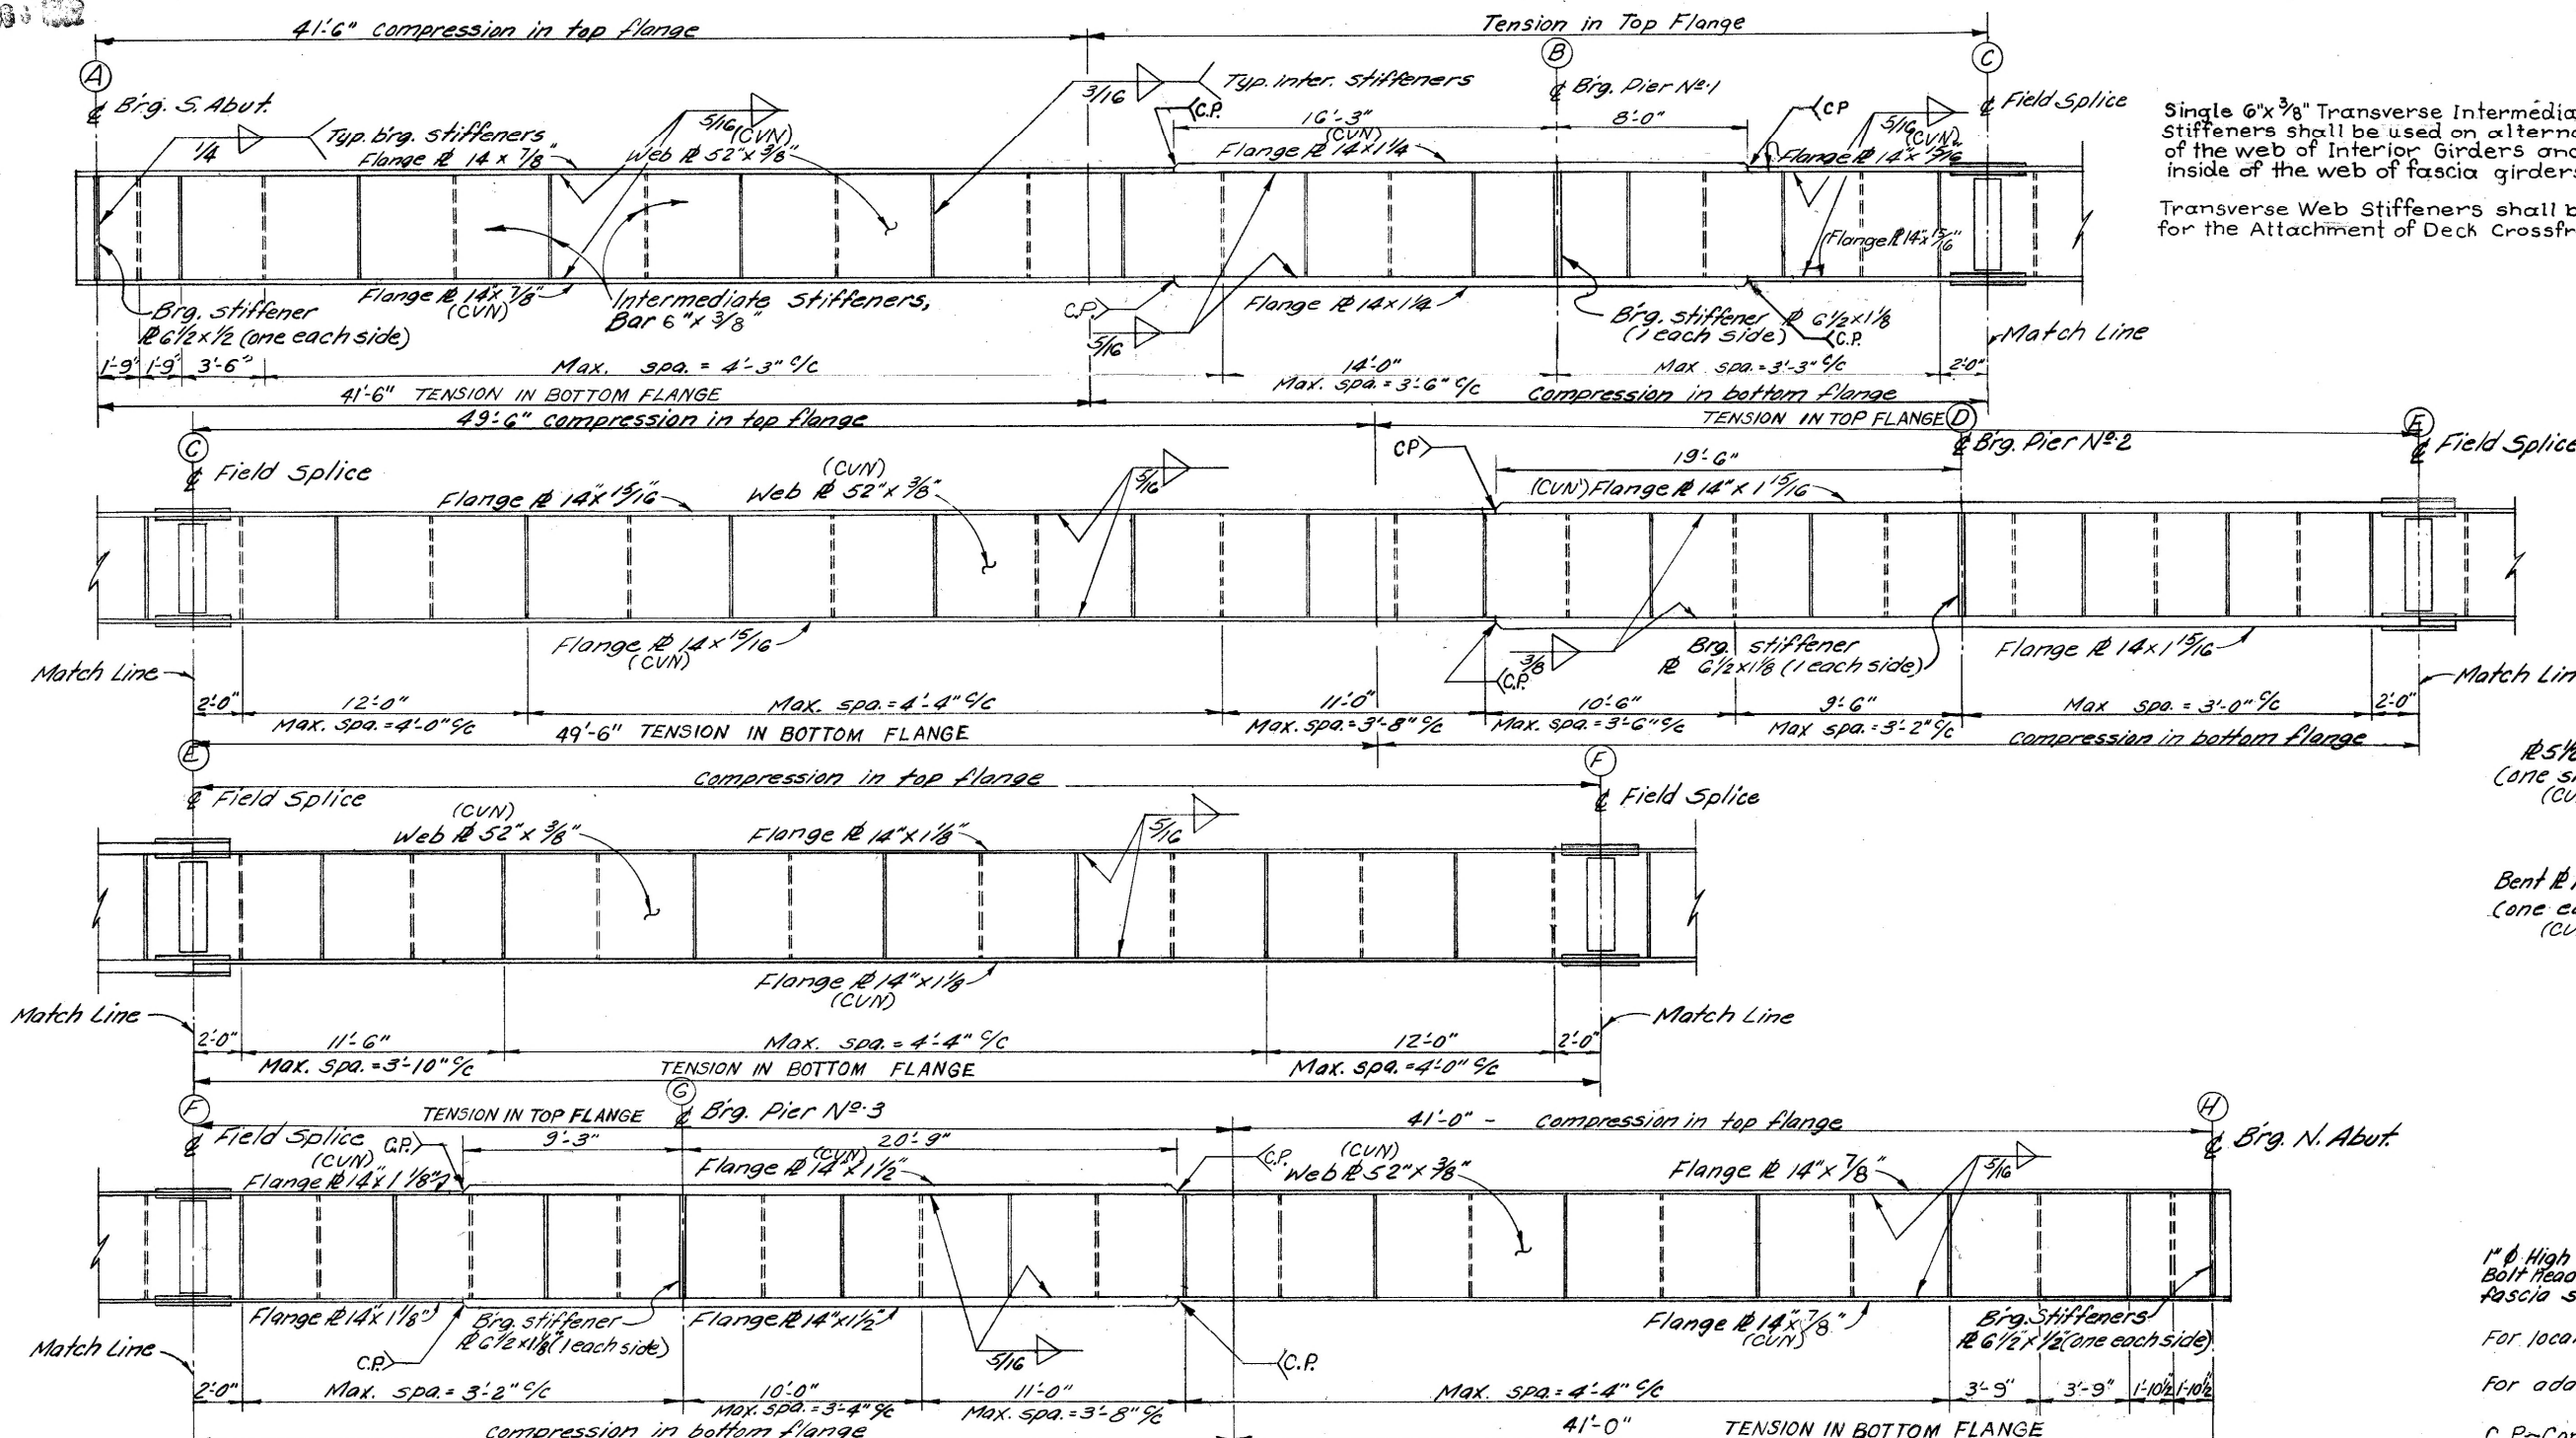

Single 6"x 3/8" Transverse Intermediate Web Stiffeners shall be used on alternate sides of the web of interior girders and on the inside of the web of fascia girders.

Transverse Web Stiffeners shall be provided for the Attachment of Deck Crossframes.

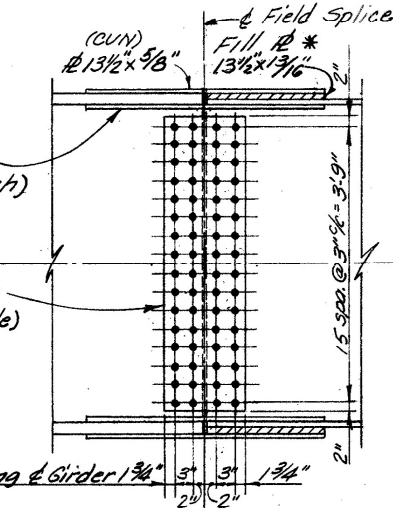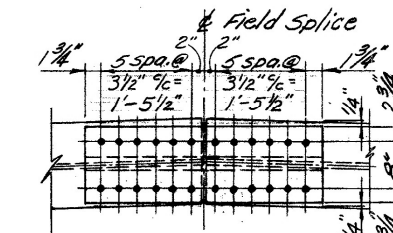

GIRDER FIELD SPLICE DET.

* Fill plates occur at Field Splice (E) & (F)

NOTES:

1" High strength bolts shall be used at field splice. Bolt heads on exterior girder web splices shall be on fascia side. Bolts shall conform to A325 steel.

For location of points (A) thru (H) see Sht. 11/15


For additional notes & details see sht. 13/15

C.P. - Complete Penetration Butt weld.


Locate intermediate stiffeners to serve as attachments for intermediate crossframes.

DEVELOPED GIRDER ELEVATION

Where "(CVN)" follows a shape or plate size designation, the material shall meet specified minimum notch toughness requirements.

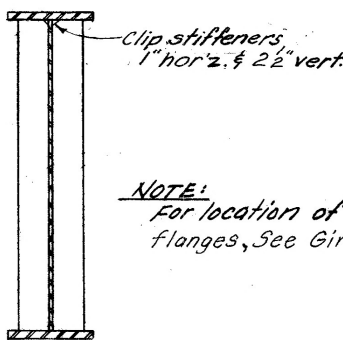

TYPICAL SECTION THRU GIRDER

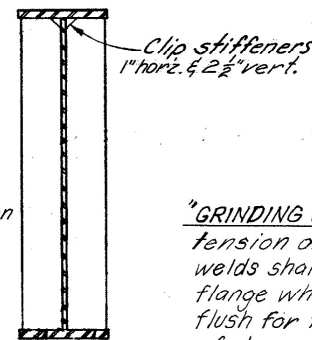

TYPICAL SECTION THRU GIRDER AT BEARING

NOTE:
For location of tension and compression flanges, See Girder Elevation above.


Intermediate stiffeners shall have a tight fit with the tension flange and may have either a tight fit or be welded to the compression flange with 1/4" fillet weld.

"GRINDING OF SHOP WELDS: Flange butt welds shall be ground flush in tension areas only. Except for webs of fascia girders, web welds shall be ground flush from the neutral axis of the web to the flange which is in tension. Webs of fascia girders shall be ground flush for their full depth. Grinding shall be done in the direction of stress.

ALDEN E. STILSON & ASSOCIATES, LIMITED CONSULTING ENGINEERS CLEVELAND, OHIO COLUMBUS, OHIO WHEELING, W.					
SUPERSTRUCTURE DETAIL					
BRIDGE N ^o CUY-480 - 0873					
RAMP "T" OVER I-480					
CUYAHOGA COUNTY STA. 30+05.					
CUYAHOGA COUNTY STA. 33+30.					
DESIGNED	DRAWN	TRACED	CHECKED	REVIEWED	DATE
G.W.M.	R.T.		R.L.P.	G.W.M.	3/1/67

CUYAHOGA COUNTY
CUY-80-8.54

DEFLECTION AND CAMBER																										
LOCATION			SPAN ① - ⑤												SPAN ⑥ - ⑩											
Girder			N ^o . 1			N ^o . 2			N ^o . 3			N ^o . 4			N ^o . 1			N ^o . 2			N ^o . 3			N ^o . 4		
Point			1/4	1/2	3/4	1/4	1/2	3/4	1/4	1/2	3/4	1/4	1/2	3/4	Spl.	1/2	3/4	Spl.	1/2	3/4	Spl.	1/2	3/4	Spl.	1/2	3/4
Defl. due to weight of steel			0	1/16	0	0	1/16	0	0	1/16	0	0	1/16	0	1/16	1/16	1/16	1/16	1/16	1/16	1/16	1/16	1/16	1/16	1/16	1/16
Defl. due to remaining D.L.			1/8	3/16	1/16	1/8	3/16	1/16	1/8	3/16	1/16	1/8	3/16	1/16	3/16	3/8	3/16	3/16	3/8	3/16	3/16	3/8	3/16	3/16	3/8	3/16
Adj. req'd. for horiz. & vert. curve			1/8	3/16	1/8	1/8	3/16	1/8	1/8	3/16	1/8	1/8	3/16	1/8	3/4	11/16	7/16	7/8	13/16	1/2	7/8	13/16	1/2	7/8	13/16	1/2
Required Shop Camber			1/4	7/16	3/16	1/4	7/16	3/16	1/4	7/16	3/16	1/4	7/16	3/16	1	1 1/8	1 1/16	1 1/8	1 1/4	3/4	1 1/8	1 1/4	3/4	1 1/8	1 1/4	3/4
LOCATION			SPAN ① - ⑥												SPAN ⑦ - ⑪											
Girder			N ^o . 1			N ^o . 2			N ^o . 3			N ^o . 4			N ^o . 1			N ^o . 2			N ^o . 3			N ^o . 4		
Point			Spl.	1/2	Spl.	Spl.	1/2	Spl.	Spl.	1/2	Spl.	Spl.	1/2	Spl.	1/4	1/2	3/4	1/4	1/2	3/4	1/4	1/2	3/4	1/4	1/2	3/4
Defl. due to weight of steel			1/16	1/8	1/16	1/16	1/8	1/16	1/16	1/8	1/16	1/16	1/8	1/16	0	0	0	0	0	0	0	0	0	0	0	0
Defl. due to remaining D.L.			1/4	5/8	5/16	1/4	5/8	5/16	1/4	5/8	5/16	1/4	5/8	5/16	0	1/8	1/8	0	1/8	1/8	0	1/8	1/8	0	1/8	1/8
Adj. req'd. for horiz. & vert. curve			1	1 1/4	1 1/8	1 5/16	1 3/16	1 1/8	1 1/8	1 3/16	1 5/16	1 3/16	1 3/8	1 3/16	1/8	3/16	1/8	1/8	3/16	1/8	1/8	3/16	1/8	1/8	3/16	1/8
Required Shop Camber			1 5/16	2	1 1/2	1 1/4	1 5/16	1 1/2	1 3/16	1 5/16	1 5/16	1 1/2	2 1/8	1 3/16	1/8	5/16	1/4	1/8	5/16	1/4	1/8	5/16	1/4	1/8	5/16	1/4

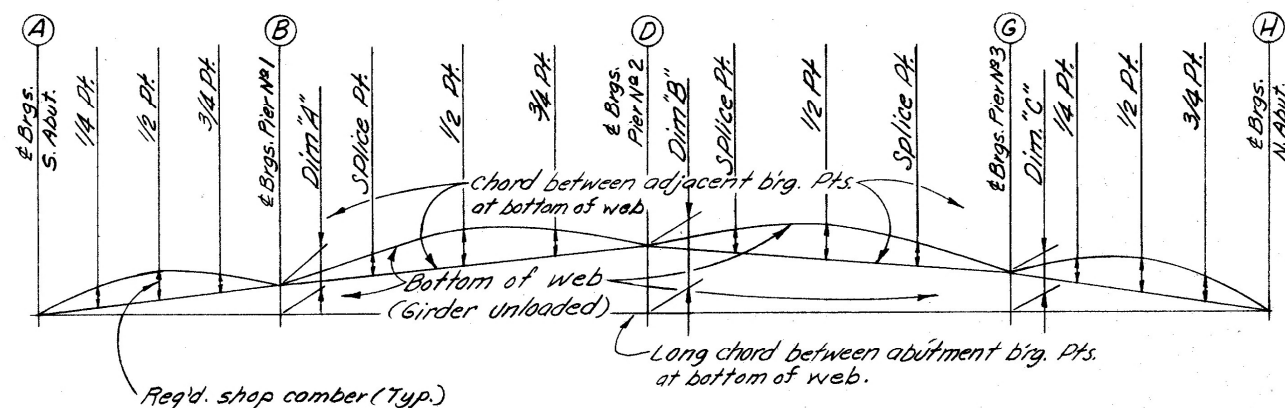

BLOCKING DIMENSIONS			
Dimension	"A"	"B"	"C"
Girder N ^o . 1	6'1/16	10'1/8	6'3/4
Girder N ^o . 2	6'1/4	10'1/8	6'3/4
Girder N ^o . 3	6'1/2	10'5/8	6'9/16
Girder N ^o . 4	6'7/8	11'7/16	7'1/2

CAMBER & BLOCKING DIAGRAM

RECEIVED

AUG 1 1982

NOTES

1. INDICATES SERIES BAR. EACH BAR VARIES FROM ADJACENT BAR(S) BY TABULATED AMOUNT(S), CALCULATED TO NEAREST 1/8". WEIGHT SHOWN IS FOR ENTIRE SERIES UTILIZING AVERAGE LENGTH.
2. DELETED
3. COST OF FIELD BENDING SHALL BE INCLUDED WITH ITEM 509.

4. LIGHT POLE SUPPORT BARS INCLUDED WITH ITEM 509 FOR PAYMENT.
5. END PREPARATION AND FIELD WELDING INCLUDED WITH ITEM 509.
6. "LENGTH" SHOWN FOR SPIRAL BARS IS DISTANCE FROM TOP OF FOOTING TO BOTTOM OF PIER CAP.
"NO. TURNS" SHOWN IS "LENGTH" DIVIDED BY PITCH, PLUS 3 TURNS (NUMBER OF CLOSED COILS), EXPRESSED AS NEAREST WHOLE NUMBER.

SPIRAL BARS SHALL NOT HAVE DEFORMATIONS BUT SHALL IN OTHER RESPECTS CONFORM TO ITEM 509. 1 1/2 CLOSED COILS SHALL BE PROVIDED AT ENDS OF EACH SPIRAL UNIT. 4 STEEL CHANNEL, TEE, OR ANGLE SPACERS, WEIGHING APPROXIMATELY 0.68 LB. PER LIN. FT. OF SPACER SHALL BE PROVIDED FOR EACH SPIRAL UNIT. THEY SHALL BE EQUALLY SPACED ALONG PERIPHERY OF COIL. WEIGHT OF SPACERS, AT 0.68 LB. PER LIN. FT. WILL BE PAID FOR AS REINFORCING STEEL AND IS INCLUDED IN TABULATED WEIGHT.

PROJECT NO.	STATE	PROJECT	DATE
1	OHIO		

CUYAHOGA COUNTY
CUY-480-8.54


MARK	NUM.	LENGTH	WEIGHT	TYPE	A	B	C	D	E	NOTE	MARK	NUM.	LENGTH	WEIGHT	TYPE	A	B	C	D	E	NOTE	MARK	NUM.	LENGTH	WEIGHT	TYPE	A	B	C	D	E	NOTE	MARK	NUM.	LENGTH	WEIGHT	TYPE	A	B	C	D	E	NOTE
ABUTMENTS											(CONTINUED)											PIER											(CONTINUED)										
A 501	40	4-11	205	1		1- 6	2- 2	1- 6			D 801	11	6-3	184	23	4-2						P 1001	8	27- 8	952	ST							A544	2	6-5	13	ST.						
A 502	16	19- 3	321	ST							D 802	13	6-9	234	23	4-8						P 1002	8	27- 1	932	ST							A545	1	6-3	7	ST.						
A 503	22	20- 0	459	ST																	P 1003	13	26- 9	1496	ST							A546	1	5-9	6	ST.							
A 504	21	5-11	130	6	0- 5	0-11	5- 0				A 601	37	18-10	1047	2	6- 6	1- 5	7-10	0-11	2-10	P 1004	26	26- 2	2927	ST							EPOXY COATED REINFORCING STEEL - ABUTMENT											
											A 602	46	19-10	1370	2	7- 0	1- 5	8- 4	0-11	2-10	P 1005	8	25- 5	875	ST							AE609	7	8-1	85	15	6-5	11 1/2					
A 506	26	9- 8	262	1		3- 3	3- 5	3- 3			F 501	26	8- 6	231	1		8- 0	0- 8			P 1006	8	24- 8	849	ST							AE610	2	7-1	21	15	5-5	11 1/2					
A 507	16	23-10	398	ST							F 502	4	4- 0	17	ST						P 1007	13	24- 0	1343	ST							AE611	21	8-0	252	15	6-4	11 1/2					
A 508	22	24-10	570	ST							F 503	32	8- 2	273	1		7- 8	0- 8			P 1101	9	28- 3	1351	ST							AE612	1	6-5	10	15	4-9	11 1/2					
A 509	1	4-10	5	ST							F 504	1	17- 1	18	1		8- 1	1- 2	8- 1		P 1102	9	26- 6	1267	ST							AE613	13	7-9	151	15	6-1	11 1/2					
											F 505	2	14- 6	30	ST						P 1103	16	27- 5	2331	ST							AE614	1	6-11	10	15	5-3	11 1/2					
A 511	32	11- 0	367	1		3-11	3- 5	3-11			F 506	1	20- 5	21	1		9- 9	1- 2	9- 9		P 1104	16	25- 6	2168	ST							AE615	13	7-6	146	15	5-10	11 1/2					
A 512	6	16- 3	102	ST							F 507	2	24- 8	51	ST						F 501	35	9- 2	335	ST							AE701	4	4-11	40	11	4-1						
A 513	2	10-10	23	ST							F 508	4	22- 3	93	ST						F 502	37	10- 2	392	ST							AE702	4	4-6	37	15	3-1	11 1/2					
A 514	2	8- 4	17	ST							F 509	2	21- 1	44	1		10- 1	1- 2	10- 1		F 503	40	8- 8	362	ST							AE703	4	4-7	37	15	3-1	11 1/2					
A 515	8	11- 0	92	ST							F 510	1	16- 5	17	1		7- 9	1- 2	7- 9												AE704	2	5-1	21	15	3-7	11 1/2						
A 516	13	4- 1	55	ST																F 601	17	19- 3	492	ST							AE705	2	6-3	26	15	4-7	11 1/2						
A 517	2	4-7	10	ST							F 602	8	20- 4	244	ST						F 602	17	26- 7	679	ST							AE706	1	4-8	10	15	3-1	11 1/2					
A 518	2	5-7	12	ST							F 603	32	12-11	621	1		7- 8	5- 5			F 603	34	22-11	1170	ST							AE707	1	5-6	11	15	3-10	11 1/2					
A 519	7	7-5	54	ST							F 604	8	25- 0	300	ST																AE708	1	5-1	10	15	3-6	11 1/2						
											F 605	7	21- 2	223	1		10- 2	1- 2	10- 2		F 701	48	9- 2	899	ST							AE709	1	6-1	12	15	4-5	11 1/2					
A 521	71	2- 3	167	1		0-7 1/2	1-3	0-7 1/2			F 606	21	23-10	752	1		11- 6	1- 2	11- 6		F 702	13	21- 5	569	ST							AE512	4	16-3	68	ST							
A 522	7	28-7	209	ST							F 607	13	25- 2	491	1		12- 2	1- 2	12- 2		F 703	13	29- 5	782	ST							AE520	51	6-5	341	24	3-4						
A 523	2	20-7	43	ST							F 608	13	20- 6	400	1		9-10	1- 2	9-10		F 704	32	25- 5	1662	ST							AE522	4	28-7	119	ST							
A 524	1	21-9	23	ST																F 705	48	8- 8	850	ST							AE528	4	23-1	96	ST								
A 525	1	22-11	24	ST																												AE536	4	26-0	108	ST							
A 526	2	24-1	50	ST																												AE543	40	3-3	136	ST							
A 527	16	21-11	366	ST																																							
A 528	7	23-1	169	ST																																							
A 529	2	17-3	36	ST																																							
A 530	2	15-1	31	ST																																							
A 531	13	18- 8	253	ST																																							
A 532	1	4- 6	5	ST																																							
A 533	3	5- 5	17	ST																																							
A 534	21	7- 4	161	ST																																							
A 535	13	7- 1	96	ST																																							
A 536	7	26-0	190	ST																																							
A 537	2	20-0	42	ST																																							
A 538	2	18-2	38	ST																																							
A 539	10	19- 4	202	ST																																							
A 540	19	6-10	135	ST																																							
A 541	18	4- 0	75	6	1- 4	1- 6	2- 0																																				
A 542	11	4- 0	46	6	1- 9	1- 3	2- 0																																				

TYPE 25

BAR SIZE DESIGNATION

BAR SIZE IS INDICATED IN THE BAR MARK. THE FIRST DIGIT WHERE THREE DIGITS ARE USED, AND FIRST TWO DIGITS WHERE FOUR DIGITS ARE USED, INDICATE THE BAR SIZE NUMBER. FOR EXAMPLE A700 IS A NO. 7 SIZE BAR AND A1014 IS A NO. 10 SIZE.

BENDING DIAGRAMS

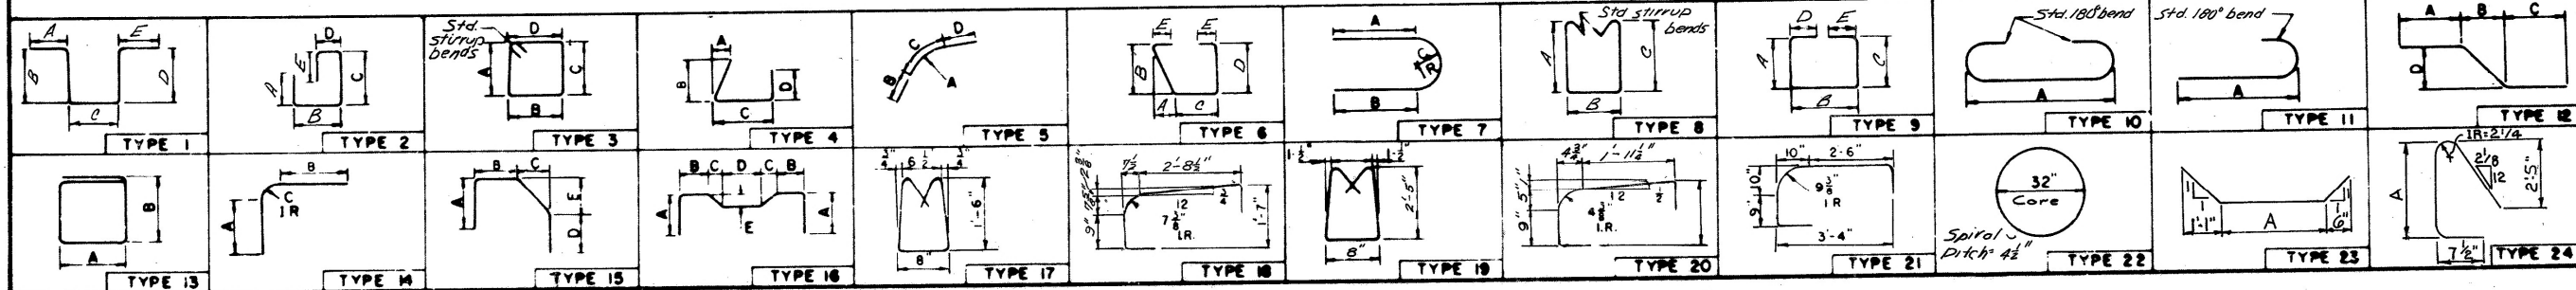

ALDENE STILSON & ASSOCIATES, L.P.
CONSULTING ENGINEERS
COLUMBUS, OHIO

REINFORCING STEEL LIST
Bridge No. CUY-480-0873
Ramp "T" over I-480
Cuyahoga County Sta. 30 + 05.
Sta. 33 + 30.

DESIGNED: G.W.M. DRAWN: R.J.P. CHECKED: G.W.M. REVIEWED: G.W.M. DATE: 3/7/82