

QUANTITIES CALC. R.D. 8-12-70

QUANTITIES CK'D. D.O. 5-13-71

WAY-83-7.15

10-13.66

ESTIMATED PAVEMENT QUANTITIES

Connector St. Sta. 0+78.67 to Sta. 9+14.57

- 404 1 1/2" Asphalt Concrete

402 1 1/2" Asphalt Concrete

301 7 Bituminous Aggregate Base

304 6 1/2" Aggregate Base

30 4" Subbase, Grading A

409 Seal Coat, Cover Aggregate No. 8

409 Seal Coat, Bituminous Material

203 Subgrade Compaction

301 3 Bituminous Aggregate Base
- 82.6 Cu. Yds.

82.6 Cu. Yds.

477.8 Cu. Yds.

253.1 Cu. Yds.

429.3 Cu. Yds.

11.9 Cu. Yds.

446 Gal.

3,864 Sq. Yds.

123.5 Cu. Yds.



Ref. No.	Station	Side	605		603	601	602	667	603	604
			6" Pipe Under-drain Deep	6" Pipe Under-drain Unclassified	6" Conduit Type "T"	Rock Channel Protection Type-B with Bedding	Concrete Manhole	Seeding & Lute Mortar	24" Conduit Type-C	Std. No. 1 Manhole
	From	To	Lin. Ft.	Lin. Ft.	Lin. Ft.	Cu. Yds.	C.Y.	S.Y.	Lin. Ft.	Each
1-UD	0+38	4+95	Lt.	521	10					1
2-UD	5+05	9+57	Lt.	387	123	10				1
3-UD	0+03	4+95	Rt.	68	470	10				1
4-UD	5+05	9+72	Rt.	340	173	10				1
1-D	9+22.5	9+68	Rt.				2.4	0.46	38	1
2-D	34+50	2+50	Rt.					342.1		
3-D	4+00	7+00	Rt.					566.7		
		Totals	795	1287	40	2.4	0.46	708.8	38	1

Ref. No.	Station	Side	202		202	202	Special	202
			Pavement Removed	Pipe Removed	Undergrd. Storage Tanks Removed	Septic Tank Removed	Drilled Well Abandoned	Gutter Removed
	From	To	Sq. Yd.	Lin. Ft.	Lump	Each	Each	Sq. Yd.
1-R	1+70	1+87	Lt.	18				
2-R	2+35	2+46	Lt.	72				11
3-R	6+38	6+64	Lt.	93				
4-R	6+31		Rt.		Lump			
5-R	7+94		Lt.			1		
6-R	8+21		Lt.				1	
7-R	9+54	9+58	Lt.	22				
8-R	9+63	9+68	Rt.	35				
		Totals	93	75	72	Lump	1	11


For Intersections Details and Quantities See Sheet No. 245

For Exist. U.S.R.-30 Plan and Profile See Sheet No. 181

For Sylvan Rd. Plan and Profile See Sheet No. 234

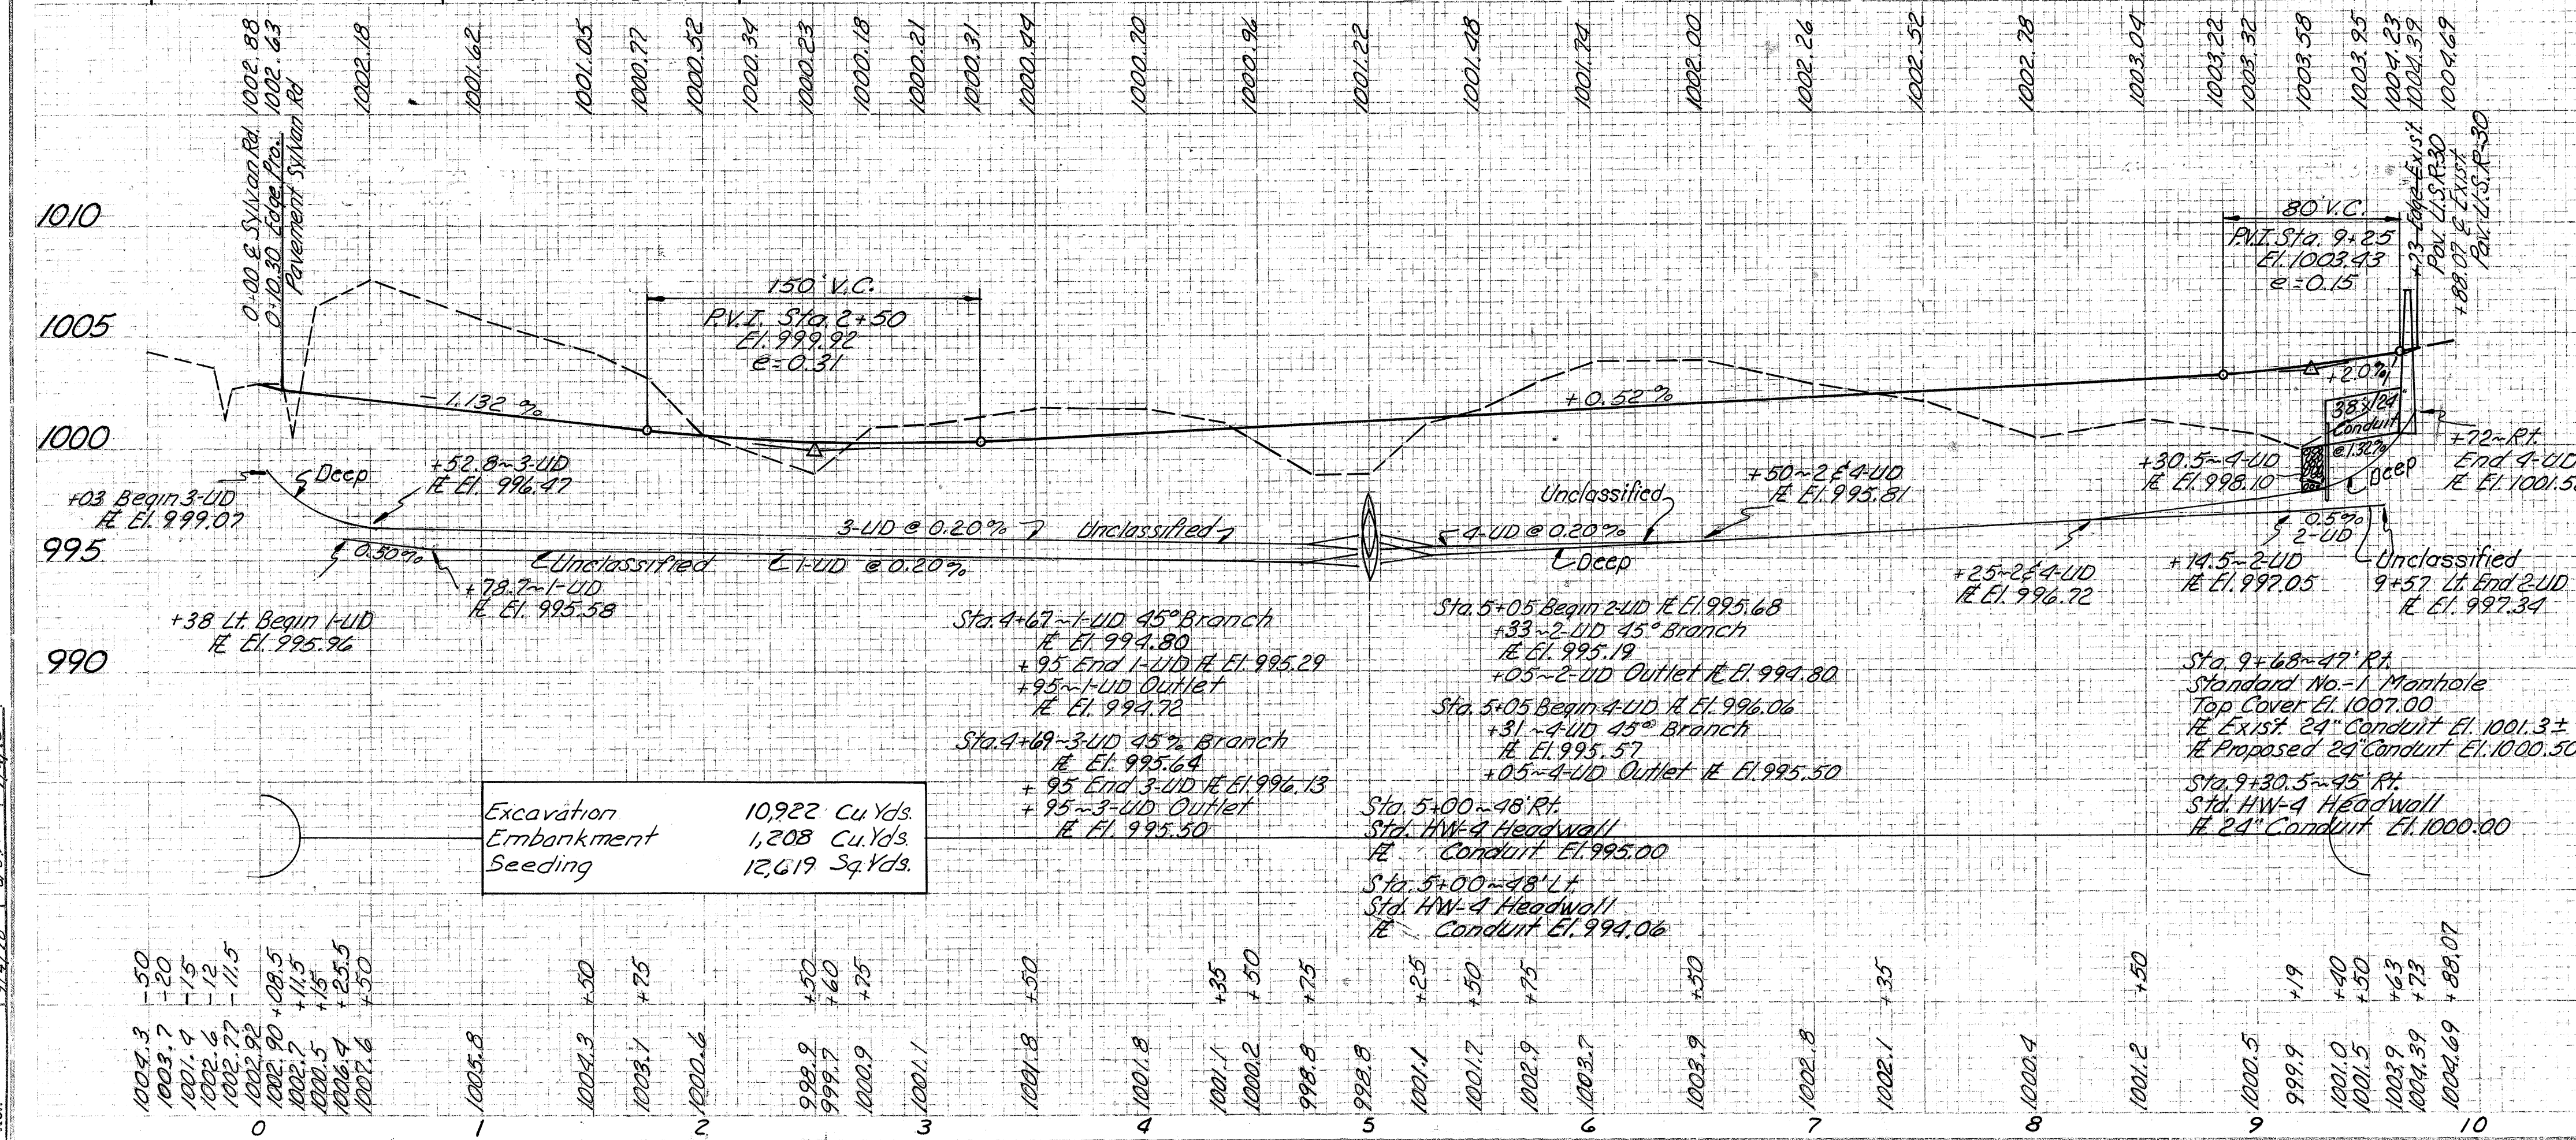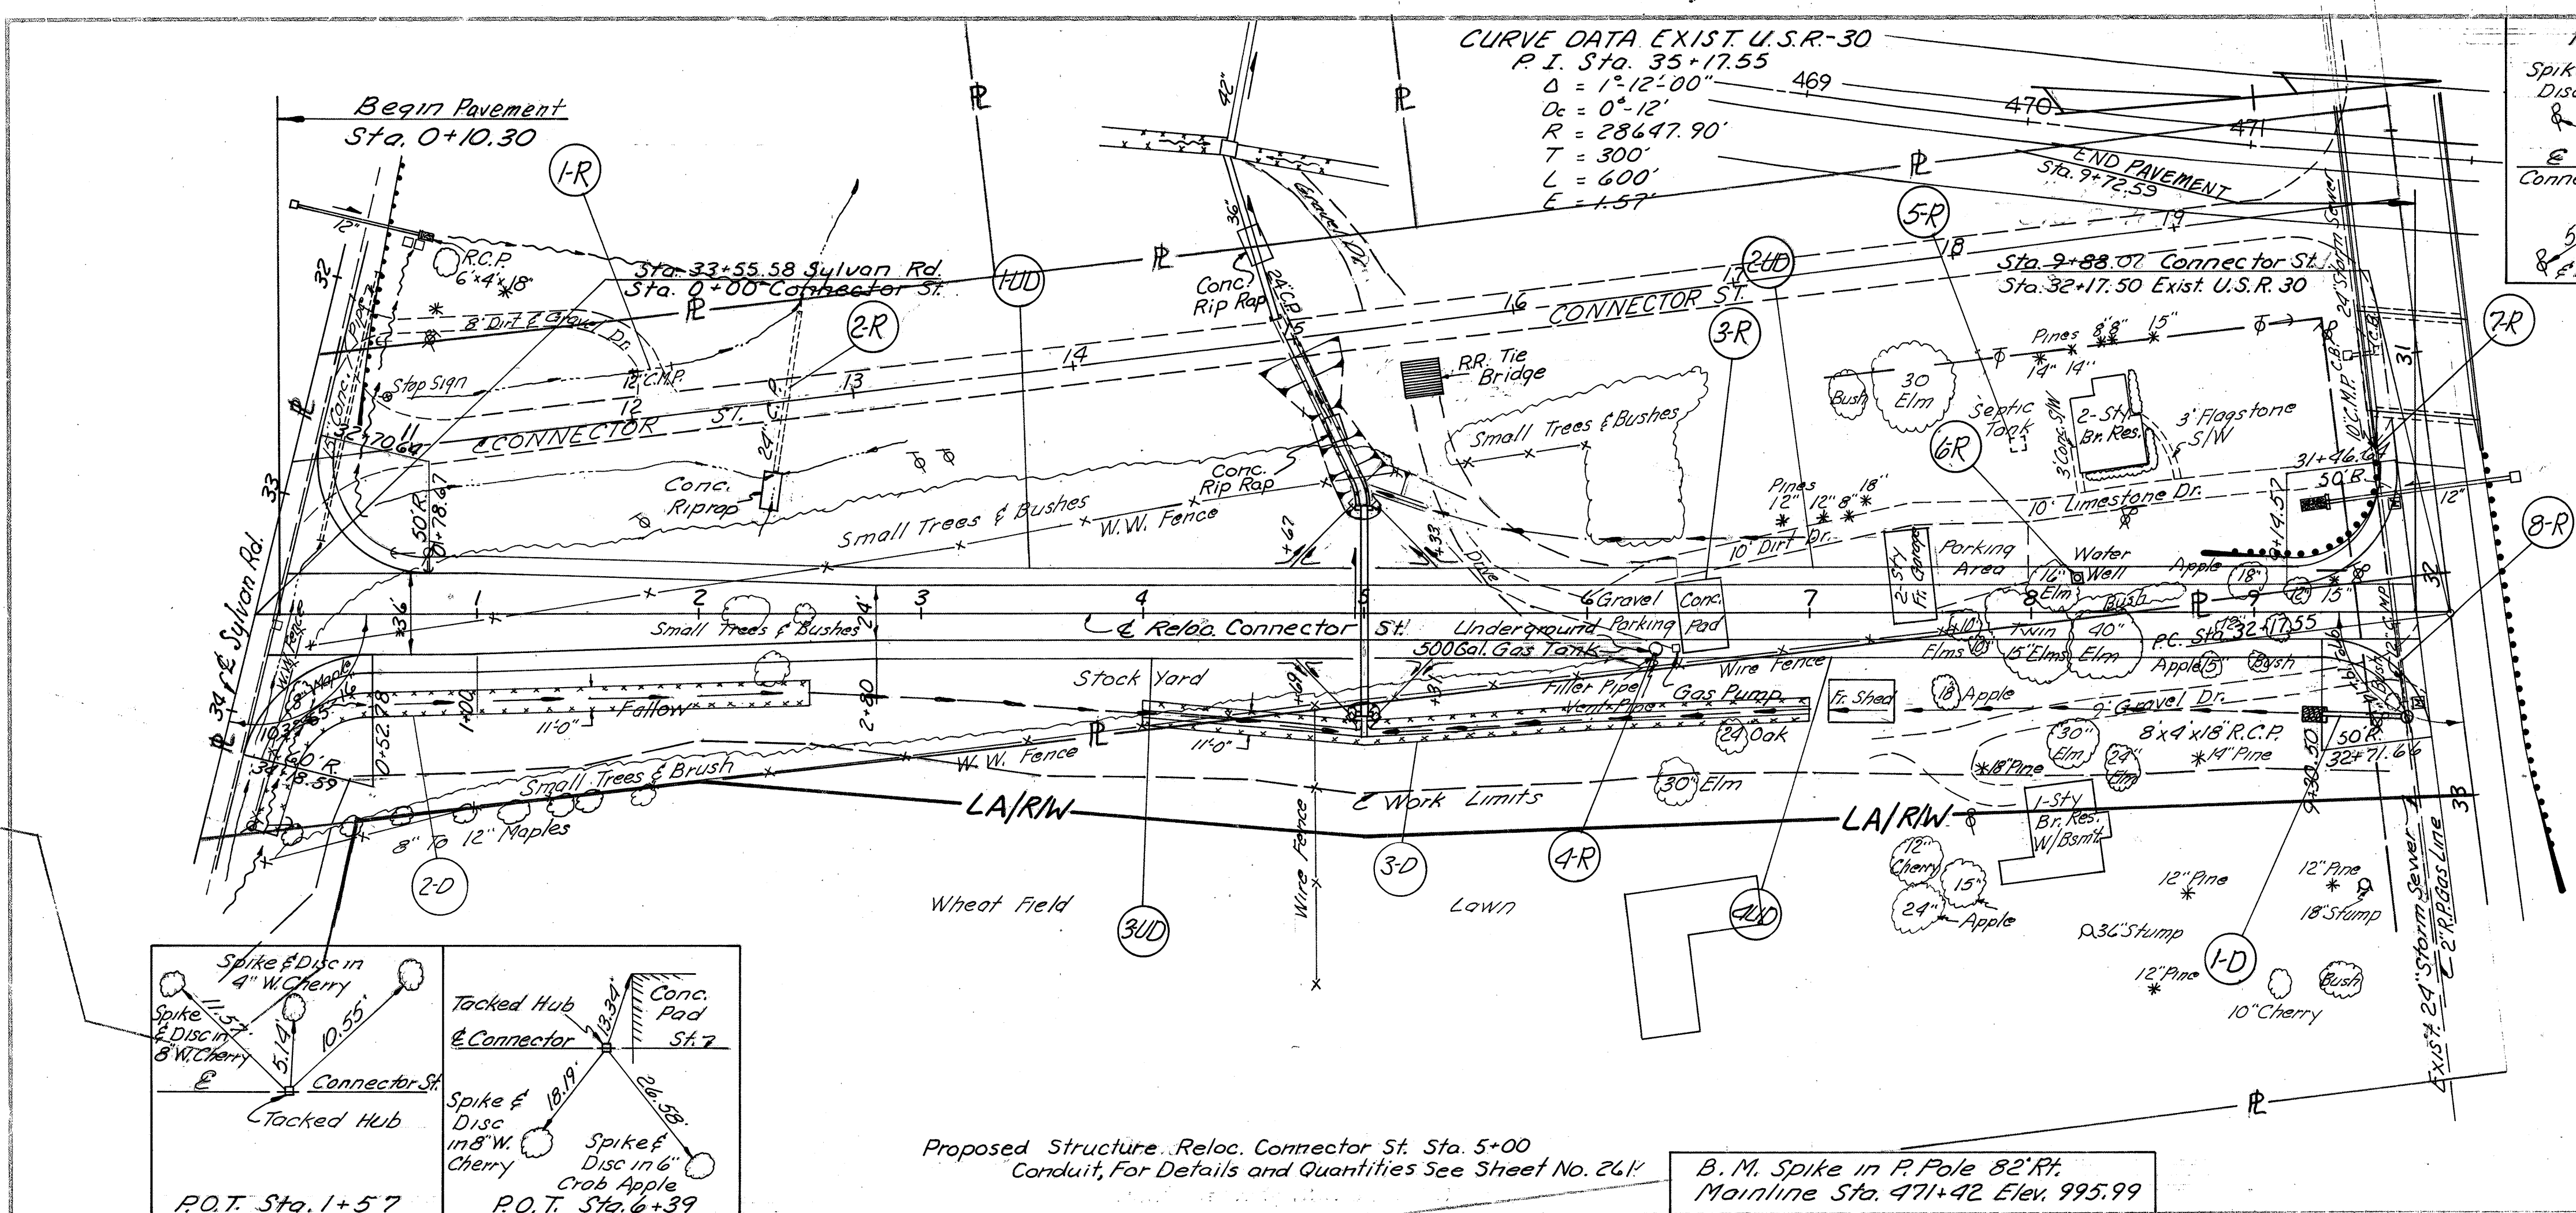

Int'd	Cl.	Pl'd	Ex. Ground
22' 1/2" Lg.	6" 1/2" Dia.	12' 1/2" Lg.	Profile
22' 1/2" Lg.	6" 1/2" Dia.	12' 1/2" Lg.	Topo.
22' 1/2" Lg.	6" 1/2" Dia.	12' 1/2" Lg.	B. M.
22' 1/2" Lg.	6" 1/2" Dia.	12' 1/2" Lg.	Ref.

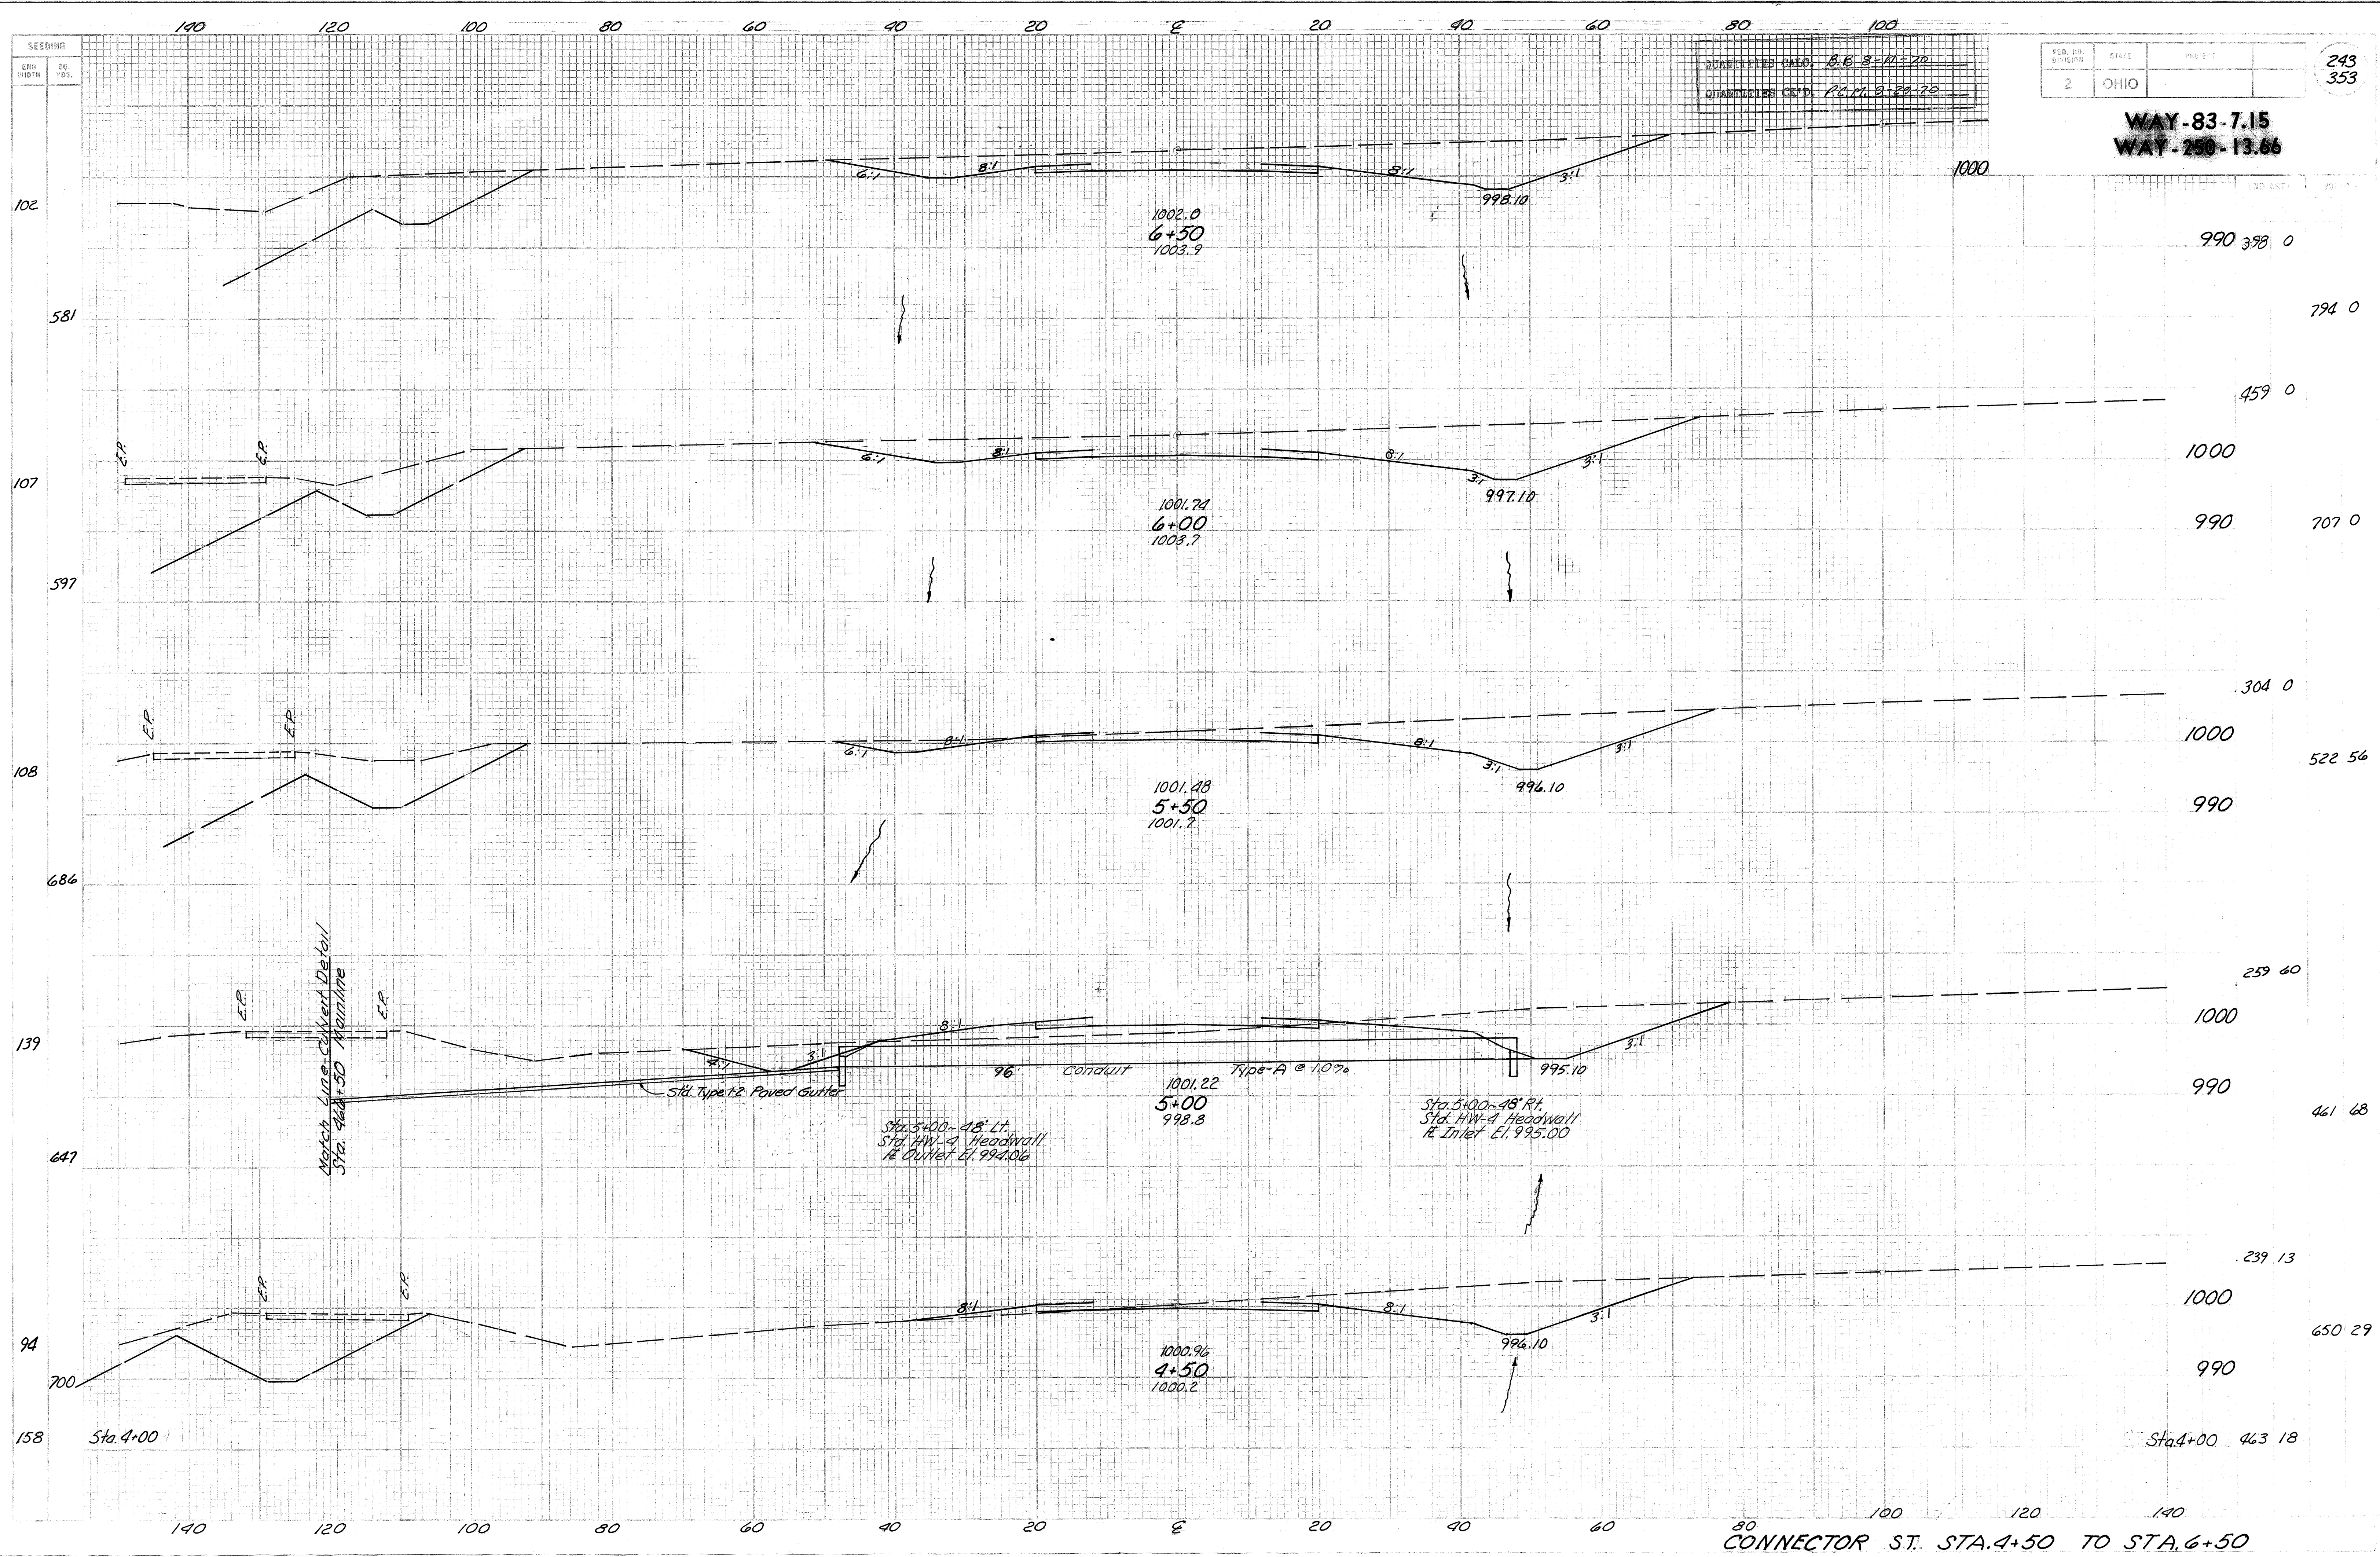


QUANTITIES CALC. P.M. 10-13-70
 QUANTITIES CK'D. D.D. 5-5-71
 Revised PDG 7/77


FED. RD. DIVISION	STATE	PROJECT
2	OHIO	

261
353


WAY-83-7.15
 WAY-250-13.66

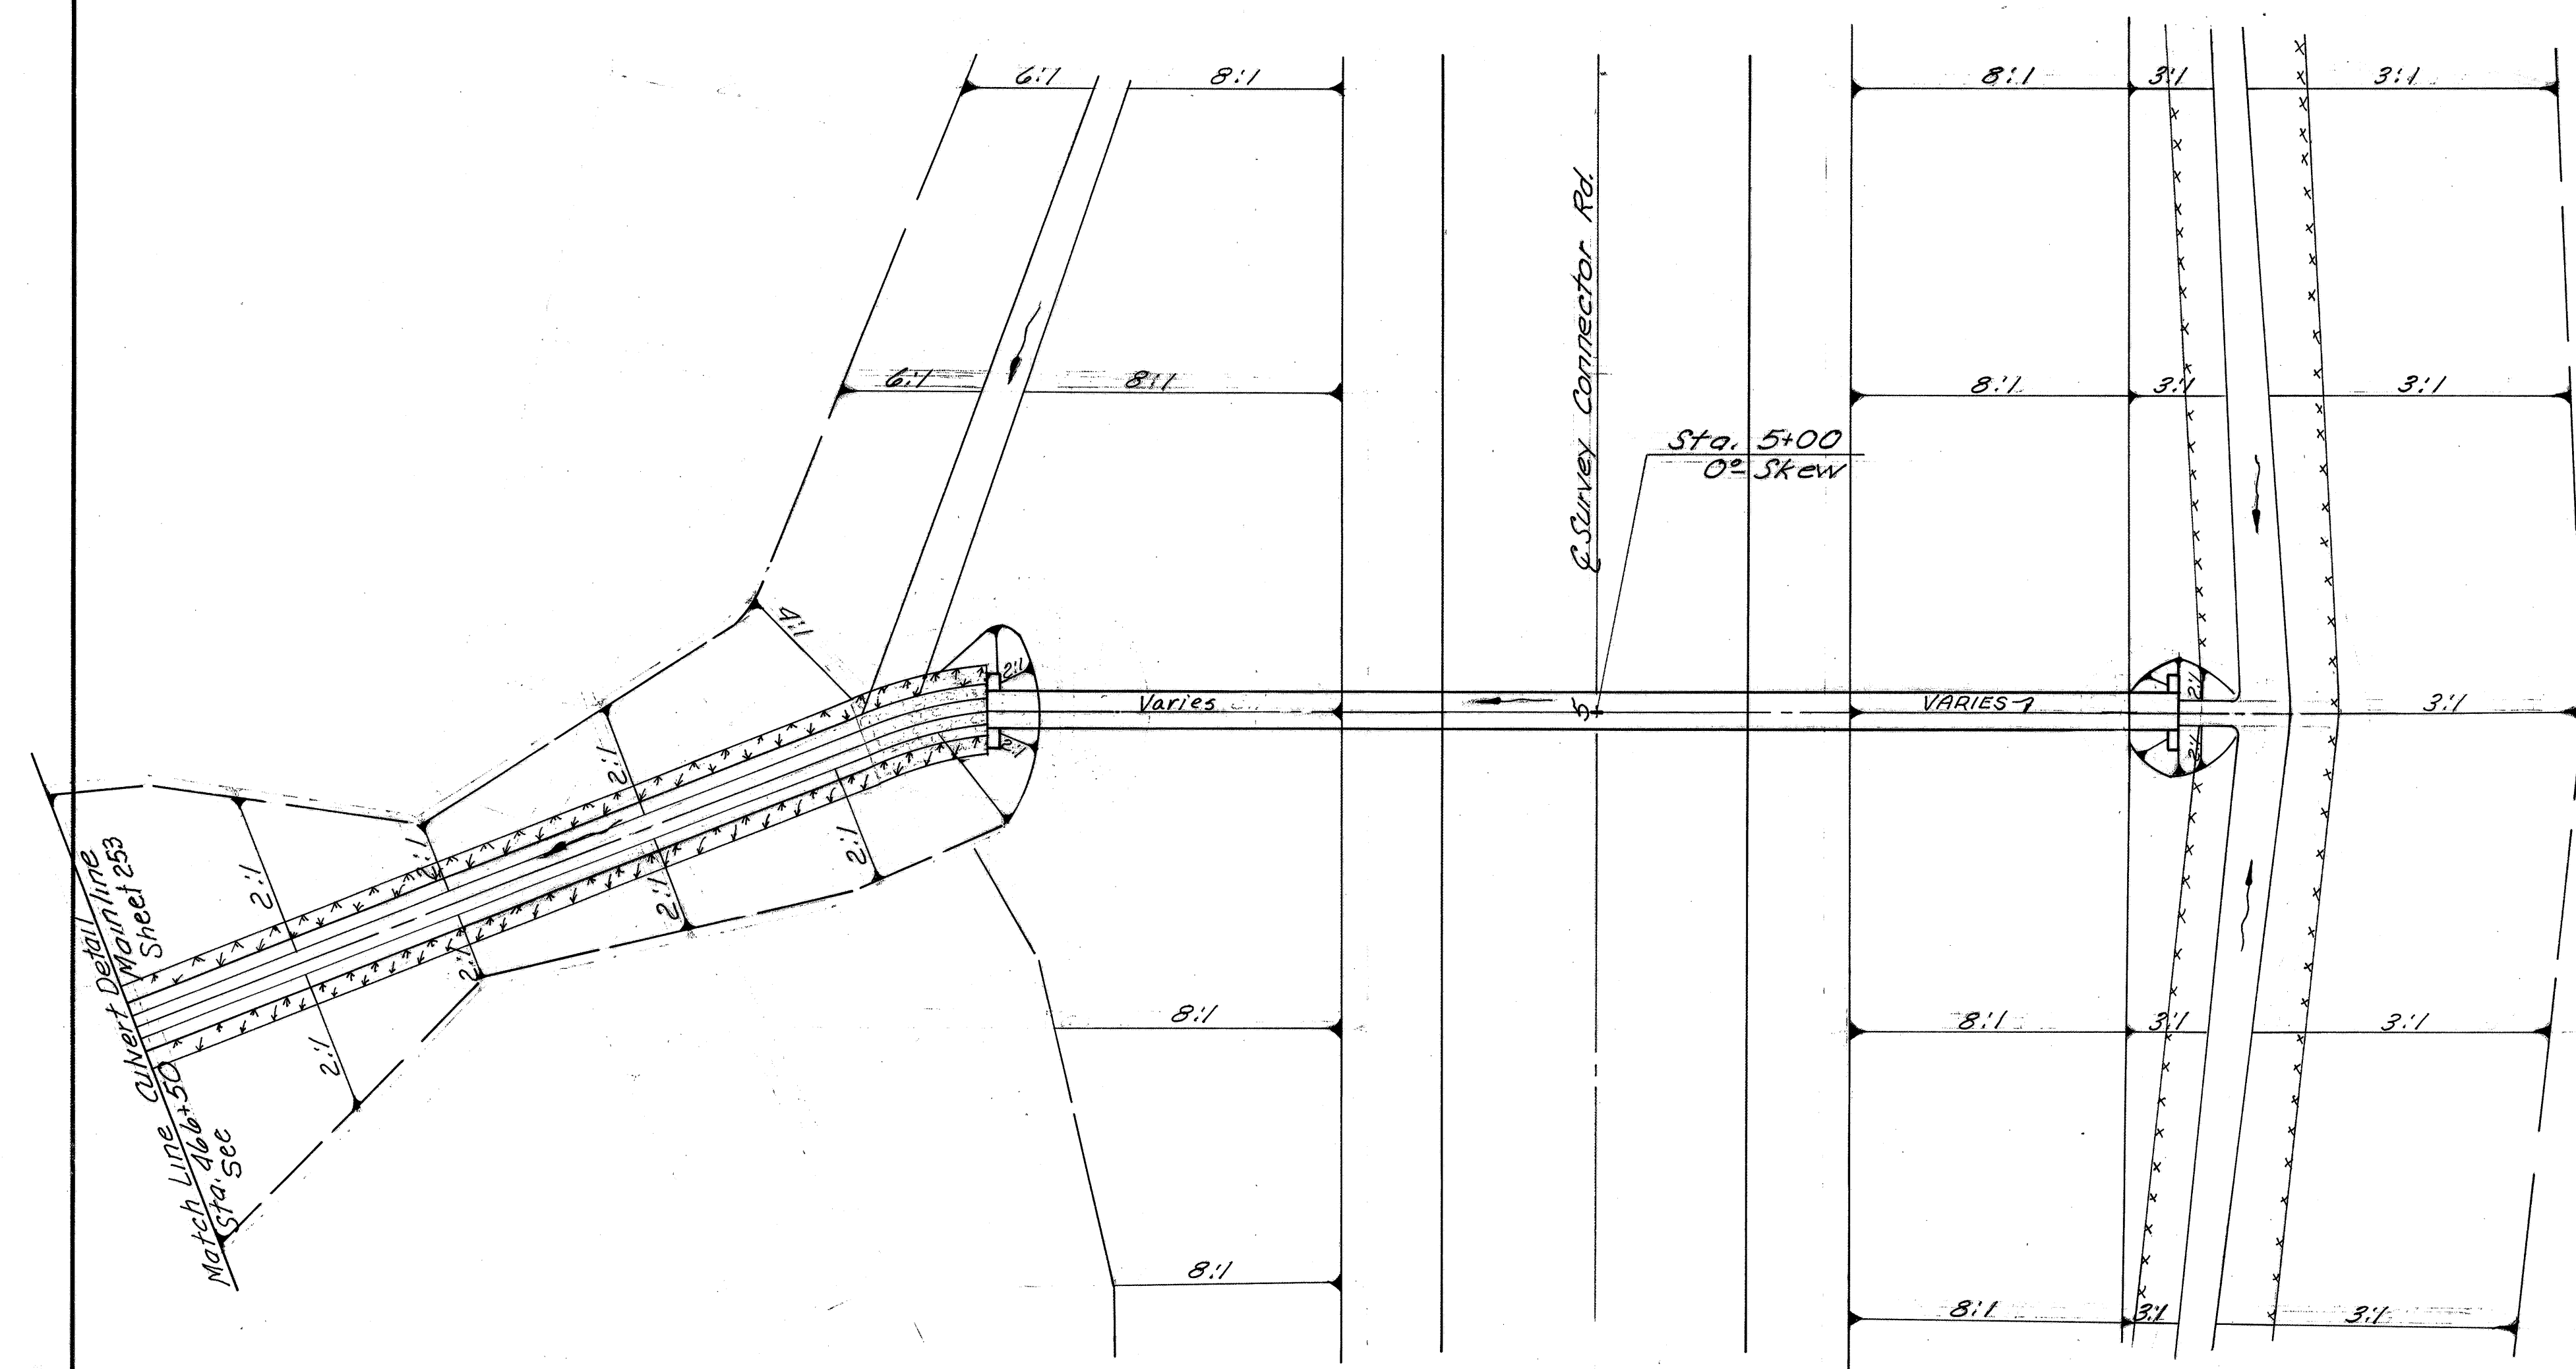

PLAN
 0 5 10
 Scale: in feet

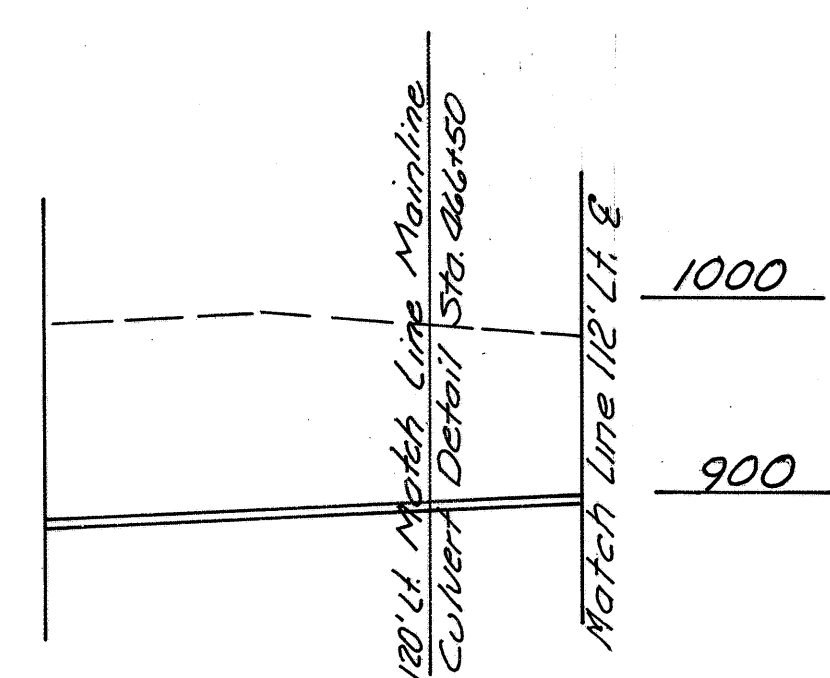


Area = 25 Ac.
 Q₁₀ = 37 C.F.S.
 Q₁₀₀ = 97 C.F.S.
 100 yr. H.W. = Elev. 1009.1

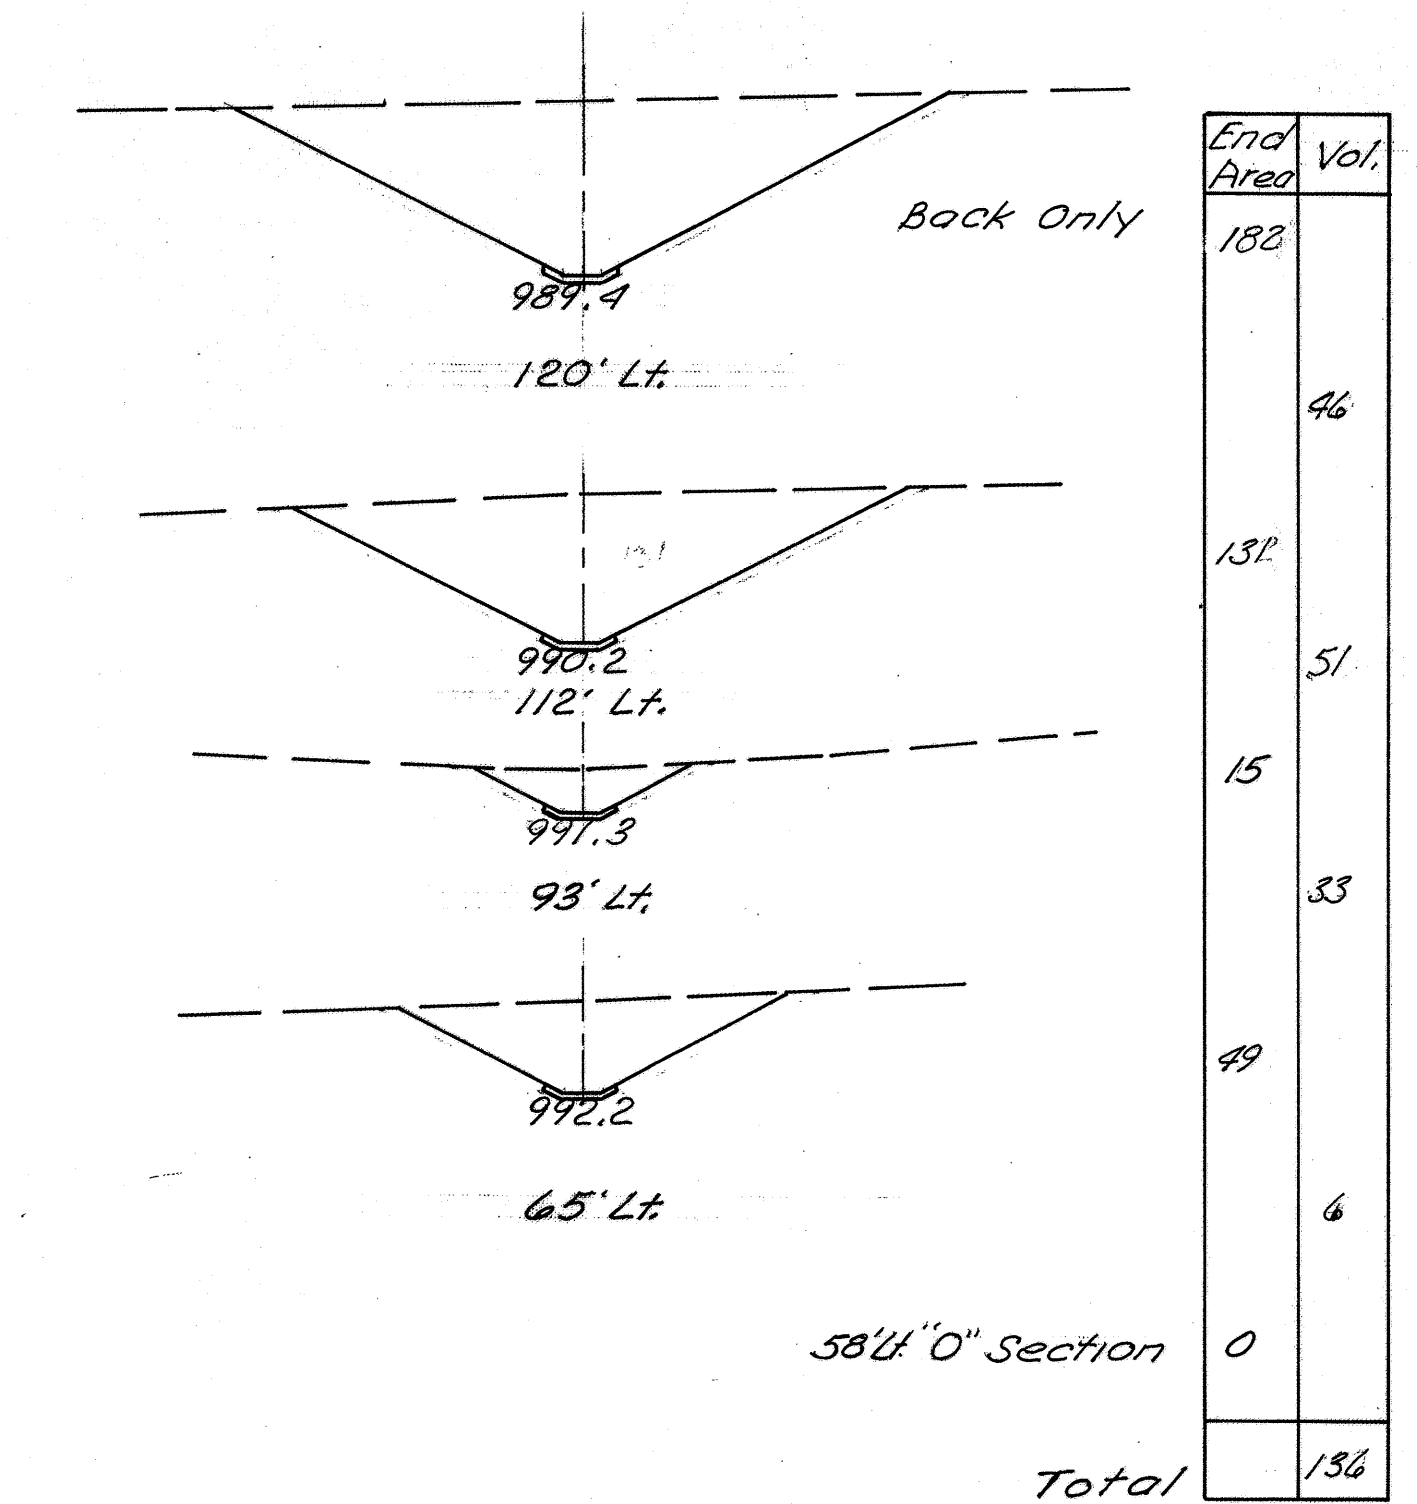

ESTIMATED QUANTITIES

603	Conduit Type-A, 30" 706.02, 706.08 or 36" 707.05 Type C	96	Lin. Ft.
601	Paved Gutter Std. Type 1-2	72	Lin. Ft.
660	Sodding	24	Sq. Yds.
602	Concrete Masonry	152	Cu. Yds.
203	Excavation, Not Including Embankment Cons't	136	Cu. Yds.

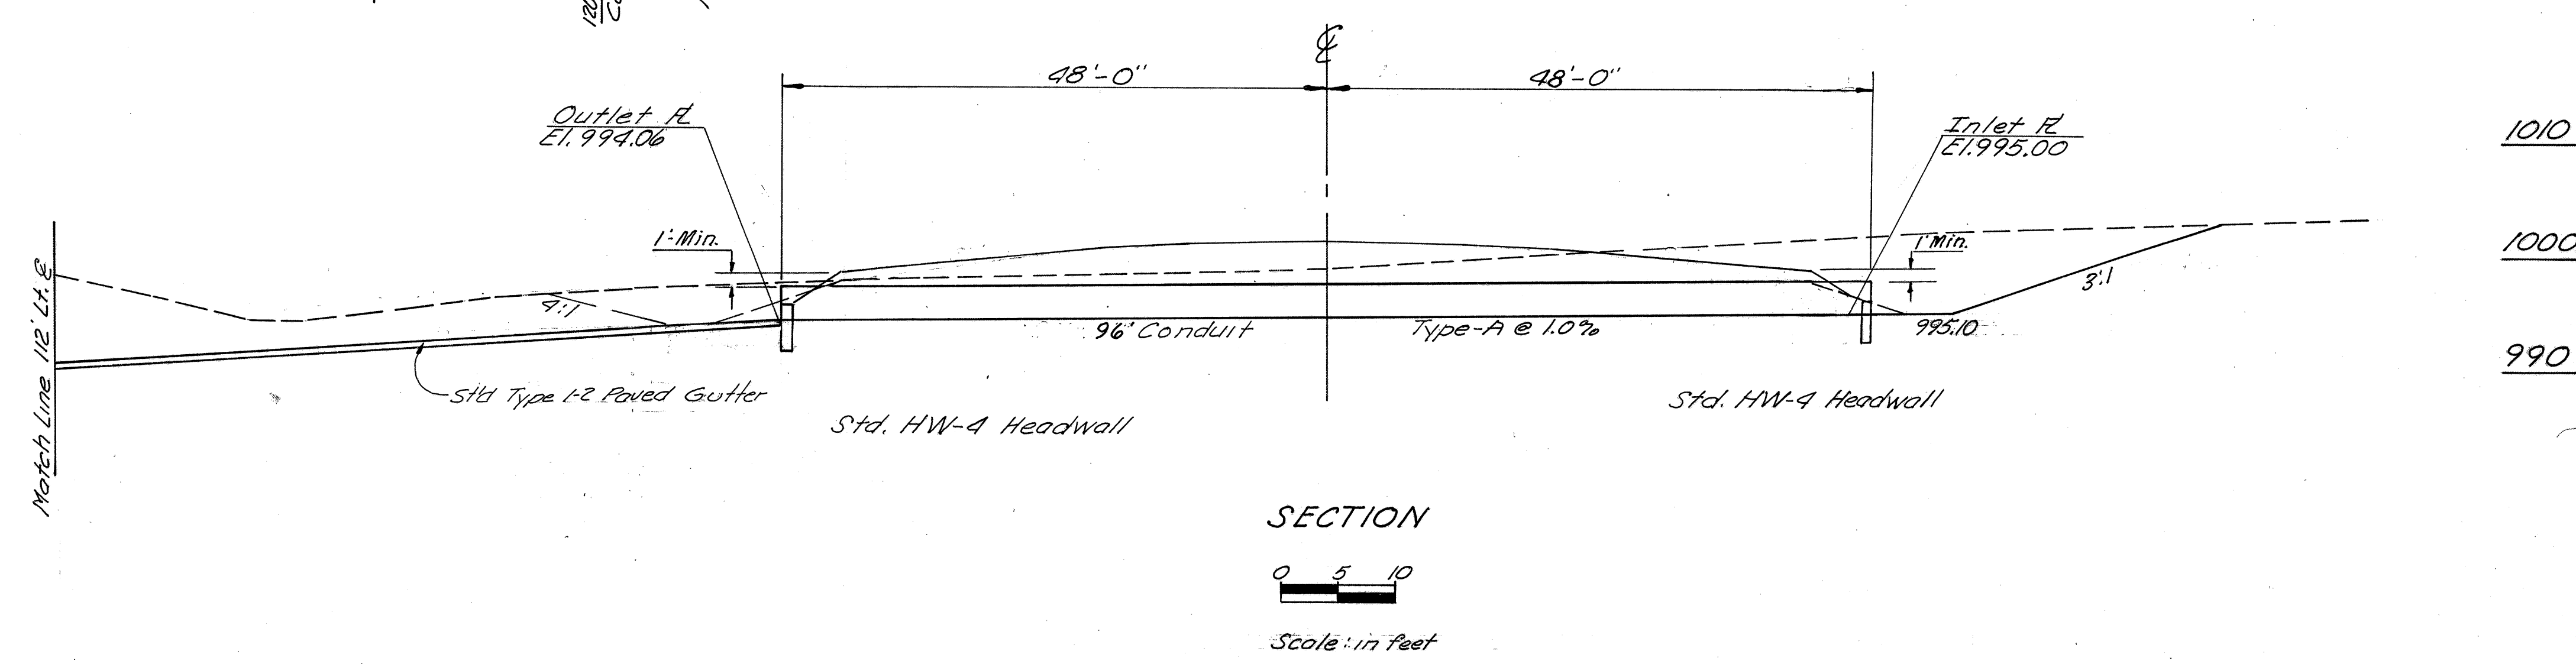

SECTION
 0 5 10
 Scale: in feet