

MEG-124-9.20

MEIGS COUNTY

TITLE SHEET	P.01
SCHEMATIC PLAN	P.02
TYPICAL SECTIONS	P.03 - P.04
GENERAL NOTES	P.05 - P.06
MAINTENANCE OF TRAFFIC	P.07 - P.08
GENERAL SUMMARY	P.09 - P.10
SUBSUMMARIES	P.11 - P.14
PROJECT SITE PLAN	P.15
PLAN & PROFILE	P.16 - P.18
CROSS SECTIONS	P.19 - P.27
SUPERELEVATION TABLE	P.28
DRIVEWAY DETAILS	P.29
SIGNING & PAVEMENT MARKING PLAN	P.30 - P.31
RIGHT OF WAY	

THE STANDARD SPECIFICATIONS OF THE STATE OF OHIO, DEPARTMENT OF
TRANSPORTATION, INCLUDING SUPPLEMENTAL SPECIFICATIONS LISTED IN
THE PLANS, CHANGES LISTED IN THE PROPOSAL, AND THE SUPPLEMENTAL
SPECIFICATION 800 VERSION INDICATED ON THE PROPOSAL SHALL GOVERN
THIS IMPROVEMENT.



ENGINEER'S SEAL

ROADWAY

STATE OF OHIO

JEROD
A.
HILLER
E-77281

PROFESSIONAL ENGINEER

SIGNED: *Jerod A. Hiller*

DATE: *11/14/17*

2026.01.12
11:41:47-05'00"

[illegible]




Pamela Boratyn, J.D.
Director, Department of Transportation

WILE SHEET

SIGN AGENCY



SIGNER	
JAL	
REVIEWER	
AH	07/15/25
PROJECT ID	
119906	
EET	TOTAL
P.01	31

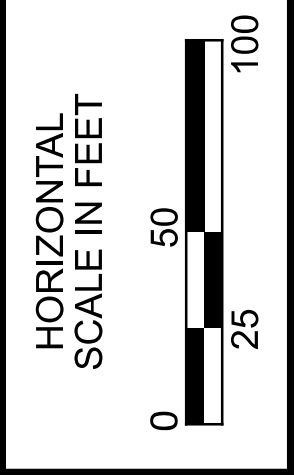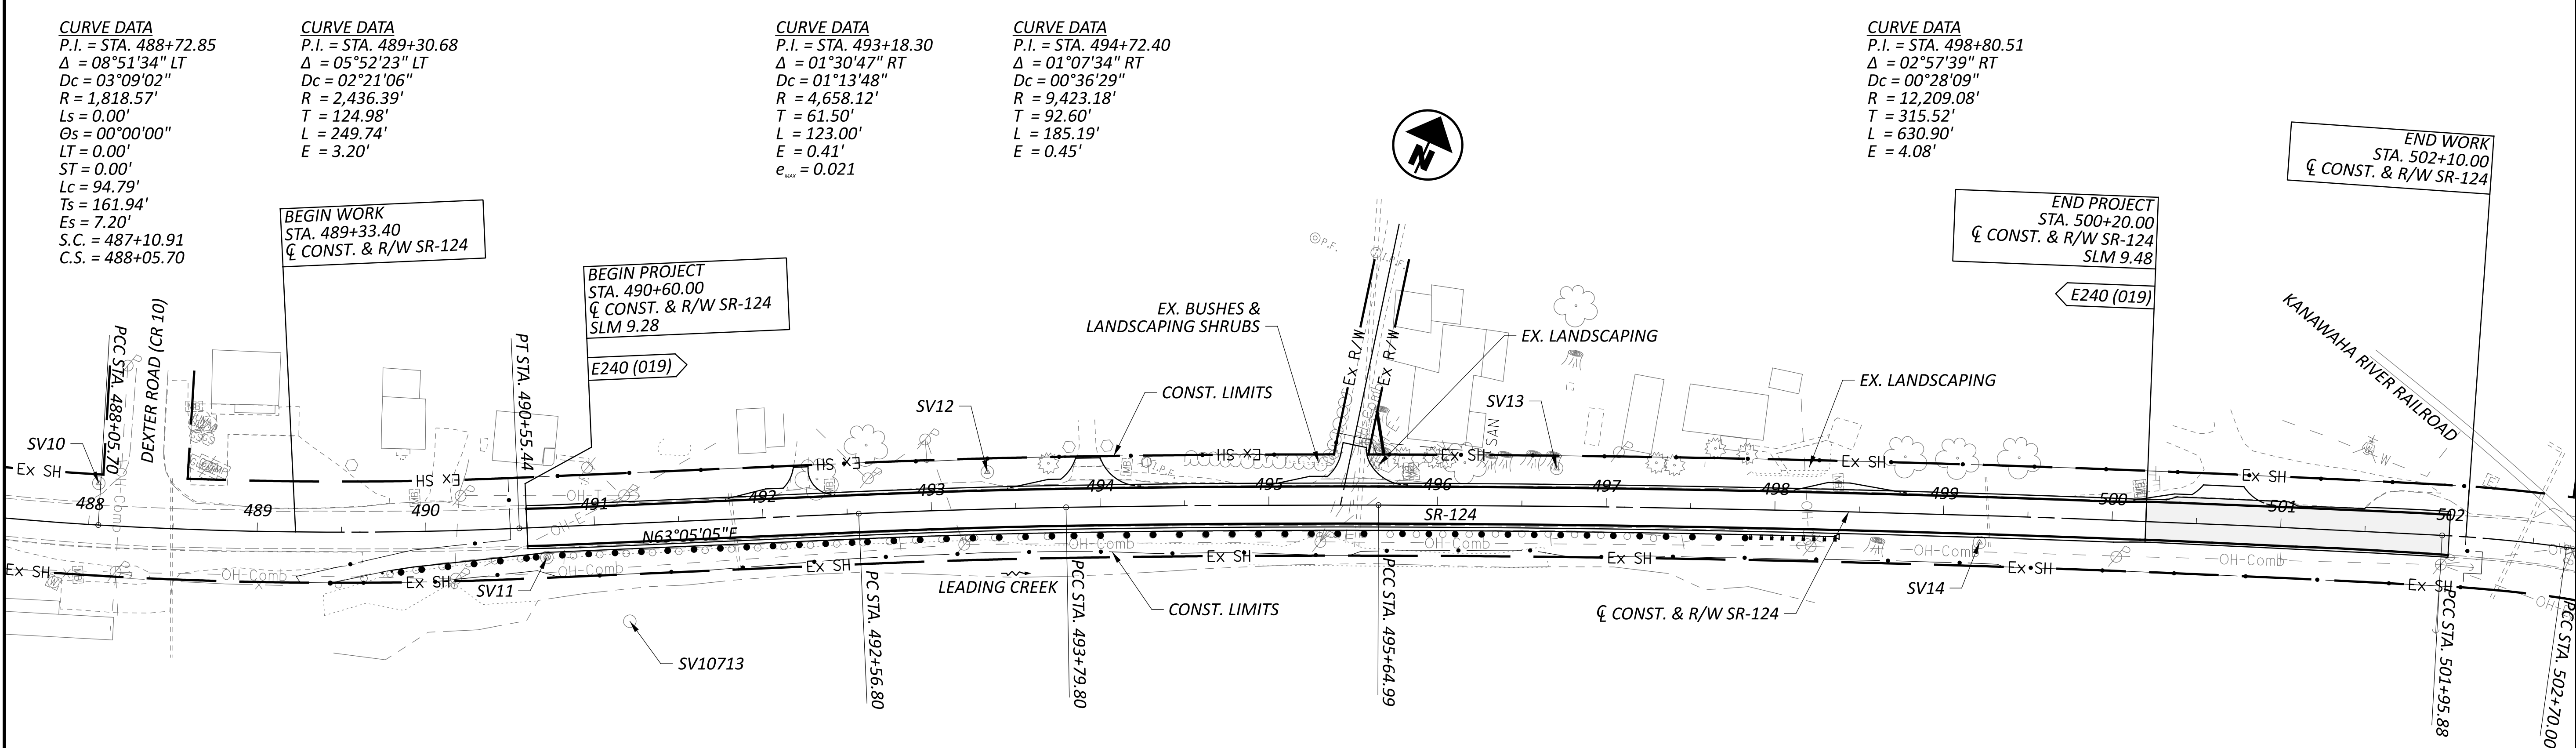

SCHEMATIC PLAN

PRIMARY PROJECT CONTROL INFORMATION							
				PROJECT COORDINATES (GROUND)			
MONUMENT NO.	STATION	OFFSET	ROADWAY	NORTHING (Y)	EASTING (X)	ELEVATION	DESCRIPTION
SV10	488+04.54	24.74' (LT)	SR-124	308465.898	111538.896	579.886	5/8"x30" IPS W/CAP
SV11	490+71.00	18.03' (RT)	SR-124	308535.635	111798.969	577.679	5/8"x30" IPS W/CAP
SV12	493+33.70	21.93' (LT)	SR-124	308689.772	112015.737	576.552	5/8"x30" IPS W/CAP
SV13	496+70.36	22.53' (LT)	SR-124	308831.348	112322.086	574.940	5/8"x30" IPS W/CAP
SV14	499+21.87	15.95' (RT)	SR-124	308895.056	112568.489	575.110	5/8"x30" IPS W/CAP
SV10713	491+18.49	57.85' (RT)	SR-124	308521.616	111859.338	564.403	MAG NAIL SET
SV10434	486+66.24	32.88' (RT)	SR-124	308366.395	111427.245	577.563	5/8" IPF
SV10435	487+16.26	33.36' (RT)	SR-124	308381.438	111475.044	579.783	5/8" IPF

- NOTES
- THERE ARE LANDSCAPED AREAS WITHIN THE PROJECT LIMITS SHOWN ON THIS SHEET.

DESIGN AGENCY

AMT

DESIGNER

JAL

REVIEWER

JAH 07/15/25

PROJECT ID


119906

SHEET

P.02

TOTAL

31

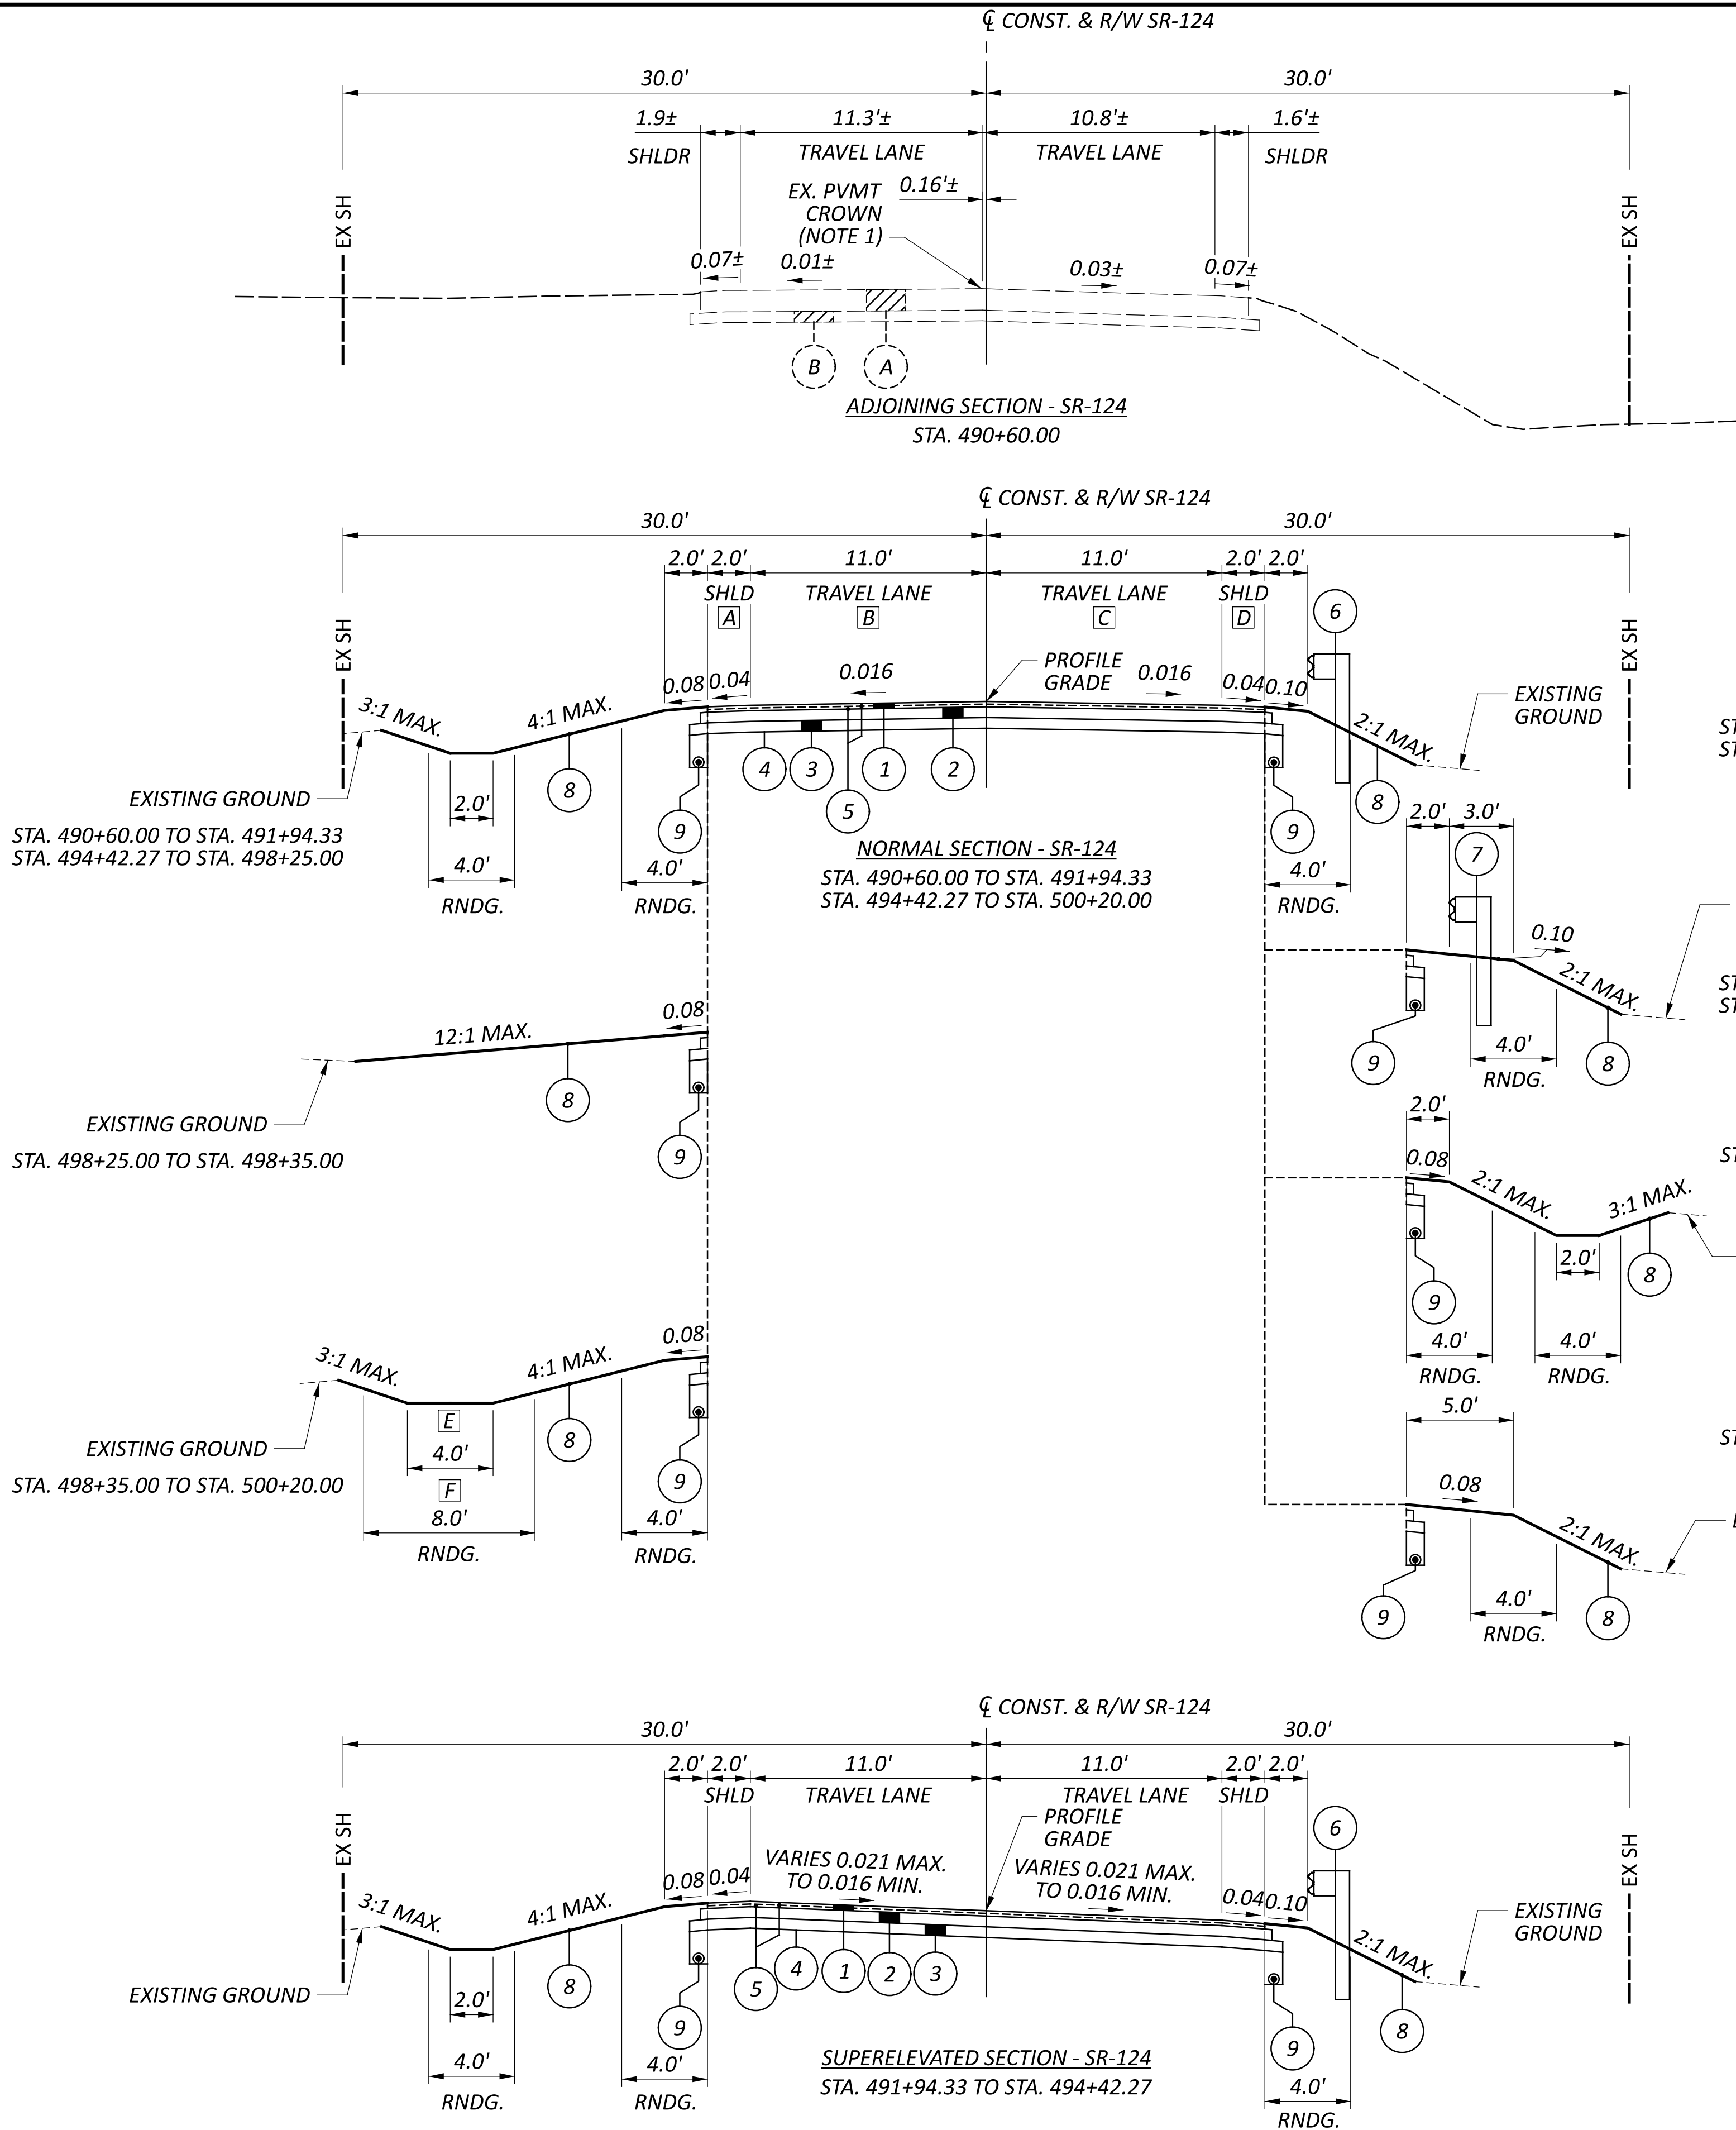


- [A] VARIES FROM 1.9' AT STA. 490+60.00 TO 2.0' AT STA. 490+71.11
- [B] VARIES FROM 11.4' AT STA. 490+60.00 TO 11.0' AT STA. 490+77.81
- [C] VARIES FROM 10.7' AT STA. 490+60.00 TO 11.0' AT STA. 490+71.47
- [D] VARIES FROM 1.6' AT STA. 490+60.00 TO 2.0' AT STA. 490+91.33
- [E] VARIES FROM 2.0' AT STA. 498+35.00 TO 4.0' AT STA. 498+50.00
VARIES FROM 4.0' AT STA. 498+50.00 TO 6.0' AT STA. 499+00.00
VARIES FROM 6.0' AT STA. 499+00.00 TO 4.0' AT STA. 499+50.00
- [F] WHEREVER DITCH WIDTH IS WIDER THAN 2.0', RNDG. WIDTH SHALL EQUAL THE WIDTH OF THE DITCH PLUS 4.0'

LEGEND


- (A) EXISTING 12"± ASPHALT PAVEMENT
- (B) EXISTING 6"± AGGREGATE BASE
- (1) ITEM 441 - 3" ASPHALT CONCRETE SURFACE COURSE, TYPE 1, (449), PG64-22 (2 LIFTS OF 1½")
- (2) ITEM 301 - 6" ASPHALT CONCRETE BASE, (449), PG64-22
- (3) ITEM 304 - 6" AGGREGATE BASE
- (4) ITEM 204 - SUBGRADE COMPACTION
- (5) ITEM 407 - TACK COAT (APPLIED AT 0.055 GAL/SY)
- (6) ITEM 606 - GUARDRAIL, TYPE MGS WITH LONG POSTS
- (7) ITEM 606 - GUARDRAIL, TYPE MGS
- (8) ITEM 659 - SEEDING AND MULCHING
- (9) ITEM 605 - 6" BASE PIPE UNDERDRAIN
- (10) ITEM 254 - PAVEMENT PLANING, ASPHALT CONCRETE (1½")
- (11) ITEM 441 - 1½" ASPHALT CONCRETE SURFACE COURSE, TYPE 1, (449), PG64-22
- (12) ITEM 407 - TACK COAT (APPLIED AT 0.085 GAL/SY)

** - MATCH EXISTING CROSS SLOPE

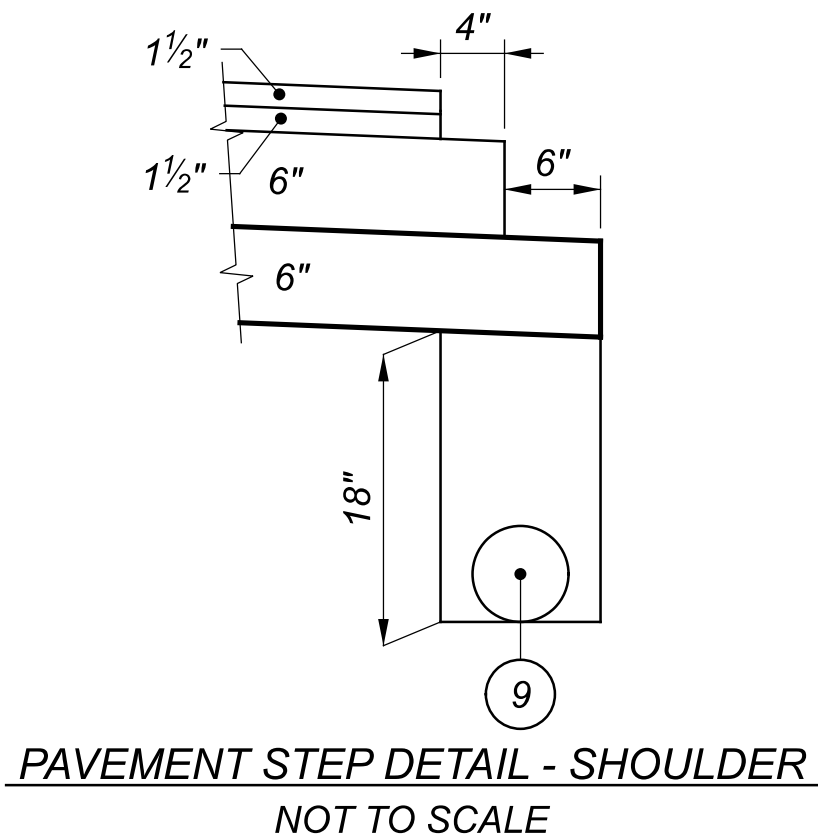

NOTES

1. TRANSITION PROP. CROWN OF PVMT TO MATCH $\bar{C}$ CONST. & R/W SR-124 WITHIN 10' OF PROJECT LIMITS.
2. TRANSITION PVMT CROSS SLOPE FROM PROP. TO MATCH EXISTING WITHIN 50' OF WORK LIMITS.
3. FOR SUPERELEVATED SECTION CROSS SLOPES, SEE SUPERELEVATION TABLE, SHEET P.28.
4. FOR SPECIFIC FORESLOPES AND BACKSLOPES, SEE CROSS SECTIONS, SHEETS P.19 - P.27.

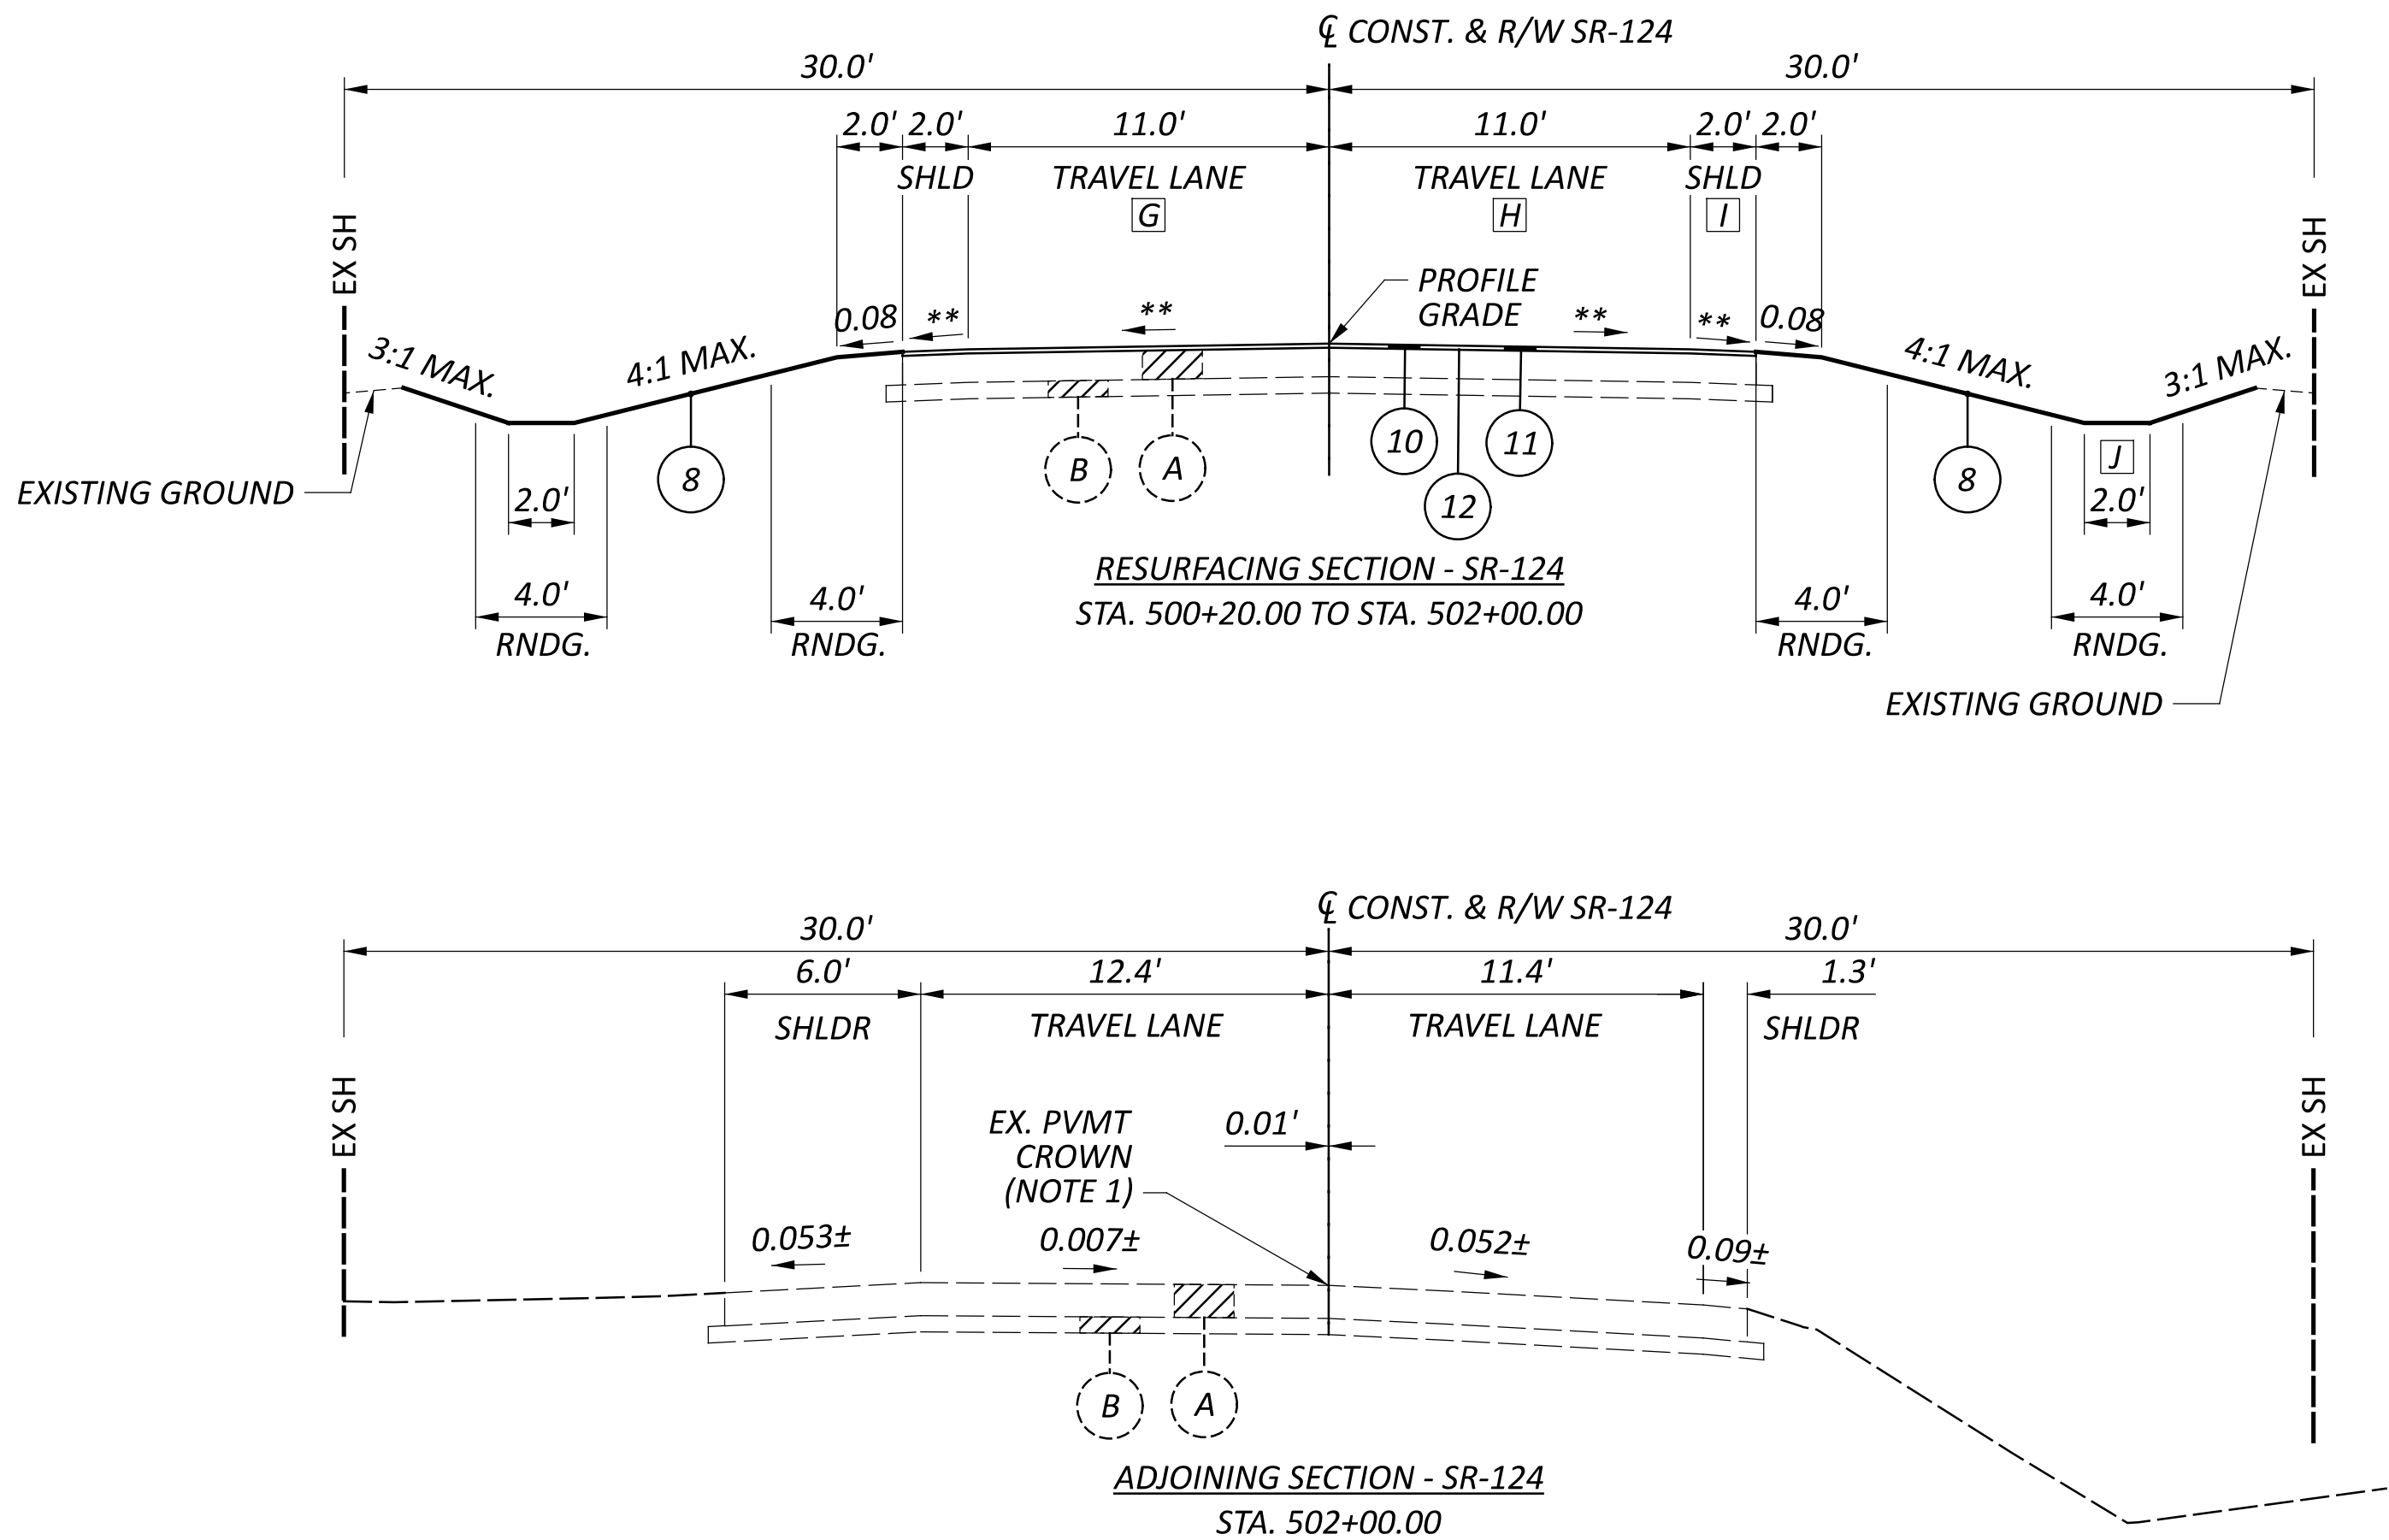


- G** VARIES FROM 11.0' AT STA. 501+35.65 TO 12.4' AT STA. 502+00.00
- H** VARIES FROM 11.0' AT STA. 501+84.49 TO 11.4' AT STA. 502+00.00
- I** VARIES FROM 2.0' AT STA. 501+86.25 TO 1.3' AT STA. 502+00.00
- J** VARIES FROM 2.0' AT STA. 501+35.00 TO 1.7' AT STA. 501+40.00.
1.7' FROM STA. 501+40.00 TO STA. 501+60.00.
VARIES FROM 1.7' AT STA. 501+60.00 TO 2.0' AT STA. 501+65.00.

LEGEND

- A** EXISTING 12"± ASPHALT PAVEMENT
- B** EXISTING 6"± AGGREGATE BASE
- 1** ITEM 441 - 3" ASPHALT CONCRETE SURFACE COURSE, TYPE 1, (449), PG64-22 (2 LIFTS OF 1½")
- 2** ITEM 301 - 6" ASPHALT CONCRETE BASE, (449), PG64-22
- 3** ITEM 304 - 6" AGGREGATE BASE
- 4** ITEM 204 - SUBGRADE COMPACTION
- 5** ITEM 407 - TACK COAT (APPLIED AT 0.055 GAL/SY)
- 6** ITEM 606 - GUARDRAIL, TYPE MGS WITH LONG POSTS
- 7** ITEM 606 - GUARDRAIL, TYPE MGS
- 8** ITEM 659 - SEEDING AND MULCHING
- 9** ITEM 605 - 6" BASE PIPE UNDERDRAIN
- 10** ITEM 254 - PAVEMENT PLANING, ASPHALT CONCRETE (1½")
- 11** ITEM 441 - 1½" ASPHALT CONCRETE SURFACE COURSE, TYPE 1, (449), PG64-22
- 12** ITEM 407 - TACK COAT (APPLIED AT 0.085 GAL/SY)

** - MATCH EXISTING CROSS SLOPE

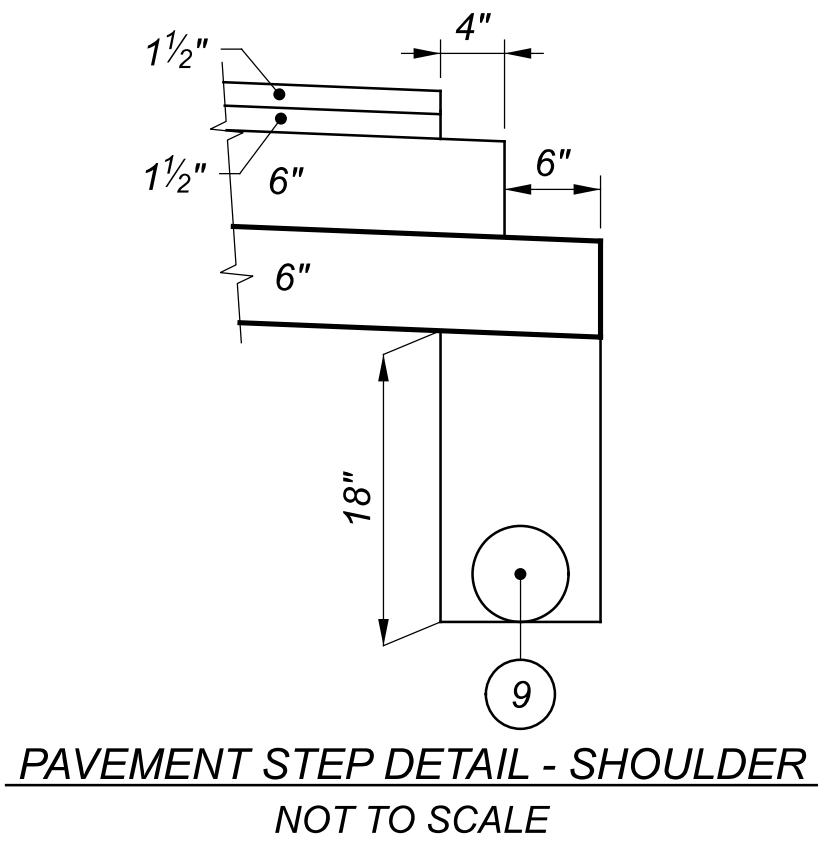

NOTES

- TRANSITION PROP. CROWN OF PVMT TO MATCH $\bar{C}$ CONST. & R/W SR-124 WITHIN 10' OF PROJECT LIMITS.
- TRANSITION PVMT CROSS SLOPE FROM PROP. TO MATCH EXISTING WITHIN 50' OF WORK LIMITS.
- FOR SUPERELEVATED SECTION CROSS SLOPES, SEE SUPERELEVATION TABLE, SHEET P.28.
- FOR SPECIFIC FORESLOPES AND BACKSLOPES, SEE CROSS SECTIONS, SHEETS P.19 - P.27.

TYPICAL SECTIONS

DESIGN AGENCY

AMT

DESIGNER

JAL

REVIEWER

JAH 07/15/25

PROJECT ID

119906

SHEET

P.04

TOTAL

31

UTILITIES

THE LOCATION OF THE UNDERGROUND UTILITIES SHOWN ON THE PLANS ARE AS OBTAINED FROM THE OWNERS AS REQUIRED BY SECTION 153.64 O.R.C. THERE ARE NO KNOWN UNDERGROUND UTILITIES WITHIN THE PROJECT LIMITS.

AEP OHIO
ATTN: CLARKE SAUNDERS
38831 SR 7
REEDSVILLE, OH 45769
614-312-5807
cmsaunders@aep.com

FRONTIER COMMUNICATIONS
ATTN: ROD LATHAM
241 SOUTH NELSON AVE
WILMINGTON, OH 45177
937-382-2222
robin.latham@ftr.com

SURVEYING PARAMETERS

PRIMARY PROJECT CONTROL MONUMENTS GOVERN ALL POSITIONING ON ODOT PROJECTS. SEE SHEET P.02 OF THE PLANS FOR A TABLE CONTAINING PROJECT CONTROL INFORMATION.

USE THE FOLLOWING PROJECT CONTROL, VERTICAL POSITIONING, AND HORIZONTAL POSITIONING PARAMETERS FOR ALL SURVEYING:

PROJECT CONTROL

POSITIONING METHOD:
MONUMENT TYPE:

ODOT REAL TIME NETWORK (2011)
B (3/4" x 30" REBAR WITH ODOT DISTRICT 10 CAP)

VERTICAL POSITIONING

ORTHOMETRIC HEIGHT DATUM:
GEOID:

NAVD88
GEIOD 18

HORIZONTAL POSITIONING

REFERENCE FRAME:
ELLIPSOID:
MAP PROJECTION:
COORDINATE SYSTEM:
COMBINED SCALE FACTOR:
ORIGIN OF COORDINATE SYSTEM:

NAD83(2011)
GRS80
LAMBERT CONFORMAL CONIC
MEIGS COUNTY
1.00000000 (GRID TO GROUND)
0, 0, 0

USE THE POSITIONING METHODS AND MONUMENT TYPE USED IN THE ORIGINAL SURVEY TO RESTORE ALL MONUMENTS RELATED TO PRIMARY PROJECT CONTROL THAT ARE DAMAGED OR DESTROYED BY CONSTRUCTION ACTIVITIES. RESTORE THE DAMAGED OR DESTROYED MONUMENTS IN ACCORDANCE WITH CMS 623.

UNITS ARE IN U.S. SURVEY FEET.

CLEARING AND GRUBBING

REMOVE ALL TREES AND STUMPS SPECIFICALLY MARKED FOR REMOVAL WITHIN THE CONSTRUCTION LIMITS UNDER THE LUMP SUM BID FOR ITEM 201, CLEARING AND GRUBBING. THE FOLLOWING IS AN APPROXIMATE ESTIMATE OF THE NUMBER OF TREES AND STUMPS TO BE REMOVED.

SIZES	NO. TREES	NO. STUMPS	TOTAL
18"	1	1	2
30"	0	2	2
48"	1	1	2

ROUNDING

THE ROUNDING AT SLOPE BREAKPOINTS SHOWN ON THE TYPICAL SECTIONS APPLIES TO ALL CROSS-SECTIONS, EVEN THOUGH OTHERWISE SHOWN.

WORK LIMITS

THE WORK LIMITS SHOWN ON THESE PLANS ARE FOR PHYSICAL CONSTRUCTION ONLY. PROVIDE THE INSTALLATION AND OPERATION OF ALL WORK ZONE TRAFFIC CONTROL AND WORK ZONE TRAFFIC CONTROL DEVICES REQUIRED BY THESE PLANS WHETHER INSIDE OR OUTSIDE THESE WORK LIMITS.

SEEDING AND MULCHING

FOR QUANTITIES PROVIDED TO PROMOTE GROWTH AND CARE OF PERMANENT SEEDED AREAS, SEE SHEET P.27.

SEEDING AND MULCHING SHALL BE APPLIED TO ALL AREAS OF EXPOSED SOIL BETWEEN THE RIGHT-OF-WAY LINES, AND WITHIN THE CONSTRUCTION LIMITS FOR AREAS OUTSIDE THE RIGHT-OF-WAY LINES COVERED BY WORK AGREEMENT OR SLOPE EASEMENT. QUANTITY CALCULATIONS FOR SEEDING AND MULCHING ARE BASED ON THESE LIMITS.

ITEM 606 - ANCHOR ASSEMBLY, MGS TYPE E

THIS ITEM SHALL CONSIST OF FURNISHING AND INSTALLING ANY OF THE GUARDRAIL END TERMINALS FOR TYPE MGS GUARDRAIL AS LISTED ON ROADWAY ENGINEERING'S WEB PAGE UNDER ROADSIDE SAFETY DEVICES FOR APPROVED GUARDRAIL END TREATMENTS. INSTALLATION SHALL BE AT THE LOCATIONS SPECIFIED IN THE PLANS, IN ACCORDANCE WITH THE MANUFACTURER'S SPECIFICATIONS.

THE FACE OF THE TYPE E IMPACT HEAD SHALL BE COVERED WITH A SHEET OF TYPE G REFLECTIVE SHEETING, PER CMS 730.19.

REFER TO THE MANUFACTURER'S INSTRUCTIONS REGARDING THE INSTALLATION OF, AND THE GRADING AROUND THE FOUNDATION TUBES AND GROUND STRUT. THE TOP OF ANY FOUNDATION TUBE SHOULD BE LESS THAN 4 INCHES ABOVE THE GROUND. THE PLACEMENT OF THE FOUNDATION TUBES SHOULD BE AN APPROPRIATE DEPTH BELOW THE LEVEL LINE IN ORDER TO MAINTAIN THE FINISHED GUARDRAIL HEIGHT OF 31 INCHES FROM THE EDGE OF THE SHOULDER.

ON-SITE GRADING IS REQUIRED IF THE TOP OF THE FOUNDATION TUBES OR TOP OF THE GROUND STRUT DOES PROJECT MORE THAN 4 INCHES ABOVE THE GROUND LINE.

PAYMENT FOR THE ABOVE WORK SHALL BE MADE AT THE UNIT PRICE BID FOR ITEM 606, ANCHOR ASSEMBLY, MGS TYPE E, EACH, AND SHALL INCLUDE ALL LABOR, TOOLS, EQUIPMENT AND MATERIALS NECESSARY TO CONSTRUCT A COMPLETE AND FUNCTIONAL ANCHOR ASSEMBLY SYSTEM, INCLUDING ALL RELATED TRANSITIONS, REFLECTIVE SHEETING, HARDWARE, GRADING, EMBANKMENT AND EXCAVATION NOT SEPARATELY SPECIFIED, AS REQUIRED BY THE MANUFACTURER.

BENCHING OF FOUNDATION SLOPES

ALTHOUGH CROSS-SECTIONS INDICATE SPECIFIC DIMENSIONS FOR PROPOSED BENCHING OF THE EMBANKMENT FOUNDATIONS IN CERTAIN AREAS, NO WAIVER OF THE SPECIFICATIONS IS INTENDED. BENCH ALL OTHER SLOPED EMBANKMENT AREAS AS SET FORTH IN SECTION 203.05 OF THE CONSTRUCTION AND MATERIAL SPECIFICATIONS (CMS). NO ADDITIONAL PAYMENT WILL BE MADE FOR BENCHING REQUIRED UNDER THE PROVISIONS OF SECTION 203.05.

LEADING CREEK

LEADING CREEK FLOWS PARALLEL TO SR 124 ON THE SOUTH SIDE OF THE ROADWAY THE ENTIRE LENGTH OF THE PROJECT. NO CONSTRUCTION ACTIVITIES OR ANCILLARY CONSTRUCTION (STAGING AREAS, WASTE AREAS, AND/OR BORROW AREAS) OR FILL MATERIALS IS PERMITTED BELOW THE OHWM OF LEADING CREEK.

ITEM SPECIAL - MAILBOX SUPPORT

THIS WORK SHALL CONSIST OF FURNISHING AND ERECTING MAILBOX SUPPORTS AND ANY ASSOCIATED MOUNTING HARDWARE IN ACCORDANCE WITH PLAN DETAILS, AND ATTACHING AN OWNER-SUPPLIED MAILBOX AT LOCATIONS SPECIFIED IN THE PLAN, OR OTHERWISE ESTABLISHED BY THE ENGINEER.

WOOD POSTS SHALL BE NOMINAL 4 INCHES BY 4 INCHES SQUARE OR 4.5 INCHES DIAMETER ROUND, AND CONFORM TO 710.14.

STEEL POSTS SHALL BE NOMINAL PIPE SIZE 2 INCHES I.D., AND CONFORM TO AASHTO M 181.

ALL HARDWARE INCLUDING BUT NOT LIMITED TO PLATES, SCREWS, BOLTS, AND ETC. SHALL BE COMMERCIAL-GRADE GALVANIZED STEEL.

POSTS SHALL BE SET PER THE FIRST PARAGRAPH OF 606.03, AND SHALL IN NO INSTANCE BE ENCASED IN CONCRETE.

SUPPORT HARDWARE SHALL ACCOMMODATE EITHER A SINGLE OR A DOUBLE MAILBOX INSTALLATION, AND NO MORE THAN TWO BOXES MAY BE MOUNTED ON A SINGLE POST.

THE MAILBOX SHALL BE SECURELY AND NEATLY ATTACHED BY THE CONTRACTOR TO THE NEW SUPPORT. THE CONTRACTOR SHALL FURNISH ALL NECESSARY ATTACHMENT HARDWARE (NUTS, BOLTS, PLATES, SPACERS, AND WASHERS) AS NECESSARY TO ACCOMMODATE THE COMPLETE INSTALLATION.

IN THE ABSENCE OF A NEW BOX SUPPLIED BY THE OWNER, THE CONTRACTOR SHALL SALVAGE THE EXISTING BOX AND PLACE IT ON THE NEW SUPPORT. DUE CARE SHALL BE EXERCISED IN SUCH AN OPERATION, AND THE CONTRACTOR SHALL BE RESPONSIBLE FOR FOR REPAIRING OR REPLACING ANY BOX DAMAGED BY IMPROPER HANDLING ON HIS PART, AS JUDGED AND DIRECTED BY THE ENGINEER.

THE CONTRACTOR SHALL BE RESPONSIBLE FOR COORDINATING WITH THE LOCAL POST MASTER REGARDING THE TIMING OF THE MOVEMENT OF ANY MAILBOX TO A NEW LOCATION.

PAYMENT UNDER THIS ITEM SHALL BE LIMITED TO FINAL PERMANENT INSTALLATIONS. TEMPORARY INSTALLATIONS SHALL BE IN ACCORDANCE WITH 107.10. HOWEVER, THE SAME MATERIAL AND SIZE LIMITATIONS AS FOR PERMANENT INSTALLATIONS SHALL APPLY.

MAILBOX SUPPORTS, COMPLETE IN PLACE, WILL BE PAID FOR AT THE CONTRACT UNIT PRICE PER EACH, FOR ITEM SPECIAL MAILBOX SUPPORT SYSTEM, (SINGLE) (DOUBLE).

REVIEW OF DRAINAGE FACILITIES

PRIOR TO THE START OF WORK AND AGAIN BEFORE FINAL ACCEPTANCE, PERFORM AN INSPECTION WITH REPRESENTATIVES OF THE DEPARTMENT, CONTRACTOR AND LOCALS OF ALL EXISTING DRAINAGE FACILITIES THAT ARE TO REMAIN IN SERVICE WHICH MAY BE AFFECTED BY THE WORK. THE CONDITION OF THE EXISTING CONDUITS AND THEIR APPURTENANCES IS DETERMINED FROM FIELD OBSERVATIONS. RECORDS OF THE INSPECTION ARE MAINTAINED BY THE DEPARTMENT.

CONFIRM ALL EXISTING SEWERS INSPECTED INITIALLY BY THE ABOVE-MENTIONED PARTIES ARE MAINTAINED AND LEFT IN A CONDITION COMPARABLE TO THAT DETERMINED BY THE ORIGINAL INSPECTION. THE CONTRACTOR IS RESPONSIBLE TO CORRECT ANY CHANGE IN THE CONDITION RESULTING FROM THEIR OPERATIONS AS DIRECTED AND APPROVED BY THE ENGINEER.

PAYMENT FOR ALL OPERATIONS DESCRIBED ABOVE IS INCLUDED IN THE CONTRACT PRICE FOR THE PERTINENT 611 CONDUIT ITEMS.

POST CONSTRUCTION STORM WATER TREATMENT

THIS PLAN UTILIZES STRUCTURAL BEST MANAGEMENT PRACTICES (BMP'S) FOR POST CONSTRUCTION STORM WATER TREATMENT.

VEGETATED BIOFILTER

THIS PLAN UTILIZES VEGETATED BIOFILTER(S) FOR POST CONSTRUCTION STORM WATER TREATMENT. PLACE ITEM 659 SEEDING AND MULCHING WITH A 4-INCH LIFT OF ITEM 659 TOPSOIL AND ITEM 670 DITCH EROSION PROTECTION AS SHOWN IN THE PLANS TO ANY DISTURBED AREA ON THE SHOULDER AND FORESLOPE DRAINING TO A VEGETATED BIOFILTER. THE DITCH FOR EACH VEGETATED BIOFILTER SHALL BE TRAPEZOIDAL, AS SHOWN IN THE PLAN CROSS SECTIONS. PROVIDE ITEM 670 AS SPECIFIED IN THE PLANS.

VEGETATED FILTER STRIP

THIS PLAN UTILIZES VEGETATED FILTER STRIP(S) FOR POST CONSTRUCTION STORM WATER TREATMENT. PLACE EITHER ITEM 660 SODDING OR ITEM 659 SEEDING AND MULCHING WITH A 4-INCH LIFT OF TOPSOIL AND ITEM 670, SLOPE EROSION PROTECTION TO ALL DISTURBED AREAS DESIGNATED AS VEGETATED FILTER STRIPS, THE EDGE OF SHOULDER, AND THE FORESLOPE AS SPECIFIED IN THE PLANS.

FARM DRAINS

PROVIDE UNOBSTRUCTED OUTLETS TO ALL FARM DRAINS ENCOUNTERED DURING CONSTRUCTION. REPLACE EXISTING COLLECTORS WHICH ARE LOCATED BELOW THE ROADWAY DITCH ELEVATIONS, AND WHICH CROSS THE ROADWAY WITHIN THE CONSTRUCTION LIMITS WITH ITEM 611, CONDUIT, TYPE B, ONE COMMERCIAL SIZE LARGER THAN THE EXISTING CONDUIT.

OUTLET EXISTING COLLECTORS AND ISOLATED FARM DRAINS, WHICH ARE ENCOUNTERED ABOVE THE ELEVATION OF ROADWAY DITCHES INTO THE ROADWAY DITCH USING ITEM 611, TYPE F CONDUIT. THE OPTIMUM OUTLET ELEVATION IS ONE FOOT ABOVE THE FLOWLINE ELEVATION OF THE DITCH. INTERCEPT LATERAL FIELD TILES WHICH CROSS THE ROADWAY WITH ITEM 611, TYPE E CONDUIT, AND CARRY IN A LONGITUDINAL DIRECTION TO AN ADEQUATE OUTLET OR ROADWAY CROSSING.

THE LOCATION, TYPE, SIZE AND GRADE OF REPLACEMENTS IS DETERMINED BY THE ENGINEER AND PAYMENT MADE ON FINAL MEASUREMENTS.

PROVIDE EROSION CONTROL PADS AT THE OUTLET END OF ALL FARM DRAINS PER STANDARD CONSTRUCTION DRAWING DM-1.1, EXCEPT WHEN THEY OUTLET INTO A DRAINAGE STRUCTURE.

PAYMENT FOR THE EROSION CONTROL PADS AND ANY NECESSARY BENDS OR BRANCHES IS INCLUDED FOR PAYMENT IN THE PERTINENT CONDUIT ITEMS.

THE FOLLOWING ESTIMATED QUANTITIES HAVE BEEN INCLUDED IN THE GENERAL SUMMARY FOR THE WORK NOTED ABOVE:

611 6" CONDUIT, TYPE B ----- 50 FT.
611 6" CONDUIT, TYPE E ----- 50 FT.
611 6" CONDUIT, TYPE F ----- 50 FT.
601 ROCK CHANNEL PROTECTION TYPE C WITH FILTER ----- 5 CU. YD.




DESIGNER	
JAL	
REVIEWER	
JAH 07/15/25	
PROJECT ID	
119906	
SHEET	TOTAL
P.05	31

MANHOLE, NO. 1, AS PER PLAN
THIS ITEM SHALL CONSIST OF INSTALLING A MANHOLE, NO. 1, AS PER PLAN AT THE LOCATION SHOWN IN THE PLANS. ALL REQUIREMENTS FOR ITEM 611 SHALL APPLY IN ADDITION TO THE FOLLOWING:

FRAME AND GRATE SHALL MATCH THE SPECIFICATIONS OF A NEENAH R-3339 (OR APPROVED EQUAL). DIMENSIONS SHALL MATCH THE DETAIL BELOW.

PAYMENT FOR THE ABOVE WORK SHALL BE MADE AT THE UNIT PRICE BID FOR ITEM 611, MANHOLE, NO. 1, AS PER PLAN, AND SHALL INCLUDE ALL LABOR, TOOLS, EQUIPMENT, AND MATERIALS NECESSARY TO COMPLETE THE ABOVE WORK.

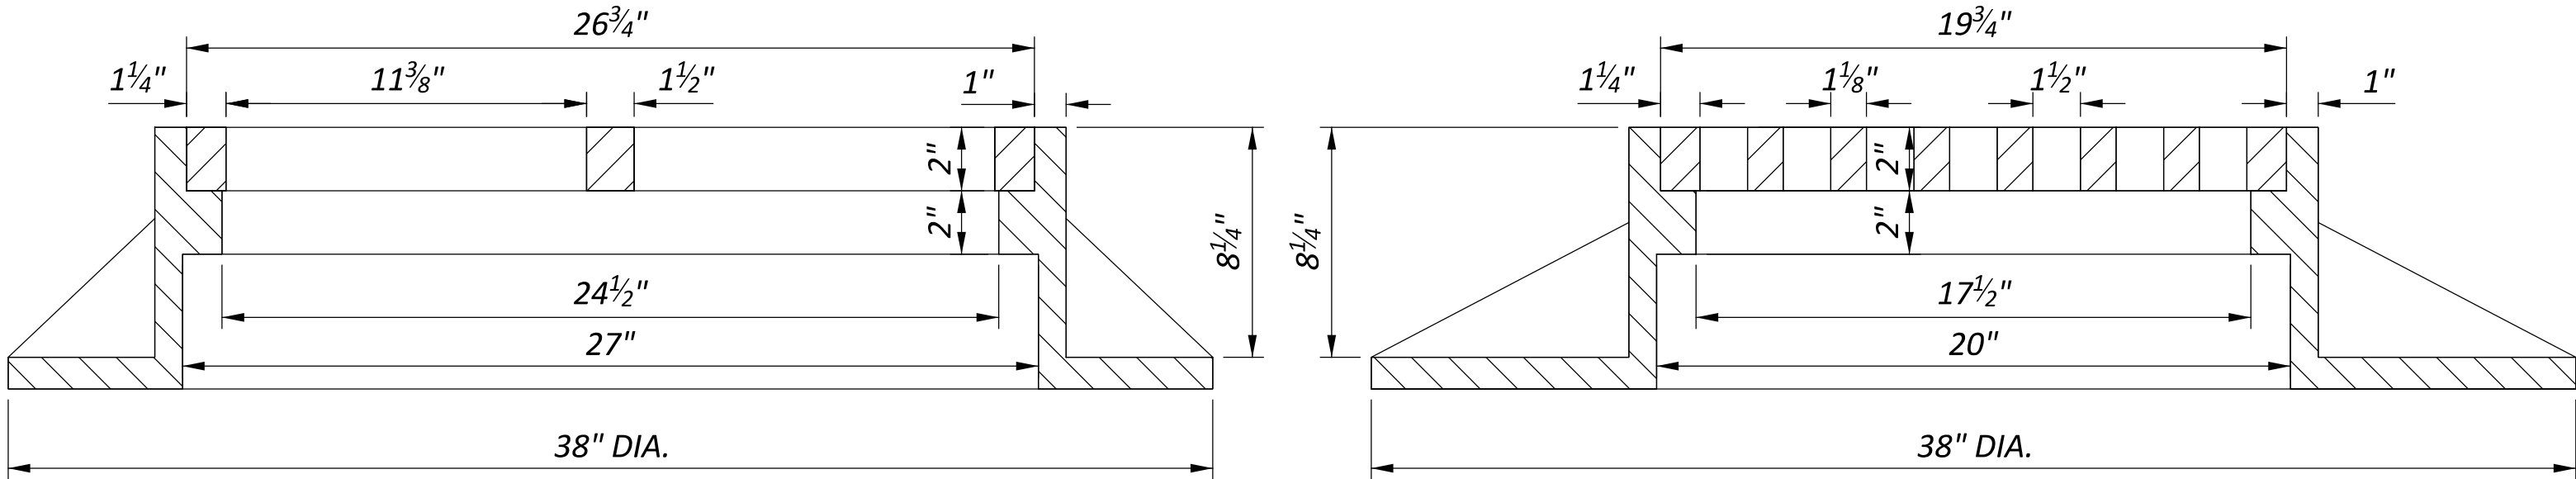


MANHOLE, NO. 1, AS PER PLAN - FRAME AND GRATE DETAIL

ITEM 202 - REMOVAL MISC.: CONCRETE BLOCK WALL (FOR STORAGE)
CONTRACTOR SHALL REMOVE AND STORE THE CONCRETE BLOCK WALL AS INDICATED WITHIN THE PLANS. THIS ITEM SHALL INCLUDE ALL MATERIALS, LABOR, AND EQUIPMENT REQUIRED TO REMOVE AND PROPERLY STORE THE CONCRETE BLOCK WALL.

LIST OF STANDARD ABBREVIATIONS TO BE USED THROUGHOUT PLANS


AA	ANCHOR ASSEMBLY
AC	ABUTMENT CONNECTION
AGG.	AGGREGATE
ATG	ADJUST TO GRADE
BTA	BRIDGE TERMINAL ASSEMBLY
CI	CURB INLET
CMS	CONSTRUCTION AND MATERIALS SPECIFICATION (CURRENT EDITION)
CPA	CORNER POST ASSEMBLY
CS	CURVE TO SPIRAL
DND	DO NOT DISTURB
ELEC.	ELECTRIC
EOP	EDGE OF PAVEMENT
EX.	EXISTING
FH	FIRE HYDRANT
FO	FIBER OPTIC
GDM	GEOTECHNICAL DESIGN MANUAL (CURRENT EDITION)
GSH	GRADED SHOULDER
GR	GUARDRAIL
GV	GAS VALVE
HW	HEADWALL
INF	INFINITE
INV.	INVERT
LD1/LD2/LD3	LOCATION AND DESIGN MANUAL, VOLUME 1/2/3 (CURRENT EDITION)
LEO	LAW ENFORCEMENT OFFICER
LON	LENGTH OF NEED
MB	MAILBOX
MC	MASONRY COLLAR
MGS	MIDWEST GUARDRAIL SYSTEM
MH	MANHOLE
MOT	MAINTENANCE OF TRAFFIC
OMUTCD	OHIO MANUAL OF UNIFORM TRAFFIC CONTROL DEVICES (CURRENT EDITION)
PB	PORTABLE BARRIER
PCC	POINT OF COMPOUND CURVATURE
PC	POINT OF CURVATURE
PDM	PAVEMENT DESIGN MANUAL
PGL	PROPOSED GROUND/GRADE LINE
P.I.	POINT OF INTERSECTION
PM	POLE-MOUNTED
PRCO	PRECAST REINFORCED CONCRETE OUTLET
PROP.	PROPOSED
PT	POINT OF TANGENCY
PVMT	PAVEMENT
RCP	REINFORCED CONCRETE PIPE
RES.	RESIDENCE
RNDG.	ROUNDING
SC	SPIRAL TO CURVE
SCD	STANDARD CONSTRUCTION DRAWING (CURRENT EDITION)
SHLD.	SHOULDER
SLM	STRAIGHT LINE MILEAGE
ST	SPIRAL TO TANGENT
STA.	STATION
STM.	STORM
TEM	TRAFFIC ENGINEERING MANUAL (CURRENT EDITION)
TBR	TO BE REMOVED
TBRL	TO BE RELOCATED
TBRO	TO BE REMOVED BY OTHERS
TS	TANGENT TO SPIRAL
TTC	TEMPORARY TRAFFIC CONTROL
UD	UNDERDRAIN
U/G	UNDERGROUND
VPF	VANDAL PROTECTION FENCE
WV	WATER VALVE
WZIA	WORK ZONE IMPACT ATTENUATOR
XGL	EXISTING GROUND/GRADE LINE

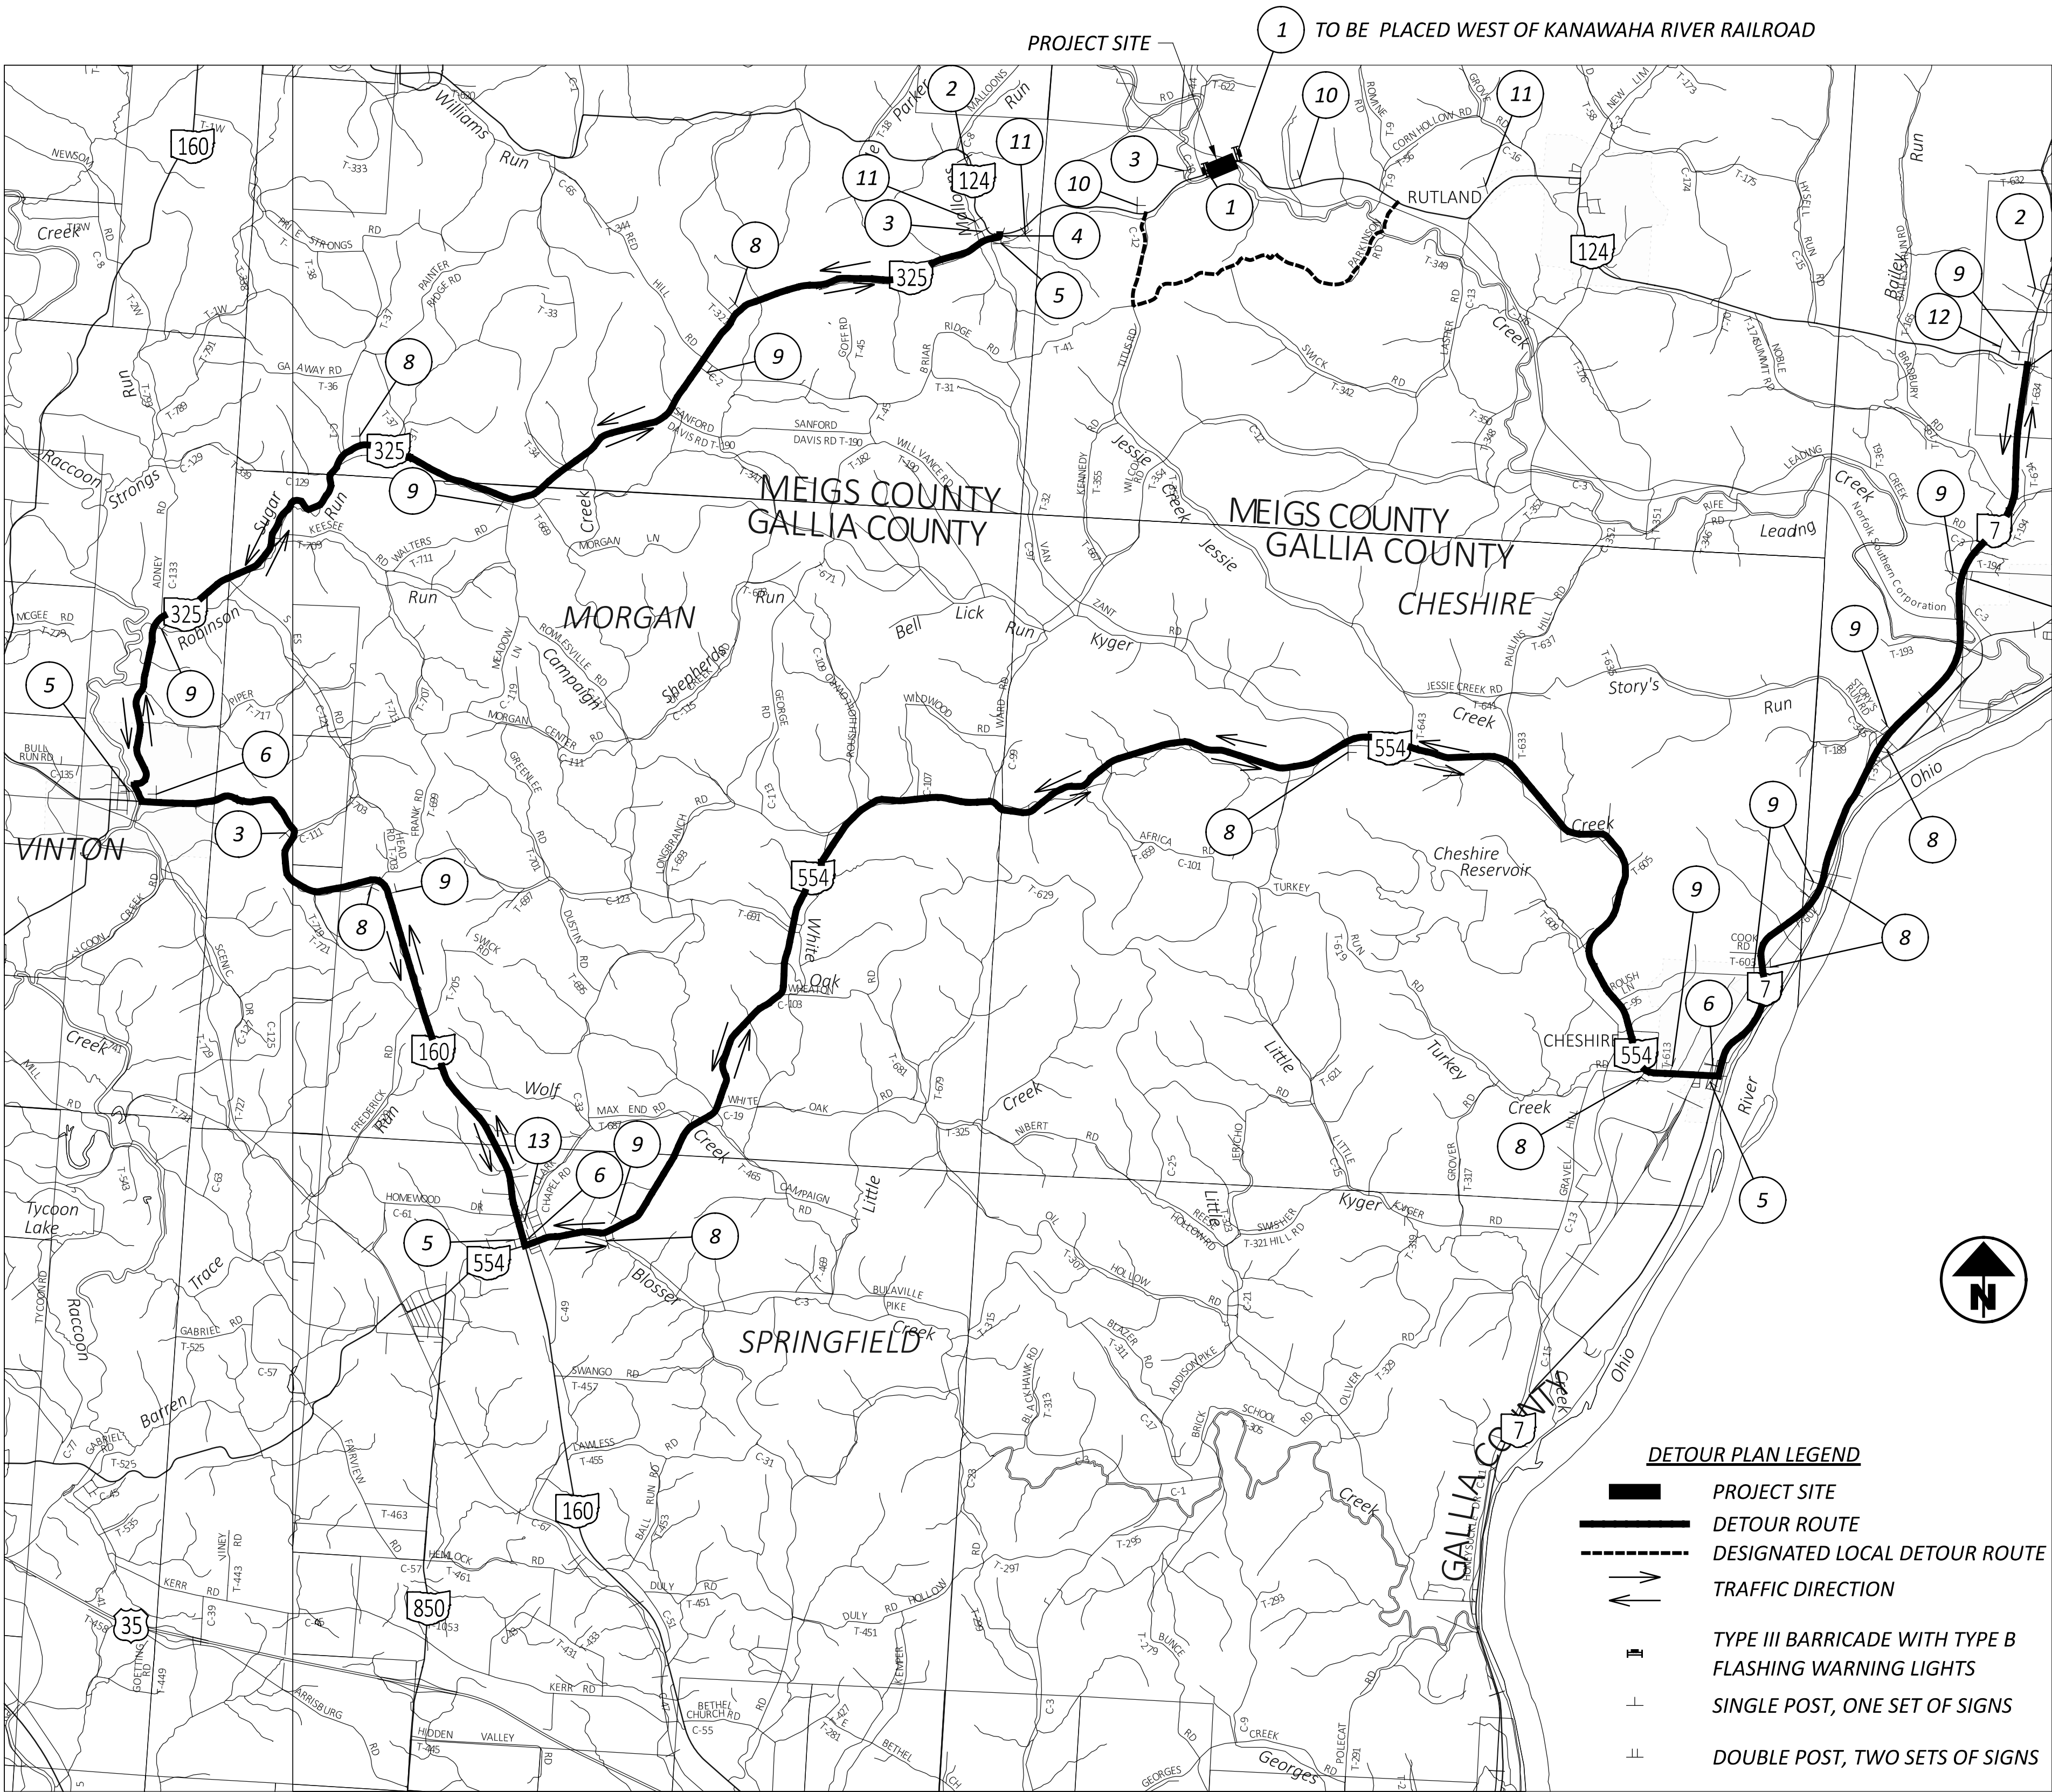

PROPOSED DETOUR PLAN

NOTES

- SIGNS 1, 10, 11, AND 12 SHALL BE MOUNTED ON TYPE III BARRICADES WITH TYPE B FLASHING (AMBER) WARNING LIGHT(S) AS PER SCD MT-101.60.
- SIGN 2 SHALL BE MOUNTED ON SIGN POST WITH TYPE B FLASHING (AMBER) WARNING LIGHTS.
- THE CONTRACTOR SHALL PROVIDE, ERECT, MAINTAIN AND REMOVE THE ABOVE DETOUR SIGNING. PAYMENT FOR ALL SIGNS AND BARRICADES ARE TO BE INCLUDED IN ITEM 614 - DETOUR SIGNING.
- THE DURATION OF CLOSURE FOR SR 124 SHALL BE 90 DAYS.

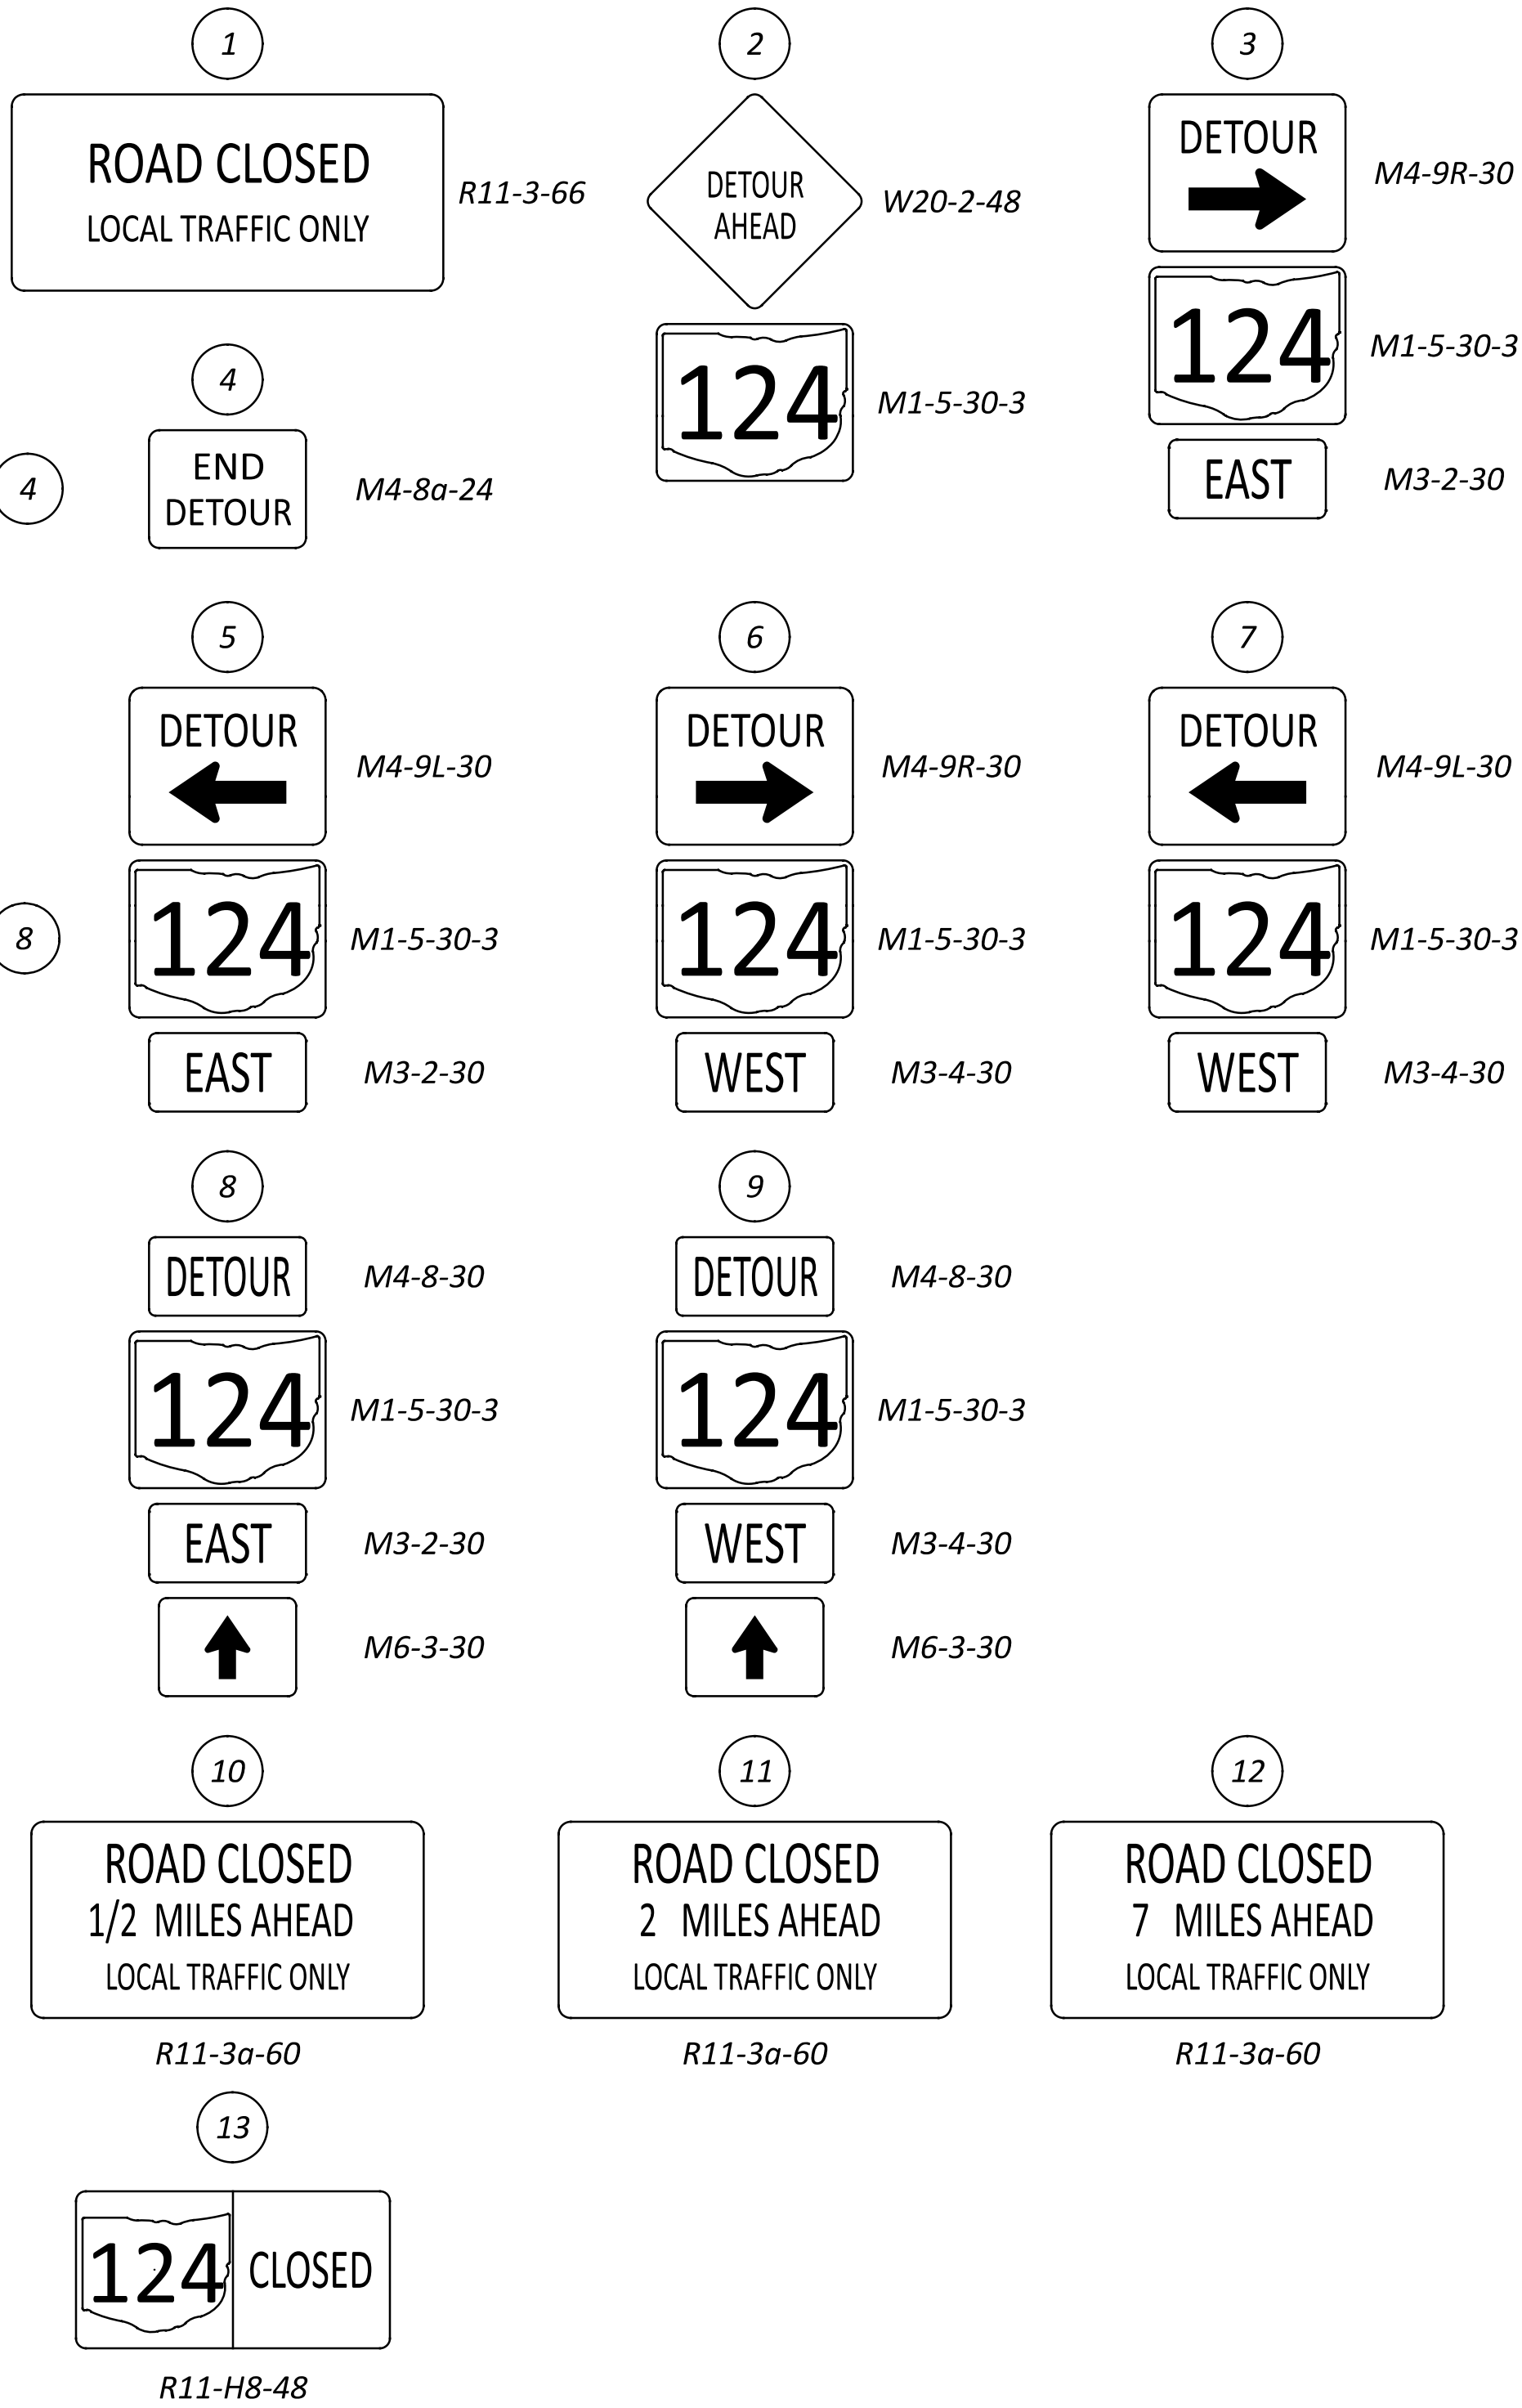

DETOUR PLAN

DESIGN AGENCY

AMT

DESIGNER

JAL

REVIEWER

JAH 07/15/25

PROJECT ID

119906

SHEET

P.07

TOTAL

31

ITEM 614, MAINTAINING TRAFFIC
THE CONTRACTOR SHALL PROVIDE, ERECT AND MAINTAIN STANDARD 48 X 30 INCH ROAD CLOSED SIGNS, SIGN SUPPORTS, BARRICADES AND LIGHTS, AS SHOWN IN THE PLANS AND AS IN SCD MT-101.60.

NOTICE OF CLOSURE SIGNS (W20-H13) SHALL BE ERECTED BY THE CONTRACTOR PRIOR TO THE SCHEDULED ROAD OR RAMP CLOSURE IN ACCORDANCE WITH THE NOTICE OF CLOSURE TIME TABLE BELOW. SR 124 SHALL BE CLOSED FOR 90 DAYS. NO LANE CLOSURES PRIOT TO THE 90 DAY CLOSURE PERIOD WILL BE PERMITTED TO PERFORM WORK.

THE SIGNS SHALL BE ERECTED ON THE RIGHT-HAND SIDE OF THE ROAD FACING TRAFFIC. THEY SHALL BE PLACED SO AS NOT TO INTERFERE WITH THE VISIBILITY OF ANY OTHER TRAFFIC CONTROL SIGNS. ON ROADWAYS, THEY SHOULD BE ERECTED AT OR NEAR THE POINT OF CLOSURE. THE SIGNS MAY BE ERECTED ANYWHERE ON RAMPS AS LONG AS THEY ARE VISIBLE TO THE MOTORISTS USING THE RAMP. ON ENTRANCE RAMPS, THE SIGN SHALL BE ERECTED WELL IN ADVANCE OF THE MERGE AREA TO AVOID DISTRACTING MOTORISTS.

THE SIGN SHALL DISPLAY THE DATE OF THE CLOSURE IN MMM-DD FORMAT AND THE NUMBER OF DAYS OF THE CLOSURE. THE LAST LINE OF THE W20-H13 SIGN LISTS A PHONE NUMBER WHICH A MOTORIST MAY CALL FOR ADDITIONAL INFORMATION. THIS IS TO BE A SPECIFIC OFFICE WITHIN THE DISTRICT RATHER THAN THE GENERAL SWITCHBOARD NUMBER.

THE CONTRACTOR SHALL PROVIDE, ERECT AND MAINTAIN SIGNS AND SIGN SUPPORTS, AS DETAILED IN THE OHIO MANUAL OF UNIFORM TRAFFIC CONTROL DEVICES, AND TYPE III BARRICADES.

NOTIFICATION OF CLOSURE SIGN TIME TABLE		
ITEM	DURATION OF CLOSURE	SIGN DISPLACED TO PUBLIC
	>= 2 WEEKS	14 CALENDAR DAYS PRIOR TO CLOSURE
ROAD CLOSURES	> 12 HOURS & < 2 WEEKS	7 CALENDAR DAYS PRIOR TO CLOSURE
	<= 12 HOURS	2 BUSINESS DAYS PRIOR TO CLOSURE

THE CONTRACTOR SHALL MAINTAIN SAFE AND ADEQUATE DRIVEWAYS IN ORDER TO PROVIDE CONTINUOUS ACCESS FOR PASSENGER VEHICLES, TRUCKS, AND SAFETY EQUIPMENT TO ALL ADJOINING PROPERTIES.

THE CONTRACTOR SHALL MAINTAIN ALL EXISTING DRAINAGE STRUCTURES WITHIN THE WORK AREA, AS DETERMINED BY THE ENGINEER, TO PROMOTE POSITIVE FLOW THROUGHOUT THE CONSTRUCTION PROJECT. PROPOSED DRAINAGE STRUCTURES, IF PARTIALLY INSTALLED, SHALL BE PROTECTED. ONCE COMPLETED, THE CONTRACTOR SHALL MAINTAIN THE STRUCTURE TO PROMOTE POSITIVE FLOW.

THE FOLLOWING ESTIMATED QUANTITIES HAVE BEEN INCLUDED IN THE GENERAL SUMMARY FOR USE AS DETERMINED BY THE ENGINEER FOR THE MAINTENANCE OF TRAFFIC.

ITEM 410,	TRAFFIC COMPACTED SURFACE, TYPE A OR B -----	20 CU. YD.
ITEM 410,	TRAFFIC COMPACTED SURFACE, TYPE C -----	20 CU. YD.
ITEM 614,	ASPHALT CONCRETE FOR MAINTAINING TRAFFIC -----	20 CU. YD.
ITEM 616,	WATER -----	10 M. GAL.

ALL WORK AND TRAFFIC CONTROL DEVICES SHALL BE IN ACCORDANCE WITH C&MS 614 AND OTHER APPLICABLE PORTIONS OF THE SPECIFICATIONS, AS WELL AS THE OHIO MANUAL OF UNIFORM TRAFFIC CONTROL DEVICES. PAYMENT FOR ALL LABOR, EQUIPMENT AND MATERIALS SHALL BE INCLUDED IN THE LUMP SUM CONTRACT PRICE FOR ITEM 614, MAINTAINING TRAFFIC, UNLESS SEPARATELY ITEMIZED IN THE PLAN.

NOTIFICATION OF TRAFFIC RESTRICTIONS
THROUGHOUT THE DURATION OF THE PROJECT, THE CONTRACTOR SHALL NOTIFY THE PROJECT ENGINEER IN WRITING OF ALL TRAFFIC RESTRICTIONS AND UPCOMING MAINTENANCE OF TRAFFIC CHANGES. THE CONTRACTOR SHALL ENSURE THE WRITTEN NOTIFICATION IS SUBMITTED IN A TIMELY MANNER TO ALLOW THE PROJECT ENGINEER TO MEET THE REQUIRED TIME FRAMES SET FORTH IN THE TABLE BELOW TO INFORM THE SPECIAL HAULING PERMITS SECTION (HAULING.PERMITS@DOT.OHIO.GOV) AND THE DISTRICT PUBLIC INFORMATION OFFICE (PIO). THIS NOTIFICATION SHALL BE RECEIVED BY THE PROJECT ENGINEER PRIOR TO THE PHYSICAL SETUP OF ANY APPLICABLE SIGNS OR MESSAGE BOARDS.

INFORMATION SHOULD INCLUDE, BUT IS NOT LIMITED TO, ALL CONSTRUCTION ACTIVITIES THAT IMPACT OR INTERFERE WITH TRAFFIC AND SHALL LIST THE SPECIFIC LOCATION, TYPE OF WORK, ROAD STATUS, DATE AND TIME OF RESTRICTION, DURATION OF RESTRICTION, NUMBER OF LANES MAINTAINED, NUMBER OF LANES CLOSED, MINIMUM VERTICAL CLEARANCE, MINIMUM WIDTH OF DRIVABLE PAVEMENT, DETOUR ROUTES, IF APPLICABLE, AND ANY OTHER INFORMATION REQUESTED BY THE PROJECT ENGINEER.

NOTIFICATION OF TRAFFIC RESTRICTIONS TIME TABLE			
ITEM	DURATION OF CLOSURE	NOTICE DUE TO PERMITS & PIO	
	>= 2 WEEKS	21 CALENDAR DAYS PRIOR TO CLOSURE	
ROAD CLOSURES	> 12 HOURS & < 2 WEEKS	14 CALENDAR DAYS PRIOR TO CLOSURE	
	<= 12 HOURS	4 CALENDAR DAYS PRIOR TO CLOSURE	
START OF CONSTRUCTION	N/A	14 CALENDAR DAYS PRIOR TO IMPLEMENTATION	

ANY UNFORESEEN CONDITIONS NOT SPECIFIED IN THE PLANS REQUIRING TRAFFIC RESTRICTIONS SHALL ALSO BE REPORTED TO THE PROJECT ENGINEER USING THE NOTIFICATION TIME TABLE.

DESIGNATED LOCAL DETOUR ROUTE
IN ADDITION TO THE OFFICIAL, SIGNED DETOUR ROUTE, A LOCAL ROUTE HAS BEEN DETERMINED TO BE THE SECONDARY, UNSIGNED DETOUR ROUTE OR "DESIGNATED LOCAL DETOUR ROUTE." THIS ROUTE IS SHOWN ON SHEET P.07.

DURING THE TIME THAT TRAFFIC IS DETOURED, THE CONTRACTOR SHALL MAINTAIN THIS ROUTE IN A CONDITION WHICH IS REASONABLY SMOOTH AND FREE FROM HOLES, RUTS, RIDGES, BUMPS, DUST AND STANDING WATER. ONCE THE DETOUR IS REMOVED AND TRAFFIC RETURNED TO ITS NORMAL PATTERN, THE DESIGNATED LOCAL DETOUR ROUTE SHALL BE RESTORED TO A CONDITION THAT IS EQUIVALENT TO THAT WHICH EXISTED PRIOR TO ITS USE FOR THIS PURPOSE. ALL SUCH WORK SHALL BE PERFORMED WHEN AND AS DETERMINED BY THE ENGINEER.

THE FOLLOWING ESTIMATED QUANTITIES ARE PROVIDED FOR USE AS DETERMINED BY THE ENGINEER TO MAINTAIN AND SUBSEQUENTLY RESTORE THE DESIGNATED LOCAL DETOUR ROUTE.

ITEM 301,	ASPHALT CONCRETE BASE, PG 64-22 (449) --	10 CU. YD.
ITEM 304,	AGGREGATE BASE -----	20 CU. YD.
ITEM 441,	ASPHALT CONCRETE SURFACE COURSE, TYPE 1, (449), PG 64-22 -----	5 CU. YD.
ITEM 407,	TACK COAT -----	20 GAL.

DUST CONTROL
THE CONTRACTOR SHALL FURNISH AND APPLY WATER FOR DUST CONTROL AS DIRECTED BY THE ENGINEER. THE FOLLOWING ESTIMATED QUANTITIES HAVE BEEN INCLUDED FOR DUST CONTROL PURPOSES:

ITEM 616, WATER ----- 10 M. GAL.

SEQUENCE OF CONSTRUCTION
ACCESS TO ALL PROPERTIES SHALL BE MAINTAINED AT ALL TIMES. IF A PROPERTY HAS MORE THAN ONE ENTRANCE DRIVE, ONE DRIVE MAY BE CLOSED DURING CONSTRUCTION. WHEN THE CONTRACTOR DEEMS THAT THE CLOSURE OF SR 124 IS NEEDED TO START THE PROPOSED ROADWAY WORK, A DETOUR HAS BEEN PROVIDED ON SHEET P.07.

ALL EXISTING DRAINAGE FLOWS SHALL BE MAINTAINED AT ALL TIMES.

PHASE 1:

- PERFORM CLEARING AND GRUBBING WITHIN THE EXISTING RIGHT OF WAY LIMITS AND REMOVE EXISTING PAVEMENT AND GUARDRAIL.

PHASE 2:

- PLACE ALL PROPOSED DRAINAGE STRUCTURES. PERFORM EARTHWORK. ALL ROOF DRAINS AND FOUNDATION DRAINS SHALL BE CONNECTED TO DITCH IF DISTURBED BY CONSTRUCTION ACTIVITIES.
- PLACE FULL DEPTH PAVEMENT REPLACEMENT EXCEPT THE TOP 1½" ASHPALT CONCRETE SURFACE COURSE WITHIN THE FULL DEPTH SECTION LIMITS.

PHASE 3:

- PERFORM SURFACE MILLING WITHIN THE RESURFACING SECTION LIMITS.
- PLACE THE TOP 1½" ASPHALT CONCRETE SURFACE COURSE THROUGHOUT THE PROJECT LIMITS.
- COMPLETE ALL REMAINING INCIDENTAL PLAN ITEMS AT THIS TIME.

ONCE ALL OF THE ABOVE WORK HAS BEEN COMPLETED AND APPROVED BY THE ENGINEER, THE DETOUR FOR SR 124 SHALL BE REMOVED. SR 124 SHALL THEN BE OPEN TO THRU TRAFFIC.

ITEM 614, PORTABLE CHANGEABLE MESSAGE SIGNS, AS PER PLAN
THE CONTRACTOR SHALL FURNISH, INSTALL, MAINTAIN AND REMOVE, WHEN NO LONGER NEEDED, A CHANGEABLE MESSAGE SIGN. THE SIGN SHALL BE OF A TYPE SHOWN ON A LIST OF APPROVED PCMS UNITS AVAILABLE ON THE OFFICE OF MATERIALS MANAGEMENT WEB PAGE. THE LIST CONTAINS CLASS A AND B UNITS WITH MINIMUM LEGIBILITY DISTANCES OF 800 FEET AND 650 FEET, RESPECTIVELY.

EACH SIGN SHALL BE TRAILER-MOUNTED AND EQUIPPED WITH A FUNCTIONAL DIMMING MECHANISM, TO DIM THE SIGN DURING DARKNESS, AND A TAMPER AND VANDAL PROOF ENCLOSURE. EACH SIGN SHALL BE PROVIDED WITH APPROPRIATE TRAINING AND OPERATION INSTRUCTIONS TO ENABLE ON-SITE PERSONNEL TO OPERATE AND TROUBLESHOOT THE UNIT. THE SIGN SHALL ALSO BE CAPABLE OF BEING POWERED BY AN ELECTRICAL SERVICE DROP FROM A LOCAL UTILITY COMPANY. THE PCMS SHALL BE DELINEATED IN ACCORDANCE WITH C&MS 614.03.

THE PROBABLE PCMS LOCATIONS AND WORK LIMITS FOR THOSE LOCATIONS ARE TO BE AS DIRECTED BY THE ENGINEER. PLACEMENT, OPERATION, MAINTENANCE AND ALL ACTIVATION OF THE SIGNS BY THE CONTRACTOR SHALL BE AS DIRECTED BY THE ENGINEER. THE PCMS SHALL BE LOCATED IN A HIGHLY VISIBLE POSITION YET PROTECTED FROM TRAFFIC. THE CONTRACTOR SHALL, AT THE DIRECTION OF THE ENGINEER, RELOCATE THE PCMS TO IMPROVE VISIBILITY OR ACCOMMODATE CHANGED CONDITIONS. WHEN NOT IN USE, THE PCMS SHALL BE TURNED OFF. ADDITIONALLY, WHEN NOT IN USE FOR EXTENDED PERIODS OF TIME, THE PCMS SHALL BE TURNED AWAY FROM ALL TRAFFIC.

THE ENGINEER SHALL BE PROVIDED ACCESS TO EACH SIGN UNIT AND SHALL BE PROVIDED WITH APPROPRIATE TRAINING AND OPERATION INSTRUCTIONS TO ENABLE ODOT PERSONNEL TO OPERATE AND TROUBLESHOOT THE UNIT, AND TO REVISE SIGN MESSAGES, IF NECESSARY.

ALL MESSAGES TO BE DISPLAYED ON THE SIGN WILL BE PROVIDED BY THE ENGINEER. A LIST OF ALL REQUIRED PRE-PROGRAMMED MESSAGES WILL BE GIVEN TO THE CONTRACTOR AT THE PROJECT PRECONSTRUCTION CONFERENCE. THE SIGN SHALL HAVE THE CAPABILITY TO STORE UP TO 99 MESSAGES. MESSAGE MEMORY OR PRE-PROGRAMMED DISPLAYS SHALL NOT BE LOST AS A RESULT OF POWER FAILURES TO THE ON-BOARD COMPUTER. THE SIGN LEGEND SHALL BE CAPABLE OF BEING CHANGED IN THE FIELD. THREE-LINE PRESENTATION FORMATS WITH UP TO SIX MESSAGE PHASES SHALL BE SUPPORTED. PCMS FORMAT SHALL PERMIT THE COMPLETE MESSAGE FOR EACH PHASE TO BE READ AT LEAST TWICE.

THE PCMS SHALL CONTAIN AN ACCURATE CLOCK AND PROGRAMMING LOGIC WHICH WILL ALLOW THE SIGN TO BE ACTIVATED, DEACTIVATED OR MESSAGES CHANGED AUTOMATICALLY AT DIFFERENT TIMES OF THE DAY FOR DIFFERENT DAYS OF THE WEEK.

THE CONTRACTOR SHALL BE RESPONSIBLE FOR 24-HOUR-PER-DAY OPERATION AND MAINTENANCE OF THESE SIGNS ON THE PROJECT FOR THE DURATION OF THE PHASES WHEN THE PLAN REQUIRES THEIR USE.

PAYMENT FOR THE ABOVE DESCRIBED ITEM SHALL BE AT THE CONTRACT UNIT PRICE. PAYMENT SHALL INCLUDE ALL LABOR, MATERIALS, EQUIPMENT, FUELS, LUBRICATING OILS, SOFTWARE, HARDWARE AND INCIDENTALS TO PERFORM THE ABOVE DESCRIBED WORK.

ITEM 614, PORTABLE CHANGEABLE MESSAGE SIGN, AS PER PLAN ----- 8 SIGN MONTH ASSUMING 2 PCMS SIGNS FOR 4 MONTHS

DESIGN AGENCY	
	
DESIGNER	JAL
REVIEWER	JAH 07/15/25
PROJECT ID	119906
SHEET	TOTAL
P.08	31

GENERAL SUMMARY

GENERAL SUMMARY	
DESIGN AGENCY	
	
DESIGNER	
JAL	
REVIEWER	
JAH	07/15/25
PROJECT ID	
119906	
SHEET	TOTAL
P.10	31

MEG-124-9.20

MODEL: Sheet GS001 - Roadway Subsum PAPER SIZE: 34x22 (in.) DATE: 7/17/2025 TIME: 12:51:23 PM USER: hduanford
pw:\bchddot-pw-02\Documents\01 Active Projects\District 10\Meigs\119906\401-Engineering_AWTT\Roadway\Sheets\119906_GS001.dgn

[illegible]

ROADWAY SUBSUMMARY

DESIGN AGENCY



DESIGNER

JAL

REVIEWER

JAH 07/15/25

PROJECT ID

119906

SHEET TOTAL

P.11 | 3

MEG-124-9.20

MODEL: Steel GS002 - Pavement Subsum PAPER SIZE: 34x22 (in.) DATE: 7/17/2025 TIME: 12:51:23 PM USER: hdnford
pw:\bhoildi-pw-bentley.com\hhoildi-pw-02\Documents\01 Active Projects\District 10\Meigs\119906\401-Engineering_AMTTRoadway\Sheets\119906_GS001.dgn

[illegible]

PAVEMENT SUBSUMMARY

DESIGN AGENCY



DESIGNER

JAL

REVIEWER

JAH 07/15/25

PROJECT ID
119906

SHEET	TOTAL
P.12	3

MEG-124-9.20

MODEL: Steel GS003 - Drainage Subsum PAPERSIZE: 34x22 (in.) DATE: 7/17/2025 TIME: 12:51:23 PM USER: hduanford
pw:\bhoildi-pw-bentley.com\bhoildi-pw-02\Documents\01 Active Projects\District 10\Meigs\119906\401-Engineering_AMT\Roadway\Sheels\119906_GS001.dgn

[illegible]

DESIGN AGENCY	
	
DESIGNER	
JAL	
REVIEWER	
JAH	07/15/25
PROJECT ID	
119906	
SHEET	TOTAL
P.13	31

MEG-124-9.20

MODEL: Sheet GS004 - TC Subsum PAPER SIZE: 34x22 (in.) DATE: 7/17/2025 TIME: 12:51:23 PM USER: hdnandf
pw:\bhoildi-pw.bentley.com:rhodioli-pw-02\Documents\01 Active Projects\District 10\Meigs\119906\401-Engineering_AMT\Roadway\Sheets\119906_GS001.dgn


REF NO.	SHEET NO.	STATION TO STATION				CODE	SIZE (INCHES)				621	621	630	630	630	630	644	644	644								
											RPM	RAISED PAVEMENT MARKER REMOVED	GROUND MOUNTED SUPPORT, NO. 3 POST	SIGN POST REFLECTOR	SIGN, FLAT SHEET	REMOVAL OF GROUND MOUNTED SIGN AND DISPOSAL	REMOVAL OF GROUND MOUNTED POST SUPPORT AND DISPOSAL	EDGE LINE, 6"	CENTER LINE	RAILROAD SYMBOL MARKING							
											EACH	EACH	FT	EACH	SF	EACH	EACH	MILE	MILE	EACH							
LYL-1	30	490+60.00	LT/RT	TO	492+85.00	LT/RT					3	3						0.05									
WEL-1	30	490+60.00	LT		502+00.00	LT											0.22										
WEL-2	30	490+60.00	RT		502+00.00	RT											0.22										
SR-1	30	490+81.00	RT				M1-5-30-3	30	x	30				12	6.3	2	1										
S-1	30	490+95.00	RT				M3-2-30	30	x	15					3.1												
SR-2	30	492+82.00	RT													1	1										
S-2	30	492+85.00	RT				R2-1-30	30	x	36				7.5													
DYL-1	30	492+85.00	LT/RT		497+00.00	LT/RT					6	6	12					0.08									
S-3	31	494+25.00	LT				W2-2R-30	30	x	30				6.3													
SR-3	31	494+28.00	LT													1	1										
S-4	31	496+65.00	RT				W10-1-24	24	x	R			12	1	12.6												
WRR-1	31	496+67.00	RT																1								
SR-4	31	496+67.00	RT													1	1										
RYL-1	31	497+00.00	LT/RT		501+00.00	LT/RT					5	5						0.08									
SR-5	31	497+45.00	LT													2	1										
S-5	31	497+50.00	LT				W13-1P-24	24	x	24			12	4.0													
							W1-1R-36	36	x	36				9.0													
S-6	31	500+25.00	RT				R2-1-30	30	x	36			12	7.5													
							I-H25c-24	24	x	4				0.7													
SR-6	31	500+27.00	RT													2	2										
DYL-1	31	501+00.00	LT/RT		502+00.00	LT/RT					1	1						0.02									
S-7	31	501+00.00	RT				R2-1-30	30	x	36			24	1	7.5												
SR-7	31	501+01.01	RT													1	1										
																						</					

MODEL: Sheet PAPER: SIZE: 34x22 (in.) DATE: 7/17/2025 TIME: 12:51:31 PM USER: hdnanford
pw:\ohiodot-pw.bentley.com\ohiodot-pw-02\Documents\01 Active Projects\District 10\Meigs\119906\01-Engineering_AMT\Drainage\Sheets\119906_DE001.dgn


- LEGEND**
- CONST. LIMITS
 - ⊙ MH-1, AS PER PLAN
 - ▣ CB-2-3
 - ▨ VEGETATED FILTER STRIP
 - ▩ VEGETATED BIOFILTER
 - ▧ PROP. RESURFACING

PROJECT DESCRIPTION

PROJECT TO ADDRESS FLOODING LOCATION BY IMPROVING DRAINAGE AND RAISING VERTICAL ROADWAY PROFILE OF SR 124, INCLUDING NEW STORM SEWER, GUARDRAIL, TRAFFIC CONTROL SIGNS, AND PAVEMENT MARKINGS.

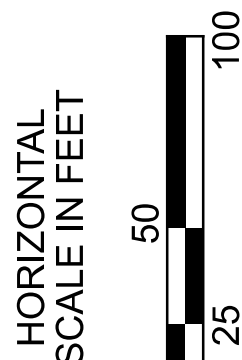

PROJECT SITE PLAN

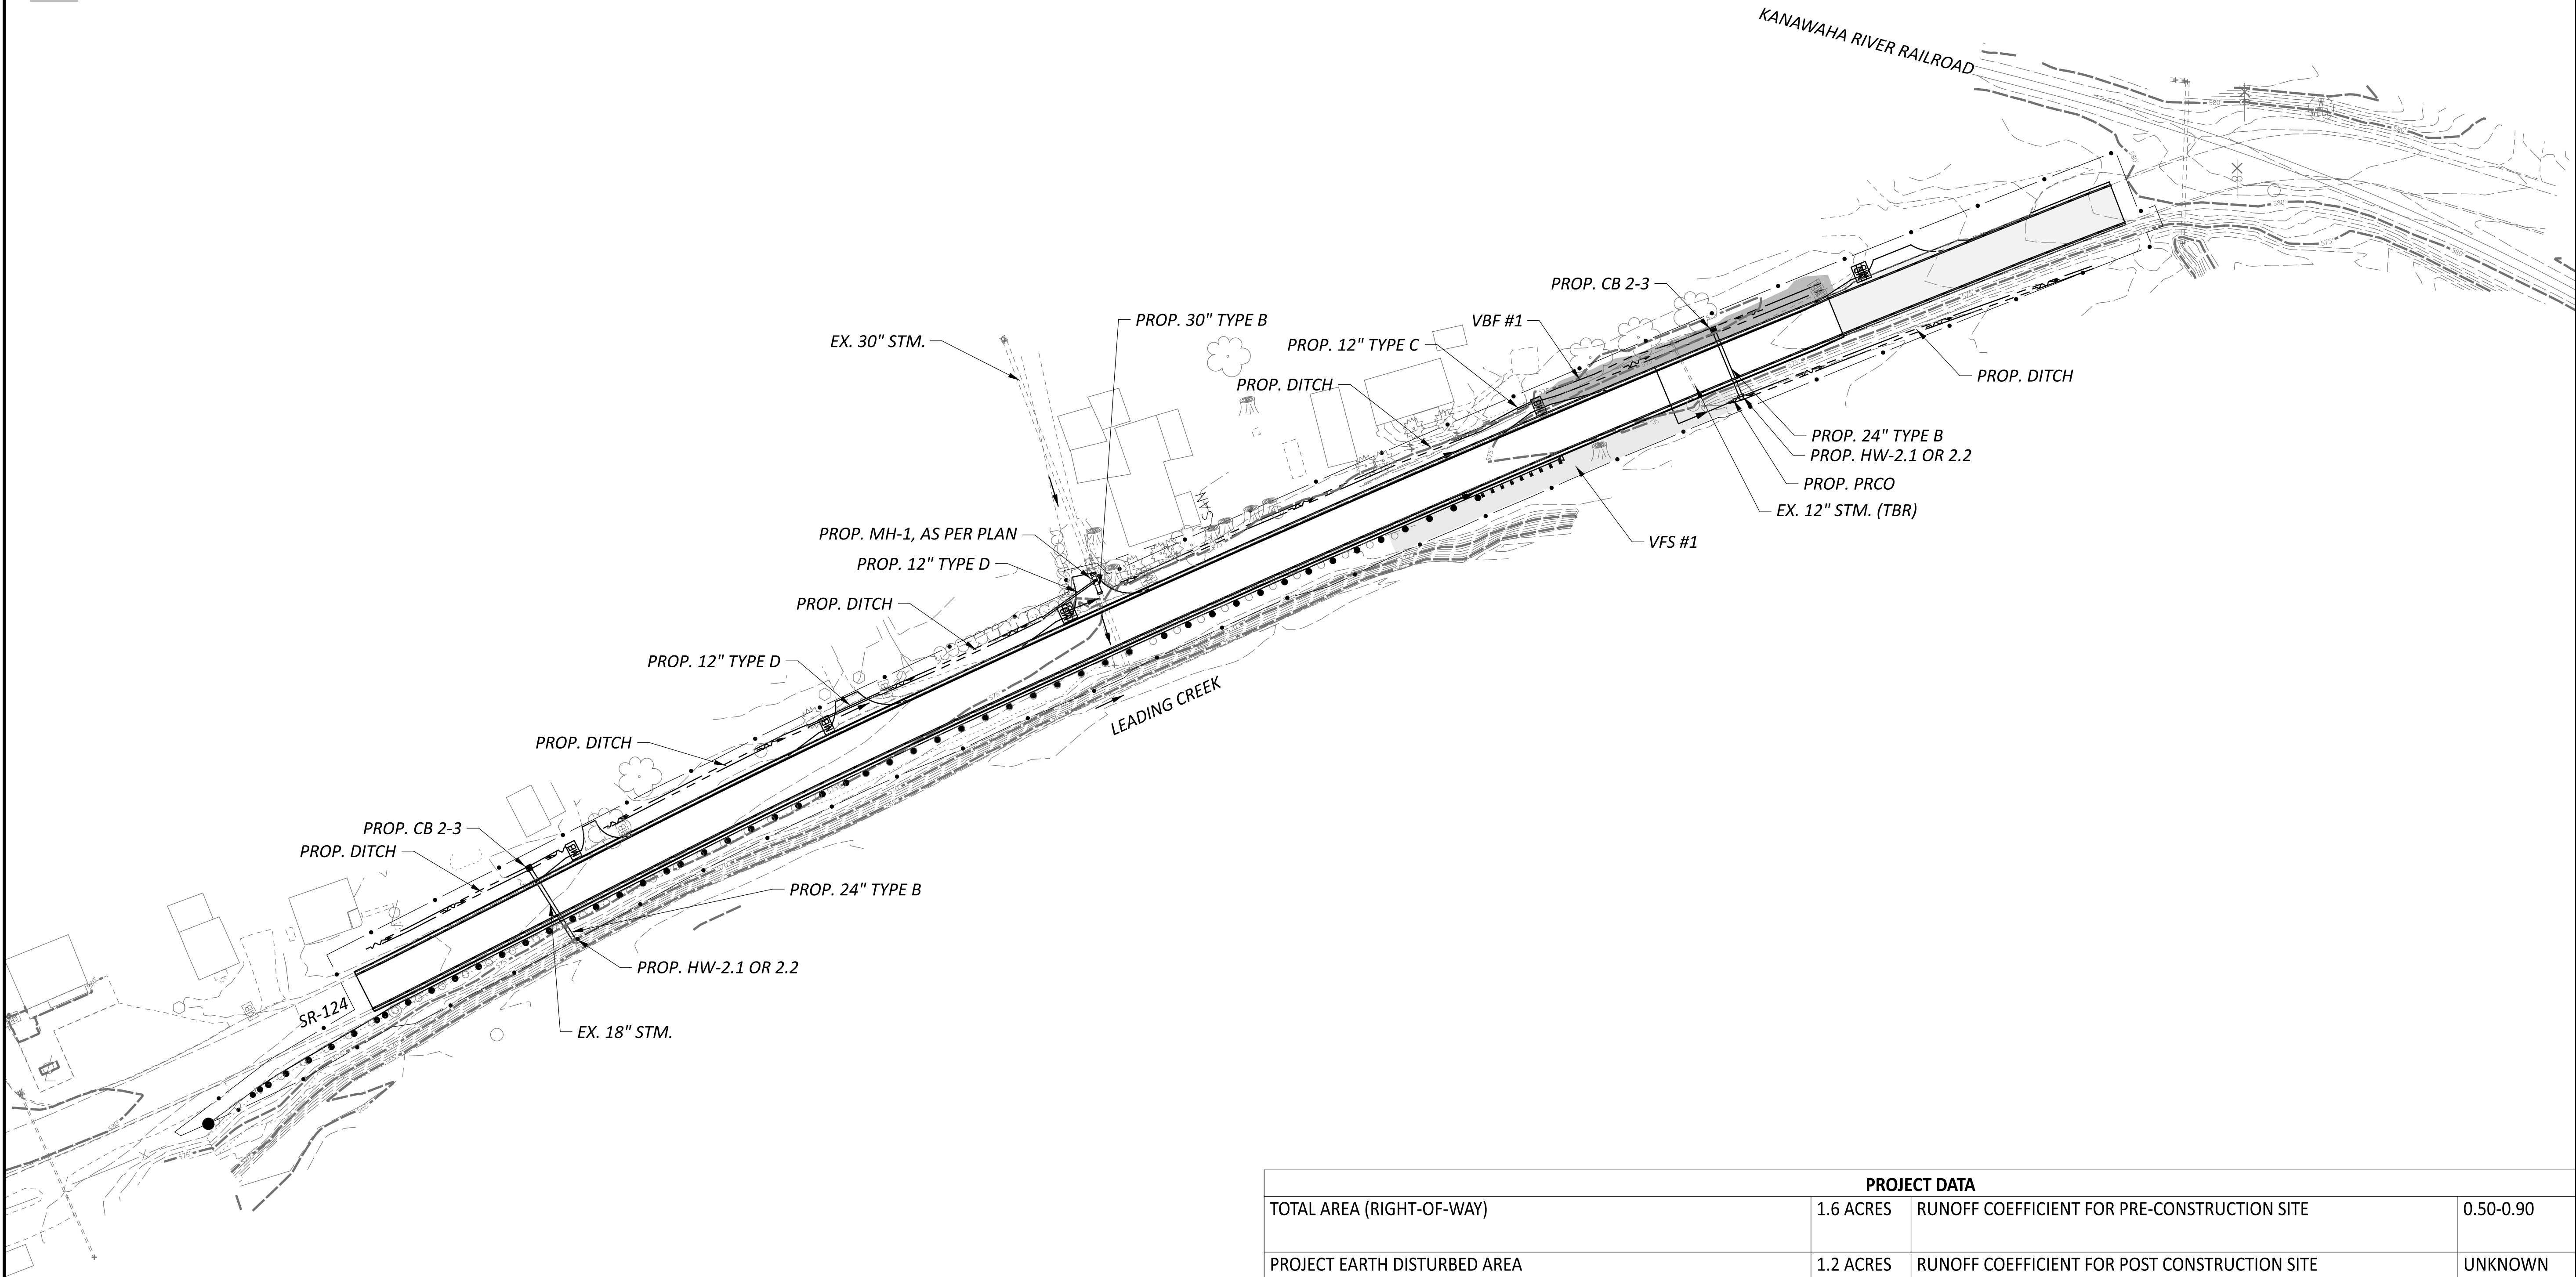

USGS MAP: OH RUTLAND 20130927 TM GEO

LANGSVILLE, OHIO

LONGITUDE: 82°10'54"W

LATITUDE: 39°02'50"N

*LONGITUDE AND LATITUDE TO APPROX. CENTER OF PROJECT

BMP TYPE	LATITUDE/LONGITUDE				BMP WIDTH (FT)	EDA TREATMENT (ACRES)
	BEGIN		END			
VFS #1	39.047017	-82.181560	39.047166	-82.181051	15.0	0.141
VBF #1	39.047172	-82.181566	39.047339	-82.180971	15.0	0.115
				TREATMENT PROVIDED		0.256
				TREATMENT REQUIRED		0.249

PROJECT DATA			
TOTAL AREA (RIGHT-OF-WAY)	1.6 ACRES	RUNOFF COEFFICIENT FOR PRE-CONSTRUCTION SITE	0.50-0.90
PROJECT EARTH DISTURBED AREA	1.2 ACRES	RUNOFF COEFFICIENT FOR POST CONSTRUCTION SITE	UNKNOWN
ESTIMATED CONTRACTOR EARTH DISTURBED AREA	0.6 ACRES	POST CONSTRUCTION BMP: VEGETATED FILTER SLOPES AND BIOFILTER WERE PROVIDED TO MEET NPDES POST-CONSTRUCTION REQUIREMENTS. SEE PLAN AND PROFILE SHEETS FOR LOCATIONS.	
NOTICE OF INTENT EARTH DISTURBED AREA	1.8 ACRES		
IMPERVIOUS (PAVED) AREA FOR PRE-CONSTRUCTION SITE	0.7 ACRES	IMMEDIATE RECEIVING WATERS	LEADING CREEK
IMPERVIOUS (PAVED) AREA FOR POST-CONSTRUCTION SITE	0.7 ACRES	SUBSEQUENT RECEIVING WATERS	OHIO RIVER

DESIGN AGENCY



DESIGNER

JAL

REVIEWER

JAH 07/15/25

PROJECT ID

119906

SHEET

P.15

TOTAL

31

LEGEND
■ 6" BASE PIPE UNDERDRAIN
⊗ TREE (TBR)

NOTES

1. FOR DRIVE DETAILS, SEE SHEET P.29.
2. FOR SIGNING AND PAVEMENT MARKING INFORMATION, SEE SHEETS P.30 - P.31.
3. FOR ROADWAY ϕ AND CONTROL POINT INFORMATION, SEE SHEET P.02.
4. FOR PAVEMENT INFORMATION, SEE SHEET P.03.
5. FOR FURTHER DRAINAGE INFORMATION, SEE DM-1.2, DM-4.4, CB-2-2ABC, MH-1, HW-2.1, AND HW-2.2.
6. FOR FURTHER GUARDRAIL INFORMATION, SEE MGS-1.1, MGS-2.1, AND MGS-4.3.

CURVE DATA
P.I. = STA. 489+30.68
 $\Delta = 05^{\circ}52'23''$ LT
 $D_c = 02^{\circ}21'06''$
 $R = 2,436.39'$
 $T = 124.98'$
 $L = 249.74'$
 $E = 3.20'$

PROP. GR., TYPE MGS, PER SCD MGS-1.1




+43, PROP. MGS ANCHOR
ASSEMBLY, TYPE A

EX. GUARDRAIL (TBR)
PROP. GR., TYPE MGS,
PER SCD MGS-1.1

+10
PROP. GR., TYPE MGS
WITH LONG POSTS
PER SCD MGS-1.1

BEGIN PROJECT
STA. 490+60.00
 ϕ CONST. & R/W SR-124
E240 (019)

BEGIN WORK
STA. 489+33.40
 ϕ CONST. & R/W SR-124

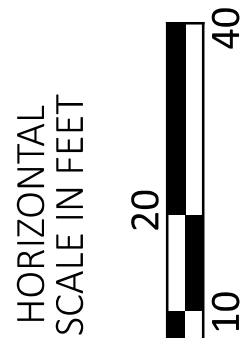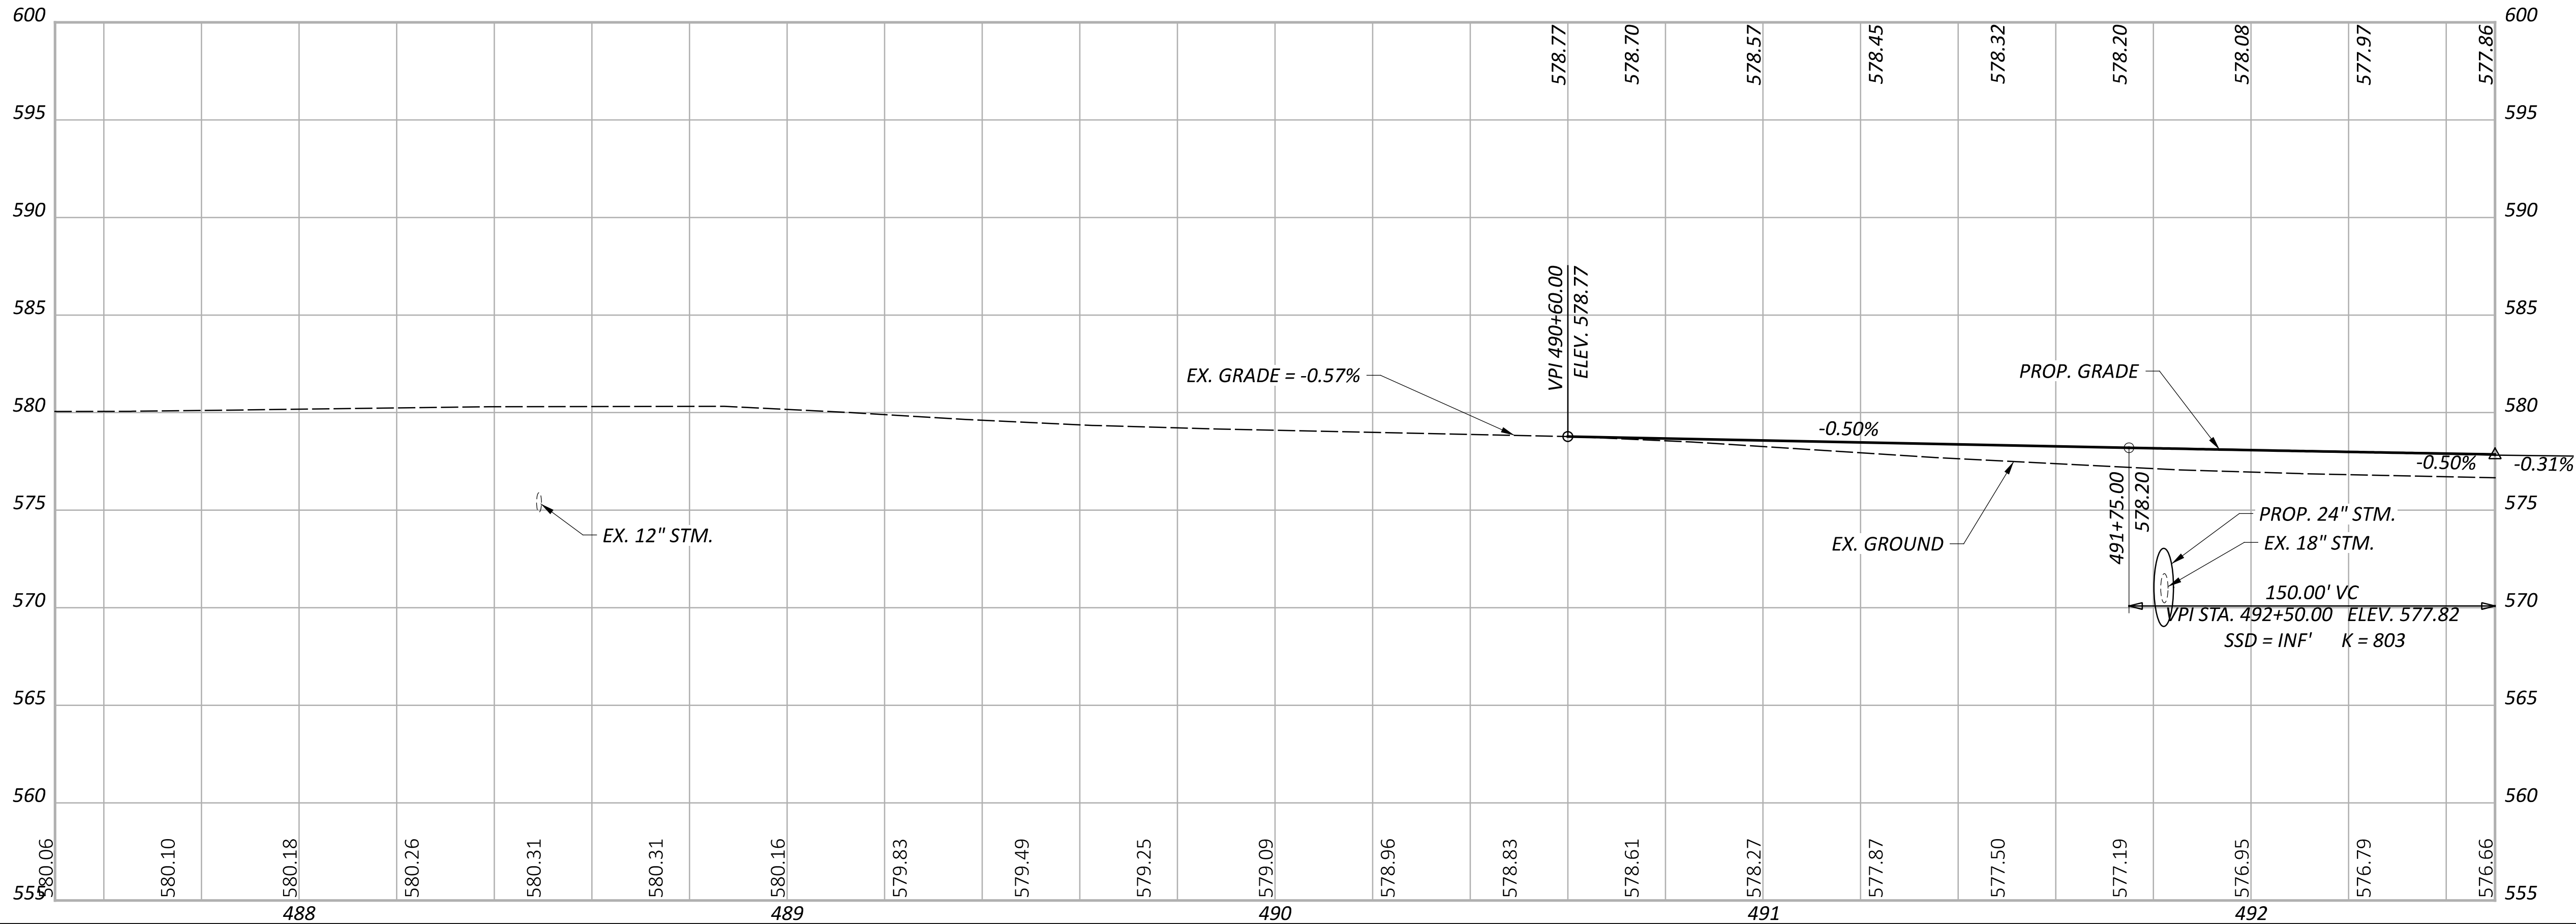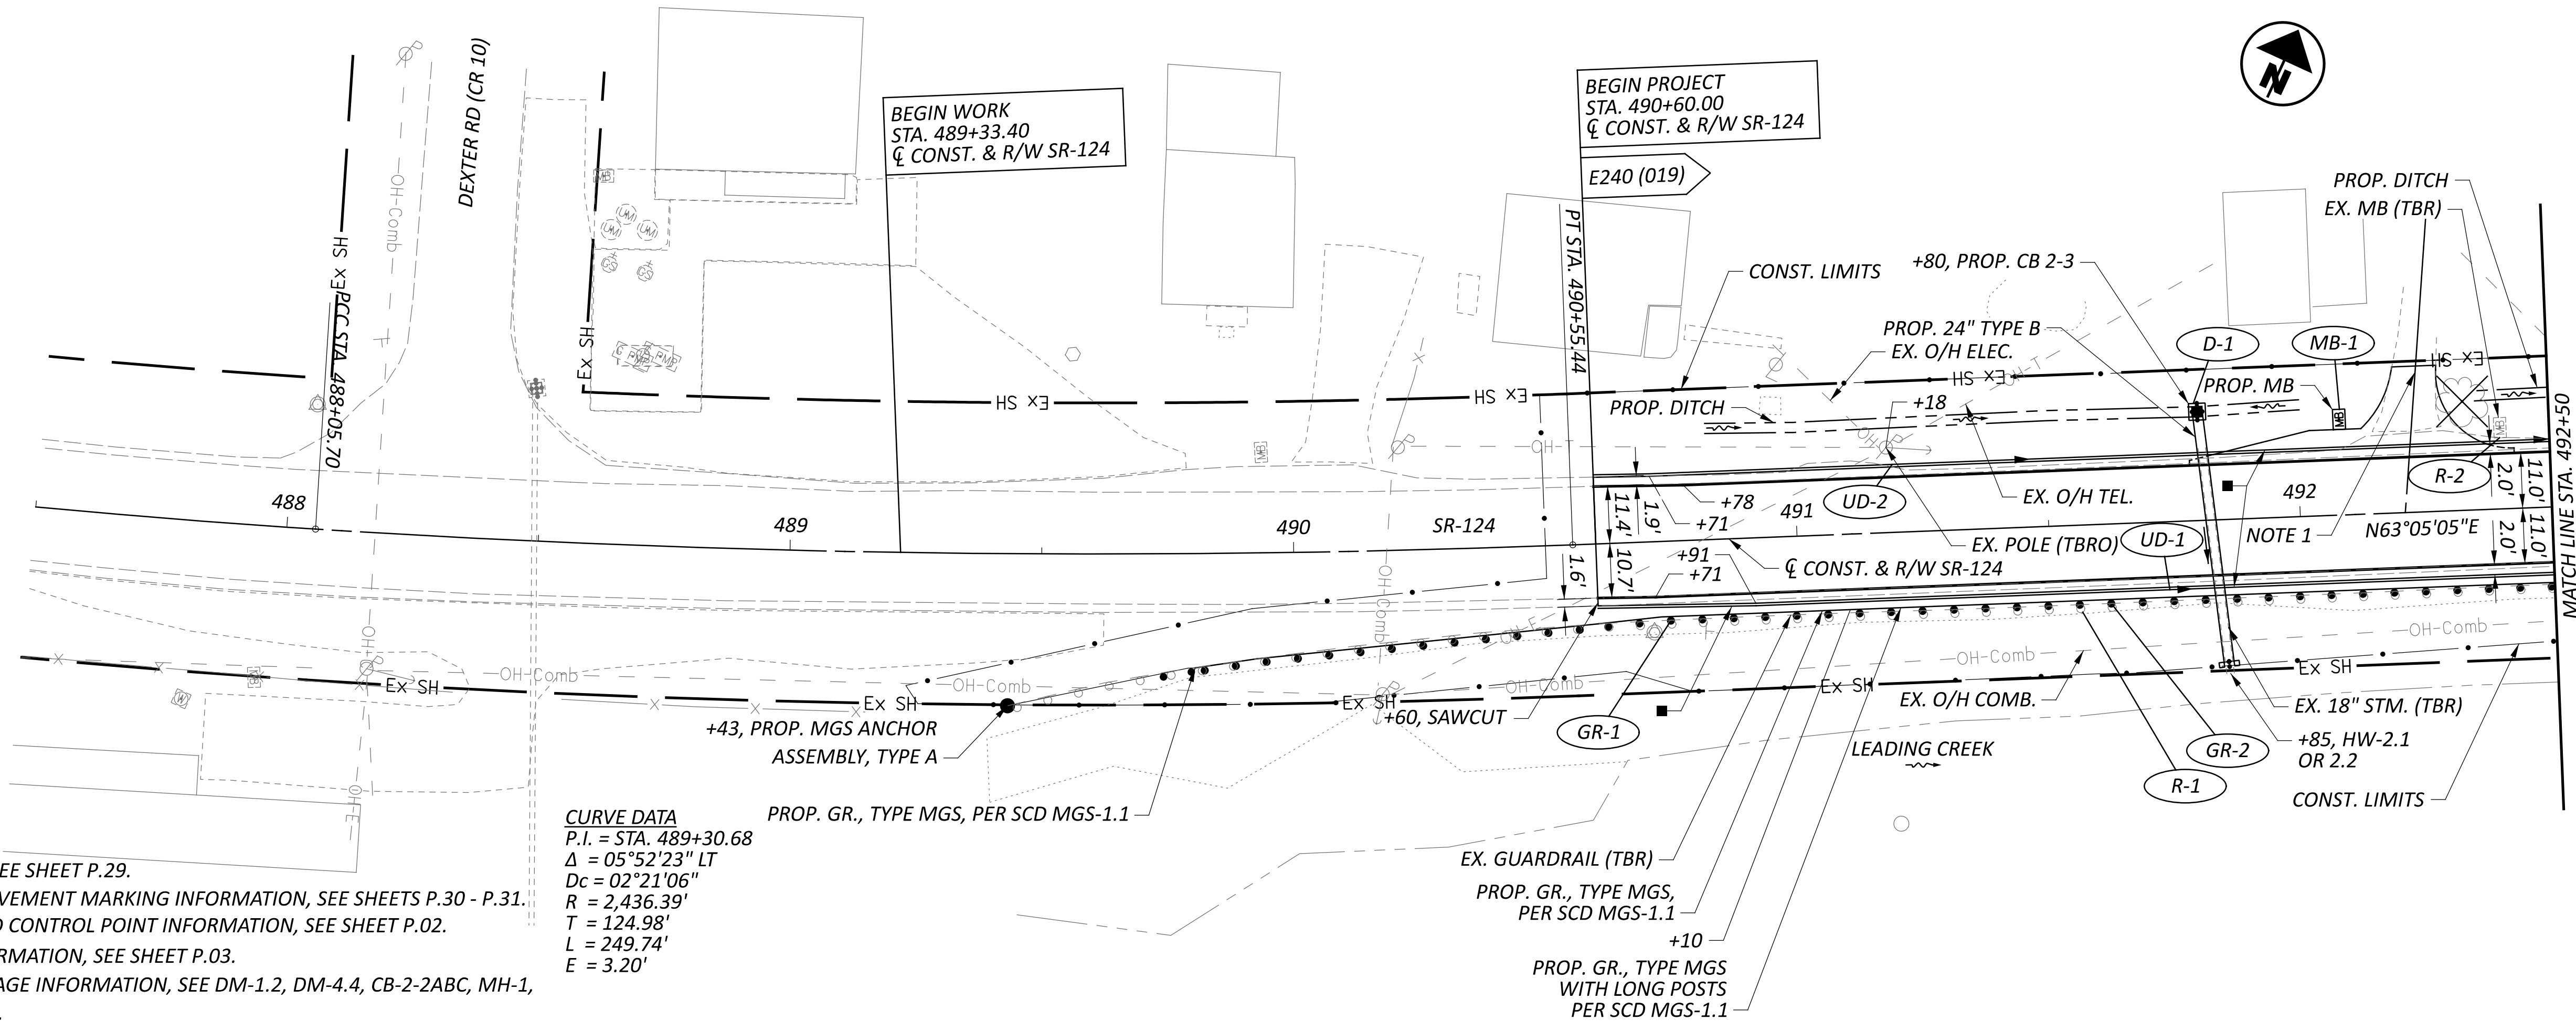

PLAN AND PROFILE
BEGIN PROJECT TO STA. 492+50

DESIGN AGENCY

AMT

DESIGNER

JAL

REVIEWER

JAH 07/15/25

PROJECT ID

119906

SHEET



P.16

TOTAL

31


MODEL: Sheet 2 PAPERSIZE: 34x22 (in.) DATE: 10/2/2025 TIME: 11:14:10 AM PLTDRV: OHDOT_PDF.pltgrc PENTBL: OHDOT_Pen.tbl USER: jhiller@amtengineering.com WORKSPACE: OHDOTCEV02 WORKSET: 119906 PRODUCT: OpenRoadsDesigner 24.00.00.205
pw:\ohiodot-pw.bentley.com\ohiodot-pw-02\Documents\01 Active Projects\District 10\Meigs\119906\401-Engineering AMT\Roadway\Sheets\119906 GP101.dgn

ITEM 670 - SLOPE EROSION PROTECTION

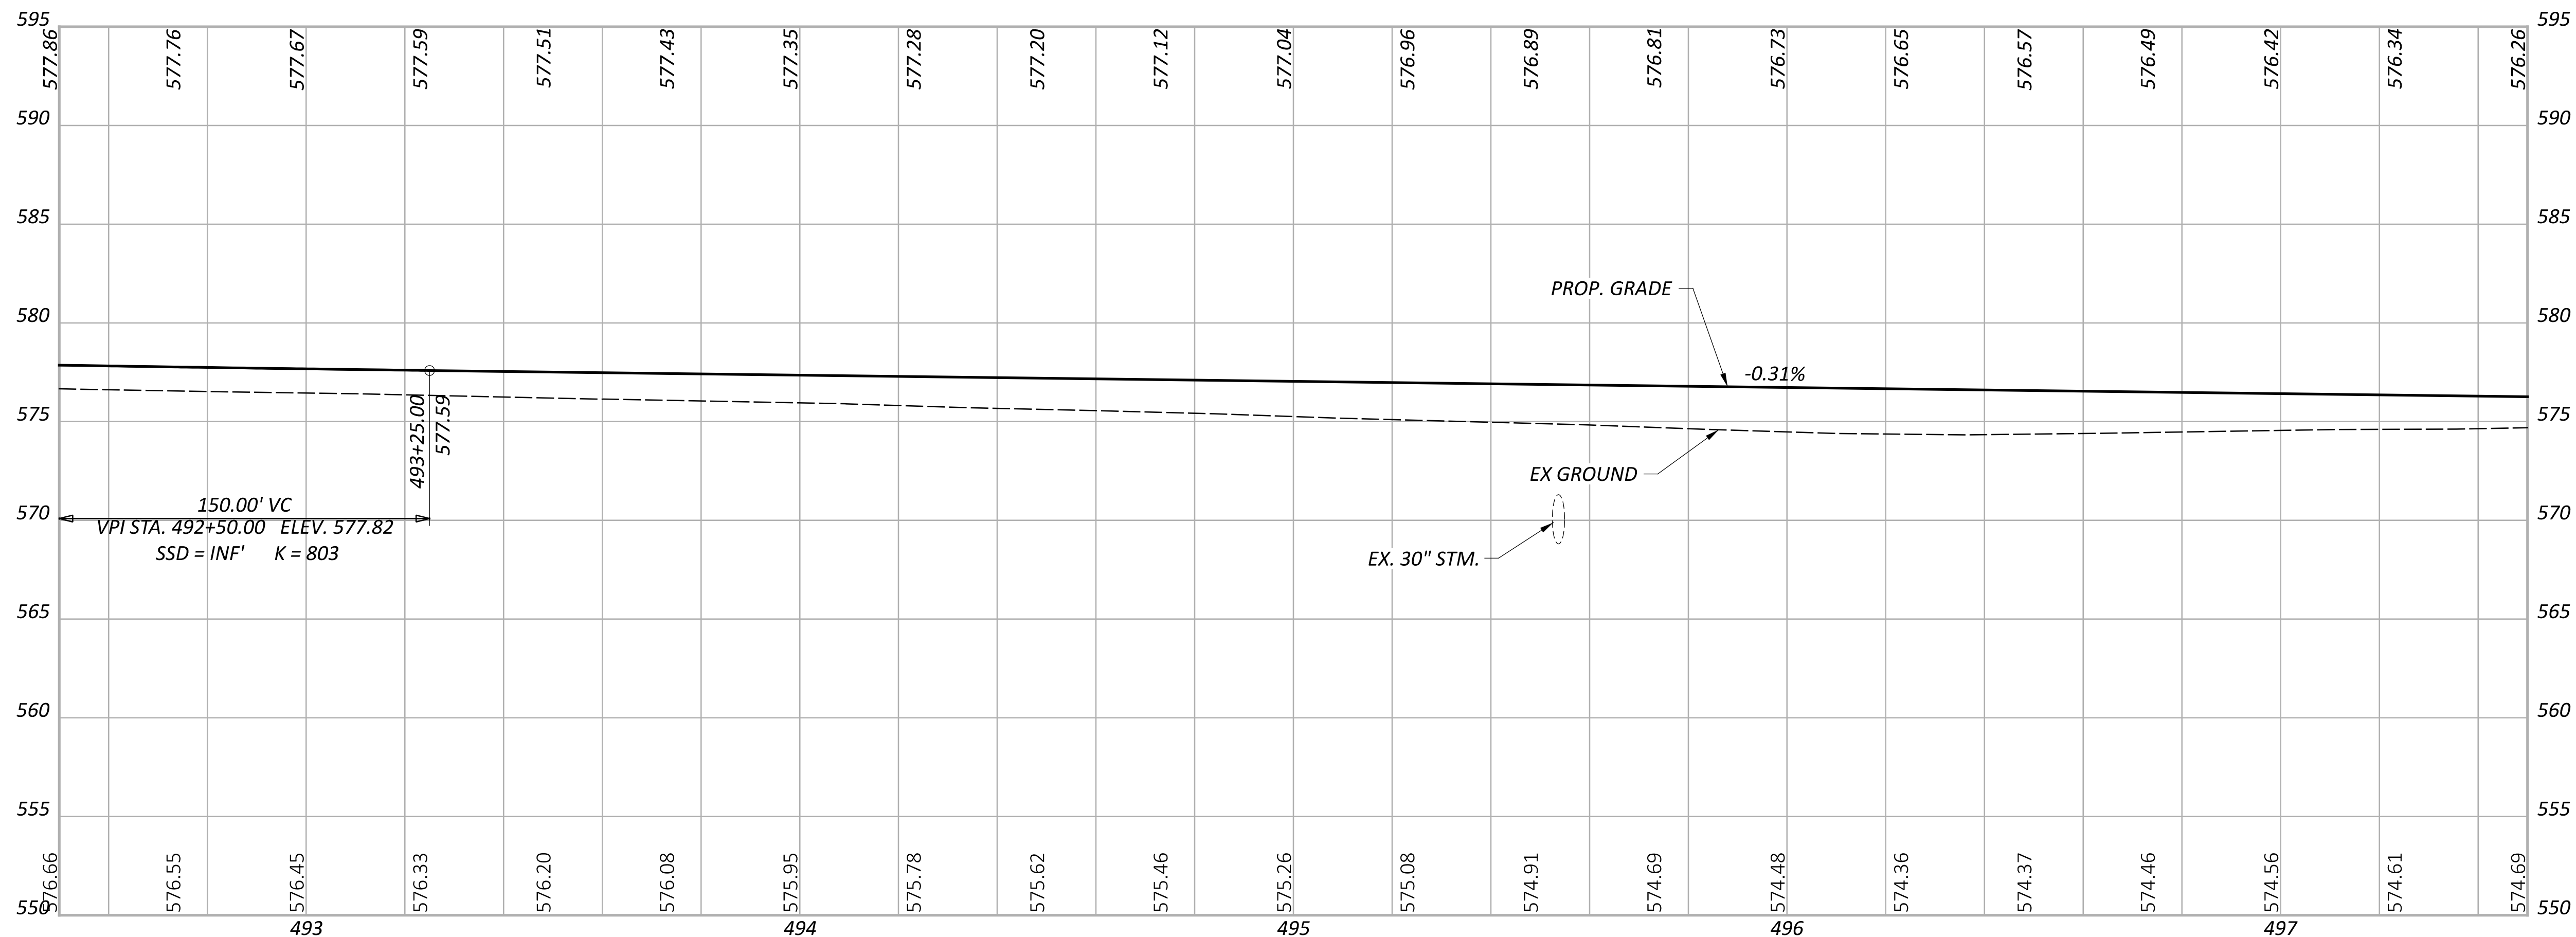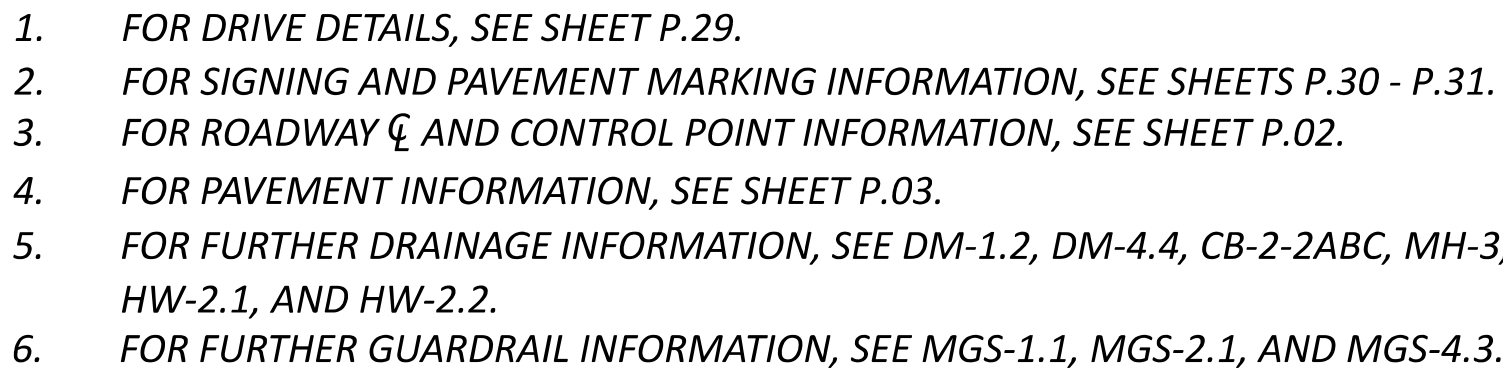

SHEET	TOTAL
-------	-------

SHEET	TOTAL
-------	-------

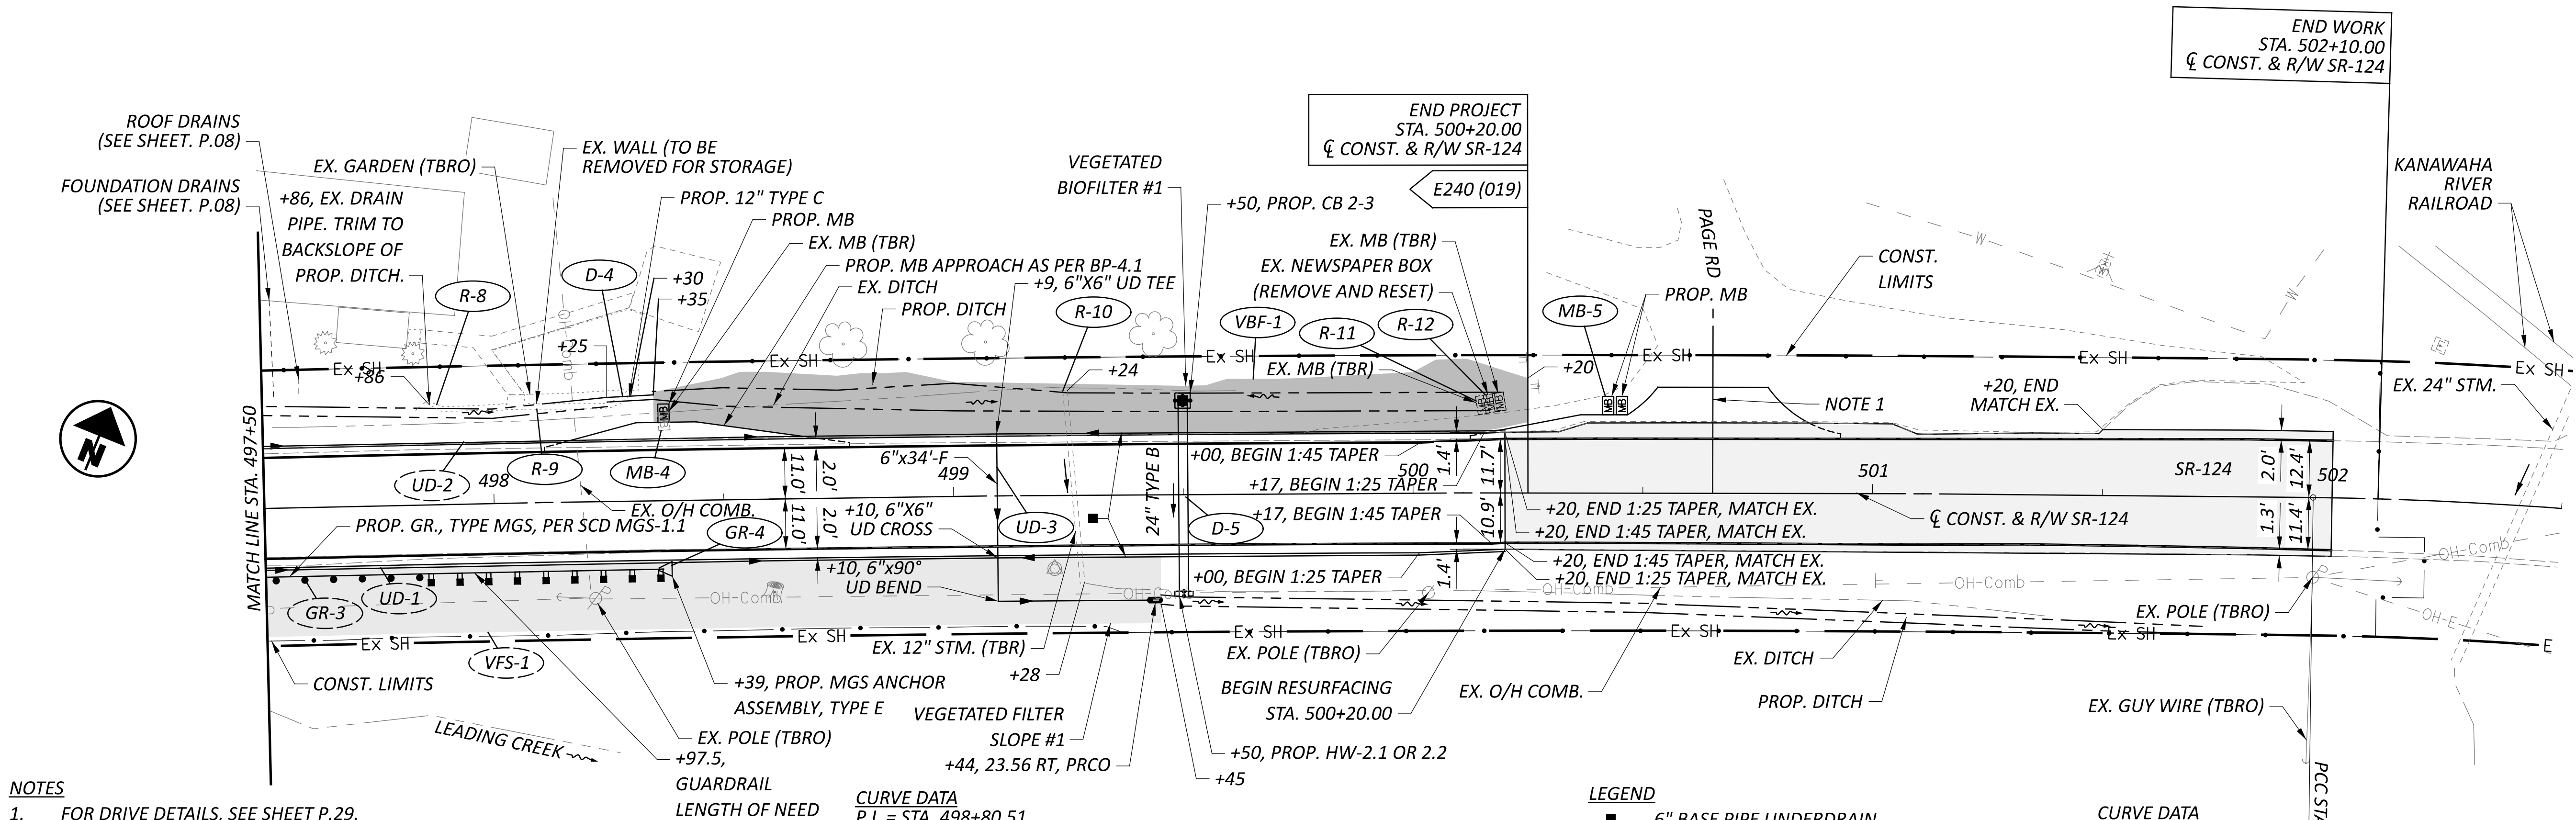



- NOTES**
1. FOR DRIVE DETAILS, SEE SHEET P.29.
 2. FOR SIGNING AND PAVEMENT MARKING INFORMATION, SEE SHEETS P.30 - P.31.
 3. FOR ROADWAY ϕ AND CONTROL POINT INFORMATION, SEE SHEET P.02.
 4. FOR PAVEMENT INFORMATION, SEE SHEET P.03.
 5. FOR FURTHER DRAINAGE INFORMATION, SEE DM-1.2, DM-4.4, CB-2-2ABC, MH-3, HW-2.1, AND HW-2.2.
 6. FOR FURTHER GUARDRAIL INFORMATION, SEE MGS-1.1, MGS-2.1, AND MGS-4.3.

CURVE DATA
P.I. = STA. 498+80.51
 $\Delta = 02^{\circ}57'39''$ RT
 $Dc = 00^{\circ}28'09''$
 $R = 12,209.08'$
 $T = 315.52'$
 $L = 630.90'$
 $E = 4.08'$

- LEGEND**
- 6" BASE PIPE UNDERDRAIN
 - PRCO PRECAST REINFORCED CONCRETE OUTLET
 - ITEM 670 - SLOPE EROSION PROTECTION
 - ITEM 670 - DITCH EROSION PROTECTION
 - PROPOSED RESURFACING

CURVE DATA
P.I. = STA. 502+32.96
 $\Delta = 04^{\circ}52'15''$ RT
 $Dc = 06^{\circ}34'18''$
 $R = 871.85'$
 $T = 37.08'$
 $L = 74.12'$
 $E = 0.79'$

CURVE DATA
P.I. = STA. 502+44.65
 $\Delta = 44^{\circ}23'55''$ RT
 $Dc = 01^{\circ}13'48''$
 $R = 4,658.12'$
 $Ls = 0.00'$
 $Os = 00^{\circ}00'00''$
 $LT = 0.00'$
 $ST = 0.00'$
 $Lc = 123.00'$
 $Ts = 987.85'$
 $Es = 103.60'$
 $S.C. = 492+56.80$
 $C.S. = 493+79.80$

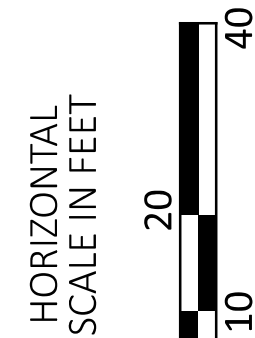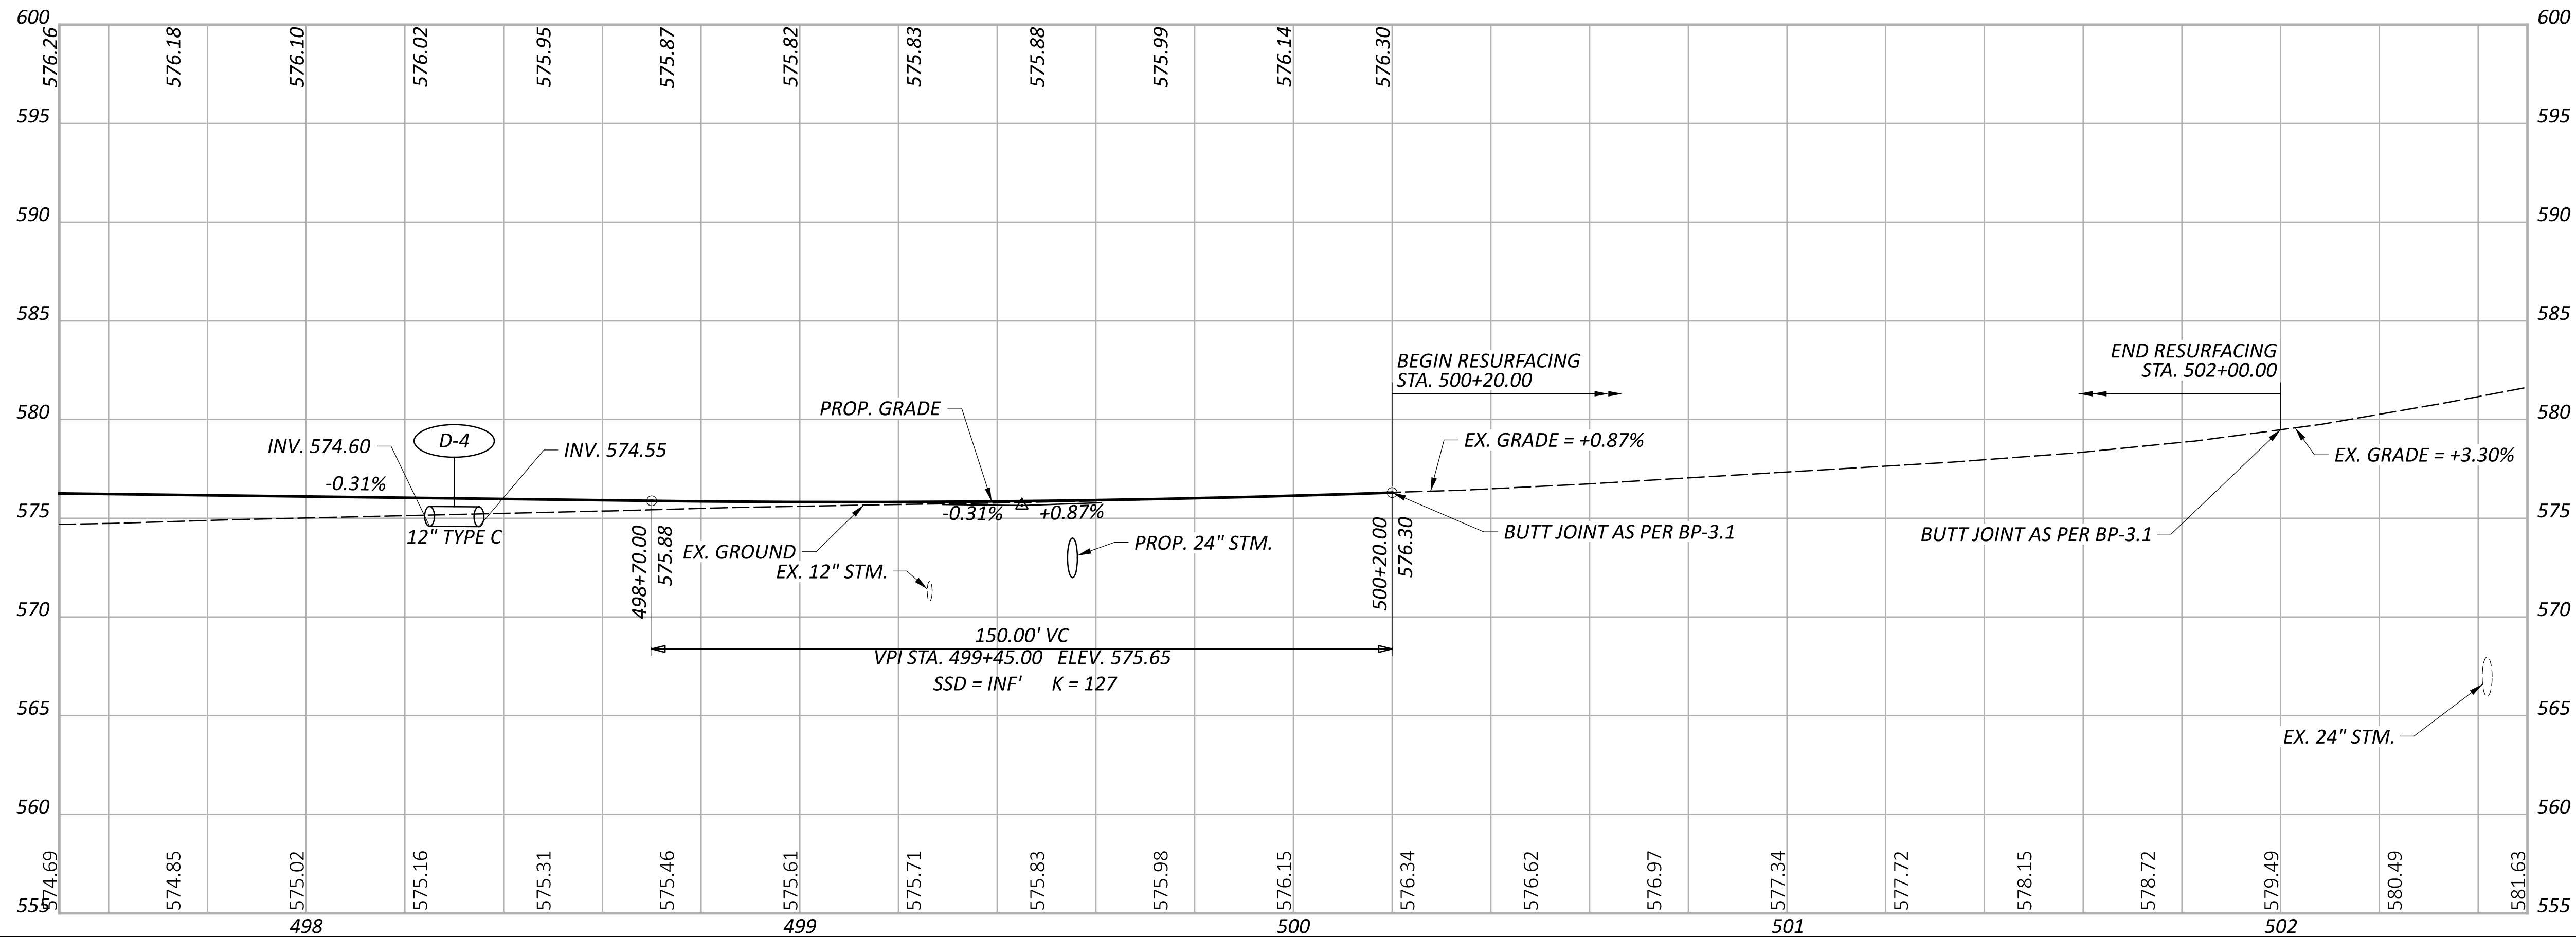

PLAN AND PROFILE
STA. 497+50 TO END PROJECT

DESIGN AGENCY

AMT

DESIGNER

JAL

REVIEWER

JAH 07/15/25

PROJECT ID

119906




SHEET

P.18

TOTAL

31

- NOTES
- FOR EARTHWORK & SEEDING TABLE, SEE SHEET P.27.
 - FOR PAVEMENT INFORMATION, SEE SHEET P.03.
 - GRADED SHOULDERS TO BE ROUNDED AS PER LD1 FIG. 301-8.

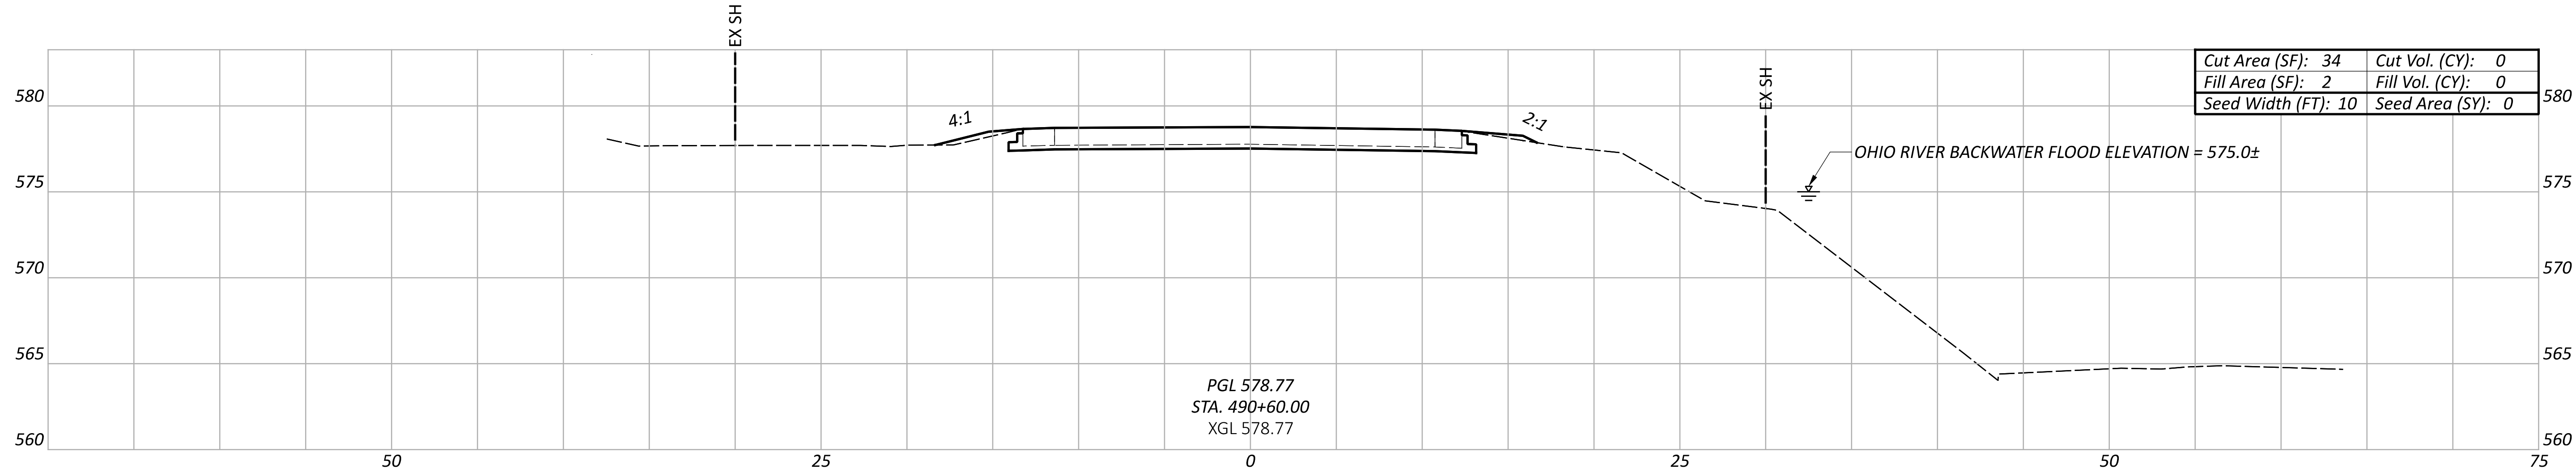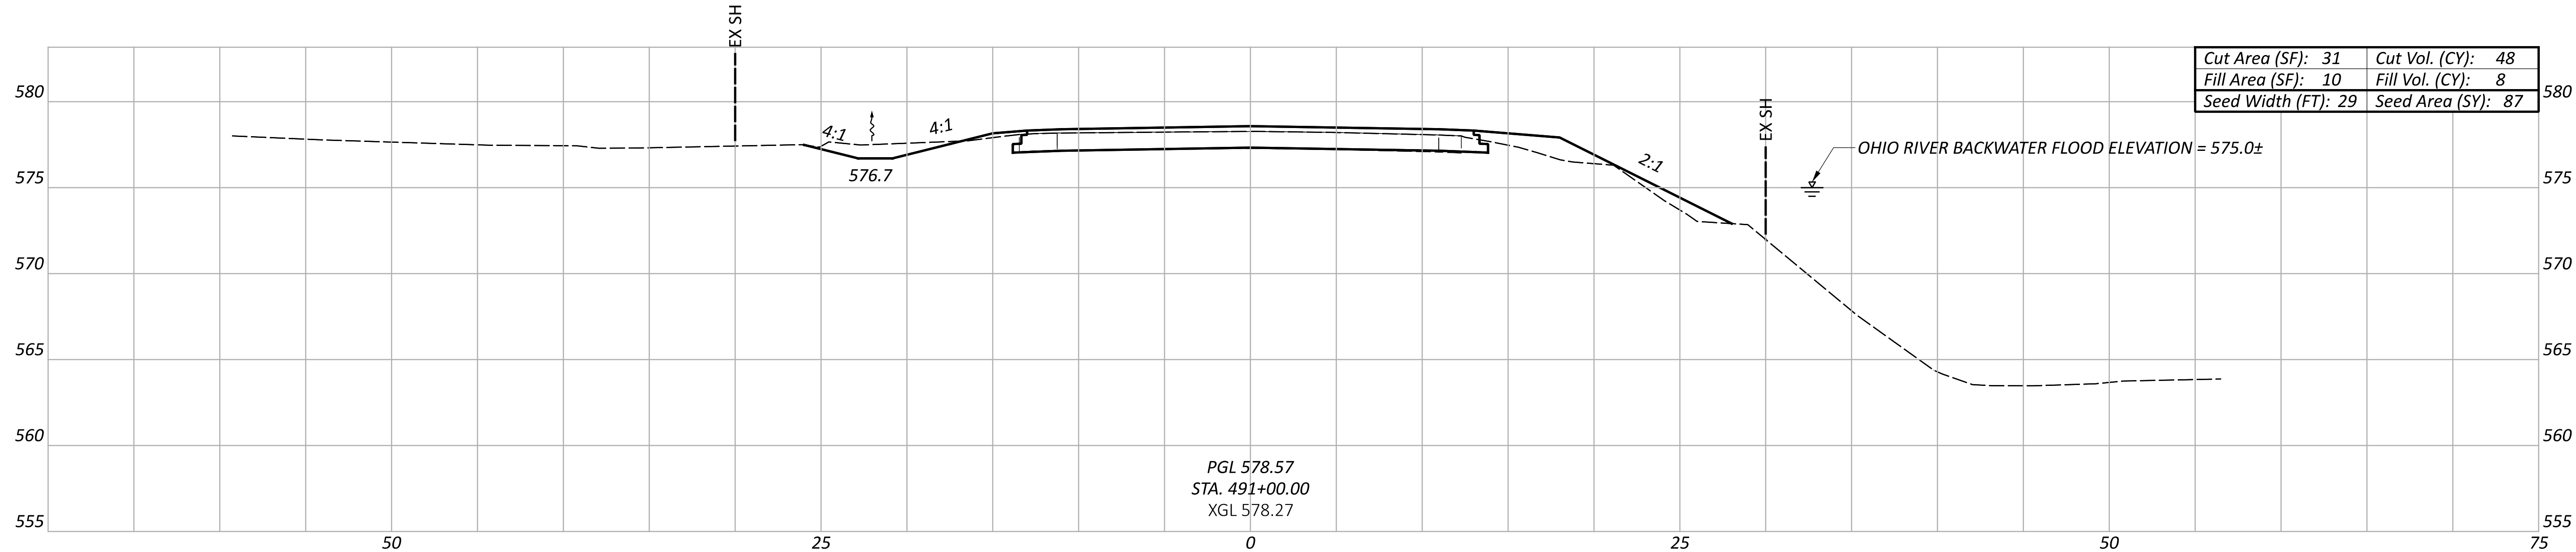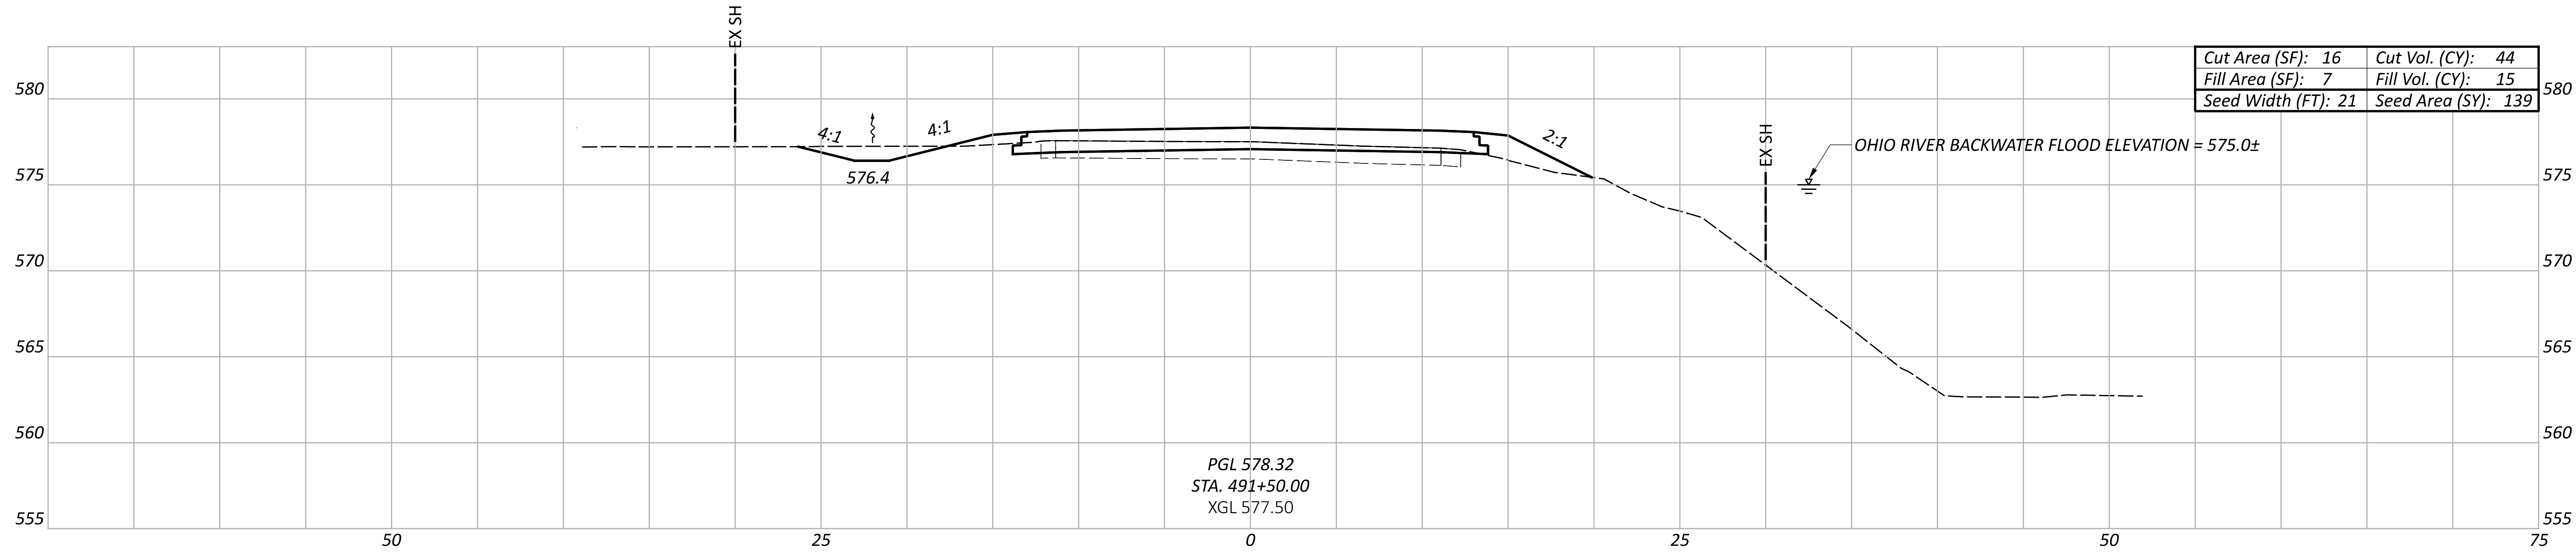

CROSS SECTIONS
STA. 490+60.00 TO STA. 491+50.00

DESIGN AGENCY



DESIGNER

JAL

REVIEWER

JAH 07/15/25

PROJECT ID

119906

SHEET

P.19

TOTAL

31

MODEL SHEET 2 PAPER SIZE: 34x22 (in.) DATE: 7/17/2025 TIME: 12:51:52 PM USER: hdnford
pw:\hohidot-pw.bentley.com\hohidot-pw-02\Documents\01 Active Projects\District 10\Weigs\119906\401-Engineering_AMVTRoadway\Sheets\119906_XS101.dgn

UNGRADED SHOULDERS TO BE ROUNDED AS PER DET 118: 501-8.

575

570

565

560

50 25 0 25 50 75

SH

4:1

4:1

2:1

EX SH

OHIO RIVER BACKWATER FLOOD ELEVATION = 575.0±

PGL 577.67
STA. 493+00.00
XGL 576.45

Cut Area (SF): 3	Cut Vol. (CY): 6
Fill Area (SF): 14	Fill Vol. (CY): 26
Seed Width (FT): 22	Seed Area (SY): 122

580

575

570

565

560

50

25

0

25

50

75

EX SH

GRADE TO DITCH

SEE DRIVE DETAILS, SHEET P.29.

2:1

OHIO RIVER BACKWATER FLOOD ELEVATION = 575.0±

EX SH

Cut Area (SF): 5	Cut Vol. (CY): 5
Fill Area (SF): 10	Fill Vol. (CY): 8
Seed Width (FT): 9	Seed Area (SY): 33

PGL 578.08
STA. 492+00.00
XGL 576.95

STA. 491+80.30, 21.61' LT
 CB 2-3
 ELEV. = 576.30
 24" INV. (S) 570.53

4:1
 4:1
 2:1

50' - 24" TYPE B

PGL 578.17
 STA. 491+80.30
 XGL 577.13

HW-2.1 OR 2.2





INV. 570.03

OHIO RIVER BACKWATER FLOOD ELEVATION = 575.0±

Cut Area (SF): 8	Cut Vol. (CY): 13
Fill Area (SF): 13	Fill Vol. (CY): 11
Seed Width (FT): 21	Seed Area (SY): 71

DESIGN AGENCY	
	
DESIGNER	
JAL	
REVIEWER	
JAH	07/15/25
PROJECT ID	
119906	
SHEET	TOTAL
P.20	31

- NOTES
- FOR EARTHWORK & SEEDING TABLE, SEE SHEET P.27.
 - FOR PAVEMENT INFORMATION, SEE SHEET P.03.
 - GRADED SHOULDERS TO BE ROUNDED AS PER LD1 FIG. 301-8.

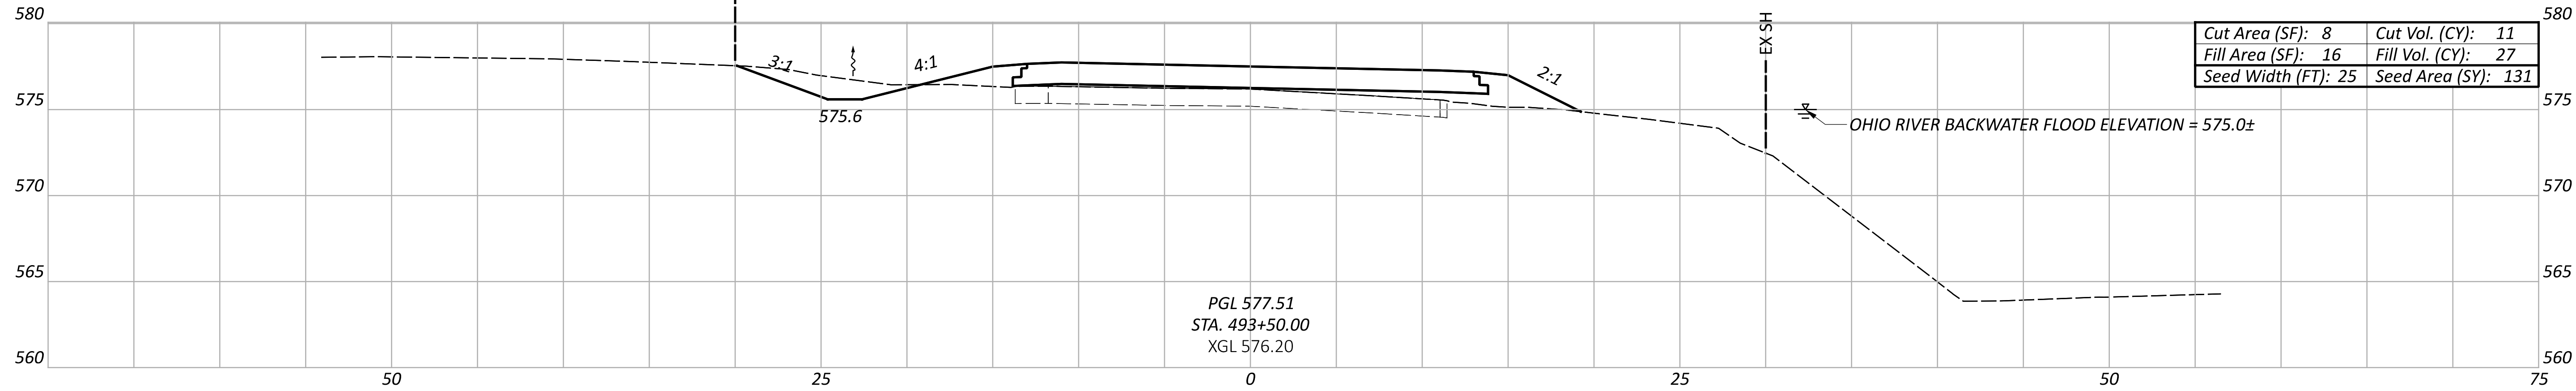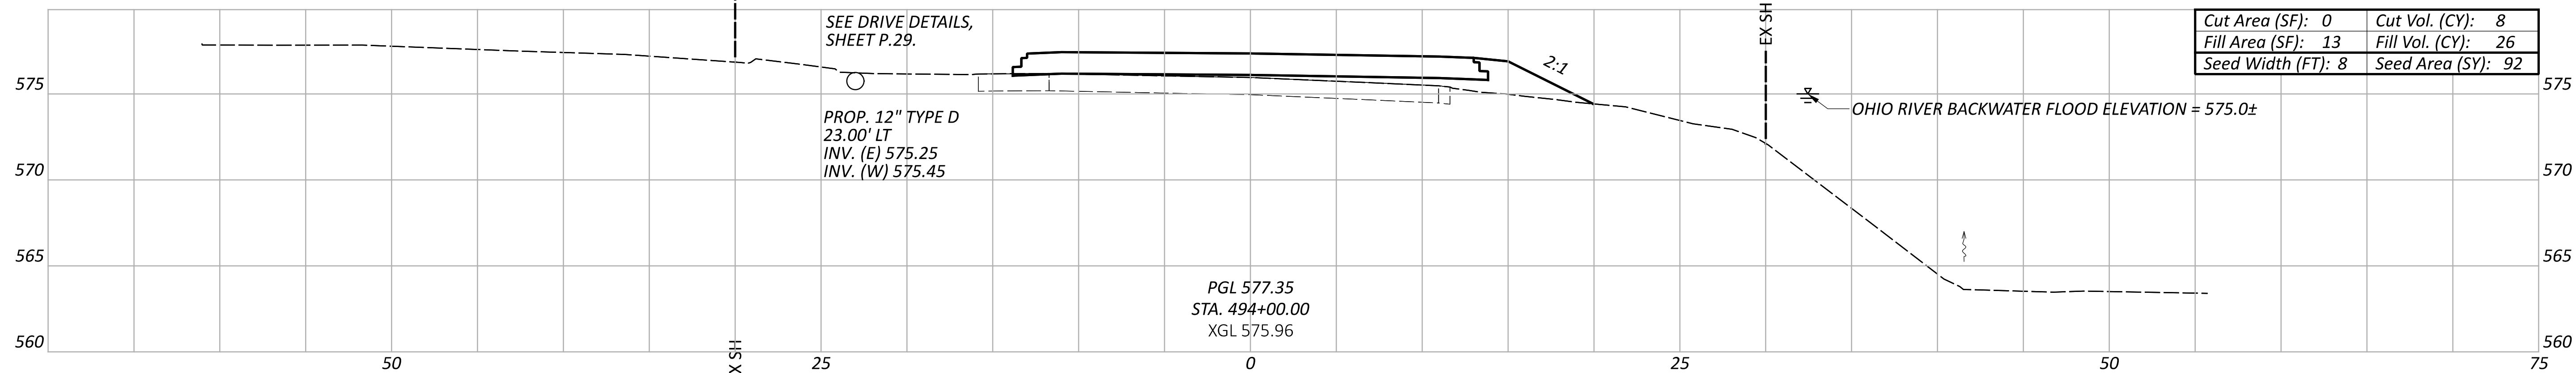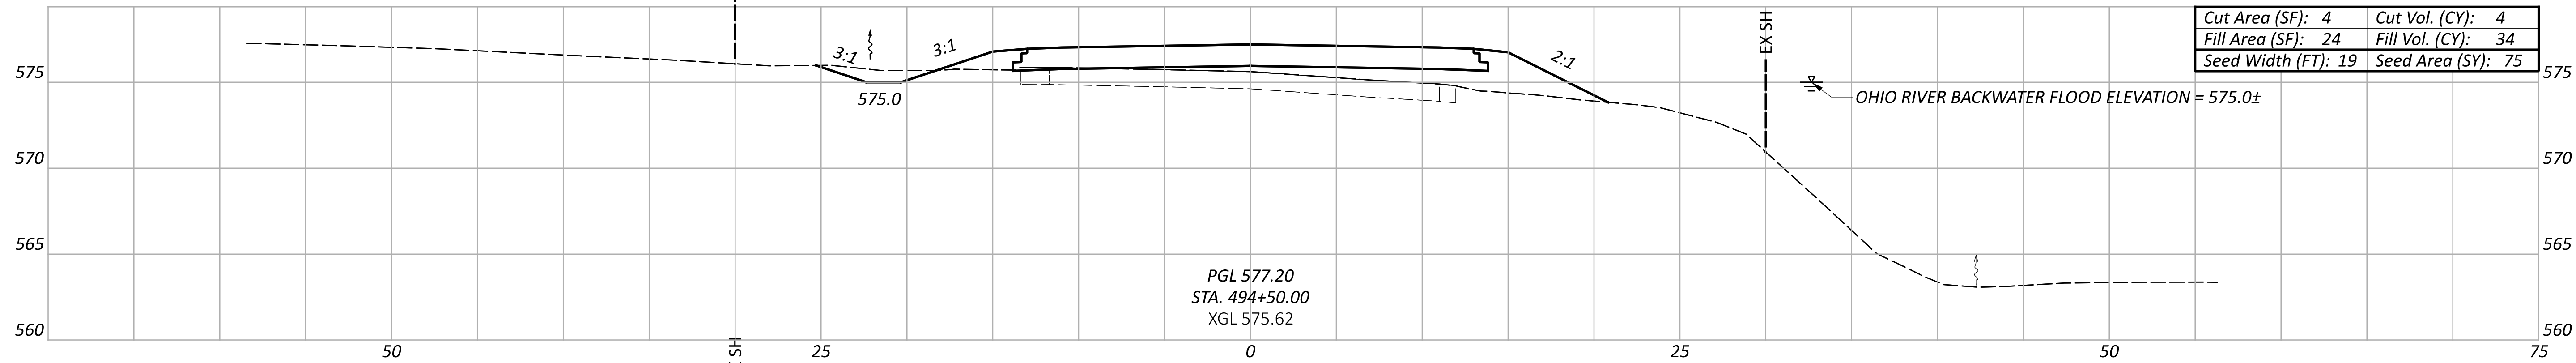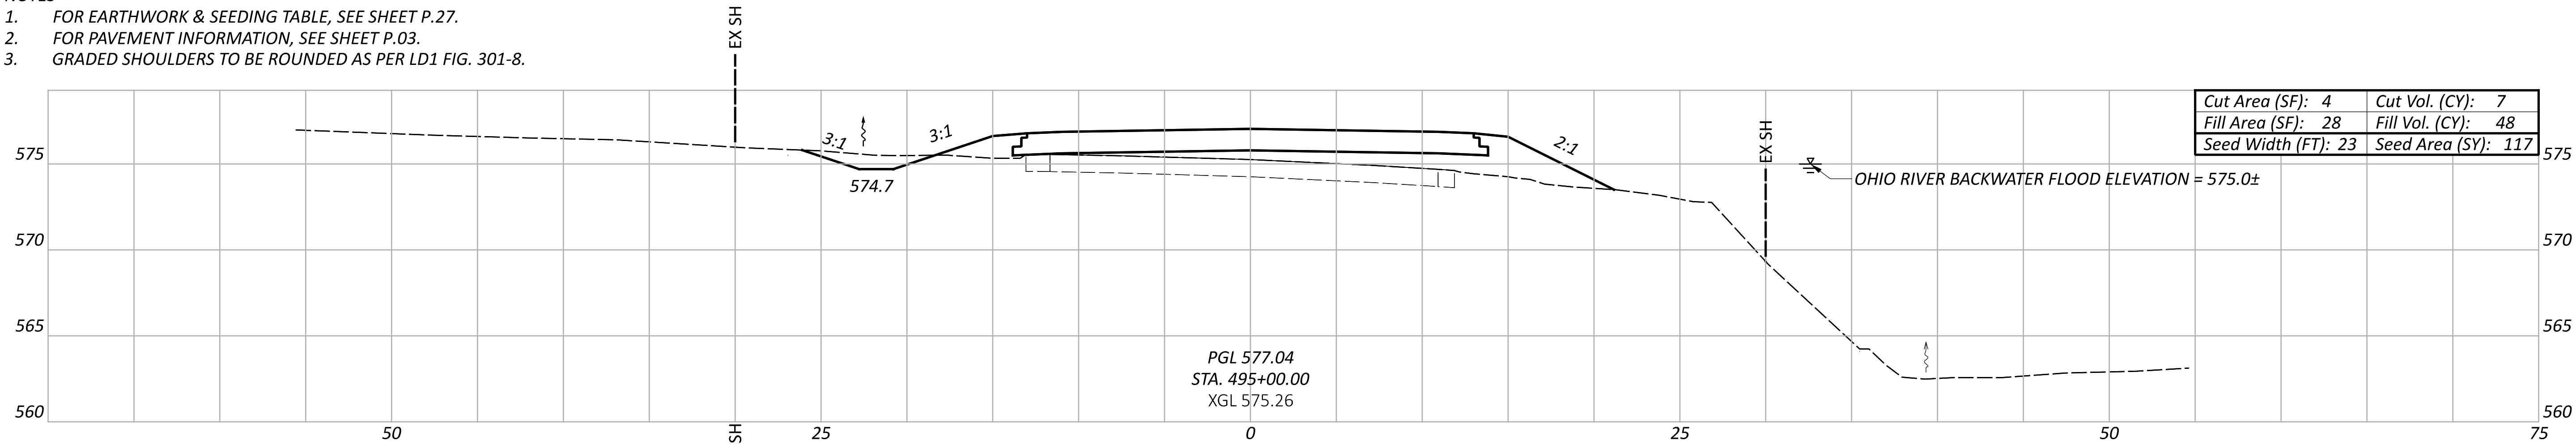

CROSS SECTIONS
STA. 493+50.00 TO STA. 495+00.00

DESIGN AGENCY



DESIGNER

JAL

REVIEWER

JAH 07/15/25

PROJECT ID

119906


SHEET

P.21

TOTAL

31

- NOTES
- FOR EARTHWORK & SEEDING TABLE, SEE SHEET P.27.
 - FOR PAVEMENT INFORMATION, SEE SHEET P.03.
 - GRADED SHOULDERS TO BE ROUNDED AS PER LD1 FIG. 301-8.

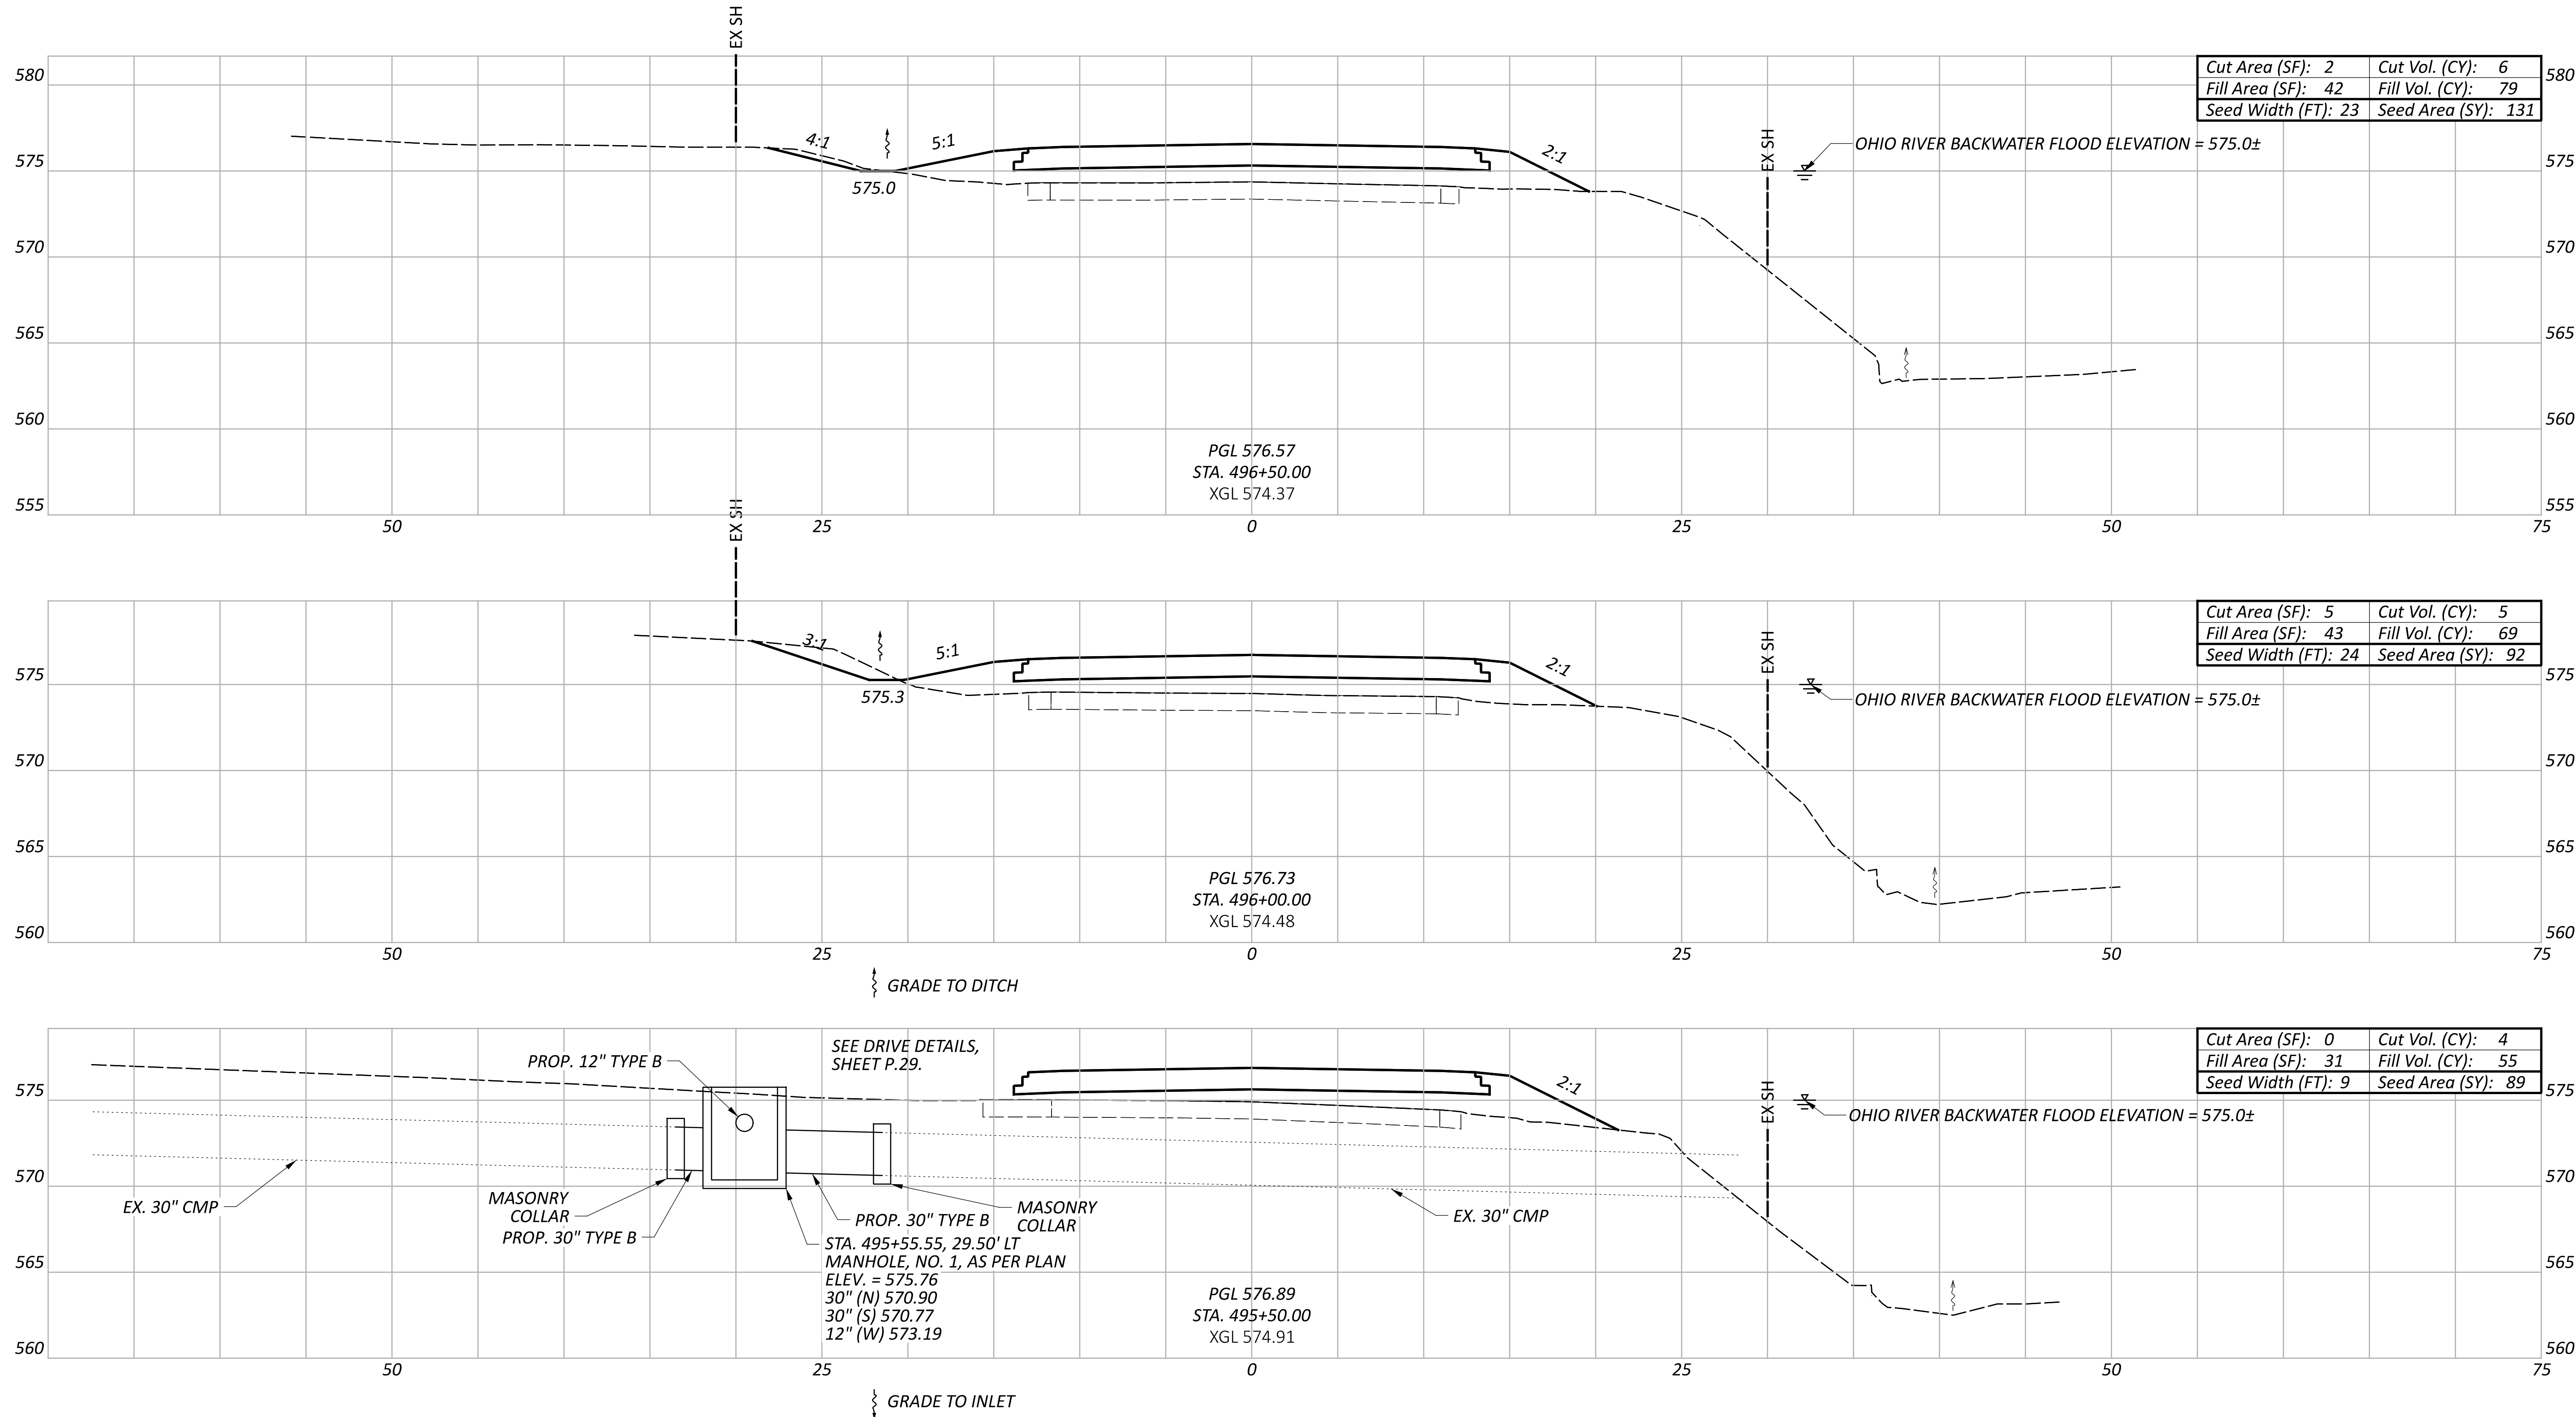

CROSS SECTIONS
STA. 495+50.00 TO STA. 496+50.00

DESIGN AGENCY

AMT

DESIGNER

JAL

REVIEWER

JAH 07/15/25

PROJECT ID

119906



SHEET

P.22

TOTAL

31

- NOTES
- FOR EARTHWORK & SEEDING TABLE, SEE SHEET P.27.
 - FOR PAVEMENT INFORMATION, SEE SHEET P.03.
 - GRADED SHOULDERS TO BE ROUNDED AS PER LD1 FIG. 301-8.

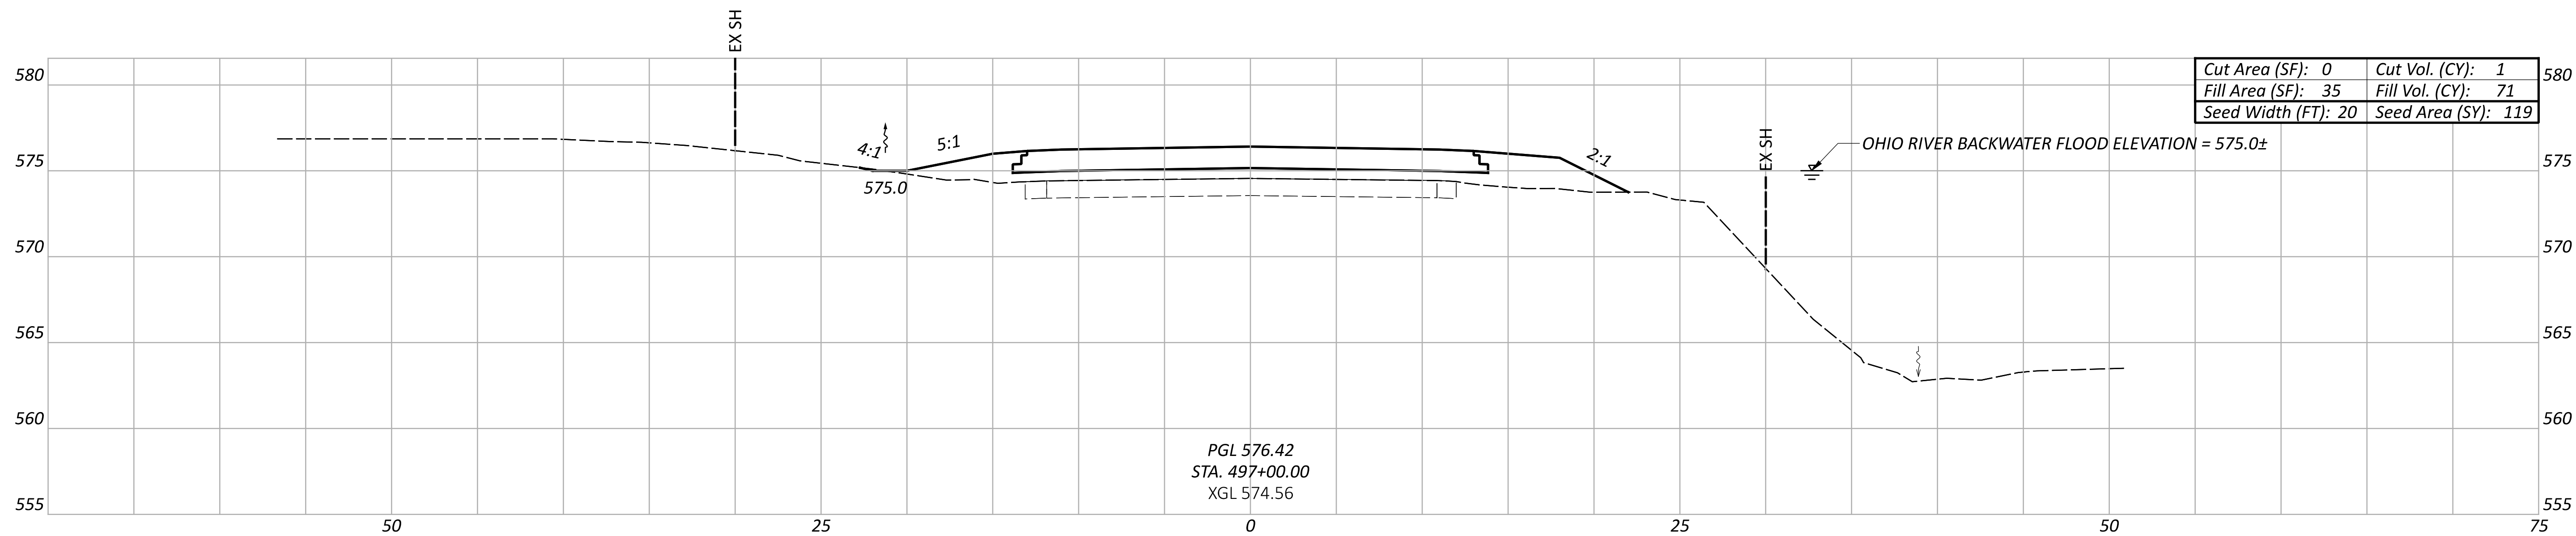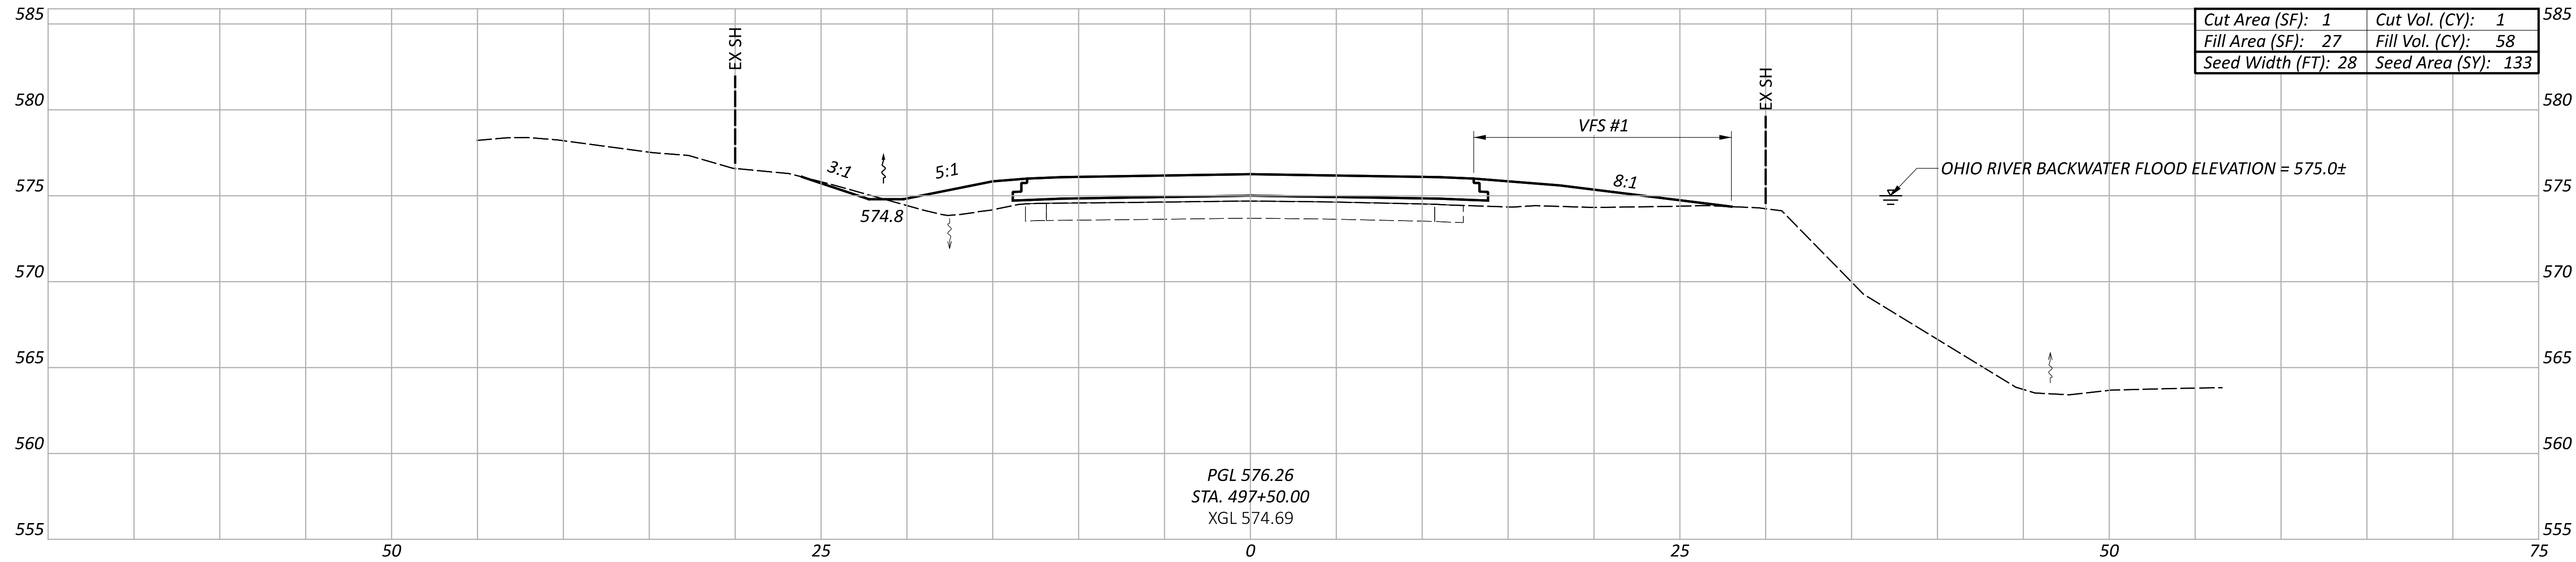

CROSS SECTIONS
STA. 497+00.00 TO STA. 497+50.00

DESIGN AGENCY



DESIGNER

JAL

REVIEWER

JAH 07/15/25

PROJECT ID

119906

SHEET

P.23

TOTAL

31

MODEL: SHEET 6 PAPER SIZE: 34x22 (in.) DATE: 7/17/2025 TIME: 12:51:56 PM USER: hdanford
pw:\ohiodot-pw.bentley.com\ohiodot-pw-02\Documents\Q1 Active Projects\District 10\Meigs\119906\401-Engineering_AMT\Roadway\Sheets\119906_XS101.dgn

The diagram illustrates a cross-section of a bridge structure. Key features include:

- Vertical Scale:** Elevation in feet, ranging from 565 to 580.
- Horizontal Scale:** Stationing, ranging from 50 to 75.
- Bridge Structure:** A central bridge deck with a width of 27 feet (Seed Width).
- Embankments:** Slopes on either side of the bridge deck, labeled with ratios 3:1 and 9:1.
- Ditches:** VBF #1 (Vertical Bridge Footing) and VFS #1 (Vertical Filling Structure) are indicated.
- Flood Elevation:** OHIO RIVER BACKWATER FLOOD ELEVATION = 575.0±.
- Ground Profile:** A dashed line representing the ground surface.
- Bridge Deck Profile:** A solid line representing the bridge deck.
- Bridge Deck Elevation:** PGL 575.82, STA. 499+00.00, XGL 575.61.

Cut Area (SF): 30	Cut Vol. (CY): 46
Fill Area (SF): 4	Fill Vol. (CY): 10
Seed Width (FT): 27	Seed Area (SY): 153

The diagram illustrates a cross-section of a bridge structure. The bridge deck is shown with a centerline at STA. 498+50.00. The structure includes two main embankments, each with a 3:1 slope on the left and a 4:1 slope on the right. A ditch is located between the embankments. The bridge is flanked by two EX SH (Excavation) areas. The Ohio River Backwater Flood Elevation is indicated as 575.0±. The diagram also shows the PGL (Proposed Grade Line) at 575.95 and the XGL (Existing Grade Line) at 575.31. The bridge structure is labeled VBF #1 and VFS #1. The bridge is situated on a riverbed with a depth of 11:1. The bridge is flanked by two EX SH (Excavation) areas. The Ohio River Backwater Flood Elevation is indicated as 575.0±. The diagram also shows the PGL (Proposed Grade Line) at 575.95 and the XGL (Existing Grade Line) at 575.31.

Cut Area (SF): 20	Cut Vol. (CY): 26
Fill Area (SF): 6	Fill Vol. (CY): 15
Seed Width (FT): 28	Seed Area (SY): 156

OHIO RIVER BACKWATER FLOOD ELEVATION = 575.0±

PGL 575.95
STA. 498+50.00
XGL 575.31

Cut Area (SF): 8	Cut Vol. (CY): 8
Fill Area (SF): 10	Fill Vol. (CY): 34
Seed Width (FT): 28	Seed Area (SY): 156

OHIO RIVER BACKWATER FLOOD ELEVATION = 575.0±

VFS #1

EX SH

EX SH

2:1

4:1




11:1

574.8

PGL 576.10
STA. 498+00.00
XGL 575.02

DESIGN AGENCY	
AMT	
DESIGNER	
JAL	
REVIEWER	
JAH	07/15/25
PROJECT ID	
119906	
SHEET	TOTAL
P.24	31

- NOTES
- FOR EARTHWORK & SEEDING TABLE, SEE SHEET P.27.
 - FOR PAVEMENT INFORMATION, SEE SHEET P.03.
 - GRADED SHOULDERS TO BE ROUNDED AS PER LD1 FIG. 301-8.

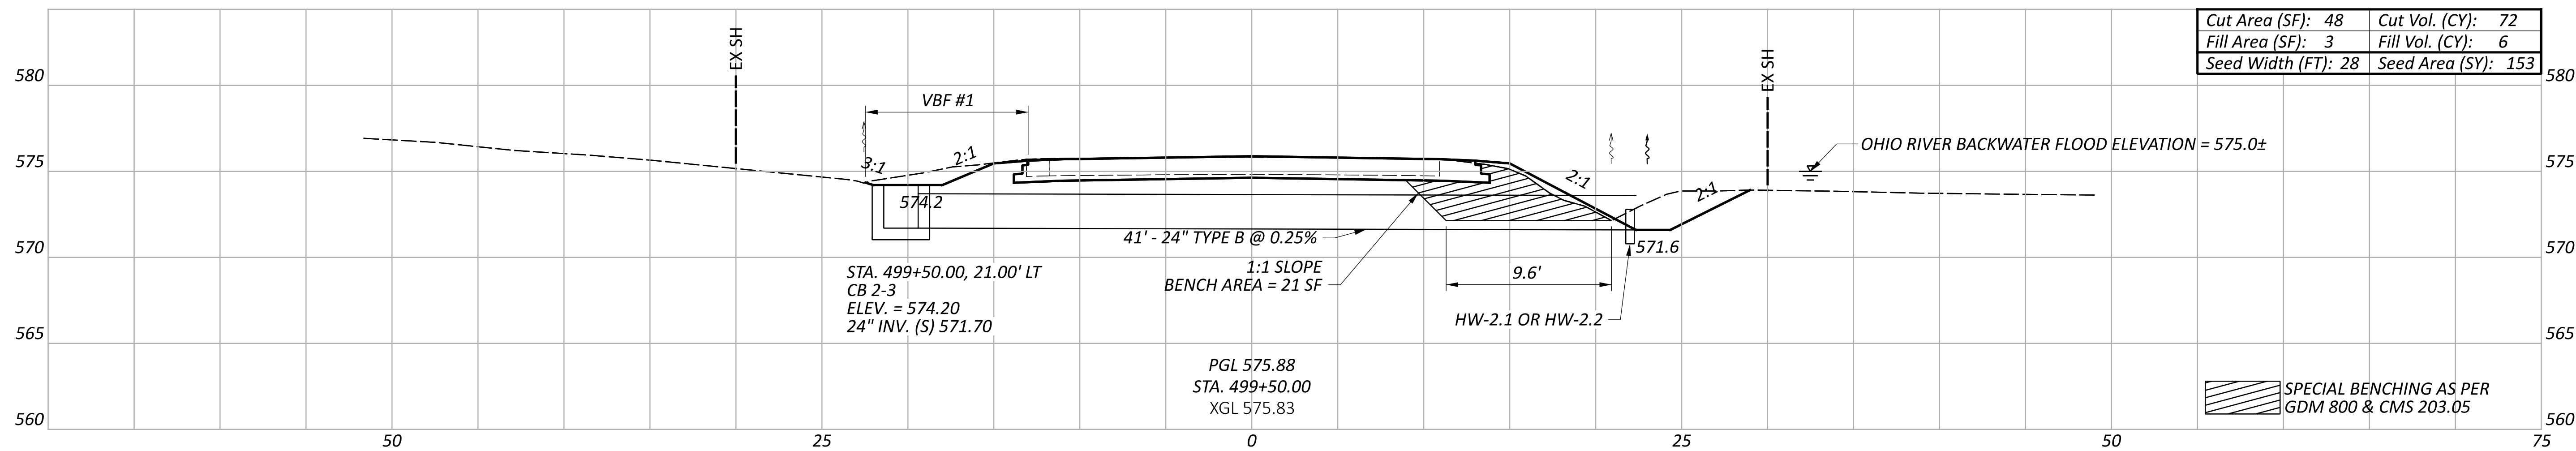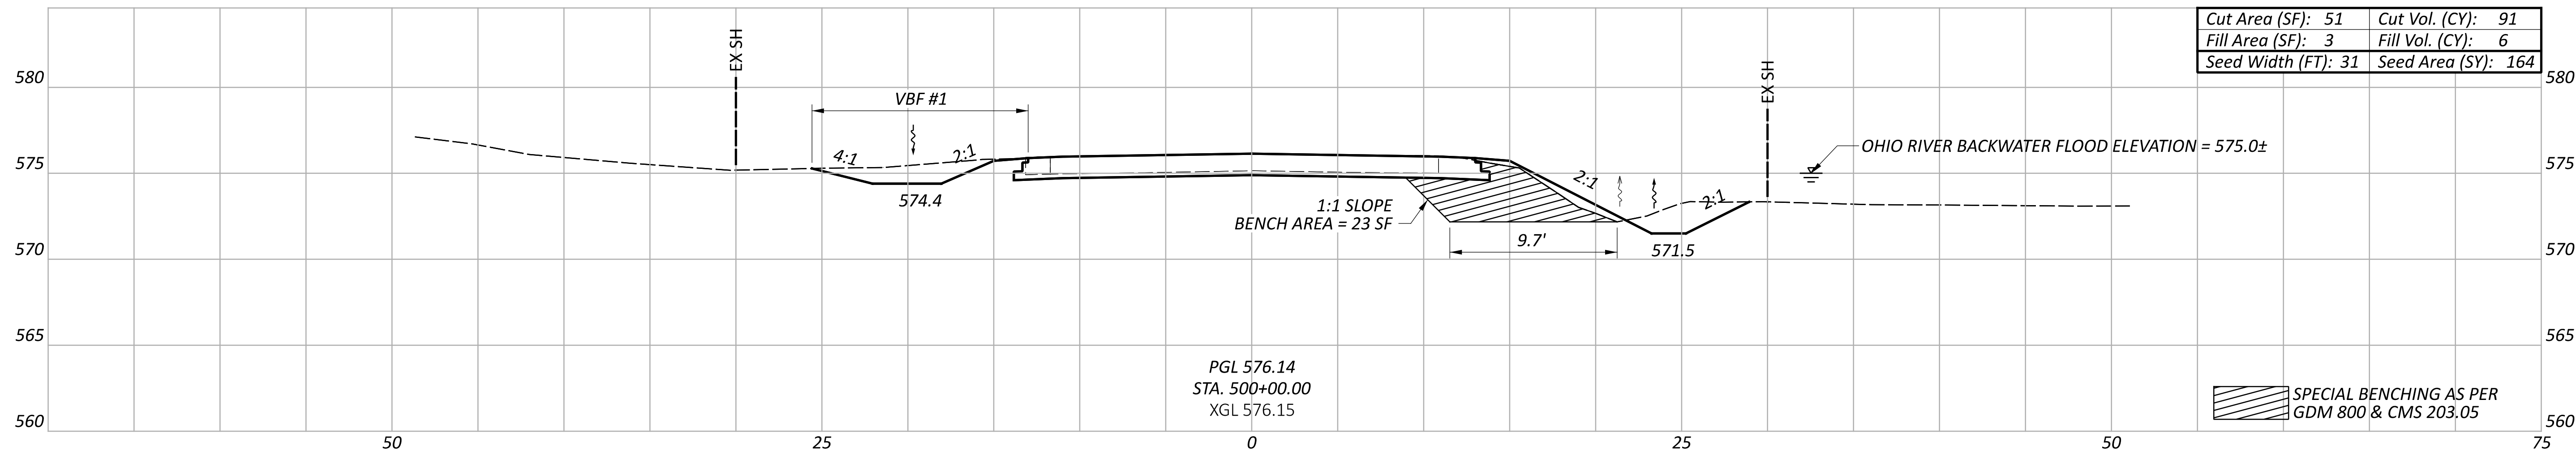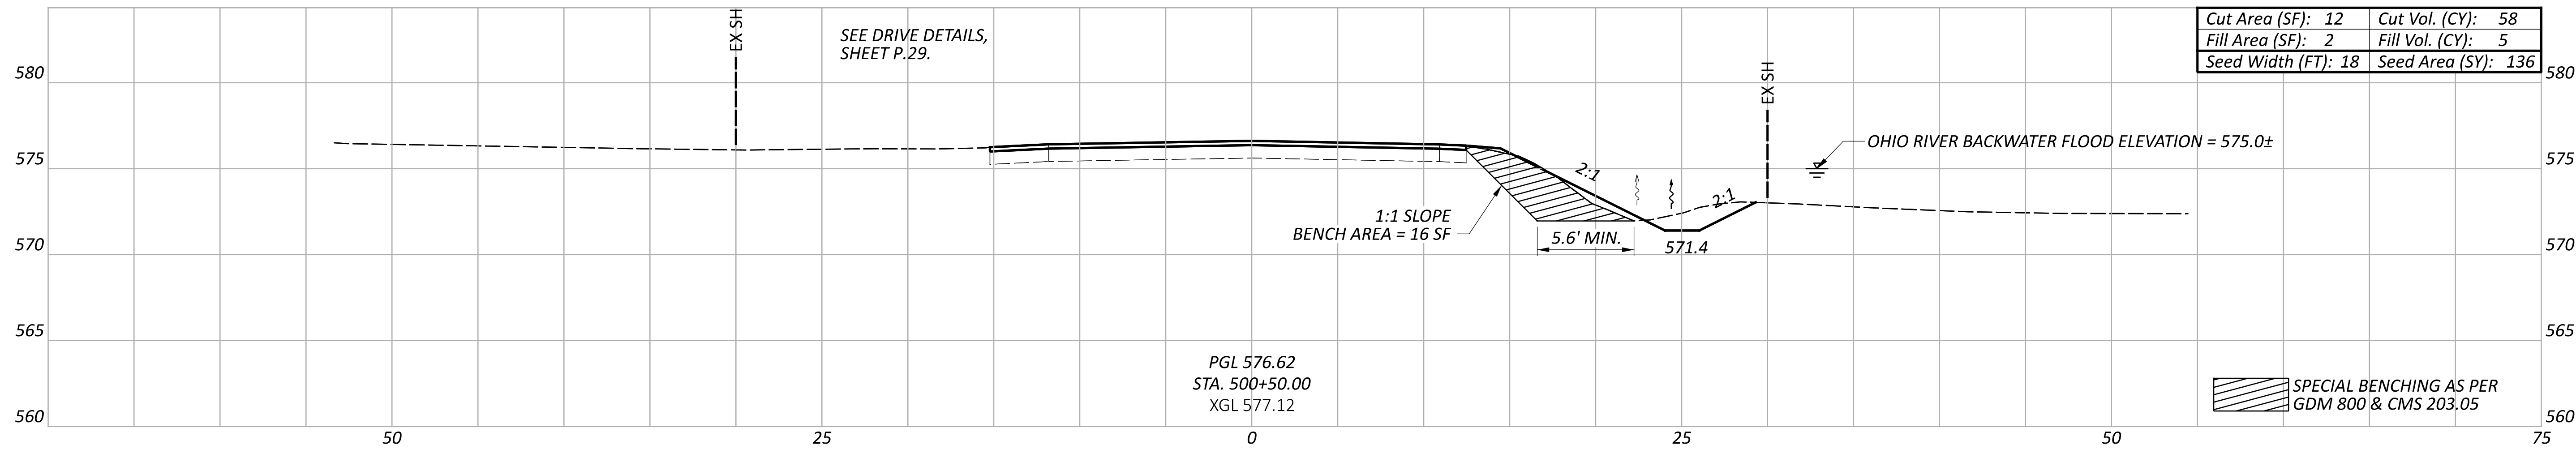

CROSS SECTIONS
STA. 499+50.00 TO STA. 500+50.00

DESIGN AGENCY

AMT

DESIGNER

JAL

REVIEWER

JAH 07/15/25

PROJECT ID

119906




SHEET

P.25

TOTAL

31

- NOTES
- FOR EARTHWORK & SEEDING TABLE, SEE SHEET P.27.
 - FOR PAVEMENT INFORMATION, SEE SHEET P.03.
 - GRADED SHOULDERS TO BE ROUNDED AS PER LD1 FIG. 301-8.

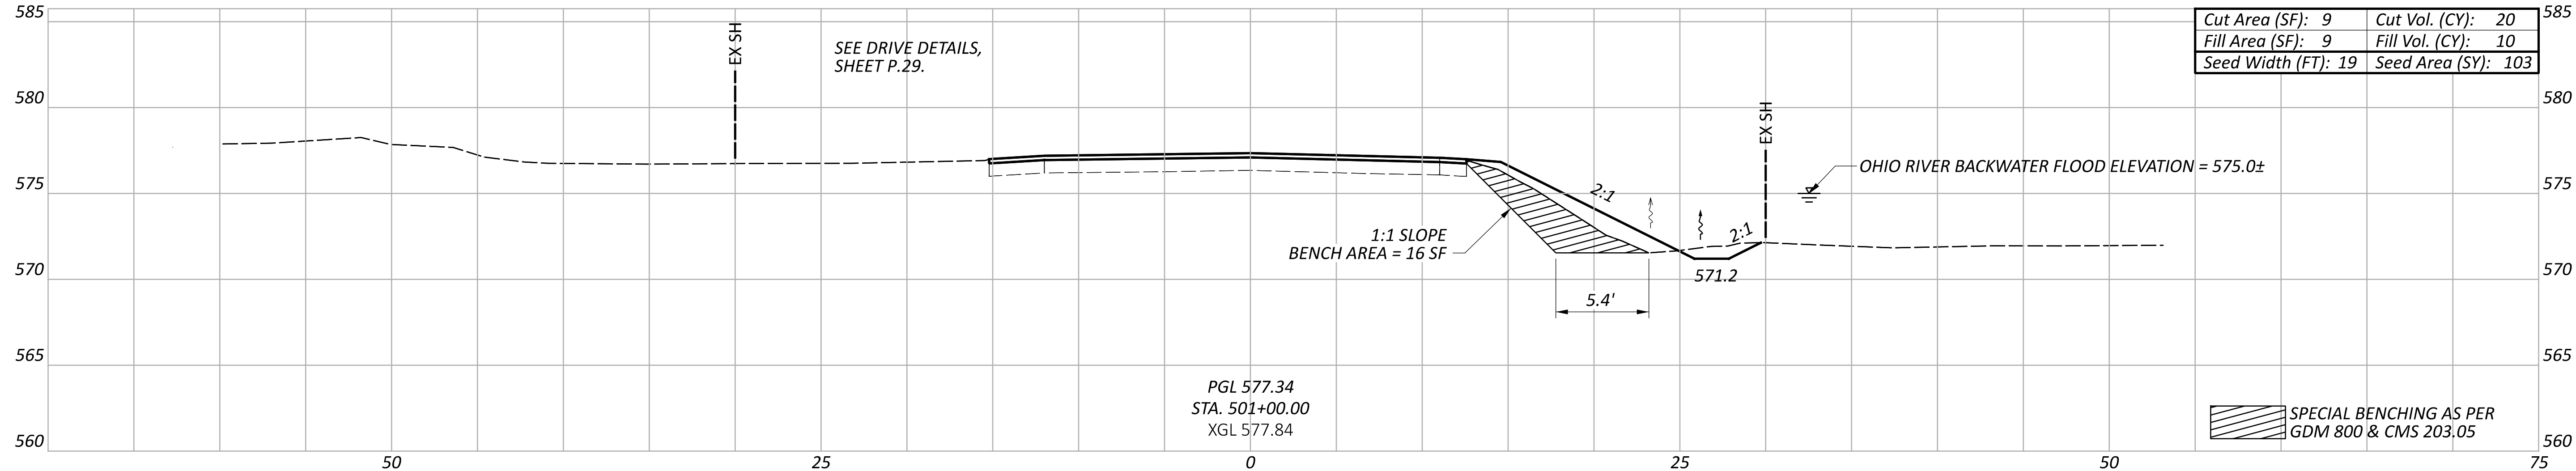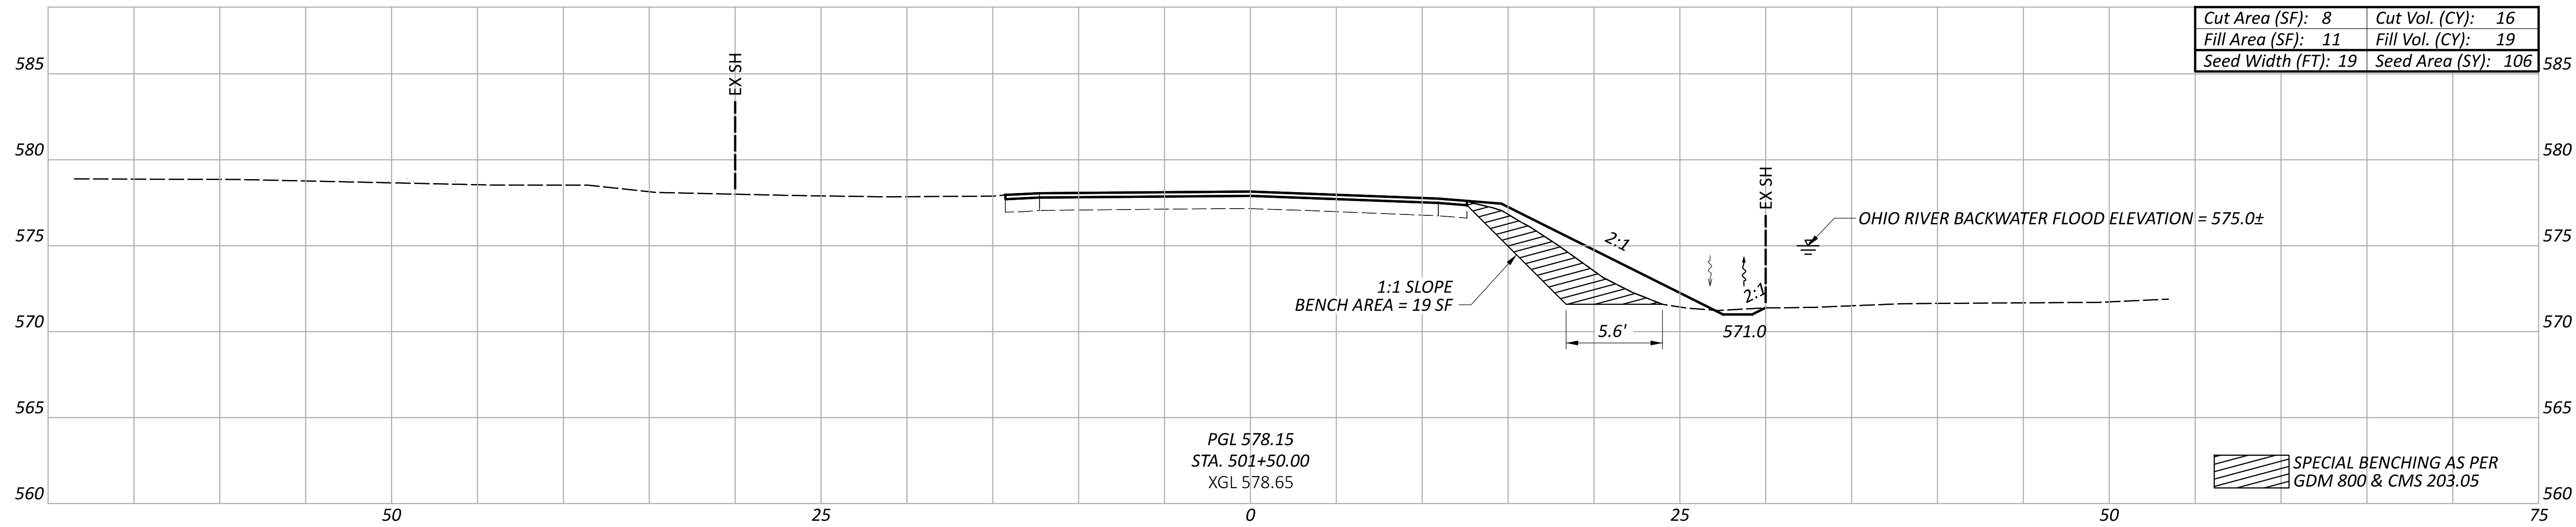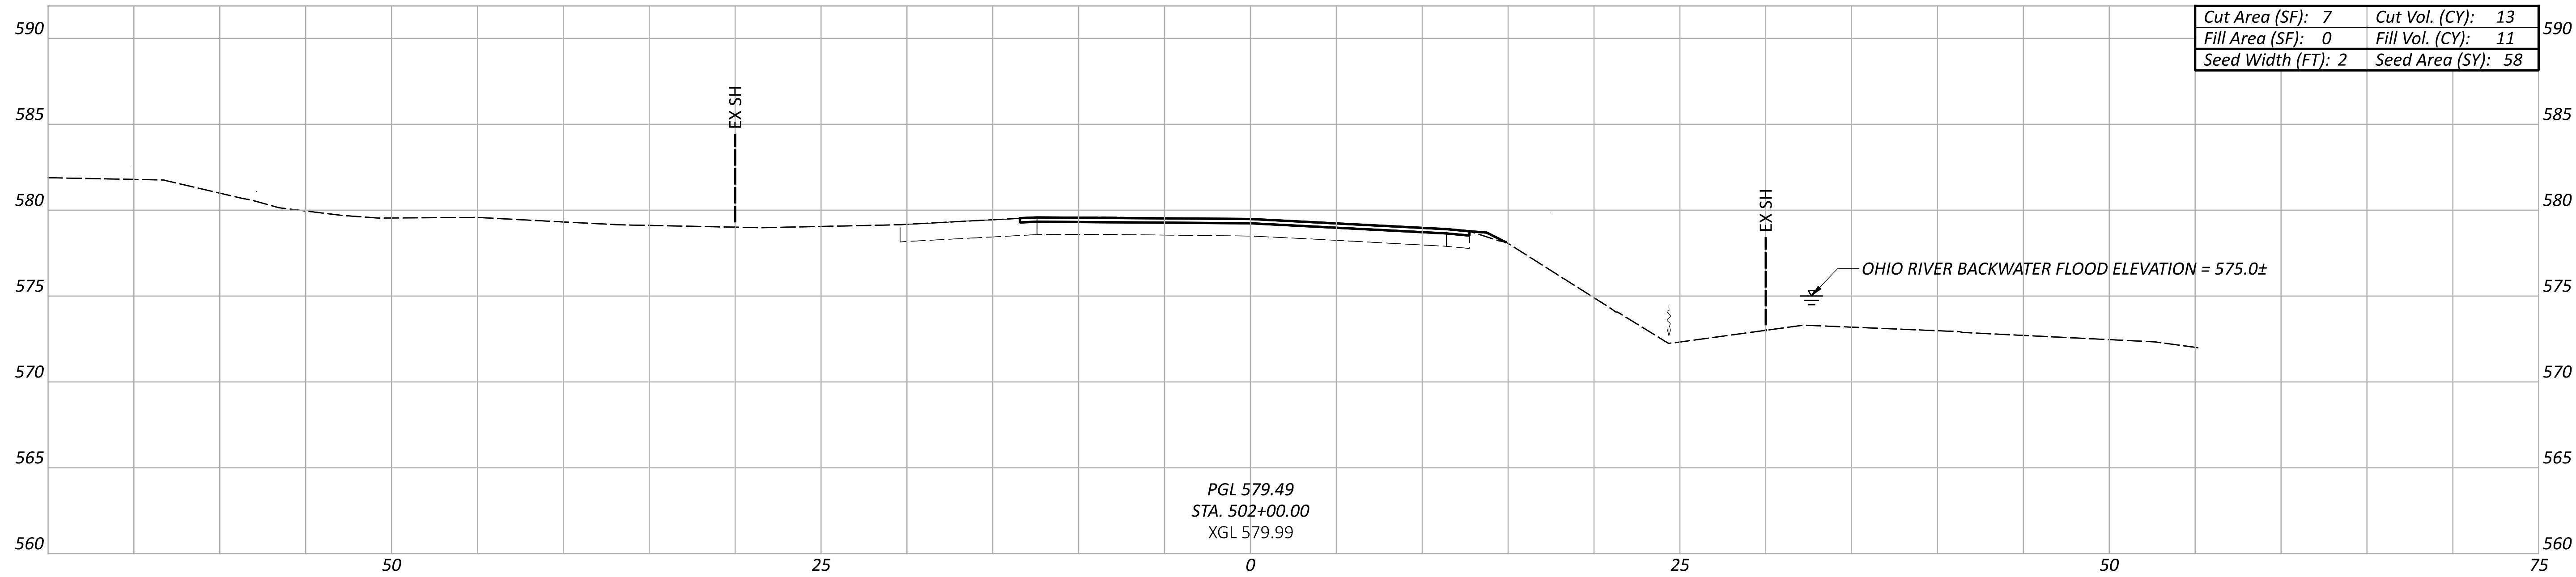

CROSS SECTIONS
STA. 501+00.00 TO STA. 502+00.00

DESIGN AGENCY

AMT

DESIGNER

JAL

REVIEWER

JAH 07/15/25

PROJECT ID

119906

SHEET

P.26

TOTAL

31

SR-124 EARTHWORK QUANTITIES TABLE						
STA.	Cut Area (SF)	Fill Area (SF)	Seed Width (Ft)	Cut Vol. (CY)	Fill Vol. (CY)	Seed Area (SY)
490+60.00	34	2	10	0	0	0
491+00.00	31	10	29	48	8	87
491+50.00	16	7	21	44	15	139
491+80.30	8	13	21	13	11	71
492+00.00	5	10	9	5	8	33
492+50.00	3	14	22	8	22	86
493+00.00	3	14	22	6	26	122
493+50.00	8	16	25	11	27	131
494+00.00	0	13	8	8	26	92
494+50.00	4	24	19	4	34	75
495+00.00	4	28	23	7	48	117
495+50.00	0	31	9	4	55	89
496+00.00	5	43	24	5	69	92
496+50.00	2	42	23	6	79	131
497+00.00	0	35	20	1	71	119
497+50.00	1	27	28	1	58	133
498+00.00	8	10	28	8	34	156
498+50.00	20	6	28	26	15	156
499+00.00	30	4	27	46	10	153
499+50.00	48	3	28	72	6	153
500+00.00	51	3	31	91	6	164
500+50.00	12	2	18	58	5	136
501+00.00	9	9	19	20	10	103
501+50.00	8	11	19	16	19	106
502+00.00	7	0	2	13	11	58
TOTALS CARRIED TO SEEDING AND MULCHING SUBSUMMARY				521	673	2699

SR-124 BENCHING QUANTITIES TABLE			
STA.	Bench Cut Area (SF)	Bench Cut Vol. (CY)	Bench Fill Vol. (CY)
499+00.00	0	0	0
499+50.00	21	19	19
500+00.00	23	41	41
500+50.00	16	36	36
501+00.00	16	30	30
501+50.00	19	32	32
502+00.00	0	18	18
TOTALS CARRIED TO SEEDING AND MULCHING SUBSUMMARY		176	176

SEEDING AND MULCHING SUBSUMMARY									
CARRIED FROM	203	203	659	659	659	659	659	659	
	EXCAVATION	EMBANKMENT	SEEDING AND MULCHING	REPAIR SEEDING AND MULCHING	INTER-SEEDING	COMMERCIAL FERTILIZER	LIME	WATER	
	CY	CY	SY	SY	SY	TON	ACRE	MGAL	
	EARTHWORK QUANTITIES TABLE	521	673	2699	135	135	0.37	0.56	15
	BENCHING QUANTITIES TABLE	176	176	0	0.00	0.00	0.000	0.000	0.000
TOTALS CARRIED TO GENERAL SUMMARY	697	849	2699	135	135	0.37	0.56	15	

CROSS SECTIONS

DESIGN AGENCY



DESIGNER

JAL

REVIEWER

JAH 07/15/25

PROJECT ID

119906

SHEET

P.27

TOTAL

31

MODEL: SHEET GE001 PAPER:SIZE: 34x22 (in.) DATE: 7/17/2025 TIME: 12:52:06 PM USER: hdnfndr pwc:\ohiodo-pw-bentley.com\ohiodo-pw-02\Documents\01 Active Projects\Distrid 10\Veigs\119906\401-Engineering_AMT\Roadway\Sheets\119906_GE001.dgn

						SUPERELEVATION TABLE														
						P.I. STA. 493+18.30				Dc = 1°13'48"										
LEFT SIDE						CENTERLINE CONTROL				RIGHT SIDE						REMARKS				
SHOULDER ELEVATION	ELEVATION CORRECTION	SHOULDER WIDTH	SHOULDER CROSS SLOPE	EDGE ELEVATION	TRANSITION RATE	ELEVATION CORRECTION	CROSS SLOPE	WIDTH	STATION	PROFILE GRADE	WIDTH	CROSS SLOPE	ELEVATION CORRECTION	TRANSITION RATE	EDGE ELEVATION		SHOULDER CROSS SLOPE	SHOULDER WIDTH	ELEVATION CORRECTION	SHOULDER ELEVATION
577.94	-0.08	2.00	-0.040	578.02	185:1	-0.18	-0.0160	11.00	491+75.00	578.20	11.00	-0.0160	-0.18	185:1	578.02	-0.040	2.00	-0.08	577.94	NORMAL CROWN
577.84	-0.08	2.00	-0.040	577.92		-0.18	-0.0160	11.00	491+94.33	578.10	11.00	-0.0160	-0.18		577.92	-0.040	2.00	-0.08	577.84	NORMAL CROWN
577.85	-0.08	2.00	-0.040	577.93		-0.15	-0.0132	11.00	492+00.00	578.08	11.00	-0.0160	-0.18		577.90	-0.040	2.00	-0.08	577.82	
577.88	-0.08	2.00	-0.040	577.96		-0.01	-0.0009	11.00	492+25.00	577.97	11.00	-0.0160	-0.18		577.79	-0.040	2.00	-0.08	577.71	
577.88	-0.08	2.00	-0.040	577.96		0.00	0.0000	11.00	492+26.89	577.96	11.00	-0.0160	-0.18		577.78	-0.040	2.00	-0.08	577.70	
577.98	-0.08	2.00	-0.040	578.06		0.18	0.0160	11.00	492+49.68	577.88	11.00	-0.0160	-0.18		577.70	-0.040	2.00	-0.08	577.62	
577.97	-0.08	2.00	-0.040	578.05		0.18	0.0161	11.00	492+50.00	577.87	11.00	-0.0160	-0.18		577.69	-0.040	2.00	-0.08	577.61	
577.97	-0.08	2.00	-0.040	578.05		0.20	0.0178	11.00	492+56.80	577.85	11.00	-0.0178	-0.20		577.65	-0.040	2.00	-0.08	577.57	PC - BEGIN CURVE
577.96	-0.08	2.00	-0.040	578.04		0.23	0.0210	11.00	492+69.62	577.81	11.00	-0.0210	-0.23		577.58	-0.040	2.00	-0.08	577.50	BEGIN FULL SUPER
577.94	-0.08	2.00	-0.040	578.02		0.23	0.0210	11.00	492+75.00	577.79	11.00	-0.0210	-0.23		577.56	-0.040	2.00	-0.08	577.48	FULL SUPER
577.87	-0.08	2.00	-0.040	577.95		0.23	0.0210	11.00	493+00.00	577.72	11.00	-0.0210	-0.23		577.49	-0.040	2.00	-0.08	577.41	FULL SUPER
577.81	-0.08	2.00	-0.040	577.89		0.23	0.0210	11.00	493+25.00	577.66	11.00	-0.0210	-0.23		577.43	-0.040	2.00	-0.08	577.35	FULL SUPER
577.76	-0.08	2.00	-0.040	577.84		0.23	0.0210	11.00	493+50.00	577.61	11.00	-0.0210	-0.23		577.38	-0.040	2.00	-0.08	577.30	FULL SUPER
577.72	-0.08	2.00	-0.040	577.80		0.23	0.0210	11.00	493+66.98	577.57	11.00	-0.0210	-0.23		577.34	-0.040	2.00	-0.08	577.26	END FULL SUPER
577.68	-0.08	2.00	-0.040	577.76		0.21	0.0190	11.00	493+75.00	577.55	11.00	-0.0190	-0.21		577.34	-0.040	2.00	-0.08	577.26	
577.66	-0.08	2.00	-0.040	577.74		0.20	0.0178	11.00	493+79.80	577.54	11.00	-0.0178	-0.20		577.34	-0.040	2.00	-0.08	577.26	PCC - END CURVE
577.63	-0.08	2.00	-0.040	577.71		0.18	0.0160	11.00	493+86.92	577.53	11.00	-0.0160	-0.18		577.35	-0.040	2.00	-0.08	577.27	
577.49	-0.08	2.00	-0.040	577.57		0.07	0.0068	11.00	494+00.00	577.50	11.00	-0.0160	-0.18		577.32	-0.040	2.00	-0.08	577.24	
577.40	-0.08	2.00	-0.040	577.48		0.00	0.0000	11.00	494+09.71	577.48	11.00	-0.0160	-0.18		577.30	-0.040	2.00	-0.08	577.22	
577.28	-0.08	2.00	-0.040	577.36		-0.08	-0.0075	11.00	494+25.00	577.44	11.00	-0.0160	-0.18		577.26	-0.040	2.00	-0.08	577.18	
577.15	-0.08	2.00	-0.040	577.23		-0.18	-0.0160	11.00	494+42.27	577.41	11.00	-0.0160	-0.18		577.23	-0.040	2.00	-0.08	577.15	NORMAL CROWN
577.13	-0.08	2.00	-0.040	577.21		-0.18	-0.0160	11.00	494+50.00	577.39	11.00	-0.0160	-0.18		577.21	-0.040	2.00	-0.08	577.13	NORMAL CROWN

SUPERELEVATION TABLE

DESIGN AGENCY



DESIGNER

JAL

REVIEWER

JAH 07/15/25

PROJECT ID


119906

SHEET

P.28


TOTAL

31

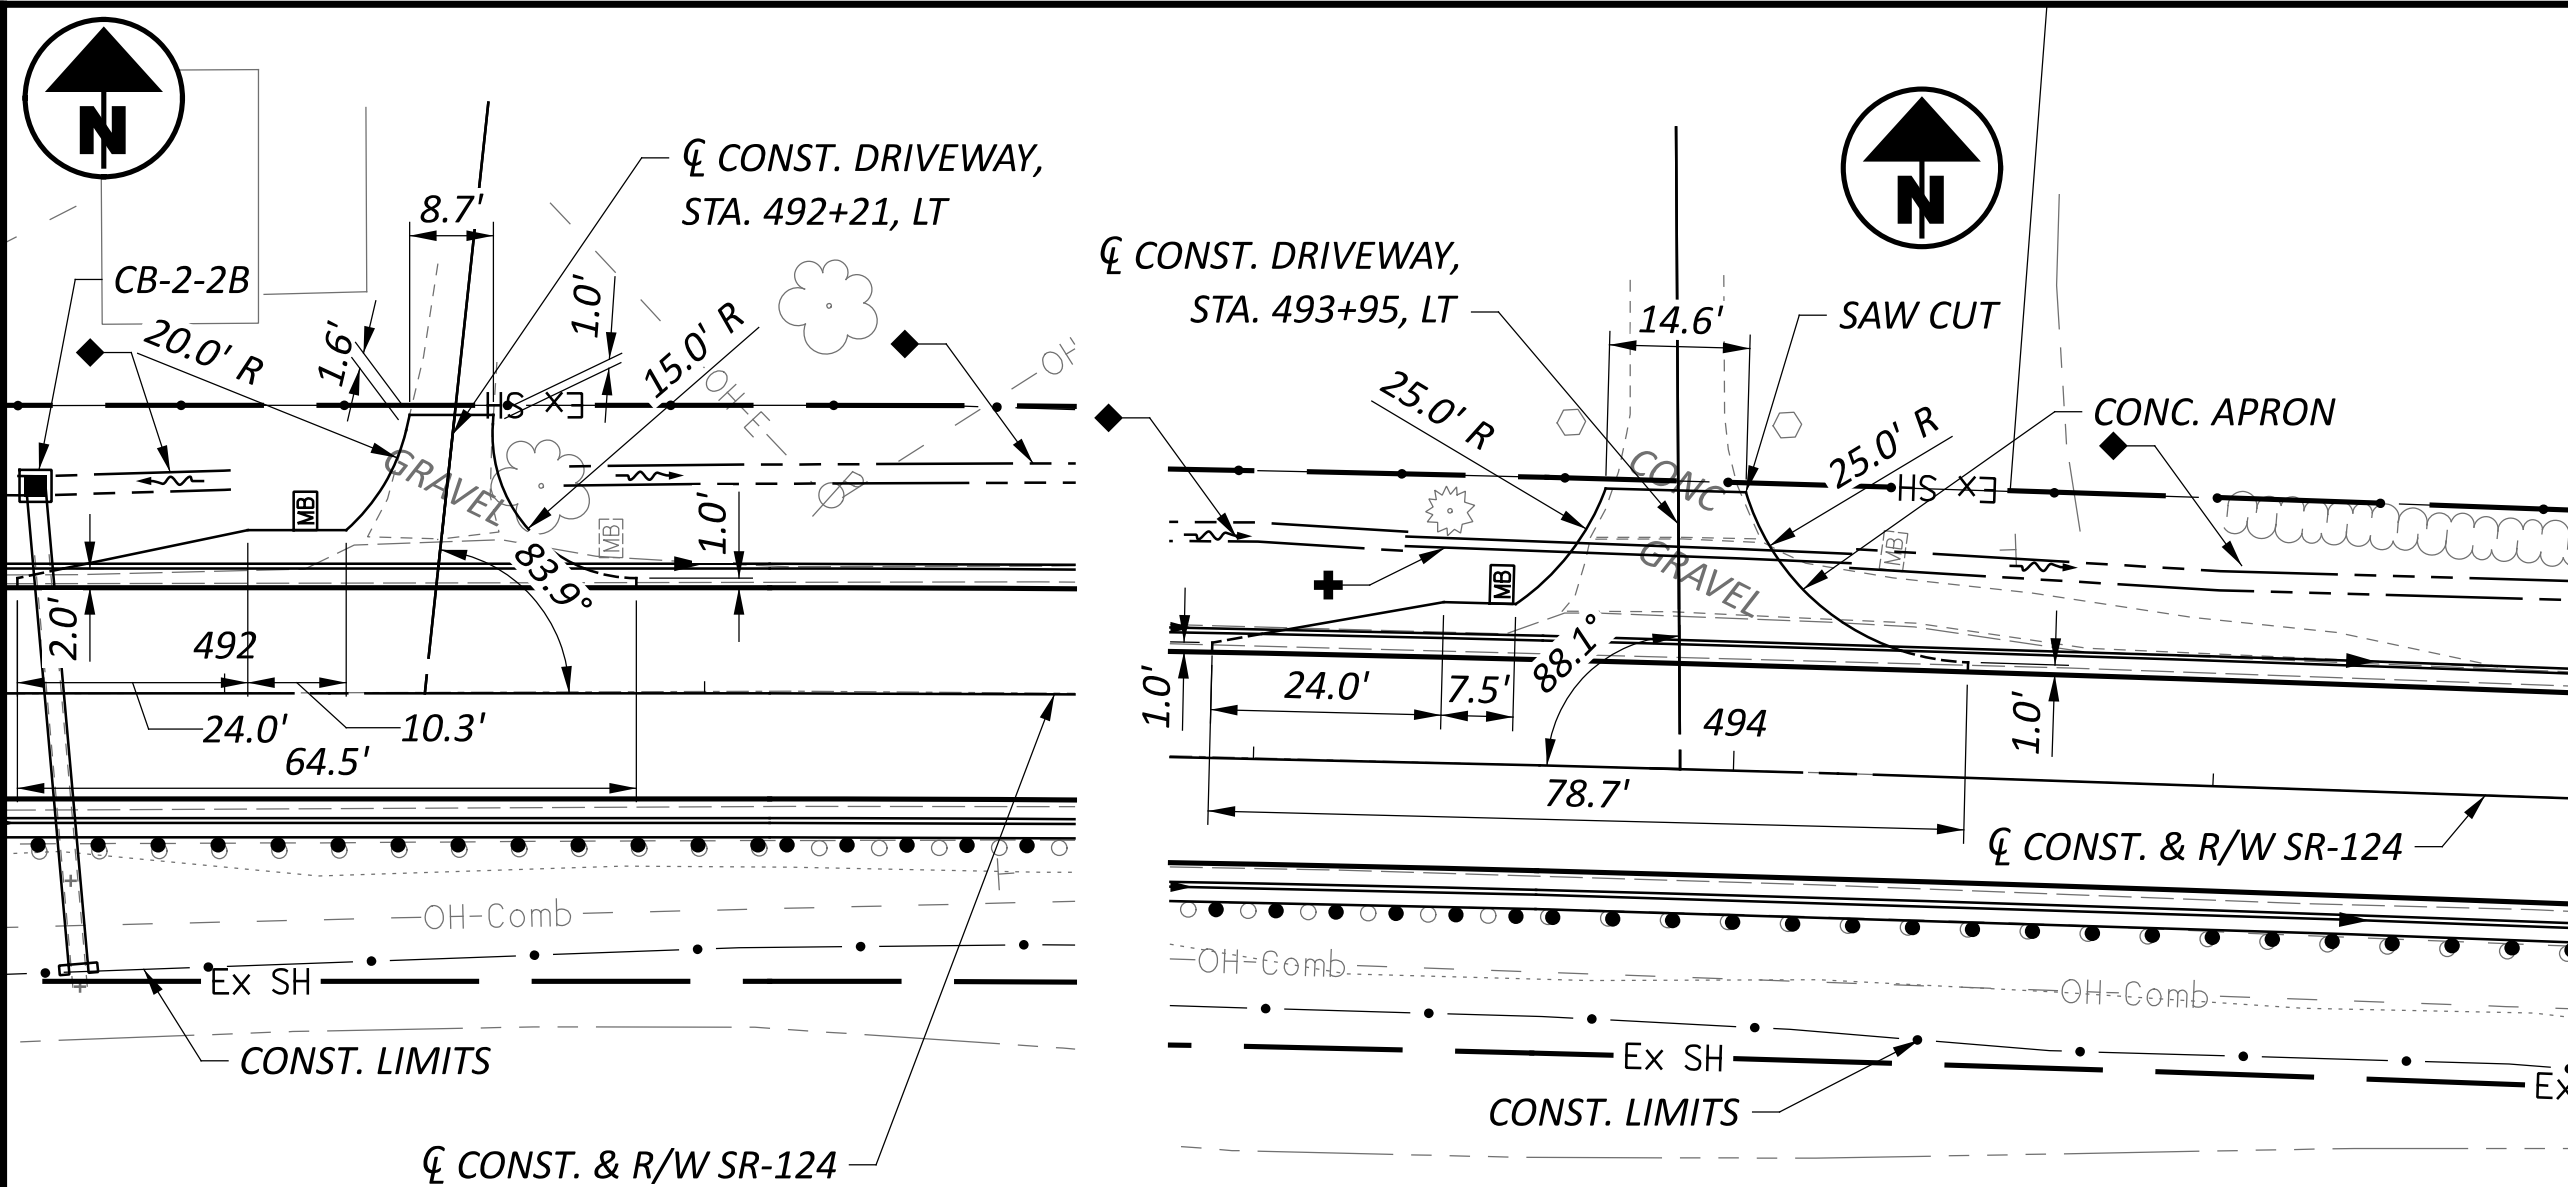


DRIVEWAY PLAN VIEW - STA. 492+21, LT

DRIVEWAY PLAN VIEW - STA. 493+95, LT

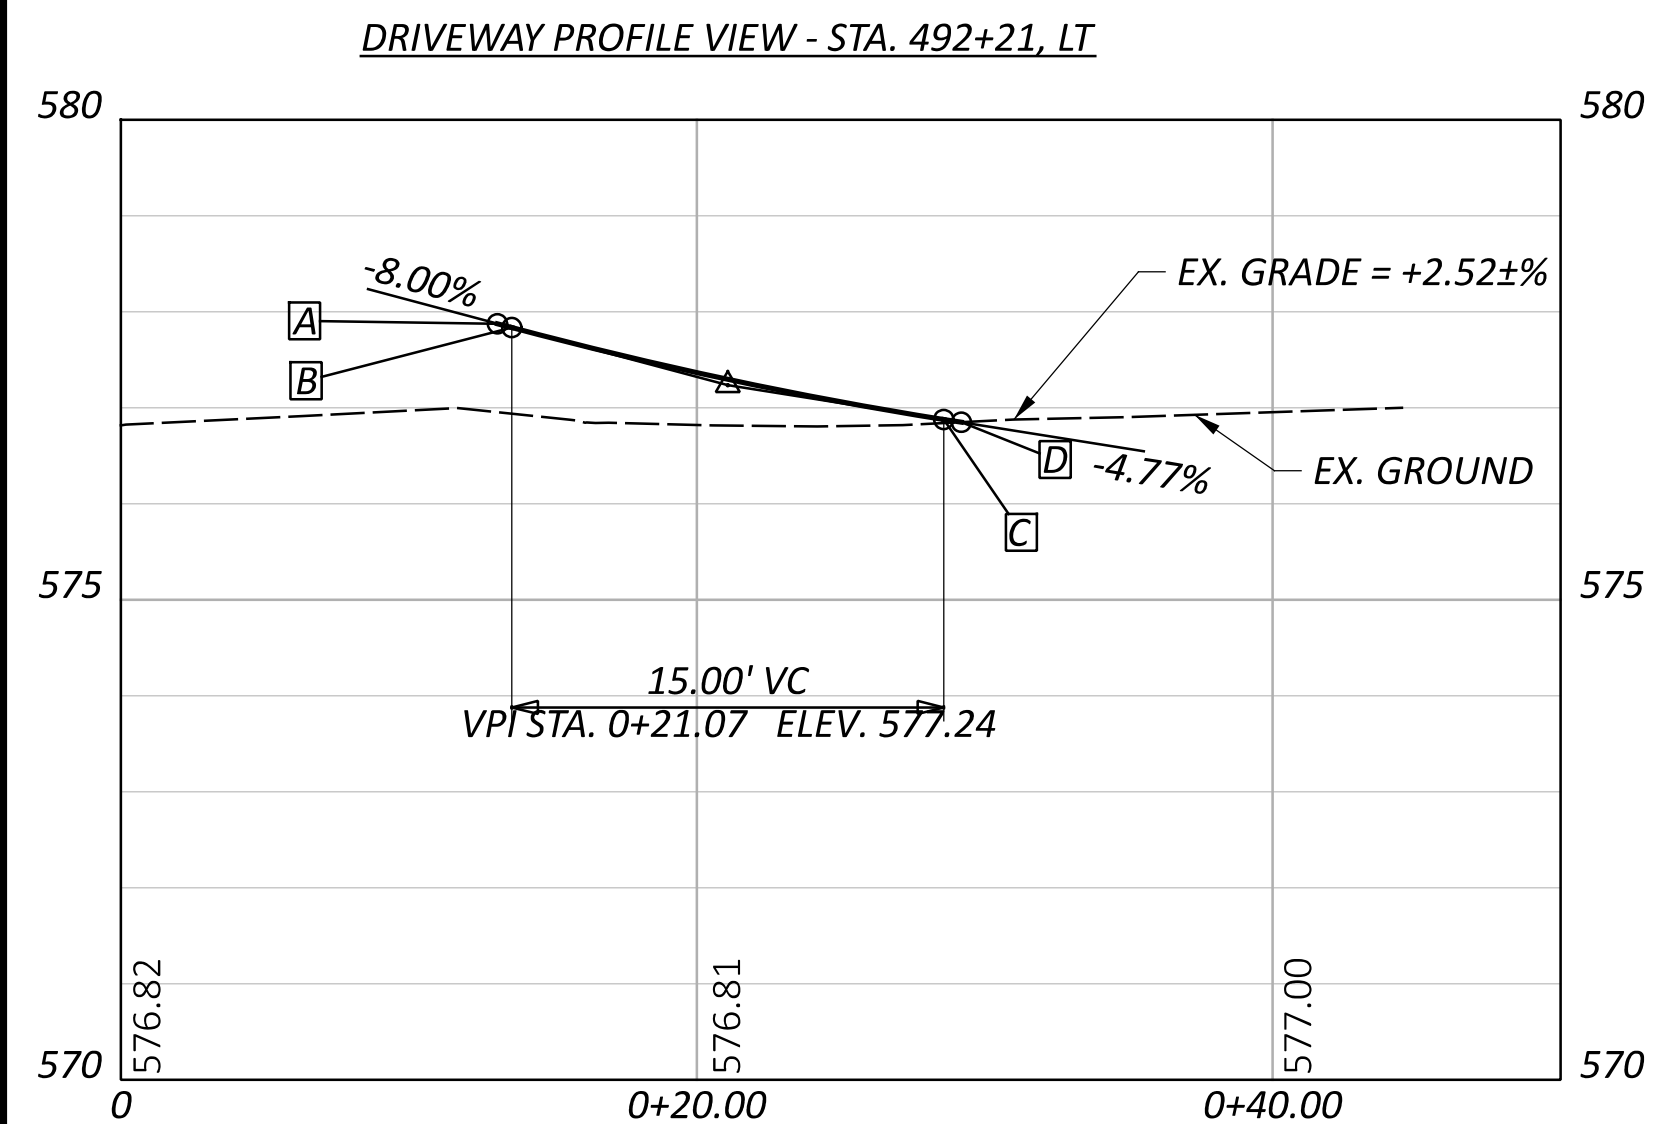

DRIVEWAY PROFILE VIEW - STA. 493+95, LT

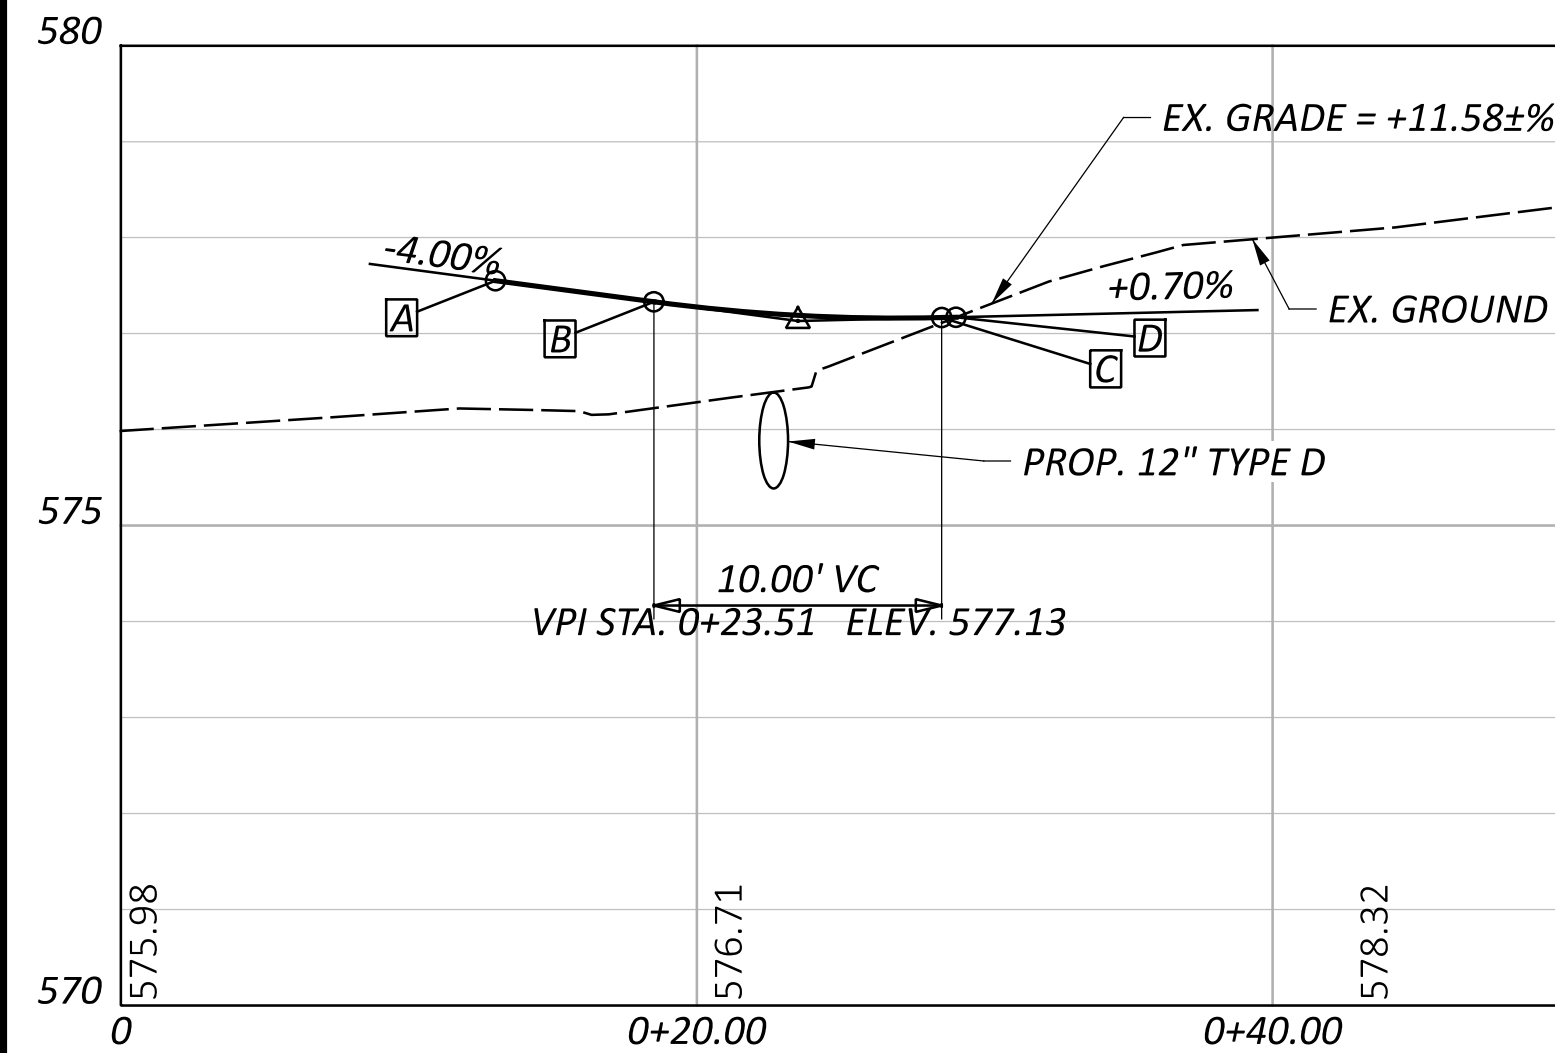**PAVEMENT BUILDUP**


ITEM 452 - 6" NON-REINFORCED CONCRETE
PAVEMENT
ITEM 204 - SUBGRADE COMPACTION

- A** BEGIN PROFILE, MATCH PROP. EDGE OF SHLDR. STA. 0+13.01, ELEV. = 577.55
B BEGIN VC, STA. 0+18.51, ELEV. = 577.33
C END VC, STA. 0+28.51, ELEV. = 577.17
D END PROFILE, MATCH EX. GROUND STA. 0+29.00, ELEV. = 577.17


PAVEMENT BUILDUP

ITEM 304 - 8" AGGREGATE BASE
ITEM 204 - SUBGRADE COMPACTION

- A** BEGIN PROFILE, MATCH PROP. EDGE OF SHLDR. STA. 0+13.07, ELEV. = 577.88
B BEGIN VC, STA. 0+13.57, ELEV. = 577.84
C END VC, STA. 0+28.57, ELEV. = 576.88
D END PROFILE, MATCH EX. GROUND STA. 0+29.19, ELEV. = 576.85

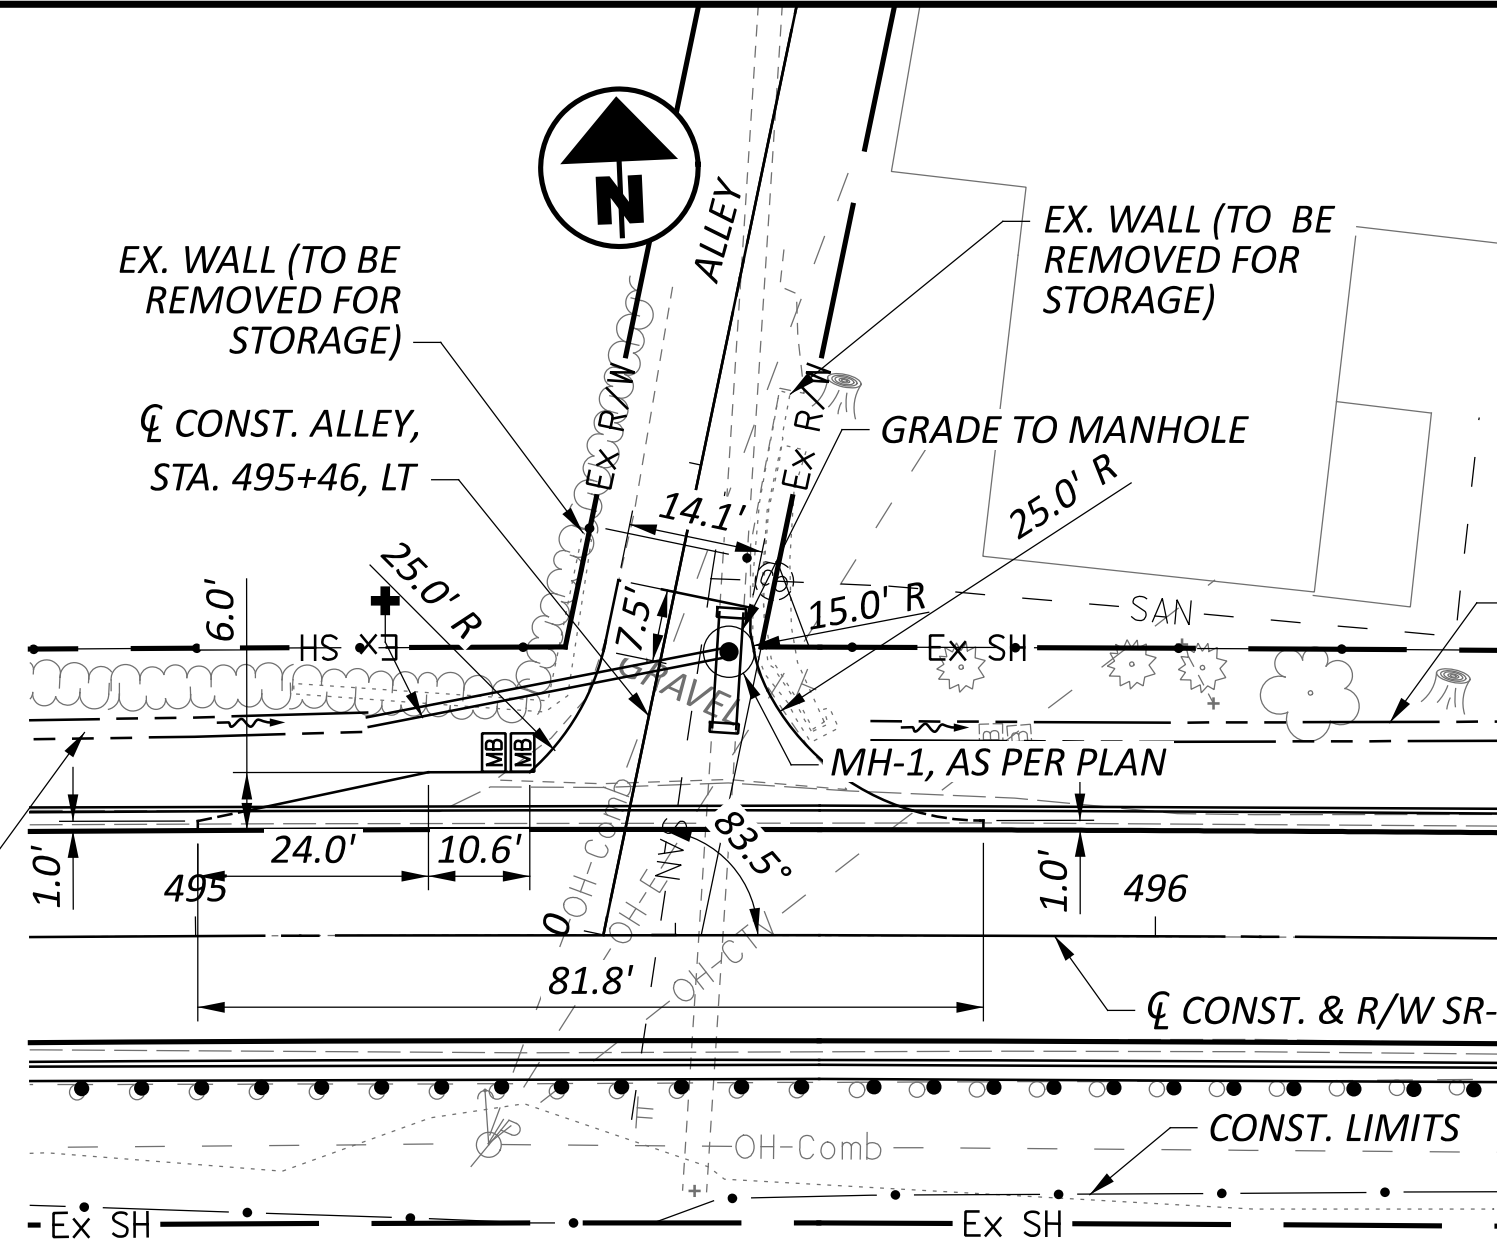


ALLEY PLAN VIEW - STA. 495+46, LT

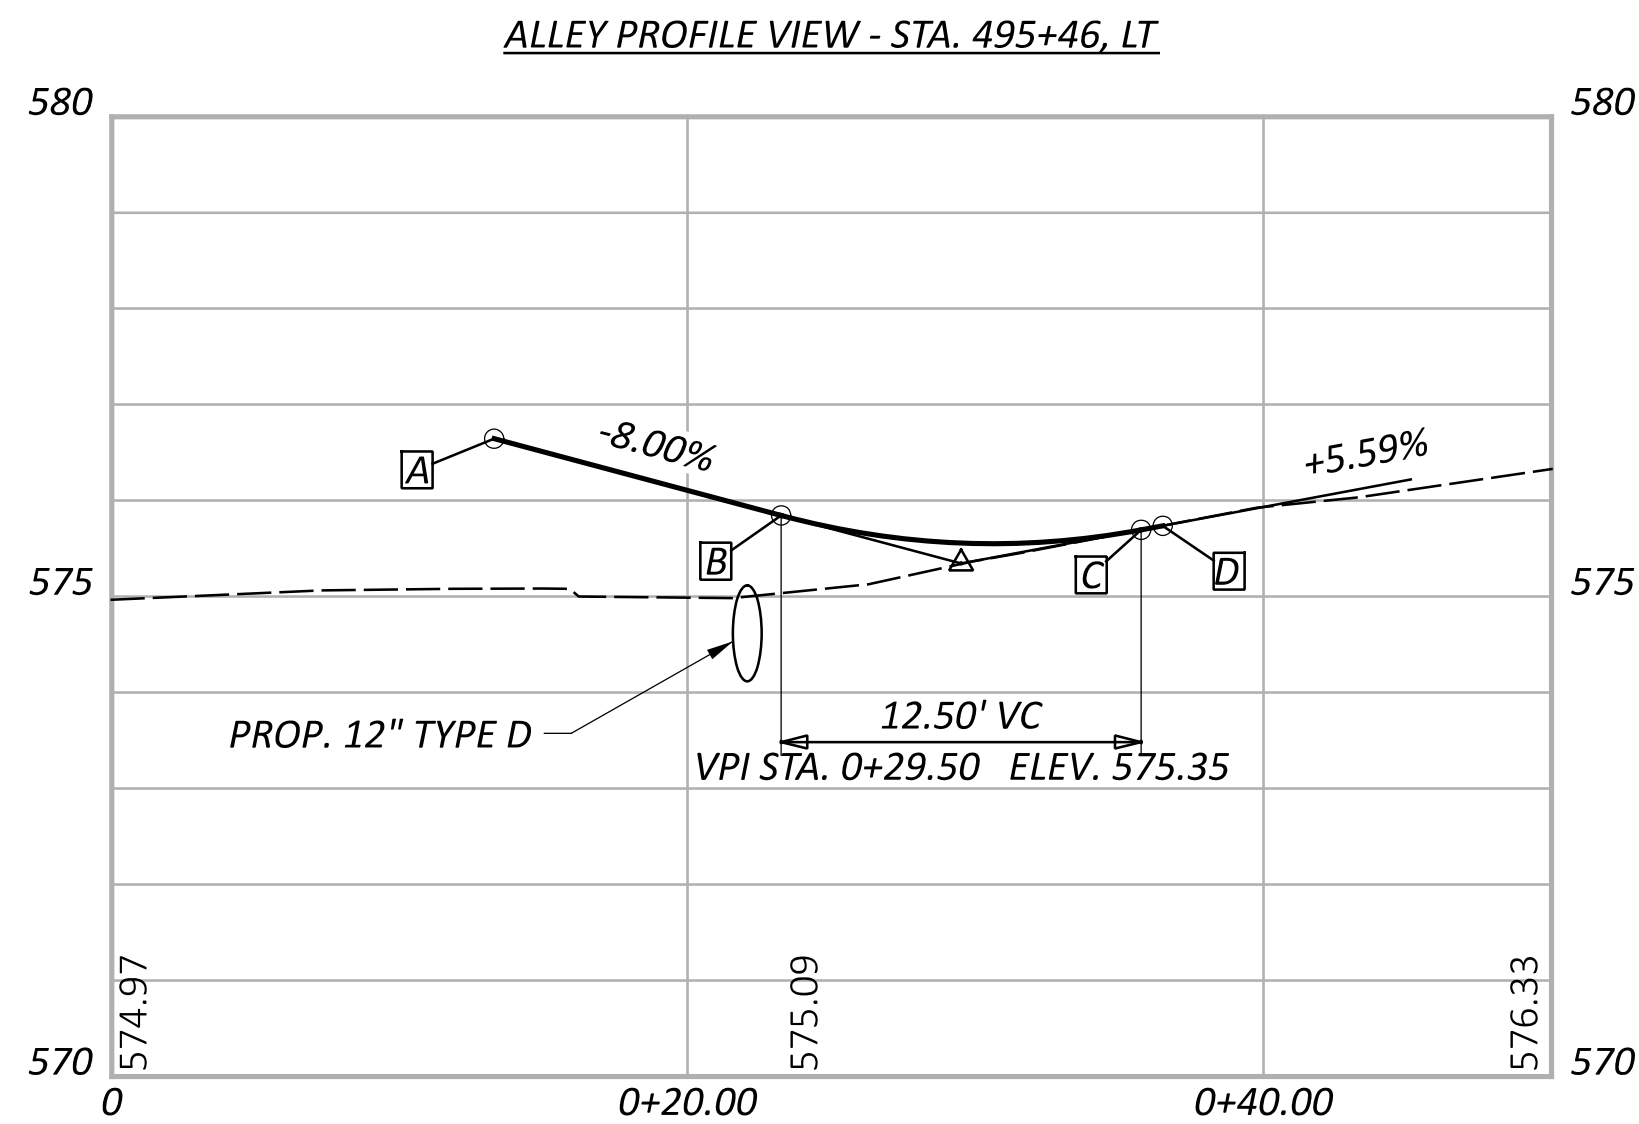
**PAVEMENT BUILDUP**

ITEM 304 - 8" AGGREGATE BASE
ITEM 204 - SUBGRADE COMPACTION

- A** BEGIN PROFILE, MATCH PROP. EDGE OF SHLDR. STA. 0+13.28, ELEV. = 576.64
B BEGIN VC, STA. 0+23.25, ELEV. = 575.85
C END VC, STA. 0+35.75, ELEV. = 575.70
D END PROFILE, MATCH EX. GROUND STA. 0+36.50, ELEV. = 575.74

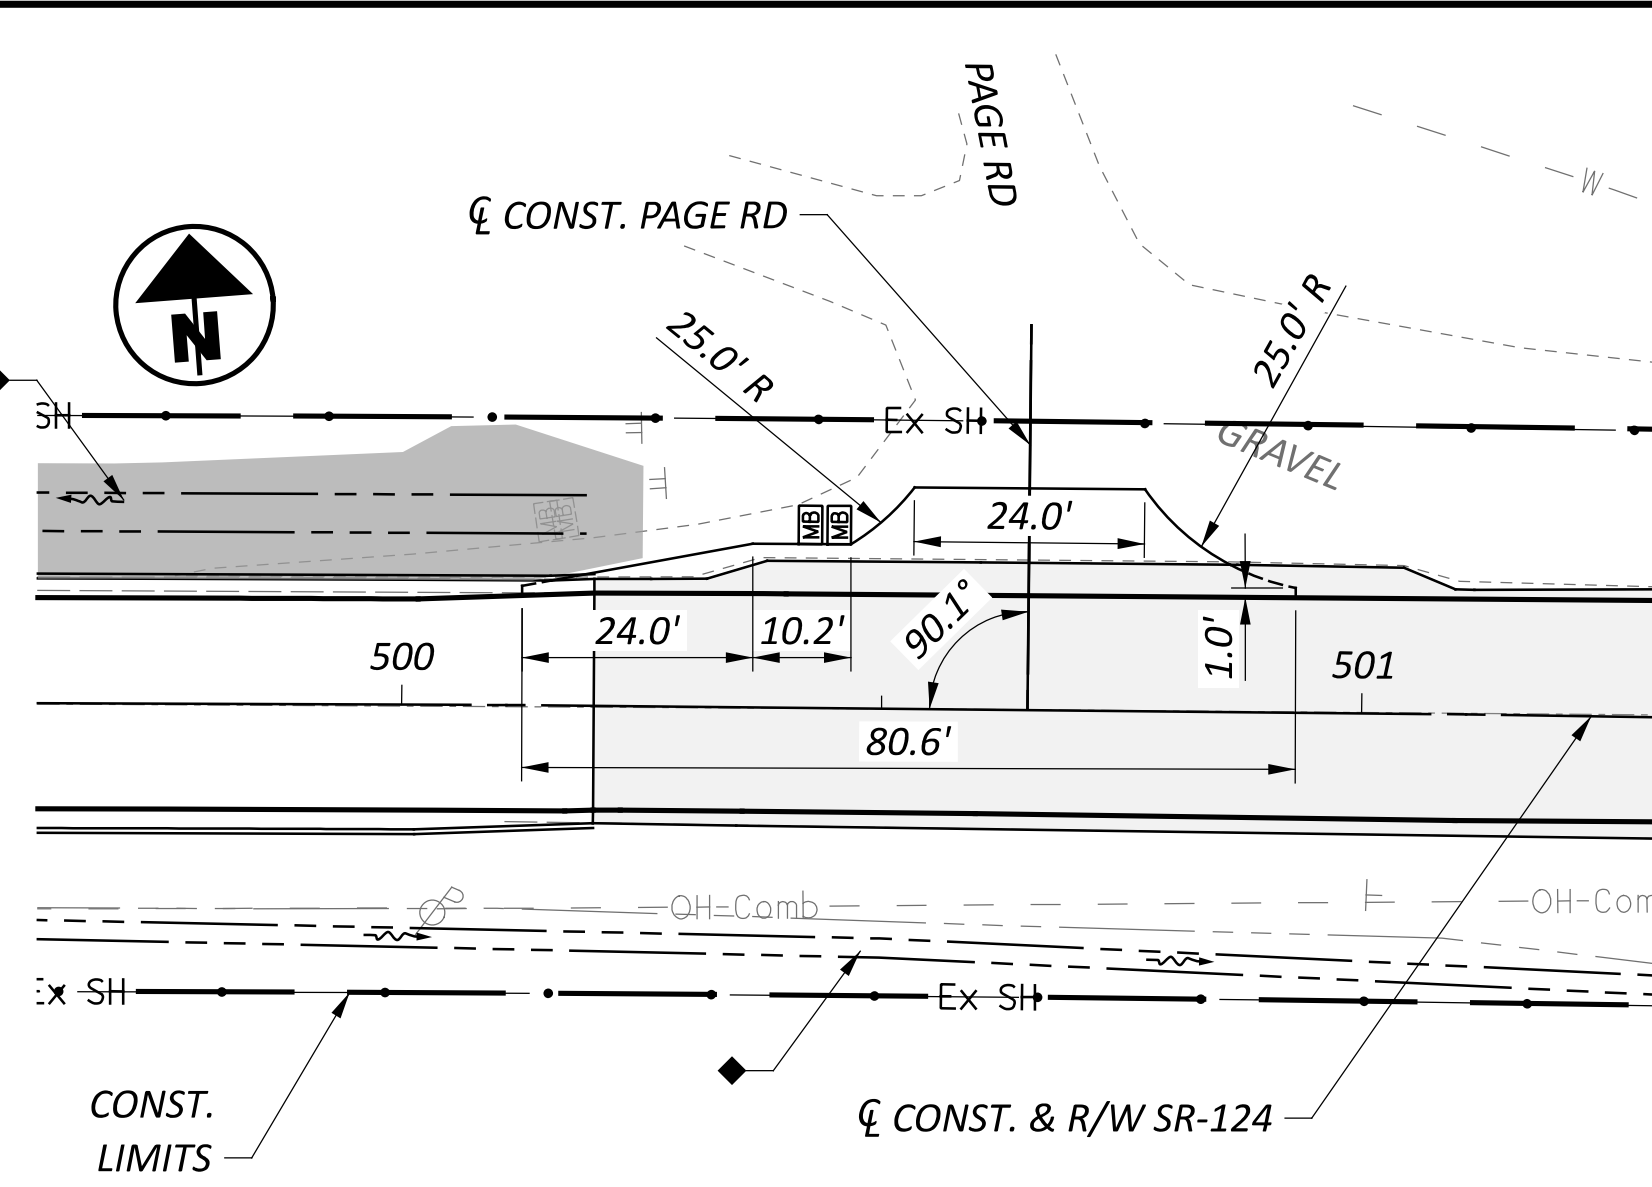

DRIVEWAY PLAN VIEW - PAGE RD

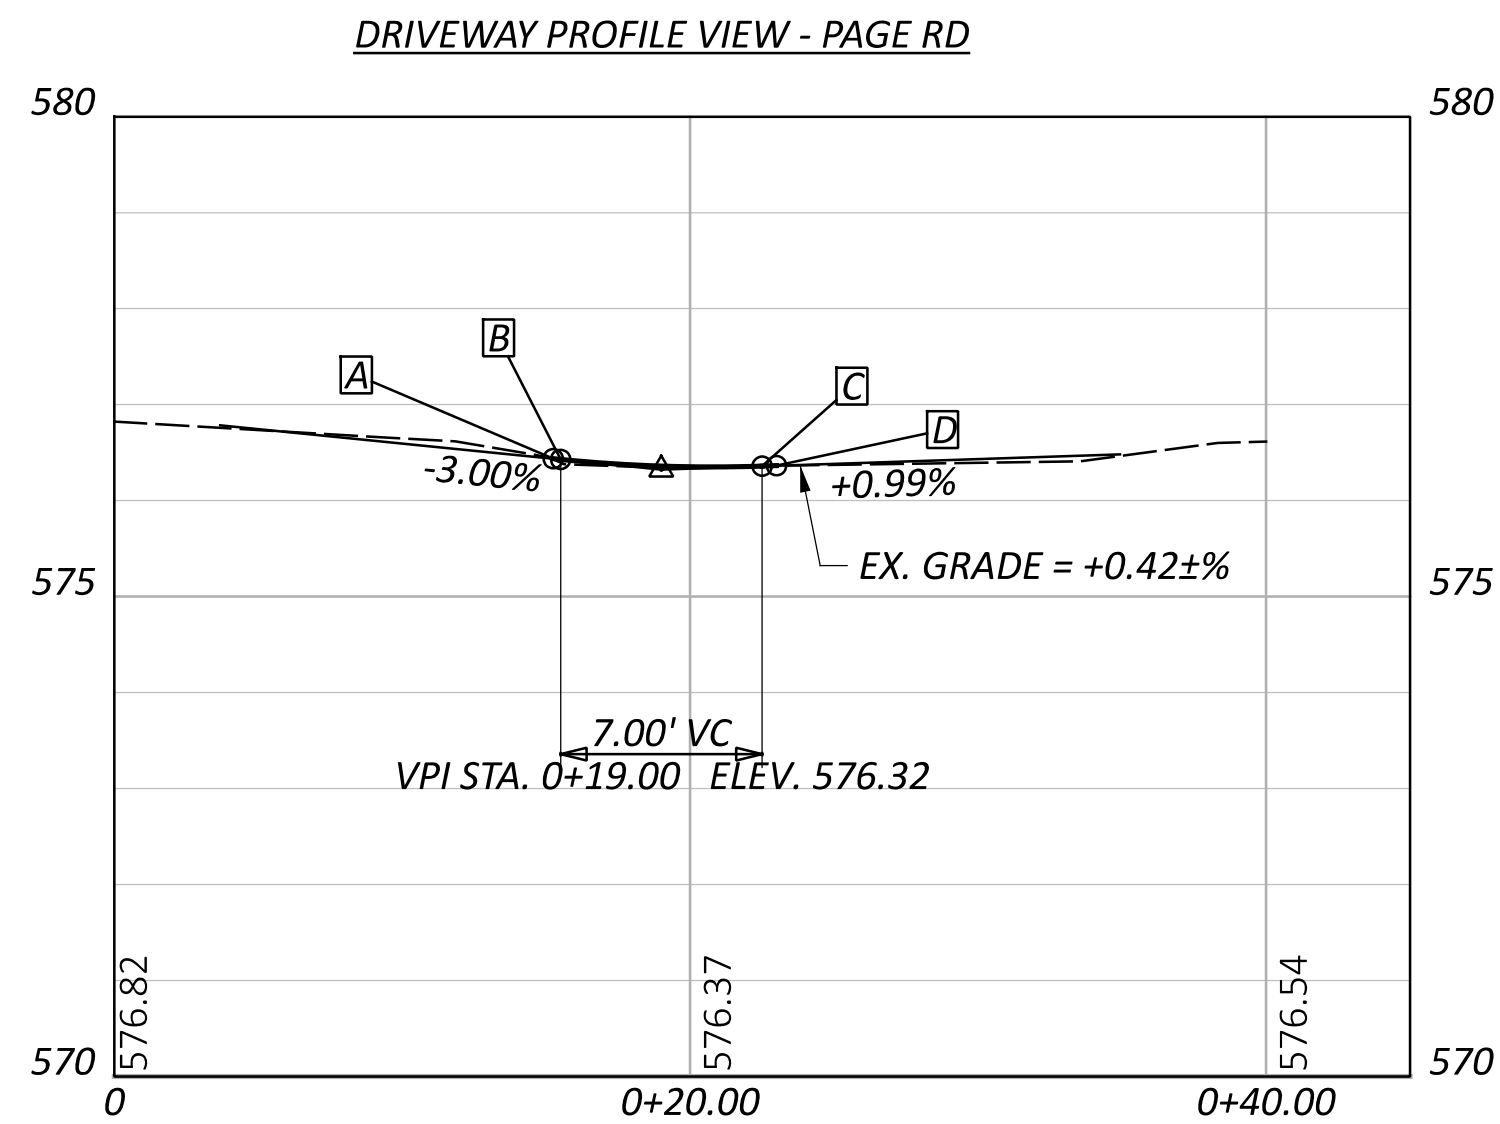**PAVEMENT BUILDUP**

ITEM 304 - 8" AGGREGATE BASE
ITEM 204 - SUBGRADE COMPACTION

- A** BEGIN PROFILE, MATCH PROP. EDGE OF SHLDR. STA. 0+15.24, ELEV. = 576.44
B BEGIN VC, STA. 0+15.50, ELEV. = 576.43
C END VC, STA. 0+22.50, ELEV. = 576.36
D END PROFILE, MATCH EX. GROUND STA. 0+23.00, ELEV. = 576.36

NOTES

- FOR ADDITIONAL DETAILS, SEE SCD BP-4.1
- ALL DRIVEWAYS SHOWN ARE RESIDENTIAL.
- FOR FURTHER ROADWAY INFORMATION, SEE SHEETS P.09 - P.11.
- GRADE ALL DRIVES AND ALLEYS TO DITCHES AS PER LD1, FIG. 307-7.

LEGEND

- MB** EXISTING MAILBOX
MB PROPOSED MAILBOX
◆ PROP. DITCH (NOTE 4)
+ PROP. 12" TYPE D

DRIVE DETAILS

DESIGN AGENCY

AMT

DESIGNER

JAL

REVIEWER

JAH 07/15/25

PROJECT ID


119906

SHEET



P.29

TOTAL

31

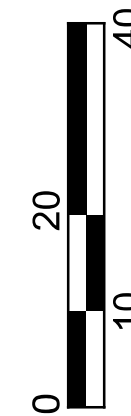HORIZONTAL
SCALE IN FEET

  

- | | | | |
|---|----------------------------|---|---|
|  | RAILROAD SYMBOL, WHITE |  | DOUBLE YELLOW CENTERLINE,
PASS PROTECTED LEFT |
|  | STOP LINE, WHITE 24" |  | DOUBLE YELLOW CENTERLINE,
PASS PROTECTED RIGHT |
|  | DOUBLE YELLOW CENTER LINE | | |
|  | EDGE LINE, 6" WHITE | | |
|  | EXISTING SIGN (TBR) | | |
|  | PROPOSED SIGN | | |
|  | PROPOSED SIGN, SINGLE POST | | |
|  | PROPOSED SIGN, DOUBLE POST | | |

NOTES

1. FOR C INFORMATION, SEE SCHEMATIC PLAN, SHEET P.02.
2. FOR FURTHER ROADWAY INFORMATION, SEE SHEETS P.08 - P.10.
3. TRANSITION PROPOSED PAVEMENT MARKINGS TO MEET THE EXISTING MARKINGS WITHIN THE STATION LIMITS SHOWN.
4. ALL PROPOSED PAVEMENT MARKINGS SHALL BE ITEM 644 THERMOPLASTIC UNLESS NOTED OTHERWISE.
5. ALL SIGNS MOUNTED ON #3 POST UNLESS NOTED OTHERWISE.
6. CENTERLINE RPM LOCATION AND SPACING PER SCD TC-65.10 AND TC-65.11.
7. FOR FURTHER SIGN INFORMATION, SEE TC-41.20, TC-42.20, TC-52.10, AND TC-52.20.
8. FOR FURTHER GUARDRAIL REFLECTOR INFORMATION, SEE TC-61.30.
9. FOR FURTHER PAVEMENT MARKING INFORMATION, SEE TC-71.10.

