

MICROFILMED
SEP 18 1992

DESIGN DESIGNATION

Current ADT (1988) = 8,500
Design Year ADT (2008) = 11,900
DHV (Design Hour Volume) = 1,020
D (Directional Distribution) = 50%
T (B & C Trucks) = 22%
V (Design Speed) = 55 MPH*
Legal Speed = 55 MPH

Location Functional Classification
MED-42-(1.89-3.06) Major Collector
MED-42-(3.06-6.91) Minor Arterial
MED-224-(10.45-15.97) Minor Arterial
*Design Exceptions noted on Sheet 2

STATE OF OHIO DEPARTMENT OF TRANSPORTATION

MED-42-1.89 MED-224-10.45

HARRISVILLE, WESTFIELD TOWNSHIPS MEDINA COUNTY

All references to Item 846
appearing throughout this plan
shall be considered to read
Item 44.6.

MED-42-1.89
MED-224-10.45
RS-440(11) F-51(70)

OHIO

FHWA
REGION 5

FEDERAL
PROJECT

1
189

LIMITED ACCESS

This improvement is especially designed for through traffic and has been declared a limited access highway or freeway by action of the director in accordance with the provisions of Section 5511.02 of the Revised Code of Ohio.

1989 SPECIFICATIONS

The standard specifications of the State of Ohio, Department of Transportation, including changes and supplemental specifications listed in the proposal shall govern this improvement.

I hereby approve these plans and declare that the making of this improvement will not require the closing to traffic of U.S. 224 or U.S. 42 westbound and that provisions for the maintenance and safety of traffic will be as set forth on the plans and estimates. The part time closing to traffic of U.S. 42 ramp "C" and S.R. 83 will be required with detours to be provided by State forces.


CONVENTIONAL SIGNS

County Line _____
Township Line _____
Section Line _____
Corporation Line _____ or _____
Fence Line (existing) - x - x - x (proposed) - x - x - x
Center Line _____
Trees (to be removed) (X) (X)
Utility Poles: Telephone (T), Power (P), Light (L)

Limited Access (only) _____ LA _____
Right of Way (only) _____ RW _____
Limited Access & Right of Way _____ LA & RW _____
Existing Right of Way _____
Property Line (in existing fence) - x - x - x
Railroad _____ or _____
Guardrail (existing) - o - o - o (proposed) - o - o - o


INDEX OF SHEETS

TITLE SHEET	1	PLAN & PROFILES - C.R. 19	49-51
SCHEMATIC PLAN	2-4	CROSS SECTIONS - C.R. 19	52,53
TYPICAL SECTIONS	5-8	GEOMETRIC DETAILS - C.R. 19	54
GENERAL NOTES	9-13,13A,13B	PAVT. ELEVATIONS & JOINTING DETAIL - C.R. 19	55
GENERAL SUMMARY	14,15	DRAINAGE DETAILS	56-60
SUB-SUMMARY	16,17	PAVEMENT MARKINGS	61-70
CALCULATIONS	18-20	FENCE PLAN	71-79
SUPERELEVATION TABLE	21	STRUCTURE REHABILITATION	80-129
CONSTRUCTION DETAILS	22-31	STRUCTURE PAINTING	130-137
PLAN SHEETS	32-42,42A	MAINTENANCE OF TRAFFIC	138-181,153A,181A
PLAN & PROFILES - MAINLINE	43,44	TRAFFIC SIGNAL DETAILS	182-189
CROSS SECTIONS - MAINLINE	45-48		

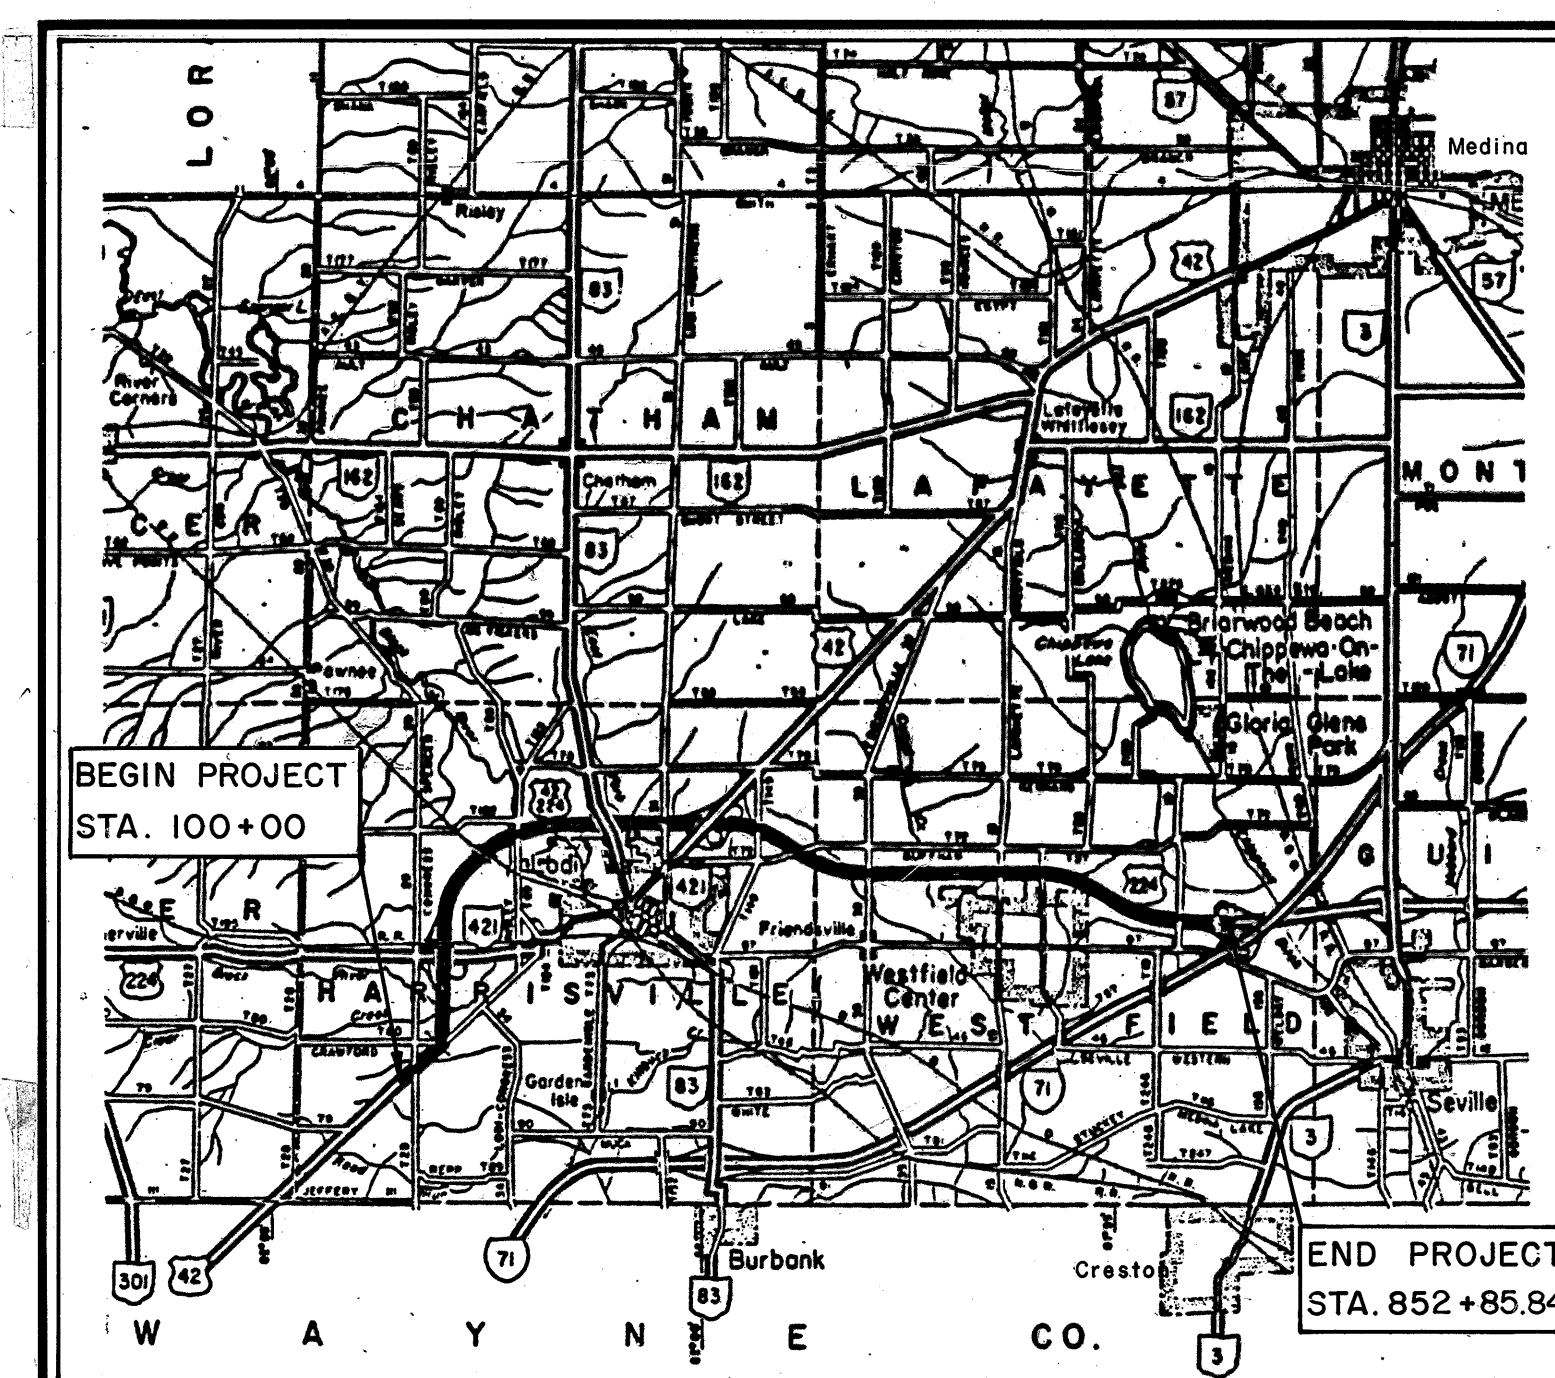

LOCATION MAP

SCALE IN MILES

 

LINE DATA

	RS-440(11)	F-51(70)	Total
Begin Project	Sta. 100+00.00	Sta. 161+36.58	Sta. 100+00.00
End Project	Sta. 161+36.58	Sta. 852+85.84	Sta. 852+85.84
Deduct For Sta. Equations		19,666.76	19,666.76
Length Of Project	6136.58 L.F. or 1.162 Mi.	44,482.50 L.F. or 9.372 Mi.	55,619.08 L.F. or 10.534 Mi.
ADD FOR APPROACHES:			
Sta. 97+56 To Sta. 100+00	244.00		244.00
Sta. 852+85.44 To Sta. 854+49.93		164.09	164.09
Sta. 25+00 To Sta. 33+44.95 US224		844.95	844.95
Sta. 33+44.95 To Sta. 37+00 SR421		355.05	355.05
Sta. 15+25 To Sta. 17+45.29 SR421		220.29	220.29
Sta. 17+45.29 To Sta. 32+50 US 42		1504.71	1504.71
Sta. 4+95 To Sta. 9+90 S.R. 83		495.00	495.00

Length Of Work	6380.58 L.F. or 1.208 Mi.	53,066.59 L.F. or 10.051 Mi.	59,447.17 L.F. or 11.254 Mi.
----------------	------------------------------	---------------------------------	---------------------------------

Plan Prepared By:

ENGINEERING ASSOCIATES LTD.

Consulting Engineers
Wooster, Ohio

Project: MED-42-1.89 MED-224-10.45
Date of Letting: 19, Contract No.

Portion to be improved _____
State & Federal Routes _____
Other Roads _____

SCALES*

Plan _____

Profile: _____ Horizontal _____ Vertical _____

Cross Section: Horizontal _____ Vertical _____

*Scales shown are for U.S. 224 only. See sheet 50 for scales used at C.R. 19.

SUPPLEMENTAL PRINTS OF STANDARD CONSTRUCTION DRAWINGS									
BP-5	10-1-87	GR-1	1-11-85	MC-6	1-30-84	AS-1-81	11-27-81	TC-81.10	1-20-84
MC-1	6-13-69	GR-2B	2-5-82	MC-9	1-30-84	DBR-2-73	4-10-73	TC-81.20	1-20-84
MT-97.10	4-29-88	GR-3	1-21-85	MC-10	5-1-76	BR-1	5-29-79	TC-82.10	8-29-84
BP-1	6-1-65	GR-4	2-5-82	HL-50.11	5-1-87	CB-5	11-10-83	TC-83.10	1-20-84
BP-2	1-11-85	GR-4A	1-30-84	I-2	12-18-84	TC-52.10	4-3-79	TC-83.20	1-20-84
BP-3	12-6-76	GR-5	2-5-82	LA-1	6-1-79	TC-52.20	4-3-79	TC-84.20	1-20-84
BP-4	10-1-87	GR-6	2-5-82	SD-1-69	6-12-69	TC-41.20	3-26-79	TC-85.20	1-20-84
BP-11	1-30-84	GR-6A	2-5-82	TC-35.10	8-29-84	TC-42.10	8-19-77	HL-30.11	5-1-87
F-2	5-1-76	HW-4A	4-1-80	TC-71.10	4-9-79	TC-42.20	3-26-79	HL-30.21	5-1-87
F-3	5-1-76	HW-4B	4-1-80	TC-72.20	2-26-82	MC-9A	1-11-85	HL-30.22	5-1-87
BP-7	10-1-87	HW-D	6-1-65	TC-41.50	3-26-79	MC-11	8-1-78	HL-10.13	5-1-87
F-5	5-1-76	MC-4	7-26-76	MT-99.10	11-14-86	TC-21.20	1-20-84	HL-20.11	5-1-87
F-6	5-1-76	MC-5	6-12-75	MT-99.20	11-14-86	TC-41.41	8-2-79	HL-60.11	5-1-87

UNDERGROUND UTILITIES
TWO WORKING DAYS
BEFORE YOU DIG
CALL 800-362-2764 (TOLL FREE)
OHIO UTILITIES PROTECTION SERVICE
NON MEMBERS
MUST BE CALLED DIRECTLY

Approved: Nancy W. Pinn
Date: 6/28/88 District Deputy Director of Transportation

Approved: B.D. Hamblinn
Date: 10/19/88 Engineer, Bureau of Bridges and Structural Design

Approved: Richard J. Still
Date: 12/19/88 Chief Engineer, Planning and Design

Approved: Samuel B. Hurst
Date: 12/19/88 Director, Department of Transportation

DEPARTMENT OF TRANSPORTATION
FEDERAL HIGHWAY ADMINISTRATION


APPROVED:

DIVISION ADMINISTRATOR

DATE

Rev. 2-9-89

SCHEMATIC

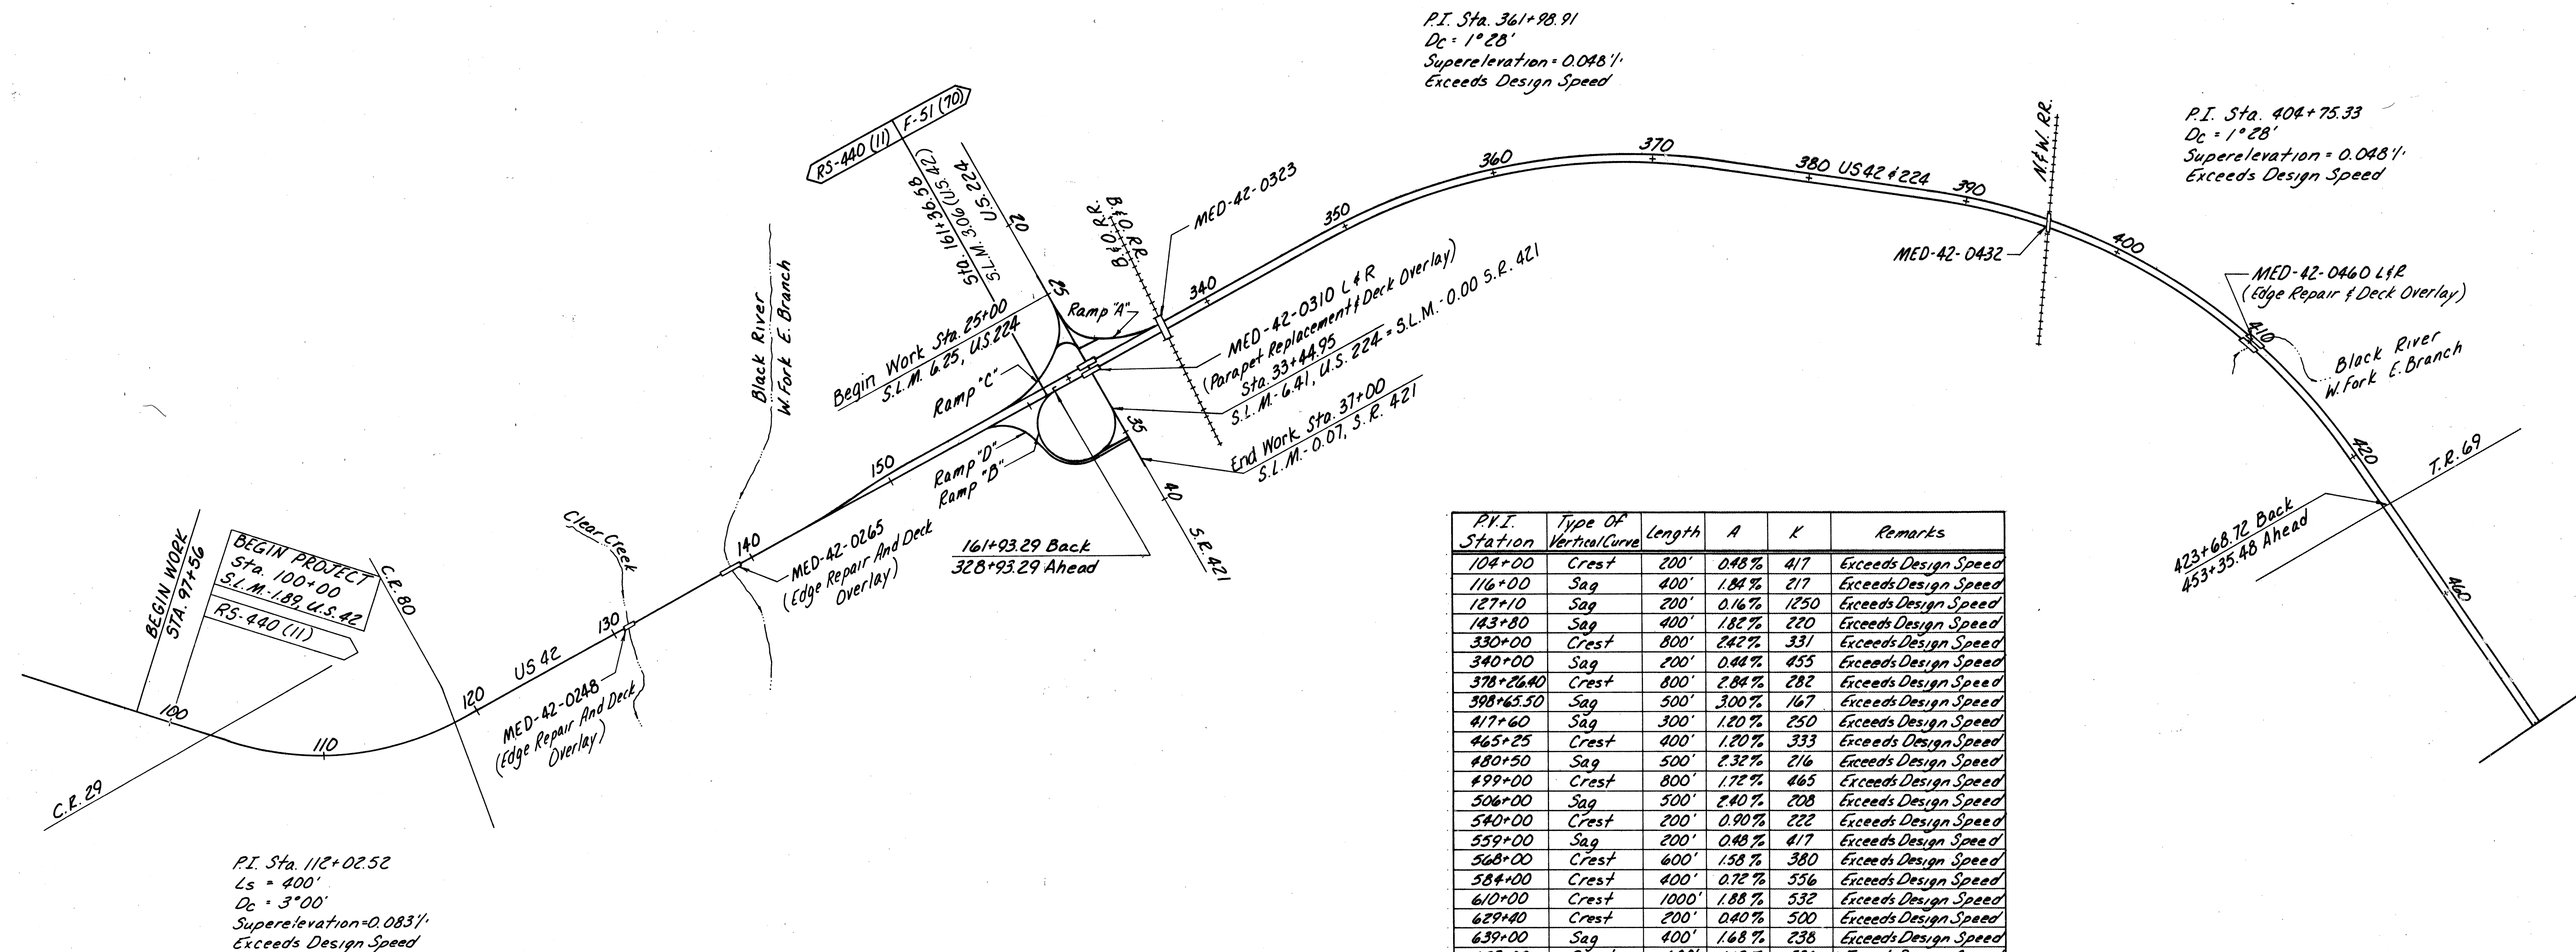

P.I. Station	Type Of Vertical Curve	Length	A	K	Remarks
104+00	Crest	200'	0.48%	417	Exceeds Design Speed
116+00	Sag	400'	1.84%	217	Exceeds Design Speed
127+10	Sag	200'	0.16%	1250	Exceeds Design Speed
143+80	Sag	400'	1.82%	220	Exceeds Design Speed
330+00	Crest	800'	2.42%	331	Exceeds Design Speed
340+00	Sag	200'	0.44%	455	Exceeds Design Speed
378+26.40	Crest	800'	2.84%	282	Exceeds Design Speed
398+65.50	Sag	500'	3.00%	167	Exceeds Design Speed
417+60	Sag	300'	1.80%	250	Exceeds Design Speed
465+25	Crest	400'	1.80%	333	Exceeds Design Speed
480+50	Sag	500'	2.32%	216	Exceeds Design Speed
499+00	Crest	800'	1.72%	465	Exceeds Design Speed
506+00	Sag	500'	2.40%	208	Exceeds Design Speed
540+00	Crest	200'	0.90%	222	Exceeds Design Speed
559+00	Sag	200'	0.48%	417	Exceeds Design Speed
568+00	Crest	600'	1.58%	380	Exceeds Design Speed
584+00	Crest	400'	0.72%	556	Exceeds Design Speed
610+00	Crest	1000'	1.88%	532	Exceeds Design Speed
629+40	Crest	200'	0.40%	500	Exceeds Design Speed
639+00	Sag	400'	1.68%	238	Exceeds Design Speed
653+00	Crest	600'	1.12%	536	Exceeds Design Speed
668+00	Crest	600'	1.56%	385	Exceeds Design Speed
680+26	Sag	900'	4.00%	150	Exceeds Design Speed
711+00	Crest	600'	1.44%	417	Exceeds Design Speed
730+00	Crest	200'	0.56%	357	Exceeds Design Speed
754+38	Crest	1200'	4.00%	300	Exceeds Design Speed
778+00	Sag	600'	2.88%	208	Exceeds Design Speed
797+67	Crest	800'	2.88%	278	Exceeds Design Speed
831+75 WB					
832+00 EB	Sag	400'	2.46%	163	Exceeds Design Speed
846+22	Sag	200'	0.29%	690	Exceeds Design Speed
S.R. 42-21+50	Crest	900'	4.55%	198	Exceeds Design Speed

NOTE: See Sheets 32-42 for stations of work on side road intersections.



LOCATION
MED-42/224 from 0.32 miles south of the US 224 and US 42 interchange to 0.32 miles east of C.R. 19

S.R. 83 over Mainline Roadway

DESIGN EXCEPTIONS (Approved 10/9/87)


ITEM	PROPOSED	REQUIRED
Graded Shoulder	12' With guardrail 10' Without guardrail	15' With guardrail
Graded Shoulder	5' To 6'	8'
Bridge Width	32'	40'
Vertical Clearance	15'	16.5'

SCHEMATIC

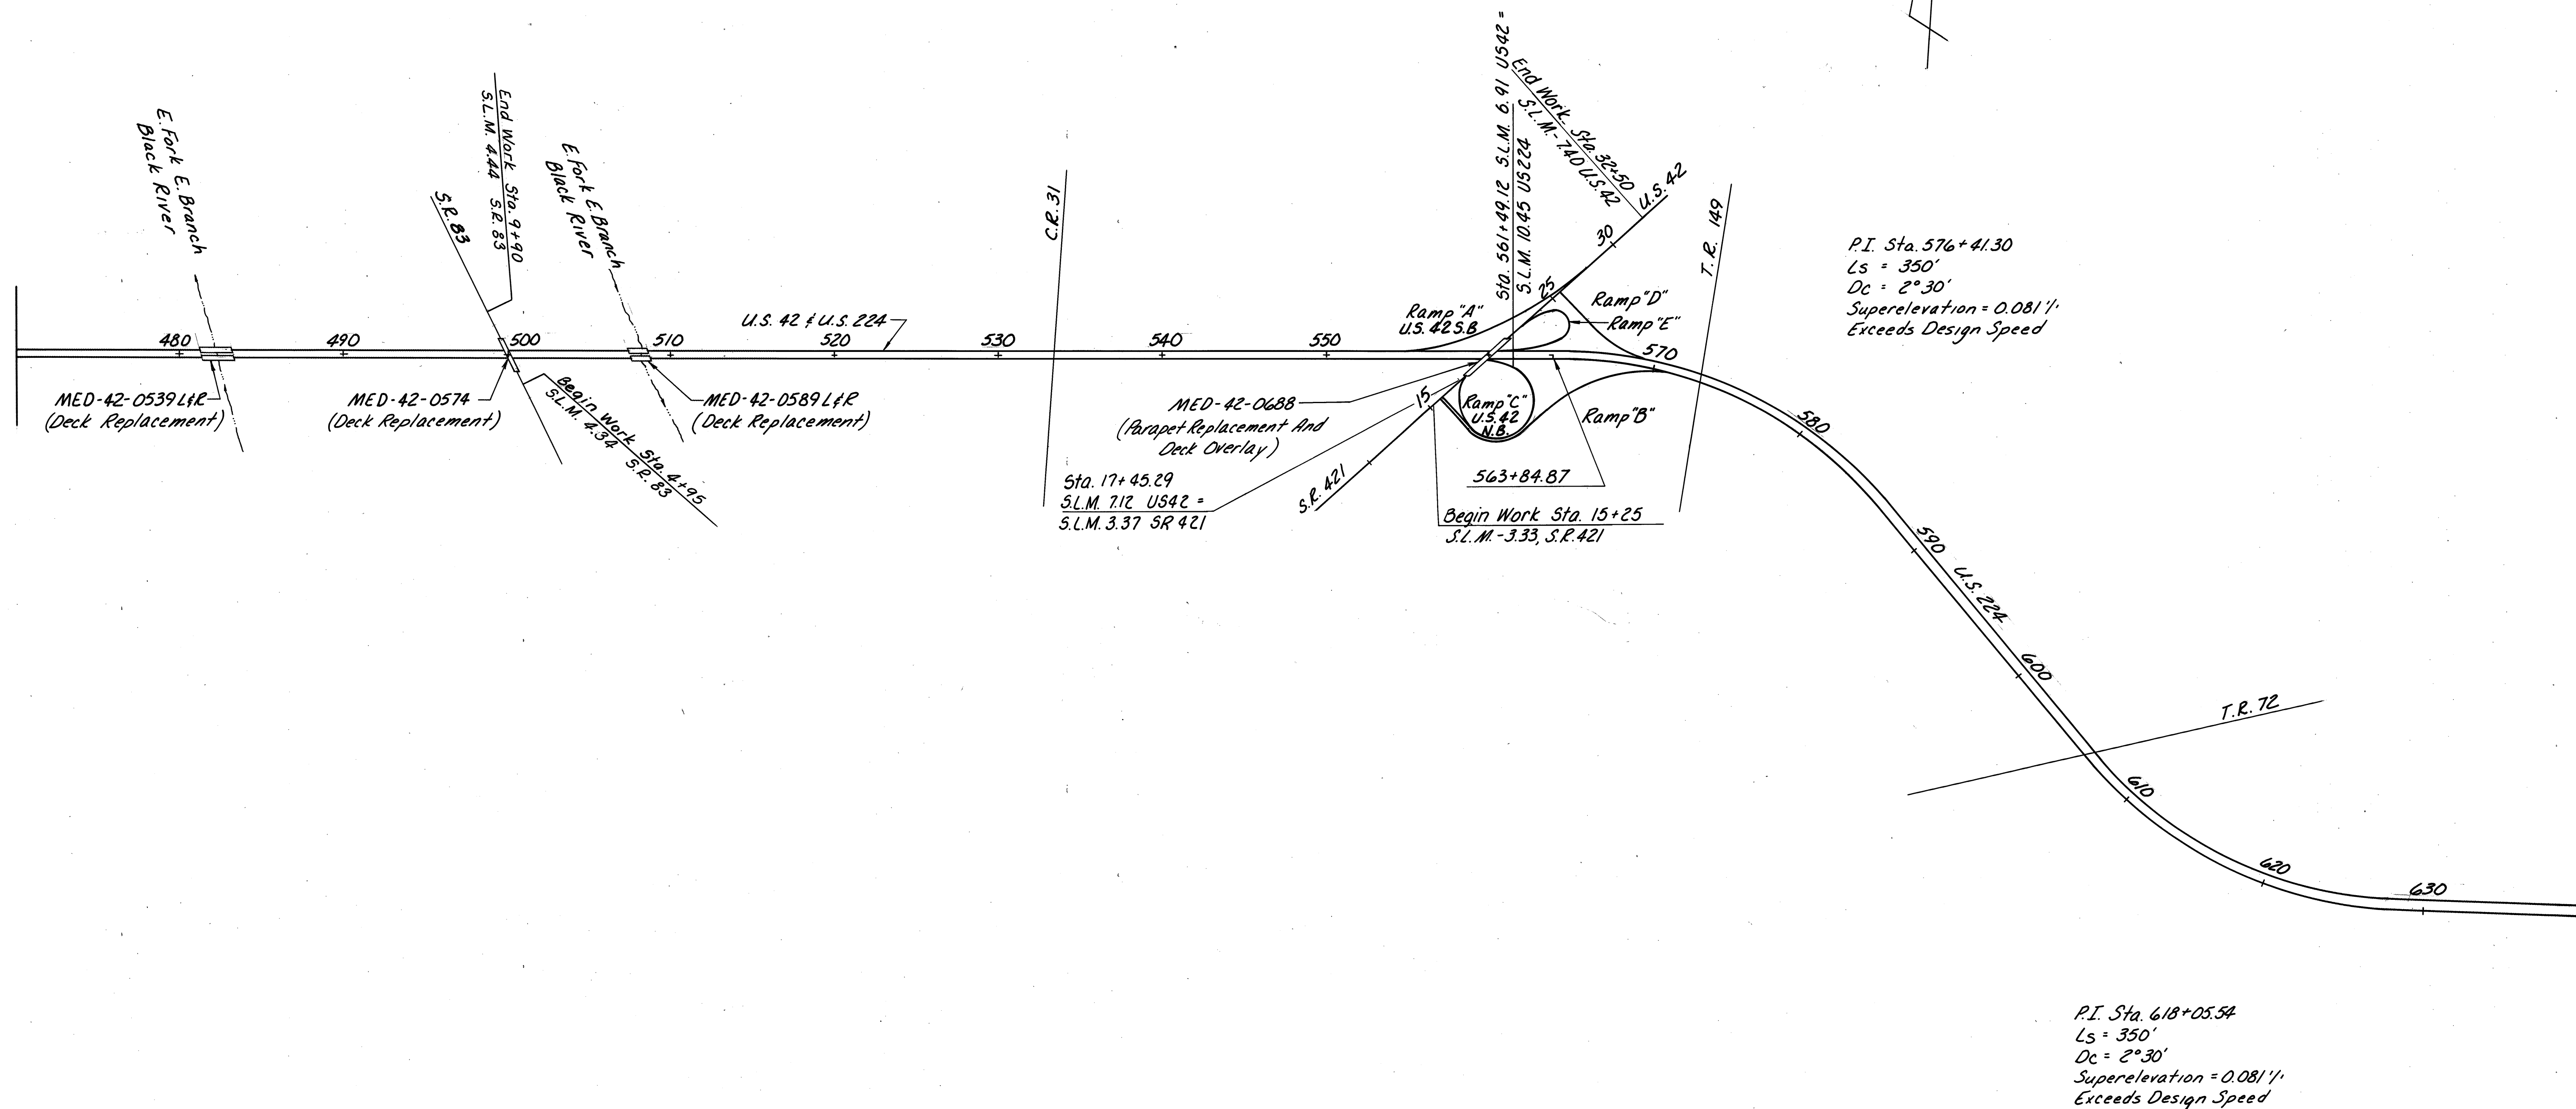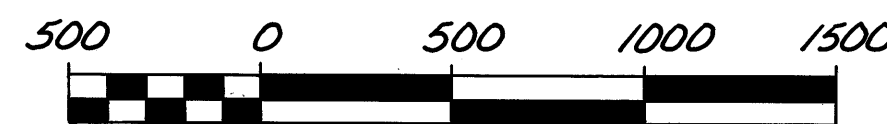



NOTE: See Sheets 32-42 for stations of work on side road intersections.

SCHEMATIC

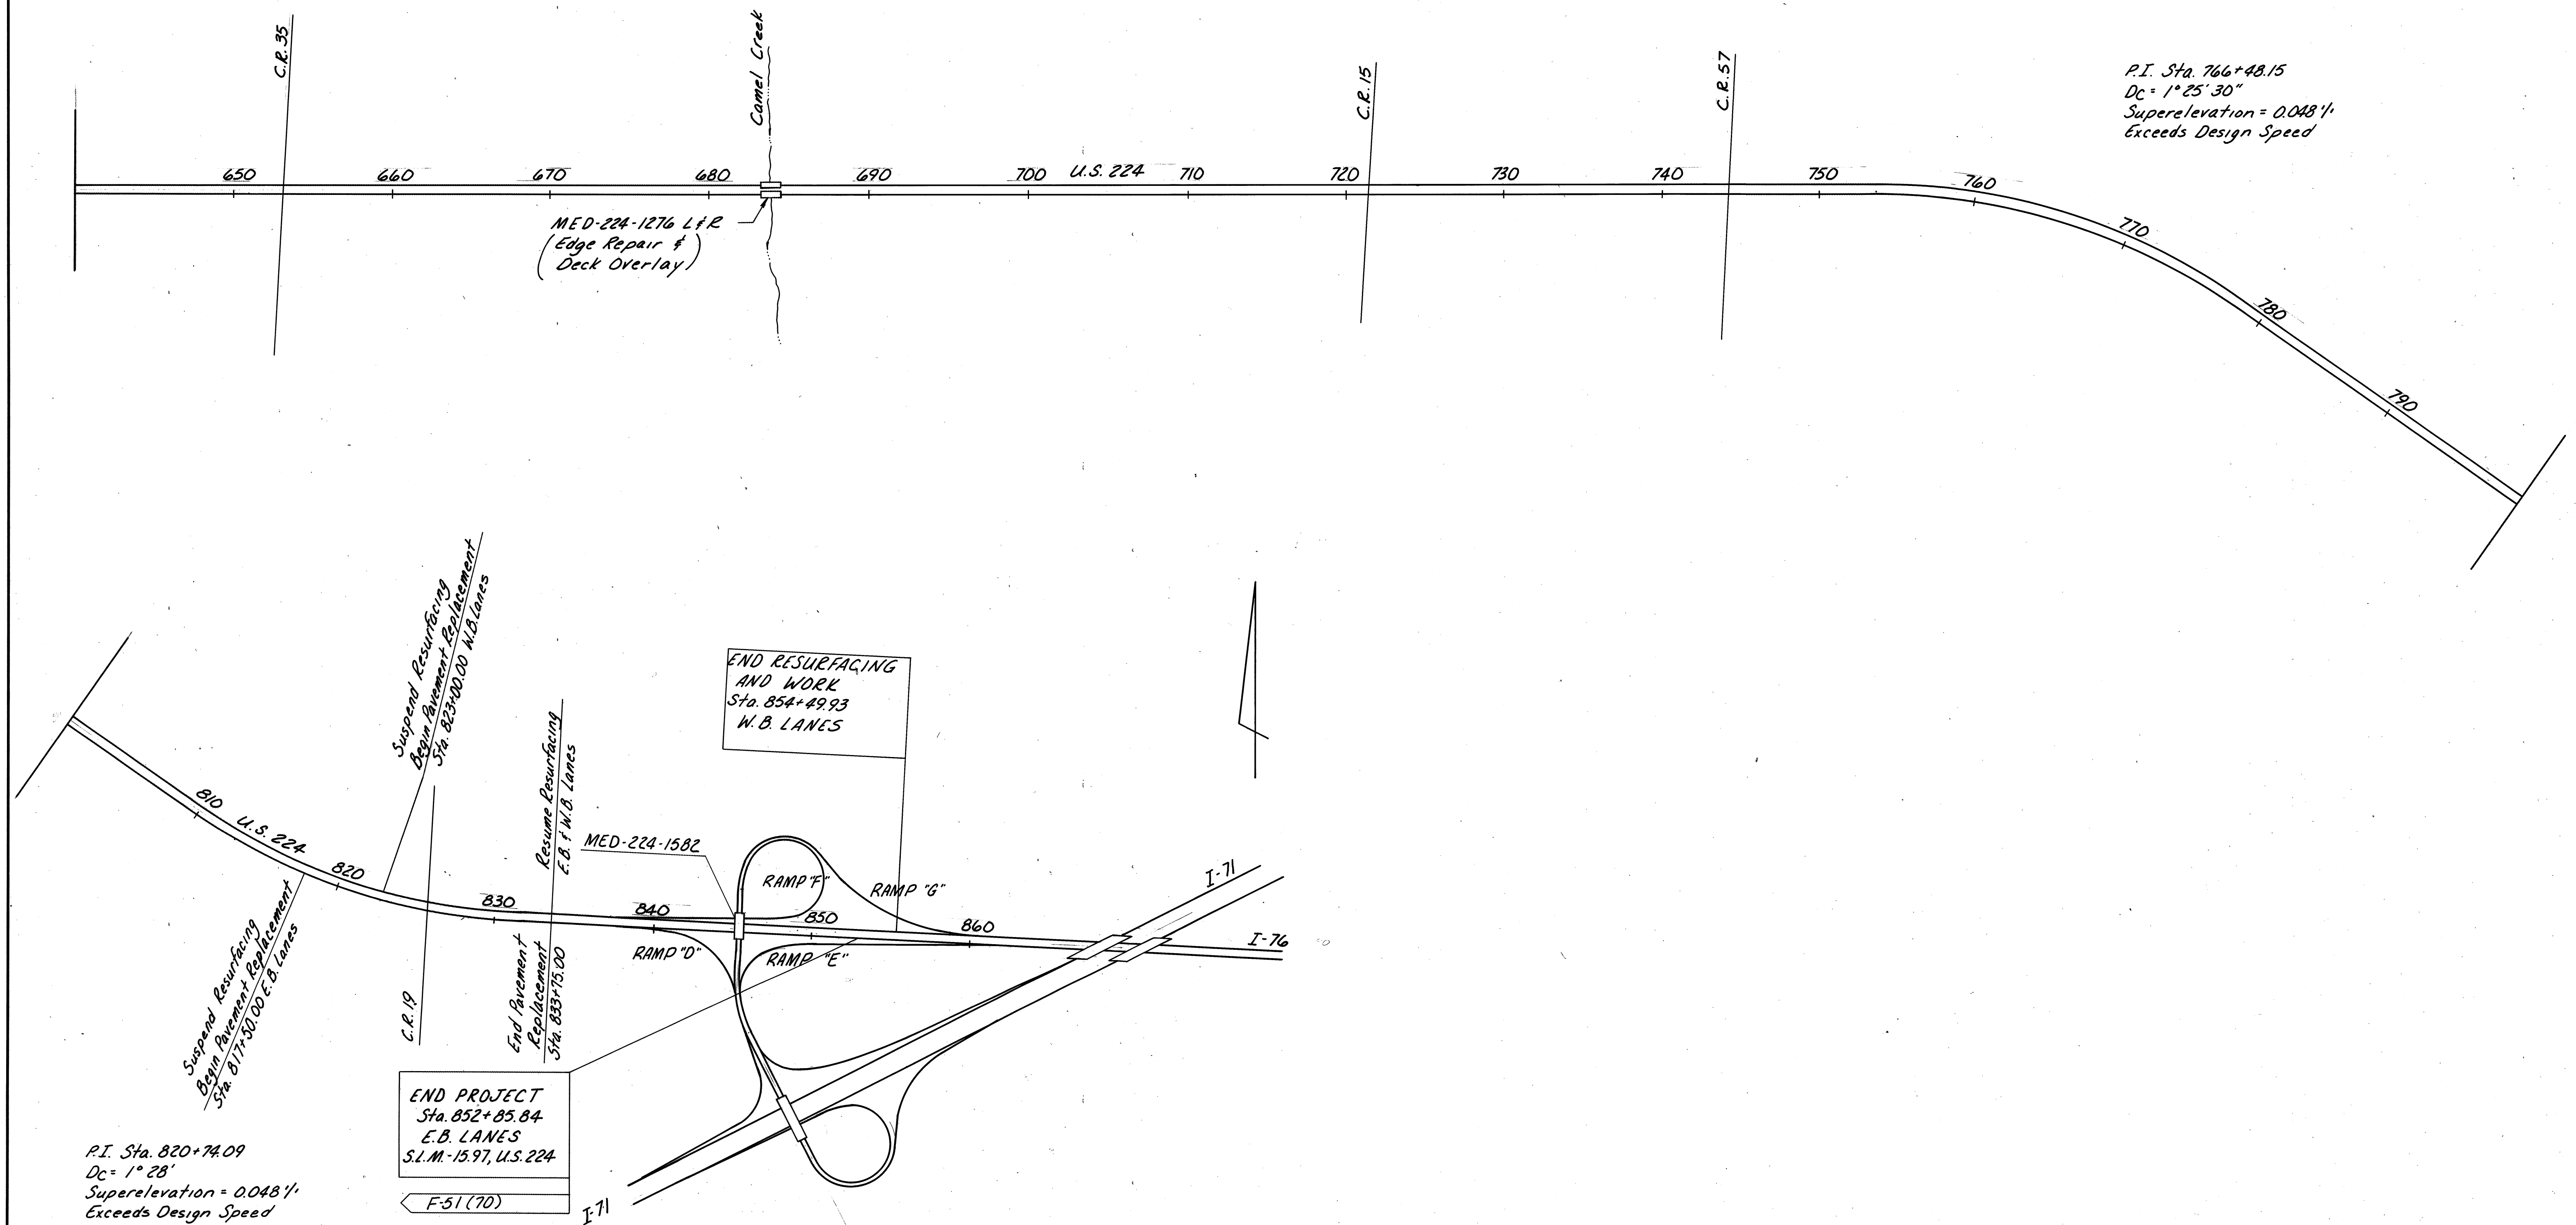

TYPICAL SECTIONS

TYPE 846

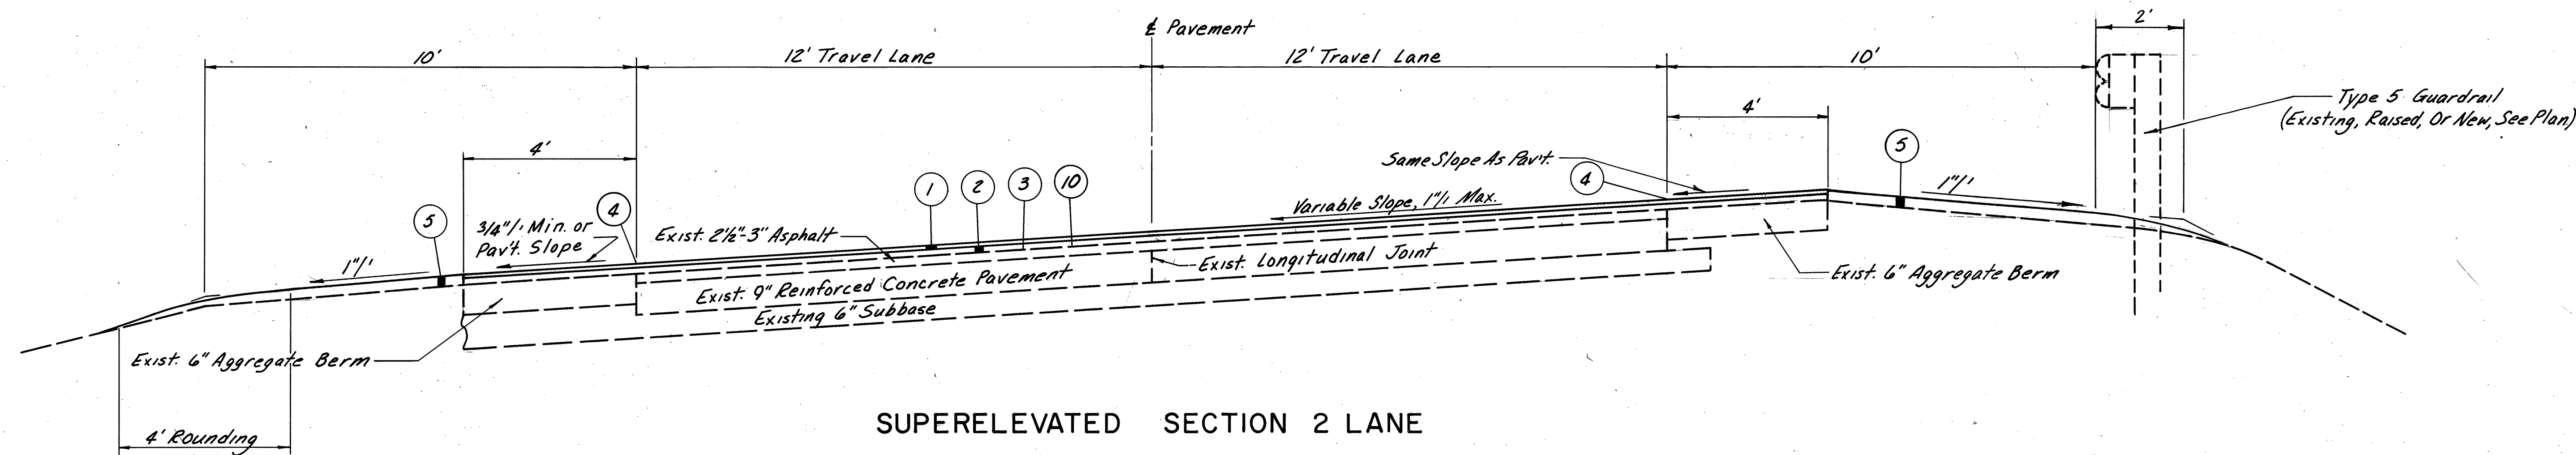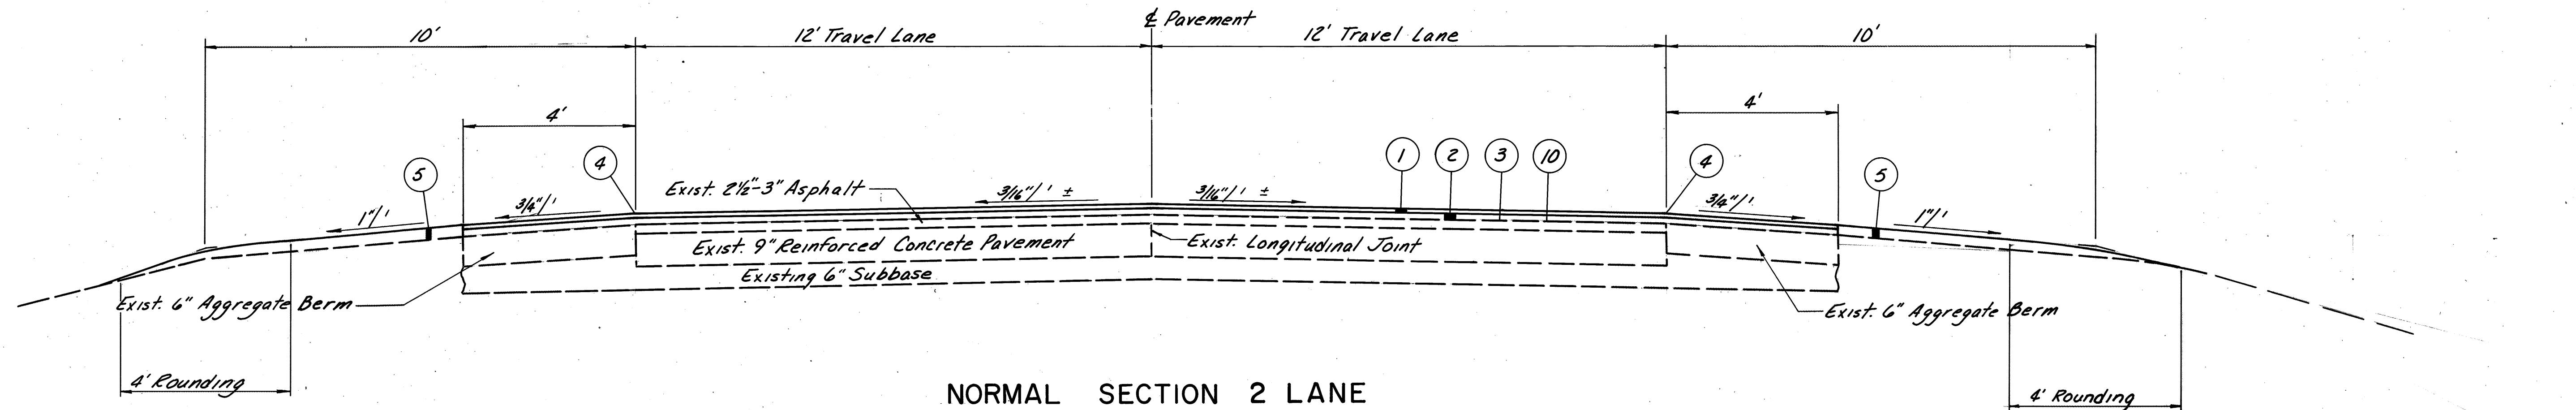


LEGEND

- ① 1 1/2"-446 Asphalt Concrete Surface Course, Type 1, AC-20.
- ② 1 3/4"-446 Asphalt Concrete Intermediate Course, Type 2, AC-20.
- ③ 407 - Tack Coat, As Per Plan. (See General Note)
- ④ Hot Longitudinal Joint. (See General Note)
- ⑤ 617 - Compacted Aggregate, Type A.
- ⑥ 13" - 451 Reinforced Concrete Pavement, As Per Plan. (See General Note)


- ⑦ 6"-304 Aggregate Base, As Per Plan.
- ⑧ 605 - Pipe Underdrain, As Per Plan.
- ⑨ 612 - Concrete Median
- ⑩ 254 - Bituminous Pavement Planing, Variable Thickness (1/4" Min. In Wheel Rut To 3/4" Max. Thickness, Or As Shown In Construction Details.)
- ⑪ 452 - Variable Thickness Plain Concrete Pavement, As Per Plan. (See General Note)
- ⑫ 203 - Subgrade Compaction

TYPICAL SECTIONS


TYPE 846

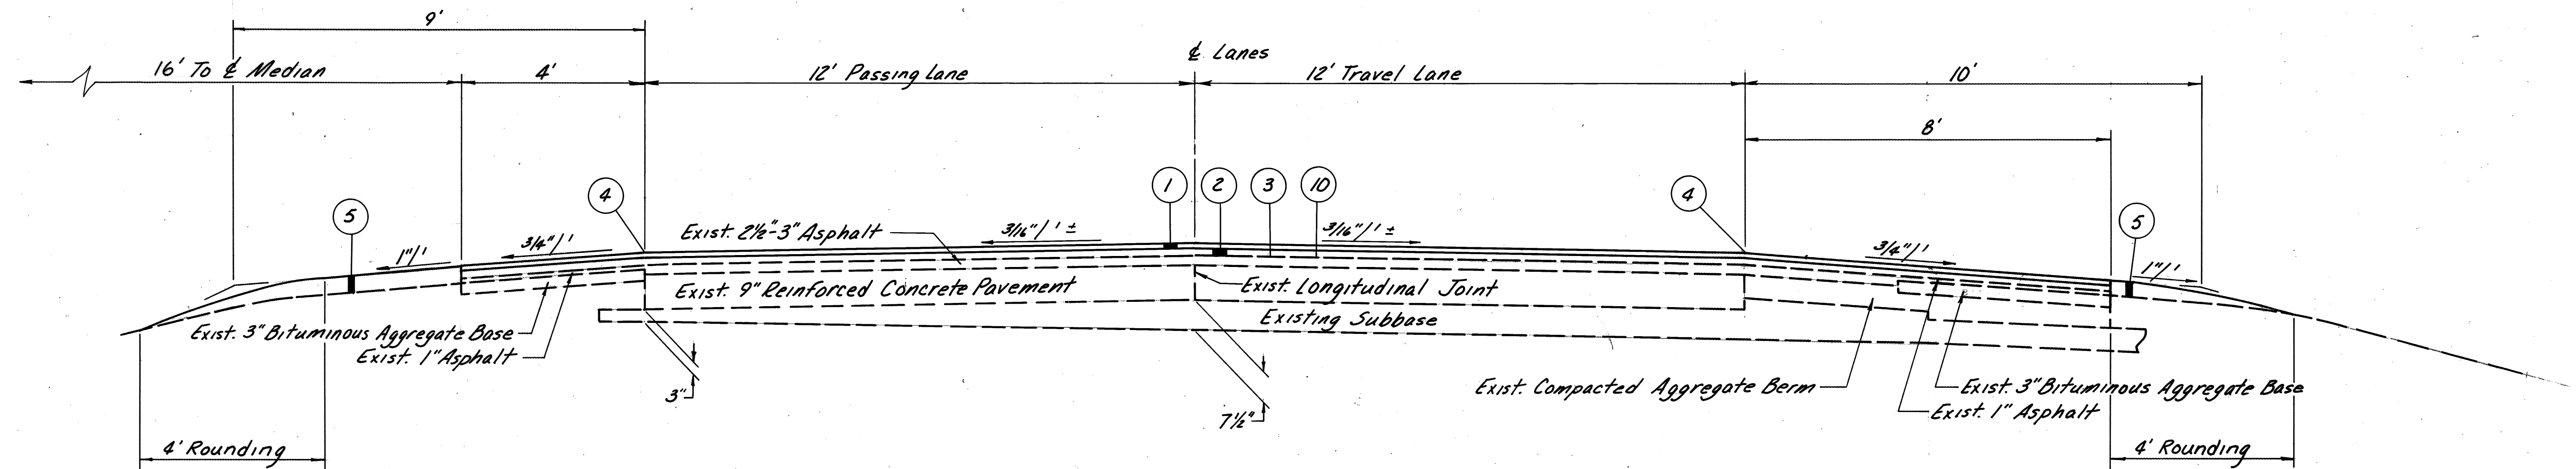

NORMAL SECTION HALF-TYPICAL (IN DIRECTION OF TRAVEL)

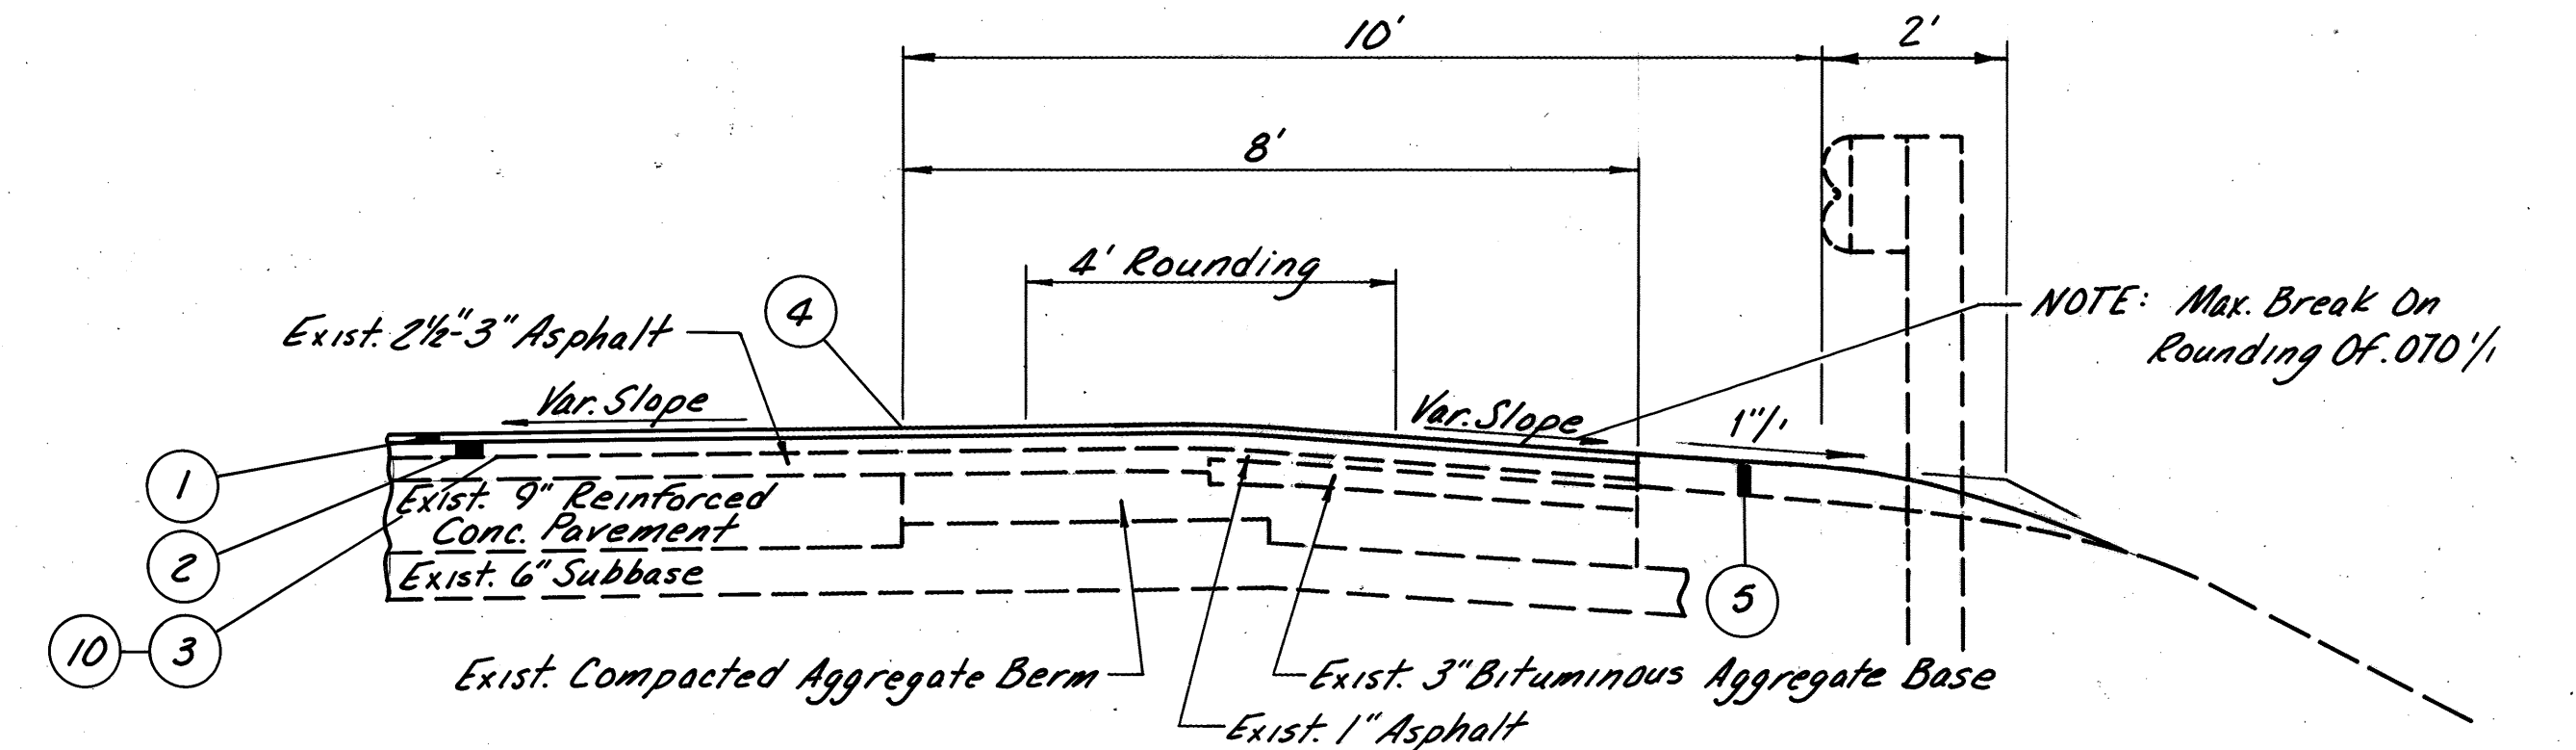

DETAIL FOR OUTSIDE BERM SUPERELEVATED

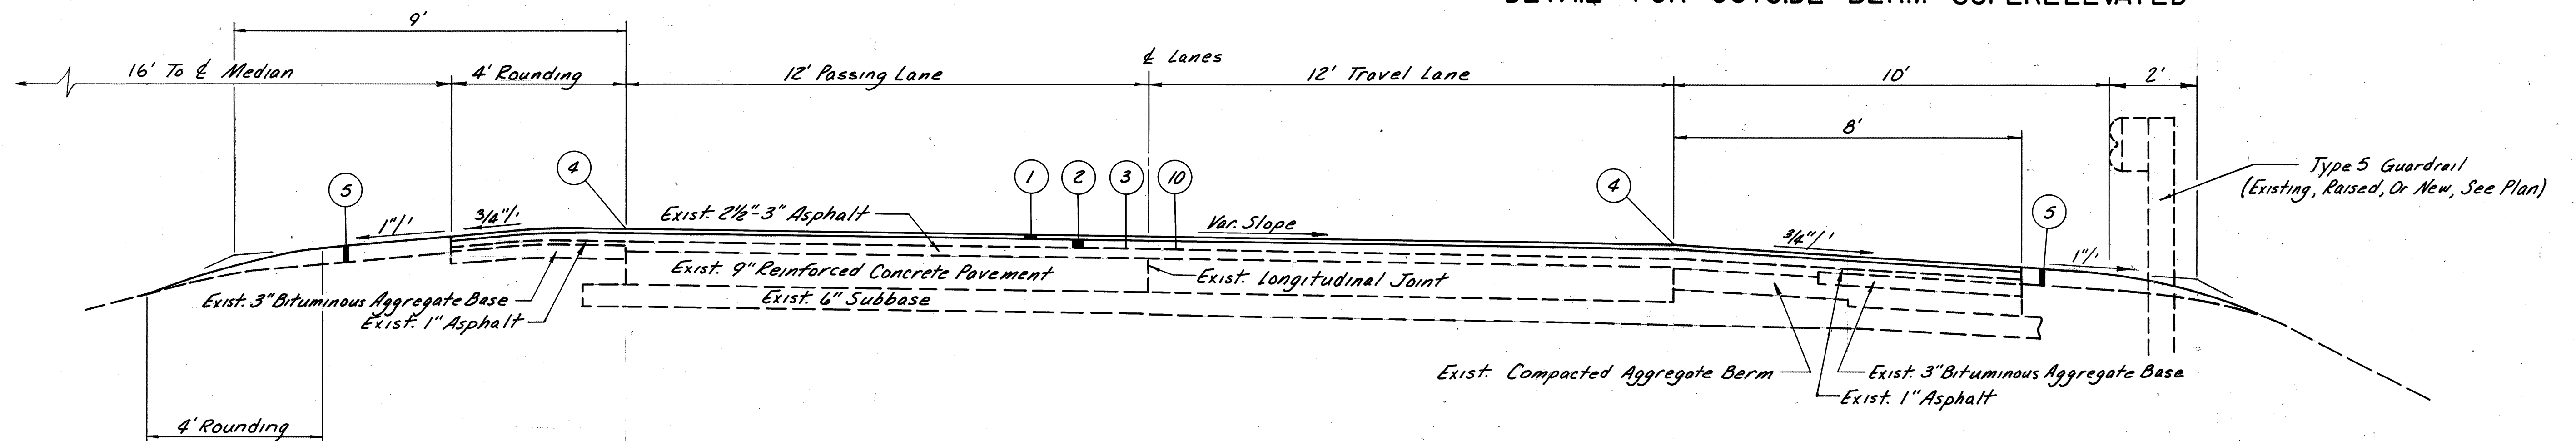


SUPERELEVATED SECTION HALF-TYPICAL (IN DIRECTION OF TRAVEL)

See Sheet 5 For Legend


TYPICAL SECTIONS

TYPE 846


CALC. BY	MED-42-189	OHIO	7
DATE			189
CHKD. BY	MED-224-10.45	FHWA	
DATE		REGION 5	

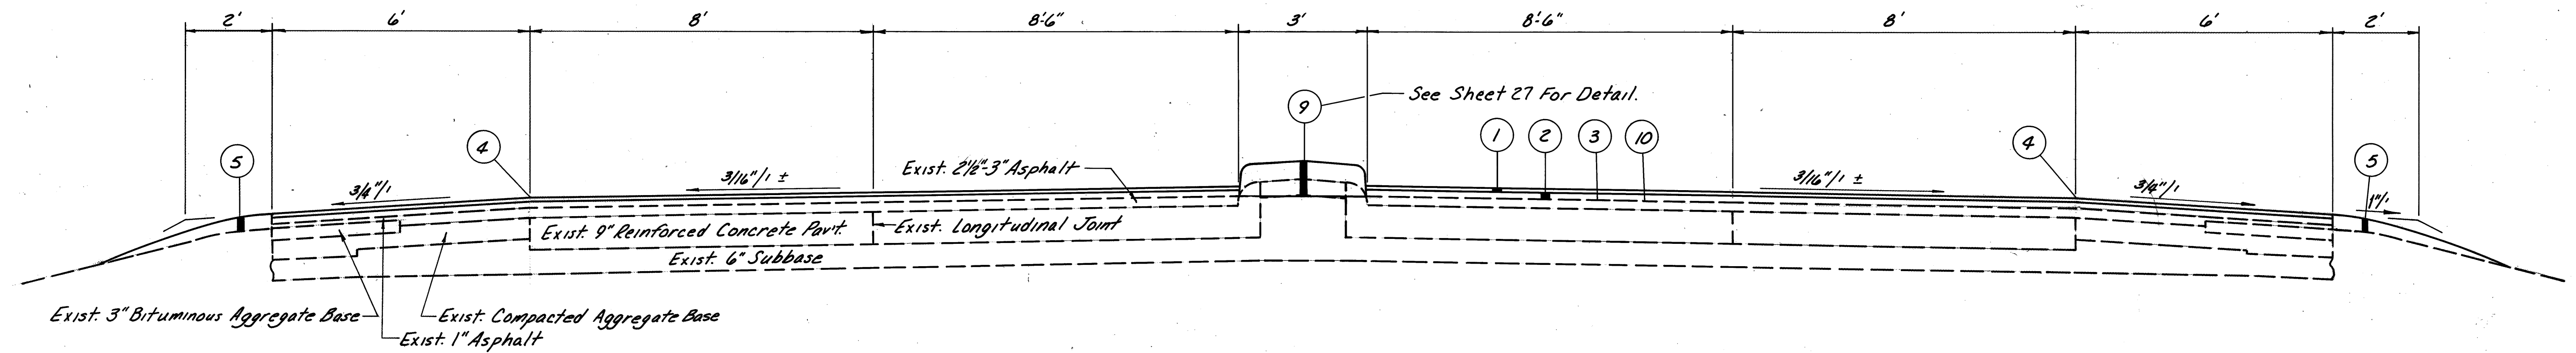

NORMAL SECTION TWO-WAY RAMP

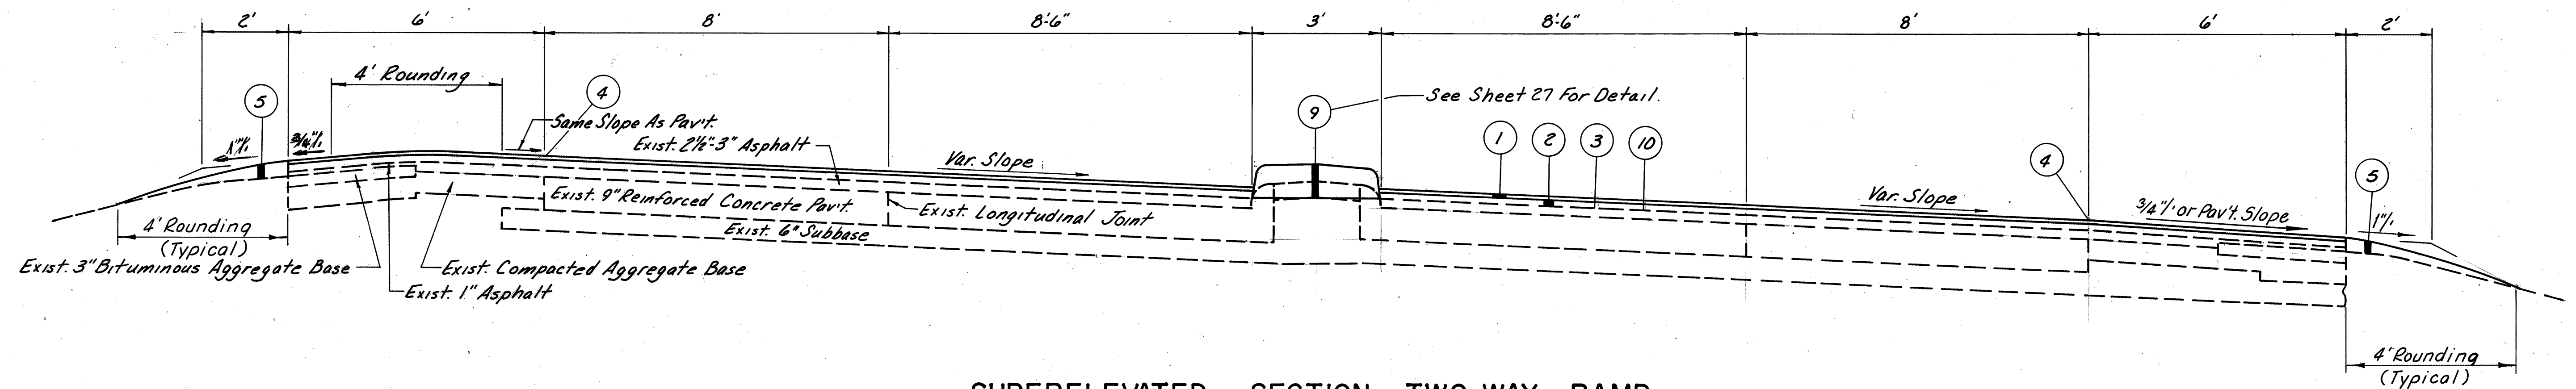


SUPERELEVATED SECTION TWO-WAY RAMP

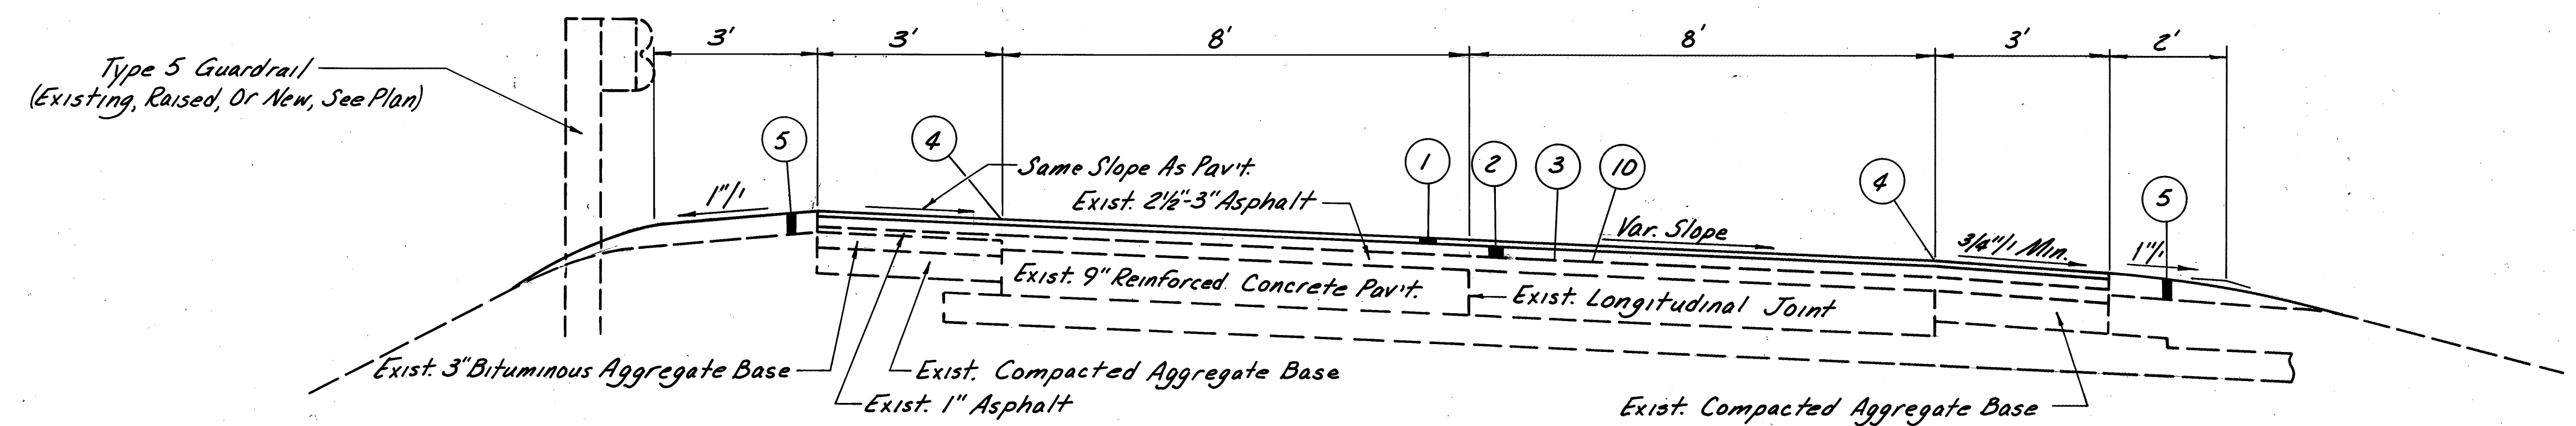

NORMAL SECTION ONE-WAY RAMP

See Sheet 5 For Legend

CALC. BY DATE	MED-42-189 MED-224-10.45	OHIO	
		FHWA REGION 5	

 

GENERAL NOTES

FIELD OFFICE

THE CONTRACTOR SHALL PROVIDE A SUITABLE FIELD OFFICE HAVING A MINIMUM OF 800 SQUARE FEET OF FLOOR SPACE. PAYMENT SHALL BE AT THE LUMP SUM PRICE BID FOR ITEM 619, FIELD OFFICE.

ALIGNMENT AND PROFILE

PART OF THE WORK PROPOSED BY THIS PROJECT IS FOR THE RESURFACING OF THE EXISTING PAVEMENT. THE ALIGNMENT OF THE EXISTING PAVEMENT TO BE RESURFACED WILL NOT BE CHANGED, AND THE PROFILE OF THE PROPOSED SURFACE WILL BE SIMILAR TO THAT OF THE EXISTING PAVEMENT EXCEPT THAT IT WILL BE RAISED AN AMOUNT EQUAL TO THE THICKNESS OF THE RESURFACING COURSES SPECIFIED IN THESE PLANS.

WORK WITHIN EXISTING RIGHT-OF-WAY

ALL WORK SHALL BE PERFORMED WITHIN THE EXISTING RIGHT-OF-WAY AT ALL LOCATIONS ON THIS PROJECT.

UNDERGROUND UTILITIES

THE LOCATIONS OF THE UNDERGROUND UTILITIES SHOWN ON THE PLANS ARE AS OBTAINED FROM THE OWNERS OF THE UTILITY AS REQUIRED BY SECTION 153.64 OF THE OHIO REVISED CODE.

UTILITY OWNERSHIP

THE FOLLOWING UTILITIES AND OWNERS ARE LOCATED WITHIN THE WORK LIMITS OF THIS PROJECT:

POWER: LODI MUNICIPAL POWER & LIGHT COMPANY
108 AINSWORTH STREET
LODI, OHIO 44254
PHONE: (216) 948-1099

LORAIN-MEDINA RURAL ELECTRIC COOP., INC.
P.O. BOX 158
22898 WEST ROAD
WELLINGTON, OHIO 44090
PHONE: (216) 647-4185

OHIO EDISON CO.
76 S. MAIN STREET
AKRON, OHIO 44308
PHONE: (216) 384-5714

TELEPHONE: GTE NORTH INC.
6223 NORWALK ROAD
MEDINA, OHIO 44256
PHONE: (216) 722-9587

LIGHTNET
2839 PACES FERRY ROAD
OVERLOOK II, SUITE 1300
ATLANTA, GEORGIA 30339
PHONE: (404) 438-5600

MCI
12300 RIDGE ROAD
NORTH ROYALTON, OHIO 44133
PHONE: (216) 237-8117 EXT 1172

US SPRINT
8113 RIDGEPOINT, SUITE 200
IRVING, TEXAS 75063
PHONE: (800) 521-0579

GAS: COLUMBIA GAS OF OHIO
7080 FRY ROAD
MIDDLEBURG HEIGHTS, OHIO 44130
PHONE: (216) 243-1000

COLUMBIA GAS TRANSMISSION CORP.
P.O. BOX 943
COLUMBUS, OHIO 43215
PHONE: (614) 481-1000

WATER: TRUCK STOPS OF AMERICA
c/o THE STANDARD OIL COMPANY
MARKETING OPERATIONS CENTER II
4800 E. 49TH STREET
CLEVELAND, OHIO 44125
PHONE: (216) 271-8828

CONTINGENCY QUANTITIES

THE CONTRACTOR SHALL NOT ORDER MATERIALS OR PERFORM WORK LISTED IN THE GENERAL SUMMARY FOR ITEMS DESIGNATED BY PLAN NOTE TO BE USED "AS DIRECTED BY THE ENGINEER" UNLESS AUTHORIZED BY THE ENGINEER. THE ACTUAL WORK LOCATIONS AND QUANTITIES USED AT THE ENGINEER'S DISCRETION SHALL BE MADE A MATTER OF RECORD BY INCORPORATION INTO THE FINAL CHANGE ORDER GOVERNING COMPLETION OF THIS PROJECT.

ROUNDING OF CORNERS SHOWN ON CROSS-SECTIONS

THE ROUNDED CORNERS SHOWN ON THE TYPICAL SECTIONS APPLY TO ALL CROSS-SECTIONS, EVEN THOUGH OTHERWISE SHOWN ON THESE PLANS.

REMOVAL OF TREES AND STUMPS:

ALL TREES AND STUMPS SPECIFICALLY MARKED FOR REMOVAL WITHIN THE CONSTRUCTION LIMITS OF THIS PROJECT SHALL BE REMOVED UNDER THE LUMP SUM BID FOR ITEM 201, CLEARING AND GRUBBING, EXCEPT THAT THOSE TREES FOR WHICH PROTECTION AND PRESERVATION WORK IS INDICATED ELSEWHERE IN THESE PLANS SHALL NOT BE REMOVED.

NO TREES HAVE BEEN SPECIFICALLY MARKED FOR REMOVAL TO ERECT THE NEW RIGHT

OF WAY FENCE. THE COST OF TREE REMOVAL FOR FENCE INSTALLATION SHALL BE INCLUDED IN THE PRICE BID PER LINEAR FOOT OF FENCE. SEE 607 FENCE NOTE, SHEET 12.

THE FOLLOWING IS AN APPROXIMATE ESTIMATE OF THE NUMBER OF TREES AND STUMPS TO BE REMOVED IN ADDITION TO THE TREES REMOVED FOR FENCE INSTALLATION:

SIZES	NO. TREES	NO. STUMPS	TOTAL
18"	1	0	1
30"	0	0	0
48"	0	0	0
60"	0	0	0

THE ABOVE ESTIMATE IS APPROXIMATE AND THE STATE OF OHIO RESERVES THE RIGHT TO ORDER THE REMOVAL OF ADDITIONAL TREES OR STUMPS WITHIN THE LIMITS OF THE RIGHT-OF-WAY AND/OR EASEMENT LINES. PAYMENT FOR THE REMOVAL OF THESE ADDITIONAL TREES OR STUMPS SHALL BE INCLUDED IN THE LUMP SUM PRICE BID FOR ITEM 201 CLEARING AND GRUBBING.

SEEDING AND MULCHING

QUANTITIES FOR SEEDING ARE CALCULATED FOR SOIL AREAS BETWEEN TEN (10) FEET OUTSIDE THE WORK LIMITS, AS SHOWN ON THE CROSS SECTIONS, OR TO THE RIGHT-OF-WAY LINE, IF SUCH LINE IS LESS THAN TEN (10) FEET FROM THE WORK LIMITS.

SEEDING QUANTITIES ASSOCIATED WITH THE 203 EARTHWORK ITEMS SHOWN ON THE PLAN ARE ONLY APPROXIMATE AND FINAL PAYMENT WILL BE FOR THE ACTUAL NUMBER OF SQUARE YARDS OF DISTURBED AREAS SEEDED AND MULCHED AS PER 659.

COMMERCIAL FERTILIZER SHALL BE APPLIED AS PER 659.08.

(442 SQ. YDS.) X 20 X 9) / (1000 X 2000) = 0.04 TONS RS-440(11)
(14,458 SQ. YDS.) X 20 X 9) / (1000 X 2000) = 1.30 TONS F- 51(70)

WATERING PERMANENT SEEDED AREAS

THE FOLLOWING ESTIMATED QUANTITY IS TO BE USED AS DIRECTED BY THE ENGINEER TO PROMOTE GROWTH OF THE PERMANENT SEEDED AREAS AS PER 659.09.

659 WATER 1 M-GAL. RS-440(11)
20 M-GAL. F- 51(70)

TEMPORARY SOIL EROSION AND SEDIMENT CONTROL

THE FOLLOWING ESTIMATED QUANTITIES ARE TO BE USED AS DIRECTED BY THE ENGINEER, FOR TEMPORARY EROSION AND SEDIMENT CONTROL MEASURES:

ITEM 207 - STRAW OR HAY BALES 760 EACH F- 51(70)

ITEM 202 - CURB REMOVED, TYPE 6, AS PER PLAN

AFTER THE CONCRETE CURBS ARE REMOVED, THE REMAINING TRENCH SHALL BE BACKFILLED WITH 301 OR 846 ASPHALT CONCRETE AND COMPACTED TO THE LEVEL OF THE ADJACENT PAVEMENT AND/OR PAVED BERM. IN ADDITION, SOME MINOR GRADING WORK MAY BE NECESSARY ON THE EMBANKMENT BEHIND THE PORTION OF THE CURB REMOVAL BEYOND THE MAINLINE PAVED BERM AS DETAILED ON SHEET 27. THE COST OF THE 301 OR 846 ASPHALT BACKFILL AND MINOR GRADING WORK SHALL BE INCLUDED IN THE UNIT PRICE BID FOR ITEM 202 - CURB REMOVED, AS PER PLAN.

ALL CURB REMOVAL AND BACKFILL WORK SHALL BE COMPLETED PRIOR TO THE PLACING OF THE 846 ON THE ADJACENT PAVEMENT AND/OR PAVED BERM.

ITEM 202 - CURB REMOVED, AS PER PLAN

PORTIONS OF THE EXISTING CURB SHALL BE REMOVED TO THE LEVEL OF THE EXISTING PAVEMENT ON A NEAT LINE AS DETAILED ON SHEET 27, BUT NEED NOT BE SAWED. CURB SHALL BE DISPOSED OF IN ACCORDANCE WITH 202.05(b).

ITEM 202 - MEDIAN PAVEMENT REMOVED, AS PER PLAN

MEDIAN PAVEMENT DESIGNATED FOR REMOVAL SHALL BE REMOVED AND DISPOSED OF IN ACCORDANCE WITH 202.05 (b). IN ADDITION, SOME MINOR GRADING WORK MAY BE NECESSARY TO PREPARE THE SURFACE FOR THE NEW MEDIAN PAVEMENT AS DETAILED ON SHEET 27. ANY EXCESS MATERIAL SHALL BE DISPOSED OF IN ACCORDANCE WITH 203.05.

PAYMENT FOR THE ABOVE SHALL BE AT THE UNIT PRICE BID FOR ITEM 202 - MEDIAN PAVEMENT REMOVED, AS PER PLAN.

ITEM 202 - RAISED PAVEMENT MARKERS REMOVED FOR STORAGE

THE FOLLOWING ESTIMATED QUANTITY HAS BEEN INCLUDED IN THE GENERAL SUMMARY FOR REMOVING RAISED PAVEMENT MARKERS AS PER 202.071:

ITEM 202 - RAISED PAVEMENT MARKERS REMOVED 413 EACH RS-440(11)
FOR STORAGE 1671 EACH F- 51(70)

ITEM 604 - MONUMENT BOX REMOVED AND RESET

MONUMENT BOXES THAT WILL BE DISTURBED BY CONSTRUCTION SHALL BE REFERENCED BY THE ENGINEER PRIOR TO BEING REMOVED BY THE CONTRACTOR. THE CONTRACTOR SHALL FURNISH AND INSTALL A MONUMENT BOX AS DIRECTED BY THE ENGINEER IN ACCORDANCE WITH STANDARD DRAWING MC-1. THE COST OF FURNISHING AND PLACING THE MONUMENT BOX, STEEL ROD, CONCRETE, SAND AND PIPE SHALL BE INCLUDED IN THE PRICE BID FOR ITEM 604-MONUMENT BOX REMOVED AND RESET.

THE FOLLOWING QUANTITY HAS BEEN INCLUDED IN THE GENERAL SUMMARY FOR USE AS DIRECTED BY THE ENGINEER:

ITEM 604 - MONUMENT BOX REMOVED AND RESET 2 EACH F- 51(70)

ITEM SPECIAL - RESHAPING BERMS

BERMS AT LOCATIONS WHERE EXISTING GUARDRAIL IS REMOVED OR WHERE NEW GUARDRAIL IS TO BE ERECTED SHALL BE RESHAPED AS DIRECTED BY THE ENGINEER TO INSURE A SMOOTH SURFACE FREE OF ALL IRREGULARITIES. EXCESS EXCAVATION RESULTING FROM RESHAPING BERMS SHALL BE DISPOSED OF AS DIRECTED BY THE ENGINEER. PAYMENT FOR RESHAPING BERMS AS DIRECTED SHALL BE INCLUDED IN THE CONTRACT PRICE BID PER LINEAL FOOT FOR ITEM SPECIAL - RESHAPING BERMS.

LOCATIONS OF GUARDRAIL

THE LOCATIONS OF GUARDRAIL RUNS, AS SHOWN IN THE PLANS, ARE SUBJECT TO ADJUSTMENT IN THE FIELD PRIOR TO FINAL ACCEPTANCE. THE ENGINEER SHALL BE SATISFIED THAT ALL INSTALLATIONS WILL AFFORD THE MAXIMUM PROTECTION FOR TRAFFIC.

GENERAL NOTES

GUARDRAIL REPLACEMENT

NO HAZARD SHALL BE LEFT UNPROTECTED EXCEPT FOR THE ACTUAL TIME NECESSARY TO REMOVE, GRADE AND REINSTALL THE GUARDRAIL IN A CONTINUOUS OPERATION. THE REMOVAL OF ALL EXISTING GUARDRAIL SHALL AT ALL TIMES BE AS DIRECTED BY THE ENGINEER. NO GUARDRAIL SHALL BE REMOVED UNTIL THE NEW REPLACEMENT MATERIALS ARE ON THE SITE, READY FOR INSTALLATION. THE EXPOSED APPROACH END OF THE FINAL SECTION OF AN INCOMPLETE GUARDRAIL RUN SHALL BE DROPPED TO THE GROUND UNTIL THE INSTALLATION IS COMPLETED. WHEN A GAP EXISTS IN A GUARDRAIL RUN, RAIL ELEMENTS SHALL BE BOLTED TOGETHER TO ELIMINATE EXPOSED ENDS DURING NON-WORKING HOURS. FAILURE TO COMPLY WITH THESE REQUIREMENTS SHALL BE DEEMED SUFFICIENT CAUSE TO ORDER WORK SUSPENDED ON THIS PROJECT UNTIL SUCH TIME THAT THE ENGINEER IS ASSURED OF SAID COMPLIANCE.

RESTORATION OF DISTURBED AREAS ASSOCIATED WITH GUARDRAIL WORK

THE CONTRACTOR SHALL RESTORE ALL SEEDED AND SODDED AREAS, PAVED SHOULDERS, AND ALL OTHER DISTURBED SURFACES TO A CONDITION AT LEAST EQUAL TO THAT EXISTING BEFORE THIS WORK WAS STARTED. ALL REPLACEMENTS SHALL BE DONE IN ACCORDANCE WITH THE PERTINENT SPECIFICATION ITEMS AND AS DIRECTED BY THE ENGINEER. PAYMENT FOR ALL RESTORATION WORK, INCLUDING MATERIAL, EQUIPMENT, LABOR, INCIDENTALS AND DISPOSAL OF ALL SURPLUS MATERIALS, SHALL BE INCLUDED IN THE UNIT PRICE BID FOR VARIOUS 606 ITEMS.

ITEM 202 - GUARDRAIL REMOVED FOR RE-USE

GALVANIZED GUARDRAIL DESIGNATED FOR REMOVAL FOR RE-USE SHALL BE CAREFULLY DISMANTLED AND THE RAIL ELEMENTS, POST BOLTS, STEEL POSTS AND SPACER BLOCKS STORED FOR RE-USE. ALL WOOD POSTS AND BLOCKS, BOLTS AND OTHER MATERIALS NOT CONSIDERED SALVAGEABLE SHALL BE DISPOSED OF BY THE CONTRACTOR. THE ENGINEER MAY REPLACE DAMAGED RAIL ELEMENTS WITH RAIL ELEMENTS FROM ITEM 202 - GUARDRAIL REMOVED AT NO ADDITIONAL COST TO THE STATE. ALL POST AND CONCRETE ANCHOR HOLES SHALL BE CAREFULLY FILLED AND TAMPED.

PAYMENT FOR ALL OF THE ABOVE SHALL BE AT THE UNIT PRICE BID FOR ITEM 202 GUARDRAIL REMOVED FOR RE-USE, MEASURED BY THE LINEAR FOOT CENTER TO CENTER OF TERMINAL POSTS INCLUDING ANCHOR ASSEMBLIES WHERE REQUIRED AND/OR BRIDGE TERMINALS WHEN RAIL ATTACHES TO A BRIDGE PARAPET.

ITEM 202 - ANCHOR POST REMOVED, AS PER PLAN

THE EXISTING TYPE A ANCHOR ASSEMBLIES ON THE APPROACH END OF THE GUARDRAIL ON THIS PROJECT SHALL BE MODIFIED TO REMOVE POST "C" INCLUDING SPACER BLOCKS AND CONCRETE ENCASEMENT TO A MINIMUM OF ONE FOOT BELOW THE GROUND LINE. THE RESULTING POST HOLE SHALL BE BACKFILLED AND TAMPED AND THE SITE RESTORED. SPECIAL CARE SHALL BE EXERCISED SO AS NOT TO DAMAGE THE RAIL ELEMENT OF THE ANCHOR ASSEMBLY AND ANY DAMAGE SHALL BE REPAIRED AS DIRECTED BY THE ENGINEER AT NO COST TO THE STATE. ALL MATERIALS REMOVED SHALL BE DISPOSED OF BY THE CONTRACTOR.

PAYMENT FOR ALL THE ABOVE WORK TO REMOVE THE POST FROM THE EXISTING TYPE "A" ANCHOR ASSEMBLIES SHALL BE INCLUDED IN THE UNIT PRICE BID PER EACH FOR ITEM 202, ANCHOR POST REMOVED.

*POST "C" IS FIRST POST FROM CONCRETE ANCHOR.

ITEM 606 - INTERMEDIATE GUARDRAIL POST

ADDITIONAL INTERMEDIATE GUARDRAIL POSTS SHALL BE ADDED TO PROVIDE 3'-1 1/2" POST SPACING BEGINNING 12'-6" IN ADVANCE OF THE OVERHEAD SIGN SUPPORTS TO THE END OF THE OVERHEAD SIGN SUPPORTS ON BOTH SIDES OF THE SUPPORTS. ALL NEW INTERMEDIATE POSTS SHALL BE THE SAME MATERIAL AS THE EXISTING POSTS IN THE RUN. THE INTERMEDIATE POST BOLT SLOT SHALL BE FIELD PUNCHED OR DRILLED AND THE HOLES SHALL BE REGALVANIZED AS DIRECTED BY THE ENGINEER WITH SPRAY-ON OR STICK-FORM GALVANIZING REPAIR COMPOUND MEETING THE REQUIREMENTS OF FSS-O-G-93. THE CONTRACTOR SHALL PROVIDE A NEW BLOCKOUT, BACK-UP PLATE, POST BOLT AND MISCELLANEOUS HARDWARE AS PER THE REQUIREMENTS FOR TYPE 5 GUARDRAIL.

PAYMENT FOR PROVIDING EACH INTERMEDIATE POST AND ACCESSORIES AS DETAILED ABOVE SHALL BE INCLUDED IN THE UNIT PRICE BID FOR ITEM 606 - INTERMEDIATE GUARDRAIL POST.

ITEM 606 - RAISING TYPE 5 GUARDRAIL

WHERE DESIGNATED ON THE PLANS, TYPE 5 GUARDRAIL SHALL BE RAISED ON THE EXISTING POSTS. RAISING ON EXISTING WOOD POSTS SHALL BE AS PER STANDARD DRAWING GR-2B. THE RAIL SHALL BE DISMANTLED ONLY TO THE EXTENT NECESSARY TO FIELD BORE A NEW BOLT HOLE IN THE POST,

AND TO RECONNECT THE RAIL AND BLOCKS TO THE EXISTING POSTS. THE POST BOLTS MAY BE REUSED WITH WOOD POSTS.

THE EXISTING TYPE "A" ANCHOR ASSEMBLIES AND/OR BRIDGE TERMINALS WILL NOT BE ADJUSTED, UNLESS REQUIRED BY THE PLAN, AND THE LAST RAIL ELEMENT HEIGHT SHALL BE TRANSITIONED TO MEET THESE ASSEMBLIES.

PAYMENT FOR ALL THE ABOVE SHALL BE AT THE UNIT PRICE BID PER LINEAR FOOT FOR ITEM 606 - RAISING TYPE 5 GUARDRAIL.

ITEM 606 - GUARDRAIL REBUILT TYPE 5

GALVANIZED GUARDRAIL DESIGNATED TO BE REBUILT SHALL BE REBUILT PER 606.06 USING ALL GUARDRAIL ELEMENTS SALVAGED FROM ITEM 202 - GUARDRAIL REMOVED FOR RE-USE OR THE ENGINEER MAY DIRECT THAT DAMAGED RAIL ELEMENTS BE REPLACED WITH UNDAMAGED RAIL ELEMENTS FROM ITEM 202 - GUARDRAIL REMOVED AT NO ADDITIONAL COST TO THE STATE.

ITEM 604 - NO. 5 CATCH BASIN, AS PER PLAN
ITEM 604 - NO. 5 CATCH BASIN, WITH GRATE "B", AS PER PLAN

EXISTING MODIFIED NO. 2-2-A CATCH BASINS CONSTITUTING OBSTRUCTIONS SHALL BE REPLACED WITH NEW NO. 5 CATCH BASINS WITH OR WITHOUT GRATE "B" AS SPECIFIED AT THE LOCATIONS CALLED OUT IN THE PLANS. THE EXISTING CASTINGS SHALL BECOME THE PROPERTY OF THE STATE AND SHALL BE STORED IN ONE CENTRAL YARD FOR REMOVAL BY STATE FORCES. ALL EXISTING PIPES SHALL BE RECONNECTED TO THE NEW CATCH BASIN AT EXISTING GRADES. BACKFILL MATERIAL AROUND THE NEW BASINS SHALL MEET THE REQUIREMENTS OF 310.02 OR 703.08 AND THE DISTURBED AREAS SHALL BE GRADED AND RESTORED, INCLUDING SEEDING, TO MATCH SURROUNDING GROUND.

WORK INCLUDED WITH THE NEW CATCH BASINS SHALL BE UNDER ITEM 604 - NO. 5 CATCH BASIN, AS PER PLAN OR ITEM 604 - NO. 5 CATCH BASIN, WITH GRATE "B", AS PER PLAN AS SPECIFIED IN THE PLANS AND SHALL INCLUDE THE REMOVAL OF THE EXISTING CATCH BASIN, ANY INCIDENTAL PIPE REQUIRED TO REPLACE, IN KIND, ANY PIPE BROKEN DURING THE REMOVAL OPERATIONS, AND ALL MATERIAL, NECESSARY EXCAVATION AND BACKFILL, AND RESTORATION OF DISTURBED AREAS FOR THE NEW CATCH BASIN. PAYMENT FOR ALL OF THE ABOVE SHALL BE PAID FOR AT THE UNIT PRICE BID.

CONNECTIONS TO EXISTING PIPES

WHERE THE PLANS PROVIDE FOR A PROPOSED CONDUIT TO BE CONNECTED TO OR TO CROSS EITHER OVER OR UNDER AN EXISTING SEWER, IT SHALL BE THE RESPONSIBILITY OF THE CONTRACTOR TO LOCATE THE EXISTING PIPE BOTH AS TO LINE AND GRADE BEFORE HE STARTS TO LAY THE PROPOSED CONDUIT.

PAYMENT FOR ALL OPERATIONS DESCRIBED ABOVE SHALL BE INCLUDED IN THE UNIT PRICE BID FOR THE PERTINENT 603 CONDUIT ITEMS.

ITEM 603 - 6'-1" x 4'-7" CONDUIT, TYPE A, 707.03, AS PER PLAN

EXISTING CONDUIT SHALL BE FIELD CUT OR BURNED TO THE LENGTH INDICATED IN THE CULVERT DETAIL ON SHEET 58 AND THEN HAVE 7/8" DIAMETER HOLES FIELD PUNCHED OR DRILLED APPROXIMATELY 2" IN FROM THE NEW EDGE USING THE NEW PLATES AS A TEMPLATE. ALL DAMAGED GALVANIZING SHALL BE REGALVANIZED AS DIRECTED BY THE ENGINEER WITH SPRAY-ON OR STICK-FORM GALVANIZING REPAIR COMPOUND MEETING THE REQUIREMENTS OF FSS-O-G-93.

THE NEW PLATES SHALL BE ATTACHED TO THE EXISTING PLATES WITH 3/4" DIAMETER GALVANIZED BOLTS IN ACCORDANCE WITH 707.03.

PAYMENT FOR THE ABOVE SHALL BE INCLUDED IN THE UNIT PRICE BID PER LINEAR FOOT FOR ITEM 603 - 6'-1" x 4'-7" CONDUIT, TYPE A, 707.03, AS PER PLAN.

ITEM 605 - AGGREGATE DRAINS, AS PER PLAN

AGGREGATE DRAINS SHALL MEET THE REQUIREMENTS OF ITEM 605 EXCEPT THAT THE AGGREGATE FOR THE UNDERDRAINS SHALL BE NO. 8 NATURAL AGGREGATE. SAND AND SLAG ARE NOT PERMITTED AS BACKFILL.

AGGREGATE DRAINS ADJACENT TO REINFORCED PORTLAND CEMENT CONCRETE PAVEMENT SHALL BE PLACED AT TRANSVERSE JOINT ON THE OUTSIDE EDGE OF NORMAL SECTIONS AND ON THE LOW SIDE OF SUPERELEVATED SECTIONS.

JOINT SEALERS

ALL REFERENCES TO 705.01 OR 705.02, APPEARING ON THE STANDARD DRAWINGS OR ON THE PLANS, SHALL BE CONSIDERED TO READ 705.04.

ITEM 605 - 6" UNCLASSIFIED PIPE UNDERDRAINS, AS PER PLAN
ITEM 605 - 6" SHALLOW PIPE UNDERDRAINS, AS PER PLAN
ITEM 605 - 6" DEEP PIPE UNDERDRAINS, AS PER PLAN

UNDERDRAINS SHALL MEET THE REQUIREMENTS OF ITEM 605 EXCEPT THAT THE AGGREGATE FOR THE UNDERDRAINS SHALL BE NO. 8 NATURAL AGGREGATE. SAND AND SLAG ARE NOT PERMITTED AS BACKFILL.

EROSION CONTROL

ALL PERMANENT EROSION CONTROL ITEMS SHALL BE PLACED IMMEDIATELY AFTER THE EARTHWORK IS COMPLETED AT EACH LOCATION.

ITEMS 601, 660 & 670 ARE PROVIDED IN THE PLANS FOR EROSION CONTROL. ROCK OF A STABLE NATURE WILL NOT BE REMOVED IN ORDER TO PLACE ANY OF THESE ITEMS, AND TURF OF A STABLE NATURE WILL NOT BE REMOVED IN ORDER TO PLACE 670. THE ENGINEER SHALL CHECK AND NON-PERFORM QUANTITIES OR ADJUST LOCATIONS AND QUANTITIES FOR THESE ITEMS WHERE INDICATED BY FIELD CONDITIONS DURING CONSTRUCTION.

CONDUIT END TREATMENT

IMMEDIATELY AFTER PLACEMENT OF ANY CONDUITS, THE CONTRACTOR SHALL CONSTRUCT THE END TREATMENTS REQUIRED BY THE PLANS AT BOTH THE OUTLET AND INLET ENDS. THIS SHALL INCLUDE HEADWALLS, CONCRETE RIPRAP, ROCK CHANNEL PROTECTION, SODDING, ETC.

CONTRACTION AND EXPANSION JOINTS

ALTHOUGH SPECIFIC LOCATIONS OF CERTAIN EXPANSION AND CONTRACTION JOINTS HAVE BEEN DETAILED ON THIS PLAN, NO WAIVER OF THE SPECIFICATIONS IS INTENDED. PROVISIONS OF THE EXPANSION JOINTS AND THE MAXIMUM SPACING BETWEEN CONTRACTION JOINTS SHALL, IN ALL CASES, BE IN ACCORDANCE WITH STANDARD CONSTRUCTION DRAWINGS AND THE SPECIFICATIONS.

ITEM 304 - AGGREGATE BASE, AS PER PLAN

AGGREGATE BASE SHALL MEET THE REQUIREMENTS OF ITEM 304 EXCEPT THAT THE ONLY SLAGS PERMITTED SHALL BE GRANULATED AIR COOLED BLAST FURNACE SLAGS.

GUARDRAIL OVER CULVERTS

WHEN SUFFICIENT POST DEPTH IS NOT AVAILABLE TO A CULVERT, THE GUARDRAIL POSTS DIRECTLY OVER THE CULVERT SHALL NOT BE DRIVEN, BUT SET IN HOLES. IF THE DISTANCE BETWEEN THE GROUND AND THE TOP OF THE CULVERTS IS LESS THAN 3 FEET, THE POST SHALL BE ENCASED IN MINIMUM OF 4 INCH THICKNESS OF CLASS C CONCRETE FOR THE FULL DEPTH OF THE POST. PAYMENT FOR THE ABOVE SHALL BE INCLUDED IN THE UNIT PRICE FOR ITEM 606, GUARDRAIL TYPE 5.

DUST CONTROL

THE FOLLOWING ESTIMATED QUANTITIES HAVE BEEN PROVIDED IN THE GENERAL SUMMARY TO BE USED AS DIRECTED BY THE ENGINEER AT THE U.S. 224 - CO. RD. 19 INTERSECTION RECONSTRUCTION FOR DUST CONTROL:

ITEM 616	CALCIUM CHLORIDE	30	TON
ITEM 616	WATER	50	M-GAL
		P-51	FUNDS

GENERAL NOTES

MEDIAN CONSTRUCTION EQUIPMENT CROSSINGS

CONSTRUCTION EQUIPMENT SHALL CROSS THE MEDIAN ONLY AT THE EXISTING INTERSECTIONS AND CROSSEOVERS AND AT OTHER ADDITIONAL LOCATIONS APPROVED BY THE ENGINEER. A MAXIMUM OF FOUR (4) ADDITIONAL EQUIPMENT CROSSINGS MAY BE ALLOWED WITH EACH LOCATED APPROXIMATELY MIDWAY BETWEEN THE EXISTING CROSSEOVERS AND/OR INTERSECTIONS.

THE CONTRACTOR SHALL BE RESPONSIBLE, AT HIS EXPENSE, FOR THE RESTORATION OF THE ADDITIONAL EQUIPMENT CROSSINGS TO A CONDITION AT LEAST EQUAL TO THAT EXISTING PRIOR TO HIS WORK OPERATIONS, INCLUDING RESEEDING, AS PER 659.

ITEM 407 - TACK COAT,

THE RATE OF APPLICATION OF 407 TACK COAT SHALL BE SUBJECT TO ADJUSTMENT, AS DIRECTED BY THE ENGINEER. WHEN COVER AGGREGATE IS NEEDED, IT SHALL BE USED AS DIRECTED BY THE ENGINEER, AND IT SHALL BE CONSIDERED INCIDENTAL TO, AND BE INCLUDED FOR PAYMENT IN: ITEM 407 TACK COAT. PLAN QUANTITIES INDICATE AN AVERAGE APPLICATION RATE OF 0.1 GALLONS PER SQUARE YARD OF TACK COAT FOR ESTIMATING PURPOSES ONLY.

ITEM 846 - ASPHALT CONCRETE

ON THIS PROJECT, ITEM 846, TABLE 2-2, PROPERTIES OF MIXTURES SHALL BE FOR HEAVY TRAFFIC VOLUMES.

SPREADING EQUIPMENT(SEE PROPOSAL NOTE)

AN AUTOMATIC SCREED CONTROL HAVING A 40 FOOT SKI-ARM SHALL BE USED FOR PLACING THE 846 INTERMEDIATE COURSE (SEE PROPOSAL NOTE). THE WIDTH LAID ON ANY ONE PASS SHALL NOT EXCEED THE PAVER'S RATED WIDTH AS RECOMMENDED BY THE PAVER MANUFACTURER.

LONGITUDINAL JOINTS, 846 COURSES

A HOT LONGITUDINAL JOINT SHALL BE MADE BETWEEN THE PAVEMENT LANE AND THE ADJOINING BERM AS SHOWN ON THE TYPICAL SECTIONS, ITEM NO. 4 FOR THE SURFACE COURSE. ALL OTHER LONGITUDINAL JOINTS BETWEEN PAVEMENT LANES AND CENTERLINE SHALL BE COLD JOINTS SEALED BY COATING THE VERTICAL FACE, AS PER 401.15.

THE LONGITUDINAL JOINT BETWEEN ADJACENT PAVEMENT LANES IN THE SAME TRAVEL DIRECTION SHALL BE MADE THE FOLLOWING WORK DAY AT THE LATEST, FOR ALL COURSES.

PROJECT FEATHERS

THE LENGTH OF PROJECT FEATHERS ARE INDICATED ON SHEET 27. A BUTT-JOINT AS PER STANDARD DRAWING BP-5 SHALL BE USED WHERE THE FEATHER IS ON EXISTING ASPHALT.

SUSPENSION OF RESURFACING OVER WINTER

IF THIS PROJECT SHOULD CARRY OVER THE WINTER SEASON, THE INTERMEDIATE COURSE(S) SHALL NOT BE ALLOWED TO LAY EXPOSED TO TRAFFIC OVER THE WINTER. ALL ASPHALT PAVING WORK SHALL BE SCHEDULED FOR COMPLETION BY OCTOBER 31. AFTER OCTOBER 31, IF WEATHER PERMITS AS PER 401.05, A PERMISSIVE CHANGE ORDER MAY BE WRITTEN BY THE DISTRICT CONSTRUCTION ENGINEER WHICH SHALL INCLUDE THE FOLLOWING REQUIREMENT:

ANY INTERMEDIATE COURSE LAID SHALL BE COVERED BY THE SURFACE COURSE WITHIN TWO (2) WORK DAYS.

ALSO, ALL FINAL PAVEMENT MARKINGS SHALL BE APPLIED TO THE NEW SURFACE COURSE BEFORE WINTER. IF THIS CANNOT BE ACCOMPLISHED UNDER SPECIFICATION CONDITIONS, THE CONTRACTOR SHALL APPLY INTERIM MARKINGS AS PER STANDARD DRAWING MT-99.10, WORK ZONE PAVEMENT MARKINGS AND SIGNS, AT THE CONTRACTOR'S EXPENSE. THE PERMANENT PAVEMENT MARKINGS SHALL THEN BE APPLIED THE NEXT SPRING.

ITEM SPECIAL - FLEXIBLE BERM REPAIR

THIS ITEM OF WORK SHALL CONSIST OF PARTIAL DEPTH REPAIR OF THE EXISTING PAVED BERM IN AREAS EXHIBITING SEVERE CRACKING, DETERIORATION AND SURFACE DISTORTIONS. THE ENGINEER SHALL DESIGNATE THE LOCATIONS AND LIMITS OF THE AREAS TO BE REPAIRED. THE REPAIR AREAS SHALL BE ROUGHLY RECTANGULAR IN SHAPE.

THE MATERIAL IN THE DESIGNATED AREAS SHALL BE REMOVED BY METHODS WHICH WILL NOT DAMAGE THE ADJACENT BERM. THE DEPTH OF REMOVAL SHALL BE SUFFICIENT TO REMOVE ALL BROKEN AND LOOSE ASPHALT OR PRIMED AGGREGATE, BUT TO A MINIMUM OF FOUR INCHES BELOW THE ADJACENT BERM THROUGHOUT THE REPAIR AREA. THE MATERIAL SO REMOVED SHALL BE DISPOSED OF IN ACCORDANCE WITH 203.05.

AFTER REMOVAL OF THE DETERIORATED MATERIALS, ITEM 407 TACK COAT SHALL BE APPLIED TO THE EXISTING ASPHALT IN SUFFICIENT QUANTITY TO THOROUGHLY COAT THE SURFACE AND PENETRATE CRACKS. ITEMS 301 OR 846 TYPE 2 MATERIAL THEN SHALL BE PLACED AND COMPACTED TO FINISH FLUSH WITH THE ADJACENT BERM SURFACE. THE LENGTH OF EXCAVATION OPEN AT ANY ONE TIME SHALL BE HELD TO A MINIMUM AND SHALL AT ALL TIMES BE SUBJECT TO THE APPROVAL OF THE ENGINEER. NO EXCAVATION SHALL BE LEFT OPEN OVERNIGHT. IN CASE OF EMERGENCY, THE OPEN EXCAVATION SHALL BE BACKFILLED OR PROTECTED AS DIRECTED. THIS WORK SHALL BE COMPLETED PRIOR TO THE PLACEMENT OF THE 846 COURSE ON THE PAVED BERM.

THE NUMBER OF CUBIC YARDS TO BE PAID FOR SHALL BE THE ACCEPTED QUANTITIES, COMPLETE IN PLACE. PAYMENT SHALL BE FULL COMPENSATION FOR ALL LABOR, EQUIPMENT AND MATERIALS NECESSARY TO COMPLETE THE WORK, INCLUDING THE 301 OR 846 MATERIAL

THE FOLLOWING ESTIMATED QUANTITY IS PROVIDED TO BE USED AS DIRECTED BY THE ENGINEER TO MAKE REPAIRS ON THE PAVED BERMS AS DESCRIBED ABOVE:

ITEM SPECIAL - FLEXIBLE BERM REPAIR	32 CU.YDS.	RS-440(11)
	1315 CU.YDS.	F- 51(70)

ITEM SPECIAL - PARTIAL DEPTH PAVEMENT REPAIR

THIS ITEM OF WORK SHALL CONSIST OF PARTIAL DEPTH REMOVAL OF EXISTING ASPHALT AND CONCRETE PAVEMENT IN AREAS EXHIBITING DETERIORATION AT THE SURFACE, APPLYING TACK COAT, AND PLACING AND COMPACTING ASPHALT CONCRETE. THIS WORK SHALL BE COMPLETED PRIOR TO THE PAVEMENT PLANING IN THE AREA.

THE ENGINEER SHALL DESIGNATE THE LOCATION AND THE LIMITS OF THE AREAS TO BE REPAIRED. THE REPAIR AREAS WILL BE ROUGHLY RECTANGULAR IN SHAPE AS REQUIRED TO ENVELOP SURFACE DETERIORATION. UNLESS OTHERWISE SHOWN IN THE PLANS, TYPICAL REPAIR AREAS WILL BE AT TRANSVERSE CRACKS AND JOINTS AND ALONG PORTIONS OF LONGITUDINAL JOINTS. THE REMOVAL SHALL BE AS INDICATED ON SHEET 22.

THE PAVEMENT SHALL BE REMOVED TO THE SPECIFIED DEPTH WITHIN THE DESIGNATED LIMITS BY A METHOD THAT WILL NOT LOOSEN OR OTHERWISE DAMAGE ADJACENT PAVEMENT. PAVEMENT SO REMOVED SHALL BE DISPOSED OF IN ACCORDANCE WITH 203.05. AFTER REMOVAL OF THE PAVEMENT, TACK COAT USING AC-20 SHALL BE APPLIED IN SUFFICIENT QUANTITY TO THOROUGHLY COAT ALL EXPOSED SURFACES AND TO FILL CRACKS AND JOINT OPENINGS. ASPHALT CONCRETE AS SPECIFIED IN THE DETAIL SHALL THEN BE PLACED AND COMPACTED IN ONE OR MORE LIFTS AS NECESSARY TO FINISH FLUSH WITH THE ADJACENT PAVEMENT SURFACE. (THE MAXIMUM LIFT THICKNESS SHALL BE THREE (3) INCHES.)

THE NUMBER OF CUBIC YARDS TO BE PAID FOR SHALL BE THE ACCEPTED QUANTITY OF ASPHALT CONCRETE MATERIAL COMPLETE IN PLACE.* PAYMENT SHALL INCLUDE ALL LABOR, EQUIPMENT AND MATERIALS NECESSARY TO COMPLETE THE WORK, INCLUDING TACK COAT AND ASPHALT CONCRETE. PAYMENT FOR ACCEPTED QUANTITIES COMPLETE IN PLACE, WILL BE MADE AT THE CONTRACT PRICE FOR:

ITEM	UNIT	DESCRIPTION
SPECIAL	CUBIC YARDS	PARTIAL DEPTH PAVEMENT REPAIR
		SEE SHEET 22 FOR QUANTITIES

*CALCULATED BY WEIGHT CONVERSION AS PER 401.17.

ITEM 252 - FULL DEPTH RIGID PAVEMENT REMOVAL & FLEXIBLE REPLACEMENT

ITEM SPECIAL - CRACK SEALING, HOT APPLIED, 705.04

AFTER ALL PAVEMENT REPAIR WORK AND PAVEMENT PLANING HAS BEEN COMPLETED IN AN AREA, ALL OPEN CRACKS AND JOINTS IN THE EXISTING PAVEMENT AND BETWEEN PAVEMENT AND BERMS SHALL BE CLEANED AND SEALED, AS PER THE PROPOSAL NOTE.

THE FOLLOWING ESTIMATED QUANTITY IS PROVIDED IN THE SUMMARY TO BE USED AS DIRECTED BY THE ENGINEER ON THE PROJECT.

ITEM SPECIAL CRACK SEALING, HOT APPLIED, 705.04	3,160 LBS.	RS-440(11)
	39,215 LBS.	F- 51(70)

ITEM SPECIAL - PRESSURE RELIEF JOINT, TYPE C

PRESSURE RELIEF JOINT TYPES AND LOCATIONS SHALL BE AS SHOWN ON THE PLAN SHEETS AND AS SHOWN IN THE DETAILS ON SHEET 26. PAVEMENT WHETHER CONCRETE OR ASPHALT SHALL BE REMOVED FULL DEPTH TO THE EXISTING BASE BY A METHOD THAT WILL NOT DAMAGE ADJACENT PAVEMENT. PAVEMENT SO REMOVED SHALL BE DISPOSED OF IN ACCORDANCE WITH 203.05. ASPHALT CONCRETE, AS SPECIFIED IN THE DETAILS, SHALL BE PLACED AND COMPACTED AS SPECIFIED.

PAYMENT FOR THE ABOVE SHALL BE AT THE UNIT PRICE BID PER LINEAR FOOT OF PRESSURE RELIEF JOINT, SHALL INCLUDE ALL LABOR, EQUIPMENT, MATERIALS AND INCIDENTALS NECESSARY TO COMPLETE THE ABOVE WORK.

ITEM 451-REINFORCED CONCRETE PAVEMENT, AS PER PLAN

REINFORCED CONCRETE PAVEMENT SHALL MEET THE REQUIREMENTS OF ITEM 451 AND STANDARD DRAWING BP-4 WITH THE FOLLOWING EXCEPTIONS:

1. THE MAXIMUM SPACING BETWEEN JOINTS SHALL BE 27 FEET.
2. MESH SHALL BE RECTANGULAR AND CENTERED IN EACH PANEL SO AS TO MAINTAIN A CLEARANCE OF 3 (+2) INCHES FROM THE END OF THE NEAREST DOWEL.
3. TRANSVERSE JOINTS SHALL BE SKEWED 4 FEET RIGHT FORWARD FOR A 24 FEET WIDTH. DOWEL BARS SHALL BE INSTALLED PARALLEL TO THE LONGITUDINAL JOINT. TIE BARS AND HOOK BOLTS INSTALLED ACROSS THE LONGITUDINAL JOINT SHALL BE PARALLEL TO THE TRANSVERSE JOINT.
4. THE WIDTH OF THE CONTRACTION JOINT SHALL BE 5/8" ± 1/16" AND THE MINIMUM DEPTH SHALL BE 2-1/4". PREFORMED ELASTIC JOINT SEALER SHALL MEET THE REQUIREMENTS OF 705.11 AND SHALL HAVE A MINIMUM WIDTH OF 1-1/4". DRAWINGS AND SPECIFICATIONS OF THE MATERIAL PROPOSED FOR USE SHALL BE SUBMITTED TO THE DIRECTOR FOR REVIEW AND APPROVAL.
5. DOWEL INSTALLING MACHINES WILL NOT BE PERMITTED ON THIS PROJECT.
6. DOWEL ASSEMBLIES SHALL BE EPOXY COATED AS PER SUPP. SPECS. 241.

ITEM 452-VARIABLE THICKNESS PLAIN CONCRETE PAVEMENT, AS PER PLAN

PLAIN CONCRETE PAVEMENT SHALL MEET THE REQUIREMENTS OF ITEM 452 AND STANDARD DRAWING BP-4 WITH THE FOLLOWING EXCEPTIONS:

1. THE MAXIMUM SPACING BETWEEN JOINTS SHALL BE 27 FEET AND SHALL BE A CONTINUATION OF THE JOINTS IN THE ADJACENT 451 PAVEMENT.
2. TRANSVERSE JOINTS SHALL BE SKEWED 4 FEET RIGHT FORWARD FOR A 24 FEET WIDTH. DOWEL BARS SHALL BE INSTALLED PARALLEL TO THE LONGITUDINAL JOINT. TIE BARS AND HOOK BOLTS INSTALLED ACROSS THE LONGITUDINAL JOINT SHALL BE PARALLEL TO THE TRANSVERSE JOINT.
3. THE WIDTH OF THE CONTRACTION JOINT SHALL BE 5/8" ± 1/16" AND THE MINIMUM DEPTH SHALL BE 2-1/4". PREFORMED ELASTIC JOINT SEALER SHALL MEET THE REQUIREMENTS OF 705.11 AND SHALL HAVE A MINIMUM WIDTH OF 1-1/4". DRAWINGS AND SPECIFICATIONS OF THE MATERIAL PROPOSED FOR USE SHALL BE SUBMITTED TO THE DIRECTOR FOR REVIEW AND APPROVAL.
4. DOWEL INSTALLING MACHINES WILL NOT BE PERMITTED ON THIS PROJECT.

THE PLAIN CONCRETE PAVEMENT SHALL VARY IN THICKNESS FROM 13" AT THE EDGE OF THE TRAFFIC LANES TO 10" AT THE EDGE OF THE PAVED SHOULDER AS SHOWN ON THE TYPICAL SECTIONS ON SHEET 8.

Rev. 3-11-89
Rev. 2-9-89

GENERAL NOTES

GENERAL NOTES

PROFILE CORRECTION UNDER OVERHEAD BRIDGES

SEE UNDERPASS PLANING DETAILS ON SHEETS 24 AND 25 FOR DETAILS REQUIRED TO MAINTAIN ADEQUATE VERTICAL CLEARANCE UNDER OVERHEAD BRIDGES.

ITEM 607 - FENCE TYPE 47 AS PER PLAN
ITEM 607 - FENCE TYPE 47RA AS PER PLAN

FENCE SHALL MEET REQUIREMENTS OF ITEM 607. IN ADDITION, THE COST OF REMOVING THE EXIST-
ING FENCE AND VARIOUS TREES GROWING IN AND/OR NEAR THE FENCE LINE SHALL BE INCLUDED
IN THE PRICE BID PER LINEAR FOOT FOR ITEM 607 - FENCE, TYPE 47, AS PER PLAN AND 607
FENCE, TYPE 47RA, AS PER PLAN. TREE REMOVAL SHALL BE DONE IN ACCORDANCE WITH ITEM 201.
THE PROPOSED FENCE IN MOST CASES WILL FOLLOW THE ALIGNMENT OF THE EXISTING FENCE TO BE
REMOVED.

ALTHOUGH SPECIFIC LOCATIONS OF CERTAIN POST ASSEMBLIES AND CONNECTIONS ARE
DETAILED ON THIS PLAN, NO WAIVER OF THE SPECIFICATIONS IS INTENDED.
CORNER, END AND INTERMEDIATE ANCHOR POST ASSEMBLIES, LINE POST ENCASEMENT
IN DIP SECTIONS ETC. SHALL, WHERE NOT OTHERWISE INDICATED, BE PROVIDED IN
ACCORDANCE WITH STANDARD DRAWINGS AND THE SPECIFICATIONS.

ITEM SPECIAL - IMPACT ATTENUATOR, G-R-E-A-T SYSTEM

THIS WORK SHALL CONSIST OF FURNISHING TEMPORARY IMPACT ATTENUATORS, AS
REQUIRED IN THE PLANS. THIS ITEM SHALL INCLUDE ALL RELATED HARDWARE, NOT
SEPARATELY SPECIFIED, AS REQUIRED BY THE MANUFACTURER TO CONSTRUCT COMPLETE
AND FUNCTIONAL G-R-E-A-T IMPACT ATTENUATOR SYSTEMS. THE IMPACT ATTENUATOR
SHALL BE MANUFACTURED BY THE ENERGY ABSORPTION SYSTEMS, INC., ONE EAST
WACKER DR., CHICAGO, ILLINOIS 60601; TELEPHONE: (312) 467-6750. THE
ATTENUATORS SHALL BE PLACED IN ACCORDANCE WITH THE MANUFACTURER'S
SPECIFICATIONS AND AT THE LOCATIONS SHOWN ON SHEETS 154-162.

THE CONTRACTOR SHALL BE RESPONSIBLE FOR INSPECTION, REPAIRING, AND
OTHERWISE RESTORING THE TEMPORARY IMPACT ATTENUATOR IN ACCORDANCE WITH THE
MANUFACTURER'S MAINTENANCE INSTRUCTIONS WHILE IT IS IN USE ON THE PROJECT.
SUCH REPAIRS SHALL BE PERFORMED WITHIN TWELVE (12) HOURS OF THE INCIDENT
WHICH CAUSED DAMAGE TO THE ATTENUATOR. THE CONTRACTOR SHALL BE
RESPONSIBLE FOR SUPPLYING ALL NECESSARY MATERIALS AND EQUIPMENT REQUIRED TO
PERFORM THE ABOVE DESCRIBED RESTORATION OF THE ATTENUATOR. ONE (1) EXTRA
COMPLETE SET OF HEX-FOAM CARTRIDGES, AS MANUFACTURED BY ENERGY ABSORPTION
SYSTEMS, INC., FOR THE ATTENUATOR FURNISHED, SHALL BE STOCKED AT ALL TIMES
FOR THE ABOVE REPAIRS AND THE COST SHALL BE INCLUDED IN THE COST OF THE
TEMPORARY ATTENUATOR.

THE NOSE COVER OF THE TEMPORARY ATTENUATOR SHALL BE MARKED WITH EVENLY
SPACED FOUR (4) INCH WIDE HORIZONTAL STRIPES OF WHITE REFLECTIVE MATERIAL.

PAYMENT FOR THE ABOVE WORK SHALL BE MADE AT THE UNIT PRICE BID FOR EACH,
ITEM SPECIAL, AS DESCRIBED BELOW, WHICH PRICE SHALL BE CONSIDERED FULL
PAYMENT FOR FURNISHING, INSTALLING, AT THE SPECIFIED LOCATIONS, FURNISHING
EXTRA HEX-FOAM CARTRIDGES AS SPECIFIED ABOVE, RESTORATION AFTER EACH
VEHICLE IMPACT, INCLUDING ALL LABOR, TOOLS, EQUIPMENT AND MISCELLANEOUS
HARDWARE AND MATERIALS NECESSARY TO COMPLETE THIS ITEM OF WORK IN PLACE.
ALSO INCLUDED IN THE ABOVE COST SHALL BE THE REMOVAL OF THE TEMPORARY
IMPACT ATTENUATOR AND INSTALLATION AT THE LOCATION SPECIFIED FOR THE NEXT
STAGE OF CONSTRUCTION.

ITEM SPECIAL - TEMPORARY IMPACT ATTENUATOR, 2 EACH F- 51(70)
G-R-E-A-T SYSTEM, MODEL
NUMBER 200200NF6GCZ

TRENCH FOR TEMPORARY PAVEMENTS

TRENCH' EXCAVATION FOR PAVEMENTS SHALL BE ADEQUATELY MAINTAINED AND
PROTECTED AT ALL TIMES WITH DRUMS WITH STEADY BURNING
LIGHTS ATTACHED. PLACEMENT OF THE PROPOSED 301 AND/OR 846 OR 452
MATERIALS SHALL FOLLOW AS CLOSELY AS POSSIBLE BEHIND THE EXCAVATION
OPERATIONS. THE LENGTH OF TRENCH OPEN AT ANY ONE TIME SHALL BE HELD TO A
MINIMUM AND SHALL AT ALL TIMES BE SUBJECT TO THE APPROVAL OF THE
ENGINEER. NO EXCAVATION SHALL BE LEFT OPEN OVERNIGHT. IN CASE OF
EMERGENCY, THE OPEN EXCAVATION SHALL BE BACKFILLED OR PROTECTED AS
DIRECTED BY THE ENGINEER.

CONTRACTORS MAINTENANCE RESPONSIBILITY

ON THIS PROJECT, THE CONTRACTOR'S RESPONSIBILITY FOR MAINTENANCE OF THE
EXISTING PAVEMENT, PER ITEM 614, SHALL BE LIMITED TO THOSE PORTIONS OF THE
EXISTING HIGHWAY LYING WITHIN THE PROPOSED WORK LIMITS. NECESSARY UPKEEP
OF THE ADJOINING PAVEMENTS WHICH ARE USED FOR TRAFFIC MAINTENANCE BUT ARE
OUTSIDE OF THE PROJECT WORK LIMITS WILL BE PROVIDED BY OTHERS.

TEMPORARY PAVEMENT MARKINGS

THE FOLLOWING ESTIMATED QUANTITY HAS BEEN CARRIED TO THE GENERAL SUMMARY
FOR USE AS DIRECTED BY THE ENGINEER:

ITEM 614 - TEMPORARY CENTER LINE, CLASS II	0.89 MI	RS-440(11)
ITEM 614 - TEMPORARY LANE LINE, CLASS II	0.60 MI	RS-440(11)
ITEM 614 - TEMPORARY CENTER LINE, CLASS II	0.62 MI	F- 51(70)
ITEM 614 - TEMPORARY LANE LINE, CLASS II	22.41 MI	F- 51(70)

THESE ITEMS MAY BE NON-PERFORMED IF THE 621 PAVEMENT MARKINGS ARE IN PLACE
PRIOR TO OPENING THE ROAD TO TRAFFIC.

WORK ZONE MARKING SIGNS

THE FOLLOWING ESTIMATED QUANTITY HAS BEEN CARRIED TO THE GENERAL SUMMARY
FOR USE AS DIRECTED BY THE ENGINEER:

ITEM 614 -	WORK ZONE MARKING SIGNS	14 EACH	RS-440(11)
		29 EACH	F- 51(70)

A QUANTITY OF 8 EACH "NO EDGE LINES" OW-167 AND 35 EACH "UNMARKED NO
PASSING ZONES" OW-168 ARE CARRIED TO THE GENERAL SUMMARY TO BE USED AS PER
STANDARD DRAWING MT-99.10.

ITEM SPECIAL - LAW ENFORCEMENT OFFICER WITH PATROL CAR

IN ADDITION TO THE REQUIREMENTS OF ITEM 614, A UNIFORMED SPECIAL DUTY LAW
ENFORCEMENT OFFICER AND AN OFFICIAL PATROL CAR WITH EMERGENCY FLASHERS
OPERATING SHALL BE USED AS DESCRIBED BELOW DURING THE PAVEMENT REPLACEMENT
PORTION OF THE PROJECT NEAR C.R. 19.

THE LAW ENFORCEMENT OFFICERS (LEOS) WILL BE REQUIRED DURING INITIAL SETUP
PERIODS AND UNTIL TRAFFIC IS STABILIZED, DURING TEAR DOWN PERIODS, AND
WHERE SUBSTANTIAL SHIFTS OCCUR BETWEEN DIFFERENT PHASES OF TRAFFIC CONTROL
AS OUTLINED IN THE PLANS.

IT IS NOT THE INTENT TO USE LEOS WHERE ADEQUATE TRAFFIC CONTROL AND/OR
FLAGGERS WILL DO THE JOB.

THE FOLLOWING CRITERIA SHOULD BE USED FOR SCHEDULING LEOS UNDER THIS PAY
ITEM:

- FOR SHORT TERM CLOSURES (ONE DAY OR LESS WHICH WILL BE REMOVED AT
NIGHT) A LEO IS NOT REQUIRED AND WILL NOT BE PAID FOR.
- FOR LONGER TERM CLOSURES (MORE THAN ONE DAY), WHERE WORKERS ARE
EXPOSED TO TRAFFIC FOR A CONSIDERABLE PERIOD OF TIME FOR SETTING UP
DRUMS, TEMPORARY CONCRETE BARRIER, REMOVING CONFLICTING PAVEMENT
MARKINGS, ETC., A LEO WILL BE REQUIRED AND PAID FOR AS DESCRIBED
BELOW.

THESE REQUIREMENTS DO NOT PRECLUDE THE CONTRACTOR'S USE OF A LEO FOR OTHER
PURPOSES IN THE PROJECT AREA. HOWEVER, WHERE SUCH USAGE IS AT THE OPTION
OF THE CONTRACTOR, PAYMENT FOR THE LEOS SERVICES INVOLVED SHALL BE INCLUDED
IN THE LUMP SUM BID FOR ITEM 614 - MAINTAINING TRAFFIC.

ARRANGEMENTS AND PAYMENTS FOR THE SERVICES OF THE LEOS WITH PATROL CAR WILL
BE MADE BY THE CONTRACTOR. INFORMATION REGARDING THE LEOS MAY BE OBTAINED
BY CONTACTING:

THE STATE HIGHWAY PATROL HEADQUARTERS	MEDINA COUNTY SHERIFF
660 EAST MAIN STREET	218 EAST LIBERTY STREET
COLUMBUS, OHIO 43205	MEDINA, OHIO 44256
PHONE: (216) 466-2660	PHONE: (216) 725-6631

THE FOLLOWING ESTIMATED QUANTITY IS PROVIDED IN THE GENERAL SUMMARY:

ITEM SPECIAL - LAW ENFORCEMENT OFFICER WITH	100 HOURS	F- 51(70)
PATROL CAR		

GENERAL NOTES

ITEM 614-MAINTAINING TRAFFIC

A) GENERAL - THROUGH TRAFFIC SHALL BE MAINTAINED IN EACH DIRECTION AT ALL TIMES ON U.S. 42, U.S. 224, AND ON ALL INTERCHANGE RAMPS, EXCEPT RAMP C AT MED-42-0688. TRAFFIC CONTROL SHALL BE MAINTAINED AS PER THE SPECIFICATIONS, PLAN DETAILS, AND AS OUTLINED IN THE CONSTRUCTION AND MAINTENANCE OPERATIONS SECTION OF THE OHIO MANUAL OF UNIFORM TRAFFIC CONTROL DEVICES FOR STREETS AND HIGHWAYS, CURRENT EDITION WITH THE LATEST REVISIONS. THE PART TIME CLOSING OF U.S. 42NORTHBOUND AND S.R. 83 WILL BE REQUIRED WITH DETOURS TO BE PROVIDED BY STATE FORCES, SEE(D) A. & (G) BELOW. IN ADDITION, THE FOLLOWING REQUIREMENTS SHALL APPLY:

- 1) THE CONTRACTOR SHALL SUBMIT, IN WRITING, A SCHEDULE OF OPERATIONS TO THE DIRECTOR AND RECEIVE APPROVAL BEFORE WORK IS STARTED ON THE PROJECT.
- 2) DURING ALL WORK EXCEPT THE PAVEMENT REPLACEMENT PORTION OF THE PROJECT AT C.R.19, A TRAFFIC CONTROL INSP. SHALL BE ON CALL AFTER WORKING HOURS DURING THE TIMES TRAFFIC IS DIVERTED FROM ITS NORMAL TRAFFIC LANES. THE INSPECTORS NAME, ADDRESS AND TELEPHONE NUMBER SHALL BE FORWARDED TO THE STATE HIGHWAY PATROL AND THE MEDINA COUNTY SHERIFF. THIS INDIVIDUAL SHALL BE ABLE TO RESPOND & BE ON THE PROJECT WITHIN FIFTEEN (15) MIN. AFTER A CALL. THIS INDIVIDUAL SHALL INSPECT, DOCUMENT, REPAIR AND /OR REPLACE ALL TRAFFIC CONTROL DEVICES THAT ARE MALFUNCTIONING OR DAMAGED. SEE NOTE BELOW FOR PROVISIONS DURING PAVEMENT REPLACEMENT PORTION OF THE PROJECT IN THE AREA OF C.R.19.
- 3). WHENEVER CONSTRUCTION WORK IS BEING PERFORMED WITHIN THE LIMITS OF THE PAVEMENT REPLACEMENT PORTION OF THE PROJECT IN THE AREA OF C.R. 19, THE CONTRACTOR SHALL DESIGNATE A QUALIFIED INDIVIDUAL, OTHER THAN THE SUPERINTENDENT AND SUBJECT TO THE APPROVAL OF THE ENGINEER, TO PERIODICALLY INSPECT, DOCUMENT, REPAIR AND/OR REPLACE DAMAGED OR MISSING TRAFFIC CONTROL DEVICES. THE DESIGNATED INDIVIDUAL SHALL INSPECT, DOCUMENT, REPAIR AND/OR REPLACE ALL TRAFFIC CONTROL DEVICES AT THE BEGINNING OF EACH WORK DAY, AND AT LEAST ONCE EVERY TWO (2) HOURS WHILE WORK IS BEING CONDUCTED WITHIN THE LIMITS OF THE PAVEMENT REPLACEMENT PORTION OF THE PROJECT.

THE ABOVE DESIGNATED INDIVIDUAL OR ANOTHER QUALIFIED INDIVIDUAL SUBJECT TO THE APPROVAL OF THE ENGINEER, SHALL BE AVAILABLE AND ON CALL FOR THE REMAINDER OF THE NON-WORKING PERIODS THAT TRAFFIC IS DIVERTED FROM ITS NORMAL PATH. THIS INDIVIDUAL SHALL AT A MINIMUM OF ONCE EVERY TWO (2) HOURS INSPECT, DOCUMENT, REPAIR AND/OR REPLACE MISSING TRAFFIC CONTROL DEVICES. IN ADDITION, THIS INDIVIDUAL SHALL BE ABLE TO RESPOND AND BE ON THE PROJECT WITHIN FIFTEEN (15) MINUTES AFTER A CALL.

PAYMENT FOR THE ABOVE SERVICES OF THE TRAFFIC CONTROL INSPECTORS SHALL BE INCLUDED IN THE LUMP SUM PRICE BID FOR ITEM 614 MAINTAINING TRAFFIC.

B) TRAFFIC CONTROL - 2 LANE SECTIONS: ONE-LANE TRAFFIC WITH FLAGGERS (SEE SHEETS 178 & 179) WILL BE PERMITTED DURING WORKING HOURS FOR THE ERECTION OF GUARDRAIL AND PAVING OPERATIONS. TRAFFIC SHALL BE MAINTAINED WITH SIGNALS AS DETAILED ON SHEETS 172 & 174 DURING THE DECK REPAIR AND OVERLAY PORTIONS OF THE WORK. THE CONTRACTOR WILL NOT BE PERMITTED TO WORK ON MED-42-0248 AND MED-42-0265 AT THE SAME TIME.

C) TRAFFIC CONTROL - S.R. 421: ONE-LANE TRAFFIC WITH FLAGGERS WILL BE PERMITTED DURING WORKING HOURS FOR THE ERECTION OF GUARDRAIL AT BRIDGE PIERS, PROTECTING THE AREAS UNDER MED-42-0310L AND MED-42-0310R DURING BRIDGE PARAPET REMOVAL AND REPLACEMENT, DURING THE REMOVAL OF THE OVERHEAD SIGN ON MED-42-0310L, AND DURING PAVING OPERATIONS ON S.R. 421.

D) TRAFFIC CONTROL - RAMPS: TRAFFIC SHALL BE MAINTAINED AT ALL TIMES ON ALL RAMPS, EXCEPT RAMP C OF MED-42-0688, BY USE OF THE EXISTING PAVEMENT AND PAVED BERMS. ALL TRAFFIC SHALL BE RETURNED TO ITS NORMAL PATTERN AT THE COMPLETION OF EACH WORK DAY, EXCEPT DURING DECK OVERLAYS. SPECIAL PROVISIONS SHALL BE MADE TO WARN TRAFFIC ENTERING A ONE-LANE TRAFFIC ZONE FROM A RAMP (SEE SHEETS 181 & 182).

RAMP C OF MED-42-0688 SHALL BE CLOSED TO TRAFFIC DURING THE OVERLAY WORK ON THE BRIDGE. SEE SHEET 13A FOR DETOUR LIMITATION AND OTHER REQUIREMENTS.

E) TRAFFIC CONTROL - 4 LANE RESURFACING SECTIONS: A MINIMUM OF ONE LANE OF THROUGH TRAFFIC SHALL BE MAINTAINED IN EACH DIRECTION AT ALL TIMES DURING WORKING HOURS. ALL TRAFFIC SHALL BE RETURNED TO ITS NORMAL PATTERN AFTER THE COMPLETION OF EACH WORK DAY, EXCEPT DURING THE REQUIRED PERIODS FOR THE REPAIR AND OVERLAY OF THE VARIOUS BRIDGE DECKS. (SEE DETAILS ON SHEET 22 AND SHEETS 138 TO 152 IN THE PLAN.)

IN ALL CASES, TRAFFIC SHALL BE SEPARATED FROM THE WORK AREA BY DRUMS, OR CONES (DAYTIME ONLY) SPACED AS PER THE PLAN DETAILS. THE LENGTH OF RESTRICTED TRAFFIC ZONES SHALL BE KEPT TO A MINIMUM AS DIRECTED BY THE ENGINEER.

AT EACH RAMP TO REMAIN OPEN, THERE SHALL BE AN AREA OF 175 ± FEET IN LENGTH IN THE OUTSIDE DIRECTIONAL LANE WHICH SHALL BE RESURFACED AT THE SAME TIME AS THE MEDIAN DIRECTIONAL LANE OR SHALL BE OMITTED DURING THE TIME THE OUTSIDE DIRECTIONAL LANE IS BEING RESURFACED TO MAINTAIN ACCESS TO OR FROM RAMPS AT INTERCHANGES. THESE AREAS SHALL BE LOCATED AS DIRECTED BY THE ENGINEER TO PROVIDE SAFE FLOW OF TRAFFIC ENTERING OR LEAVING THE RAMPS WHILE THE OUTSIDE DIRECTIONAL LANE IS BEING RESURFACED. THE SPEED CHANGE LANES ADJACENT TO THE 175 ± FOOT AREAS SHALL BE USED TO PROVIDE ONE-LANE TRAFFIC WHILE THE MEDIAN LANE IS BEING RESURFACED.

F) TRAFFIC CONTROL - 4 LANE PAVEMENT REPLACEMENT AT CO.RD.19: A MINIMUM OF ONE LANE OF THROUGH TRAFFIC SHALL BE MAINTAINED IN EACH DIRECTION AT ALL TIMES. SEE SHEETS 153-170 FOR DETAILS OF TRAFFIC REROUTING ON TEMPORARY PAVEMENT.

EITHER THE EXISTING TRAFFIC SIGNAL SYSTEM OR THE NEW SIGNALS SHALL BE IN OPERATION AT ALL TIMES DURING THE VARIOUS PHASES OF THE INTERSECTION RECONSTRUCTION. THE CONTRACTOR SHALL BE RESPONSIBLE FOR SHIFTING THE SIGNAL HEAD LOCATIONS TO PROPER ALIGNMENT WITH THE TEMPORARY PAVEMENT LANES USED DURING EACH CONSTRUCTION PHASE. ANY SIGNAL HEAD THAT IS NOT BEING USED TO CONTROL TRAFFIC SHALL BE EITHER COVERED OR REMOVED DURING A PARTICULAR PHASE.

LEO'S SHALL BE USED FOR CONTROLLING TRAFFIC DURING ANY PERIOD THAT SIGNAL HEAD LOCATIONS ARE BEING SHIFTED AND DURING THE CHANGE-OVER FROM ONE MAIN PHASE TO ANOTHER. SEE SHEET NO. 12 FOR REQUIREMENTS.

STATE FORCES WILL BE RESPONSIBLE FOR ALL ADJUSTMENTS OF THE SIGNAL TIMING. THE CONTRACTOR SHALL CONTACT THE DISTRICT TRAFFIC ENGINEER, A MINIMUM OF THREE (3) DAYS IN ADVANCE SO THE WORK CAN BE SCHEDULED.

G) VARIOUS ITEMS FOR THE MAINTENANCE OF TRAFFIC HAVE BEEN ITEMIZED SEPARATELY. ANY ITEM NOT SEPARATELY ITEMIZED AND PAID FOR, BUT REQUIRED IN THE PLANS, SHALL BE INCLUDED IN ITEM 614 MAINTAINING TRAFFIC. THE ENGINEER MAY DIRECT THE CONTRACTOR TO ERECT ADDITIONAL SIGNS AND OTHER TRAFFIC CONTROL DEVICES ON THE PROJECT AT NO ADDITIONAL COST TO THE STATE. IN ADDITION THE FOLLOWING ESTIMATED QUANTITIES HAVE BEEN INCLUDED IN THE GENERAL SUMMARY TO BE USED AS DIRECTED BY THE ENGINEER FOR THE MAINTENANCE OF TRAFFIC:

ITEM 404	BITUMINOUS CONCRETE FOR MAINTAINING TRAFFIC	23 CU. YD. RS-440(11) 93 CU. YD. F-51(70)
----------	---	--

H) TRAFFIC CONTROL-S.R.83: TRAFFIC WILL BE DETOURED DURING THE DECK REPLACEMENT OF MED-42-0574. SEE SHEET 13A FOR DETOUR LIMITATION AND OTHER REQUIREMENTS.

I) IF THE CONTRACTOR SO ELECTS, HE MAY SUBMIT ALTERNATE METHODS FOR THE MAINTENANCE OF TRAFFIC, PROVIDED THE INTENT OF THE ABOVE PROVISIONS IS FOLLOWED AND NO ADDITIONAL INCONVENIENCE TO THE TRAVELING PUBLIC RESULTS THEREFROM. NO ALTERNATE PLAN WILL BE PUT INTO EFFECT UNTIL THE APPROVAL HAS BEEN GRANTED, IN WRITING, BY THE DIRECTOR.

J) SEE SHEET 80 FOR ADDITIONAL MAINTENANCE OF TRAFFIC PROVISIONS FOR THE PROTECTION OF TRAFFIC DURING BRIDGE REPAIRS AND TEMPORARY ASPHALT WEDGE AT BRIDGES AFTER OVERLAYS.

K) SCHEDULING OF WORK ON BRIDGE DECKS SHALL BE DONE IN ACCORDANCE WITH THE PROVISIONS OF THE ASPHALT PAVEMENT PLANING ON BRIDGE DECKS NOTE ON SHEET 80.

TEMPORARY GUARDRAIL

TEMPORARY GUARDRAIL SHALL CONFORM TO STANDARD TYPE 5 AS SHOWN ON THE STANDARD DRAWING GR-2B EXCEPT THAT USED RAIL ELEMENTS ARE PERMISSIBLE, PROVIDING THAT THE REQUIREMENTS OF C.M.S. 606.04 ARE MET.

ALTHOUGH ESTIMATED REQUIREMENTS FOR TEMPORARY GUARDRAIL HAVE BEEN SHOWN ON THE PLAN DETAILS, THESE ITEMS SHALL BE CONSIDERED INCIDENTAL TO, AND INCLUDED WITH, PAYMENT FOR ITEM 615 TEMPORARY ROADS.

ITEM 615 - TEMPORARY PAVEMENT, AS PER PLAN

TEMPORARY PAVEMENTS SHALL MEET THE REQUIREMENTS OF ITEM 615 AND HAVE THE FOLLOWING MINIMUM REQUIREMENTS:

TYPE	COURSE MAKUP	MINIMUM COURSE THICKNESS
6" ASPHALT	- 846 ASPHALT CONCRETE, INTERMEDIATE COURSE, TYPE 2, AC-20	6"
	- OR -	
	- 404 ASPHALT CONCRETE - 301 BITUMINOUS AGGREGATE BASE	1 -1/2" 4 -1/2"
9" ASPHALT	- 846 ASPHALT CONCRETE, SURFACE COURSE, TYPE 1, AC-20	1 -1/2"
	- 846 ASPHALT CONCRETE, INTERMEDIATE COURSE, TYPE 2, AC-20	1 -3/4"
	- 301 BITUMINOUS AGGREGATE BASE	6"
10" CONCRETE	- 452 PLAIN CONCRETE PAVEMENT	10"
	- 304 AGGREGATE BASE	6"

TEMPORARY CONCRETE BARRIER, AS PER PLAN

TEMPORARY CONCRETE BARRIER, AS PER PLAN SHALL BE TIED TOGETHER WITH CONNECTING PINS IN ACCORDANCE WITH STANDARD DRAWING MC-9A. TONGUE AND GROOVE SECTIONS WILL NOT BE PERMITTED ON THIS PROJECT. PAYMENT FOR THIS ITEM SHALL INCLUDE RELOCATION FOR WORK ON SUBSEQUENT PHASES AT EACH LOCATION.

THE COST OF PROVIDING AND MAINTAINING ALL STEADY BURNING WARNING LIGHTS AND BARRIER REFLECTORS AS CALLED FOR ON SHEETS 139 AND 176 SHALL BE INCLUDED IN THE PRICE BID FOR ITEM 622 - TEMPORARY CONCRETE BARRIER, AS PER PLAN.

TEMPORARY CONCRETE BARRIER, BRIDGE MOUNTED, AS PER PLAN.

TEMPORARY CONCRETE BARRIER USED TO PROTECT TRAFFIC DURING THE REPLACEMENT OF GUARDRAIL OR PARAPET SHALL BE ITEM 622 - TEMPORARY CONCRETE BARRIER, BRIDGE MOUNTED, AS PER PLAN. THE TEMPORARY CONCRETE BARRIER, BRIDGE MOUNTED, AS PER PLAN SHALL BE TIED TOGETHER

AND MODIFIED ACCORDING TO THE DETAILS ON SHEET 177. PAYMENT FOR THIS ITEM SHALL INCLUDE RELOCATION FOR WORK ON SUBSEQUENT PHASES AT EACH LOCATION.

THE COST OF PROVIDING AND MAINTAINING ALL STEADY BURNING WARNING LIGHTS AND BARRIER REFLECTORS AS CALLED FOR ON SHEETS 139 AND 176 SHALL BE INCLUDED IN THE PRICE BID FOR ITEM 622 - TEMPORARY CONCRETE BARRIER, BRIDGE MOUNTED, AS PER PLAN.

NOTE
SEE SHEET 153 FOR ADDITIONAL MAINTENANCE OF TRAFFIC NOTES FOR PAVEMENT REPLACEMENT PORTION OF PROJECT.

DETOUR LIMITATION AND INTERIM COMPLETION DATE FOR RAMP C OF MED-42-0688:


NORTHBOUND U.S.R. 42 TRAFFIC SHALL BE MAINTAINED AT ALL TIMES ON RAMP C. EXCEPT FOR A PERIOD NOT TO EXCEED 40 CONSECUTIVE CALENDAR DAYS, NORTHBOUND U.S.R. 42 TRAFFIC WILL BE DETOURED AS SHOWN BELOW FOR THE BRIDGE DECK OVERLAY AND ASSOCIATED WORK.

THE CONTRACTOR SHALL NOTIFY THE DISTRICT TRAFFIC ENGINEER IN WRITING A MINIMUM OF SEVEN (7) DAYS IN ADVANCE OF THE DATE THE DETOUR IS NEEDED. THE STATE OF OHIO WILL INSTALL, MAINTAIN AND SUBSEQUENTLY REMOVE THE ADVANCE DETOUR SIGNING.

THE CONTRACTOR SHALL BE RESPONSIBLE FOR FURNISHING, INSTALLING, MAINTAINING AND REMOVING THE TRAFFIC CONTROL DEVICES AS SHOWN ON SHEETS 151 & 152.

THE 40 CONSECUTIVE CALENDAR DAYS SHALL BE CONSIDERED AS AN INTERIM COMPLETION DATE (SECTION 108) AND FOR EACH CALENDAR DAY BEYOND THE 40 CONSECUTIVE CALENDAR DAYS THAT THE ROADWAY REMAINS CLOSED TO THE TRAFFIC, THE CONTRACTOR WILL BE ASSESSED LIQUIDATED DAMAGES, IN THE AMOUNT OF 300 DOLLARS PER CALENDAR DAY.

THIS DETOUR CANNOT BE IN EFFECT AT THE SAME TIME THAT S.R. 83 TRAFFIC IS DETOURED, AS SHOWN AT RIGHT. *SEE SHEET 140 FOR ADDITIONAL RESTRICTIONS.**

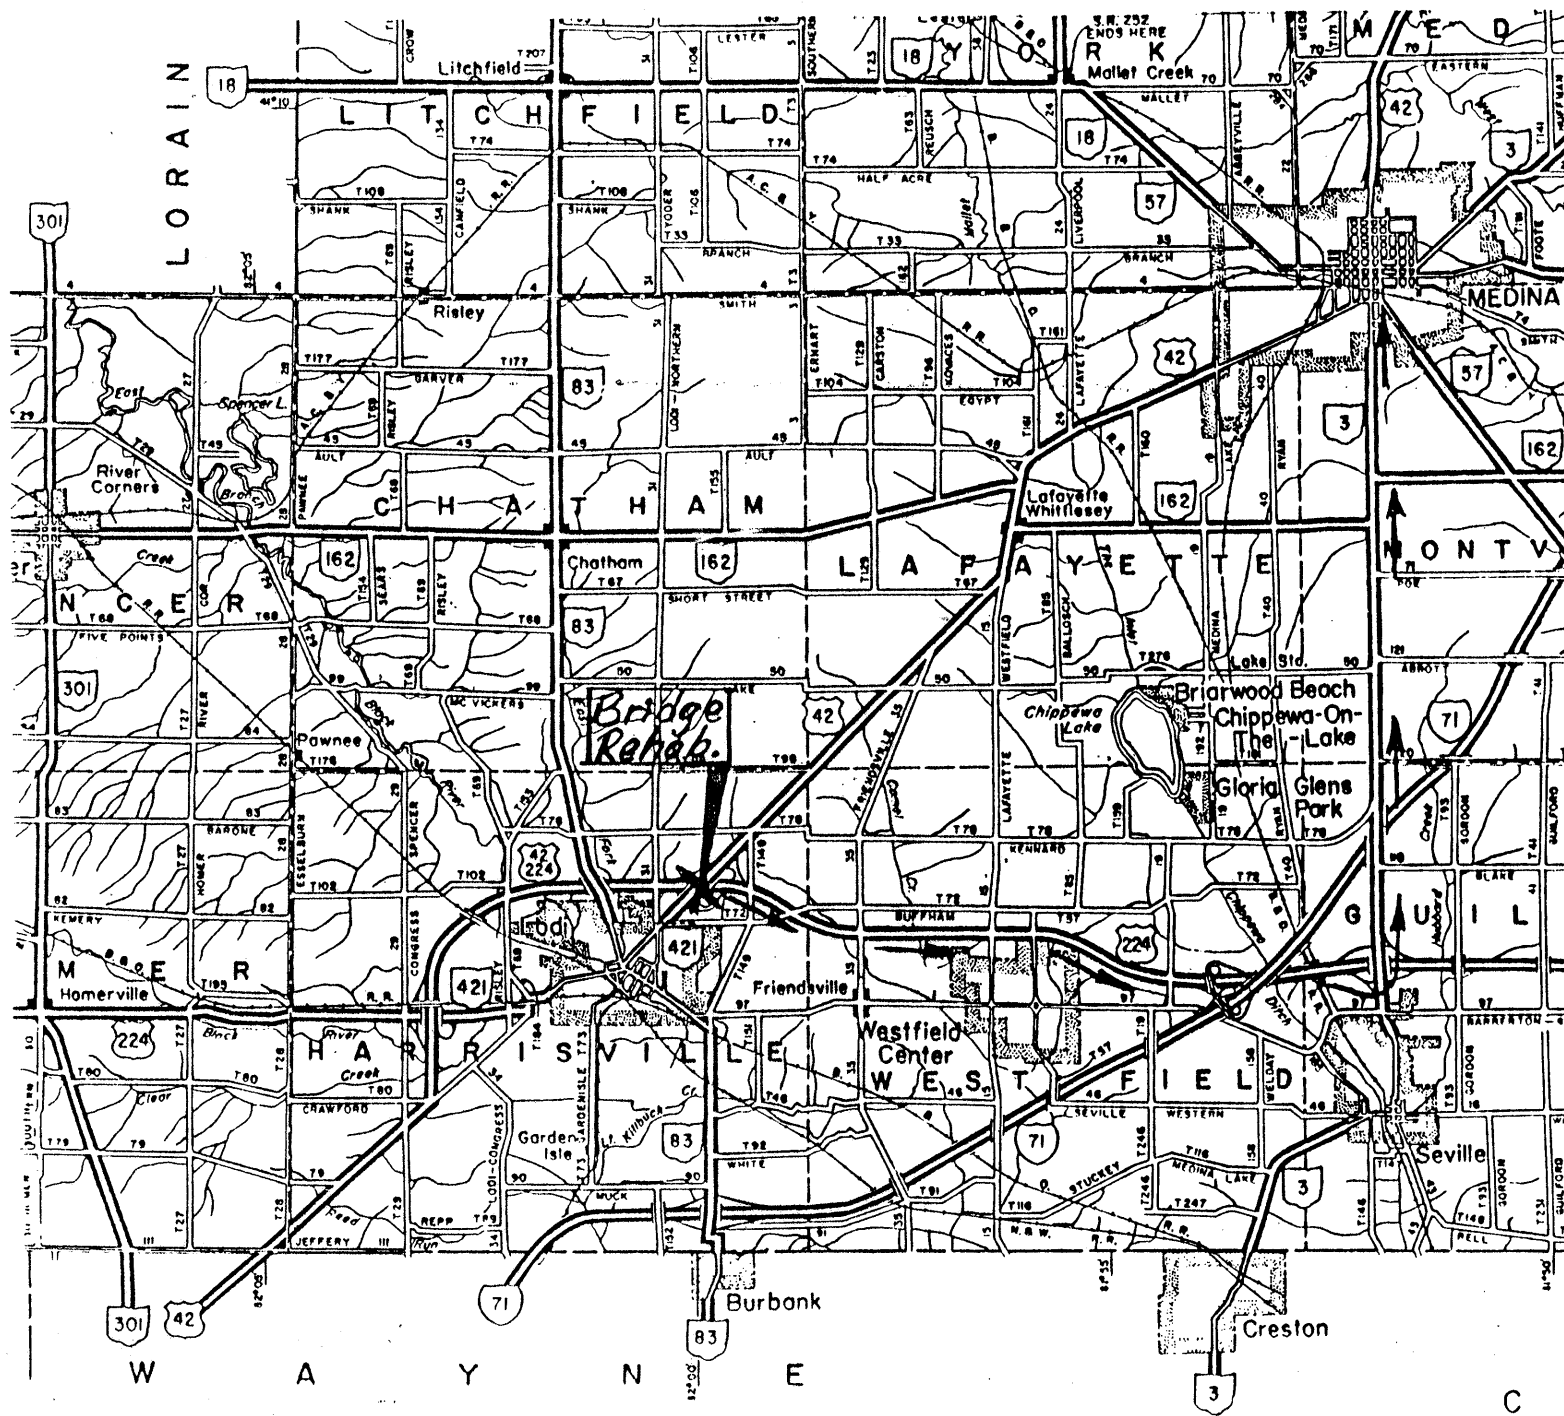

DETOUR ROUTE (U.S. 42 N.B. ONLY) → →


DETOUR LIMITATION AND INTERIM CMPLETION DATE FOR S.R. 83: *

TWO-WAY TRAFFIC SHALL BE MAINTAINED AT ALL TIMES ON S.R. 83. EXCEPT FOR A PERIOD NOT TO EXCEED 60 CONSECUTIVE CALENDAR DAYS, THROUGH TRAFFIC WILL BE DETOURED AS SHOWN BELOW.

THE CONTRACTOR SHALL NOTIFY THE DISTRICT TRAFFIC ENGINEER IN WRITING A MINIMUM OF SEVEN (7) DAYS IN ADVANCE OF THE DATE THE DETOUR IS NEEDED. THE STATE OF OHIO WILL INSTALL, MAINTAIN AND SUBSEQUENTLY REMOVE THE DETOUR SIGNING.

THE CONTRACTOR SHALL BE RESPONSIBLE FOR THE FURNISHING, INSTALLING, MAINTAINING AND REMOVING THE GATES AND BARRICADES AT THE APPROXIMATE WORK LIMITS OF THE PROJECT. SEE SHEET NO. 171.

THE 60 CONSECUTIVE CALENDAR DAYS SHALL BE CONSIDERED AS AN INTERIM COMPLETION DATE (SECTION 108) AND FOR EACH CALENDAR DAY BEYOND THE 60 CONSECUTIVE CALENDAR DAYS THAT THE ROADWAY REMAINS CLOSED TO THE TRAFFIC, THE CONTRACTOR WILL BE ASSESSED LIQUIDATED DAMAGES, IN THE AMOUNT OF 300 DOLLARS PER CALENDAR DAY.

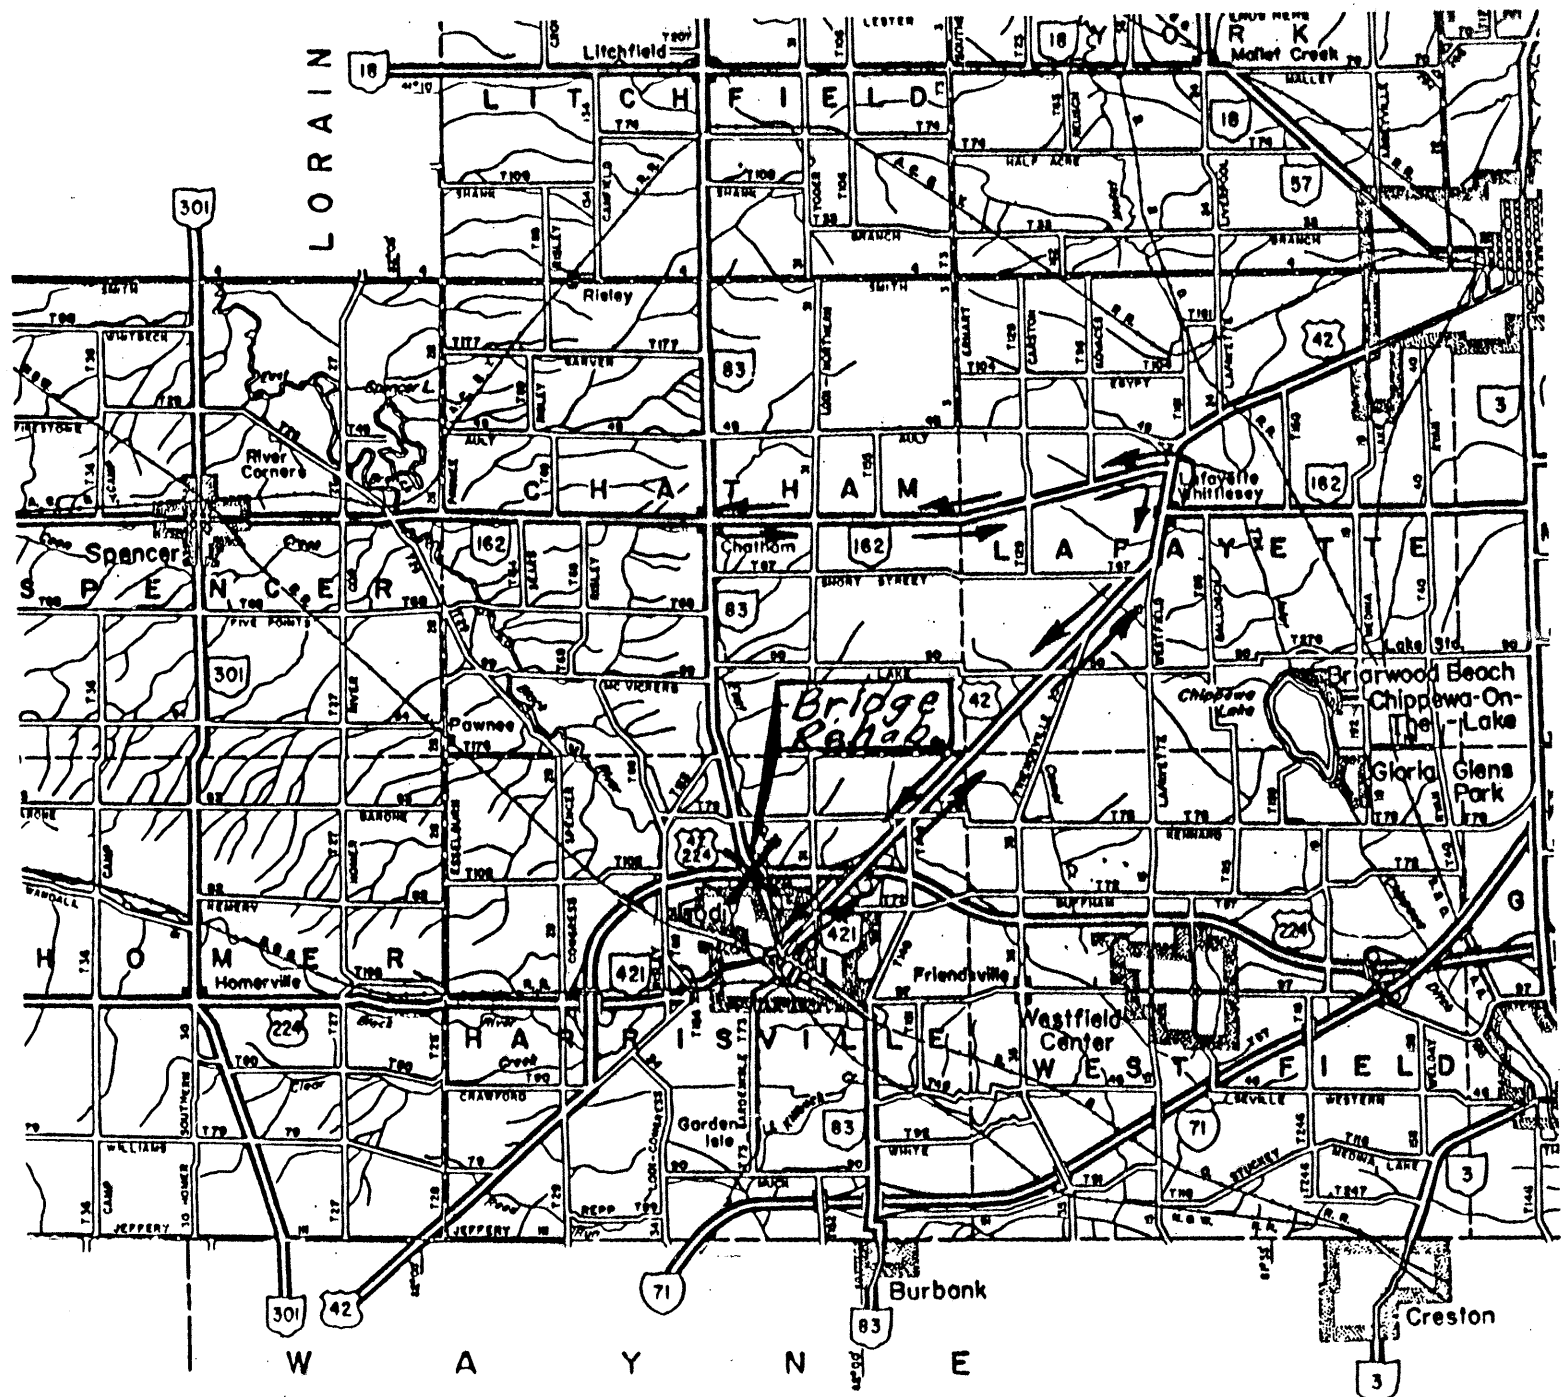

DETOUR ROUTE (S.R. 83) ⇄ ⇄

GENERAL NOTES

CALC. BY:
DATE: 2/28/89
CHKD. BY:
DATE: 2/28/89

MED-42-1.89
MED-224-10.45

13B
189

ITEM 620 - BARRIER REFLECTORS, AS PER PLAN

DESCRIPTION

THIS ITEM SHALL CONSIST OF FURNISHING AND INSTALLING BARRIER REFLECTORS ON GALVANIZED STEEL GUARDRAIL, CONCRETE BARRIER, RETAINING WALL AND/OR BRIDGE PARAPETS IN ACCORDANCE WITH THE PLANS AND SPECIFICATIONS.

MATERIAL

THE BARRIER REFLECTOR SHALL BE AS MANUFACTURED BY STIMSONITE, REFLEXITE OR AN APPROVED FUNCTIONAL EQUIVALENT.

STIMSONITE - MODEL 965 (WHITE & YELLOW) OR
REFLEXITE - MODEL 650 (WHITE & YELLOW)

THE REFLECTORS MAY BE ATTACHED BY ADHESIVE OR OTHER ACCEPTABLE METHOD.

THE ADHESIVE SHALL BE FRANKLIN PANEL AND METAL FRAMING ADHESIVE AS MANUFACTURED BY FRANKLIN CHEMICAL INDUSTRIES, PR-365 AS MANUFACTURED BY PRODUCTS RESEARCH AND CHEMICAL CORPORATION, OR AN APPROVED EQUAL.

ALL MOUNTING HARDWARE UTILIZED IN ANY ACCEPTABLE ALTERNATE ATTACHMENT METHOD SHALL BE STAINLESS STEEL.

LAYOUT

THE CONTRACTOR SHALL LAYOUT ALL LOCATIONS TO ASSURE PROPER PLACEMENT. THE LAYOUT SHALL BE APPROVED BY THE ENGINEER PRIOR TO INSTALLATION OF THE REFLECTORS.

ALL BARRIERS SHALL HAVE A REFLECTOR AT THE BEGINNING AND THE END OF THE RUN AND AT LEAST ONE EVENLY SPACED BETWEEN THE TERMINI. THE REQUIRED NUMBER OF REFLECTORS (N) PER RUN FOR EACH LENGTH (L) OF RUN SHALL BE DETERMINED AS FOLLOWS:

$$N = L/100 + 1 \text{ (FOR TANGENTS AND CURVES LESS THAN 5')} \\ N = L/50 + 1 \text{ (FOR CURVES WITH DEGREE OF CURVATURE OF 5' OR GREATER)} \\ \text{ROUND N TO NEXT WHOLE NUMBER WITH A MINIMUM OF 3.}$$

THE SPACING ON TANGENTS AND CURVES LESS THAN 5' MAY VARY FROM 75' TO 125' IN THE FINAL 250' TO ALLOW FOR EVEN SPACING OF THE REFLECTORS.

INSTALLATION

- ON CONCRETE BARRIERS, RETAINING WALLS AND BRIDGE PARAPETS THE HEIGHT OF THE TOP OF THE REFLECTOR SHALL BE 26 INCHES ABOVE THE NEAR EDGE OF PAVEMENT, BUT IN NO CASE SHALL THE TOP OF THE REFLECTOR BE LESS THAN 3 INCHES BELOW THE TOP OF THE CONCRETE BARRIER.
- GUARDRAIL REFLECTORS SHALL BE INSTALLED WITHIN THE CONCAVE SURFACE OF THE GUARDRAIL. ATTACHMENT MAY BE BY BRACKET WHICH FITS UNDER THE HEAD OF THE POST BOLT, BY THE ABOVE REFERENCED ADHESIVE APPLIED PER MANUFACTURER'S RECOMMENDATION, OR OTHER ACCEPTABLE METHOD.
- THE ABOVE REFERENCED ADHESIVE SHALL BE FLASHED WHEN APPLIED TO ACHIEVE MAXIMUM BONDING STRENGTH.
- WHEN MOUNTED ON A FLAT SURFACE, THE REFLECTOR SHALL BE TILTED UPWARD FROM THE VERTICAL OR PLUMB POSITION 2-3 DEGREES TO FACILITATE "RAIN WASHING" OF THE REFLECTOR FACE.
- ON TWO-LANE HIGHWAYS, WHITE UNITS SHALL BE PLACED ON THE RIGHT SIDE OF APPROACHING TRAFFIC. BIDIRECTIAL WHITE REFLECTORS SHALL BE USED ON THE OUTSIDE OF CURVES.
- ON DIVIDED HIGHWAYS, DIRECTIONAL ROADWAYS AND RAMPS, WHITE UNITS SHALL BE PLACED ON THE RIGHT SIDE OF APPROACHING TRAFFIC AND YELLOW IN THE LEFT.

METHOD OF MEASUREMENT

THE NUMBER OF BARRIER REFLECTORS OF EACH TYPE SHALL BE THE ACTUAL NUMBER IN PLACE, COMPLETED AND ACCEPTED INCLUDING ALL LABOR, EQUIPMENT, HARDWARE AND MATERIALS NECESSARY TO COMPLETE THE WORK. REFLECTORS MOUNTED ON GUARDRAIL SHALL BE MEASURED AS TYPE A. REFLECTORS MOUNTED ON CONCRETE BARRIER SHALL BE MEASURED AS TYPE B. BIDIRECTIONAL REFLECTORS SHALL BE MEASURED AS TYPE A2 FOR GUARDRAIL AND TYPE B2 FOR BARRIER. A BIDIRECTIONAL REFLECTOR MAY ACTUALLY CONSIST OF TWO 1-WAY REFLECTORS MOUNTED BACK-TO-BACK. HOWEVER, BOTH WILL BE INCLUDED IN THE UNIT PRICE FOR A BIDIRECTIONAL REFLECTOR.

BASIS OF PAYMENT

BASIS OF PAYMENT SHALL BE AT THE UNIT PRICE BID FOR EACH REFLECTOR AND SHALL INCLUDE ALL LABOR, EQUIPMENT, HARDWARE, AND INCIDENTALS REQUIRED TO PERFORM THE WORK.

ITEM	UNIT	DESCRIPTION
620	EACH	BARRIER REFLECTOR, TYPE A AS PER PLAN
620	EACH	BARRIER REFLECTOR, TYPE B AS PER PLAN
620	EACH	BARRIER REFLECTOR, TYPE A2 AS PER PLAN
620	EACH	BARRIER REFLECTOR, TYPE B2 AS PER PLAN

ITEM 802 - BARRIER REFLECTORS

STATION LIMITS OR LOCATION	BARRIER REFLECTOR, TYPE A, \$ PER PLAN		BARRIER REFLECTOR, TYPE B, \$ PER PLAN	
	WHITE	YELLOW	WHITE	YELLOW
EACH				
RS-440 (11)				
U.S.R. 42				
129+21± TO 132+58± RT.	4			
129+41± TO 132+79± LT.	2		1	
135+14± TO 139+45± LT. & RT.	10		4	
160+55± TO 161+30± RAMP B	2			
TOTAL RS-440 (11)	18		5	
F-51 (70)				
U.S.R. 42				
161+30± TO 337+49± RAMP B	9		1	
161+30± TO 333+99± LT.	5		1	
U.S.R. 42 & 224				
329+53± TO 332+10± MED.		2		2
330+80± TO 333+30± MED.		1		2
U.S.R. 224				
28+30± TO 31+55 LT. & RT.	8			
U.S.R. 42 & 224				
336+10± TO 337+50± MED.		6		
336+00± TO 338+10± LT.	3			
346+00± TO 352+45± RT.	6			
347+38± TO 355+90± LT.	9			
352+40± TO 354+90± MED.		6		
394+21± TO 396+21± RT.	3			
394+65± TO 396+65± LT.	3			
394+85± TO 396+05± MED.		6		
402+08± TO 422+70± LT.	20		1	
406+35± TO 411+70± RT.	5		1	
408+72± TO 411+82± MED.		4		
409+67± TO 412+67± MED.		4		
416+15± TO 422+33± RT.	6			
472+72± TO 486+00± RT.	12		2	
472+96± TO 489+96± LT.	15		2	
480+10± TO 483+90± MED.		2		2
480+70± TO 484+40± MED.		2		2
498+83± TO 500+96± RT.	3			

STATION LIMITS OR LOCATION	BARRIER REFLECTOR, TYPE A, \$ PER PLAN		BARRIER REFLECTOR, TYPE B, \$ PER PLAN	
	WHITE	YELLOW	WHITE	YELLOW
EACH				
499+04± TO 501+17± LT.	3			
499+30± TO 500+70± MED.		6		
S.R. 83				
4+80± TO 9+50± RT.	3		2	
5+25± TO 9+75± LT.	3		2	
U.S.R. 42 & 224				
506+33± TO 520+49± RT.	15			
506+48± TO 511+73± LT.	6			
506+40± TO 509+40± MED.		4		
507+05± TO 510+00± MED.		4		
514+50± TO 521+25± LT.	7			
CO. RD. 31 TO 542+50± RT.	10			
534+25± TO 540+25± LT.	6			
557+86± TO 560+11± RT.	3			
559+30± TO 560+90± MED.		6		
560+07± TO 562+32± LT.	3			
U.S.R. 42				
16+83± TO 23+80± LT.	6			
17+22± TO 23+19± RT.	7			
29+15± TO 31+53± LT.	3			
9+20± TO 10+70± RAMP B	3			
1+80± TO 5+00± RAMP D	6			
U.S.R. 224				
635+50± TO 641+50± RT.	7			
636+98± TO 641+60± LT.	5			
678+42± TO 693+55± RT.	15			
680+00± TO 686+00± LT.	6			
682+17± TO 685+30± MED.		4		
682+89± TO 686+00± MED.		4		
760+00± TO 778+20± LT.	19			
770+65± TO 775+00± RT.	4			
785+85± TO 790+25± RT.	5			
786+13± TO 790+13± LT.	4			
824+20± TO 27+70± LT.	3			
824+45± TO 25+01± RT.	3			
27+66± TO 826+70± LT.	2			
24+86± TO 829+50± RT.	5			
837+75± TO 840+20± MED.		6		
9+00± TO 14+02± RAMP D	8			
843+94± TO 846+19± RT.	3			
844+70± TO 846+30± MED.		6		
13+77± TO 16+02± LT.	3			
TOTAL F-51 (70)	283	73	12	8

ALL TOTALS CARRIED TO GENERAL SUMMARY SHEET: 14

GENERAL SUMMARY

FROM SHT. NO.	SUB-TOTAL RS-440(11)	SUB-TOTAL F-51(70)		ITEM	PLAN TOTAL	UNIT	ITEM EXT.	DESCRIPTION
								ROADWAY
9	Lump	Lump		201	Lump			Clearing and Grubbing
16		1		202	1	Each		Concrete Sign Foundation Removed
16		13,769		202	13,769	Sq.Yd.		Pavement Removed
16	321	1498		202	1819	Sq.Yd.		Wearing Course Removed
16		273		202	273	Sq.Yd.		Median Pavement Removed, As Per Plan
16		617		202	617	Lin.Ft.		Paved Gutter Removed
16		3750.00		202	3750.00	Lin.Ft.		Guardrail Removed
16	450.00	5400.00		202	5850.00	Lin.Ft.		Guardrail Removed For Re-Use
16		250.00		202	250.00	Lin.Ft.		Guardrail Removed, Barrier Design
16	8	52		202	60	Each		Anchor Post Removed, As Per Plan
9	413	1671		202	2084	Each		Raised Pavement Markers Removed For Storage
16		152		202	152	Lin.Ft.		Curb Removed, Type 6, As Per Plan
16	60	2897		202	2957	Lin.Ft.		Curb Removed, As Per Plan
16		1		202	1	Each		Catch Basin Or Inlet Removed
16		16		202	16	Cu.Yd.		Portions Of Structures Removed, Headwalls
16	41	7248		203	7289	Cu.Yd.		Excavation Not Including Embankment Construction
16	230	2070		203	2300	Cu.Yd.		Embankment
16		18,242		203	18,242	Sq.Yd.		Subgrade Compaction
13	23	93		404	116	Cu.Yd.		Bituminous Concrete For Maintaining Traffic
9		2		604	2	Each		Monument Box Removed and Reset
16		166		Special	166	Lin.Ft.		Reshaping Berms
16		1154.50		606	1154.50	Lin.Ft.		Guardrail, Type 5
16	450.00	5400.00		606	5850.00	Lin.Ft.		Guardrail Rebuilt, Type 5
16	750.00	15,937.50		606	16,687.50	Lin.Ft.		Raising Existing Guardrail, Type 5
16		15		606	15	Each		Intermediate Guardrail Posts
16		12		606	12	Each		Anchor Assembly, Type A
16		12		606	12	Each		Anchor Assembly, Type T
16		26		606	26	Each		Bridge Terminal Assembly, Type A
16	8	32		606	40	Each		Bridge Terminal Assembly, Type B
71	13,390	96,633		607	110,023	Lin.Ft.		Fence, Type 47, As Per Plan
71		815		607	815	Lin.Ft.		Fence, Type 47 RA, As Per Plan
138	1552	24,031		615	25,583	Sq.Yd.		Temporary Pavement, As Per Plan
138	Lump	Lump		615	Lump			Temporary Roads
10		50		616	50	M.Gal.		Water
10		30		616	30	Ton		Calcium Chloride
138	18	356		802	374	Each		Barrier Reflector, Type A
138	5	20		802	25	Each		Barrier Reflector, Type B
138	160	1440		622	8200	Lin.Ft.		Temporary Concrete Barrier, As Per Plan
138	180	610		622	190	Lin.Ft.		Temporary Concrete Barrier, Bridge Mounted, As Per Plan
71	1	24		625	25	Each		Ground Rod
12		2		Special	2	Each		Temporary Impact Attenuator, G-R-E-A-T System, Model Number 200200NF66CZ

FROM SHT. NO.	SUB-TOTAL RS-440(11)	SUB-TOTAL F-51(70)		ITEM	PLAN TOTAL	UNIT	ITEM EXT.	DESCRIPTION
								EROSION CONTROL
9		760		207	760	Each		Straw Or Hay Bales
16	28	350		601	378	Cu.Yd.		Rock Channel Protection, Type B, With Filter
16		94		601	94	Cu.Yd.		Rock Channel Protection, Type C, With Filter
16		63		601	63	Lin.Ft.		Paved Gutter, Type 1-4
9	1	20		659	21	M.Gal.		Water
16	442	14,548		659	14,990	Sq.Yd.		Seeding and Mulching
9	0.04	1.30		659	1.34	Ton		Commercial Fertilizer
16		1343		660	1343	Sq.Yd.		Sodding
16	53	152		670	205	Sq.Yd.		Ditch Erosion Protection
								DRAINAGE
16	0.2	11.8		602	12	Cu.Yd.		Concrete Masonry
16	20	60		603	80	Lin.Ft.		12" Conduit, Type A, 706.01 or 706.02
16		30		603	30	Lin.Ft.		15" Conduit, Type A, 706.01 or 706.02
16		46		603	46	Lin.Ft.		15" Conduit, Type A, 707.01 or 707.02
16		34		603	34	Lin.Ft.		18" Conduit, Type A, 707.01 or 707.02
16		12		603	12	Lin.Ft.		18" Conduit, Type A, 706.01 or 706.02
16		66		603	66	Lin.Ft.		24" Conduit, Type A, 706.01 or 706.02
16		36		603	36	Lin.Ft.		49" x 33" Conduit, Type A, 707.05 (0.168")
16		40		603	40	Lin.Ft.		6'1" x 4'7" Conduit, Type A, 707.03, As Per Plan
16		68		603	68	Lin.Ft.		6" Conduit, Type F
16		1		604	1	Each		Catch Basin, No. 5
16		9		604	9	Each		Catch Basin, No. 5 with Grate "B", As Per Plan
16		8		604	8	Each		Catch Basin, No. 5, As Per Plan
16	1	8		604	9	Each		Catch Basin Adjusted To Grade
16		1		604	1	Each		Median Inlet Reconstructed To Grade
16	335	7347		605	7682	Lin.Ft.		Aggregate Drain, As Per Plan
16		905		605	905	Lin.Ft.		6" Shallow Pipe Underdrains, As Per Plan
16		1443		605	1443	Lin.Ft.		6" Deep Pipe Underdrains, As Per Plan
16		407		605	407	Lin.Ft.		6" Unclassified Pipe Underdrains, As Per Plan

GENERAL SUMMARY

FROM SHT. NO.	Sub-Total RS-440(11)	Sub-Total F-51(70)		ITEM	PLAN TOTAL	UNIT	ITEM EXT.	DESCRIPTION
								PAVEMENT
17		2656		304	2656	Cu.Yd.		Aggregate Base, As Per Plan
17	2818	42,533		407	45,351	Gal.		Tack Coat, As Per Plan
17		12,467		451	12,467	Sq.Yd.		13" Reinforced Concrete Pavement, As Per Plan
17		3471		452	3471	Sq.Yd.		Variable Thickness Plain Concrete Pavement, As Per Plan
17		2304		611	2304	Sq.Yd.		Reinforced Concrete Approach Slab (T=15")
17		584		612	584	Sq.Yd.		Concrete Median
17	728	8797		617	9525	Cu.Yd.		Compacted Aggregate, Type A.
17	1011	14,959		446	15,970	Cu.Yd.		Asphalt Concrete Surface Course, Type 1, AC-20
17	1266	19,731		446	20,997	Cu.Yd.		Asphalt Concrete Intermediate Course, Type 2, AC-20
17		304		Special	304	Lin.Ft.		Pressure Relief Joint, Type C
17		134		Special	134	Lin.Ft.		Pressure Relief Joint, Type C
17		557		Special	557	Lin.Ft.		Pressure Relief Joint, Type C
17, 23	130	3238		252	3368	Sq.Yd.		Full Depth Rigid Pavement Removal and Flexible Replacement
22	38	456		Special	494	Cu.Yd.		Partial Depth Pavement Repair
23	456	13,992		252	14,448	Lin.Ft.		Full Depth Pavement Sawing
11	3160	39,215		Special	42,375	Lbs.		Crack Sealing, Hot Applied, 705.04
11	32	1315		Special	1347	Cu.Yd.		Flexible Berm Repair
17	28,181	425,325		254	453,506	Sq.Yd.		Pavement Planing, Bituminous
16		940		622	940	Lin.Ft.		Concrete Barrier, Type D.
22	5.9	71.18		812	717.08	Tons		Portland Cement
		6216		812	6216	Cu.Yd.		Concrete

FROM SHT. NO.	Sub-Total RS-440(11)	Sub-Total F-51(70)		ITEM	PLAN TOTAL	UNIT	ITEM EXT.	DESCRIPTION
								TRAFFIC CONTROL
138	0.11	0.19		614	0.30	Mi.		Temporary Center Line, Class I
138		17.35		614	17.35	Mi.		Temporary Edge Line, Class I
138		1.69		614	1.69	Mi.		Temporary Lane Line, Class I
138		1250		614	1250	Lin.Ft.		Temporary Channelizing Line, Class I
138	48	225		614	273	Lin.Ft.		Temporary Stop Line, Class I
12	14	29		614	43	Each		Work Zone Marking Signs
175	1744	986		614	2730	Each		Temporary Raised Pavement Markers, Type A
12	0.89	0.62		614	1.51	Mi.		Temporary Center Line Class II
12	0.60	22.41		614	23.01	Mi.		Temporary Lane Line, Class II
61 & 62	2.90	38.23		621	41.13	Mi.		Edge Line
61 & 62	0.52	22.41		621	22.93	Mi.		Lane Line
61 & 62	1.01	0.62		621	1.63	Mi.		Center Line
61 & 62	315	5661		847	5976	Lin.Ft.		Channelizing Line, 947.02
61 & 62	70	665		847	735	Lin.Ft.		Stop Line, 947.02
61 & 62	641	1621		621	2262	Lin.Ft.		Transverse Line
185		342		625	342	Lin.Ft.		3" Conduit, Jacked or Drilled Under Pavement, 713.04
62		20		847	20	Each		Lane Arrows, 947.02
62		19		847	19	Each		Word On Pavement, 96", 947.02
185		1		631	1	Each		Photoelectric Control, As Per Plan
185		4		631	4	Each		Sign Flasher Assembly, As Per Plan
138		1		630	1	Each		Removal of Overhead Structure Mounted Sign and Storage
185		100		603	100	Lin.Ft.		4" Conduit, Type E
185		6		632	6	Each		Vehicular Signal Head, 3-Section, 12" Lens, One-Way
		2		632	2	Each		Vehicular Signal Head, 3-Section, 12" Lens, Two-Way
		9		632	9	Each		Loop Detector Units, As Per Plan
		824		632	824	Lin.Ft.		Loop Detector Pavement Cutting
		6		632	6	Cu.Yd.		Concrete for Anchor Base Foundations
		1		632	1	Each		Strain Pole, Type TC-81.10, Design 11, 32 Feet
		1		632	1	Each		Strain Pole, Type TC-81.10, Design 11, 38 Feet, As Per Plan
		2		632	2	Each		Cable Support Assembly
		220		632	220	Lin.Ft.		Messenger Wire, 7 Strand 3/8" Dia. with Accessories
		583		632	583	Lin.Ft.		Signal Cable, 5 Conductor No. 14 AWG
		2238		632	2238	Lin.Ft.		Signal Cable, 3-Conductor No. 12 AWG
		8		632	8	Each		Covering of Vehicular Signal Head
		2044		632	2044	Lin.Ft.		Loop Detector Wire, Type E
		3937		632	3937	Lin.Ft.		Loop Detector Lead-in Cable
		58		632	58	Lin.Ft.		Power Cable, 2-Conductor No. 6 AWG
		1		632	1	Each		Power Service
		701		632	701	Lin.Ft.		Signal Cable, 3-Conductor No. 12 AWG, Direct Burial, As Per Plan
		10		608	10	Sq.Ft.		Concrete Walk, T=4"
		226		632	226	Lin.Ft.		Signal Cable, 7-Conductor No. 14 AWG
		2		633	2	Cu.Yd.		Concrete for Cabinet Foundation
		1		633	1	Each		Controller, Actuated, 3 Phase, Solid State Digital Microprocessor, As Per Plan
		1		633	1	Each		Flasher Controller, As Per Plan
		18		625	18	Each		Pullbox, Concrete, 713.08, 18"
		7		625	7	Each		Ground Rod
		1724		625	1724	Lin.Ft.		Trench
		893		625	893	Lin.Ft.		1" Conduit, 713.04
		140		625	140	Lin.Ft.		3" Conduit, 713.04
		4		625	4	Each		Connector Kit, Type VIII, 713.15
		4		632	4	Each		Steel Strain Pole, 7 1/2" Dia., 10 1/2" Bolt Circle, 11 Gauge, 15', As Per Plan
		4		625	4	Each		Sign Pole Foundation, 24" x 6" Deep, As Per Plan
		1		632	1	Each		Removal of Traffic Signal Installation, As Per Plan
		74		630	74	Sq.Ft.		Signs, Flat Sheet
185		2		630	2	Each		Sign Hanger Assembly, Span Wire
								STRUCTURE REPAIR
								(For Bridge Rehabilitation & Painting Quantities See Sht. 85, 130)
12		100		Special	100	Hrs.		Law Enforcement Officer with Patrol Car
	Lump	Lump		614	Lump			Maintaining Traffic
9	Lump	Lump		619	Lump			Field Office
	Lump	Lump		623	Lump			Construction Layout Stakes
	Lump	Lump		624	Lump			Mobilization

SUB - SUMMARY

From Sheet No.	202														203			Spec.	606					622		From Sheet No.												
	Concrete Sign Foundation Removed	Pavement Removed	Wearing Course Removed		Median Pavement Removed, As Per Plan	Paved Gutter Removed	Guardrail Removed	Guardrail Removed For Re-Use	Guardrail Removed, Barrier Design	Anchor Post Removed, As Per Plan		Curb Removed Type 6 As Per Plan	Curb Removed As Per Plan		Catch Basin Or Inlet Removed	Portions Of Structures Removed, Headwalls			Excavation Not Incl. Embankment Construction	Embankment	Subgrade Compaction				Reshaping Berms			Guardrail Type 5	Guardrail Rebuilt Type 5	Raising Guardrail Type 5	Intermediate Guardrail Posts		Anchor Assembly Type A	Anchor Assembly Type T	Bridge Terminal Assembly Type A	Bridge Terminal Assembly Type B		Concrete Barrier Type D
	Each	Sq. Yd.	Sq. Yd.		Sq. Yd.	Lin. Ft.	Lin. Ft.	Lin. Ft.	Each		Lin. Ft.	Lin. Ft.		Each	Cu. Yd.				Cu. Yd.	Cu. Yd.	Sq. Yd.				Lin. Ft.			Lin. Ft.	Lin. Ft.	Lin. Ft.	Each		Each	Each	Each	Each		Lin. Ft.
32			321				450.00		8			60			8	171											450.00	750.00						8			32	
57															33	59																				57		
RS-440 (II)			321				450.00		8			60			41	230											450.00	750.00						8			Total	
18		12,363																	15,938																	18		
33		334	262		127	33	1012.50	1087.50	50.00	7		1331			290	28	462									200.00	1087.50	575.00			2		12			475	33	
34							450.00	300.00	50.00	6					139	106											75.00	300.00	1746.23	6			2			155	34	
35		536	54				1212.50			9		152			208		888										1212.50	4253.77			4			16			35	
36	1	268	54				475.00	712.50	50.00	9					235	20	488			86						75.00	712.50	3537.50			2	2	8		140	36		
37			267		146		500.00	750.00	50.00	8		1566			111	22				80						312.50	750.00	400.00			2		6			170	37	
38			54																																		38	
39		268	54				425.00		6						114		466										425.00	2475.00				2		8			39	
40			108																																		40	
41									4																			2900.00									41	
42			645				912.50	912.50	50.00	3					111	24										137.50	912.50	50.00	9		6	2					42	
42A							400.00								13	67										354.50					2	2	4			42A		
44					584									1	1																						44	
50															195	82																				50		
56															696	552																				56		
43															400																						43	
58															20	146																				58		
59																																					59	
F-51 (70)	1	13769	1498		273	617	3750.00	5400	250.00	52		152	2897		1	16	7248	2070	18242						166		1154.50	5400	15937.50	15	12	12	26	32	940		Total	

From Sheet No.	601				659	660	670	602				603							604					605				From Sheet No.
	Rock Channel Protection, Type B, With Filter	Rock Channel Protection, Type C, With Filter	Paved Gutter	Type 1-4	Seeding and Mulching	Sodding	Ditch Erosion Protection	Concrete Masonry	12" Conduit, Type A, 706.01 or 706.02	15" Conduit, Type A, 706.01 or 706.02	15" Conduit, Type A, 707.01 or 707.02	18" Conduit, Type A, 707.01 or 707.02	18" Conduit, Type A, 706.01 or 706.02	24" Conduit, Type A, 706.01 or 706.02	48"x33" Conduit, Type A, 707.05 (0.168)	61"x41" Conduit, Type A, 707.03, As Per Plan	6" Conduit, Type F	Catch Basin	No. 5	Catch Basin No. 5 w/Grate As Per Plan	Catch Basin No. 5, As Per Plan	Catch Basin Adjusted To Grade	Median Inlet Reconstructed To Grade	Aggregate Drain As Per Plan	6" Shallow Pipe Underdrain As Per Plan	6" Deep Pipe Underdrain As Per Plan	6" Unclassified Pipe Underdrain As Per Plan	
	Cu. Yd.	Cu. Yd.	Lin. Ft.		Sq. Yd.	Sq. Yd.	Sq. Yd.	Cu. Yd.	Lin. Ft.	Lin. Ft.	Lin. Ft.	Lin. Ft.	Lin. Ft.	Lin. Ft.	Lin. Ft.	Lin. Ft.	Each	Each	Each	Each	Each	Lin. Ft.	Lin. Ft.	Lin. Ft.	Lin. Ft.			
32	28				136																1		107				32	
23																						228					23	
57					306		53	02	20																		57	
RS-440 (III)	28				442		53	02	20												1		335				Total	
23																							6996				23	
33			33		740	11		0.6				12									1		52				33	
34		79			919																						34	
35																											35	
36					703																1		104				36	
37					733																1		52				37	
39																					5		43				39	
40																							54				40	
41																											41	
42					764																						42	
42A					599			0.42	24											8	4	1	36				42A	
43					475																						43	
44		1	30		8170	1235	29			20							60		1					905	450	407	44	
50					266					36																	50	
56		10			644		91	1.5						36				1									56	
58	28				535	97	32	5.2																			58	
59		2						3.1			46			66			40										59	
60		2						1.0		10		34					8										60	
71	322																										71	
F-51 (70)	350	94	63		14548	1343	152	11.82	60	30	46	34	12	66	36	40	68	1	9	8	8	1	7347	905	1443	407	Total	

CALC. BY <u>PLD</u> DATE <u>3/88</u>	MED-42-1.89 MED-224-10.45	OHIO	
CHKD. BY <u>AFS</u> DATE <u>3/88</u>		FHWA REGION 5	

[illegible]

CALCULATIONS

LINE NO.	DESCRIPTION	QUANTITY	UNIT
1			
2			
3	ITEM 451- REINFORCED CONCRETE PAVEMENT, 13" THICK, AS PER PLAN		
4	Main E.B. Lanes 2-12' Lanes Sta. 817+50 To Sta. 833+75 = 1625.00 L.F. x 24.00' = 39,000.00 S.F.		
5	175' E.B. Taper 0-14' Taper Sta. 823+02.91 To Sta. 824+77.38 = 174.47 L.F. (3922.53/3906.53) x 1/2 x 14.00' = 1,225.04 S.F.		
6	E.B. Turn Lane 1-12' Lane Sta. 824+77.38 To Sta. 833+75 = 897.62 L.F. (3922.53/3906.53) x 12.00' = 10,821.07 S.F.		
7	Main W.B. Lanes 2-12' Lanes Sta. 823+00 To Sta. 831+69.43 = 869.43 L.F. (3842.53/3906.53) x 24.00' = 20,524.47 S.F.		
8	Main W.B. Lanes 2-12' Lanes Sta. 831+69.43 To Sta. 833+75 = 205.57 L.F. x 24.00' = 4,933.68 S.F.		
9	150' W.B. Taper 0-12' Taper Sta. 823+14.50 To Sta. 824+67.48 = 152.98 L.F. (3830.53/3906.53) x 1/2 x 12.00' = 900.02 S.F.		
10	W.B. Turn Lane (Rt.) 1-12' Lane Sta. 824+67.48 To Sta. 831+69.43 = 701.95 L.F. (3824.53/3906.53) x 12.00' = 8,246.59 S.F.		
11	W.B. Turn Lane (Rt.) 1-12' Lane Sta. 831+69.43 To Sta. 833+75 = 205.57 L.F. x 12.00' = 2,466.84 S.F.		
12	W.B. Turn Lane (Lt.) 1-12' Lane Sta. 826+38.06 To Sta. 830+00 = 361.94 L.F. (3860.53/3906.53) x 12.00' = 4,292.14 S.F.		
13	Taper for W.B. Turn Lane (Lt.) Sta. 830+00 To Sta. 833+00 = 300.00 L.F. x 5.22' (Lane) = 1,439.37 S.F.		
14	Sta. 830+00 To Sta. 831+69.43 = 169.43 L.F. x (3854.53/3906.53) x 12.00' x 1/2 (Lane) = 340.79 S.F.		
15	Sta. 831+69.43 To Sta. 833+00 = 130.57 L.F. x 5.22' (Lane) x 1/2 = 340.79 S.F.		
16	Sum of Lines 4 thru 15 = 94,190.01 S.F. x 1/4 = 10,466.56 S.Y.		
17	Mainline Total - From Line 16 = 636 S.Y.		
18	C.R. 19 South Approach From Sheet No. 50 = 872 S.Y.		
19	Median Crossover From Sheet No. 50 = 493 S.Y.		
20	C.R. 19 North Approach From Sheet No. 50 = 12,466.56 S.Y.		
21	Quantity - Sum of Lines 17 thru 20 = Use 12,467 Sq. Yd.		
22			
23			
24			
25	ITEM 452- PLAIN CONCRETE PAVEMENT, VARIABLE THICKNESS, AS PER PLAN		
26			
27	Main E.B. Lane - 8' Outside Berm - Sta. 817+50 To Sta. 823+02.91 = 552.91 L.F. (3922.53/3906.53) x 8.00' = 4,441.40 S.F.		
28	175' E.B. Taper - 8' Outside Berm - Sta. 823+02.91 To Sta. 824+77.38 = 174.47 L.F. (3922.53/3906.53) x 8.00' = 1,401.48 S.F.		
29	Main E.B. Lane - 8' Outside Berm - Sta. 824+77.38 To Sta. 831+69.43 = 476.41 L.F. (3922.53/3906.53) x 8.00' = 3,830.60 S.F.		
30	Main E.B. Lane - 8' Outside Berm - Sta. 831+69.43 To Sta. 833+75 = 205.57 L.F. x 8.00' = 1,644.56 S.F.		
31	Main E.B. Lane - 4' Median Berm - Sta. 817+50 To Sta. 823+43.54 = 593.54 L.F. (3892.53/3906.53) x 4.00' = 2,365.65 S.F.		
32	Main E.B. Lane - 4' Median Berm - Sta. 827+88.52 To Sta. 831+69.43 = 380.91 L.F. (3892.53/3906.53) x 4.00' = 1,518.18 S.F.		
33	Main E.B. Lane - 4' Median Berm - Sta. 831+69.43 To Sta. 833+75 = 205.57 L.F. x 4.00' = 822.28 S.F.		
34	Main W.B. Lane - 8' Outside Berm - Sta. 823+00 To Sta. 823+14.50 = 14.50 L.F. (3826.53/3906.53) x 8.00' = 113.62 S.F.		
35	150' W.B. Taper - 8' Outside Berm - Sta. 823+14.50 To Sta. 824+67.48 = 152.98 L.F. (3826.53/3906.53) x 8.00' = 1,198.78 S.F.		
36	Main W.B. Lane - 8' Outside Berm - Sta. 824+67.48 To Sta. 831+69.43 = 517.01 L.F. (3814.53/3906.53) x 8.00' = 4,038.67 S.F.		
37	Main W.B. Lane - 8' Outside Berm - Sta. 831+69.43 To Sta. 833+75 = 205.57 L.F. x 8.00' = 1,644.56 S.F.		
38	Main W.B. Lane - 4' Median Berm - Sta. 823+00 To Sta. 823+41.98 = 41.98 L.F. (3836.53/3906.53) x 4.00' = 165.77 S.F.		
39	Main W.B. Lane - 4' Median Berm - Sta. 826+38.06 To Sta. 831+69.43 = 531.37 L.F. (3868.53/3906.53) x 4.00' = 2,104.80 S.F.		
40	Main W.B. Lane - 4' Median Berm - Sta. 831+69.43 To Sta. 833+75 = 205.57 L.F. x 4.00' = 822.28 S.F.		
41	Sum of Lines 27 thru 40 = 26,120.63 S.F. x 1/4 = 2,902.29 S.Y.		
42	Mainline Total - From Line 41 = 26,120.63 S.F. x 1/4 = 2,902.29 S.Y.		
43	C.R. 19 South Approach From Sheet No. 50 = 176 S.Y.		
44	Median Crossover From Sheet No. 50 = 238 S.Y.		
45	C.R. 19 North Approach From Sheet No. 50 = 155 S.Y.		
46	Quantity - Sum of Lines 42 thru 45 = Use 3,471 Sq. Yd.		
47			
48			
49			
50	ITEM 304- 6" AGGREGATE BASE, AS PER PLAN		
51			
52	US 224 & C.R. 19 Pavement area from Line 16 = 94,190.01 S.F. x 0.5' x 1/27 = 1,744.25 C.Y.		
53	US 224 & C.R. 19 Berm area from Line 41 = 26,120.63 S.F. x 0.5' x 1/27 = 483.71 C.Y.		
54	C.R. 19 South Approach From Sheet No. 50 = 135 C.Y.		
55	Median Crossover From Sheet No. 50 = 185 C.Y.		
56	C.R. 19 North Approach From Sheet No. 50 = 108 C.Y.		
57	Quantity - Sum of Lines 52 thru 56 = Use 2,655 Cu. Yd.		
58			
59			
60			
61			
62			
63			
64			
65			
66			
67			
68			
69			
70			
71			

LINE NO.	DESCRIPTION	QUANTITY	UNIT
72			
73	ITEM 617- COMPACTED AGGREGATE		
74			
75	Main E.B. Lanes - Outside Edge:		
76	Sta. 817+50 To Sta. 824+77.38 = 727.38 L.F. (3926.53/3906.53) x 0.50 S.F./L.F. = 365.55 C.F.		
77	Sta. 826+93.02 To Sta. 831+69.43 = 476.41 L.F. (3938.53/3906.53) x 0.50 S.F./L.F. = 240.16 C.F.		
78	Sta. 831+69.43 To Sta. 833+75 = 205.57 L.F. x 0.50 S.F./L.F. = 102.79 C.F.		
79	Main E.B. Lanes - Median Edge:		
80	Sta. 817+50 To Sta. 823+43.54 = 593.54 L.F. (3890.53/3906.53) x 1.25 S.F./L.F. = 738.89 C.F.		
81	Sta. 827+88.52 To Sta. 831+69.43 = 380.91 L.F. (3890.53/3906.53) x 1.25 S.F./L.F. = 474.18 C.F.		
82	Sta. 831+69.43 To Sta. 833+75 = 205.57 L.F. x 1.25 S.F./L.F. = 256.96 C.F.		
83	Main W.B. Lanes - Median Edge:		
84	Sta. 823+00 To Sta. 823+41.98 = 41.98 L.F. (3858.53/3906.53) x 1.25 S.F./L.F. = 51.83 C.F.		
85	Sta. 826+38.06 To Sta. 830+00 = 361.94 L.F. (3870.53/3906.53) x 1.25 S.F./L.F. = 448.25 C.F.		
86	Sta. 830+00 To Sta. 831+69.43 = 169.43 L.F. (3870.53/3906.53) x 1.25 S.F./L.F. = 209.84 C.F.		
87	Sta. 831+69.43 To Sta. 833+00 = 130.57 L.F. (3858.53/3906.53) x 1.25 S.F./L.F. = 161.21 C.F.		
88	Sta. 833+00 To Sta. 833+75 = 75.00 L.F. (3858.53/3906.53) x 1.25 S.F./L.F. = 92.60 C.F.		
89	Main W.B. Lanes - Outside Edge:		
90	Sta. 823+00 To Sta. 824+67.48 = 167.48 L.F. (3822.53/3906.53) x 0.50 S.F./L.F. = 81.94 C.F.		
91	Sta. 826+52.42 To Sta. 831+69.43 = 517.01 L.F. (3810.53/3906.53) x 0.50 S.F./L.F. = 252.15 C.F.		
92	Sta. 831+69.43 To Sta. 833+75 = 205.57 L.F. x 0.50 S.F./L.F. = 102.79 C.F.		
93	Sum of Lines 76 thru 92 = 3579.14 C.F.		
94	Mainline Total from Line 93 = 3579.14 C.F. x 1/27 = 132.56 C.Y.		
95	C.R. 19 South Approach From Sheet No. 50 = 8 C.Y.		
96	Median Crossover From Sheet No. 50 = 21 C.Y.		
97	C.R. 19 North Approach From Sheet No. 50 = 7 C.Y.		
98	Quantity - Sum of Lines 94 thru 97 = Use 169 Cu. Yd.		
99			
100			
101			
102	ITEM 202 - PAVEMENT REMOVED		
103			
104	Main E.B. Lanes 2-12' Lanes Sta. 817+50 To Sta. 833+75 = 1,625.00 L.F. x 24.00' = 39,000.00 S.F.		
105	Main W.B. Lanes 2-12' Lanes Sta. 823+00 To Sta. 831+69.43 = 869.43 L.F. (3842.53/3906.53) x 24.00' = 20,524.47 S.F.		
106	Main W.B. Lanes 2-12' Lanes Sta. 831+69.43 To Sta. 833+75 = 205.57 L.F. x 24.00' = 4,933.68 S.F.		
107	E.B. Taper 2'-14' Sta. 823+00 To Sta. 824+77.38 = 177.38 L.F. (3918.53/3906.53) x (2' + 14'/2) = 1,423.40 S.F.		
108	E.B. Turn Lane 1-12' Lane Sta. 824+77.38 To Sta. 831+69.43 = 692.05 L.F. (3924.53/3906.53) x 12.00' = 8,342.86 S.F.		
109	E.B. Turn Lane 1-12' Lane Sta. 831+69.43 To Sta. 833+75 = 205.57 L.F. x 12.00' = 2,466.84 S.F.		
110	W.B. Taper 0'-12' Sta. 823+44.01 To Sta. 824+94.01 = 300.00 L.F. (3830.53/3906.53) x (0' + 12'/2) = 1,764.98 S.F.		
111	W.B. Turn Lane (Lt.) 1-12' Lane Sta. 826+38.06 To Sta. 830+00 = 361.94 L.F. (3860.53/3906.53) x 12.00' = 4,292.14 S.F.		
112	W.B. Turn Lane (Lt.) 12'-5.22' Sta. 830+00 To Sta. 831+69.43 = 169.43 L.F. (3854.53/3906.53) x (12' + 5.22'/2) = 1,439.37 S.F.		
113	W.B. Turn Lane (Lt.) 5.22'-0' Sta. 831+69.43 To Sta. 833+00 = 130.57 L.F. (5.22'/2) = 340.79 S.F.		
114	W.B. Turn Lane (Rt.) 1-12' Lane Sta. 824+94.01 To Sta. 831+69.43 = 675.42 L.F. (3824.53/3906.53) x 12.00' = 7,934.91 S.F.		
115	W.B. Turn Lane (Rt.) 1-12' Lane Sta. 831+69.43 To Sta. 833+75 = 205.57 L.F. x 12.00' = 2,466.84 S.F.		
116	Sum of Lines 104 thru 115 = 94,930.28 S.F.		
117	Mainline Total - From Line 116 = 94,930.28 S.F. x 1/4 = 10,547.81 S.Y.		
118	C.R. 19 South Approach From Sheet No. 50 = 447 S.Y.		
119	Median Crossover From Sheet No. 50 = 922 S.Y.		
120	C.R. 19 North Approach From Sheet No. 50 = 446 S.Y.		
121	Quantity - Sum of Lines 117 thru 120 = Use 12,363 Sq. Yd.		
122			
123			
124	ITEM 203- SUBGRADE COMPACTION		
125	451 Quantity from line 21 = 12,467 sq.yd.		
126	452 Quantity from line 46 = 3,471 sq.yd.		
127	Quantity - Sum of lines 125 & 126 = Use 15,938 sq.yd.		
128			
129			
130			
131			
132			
133			
134			
135			
136			
137			
138			
139			
140			
141			
142			

NOTE: All Quantities carried to Sub-Summary Sheets 16 & 17.

LOCATION	STATION LIMITS	SIDE	LENGTH	PAVEMENT QUANTITIES												BERM QUANTITIES											
				Pavement Width	Pavement Area	SPECIAL	407		846 ASPHALT CONCRETE						Berm Width	Total Berm Area	SPECIAL	407		846 ASPHALT CONCRETE						617	
									Surface Course	Intermediate Course				Surface Course						Intermediate Course							
										Type 1		Type 2								Type 1	Type 2		Type 1	Type 2			
										Thickness	Quantity	Thickness	Quantity								Thickness	Quantity		Thickness	Quantity		Thickness
Lin. Ft.	Ft.	Sq. Yd.	Sq. Yd.	Gal.		In.	Cu. Yd.	In.	Cu. Yd.			Ft.	Sq. Yd.	Sq. Yd.	Gal.		In.	Cu. Yd.	In.	Cu. Yd.				Cu. Yd.			
Mainline	100+00 To 102+00	Both	200.00	24	533	533	53.3		Var.	21.5	Var.	6.1		8	178	178	17.8		Var.	7.2	Var.	2.0				18.5	
"	102+00 To 127+35.24	Both	2535.24	24	6761	6761	676.1		1.25	234.8	1.75	328.7		8	2254	2254	225.4		1.25	78.3	1.75	109.6				234.7	
"	127+35.24 To 142+68.75	Both	1306.49	24	3485	3485	348.5		Var.	141.4	Var.	117.6		8	1162	1162	116.2		Var.	47.1	Var.	39.2				121.0	
"	142+68.75 To 143+28.97	Both	60.22	24	161	161	16.1		1.25	5.6	1.75	7.8		8	54	54	5.4		1.25	1.9	1.75	2.6				5.6	
"	143+28.97 To 151+82.97	W.B.	854.00	Var.	1297	1297	129.7		1.25	45.0	1.75	63.0		Var.	561	561	56.1		1.25	19.5	1.75	27.3				79.1	
"	143+28.97 To 151+82.97	E.B.	854.00	24	2277	2277	227.7		1.25	79.1	1.75	110.7		8	759	759	75.9		1.25	26.4	1.75	36.9				79.1	
"	151+82.97 To 160+30.44	W.B.	847.47	24	2260	2260	226.0		1.25	78.5	1.75	109.9		12	1130	1130	113.0		1.25	39.2	1.75	54.9				64.0	
"	151+82.97 To 160+30.44	E.B.	847.47	24	2260	2260	226.0		1.25	78.5	1.75	109.9		12	1130	1130	113.0		1.25	39.2	1.75	54.9				64.0	
"	160+30.44 To 161+36.58	W.B.	106.14	24	283	283	28.3		Var.	9.8	Var.	15.7		12	141	141	14.1		Var.	4.9	Var.	7.8				8.0	
Mainline	160+30.44 To 161+36.58	E.B.	106.14	24	283	283	28.3		Var.	9.8	Var.	15.7		12	141	141	14.1		Var.	4.9	Var.	7.8				8.0	
* Sub-Total RS-440 (11)			7717.17		19,600	19,600	1960.0			704.0		885.1			7510	7510	751.0			268.6		343.0				682.0	
Mainline	161+36.58 To 161+93.29	W.B.	56.71	24	151	151	15.1		Var.	5.3	Var.	8.6		12	76	76	7.6		Var.	2.6	Var.	4.4				4.3	
"	161+36.58 To 161+93.29	E.B.	56.71	24	151	151	15.1		Var.	5.3	Var.	8.6		12	76	76	7.6		Var.	2.6	Var.	4.4				4.3	
"	328+93.29 To 341+09.28	W.B.	1037.99	24	2767	2767	276.7		Var.	109.1	Var.	53.7		12	1384	1384	138.4		Var.	54.5	Var.	26.8				78.5	
"	328+93.29 To 341+09.28	E.B.	1034.67	24	2758	2758	275.8		Var.	108.8	Var.	53.2		12	1380	1380	138.0		Var.	54.4	Var.	26.6				78.2	
"	341+09.28 To 407+45.95	W.B.	6636.67	24	17,698	17,698	1769.8		1.25	614.5	1.75	860.3		12	8849	8849	884.9		1.25	307.2	1.75	430.2				501.4	
"	341+09.28 To 406+49.06	E.B.	6543.10	24	17,448	17,448	1744.8		1.25	605.8	1.75	848.2		12	8724	8724	872.4		1.25	302.8	1.75	424.1				494.4	
"	407+45.95 To 415+64.55	W.B.	650.00	24	1734	1734	173.4		Var.	65.8	Var.	61.2		12	866	866	86.6		Var.	32.8	Var.	30.6				49.2	
"	406+49.06 To 414+67.66	E.B.	650.00	24	1734	1734	173.4		Var.	65.8	Var.	61.2		12	866	866	86.6		Var.	32.8	Var.	30.6				49.2	
"	415+64.55 To 423+68.72	W.B.	804.17	24	2144	2144	214.4		1.25	74.4	1.75	104.2		12	1072	1072	107.2		1.25	37.2	1.75	52.1				60.8	
"	414+67.66 To 423+68.72	E.B.	901.06	24	2403	2403	240.3		1.25	83.4	1.75	116.8		12	1201	1201	120.1		1.25	41.7	1.75	58.4				60.1	
"	423+35.48 To 477+58.92	W.B.	2423.44	24	6463	6463	646.3		1.25	224.4	1.75	314.2		12	3231	3231	323.1		1.25	112.2	1.75	157.1				183.1	
"	423+35.48 To 477+58.92	E.B.	2460.90	24	6561	6561	656.1		1.25	227.8	1.75	318.9		12	3281	3281	328.1		1.25	113.9	1.75	159.5				185.9	
"	477+58.92 To 486+96.08	W.B.	650.00	24	1734	1734	173.4		Var.	65.8	Var.	61.2		12	866	866	86.6		Var.	32.8	Var.	30.6				49.2	
"	477+58.92 To 486+96.08	E.B.	650.00	24	1734	1734	173.4		Var.	65.8	Var.	61.2		12	866	866	86.6		Var.	32.8	Var.	30.6				49.2	
"	486+96.08 To 497+09.38	W.B.	1050.26	24	2801	2801	280.1		1.25	97.3	1.75	136.2		12	1400	1400	140.0		1.25	48.6	1.75	68.1				79.4	
"	486+96.08 To 497+40.62	E.B.	1044.54	24	2785	2785	278.5		1.25	96.7	1.75	135.4		12	1393	1393	139.3		1.25	48.4	1.75	67.7				78.9	
"	497+09.38 To 502+59.38	W.B.	550.00	24	1466	1466	146.6		Var.	60.2	Var.	78.8		12	734	734	73.4		Var.	30.2	Var.	39.4				41.6	
"	497+40.62 To 502+90.62	E.B.	550.00	24	1466	1466	146.6		Var.	60.2	Var.	78.8		12	734	734	73.4		Var.	30.2	Var.	39.4				41.6	
"	502+59.38 To 504+25.96	W.B.	166.58	24	444	444	44.4		1.25	15.4	1.75	21.6		12	222	222	22.2		1.25	7.7	1.75	10.8				12.6	
"	502+90.62 To 504+24.26	E.B.	133.64	24	356	356	35.6		1.25	12.4	1.75	17.3		12	178	178	17.8		1.25	6.2	1.75	8.7				10.1	
"	504+25.96 To 512+22.74	W.B.	650.00	24	1734	1734	173.4		Var.	65.8	Var.	61.2		12	866	866	86.6		Var.	32.8	Var.	30.6				49.2	
"	504+24.26 To 512+46.04	E.B.	650.00	24	1734	1734	173.4		Var.	65.8	Var.	61.2		12	866	866	86.6		Var.	32.8	Var.	30.6				49.2	
"	512+22.74 To 556+19.64	W.B.	4396.90	24	11,725	11,725	1172.5		1.25	407.1	1.75	570.0		12	5863	5863	586.3		1.25	203.6	1.75	285.0				332.2	
"	556+19.64 To 564+69.64	W.B.	850.00	24	2267	2267	226.7		Var.	83.3	Var.	61.1		12	1133	1133	113.3		Var.	41.7	Var.	30.6				64.2	
"	564+69.64 To 680+00	W.B.	11,530.36	24	30,748	30,748	3074.8		1.25	1067.6	1.75	1494.7		12	15,374	15,374	1537.4		1.25	533.8	1.75	747.3				871.2	
"	512+46.04 To 680+00	E.B.	16,753.96	24	44,677	44,677	4467.7		1.25	1551.3	1.75	2171.8		12	22,339	22,339	2233.9		1.25	775.7	1.75	1085.9				1265.9	
"	680+00 To 688+28	W.B.	650.00	24	1734	1734	173.4		Var.	65.8	Var.	61.2															

LOCATION			PAVEMENT QUANTITIES										BERM QUANTITIES													
			Pavement Width	Pavement Area	SPECIAL		407		846 ASPHALT CONCRETE				Berm Width	Total Berm Area	SPECIAL		407		846 ASPHALT CONCRETE				617			
					Pavement Planing, Bituminous without Heating	Tack Coat @ 0.1 Gal. Per Sq. Yd.	Surface Course		Intermediate Course		Pavement Planing, Bituminous without Heating	Tack Coat @ 0.1 Gal. Per Sq. Yd.			Surface Course		Intermediate Course									
							Type 1		Type 2						Type 1		Type 2									
							Thickness	Quantity	Thickness	Quantity					Thickness	Quantity	Thickness	Quantity	Thickness	Quantity						
Co. Rd. 29			Var.	279	279	27.9			Var.	11.2	Var.	3.8			8	79	79	7.9		Var.	3.2	Var.	1.1			16.5
Co. Rd. 80			Var.	572	572	57.2			Var.	19.0	Var.	22.2			8	141	141	14.1		Var.	5.1	Var.	5.2			29.3
*Sub-Total RS-440(11)				851	851	85.1				30.2		26.0				220	220	22.0			8.3		6.3			45.8
S.R. 421																										
South Interchange																										
Ramp A & Speed Change Lane			Var.	1655	1655	165.5			Var.	59.7	Var.	52.9			6	497	497	49.7		Var.	18.0	Var.	17.1			80.6
Ramp B & Speed Change Lane			Var.	3509	3509	350.9			Var.	127.6	Var.	141.3			6	497	497	49.7		Var.	17.3	Var.	24.4			80.6
Ramp C & Speed Change Lane			Var.	2141	2141	214.1			Var.	75.1	Var.	88.8			6	456	456	45.6		Var.	16.0	Var.	20.9			73.9
Ramp D & Speed Change Lane			Var.	2409	2409	240.9			1.25	83.6	1.75	117.1			6	398	398	39.8		1.25	13.8	1.75	19.4			64.6
US421 & S.R. 421			24	3200	3200	320.0			Var.	114.1	Var.	135.8			8	372	372	37.2		Var.	13.2	Var.	16.4			90.9
Twp. Rd. 69			Var.	683	683	68.3			Var.	24.5	Var.	28.0			8	101	101	10.1		Var.	3.6	Var.	4.1			21.0
Co. Rd. 31			Var.	683	683	68.3			Var.	24.5	Var.	28.0			8	101	101	10.1		Var.	3.6	Var.	4.1			21.0
S.R. 421																										
North Interchange																										
Ramp A & Speed Change Lane			Var.	3268	3268	326.8			1.25	113.5	1.75	158.8			6	578	578	57.8		1.25	20.1	1.75	28.1			93.8
Ramp B & Speed Change Lane			Var.	3113	3113	311.3			1.25	108.1	Var.	152.3			6	925	925	92.5		1.25	32.1	Var.	45.1			150.0
Ramp C & Speed Change Lane			Var.	3204	3204	320.4			Var.	112.9	Var.	154.2			6	671	671	67.1		Var.	24.0	Var.	31.7			108.9
Ramp D & Speed Change Lane			Var.	1475	1475	147.5			1.25	51.2	1.75	71.7			6	349	349	34.9		1.25	12.1	1.75	17.0			54.7
Ramp E & Speed Change Lane			Var.	1958	1958	195.8			Var.	70.5	Var.	73.1			6	326	326	32.6		Var.	11.3	Var.	17.9			52.9
US421 & S.R. 421			24	3532	3532	353.2			Var.	153.7	Var.	96.0			8	900	900	90.0		Var.	40.4	Var.	21.8			187.4
Twp. Rd. 149			Var.	1059	1059	105.9			Var.	37.7	Var.	45.5			8	327	327	32.7		Var.	11.6	Var.	14.2			68.1
Twp. Rd. 72			Var.	782	782	78.2			Var.	27.9	Var.	32.9			8	303	303	30.3		Var.	10.8	Var.	13.1			63.1
Co. Rd. 35			Var.	1021	1021	102.1			Var.	36.2	Var.	44.2			8	493	493	49.3		Var.	17.4	Var.	22.3			102.6
Co. Rd. 15			Var.	692	692	69.2			Var.	24.8	Var.	28.3			8	320	320	32.0		Var.	11.4	Var.	13.9			66.7
Co. Rd. 57			Var.	688	688	68.8			Var.	24.7	Var.	28.1			8	319	319	31.9		Var.	11.3	Var.	13.9			66.5
I-71 Interchange																										
Ramp D & Speed Change Lane			Var.	1471	1471	147.1			Var.	53.0	Var.	58.3			6	178	178	17.8		Var.	5.4	Var.	1.5			21.6
Ramp F & Speed Change Lane			Var.	2160	2160	216.0			Var.	77.7	Var.	123.0			6	269	269	26.9		Var.	10.1	Var.	11.9			13.2
*Sub-Total F-51 (70)				38,703	38,703	3870.3				1401.0		1658.3				8380	8380	838.0			303.5		358.8			1482.1

* Sub-Totals carried to Table Below

ITEM	DESCRIPTION	RS-440(11)				F-51(70)			
		From Sht. 19		From Sht. 20		From Sht. 19		From Sht. 20	
		PAV'T	BERM	PAV'T	BERM	PAV'T	BERM	PAV'T	BERM
Special	Pavement Planing, Bituminous Without Heating	19,600	7,510	851	220	28,181	252,163	126,079	38,703
407	Tack Coat, As Per Plan	1960.0	751.0	85.1	22.0	2818.1	25216.3	12607.9	3870.3
846	Asphalt Concrete Surface Course, AC-20, Type 1	704.0	268.6	30.2	8.3	1011.1	8837.1	4417.6	1401.0
846	Asphalt Concrete Intermediate Course, AC-20, Type 2	885.1	343.0	26.0	6.3	1260.4	11,809.2	5904.9	1658.3
617	Compacted Aggregate								
			682.0		45.8	727.8		7145.6	1482.1

Quantities carried to Sub-Summary Sht. 17

SUPERELEVATION TABLE

PI STA. 820+74.09									
STATION	WESTBOUND LANES					EASTBOUND LANES			
	24' Lt	12' Lt	℄	12' Rt P.G.	*24' Rt	12' Lt P.G.	℄	12' Rt	24' Rt
817+50						1044.79	1045.27	1045.75	
+75						1044.01	1044.49	1044.97	
818+00						1043.22	1043.70	1044.18	
+25						1042.44	1042.92	1043.40	
+50						1041.65	1042.13	1042.61	
+75						1040.87	1041.35	1041.83	
819+00						1040.09	1040.57	1041.05	
+25						1039.30	1039.78	1040.26	
+50						1038.52	1039.00	1039.48	
+75						1037.73	1038.21	1038.69	
820+00						1036.95	1037.43	1037.91	
+25						1036.20	1036.68	1037.16	
+50						1035.45	1035.93	1036.41	
+75						1034.70	1035.18	1035.66	
821+00						1033.95	1034.43	1034.91	
+25						1033.20	1033.68	1034.16	
+50						1032.45	1032.93	1033.41	
+75						1031.70	1032.18	1032.66	
822+00						1030.95	1031.43	1031.91	
+25						1030.20	1030.68	1031.16	
+50						1029.45	1029.93	1030.41	
+75						1028.70	1029.18	1029.66	
823+00		1026.98	1027.57	1028.15		1027.95	1028.43	1028.91	
+25		1026.25	1026.80	1027.35		1027.20	1027.68	1028.16	
+50		1025.52	1026.04	1026.56		1026.45	1026.93	1027.41	
+75		1024.79	1025.27	1025.75		1025.70	1026.18	1026.66	
824+00		1024.02	1024.50	1024.98		1024.95	1025.43	1025.91	
+25		1023.26	1023.74	1024.22		1024.20	1024.68	1025.16	
+50		1022.49	1022.97	1023.45		1023.45	1023.93	1024.41	
+75		1021.74	1022.22	1022.70		1022.70	1023.18	1023.66	
825+00		1020.99	1021.47	1021.95		1021.95	1022.43	1022.91	1022.79
+25		1020.24	1020.72	1021.20		1021.20	1021.68	1022.16	1022.04
+50		1019.49	1019.97	1020.45		1020.45	1020.93	1021.41	1021.29
+75		1018.74	1019.22	1019.70		1019.70	1020.18	1020.66	1020.54
826+00		1017.99	1018.47	1018.95		1018.95	1019.43	1019.91	1019.79
+25		1017.24	1017.72	1018.20		1018.20	1018.68	1019.16	1019.04
+50	1016.01	1016.49	1016.97	1017.45	1017.33	1017.45	1017.93	1018.41	1018.29
+75	1015.26	1015.74	1016.22	1016.70	1016.58	1016.70	1017.18	1017.66	1017.54
827+00		1014.51	1014.99	1015.47	1015.35	1015.47	1015.95	1016.43	1016.31
+25	1013.76	1014.24	1014.72	1015.20	1015.08	1015.20	1015.68	1016.16	1016.10
+50	1013.01	1013.49	1013.97	1014.45	1014.33	1014.45	1014.93	1015.41	1015.41
+75	1012.26	1012.74	1013.22	1013.70	1013.58	1013.70	1014.18	1014.66	1014.72
828+00		1011.51	1011.99	1012.47	1012.35	1012.47	1012.95	1013.43	1013.91
+25	1010.76	1011.24	1011.72	1012.20	1012.08	1012.20	1012.68	1013.16	1013.28
+50	1010.01	1010.49	1010.97	1011.45	1011.33	1011.45	1011.93	1012.41	1012.53
+75	1009.26	1009.74	1010.22	1010.70	1010.58	1010.70	1011.18	1011.66	1011.78
829+00		1008.51	1008.99	1009.47	1009.35	1009.47	1010.43	1010.91	1011.03
+25	1007.76	1008.24	1008.72	1009.20	1009.08	1009.20	1009.68	1010.16	1010.28
+50	1007.01	1007.49	1007.97	1008.45	1008.33	1008.45	1008.93	1009.41	1009.53
+75	1006.26	1006.74	1007.22	1007.70	1007.58	1007.70	1008.18	1008.66	1008.78
830+00		1005.53	1006.01	1006.49	1006.37	1006.49	1007.43	1007.91	1008.03
+25	1004.84	1005.32	1005.80	1006.28	*1006.17-23' R	1006.28	1006.70	1007.18	1007.30
+50	1004.18	1004.66	1005.14	1005.62	*1005.52-22' R	1005.62	1006.04	1006.49	1006.61
+75	1003.68	1004.12	1004.57	1005.01	*1004.92-21' R	1004.92	1005.34	1005.76	1005.88
831+00		1003.24	1003.64	1004.03	1004.43	*1004.35-20' R	1004.35	1004.75	1005.17
+25	1002.81	1003.17	1003.53	1003.89	*1003.82-19' R	1003.82	1004.18	1004.54	1004.92
+50	1002.46	1002.77	1003.08	1003.39	*1003.33-18' R	1003.33	1003.69	1004.05	1004.43
+75	1002.10	1002.38	1002.65	1002.93	*1002.88-17' R	1002.88	1003.24	1003.60	1003.98
832+00		1001.82	1002.05	1002.28	1002.51	*1002.47-16' R	1002.47	1002.83	1003.19
+25	1001.56	1001.75	1001.93	1002.12	*1002.09-15' R	1002.09	1002.45	1002.81	1003.17
+50	1001.28	1001.47	1001.66	1001.85	*1001.76-14' R	1001.76	1002.12	1002.48	1002.84
+75	1001.03	1001.22	1001.41	1001.60	*1001.46-13' R	1001.46	1001.82	1002.18	1002.54
833+00		1000.82	1001.01	1001.20	1001.39	*1001.20-12' R	1001.20	1001.56	1001.92
+25	1000.65	1000.84	1001.03	1001.22		1001.22	1001.58	1001.94	1002.30
+50	1000.53	1000.72	1000.91	1001.10		1001.10	1001.46	1001.82	1002.18
+75	1000.47	1000.66	1000.85	1001.04		1001.04	1001.40	1001.76	1002.12

CALC. BY DDM 7/88
 CHK'D. BY GM 7/88

CALC. BY *DDH 7/88*
CHK'D. BY *GM 7/88*

THIS TYPE OF PAVEMENT REPAIR SHALL BE USED FOR DISTRESSED TRANSVERSE CONTRACTION JOINT REPAIRS IN THE EXISTING REINFORCED CONCRETE PAVEMENT. THE LOCATION AND SIZES OF THESE REPAIRS SHALL BE AS DIRECTED BY THE ENGINEER.

THE FOLLOWING ESTIMATED QUANTITIES ARE PROVIDED FOR THIS PAVEMENT JOINT REPAIR WORK:

ITEM 252	- FULL DEPTH RIGID PAVEMENT REMOVAL AND FLEXIBLE REPLACEMENT	RS-440(11) F-51(70)	98	3,170	SQ.YD. #
ITEM 252	- PAVEMENT SAWING		456	13,992	LN.FT. #
ITEM 605	- AGGREGATE DRAIN, AS PER PLAN		228	6,846	LN.FT. #
* CARRIED TO GENERAL SUMMARY @ CARRIED TO SUB-SUMMARY					

COMPACT FLUSH TO 3/8" ABOVE EXISTING

3' MINIMUM

3 COURSES OF 301 MATERIAL OR 402

EXISTING ASPHALT CONCRETE RESURFACING

ANGLE OF COMPACTION

EXISTING PAVEMENT DEPTH

EXISTING REINFORCED CONCRETE

EXISTING SUBBASE

THOROUGHLY PAINT ALL EXPOSED SURFACES WITH ASPHALT CEMENT

USE SPECIAL CARE TO COMPACT MATERIAL IN THIS AREA IF CONCRETE BREAKS OUT DURING REMOVAL. IF THE BREAK OUT IS SEVERE, AN ADDITIONAL SAWCUT SHALL BE MADE AND PAID FOR.

SECTION

EXISTING PAVED BERM (TYPICAL)

EX. 2 1/2" - 3" ASPHALT CONCRETE


EX. 9" REINFORCED CONC. PAVEMENT

EXISTING SUBBASE


REPLACE PAVED BERM OVER TRENCH WITH 301 OR 846 TYPE 2 TO BOTTOM OF EXISTING BITUMINOUS AGGREGATE BASE, COST INCLUDED IN ITEM 605.

PAY LENGTH FOR ITEM 605 - AGGREGATE DRAIN, AS PER PLAN

DETAIL FOR AGGREGATE DRAIN OUTLET THROUGH EMBANKMENT SLOPE

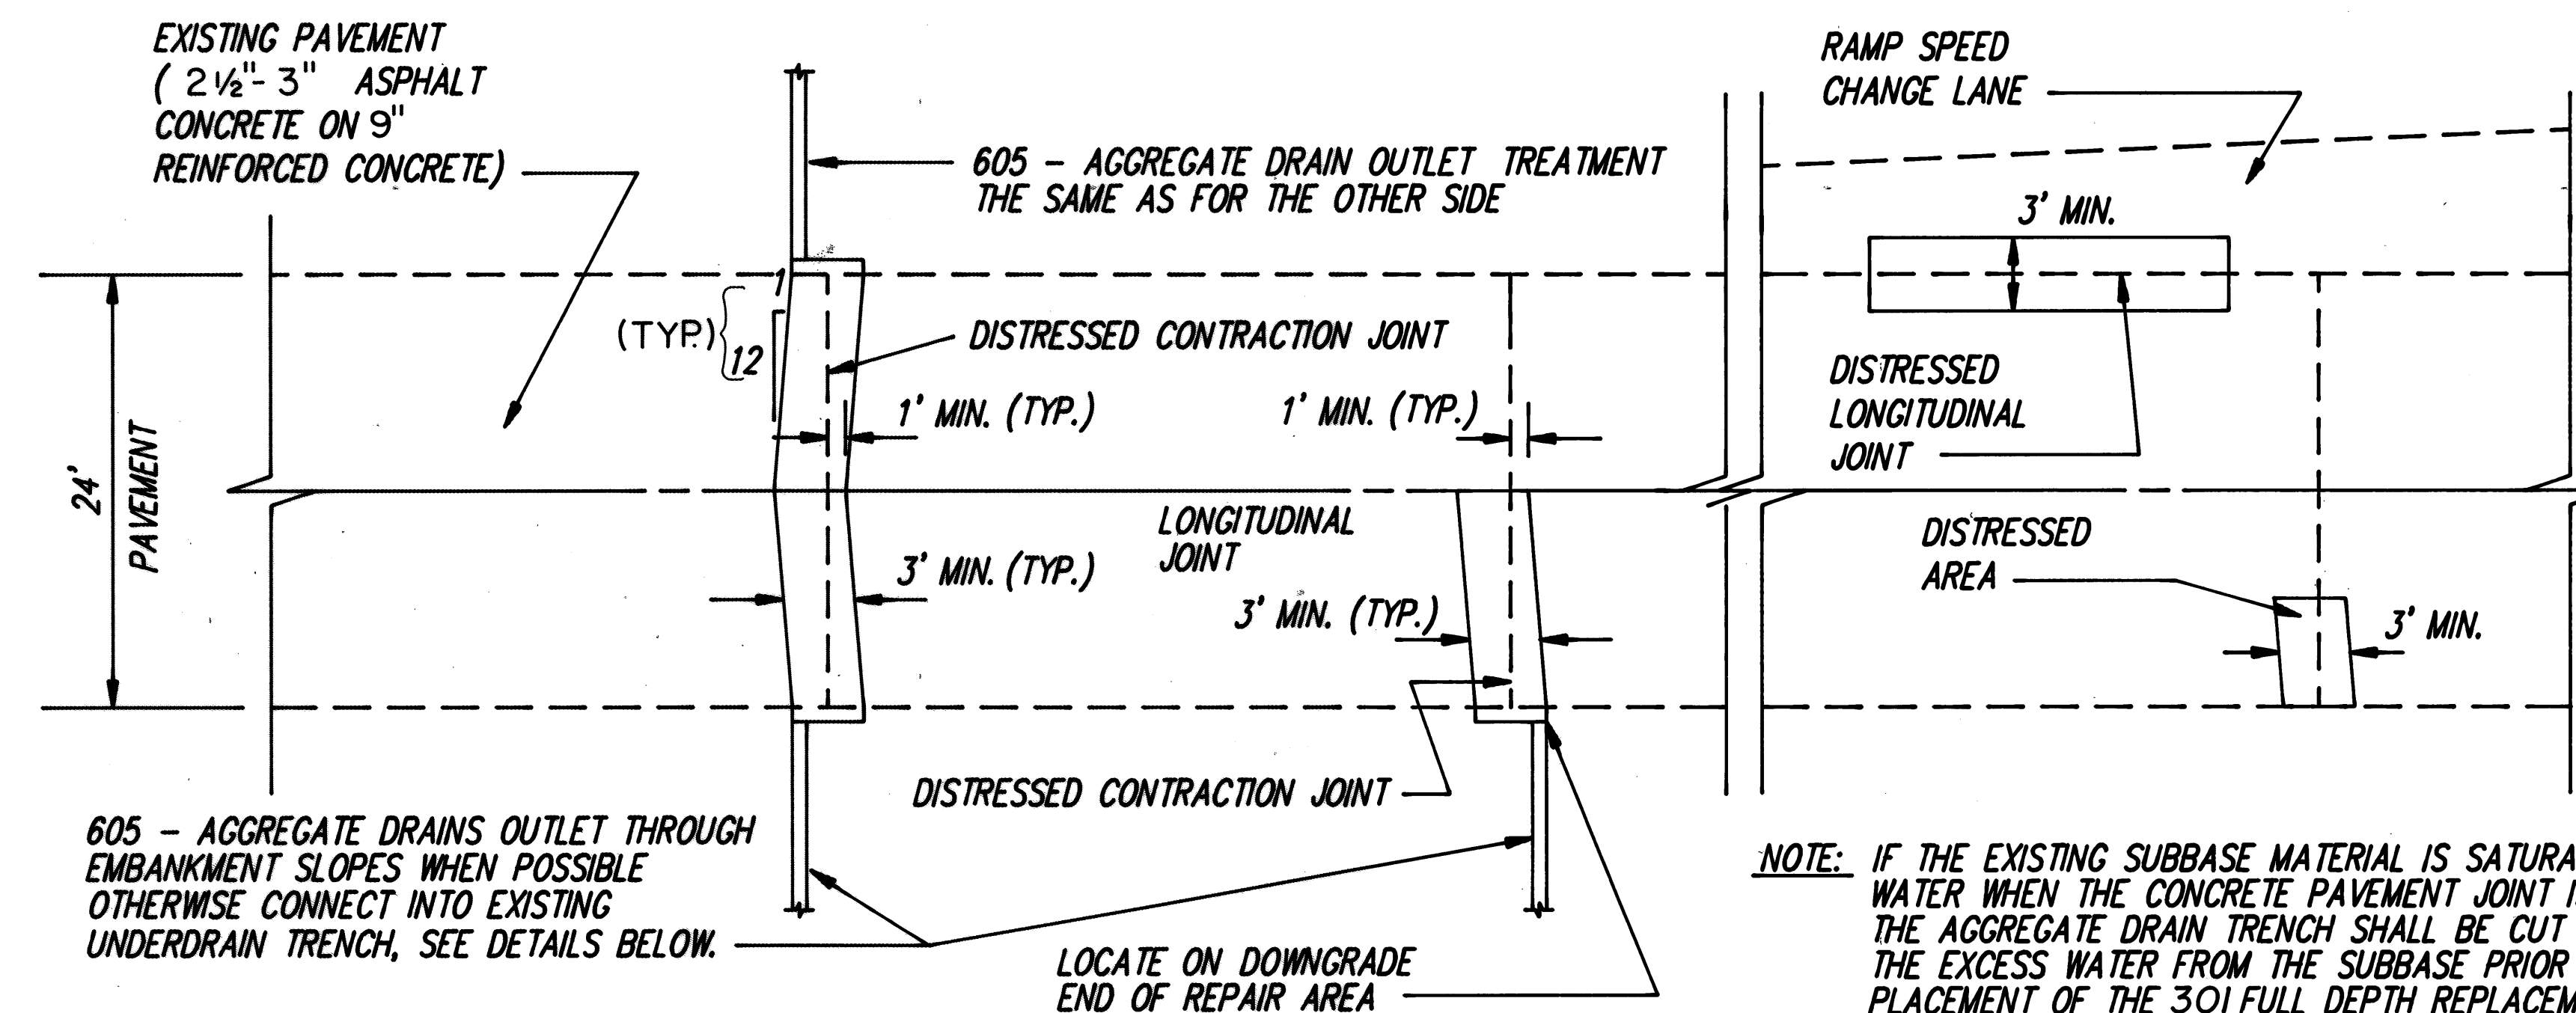

PLAN

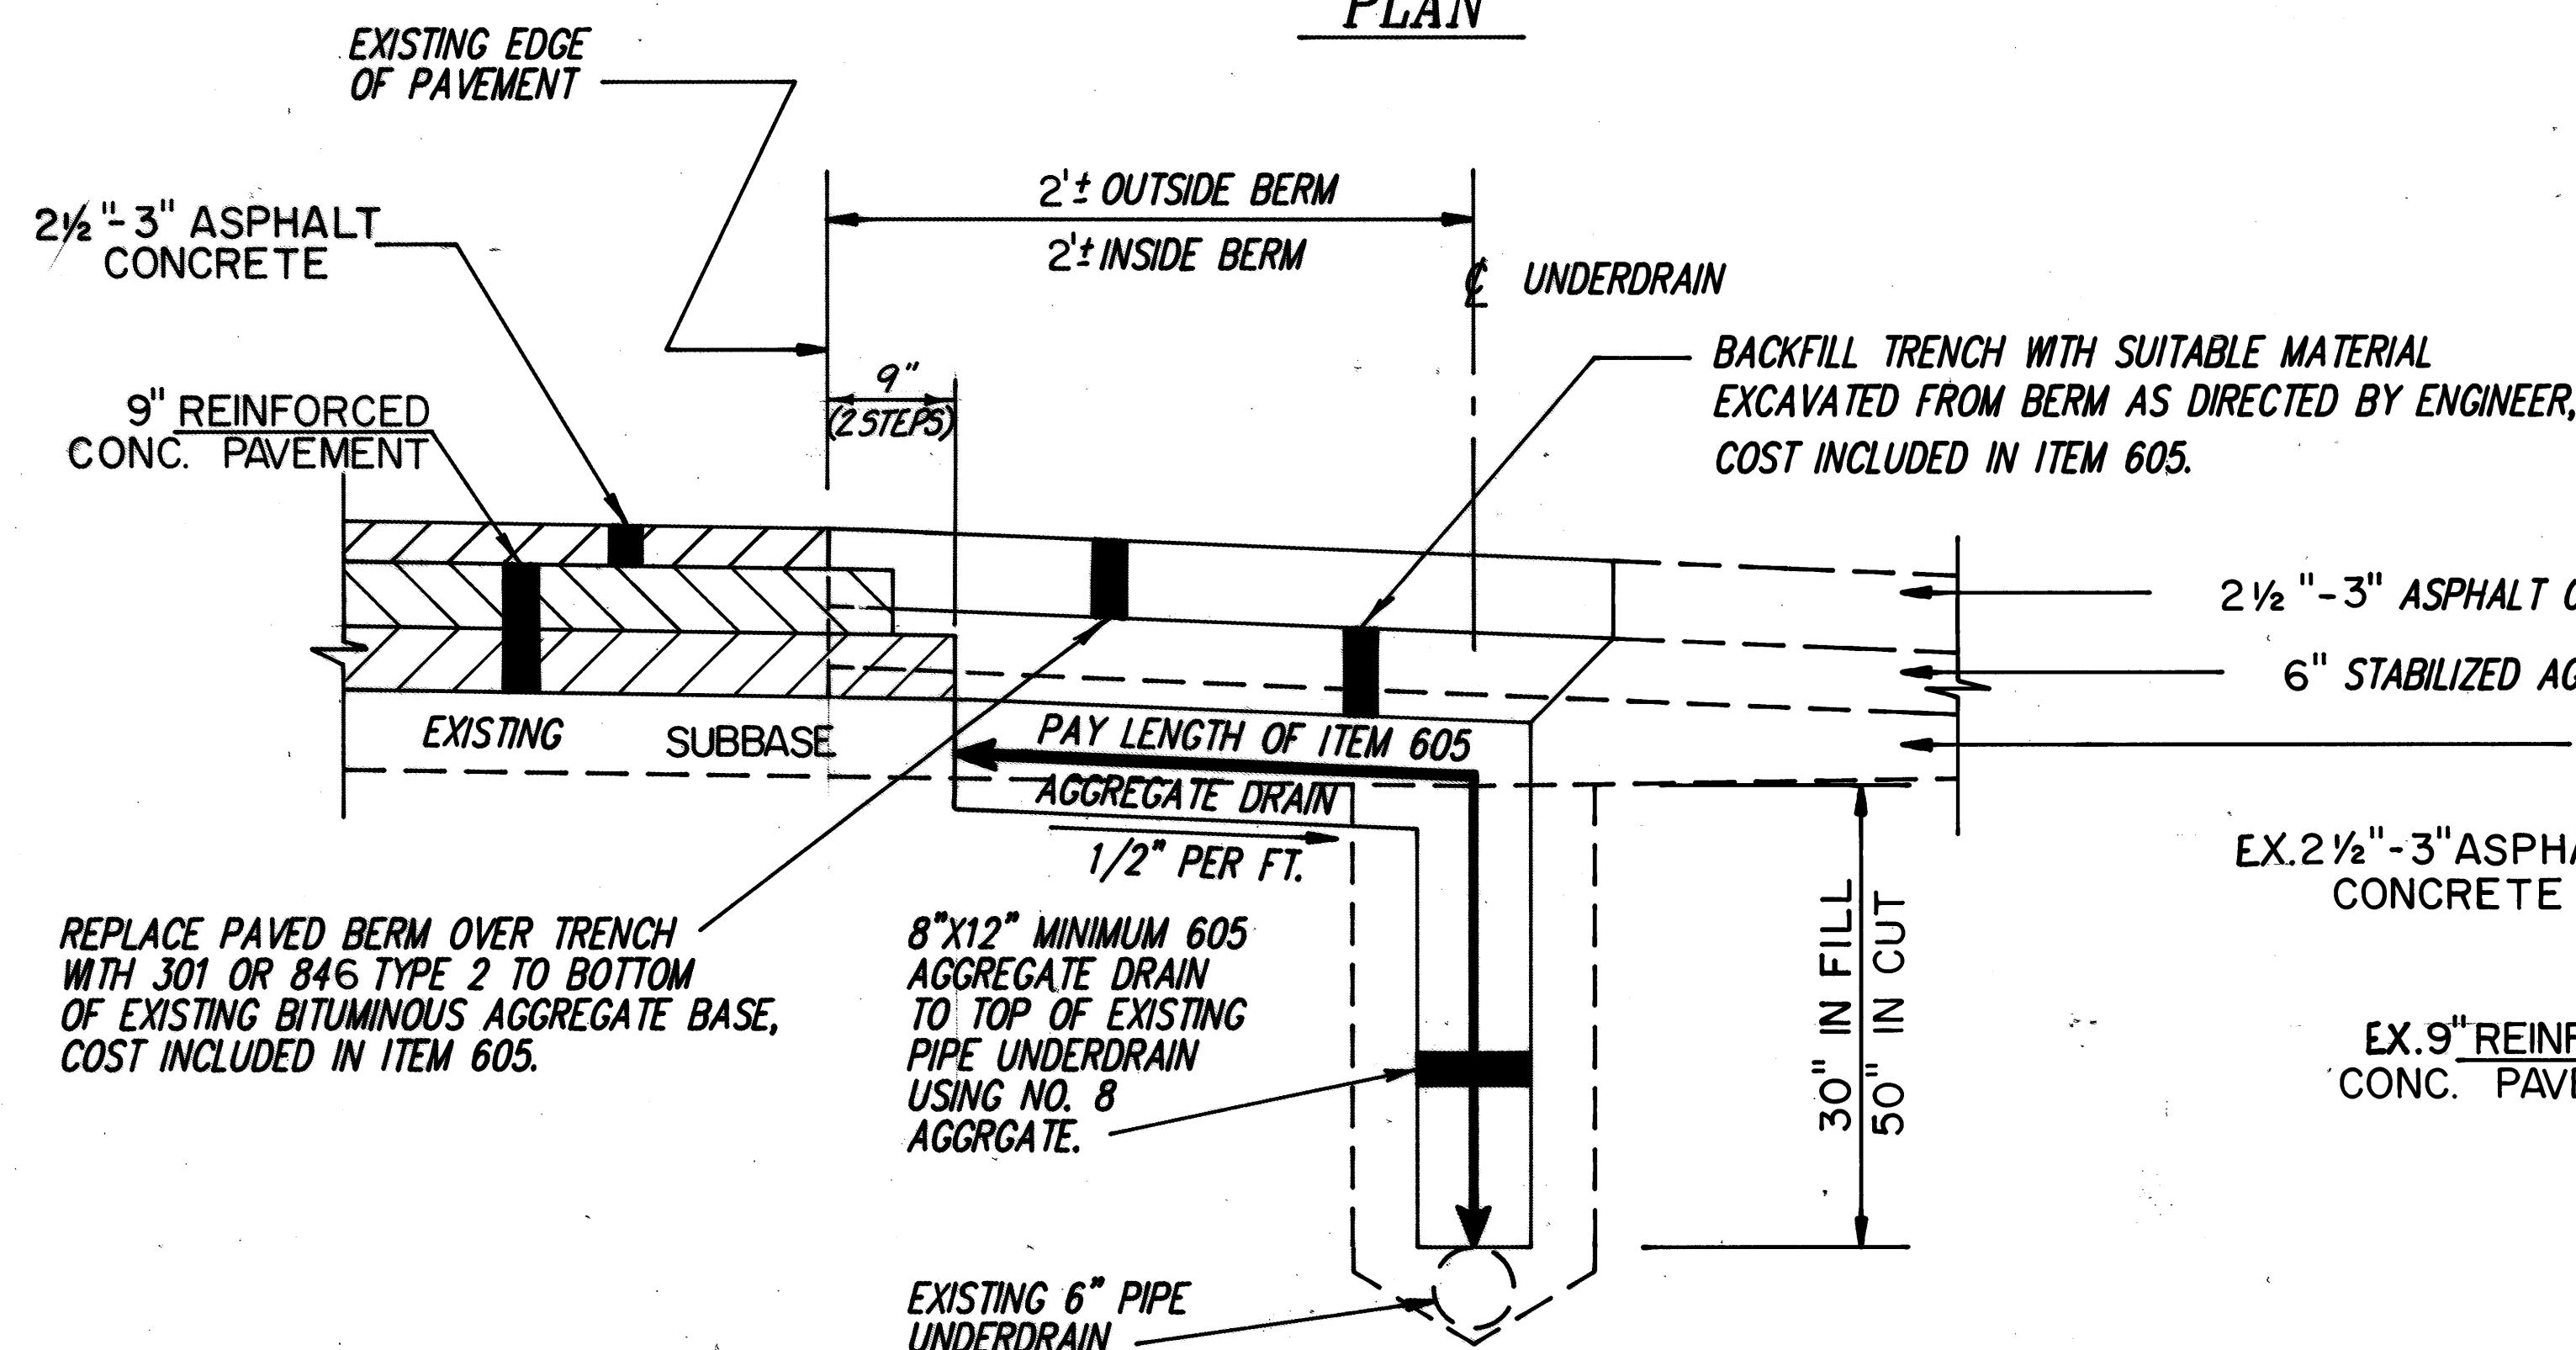

NOTE: DETAIL SHOWN IS FOR THE 8' OUTSIDE TREATMENT SIMILAR FOR 4' INSIDE BERM.

DETAIL FOR AGGREGATE DRAIN OUTLET INTO UNDERDRAIN TRENCH


(CUT SECTIONS)

NOTE: ALL FULL DEPTH REPAIRS SHALL BE COMPLETED PRIOR TO PAVEMENT PLANING ON AN AREA.


FULL DEPTH CONCRETE PAVEMENT REPAIR DETAILS USING FLEXIBLE REPLACEMENT

UNDERPASS CLEARANCE TABLE		
STRUCTURE	LOCATION	"H"
MED-42-0310	LEFT BRIDGE*	15'-0 1/4"
MED-42-0310	RIGHT BRIDGE*	15'-10 7/8"
MED-42-0432	WEST BOUND	15'-2 1/2"
MED-42-0432	EAST BOUND	15'-8 1/4"
MED-42-0688	EAST BOUND	15'-4"
MED-224-1582	EAST BOUND	15'-8 1/4"


* Over S.R. 421
See Sheet 25 for Planing Details
at MED-42-0323

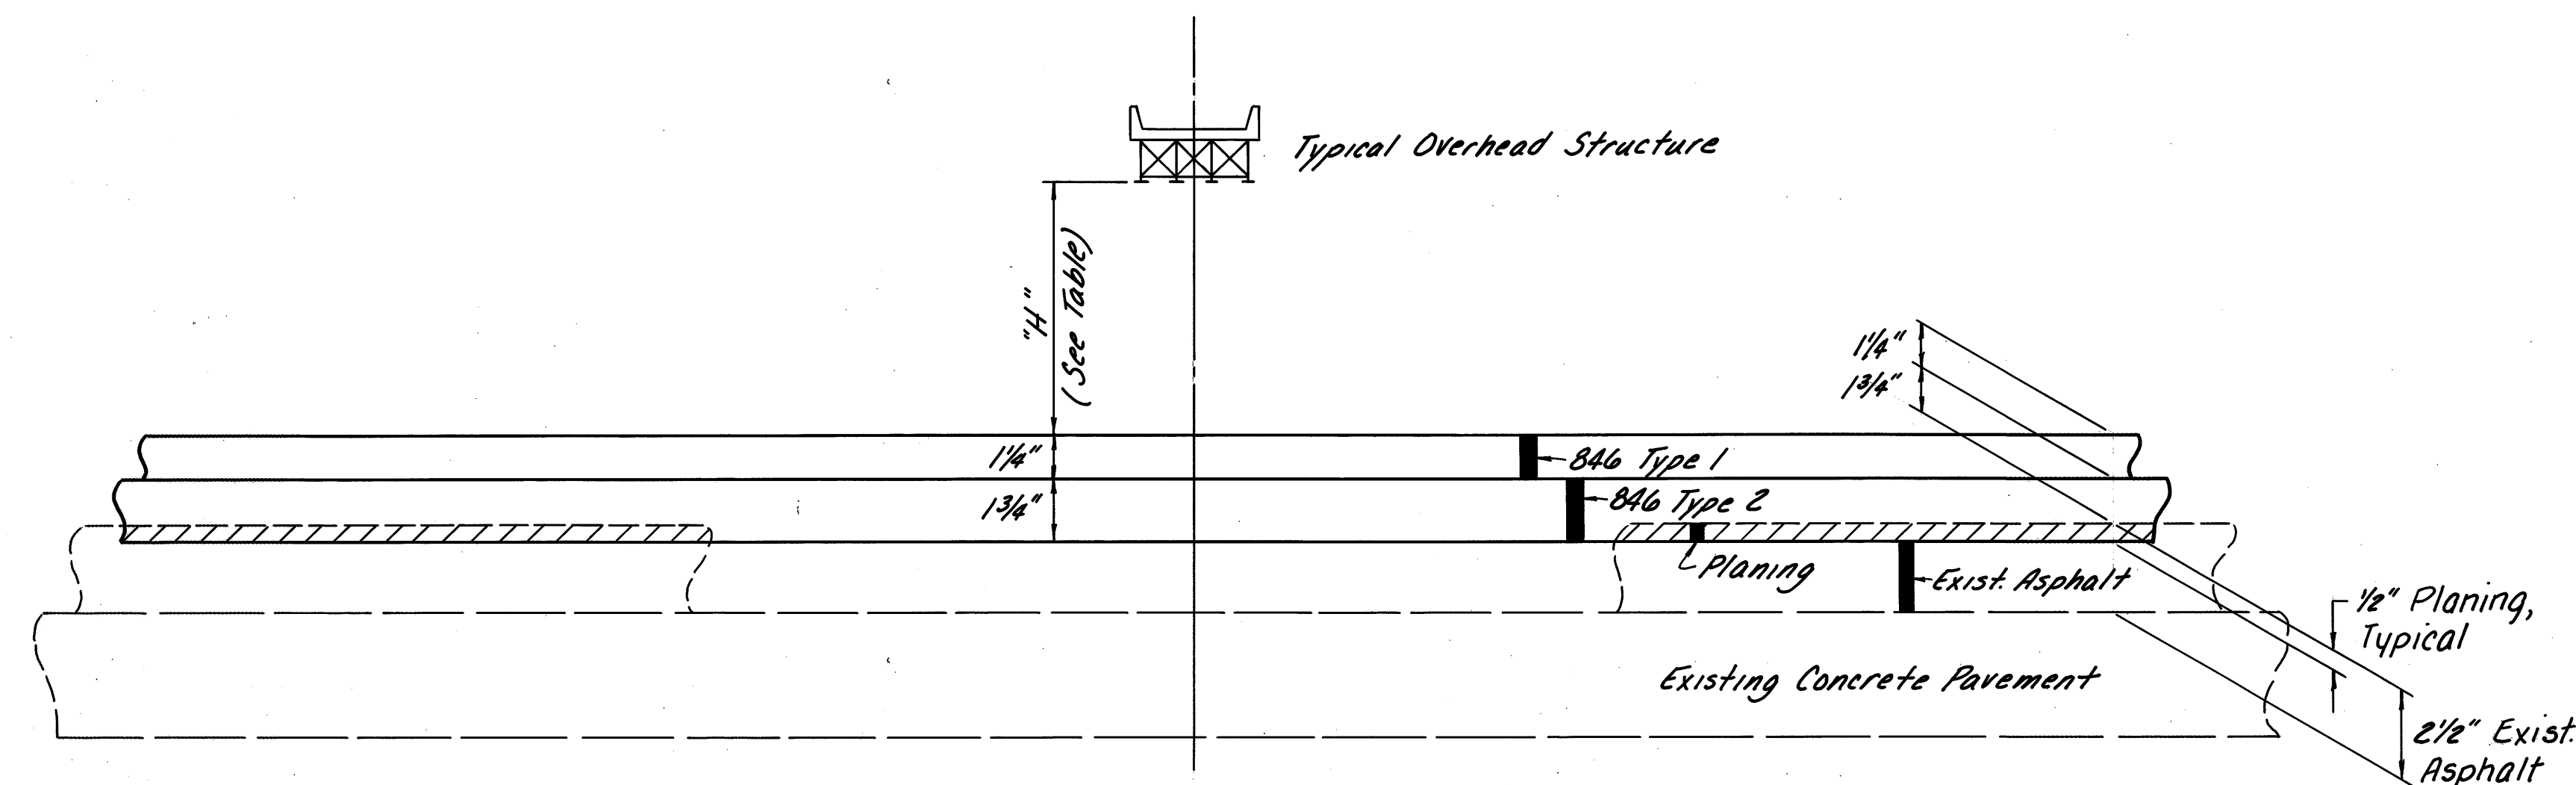


STANDARD UNDERPASS DETAIL WITH NORMAL PLANING

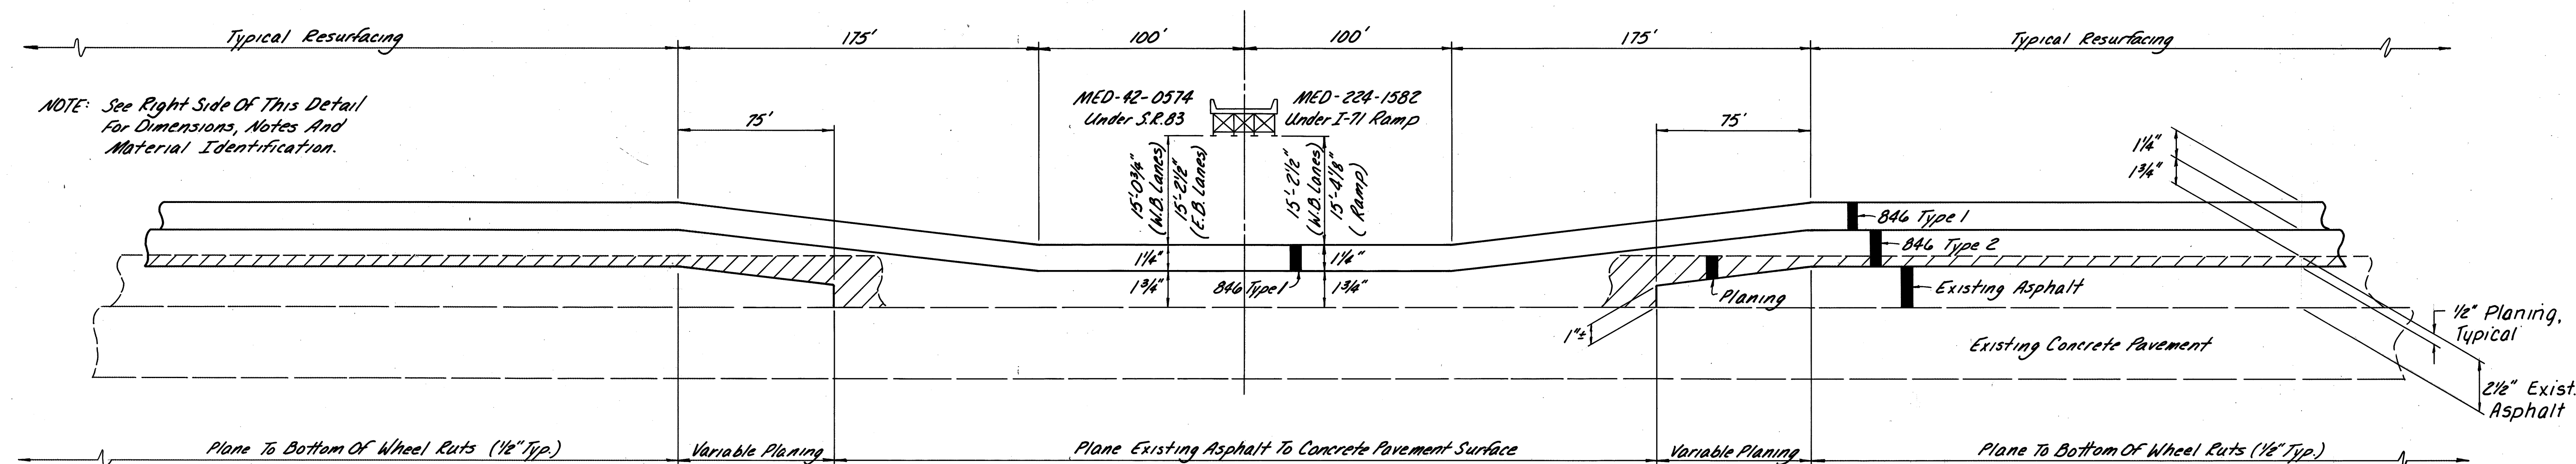


STANDARD UNDERPASS DETAIL AT MED-42-0574 & MED-224-1582(W.B. & RAMP ONLY)

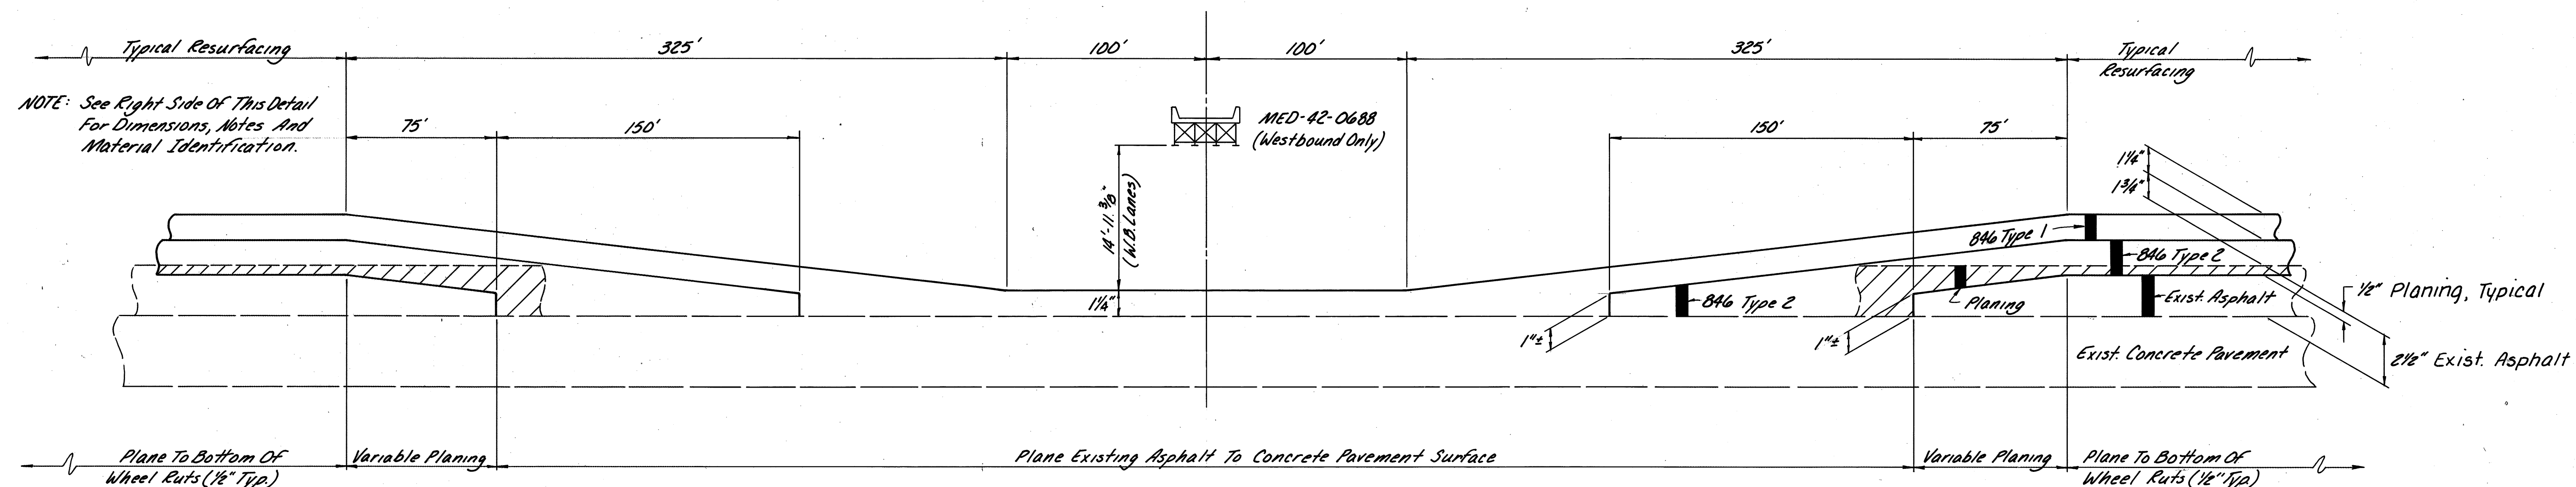


SPECIAL UNDERPASS DETAIL AT MED-42-0688(W.B. ONLY)

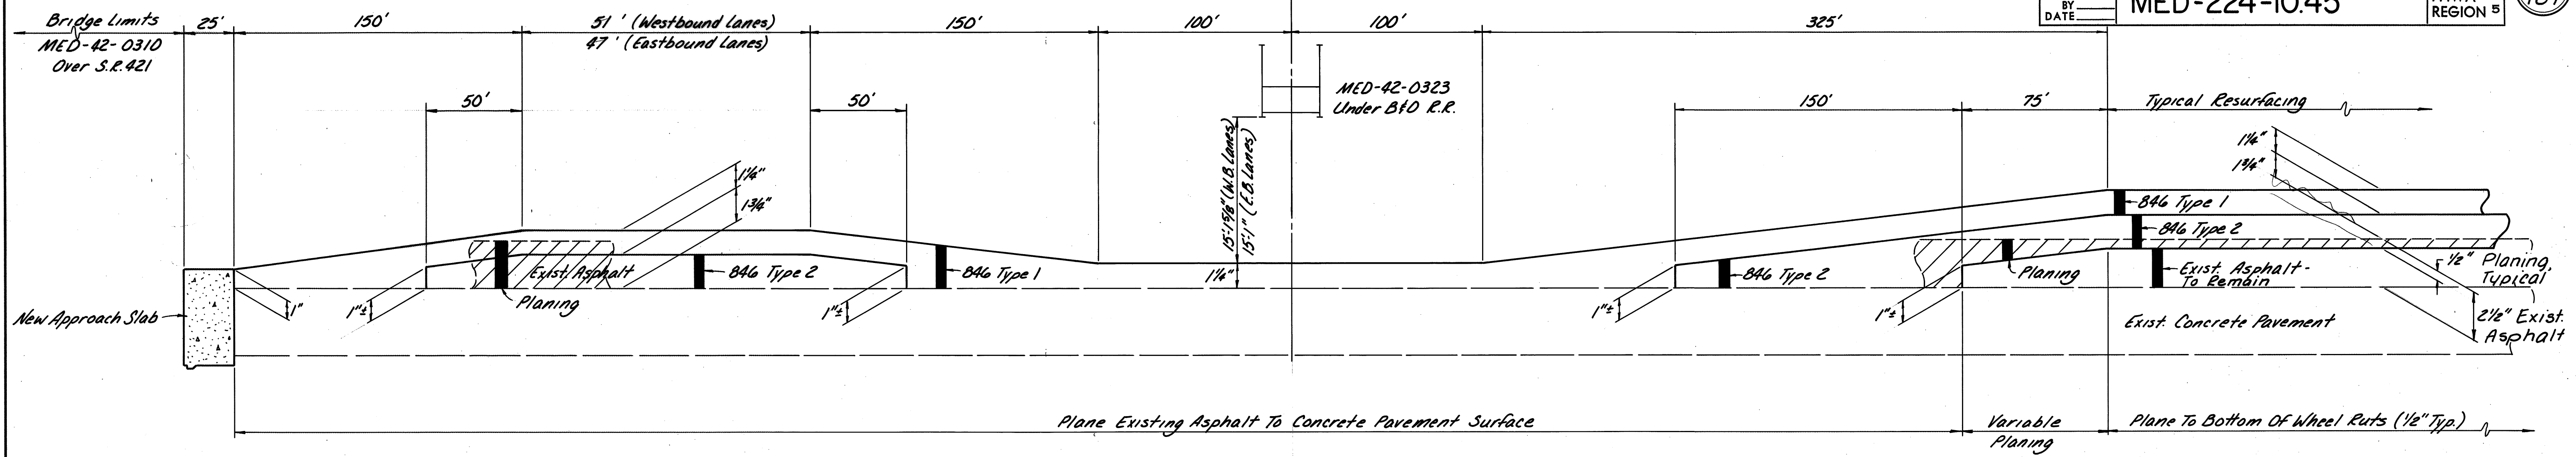

SPECIAL DETAIL BETWEEN STRUCTURES MED-42-0310 & MED-42-0323


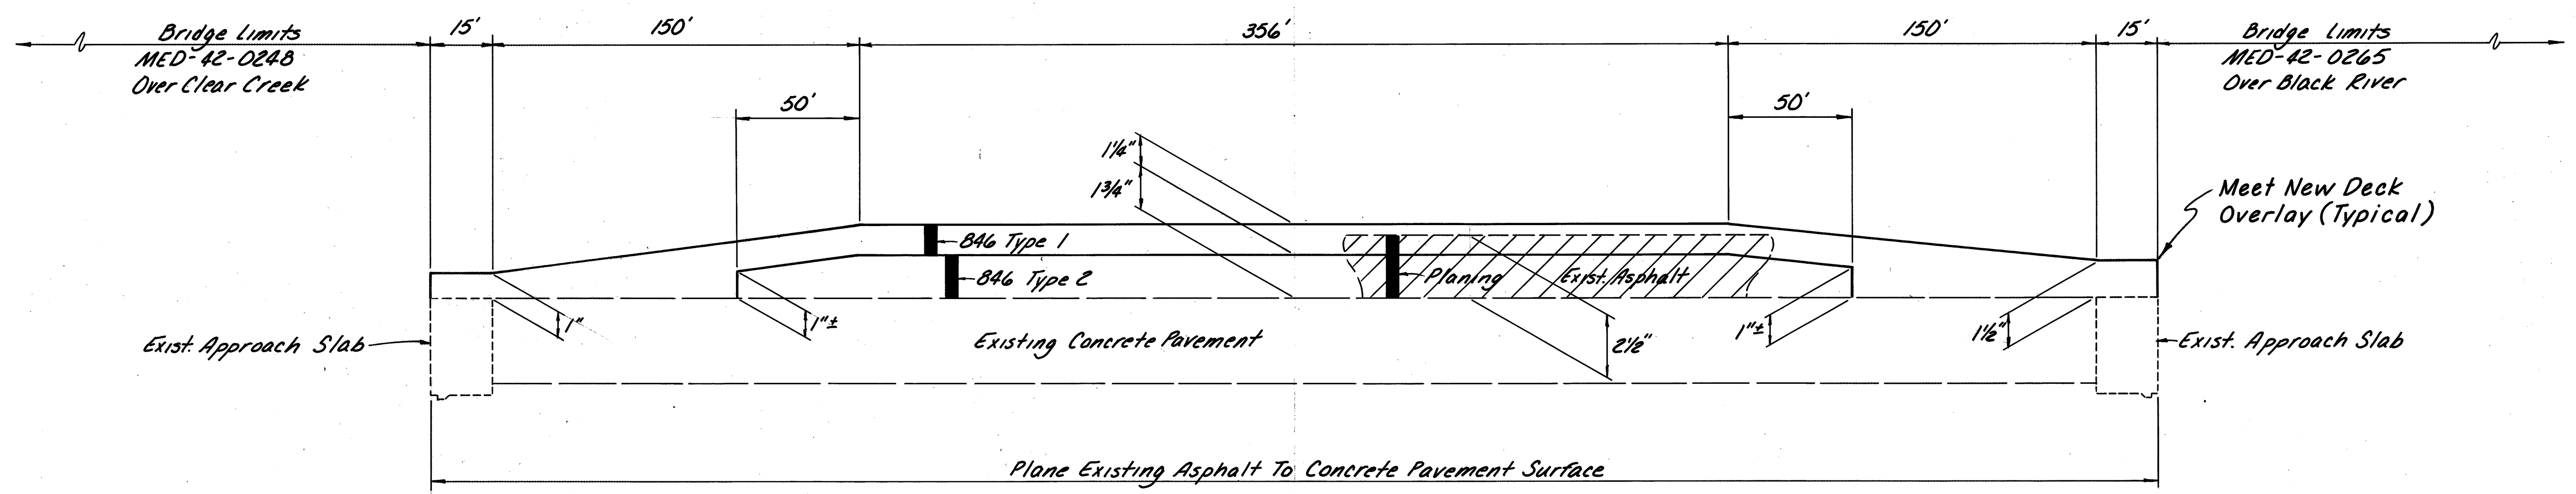


SPECIAL DETAIL BETWEEN STRUCTURES MED-42-0248 & MED-42-0265

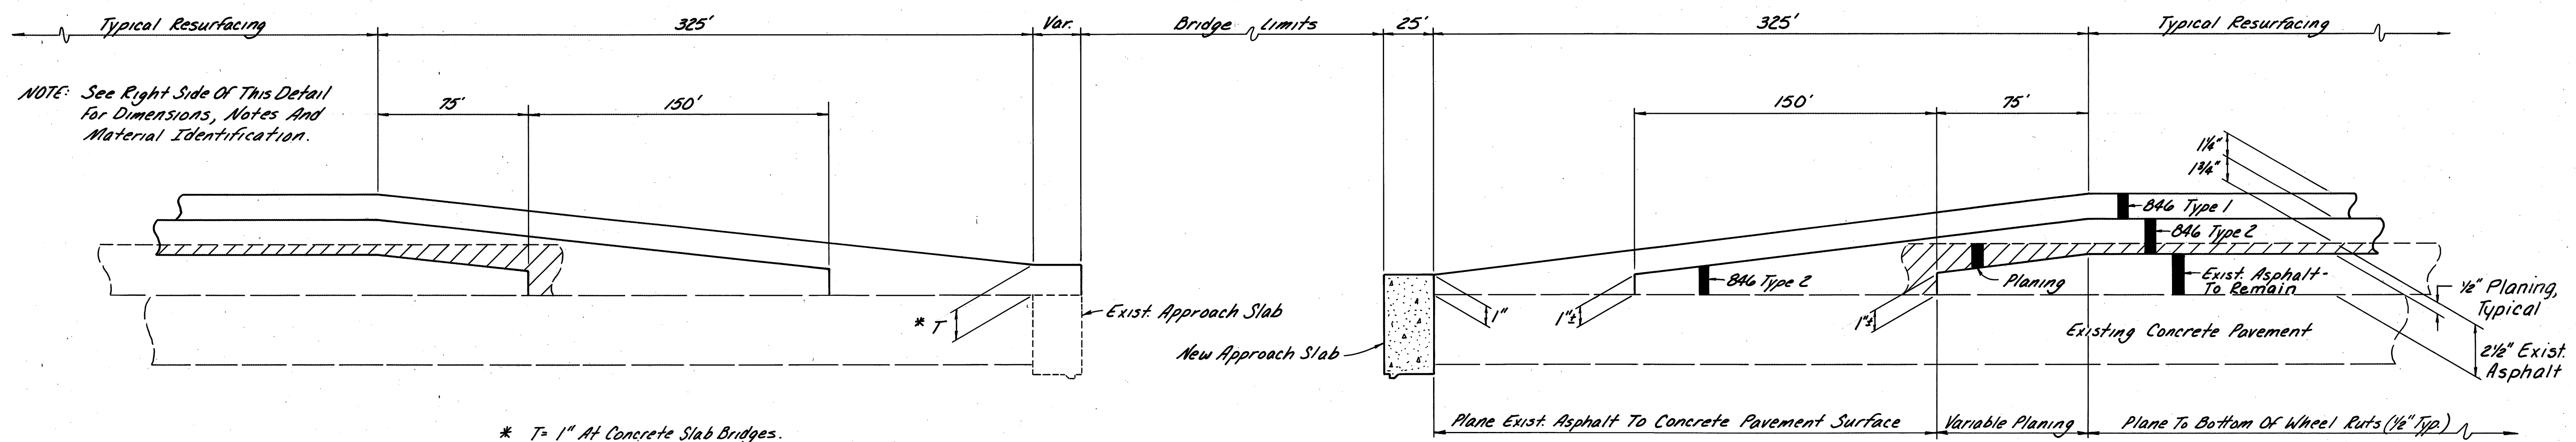


STANDARD BRIDGE APPROACH DETAILS

BRIDGE APPROACH PLANING DETAILS

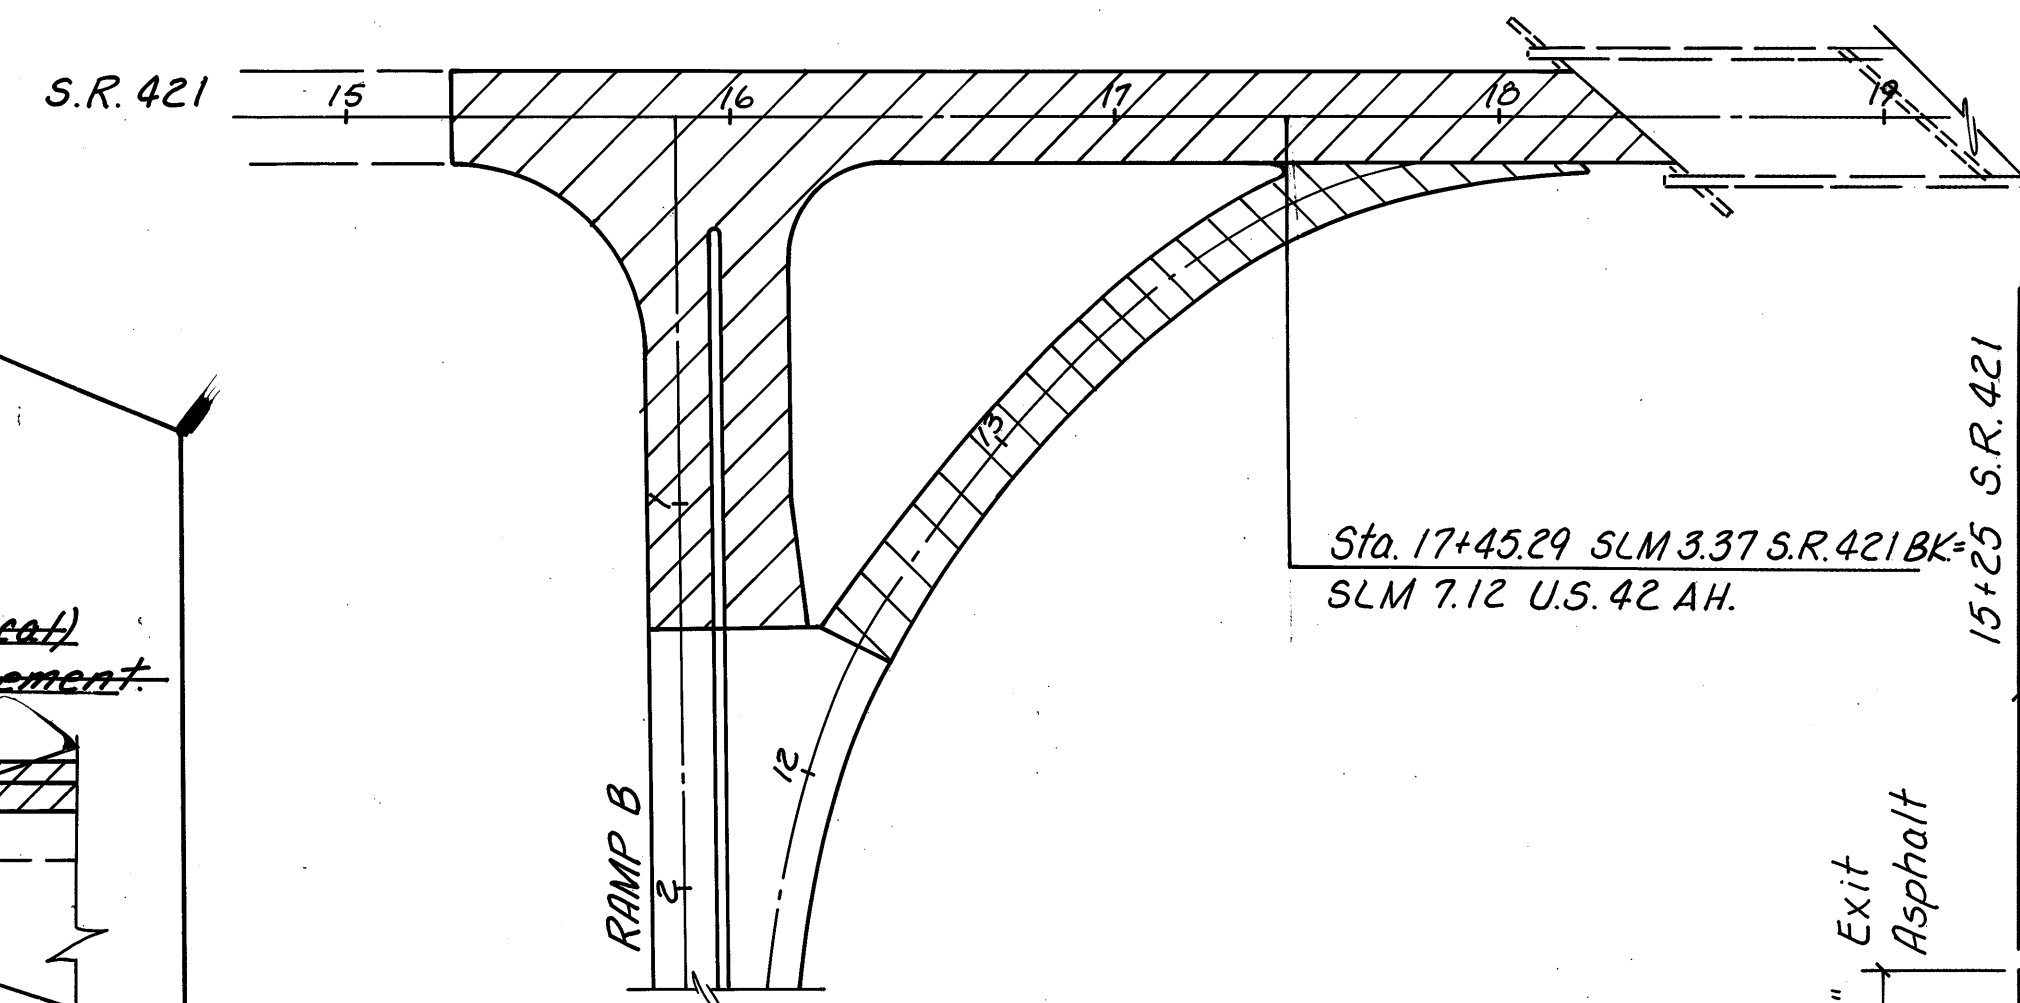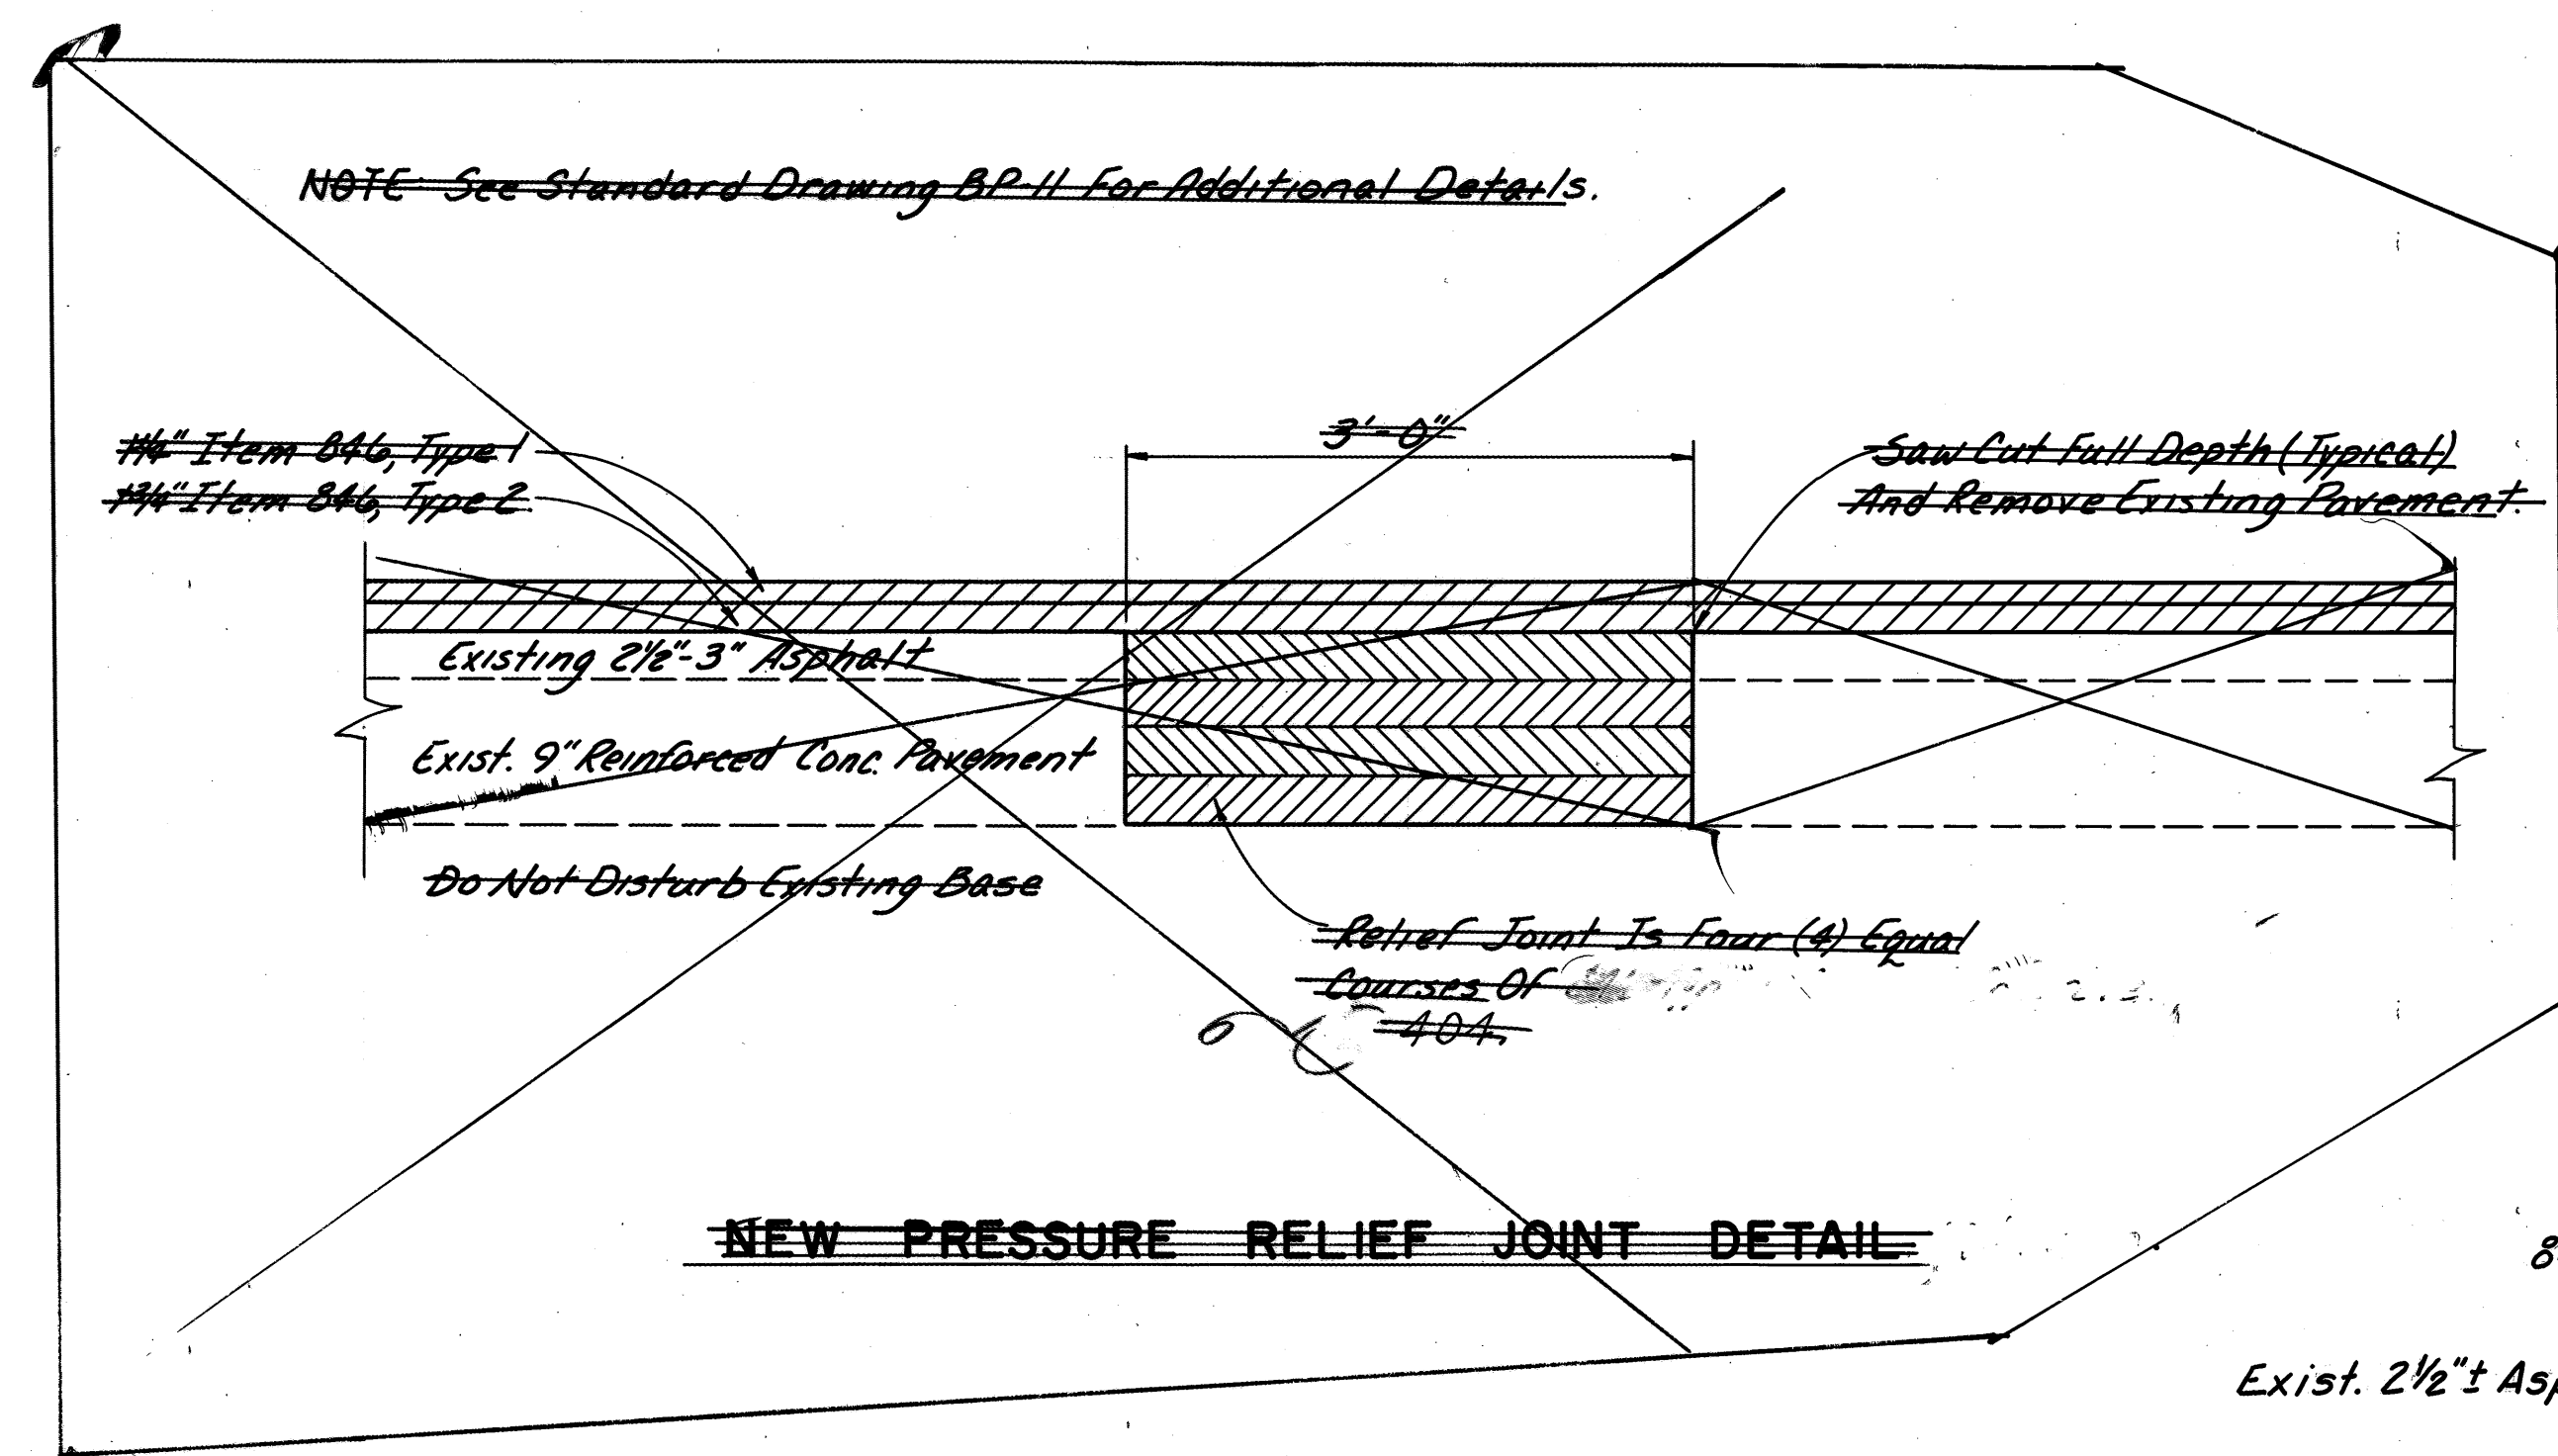


SPECIAL PLANING DETAILS AT MED - 42 - 0688 AND APPROACH RAMP

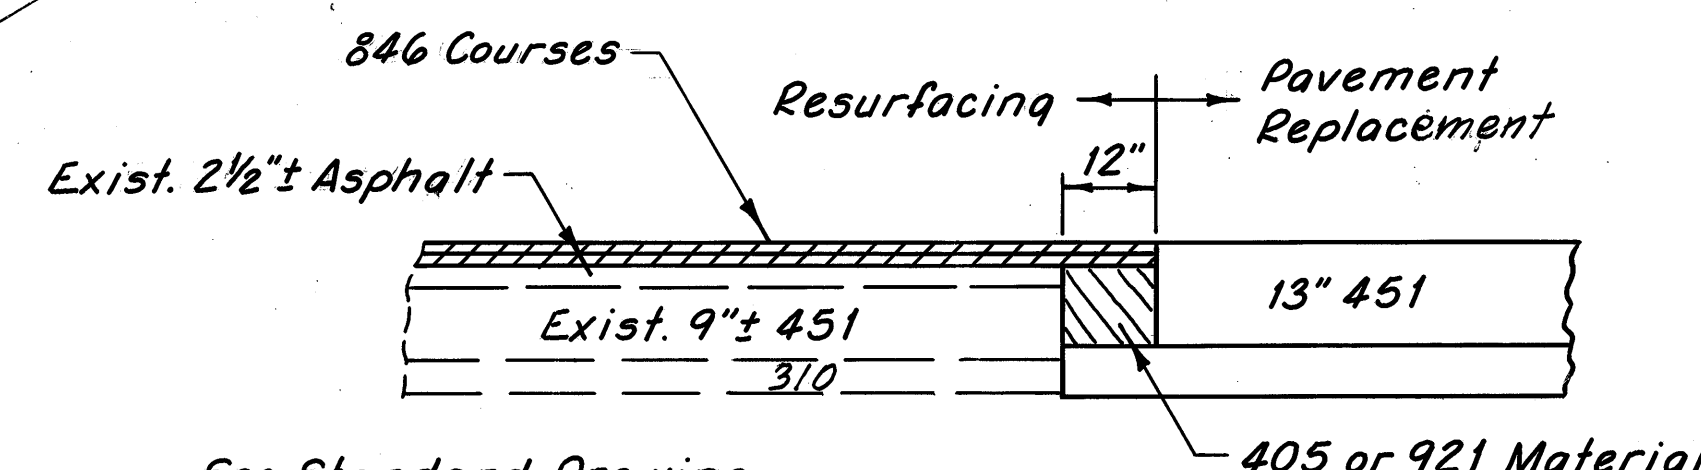


See Standard Drawing BP-11 for additional details and notes.

DETAIL OF TYPE C PRESSURE RELIEF JOINT

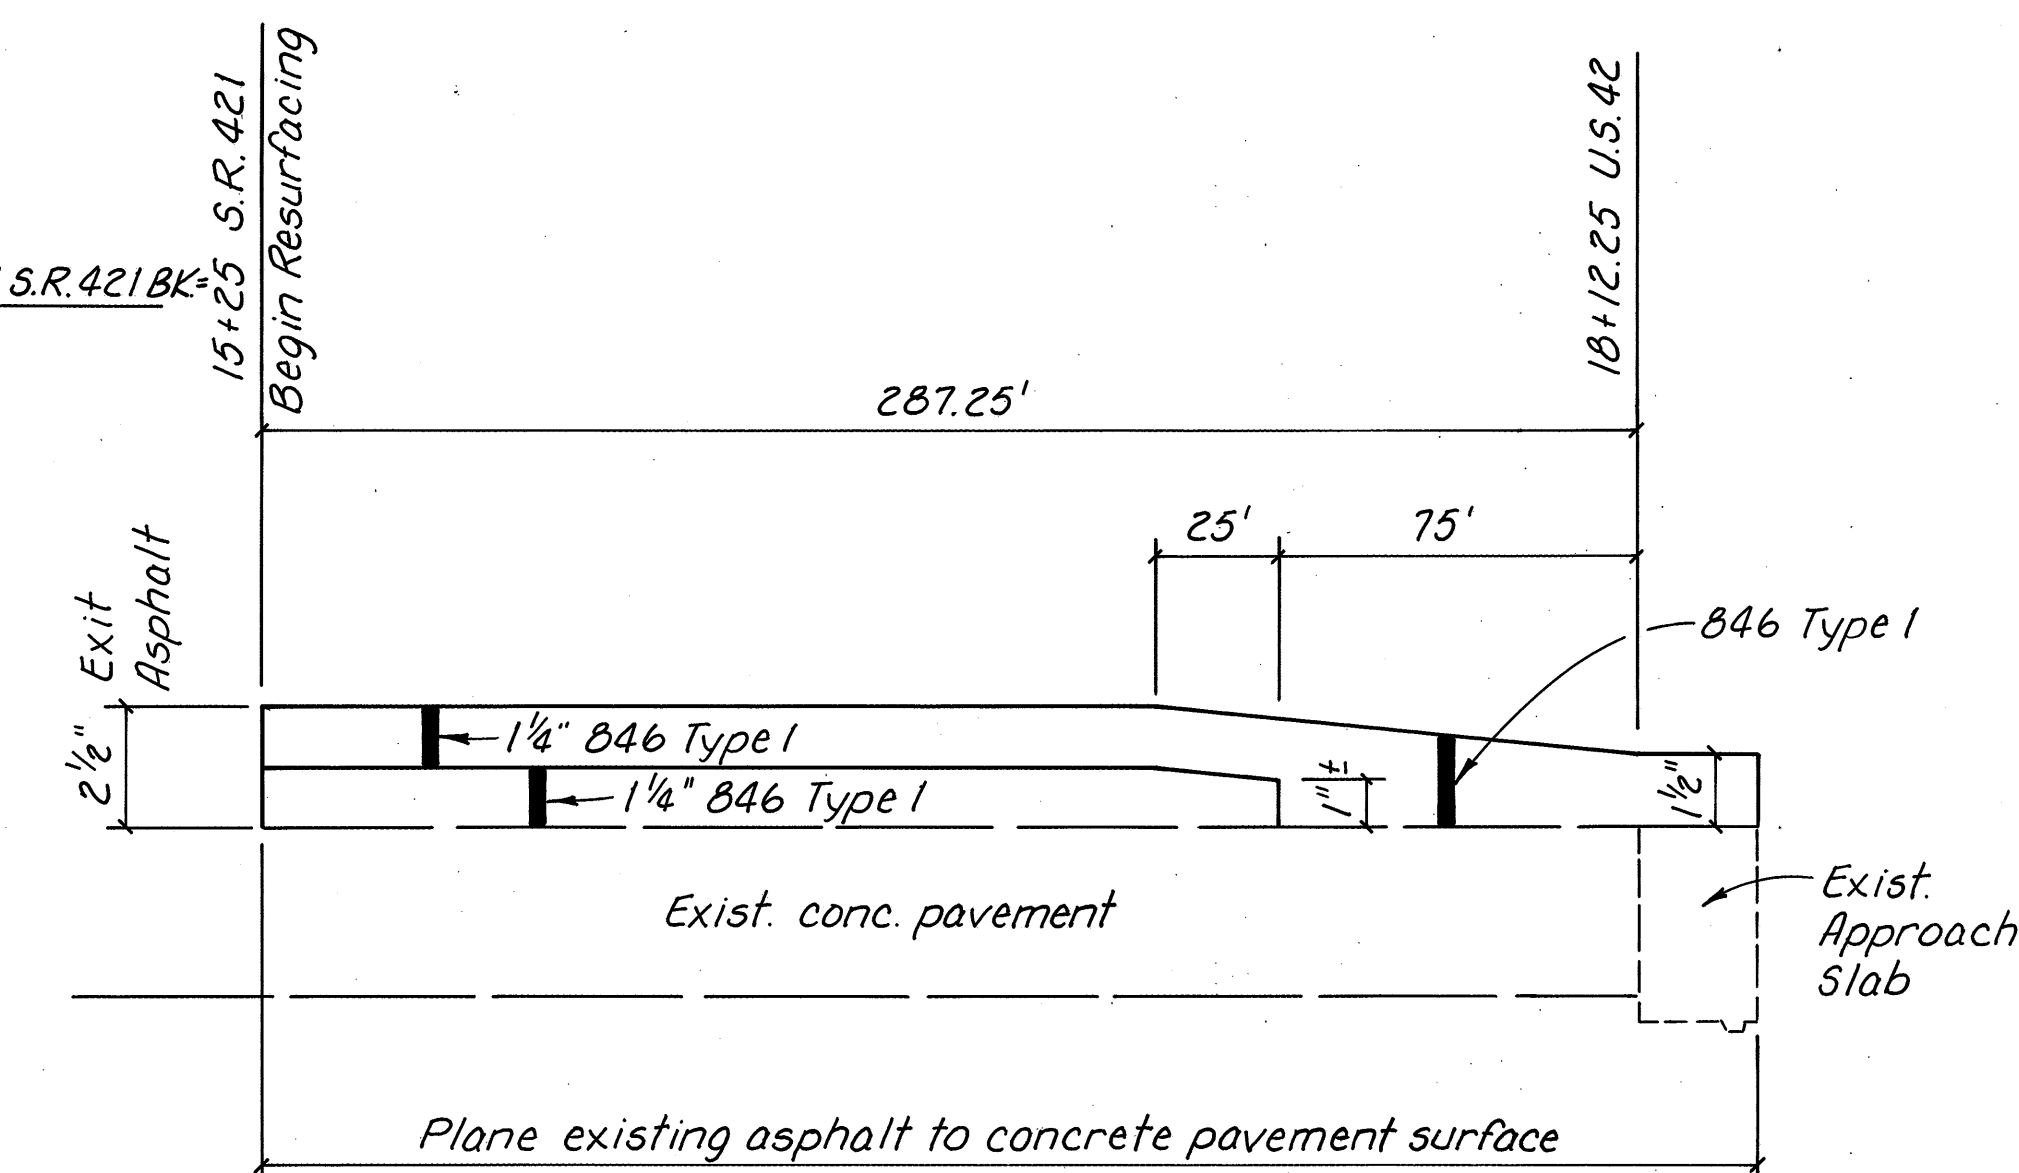


S.R. 421 & U.S. 42 AT MED - 42 - 0688

NOTE: See Standard Drawing BP-11 For Additional Details.

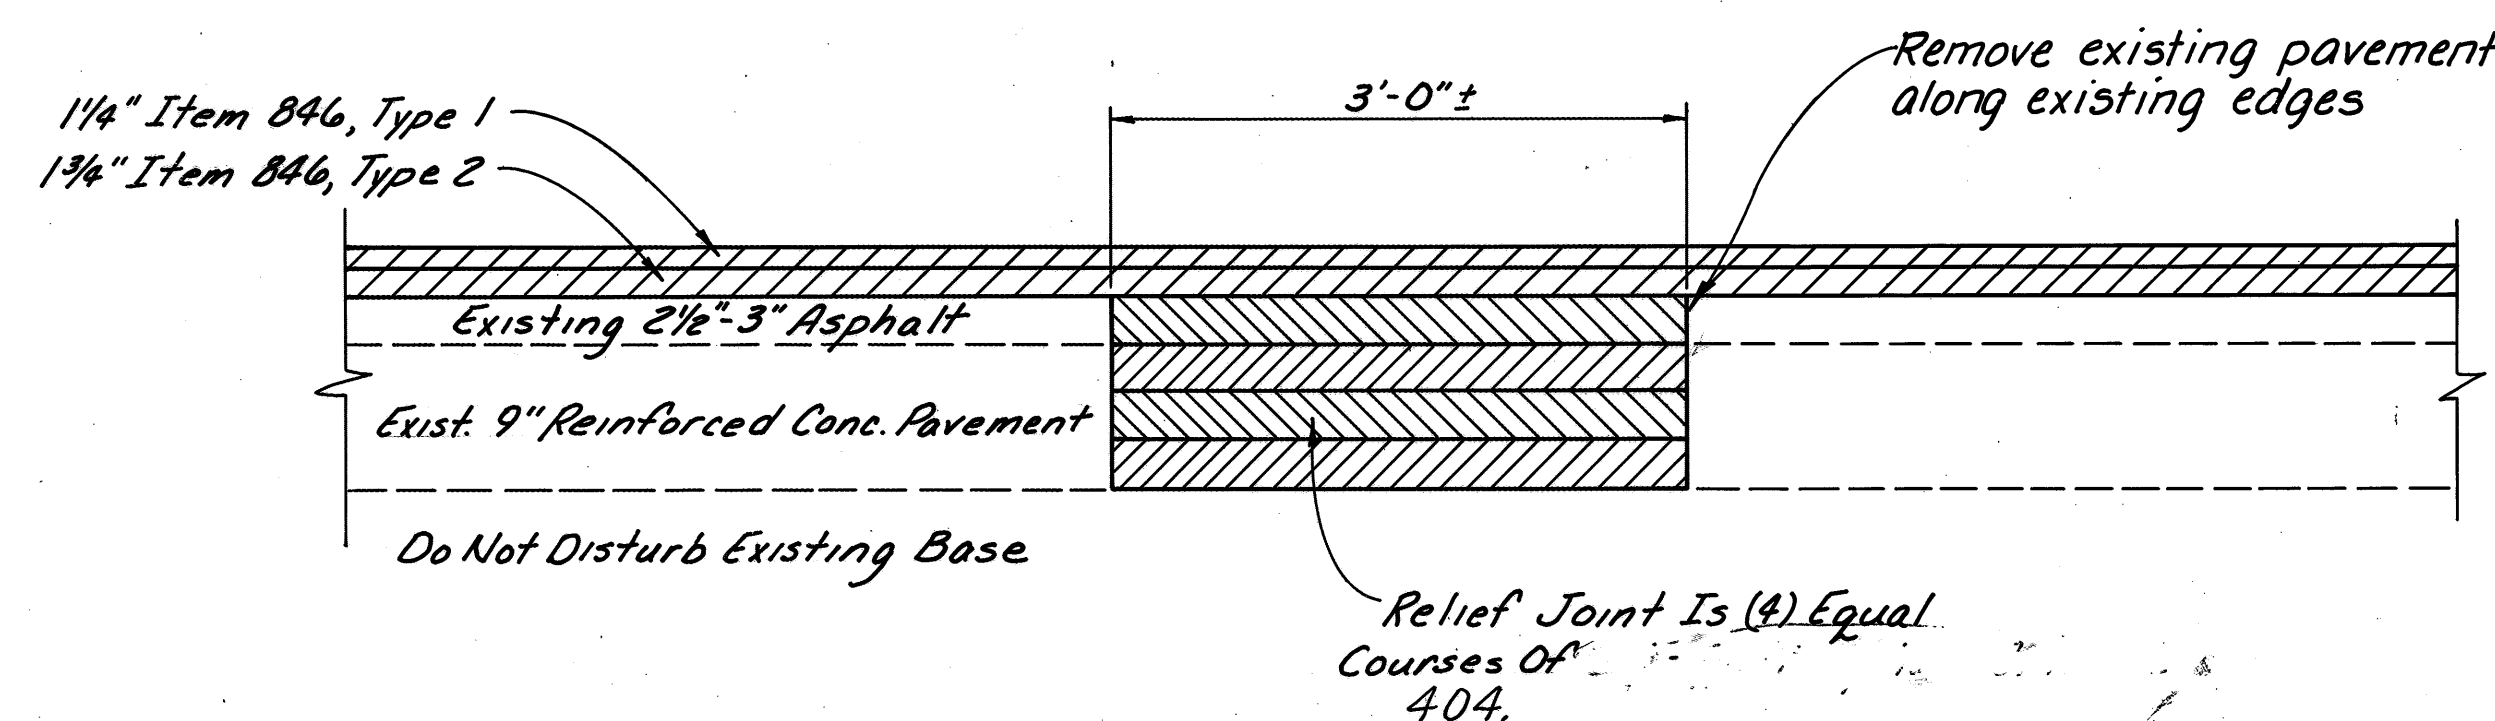


FULL DEPTH RIGID PAVT REMOVAL AND FLEXIBLE REPLACEMENT

NOTE: 605 Aggregate Drains shall be provided at the end(s) of each replacement pressure relief joint. See Typical Details on Sheet 23.

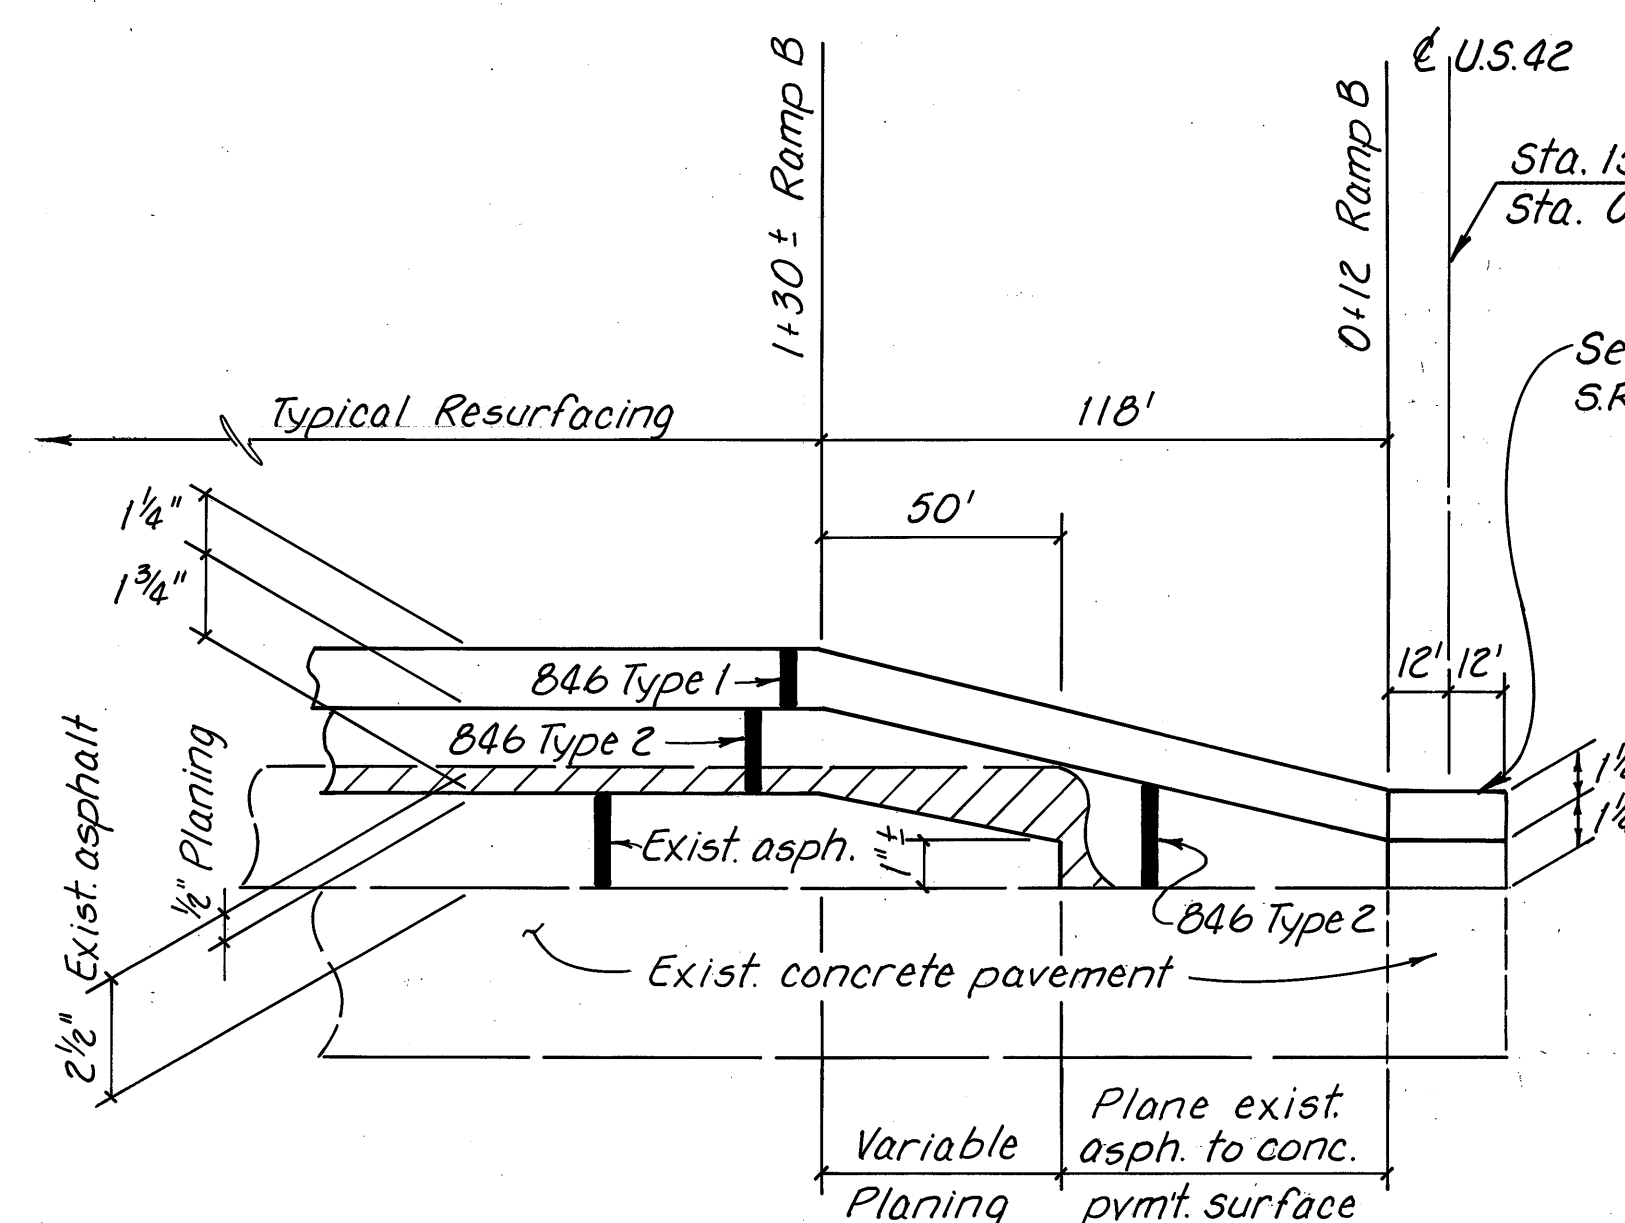


RAMP B & RAMP C - LEFT TURN

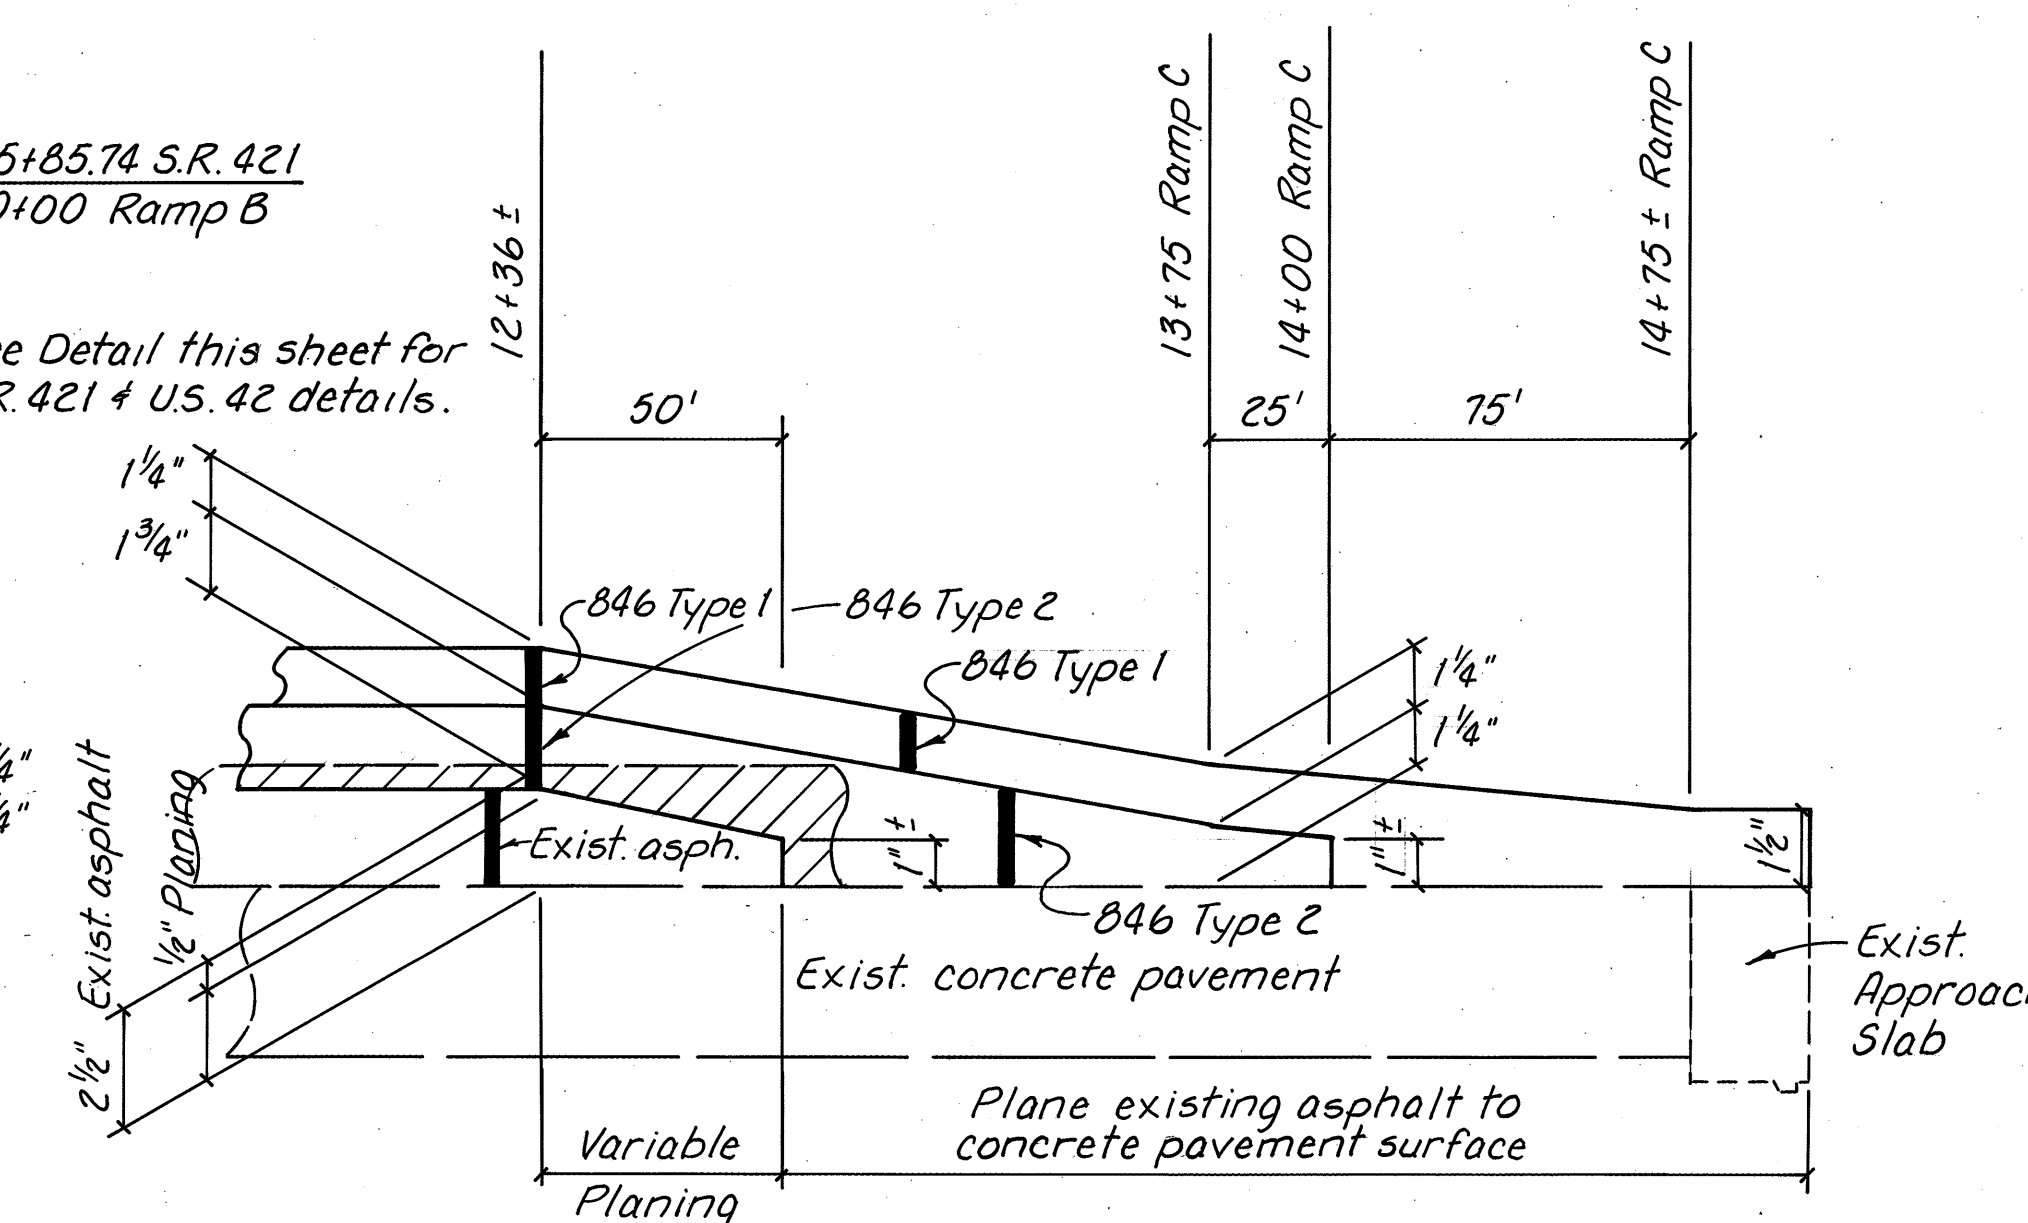


RAMP C - RIGHT TURN

NOTES:
1. Subbase Removal, Disposal And Leveling Shall Be Included With Item 202, Median Pavement Removed, As Per Plan, For Payment.
2. See Standard Drawing MC-6 For All Other Details.

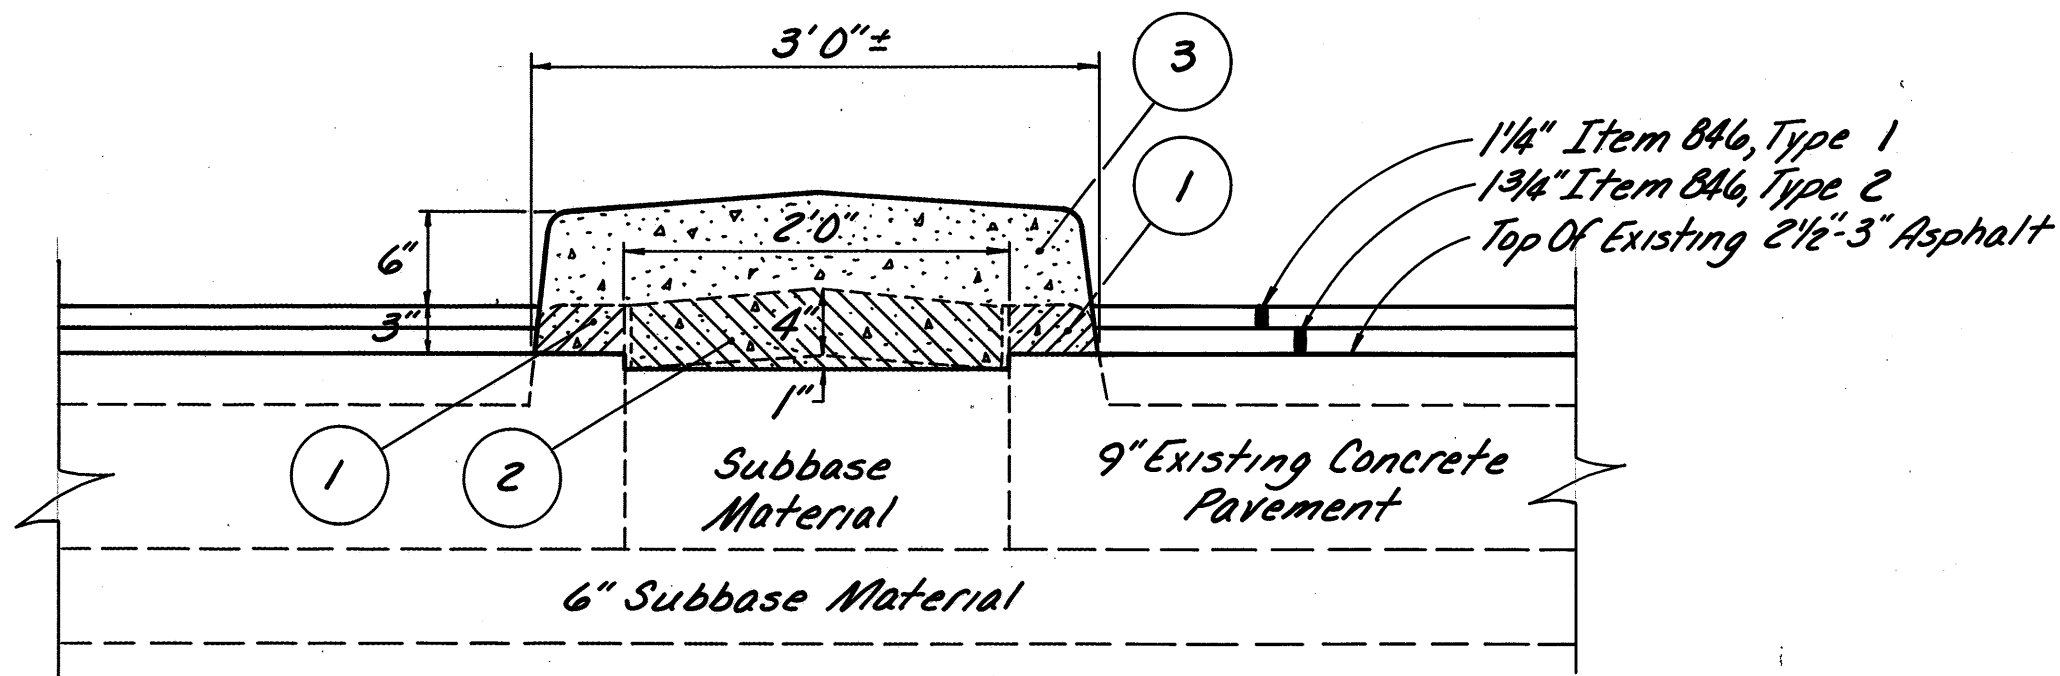

- 1 Item 202, Curb Removed, As Per Plan
- 2 Item 202, Median Pavement Removed, As Per Plan
- 3 Item 612, Concrete Median


MEDIAN PAVEMENT REMOVAL & CONSTRUCTION DETAIL

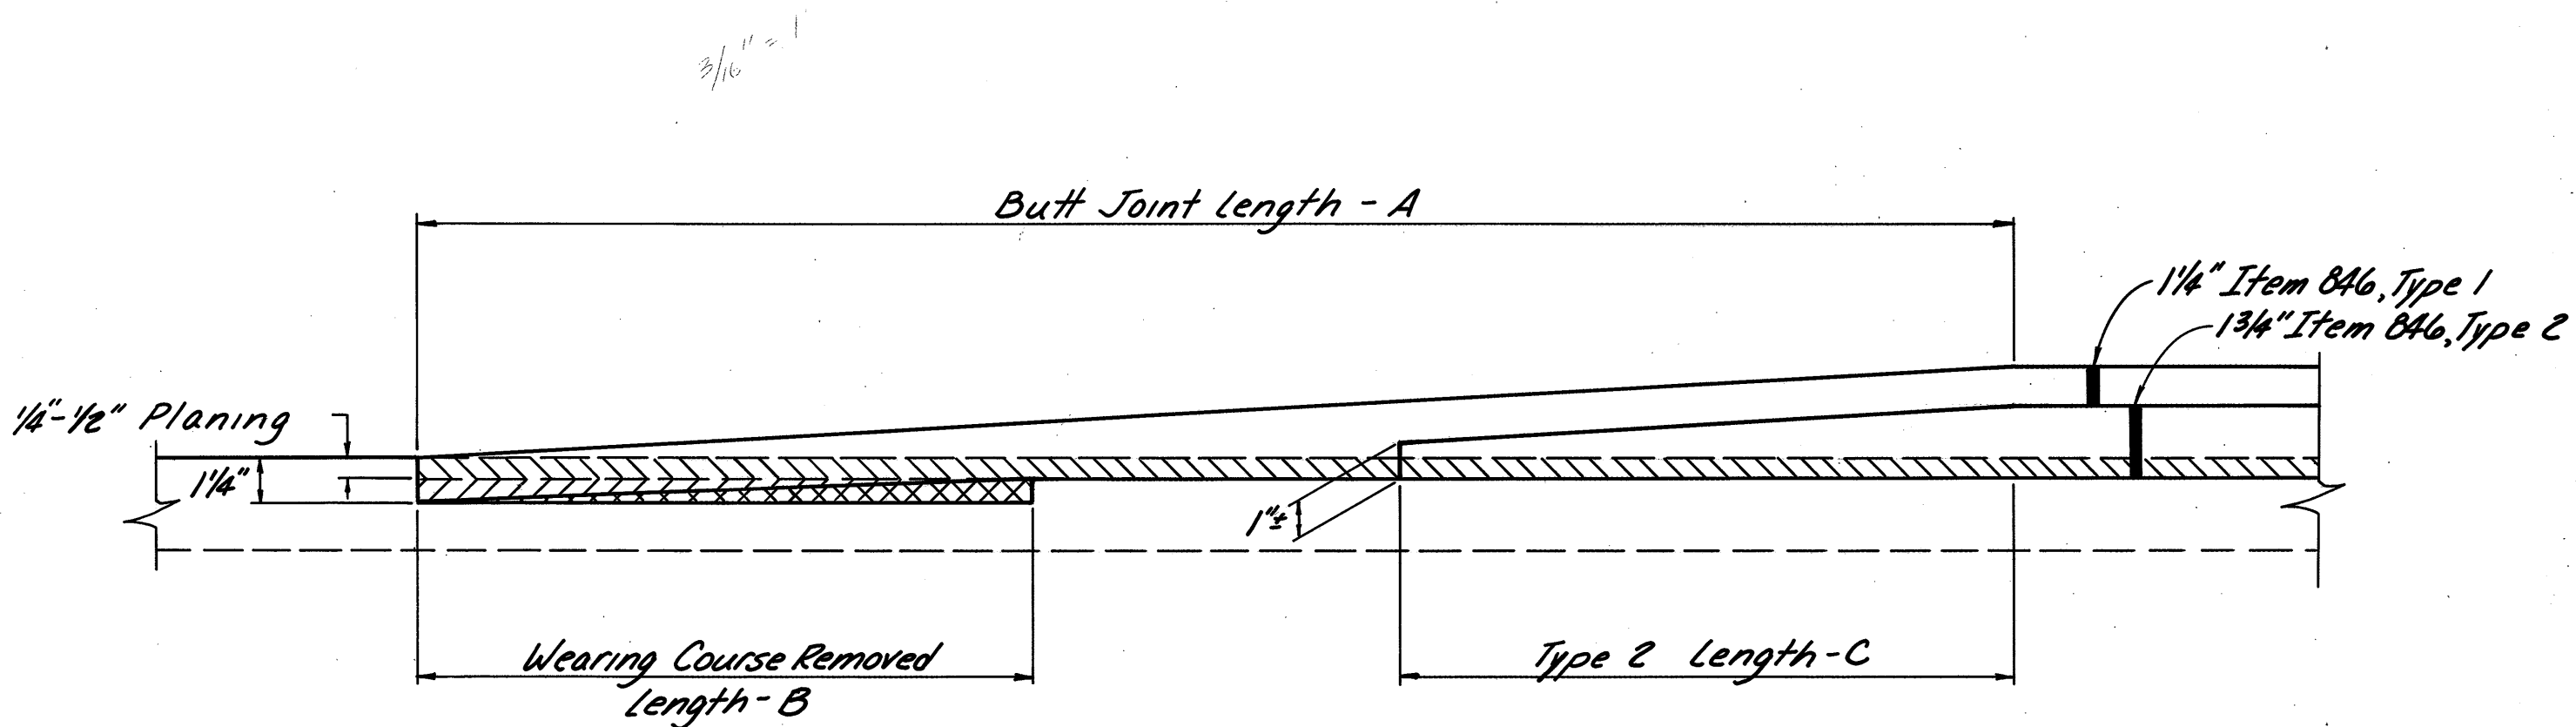


Butt Joint Length - A	Wearing Course Removed Length - B	Type 2 Length - C
25'	7'-6"	7'-6"
100'	30'-0"	30'-0"
200'	60'-0"	60'-0"

NOTE: See Standard Drawing BP-5 For All Remaining Details.


BUTT JOINT DETAIL

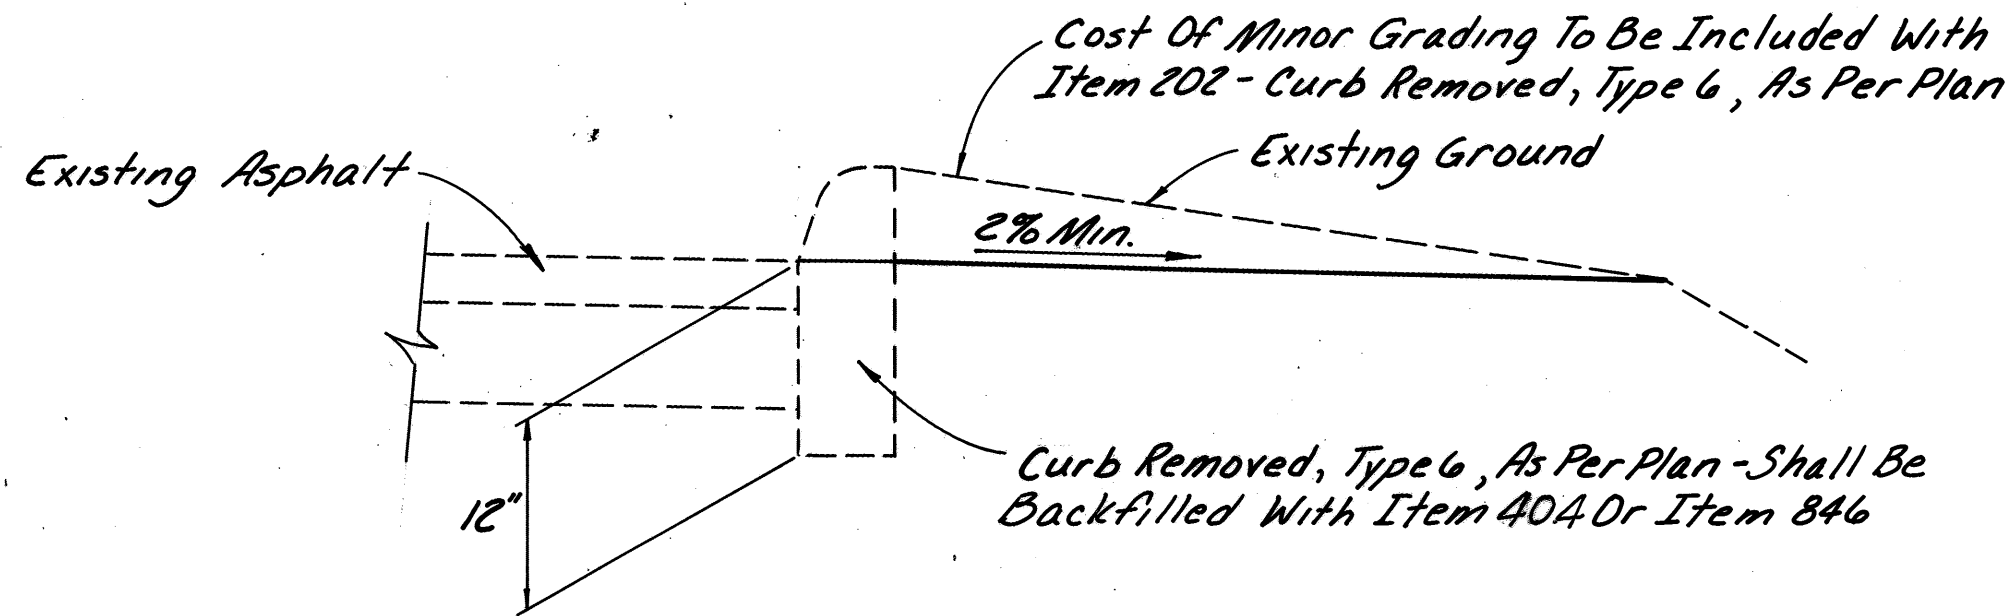


CURB REMOVAL DETAIL

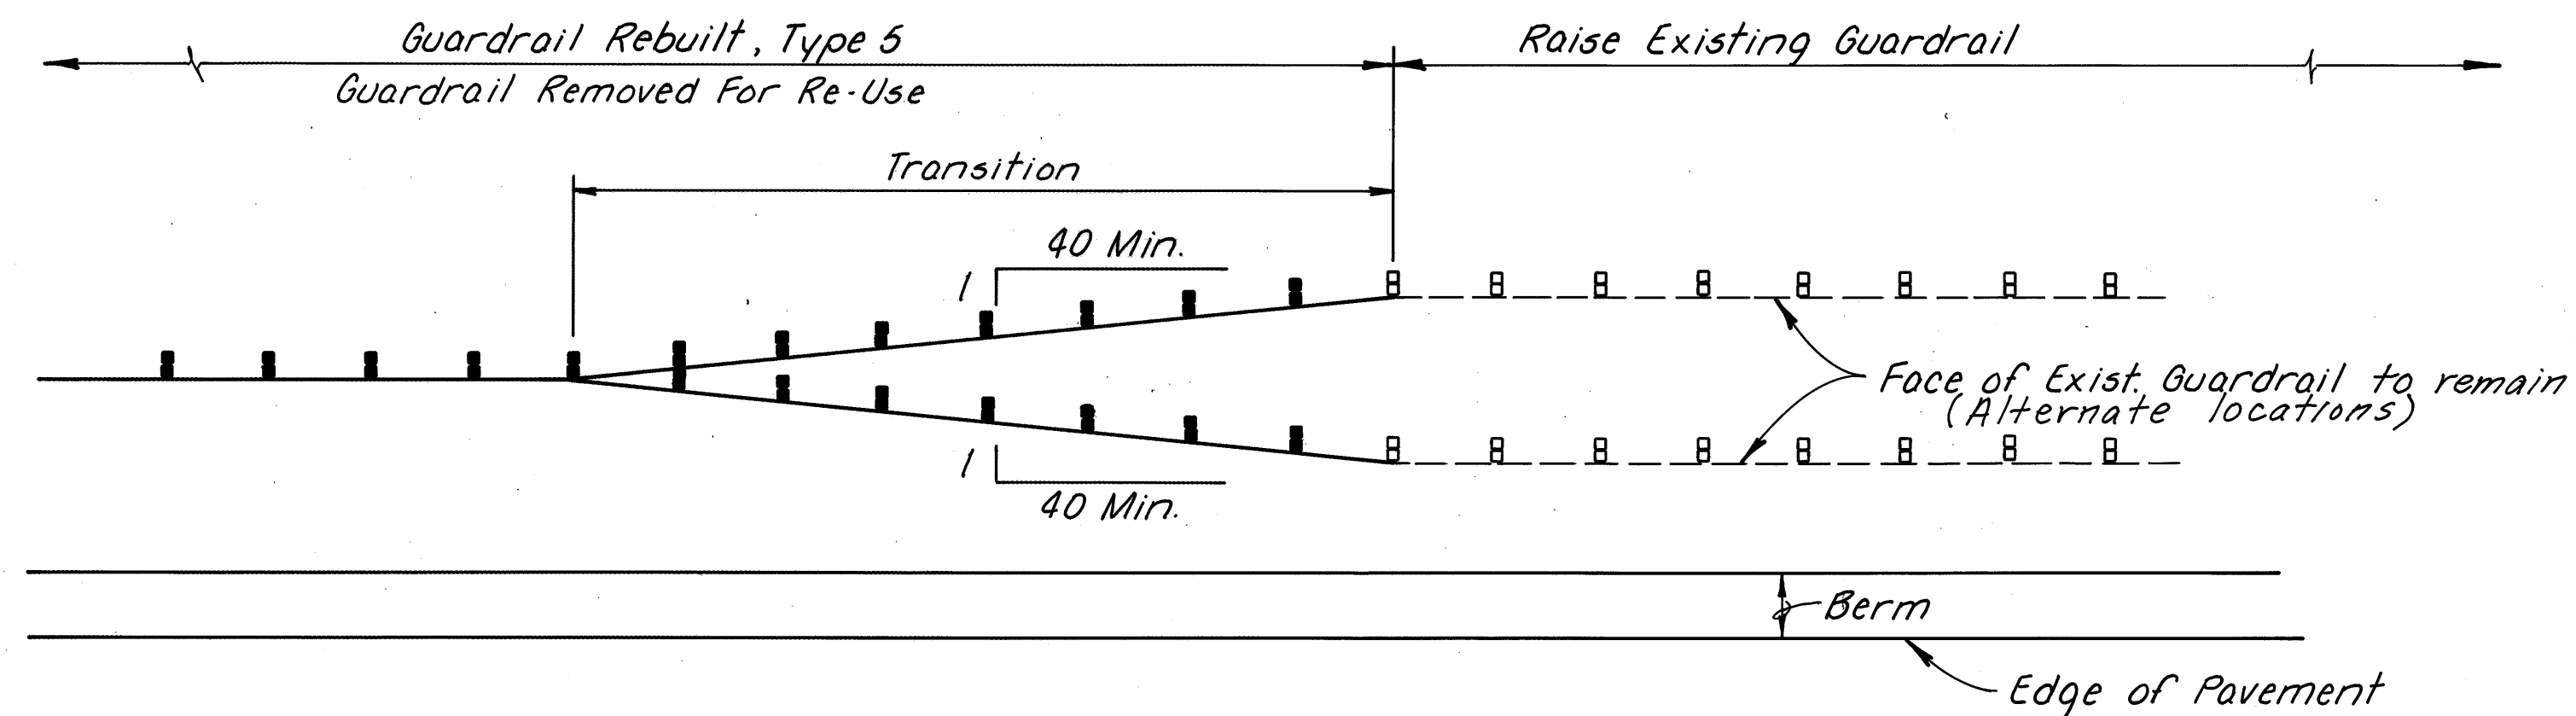


TYPICAL TRANSITION DETAIL
MED-42-0539 L&R & MED-42-0574 (B3 Overpass)

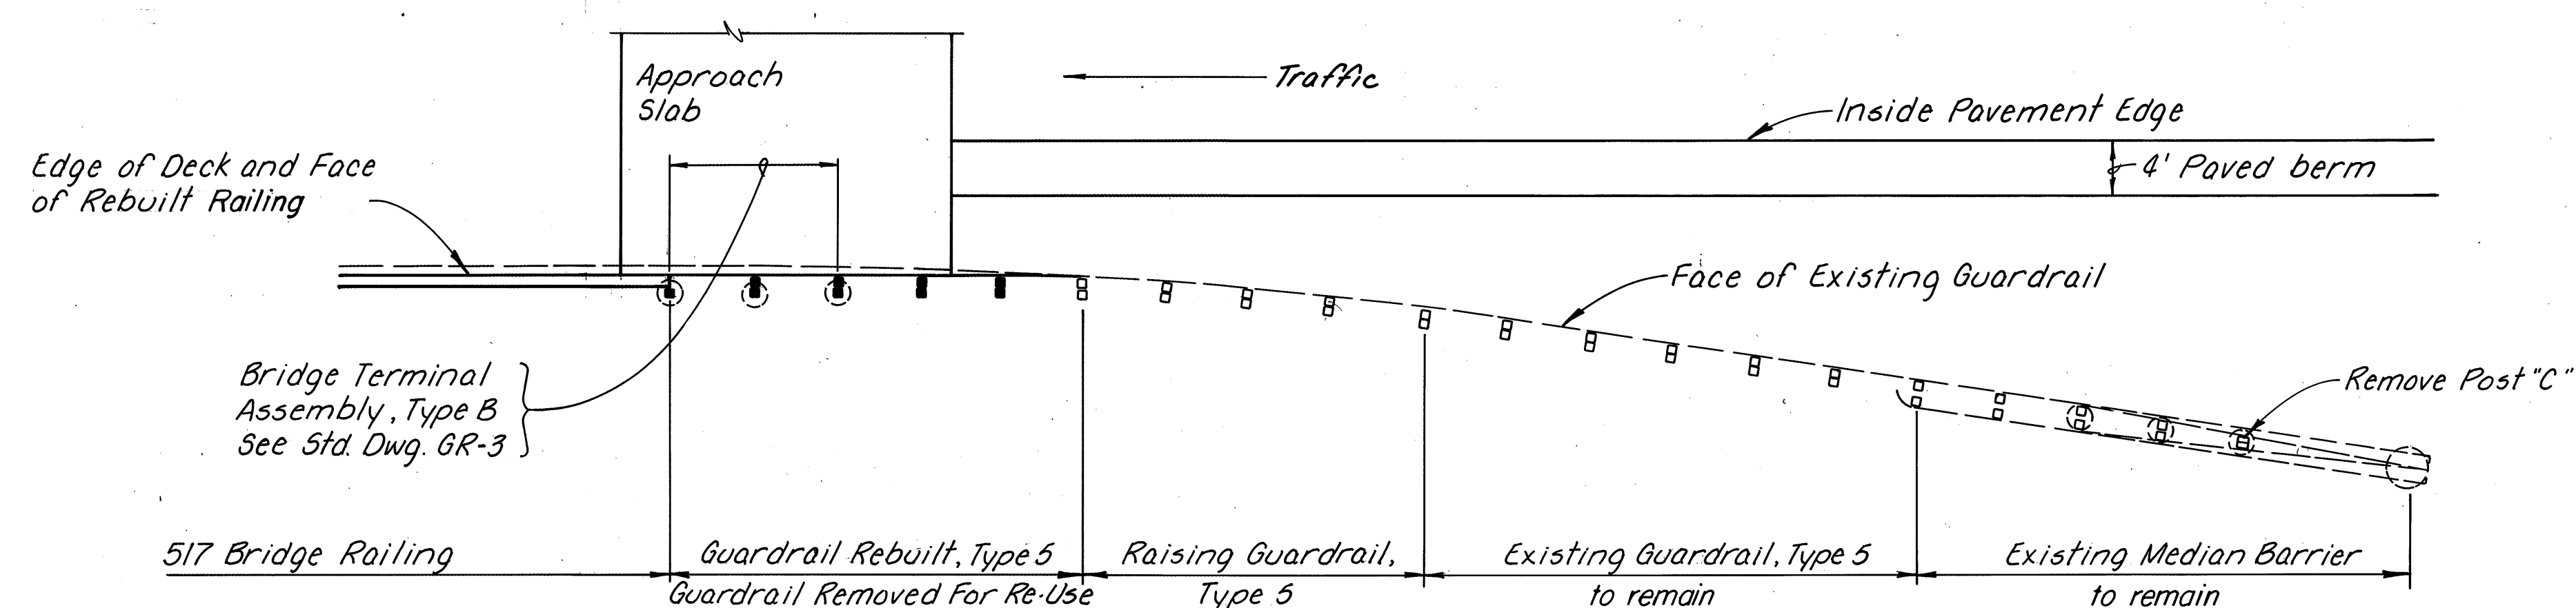

LEADING MEDIAN DETAIL
MED-42-0460, MED-42-0589, & MED-224-1276

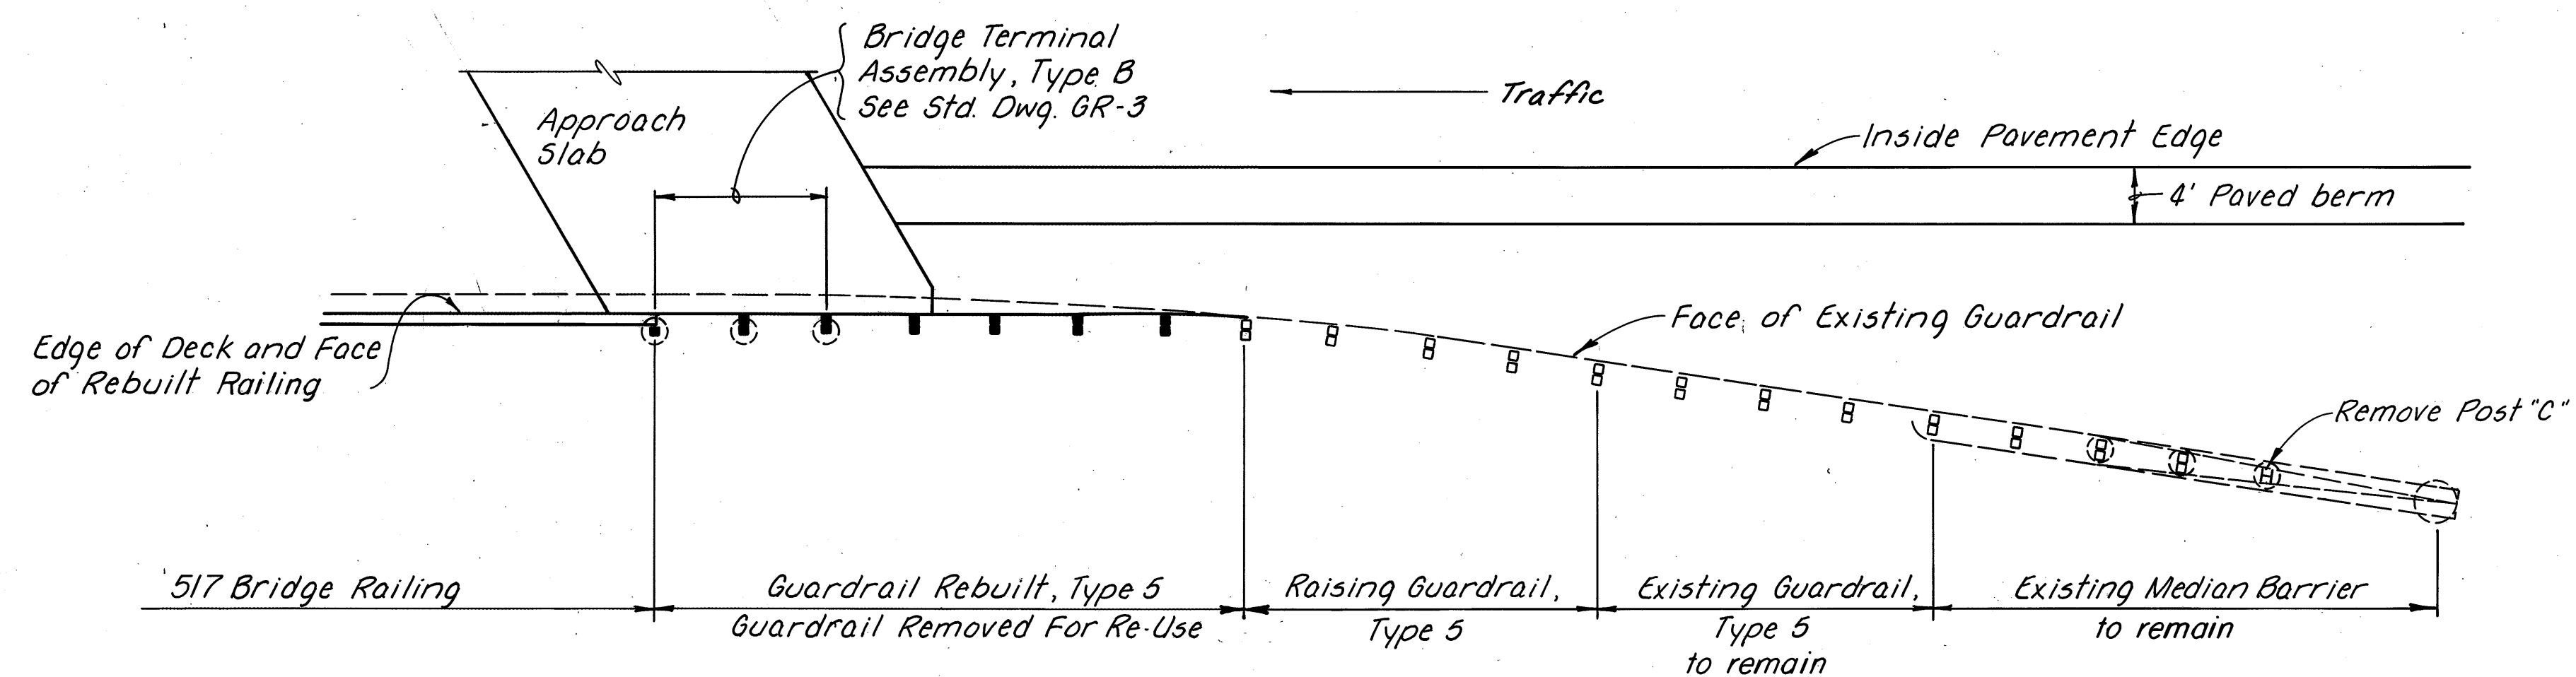


LEADING MEDIAN DETAIL
MED-42-0539

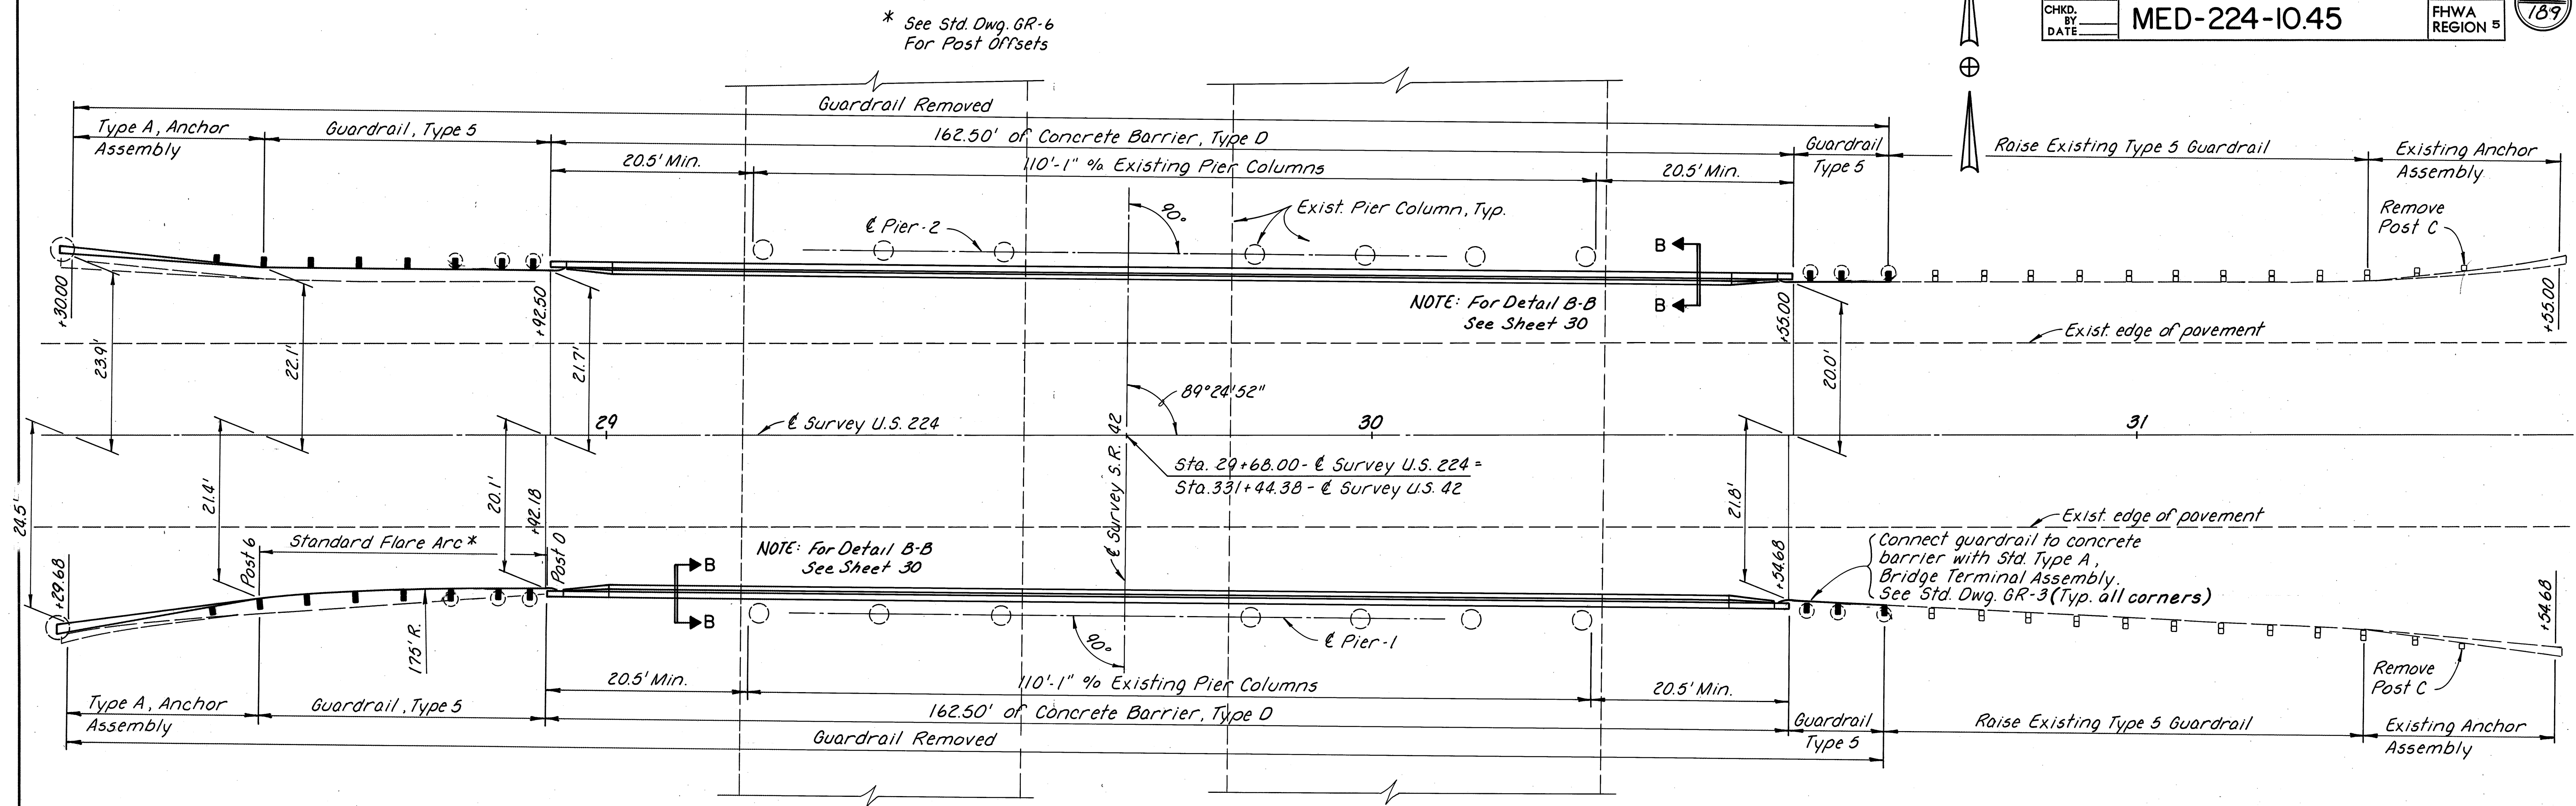


GUARDRAIL & BARRIER DETAILS

UNDER MED-42-0310 L/R

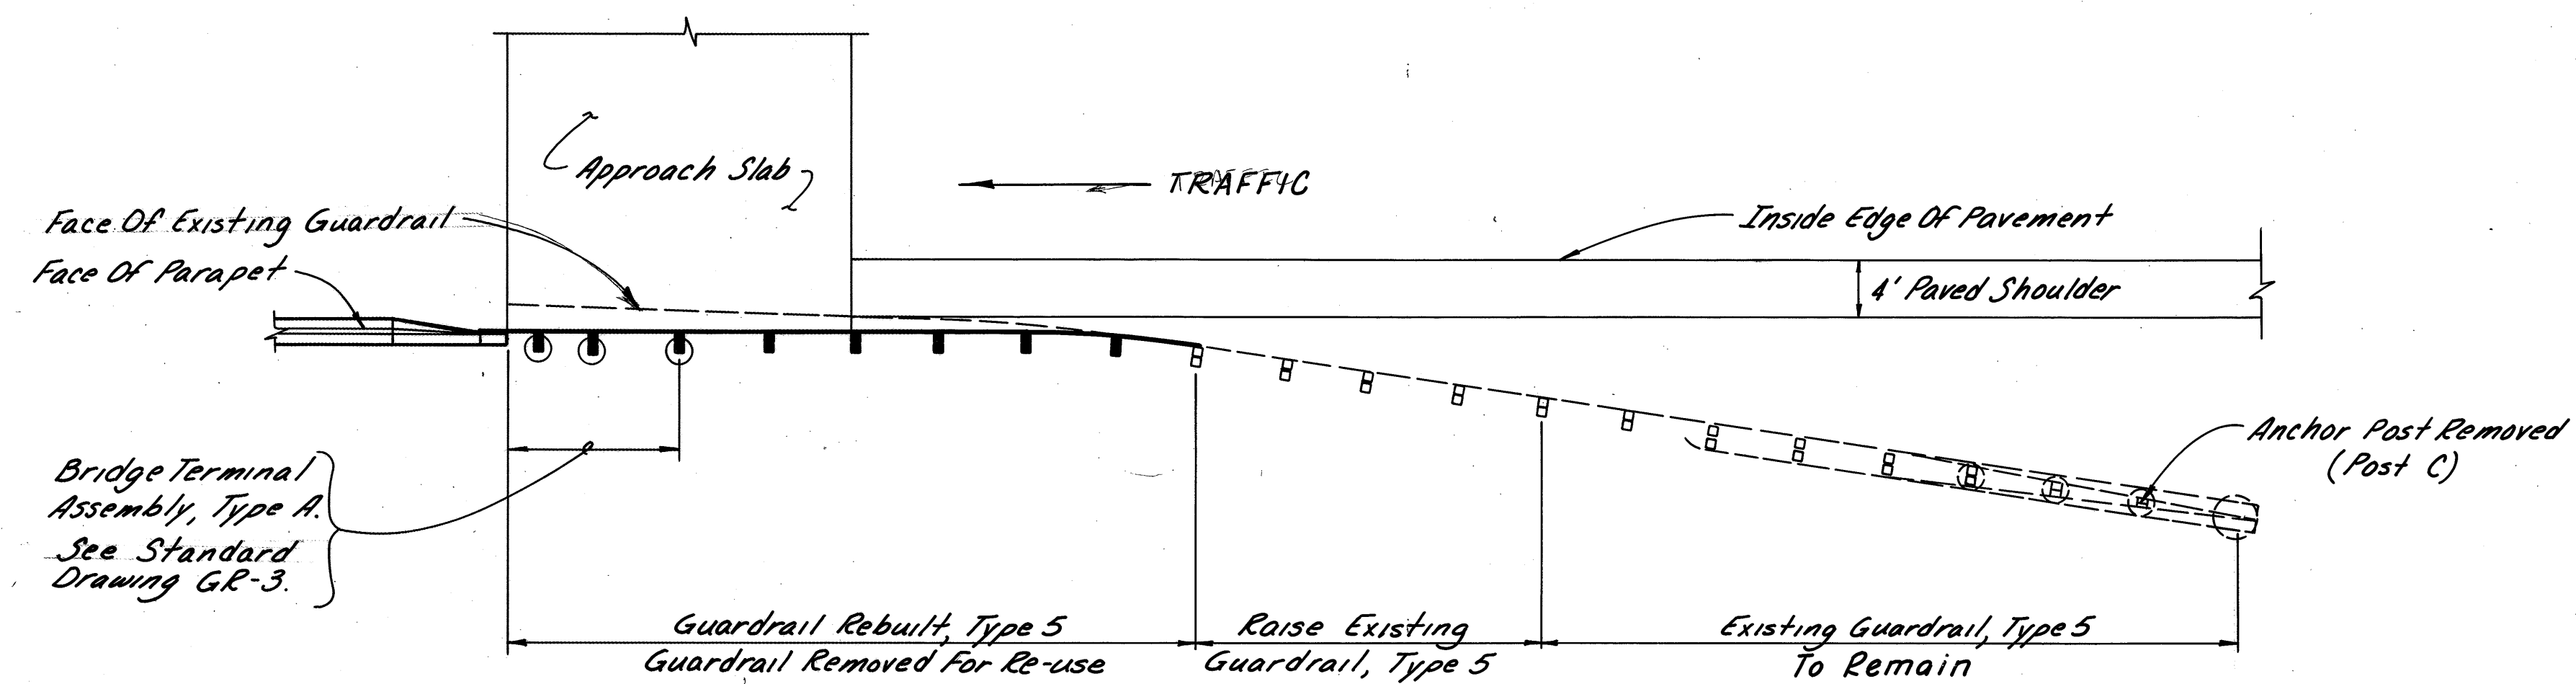


LEADING END MEDIAN DETAIL

MED-42-0310

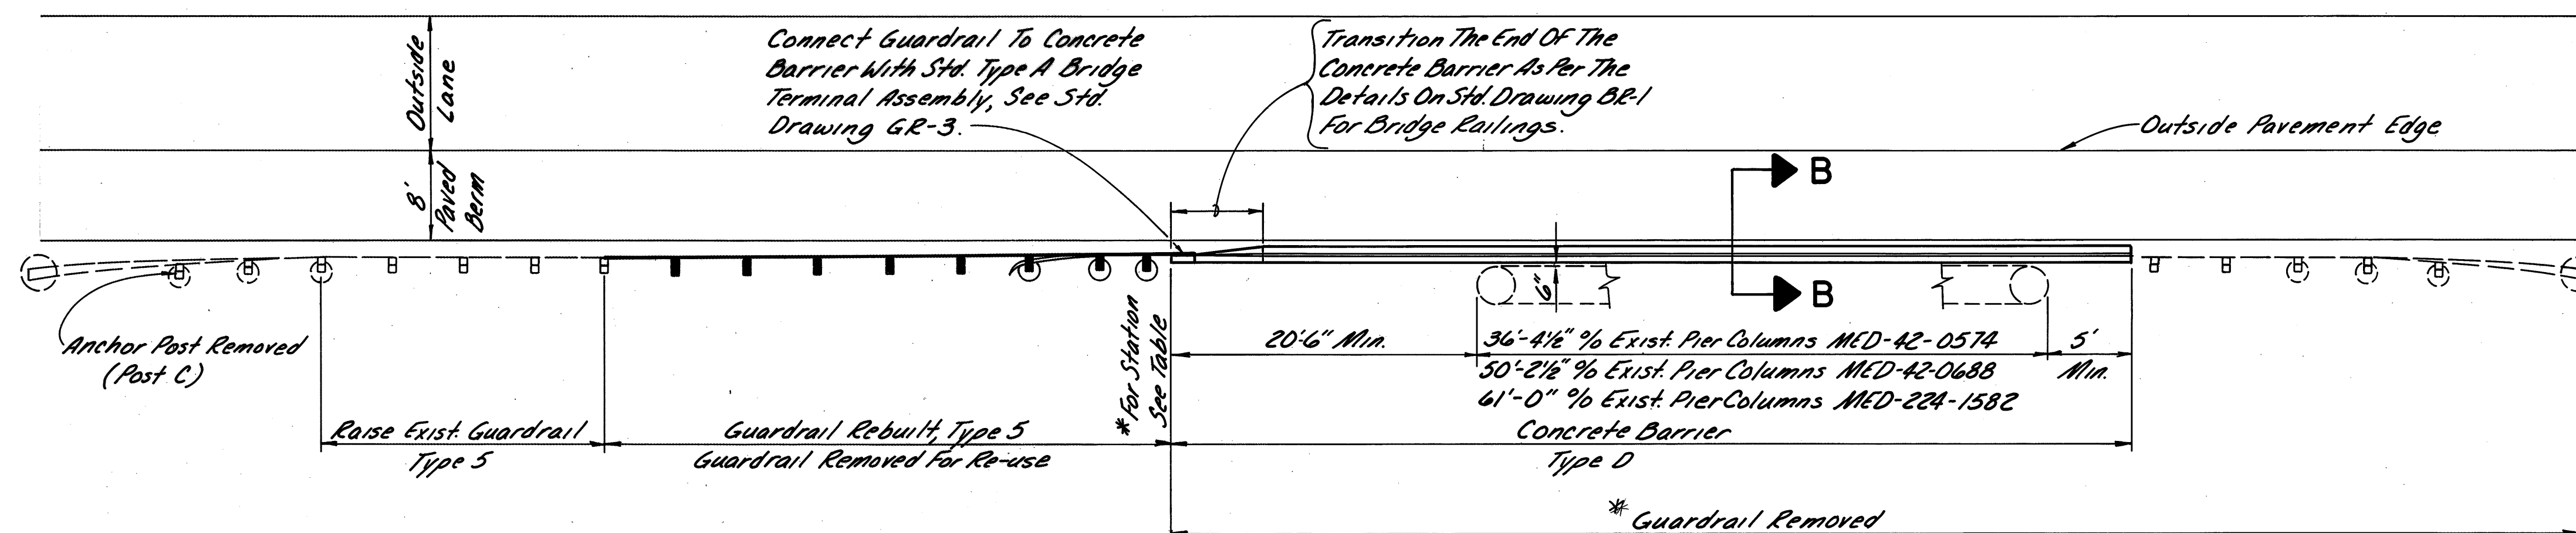


PLAN AT PIERS
 MED-42-0574 , MED-42-0688
 & MED-224-1582


LOCATION	L/R	*STATION
MED-42-0323	R	336+36.8±
MED-42-0323	L	336+91.0±
MED-42-0432	R	395+20.9±
MED-42-0432	L	395+65.1±
MED-42-0574	R	499+83.4±
MED-42-0574	L	500+166±
MED-42-0688	R	558+85.8±
MED-42-0688	L	561+32.1±
MED-224-1582	R	844+94±
MED-224-1582	L	1A+76.58± Ramp "F"

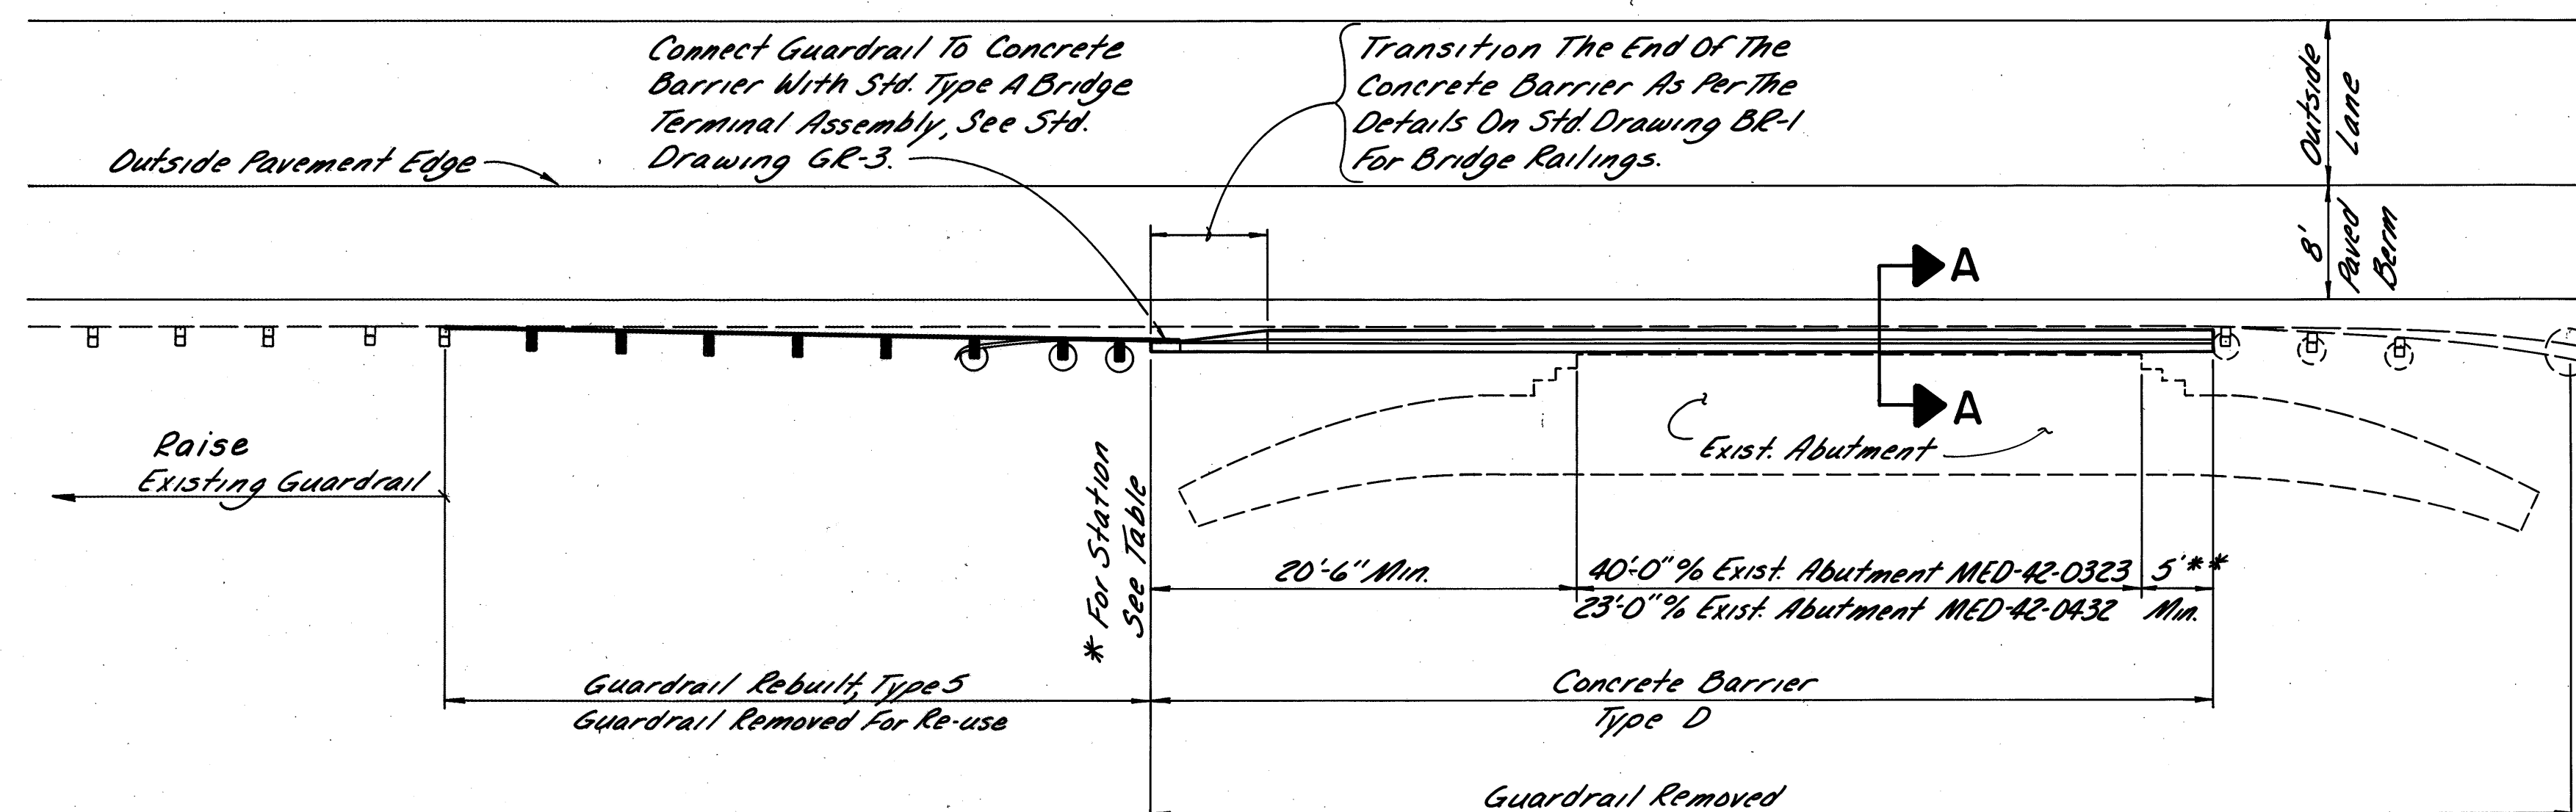


PLAN AT ABUTMENTS
 MED-42-0323 & MED-42-0432

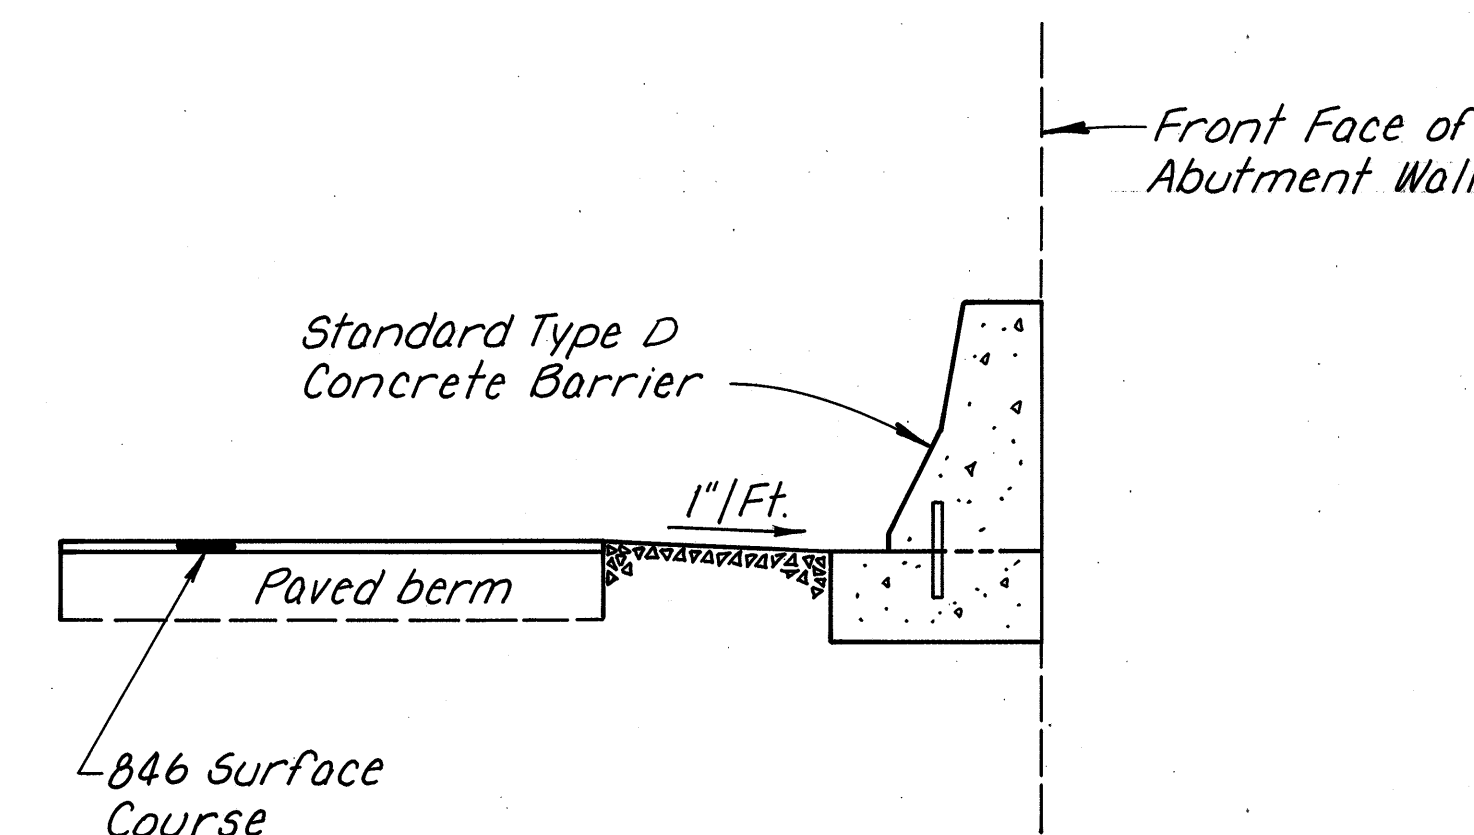

SECTION A - A

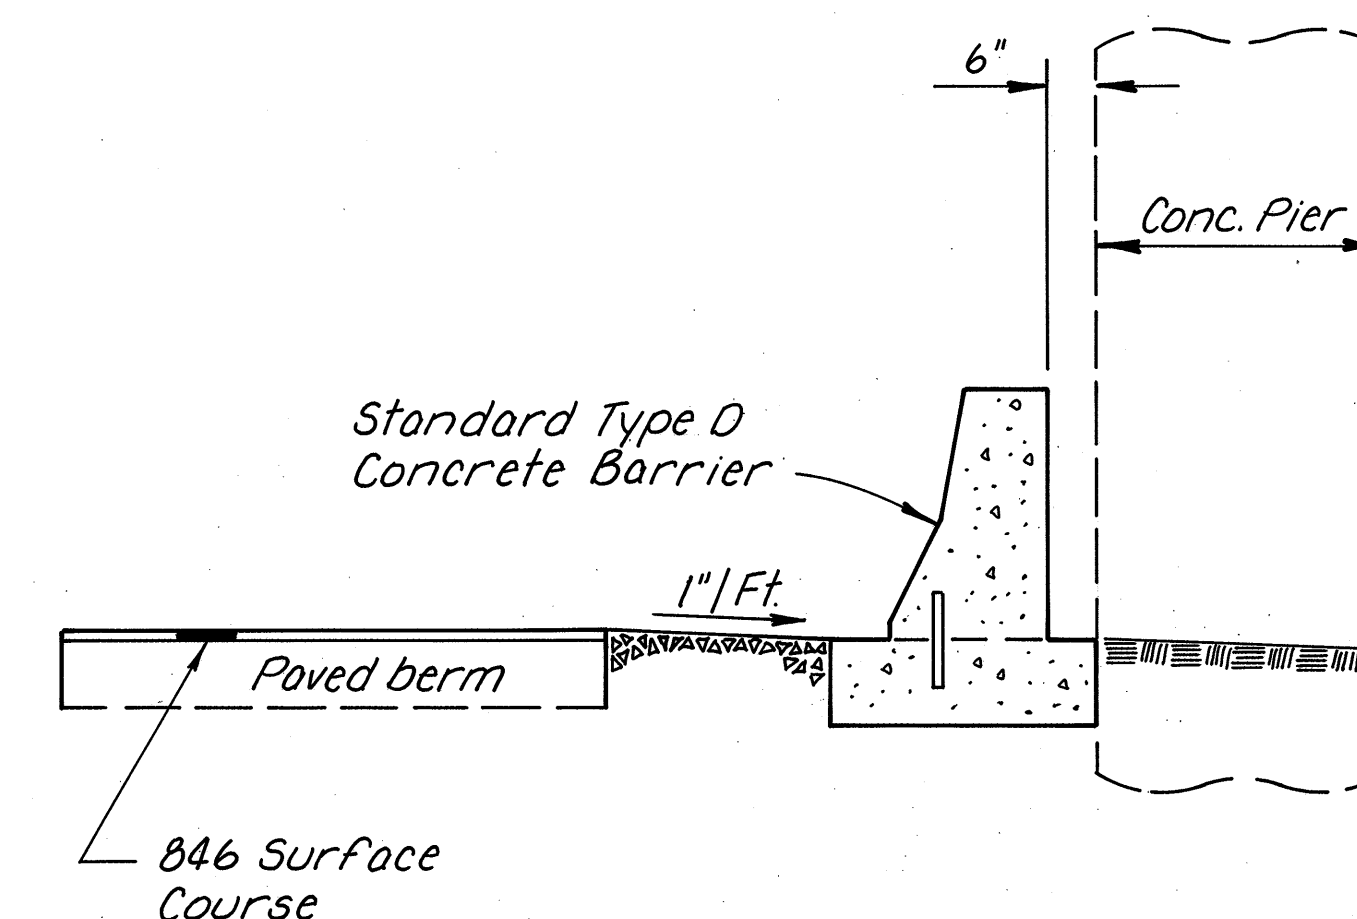


SECTION B - B

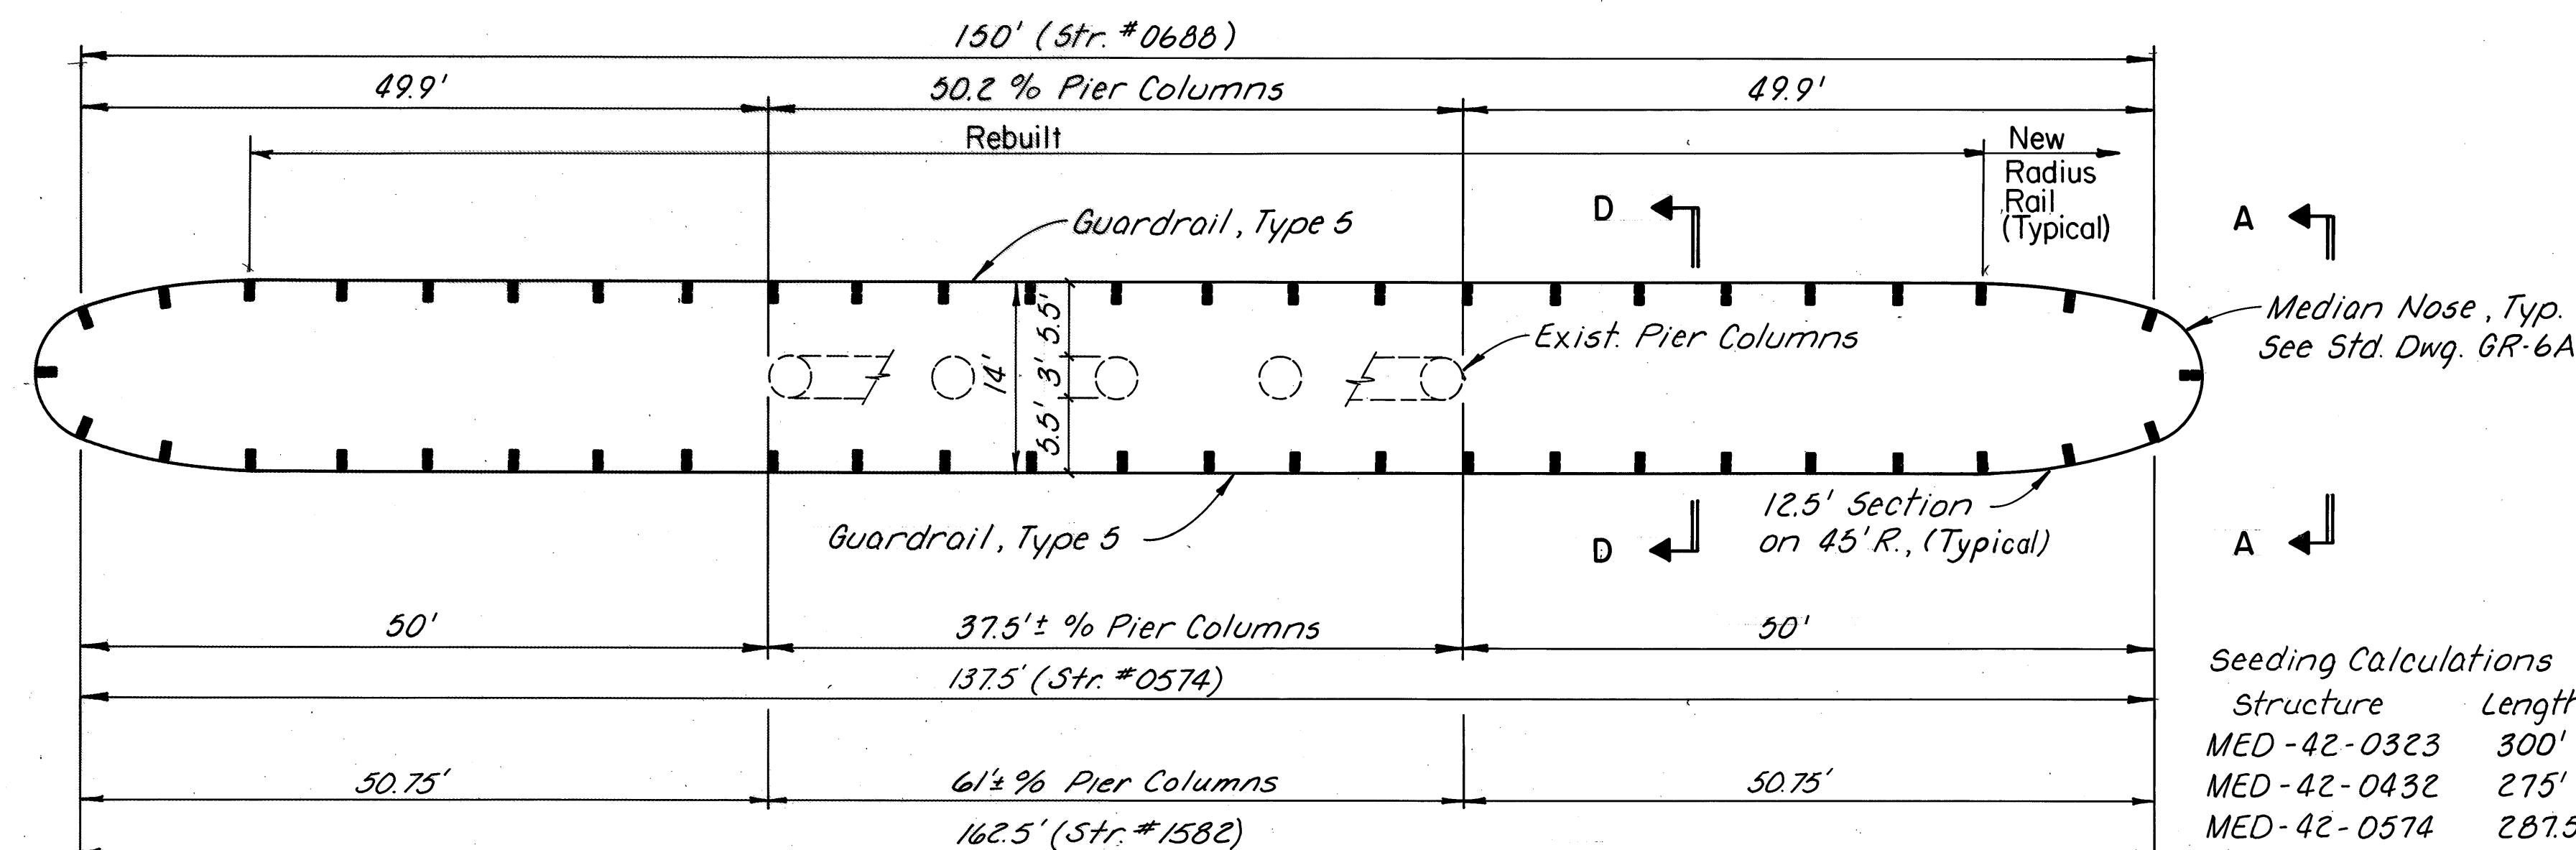

Seeding Calculations

Structure	Length	Area
MED-42-0323	300'	$300' \times 22' \times \frac{1}{4} = 733.3 \text{ Sq. Yds.}$
MED-42-0432	275'	$275' \times 22' \times \frac{1}{4} = 672.2 \text{ Sq. Yds.}$
MED-42-0574	287.5'	$287.5' \times 22' \times \frac{1}{4} = 702.8 \text{ Sq. Yds.}$
MED-42-0688	300'	$300' \times 22' \times \frac{1}{4} = 733.3 \text{ Sq. Yds.}$
MED-224-1582	312.5'	$312.5' \times 22' \times \frac{1}{4} = 763.9 \text{ Sq. Yds.}$


PLAN OF GUARDRAIL AT PIER

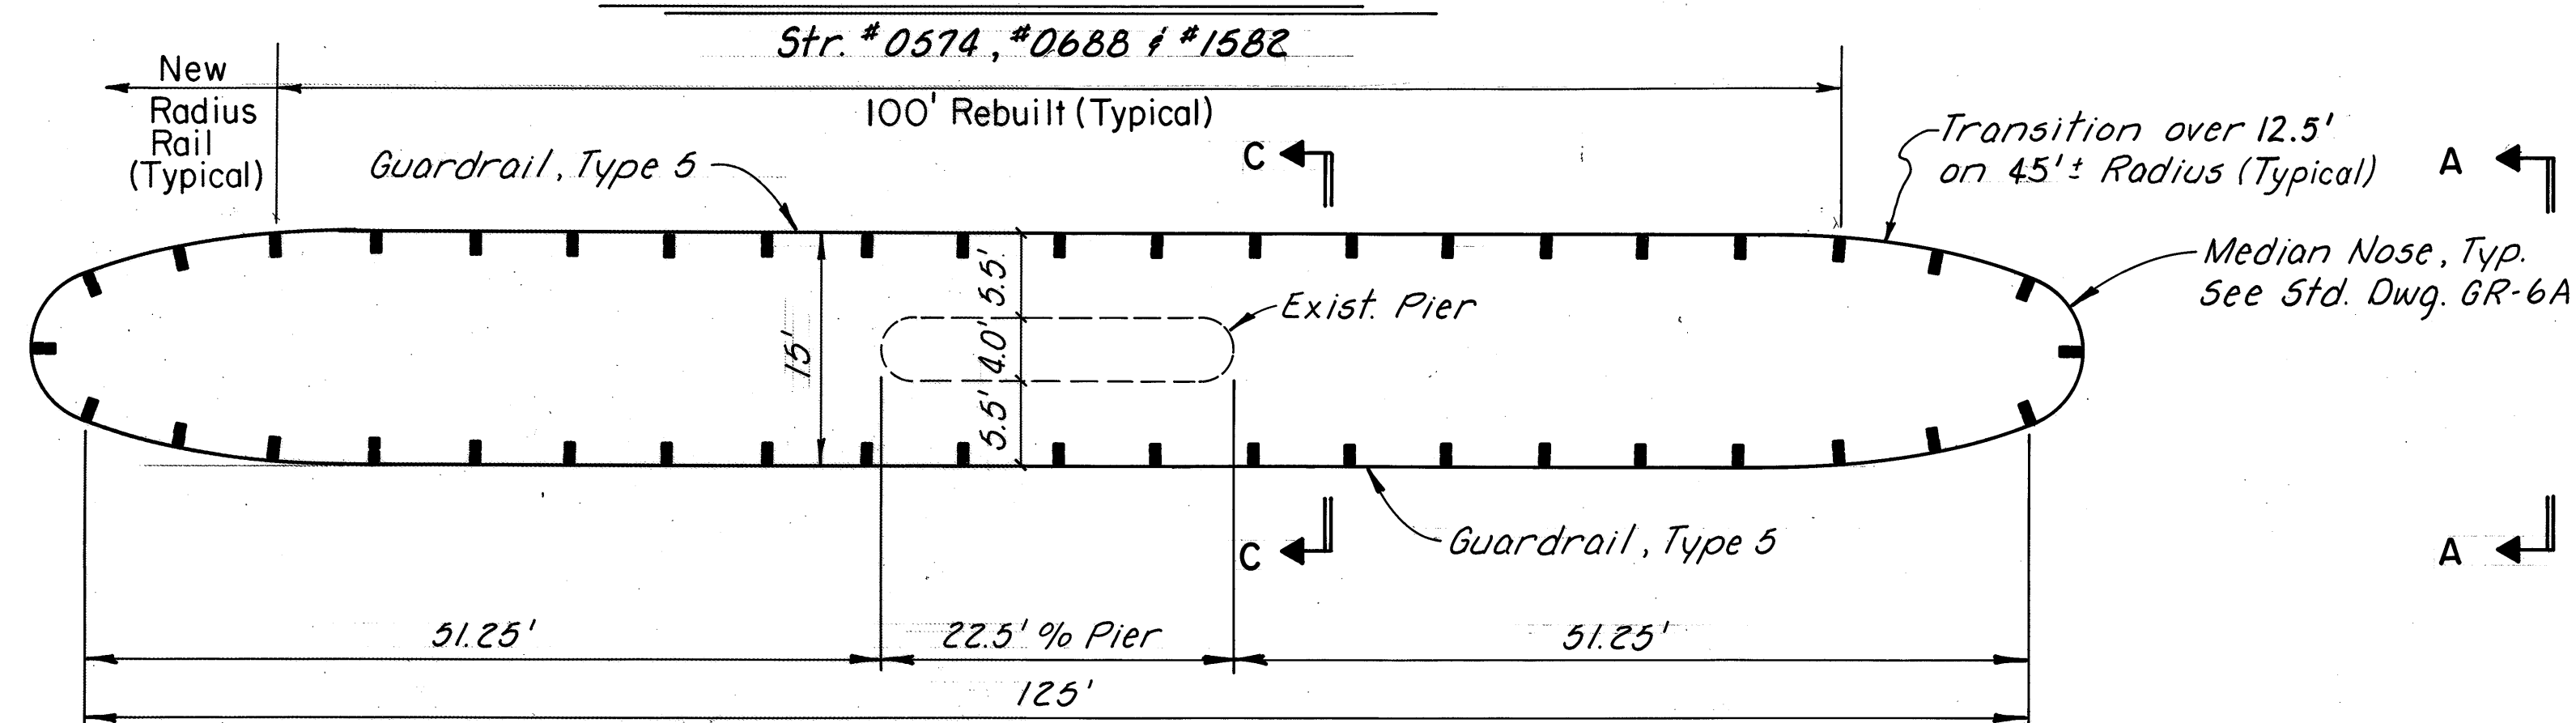

PLAN OF GUARDRAIL AT PIER

Str. #0432


NOTE: All regrading work shall provide positive drainage as directed by Engineer

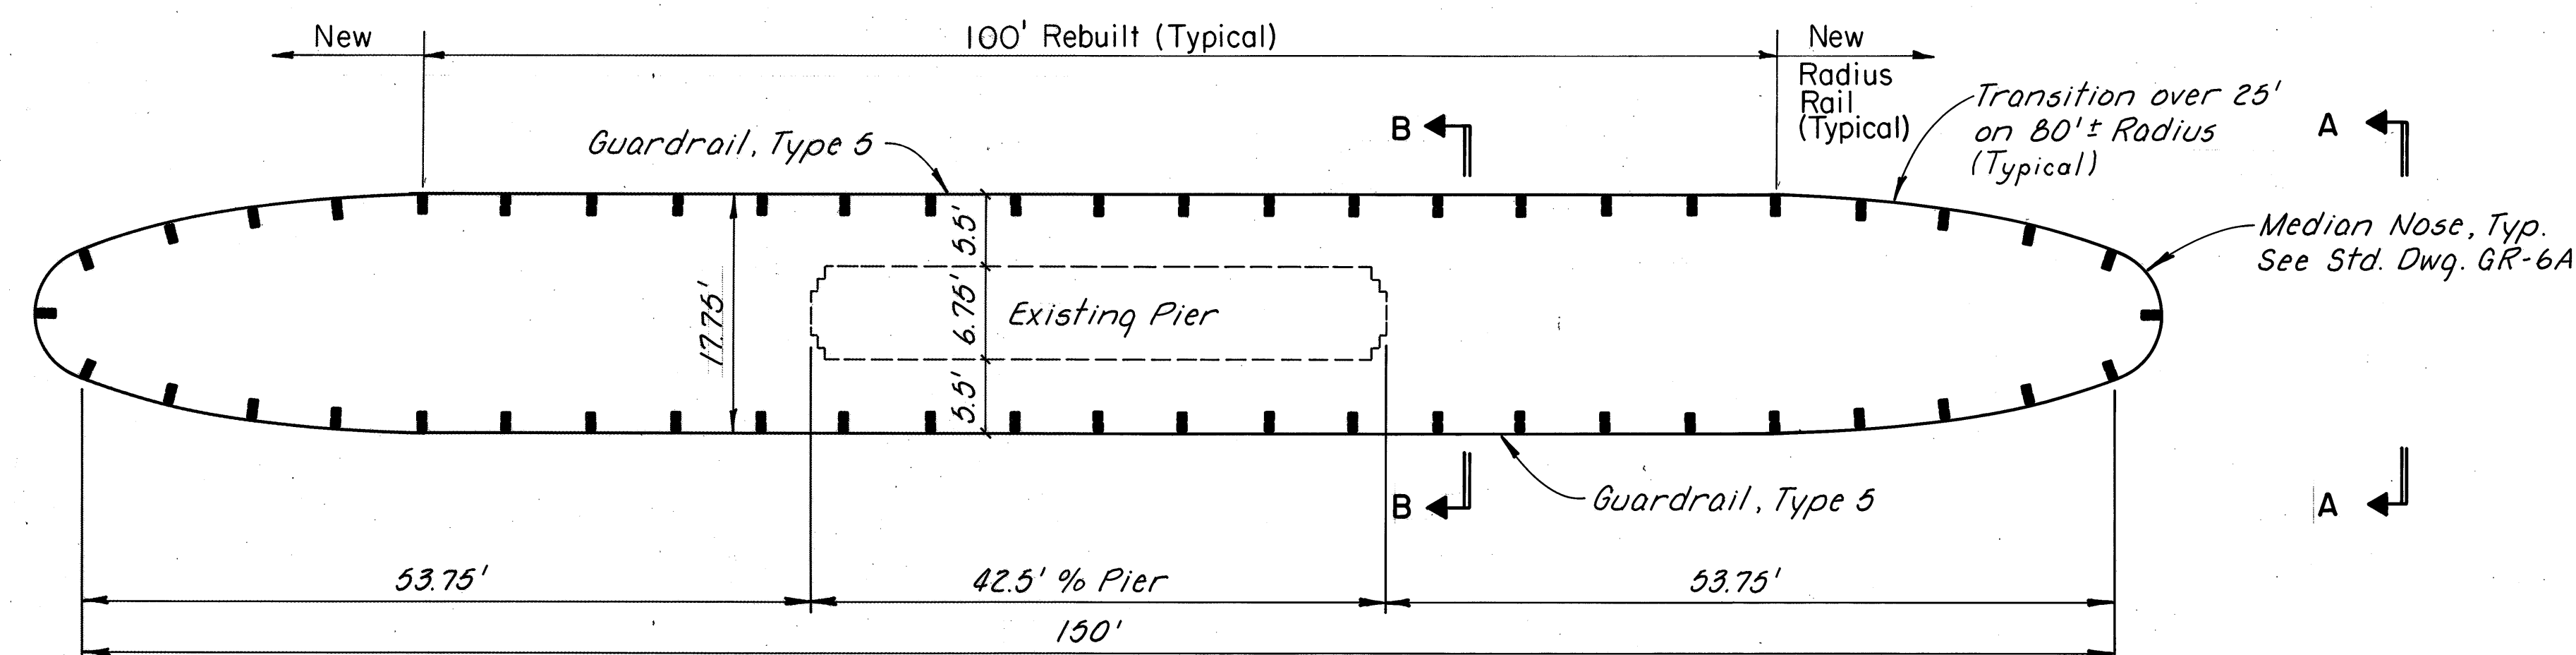

PLAN OF GUARDRAIL AT PIER


Str. #0323

Cut Volumes calculated from each end of new median pier protection out 75' to the end of the existing median pier protection for a total of 150' (2 ends x 75' each). Fill Volumes calculated over the length of the new median pier protection. Seeding is calculated at 22' wide to cover all cut and fill areas.

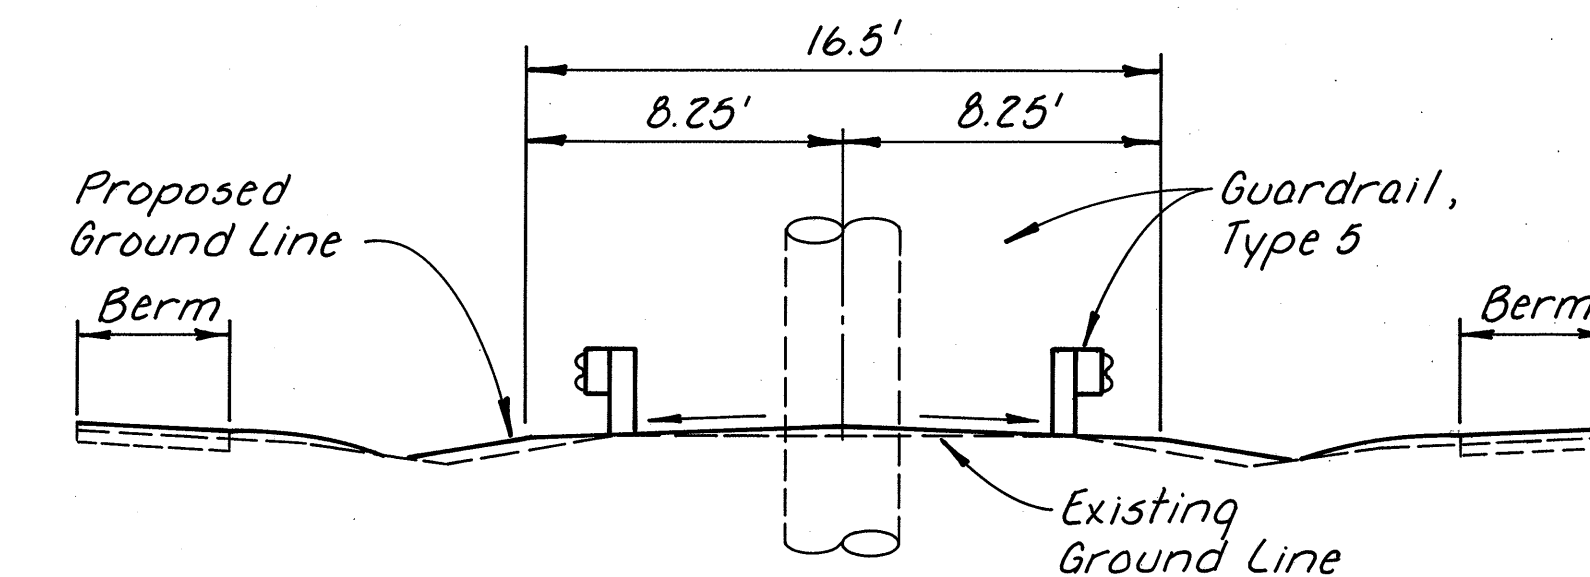


Earthwork Volume: $4 \text{ Sq. Ft.} \times 137.5 \text{ Lin. Ft.} \times \frac{1}{27} = 20 \text{ Cu. Yd. (Fill) MED-42-0574}$
 $4 \text{ Sq. Ft.} \times 150 \text{ Lin. Ft.} \times \frac{1}{27} = 22 \text{ Cu. Yd. (Fill) MED-42-0688}$
 $4 \text{ Sq. Ft.} \times 162.5 \text{ Lin. Ft.} \times \frac{1}{27} = 24 \text{ Cu. Yd. (Fill) MED-224-1582}$

* SECTION D-D

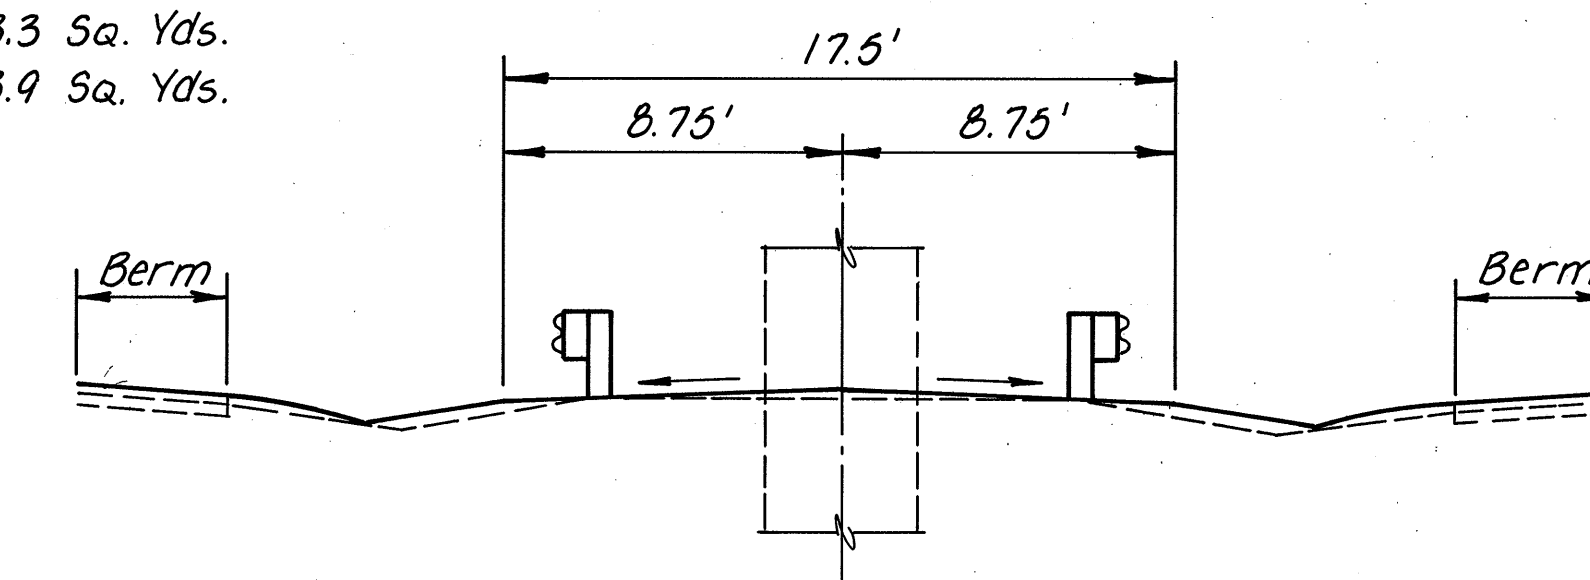

Earthwork Volume: $4 \text{ Sq. Ft.} \times 125 \text{ Lin. Ft.} \times \frac{1}{27} = 19 \text{ Cu. Yd. (Fill) MED-42-0432}$


* SECTION C-C

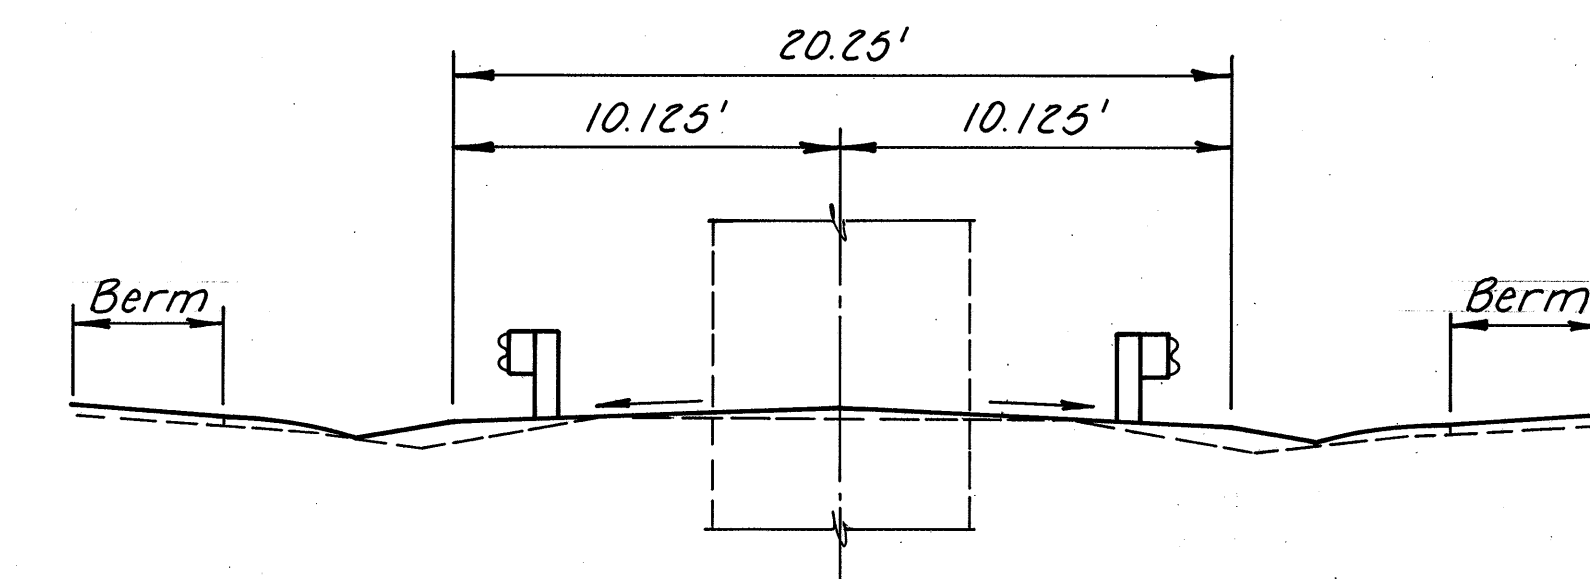

Earthwork Volume: $5 \text{ Sq. Ft.} \times 150 \text{ Lin. Ft.} \times \frac{1}{27} = 28 \text{ Cu. Yd. (Fill) MED-42-0323}$

* SECTION B-B

* See Standard Drawing GR-6A

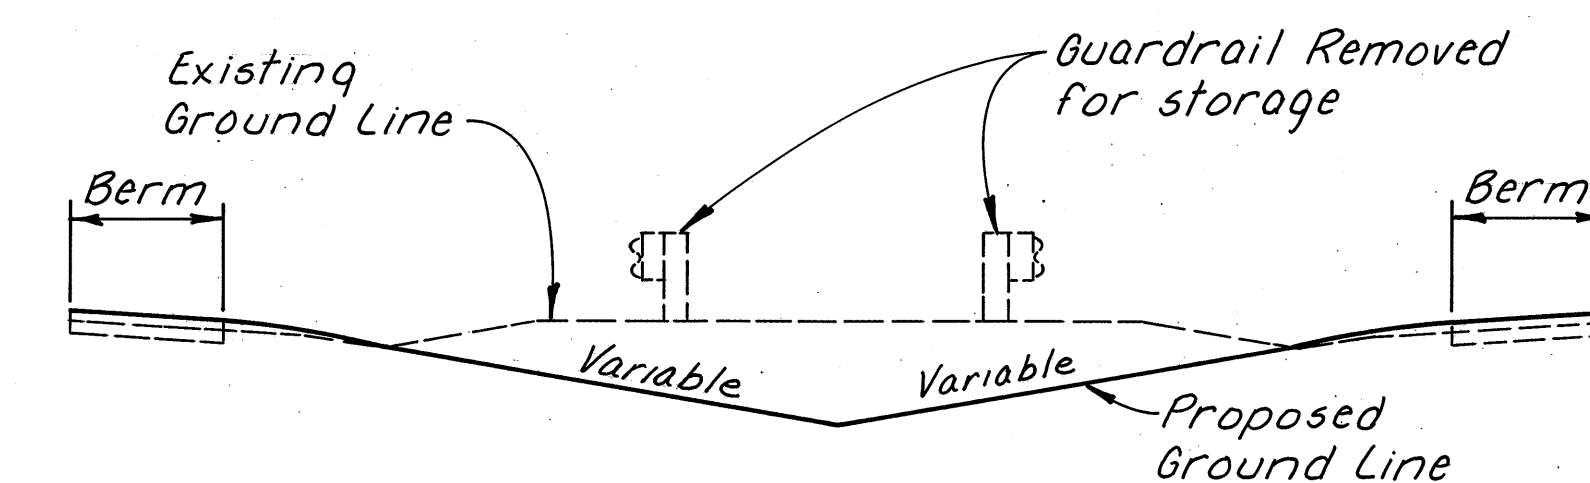


Earthwork Volume: $35 \text{ Sq. Ft.} \times 150 \text{ Lin. Ft.} \times \frac{1}{27} = 194 \text{ Cu. Yd. (Cut) MED-42-0323}$
Earthwork Volume: $25 \text{ Sq. Ft.} \times 150 \text{ Lin. Ft.} \times \frac{1}{27} = 139 \text{ Cu. Yd. (Cut) MED-42-0432}$
Earthwork Volume: $20 \text{ Sq. Ft.} \times 150 \text{ Lin. Ft.} \times \frac{1}{27} = 111 \text{ Cu. Yd. (Cut) MED-42-0574, MED-42-0688 \& MED-224-1582}$

* SECTION A-A

***REMOVAL OF CURBED EARTH ISLAND:**
 Remove 60' existing curb, excavate to bottom of existing concrete pavement (1'-3"±) and fill hole to top of existing pavement (11½"±) with 846 Type 2. Then resurface per typical section.

Excavation = ½ x 20' x 17.32' x 1.25' x ½ = 8.0 Cu. Yd.
 Asphalt = ½ x 20' x 17.32' x 11.5½" x ½ = 6.2 Cu. Yd.

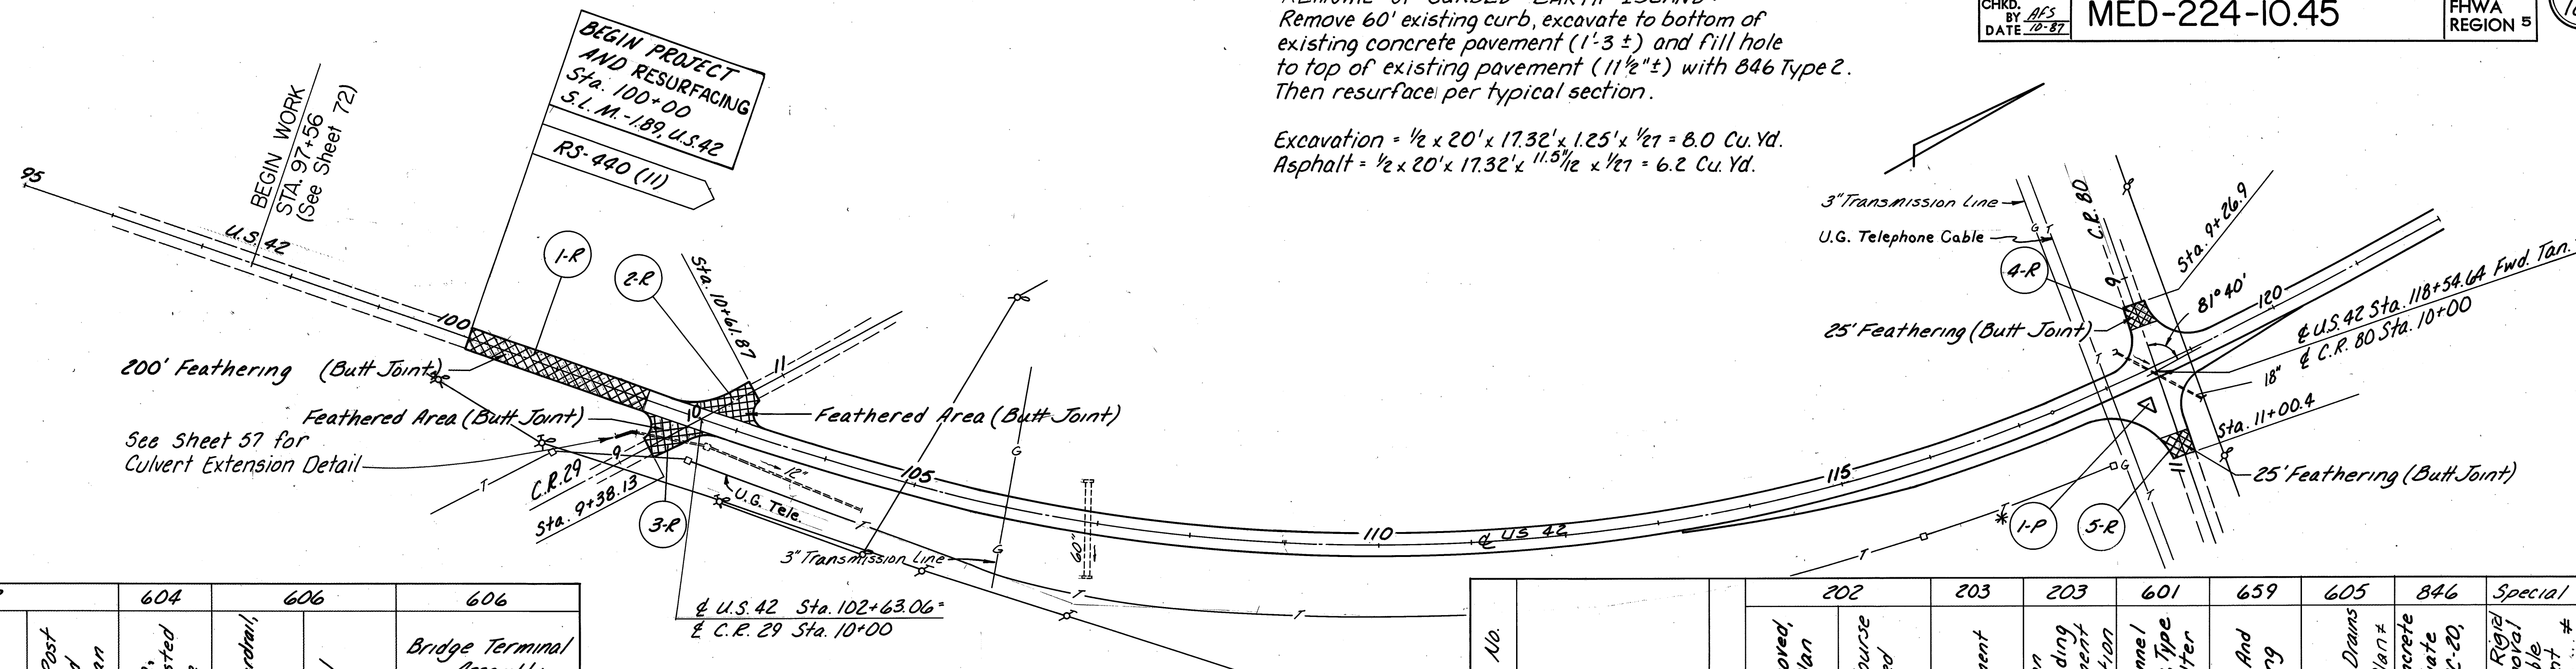


Reference No.	Station Limits		Side	202		604	606		606	
				Guardrail Removed For Re-use	Anchor Post Removed As Per Plan	Catch Basin, Adjusted To Grade	Raising Guardrail, Type 5	Guardrail Rebuilt, Type 5	Bridge Terminal Assembly	
	From	To								
				Lin. Ft.	Each	Each	Lin. Ft.	Lin. Ft.	Each	
1-GR	129+41±	130+60.03	Lt.	43.75	1		50.00	43.75	1	
2-GR	129+21±	130+52.19	Rt.	43.75	1		62.50	43.75	1	
3-GR	131+47.53	132+79±	Lt.	43.75	1		62.50	43.75	1	
4-GR	131+39.69	132+58±	Rt.	43.75	1		50.00	43.75	1	
5-GR	135+14±	137+95	Lt.	68.75	1		187.50	68.75	1	
6-GR	135+14±	137+95	Rt.	68.75	1		187.50	68.75	1	
7-GR	139+45	141+14±	Lt.	68.75	1		75.00	68.75	1	
8-GR	139+45	141+14±	Rt.	68.75	1		75.00	68.75	1	
2-D	147+00		Lt.			1				
Totals (RS)				450.00	8	1	750.00	450.00	8	

On approaches to rebuilt bridge railing (See bridge plans)

Quantity = 4' x 35' x 33' x ½ = 171 Cu. Yds. Item 203-Embankment.
 Quantity = 33' x 37' x ¼ = 136 Sq. Yds. Item 659-Seeding And Mulching.
 Quantity = 2.5' x 33' x 9' x ½ = 28 Cu. Yds. Item 601-Rock Channel Protection, Type B, With Filter.

Reference No.	Station Limits		Side	202	203	203	601	659	605	846	Special
				Curb Removed, As Per Plan	Embankment	Excavation Not Including Embankment Construction	Rock Channel Protection, Type B, With Filter	Seeding And Mulching	Aggregate Drains As Per Plan	Asphalt Concrete Intermediate Course, AC-20	Full Depth Rigid Pavt Removal and Flexible Replacement
	From	To		Lin. Ft.	Cu. Yd.	Cu. Yd.	Cu. Yd.	Sq. Yd.	Lin. Ft.	Cu. Yd.	Sq. Yd.
1-R	100+00	100+60				213					
C.R. 29											
2-R	10+54.37	10+61.87			27						
3-R	9+38.13	9+45.63			27						
C.R. 80											
4-R	9+26.90	9+34.40			27						
5-R	10+92.90	11+00.40			27						
1-D	130+45±	130+82±	Lt.		171		28	136			
1-PR	128+93±								26		8
2-PR	132+35±								29		8
3-PR	137+02±								26		8
4-PR	140+43±								26		8
1-P	118+30±		Rt.	60		8				6	
Totals (RS)				60	321	171	8	136	107	6	32


See Detail on Sheet 26

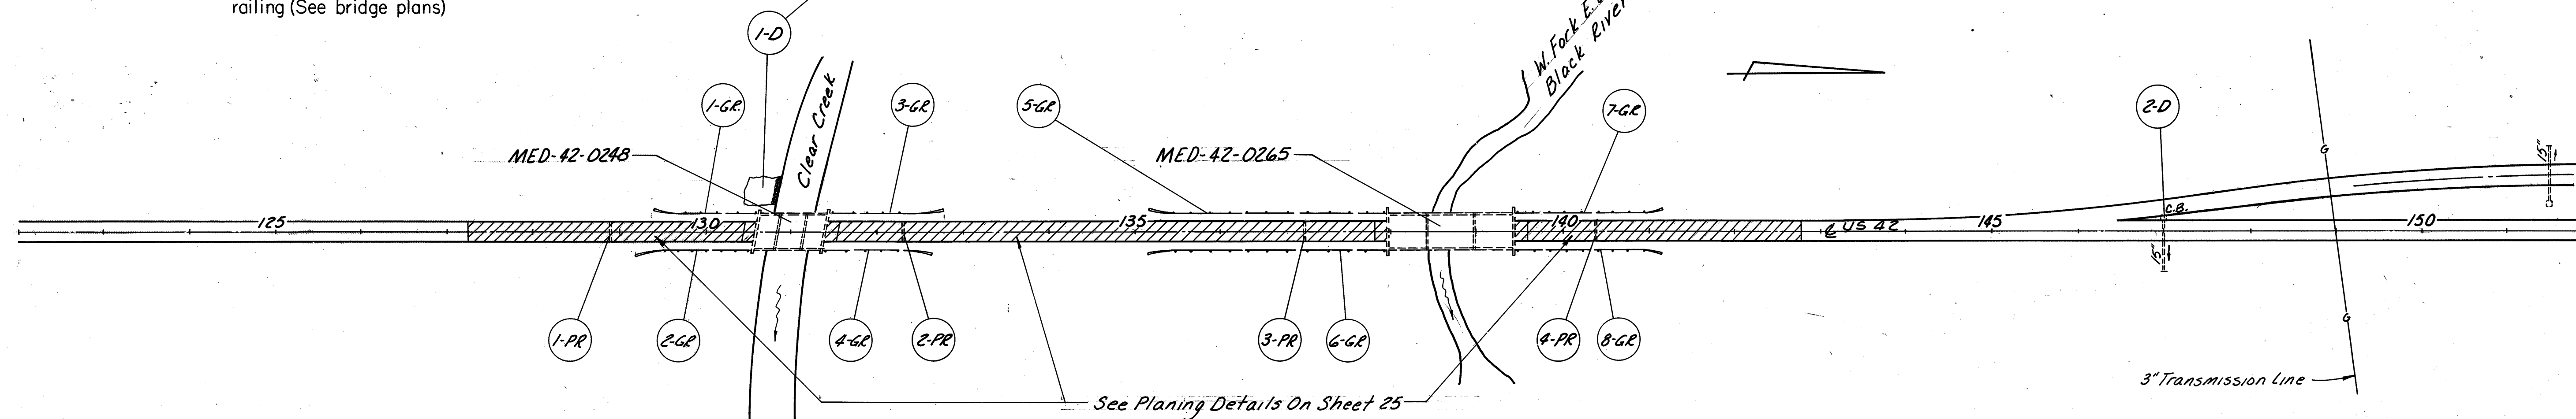

NOTE: Existing sign faces and various supports will be upgraded by a maintenance project in the summer, 1989. The Contractor shall cooperate with the sign Contractor as per 105.07.

Reference No.	Station Limits		Side	203		601	602	603	611	660	202	202	604	659	202
				Excavation Not Incl. Embankment Construction	Subgrade Compaction	Paved Gutter Type 1-4	Concrete Masonry	18" Conduit Type A	Reinforced Conc. Approach Slab (7'x5')	Sodding	Paved Gutter Removed	Pavement Removed	Median Inlet + Reconstructed To Grade	Seeding And Mulching Portions Of Structures Removed, Headwalls	
	From	To		Cu. Yd.	Sq. Yd.	Lin. Ft.	Cu. Yd.	Lin. Ft.	Sq. Yd.	Sq. Yd.	Lin. Ft.	Sq. Yd.	Each	Sq. Yd.	Cu. Yd.
RAMP A															
1-D	28+50		RT				0.31	4						3	0.3
2-D	28+50		LT			33	0.31	8		11	33			4	0.3
3-D	8+50	Ramp D	LT										1		
1-AS	330+55.44	330+80.44	LT	22	99				99			67			
2-AS	330+55.44	330+80.44	RT	26	132				132			100			
3-AS	332+08.44	332+33.44	LT	22	99				99			67			
4-AS	332+08.44	332+33.44	RT	26	132				132			100			
Totals (F-)				96	462	33	0.6	12	462	11	33	334	1	7	0.6

NOTE: See Sheets 97-99 for approach slab dimensions and details.

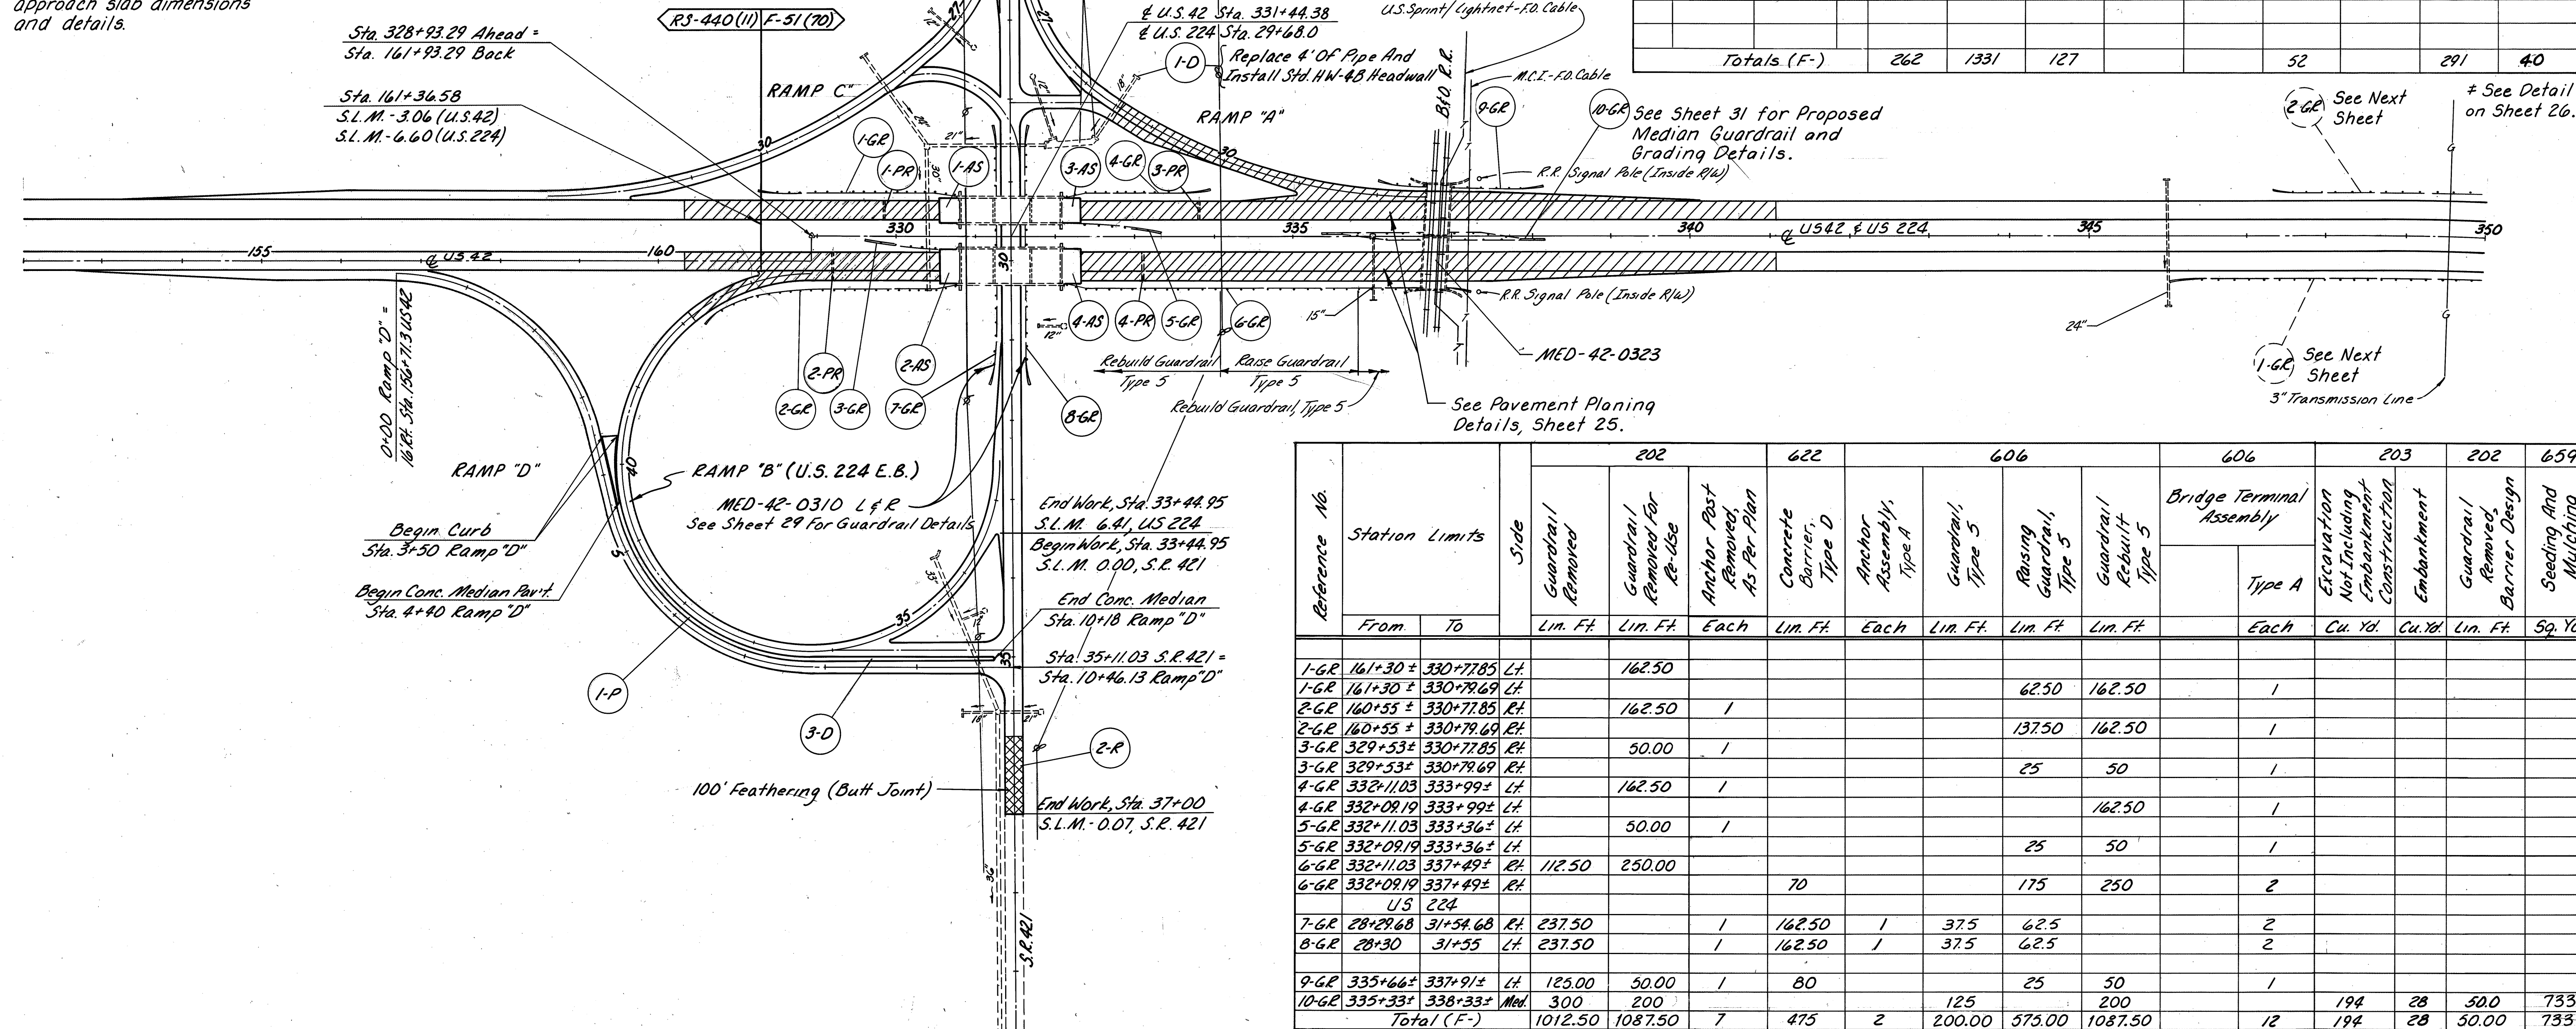


Seeding Calculations:
1D - 6x4' x 1/4" = 2.7 Sq. Yds.
2D - 10'x4' x 1/4" = 4.4 Sq. Yds.


Sodding Calculations:
2D - 2 x 1'6" x 33' x 1/4" = 11.0 Sq. Yds.

Reference No.	Station Limits		Side	202					605		612	Special
				Wearing Course Removed	Curb Removed, As Per Plan	Median Part Removed, As Per Plan			Aggregate Drains As Per Plan #		Concrete Median	Full Depth Rigid Pavt Removal and Flexible Replacement #
	From	To		Sq. Yd.	Lin. Ft.	Sq. Yd.			Lin. Ft.	Sq. Yd.	Sq. Yd.	
1-R	25+00	25+30	US 234	169								
2-R	36+70	37+00	SR 421	93								
	RAMP D											
1-P	3+50	10+18	LT		1331	127					291	
1-PR	329+86±		LT						13			8
2-PR	329+21±		RT						13			12
3-PR	333+84±		LT						13			8
4-PR	333+09±		RT						13			12
Totals (F-)				262	1331	127			52		291	40

Reference No.	Station Limits		Side	202		622	606		606	203		202	659
				Guardrail Removed	Guardrail Removed For Re-Use	Anchor Post Removed, As Per Plan	Concrete Barrier, Type D	Anchor Assembly, Type A	Guardrail, Type 5	Raising Guardrail, Type 5	Guardrail Rebuilt, Type 5	Bridge Terminal Assembly Type A	Excavation Not Including Embankment Construction
	From	To		Lin. Ft.	Lin. Ft.	Each	Lin. Ft.	Each	Lin. Ft.	Lin. Ft.	Lin. Ft.	Each	Cu. Yd.
1-GR	161+30 ±	330+77.85	LT		162.50								
1-GR	161+30 ±	330+79.69	LT						62.50	162.50		1	
2-GR	160+55 ±	330+77.85	RT		162.50	1							
2-GR	160+55 ±	330+79.69	RT						137.50	162.50		1	
3-GR	329+53±	330+77.85	RT		50.00	1							
3-GR	329+53±	330+79.69	RT						25	50		1	
4-GR	332+11.03	333+99±	LT		162.50	1							
4-GR	332+09.19	333+99±	LT							162.50		1	
5-GR	332+11.03	333+36±	LT		50.00	1							
5-GR	332+09.19	333+36±	LT						25	50		1	
6-GR	332+11.03	337+49±	RT	112.50	250.00								
6-GR	332+09.19	337+49±	RT				70		175	250		2	
U.S. 224													
7-GR	28+29.68	31+54.68	RT	237.50		1	162.50	1	37.5	62.5		2	
8-GR	28+30	31+55	LT	237.50		1	162.50	1	37.5	62.5		2	
9-GR	335+66±	337+91±	LT	125.00	50.00	1	80		25	50		1	
10-GR	335+33±	338+33±	Med	300	200			125		200			194
Total (F-)				1012.50	1087.50	7	475	2	200.00	575.00	1087.50	12	194

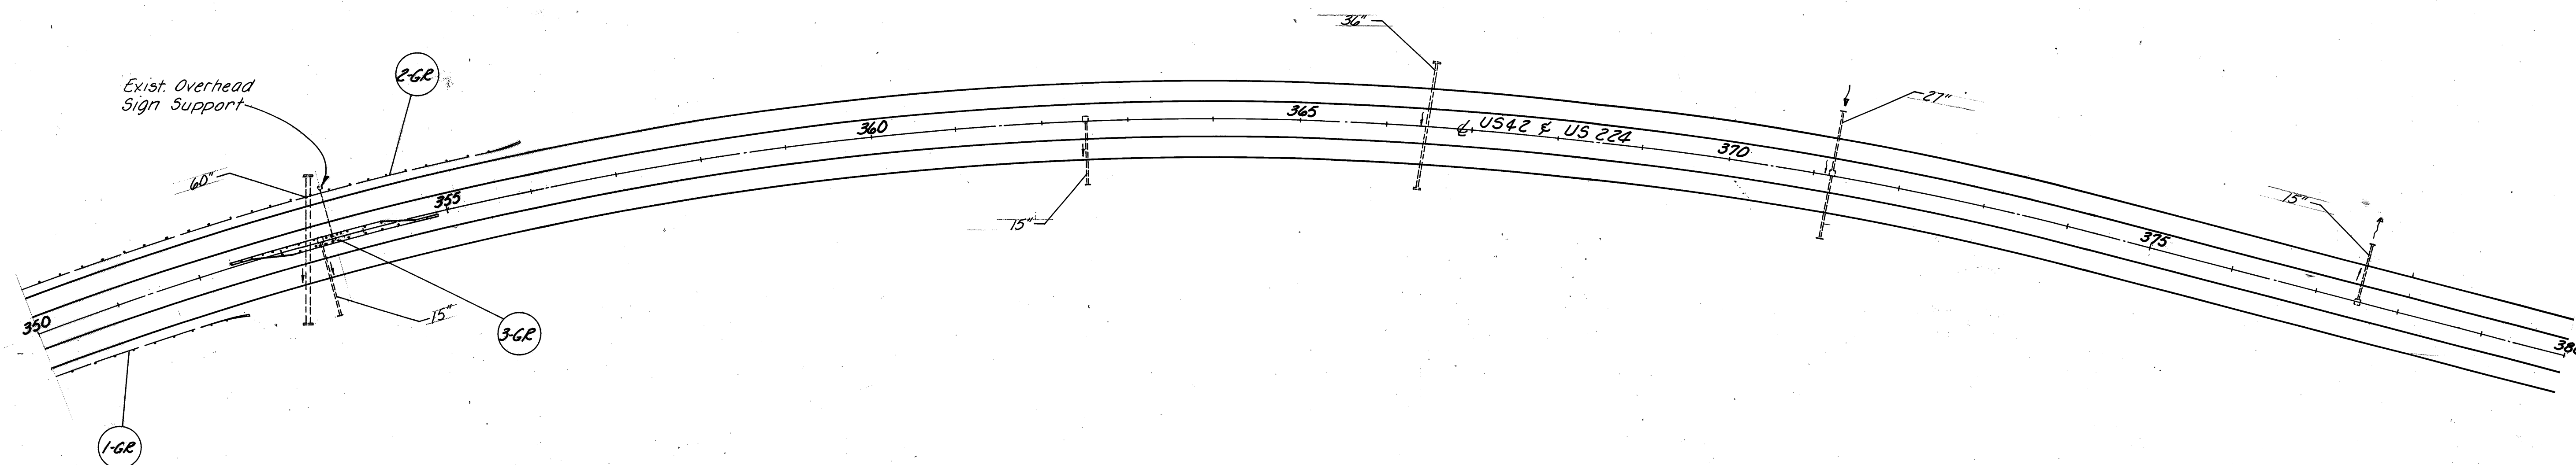


Reference No.	Station Limits		Side	202			622		606			202		606		203		659		606		601	
	From	To		Guardrail Removed for Re-Use	Anchor Post Removed, As Per Plan	Guardrail Removed	Concrete Barrier, Type D	Raising Guardrail, Type 5	Guardrail, Rebuilt, Type 5	Intermediate Guardrail Post	Guardrail Removed, Barrier Design	Bridge Terminal Assembly, Type A	Excavation Not Including Embankment Construction	Embankment	Seeding and Mulching	Guardrail, Type 5							
1-G.R.	346+00±	352+45±	Rt.		1			600.0															
2-G.R.	347+38±	355+78±	Lt.		1			800.0															
3-G.R.	352+40±	354+90±	Med.		2					6													
4-G.R.	394+21±	396+21±	Rt.	50	1	100	100	25	50			1											
5-G.R.	394+65±	396+65±	Lt.	50	1	100	55	25	50			1											
6-G.R.	394+06±	396+81±	Med.	200		250			200		50		139	19	672	75							
7-G.R.	402+08±	405+00	Lt.					296.23						87	247							79	
1-D	394+25		Rt.																				
Total				300.00	6	450.00	155	1746.23	300.00	6	50.00	2	139	106	919	75.00							

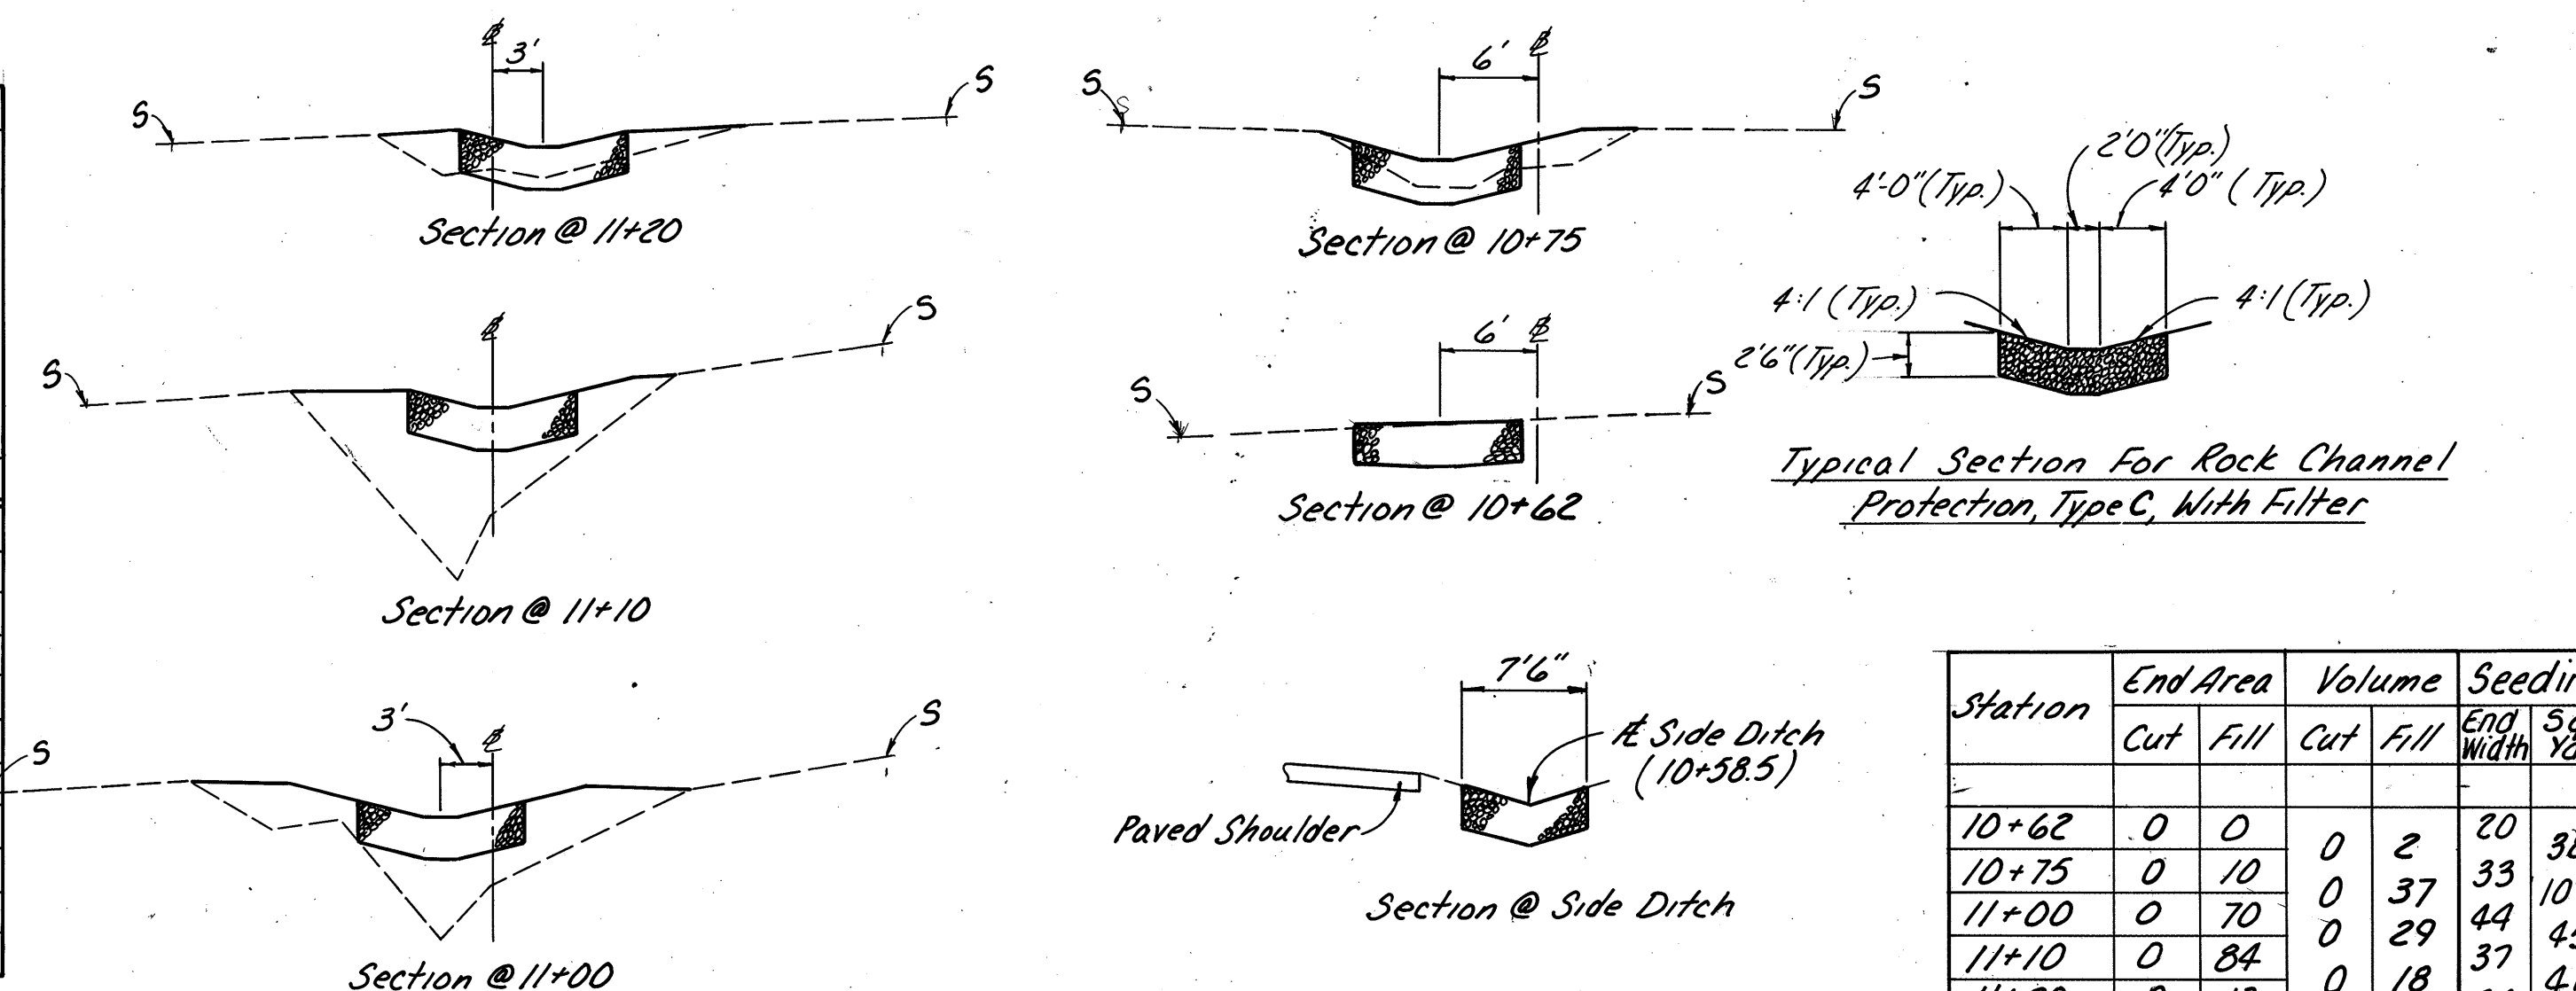


SECTIONS FOR DITCH REPAIR
Sta. 394+25 Rt.

Station	End Area		Volume		Seeding
	Cut	Fill	Cut	Fill	
10+62	0	0	0	2	38
10+75	0	10	0	37	107
11+00	0	70	0	29	44
11+10	0	84	0	18	37
11+20	0	13	0	1	36
11+25	0	0	0	1	16
Total	Cu. Yd.		0	87	24739.41

Quantities carried to Table on this sheet.

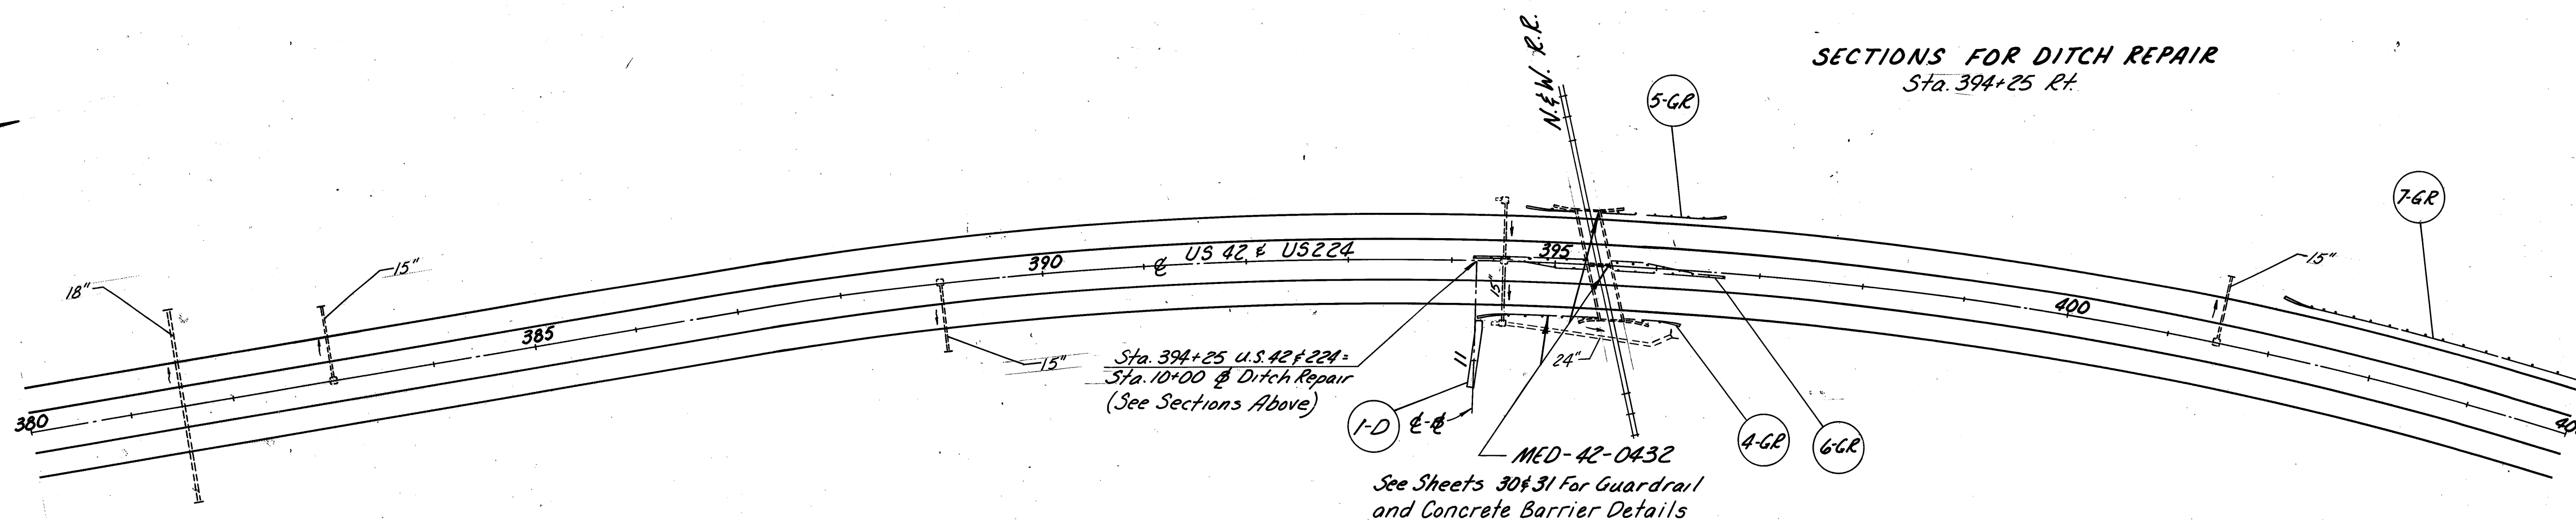

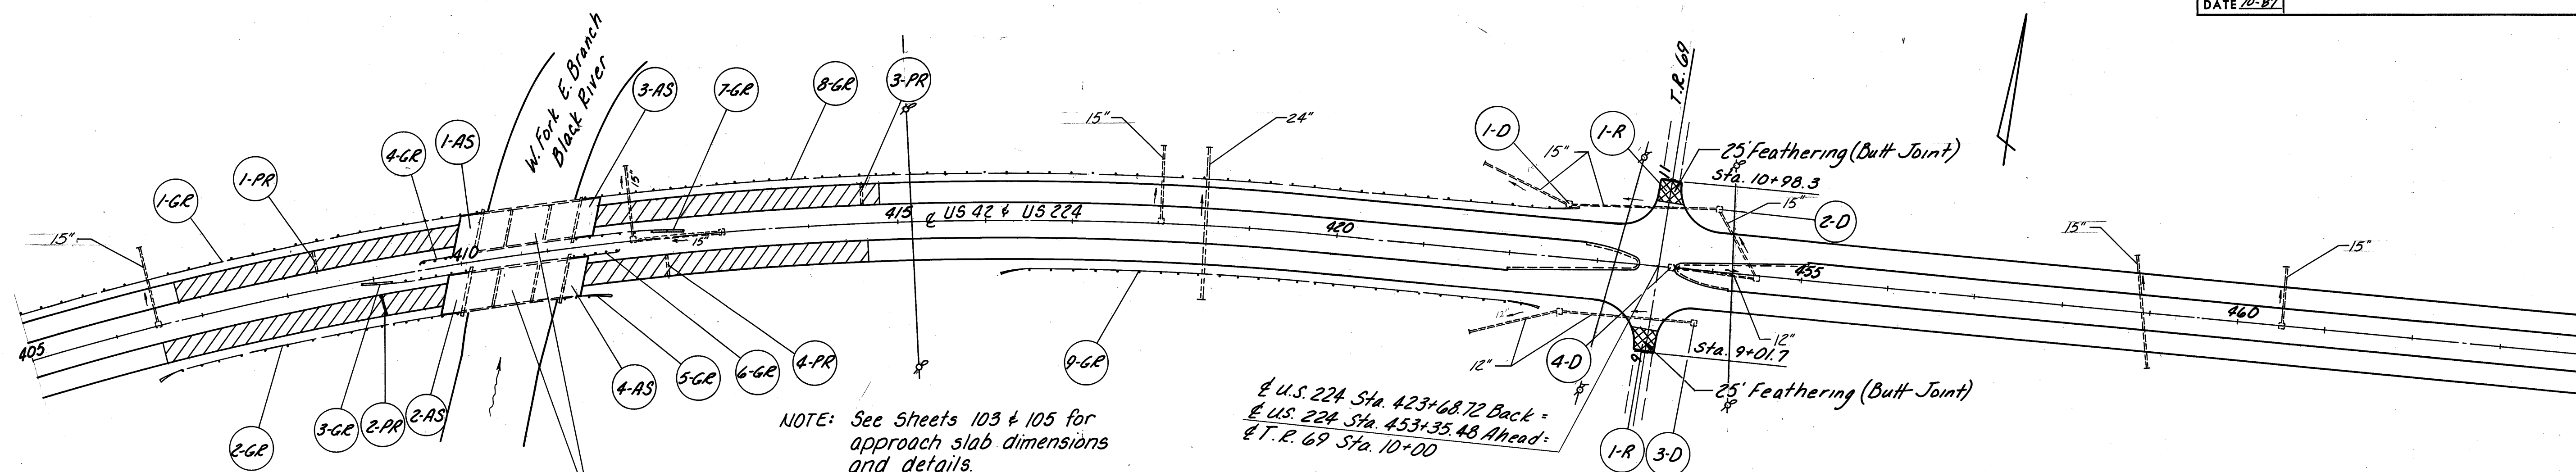


MED-42-0460 L&R
See Sheet 28 For Guardrail Details On Approaches

Reference No.	Station Limits		Side	202			606		606	
				Guardrail Removed For Re-Use	Anchor Post Removed As Per Plan	Anchor Assembly, Type T	Raising Guardrail, Type 5	Guardrail Rebuilt, Type 5	Bridge Terminal Assembly	
	From	To		Lin. Ft.	Each	Each	Lin. Ft.	Lin. Ft.	Type B	
1-GR	405+00	410+27.73	Lt.	68.75			466.27	68.75	1	
2-GR	406+51±	409+86.69	Rt.	43.75	1		262.50	43.75	1	
3-GR	408+72±	410+03.36	Rt.	31.25	1		25.0	31.25	1	
4-GR	409+67±	410+11.16	Lt.	43.75		1		43.75	1	
5-GR	411+13.45	411+70±	Rt.	31.25				31.25	1	
6-GR	411+28.72	411+72±	Rt.	43.75		1		43.75	1	
7-GR	411+35.84	412+67±	Lt.	31.25	1		25.0	31.25	1	
8-GR	411+51.05	422+95±	Lt.	68.75	1		1062.50	68.75	1	
9-GR	416+15±	422+33±	Rt.		1		562.50			
10-GR	472+96±	480+95.50	Lt.	175.0			600.0	175.0	1	
11-GR	472+72±	481+53.24	Rt.	181.25	1		675.0	181.25	1	
12-GR	480+01±	481+32.45	Rt.	31.25	1		25.0	31.25	1	
13-GR	480+79±	481+16.29	Lt.	37.5		1		37.5	1	
14-GR	483+38.70	483+76.2±	Rt.	37.5		1		37.5	1	
15-GR	483+59.49	485+97±	Rt.	175.0			37.5	175.0	1	
16-GR	483+22.54	484+54±	Lt.	31.25	1		25.0	31.25	1	
17-GR	483+01.75	489+96±	Lt.	181.25	1		487.5	181.25	1	
Total				1212.50	9	4	4253.77	1212.50	16	

Reference No.	Station Limits		Side	203		203		604		611		202	
				Excavation Not Including Embankment Construction	Subgrade Compaction	Catch Basin, Adjusted To Grade	Catch Basin, No. 5, As Per Plan			Reinforced Concrete Approach Slab (15'±)		Pavement Removed (Exist. Approach Slab)	
	From	To		Cu. Yd.	Sq. Yd.	Each	Each			Sq. Yd.		Sq. Yd.	
1-D	422+60		Lt.				1						
2-D	454+00		Lt.				1						
3-D	453+85		Rt.				1						
4-D	453+55		Med.			1							
1-AS	409+97.19	410+22.19	Lt.	31	122					122		67	
2-AS	409+73.89	409+98.89	Rt.	31	122					122		67	
3-AS	411+40.78	411+65.78	Lt.	31	122					122		67	
4-AS	411+17.48	411+42.48	Rt.	31	122					122		67	
5-AS	480+88.97	481+13.97	Lt.	21	100					100		67	
6-AS	481+25.93	481+50.93	Rt.	21	100					100		67	
7-AS	483+20.22	483+45.22	Lt.	21	100					100		67	
8-AS	483+57.18	483+82.18	Rt.	21	100					100		67	
Total				208	888	1	3			888		536	

Reference No.	Station Limits		Side	202		605		Special		Special	
				Wearing Course Removed	Curb Removed, Type 6, As Per Plan			Aggregate Drain As Per Plan #		Full Depth Rigid Pav. Removal and Flexible Replacement #	
	From	To		Sq. Yd.	Lin. Ft.	Lin. Ft.		Sq. Yd.	Lin. Ft.		
	C.R.	69									
1-R	10+90.8	10+98.3		27							
2-R	9+01.7	9+09.2		27							
3-R	481+00.95	481+58.95	Rt.		38						
4-R	481+14.80	481+52.80	Rt.		38						
5-R	483+02.20	483+40.20	Lt.		38						
6-R	483+16.05	483+54.05	Lt.		38						
1-PR	408+30±		Lt.			13		8			
2-PR	408+98±		Rt.			13				24	8
3-PR	414+68±		Lt.			13		8			
4-PR	412+34±		Rt.			13		8			
5-PR	479+11±		Lt.			13		8			
6-PR	479+35±		Rt.			13		8			
7-PR	483+90±		Lt.			13		8			
8-PR	484+85±		Rt.			13		8			
Total				54	152	104		56		24	8

See Detail on Sheet 26

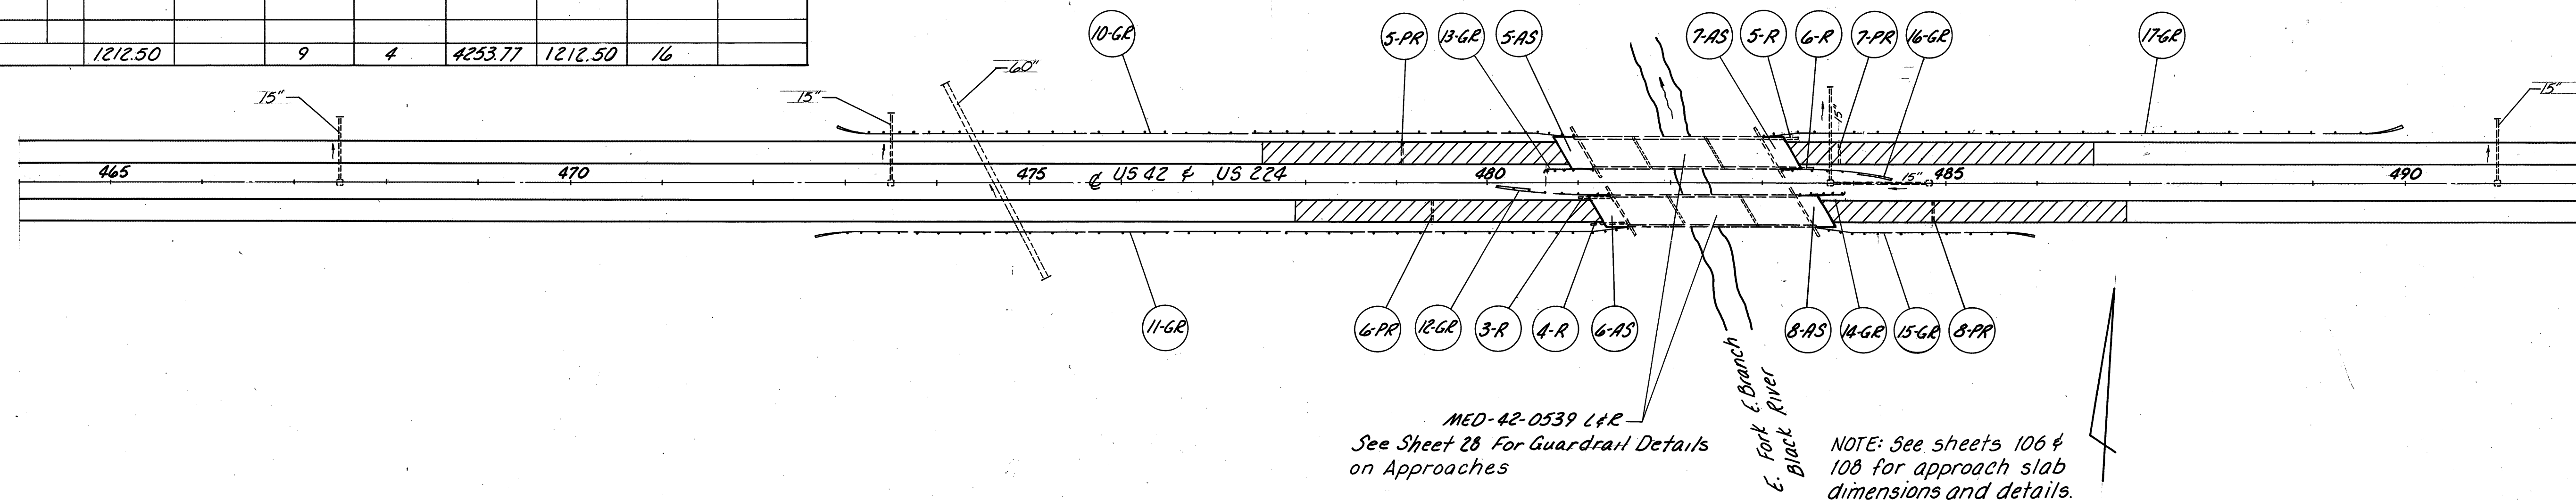


See Sheet 42A for guardrail
and related work on approaches
of S.R. 83 overpass.

CALC. BY MED
DATE 10-27
CHKD. BY AFS
DATE 10-27

MED-42-189
MED-224-10.45

OHIO
FHWA
REGION 5

36
189

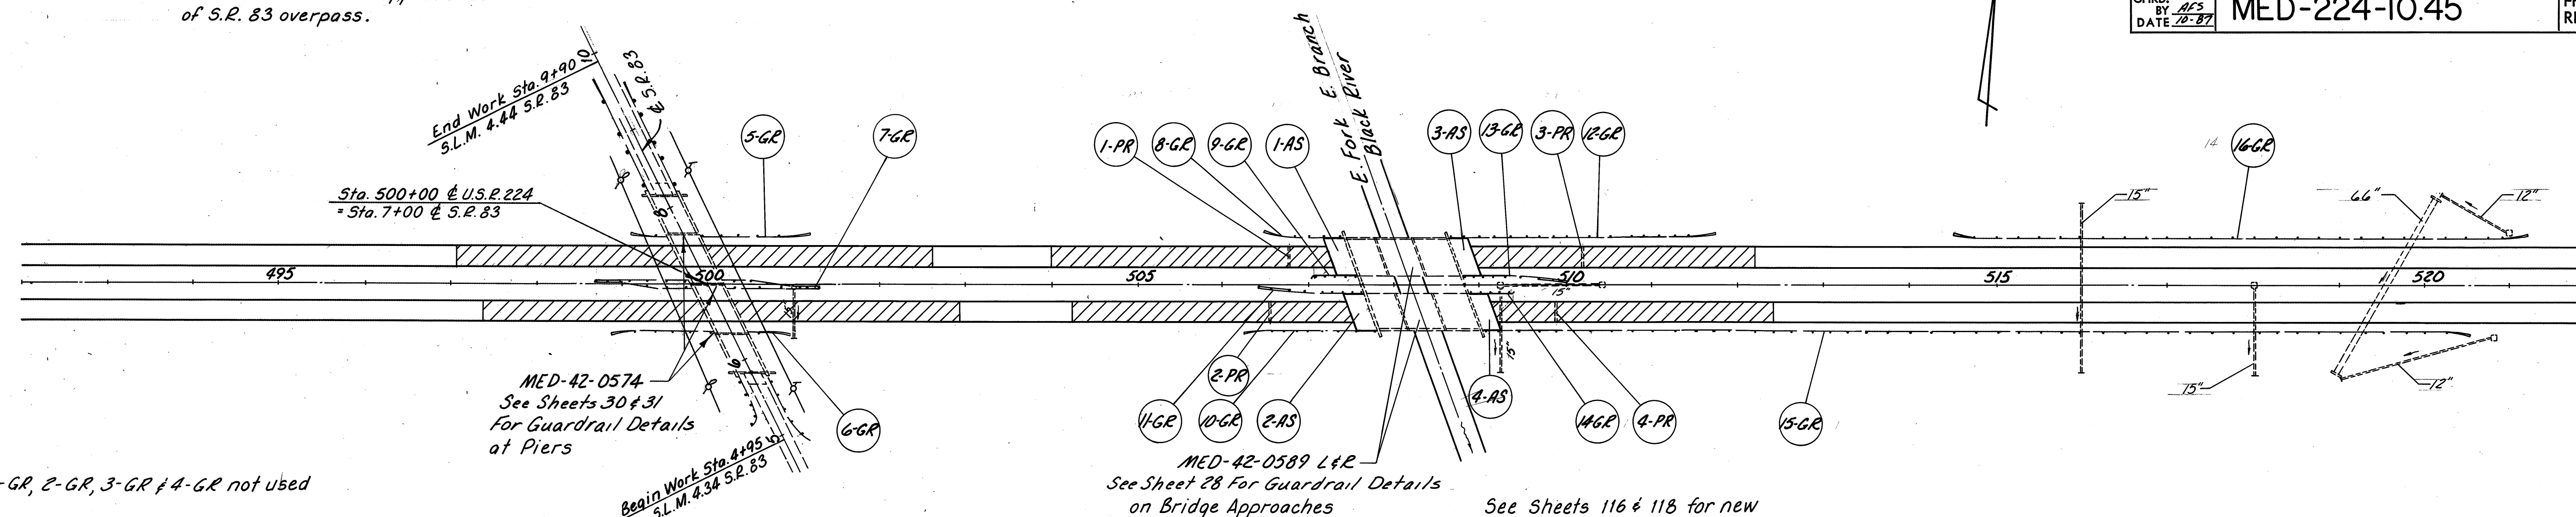

NOTE: 1-GR, 2-GR, 3-GR & 4-GR not used

Reference No.	Station Limits		Side	202			606				202	606		203		659	622	Special	Reference No.
				Guardrail Removed For Re-Use	Anchor Post Removed, As Per Plan	Guardrail Removed	Anchor Assembly, Type T	Guardrail, Type 5	Raising Guardrail, Type 5	Guardrail Rebuilt, Type 5	Guardrail Removed, Barrier Design	Bridge Terminal Assembly		Excavation Not Including Embankment Construction	Embankment	Seeding And Mulching	Concrete Barrier, Type D	Reshaping Berms	
	Type B	Type A																	
	From	To		Lim. Ft.	Each	Lim. Ft.	Ea.	L.F.	Lim. Ft.	Lim. Ft.	Lim. Ft.	Each	Each	Cu. Yd.	Cu. Yd.	Sp. Yd.	Lim. Ft.	Lim. Ft.	
5-GR	499+04±	501+17±	Lt.	50.0	1	112.5			25.0	50.0			1				70	43	5-GR
6-GR	498+83±	500+96±	Rt.	50.0	1	112.5			25.0	50.0			1				70	43	6-GR
7-GR	498+56±	501+44±	Med.	225.0		250.0		75		225.0	50.0			111	20	703			7-GR
8-GR	506+48±	507+41.34	Lt.	68.75						68.75		1							8-GR
9-GR	507+14±	507+57.36	Lt.	43.75			1			43.75		1							9-GR
10-GR	506+24±	507+00.65	Rt.	43.75	1				87.5	43.75		1							10-GR
11-GR	506+33±	507+64.64	Rt.	43.75	1				25.0	43.75		1							11-GR
12-GR	508+66.34	511+73±	Lt.	68.75	1				212.5	68.75		1							12-GR
13-GR	508+82.35	510+14±	Lt.	43.75	1				25.0	43.75		1							13-GR
14-GR	508+80.63	509+21±	Rt.	31.25			1			31.25		1							14-GR
15-GR	509+05.65	520+49±	Rt.	43.75					1075.0	43.75		1		111	20	703	140	86	15-GR
16-GR	514+50±	521+25±	Lt.		1				625.0										Total
17-GR	534+25±	540+25	Lt.		1				550.0										
18-GR	Co. Rd. 31	542+50±	Rt.		1				887.5										
Total				712.50	9	475.00	2	75	3537.50	712.50	50.0	8	2						

C.R. 31


1-R

± U.S. 224 Sta. 533+34.67
± C.R. 31 Sta. 10+00


See Sheets 116 & 118 for new
approach slab details
and dimensions.

Reference No.	Station Limits		Side	202										203		202		605		611		202		Special		604		203	
				Wearing Course Removed		Excavation Not Including Embankment Construction		Pavement Removed, (Exist. Approach Slab)		Aggregate Drain, As Per Plan #		Reinforced Concrete Approach Slab (T=15")		Concrete Sign Foundation Removed		Full Depth Rigid Pavt. Removal and Flexible Replacement *		Catch Basin, Adjusted To Grade		Subgrade Compaction									
	From	To		Sq. Yd.	Cu. Yd.	Sq. Yd.	Lin. Ft.	Sq. Yd.	Each	Sq. Yd.	Each	Sq. Yd.	Each	Sq. Yd.	Each	Sq. Yd.	Each	Sq. Yd.	Each	Sq. Yd.	Each								
	C.R.	31																											
1-R	10+90.93	10+98.43		27																									
2-R	9+01.57	9+09.07		27																									
3-R	533+65±												1																
1-D	533+65		Lt.																						1				
1-AS	507+25.96	507+50.96	Lt.			31		67				122																122	
2-AS	507+49.26	507+74.26	Rt.			31		67				122																122	
3-AS	508+72.74	508+97.74	Lt.			31		67				122																122	
4-AS	508+96.04	509+21.04	Rt.			31		67				122																122	
1-PR	506+81±		Lt.								13										8								
2-PR	506+55±		Rt.								13										8								
3-PR	510+27±		Lt.								13										8								
4-PR	509+90±		Rt.								13										8								
Total				54	124	268	52	488	1	32	1	488																488	

* See Detail
on Sheet 26

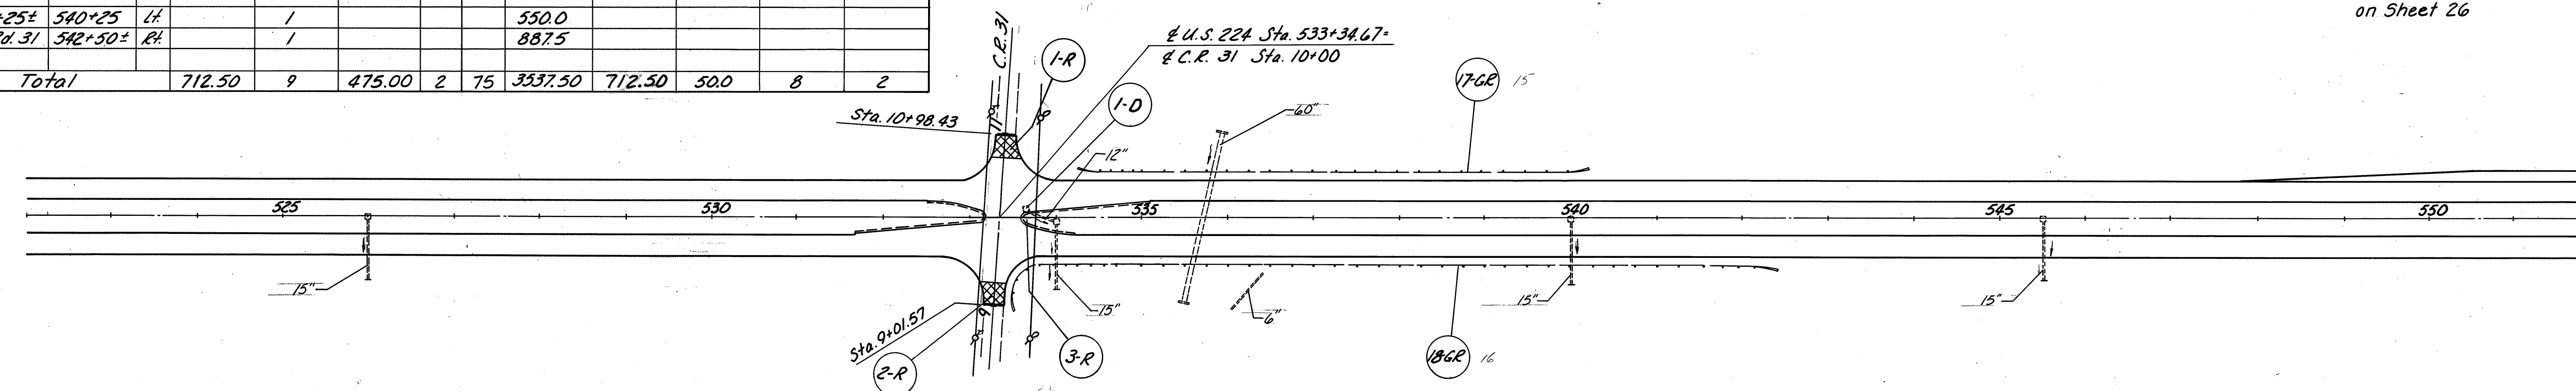


Reference No.	Station Limits		Side	202					606					203		659	622	Special
				Guardrail Removed For Re-Use	Anchor Post Removed, As Per Plan	Guardrail Removed	Guardrail Removed, Barrier Design	Anchor Assembly, Type A	Raising Guardrail, Type 5	Guardrail Rebuilt, Type 5	Guardrail, Type 5	Bridge Terminal Assembly		Excavation Not Including Embankment Construction	Embankment	Seeding And Mulching	Concrete Barrier, Type D	Reshaping Berms
	From	To		Lin. Ft.	Each				Lin. Ft.	Lin. Ft.	Lin. Ft.		Type A	Cu. Yd.	Cu. Yd.	Sq. Yd.	Lin. Ft.	Lin. Ft.
1-GR	557+86±	560+11±	Rt.	50	1	125			25	50			1				85	40
2-GR	558+59±	561+59±	Med.	250		250	50			250	75			111	22	133		
3-GR	560+07±	562+32±	Rt.	50	1	125			25	50			1				85	40
U.S. 42																		
4-GR	16+83±	18+08±	Lt.	100	1													
4-GR	16+80.85	18+06±	Lt.							100			1					
5-GR	17+22±	18+47±	Rt.	100	1													
5-GR	17+20.63	18+46±	Rt.							100			1					
6-GR	21+58±	22+83±	Lt.	100	1													
6-GR	21+54.37	22+79±	Lt.							100			1					
7-GR	21+94±	23+19±	Rt.	100	1			2										
7-GR	21+94.15	23+19±	Rt.							100			1					
8-GR	29+15±	31+53±	Lt.								237.5							
Ramp D																		
9-GR	1+75±	5+00±	Rt.		1				262.5									
Ramp B																		
10-GR	9+20±	10+70±	Rt.		1				87.5									
Total				750.00	8	500	50	2	400.00	750.00	312.50		6	111	22	733	170	80

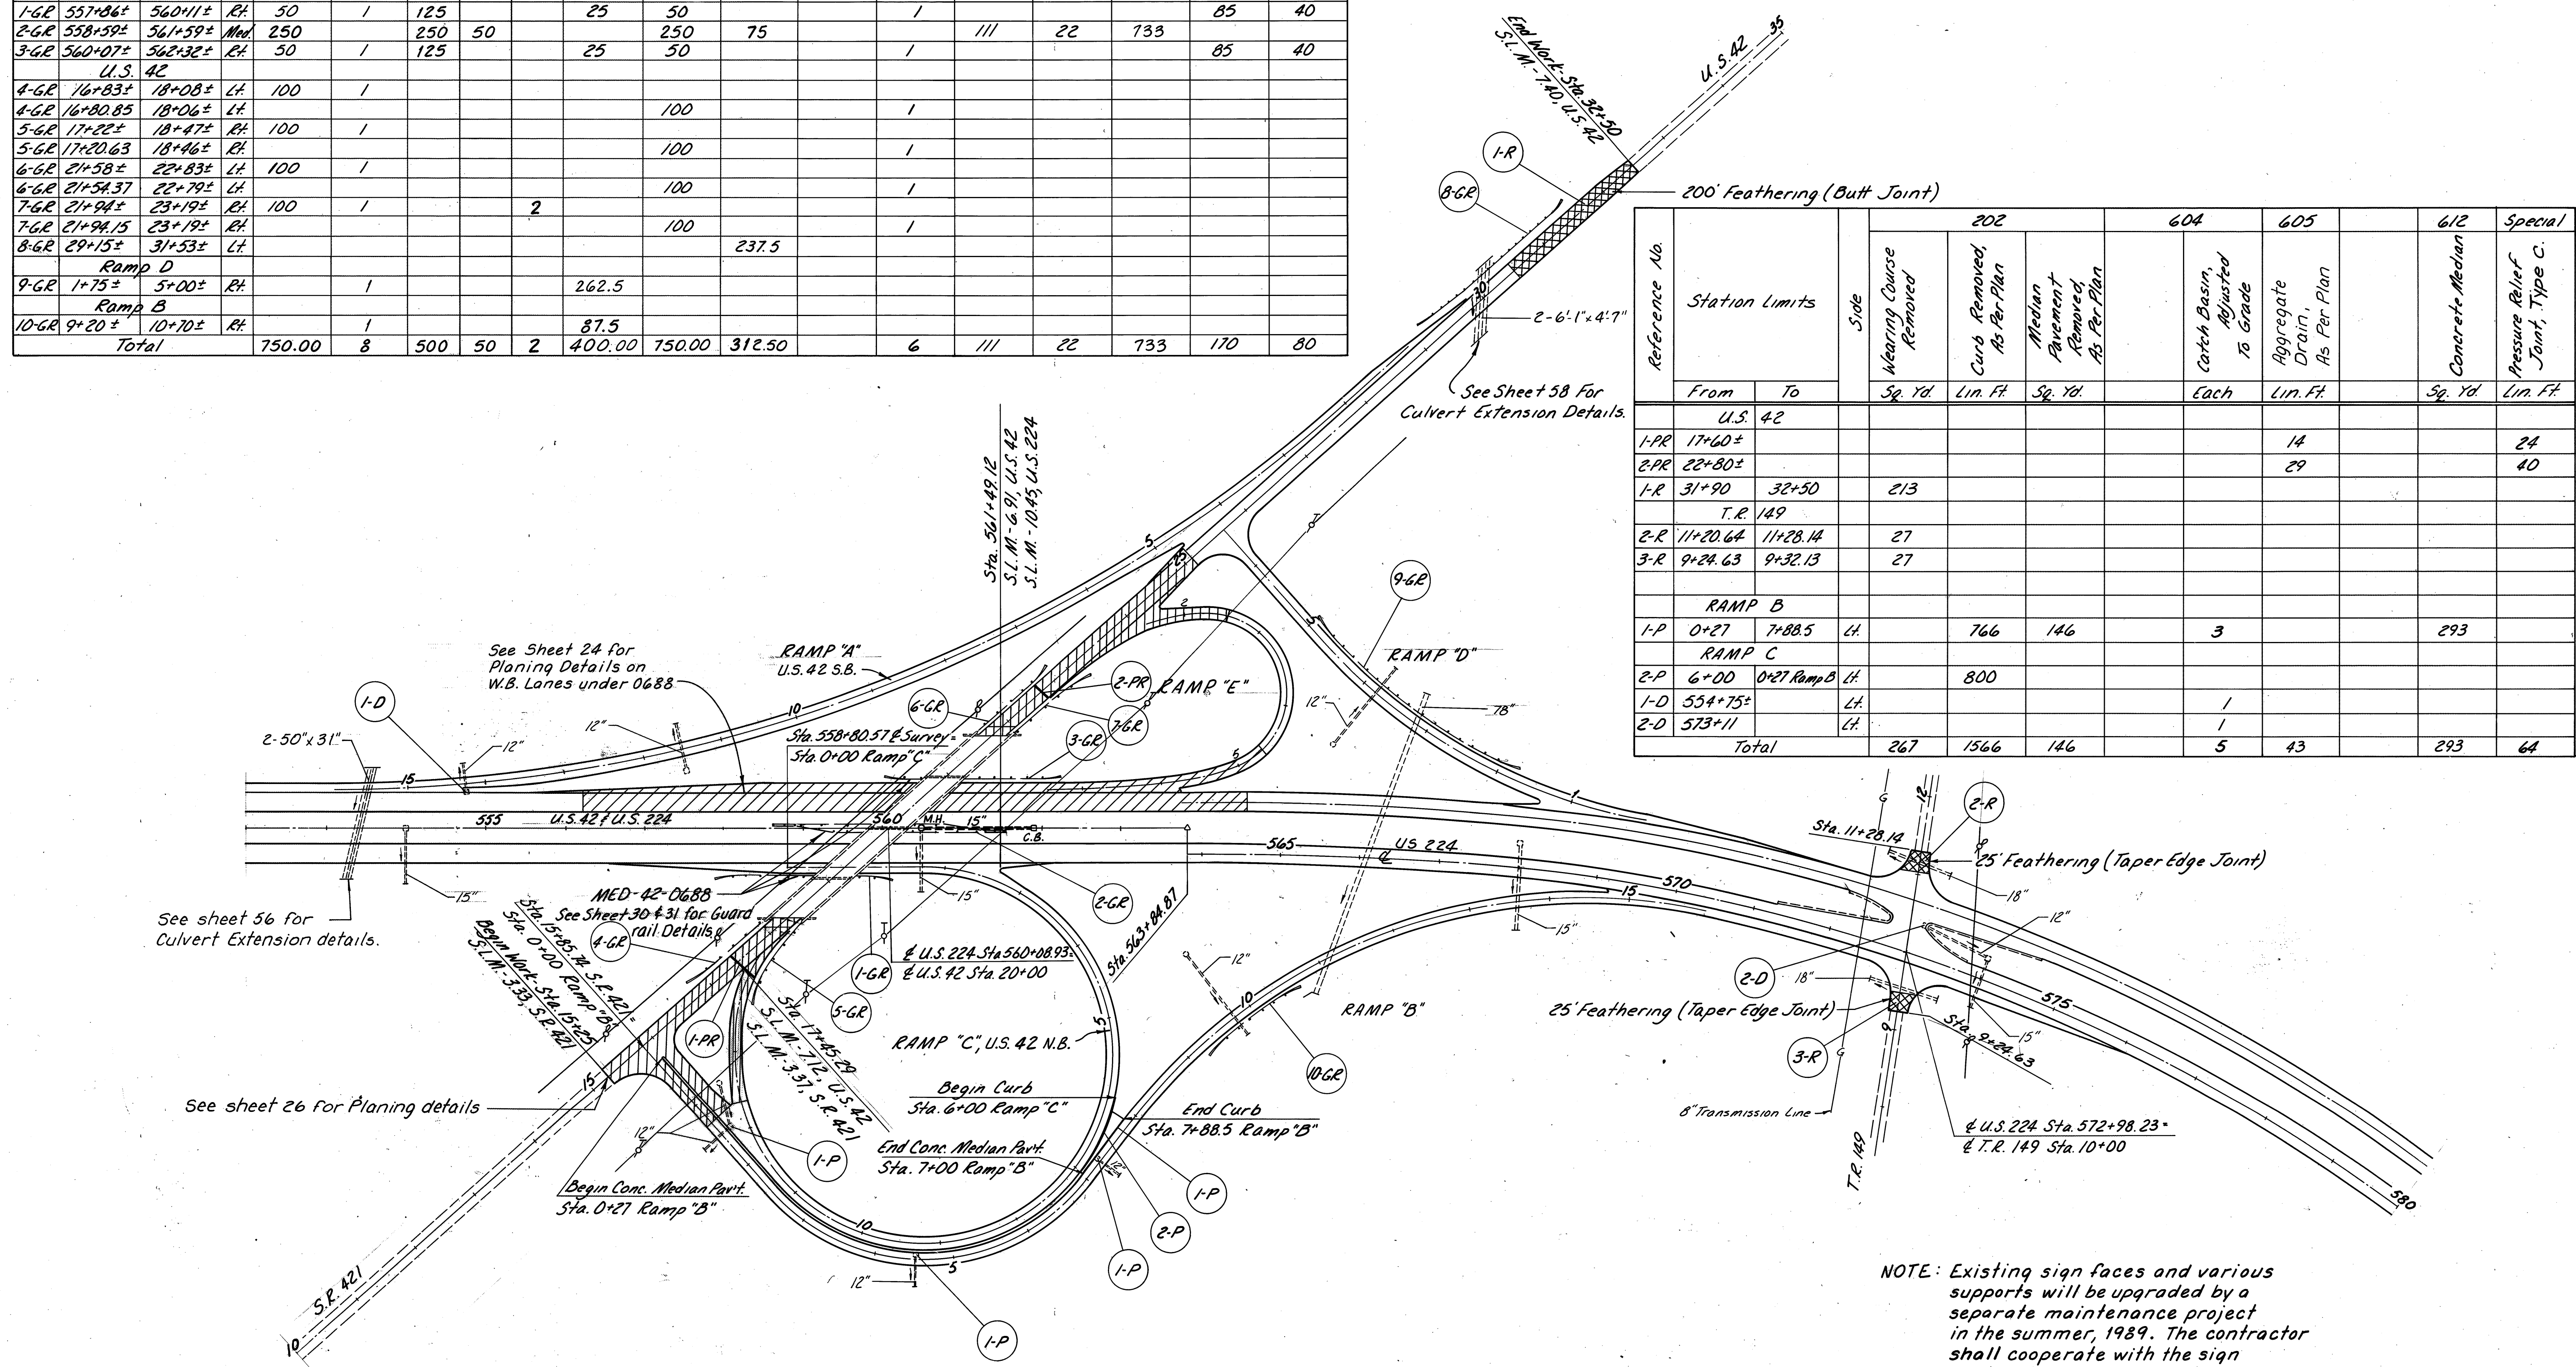



Reference No.	Station Limits		Side	202			604	605		612	Special
				Wearing Course Removed	Curb Removed, As Per Plan	Median Pavement Removed, As Per Plan		Catch Basin, Adjusted To Grade	Aggregate Drain, As Per Plan		Concrete Median
	From	To		Sq. Yd.	Lin. Ft.	Sq. Yd.		Each	Lin. Ft.		Sq. Yd.
	U.S. 42										
1-PR	17+60±							14			24
2-PR	22+80±							29			40
1-R	31+90	32+50		213							
	T.R. 149										
2-R	11+20.64	11+28.14		27							
3-R	9+24.63	9+32.13		27							
	RAMP B										
1-P	0+27	7+88.5	Lt.		766	146		3		293	
	RAMP C										
2-P	6+00	0+27 Ramp B	Lt.		800						
1-D	554+75±		Lt.					1			
2-D	573+11		Lt.					1			
	Total			267	1566	146		5	43	293	64

NOTE: Existing sign faces and various supports will be upgraded by a separate maintenance project in the summer, 1989. The contractor shall cooperate with the sign contractor as per 105.07.

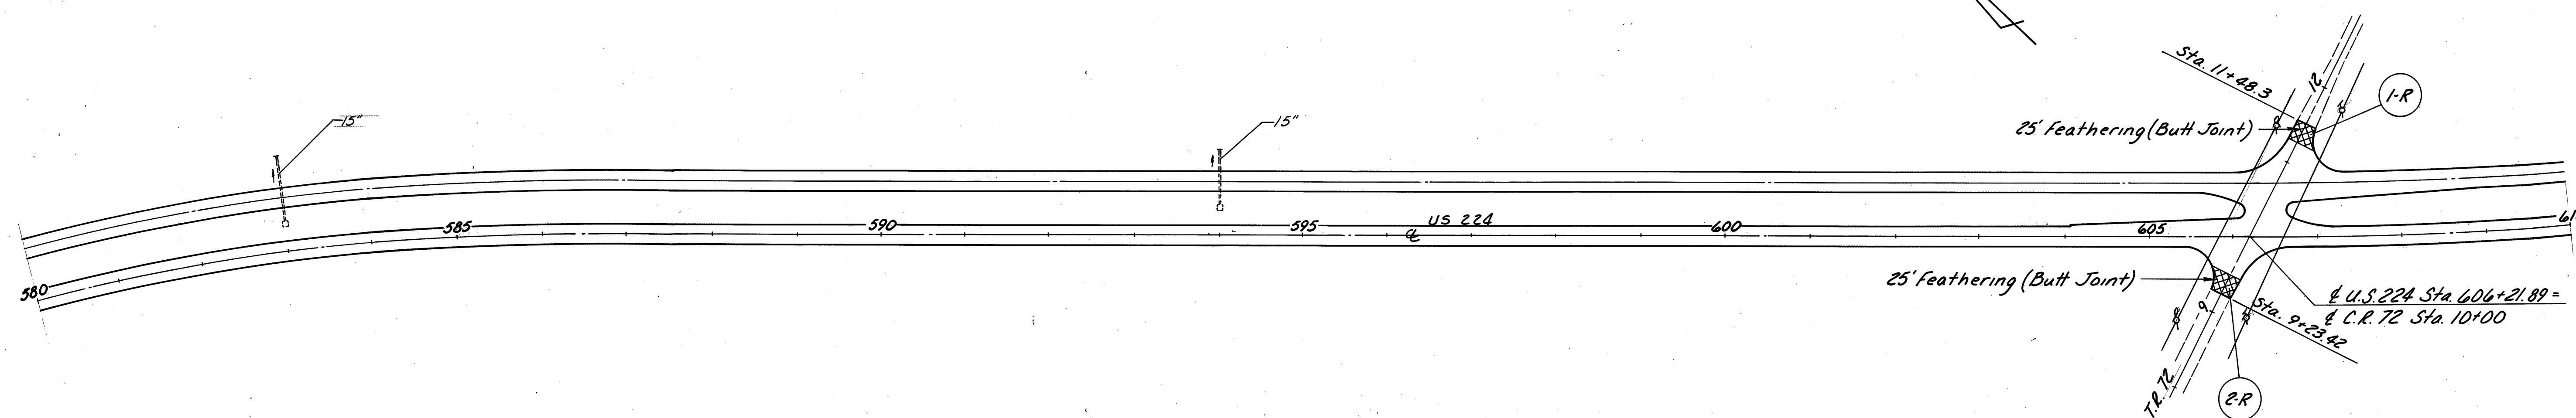


Reference No.	Station Limits		Side	202			
				Wearing Course Removed			
	From	To	Sq. Yd.				
	T.R.	72					
1-R	11+40.80	11+48.30		27			
2-R	9+23.42	9+30.92		27			
	Total			54			

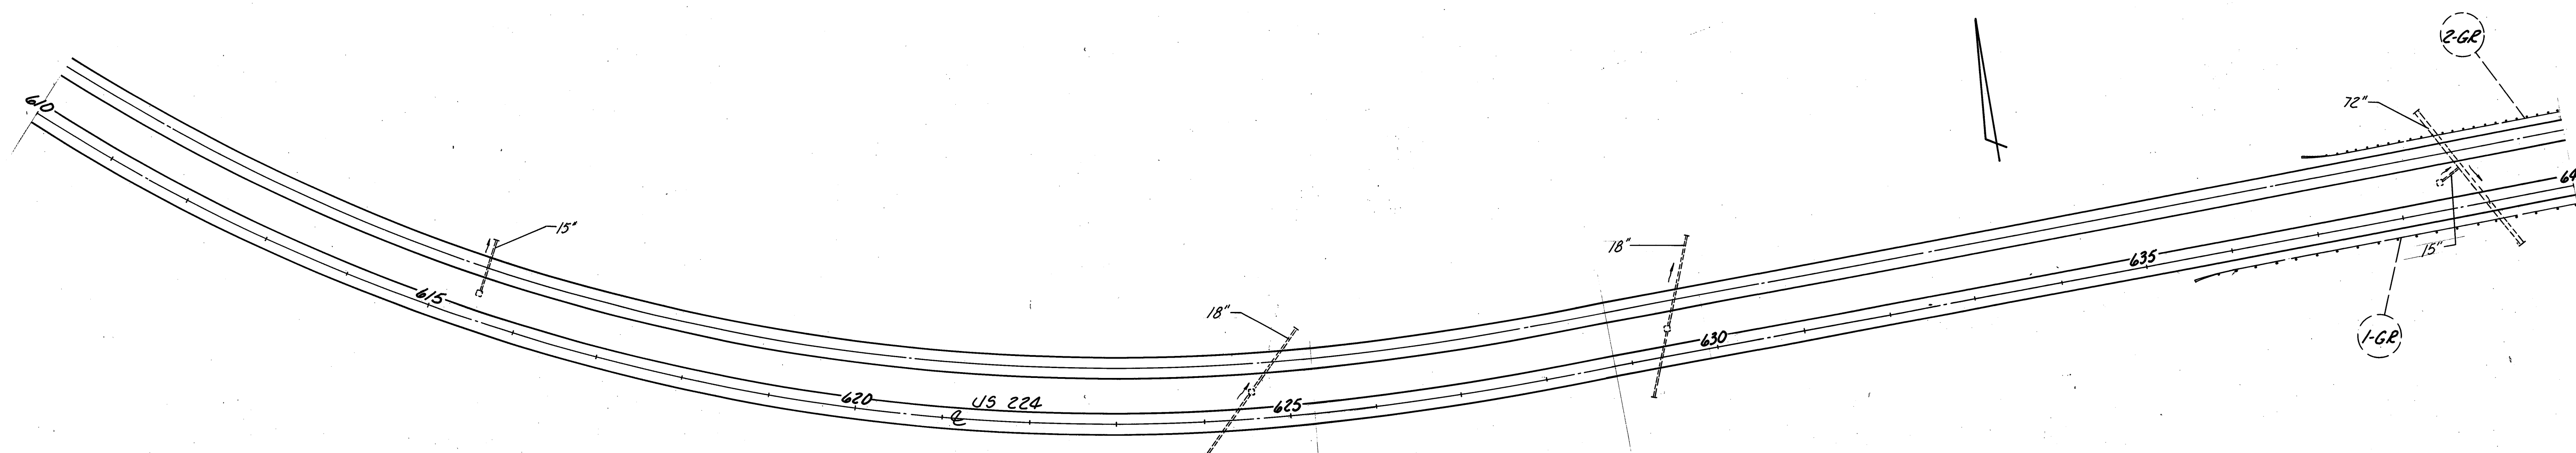

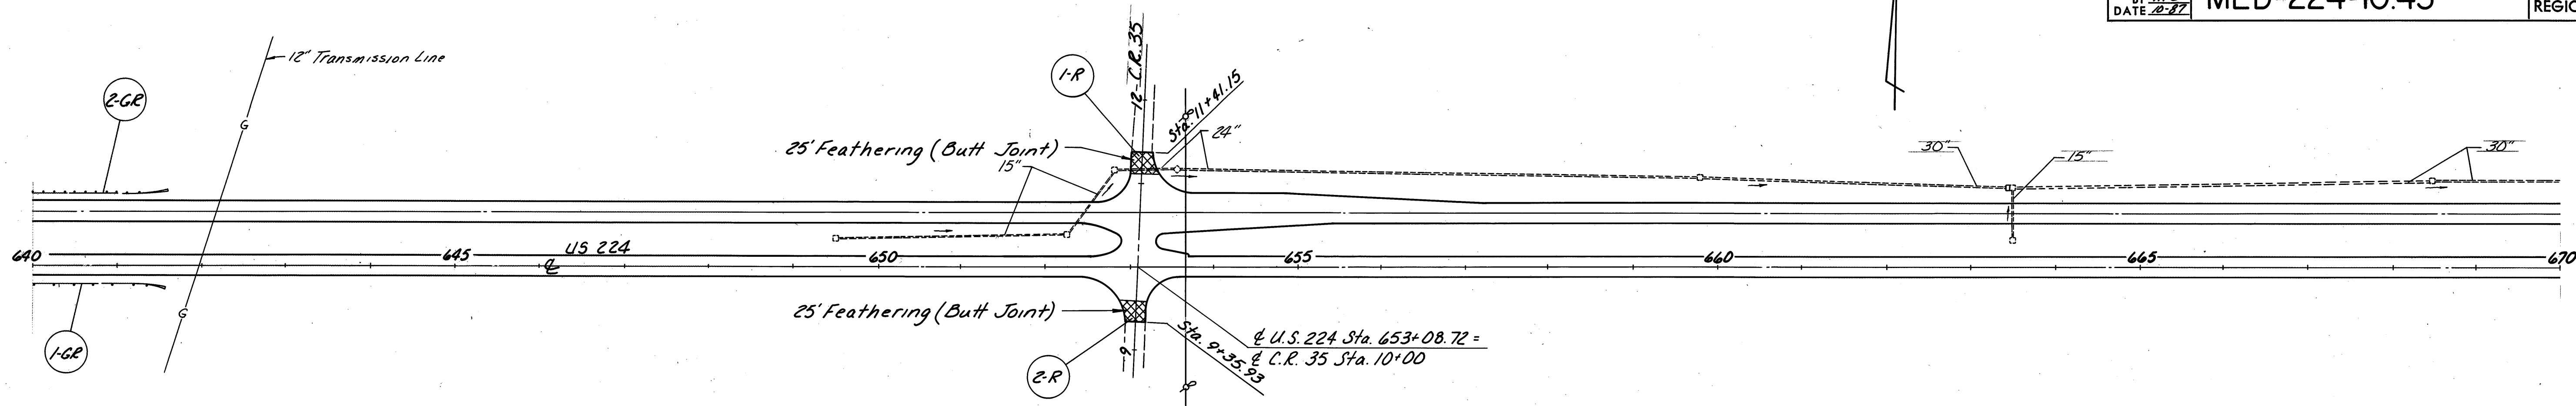


Reference No.	Station Limits		Side	202		Anchor Assembly, Type T	606		606	
				Guardrail Removed For Re-Use	Anchor Post Removed, As Per Plan		Raising Guardrail, Type 5	Guardrail Rebuilt, Type 5	Bridge Terminal Assembly	
	From	To		Lin. Ft.	Each		Lin. Ft.	Lin. Ft.	Type B	
1-G.R.	635+50±	641+50±	Rt.		1		550.0			
2-G.R.	636+98±	641+60±	Lt.		1		412.50			
3-G.R.	678+42±	683+48.38	Rt.	68.75	1		412.50	68.75	1	
4-G.R.	680+36±	683+48.38	Lt.	62.50			225.0	62.50	1	
5-G.R.	682+17±	683+48.38	Lt.	31.25	1		25.0	31.25	1	
6-G.R.	682+98±	683+48.38	Lt.	50.00		1		50.00	1	
7-G.R.	684+79.63	686+11±	Lt.	68.75	1		37.50	68.75	1	
8-G.R.	684+79.63	685+30±	Lt.	50.00		1		50.00	1	
9-G.R.	684+79.63	686+11±	Lt.	31.25	1		25.0	31.25	1	
10-G.R.	684+79.63	683+55±	Rt.	62.50			787.50	62.50	1	
Total				425.00	6	2	2475.00	425.00	8	


Reference No.	Station Limits		Side	202	202	203	605	611	203	Special
				Wearing Course Removed	Pavement Removed	Excavation Not Including Embankment Construction	Aggregate Drain, As Per Plan	Reinforced Concrete Approach Slab (T=15')	Subgrade Compaction	Pressure Relief Joint, Type C
				Sq. Yd.	Sq. Yd.	Cu. Yd.	Lin. Ft.	Sq. Yd.	Sq. Yd.	Lin. Ft.
	From	To								
	C.R.	35								
1-R	11+33.65	11+41.15		27						
2-R	9+35.93	9+43.43		27						
1-AS	683+25.00	683+50.00	Lt		67	26		111	111	
2-AS	683+25.00	683+50.00	℄		67	31		122	122	
3-AS	684+78.00	685+03.00	Lt		67	26		111	111	
4-AS	684+78.00	685+03.00	℄		67	31		122	122	
1-PR	682+55±		Lt				13			24
2-PR	682+54±		℄				13			24
3-PR	685+75±		Lt				13			24
4-PR	685+74±		℄				15			24
	Total			54	268	114	54	466	466	96

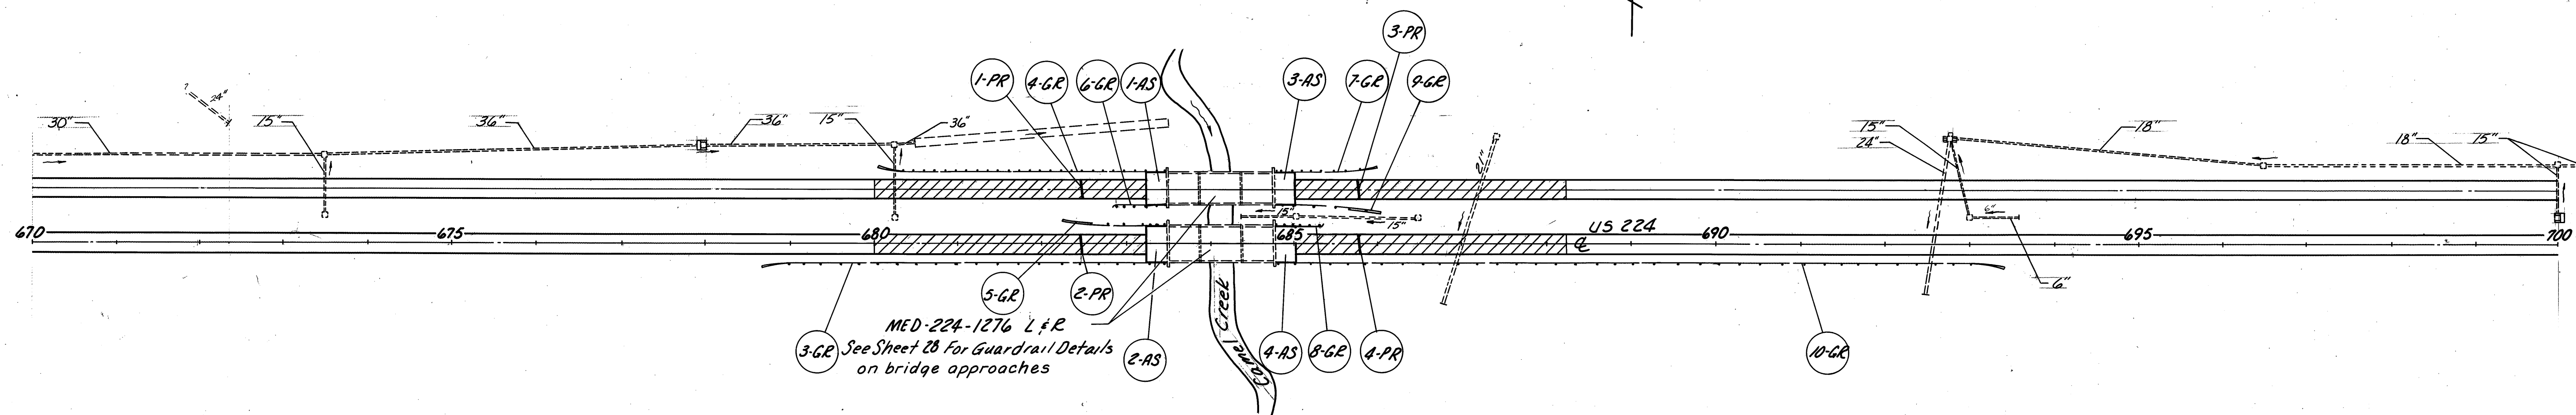


See Sheets 125, 127 & 128 for approach slab dimensions and details. See Sheet 25 for planing details on bridge approaches.

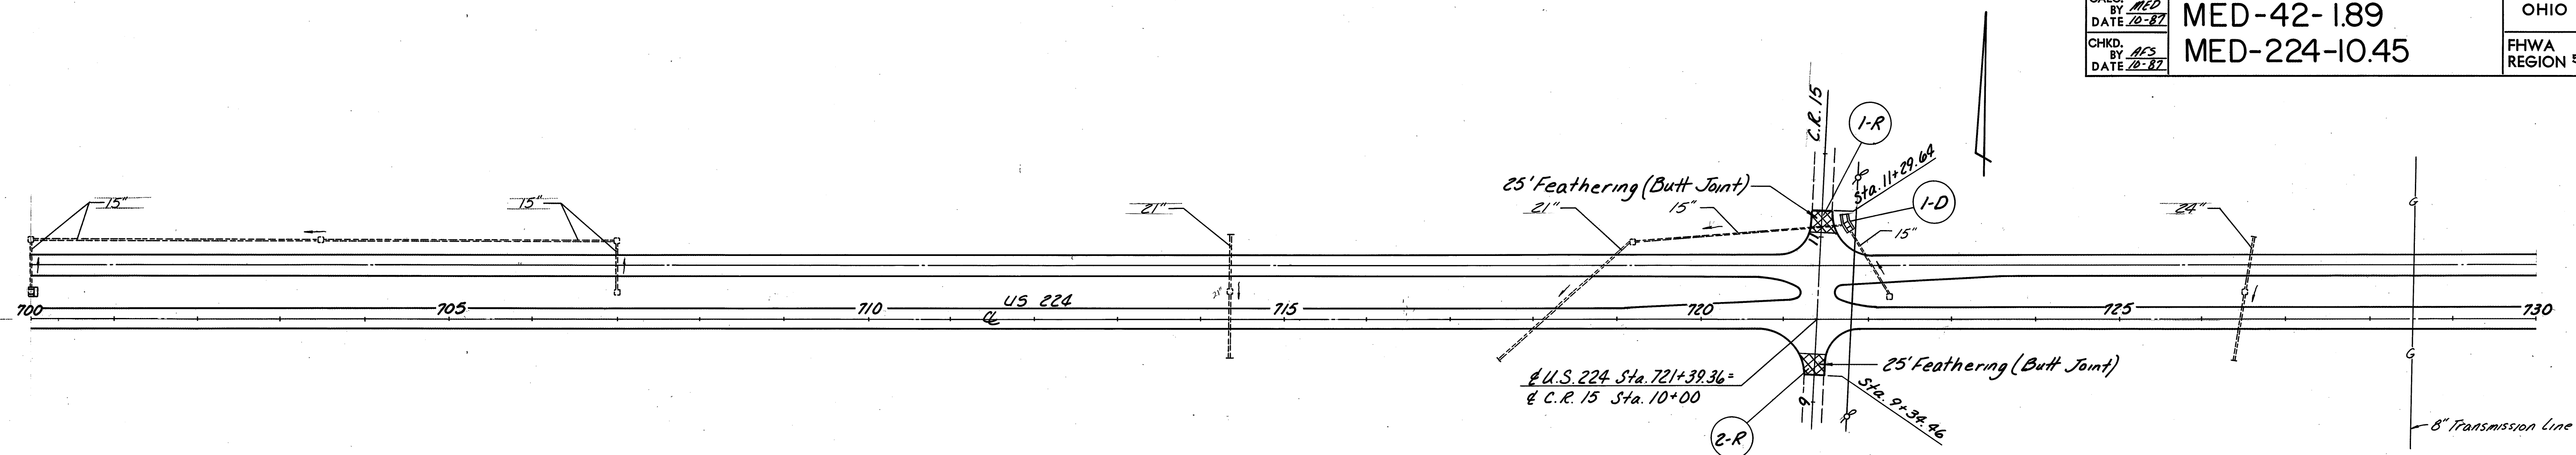


Reference No.	Station Limits		Side	202 Wearing Course Removed Sq. Yd.	604 Catch Basin, No. 5, As Per Plan Each		
	From	To					
	C.R. 15						
1-R	11+22.14	11+29.64		27			
2-R	9+34.46	9+41.96		27			
	C.R. 57						
3-R	11+21.68	11+29.18		27			
4-R	9+46.97	9+54.47		27			
1-D	721+75		Lt.		1		
Total				108	1		

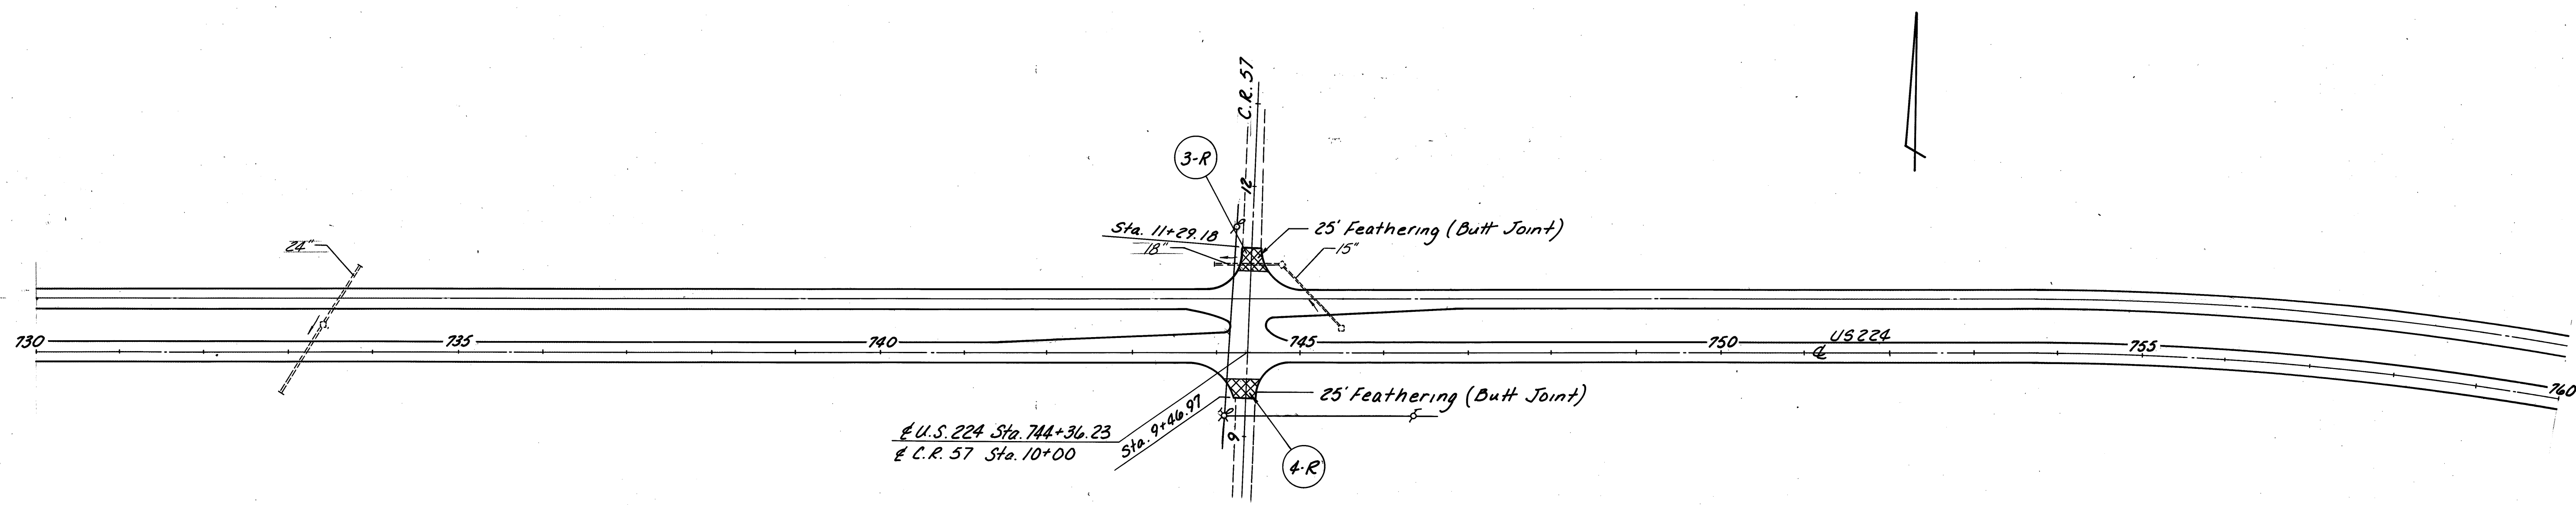

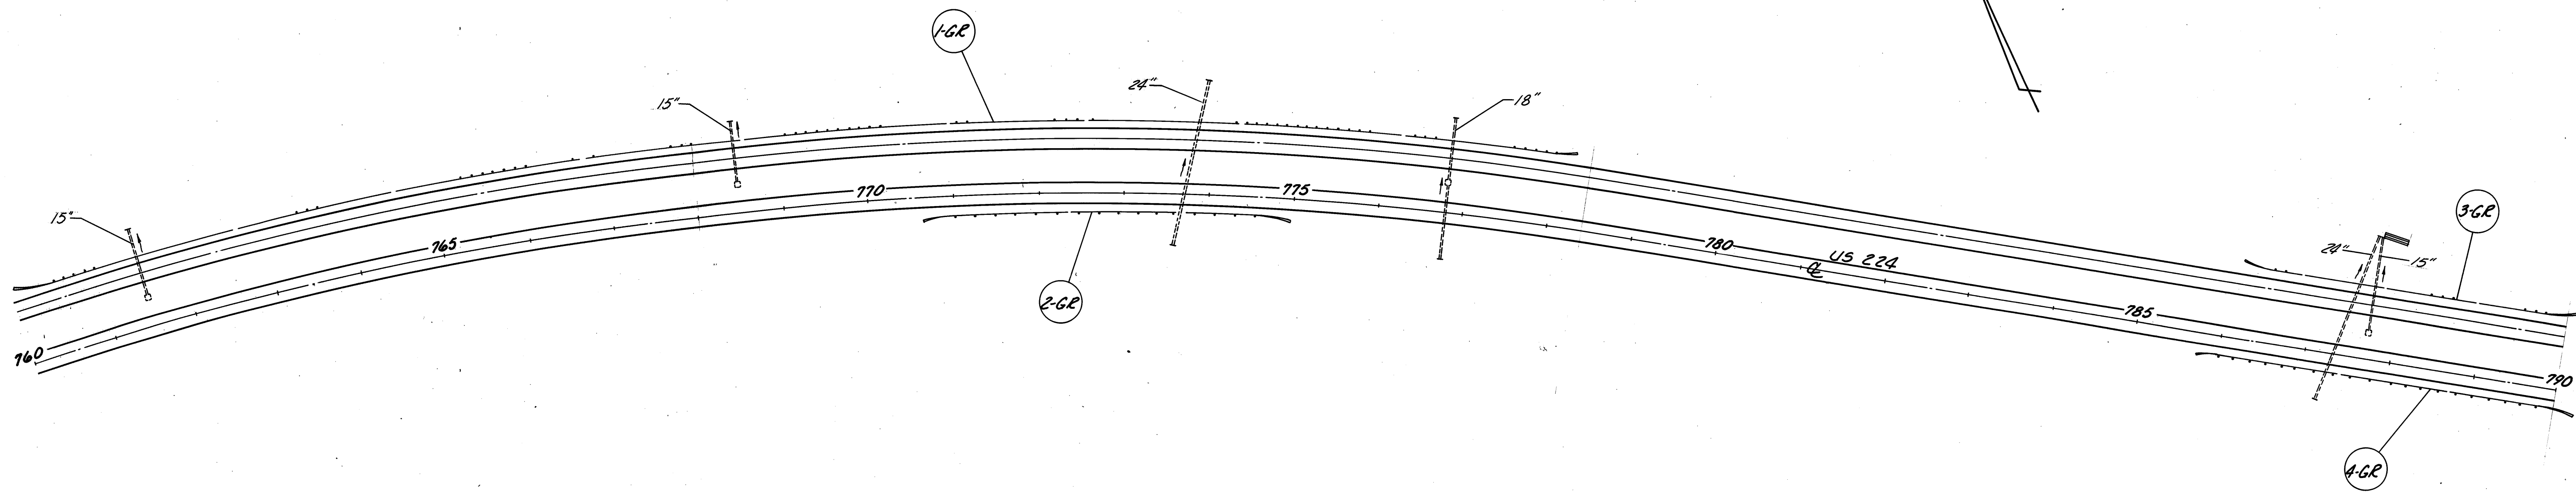

Reference No.	Station Limits		Side				
	From	To		202 Anchor Post Removed As Per Plan	605 Aggregate Drains, As Per Plan	SPECIAL Pressure Relief Joint, Type C	606 Raising Guardrail, Type 5
				Each	Lin. Ft.	Lin. Ft.	Lin. Ft.
1-G.R.	760+00±	777+87±	Lt.	1			1775.00
2-G.R.	770+65±	774+92±	Rt.	1			375.00
3-G.R.	786+13±	790+13±	Lt.	1			350.00
4-G.R.	785+75±	790+25±	Rt.	1			400.00
1-P	817+50		C		10	24	
Total				4	10	24	2900.00

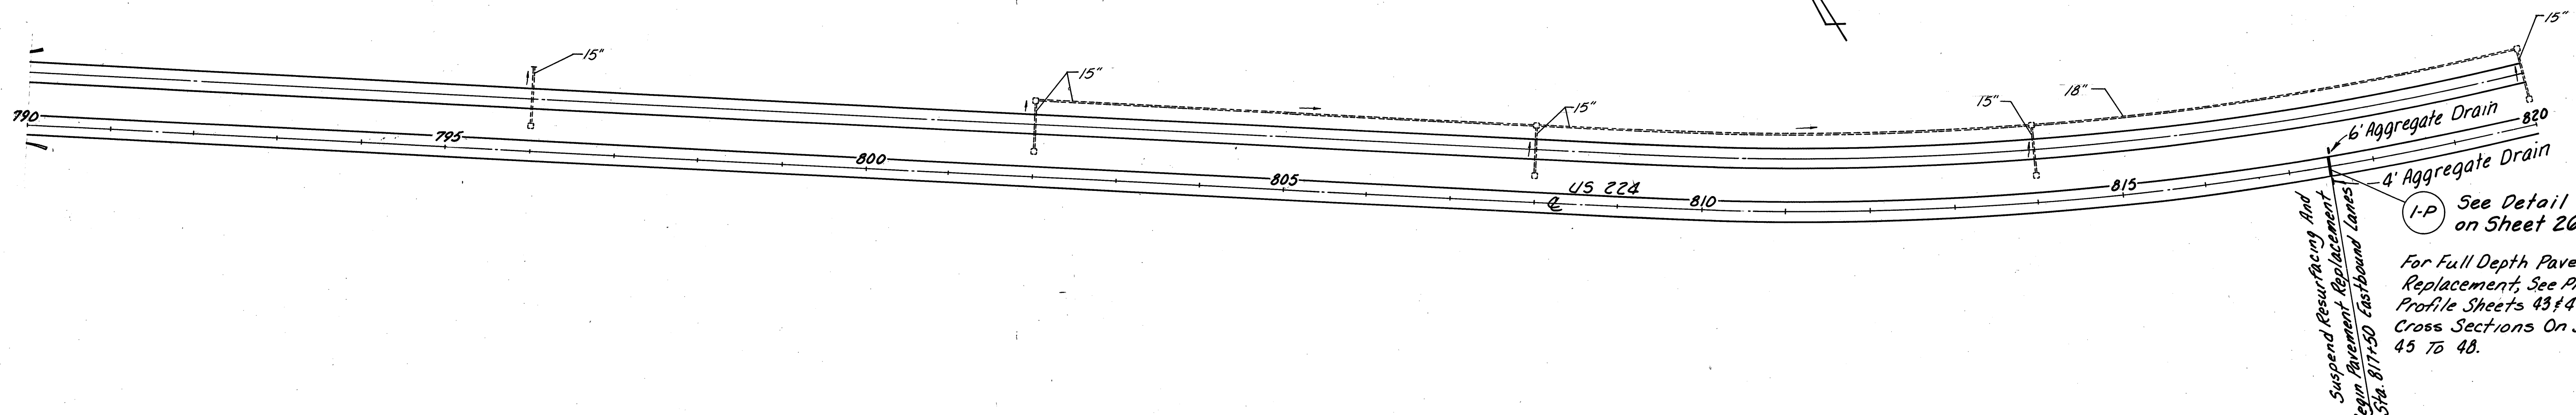

Suspend Resurfacing And
 Begin Pavement Replacement
 Sta. 817+50 Eastbound Lanes
 1-P See Detail
 on Sheet 26
 For Full Depth Pavement
 Replacement, See Plan And
 Profile Sheets 43 & 44. See
 Cross Sections On Sheets
 45 To 48.

CALC. MED
BY DATE 10-87
CHKD. ACS
BY DATE 10-87


MED-42-189
MED-224-10.45

OHIO
FHWA
REGION 5

42
189

NOTE: See sheet 54 for Guardrail
Location Details at Intersection.


* See Detail
Sheet 26.

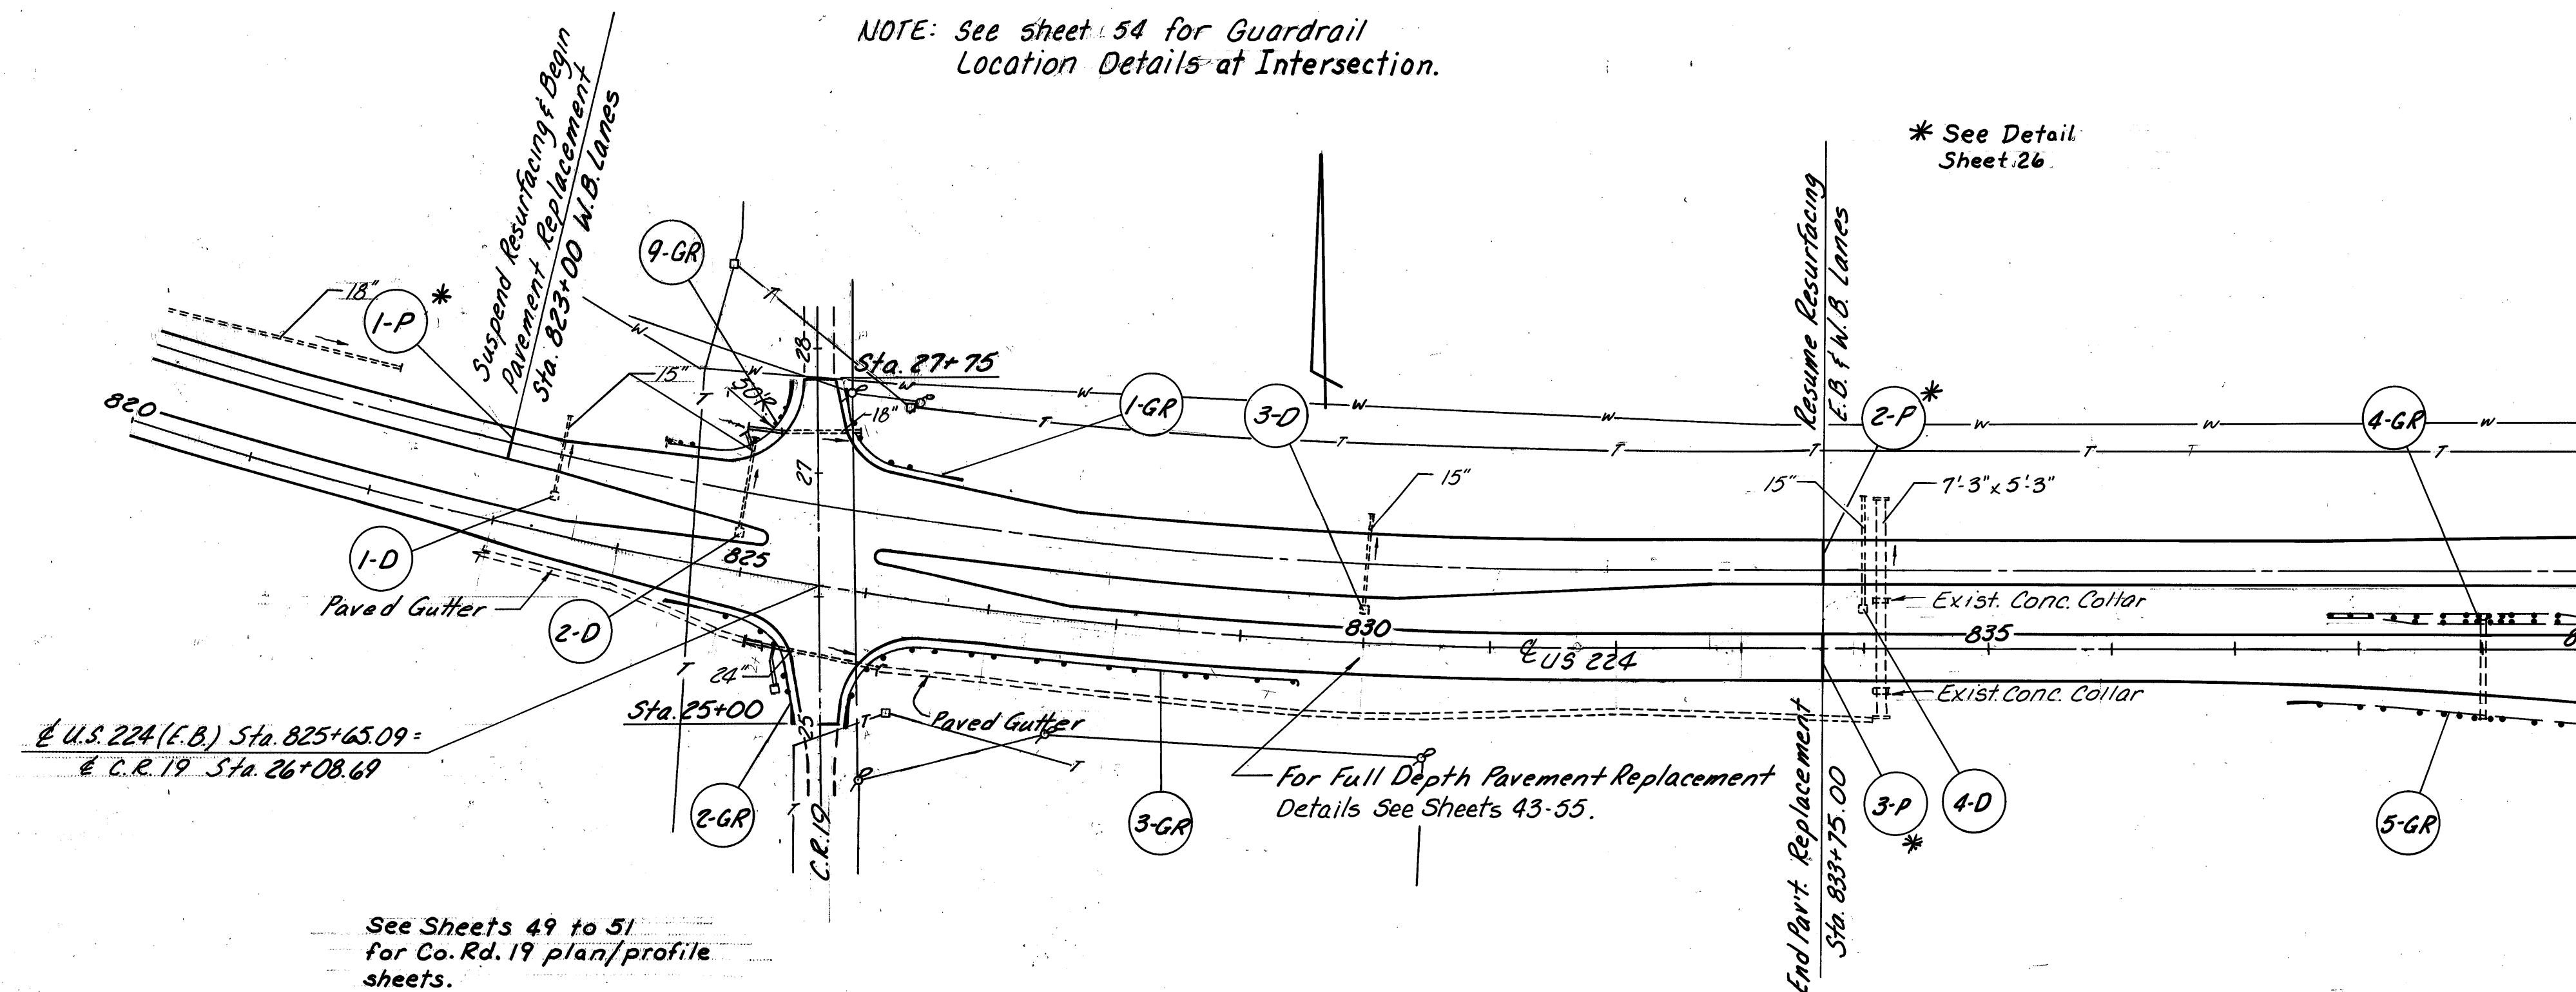

See Sheets 49 to 51
for Co. Rd. 19 plan/profile
sheets.

For Full Depth Pavement Replacement
Details See Sheets 43-55.

END RESURFACING
AND WORK
Sta. 854+49.93
W.B. LANES

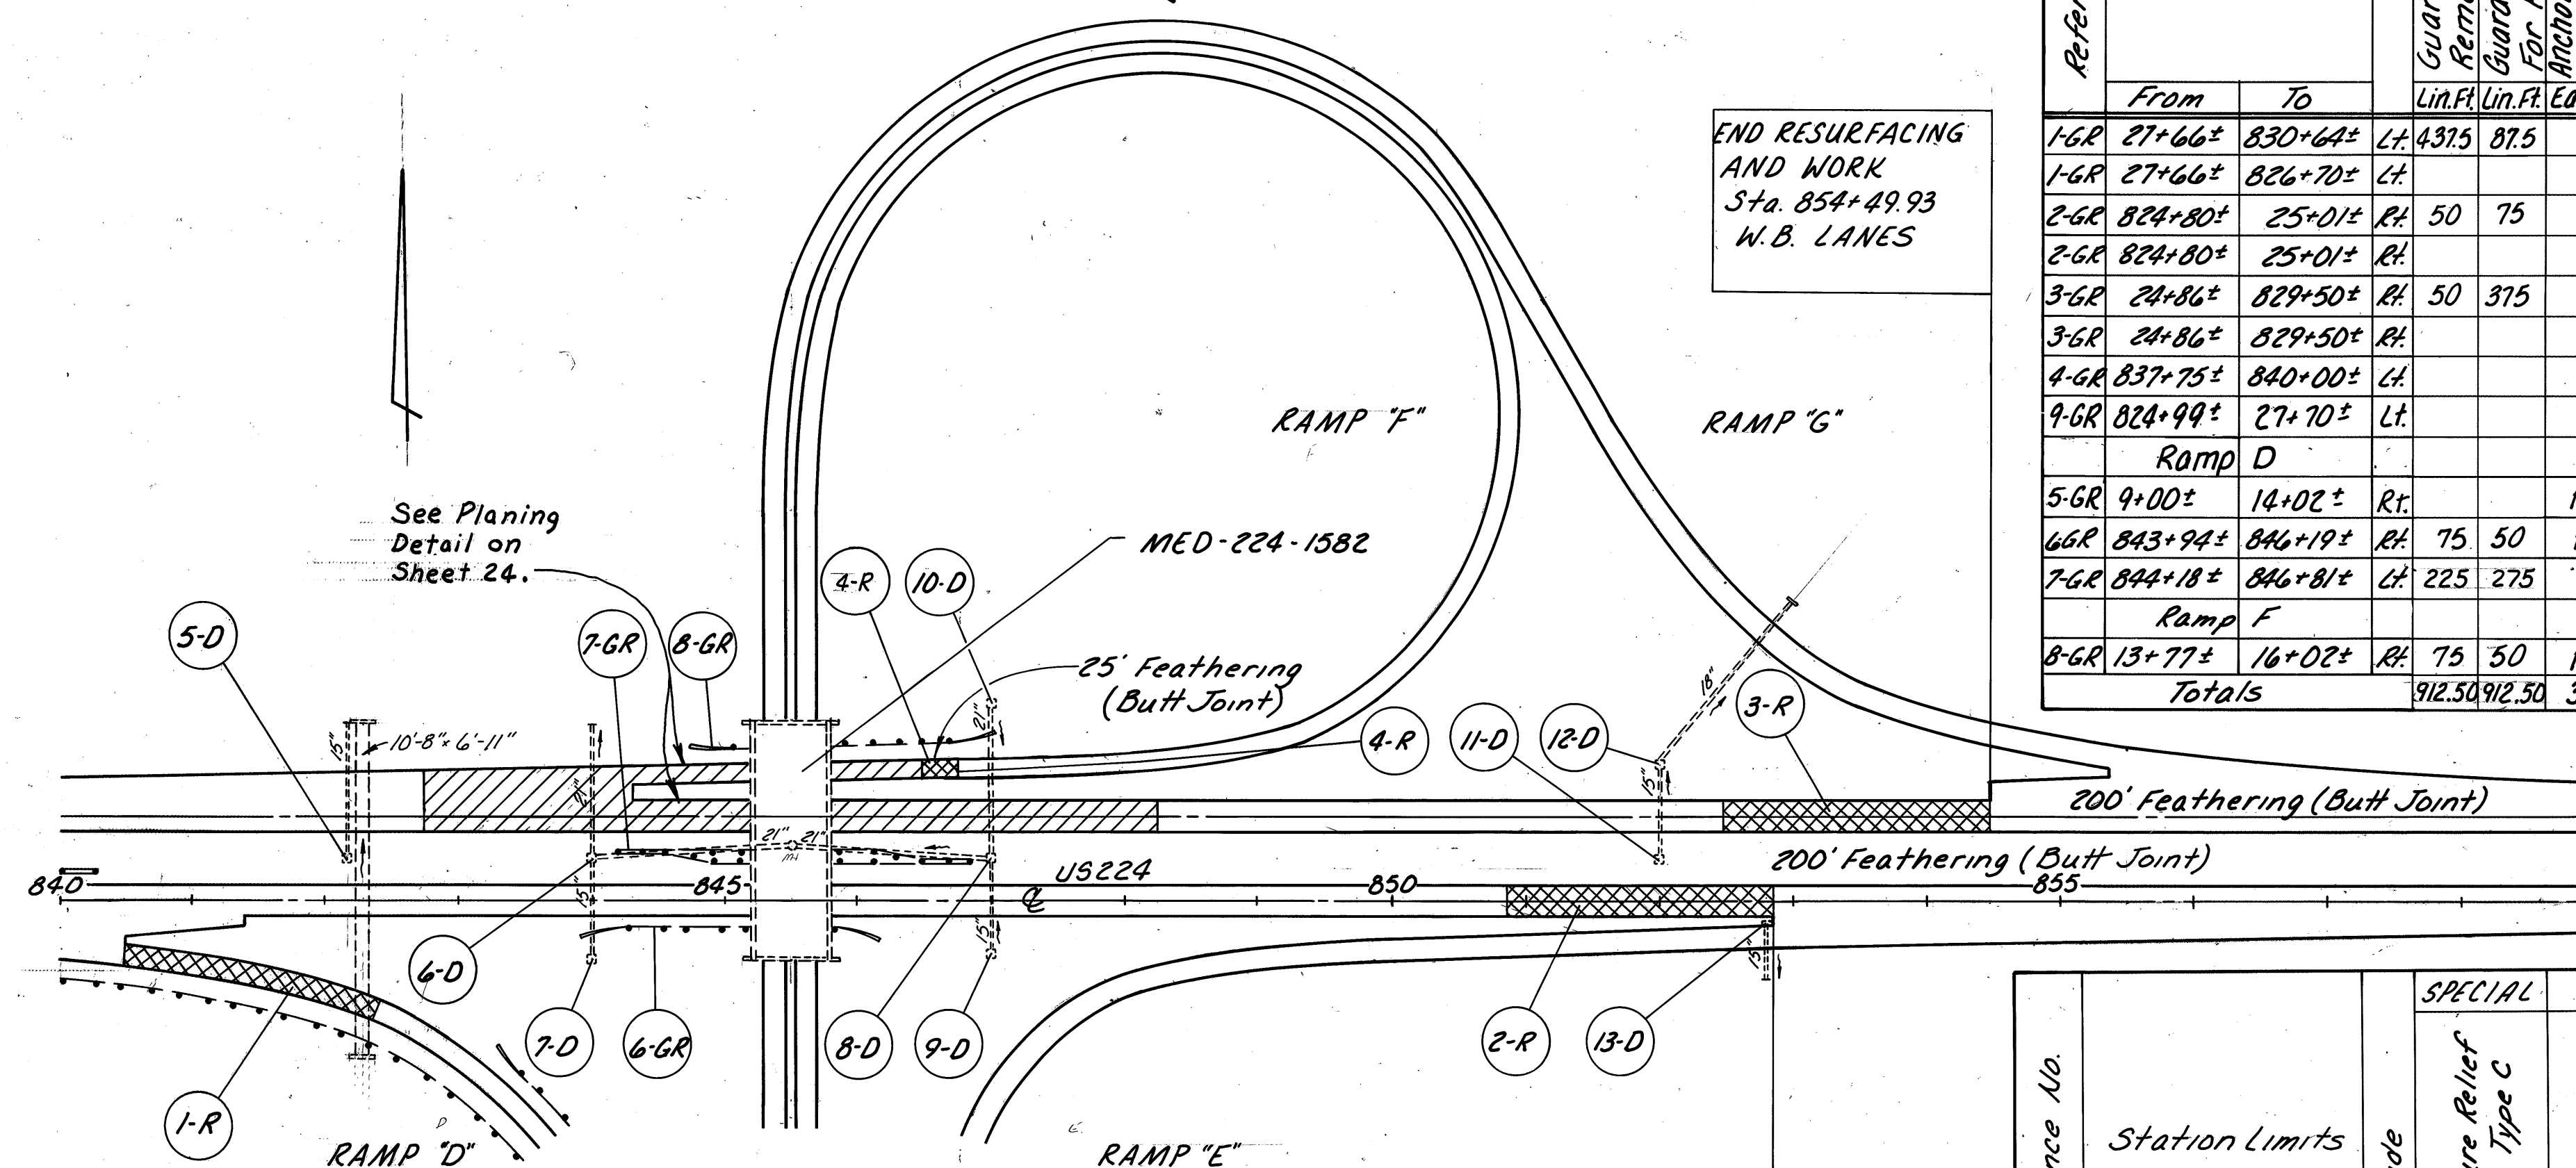

See sheets 30 & 31 for guardrail
details at MED-224-1582 Piers

NOTE: Existing Sign Faces and Various
supports will be upgraded by a
separate maintenance project in
the summer, 1989. The Contractor
shall cooperate with the Sign
Contractor as per 105.07.

F-51(70)
END PROJECT
Sta. 852+85.84
E.B. LANES
S.L.M.-15.97, U.S. 224


Reference No.	Station Limits		Side	202 Wearing Course Removed										
	From	To												
1-R	12+01.82	14+01.82	Lt.	147										
2-R	850+85.64	852+85.64	Lt.	240										
3-R	852+49.93	854+49.93	Lt.	240										
4-R	14+03.08	14+28.08	Lt.	18										
Totals				645										

Reference No.	Station Limits		Side	Guardrail Removed	Guardrail Removed For Re-Use	Anchor Post Removed As Per Plan	Guardrail Removed, Barrier Design										
	From	To						202	606	203	659	606	203	659	606	203	659
1-R	27+66±	830+64±	Lt.	4375	875												
1-R	27+66±	826+70±	Lt.														
2-R	824+80±	25+01±	Rt.	50	75												
2-R	824+80±	25+01±	Rt.														
3-R	24+86±	829+50±	Rt.	50	375												
3-R	24+86±	829+50±	Rt.														
4-R	837+75±	840+00±	Lt.														
4-R	824+99±	27+70±	Lt.														
5-R	9+00±	14+02±	Rt.														
6-R	843+94±	846+19±	Rt.	75	50	1											
7-R	844+18±	846+81±	Lt.	225	275												
8-R	13+77±	16+02±	Rt.	75	50	1											
Totals				912.50	912.50	3	50.00	137.50	6	2	111	24	764	9	912.50	50.00	

Reference No.	Station Limits		Side	604		
	From	To		Catch Basin No. 5, With Grate B, As Per Plan	Catch Basin No. 5, As Per Plan	Catch Basin Adjusted To Grade
1-D	823+44		Lt.	1		
2-D	824+94		Lt.	1		
3-D	830+00		Lt.	1		
4-D	834+00		Lt.	1		
5-D	842+17		Lt.	1		
6-D	844+00		Lt.	1		
7-D	844+00		Rt.		1	
8-D	847+00		Lt.	1		
9-D	847+00		Rt.		1	
10-D	847+00		Lt.		1	
11-D	852+00		Lt.	1		
12-D	852+00		Lt.		1	
13-D	852+80		Rt.			1
Totals				8	4	1

Reference No.	Station Limits		Side	SPECIAL Pressure Relief Joint, Type C	605 Aggregate Drains As Per Plan										
	From	To				Lin. Ft.	Lin. Ft.								
1-P	823+00		Lt.	24	12										
2-P	833+75		Lt.	36	12										
3-P	833+75		Rt.	36	12										
Totals				96	36										

STA. 820+00 TO STA. 859+00

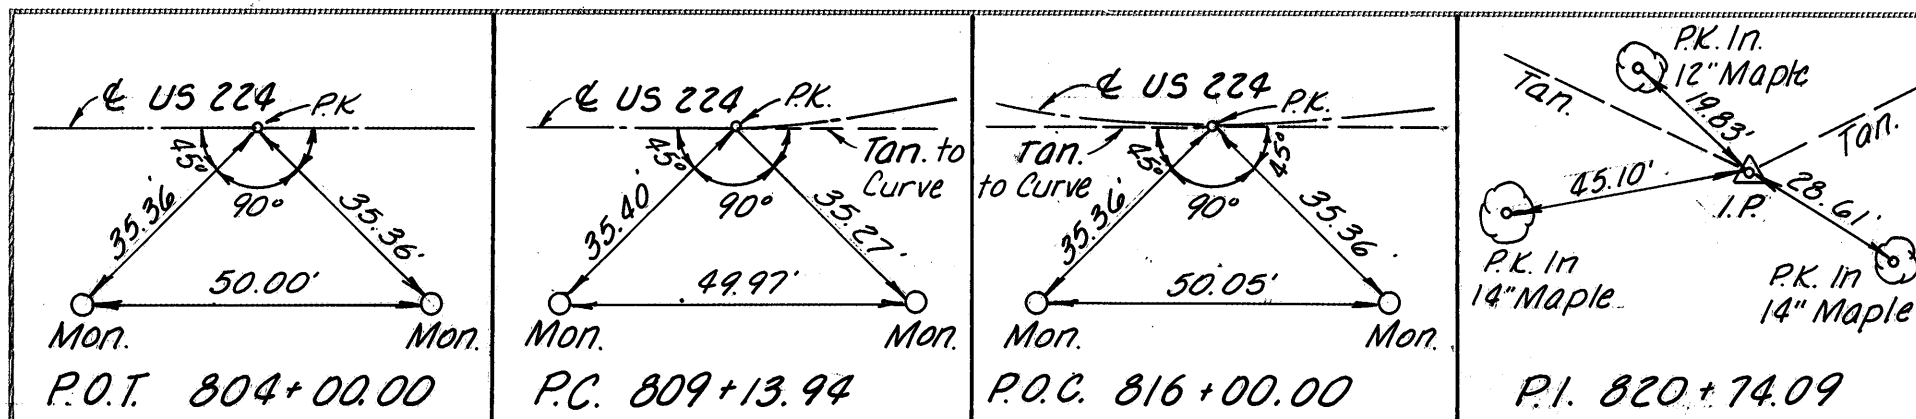


CALC. BY MED
DATE 10-87
CHKD. BY HFS
DATE 12-87

MED-42-1.89
MED-224-10.45

OHIO
FHWA
REGION 5


43
189

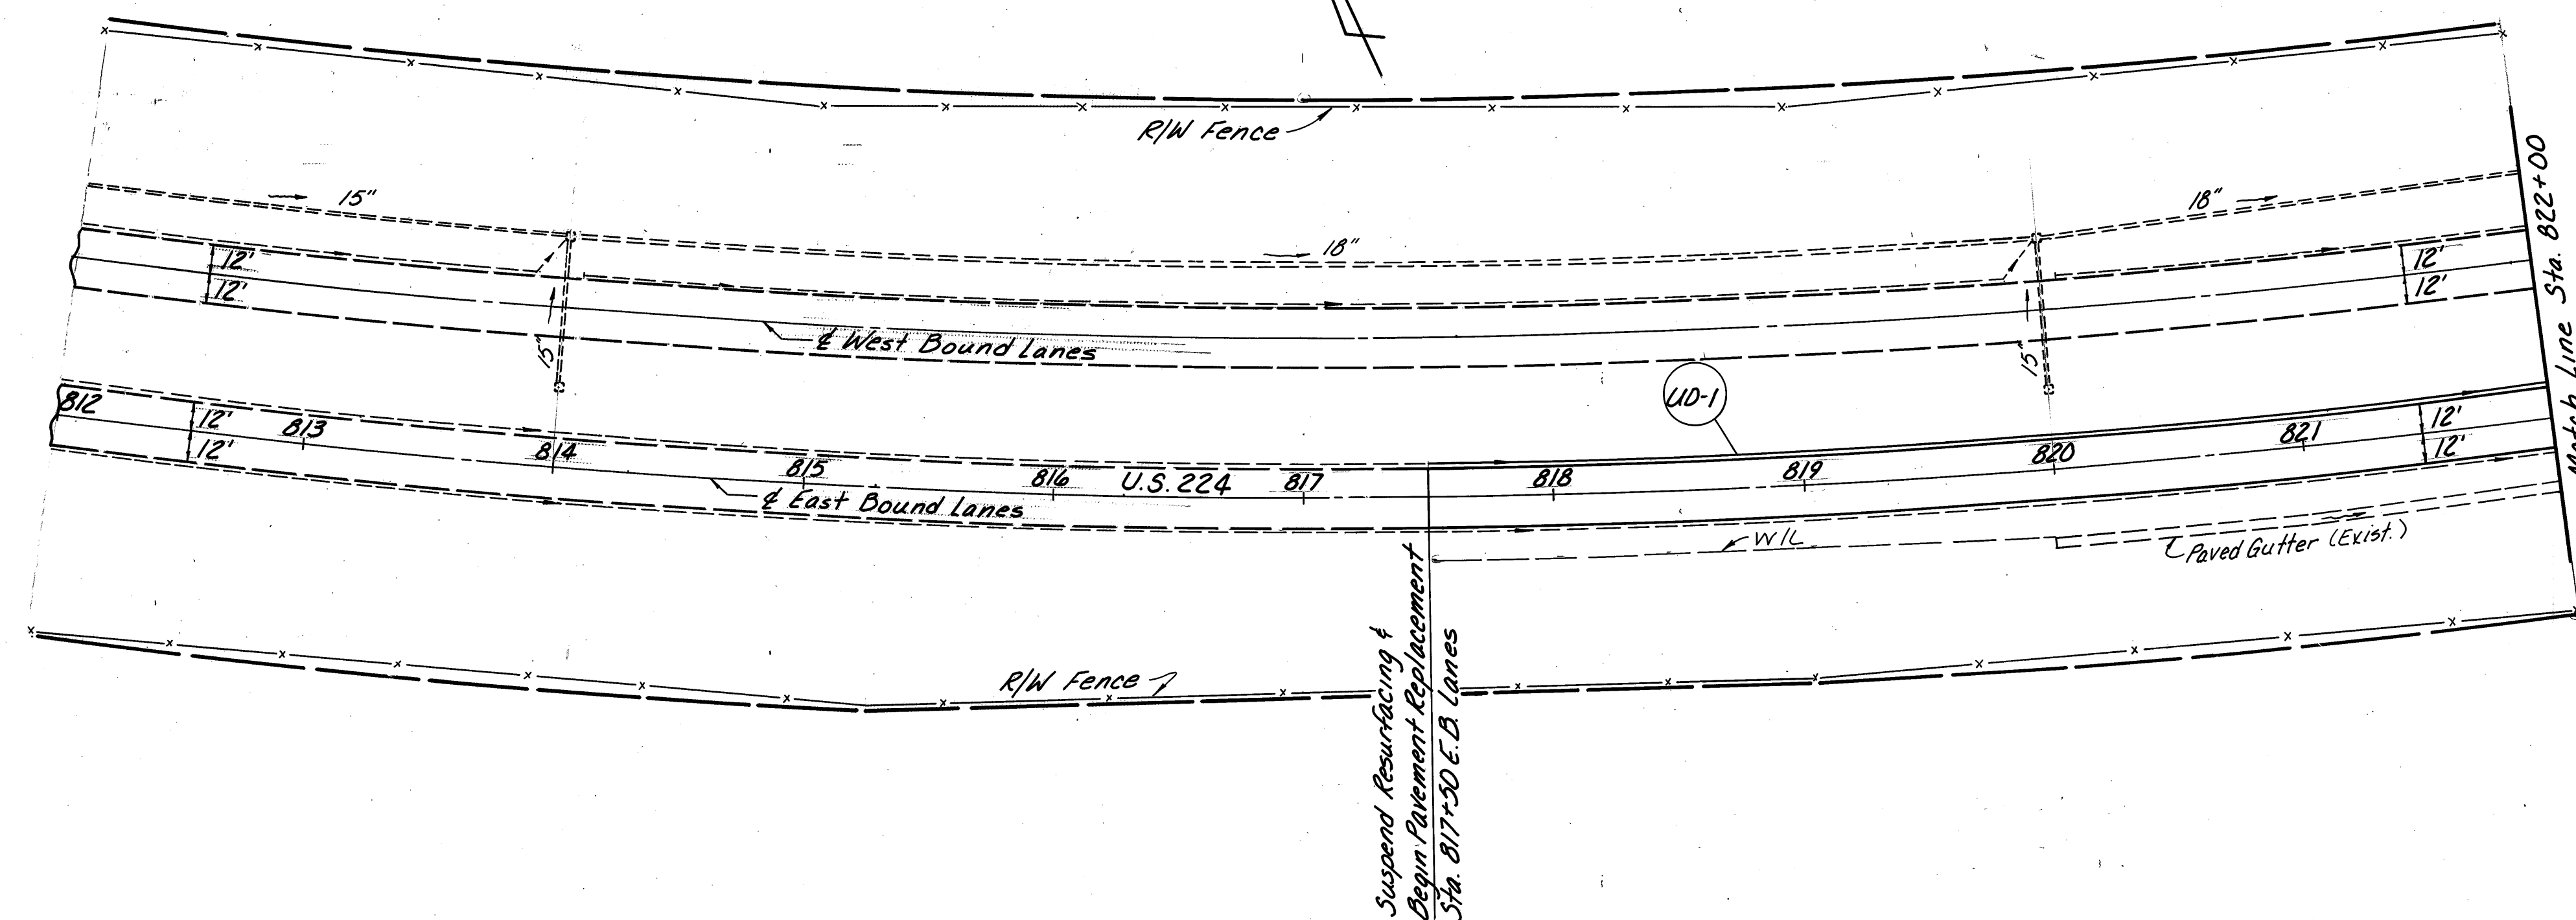

Reference No.	Station Limits		Side	6" Deep Pipe Underdrains As Per Plan Lin. Ft.		
	From	To				
UD-1	817+50	822+00	L+	450		
Totals				450		

See sheets 45-48 for Cross Sections

B.M. - Top of concrete monument at
Sta. 815+75.25' Rt. Elev 1049.79

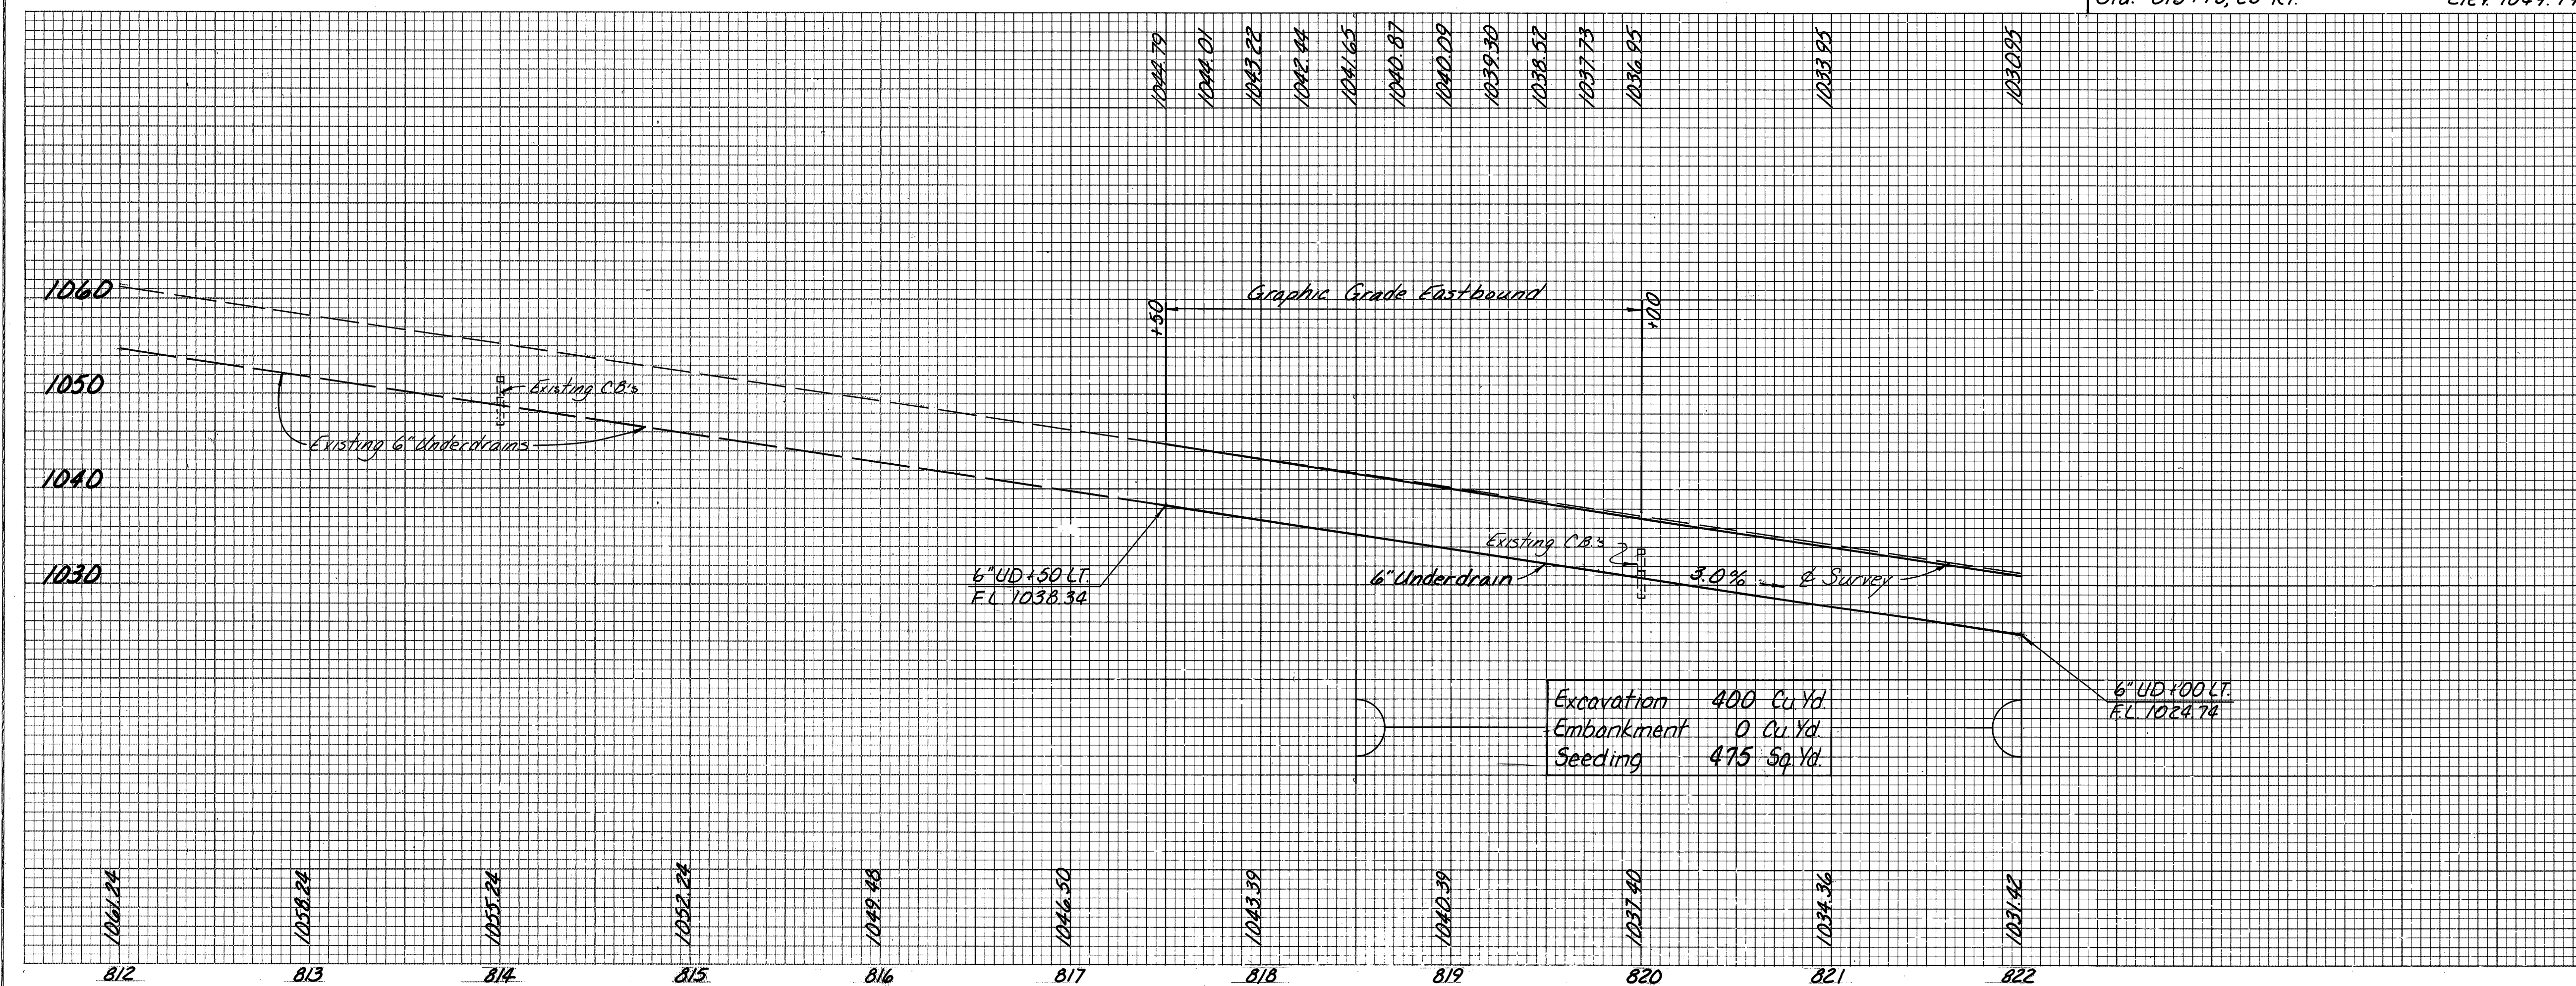



US. 224 STA. 812+00 TO STA. 822+00

End Pavement Replacement And Resume Resurfacing

35 U.S. 224 STA. 822+00 TO STA. 835+00

[illegible]

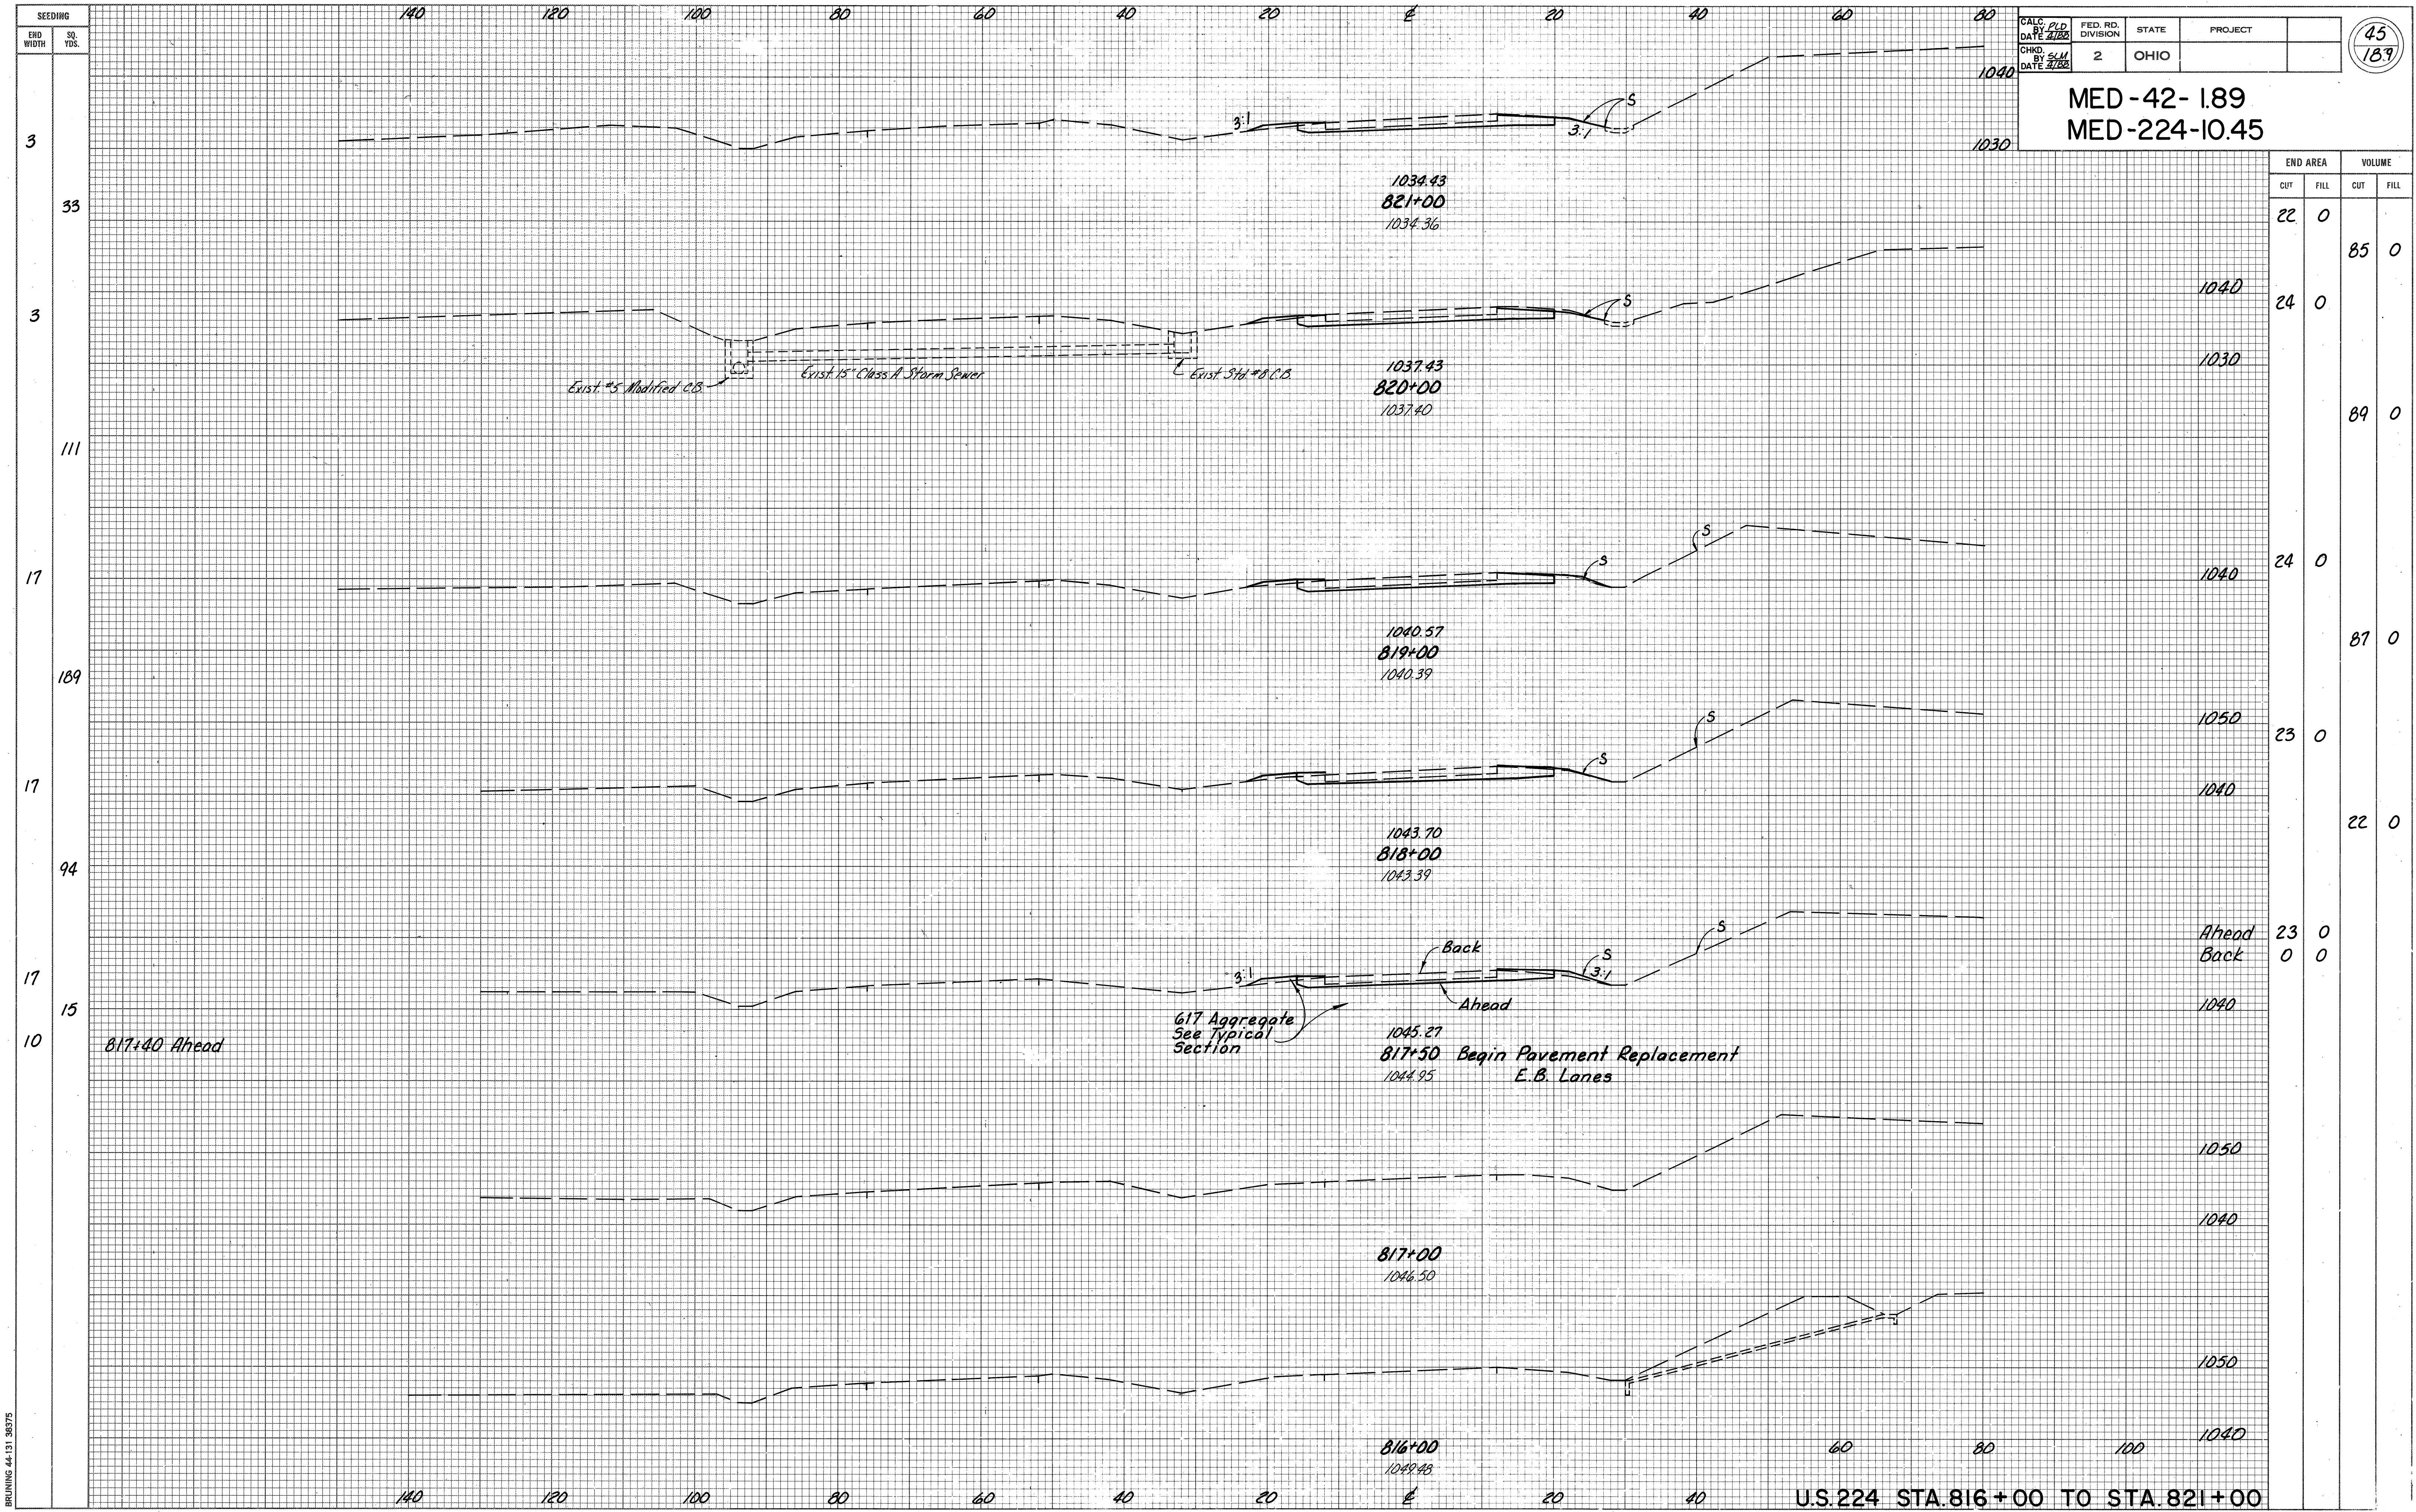

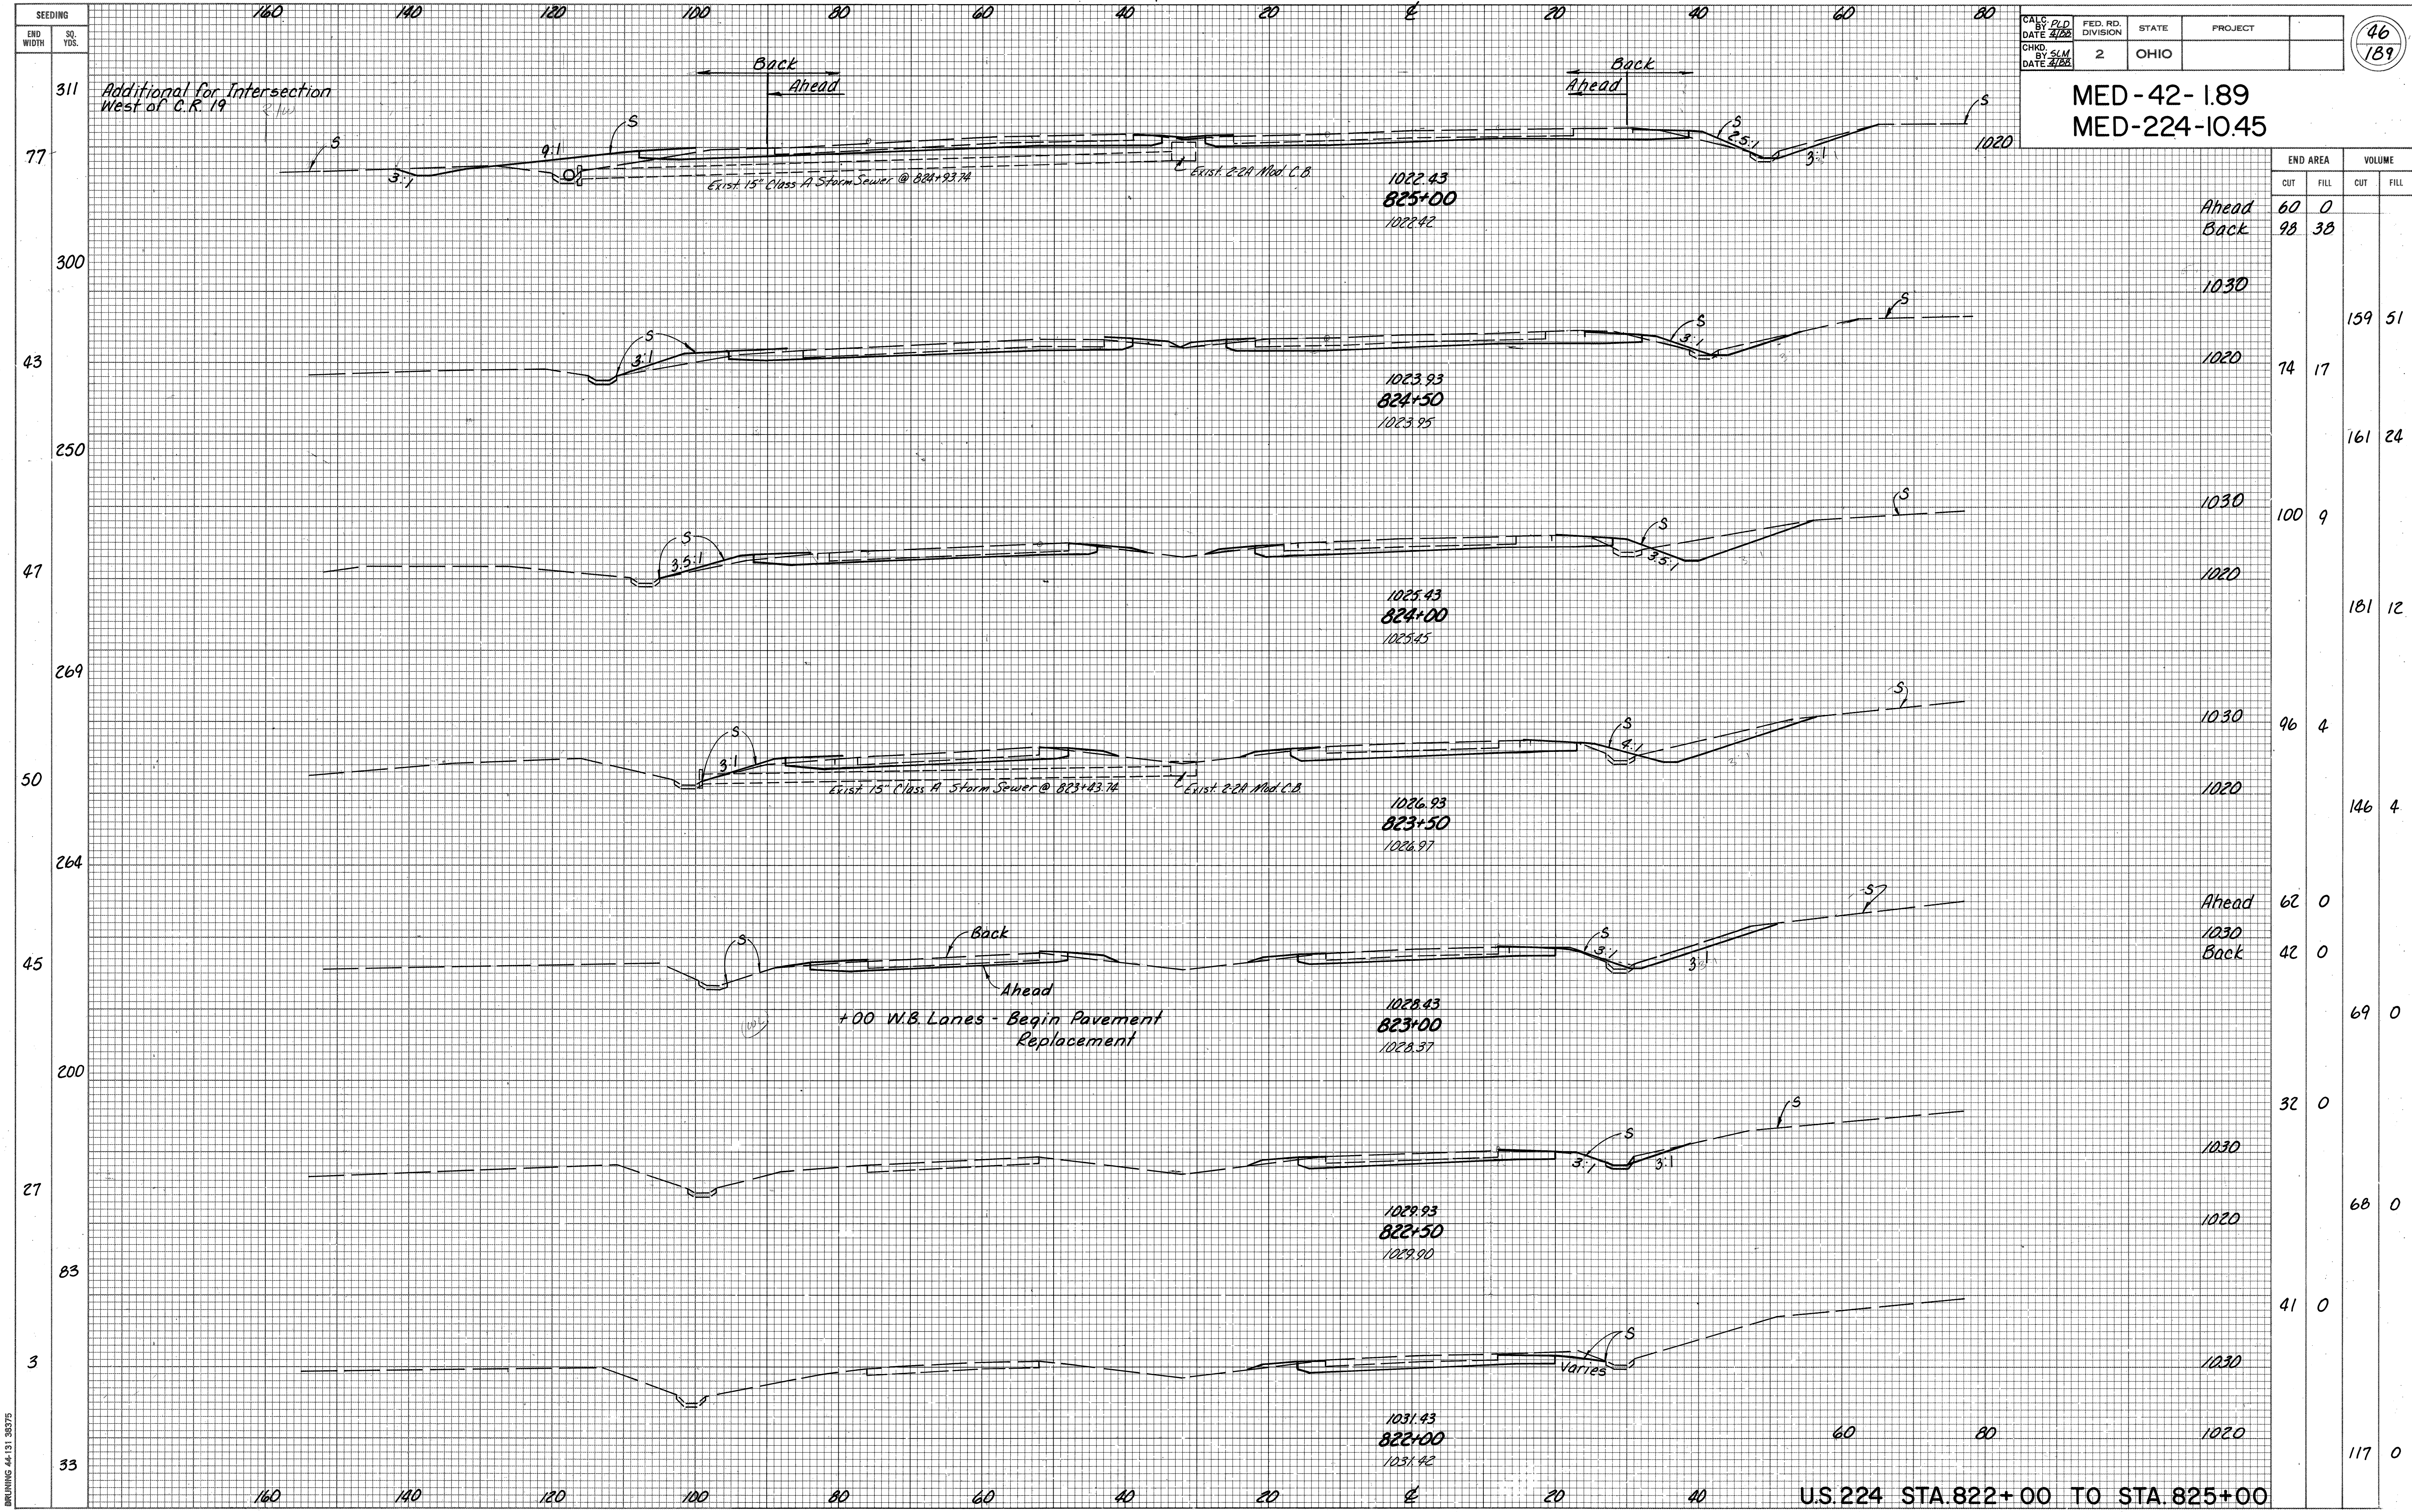

CALC. BY: PJD DATE: 4/22	FED. RD. DIVISION	STATE	PROJECT
CHKD. BY: SLM DATE: 4/22	2	OHIO	

MED-42-1.89
MED-224-10.45

46
189


	END AREA		VOLUME	
	CUT	FILL	CUT	FILL
Ahead	60	0		
Back	98	38		
1030			159	51
1020	74	17		
1030			161	24
1020	100	9		
1030			181	12
1020	96	4		
1030			146	4
Ahead	62	0		
1030				
Back	42	0		
1030			69	0
1020	32	0		
1030			68	0
1020	41	0		
1030				
1020			117	0

US 224 STA. 822+00 TO STA. 825+00

END AREA		VOLUME	
CUT	FILL	CUT	FILL
145	25		
		552	98
153	28		
		520	107
128	30		
		437	174
108	64		
		435	194
127	41		
		219	71
109	36		
		96	60
98	94		
72	0		
		305	0

U.S.224 STA.826+25 TO STA.831+00

SEEDING	
END WIDTH	SQ. YDS.
10	24
33	126
58	492
60	672
61	
694	

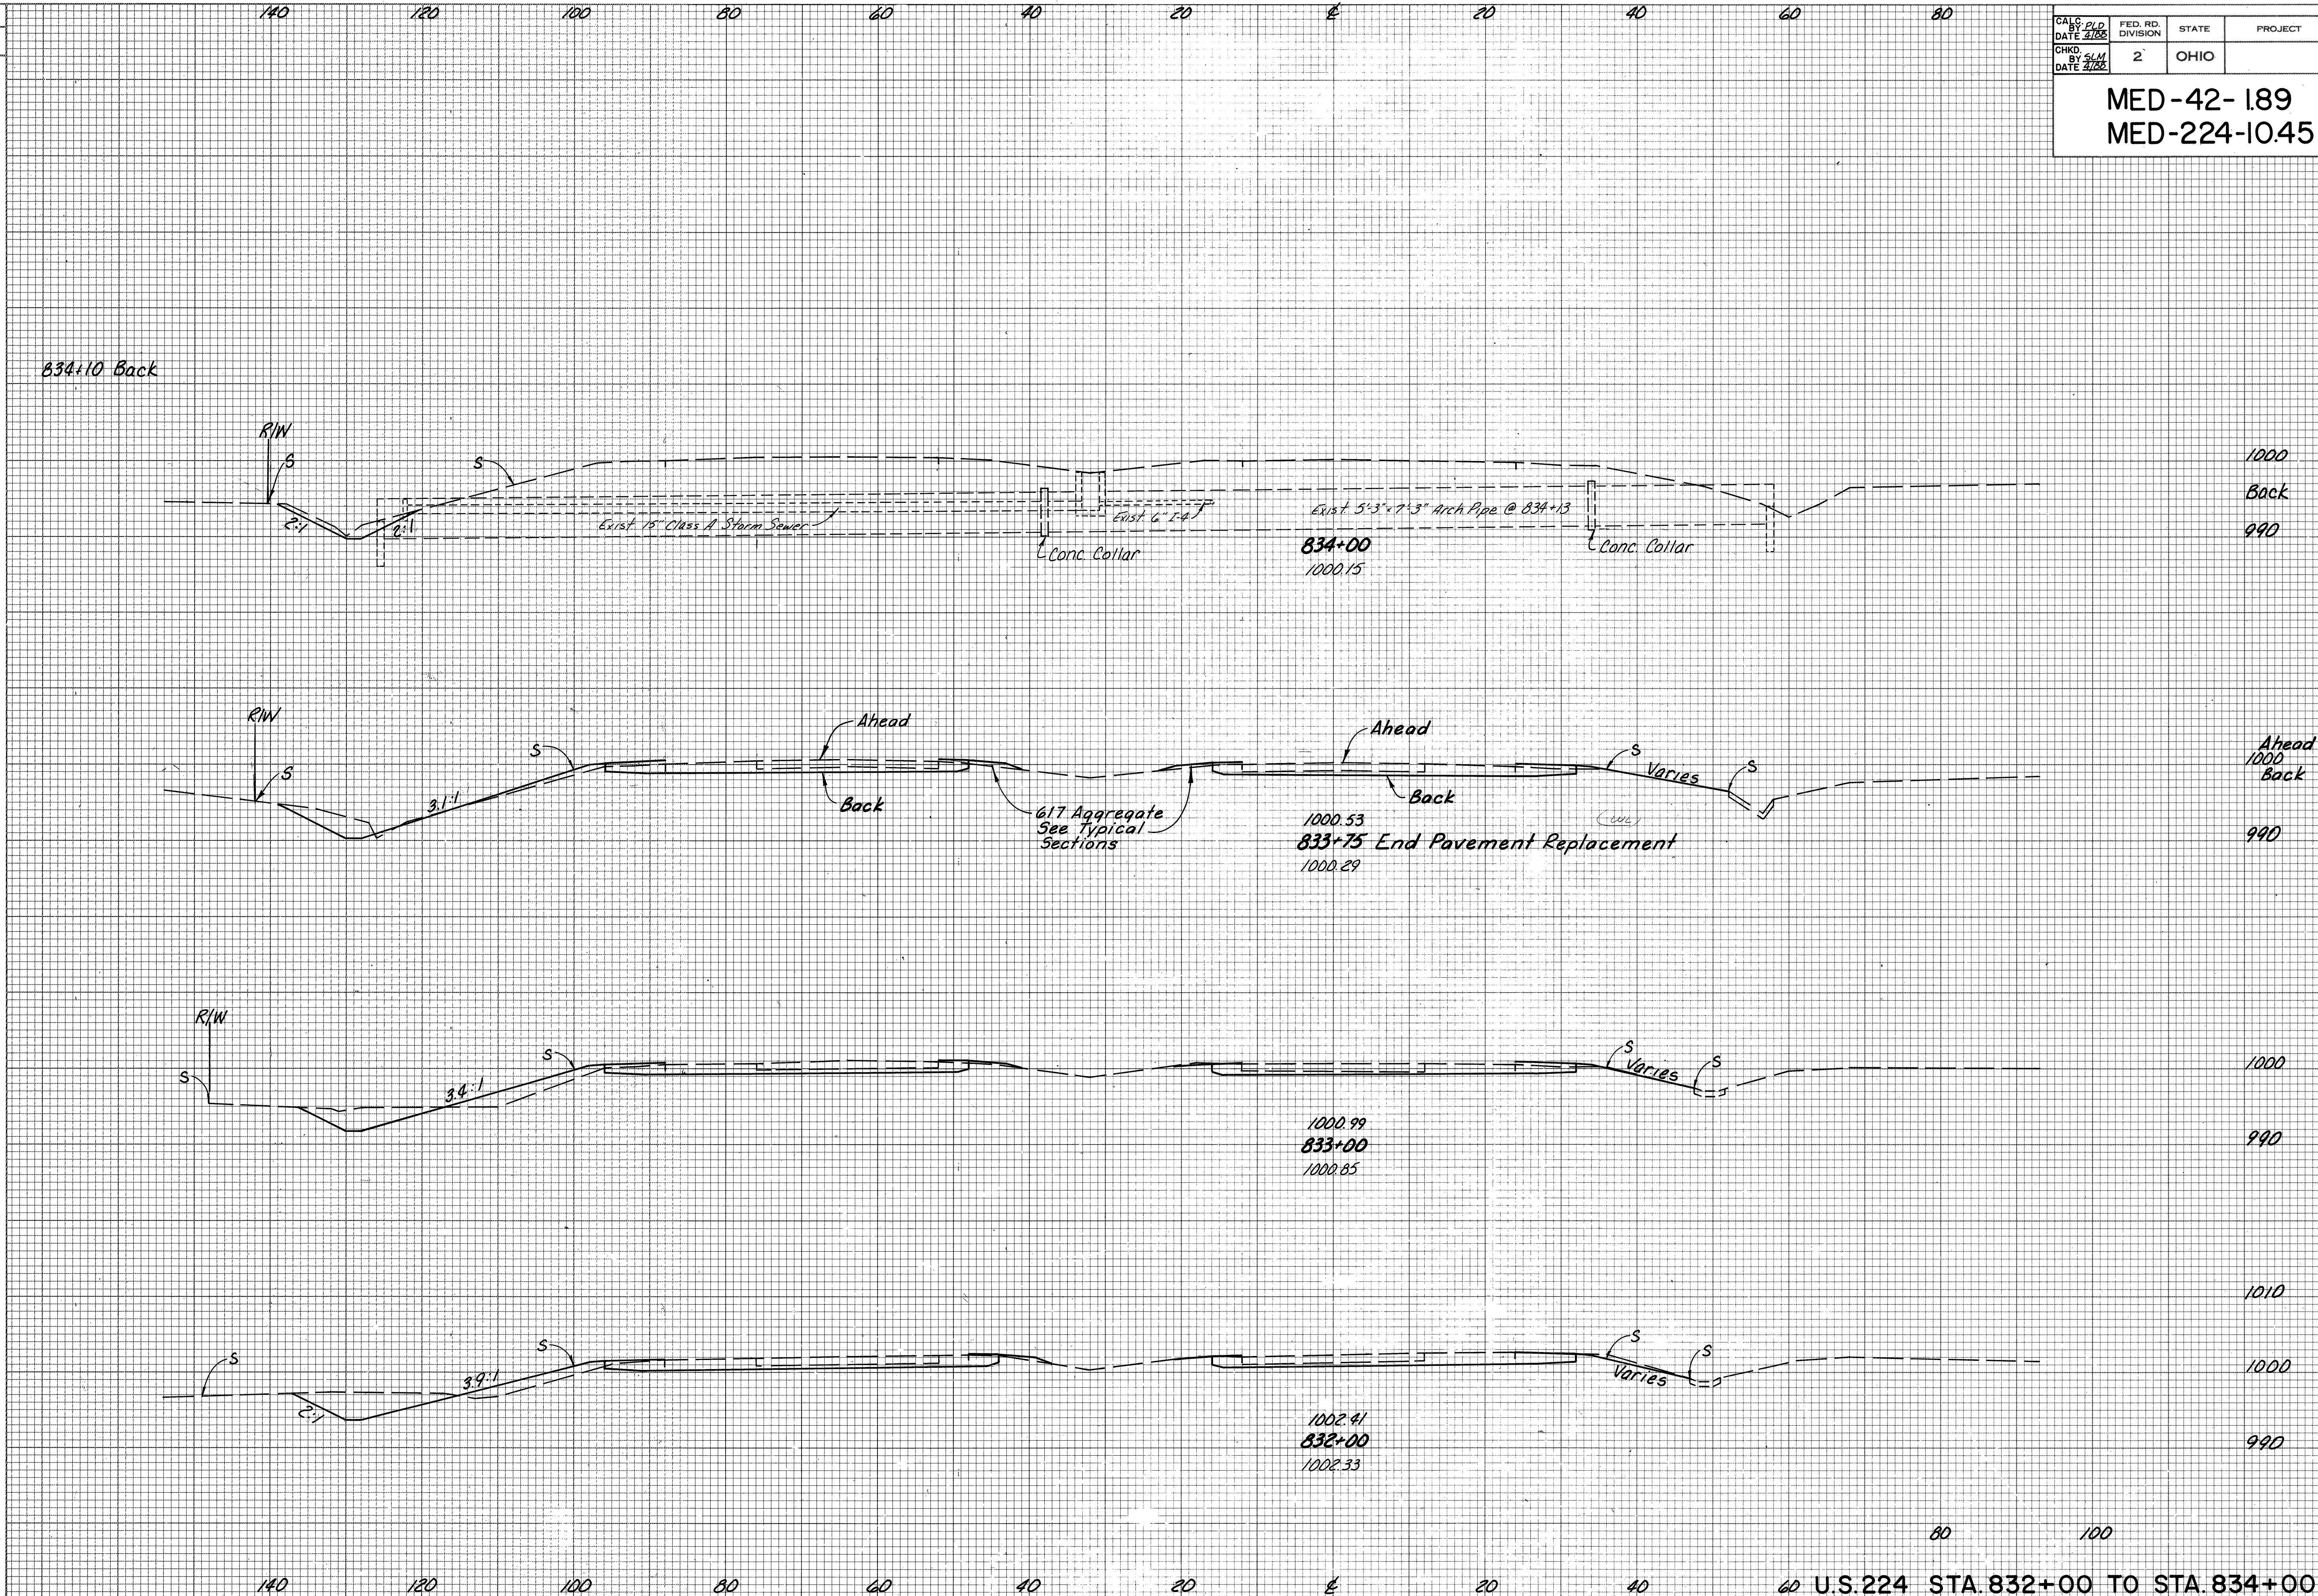

CALC. BY DATE 2/22	FED. RD. DIVISION 2	STATE OHIO	PROJECT
CHKD. BY DATE 2/22			

48
189



MED-42-189
MED-224-10.45

END AREA		VOLUME	
CUT	FILL	CUT	FILL
15	0		
		52	4
20	8		
97	8		
		294	46
115	25		
		483	89
146	23		
		539	89

U.S. 224 STA. 832+00 TO STA. 834+00

Drive) 12.80' 41.30' 49.78' 51.00' 51.64' 51.97' 52.19' 52.41' 69.79' 69.99' 70.21' 70.43' 396.47' 39


* NOTE: Existing signal system to be removed and replaced. See Sheets 182-189 for details and Sheet 13 for Maintenance of Traffic Requirements during construction phases.

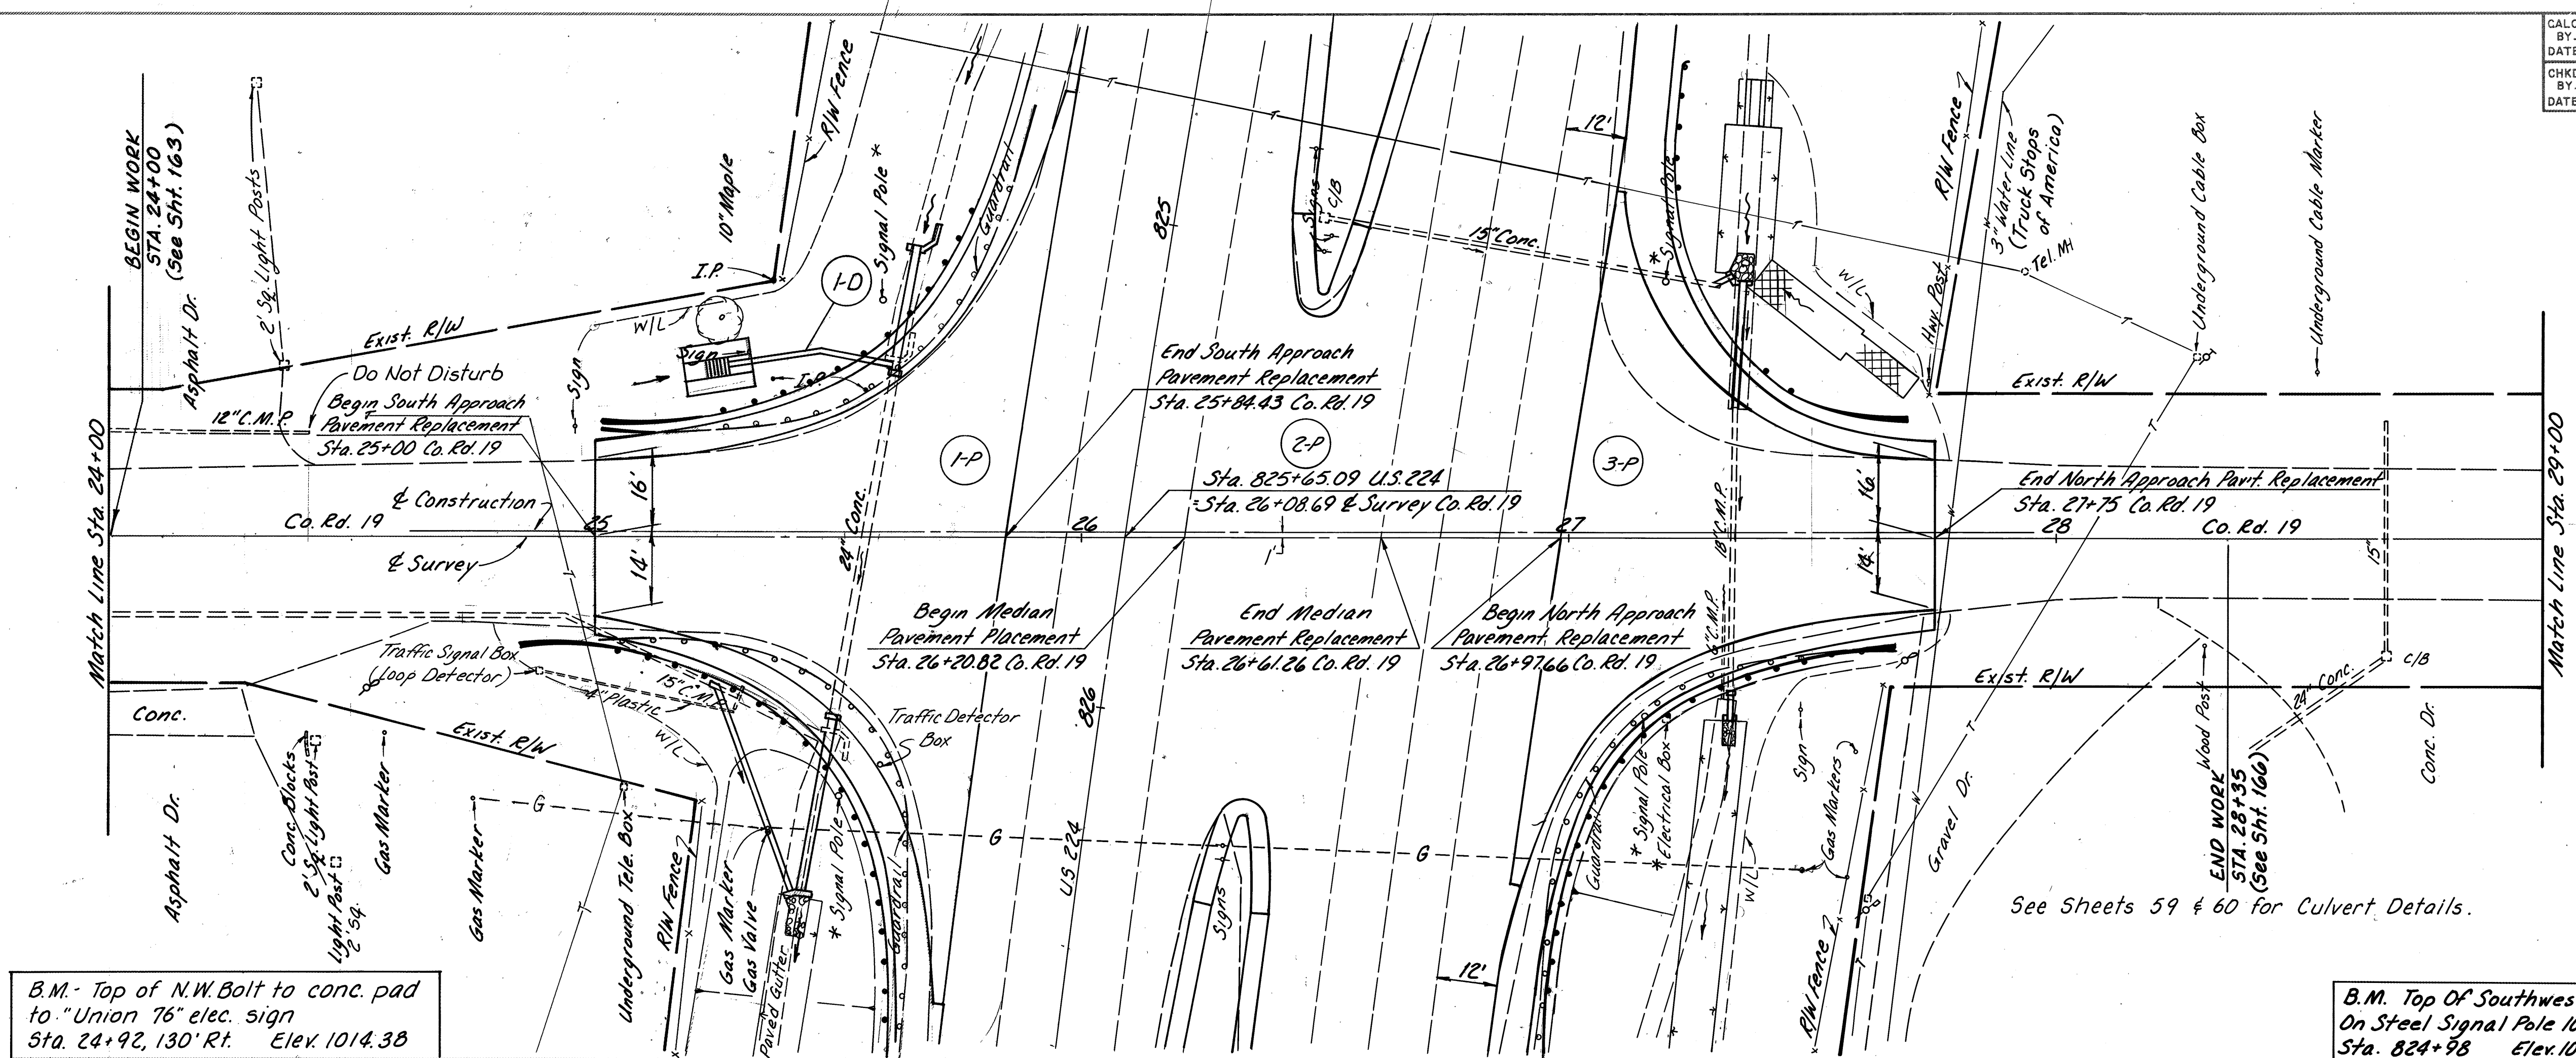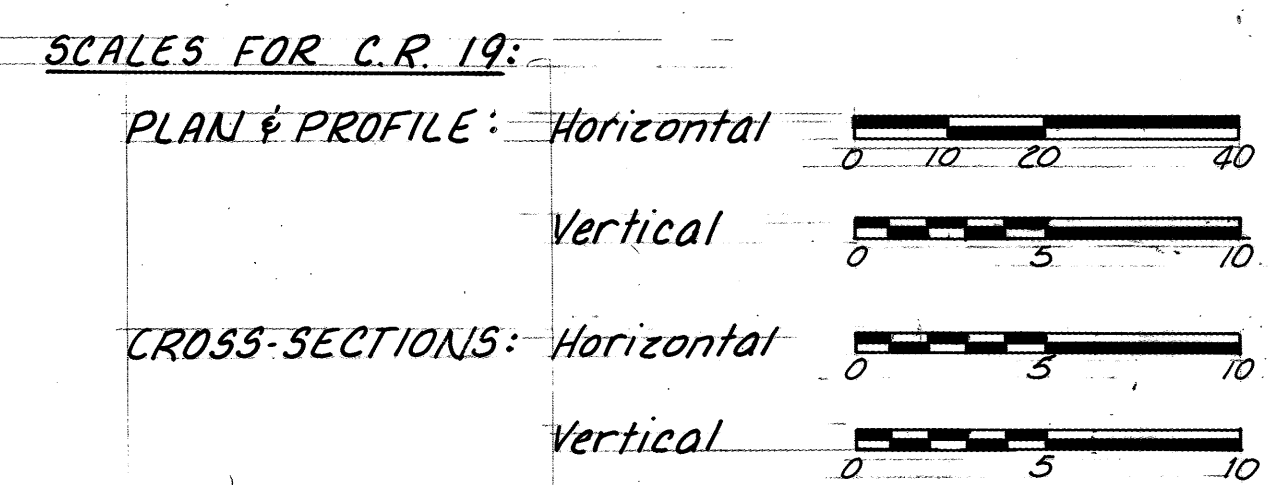

B.M. Top of N.W. Bolt to conc. pad to "Union 76" elec. sign Sta. 24+92, 130' Rt. Elev. 1014.38

B.M. Top of Southwest Bolt On Steel Signal Pole 102' Lt. Sta. 28+98 Elev. 1019.88

See Sheets 59 & 60 for Culvert Details.

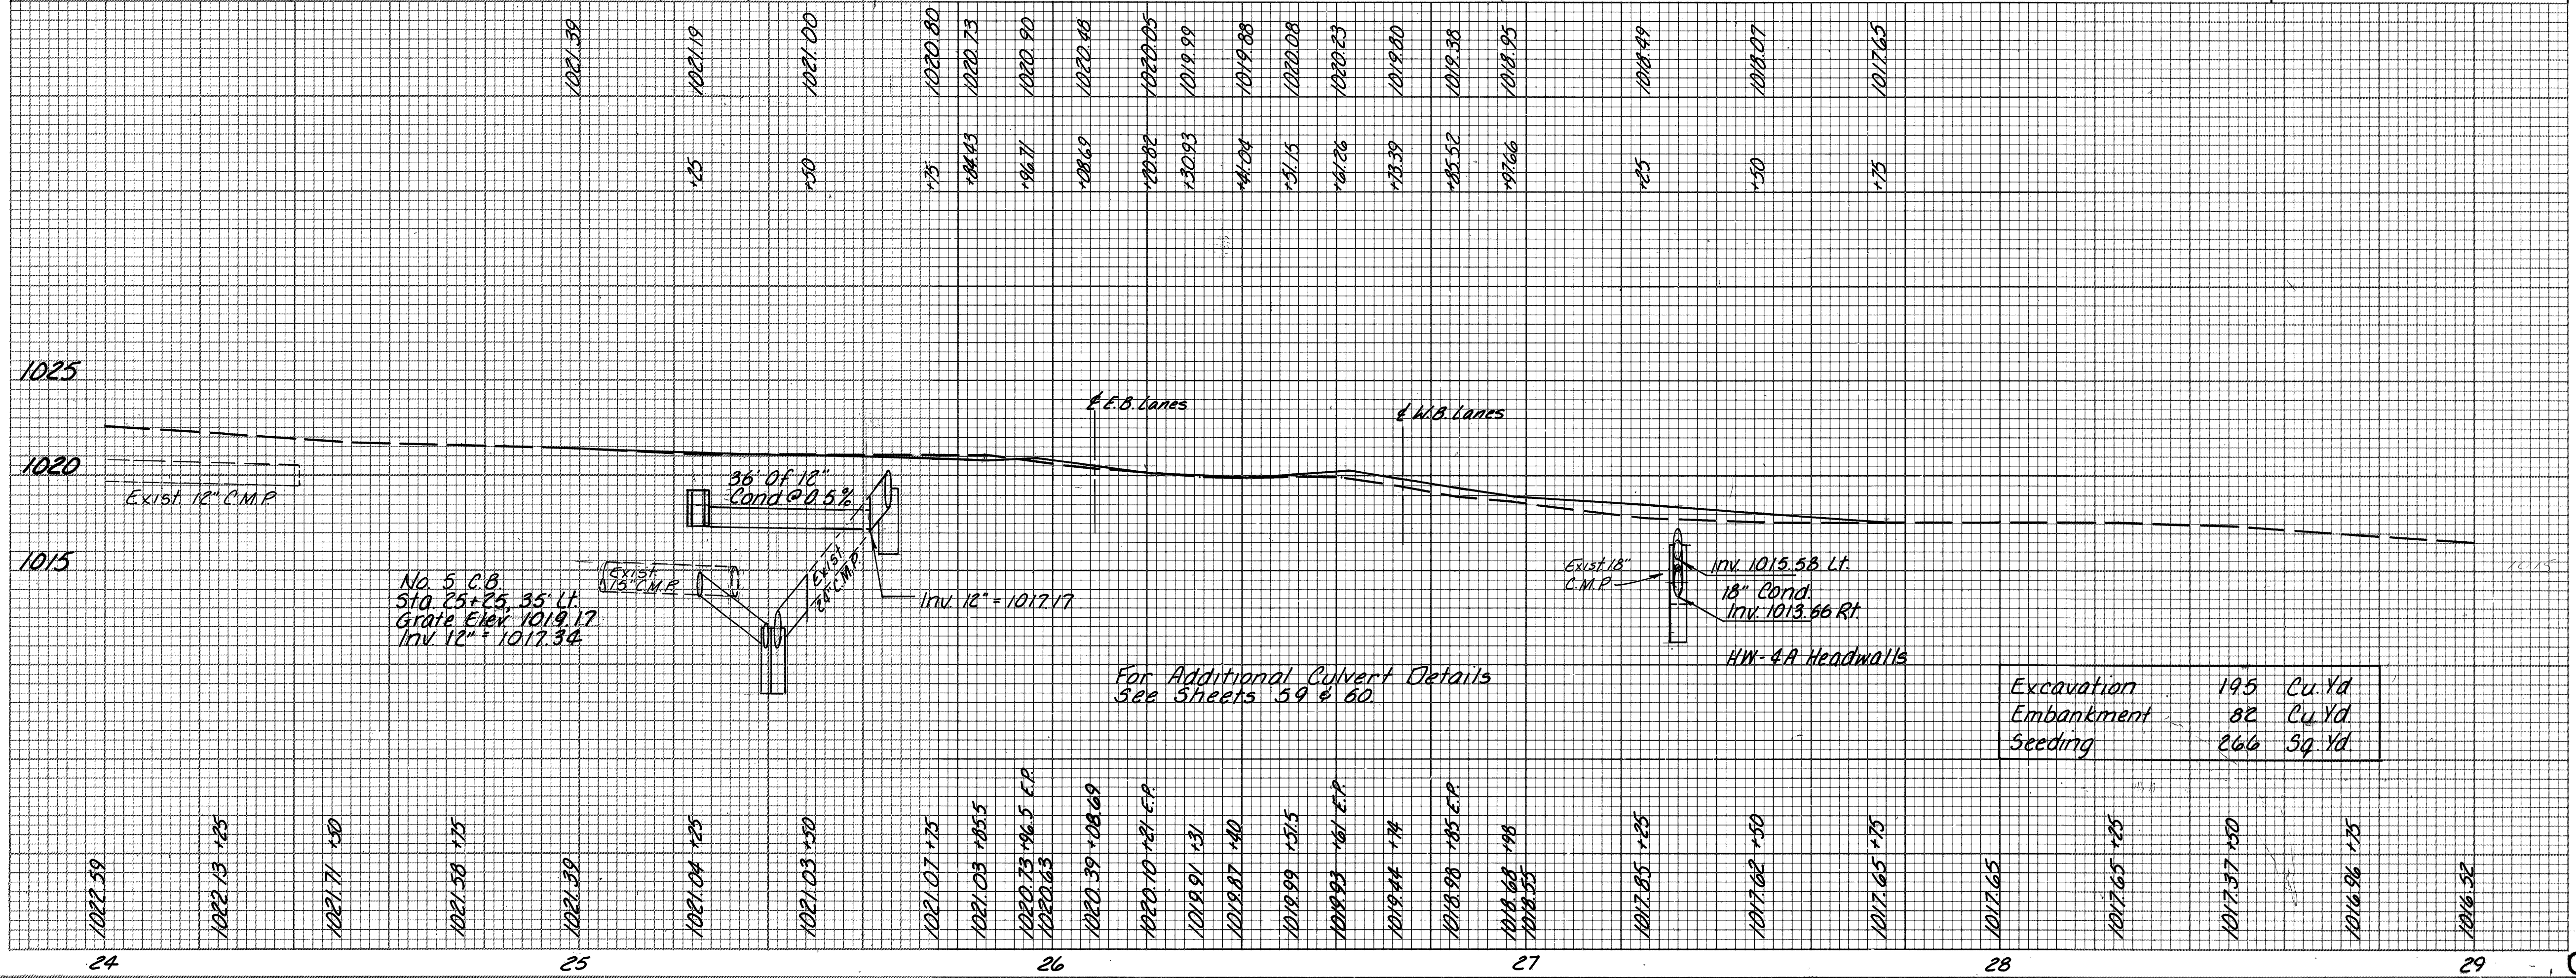


For Additional Culvert Details See Sheets 59 & 60.


Excavation	195	Cu. Yd.
Embankment	82	Cu. Yd.
Seeding	266	Sq. Yd.

Quantities Carried to Calculations, Sheet 18
Quantities Carried to Sheet No. 16

Reference No.	Station Limits		Side	Removed	Quantities Carried to Calculations, Sheet 18				Quantities Carried to Sheet No. 16				Each	1#
	From	To			Aggregate	Concrete	Reinforced	As Per Plan	Aggregate	Concrete	Reinforced	As Per Plan		
1-P	25+00	25+04.43	South	274	135	636	176	238	6	21	7	36	1	36#
2-P	26+00.82	26+06.26	Med	226	185	872	493	155						
3-P	26+07.66	27+75	North	446	108									
1-D	25+25	25+61	LT											
Totals				1915	428	2001	569		36					

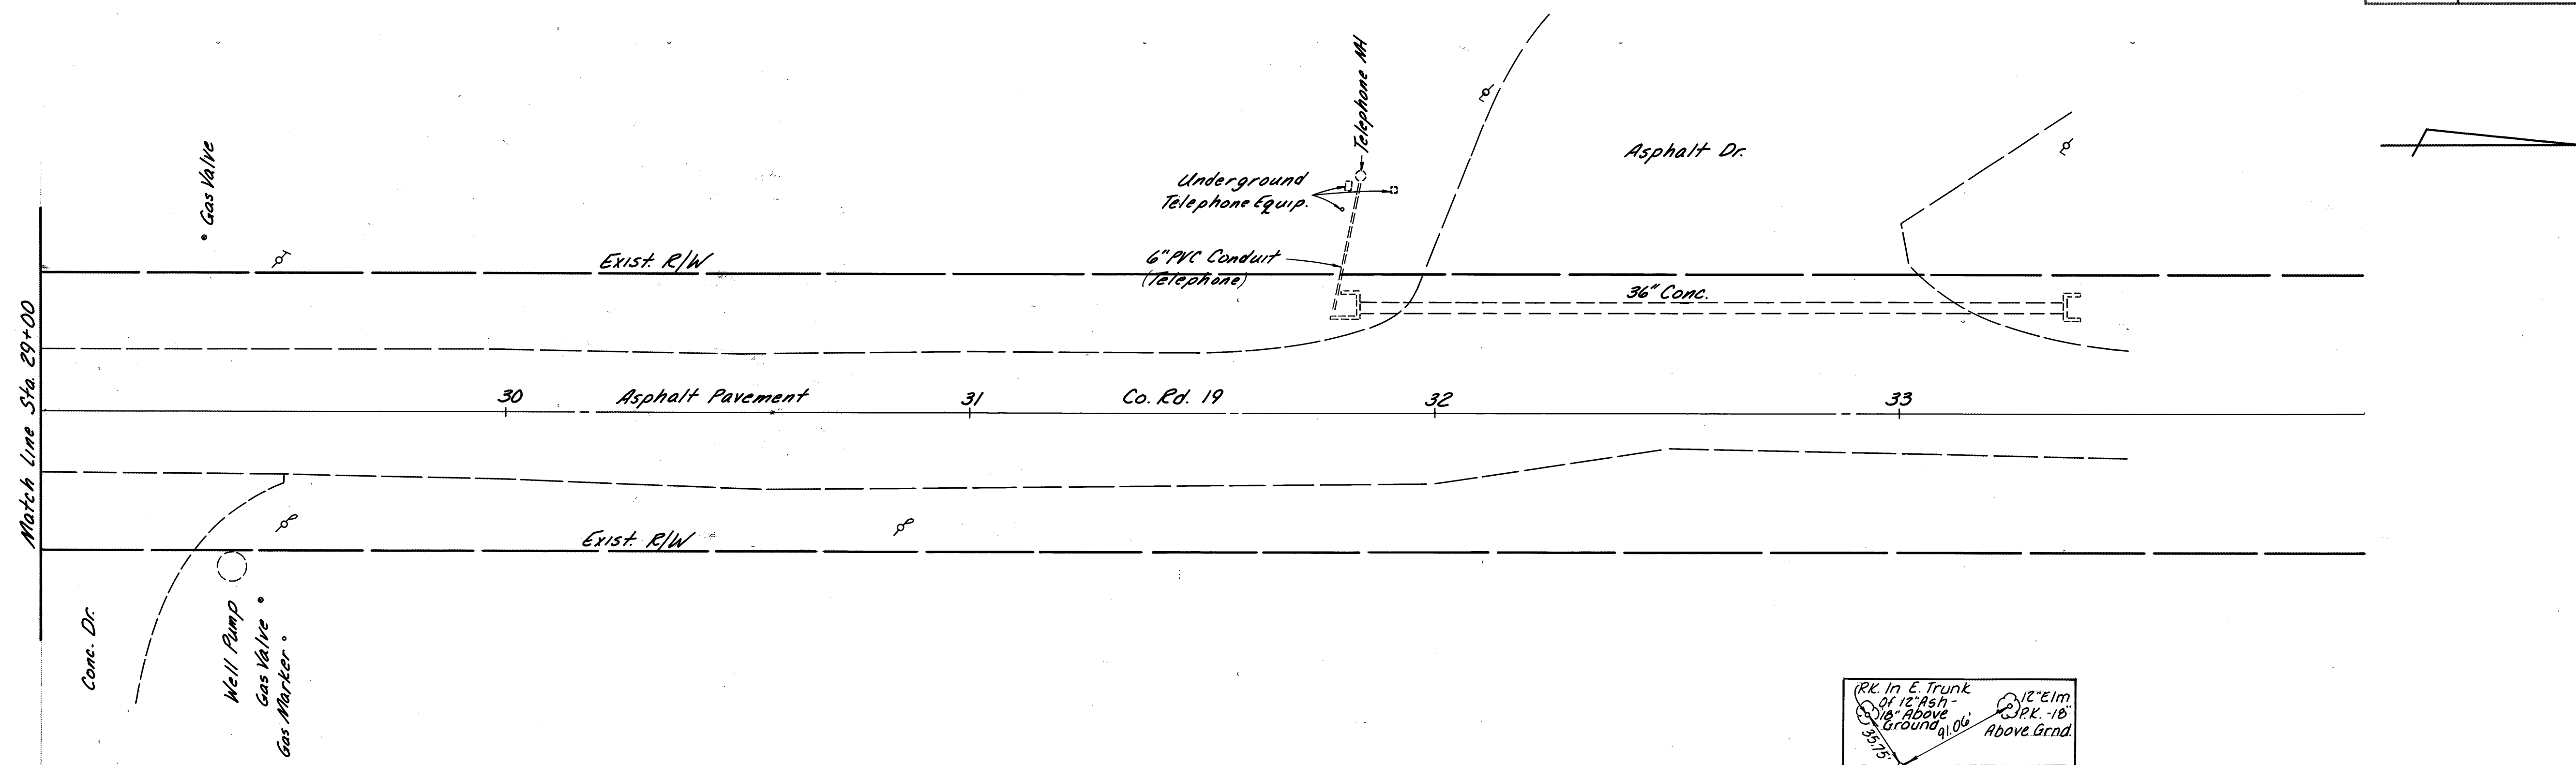

PK. in E. Trunk of 12" Ash Pole 16' Above Ground
 PK. 18' Above Grnd.
 12" Elm Pole 18' Above Grnd.
 I.P. Found
 PK. in Dec Pole # 67 CL 11.5 4' Above Ground
 P.O.T. 38+40.89
 B.M. - Top of southwest bolt on steel signal pole US 224
 Sta. 824+98.102' Lt. Elev. 1019.88

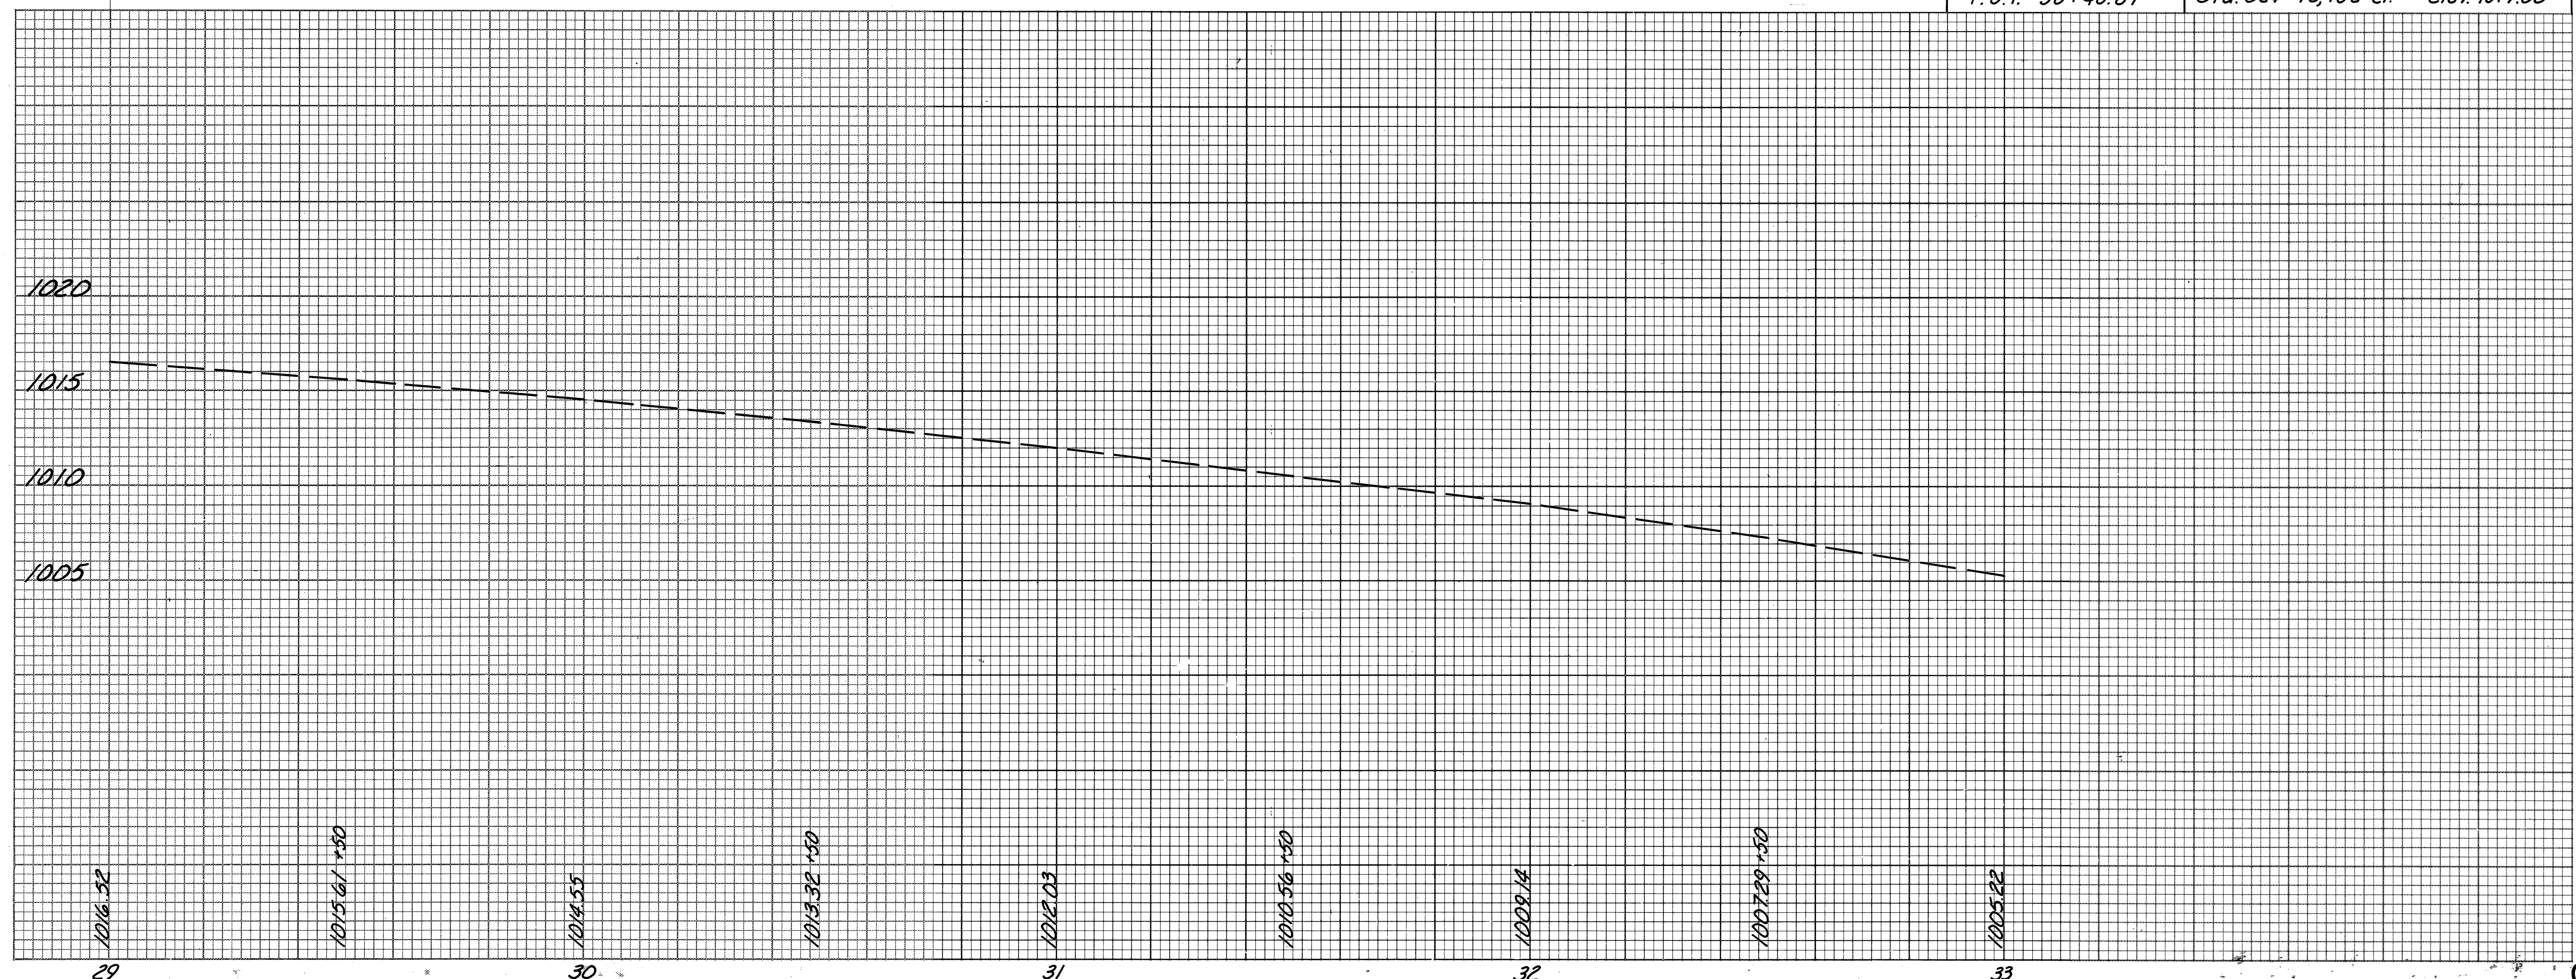


SEEDING
END WIDTH
SQ. YDS.

18
106
20
58
0

CALC. P.L.O. DATE 4/7/88	FED. RD. DIVISION	STATE	PROJECT
CHWD. BY SLM DATE 4/7/88	2	OHIO	

52
189

MED-42-1.89
MED-224-10.45

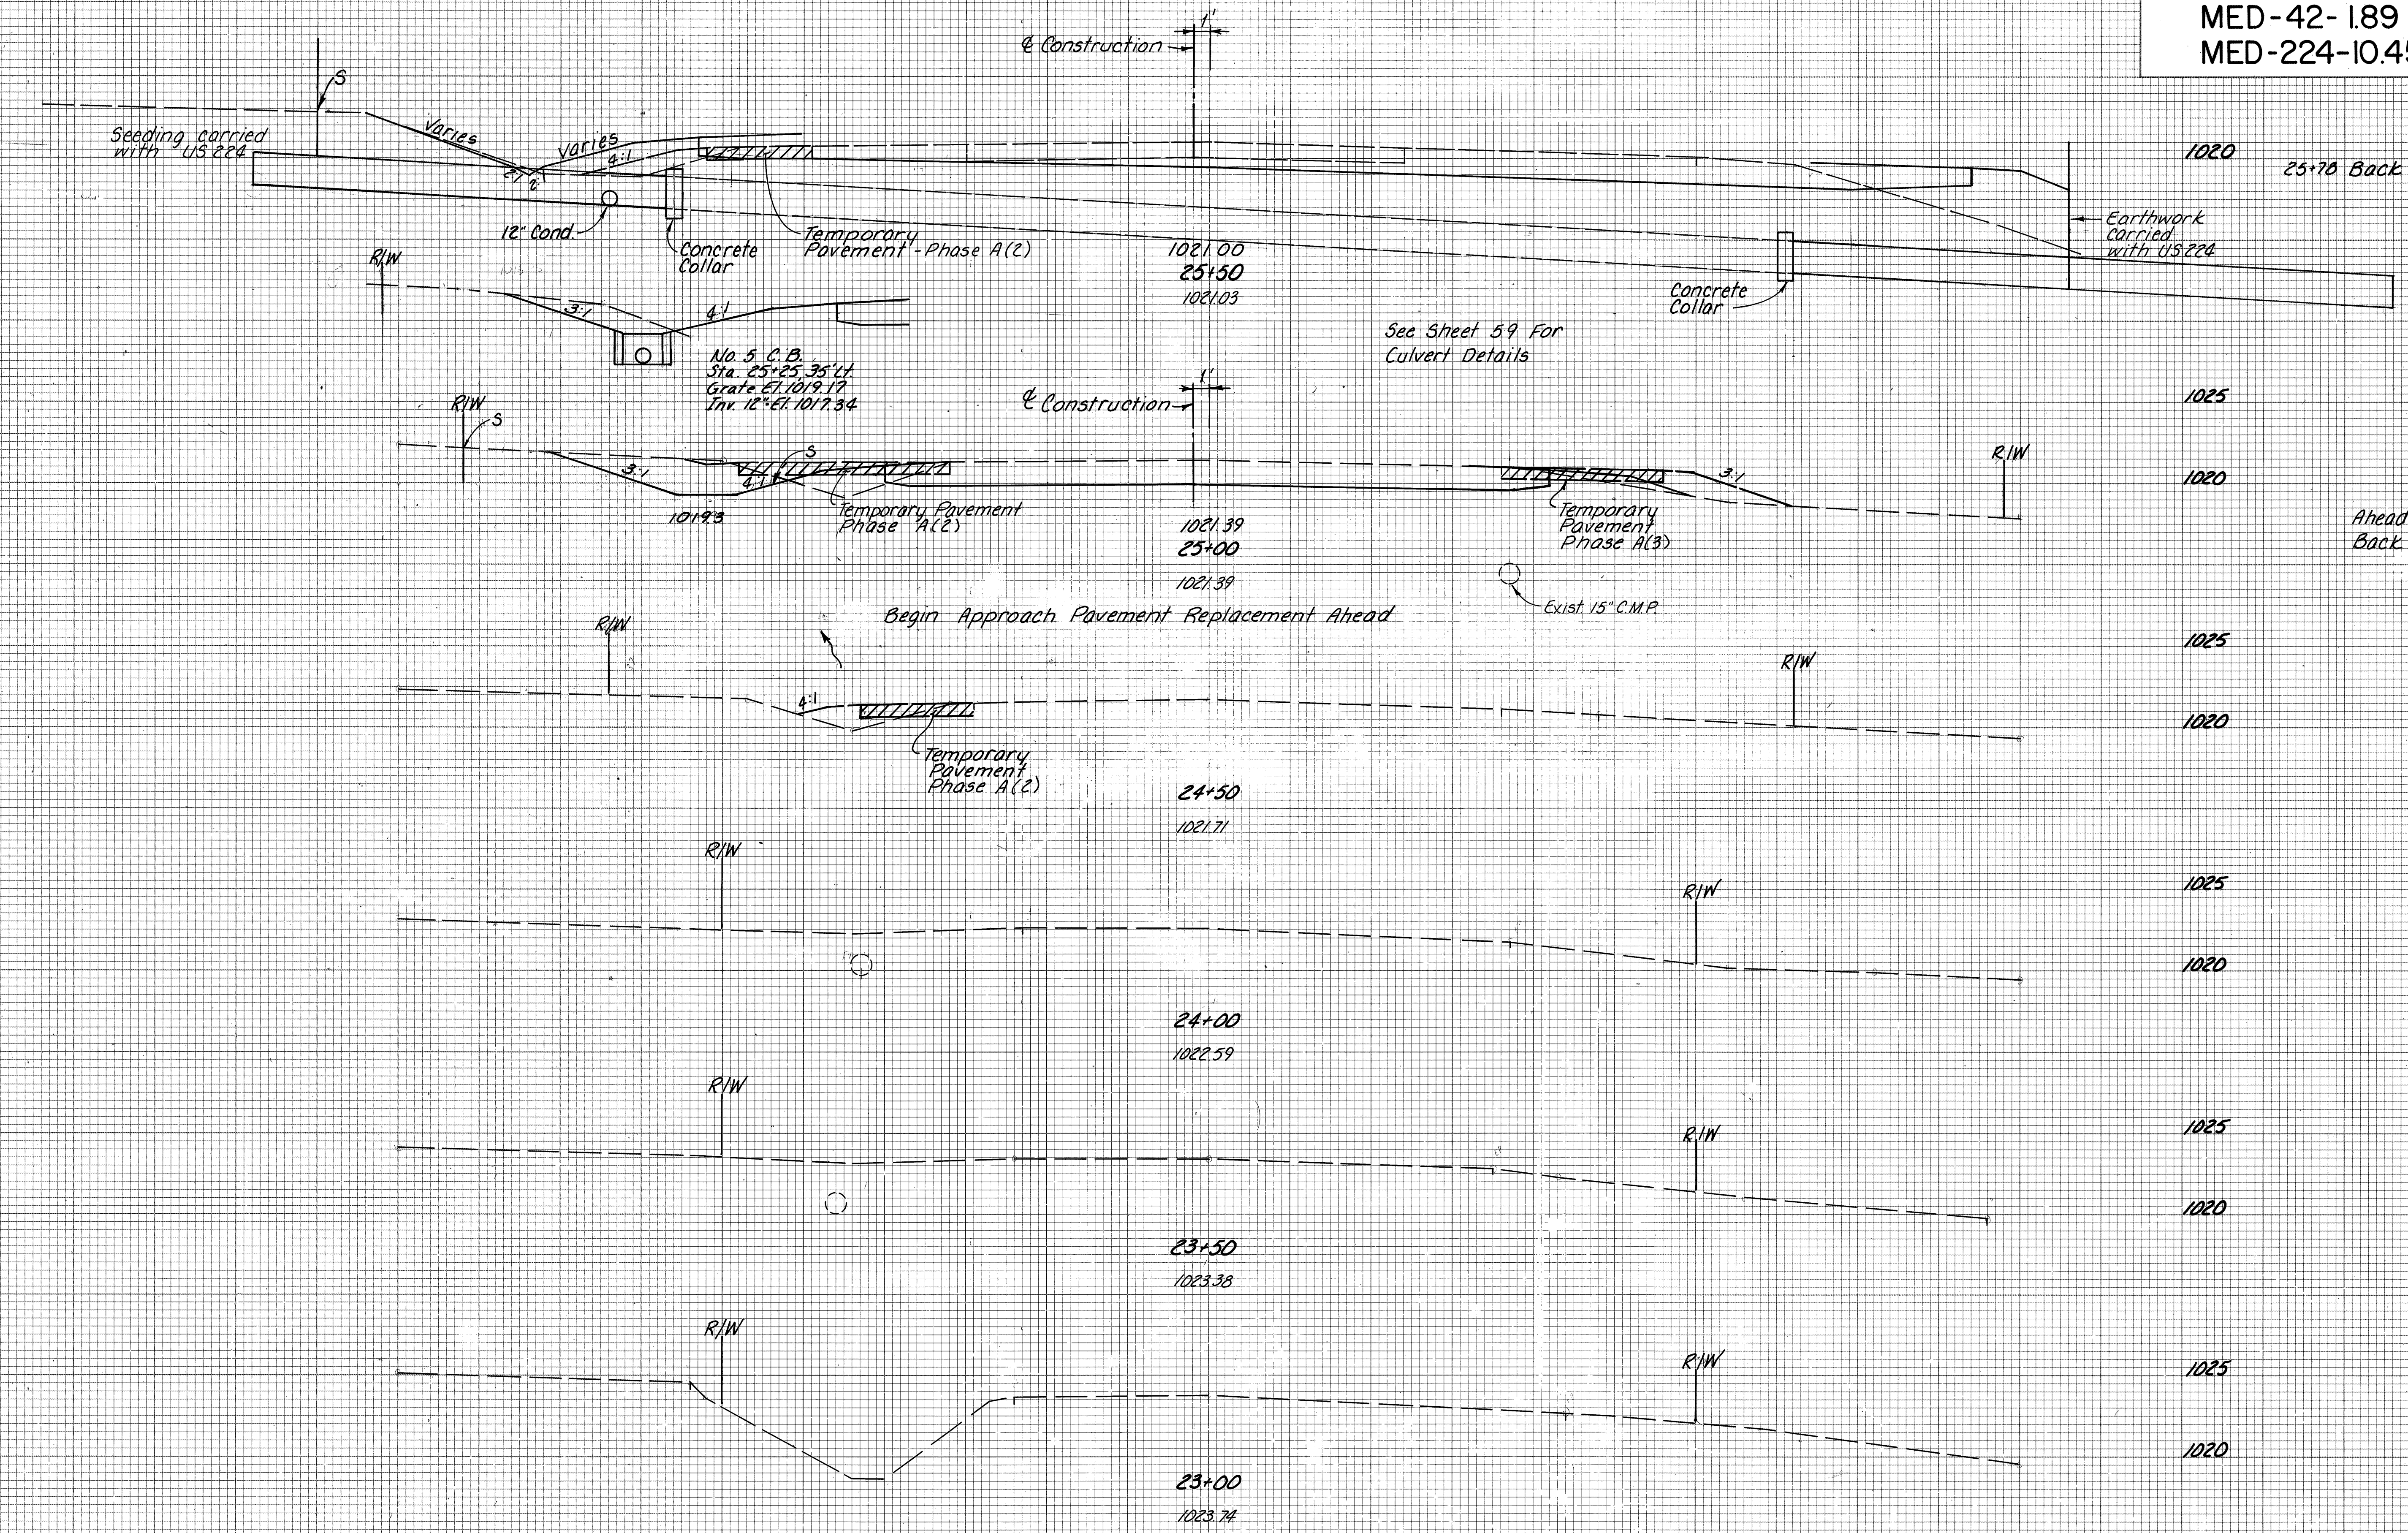

END AREA	CUT	FILL	VOLUME	
			CUT	FILL
25+75 Back	0	0		
			26	16
	50	30		
1025			93	37
1020				
Ahead Back	50	10		
	20	10		
			19	9
1025				
1020	0	0		
1025				
1020				
24+00				
1022.59				
1025				
1020				
23+50				
1023.38				
1025				
1020				
23+00				
1023.74				

CO. RD. 19 STA. 23+00 TO STA. 25+50

CALC. P.D.
DATE 3/78
CHKD. BY
DATE 3/78

FED. RD. DIVISION
STATE PROJECT

2 OHIO

MED-42-189
MED-224-10.45

END AREA
CUT FILL CUT FILL

VOLUME
CUT FILL

33
189

R/W

30+00
1014.55

10/15

10/10

R/W

29+50
1015.61

10/15

10/10

R/W

29+00
1016.52

10/15

10/10

R/W

28+50
1017.37

10/15

10/10

R/W

28+00
1017.65

10/15

10/10

Temporary Pavement Phase C(2)

Temporary Pavement Phase B(2)

End Pavement Replacement at Sta. 27+75 Back

& Construction

See Sheet 60 For Culvert Extension Details

Concrete Collar

Phase C(2)

Phase A(1)

Temporary Pavement Phase B(2)

Concrete Collar

27+75 Back Only

27+35 Ahead Only

Ahead 27+75 Back

27+50
1018.07
27+50
1017.62

27+00 Ahead

CO. RD 19 STA. 27+50 TO STA. 30+00

* NOTE: Existing Signal System to be removed and replaced.

Maintenance of Traffic General Notes for phase construction, See Sheet 13.

Curve Data
 P.I. = 820+74.09
 Δ = 33°-04'-50" L.
 D = 1°-28'
 R = 3906.53'
 T = 1160.15'
 L = 2255.49'
 E = 168.63'
 P.C. = 809+13.94
 P.T. = 831+69.43


Radius Return
 60' To 16' Existing Edge
 On Co. Rd. 19 And To A 12'
 In 150' Taper On U.S. 224.
 See Sheet 55 For Geometry.


Radius Return
 150' - 50' - 150'
 Offset 6' To A 14' Lane
 On Co. Rd. 19 And A 12'
 Turning Lane On U.S. 224.
 See Sheet 55 For Geometry.

Radius Return
 150' - 50' - 150'
 Offset 6' To A 16' Lane
 On Co. Rd. 19 And A 14'
 In 175' Taper On U.S. 224.
 See Sheet 55 For Geometry.
 Begin Pavement Replacement
 Sta. 25+00 Co. Rd. 19



Radius Return
 180' - 60' - 180'
 Offset 6' To A 14' Lane
 On Co. Rd. 19 And A 12'
 Ramp Lane On U.S. 224.
 See Sheet 55 For Geometry.

NOTE: All Proposed Radius Returns Will Accomodate A WB-50 Design Vehicle With A 60' Outside Wheel Turning Radius, And An Inside Lateral Clearance Of 2' To The New Part. Edge.

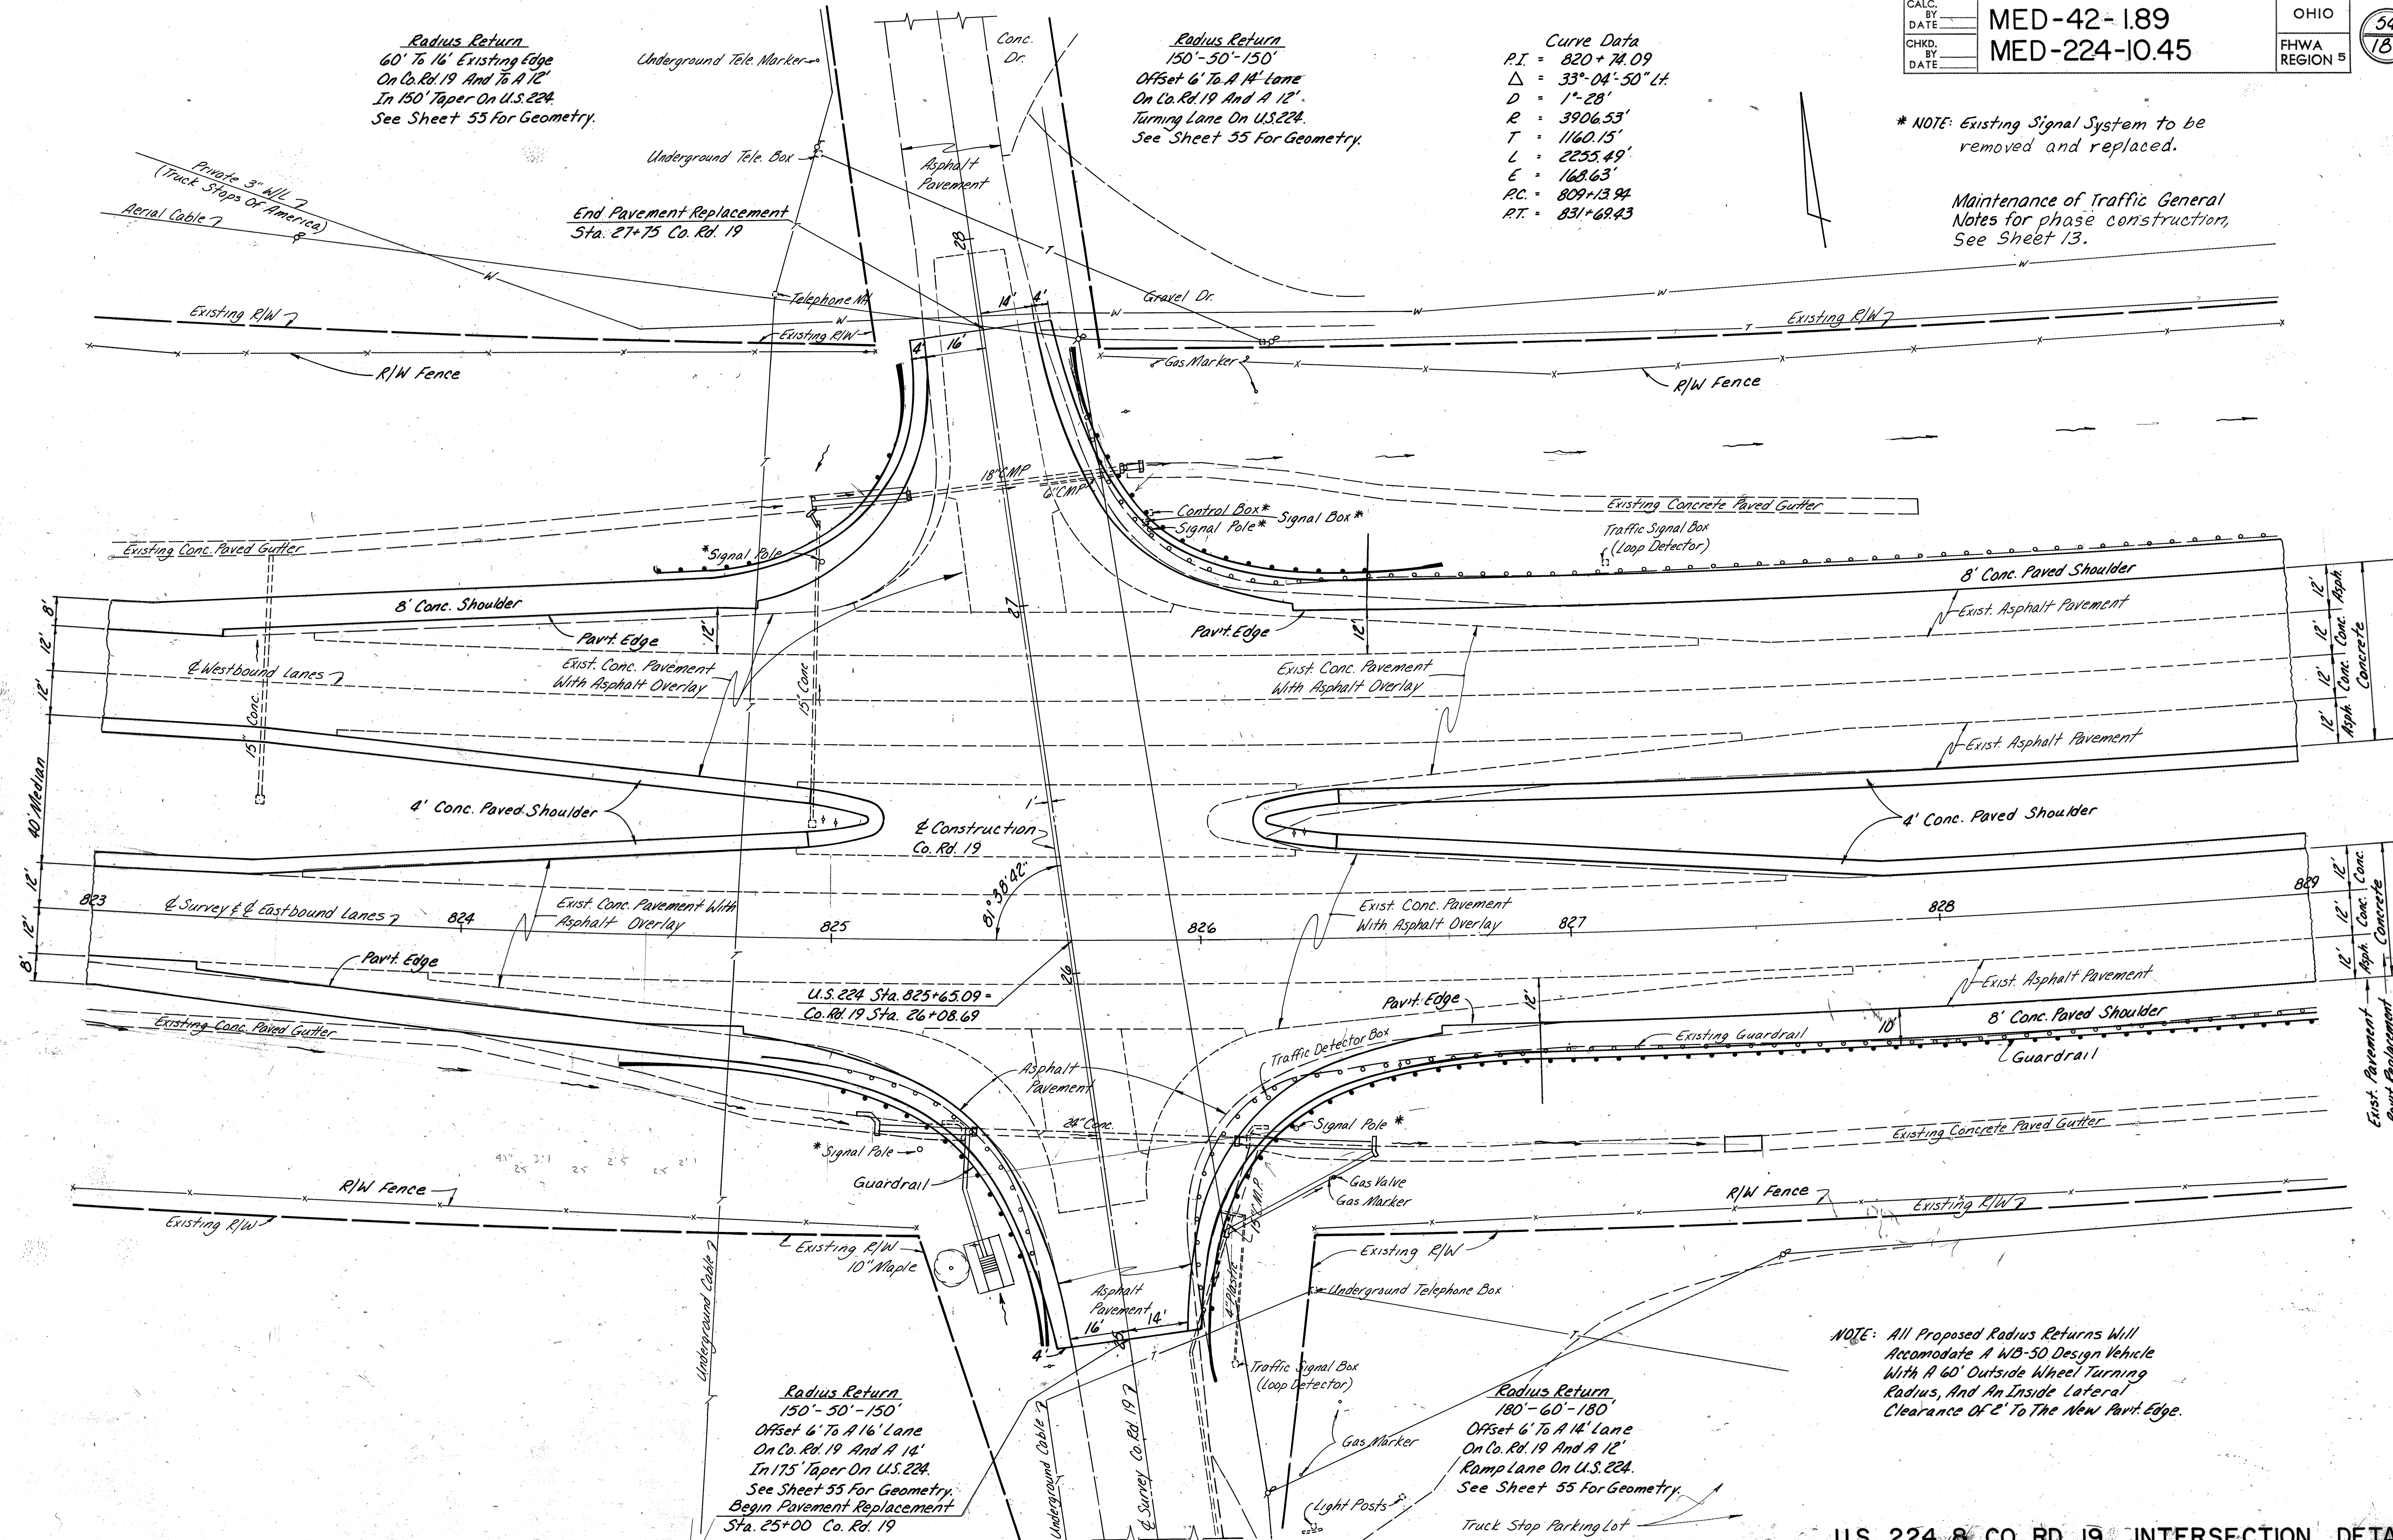

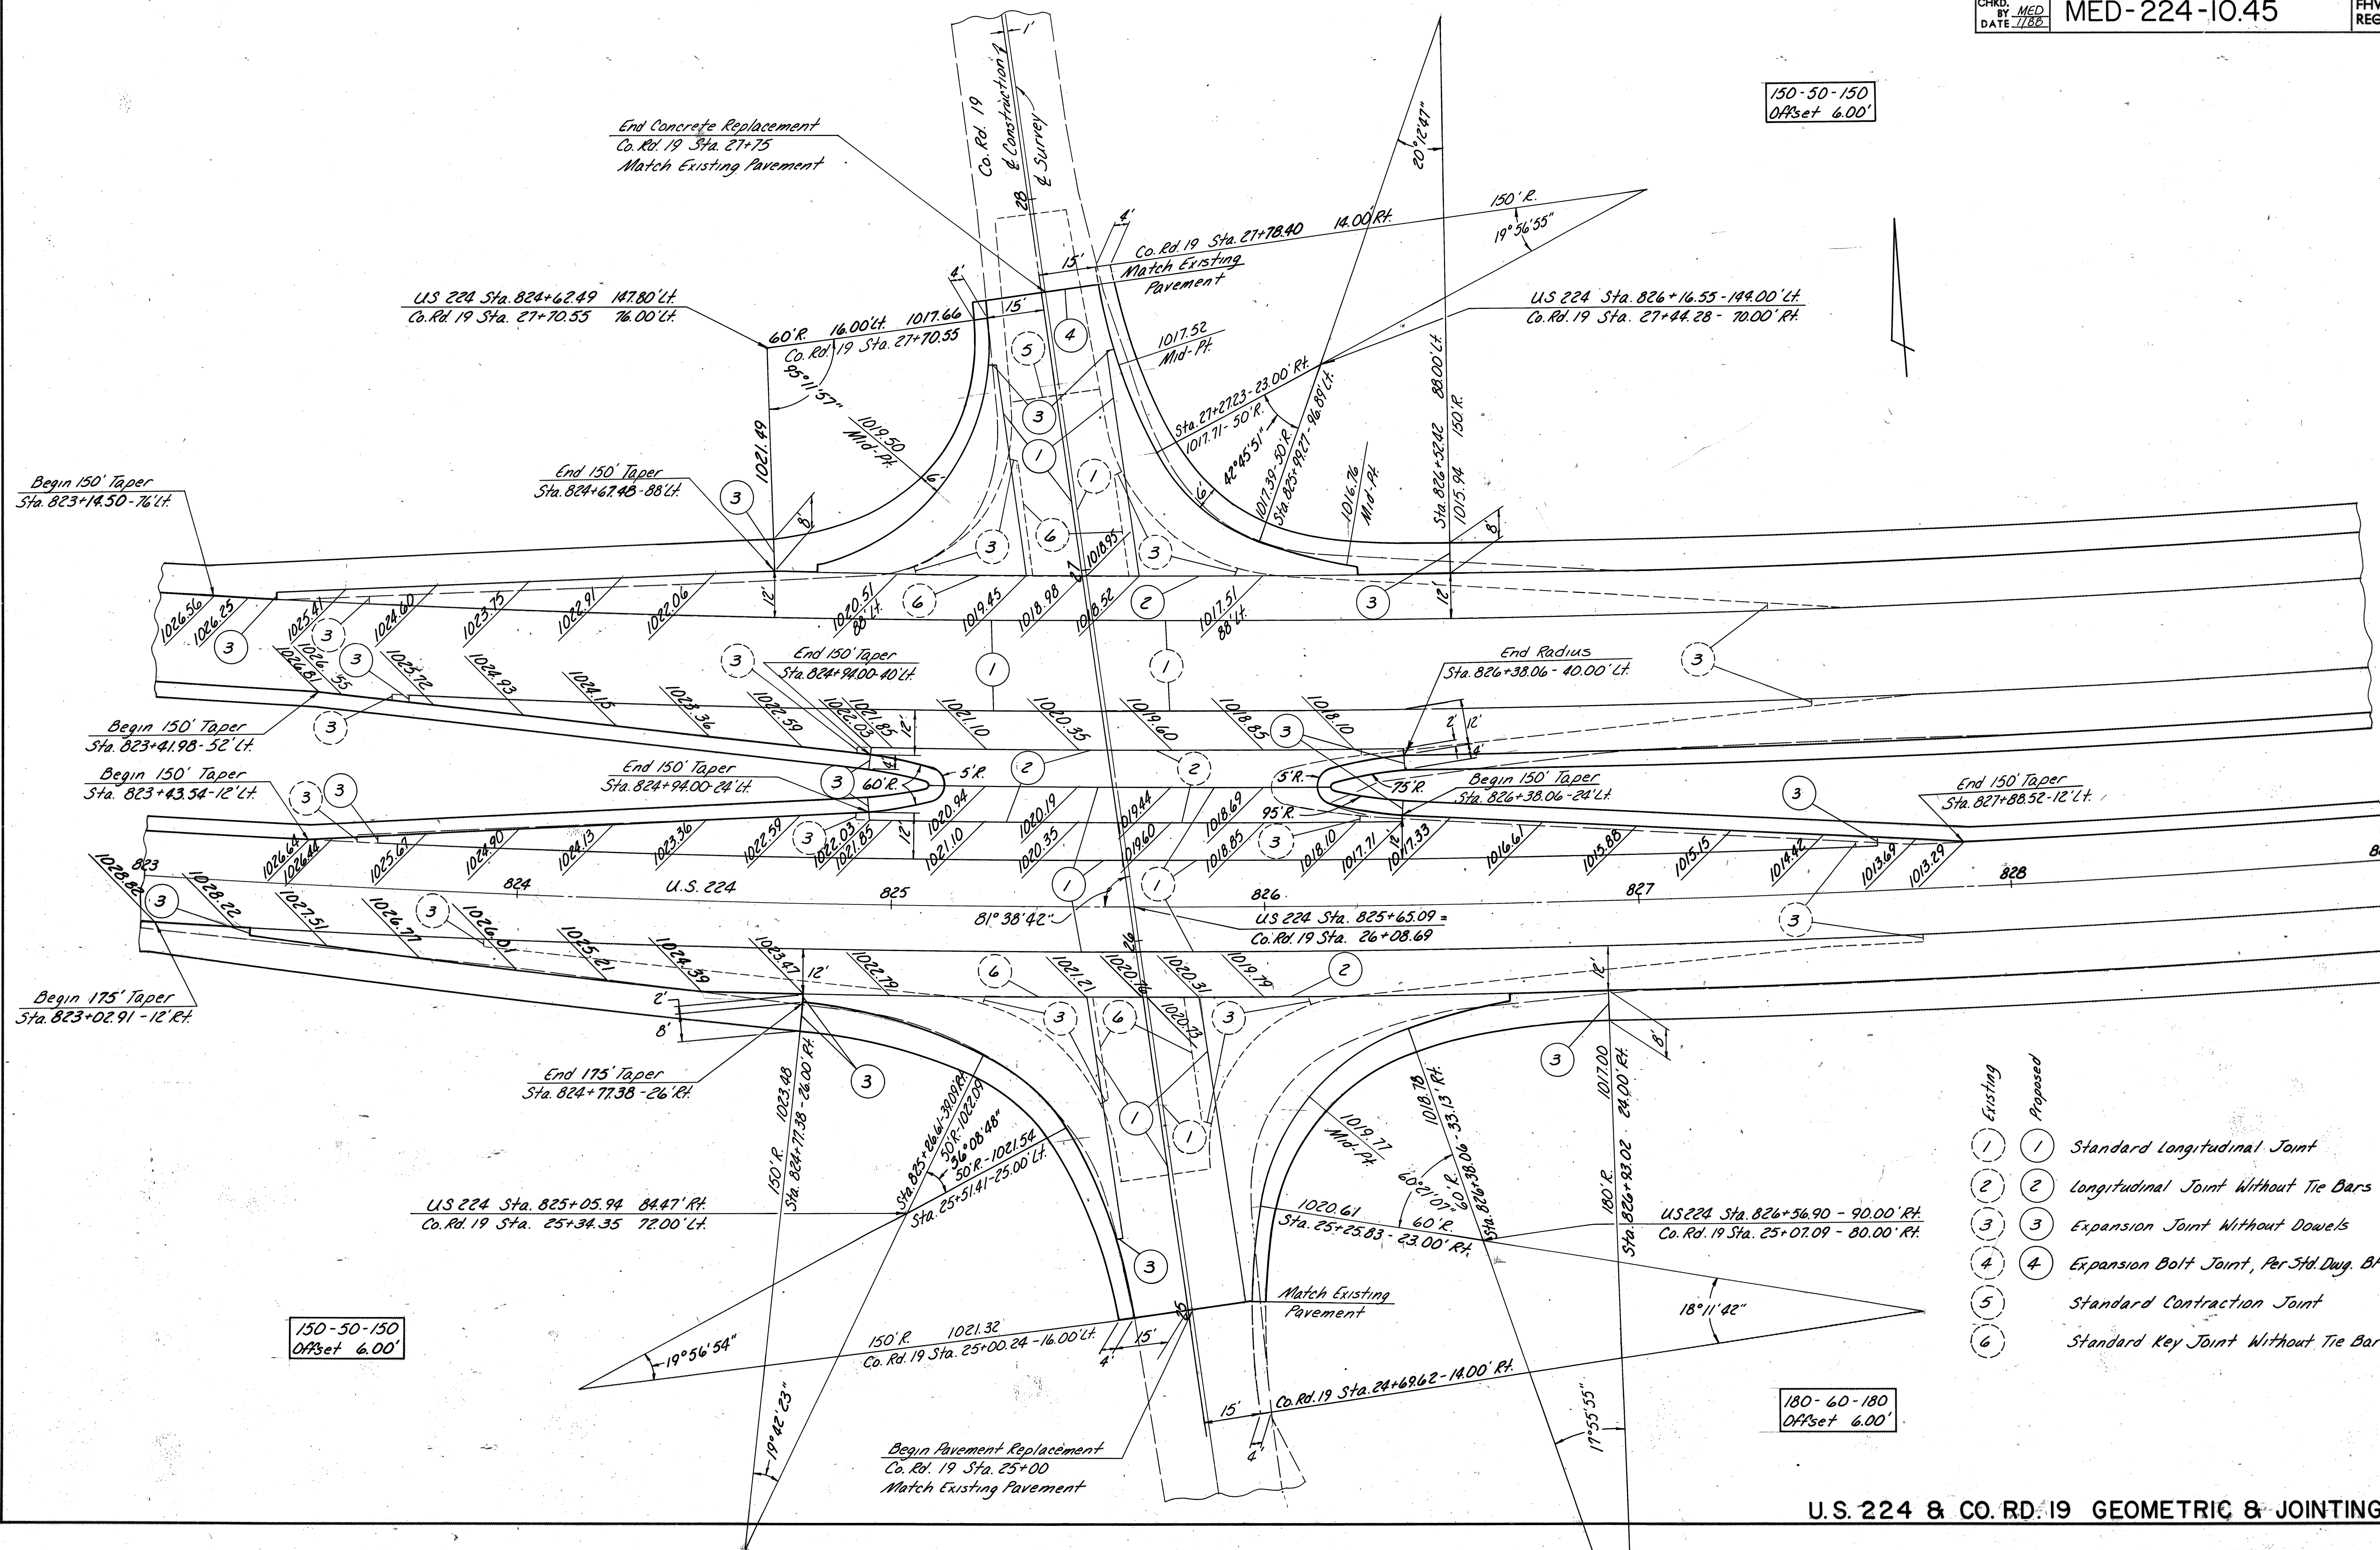

STRUCTURE DETAIL STA. 553+ 40 U.S. 42 & 224

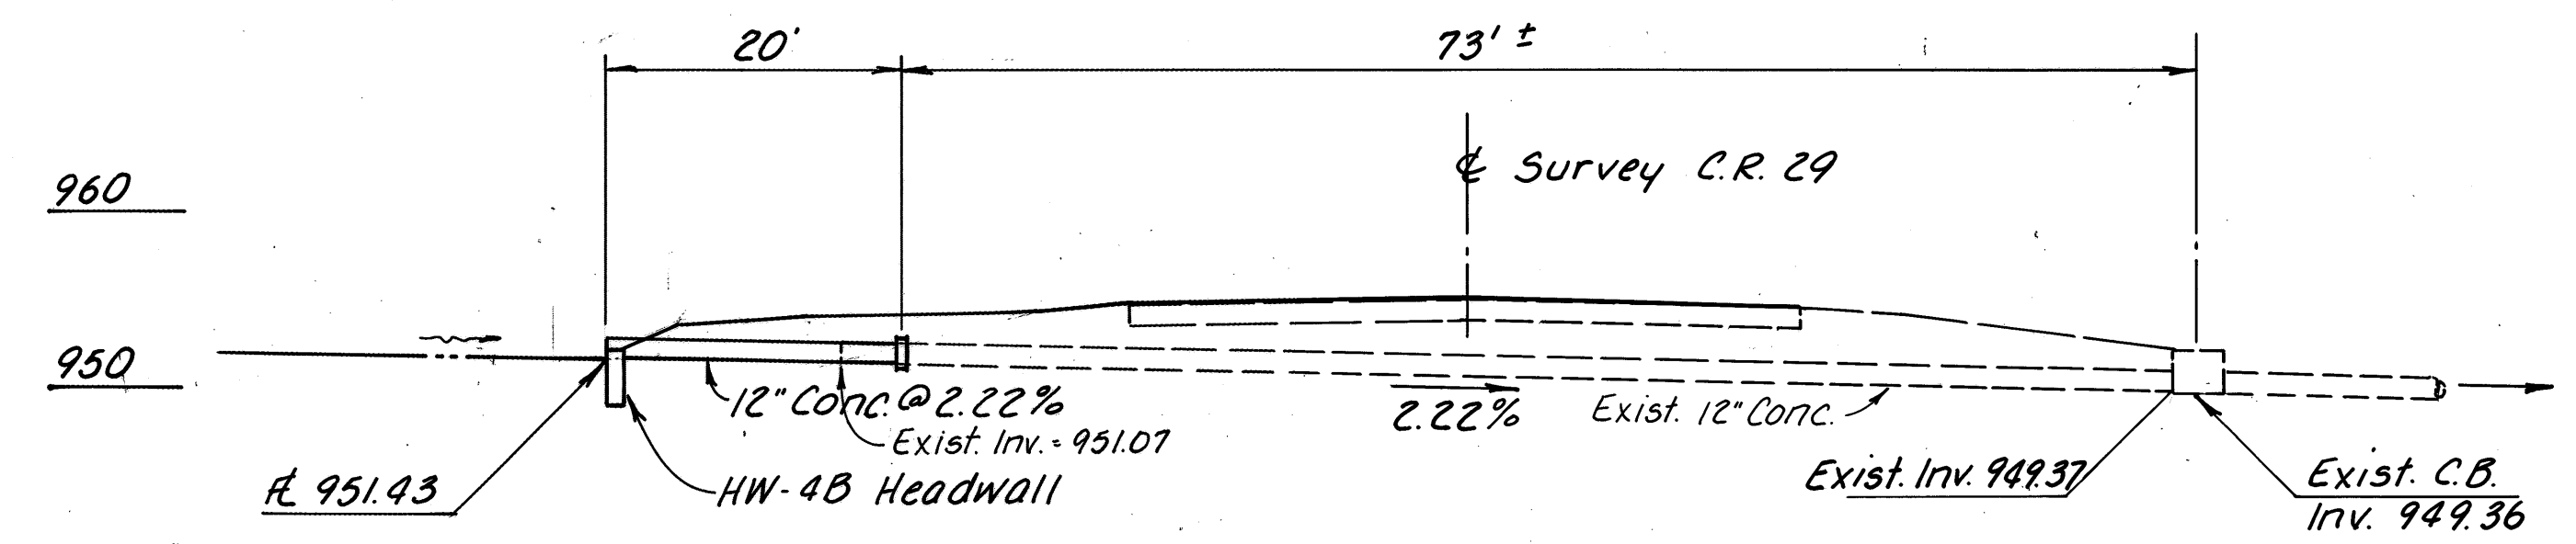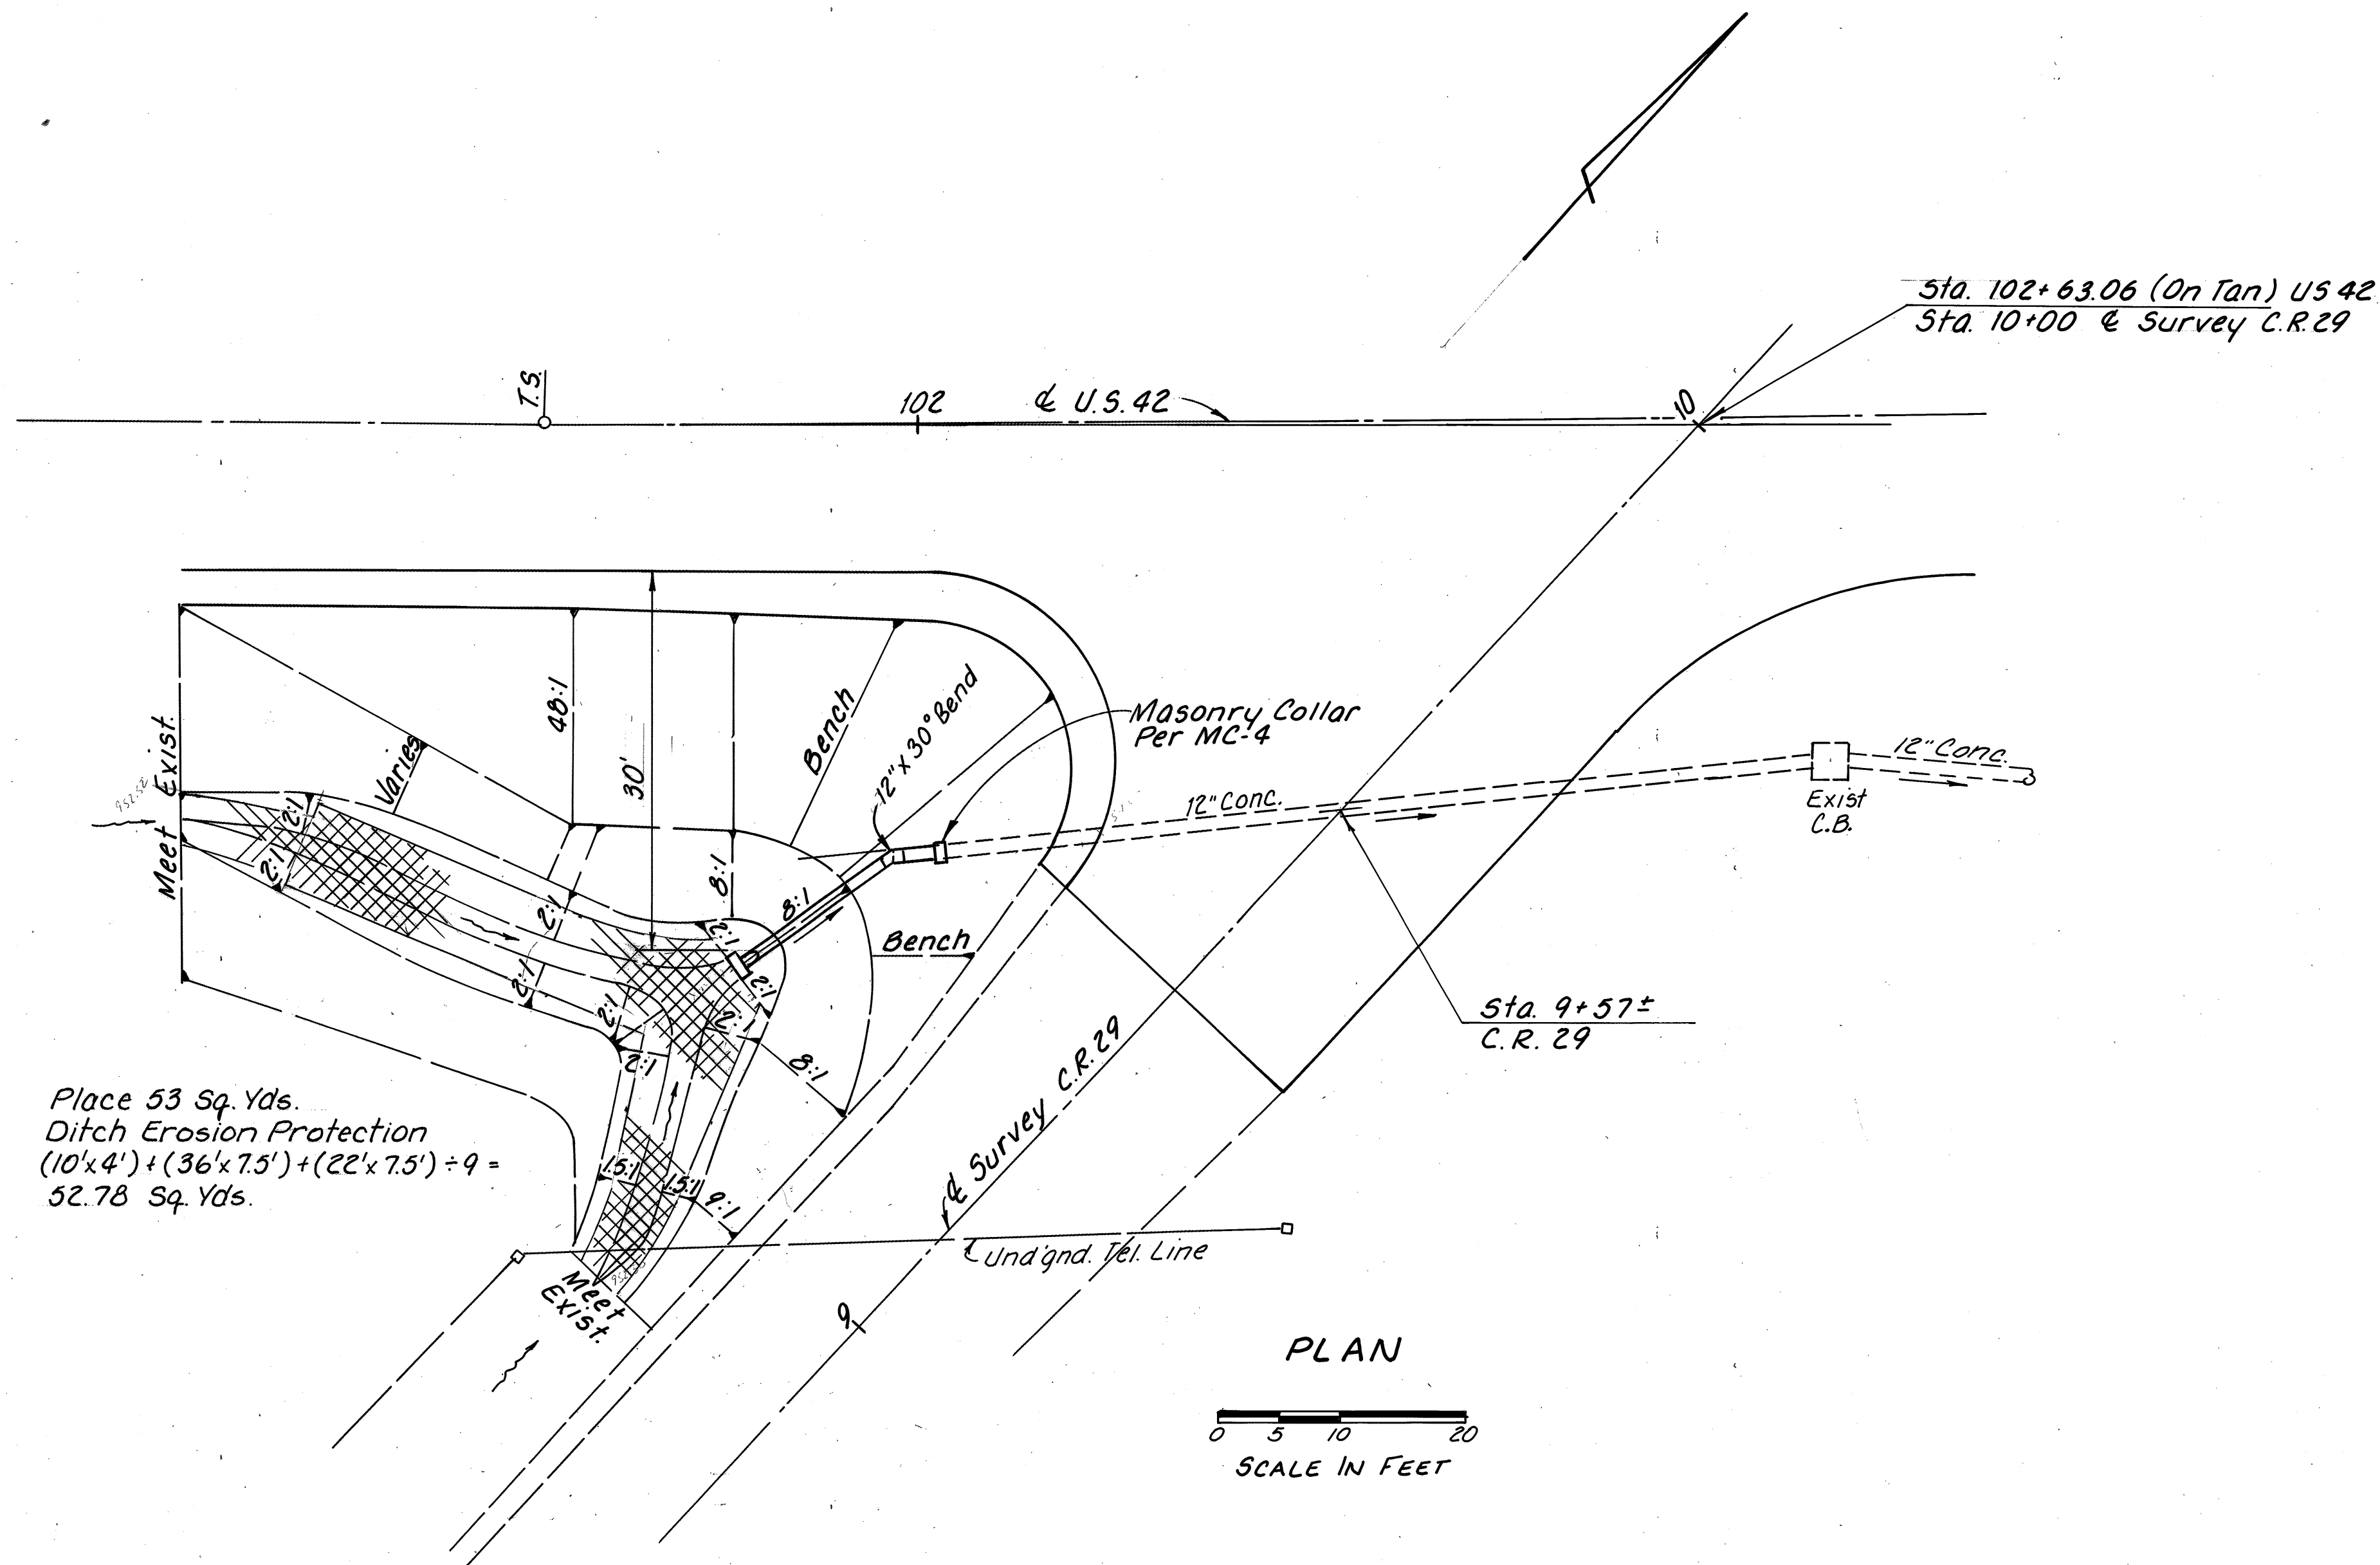

Bench Mark: R.R. spike set in
power pole on west side of C.R. 29
Sta. 8+10, 21' Lt.
Elev. = 956.20

EARTHWORK		SEEDING	
END CUT	AREA FILL	END CUT	SQ. YDS.
Back 102+12	0	0	0
955	0	0	15
950	17	4	19
101+98	2	11	35
955	7	27	29
950	5	10	38
101+85	20	26	40
955	13	17	136
950	10	20	30
101+75	0	0	30
955	0	0	10
950	15	10	22
101+65	10	7	16
955	16	10	17
950	5	3	30
101+55	0	0	18
955	0	0	18
950	33	59	306

QUANTITIES - RS Funds			
ITEM	QUANTITY	UNIT	DESCRIPTION
602	0.2	Cu. Yd.	Concrete Masonry
603	20	Lin. Ft.	*Conduit, Type A, 12" 706.01 or 706.02
203	33	Cu. Yd.	Excavation Not Including Embankment Constr.
203	59	Cu. Yd.	Embankment
659	306	Sq. Yd.	Seeding And Mulching
670	53	Sq. Yd.	Ditch Erosion Protection


*Includes 30° Bend
Quantities carried to sheet 16

Quantities Carried To Sheet 16


* See General Note on sheet 10.

Face of Headwall
Sta. 9+33

Place 32 Sq. Yds. Ditch Erosion Protection
 $(\frac{7.5' + 4.0'}{2} \times 50' \div 9 = 31.94 \text{ Sq. Yds.})$

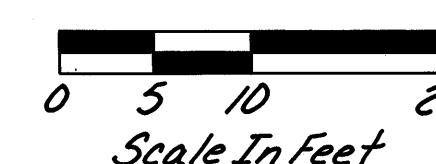


Quantities carried to Table on this sheet.


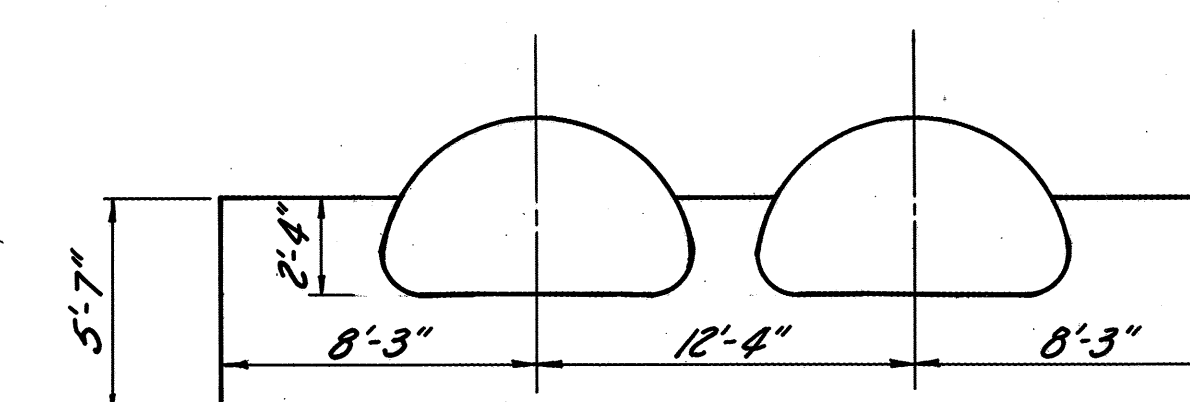


HEADWALL DETAIL

ELEVATION

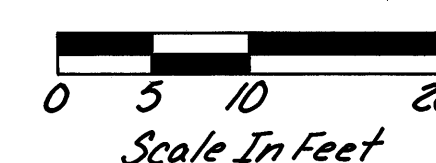

Bench Mark : ODOT J-306
N.W. end of S.W. abutment of
MED-42-0688 19' N.W. of
E of highway - about 1' above
pavement. Elev. = 1117.29

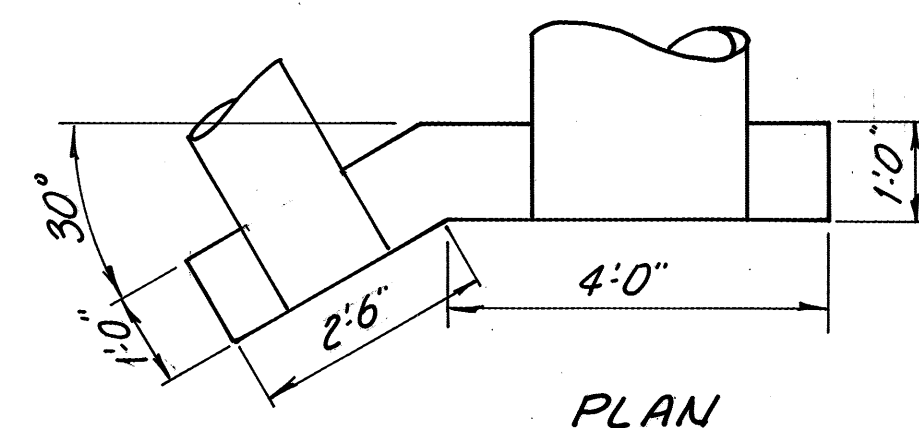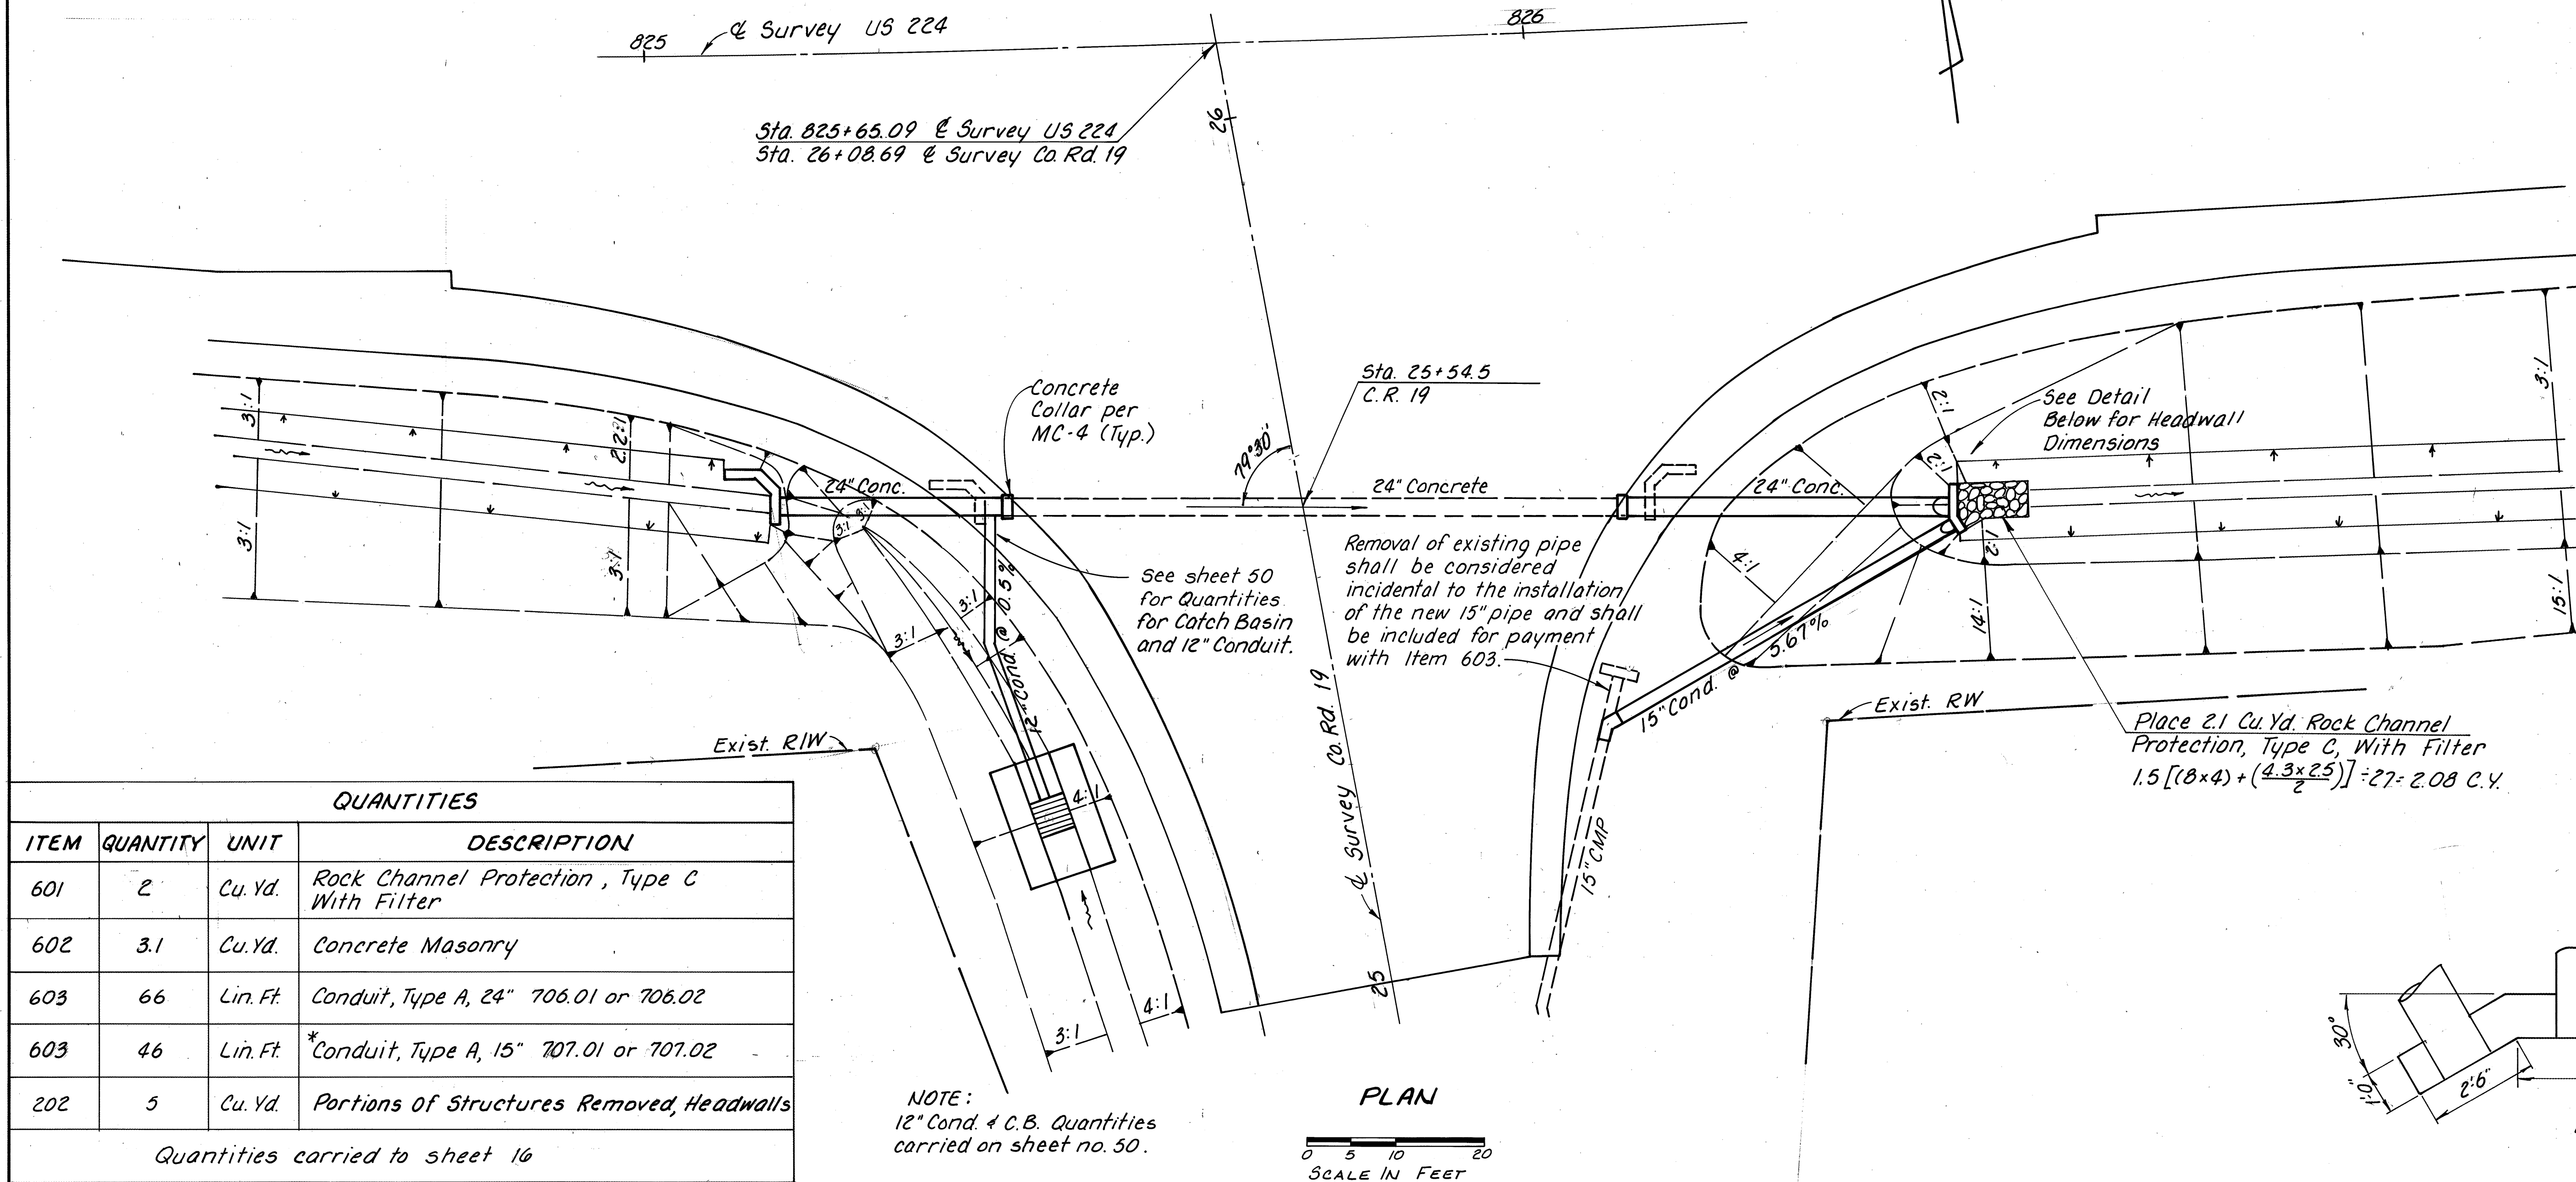

Portions Of Structures Removed, Quantities:



HW-D For 24" Conc. Inlet 2.30 C.Y.

HW-D For 24" Conc. Outlet 2.30 C.Y.

HW-4A For 15" Conc. Outlet 0.27 C.Y.

Total = 4.87 Cu. Yd.

NOTE: Earthwork carried with U.S.224 And C.R.19 X-sections.

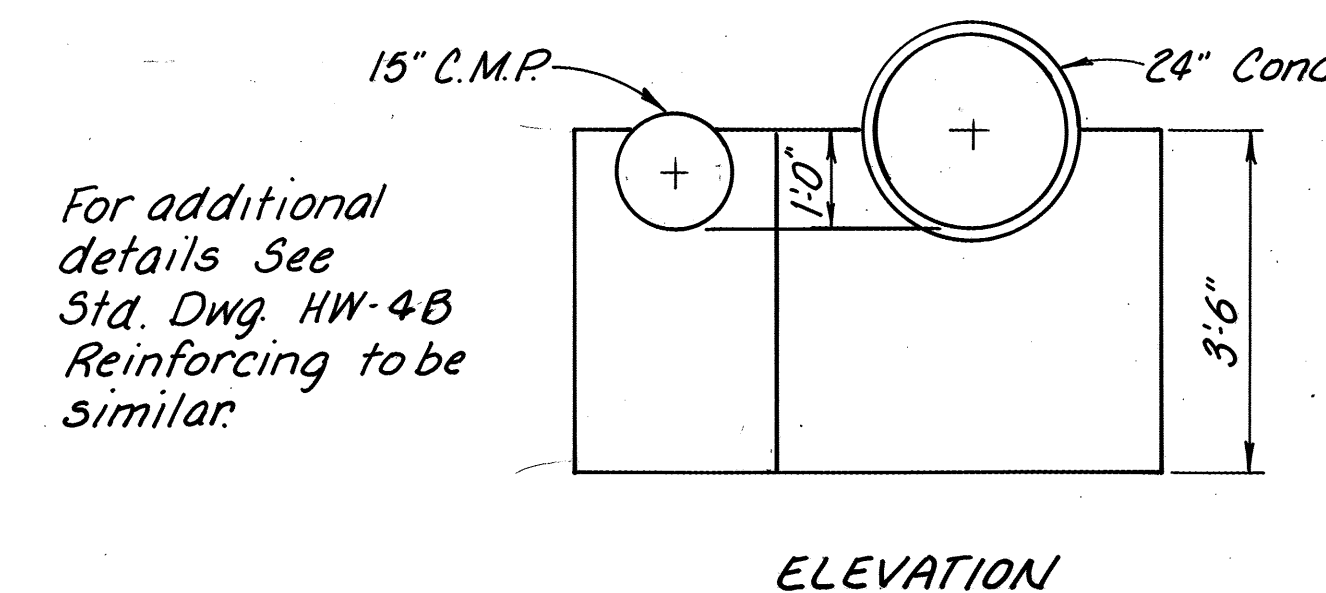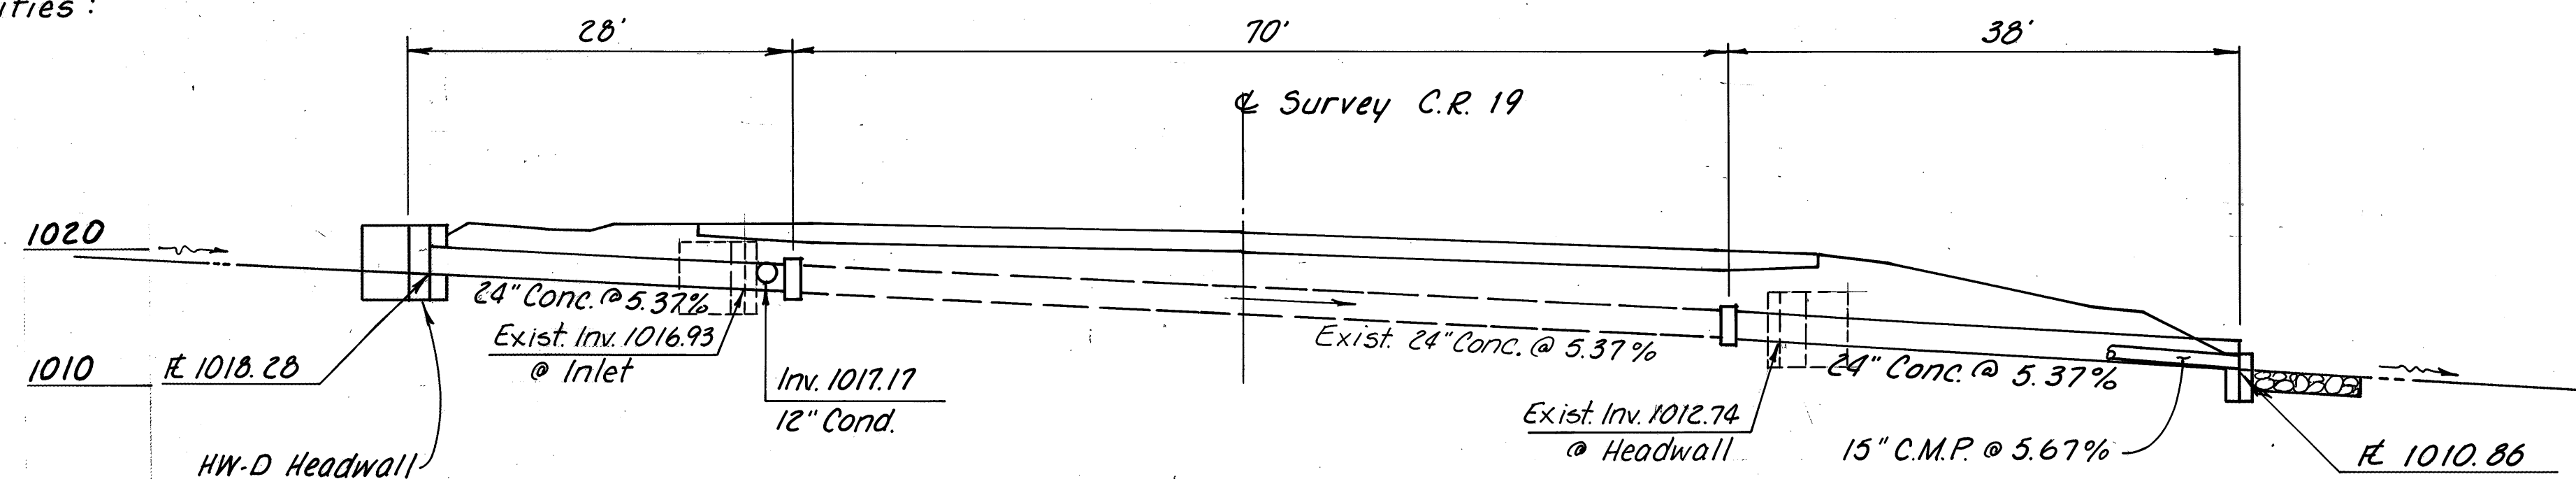

Concrete Masonry Quantity:

HW-D For 24" Conc. 2.30 C.Y.

HW-4B For 24" Conc. 0.43 C.Y.

HW-4A For 15" C.M.P. 0.27 C.Y.




Additional Areas:

$4'1/2 \times 2.5' \times 1' \times 1/27 = 0.03 \text{ C.Y.}$

$2(\frac{1' \times 27'}{2}) \times 3.5' \times 1/27 = 0.04 \text{ C.Y.}$

Total = 3.07 Cu. Yd.


Bench Mark: Top of S.W. bolt on steel signal pole at Sta. 824+98, 102' Lt.
Elev. = 1019.88

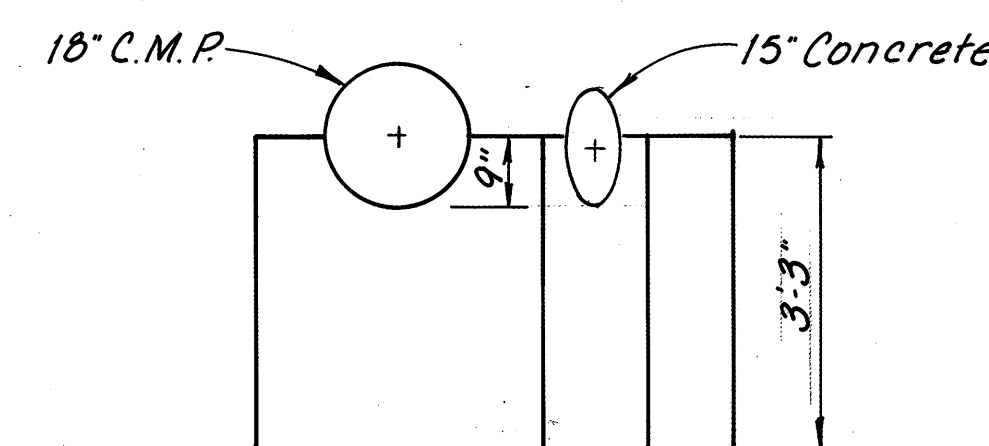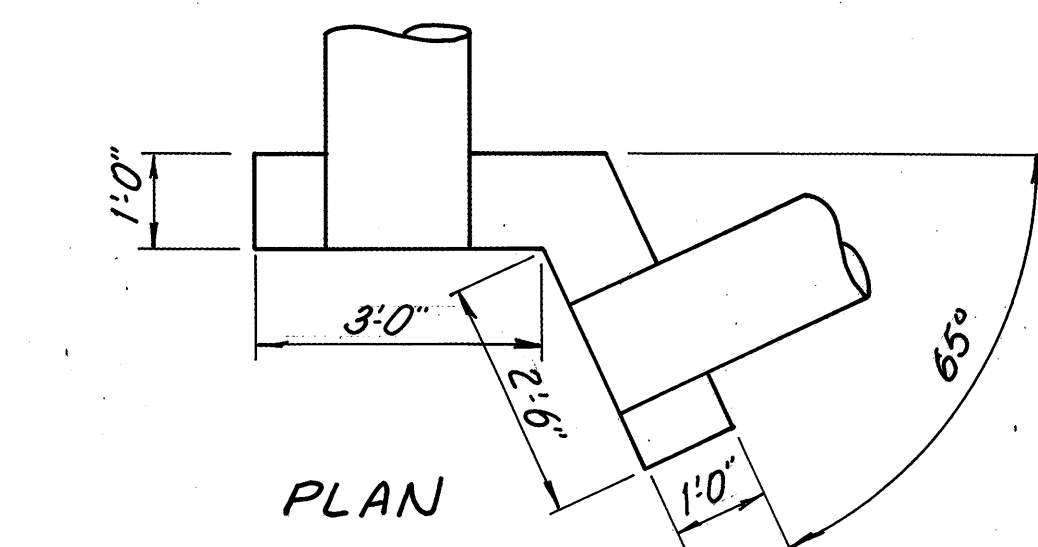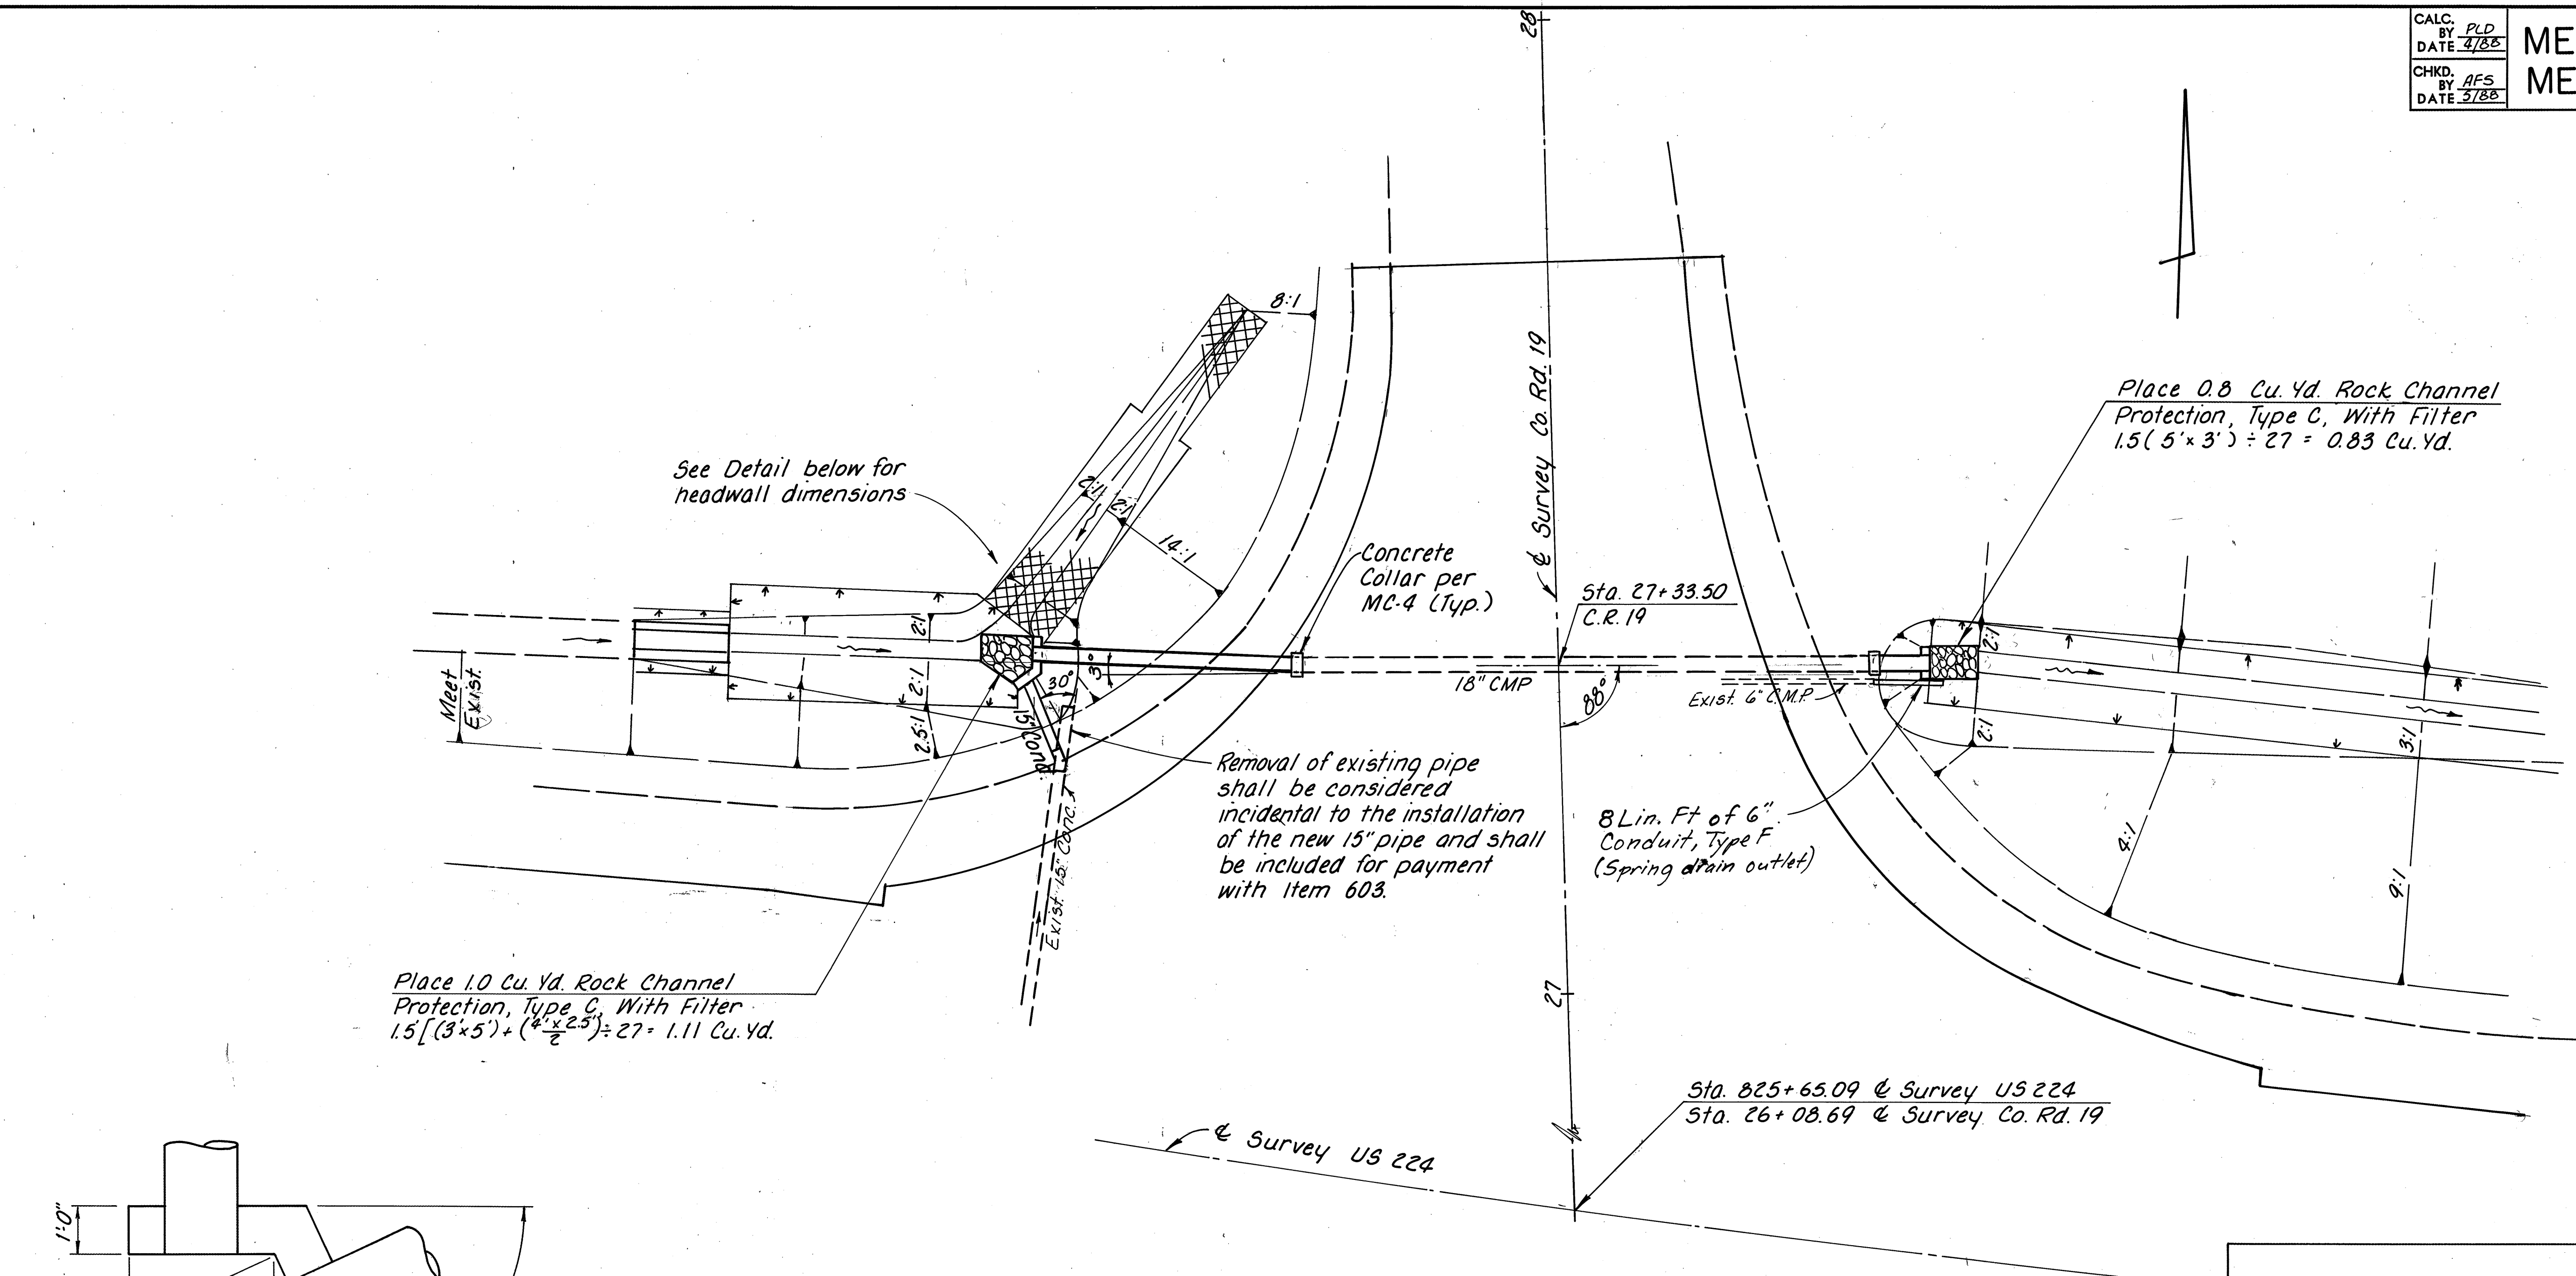

ELEVATION

For additional details
see Std. Dwg. HW-4B
Reinforcing to be similar.

Concrete Masonry Quantity:
HW-4A For 18" C.M.P. 0.33 C.Y.
HW-4B For 15" Conc. 0.25 C.Y.
Additional Areas:
1"1/2 x 2.5' x 1'1/2 = 0.01 C.Y.
2 (1' x 6'1/2) x 3.25' x 1/2 = 0.08 C.Y.
Total = 0.67 Cu. Yd.

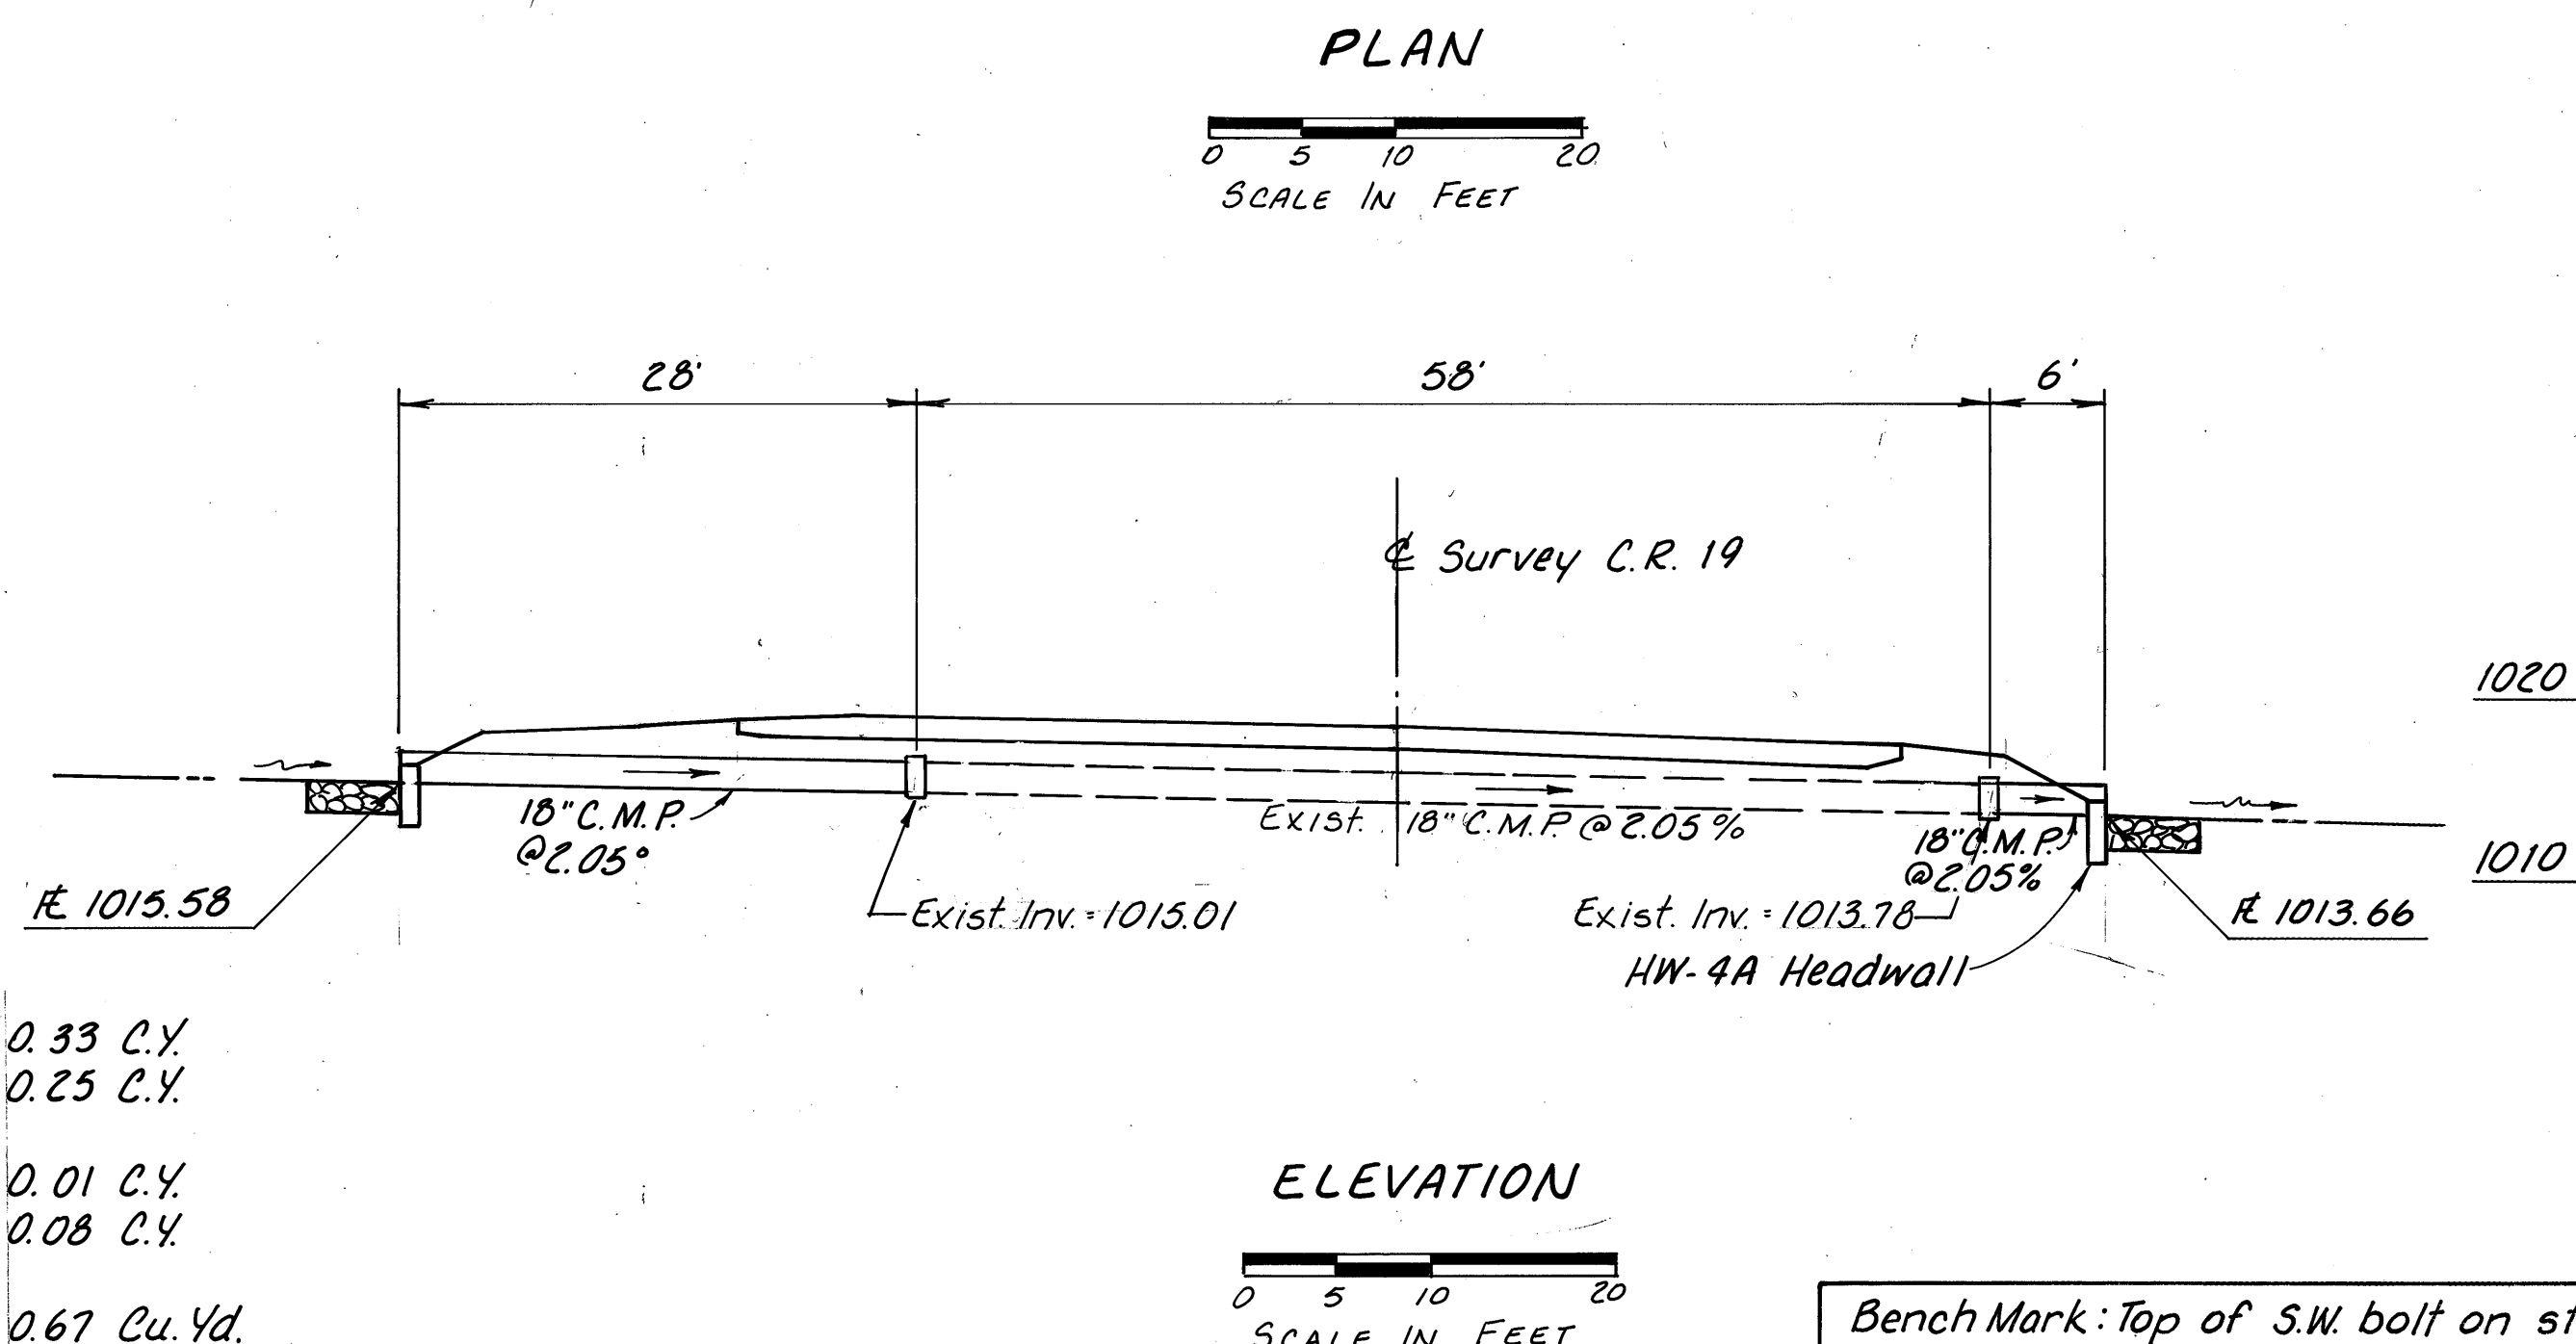

ELEVATION

Bench Mark: Top of S.W. bolt on steel
signal pole at Sta. 824+98, 102' Lt.
Elev. = 1019.88

QUANTITIES				
ITEM	QUANTITY	UNIT	DESCRIPTION	
601	2	Cu. Yd.	Rock Channel Protection, Type C With Filter	
602	1.0	Cu. Yd.	Concrete Masonry	
603	34	Lin. Ft.	Conduit, Type A, 18" 707.01 or 707.02	
603	10	Lin. Ft.	*Conduit, Type A, 15" 706.01 or 706.02	
603	8	Lin. Ft.	6" Conduit, Type F	
Quantities carried to sheet 16				

* Includes 30° Bend
Earthwork And Seeding Carried with US 224 and CR 19 x-sections.


PAVEMENT MARKING SUB-SUMMARY

SHEET NO.	SIDE	STATION		LANE LINE	EDGE LINE		CENTER LINE SOLID DOUBLE	CENTER LINE BROKEN SINGLE	CENTER LINE BROKEN F.SOLID DOUBLE	CHANNEL IZING LINE	TRANS. LINE		STOP LINE	947.02		WORD "ONLY" ON PAVE-MENT		
					WHITE	YELLOW					White	Yellow		EACH	EACH			
		FROM	TO															
		RS-440 (11)																
US 42																		
63	℄	100+00	146+65				1265	2070	1170									
	Lt.	100+00	152+25		5225													
	Rt.	100+00	146+65		4665													
	℄	144+00	150+70				670					482						
	Rt.	115+70	118+45	100						3/5	159							
Co. Rd. 29																		
	℄	9+38.18	9+70				32						12					
	℄	10+30	10+61.87				32						12					
Co. Rd. 80																		
	℄	9+26.9	9+72				45						23					
63	℄	10+28	11+00.4				72						23					
US 42 & US 224																		
64	W.B.	152+25	161+36.58	1041	1012	1012												
64	E.B.	146+65	161+36.58	1591	1308	1471												
64	W.B.	146+65	152+25			605												
Totals				2732	12210	3088	2116	2070	1170	3/5	159	482	70					
Grand Totals RS-440 (11)				2732		15,298		5356		3/5		641	70					
Quantities Carried To Sheet 15				0.52 Mi.	2.90 Mi.		1.01 Mi.			3/5 L.F.		641 L.F.	70 L.F.					
F-51 (70)																		
US 42 & US 224																		
64	W.B.	161+36.58	161+93.29 Bk	57	57	57												
	W.B.	328+93.29 Ahd.	334+00	517	517	517												
	W.B.	334+00	340+00			250	600			600	466							
	E.B.	161+36.58	161+93.29 Bk	57	57	57				120								
	E.B.	328+93.29 Ahd.	340+00	1534	1117	1117												
RAMP "A"																		
	Lt.	26+45	33+50		705													
	Rt.	26+45	33+50	100	90	390				385			20					
RAMP "B"																		
	Rt.	33+00	161+93.29 Bk (US 42)		1075													
	Lt.	33+00	35+35			145				130								
	Lt.	36+00	161+93.29 Bk (US 42)			690				105								
	Lt.	36+00	35+56 (SR 421)		175													
	Rt.	36+00	SR 421			200												
RAMP "C"																		
	Rt.	26+00	32+87		687													
	Lt.	26+00	27+80			45				135								
	Lt.	28+36	32+87			304				147								
	Rt.	28+36	SR 421			160												
	Lt.	27+80	SR 421			105												
RAMP "D"																		
	Lt.	0+50	10+15			875				90	46		30					
	Rt.	0+50	35+55 (SR 421)		995													
US 224 & SR 421																		
	Rt.	25+00	27+90	50	180					110	48							
	Rt.	28+20	33+10	60	480													
	Rt.	33+10	37+00		188					103	38							
	℄	25+00	37+00			1059												
	Lt.	25+00	27+75	120	275													
64	Lt.	28+30	37+00		870													
Totals Carried To Sheet 62				2495	7823	5157	1059			1925	598	50						



SHEET NO.	SIDE	STATION		LANE LINE	EDGE LINE		CENTER LINE SOLID DOUBLE	CENTER LINE BROKEN SINGLE	CENTER LINE BROKEN SOLID DOUBLE	CHANNEL IZING LINE	TRANS. LINE (WHITE)	847					
					WHITE	YELLOW						947.02					
		STOP LINE	LANE ARROWS									WORD "ONLY" ON PAVE-MENT					
		FROM	TO		LIN. FT.	LIN. FT.	LIN. FT.	LIN. FT.	LIN. FT.	LIN. FT.	LIN. FT.	LIN. FT.	LIN. FT.	EACH	EACH		
		F-51(70) CONT'D.															
		US 42 & US 224															
65	W.B.	340+00	423+68.72 Bk	8324													
	W.B.	453+38.48 Ahd.	538+00	8379													
	W.B.	340+00	423+50±			8350											
	W.B.	453+50±	533+15±			7965											
	W.B.	533+55±	538+00		480	445				45			1	1			
	W.B.	340+00	423+60±		8405												
	W.B.	453+45±	533+20±		8040					45			1	1			
	E.B.	340+00	423+68.72 Bk.	8348													
	E.B.	453+38.48 Ahd.	538+00	8355													
	E.B.	340+00	423+50±			8350											
	E.B.	453+50±	533+15±			7965											
	E.B.	533+55±	538+00			445				45			1	1			
	E.B.	340+00	423+50±	8380						45			1	1			
	E.B.	453+40±	533+20±	8045													
	E.B.	533+40±	538+00	495													
Co. Rd. 69																	
	℄	9+01.7	9+45					43					22				
	℄	10+55	10+98.3					43					22				
Co. Rd. 31																	
	℄	9+01.57	9+47					45					22				
65	℄	10+54	10+98.43					44					22				
US 42 & US 224																	
66	Lt.	538+00	567+00	3304	2900	2900											
	Rt.	538+00	567+00	3010	2900	2900				182	36						
SR 421 & US 42																	
	Lt.	15+25	32+50	100	1345					190							
	Rt.	15+25	32+50				875		640								
	Rt.	15+25	32+50		1435					110	36						
RAMP "A"																	
	Rt.	1+50	15+91		1441												
	Lt.	3+40	15+91			765				486	131						
RAMP "B"																	
	Rt.	SR 421	567+00		1270												
	Lt.	SR 421	567+00			1235											
RAMP "C"																	
	Rt.	3+00	14+15		1115												
	Lt.	3+00	11+00			800											
	Lt. & ℄	11+00	SR 421			250							20				
	Lt.	12+05	14+15			105				165	54						
RAMP "D"																	
	Rt.	567+00	SR 421		390								40				
	Lt.	567+00	SR 421			410											
RAMP "E"																	
	Rt.	1+35	6+94		559												
66	Lt.	1+35	6+94			325				234							
Totals Carried To Sheet 62				56,740	30,280	43,210	1050		640	1547	257	148	4	4			

CALC. BY <u>MED</u> DATE <u>1/187</u>	MED-42-1.89 MED-224-10.45	OHIO	
CHKD. BY <u>AFS</u> DATE <u>1/187</u>		FHWA REGION 5	


SHEET NO.	SIDE	STATION		LANE LINE	EDGE LINE		621			847		621		847		STOP LINE	LANE ARROWS	WORD "ONLY" ON PAVEMENT 96
					WHITE	MOTEL	CENTER LINE SOLID DOUBLE	CENTER LINE BROKEN SINGLE	CENTER LINE BROKEN SOLID DOUBLE	CHANNEL IZING LINE 947.02	TRANS. LINE (WHITE)	947.02						
		LIN. FT.	LIN. FT.										LIN. FT.	LIN. FT.	LIN. FT.			
		F-51 (70) CONT'D. US 224																
69	W.B.	726+00	744+40±		1870													
	W.B.	744+60±	825+30±		8170													
	W.B.	825+45±	835+00		1000													
	W.B.	726+00	744+18		1818													
	W.B.	744+58	825+10		8057					45			1		1			
	W.B.	825+98	835+00		900													
	W.B.	726+00	824+85	9820														
	W.B.	826+03	835+00	2091									57	3		2		
	E.B.	726+00	744+30±		1870													
	E.B.	744+50±	825+70±		8210													
	E.B.	825+90±	835+00		965													
	E.B.	726+00	744+18		1818					45			1		1			
	E.B.	744+58	825+10		8060					90			2		2			
	E.B.	825+98	835+00		900													
	E.B.	726+00	825+05	9840									60					
	E.B.	826+23	835+00	1754														
		Co. Rd. 57																
	E	9+46.97	9+78				31						22					
	E	10+86	11+29.18				43						24					
		Co. Rd. 19																
	E	25+00	25+61				61						53					
69	E	27+15	27+75				60						63					
		US 224																
70	W.B.	835+00	854+49.93	2120	1950	1950												
	E.B.	835+00	852+85.84	2026		1786				400								
	E.B.	835+00	837+50		250													
	E.B.	841+50	852+85.84		1136													
		RAMP "D"																
	Lt.	837+50 US 224	12+52							350		710						
	Rt.	837+50 US 224	12+52		350													
		RAMP "F"																
	Lt.	15+98	841+90 US 224			50				240								
70	Rt.	15+98	841+90 US 224		240													
				27,651	26,061	25,339	195			1170	710	279	7		6			
Totals Carried From First Column				31,446	32,265	31,701	352			1019	56	188	9		9			
Totals Carried From Sheet 61-1 st Col.				2,495	7,823	5,157	1059			1925	598	50						
" " " " 61-2 nd Col.				56,740	30,280	43,210	1050			1547	257	148	4		4			
Grand Totals F-51(70)				118,332	201,836		3296			5661	1621	665	20		19			
Quantities Carried To Sheet 15				22.41 Mi.	38.23 Mi.		0.62 Mi.			5661 L.F.	1621 L.F.	665 L.F.	20 Each		19 Each			


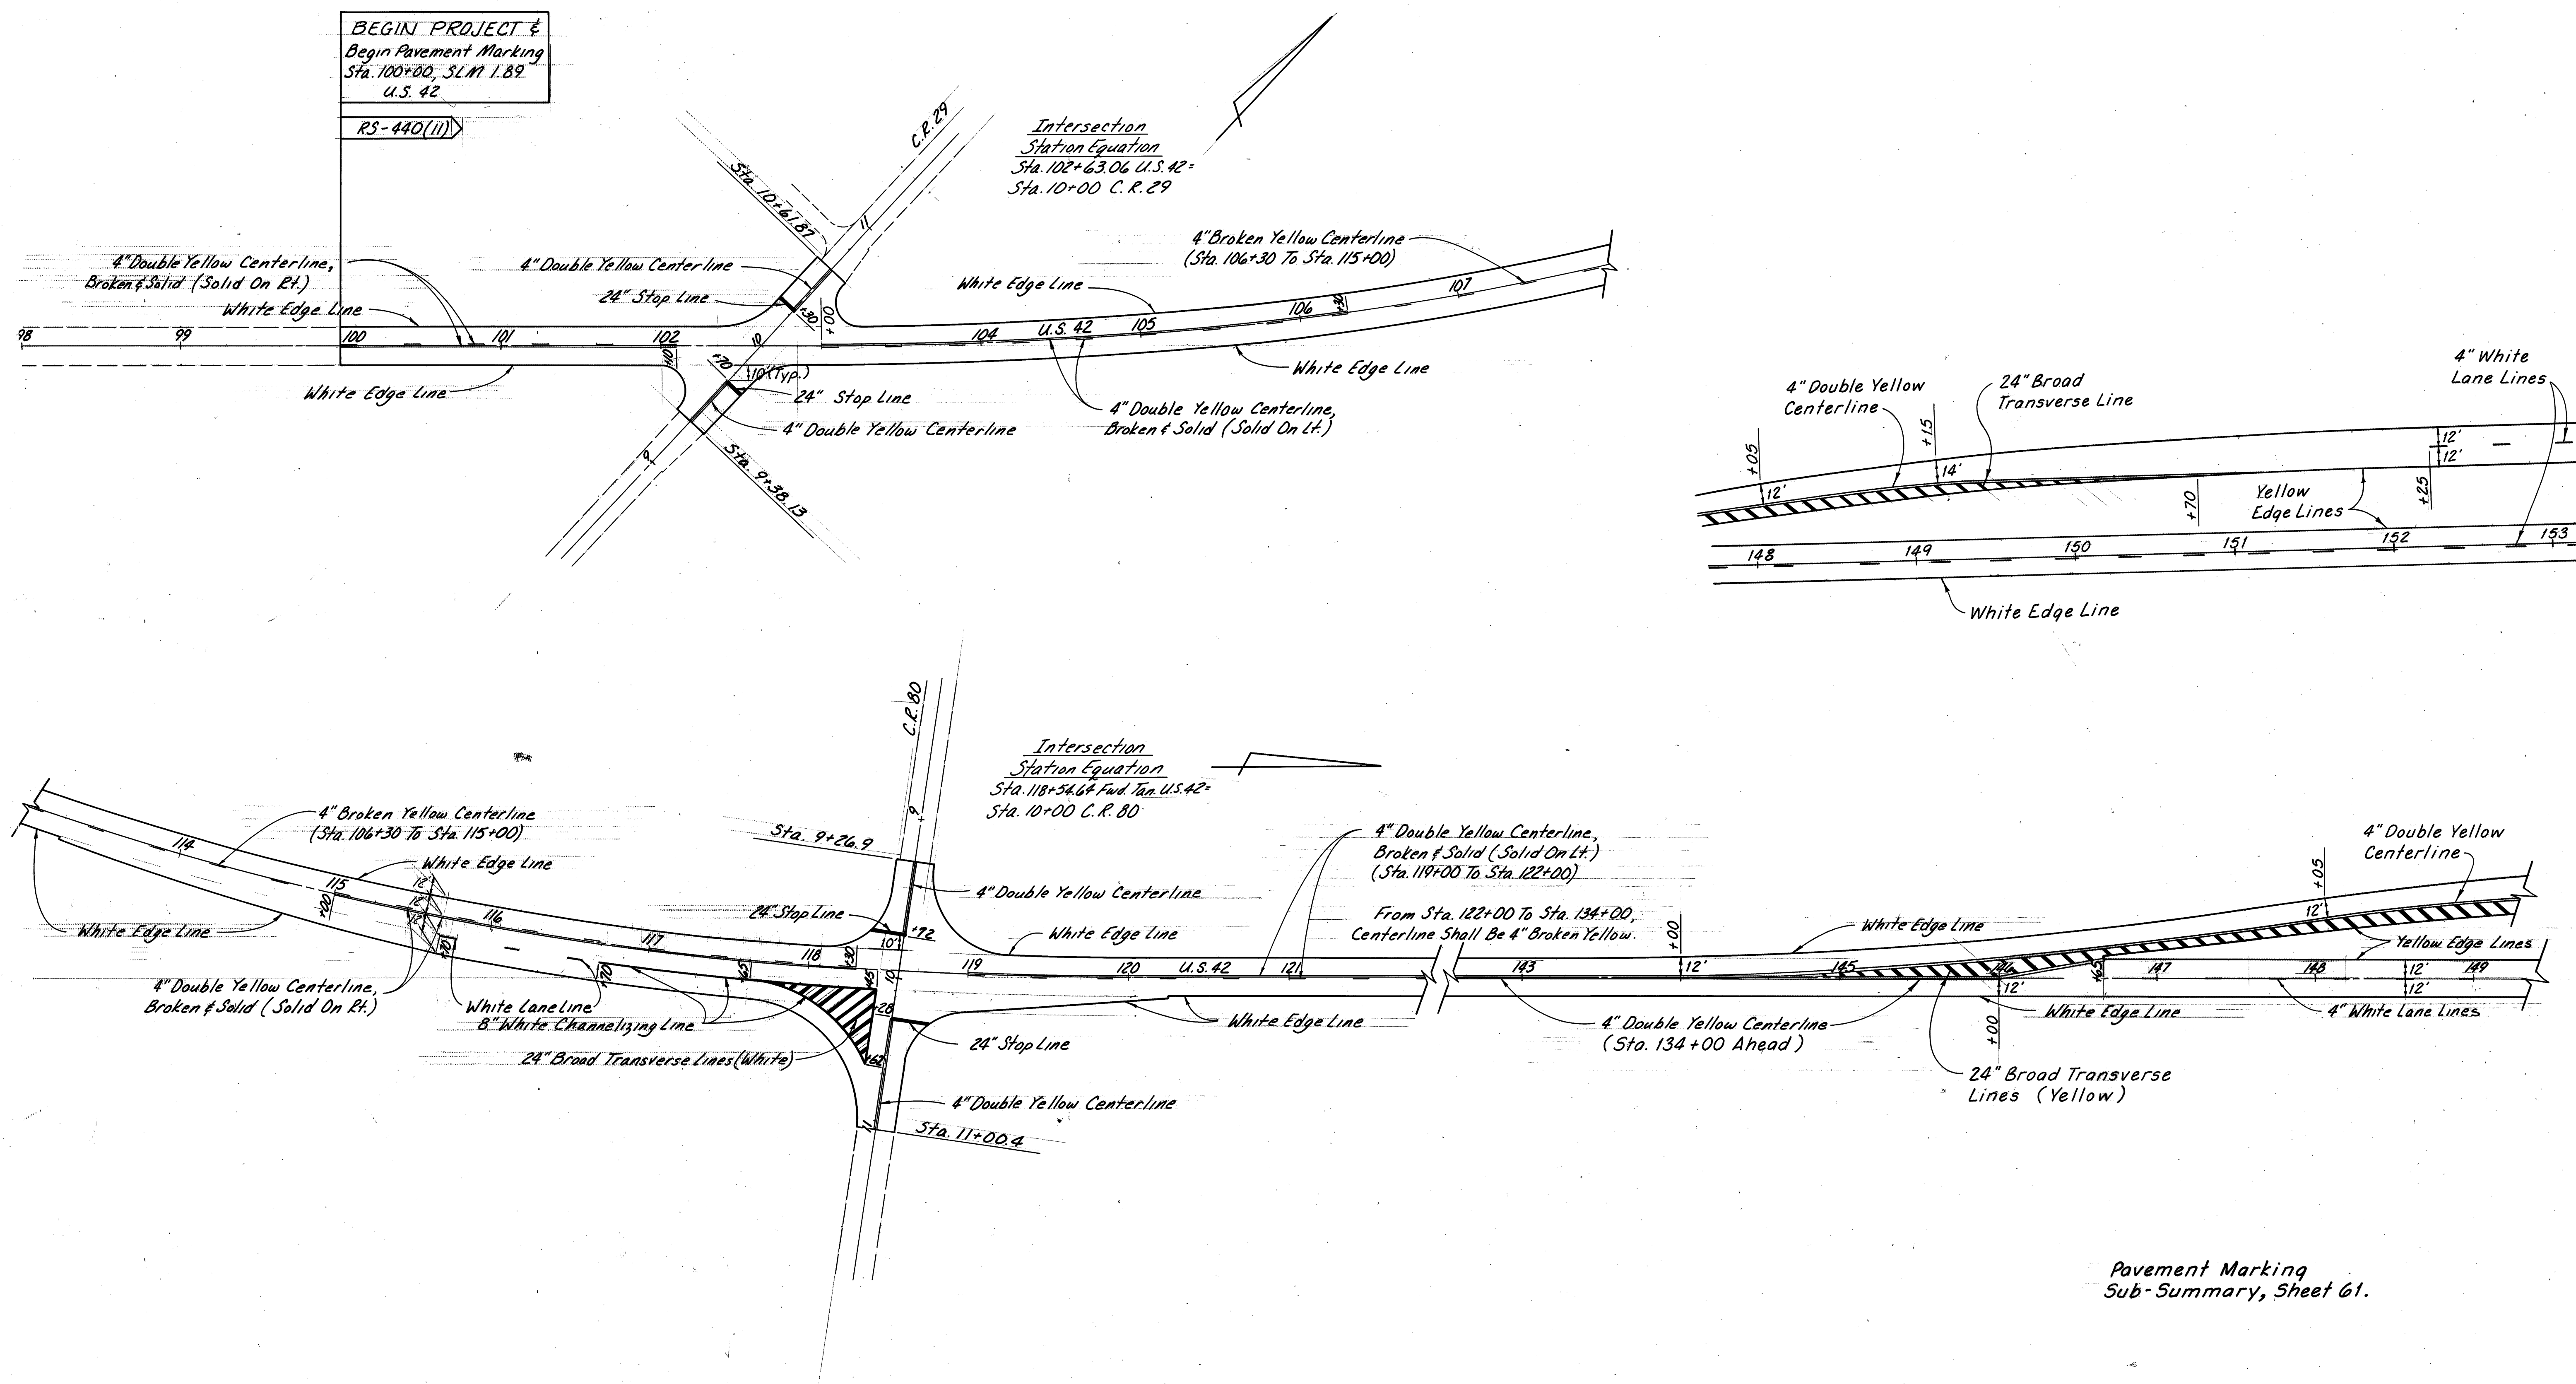






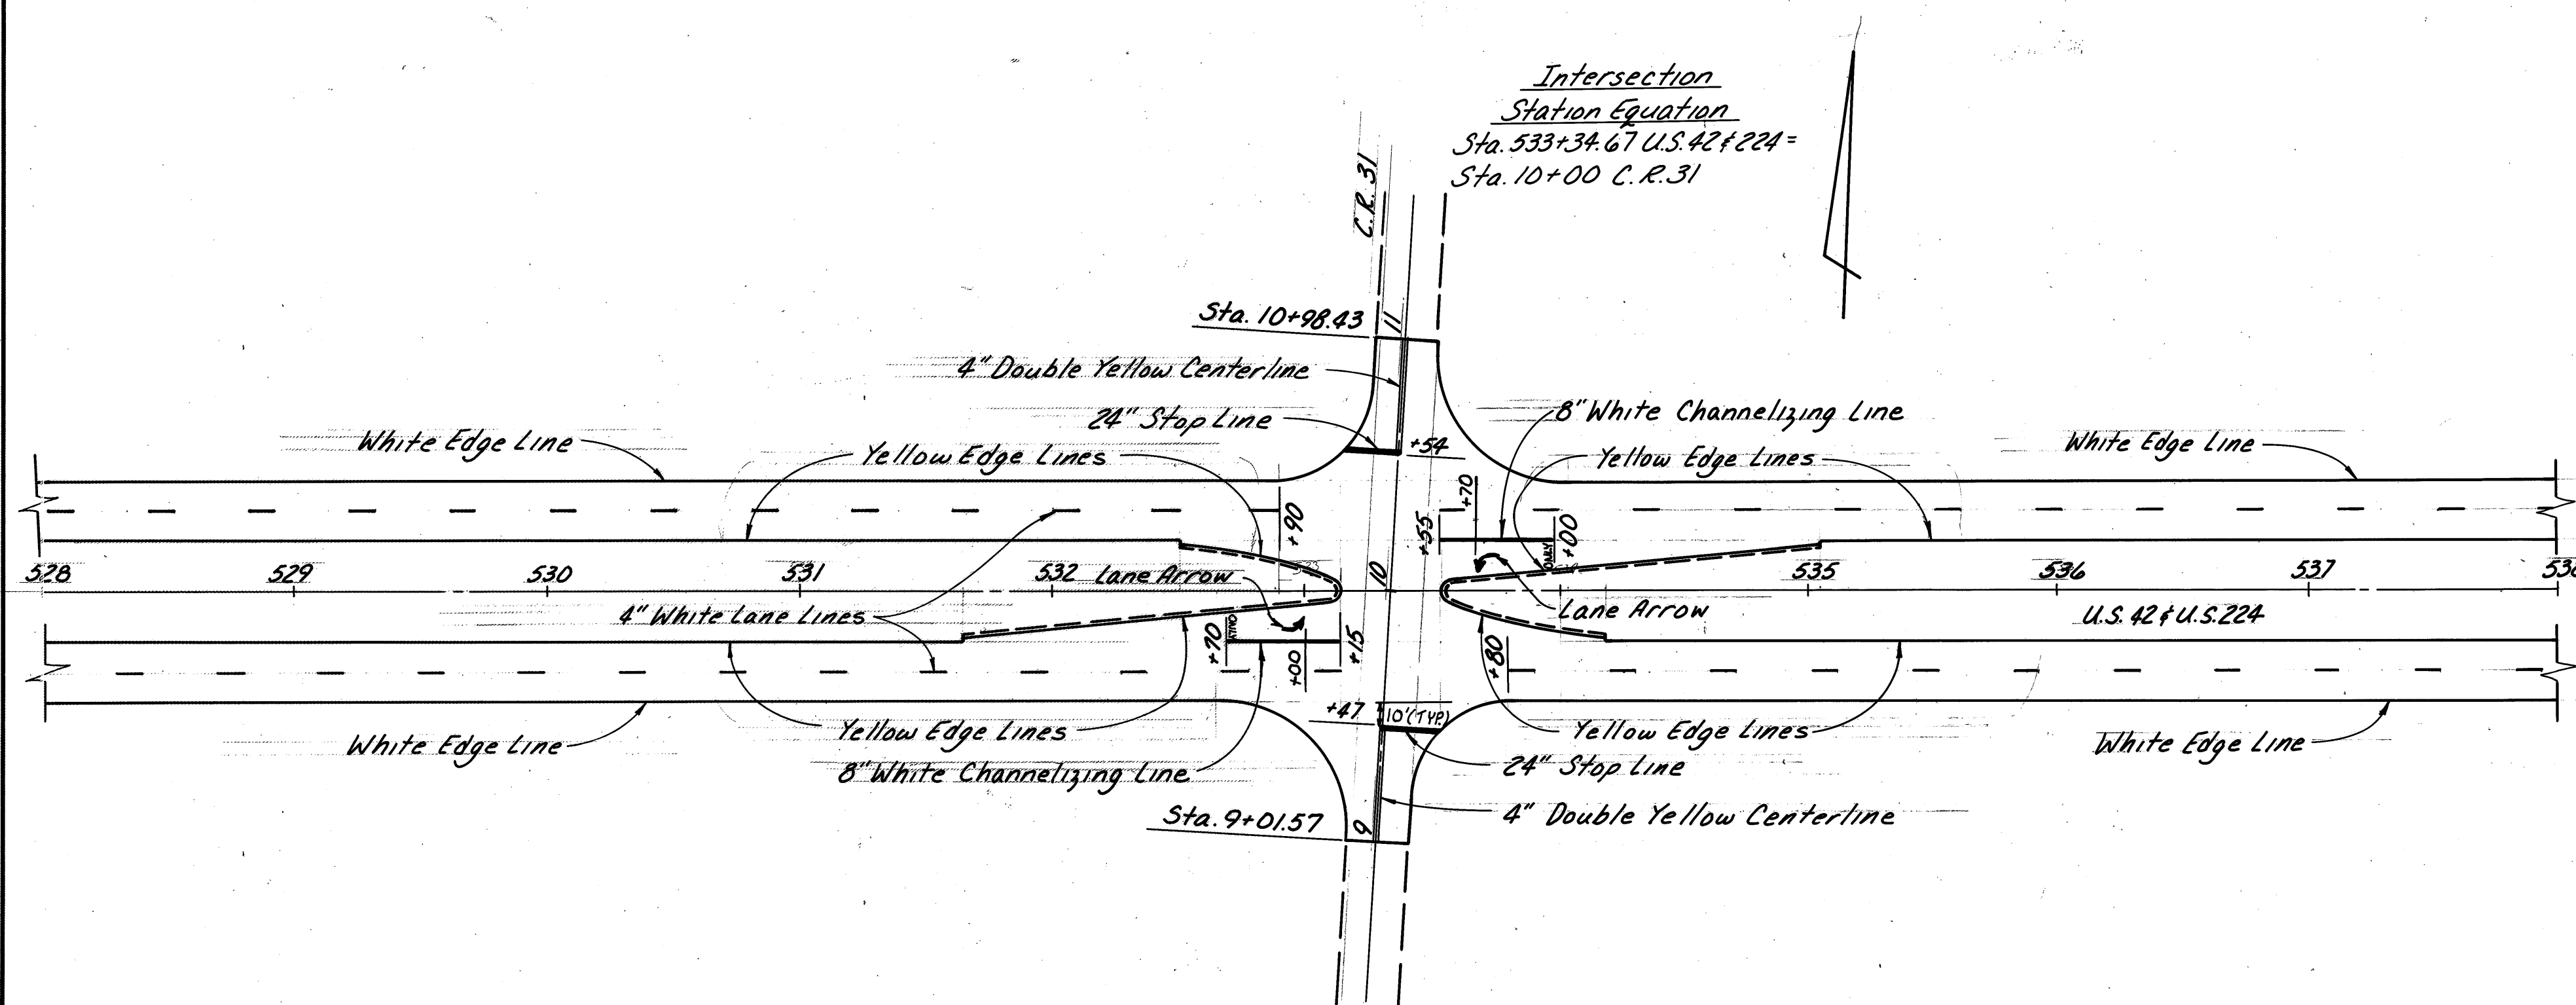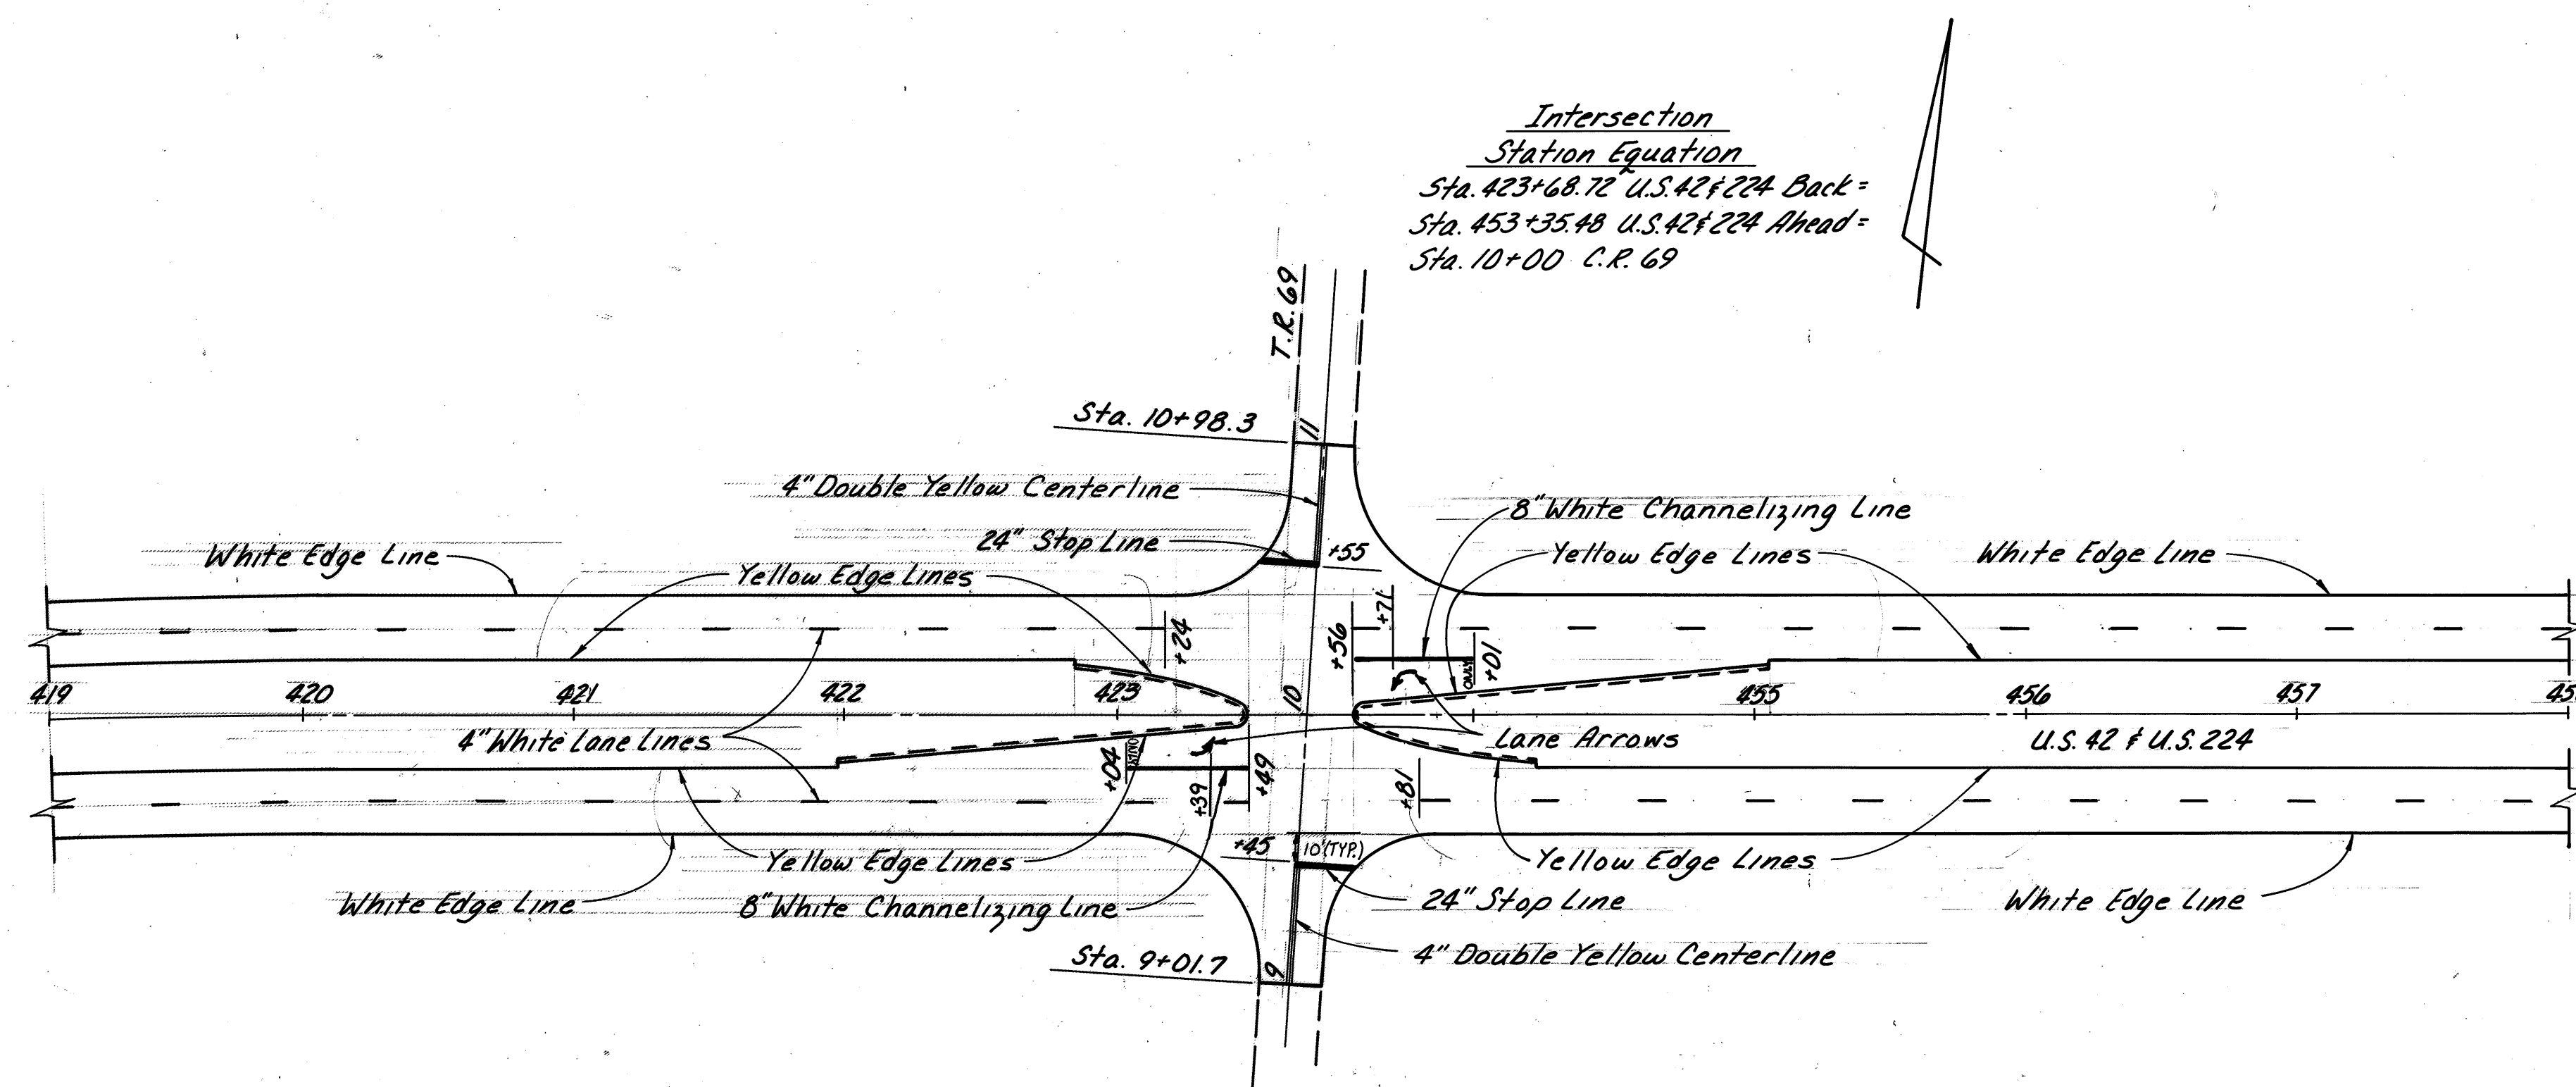



Pavement Marking Sub-summary
Sheet 61.


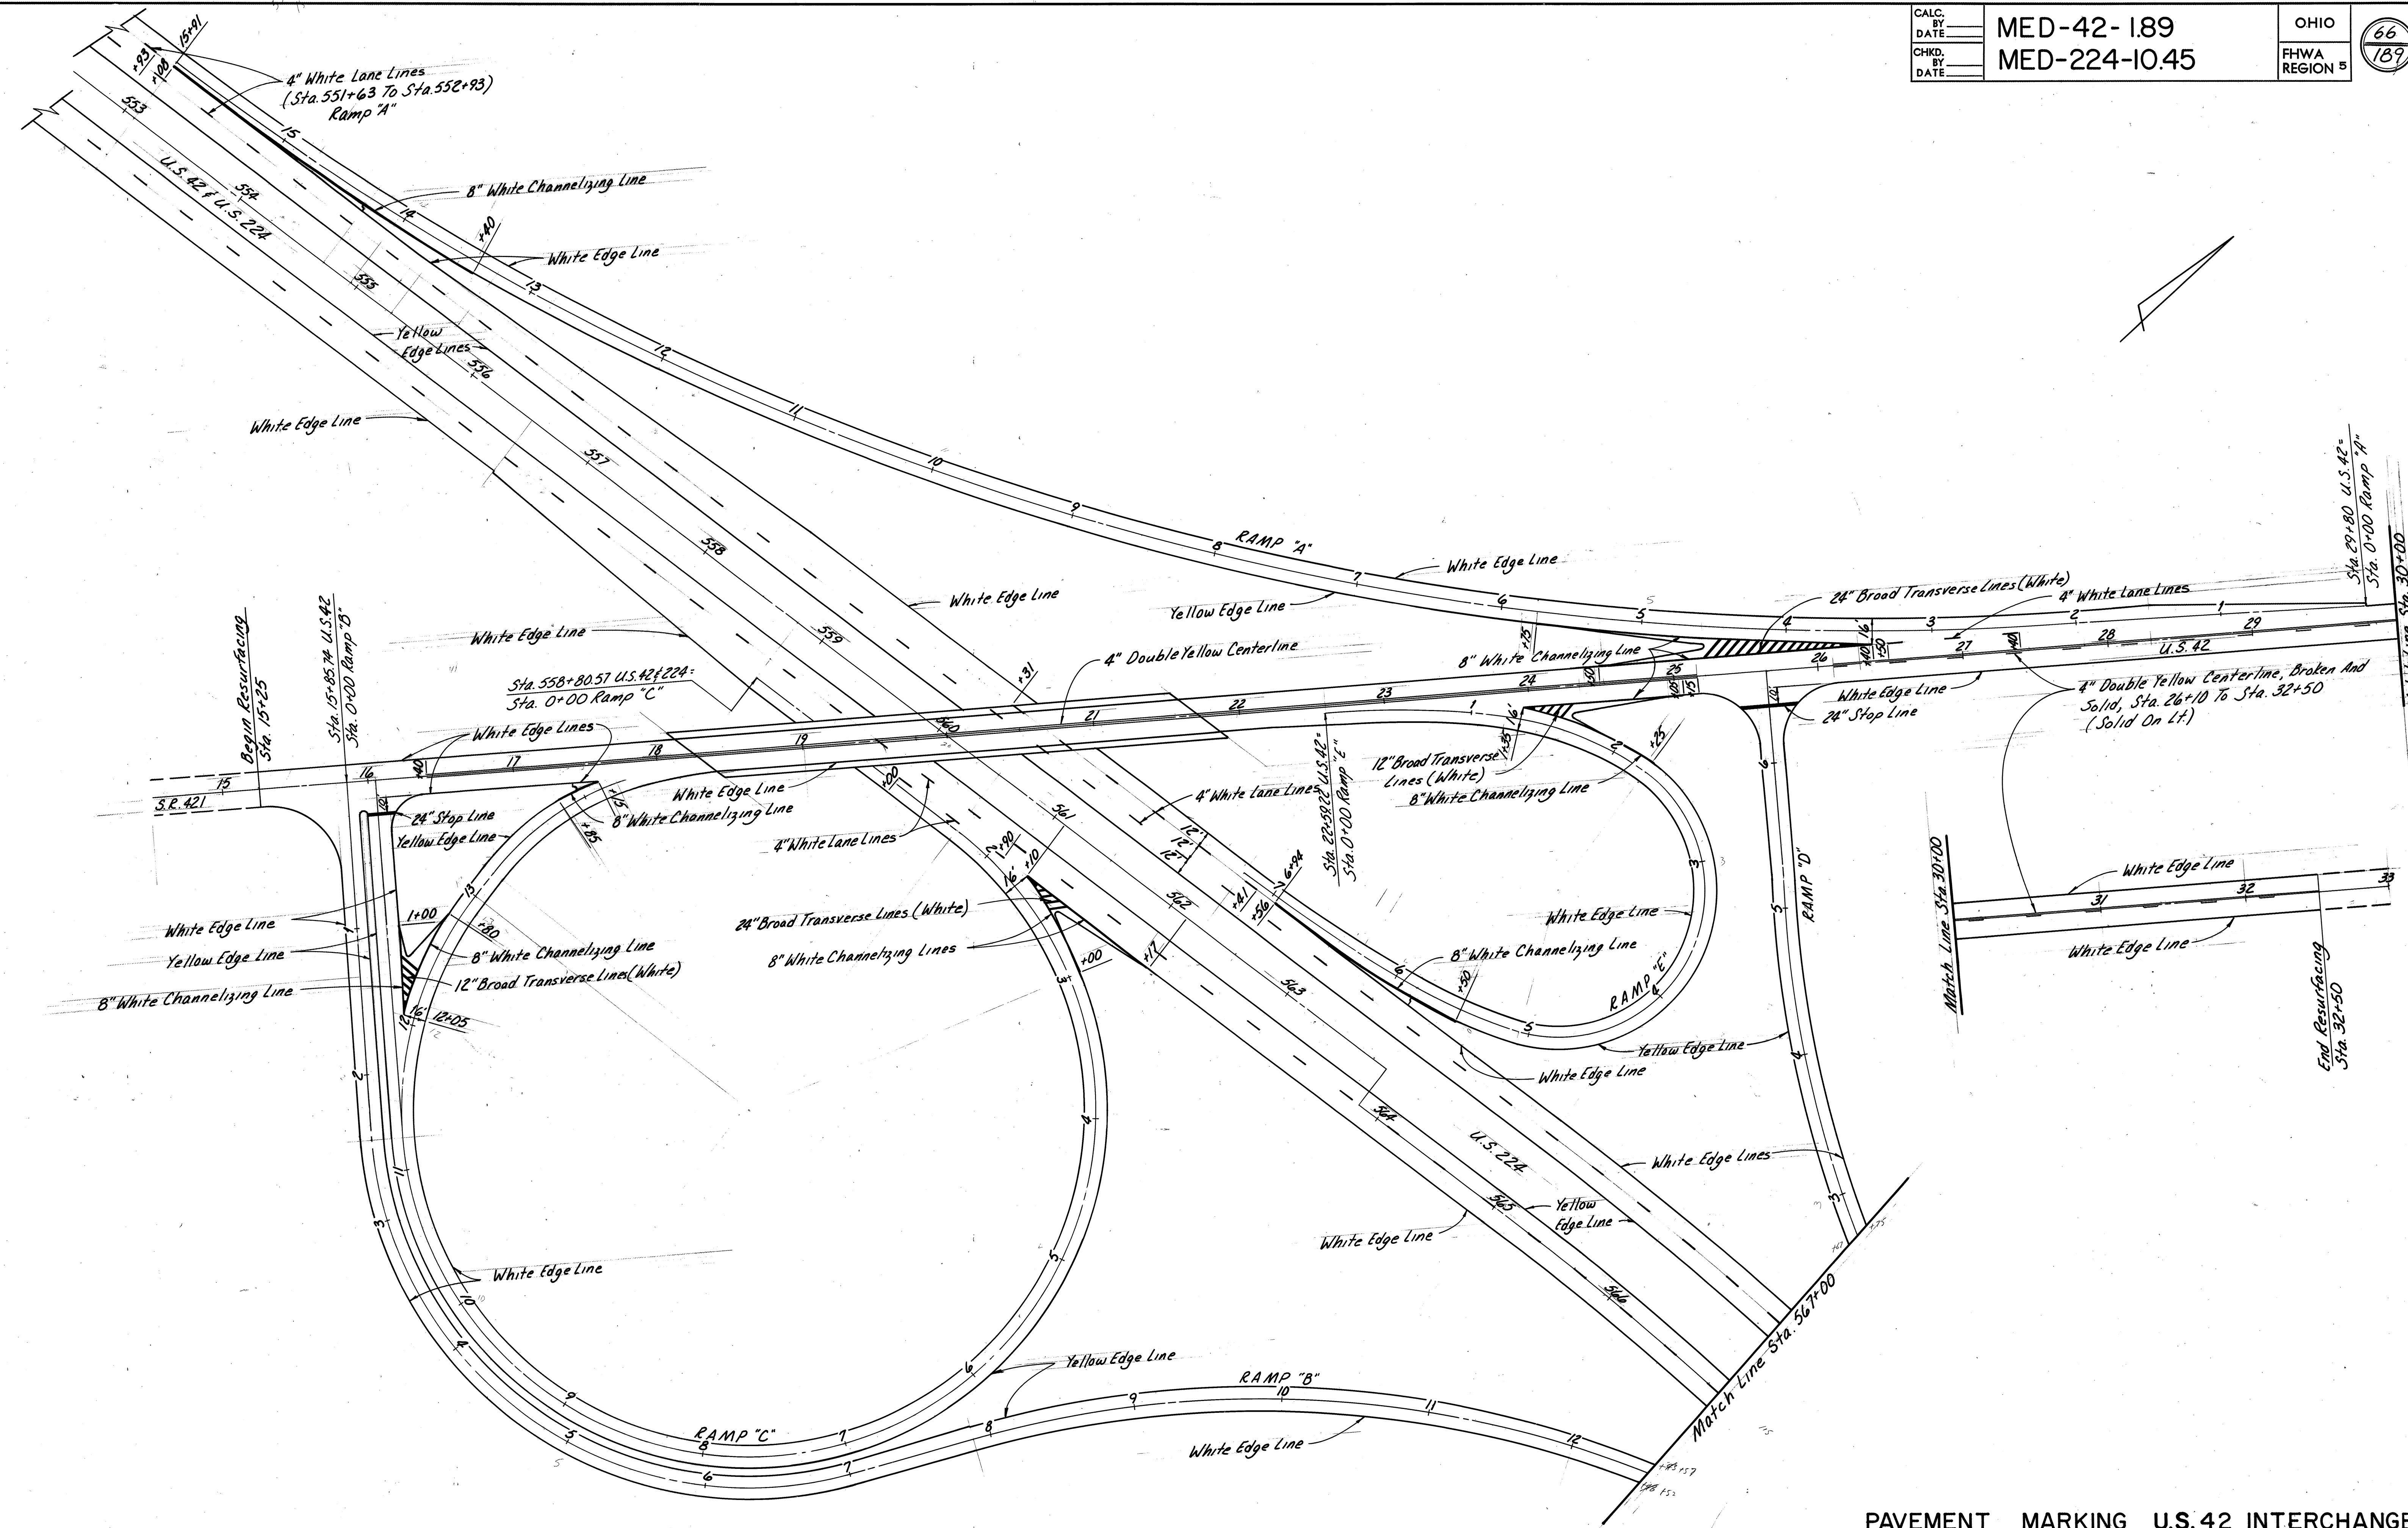


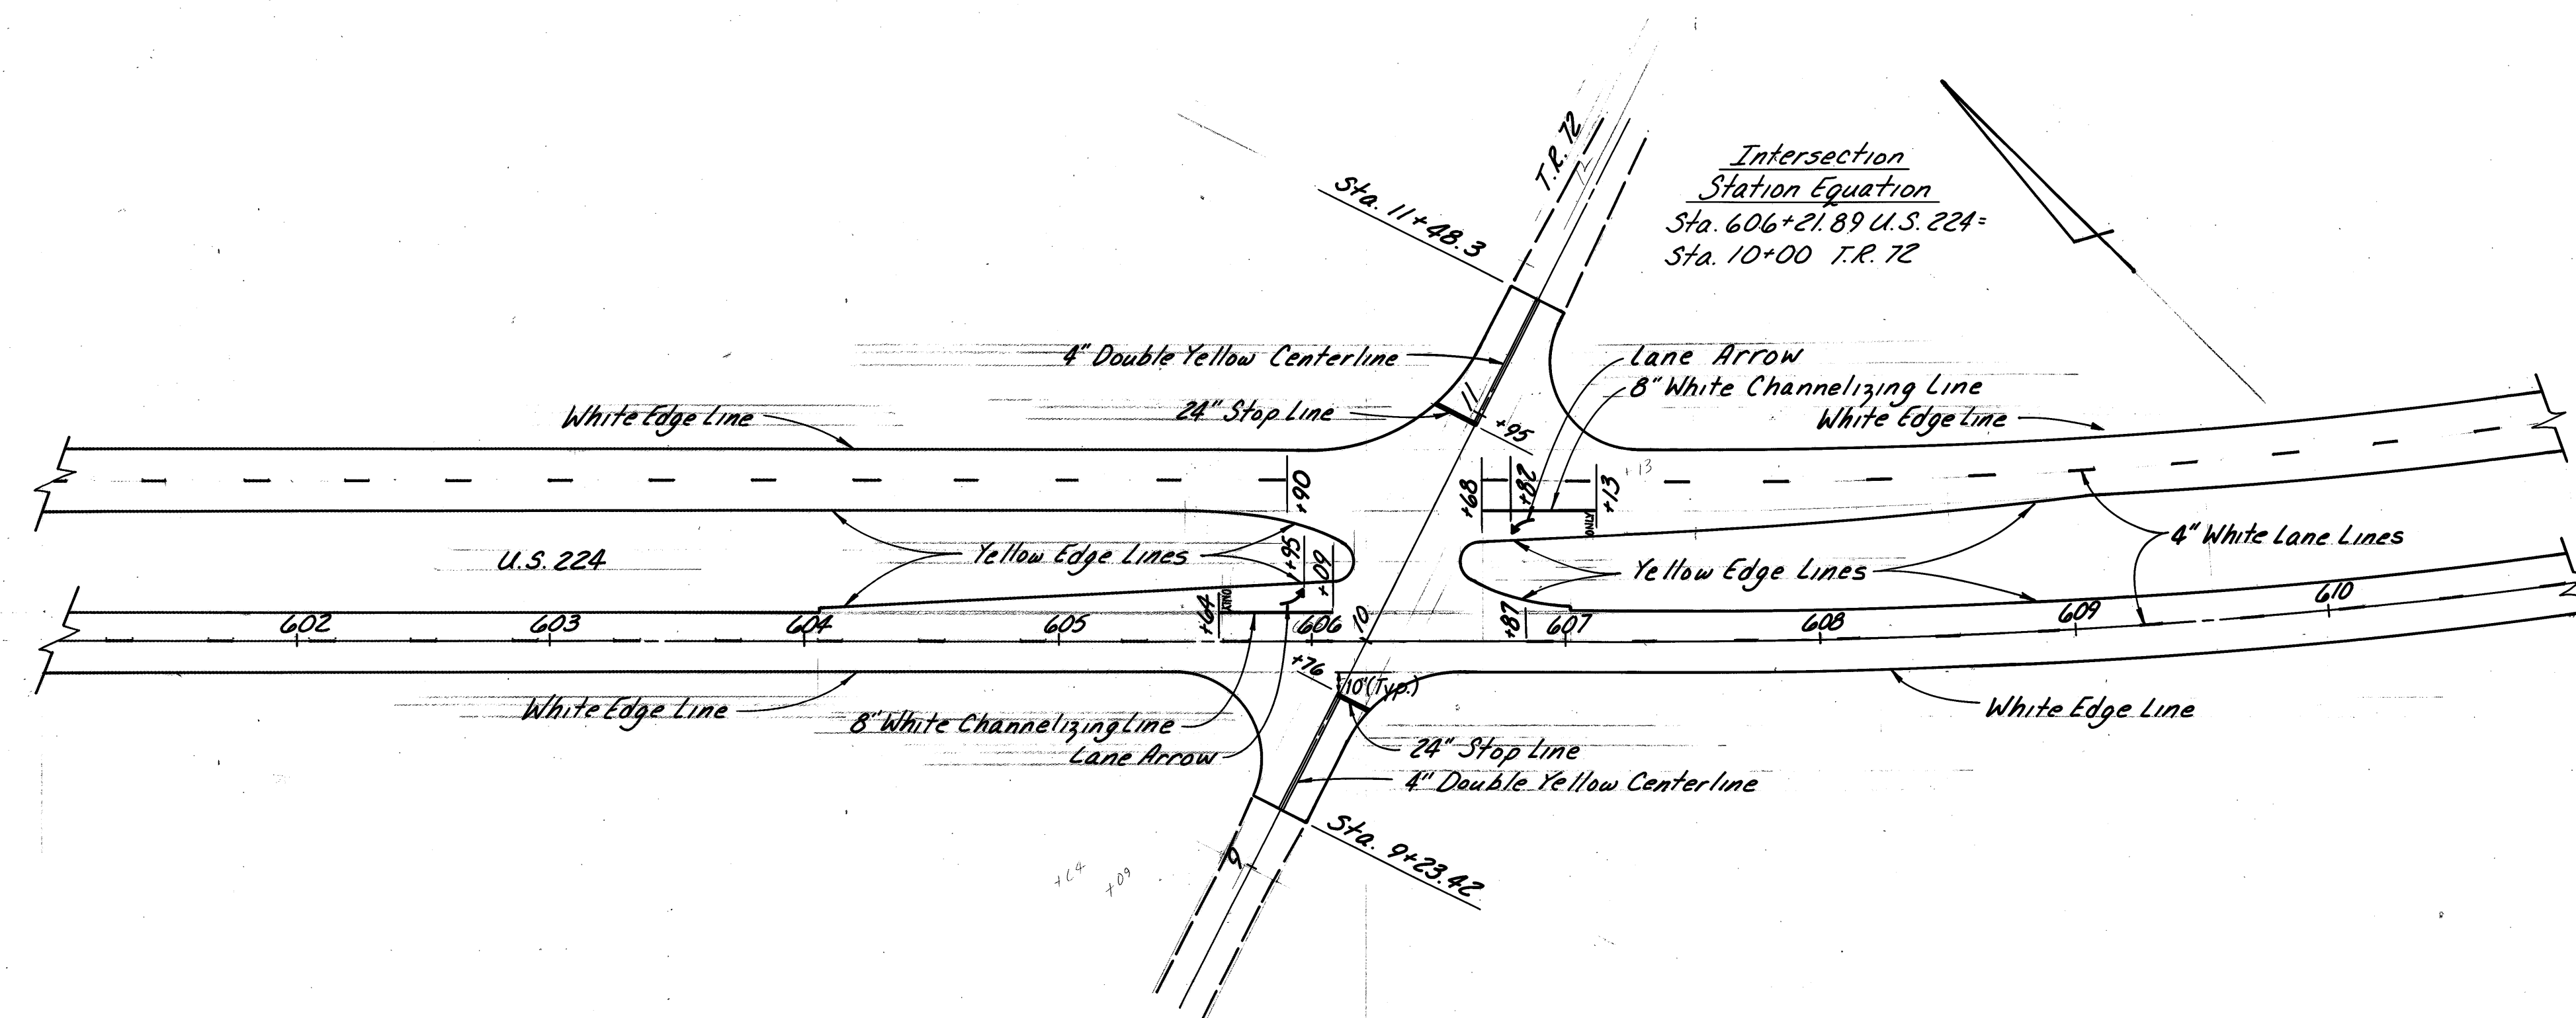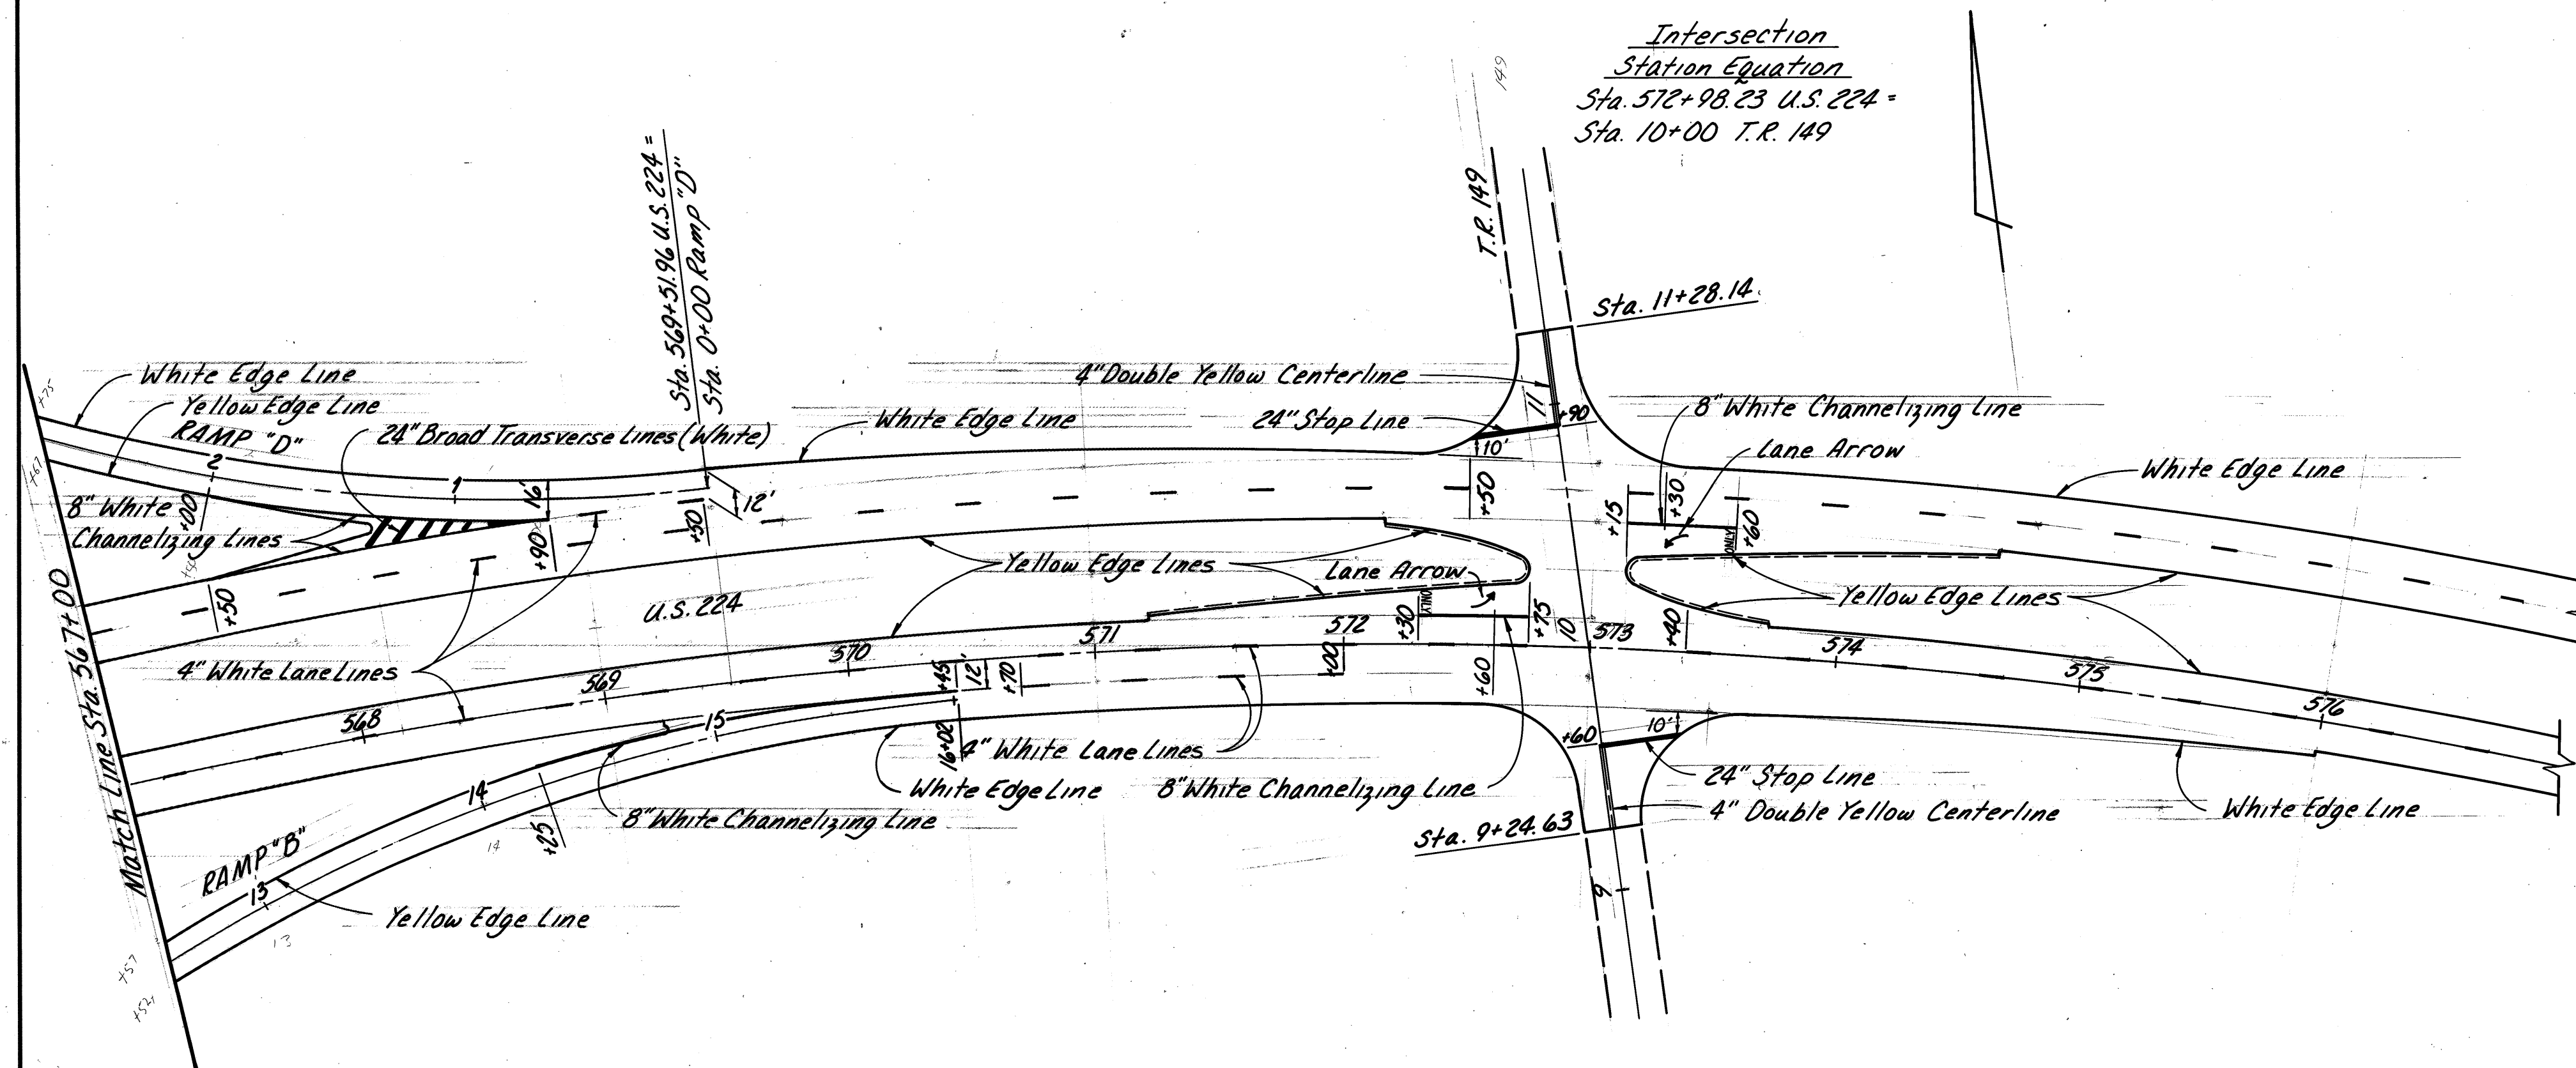

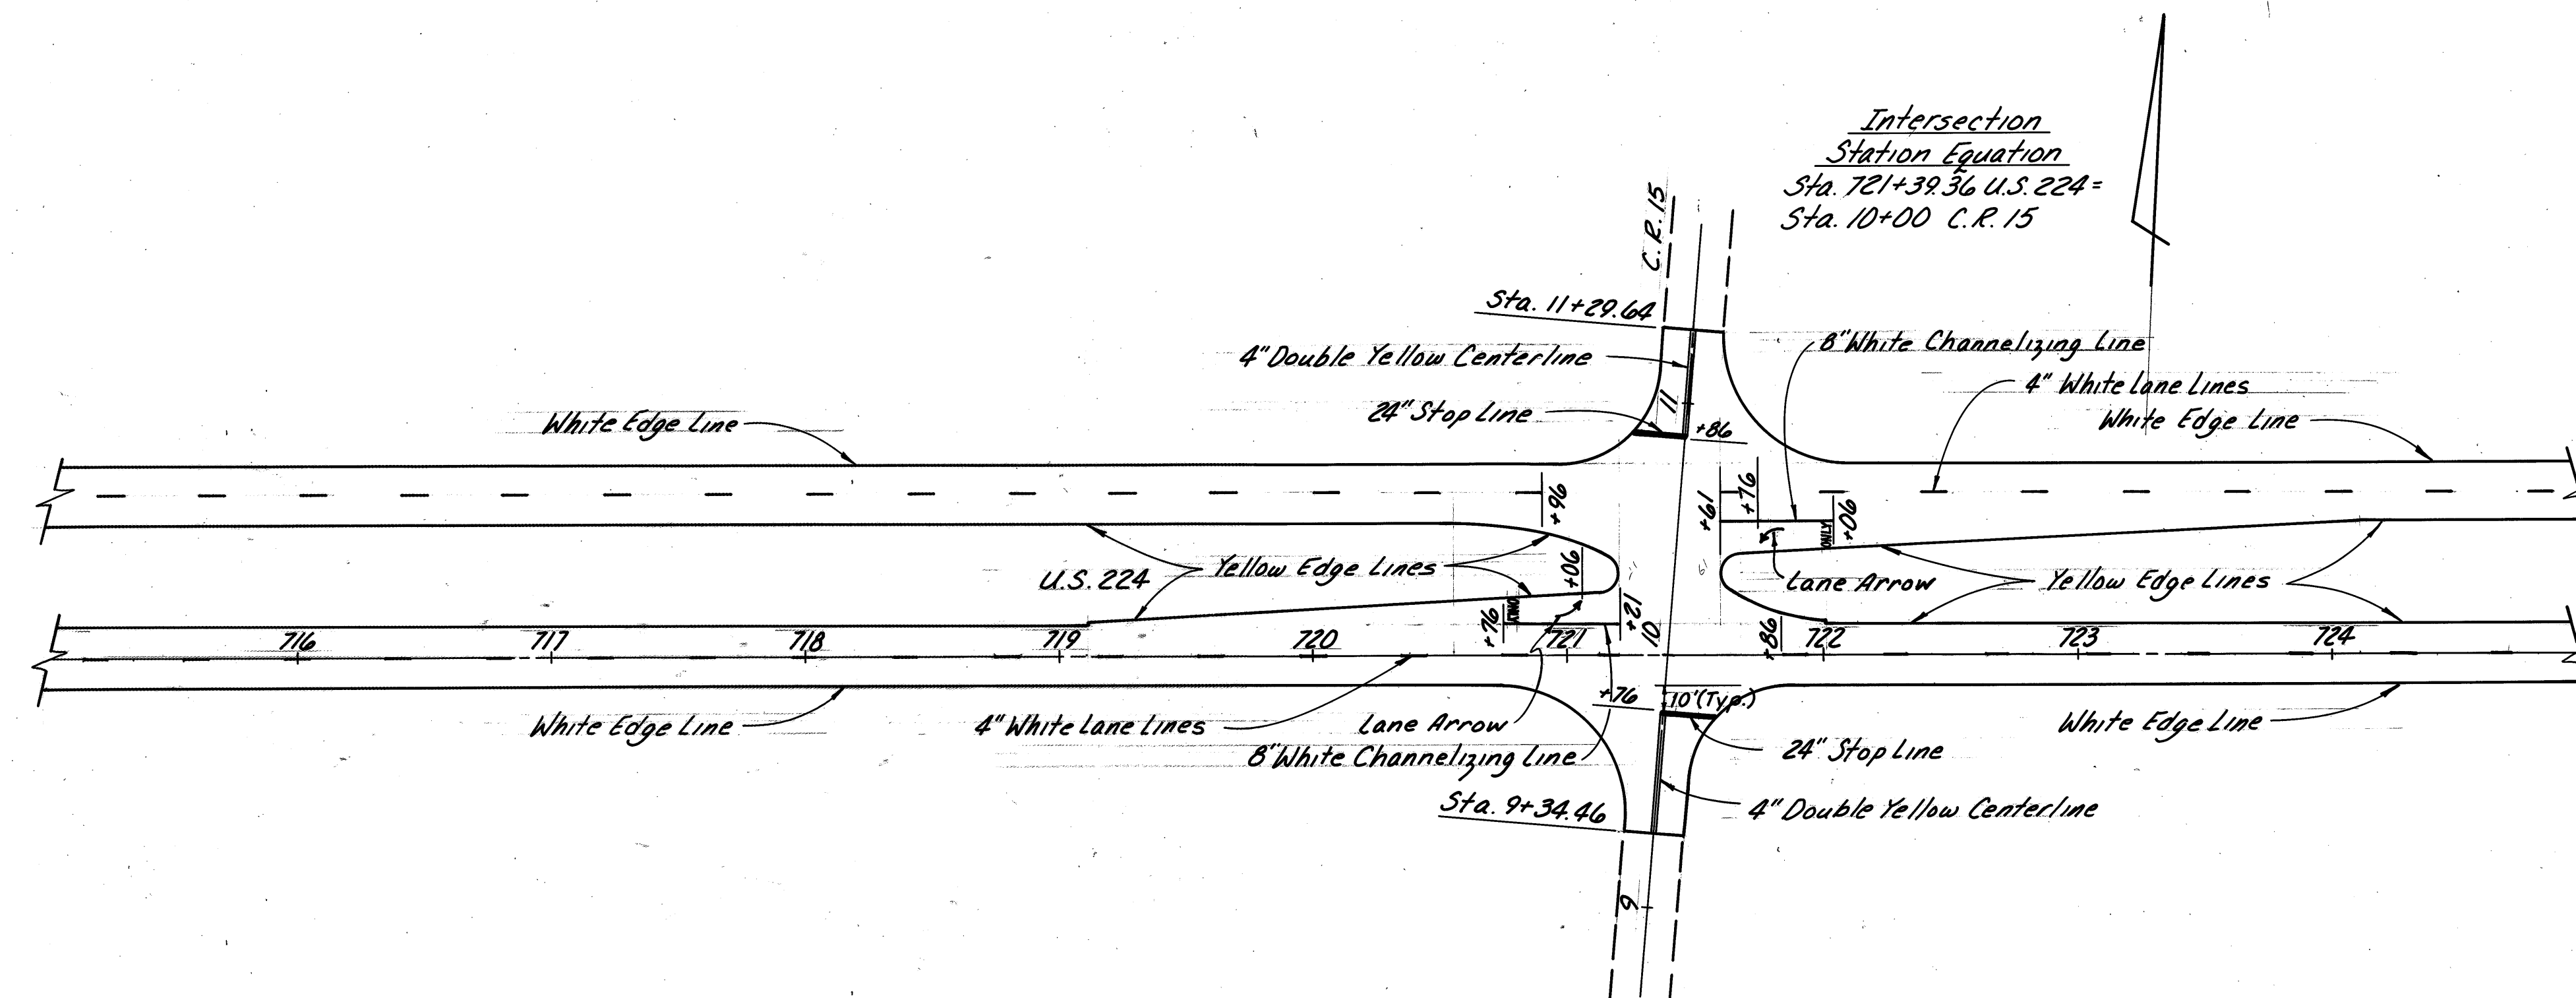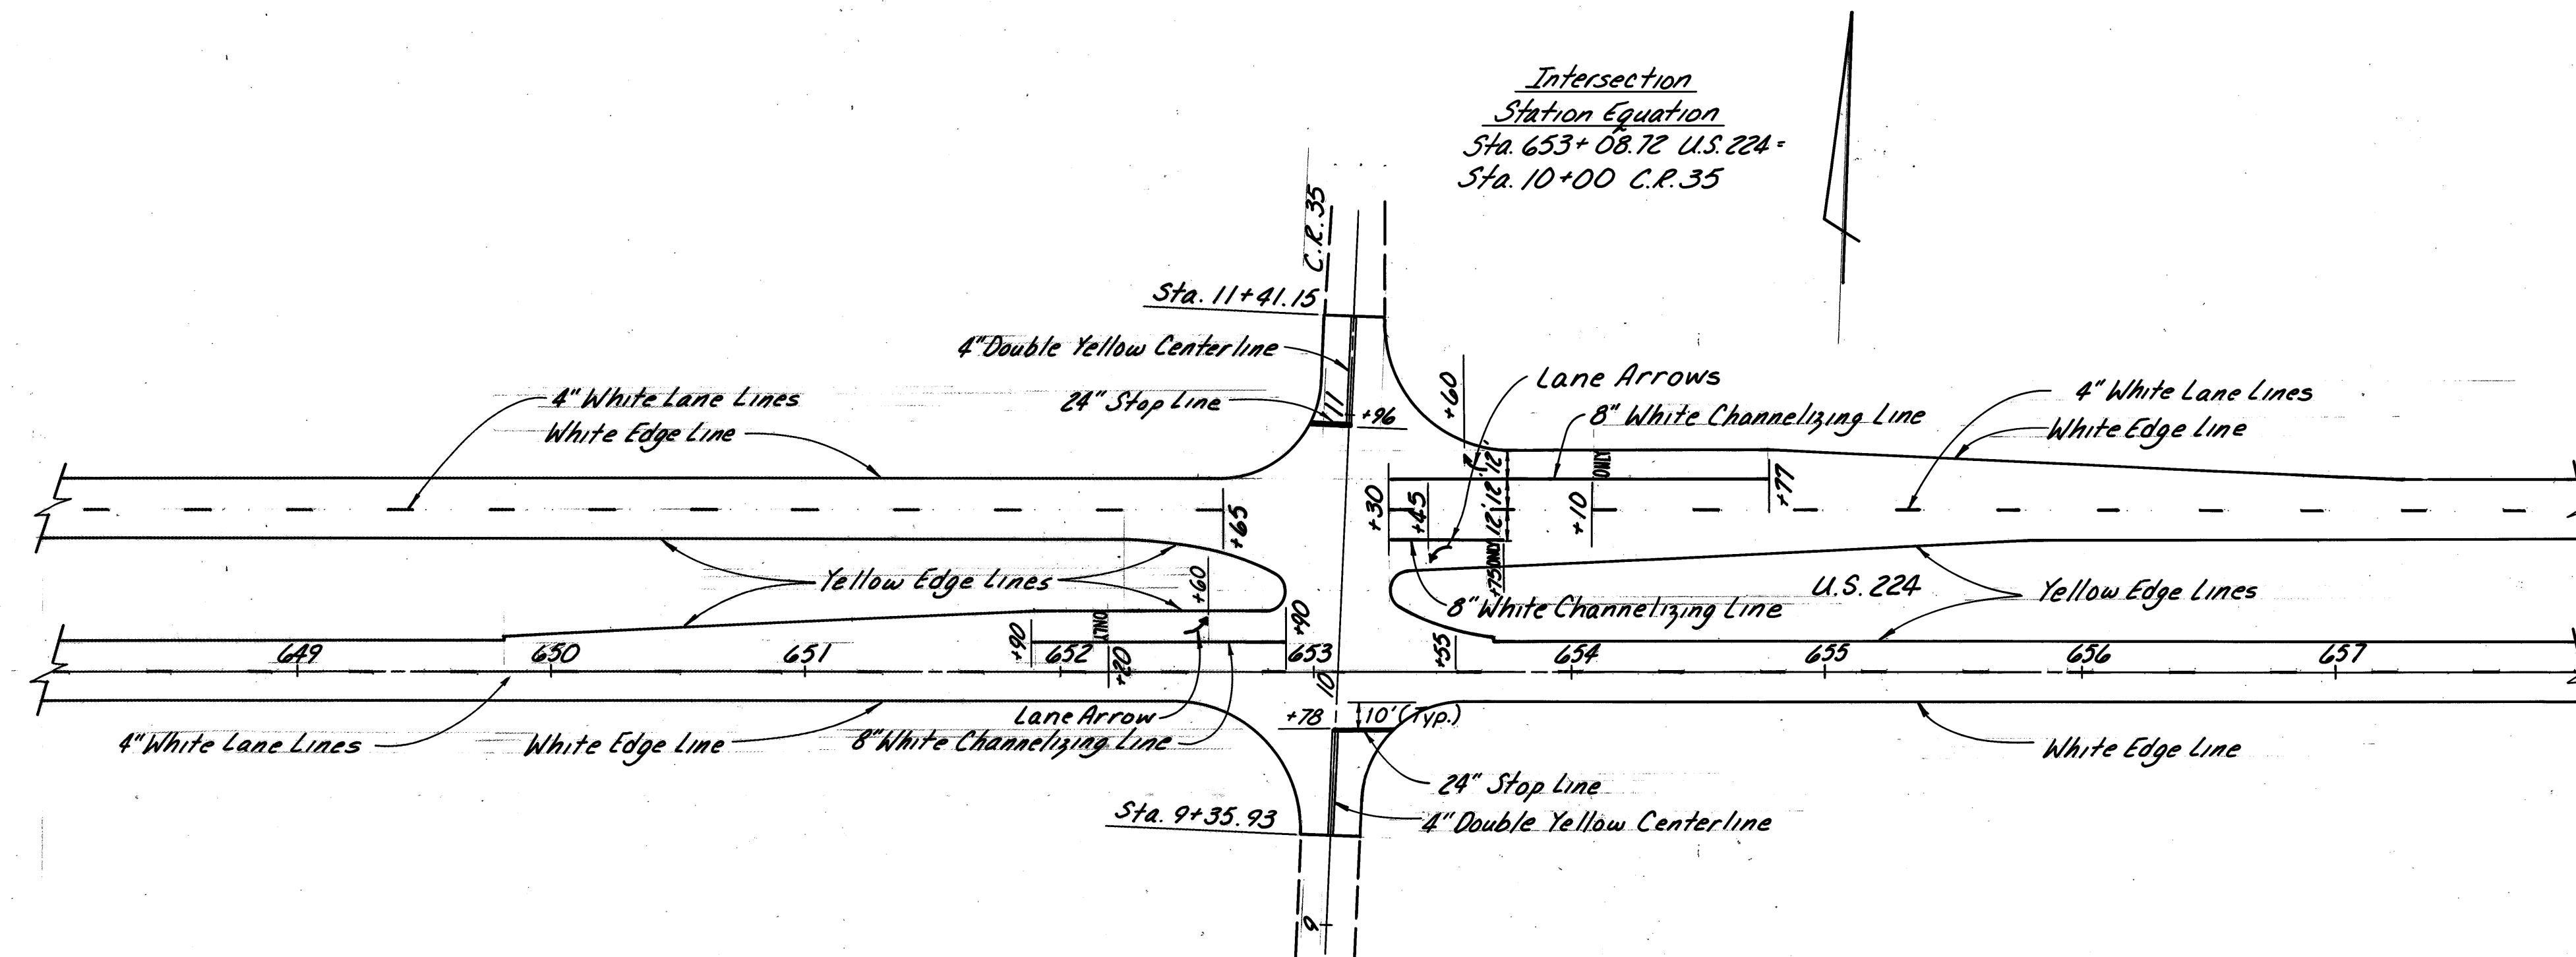

Pavement Marking
Sub-Summary, Sheet 62

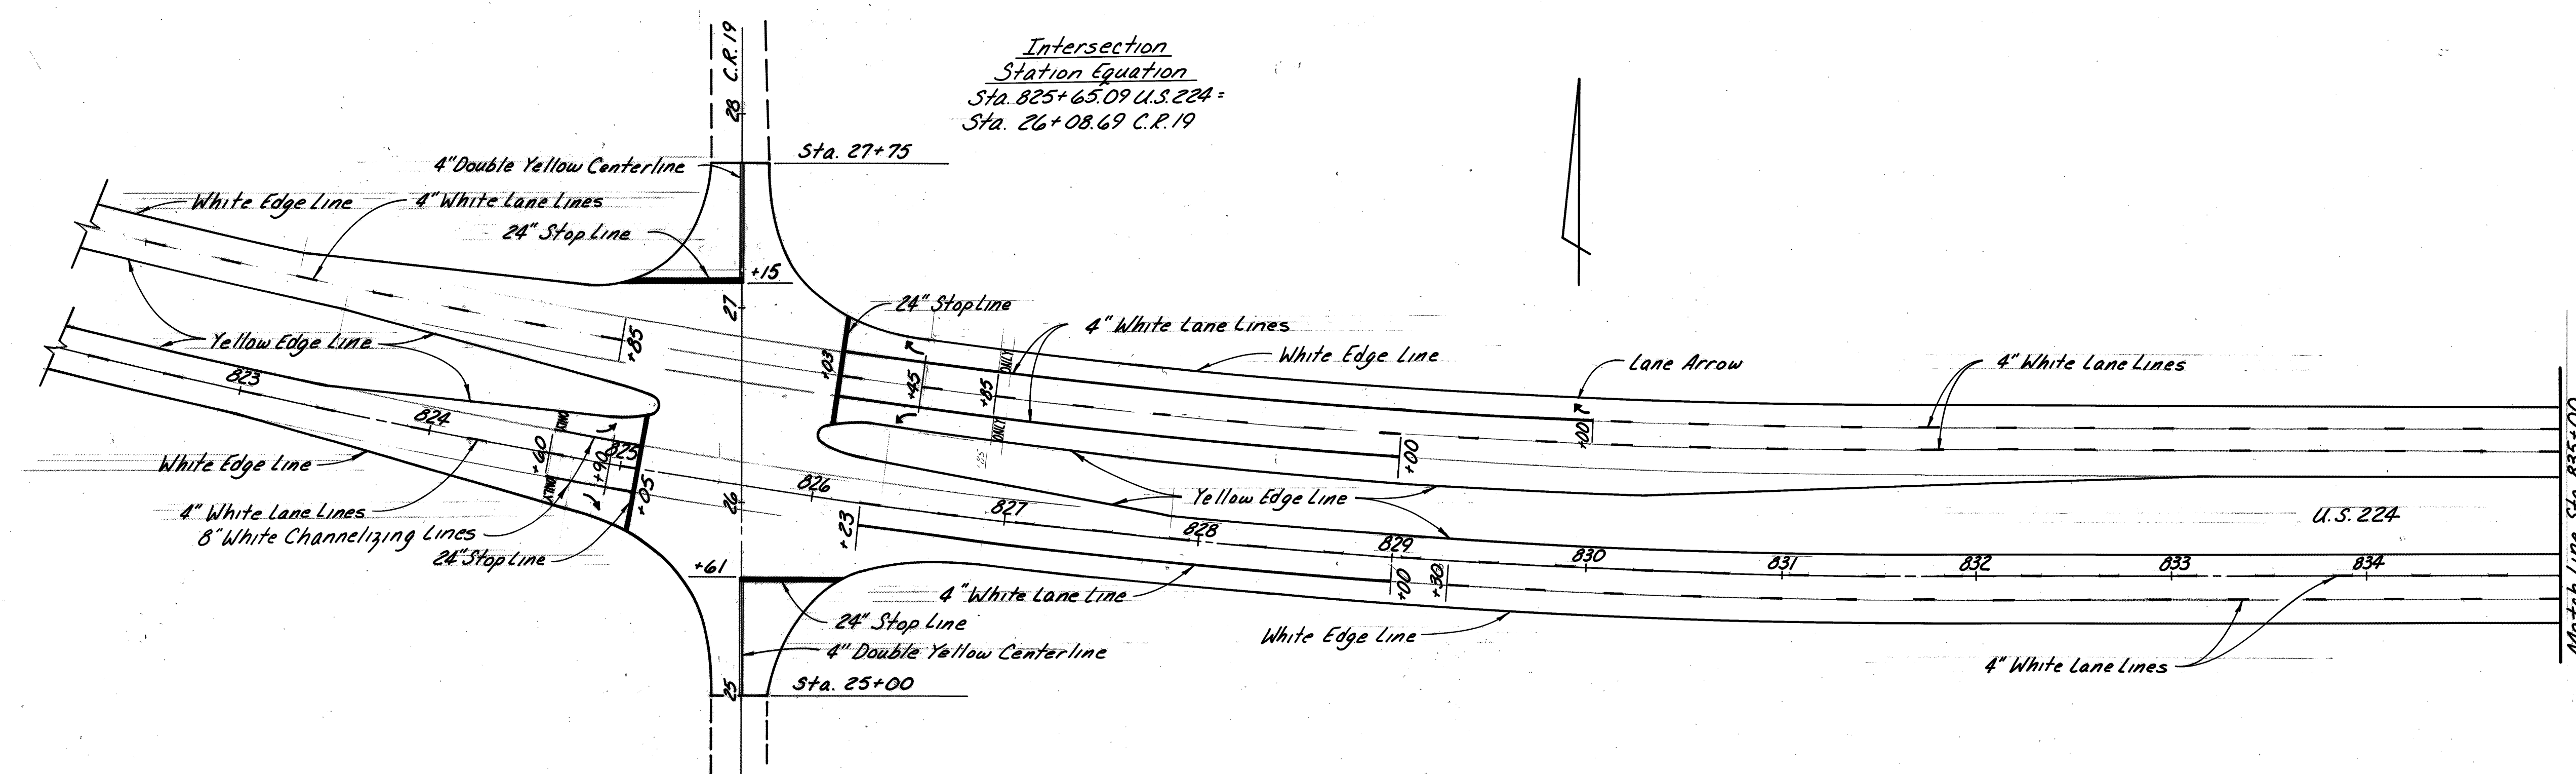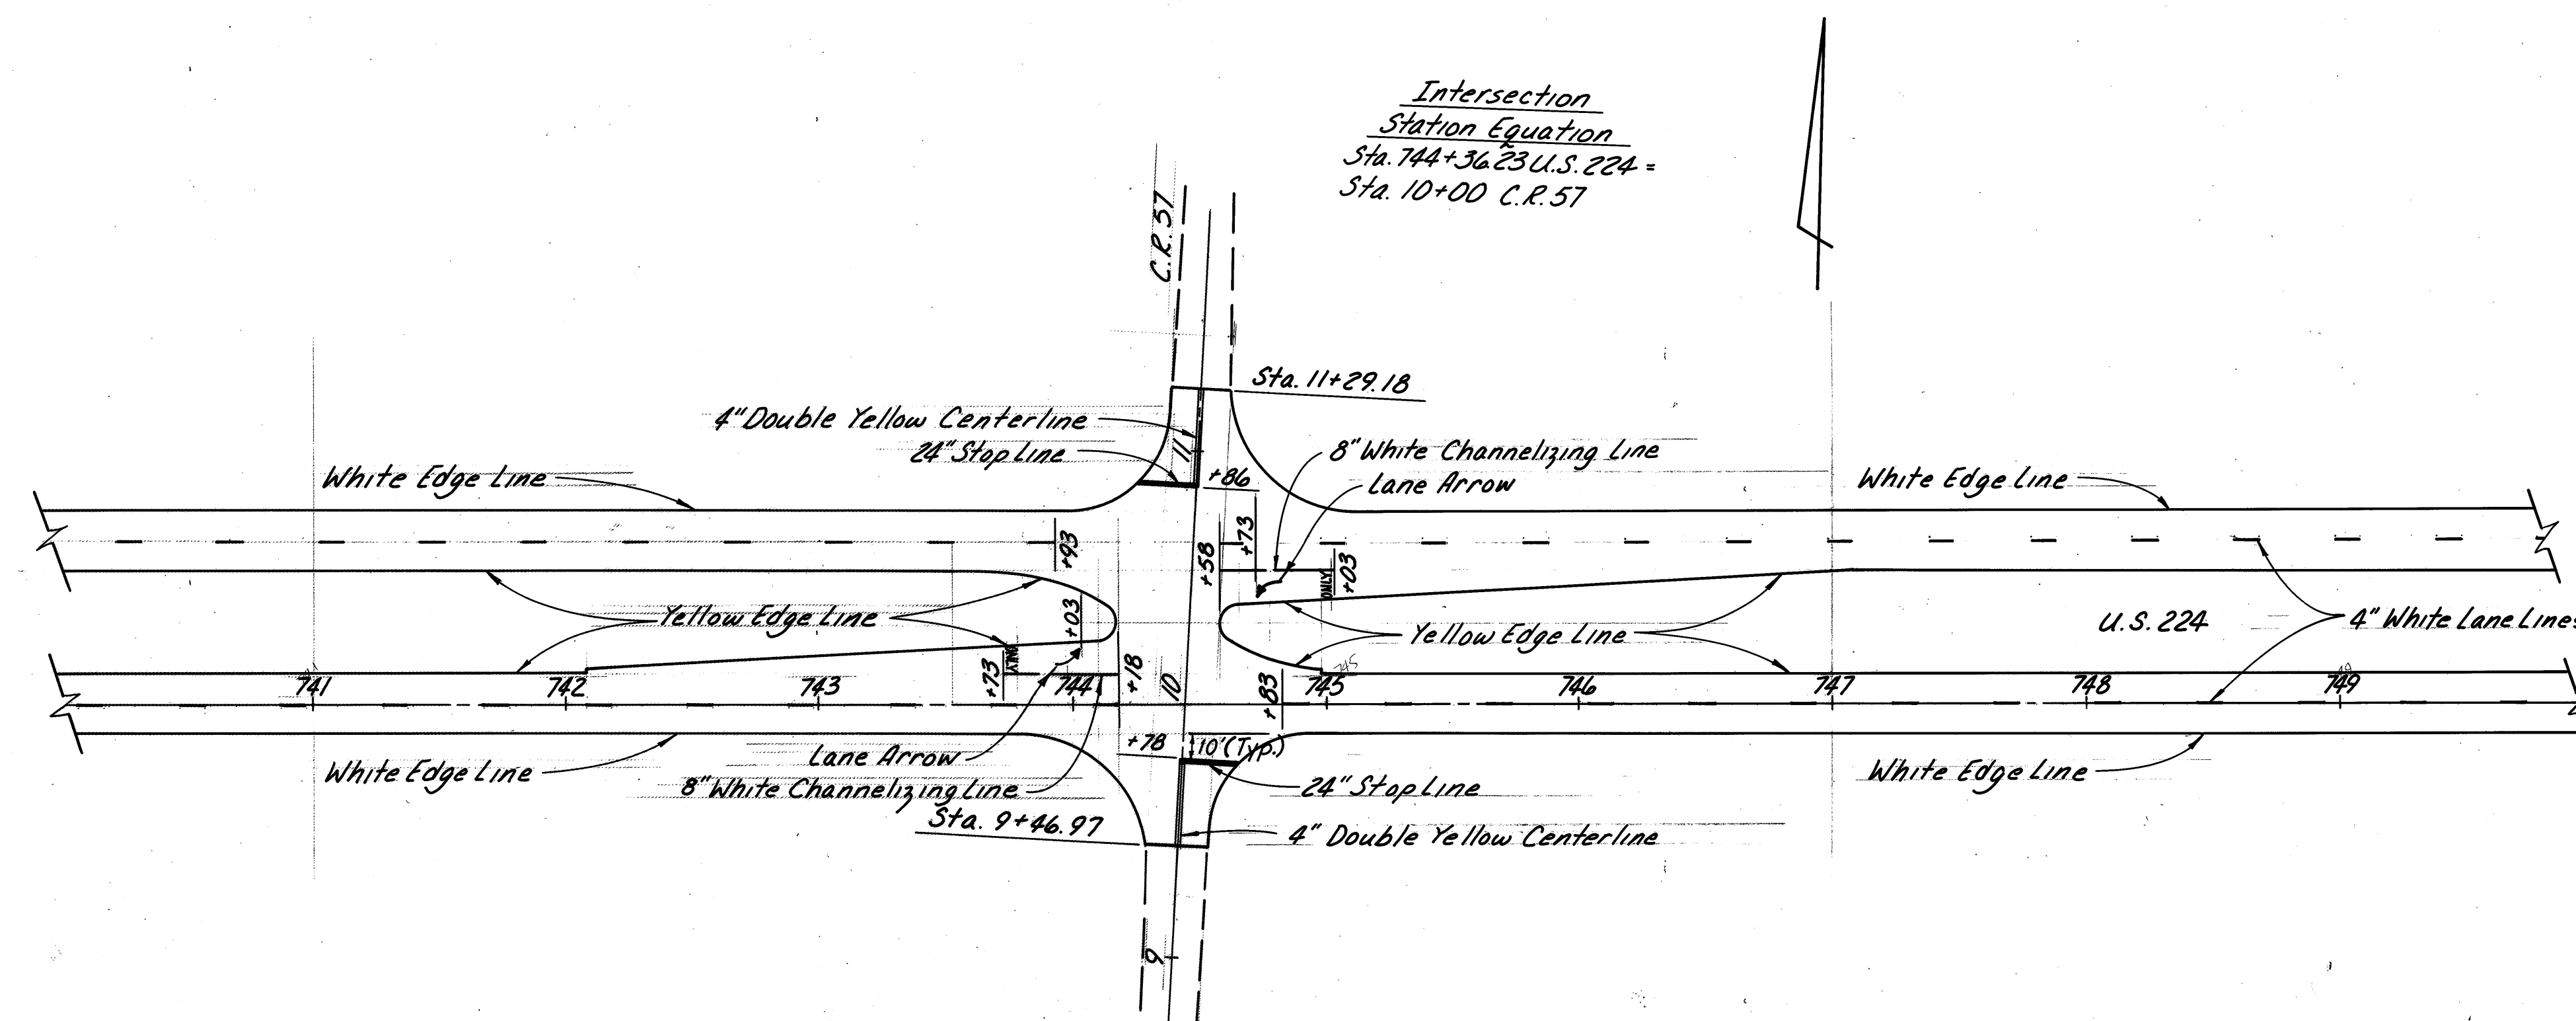

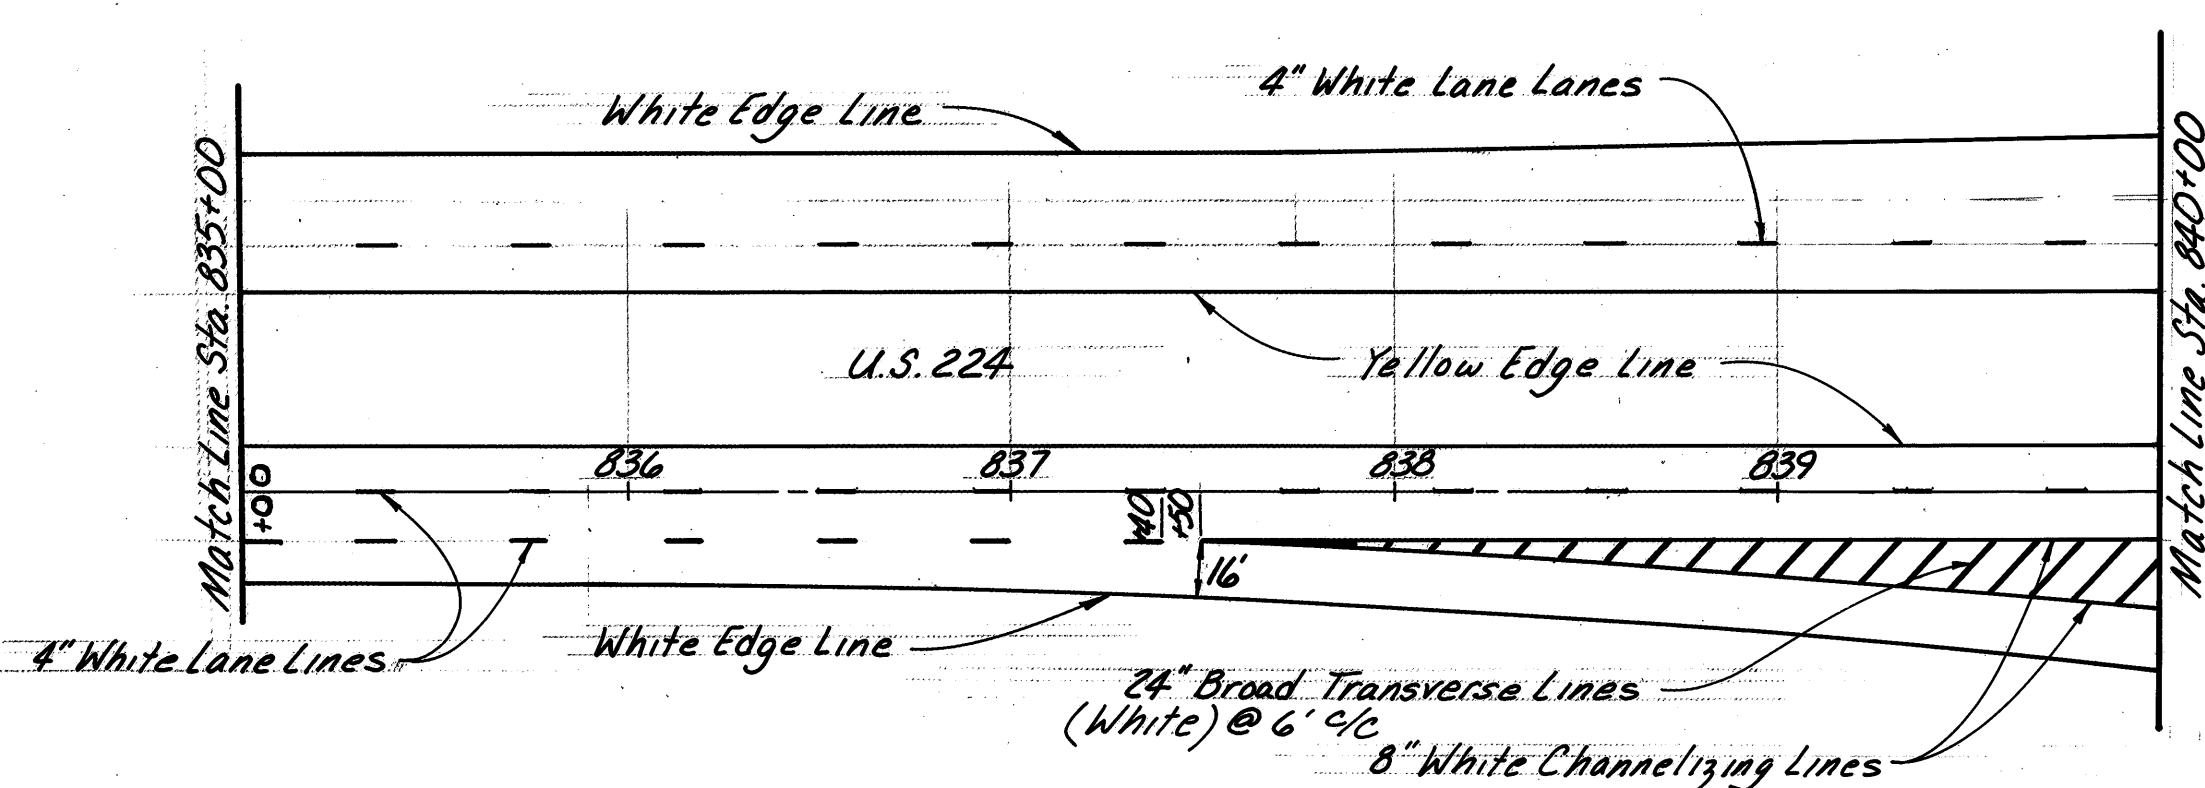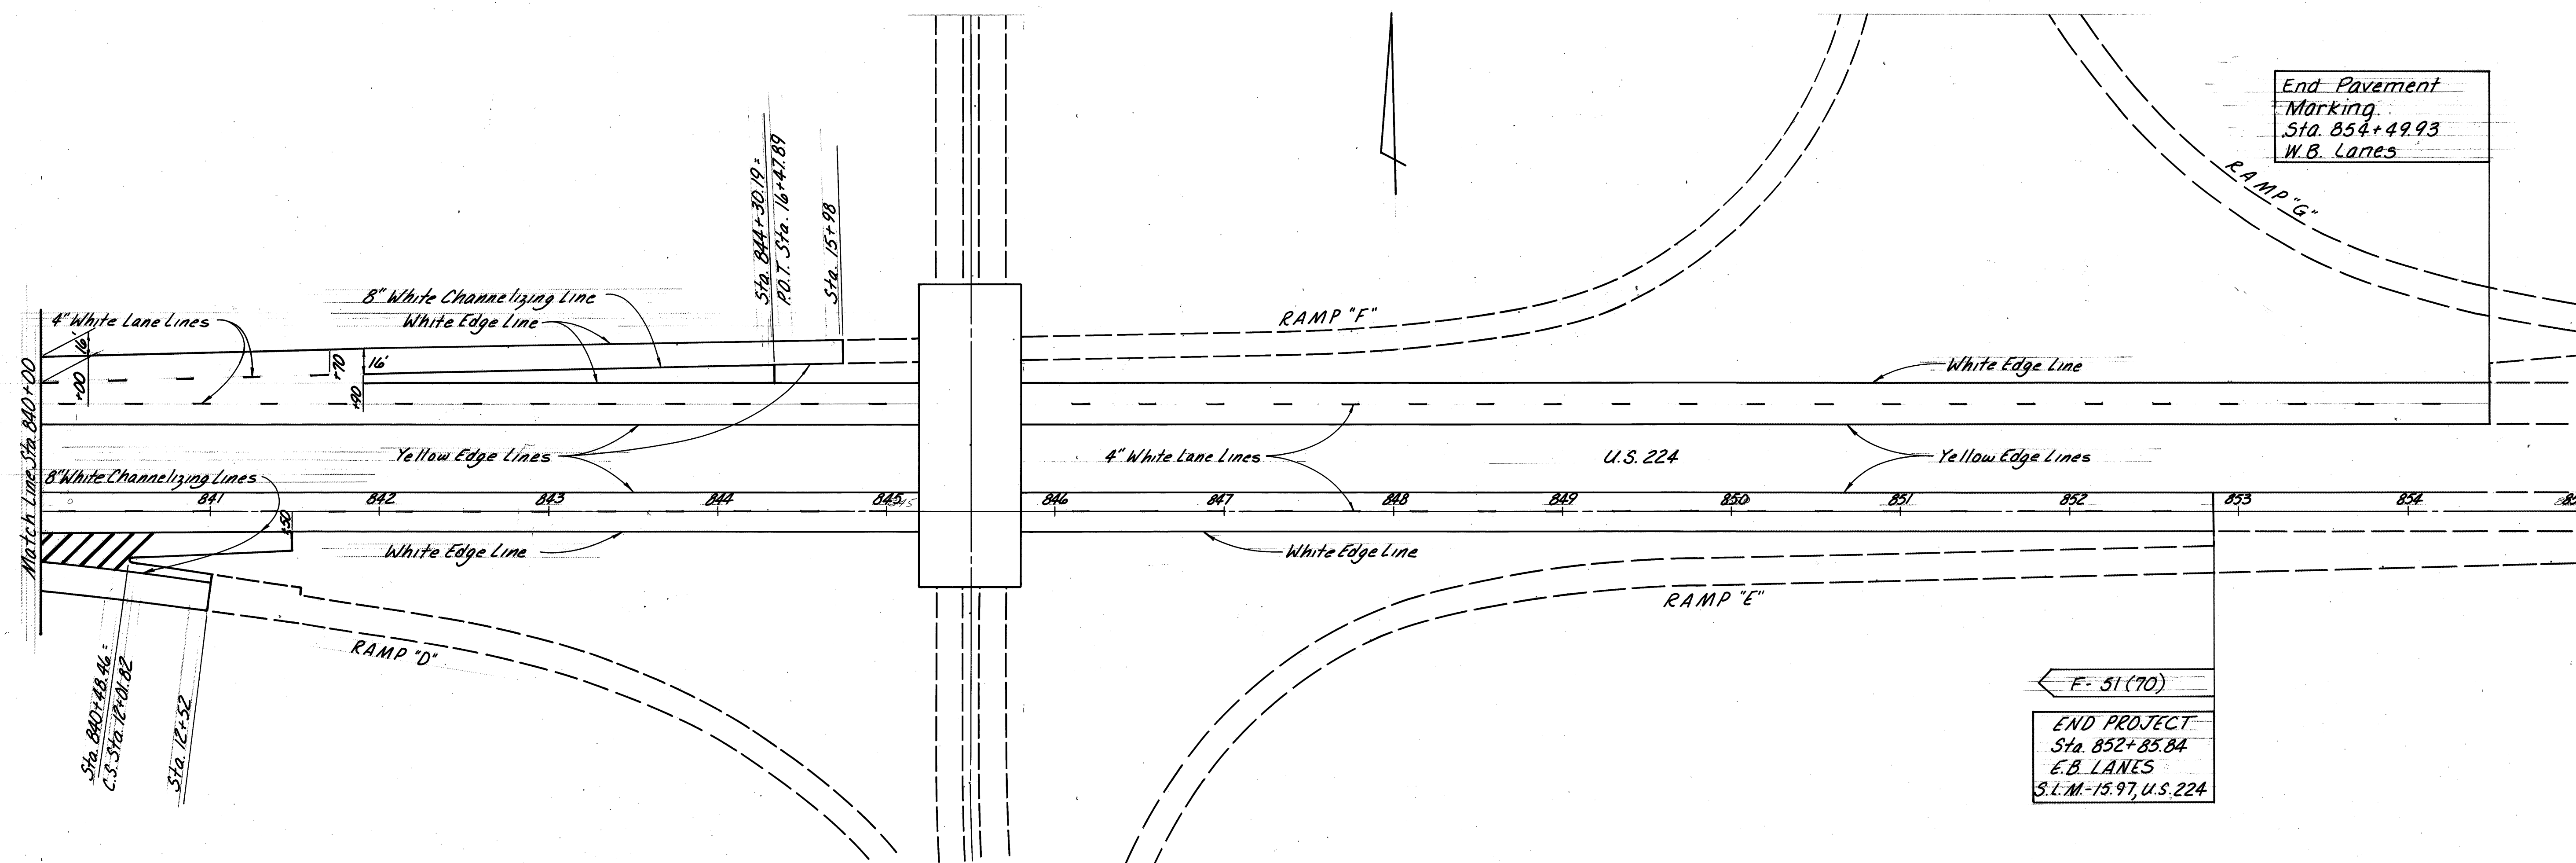

Pavement Marking Sub-summary
Sheet 62.

FENCING SUB-SUMMARY


ITEM	FROM SHEET NUMBER											ITEM	Quantities Carried To General Summary		Quantities Carried To Sub-Summary	UNIT	DESCRIPTION
	RS-440(11)			F- 51 (70)									RS-440(11)	F- 51 (70)	F- 51 (70)		
	72	73		73	74	75	76	77	78	79							
202																	
601					8	24	154	14	4	57	61		601	—	—	322	Cu. Yd. Rock Channel Protection, Type B, With Filter
607	12,193	1197			6453	17,857	15,821	6659	17,853	18,047	13,943		607	13,390	96,633		Lin. Ft. Fence, Type 47, As Per Plan
607											815		607		815		Lin. Ft. Fence, Type 47 RA, As Per Plan
607	10				4	4	4	12	8	8	4		607				Each E. P. A.
607	22	2			6	12	18	8	4	9	4		607				Each C. P. A.
607	17	1			13	36	21	12	38	29	32		607				Each I. A. P. A.
607	8				4	12	20			8			607				Each A. C. A.
607	6				3	6	13	3	6	14	5		607				Each Type 1 Crossing
607					1	3	4	1	1	5	5		607				Each Type 2 Crossing
607						2			1		1		607				Each Type 4 Crossing
607	2				1	2	2						607				Each Type A Terminal
607							1	1	2		2		607				Each Type B Terminal
607								1					607				Each Type D Terminal
625	1				4	6	4	2	4	4			625	1	24		Each Ground Rods

Fencing Abbreviations:



A.C.A. — Abutment Connection Assembly
C.P.A. — Corner Post Assembly
E.P.A. — End Post Assembly
I.A.P.A. — Intermediate Anchor Post Assembly
R.C.P. — Rock Channel Protection

Legend

— Fence Grounding (625 Ground Rod)

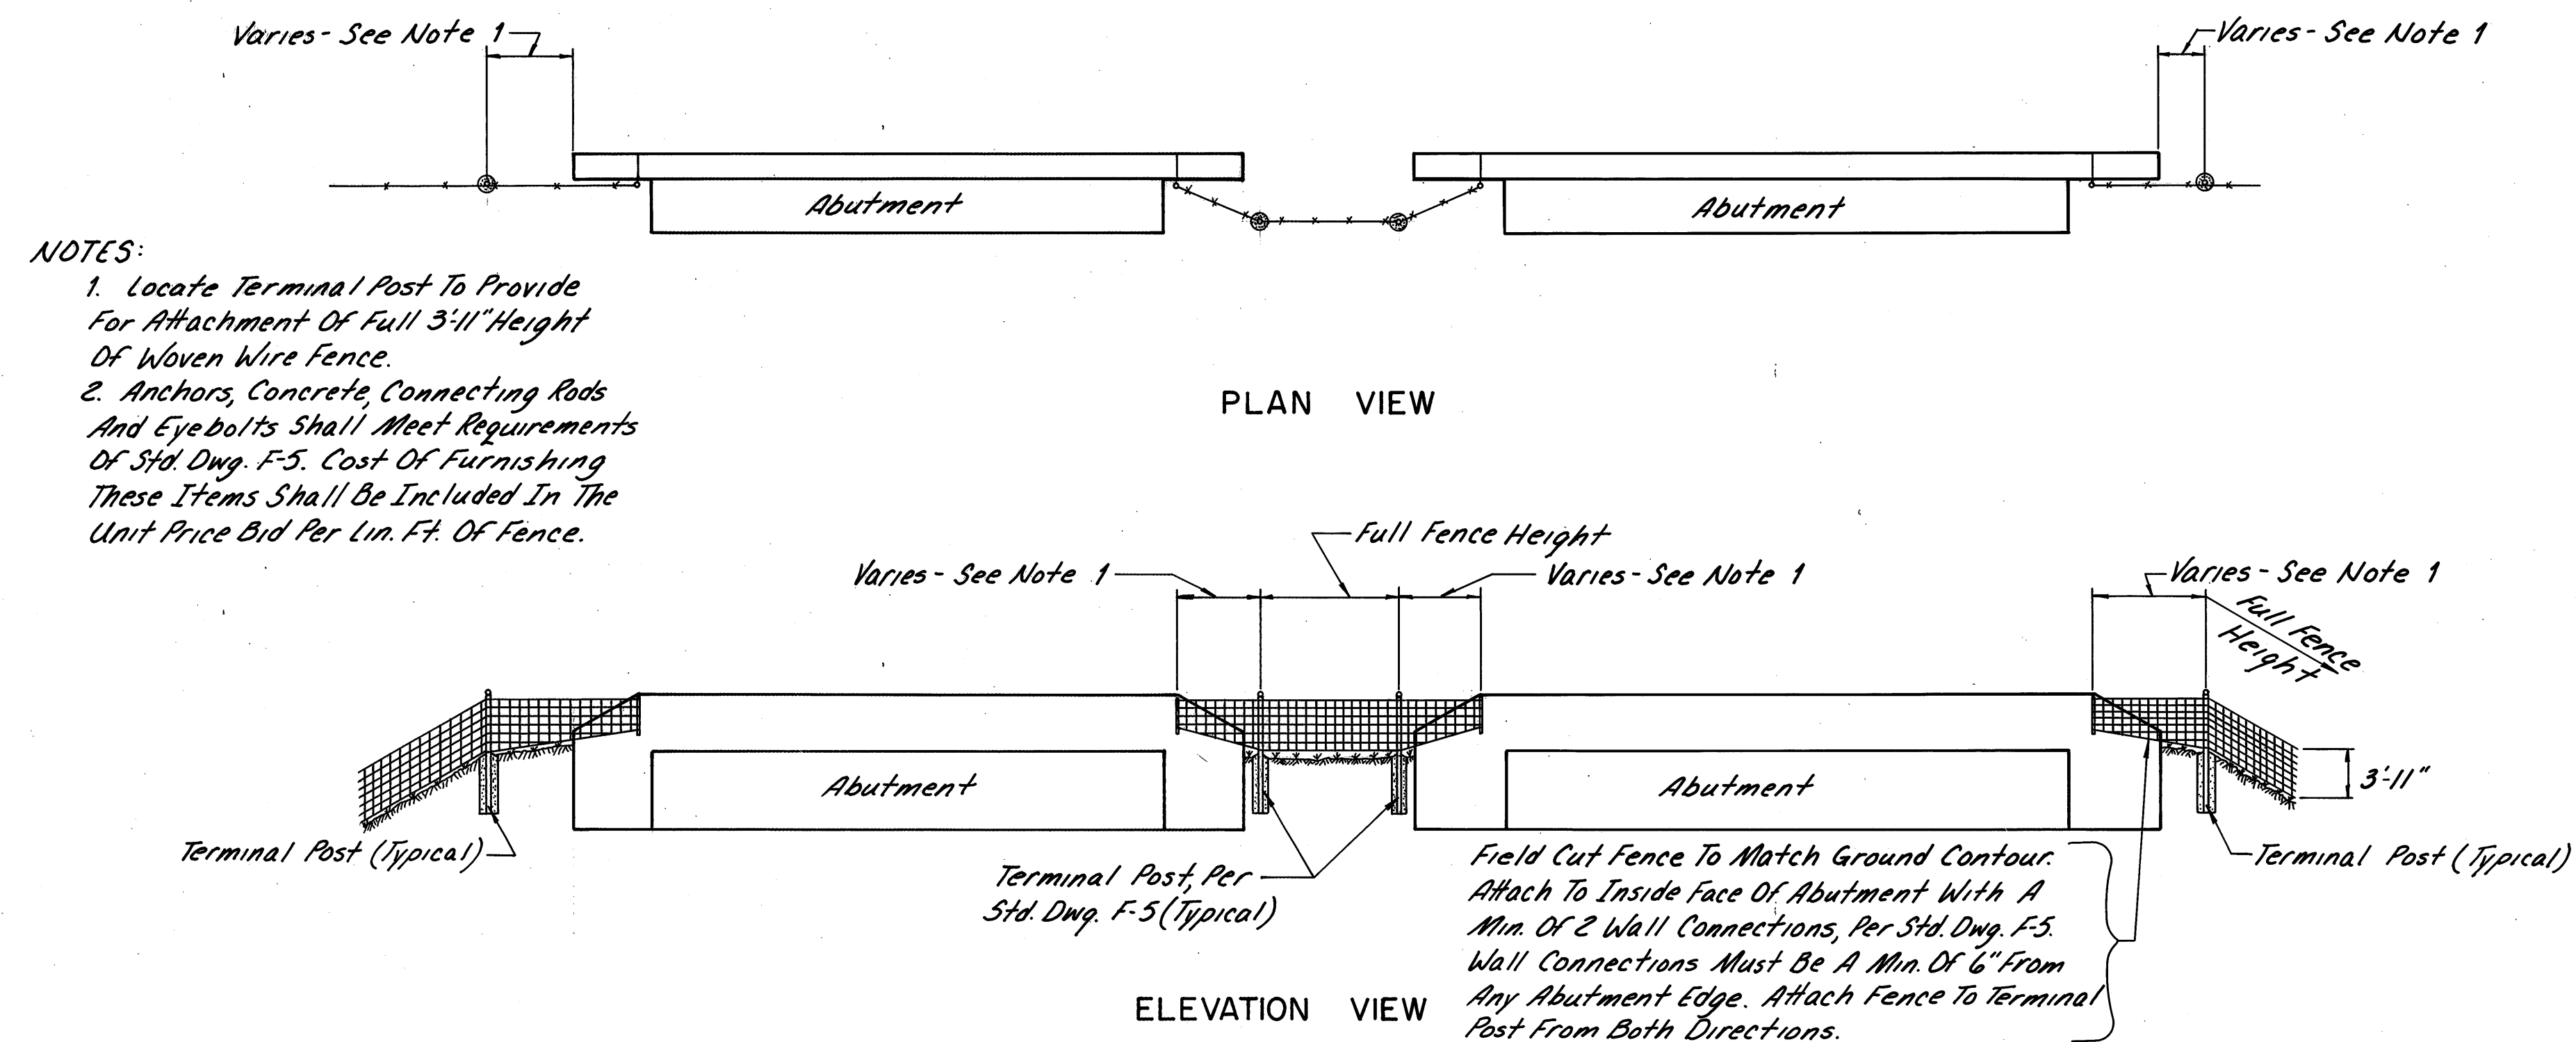


ABUTMENT CONNECTION ASSEMBLY (A.C.A) DETAILS

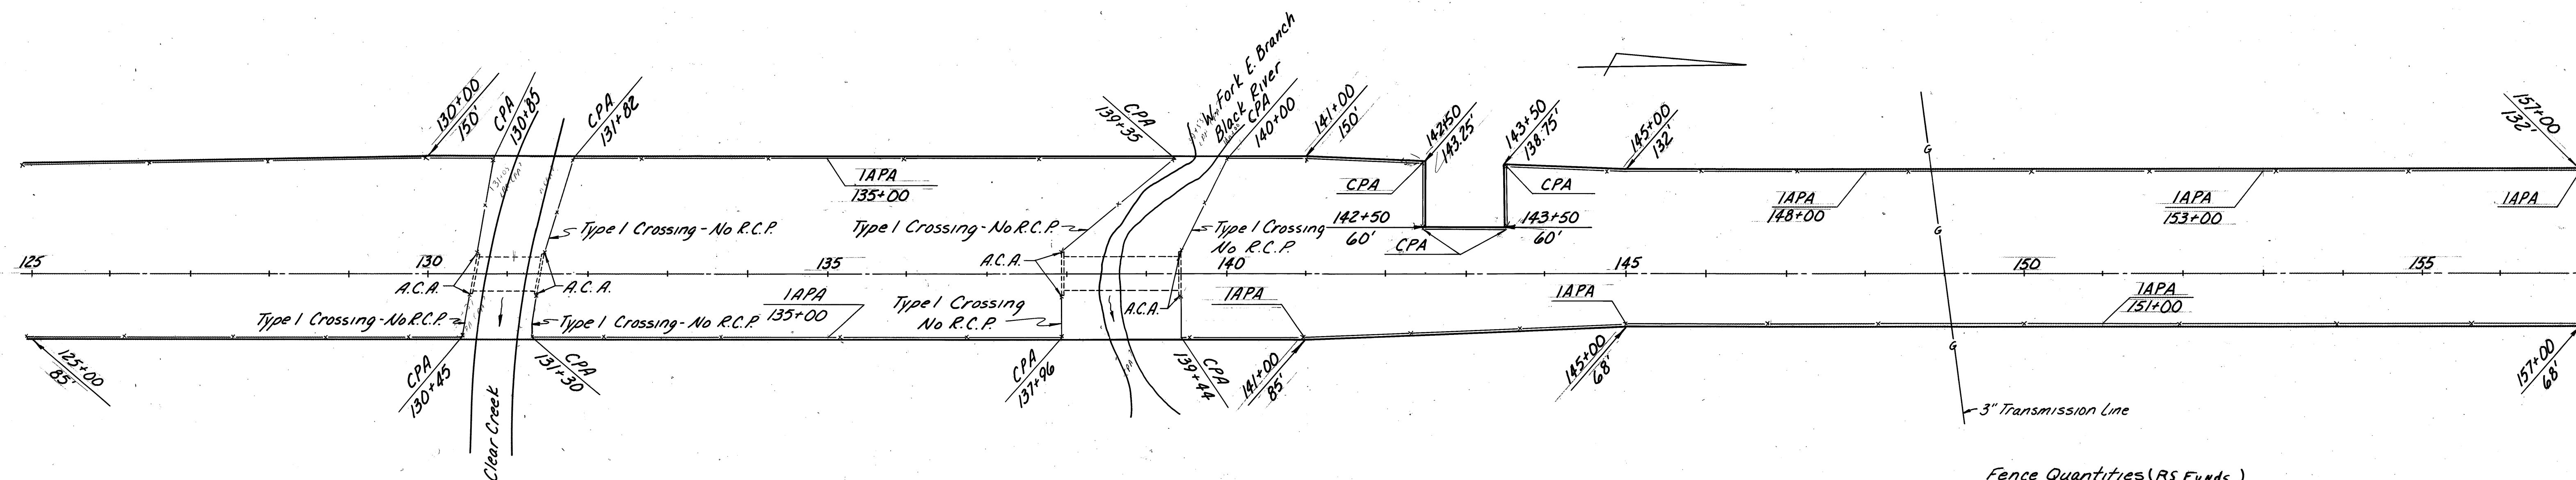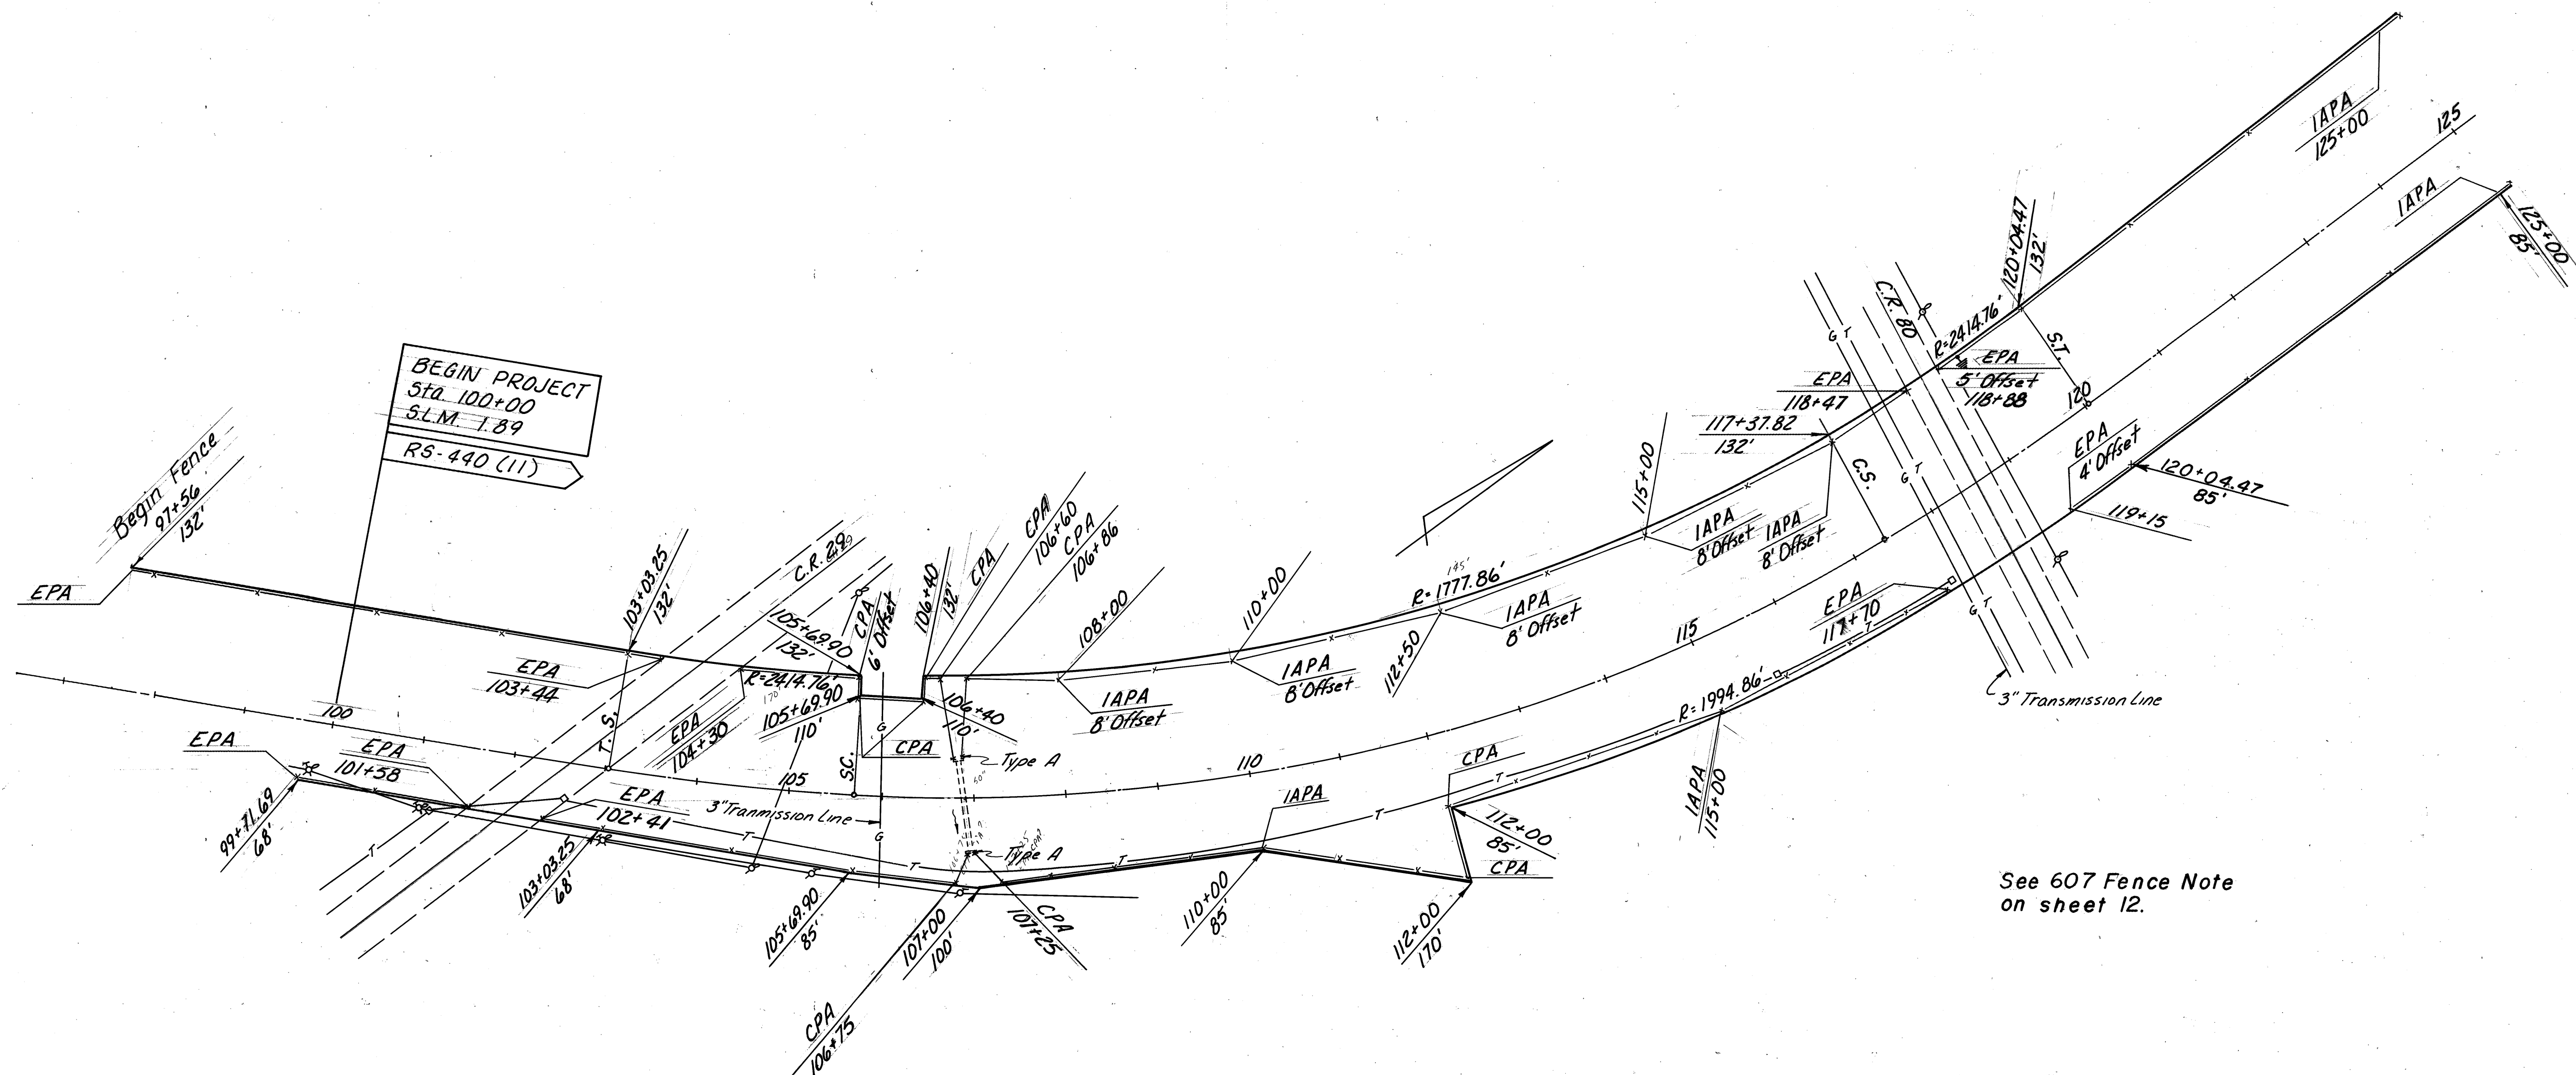


Fence Quantities (RS Funds)
 Item 607 - 12,193 Lin. Ft. Fence, Type 47, As Per Plan
 Item 625 - 1 Each Ground Rod

FENCE-STA. 97+56 TO STA. 157+00

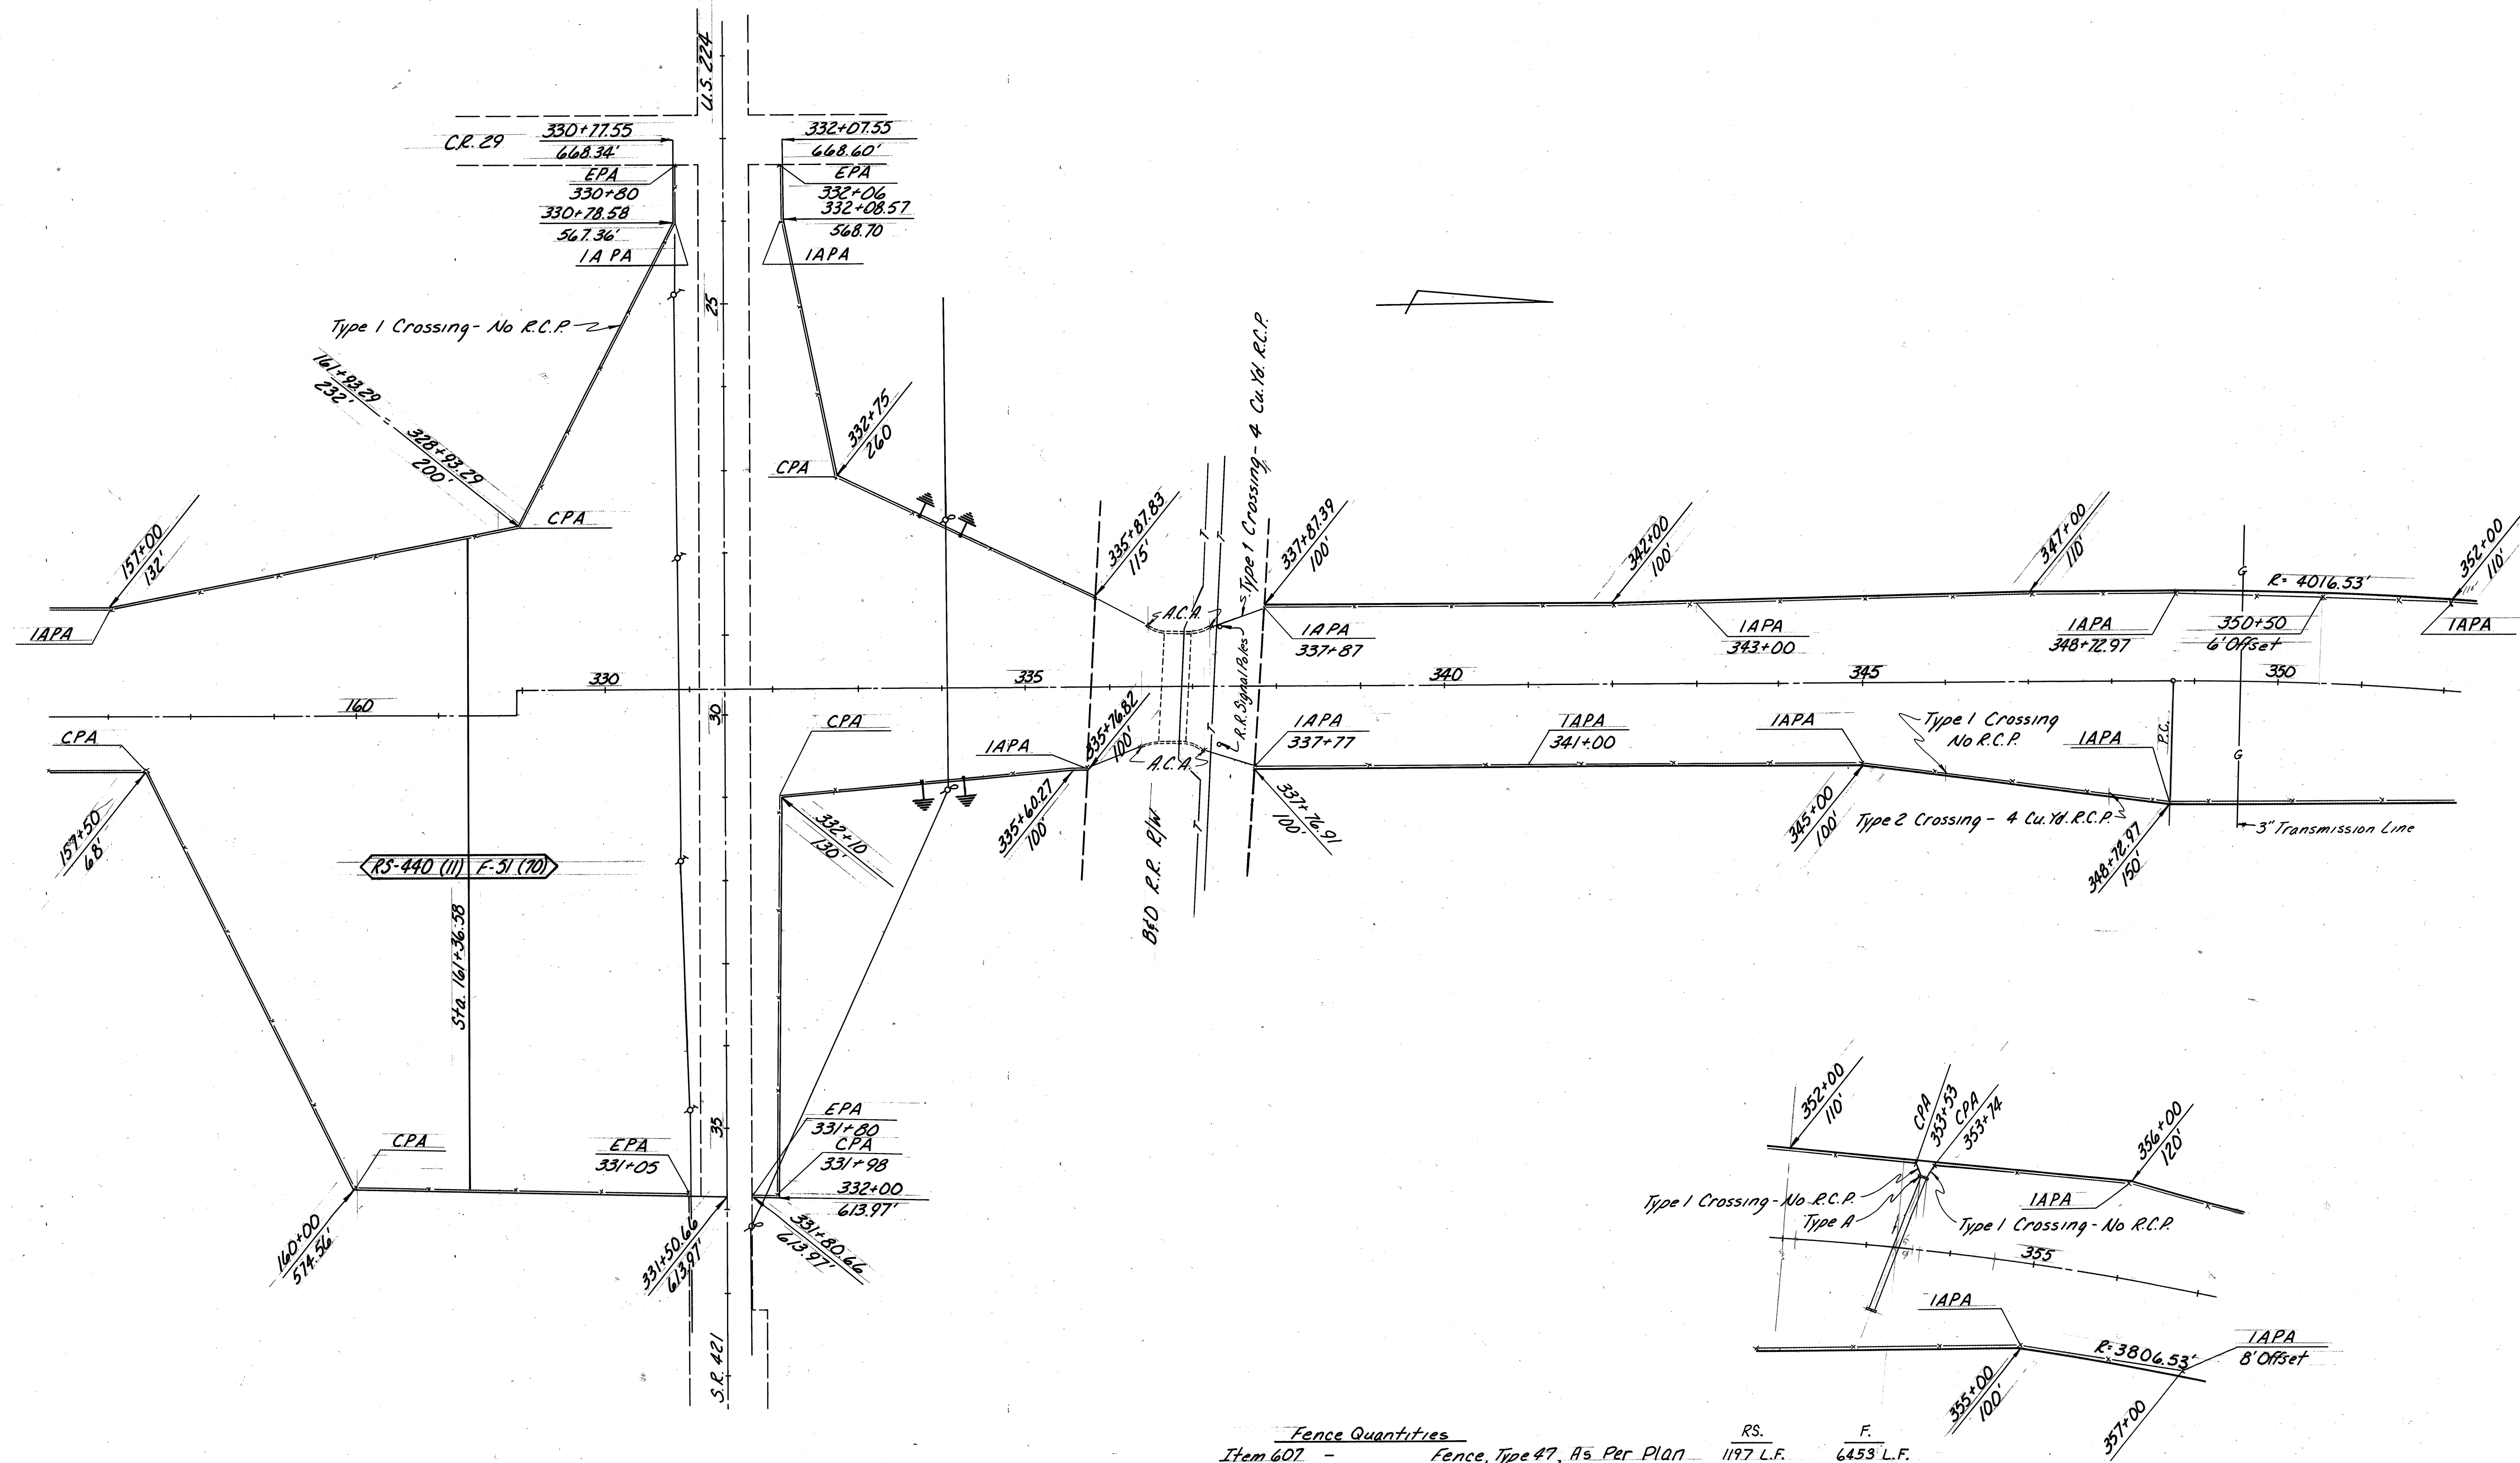

Fence Quantities		RS.	F.
Item 607	Fence, Type 47, As Per Plan	1197 L.F.	6453 L.F.
Item 601	Rock Channel Prot. Type B W/Filter	—	8 C.Y.
Item 625	Ground Rods	—	4 Ea.


FENCE - STA. 157+00 TO STA. 357+00

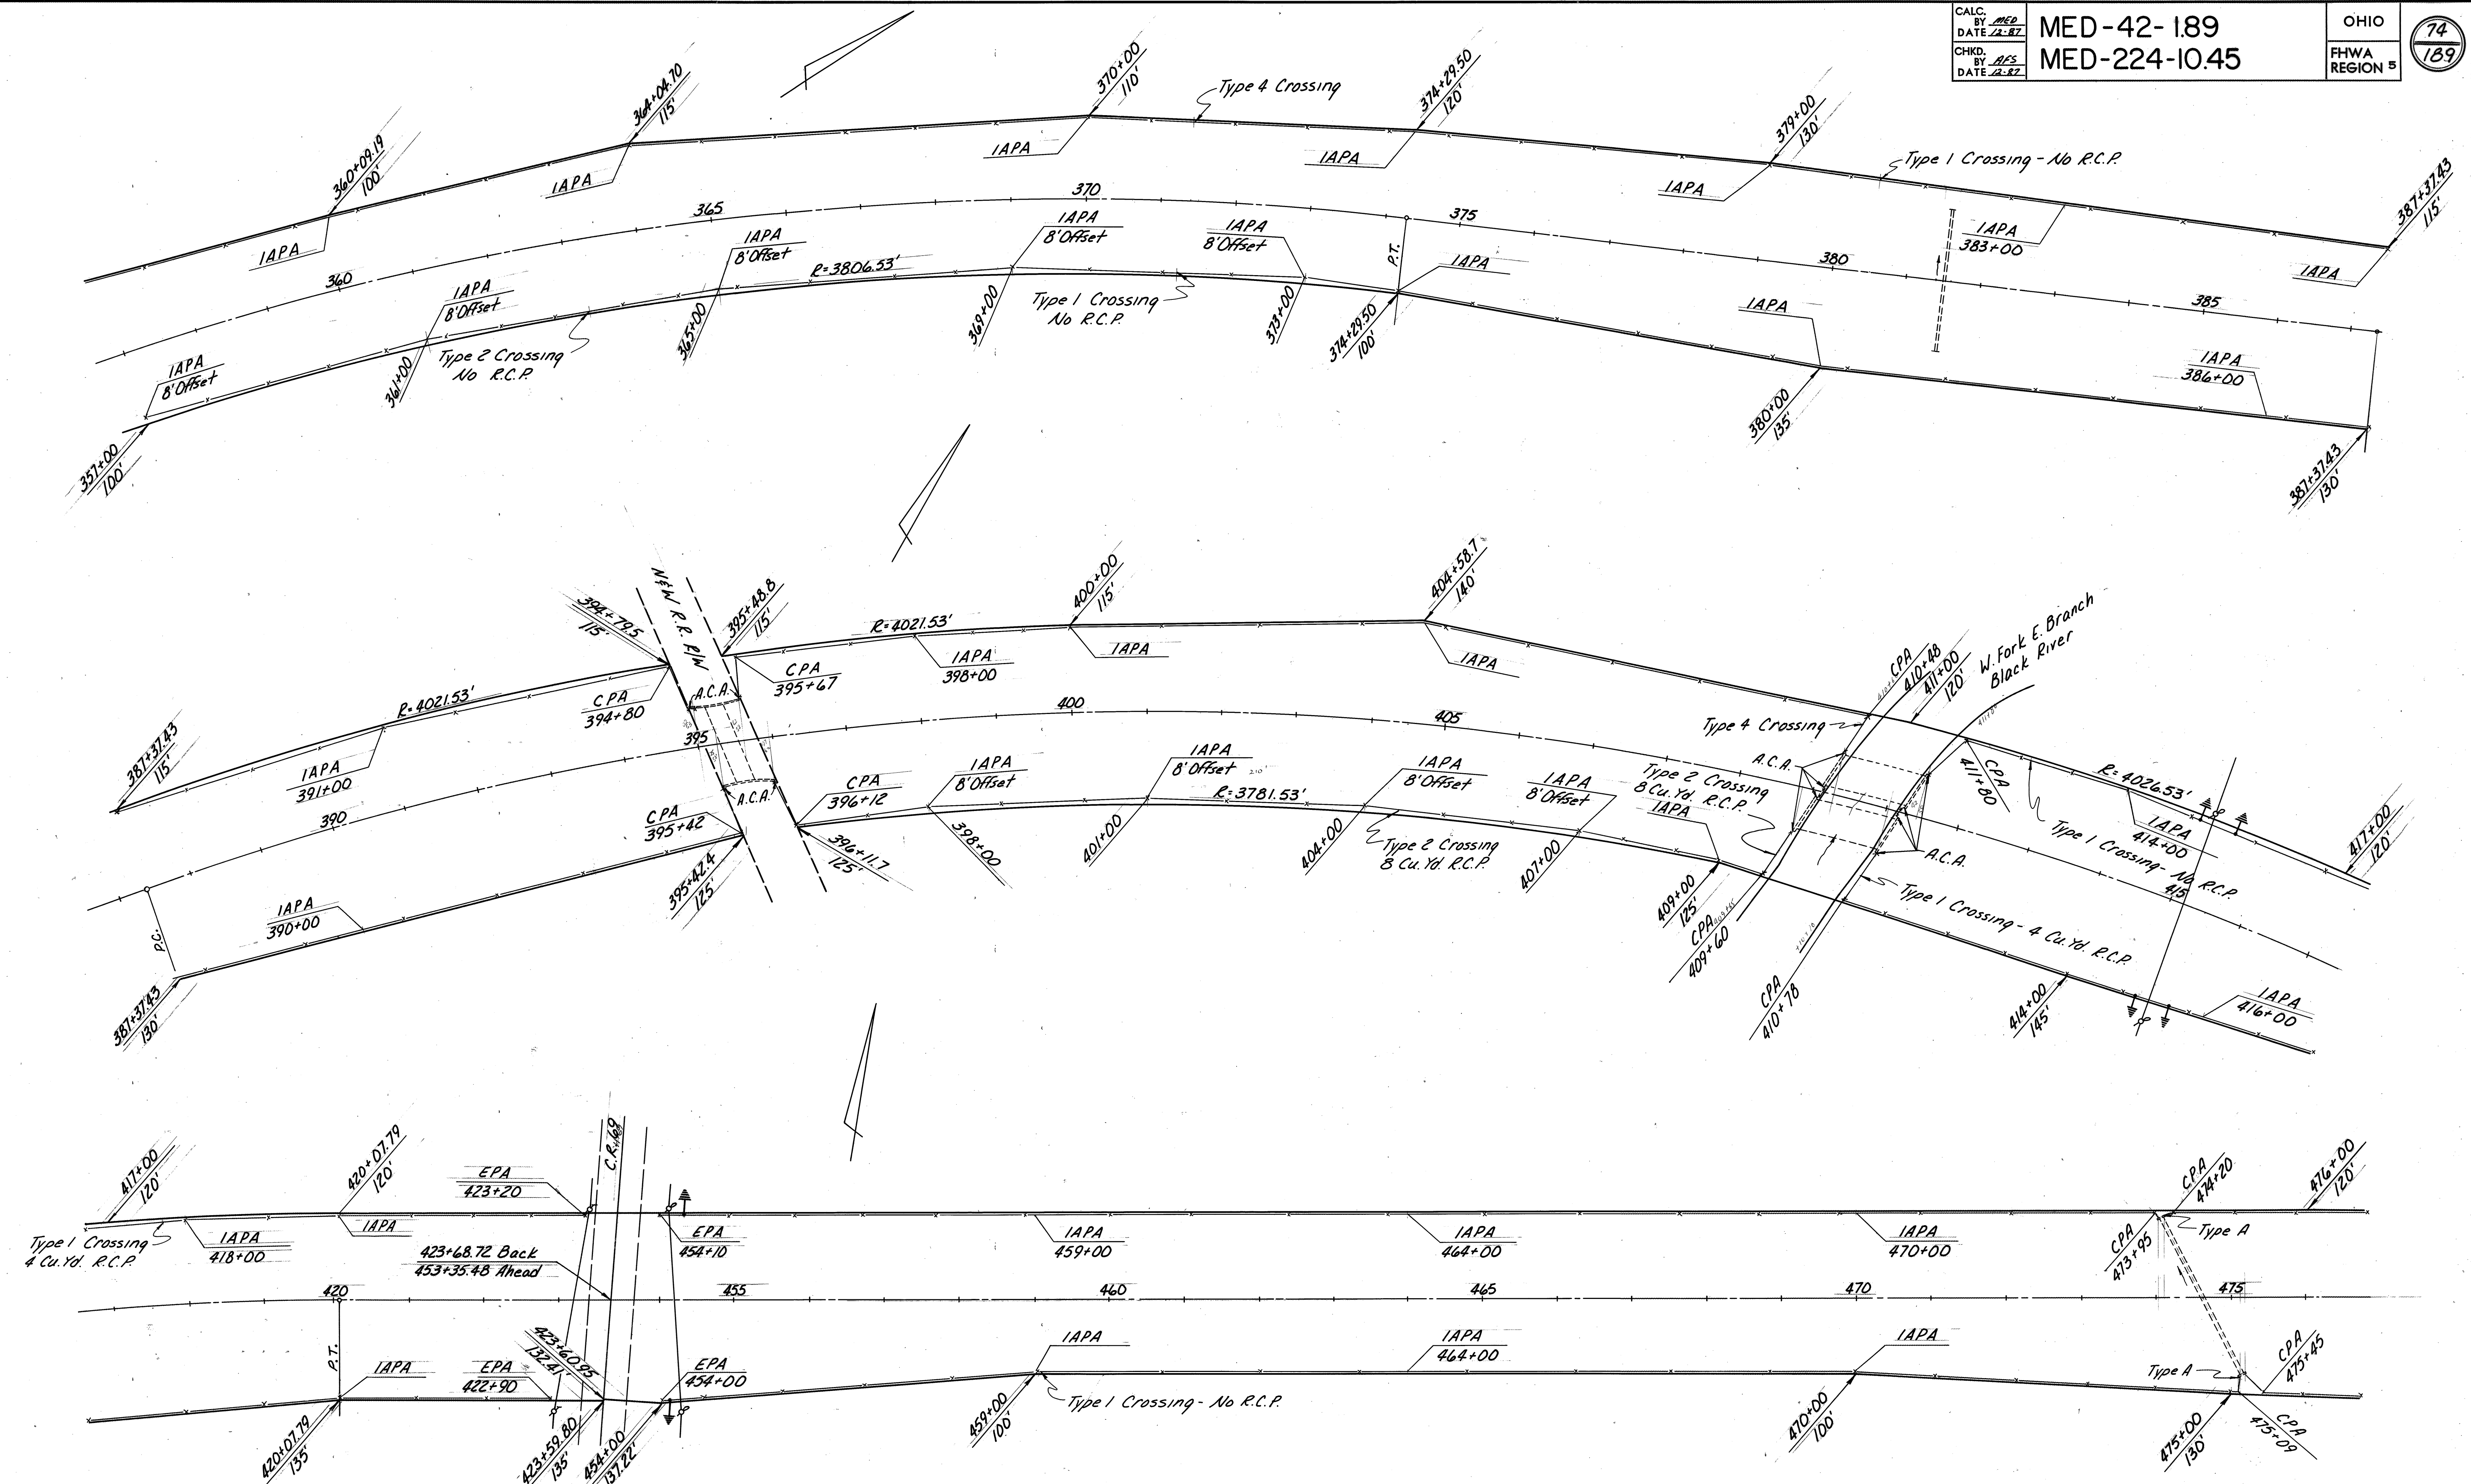


Fence Quantities

Item 607 -	17,857 Lin. Ft. Fence, Type 47, As Per Plan
Item 601 -	24 Cu. Yd. Rock Channel Protection, Type B W/Filter
Item 625 -	6 Each Ground Rods

FENCE-STA. 357+00 TO STA. 476+00

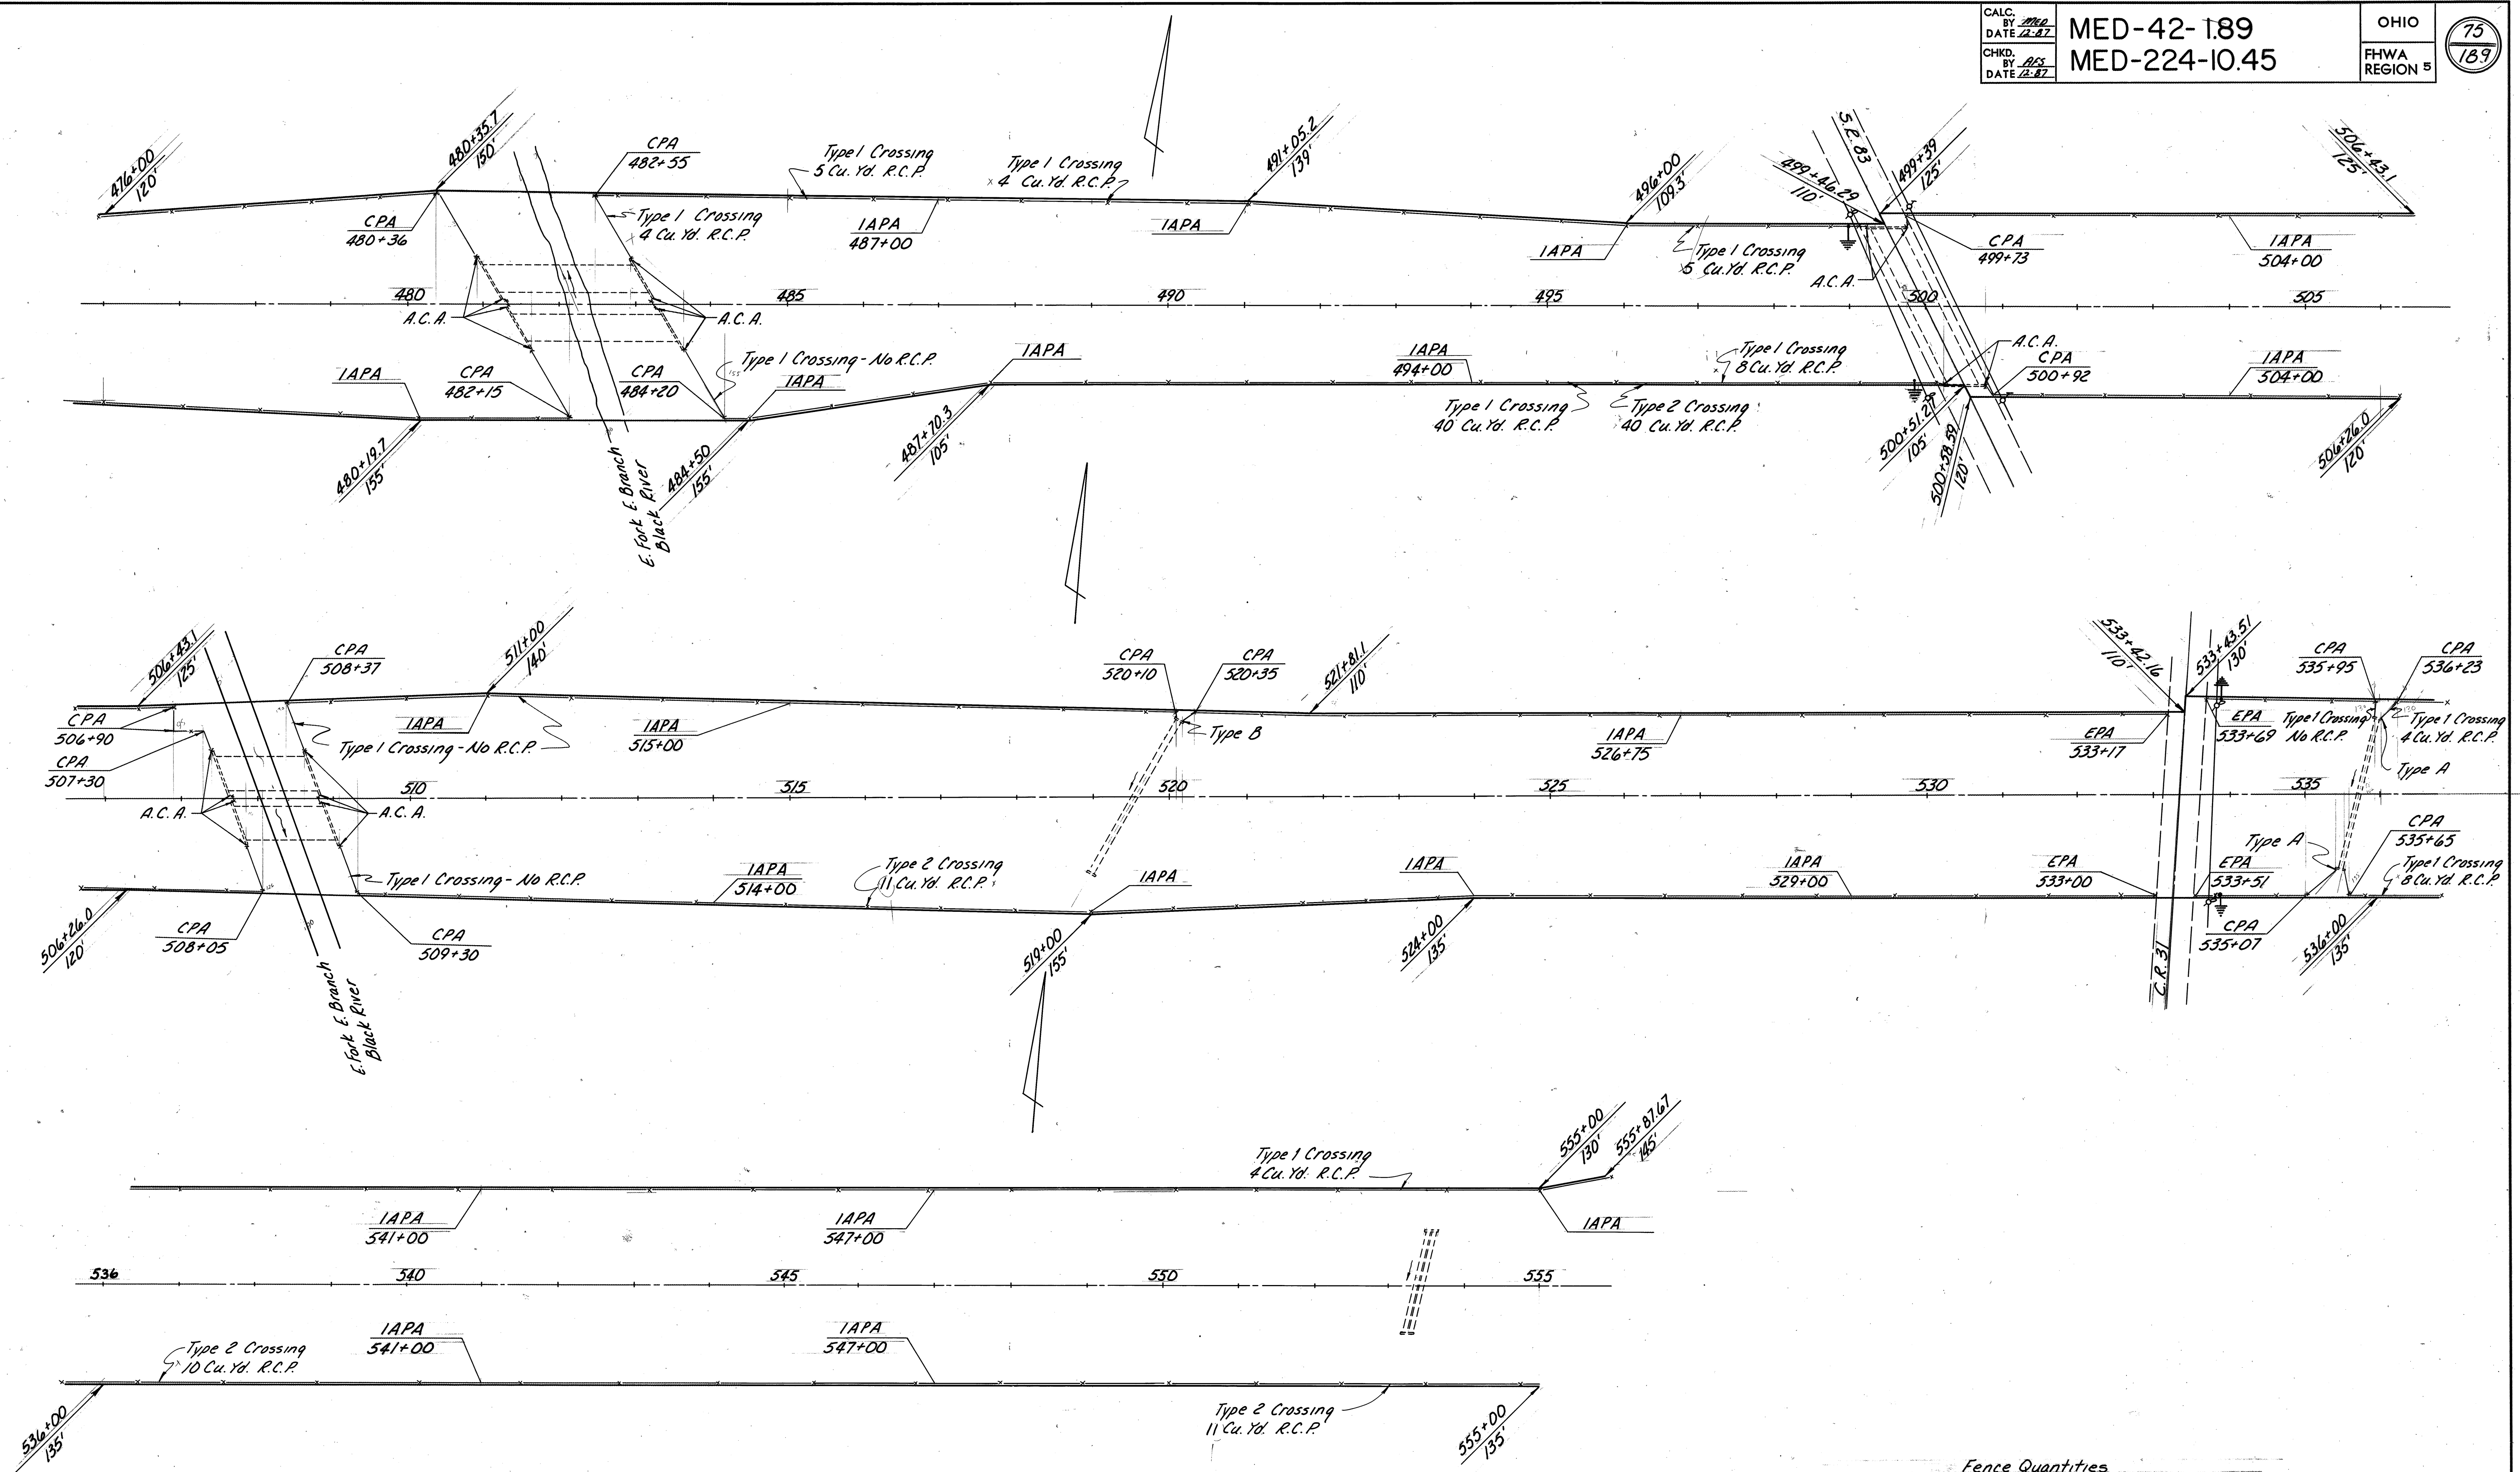


Fence Quantities
 Item 607- 15,821 Lin. Ft. Fence, Type 47, As Per Plan
 Item 601 154 Cu. Yd. Rock Channel Protection, Type B W/Filter
 Item 625 4 Each Ground Rods

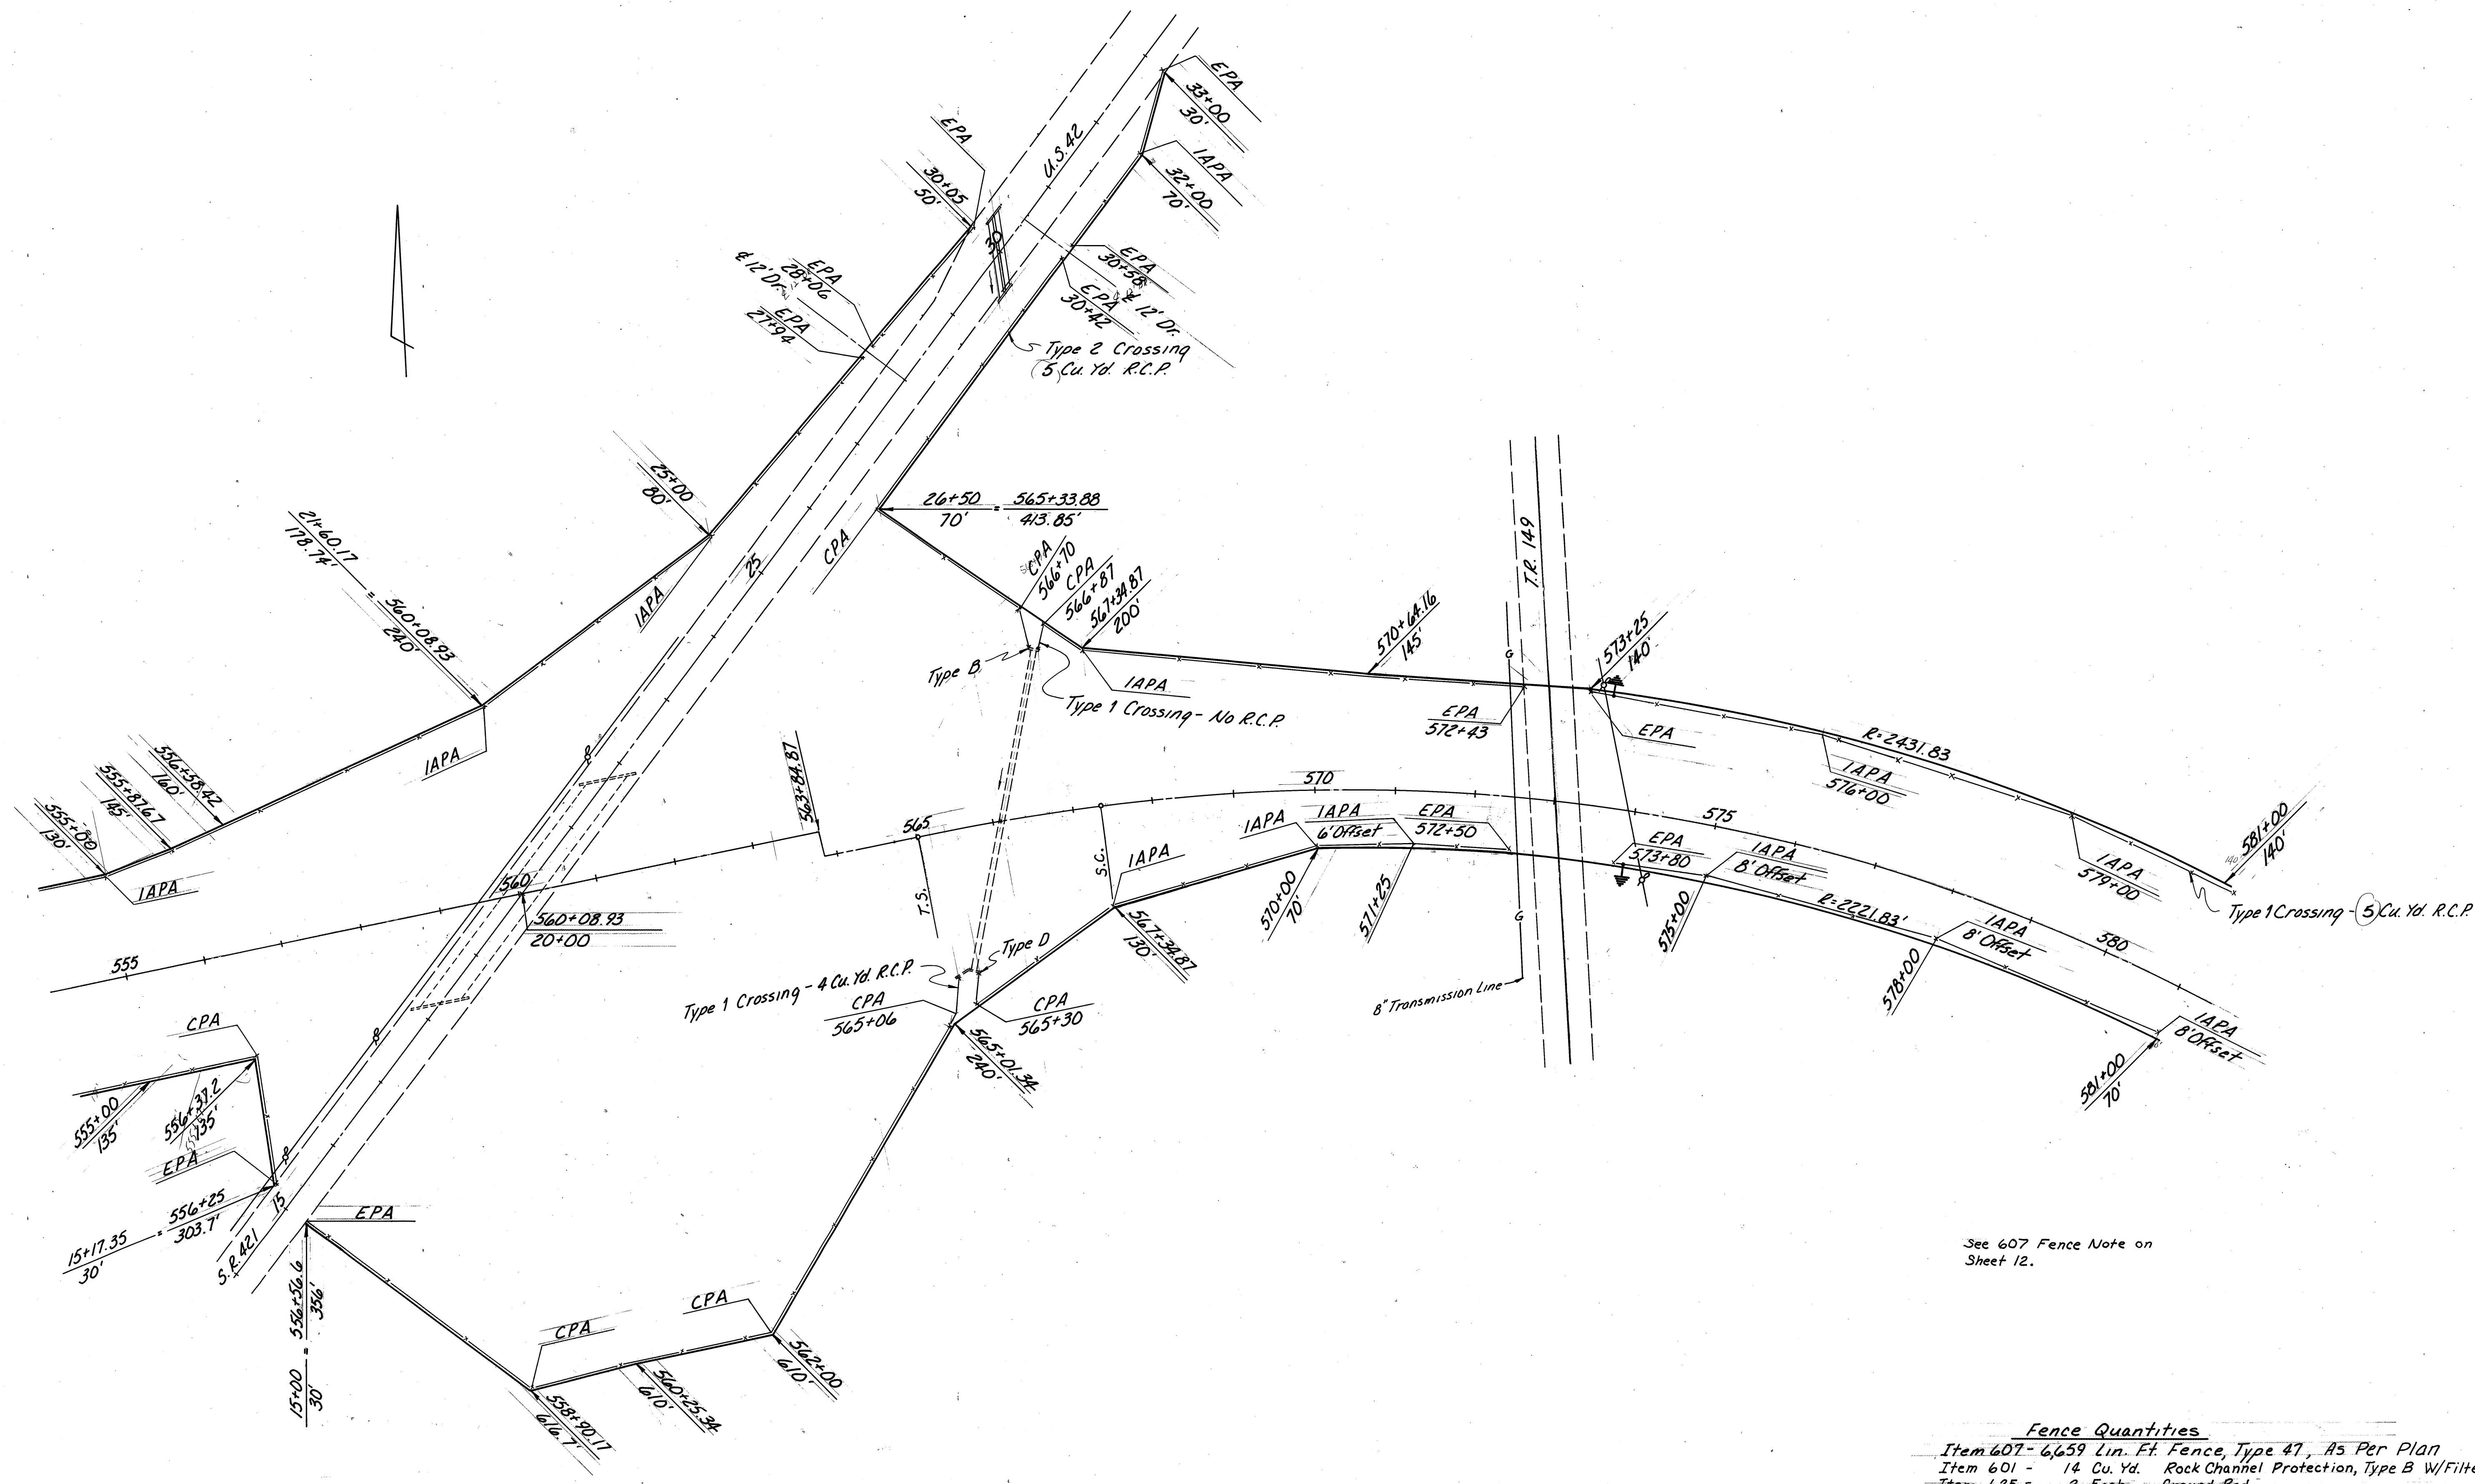


See 607 Fence Note on Sheet 12.

Fence Quantities
 Item 607 - 6,659 Lin. Ft. Fence, Type 47, A5 Per Plan
 Item 601 - 14 Cu. Yd. Rock Channel Protection, Type B W/Filter
 Item 625 - 2 Each Ground Rod

FENCE-STA. 555+00 TO STA. 581+00

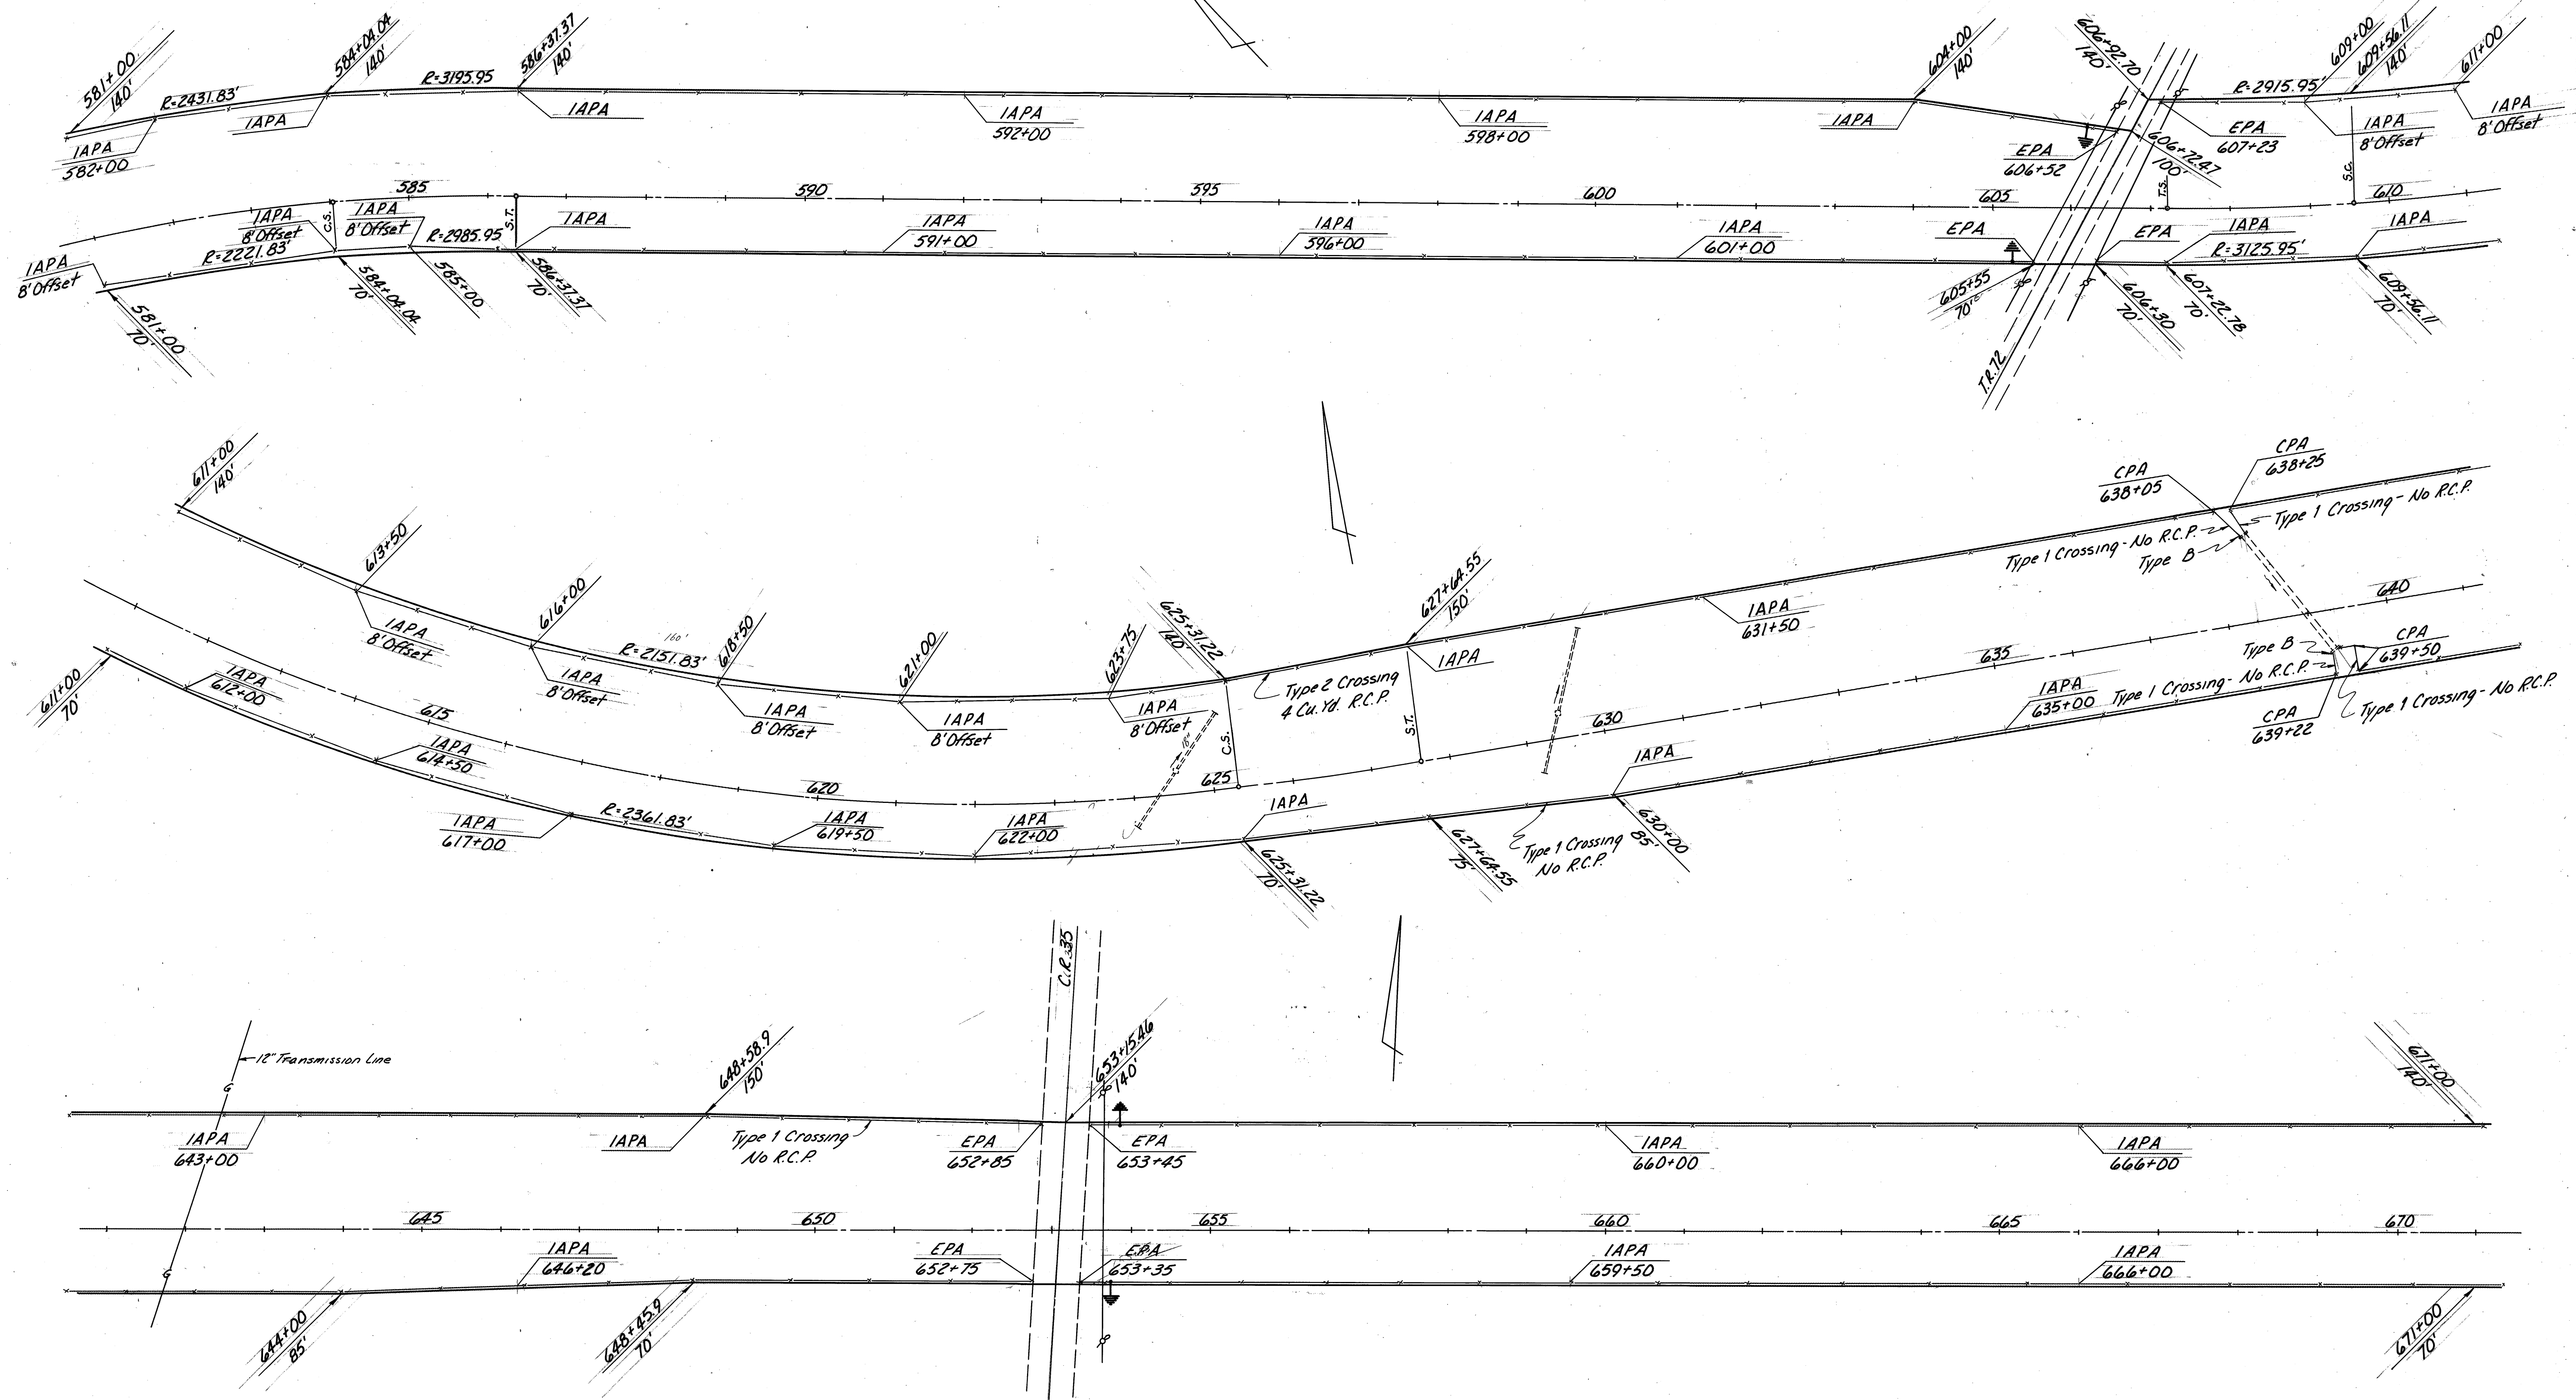

Fence Quantities
 Item 607 - 17,853 Lin. Ft. Fence, Type 47, As Per Plan
 Item 601 - 4 Cu. Yd. Rock Channel Protection, Type B w/Filter
 Item 625 - 4 Each Ground Rods
FENCE-STA. 581+00 TO STA. 671+00

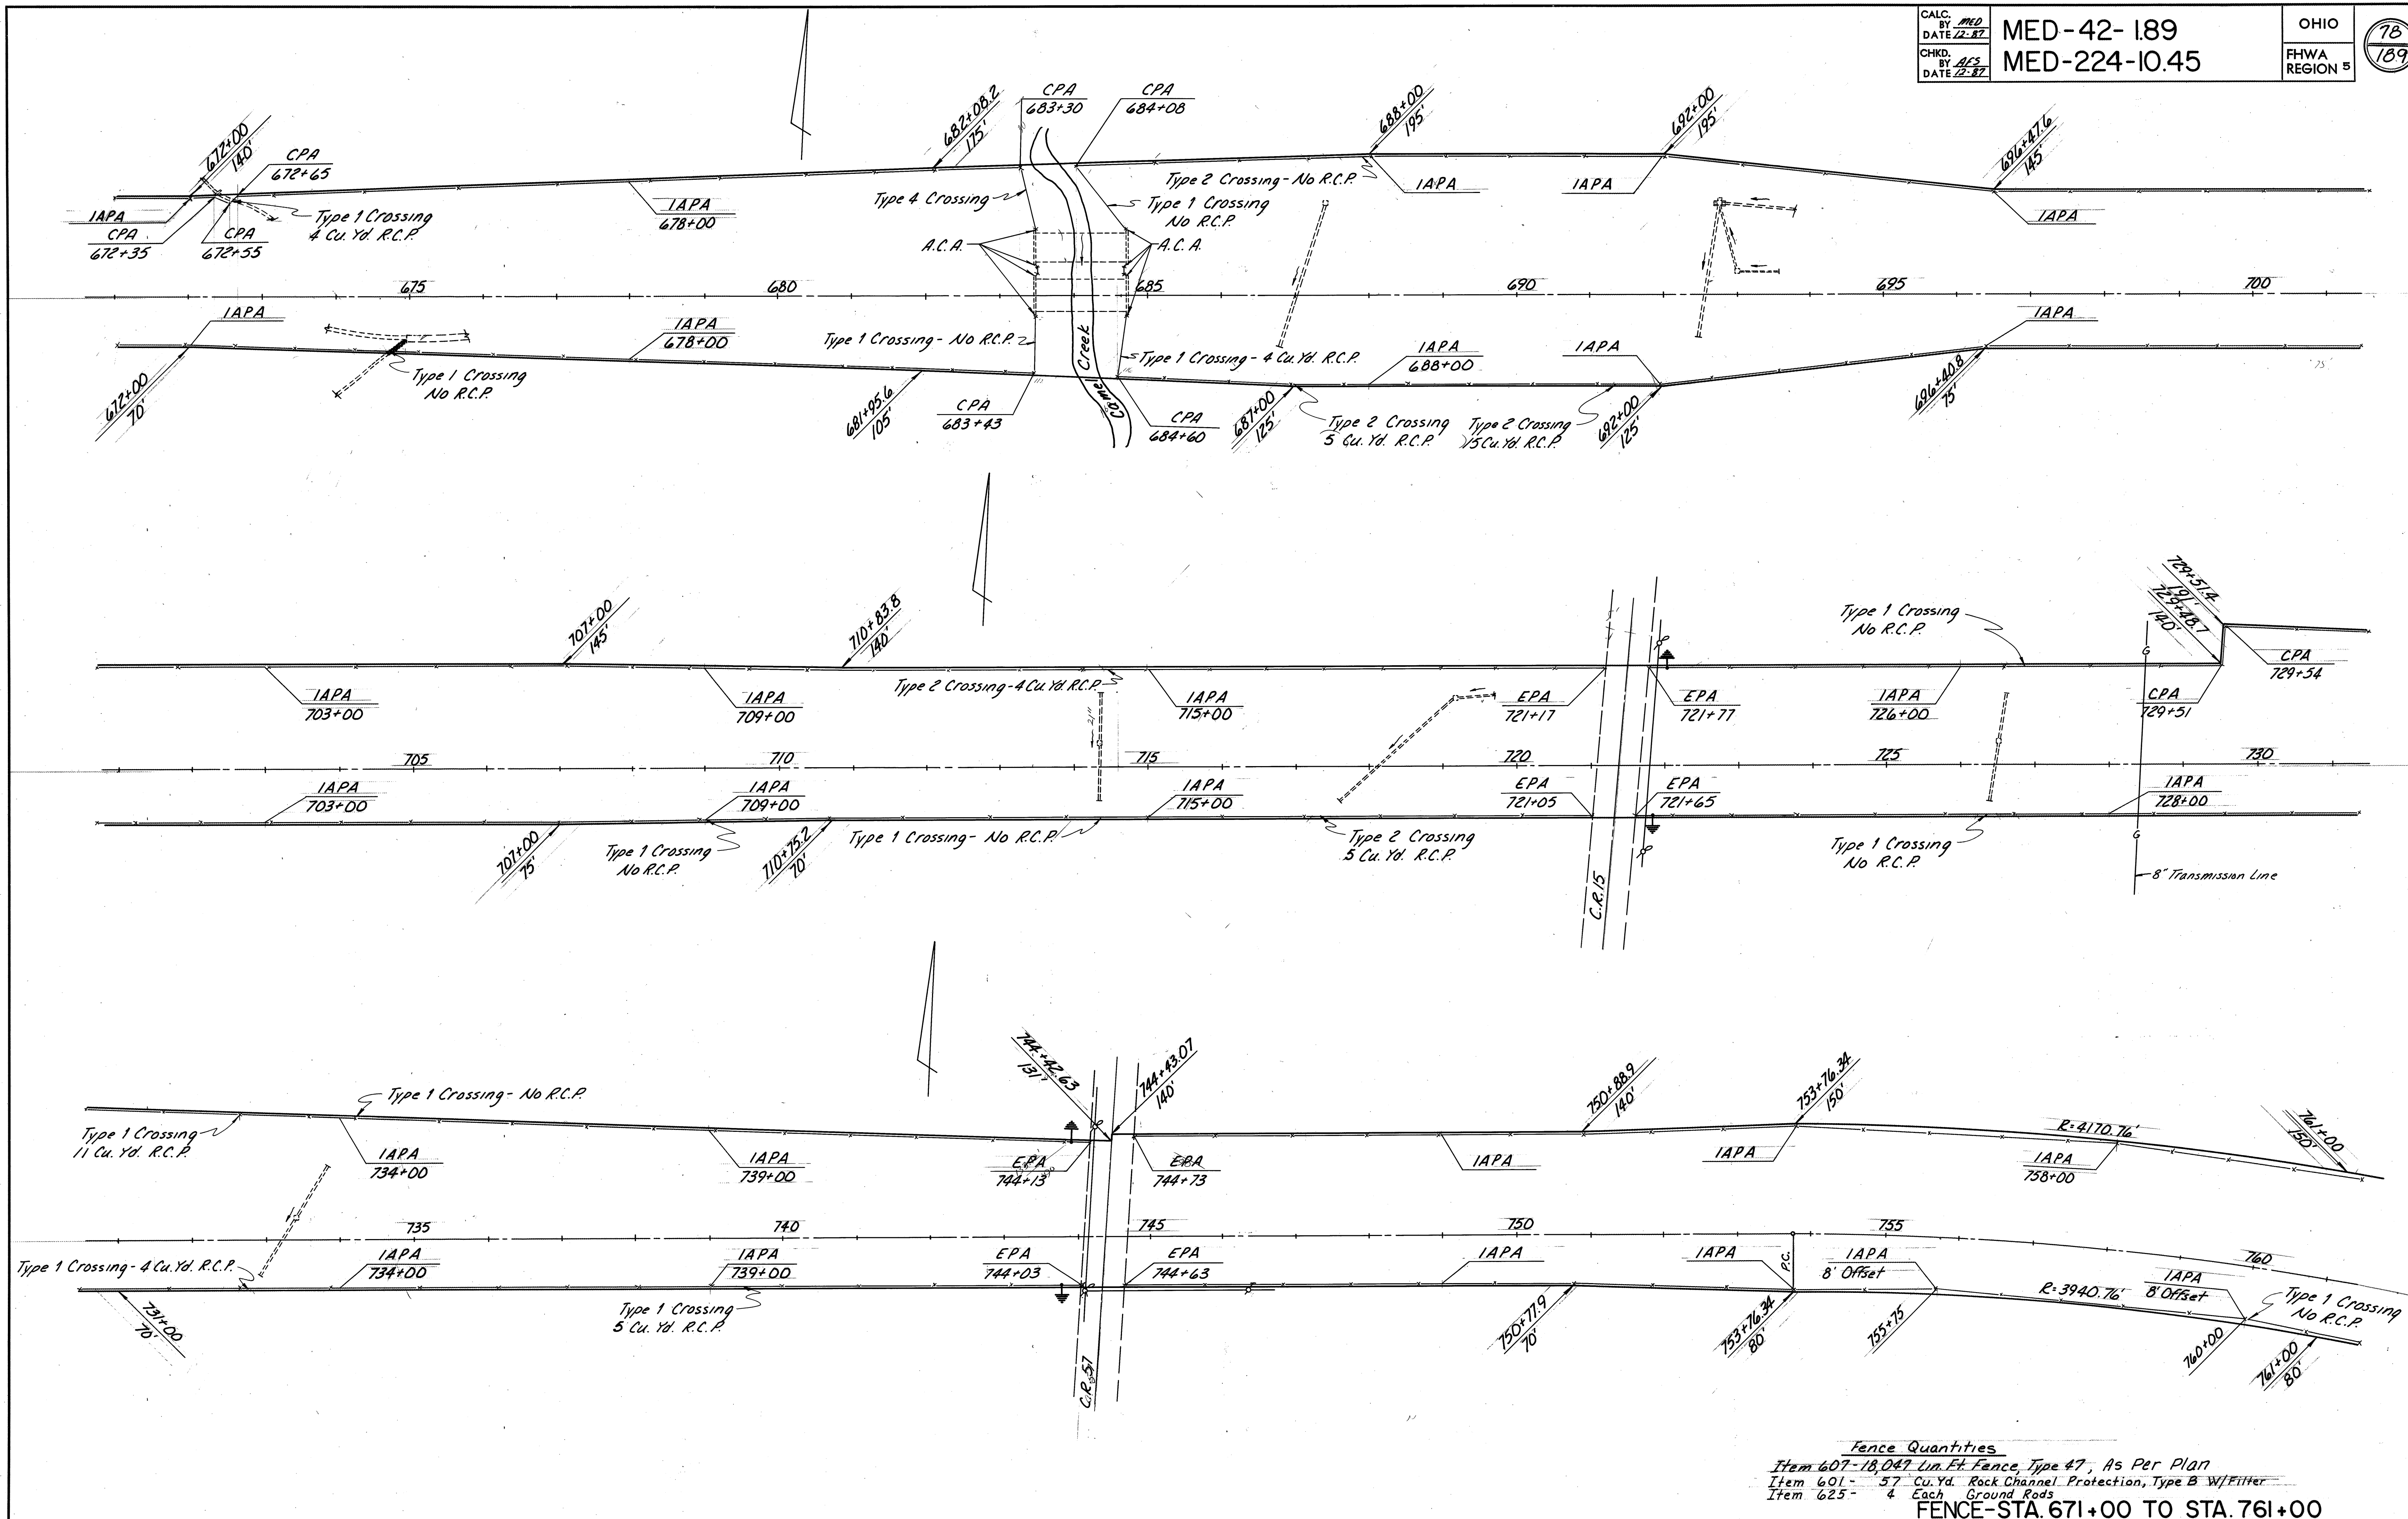


CALC. BY MED
DATE 12-87
CHKD. BY AFS
DATE 12-87

MED-42-189
MED-224-10.45

OHIO
FHWA
REGION 5

79
189

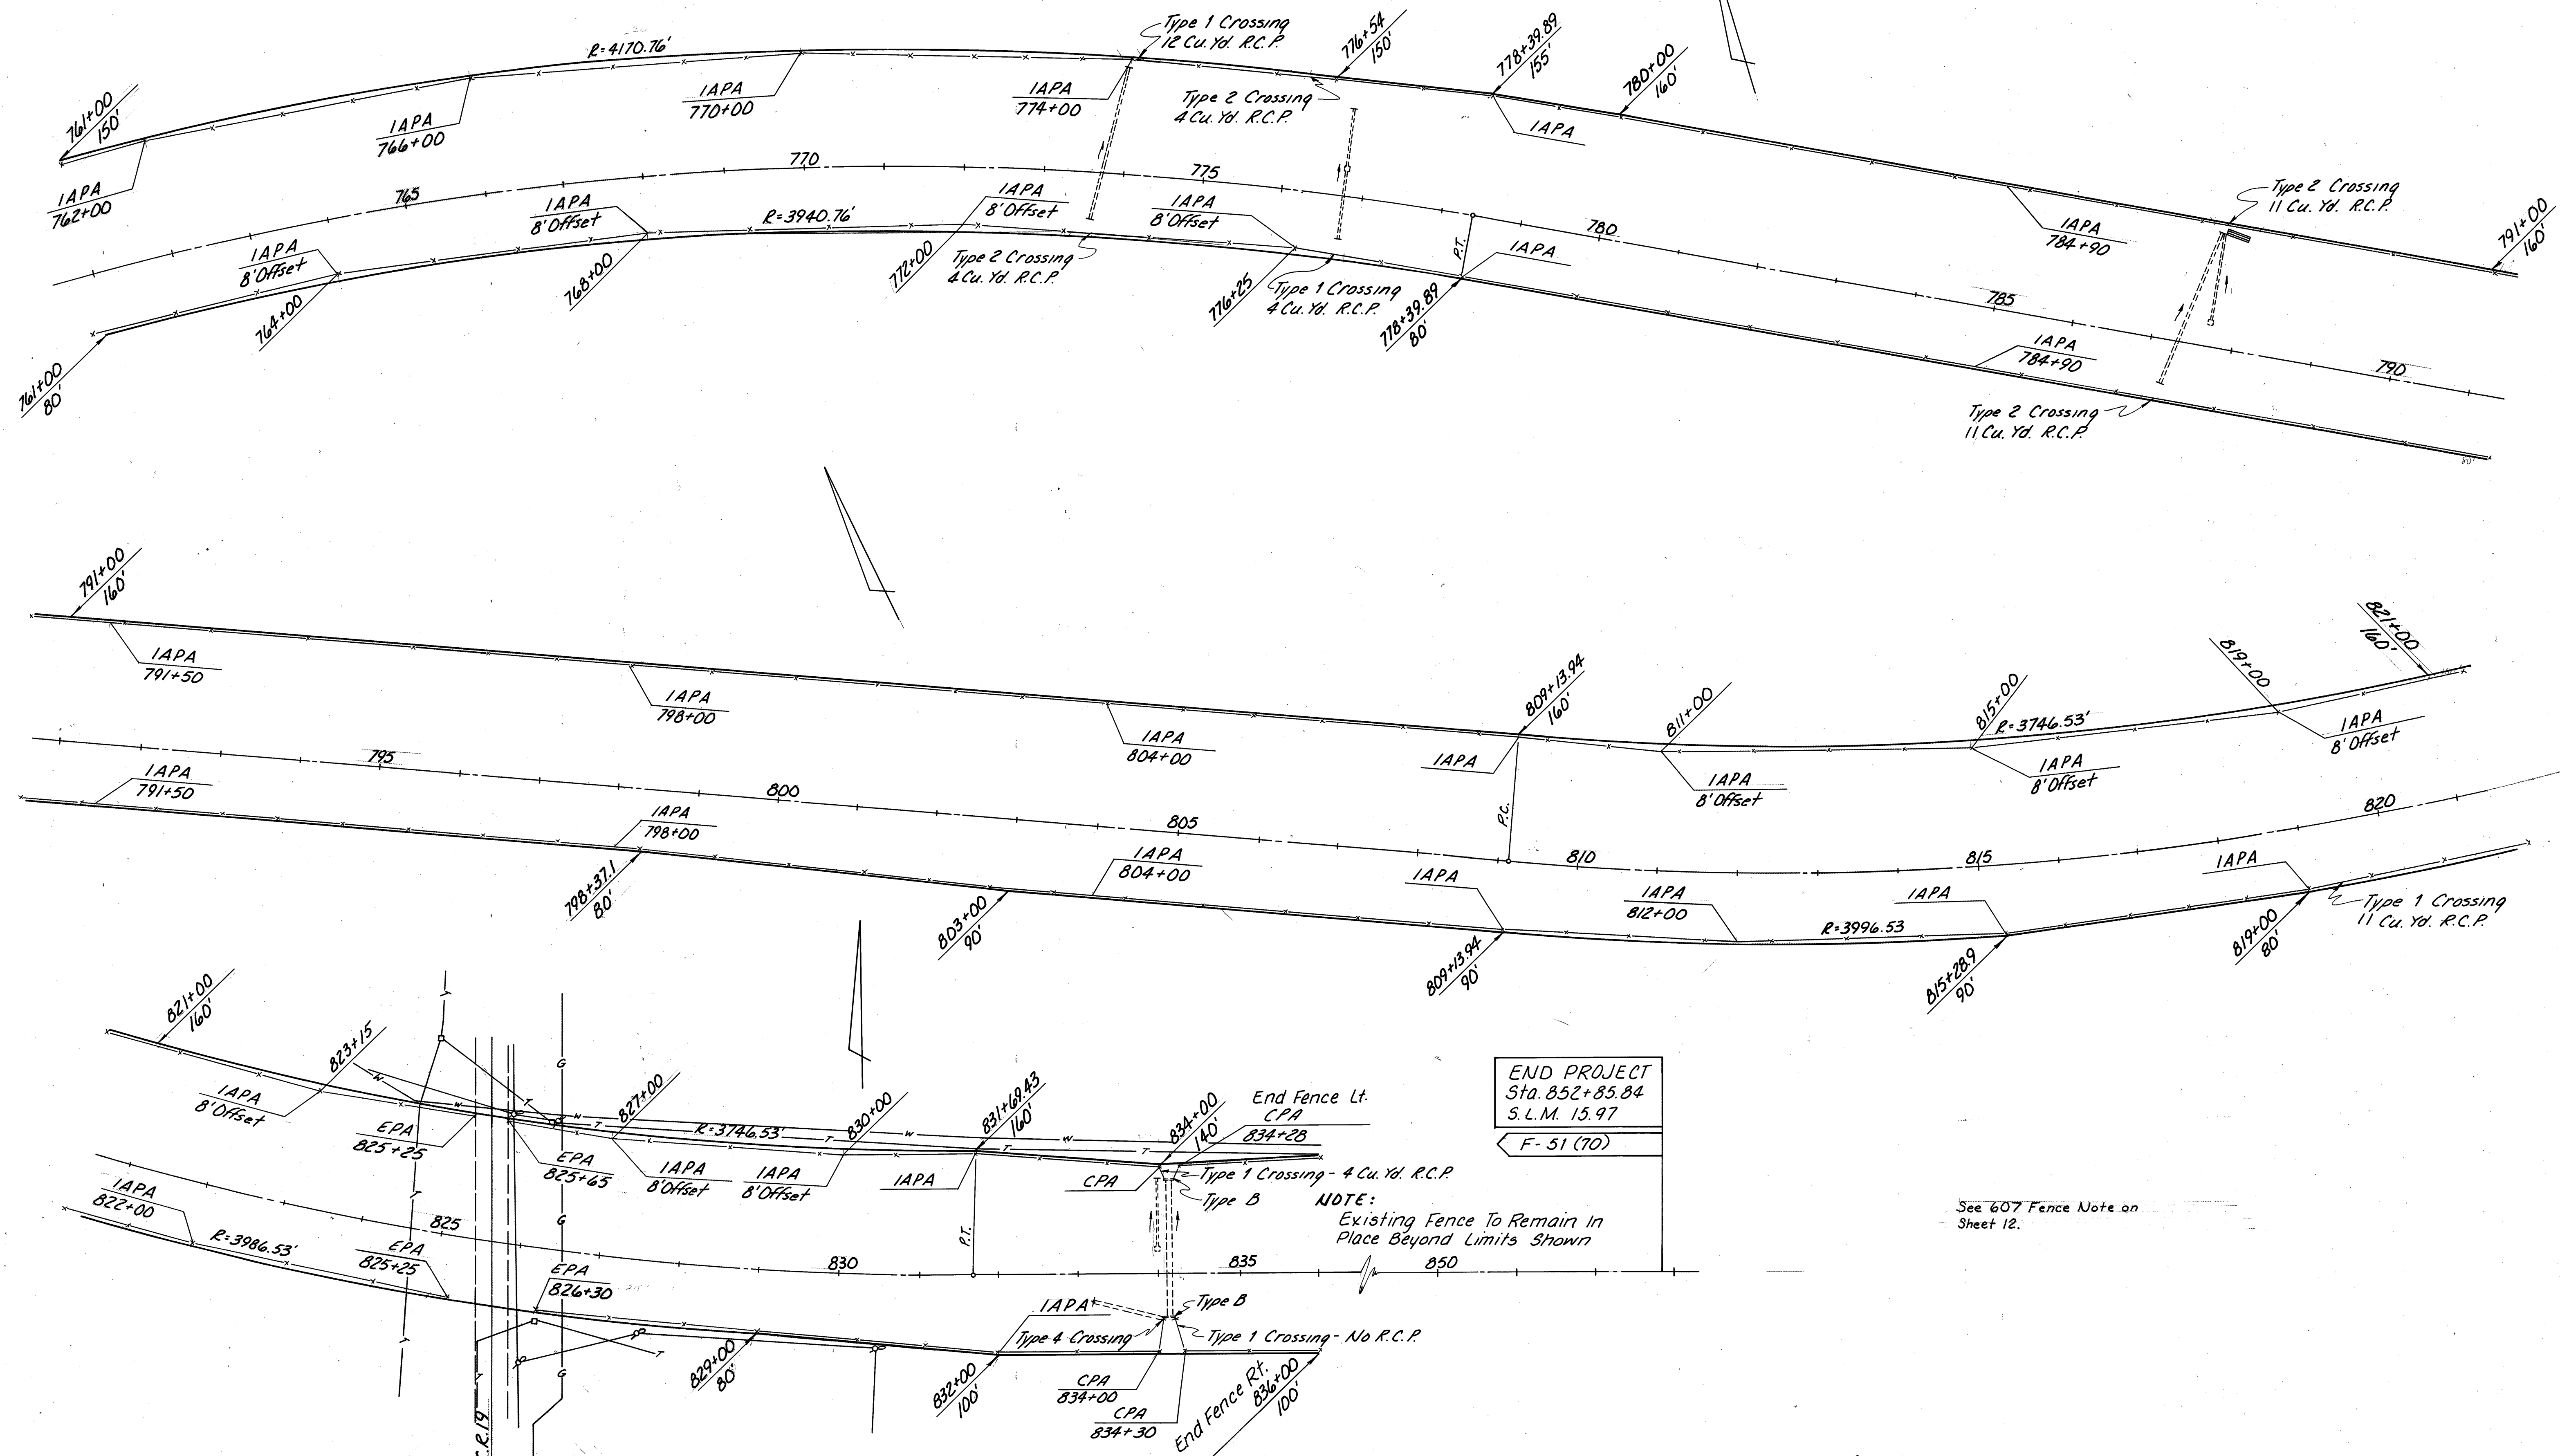

END PROJECT
Sta. 852+85.84
S.L.M. 15.97
F-51 (70)

NOTE:
Existing Fence To Remain In
Place Beyond Limits Shown

See 607 Fence Note on
Sheet 12.

NOTE: Use Type 47RA Fence From
Sta. 826+30 Rt. To Sta. 834+09+Rt.

Fence Quantities

Item 607 - 13,943 Lin. Ft. Fence, Type 47, As Per Plan
Item 607 - 815 Lin. Ft. Fence, Type 47RA, As Per Plan
Item 601 - 61 Cu. Yd. Rock Channel Protection, Type B W/Filter

FENCE-STA. 761+00 TO STA. 836+00

STRUCTURE GENERAL NOTES

REFERENCE SHALL BE MADE TO:

Standard Drawings	&	Supplemental Specifications
AS-1-81 Dated 11-27-81		824 Dated 10-08-82
DBR-2-73 Dated 4-10-73		845 Dated 5-31-88
SD-1-69 Dated 6-12-69		953 Dated 8-21-80
BR-1 Dated 5-29-79		849 Dated 12-24-85
		949 Dated 9-26-86
		850 Dated 5-31-88
		853 Dated 6-26-78
		956 Dated 6-26-78

VERIFICATION

Details and dimensions shown on these plans pertaining to the existing structures have been obtained from plans of the existing structures and/or from field observation and measurements. Consequently, they are indicative of the existing structures and the proposed work but they shall be considered tentative and approximate.

The original construction plans and standard drawings for the existing bridges are available upon request at the District 3 Office of the Ohio Department of Transportation in Ashland, Ohio.

Contract bid prices shall be based upon actual details and dimensions which have been verified by the Contractor in the field.

WORK LIMITATIONS

The Contractor shall schedule the work so that all deck overlays are placed after April 15.

If for some unforeseen circumstances the deck overlays or portions of deck overlays are not placed by October 15, regardless of the work remaining, the full depth repairs shall be completed as per Item 511 of the ODOT Construction and Material Specifications and the unfinished deck shall be resurfaced with Item 404 asphalt concrete and opened to traffic.

The Contractor shall place and maintain at his expense the asphalt wearing surface until removed at his expense the following spring when the deck overlay can be placed after April 15.

ASPHALT PAVEMENT PLANING ON BRIDGE DECKS

All asphalt pavement, seals, and waterproofing shall be planed from the bridge deck surfaces before any deck repair and overlay work may begin. The Contractor shall be ready to begin deck repair work within three (3) days after planing the bridge deck.

Scarifying the concrete deck surface as specified in Supplemental Specification 845 shall be a separate operation, and shall not be performed as a part of the asphalt planing.

See Item 254 for additional asphalt planing requirements.

Payment for all the above shall be included in the unit price bid per square yard which shall include all labor, equipment, materials, and incidentals necessary to complete the above work. Payment will be made at the contract price bid under:

ITEM	UNIT	DESCRIPTION
SPECIAL	SQ. YD.	ASPHALT PAVEMENT PLANING

PORTIONS OF STRUCTURES REMOVED

ABUTMENT BACKWALL REMOVAL: Abutment backwall concrete shall be removed on structures MED-42-0310 L/R, MED-42-0460 L/R, MED-42-0539 L/R, MED-42-0589 L/R, and MED-224-1276 L/R. Concrete shall be removed by means of approved pneumatic hammers using blunt pointed chisel tools. The weight of the hammers shall not be more than thirty-five (35) lb.

DECK REMOVAL: Existing concrete decks shall be removed on structures MED-42-0539 L/R, MED-42-0574, and MED-42-0589 L/R. Removal shall include curbs, concrete parapets, and concrete railing end posts at each end of the bridges.

Care shall be taken not to damage the steel beams during removal of the concrete deck. A hoe ram will not be permitted to do any of the work. All imperfections and existing tack welds on the existing steel beams shall be ground smooth. Existing bolts and projections welded to the structural steel shall be cut 1-1/2" above the existing welds. Any damage done to the steel beams shall be repaired by the Contractor at his expense. The Contractor's method of repair shall be approved by the Director.

DECK EDGE REMOVAL: Edges of existing concrete decks shall be removed on structures MED-42-0248, MED-42-0265, MED-42-0460 L/R, and MED-224-1276 L/R to the limits shown on detail sheets in these plans.

CURB & PARAPET REMOVAL: Curbs, parapets, bulb angle gutters, drains, scuppers, bridge railings, concrete railing end posts, and miscellaneous appurtenances attached to the existing deck edges shall be removed as noted in the plans on structures MED-42-0310 L/R and MED-42-0688.

Deck edges, curbs, and parapets shall be removed by a hydraulic splitting method. A line of holes shall be drilled along the removal line and a hydraulic splitter shall be used as per the manufacturer's recommendations. Thirty-five (35) and fifteen (15) pound jack hammers may be used for the final finish work. A hoe ram will not be permitted to do any of the work.

All concrete removal shall be performed in a manner that prevents damage to the existing concrete which is to remain and which avoids cutting, elongating, or damaging existing reinforcing steel to be salvaged. If the concrete to remain is damaged or if existing reinforcing steel to be salvaged is damaged during removal operations, concrete repairs and dowelled reinforcing steel must be added at the Contractor's expense.

The accepted quantities of portions of structures removed and disposed of will be paid for at the price bid per unit as specified below, which prices shall be full compensation for removal and disposal of the above items, including all labor, equipment, materials and incidentals necessary to perform the work. Payment will be made at the contract prices bid under:

ITEM	UNIT	DESCRIPTION
202	CU. YD.	PORTIONS OF STRUCTURES REMOVED, ABUTMENT BACKWALLS, AS PER PLAN
202	LUMP SUM	PORTIONS OF STRUCTURES REMOVED, DECK, AS PER PLAN
202	LIN. FT.	PORTIONS OF STRUCTURES REMOVED, DECK EDGE, AS PER PLAN
202	LIN. FT.	PORTIONS OF STRUCTURES REMOVED, CURB & PARAPET, AS PER PLAN

PROTECTION OF TRAFFIC

When removing portions of structures on bridges over other highways, the Contractor shall close the lane under the work area. The lane closures shall be removed at the end of each working day. No materials shall be allowed to fall onto the highway below.

The Contractor shall submit a plan to the District 3 Construction Engineer and receive approval at least ten (10) days prior to any structure removal operations.

Payment for all of the above shall be included in the lump sum price bid for Item 614, Maintaining Traffic, which shall include all labor, equipment, materials and incidentals necessary to complete the above work.

STREAM POLLUTION

The Contractor shall make provisions during bridge repair operations not to allow any materials or equipment to fall into or enter the water. Portions of structures removed may be allowed to fall onto the stream bank if all of these materials are removed the same day.

All waste material from the structures or approaches shall be disposed of by the Contractor, but in no case shall the Contractor or his agent use the materials as fill at any location along the stream. The cost to comply with all of the these requirements shall be included in the respective bid items.

LATEX MODIFIED CONCRETE OVERLAY & SUPERPLASTICIZED DENSE CONCRETE OVERLAY

Construction and material specifications shall conform to Supplemental Specification 845, except that the coarse aggregate shall be limestone or slag.

TEMPORARY ASPHALT WEDGE

After the concrete overlay has been placed and before the bridge is opened to traffic a temporary asphalt wedge shall be installed to maintain traffic if the permanent asphalt is not in place.

The temporary wedge shall be 404 asphalt concrete built as per Standard Drawing BP-5, except that no tack coat will be required. The temporary wedge shall be feathered at the rate of one inch per twenty-five feet.

The temporary wedge shall be completely removed just before any new roadway asphalt is placed and in no case shall traffic be allowed to cross an end dam without an approved temporary wedge.

Payment for all of the above shall be included in the lump sum price bid for Item 614, Maintaining Traffic, which shall include all labor, equipment, materials and incidentals necessary to complete the above work.

STRUCTURE GENERAL NOTES

REPLACEMENT OF ABUTMENT BACKWALLS

Abutment backwalls shall be replaced on structures MED-42-0310 L/R, MED-42-0539 L/R, MED-42-0589 L/R, and MED-224-1276 L/R.

Before placing the new concrete, the existing surfaces against which the new concrete will be placed and any exposed reinforcing steel shall be thoroughly cleaned by sandblasting. The existing concrete surfaces shall then be kept wet for at least one (1) hour before placing new concrete, and shall be approaching dryness at the time the new concrete is placed to facilitate bonding.

In lieu of the proportioning specified in ODOT Construction and Material Specification 499.03 and 511.02, the materials for this work shall conform to the plan specifications for Class S Concrete on sheet 4/45.

PATCHING CONCRETE STRUCTURES

This item shall be used to repair abutment seats, backwalls, wingwalls, and the undersides of bridge decks as shown in the plans or as directed by the Engineer.

The proposed work shall conform to ODOT Construction and Material Specification Item 519, except that surface preparation shall conform to the following.

Within twenty-four (24) hours before placing concrete, the existing surfaces against which the patching concrete will be placed and any exposed reinforcing steel shall be thoroughly cleaned by sandblasting. Sandblasting shall be at least equal to SA2 "THOROUGH BLAST CLEANING" as outlined in ASTM D-2200 or SSPC-SP6. All loose and deteriorated concrete and calcium carbonate deposits shall be removed with hand tools before sandblasting.

Payment for all the above shall be at the unit price bid per square foot which shall include all labor, equipment, materials and incidentals necessary to complete the above work. Payment will be made at the contract price bid under:

ITEM	UNIT	DESCRIPTION
519	SQ. FT.	PATCHING CONCRETE STRUCTURES, AS PER PLAN

DRILL ABUTMENT DRAIN HOLES

Drain holes shall be drilled into the abutments at structures MED-42-0248 and MED-42-0460 L/R. These holes shall be spaced at approximately five (5) foot centers to provide drainage for the keyway at the superstructure bearing seats of slab bridges.

Payment for drilling the holes shall be made at the unit price bid for each hole which shall include all labor, equipment, materials and incidentals necessary to complete the above work. Payment will be made at the contract price bid under:

ITEM	UNIT	DESCRIPTION
SPECIAL	EACH	DRILL ABUTMENT DRAIN HOLES

SEALING OF CONCRETE SURFACES

Edges of concrete decks and faces of deflector parapets shall be sealed using an epoxy sealer. Refer to detail plans for limits of treatment to be applied at each bridge.

See the proposal note for surface preparation requirements, application rates, material requirements, application procedures, description of the pay item, and units of measurement.

PILE ENCASEMENT

The pier piles on structures MED-42-0248 and MED-42-0460 L/R shall be encased with concrete as per details on sheet 10/45. Within forty-eight (48) hours before placing concrete, the surface of the existing piles against which the concrete shall be placed shall be thoroughly cleaned by sandblasting.

The encasement concrete shall be Class C as per Item 511 of ODOT Construction and Material Specifications. In lieu of the proportioning specified in 499.03 and 511.02, the following table shall be used to establish the quantities per cubic yard. Coarse aggregate shall be No. 8 limestone and shall be tested in accordance with the requirements of 703.02 of the specifications.

FINE AGG. (LB)	COARSE AGG. (LB)	TOTAL (LB)	CEMENT CONTENT (LB)	WATER/CEMENT RATIO
1555	1100	2655	715	0.50

Air content shall be 8% plus or minus 2%

All other provisions of Item 511 shall remain in effect.

Reinforcing steel shall conform to Item 509 of the ODOT Construction and Material Specifications. The reinforcing steel embedded in the pile encasement concrete shall not be paid for separately, but shall be included in the price bid per unit quantity for the pile encasement.

Payment for the above work shall be at the unit price bid per linear foot which shall include excavating, backfill, all labor, equipment, materials and incidentals necessary to complete the above work. Payment will be made at the contract price bid under:

ITEM	UNIT	DESCRIPTION
SPECIAL	LIN. FT.	PILE ENCASEMENT

RESETTING ROCKER ASSEMBLIES

This work shall consist of furnishing necessary materials and labor to reset existing rocker assemblies at the abutments for structure MED-42-0688. Rockers shall be reset so that they will stand in a vertical position at 60° F. Rocker assemblies shall be cleaned and painted in accordance with the details and specifications on sheet 7/8.

The Contractor shall field measure all necessary dimensions before resetting the rocker assemblies, and shall submit three (3) copies of the proposed work plan to the Director fifteen (15) days prior to beginning jacking operations and shall receive approval before proceeding with jacking operations.

Care shall be taken while jacking and during the resetting work so that other parts of the existing structure are not disturbed by this operation. Any portions of the structure which are damaged due to the work performed under this item shall be replaced or repaired by the Contractor to the satisfaction of the District 3 Bridge Engineer at the Contractor's expense.

Payment for all of the above work shall be made at the unit price bid for each reset rocker assembly which shall include all labor, equipment, materials and incidentals necessary to complete the above work. Payment will be made at the contract price bid under:

ITEM	UNIT	DESCRIPTION
SPECIAL	EACH	RESET ROCKER ASSEMBLY

TRIMMING BEAMS, REPAIRING AND MOVING END CROSSFRAMES

The existing beams on structures MED-42-0310 L/R, MED-42-0539 L/R, MED-42-0589 L/R, and MED-224-1276 L/R shall be trimmed and ground smooth to allow for movement of the proposed expansion joints.

End crossframes adjacent to trimmed beam ends shall be repaired and moved as detailed in these plans. Web connection plates, gusset plates, and replacement angles required by these plans shall be included for payment in the price bid to move and repair each end crossframe.

All structural steel required for these repairs shall be painted ASTM A36 steel conforming to Item 513 of the ODOT Construction and Material Specifications. Painting of the materials used for repairs shall be performed in accordance with details on sheets 3/8, 4/8, 6/8, & 8/8.

Structural steel required for this work will not require shop drawings prior to fabrication. The Contractor shall make necessary measurements and prepare sketches, drawings, tables, etc. The Engineer shall have authority and responsibility for ensuring that the fabricated steel is acceptable. Technical assistance will be provided on request by the Bureau of Bridges. Mill test reports and shipping documents shall be submitted to the Engineer for review and approval prior to incorporating steel items into the work, as required by 501.07. After fabrication the Contractor shall submit shop drawings to the Engineer for review and approval to ensure that the drawings depict the steel as actually incorporated into the work. The Engineer will then send one approved set to the Bureau of Bridges for information. The fabricator shall furnish a 35 millimeter microfilm copy of each shop drawing, which shall be mounted on an aperture card as specified in 501.05.

Payment for all of the above work, except for painting, shall be made at the unit price bid for each beam or end crossframe, which shall include all labor, equipment, materials and incidentals necessary to complete the above work. Payment will be made at the contract price bid under:

ITEM	UNIT	DESCRIPTION
SPECIAL	EACH	TRIM BEAMS
SPECIAL	EACH	REPAIR AND MOVE END CROSSFRAMES

BITUMINOUS CONCRETE GUTTER

A bituminous concrete gutter shall be built on spill through slopes and centered under scuppers designated to remain in service.

The gutter shall be constructed with 404 asphalt concrete as detailed on sheet 10/45. The asphalt concrete shall be compacted while hot using hand and mechanical tampers.

Payment for all of the above shall be at the unit price bid per linear foot which shall include all labor, equipment, materials and incidentals necessary to complete the above work. Payment will be made at the contract price bid under:

ITEM	UNIT	DESCRIPTION
SPECIAL	LIN. FT.	BITUMINOUS CONCRETE GUTTER

STRUCTURE GENERAL NOTES

CALC. BY	MED-42-1.89	OHIO	82 189
DATE			
CHKD. BY	MED-224-10.45	FHWA REGION	
DATE			

REPLACING SLIDING BEARINGS WITH ELASTOMERIC BEARINGS

Structures MED-42-0539 L/R and MED-42-0589 L/R shall be raised at the abutments by jacking the steel beams to permit replacement of existing bearings with new elastomeric bearings. At structure MED-42-0539 L/R the beam seat elevations shall be adjusted upward with a fast setting epoxy grout before lowering the superstructure onto the new abutment bearings. This work shall be performed after the existing deck has been removed and prior to reconstruction of the new deck.

Work shall include jacking, temporarily supporting the superstructure, adjusting the abutment seat elevations as required, removing and disposing of the existing bearings, replacing the bearings, including new load plates, sole plates, and elastomeric shim pads as required, then lowering the superstructure onto the new abutment bearings.

Design calculations, plans, and procedures for raising and supporting the beams shall be prepared by a Registered Professional Engineer, and shall bear his registration number and signature or seal. The Contractor shall submit two (2) copies of the design calculations and three (3) copies of the proposed work plan to the Director fifteen (15) days prior to beginning jacking operations and shall receive approval before proceeding with jacking operations.

No temporary welded attachments shall be made to any structural members without the written approval of the Director. Care shall be taken while jacking and during the seat repair work so that other parts of the existing structure are not disturbed by this operation. Any portions of the structure which are damaged due to the work performed under this item shall be replaced or repaired by the Contractor to the satisfaction of the District 3 Bridge Engineer at the Contractor's expense.

Elastomeric bearings shall conform to ODOT Construction and Material Specification Item 516.

Epoxy grout used for adjusting the beam seat elevations shall be furnished by one of the following or an approved equal:

MANUFACTURER	GROUT DESIGNATION
CELTITE, INC. 150 CARLEY COURT GEORGETOWN, KENTUCKY 40324 TELEPHONE (800) 626-2948	CELTITE 42-76 HI-FILL
DURAL INTERNATIONAL CORP. 95 BROOK AVENUE DEER PARK, NEW YORK 11729 TELEPHONE (516) 586-1655	DURALITH
U.S. GROUT CORPORATION 401 STILLSON ROAD FAIRFIELD, CONNECTICUT 06430 TELEPHONE (203) 336-7900	FIVE STAR RAPID EPOXY GROUT

Payment for replacement of the bearings shall be made at the unit price bid for each elastomeric bearing which shall include jacking and supporting the superstructure, and all labor, equipment, materials and incidentals necessary to complete the work. Payment for adjusting the beam seat elevations shall be made at the lump sum price bid for this item which shall include all labor, equipment, materials and incidentals necessary to complete the the work. Payment will be made at the contract price bid under:

ITEM	UNIT	DESCRIPTION
516	EACH	LAMINATED ELASTOMERIC BEARINGS, AS PER PLAN
516	SQ. FT.	1/8" PREFORMED BEARING PADS, 711.21
SPECIAL	LUMP SUM	ADJUSTING BEAM SEAT ELEVATIONS

LAMINATED ELASTOMERIC BEARINGS

The laminated elastomeric bearing manufacturer shall proof load each laminated elastomeric bearing with a compressive load equal to 1.5 times the maximum design load as per Article 25.7, Bearing Tests and Acceptance Criteria, Division II, Construction of the 1985 Interim Specifications for the "Standard Specifications for Highway Bridges" adopted by the American Association of State Highway and Transportation Officials, Thirteenth Edition, 1983. The testing shall be included in the price bid for the bearings. Acceptance of the bearing shall be according to Level I acceptance criteria of Article 25.7 and 711.23 of the Construction and Material Specifications. The manufacturer shall furnish certified test data.

PARAPET JOINT SEALS

Parapet joints above the elastomeric strip seals shall be sealed as per details on sheets 7/45, 8/45, & 9/45.

The parapet joint seal shall be furnished by one of the following:

MANUFACTURER	SEAL DESIGNATION
E-POXY INDUSTRIES, INC. 14 WEST SHORE STREET RAVENA, NEW YORK 12143 TELEPHONE (518) 756-6193	EVAZOTE 50
THERMAL-CHEM INC. 1400 LOUIS AVENUE ELK GROVE VILLAGE, ILLINOIS 60007 TELEPHONE (323) 264-0364	E.U.A.

The seal shall be cemented into the joint with an adhesive recommended by the manufacturer of the joint seal. All laitancies or surface contaminants shall be removed to ensure maximum adhesion.

The thickness of the seal shall be great enough to ensure that the seal remains in compression in the temperature range 0°F to 100°F. The following minimum thickness of seal shall be provided:

STRUCTURE	T (inches)
MED-42-0310 L/R	6"
MED-42-0574	6"
MED-42-0688	7"

Payment for all of the above shall be at the unit price bid per linear foot which shall include the surface preparation, adhesive, and all labor, equipment, materials and incidentals necessary to complete the above work. Payment will be made at the contract price bid under:

ITEM	UNIT	DESCRIPTION
SPECIAL	LIN. FT.	PARAPET JOINT SEAL

SCUPPER EXTENSIONS

The existing scuppers on structure MED-42-0310 L/R shall be modified and extended vertically as per details on sheet 18/45.

Payment for this work shall be made at the unit price bid for each scupper which shall include all labor, equipment, materials and incidentals necessary to complete the above work. Payment will be made at the contract price bid under:

ITEM	UNIT	DESCRIPTION
SPECIAL	EACH	SCUPPER EXTENSION

POROUS BACKFILL

Porous backfill shall be enclosed in filter fabric as shown in the details in this plan. The filter fabric shall be Type B, as per ODOT Construction and Material Specification 712.09. During all periods of shipment and storage the cloth shall be wrapped in a heavy duty protective covering to protect it from direct sunlight, mud, dirt, dust, and other debris.

The filter fabric shall be continuous except at the center joint. All joints shall be lapped at a minimum of two (2) feet. Aggregate shall be No. 57 crushed gravel.

Payment for all of the above shall be at the unit price bid per cubic yard which shall include the removal and disposal of existing paved berm, subbase and embankment material, furnishing all labor, equipment, materials and incidentals necessary to complete the above work. Payment will be made at the contract price bid under:

ITEM	UNIT	DESCRIPTION
518	CU. YD.	POROUS BACKFILL, AS PER PLAN

DUMPED ROCK FILL

Dumped rock fill shall be used to restore the slope protection for the bridges over streams.

Dumped rock shall conform to Item 601 of the ODOT Construction and Material Specifications, except that the rock used shall consist of glacial boulders, sandstone, broken concrete, and carbonate stone which is free of shale, coal, shale stringers, or chert.

Payment for all of the above shall be at the unit price bid per cubic yard which shall include fill, excavation, backfill, disposal of surplus materials, furnishing all labor, equipment, materials and incidentals necessary to complete the above work. Payment will be made at the contract price bid under:

ITEM	UNIT	DESCRIPTION
601	CU. YD.	DUMPED ROCK FILL, TYPE C, AS PER PLAN

REINFORCING STEEL SAMPLES

Refer to ODOT Construction and Material Specification Sections 106.03, 700, 709.01 through 709.05 and 709.08. Sufficient additional reinforcing steel shall be provided for sampling. Random samples shall be replaced in the structures by the additional steel, spliced in accordance with 509.08.

DOWEL HOLES, AS PER PLAN

Dowel holes shall conform to CMS item 510 except that material and installation shall conform to supplemental specifications 853 and 956.

ITEM 511 – CLASS S CONCRETE,
AS PER PLAN

IN LIEU OF THE PROPORTIONING SPECIFIED IN 499.03 AND 511.02, THE FOLLOWING TABLE SHALL BE USED TO ESTABLISH THE QUANTITIES PER CUBIC YARD FOR CONCRETE. THE COARSE AGGREGATE SHALL BE LIMESTONE.

QUANTITIES PER CUBIC YARD (USING NO. 8 LIMESTONE)

FINE (LB)	AGGREGATE COARSE (LB)	TOTAL (LB)	CEMENT CONTENT (LB)	WATER/ CEMENT RATIO
1591	1127	2718	715	0.40

AIR CONTENT – 8% PLUS OR MINUS 2%

HIGH RANGE WATER REDUCER (SUPERPLASTICIZER) MAY BE USED AT THE OPTION OF THE CONTRACTOR IF REQUIRED FOR PLACEMENT. THE DOSAGE RATE WILL BE DETERMINED BY THE CONTRACTOR BASED ON THE MANUFACTURER'S RECOMMENDATION TO ACHIEVE THE DESIRED WORKABILITY LEVEL.

HIGH RANGE WATER REDUCER SHALL CONFORM TO 705.12, ASTM-C494 TYPE F AND SHALL NOT CONTAIN CALCIUM CHLORIDE.

TYPE A OR D CHEMICAL ADMIXTURE CONFORMING TO 705.12 ASTM TYPE F AND NOT CONTAINING CALCIUM CHLORIDE SHALL BE ADDED TO THE CONCRETE AT THE PLANT.

ALL ADDITIVES, INCLUDING AIR ENTRAINMENT, SHALL BE MANUFACTURED BY THE SAME COMPANY AND CERTIFIED AS COMPATIBLE BY THE MANUFACTURING COMPANY.

THE CEMENT CONTENT SHALL BE MAINTAINED AND A MAXIMUM WATER-CEMENT RATIO OF 0.40 SHALL NOT BE EXCEEDED. THE SLUMP OF THE UNPLASTICIZED CONCRETE DELIVERED TO THE JOB SITE SHALL BE 1-1/2" PLUS OR MINUS 1/2". THE SUPERPLASTICIZING ADMIXTURE SHALL BE ADDED AT THE JOB SITE AND MIXED A MINIMUM OF FIVE (5) MINUTES. AFTER THE SUPERPLASTICIZER HAS BEEN ADDED, THE SLUMP SHALL BE 6" PLUS OR MINUS 2". THE CONTRACTOR SHALL FURNISH A VOLUMERIC DISPENSER FOR THE SUPERPLASTICIZER.

CONCRETE MIXTURES CONTAINING A HIGH RANGE WATER REDUCER SHALL MEET THE SAME REQUIREMENTS FOR ENTRAINED AIR CONTENT, MINIMUM STRENGTH, AND MAXIMUM WATER-CEMENT RATIO AS REQUIRED FOR THE RESPECTIVE GRADE OF CONCRETE WITHOUT A HIGH RANGE WATER REDUCER.

SAMPLING AND TESTING FOR ENTRAINED AIR CONTENT AND MINIMUM STRENGTH SHOULD BE TAKEN FROM THE CONCRETE THAT HAS BEEN TREATED WITH A HIGH RANGE WATER REDUCER.

ALL INITIAL TESTS SHALL BE THE RESPONSIBILITY OF THE CONTRACTOR. THESE TESTS SHALL BE PERFORMED BY A COMPETENT CONCRETE TECHNICIAN. THIS INFORMATION SHALL BE PROVIDED TO THE PROJECT ENGINEER. THE PROJECT ENGINEER SHALL MAKE ONLY THE FINAL TESTS AS THE CONCRETE IS PLACED ON THE DECK.

THE CONTRACTOR SHALL MAKE ONE OR MORE TRIAL BATCHES OF THE SUPERPLASTICIZED DENSE CONCRETE OF THE SIZE TO BE HAULED AT LEAST FOUR DAYS BEFORE THE DECK IS TO BE PLACED. HE SHALL CAST ONE OR MORE TEST SLABS, E.G. 8 FT. LONG X A WIDTH WHICH IS WIDE ENOUGH TO ACCOMMODATE HIS TILING EQUIPMENT X 4 INCHES THICK, FOR TEXTURING ACCORDING TO 511.16 AND SHALL PREPARE OTHER SAMPLES AND SPECIMENS AS DIRECTED BY THE PROJECT ENGINEER. THE CONTRACTOR SHALL FURNISH THE REQUIRED MATERIALS AND SAMPLES WITHOUT CHARGE TO THE STATE AS PER 106.03. THE PROJECT ENGINEER SHALL BE NOTIFIED SEVEN (7) DAYS IN ADVANCE OF THE TEST BATCH PREPARATION AND HE WILL CONDUCT ALL OF THE REQUIRED TESTS.

CURING :

AN EVAPORATION RETARDANT AND FINISHING AID SHALL BE USED AT THE CONTRACTORS OPTION PRIOR TO THE TILING OPERATION. ANY PRODUCT USED FOR SUCH PURPOSE SHALL BE SPECIFICALLY MARKED FOR SAID USE. (PLAIN WATER IS NOT ACCEPTABLE) THE APPLICATION RATE SHALL NOT EXCEED THE HOURLY SURFACE EVAPORATION RATE AS DETERMINED BY FIGURE 1.

IMMEDIATELY AFTER THE TILING OPERATION THE CONTRACTOR SHALL SPRAY AN EVAPORATION RETARDANT OVER THE TEXTURED AREA. THE APPLICATION RATE SHALL BE AS PER THE MANUFACTURER'S RECOMMENDATIONS. THE WET BURLAP CURE SHALL FOLLOW THIS OPERATION AS CLOSELY AS POSSIBLE.

CURING SHALL BE IN ACCORDANCE WITH 511.14 TYPE A WATER CURING. BY THE CONTINUOUS SPRINKLING METHOD ONLY. SUPPLEMENTAL SPECIFICATION 836 CONCRETE CURING MEMBRANE SHALL NOT BE USED FOR THIS ITEM.

PLACEMENT:

PLACEMENT OF CONCRETE SHALL BE COMPLETED UNDER FAVORABLE ATMOSPHERIC CONDITIONS. FAVORABLE ATMOSPHERIC CONDITIONS EXIST WHEN THE SURFACE EVAPORATION RATE AS AFFECTED BY THE AMBIENT AIR TEMPERATURE, CONCRETE TEMPERATURE, RELATIVE HUMIDITY, AND WIND VELOCITY IS 0.1 POUNDS PER SQUARE FOOT PER HOUR OR LESS. FIGURE (1) SHALL BE USED TO DETERMINE GRAPHICALLY THE SURFACE EVAPORATION RATE. FAVORABLE ATMOSPHERIC CONDITIONS MAY REQUIRE PLACEMENT AT NIGHT.

IF PLACEMENT OF THE CLASS S CONCRETE IS TO BE MADE AT NIGHT, THE CONTRACTOR SHALL SUBMIT A PLAN WHICH PROVIDES ADEQUATE LIGHTING FOR THE WORK AREA AT LEAST FIFTEEN (15) CALENDAR DAYS IN ADVANCE AND RECEIVE WRITTEN APPROVAL FROM THE ENGINEER BEFORE PLACING THE CONCRETE. THE LIGHTS SHALL BE SO DIRECTED THAT THEY DO NOT AFFECT OR DISTRACT APPROACHING TRAFFIC.


ALL OTHER PROVISIONS OF 511 SHALL REMAIN IN EFFECT.

PAYMENT FOR THE ABOVE COMPLETED AND ACCEPTED QUANTITIES WILL BE MADE AT THE CONTRACT BID PRICE FOR:

ITEM	UNIT	DESCRIPTION
511	CU.YD.	CLASS S CONCRETE, ABUTMENT, AS PER PLAN
511	CU.YD.	CLASS S CONCRETE, SUPERSTRUCTURE, AS PER PLAN

FIGURE NO. 1

- TO USE THIS CHART:
1. ENTER WITH AIR TEMPERATURE, MOVE UP TO RELATIVE HUMIDITY.
 2. MOVE RIGHT TO CONCRETE TEMPERATURE.
 3. MOVE DOWN TO WIND VELOCITY.
 4. MOVE LEFT, READ APPROX. RATE OF EVAPORATION.

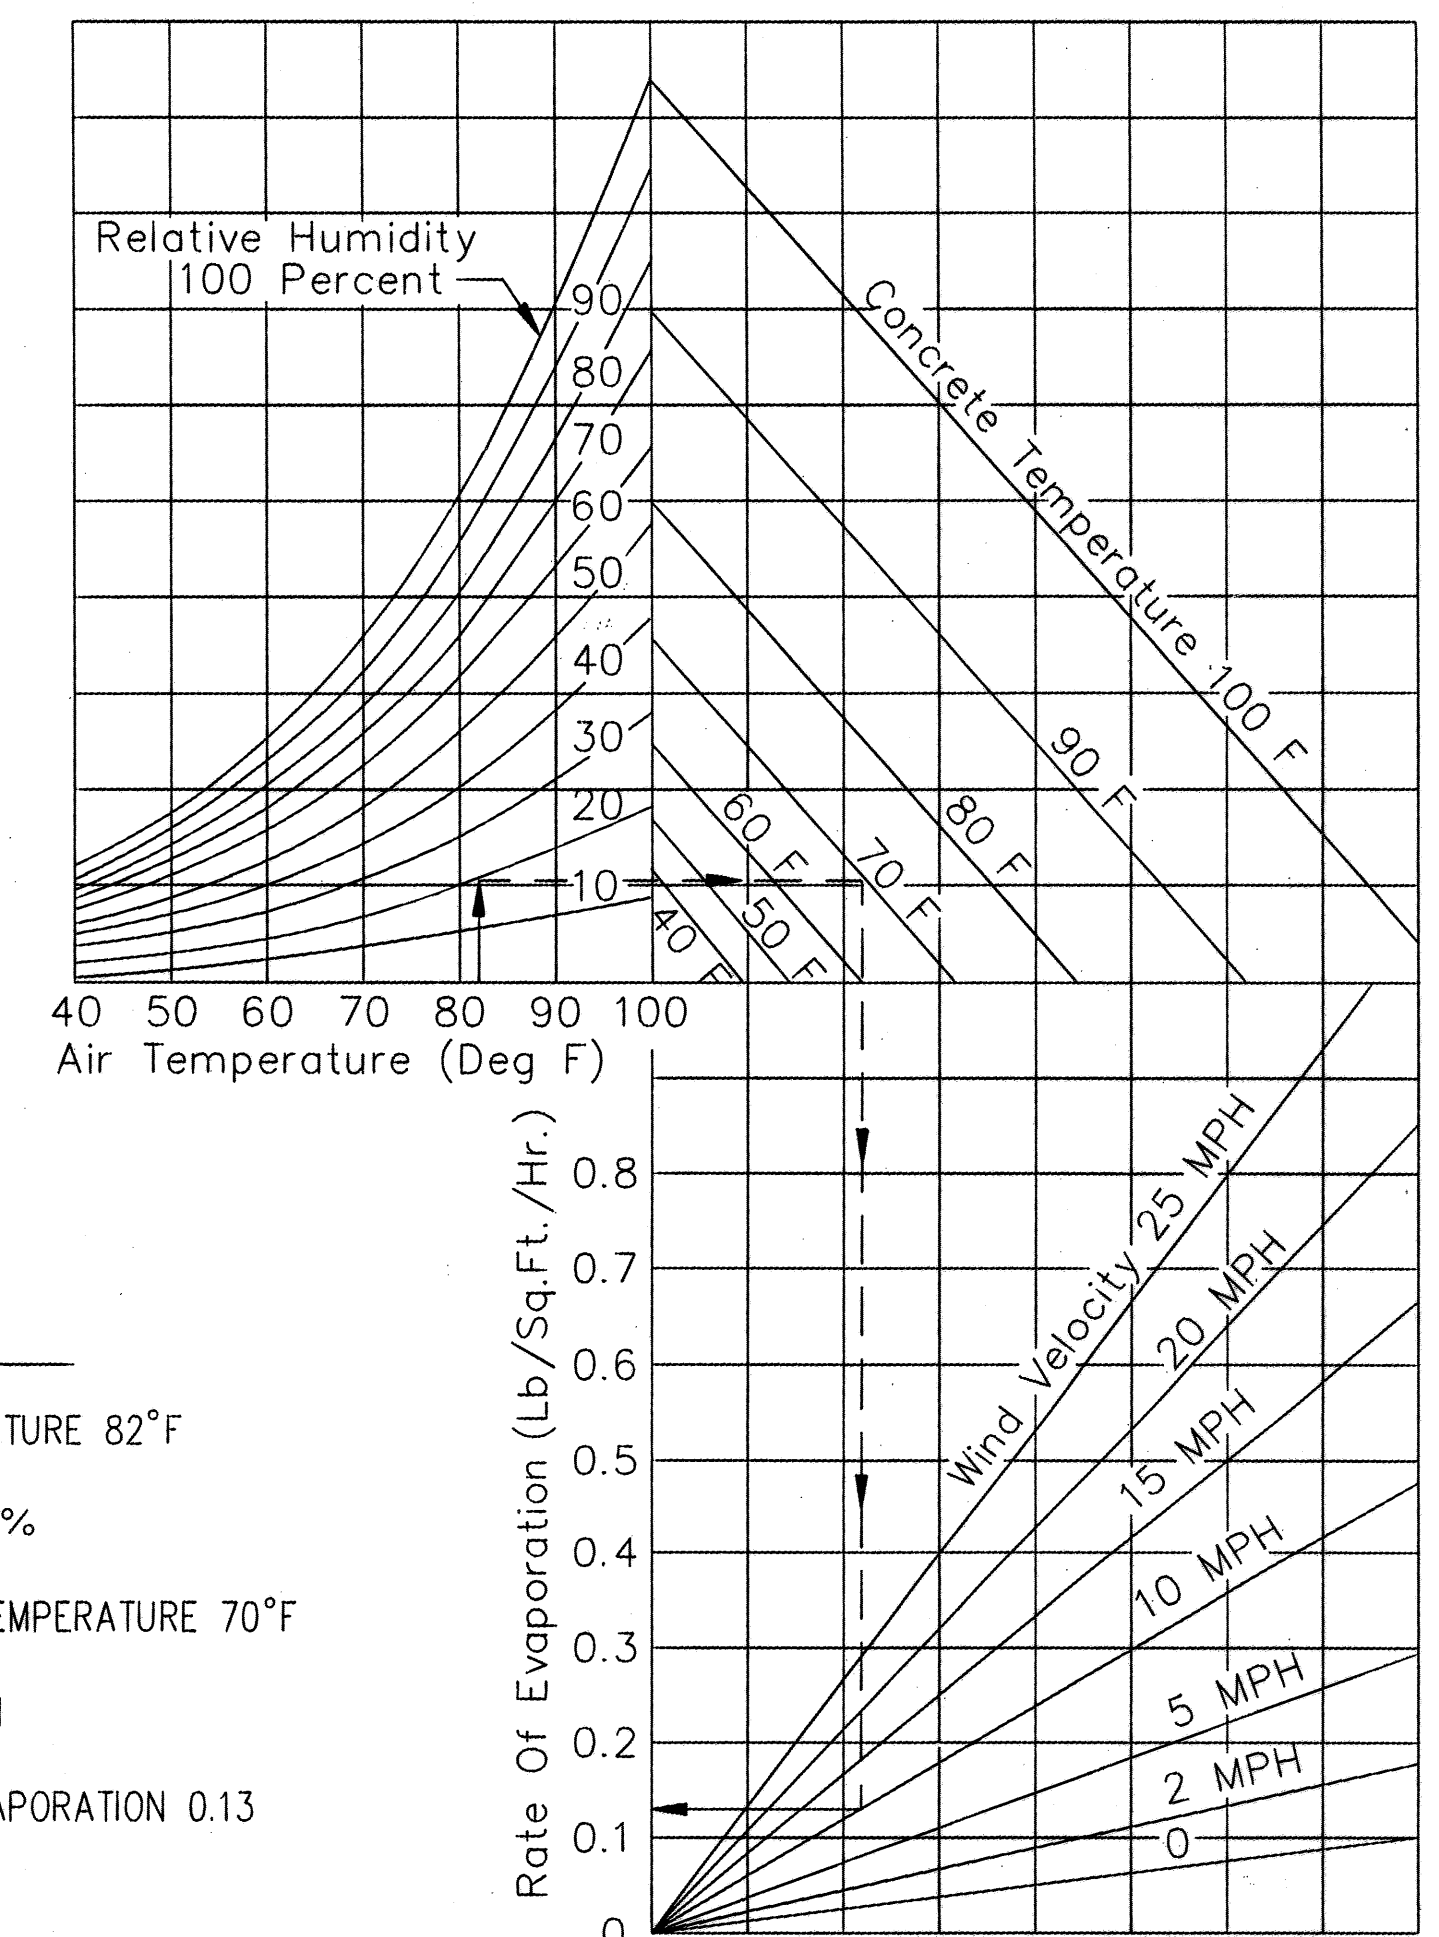

EXAMPLE

1. AIR TEMPERATURE 82°F
2. HUMIDITY 20 %
3. CONCRETE TEMPERATURE 70°F
4. WIND 10 MPH
5. RATE OF EVAPORATION 0.13

Item 516, Expansion Joints Including Elastomeric Strip Seals

DESCRIPTION. This item shall include the furnishing of all materials and labor necessary to fabricate, assemble, construct, galvanize, coat, and install structural expansion joints including elastomeric strip seals.

At each bridge, the existing expansion joint armor shall be modified or replaced to accommodate the installation of elastomeric strip seals.

At joints designated for replacement this shall include all work required to remove all of (or parts of) the existing expansion joints and replacing the joints with new armor and elastomeric strip seals.

MATERIALS. Materials shall conform to the following:

Structural Steel.
All structural steel in the joints shall be ASTM A36, A242, or A588.

Galvanizing.
All structural steel used in the expansion joints, except for the interior bonding surfaces of the seal retainers, shall be galvanized in accordance with Item 711.02 of the ODOT Construction and Material Specifications.

Strip Seal Retainer and Gland.
Strip seals shall have a minimum movement rating of 4 inches unless another rating is specified elsewhere on the plans. Elastomeric seals shall be furnished in one continuous piece. The steel retainer and elastomeric seal shall both be furnished by one of the following manufacturers or an approved equal:

Manufacturer	Seal Designation	Retainer * (1)	(2)
Watson Bowman and Acme Corp. Amherst, New York	S-400	A	E
Structural Accessories Lenoir, North Carolina	40 SS	A	E
D. S. Brown Company North Baltimore, Ohio	SS400	A	E

(1) Type A retainers shall be used where expansion joints are to be rebuilt with new joint armor.

(2) Type E retainers shall be used where existing expansion joints are to be extended vertically.

* Optional split retainers used at changes in alignment shall be fastened with stainless steel set screws.

The preformed strip seal gland shall be extruded polychloroprene material meeting the requirements of ASTM D2628, except that recovery tests will not apply.

Physical properties of the elastomeric strip seal gland shall meet the following requirements:

Property	Requirement	ASTM Method
Tensile strength (psi)	2000 min.	D412
Elongation at Break (%)	250 min.	D412
Hardness (Type A Durometer)	50 min. 65 max.	D2240 (modified)
Oven aging, 70 hr. @ 212°F		
Tensile strength loss (%)	20 max.	D573
Elongation loss (%)	20 max.	
Hardness change, (points)	10 max.	
Ozone resistance @ 20% strain, 300 PPHM, in air at 104°F (wiped with Toluene to remove surface contamination)	No Cracks	D1149

Each lot of strip seal glands shall be tested by the manufacturer or an accredited laboratory to ensure compliance with these provisions. Two copies of the qualification test data indicating that the tested materials comply with these provisions shall be submitted to the testing laboratory. Sampling, when requested, shall be in accordance with ODOT Construction and Material Specification 106.03. If seals are furnished in a length requiring cutting in the field, the piece shall be at least 2'-0" longer than joint requirements so that the removed portion can be submitted to the laboratory for testing.

Each strip seal gland design, shape, width, depth and thickness shall be approved by the Director. Material acceptance will be based upon laboratory evaluation of certified test data and the TE-30 field inspection report.

Lubricant-Adhesive.
A lubricant-adhesive shall be used to install the preformed strip seals. The lubricant-adhesive shall be furnished by one of the following manufacturers or an approved equal:

Manufacturer	Adhesive
Sika Chemical Corporation Lyndhurst, New Jersey	SIKASTIX 360
Felt Products Manufacturing Company Skokie, Illinois	FEL-POXY FP-101

PREPARATIONS FOR INSTALLATION. All surfaces of elastomeric strip seal glands shall be cleaned with methyl ethyl ketone (MEK), toluene (T), or other approved solvent using clean disposable cloths. Precautions shall be taken to avoid subsequent contamination of the prepared surfaces.

The bonding surfaces of the steel retainers (the interior of the anchor grooves) shall be prepared to Grade SA 3, ASTM D2200. Preparation shall be accomplished not more than 24 hours prior to adhesive bonding.

INSTALLATION. Immediately prior to application of the lubricant-adhesive, bonding surfaces shall be clean, dry and warmer than 45°F, and they shall be maintained at or above this temperature until the adhesive has cured. Lubricant-adhesive shall be applied liberally to both steel and elastomeric bonding surfaces using a stiff brush if necessary to achieve a complete and relatively uniform coating. Then the bulbed edges of the elastomeric seal shall be inserted into the anchor grooves. After installation, excess lubricant-adhesive shall be removed from the exposed seal surfaces.

Seal glands shall be installed with equipment designed for, or specifically adapted for installing elastomeric joint seal glands. This equipment shall not elongate the seal gland or cause damage to the completed installation.

JOINTS IN END DAM ARMOR. Joint armor and steel retainers may have field joints as designated in these plans to accommodate stage construction. However, the elastomeric strip seals shall be furnished and installed in one continuous piece after all phases of joint armor construction are complete.

Superstructure armor shall be installed with one joint only at the crown of the roadway. One additional joint will be permitted on bridges with more than two roadway lanes. The transverse joints in the superstructure angles shall have complete penetration butt welds, and the welds in contact with steel retainers shall be ground flush.

Abutment armor may have more joints than permitted in the superstructure end dam. No segment of the abutment armor shall be less than six (6) feet in length. Joints shall be closely butted but need not be welded.

CALC. BY	DATE	MED-42-1.89	OHIO	84 189
CHKD. BY	DATE	MED-224-10.45	FHWA REGION 5	

Steel retainers shall be butt welded on the top surfaces at all transverse joints in the retainers to ensure a watertight seal.

SHOP DRAWINGS. Shop Drawings for the expansion joints are required. The manufacturer of the expansion joints shall submit details of the proposed joint retainers prior to fabrication. Other structural steel required for this work will not require shop drawings prior to fabrication. The Contractor shall make the necessary measurements and prepare sketches, drawings, and tables showing the proposed work.

The Engineer shall have authority and responsibility for ensuring that the fabricated steel is acceptable. Technical assistance will be provided on request by the Bureau of Bridges. Mill test reports and shipping documents shall be submitted to the Engineer for review and approval prior to incorporating steel items into the work, as required by CMS 501.07.

After fabrication, the Contractor shall submit shop drawings to the Engineer for review and approval to ensure that the drawings depict the steel as actually incorporated into the work. The Engineer will then send one approved set to the Bureau of Bridges for information. The fabricator shall furnish a 35 millimeter microfilm copy of each shop drawing, which shall be mounted on an aperture card as specified in CMS 501.05

METHOD OF MEASUREMENT. The quantity shall be the actual number of lineal feet of sealed joint system, measured horizontally along the joint centerline between the outer limits of the fabricated joint.

BASIS OF PAYMENT. The accepted quantities of sealed joints will be paid for at the contract price per lineal foot, which price and payment shall be full compensation for all labor, materials and equipment necessary to complete the joint in place.

This payment shall include the cost of furnishing, cleaning and placing the strip seals, primers and adhesives, furnishing and installing steel retainers, shop welded anchors, steel plates, angles, bolts, temporary supports, and crossframe gusset plates, other miscellaneous metalwork, and all other incidentals necessary to complete this work according to the plans and this specification.

For vertically extended joints this shall include all work required to remove portions of existing expansion joints, extending the joints vertically, and installing elastomeric strip seals.

Removal of the existing joint or portions of the existing joint shall include trimming or removing existing angles, plates, bars, vertical extensions of the joint, anchor bars, and removing existing concrete adjacent to the joint as required by details in these plans.


Furnishing and placing Class S replacement concrete adjacent to the joint as noted in the plans shall be also be included with the joint for payment.

Payment shall be made at the contract price for:


ITEM	UNIT	DESCRIPTION
=====	=====	=====
516	LIN. FT.	STRUCTURAL EXPANSION JOINTS, INCLUDING ELASTOMERIC STRIP SEAL, AS PER PLAN
516	LIN. FT.	VERTICAL EXTENSION OF STRUCTURAL EXPANSION JOINTS, INCLUDING ELASTOMERIC STRIP SEAL, AS PER PLAN

BRIDGE QUANTITIES


RS-440(II)				F-51(70)												*50% Federal Participation						
ITEM	MED-42-0248	MED-42-0265	SUB-TOTAL	MED-42-0310		MED-42-0460		MED-42-0539		MED-42-0574	MED-42-0589		MED-42-0688	MED-224-1276		SHEET 11A/45	SUB-TOTAL	ITEM	ITEM EXT.	PLAN TOTAL	UNIT	DESCRIPTION
				LT.	RT.	LT.	RT.	LT.	RT.		LT.	RT.		LT.	RT.							
SPECIAL	389	721	1110	427	597	580	580						1152	569	626		4531	Special		5641	Sq.Yd.	Asphalt pavement planing
202	175	300	475			250	250	412.50	412.50		250	250		262.50	262.50		2350	202		2825	Lin.Ft.	Guardrail removed for reuse
202								Lump	Lump	Lump	Lump	Lump					LUMP	202		LUMP		Portions of structures removed, deck, as per plan
202	159	288	447			119	119							250	250		738	202		1185	Lin.Ft.	Portions of structures removed, deck edge, as per plan
202				250	250								699				1199	202		1199	Lin.Ft.	Portions of structures removed, curb & parapet, as per plan
202				24	31	3	3	20	20		19	19		18	19		176	202		176	Cu.Yd.	Portions of structures removed, abutment backwalls, as per plan
510				242	242	60	60			48				722			1374	510		1374	Each	Dowel holes, As per plan
824	4430	4094	8524	9470	10590	5703	5703	48529	48529	64078	36449	36449	15595	5263	9302		295660	509		304184	Lbs.	Epoxy coated reinforcing steel, grade 60
845	389		389	459	624	580	580							551	606		3400	845		3789	Sq.Yd.	Latex modified concrete overlay, (1 1/4 inches thick), as per plan
845	15		15	9	12	6	6							6	12		51	845		66	Cu.Yd.	Latex modified concrete overlay, (variable thickness), as per plan
850	1		1	1	1										1		5004	845		5	Cu.Yd.	Full depth repair
850		705	705										1264				1261	850		1966	Sq.Yd.	Superplasticized Dense Concrete Overlay (1 3/4 inches thick), as per plan
850		12	12										14				14	850		26	Cu.Yd.	Superplasticized Dense Concrete Overlay (Variable thickness), as per plan
		1	1										1				1	850		2	Cu.Yd.	Full depth repair
																		850		Lump		Test Slab
511	26	28	54	28	28	19	19	214	214	270	162	162	81	24	24		1245	511		1299	Cu.Yd.	Class 5 concrete, superstructure, as per plan
511				16	22			24	21	2	18	19	2	18	17		159	511		159	Cu.Yd.	Class C concrete, abutment, as per plan
SPECIAL								Lump	Lump								LUMP	Special		LUMP		Adjusting beam seat elevations
516	90		90															516		90	Lin.Ft.	Structural expansion joints including elastomeric compression seals (1/2" movement)
519	114	12	126			70	55			26				100			251	519	*	377	Sq.Ft.	Patching concrete structures, as per plan
SPECIAL	112		112			140	140										280	Special		392	Lin.Ft.	Pile encasement
SPECIAL	18		18			20	20										40	Special		58	Each	Drill abutment drain holes
SPECIAL	46	140	186	267	267	39	39	94	94	528	115	115	405	119	121	1082	3285	Special		3471	Sq.Yd.	Sealing of concrete surfaces, epoxy (see proposal note)
513								441	441	354							1236	513		1236	Each	Welded stud shear connectors
SPECIAL				10	12			10	10					10	12		88	Special		88	Each	Trim beams
SPECIAL				8	10			8	8					8	10		72	Special		72	Each	Repair and move end crossframes
SPECIAL													10				10	Special		10	Each	Reset rocker assembly
516								10	10								20	516		20	Each	Laminated elastomeric bearings, (2'x8"x10" elastomeric pad with 3/8"x9"x15" steel load plate), as per plan
516													12	12			24	516		24	Each	Laminated elastomeric bearings, (1'8"x7"x8" elastomeric pad with 3/8"x9"x13" steel load plate), as per plan
													5	5			10	516		10	Sq.Ft.	1/8 inch preformed bearing pads, (7"x8"), 711.21
516				5	10									5	5		25	516		25	Lin.Ft.	PVC waterstop, as per plan
517	175	300	475			250	250	412.50	412.50		250	250		262.50	262.50		2350	517		2825	Lin.Ft.	Railing rebuilt (existing beam rail new steel tubular backup, new type 2 steel posts and bolts) (See proposal note)
609										48				48			96	609		96	Lin.Ft.	Curb, Type 6
516				73	97			83	83		94	94		80	88		692	516		692	Lin.Ft.	Structural expansion joints, including elastomeric strip seal, As Per Plan
516		88	88							35				100			135	516		223	Lin.Ft.	Extension of structural expansion joints, including elastomeric strip seal, As Per Plan.
518										8							8	518		8	Each	Scuppers, including supports
SPECIAL				8	8												16	Special		16	Each	Scupper extension
SPECIAL				108	108					56							272	Special		272	Lin.Ft.	Bituminous concrete gutter
518				29	29			32	32				22	22			223	518		223	Lin.Ft.	6 inch perforated, helical corrugated steel pipe, 707.01 including specials
518				15	20			19	18				10	10			120	518		120	Cu.Yd.	Porous backfill, as per plan
601	218	324	542			241	241	681	791				432	459			3631	601		4173	Cu.Yd.	Dumped rock fill, type C, as per plan
601				368	472					570					895		2305	601		2305	Sq.Yd.	Crushed aggregate slope protection

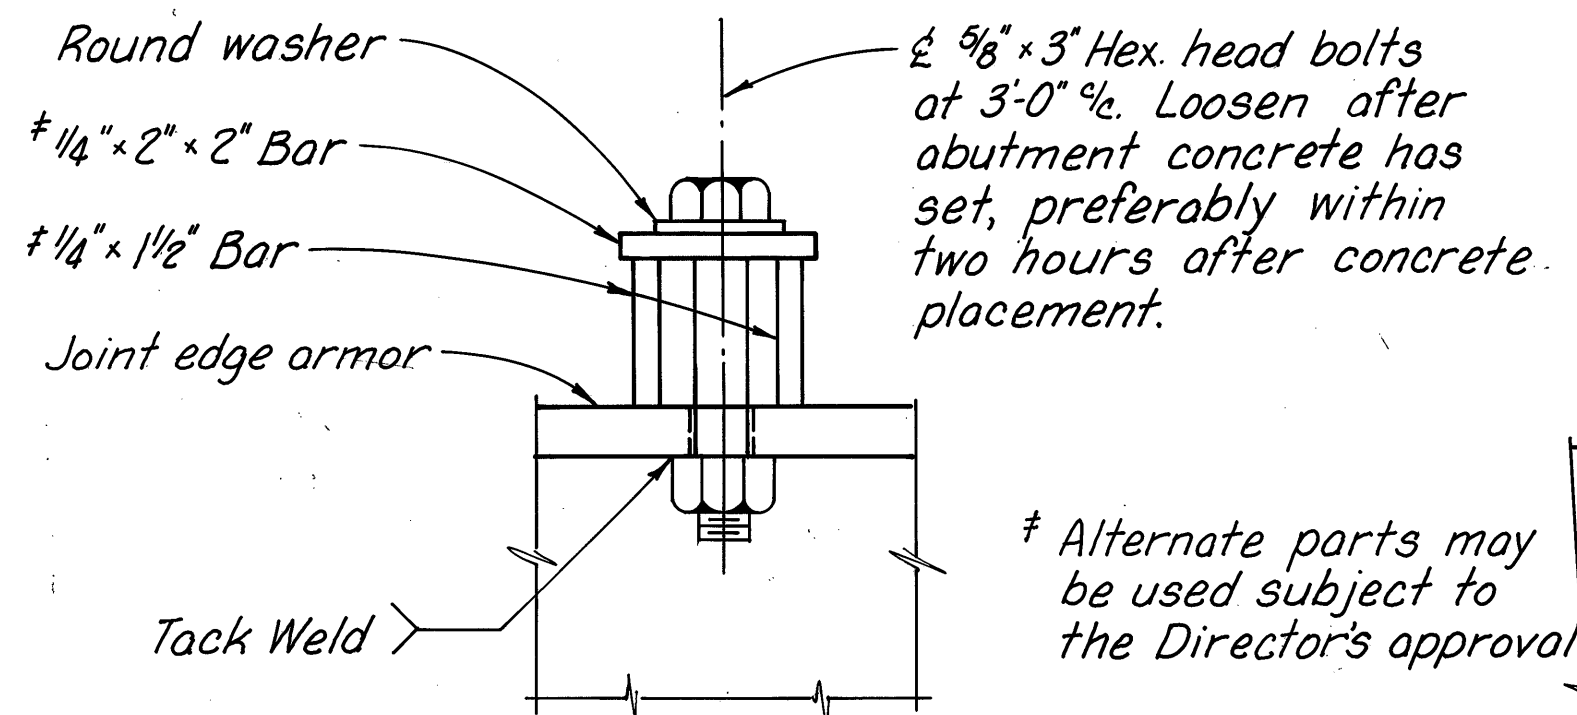

DETAIL - Z
(TYPICAL DETAIL)

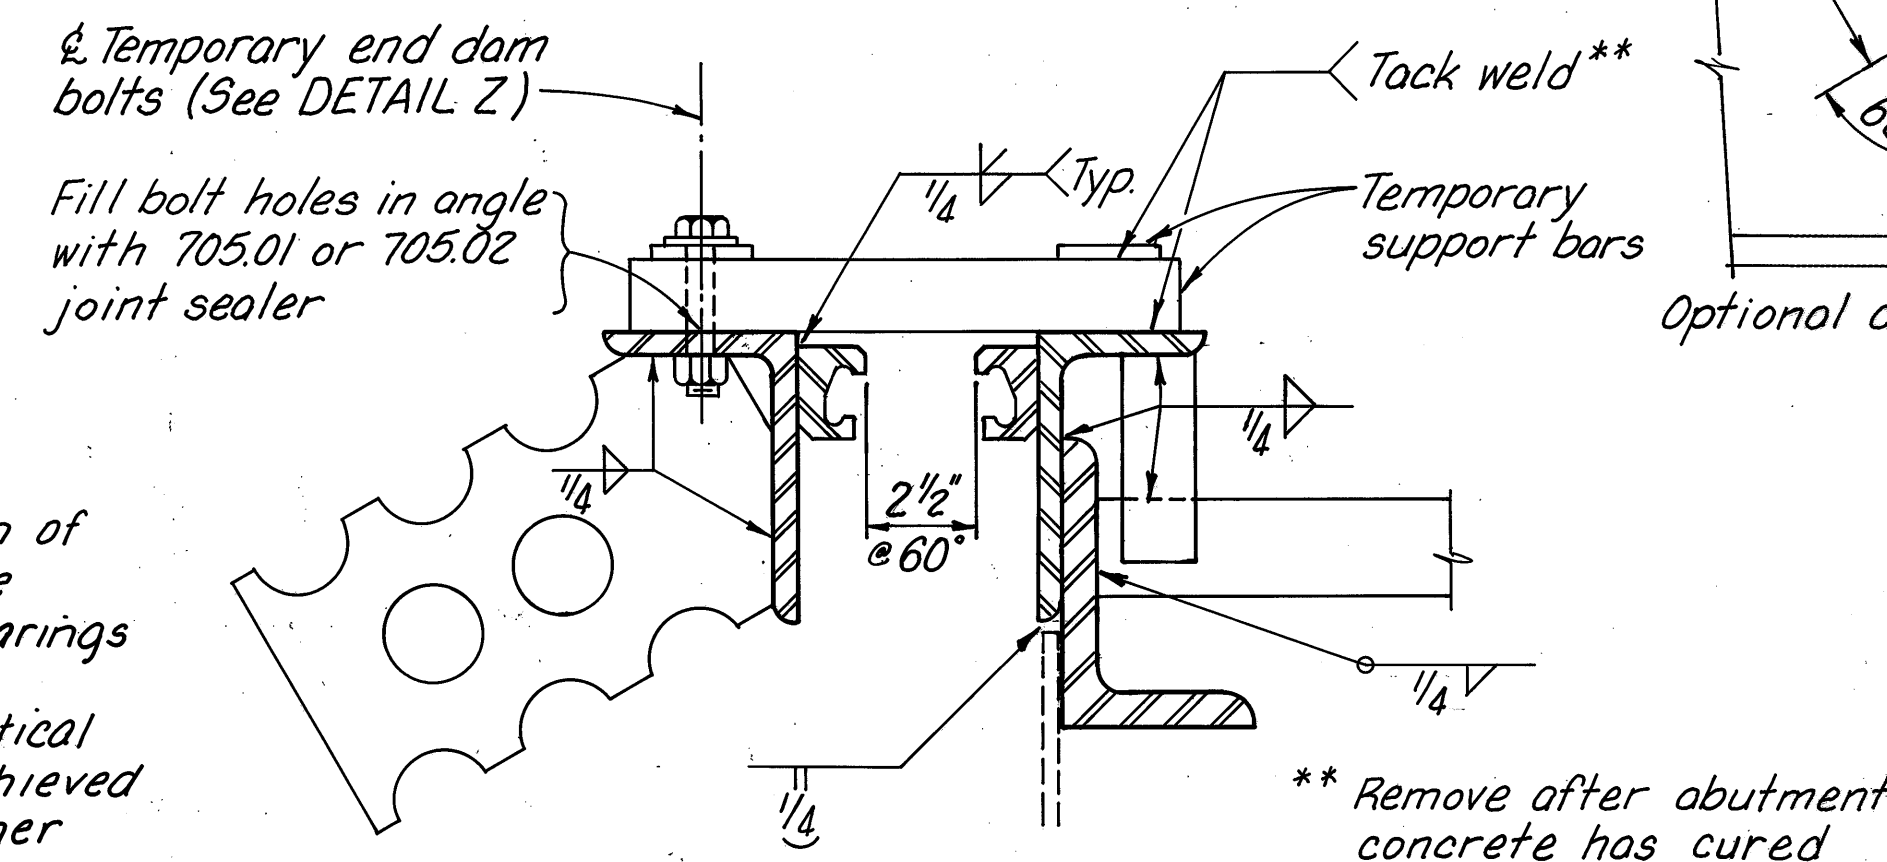


WELDING & ADJUSTING JOINT ARMOR
(TYPICAL DETAILS)

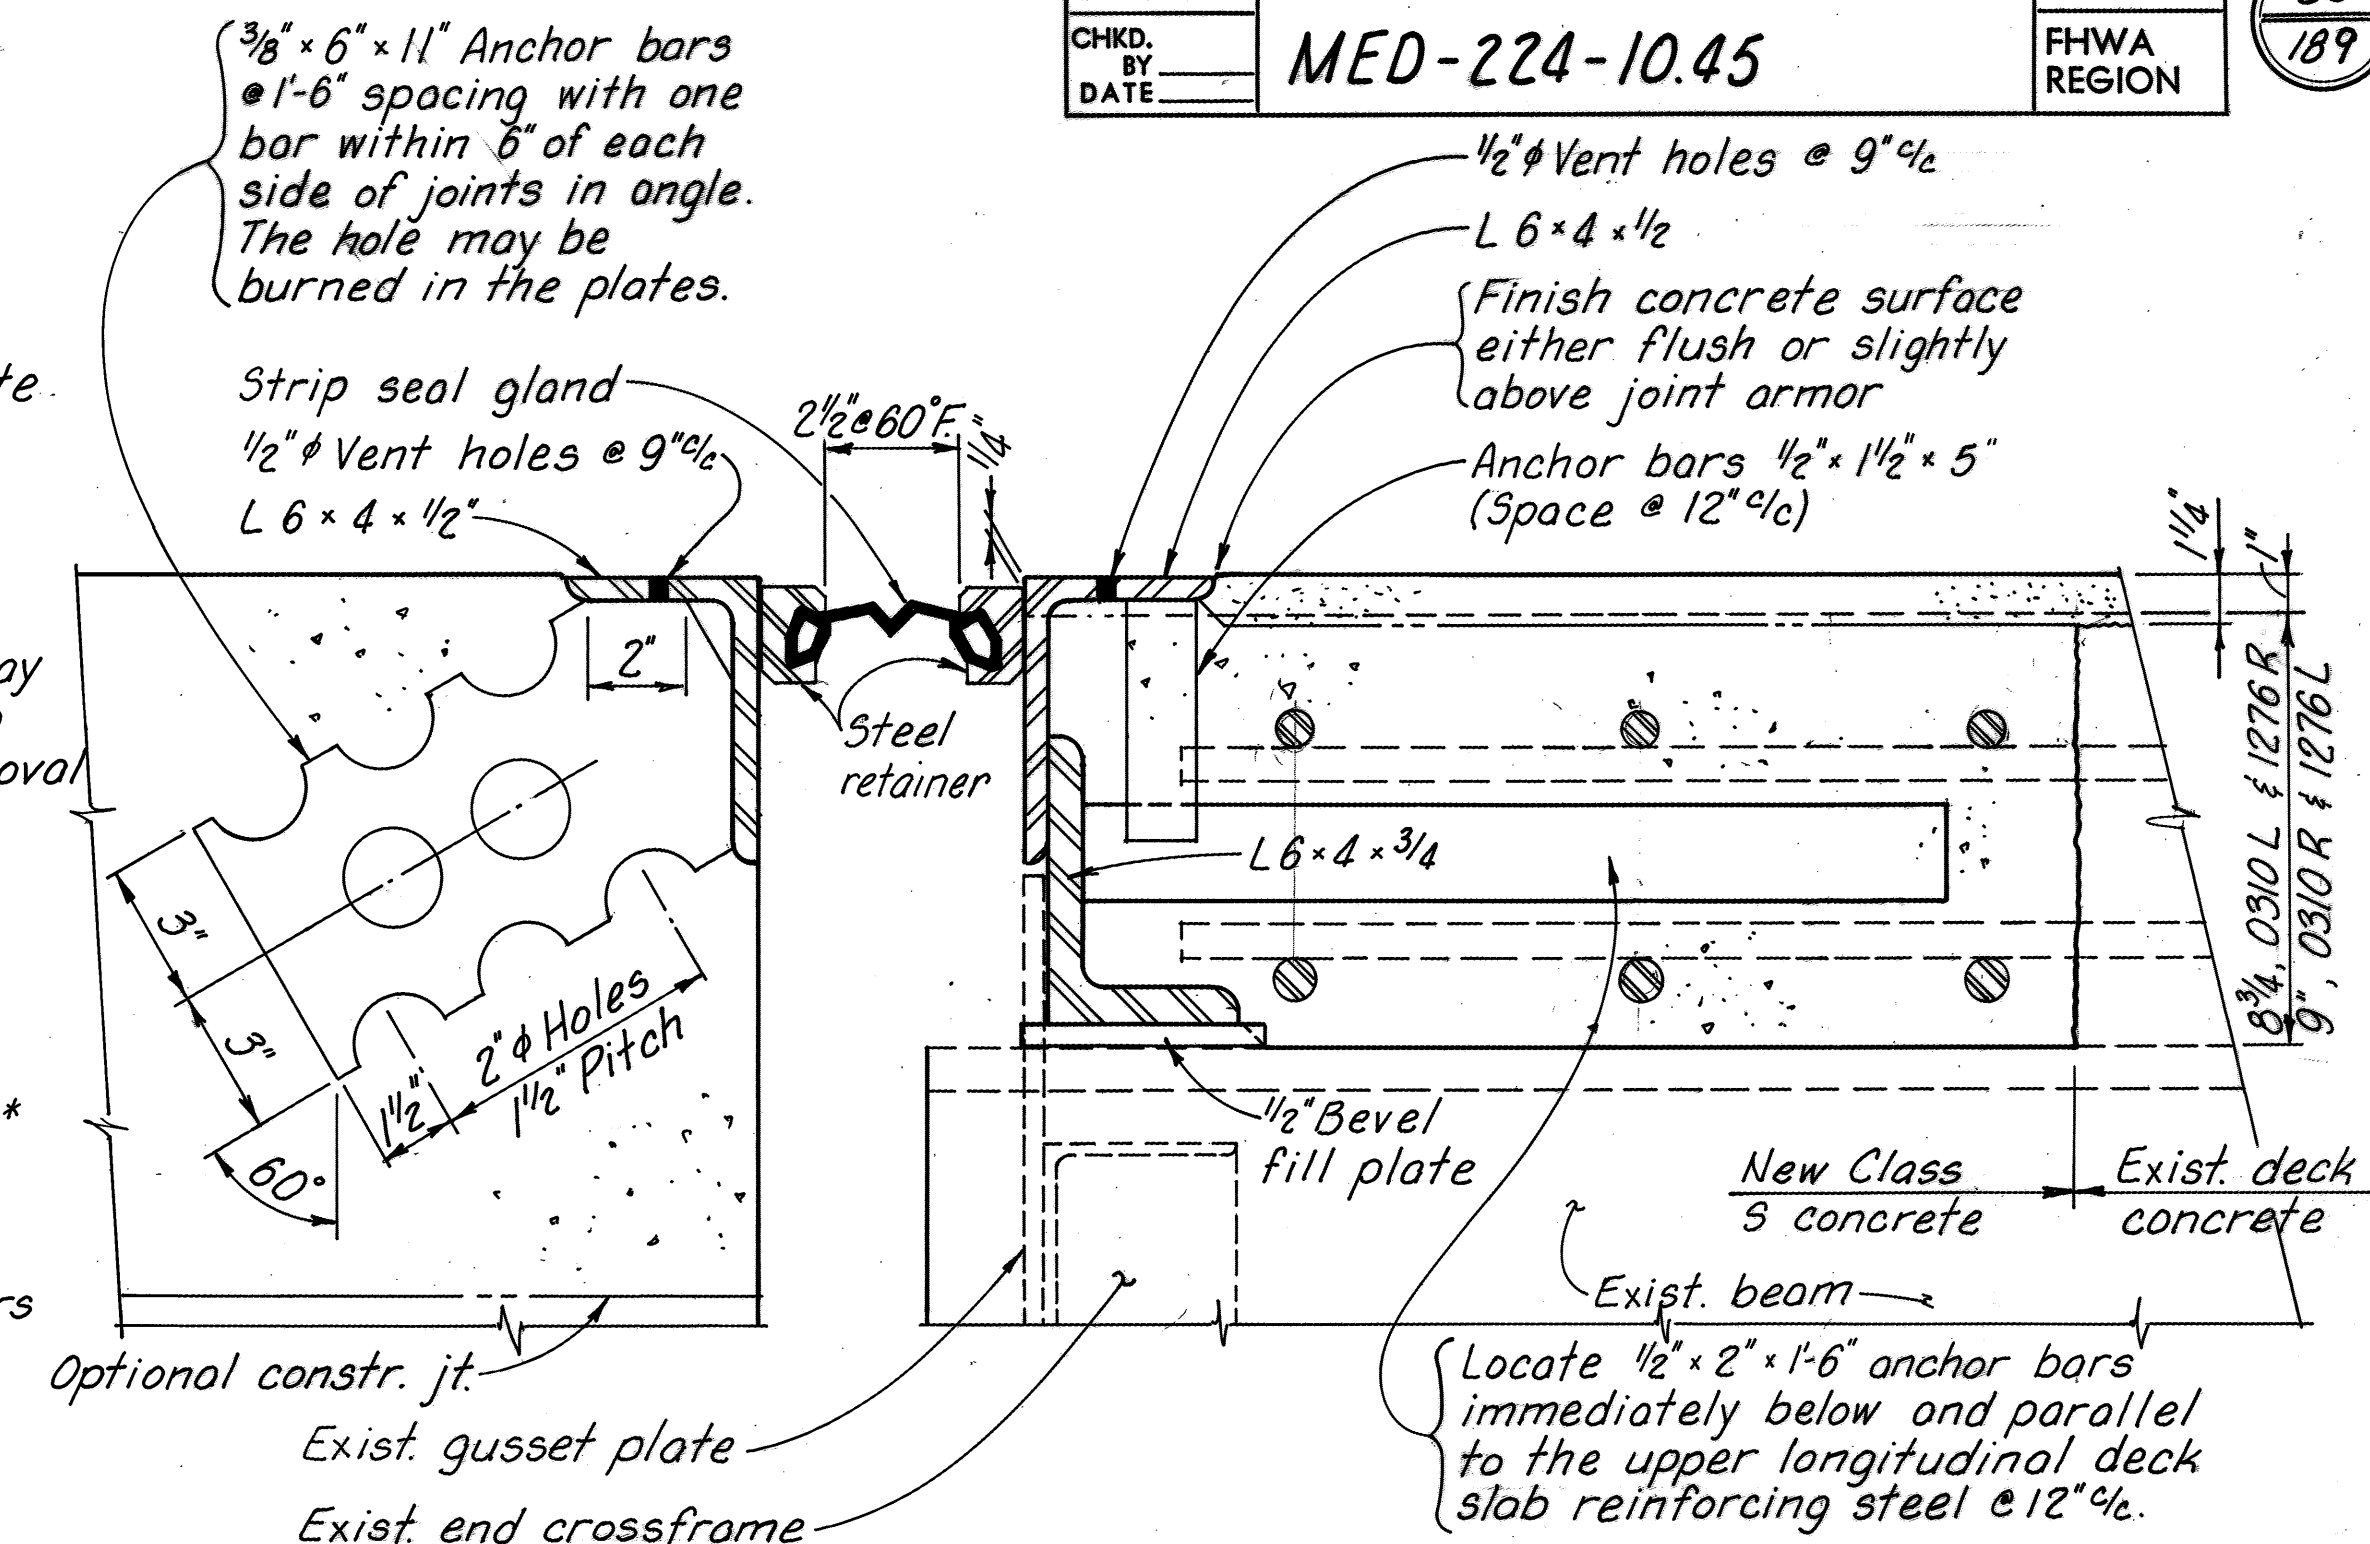

END DAM DETAILS

(MED-42-0310 L/R)
(MED-224-1276 L/R)

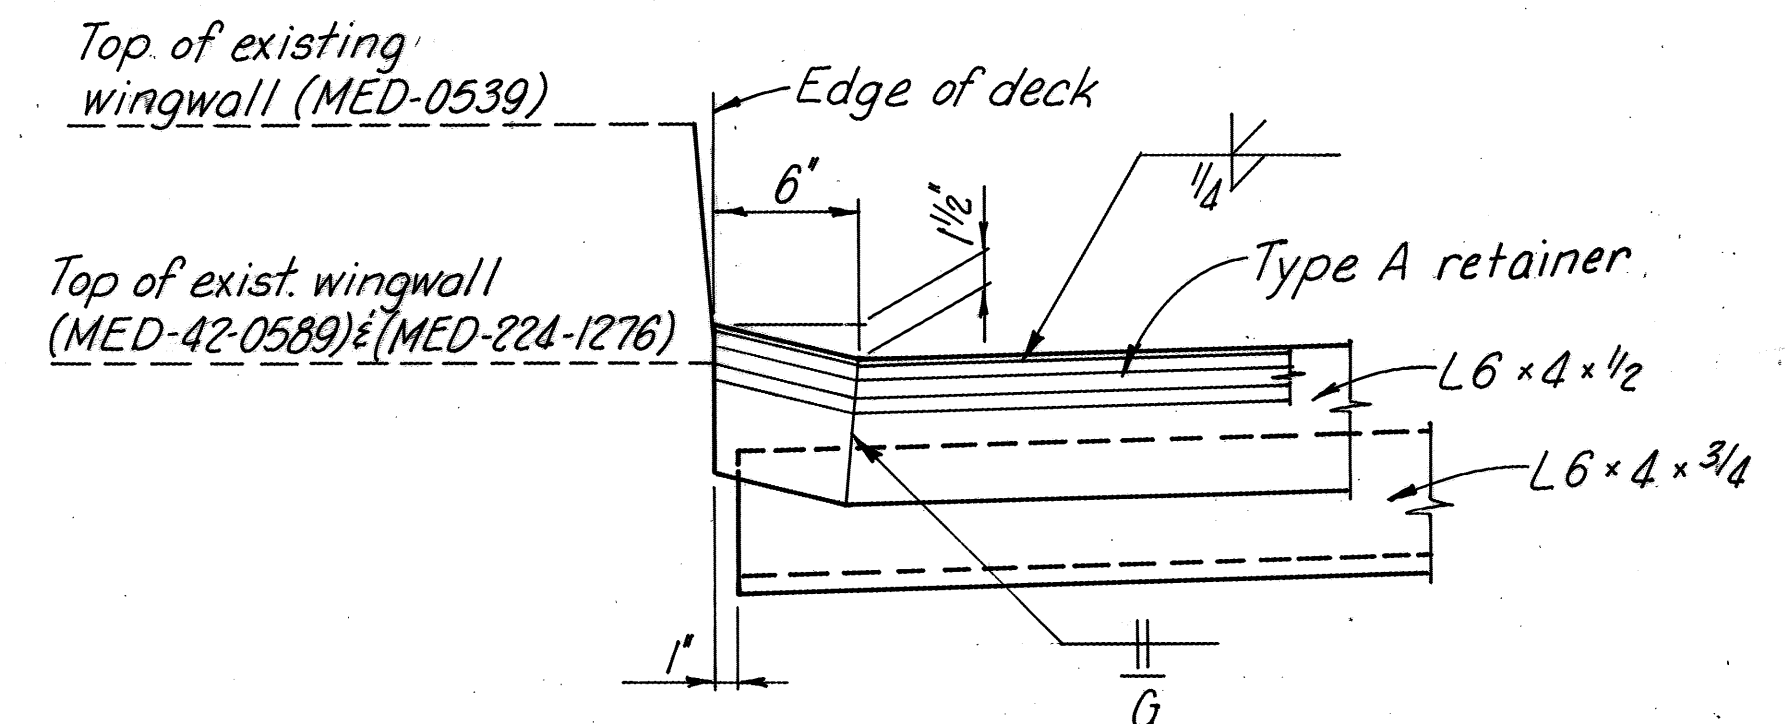

JOINT ARMOR DETAIL AT EDGE OF DECK
(MED-42-0539)(MED-42-0589)(MED-224-1276)


1. Abutment backwall concrete shall not be placed until after the superstructure concrete has been placed.
2. Place backwall concrete during stable or rising ambient temperature, and conclude placement at or immediately before the day's peak ambient temperature.
3. Not more than four hours prior to the day's peak ambient temperature, adjust the abutment expansion joint width as needed to result in a joint opening of $2\frac{1}{2}$ inches @ 60% F.
4. Loosen temporary joint armor bolts after initial set of concrete, preferably not later than two hours after conclusion of concrete placement.

REFERENCE: See the Bridge General Notes on sheet 5 / 45 for additional elastomeric seal notes and specifications.


ENGINEERING ASSOCIATES LTD.

CONSULTING ENGINEERS


700 WINKLER DR. WOOSTER, OHIO

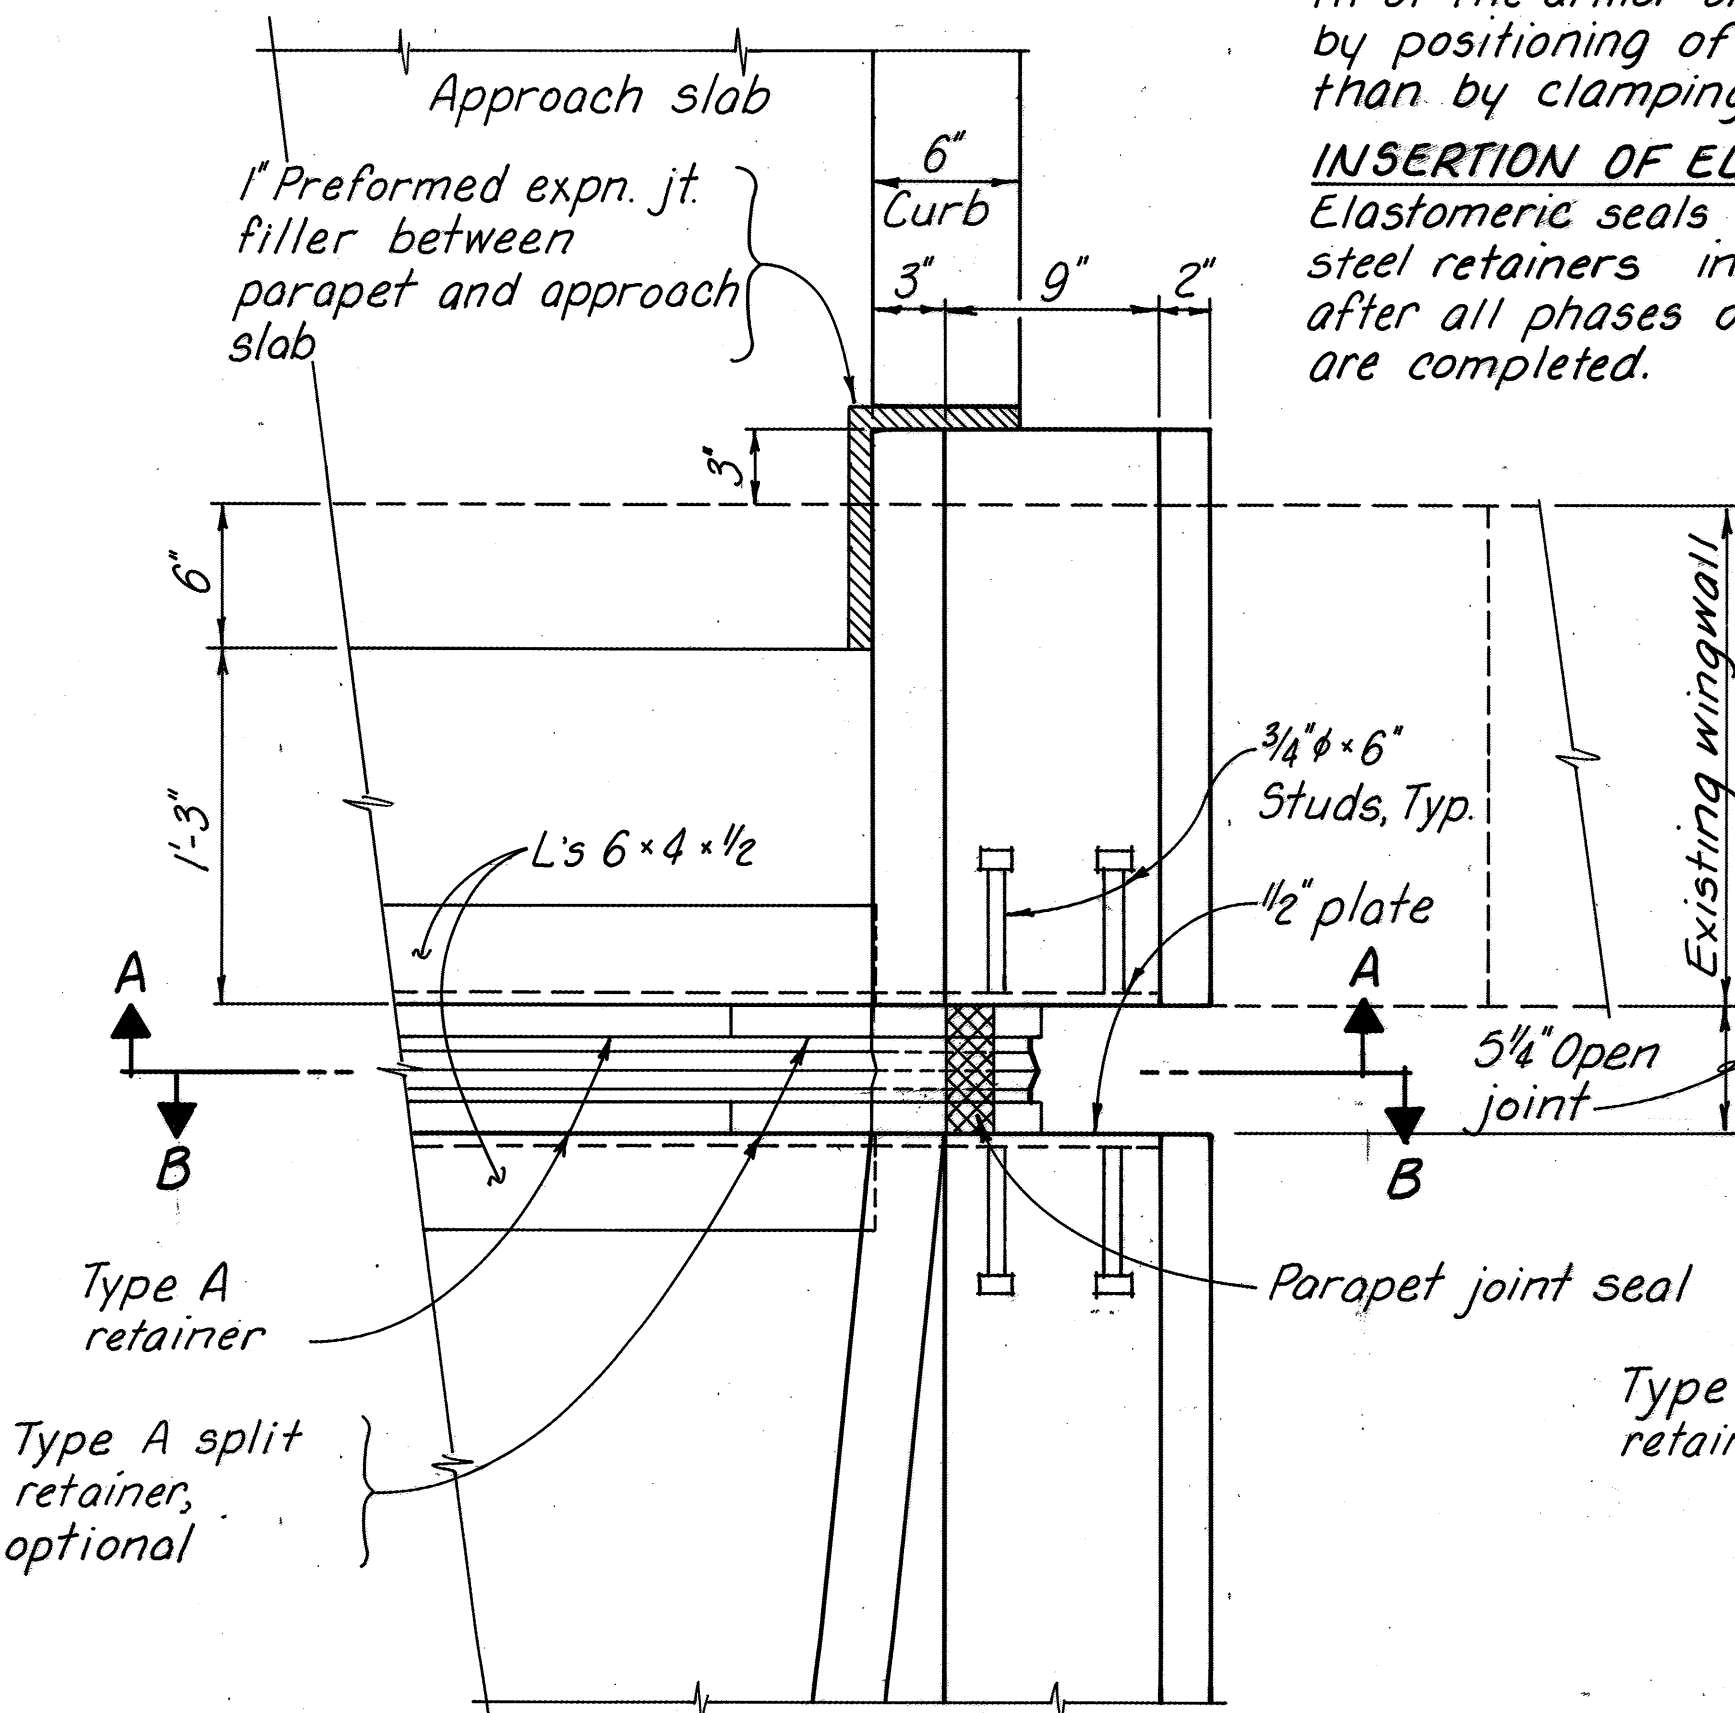





PARTIAL PLAN VIEW
(MED-42-0310 L/R)

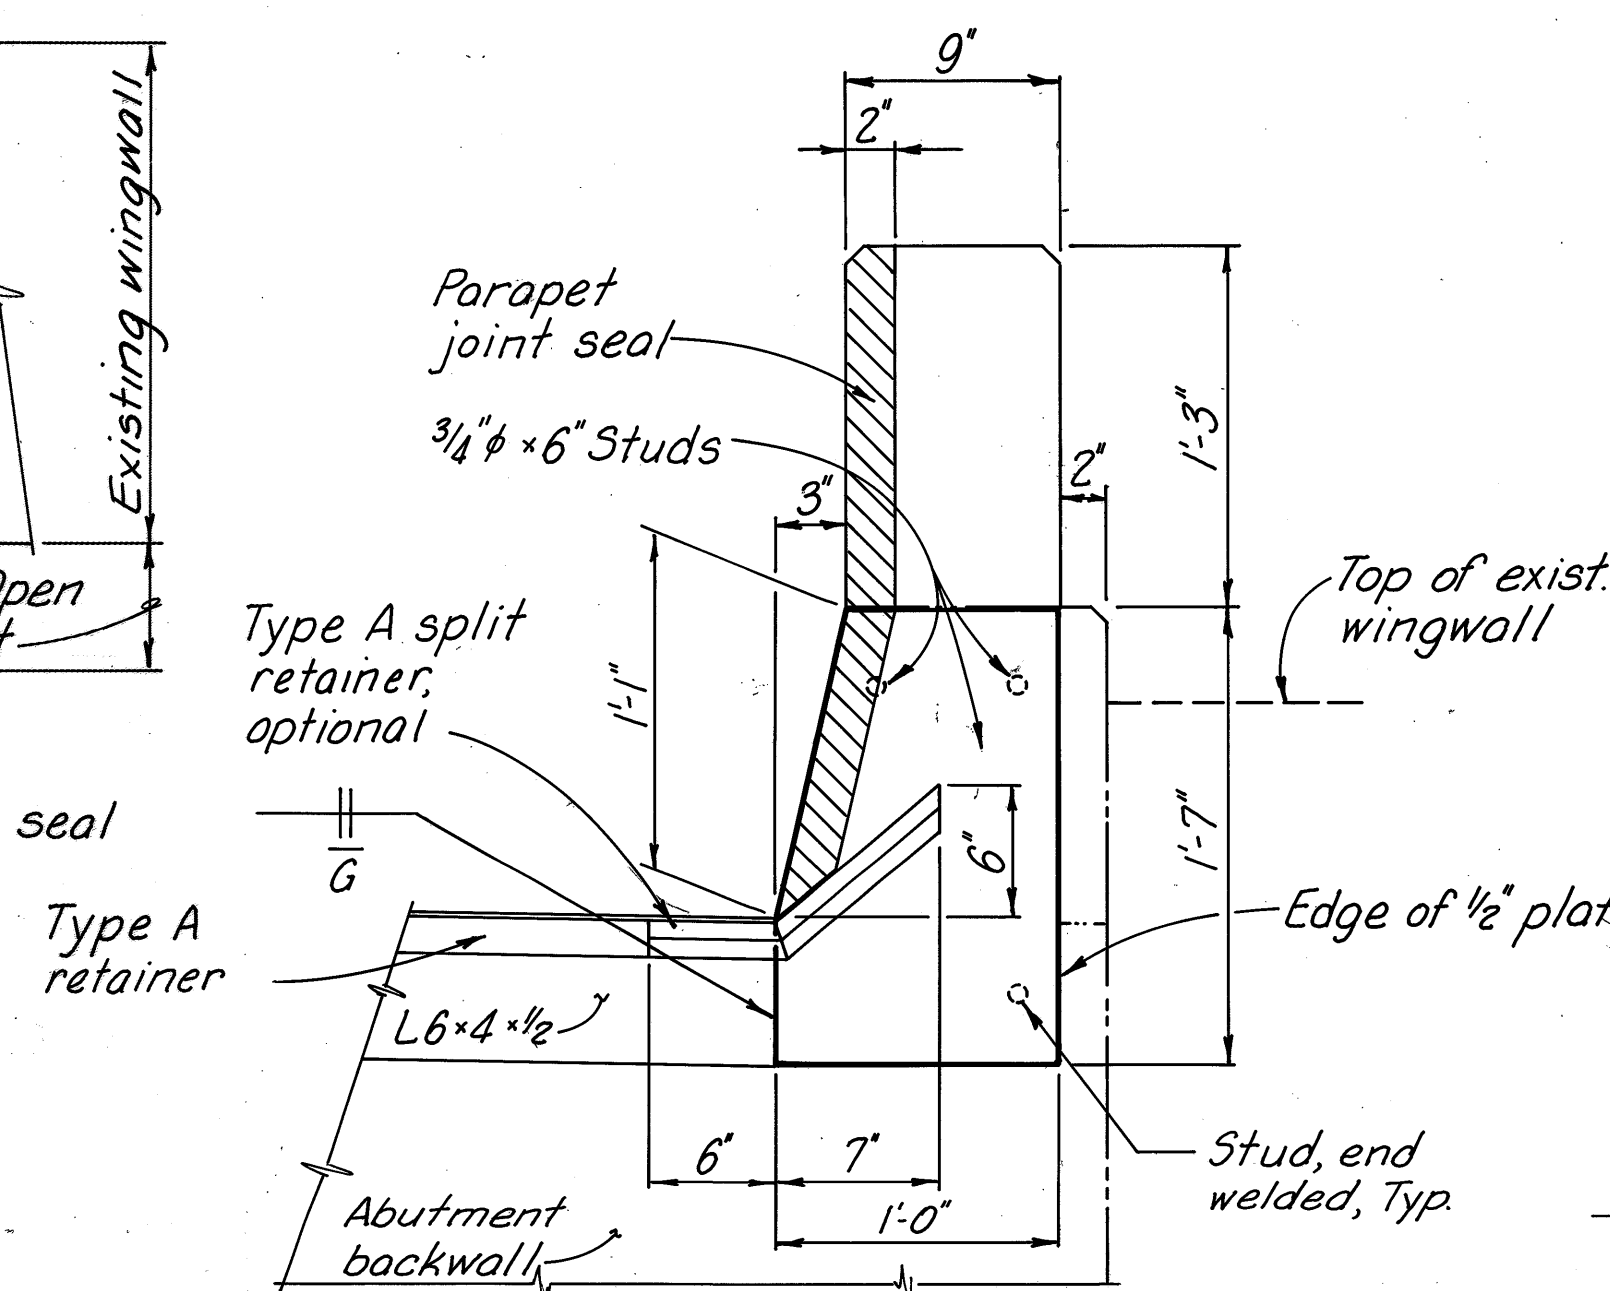


SECTION A-A
(MED-42-0310 L/R)

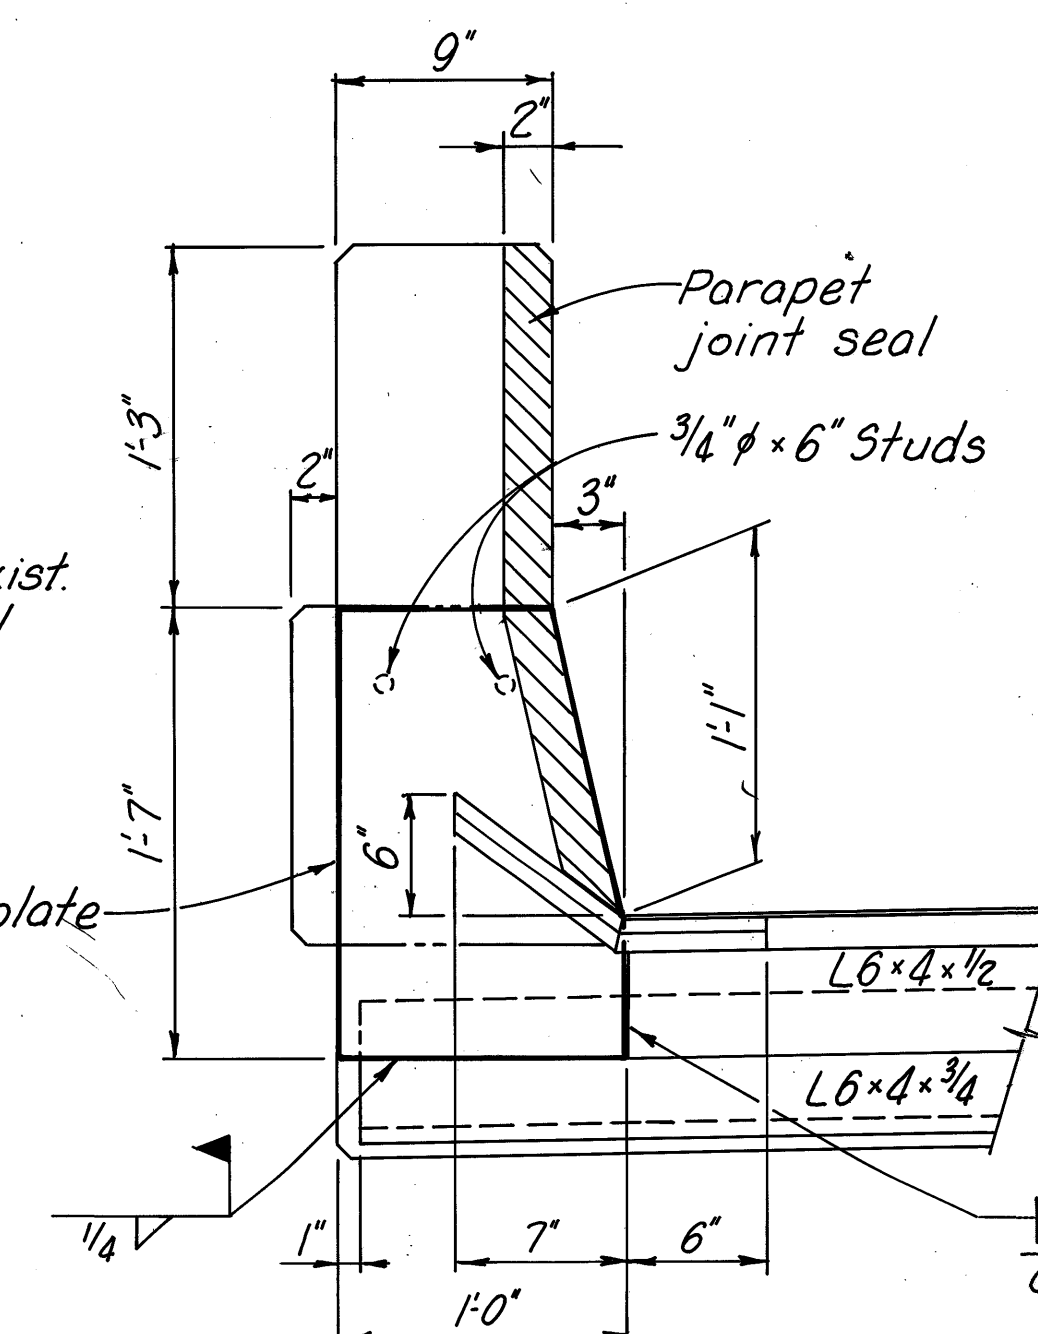


SECTION B-B
(MED-42-0310 L/R)

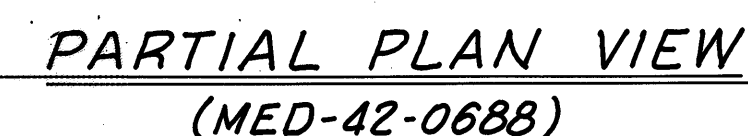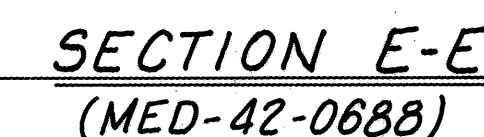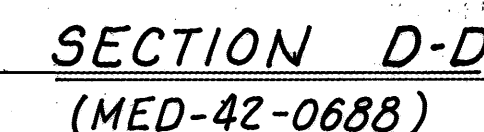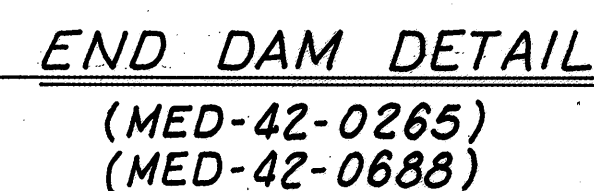


Note A: Locate anchors immediately below the upper deck slab reinforcing steel

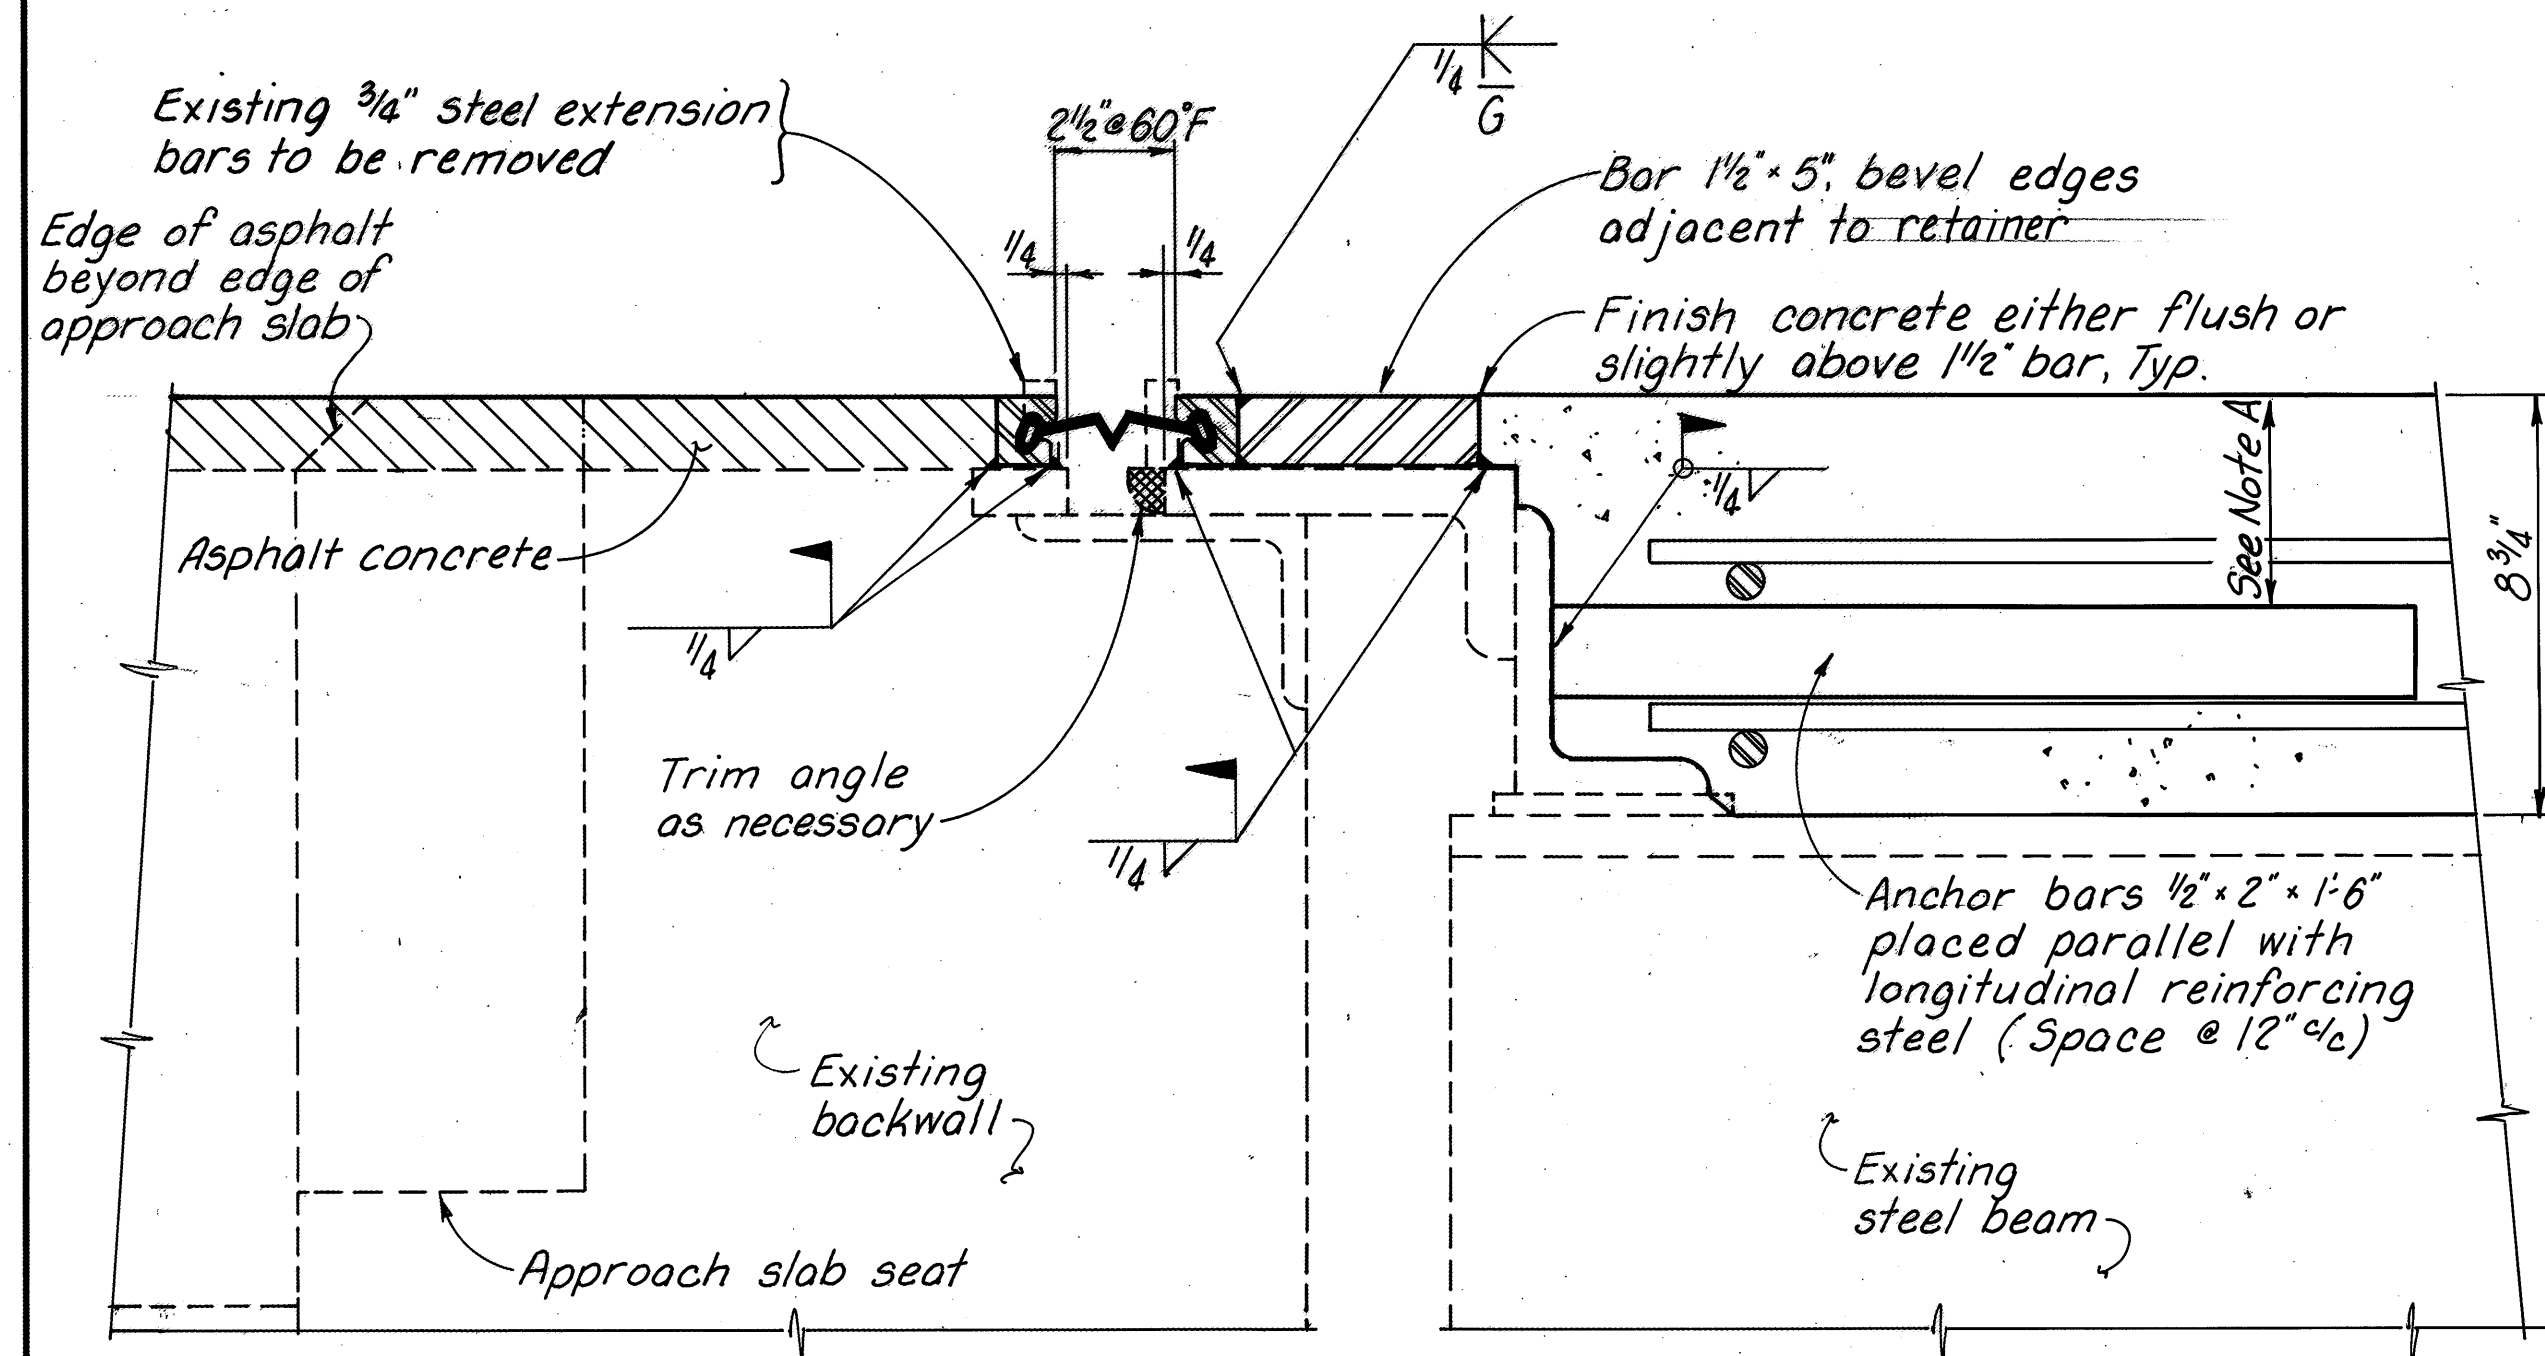


SECTION A-A
(MED-42-0574)

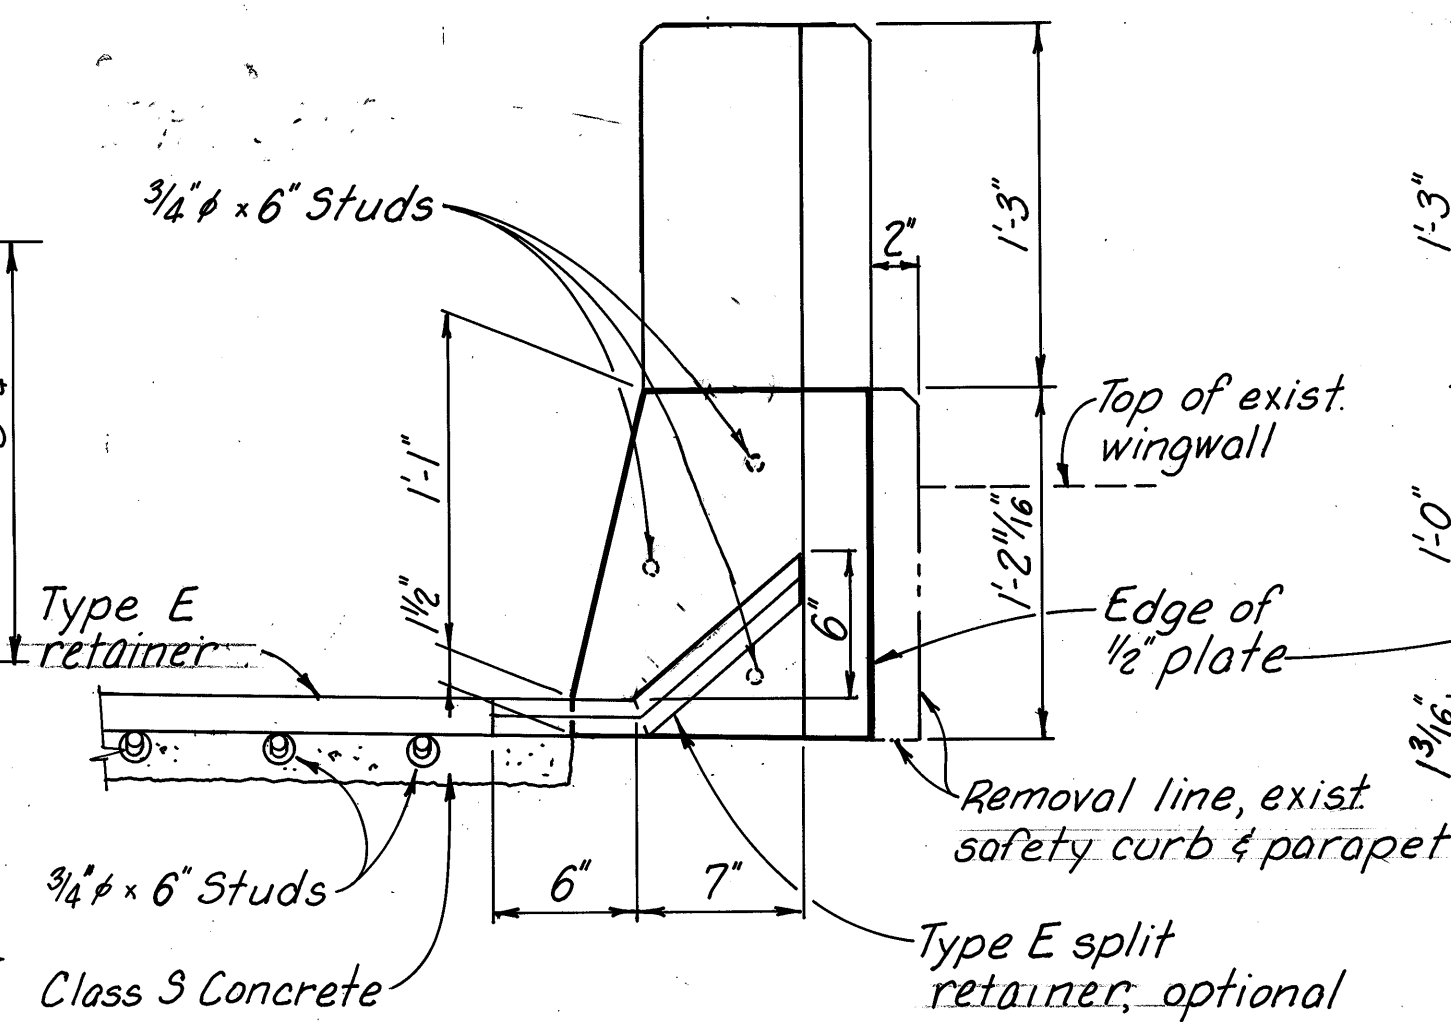


SECTION B-B
(MED-42-0574)

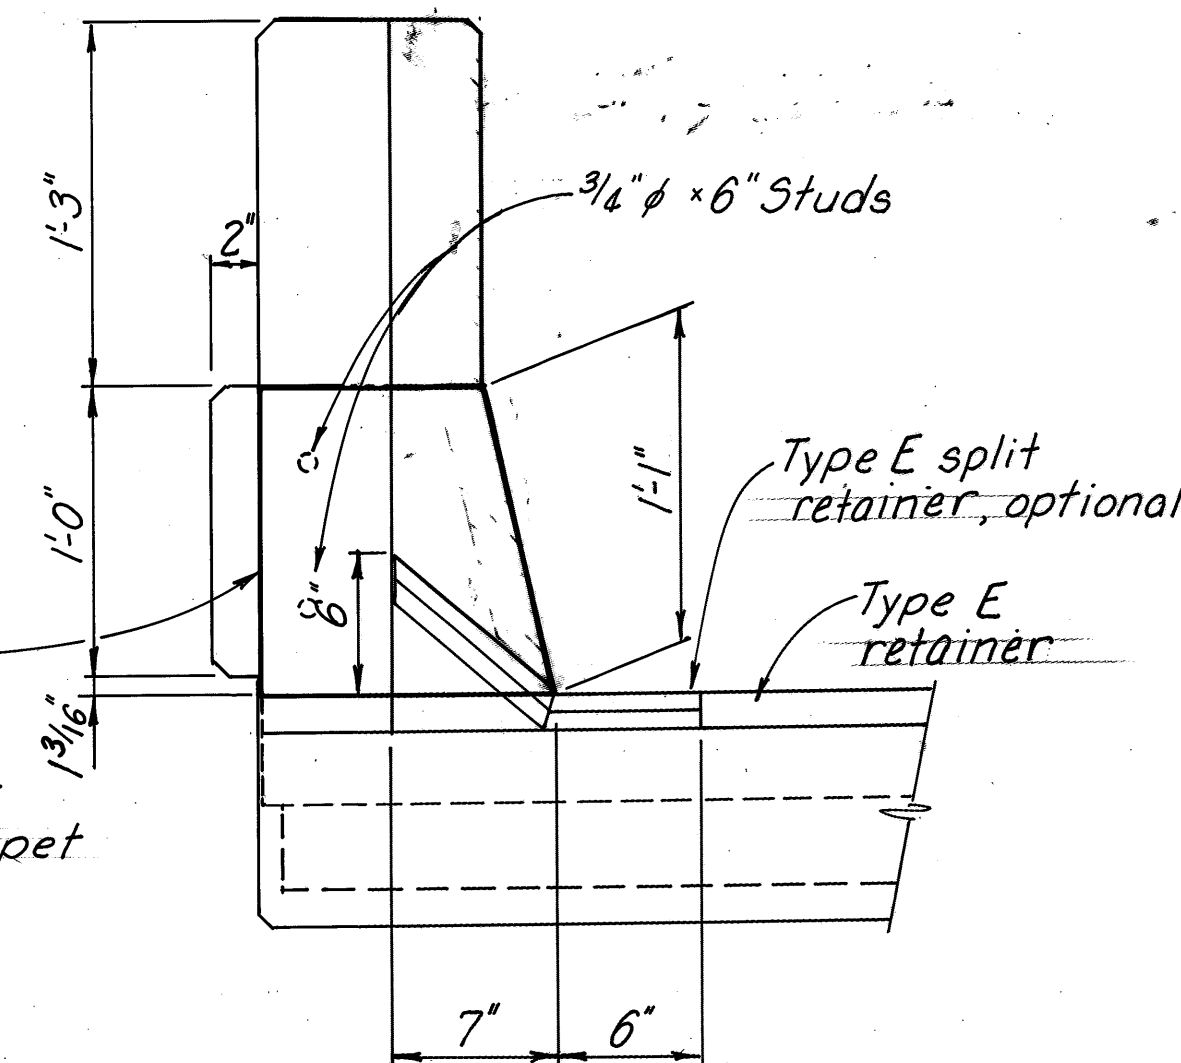


SECTION C-C
(MED-42-0574)

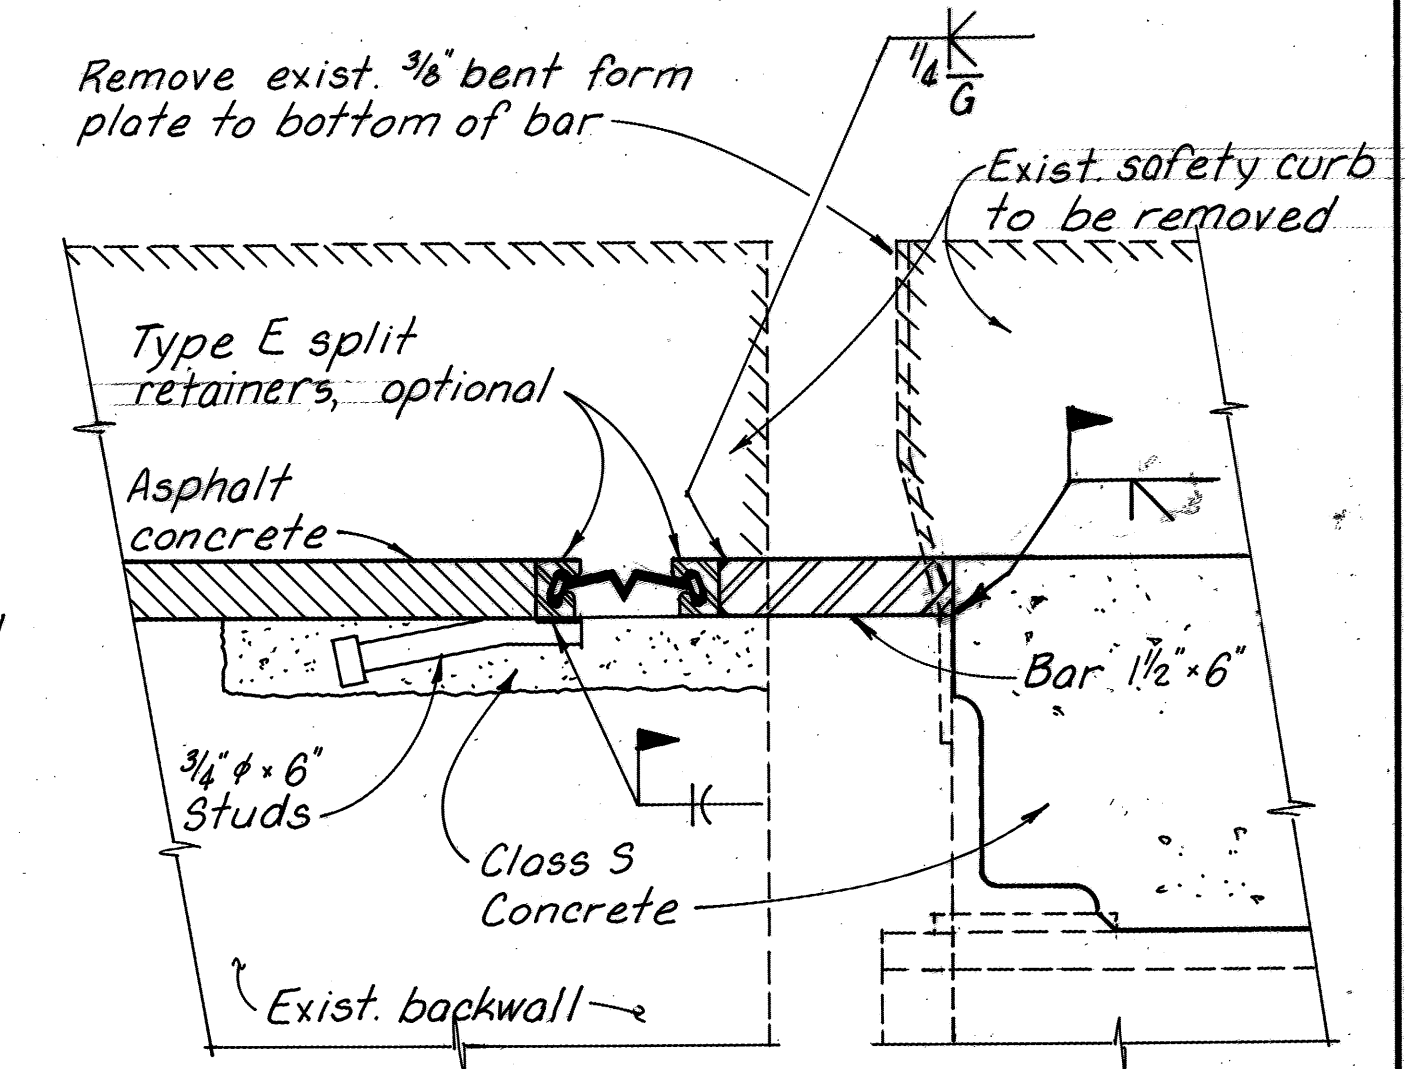

SECTION D-D
(MED-42-0574)

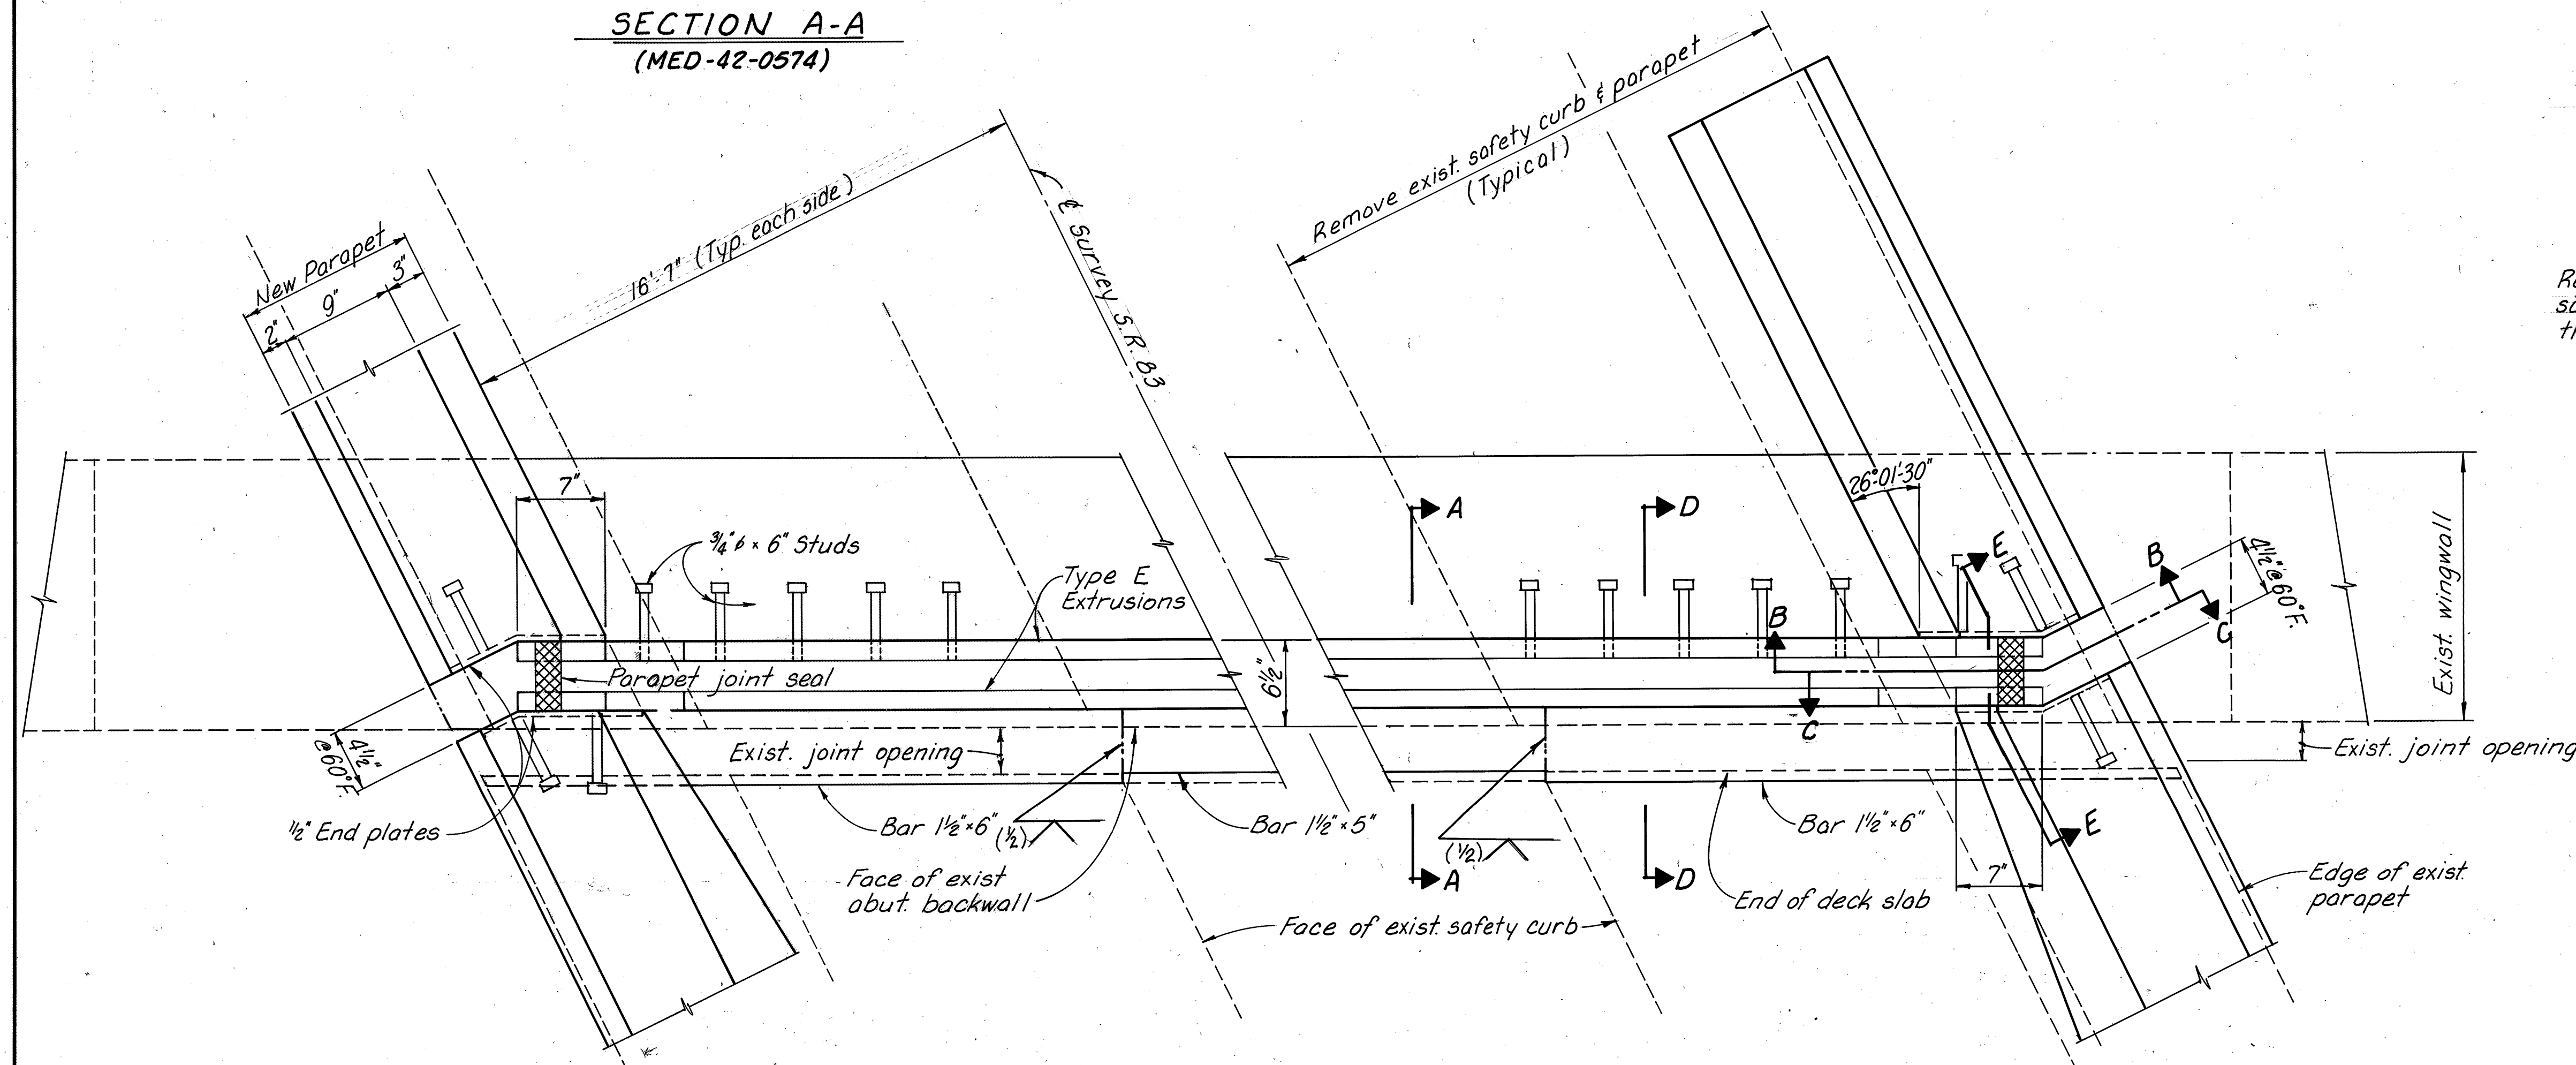


PARTIAL PLAN VIEW
(MED-42-0574)

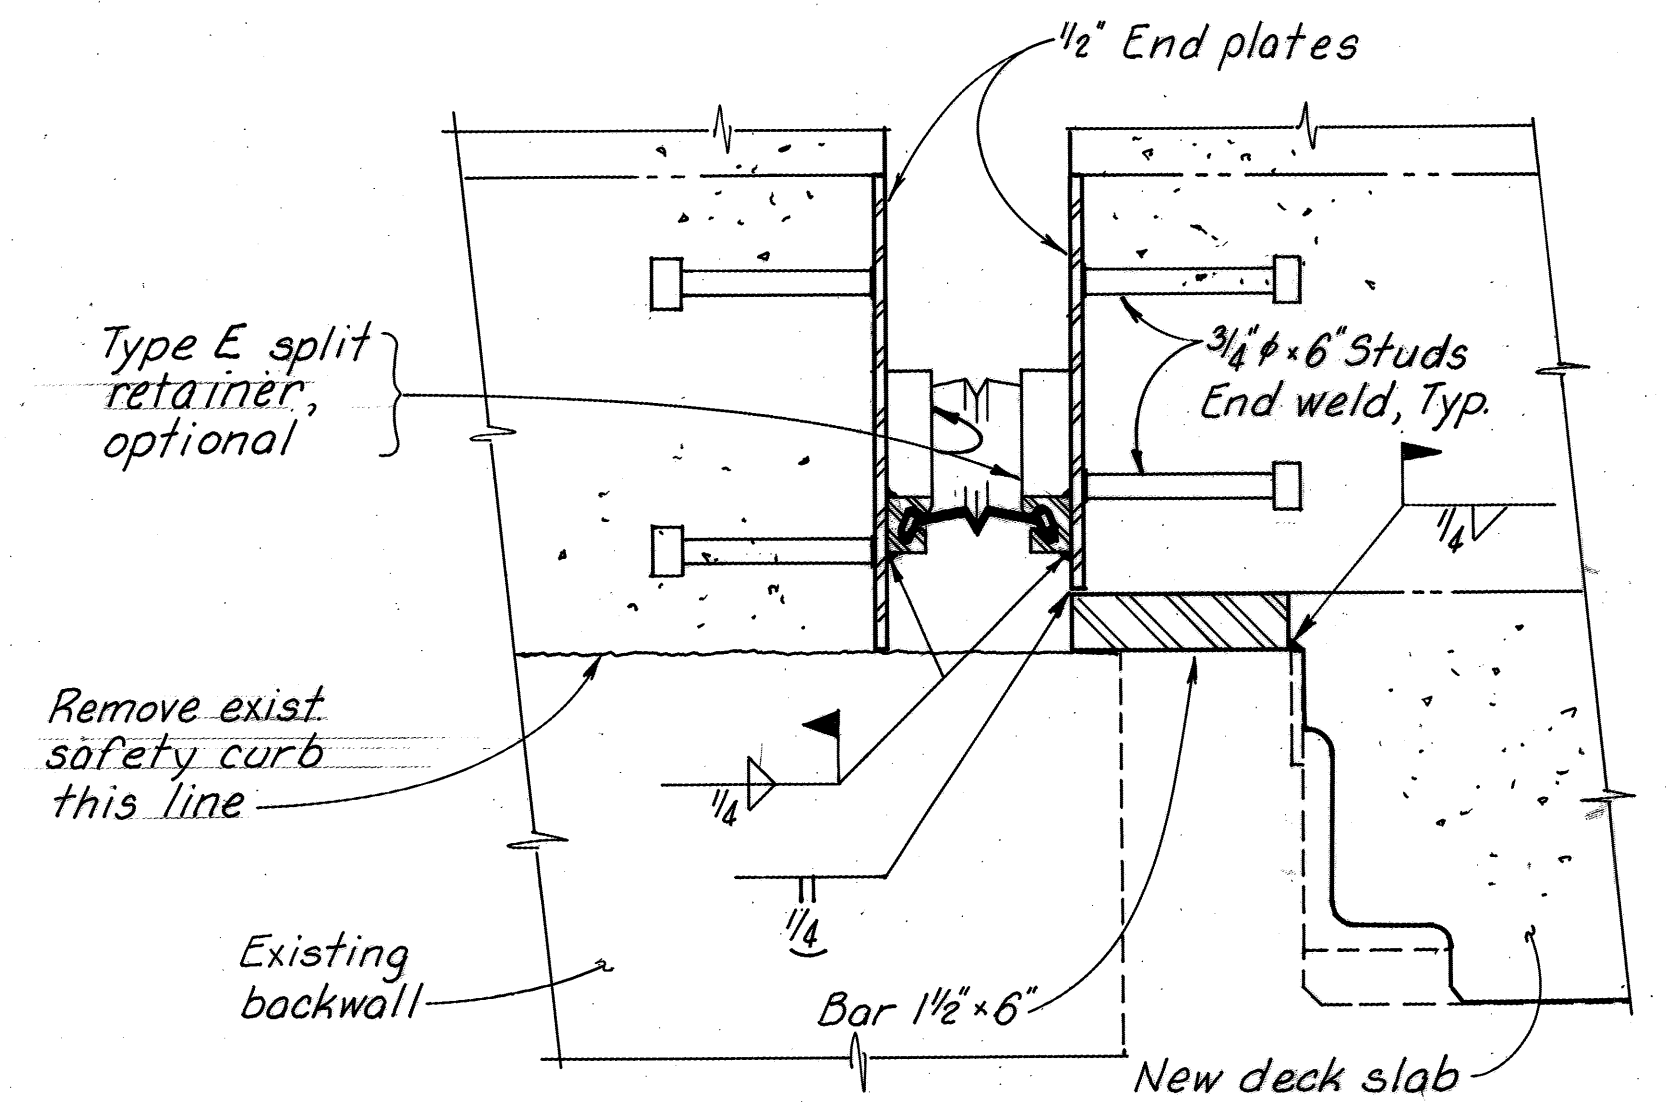

SECTION E-E
(MED-42-0574)


See General Notes, sheet 3/45 for parapet joint seal.

For the first pour, the waterstop should be held securely in place by the use of split forms and tie wires. For the second pour the free end of the waterstop should be secured by tie wires. Alternate methods as approved by the Engineer may be used to ensure the correct positioning of the waterstop.

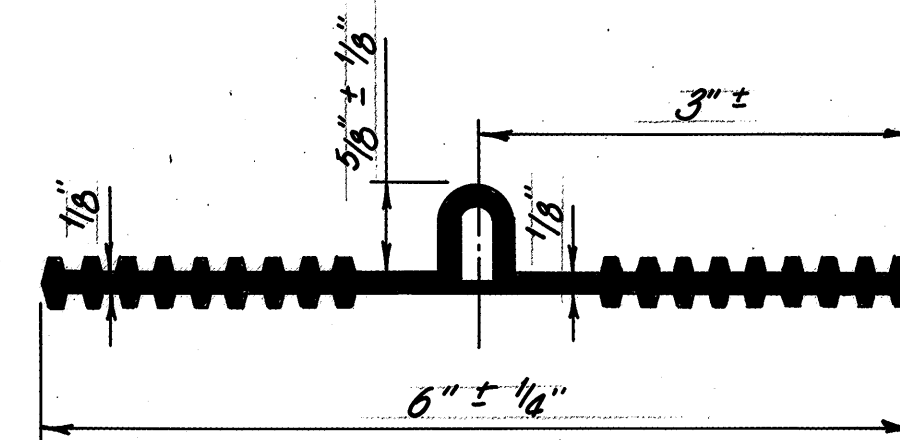

WATERSTOP DETAIL

W.R. Meadows Sealtight Duo-PVC No. 6180-D or No. 6180-ND or approved alternate

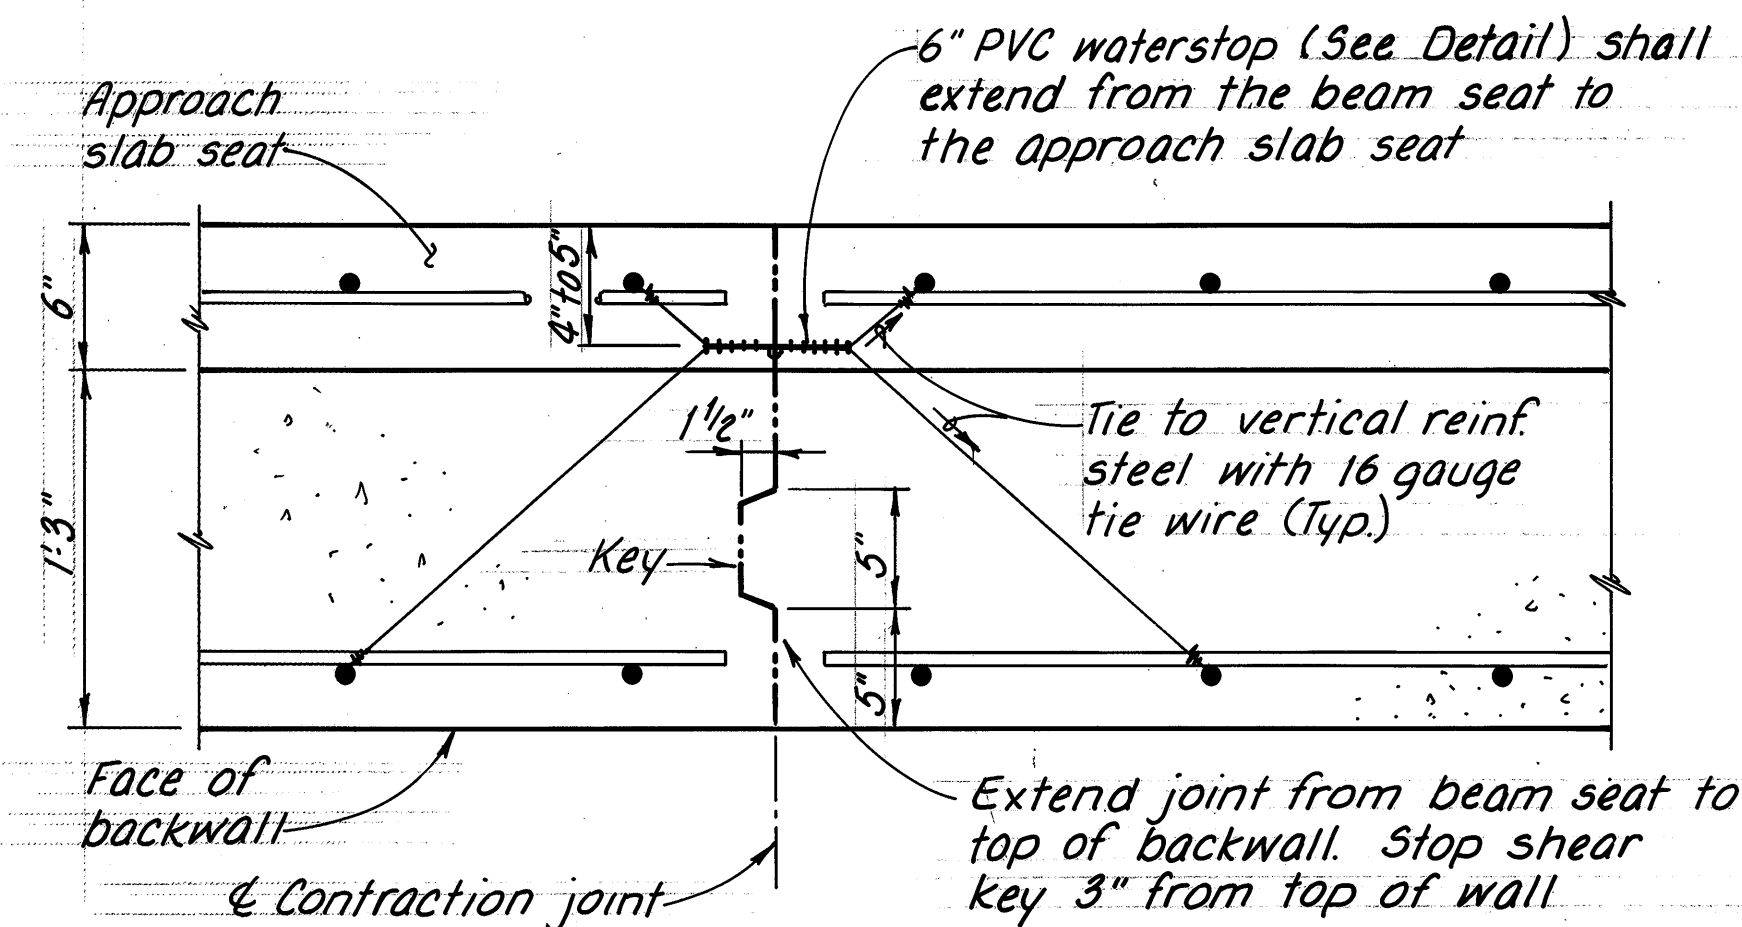


CONTRACTION JOINT DETAIL


(Reinforcing steel shall not extend through contraction joint)

ABUTMENT BACKWALL JOINT DETAILS


MED-42-0310 L/R MED-224-1276 L/R

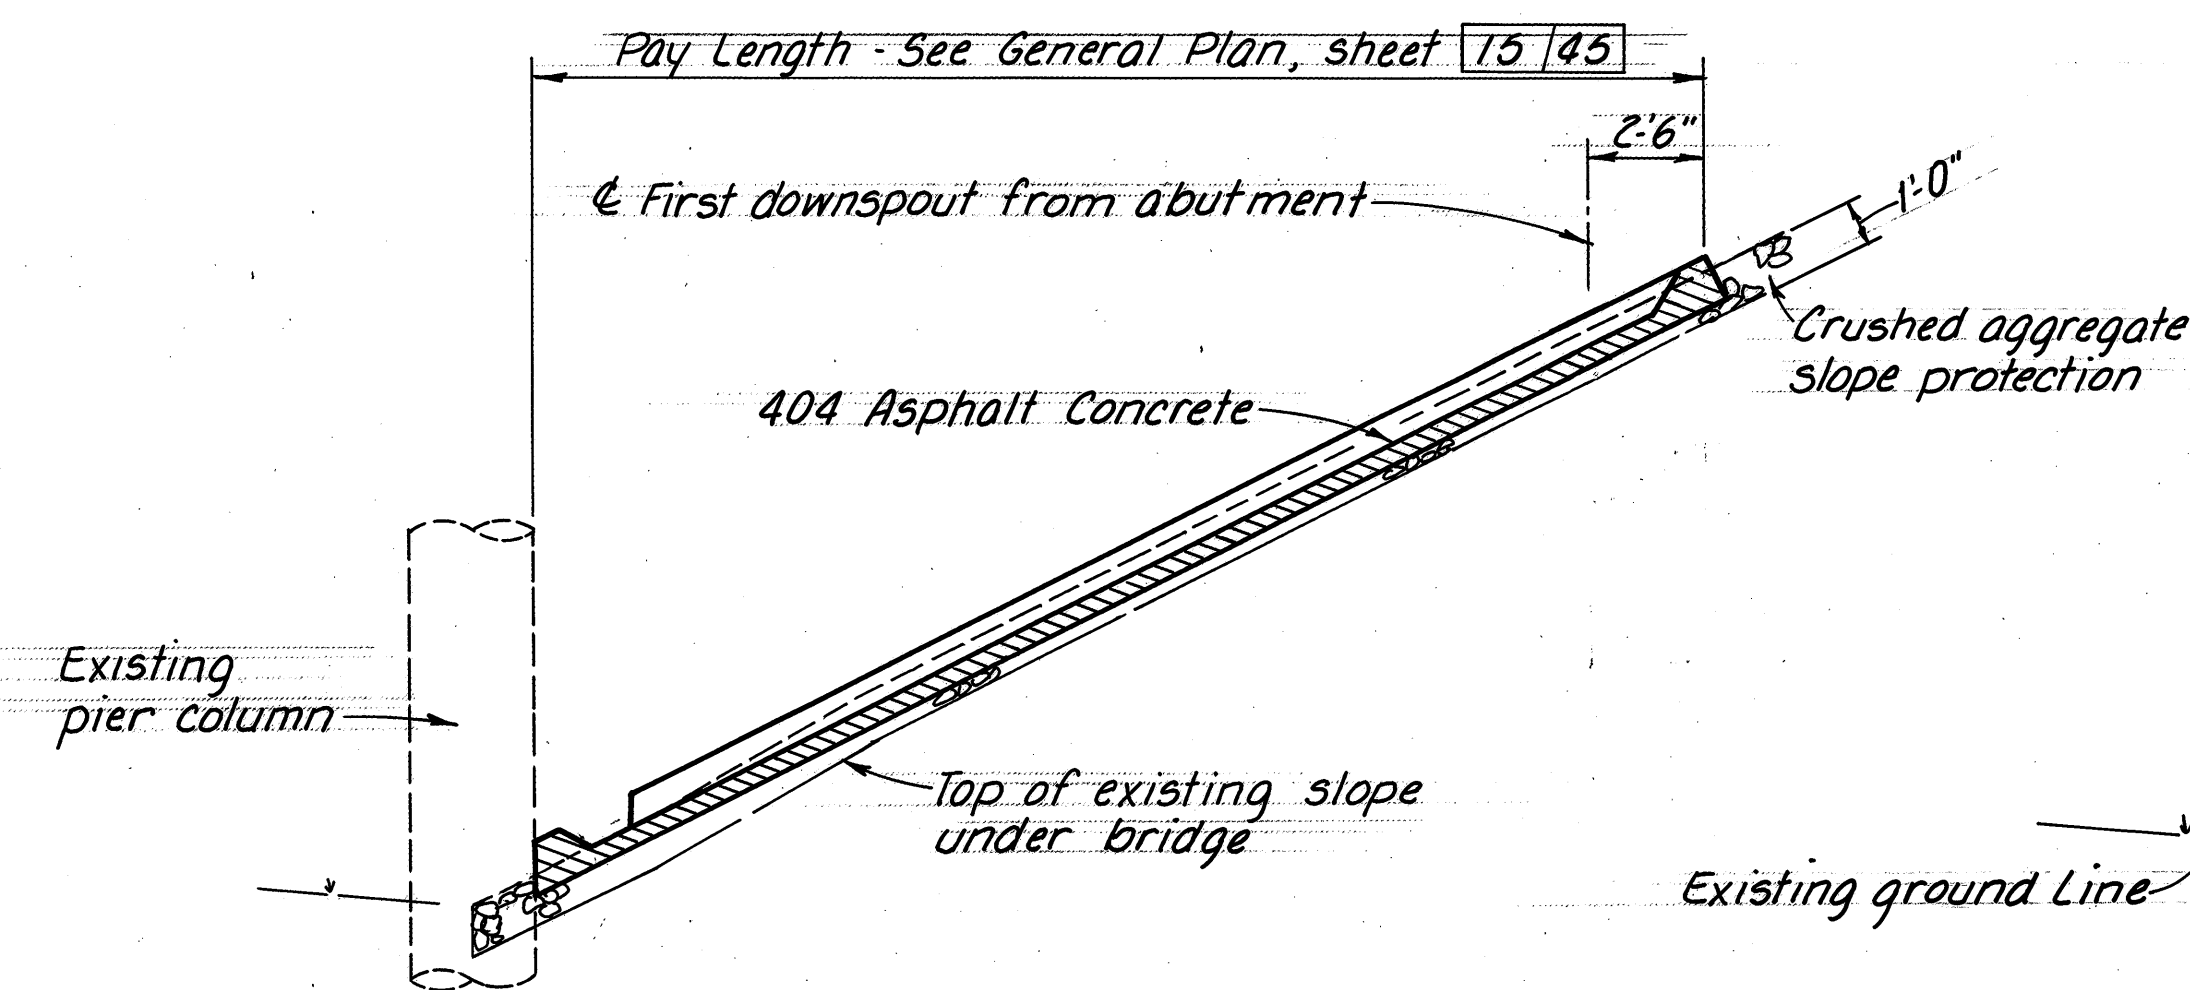


SECTION A-A

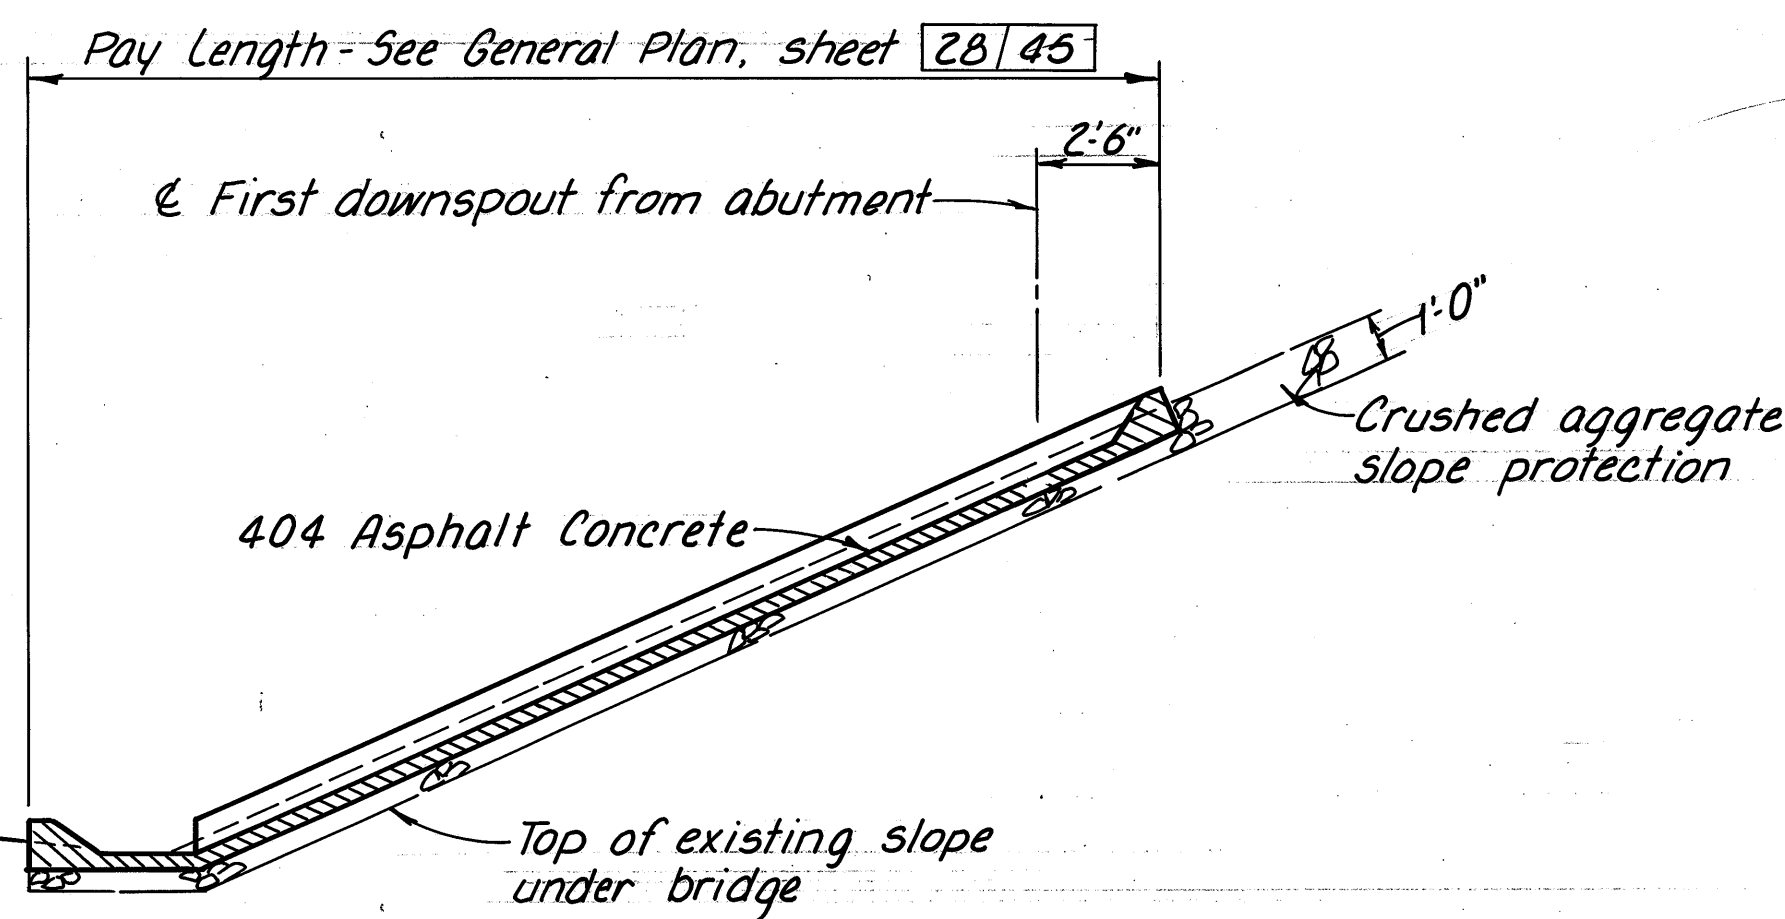

SECTION B-B

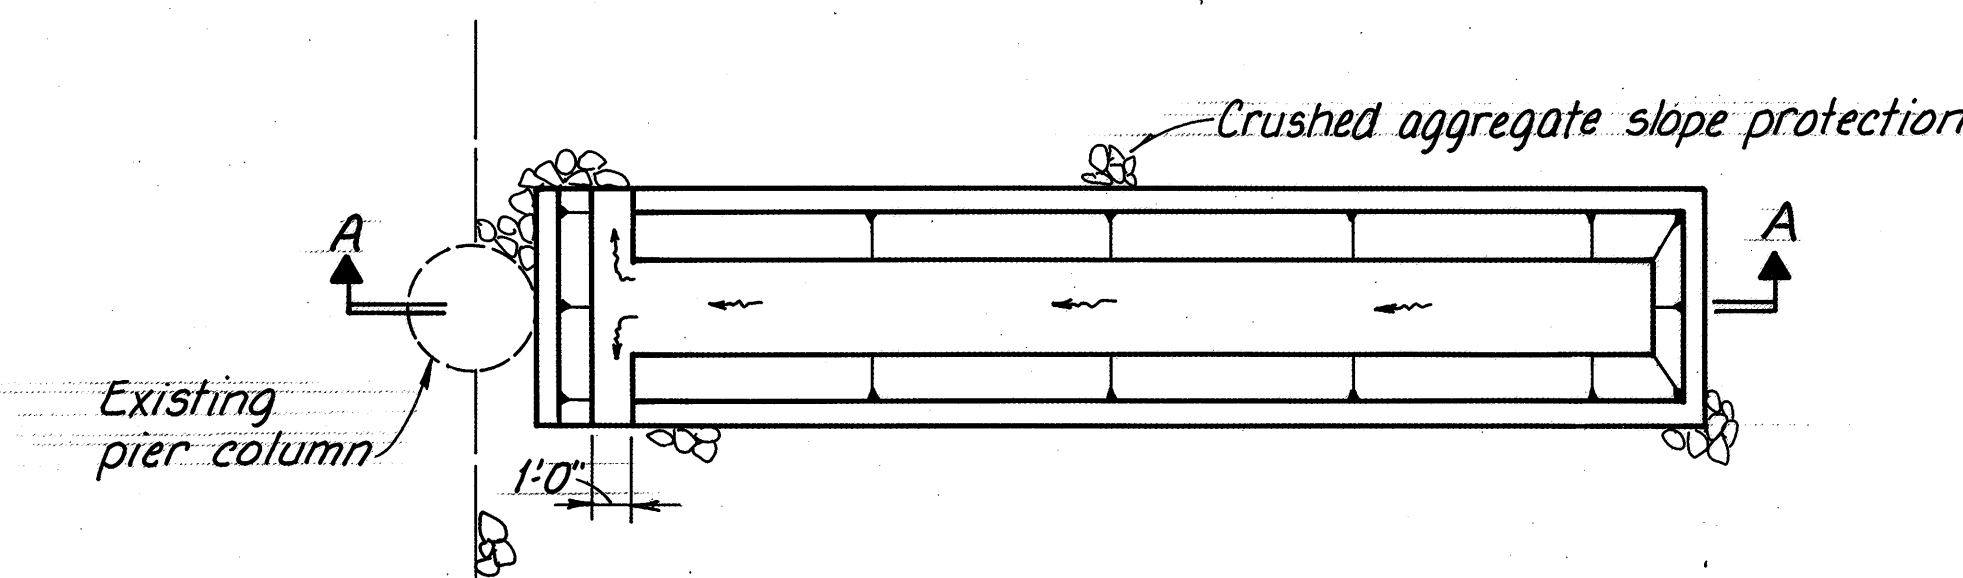


PLAN MED-42-0310 L/R

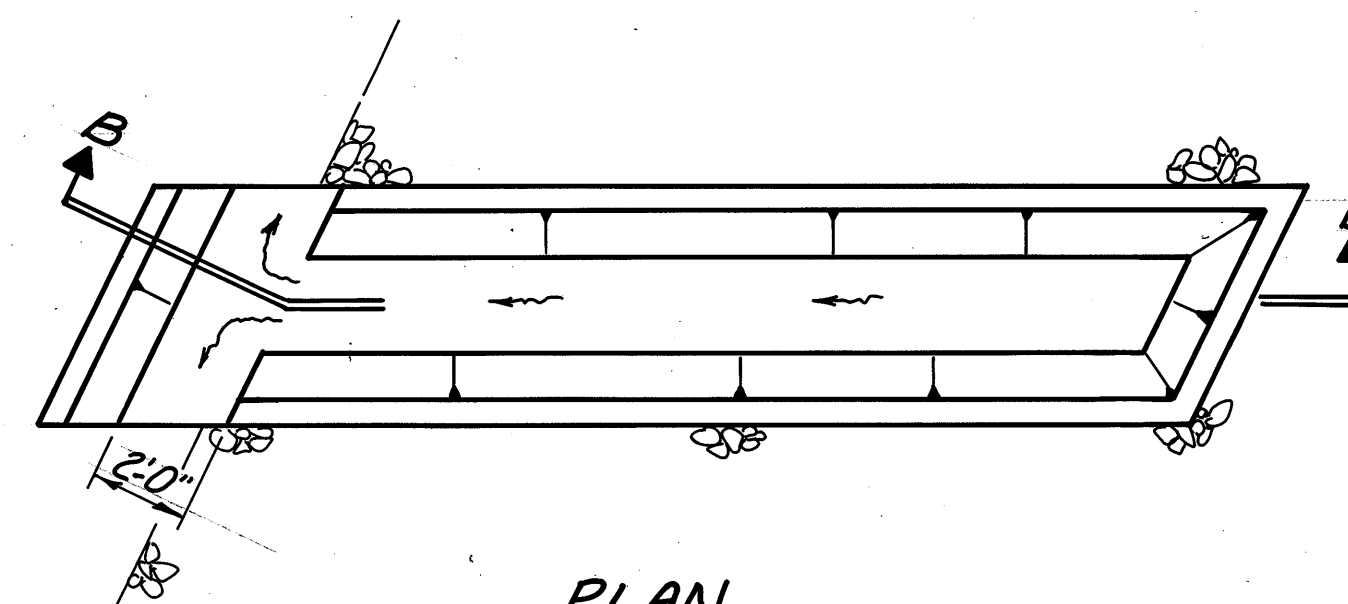


PLAN MED-42-0574

BITUMINOUS CONCRETE GUTTER DETAILS


MED-42-0310 L/R & MED-42-0574

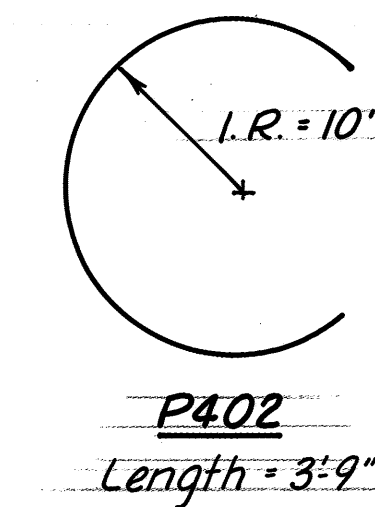

Estimated Quantities Per Pile	
Reinf. Steel (Lbs.)	Class "C" Concrete (Cu. Yd.)
85	0.68

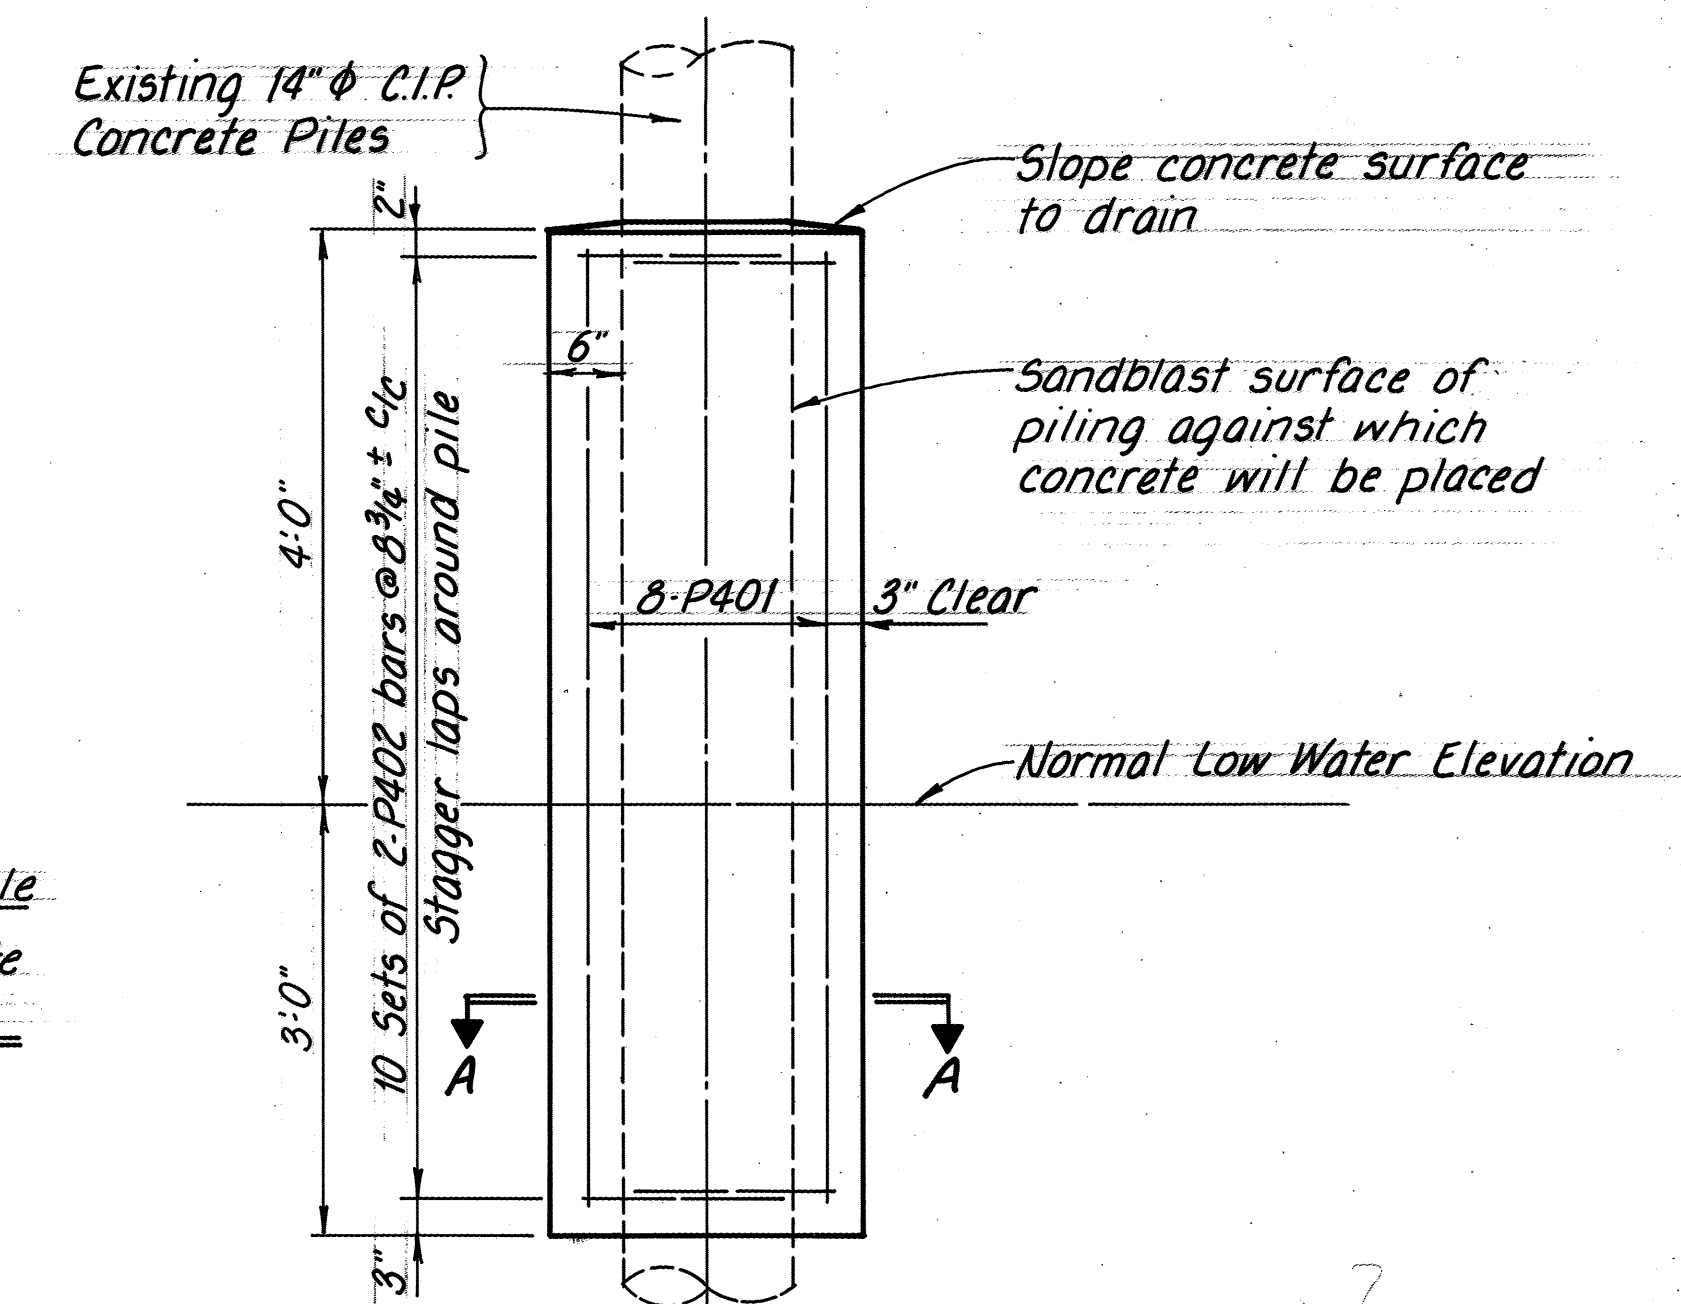

ELEVATION

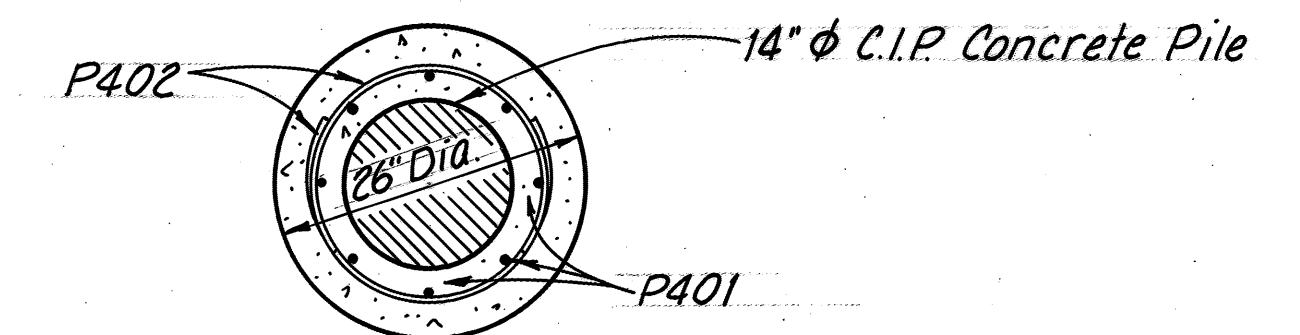

SECTION A-A

Concrete encasement deposited under water shall be carefully placed per 511, care being taken to remove all dirt between the pile and the form.


CAPPED PILE PIER ENCASMENT DETAILS

MED-42-0248
MED-42-0460 L/R

NOTES

ITEM SPECIAL, PILE ENCASMENT:
See Structure General Notes, sheet 2/45

ITEM SPECIAL, BITUMINOUS
CONCRETE GUTTER: See Structure
General Notes, sheet 3/45



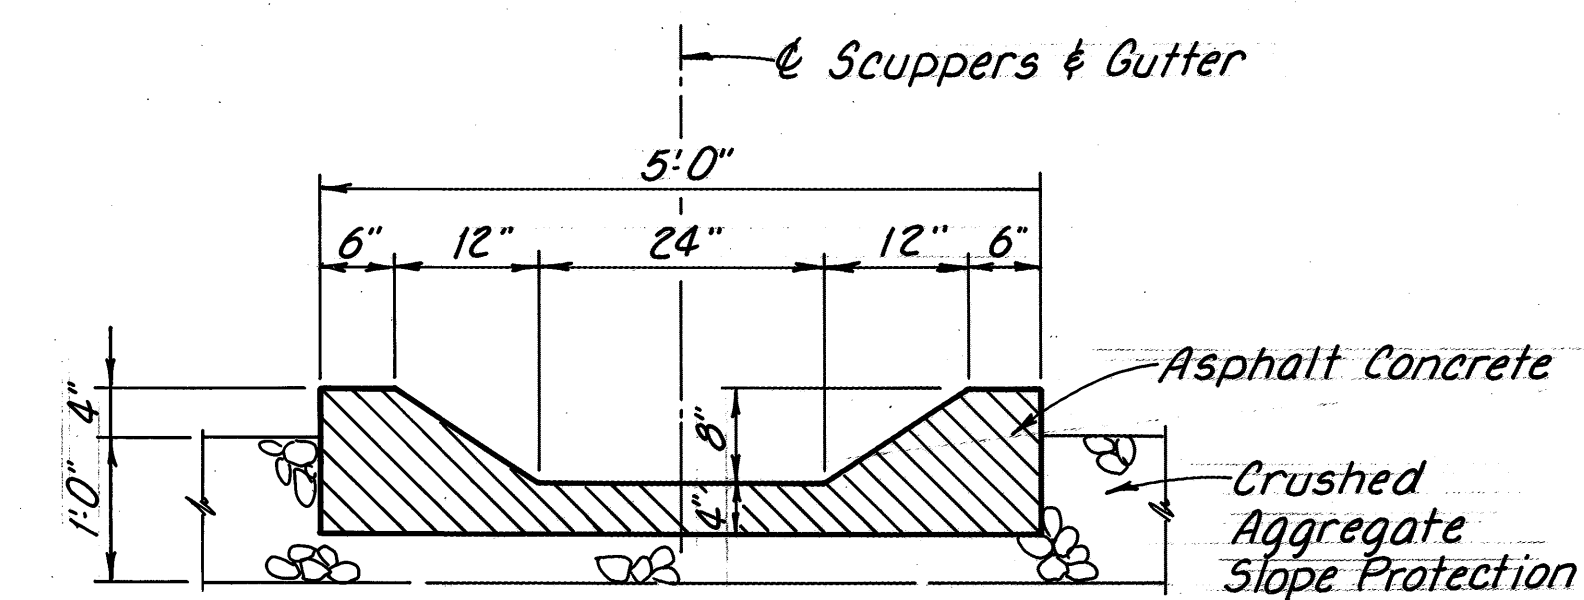


TYPICAL SECTION


ENGINEERING ASSOCIATES LTD.
CONSULTING ENGINEERS
700 WINKLER DR. WOOSTER, OHIO

MISCELLANEOUS STRUCTURE DETAILS-1


DESIGNED	DRAWN	TRACED	CHECKED	REVIEWED	DATE	REVISED
RLE	RLE	PLD	DBC	OWS	3/20/87	

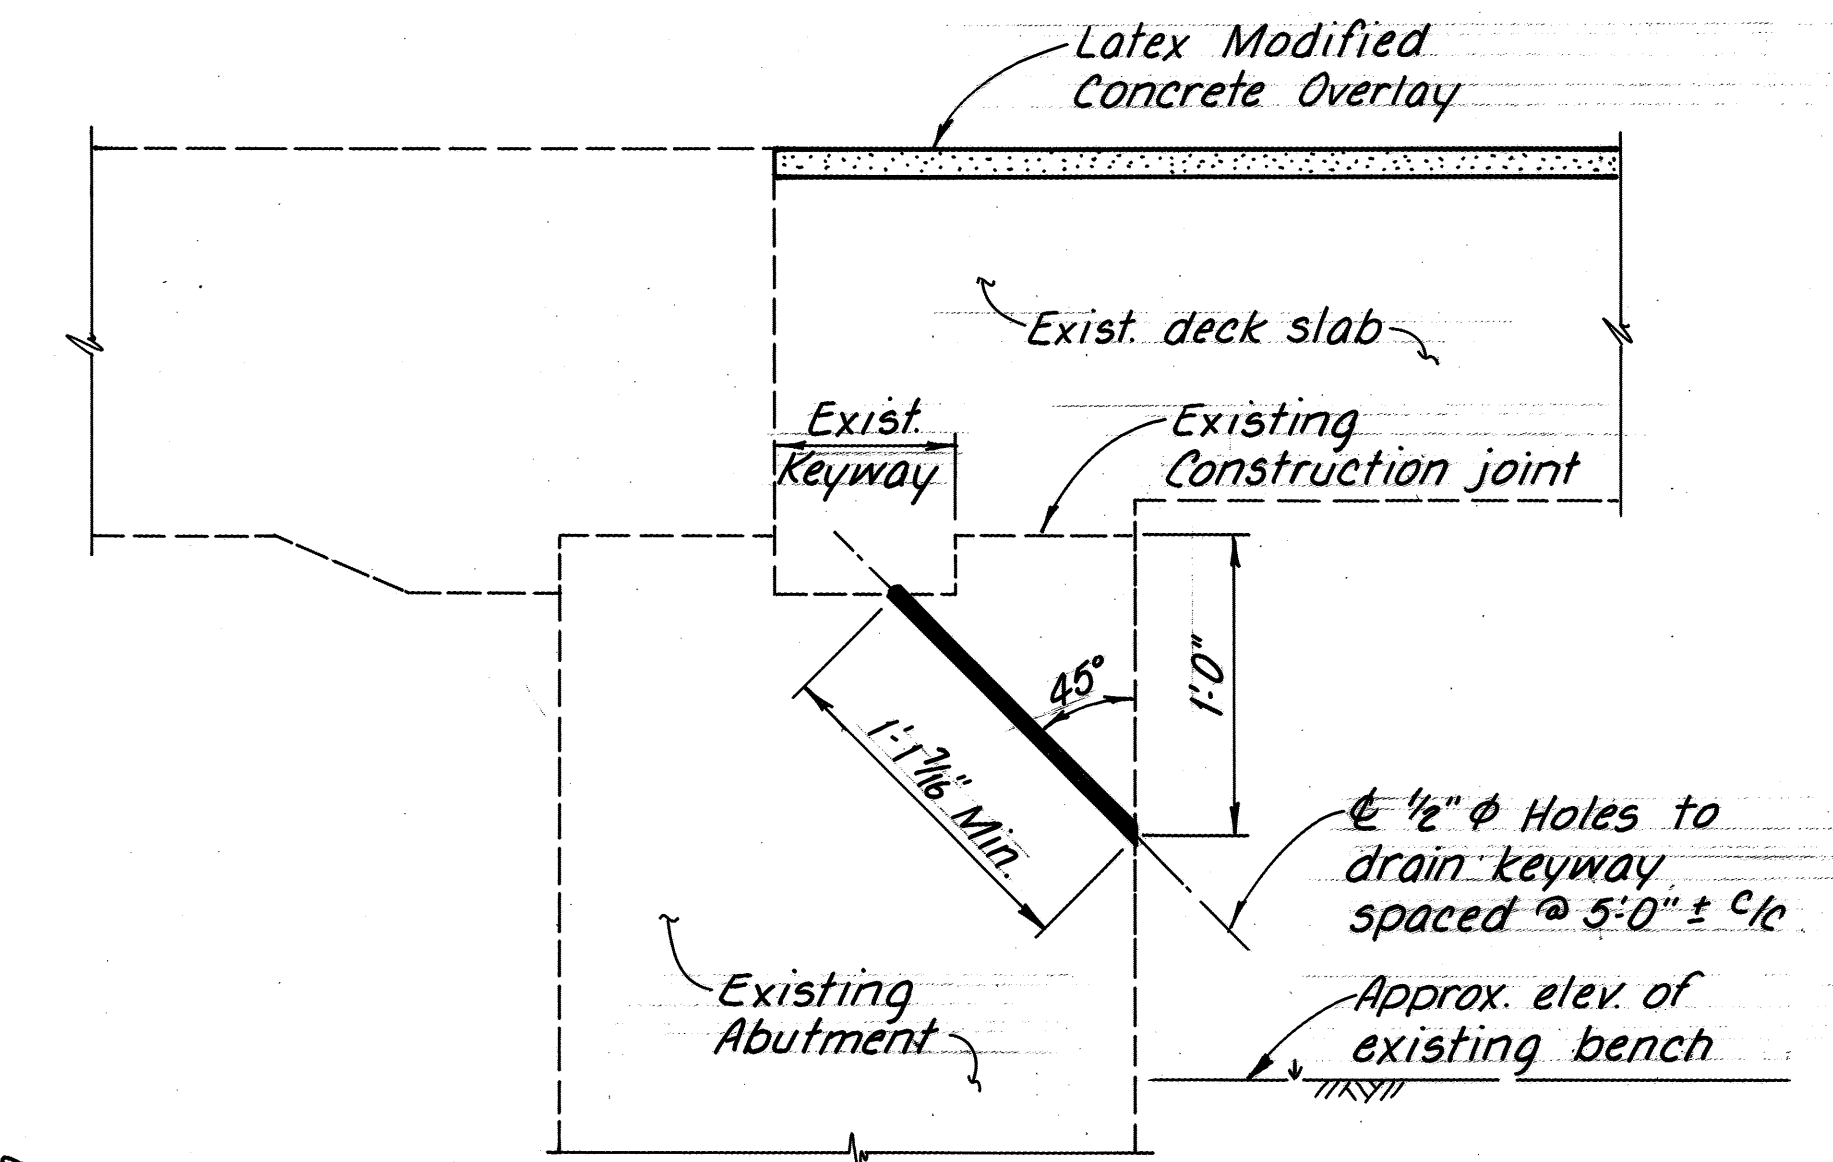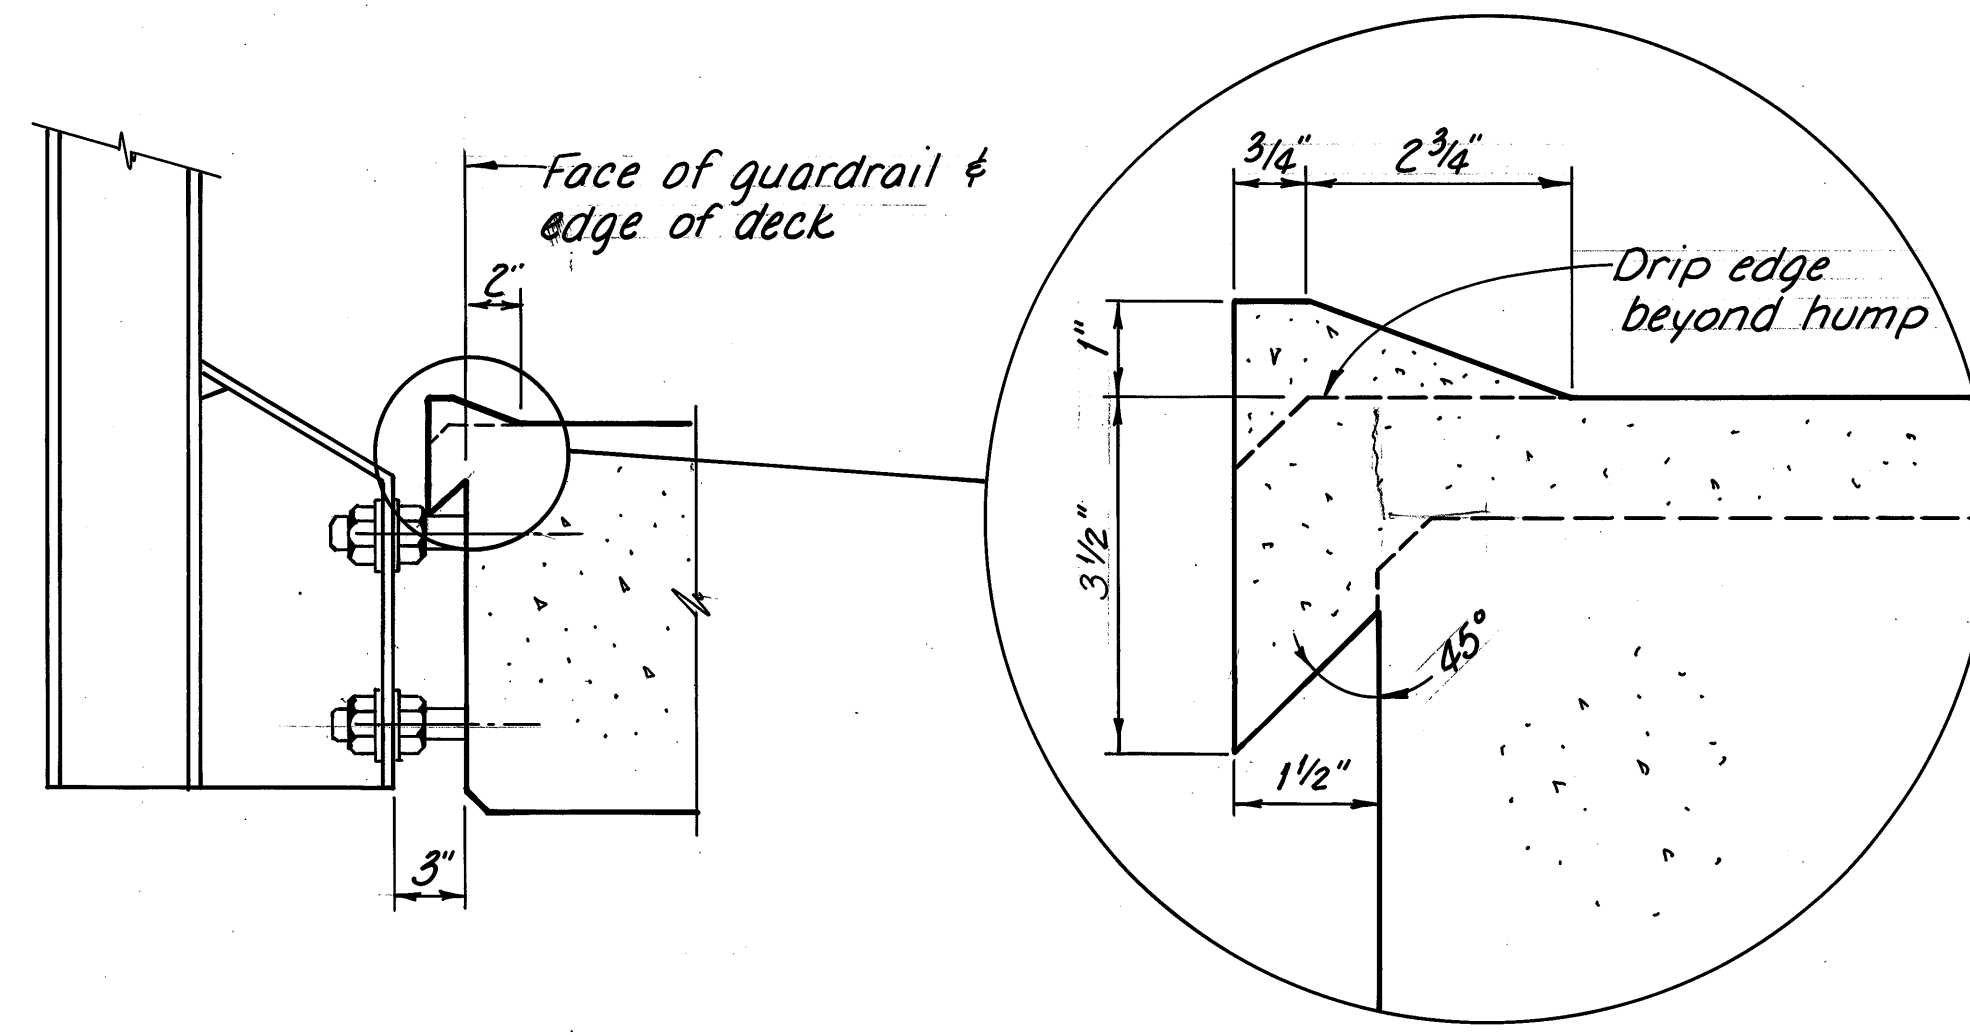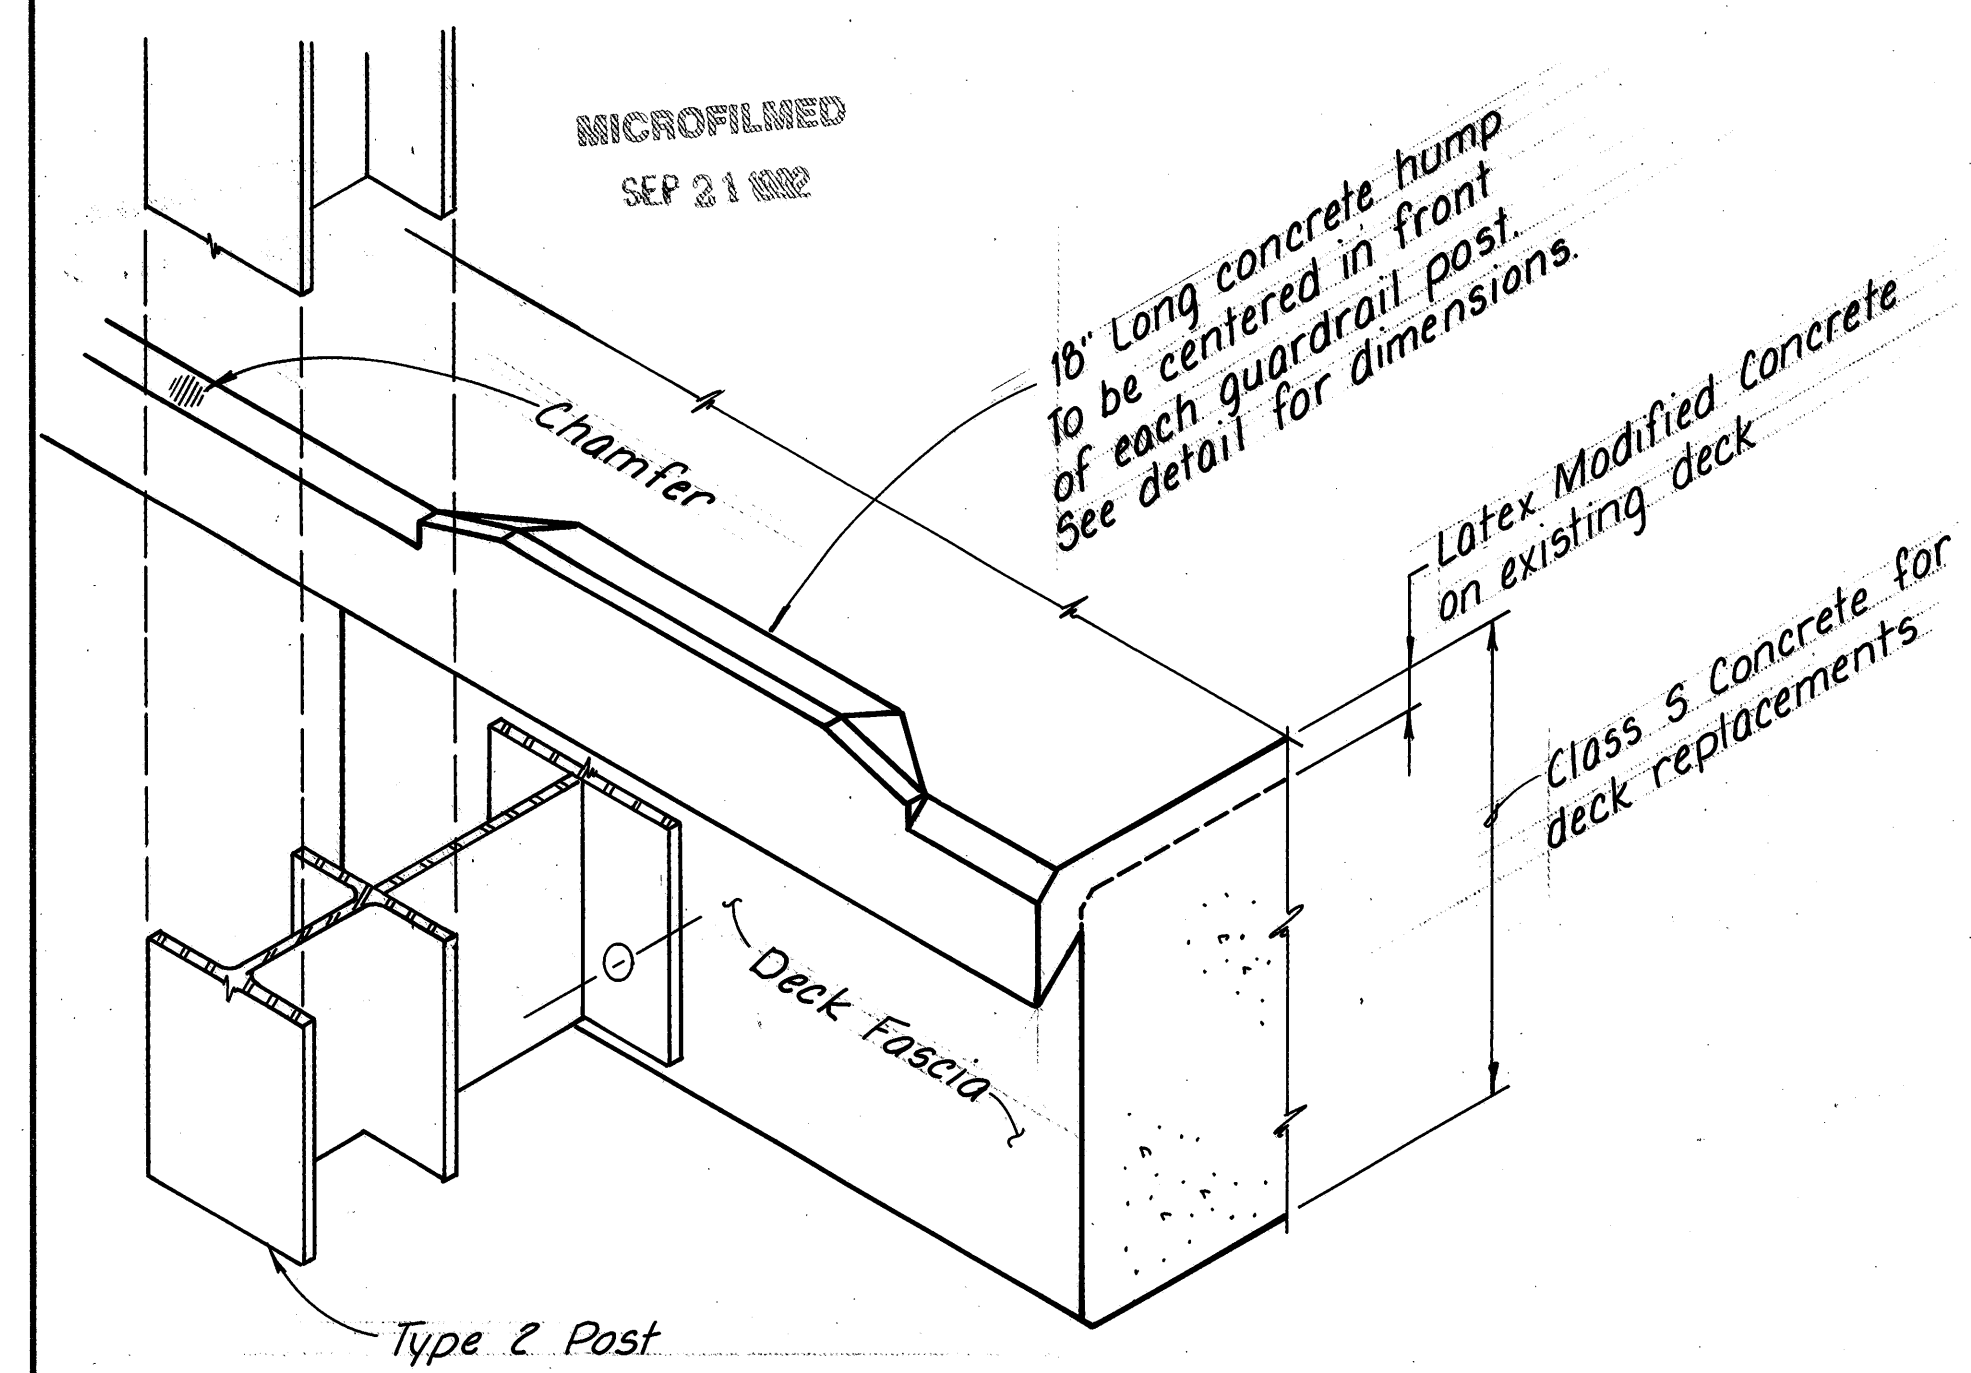


CONCRETE DRIP EDGE DETAILS

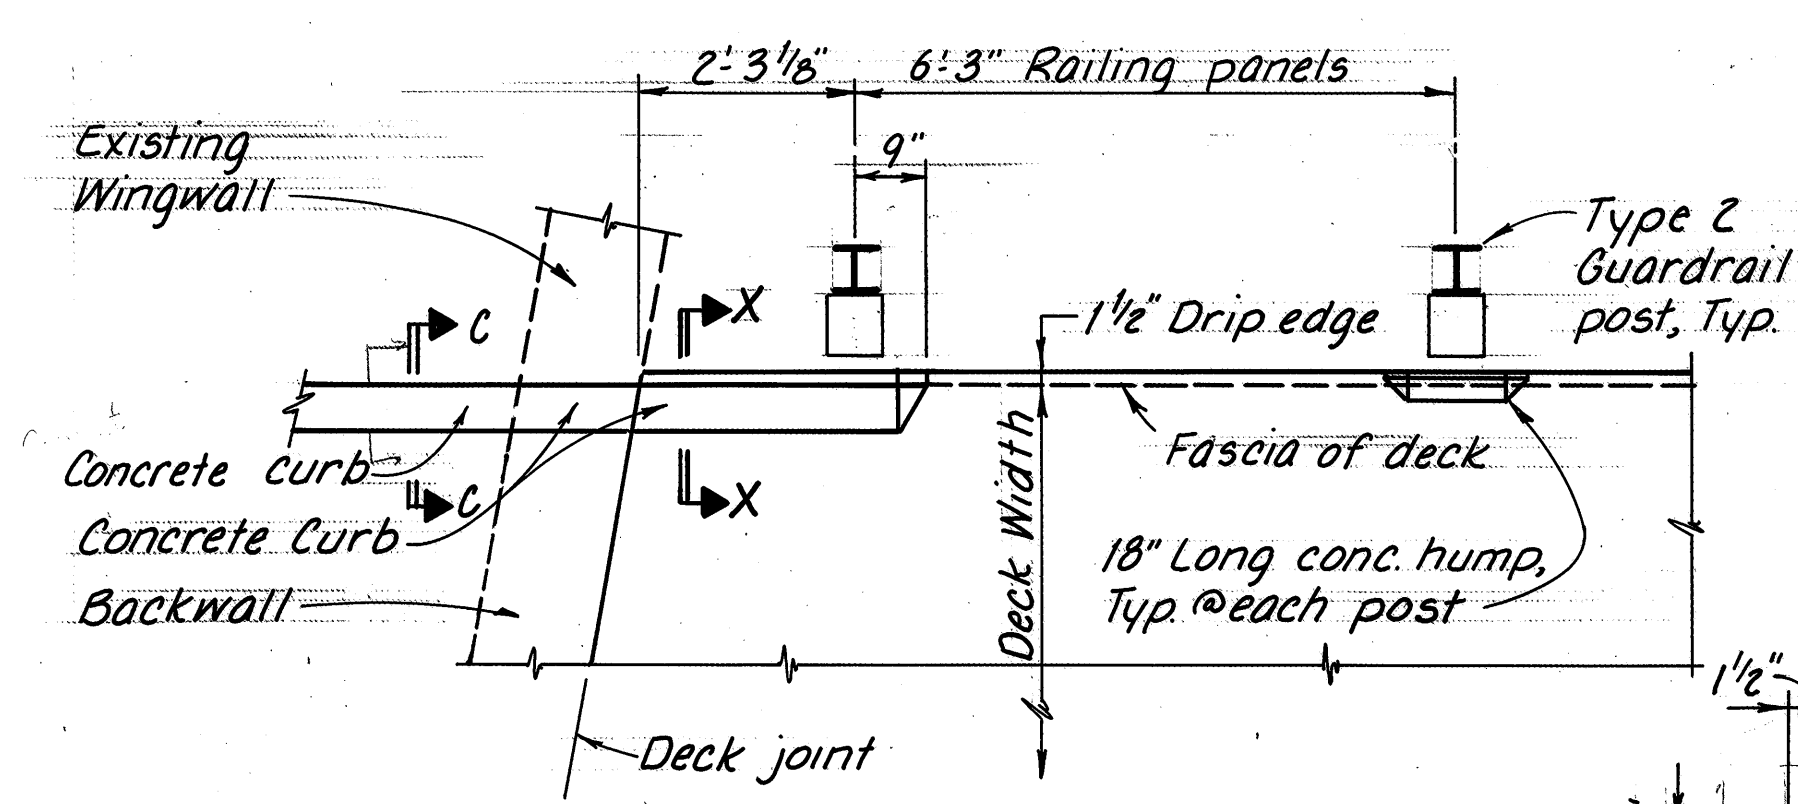


MED-42-0248

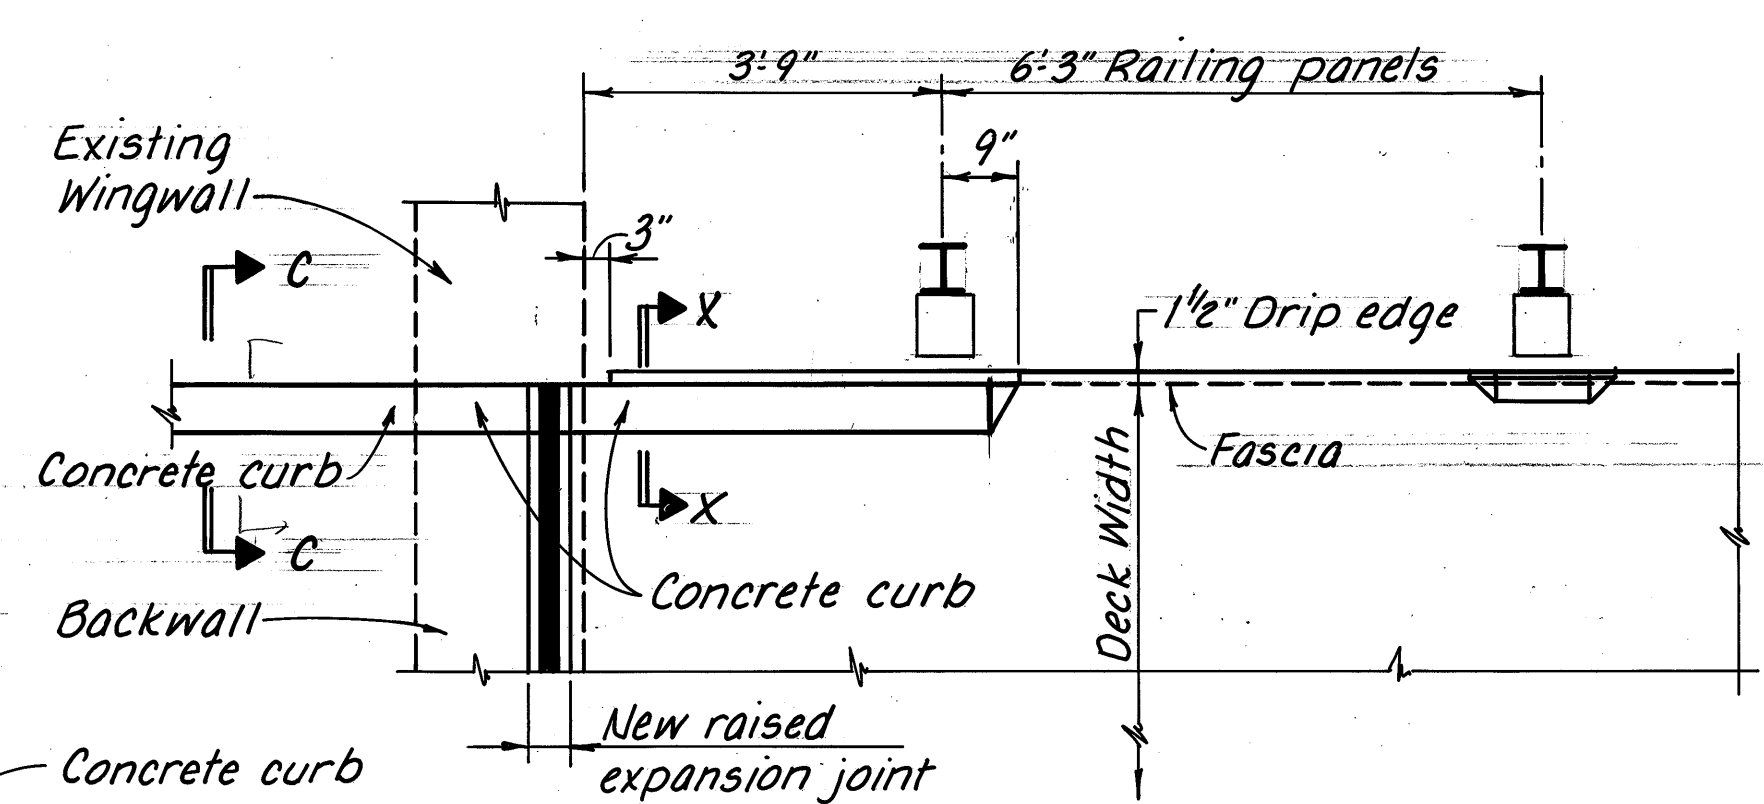

MED-42-0265

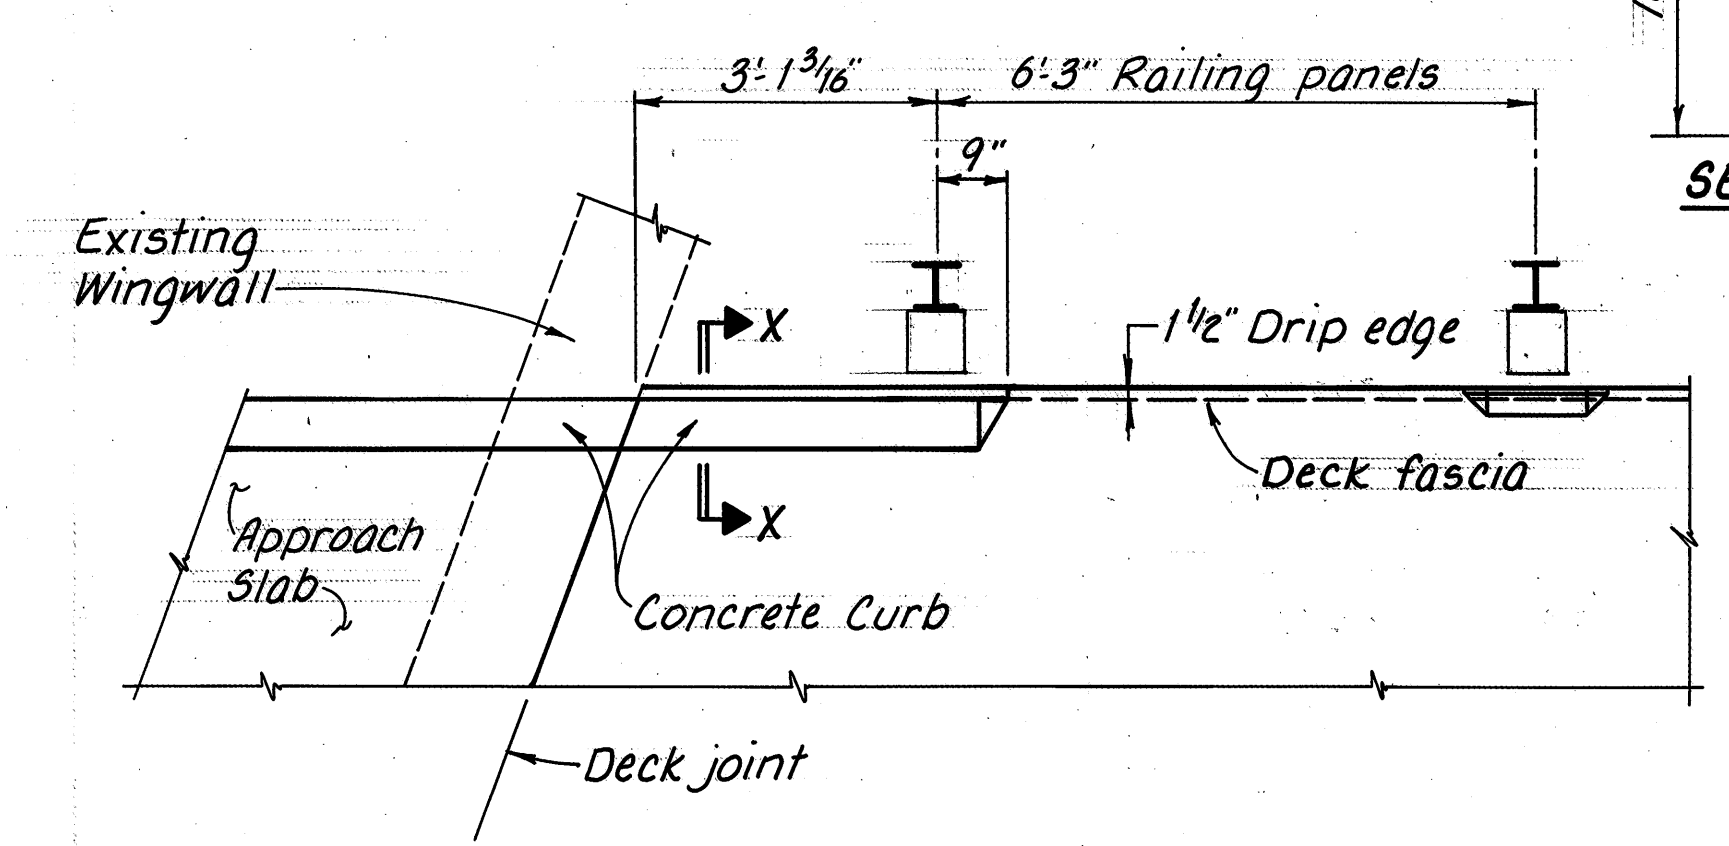


MED-42-0460 L/R

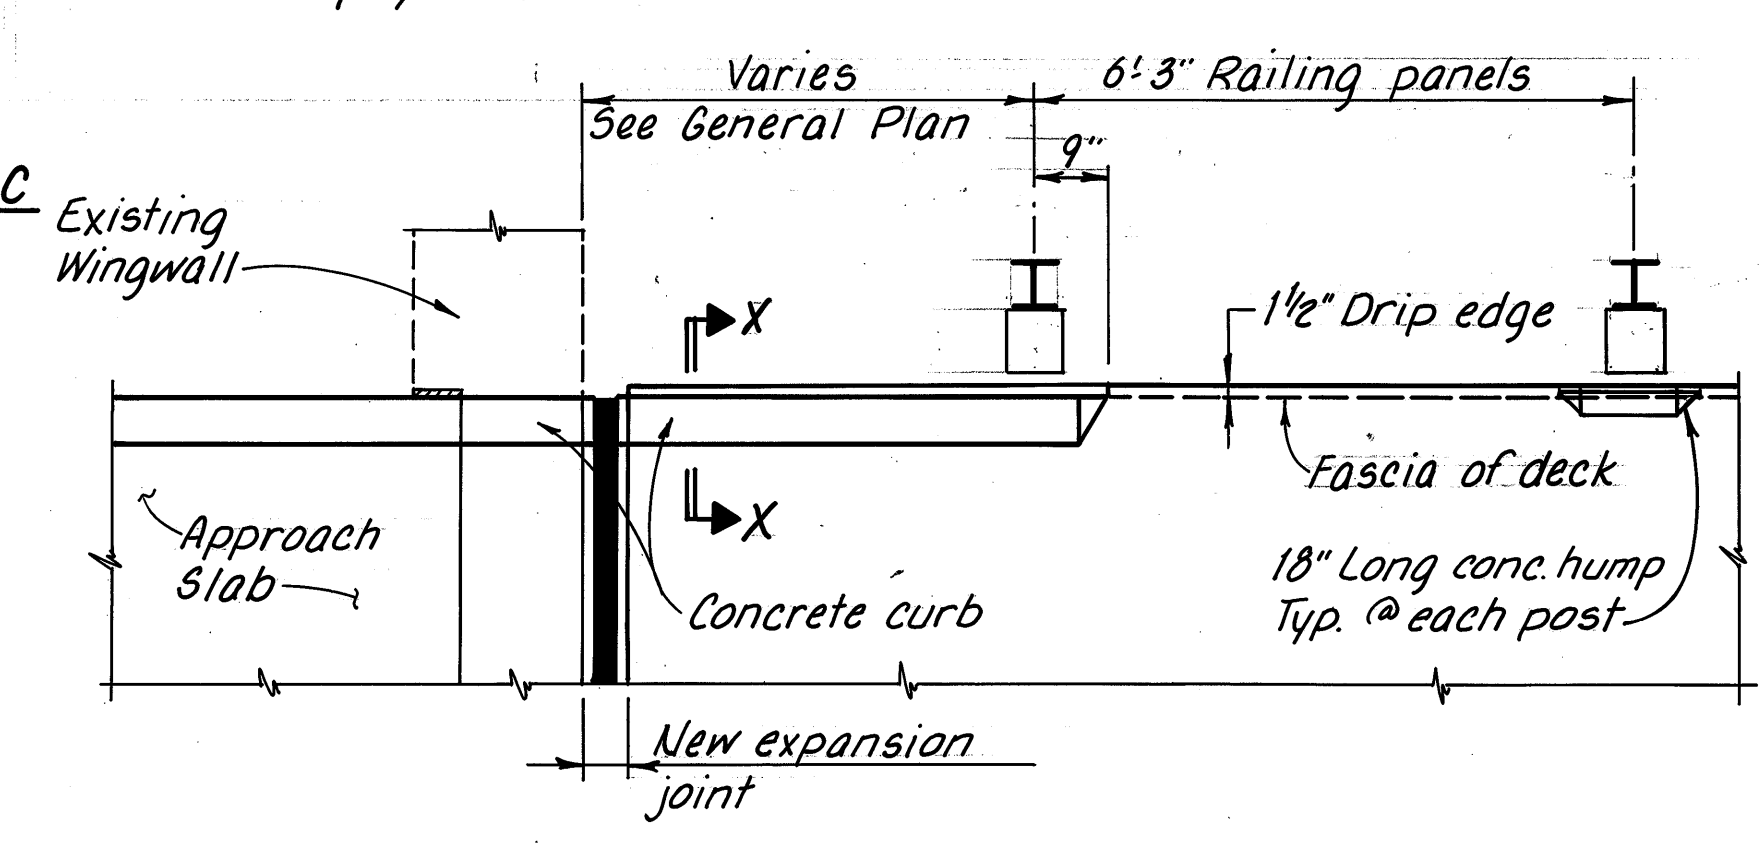


MED 224-1276 L/R DRAWN, MED-42-0539 L/R & MED-42-0589 L/R SIMILAR

SUPERSTRUCTURE EDGE DETAILS NEAR ABUTMENTS

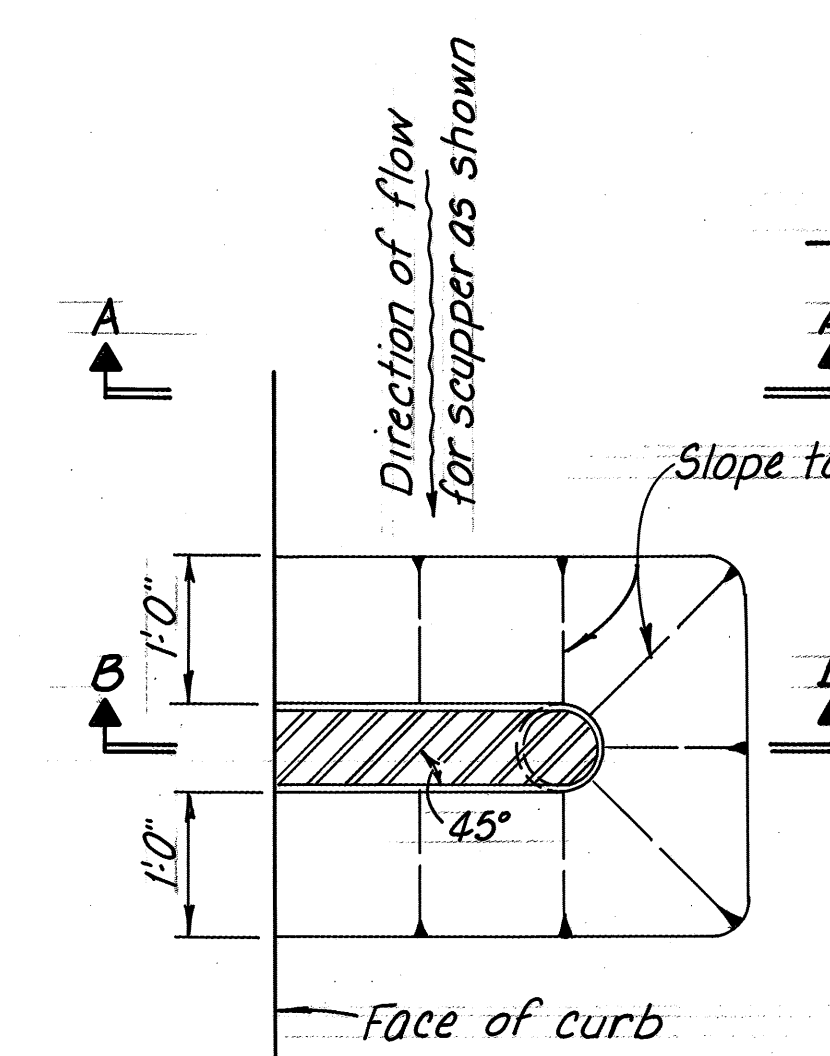


PART PLAN

Place scupper so the diagonal bars direct drainage flow toward the curb

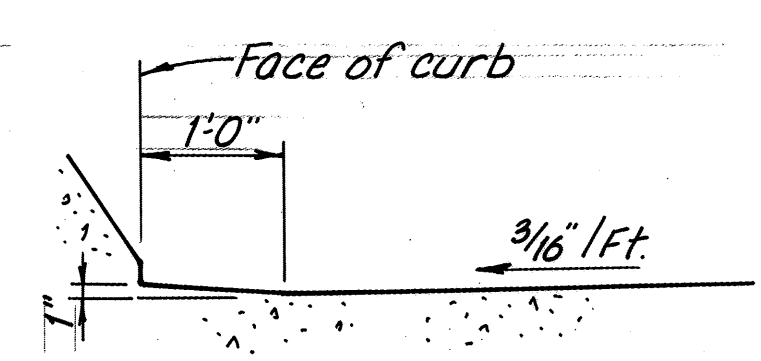


SECTION A-A

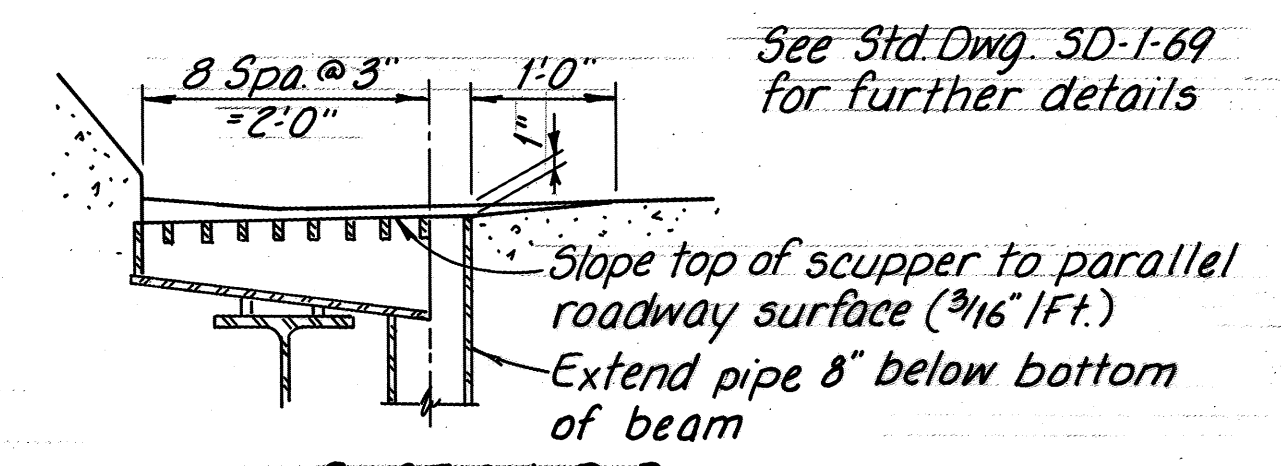

SECTION B-B


DRAINAGE DETAILS

MED-42-0574

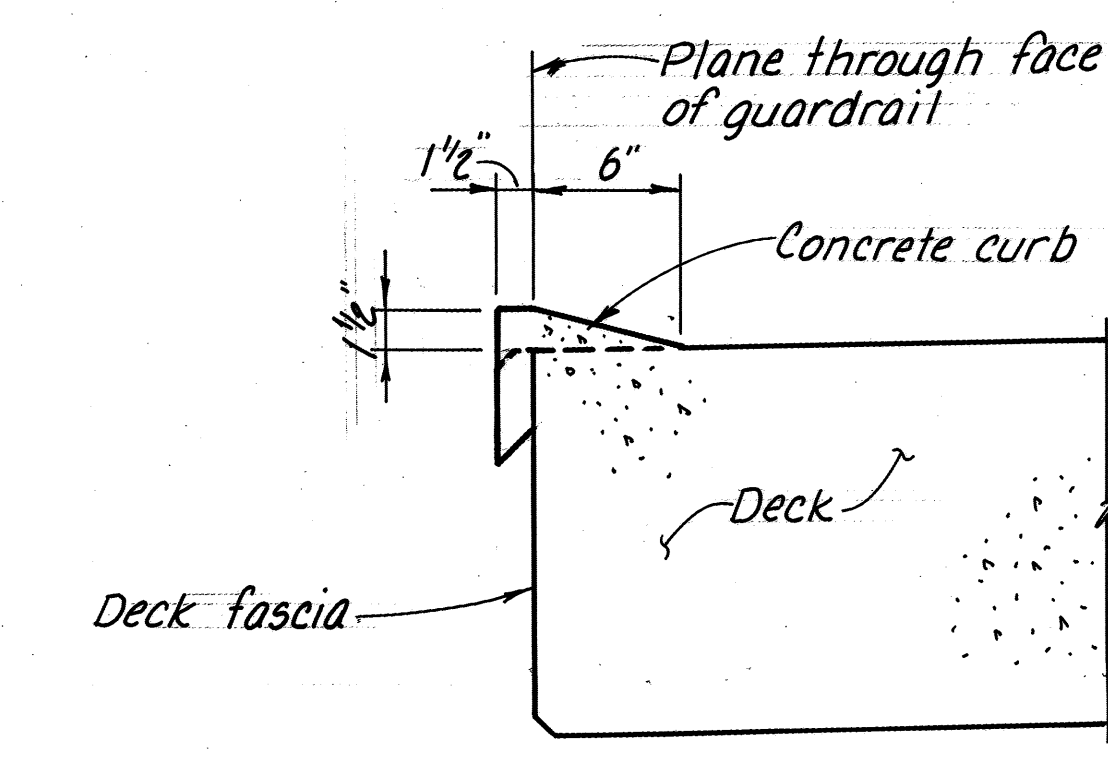


SECTION Y-X
(Guardrail post not shown)


ENGINEERING ASSOCIATES LTD.							
CONSULTING ENGINEERS							
700 WINKLER DR. WOOSTER, OHIO							
11/45							
MISCELLANEOUS STRUCTURE DETAILS-2							
DESIGNED	DRAWN	TRACED	CHECKED	REVIEWED	DATE	REVISED	
RLE	RLE	PLD	DBC	DWS	3/20/87		

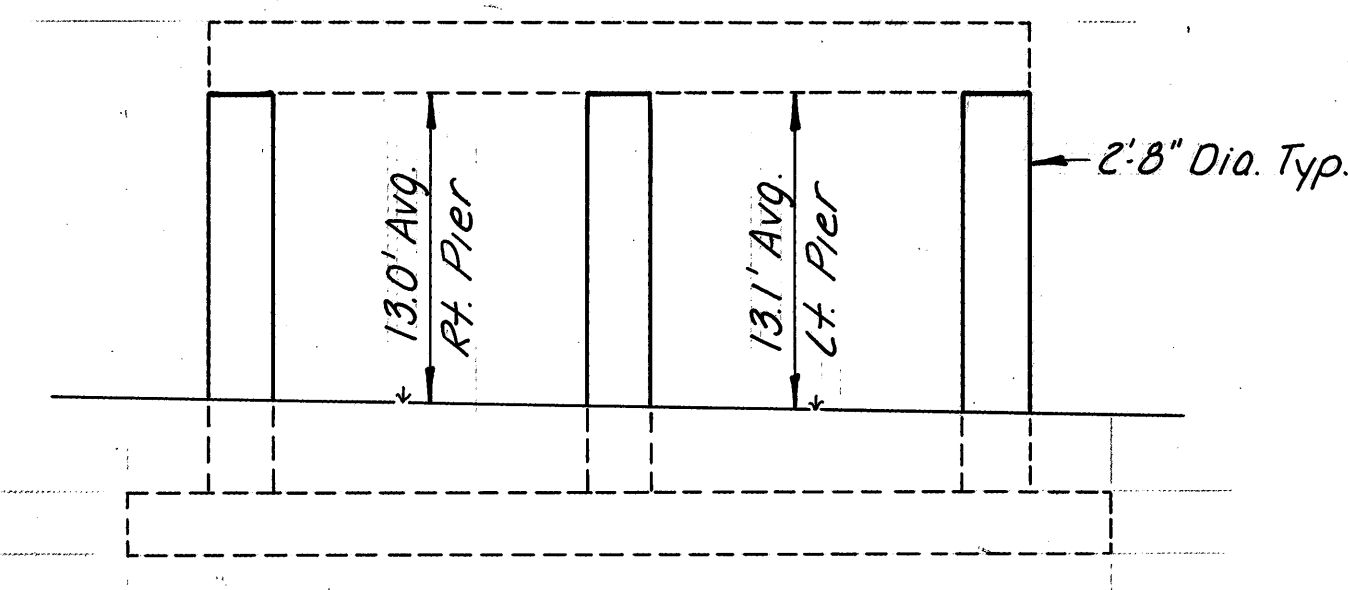


MED-42-0310 L

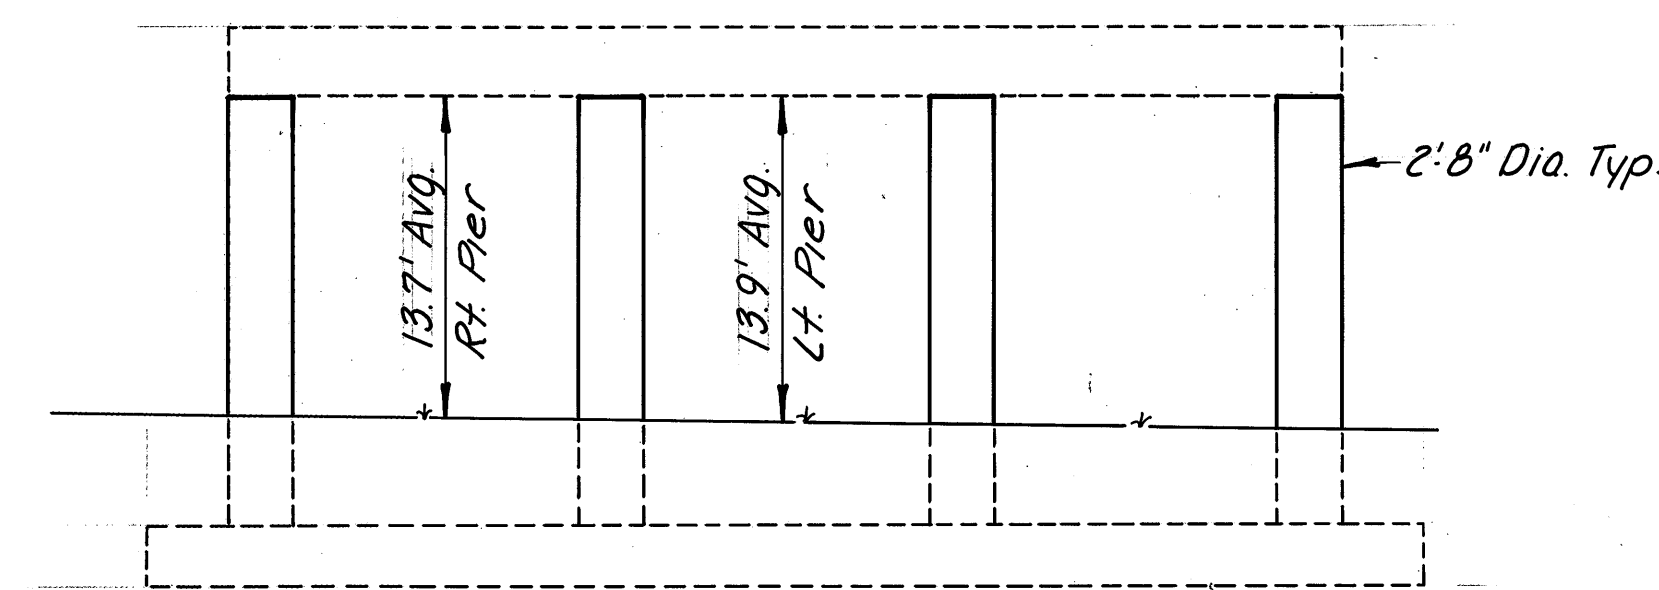


MED-42-0310 R

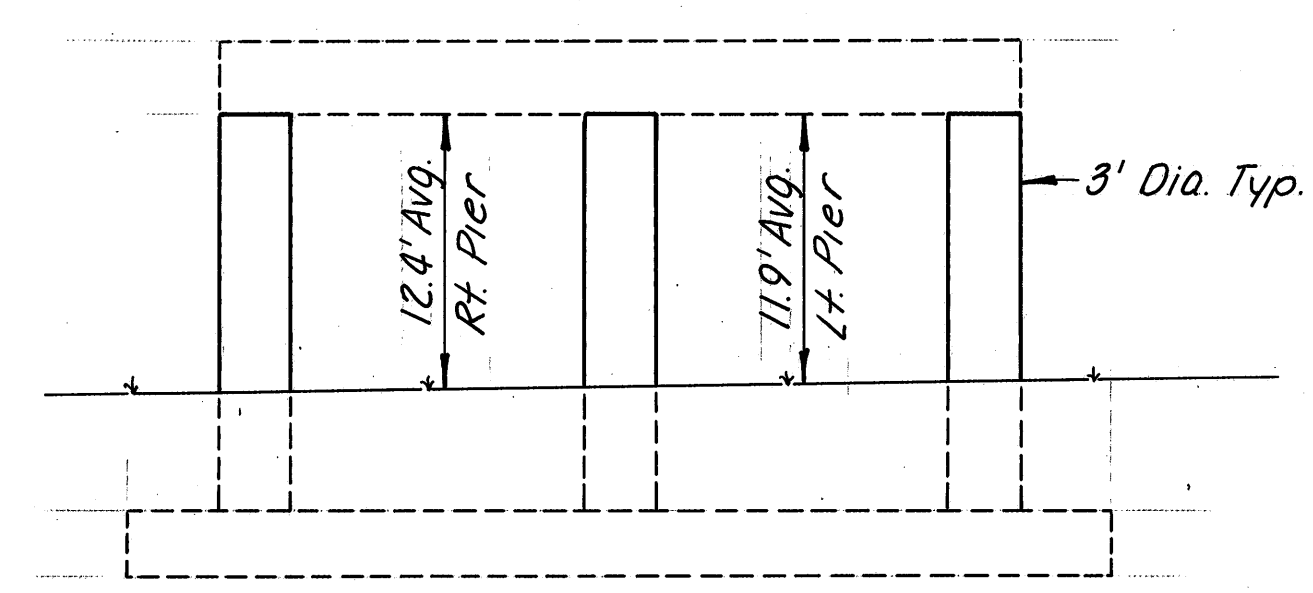

MED-42-0574

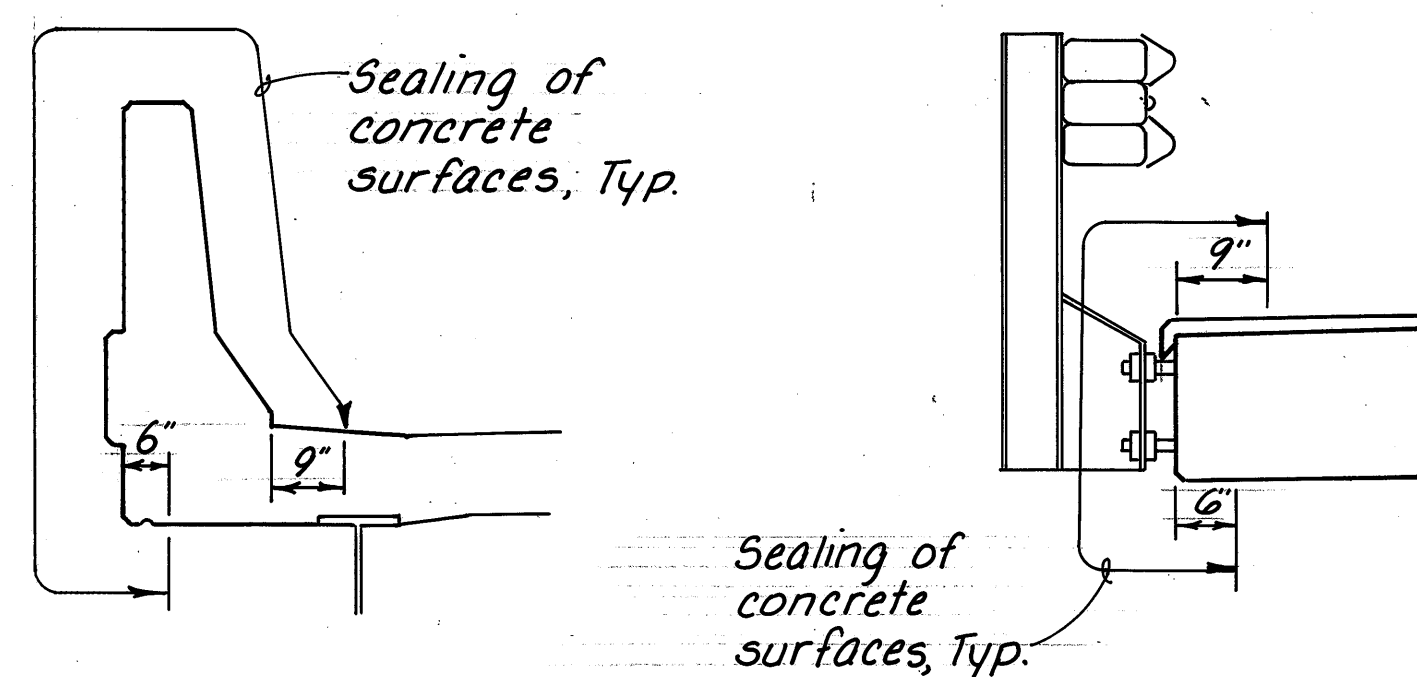


TYPICAL BRIDGE SEALING DETAILS
(Seal surfaces shown unless plans indicate otherwise)

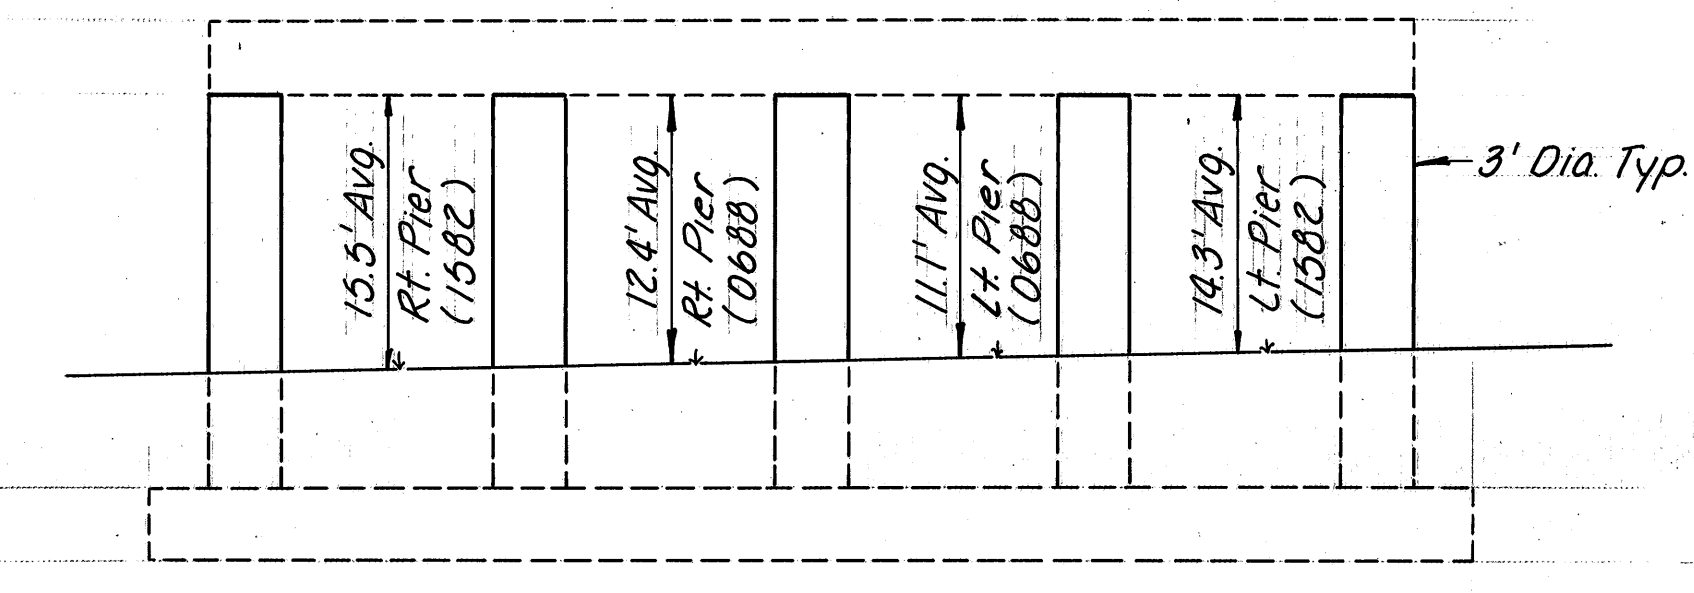


MED-42-0688 MED-224-1582

PIER ELEVATIONS

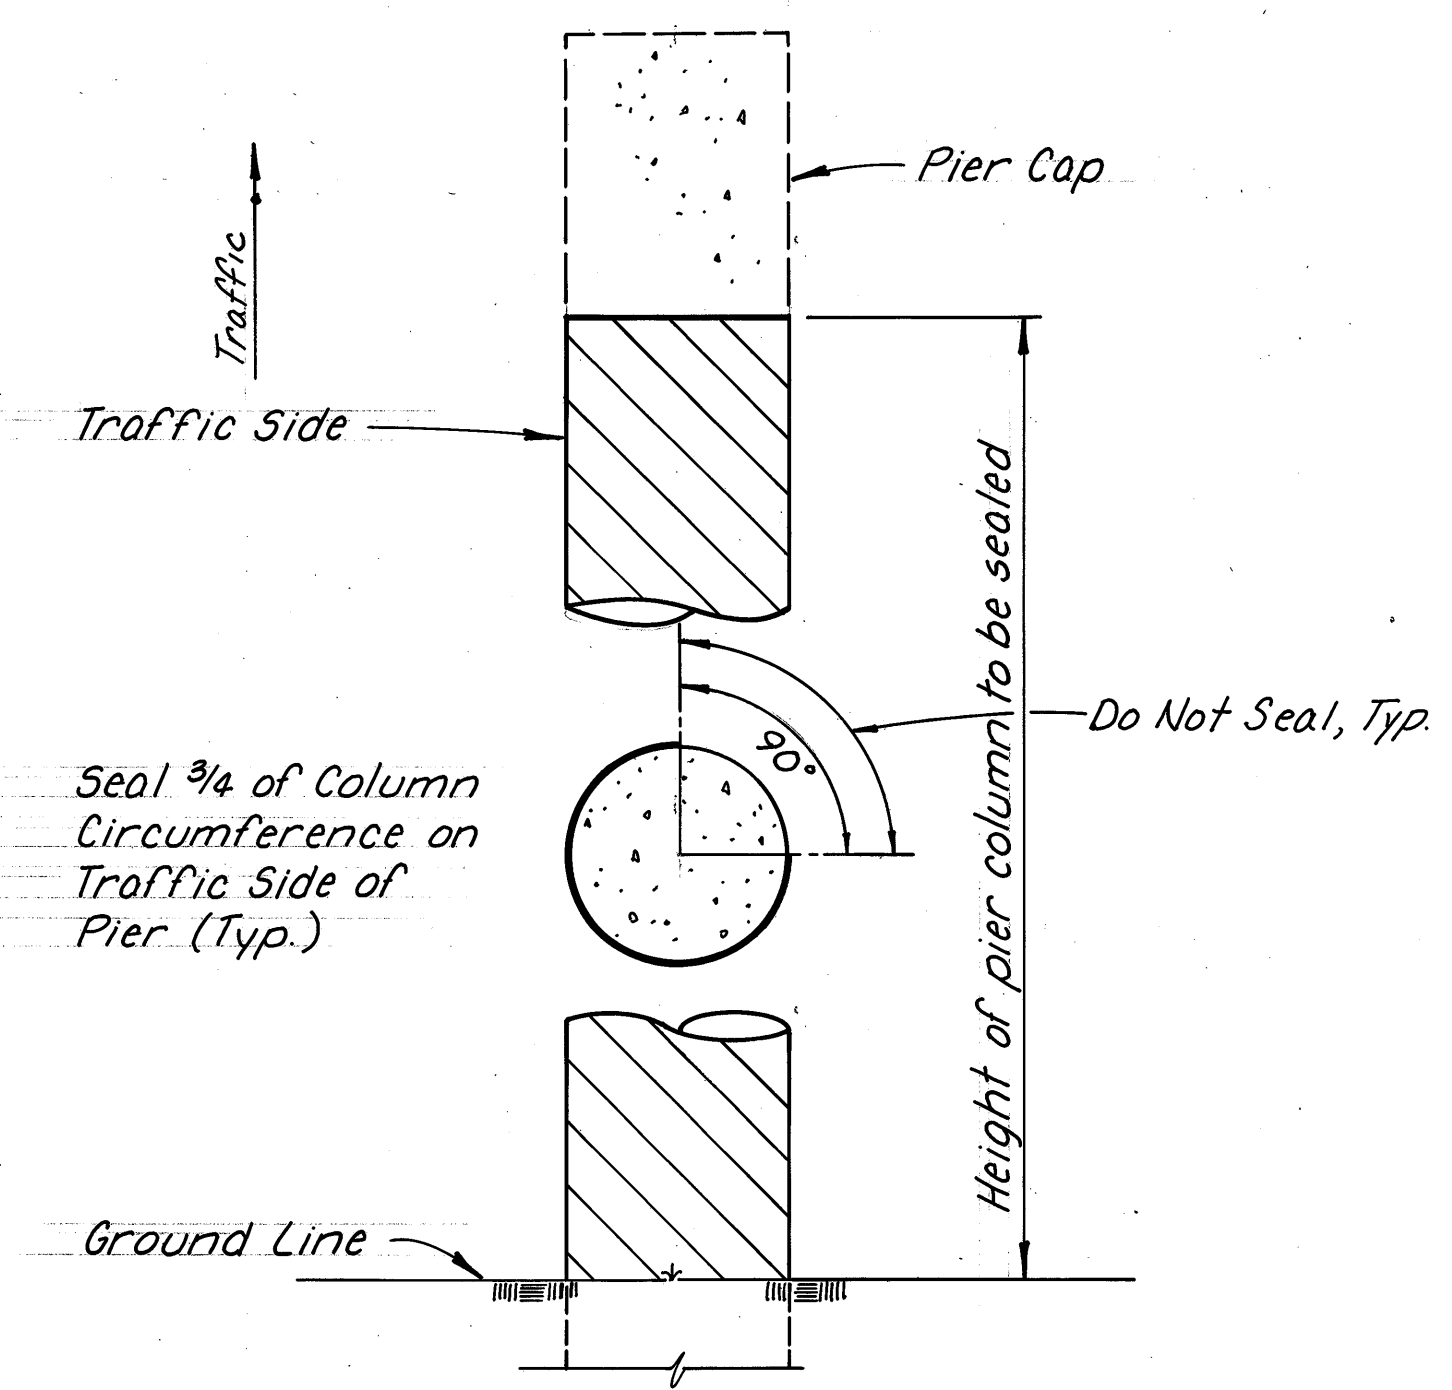


TYPICAL COLUMN SEALING DETAIL

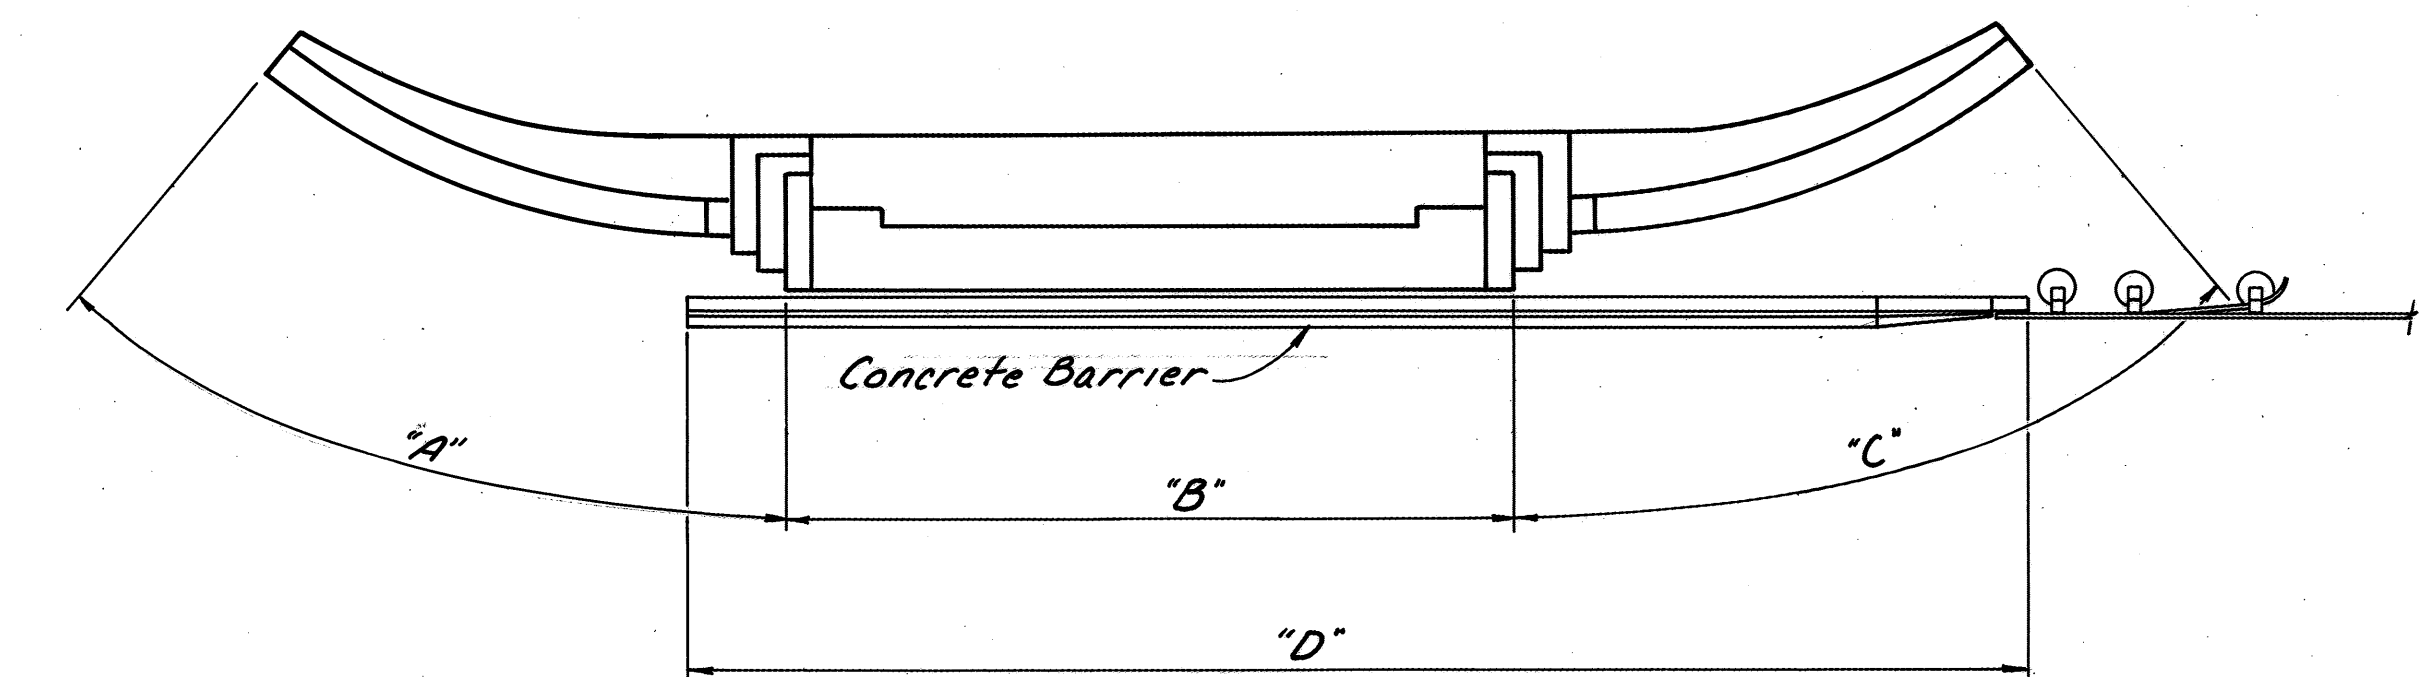

MED-42-0323 + 0432


PLAN

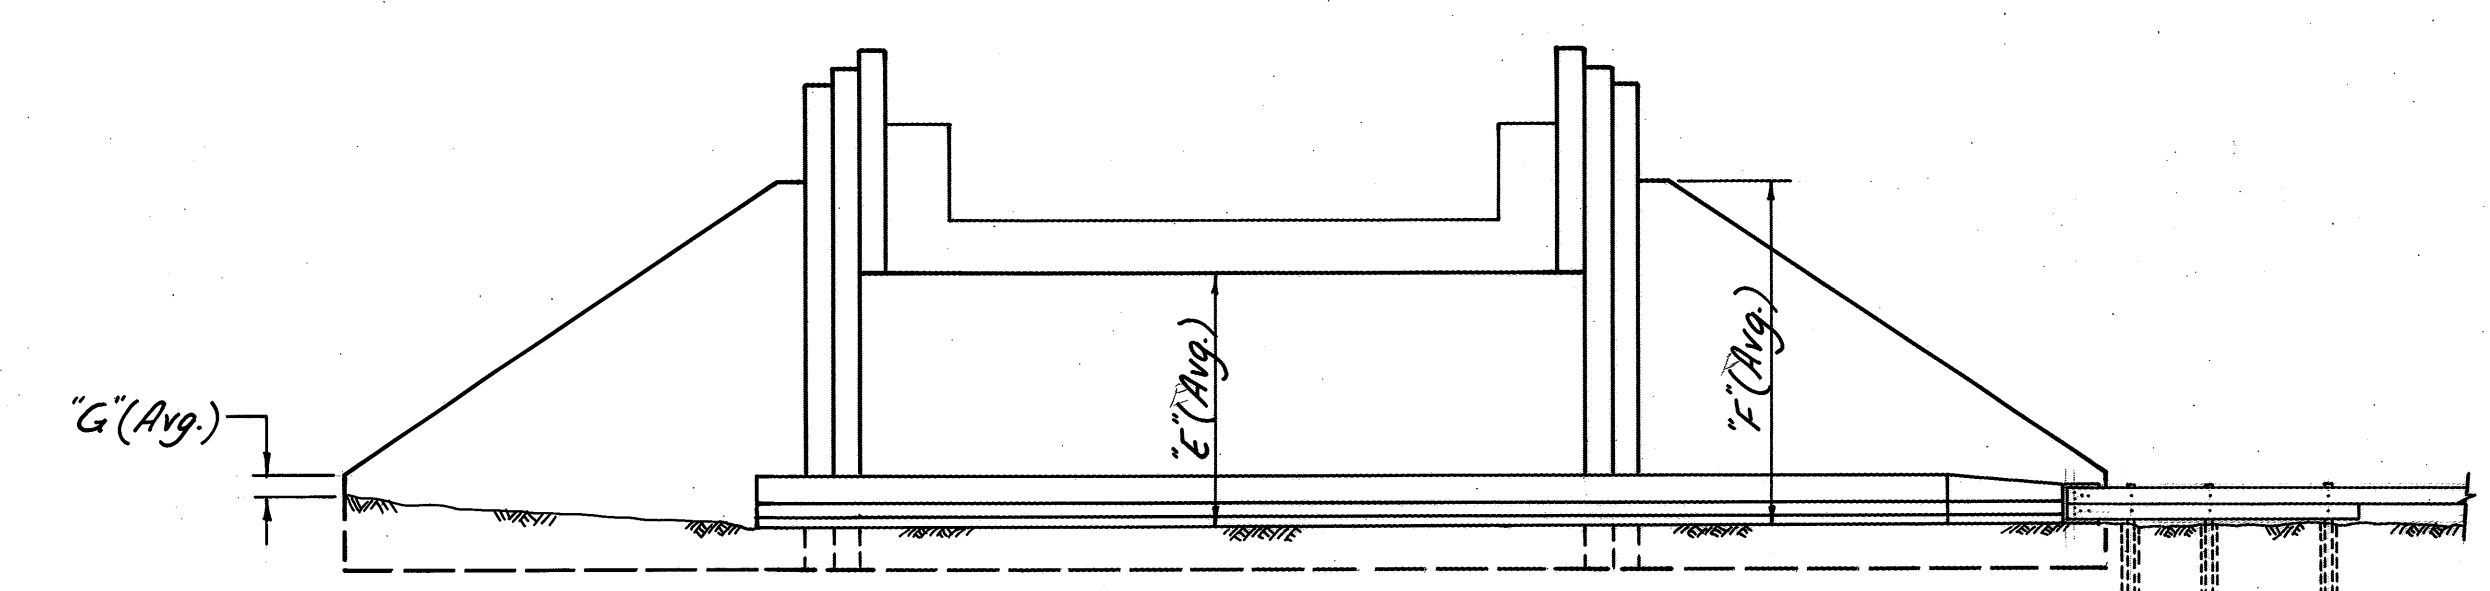

MED-42-0323 + 0432

ELEVATION

Bridge No.	Side	Dimensions						
		"A"	"B"	"C"	"D"	"E"	"F"	"G"
MED-42-0323	Lt	30' 8"	40' 0"	30' 8"	80'	14' 6"	19' 6"	2' 3"
MED-42-0323	Rt	30' 8"	40' 0"	30' 8"	70'	13' 0"	18' 0"	2' 9"
MED-42-0432	Lt	36' 0"	23' 0"	27' 2"	55'	14' 3"	20' 0"	3' 0"
MED-42-0432	Rt	27' 2"	23' 0"	27' 2"	100'	17' 0"	23' 0"	3' 0"




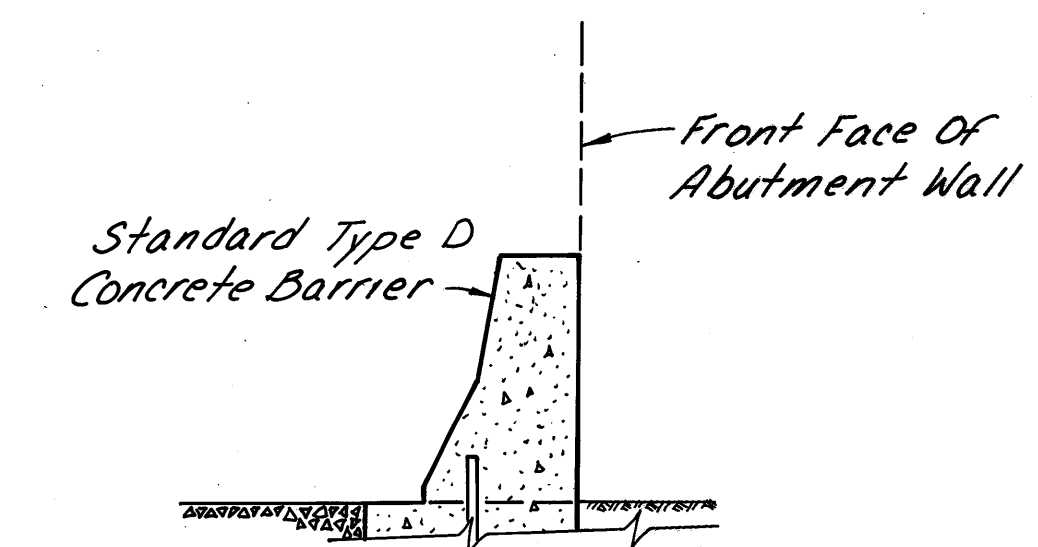


Bridge No.	Area To Be Sealed (Left)	Area To Be Sealed (Right)	Special Sealing Of Concrete Surfaces
	Sq. Yd.	Sq. Yd.	Sq. Yd.
MED-42-0310 L	27	27	54
MED-42-0310 R	39	38	77
MED-42-0323	192	185	377
MED-42-0432	127	180	307
MED-42-0574	28	29	57
MED-42-0688	44	49	93
MED-224-1582	56	61	117
TOTAL			1082

ENGINEERING ASSOCIATES LTD.
CONSULTING ENGINEERS
700 WINKLER DR. WOOSTER, OHIO

SEALING OF CONCRETE SURFACES

DESIGNED	DRAWN	TRACED	CHECKED	REVIEWED	DATE	REVISED
DBC	SLM	MED	AFS	DWS	3-20-87	

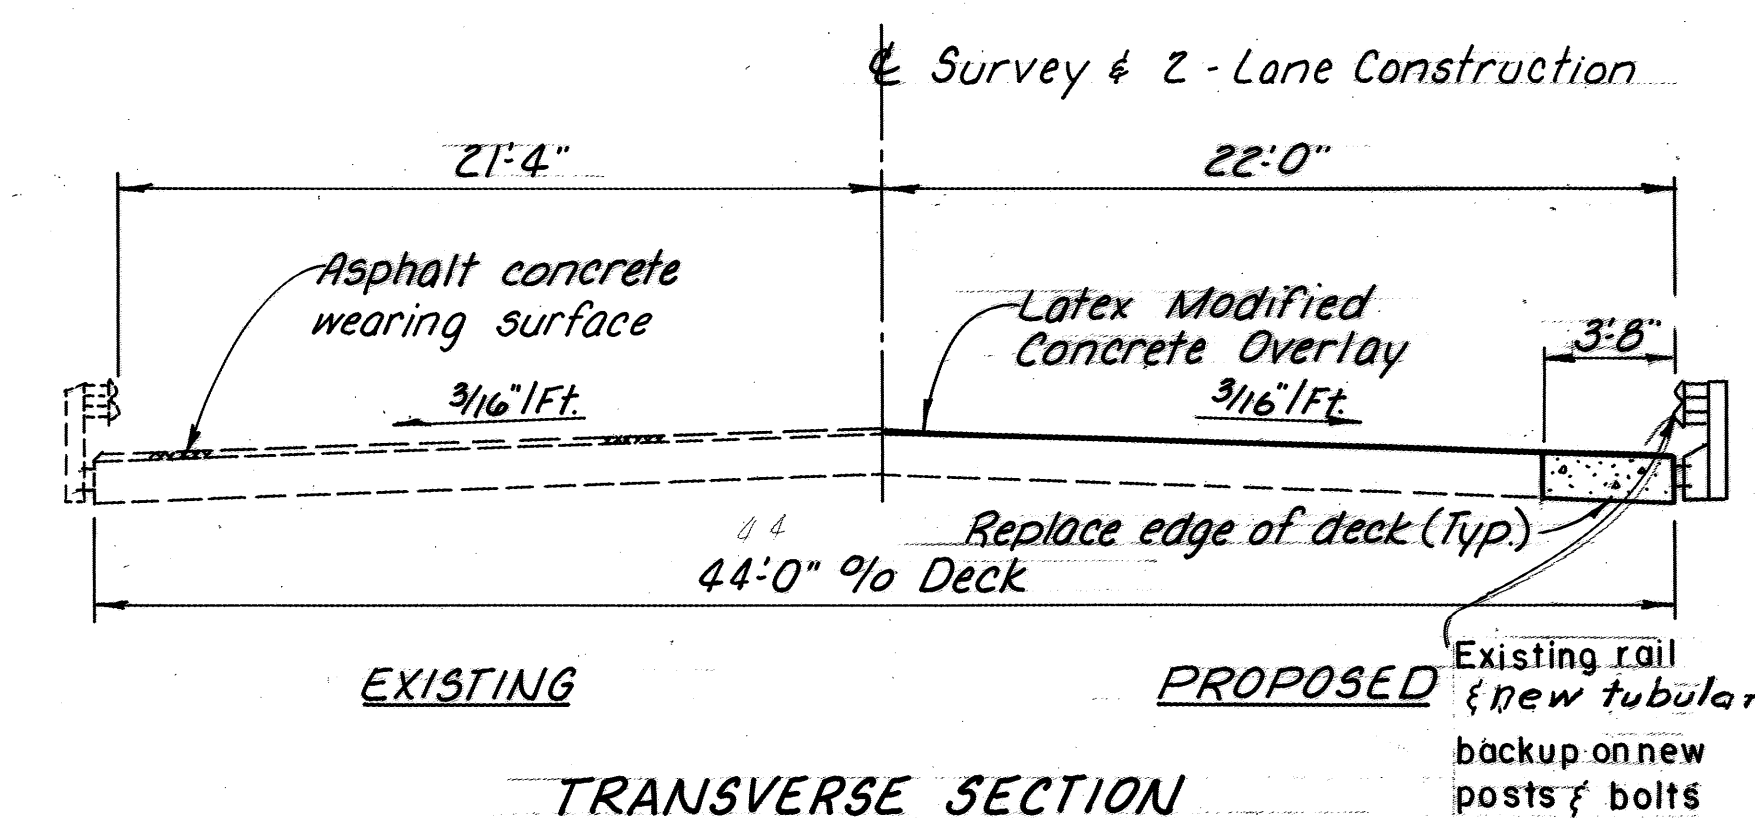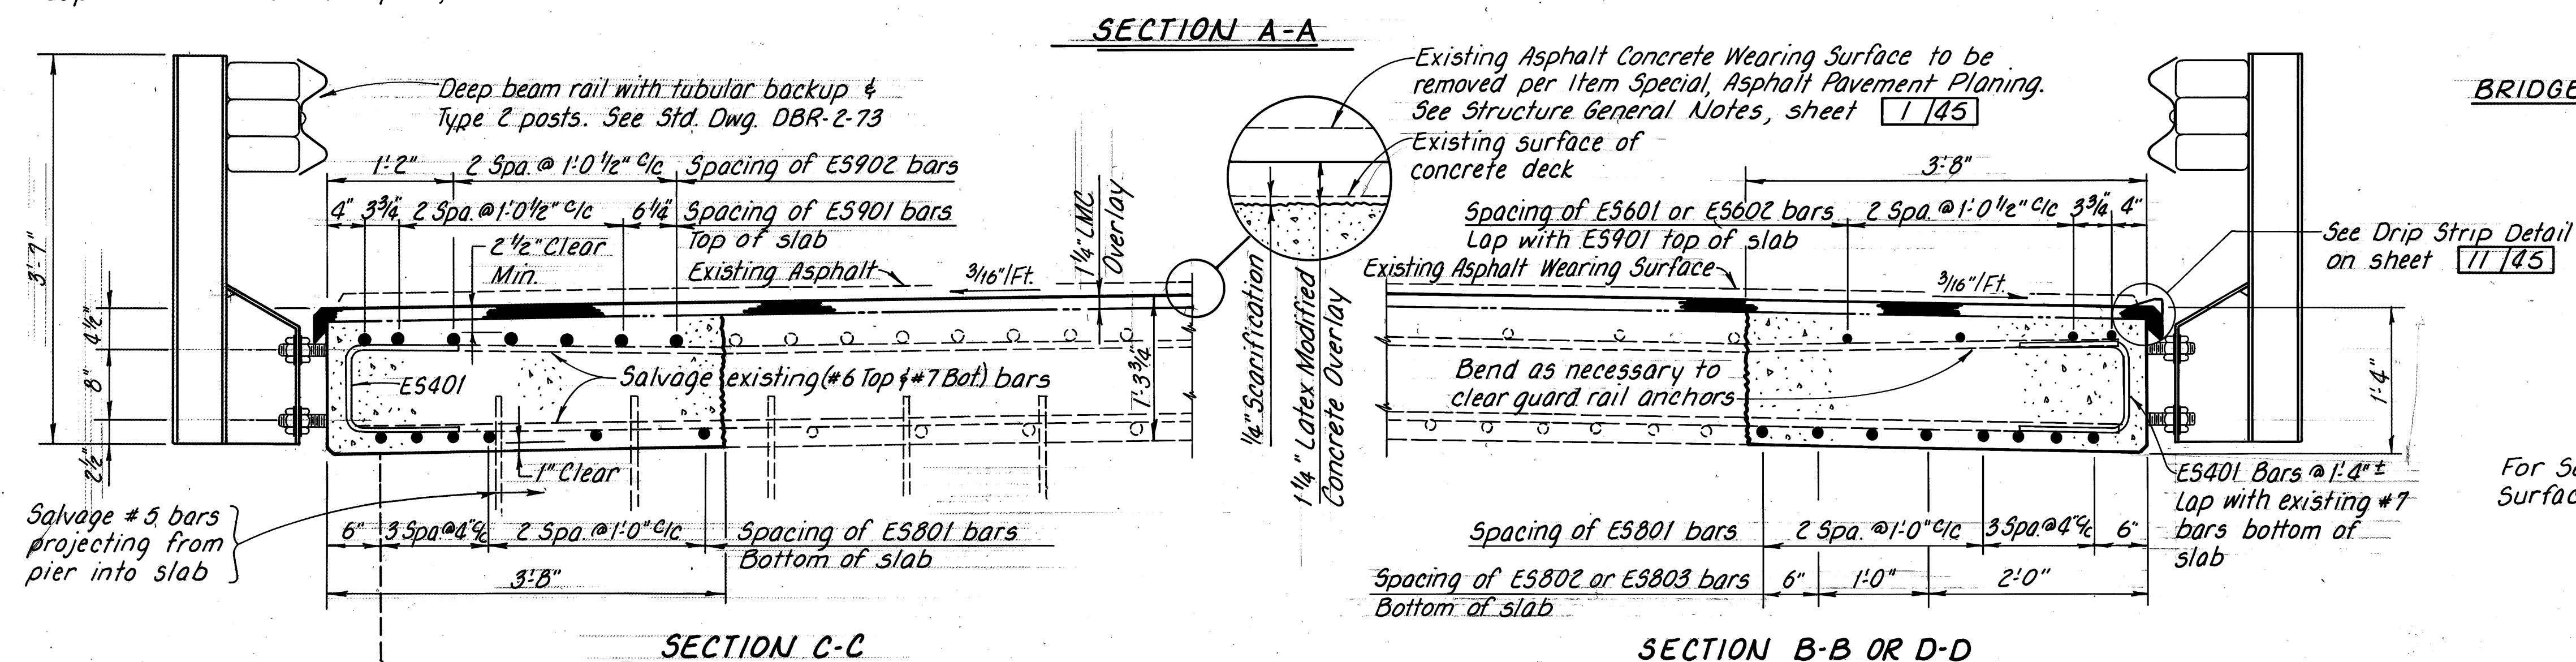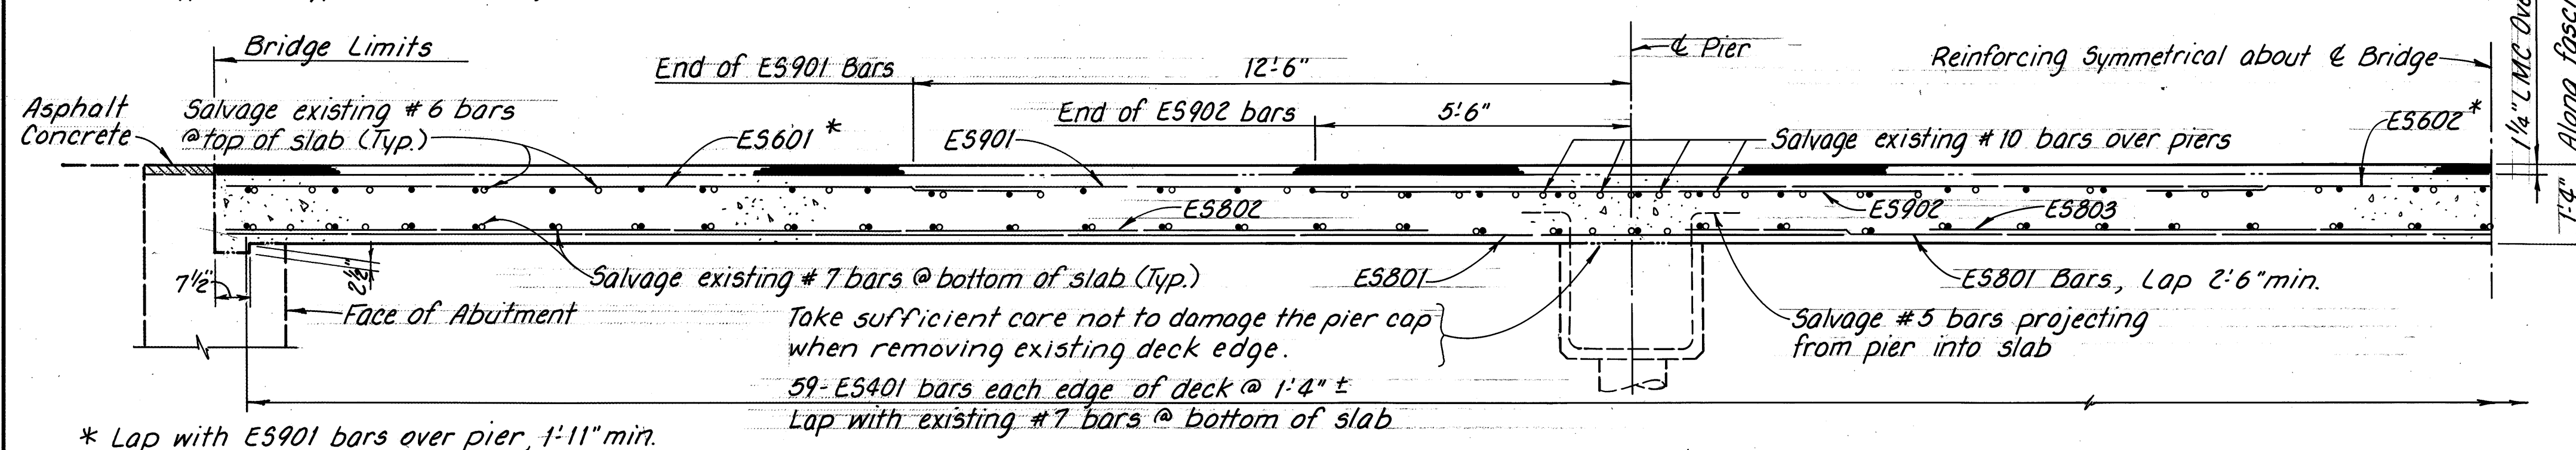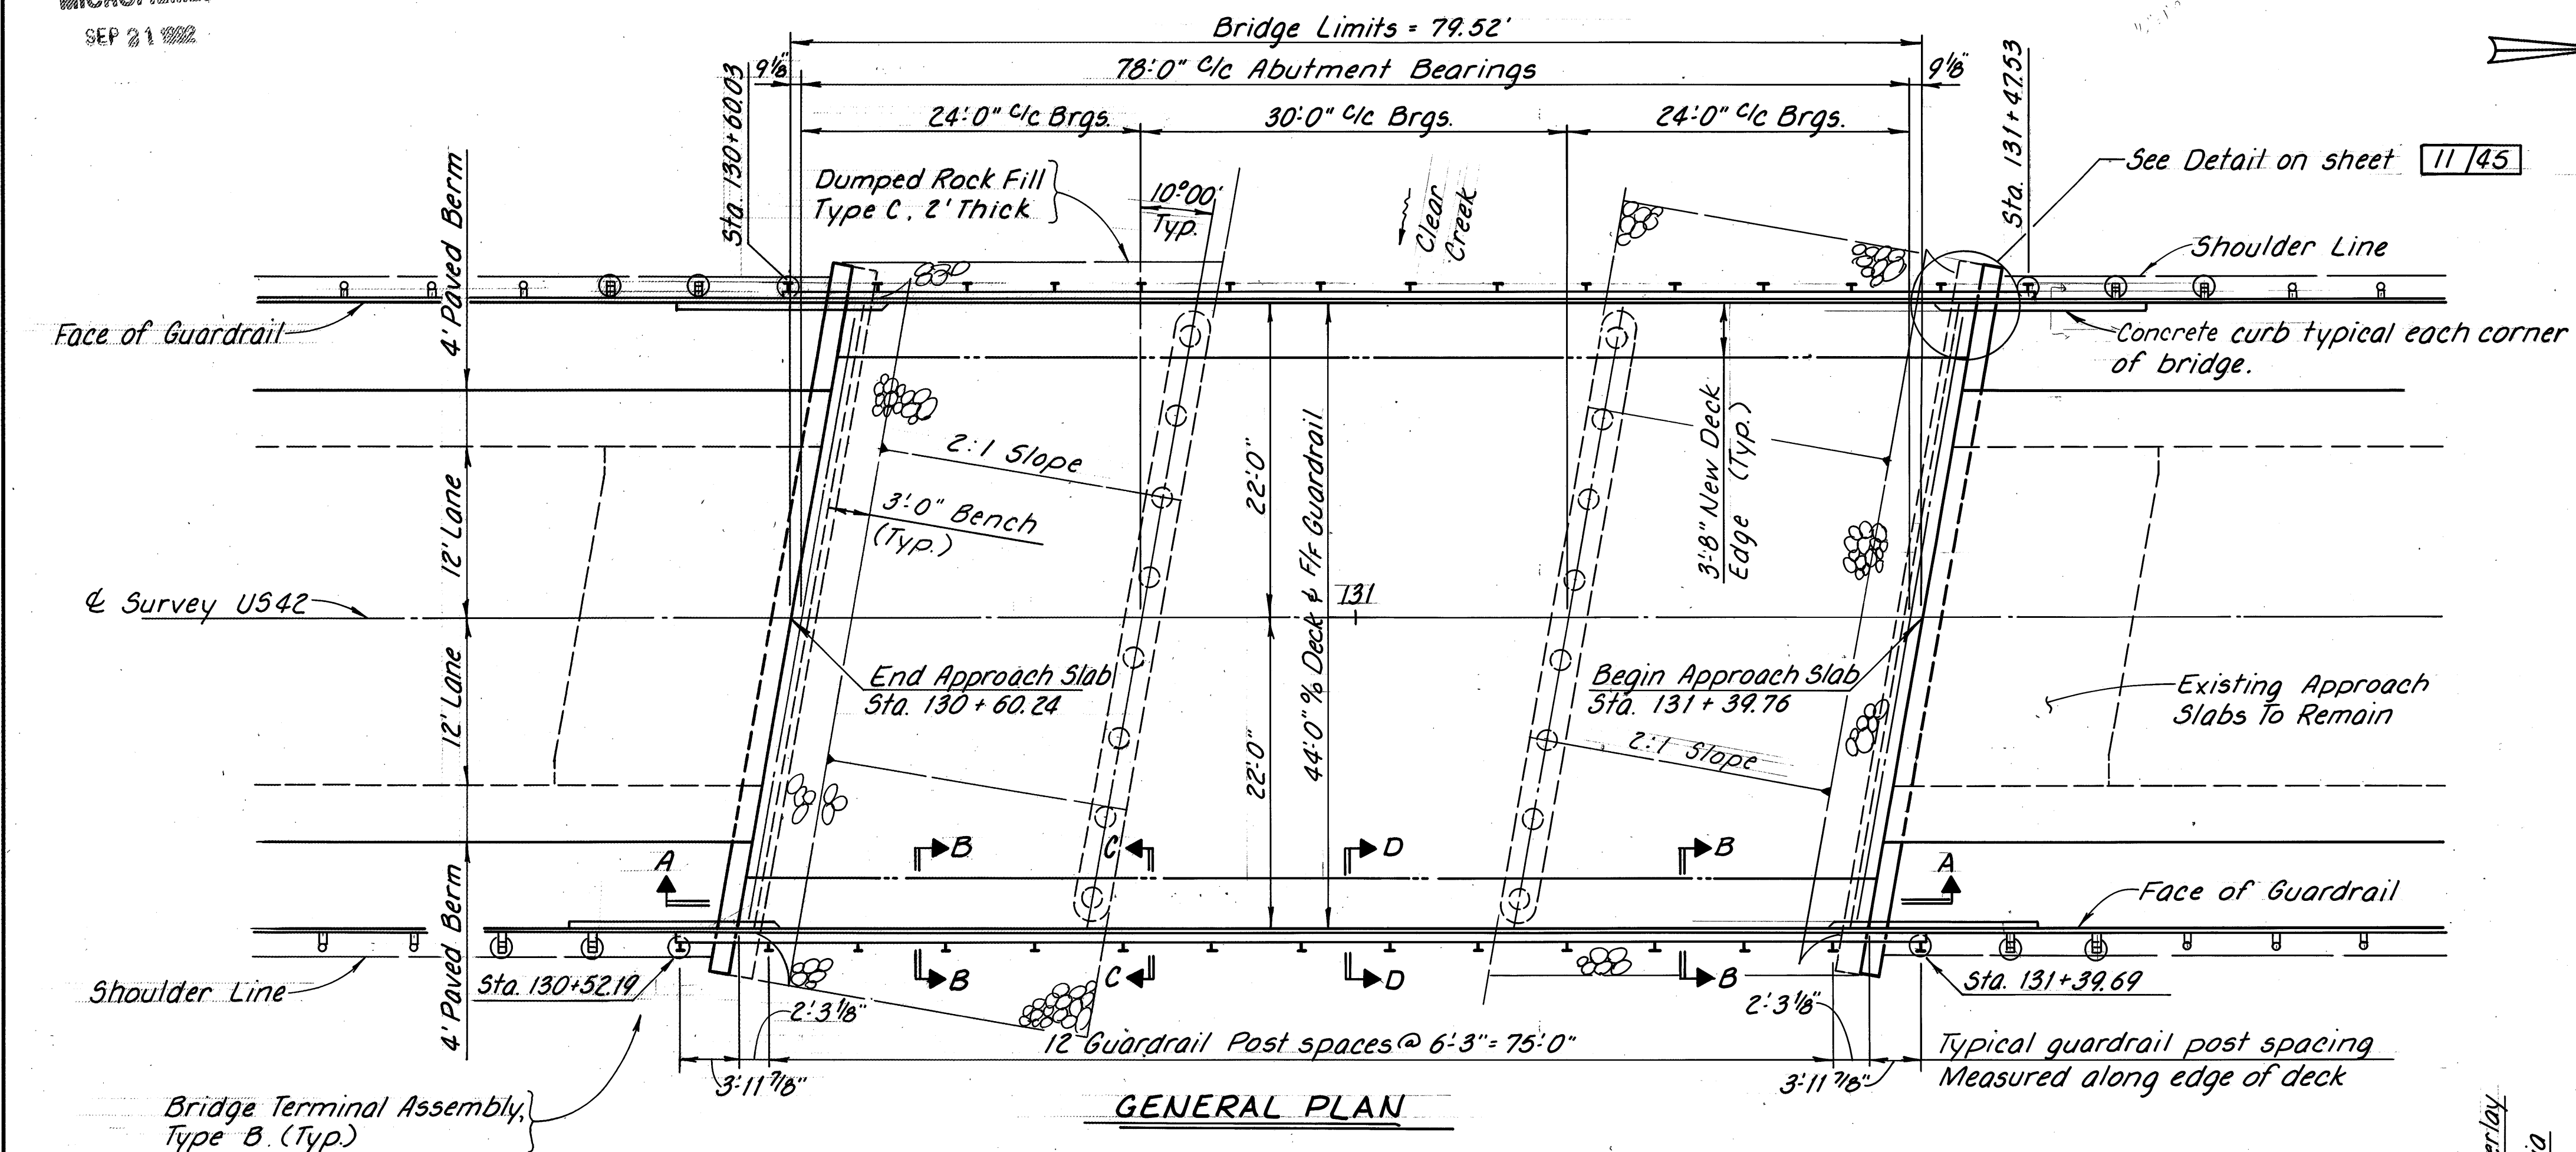

MED-42-0248 REHABILITATION SUMMARY

Remove guardrail and store for reuse

Remove and dispose of existing guardrail posts, backup, anchor bolts and edges of the concrete deck as shown.

Repair the abutments and designated areas on the underside of the deck as directed by the Engineer in accordance with Item 519, Patching Concrete Structures.

Reconstruct the edges of the deck using Class 3 Concrete, as per plan. Provide new guardrail anchor bolts and Type 2 posts, tubular backup.

Install guardrail.

Repair the bridge deck and place a wearing surface overlay on the deck using Latex Modified Concrete.

Seal the joint between the deck and the approach slab at each end of the bridge as per sheet 13/45.

Seal the concrete surfaces at edges of the deck as shown in plan details on sheet 11A/45.

Drill drain holes at each abutment to provide drainage for the keyway at the joint between the superstructure and the abutments.

Encase the 14 inch cast-in-place piles at the piers.

Restore slope protection under the bridge, as directed by the Engineer.

BRIDGE GENERAL NOTES: See sheets 1/45 thru 5/45 and 12A/45

For Sealing of Concrete
Surfaces see sheet

11A/45

ENGINEERING ASSOCIATES LTD.

700 WINKLER DR.

CONSULTING ENGINEERS

WOOSTER, OHIO

GENERAL PLAN AND REHAB SUMMARY MED-42-0248 OVER CLEAR CREEK

STA. 130+60.24

131+39.76

MEDINA COUNTY

DESIGNED	DRAWN	TRACED	CHECKED	REVIEWED	DATE	REVIS
DBC	DBC	PLD	AFS	DWS	3/20/87	

STRUCTURE NOTES

JOINT DETAILS: See sheet *13/45* for details of the joint between approach slabs and superstructure.

REINFORCING STEEL SCHEDULE: See sheet *13/45*

PATCHING CONCRETE STRUCTURES, AS PER PLAN:

Rear Abutment, Front face & ends of slab seat	=	29 Sq. Ft.
Forward Abutment, Front face & ends of slab seat	=	27 Sq. Ft.
Bottom of Superstructure Slab		
Each End Span	=	24 Sq. Ft.
Center Span	=	10 Sq. Ft.

DUMPED ROCK FILL, TYPE C, AS PER PLAN:

Slope Protection at each abutment = 109 Cu. Yd.

CAPPED PILE PIER ENCASEMENT DETAILS:

See sheet *10/45*

ABUTMENT KEYWAY DRAIN DETAIL: See sheet *11/45*

SUPERSTRUCTURE EDGE DETAILS: See sheet *11/45*

BRIDGE GENERAL NOTES: See sheets *1/45* through *5/45*

GENERAL NOTES FOR MED-42-0248

REFERENCE:

Reference shall be made to the Bridge General Notes on sheets *1/45* through *5/45* and to the following:

Standard Drawings

DBR-2-73 Dated 4-10-73

Supplemental Specifications

824	Dated 10-08-82
845	Dated 5-31-88
953	Dated 8-21-80

DESIGN SPECIFICATIONS:

The modifications to this structure conform to "STANDARD SPECIFICATIONS FOR HIGHWAY BRIDGES" adopted by the American Association of State Highway and Transportation Officials, 1983 including the 1984 and 1985 INTERIM SPECIFICATIONS and the Ohio "SUPPLEMENT" to these specifications.

DESIGN DATA:

Design Loading (deck edge repair)	-	H520-44 and the Alternate Military Loading
Concrete Class 3 (as per plan)	-	Superstructure (deck edge repair) Compressive Strength 4500 psi.
Patching Concrete	-	Superstructure and Substructures; CMS Item 519
Reinforcing Steel (deck edge repair)	-	ASTM A615, A616, A617, Grade 60 Minimum Yield Strength 60,000 psi
Deck Protection (deck edge repair)	-	Epoxy coated reinforcing steel in both mats and sealing of concrete surfaces
Wearing Surface	-	1 1/4" Latex Modified Concrete Overlay



REINFORCING STEEL SPLICES:

Unless shown otherwise, all reinforcing steel splices shall comply with the lap lengths specified in CMS section 509.08

12A/45
ENGINEERING ASSOCIATES LTD.
CONSULTING ENGINEERS
700 WINKLER DR. WOOSTER, OHIO

STRUCTURE NOTES
AND
GENERAL NOTES
MED-42-0248
OVER CLEAR CREEK


DESIGNED	DRAWN	TRACED	CHECKED	REVIEWED	DATE	REVISED
DBC	DBC	PLD	AFS	DWS	3/20/87	

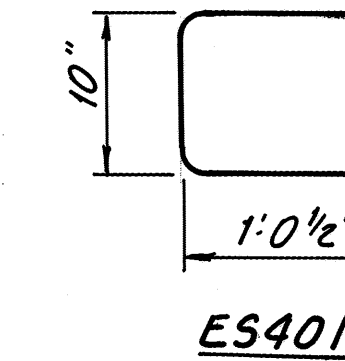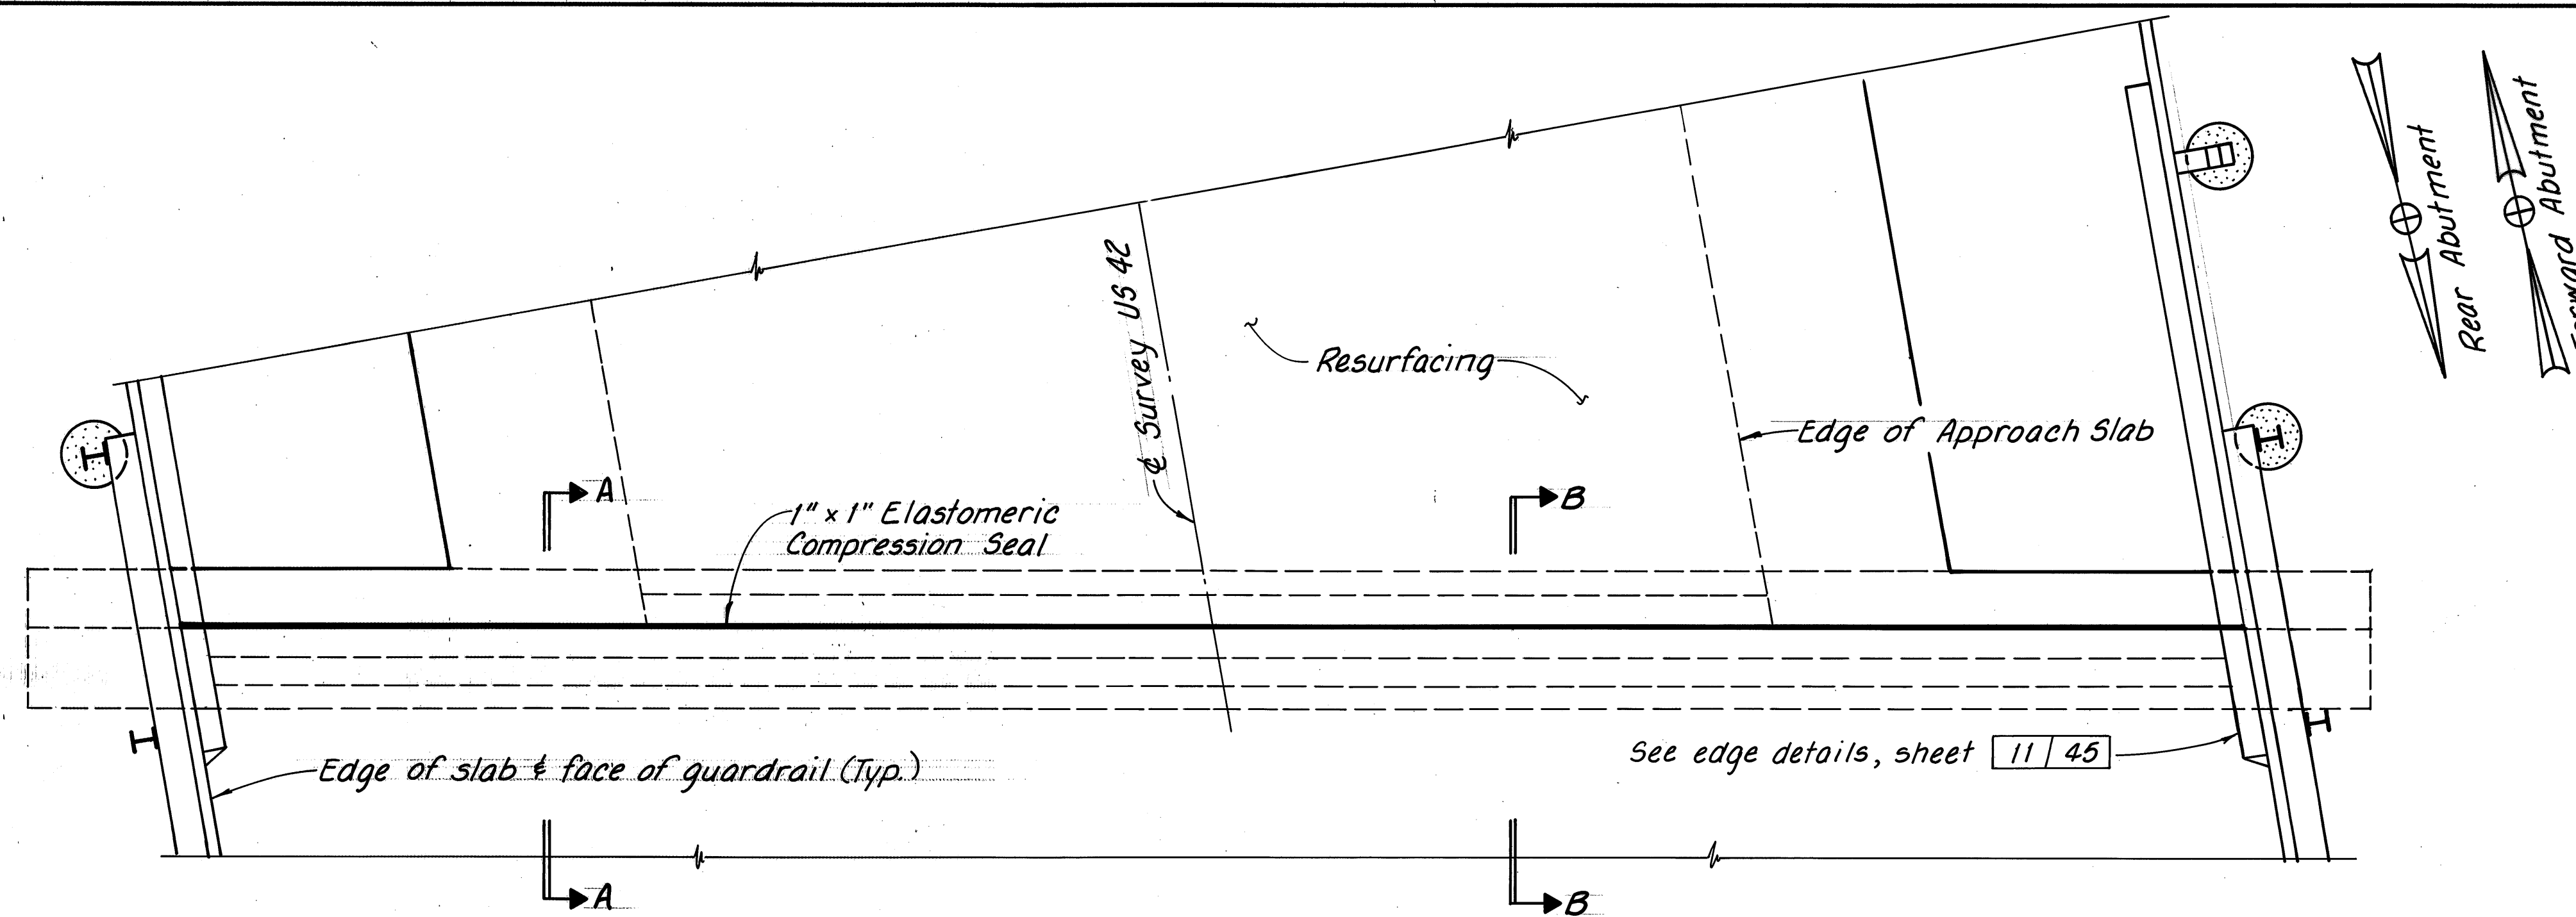

SUPERSTRUCTURE REINFORCING STEEL				
MARK	NO.	LENGTH	TYPE	WEIGHT
ES401	118	2'-9"	Bt.	223
ES601	16	14'-3"	Str.	342
ES602	8	12'-0"	Str.	144
ES801	18	28'-3"	Str.	1358
ES802	8	21'-0"	Str.	449
ES803	4	14'-6"	Str.	208
ES901	16	23'-6"	Str.	1278
ES902	12	10'-6"	Str.	428
Total				4430


PARTIAL PLAN AT ABUTMENTS

Preformed elastomeric compression joint seal " " install per manufacturer's specifications (See Detail A)

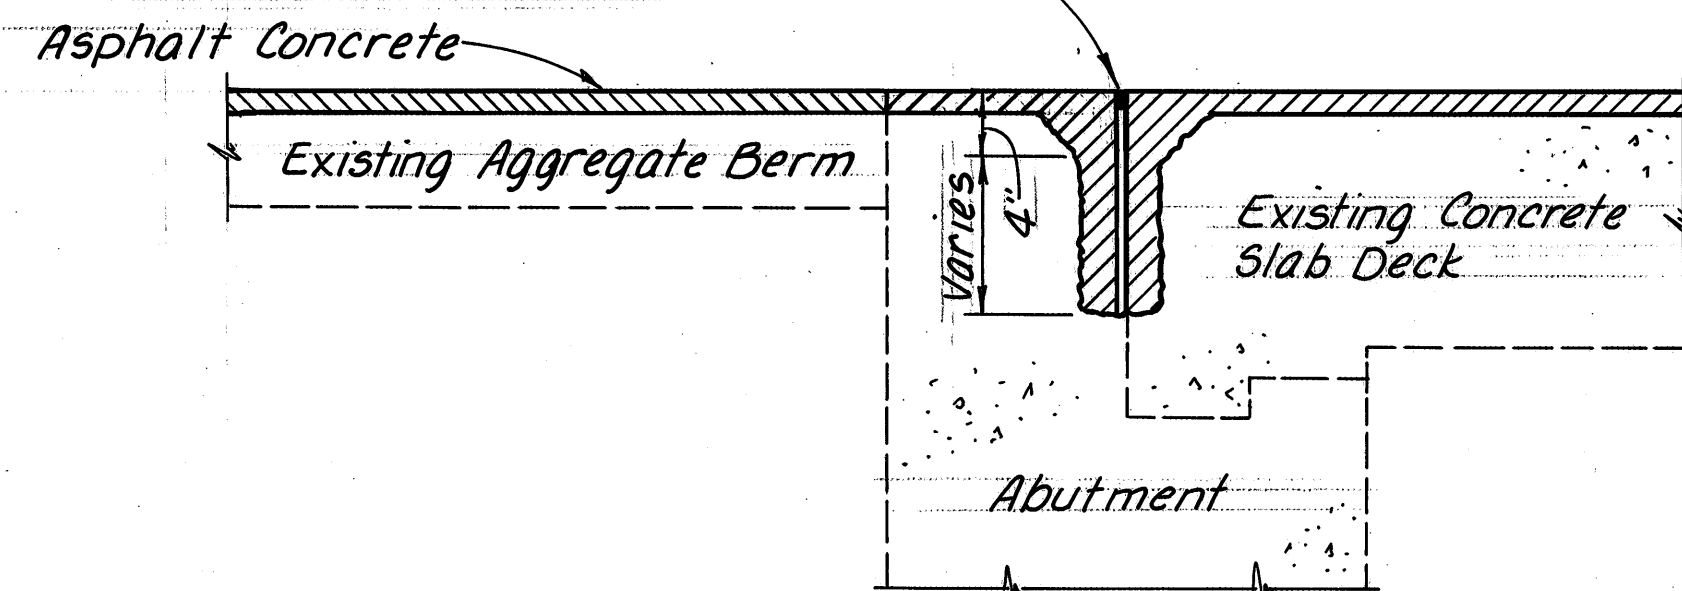


SECTION A-A

All deteriorated concrete shall be removed from the area to be repaired in such a manner and to such an extent as to expose a sound concrete surface. The depth of the patch shall not be less than 4 inches. Sound concrete (beneath the deteriorated concrete) shall be removed for a depth of not less than 1/4 inch and not more than 1 inch, provided that the above minimum depth of patch is maintained. Repair with Latex Modified Concrete Overlay (Variable thickness).

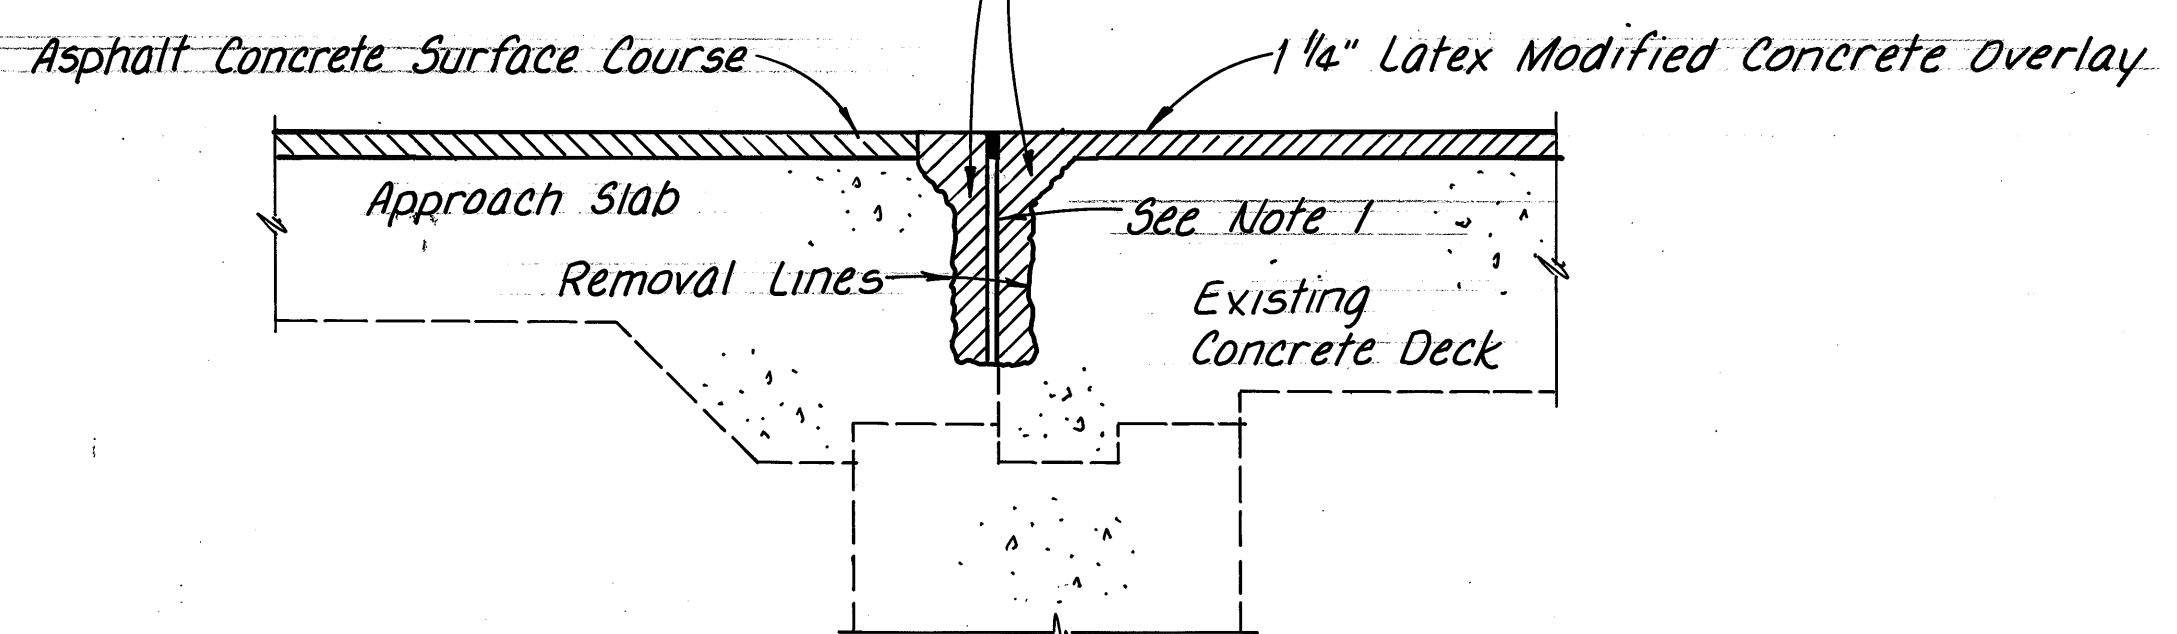

SECTION B-B

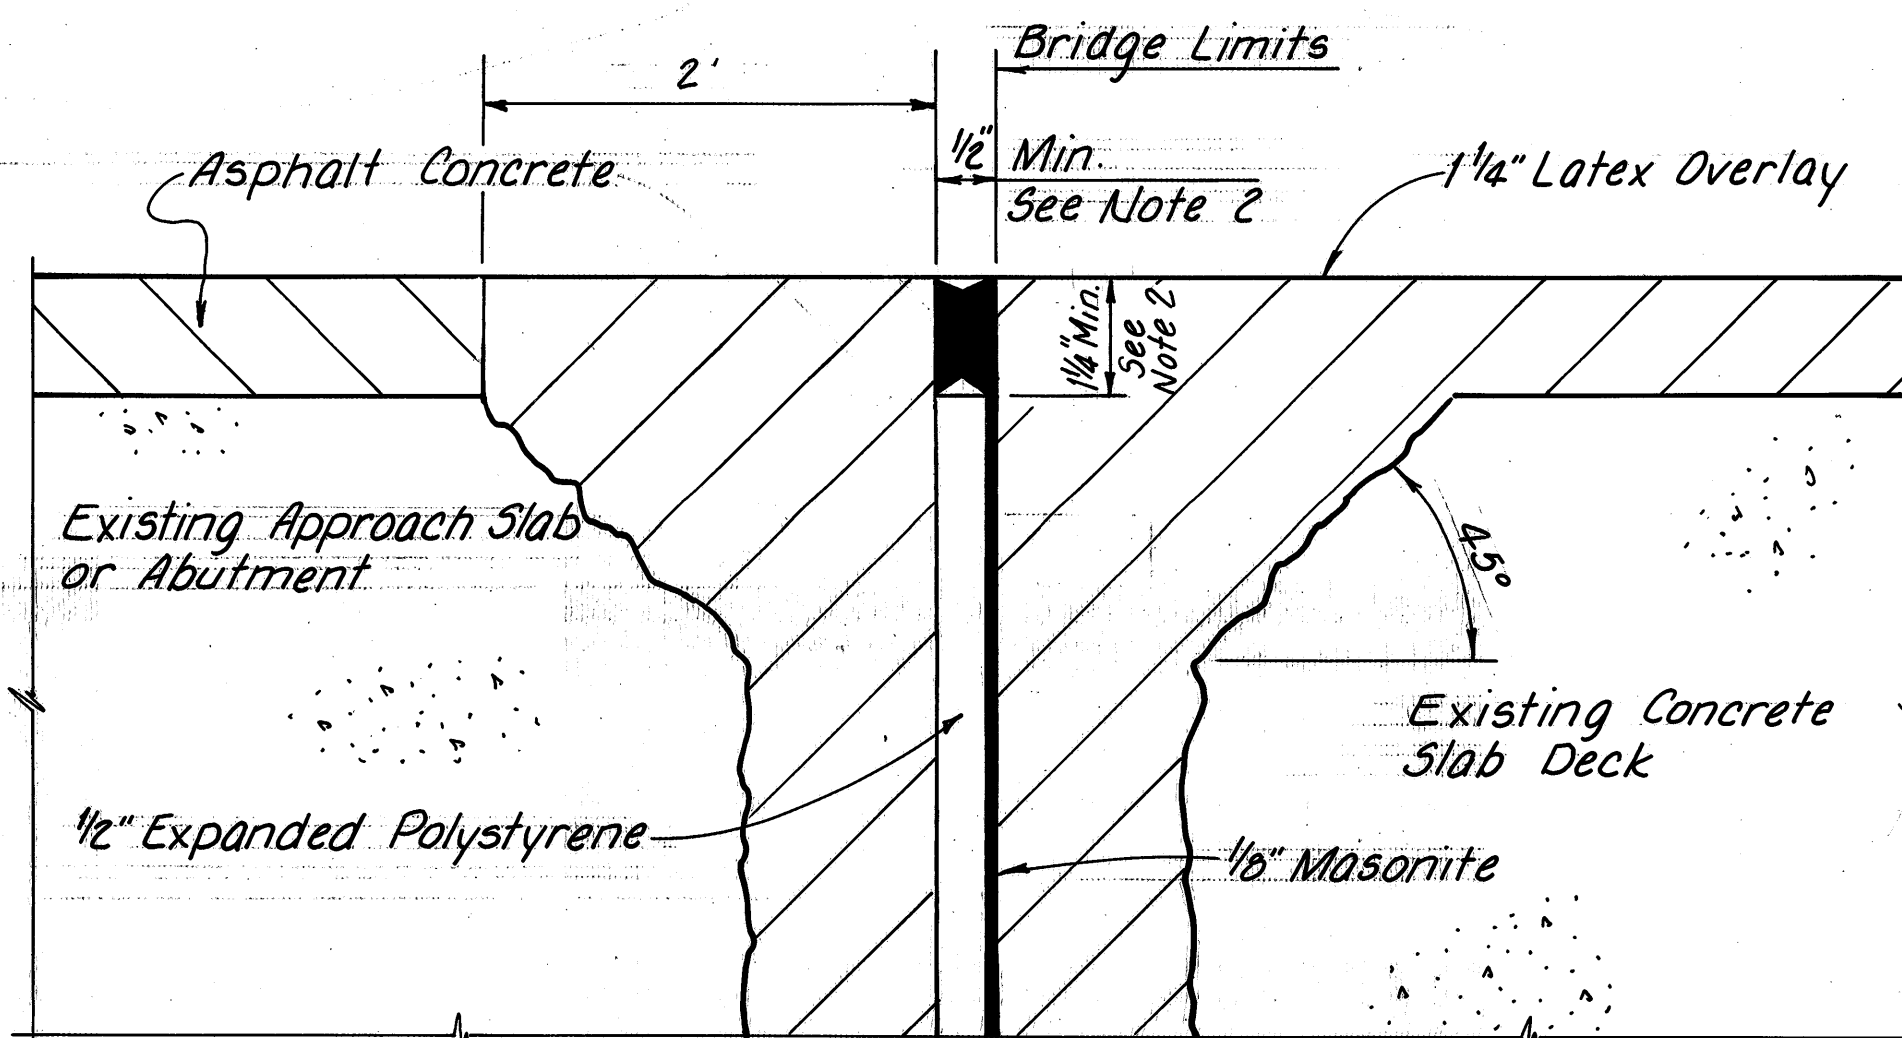


DETAIL A

- NOTE 1: Glue 1/2" expanded polystyrene to 1/8" masonite. Install total depth of repaired area. Saw out enough masonite and polystyrene to install the compression seal after the joint has been repaired its full width. The joint seal shall be furnished and installed in one continuous piece. Include all of this w/joint seal for payment.
- *NOTE 2: Dimensions shown are for a Watson Bowman WB-1000 Seal. Seals provided by D.S. Brown or an approved alternate will be acceptable as long as the joint dimensions are adjusted to the dimensions of the Mfgs. seal.

ENGINEERING ASSOCIATES LTD.
700 WINKLER DR. CONSULTING ENGINEERS WOOSTER, OHIO

JOINT REPAIR DETAILS
NOTES AND
REINFORCING STEEL SCHEDULE
MED-42-024B
OVER CLEAR CREEK

DESIGNED	DRAWN	TRACED	CHECKED	REVIEWED	DATE	REVISED
DBC	DBC	PLD	AFS	DW5	3/20/87	

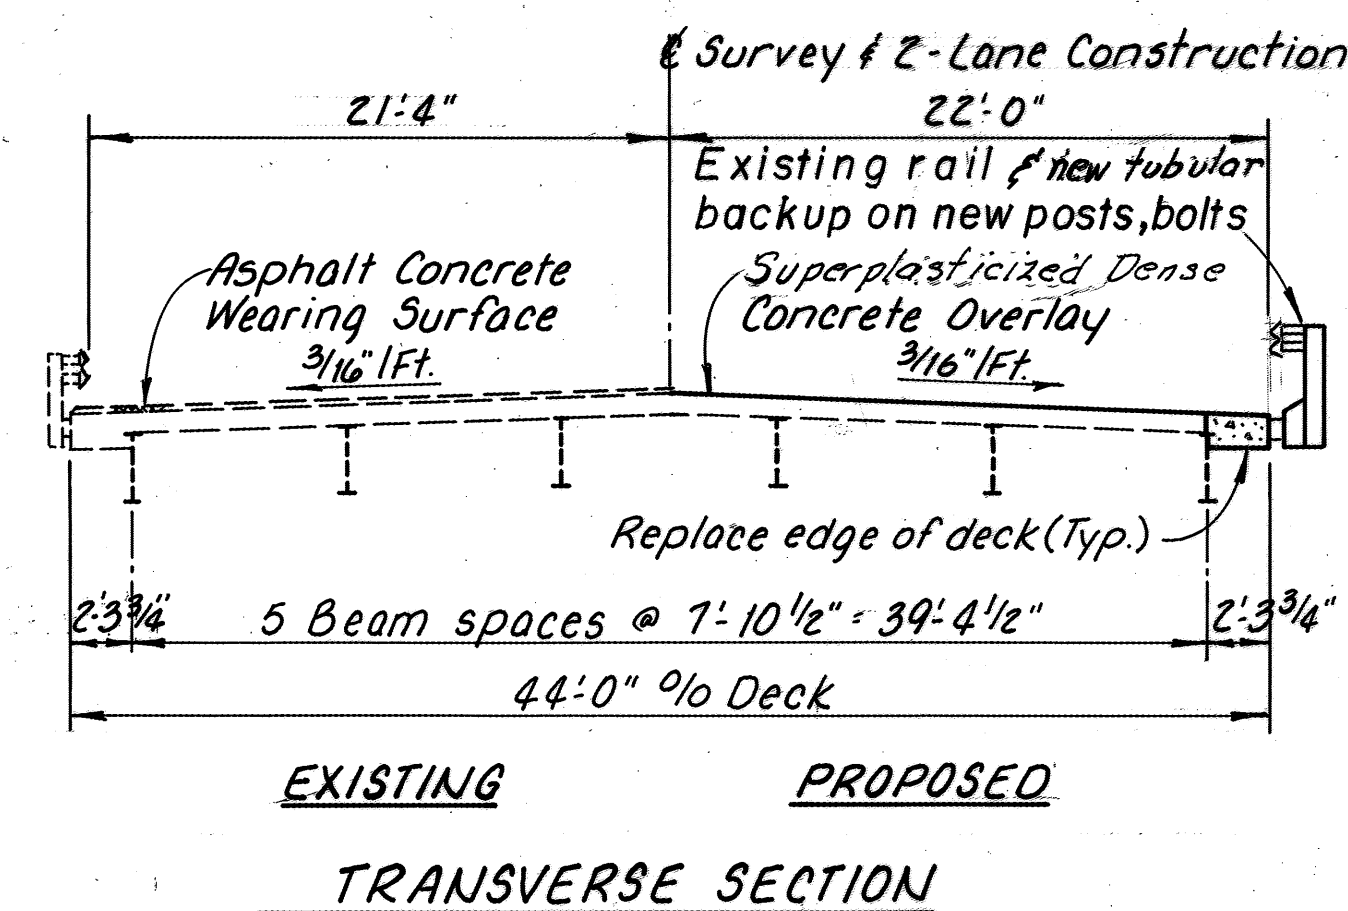

MED-42-0265 REHABILITATION SUMMARY

Remove guardrail and store for reuse

Remove and dispose of existing guardrail posts, anchor bolts, and edges of the concrete deck as shown.

Reconstruct the edges of the deck using Class 5 concrete, as per plan. Provide new guardrail anchor bolts and Type 2 posts, tubular backup.

Install the guardrail.

Repair the abutment backwall surfaces in accordance with Item 519, Patching Concrete Structures. Modify the expansion joint armor.

Repair the bridge deck and place a wearing surface overlay on the deck using SDC

Seal the deck expansion joints with strip seals.

Seal the concrete surfaces at edges of the deck as shown in plan details.

Restore slope protection under the bridge, as directed by the Engineer.


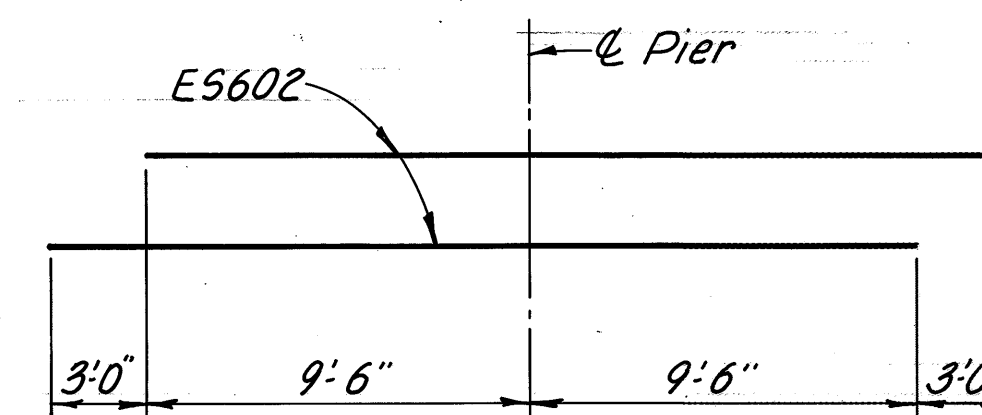



DIAGRAM SHOWING STAGGER OF
ADDITIONAL TOP REINFORCEMENT OVER PIERS

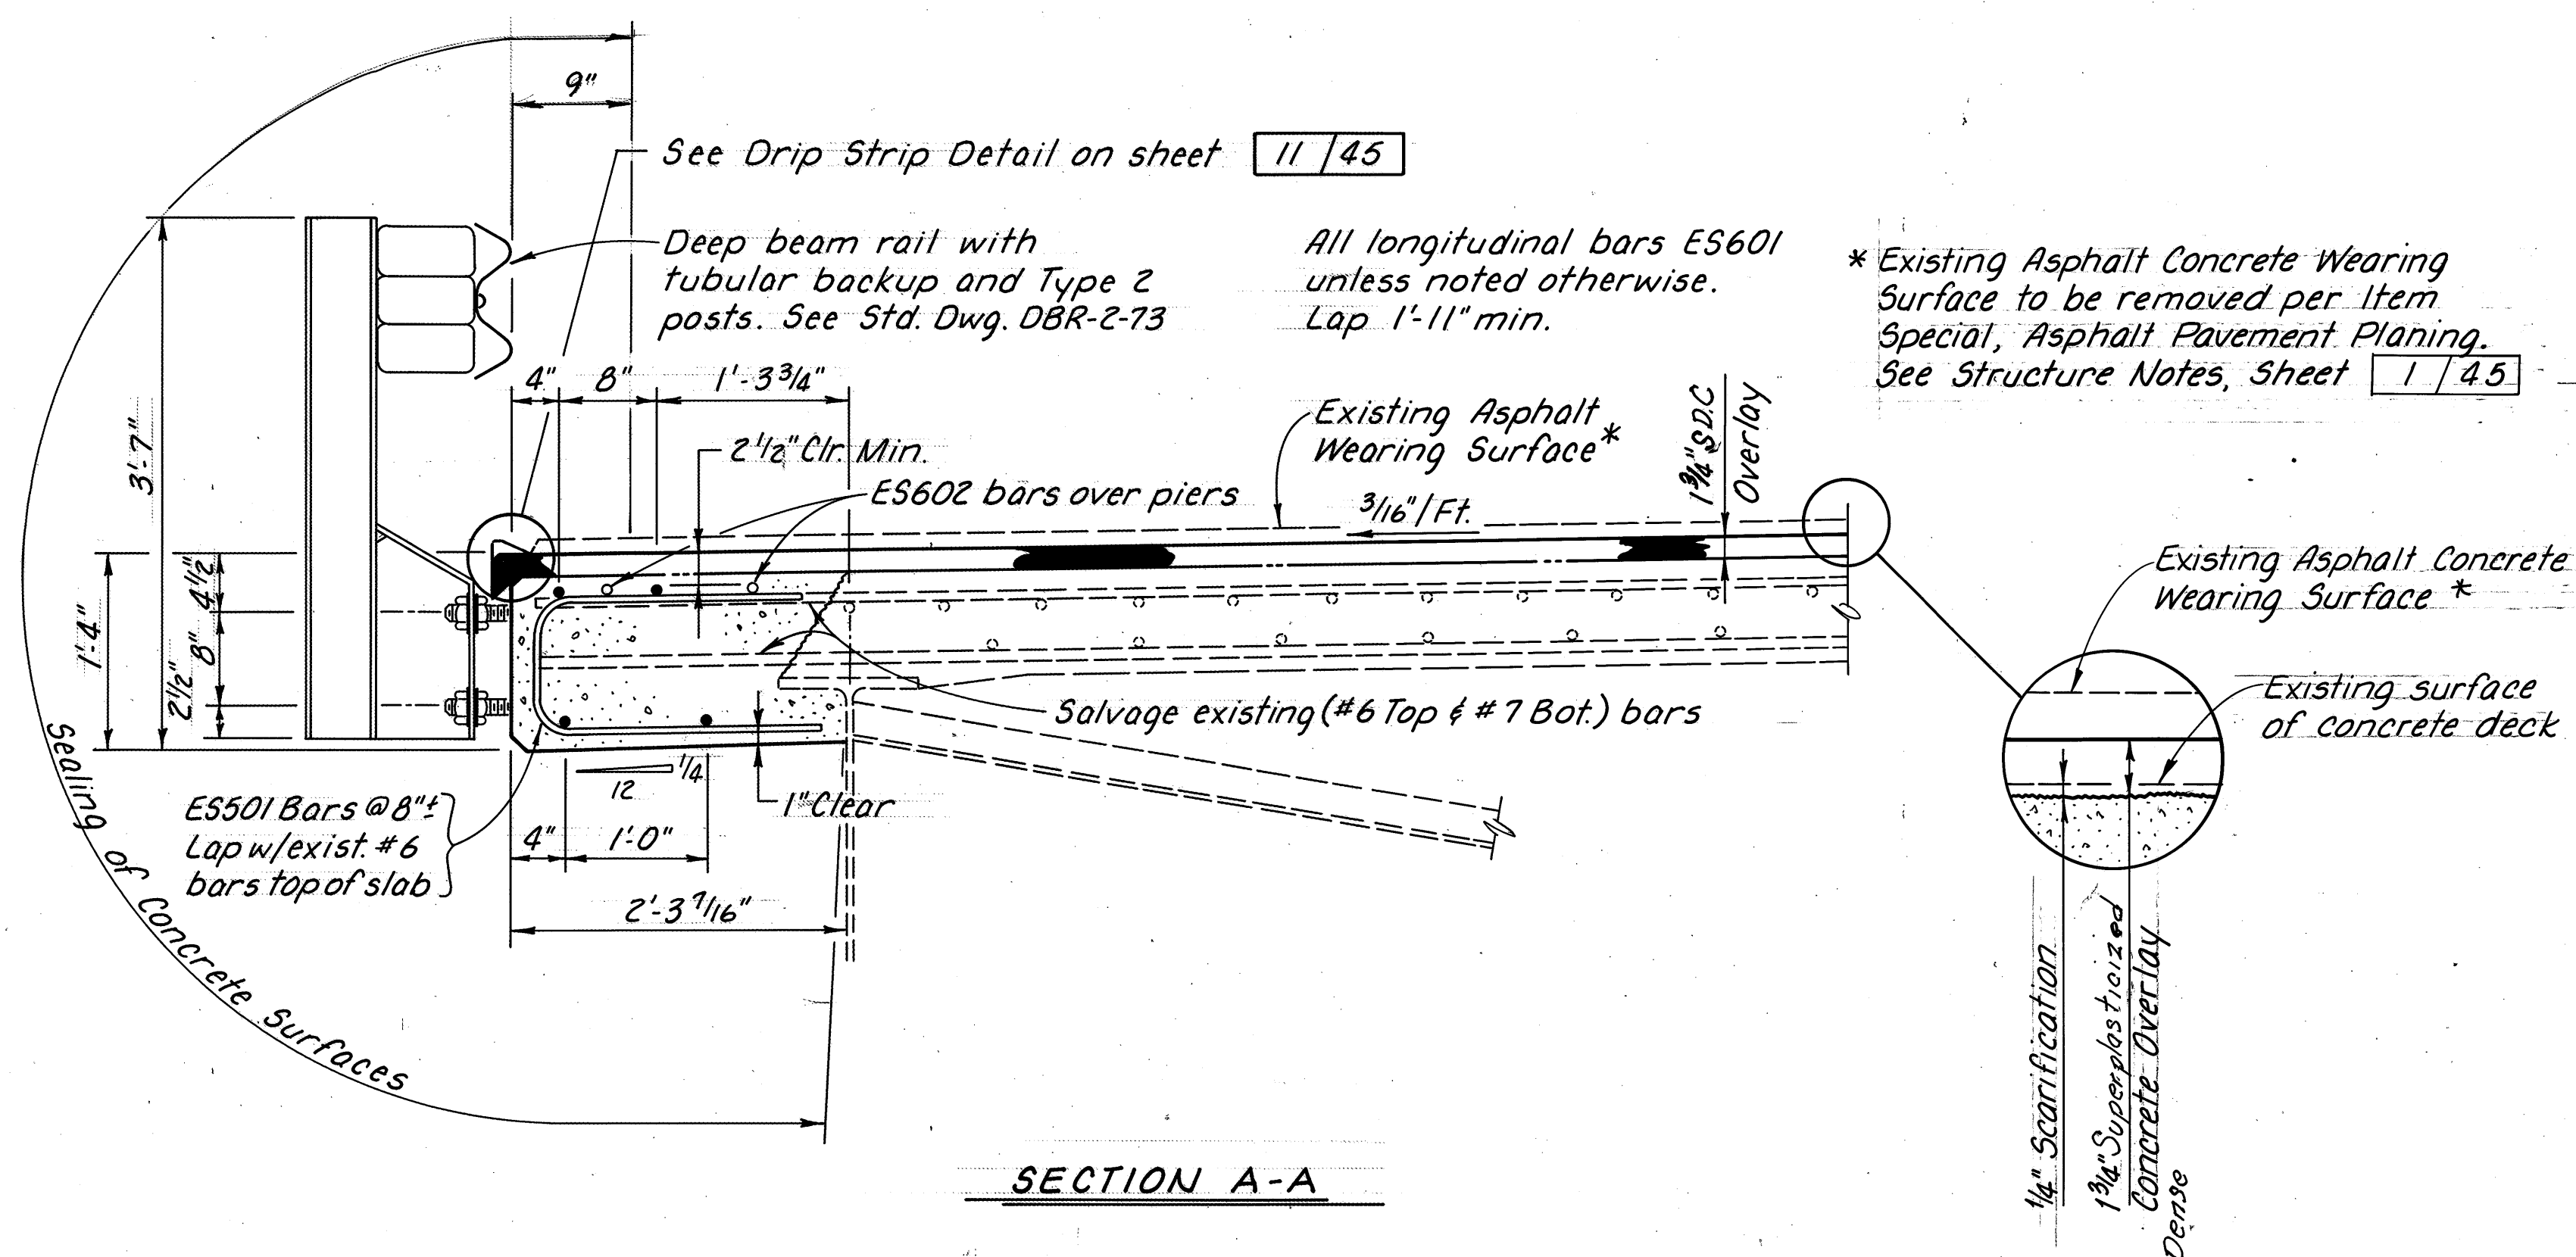

SECTION A-A

BRIDGE GENERAL NOTES: See sheets 1 / 45 thru 5 / 45 and 14A / 45

SUPERSTRUCTURE REINFORCING STEEL				
MARK	N.O.	LENGTH	TYPE	WEIGHT
E3501	432	4'6"	Bt.	2028
E3601	32	37'6"	Str.	1802
E3602	8	22'0"	Str.	264
		Total		4094

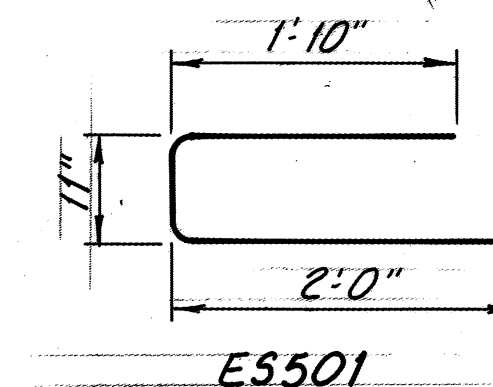

STRUCTURE NOTES

PATCHING CONCRETE STRUCTURES, AS PER PLAN:

Rear Abutment = 0 Sq. Ft.
Forward Abutment Backwall = 12 Sq. Ft.

DUMPED ROCK FILL, TYPE C, AS PER PLAN:

Slope Protection at each Abutment = 162 Cu. Yd.

DECK EXPANSION JOINT DETAILS: See sheet 8/45

BRIDGE GENERAL NOTES: See sheets 1/45 through 5/45

GENERAL NOTES FOR MED-42-0265

REFERENCE:

Reference shall be made to the Bridge General Notes on sheets 1/45 through 5/45 and to the following:

Standard Drawings

DBR-2-73 Dated 4-10-73

Supplemental Specifications

824 Dated 10-8-82
850 Dated 5-31-88
953 Dated 8-21-80

DESIGN SPECIFICATIONS:

The modifications to this structure conform to "STANDARD SPECIFICATIONS FOR HIGHWAY BRIDGES" adopted by the American Association of State Highway and Transportation Officials, 1983 including the 1984 and 1985 INTERIM SPECIFICATIONS and the Ohio "SUPPLEMENT" to these specifications.

DESIGN DATA:

Design Loading (deck edge repair)	- HS20-44 and the Alternate Military Loading
Concrete Class 5 (as per plan)	- Superstructure (deck edge repair) Compressive Strength 4500 psi.
Patching Concrete	- Superstructure and substructures; CMS Item 519
Reinforcing Steel (deck edge repair)	- ASTM A615, A616, A617, Grade 60 Minimum Yield Strength 60,000 psi
Deck Protection (deck edge repair)	- Epoxy coated reinforcing steel in both mats and sealing of concrete surfaces
Wearing Surface	- 1 3/4" Superplasticized ^{Dense} Concrete Overlay

REINFORCING STEEL SPLICES:


Unless shown otherwise, all reinforcing steel splices shall comply with the lap lengths specified in CMS section 509.08.

144/45
ENGINEERING ASSOCIATES LTD.
CONSULTING ENGINEERS
700 WINKLER DR. WOOSTER, OHIO


STRUCTURE NOTES
AND
GENERAL NOTES
MED-42-0265
OVER BLACK RIVER

DESIGNED	DRAWN	TRACED	CHECKED	REVIEWED	DATE	REVISED
DBC	DBC PLD	PLD	AFS	DWS	3/23/87	

MICROFILMED
SEP 21 1982

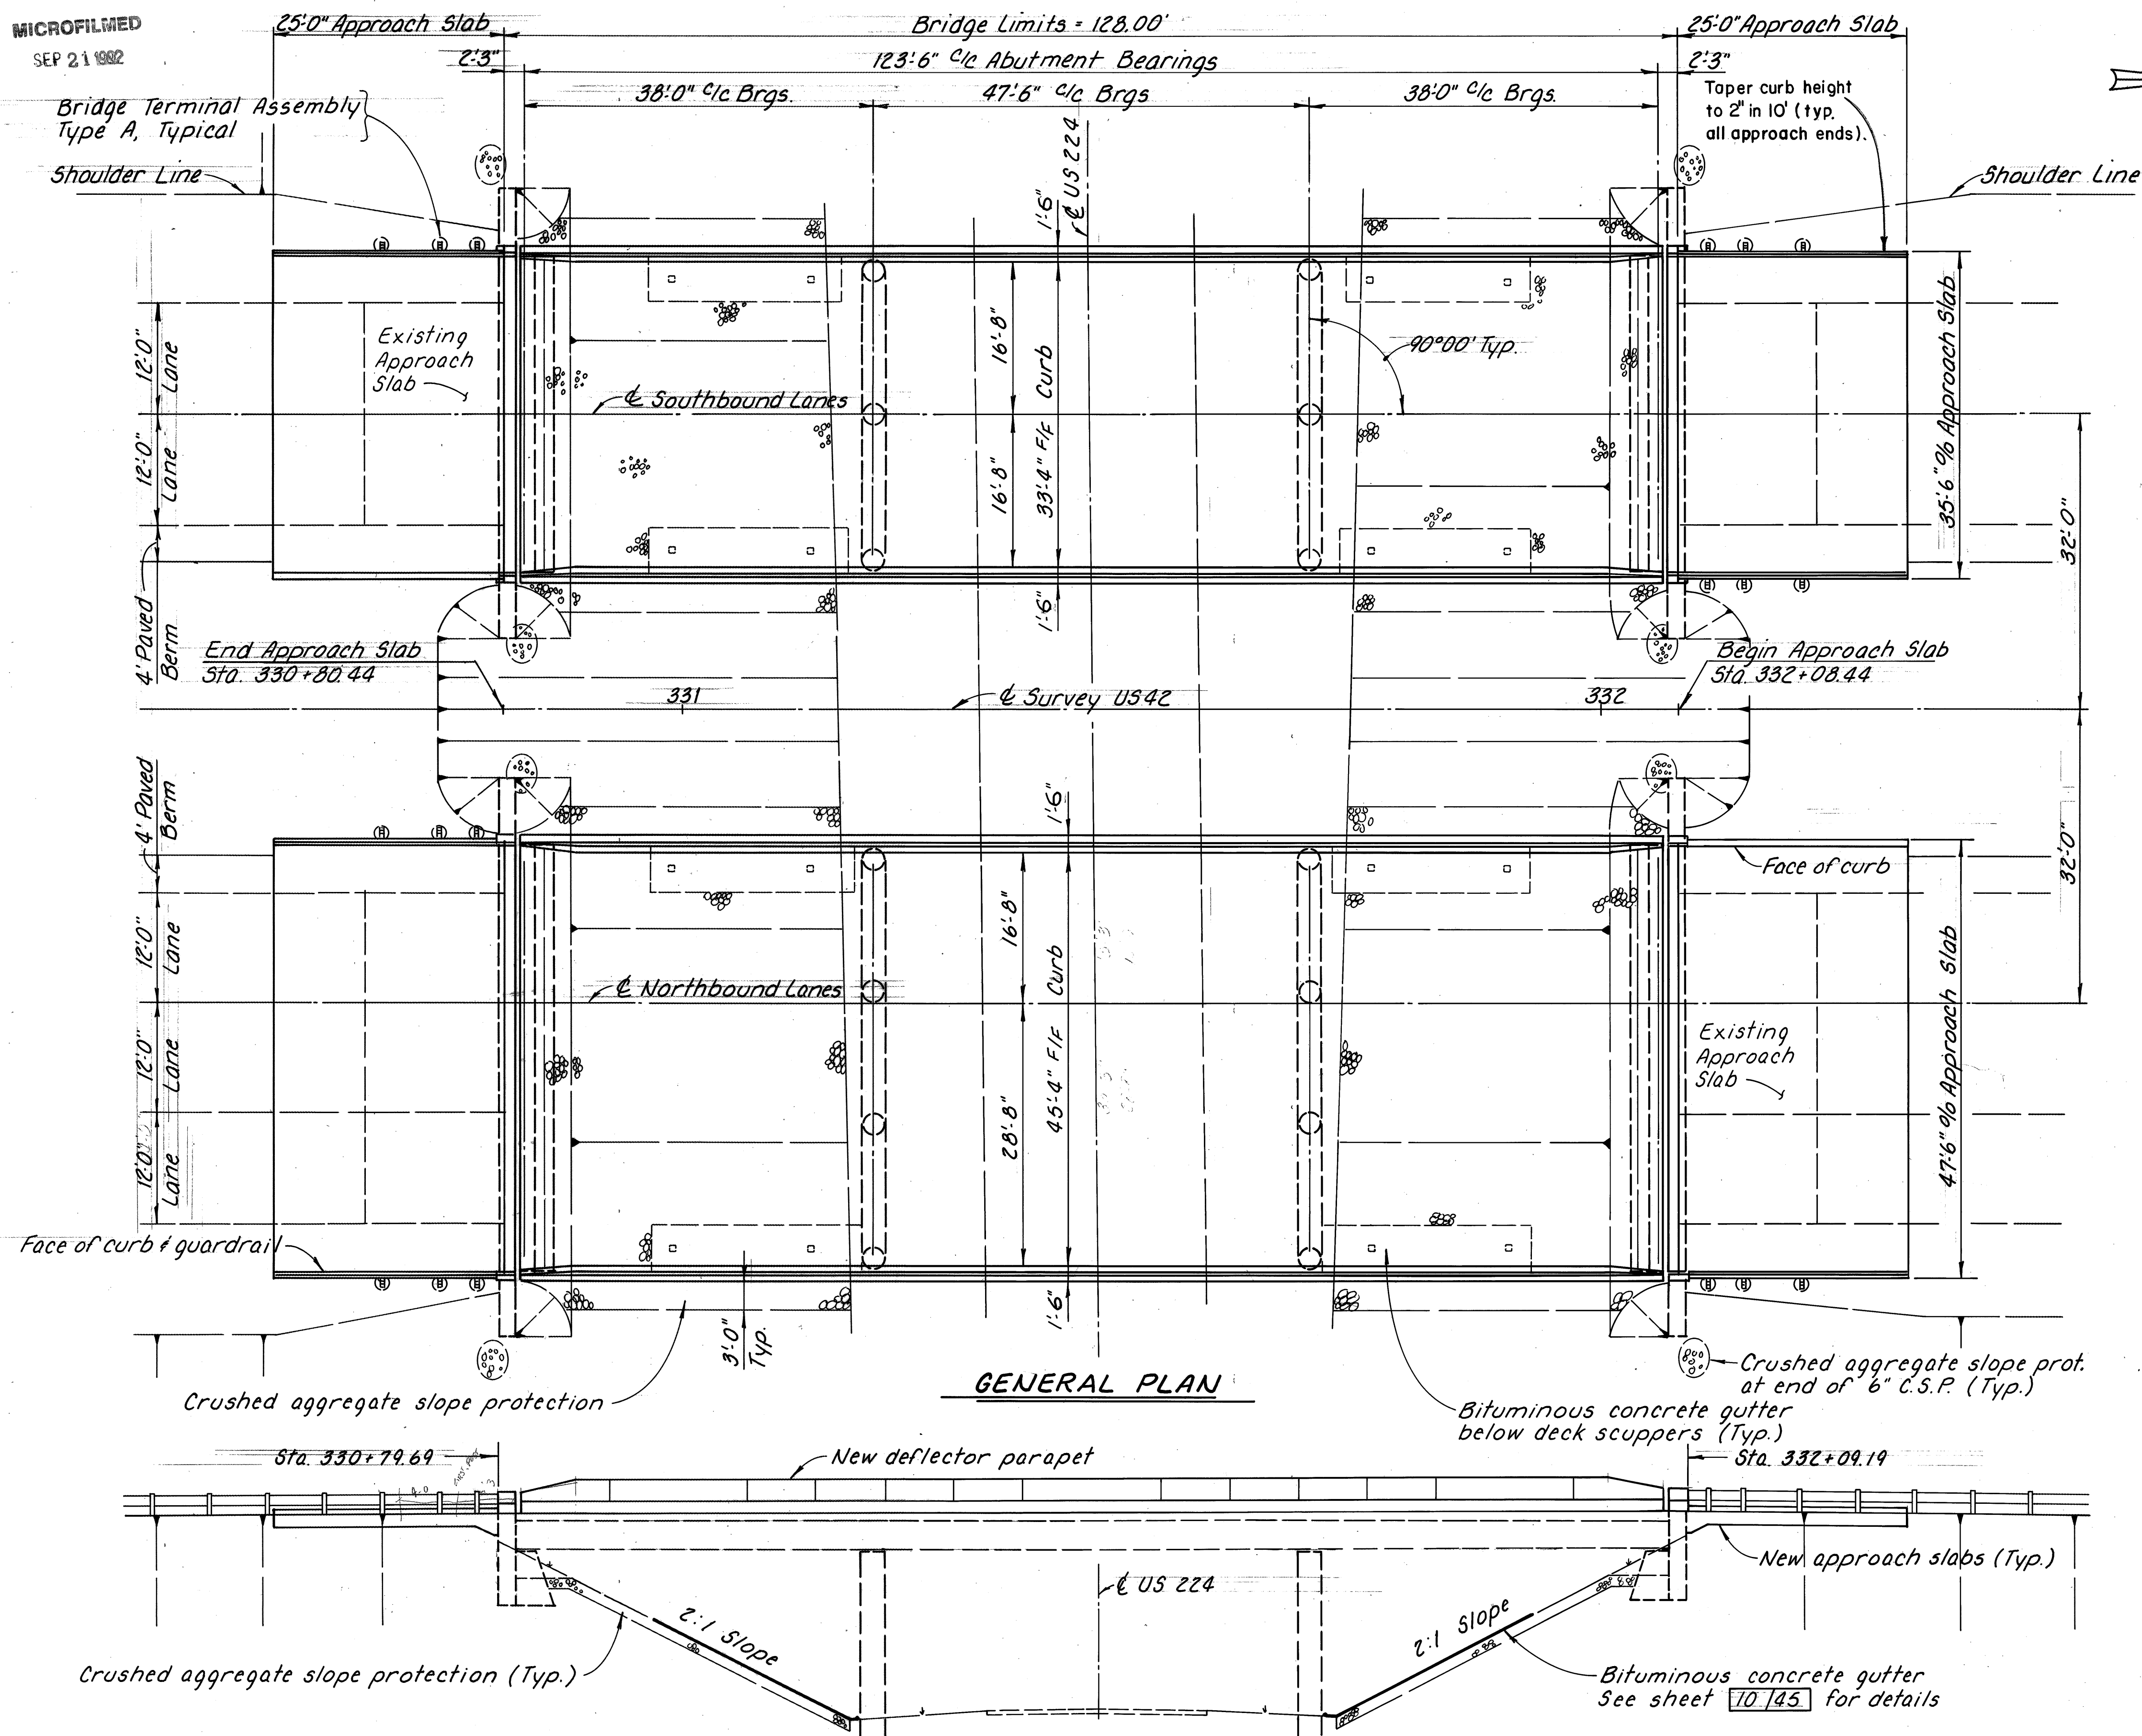

CALC. BY	MED-42-1.89	OHIO	97
DATE		FHWA REGION	189
CHKD. BY	MED-224-10.45		
DATE			

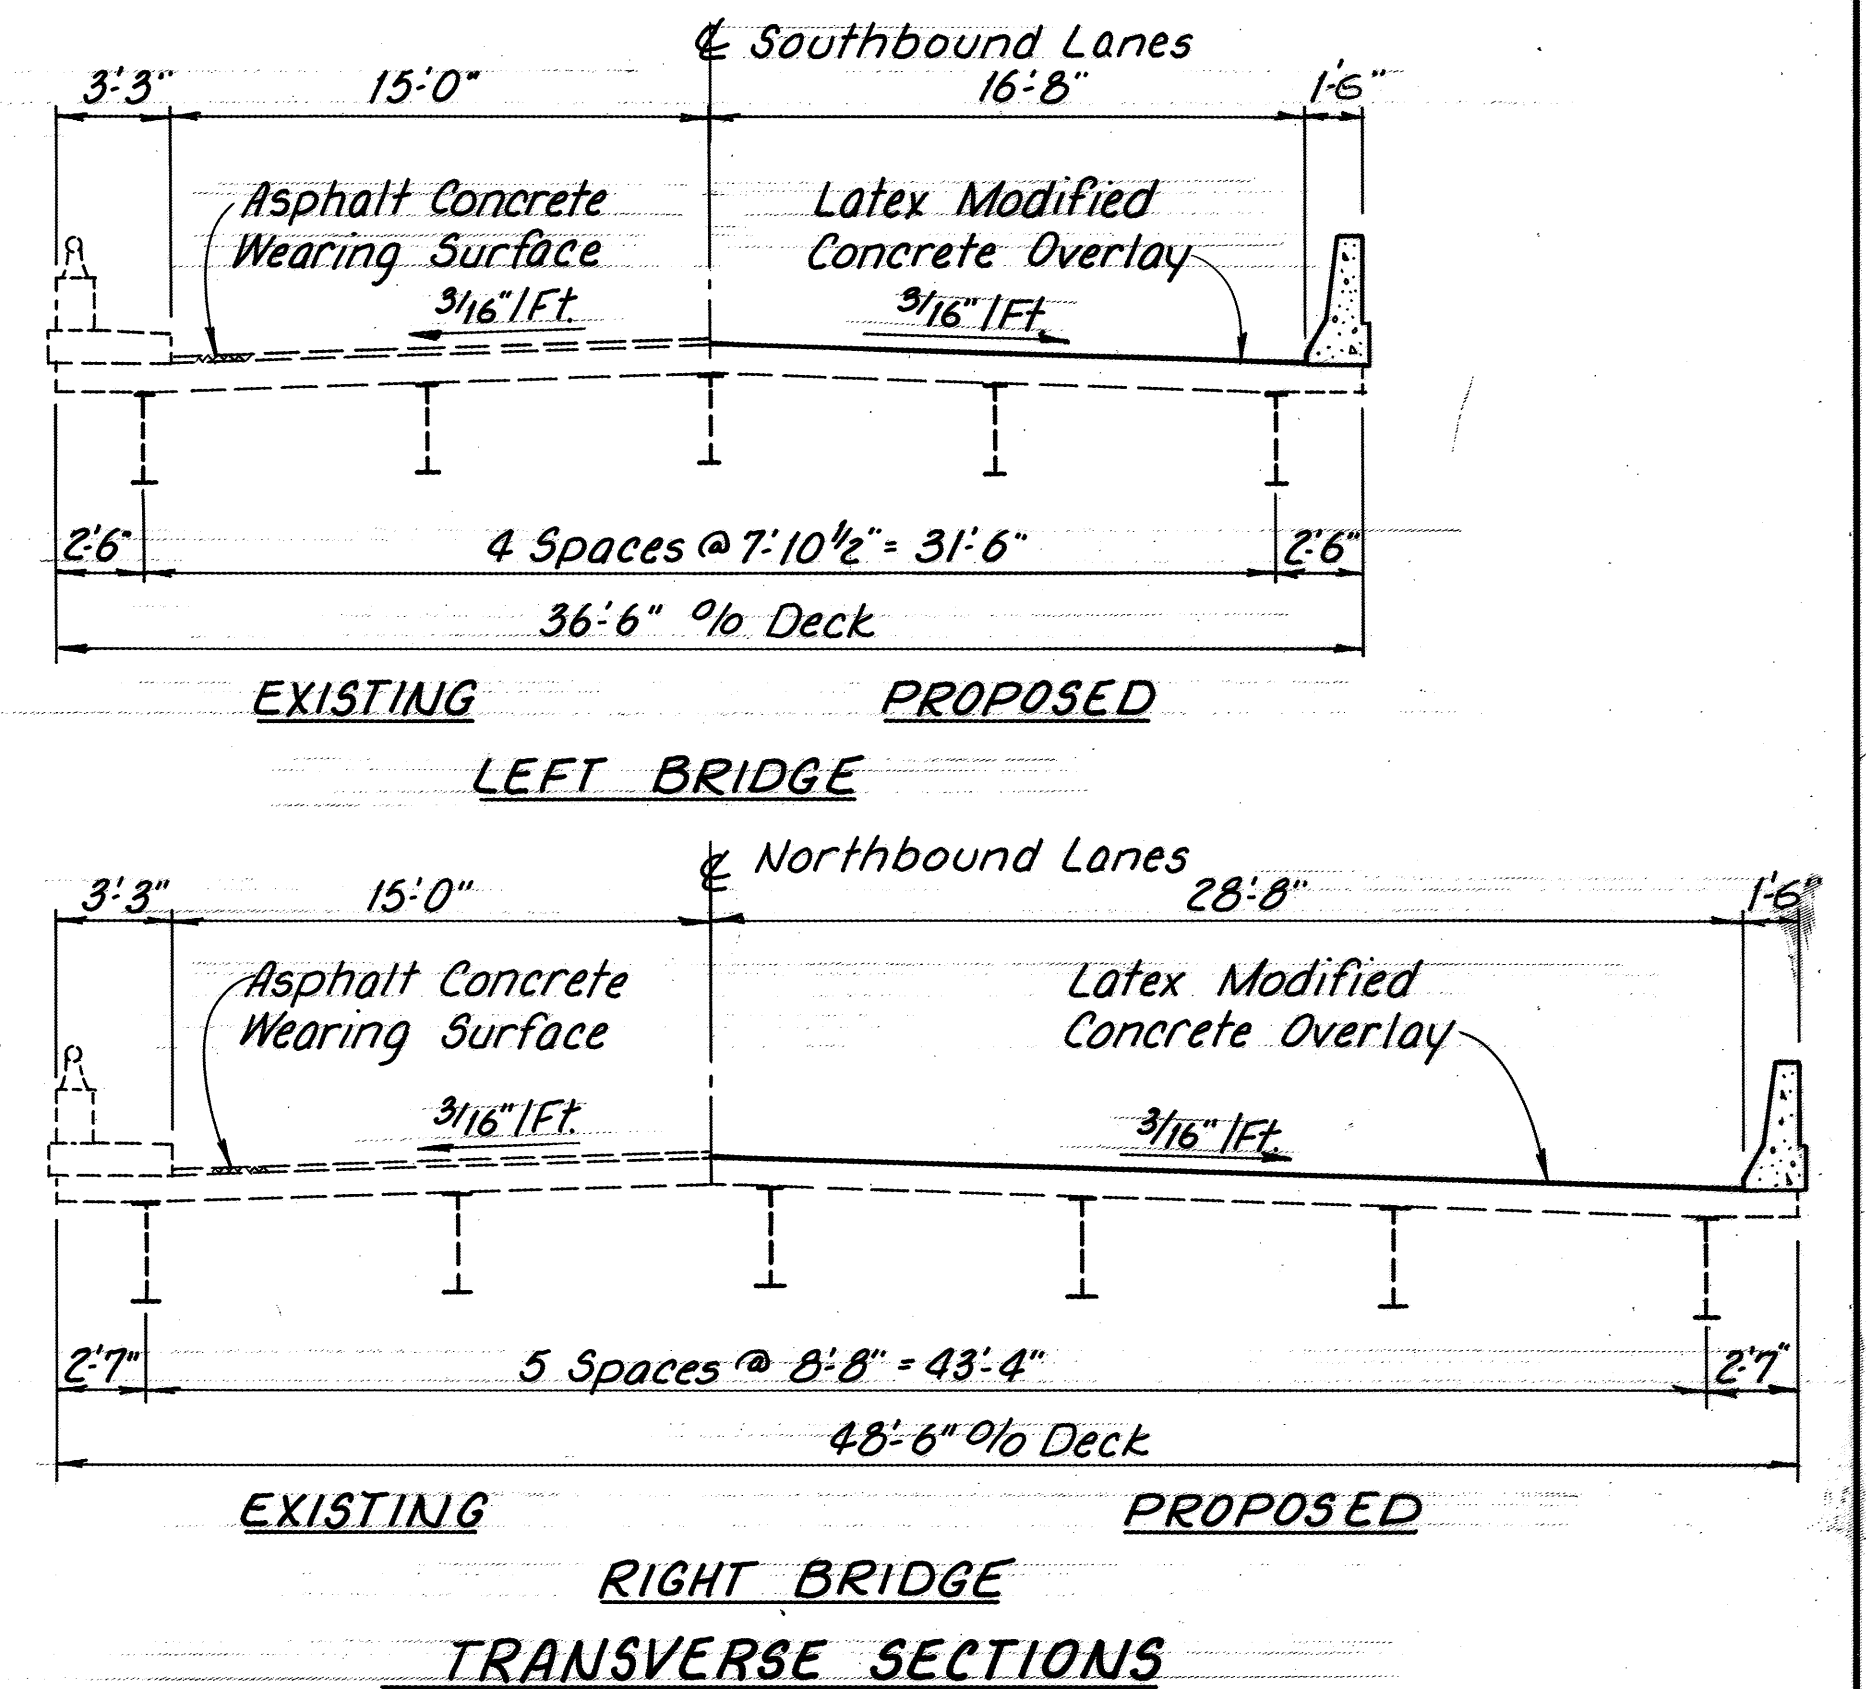

MED-42-0310 L/R REHABILITATION SUMMARY

Remove and dispose of existing concrete safety curbs, parapets, bulb angles, bridge railing and abutment backwalls. See Roadway plans for removal of approach slabs.

Trim the ends of the beams to restore adequate expansion capacity. Move and repair the end crossframes and replace expansion joint armor. Construct new deflector parapets using Class 5 Concrete, as per plan.

Modify existing scuppers to remain in service, and provide an asphalt gutter on the slope below the scupper outlets, as per plan.

Repair the bridge deck and place a wearing surface overlay on the deck using Latex Modified Concrete.

Reconstruct the abutment backwalls.


Seal the deck expansion joints with strip seals.

Seal the surfaces of the new deflector parapets as shown in the plan details.

Provide slope protection under the bridge, as directed by the Engineer.

See sheet 138 for removal details for sign on the west side of MED-42-0310L

ENGINEERING ASSOCIATES LTD.					
CONSULTING ENGINEERS					
700 WINKLER DR.		WOOSTER, OHIO			
GENERAL PLAN AND REHAB SUMMARY					
MED-42-0310 L/R OVER US 224					
STA. 330+80.44 TO 332+08.44					
DESIGNED	DRAWN	TRACED	CHECKED	REVIEWED	DATE
DWS	PLD	PLD SLM	AFS	DBC	3/20/87

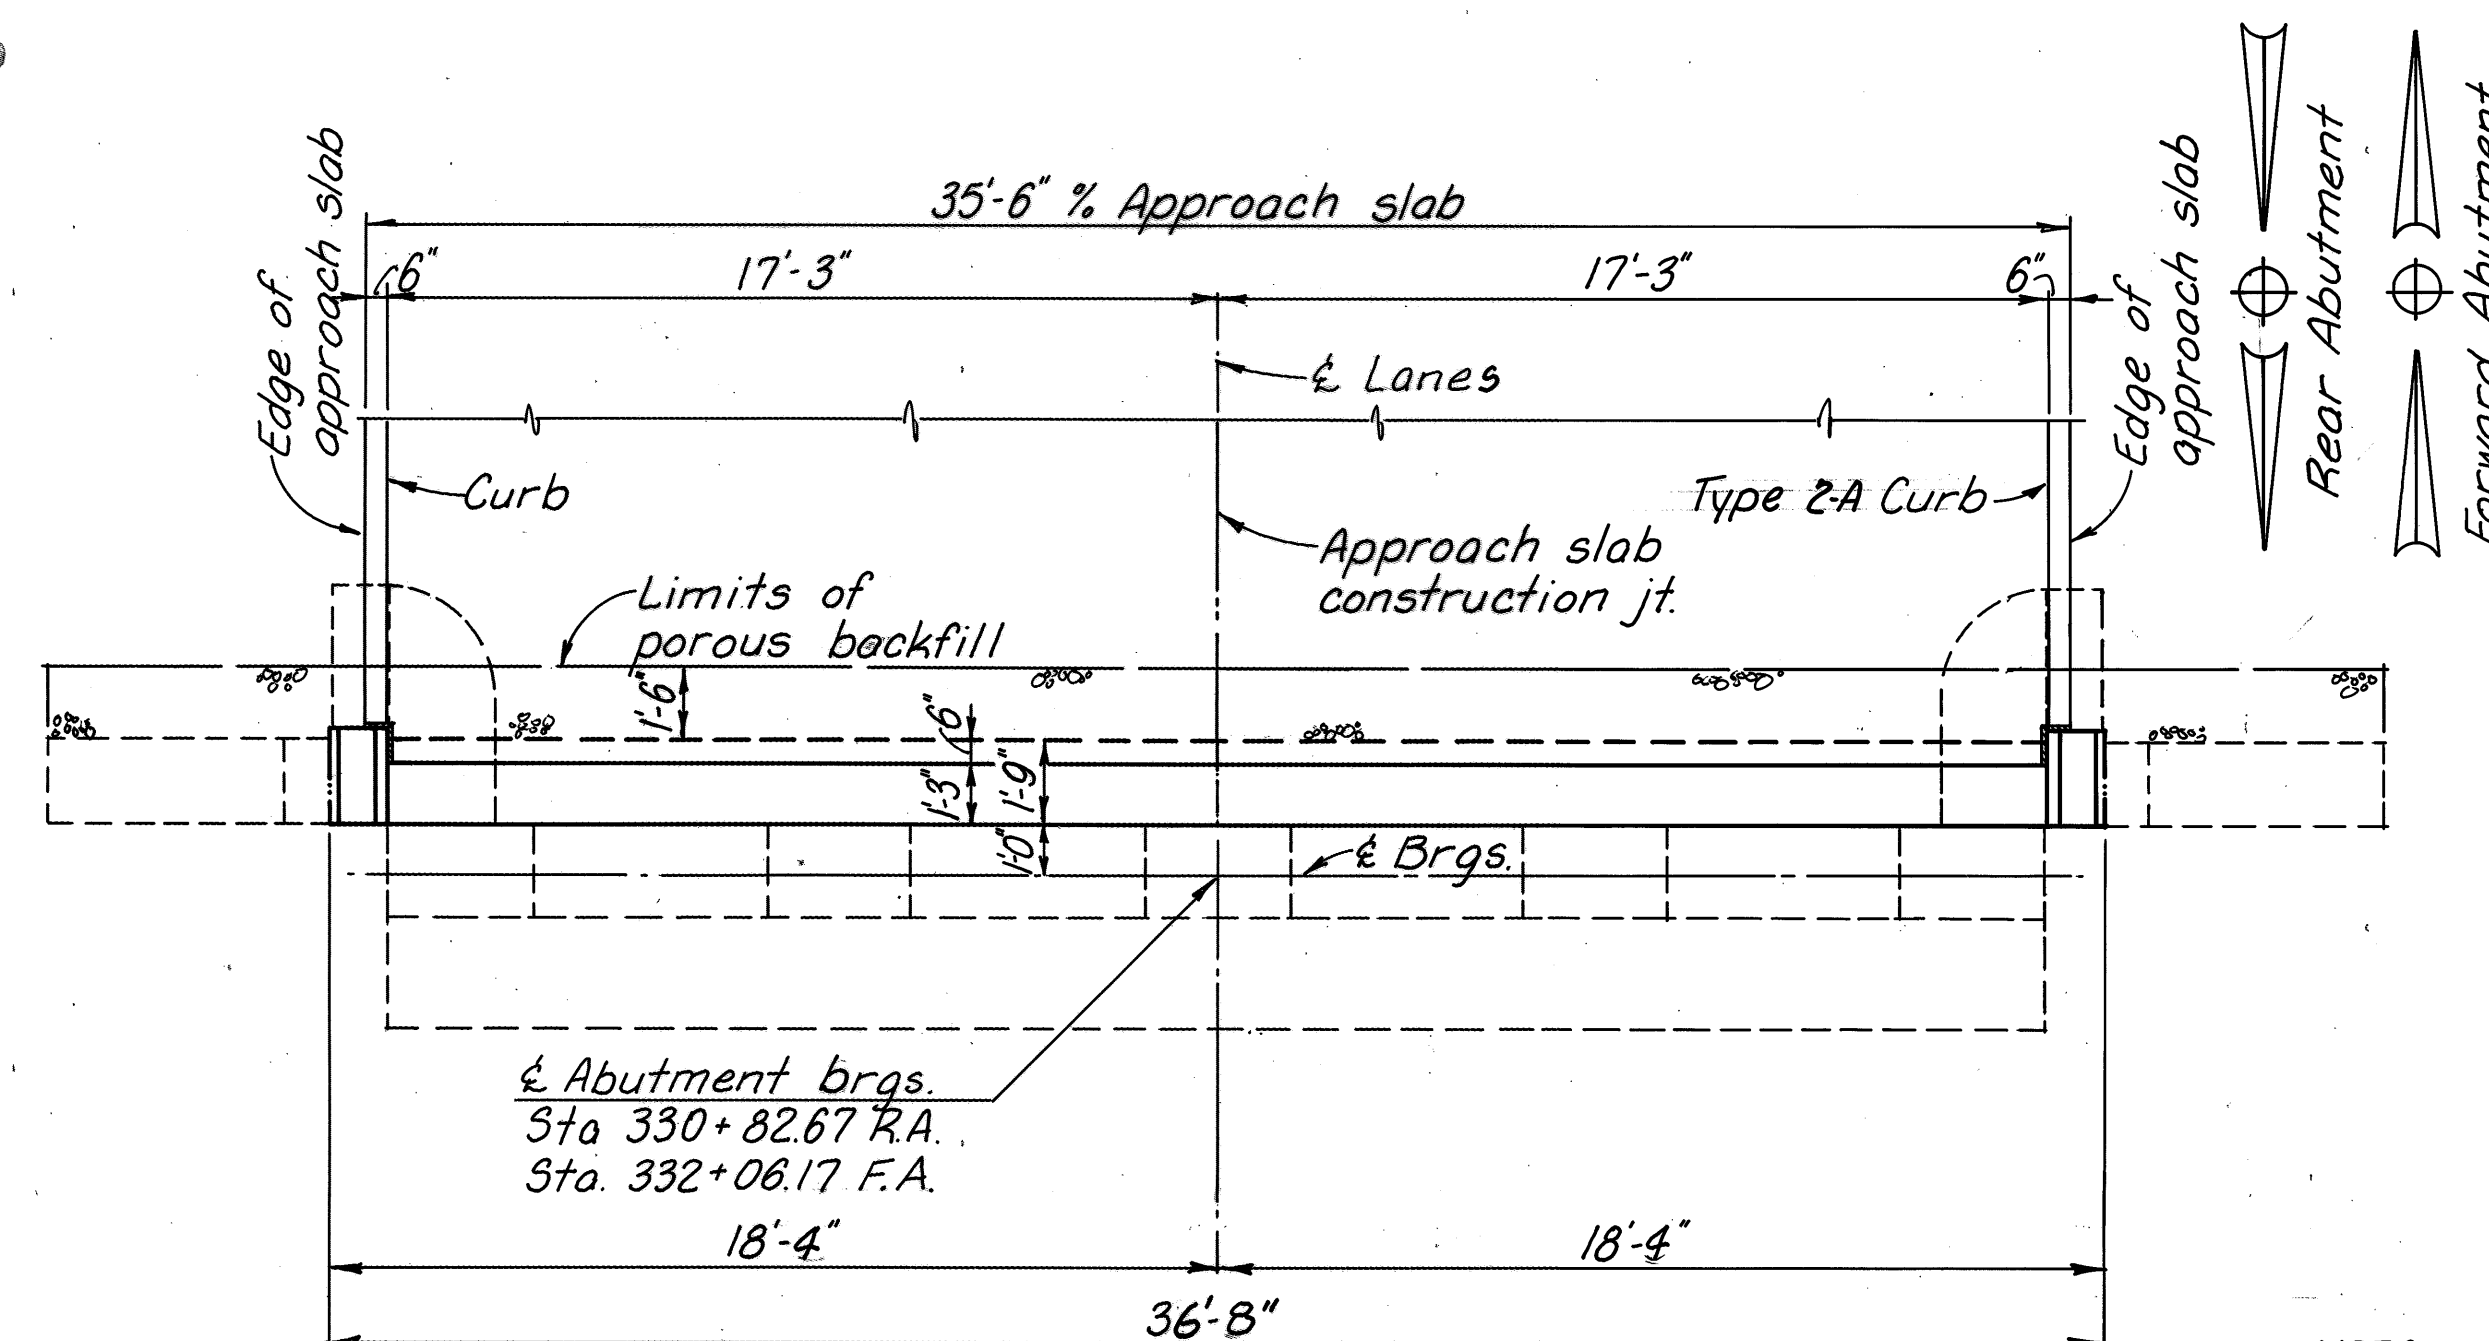


ABUTMENT PLAN - LEFT STRUCTURE

NOTATION

FF - Front Face
R.F. - Rear Face
E.F. - Each Face
R.A. - Rear Abutment
F.A. - Forward Abutment

MARK	NUMBER					LENGTH	TYPE	WEIGHT
	L. REAR	R. REAR	L. FWD	R. FWD	TOTAL			
EA501	14	7	14	7	42	18'-3"	Str.	199
EA502	-	7	-	7	14	13'-9"	Str.	201
EA503	-	7	-	7	14	16'-3"	Str.	237
EA504	6	6	6	6	24	3'-3"	Bt.	81
EA505	6	6	6	6	24	2'-9"	Bt.	69
EA506	6	6	6	6	24	2'-7"	Bt.	65
EA507	6	6	6	6	24	2'-0"	Str.	50
EA508	24	24	24	24	96	1'-8"	Str.	167
EA601	36	49	36	49	170	3'-6"	Bt.	894
EA602	36	49	36	49	170	7'-3"	Bt.	1851
EA603	2	2	2	2	8	7'-9"	Bt.	94
ED801	24	32	24	32	112	4'-11"	Bt.	1470
TOTAL								5978

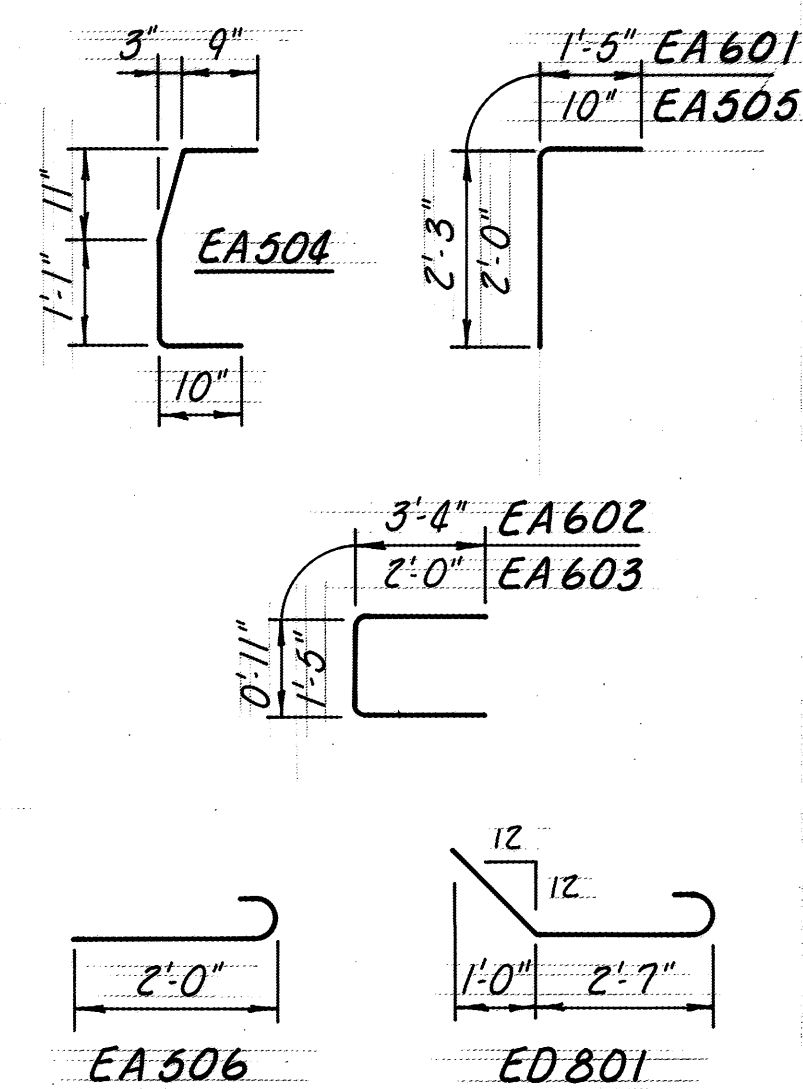

ABUTMENT NOTES

DRAINAGE: Porous backfill, 1.5 ft. thick, enclosed in filter fabric shall extend up to the plane of the subgrade and laterally to the ends of the wingwalls. Maintain a minimum of 6 in. of cover over the filter fabric (See Section B-B)

The porous backfill shall be drained by 6" perforated C.S.P. extending straight out into the side slopes, terminating near the surface as shown. Where drainage thru the side slopes is either impossible or impractical, the C.S.P. shall extend beyond the wingwall, then be redirected (Labeled "Alt. outlet" in the plans) into the front slope, terminating in crushed aggregate as shown for the side slopes or the spill thru slope protection in front of the abutments where possible.

BACKWALL CONCRETE: In addition to the provisions of 511.08, backwall concrete above the optional construction joint at the approach slab seat shall not be placed until after the deck concrete has been placed. The steel expansion joint shall serve as a template for the top of the backwall.

CONTRACTION JOINT AND WATERSTOP DETAILS: See sheet 10/45.


END DAM DETAILS: See sheet 7/45.

CRUSHED AGGREGATE SLOPE PROTECTION:

Slope protection @ Ea. Abut. Lt. Structure = 184 Sq. Yds.
Slope protection @ Ea. Abut. Rt. Structure = 236 Sq. Yds.

ABUTMENTS/RIGHT STRUCTURE: See sheet 17/45.


BRIDGE GENERAL NOTES: See sheets 1/45 thru 5/45 and 20/45.

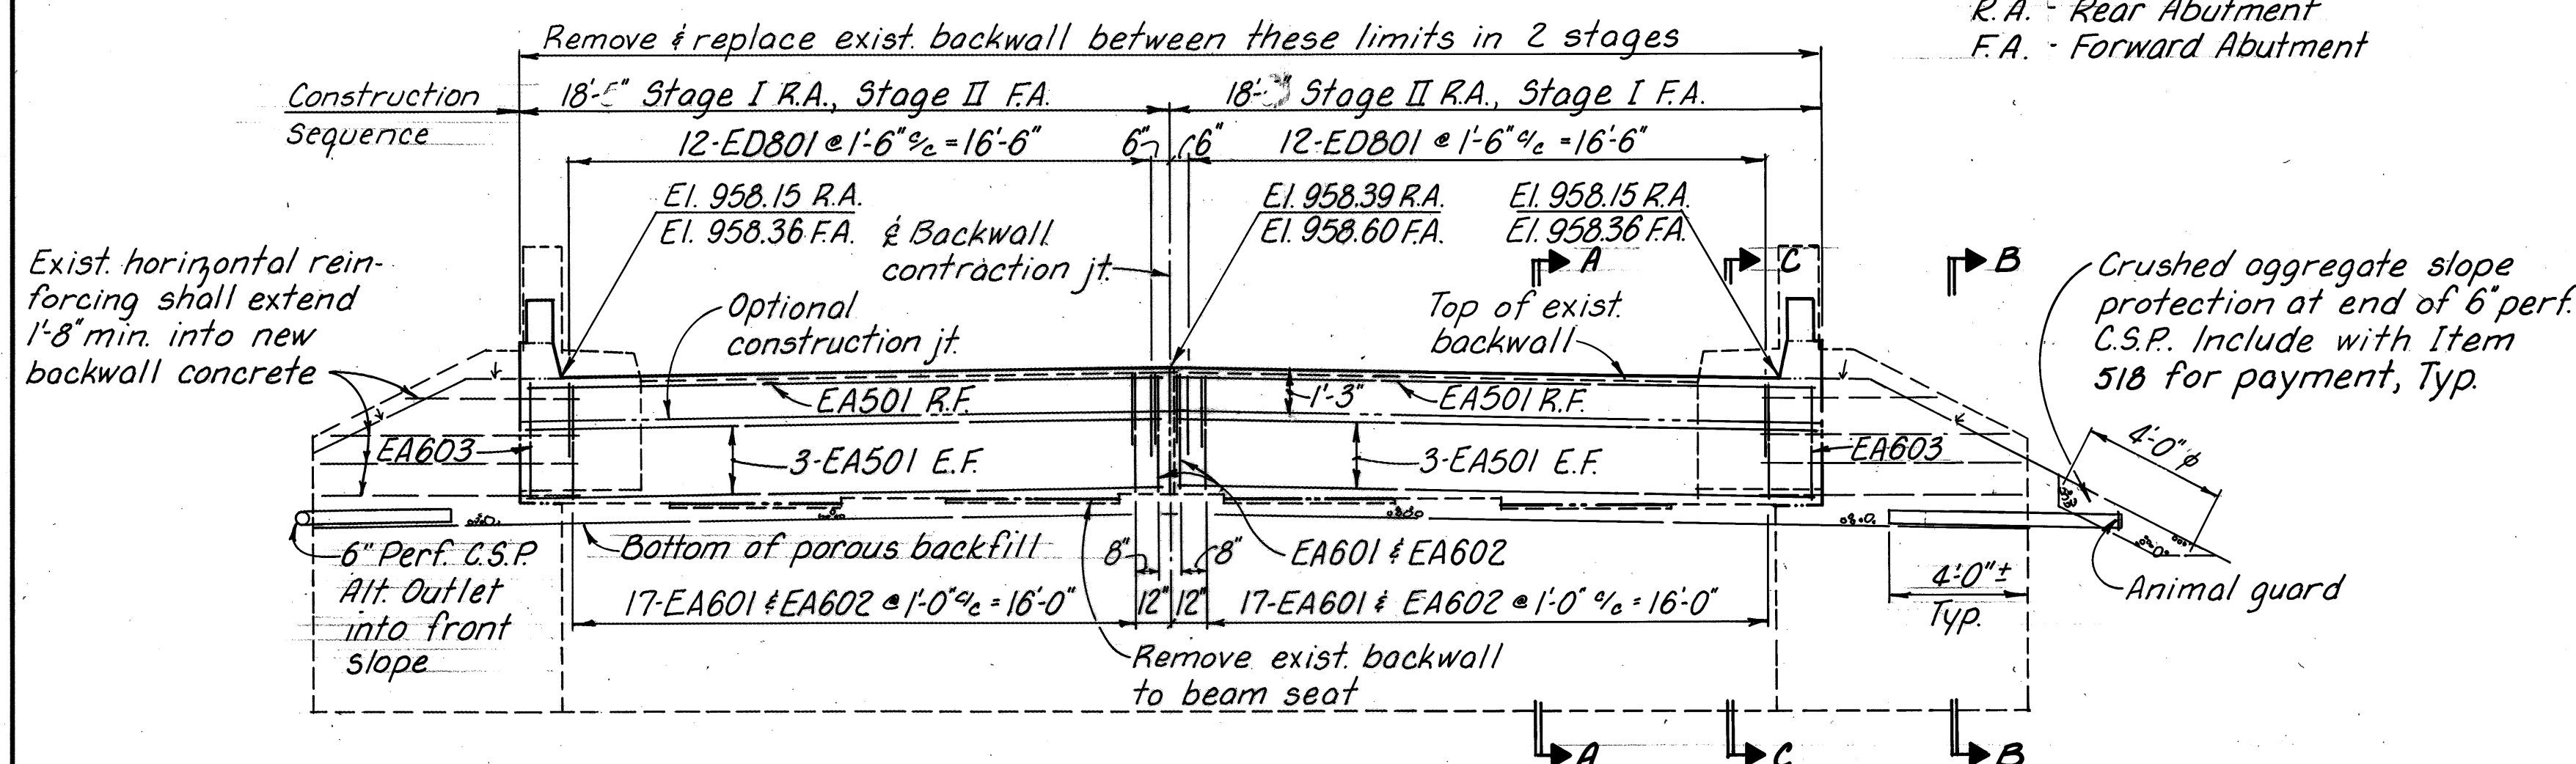

ABUTMENT ELEVATION - LEFT STRUCTURE


Rear Abutment drawn, drainage outlets Forward Abutment opposite hand.

SEAL EXPOSED CONCRETE SURFACES roadway end of parapet (typ.)

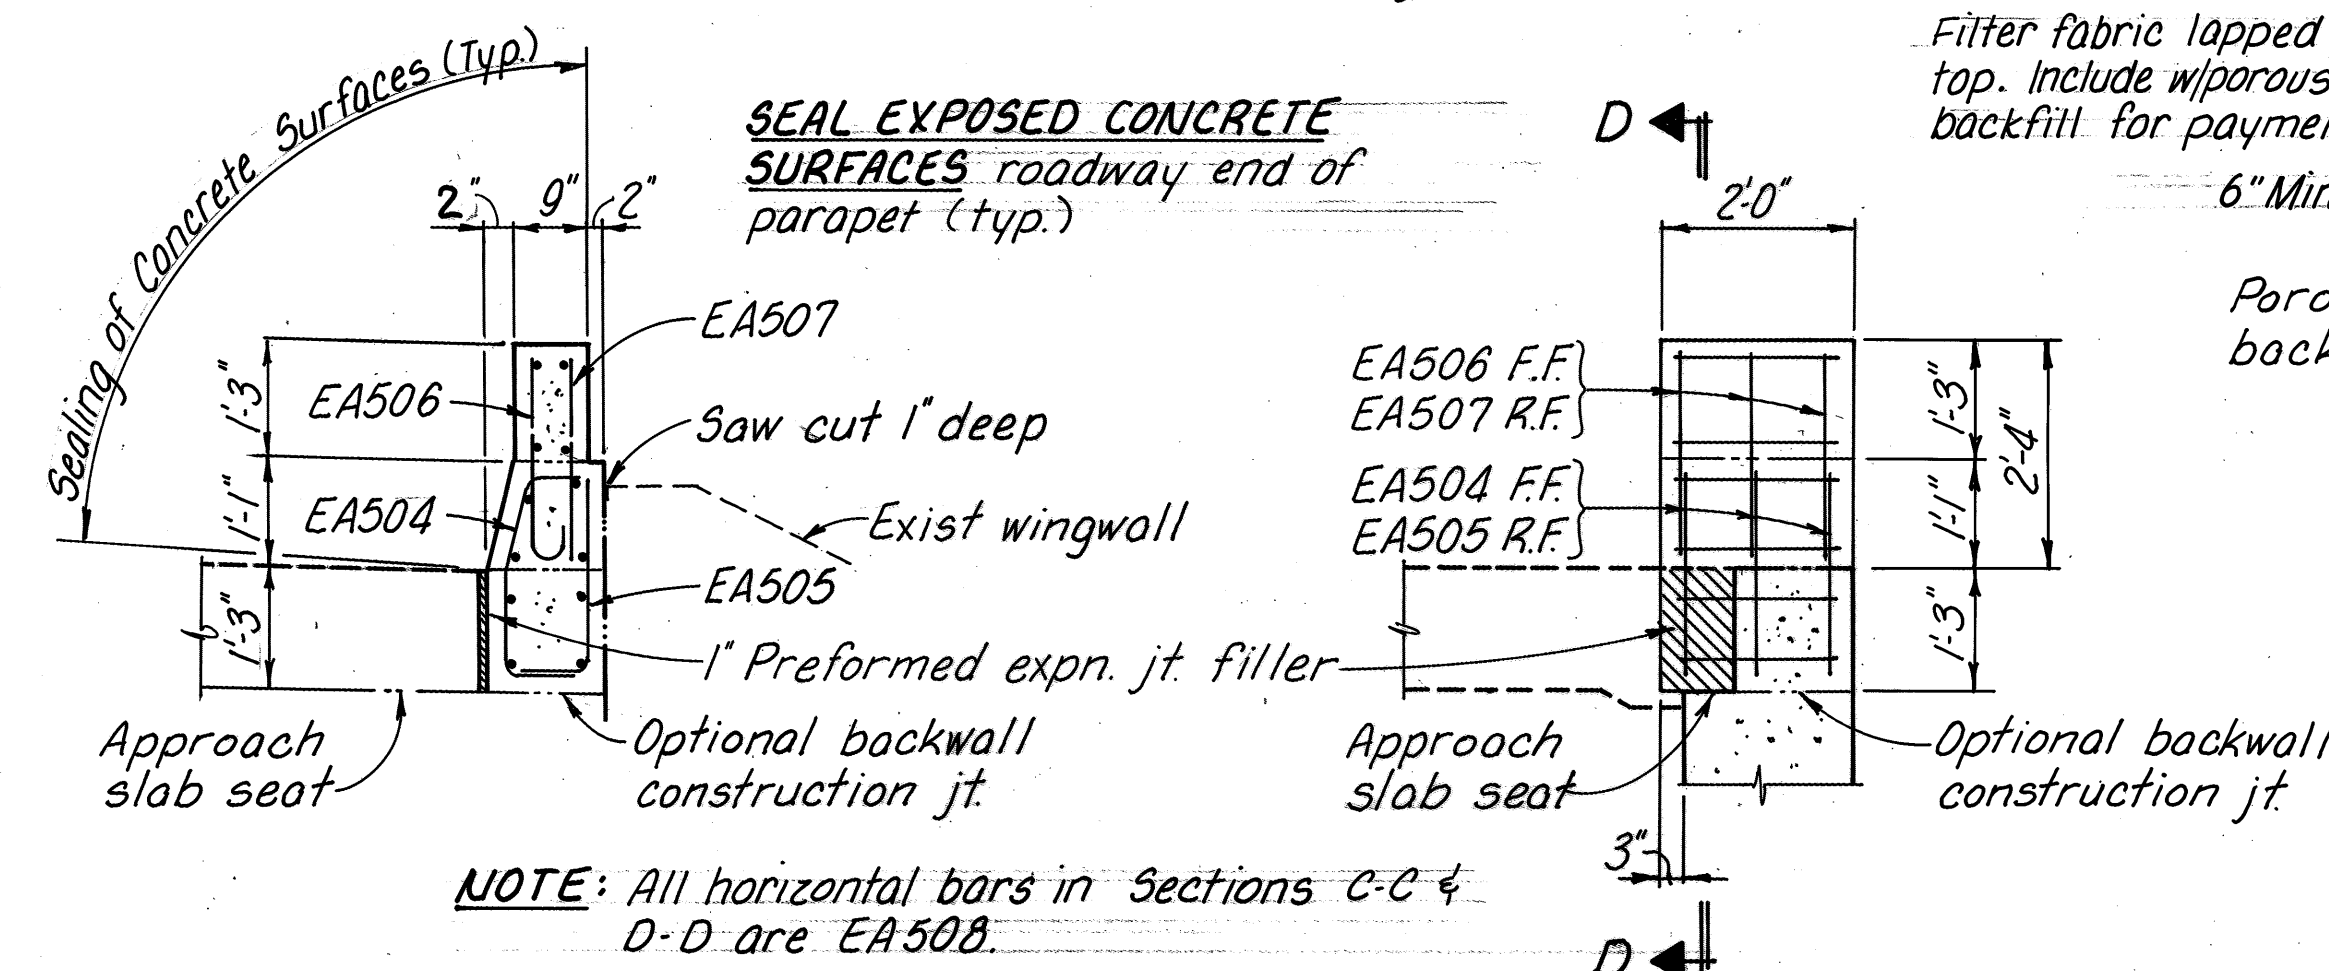


SECTION D-D

SECTION C-C

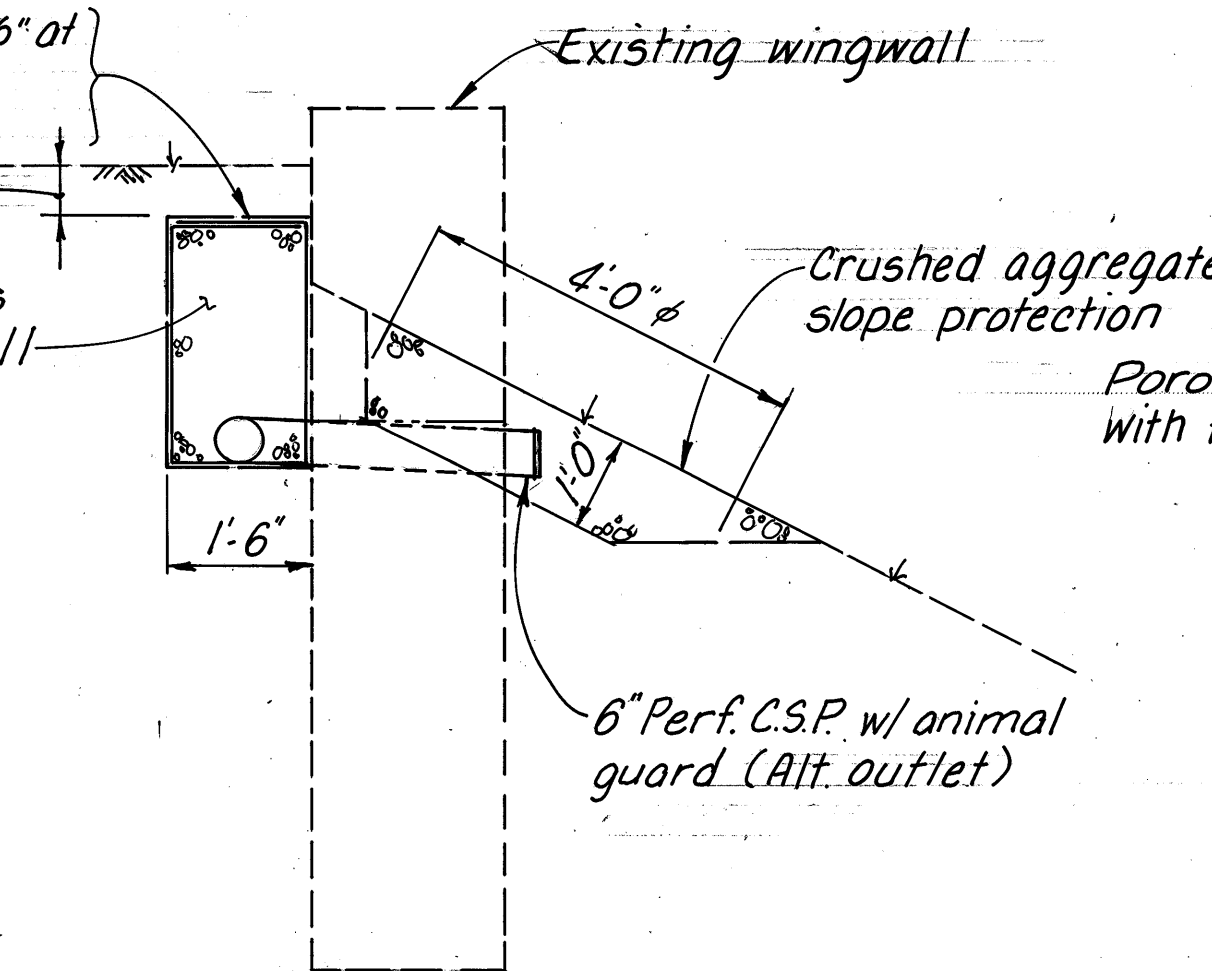

SECTION B-B
Right Structure with Alt. Outlet drawn

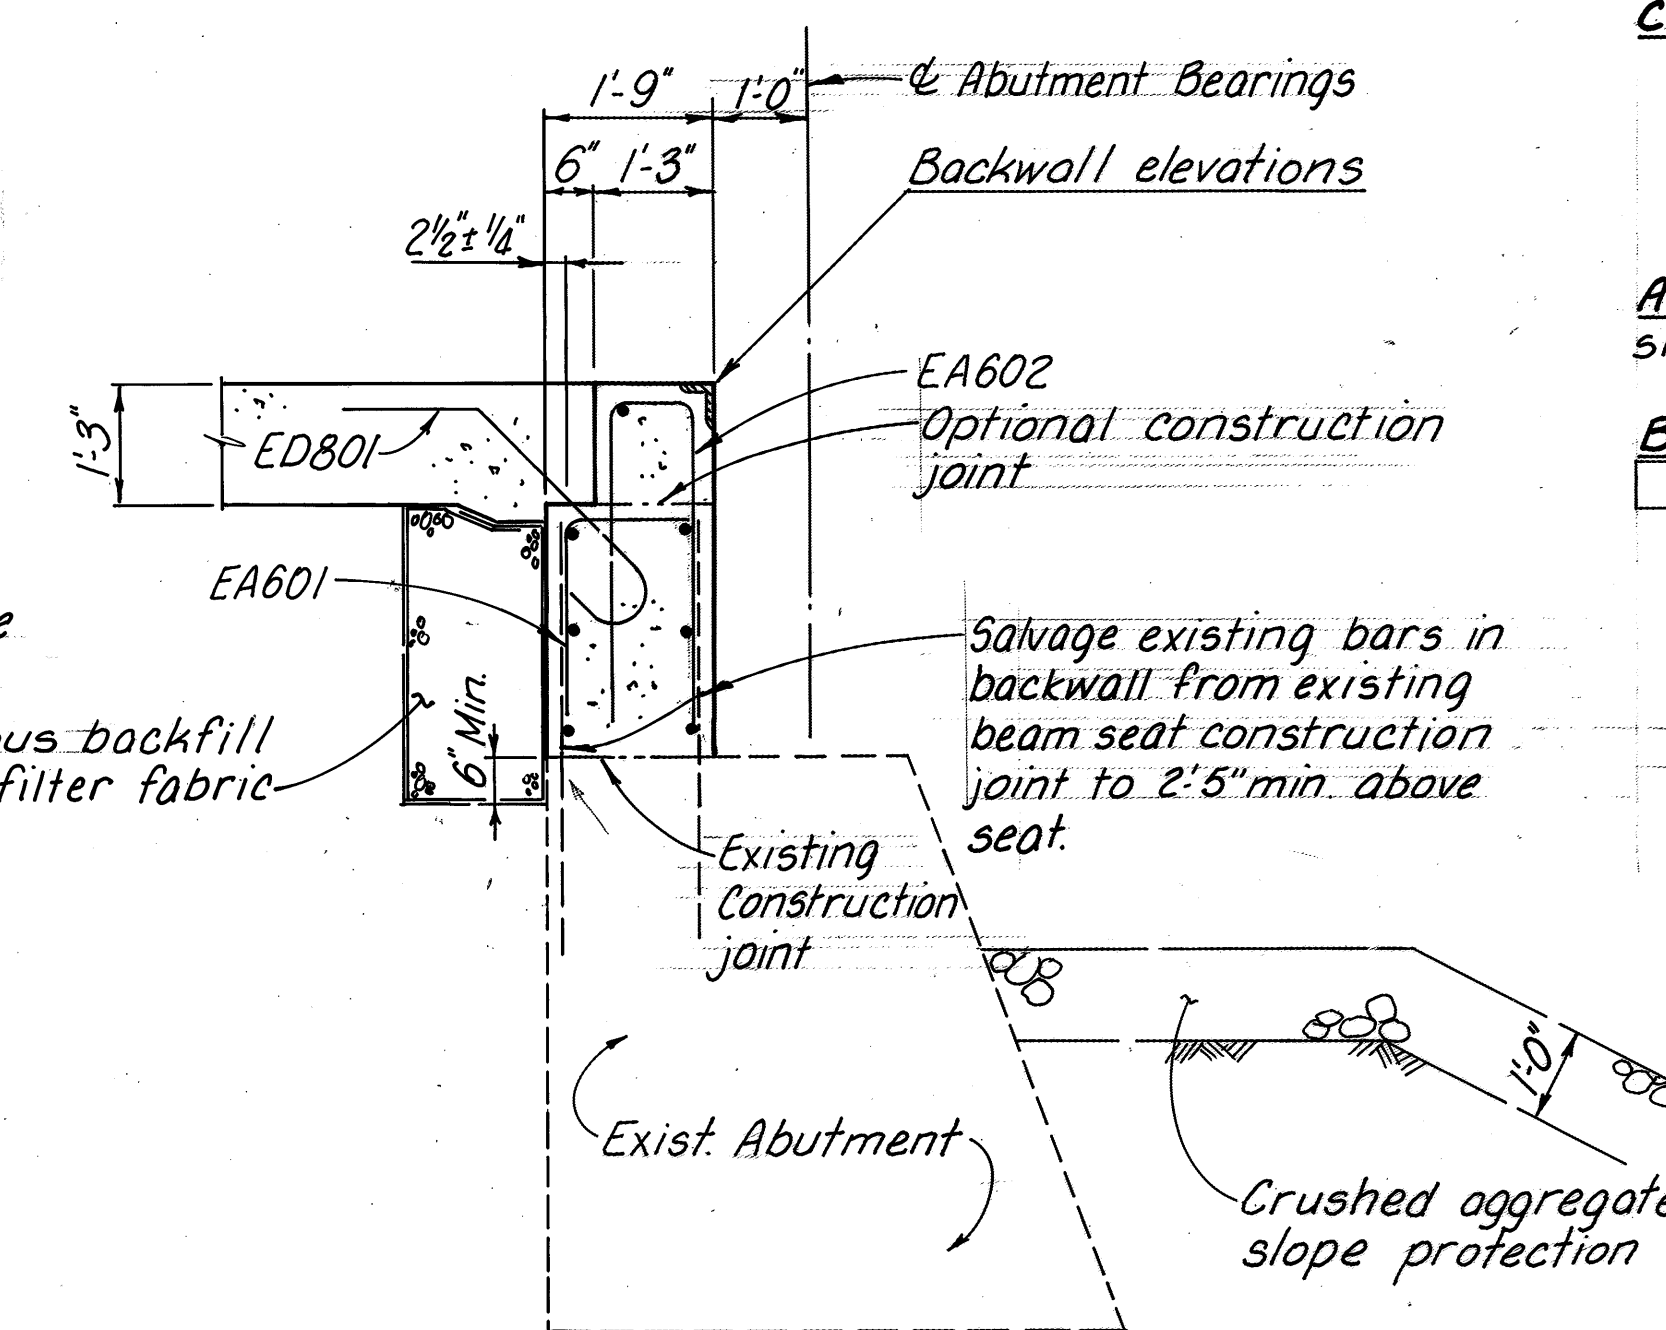

SECTION A-A


All bars normal to the Section are EA501

16/45

ENGINEERING ASSOCIATES LTD.
CONSULTING ENGINEERS
700 WINKLER DR. WOOSTER, OHIO

ABUTMENT REPAIR DETAILS, NOTES AND REINFORCING STEEL SCHEDULES
MED-42-0310 L/R
OVER US 224


DESIGNED	DRAWN	TRACED	CHECKED	REVIEWED	DATE	REVISED
DWS	RLE	RLE	AFS	DBC	3/20/87	

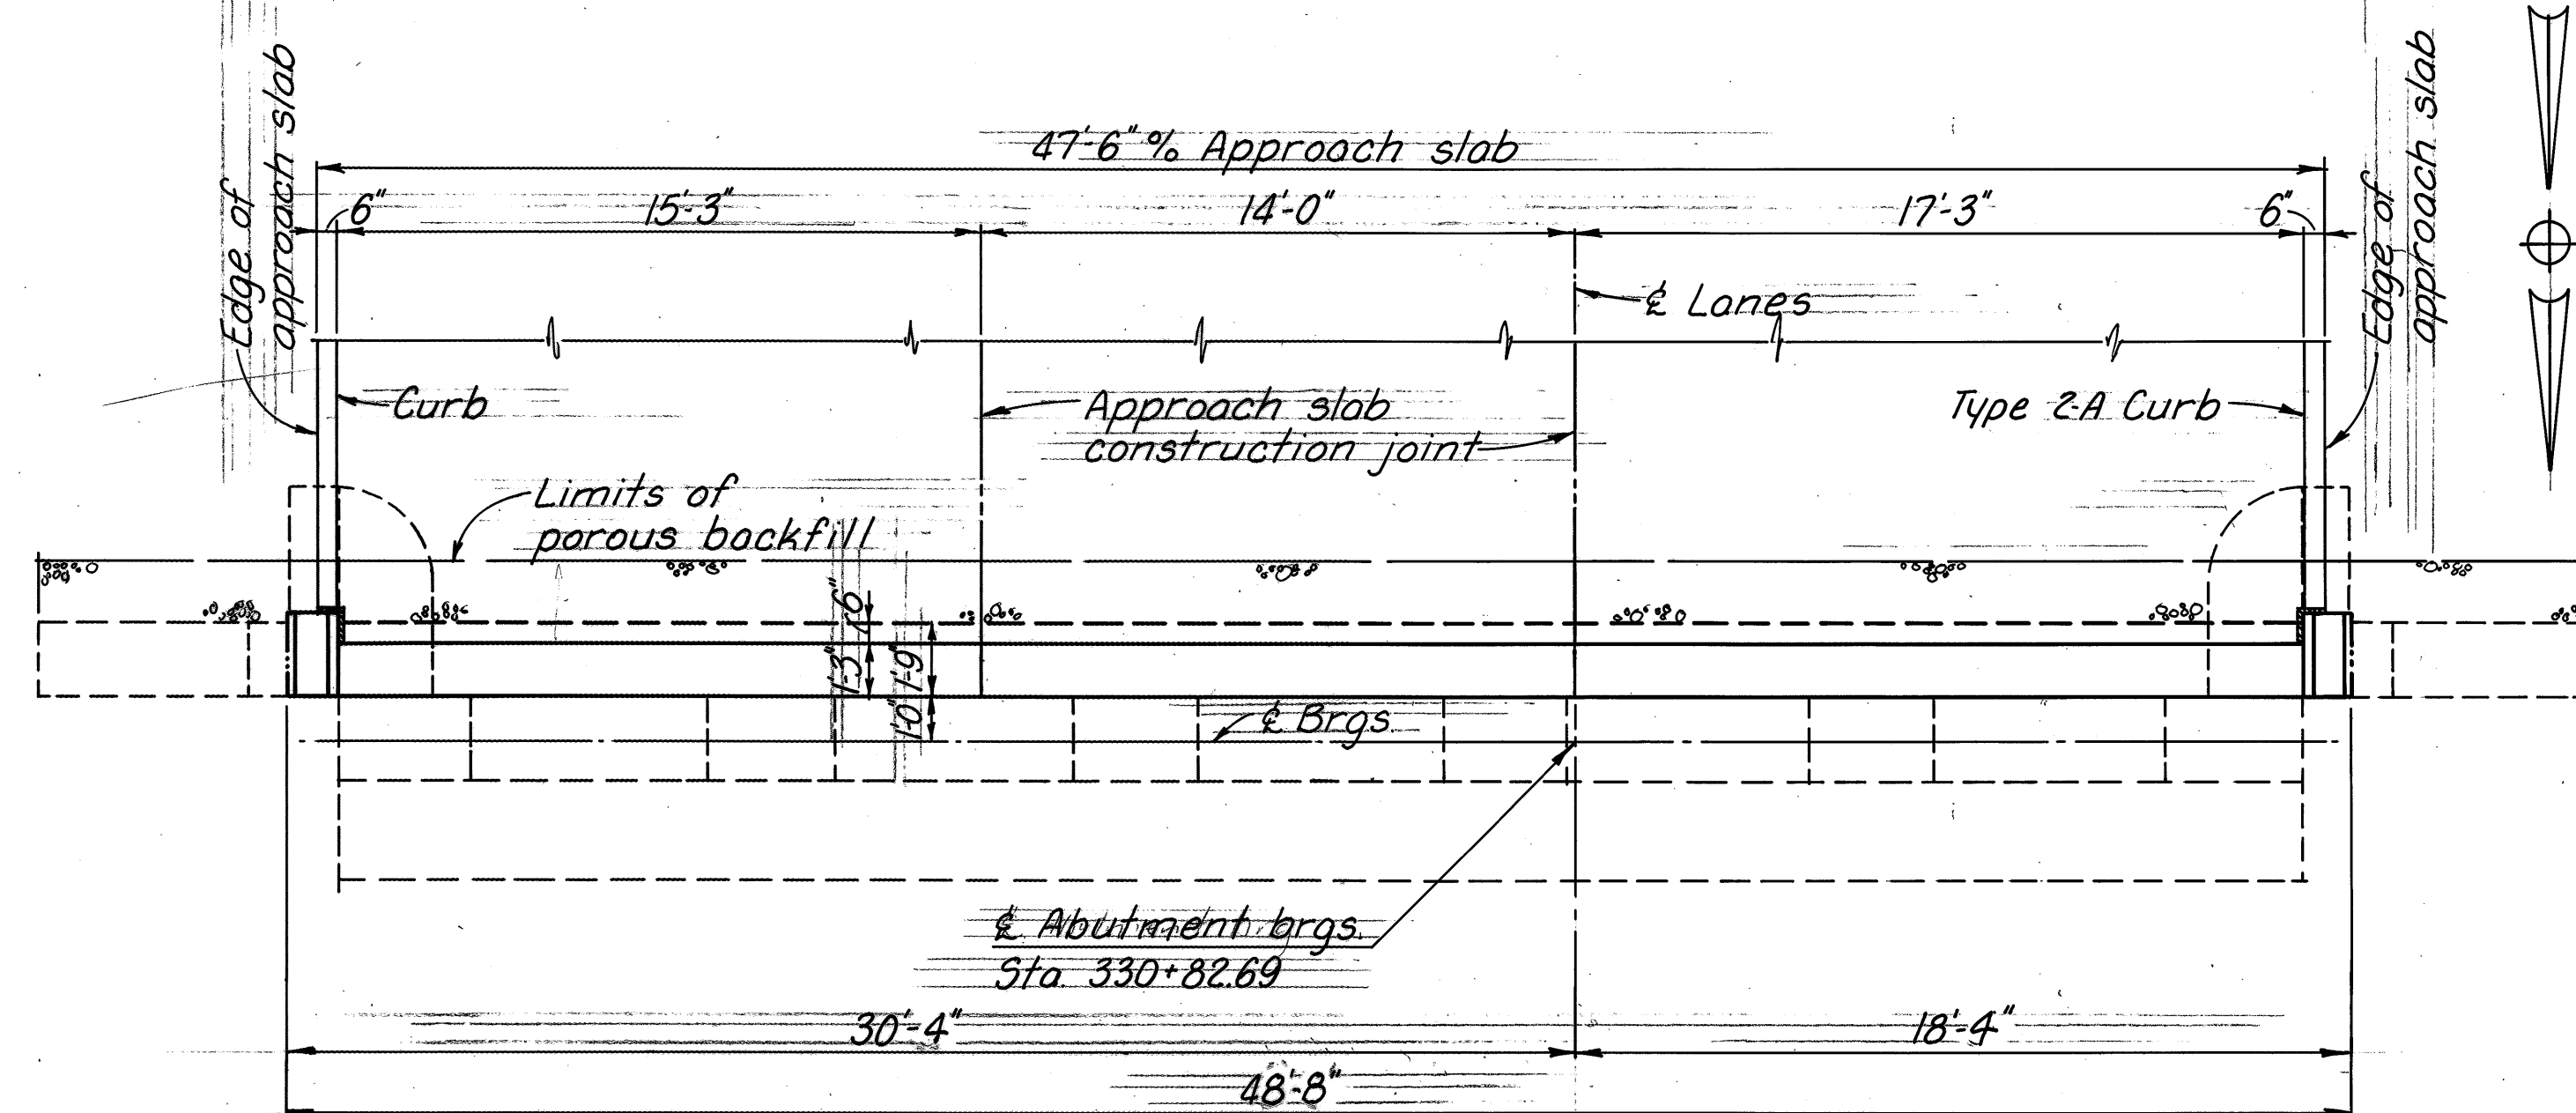



PLAN - RIGHT STRUCTURE - REAR ABUTMENT

NOTATION:

R.F. - Rear Face
E.F. - Each Face

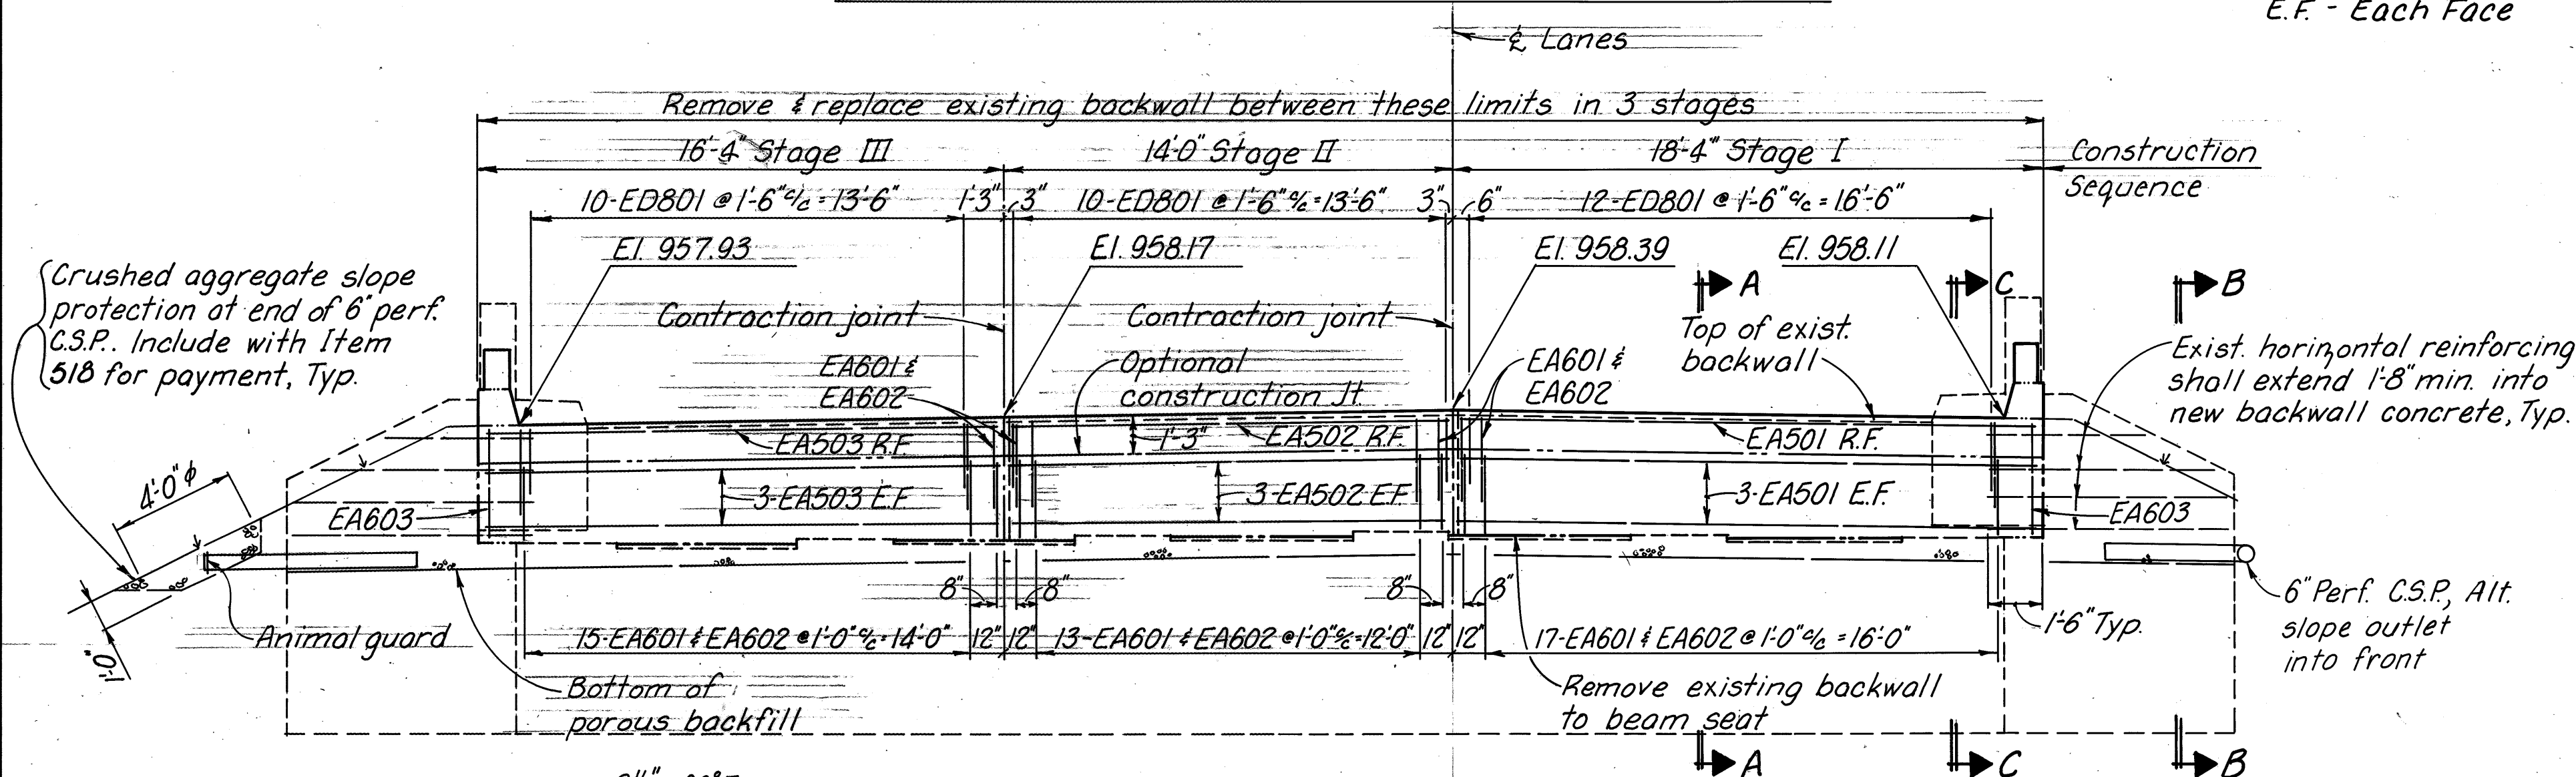


ELEVATION - RIGHT STRUCTURE - REAR ABUTMENT

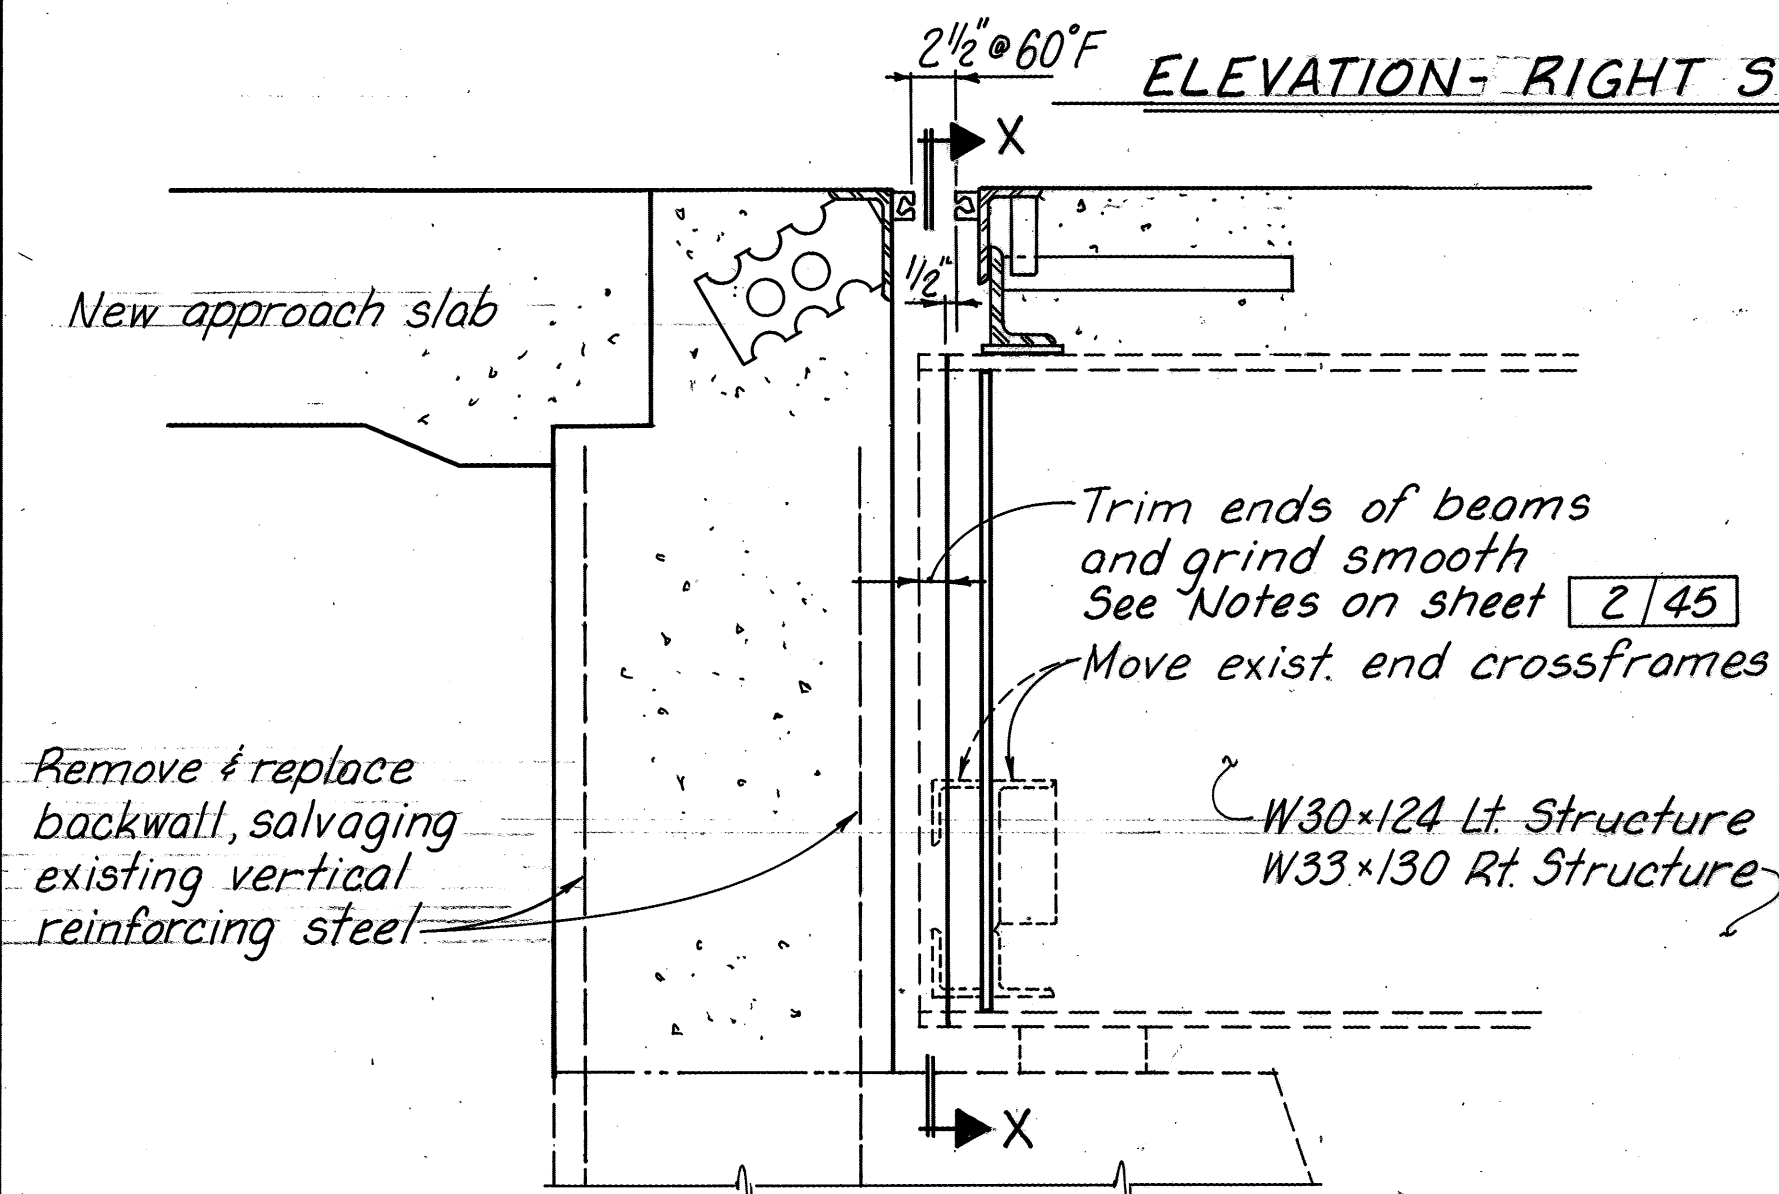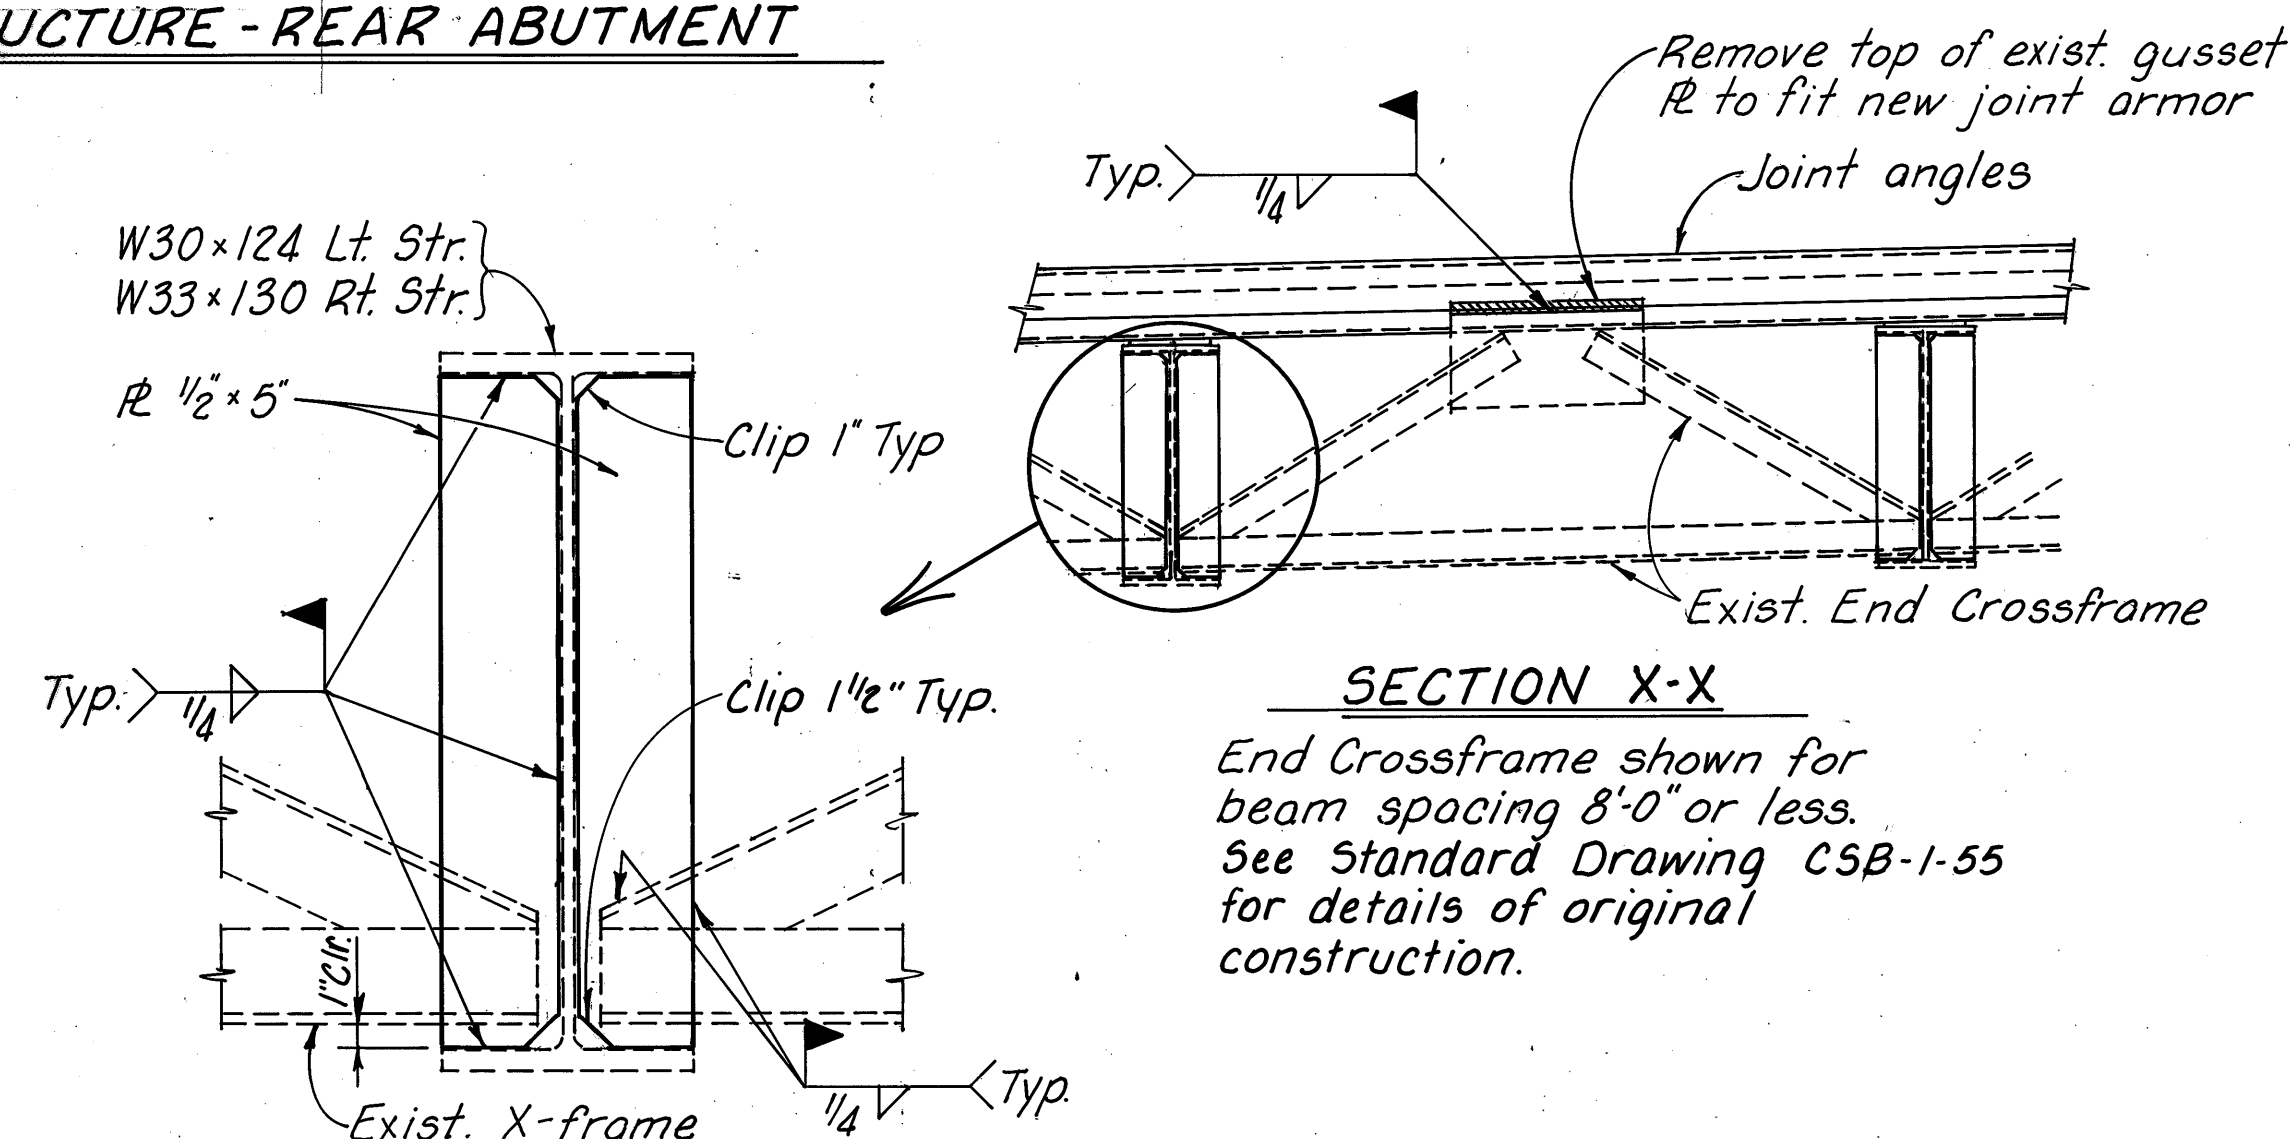
TRIM BEAMS AND
MOVE END CROSSFRAMES

SECTION X-X

End Crossframe shown for
beam spacing 8'-0" or less.
See Standard Drawing CSB-1-55
for details of original
construction.

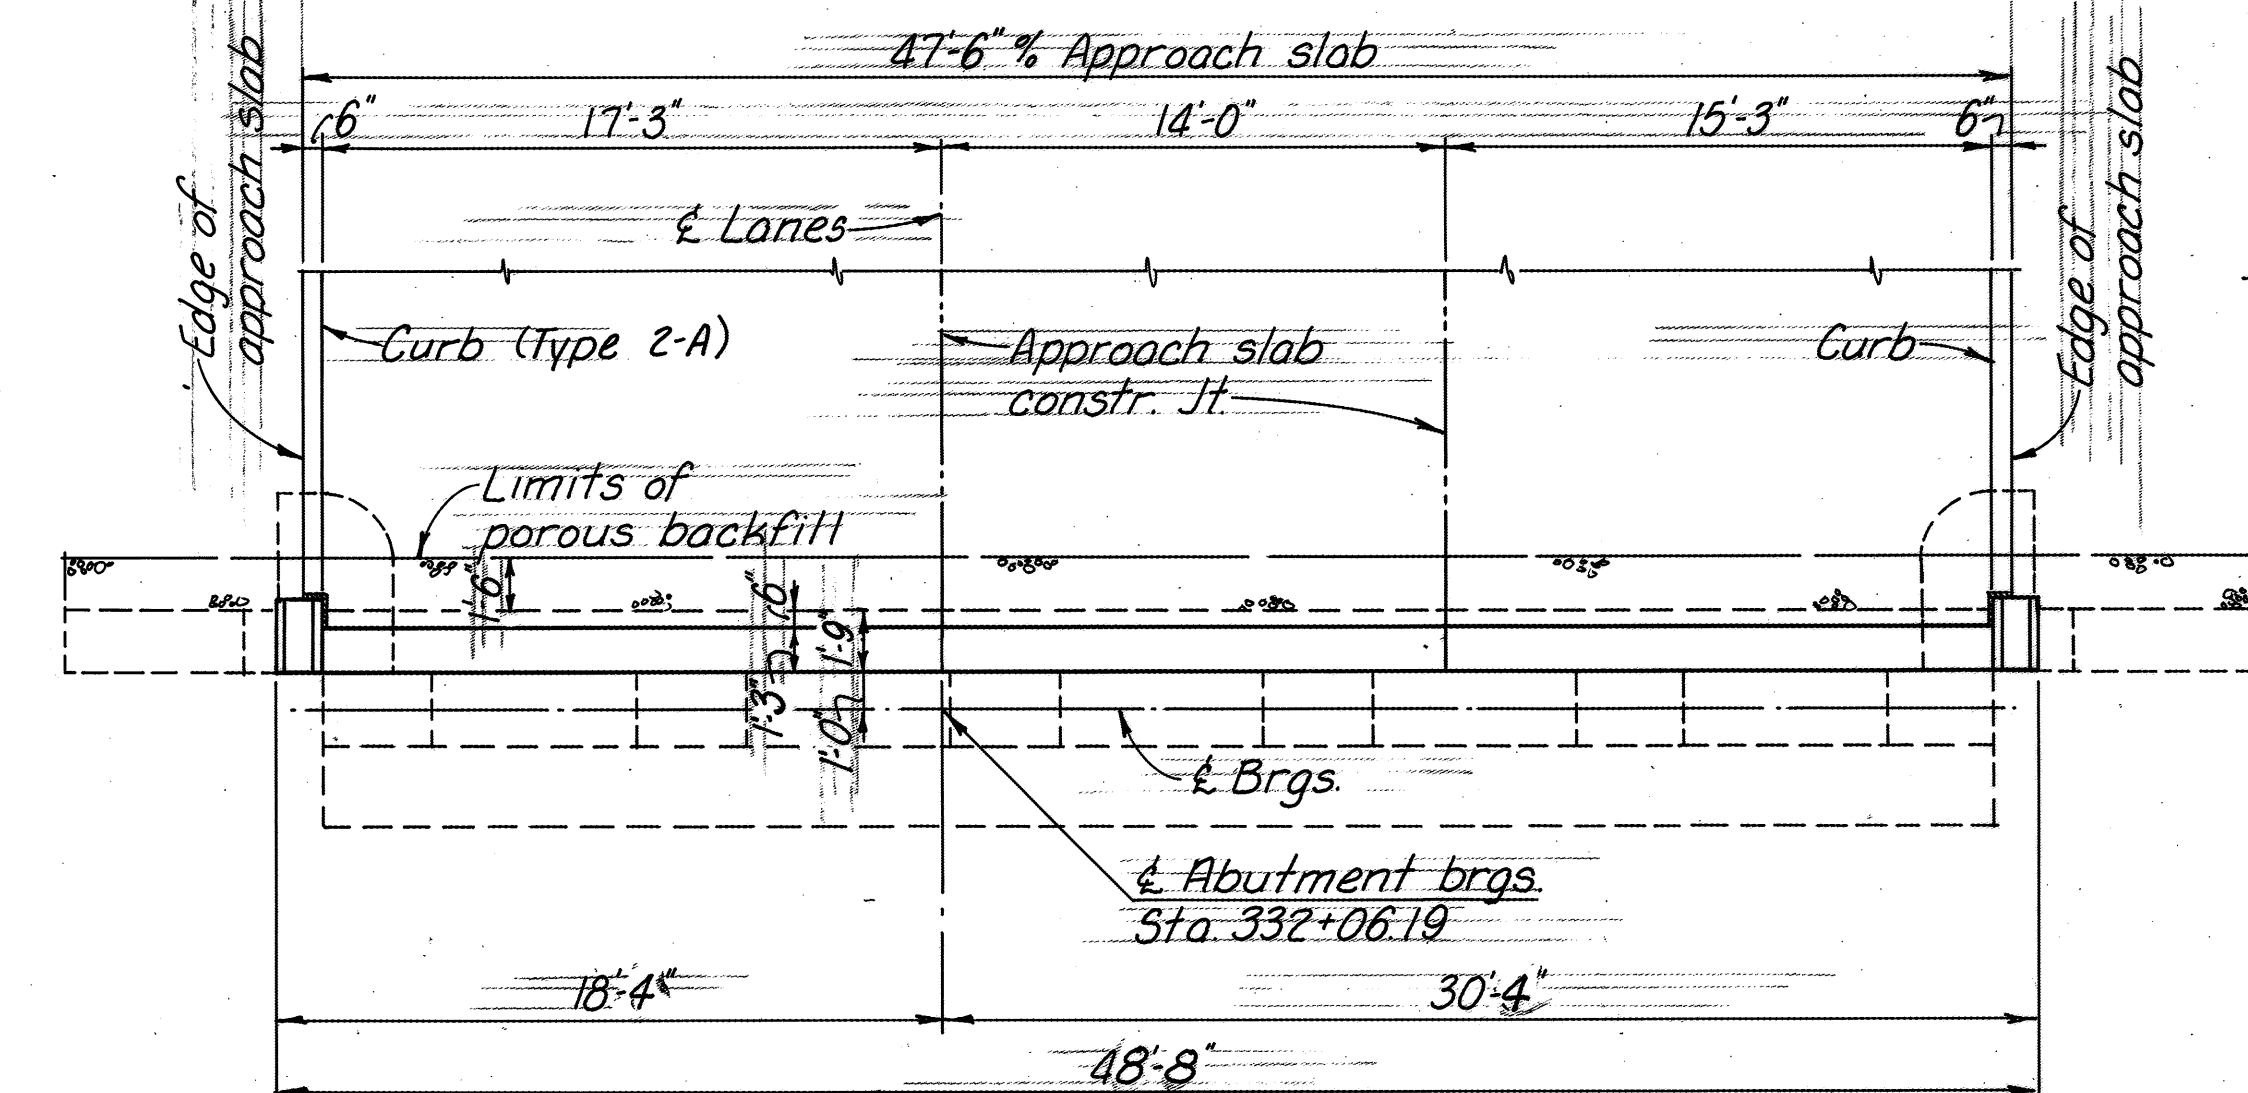

PLAN - RIGHT STRUCTURE - FORWARD ABUTMENT

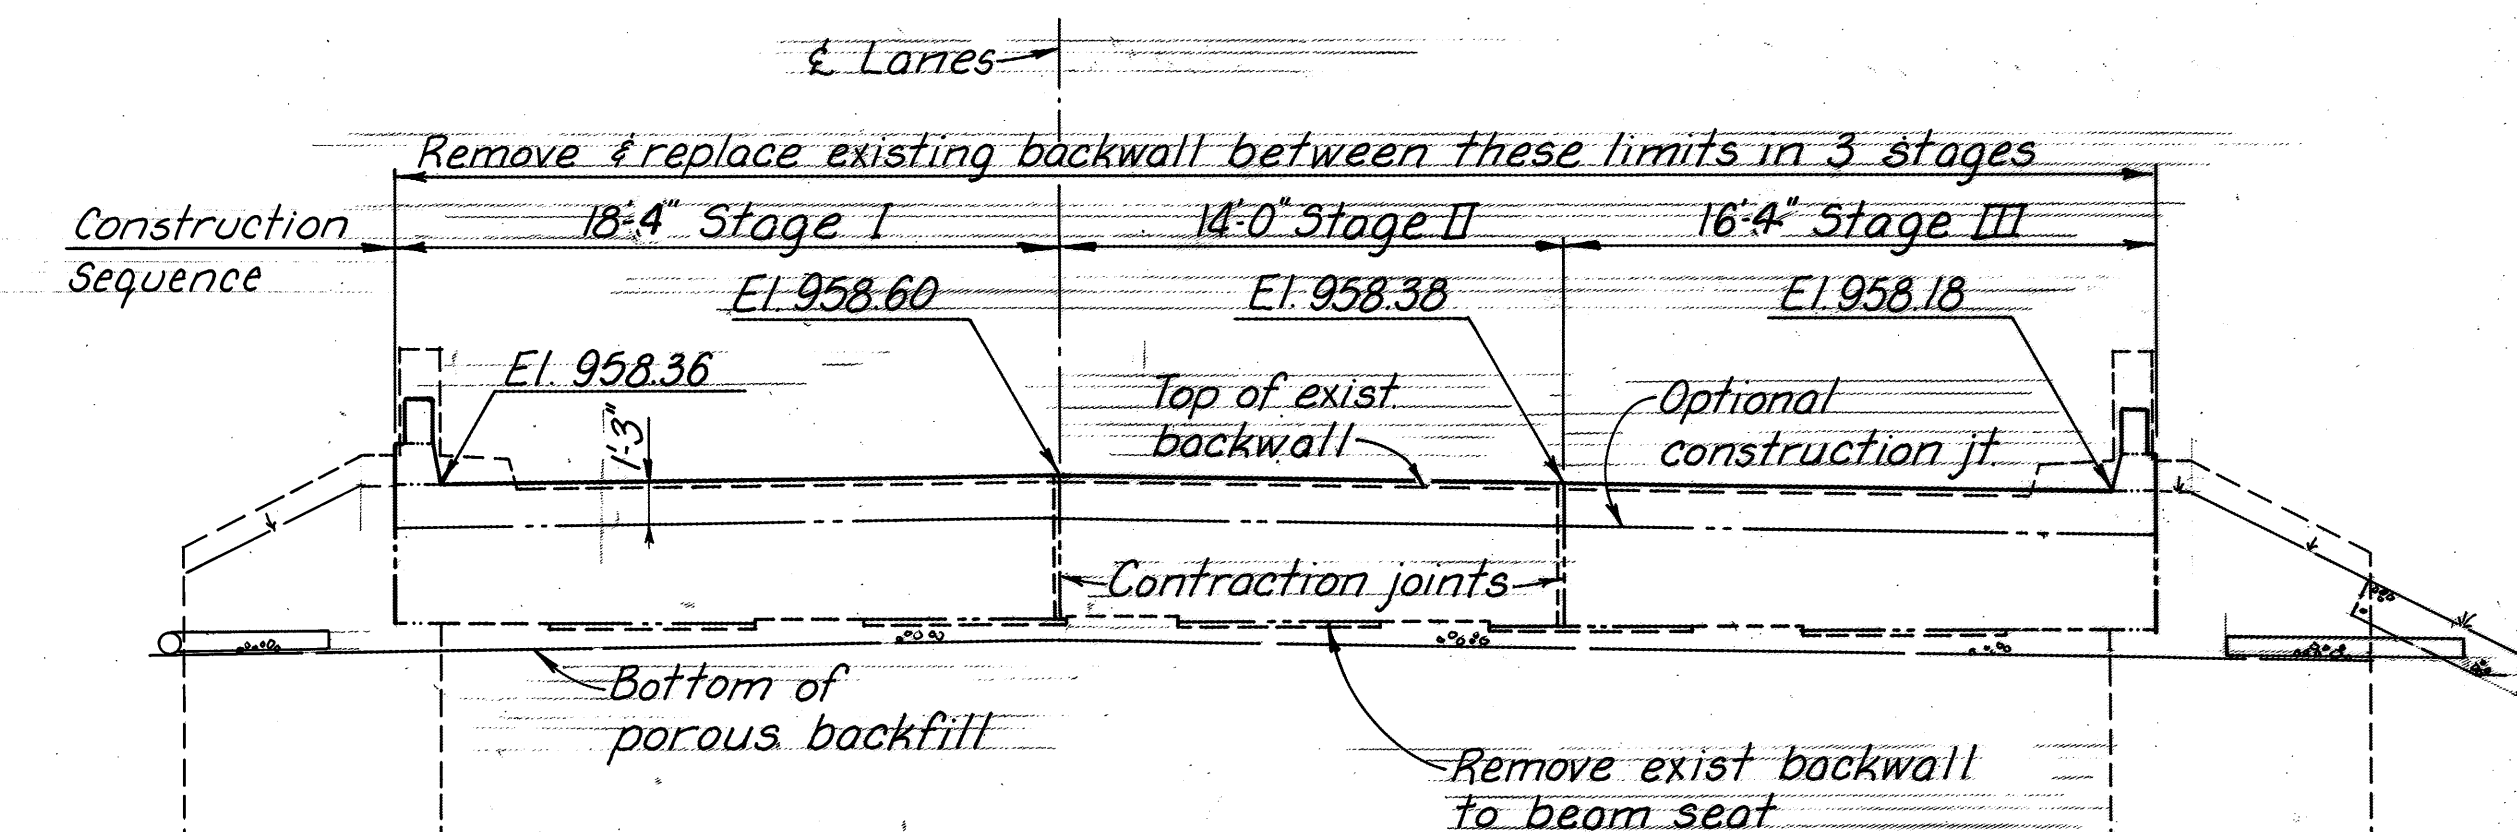

ELEVATION - RIGHT STRUCTURE - FORWARD ABUTMENT

Reinforcing steel for Forward Abutment is same
as for Rear Abutment except opposite hand.

ABUTMENT NOTES

SECTIONS A-A, B-B & C-C: See sheet 16/45.

ABUTMENTS / LEFT STRUCTURE: See sheet 16/45.

ABUTMENT REINFORCING STEEL SCHEDULE: See sheet 16/45.

ADDITIONAL ABUTMENT NOTES: See sheet 16/45.




See notes 4-7 on sheet 26/45 for additional repairing
and moving end crossframe notes.

ENGINEERING ASSOCIATES LTD.
CONSULTING ENGINEERS
700 WINKLER DR. WOOSTER, OHIO

ABUTMENT / SUPERSTRUCTURE
REPAIRS AND MODIFICATION

MED-42-0310 L/R
OVER US 224

DESIGNED	DRAWN	TRACED	CHECKED	REVIEWED	DATE	REVISION
DWS	RLE	RLE	AF5	DBC	3/20/87	

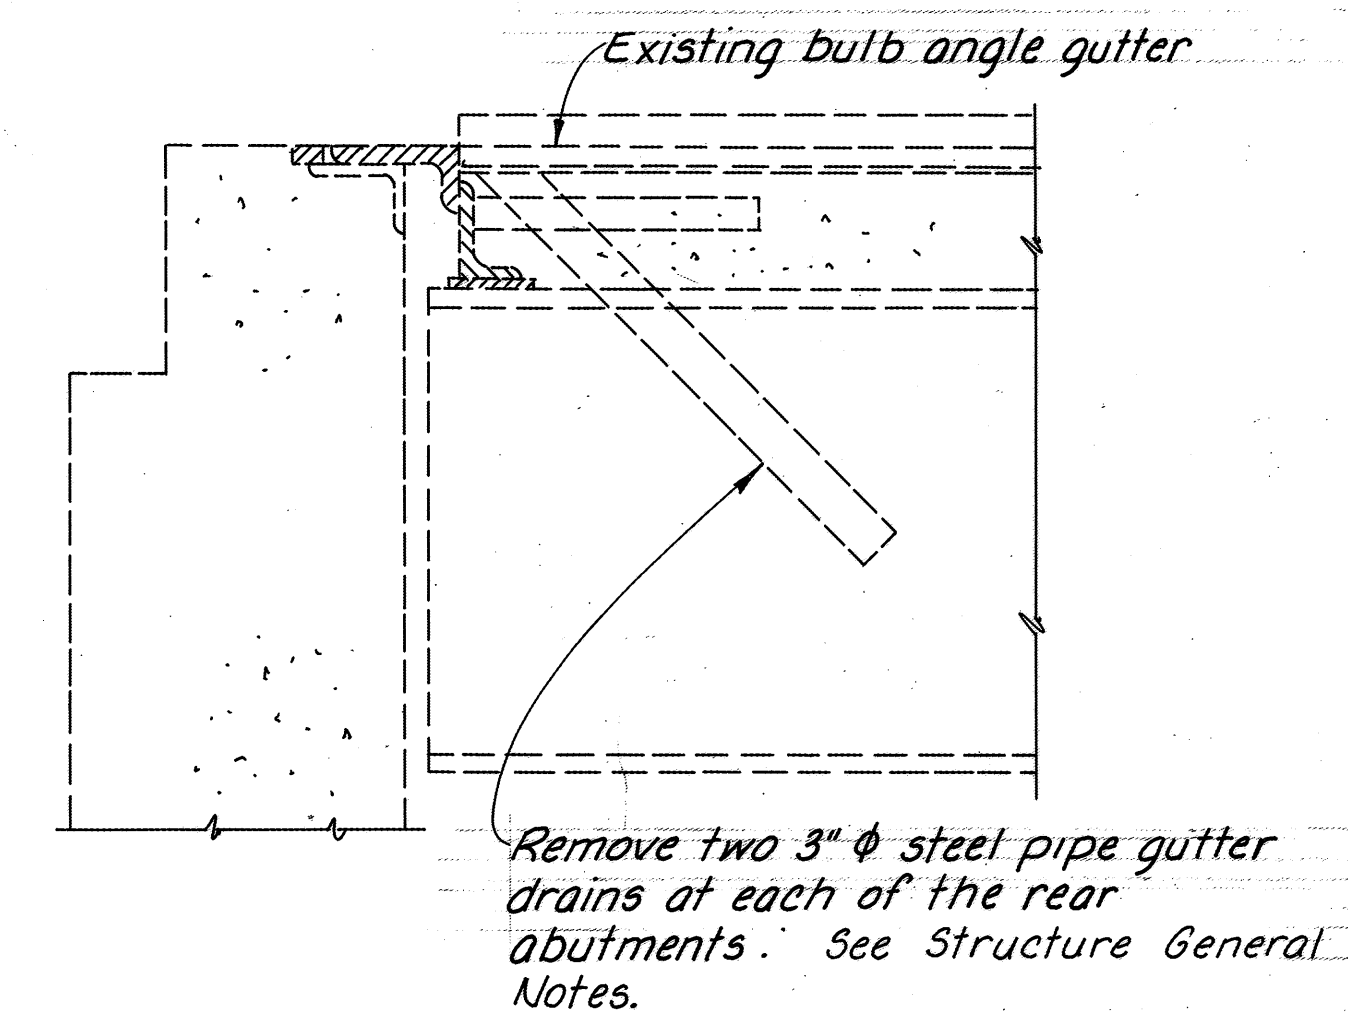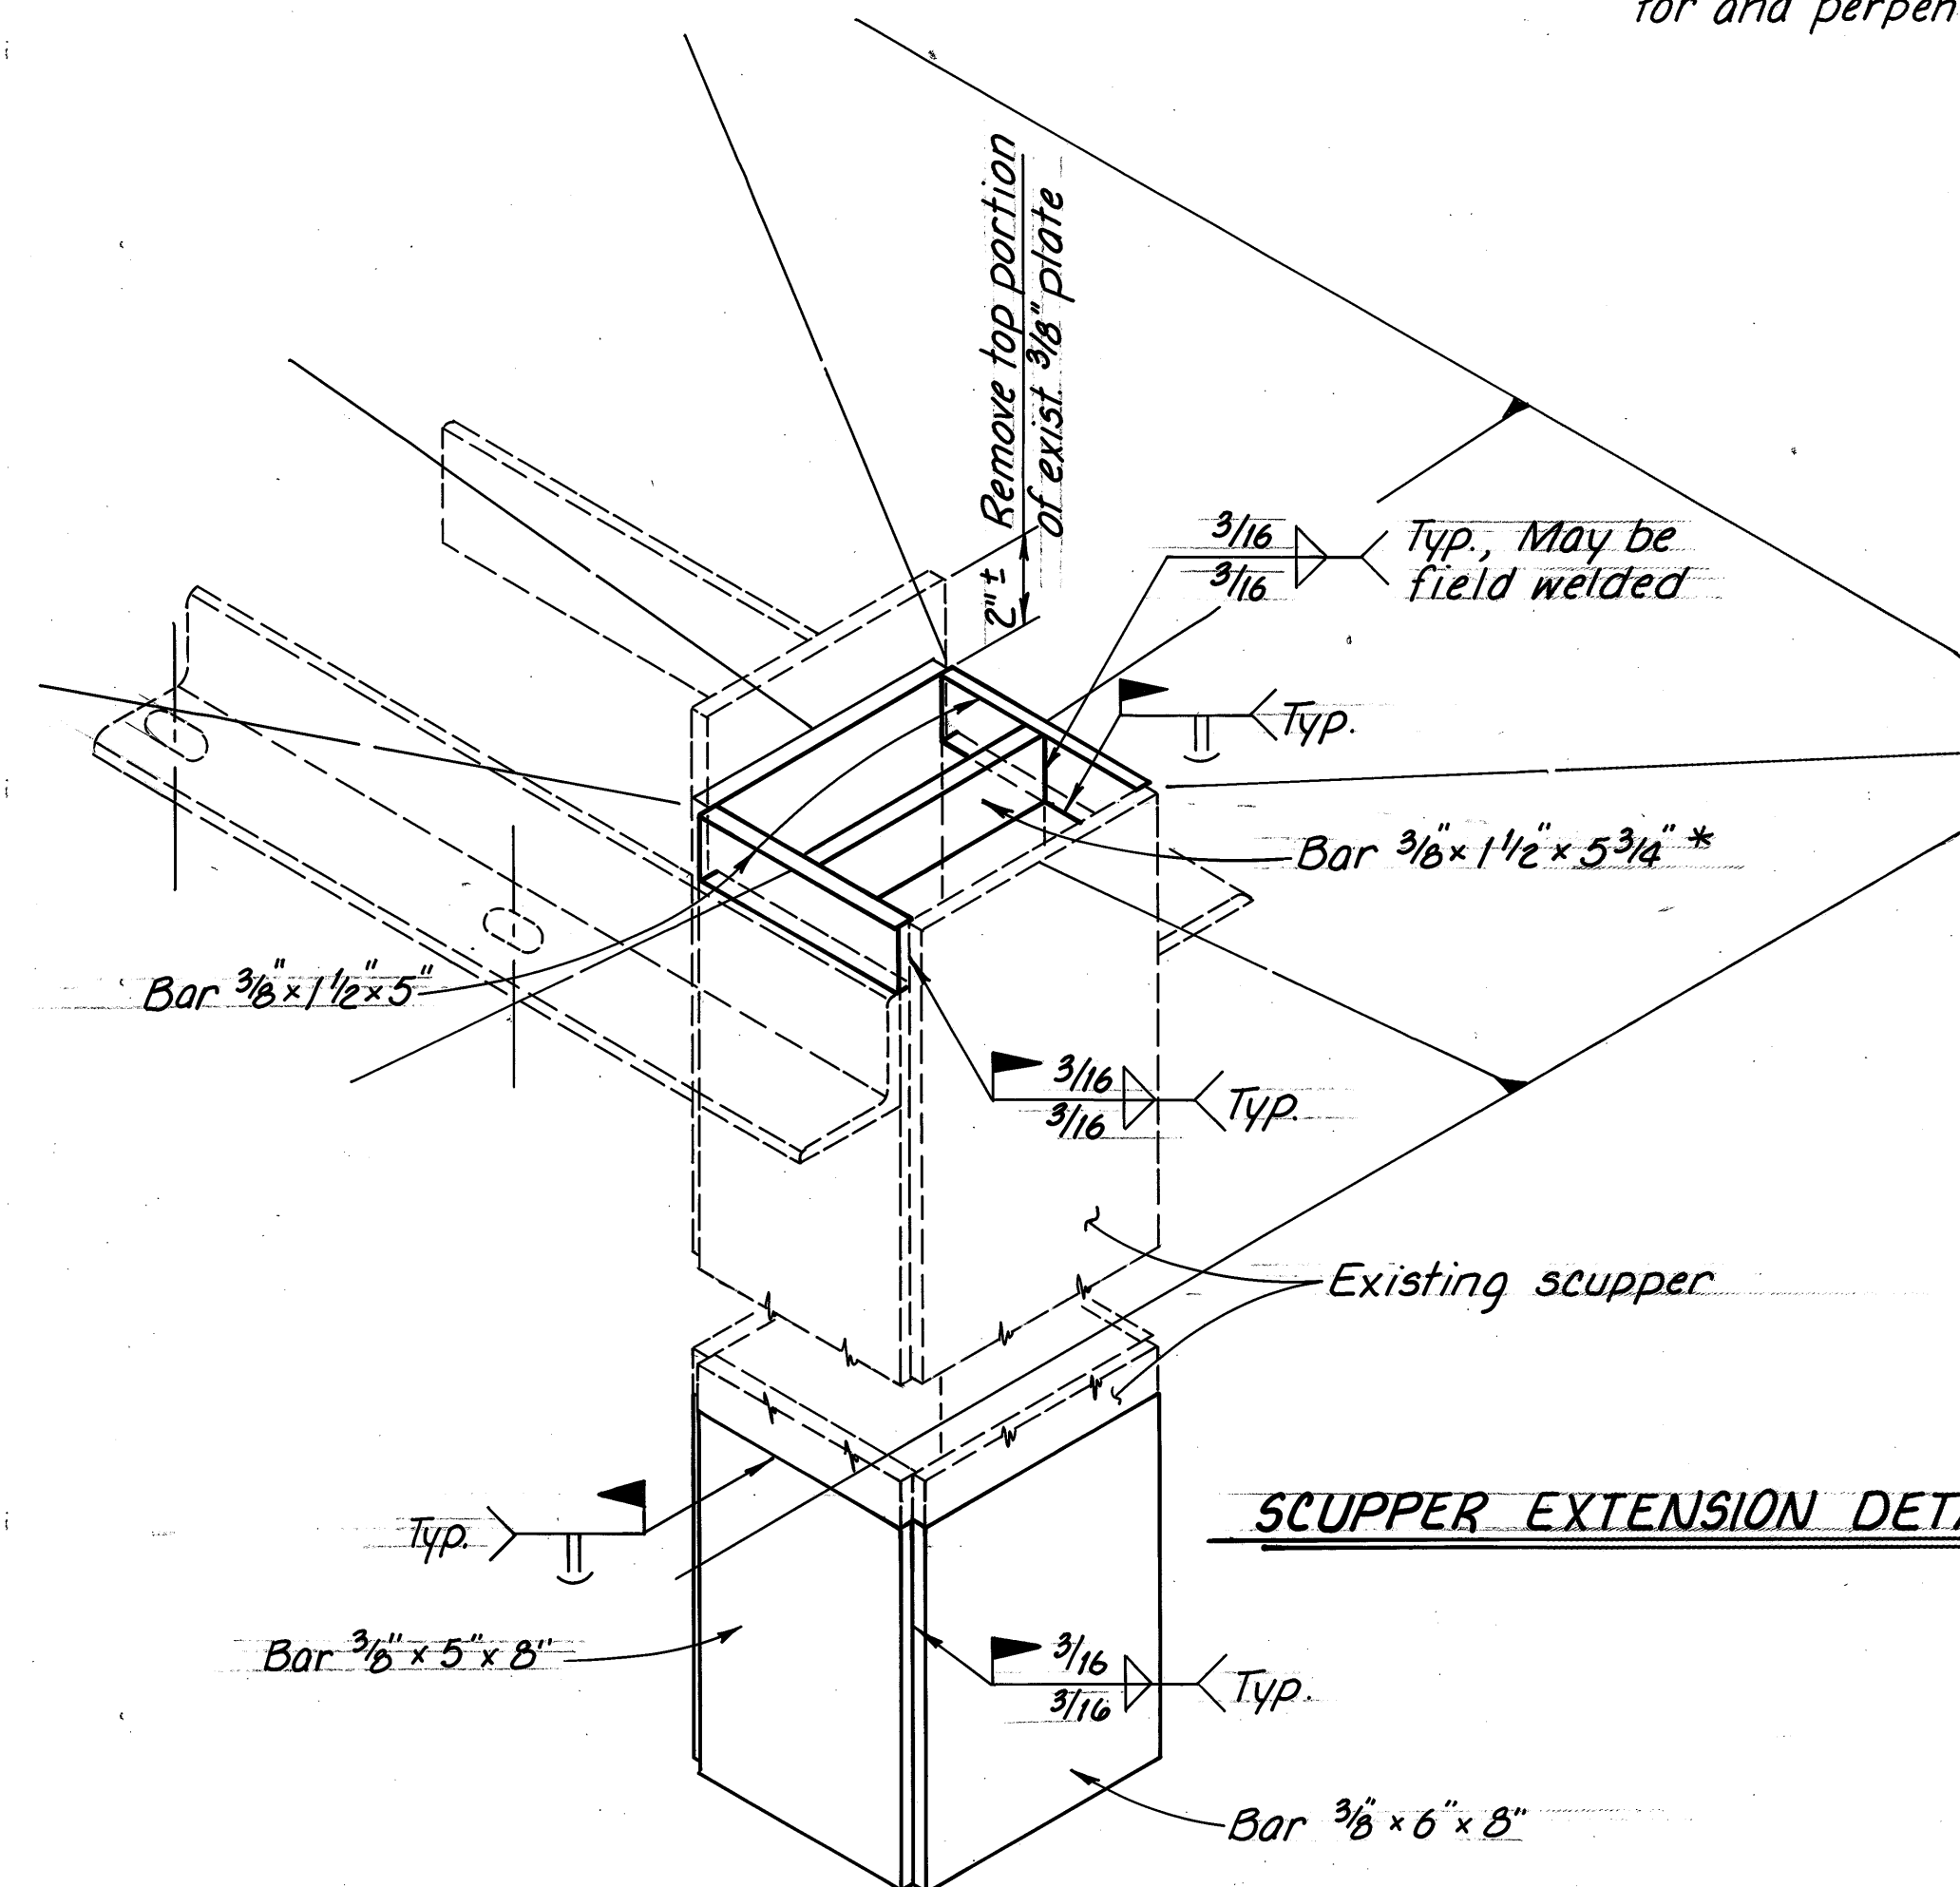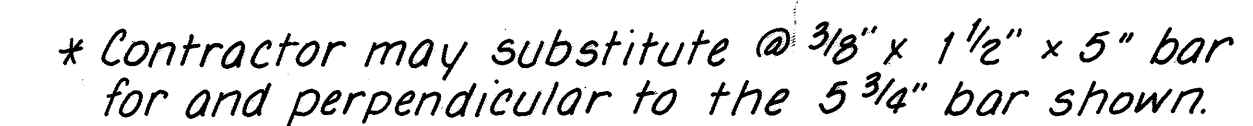

3" ϕ GUTTER DRAIN REMOVAL

See sheet 7 / 45 for expansion joint details.


NOTES

SCUPPER STRUCTURAL STEEL shall conform to ASTM-A36.

GENERAL NOTES: See sheets 1/45 through 5/45
and 20/45.


Note A: Cut bars off as necessary to clear deflection joints
by 2" min. See sheet 20/45.

Existing Asphalt Concrete Wearing Surface
to be removed per Item Special, Asphalt
Pavement Planing. See Structure
General Notes, sheet 1/45

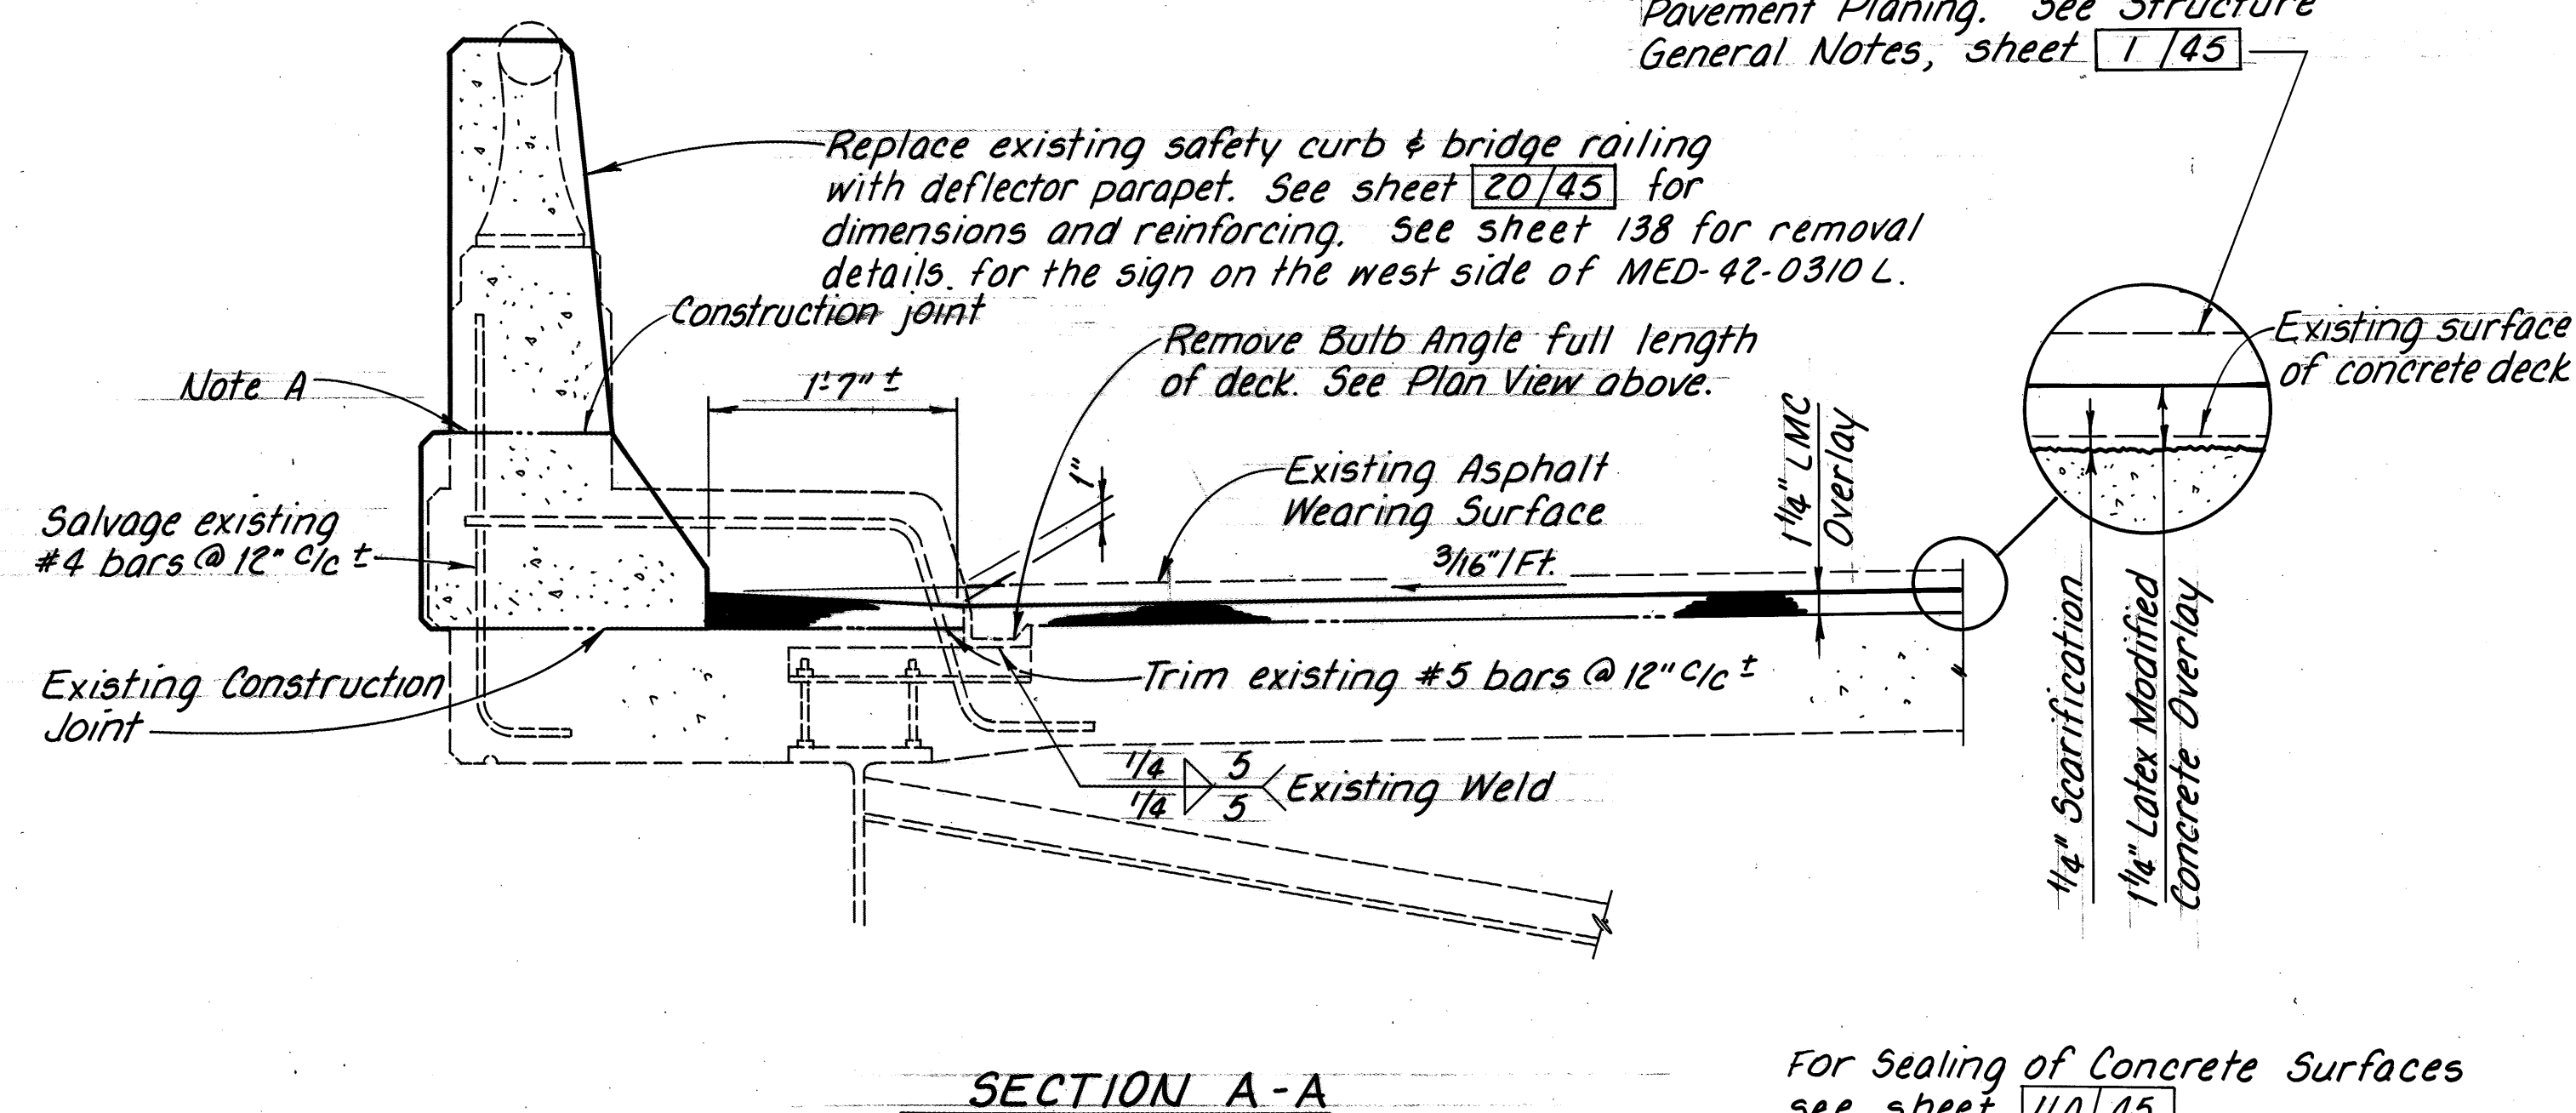

For Sealing of Concrete Surfaces
see sheet

11A	45
-----	----

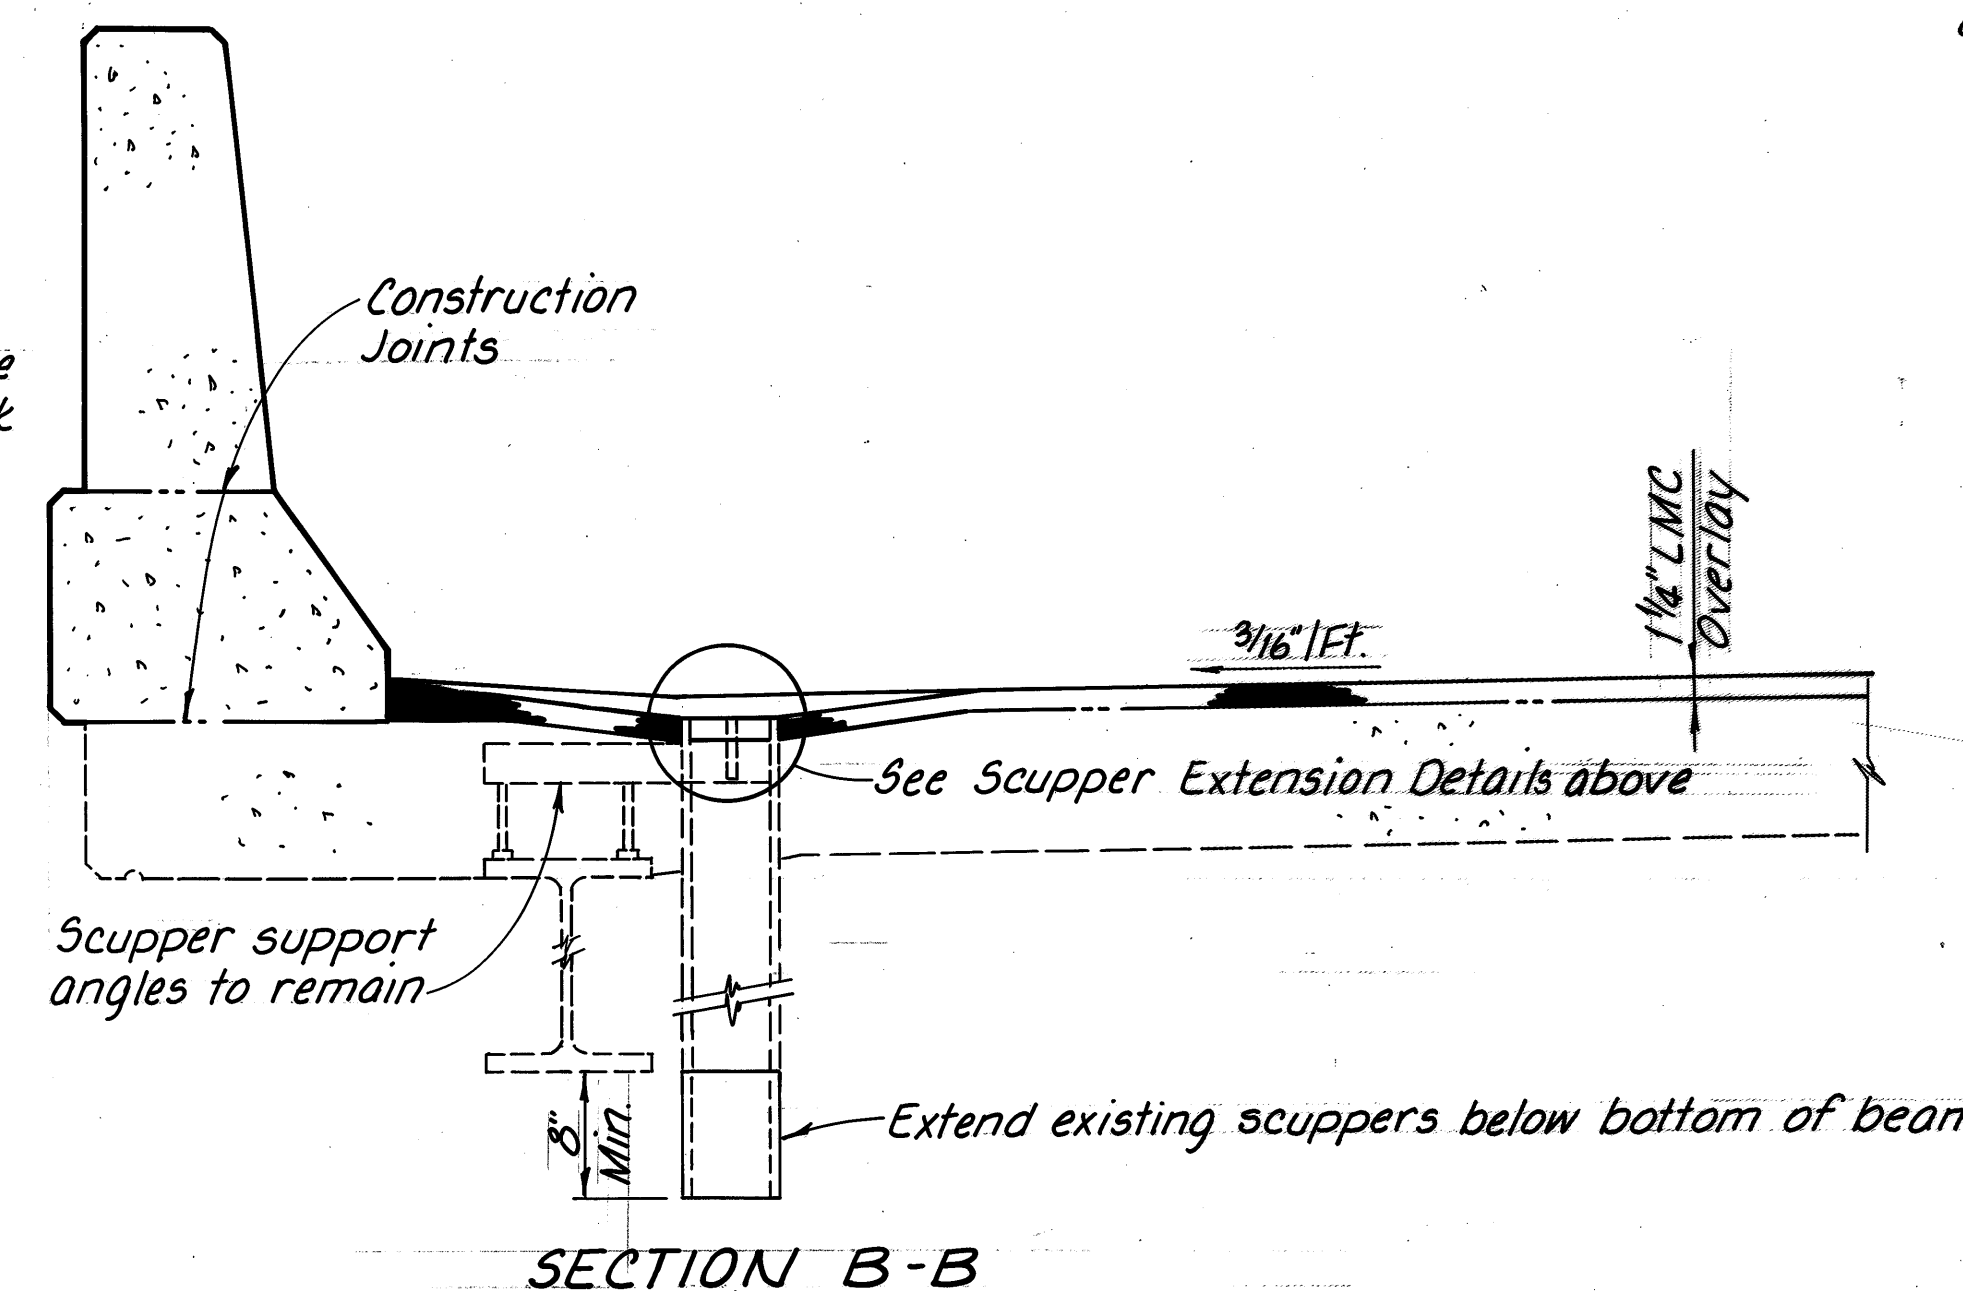


10/7/87

ENGINEERING ASSOCIATES LTD.
CONSULTING ENGINEERS
700 WINKLER DR. WOOSTER, OHIO

***SUPERSTRUCTURE REMOVAL
AND
DRAINAGE DETAILS***
MED-42-0310 L/R
OVER US 224

DESIGNED	DRAWN	TRACED	CHECKED	REVIEWED	DATE	REVISED
<i>DBC</i>	<i>DBC</i>	<i>PLD</i>	<i>AFS</i>	<i>DWS</i>	<i>3/23/87</i>	

 

Technical drawings of various metal profiles and their dimensions:


- ES608**: Dimensions: 11" 6"
- ES606**: Dimensions: 10" 6"
- ES605**: Dimensions: 10" 5"
- ES604**: Dimensions: 9" 5"
- ES603**: Dimensions: 9" 4"
- ES501**: Dimensions: 1" 9" (height), 10 1/2" (width)
- ES601**: Dimensions: 8" 2" (width)
- ES602**: Dimensions: 8" 3" (width), 9 1/2" (height), 8" (width)
- ES603 THRU ES606 AND ES608**: Dimensions: 9 1/2" (height), 9 1/2" (width)
- ES601 & ES602**: Dimensions: 2 1/2" (height), 10 1/2" (width)
- ES609**: Dimensions: 2 1/2" (height), 1 1/4" (width), 18" (height), 2 1/2" (width), 10 1/2" (width)
- ES607**: Dimensions: 2 1/2" (height)

SUPERSTRUCTURE NOTES

BRIDGE GENERAL NOTES: See sheet 1 / 45 through 5 / 45 and 20 / 45.




* Make up any difference in length between plan dimensions and field measurements in these panels

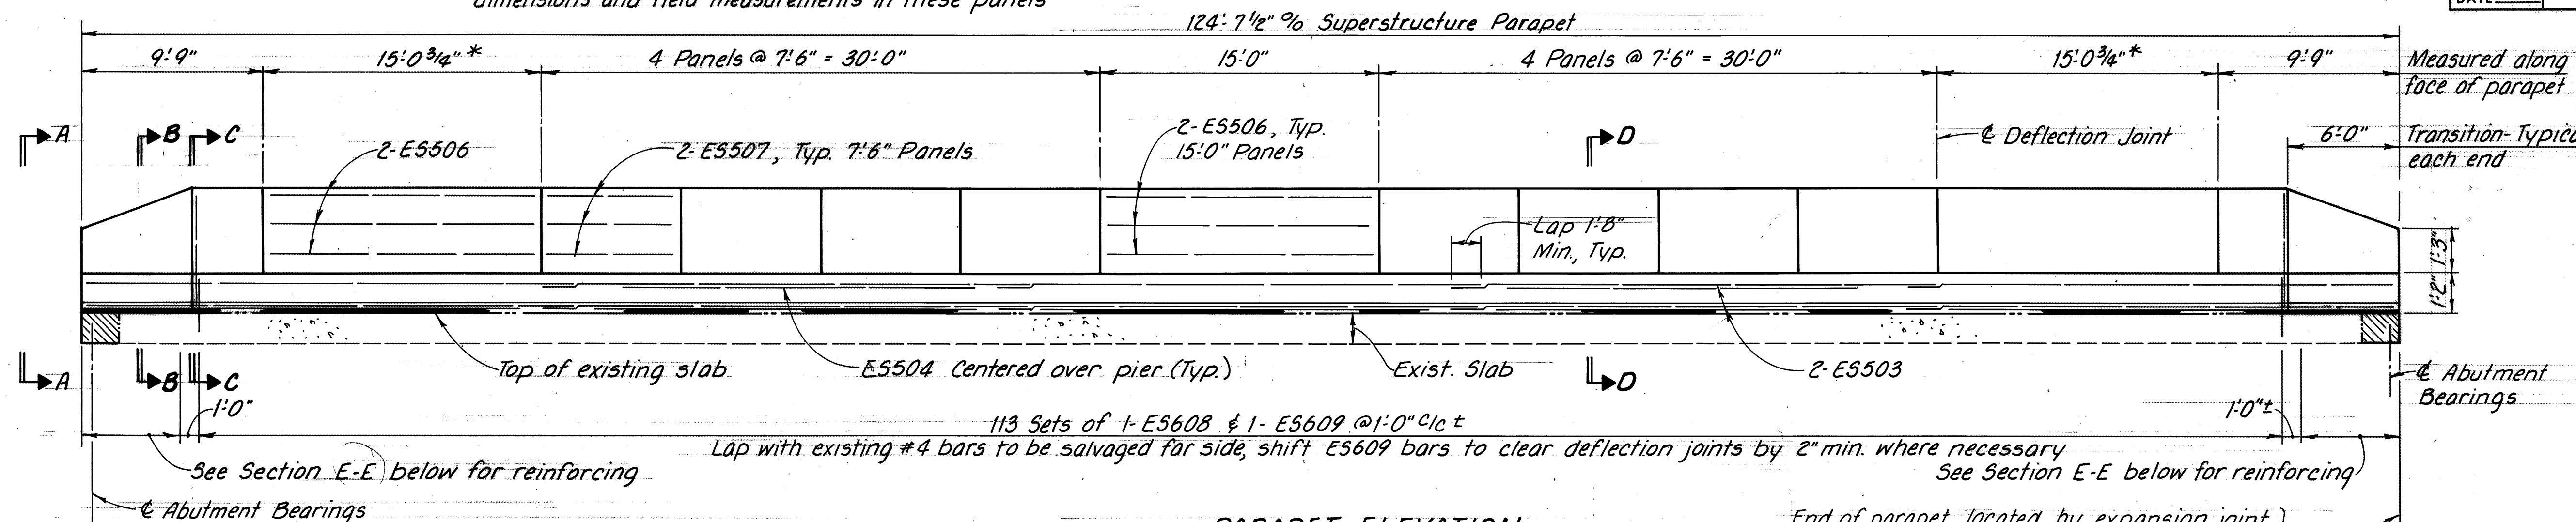


PARAPET ELEVATION
(All lengths are @ 60° F)


End of parapet located by expansion joint armor placement (typ.). See sheet 7/45 for joint details.

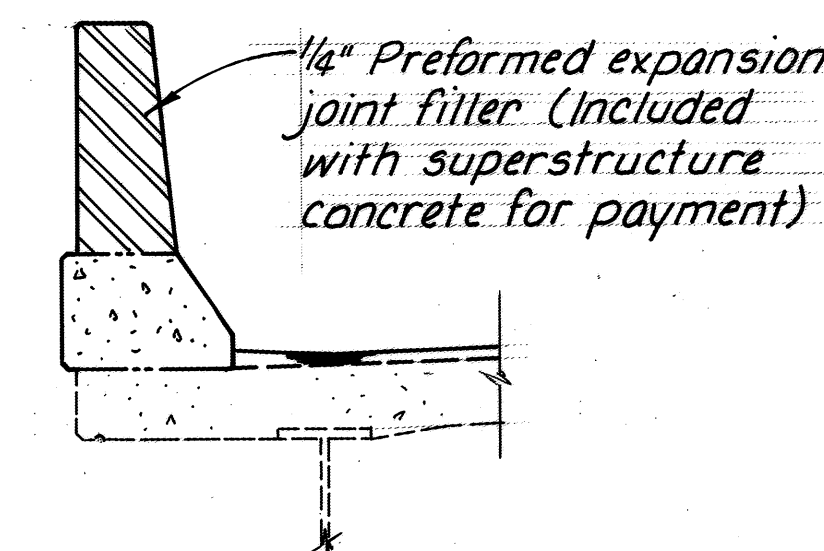

DETAIL A
Section thru deflection joint

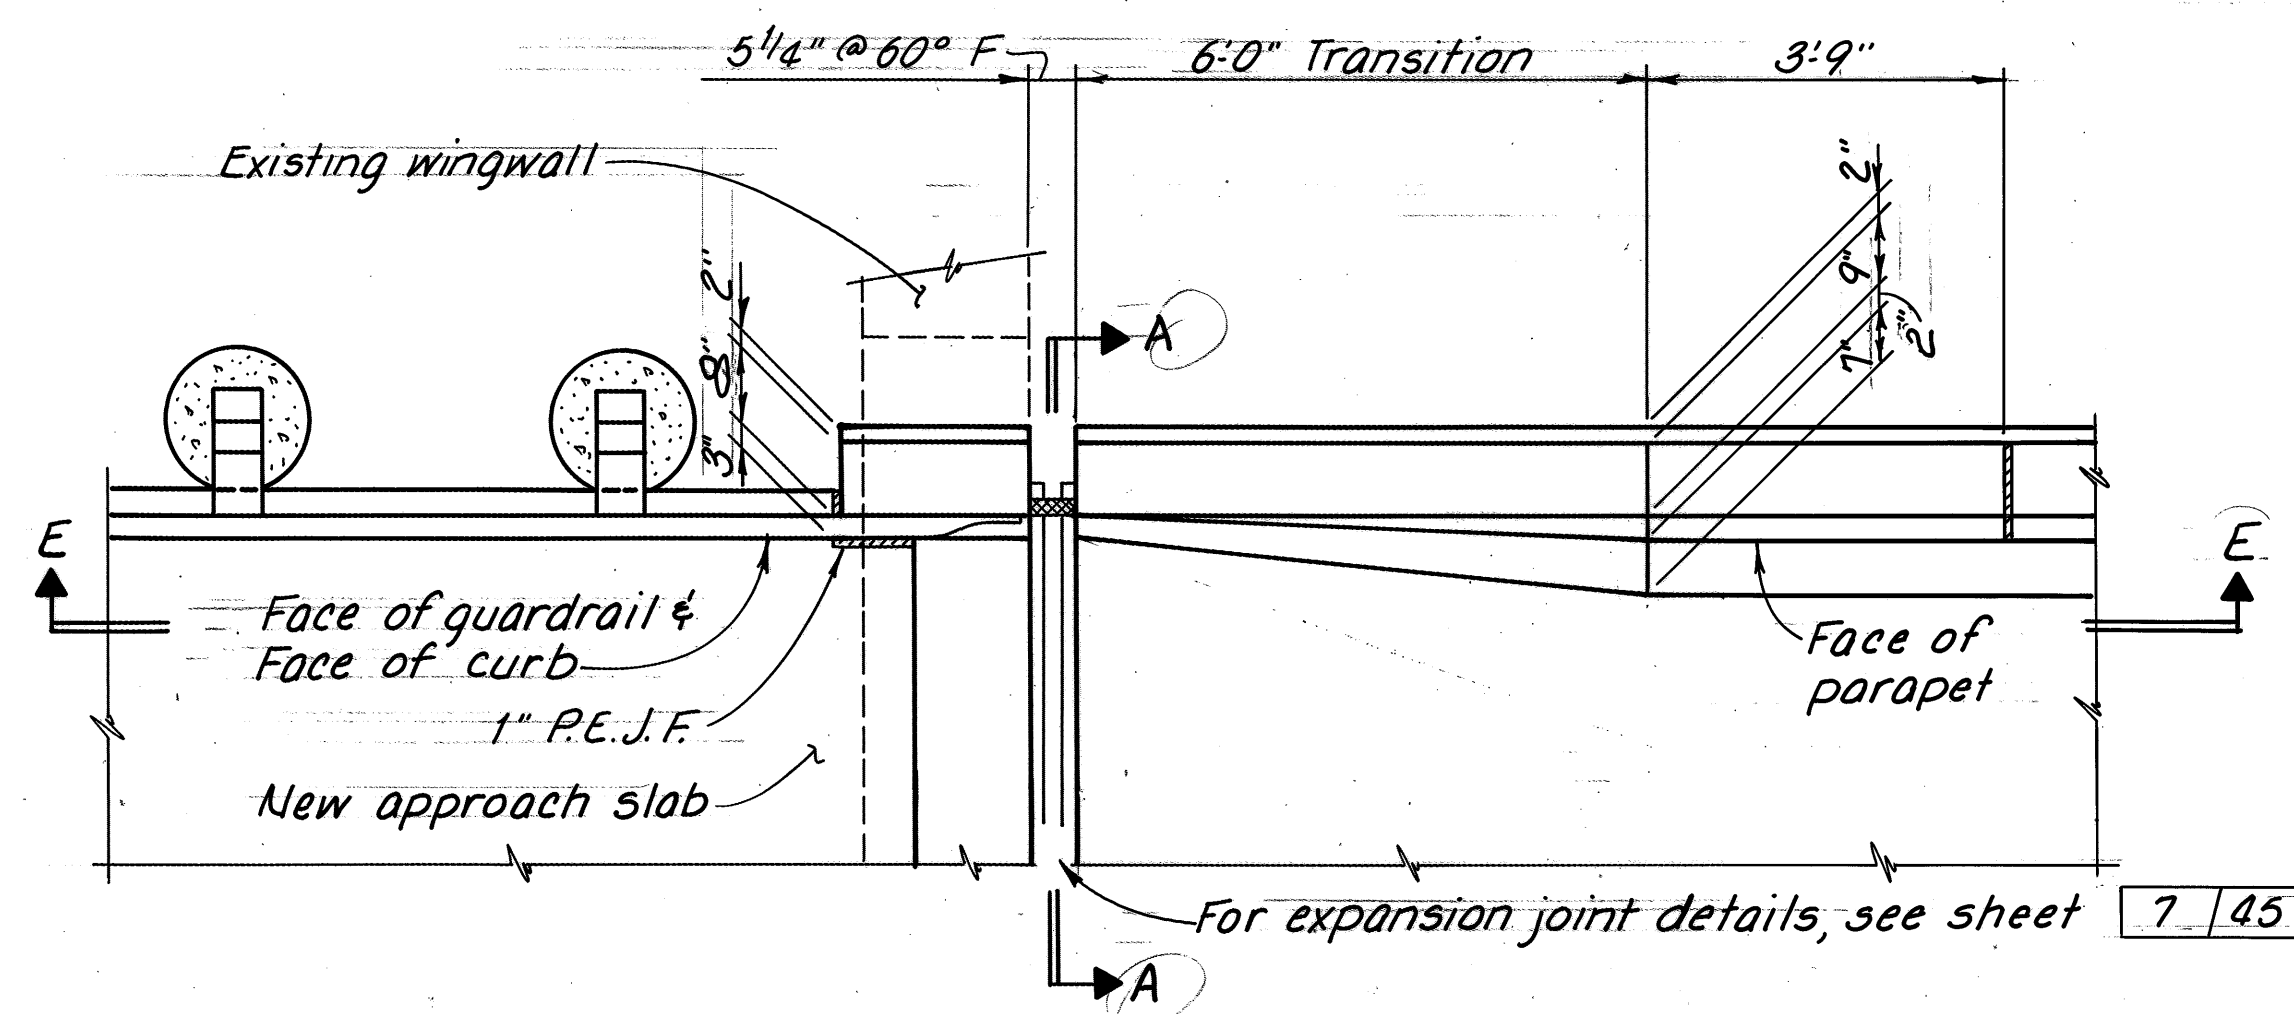

PART PLAN AT ABUTMENT

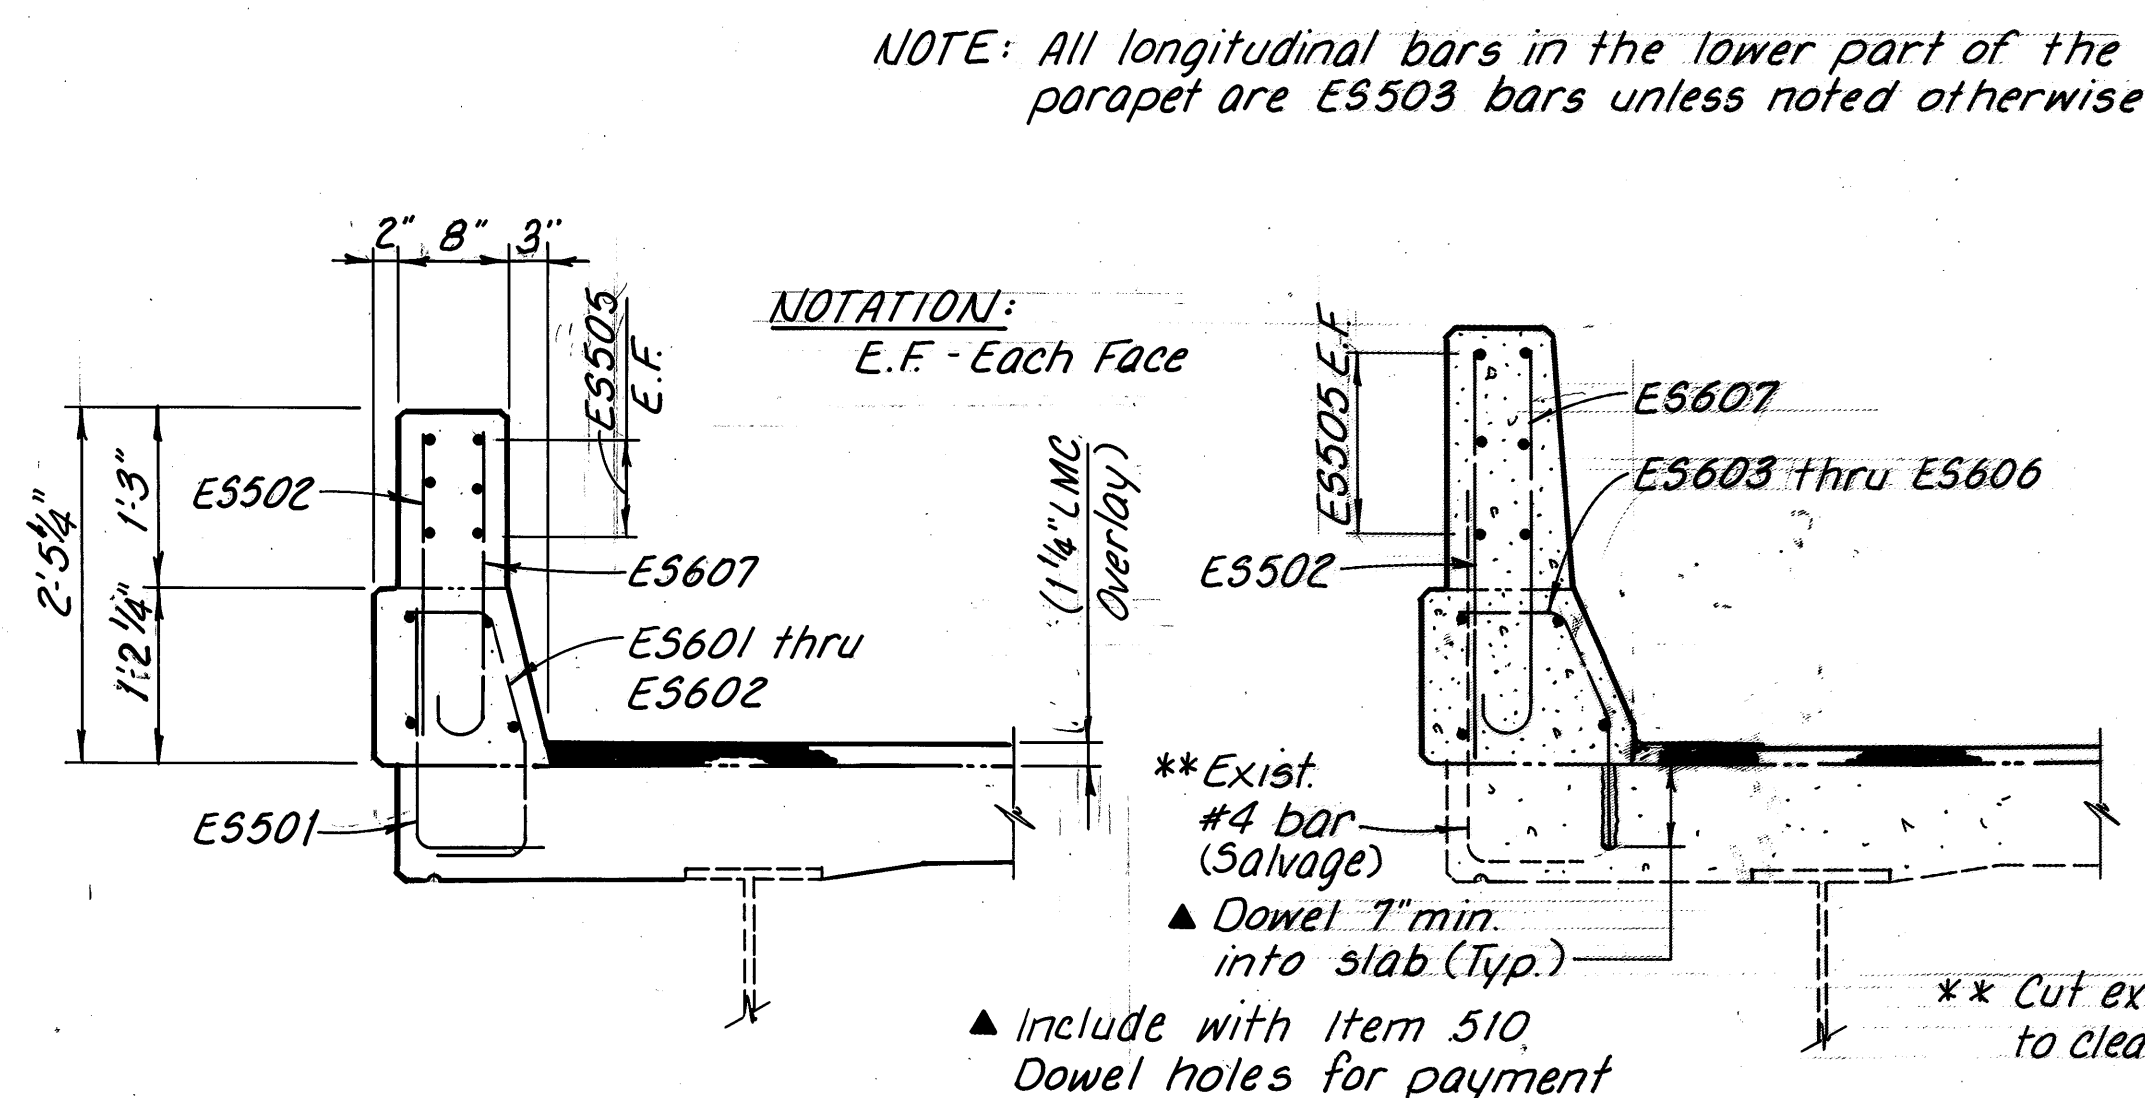


VIEW A-A

(Joint Armor & Parapet Joint Seal not shown)

SECTION B-B

(For Sealing of Concrete surfaces see sheet 11A/45)

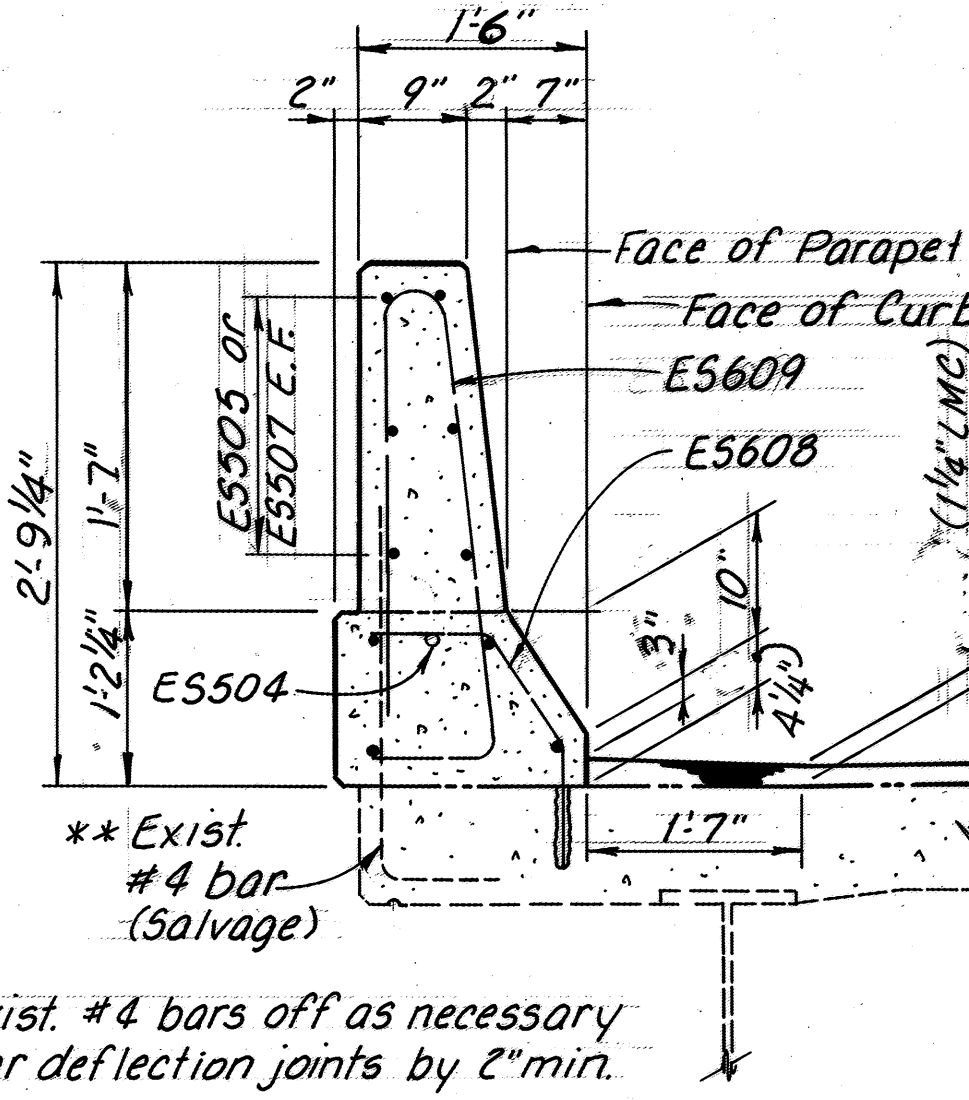

SECTIONS C-C & D-D

NOTES

DESIGN SPECIFICATIONS: "Standard Specifications for Highway Bridges" adopted by American Association of Highway and Transportation Officials, 1983, including the 1984 and 1985 Interim Specifications and the Ohio "Supplement" to these specifications.

DESIGN DATA: Concrete Class S, As Per Plan - $f'_c = 4500$ psi, $f_c = 1800$ psi (deflector parapet) Reinforcing Steel - ASTM A615, A616 or A617 Grade 60, $f_y = 60,000$ psi, $f_s = 24,000$ psi

PREFORMED EXPANSION JOINT FILLER in the parapet deflection joints may be either 1/4" gray sponge rubber or 1/4" gray cellular polyvinyl chloride (PVC) sponge. IF rubber is used it shall meet the requirements of AASHTO M-153.

CONCRETE PARAPETS above upper construction joint shall be placed in alternate sections by the use of bulkheads. Closing sections shall be placed after removal of bulkheads and after placement of expansion joint filler. Exposed edges of the filler shall be flush with the surface of concrete and shall be free of mortar.

ABUTMENT PARAPET DETAILS: See sheet 16/45.

REINFORCING STEEL SCHEDULE: See sheet 19/45.


GENERAL NOTES: See sheets 1/45 thru 5/45 and 20/45.

Standard Drawings

AS-1-81 Dated 11-27-81
SD-1-69 Dated 6-12-69
BR-1 Dated 5-29-79

Supplemental Specifications

824 Dated 10-8-82
845 Dated 5-31-88
953 Dated 8-21-80

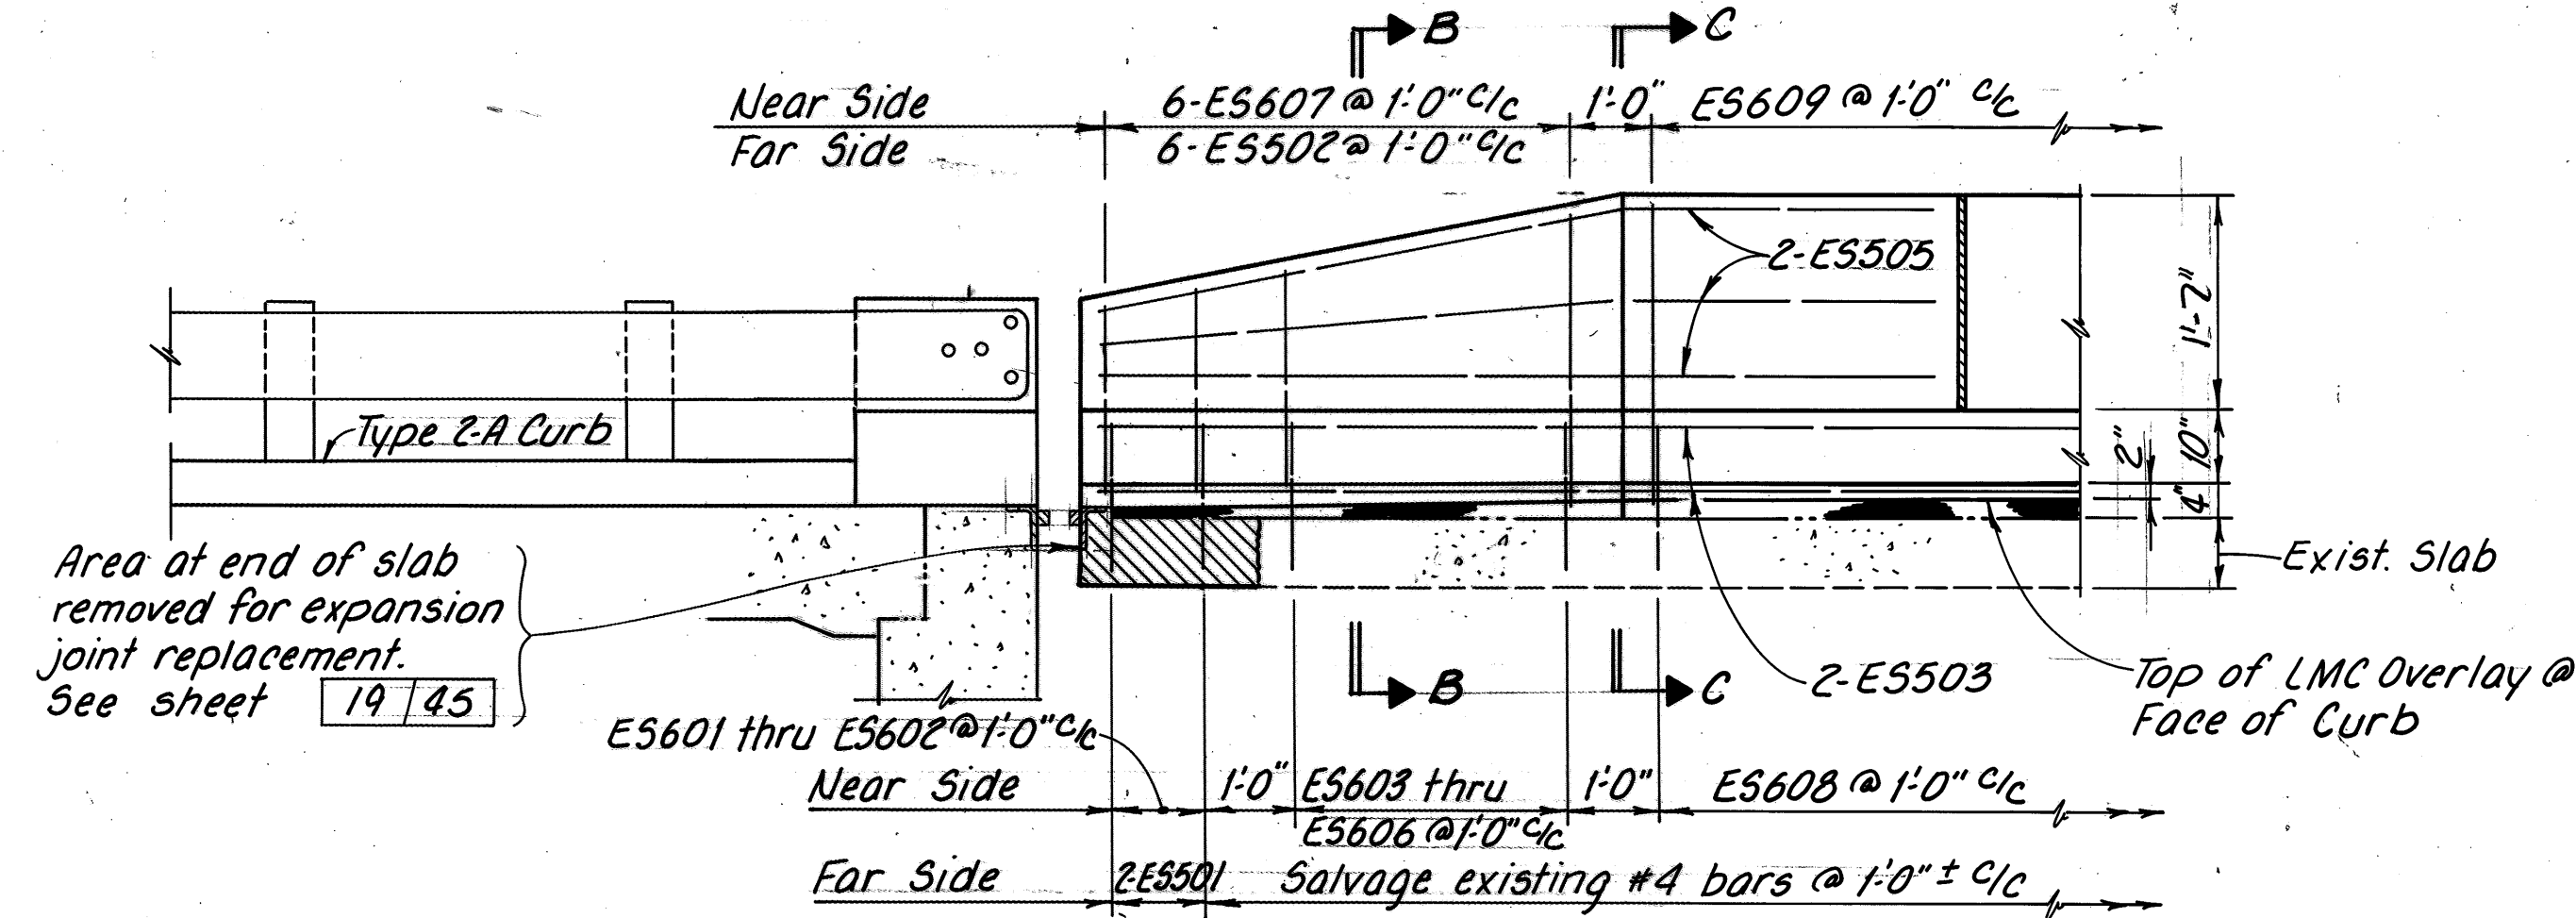

SECTION E-E



ENGINEERING ASSOCIATES LTD. CONSULTING ENGINEERS 700 WINKLER DR. WOOSTER, OHIO							
SUPERSTRUCTURE PARAPET DETAILS MED-42-0310 L/R OVER US 224							
DESIGNED	DRAWN	TRACED	CHECKED	REVIEWED	DATE	REVISED	
DBC	PLD	PLD	AFS	DWS	3/23/87		

MICROFILMED
SEP 21 1992

CURVE DATA
PI Sta. 404+75.33
 $\Delta = 47^\circ 57' 55''$ Rt.
 $D = 1^\circ 28'$
 $R = 3906.53'$
 $T = 1737.88'$
 $L = 3270.36'$
 $E = 369.12'$

Bridge Limits = 118.59'

CALC. BY	MED-42-1.89	OHIO	103 /89
DATE		FHWA REGION	
CHKD. BY	MED-224-10.45		
DATE			

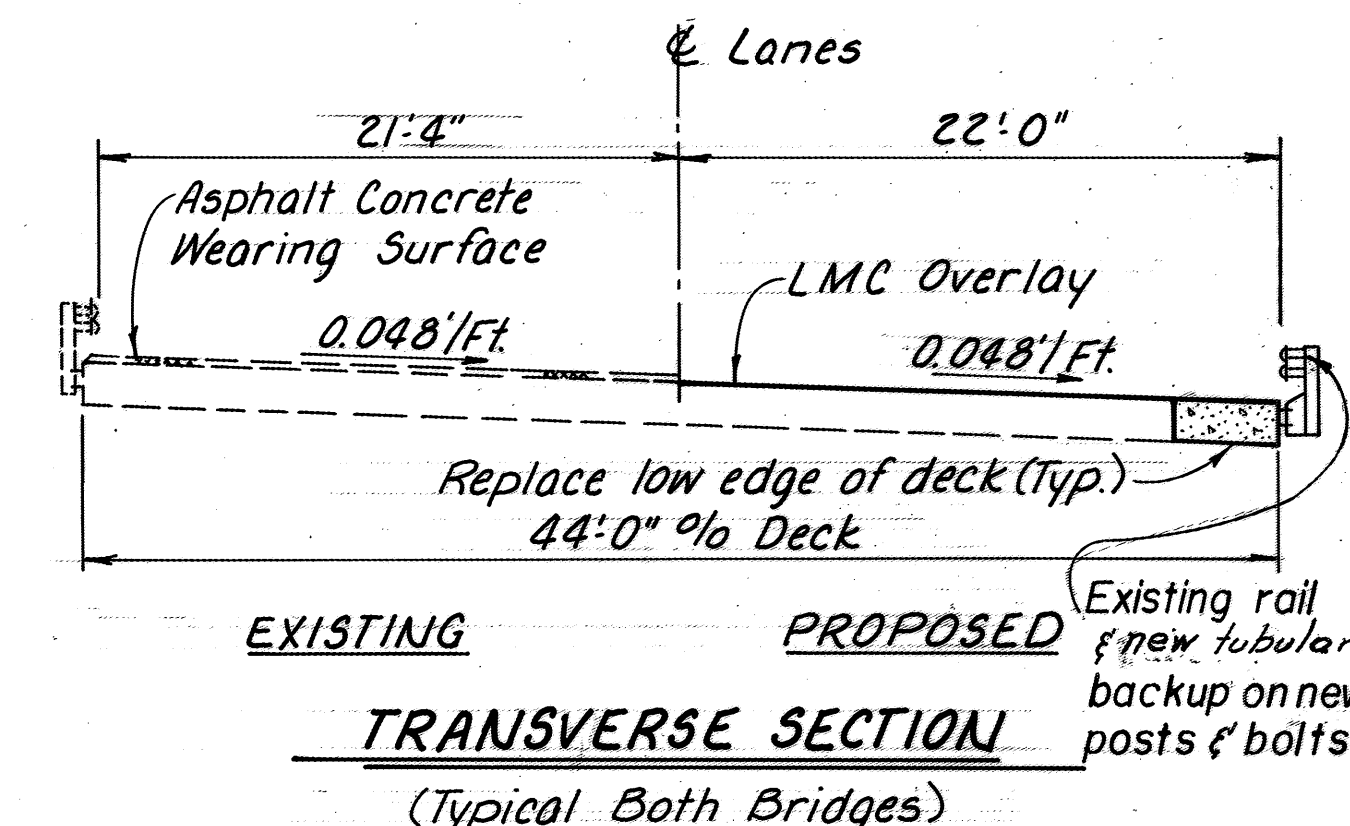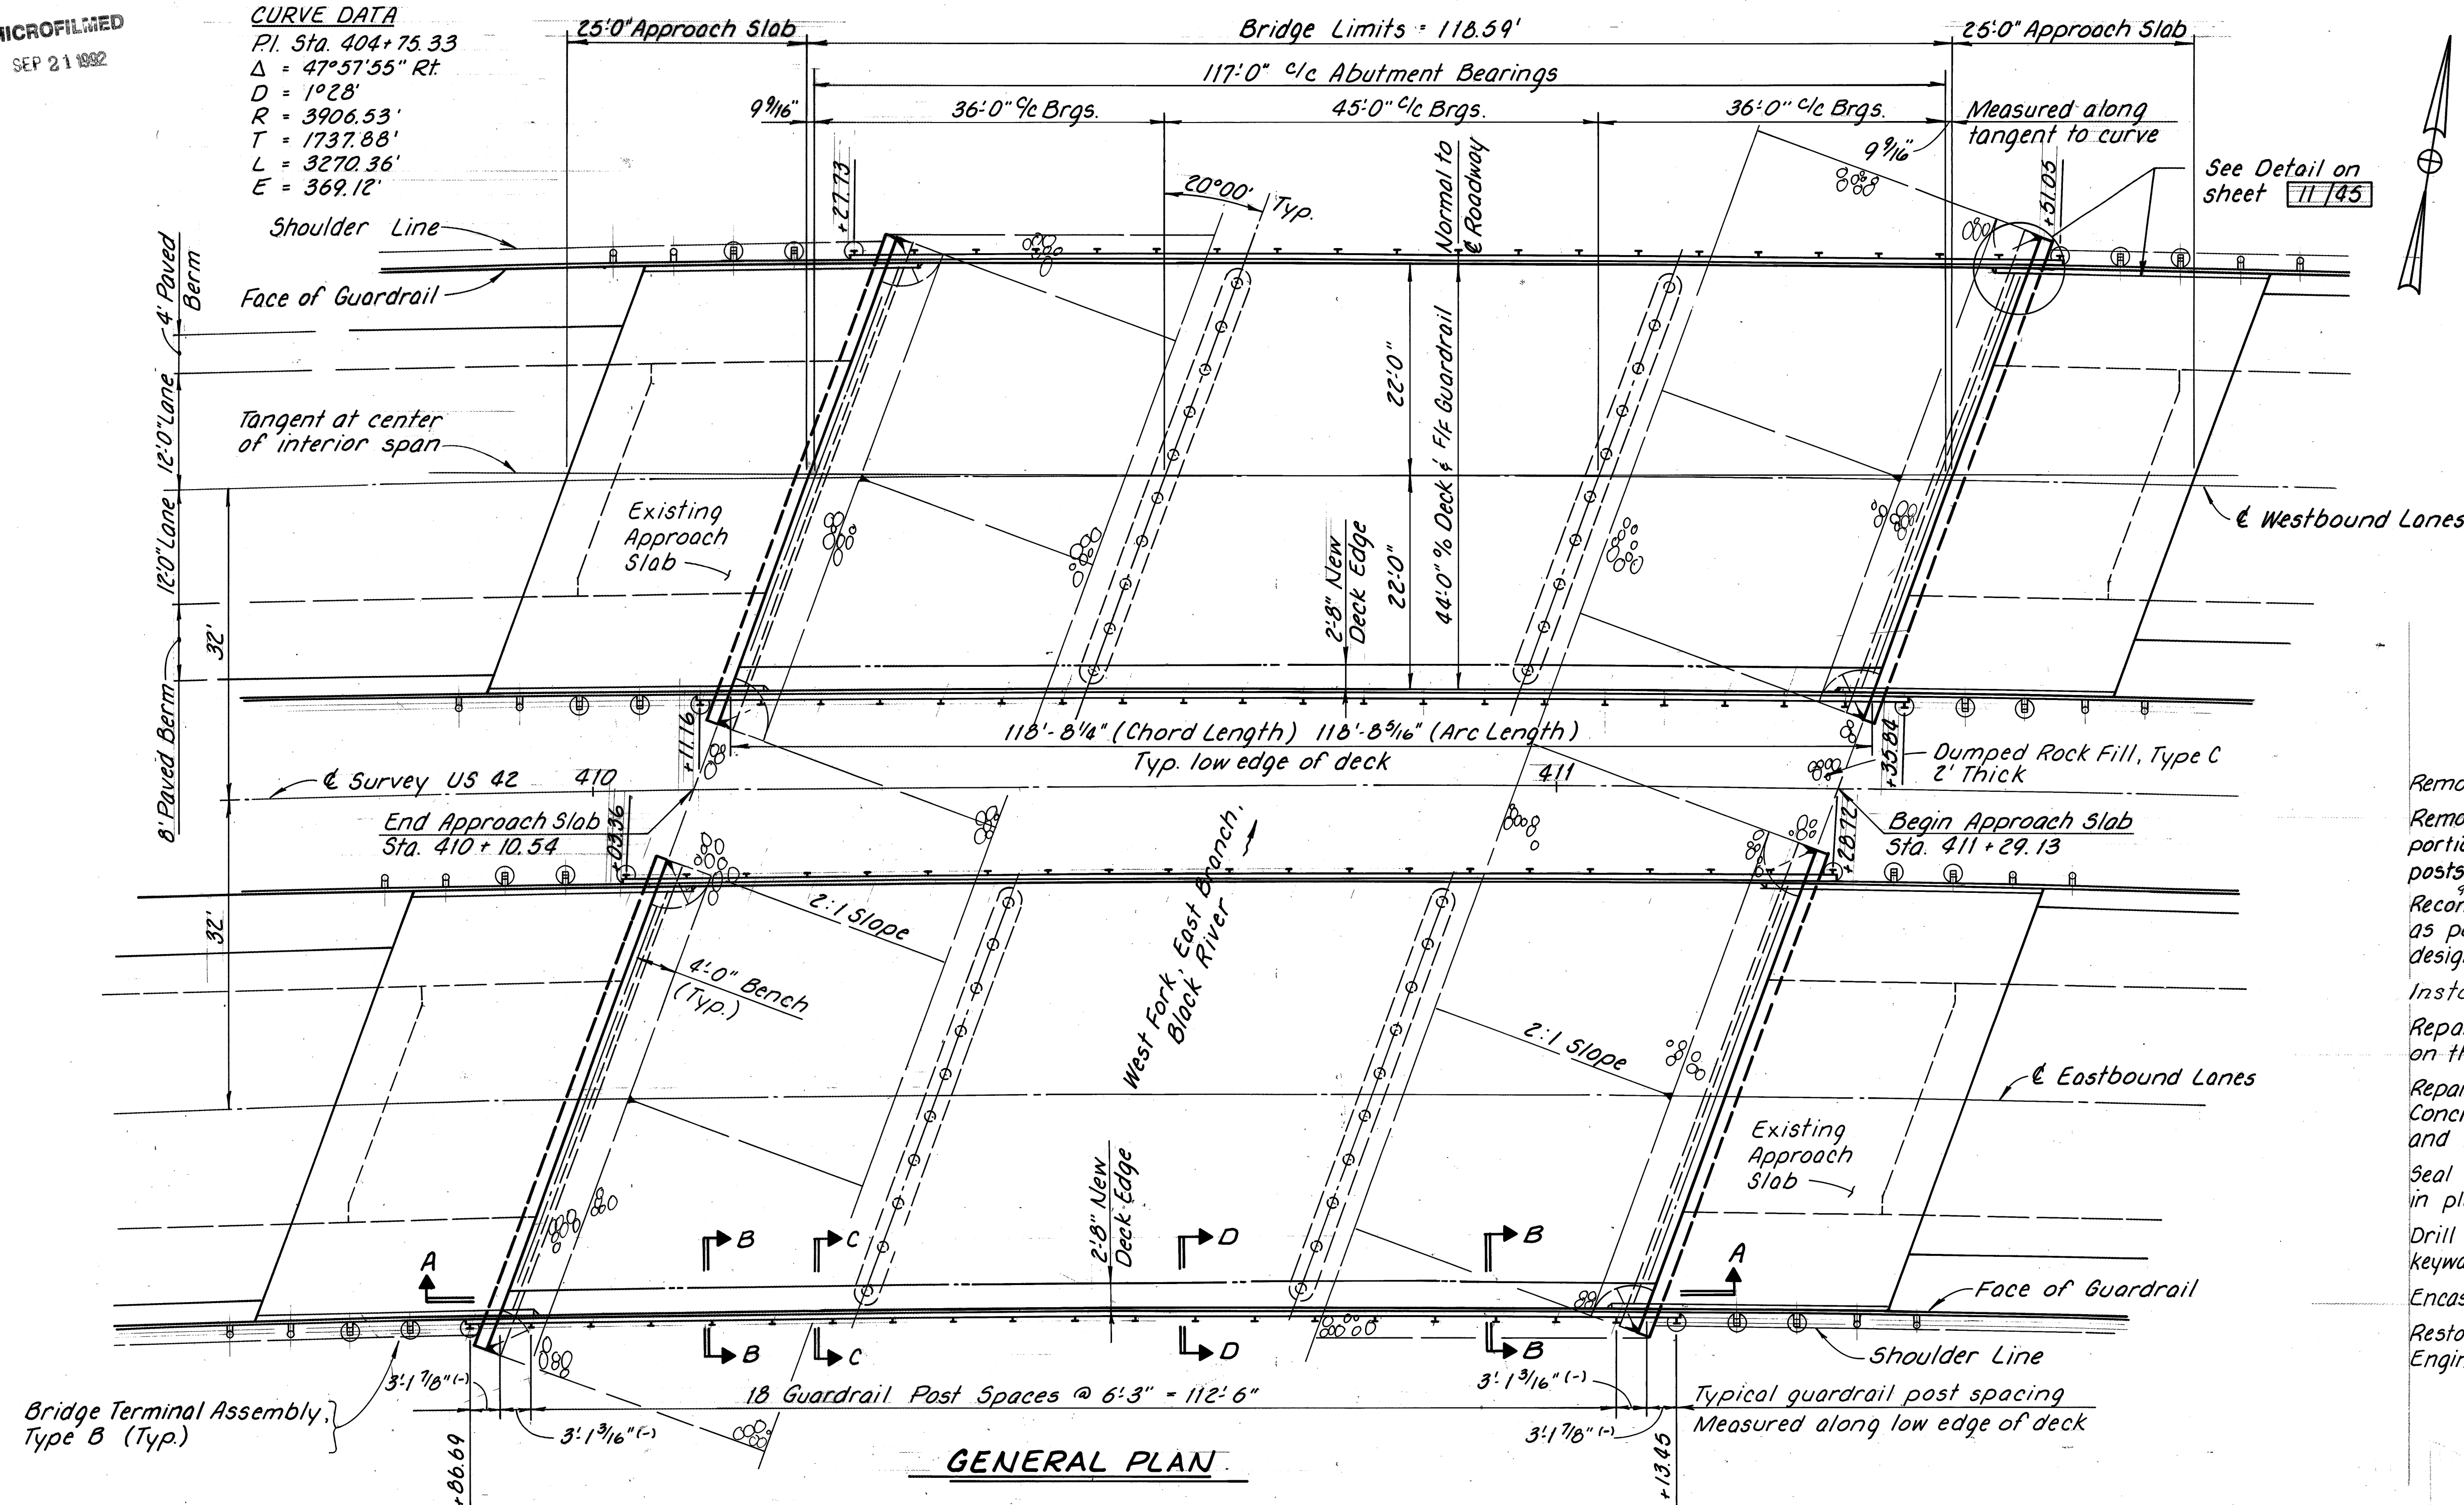

MED-42-0460 LIR REHABILITATION SUMMARY

Remove guardrail and store for reuse.

Remove and dispose of the low edge of the concrete decks, portions of abutment backwalls, anchor bolts and all guardrail posts. See Roadway plans for removal of approach slabs.

Reconstruct the low edges of the decks using Class S concrete, as per plan. Provide new guardrail anchor bolts where designated and Type 2 guardrail posts, tubular backup--

Install guardrail.

Repair the bridge decks and place a wearing surface overlay on the deck using Latex Modified Concrete.


Repair the abutments in accordance with Item 519, Patching Concrete Structures. Provide a joint seal between the deck and the approach slab at each end of the bridge.

Seal the concrete surfaces at edges of the decks as shown in plan details.

Drill drain holes at each abutment to provide drainage for the keyway at the joint between the superstructure and the abutments.

Encase the 14 inch cast-in-place piles at the piers.

Restore slope protection under the bridge, as directed by the Engineer.

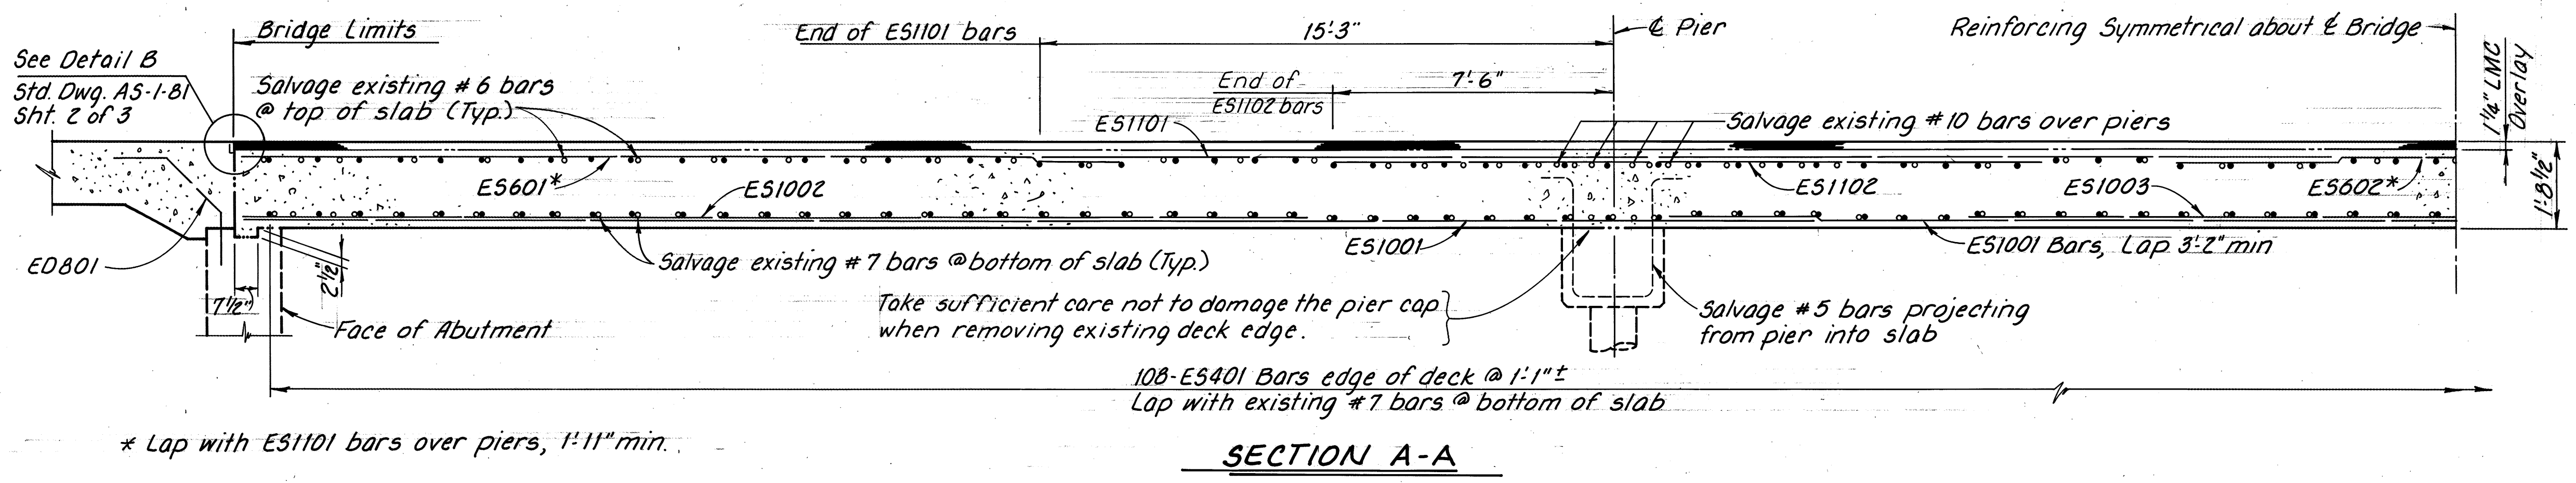

SECTIONS B-B, C-C, & D-D: See sheet 22/45
REINFORCING STEEL SCHEDULE: See sheet 22/45
ADDITIONAL NOTES: See sheet 21A/45

ENGINEERING ASSOCIATES LTD. CONSULTING ENGINEERS 700 WINKLER DR. WOOSTER, OHIO					
GENERAL PLAN AND REHAB SUMMARY MED-42-0460 LIR OVER BLACK RIVER					
MEDINA COUNTY STA. 410+10.54 TO 411+29.13					
DESIGNED	DRAWN	TRACED	CHECKED	REVIEWED	DATE
DBC	DBC	PLD	AFS	DWS	3/24/87
PLD					

STRUCTURE NOTES

PATCHING CONCRETE STRUCTURES, AS PER PLAN:

Rear Abutment, Lt. Structure	= 26 Sq. Ft.
Forward Abutment, Lt. Structure	= 44 Sq. Ft.
Rear Abutment, Rt. Structure	= 32 Sq. Ft.
Forward Abutment, Rt. Structure	= 23 Sq. Ft.

DUMPED ROCK FILL, TYPE C, AS PER PLAN:

Slope Protection at Rear Abutment	= 241 Cu. Yd.
Slope Protection at Forward Abutment	= 241 Cu. Yd.

CAPPED PILE PIER ENCASEMENT DETAILS: See sheet 10/45

ABUTMENT KEYWAY DRAIN DETAIL: See sheet 11/45

SUPERSTRUCTURE EDGE DETAILS: See sheet 11/45

BRIDGE GENERAL NOTES: See sheets 1/45 through 5/45

GENERAL NOTES FOR MED-42-0460

REFERENCE:

Reference shall be made to the Bridge General Notes on sheets 1/45 through 5/45 and to the following:

Standard Drawings

AS-1-81	Dated 11-27-81
DBR-2-73	Dated 4-10-73

Supplemental Specifications

824	Dated 10-8-82
845	Dated 5-31-88
953	Dated 8-21-80

DESIGN SPECIFICATIONS:

The modifications to this structure conforms to "STANDARD SPECIFICATIONS FOR HIGHWAY BRIDGES" adopted by the American Association of State Highway and Transportation Officials, 1983 including the 1984 and 1985 INTERIM SPECIFICATIONS and the Ohio "Supplement" to these specifications.

DESIGN DATA:


Design Loading (deck edge repair)	- HS20-44 and the Alternate Military Loading
Concrete Class 5 (as per plan)	- Superstructure (deck edge repair) Compressive Strength 4500 psi
Patching Concrete	- Superstructure and Substructures; CMS Item 519
Reinforcing Steel (deck edge repair)	- ASTM A615, A616, A617, Grade 60 Minimum Yield Strength 60,000 psi
Deck Protection (deck edge repair)	- Epoxy coated reinforcing steel in both mats and sealing of concrete surfaces
Wearing Surface	- 1 1/4" Latex Modified Concrete Overlay

REINFORCING STEEL SPLICES:


Unless shown otherwise, all reinforcing steel splices shall comply with the lap lengths specified in CMS section 509.08

21A/45

ENGINEERING ASSOCIATES LTD. CONSULTING ENGINEERS 700 WINKLER DR. WOOSTER, OHIO						
STRUCTURE NOTES AND GENERAL NOTES						
MED-42-0460 LIR OVER BLACK RIVER						
DESIGNED	DRAWN	TRACED	CHECKED	REVIEWED	DATE	REVISED
DBC	PLD	PLD	AFS	DWS	3-24-87	

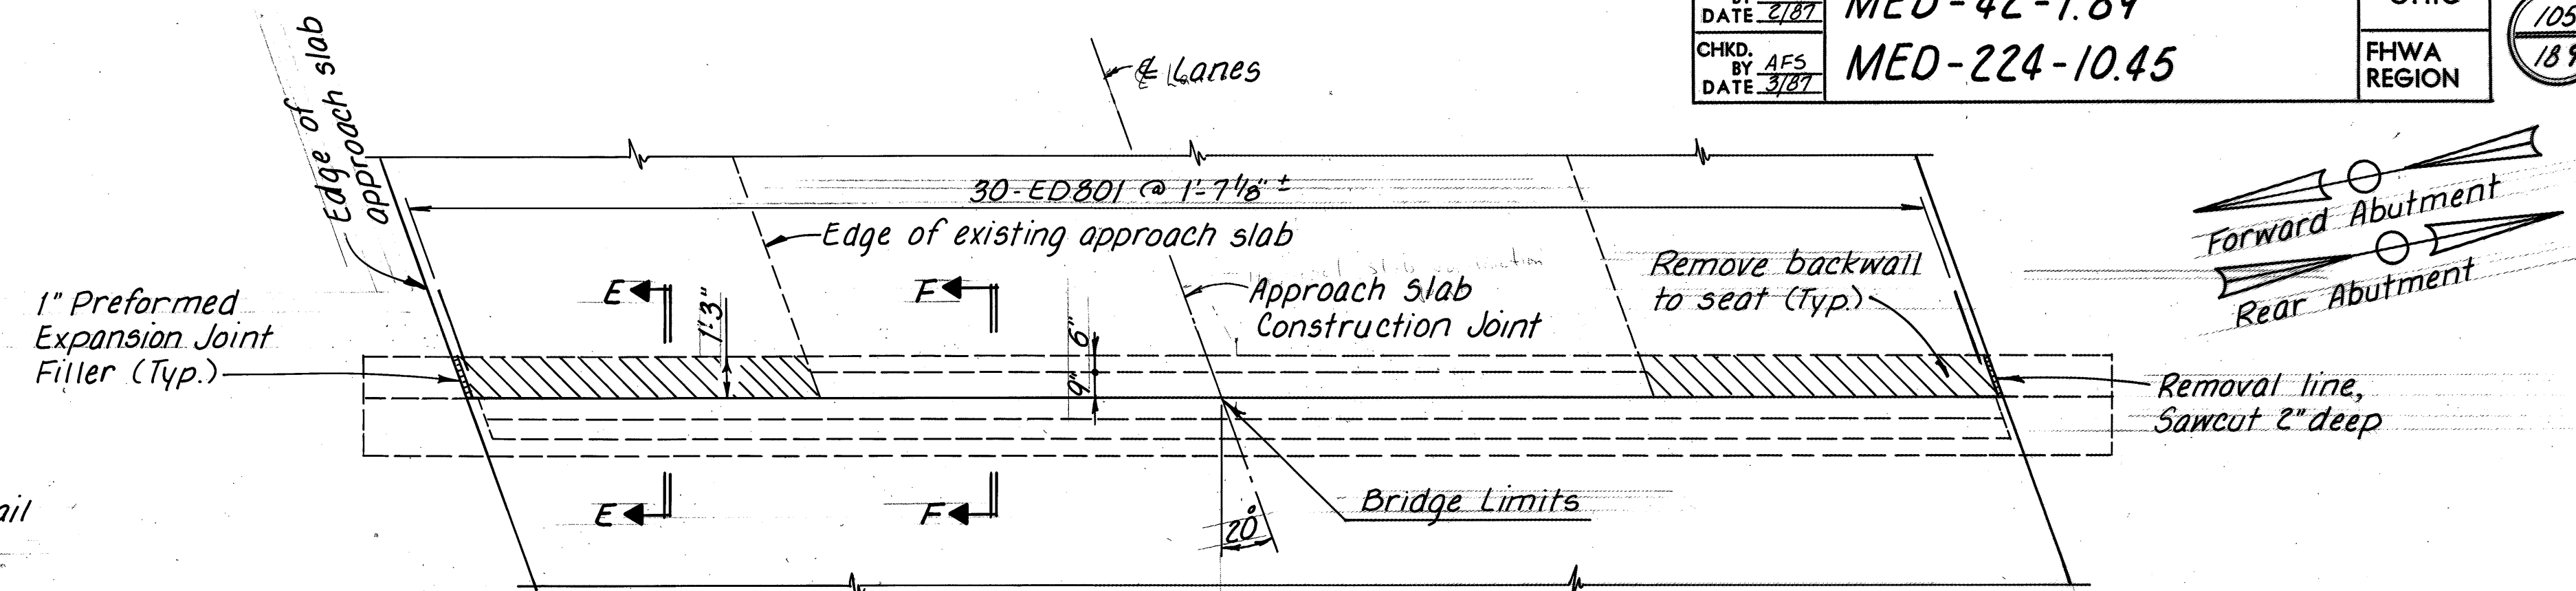

ABUTMENT PLAN

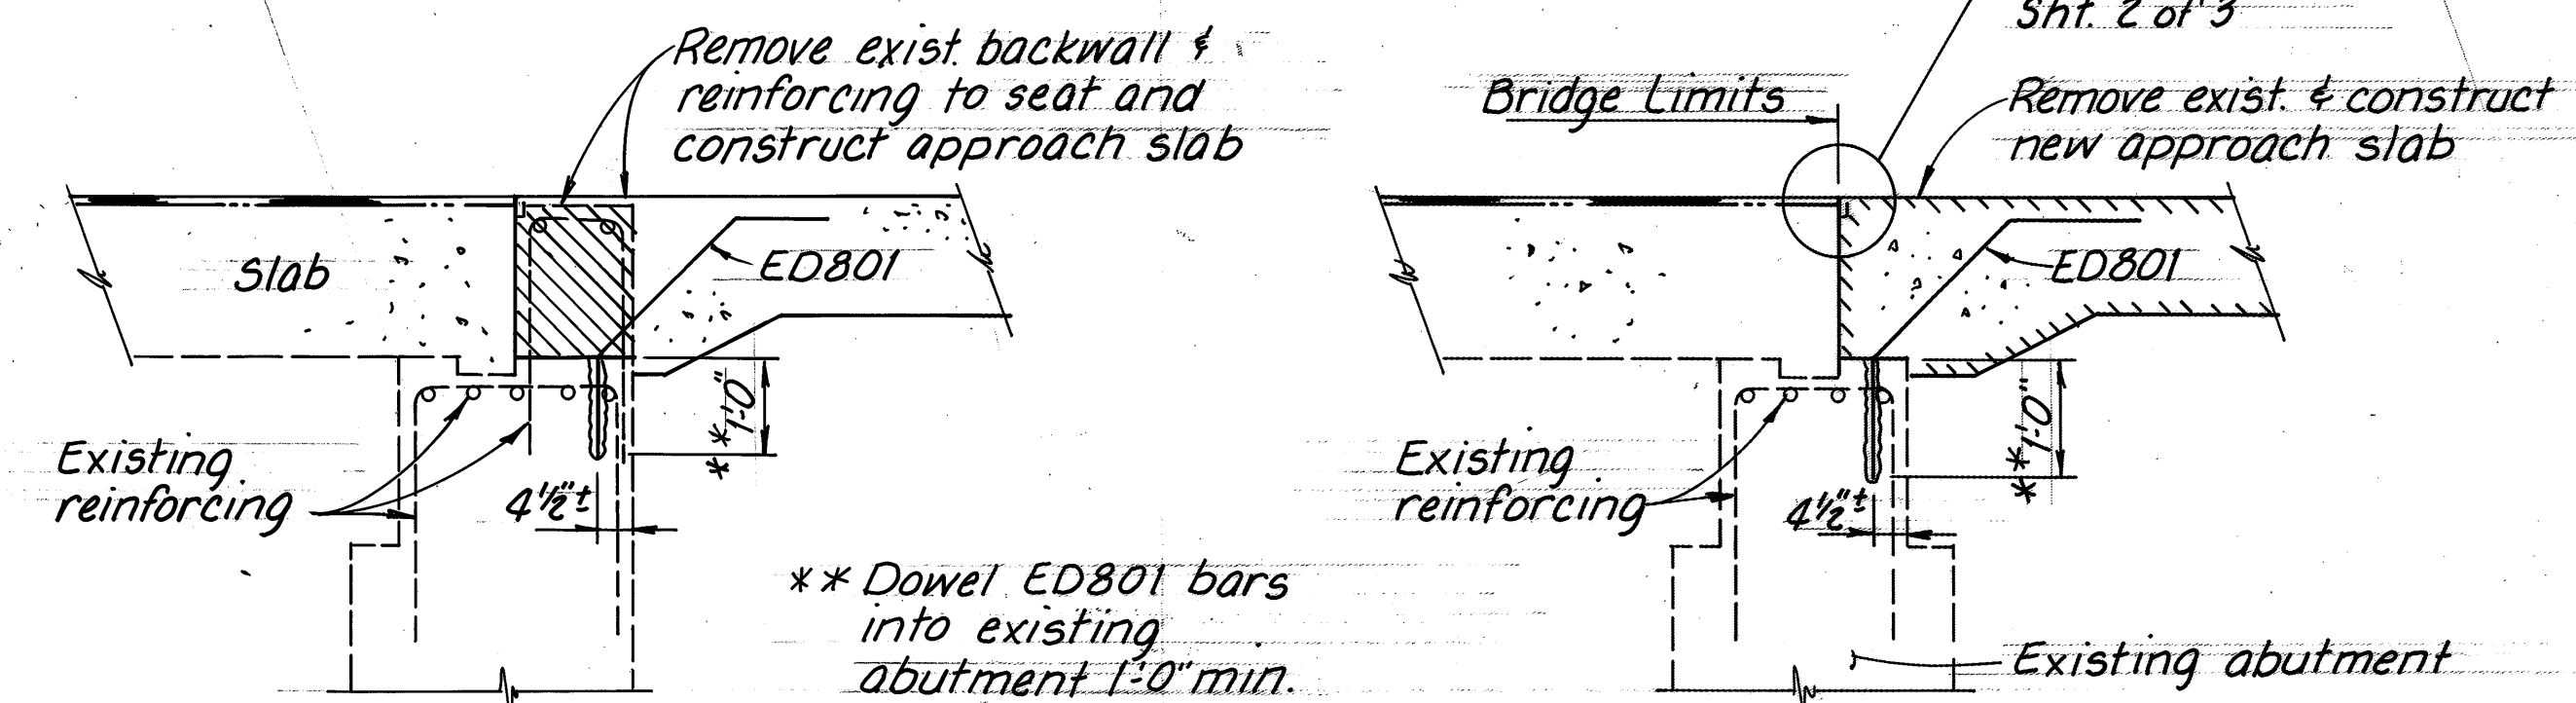


SECTION E-E

SECTION F-F

SECTION B-B or D-D

For Sealing of Concrete Surfaces see sheet


11A	45
-----	----

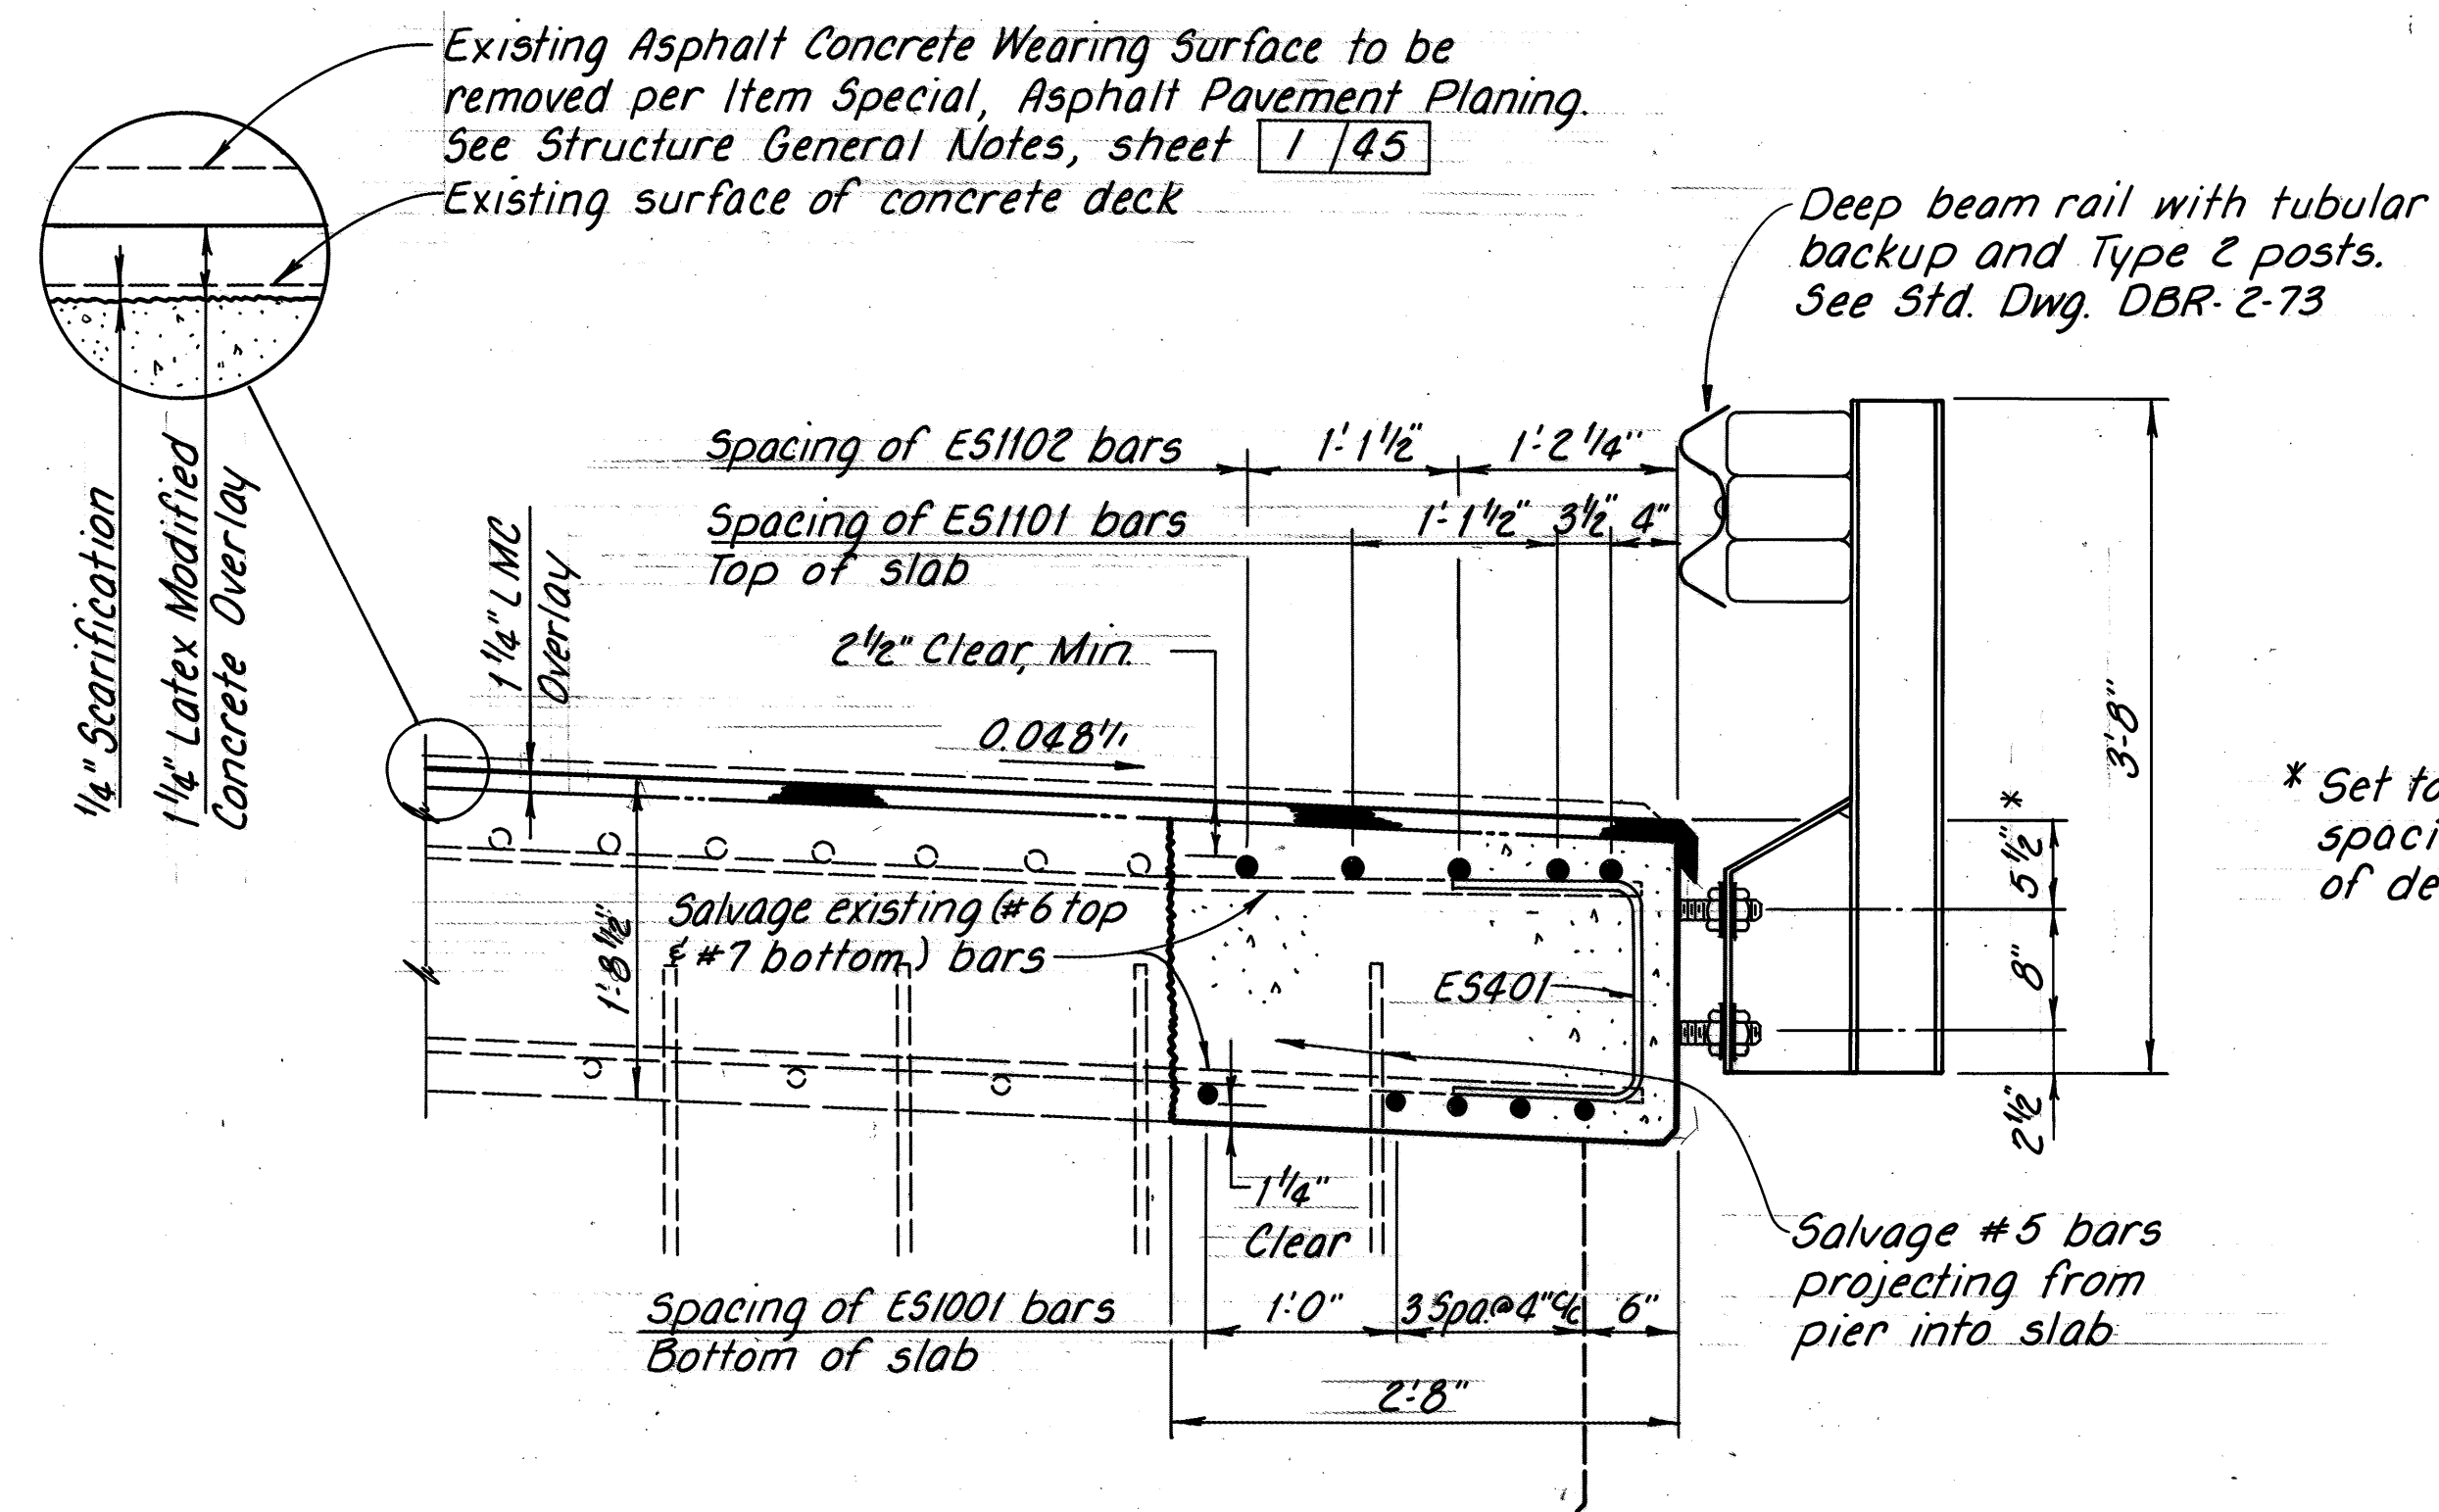


SECTION C-C

Take care not to damage the pier cap when removing existing deck edge.


REINFORCING STEEL SCHEDULE						
MARK	NUMBER			LENGTH	TYPE	WEIGHT
	LT. STR.	RT. STR.	TOTAL			
ES401	108	108	216	3'-0"	Bt.	433
ES601	6	6	12	23'-6"	Str.	423
ES602	3	3	6	15'-0"	Str.	135
ES1001	15	15	30	41'-6"	Str.	5357
ES1002	2	2	4	28'-6"	Str.	491
ES1003	1	1	2	26'-0"	Str.	224
ES1101	6	6	12	34'-6"	Str.	2200
ES1102	4	4	8	19'-0"	Str.	808
ED801	60	60	120	4'-2"	Bt.	1335
				TOTAL		11406

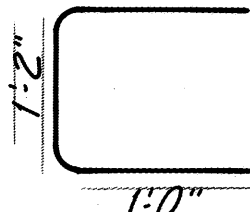

ES401

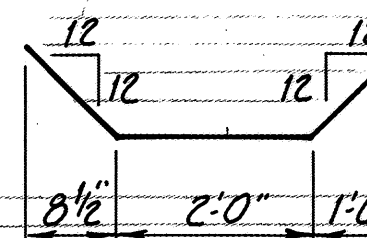


ED801

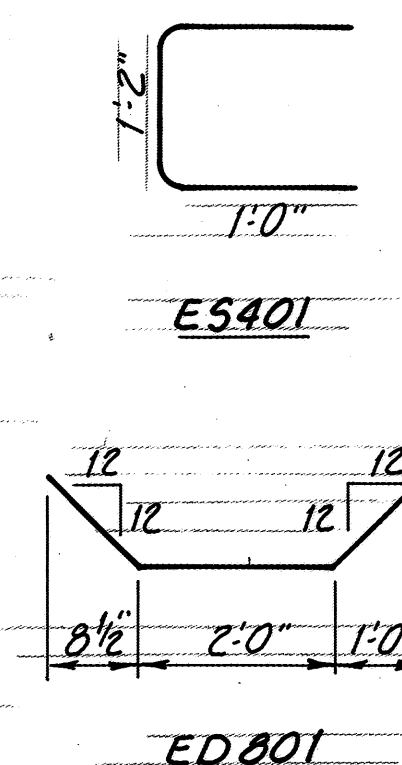


SECTIONS B-B, C-C & D-D are taken from sheet 21/45.

MICROFILMED
SEP 21 1992


CALC. BY	MED-42-1.89	OHIO	106 189
DATE		FHWA REGION	
CHKD. BY	MED-224-10.45		
DATE			

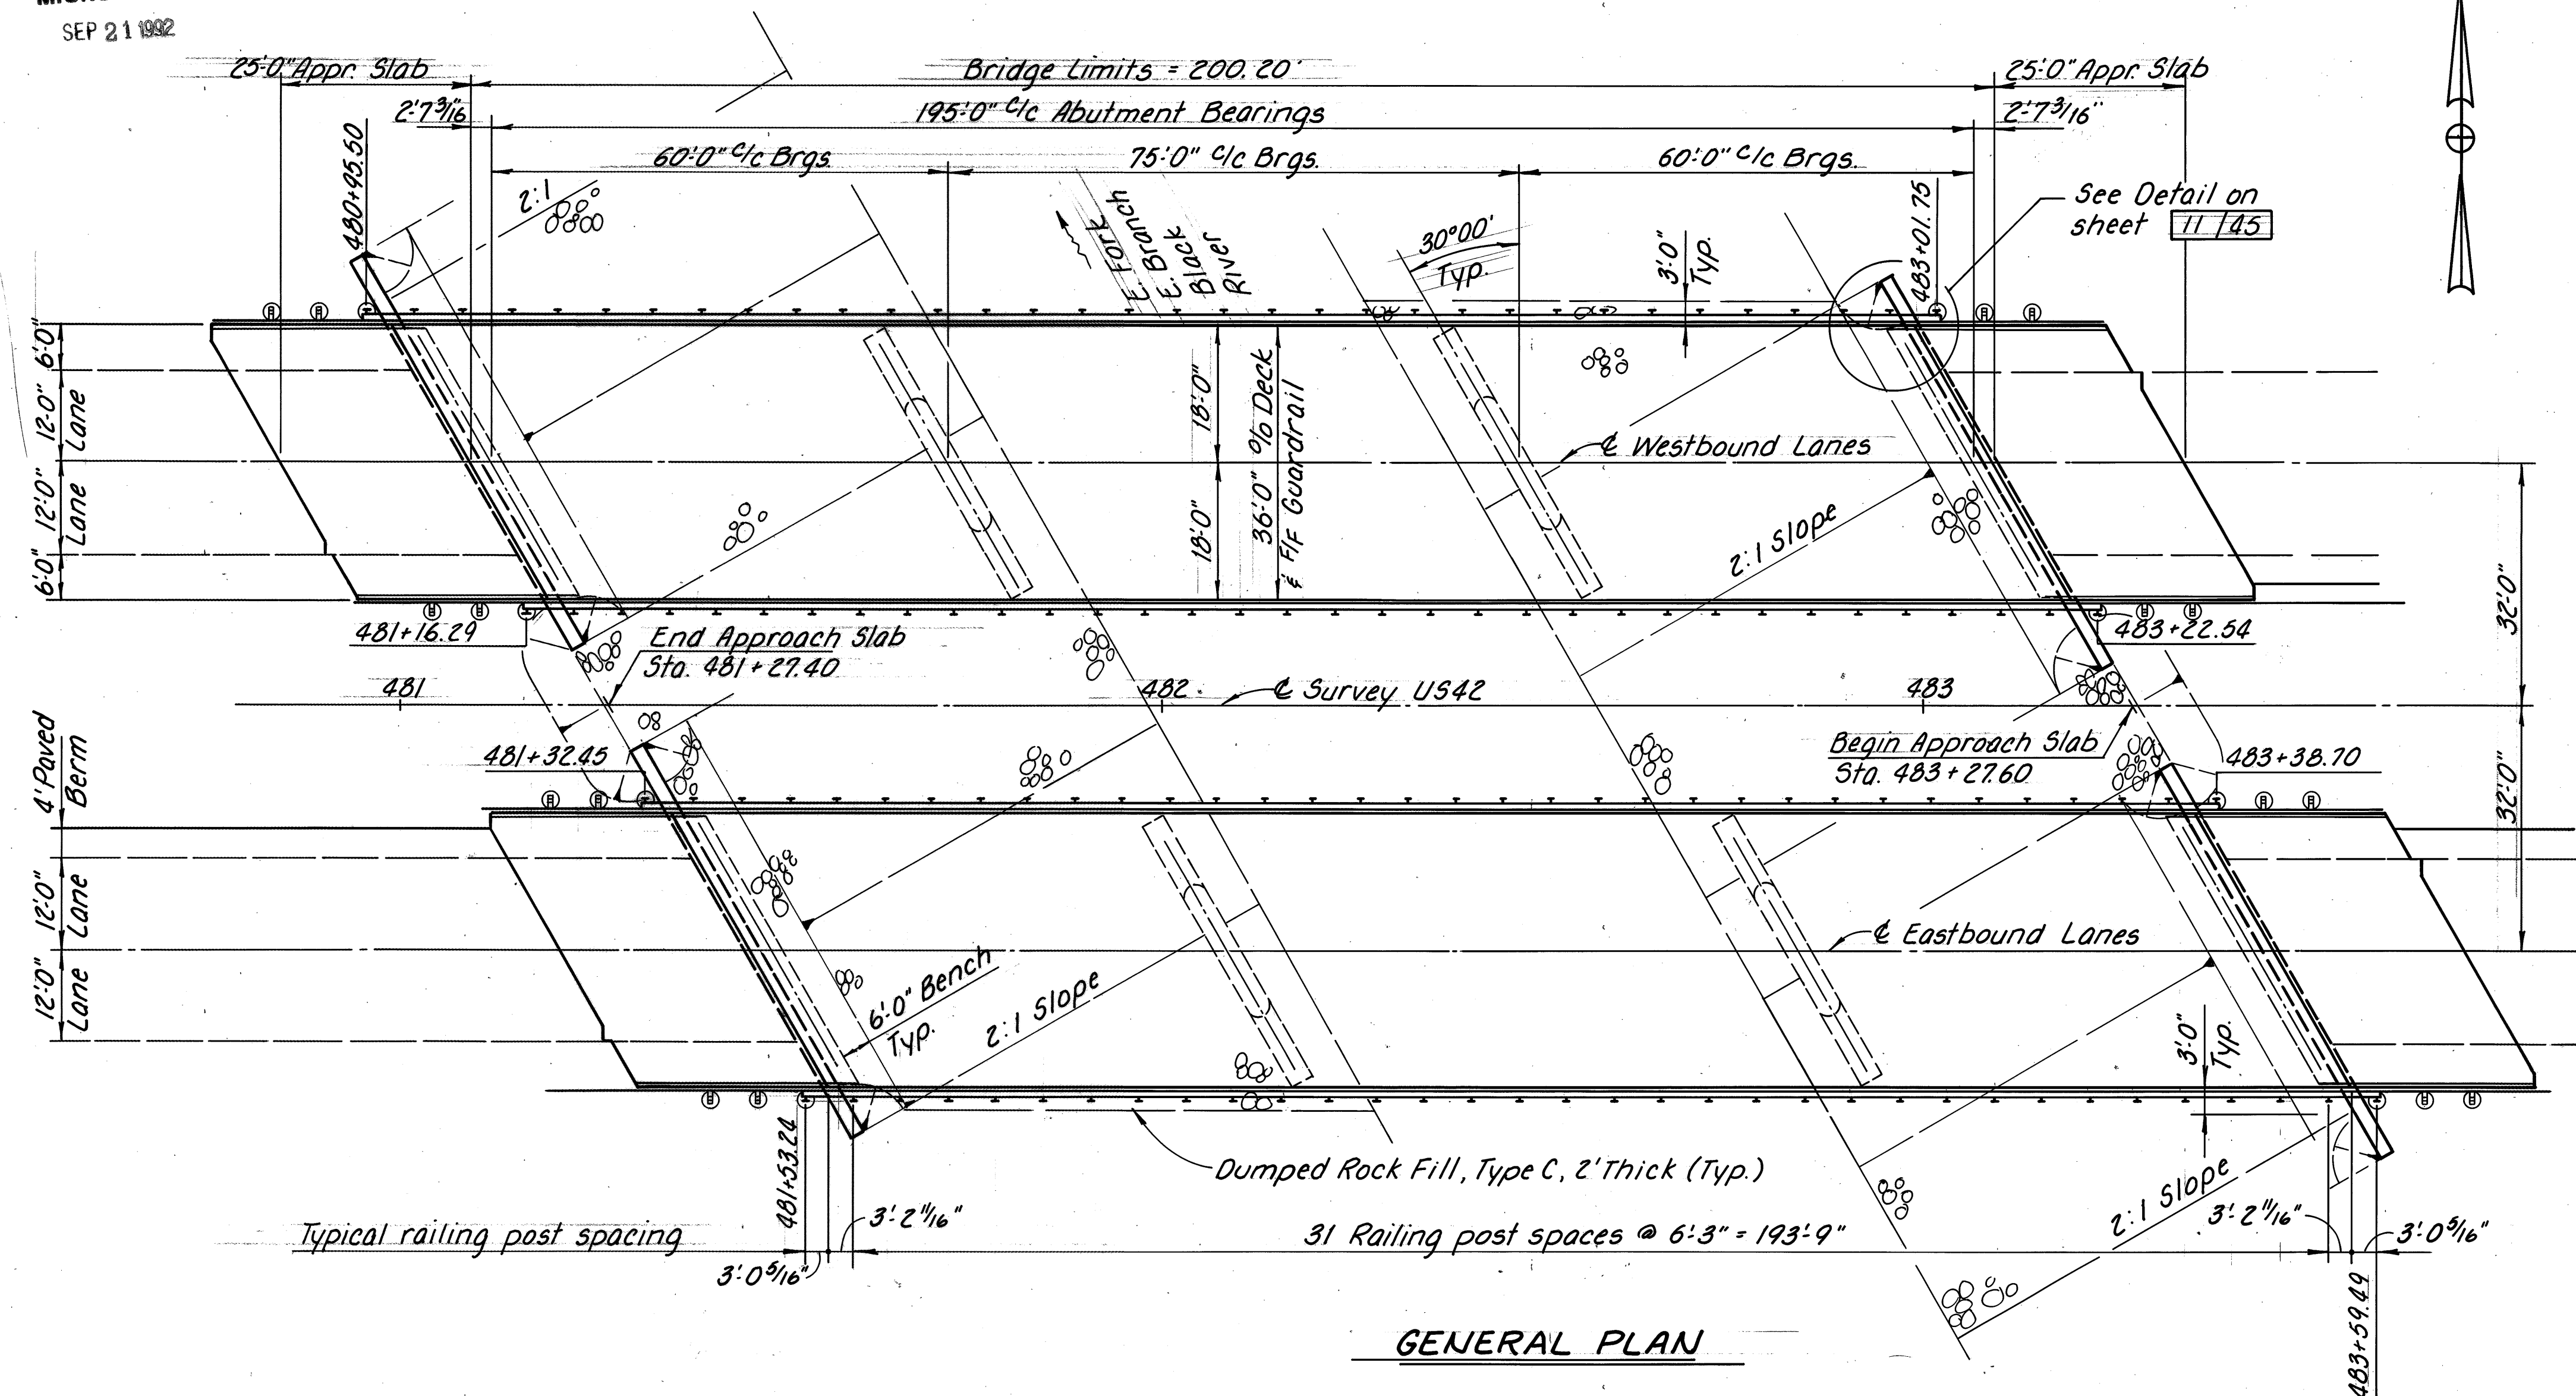

GENERAL PLAN

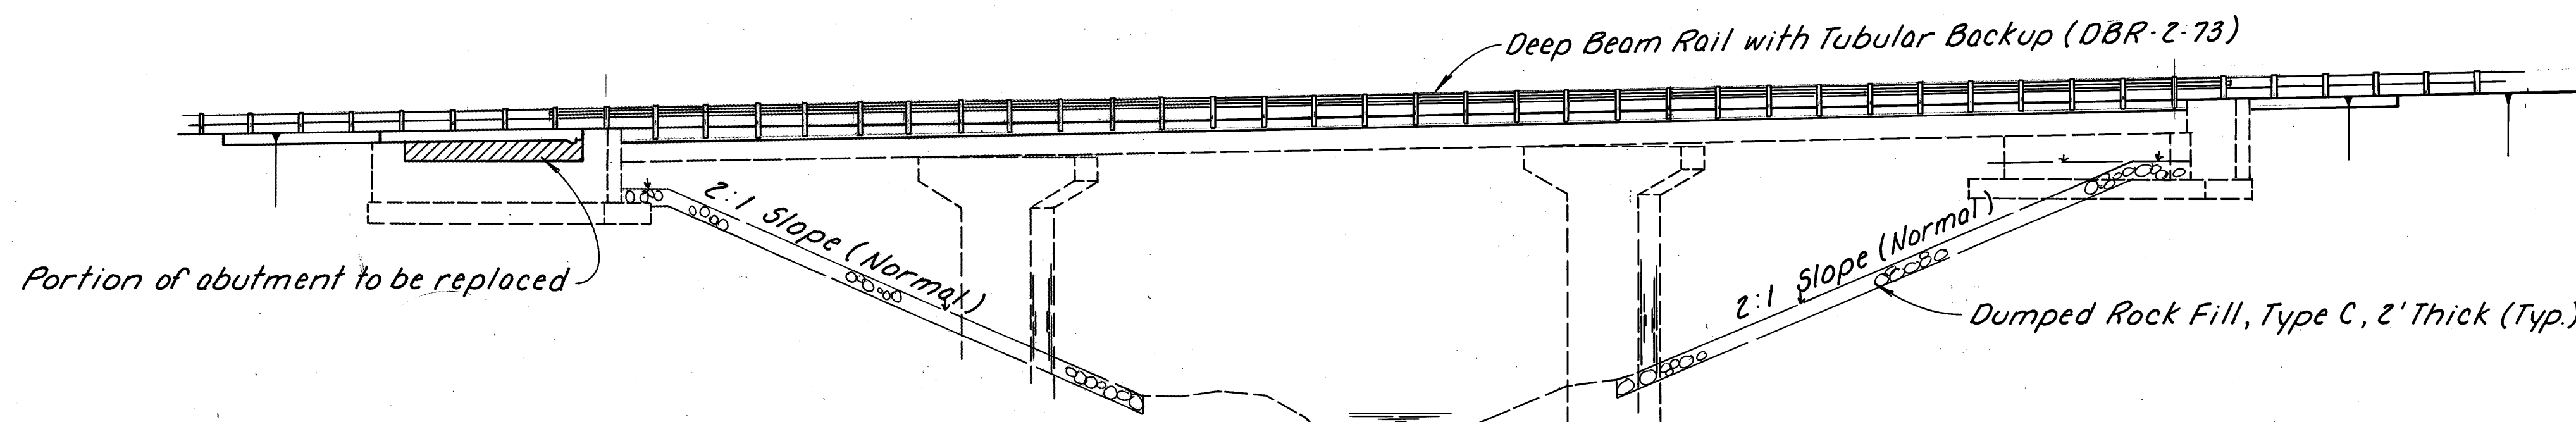

GENERAL ELEVATION

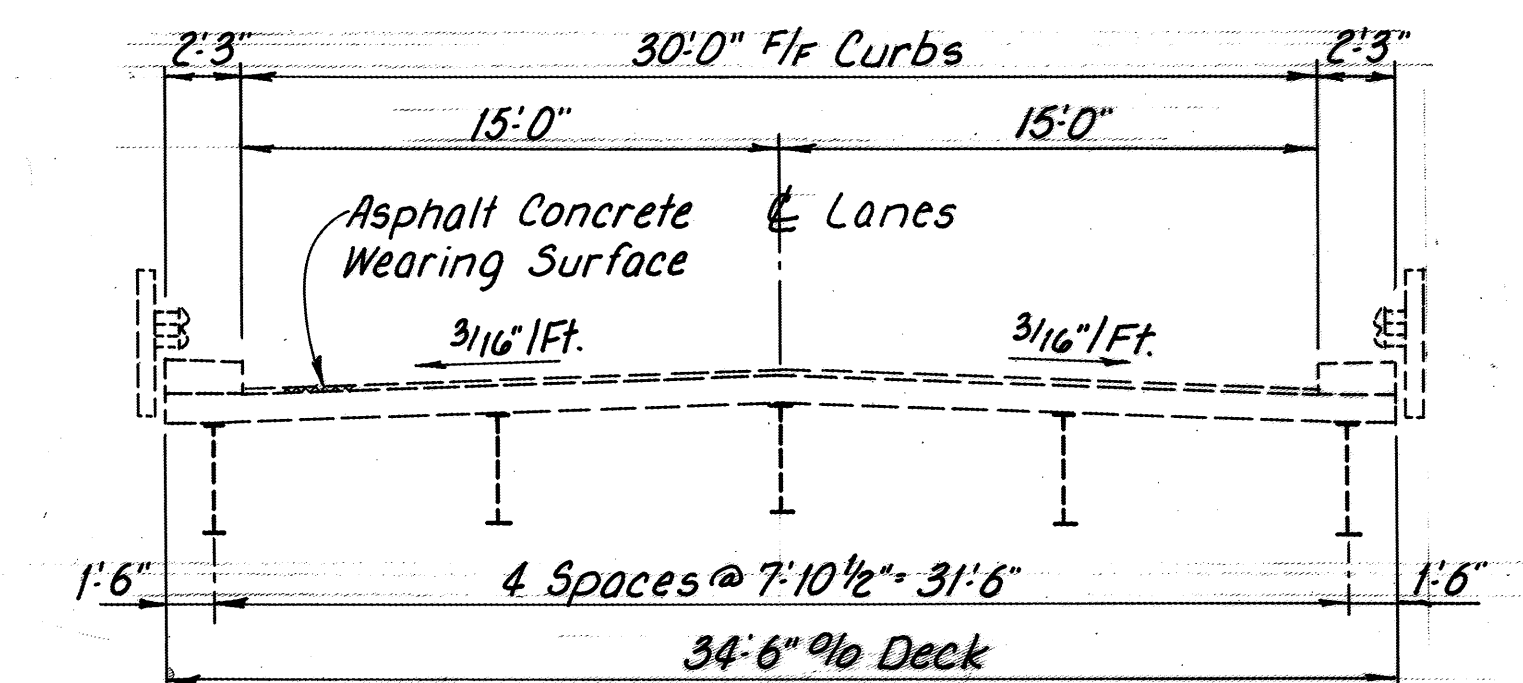




EXISTING
TRANSVERSE SECTIONS

MED-42-0539 LIR RECONSTRUCTION SUMMARY


- Remove guardrail and store for reuse.
- Remove and dispose of existing concrete decks, safety curbs, bulb angles, handrails, guardrail posts, anchor bolts, scuppers and abutment backwalls. See Roadway Plans for removal of approach slabs.
- Trim the ends of the beams to restore adequate expansion capacity. Move and repair the end crossframes and replace expansion joint armor.
- Repair beam seats and replace the bearings at the abutments and piers.
- Construct new concrete decks on the existing steel beams using shear stud connectors and Class 5 Concrete, as per plan. Provide new guardrail anchor bolts and Type 2 posts, tubular backup.
- Install guardrail.
- Reconstruct the abutment backwalls.
- Seal the deck expansion joints with strip seals.
- Seal the concrete surfaces at edges of the deck as shown in plan details.
- Restore slope protection under the bridge, as directed by the Engineer.

ENGINEERING ASSOCIATES LTD.					
CONSULTING ENGINEERS					
700 WINKLER DR. WOOSTER, OHIO					
GENERAL PLAN AND REHAB SUMMARY					
MED-42-0539 LIR OVER BLACK RIVER					
STATION 481+27.40 TO 483+27.60					
DESIGNED	DRAWN	TRACED	CHECKED	REVIEWED	DATE
AFS	PLD	PLD	DWS	DBC	3/23/87


MARK	NUMBER					LENGTH	TYPE	WEIGHT
	R.REAR	L.REAR	R.FWD	L.FWD	TOTAL			
EA501	14	14	14	14	56	21'-9"	Str.	1218
EA601	40	40	40	40	160	4'-0"	Bt.	961
EA602	40	40	40	40	160	8'-9"	Bt.	2103
ED801	24	24	24	24	96	4'-11"	Bt.	472
TOTAL								4754

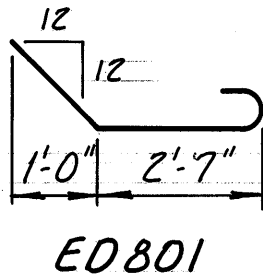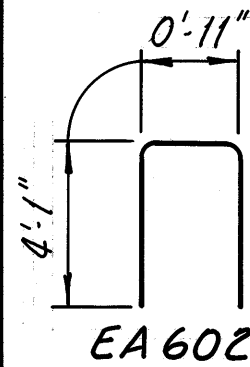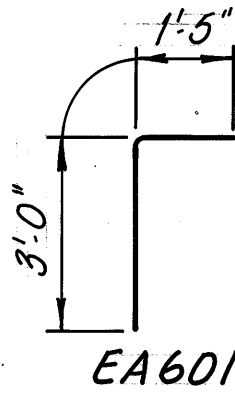

MARK	NUMBER			LENGTH	TYPE	WEIGHT
	L.STR.	R.STR.	TOTAL			
ES401	342	342	684	30'-0"	Str.	13707
ES402	43	43	86	24'-0"	Str.	1379
ES501	8	8	16	5'-6"	Str.	92
ES502	54	54	108	*6'-5" to 34'-9"	Str.	2316
ES503	281	281	562	35'-8"	Str.	20887
ES504	216	216	432	30'-0"	Str.	13504
ES505	36	36	72	26'-0"	Str.	1951
ES506	624	624	1248	3'-9"	Bt.	4877
ES601	8	8	16	5'-6"	Str.	132
ES602	54	54	108	*6'-7" to 34'-9"	Str.	3352
ES603	281	281	562	35'-8"	Str.	30107
TOTAL						92304

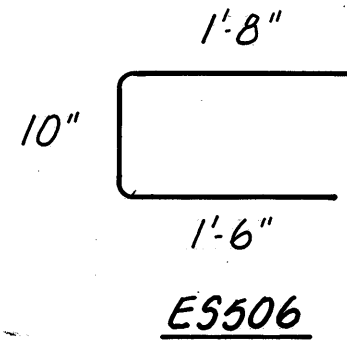

See sheet 26/45 for additional moving and repairing end crossframe notes and details.

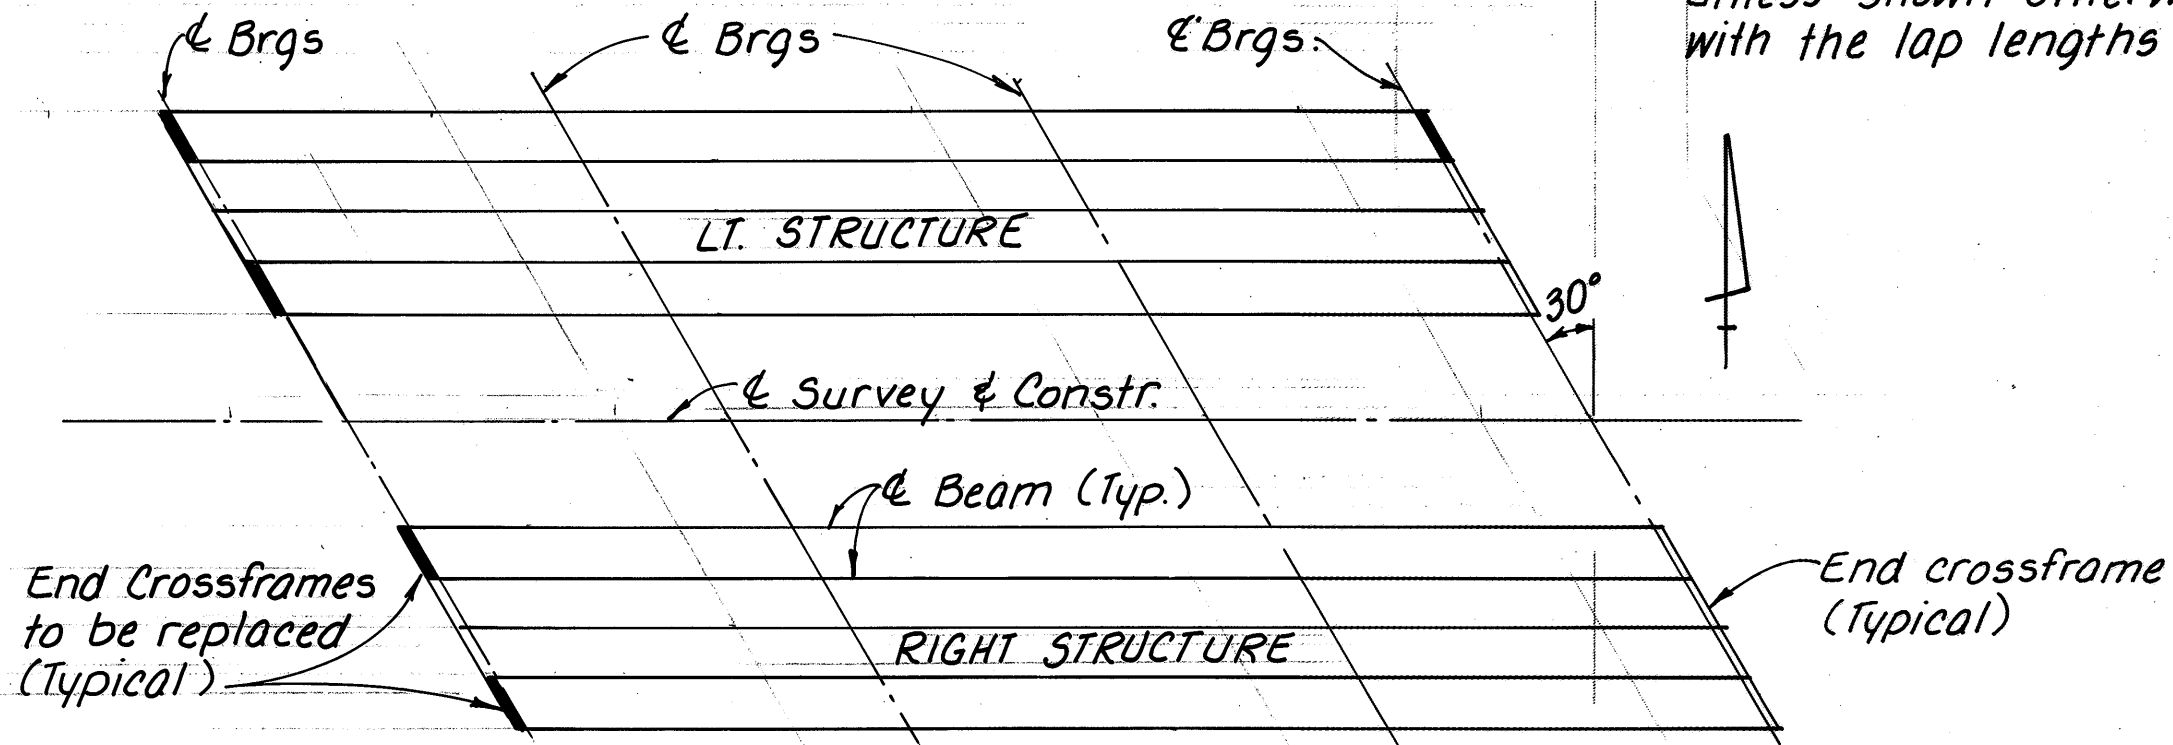

CROSSFRAME REPLACEMENT LOCATION

Cost to replace end crossframe to be included with price bid to move and repair end crossframes.

GENERAL NOTES FOR MED-42-0539 LIR

REFERENCE:

Reference shall be made to the Bridge General Notes on sheets 1/45 through 5/45 and to the following:

Standard Drawings
AS-1-81 Dated 11-27-81
OBR-2-73 Dated 4-10-73
SD-1-69 Dated 6-12-69
Supplemental Specifications
824 Dated 10-08-82

DESIGN SPECIFICATIONS:

This structure conforms to "STANDARD SPECIFICATIONS FOR HIGHWAY BRIDGES" adopted by the American Association of State Highway and Transportation Officials, 1983 including the 1984 and 1985 INTERIM SPECIFICATIONS and the Ohio "SUPPLEMENT" to these specifications.


DESIGN DATA:

- Design Loading - HS20-44 Case II and the Alternate Military Loading
- Concrete Class S (as per plan) - Superstructure and Substructures; Compressive Strength 4500 psi.
- Reinforcing Steel - ASTM A615, A616, A617, Grade 60 Minimum Yield Strength 60,000 psi.
- Structural Steel (existing) - ASTM A373, Unit Stress 18,000 psi Assumed Yield Strength 33,000 psi
- Deck Protection - Epoxy coated reinforcing steel in both mats and sealing of concrete surfaces.
- Wearing Surface - Monolithic surface is assumed for design purposes to be 1 inch thick
- Stud Shear Connectors - ASTM A108, Minimum Yield Strength 50,000 p.s.i.



REINFORCING STEEL SPLICES:

Unless shown otherwise, all reinforcing steel splices shall comply with the lap lengths specified in CMS section 509.08.

* 4 Sets of 27 bars, Vary each bar by 1'-1"

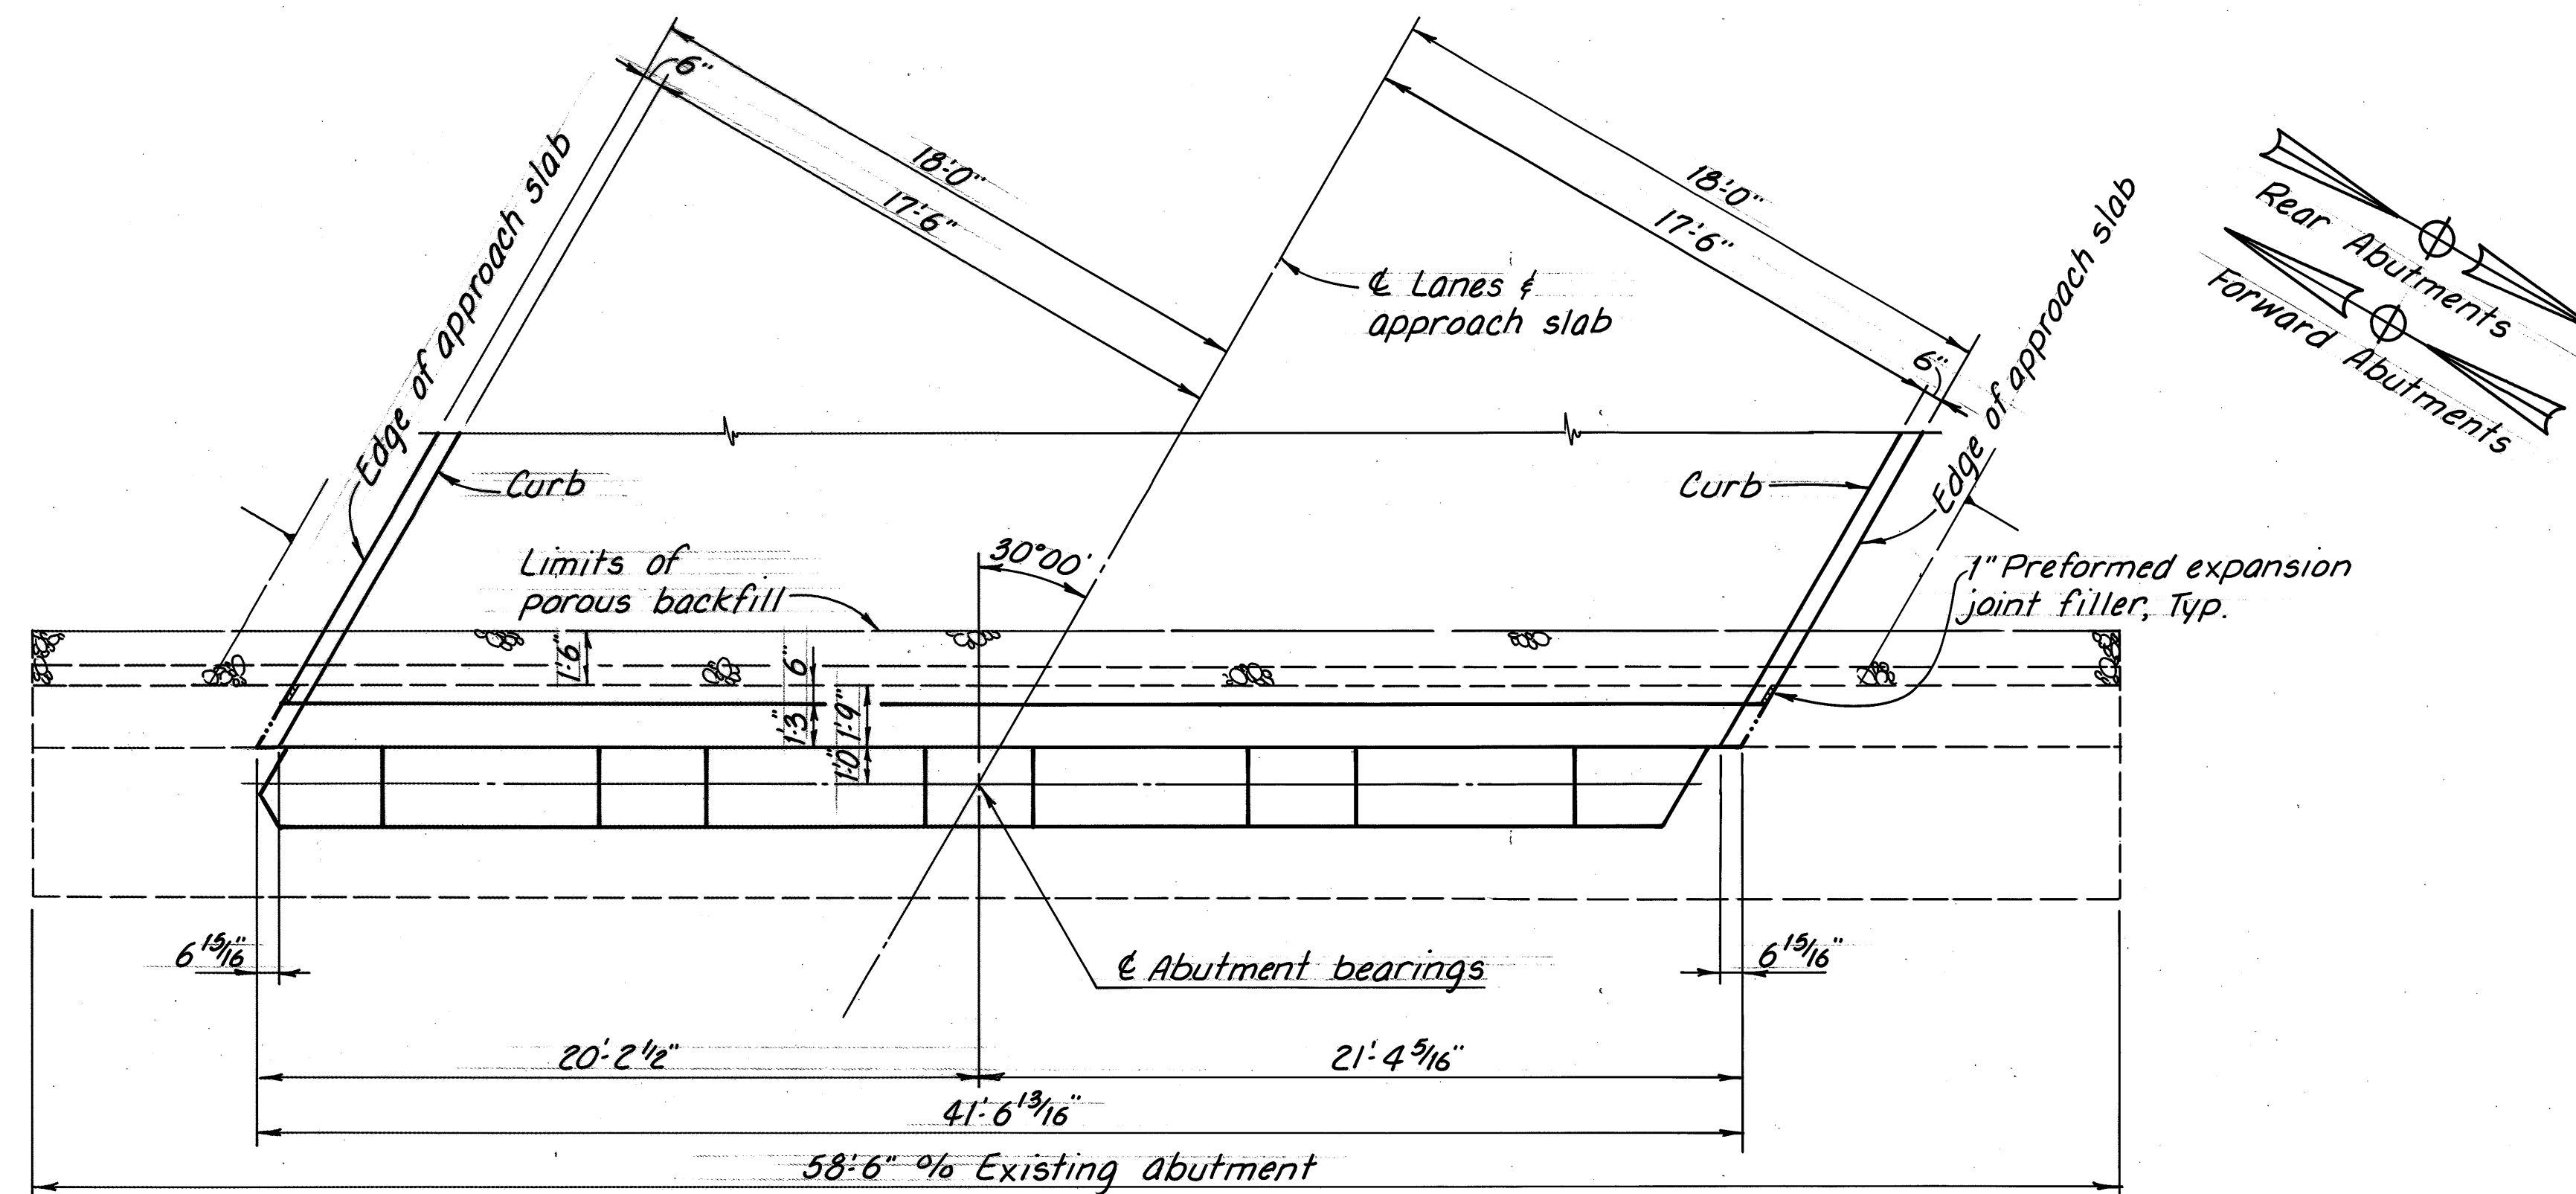

NOTATION:
R.F. - Rear Face
E.F. - Each Face

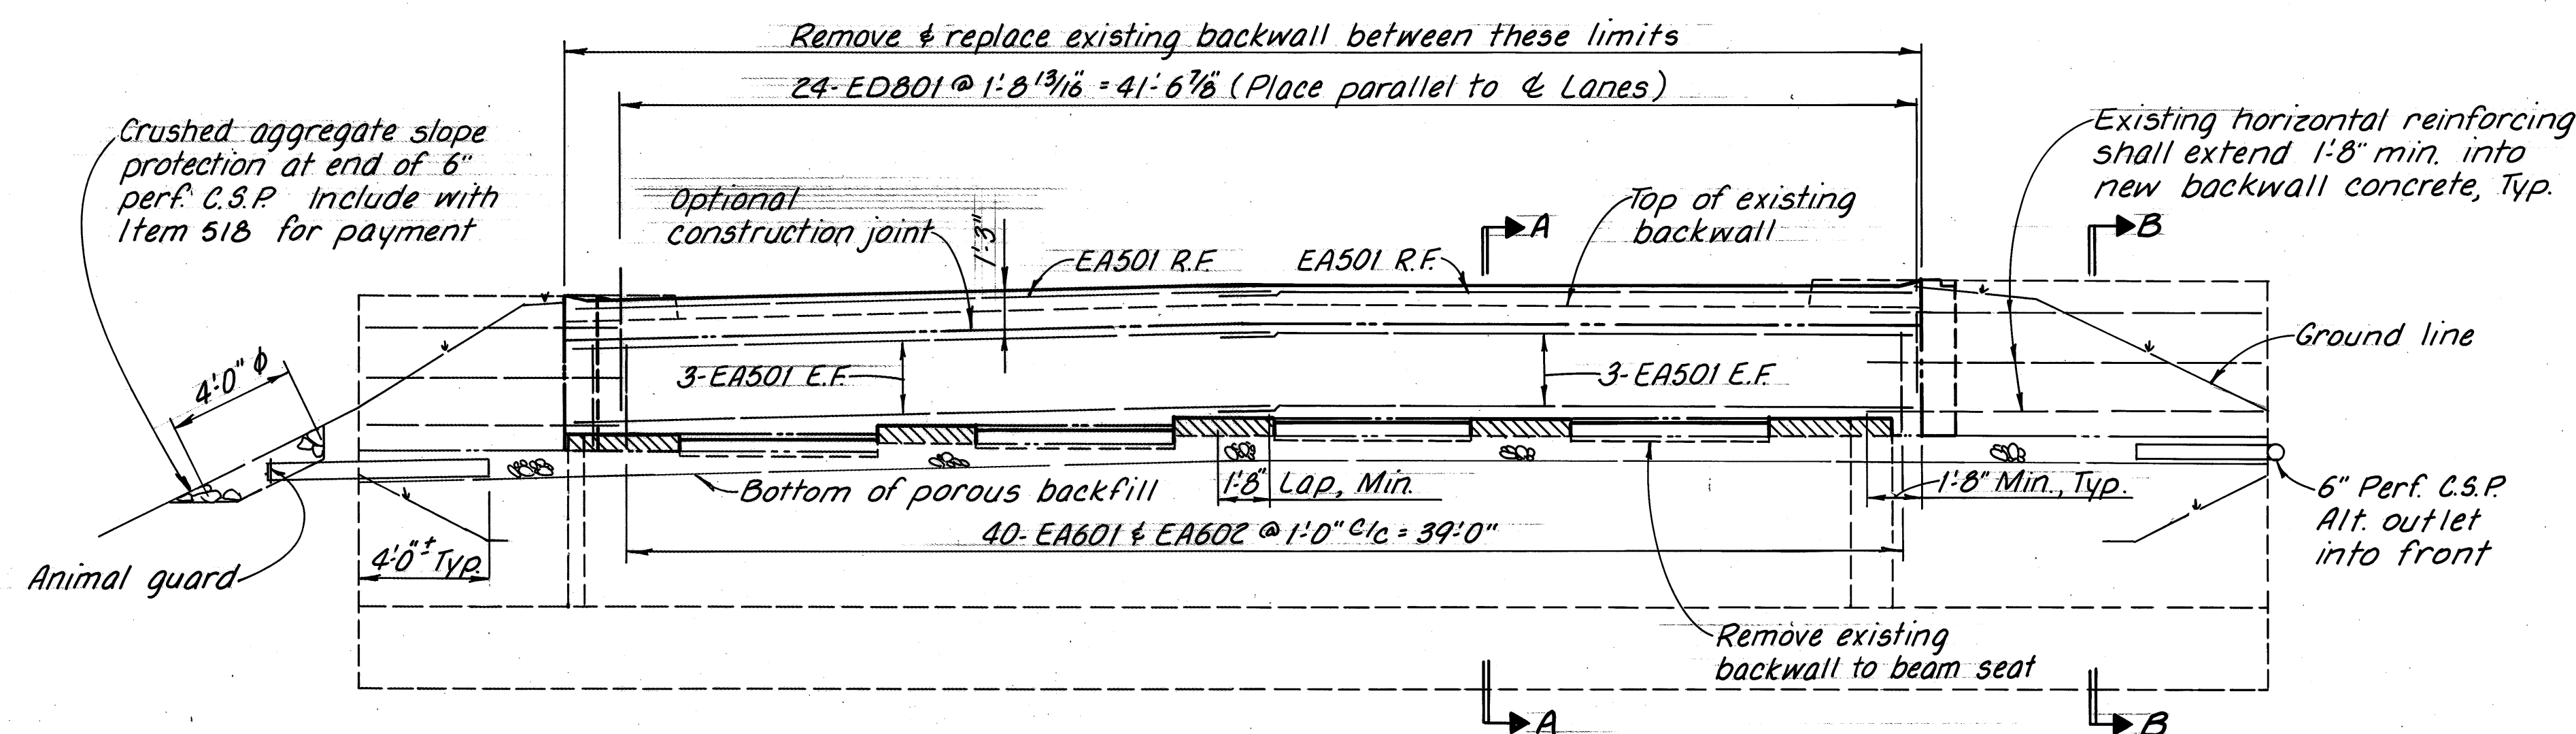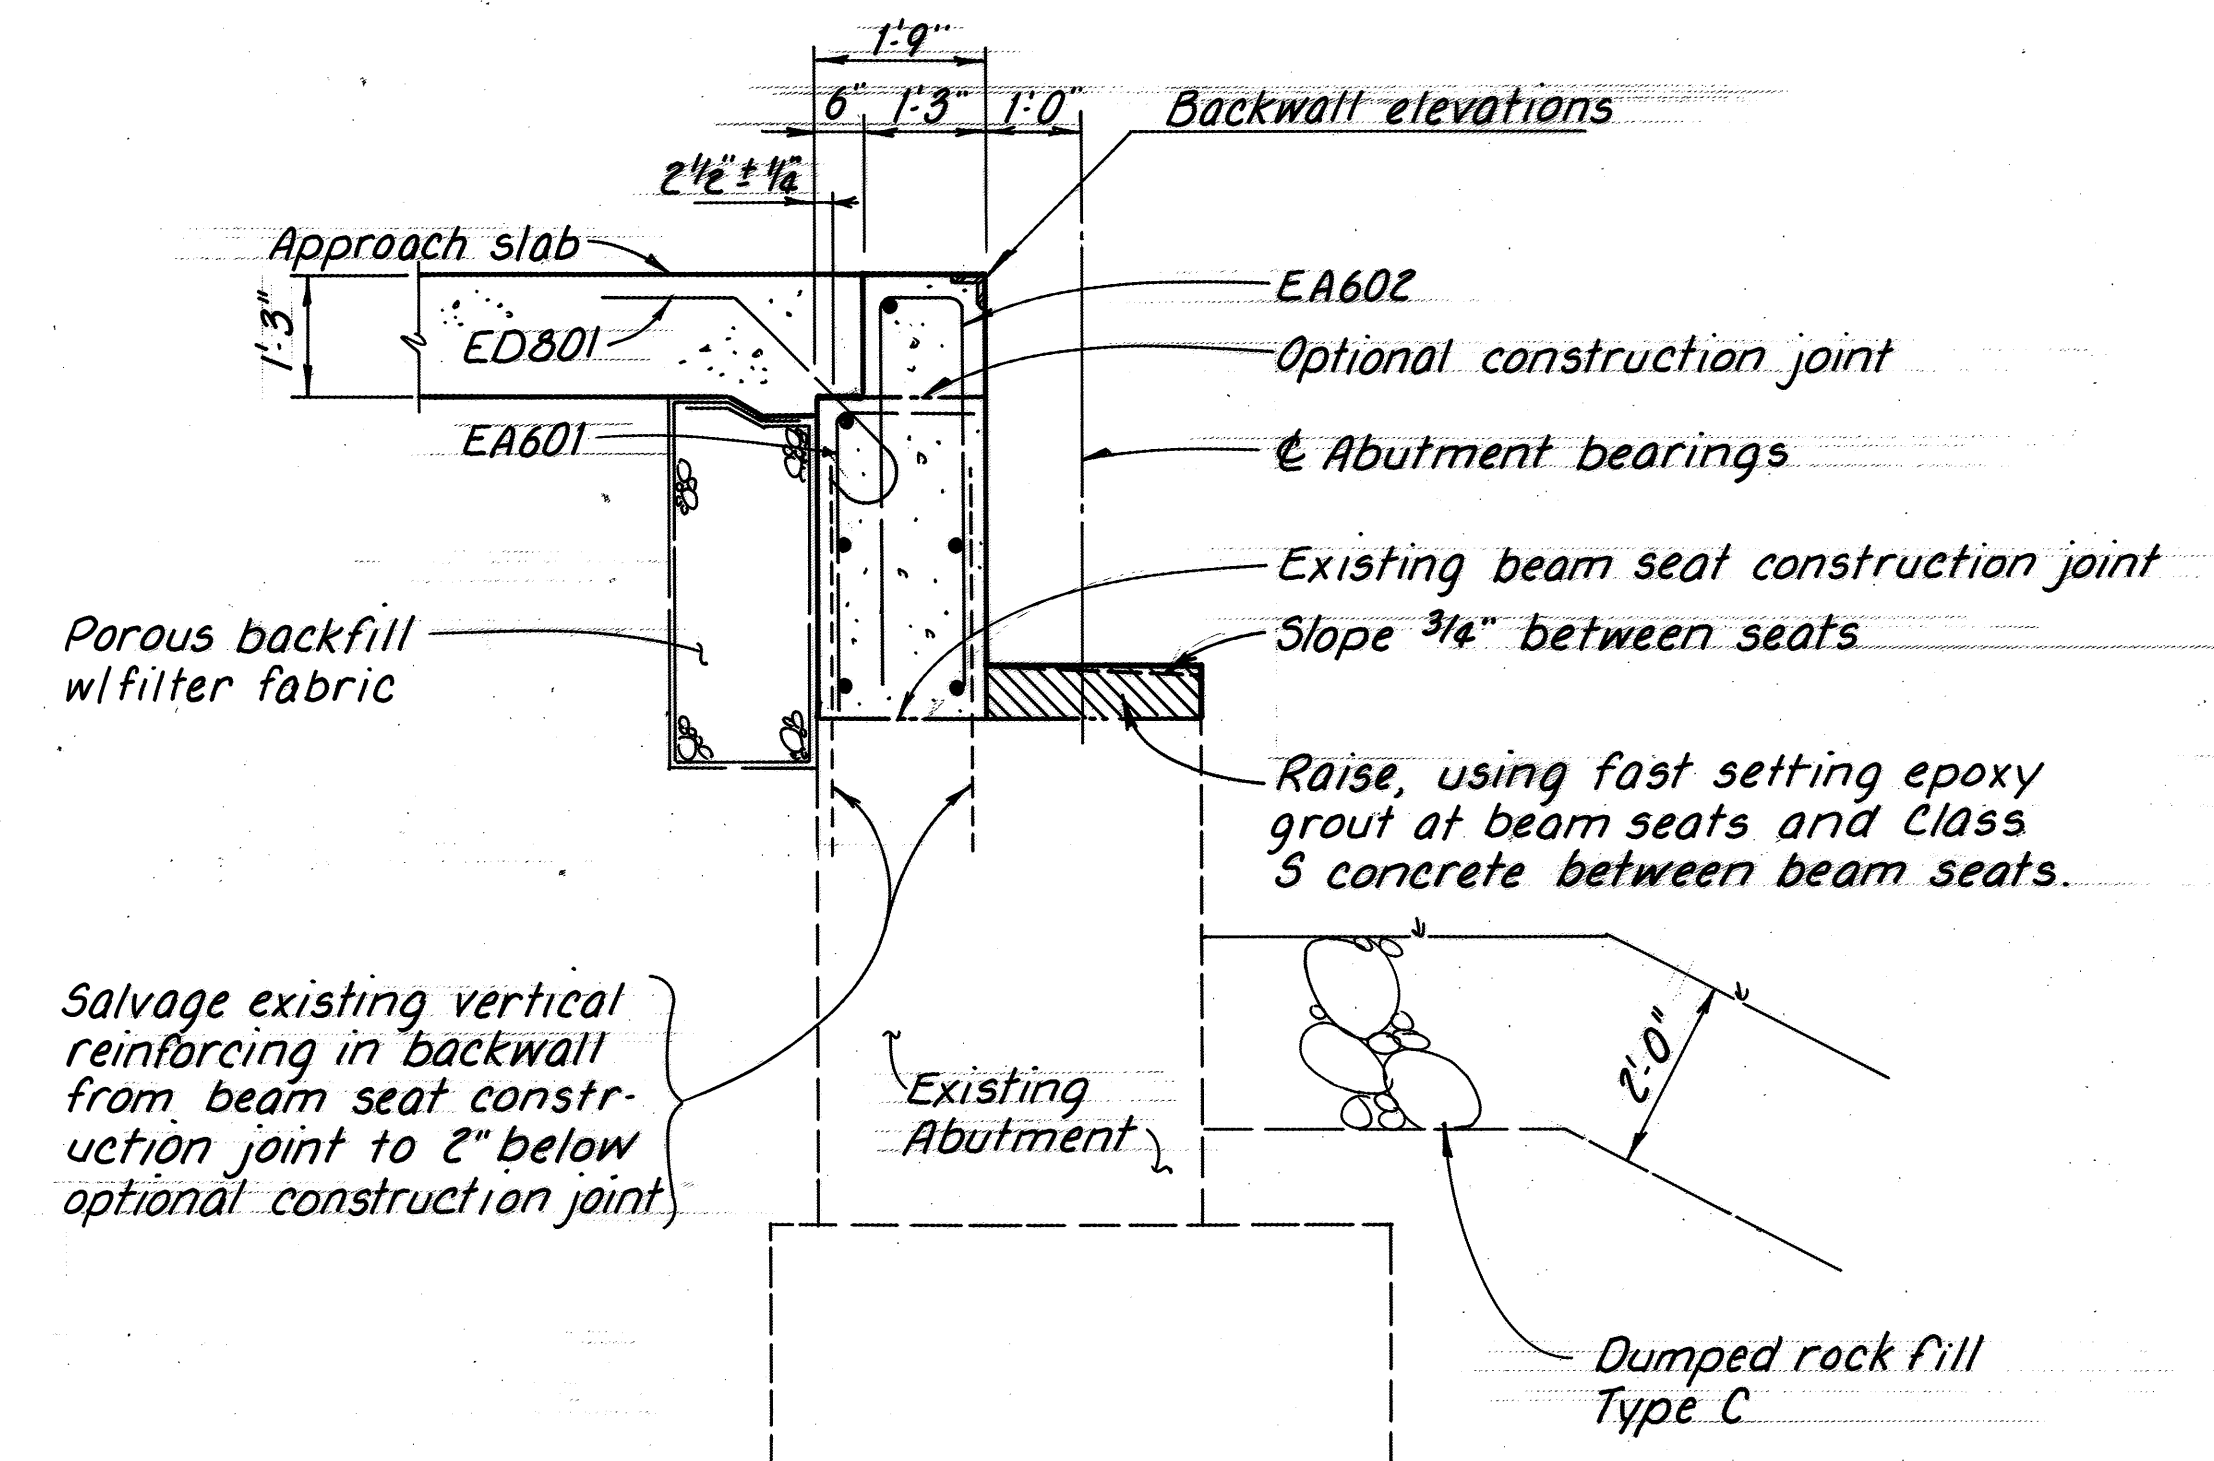

Drainage details are same for Right Structure, Rear Abutment and opposite hand for Left Structure, Rear Abutment and Right Structure, Forward Abutment

ABUTMENT NOTES

DRAINAGE: Porous backfill, 1.5 ft. thick, enclosed in filter fabric shall extend up to the plane of the subgrade and laterally to the ends of the wingwalls. Maintain a minimum of 6 in. of cover over the filter fabric. (See Section B-B)

The porous backfill shall be drained by 6" perforated C.S.P. extending straight out into the side slopes, terminating near the surface as shown. Where drainage thru the side slopes is either impossible or impractical, the C.S.P. shall extend beyond the wingwall, then be redirected (Labeled "Alt. outlet" in the plans) into the front slope, terminating in crushed aggregate as shown for the side slopes or the spill thru slope protection in front of the abutments where possible.

BACKWALL CONCRETE: In addition to the provisions of 511.08, backwall concrete above the optional construction joint at the approach slab seat shall not be placed until after the deck concrete has been placed. The steel expansion joint shall serve as a template for the top of the backwall.

END DAM DETAILS: See sheet 7/45.


DUMPED ROCK FILL, TYPE C, AS PER PLAN:

Slope Protection @ Rear Abutment = 780 Cu. Yd.

Slope Protection @ Forward Abutment = 692 Cu. Yd.

ABUTMENT REINFORCING STEEL SCHEDULE: See sheet 24/45.

BRIDGE GENERAL NOTES: See sheets 1/45 thru 5/45 and 24/45.


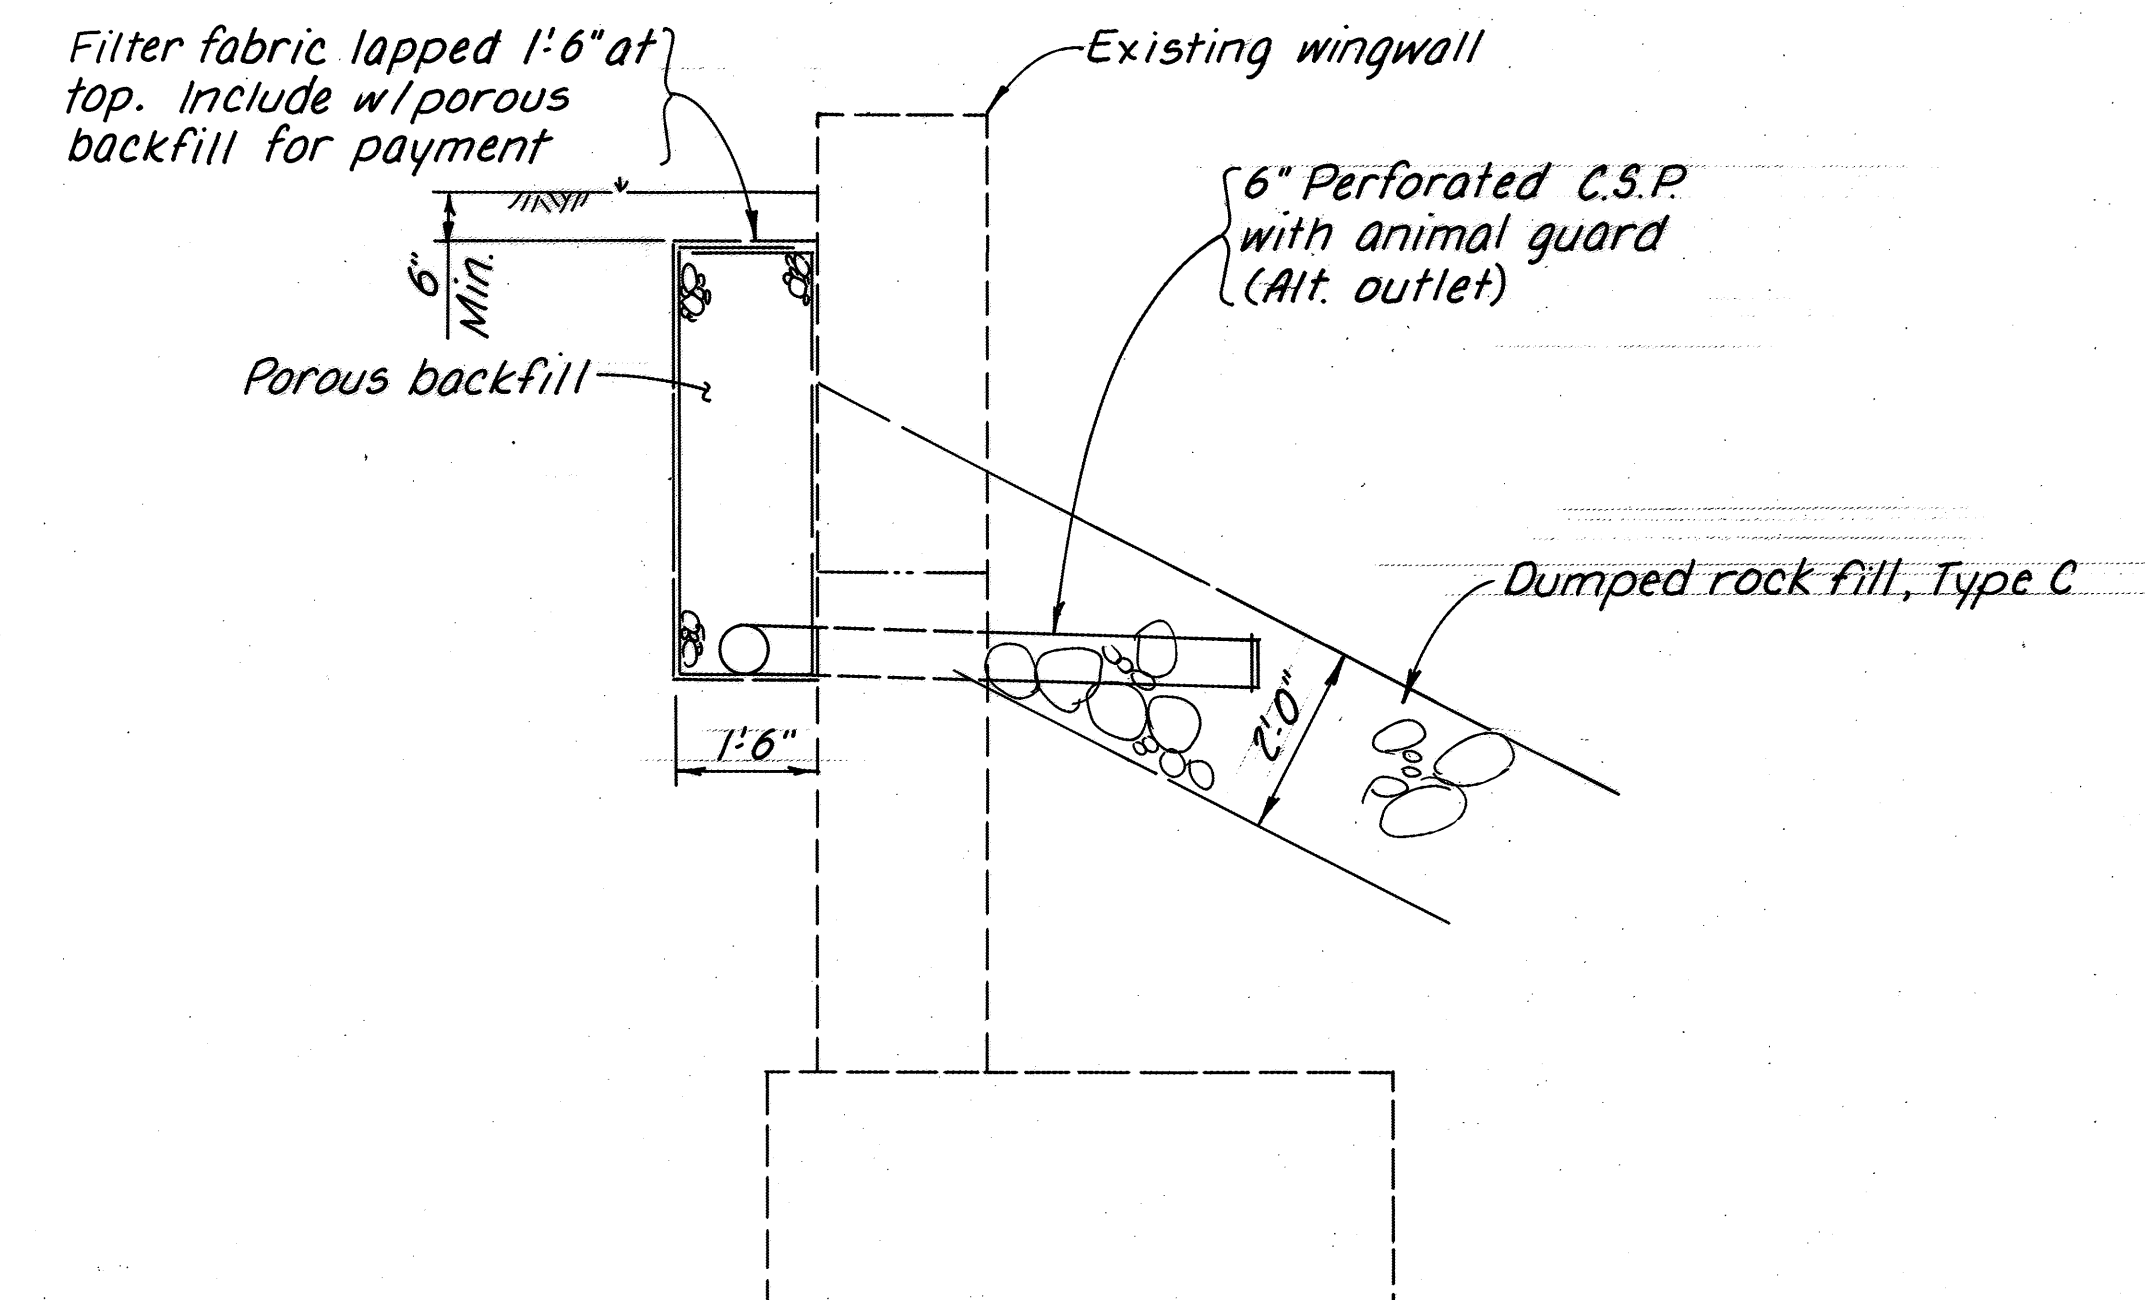


ENGINEERING ASSOCIATES LTD.
700 WINKLER DR. CONSULTING ENGINEERS WOOSTER, OHIO

ABUTMENT REPAIR DETAILS

MED-42-0539 LIR
OVER BLACK RIVER

DESIGNED	DRAWN	TRACED	CHECKED	REVIEWED	DATE	REVISED
RLE	RLE	PLD	AFS	DWS	3/25/87	


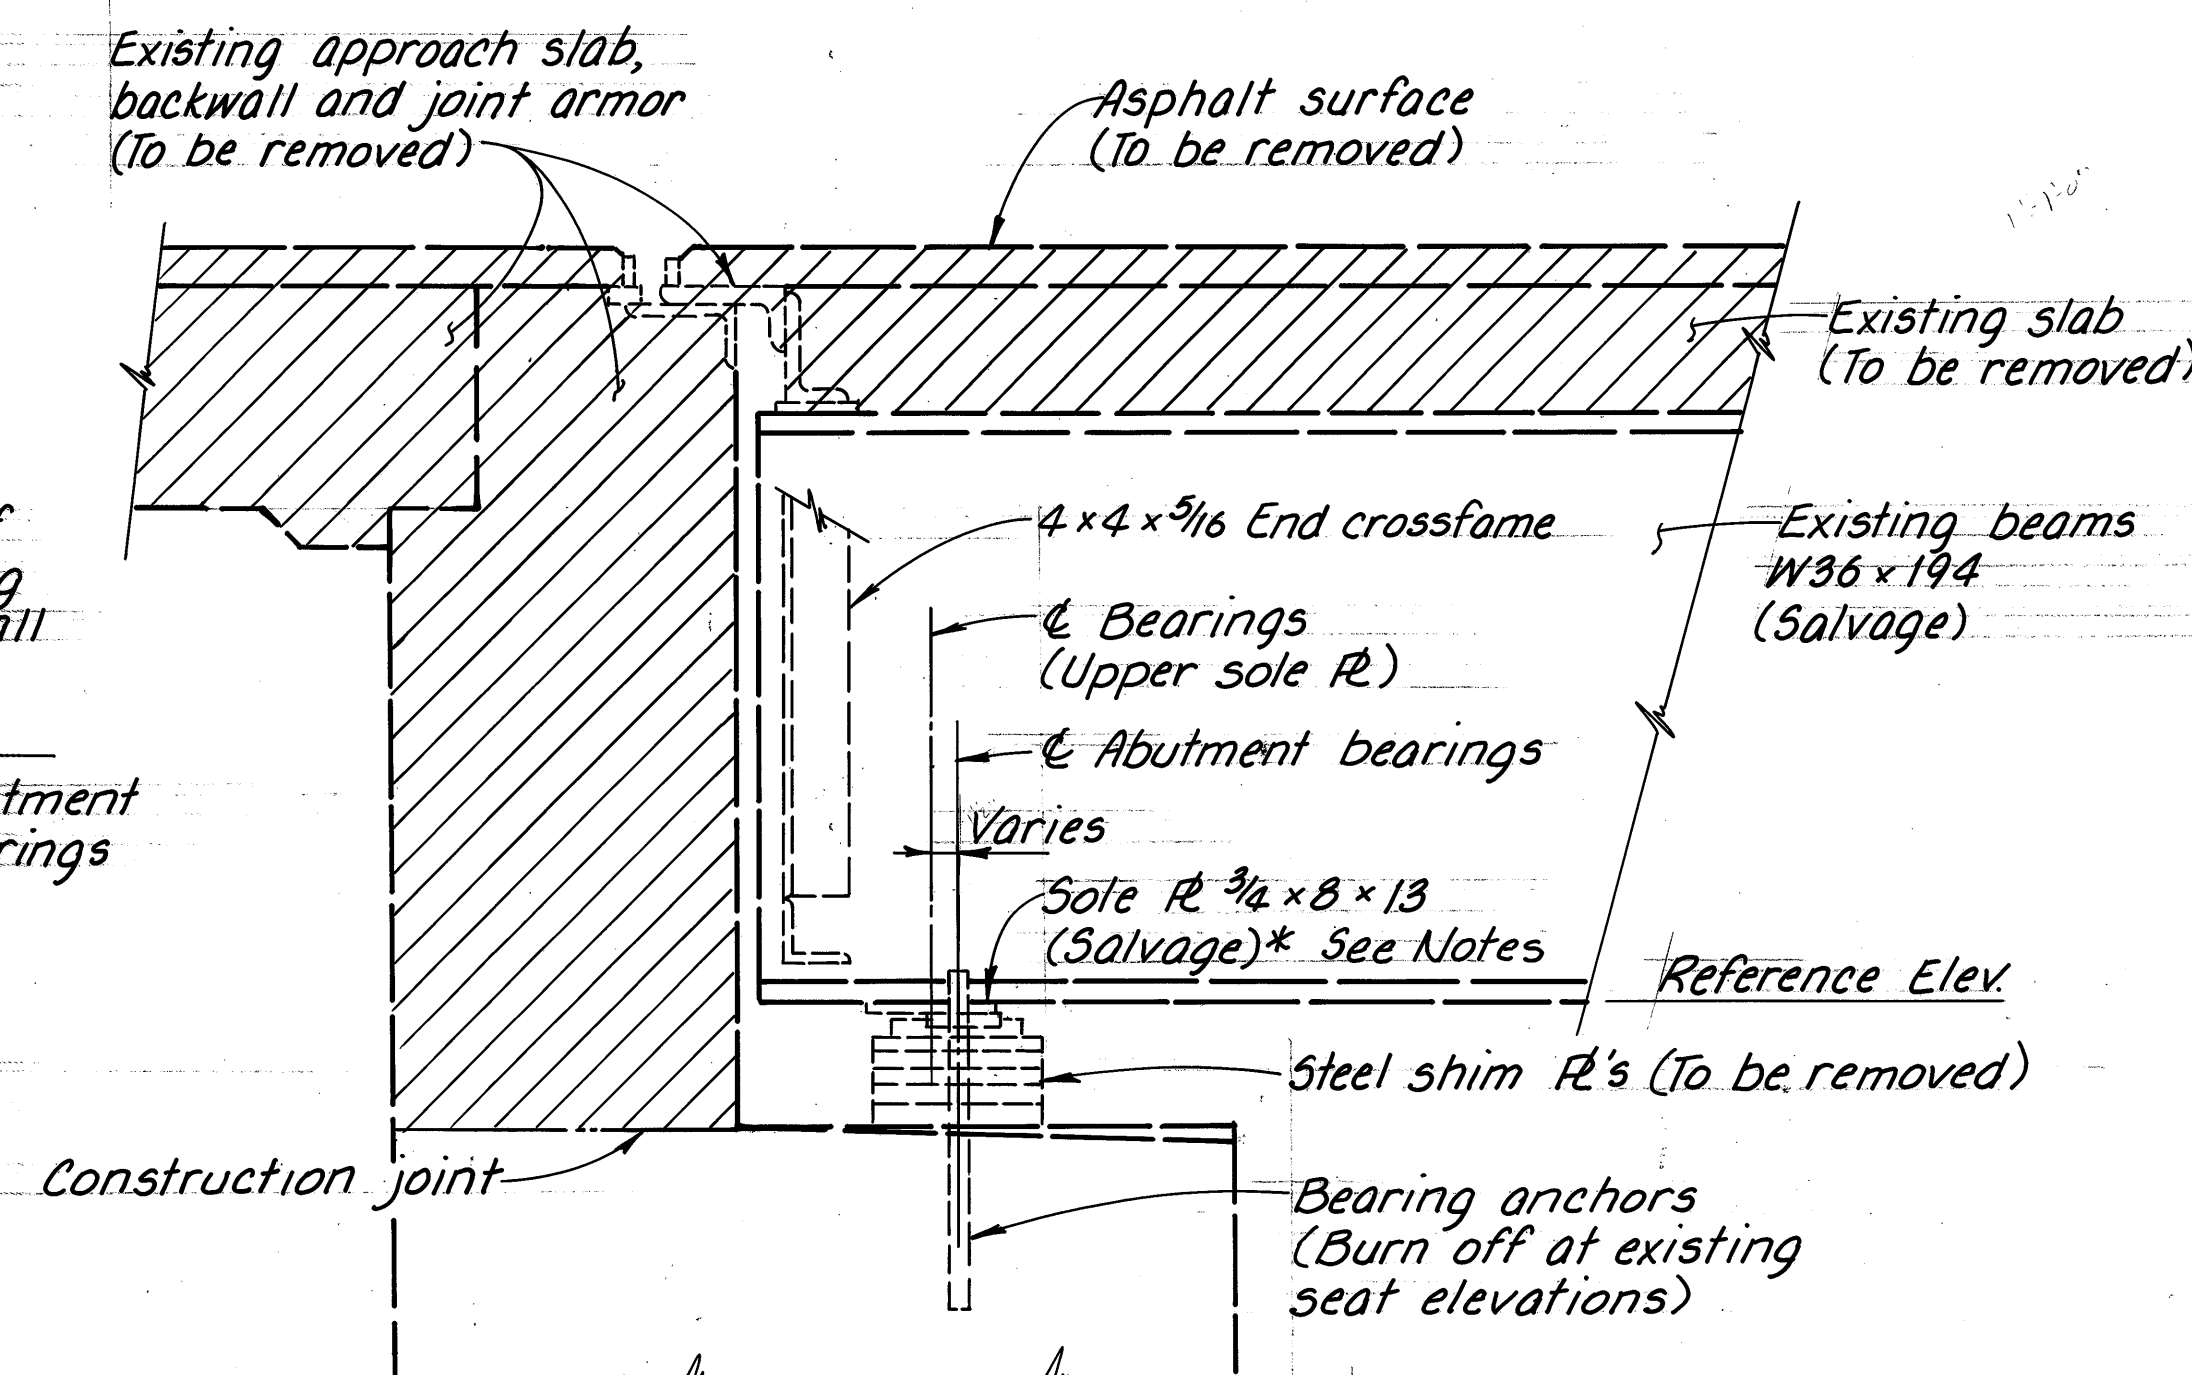
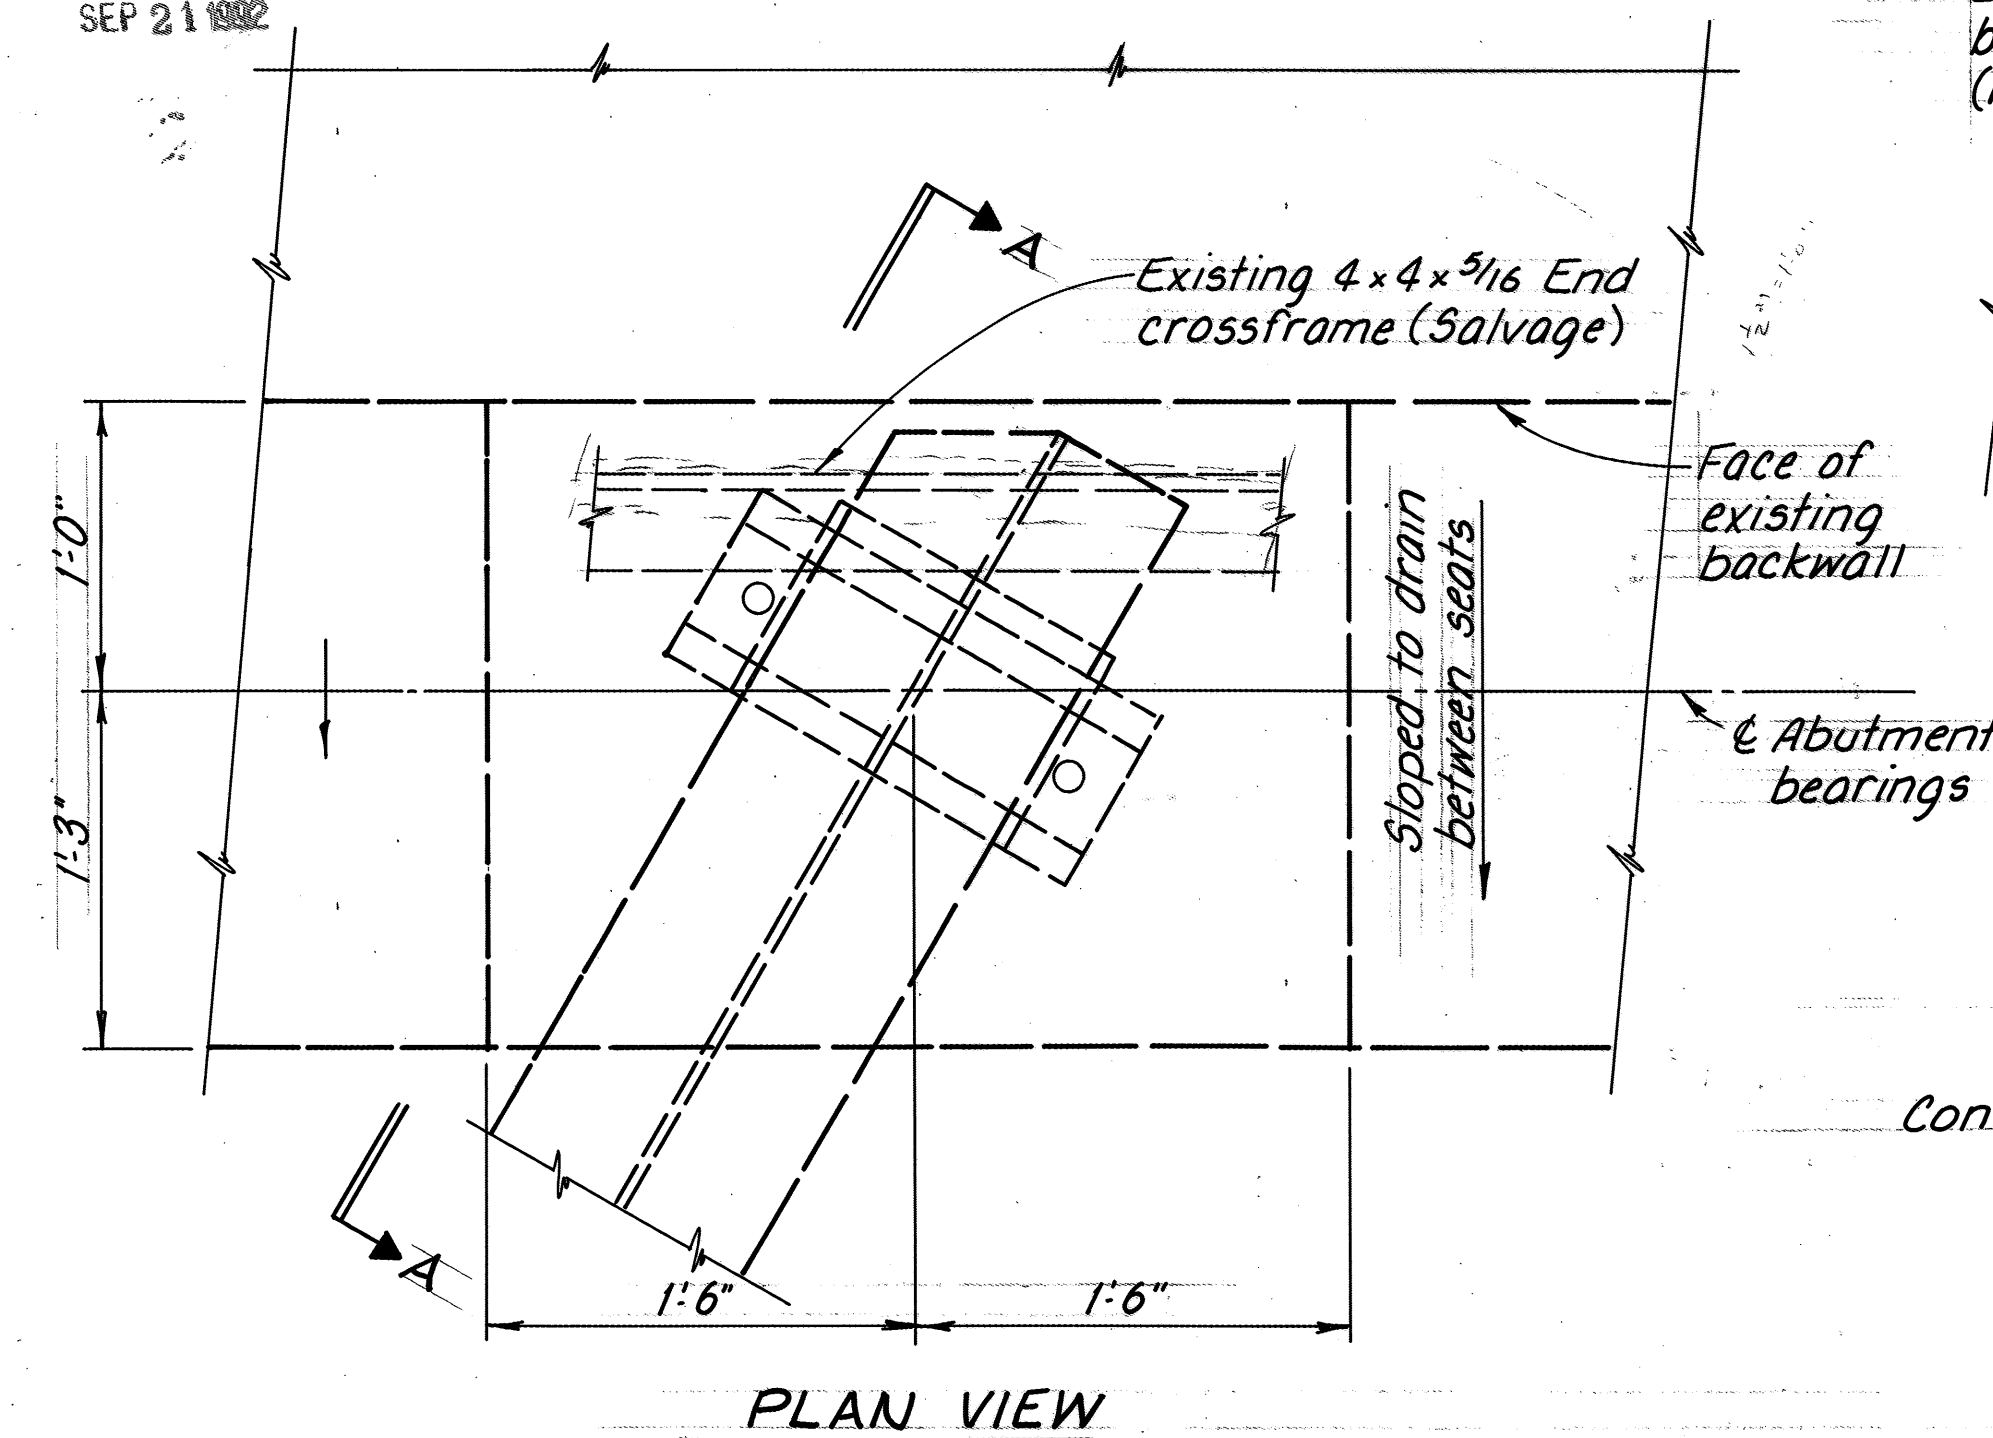


EXISTING ABUTMENT BEARING DETAILS


TABLE A- Beam Adjustment Dimensions

Location	Dimension "X"	
	Left Bridge	Right Bridge
Rear Abut.	4 1/16"	2 3/4"
Fwd. Abut.	5 7/8"	4"

See Notes on sheet 2/45 for additional beam jacking information.

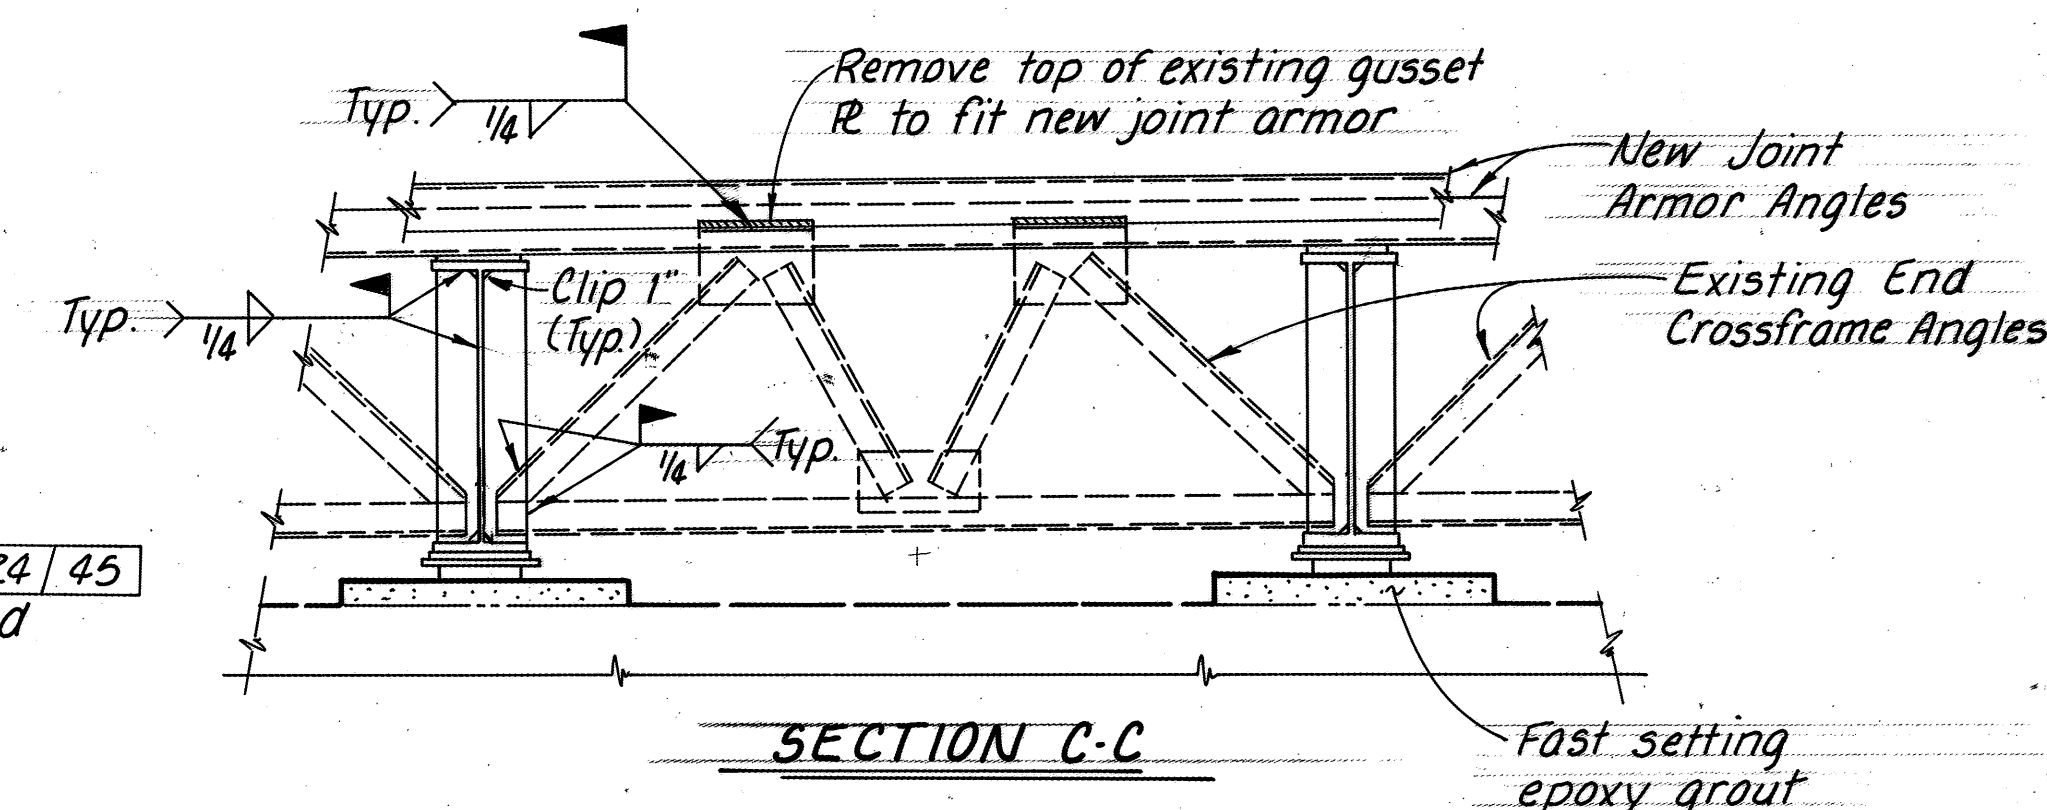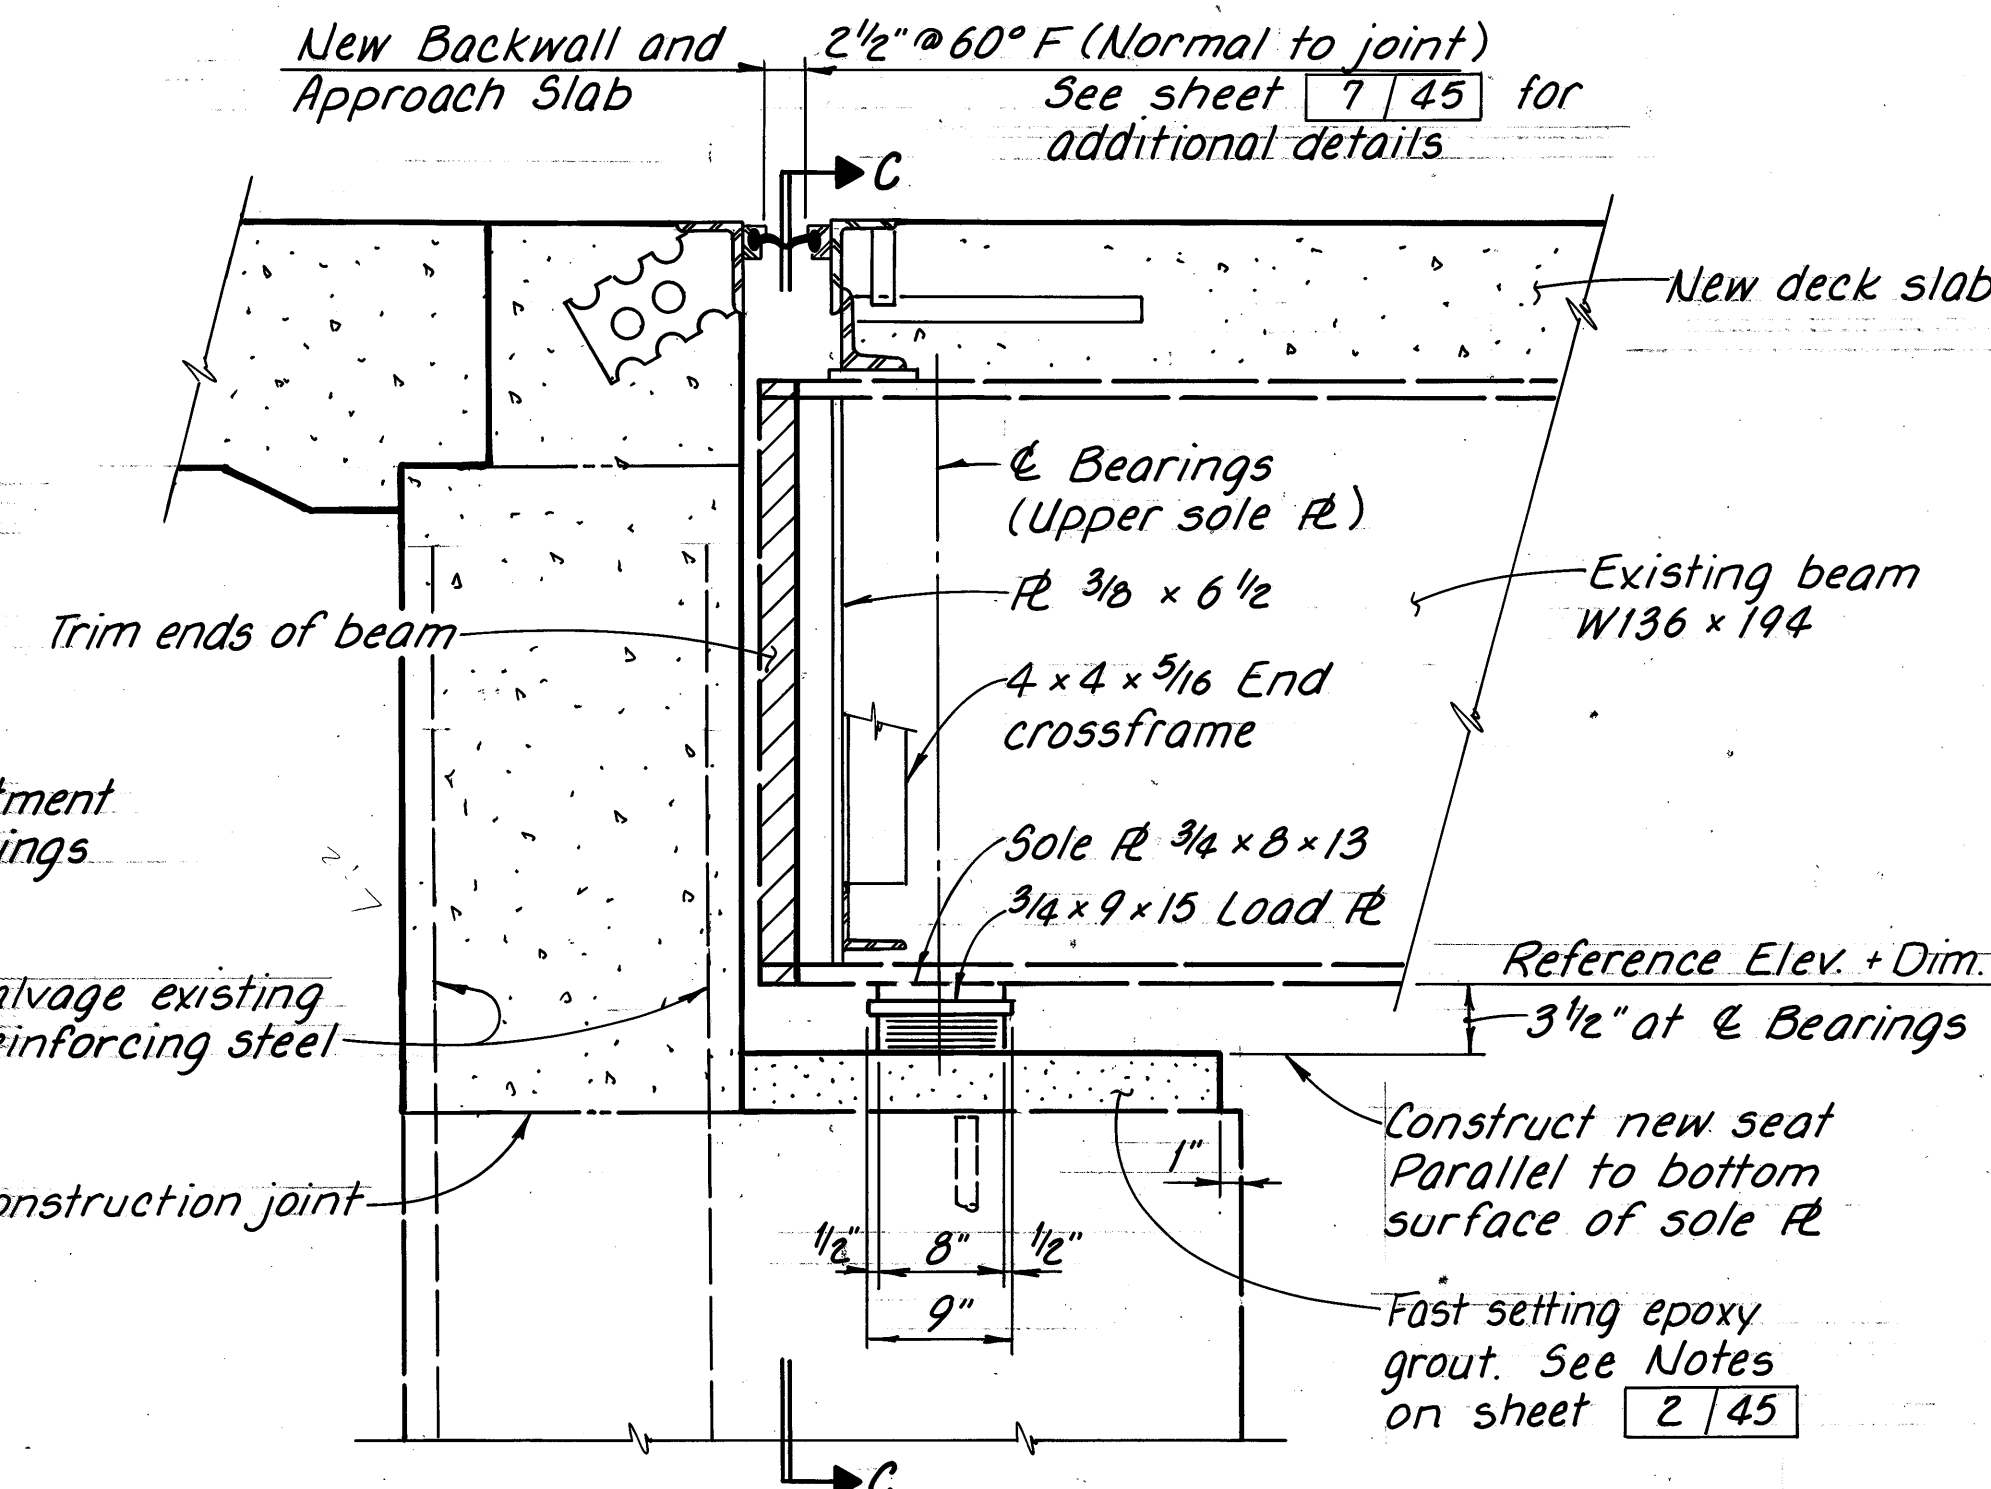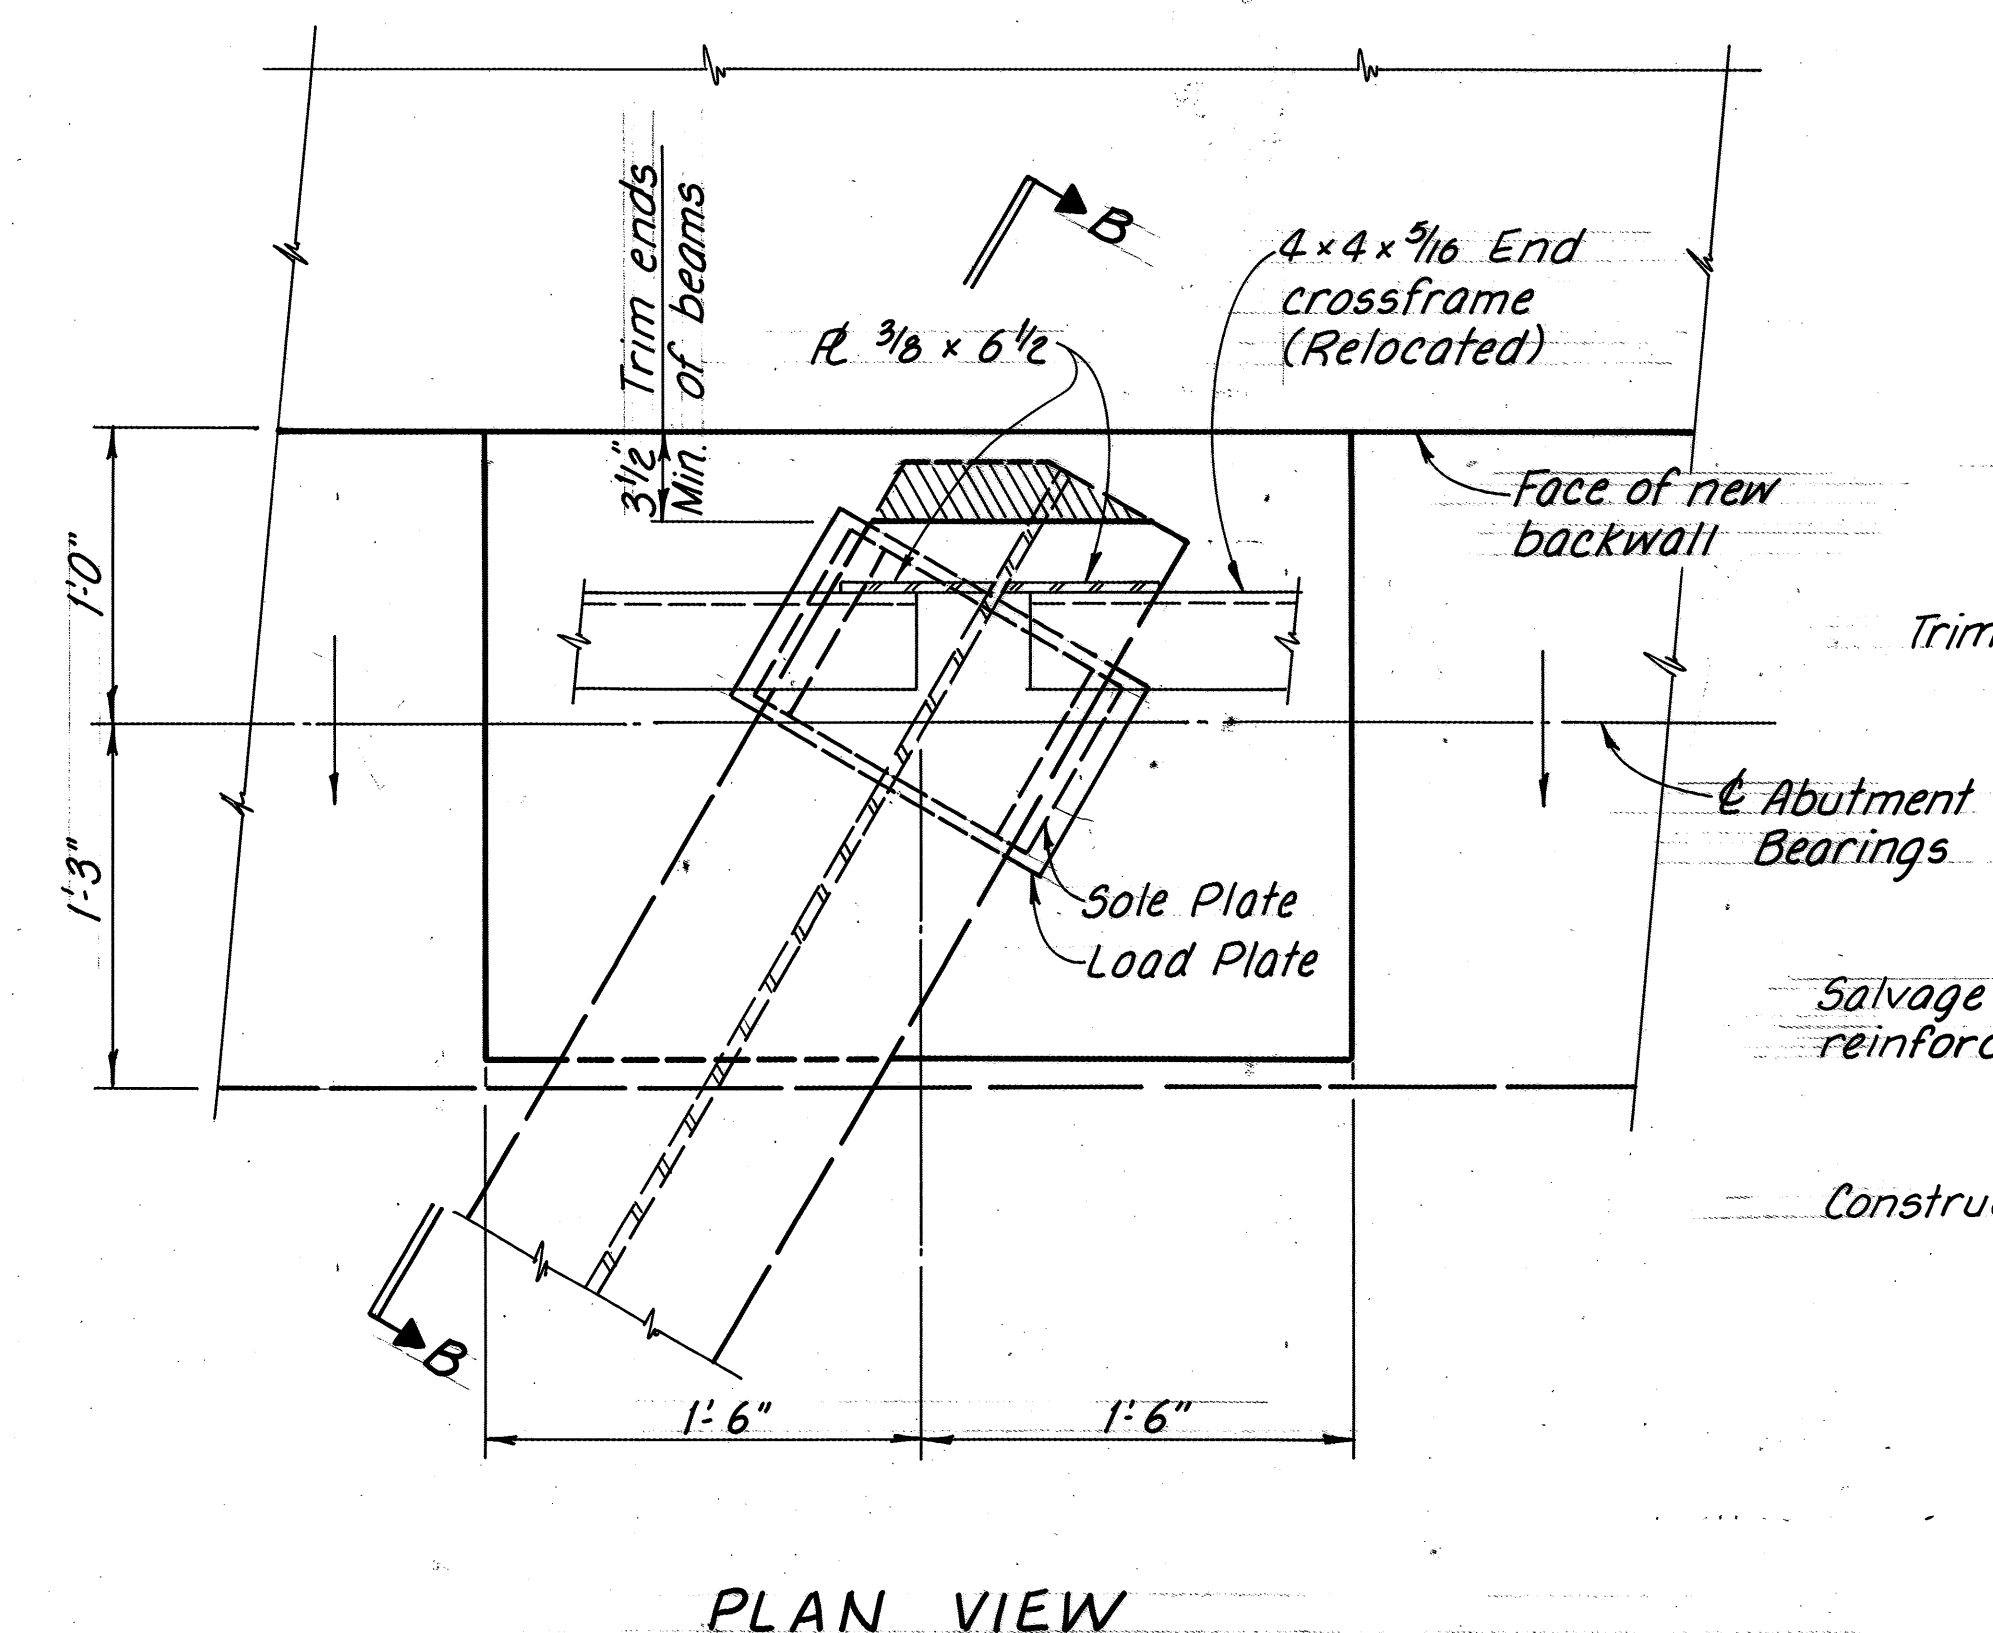


NOTE: See sheet 24/45 for locations of end crossframes to be replaced.

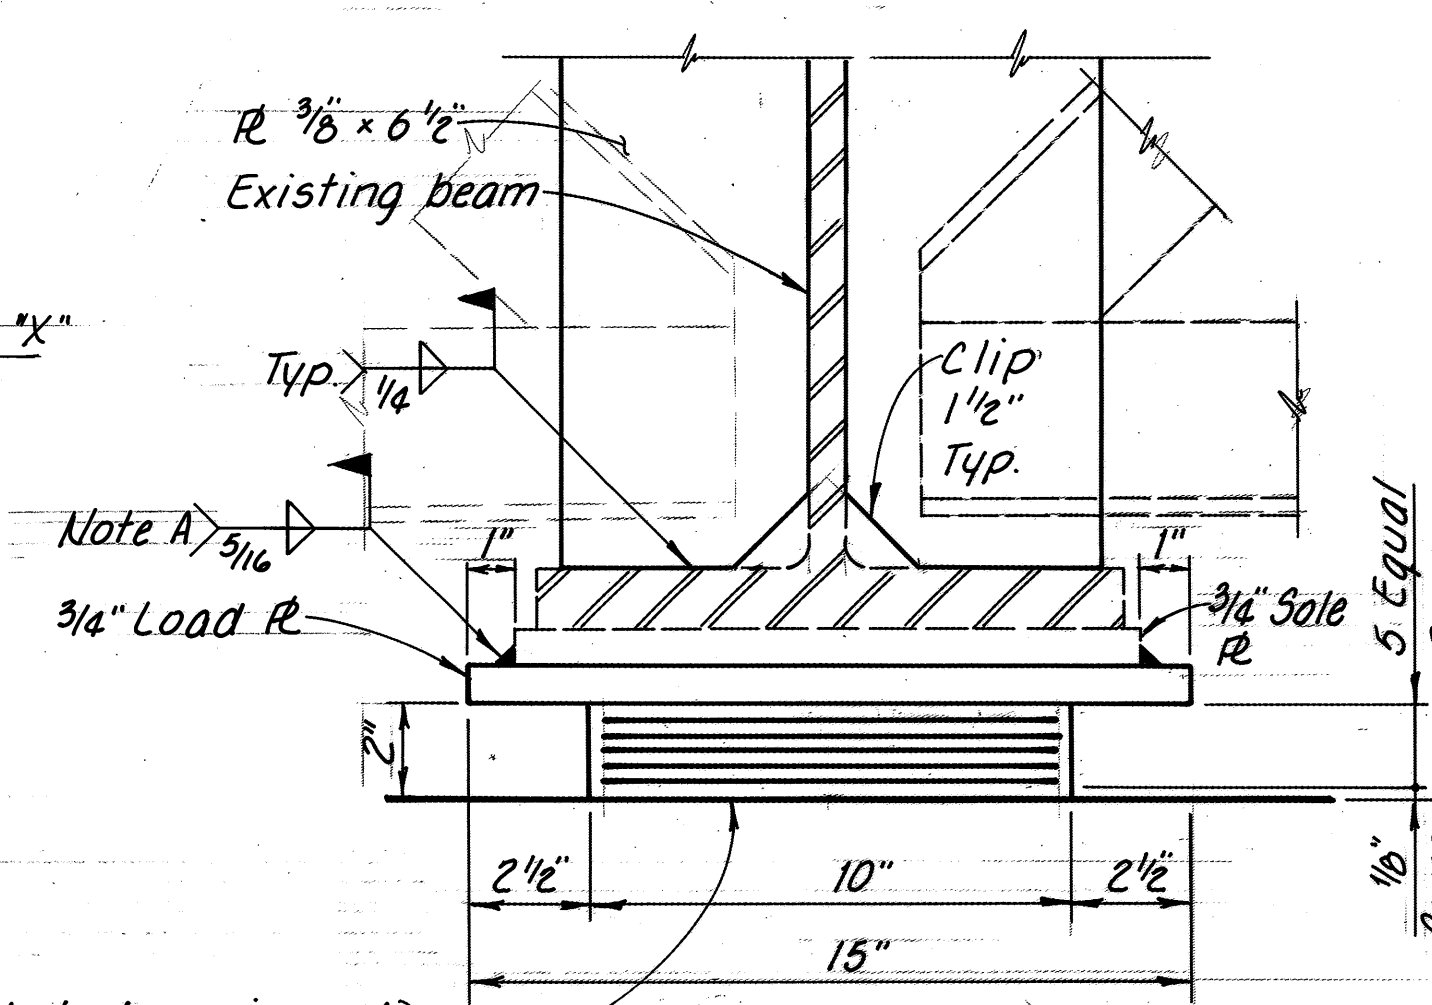


NOTE A: Pyrometric sticks or other temperature monitoring devices shall be used to limit steel surface temperature to less than 300° F during welding. Quenching to accelerate cooling is not permitted.

PROPOSED ABUTMENT BEARING AND END CROSSFRAME DETAILS


Laminated elastomeric pad (50 durometer) with 5-14 Ga (0.074") internal steel laminates vulcanize bonded to sole plate

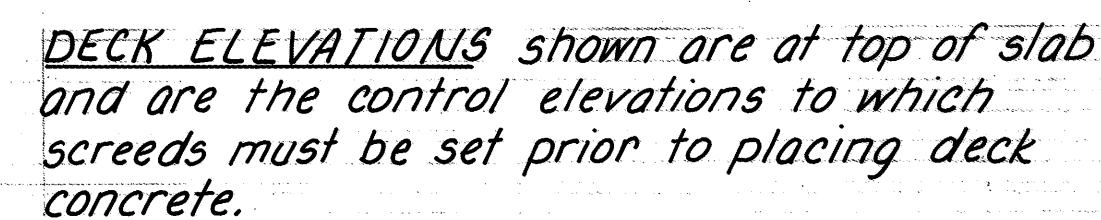

(Reinforcing same on both bridges)

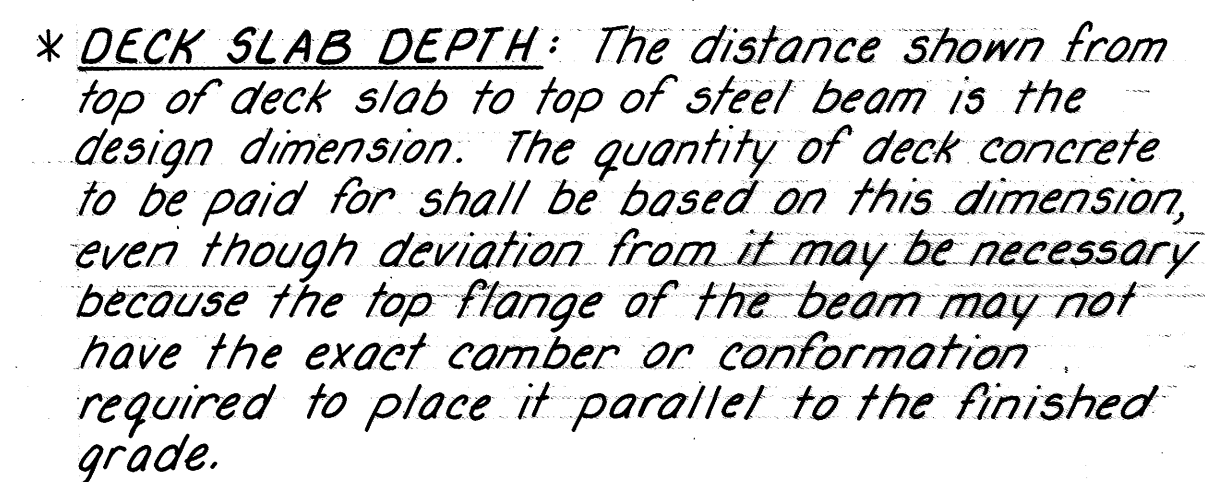

A HAUNCH WIDTH of 9" shall be used for computing quantity of concrete, however, the haunch width may vary between 6" and 12".

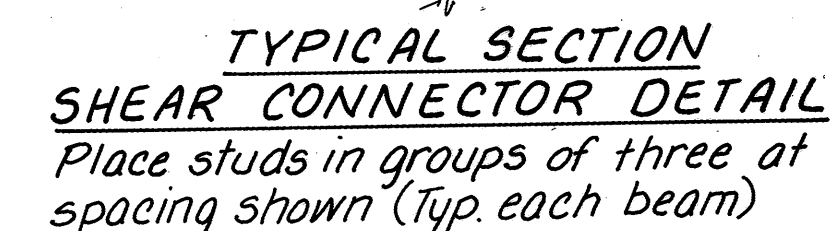

BEARING DETAILS: See sheet

26	45
----	----

END CROSSFRAME DETAILS: See sheet

26	/	45
----	---	----

DECK EXPANSION JOINT DETAILS: See sheet 7 / 45

SUPERSTRUCTURE EDGE DETAILS: See sheet

11	45
----	----

SUPERSTRUCTURE REINFORCING STEEL SCHEDULE:
See sheet 24/45

BRIDGE GENERAL NOTES: See sheets

1	45
---	----

thru

5	45
---	----

 and

24	45
----	----


2774

ENGINEERING ASSOCIATES LTD.
CONSULTING ENGINEERS
700 WINKLER DR. WOOSTER, OHIO


***SUPERSTRUCTURE SLAB
REPLACEMENT***

***MED-42-0539 L/R
OVER BLACK RIVER***

DESIGNED	DRAWN	TRACED	CHECKED	REVIEWED	DATE	REVISE
AFS	PLD	PLD	RLE	DBC	3/24/87	

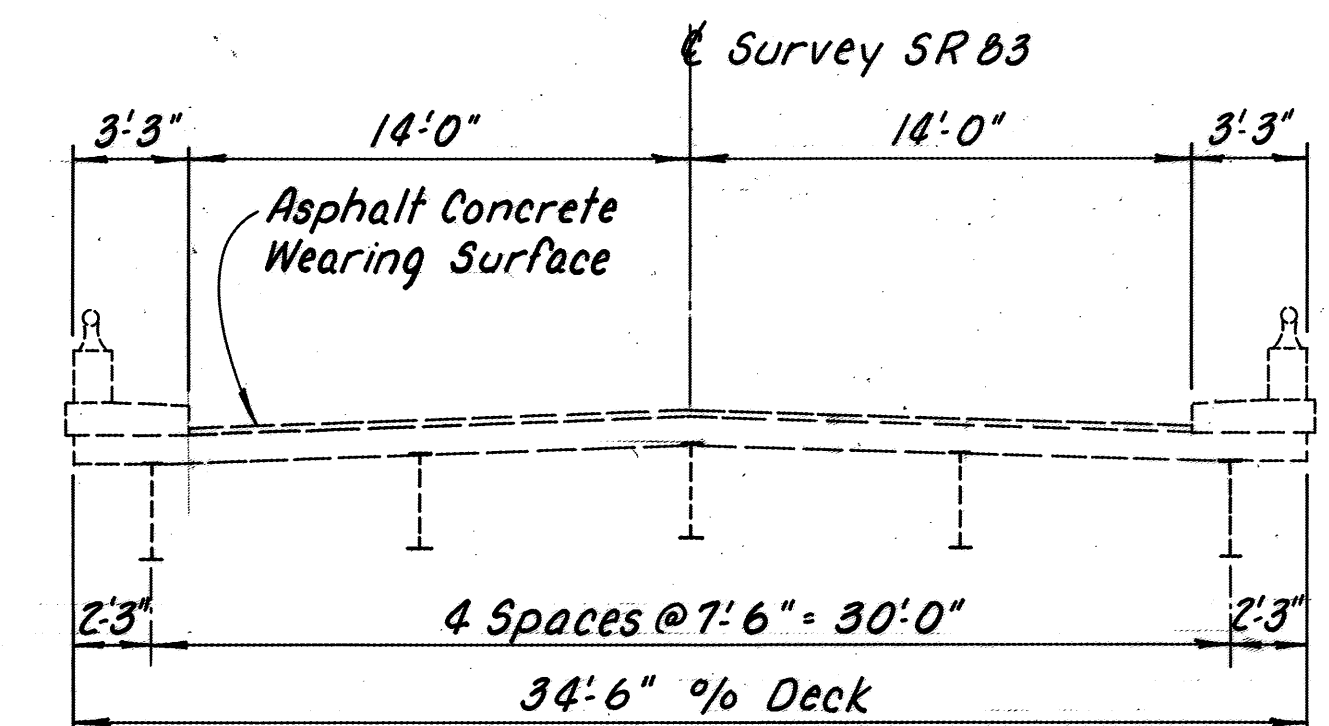

EXISTING

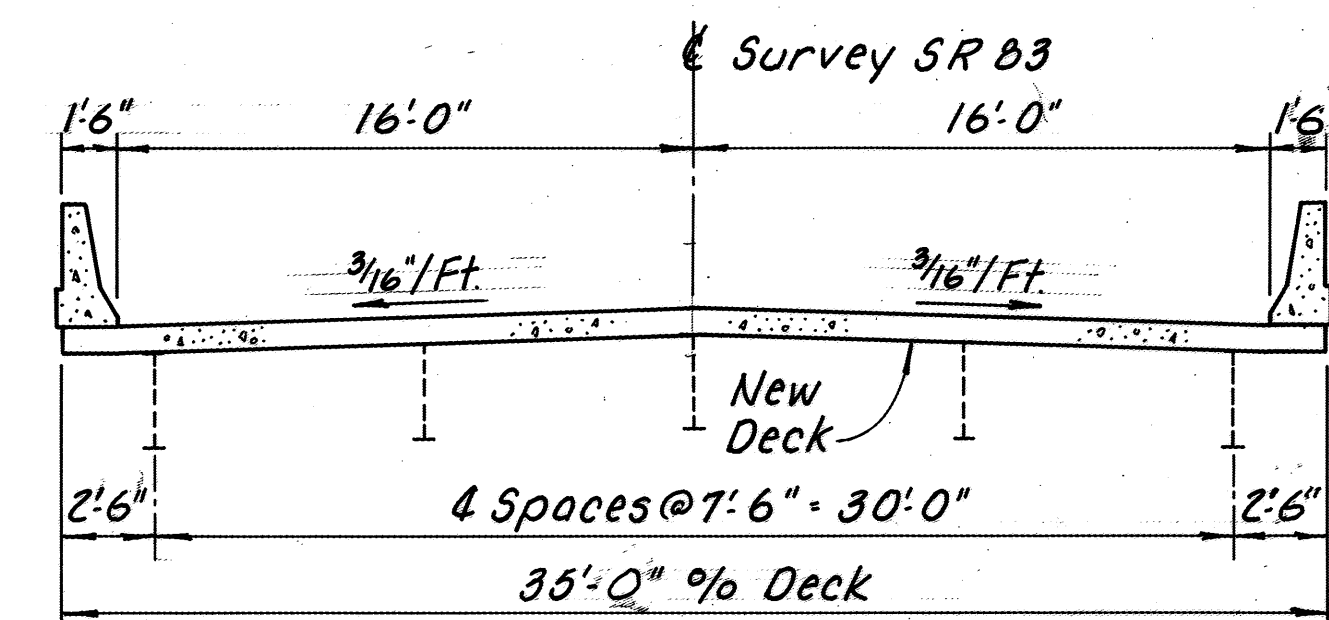


PROPOSED


TRANSVERSE SECTION

MED-42-0574 RECONSTRUCTION SUMMARY

Provide slope protection under the bridge, as directed by the Engineer.
Seal the deck expansion joints with strip seals.

 


EA602

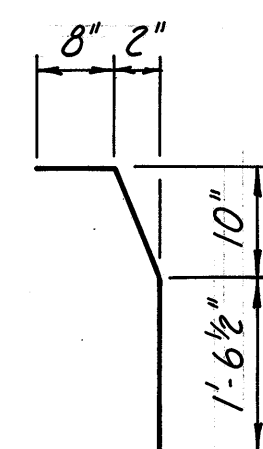


EA601


ES604	8"	2"
ES605	8"	3"
ES606	9"	4"
ES607	9"	5"
ES608	10"	6"
ES609	11"	6"

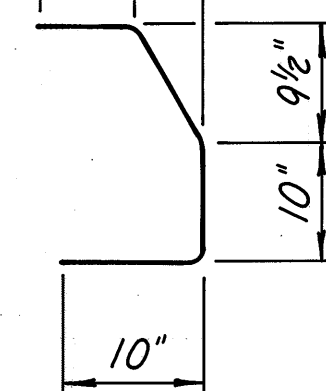


ES604 thru ES609

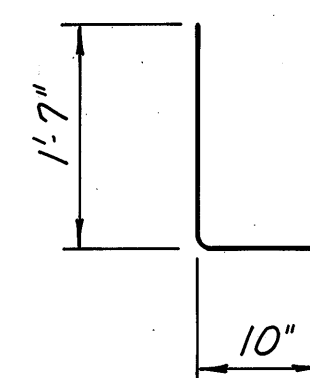

ES 506

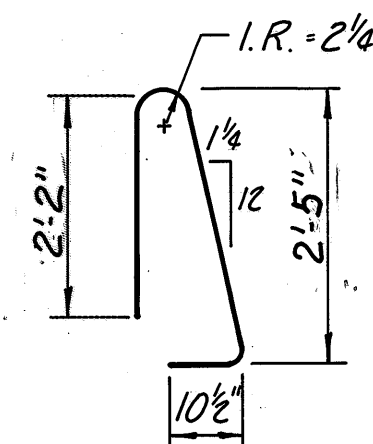

ES610

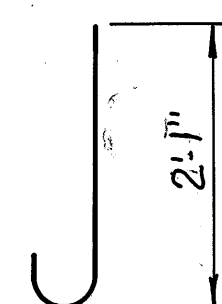

ES611

* Bend & shorten in field where necessary.
① 2 Sets of 21 bars, Vary each bar by $1'-4\frac{3}{8}"(\pm)$

REFERENCE:

Reference shall be made to the Bridge General Notes on sheets 1 / 45 through 5 / 45 and to supplemental Specification 824 Dated 10-08-82.

DESIGN SPECIFICATIONS:

This structure conforms to "STANDARD SPECIFICATIONS FOR HIGHWAY BRIDGES" adopted by the American Association of State Highway and Transportation Officials, 1983 including the 1984 and 1985 INTERIM SPECIFICATIONS and the Ohio "SUPPLEMENT" to these specifications.

DESIGN DATA:

Design Loading

- HS20-44 Case II and the Alternate Military Loading

Concrete Class S
(as per plan)

- Superstructure and Substructures;
Compressive Strength 4500 psi.

Reinforcing Steel

- ASTM A615, A616, A617, Grade 60
Minimum Yield Strength 60,000 psi.

Structural Steel
(existing)

- ASTM A373, Unit Stress 18,000 psi
Assumed Yield Strength 33,000 psi.

Stud Shear Connectors

- ASTM A108, Minimum Yield Strength
50,000 psi.

Deck Protection

- Epoxy coated reinforcing steel in both mats and sealing of concrete surfaces.

Wearing Surface


- Monolithic surface is assumed for design purposes to be 1 inch thick.

REINFORCING STEEL SPLICES:

Unless shown otherwise, all reinforcing steel splices shall comply with the lap lengths specified in CMS section 509.08.


PREFORMED EXPANSION JOINT FILLER in the parapet deflection joints may be either 1/4" gray rubber or 1/4" gray cellular polyvinyl chloride (PVC) sponge. If rubber is used it shall meet the requirements of AASHTO M-153.

CONCRETE PARAPETS above the upper construction joint shall be placed in alternate sections by the use of bulkheads. Closing sections shall be placed after removal of bulkheads and after placement of expansion joint filler. Exposed edges of the filler shall be flush with the surface of concrete and shall be free of mortar.

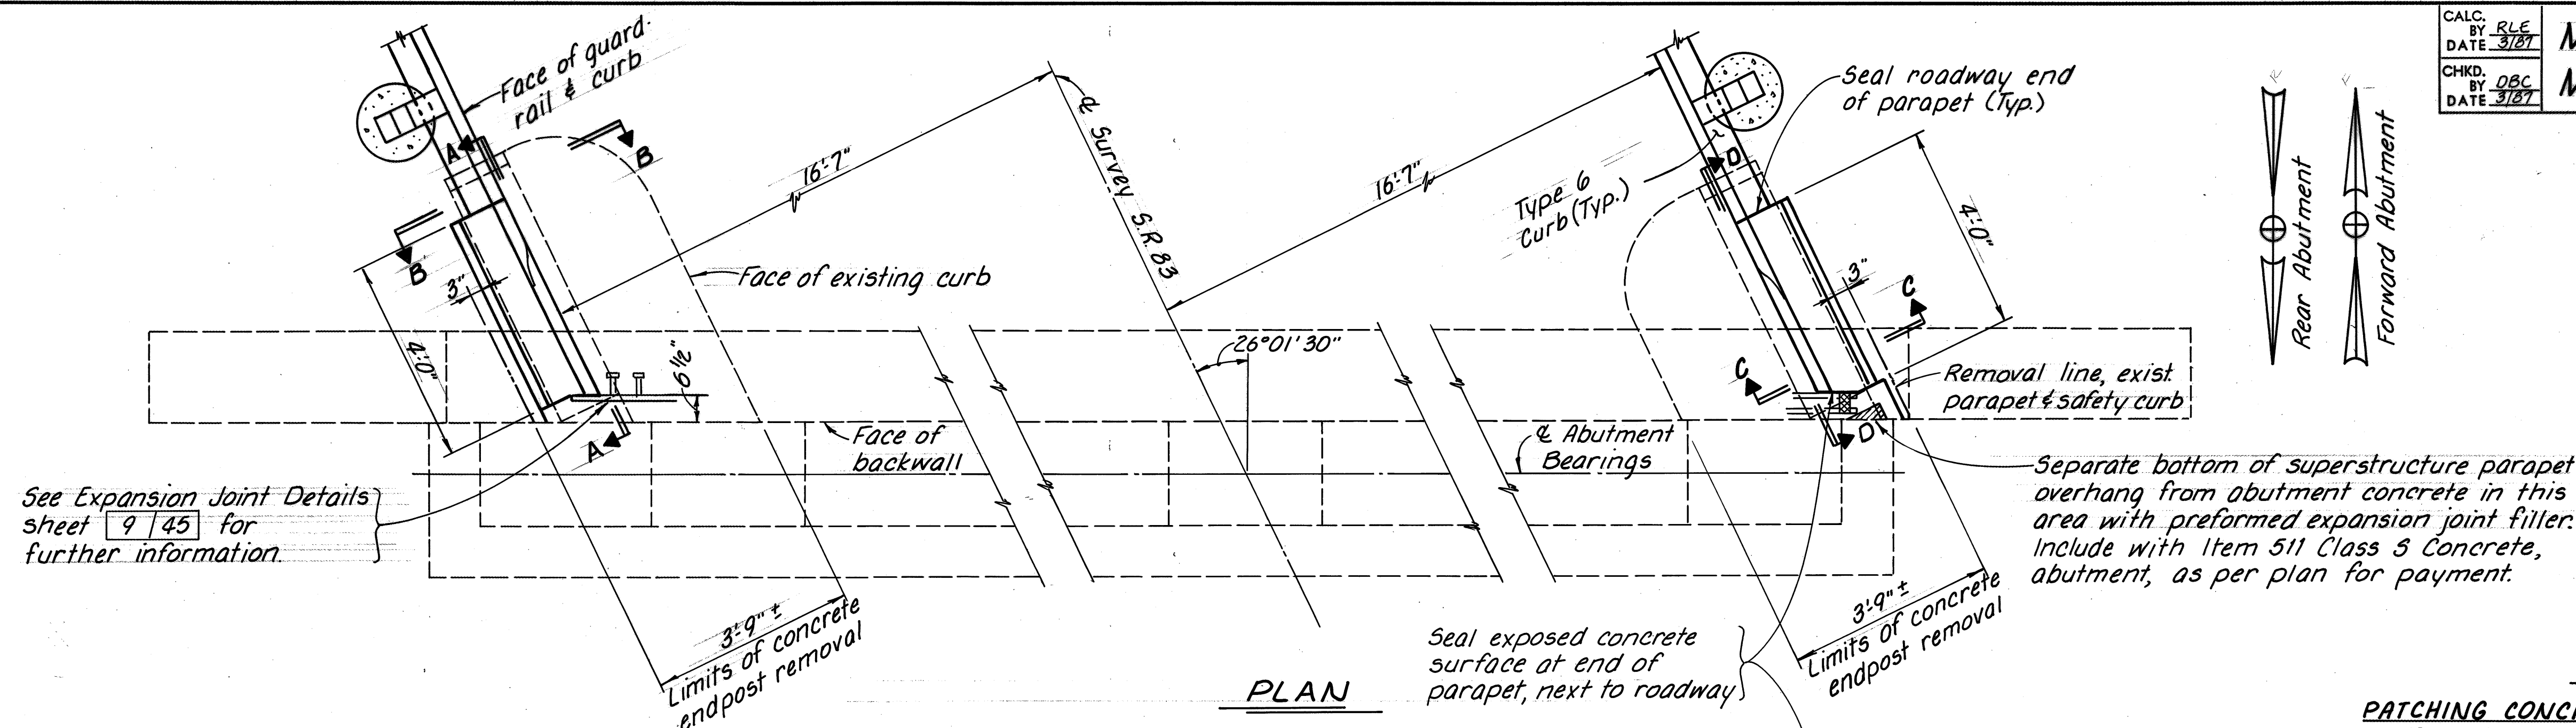

* Remove existing concrete end posts and safety curbs to a surface 4" below the top of the existing backwall and trim reinforcing steel off to this elevation.

* Remove existing end post & safety curb

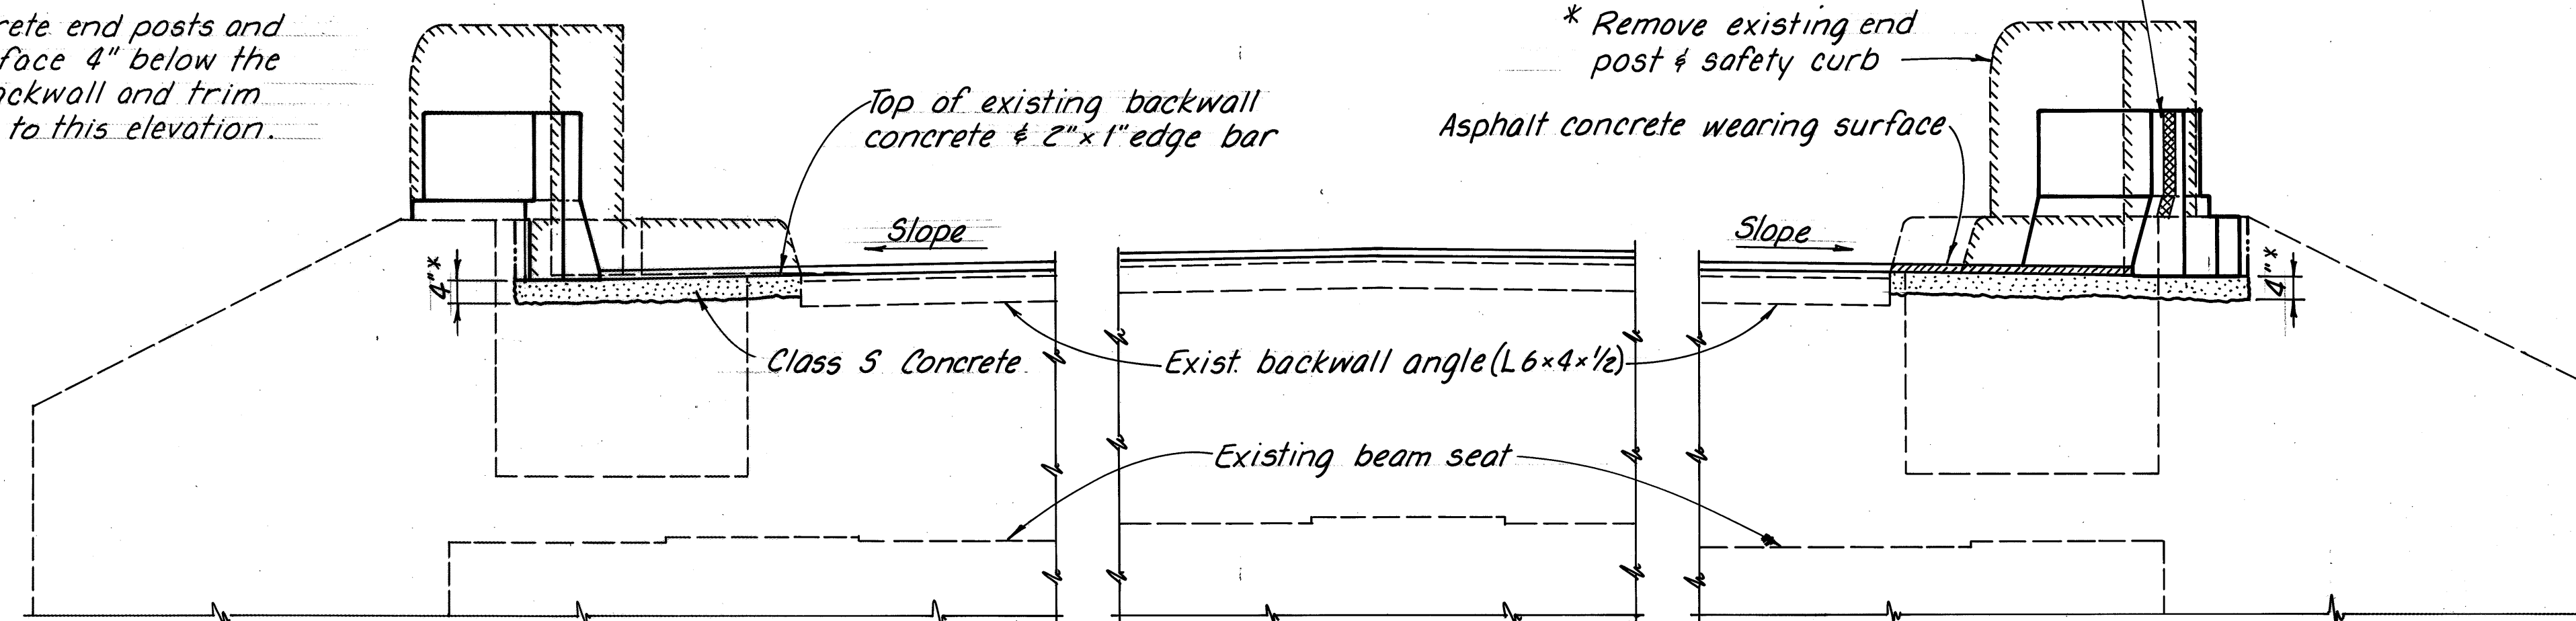

ABUTMENT NOTES

PATCHING CONCRETE STRUCTURES, AS PER PLAN:

Rear Abutment, between beam seats = 21 Sq. Ft.

Forward Abutment, between beam seats = 5 Sq. Ft.

CRUSHED AGGREGATE SLOPE PROTECTION:

Slope Protection @ Each Abutment = 285 Sq. Yd.

DECK EXPANSION JOINT DETAILS: See sheet 9/45

SUPERSTRUCTURE PARAPET DETAILS: See sheet 32/45

& Std. Dwg. BR-1 dated 5/29/79

PARAPET GENERAL NOTES: See sheet 29/45

ABUTMENT REINFORCING STEEL SCHEDULE:


See sheet 29/45

BRIDGE GENERAL NOTES: See sheets 1/45 thru 5/45 and 29/45


NOTATION

N.S. - Near Side

F.S. - Far Side

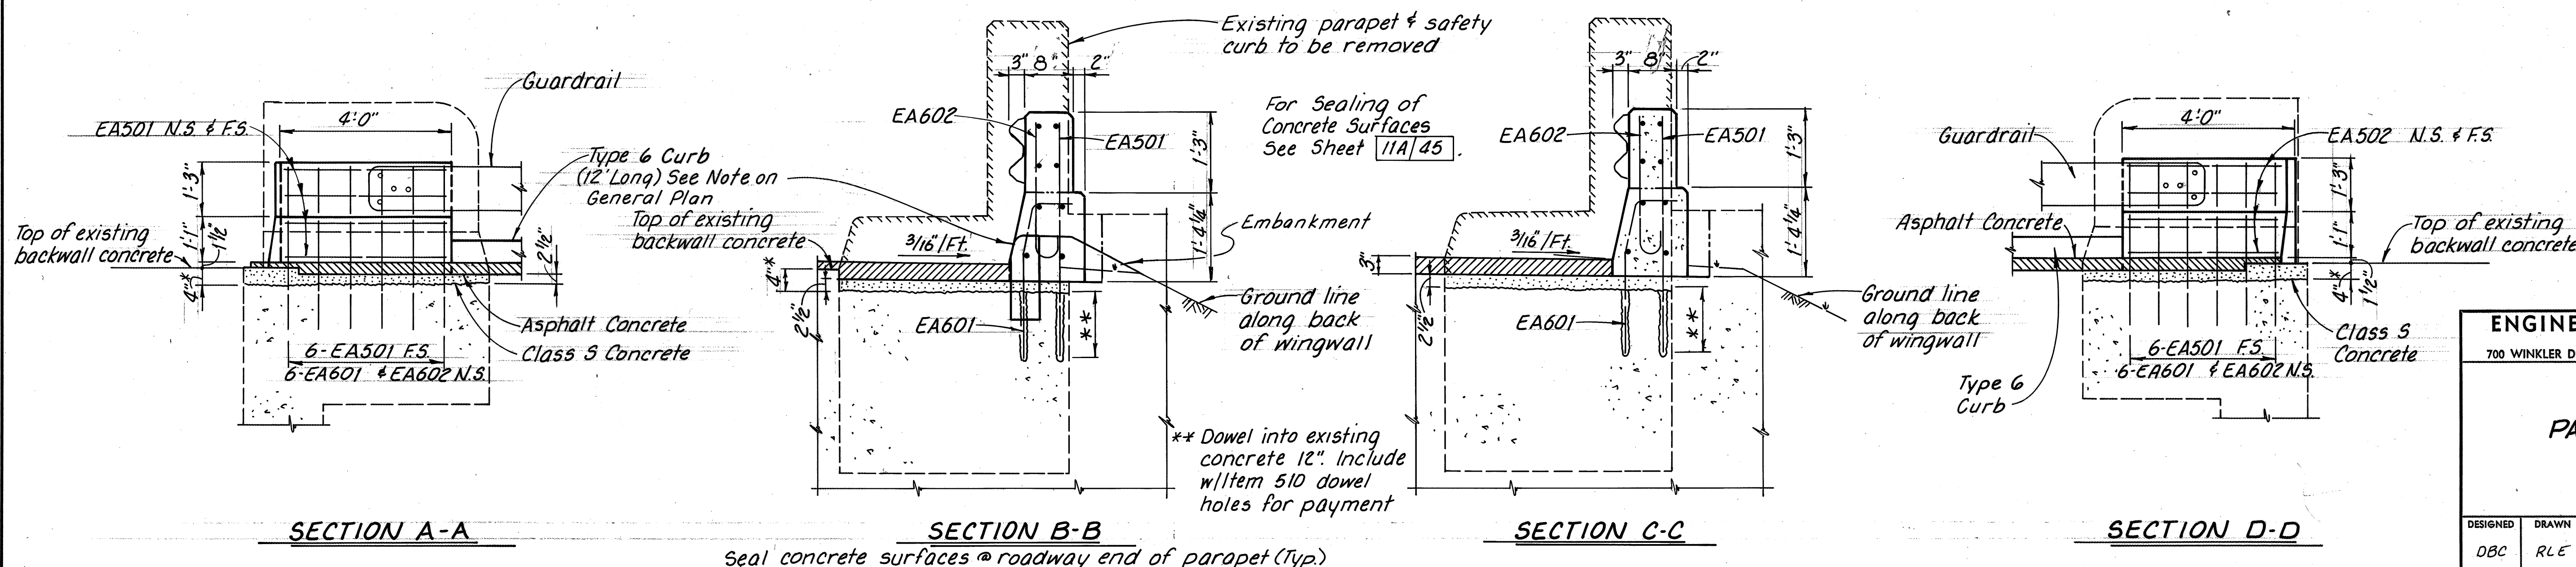


ENGINEERING ASSOCIATES LTD.							
700 WINKLER DR. CONSULTING ENGINEERS WOOSTER, OHIO							
ABUTMENT PARAPET DETAILS							
MED-42-0574 UNDER SR83							
DESIGNED	DRAWN	TRACED	CHECKED	REVIEWED	DATE	REVIS	
DBC	RLE	PLD	AFS	DWS	3/25/87		

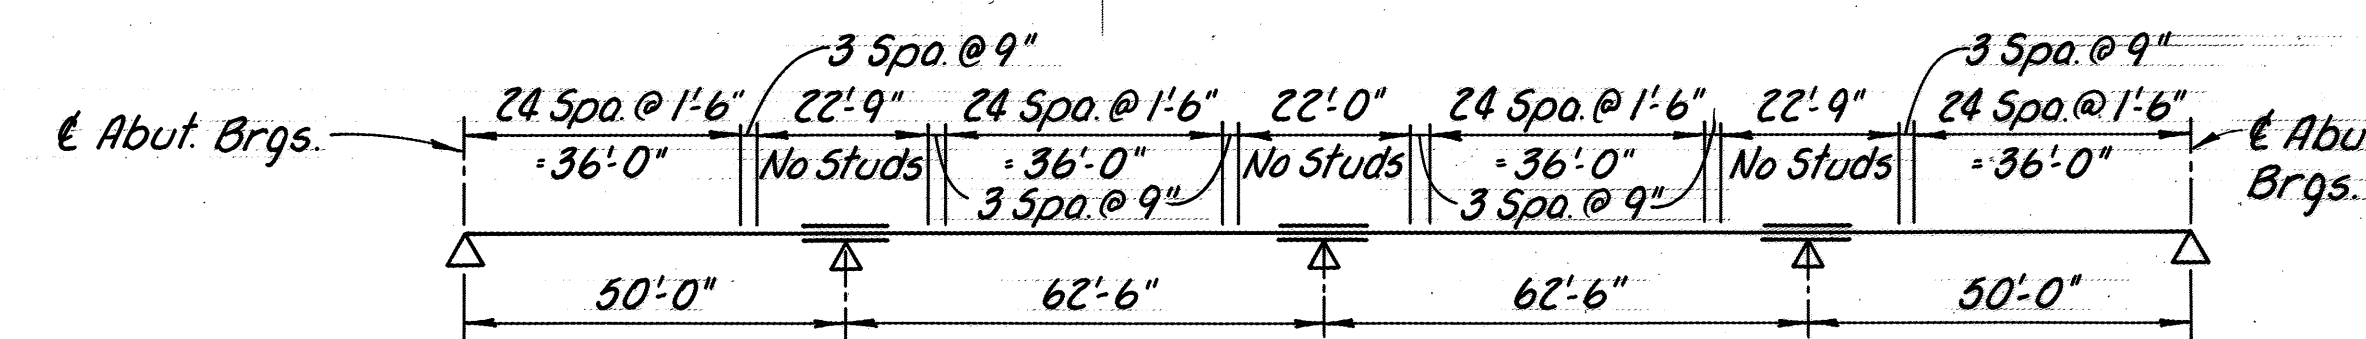

SLAB REINFORCING PLAN

STUD SHEAR CONNECTOR SPACING

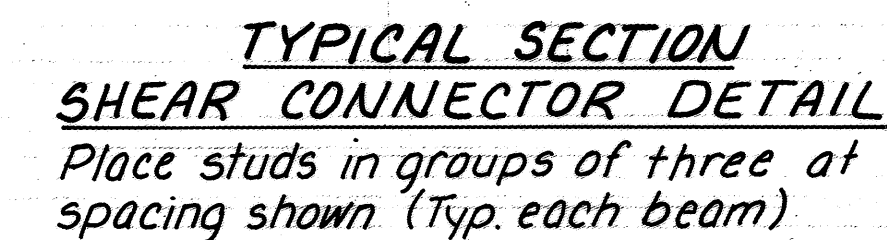

BRIDGE GENERAL NOTES: See sheets

TRANSVERSE SECTION

For Sealing of Concrete Surfaces
see sheet 11A/45

A HAUNCH WIDTH of 9" shall be used for computing quantity of concrete. However, the haunch width may vary between 6" and 12"


ENGINEERING ASSOCIATES LTD.
CONSULTING ENGINEERS
700 WINKLER DR. WOOSTER, OHIO

***SUPERSTRUCTURE SLAB
REPLACEMENT***







***MED-42-0574
UNDER SR83***

DESIGNED	DRAWN	TRACED	CHECKED	REVIEWED	DATE	REVISION
AFS	PLD	PLD	RLE	DBC	3/25/87	

* Make up any difference in length between plan dimensions and field measurements in these plans

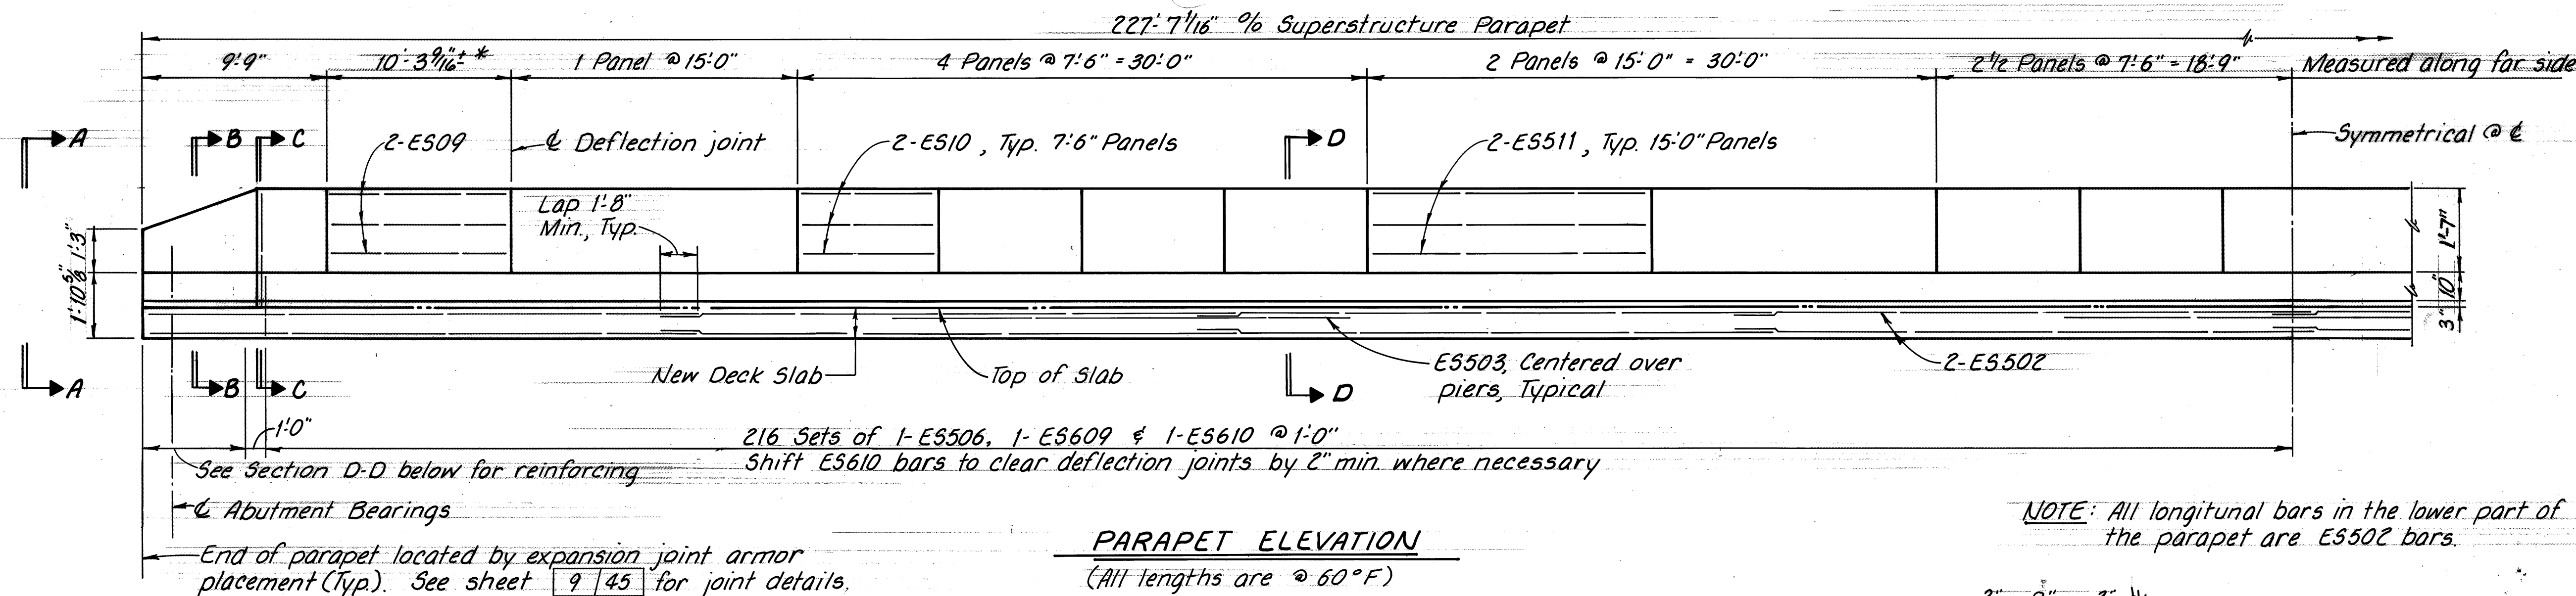

NOTE: All longitudinal bars in the lower part of the parapet are ES502 bars.

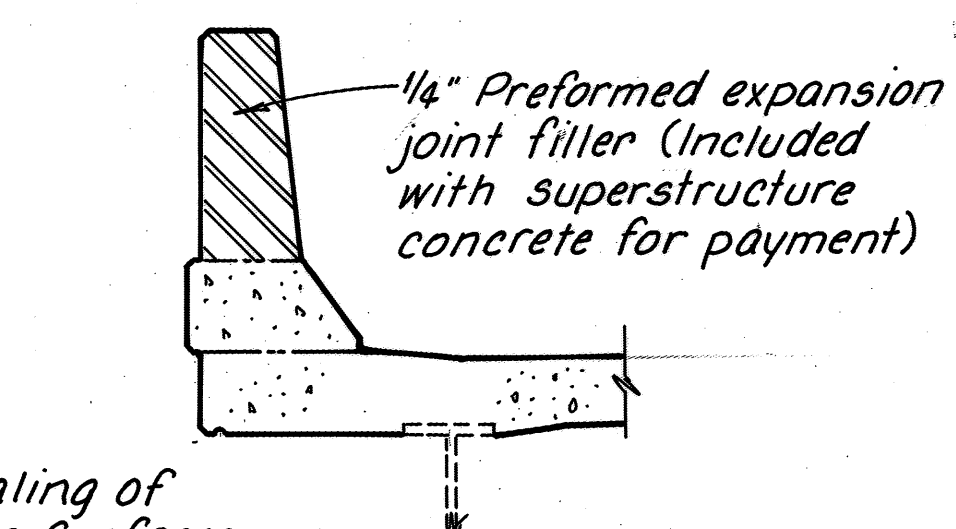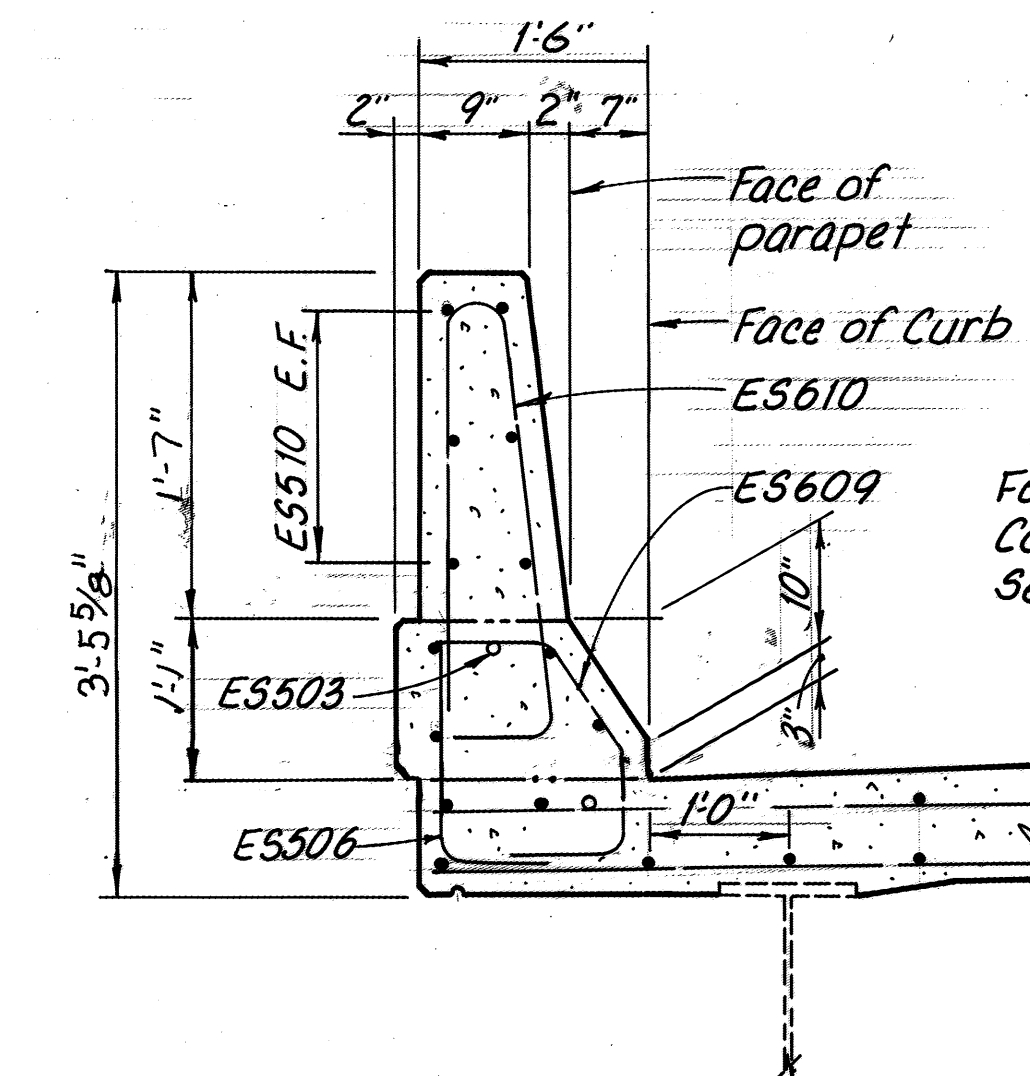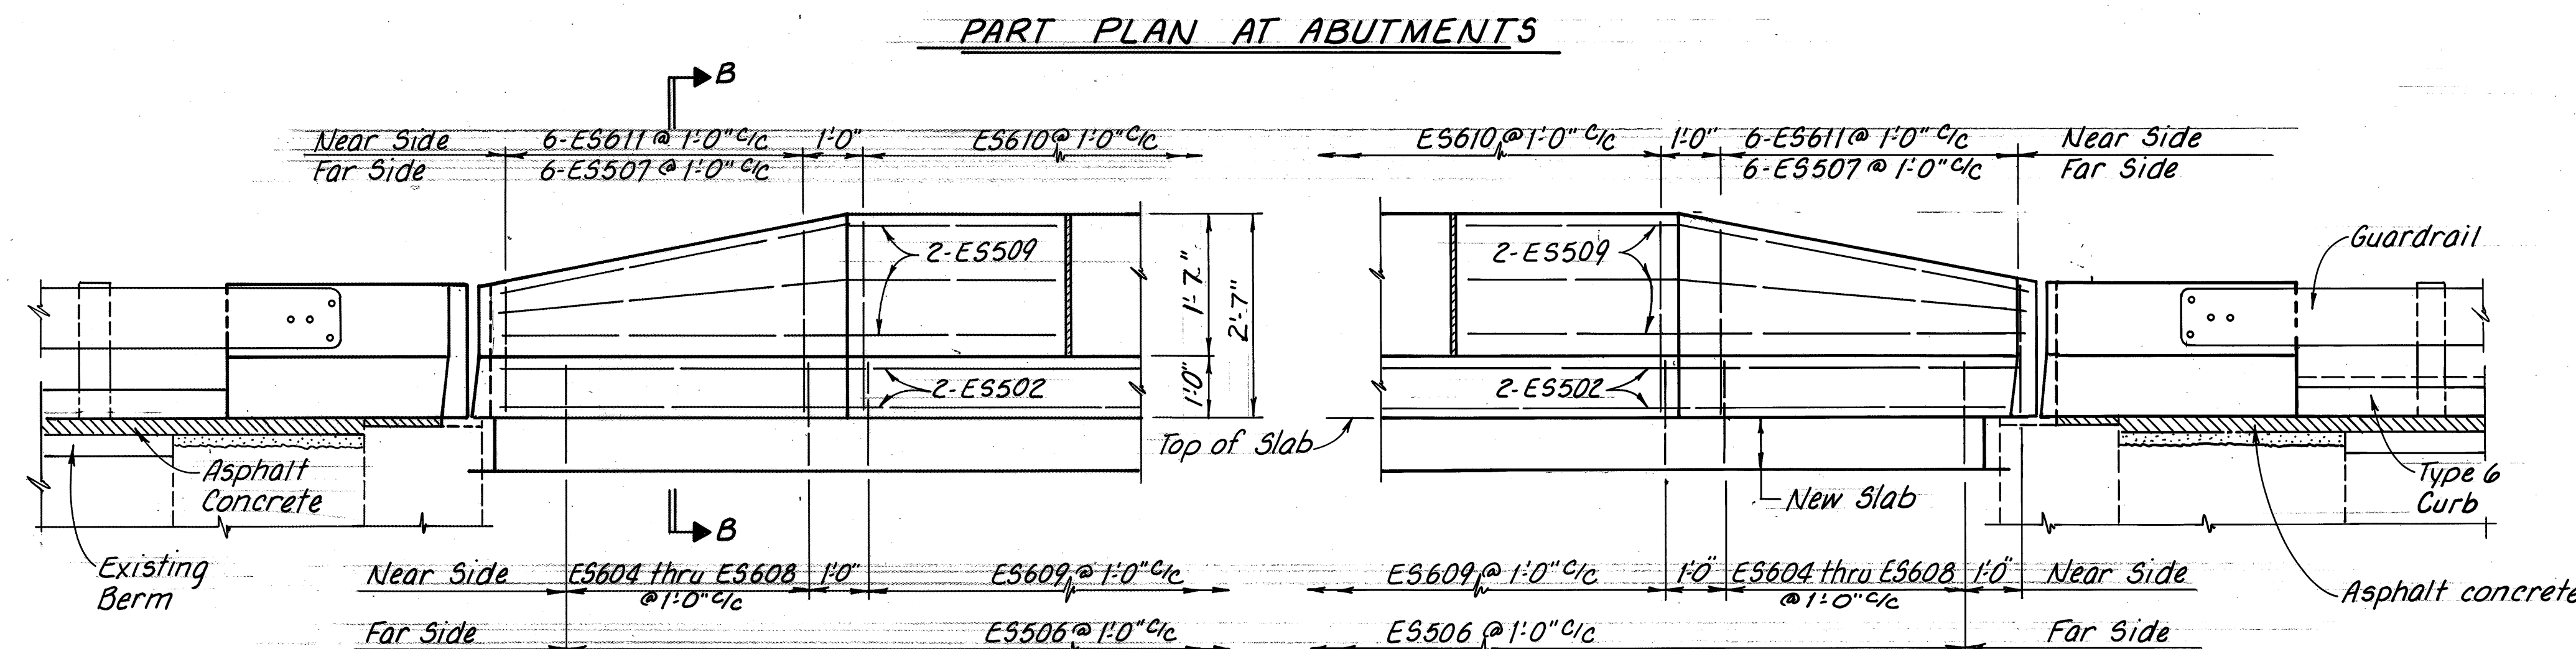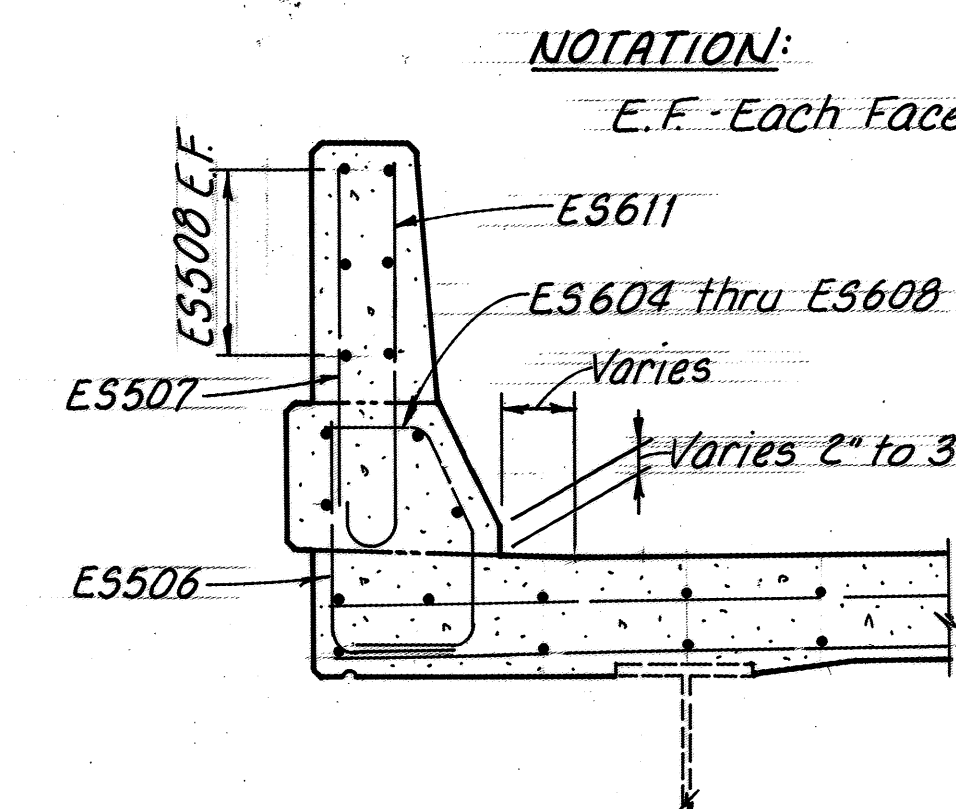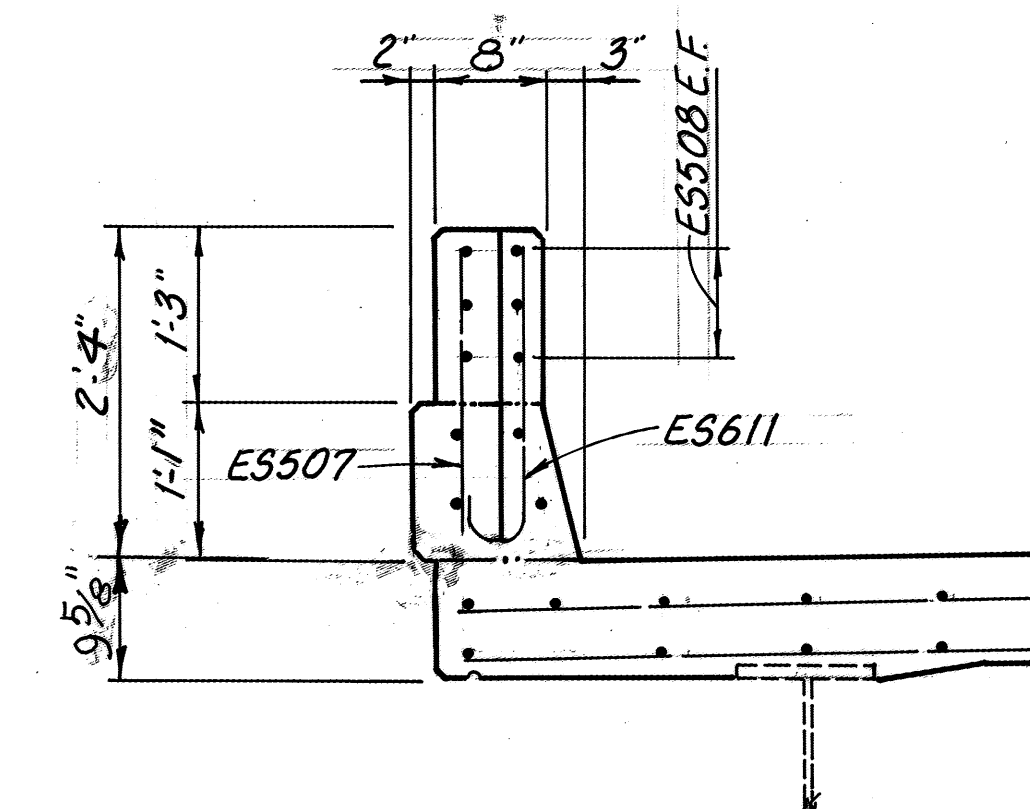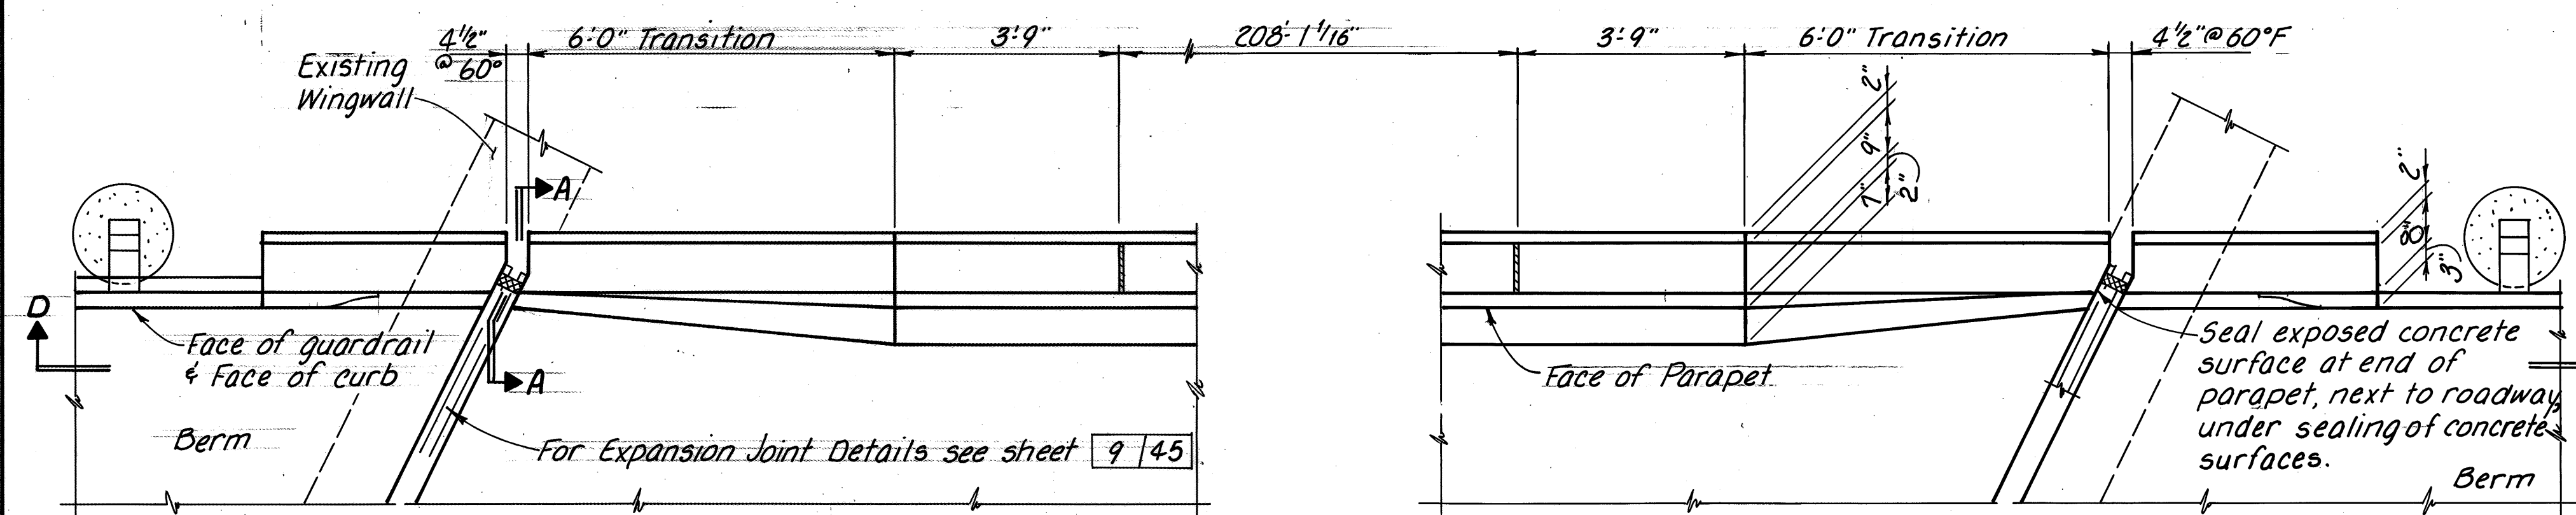

NOTES

PARAPET GENERAL NOTES: See Sheet 29/45
ABUTMENT PARAPET DETAILS: See Sheet 30/45
REINFORCING STEEL SCHEDULE: See Sheet 29/45
ADDITIONAL NOTES: See Sheet 31/45



25'-0" Approach Slab

CALC. BY DATE	
CHKD. BY DATE	

MED-42-1.89
MED-224-10.45


OHIO
FHWA REGION

116
189

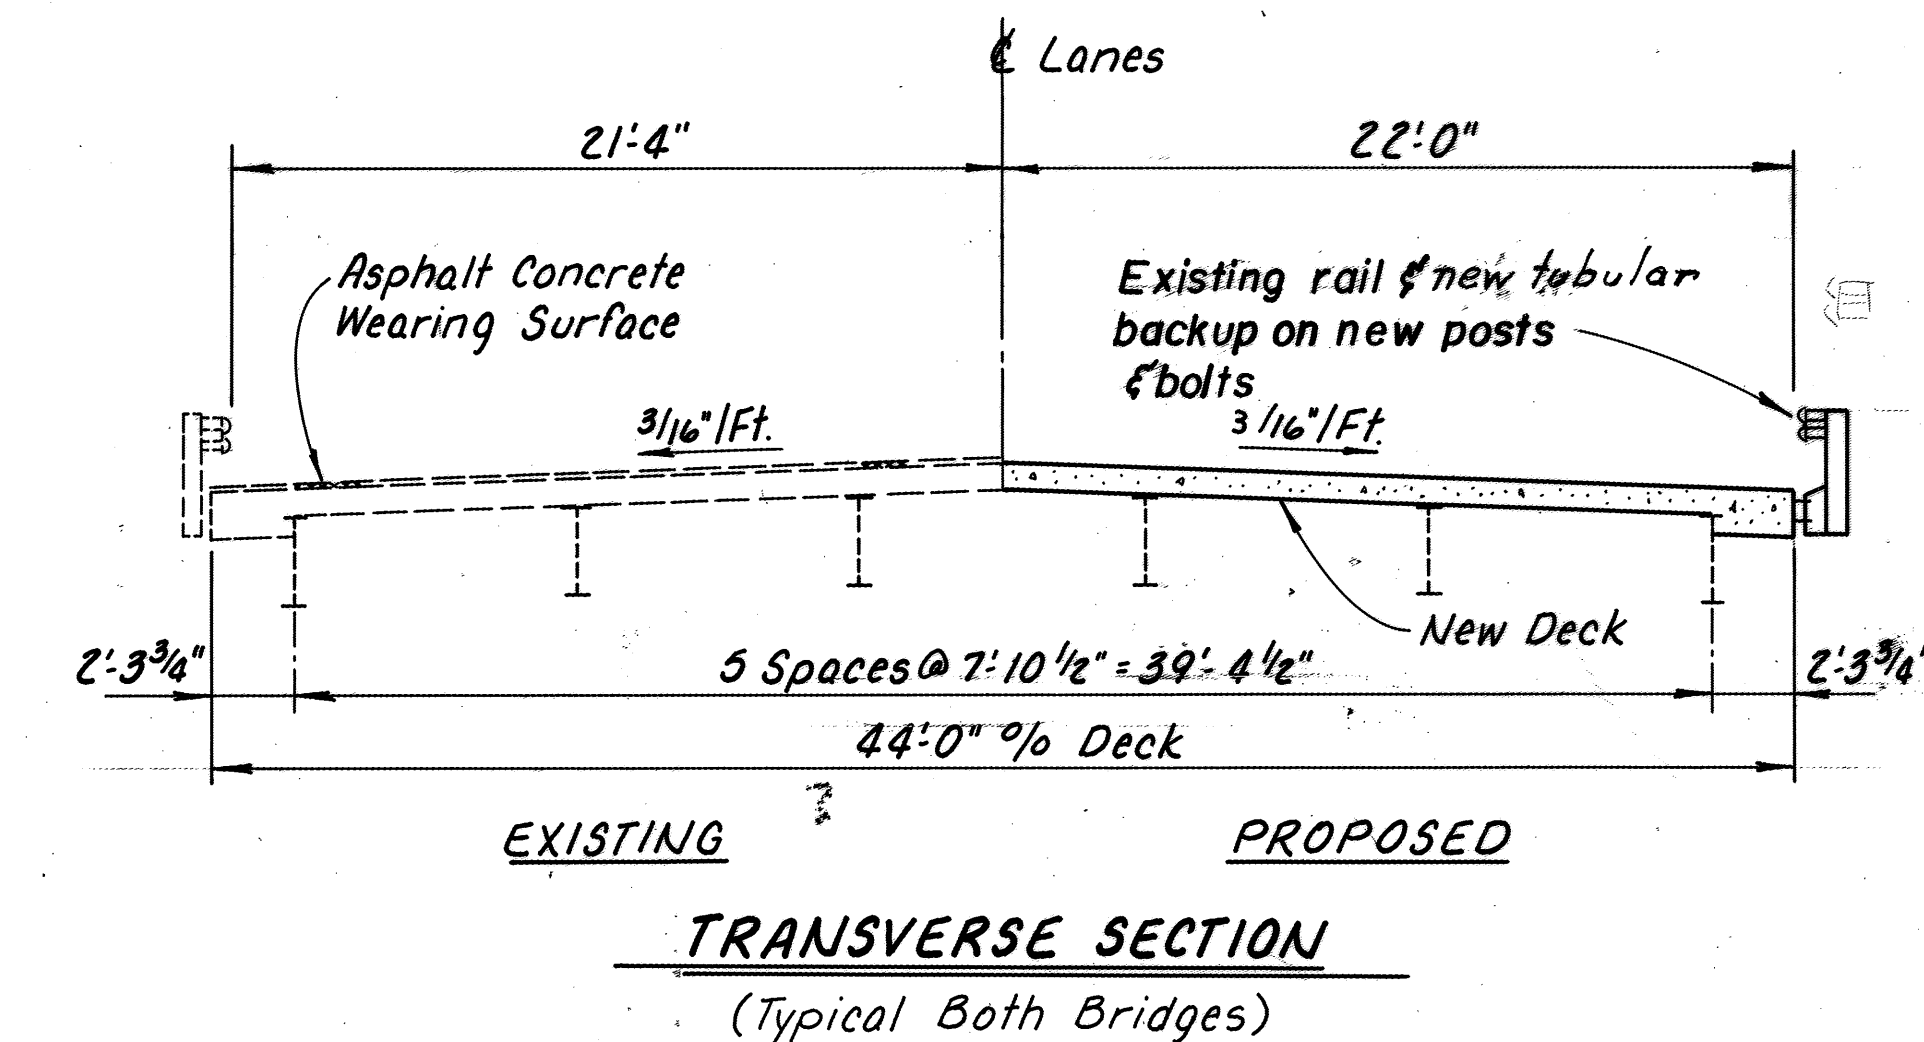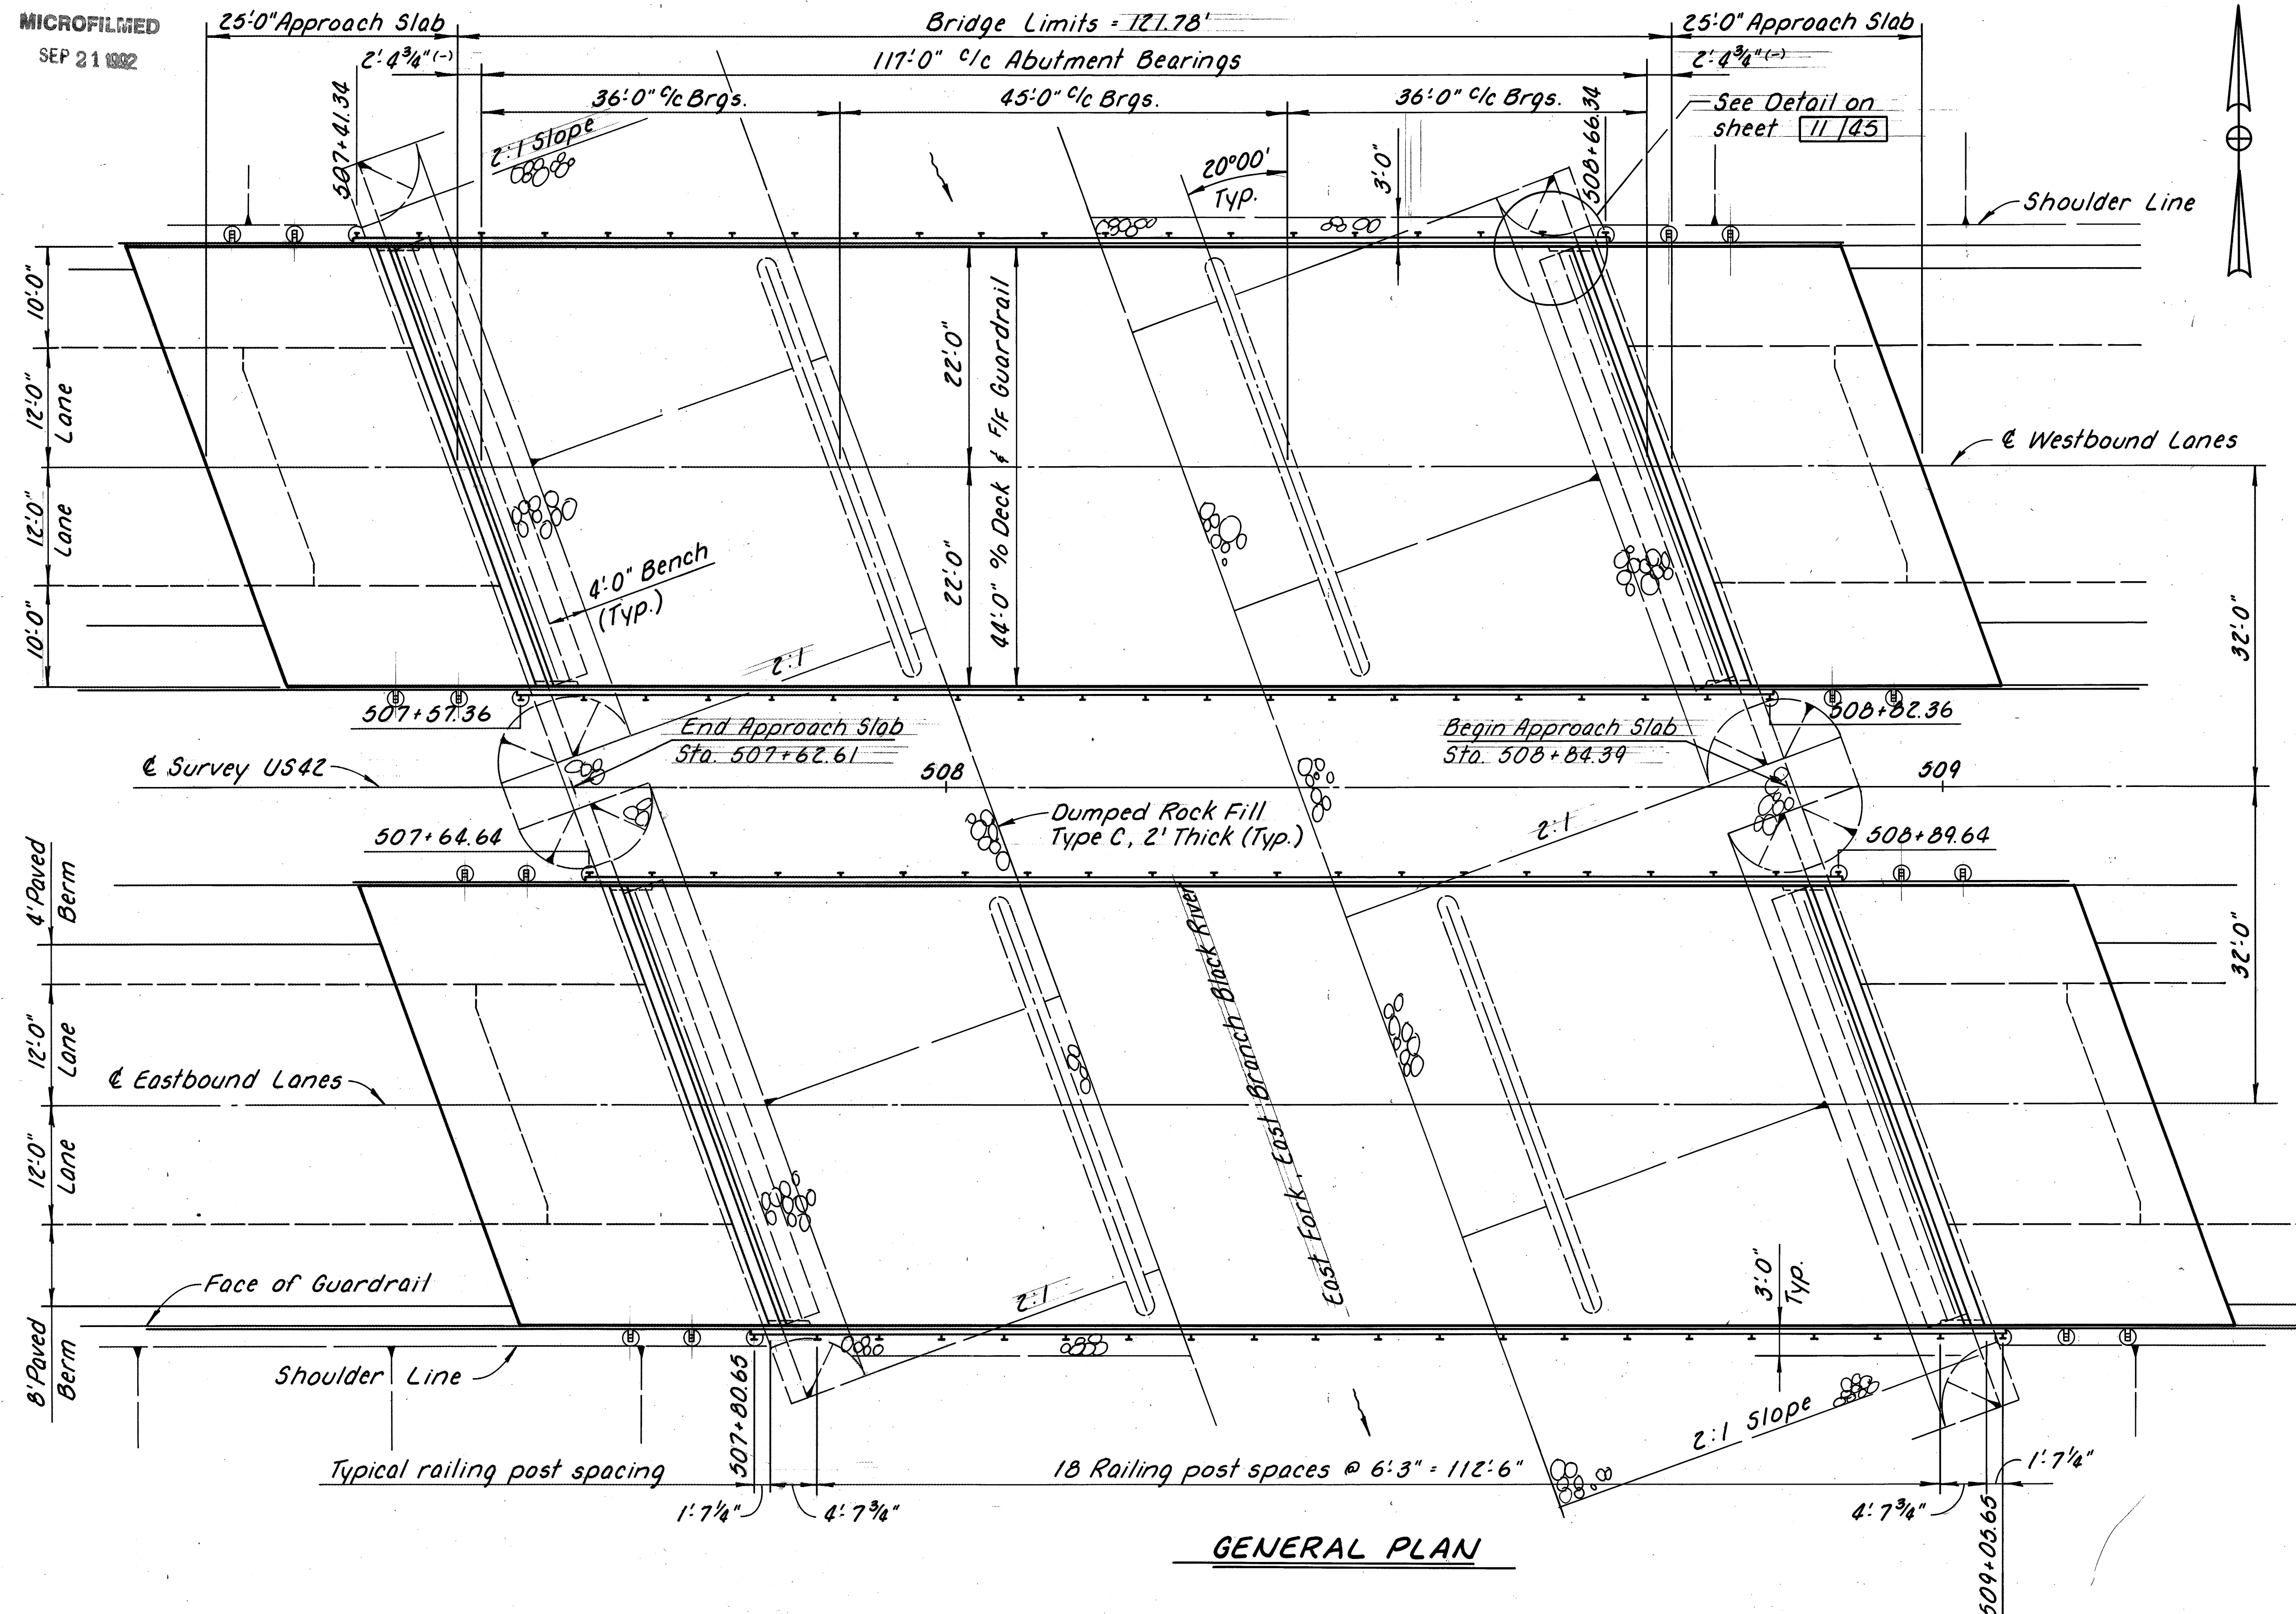

MED-42-0589 L/R RECONSTRUCTION SUMMARY

- Remove guardrail. and store for reuse.
- Remove and dispose of the existing concrete decks, guardrail posts, anchor bolts and abutment backwalls. See Roadway plans for removal of approach slabs. & tubular backup.
- Trim the ends of the beams to restore adequate expansion capacity. Move and repair the end crossframes and replace expansion joint armor.
- Replace the bearings at the abutments.
- Construct new concrete decks on the existing steel beams with Class 3 concrete, as per plan. Provide new guardrail anchor bolts and Type 2 posts, tubular backup.
- Install guardrail.
- Reconstruct the abutment backwalls.
- Seal the deck expansion joints with strip seals.
- Seal the concrete surfaces of edges of the deck as shown in plan details.
- Restore slope protection under the bridge, as directed by the Engineer.

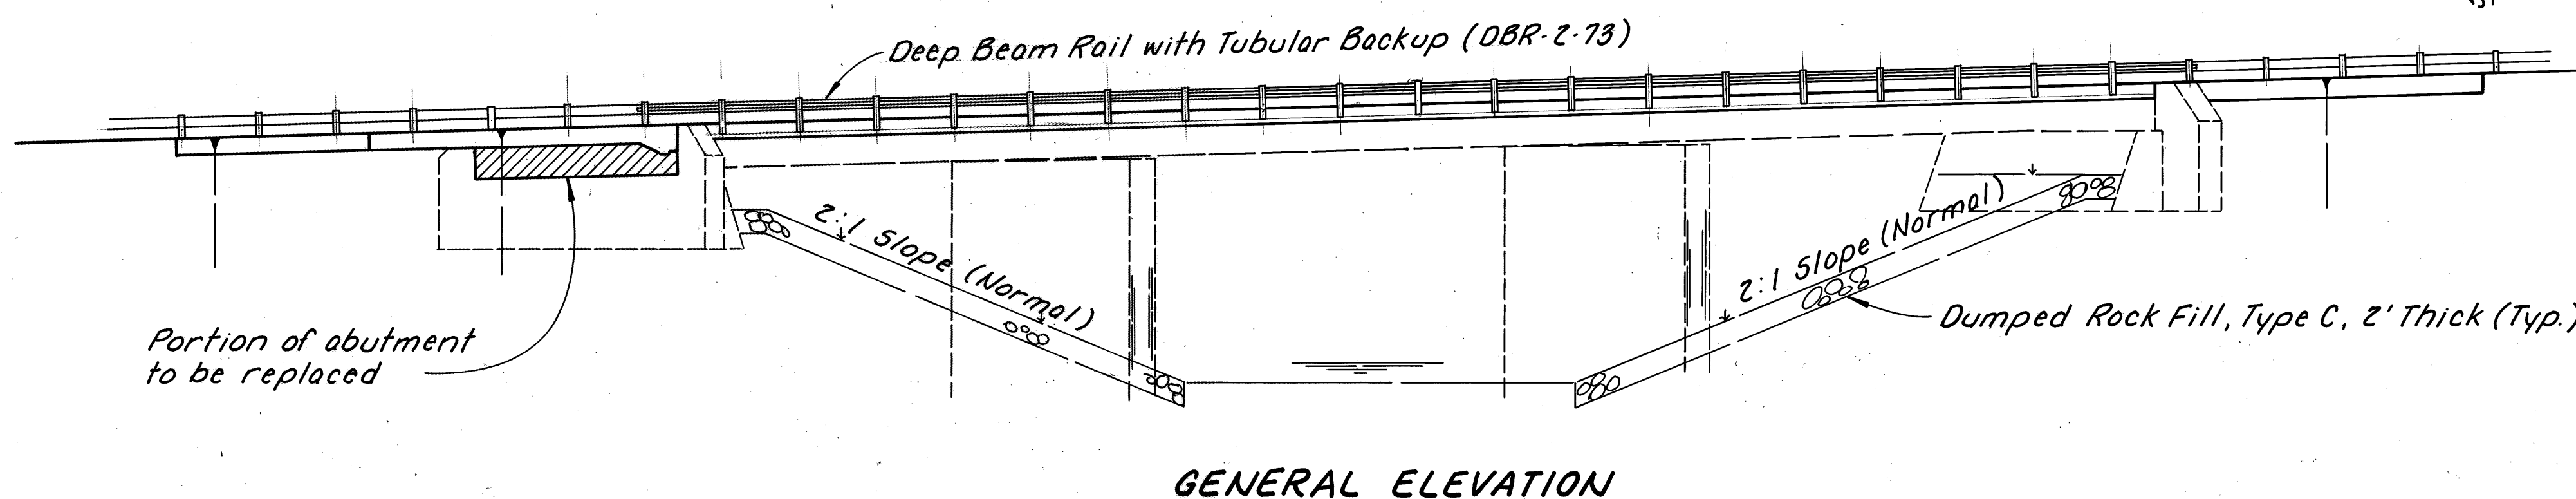

33/45

ENGINEERING ASSOCIATES LTD.
CONSULTING ENGINEERS
700 WINKLER DR. WOOSTER, OHIO

**GENERAL PLAN
AND
REHAB SUMMARY
MED-42-0589 L/R
OVER BLACK RIVER**

	STA. 507+62.61
MEDINA COUNTY	508+84.39

DESIGNED	DRAWN	TRACED	CHECKED	REVIEWED	DATE	REVISION
AFS	PLD	SLM	DBC	DWS	3/25/87	

Technical drawing showing two L-shaped profiles:

- EA601:** Dimensions include a vertical leg of 1'0", a horizontal leg of 1'5", and a corner radius of 0'2".
- ED801:** Dimensions include a vertical leg of 3'1", a horizontal leg of 11", a corner radius of 12, and a base width of 2'7".

10"

1'8"

1'6"

ES506

Diagram illustrating the crossframe replacement location on a bridge deck. The deck is divided into 'LT. STRUCTURE' (Left) and 'RT. STRUCTURE' (Right). The diagram shows the 'End Crossframes (Typical)' and the 'End Crossframes to be replaced'. The replacement location is indicated by a dashed line. The diagram also shows the 'Brgs.' (braggs) and the '20°' angle. A note indicates 'See sheet moving and crossframe'.

GENERAL NOTES FOR MED-42- 0589 L/R

REFERENCE:

Reference shall be made to the Bridge General Notes on sheets

1	45
---	----

 and to the following:

<u>Standard Drawings</u> AS-1-81 Dated 11-27-81 DBR-2-73 Dated 4-10-73 SD-1-69 Dated 6-12-69 BR-1 Dated 5-29-79	<u>Supplemental Specifications</u> 824 Dated 10-08-82
---	--



DESIGN SPECIFICATIONS:

This structure conforms to "STANDARD SPECIFICATIONS FOR HIGHWAY BRIDGES" adopted by the American Association of State Highway and Transportation Officials, 1983 including the 1984 and 1985 INTERIM SPECIFICATIONS and the Ohio "SUPPLEMENT" to these specifications.



Design Loading	- HS20-44 Class II and the Alternate Military Loading.
Concrete Class 3 (as per plan)	- Superstructure and Substructures; Compressive Strength 4500 psi.
Reinforcing Steel	- ASTM A615, A616, A617, Grade 60 Minimum Yield Strength 60,000 psi.
Structural Steel (existing)	- ASTM A373, Unit Stress 18,000 psi. Assumed Yield Strength 33,000 psi.
Deck Protection	- Epoxy coated reinforcing steel in both mats and sealing of concrete surfaces.
Wearing Surface	- Monolithic surface is assumed for design purposes to be 1 inch thick.

Unless shown otherwise, all reinforcing steel splices shall comply with the lap lengths specified in CMS section 509.08.

See sheet 36/45 for additional
moving and repairing end
crossframe notes and details.

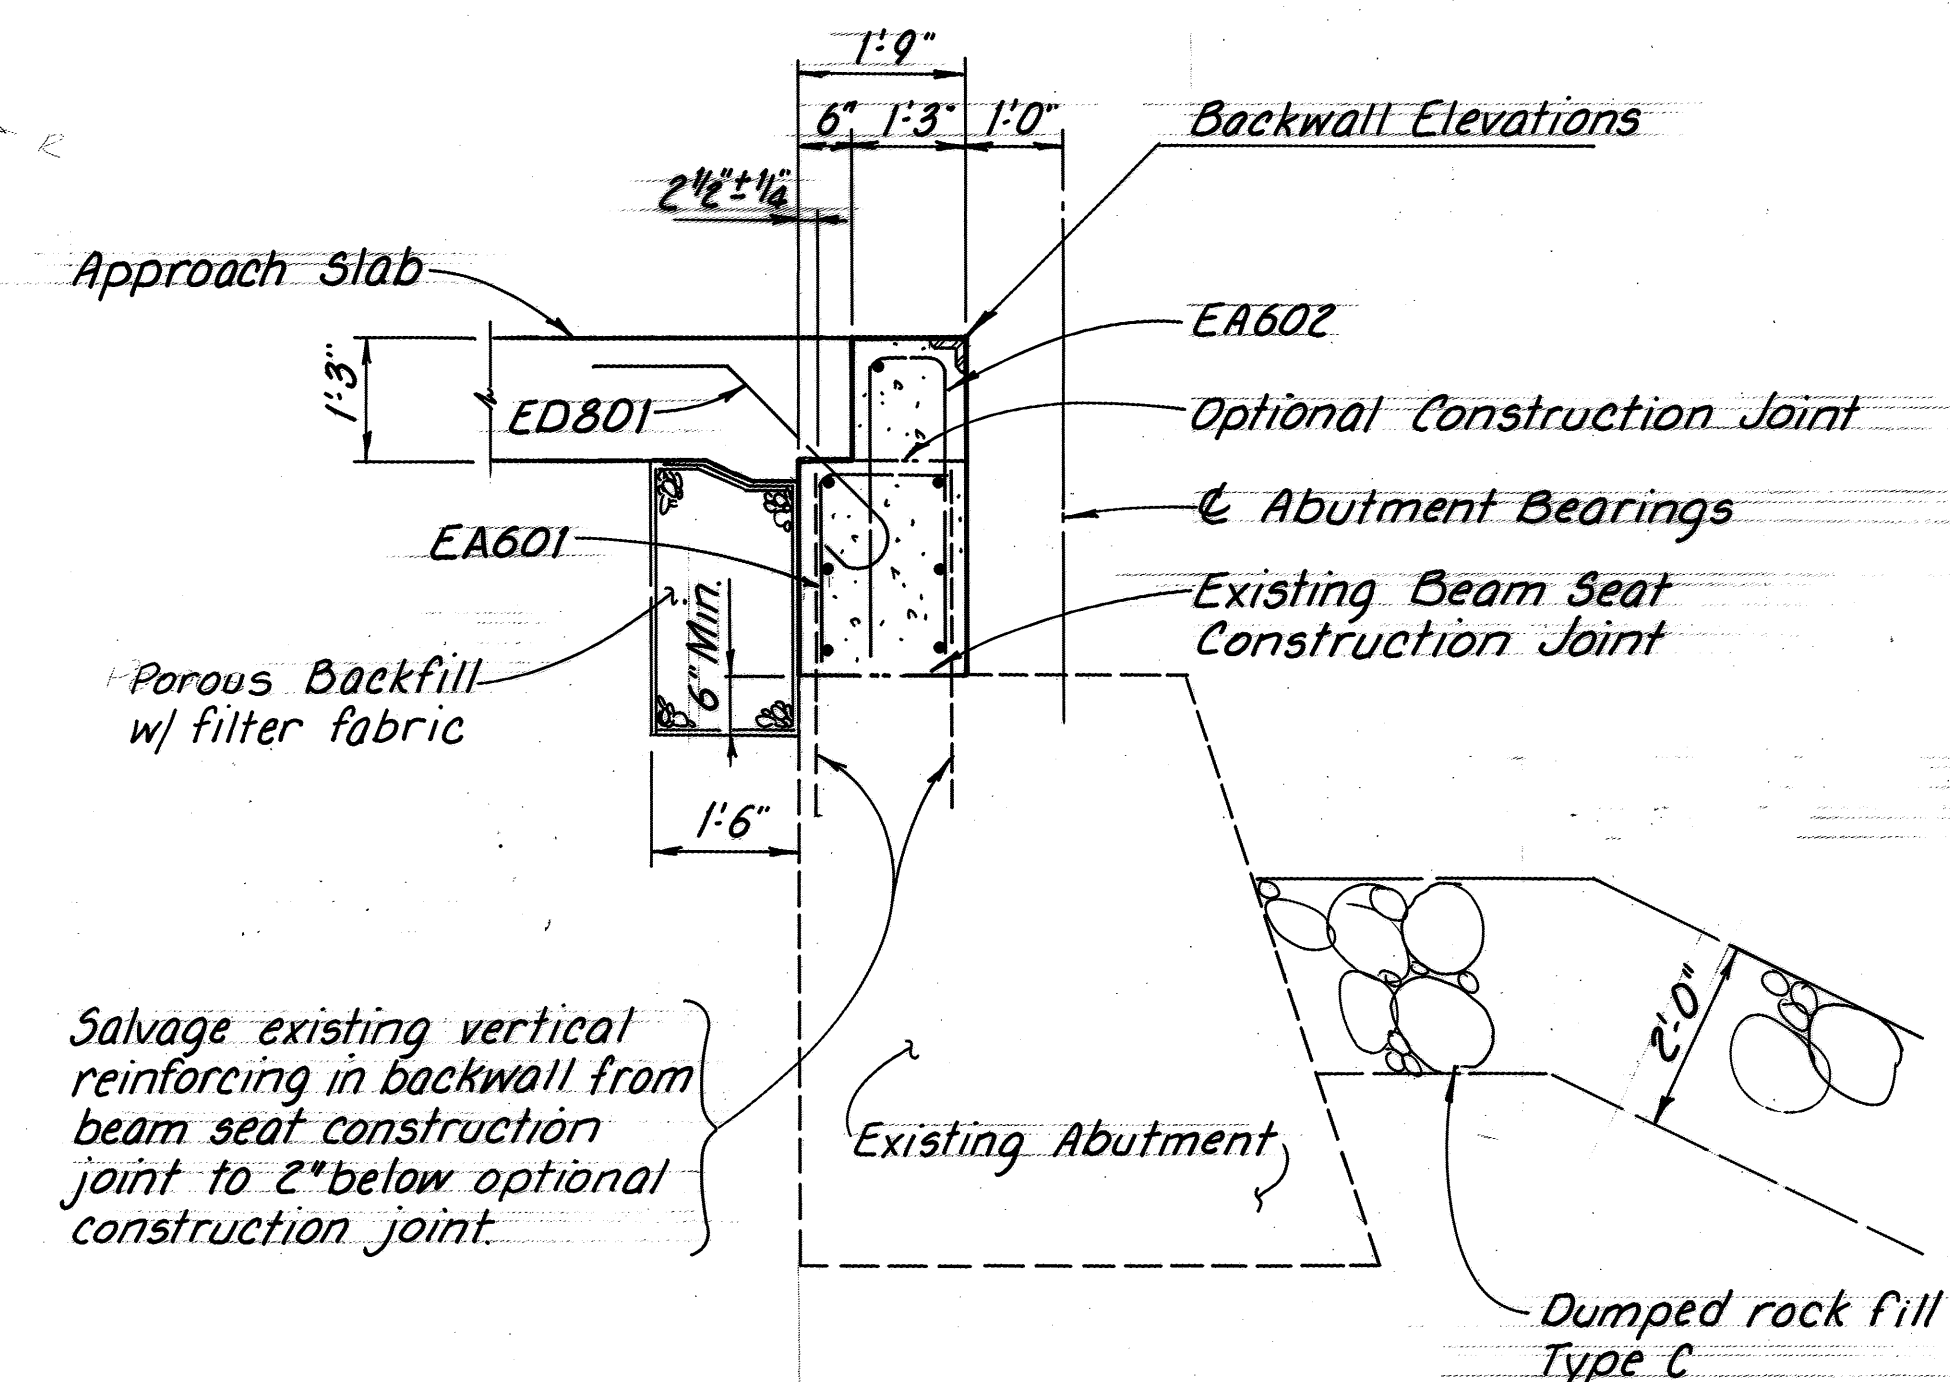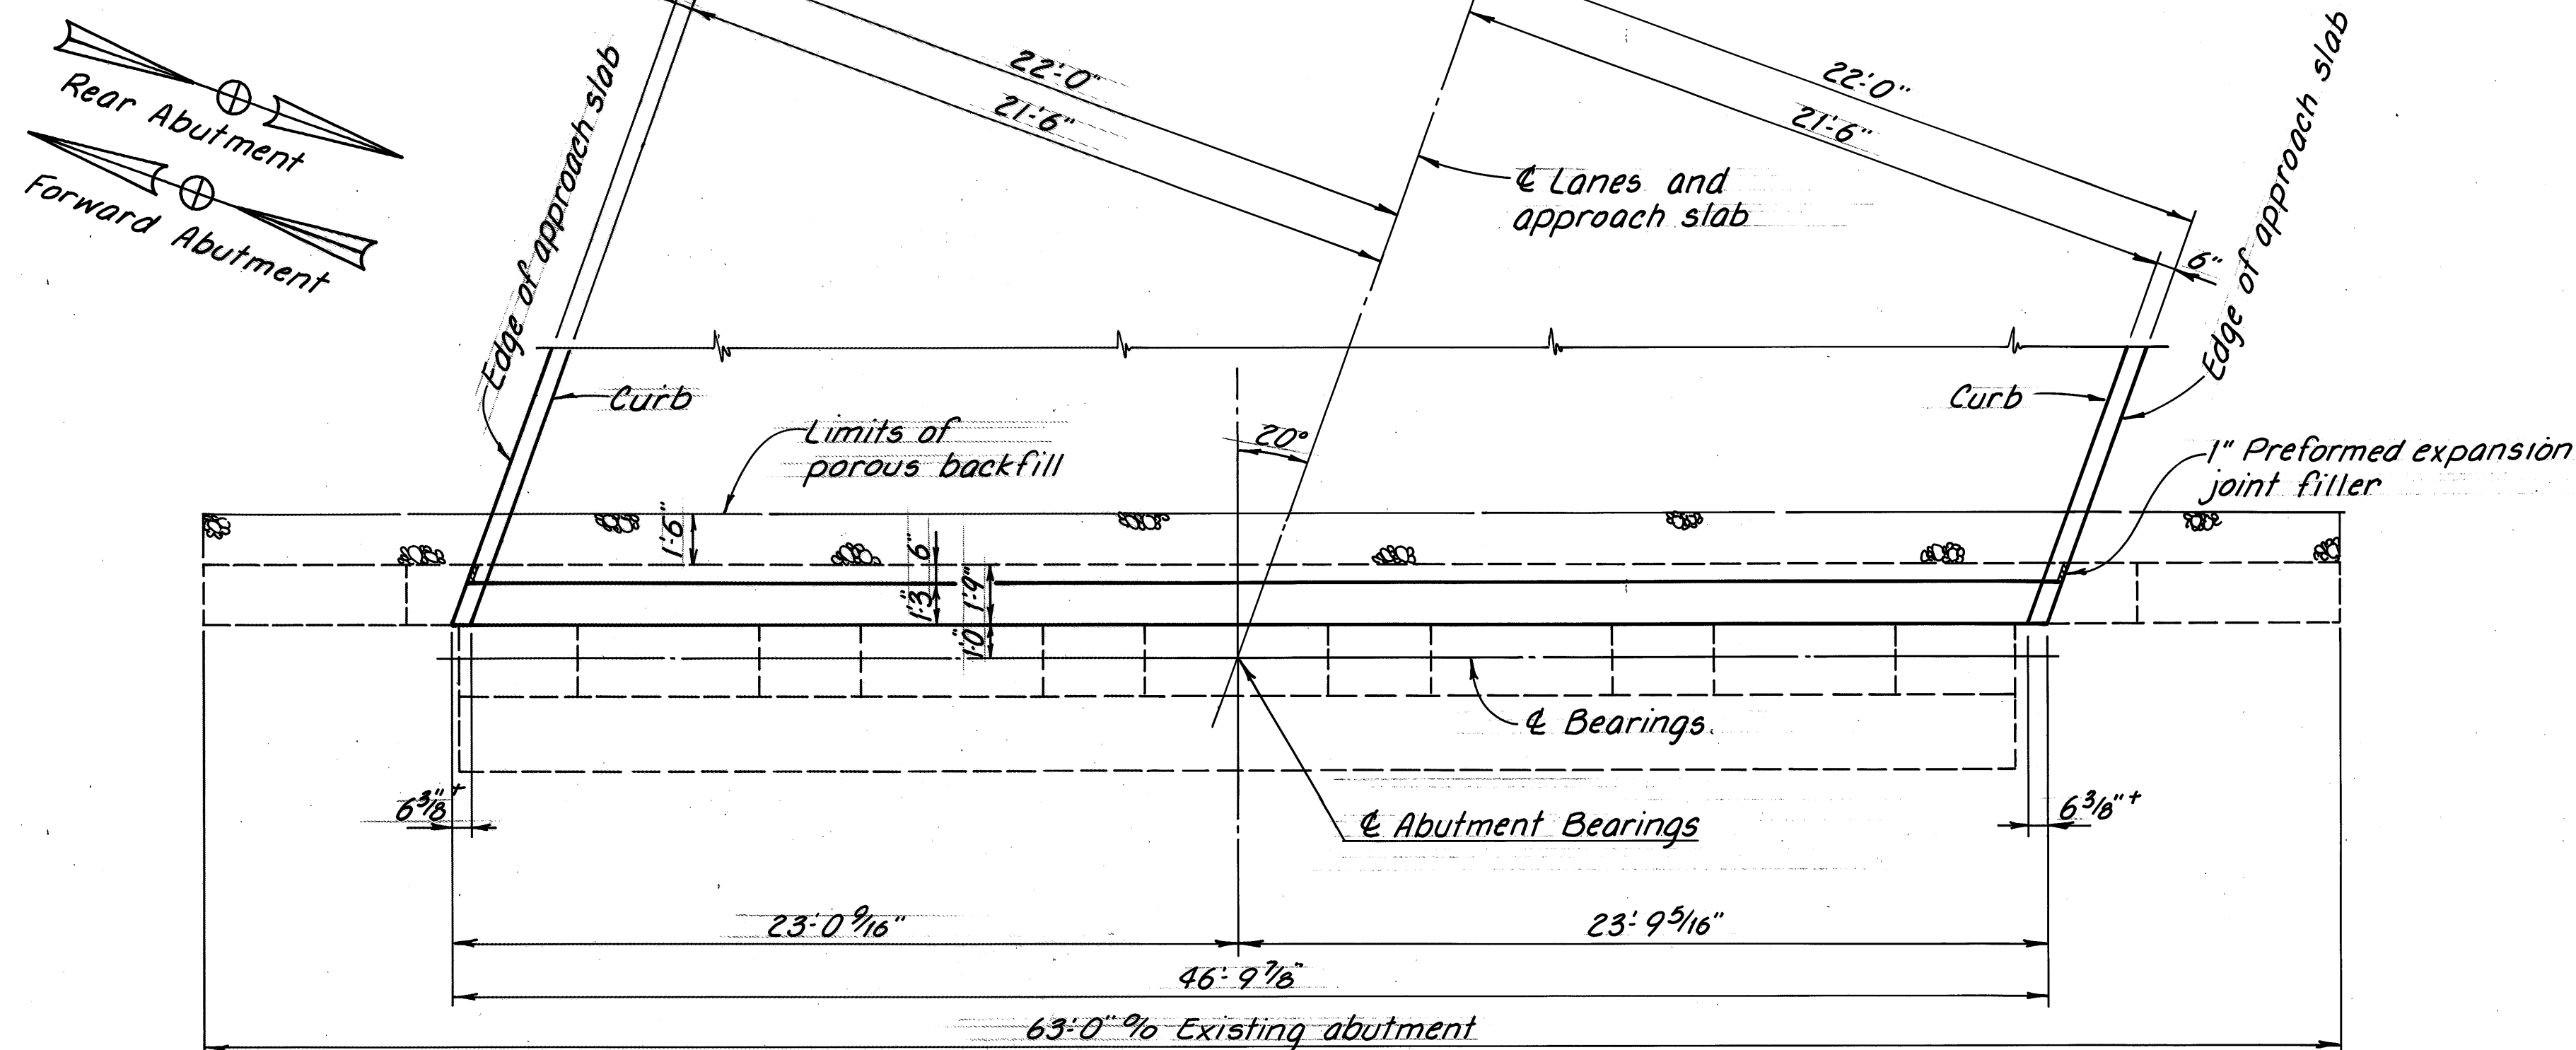

NOTATION:
R.F - Rear Face
E.F - Each Face

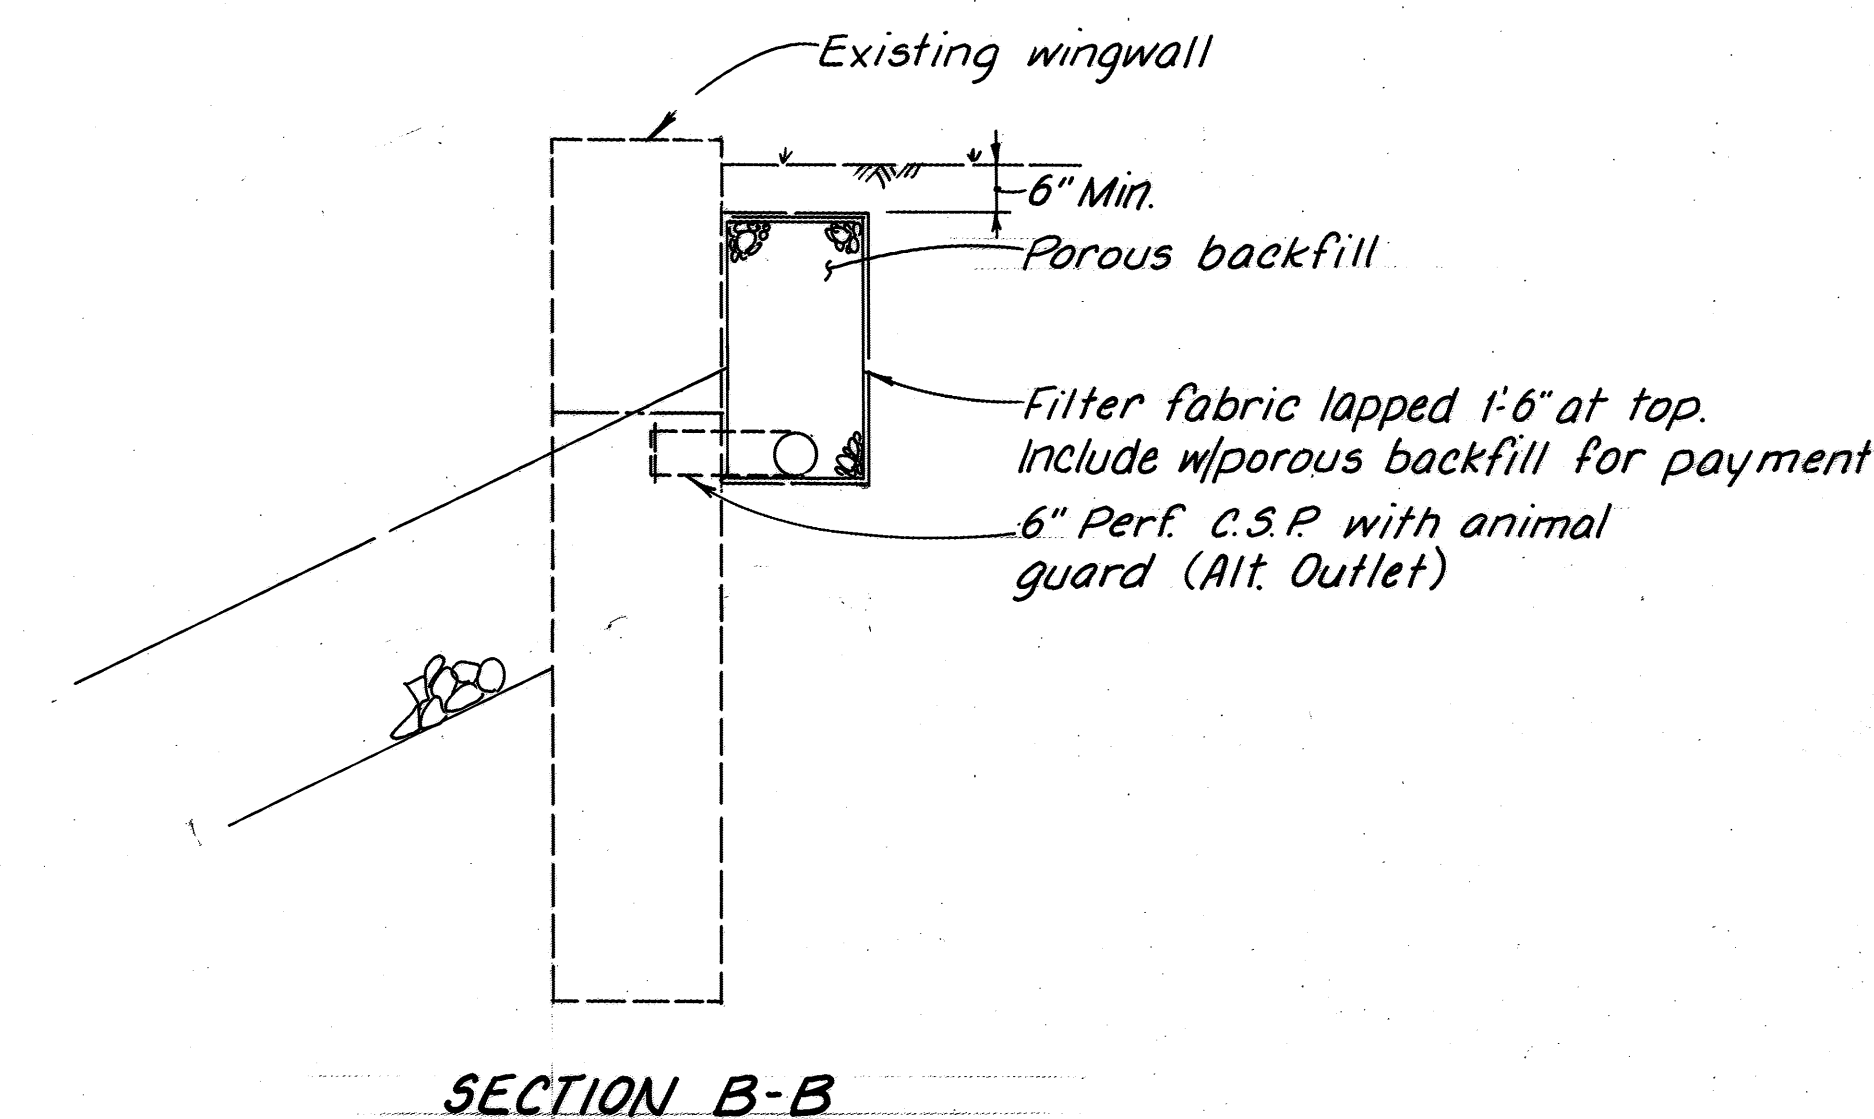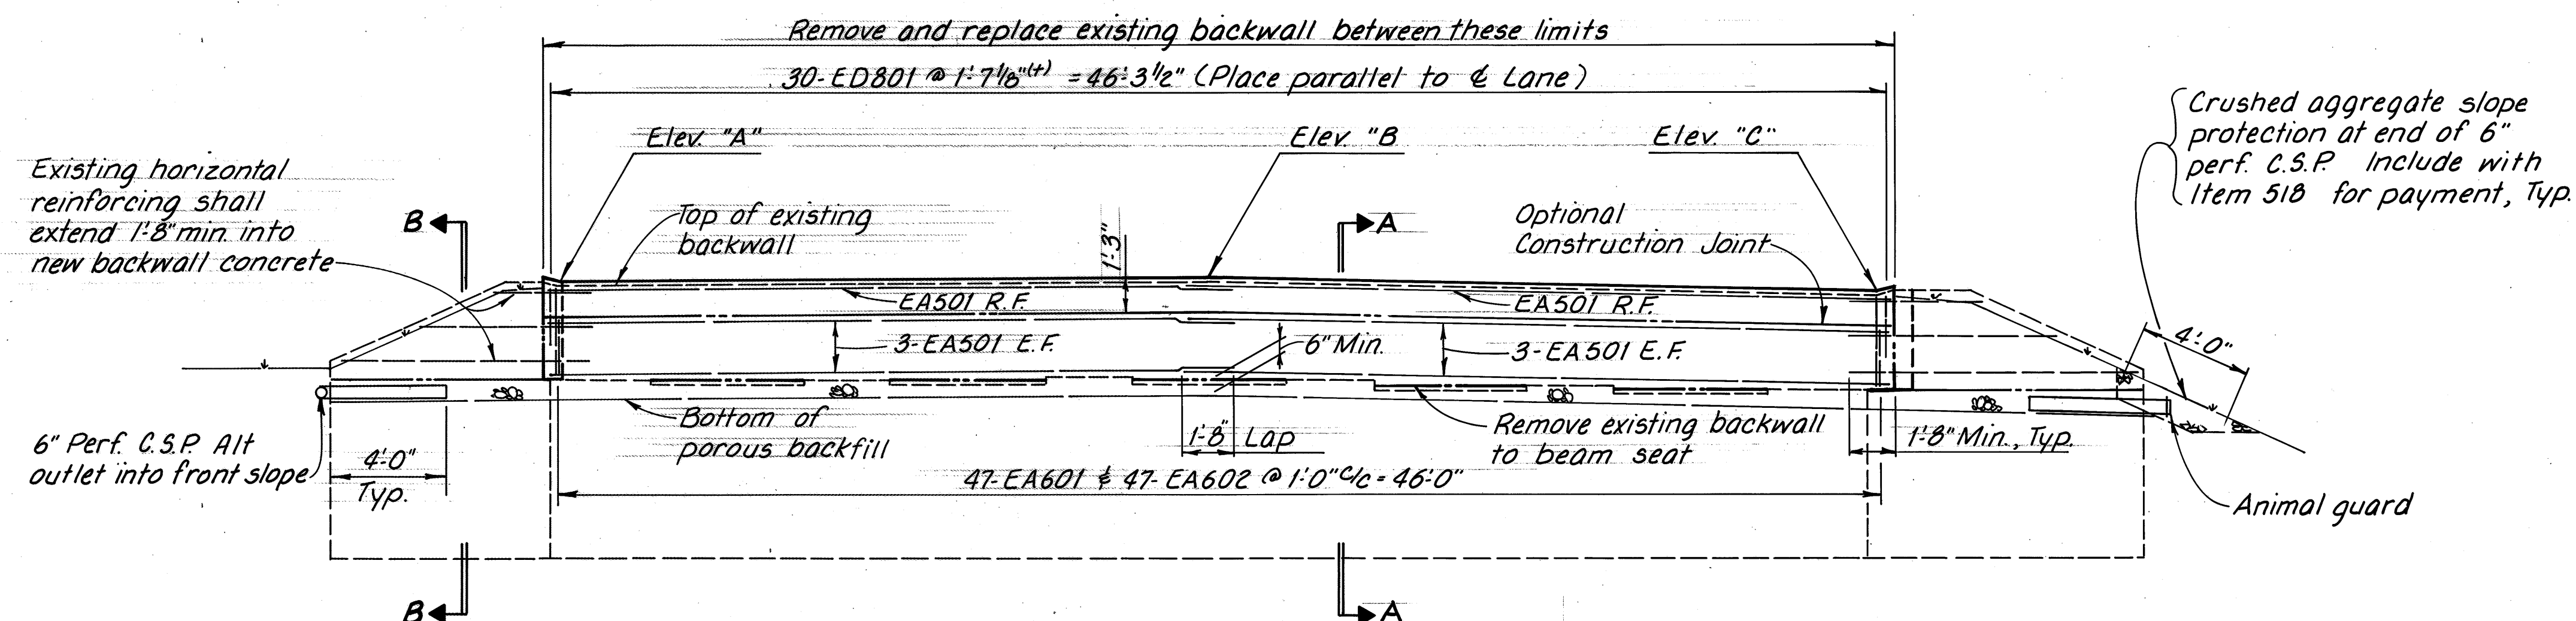

ABUTMENT NOTES

DRAINAGE: Porous backfill, 1.5 ft. thick, enclosed in filter fabric shall extend up to the plane of the subgrade and laterally to the ends of the wingwalls. Maintain a minimum of 6 in. of cover over the filter fabric. (See Section B-B)

The porous backfill shall be drained by 6" perforated C.S.P. extending straight out into the side slopes, terminating near the surface as shown. Where drainage thru the side slopes is either impossible or impractical, the C.S.P. shall extend beyond the wingwall, then be redirected (Labeled "Alt. outlet" in the plans) into the front slope, terminating in crushed aggregate as shown for the side slopes or the spill thru slope protection in front of the abutments where possible.

BACKWALL CONCRETE: In addition to the provisions of 511.08, backwall concrete above the optional construction joint at the approach slab seat shall not be placed until after the deck concrete has been placed. The steel expansion joint shall serve as a template for the top of the backwall.

END DAM DETAILS: See Sheet 7/45

ABUTMENT REINFORCING STEEL SCHEDULE: See Sheet 34/45

BRIDGE GENERAL NOTES: See Sheets 1/45 thru 5/45 and 34/45

DUMPED ROCK FILL, TYPE C, AS PER PLAN:
Slope Protection @ Rear Abutments = 441 Cu.Yd.
Slope Protection @ Forward Abutments = 450 Cu.Yd.


ABUTMENT ELEVATIONS				
LOCATION		ELEV. "A"	ELEV. "B"	ELEV. "C"
LEFT STRUCTURE	REAR ABUTMENT	960.46	960.60	960.07
LEFT STRUCTURE	FORWARD ABUTMENT	963.37	963.94	963.84
RIGHT STRUCTURE	REAR ABUTMENT	961.07	961.20	960.66
RIGHT STRUCTURE	FORWARD ABUTMENT	964.07	964.64	964.54

ENGINEERING ASSOCIATES LTD.
700 WINKLER DR. CONSULTING ENGINEERS WOOSTER, OHIO

ABUTMENT REPAIR DETAILS

MED-42-0589 L/R
OVER BLACK RIVER

DESIGNED	DRAWN	TRACED	CHECKED	REVIEWED	DATE	REVISED
DWS	RLE	RLE	PLD	DBC	3/25/87	

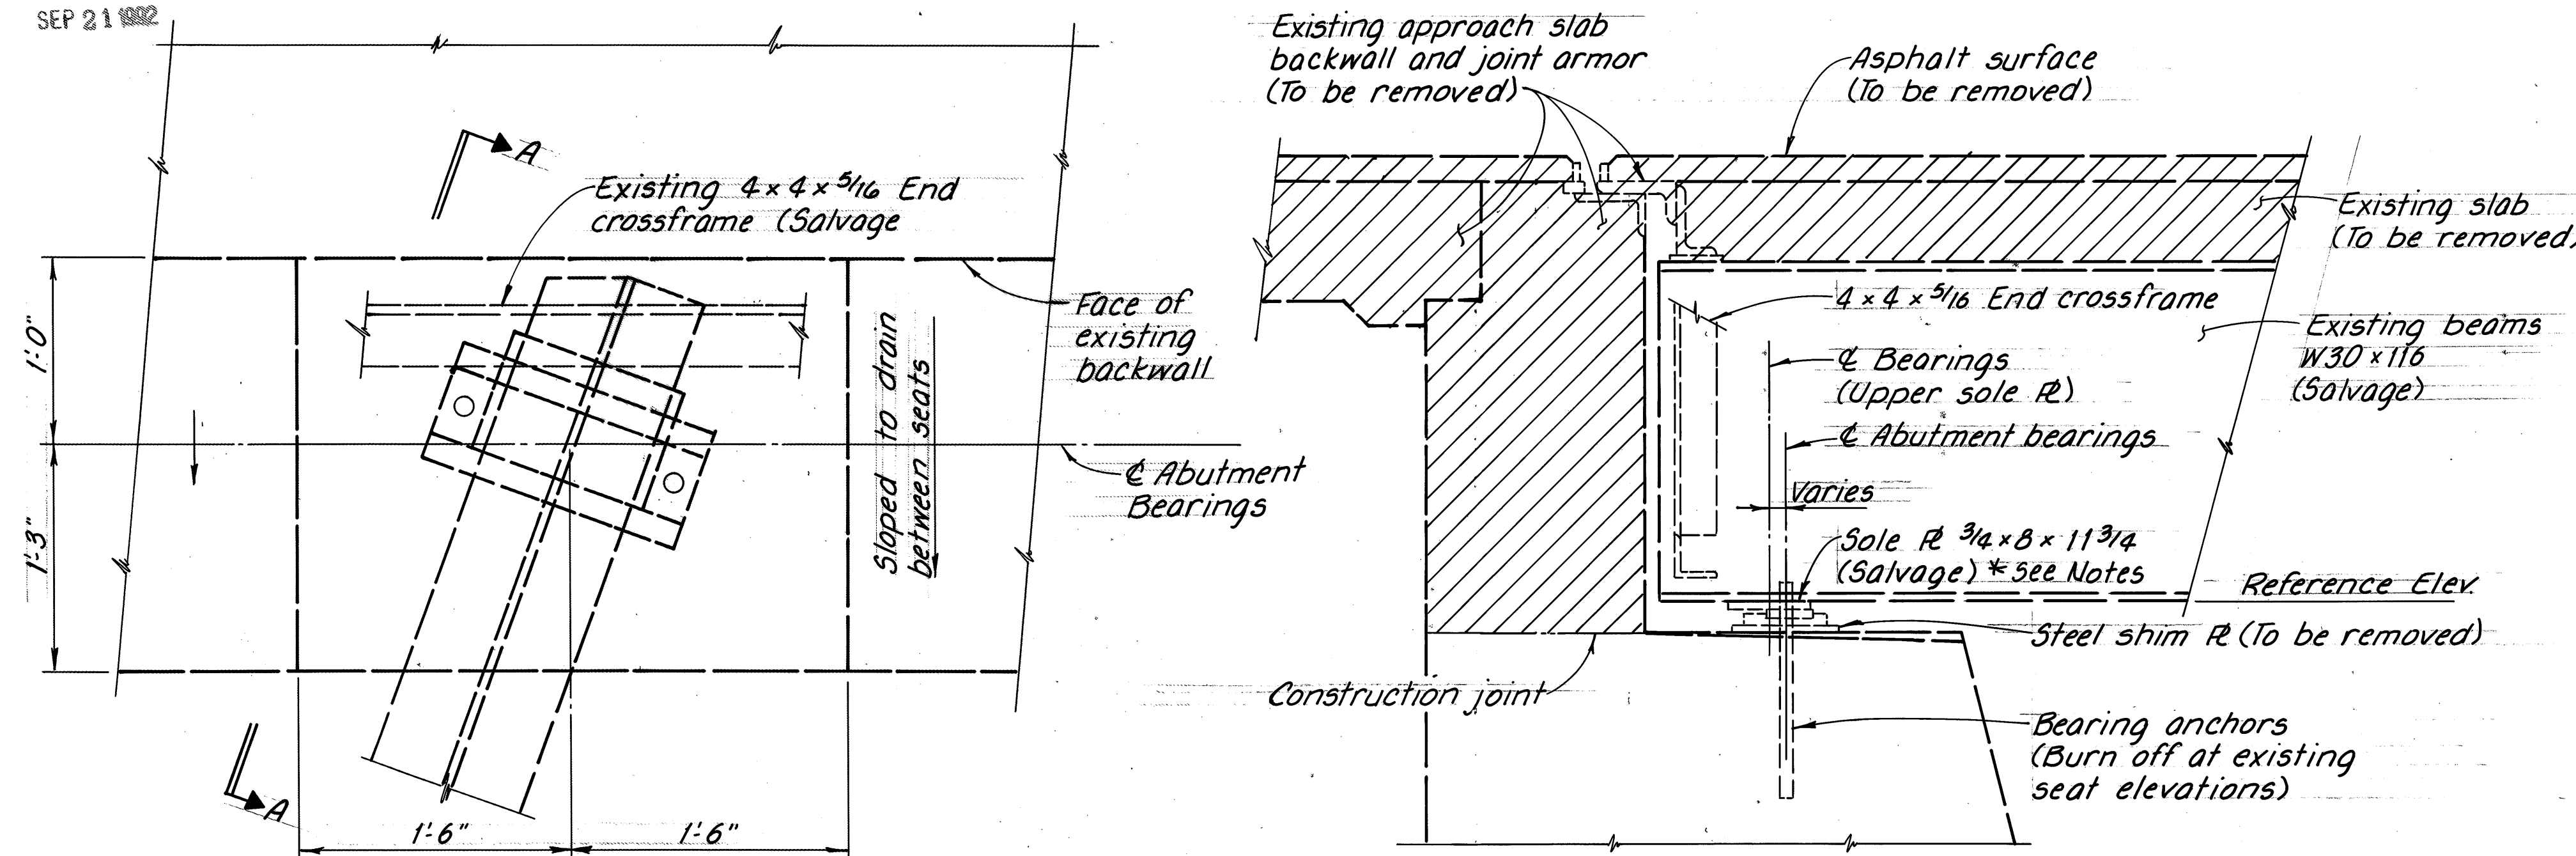


NOTES



- Existing bearings at the rear and forward abutments shall be replaced after removing the existing deck slab and before placing the new concrete deck.
- * Bearing Sole plates at the abutment bearings shall be salvaged on all interior beams, and shall be replaced on all fascia beams.
- Existing elevations of the bottom flange of the beams at the abutments shall be used as reference elevations which are to be maintained after setting the new bearings. 1/8 inch preformed bearing pads shall be used as needed to maintain the beam reference elevations.

See sheet 3/45 and notes 4-7 on sheet 26/45 for additional repairing and moving end crossframe notes.

EXISTING ABUTMENT BEARING DETAILS

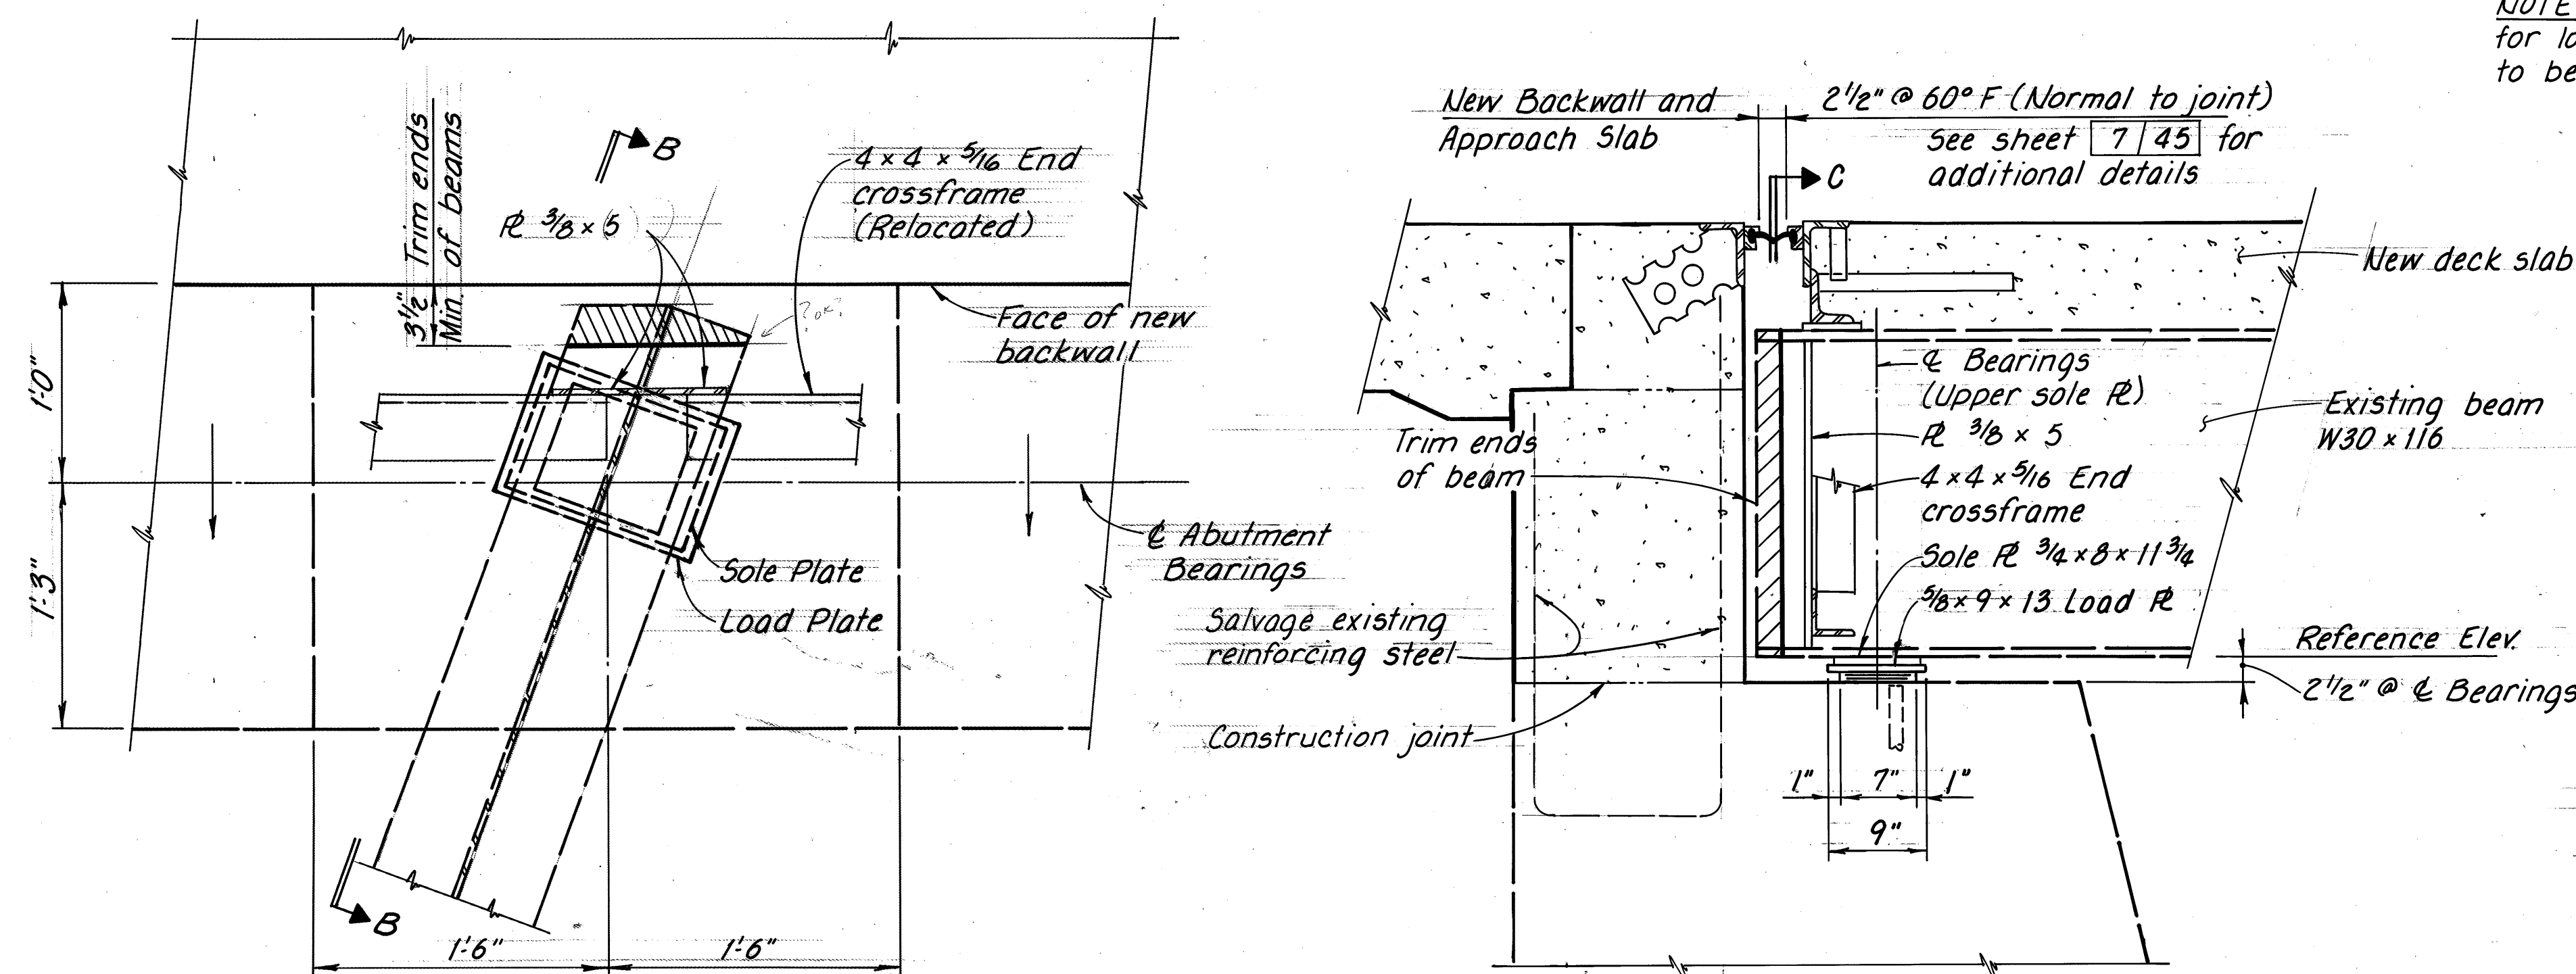

NOTE: See sheet 34/45 for locations of end crossframes to be replaced.

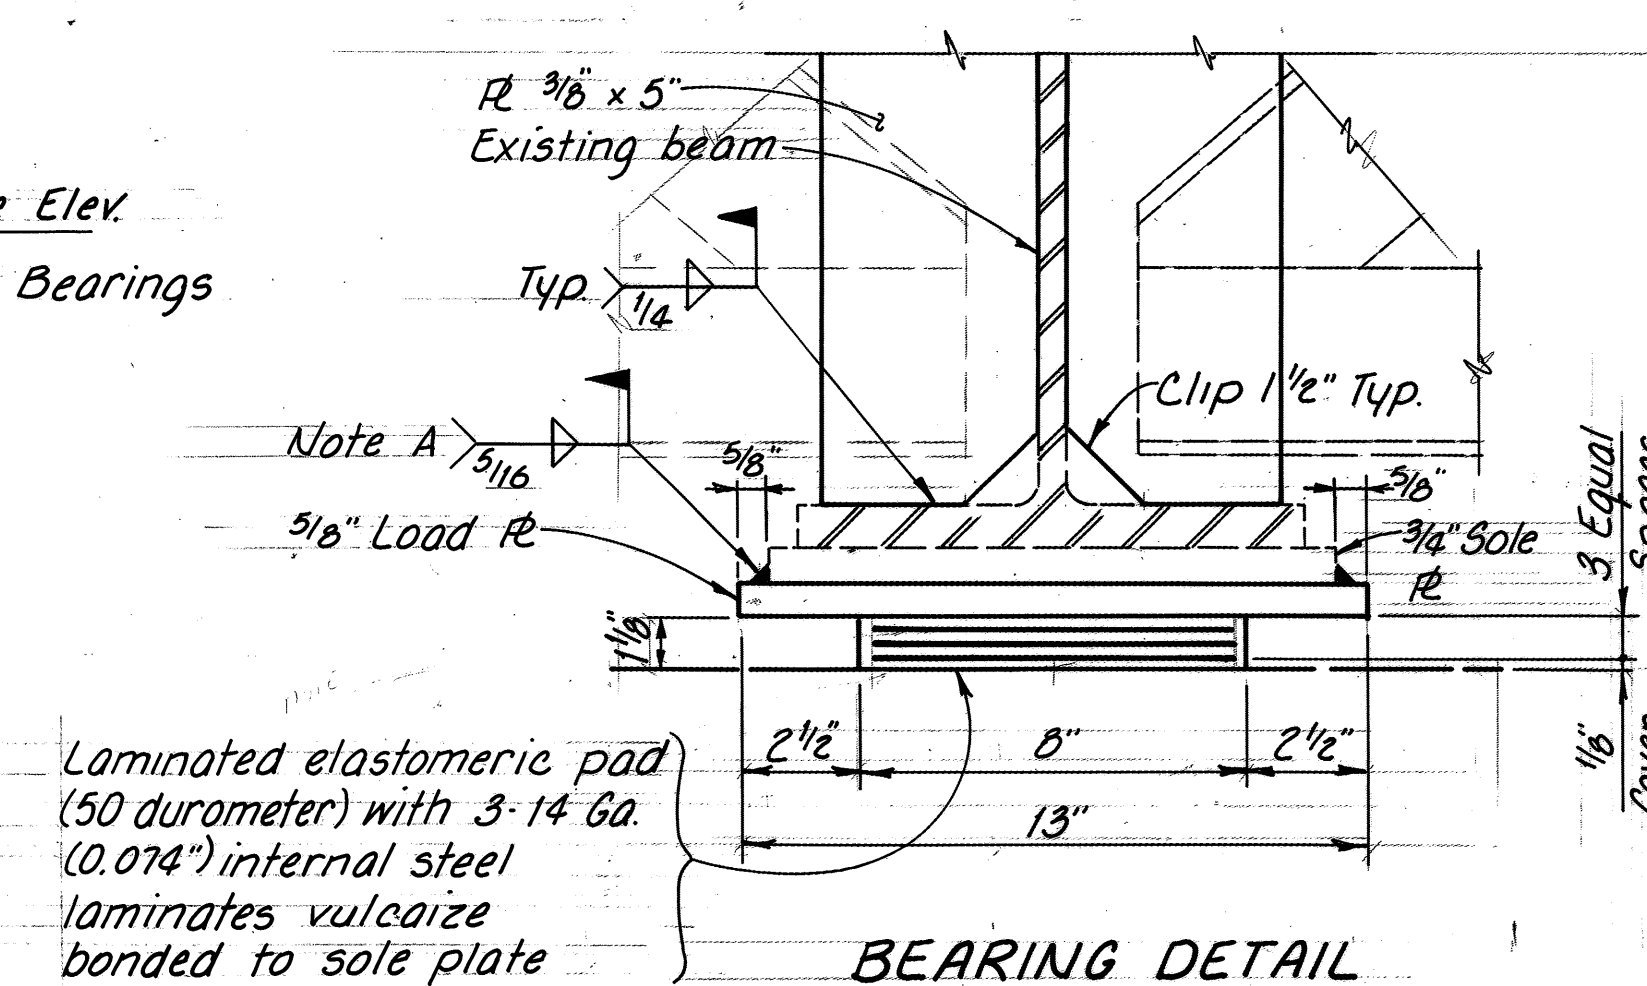
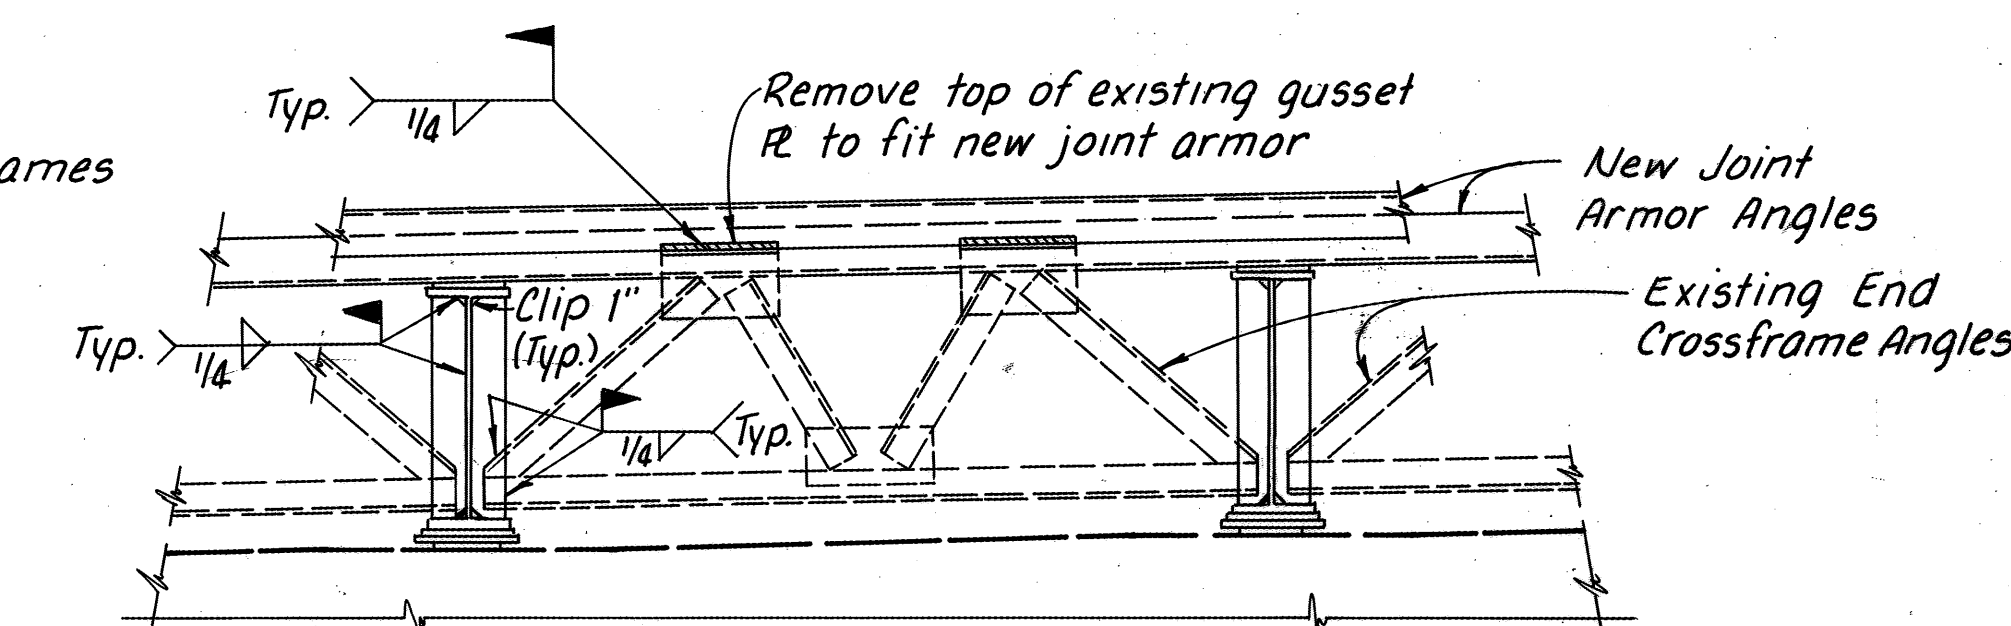


NOTE A: Pyrometric sticks or other temperature monitoring devices shall be used to limit steel surface temperature to less than 300° F during welding. Quenching to accelerate cooling is not permitted.

PROPOSED ABUTMENT BEARING AND END CROSSFRAME DETAILS


ENGINEERING ASSOCIATES LTD.							
700 WINKLER DR. CONSULTING ENGINEERS WOOSTER, OHIO							
BEARING DETAILS AND END CROSSFRAME DETAILS							
MED-42-0589 L/R OVER BLACK RIVER							
DESIGNED AFS DWS	DRAWN DWS	TRACED PLD	CHECKED RLE	REVIEWED DBC	DATE 3/24/87	REVISION	

MICROFILMED
SEP 21 1982

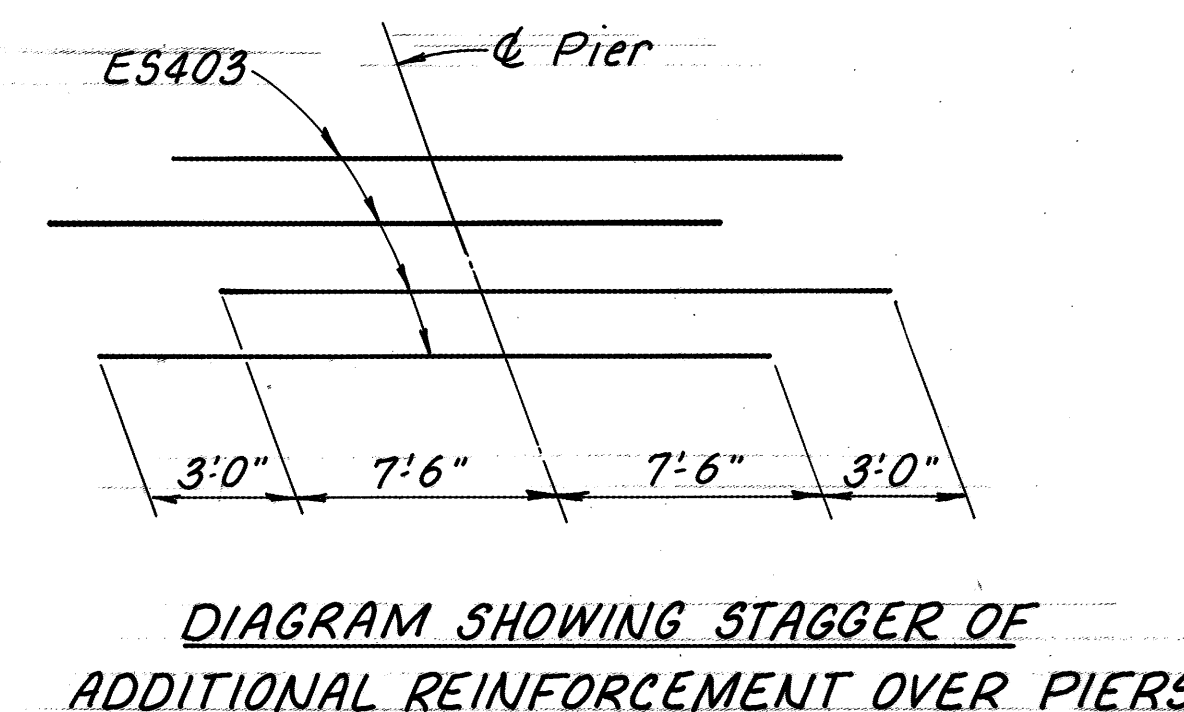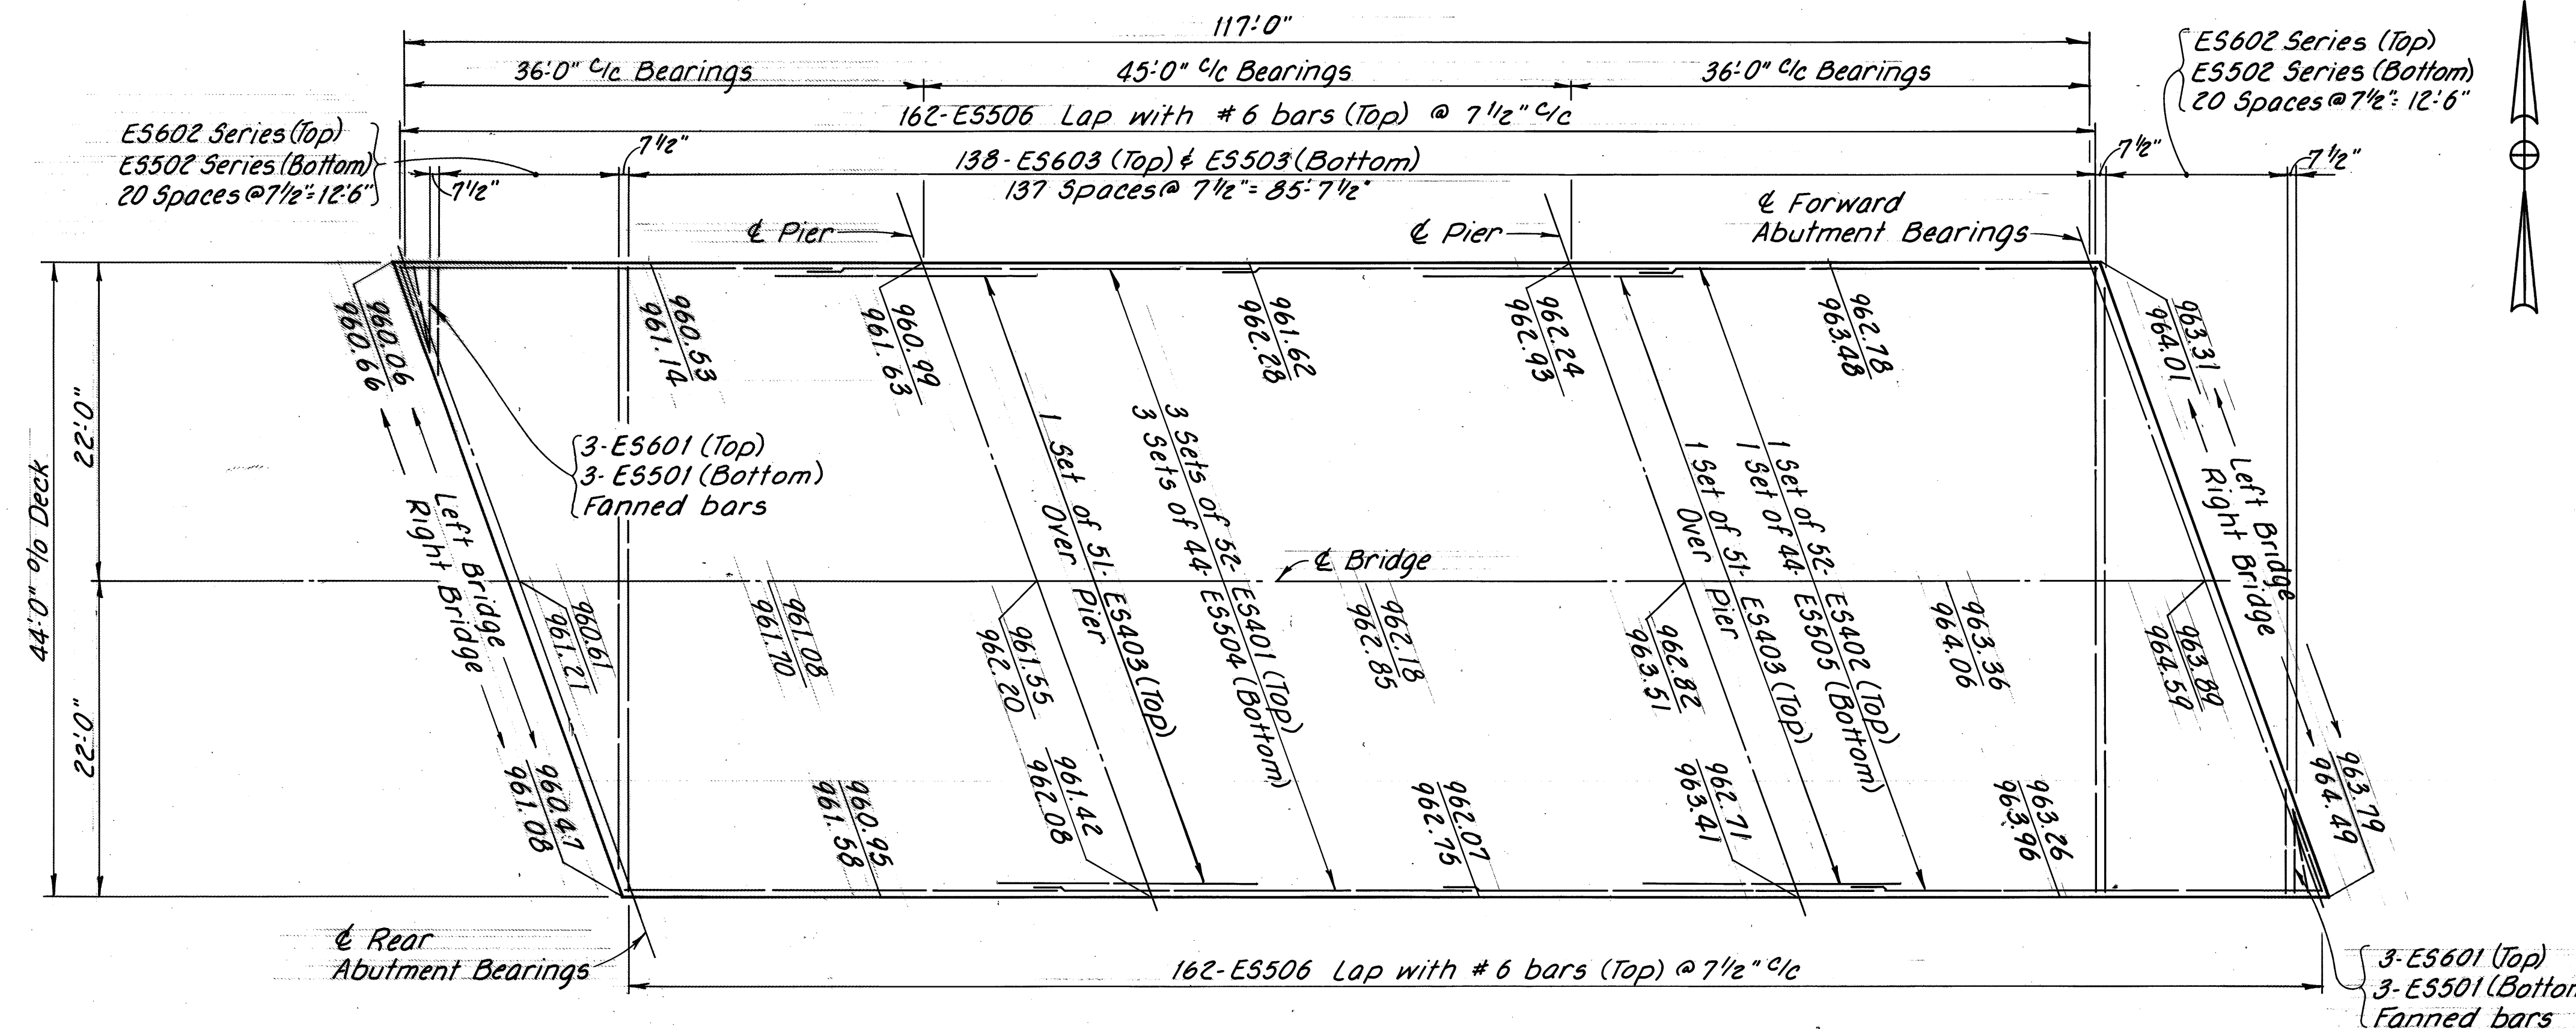

DECK ELEVATIONS shown are at top of slab and are the control elevations to which screeds must be set prior to placing deck concrete.


SLAB REINFORCING PLAN
(Reinforcing same on both bridges)

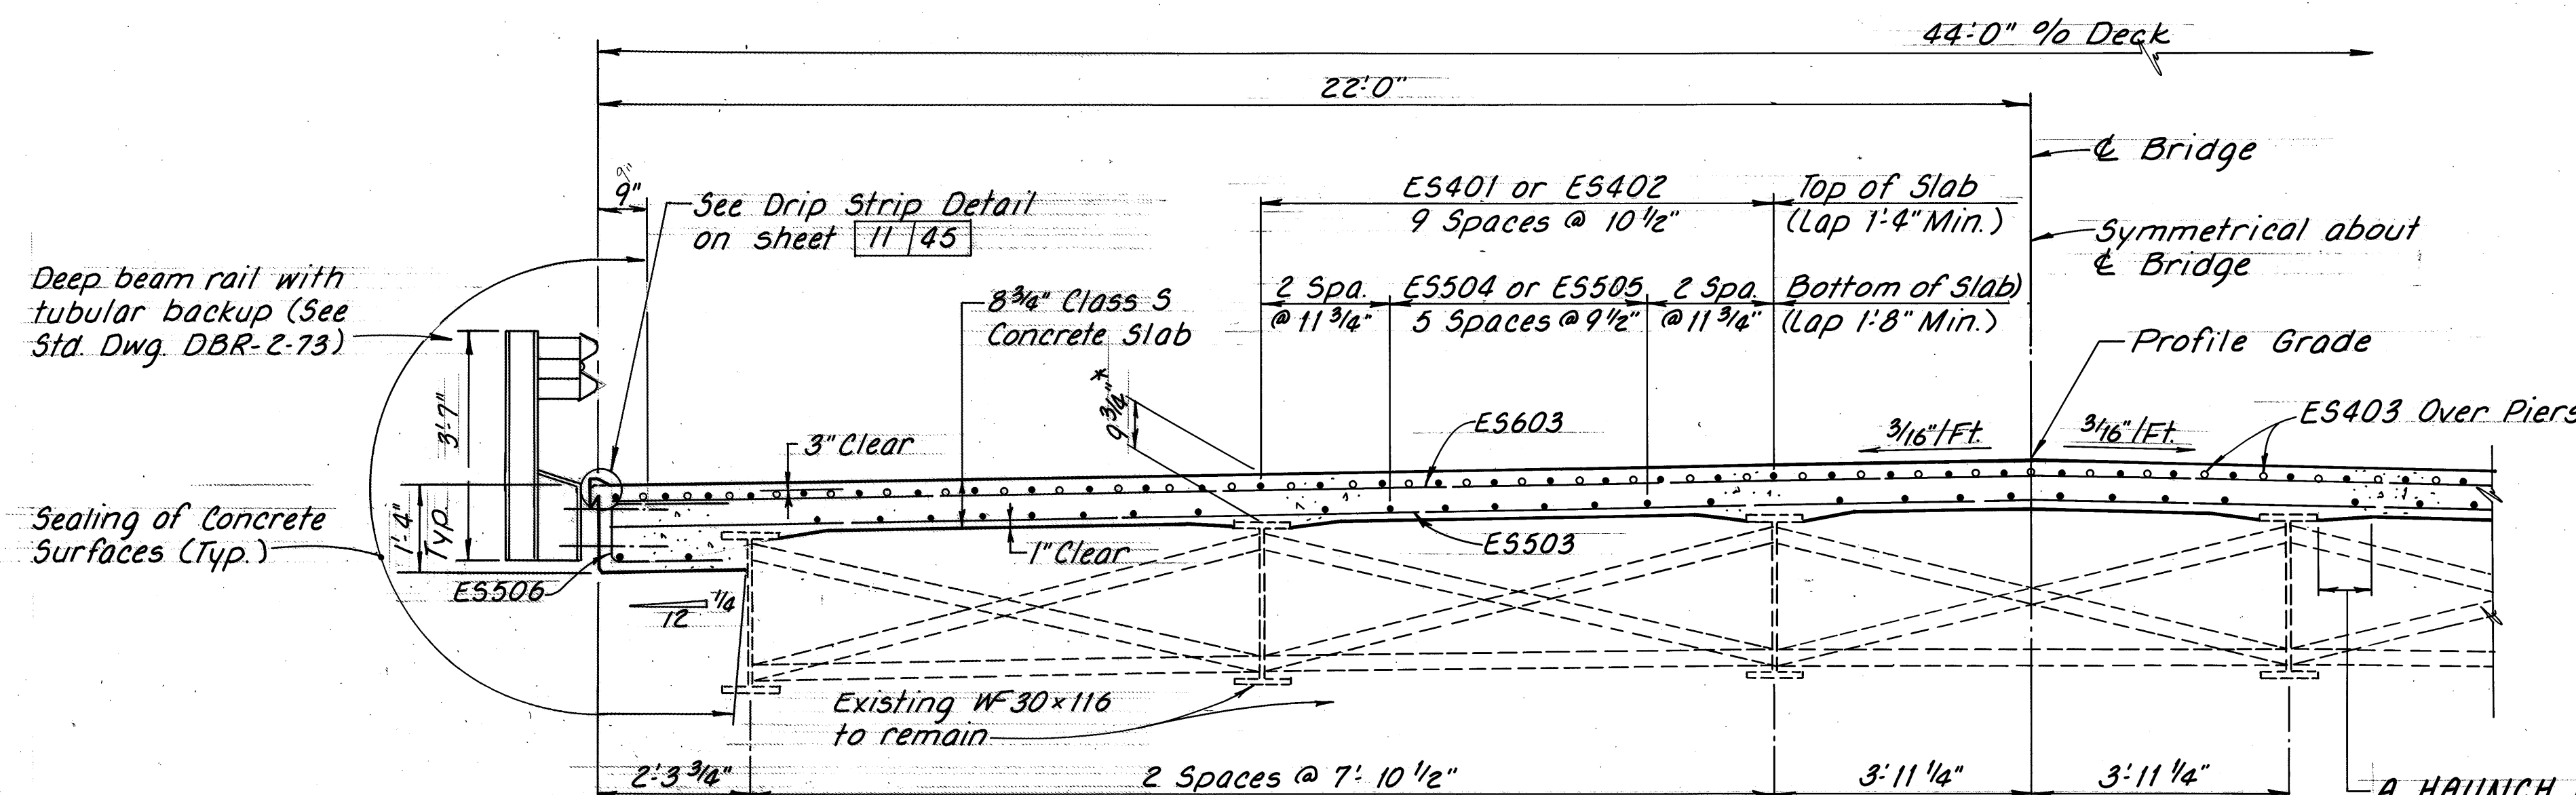


* **DECK SLAB DEPTH:** The distance shown from top of deck slab to top of steel beam is the design dimension. The quantity of deck concrete to be paid for shall be based on this dimension, even though deviation from it may be necessary because the top flange of the beam may not have the exact camber or conformation required to place it parallel to the finished grade.

HALF TRANSVERSE SECTION


ENGINEERING ASSOCIATES LTD. CONSULTING ENGINEERS 700 WINKLER DR. WOOSTER, OHIO							
SUPERSTRUCTURE SLAB REPLACEMENT MED-42-0589 L/R OVER BLACK RIVER							
DESIGNED	DRAWN	TRACED	CHECKED	REVIEWED	DATE	REVISED	
AFS	PLD	PLD	RLE	DBC	3/25/87		

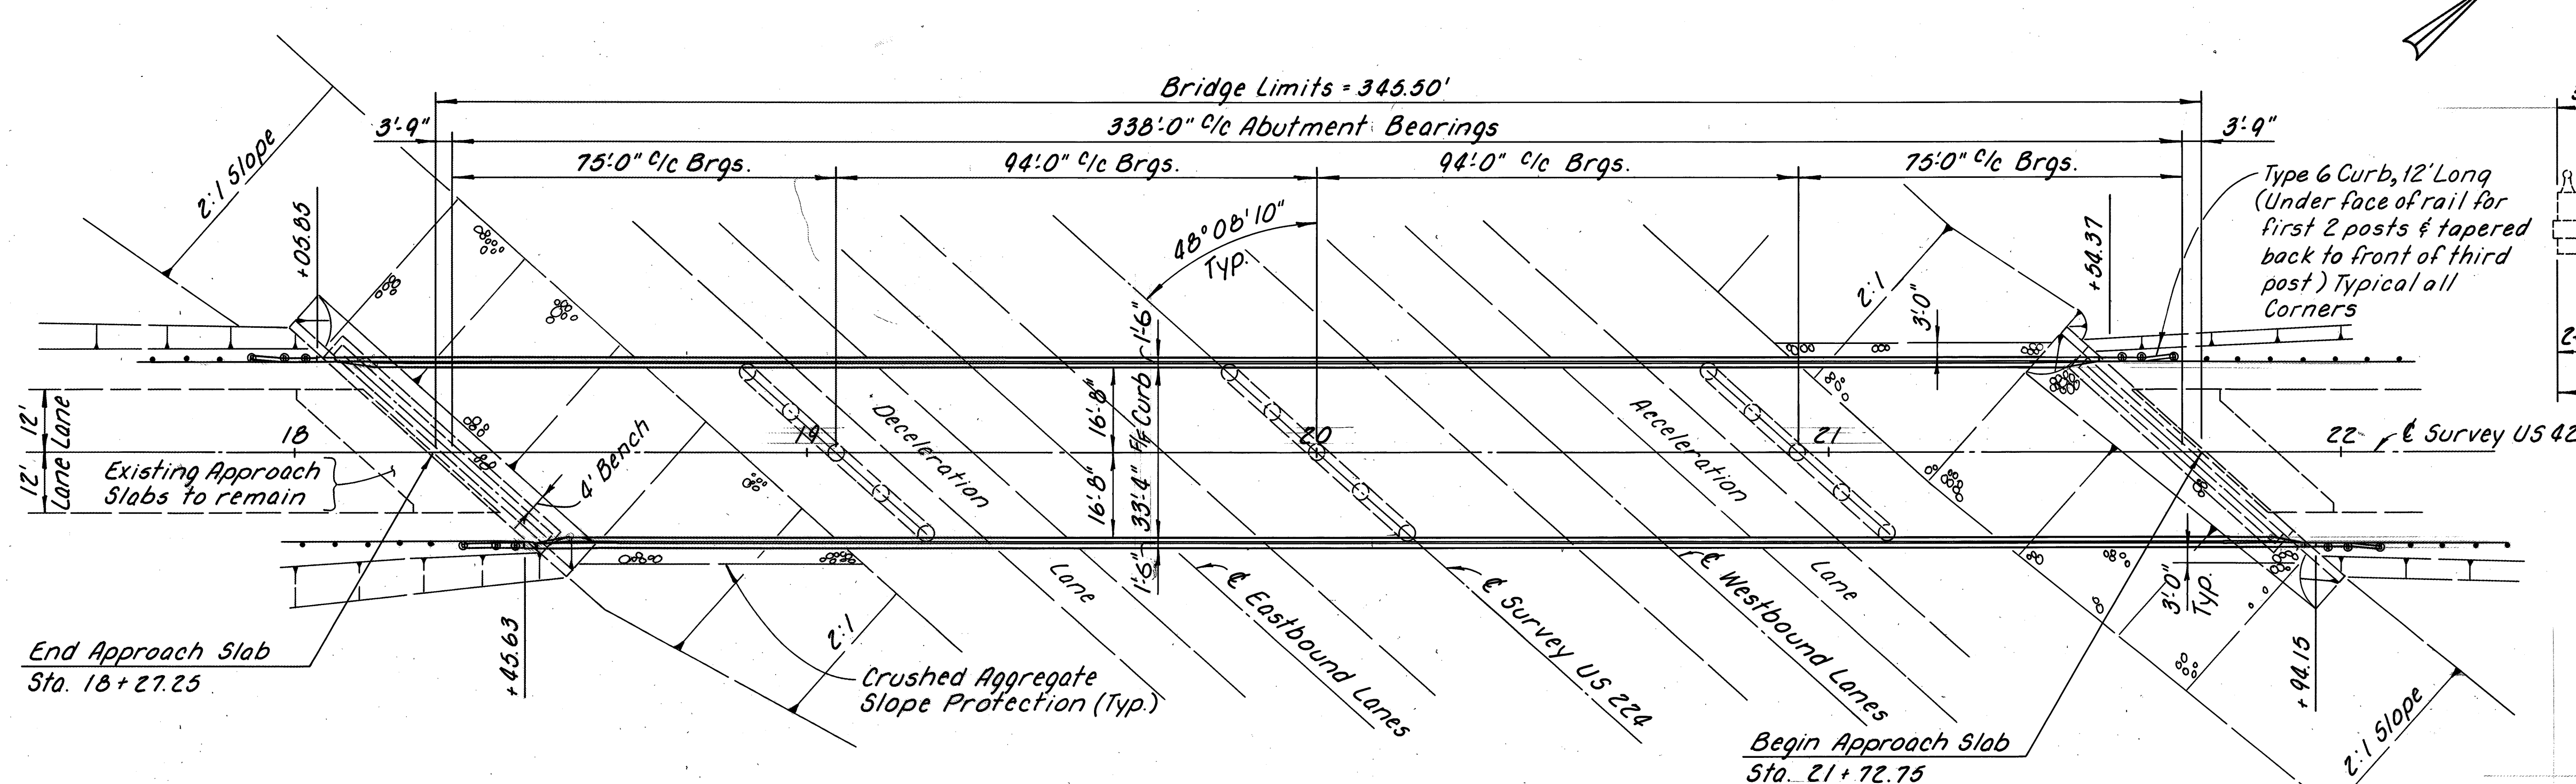


GENERAL PLAN

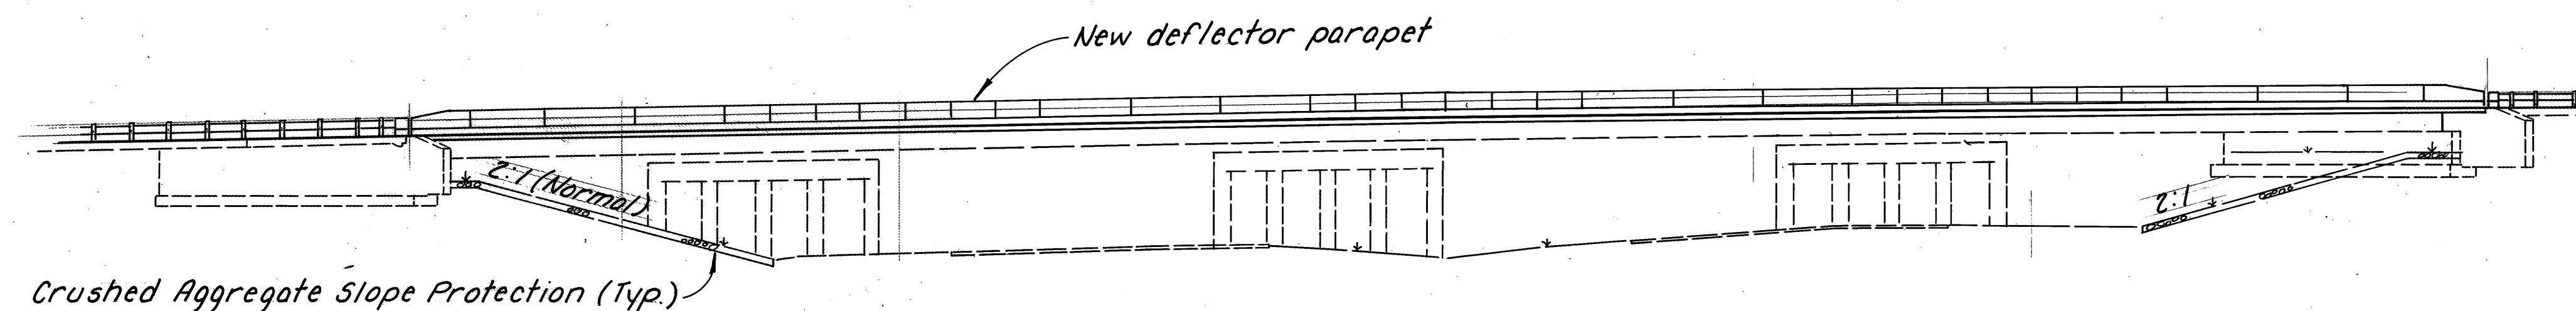

GENERAL ELEVATION

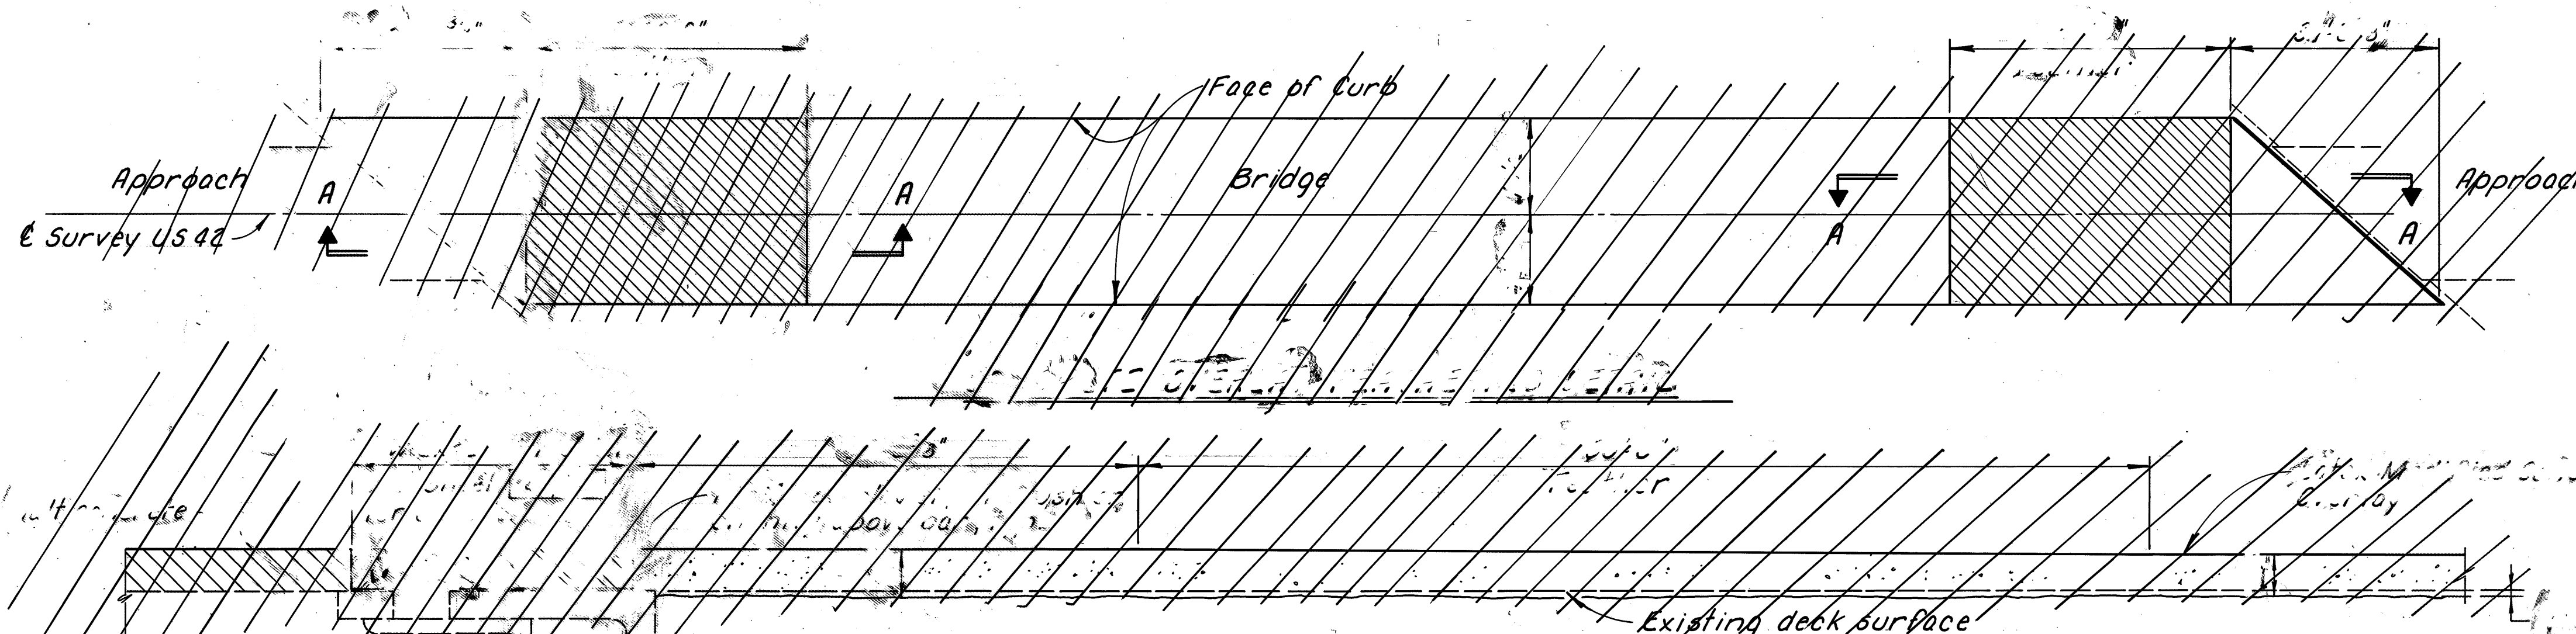

SECTION A-A

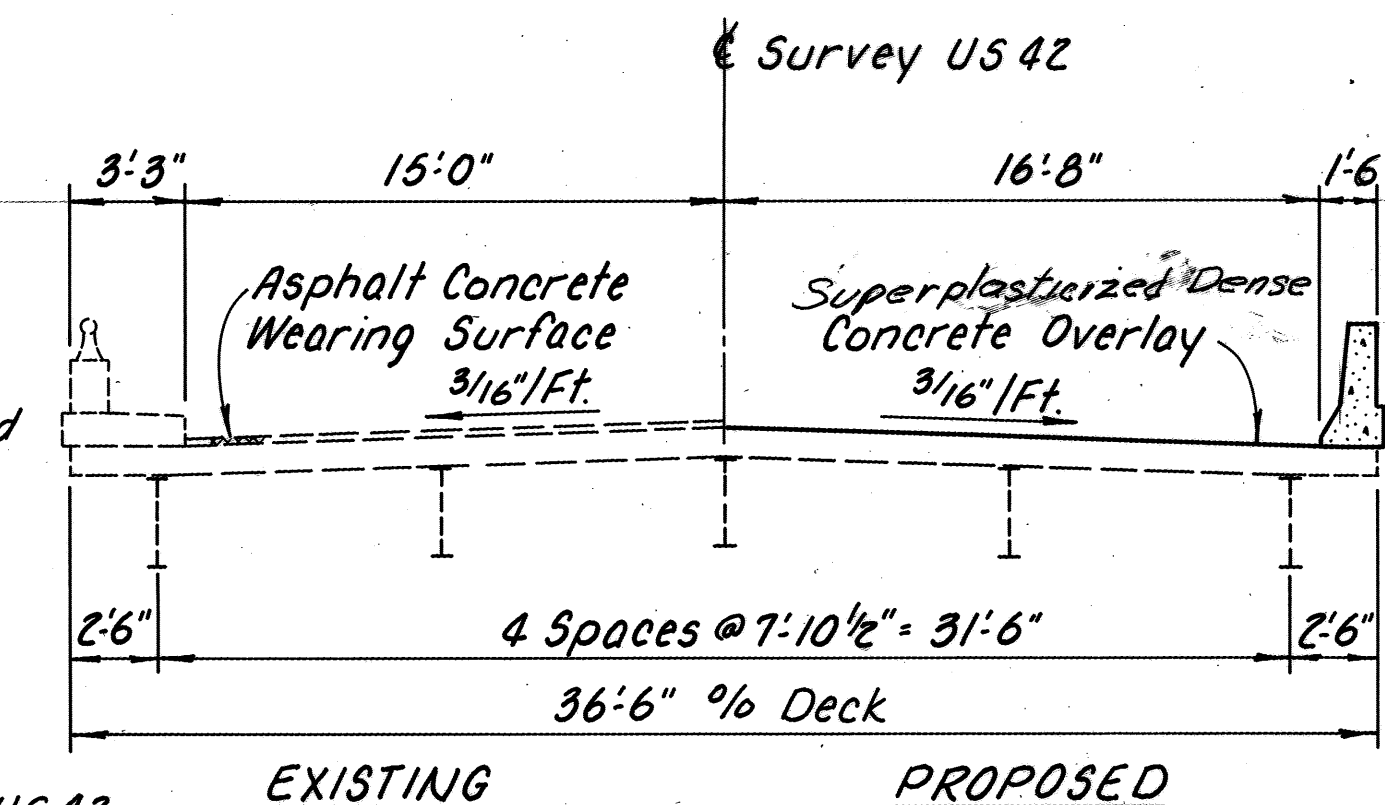

TRANSVERSE SECTION

MED-42-0688 REHABILITATION SUMMARY

Remove and dispose of existing concrete safety curbs, parapets, bulb angles, and bridge railing.

Cut scupper pipes off below the deck and plug the openings with concrete.

Reset the rocker bearings. Repair the backwalls in accordance with Item 519, Patching Concrete Structures. Modify the expansion joint armor. Repair designated areas on the underside of the deck in accordance with Item 519, Patching Concrete Structures, as directed by the Engineer.

Construct new deflector parapets using Class 3 concrete, as per plan.



Repair the bridge deck and place a wearing surface overlay on the deck using SDC.

Seal the deck expansion joints with strip seals.

Seal the surfaces of the new deflector parapets as shown in the plan details.


Provide slope protection under the bridge, as directed by the Engineer.

ENGINEERING ASSOCIATES LTD.						
700 WINKLER DR. WOOSTER, OHIO						
GENERAL PLAN AND REHAB SUMMARY						
MED-42-0688 OVER US 224						
MEDINA COUNTY STA. 18+27.25 TO 21+72.75						
DESIGNED	DRAWN	TRACED	CHECKED	REVIEWED	DATE	REVISED
DBC	PLD	SLM	RLE	DWS	3/26/87	

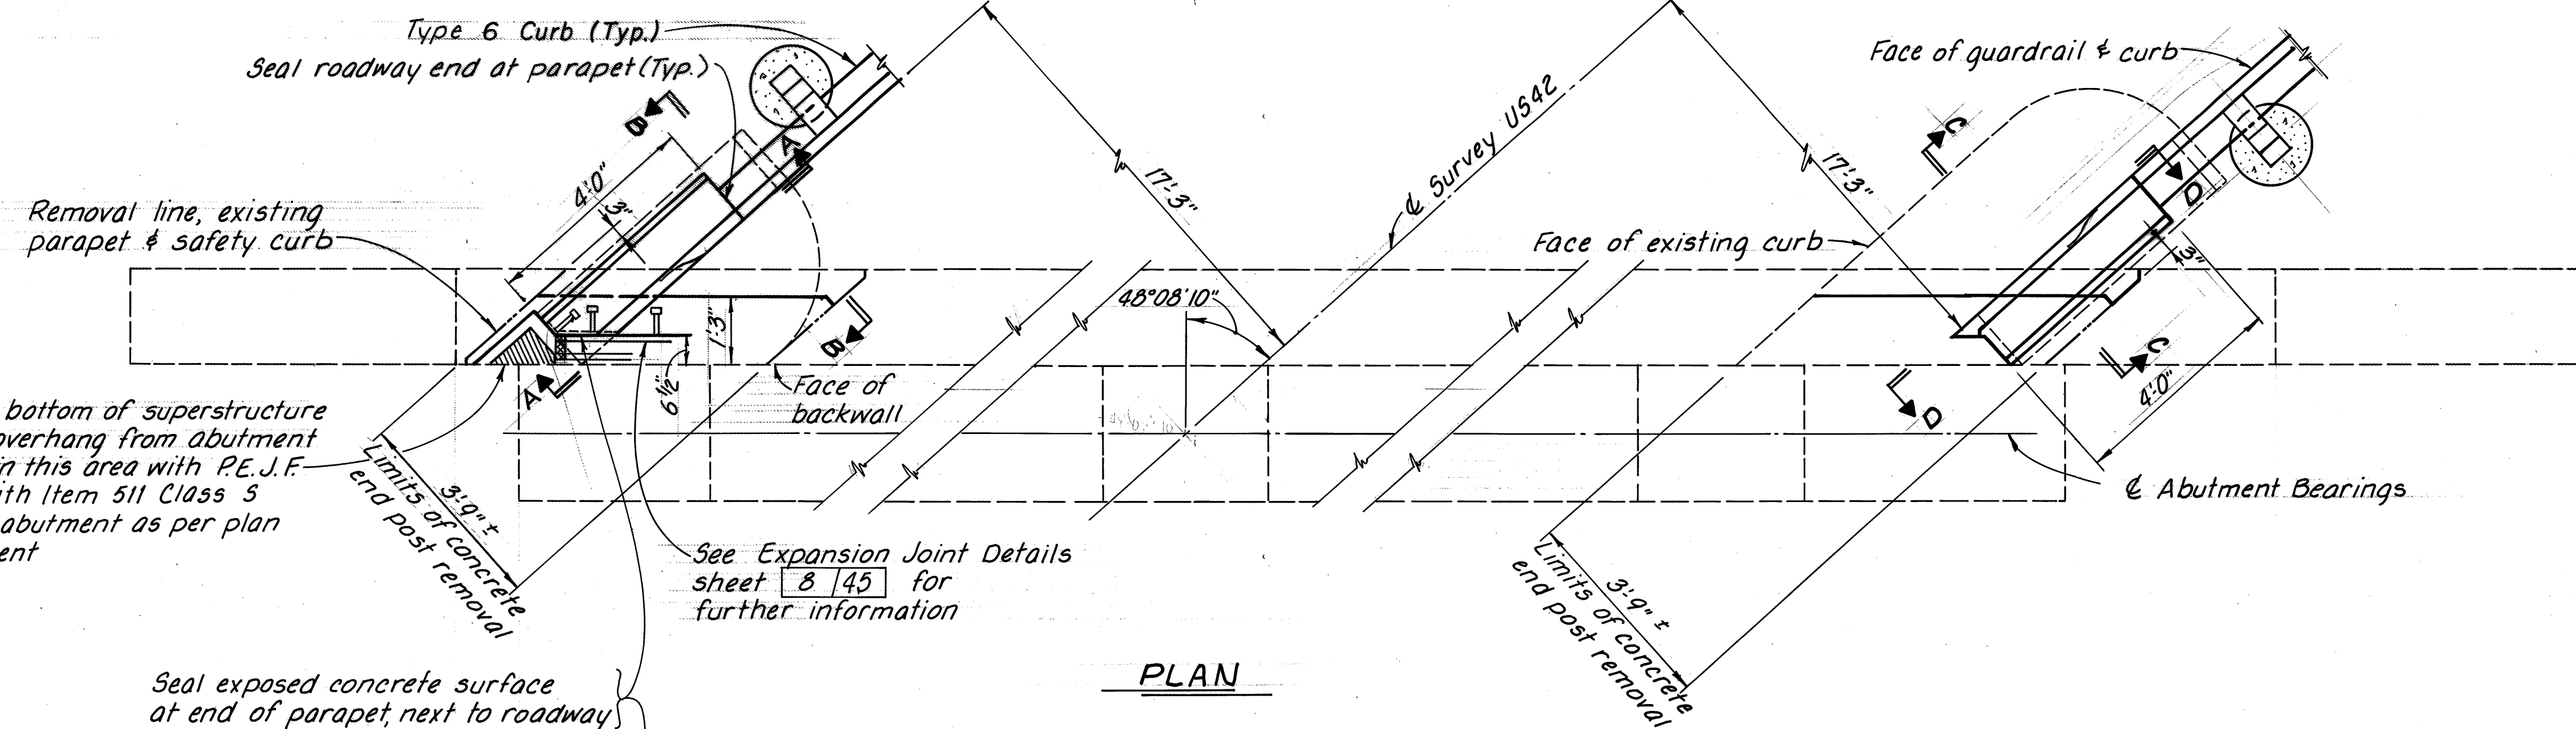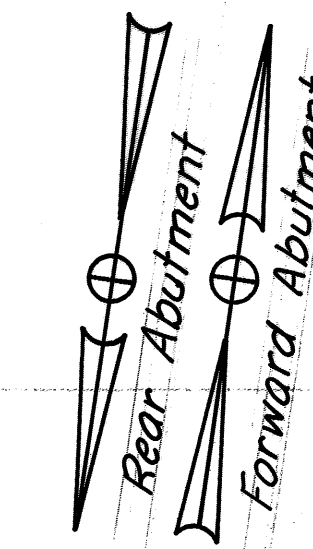

PLAN

* Remove existing concrete end posts and safety curbs to a surface 4" below the top of the existing backwall and trim reinforcing steel off to this elevation.

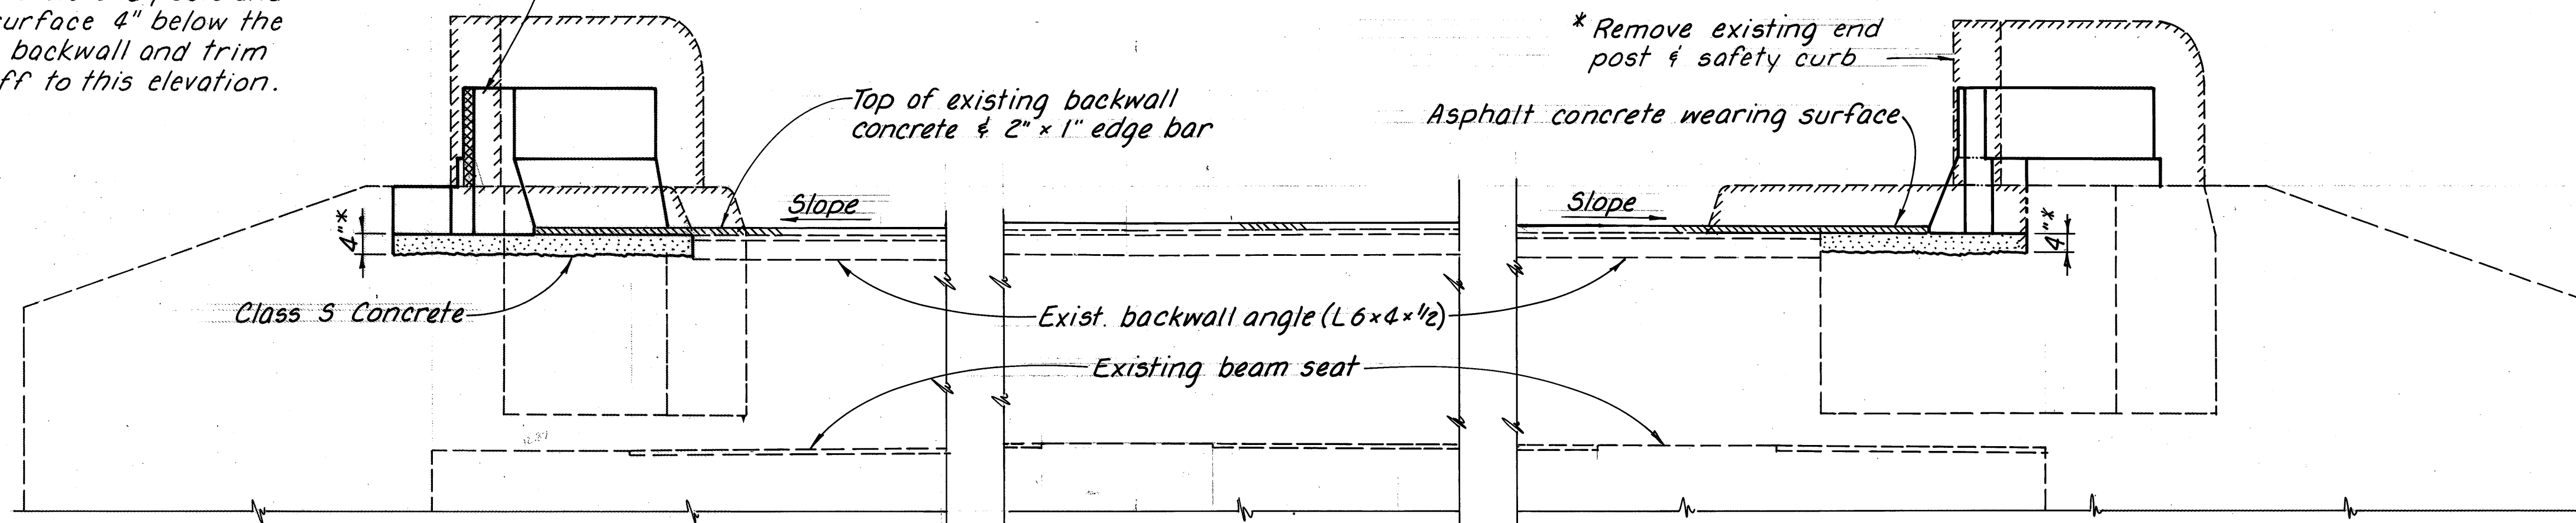

ELEVATION

ABUTMENT NOTES

PATCHING CONCRETE STRUCTURES, AS PER PLAN:

Abutment Backwall and Breastwall
Rear Abutment = 64 Sq. Ft.
Forward Abutment = 14 Sq. Ft.
Bottom of Superstructure Slab
Forward End Span = 22 Sq. Ft.

CRUSHED AGGREGATE SLOPE PROTECTION:

Rear Abutment = 440 Sq. Yd.
Forward Abutment = 455 Sq. Yd.

DECK EXPANSION JOINT DETAILS: See Sheet 9/45

SUPERSTRUCTURE PARAPET DETAILS: See Sheet 41/45


PARAPET GENERAL NOTES: See Sheet 40/45

ABUTMENT REINFORCING STEEL SCHEDULE: See Sheet 40/45

BRIDGE GENERAL NOTES: See Sheets 1/45 Through 5/45

NOTATION

N.S. - Near Side
F.S. - Far Side

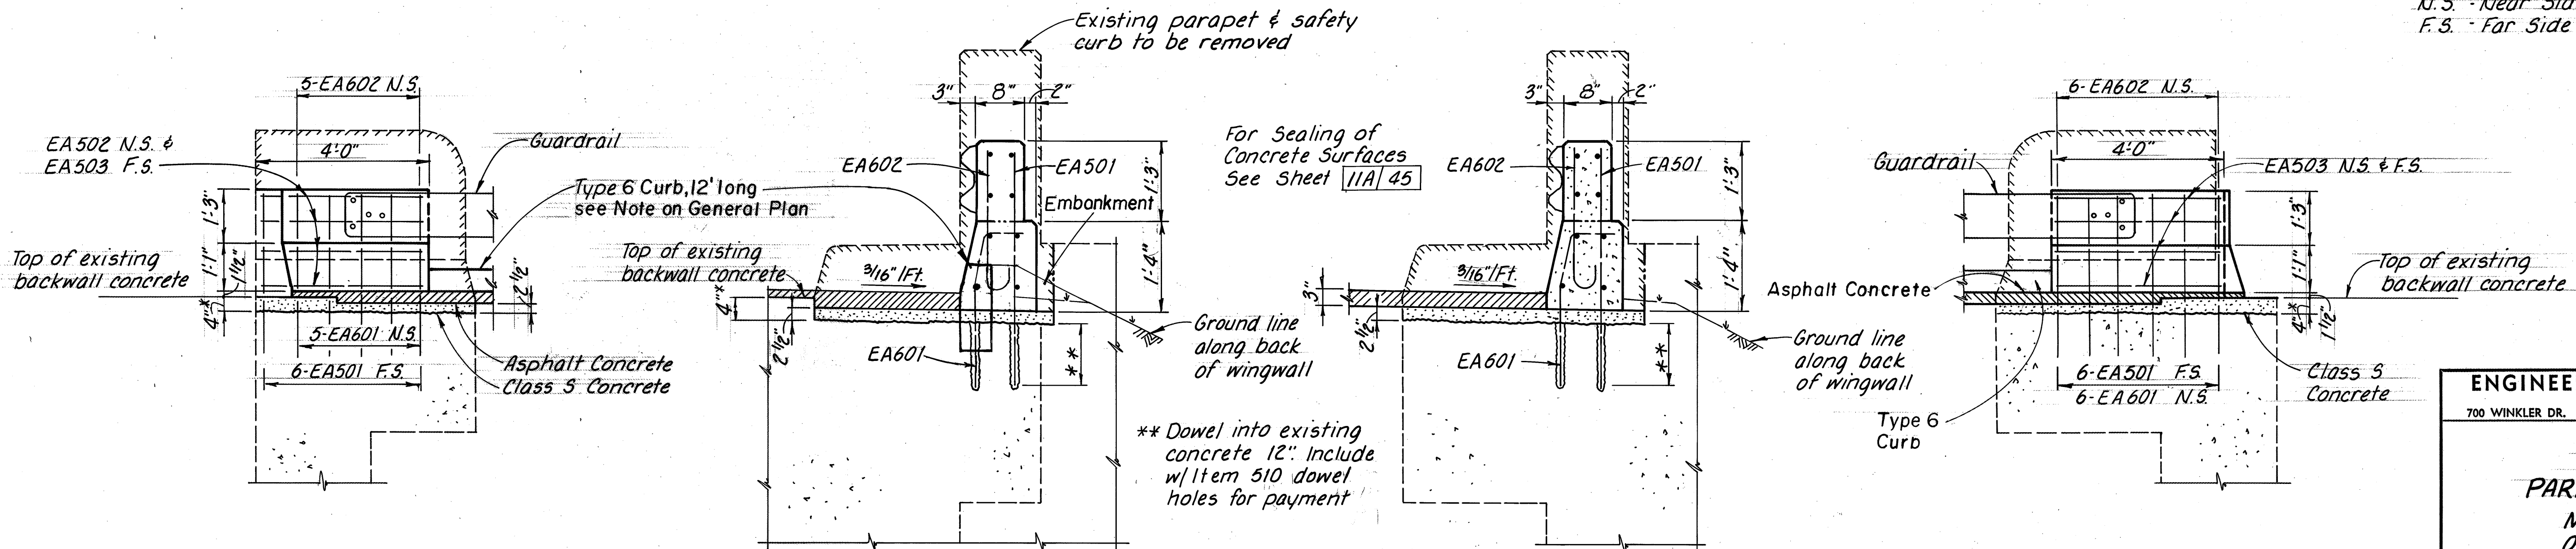

SECTION A-A

SECTION B-B

SECTION C-C


SECTION D-D

39/45

ENGINEERING ASSOCIATES LTD.
CONSULTING ENGINEERS
700 WINKLER DR. WOOSTER, OHIO

**ABUTMENT
PARAPET DETAILS**
MED-42-0688
OVER US224


DESIGNED	DRAWN	TRACED	CHECKED	REVIEWED	DATE	REVISED
DBC	RLE	PLD	AFS	DWS	3/26/87	

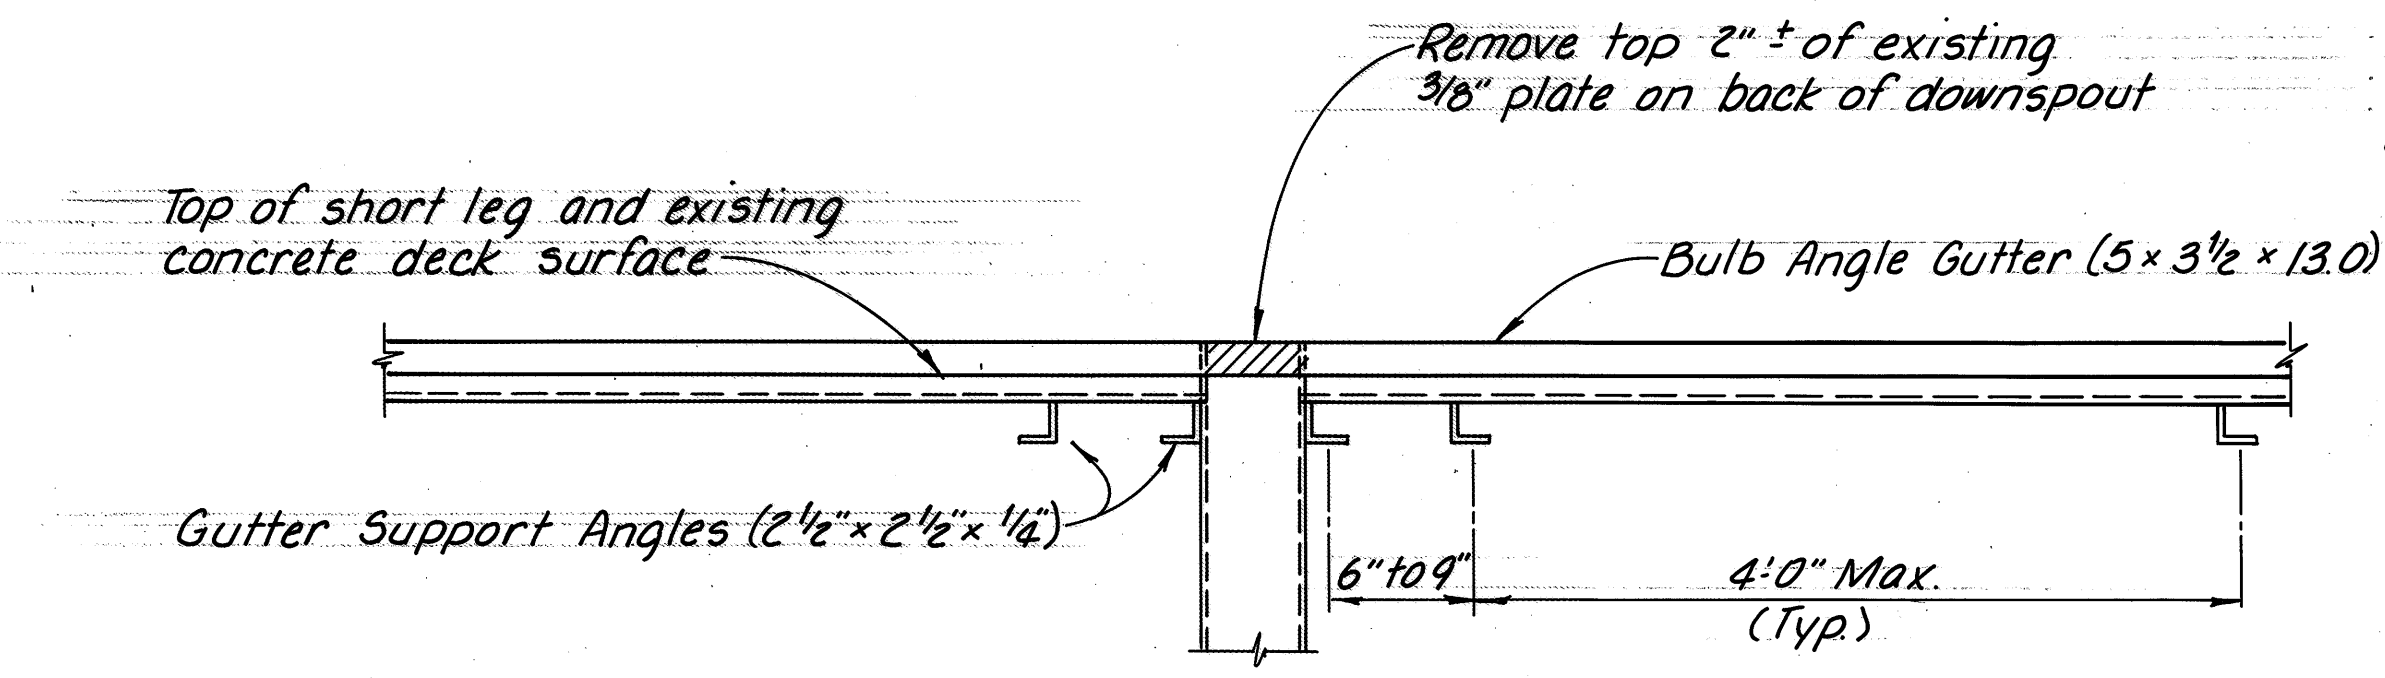

PARTIAL VIEW OF EXISTING DRAINAGE SYSTEM
(Looking towards curb with concrete not shown)


Note A: Cut bars off as necessary to clear deflection joints by 2" min. See sheet 41/45

Existing Asphalt Concrete Wearing Surface to be removed per Item Special, Asphalt Pavement Planing. See Structure General Notes, sheet 1/45

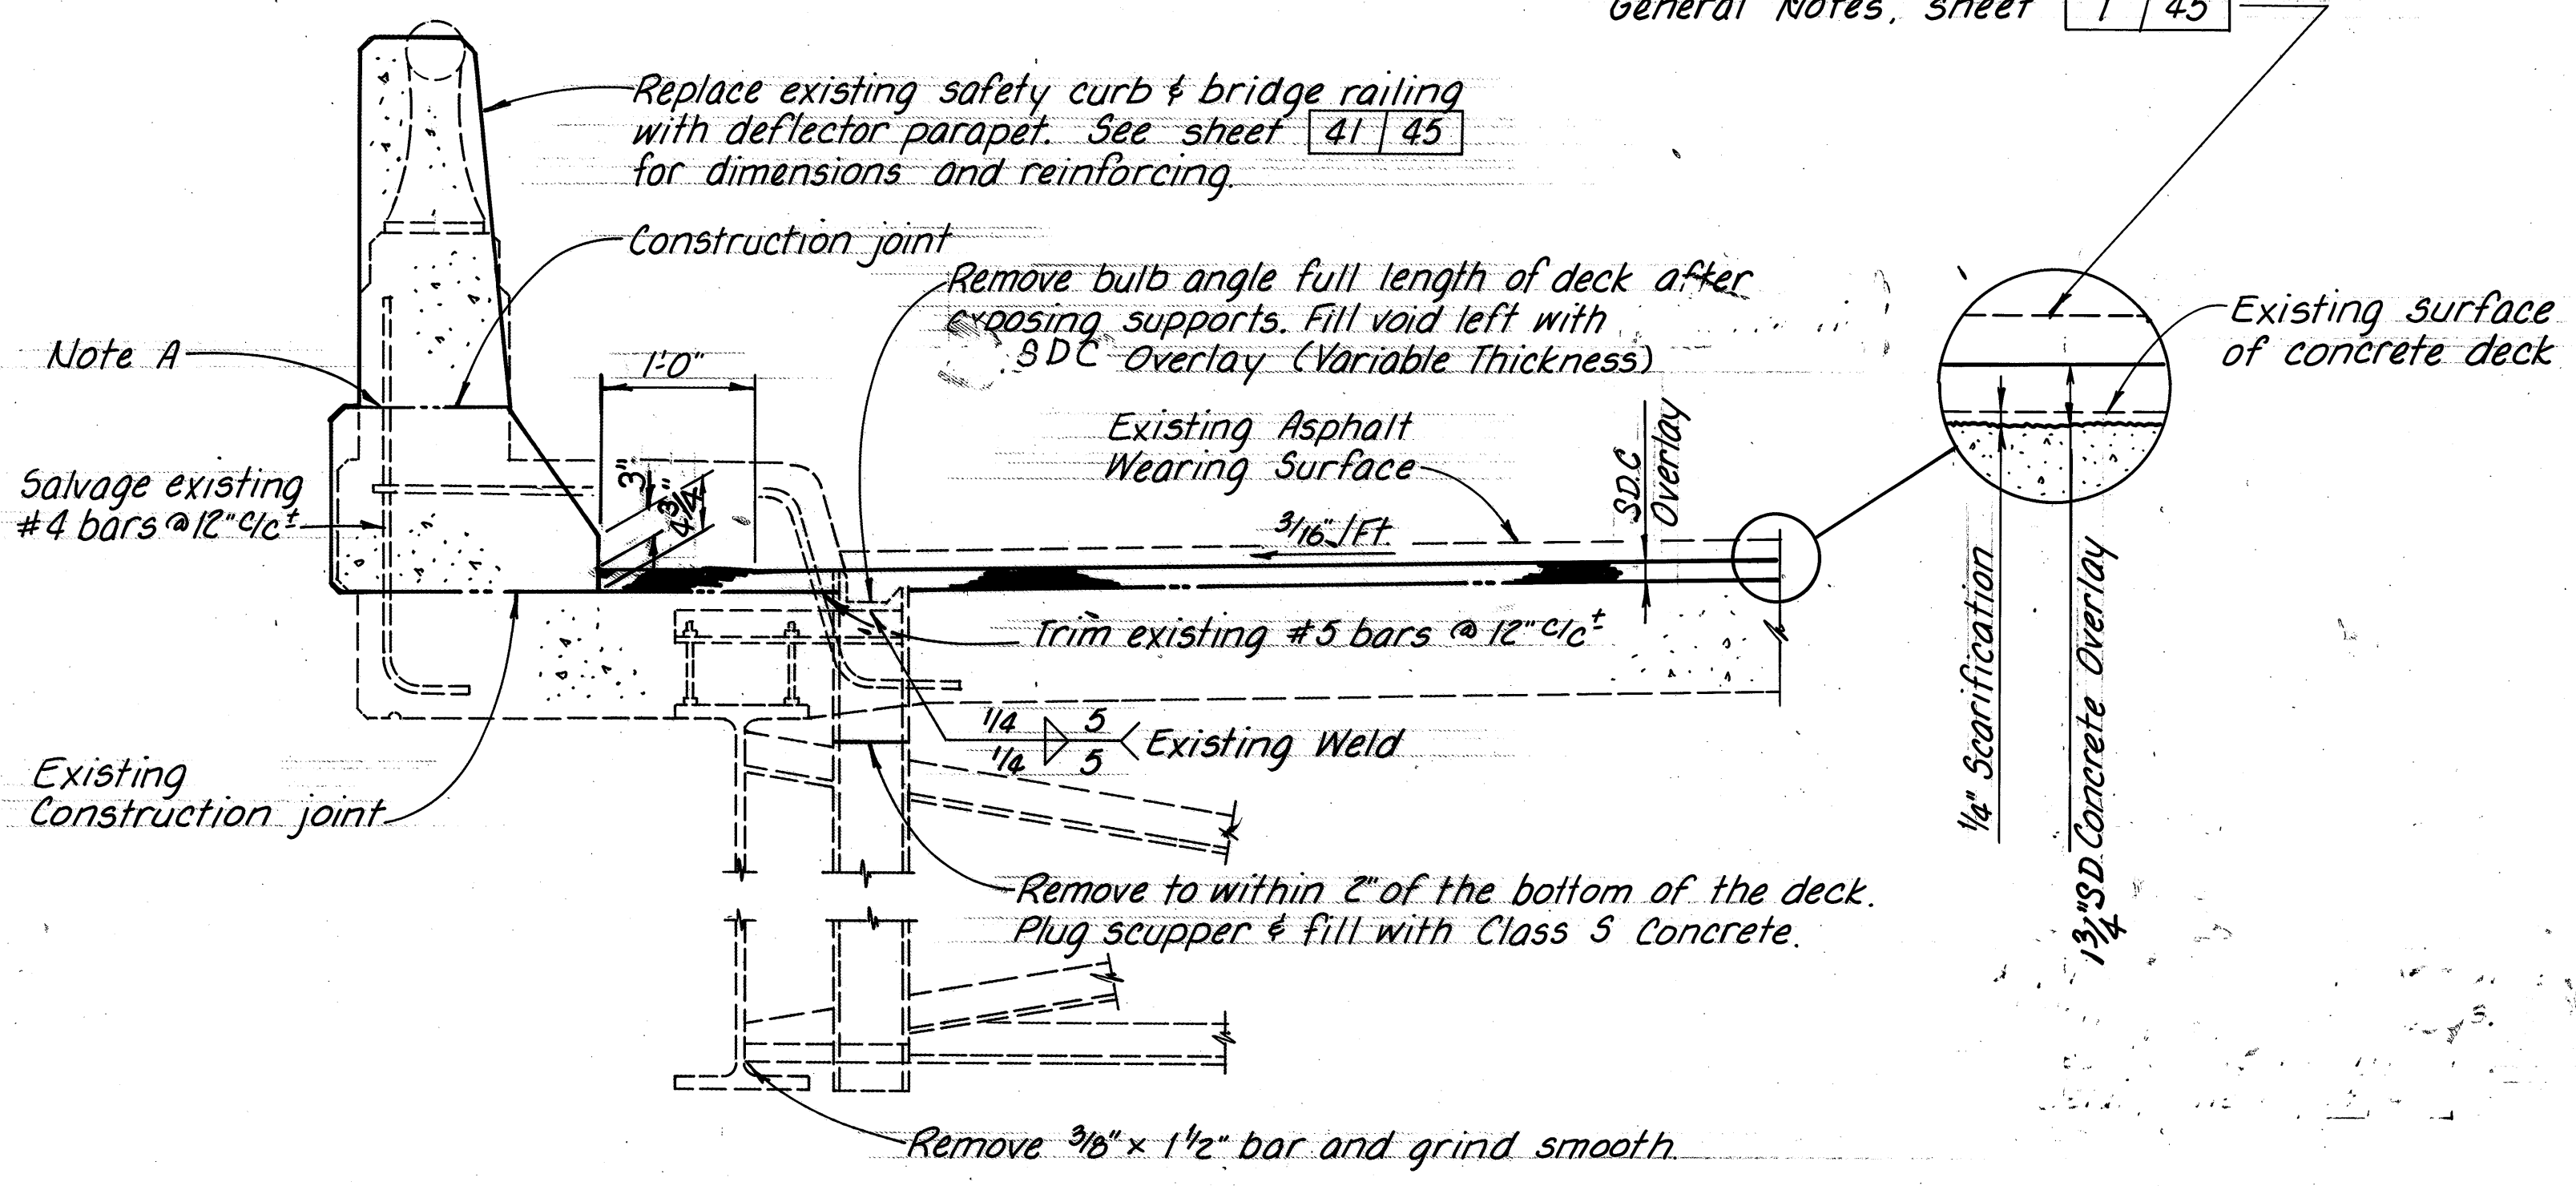


PARTIAL TRANSVERSE SECTION OF DECK

ABUTMENT REINFORCING STEEL						
MARK	NUMBER			LENGTH	TYPE	WEIGHT
	REAR	FWD.	TOTAL			
EA501	12	12	24	3'8"	Str.	92
EA502	4	4	8	3'0"	Str.	25
EA503	12	12	24	3'6"	Str.	88
EA601	11	11	22	2'11"	Bt.	96
EA602	11	11	22	2'9"	Bt.	91
				TOTAL		392

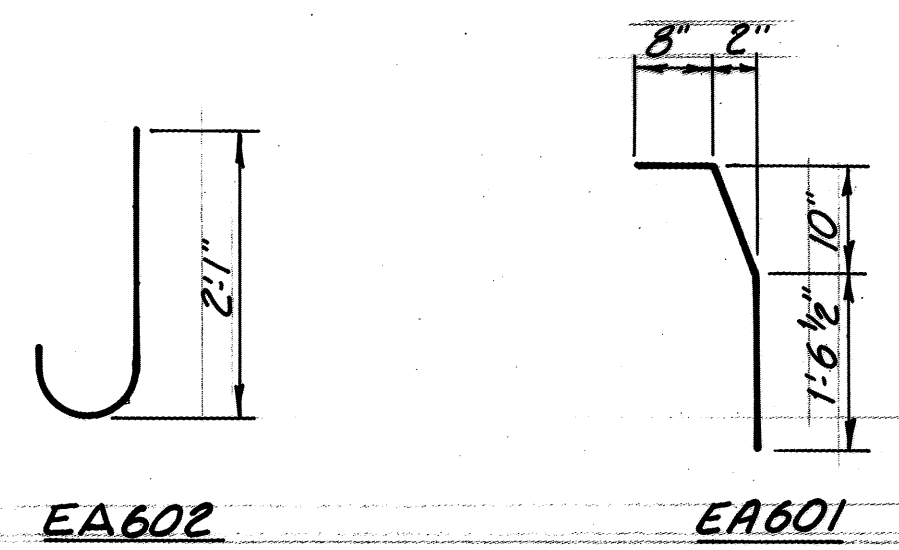

SUPERSTRUCTURE REINFORCING STEEL				
MARK	NUMBER	LENGTH	TYPE	WEIGHT
ES501	2	2'3"	Str.	5
ES502	22	2'4"	Str.	53
ES503	96	30'0"	Str.	3004
ES504	6	37'6"	Str.	235
ES505	24	9'3"	Str.*	232
ES506	24	11'0"	Str.	275
ES507	240	7'0"	Str.	1752
ES508	120	14'6"	Str.	1815
ES601	4	2'2"	Bt.	13
ES602	4	2'2"	Bt.	13
ES603	4	2'3"	Bt.	14
ES604	4	2'4"	Bt.	14
ES605	4	2'5"	Bt.	15
ES606	22	2'11"	Bt.	105
ES607	656	2'6"	Bt.	2463
ES608	656	5'8"	Bt.	5587
			TOTAL	15595

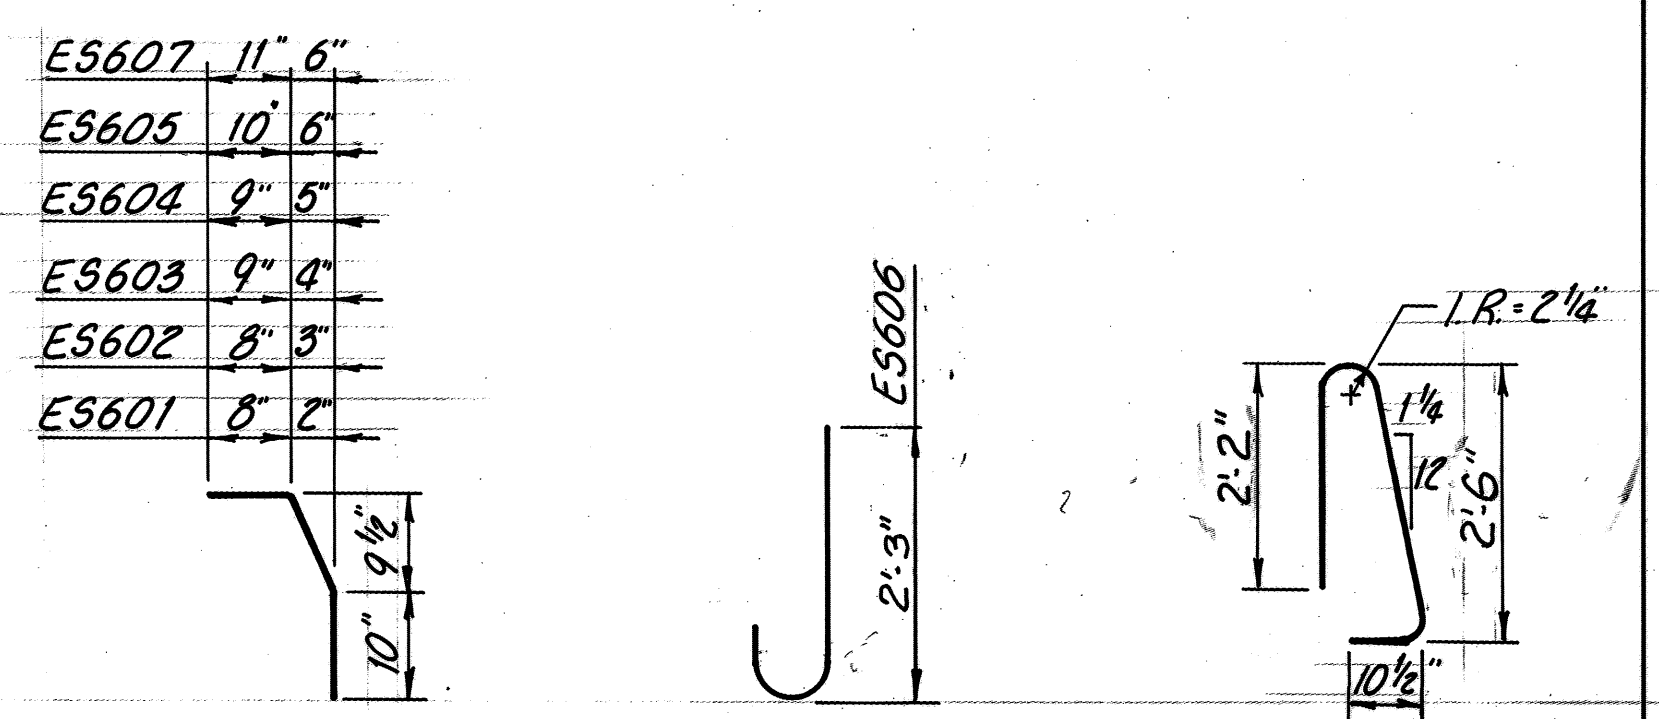

ES601 THRU ES605 AND ES607

ES606

ES608

* Bend and shorten in field where necessary

PARAPET AND MISCELLANEOUS STRUCTURAL NOTES

PARAPET GENERAL NOTES:
DESIGN SPECIFICATIONS: "Standard Specifications for Highway Bridges" adopted by American Association of Highway and Transportation Officials, 1983, including the 1984 and 1985 Interim Specifications and the Ohio "Supplement" to these specifications.
DESIGN DATA: Concrete Class 5, As Per Plan - $f'_c = 4500$ psi, $f_c = 1800$ psi (deflector parapet) Reinforcing Steel - ASTM A615, A616 or A617 Grade 60, $f_y = 60,000$ psi, $f_s = 24,000$ psi
PREFORMED EXPANSION JOINT FILLER in the parapet deflection joints may be either 1/4" gray sponge rubber or 1/4" gray cellular polyvinyl chloride (PVC) sponge. If rubber is used it shall meet the requirements of AASHTO M-153.
CONCRETE PARAPETS above upper construction joint shall be placed in alternate sections by the use of bulkheads. Closing sections shall be placed after removal of bulkheads and after placement of expansion joint filler. Exposed edges of the filler shall be flush with the surface of concrete and shall be free of mortar.
ABUTMENT AND SUPERSTRUCTURE PARAPET DETAILS: See Sheets 39/45 and 41/45.

DECK EXPANSION JOINT DETAILS: See Sheet 8/45

STRUCTURE GENERAL NOTES: See sheets 1/45 through 5/45



Supplemental Specifications: 850 Dated 5-31-88

ENGINEERING ASSOCIATES LTD.
CONSULTING ENGINEERS
700 WINKLER DR. WOOSTER, OHIO


SUPERSTRUCTURE REMOVAL NOTES AND REINFORCING STEEL SCHEDULES
MED-42-0688
OVER US 224

DESIGNED	DRAWN	TRACED	CHECKED	REVIEWED	DATE	REVISED
DBC	DBC	PLD	RLE	DWS	3/26/87	


* Make up any difference in length between plan dimensions and field measurements in these panels

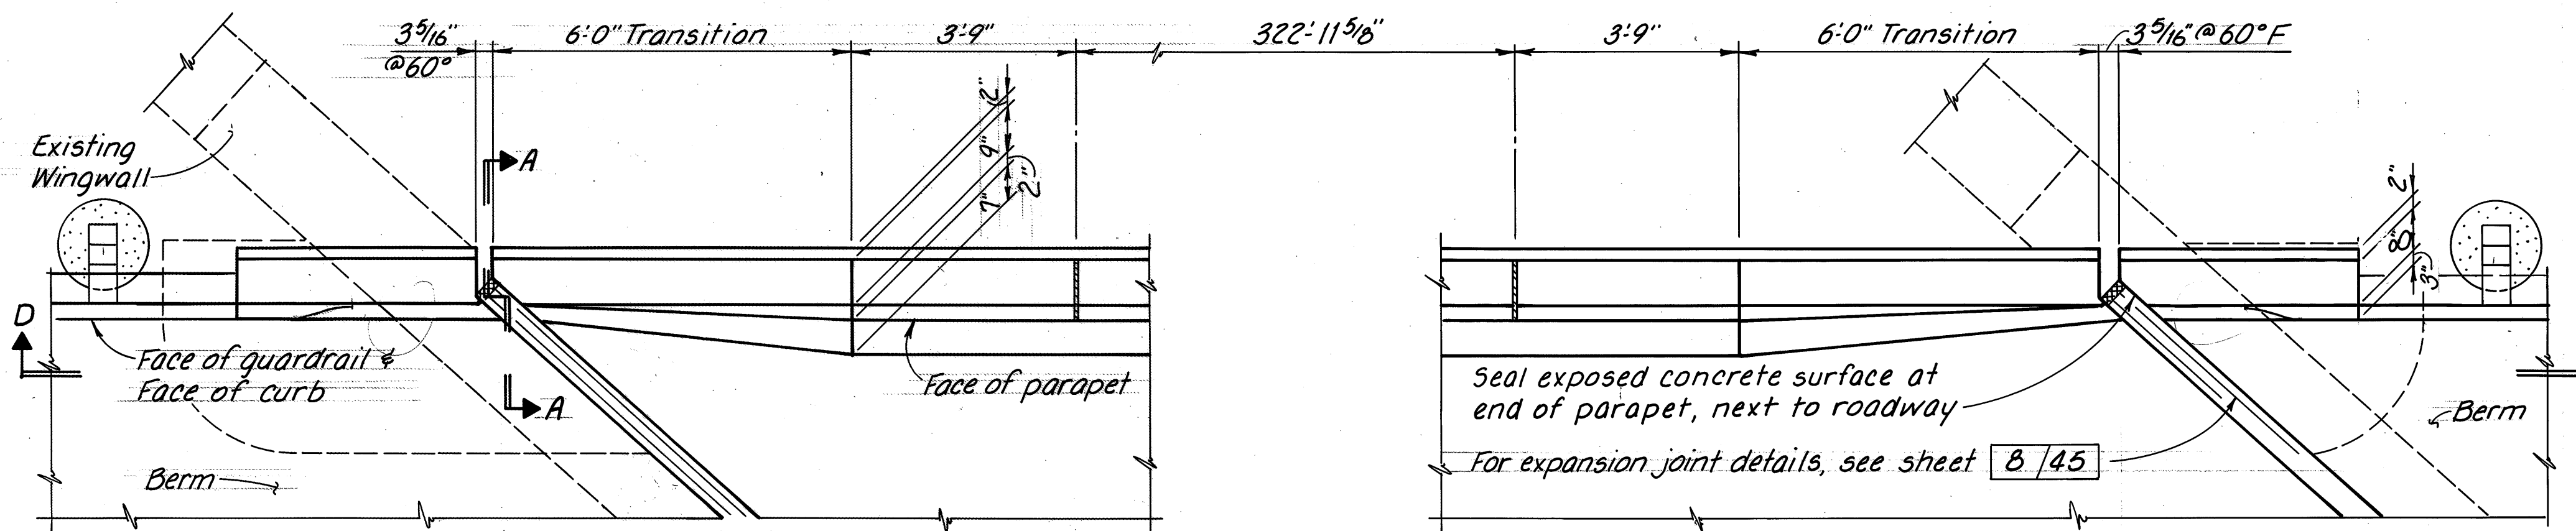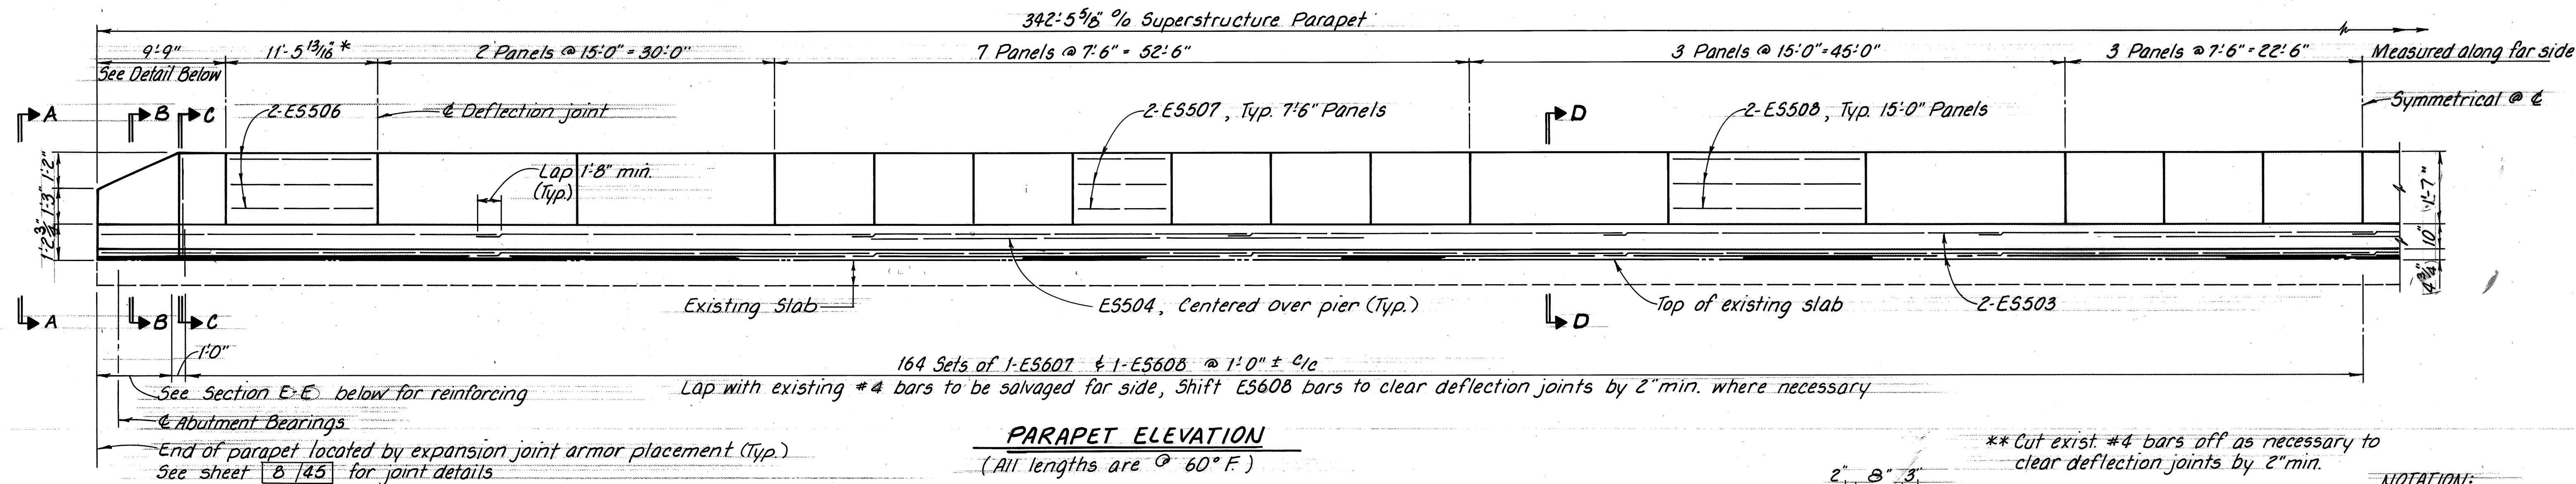


PART PLAN AT ABUTMENTS

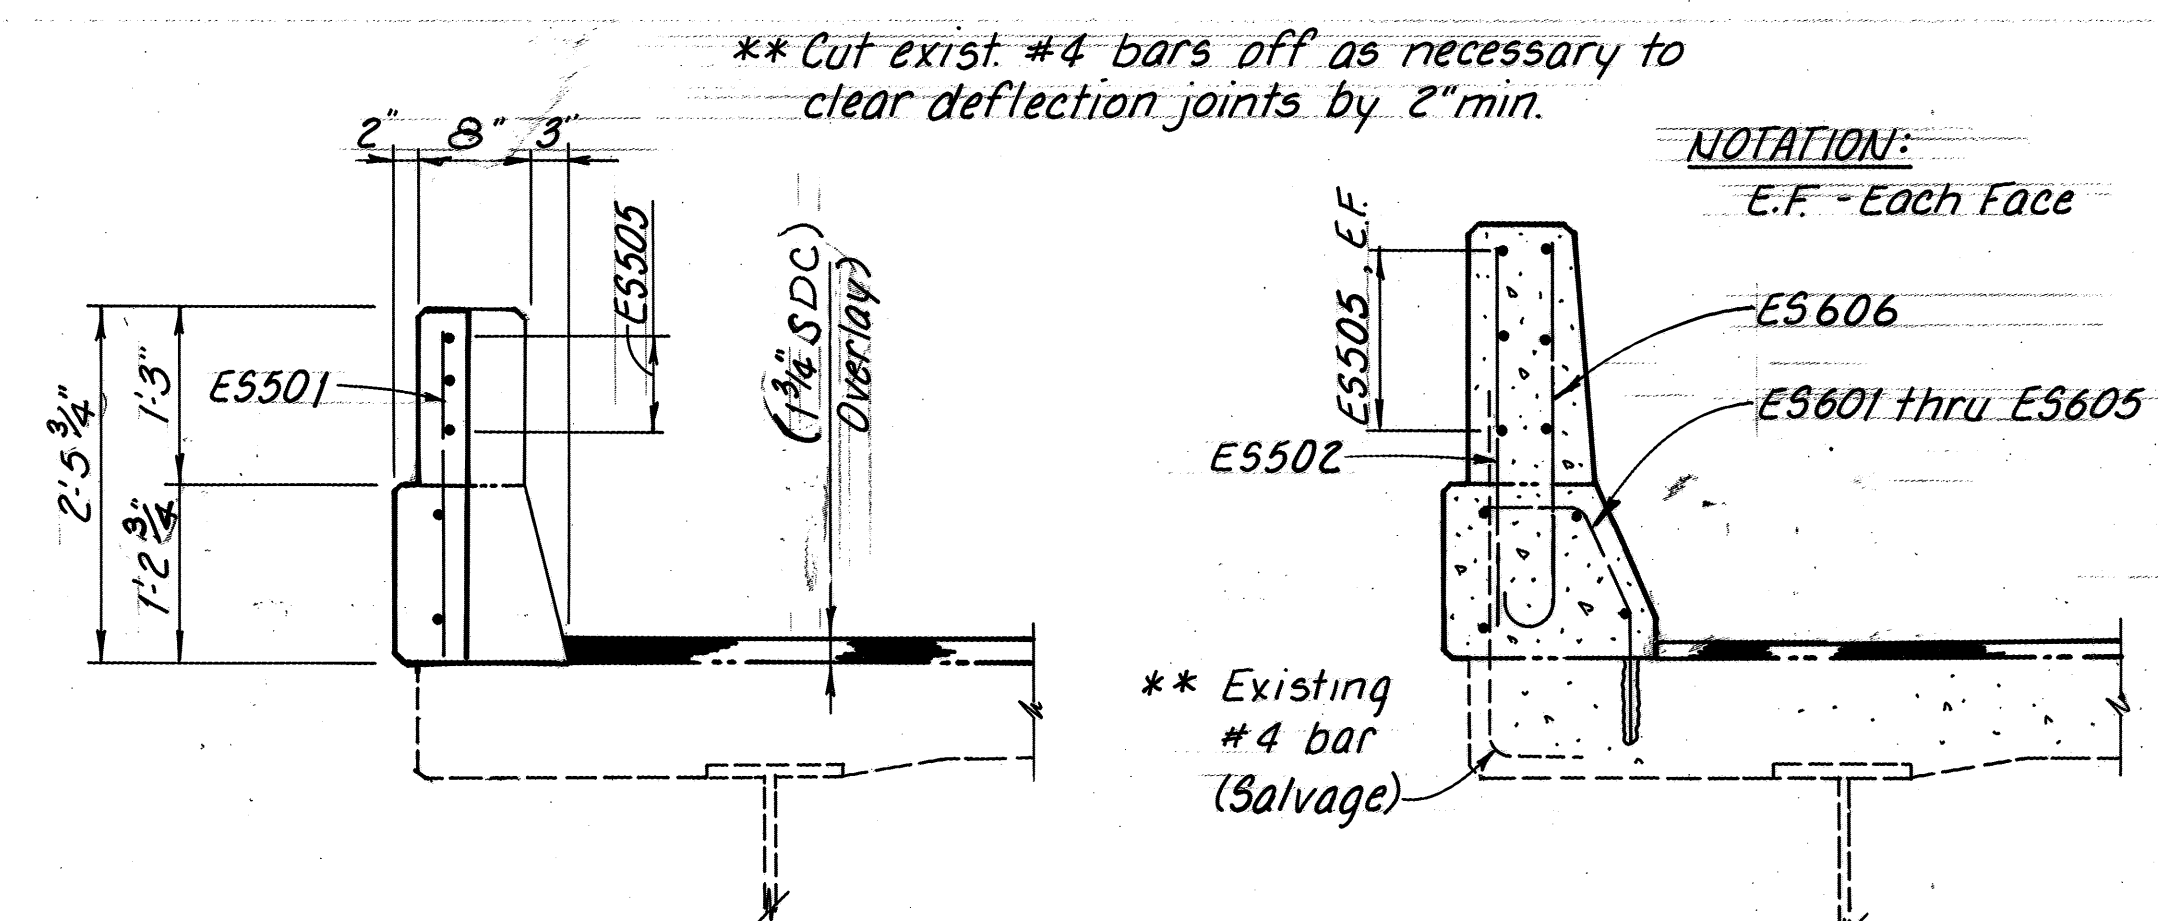

NOTE: All longitudinal bars in the lower part of the parapet are E5503 bars unless noted otherwise.

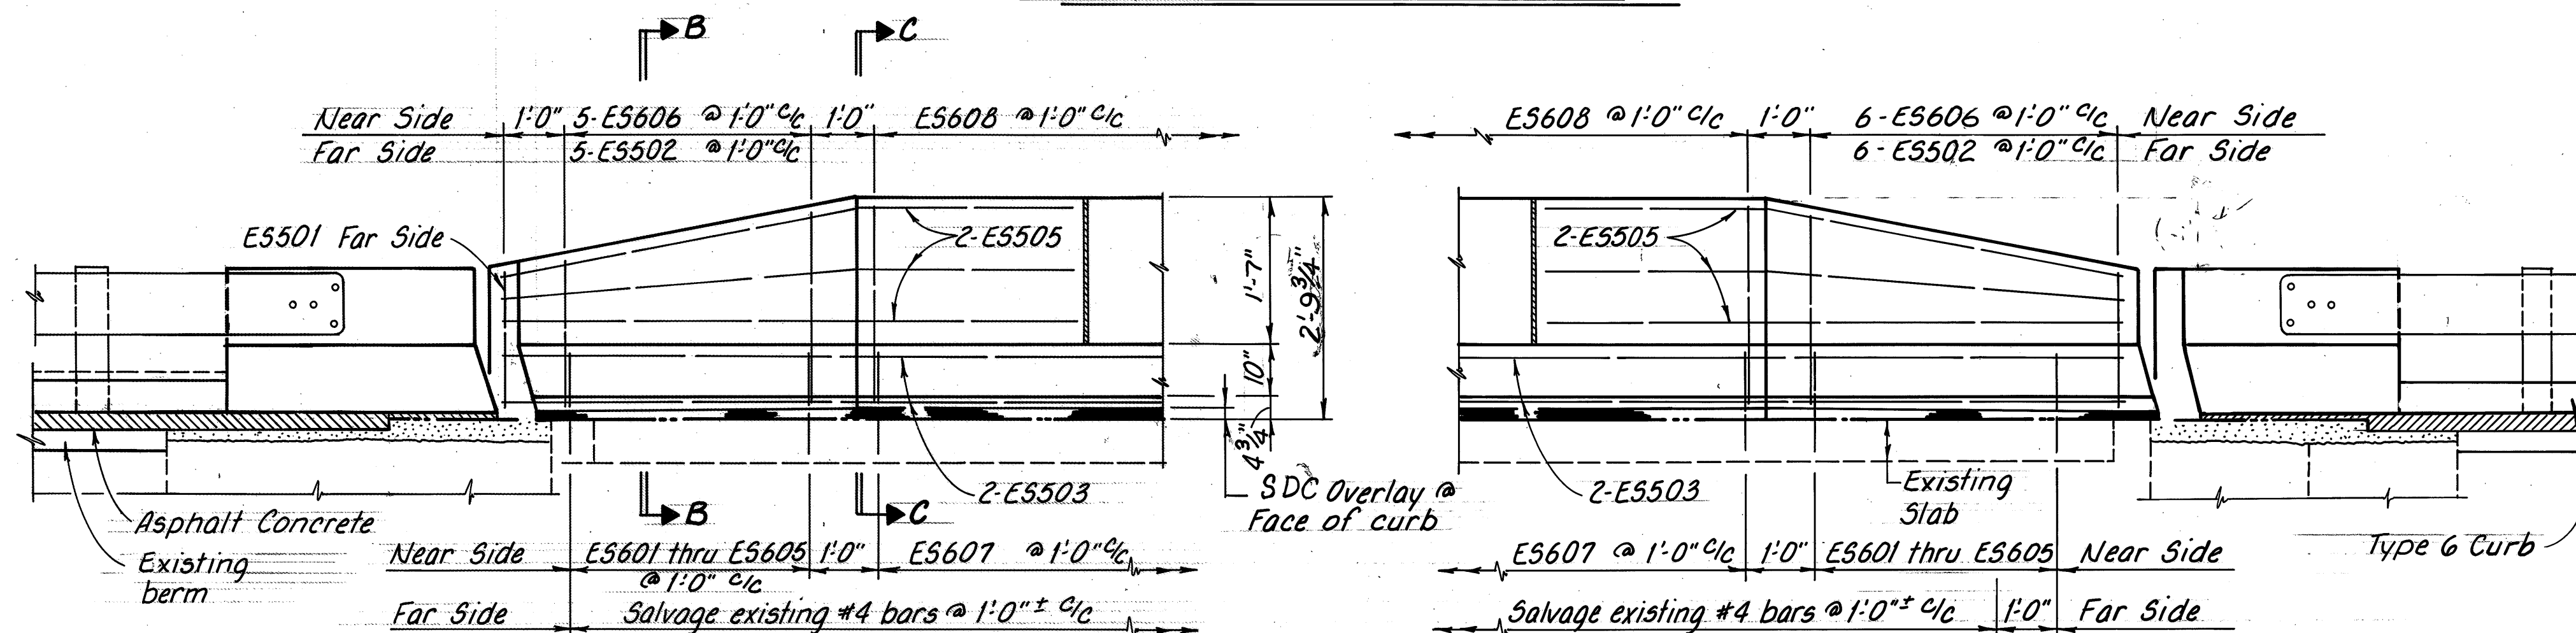


SECTION E-E

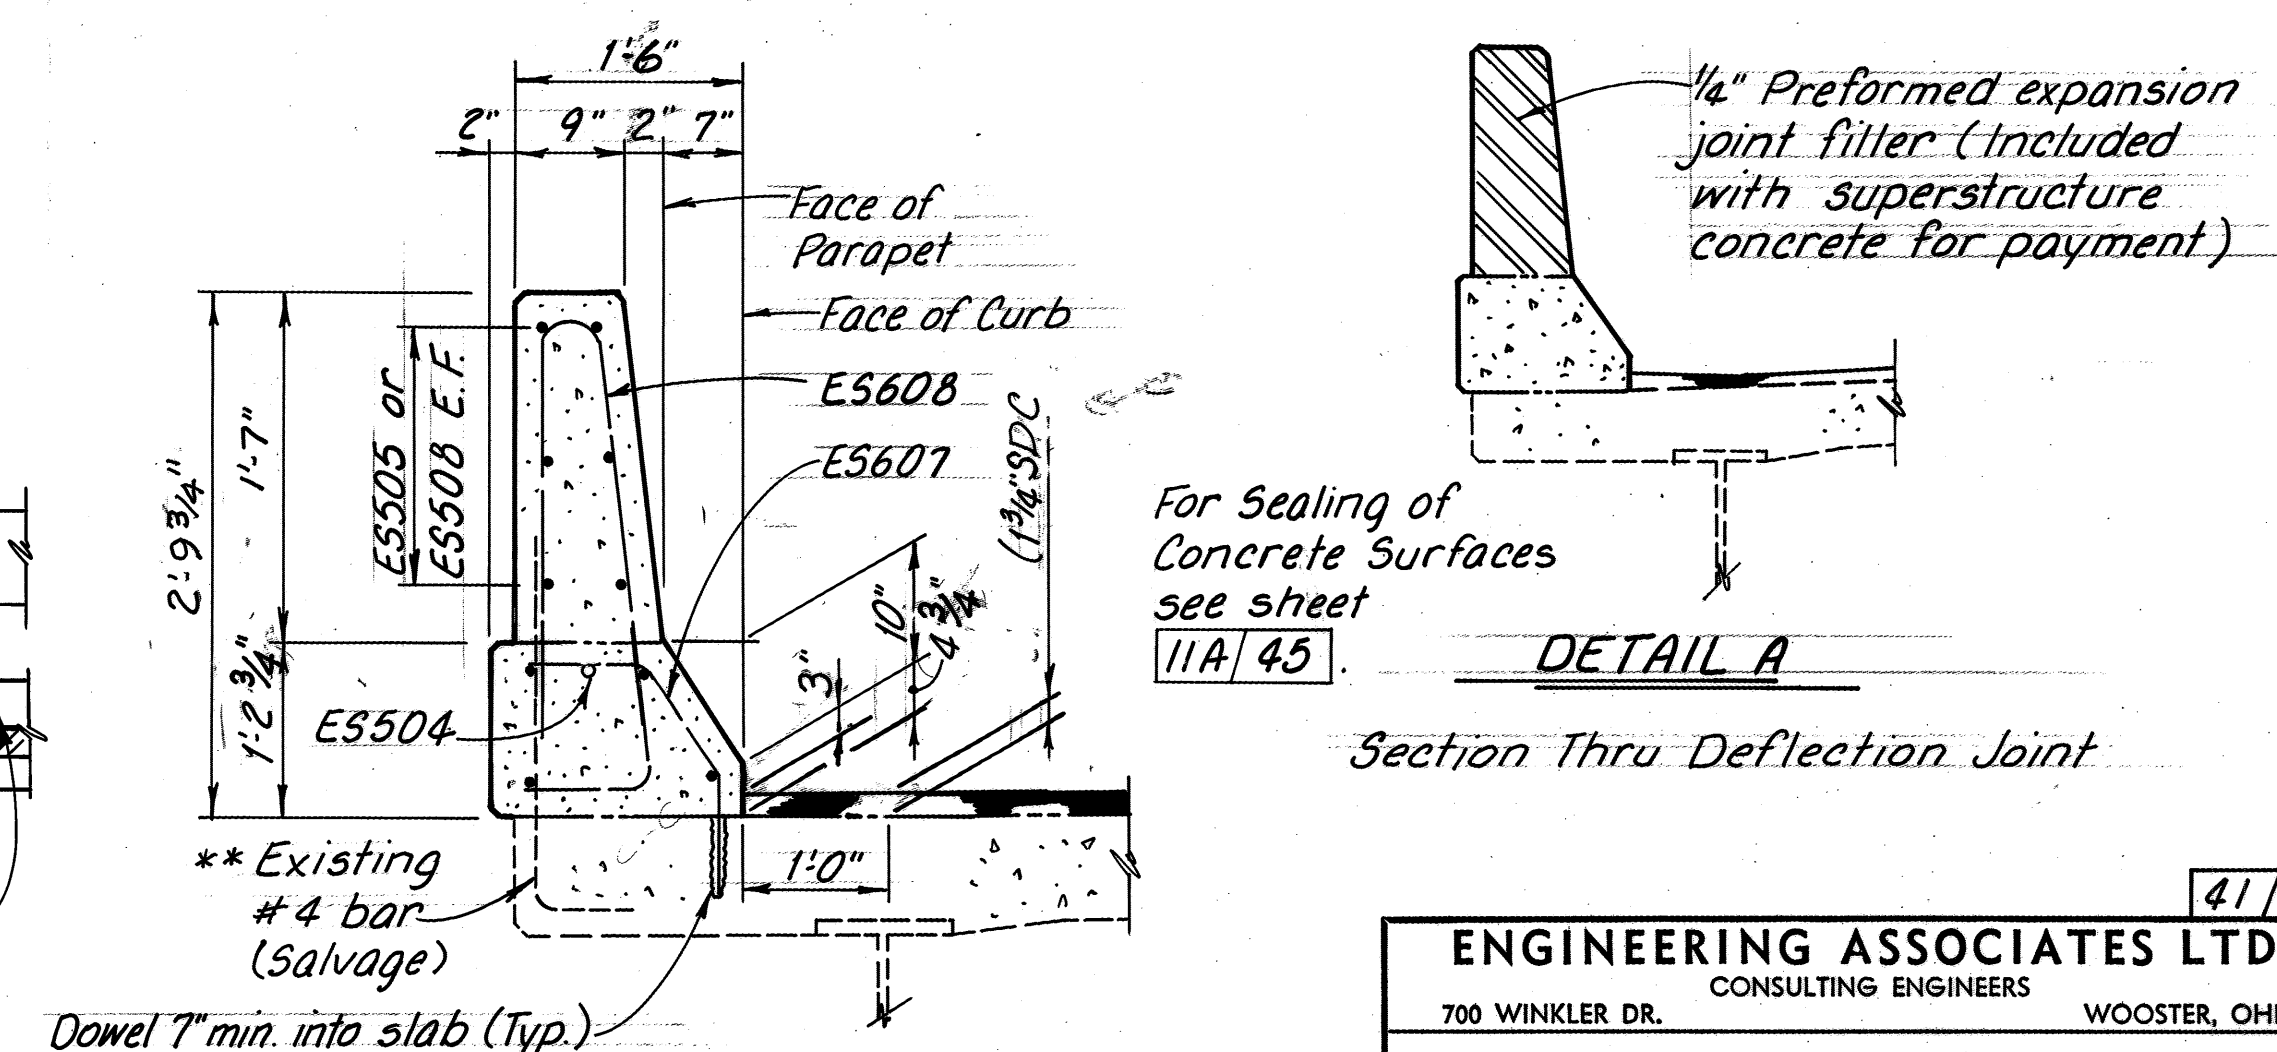


NOTES

PARAPET GENERAL NOTES: See sheet 40/45
 ABUTMENT PARAPET DETAILS: See sheet 39/45
 REINFORCING STEEL SCHEDULE: See sheet 40/45
 ADDITIONAL NOTES: See sheet 40/45


ENGINEERING ASSOCIATES LTD.							
700 WINKLER DR. CONSULTING ENGINEERS WOOSTER, OHIO							
SUPERSTRUCTURE PARAPET DETAILS							
MED-42-0688 OVER US 224							
DESIGNED	DRAWN	TRACED	CHECKED	REVIEWED	DATE	REVISED	
OBC	PLD	PLD	AFS	DWS	3/26/87		

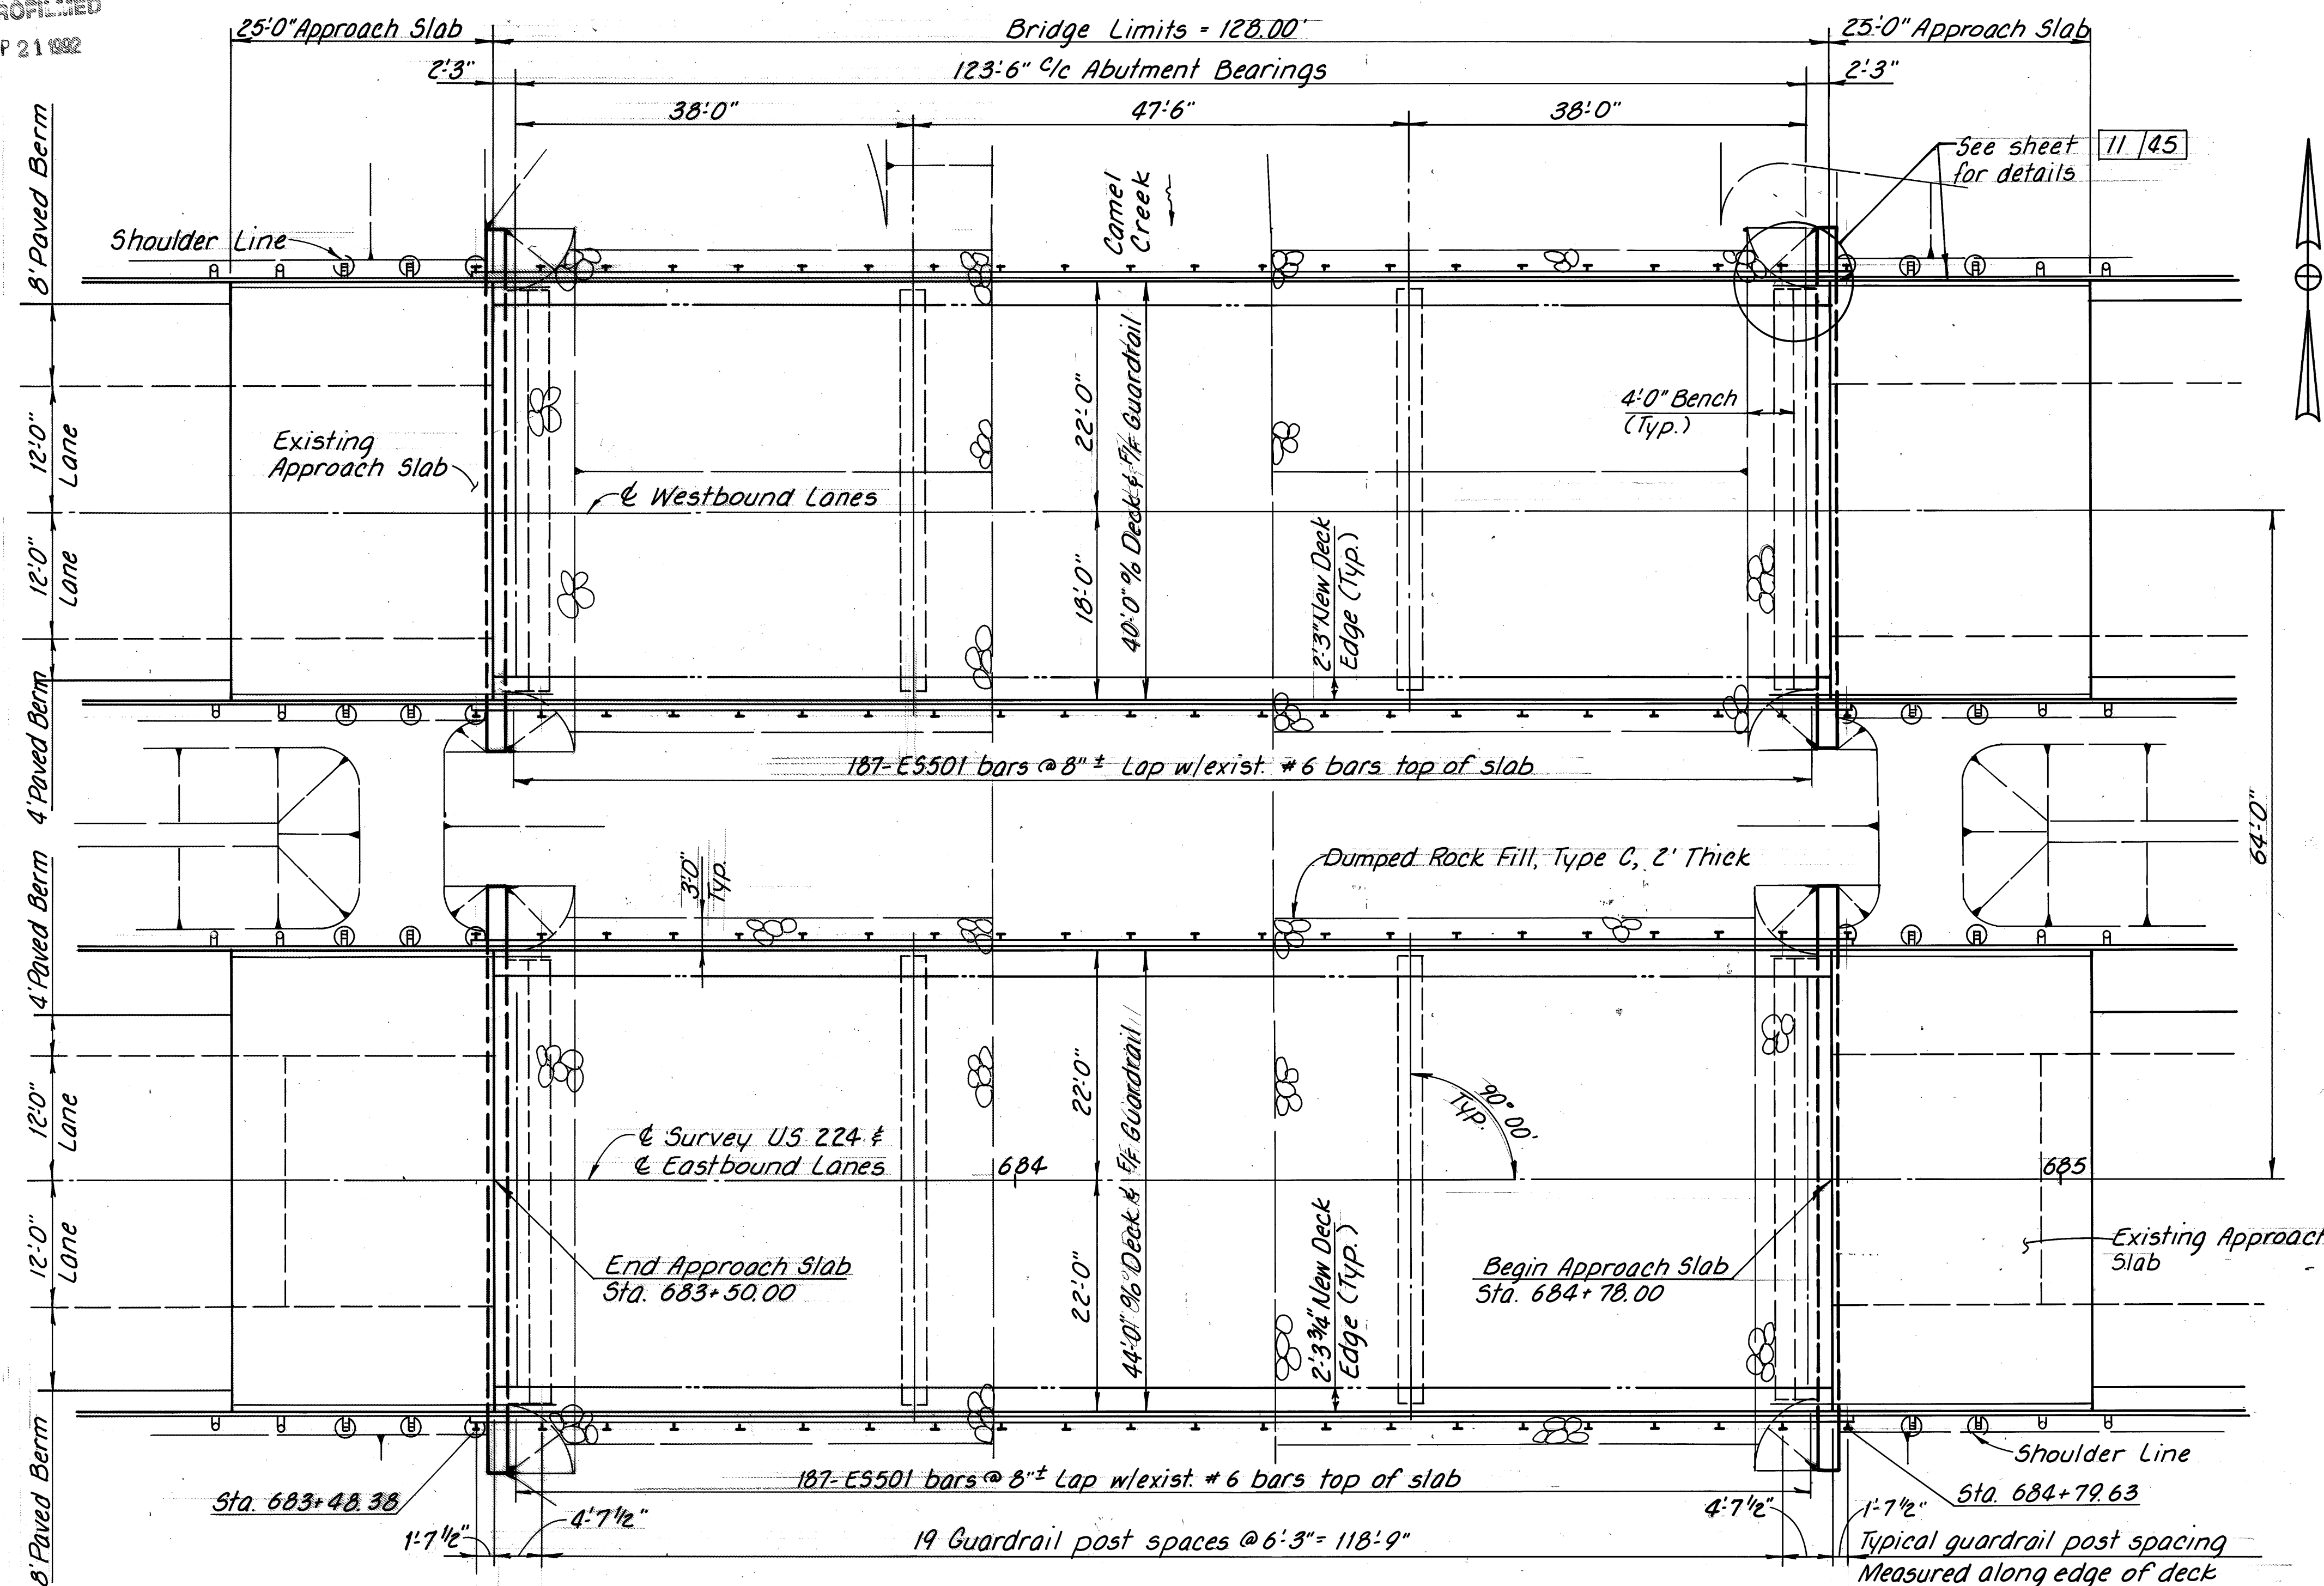

GENERAL PLAN

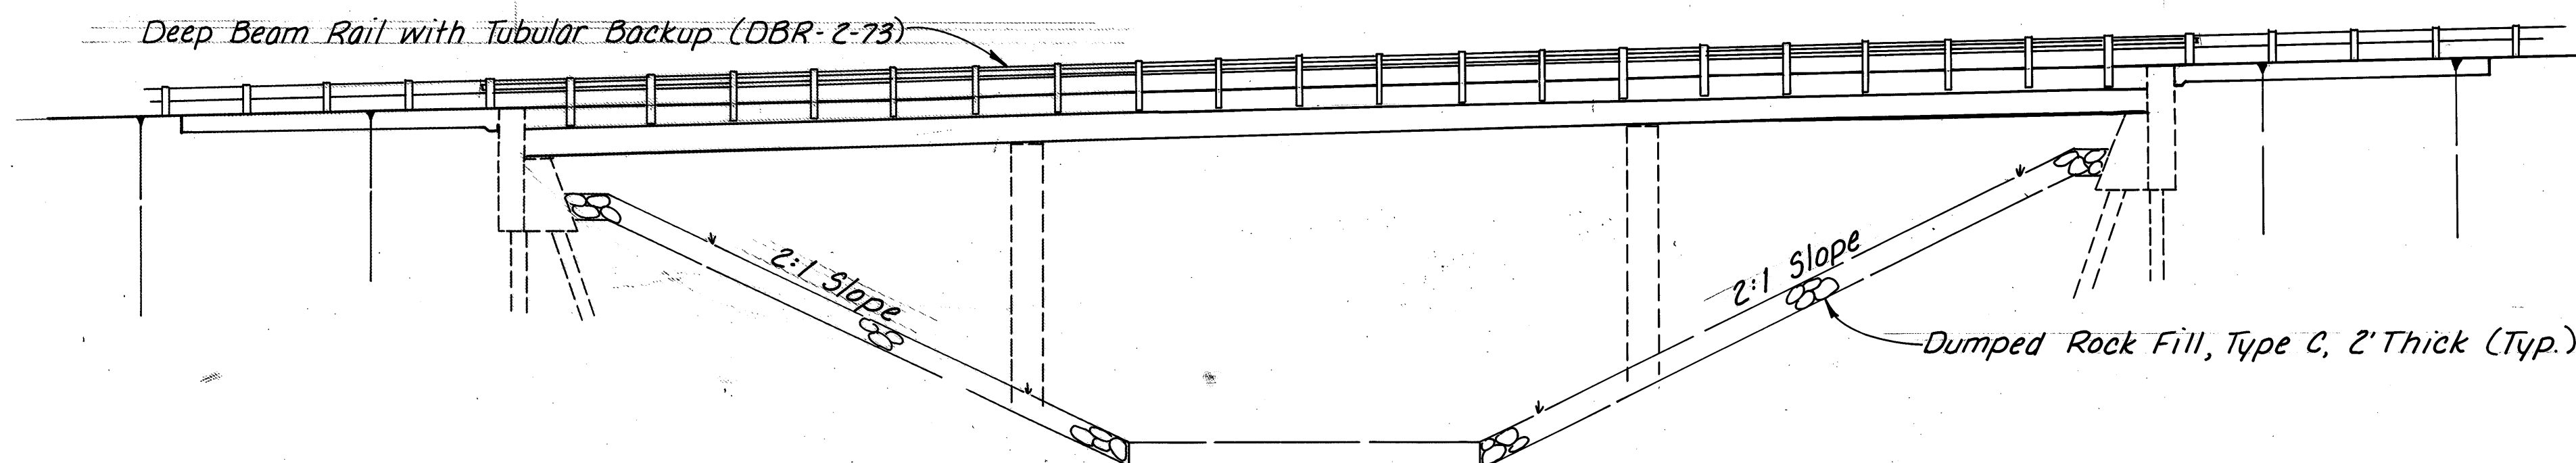

GENERAL ELEVATION

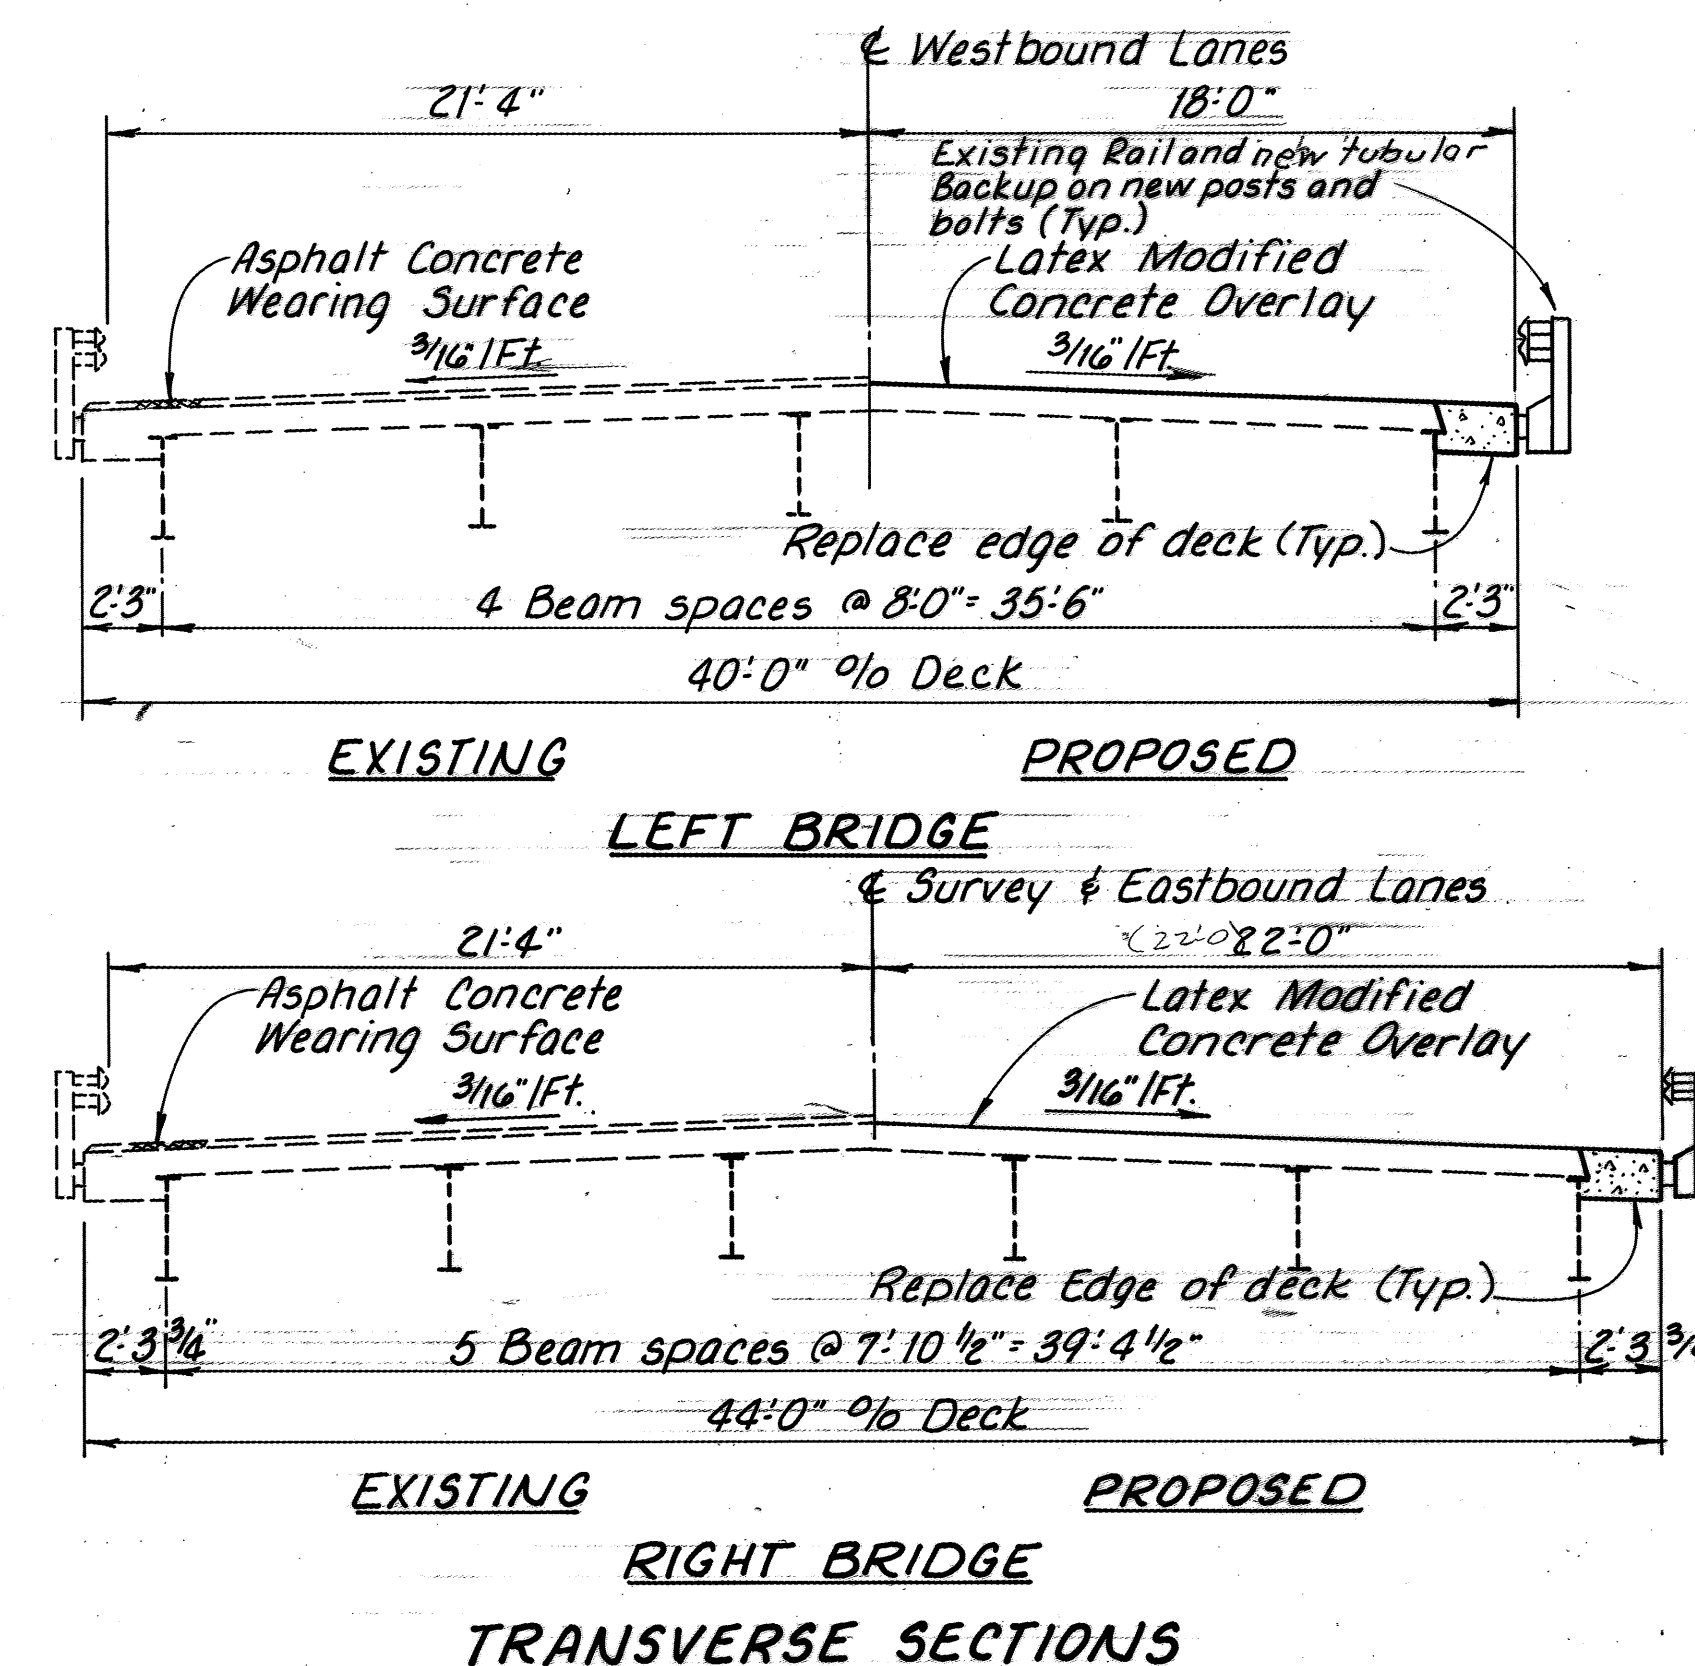

MED-224-1276 LIR REHABILITATION SUMMARY

- Remove guardrail and store for reuse.
- Remove and dispose of existing guardrail posts, anchor bolts, edges of the concrete decks, and abutment backwalls. See Roadway Plans for removal of approach slabs.
- Trim the ends of the beams to restore adequate expansion capacity. Move and repair the end crossframes and replace expansion joint armor.
- Reconstruct the edges of the deck using Class 5 concrete, as per plan. Provide new guardrail anchor bolts and Type 2 posts. & tubular backup.
- Install the guardrail.
- Repair the bridge deck and place a wearing surface overlay on the deck using Latex Modified Concrete.
- Reconstruct the abutment backwalls.
- Seal the deck expansion joints with strip seals.
- Seal the concrete surfaces at edges of the deck as shown in plan details.
- Restore slope protection under the bridge, as directed by the Engineer.

ENGINEERING ASSOCIATES LTD.

CONSULTING ENGINEERS

700 WINKLER DR.

WOOSTER, OHIO

GENERAL PLAN
AND
REHAB SUMMARY

MED-224-1276 LIR
OVER CAMEL CREEK

MEDINA COUNTY

STA. 683+50.00 TO
684+78.00

DESIGNED	DRAWN	TRACED	CHECKED	REVIEWED	DATE	REVISION
DBC	PLD	PLD	AFS	DWS	3/26/87	

STRUCTURE NOTES

ABUTMENT NOTES

DRAINAGE: Porous backfill, 1.5 ft. thick, enclosed in filter fabric shall extend up to the plane of the subgrade and laterally to the ends of the wingwalls. Maintain a minimum of 6 inches of cover over the filter fabric (See Section B-B on sheet 44/45)

The porous backfill shall be drained by 6" perforated C.S.P. extending straight out into the side slopes, terminating near the surface as shown. Where drainage through the side slopes is either impossible or impractical, the C.S.P. shall extend beyond the wingwall, then be redirected (Labeled "Alt. Outlet" in the plans) into the front slope, terminating in crushed aggregate as shown for the side slopes or the spill thru slope protection in front of the abutments where possible.

BACKWALL CONCRETE: In addition to the provisions of 511.08, backwall concrete above the optional construction joint at the approach slab seat shall not be placed until after the deck concrete has been placed. The steel expansion joint shall serve as a template for the top of the backwall.

DUMPED ROCK FILL, TYPE C, AS PER PLAN:

Slope Protection at each Abutment, Left Structure	= 188 Cu. Yd.
Slope Protection at each Abutment, Right Structure	= 205 Cu. Yd.

ABUTMENTS / LEFT STRUCTURE: See sheet 43/45

ABUTMENTS / RIGHT STRUCTURE: See sheet 44/45

ABUTMENT REINFORCING STEEL SCHEDULE: See sheet 45/45

CONTRACTION JOINT AND WATERSTOP DETAILS: See sheet 10/45

DECK EXPANSION JOINT DETAILS: See sheet 7/45

STRUCTURE GENERAL NOTES: See sheets 1/45 through 5/45

SUPERSTRUCTURE NOTES

DECK EXPANSION JOINT DETAILS: See sheet 7/45

ADDITIONAL SUPERSTRUCTURE EDGE DETAILS: See sheet 11/45

STRUCTURE GENERAL NOTES: See sheets 1/45 through 5/45 and 42A/45.

GENERAL NOTES FOR MED-42-1276

REFERENCE:

Reference shall be made to the Bridge General Notes on sheets 1/45 through 5/45 and to the following:

Standard Drawings	Supplemental Specifications
AS-1-81 Dated 11-27-81	824 Dated 10-8-82
DBR-2-73 Dated 4-10-73	845 Dated 5-31-88
	953 Dated 8-21-80

DESIGN SPECIFICATIONS:

The modifications to this structure conform to "STANDARD SPECIFICATIONS FOR HIGHWAY BRIDGES" adopted by the American Association of State Highway and Transportation Officials, 1983 including the 1984 and 1985 INTERIM SPECIFICATIONS and the Ohio "SUPPLEMENT" to these specifications.


DESIGN DATA:

Design Loading (deck edge repair)	- HS20-44 and the Alternate Military Loading
Concrete Class 5 (as per plan)	- Superstructure and Substructures; Compressive Strength 4500 psi
Reinforcing Steel (deck edge repair)	- ASTM A615, A616, A617, Grade 60 Minimum Yield Strength 60,000 psi
Deck Protection (deck edge repair)	- Epoxy coated reinforcing steel in both mats and sealing of concrete surfaces
Wearing Surface	- 1 1/4" Latex Modified Concrete Overlay

REINFORCING STEEL SPLICES:

Unless shown otherwise, all reinforcing steel splices shall comply with the lap lengths specified in CMS section 509.08

ENGINEERING ASSOCIATES LTD. 700 WINKLER DR. CONSULTING ENGINEERS WOOSTER, OHIO							
STRUCTURE NOTES AND GENERAL NOTES MED-224-1276 L/R OVER CAMEL CREEK							
DESIGNED	DRAWN	TRACED	CHECKED	REVIEWED	DATE	REVISED	
DBC	PLD	PLD	AFS	DWS	3-26-87		

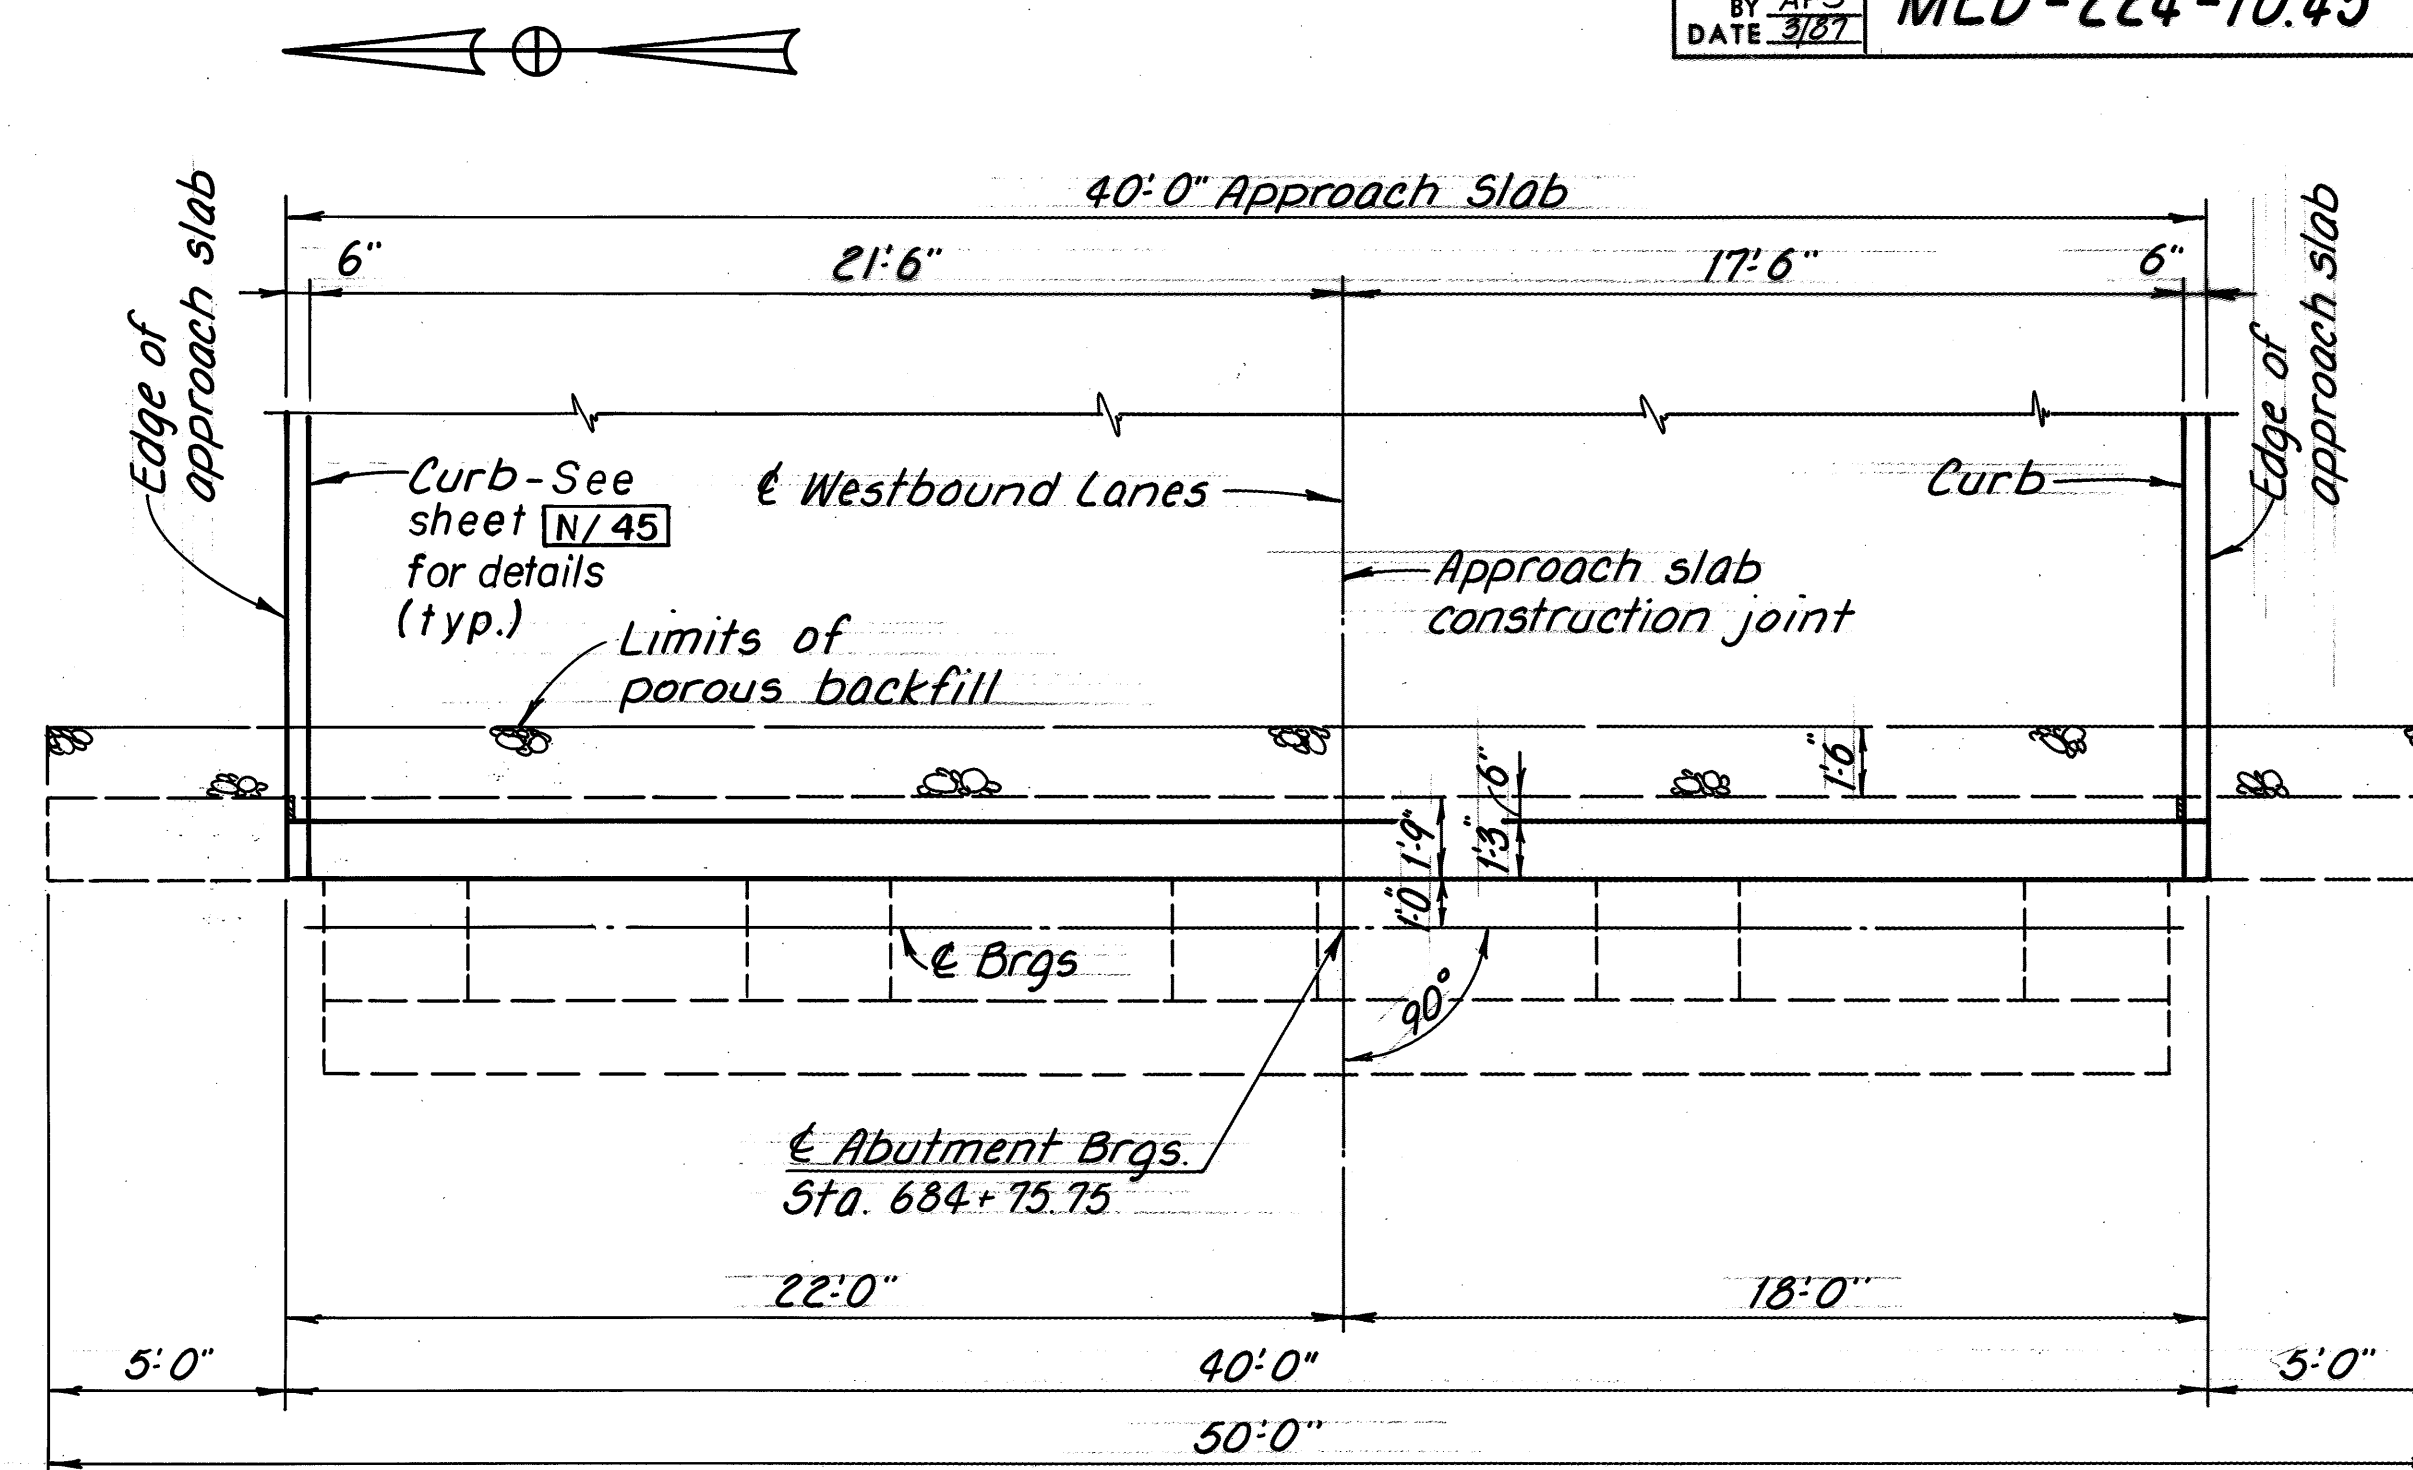

PLAN - LEFT STRUCTURE - FORWARD ABUTMENT

Remove & replace existing backwall between these limits in 2 stages

22'-0" Stage II Construction

18'-0" Stage I Construction

Construction Sequence

El. 1044.31

El. 1044.65

El. 1044.38

Optional Construction joint

Top of existing backwall

1:3"



Bottom of porous backfill

Remove existing backwall to beam seat


6" Perf. C.S.P. Alt. Outlet into front slope

ELEVATION - LEFT STRUCTURE - FORWARD ABUTMENT

SECTIONS A-A & B-B: See Sheet 44/45

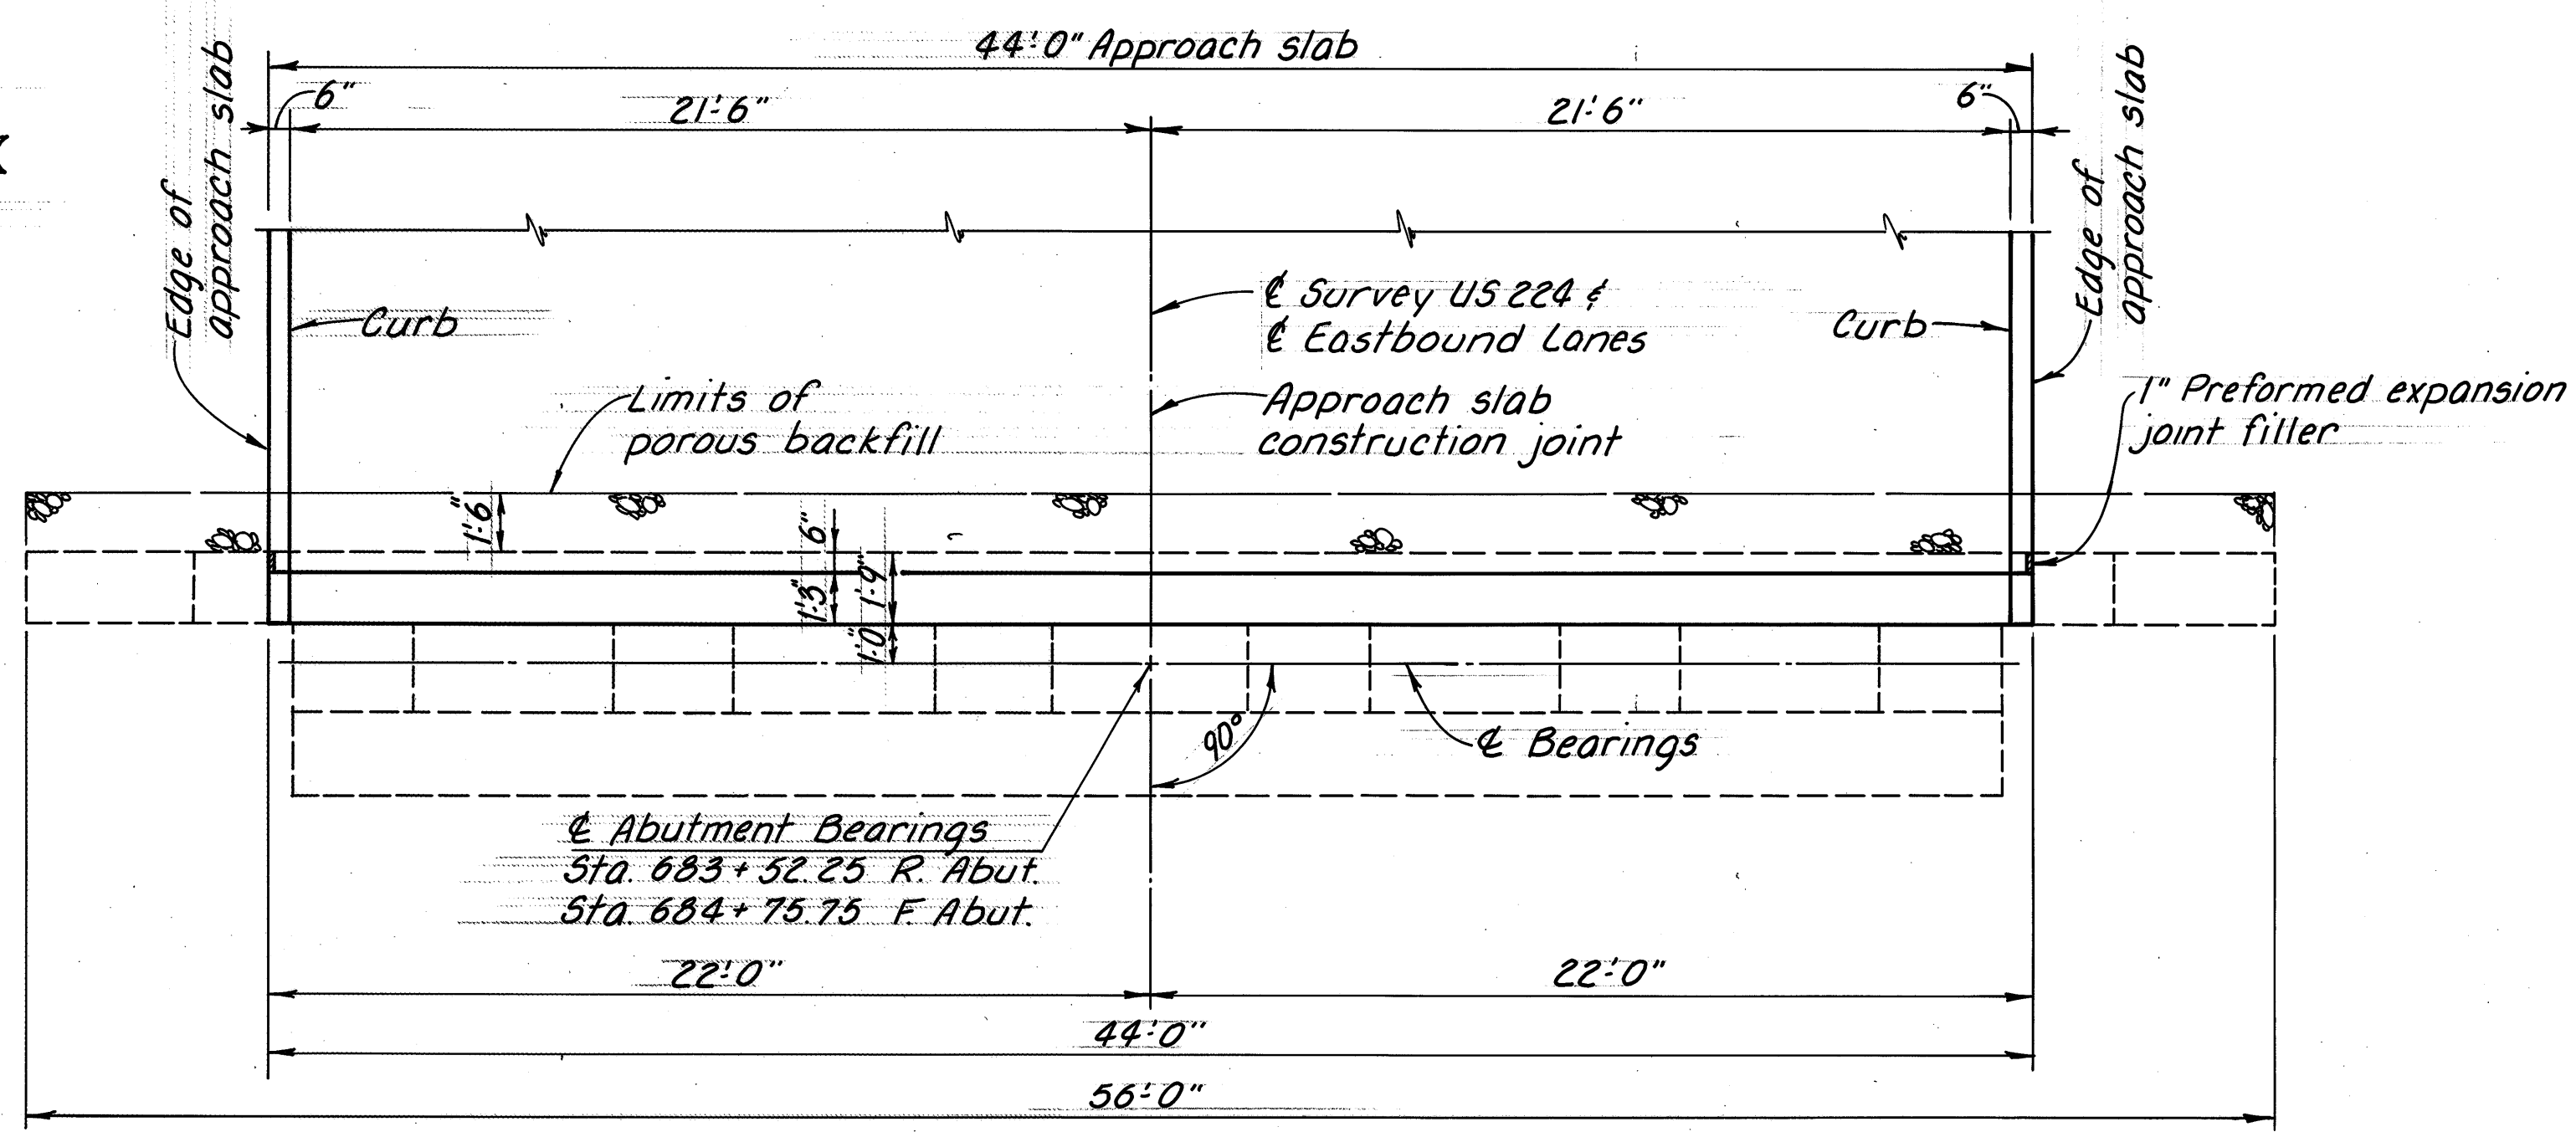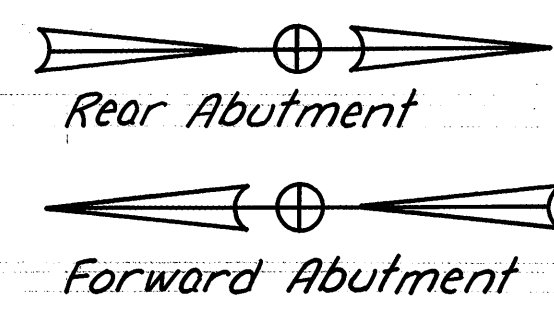


ABUTMENT PLAN - RIGHT STRUCTURE

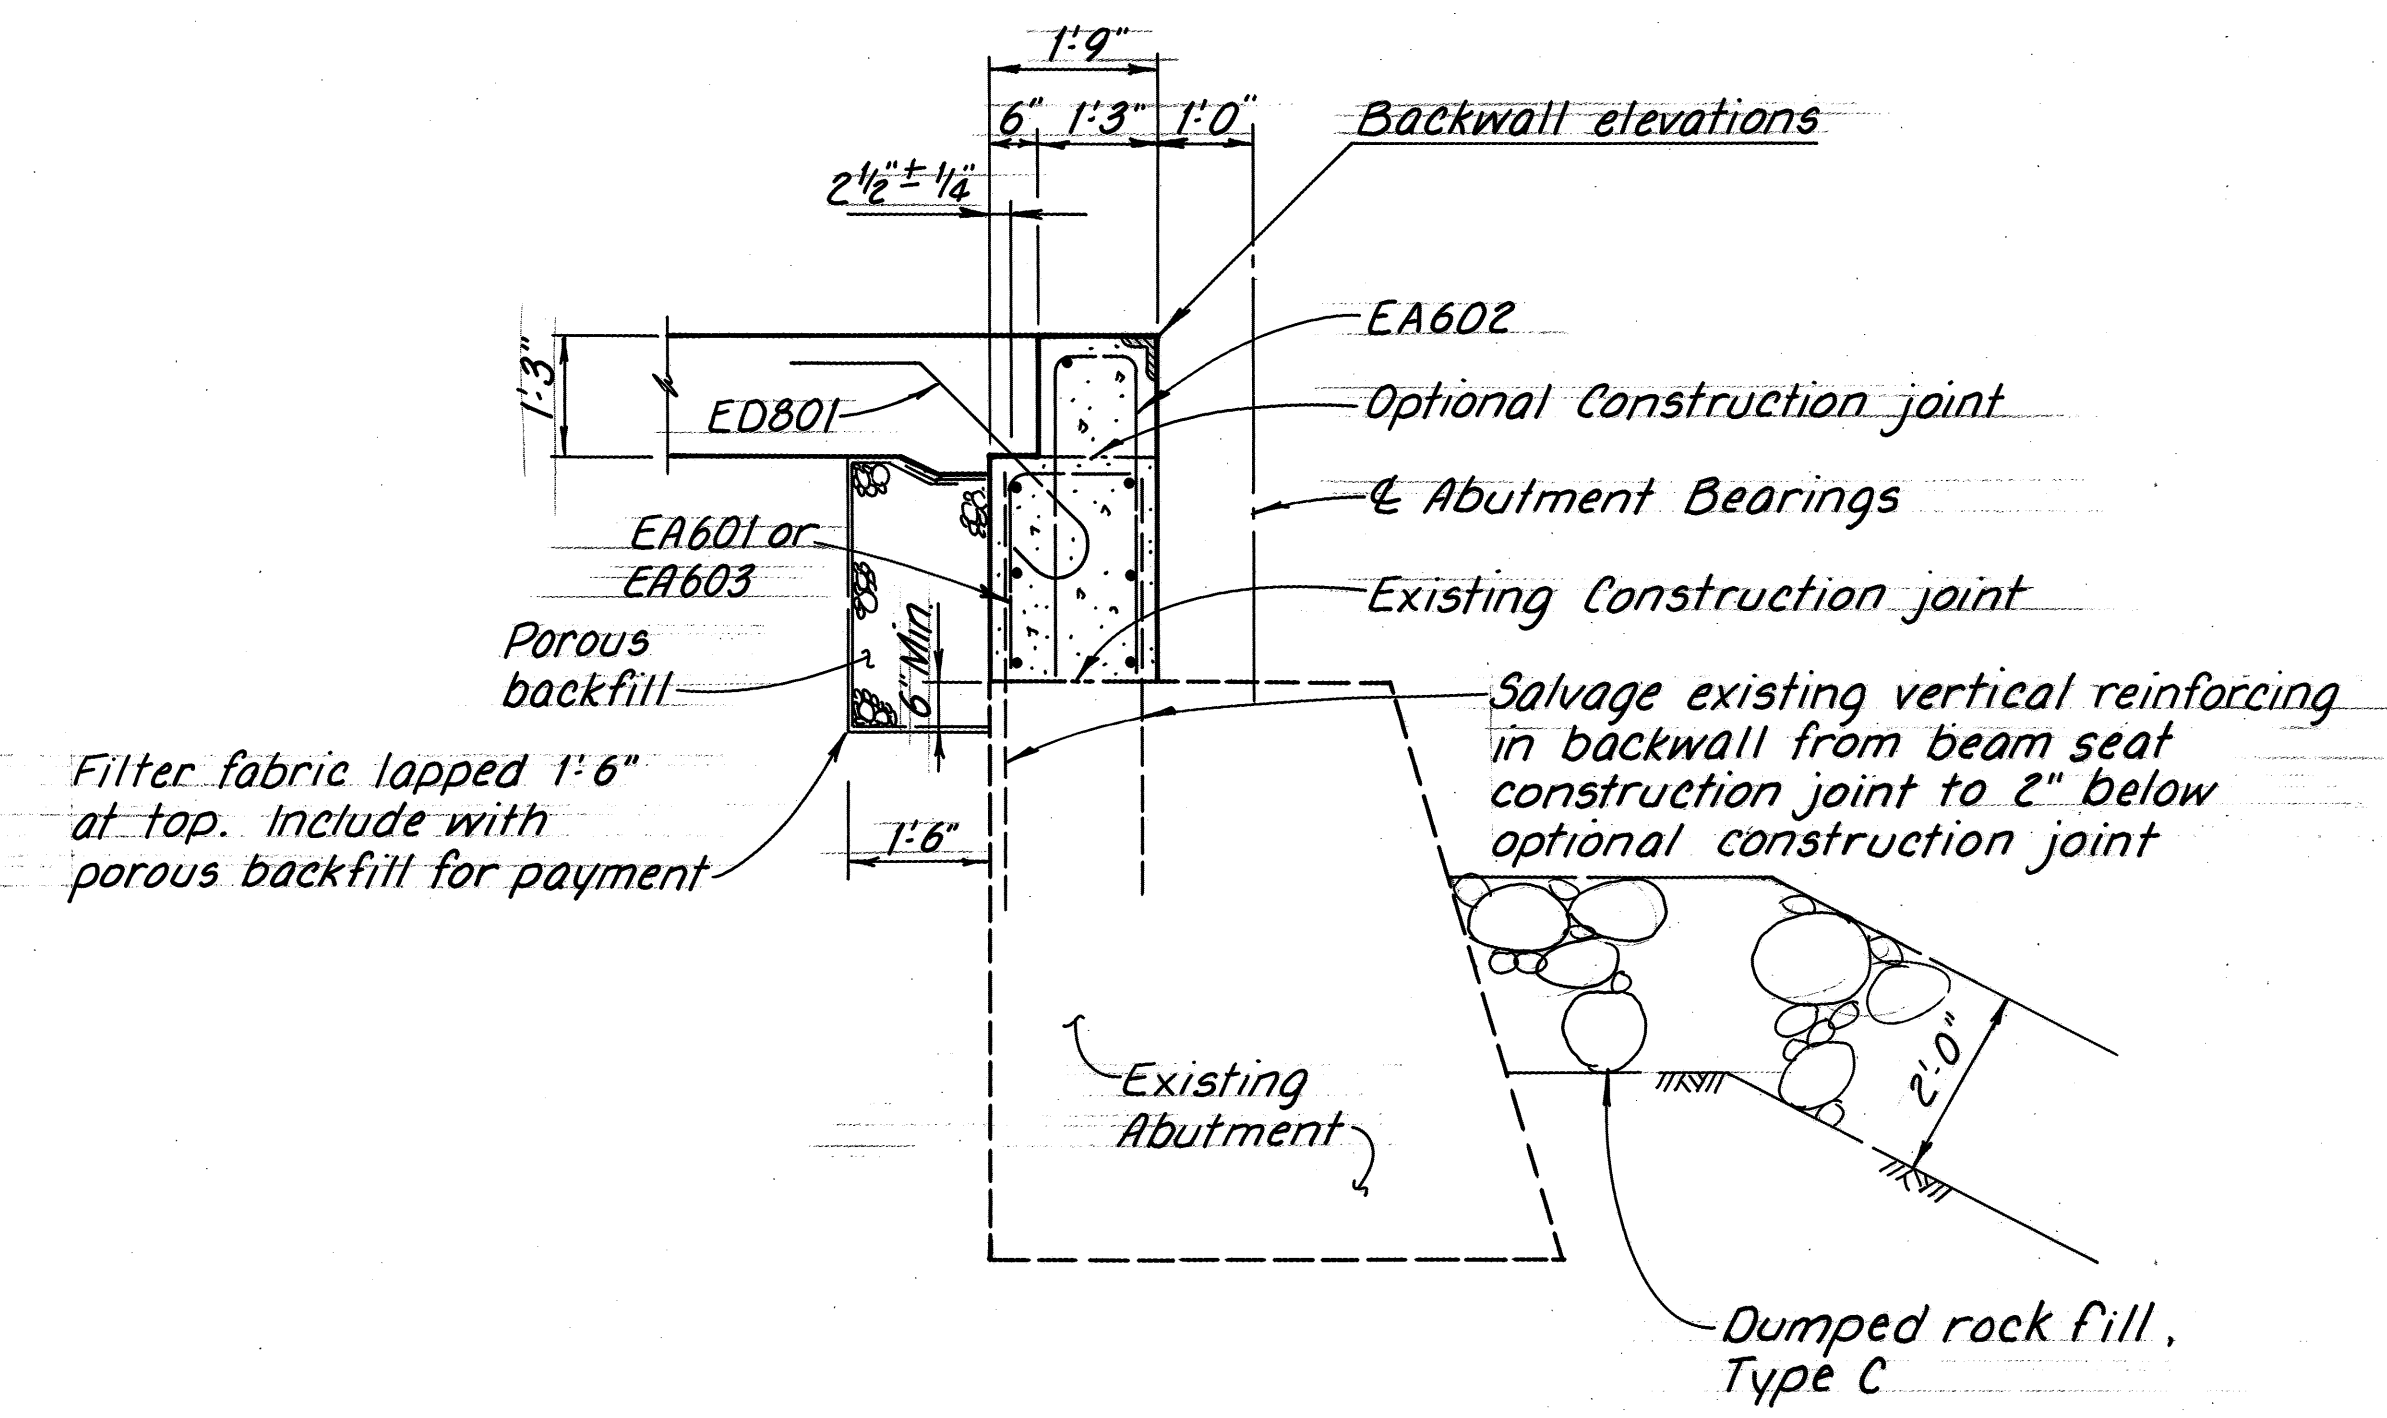


SECTION A-A

All bars normal to the Section are EA501

NOTATION:
R.F. - Rear Face
E.F. - Each Face
R.A. - Rear Abutment
F.A. - Forward Abutment

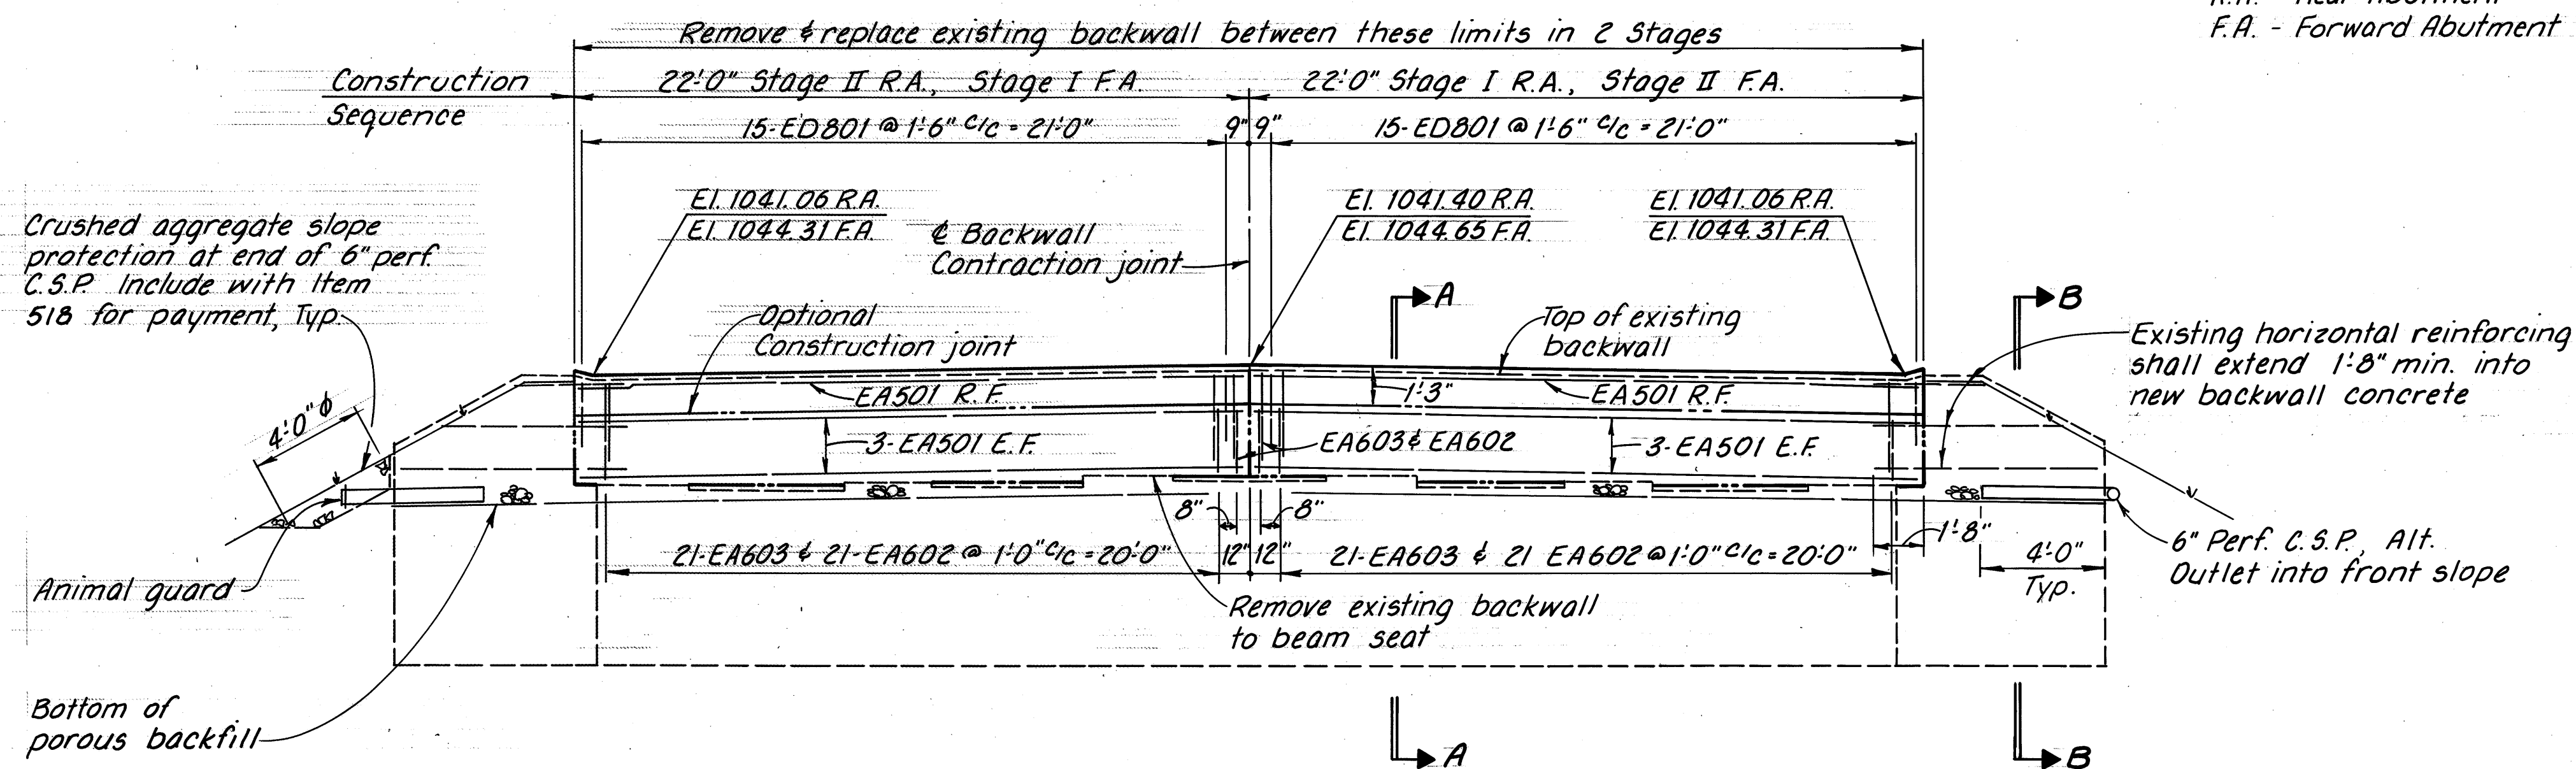

ABUTMENT ELEVATION - RIGHT STRUCTURE

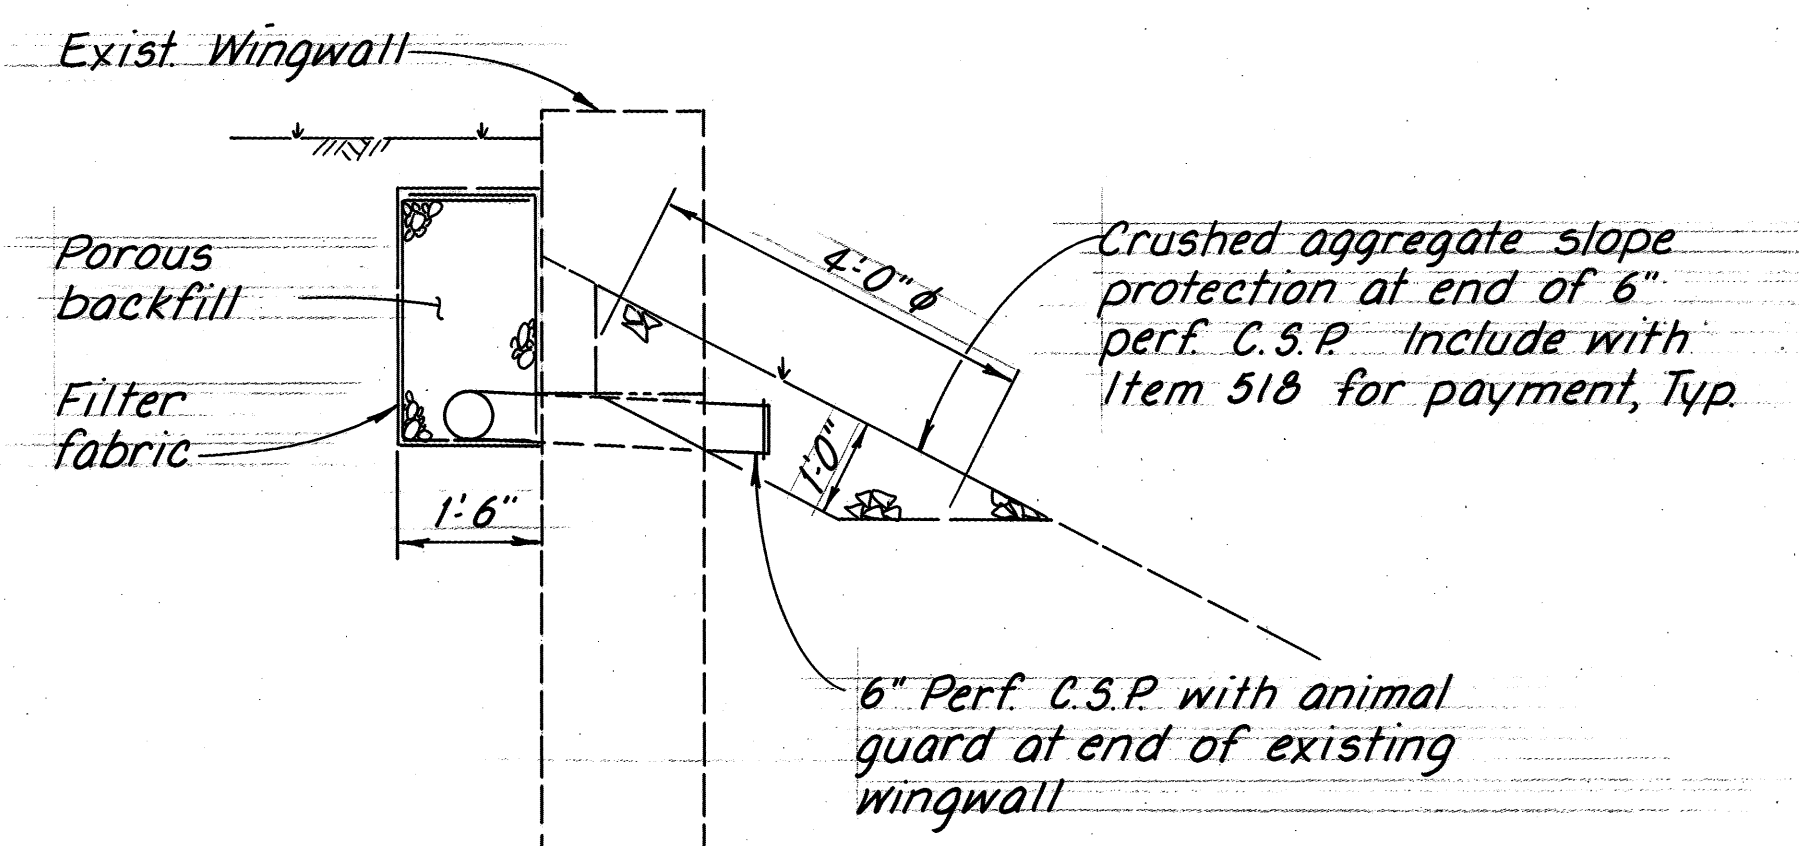

SECTION B-B


ENGINEERING ASSOCIATES LTD.							
700 WINKLER DR. CONSULTING ENGINEERS WOOSTER, OHIO							
ABUTMENT REPAIR DETAILS							
MED-224-1276 L/R OVER CAMEL CREEK							
DESIGNED	DRAWN	TRACED	CHECKED	REVIEWED	DATE	REVISED	
DWS	RLE	PLD	AFS	DBC	3/26/87		

PAINTING GENERAL SUMMARY

REFERENCE	BRIDGE	SPECIAL					
		FIELD PAINTING OF EXISTING STEEL, SYSTEM OZEU					
		SURFACE PREPARATION	PRIME COAT	INTERMEDIATE COAT	FINISH COAT		
RS-440(11)	1 MED-42-0265	LUMP SUM	LUMP SUM	LUMP SUM	LUMP SUM		
	RS-TOTALS	LUMP SUM					
F-51(70)	2 MED-42-0310 L&R	LUMP SUM	LUMP SUM	LUMP SUM	LUMP SUM		
	3 MED-42-0539 L&R	LUMP SUM	LUMP SUM	LUMP SUM	LUMP SUM		
	4 MED-42-0574	LUMP SUM	LUMP SUM	LUMP SUM	LUMP SUM		
	5 MED-42-0589 L&R	LUMP SUM	LUMP SUM	LUMP SUM	LUMP SUM		
	6 MED-42-0688	LUMP SUM	LUMP SUM	LUMP SUM	LUMP SUM		
	7 MED-224-1276 L&R	LUMP SUM	LUMP SUM	LUMP SUM	LUMP SUM		
	F- TOTALS	LUMP SUM	LUMP SUM	LUMP SUM	LUMP SUM		

SEE PROPOSAL NOTE FOR
WORK REQUIREMENTS
FOR VARIOUS ITEMS

RS-440 SUB-TOTAL	F-51 SUB-TOTAL	ITEM	ITEM EXT	PLAN TOTAL	UNIT	DESCRIPTION
LUMP	LUMP	SPECIAL		LUMP		FIELD PAINTING OF EXISTING STEEL, SURFACE PREPARATION, SYSTEM OZEU
LUMP	LUMP	SPECIAL		LUMP		FIELD PAINTING OF EXISTING STEEL, PRIME COAT, SYSTEM OZEU
LUMP	LUMP	SPECIAL		LUMP		FIELD PAINTING OF EXISTING STEEL, INTERMEDIATE COAT, SYSTEM OZEU
LUMP	LUMP	SPECIAL		LUMP		FIELD PAINTING OF EXISTING STEEL, FINISH COAT, SYSTEM OZEU

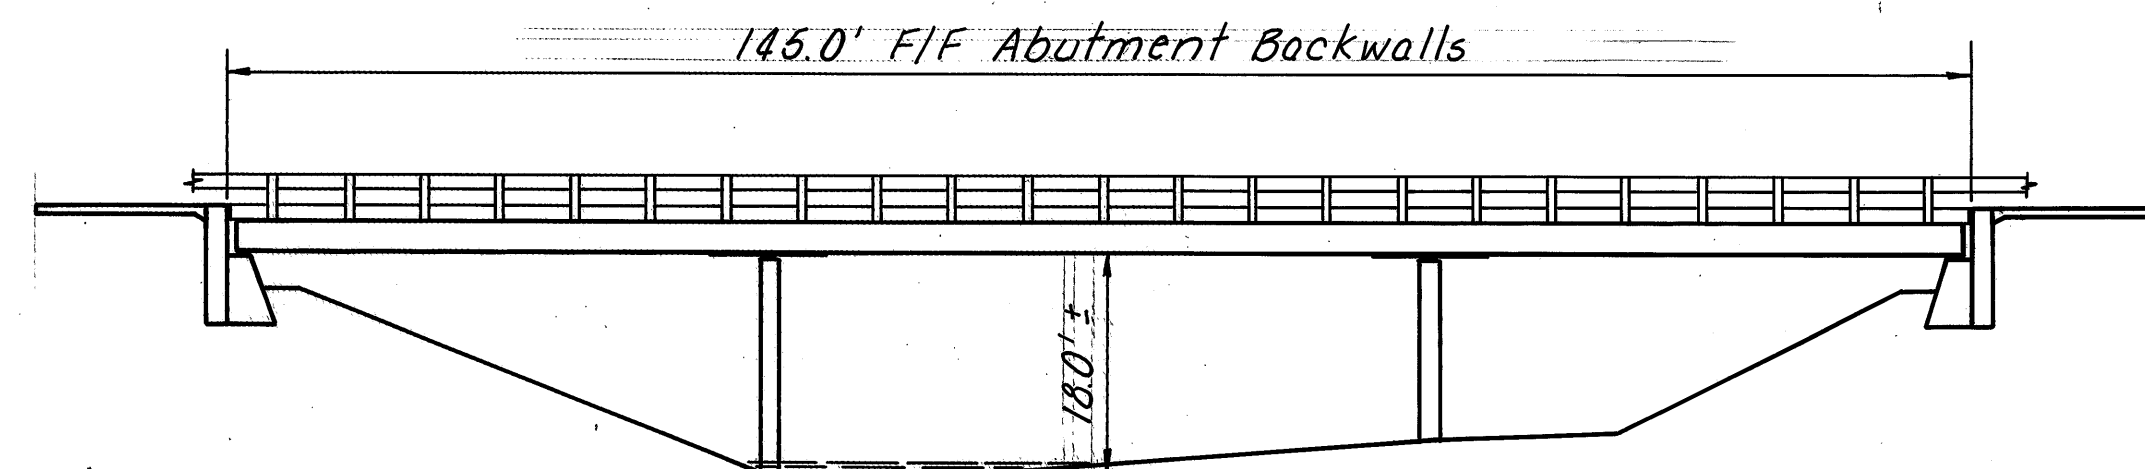


ELEVATION

ESTIMATED QUANTITIES		
ITEM	UNIT	DESCRIPTION
Special	Lump Sum	Field Painting of Existing Steel, Surface Preparation,*
Special	Lump Sum	Field Painting of Existing Steel, Prime Coat,*
Special	Lump Sum	Field Painting of Existing Steel, Intermediate Coat,*
Special	Lump Sum	Field Painting of Existing Steel, Finish Coat,*


APPROXIMATE SURFACE AREA = 9,300 Sq. Ft. * SYSTEM OZEU

Quantities carried to sheet 1/8

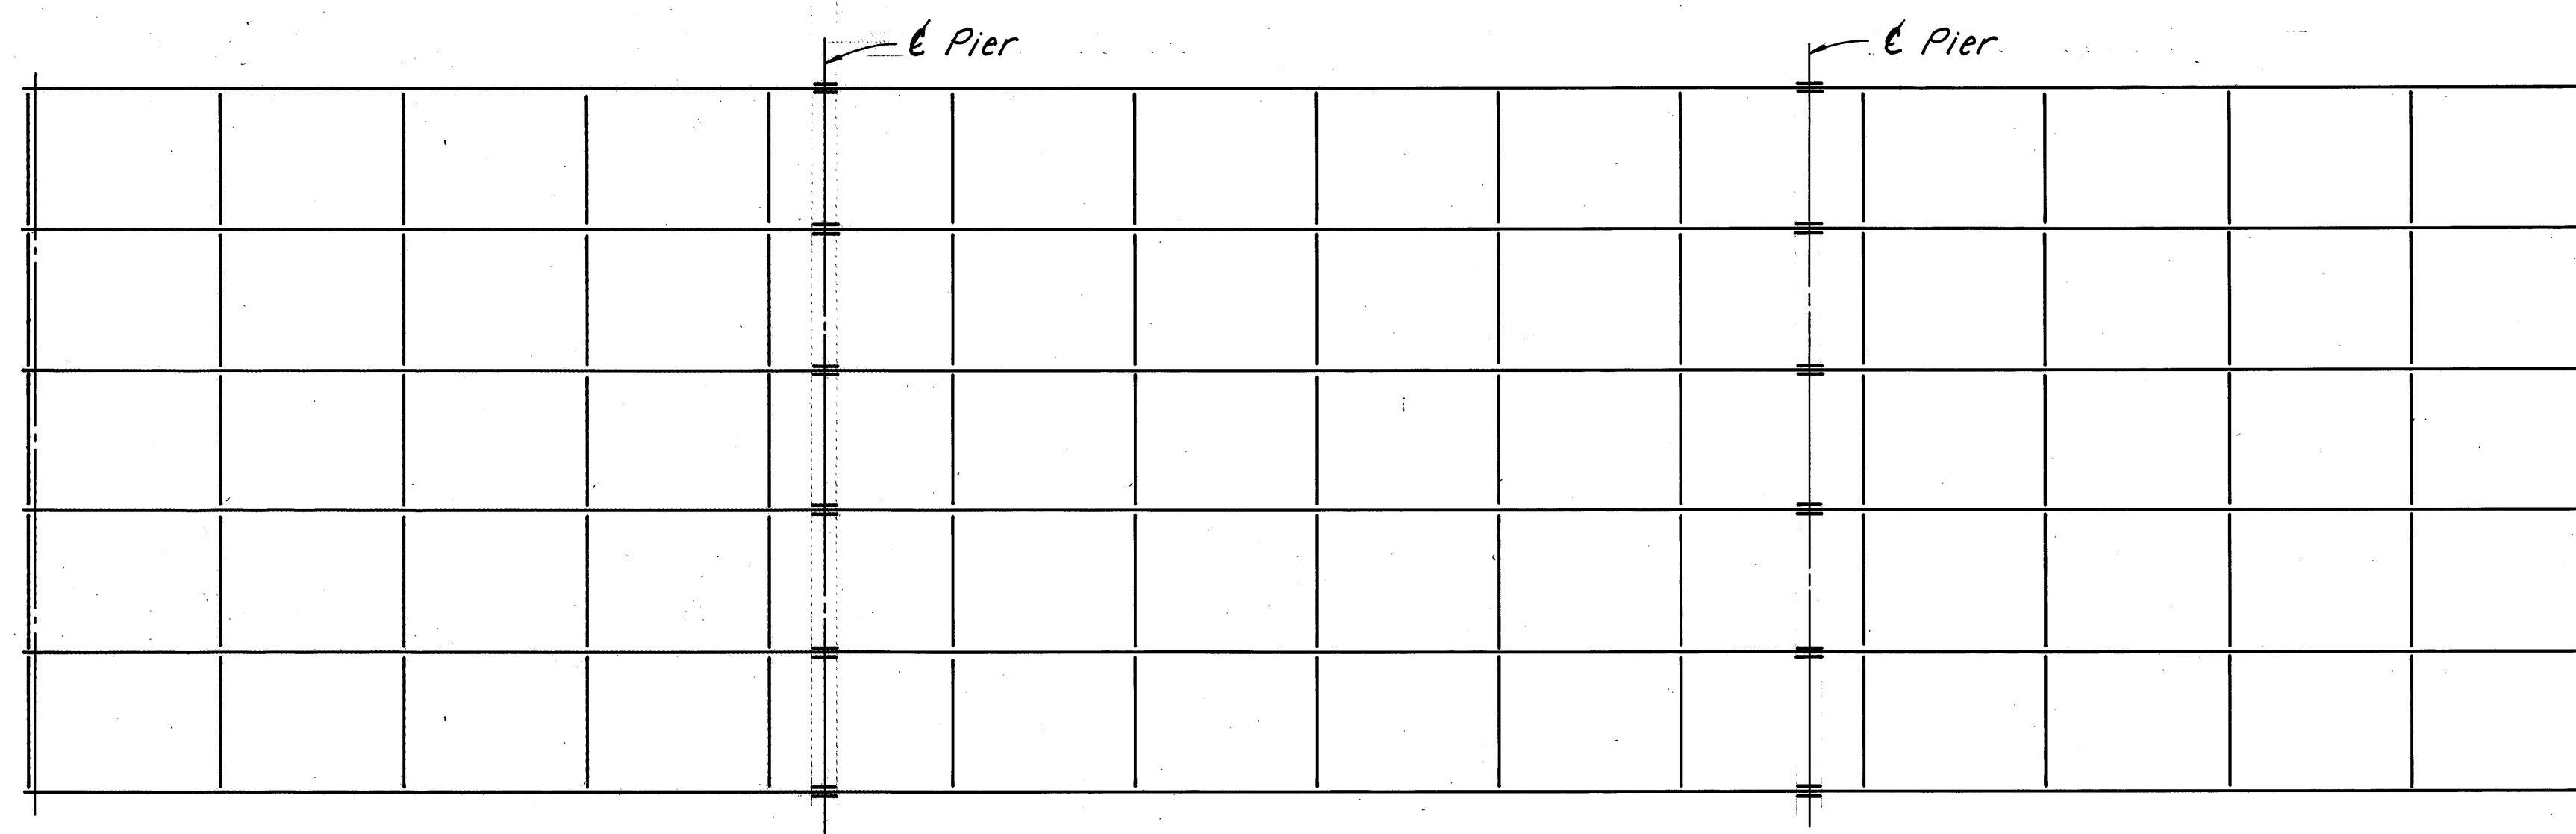


FRAMING PLAN


(All beams W33x141)

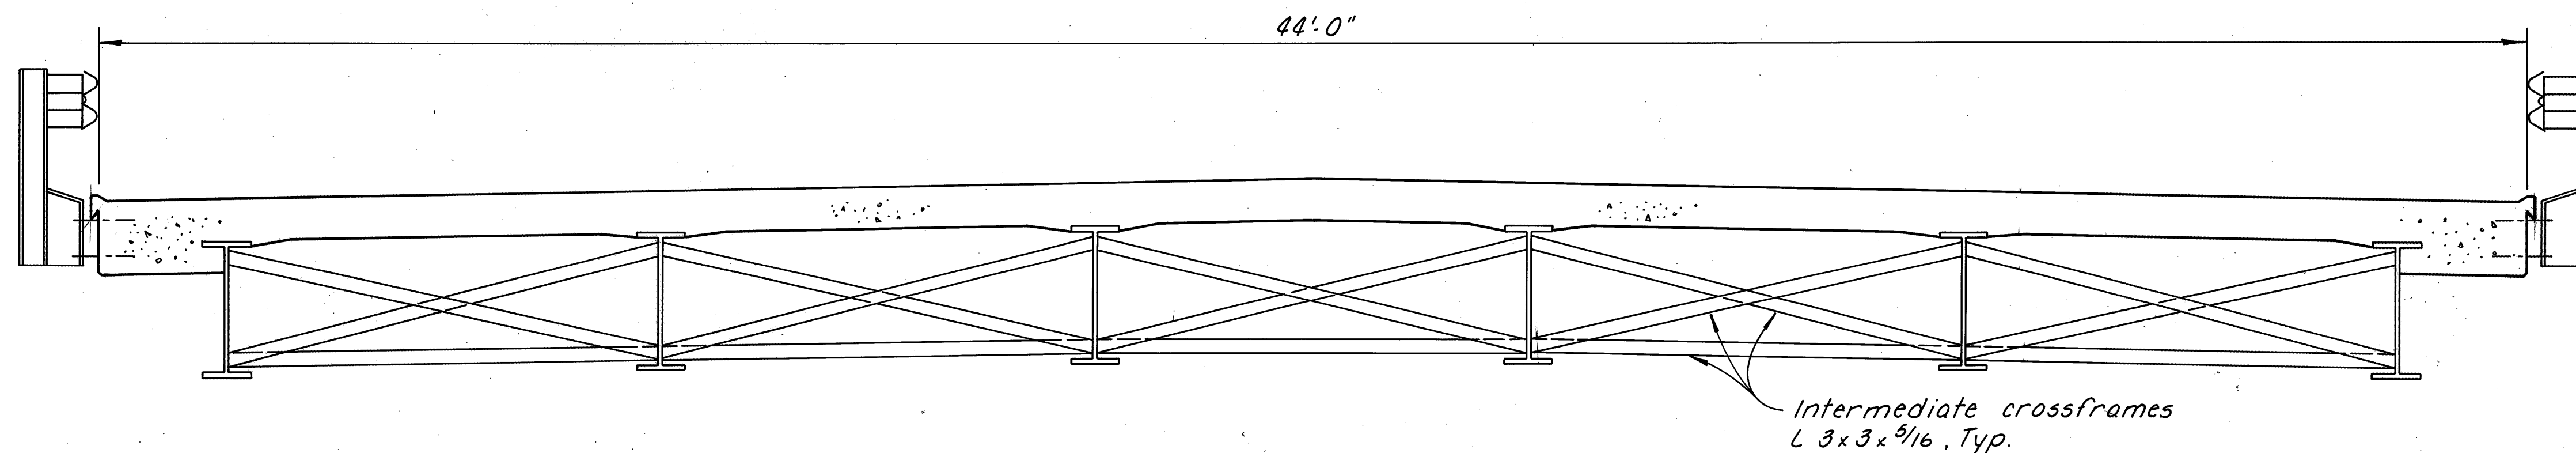


TRANSVERSE SECTION

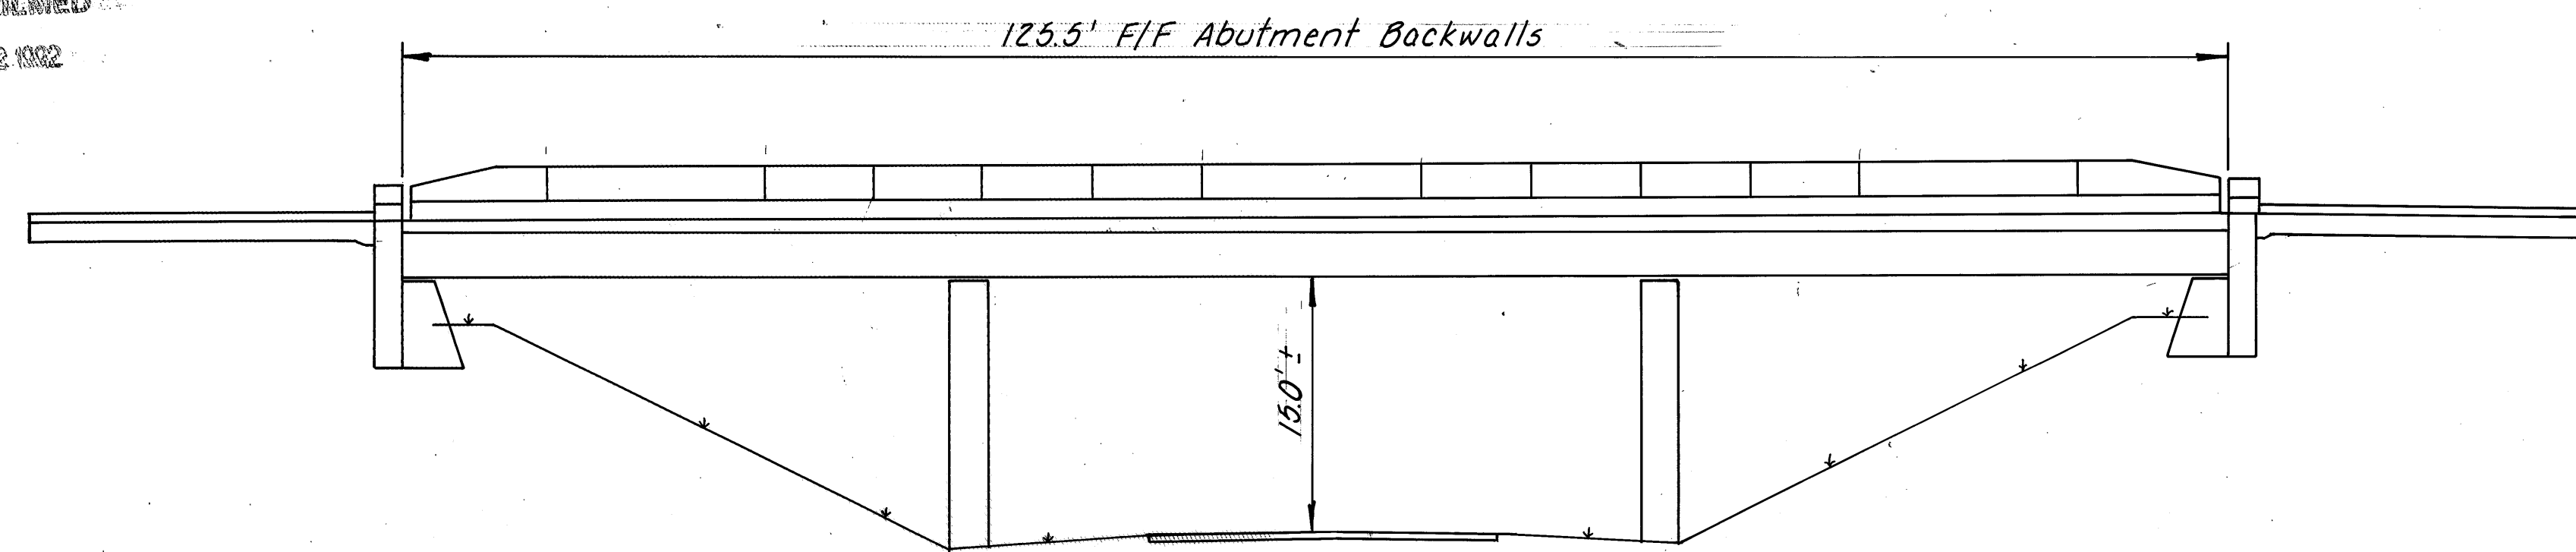

ELEVATION

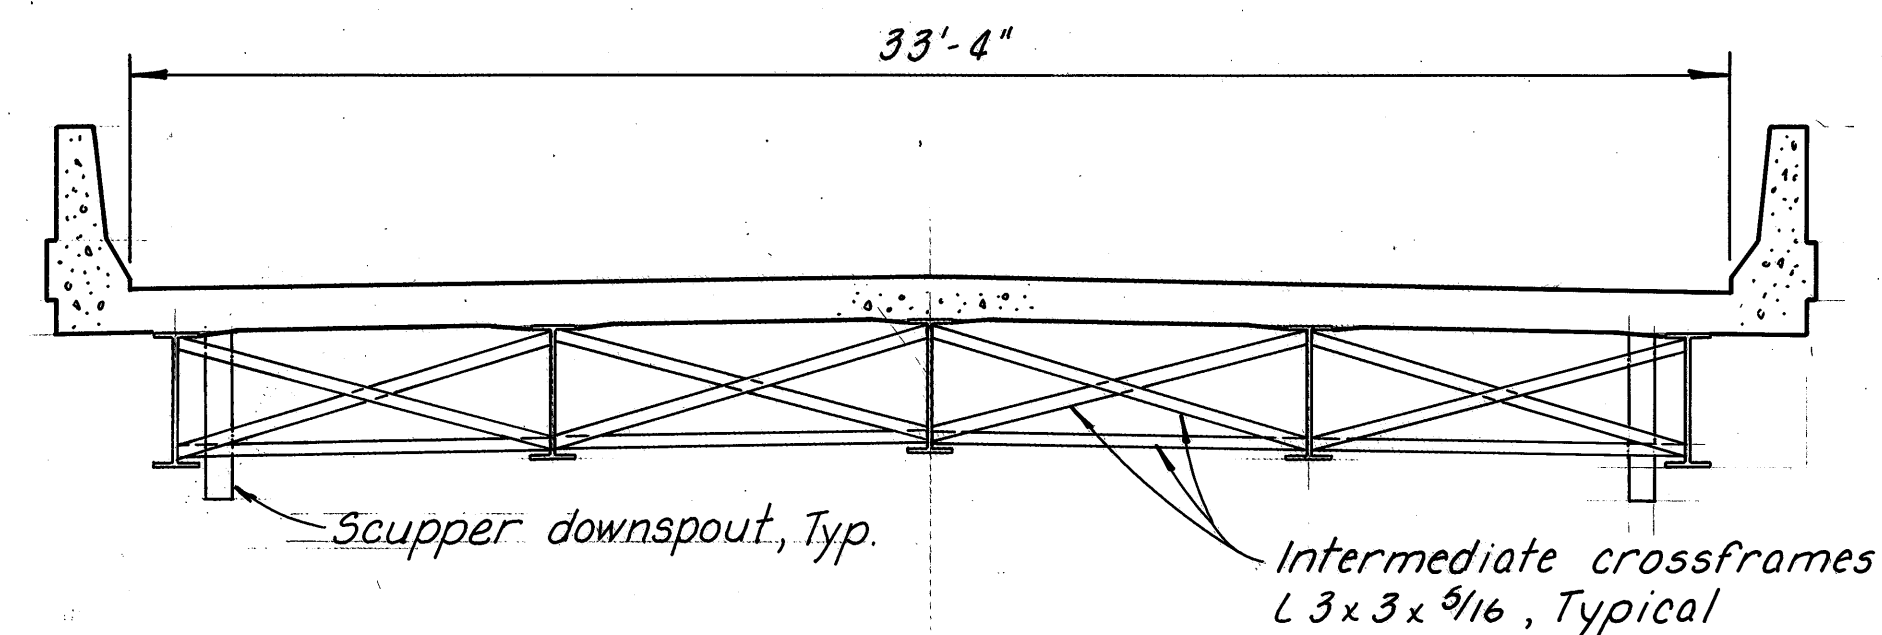

TRANSVERSE SECTION - L. STRUCTURE

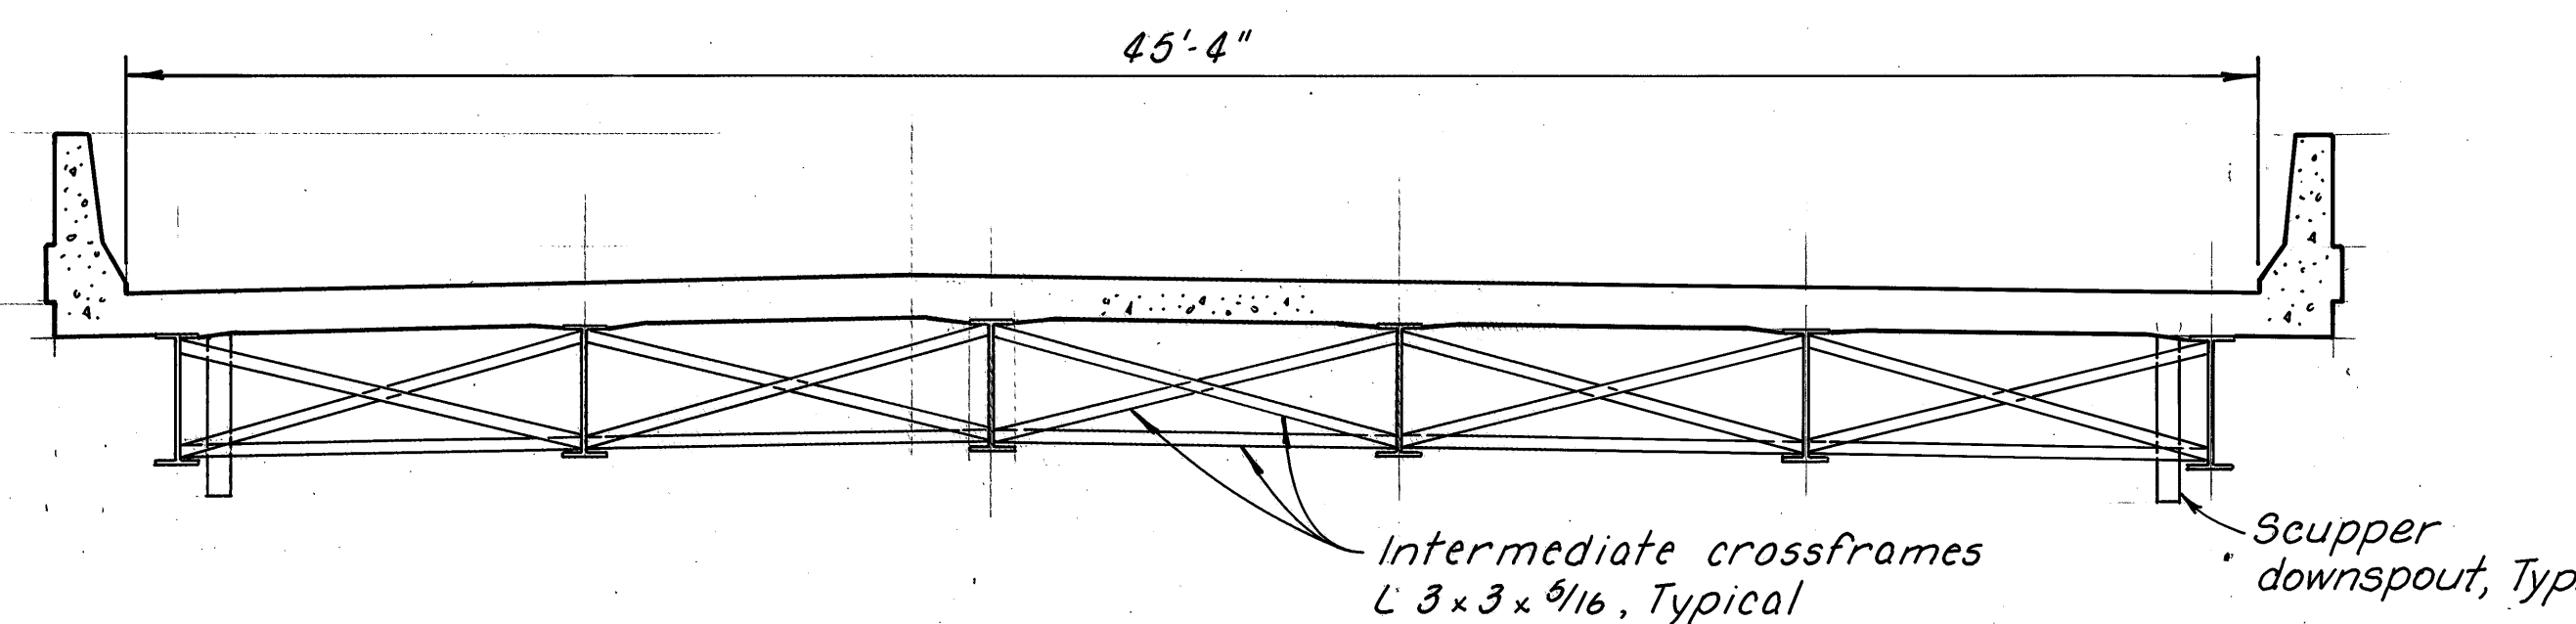

TRANSVERSE SECTION - R. STRUCTURE

End crossframes
L 4x4x5/16, Typ.


End crossframes
L 4x4x5/16, Typ.

ESTIMATED QUANTITIES		
ITEM	UNIT	DESCRIPTION
Special	Lump Sum	Field Painting of Existing Steel, Surface Preparation, *
Special	Lump Sum	Field Painting of Existing Steel, Prime Coat, *
Special	Lump Sum	Field Painting of Existing Steel, Intermediate Coat, *
Special	Lump Sum	Field Painting of Existing Steel, Finish Coat, *

*SYSTEM OZEU


APPROXIMATE SURFACE AREA = 6,300 Sq. Ft. L. Structure
8,500 Sq. Ft. R. Structure

Quantities carried to sheet 1/8

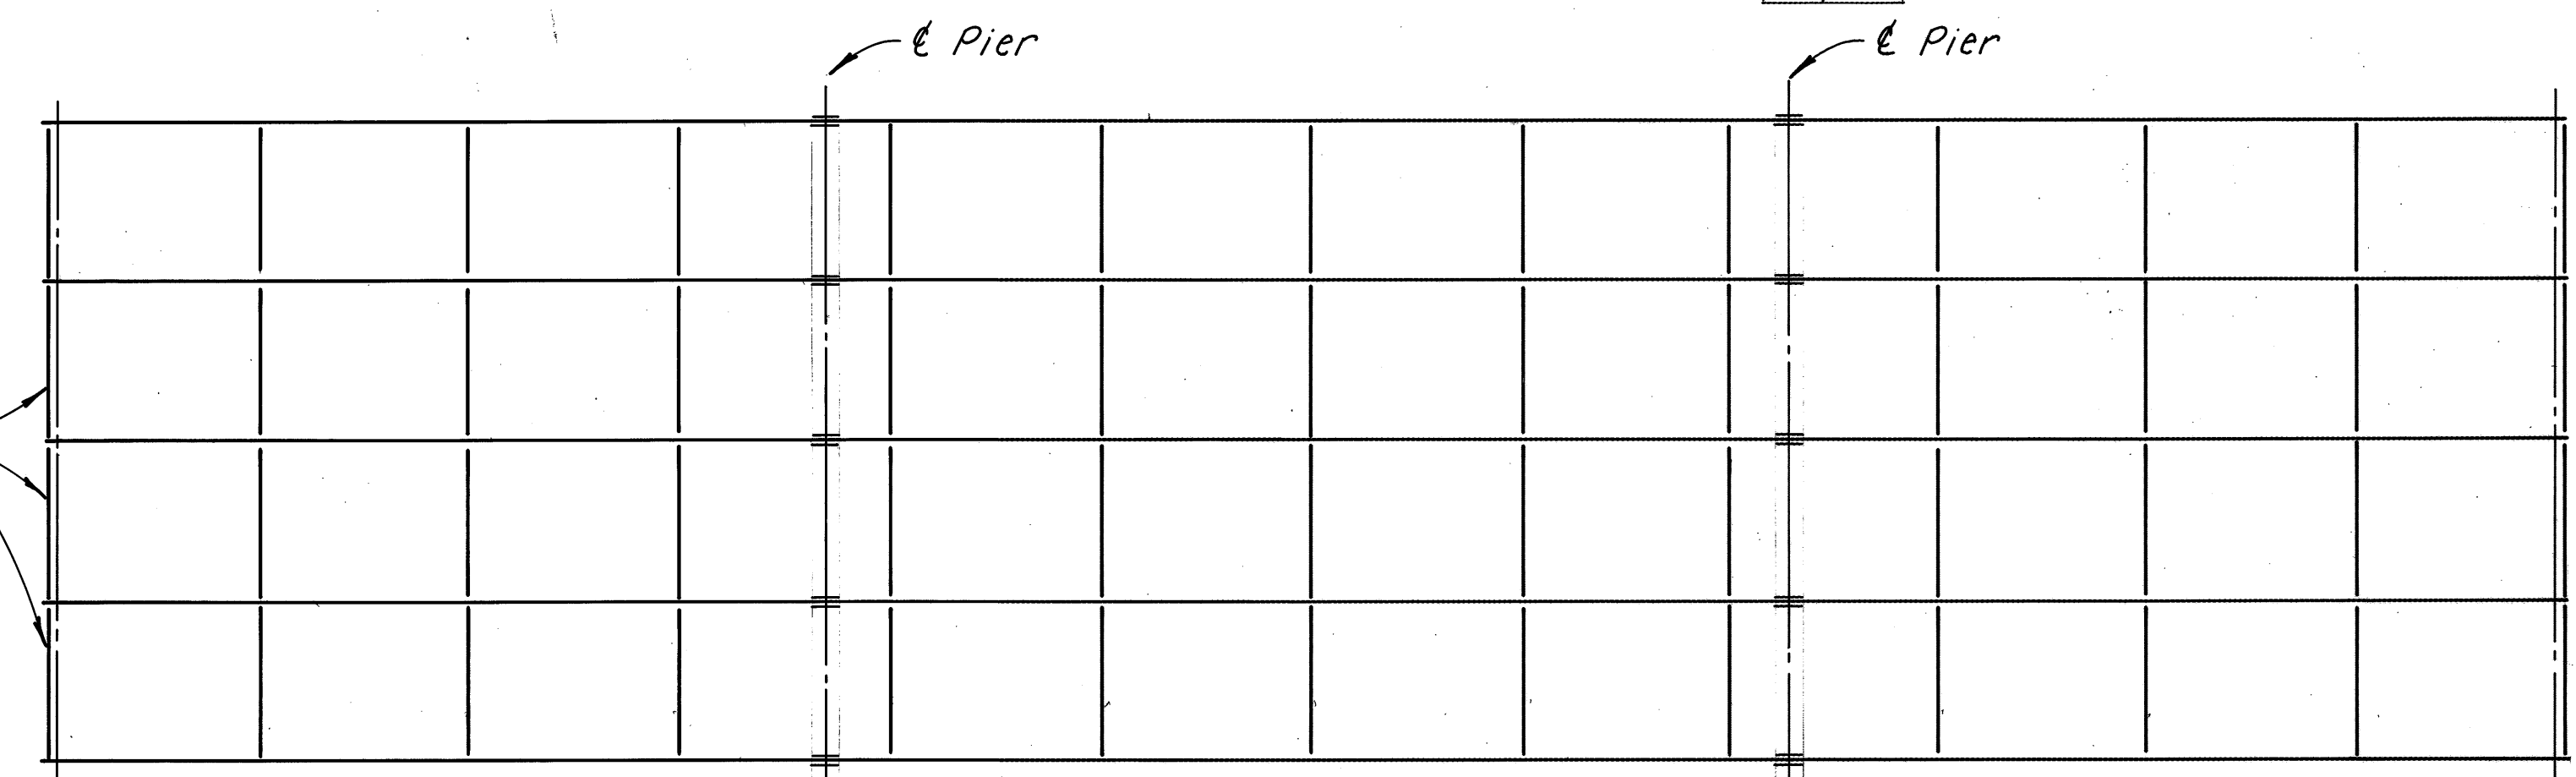


FRAMING PLAN - L. STRUCTURE

(All beams W 30x124)

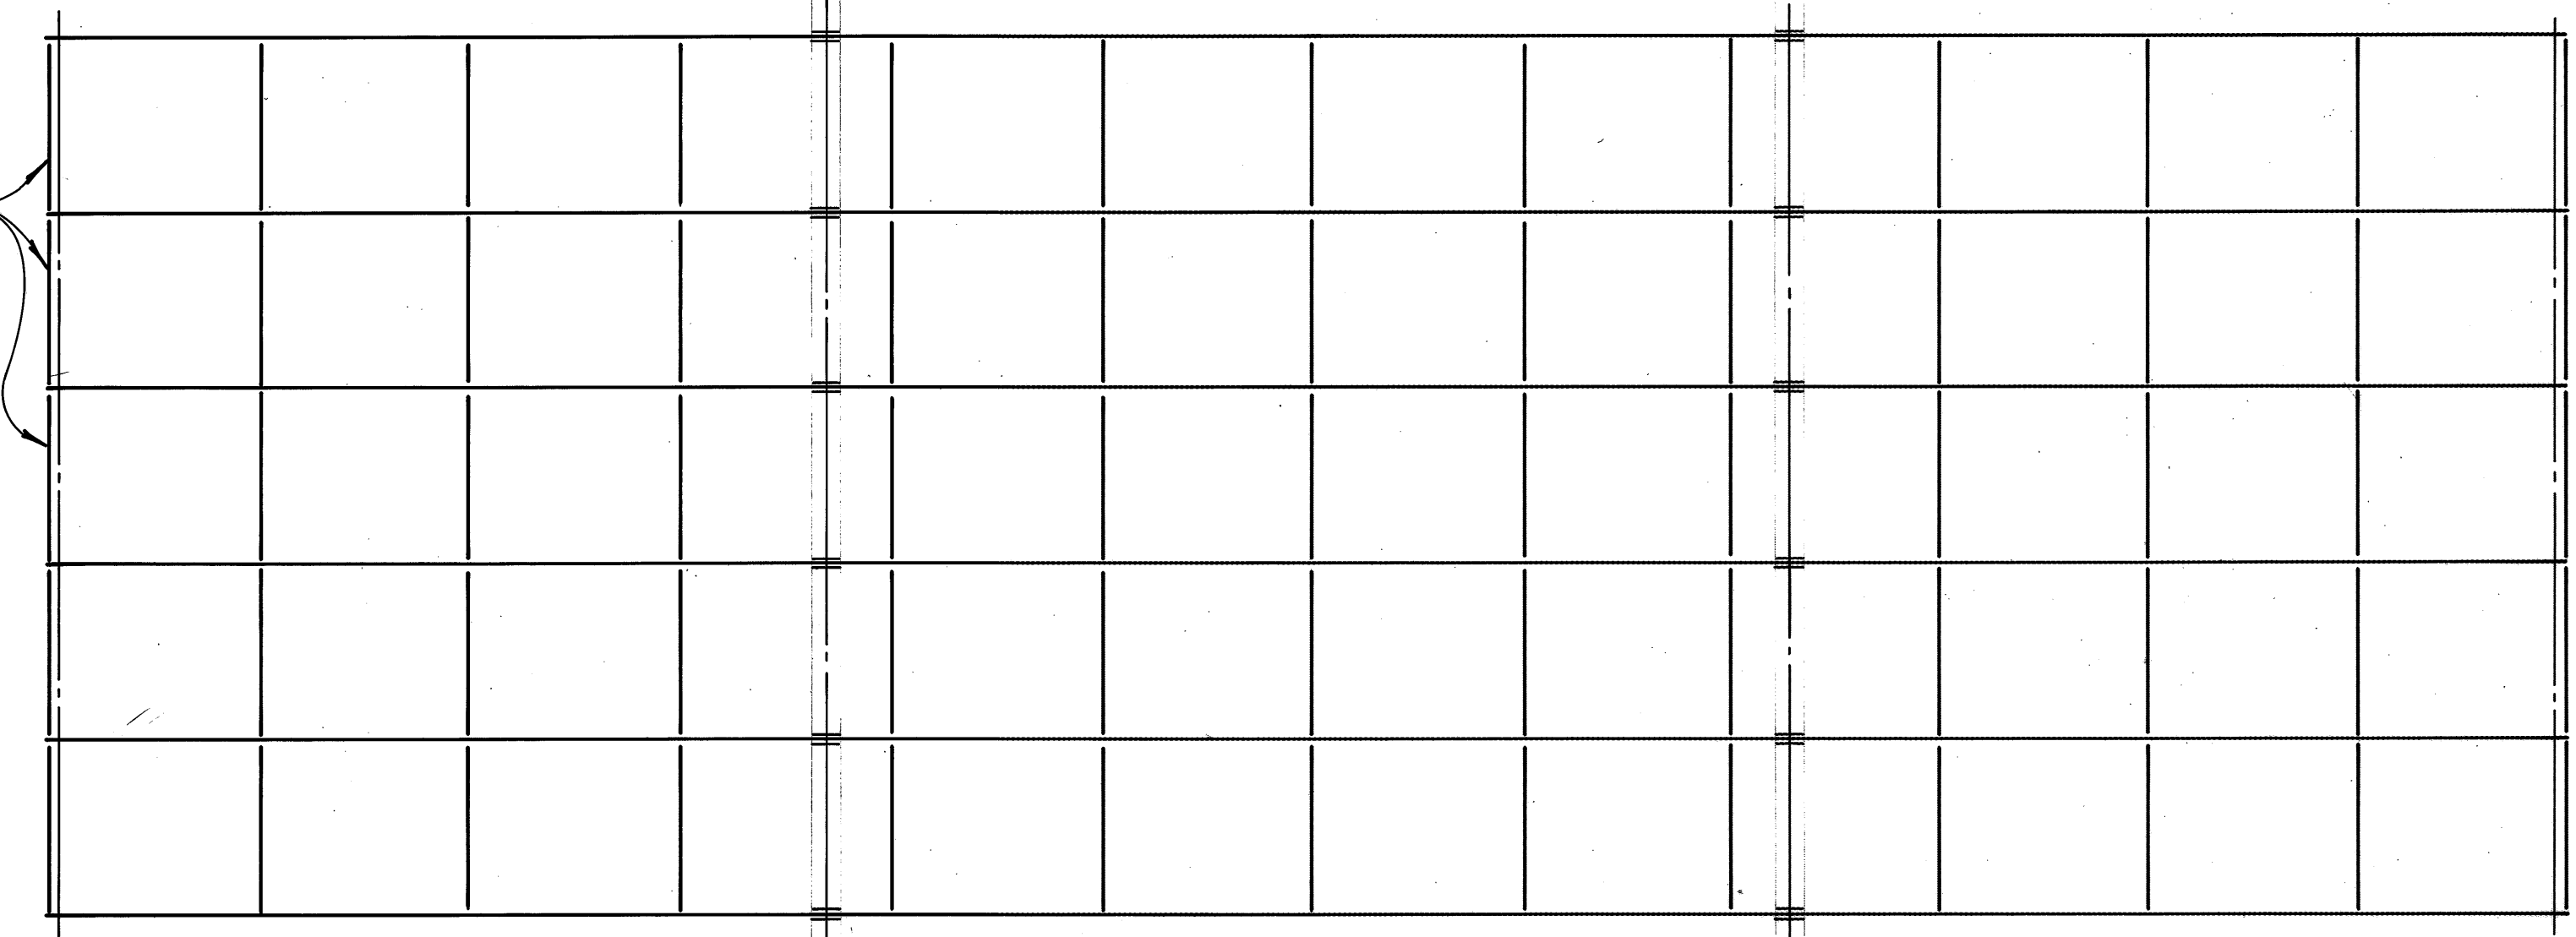

FRAMING PLAN - R. STRUCTURE

(All beams W 33x130)

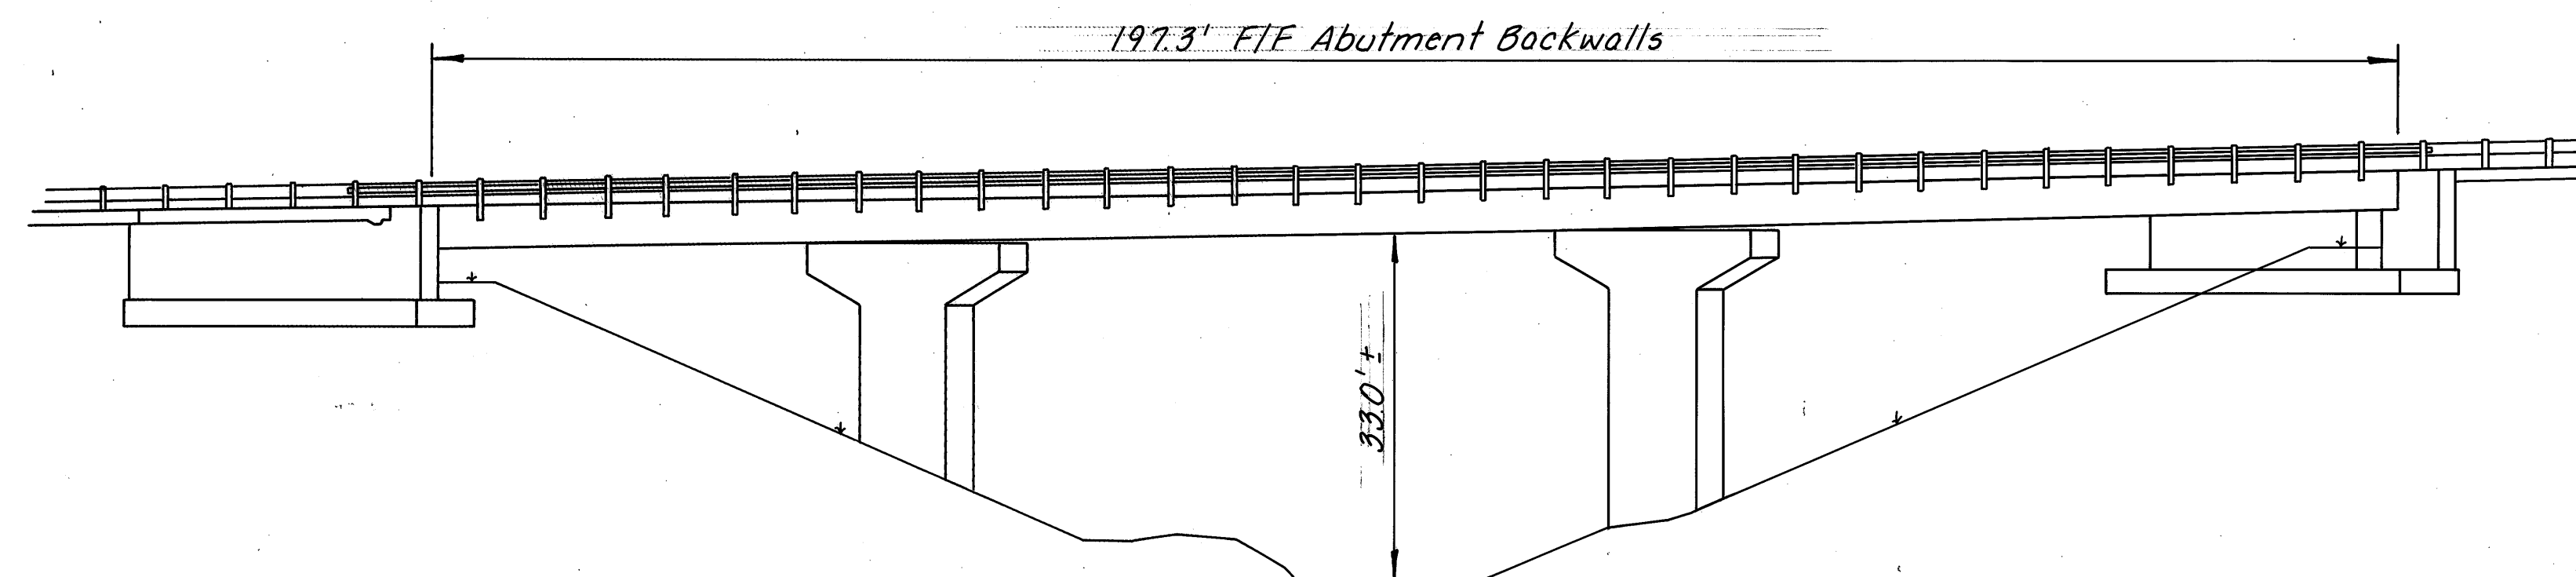


ELEVATION

ESTIMATED QUANTITIES		
ITEM	UNIT	DESCRIPTION
Special	Lump Sum	Field Painting of Existing Steel, Surface Preparation, *
Special	Lump Sum	Field Painting of Existing Steel, Prime Coat, *
Special	Lump Sum	Field Painting of Existing Steel, Intermediate Coat, *
Special	Lump Sum	Field Painting of Existing Steel, Finish Coat, *


*SYSTEM OZEU

APPROXIMATE SURFACE AREA = 11,300 Sq. Ft. L Structure
11,300 Sq. Ft. R Structure


Quantities carried to sheet 1/8

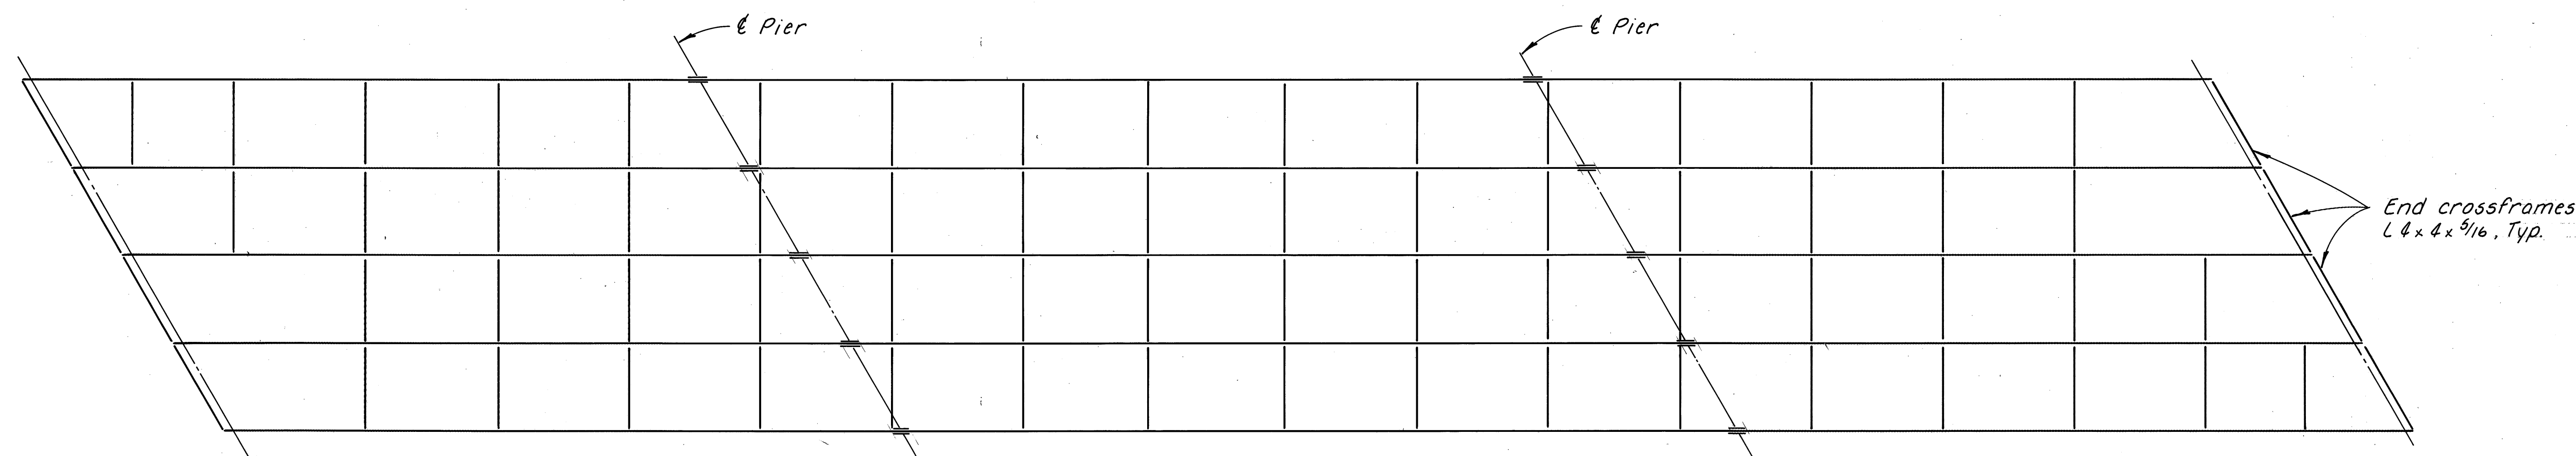

FRAMING PLAN L & R
(All beams W 36 x 194)

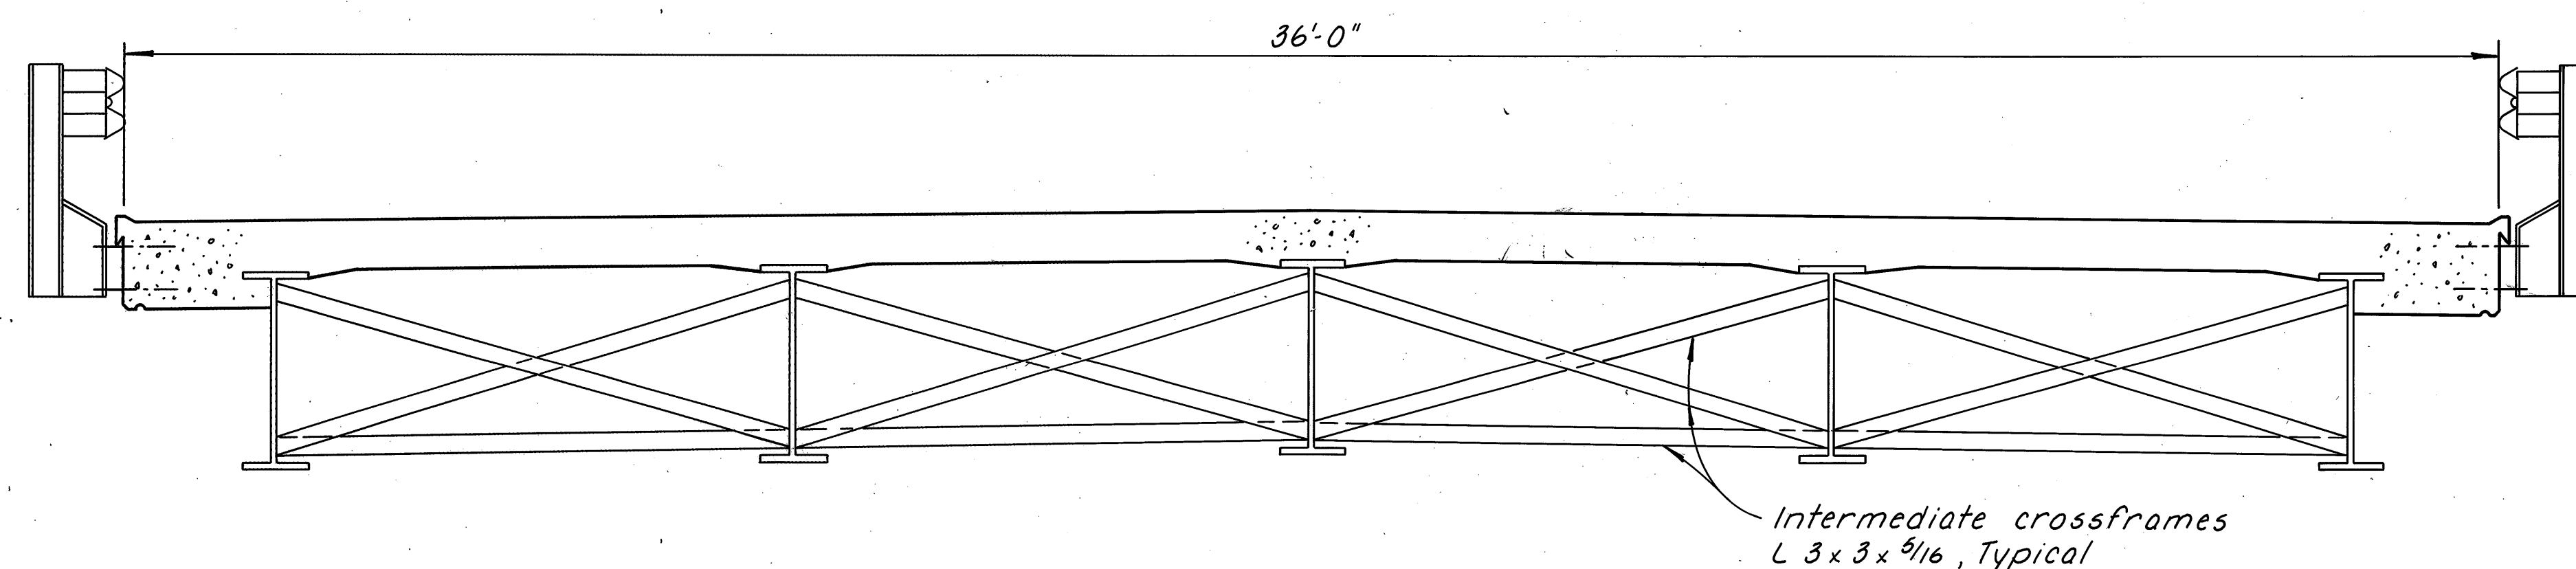

TRANSVERSE SECTION L & R STRUCTURES

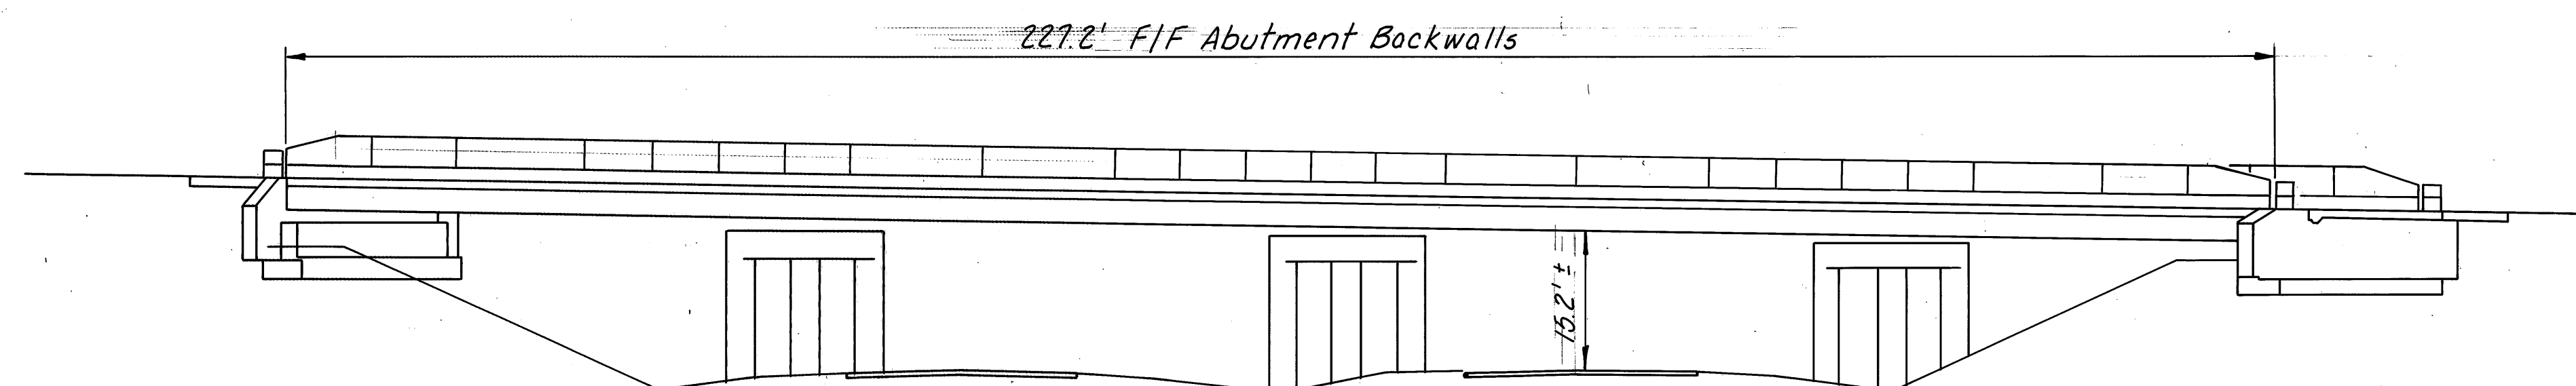


ESTIMATED QUANTITIES		
ITEM	UNIT	DESCRIPTION
Special	Lump Sum	Field Painting of Existing Steel, Surface Preparation.*
Special	Lump Sum	Field Painting of Existing Steel, Prime Coat.*
Special	Lump Sum	Field Painting of Existing Steel, Intermediate Coat.*
Special	Lump Sum	Field Painting of Existing Steel, Finish Coat.*

*SYSTEM 02EU

APPROXIMATE SURFACE AREA = 11,900 Sq. Ft.


Quantities carried to sheet 1/8

ELEVATION

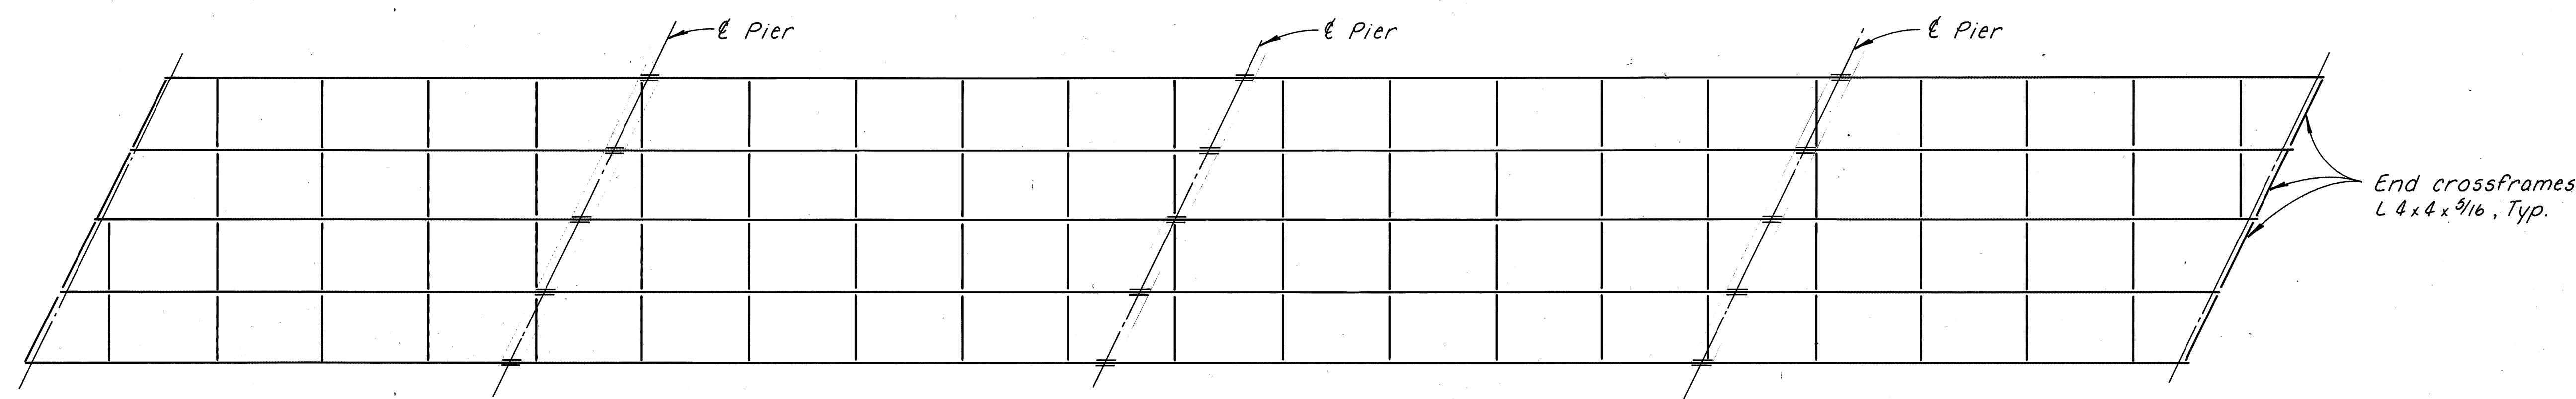


FRAMING PLAN

(All beams W33 x 130)

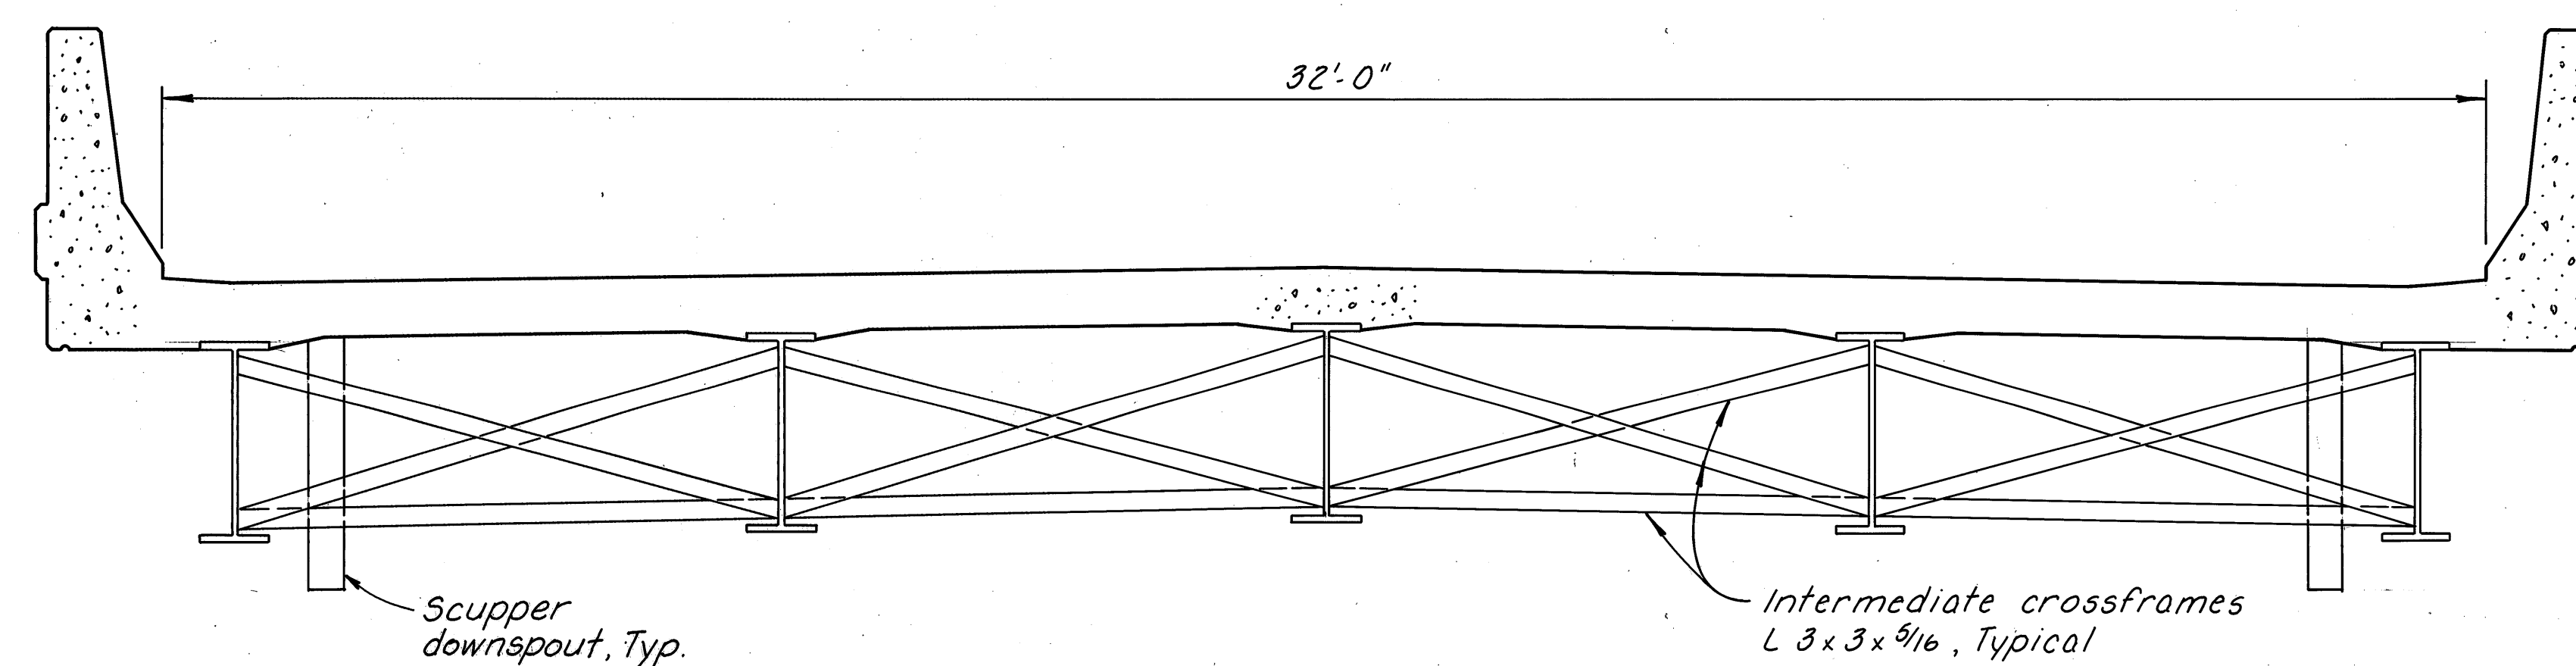


TRANSVERSE SECTION

MICROFILMED
SEP 22 1992

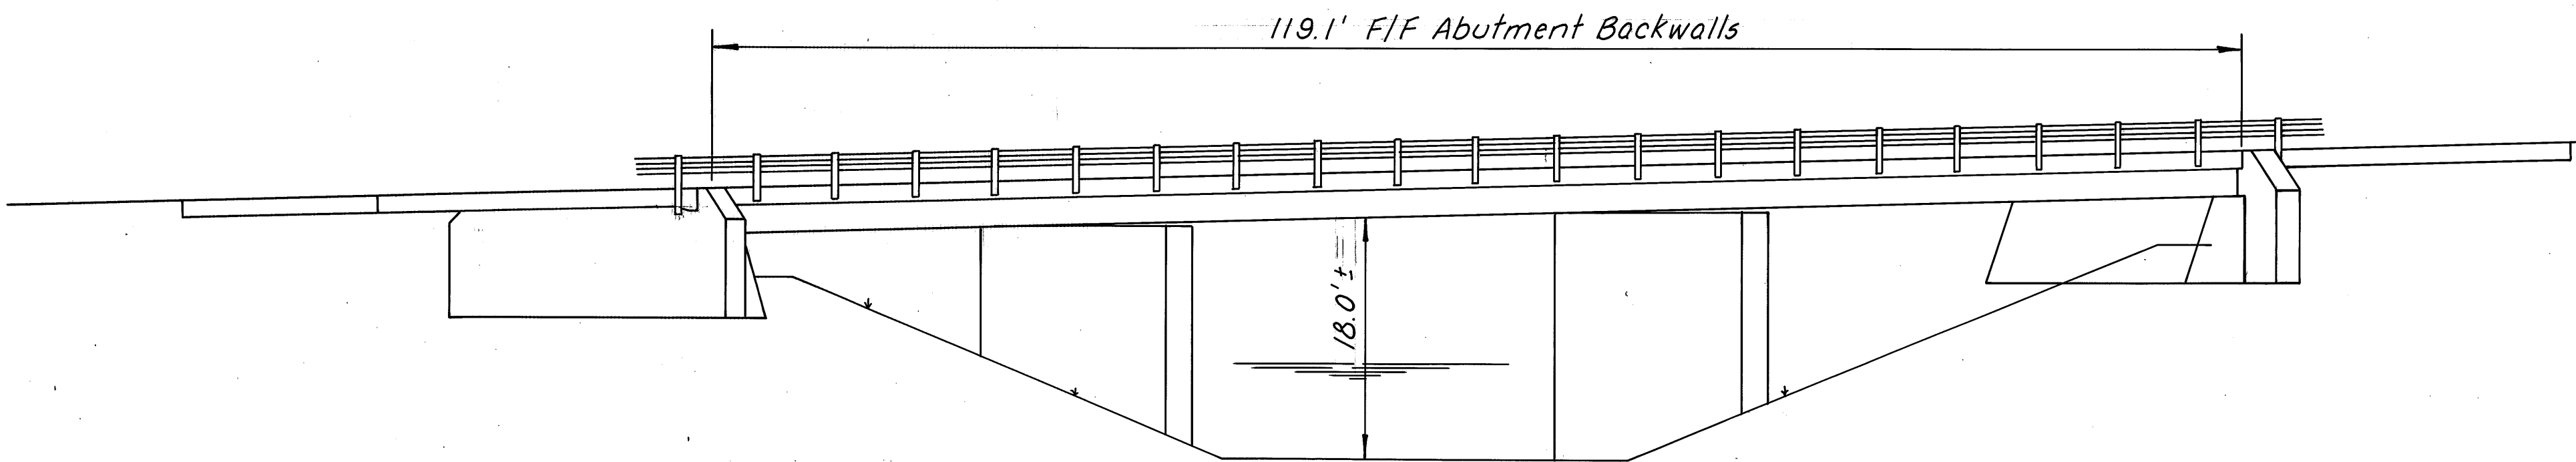


ELEVATION

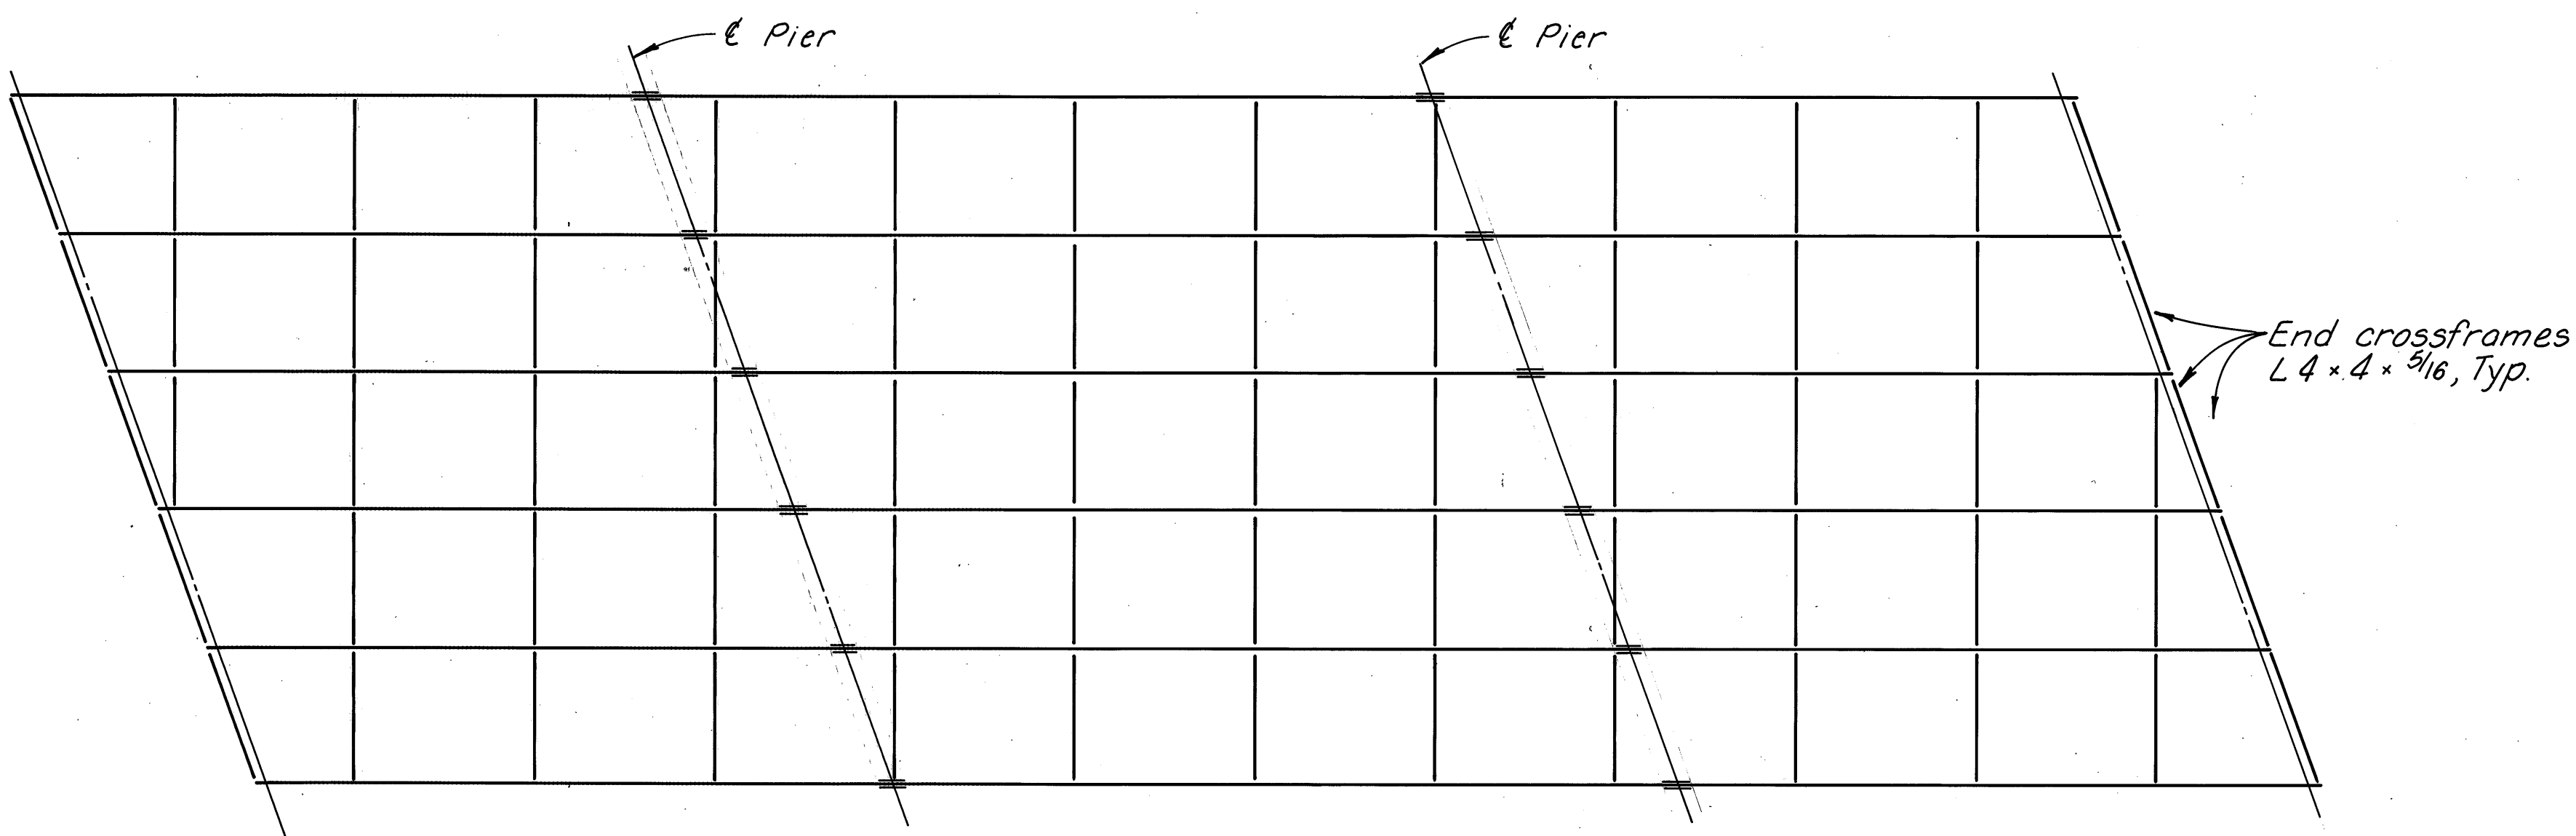

FRAMING PLAN L & R

(All beams W 30 x 116)

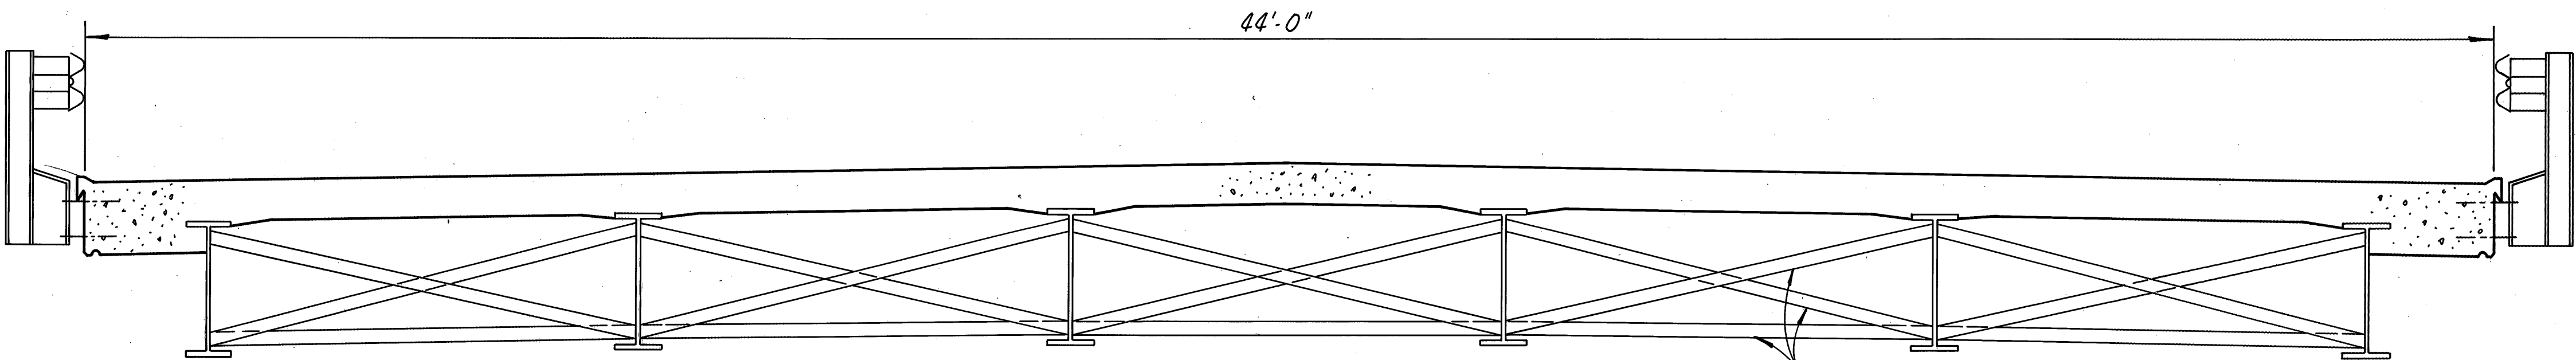

Intermediate crossframes
L 3 x 3 x 5/16, Typical


TRANSVERSE SECTION

ESTIMATED QUANTITIES		
ITEM	UNIT	DESCRIPTION
Special	Lump Sum	Field Painting of Existing Steel, Surface Preparation.*
Special	Lump Sum	Field Painting of Existing Steel, Prime Coat.*
Special	Lump Sum	Field Painting of Existing Steel, Intermediate Coat.*
Special	Lump Sum	Field Painting of Existing Steel, Finish Coat.*

*SYSTEM OZEU

APPROXIMATE SURFACE AREA = 7,200 Sq. Ft. L. Structure
7,200 Sq. Ft. R. Structure

Quantities carried to sheet 1/8

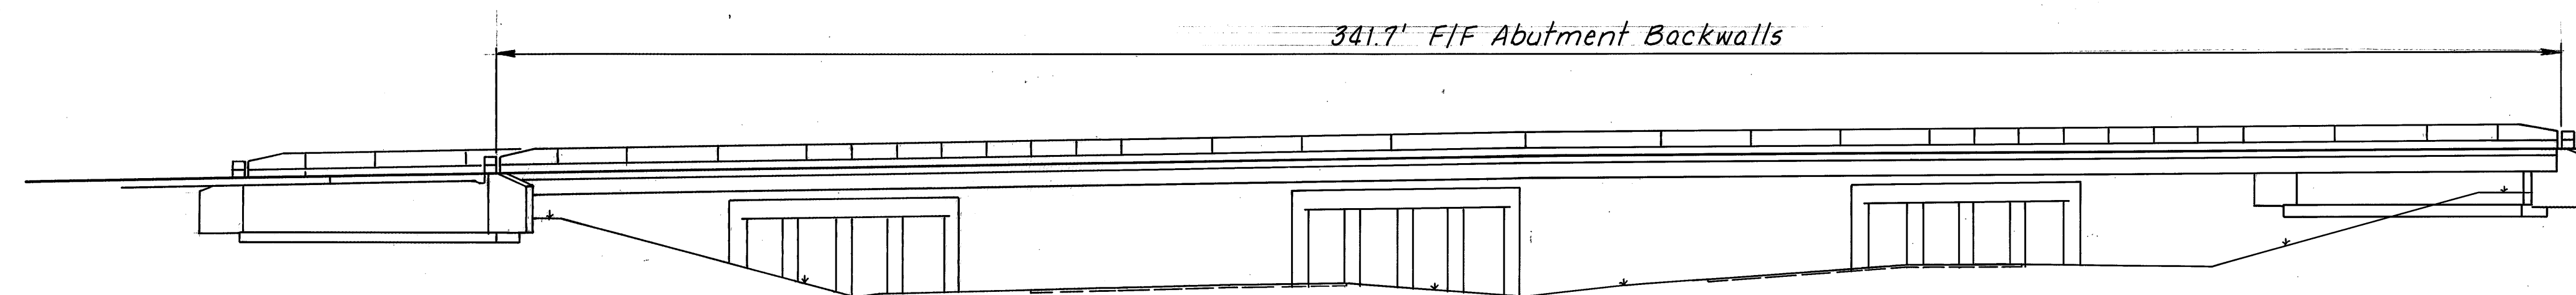

ESTIMATED QUANTITIES		
ITEM	UNIT	DESCRIPTION
Special	Lump Sum	Field Painting of Existing Steel, Surface Preparation, *
Special	Lump Sum	Field Painting of Existing Steel, Prime Coat, *
Special	Lump Sum	Field Painting of Existing Steel, Intermediate Coat, *
Special	Lump Sum	Field Painting of Existing Steel, Finish Coat, *


* SYSTEM OZEU

APPROXIMATE SURFACE AREA = 20,900 Sq. Ft.

Additional Areas To Be Painted: Rocker Assemblies


Quantities carried to sheet 1/8

ELEVATION

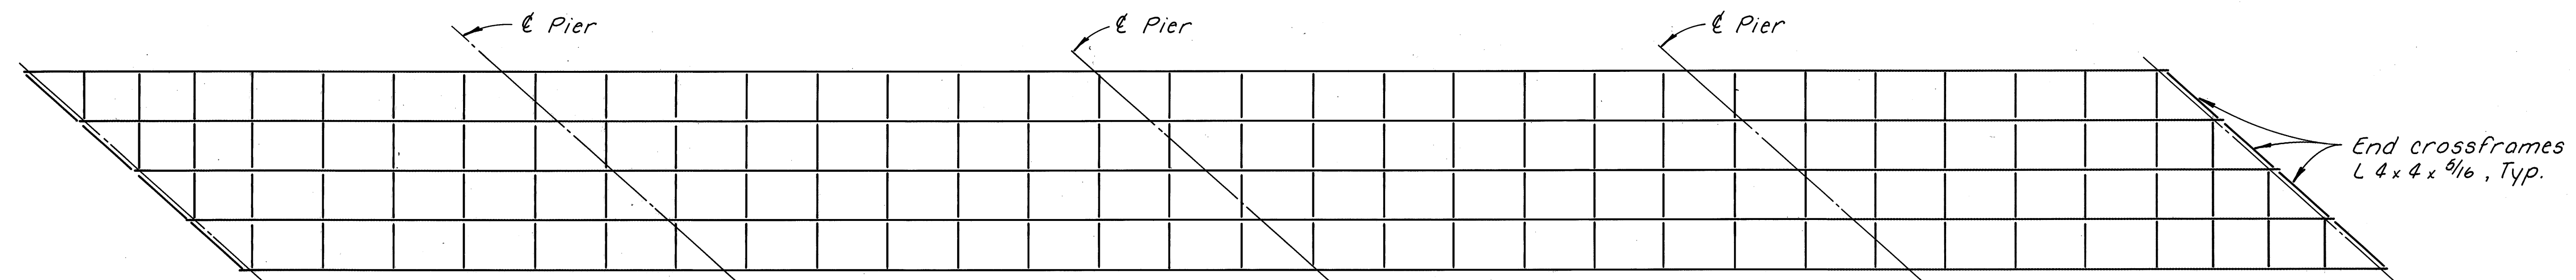


FRAMING PLAN

(All beams W 36 x 280)

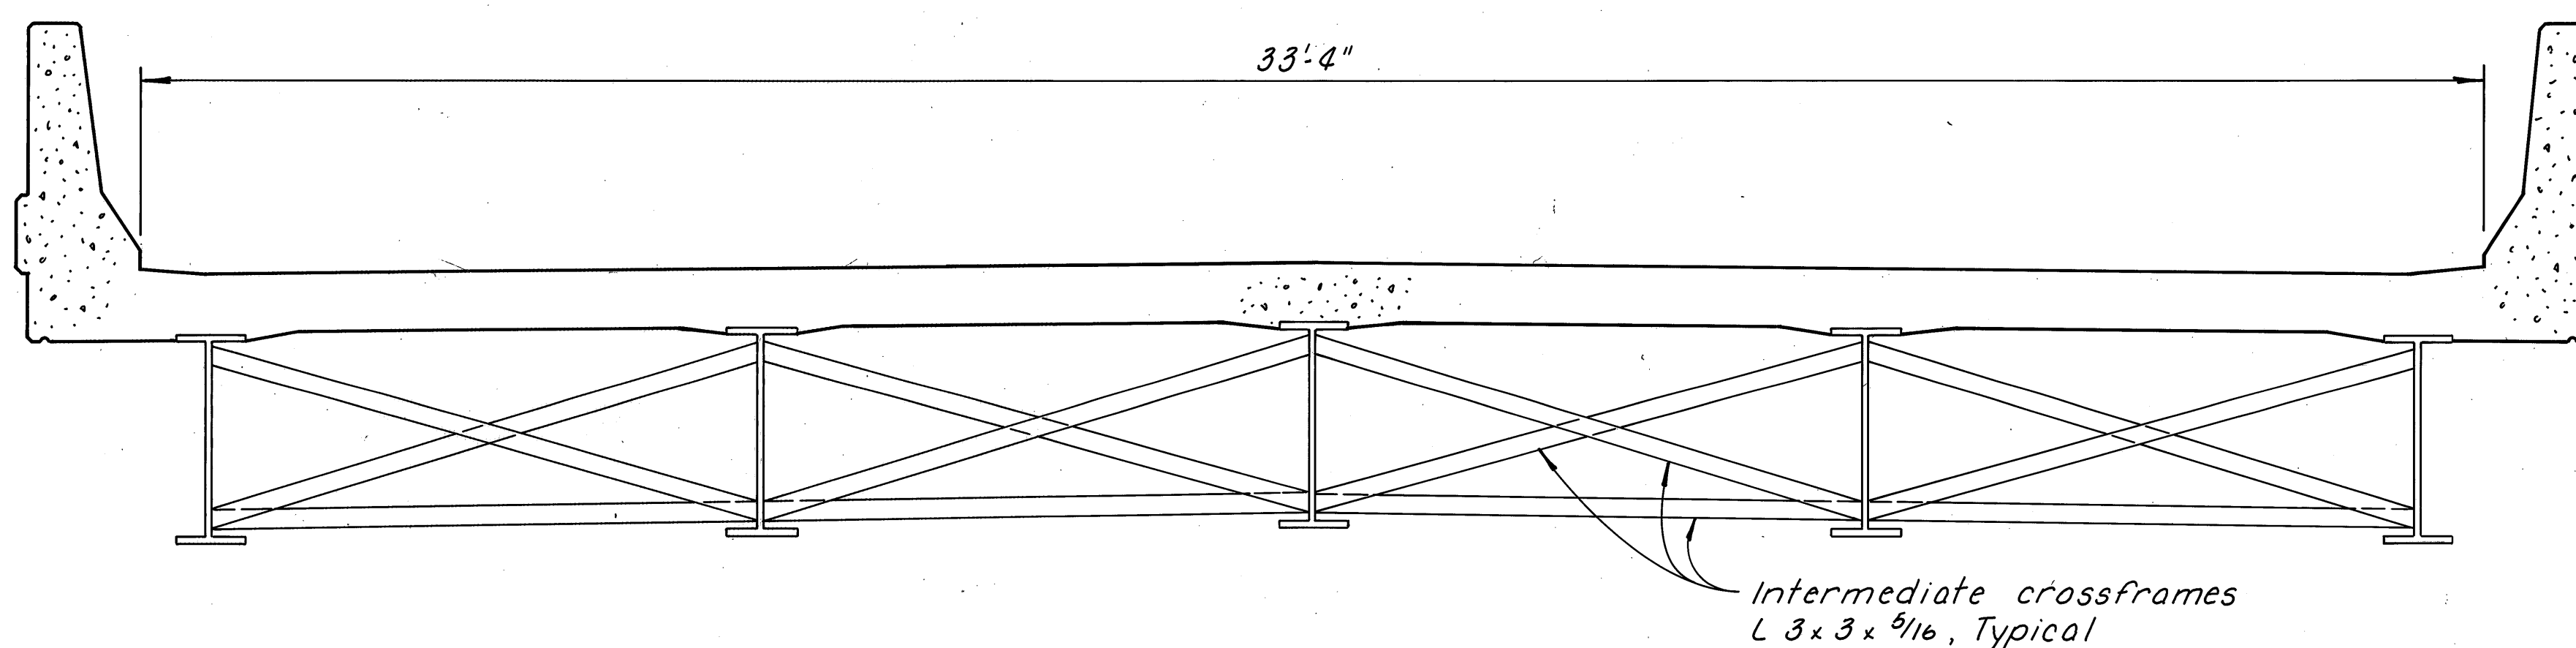


TRANSVERSE SECTION


MICROFILMED
SEP 22 1982

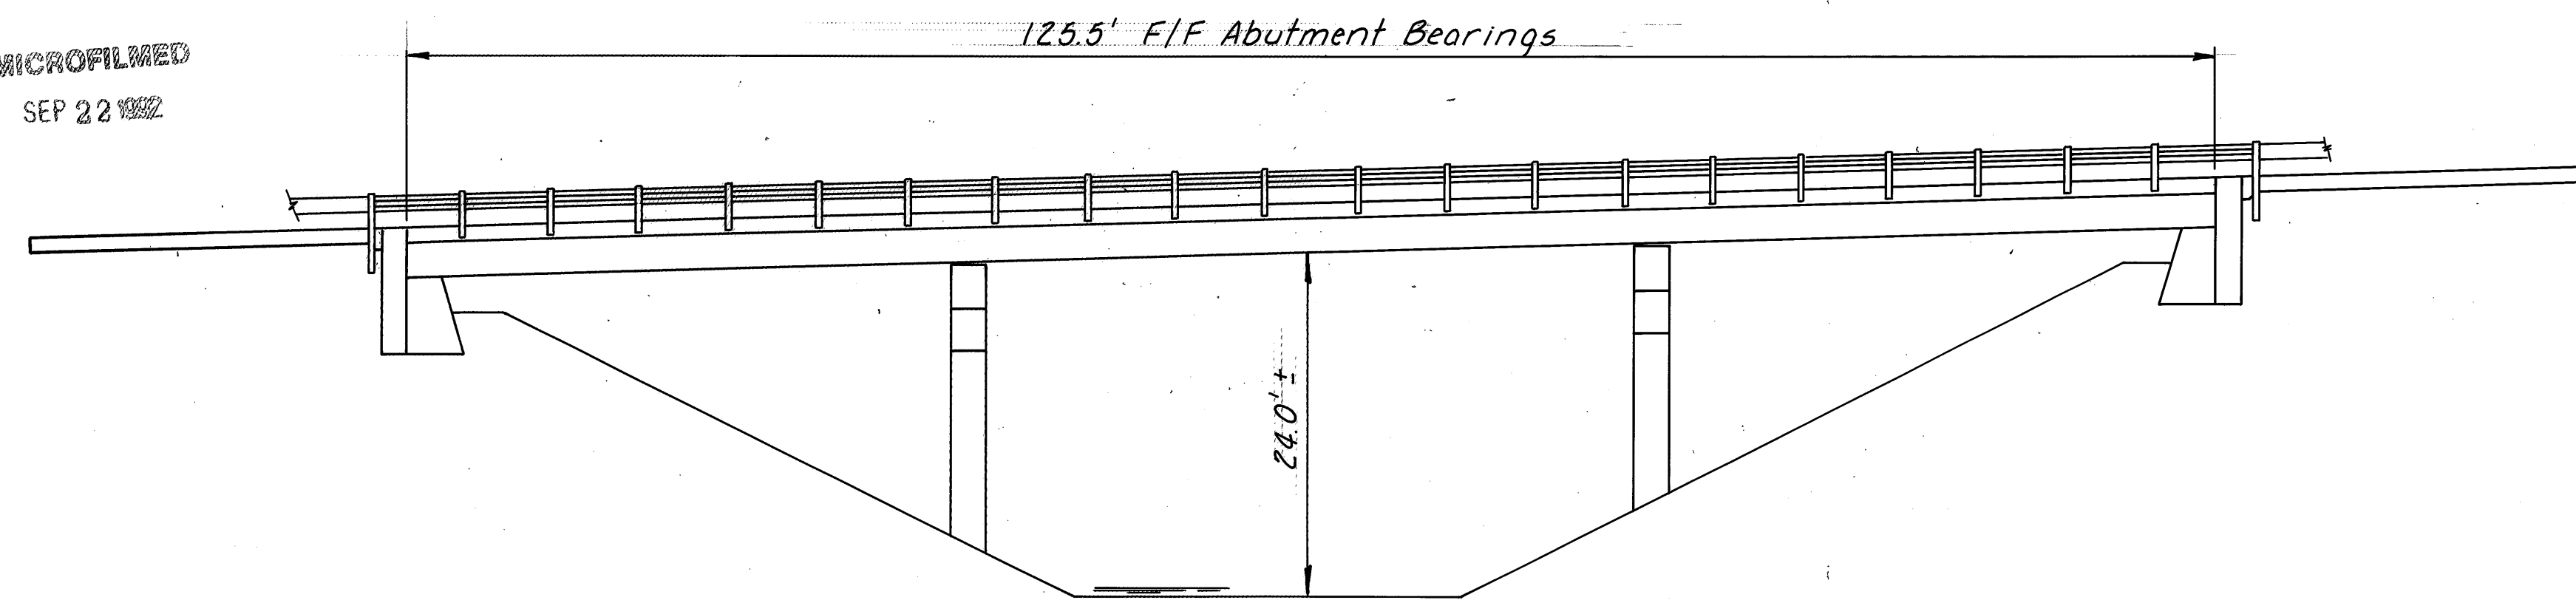

ELEVATION

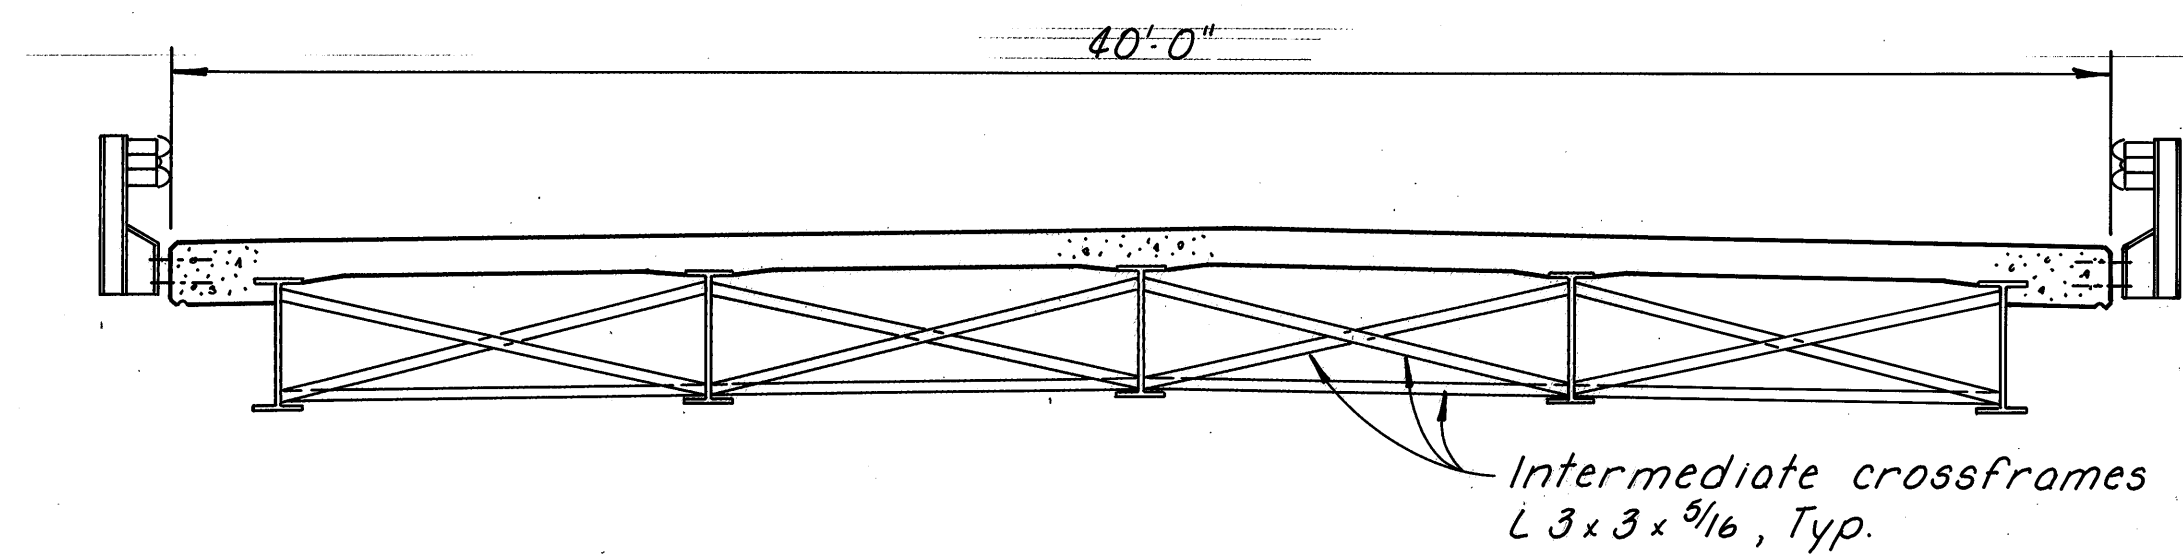

TRANSVERSE SECTION - L. STRUCTURE

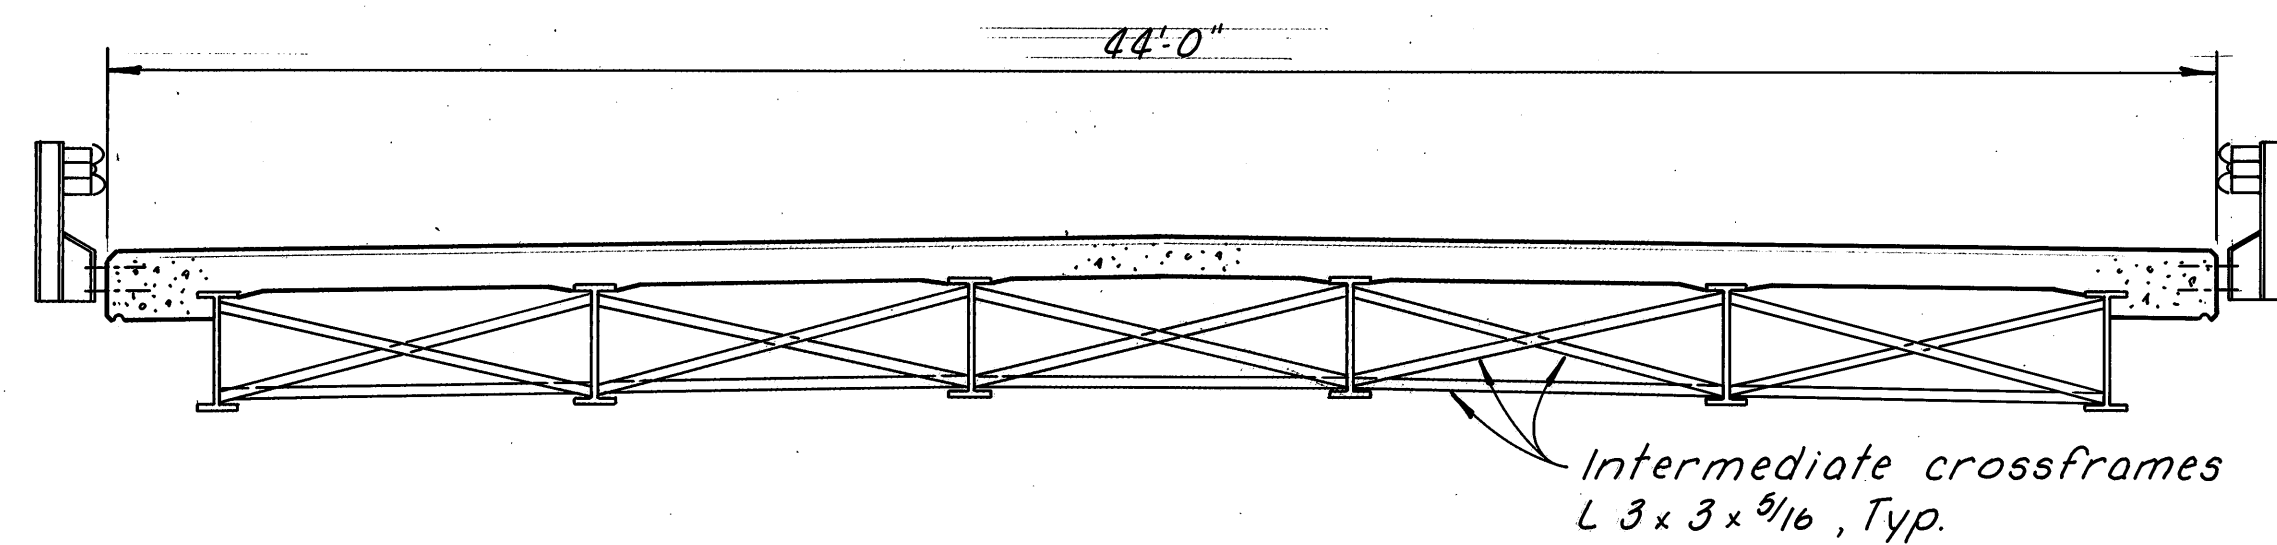

TRANSVERSE SECTION - R. STRUCTURE

CALC. BY RLE
DATE 3/87
CHKD. BY DBC
DATE 3/87

MED-42-1.89
MED-224-10.45

OHIO
FHWA
REGION 5


137
189

ESTIMATED QUANTITIES		
ITEM	UNIT	DESCRIPTION
Special	Lump Sum	Field Painting of Existing Steel, Surface Preparation, *
Special	Lump Sum	Field Painting of Existing Steel, Prime Coat, *
Special	Lump Sum	Field Painting of Existing Steel, Intermediate Coat, *
Special	Lump Sum	Field Painting of Existing Steel, Finish Coat, *

* SYSTEM OZEU


APPROXIMATE SURFACE AREA = 6,900 Sq. Ft. L. Structure
7,700 Sq. Ft. R. Structure

Quantities carried to sheet 1/8

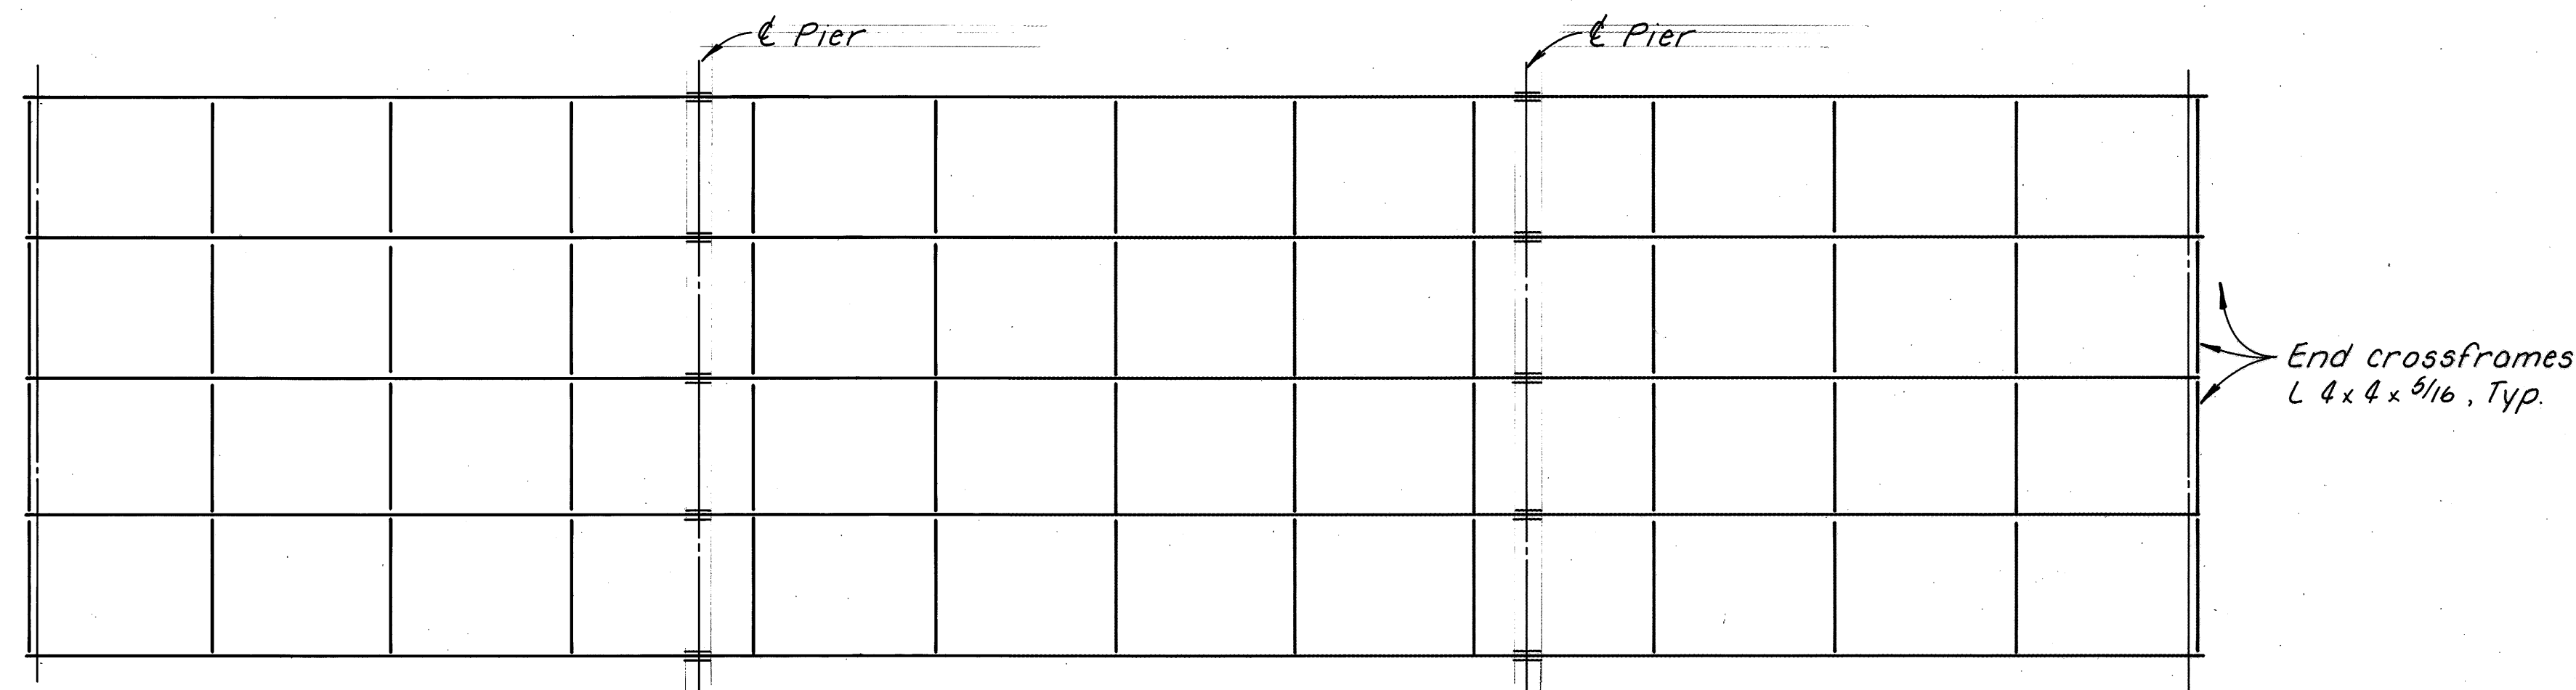

FRAMING PLAN - L. STRUCTURE


(All beams W33 x 130)

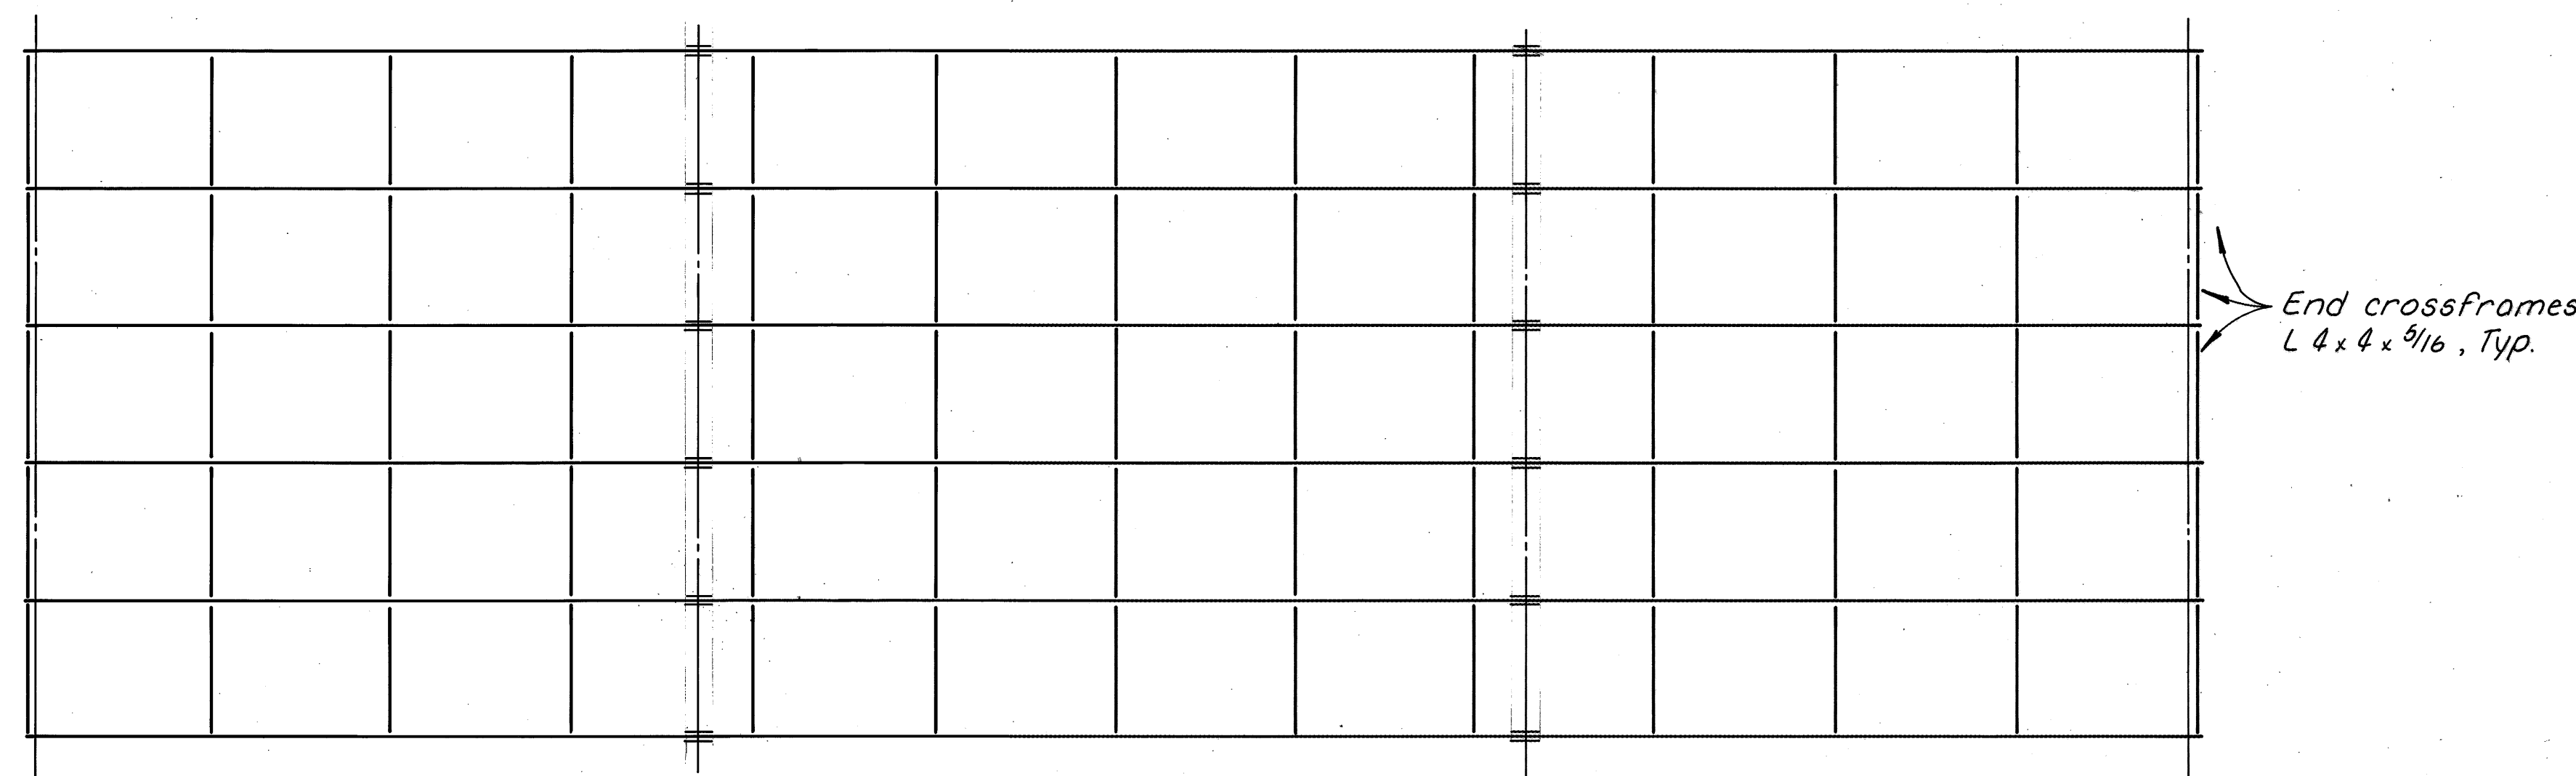

FRAMING PLAN - R. STRUCTURE

(All beams W30 x 124)


* All Holes Shall Be 3/8" ϕ .
See Std. Dwg. TC 52.10 And
TC 52.20 For Hole Spacing.

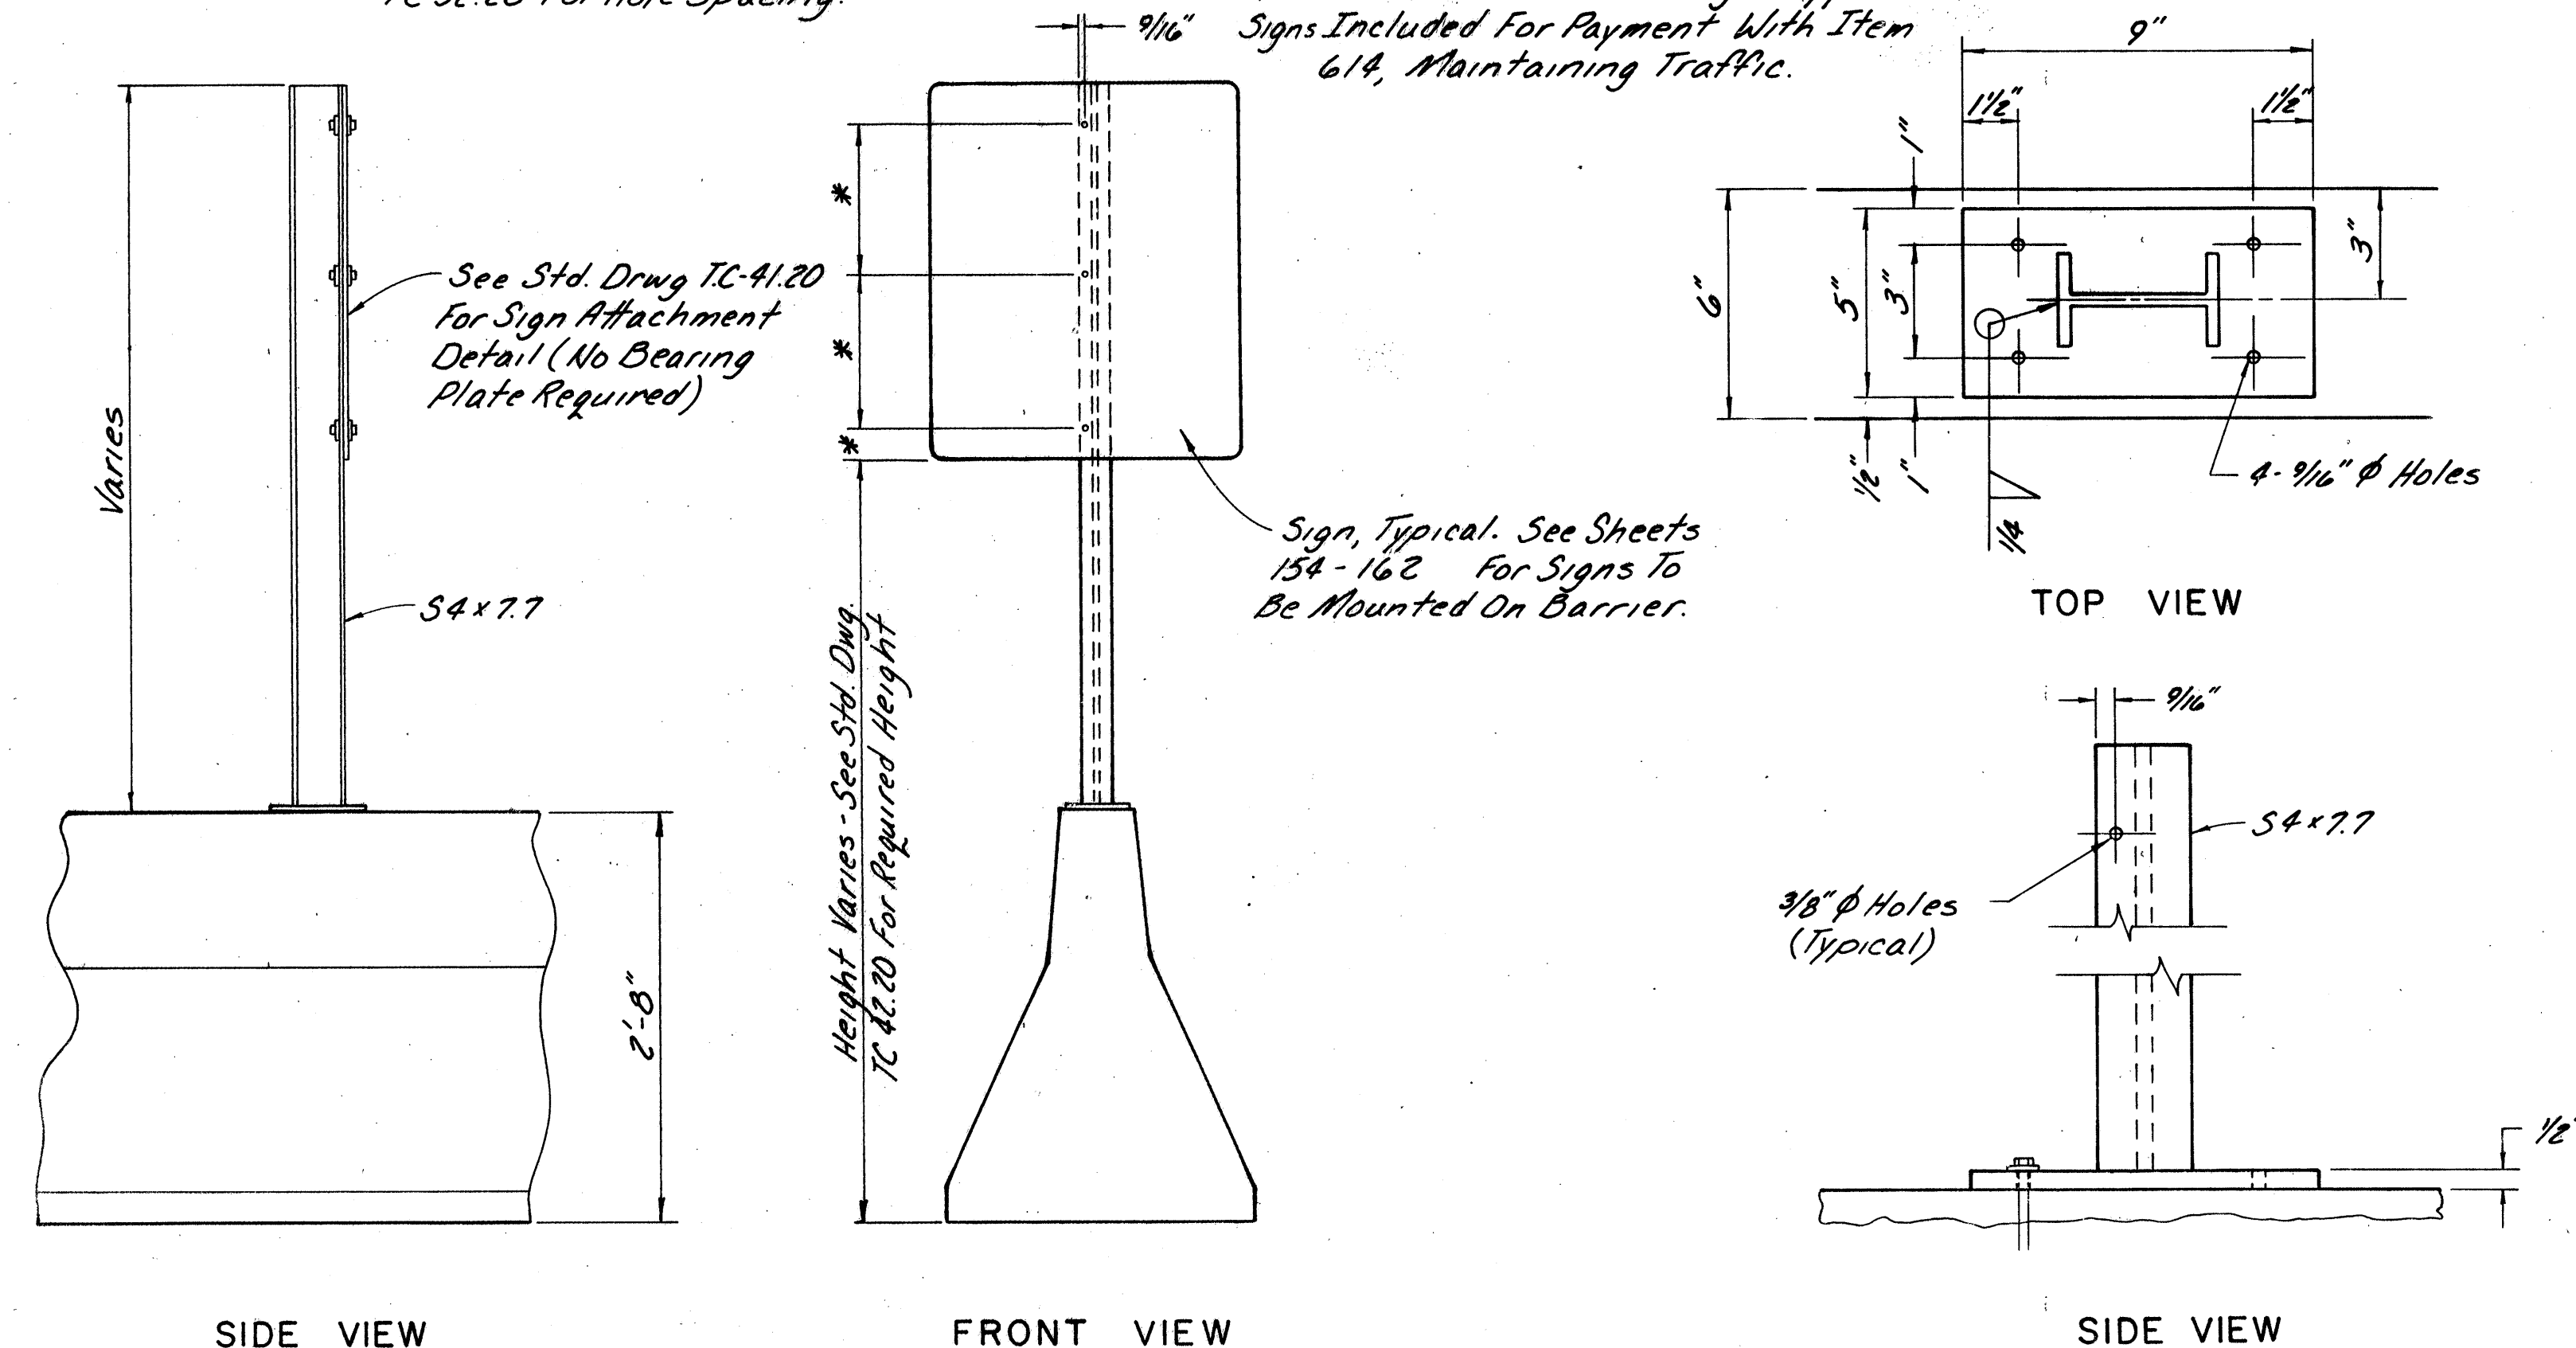

CONCRETE BARRIER SIGN SUPPORT DETAIL

NOTE: The Contractor Shall Remove The Bridge Mounted Sign Supports And
Signs For Storage. State Forces Shall Reinstall The Bridge Mounted
Signs, Upon Completion Of Parapet Replacement.


Payment For Above Shall Be Included In Item 630,
Removal Of Bridge Mounted Signs And Storage.

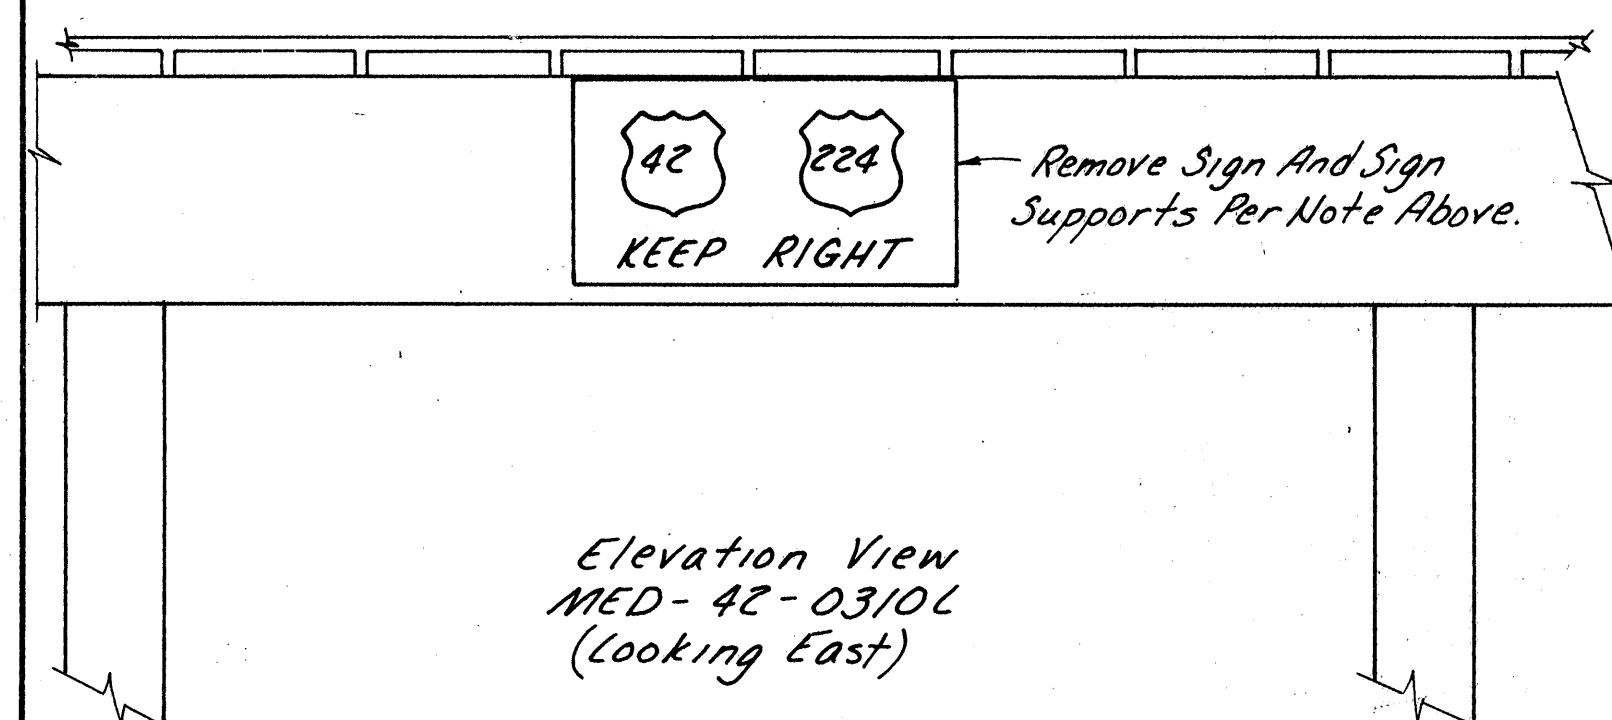

ADDITIONAL SIGNING FOR PARAPET REPLACEMENT

NOTE: The Post Mounted Signs Shall Be In
Place At All Times That The Bridge
Mounted Sign Is Not In Place

NOTE: Use Ground Mounted Supports, with No. 4 Posts,
Typical. All Posts, Signs and Associated Hard-
ware shall comply with Item 630 and shall be
included for payment with Item 614, Maintain-
ing Traffic.

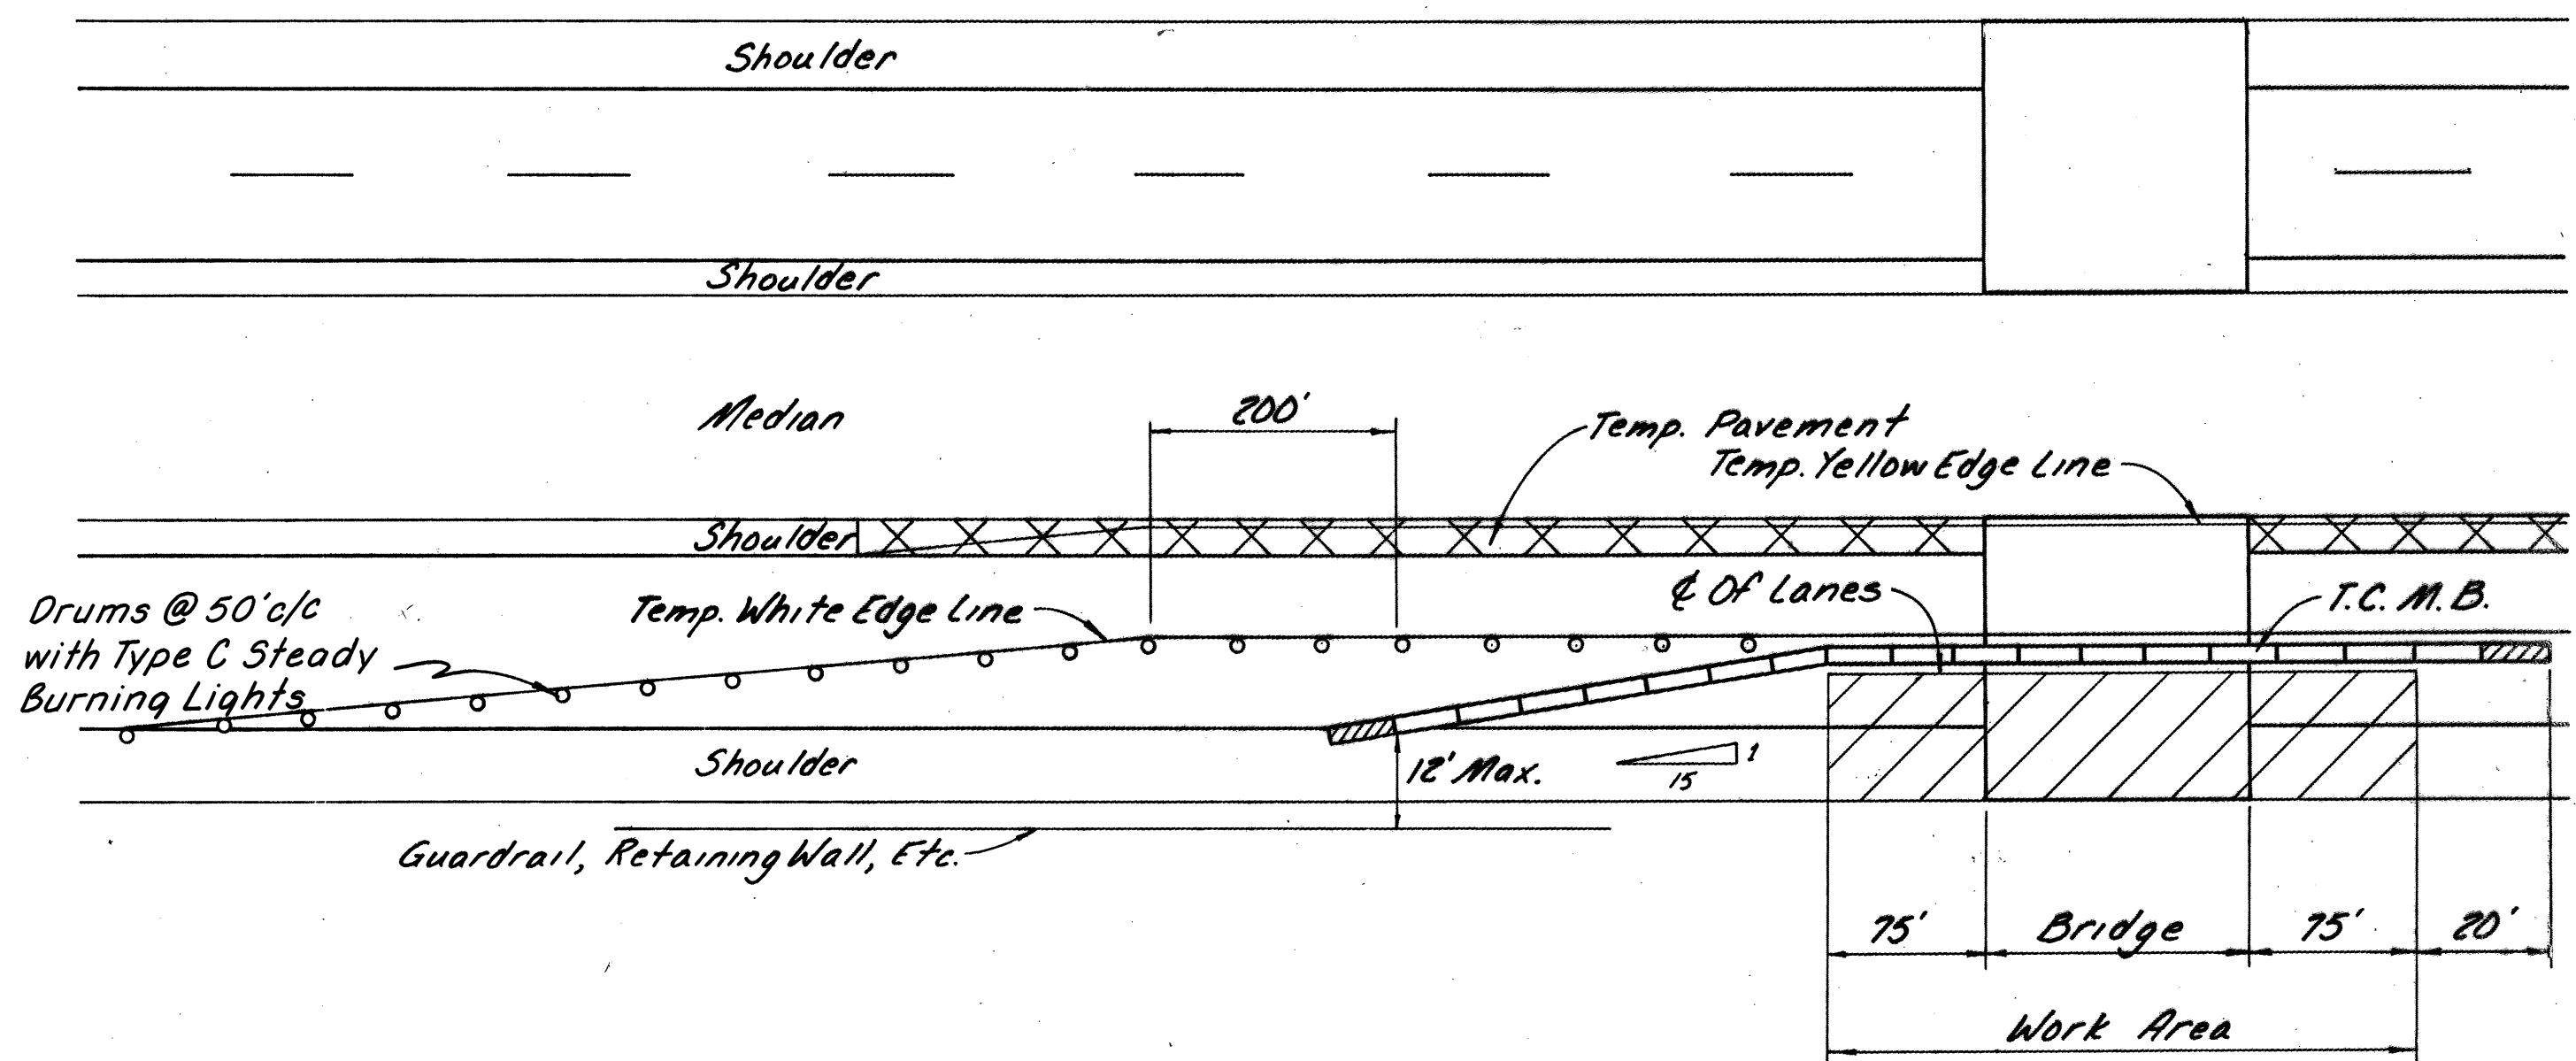

NOTES: 1. Work Area Protection shall be provided using Temporary Concrete
Median Barrier and Drums as detailed on this sheet or at the
Contractors option with Drums, as per the Notes on Sheet 139.
2. The Cost Of Work Area Protection Shall Be Included For
Payment With Item 614 - Maintaining Traffic.
3. See Specific Bridge Maintenance Of Traffic Sheets For All
Details Not Covered By This Drawing. Where Specific Bridge
Maintenance Of Traffic Details Conflict With This Drawing,
The Specific Details Shall Apply.


T.C.M.B. WORK AREA PROTECTION

LEGEND
10' Tapered End Section


QUANTITIES FOR MAINTENANCE OF TRAFFIC																	
Funding Type	Location	Sheet No.	630		614						615				622	622	
			Removal of Overhd Str. Mounted Sign & Storage	Each	Temporary Edge Line, Class I (White)	Temporary Edge Line, Class I (Yellow)	Temporary Channelizing Line, Class I	Temporary Lane Line, Class I	Temporary Stop Line, Class I	Temporary Center Line, Class I	Temporary Roads	Temporary Pavement, 6" Asphalt, As Per Plan	Temporary Pavement, 9" Asphalt, As Per Plan	Temporary Pavement, 10" Concrete, As Per Plan	TEMP CONC. BARRIER BRIDGE MTD, As Per Plan	Temporary Conc. Barrier, As Per Plan	
RS-440(11)	MED-42-0248	140			Lin. Ft.	Lin. Ft.	Lin. Ft.	Lin. Ft.	Lin. Ft.	Lin. Ft.	Lump	Sq. Yds.	Sq. Yds.	Sq. Yds.	Lin. Ft.	Lin. Ft.	
	MED-42-0265	140							24	300	Lump	776			90	350	
									24	300	Lump	776			90	350	
	Total								48	600	Lump	1552			180	700	
	Miles									0.11							
F-51 (70)	MED-42-0310	145	1		5011	6218	1250				Lump	1114			130	320	
	MED-42-0460	146			4876	4876					Lump		2492				
	MED-224-1276	146			4912	4912					Lump		2492				
	MED-42-0539	147			17,760	17,972					Lump		8391			4060	
	MED-42-0589	150													350	350	
	MED-42-0688	151							28	300	Lump	361					
	- Co. Rd. 19 - Phase "A"	153 to 170			5783	6354		4677	74	255	Lump		5492	884		1950	
	Phase "B"			1799	1924		1049	75	122	Lump		99	206				
	Phase "C"			5104	4105		3180	48	328	Lump		2500					
	Total		1	45,245	46,361	1250	8906	225	1005	Lump	1475	21,466	1090	610	7440		
	Miles				17.35		1.69		0.19								
												Total 24,031 Sq. Yd.					

* Temporary Pavement Markings shall be 947.03, Type C Preformed
Material or 621.02 paint applied using the following criteria:
All Temporary Markings installed on a New Bridge Deck or on Per-
manent Pavement shall be 947.03, Type C Preformed Material.
Paint may be used for Temporary Markings installed on Existing
Bridge Decks to be replaced or overlaid, or on Existing Pavement
that will be Resurfaced.

Quantities carried to sheets 14 & 15

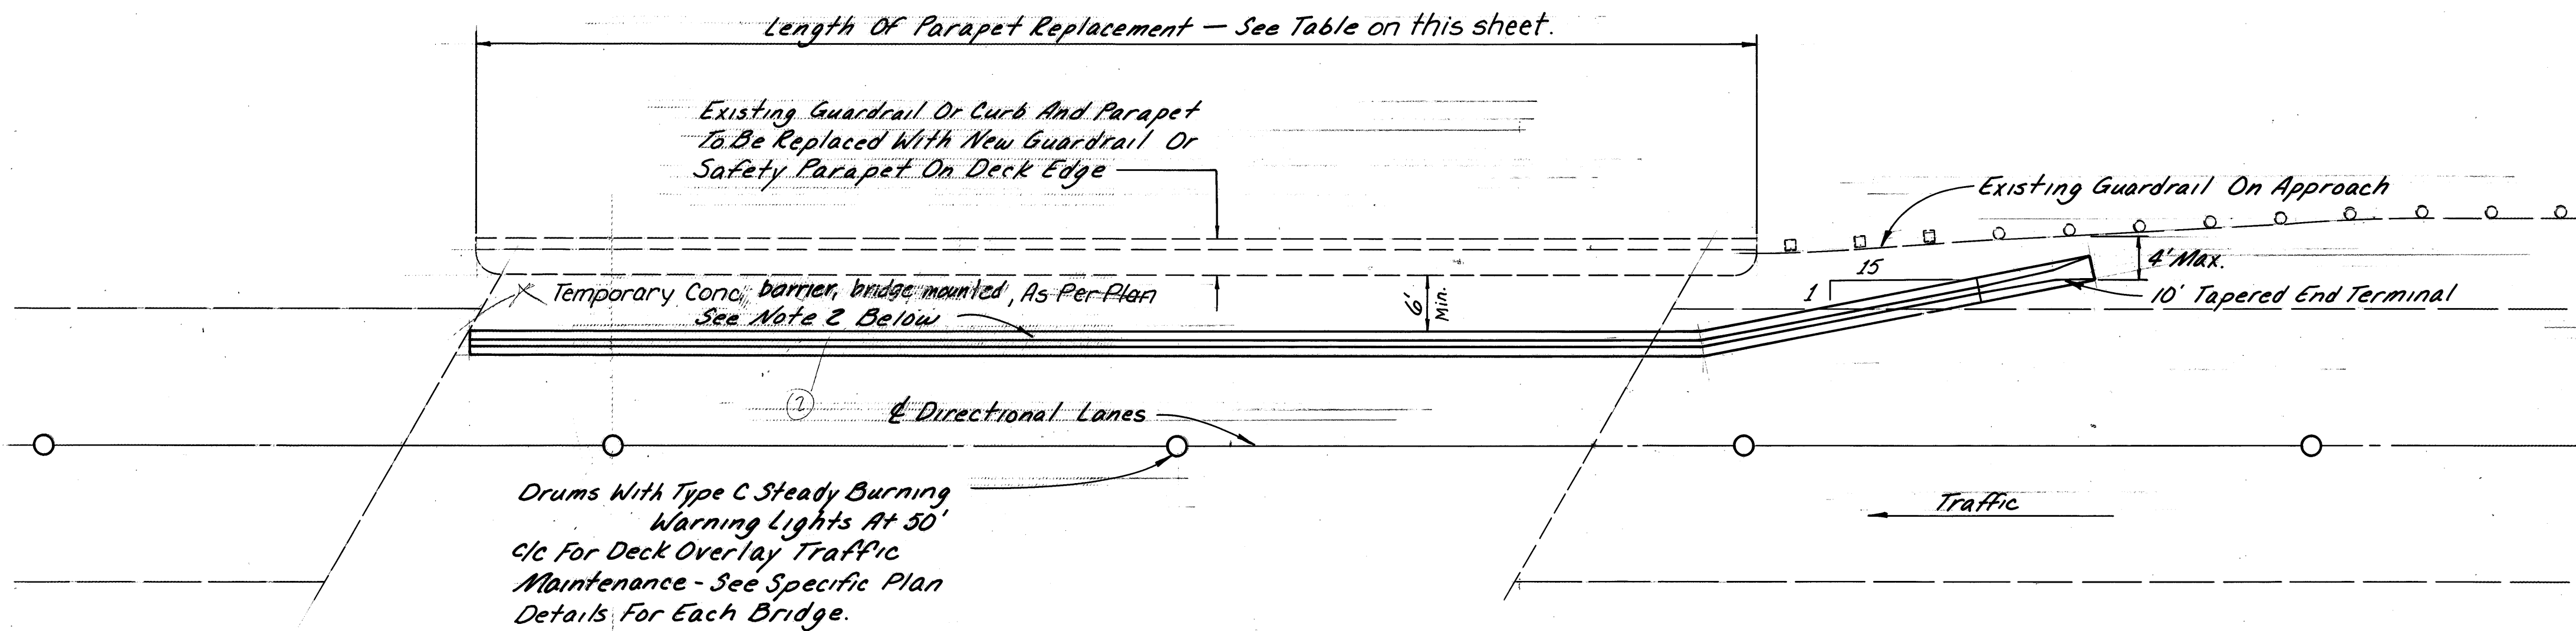

NOTE: Barrier Reflector, Type "B" - Mount At 50' Spacing, Alternating With Type "C" Steady Burning Warning Lights. See Sheet 176 For Reflector Details.

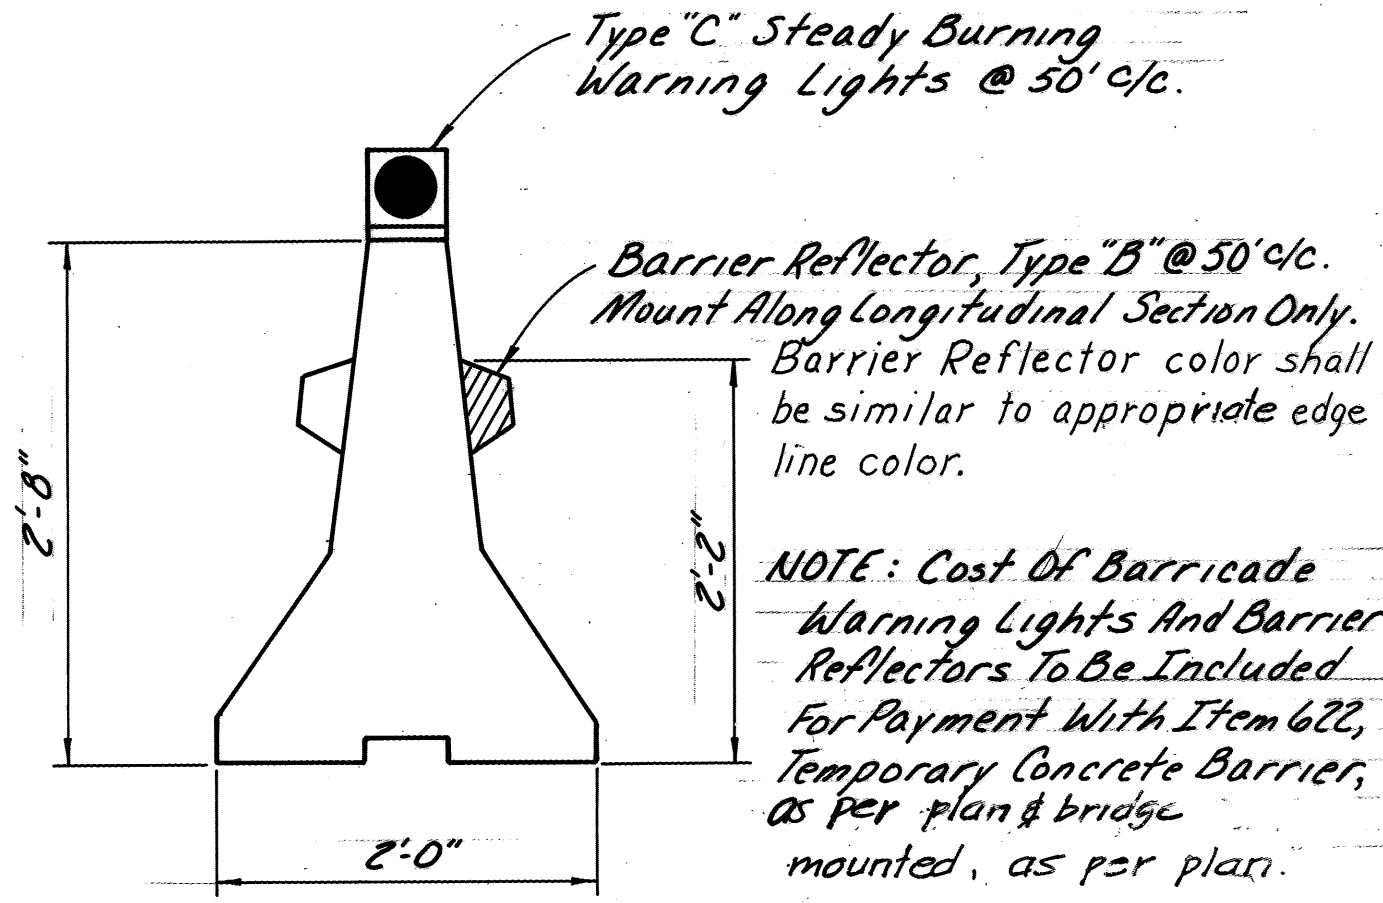

TYPICAL DETAIL FOR PLACEMENT OF TEMPORARY CONCRETE BARRIER, BRIDGE MOUNTED, AS PER PLAN TO PROTECT TRAFFIC DURING REPLACEMENT OF GUARDRAIL OR PARAPET

NOTES:


1. Temporary Concrete Barrier, Bridge Mounted, As Per Plan shall be used to protect traffic during the removal and replacement of the existing guardrail or curb and parapet, and shall remain in place until the new guardrail or new safety parapet is completed. See Sheet 177.
2. The lateral location of the Temporary Barrier, bridge mounted, as per plan, shall be at least 6' from the face of the existing guardrail or curb and parapet to be replaced and shall be placed within the limits of the area of the Deck Overlay Closure. The approach end of the barrier shall be tapered back to the existing guardrail and an End Terminal provided. After the parapet or guardrail replacement work is complete the contractor may at his option remove the temporary barrier and complete the bridge deck overlay work using drum protection as detailed. If this method is chosen all material & equipment shall be removed from the work area when work is not being performed. (See Sht. 138 for additional notes & payment)

~~Item 622 Temporary Concrete Barrier, As Per Plan~~

~~Estimated length of temporary concrete barrier, as per plan, are provided in order for the Contractor to anticipate schedule for the Guardrail or Parapet replacement work (and corresponding deck overlay) on the bridge listed. The actual physical length required for the entire projects, based on one time usage only and not the actual purchase quantity. The actual length of temp. conc. barrier will depend on the contractor procedure. The cost of furnishing and placing Temporary Concrete Barrier, As Per Plan, shall be paid for under unit price bid, per Lin. Ft.~~

Bridge No.	Length Of Bridge Parapet Or Guardrail Replacement Lin. Ft.
MED-42-0248	87.5 ±
MED-42-0265	150.0 ±
MED-42-0310 L&R	129.5 ±
MED-42-0460 L&R	124.7 ±
MED-42-0539 L&R	206.3 ±
MED-42-0574	236.3 ±
MED-42-0589 L&R	125.0 ±
MED-42-0688	348.5 ±
MED-224-1276 L&R	131.3 ±

ITEM 622 - TEMPORARY CONCRETE BARRIER, AS PER PLAN & BRIDGE MOUNTED, AS PER PLAN.

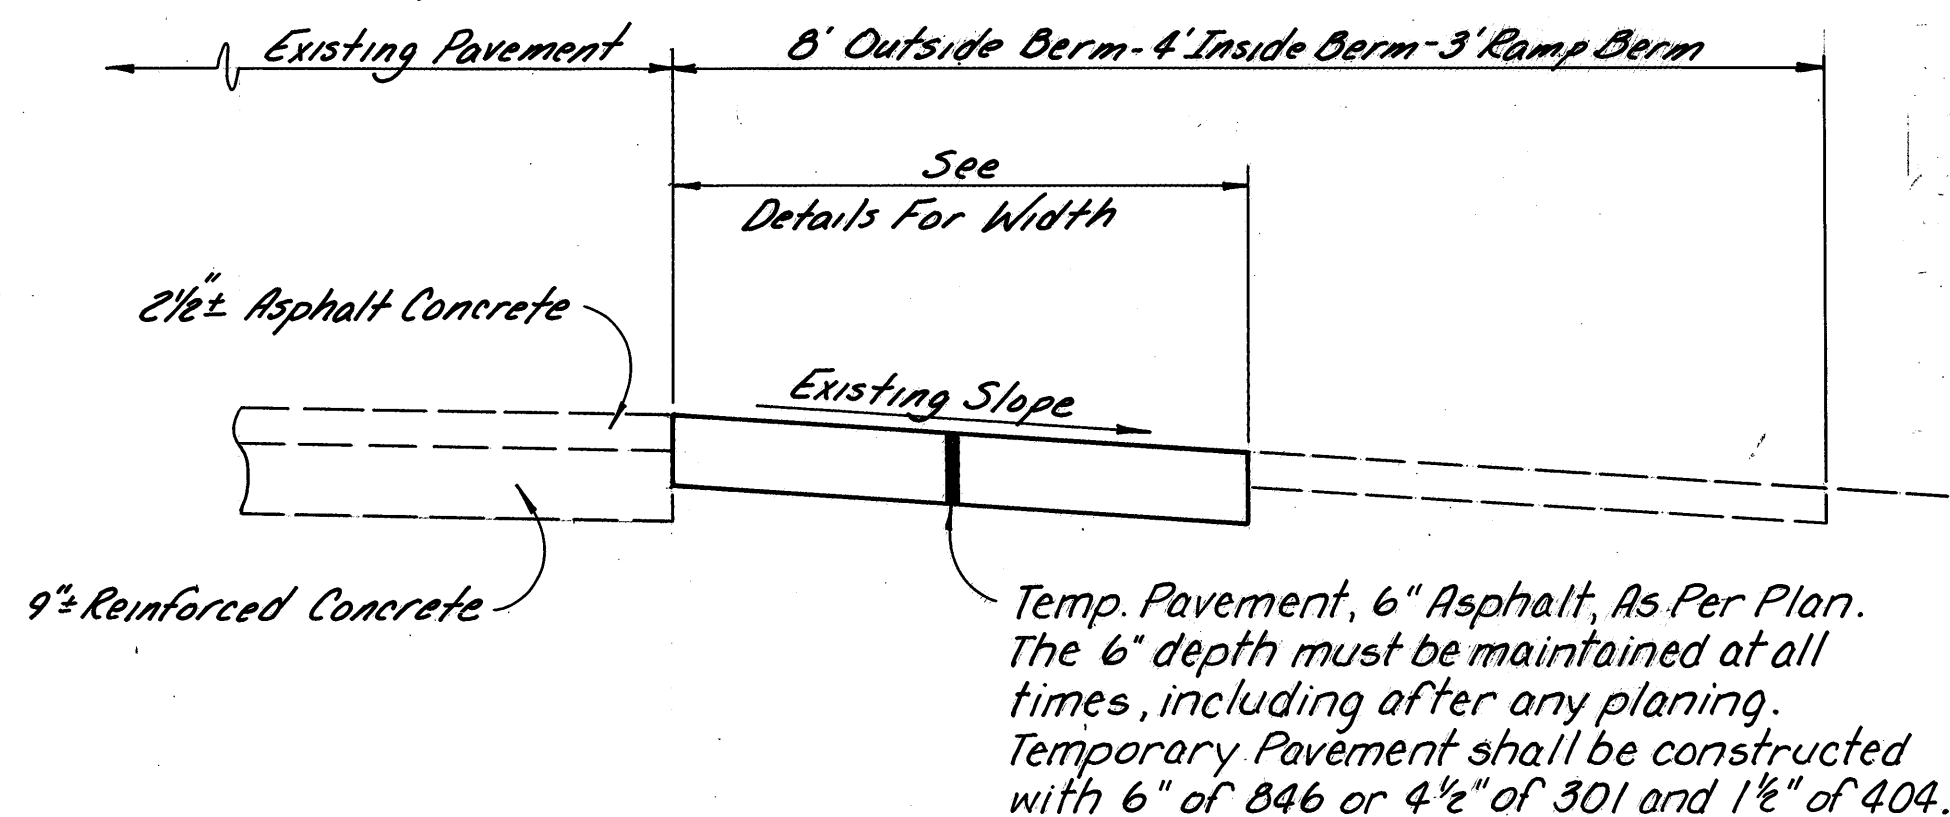


TYPICAL SECTION FOR TEMPORARY PAVEMENT

NOTE: For Additional Details (Signs, Signals, Luminaires, Etc.), Not Shown, See Signalized Closing Of One Lane Of A Two Lane Highway - Sheets 172-174


NOTE: Typical Section For Temporary Pavement, 6" Asphalt As Per Plan See Detail On Sheet 139.

NOTE: Only One Of These Structures (MED-42-0248 Or MED-42-0265) May Be Worked On At One Time.

190

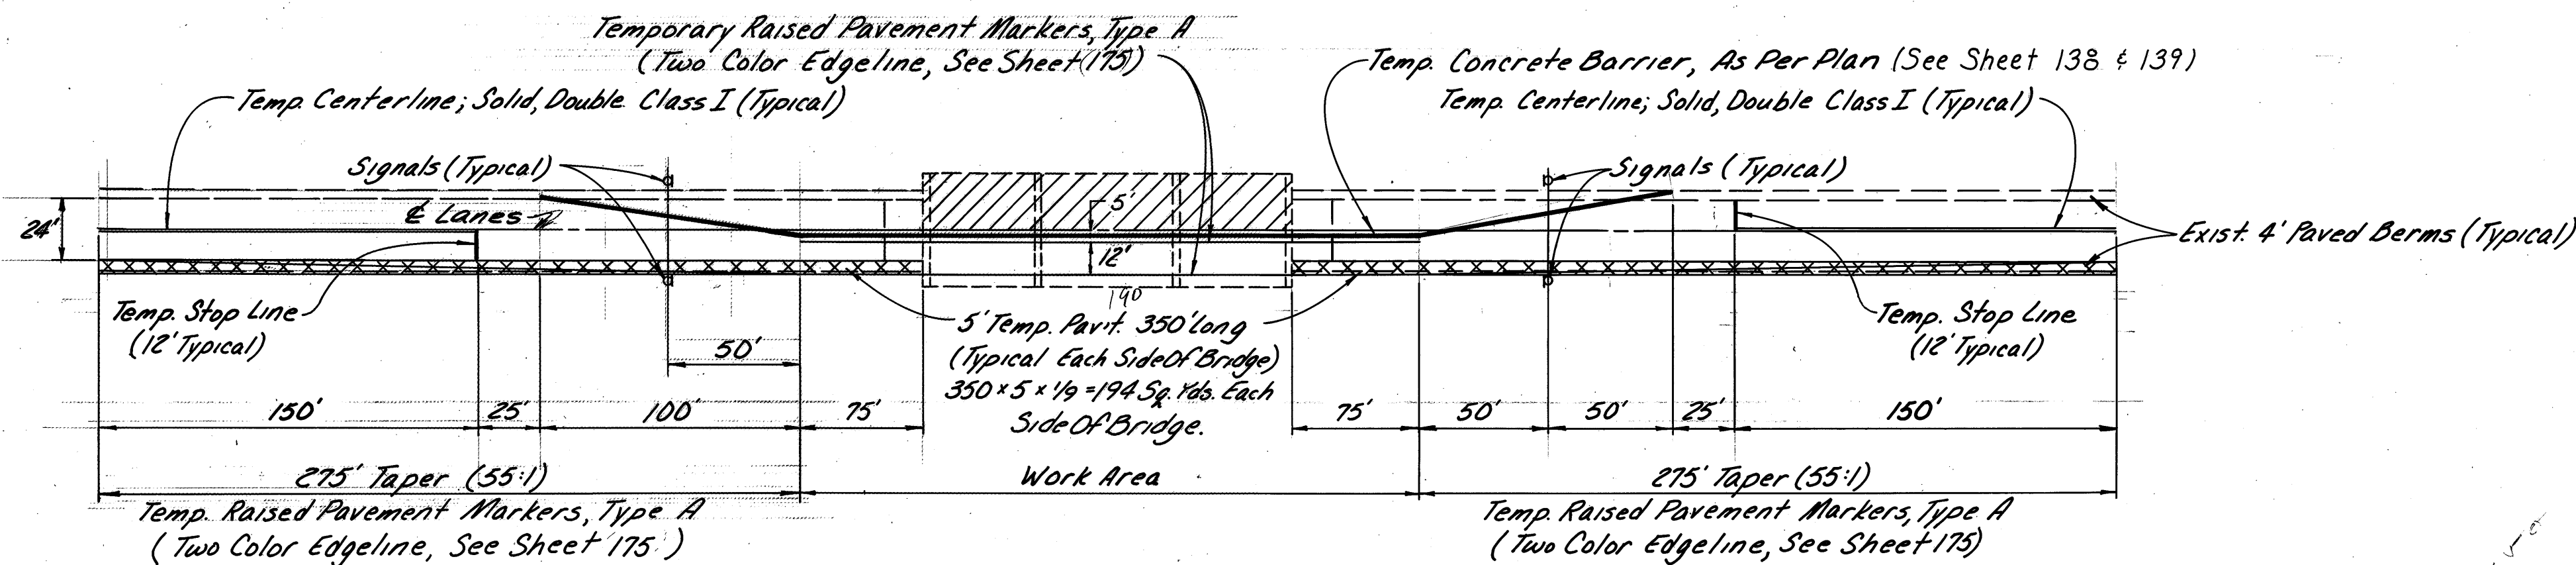

PHASE "A"
MED-42-0248 MED-42-0265

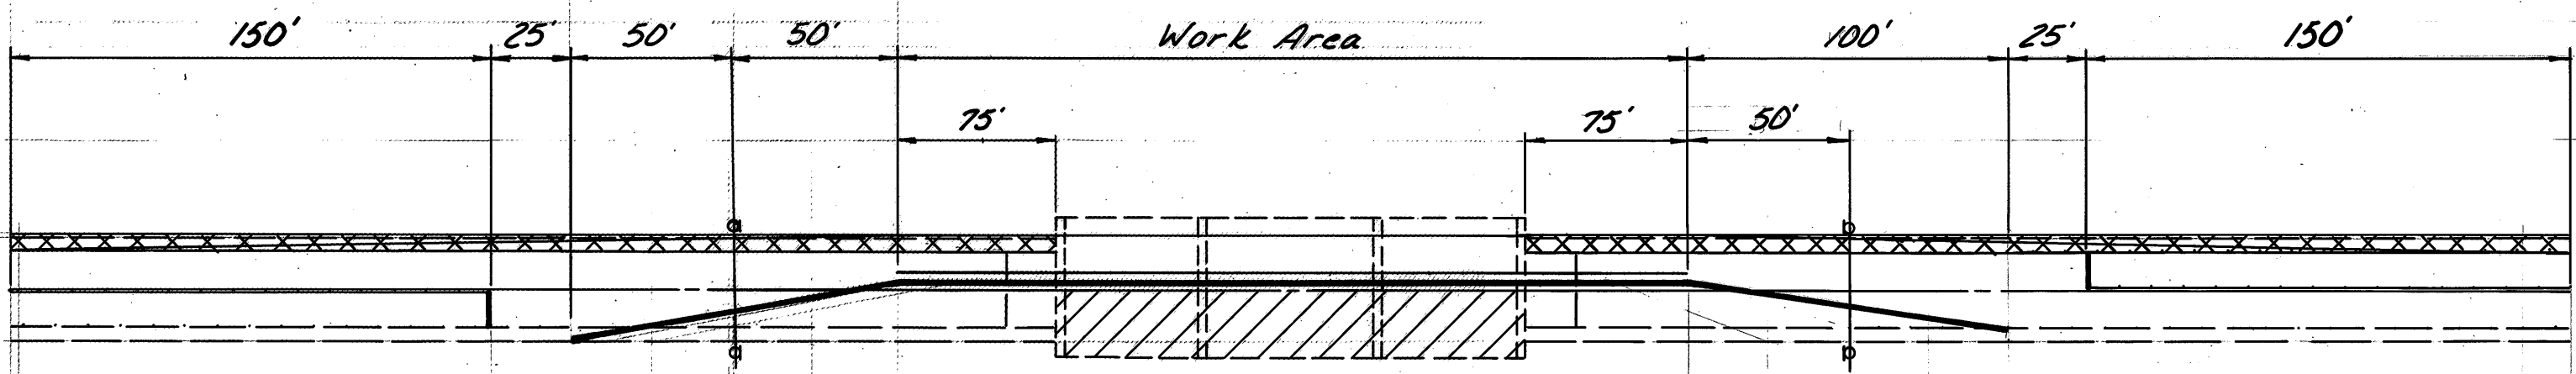

PHASE "B"
MED-42-0248 MED-42-0265


BRIDGE DECK REPAIR

BRIDGE NO. AND PHASE	615	622		614	
	Temporary Pavement, 6" Asphalt, As Per Plan	Temp. Conc. Barrier, Bridge Mtd., As Per Plan	Temporary Concrete barrier, as per plan	Temporary Centerlines Class I *	Temporary Stop Lines Class I *
	Sq. Yds.	Lin. Ft.	Lin. Ft.	Lin. Ft.	Lin. Ft.
MED-42-0248					
Phase "A"	388	90	350	300'	24'
Phase "B"	388				
MED-42-0265					
Phase "A"	388	90	350	300'	24'
Phase "B"	388				
TOTALS	1552	180	700	600'	48'


Quantities Carried To Sheet No. 138.
For Temporary Raised Pavement Marker Quantities-See Sheet 175.
* Temporary Pavement Markings Shall Be 947.03 Type C Preformed Material Or 621.02 Paint Applied Using The Following Criteria:
All Temporary Markings Installed On A New Bridge Deck Or On Permanent Pavement Shall Be 947.03, Type C. Paint May Be Used For Temporary Markings Installed On Existing Bridge Decks To Be Replaced Or Overlaid, Or On Existing Pavement That Will Be Resurfaced.



*NOTE: For T.C.M.B. Work Area Protection
Detail See Sheet 138.

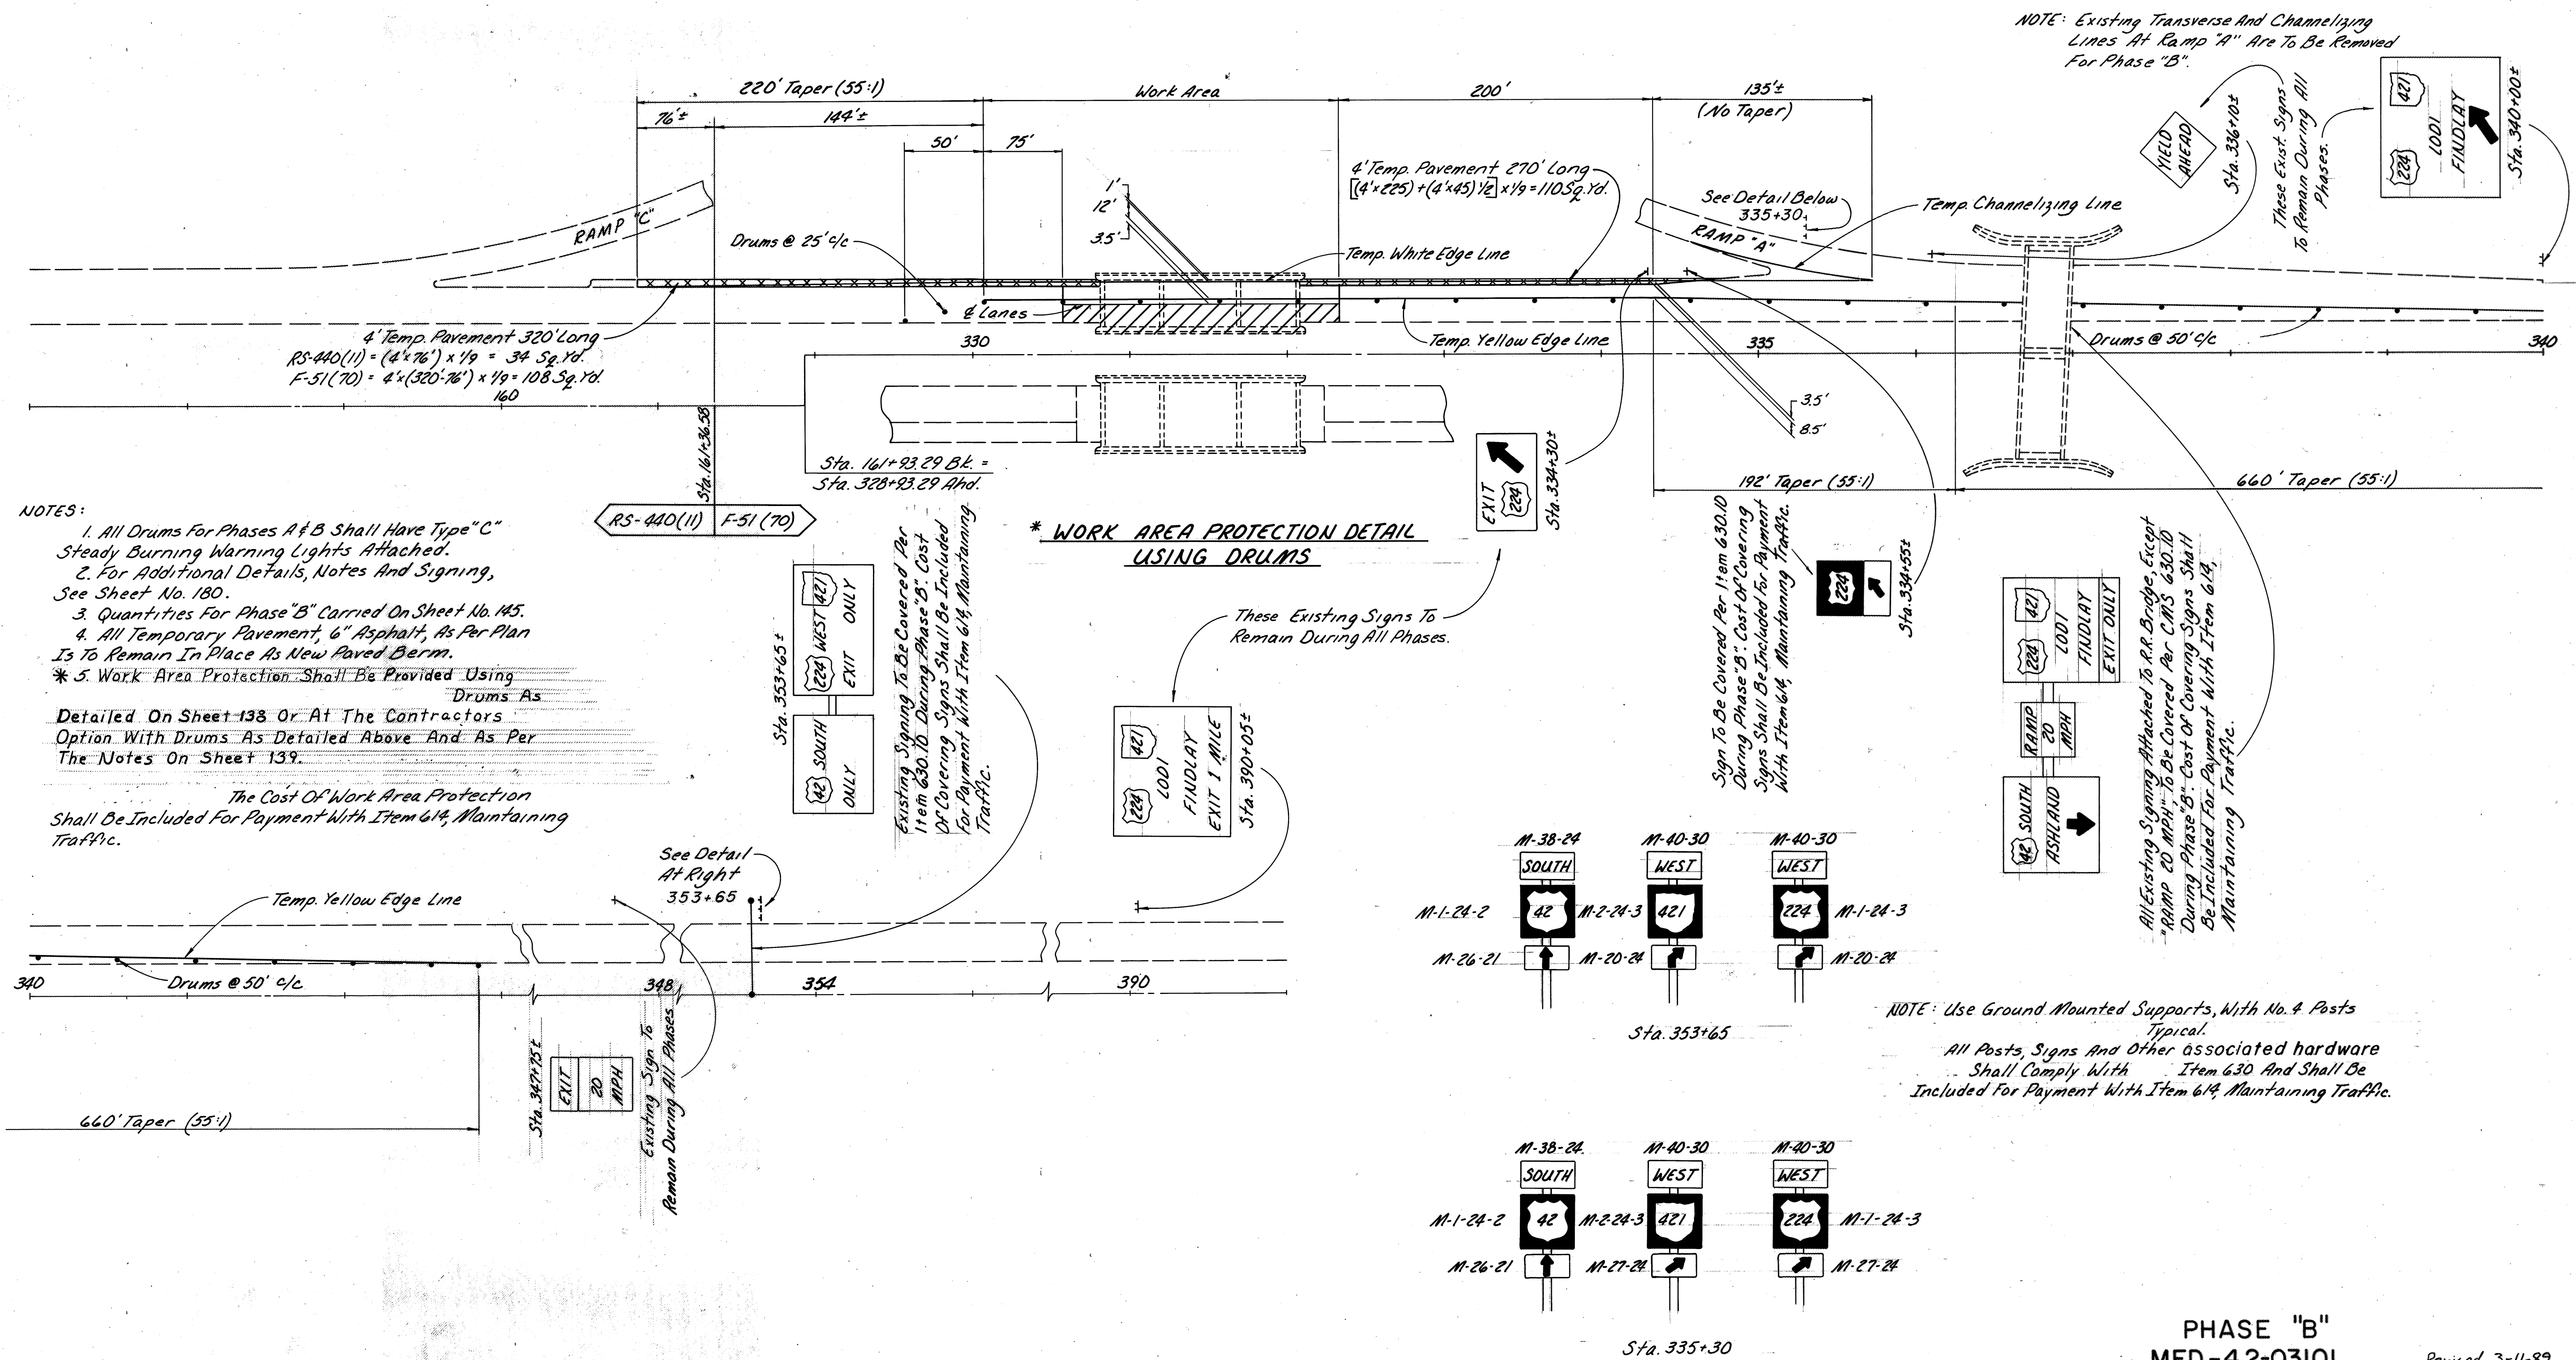

NOTE: Existing Transverse And Channelizing Lines At Ramp "A" Are To Be Removed For Phase "B".

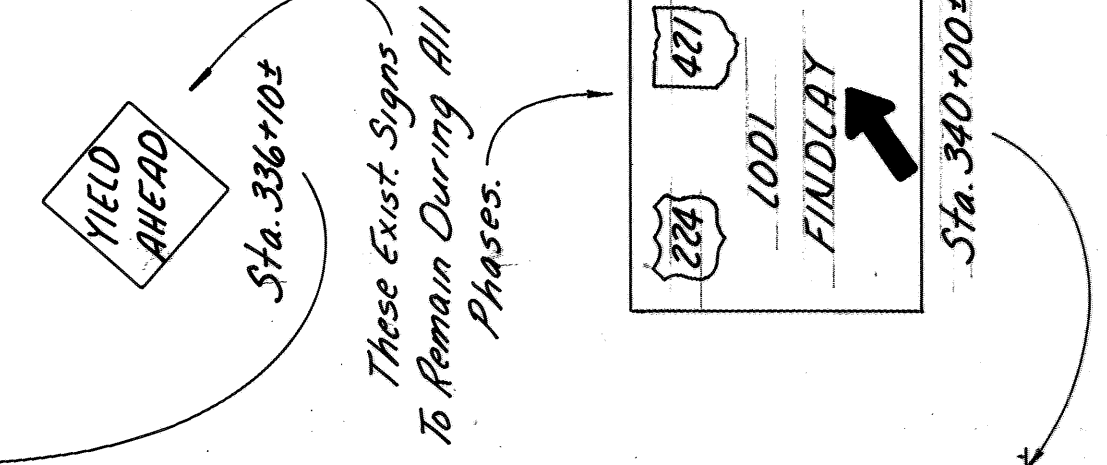

- NOTES:
1. All Drums For Phases A & B Shall Have Type "C" Steady Burning Warning Lights Attached.
 2. For Additional Details, Notes And Signing, See Sheet No. 180.
 3. Quantities For Phase "B" Carried On Sheet No. 145.
 4. All Temporary Pavement, 6" Asphalt, As Per Plan Is To Remain In Place As New Paved Berm.
 - * 5. Work Area Protection Shall Be Provided Using Drums As Detailed On Sheet 138 Or At The Contractors Option With Drums As Detailed Above And As Per The Notes On Sheet 139.


The Cost Of Work Area Protection Shall Be Included For Payment With Item 614, Maintaining Traffic.

*** WORK AREA PROTECTION DETAIL USING DRUMS**


These Existing Signs To Remain During All Phases.

Sign To Be Covered Per Item 630.10 During Phase "B". Cost Of Covering Signs Shall Be Included For Payment With Item 614, Maintaining Traffic.

All Existing Signing Attached To R.R. Bridge Except "RAMP 20 MPH" To Be Covered Per CMS 630.10 During Phase "B". Cost Of Covering Signs Shall Be Included For Payment With Item 614, Maintaining Traffic.

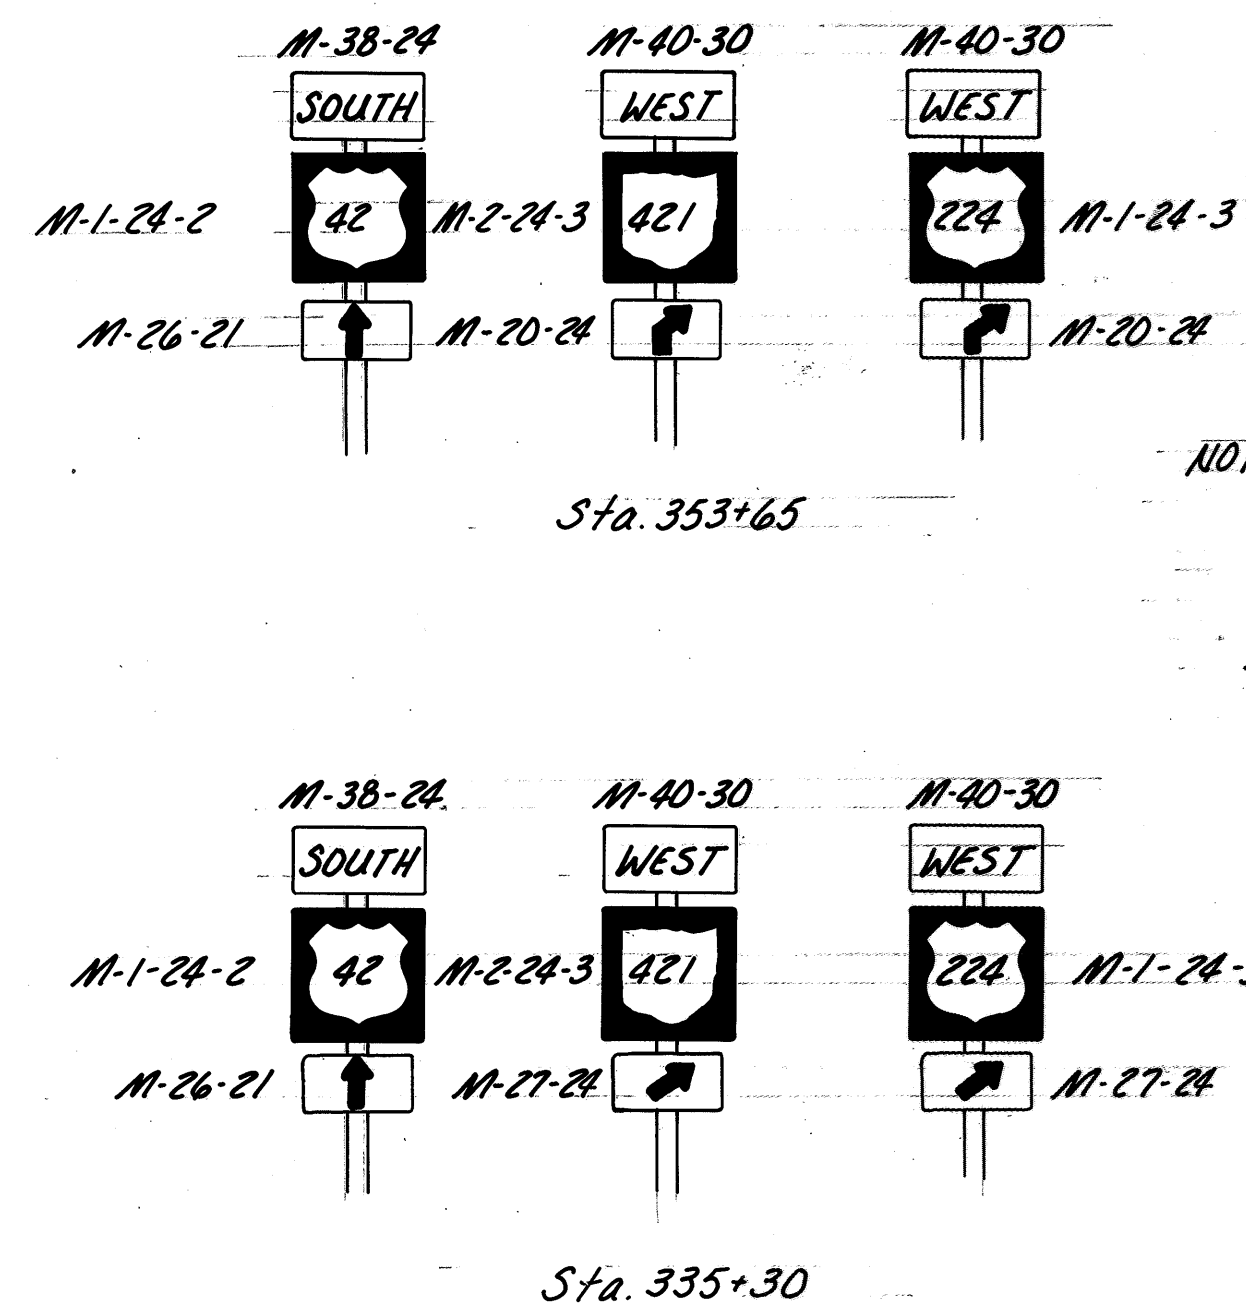

NOTE: Use Ground Mounted Supports, With No. 4 Posts Typical.
All Posts, Signs And Other associated hardware Shall Comply With Item 630 And Shall Be Included For Payment With Item 614, Maintaining Traffic.

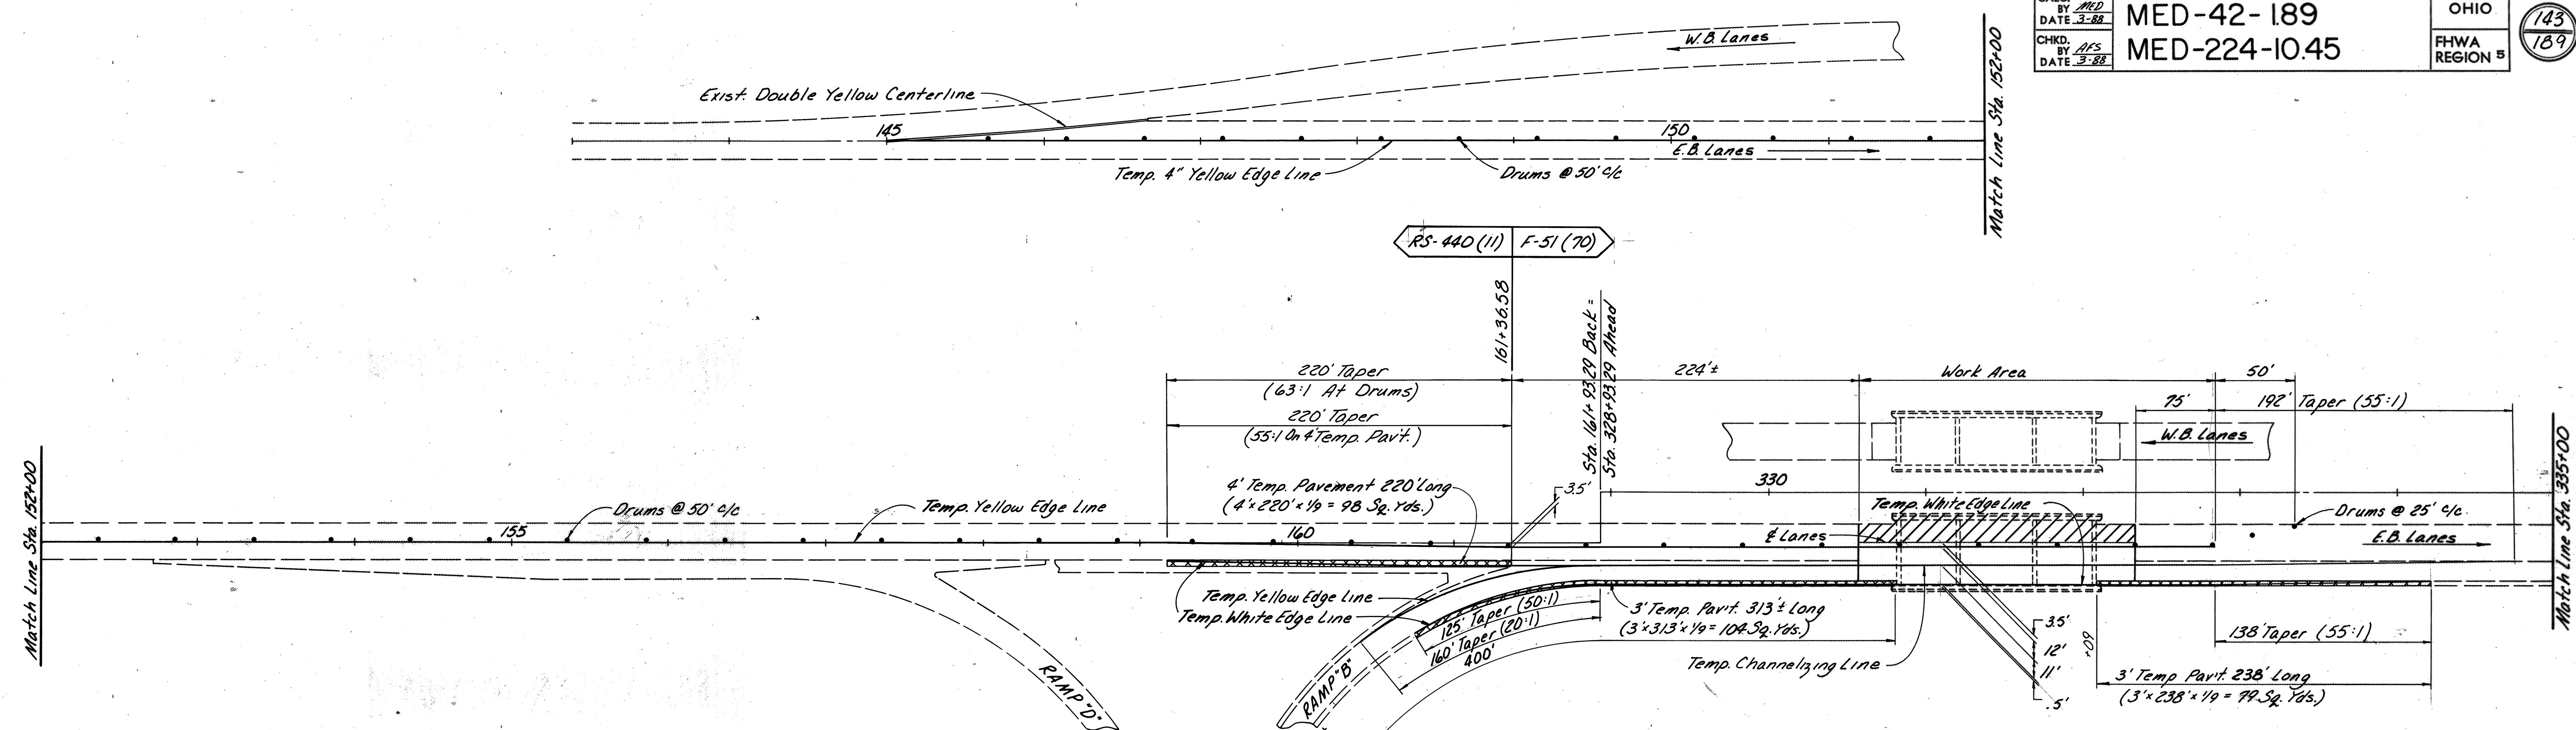




NOTE: For T.C.M.B. Work Area Protection Detail See Sheet 138.

*** WORK AREA PROTECTION DETAIL USING DRUMS**

- NOTES:
1. All Drums For Phases A, B & C Shall Have Type "C" Steady Burning Warning Lights Attached.
 2. For Additional Details, Notes And Signing, See Sheet No. 180.
 3. Quantities For Phase "A" Carried On Sheet No. 145.
 4. All Temporary Pavement, 6" Asphalt, As Per Plan Is To Remain In Place As New Paved Berms.
 5. Contractor To Remove Or Cover All Divided Highway Signs For Phases A, B & C.
 - * 6. Work Area Protection Shall Be Provided Using Drums As Detailed On Sheet 138 Or At The Contractors Option With Drums As Detailed Above And As Per The Notes On Sheet 139.

The Cost Of Work Area Protection Shall Be Included For Payment With Item 614, Maintaining Traffic.

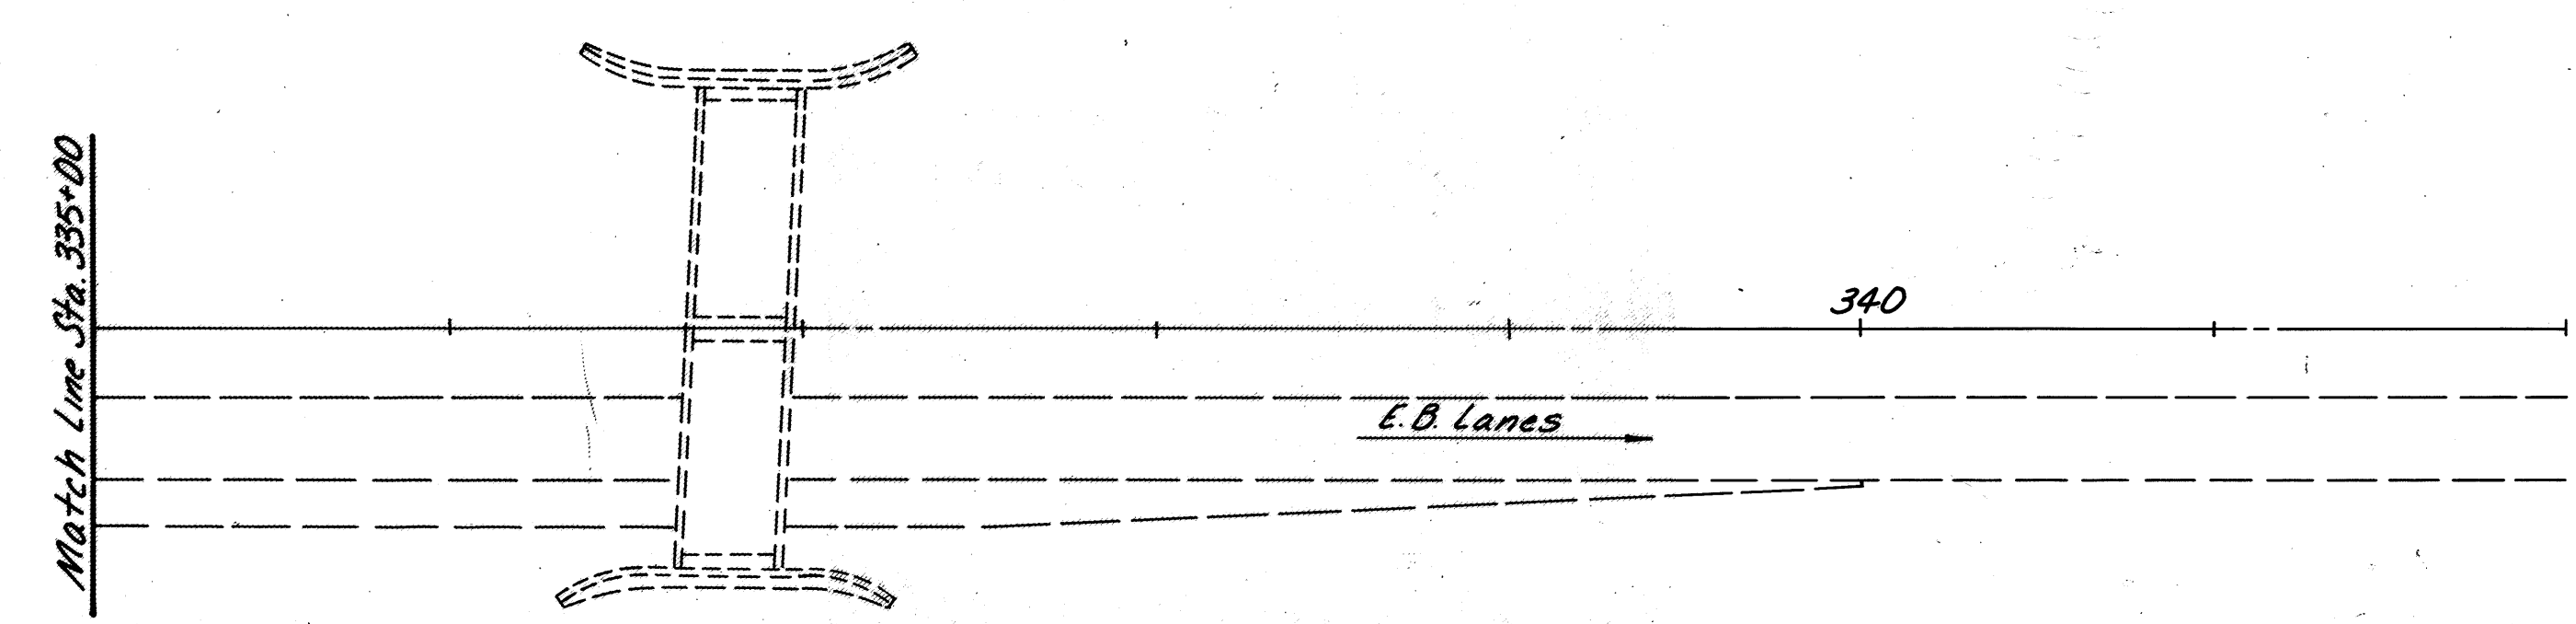


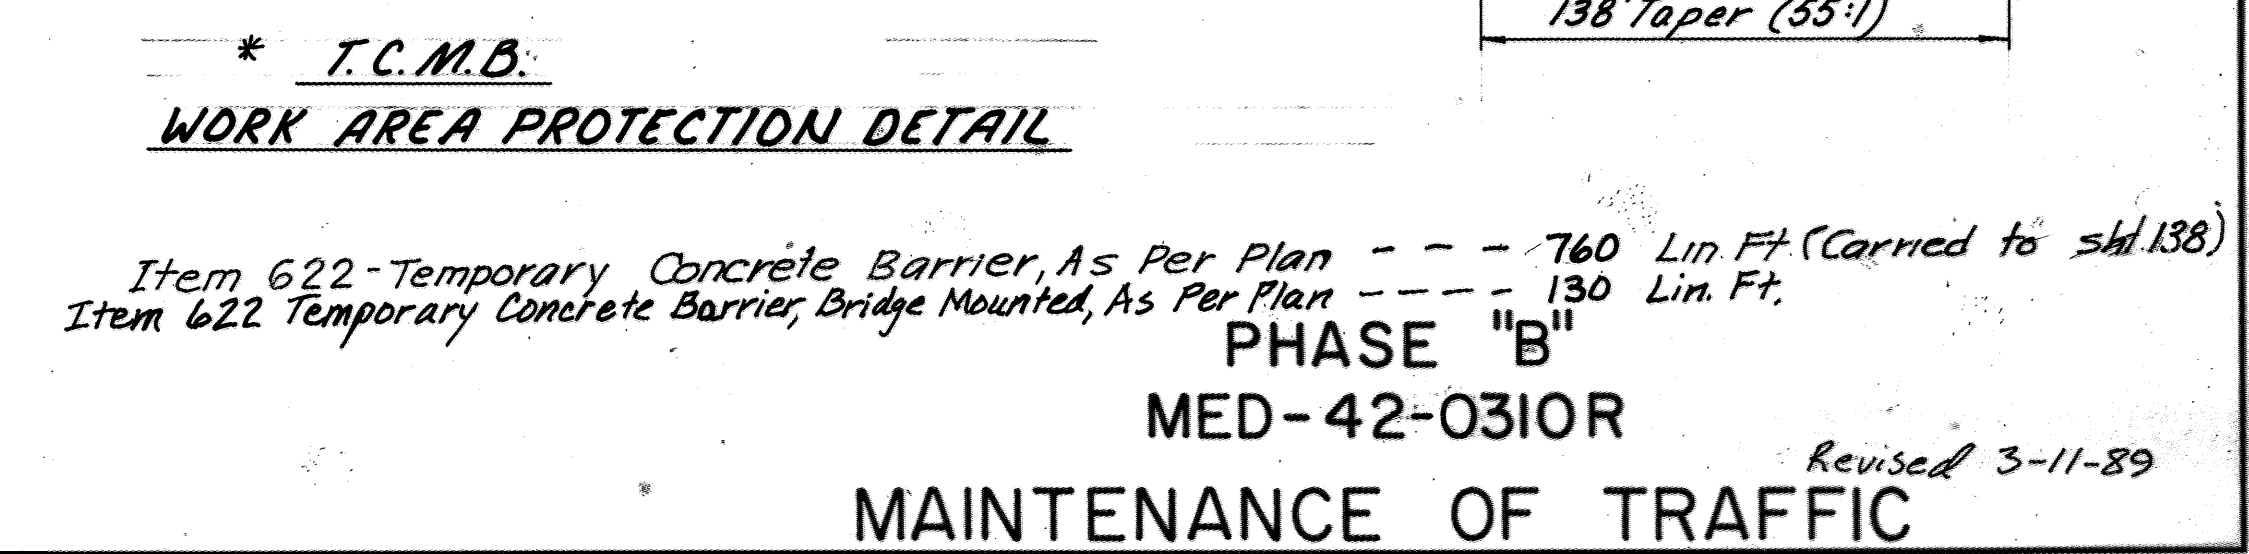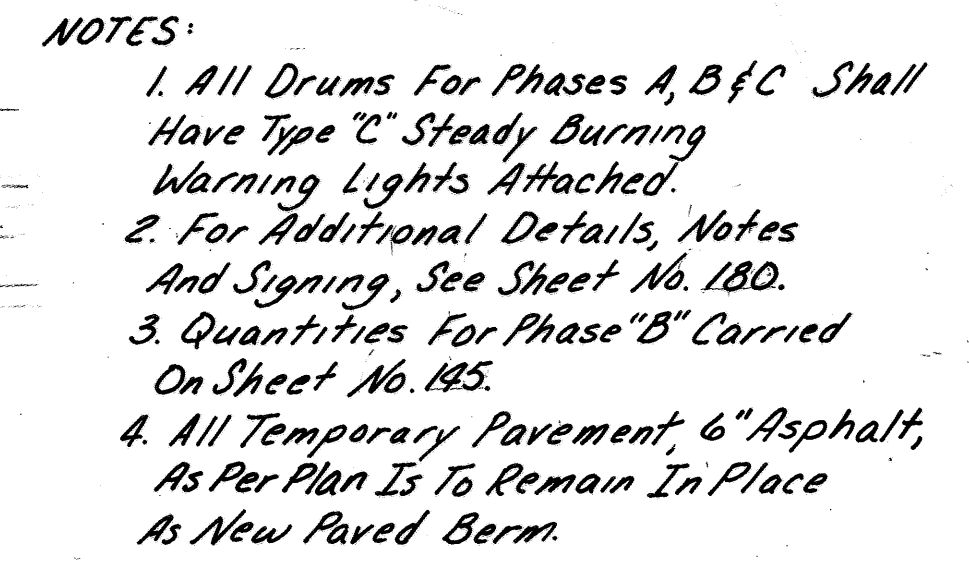


Funding Type	BRIDGE NO. AND PHASE	614			615
		Temporary Edge Lines Class I * (White)	Temporary Edge Lines Class I * (Yellow)	Temporary Channelizing Lines Class I *	Temp. Pavt. 6" Asphalt, As Per Plan
		Lin. Ft.	Lin. Ft.	Lin. Ft.	Sq. Yd.
RS-440 (11)	MED-42-0310L Phase "B"	76			34
	MED-42-0310R Phase "A"	220	1637		98
	Phase "B"	1637	833	50	77
	Total	1933	2470	50	209
F-51 (70)	MED-42-0310L Phase "A"	645	727		266
	Phase "B"	732	1305	120	218
	MED-42-0310R Phase "A"	736	637	607	183
	Phase "B"	472	1079		238
	Phase "C"	493		473	
	Total	3078	3748	1200	905

Quantities Carried To Sheet No. 138.

* Temporary Pavement Markings Shall Be 947.03 Type C Preformed Material Or 621.02 Paint Applied Using The Following Criteria:
All Temporary Markings Installed On A New Bridge Deck Or On Permanent Pavement Shall Be 947.03, Type C. Paint May Be Used For Temporary Markings Installed On Existing Bridge Decks To Be Replaced Or Overlaid, Or On Existing Pavement That Will Be Resurfaced.

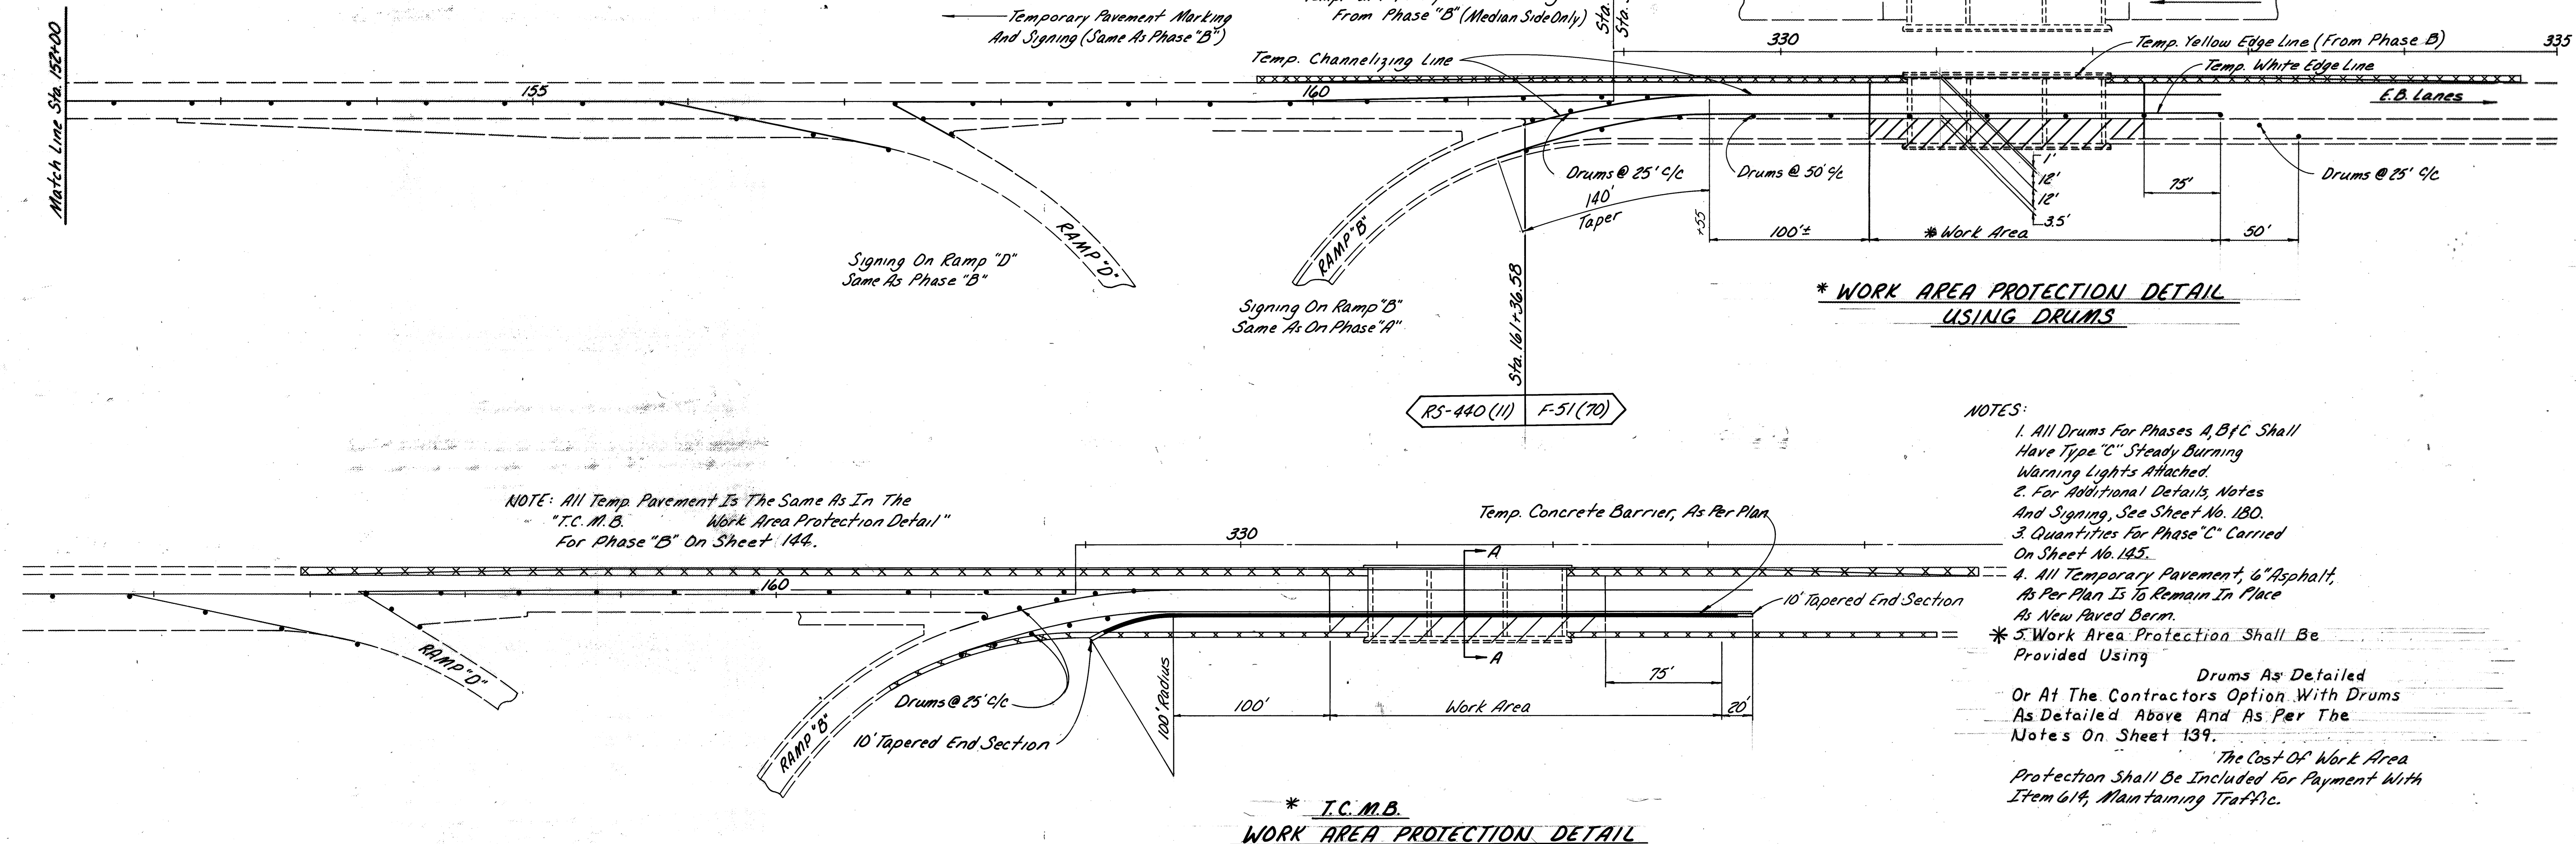


- NOTES:
1. All Drums For Phases A, B & C Shall Have Type "C" Steady Burning Warning Lights Attached.
 2. For Additional Details, Notes And Signing, See Sheet No. 180.
 3. Quantities For Phase "C" Carried On Sheet No. 145.
 4. All Temporary Pavement, 6" Asphalt, As Per Plan Is To Remain In Place As New Paved Berm.
 - * 5. Work Area Protection Shall Be Provided Using Drums As Detailed Or At The Contractors Option With Drums As Detailed Above And As Per The Notes On Sheet 139.
- The Cost Of Work Area Protection Shall Be Included For Payment With Item 614, Maintaining Traffic.

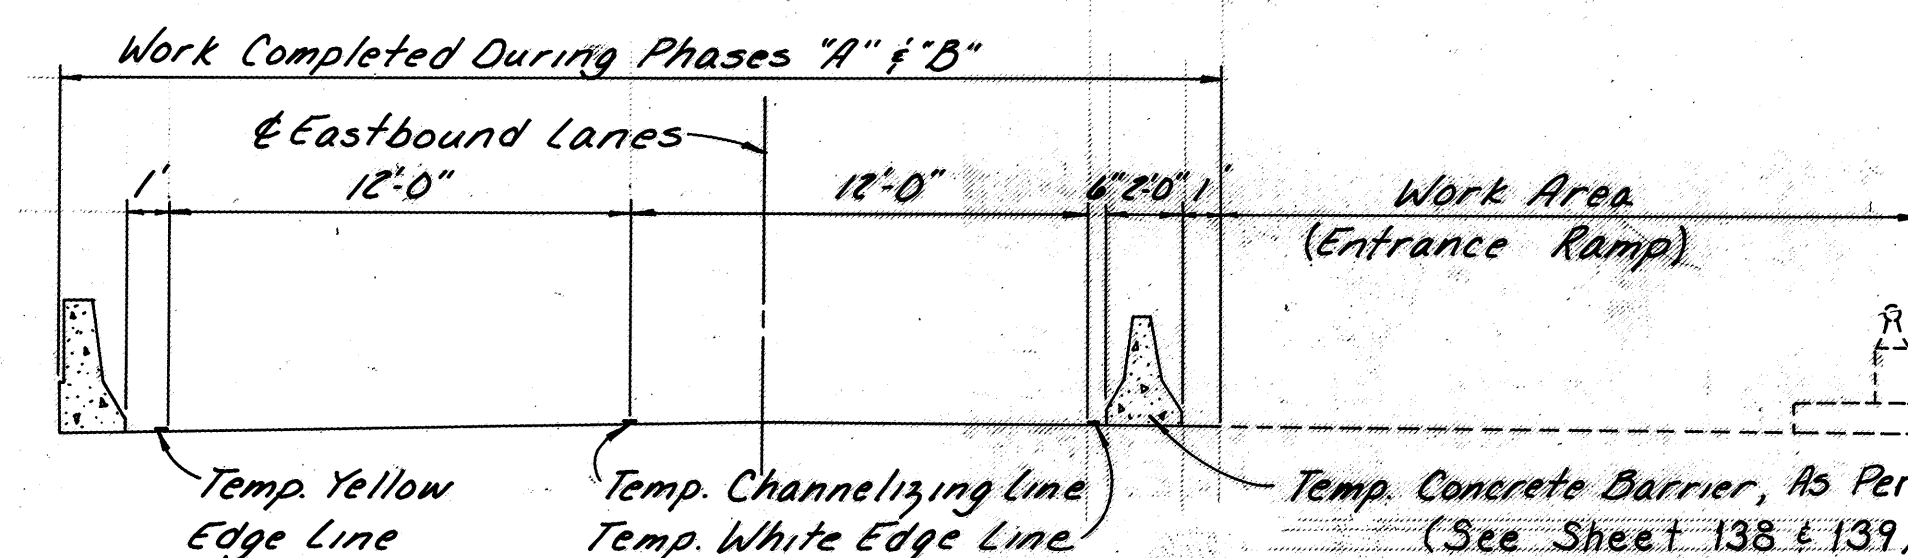


SECTION A-A

NOTE:
Items Not Dimensioned Or Identified In This Detail Are To Be Same As Above, Except For Temporary Pavement. All Temporary Pavement And Temp. Pavt. Markings Are To Be The Same As In The "Work Area Protection Detail" For Phase "B".

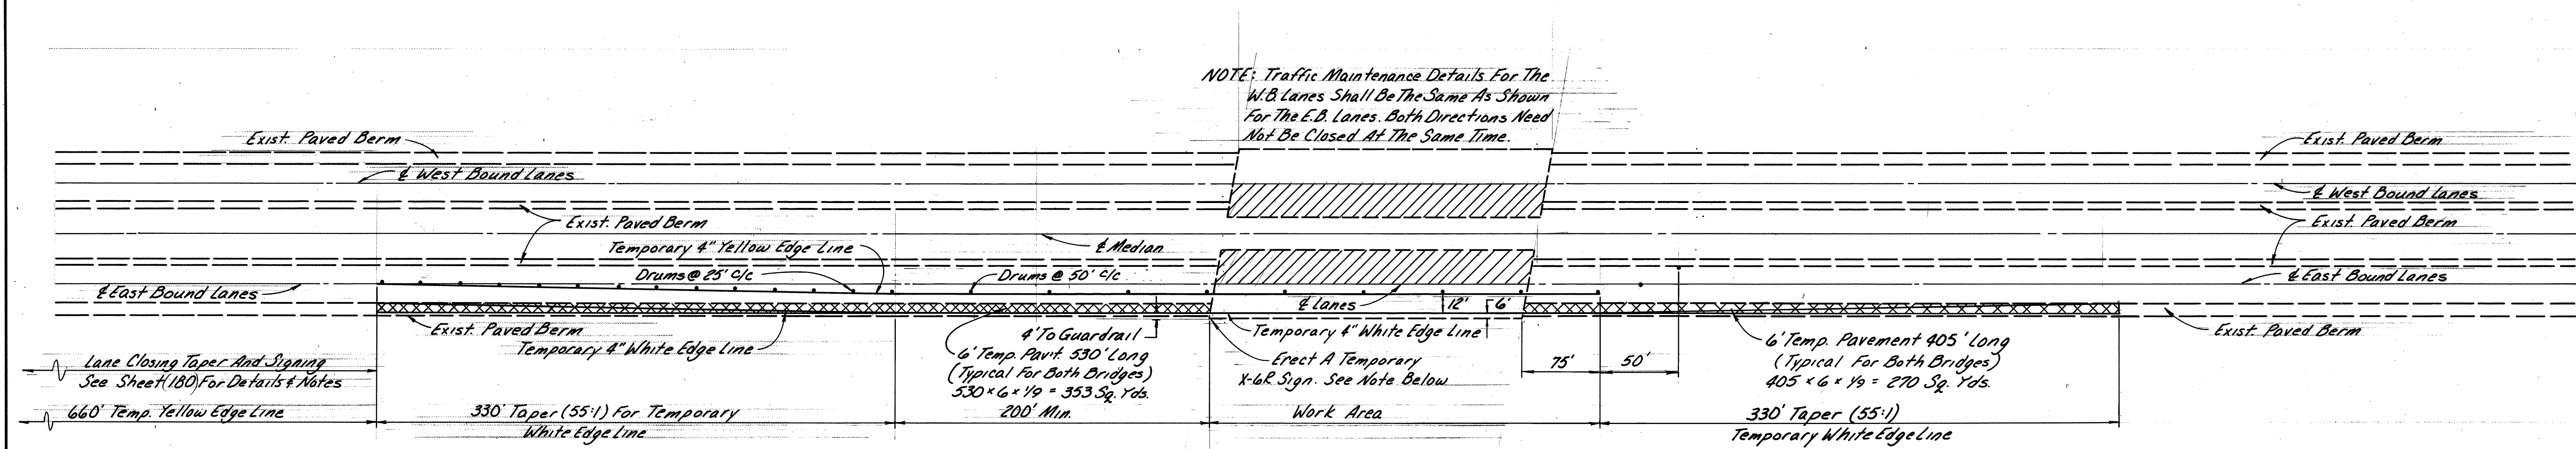

* WORK AREA PROTECTION DETAIL
USING DRUMS

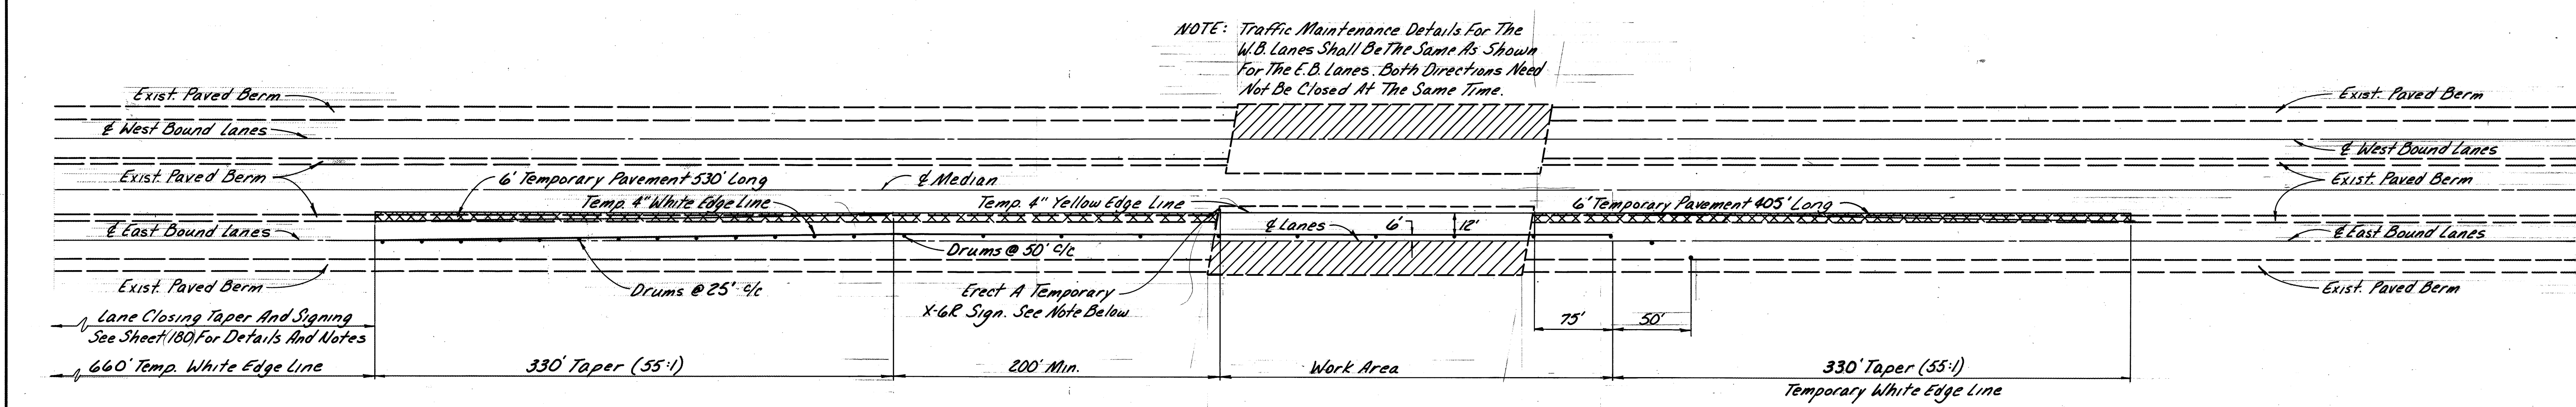

* WORK AREA PROTECTION DETAIL
USING DRUMS

NOTES



- Erect Temporary X-6R (4) Sign, If Not Already Existing, To Approach Corners Of The Bridge Parapets. Cost Included In Item 614, Maintaining Traffic.
- The Temporary Pavements Shall Remain In Place As Paved Berm.
- * 3. Work Area Protection Shall Be Provided Using Drums As Detailed On Sheet 138 Or At The Contractors Option With Drums As Detailed Above And As Per The Notes On Sheet 139. The Cost Of Work Area Protection Shall Be Included For Payment With Item 614, Maintaining Traffic.

* Temporary Pavement Markings Shall Be 947.03 Type C Preformed Material Or 621.02 Paint Applied Using The Following Criteria:
All Temporary Markings Installed On A New Bridge Deck Or On Permanent Pavement Shall Be 947.03 Type C. Paint May Be Used For Temporary Markings Installed On Existing Bridge Decks To Be Replaced Or Overlaid, Or On Existing Pavement That Will Be Resurfaced.

NOTE: For T.M.B.C. Work Area Protection Detail See Sheet 138.





BRIDGE NO. AND PHASE	614	615		
	Temporary Edge Lines Class I * (White) Lin. Ft.	Temporary Edge Lines Class I * (Yellow) Lin. Ft.	Temporary Pavement, 9" Asphalt, As Per Plan Sq. Yd.	
MED-42-0460 L/R				
Phase "A"	2108	2768	1246	
Phase "B"	2768	2108	1246	
MED-224-1276 L/R				
Phase "A"	2126	2786	1246	
Phase "B"	2786	2126	1246	
	9788	9788	4984	

NOTE: Median Barrier to continue from Sta. 485+00 to Sta. 506+00.

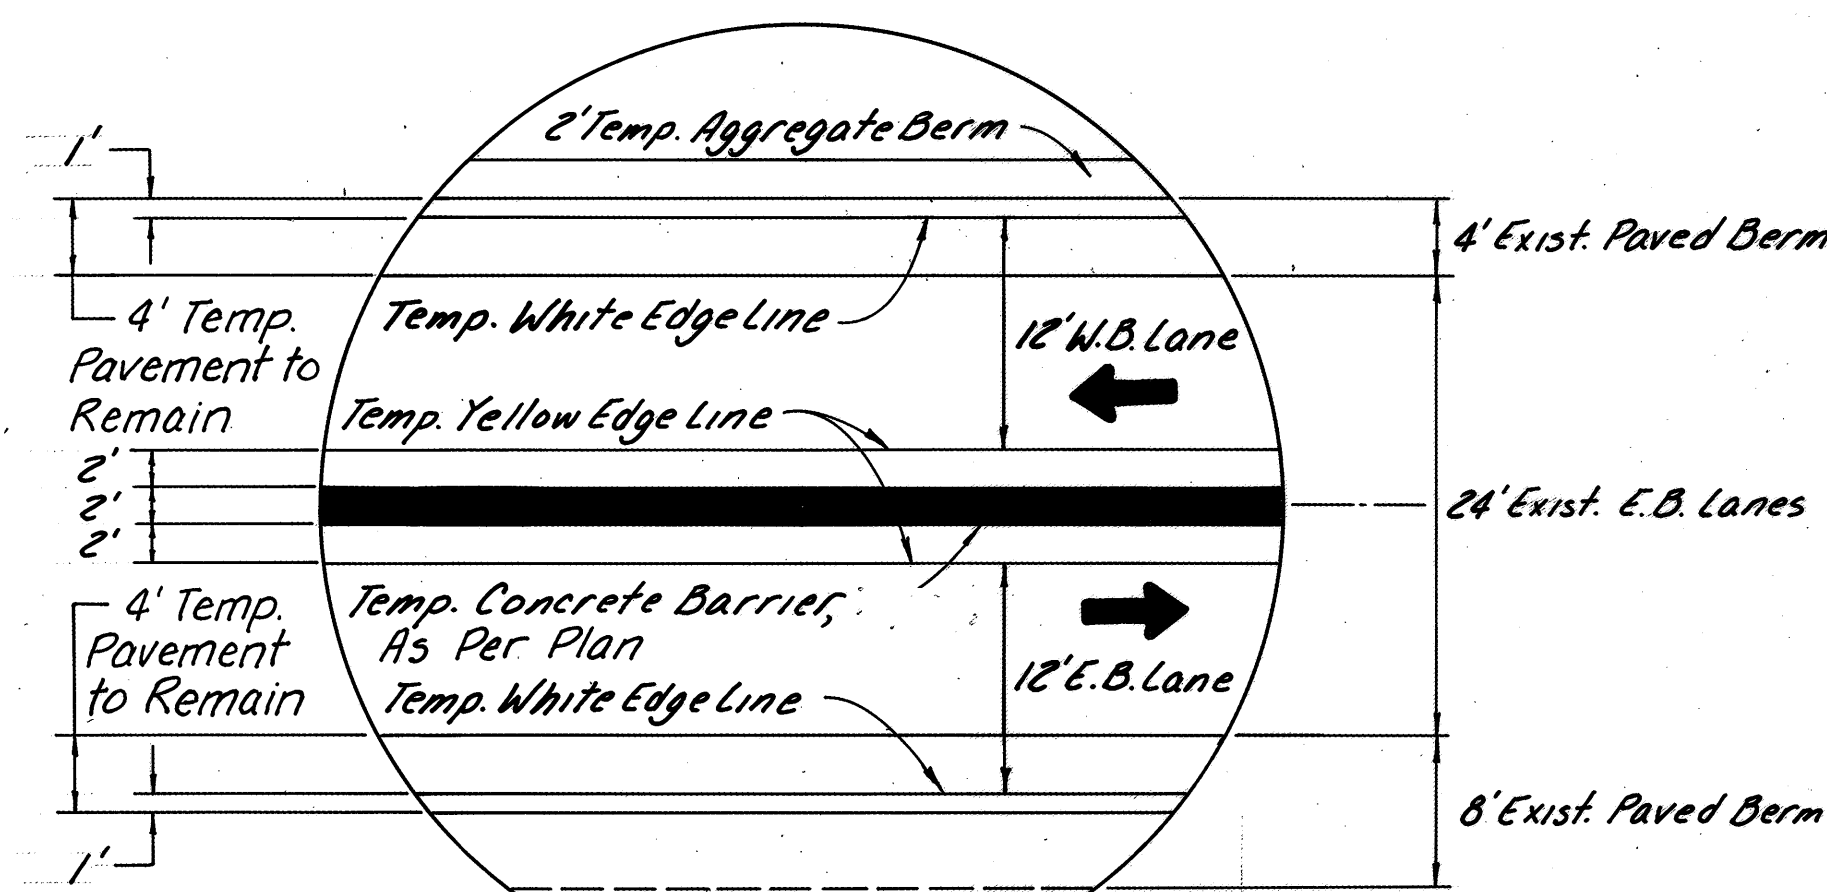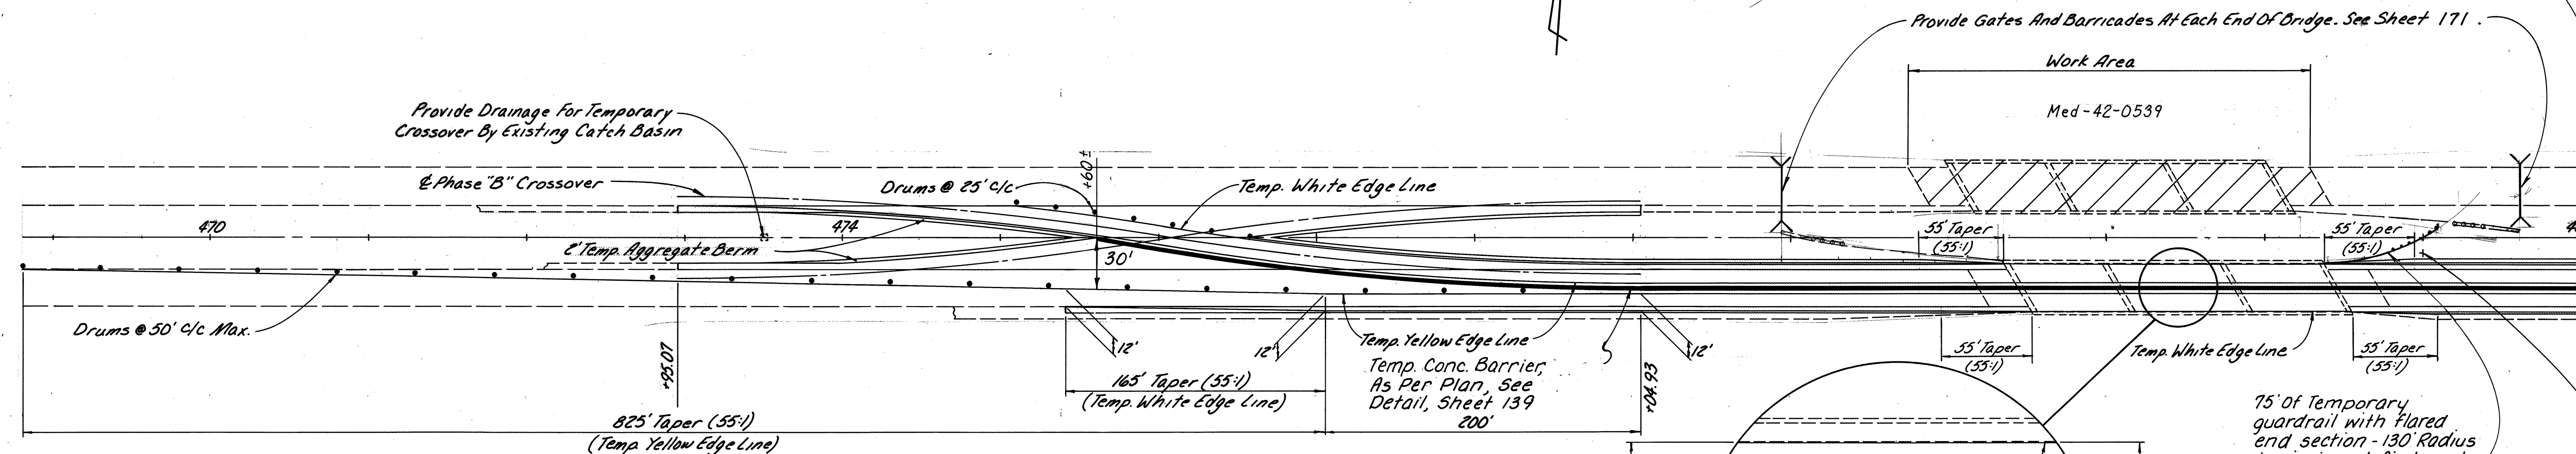



NOTES:

1. All Drums for Phases "A" & "B" shall have Type "C" steady burning warning lights attached.
2. For additional Details, Notes and Signing, see sheets 148-150.
3. Quantities for Phase "A" carried on sheet 150.
4. Temporary Pavement, 9" Asphalt As Per Plan, where noted, is to remain in place as base for New Paved Berm.
5. For Temporary Crossover Details and Curve Data, see sheet 148.
6. Existing Type 5 Guardrail, on eastbound lanes, to remain during this Phase.
7. Cost of Temporary Guardrail shall be included for payment with Item 615 - Temporary Roads. See general note on sheet 13.
8. Temporary aggregate berm shall be 8" of Item 304 - Aggregate Base. Cost of Temp. Aggregate shall be included with Item 614 - Temporary Pavement, 9" Asphalt, As Per Plan.

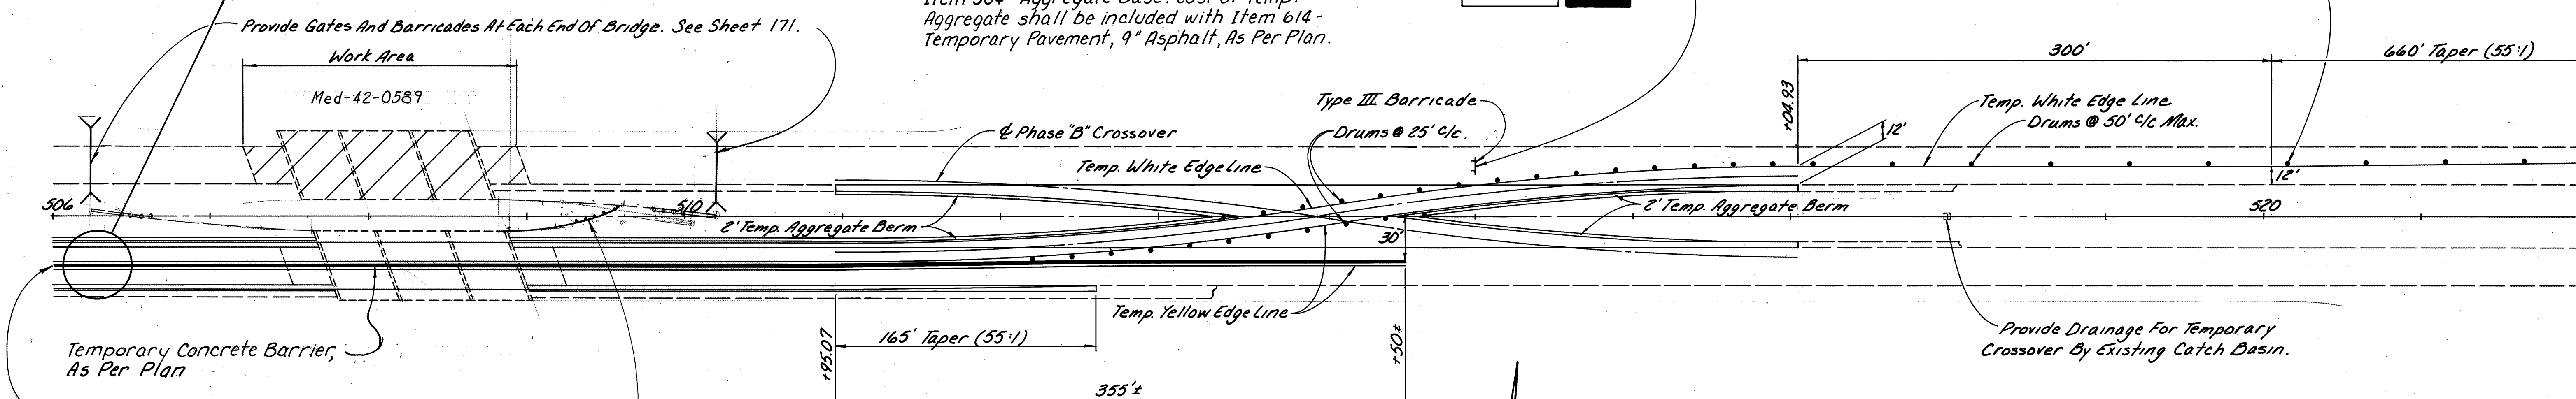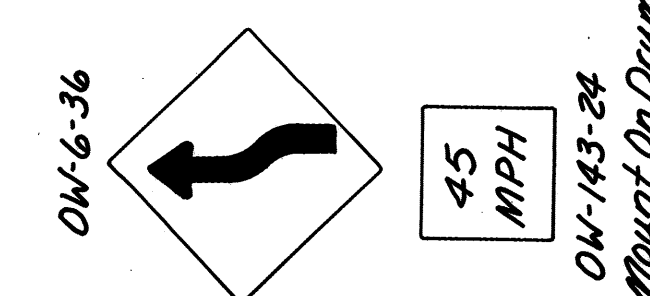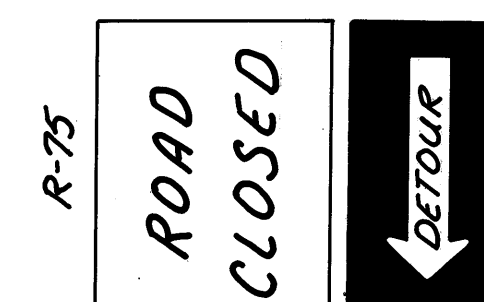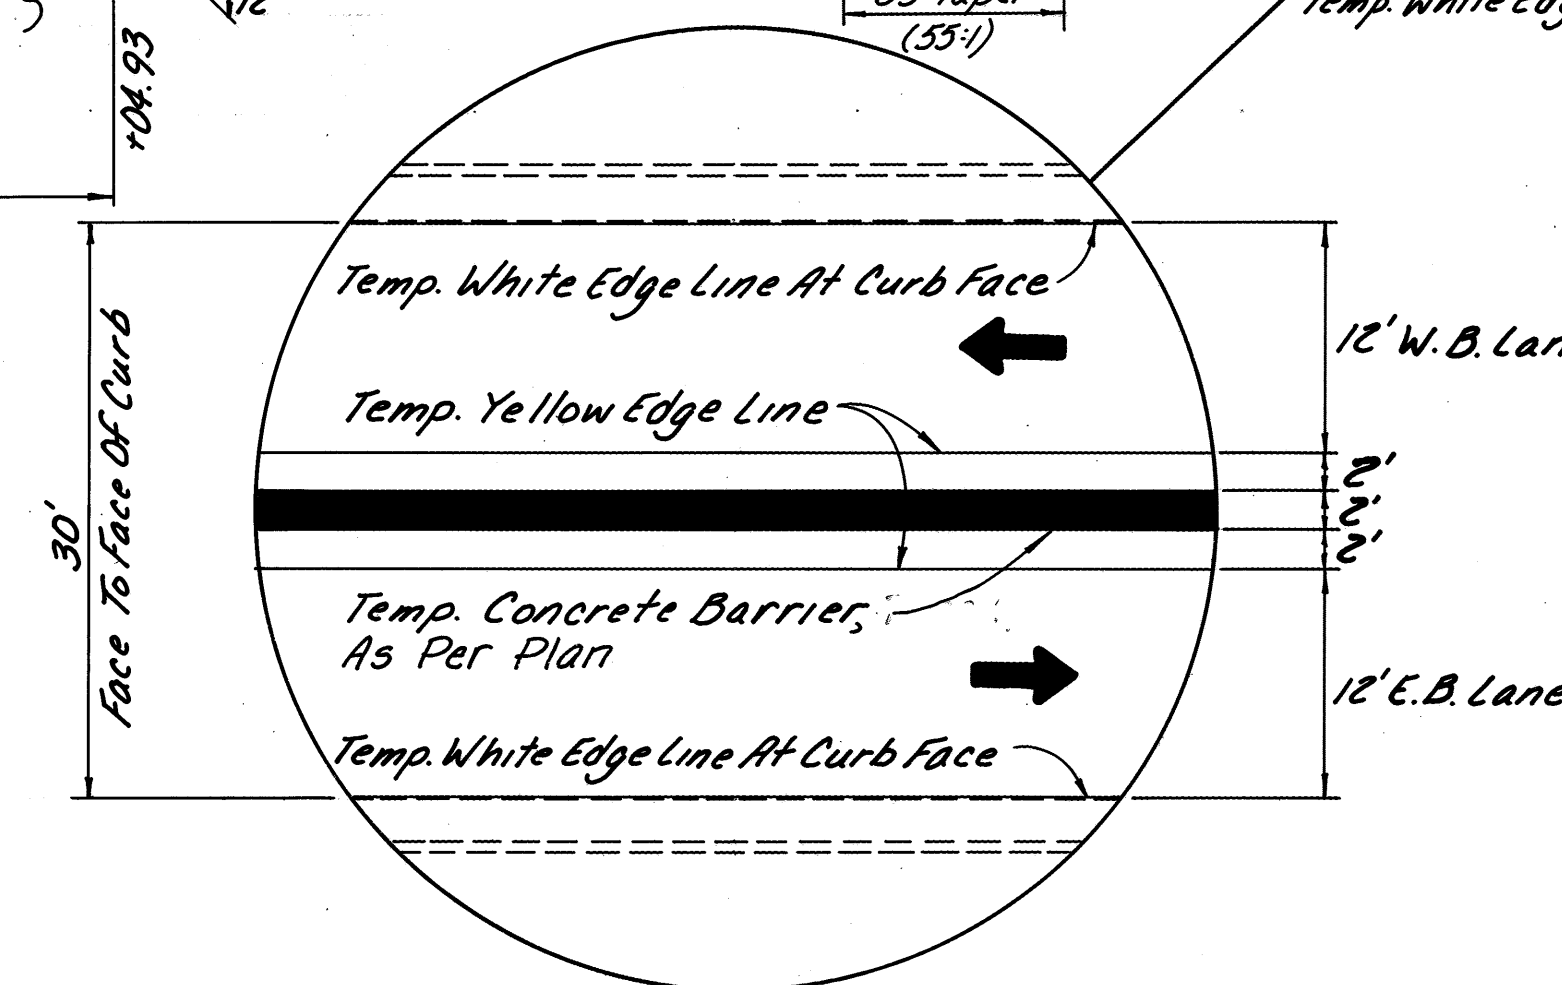


NOTE: Median Barrier to continue from Sta. 485+00 to Sta. 506+00. 75' of Temporary guardrail with flared end section - 160' Radius beginning at first post off of bridge

Item 622 Temporary Concrete Barrier, As Per Plan - - 4060 Lin. Ft. (Carried to Sht. 138)

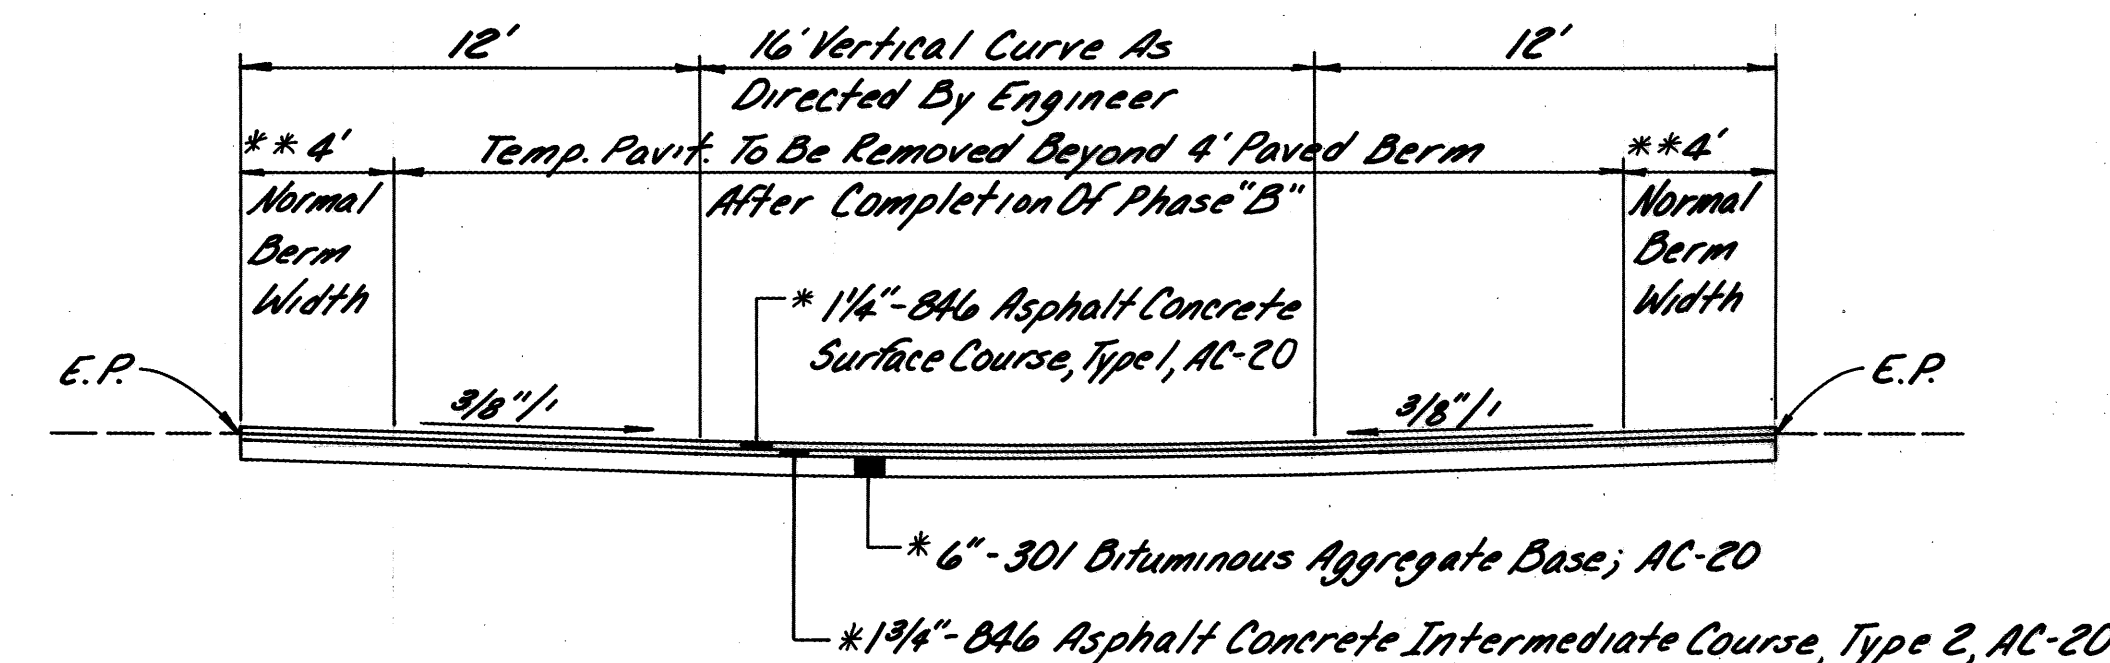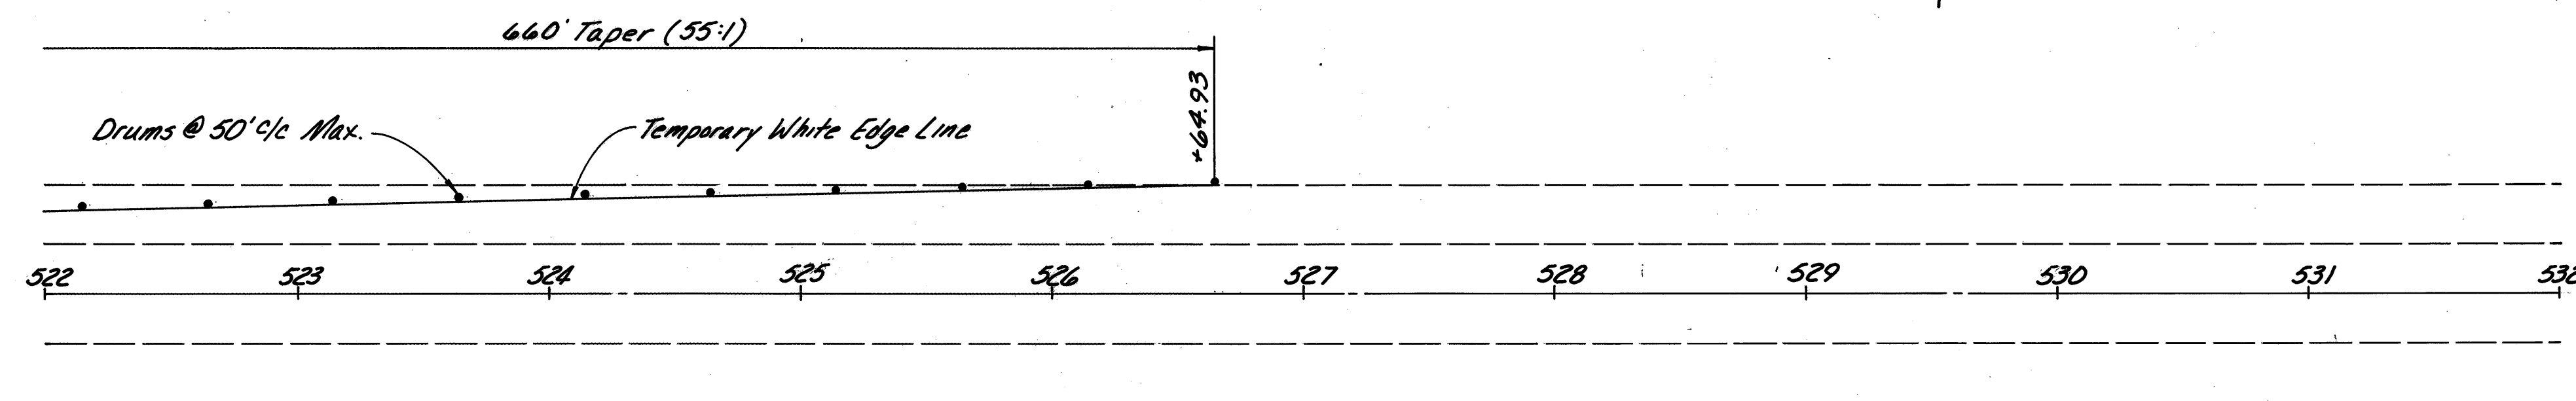

SECTION THRU TEMPORARY CROSS-OVER

* Included In Item 615 - Temporary Pavement, 9" Asphalt, As Per Plan.
 ** Pavement To Be Left In Place As Base For New Paved Berm.

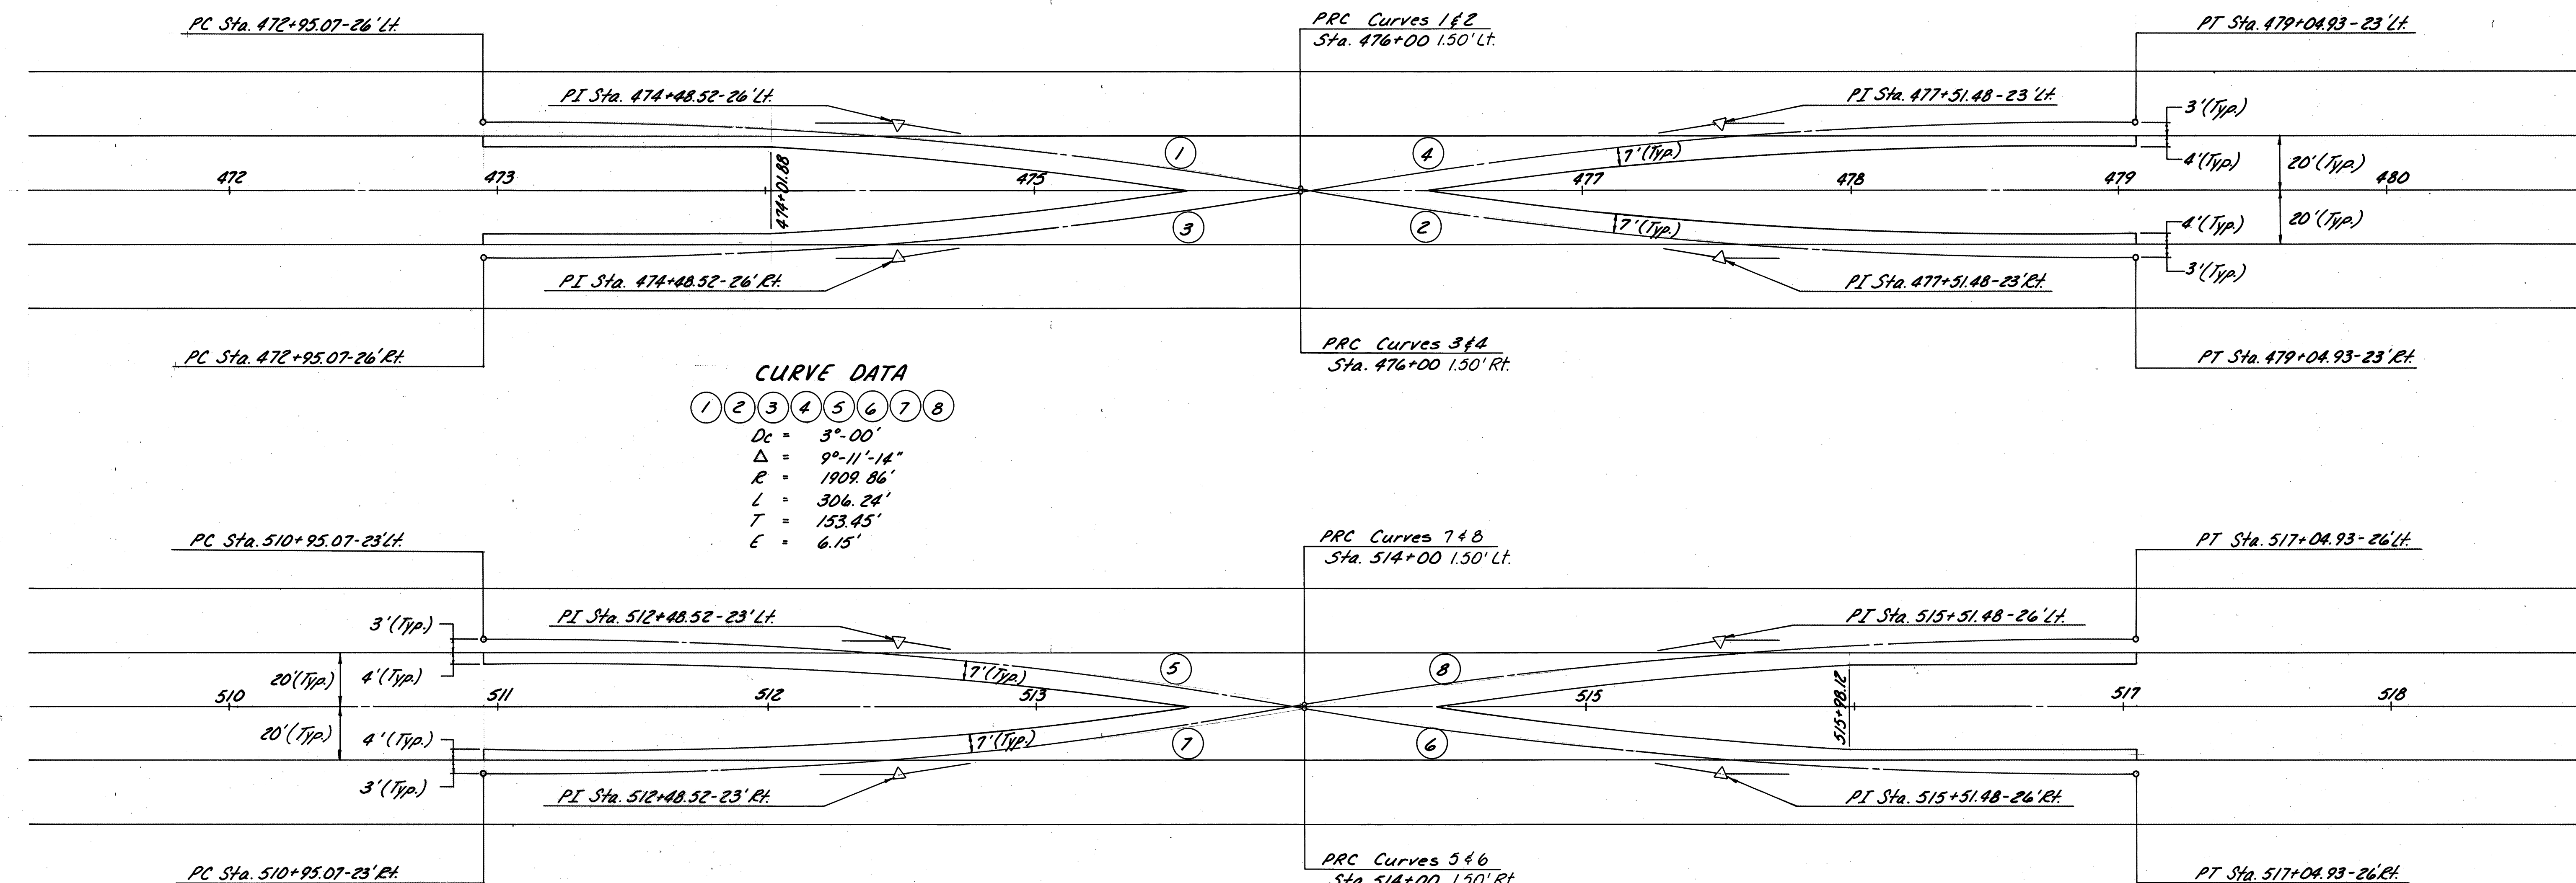

TEMPORARY CROSS-OVER DETAILS

CALC. BY MED
DATE 3-88
CHKD. BY AES
DATE 3-88

MED-42-1.89
MED-224-10.45

OHIO
FHWA
REGION 5


149
189

NOTE: See Sheet 150 For Stations
459+00 to 469+00.

Temporary Asphalt Wedge required if bridge
is opened to traffic before permanent asphalt
is in place. Cost to be included for payment with
Item 614 Maintaining Traffic.
See General Note on sheet 80.

NOTE: Median Barrier to continue
from Sta. 485+00 to Sta. 506+00.


Temporary Concrete Barrier,
See Detail, Sheet 139.

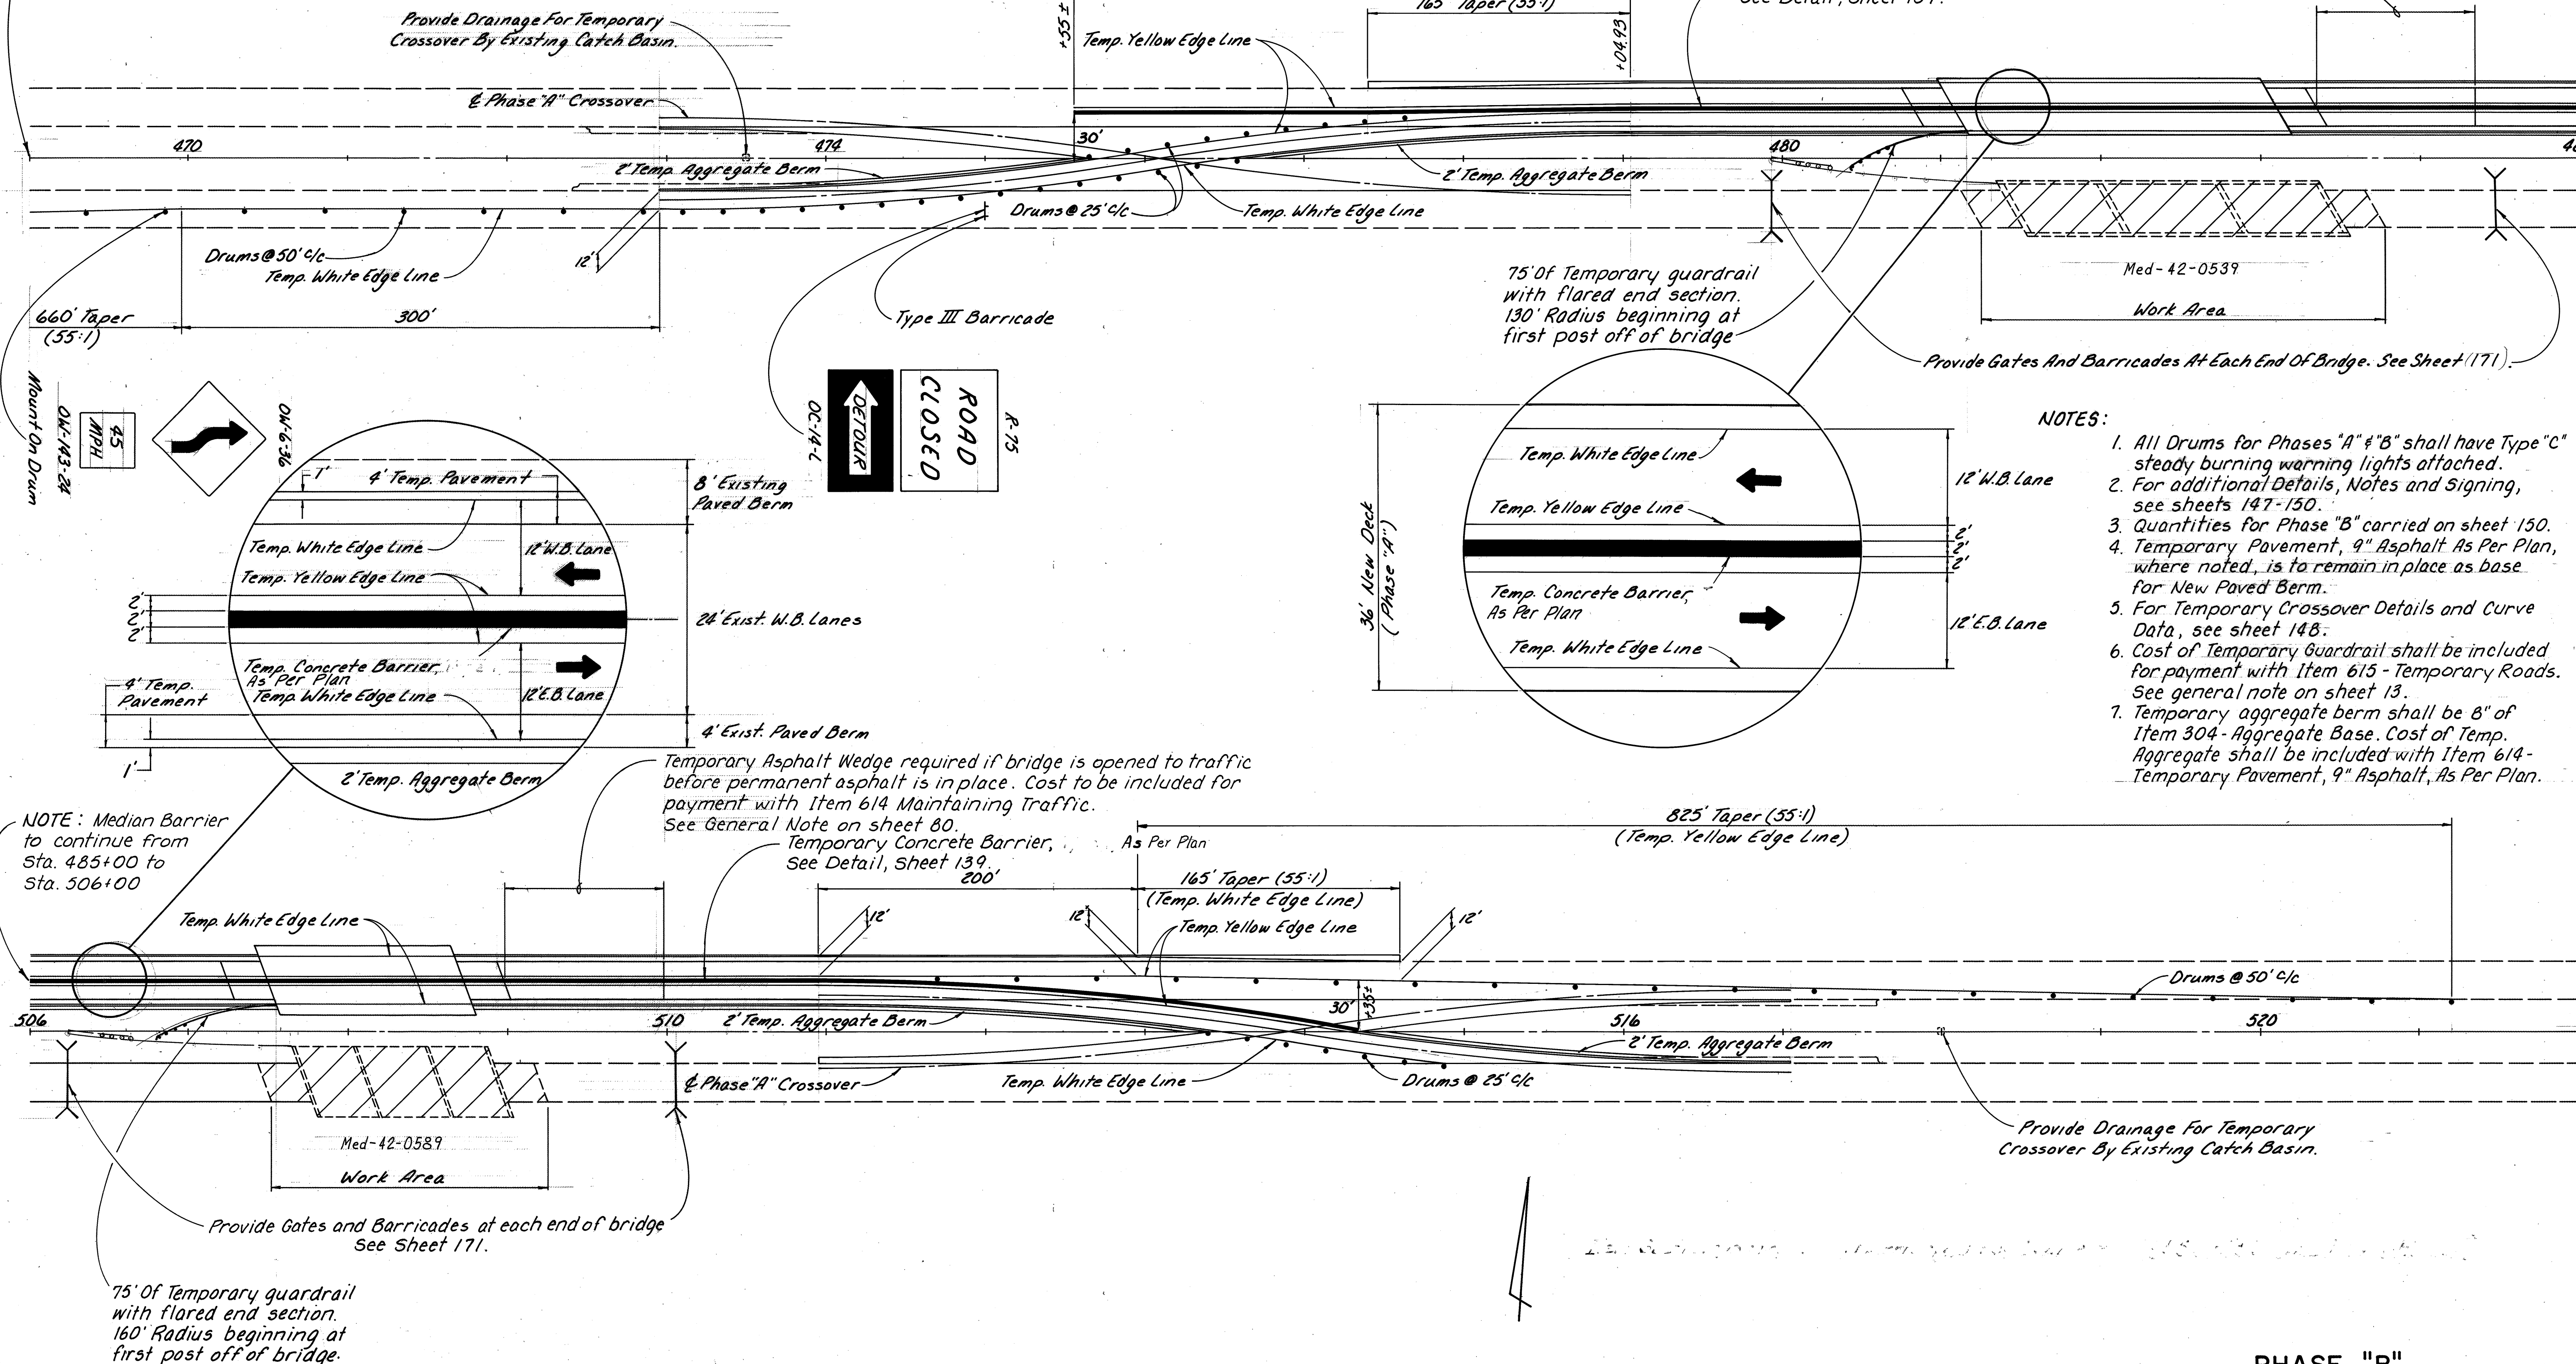

NOTES:

1. All Drums for Phases "A" & "B" shall have Type "C" steady burning warning lights attached.
2. For additional Details, Notes and Signing, see sheets 147-150.
3. Quantities for Phase "B" carried on sheet 150.
4. Temporary Pavement, 9" Asphalt As Per Plan, where noted, is to remain in place as base for New Paved Berm.
5. For Temporary Crossover Details and Curve Data, see sheet 148.
6. Cost of Temporary Guardrail shall be included for payment with Item 615 - Temporary Roads. See general note on sheet 13.
7. Temporary aggregate berm shall be 8" of Item 304 - Aggregate Base. Cost of Temp. Aggregate shall be included with Item 614 - Temporary Pavement, 9" Asphalt, As Per Plan.

PHASE "B"
MED-42-0539 & MED-42-0589
MAINTENANCE OF TRAFFIC

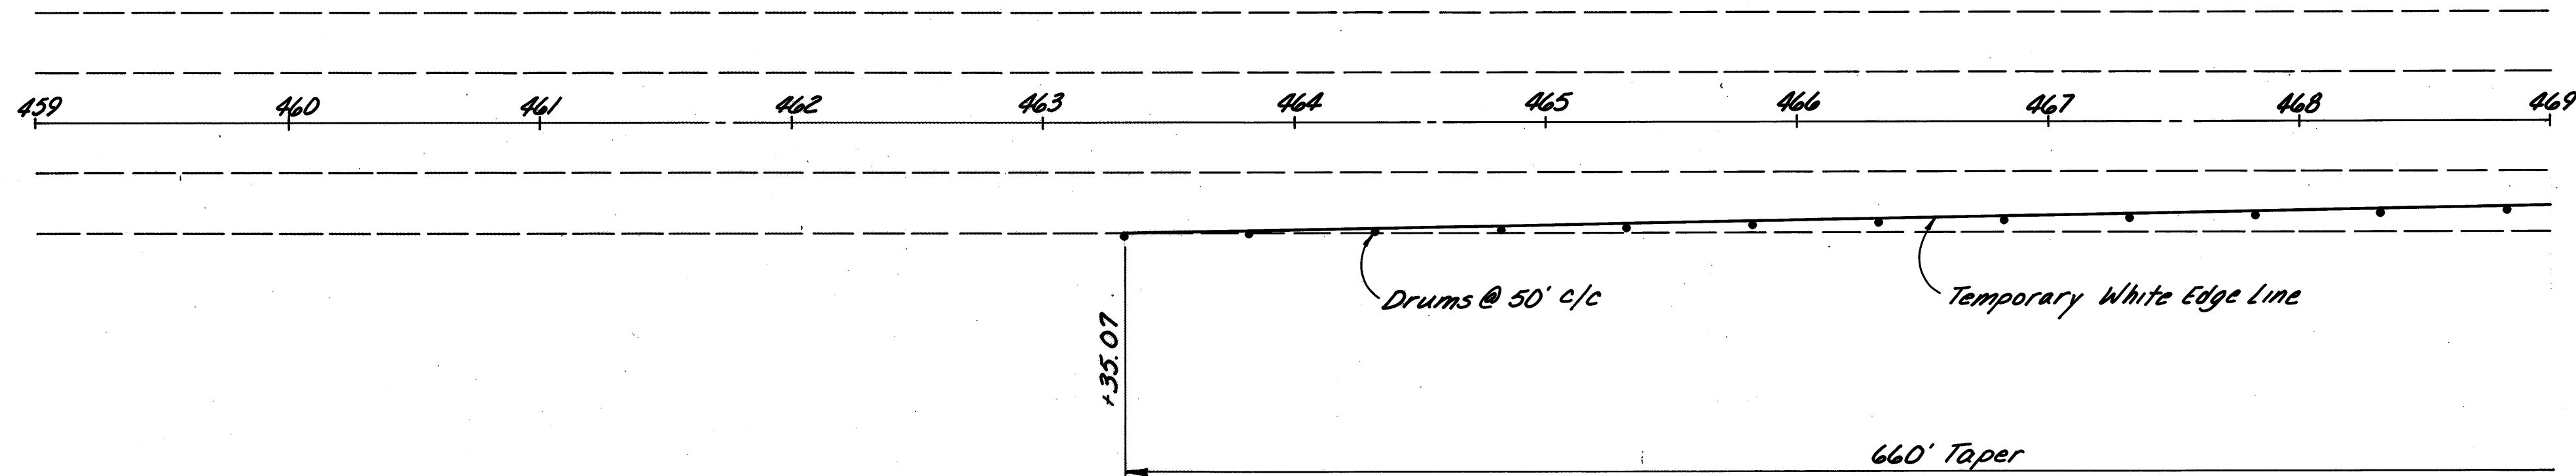


NOTE: See sheet 149 for
Stations 469+00 to
522+00

BRIDGE NO. AND PHASE	614				615			
		Temporary Edge Lines Class I (Yellow) *	Temporary Edge Lines Class I (White) *			Temporary Pavement 9" Asphalt As Per Plan		
		Lin. Ft.				Sq. Yd.		
MED-42-0539+0589 Phase A		8992	8880			4189		
MED-42-0539+0589 Phase B		8980	8880			4202		
TOTALS		17,972	17,760			8391		

Quantities Carried To Sheet No. 138


* Temporary Pavement Markings Shall Be 947.03 Type C Preformed Material Or 621.02 Paint Applied Using The Following Criteria:
All Temporary Markings installed on a new bridge deck or on Permanent Pavement shall be 947.03, Type C. Paint may be used for Temporary Markings installed on existing bridge decks to be replaced or overlaid or on existing pavement that will be resurfaced.

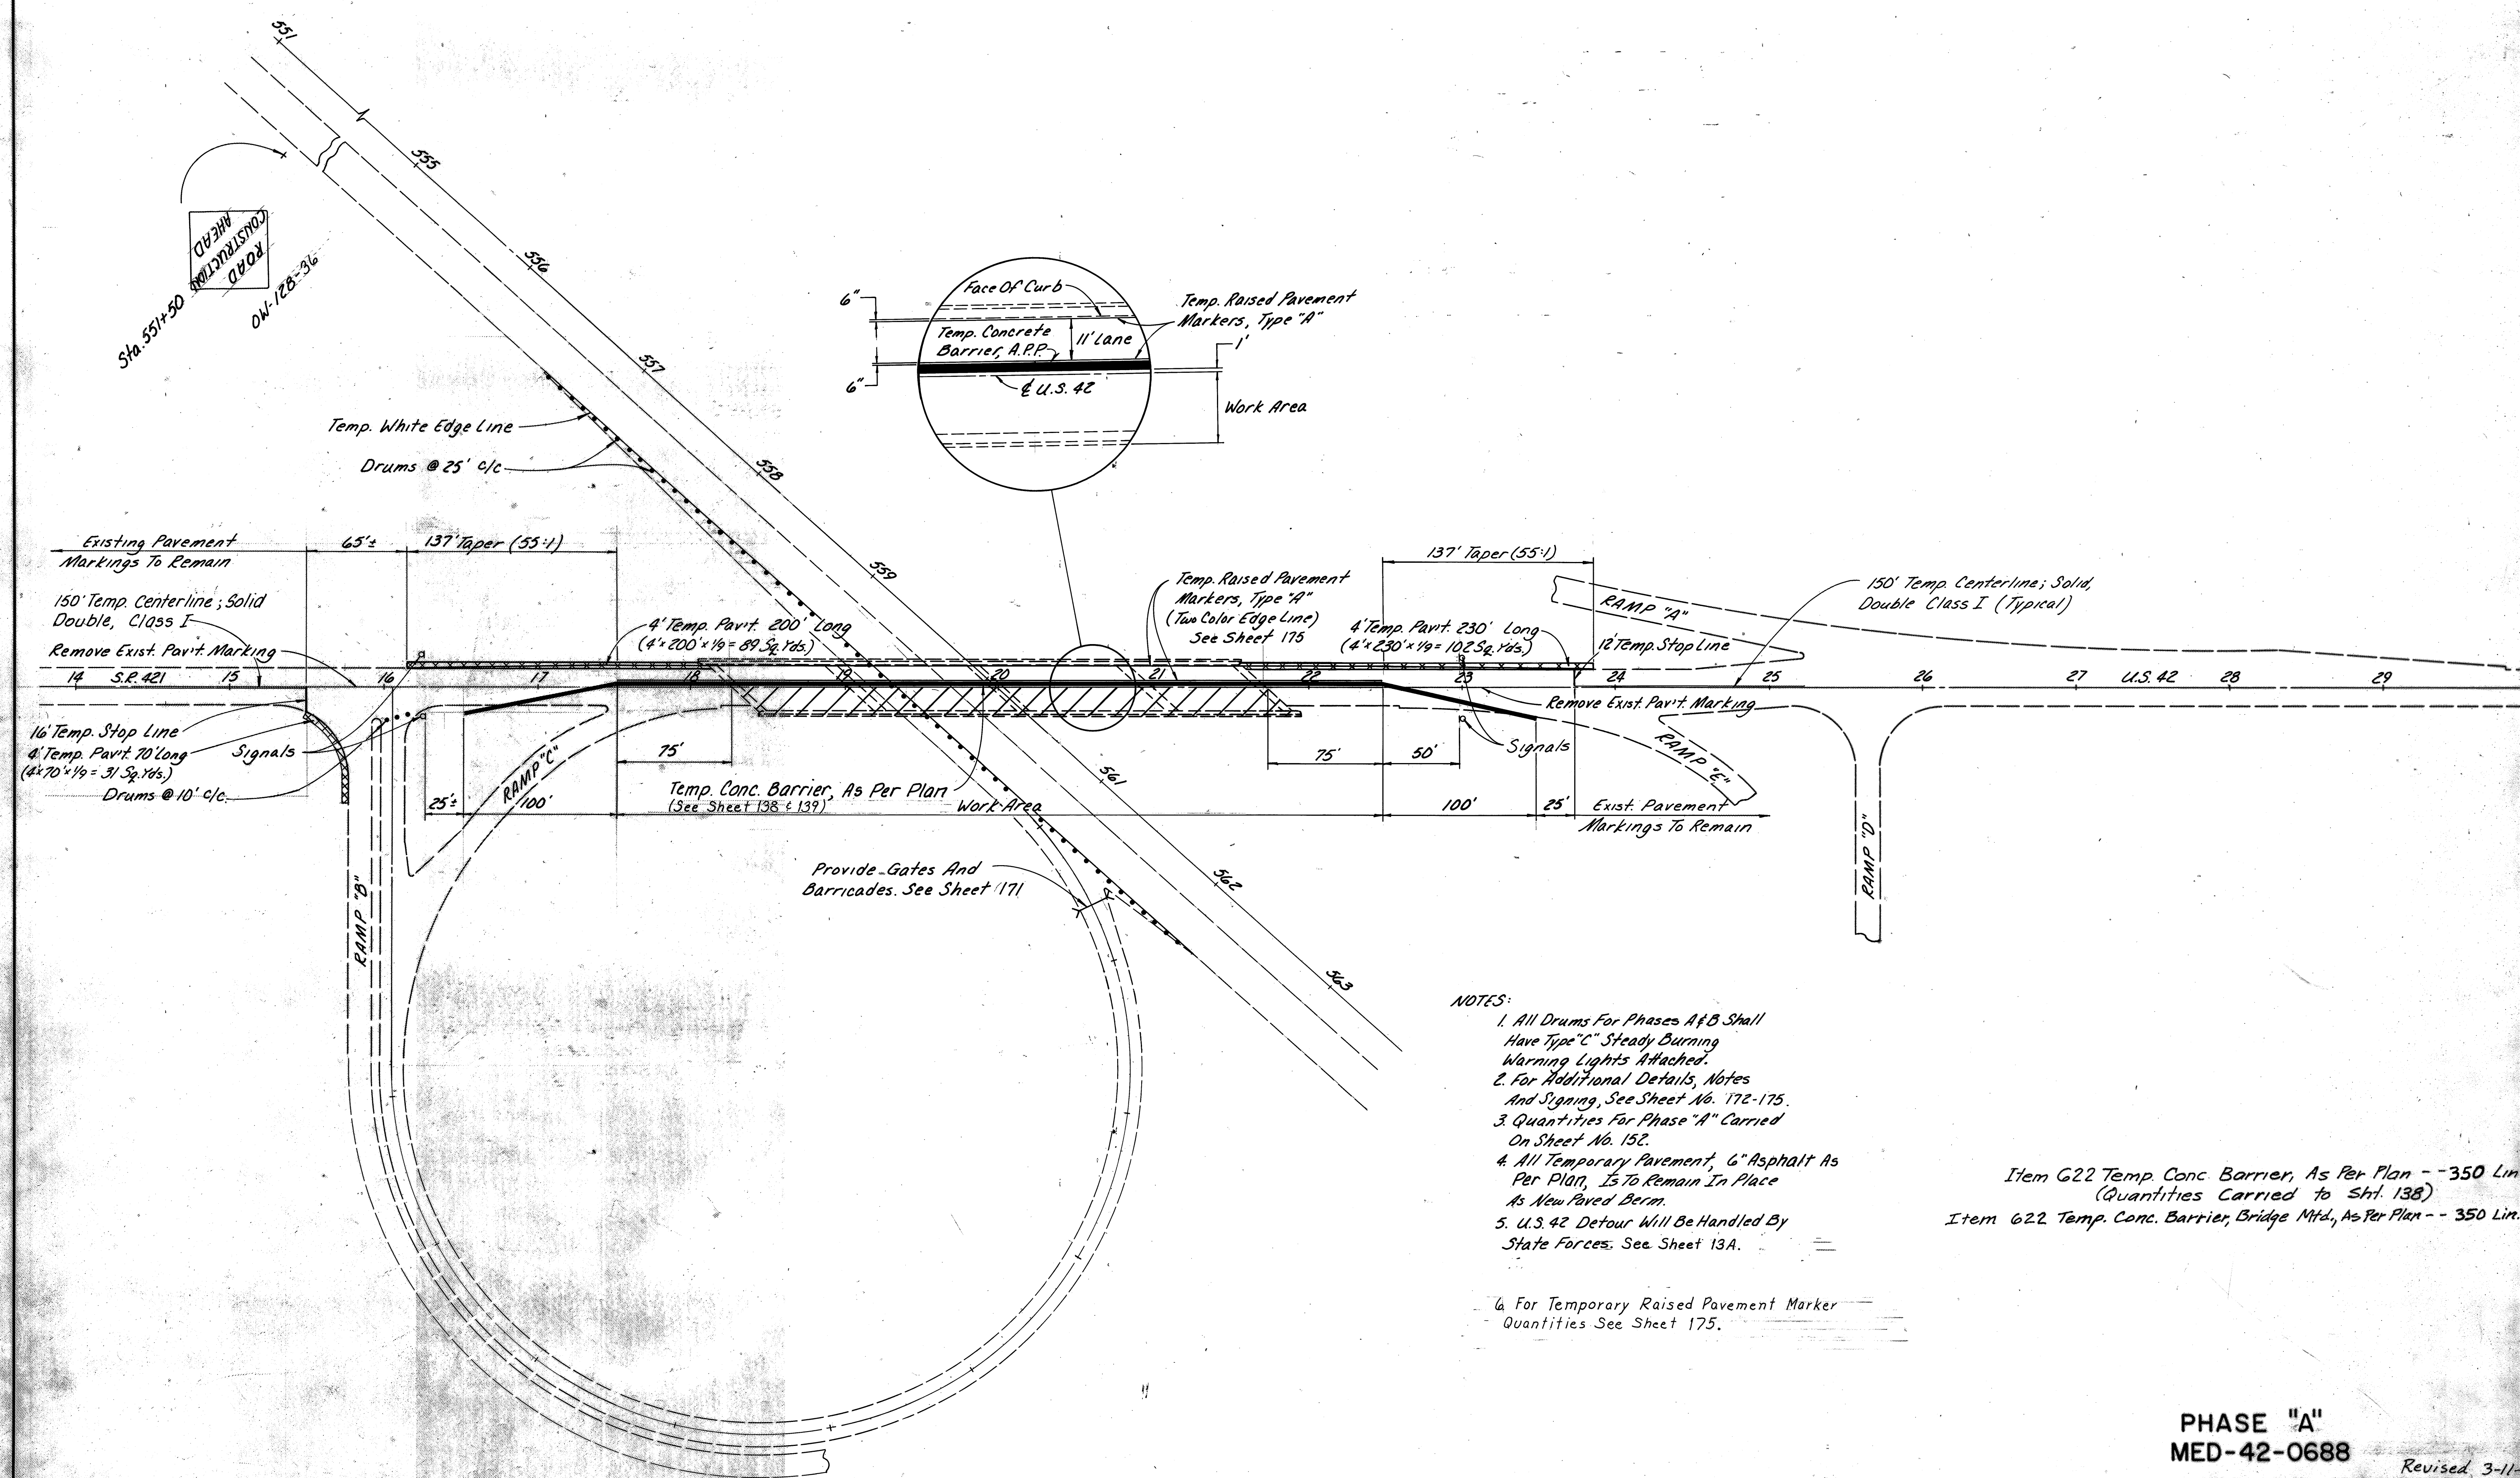

- NOTES:
1. All Drums For Phases A & B Shall Have Type "C" Steady Burning Warning Lights Attached.
 2. For Additional Details, Notes And Signing, See Sheet No. 172-175.
 3. Quantities For Phase "A" Carried On Sheet No. 152.
 4. All Temporary Pavement, 6" Asphalt As Per Plan, Is To Remain In Place As New Paved Berm.
 5. U.S. 42 Detour Will Be Handled By State Forces. See Sheet 13A.
 6. For Temporary Raised Pavement Marker Quantities See Sheet 175.

Item G22 Temp. Conc. Barrier, As Per Plan -- 350 Lin. Ft.
(Quantities Carried to Sht. 138)
Item G22 Temp. Conc. Barrier, Bridge Mtd., As Per Plan -- 350 Lin. Ft.


* See note sheet 138

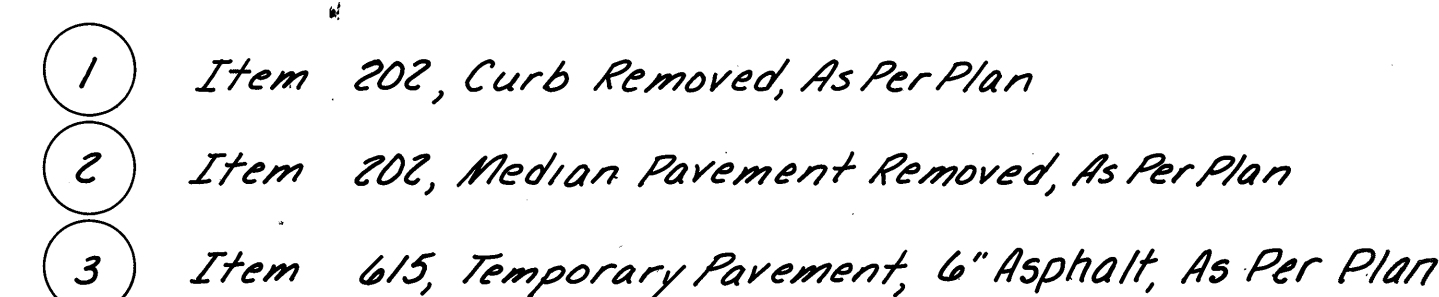

1. Subbase Removal, Disposal And Leveling
Shall Be Included With Item 202, Median
Pavement Removed, As Per Plan, for Payment.
2. See Standard Drawing MC-6 For All Other Details.
3. Item 615, Temporary Pavement, 6" Asphalt As
Per Plan Includes All Additional Costs
For Additional Subbase Removal And Disposal,
Beyond That Paid For With Item 202, Median
Pavement Removed, As Per Plan. See Detail Sht. (27).
4. When Temporary Pavement Is No Longer
Required, 1" Of Asphalt Shall Be Removed And
Item 612, Concrete Median, Installed As Per
Detail On Sheet 21.
5. Quantities for Item 202-Curb Removed As Per Plan
and Item 202-Median Pavement Removed, As Per Plan
Carried on Sheet 32.

NOTE: For Signing At Sta. 551+50,
See Sheet 151.

Quantities Carried To Sheet 138
For Temporary Raised Marker
Quantities See Sheet 175.

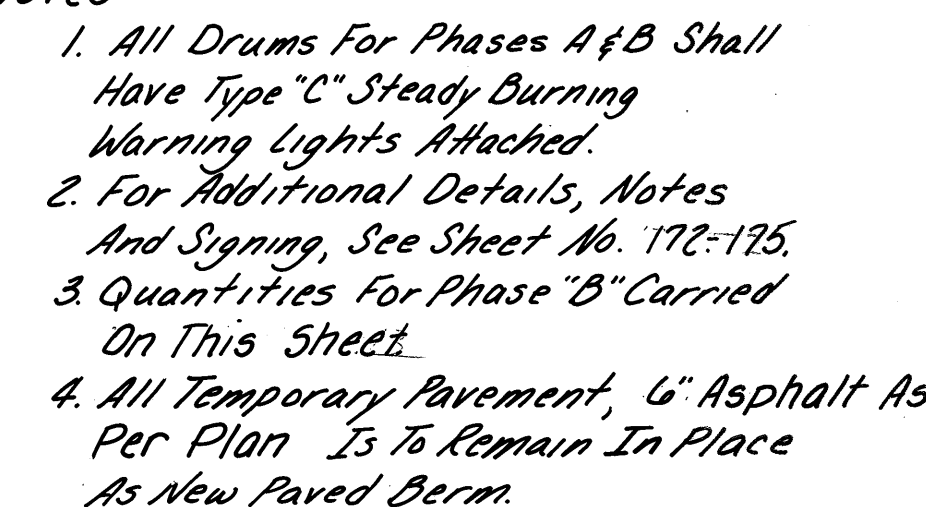

MAINTENANCE OF TRAFFIC NOTES (MED-224 AT C.R. 19)

PHASE A(1) :

1. CONSTRUCT THE MEDIAN CROSSOVERS AND THE TEMPORARY ASPHALT PAVEMENT ALONG BOTH SIDES OF THE WESTBOUND LANES OF U.S. 224 AND THEN INSTALL THE TEMPORARY CONCRETE BARRIER AND TEMPORARY IMPACT ATTENUATORS. SEE SHEETS 154 - 156. EXTEND THE WEST END OF THE CULVERT AT C.R. 19 STA. 27+33.50 (SEE SHEET 60 FOR DETAILS) AND THEN INSTALL PORTION OF THE NEW GUARDRAIL OVER THE CULVERT EXTENSION SHOWN ON SHEET 163, AND THE TEMPORARY ASPHALT PAVEMENT ALONG THE SOUTHBOUND LANE OF C.R. 19 (NORTH LEG).TRAFFIC CONTROL FOR THIS CONSTRUCTION SHALL BE AS PER STANDARD DRAWING MT-97.10 & SHEET 180.
2. MAINTAIN U.S. 224 EASTBOUND TRAFFIC BY CLOSING THE EASTBOUND LANES OF U.S. 224 AND ROUTING EASTBOUND TRAFFIC THROUGH THE MEDIAN CROSSOVERS. MAINTAIN U.S. 224 WESTBOUND TRAFFIC ON THE TEMPORARY WESTBOUND LANES. MAINTAIN U.S. 224 EASTBOUND AND WESTBOUND TRAFFIC IN THIS MANNER THROUGHOUT PHASE A. SEE SHEET 163.
3. CONSTRUCT NEW CONCRETE PAVEMENT AND SHOULDERS FOR THE EASTBOUND LANES OF U.S. 224 FROM STA. 817+50 TO STA. 824+94 AND FROM STA. 826+37 TO STA. 833+75.
4. CONSTRUCT TEMPORARY CONCRETE PAVEMENT ALONG THE MEDIAN SIDE OF THE EASTBOUND LANES OF U.S. 224 FROM STA. 823+04.56 TO STA. 824+15.79 AND STA. 826+53.91 TO STA. 833+75. SEE SHEET 163

PHASE A(2) :

1. EXTEND THE WEST END OF THE CULVERT AT C.R. 19 STA. 25+54.5 (SEE SHEET 59 FOR DETAILS) AND THEN CONSTRUCT THE TEMPORARY ASPHALT PAVEMENT ALONG THE WEST SIDE OF C.R. 19 (SOUTH LEG). SEE SHEET 163.
2. INSTALL THE PORTION OF THE NEW GUARDRAIL OVER THE CULVERT EXTENSION CONSTRUCTED IN PHASE A(2)1 AS SHOWN ON SHEET 163, AND THEN SHIFT C.R. 19 TRAFFIC TO THE WEST SIDE OF THE INTERSECTION. CONSTRUCT THE CULVERT EXTENSION AT THE EAST END OF THE CULVERT AT C.R. 19 STA. 25+54.5 (SEE SHEET 59 FOR DETAILS) AND THEN CONSTRUCT THE NEW CONCRETE PAVEMENT AND SHOULDERS FOR THE NORTHBOUND LANE OF C.R. 19 FROM STA. 25+00 TO STA. 25+84.43 AND THE EASTBOUND LANES OF U.S. 224 FROM STA. 825+64 TO STA. 826+37.

PHASE A(3) :

1. CONSTRUCT TEMPORARY ASPHALT PAVEMENT ALONG THE EAST SIDE OF C.R. 19 (SOUTH LEG). SEE SHEET 164.
2. MOVE DRUMS IN THE INTERSECTION AREA AND SHIFT C.R. 19 TRAFFIC TO THE EAST SIDE OF THE INTERSECTION.
3. CONSTRUCT THE CLOSING PORTIONS OF THE NEW CONCRETE PAVEMENT AND SHOULDERS FOR THE EASTBOUND LANES OF U.S. 224 FROM STA. 824+94 TO STA. 825+64 AND THE SOUTHBOUND LANE OF C.R. 19 FROM STA. 25+00 TO STA. 25+84.43. SEE SHEET 164.

PHASE B(1) :

1. COMPLETE THE INSTALLATION OF THE NEW GUARDRAIL ALONG THE EASTBOUND LANES OF U.S. 224 AND THE SOUTH SIDE OF C.R. 19, AS SHOWN ON SHEETS 163 AND 164. PLACE DRUMS FOR THE TEMPORARY EASTBOUND LANES OF U.S. 224 AS SHOWN ON SHEETS 158 AND 159. MAINTAIN U.S. 224 EASTBOUND TRAFFIC BY ROUTING THE EASTBOUND TRAFFIC TO THE OUTSIDE LANES OF THE NEW EASTBOUND PAVEMENT OF U.S. 224. MAINTAIN WESTBOUND U.S. 224 TRAFFIC ON THE TEMPORARY WESTBOUND LANES CONSTRUCTED IN PHASE A(1)1. MAINTAIN U.S. 224 EASTBOUND AND WESTBOUND TRAFFIC IN THIS MANNER THROUGHOUT PHASE B.
2. MOVE DRUMS IN THE INTERSECTION AREA AND SHIFT C.R. 19 TRAFFIC TO THE WEST SIDE OF THE INTERSECTION.
3. CONSTRUCT NEW CONCRETE PAVEMENT IN THE EAST MEDIAN PORTION OF THE INTERSECTION AREA AND PART OF THE WESTBOUND LANES OF U.S. 224. SEE SHEET 165.

PHASE B(2) :

1. EXTEND THE EAST END OF THE CULVERT AT C.R. 19 STA. 27+33.50 (SEE SHEET 60 FOR DETAILS) AND INSTALL THE PORTION OF THE NEW GUARDRAIL SHOWN ON SHEET 166 AND THEN CONSTRUCT THE TEMPORARY ASPHALT PAVEMENT ALONG THE EAST SIDE OF C.R. 19 (NORTH LEG). SEE SHEET 166.
2. MOVE DRUMS IN THE INTERSECTION AREA AND SHIFT C.R. 19 TRAFFIC TO THE EAST SIDE OF C.R. 19.
3. CONSTRUCT NEW CONCRETE PAVEMENT IN THE WEST MEDIAN PORTION OF THE INTERSECTION AREA AND PART OF THE WESTBOUND LANES OF U.S. 224. CONSTRUCT TEMPORARY CONCRETE PAVEMENT ALONGSIDE THE TEMPORARY CONCRETE PAVEMENT CONSTRUCTED IN PHASE A(1)3. SEE SHEET 166.

PHASE C(1) :

1. CONSTRUCT THE MEDIAN CROSSOVERS AND THE TEMPORARY ASPHALT PAVEMENT ALONG THE MEDIAN EDGE OF THE EASTBOUND LANES OF U.S. 224 AND THEN INSTALL THE TEMPORARY CONCRETE BARRIER AND TEMPORARY IMPACT ATTENUATORS AS SHOWN ON SHEETS 160 - 162.
2. MAINTAIN U.S. 224 WESTBOUND TRAFFIC BY CLOSING THE WESTBOUND LANES OF U.S. 224 AND ROUTING THE WESTBOUND TRAFFIC THROUGH THE MEDIAN CROSSOVERS. CONTINUE MAINTAINING U.S. 224 EASTBOUND TRAFFIC ON THE OUTSIDE LANES OF THE NEW EASTBOUND PAVEMENT THE SAME AS DURING PHASE B. MAINTAIN U.S. 224 EASTBOUND AND WESTBOUND IN THIS MANNER THROUGHOUT PHASE C. MAINTAIN C.R. 19 TRAFFIC ACCORDING TO PHASE B(2)2.
3. CONSTRUCT NEW CONCRETE PAVEMENT AND SHOULDERS FOR THE WESTBOUND LANES OF U.S. 224 FROM STA. 823+00 TO STA. 825+64 AND FROM STA. 826+37 TO STA. 833+75 AND THE SOUTHBOUND LANE OF C.R. 19 FROM STA. 26+97.66 TO STA. 27+75. SEE SHEET 167.

PHASE C(2) :


1. CONSTRUCT TEMPORARY ASPHALT PAVEMENT ALONG THE WEST SIDE OF C.R. 19 (NORTH LEG). SEE SHEET 168.
2. MOVE DRUMS IN THE INTERSECTION AREA AND SHIFT C.R. 19 TRAFFIC TO THE WEST SIDE OF THE INTERSECTION.
3. CONSTRUCT THE CLOSING PORTIONS OF THE NEW CONCRETE PAVEMENT AND SHOULDERS FOR THE WESTBOUND LANES OF U.S. 224 FROM STA. 825+64 TO STA. 826+37 AND C.R. 19 FROM STA. 26+97.66 TO STA. 27+75.
4. REMOVE ALL TEMPORARY PAVEMENTS, PLACE PERMANENT PAVEMENT MARKINGS, COMPLETE ALL NEW GUARDRAIL AND OPEN THE COMPLETED PAVEMENT TO TRAFFIC.

ADDITIONAL MAINTENANCE OF TRAFFIC NOTES:

1. DURING INITIAL SETUP AND TEAR DOWN PERIODS, AND WHERE SUBSTANTIAL SHIFTS OCCUR BETWEEN DIFFERENT PHASES OF TRAFFIC CONTROL, TRAFFIC WILL BE MAINTAINED ACCORDING TO THE PROVISIONS OF SHEET 180 - CLOSING ONE LANE OF A FOUR-LANE HIGHWAY. IN ADDITION, A UNIFORMED SPECIAL DUTY LAW ENFORCEMENT OFFICER (LEOS) AND AN OFFICIAL PATROL CAR WITH EMERGENCY FLASHERS OPERATING WILL BE REQUIRED DURING THESE SAME PERIODS. SEE THE GENERAL NOTES ON SHEET 12 FOR ADDITIONAL DETAILS ABOUT THE LEOS.


INDEX OF MED-224 AND C.R. 19 MAINTENANCE OF TRAFFIC SHEETS


DESCRIPTION	SHEET NO.
PHASE A(1), A(2), AND A(3) CROSSOVER DETAILS	154 - 156
PHASE B(1) AND B(2) CROSSOVER DETAILS	157 - 159
PHASE C(1) AND C(2) CROSSOVER DETAILS	160 - 162
PHASE A(1) AND A(2) INTERSECTION DETAIL	163
PHASE A(3) INTERSECTION DETAIL	164
PHASE B(1) INTERSECTION DETAIL	165
PHASE B(2) INTERSECTION DETAIL	166
PHASE C(1) INTERSECTION DETAIL	167
PHASE C(2) INTERSECTION DETAIL	168
PHASE A AND B CROSSOVER GEOMETRY	169
PHASE C CROSSOVER GEOMETRY	170

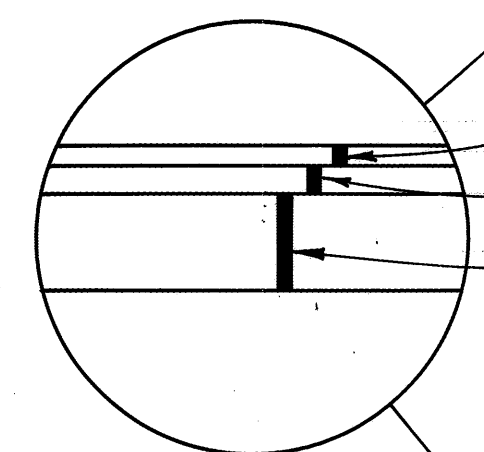

Co. Rd. 19 Maintenance Of Traffic Quantities										
Location	Sheet No.	614					615			622
		Temporary Edge Lines, Class I (White) *	Temporary Edge Lines, Class I (Yellow) *	Temporary Lane Lines, Class I *	Temporary Stop Lines, Class I *	Temporary Center Lines, Class I *	Temporary Roads	Temporary Pavement, 9" Asphalt, As Per Plan	Temporary Pavement, 10" Concrete, As Per Plan	TEMPORARY CONCRETE BARRIER, As Per Plan
		Lin. Ft.	Lin. Ft.	Lin. Ft.	Lin. Ft.	Lin. Ft.	Lump	Sq. Yd.	Sq. Yd.	Lin. Ft.
Phase A	154, 156	5783	6354	4677	74	255	Lump	5492	884	1950
Phase B	151, 159	1799	1924	1049	75	122	Lump	99	206	
Phase C	160, 162	3104	4105	3180	48	328	Lump	2500		
Totals		12,686	12,383	8906	197	705	Lump	8091	1090	1950
		2.40 Mi.	2.35 Mi.	1.69 Mi.						


* Temporary Pavement Markings shall be 947.03, Type C Preformed Material or 621.02 paint applied using the following criteria:
All Temporary Markings installed on a New Bridge Deck or on Permanent Pavement shall be 947.03, Type C Preformed Material.
Paint may be used for Temporary Markings installed on Existing Bridge Decks to be replaced or overlayed, or on Existing Pavement that will be Resurfaced.

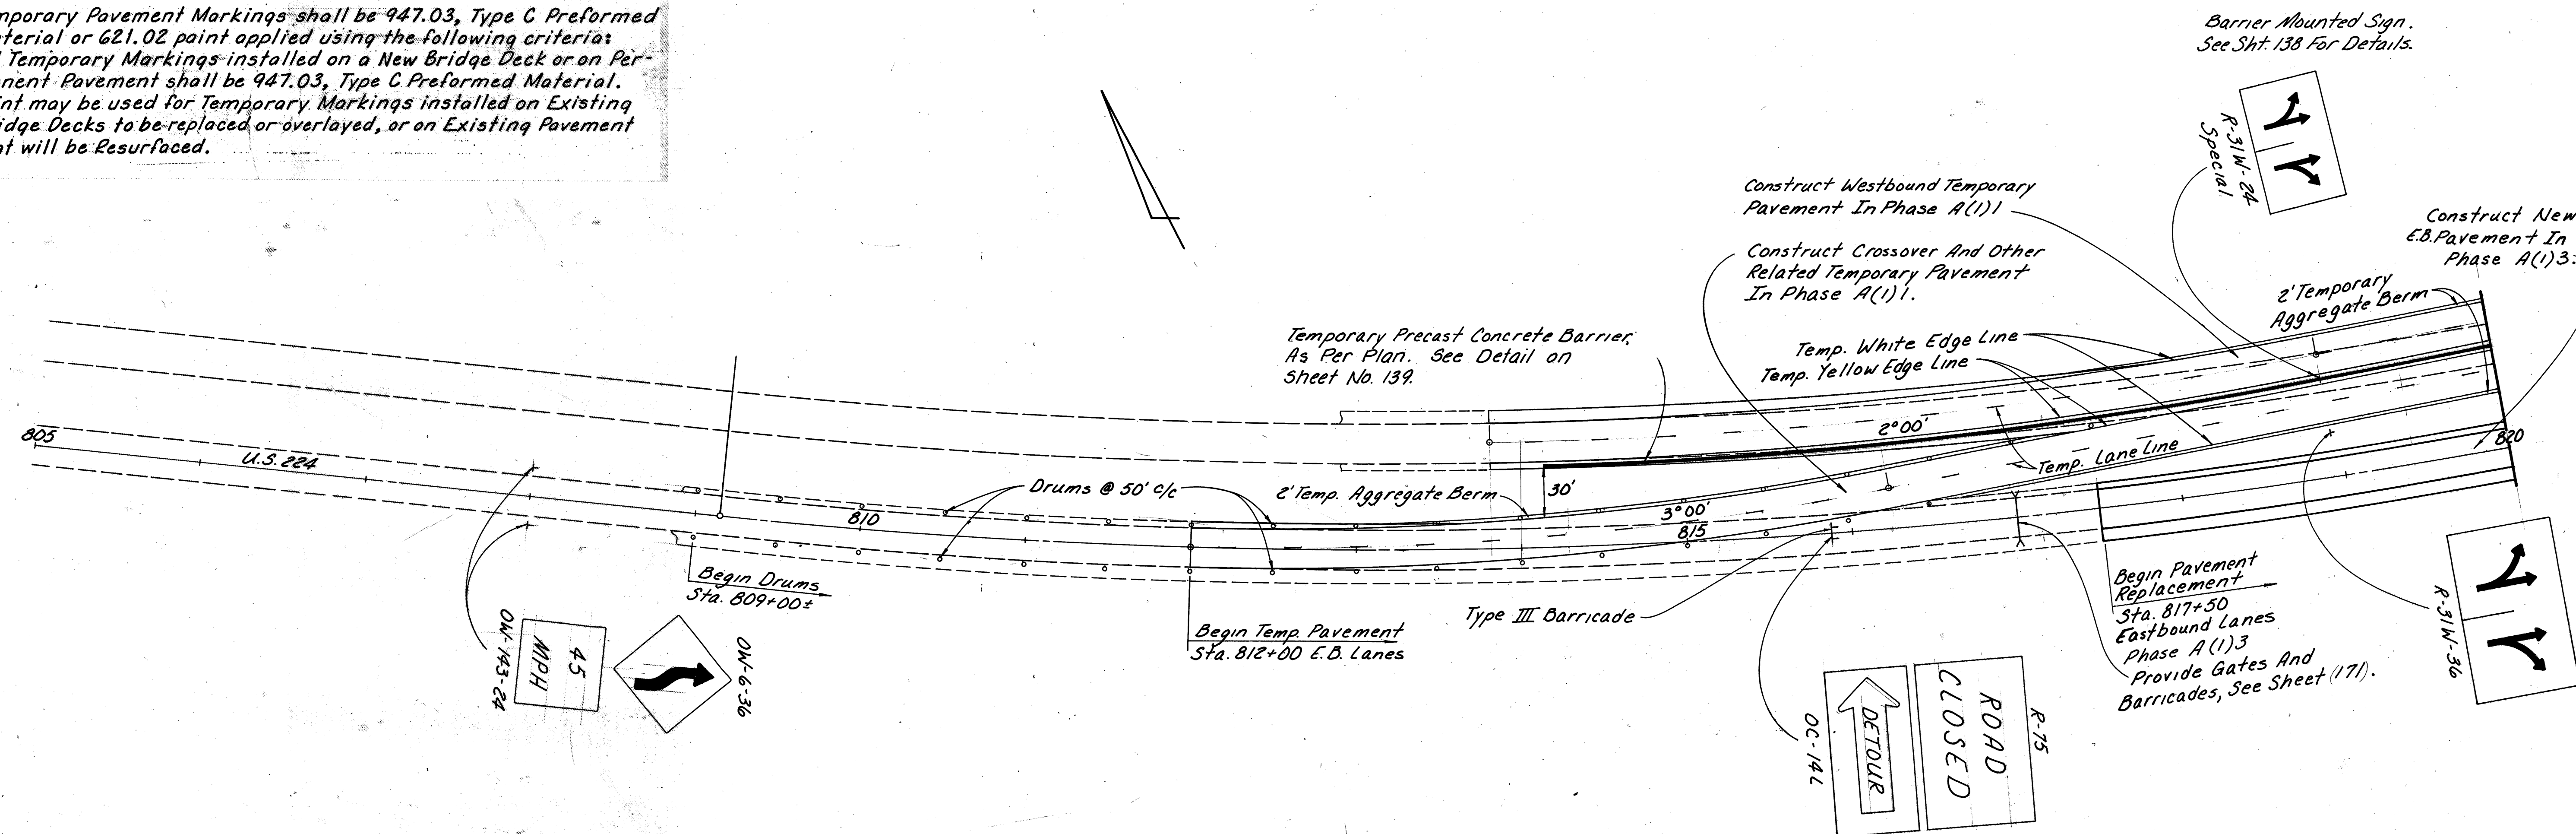

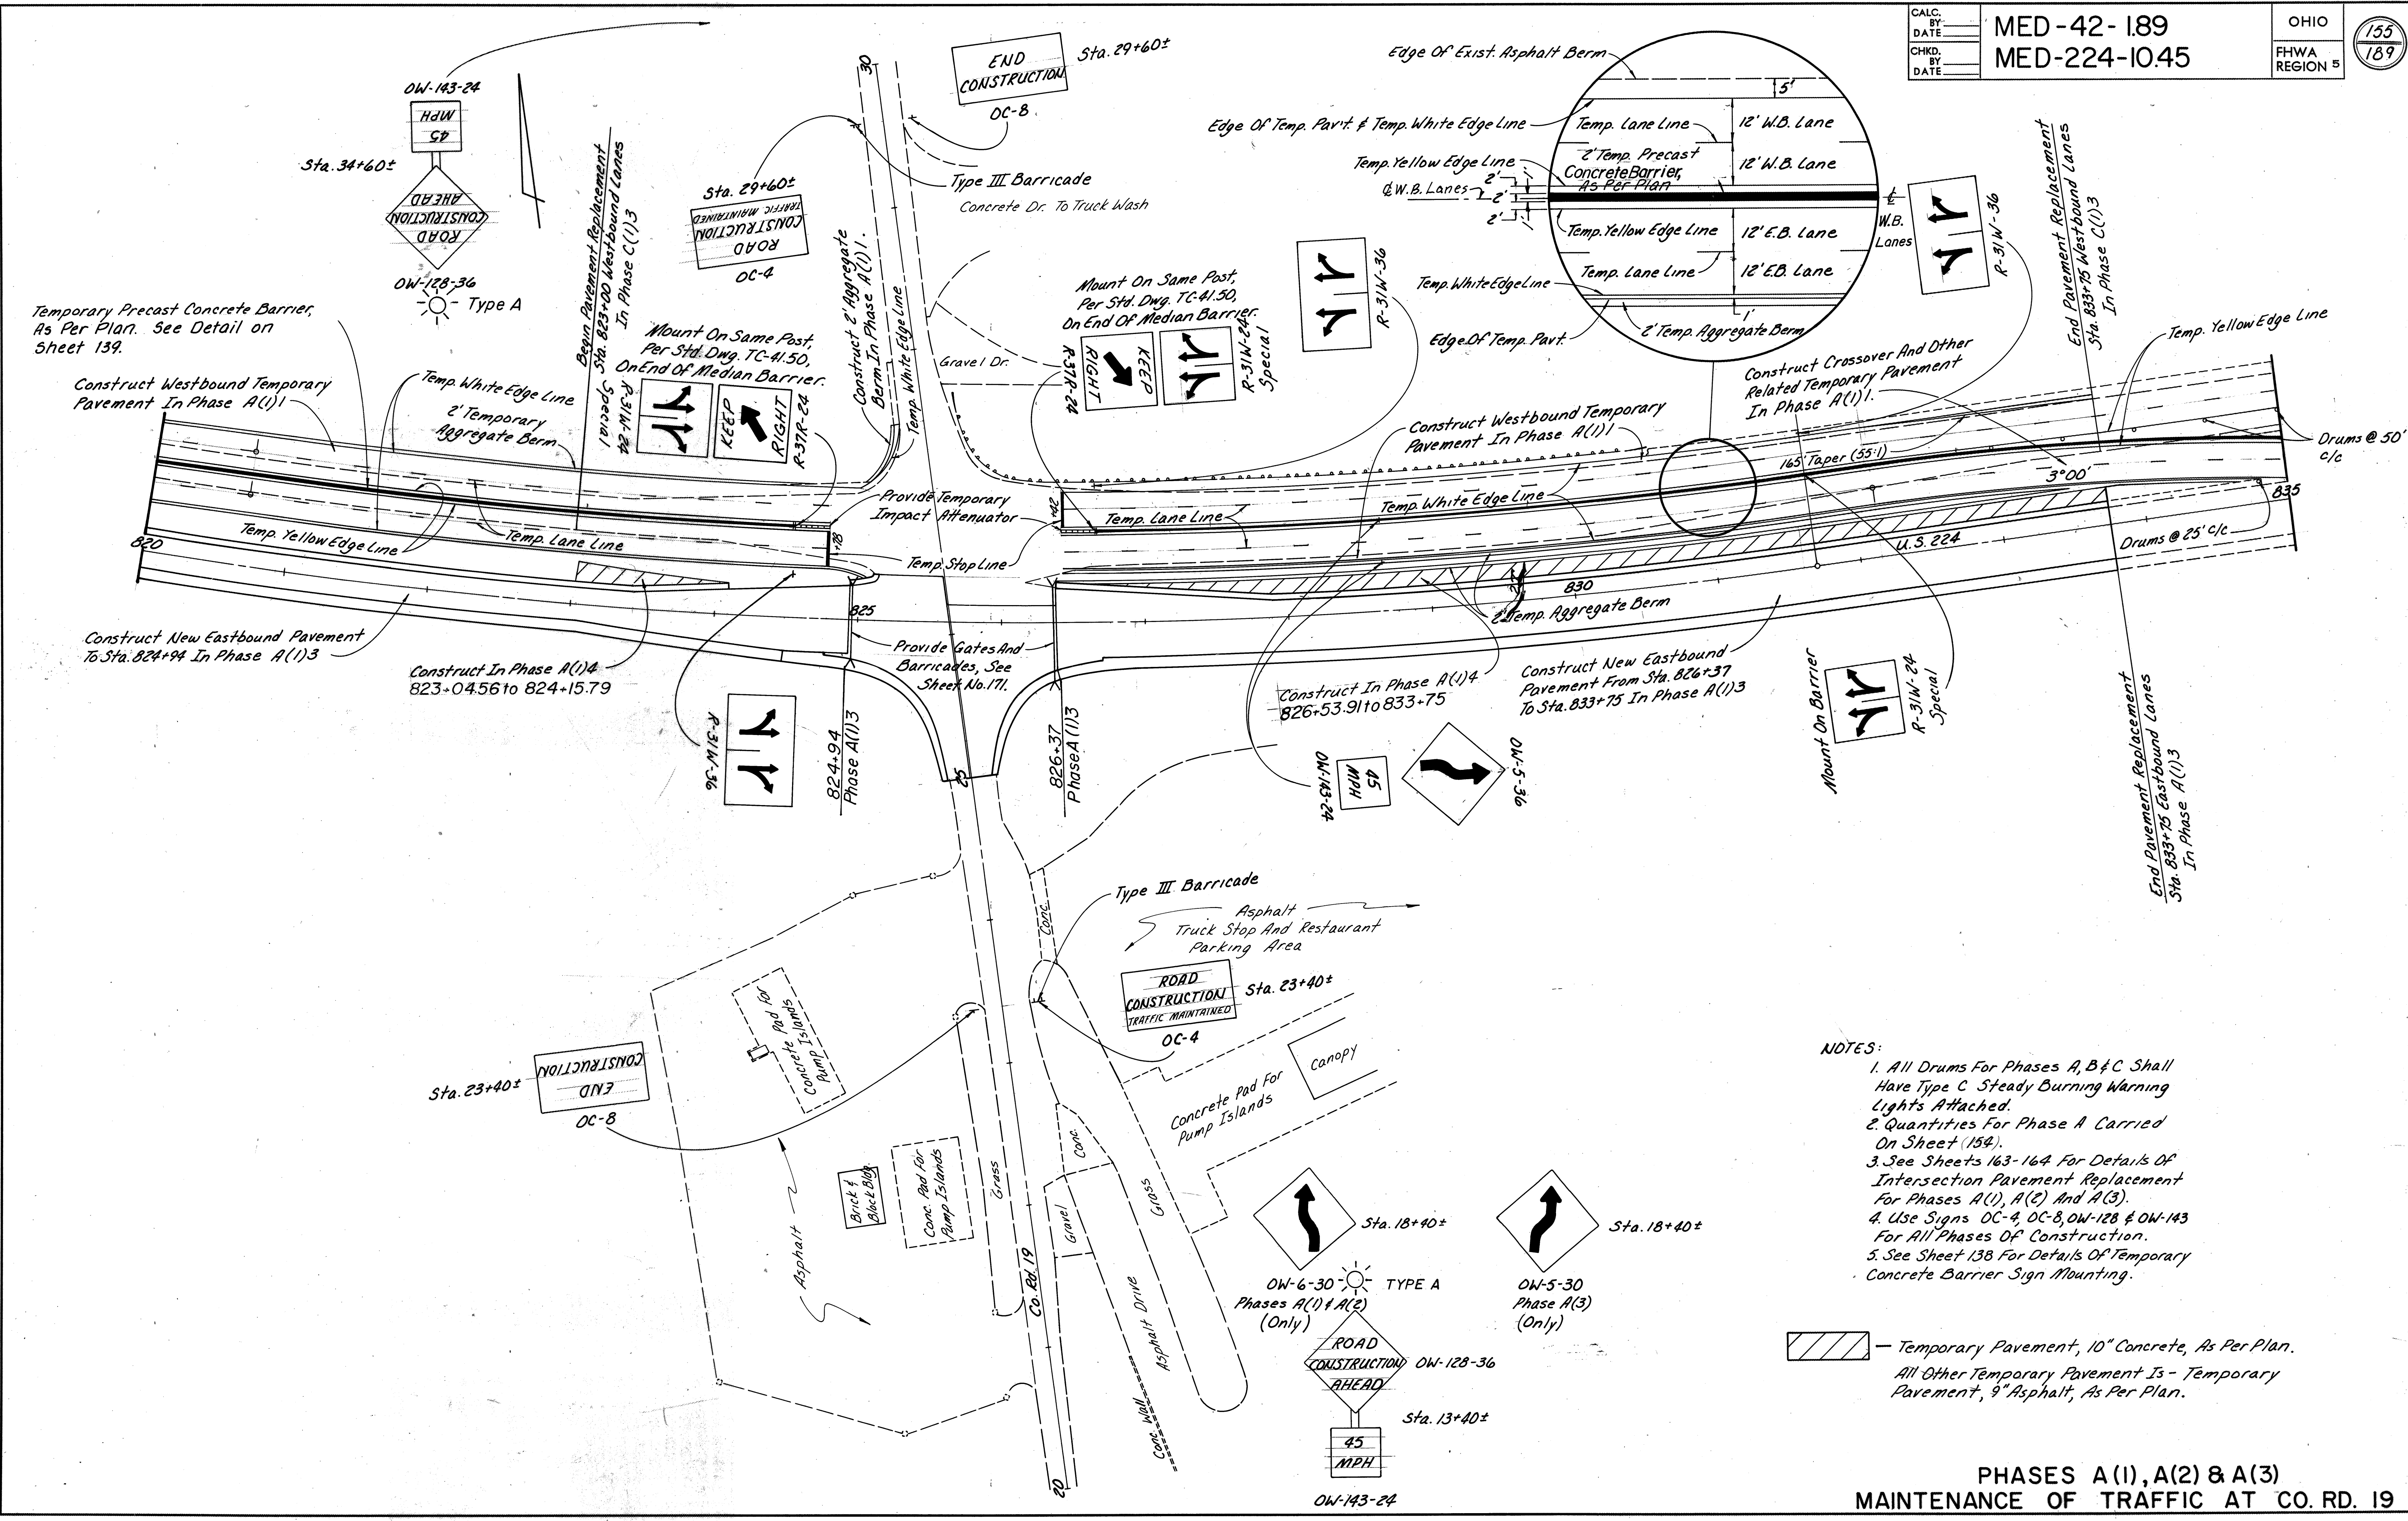


- NOTES:**
1. All Drums For Phases A, B & C Shall Have Type C Steady Burning Warning Lights Attached.
 2. Quantities For Phase A Carried On Sheet (154).
 3. See Sheets 163-164 For Details Of Intersection Pavement Replacement For Phases A(1), A(2) And A(3).
 4. Use Signs OC-4, OC-8, OW-128 & OW-143 For All Phases Of Construction.
 5. See Sheet 138 For Details Of Temporary Concrete Barrier Sign Mounting.


Temporary Pavement, 10" Concrete, As Per Plan.
All Other Temporary Pavement Is - Temporary Pavement, 9" Asphalt, As Per Plan.

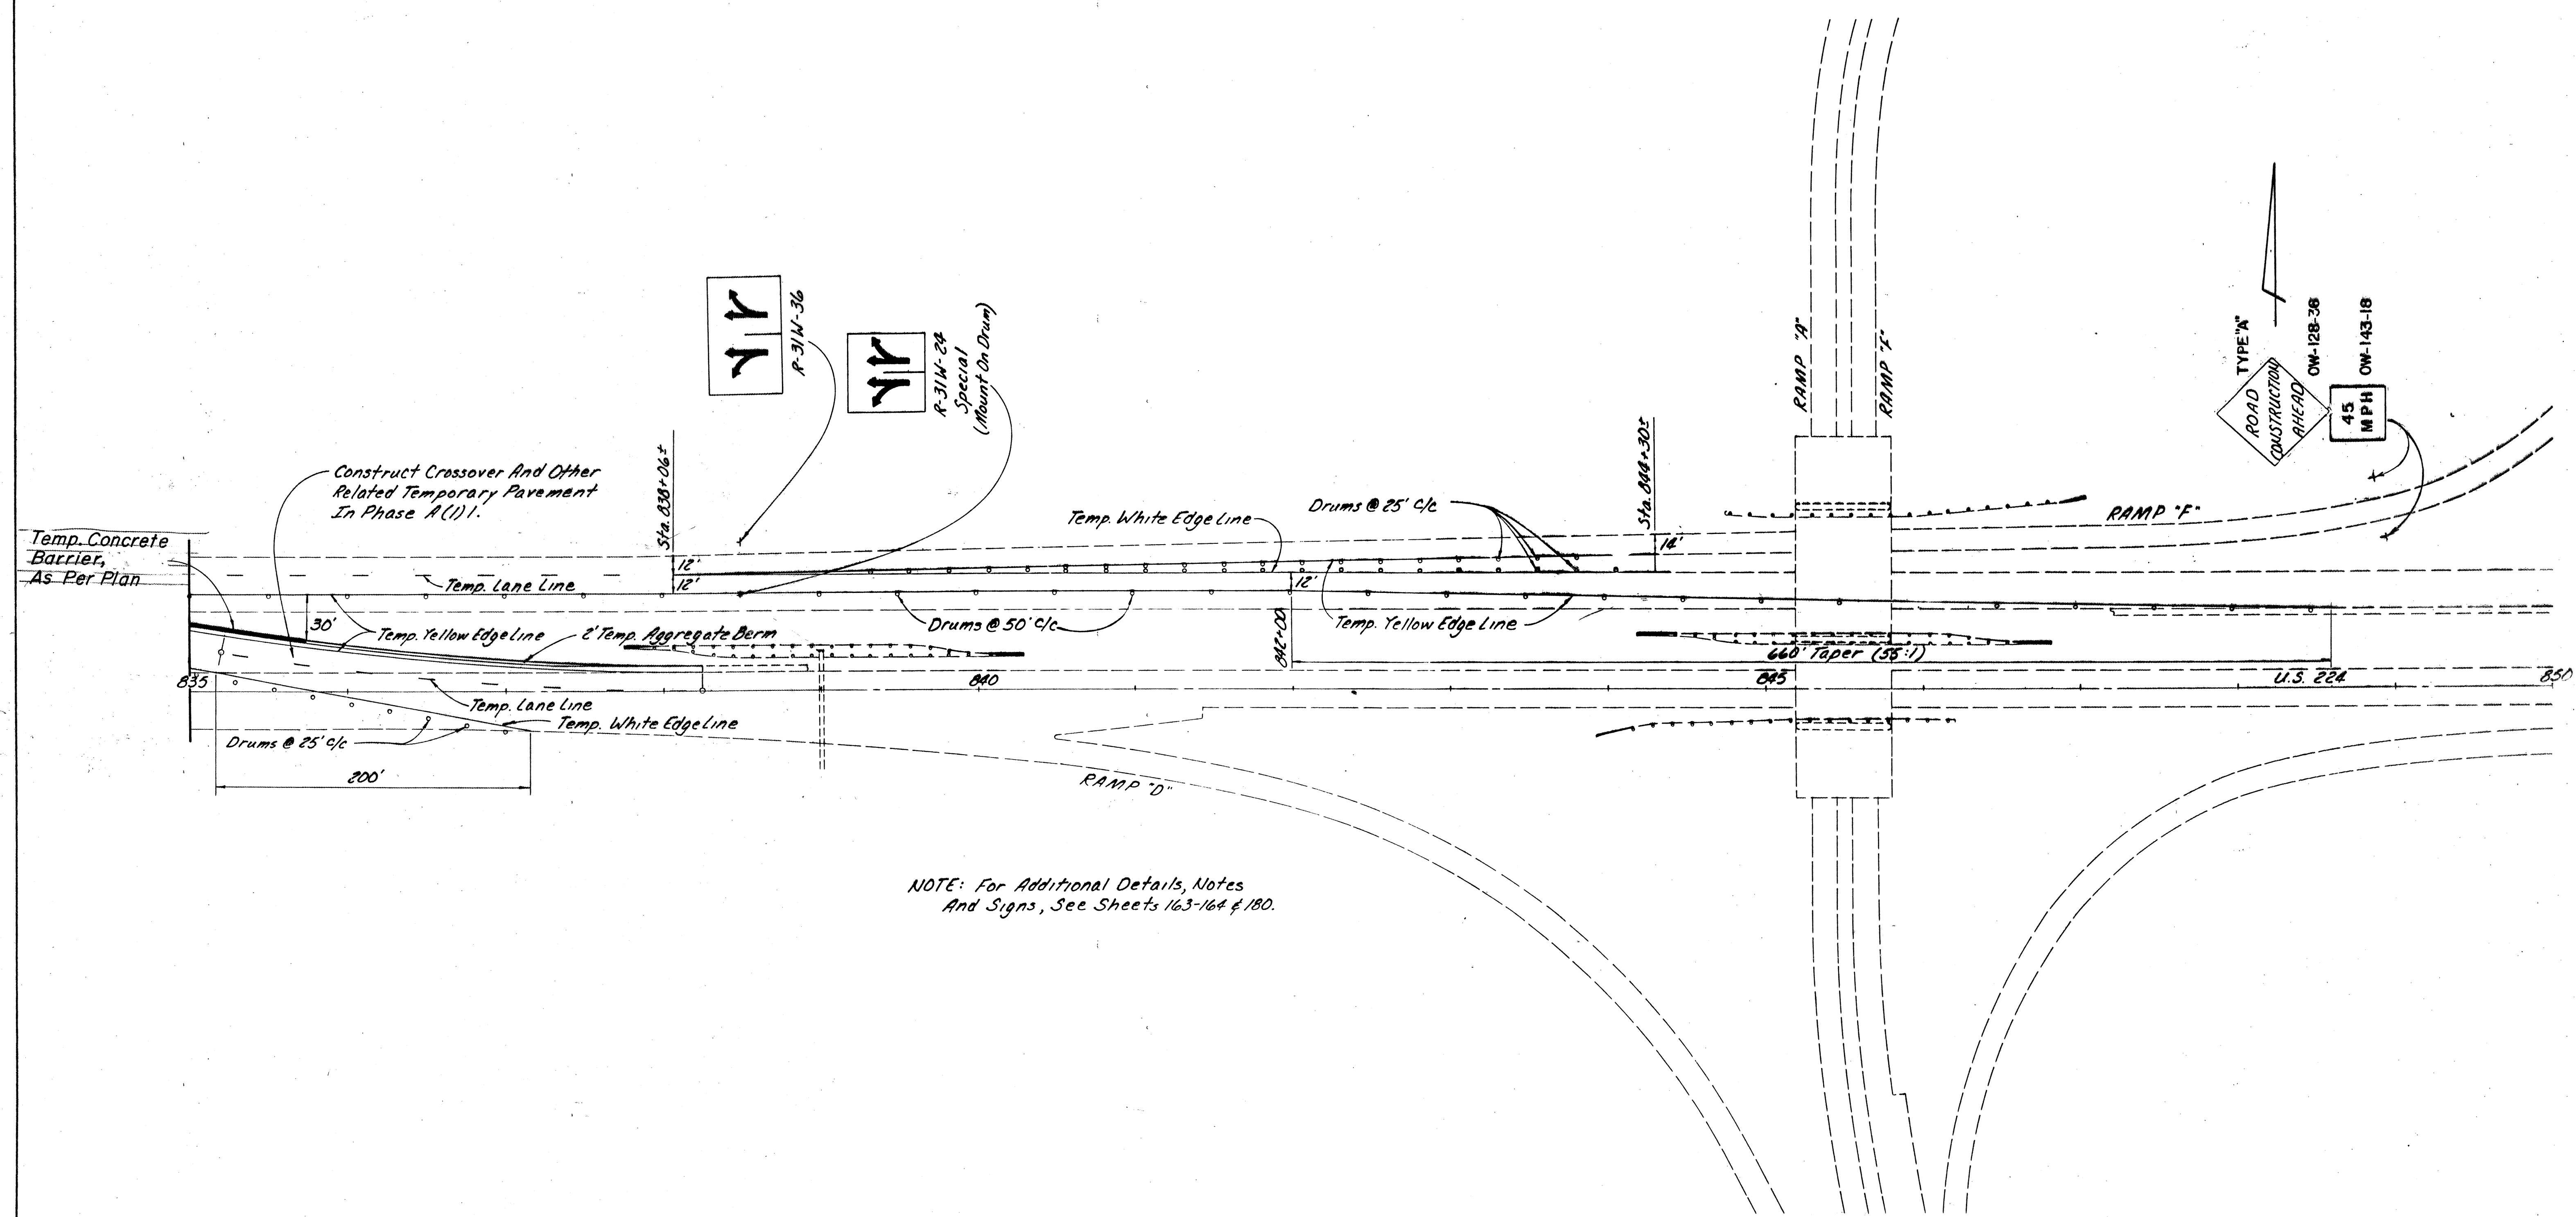



NOTE: For Additional Details, Notes And Signs, See Sheets 163-164 & 180.


Item 622 Temp. Conc. Barrier, As Per Plan - - - 1950 Lin. Ft.
(Total Phase A- Carried to 154)

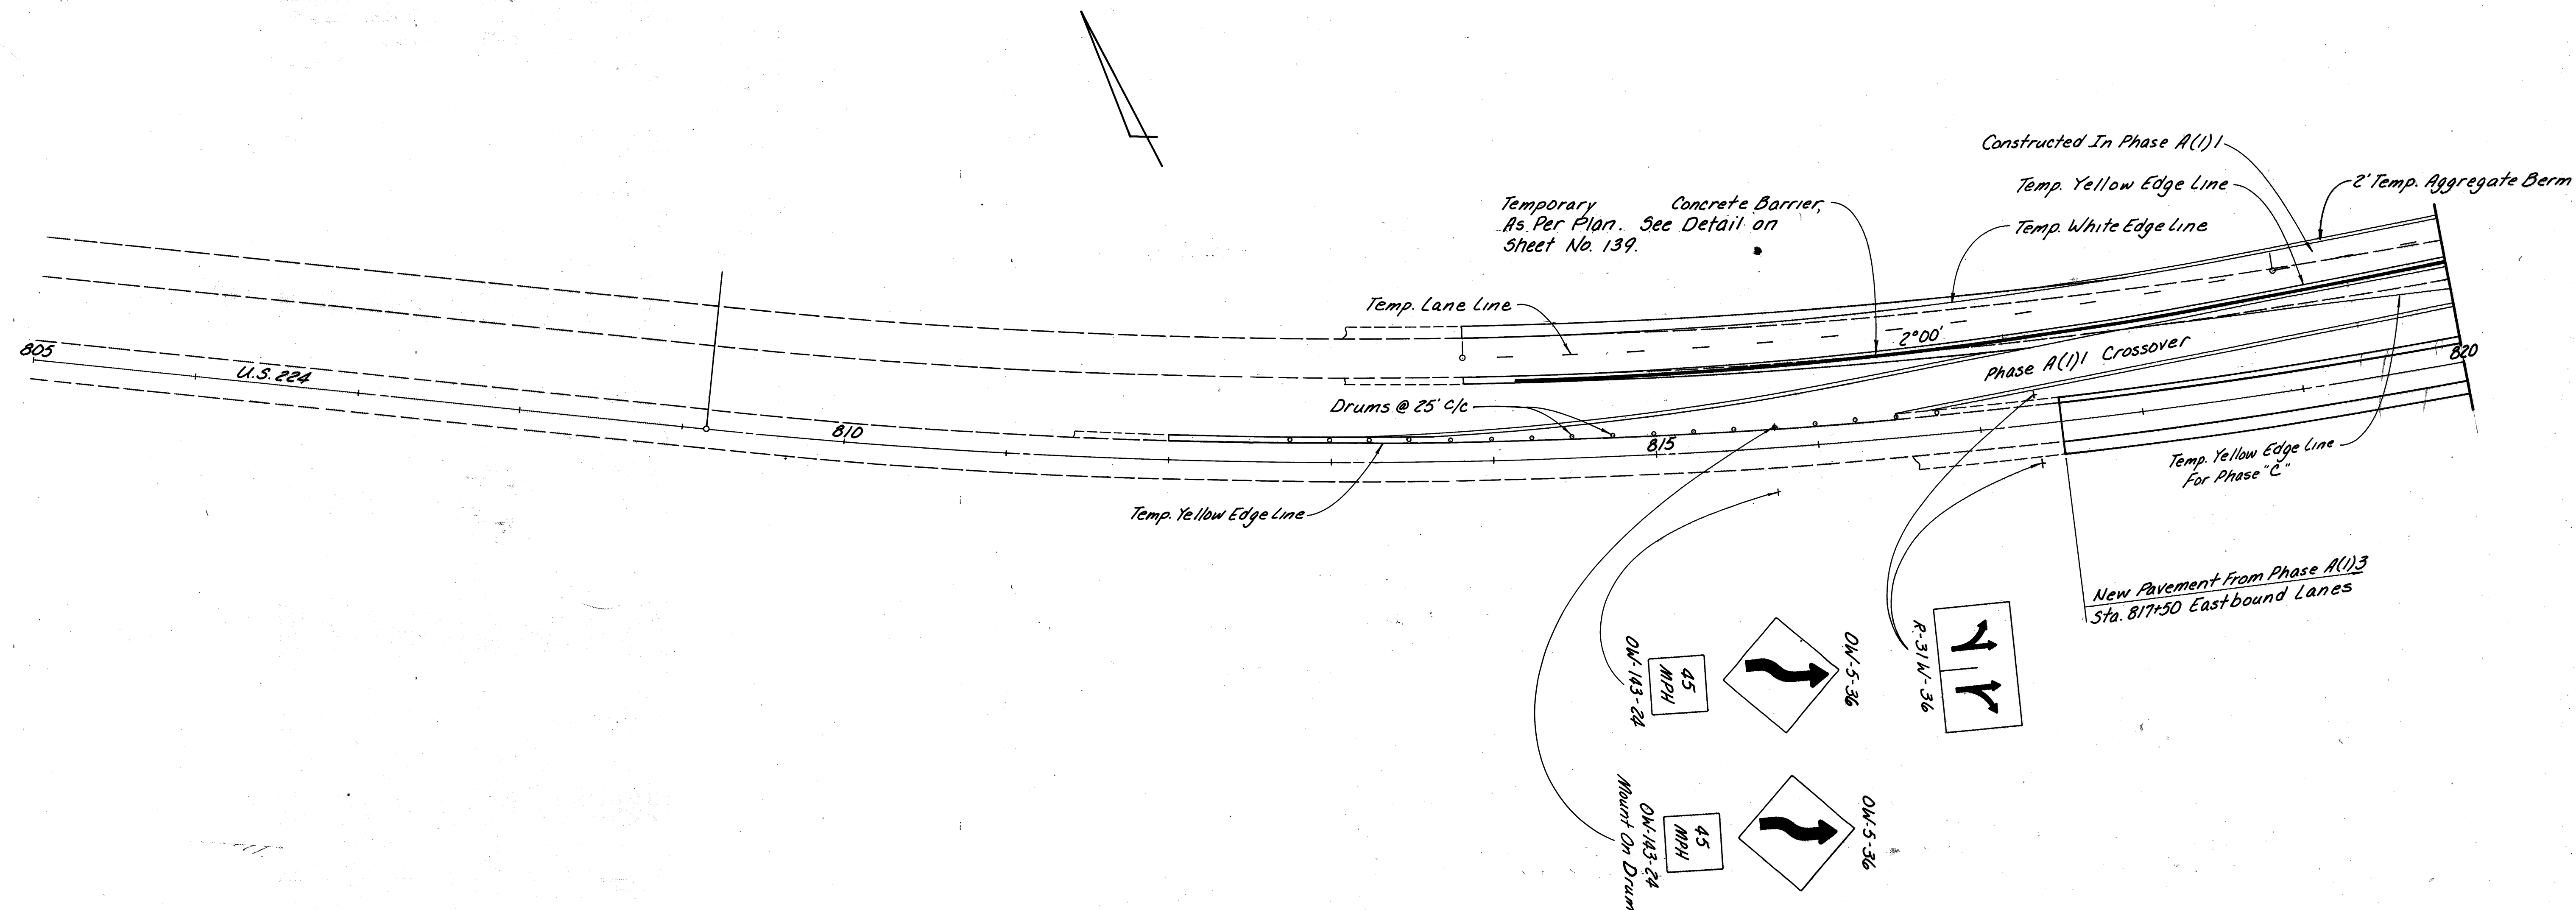


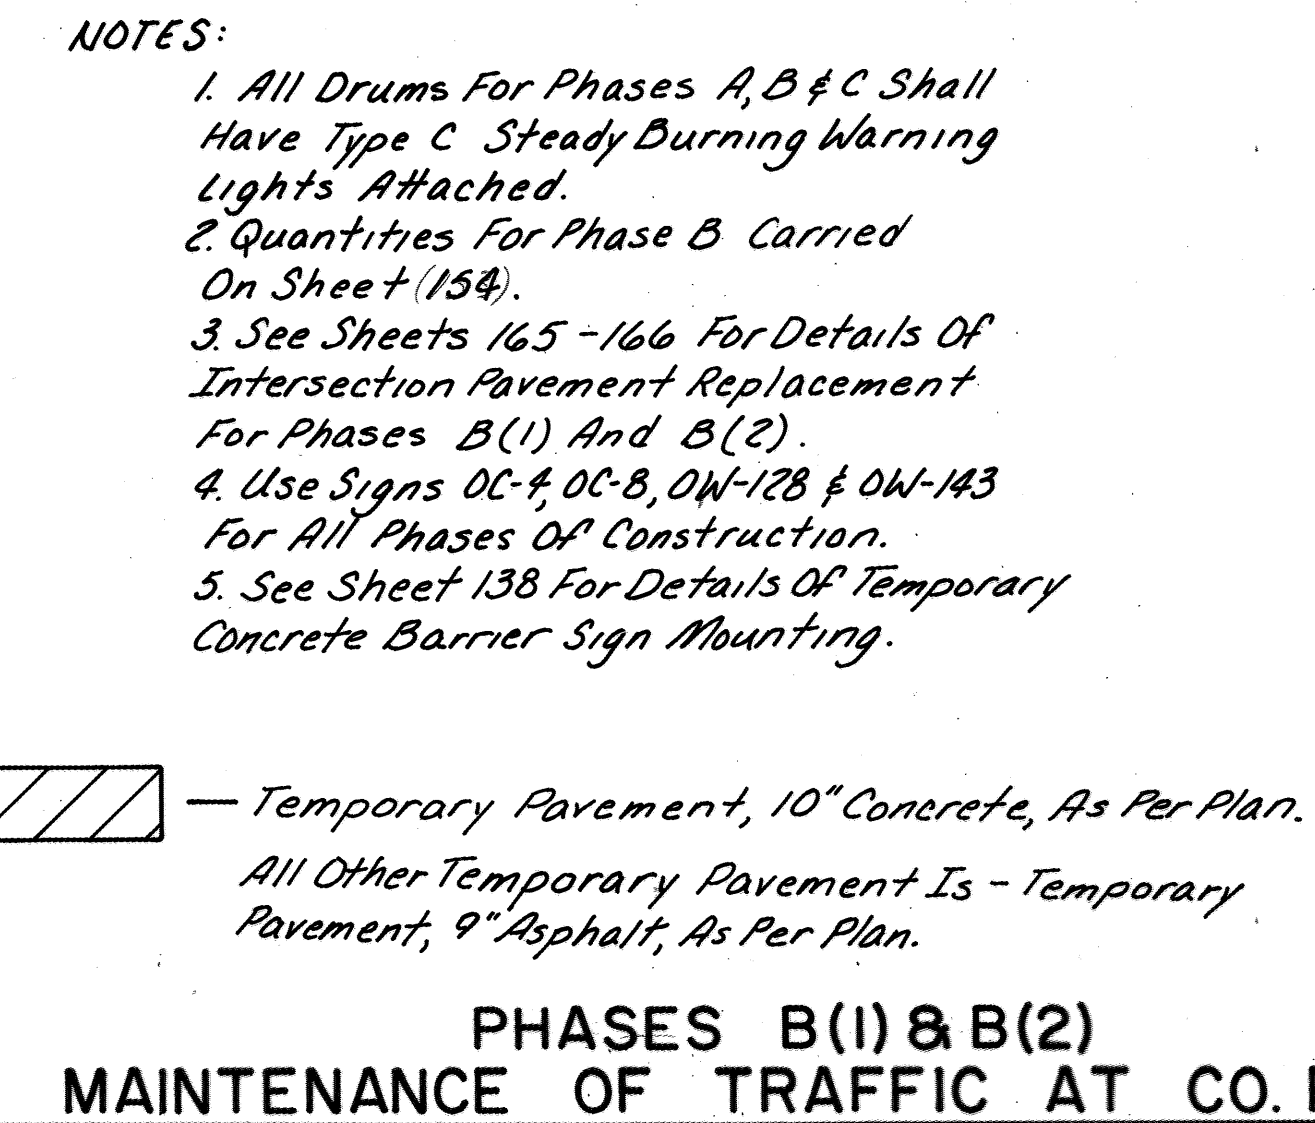


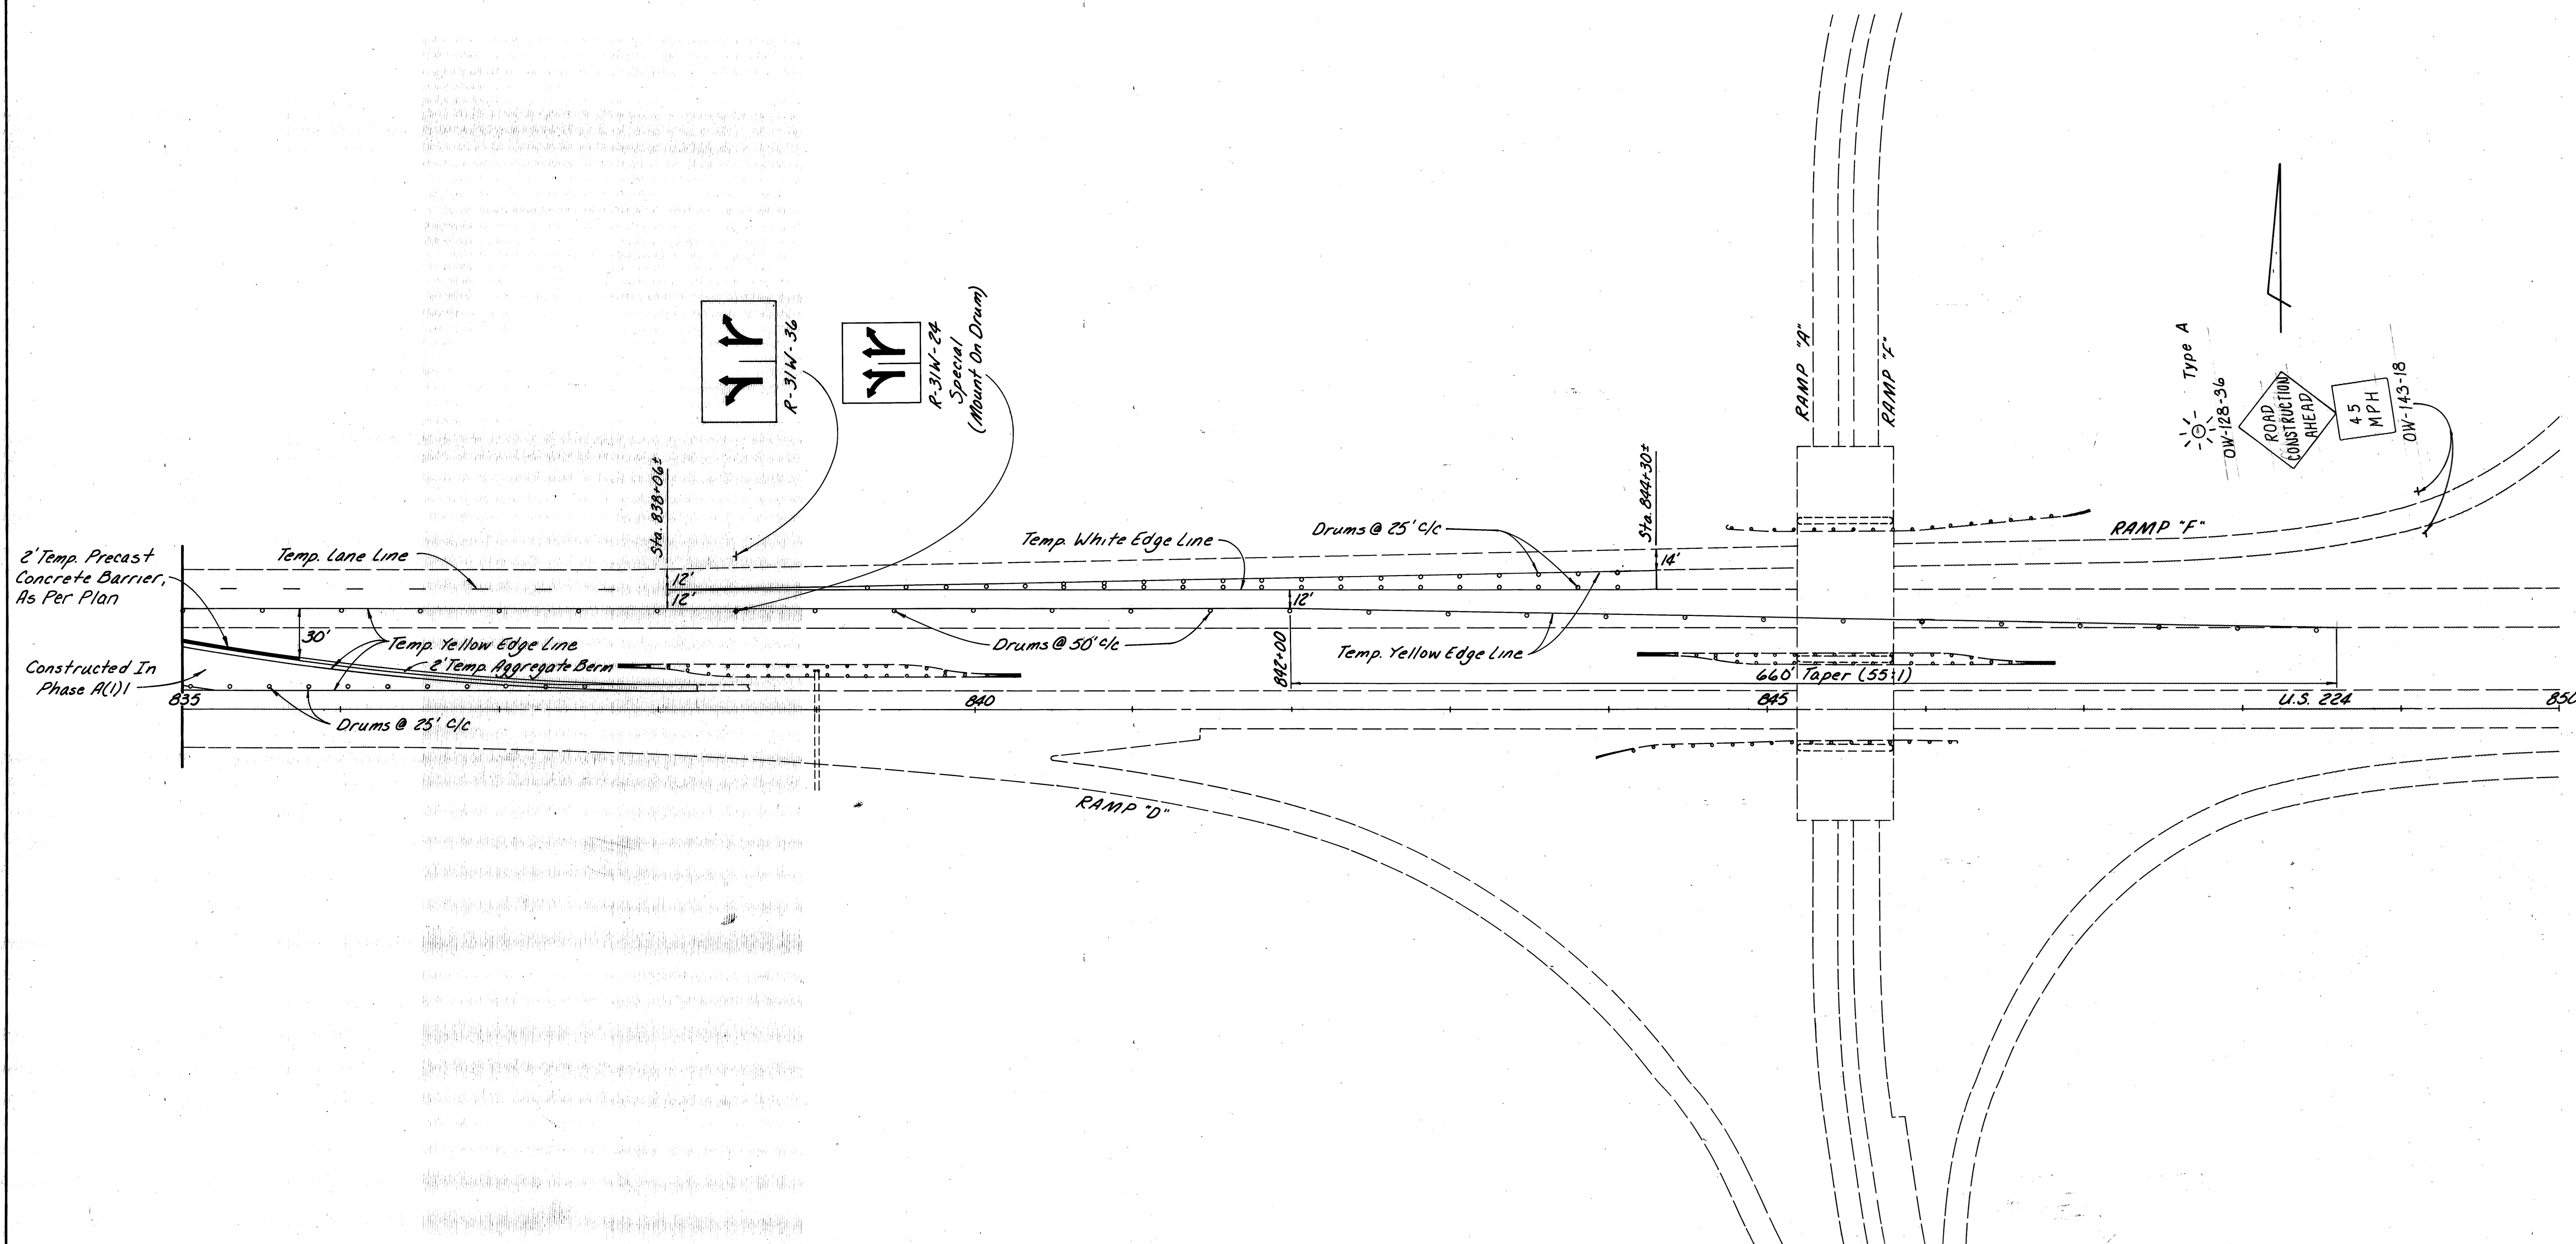

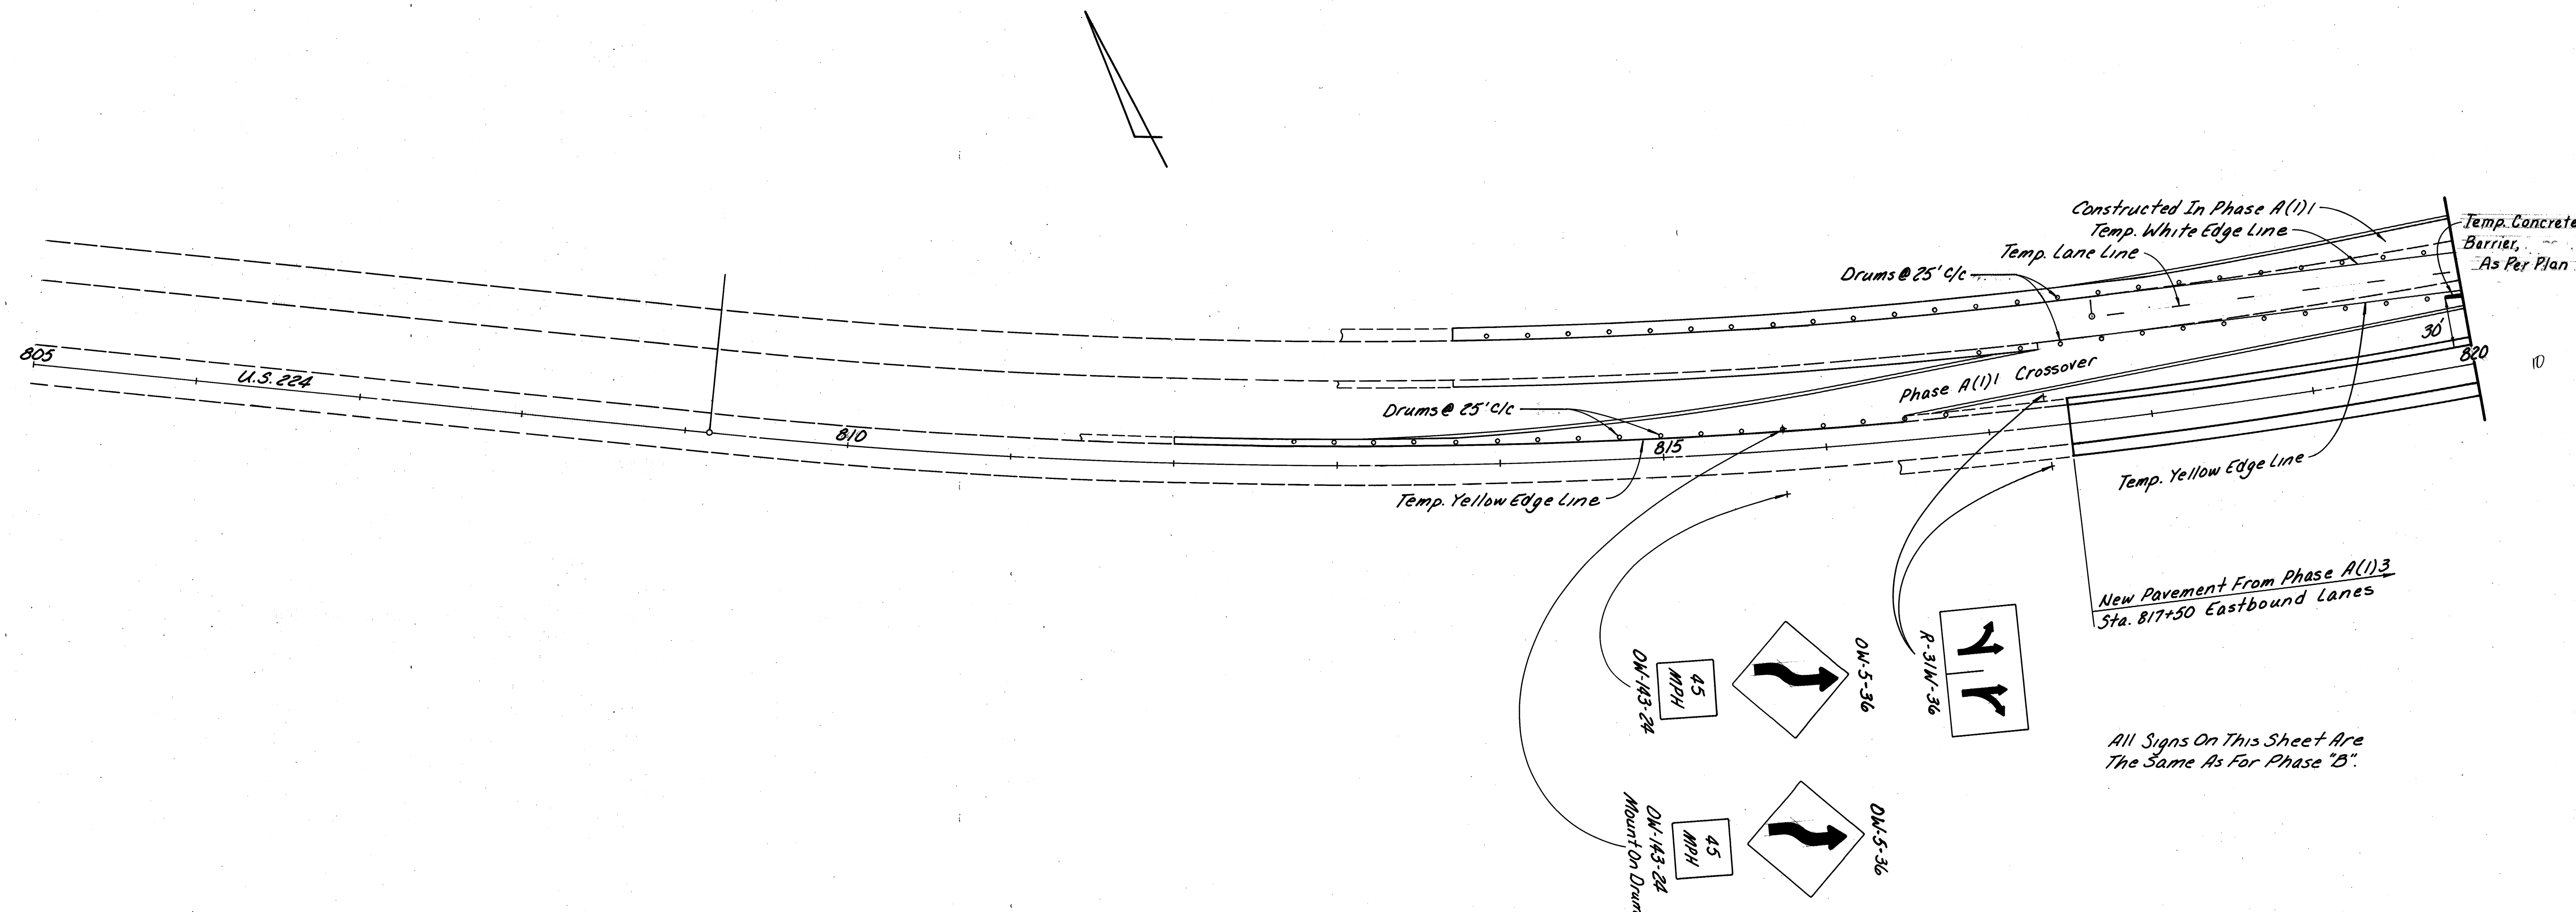

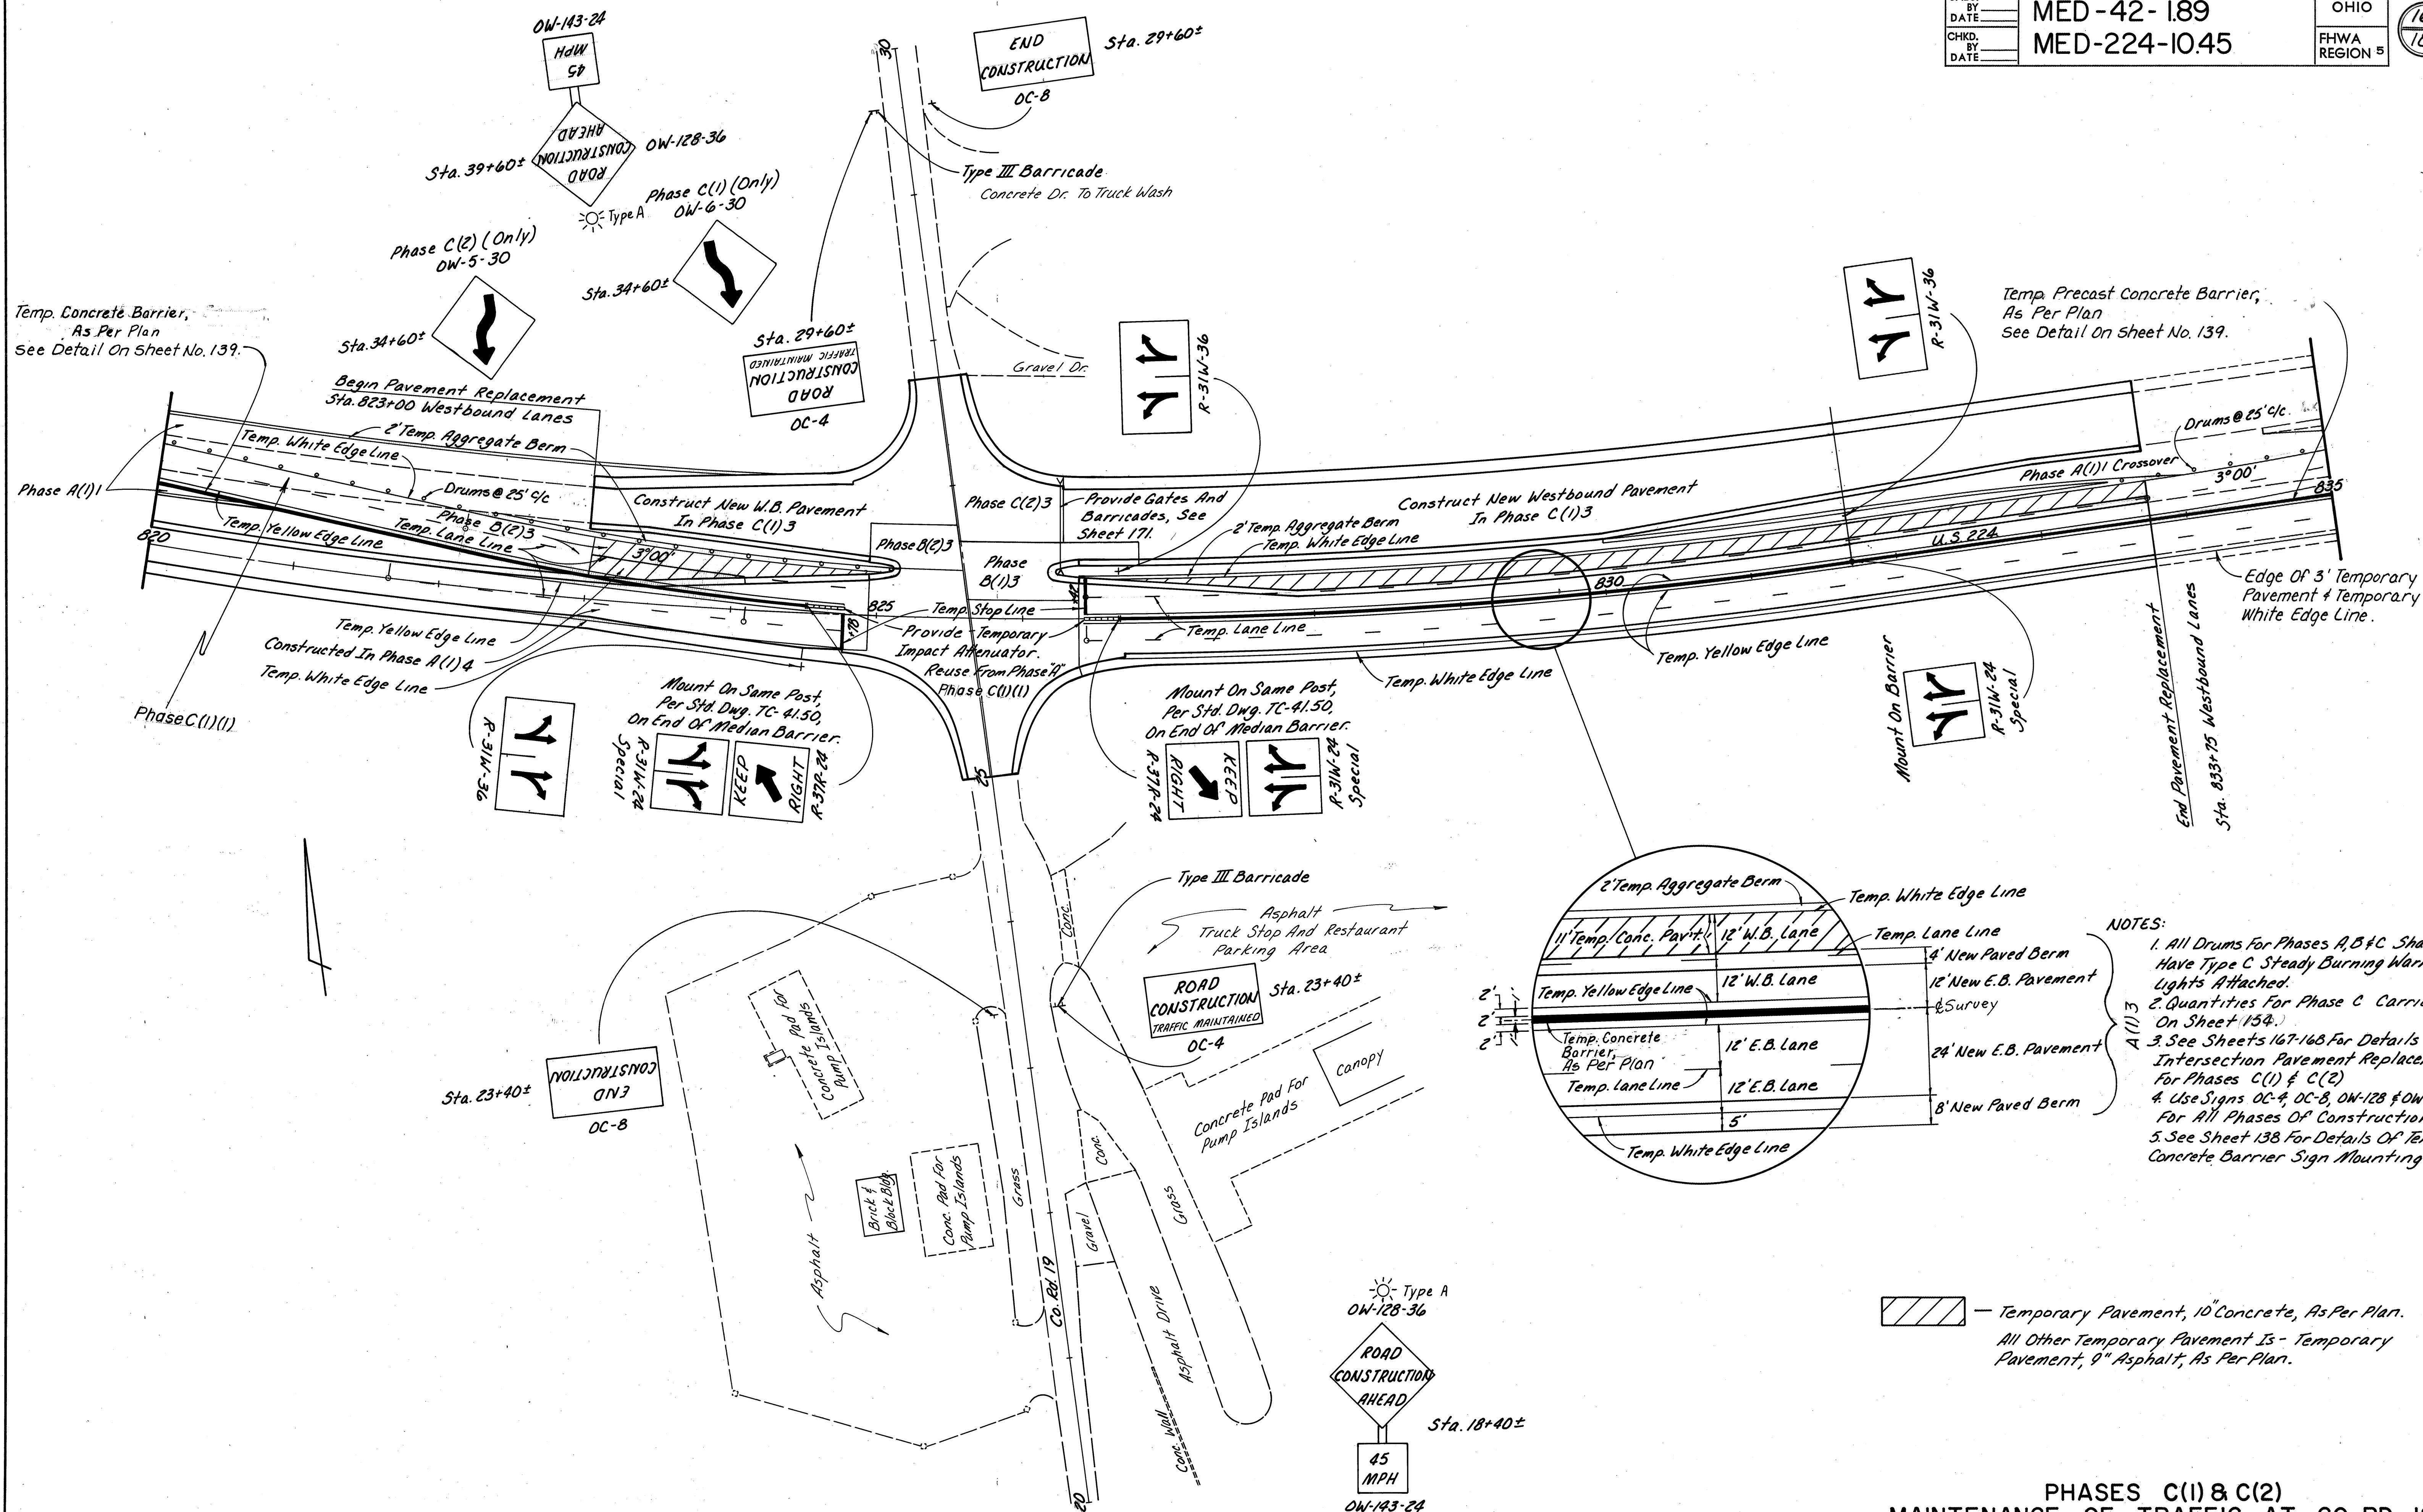

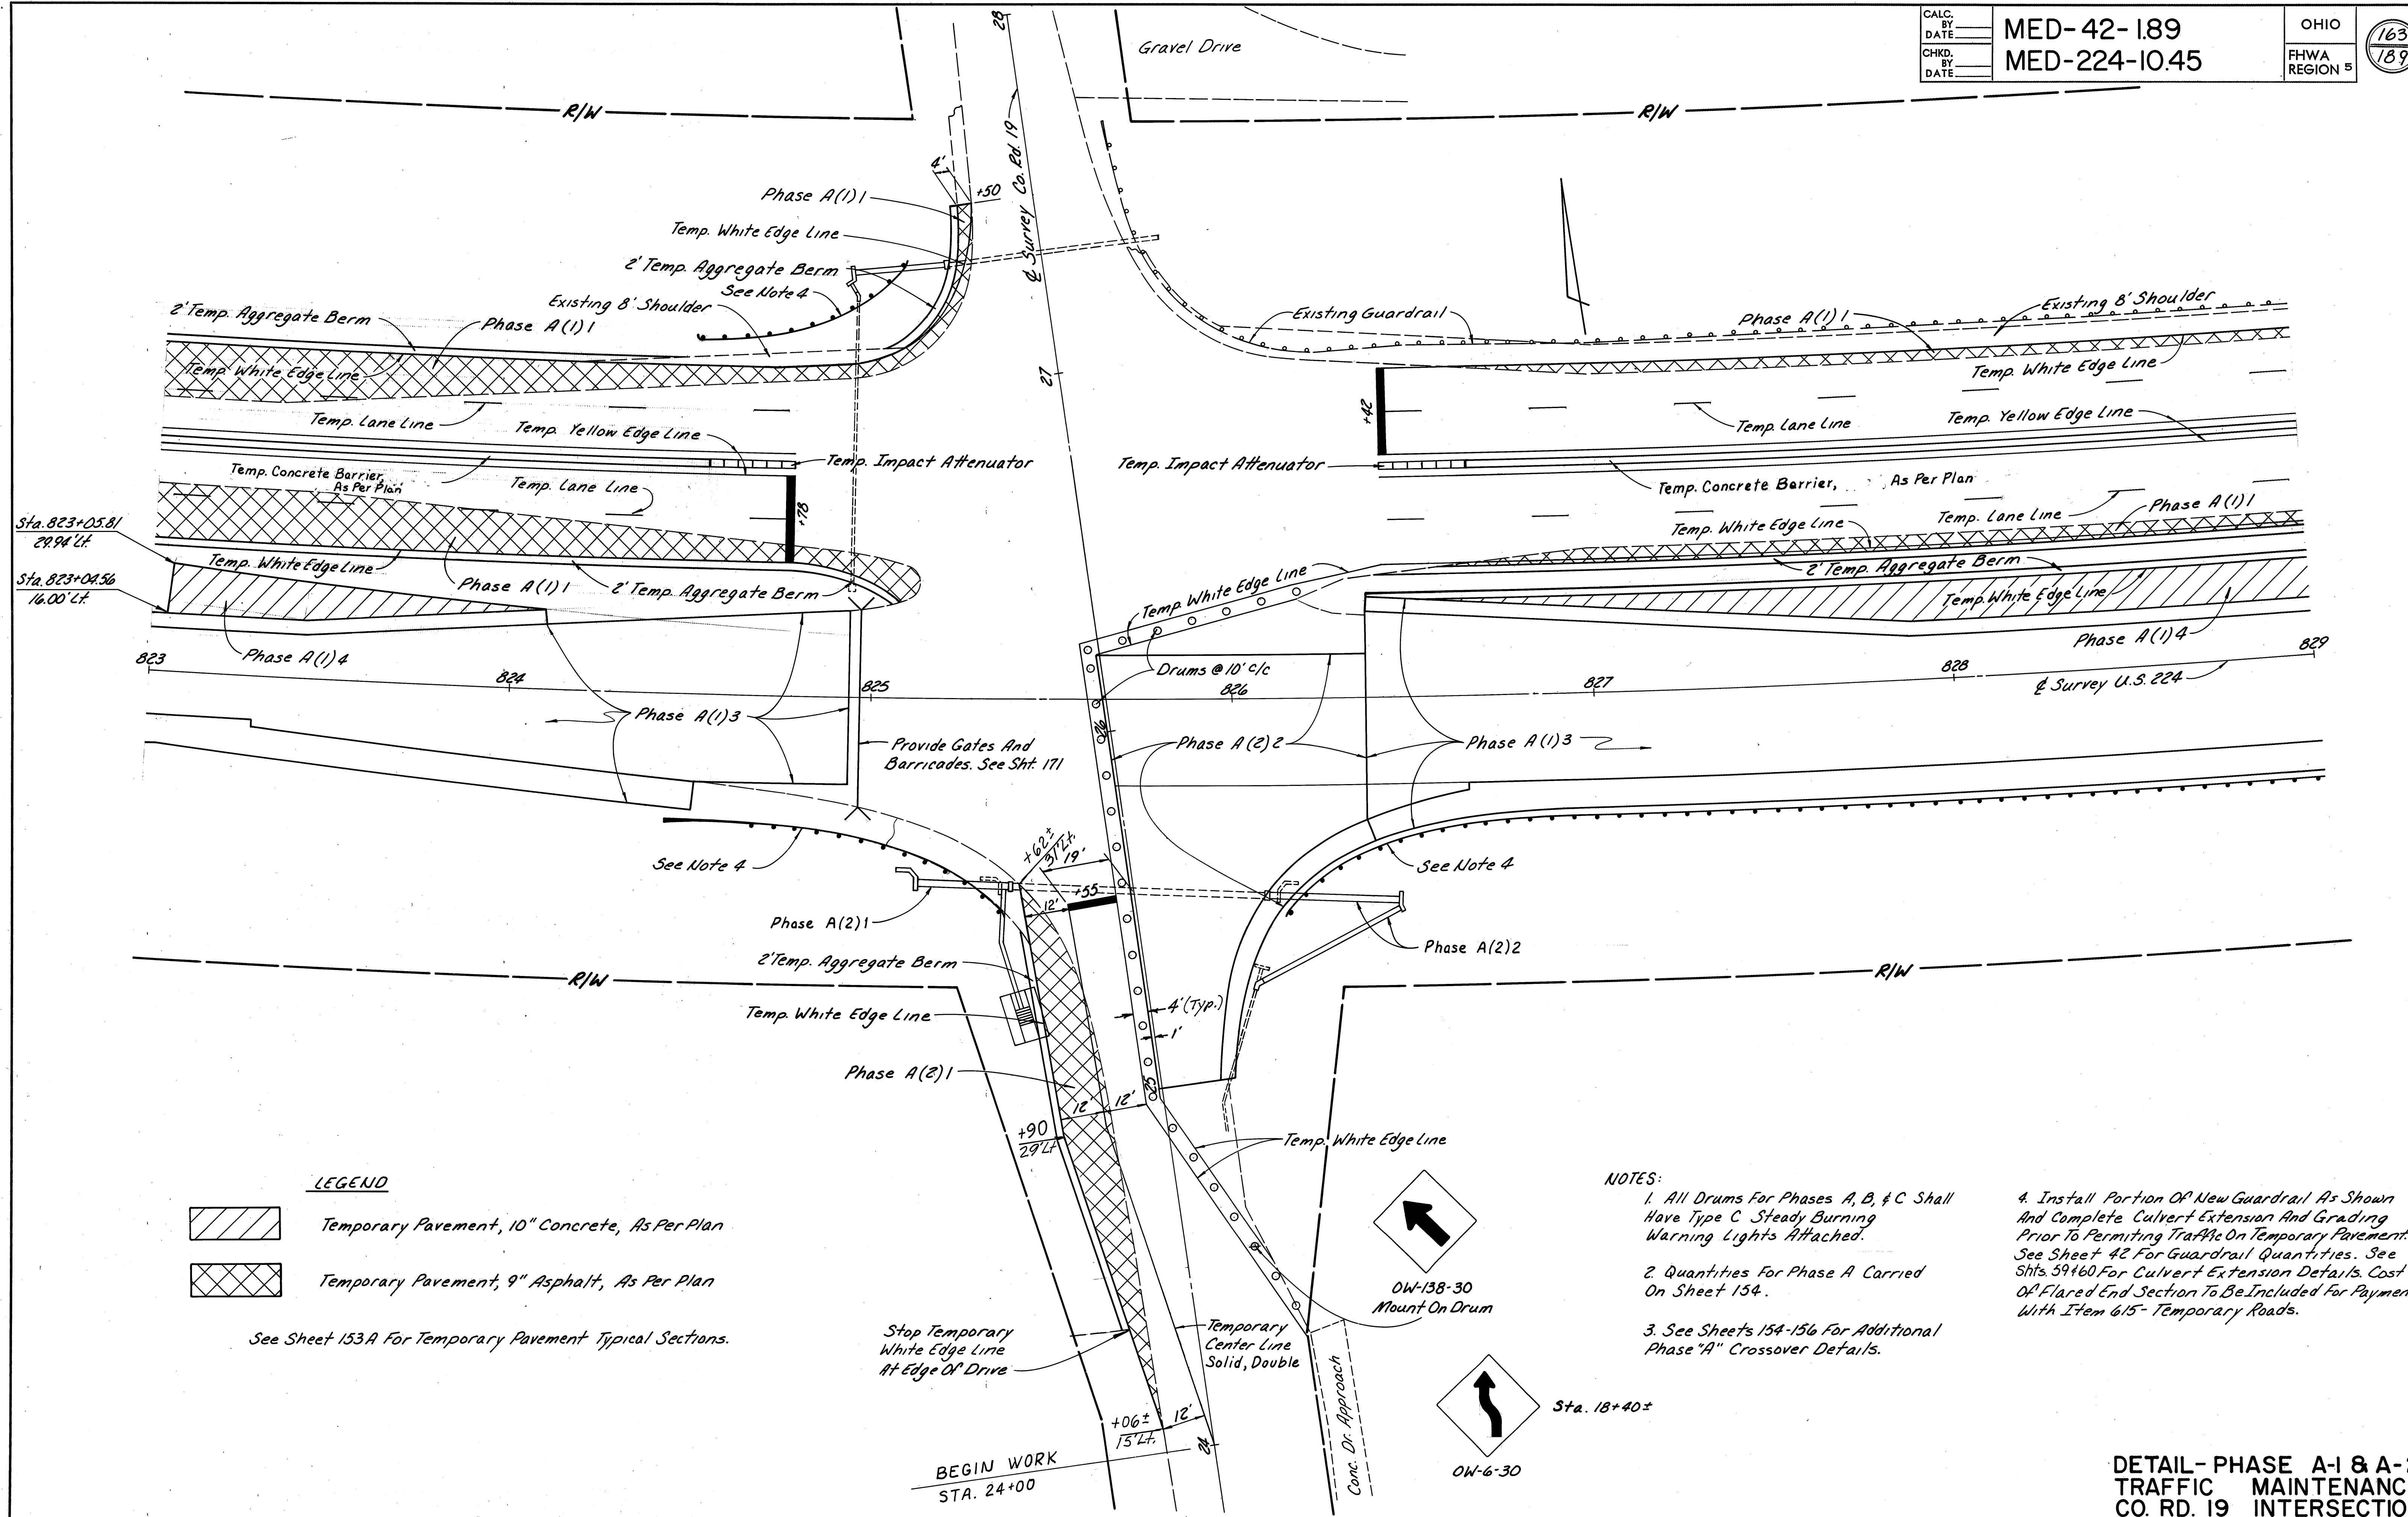

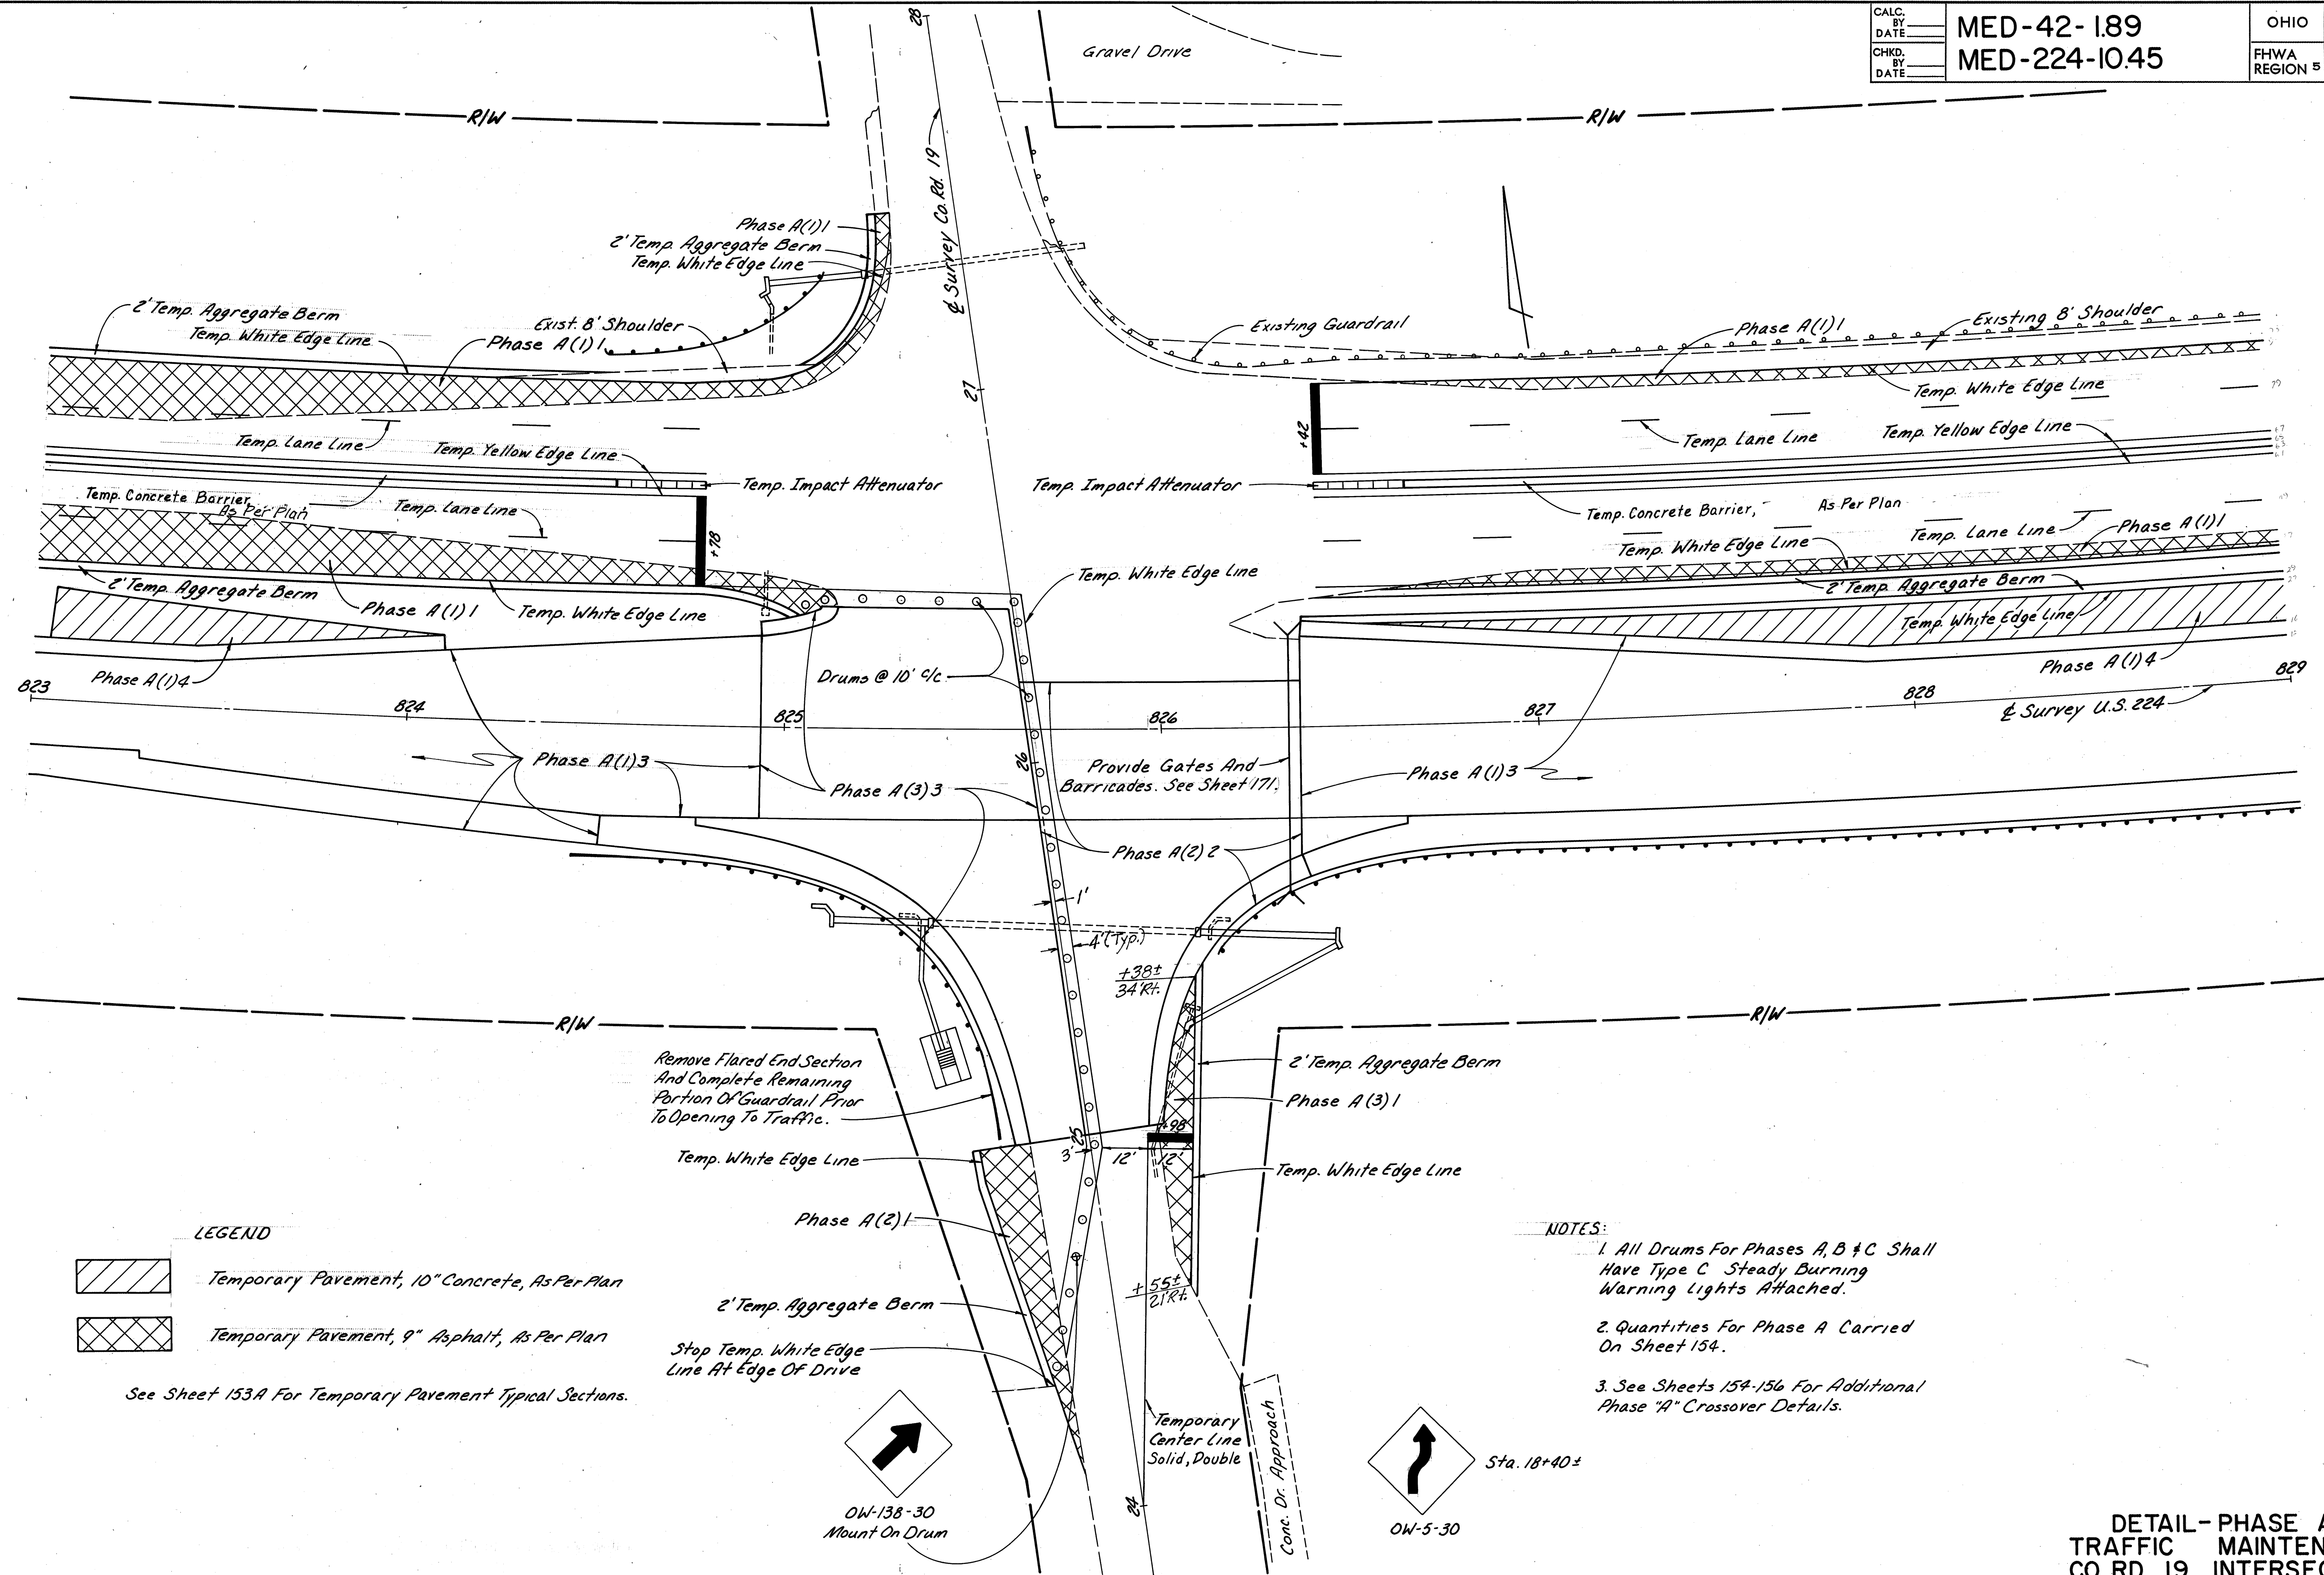

LEGEND

- Temporary Pavement, 10" Concrete, As Per Plan
- Temporary Pavement, 9" Asphalt, As Per Plan

See Sheet 153A For Temporary Pavement Typical Sections.

NOTES:

1. All Drums For Phases A, B & C Shall Have Type C Steady Burning Warning Lights Attached.
2. Quantities For Phase A Carried On Sheet 154.
3. See Sheets 154-156 For Additional Phase "A" Crossover Details.


LEGEND

-  Temporary Pavement, 10" Concrete, As Per Plan
-  Temporary Pavement, 9" Asphalt, As Per Plan

See Sheet 153A For Temporary Pavement Typical Sections.

NOTES:


1. All Drums For Phases A, B & C Shall Have Type C Steady Burning Warning Lights Attached.
2. Quantities For Phase B Carried On Sheet 154.
3. See Sheets 157-159 For Additional Phase B Crossover Details.

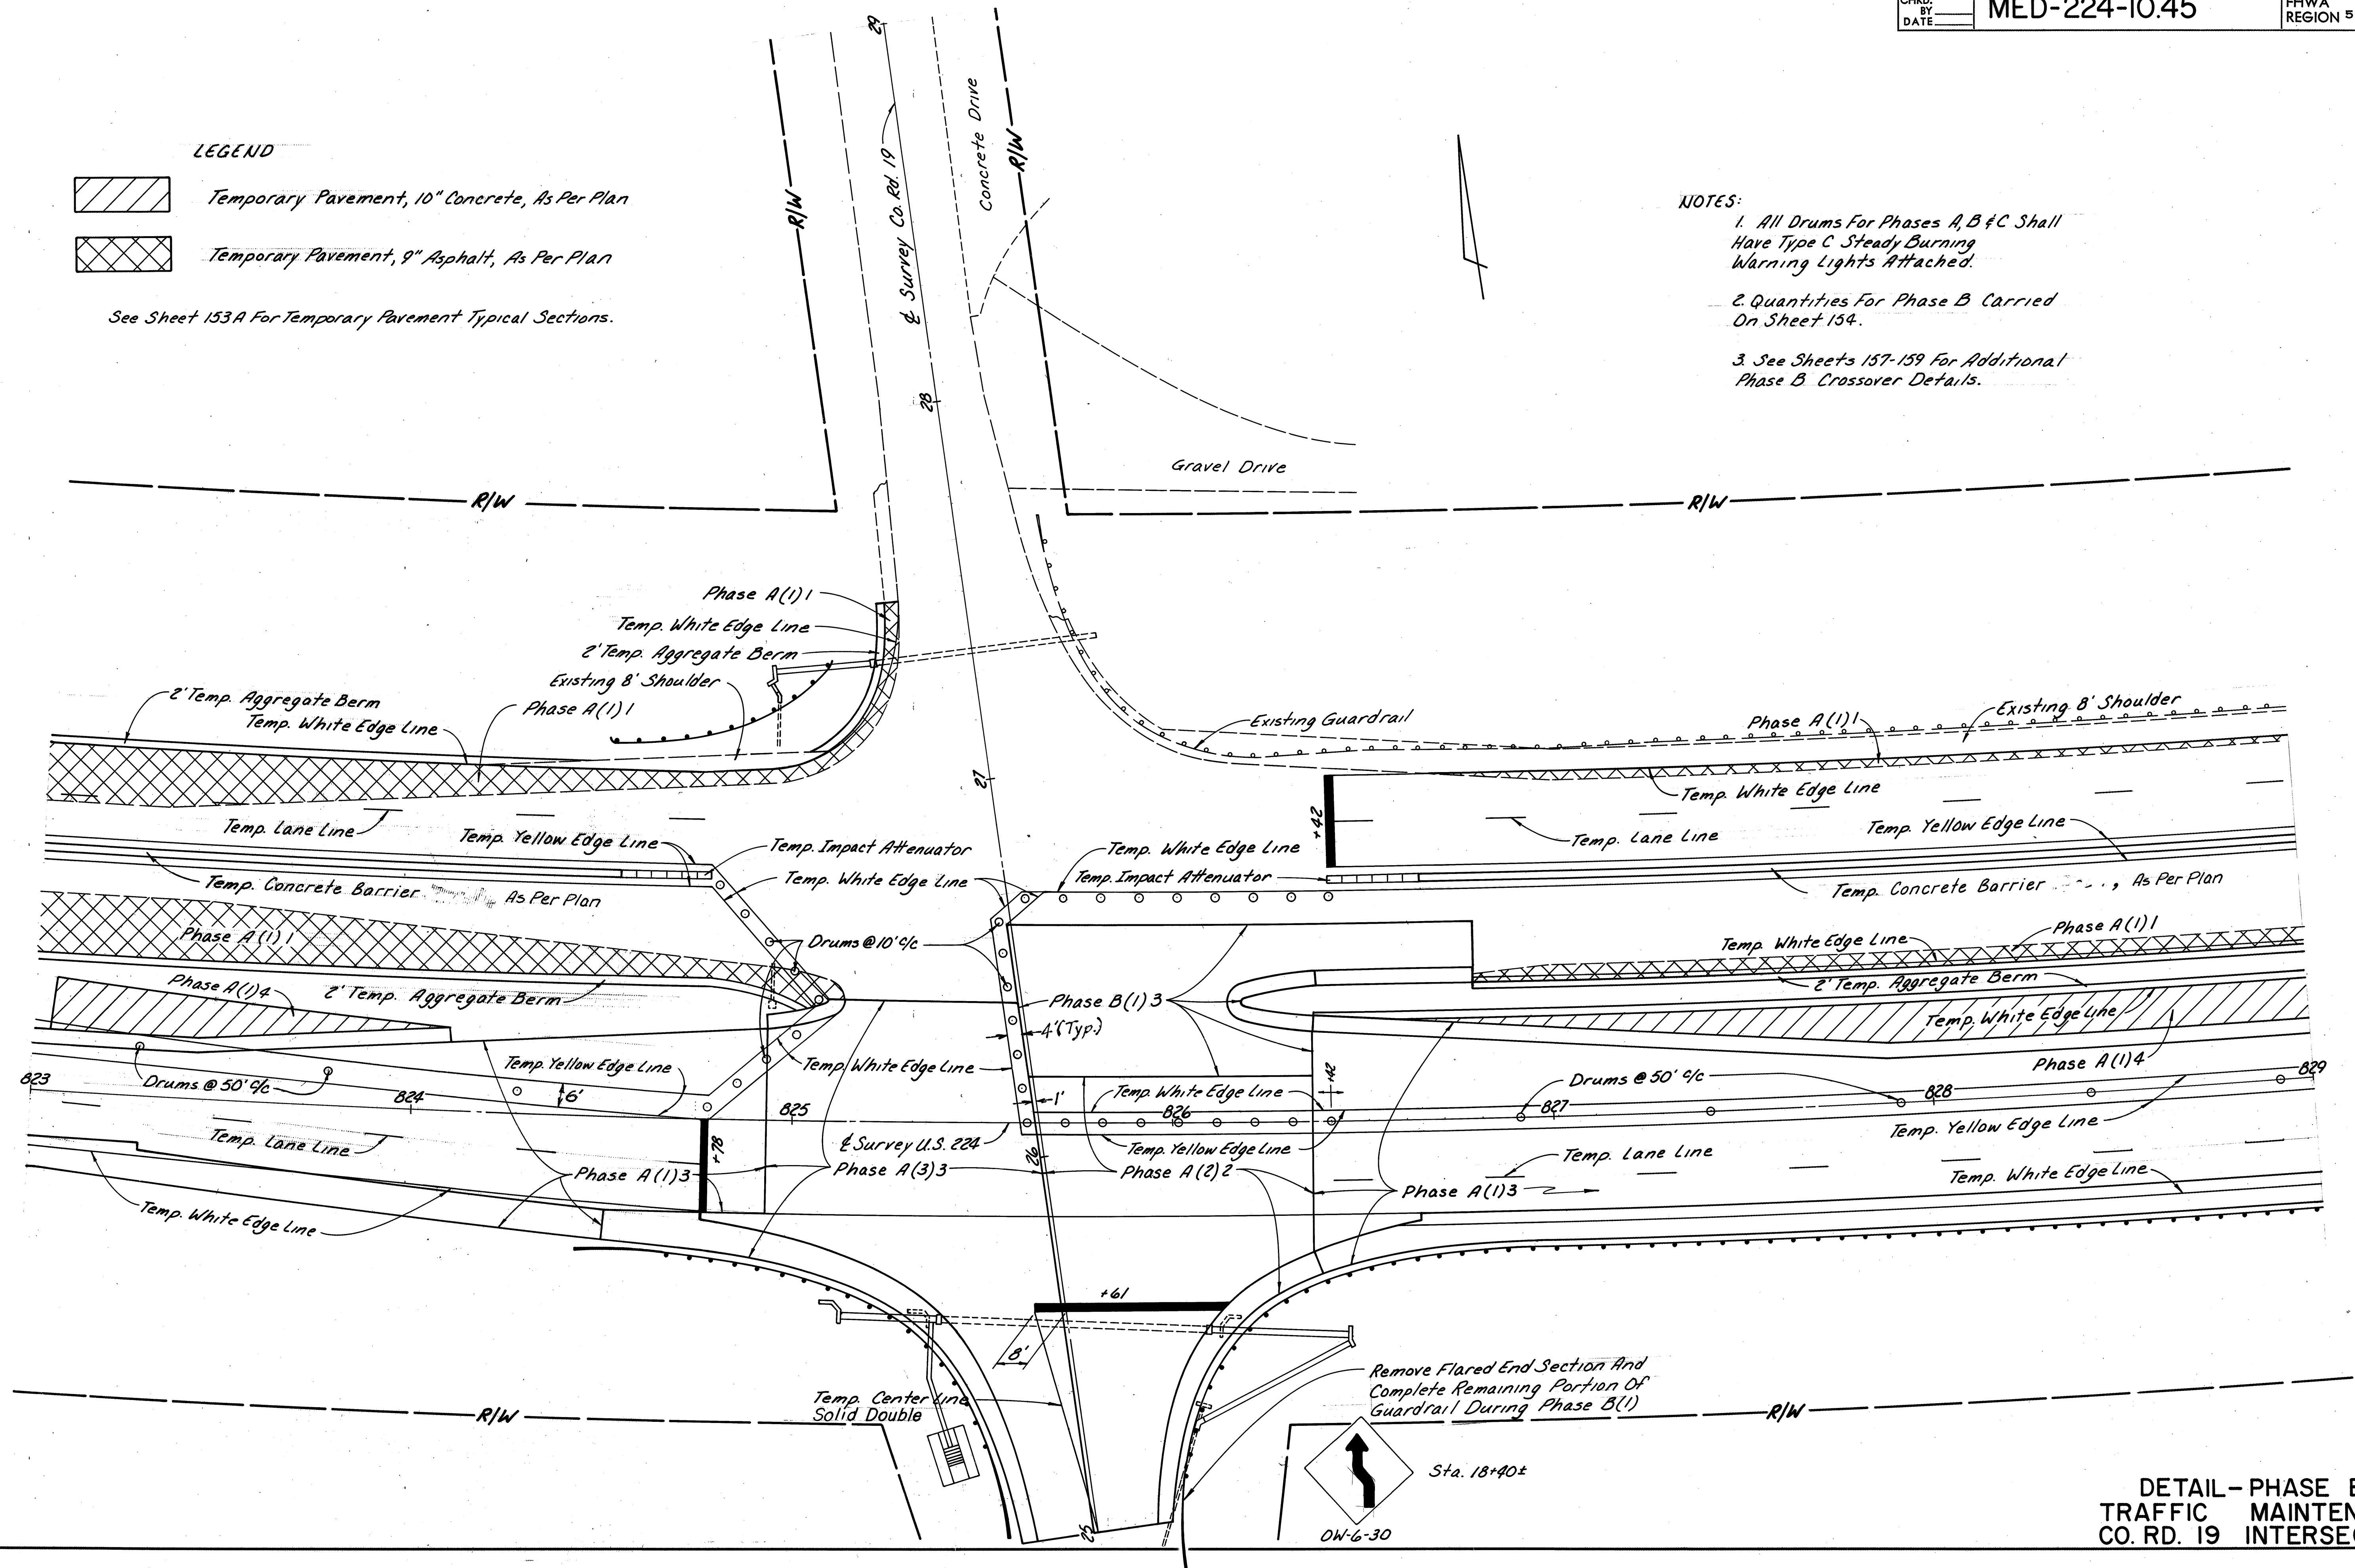


- LEGEND**
-  Temporary Pavement, 10" Concrete, As Per Plan
 -  Temporary Pavement, 9" Asphalt, As Per Plan

See Sheet 153A For Temporary Pavement Typical Sections.

Sta. 34+60±

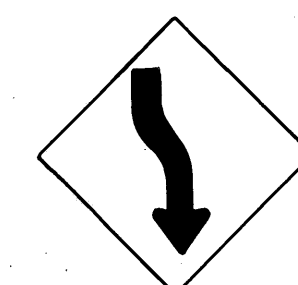


OW-6-30

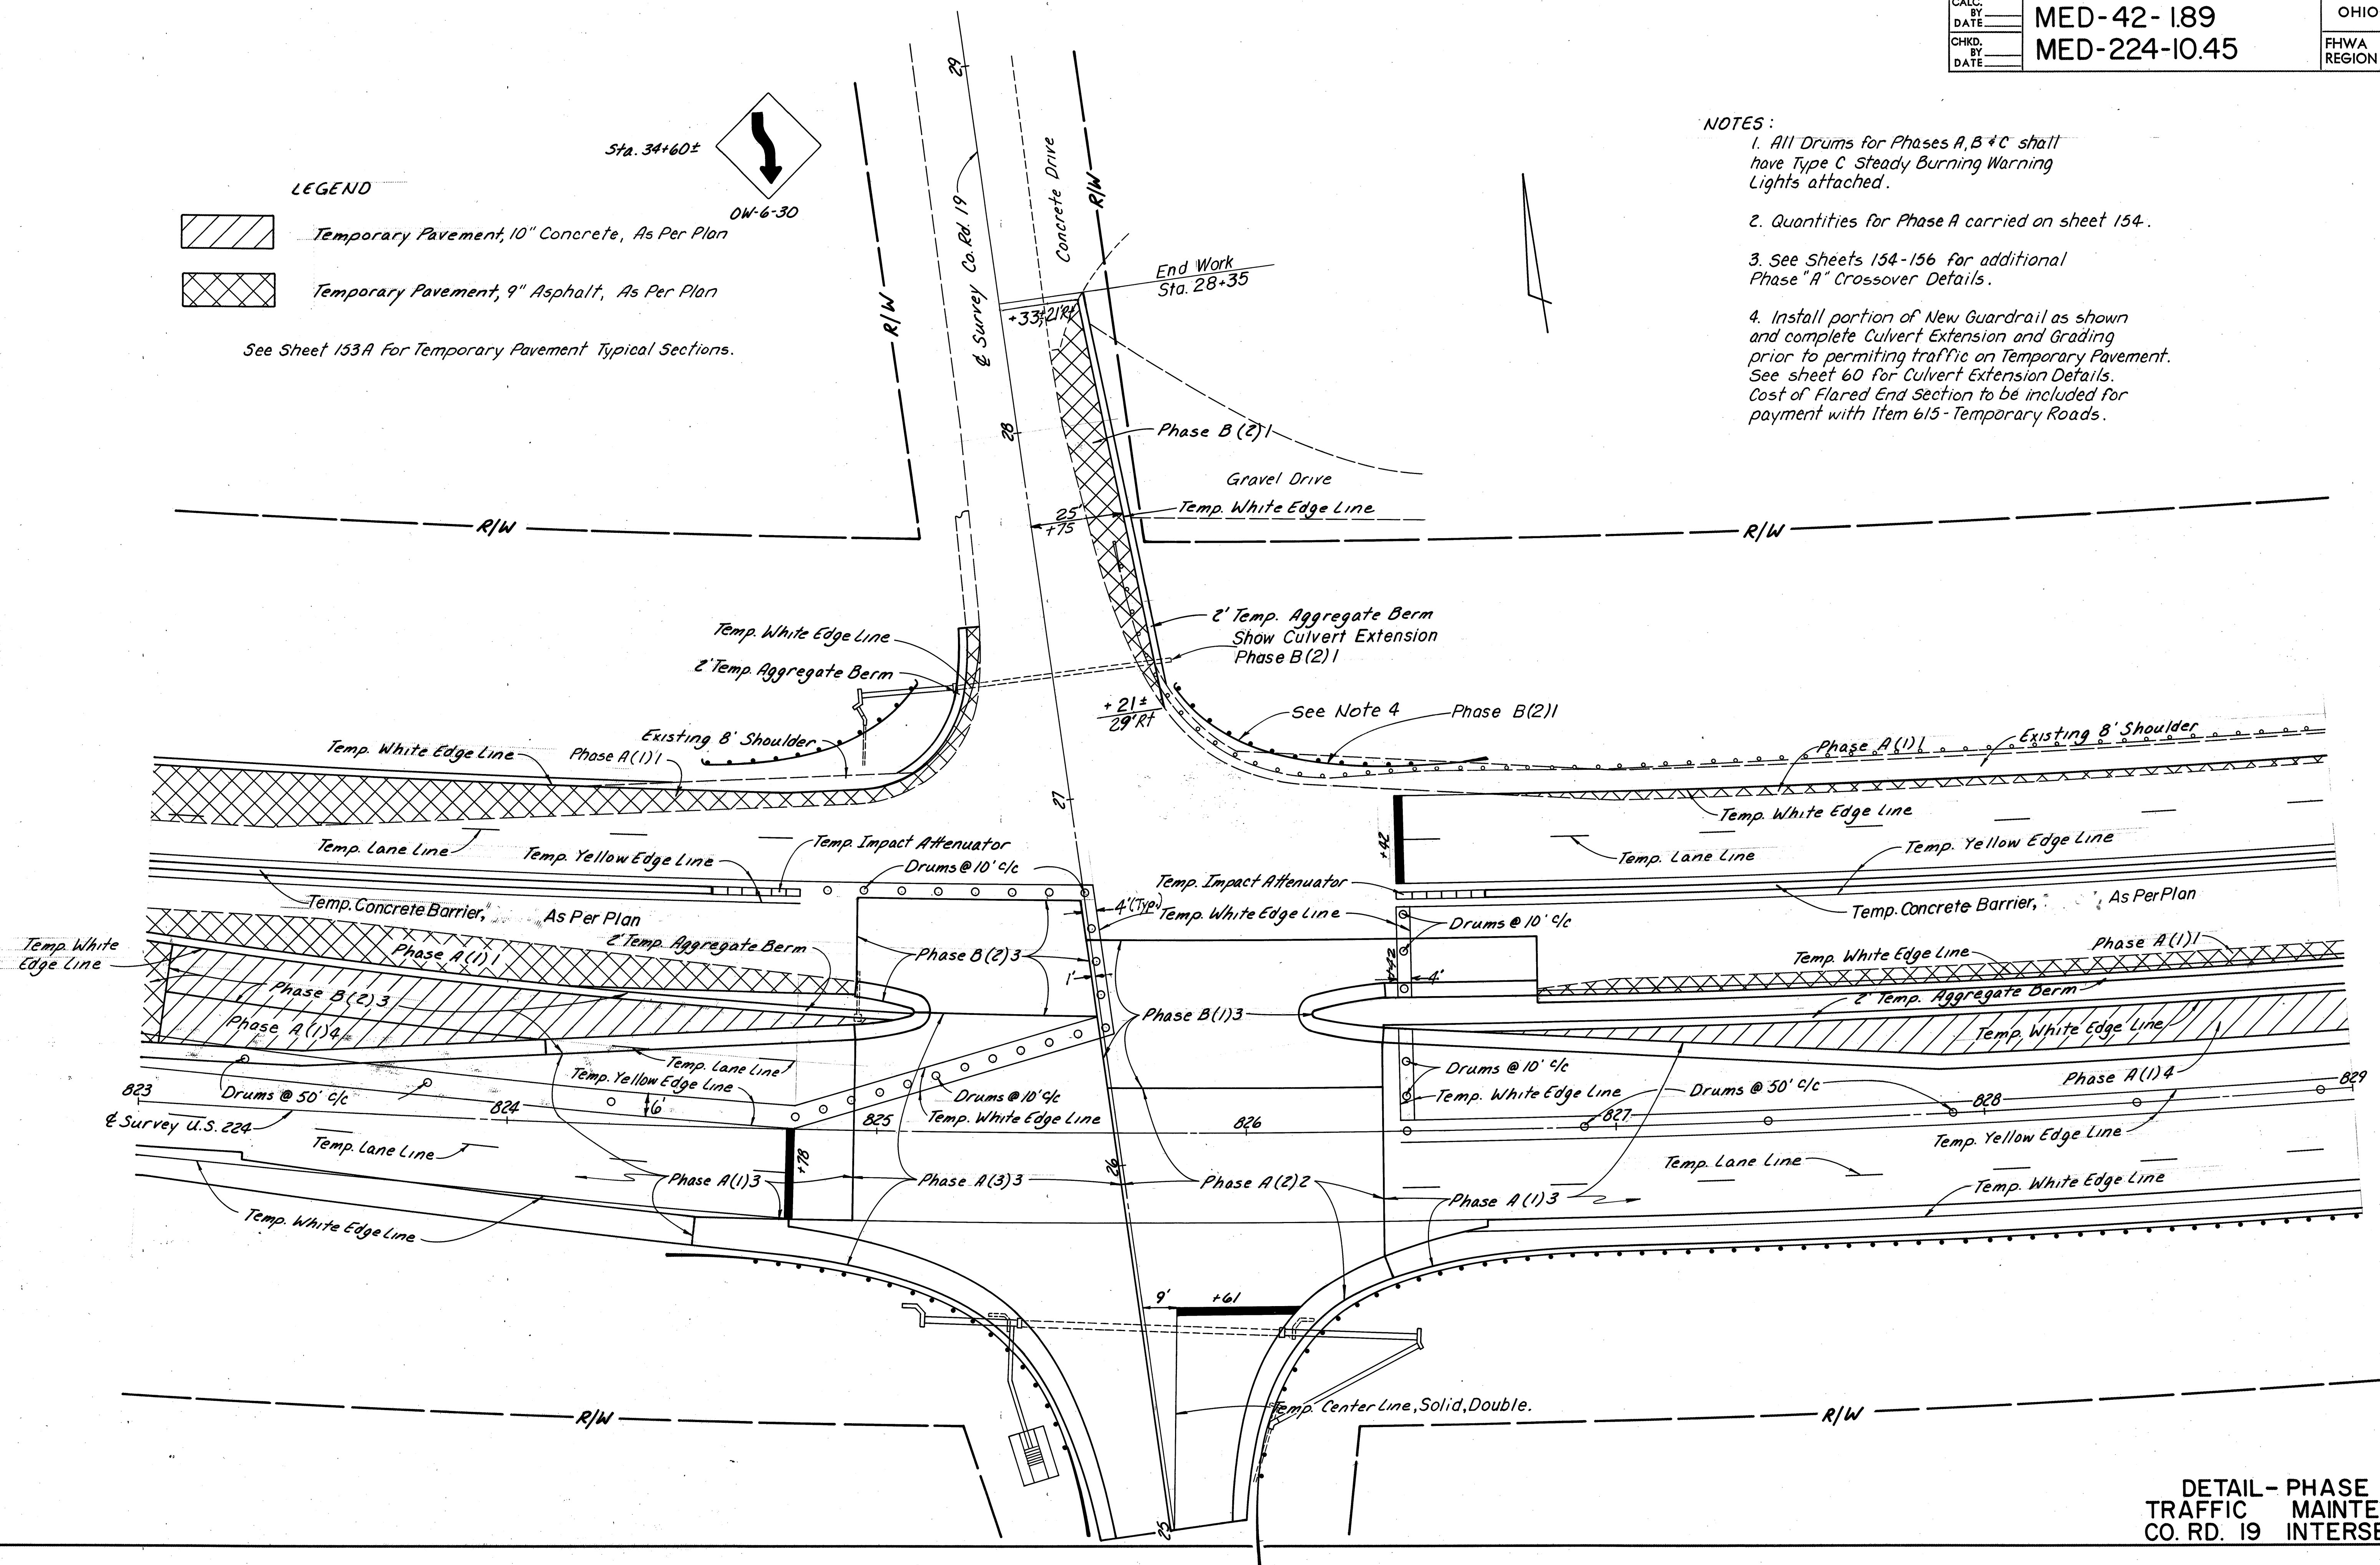

NOTES:

1. All Drums for Phases A, B & C shall have Type C Steady Burning Warning Lights attached.
2. Quantities for Phase A carried on sheet 154.
3. See Sheets 154-156 for additional Phase "A" Crossover Details.
4. Install portion of New Guardrail as shown and complete Culvert Extension and Grading prior to permitting traffic on Temporary Pavement. See sheet 60 for Culvert Extension Details. Cost of Flared End Section to be included for payment with Item 615- Temporary Roads.

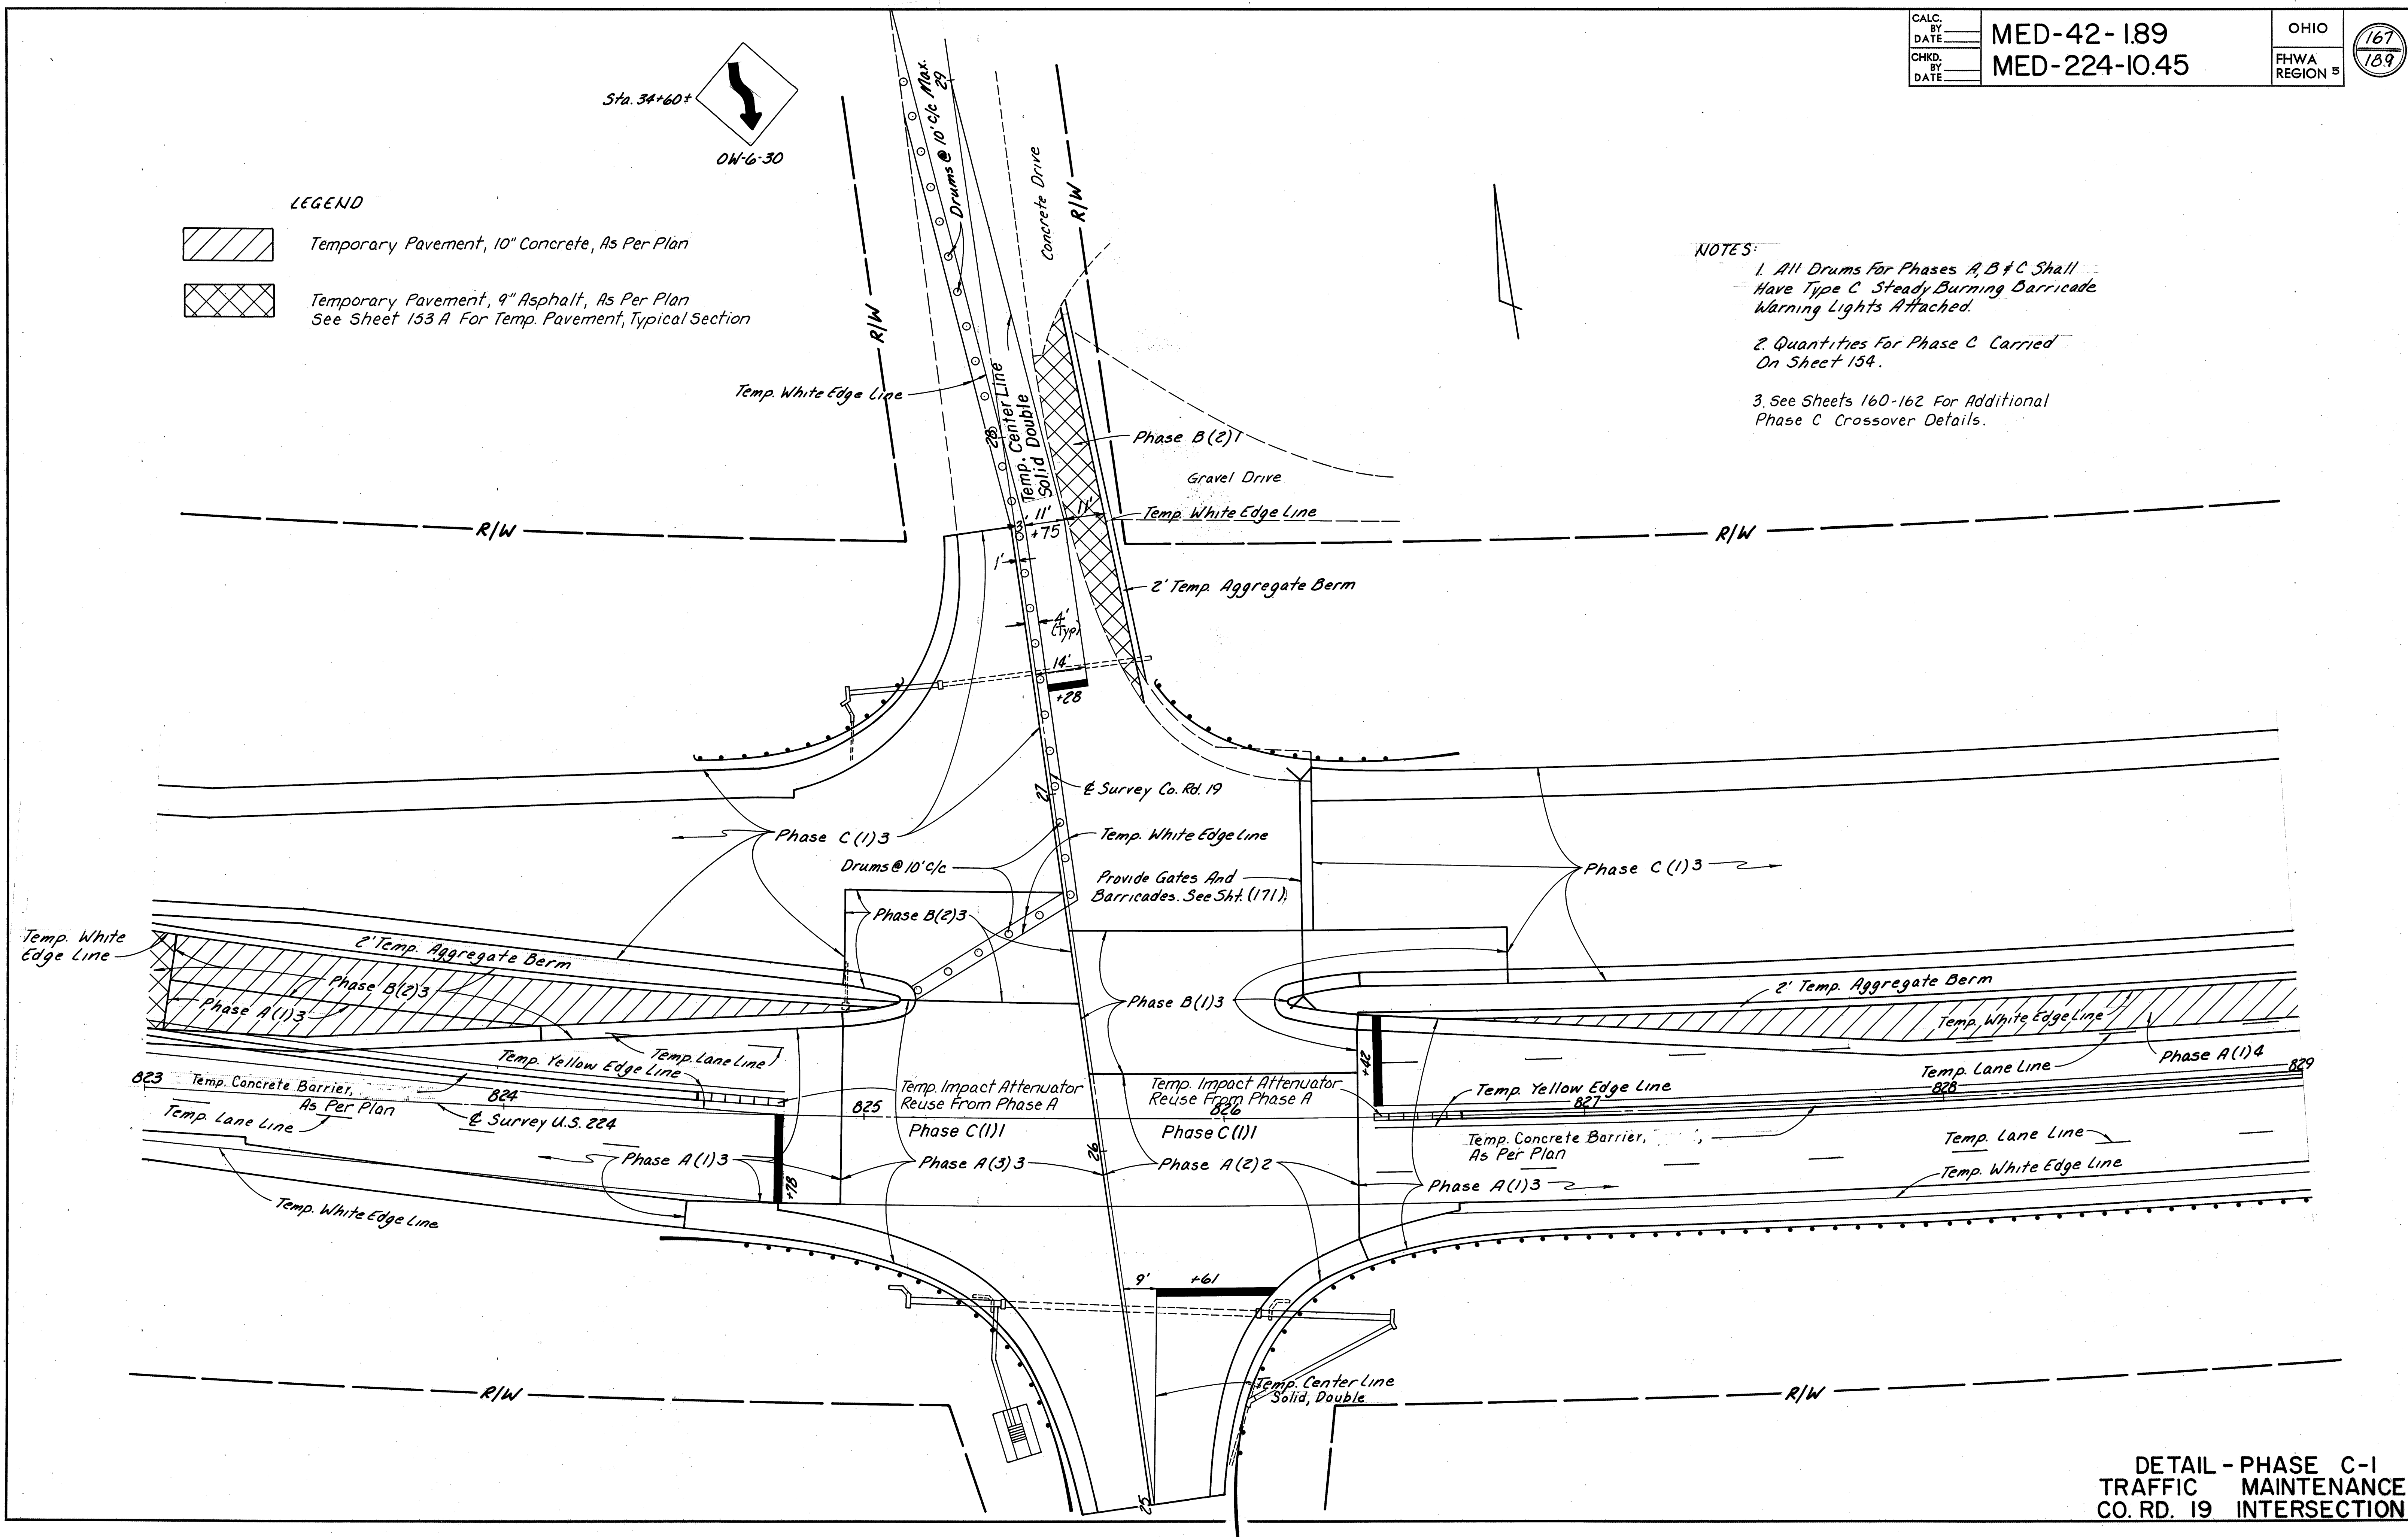

LEGEND


-  Temporary Pavement, 10" Concrete, As Per Plan
-  Temporary Pavement, 9" Asphalt, As Per Plan
See Sheet 153 A For Temp. Pavement, Typical Section

Sta. 34+60±


OW-5-30

NOTES:


1. All Drums For Phases A, B & C Shall Have Type C Steady Burning Barricade Warning Lights Attached.
2. Quantities For Phase C Carried On Sheet 154.
3. See Sheets 160-162 For Additional Phase C Crossover Details.

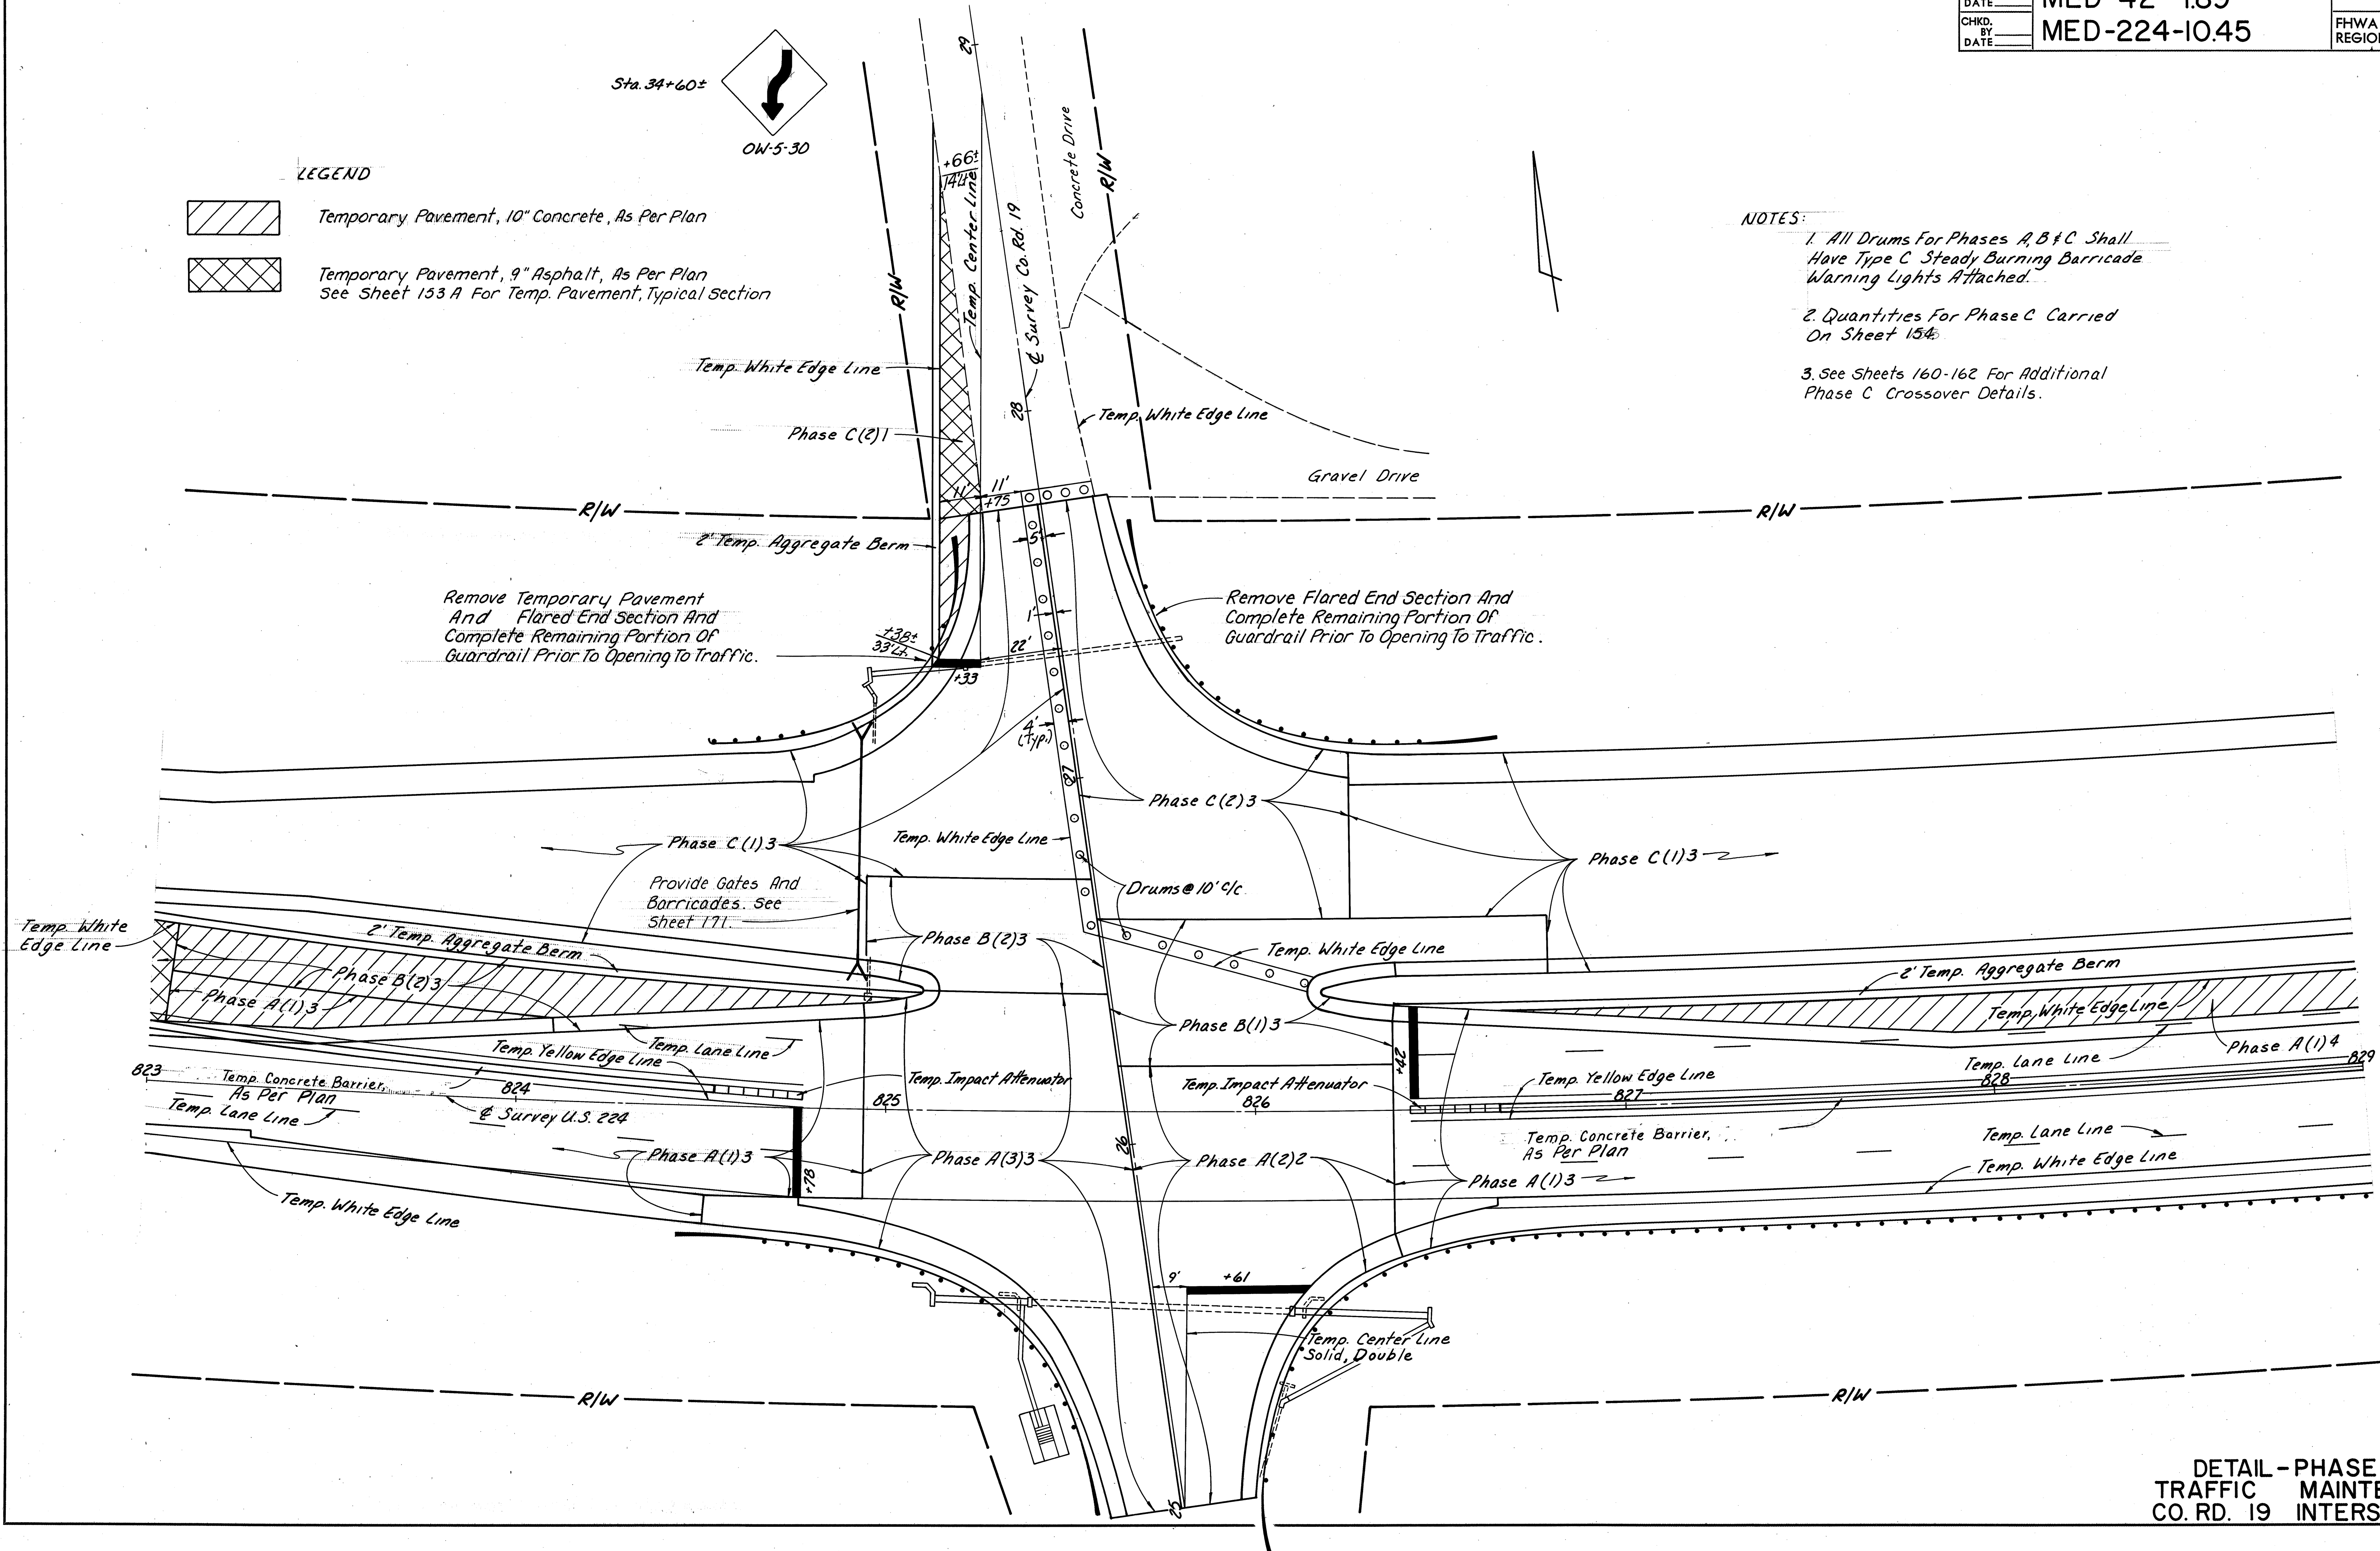


CURVE DATA			
①	②	③ & ④	⑤
Δ = 3°00'	2°00'	3°00'	3°00'
Δ = 12°43'11"	10°02'57"	9°11'14"	7°00'04"
R = 1909.86'	2864.74'	1909.86'	1909.86'
L = 423.99'	502.46'	306.24'	233.37'
T = 212.87'	251.87'	153.45'	116.83'
E = 11.83'	11.05'	6.15'	3.57'
		P.C.C. Sta. 813+82.08 - 64.00' Lt.	

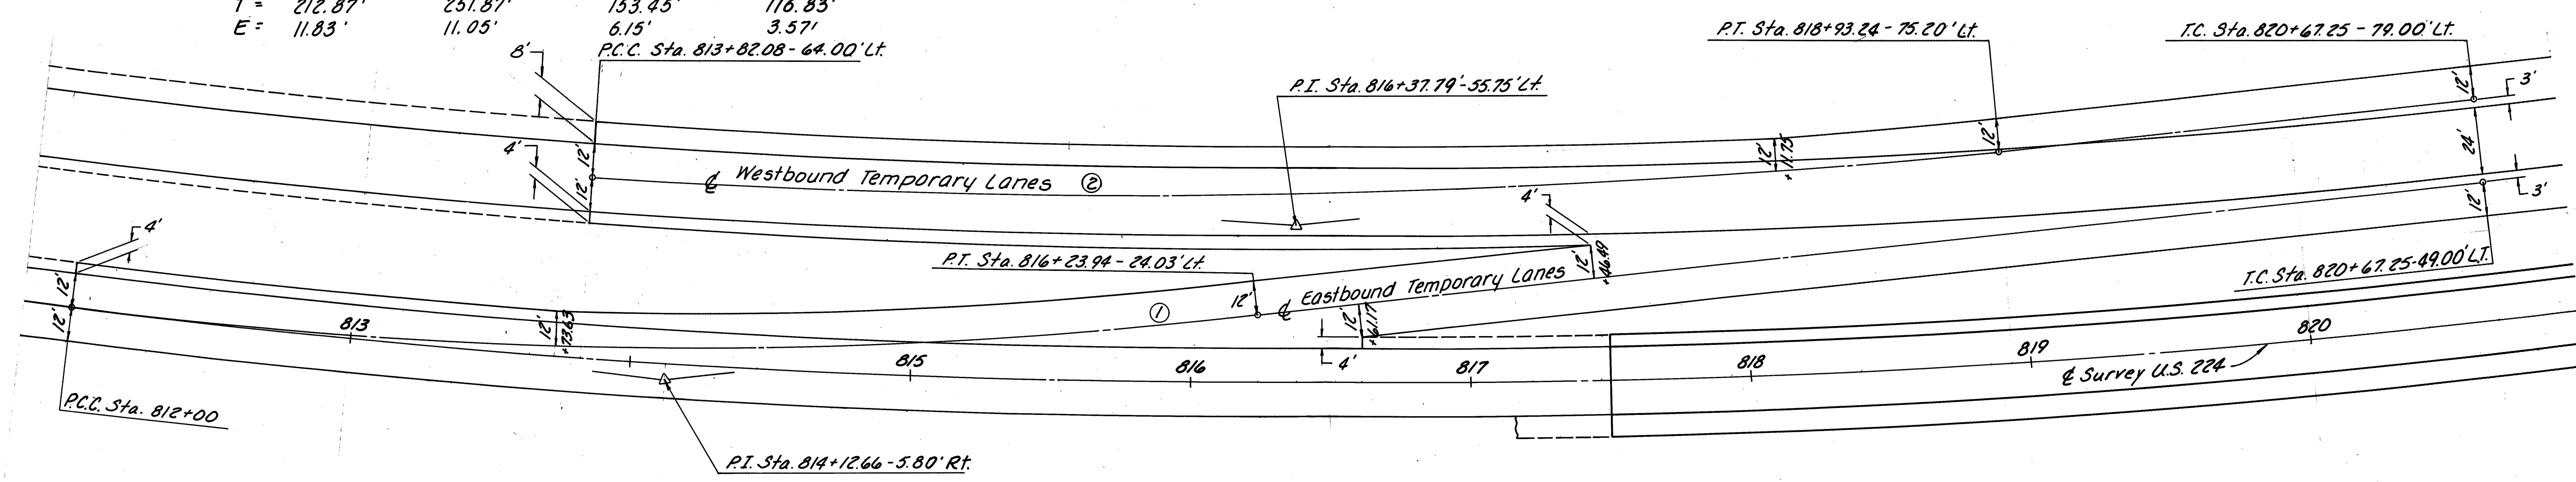


TEMPORARY CROSS-OVER
 PHASE "A"
 (WEST OF CO. RD. 19)

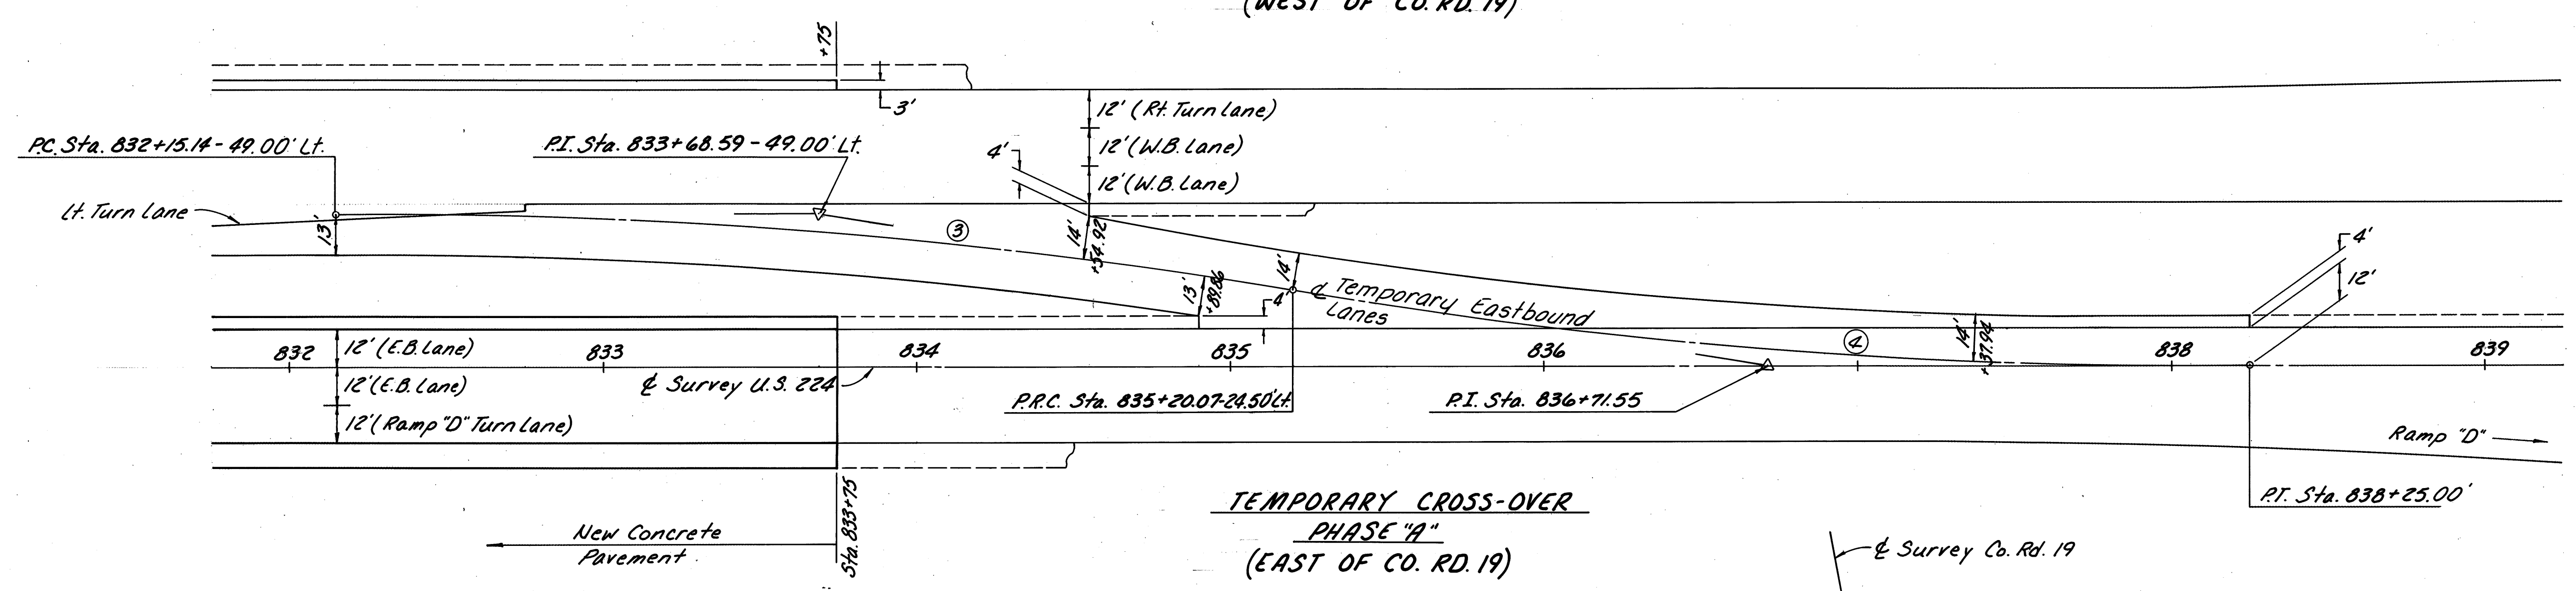

TEMPORARY CROSS-OVER
 PHASE "A"
 (EAST OF CO. RD. 19)

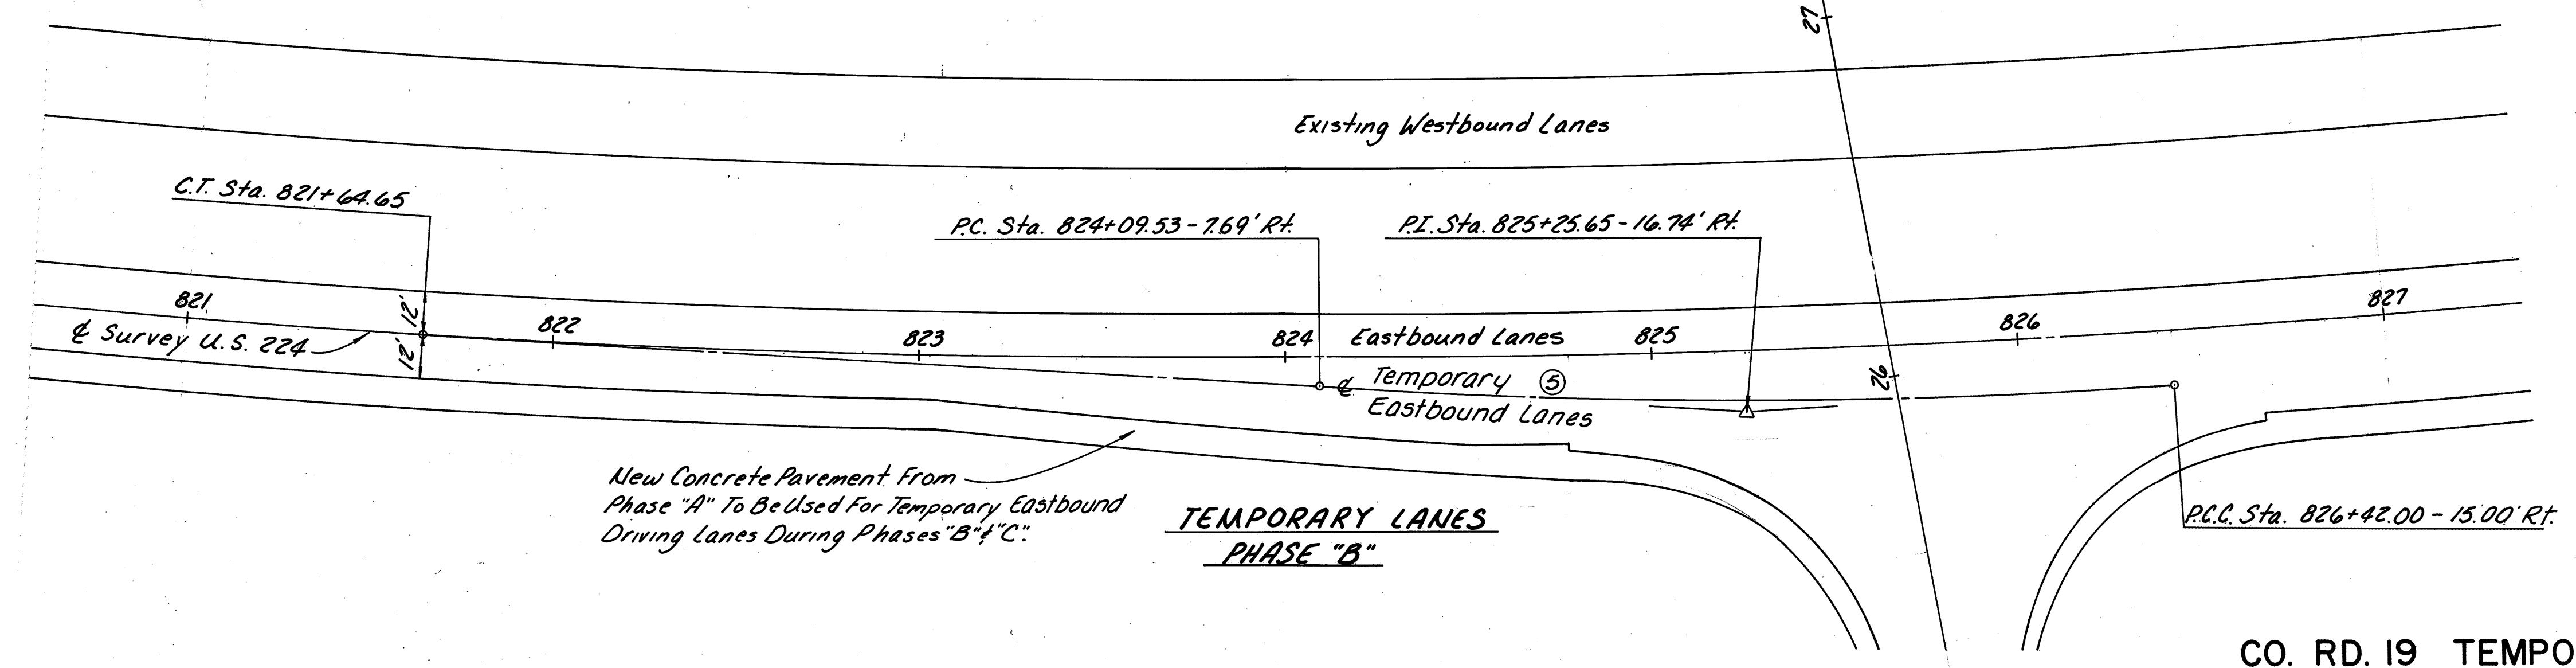


TEMPORARY LANES
 PHASE "B"

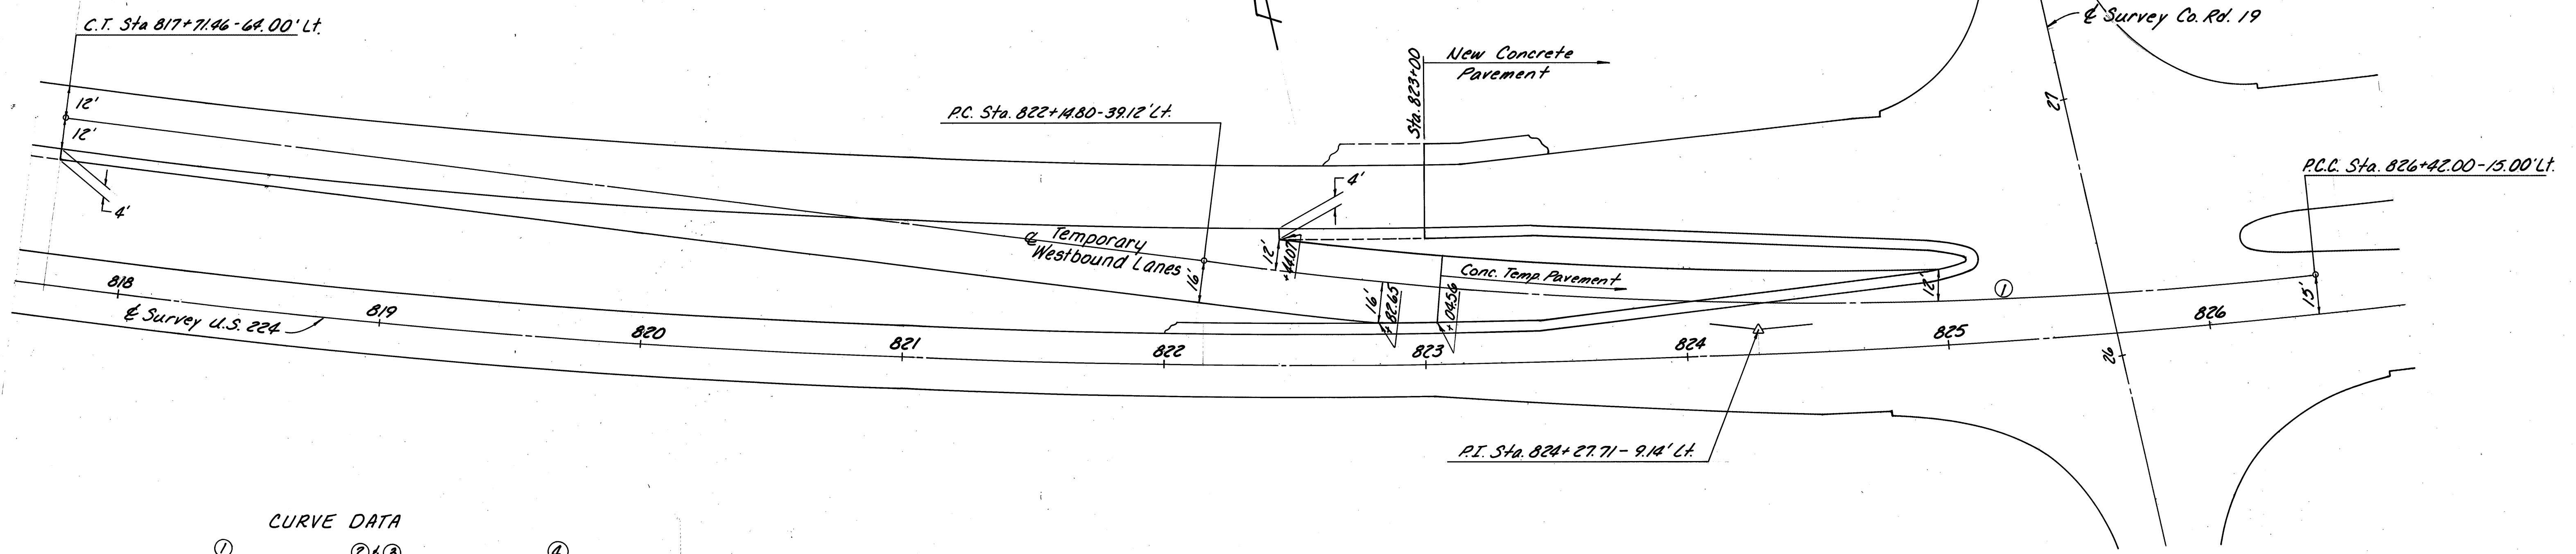

CURVE DATA

	①	②+③	④
Dc =	3°00'	3°00'	1°20'30"
Δ =	12°46'04"	7°21'40"	6°10'03"
R =	1909.86'	1909.86'	4263.08'
L =	425.60'	245.37'	458.89'
T =	213.68'	122.85'	224.67'
E =	11.92'	3.95'	6.18'


TEMPORARY CROSS-OVER
PHASE "C"

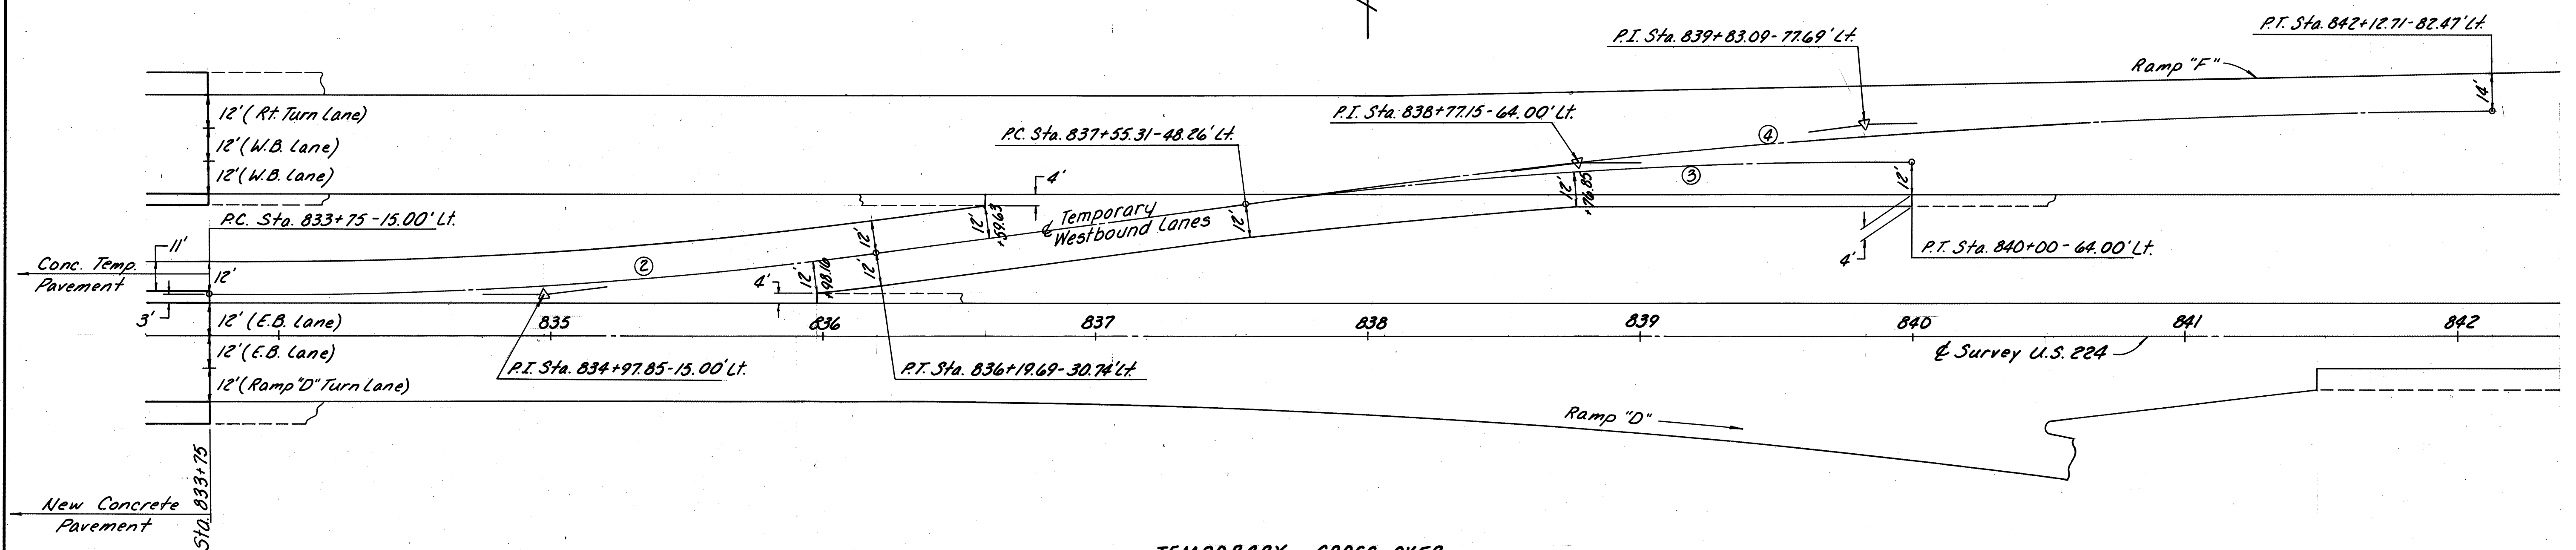

TEMPORARY CROSS-OVER
PHASE "C"
(EAST OF CO. RD. 19)

MOVABLE GATE

TYPE C STEADY BURNING
BARRICADE WARNING LIGHT

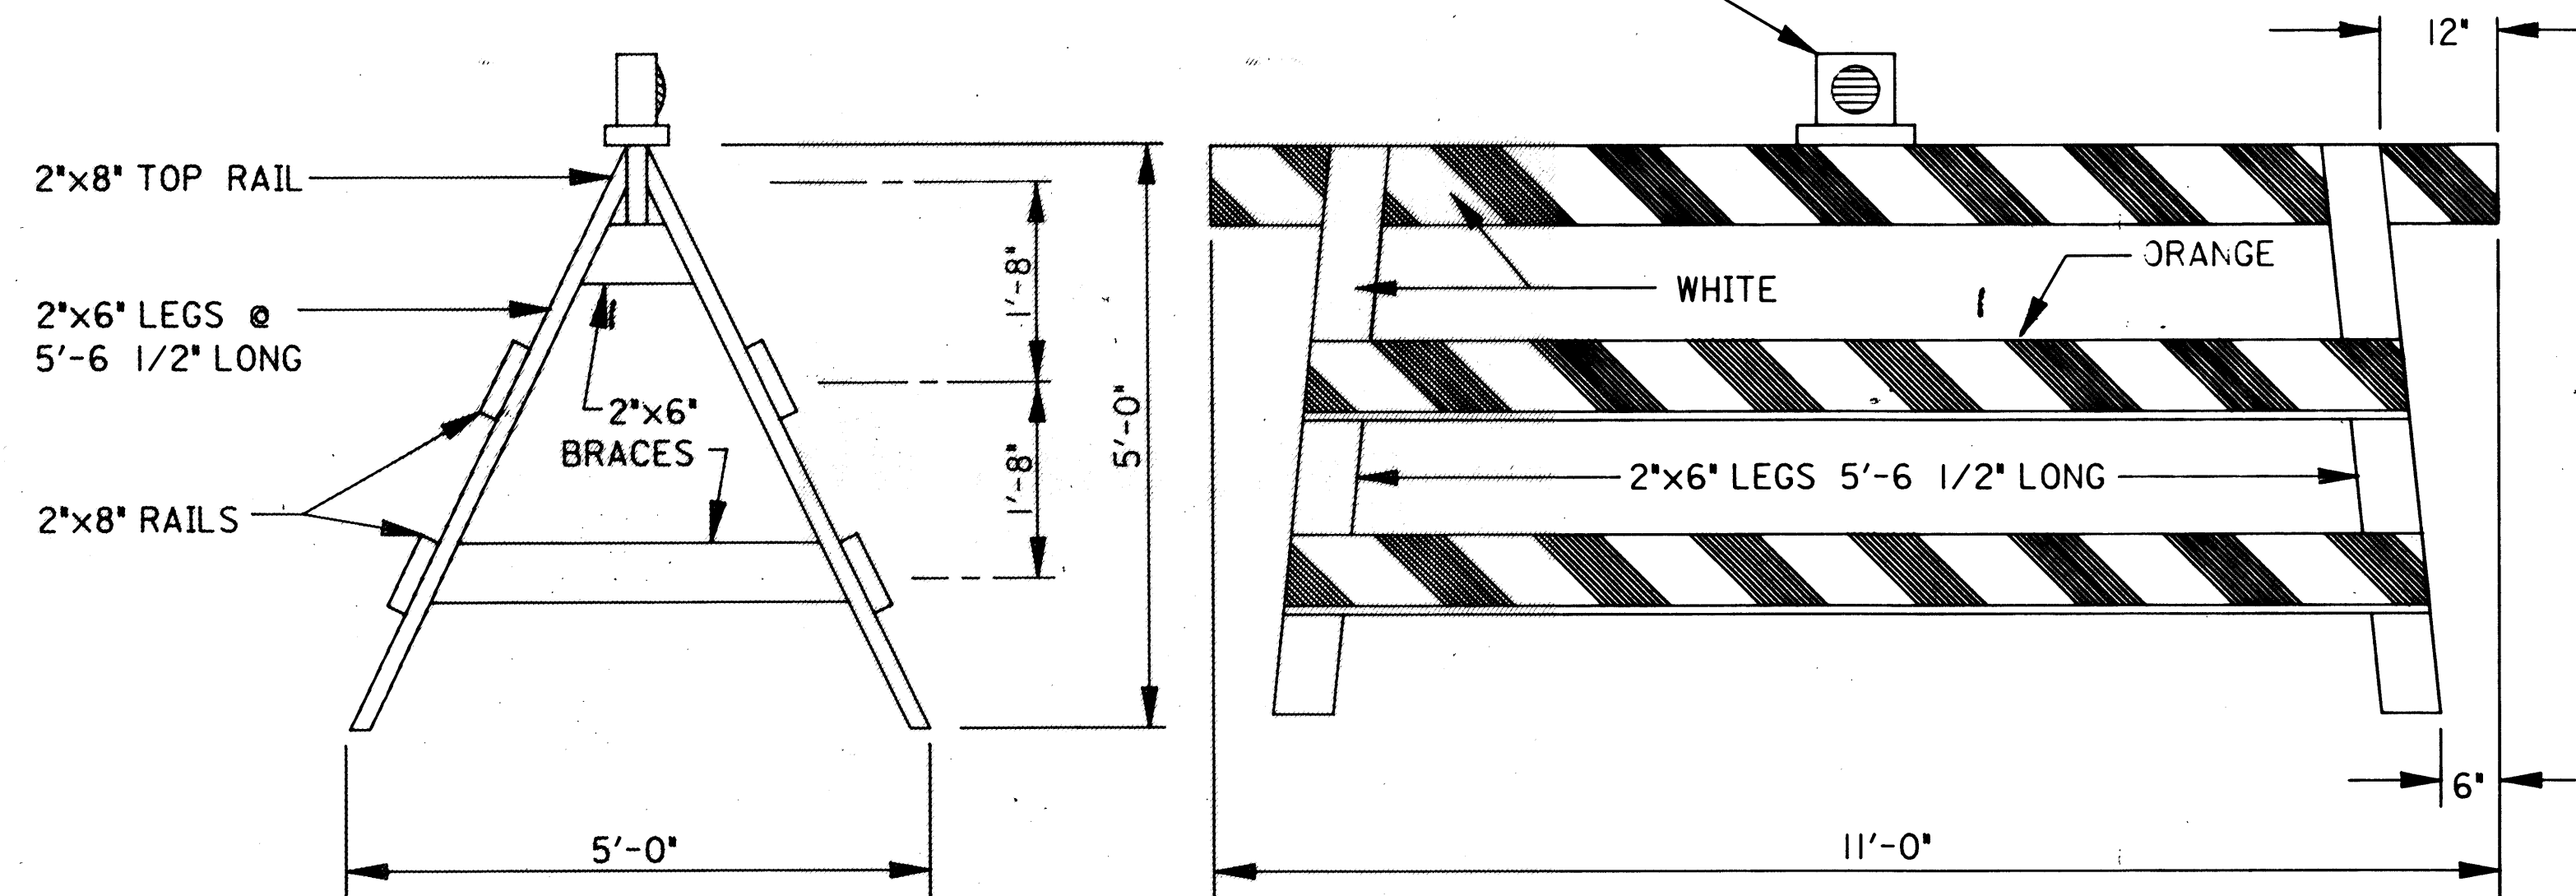

GATES SHALL BE WELL SPIKED USING SPIKES LONG ENOUGH TO CLINCH.

-NOTES-

- BARRICADES:** BARRICADES SHALL BE CONSTRUCTED ACCORDING TO DETAILS SHOWN. WHEN THE ROAD IS CLOSED TO TRAFFIC, BARRICADES AND GATES SHALL BE USED TO EFFECTIVELY CLOSE THE ENTIRE ROADWAY INCLUDING THE MEDIAN OF DIVIDED HIGHWAYS. IN URBAN AREAS AND AT LOCATIONS WHERE IT IS IMPRACTICAL TO EXTEND THE BARRICADE TO THE RIGHT-OF-WAY LINE BECAUSE OF A SIDEWALK OR OTHER OBSTRUCTION, THE ENDS OF THE BARRICADE SHALL BE LOCATED AS DIRECTED BY THE ENGINEER TO EFFECT THE DESIRED CLOSING OF THE HIGHWAY.

- PAINTING AND REFLECTORIZATION:** ALL RAILS OF THE BARRICADES AND GATES SHALL BE REFLECTORIZED WITH ORANGE AND WHITE REFLECTORIZED TYPE G SHEETING IN 6" WIDE ALTERNATE STRIPES WHICH SLOPE DOWNWARD TOWARD THE CENTER LINE OF THE ROAD AT AN ANGLE OF 45°. ALL THREE RAILS OF THE ROAD CLOSED BARRICADE SHALL BE STRIPED ON THE SIDE FACING TRAFFIC. ALL GATE RAILS SHALL BE STRIPED ON BOTH SIDES. ALL POSTS, BRACES, GATE LEGS, AND ANY UNSTRIPED RAILS SHALL BE PAINTED WHITE.

- GATES:** ONE GATE SHALL BE ERECTED FOR EACH TRAFFIC LANE. GATES SHALL BE CHAINED AND PADLOCKED TO ONE ANOTHER AND TO ADJACENT POSTS OF THE BARRICADES. CHAINS SHALL BE 1/4" STOCK OR LARGER WITH WELDED LINKS.

A HINGED GATE MAY BE USED AND SHALL BE AN APPROVED 12'x4' STEEL FRAME FARM TYPE, OR A TYPE APPROVED BY THE ENGINEER. THE GATE SHALL BE HUNG ON HINGE SCREW HOOKS, OR AS OTHERWISE APPROVED. STRIPING SIMILAR TO THAT USED ON THE MOVABLE GATE SHALL BE ACCOMPLISHED WITH 1"x8" LUMBER OR WITH METAL STRIPS FASTENED TO THE GATE. THE GATE SHALL BE SUPPORTED AT THE CENTER IN AN APPROVED MANNER.


- TYPE C STEADY BURNING BARRICADE WARNING LIGHTS:** EACH GATE SHALL BE EQUIPPED WITH A TYPE C STEADY BURNING BARRICADE WARNING LIGHT, CONSPICUOUSLY VISABLE AT ALL DISTANCES UP TO 1000' UNDER NORMAL ATMOSPHERIC CONDITIONS. THE LIGHT SHALL BE IN OPERATION AT ALL TIMES BETWEEN SUNSET AND SUNRISE DURING THE PERIOD THE HIGHWAY IS CLOSED.

- SIGNS:** WHERE THE ROAD IS CLOSED TO TRAFFIC BY THE ERECTION OF GATES AND BARRICADES, ROAD CLOSED SIGNS (R-75) SHALL BE MOUNTED ON THE GATES AS SHOWN.

WHERE TRAFFIC IS MAINTAINED, A ROAD CONSTRUCTION AHEAD SIGN (OW-128) SHALL BE USED ON THE RIGHT SHOULDER ON THE APPROACHES APPROXIMATELY 500 FEET IN ADVANCE OF THE PROJECT. A ROAD CONSTRUCTION NEXT MILES SIGN (OC-6) SHALL BE USED ON THE RIGHT SHOULDER ON THE APPROACHES TO ANY MAJOR CONSTRUCTION OR MAINTENANCE JOB OF TWO (2) MILES OR MORE IN LENGTH. AN END CONSTRUCTION SIGN (OC-8) SHALL BE ERECTED FACING TRAFFIC LEAVING THE CONSTRUCTION SECTION. THE SIGNS SHALL BE ERECTED AS DETAILED HEREON. DUAL MOUNTED SIGNS ARE REQUIRED FOR A FOUR LANE FACILITY.

- LUMBER:** LUMBER USED IN THE CONSTRUCTION OF THE GATES AND BARRICADES SHALL BE NO. 1 COMMON YELLOW PINE OR NO. 1 COMMON DOUGLAS FIR, SURFACED ON FOUR SIDES STANDARD, OR OTHER MATERIALS APPROVED BY THE ENGINEER. ALL SIZES ARE NOMINAL.



- POSTS:** POSTS SHALL BE SOUND 4"x4" SAWED OR 4-1/2" ROUND. RAILS OF THE BARRICADE SHALL BE BOLTED TO THE POSTS WITH 5/8" BOLTS.

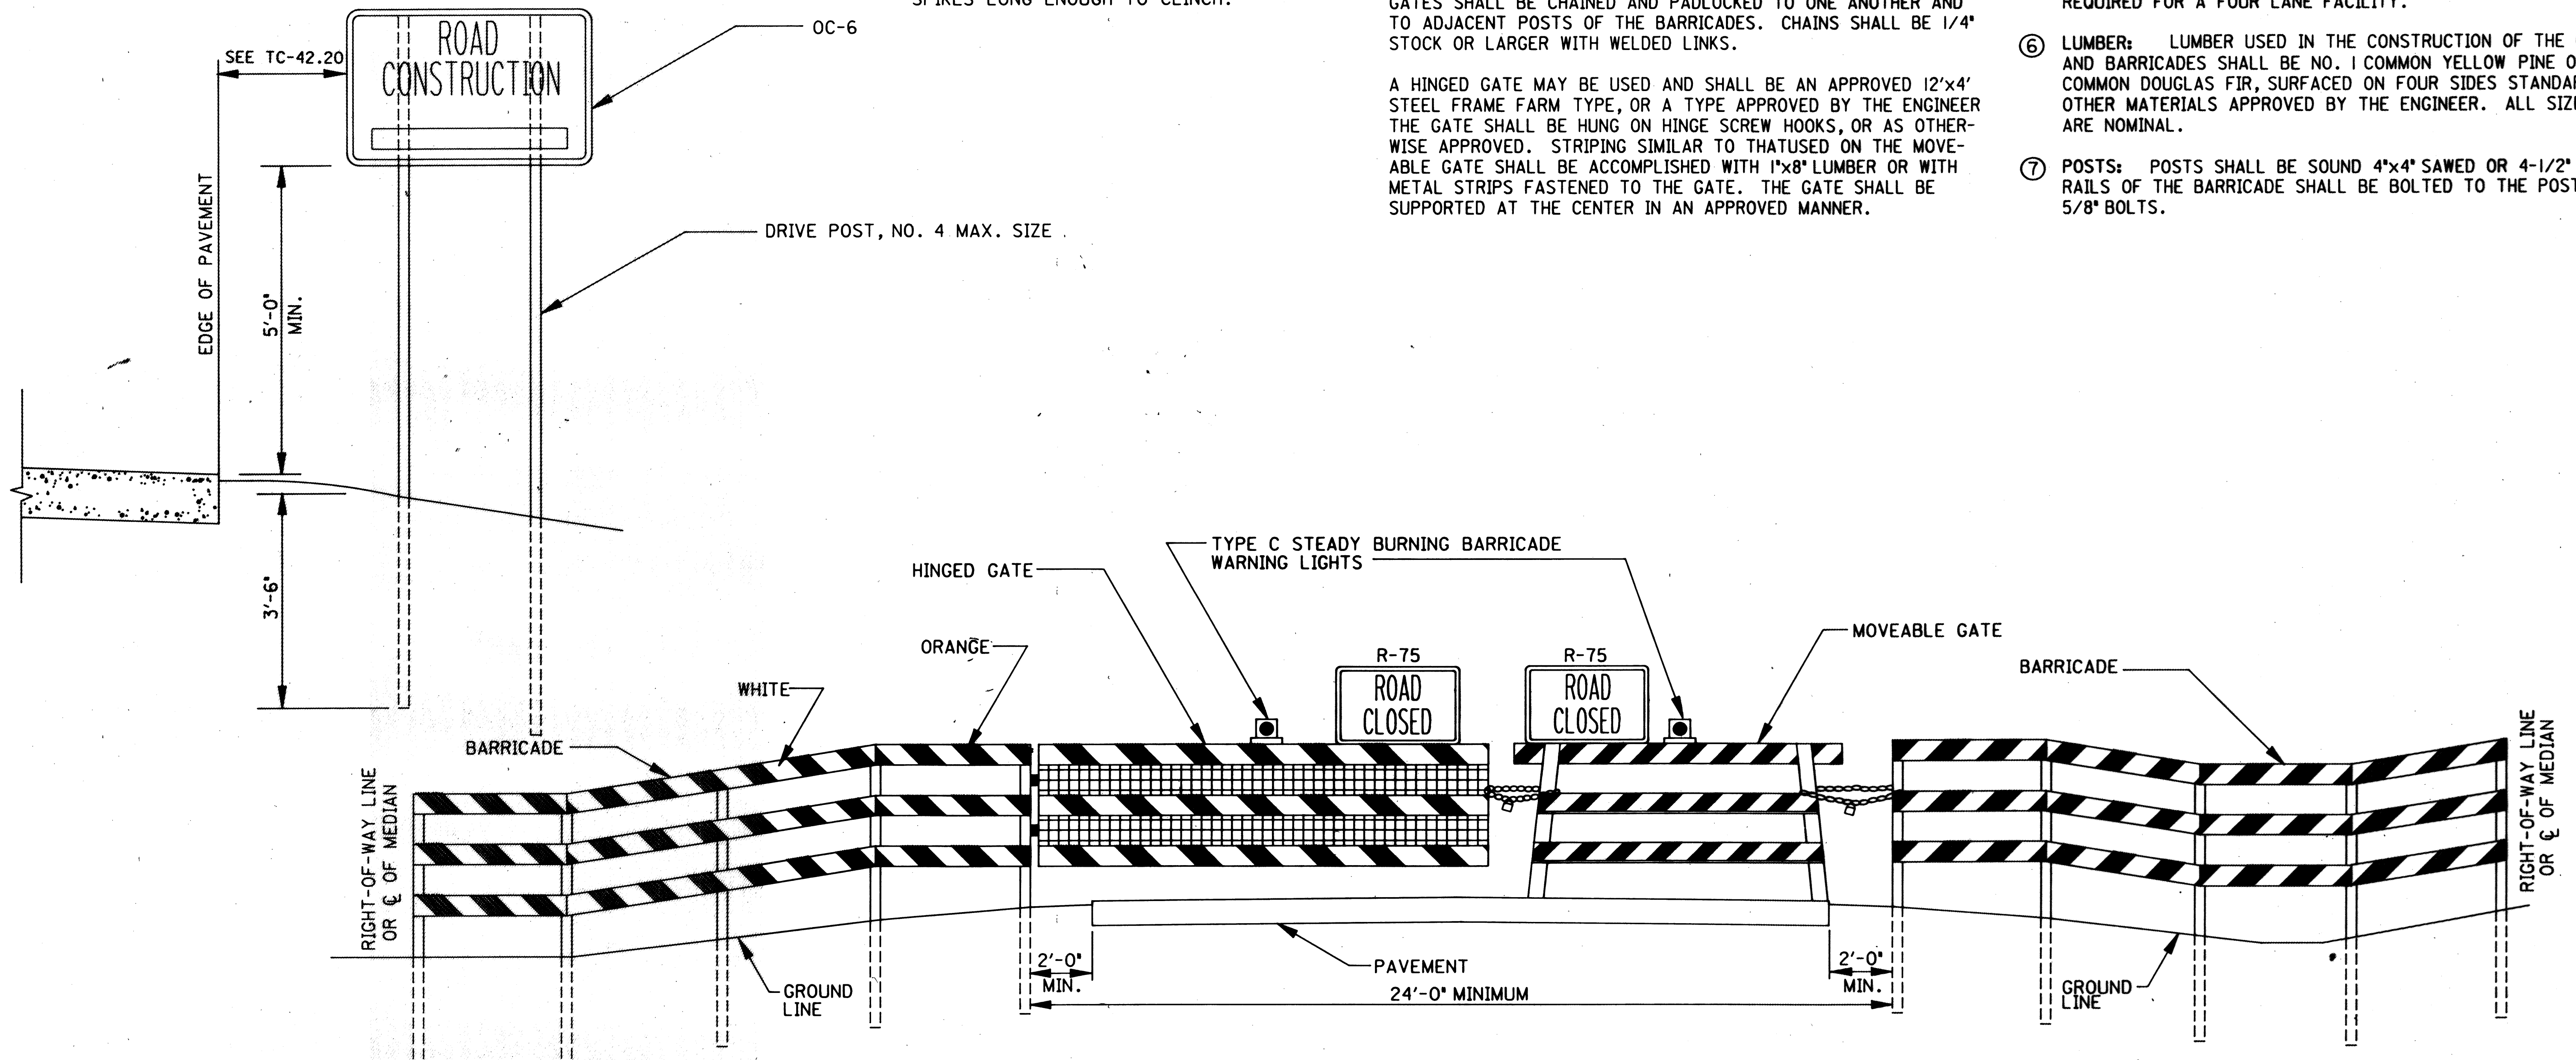

GATES AND BARRICADES IN POSITION


STANDARD D3-01 06-05-87

DETAILS FOR POSITIONING GATES AND BARRICADES

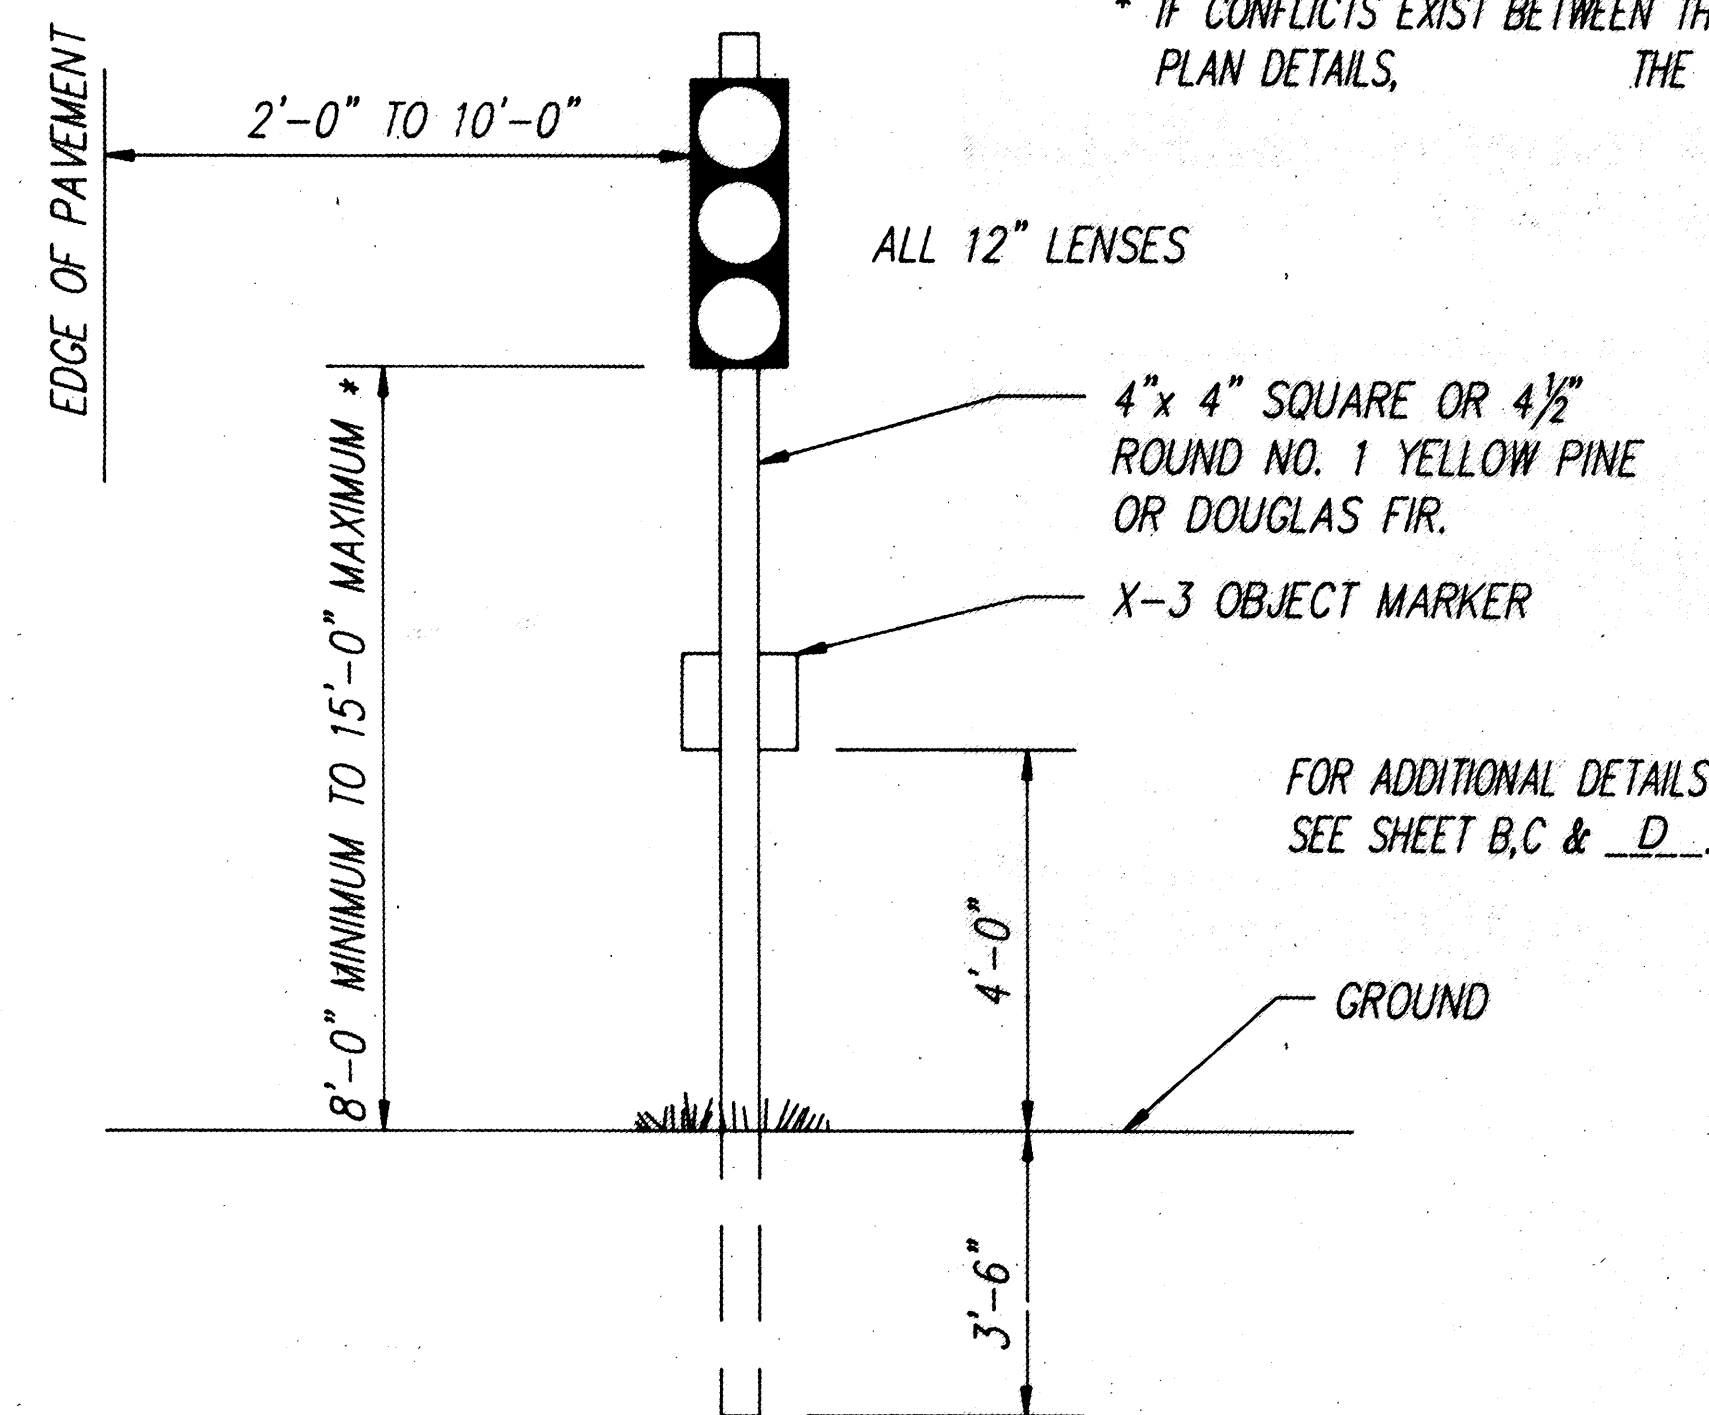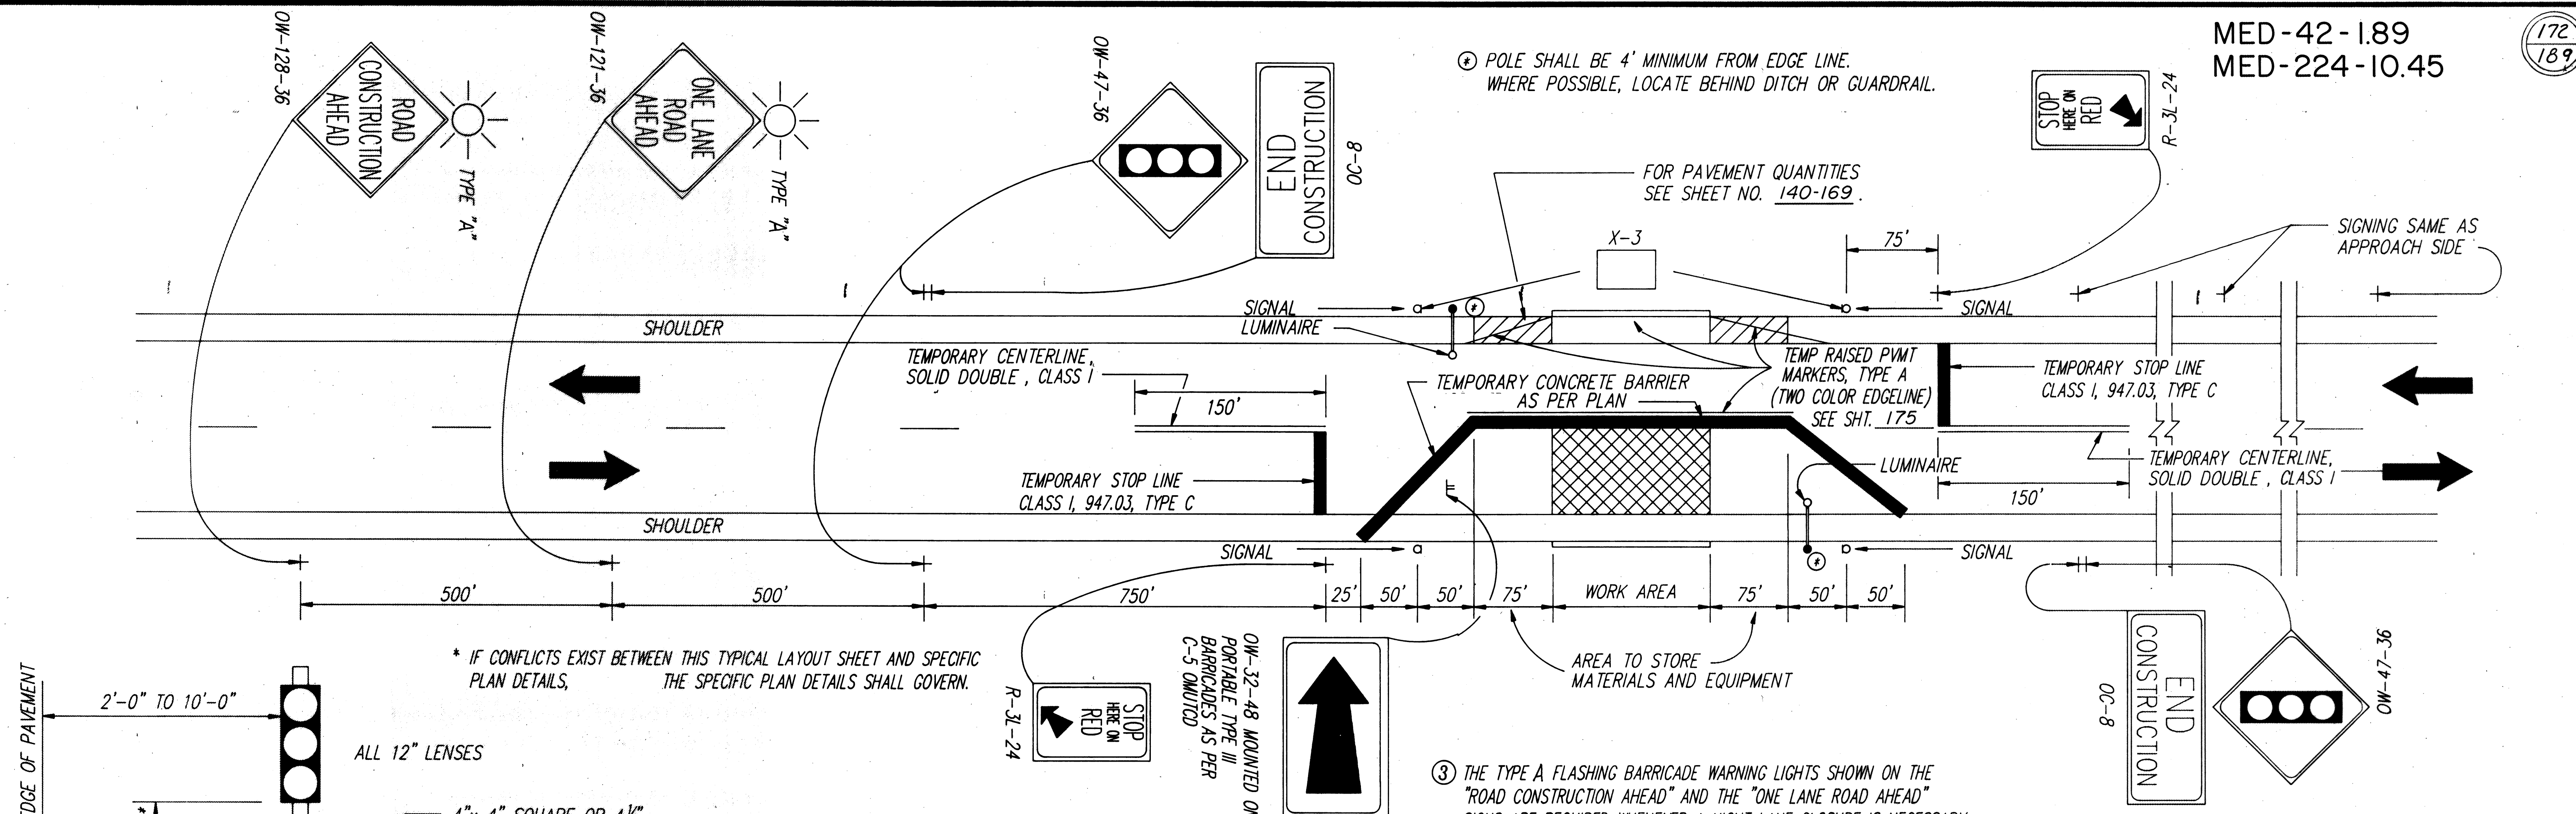

TYPICAL POLE SUPPORTED SIGNAL

* ABOVE GRADE OF ROADWAY CENTER LINE

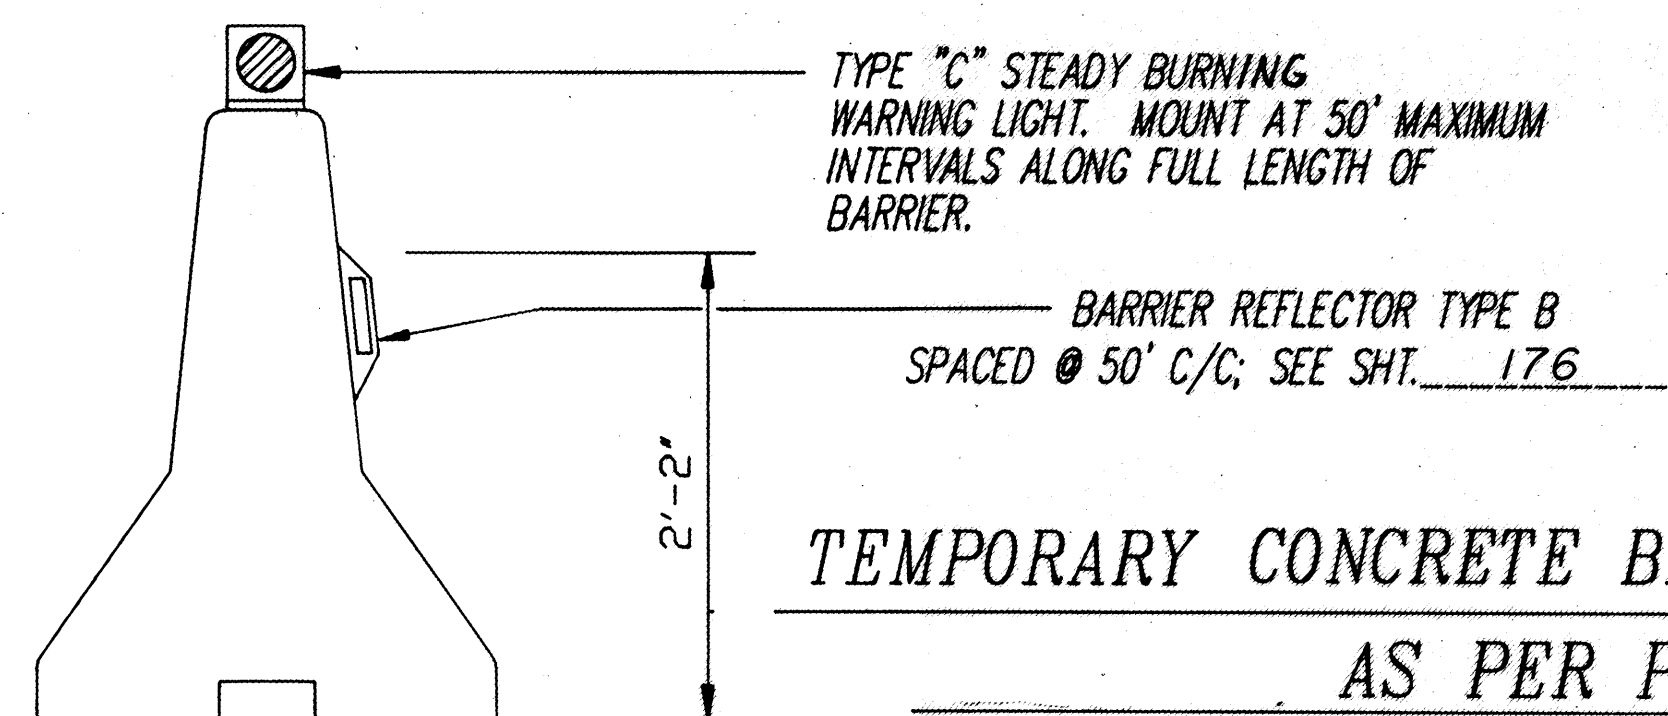

TEMPORARY CONCRETE BARRIER AS PER PLAN

① THE MAXIMUM LENGTH OF WORK AREA FOR ONE-WAY TRAFFIC SIGNAL CONTROL IS DETERMINED BY THE CAPACITY REQUIRED TO HANDLE THE PEAK HOUR DEMAND. PRACTICAL MAXIMUM LENGTH OF WORK AREA AND STORAGE AREA IS 400 FEET.

② A TWO-PHASE CONTROLLER WITH CABINET, CAPABLE OF BEING SET WITH THE FOLLOWING SPLITS SHALL BE FURNISHED AT MED-42-0248 & MED-42-0265: CYCLE LENGTH 20 SECONDS

	GREEN	AMBER	RED
PHASE A	22	3	10
PHASE B	22	3	10

THE ABOVE TIMING MAY BE CHANGED WITH APPROVAL OF THE ENGINEER. THE SIGNALS SHALL BE INSTALLED AND OPERATED IN ACCORDANCE WITH THE REQUIREMENTS OF PART 6 OF THE OHIO MANUAL OF UNIFORM TRAFFIC CONTROL DEVICES. IN ADDITION, ALL TRAFFIC SIGNALS AND EQUIPMENT USED IN THIS TRAFFIC SIGNAL INSTALLATION, SUCH AS SIGNAL CABLE AND SIGNAL HEADS, SHALL BE IN CONFORMANCE WITH SPECIFICATIONS 632 AND 732. HOWEVER, THE PERFORMANCE TEST PROVISION NOTED IN SPECIFICATION 632.27, PARAGRAPH 6, AND THE WORKING DRAWING REQUIREMENTS OF 632.03 ARE WAIVED. THE CONTROLLER, FLASHERS, LOAD SWITCHES, CONFLICT MONITOR, AND OTHER CONTROLLER ACCESSORIES SHALL COMPLY WITH SPECIFICATIONS 633 AND 733, EXCEPT THAT THE REQUIREMENTS OF 633.03 AND 633.05 ARE WAIVED, AS WELL AS THE REQUIREMENTS OF 733.01 FOR EXPANSIBLE THREE DIAL UNITS AND TWELVE CIRCUITS FOR PRETIMED CONTROLLERS. USED EQUIPMENT MEETING CURRENT O.D.O.T. SPECIFICATIONS IS ACCEPTABLE.

CONFLICT MONITORS SHALL BE FURNISHED AT ALL LOCATIONS UNLESS AN ELECTROMECHANICAL PRETIMED CONTROLLER WITH CAM SHAFT IS PROVIDED.

WHEN THE SIGNAL IS CHANGED TO A FLASH CONDITION EITHER MANUALLY OR AUTOMATICALLY, RED SHALL BE FLASHED TO BOTH APPROACHES.

③ THE TYPE A FLASHING BARRICADE WARNING LIGHTS SHOWN ON THE "ROAD CONSTRUCTION AHEAD" AND THE "ONE LANE ROAD AHEAD" SIGNS ARE REQUIRED WHENEVER A NIGHT LANE CLOSURE IS NECESSARY.

④ ADEQUATE AREA ILLUMINATION TO CLEARLY IDENTIFY BOTH ENDS OF THE WORK AREA AT NIGHT SHALL BE PROVIDED BY USING 150 WATT MINIMUM HIGH PRESSURE SODIUM LUMINAIRES OR 250 WATT MINIMUM MERCURY VAPOR LUMINAIRES. THE LUMINAIRES SHALL BE LOCATED ADJACENT TO ONE SIGNAL FOR EACH DIRECTION OF TRAFFIC AS SHOWN ABOVE. THE MOUNTING HEIGHT FOR THE LUMINAIRES SHALL BE A MINIMUM OF 27 FEET ABOVE THE PAVEMENT AND MOUNTED ON A SUPPORT OF ADEQUATE STRENGTH TO PROVIDE A SATISFACTORY INSTALLATION. THE OVERHEAD CONDUCTOR CLEARANCE SHALL BE A MINIMUM OF 18 FEET ABOVE THE PAVEMENT. THE LUMINAIRE ARMS SHALL BE OF SUFFICIENT LENGTH TO EXTEND TO THE EDGE OF THE PAVEMENT.

⑤ TEMPORARY CENTERLINE: SOLID, DOUBLE, AS SHOWN ABOVE, SHALL BE INSTALLED AND MAINTAINED WHERE NO PASSING LINES ARE NOT ALREADY IN PLACE. 12" STOP LINES SHALL ALSO BE INSTALLED. TEMPORARY RAISED PAVEMENT MARKERS, TYPE A (TWO COLOR EDGELINE) (WHITE/YELLOW) SHALL BE USED AS SHOWN. EXISTING CONFLICTING PAVEMENT MARKINGS BETWEEN THE WORK AREA AND THE STOP LINE, AND ON THE EXISTING PAVEMENT ADJACENT TO THE WIDENING SHALL BE REMOVED. IF RAISED PAVEMENT MARKERS ARE EXISTING ALONG THE EDGE LINE, THE REFLECTORS SHALL BE REMOVED ALONG THE TEMPORARY PAVEMENT.

AFTER COMPLETION OF THE WORK, TEMPORARY MARKINGS SHALL BE REMOVED IN ACCORDANCE WITH 621.134 AND THE ORIGINAL MARKINGS AND RAISED PAVEMENT MARKER REFLECTORS SHALL BE RESTORED.

⑥ THE HORIZONTAL OR VERTICAL ALIGNMENT OF THE ROADWAY MAY REQUIRE ADJUSTMENTS IN THE LOCATION OF THE ADVANCE WARNING SIGNS (THE DISTANCES SHOWN FOR ADVANCE WARNING SIGN SPACING

(NOTE NO. 6 CONTINUED IN NEXT COLUMN)

ARE MINIMUMS). THE VERTICAL ALIGNMENT OF THE ROADWAY MAY REQUIRE ADJUSTMENTS IN THE HEIGHT OF THE SIGNAL HEADS WITHIN THE RANGE SPECIFIED IN THE TYPICAL POLE SUPPORTED SIGNAL DETAIL.

⑦ THE TEMPORARY CONCRETE BARRIER, AS PER PLAN, SHALL BE PLACED AS SHOWN ABOVE AND ON SHEET NO. 132. BEFORE ANY BRIDGE WORK IS STARTED. THE BARRIER SHALL COMPLETELY CLOSE THE ROADWAY & SHOULDER AS SHOWN. PROVISIONS SHALL BE MADE BY THE CONTRACTOR TO GET ACCESS TO THE WORK AREA. THE BARRIER SECTIONS SHALL BE TIED TOGETHER WITH CONNECTING PINS IN ACCORDANCE WITH STANDARD DRAWING MC-9A OR AS SHOWN ON SHEET F IF ATTACHED. TONGUE AND GROOVE SECTIONS WILL NOT BE PERMITTED ON THIS PROJECT.

⑧ PAYMENT FOR ALL OF THE ABOVE, EXCEPT THE TEMPORARY CONCRETE BARRIER, AS PER PLAN, AND OTHER ITEMS ITEMIZED SEPARATELY SHALL BE INCLUDED IN ITEM 614 MAINTAINING TRAFFIC. PAYMENT FOR THE TEMPORARY CONCRETE BARRIER, AS PER PLAN, SHALL BE LUMP SUM, WHICH SHALL INCLUDE ALL COSTS OF PROVIDING, MAINTAINING, REPOSITIONING THE BARRIER SECTIONS FOR ALL CONSTRUCTION PHASES, AND SUBSEQUENTLY REMOVING THE TEMPORARY BARRIER.



STATE OF OHIO
DEPARTMENT OF TRANSPORTATION
DISTRICT THREE

SIGNALIZED CLOSING OF ONE LANE OF A TWO LANE HIGHWAY

DRAWN


REV: 11-87

STANDARD NO D3-02A1

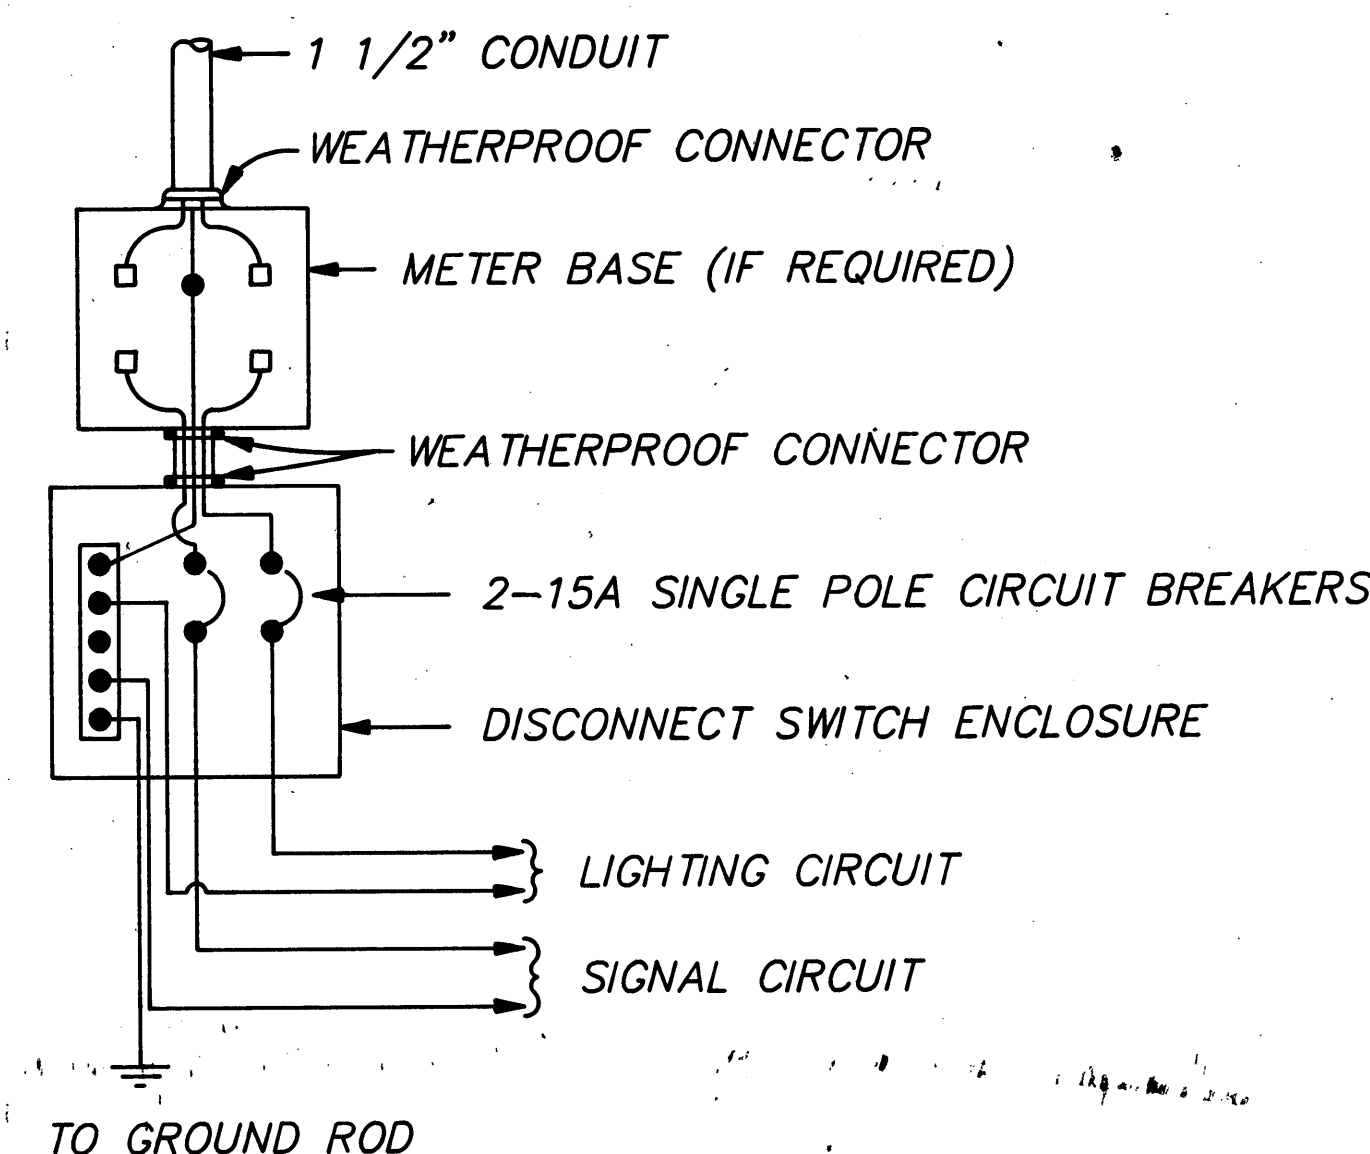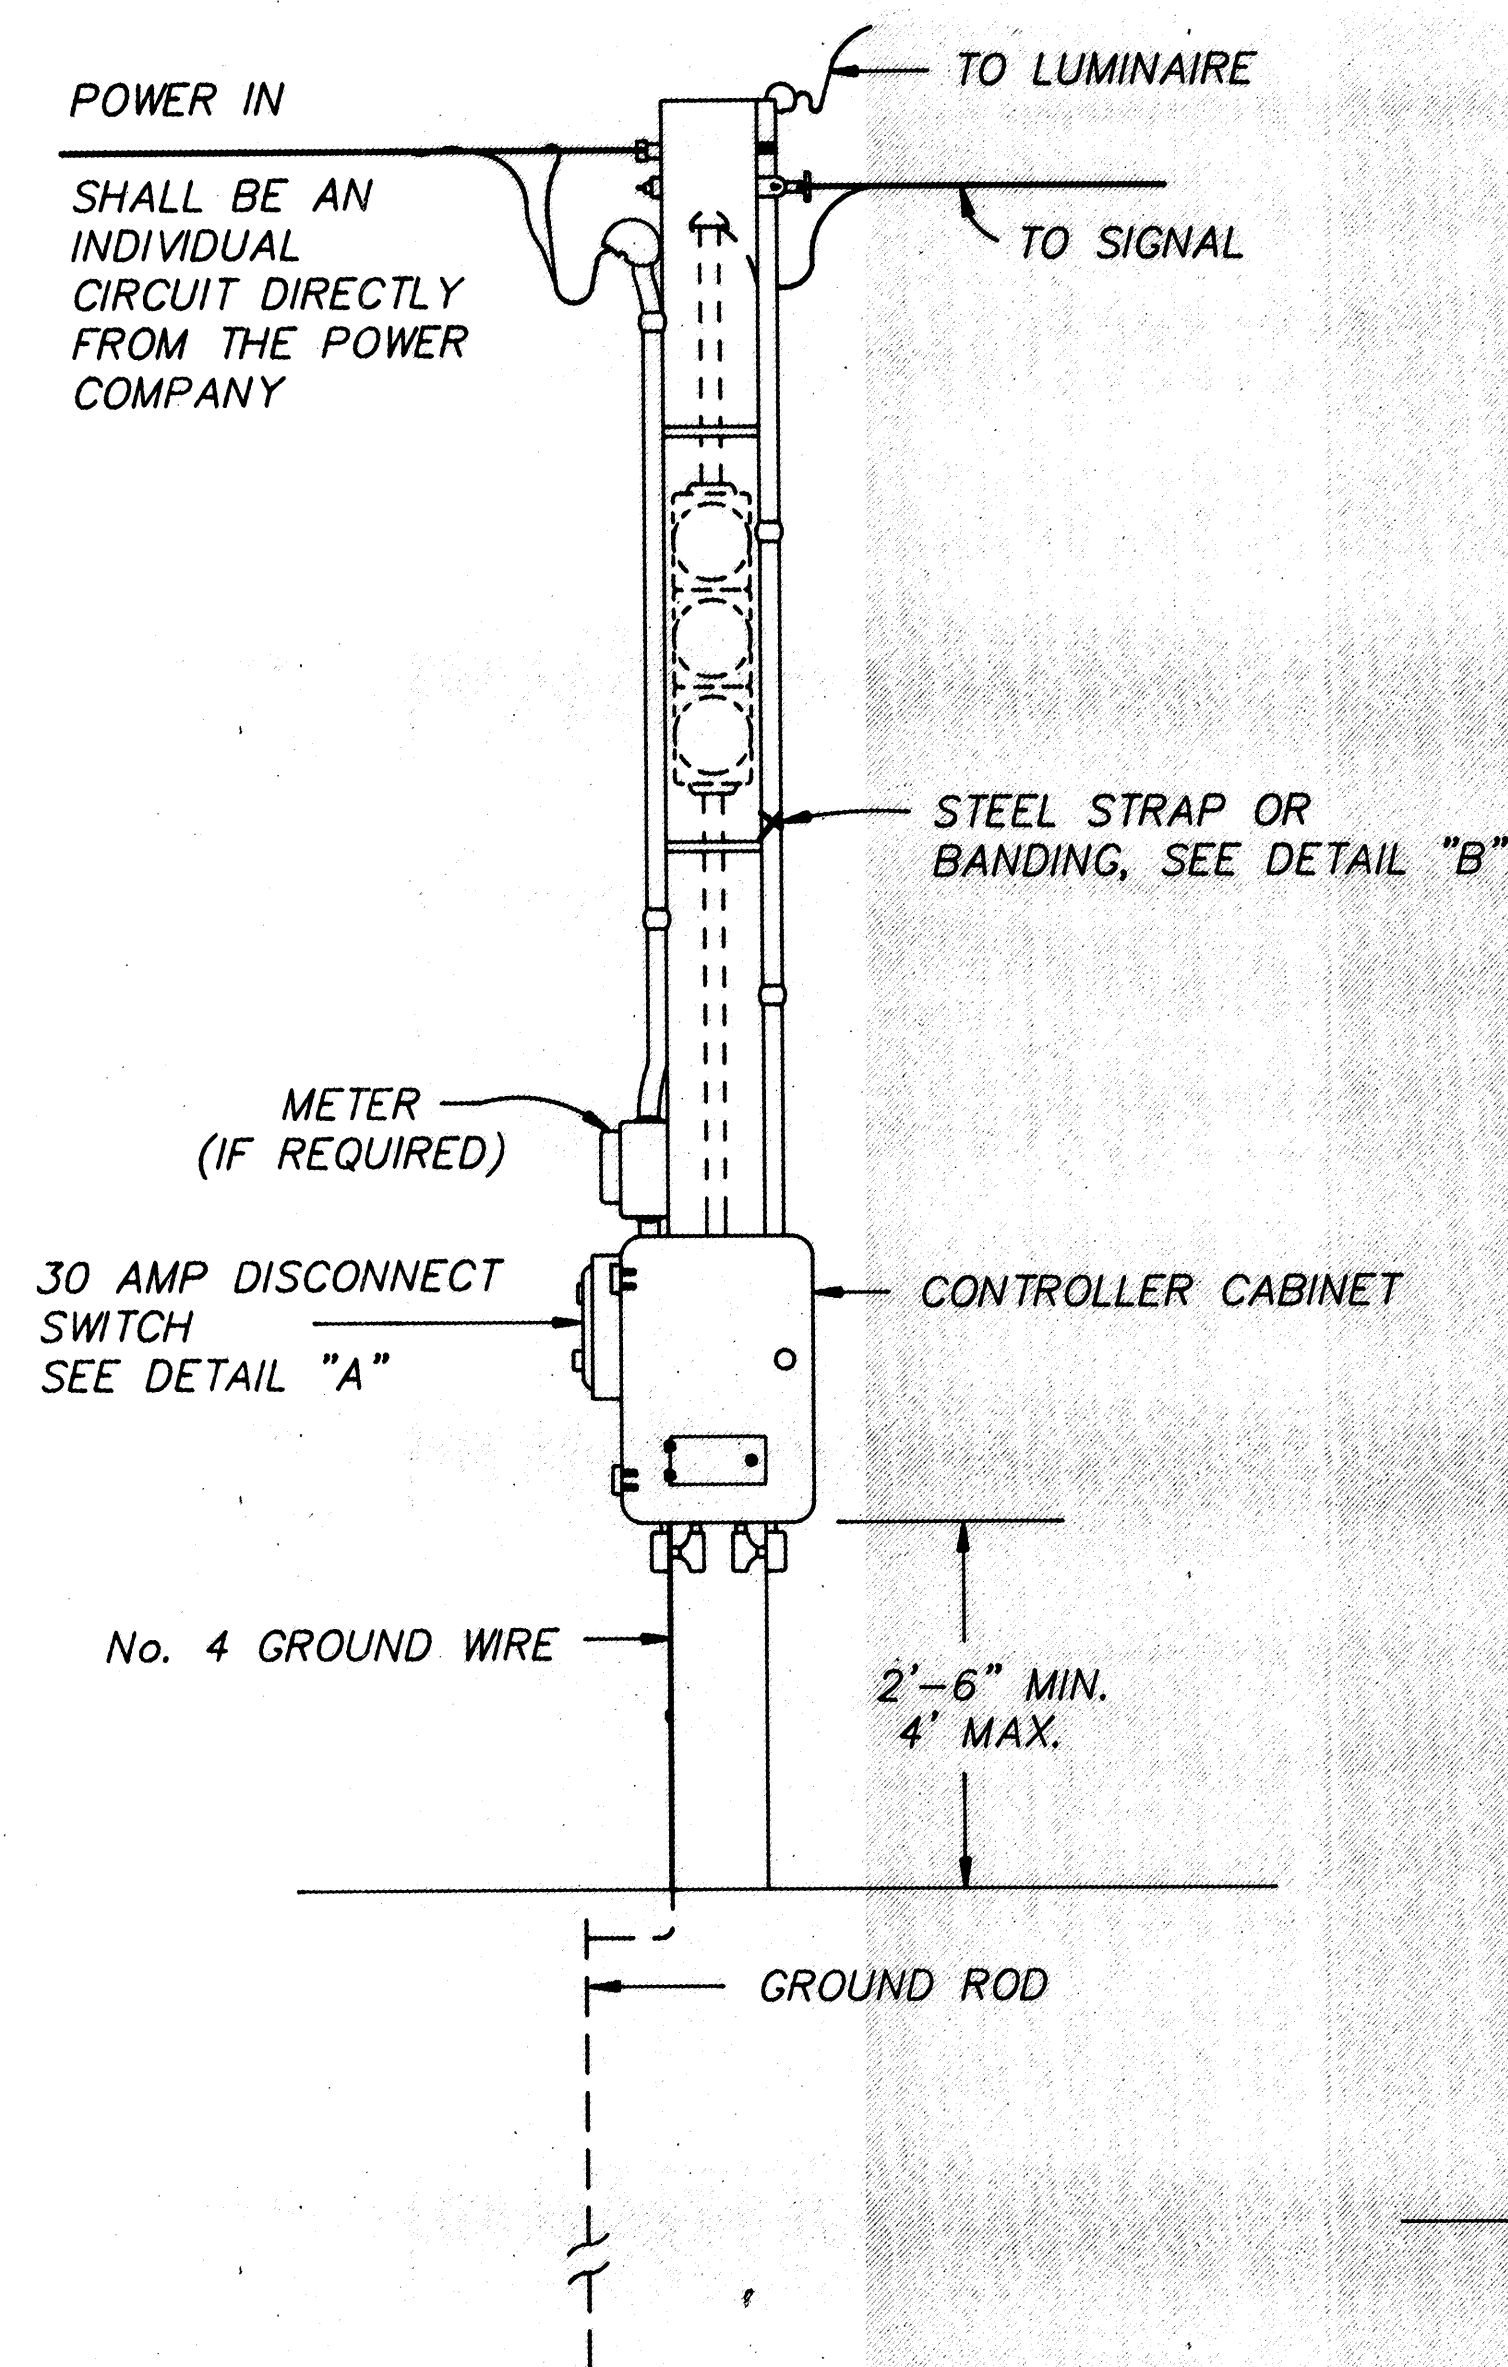


DETAIL "A"

ON BRIDGE PROJECT CABLE MAY ALSO
BE ROUTED UNDER BRIDGE IF PROPERLY
SUPPORTED. SEE DETAIL "C".

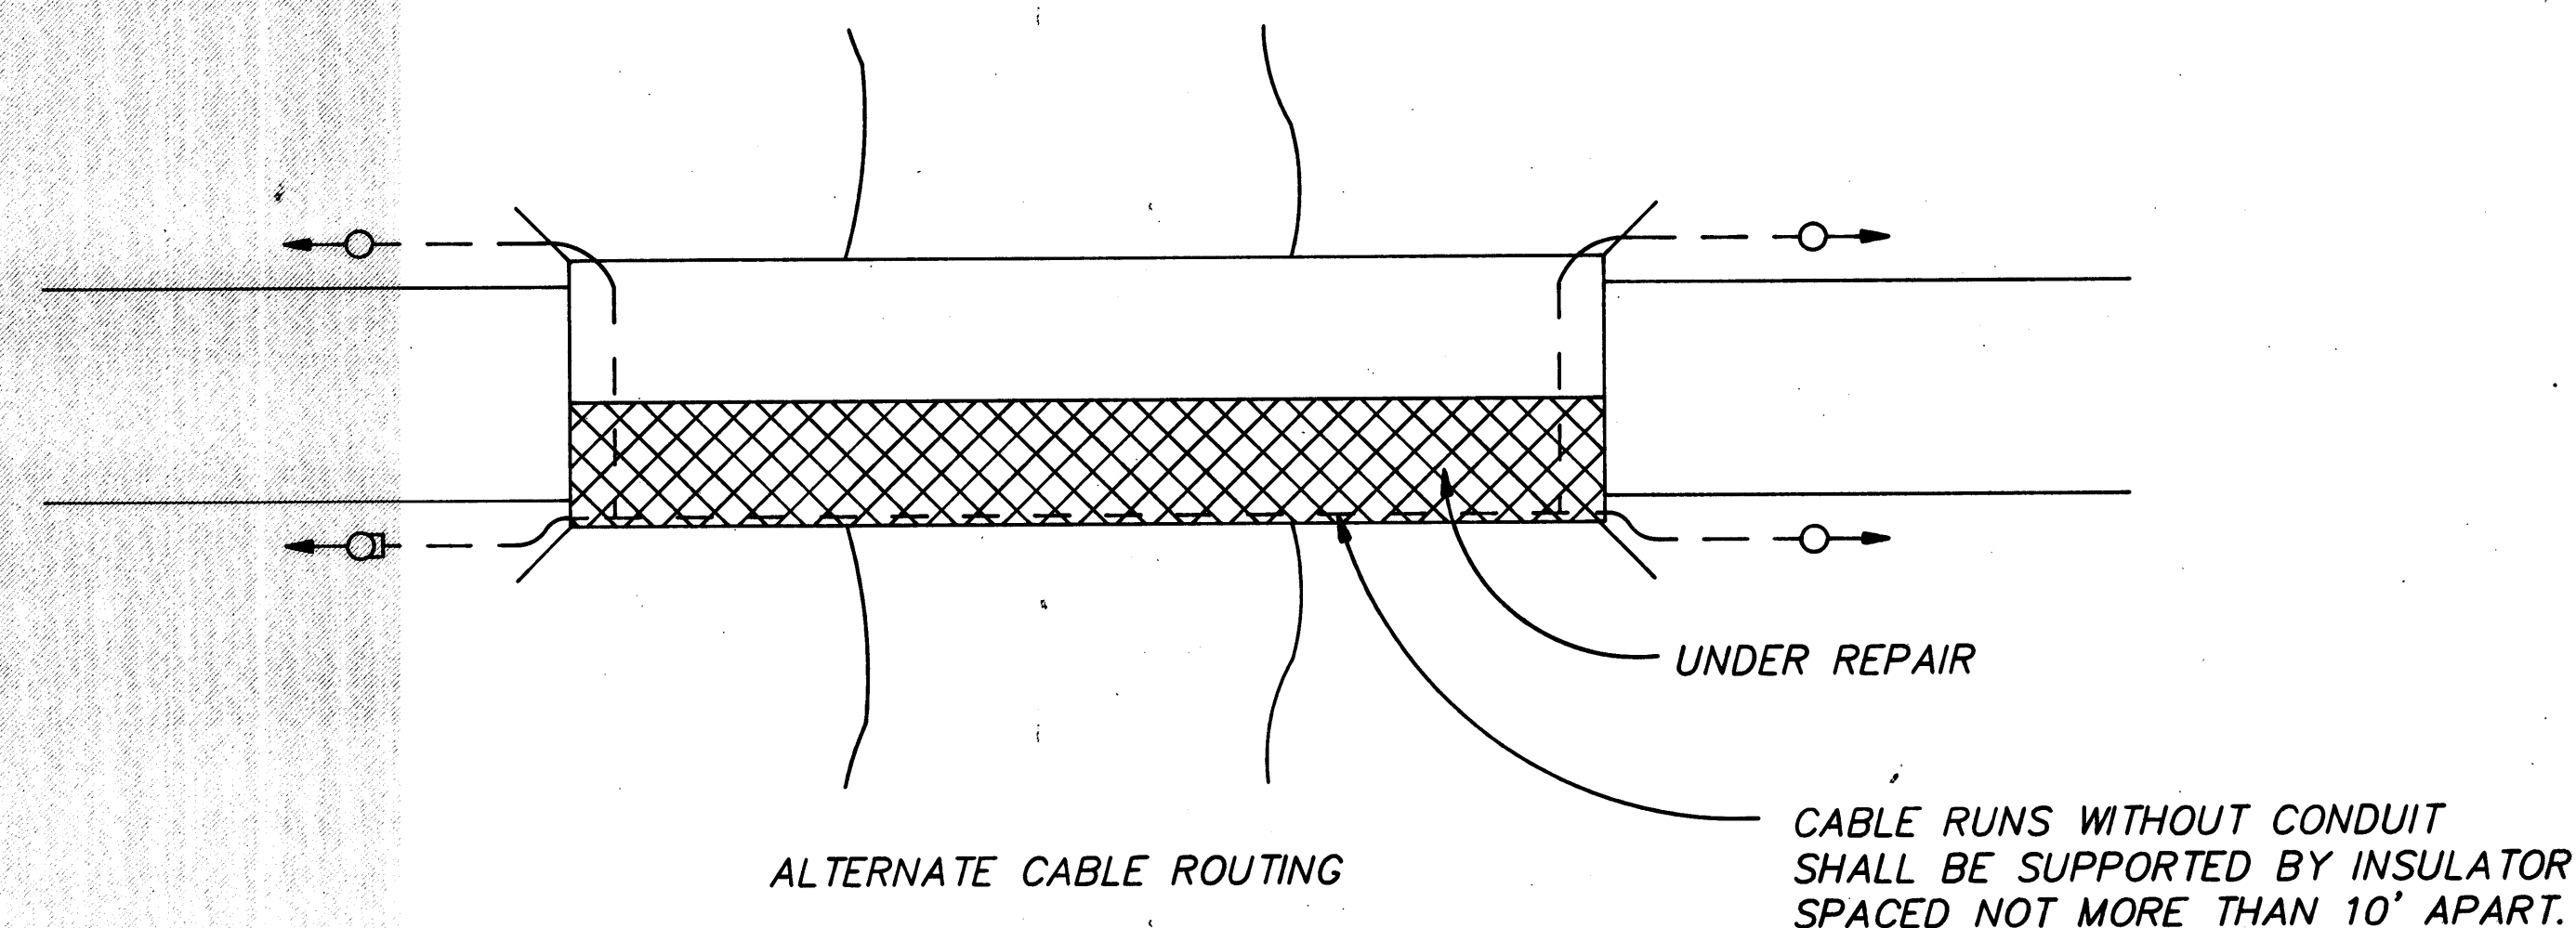

DETAIL "C"

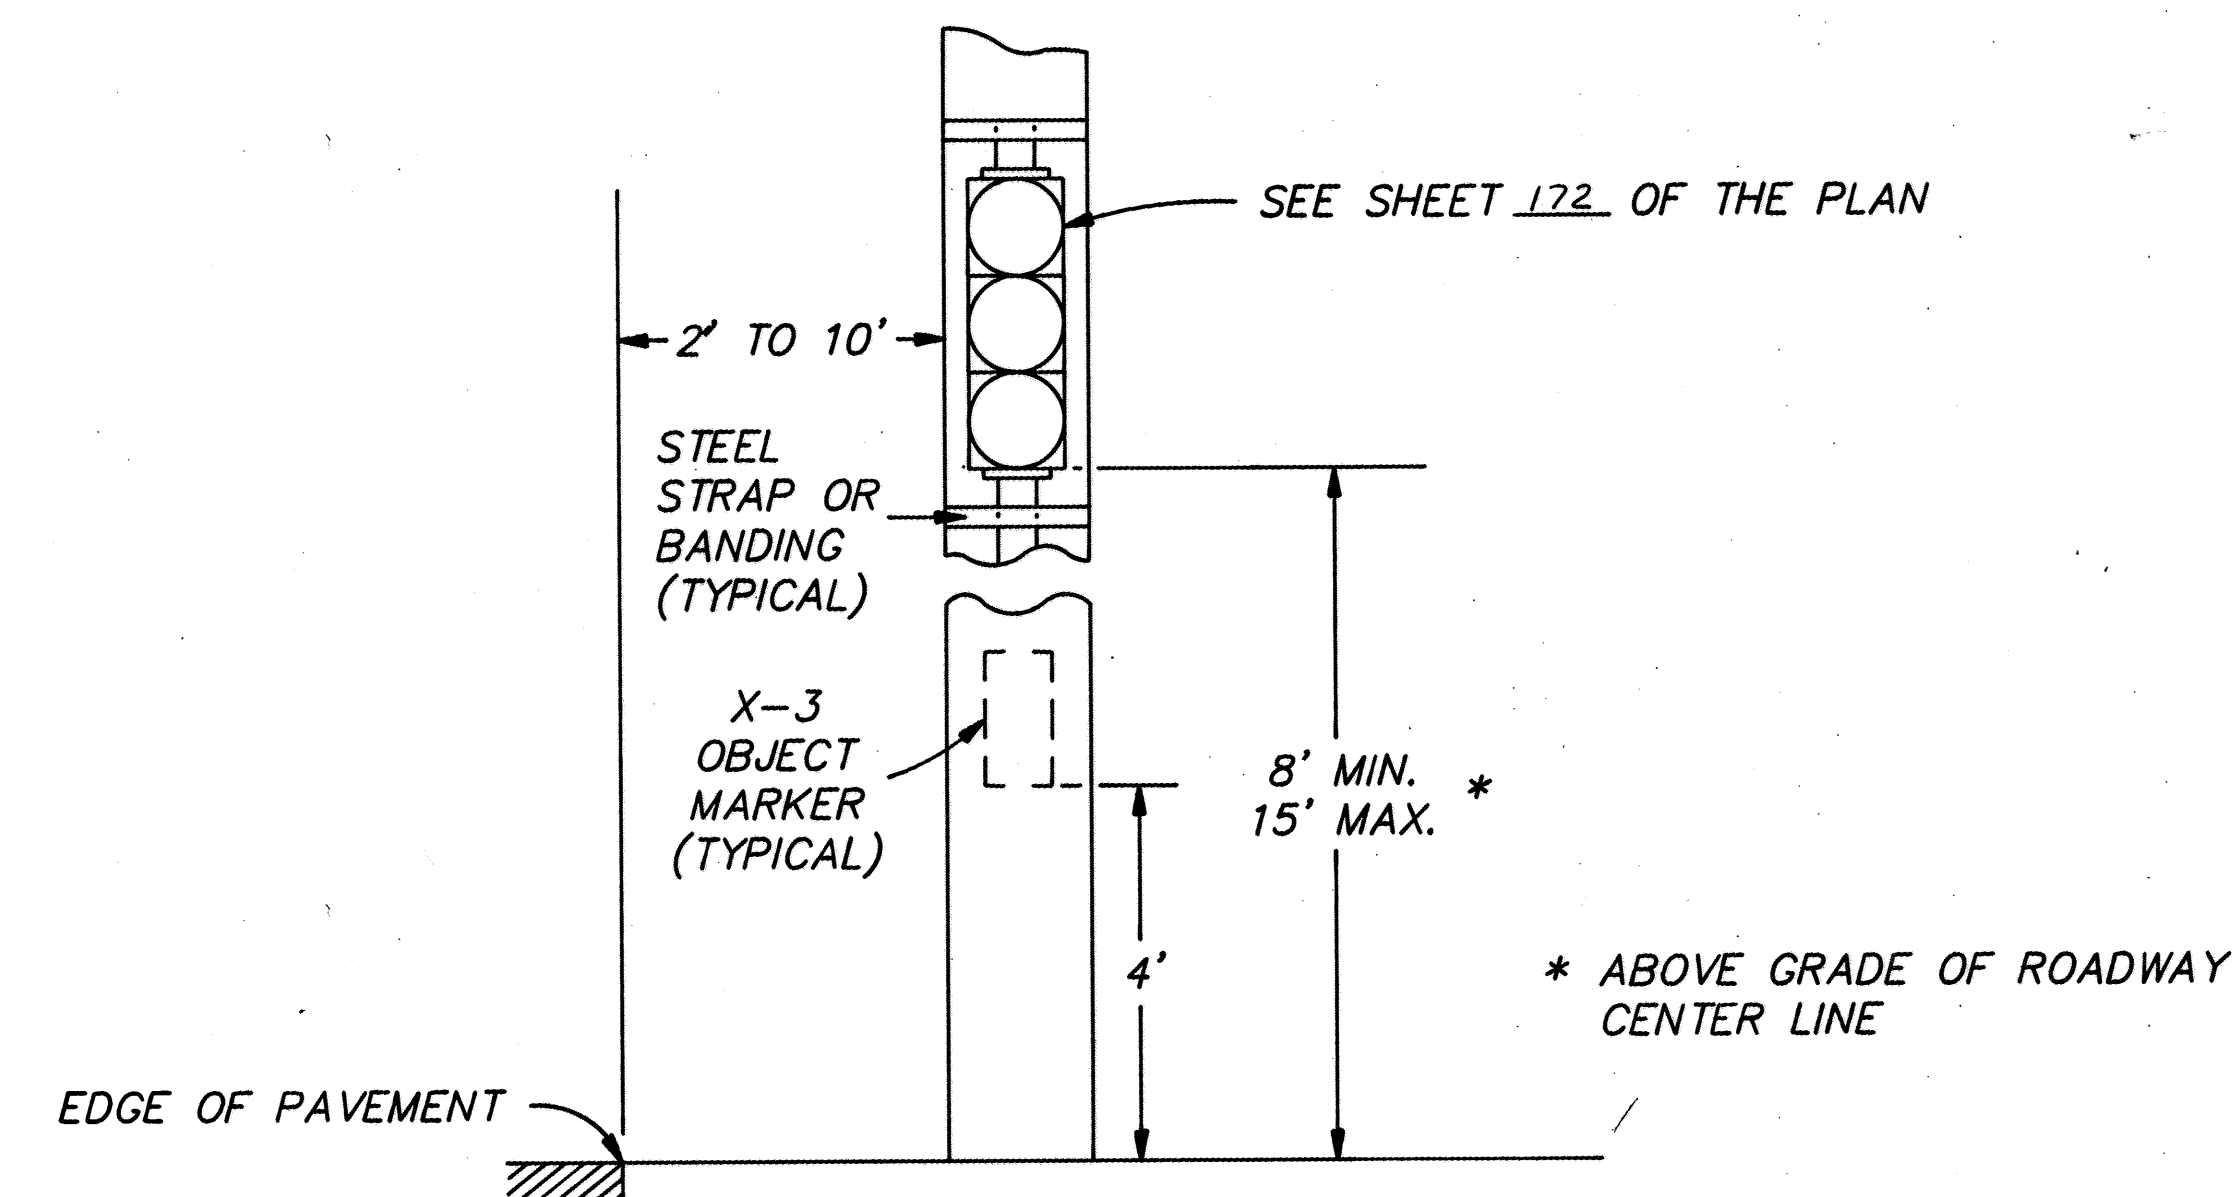

DETAIL "B"

TYPICAL SERVICE, LUMINAIRE, SIGNAL HEAD AND CONTROLLER CABINET INSTALLATION

STATE OF OHIO
DEPARTMENT OF TRANSPORTATION
DISTRICT THREE


SIGNALIZED CLOSING OF
ONE LANE OF A TWO LANE
HIGHWAY **B**

DRAWN





REV: 5-87

STANDARD NO. D3-02B

CABLE SHALL BE 4-CONDUCTOR No. 14 COPPER SIGNAL CABLE, COLOR CODED AND STRANDED. ALL ELECTRICAL CONNECTIONS TO BE MADE AT TERMINAL BLOCKS USING TERMINAL LOCK FORKS. SPLICES IN SIGNAL CABLE SHOULD BE AVOIDED BUT IF NECESSARY SPLICE KITS SHALL BE USED. ALL CONNECTIONS AT SPLICE POINTS SHALL BE SOLDERED.

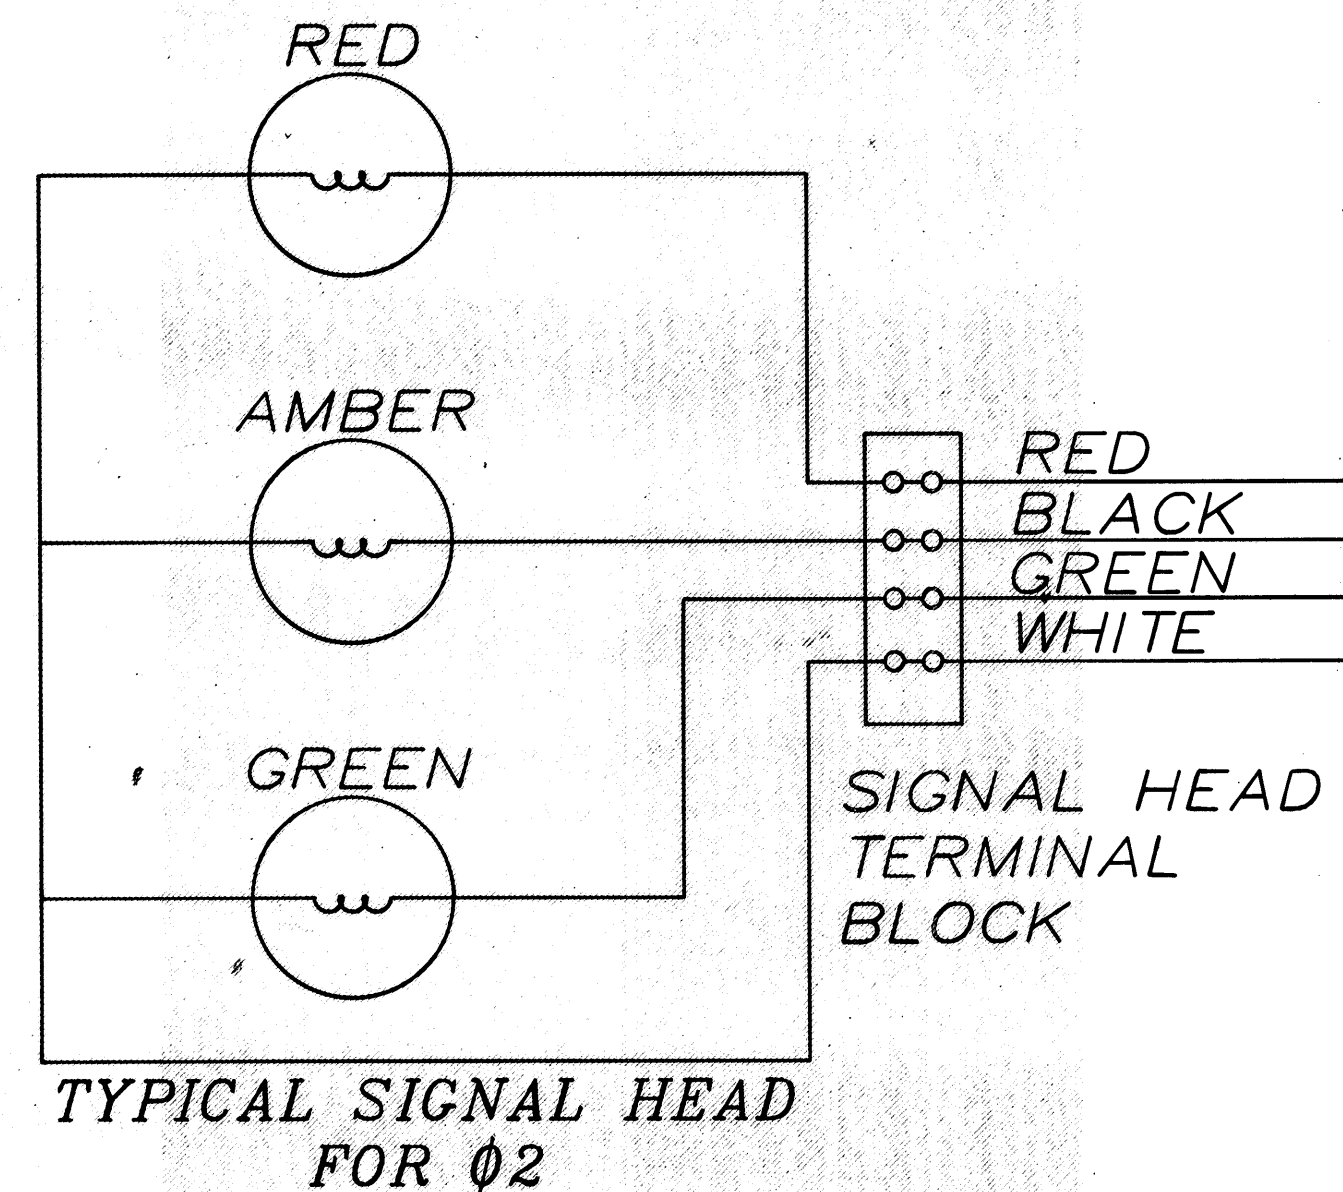

CABLE SHALL BE RUN INTO SIGNAL HEAD AND CONNECTIONS ARE TO BE MADE AT TERMINAL BLOCK. WHEN TWO 4-CONDUCTOR CABLES ARE USED AT FIRST HEAD FROM CONTROLLER BOTH CABLES SHALL BE CONNECTED AT TERMINAL BLOCK IN HEAD.

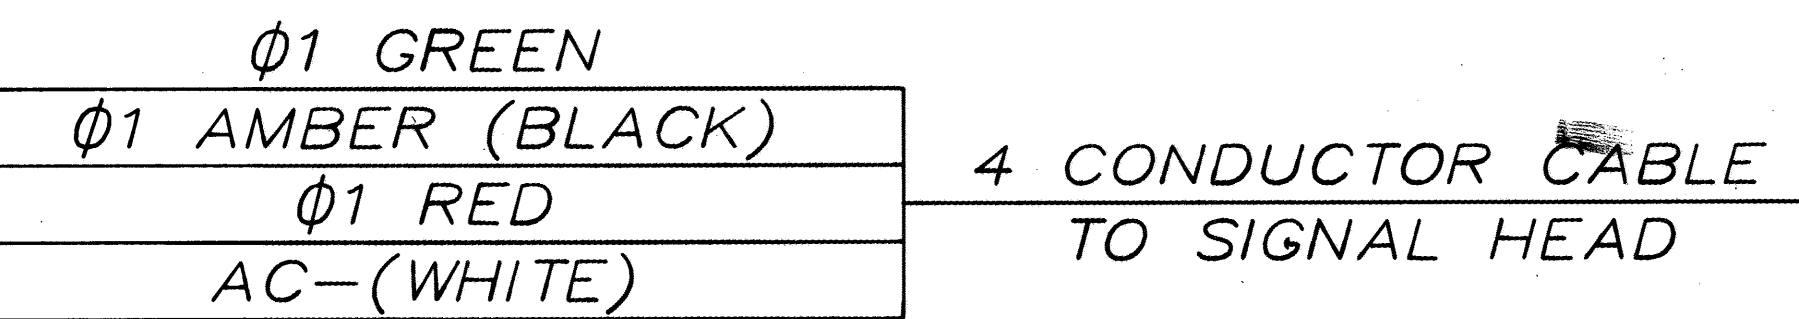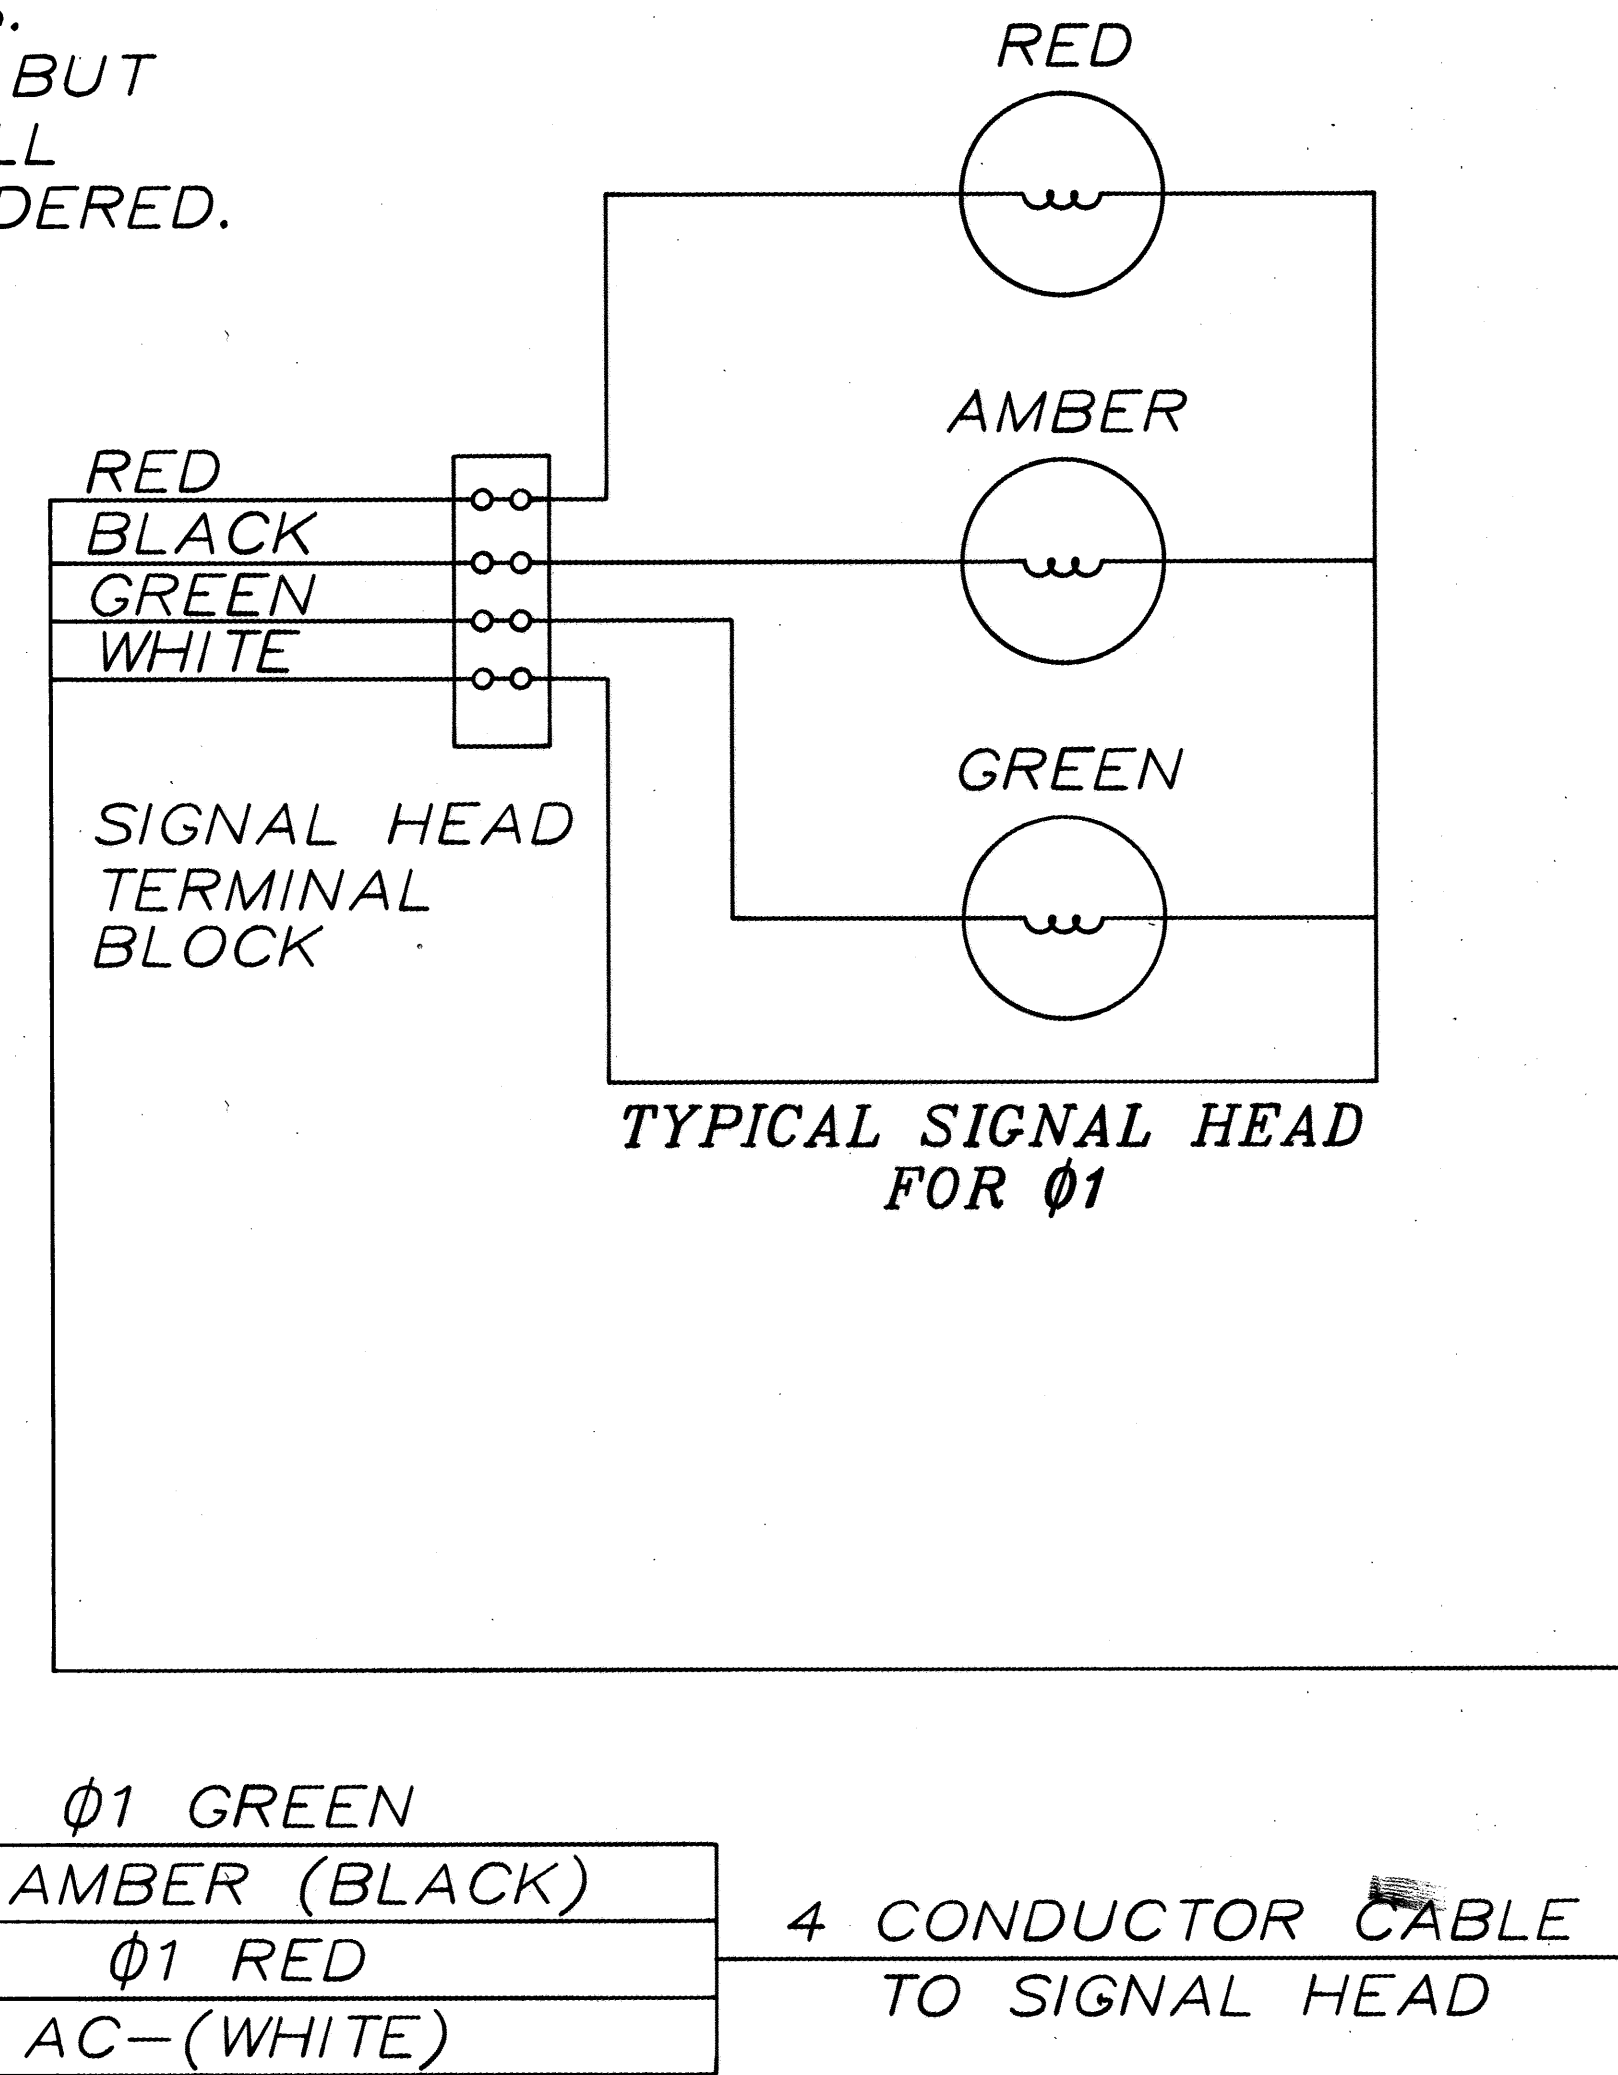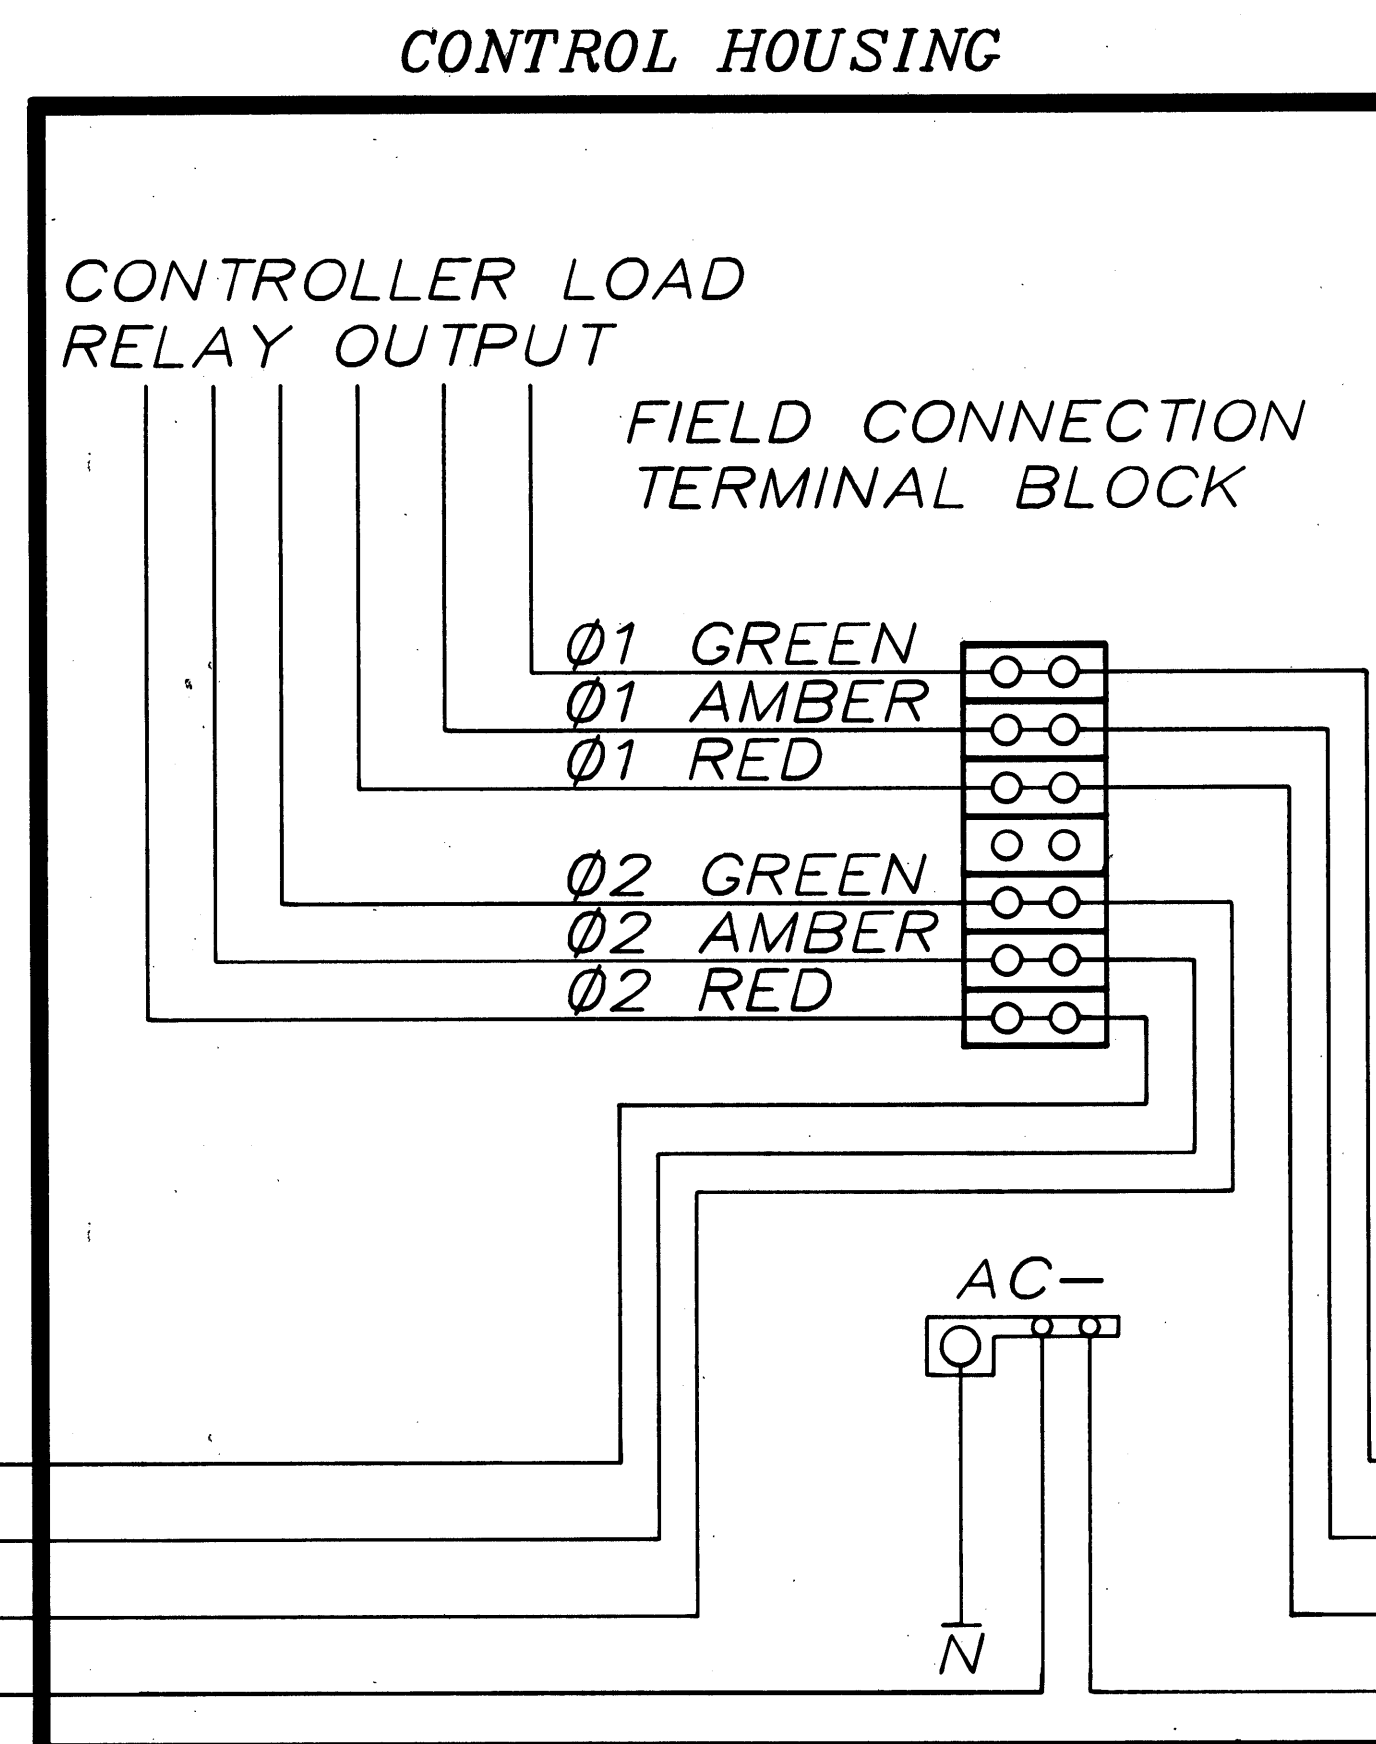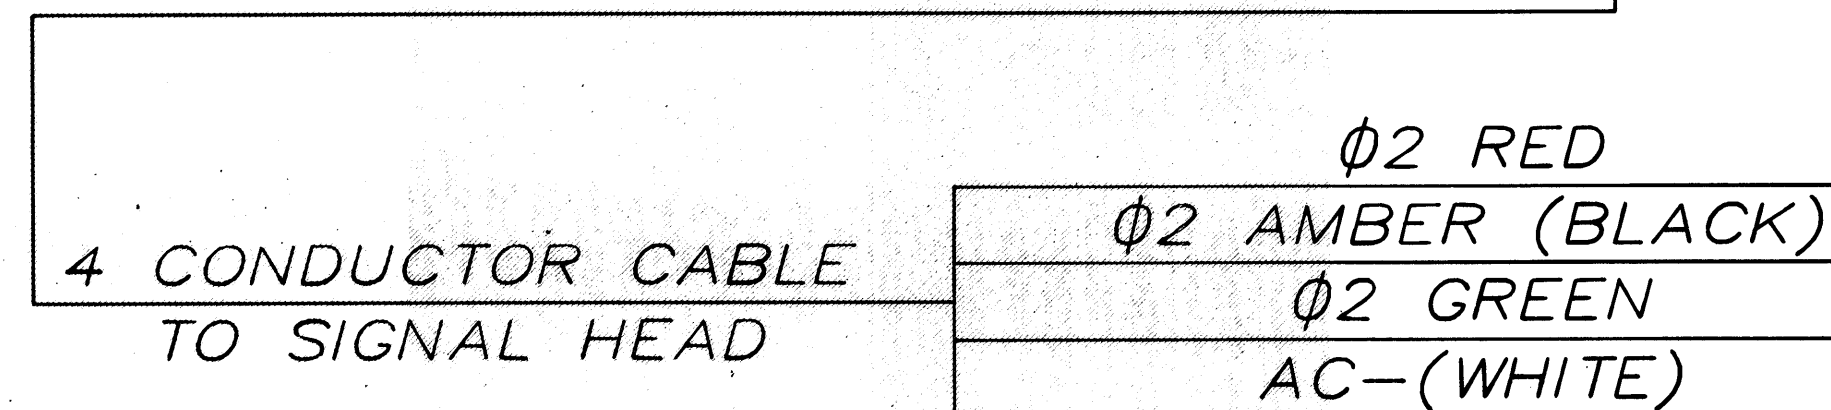

TYPICAL SIGNAL HEAD HOOK-UP

STATE OF OHIO
DEPARTMENT OF TRANSPORTATION
DISTRICT THREE

SIGNALIZED CLOSING OF
ONE LANE OF A TWO LANE
HIGHWAY

C

DRAWN

REV: 5-87

STANDARD NO. D3-02C

614 TEMPORARY RAISED PAVEMENT MARKERS

CALC. BY: MED
DATE: 2/88
CHKD. BY: AFS
DATE: 3/88

MED-42-1.89
MED-224-10.45

OHIO
FHWA REGION 5

175
189

THIS ITEM OF WORK SHALL CONSIST OF FURNISHING, INSTALLING, MAINTAINING, AND SUBSEQUENTLY REMOVING TEMPORARY RAISED PAVEMENT MARKERS (TRPM'S). THE TRPM'S SHALL BE YELLOW OR WHITE, AS DESCRIBED IN THE PLAN.

MATERIAL
ALL UNITS SHALL BE OF SUFFICIENT STRENGTH AND PROPERLY SHAPED SO AS NOT TO BE DISLODGED OR BROKEN, OR THE REFLECTOR DISLODGED OR BROKEN, OR THE REFLECTOR DISLODGED OR DAMAGED BY IMPACTS FROM VEHICLES TIRES, INCLUDING THOSE OF HIGH PRESSURE TRUCK TIRES LOADED TO 4500 POUNDS.

RETROREFLECTORS SHALL BE PROVIDED IN ONE OR TWO DIRECTIONS ON EACH UNIT AS REQUIRED BY THE USAGE AND SHALL RETURN WHITE OR YELLOW LIGHT AS IS APPROPRIATED FOR THE APPLICATION.

THE REFLECTOR SHALL HAVE AN EFFECTIVE AREA OF 0.35 SQUARE INCH FOR TYPE A OR 3.0 SQUARE INCH FOR TYPE B. ITS BRIGHTNESS OR SPECIFIC INTENSITY (WHEN TESTED AT 0.2 DEGREE ANGLE OF OBSERVATION AND THE FOLLOWING ANGLES OF INCIDENCE) SHALL MEET OR EXCEED THE FOLLOWING:

SPECIFIC INTENSITY		
TYPE A		
INCIDENCE ANGLE (DEGREES)	WHITE	YELLOW
0	1.0	0.6
20	0.4	0.24
45	-	-
TYPE B		
	WHITE	YELLOW
0	3.0	1.8
20	1.2	0.72
45	0.3	0.2

ANGLE OF INCIDENCE FORMED BY A RAY FROM LIGHT SOURCE TO THE MARKER AND THE NORMAL TO THE LEADING EDGE OF THE MARKER FACE (ALSO HORIZONTAL ENTRANCE ANGLE).

ANGLE OF OBSERVATION FORMED BY A RAY FROM LIGHT SOURCE TO THE MARKER AND THE RETURNED RAY FROM THE MARKER TO THE MEASURING RECEPTOR.

SPECIFIC INTENSITY IS THE MEAN CANDLEPOWER OF THE REFLECTED LIGHT (AT GIVEN INCIDENCE AND DIVERGENCE ANGLES) FOR EACH FOOT-CANDLE AT THE REFLECTOR (ON A PLANE PERPENDICULAR TO THE INCIDENT LIGHT).

TYPE A UNITS ARE INTENDED TO PROVIDE HIGH VISIBILITY BOTH AT NIGHT AND DURING DAYLIGHT. THEIR DAY TIME VISIBILITY SHALL BE ASSURED BY SIZE, SHAPE AND COLOR AS FOLLOWS:

- 1) THE UNITS SHALL BE A HIGH VISIBILITY YELLOW OR WHITE COLOR WHICH WILL NOT DEGRADE SUBSTANTIALLY DUE TO TRAFFIC WEAR AND WHICH WILL MATCH THE COLOR OF THE REFLECTOR.
- 2) WHEN VIEWED FROM ABOVE, THE UNITS SHALL HAVE A VISIBLE AREA OF NOT LESS THAN 14 SQUARE INCHES.
- 3) WHEN VIEWED FROM THE FRONT, PARALLEL TO THE PAVEMENT, AS FROM APPROACHING TRAFFIC, THE UNIT SHALL HAVE A WIDTH OF APPROXIMATELY 4 INCHES AND A VISIBLE AREA OF NOT LESS THAN 1.5 SQUARE INCHES.

TYPE B UNITS ARE INTENDED TO PROVIDE HIGH VISIBILITY AT NIGHT BY RETRO-REFLECTING AUTOMOTIVE HEADLIGHT BACK TO THE DRIVER.

INSTALLATION: THEY SHALL BE ATTACHED TO CLEAN, DRY PAVEMENT BY A BUTYL ADHESIVE PAD, A BITUMINOUS ADHESIVE OR OTHER CONSTRUCTION GRADE ADHESIVES (SUCH AS FRANKLIN PANEL AND METAL ADHESIVE) SUITABLE TO ANCHOR THE UNIT UNDER THE ABOVE CONDITIONS. WHEN IT IS NECESSARY TO ATTACH UNITS TO NEW CONCRETE WITH CURING COMPOUND REMAINING, THE CURING COMPOUND MEMBRANE SHALL BE REMOVED BY SANDBLASTING OR OTHER MECHANICAL CLEANING METHOD. THEY SHALL BE INSTALLED IN ACCORDANCE WITH THE MANUFACTURER'S RECOMMENDATIONS.

THE CONTRACTOR SHALL IMMEDIATELY REPLACE, AT HIS COST, ANY UNITS WHICH FAIL (BROKEN HOUSING, HOUSING WORN TO THE EXTENT THAT DAYTIME VISIBILITY IS SIGNIFICANTLY DIMINISHED OR OF AN UNACCEPTABLE COLOR, DETACHED OR BROKEN REFLECTOR, HOUSING DETACHED FROM ADHESIVE).

TRPM'S ARE LIKELY TO BE REMOVED BY SNOW PLOWING OPERATIONS, THUS THEY ARE NOT CONSIDERED SUITABLE FOR USE DURING THE PERIOD FROM OCTOBER 15 UNTIL APRIL 30. THE CONTRACTOR IS ADVISED TO SCHEDULE HIS WORK AND/OR THE USE OF THESE DEVICES TO AVOID THIS PERIOD. SHOULD THE CONTRACTOR CHOOSE TO USE TRPM'S DURING THIS PERIOD AND THEY ARE SUBSEQUENTLY REMOVED OR DESTROYED BY SNOW AND ICE CONTROL ACTIVITIES, THE CONTRACTOR SHALL IMMEDIATELY, AT HIS COST, PROVIDE A SUBSTITUTE TRAFFIC GUIDANCE SYSTEM EFFECTIVE DURING LIGHT AND DARK AND WHICH IS ACCEPTABLE TO THE ENGINEER.

THE UNITS SHALL BE PLACED ACCURATELY TO DEPICT STRAIGHT OR UNIFORMLY CURVING LINES. WHEN USED TO SUPPLEMENT TEMPORARY PAVEMENT MARKINGS, THEY MAY BE PLACED ON OR IMMEDIATELY ADJACENT TO THE PAVEMENT MARKING. LOCATIONS SHALL BE ADJUSTED UP TO ONE FOOT LONGITUDINALLY OR SIX INCHES Laterally TO AVOID PLACEMENT ON JOINTS, CRACKED OR DETERIORATED PAVEMENT. THEY SHALL NOT BE PLACED DIRECTLY ON PAVEMENT MARKINGS IF THIS WILL DETRACT FROM THEIR ABILITY TO REMAIN ATTACHED TO THE PAVEMENT.

APPLICATION
1) WHEN REQUIRED TO SUPPLEMENT PAVEMENT MARKING; THEY SHALL BE PLACED AS FOLLOWS:

LINE	TYPE	SPACING
EDGE LINE	A OR B	20' C/C
LANE LINE	A OR B	40' C/C*
CENTER LINE (SINGLE/BROKEN)	A OR B	40' C/C *
CENTER LINE (DOUBLE/SOLID)	A OR B	2 UNITS SIDE BY SIDE 4 INCHES APART 20' C/C
CHANNELIZING LINE (INCLUDES EXIT GORE NOSE)	A OR B	10' C/C

* CENTERED IN GAP

2) WHEN USED TO SIMULATE (REPLACE) PAVEMENT MARKING THEY SHALL BE PLACED AS FOLLOWS:

LINE	TYPE	SPACING
EDGE LINE	A	5' C/C
LANE LINE	A	4@3.33' C/C 30' GAP (40' CYCLE)
CENTER LINE (DOUBLE SOLID)	A	2 UNITS SIDE BY SIDE 5' C/C
CENTER LINE (SINGLE BROKEN)	A	4@3.33' C/C 30' GAP (40' CYCLE)
CHANNELIZING LINE (INCLUDES EXIT GORE NOSE)	A	5' C/C
EDGE LINE (TWO COLOR) (WHITE/YELLOW)	A	BACK TO BACK 5' C/C

YELLOW TRPM'S USED TO SEPARATE OPPOSITE FLOWS OF TRAFFIC (CENTER LINES) SHALL INCLUDE REFLECTIONS FOR BOTH DIRECTIONS. ALL OTHER YELLOW TRPM'S AND WHITE TRPM'S SHALL PROVIDE RETROREFLECTIVITY FOR ONE DIRECTION.

REMOVAL
REMOVAL SHALL BE ACCOMPLISHED IN A MANNER THAT LITTLE OR NONE OF THE ADHESIVE REMAINS ON THE PAVEMENT AND PERMANENT PAVEMENT SURFACES SHALL NOT BE SCARRED, BROKEN OR ROUGHENED SIGNIFICANTLY.

PAYMENT
BASIS OF PAYMENT SHALL BE AT THE CONTRACT UNIT PRICE PER EACH TRPM AND SHALL INCLUDE ALL LABOR, EQUIPMENT, HARDWARE AND INCIDENTALS REQUIRED TO PERFORM THE WORK. IT SHALL ALSO INCLUDE REPLACEMENT AT NO ADDITIONAL COST OF ALL TRPM'S WHICH, IN THE JUDGEMENT OF THE ENGINEER, FAIL FOR ANY REASON, EXCEPT DUE TO FAILURE OF THE PAVEMENT TO WHICH THEY ARE ATTACHED.

ITEM	UNIT	DESCRIPTION
614	EACH	TEMPORARY RAISED PAVEMENT MARKERS

	STATIONING (FROM-TO) (SIDE)	SPACING	TYPE A			TYPE B			REMARKS (LINE TYPE)
			W	Y	Y/Y	W	Y	Y/Y	
RS-440 (40)	MED-42-0248								
	Phase "A"								
	129+85± To 132+14± Rt.	5' C/C	47	47					Edge Line (Two Color)
	127+10± To 134+89± Rt.	5' C/C	157	157					Edge Line (Two Color)
	Phase "B"								
	127+10± To 134+89± Lt.	5' C/C	157	157					Edge Line (Two Color)
	129+85± To 132+14± Lt.	5' C/C	47	47					Edge Line (Two Color)
	MED-42-0265								
	Phase "A"								
	137+21± To 140+18± Rt.	5' C/C	61	61					Edge Line (Two Color)
	134+46± To 142+23± Rt.	5' C/C	171	171					Edge Line (Two Color)
	Phase "B"								
	134+46± To 142+23± Lt.	5' C/C	171	171					Edge Line (Two Color)
	137+21± To 140+18± Lt.	5' C/C	61	61					Edge Line (Two Color)
	TOTALS		872	872					
F-51 (70)	MED-42-0688								
	Phase "A"								
	16+17± To 23+86± Lt.	5' C/C	155	155					Edge Line (Two Color)
	17+52± To 22+47± Lt.	5' C/C	100	100					Edge Line (Two Color)
	Phase "B"								
	17+52± To 22+47± Rt.	5' C/C	100	100					Edge Line (Two Color)
	16+22± To 23+08± Rt.	5' C/C	138	138					Edge Line (Two Color)
	TOTALS		493	493					
			986						
			2730						

Quantities carried to General Summary sheet 15.

STATE OF OHIO
DEPARTMENT OF TRANSPORTATION
DISTRICT THREE


614 TEMPORARY RAISED
PAVEMENT MARKERS

STANDARD NO. D3-2D

DESIGNED	DRAWN	CHECKED	REVIEWED	DATE	REVISED
					5-87

CALC. BY DATE	MED-42-1.89 MED-224-10.45	OHIO	
CHKD. BY DATE		FHWA REGION 5	


DESIGNED	DRAWN	CHECKED	REVIEWED	DATE	REVISED 7-87
----------	-------	---------	----------	------	-----------------

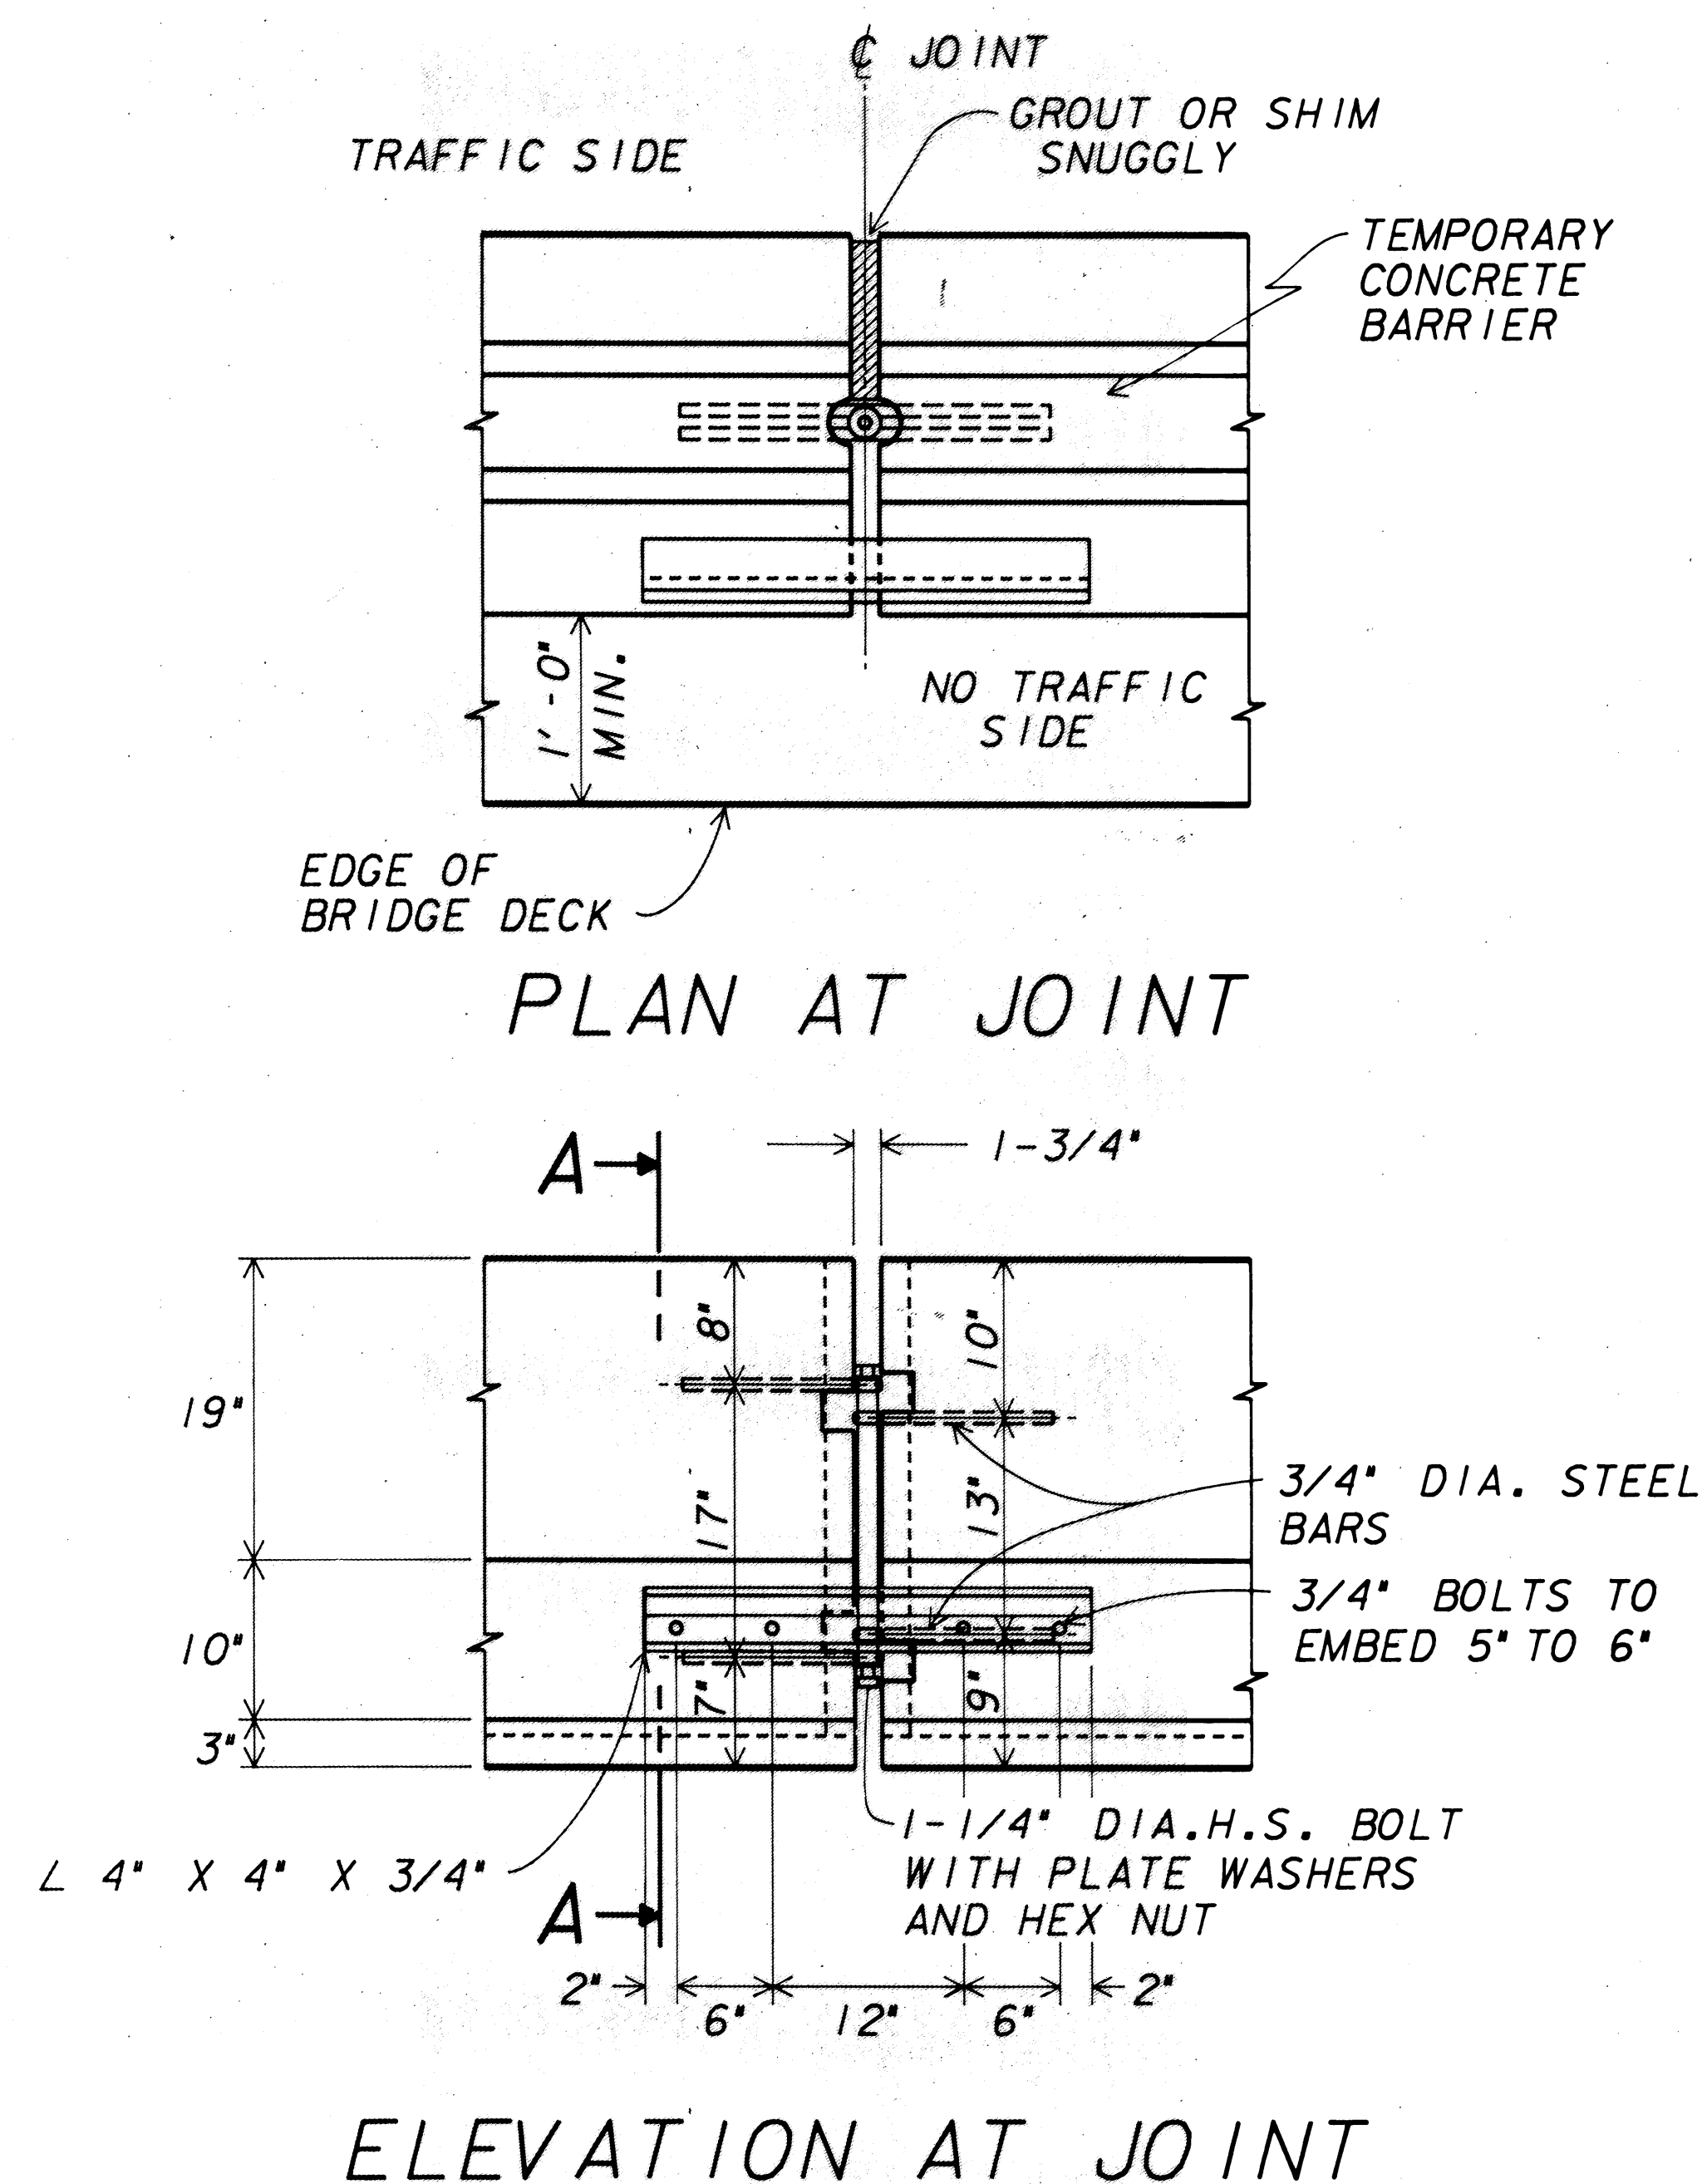

BRIDGE DECK SURFACE PREPARATION*


THE FOLLOWING PROCEDURES MUST BE FOLLOWED WHEN INSTALLING TEMPORARY PRECAST CONCRETE BARRIERS, ON BRIDGE DECKS.

- THE BRIDGE DECK SURFACE AREA ON WHICH THE PRECAST CONCRETE BARRIERS WILL REST, SHALL BE CLEARED OF ALL LOOSE SAND, GRAVEL, DIRT AND DEBRIS.
- ANY IRREGULARITIES IN THE BRIDGE DECK AREA, UNLESS JUDGED BY THE ENGINEER TO BE INCONSEQUENTIAL, SHALL BE LEVELED WITH GROUT AND/OR ASPHALT.
- ASPHALT ROLL ROOFING SHALL BE PLACED ON THOSE BRIDGE DECK AREAS, AS JUDGED BY THE ENGINEER, TO HAVE A SURFACE ROUGHNESS WHICH WOULD INHIBIT FRICTION CONTACT BETWEEN BARRIER SEGMENTS AND DECK.

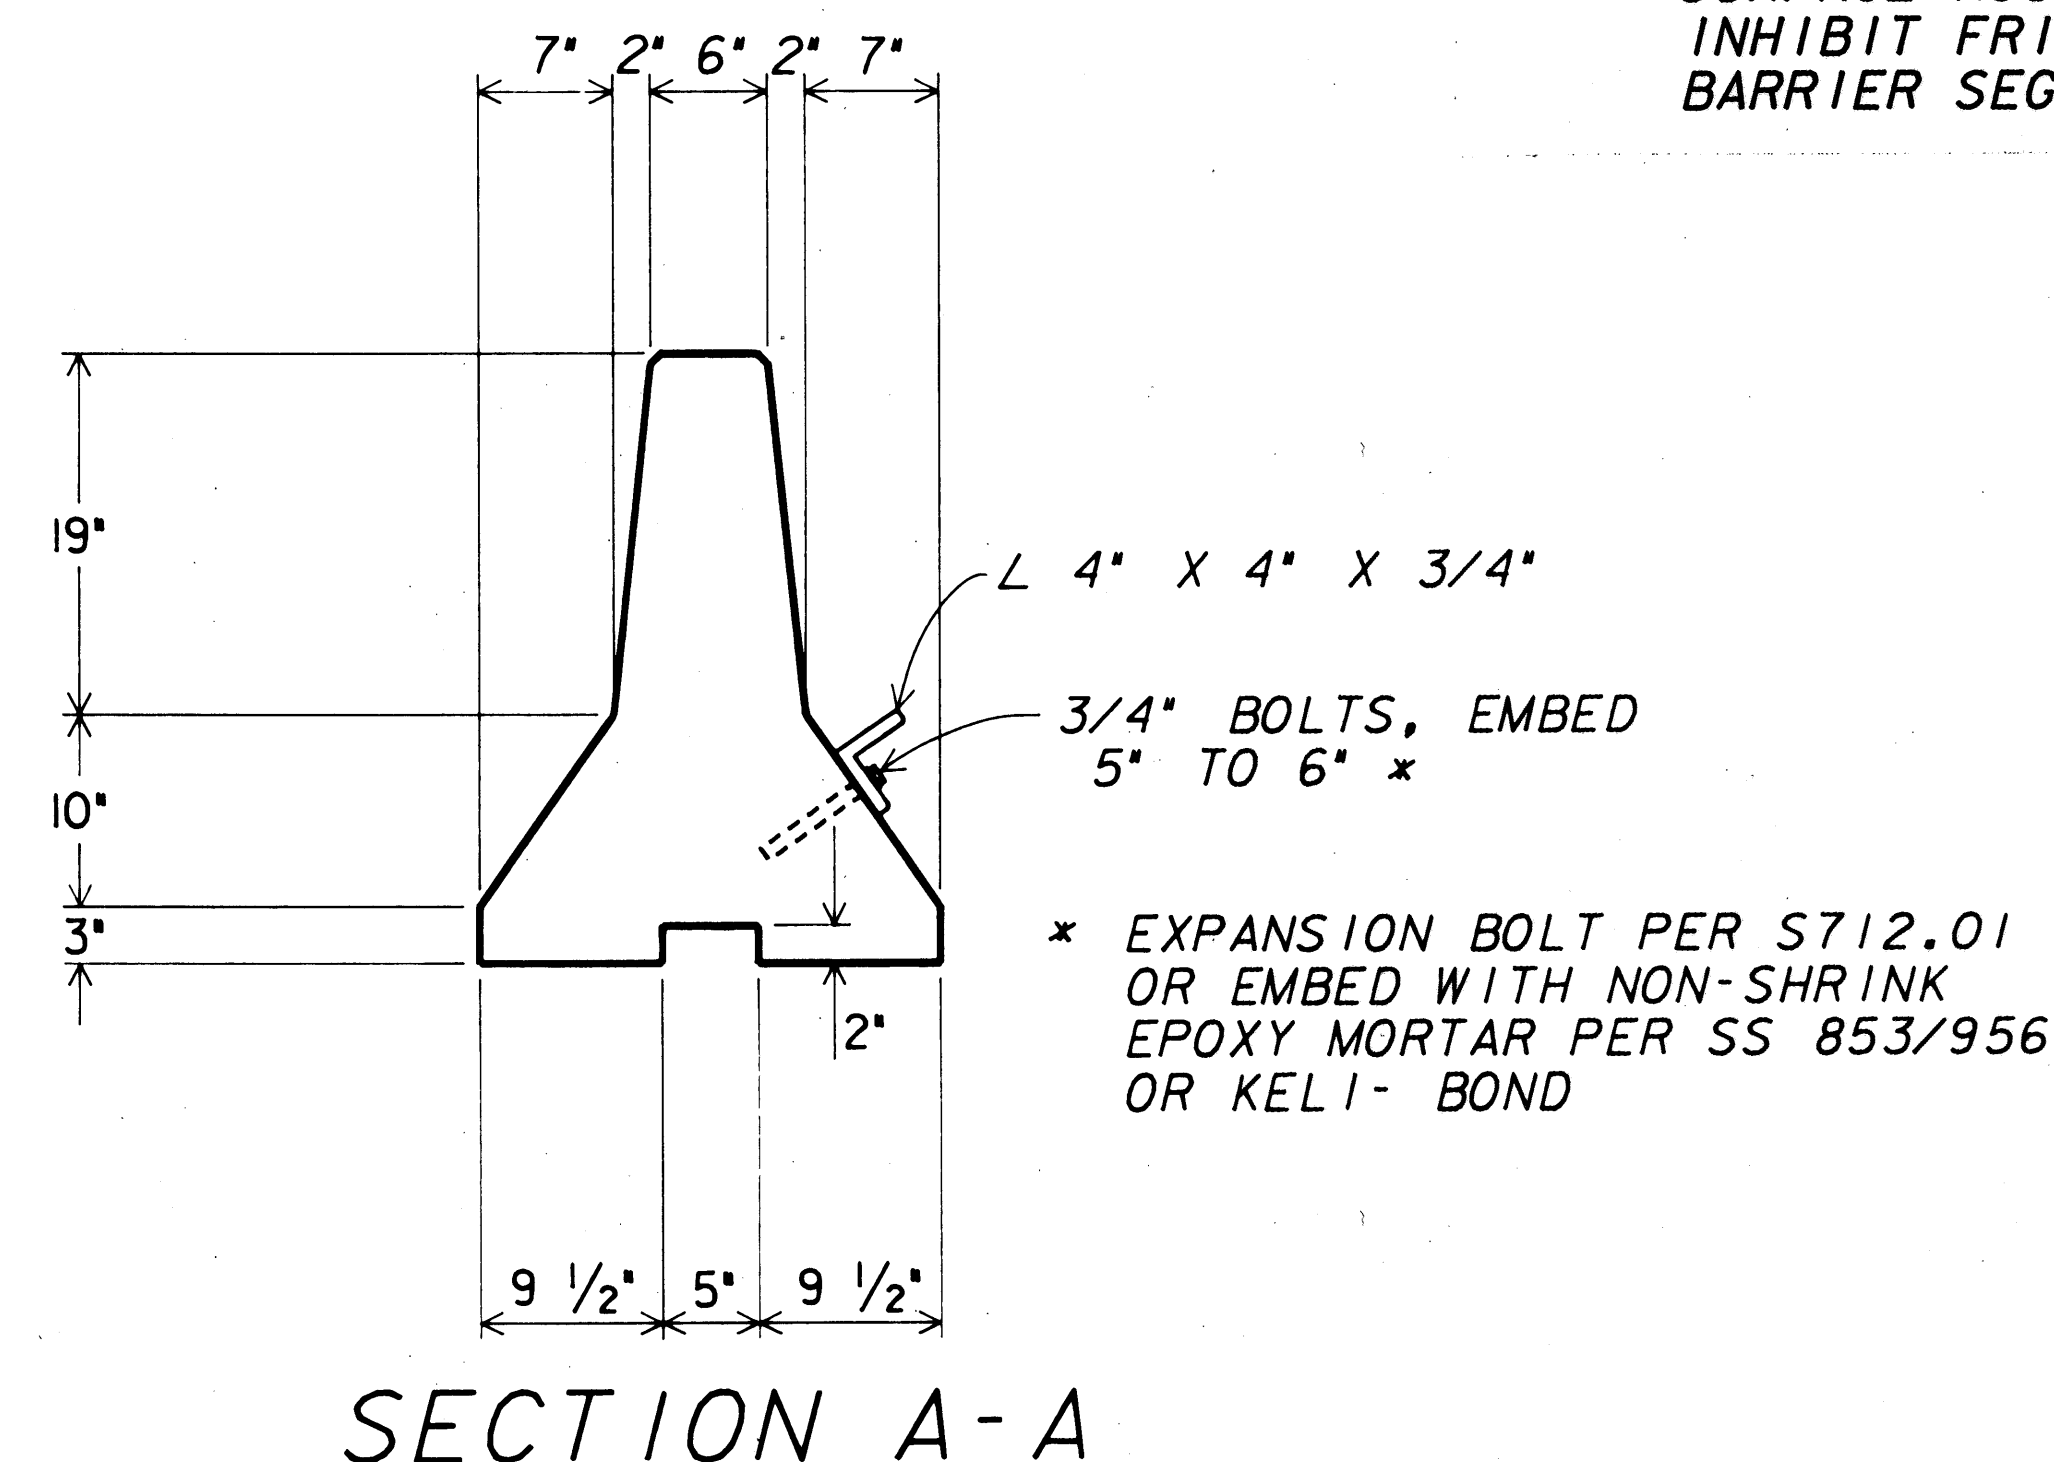

TEMPORARY CONCRETE BARRIER, BRIDGE MOUNTED, AS PER PLAN

STATE OF OHIO DEPARTMENT OF TRANSPORTATION DISTRICT THREE					
MODIFIED BARRIER					F
DESIGNED	DRAWN	CHECKED	REVIEWED	DATE	
					STANDARD NO. D3-2F

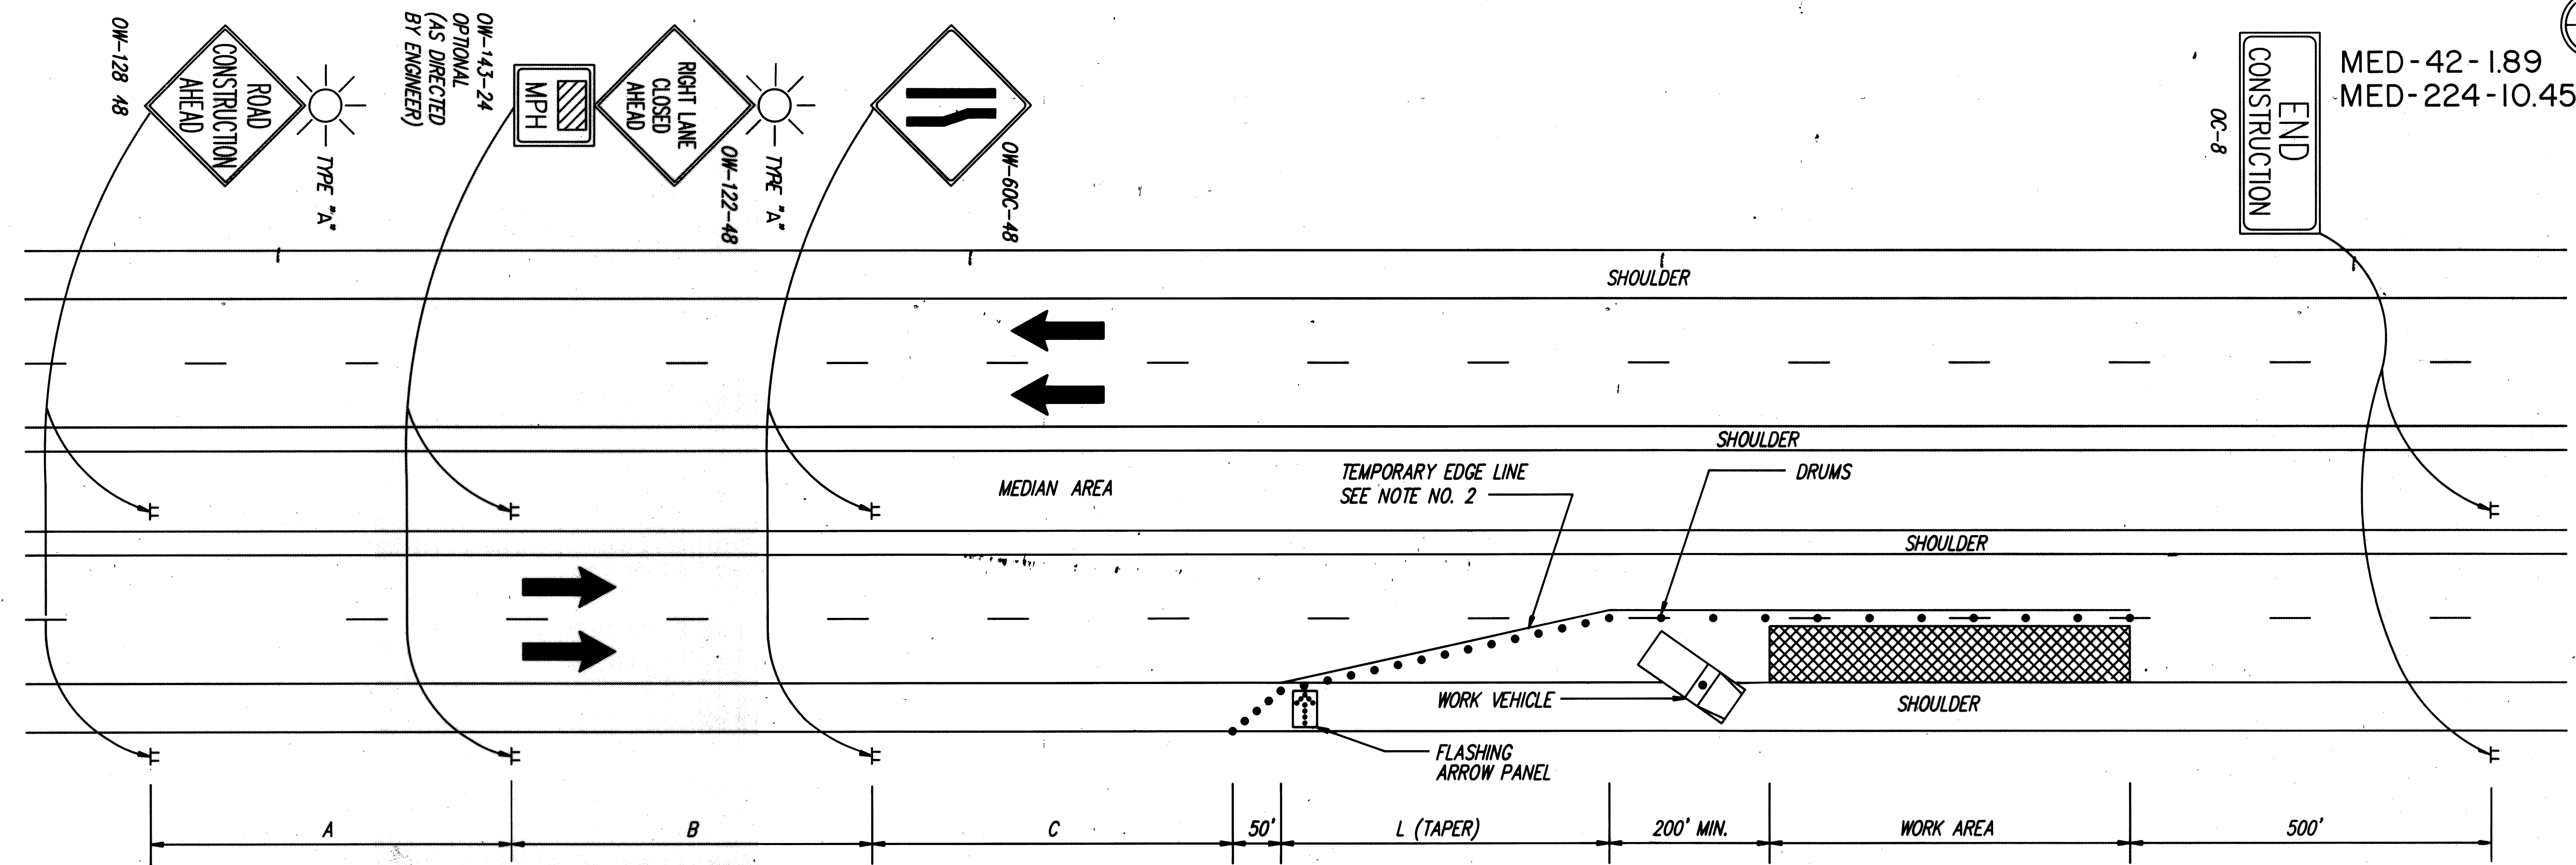

- ① THE TAPER LENGTH (L) SHALL BE IN ACCORDANCE WITH SECTION 7F-17 OF THE OMUTCD. THE LOCATION OF THE TRANSITION TAPER AND LOCATION OF THE ADVANCE WARNING SIGNS SHOULD BE ADJUSTED TO PROVIDE FOR ADEQUATE SIGHT DISTANCE FOR THE EXISTING VERTICAL AND HORIZONTAL ROADWAY ALIGNMENT. IN ORDER TO DETERMINE THE MINIMUM NUMBER OF CHANNELIZING DEVICES FOR THE TRANSITION TAPER SEE TABLE 7-5 OMUTCD. FOR A 55 MPH PREVAILING SPEED AND A 12 FT. LANE, NOT LESS THAN THIRTEEN (13) DRUMS SHALL BE USED TO FORM THE LANE TRANSITION TAPER IN ADVANCE OF THE WORK AREA. NOT LESS THAN FIVE (5) DRUMS SHALL BE USED TO FORM THE TAPER ON THE SHOULDER. DRUMS SHALL BE SPACED AT 50' CENTER TO CENTER ALONG THE WORK AREA. CONES HAVING A MINIMUM HEIGHT OF 28 INCHES MAY BE SUBSTITUTED FOR DRUMS FOR DAY TIME LANE CLOSURES. PROVISIONS SHALL BE MADE TO STABILIZE THE CONES TO PREVENT THEM FROM BLOWING OVER. IF THIS CANNOT BE ACHIEVED, DRUMS SHALL BE USED.
- ② IF THE CONSTRUCTION OPERATION REQUIRES THE LANE CLOSURE FOR MORE THAN ONE DAY, THEN THE EXISTING CONFLICTING PAVEMENT MARKINGS AND REFLECTORS FROM THE RAISED PAVEMENT MARKERS SHALL BE REMOVED AND THE APPROPRIATE COLOR TEMPORARY EDGE LINES SHALL BE APPLIED. PAVEMENT MARKING TAPE MAY BE USED. AFTER COMPLETION OF THE WORK, TEMPORARY MARKINGS SHALL BE REMOVED IN ACCORDANCE WITH 621.134 AND THE ORIGINAL MARKINGS AND RAISED PAVEMENT MARKER REFLECTORS SHALL BE RESTORED.
- ③ THE MAJOR STANDARD LEVEL (36") WARNING SIGNS MAY BE USED ON DIVIDED STREETS OR HIGHWAYS THAT ARE NOT CLASSIFIED AS FREEWAYS OR EXPRESSWAYS.

- ④ WHEN WORK IS BEING PERFORMED IN THE LANE ADJACENT TO THE MEDIAN ON A DIVIDED HIGHWAY, AN OW-143-48 SIGN(S) SHALL BE SUBSTITUTED FOR THE OW-122-48 SIGN(S) AND AN OW-60D-48 SIGN(S) SHALL BE SUBSTITUTED FOR THE OW-60C-48 SIGN(S). NOTE NO.2 IS APPLICABLE FOR THIS CLOSURE ALSO.
- ⑤ THE WORK VEHICLE SHOWN AT THE BEGINNING OF THE WORK AREA SHALL BE IN PLACE AND UNOCCUPIED WHENEVER WORKERS ARE IN THE WORK AREA. THIS WORK VEHICLE SHALL BE REMOVED FROM THE PAVEMENT WHENEVER WORKERS ARE NOT IN THE WORK AREA. OTHER PROTECTIVE DEVICES MAY BE USED IN LIEU OF THE WORK VEHICLE SHOWN WHEN APPROVED BY THE ENGINEER. THE VEHICLE SHALL BE EQUIPPED WITH A 360° ROTATING OR FLASHING AMBER BEACON CLEARLY VISIBLE FOR A MINIMUM OF ONE-QUARTER (1/4) MILE. A TRUCK MOUNTED IMPACT ATTENUATOR MAY BE EMPLOYED.
- ⑥ THE FLASHING ARROW PANEL SHALL MEET THE REQUIREMENTS OF STANDARD DRAWING TC-35.10.
- ⑦ TYPE "C" STEADY BURNING BARRICADE WARNING LIGHTS SHALL BE ERECTED ON DRUMS FOR NIGHT LANE CLOSURES. THE MAXIMUM SPACING SHALL BE IDENTICAL TO THE CHANNELIZING DEVICE SPACING REQUIREMENTS DESCRIBED IN NOTE 1.
- ⑧ THE TYPE "A" FLASHING BARRICADE WARNING LIGHTS SHOWN ON THE "ROAD CONSTRUCTION AHEAD" AND THE "ONE LANE ROAD AHEAD" SIGNS ARE REQUIRED WHENEVER A NIGHT LANE CLOSURE IS NECESSARY.

- ⑨ THE OC-8 SIGNS ARE ONLY REQUIRED FOR LANE CLOSURES OF MORE THAN ONE DAY AND MAY BE OMITTED IF IT FALLS WITHIN THE LIMITS OF A CONSTRUCTION PROJECT.
- ⑩ SOME WORK AREA LOCATIONS MAY REQUIRE MORE THAN JUST STATIC OR CONVENTIONAL SIGNS TO ENHANCE COMMUNICATION WITH THE DRIVER. AT THESE LOCATIONS PORTABLE CHANGEABLE MESSAGE SIGNS (PCMS) UNITS ARE RECOMMENDED. THESE DEVICES SHOULD BE LOCATED APPROXIMATELY 2000 FEET IN ADVANCE OF A LANE CLOSURE OR OTHER POINT OF REQUIRED ACTION. SEE SECTION 7G-8.1, OMUTCD FOR FURTHER GUIDANCE ON USE OF PCMS UNITS. THESE UNITS, IF REQUIRED, WILL BE SPECIFICALLY CALLED FOR IN THE PLANS AND PAID FOR SEPARATELY.
- ⑪ PAYMENT FOR ALL OF THE ABOVE, UNLESS ITEMIZED SEPARATELY, SHALL BE INCLUDED IN "ITEM 614 - MAINTAINING TRAFFIC".


MINIMUM DISTANCE	A	B	C
	FEET	FEET	FEET
MAJOR STANDARD	500	500	500
URBAN FREEWAY AND EXPRESSWAY	500 to 1000	500 to 1000	500 to 1000
RURAL FREEWAY AND EXPRESSWAY	2600	1600	1000

STATE OF OHIO
DEPARTMENT OF TRANSPORTATION
DISTRICT THREE

CLOSING ONE LANE
of a
FOUR-LANE DIVIDED HIGHWAY

REV.	DRAWN	DATE 12/82
6/87		STANDARD DRAWING D3-4

MED-42-1.89
MED-224-10.45

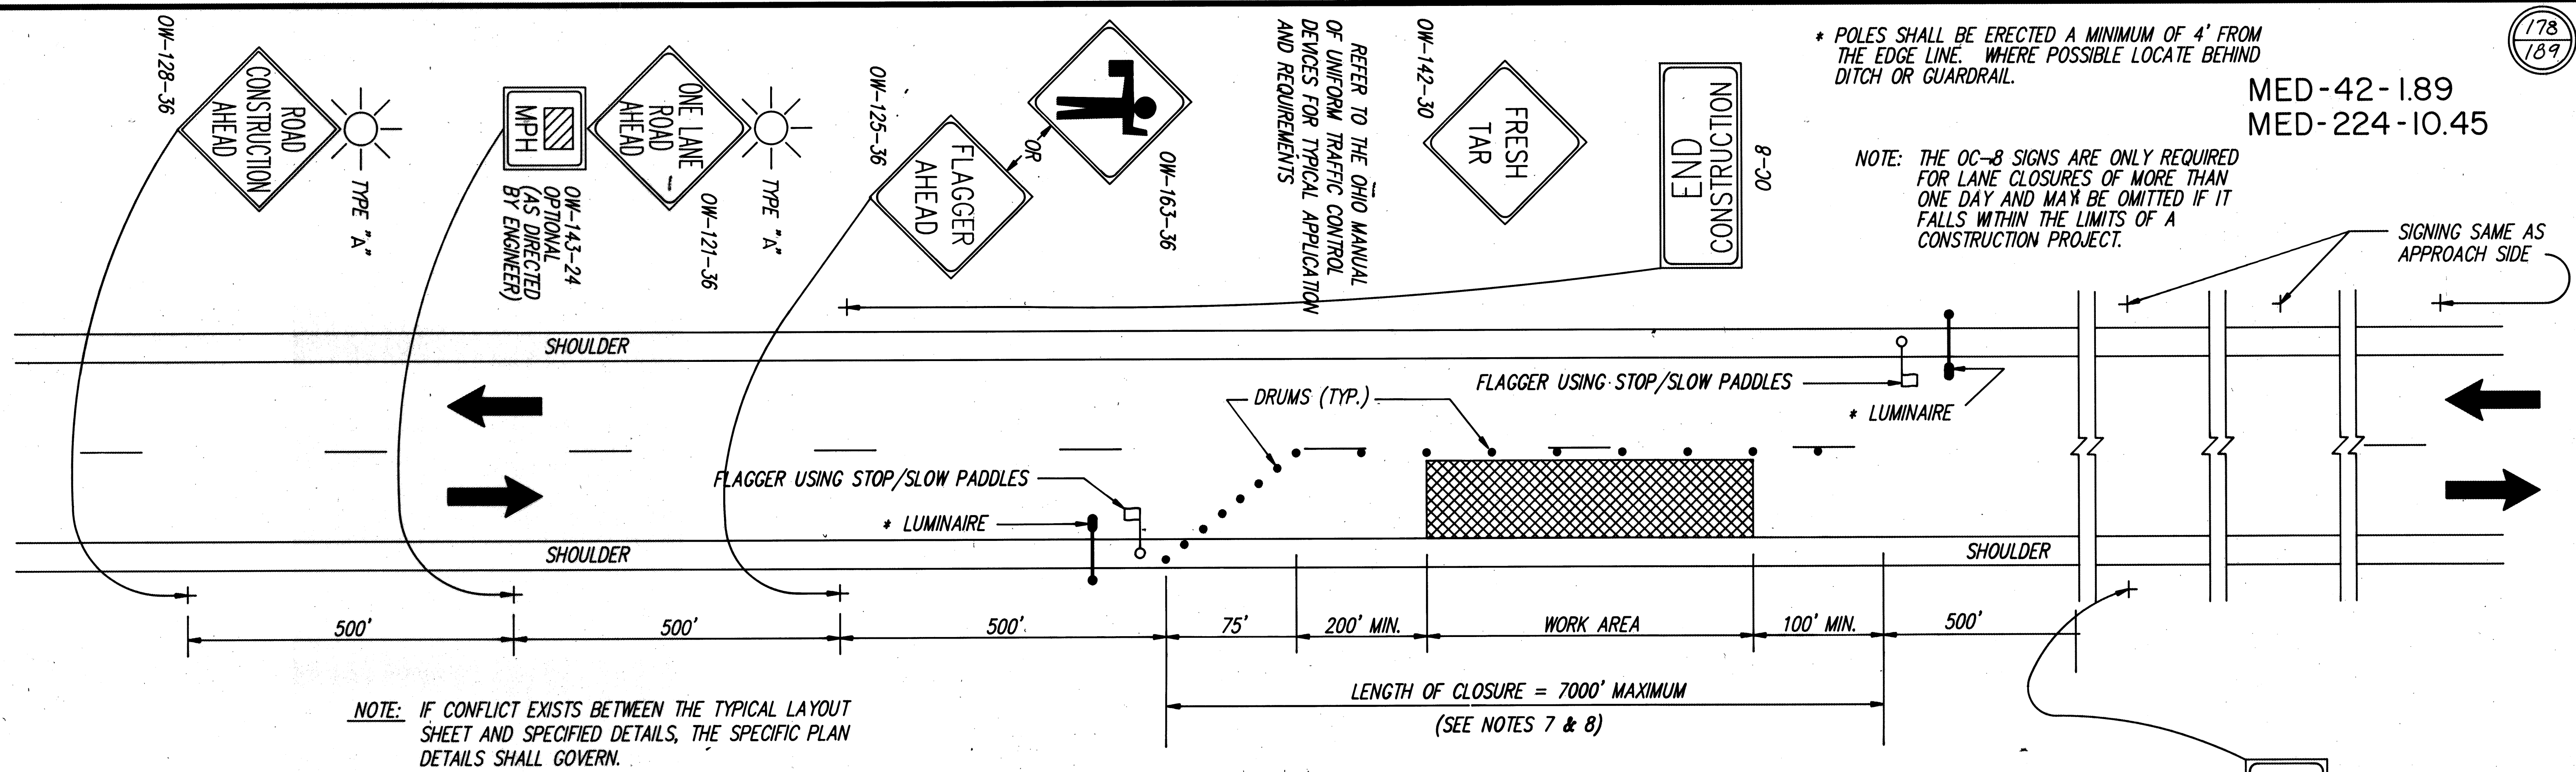


- ① FLAGGERS, ONE FOR EACH DIRECTION, SHALL BE USED TO CONTROL TRAFFIC CONTINUOUSLY FOR AS LONG AS A ONE-LANE OPERATION IS IN EFFECT. THE FLAGGERS SHALL BE ABLE TO COMMUNICATE WITH EACH OTHER AT ALL TIMES AND CONFORM TO OTHER REQUIREMENTS AS DESCRIBED IN THE OHIO MANUAL OF UNIFORM TRAFFIC CONTROL DEVICES (OMUTCD) IN SECTION 7H: CONTROL OF TRAFFIC THROUGH WORK AREAS.
- ② DRUMS SHALL BE SPACED AT 50' CENTER TO CENTER ALONG THE CLOSURE. DRUMS ON THE ADVANCE TAPER SHALL BE SPACED AT 10' CENTER TO CENTER. CONES HAVING A MINIMUM HEIGHT OF 28" MAY BE SUBSTITUTED FOR DRUMS FOR DAYTIME LANE CLOSURES. PROVISIONS SHALL BE MADE TO STABILIZE THE CONES TO PREVENT THEM FROM BLOWING OVER.
- ③ ADEQUATE AREA ILLUMINATION TO CLEARLY IDENTIFY THE FLAGGER STATION AT NIGHT SHALL BE PROVIDED BY USING 150 WATT MINIMUM HIGH PRESSURE SODIUM LUMINAIRES OR 250 WATT MINIMUM MERCURY VAPOR LUMINAIRES. THE LUMINAIRES SHALL BE LOCATED ADJACENT TO THE FLAGGER STATION FOR EACH DIRECTION OF TRAFFIC AS SHOWN ABOVE. THE MOUNTING HEIGHT FOR THE LUMINAIRES SHALL BE A MINIMUM OF 27 FEET ABOVE THE PAVEMENT AND MOUNTED ON A SUPPORT OF ADEQUATE STRENGTH TO PROVIDE A SATISFACTORY INSTALLATION. THE OVERHEAD CONDUCTOR CLEARANCE SHALL BE A MINIMUM OF 15 FEET ABOVE THE PAVEMENT.

THE LUMINAIRE ARMS SHALL BE OF SUFFICIENT LENGTH TO EXTEND TO THE EDGE OF THE PAVEMENT.
- ④ THE LOCATION OF THE ADVANCE WARNING SIGNS SHOULD BE ADJUSTED TO PROVIDE FOR ADEQUATE SIGHT DISTANCE FOR THE EXISTING VERTICAL AND HORIZONTAL ROADWAY ALIGNMENT. THE DISTANCES SHOWN ARE MINIMUMS.

- ⑤ THE TYPE "A" FLASHING BARRICADE WARNING LIGHTS SHOWN ON THE "ROAD CONSTRUCTION AHEAD" AND THE "ONE LANE ROAD AHEAD" SIGNS ARE REQUIRED WHENEVER A NIGHT LANE CLOSURE IS NECESSARY.
- ⑥ TYPE "C" STEADY BURNING BARRICADE WARNING LIGHTS SHALL BE ERECTED ON DRUMS FOR NIGHT LANE CLOSURES. THE MAXIMUM SPACING SHALL BE IDENTICAL TO THE CHANNELIZING DEVICE SPACING REQUIREMENTS DESCRIBED IN NOTE 2.
- ⑦ WITHIN THE LENGTH OF CLOSURE, PROVISIONS SHALL BE MADE TO CONTROL TRAFFIC ENTERING FROM INTERSECTING STREETS AND MAJOR DRIVES AS NECESSARY TO PREVENT WRONG WAY MOVEMENTS AND TO KEEP VEHICLES OFF OF NEW PAVEMENT NOT READY FOR TRAFFIC.
- ⑧ WHEN THE AMBIENT TEMPERATURE EXCEEDS 80 DEGREES F., THE ENGINEER MAY INCREASE THE LENGTH OF CLOSURE TO ALLOW FOR SUFFICIENT COOLING OF THE NEW PAVEMENT. THE ENGINEER MAY SHORTEN THE MAXIMUM ALLOWABLE LENGTH OF CLOSURE TO RELIEVE EXCESSIVE TRAFFIC BACKUPS. ALL TRAFFIC CONTROL SIGNS, CHANNELIZING DEVICES, THE FLAGGER SHALL BE MOVED FORWARD BEFORE THE CLOSURE REACHES THE MAXIMUM ALLOWABLE LENGTH. ONLY ONE SIDE OF THE ROAD SHALL BE CLOSED AT ANY ONE TIME.
- ⑨ PAYMENT FOR ALL OF THE ABOVE, UNLESS ITEMIZED SEPARATELY, SHALL BE INCLUDED IN "ITEM 614 - MAINTAINING TRAFFIC".

STATE OF OHIO DEPARTMENT OF TRANSPORTATION DISTRICT THREE		
FLAGGER CLOSING ONE LANE OF A TWO LANE HIGHWAY		
PAVING OPERATIONS		
REV. 6-87	DRAWN	DATE 12-82 STANDARD DRAWING D3-03A

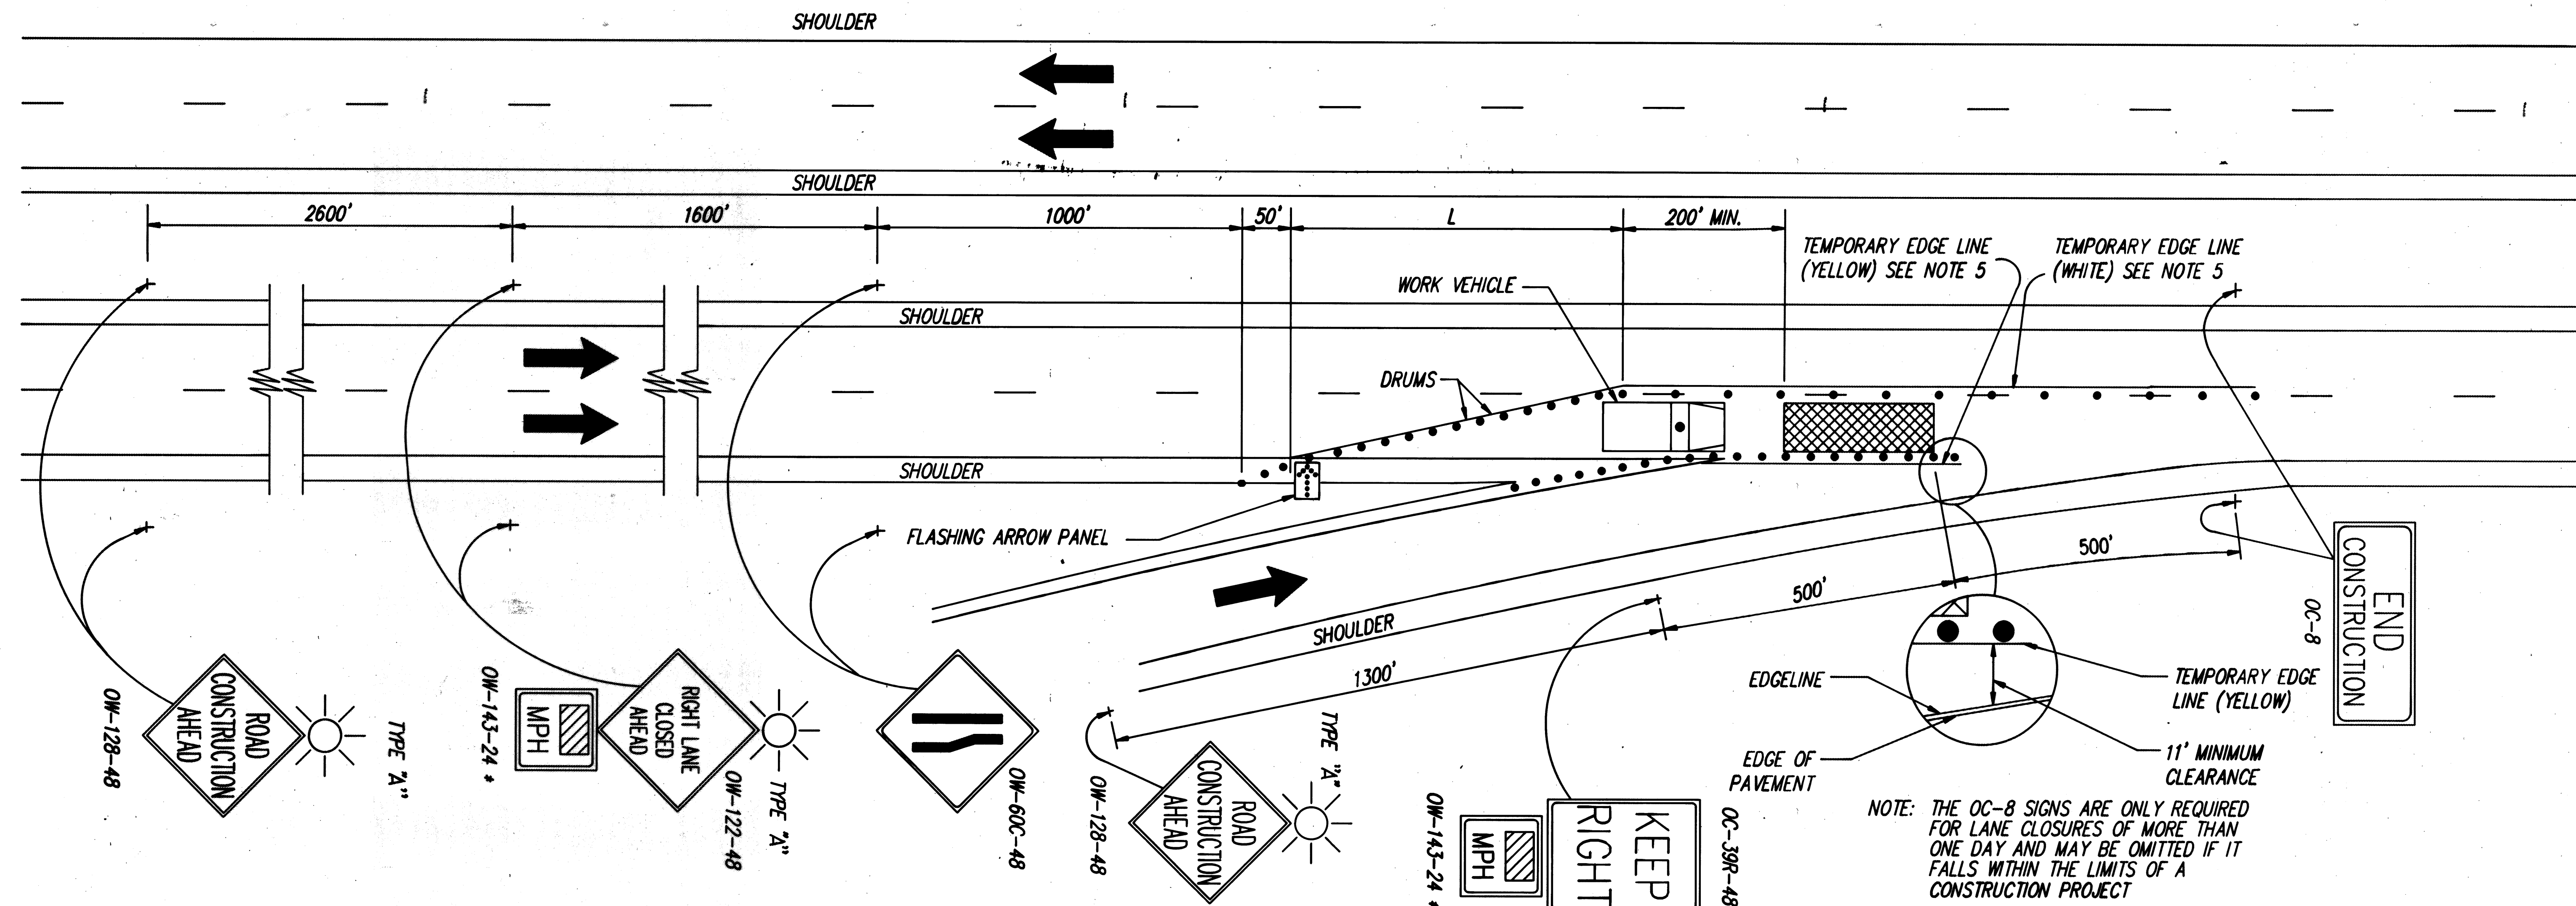

- ① THIS WORK AREA TRAFFIC CONTROL APPLICATION SHALL BE EMPLOYED WHEN THE LATERAL CLEARANCE BETWEEN THE CHANNELIZING DEVICES AT THE RIGHT EDGE OF THE WORK AREA AND THE EDGE OF THE RAMP PAVEMENT IS 11 FEET OR MORE.
- ② THE TAPER LENGTH (L) SHALL BE IN ACCORDANCE WITH SECTION 7F-17 OF THE OMUTCD. THE LOCATION OF THE ADVANCE WARNING SIGNS SHOULD BE ADJUSTED TO PROVIDE FOR ADEQUATE SIGHT DISTANCE FOR THE EXISTING VERTICAL AND HORIZONTAL ROADWAY ALIGNMENT. IN ORDER TO DETERMINE THE MINIMUM NUMBER OF CHANNELIZING DEVICES FOR THE TRANSITION TAPER SEE TABLE 7-5 OMUTCD. FOR A 55 MPH PREVAILING SPEED AND A 12 FOOT LANE, NOT LESS THAN THIRTEEN (13) DRUMS SHALL BE USED TO FORM THE LANE TRANSITION TAPER IN ADVANCE OF THE WORK AREA. NOT LESS THAN FIVE (5) DRUMS SHALL BE USED TO FORM THE TAPER IN THE SHOULDER AREA. DRUMS SHALL BE LOCATED AS SHOWN TO SEPARATE THE RAMP TRAFFIC FROM THE WORK AREA. DRUMS SHALL BE SPACED 50' CENTER TO CENTER. CONES HAVING A MINIMUM HEIGHT OF 28 INCHES MAY BE SUBSTITUTED FOR DRUMS FOR DAY-TIME LANE CLOSURES. PROVISIONS SHALL BE MADE TO STABILIZE THE CONES TO PREVENT THEM FROM BLOWING OVER. IF THIS CANNOT BE ACHIEVED, DRUMS SHALL BE USED.
- ③ THE SPACING BETWEEN CONSTRUCTION SIGNS SHOWN ON THIS DETAIL MAY REQUIRE ADJUSTMENTS (INCREASES OR DECREASES) TO ASSURE THAT THEY ARE POSITIONED NO CLOSER THAN 200 FEET TO EXISTING SIGNS OR AS DETERMINED BY THE ENGINEER.

- ④ RAMP SIGNS SHALL BE DUAL MOUNTED ON MULTILANE RAMP.
- ⑤ IF THE CONSTRUCTION OPERATION, REQUIRES THE LANE CLOSURE FOR MORE THAN ONE DAY, THEN THE EXISTING CONFLICTING PAVEMENT MARKINGS AND REFLECTORS FROM THE RAISED PAVEMENT MARKERS SHALL BE REMOVED AND THE APPROPRIATE COLOR TEMPORARY EDGE LINES SHALL BE APPLIED. PAVEMENT MARKING TAPE MAY BE USED. AFTER COMPLETION OF THE WORK, TEMPORARY MARKINGS SHALL BE REMOVED IN ACCORDANCE WITH 621.134 AND THE ORIGINAL MARKINGS AND RAISED PAVEMENT MARKER REFLECTORS SHALL BE RESTORED.
- ⑥ THE WORK VEHICLE SHOWN AT THE BEGINNING OF THE WORK AREA SHALL BE IN PLACE AND UNOCCUPIED WHENEVER WORKERS ARE IN THE WORK AREA. THIS WORK VEHICLE SHALL BE MOVED FROM THE PAVEMENT WHENEVER WORKERS ARE NOT IN THE WORK AREA. OTHER PROTECTIVE DEVICES MAY BE USED IN LIEU OF THE WORK VEHICLE SHOWN WHEN APPROVED BY THE ENGINEER. THE VEHICLE SHALL BE EQUIPPED WITH A 360° ROTATING OR FLASHING AMBER BEACON CLEARLY VISIBLE FOR A MINIMUM OF ONE-QUARTER (1/4) MILE. A TRUCK MOUNTED IMPACT ATTENUATOR MAY BE EMPLOYED.
- ⑦ THE FLASHING ARROW PANEL SHALL MEET THE REQUIREMENTS OF STANDARD DRAWING TC-35.10.
- ⑧ TYPE "C" STEADY BURNING BARRICADE WARNING LIGHTS SHALL BE ERECTED ON DRUMS FOR NIGHT LANE CLOSURES. THE MAXIMUM SPACING SHALL BE IDENTICAL TO THE CHANNELIZING DEVICE SPACING REQUIREMENTS DESCRIBED IN NOTE 2.

- ⑨ TYPE "A" FLASHING BARRICADE WARNING LIGHTS SHOWN ON THE "ROAD CONSTRUCTION AHEAD" AND THE "RIGHT LANE CLOSED AHEAD" SIGNS ARE REQUIRED WHENEVER A NIGHT LANE CLOSURE IS NECESSARY.
- ⑩ SOME WORK AREA LOCATIONS MAY REQUIRE MORE THAN JUST STATIC OR CONVENTIONAL SIGNS TO ENHANCE COMMUNICATION WITH THE DRIVER. AT THESE LOCATIONS PORTABLE CHANGEABLE MESSAGE SIGNS (PCMS) UNITS ARE RECOMMENDED. THESE DEVICES SHOULD BE LOCATED APPROXIMATELY 2000 FEET IN ADVANCE OF A LANE CLOSURE OR OTHER POINT OF REQUIRED ACTION. SEE SECTION 7G-8.1, OMUTCD FOR FURTHER GUIDANCE ON USE OF PCMS UNITS. THESE UNITS, IF REQUIRED, WILL BE SPECIFICALLY CALLED FOR IN THE PLANS AND PAID FOR SEPARATELY.
- ⑪ PAYMENT FOR ALL OF THE ABOVE, UNLESS ITEMIZED SEPARATELY, SHALL BE INCLUDED IN "ITEM 614 - MAINTAINING TRAFFIC".

* OPTIONAL - AS DIRECTED BY THE ENGINEER


STATE OF OHIO
DEPARTMENT OF TRANSPORTATION
DISTRICT THREE

LANE CLOSURE
AT ENTRANCE
RAMP: PLAN A

REV.
6/87

DRAWN

DATE 7/1/86
STANDARD DRAWING D3-7

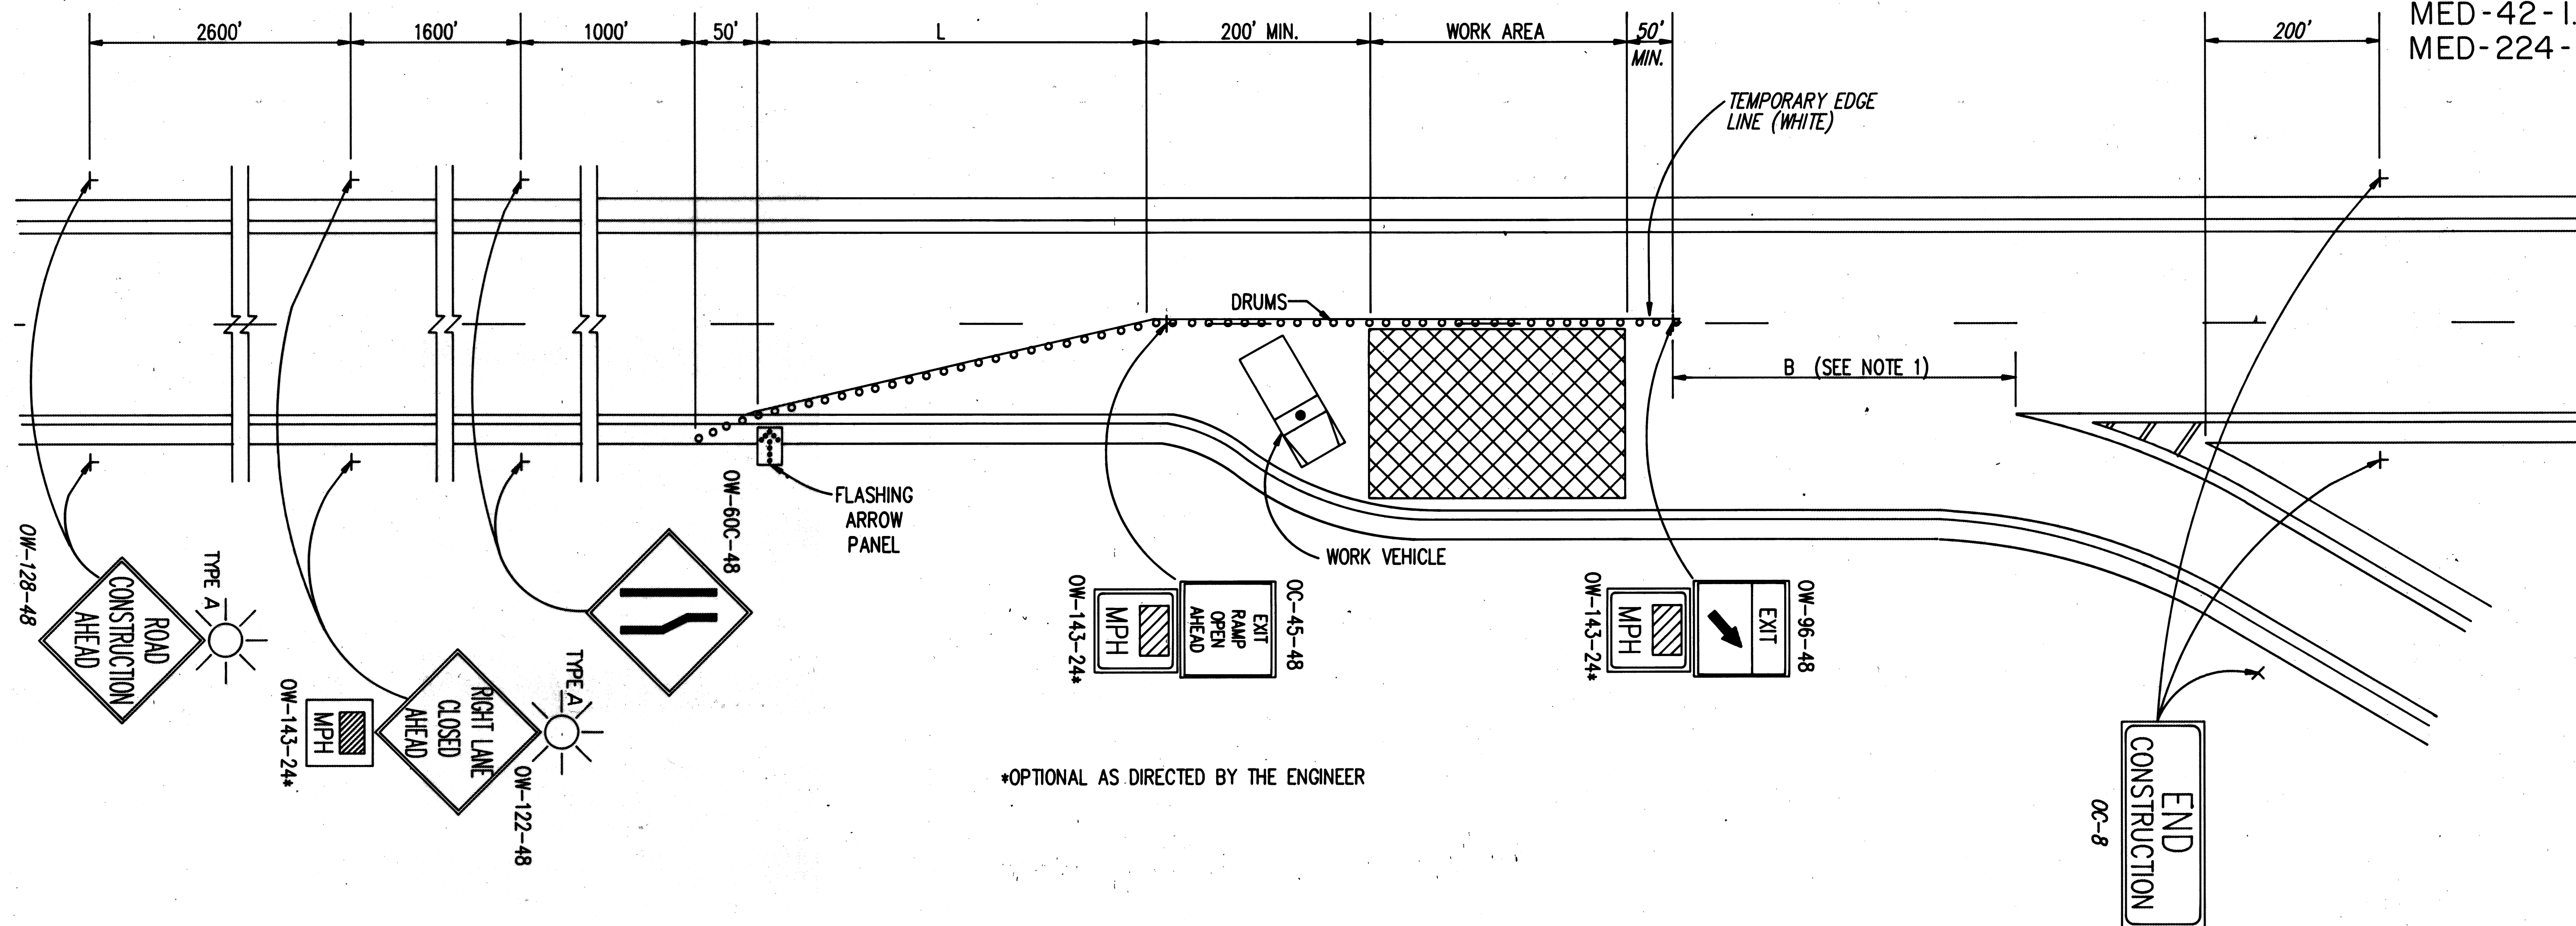

*OPTIONAL AS DIRECTED BY THE ENGINEER

- 1) THIS WORK AREA TRAFFIC CONTROL APPLICATION SHALL BE USED WHEN THE DISTANCE "B" IS 100 FEET OR GREATER.
- 2) THE TAPER LENGTH (L) SHALL BE IN ACCORDANCE WITH SECTION 7F-17 OF THE OMUTCD. THE LOCATION OF THE ADVANCE WARNING SIGNS SHOULD BE ADJUSTED TO PROVIDE FOR ADEQUATE SIGHT DISTANCE FOR THE EXISTING VERTICAL AND HORIZONTAL ROADWAY ALIGNMENT. IN ORDER TO DETERMINE THE MINIMUM NUMBER OF CHANNELIZING DEVICES FOR THE TRANSITION TAPER SEE TABLE 7-5 OMUTCD. FOR A 55 MPH PREVAILING SPEED AND A 12 FOOT LANE, NOT LESS THAN THIRTEEN (13) DRUMS SHALL BE USED TO FORM THE LANE TRANSITION TAPER IN ADVANCE OF THE WORK AREA. NOT LESS THAN FIVE (5) DRUMS SHALL BE USED TO FORM THE TAPER IN THE SHOULDER AREA. DRUMS SHALL BE SPACED 50' CENTER TO CENTER. CONES HAVING A MINIMUM HEIGHT OF 28 INCHES MAY BE SUBSTITUTED FOR DRUMS FOR DAYTIME LANE CLOSURES. PROVISIONS SHALL BE MADE TO STABILIZE THE CONES TO PREVENT THEM FROM BLOWING OVER. IF THIS CANNOT BE ACHIEVED, DRUMS SHALL BE USED.
- 3) THE SPACINGS BETWEEN CONSTRUCTION SIGNS SHOWN ON THIS DETAIL MAY REQUIRE ADJUSTMENTS (INCREASES OR DECREASES) TO ASSURE THAT THEY ARE POSITIONED NO CLOSER THAN 200 FEET TO EXISTING SIGNS OR AS DETERMINED BY THE ENGINEER.
- 4) IF THE CONSTRUCTION OPERATION REQUIRES THE LANE CLOSURE FOR MORE THAN ONE DAY, THEN THE EXISTING CONFLICTING PAVEMENT MARKINGS AND REFLECTORS FROM THE RAISED PAVEMENT MARKERS SHALL BE REMOVED AND THE APPROPRIATE COLOR TEMPORARY EDGE LINES SHALL BE APPLIED. PAVEMENT MARKING TAPE MAY BE USED. AFTER COMPLETION OF THE WORK, TEMPORARY MARKINGS SHALL BE REMOVED IN ACCORDANCE WITH 621.134 AND THE ORIGINAL MARKINGS AND RAISED PAVEMENT MARKER REFLECTORS SHALL BE RESTORED.

- 5) THE WORK VEHICLE SHOWN AT THE BEGINNING OF THE WORK AREA SHALL BE IN PLACE AND UNOCCUPIED WHENEVER MEN ARE WORKING WITHIN THE WORK AREA. THIS VEHICLE SHALL BE MOVED FROM THE PAVEMENT WHENEVER WORKMEN ARE NOT IN THE WORK AREA. OTHER PROTECTIVE DEVICES MAY BE USED IN LIEU OF THE WORK VEHICLE SHOWN WHEN APPROVED BY THE ENGINEER. THE VEHICLE SHALL BE EQUIPPED WITH A 360° ROTATING OR FLASHING AMBER BEACON CLEARLY VISIBLE FOR A MINIMUM OF ONE-QUARTER (1/4) MILE. A TRUCK MOUNTED IMPACT ATTENUATOR MAY BE EMPLOYED.
- 6) THE FLASHING ARROW PANEL SHALL MEET THE REQUIREMENTS OF STANDARD DRAWING TC-35.10.
- 7) TYPE C STEADY BURN BARRICADE WARNING LIGHTS SHALL BE ERECTED ON THE DRUMS FOR NIGHT LANE CLOSURES. THE MAXIMUM SPACING SHALL BE IDENTICAL TO THE CHANNELIZING DEVICE SPACING REQUIREMENTS DESCRIBED IN NOTE NO. 2.
- 8) THE TYPE A FLASHING BARRICADE WARNING LIGHTS SHOWN ON THE "ROAD CONSTRUCTION AHEAD" AND THE "ONE LANE ROAD AHEAD" SIGNS ARE REQUIRED WHENEVER A NIGHT LANE CLOSURE IS NECESSARY.
- 9) THE OC-8 SIGNS ARE ONLY REQUIRED FOR LANE CLOSURES OF MORE THAN ONE DAY AND MAY BE OMITTED IF THEY FALL WITHIN THE LIMITS OF A CONSTRUCTION PROJECT.
- 10) SOME WORK AREA LOCATIONS MAY REQUIRE MORE THAN JUST STATIC OR CONVENTIONAL SIGNS TO ENHANCE COMMUNICATION WITH THE DRIVER. AT THESE LOCATIONS PORTABLE CHANGEABLE MESSAGE SIGNS (PCMS) UNITS ARE RECOMMENDED. THESE DEVICES SHOULD BE LOCATED APPROXIMATELY 2,000 FEET IN ADVANCE OF A LANE CLOSURE OR OTHER POINT OF

REQUIRED ACTION. SEE SECTION 7G-8.1, OMUTCD FOR FURTHER GUIDANCE ON USE OF PCMS UNITS. THESE UNITS, IF REQUIRED, WILL BE SPECIFICALLY CALLED FOR IN THE PLANS AND PAID FOR SEPARATELY.

- 11) PAYMENT FOR ALL OF THE ABOVE, UNLESS ITEMIZED SEPARATELY, SHALL BE INCLUDED IN ITEM 614, MAINTAINING TRAFFIC.

STATE OF OHIO
DEPARTMENT OF TRANSPORTATION
DISTRICT THREE

LANE CLOSURE BEFORE EXIT GORE

REV.
6/87

DRAWN

STANDARD NO. D3-8

GENERAL NOTES

MED-42-1.89
MED-224-10.45

FHWA REGION	STATE	PROJECT	182 189
5	OHIO		

TRAFFIC CONTROL STANDARD CONSTRUCTION DRAWINGS:

REFERENCES TO SUPPLEMENTAL SPECIFICATIONS 857, 858, 861, 957, 958, AND 961 ON THE TRAFFIC CONTROL STANDARD CONSTRUCTION DRAWINGS IN THESE PLANS SHALL BE CONSIDERED TO READ AS RESPECTIVE REFERENCES TO ITEMS 630, 631, 633, 730, 731 AND 733.

ITEM 614 MAINTAINING TRAFFIC:

THE CONTRACTOR SHALL MAINTAIN TRAFFIC AT ALL TIMES IN ACCORDANCE WITH THE REQUIREMENTS OF ITEM 614. TWO-WAY TRAFFIC SHALL BE MAINTAINED AT ALL TIMES, EXCEPT AS NOTED HEREIN.

- 1.) WHEN IT IS NECESSARY TO CLOSE ONE LANE OF PAVEMENT, THE CLOSURE SHALL BE ACCOMPLISHED BY THE APPLICATION OF TRAFFIC CONTROL DEVICES, IN ACCORDANCE WITH THE OHIO MANUAL OF UNIFORM TRAFFIC CONTROL DEVICES - LATEST REVISION.
- 2.) PARTICULAR ATTENTION SHALL BE GIVEN TO ASSURE CONFORMANCE WITH FIGURES C-10 THRU C-13, C-18, AND C-30 OF THE OHIO MANUAL OF UNIFORM TRAFFIC CONTROL DEVICES LATEST REVISIONS.

ALL ADVANCE WARNING SIGNS FOR ANY CONDITION WHICH RESTRICTS TRAFFIC SHALL BE ERECTED BEFORE ANY SUCH RESTRICTION IS PUT INTO EFFECT. ALL SUCH SIGNS SHALL BE COVERED OR REMOVED FROM THE VIEW OF TRAFFIC WHEN THEY ARE NOT APPLICABLE, AS DETERMINED BY THE ENGINEER.

IF THE CONTRACTOR FAILS TO COMPLY WITH THE PROVISIONS FOR TRAFFIC CONTROL AS SET FORTH IN THESE PLANS OR WITH PROVISIONS OF THE MANUAL, AND SUCH FAILURE RESULTS IN A CONDITION AT THE WORK SITE WHICH IS UNSAFE FOR TRAFFIC, THE ENGINEER SHALL SUSPEND WORK UNTIL THE CONTRACTOR COMPLIES WITH THE NECESSARY REQUIREMENTS.

ITEM 633 FLASHER CONTROLLER, AS PER PLAN:

THIS ITEM OF WORK SHALL CONFORM TO THE REQUIREMENTS OF 633.10 AND 733.06 EXCEPT THAT A CABINET WILL NOT BE REQUIRED. THE FLASHER CONTROLLER SHALL BE MOUNTED WITHIN THE TRAFFIC SIGNAL CONTROLLER CABINET IN SUCH A MANNER THAT IT IS CLEARLY VISIBLE, READILY ACCESSIBLE AND EASILY REMOVABLE FOR MAINTENANCE PURPOSES. FLASHER HOOK-UP SHALL BE AS DETAILED ON SHEET 186.

PAYMENT SHALL BE AT THE UNIT PRICE BID PER EACH. **ITEM 633 FLASHER CONTROLLER, AS PER PLAN** AND SHALL INCLUDE THE FLASHER CONTROLLER COMPLETELY WIRED AND TESTED AND ALL LABOR AND MATERIAL TO TO INSTALL THE UNIT IN THE TRAFFIC SIGNAL CONTROLLER CABINET.

ITEM 632 STEEL STRAIN POLE, 7-1/2" DIAM. 10-1/2" BOLT CIRCLE, 11 GAUGE, 15', AS PER PLAN:

THIS ITEM OF WORK SHALL INCLUDE THE FURNISHING AND INSTALLATION OF A STEEL STRAIN POLE WITH DIMENSIONS AS SPECIFIED AND SHALL CONFORM TO THE REQUIREMENTS OF 632.15 AND 730.02 THRU 730.08. IN ADDITION, THIS ITEM SHALL INCLUDE THE MOUNTING BRACKETS, POLE CLAMPS, ALUMIMNUM TRANSFORMER BASE AT-X, AND ALL HARDWARE AS DETAILED ON SHEET 186.

PAYMENT SHALL BE AT THE UNIT PRICE BID PER EACH **ITEM 632 STEEL STRAIN POLE, 7-1/2" DIAM., 10-1/2" BOLT CIRCLE, 11 GAUGE, 15', AS PER PLAN.**

ITEM 625, SIGN POLE FOUNDATION, 24" x 6' DEEP, AS PER PLAN:

THIS ITEM OF WORK SHALL CONFORM TO THE REQUIREMENTS OF 625.06. THE FOUNDATIONS SHALL BE CONSTRUCTED TO ACCEPT THE ALUMINUM TRANSFORMER BASES SUPPLIED UNDER OTHER ITEMS OF WORK.

PAYMENT SHALL BE AT THE UNIT PRICE BID PER EACH, **ITEM 625, SIGN POLE FOUNDATION, 24" x 6' DEEP, AS PER PLAN.**

ITEM 631 SIGN FLASHER ASSEMBLY AS PER PLAN:

IN LIEU OF ITEM 631.15, THIS ITEM OF WORK SHALL CONSIST OF THE FURNISHING AND INSTALLATION OF A FLASHING BEACON WITH DOWNLIGHT AS PER 732.01. THE BEACON SHALL CONSIST OF A SINGLE 12" SIGNAL HEAD WITH AMBER LENS AND A NOMINAL 150 WATT INCANDESCENT SIGNAL LAMP IN ACCORDANCE WITH 732.04. INSTALLATION SHALL BE AS DETAILED ON SHEET 186.

PAYMENT SHALL BE AT UNIT BID PRICE PER EACH **ITEM 631 SIGN FLASHER ASSEMBLY AS PER PLAN** AND SHALL INCLUDE DOWNLIGHT AND LAMPS, BEACON WITH LAMPS AND ALL MOUNTING HARDWARE.

ITEM 631, PHOTOELECTRIC CONTROL:

THIS ITEM OF WORK SHALL CONFORM TO ITEM 631.12 AND 713.19, PART 14. IT SHALL CONSIST OF FURNISHING AND INSTALLING A PHOTOELECTRIC DEVICE FOR CONTROLLING THE DOWNLIGHTS (SIGN ILLUMINATION) FOR THE FLASHING SIGN INSTALLATIONS AS DETAILED ON SHEET 186.

PAYMENT SHALL BE AT THE UNIT PRICE BID PER EACH **ITEM 631 PHOTOELECTRIC CONTROL, AS PER PLAN.**

GENERAL NOTES

MED-42-1.89
MED-224-10.45

FHWA REGION	STATE	PROJECT	
5	OHIO		

183
189

**ITEM 633 CONTROLLER, ACTUATED, THREE
PHASE, SOLID STATE DIGITAL
MICROPROCESSOR AS PER PLAN:**

THE OVERLAP PROGRAMMING SHALL BE BY USE OF AN INTERCHANGEABLE PLUG-IN PRINTED CIRCUIT BOARD ASSEMBLY AS DESCRIBED IN PART 14 OF TS-1 1983. IN ADDITION TO NEMA REQUIREMENTS. THE CONFLICT MONITOR SHALL ALSO HAVE EXTENDED MONITORING IN ACCORDANCE WITH 733.04 PART 3B. APPROACH MONITORING SHALL BE REQUIRED AS SHOWN ON THE DETAIL ON SHEET 188. THE CONTROLLER CABINET SHALL BE PAINTED YELLOW FEDERAL STANDARD 595 COLOR 13655. CONTROLLER CABINET SIZE SHALL COMPLY TO THE REQUIREMENTS OF NEMA TS-1 SECTION 14. THE NEW CABINET FOUNDATION AND CABINET SHALL BE ORIENTED WITH RESPECT TO THE INTERSECTION IN A MANNER THAT WILL PROVIDE MAINTENANCE PERSONNEL WITH A VIEW OF THE INTERSECTION WHILE WORKING ON THE CONTROLLER.

PAYMENT SHALL BE AT THE UNIT PRICE BID PER EACH ITEM 633 CONTROLLER, ACTUATED, THREE PHASE, SOLID STATE DIGITAL MICROPROCESSOR AS PER PLAN IN PLACE INCLUDING ALL CONNECTIONS TESTED AND ACCEPTED.

TRAFFIC CONTROL SYSTEM GUARANTEE:
CUSTOMARY MANUFACTURER'S GUARANTEES FOR THE FOREGOING ITEMS SHALL BE TURNED OVER TO THE STATE OR THE MAINTAINING AGENCY FOLLOWING ACCEPTANCE OF THE EQUIPMENT.

THE COST OF GUARANTEEING THE TRAFFIC CONTROL SYSTEM WILL BE INCIDENTAL TO AND INCLUDED IN THE CONTRACT UNIT PRICE OF THE VARIOUS ITEMS MAKING UP THE SYSTEM.

POWER SUPPLY FOR TRAFFIC SIGNALS:
ELECTRIC POWER SHALL BE OBTAINED AT THE LOCATION INDICATED ON THE PLANS. POWER SUPPLIED SHALL BE 120 VOLTS AC.

**ITEM 614 TEMPORARY MAINTENANCE OF
EXISTING SIGNALS:**

INCIDENTAL TO THE REQUIREMENTS FOR MAINTAINING TRAFFIC IN ACCORDANCE WITH 614.03, THE EXISTING SIGNAL SHALL BE TEMPORARILY MAINTAINED UNTIL THE NEW TRAFFIC SIGNAL INSTALLATION IS IN OPERATION.

- 1.) THE ABOVE SHALL BE PERFORMED WITH EITHER THE EXISTING CONTROLLER OR A PORTION OF THE NEW INSTALLATION.
- 2.) THE SIGNAL SHALL BE INOPERATIVE FOR NOT MORE THAN SIX (6) HOURS.

ANY COSTS FOR THE TEMPORARY MAINTENANCE OF EXISTING SIGNALS SHALL BE INCLUDED IN THE LUMP SUM BID FOR ITEM 614 MAINTAINING TRAFFIC.

**ITEM 632 LOOP DETECTOR UNITS, BY TYPE,
AS PER PLAN:**

IN ADDITION TO THE REQUIREMENTS OF 632 AND 732.07 OR 732.08, LOOP DETECTOR UNITS SHALL HAVE THE FOLLOWING REQUIREMENTS OR FEATURES:


- 1.) THE OUTPUT DEVICE SHALL BE A RELAY, AND ALL CONTACTS SHALL BE INCLUDED IN THE WIRING HARNESS.
- 2.) THE UNIT SHALL BE SELF-TUNING.
- 3.) THE UNIT'S ELECTRICAL CONNECTION PLUGS OR WIRING HARNESS SHALL ALLOW READY REPLACEMENT WITH SINGLE CHANNEL AMPLIFIERS AS DESCRIBED IN THE FINAL PARAGRAPH OF 732.07.

STRAIN POLE FOUNDATION ELEVATIONS:

ELEVATIONS SHOWN IN THE PLANS FOR STRAIN POLE FOUNDATIONS ARE FOR COMPUTATIONAL PURPOSES ONLY. THE ACTUAL ELEVATION OF THE FOUNDATION SHALL BE IN ACCORDANCE WITH TC-21.20 PROVIDED THE EXISTING SLOPE IS LESS THAN 6:1. AT LOCATIONS WHERE THE SLOPE IS GREATER THAN 6:1 THE FOUNDATION ELEVATION SHALL BE IN ACCORDANCE WITH DETAIL A, SHOWN BELOW ON THIS SHEET.

UNDERDRAINS FOR PULL BOXES:

UNDERDRAINS FOR PULLBOXES SHALL BE AS DETAILED IN HL-10. AN ESTIMATED QUANTITY OF "100 LINEAR FEET" OF ITEM 603, 4 INCH CONDUIT, TYPE "E" IS INCLUDED IN THE GENERAL SUMMARY FOR THIS PURPOSE.

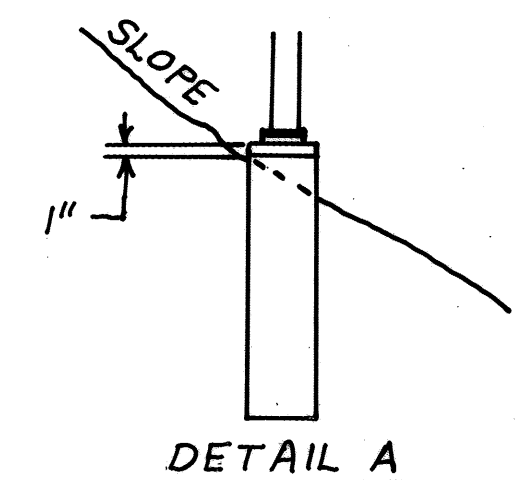

**ITEM 632 REMOVAL OF TRAFFIC SIGNAL
INSTALLATION, AS PER PLAN**

TRAFFIC SIGNAL INSTALLATIONS, INCLUDING SIGNAL HEADS, CABLE, MESSENGER WIRE, STRAIN POLES, CABINET, CONTROLLER, ETC., SHALL BE REMOVED IN ACCORDANCE WITH 632.25 AND AS ON THE PLANS. REMOVED ITEMS SHALL BECOME THE PROPERTY OF THE CONTRACTOR TO BE DISPOSED OF IN A PROPER MANNER. THE EXISTING "SIGNAL AHEAD" FLASHING SIGN ASSEMBLIES (LOCATIONS NOTED ON SHEET 187) SHALL ALSO BE REMOVED WITH THE EXISTING SIGNAL INSTALLATION.

GENERAL NOTES

MED-42-1.89
MED-224-10.45

FHWA REGION	STATE	PROJECT	
5	OHIO		

184
189

ITEM 632 (CABLE BY TYPE), DIRECT
BURIAL, AS PER PLAN:

CABLE DESIGNATED AS DIRECT BURIAL SHALL BE INSTALLED BY VIBRATORY CABLE PLOW OR BY TRENCHING TO A DEPTH OF 18" TO 24" BELOW GRADE. IF TRENCHED, THE FIRST 3 INCHES OF COVER SHALL BE SAND OR OTHER BACKFILL WITH NO PARTICLES LARGER THAN 3/8 INCH. SIGNAL CABLE USED FOR DIRECT BURIAL SHALL BE RATED SUITABLE FOR DIRECT BURIAL SUCH AS, IMSA 19-5, 19-6, 20-5, 20-6 OR TYPE UF CABLE. SOLID CONDUCTORS WILL BE PERMITTED ONLY IN UNDERGROUND APPLICATIONS. LOOP DETECTOR LEAD-IN CABLE SHALL MEET THE REQUIREMENTS OF 733.19 OR IMSA 19-6 OR 20-6. SPLICES BETWEEN DIRECT BURIAL AND STANDARD LOOP DETECTOR LEAD-IN CABLE SHALL HAVE SOLDERED CONNECTIONS. ALL CABLE SPLICES SHALL BE ENCAPSULATED WITH POURED WATERPROOF EPOXY INSULATION IN ACCORDANCE WITH 713.15 .

SIGNAL QUANTITIES

CALC. BY T.W. 4/88
CHK'D. BY D.L. 4/88

MED-42-1.89
MED-224-10.45

185
189

STATION	REFERENCE	632																			608	632	633		633					603	625				632	625	632	630	631					
		Vehicular Signal Head, 3-Section, 12 inch Lens, One-Way	Vehicular Signal Head, 3-Section, 12 inch Lens, Two-Way	Loop Detector units, As Per Plan	Loop Detector Pavement Cutting	Concrete For Anchor Base Foundations	Strain Pole, Type TC-81.10, Design 11, 32'	Strain Pole, Type TC-81.10, Design 11, 38' Modified	Cable Support Assembly	Messenger, 7-Strand, 3/8" Diameter With Accessories	Signal Cable 5-Conductor #14AWG	Signal Cable 3-Conductor #12AWG	Covering Of Vehicular Signal Head	Loop Detector Wire, Type E	Loop Detector Lead-in Cable	Power Cable, 2-Conductor #6AWG	Power Service	Signal Cable 3/C #12AWG, Direct Burial, As Per Plan	4" Concrete Walk For Controller Foundation Work Pad	Signal Cable 7-Conductor #14AWG	Concrete For Cabinet Foundation, TC-83.20, Type 2	Controller Actuated, Solid-State Digital Microprocessor Type, 3 Phase	Flasher Controller, As Per Plan					4" Conduit, Type E	Pullbox, 18 Inch 713.08 (Concrete)	Ground Rods	Trench	Conduit, 1", 713.04	Conduit, 3", 713.04	Conduit Jacked or Drilled Under Pave- ment 3", 713.04	Connector Kit, 713.15, TYPE VIII	Steel Strain Pole, 7 1/2"Diam w/ 1 1/2" Bolt Circle, 11 Gauge, 15' As Per Plan	Sign Pole Foundation, As Per Plan (24"x6")	Removal of Traffic Signal Installation, As Per Plan	Signs Flatsheet	Sign Hanger Assembly, Span Wire	Sign Flasher Assembly, As Per Plan	Photoelectric Control As Per Plan		
		EACH			LIN	FT	CU	YD	EACH			LIN	FT	EACH		LIN	FT	EACH	LIN	FT	SQ	FT		CU	YD	EACH			L. F.	EACH		LIN	FT	EACH			SQ	FT	EACH					
95+91/145' Lt. To 826+00/142' Lt.	CGM To P-1			9						48	21			105	16	1		10.44	16	1.85	1	1																						
826+00/142' Lt. To 825+241/65' Rt.	P-1 To P-2	6	2			5.76	1	1	2	220	535	288	8	1,465	42				210																				5	5	2			1
825+91/145' Lt. To 825+73/140' Lt.	CGM To PB-1										30			150																														
825+73/140' Lt. To 826+35/105' Lt.	PB-1 To PB-2										77			231															1		18		18											
826+35/105' Lt. To 827+70/105' Lt.	PB-2 To PB-3										140			280															1		72	72												
827+70/105' Lt. To 829+04/105' Lt.	PB-3 To PB-3A										139			278															1		135	135												
829+04 Lt.	PB-3A To L-3AM-4A				89								274																	1		134	134											
829+04/105' Lt. To 830+24/105' Lt.	PB-3A To PB-4										125			125															1		120	120												
830+24/105' Lt.	PB-4 To L-3AM-4				89								274																															
829+05/105' Lt. To 833+70/105' Lt.	PB-4 To PB-15										351						351												1		346													
833+70/105' Lt. To 833+75/105' Lt.	PB-15 To FS-3										24																			1	5		5		1	1	1	16		1				
833+70/105' Lt. To 833+70/30' Lt.	PB-15 To PB-16										85																			1	15	15	60											
833+70/30' Lt. To 833+75/30' Lt.	PB-16 To FS-4										24																			1	5	5		1	1	1	16		1					
826+35/105' Lt. To 826+35/32' Lt.	PB-2 To PB-5													78															1		13	13	60											
826 + 35 Lt.	PB-5 To L-6				62								134																1		13		13	60										
825+73/140' Lt. To 825+08/132' Lt.	PB-1 To PB-6													140																														
825 + 08 Lt.	PB-6 To L-9				92								194																1		15	15	50											
825 + 08 Lt.	PB-6 To L-10				87								184																															
825+24/65' Rt. To 825+28/53' Rt.	P-2 To PB-7										24			95																														
825+28/53' Rt. To 824+97/41' Rt.	PB-7 To PB-8										37			111																1		12		12										
824+97/41' Rt. To 823+50/30' Rt.	PB-8 To PB-9										152			304																1		32	32											
823+50/30' Rt. To 822+17/28' Rt.	PB-9 To PB-9A										138			276																1		147	147											
822+17/28' Rt.	PB-9A To L-1AM-2A				77								226																	1		133	133											
822+17/28' Rt. To 820+97/28' Rt.	PB-9A To PB-10										125			125																1		120	120											
820+97/28' Rt.	PB-10 To L-1AM-2				77								226																															
822+10/28' Rt. To 817+52/28' Rt.	PB-10 To PB-13										350						350													1		345												
817+52/28' Rt. To 817+47/28' Rt.	PB-13 To FS-1										24																				1	5		5		1	1	1	16		1			
817+52/28' Rt. To 817+52/52' Lt.	PB-13 To PB-14										60																			1		14	14	36										
817+52/22' Lt. To 817+47/22' Lt.	PB-14 To FS-2										24																				1	5	5		1	1	1	16		1				
824+97/41' Rt. To 824+97/31' Lt.	PB-8 To PB-11													77																														
824 + 97 Lt.	PB-11 To L-5				64								138																1		8	8	64											
825+28/53' Rt. To 826+15/68' Rt.	PB-7 To PB-12													97																														
826 + 15 Rt.	PB-12 To L-7				100								210																	1		18	18	72										
826 + 15 Rt.	PB-12 To L-8				87								184																															
General Notes	Sheet 183																											100											1					
TOTALS		6	2	9	824	5.76	1	1	2	220	583	2,238	8	2,044	3,937	58	1	701	10.44	226	1.85	1	1				100	18	7	1,724	893	140	342	4	4	4	1	74	2	4	1			



SIGNING QUANTITIES

FLASHING SIGN INSTALLATION DETAIL

MED-42-1.89
MED-224-10.45

FHWA REGION	STATE	PROJECT
5	OHIO	


186
189

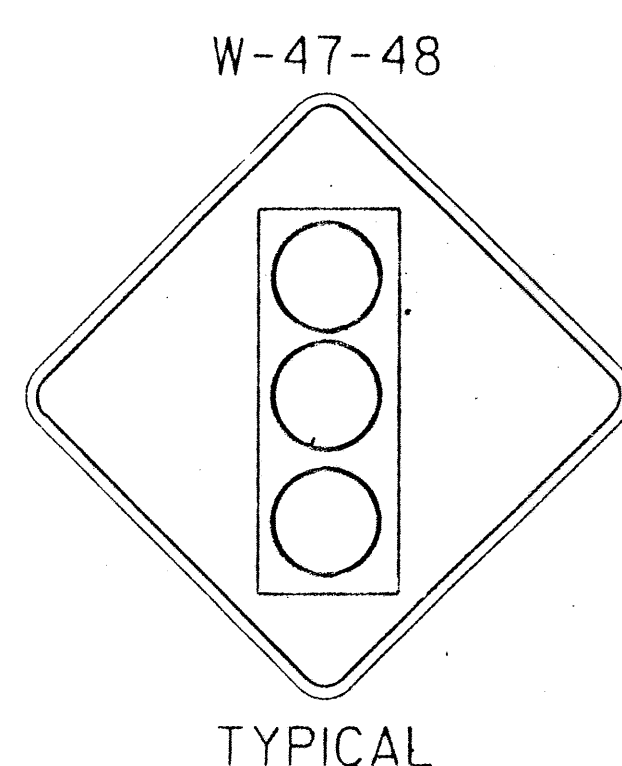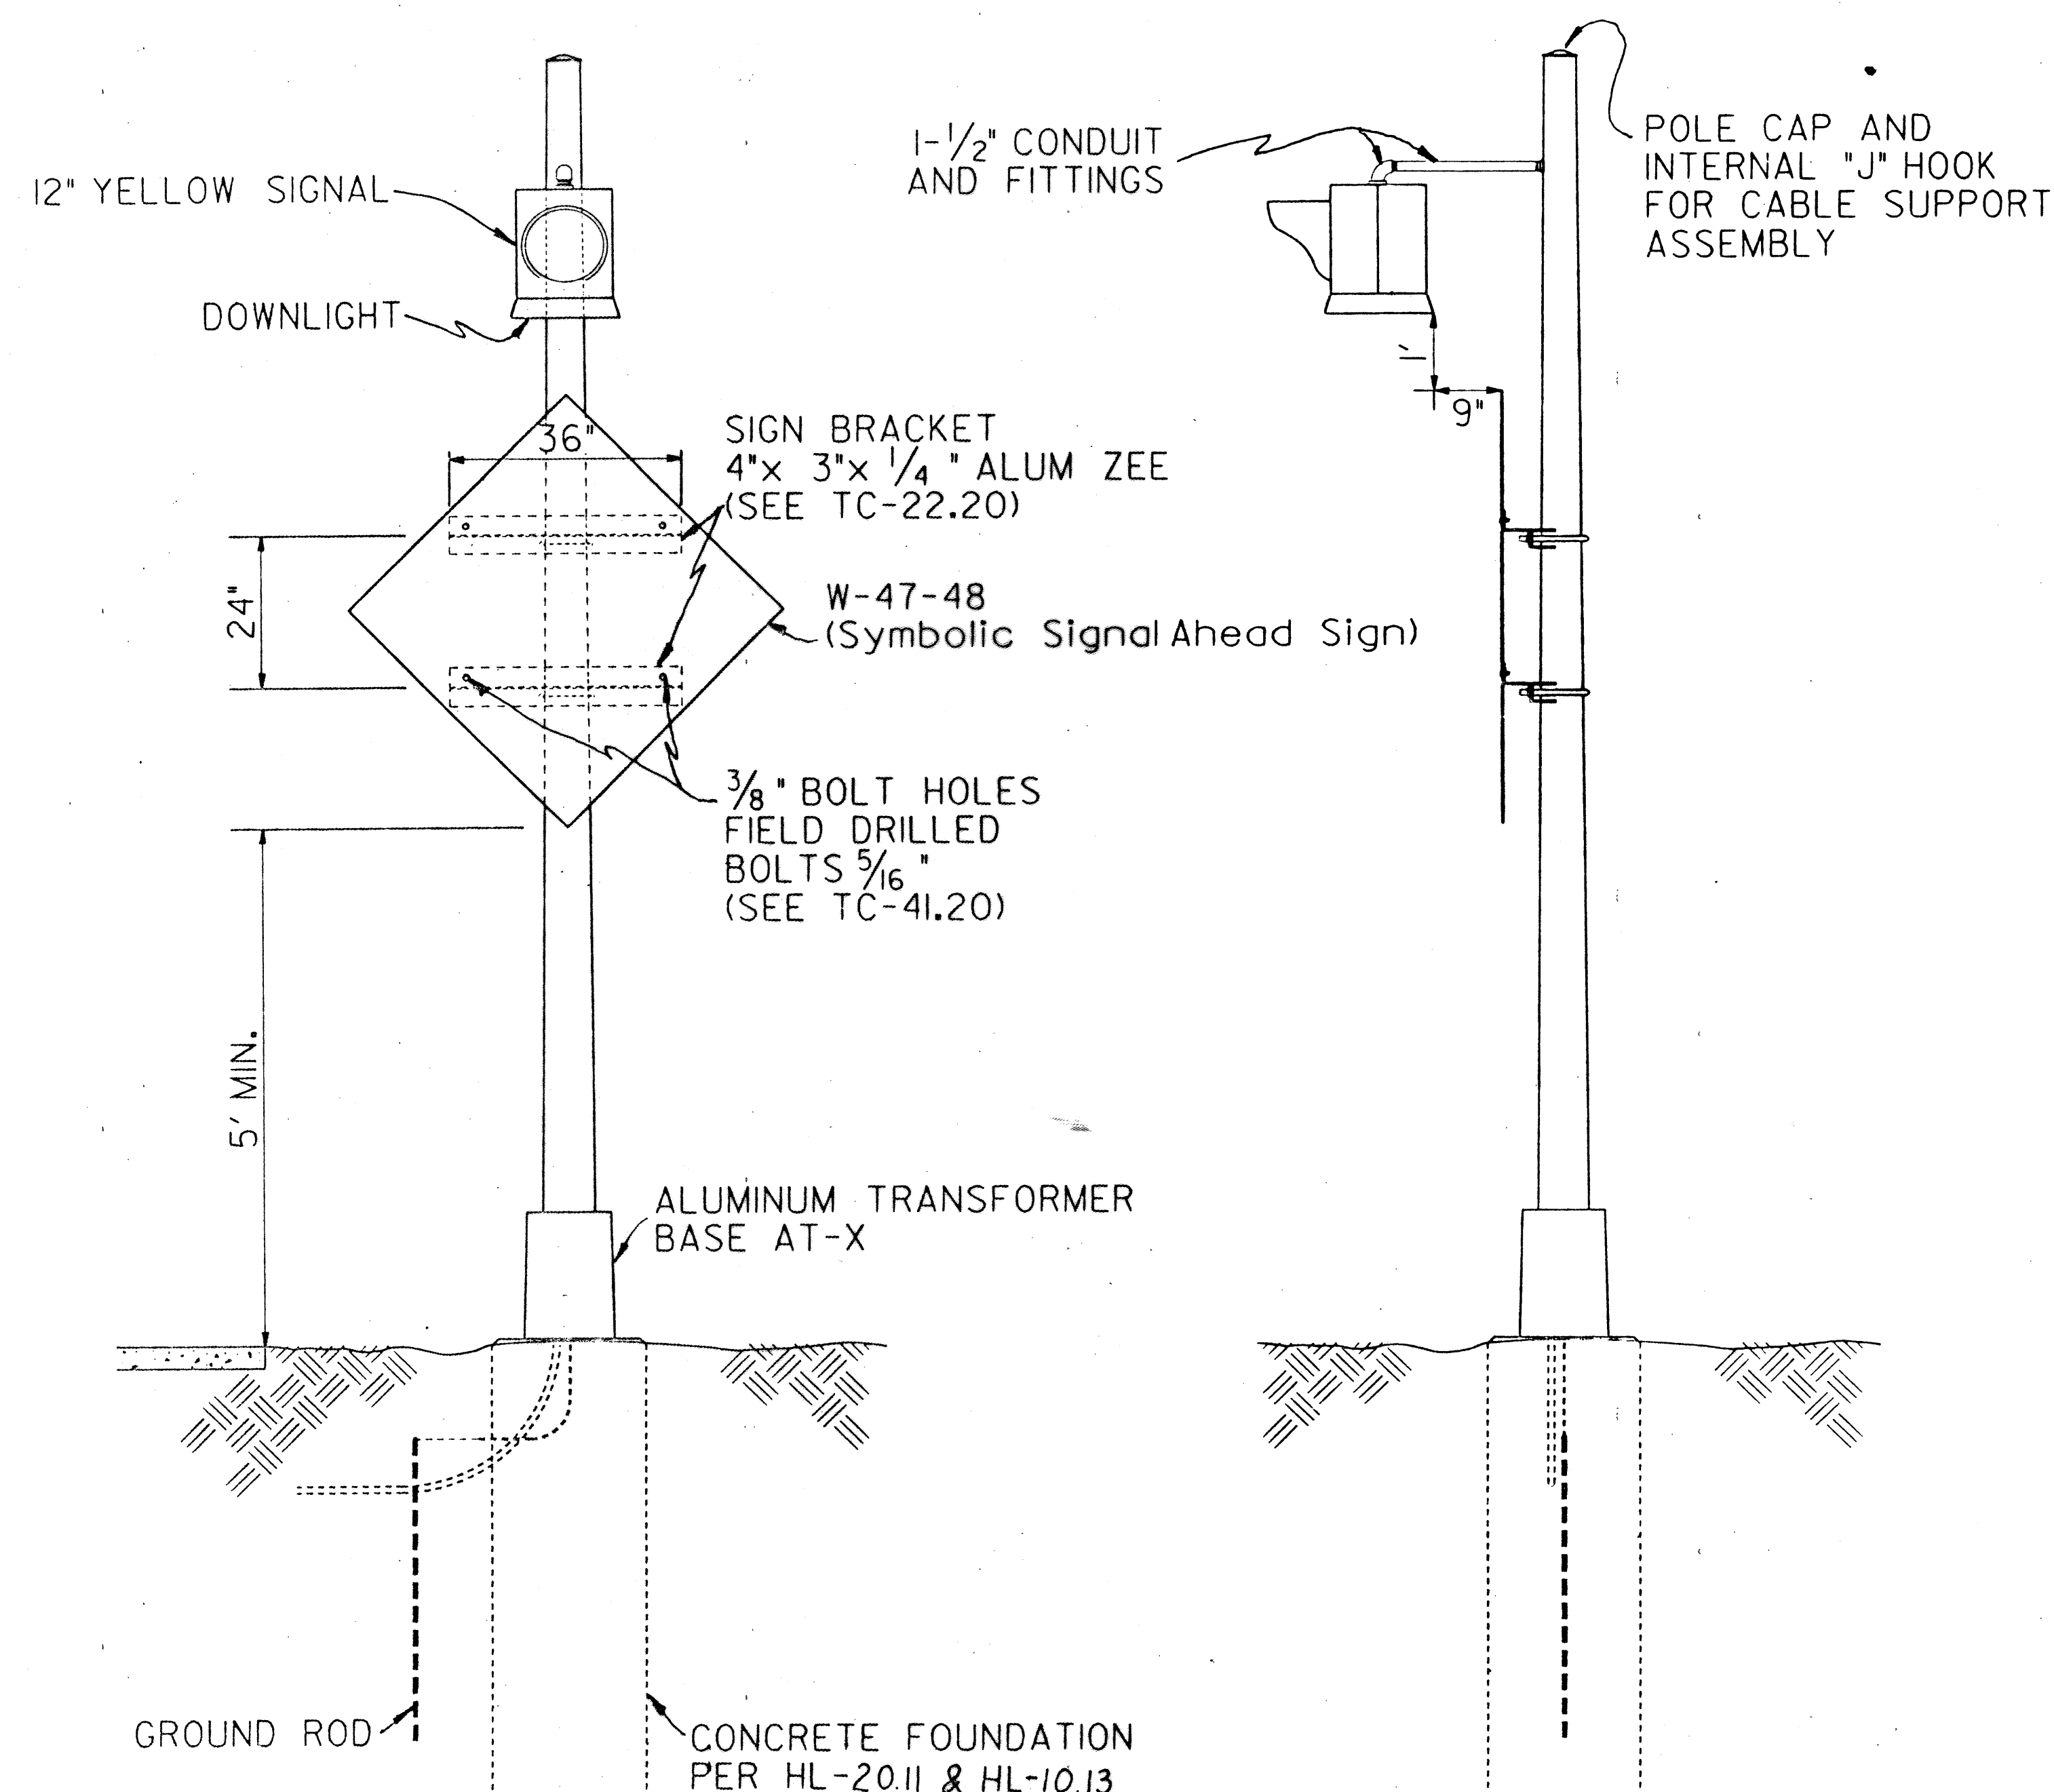


NOTES: Make electrical connections inside AT-X Base with 15Amp fused 713.15 Type VIII connector kit in line with kit in neutral unfused Type VIII.

Contact between aluminum and galvanized parts shall be prevented with a minimum 1/16" thick chloroprene gasket or approved substitute. Gaskets are not required between stainless steel and aluminum.




Ground all spare conductors at controller only.

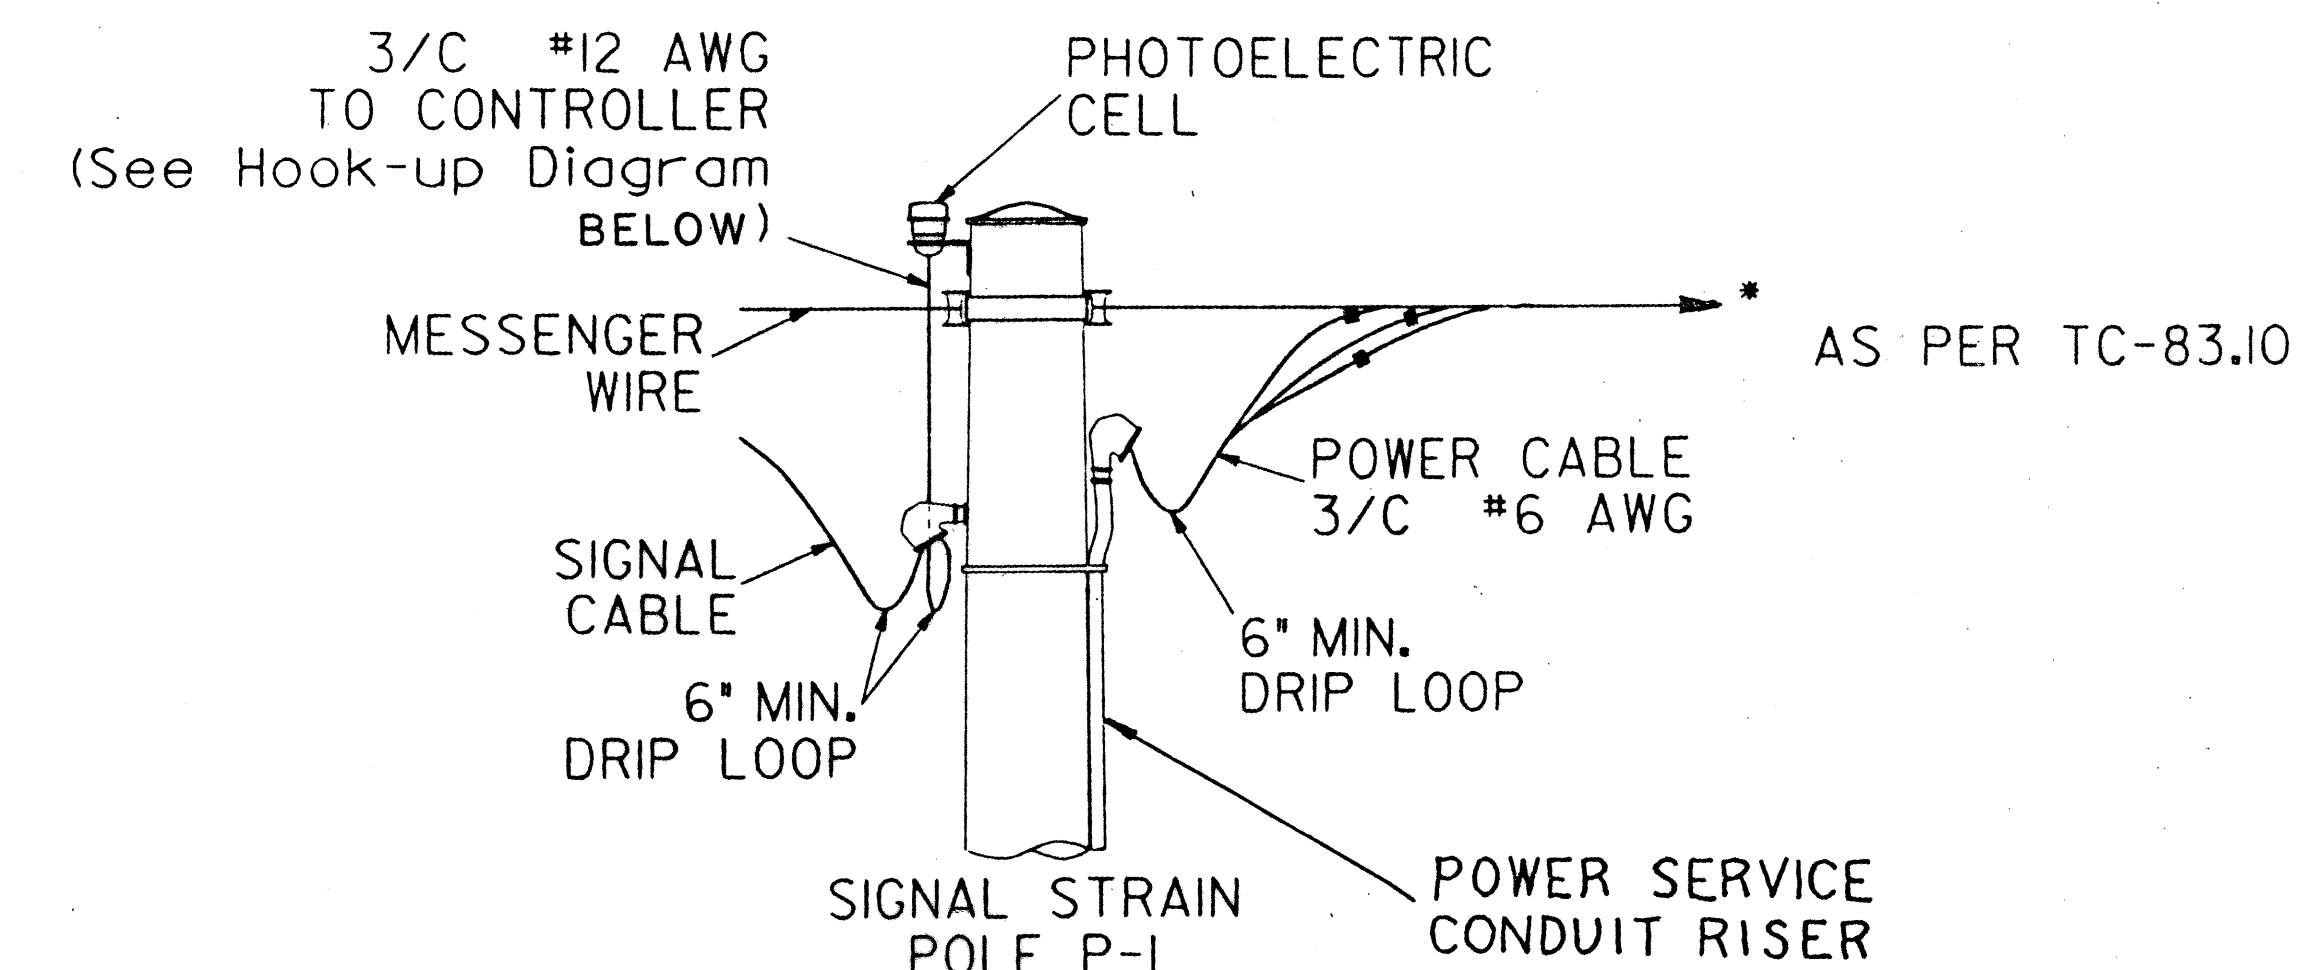


PHOTOELECTRIC CELL MOUNTING DETAIL

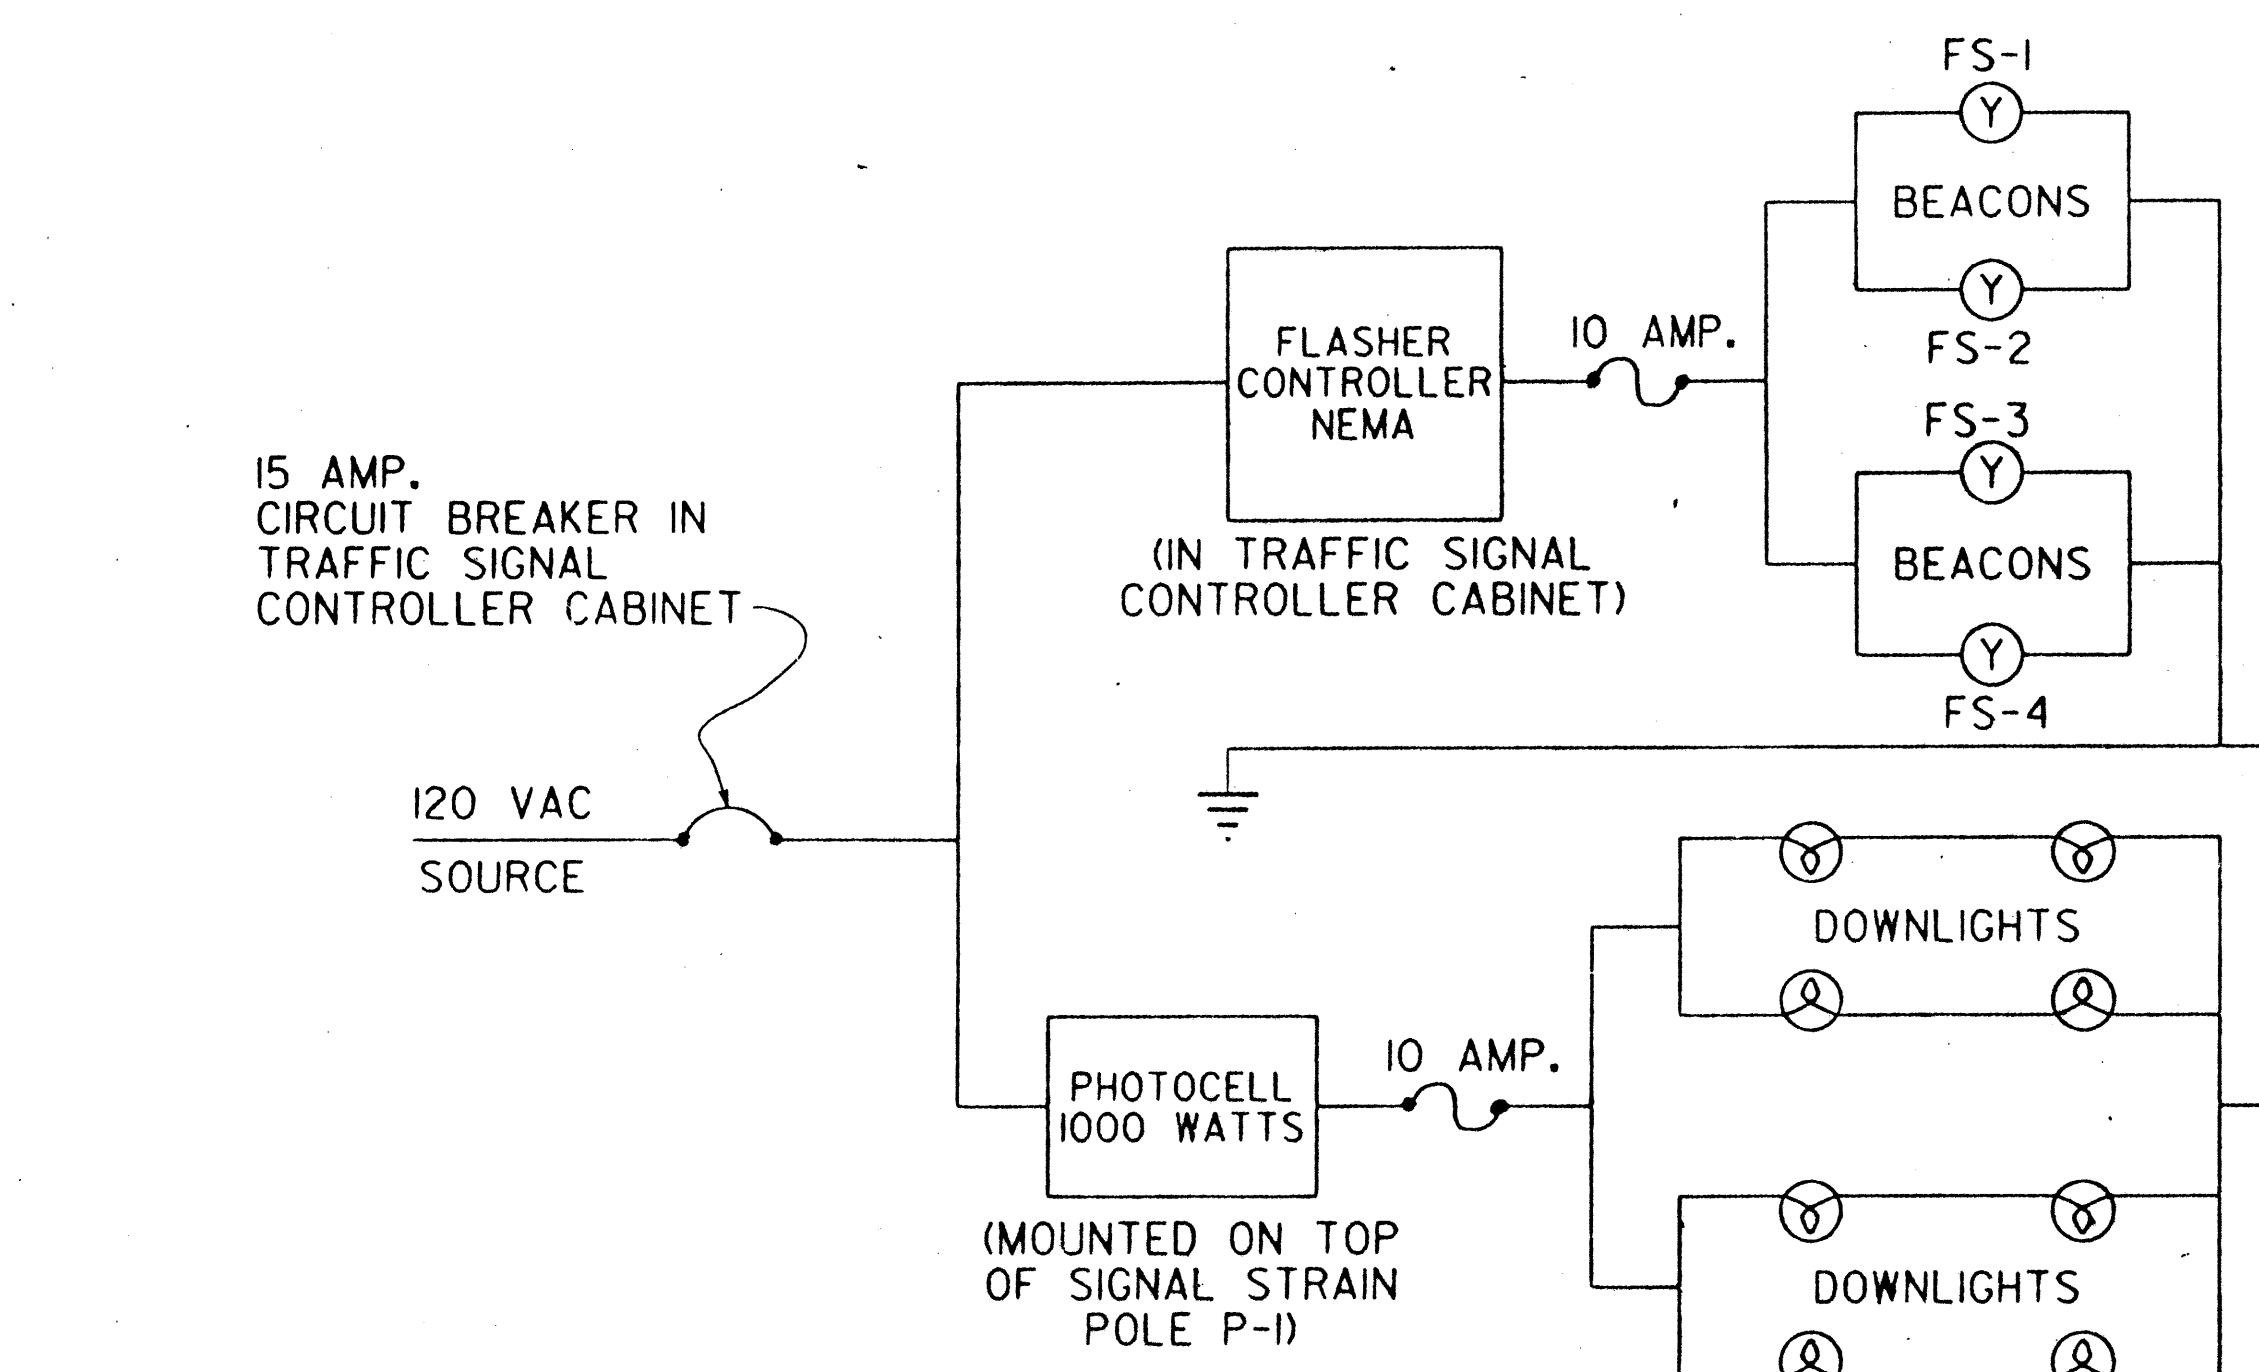

CIRCUIT DIAGRAM FOR FLASHING " SIGNAL AHEAD" SIGNS

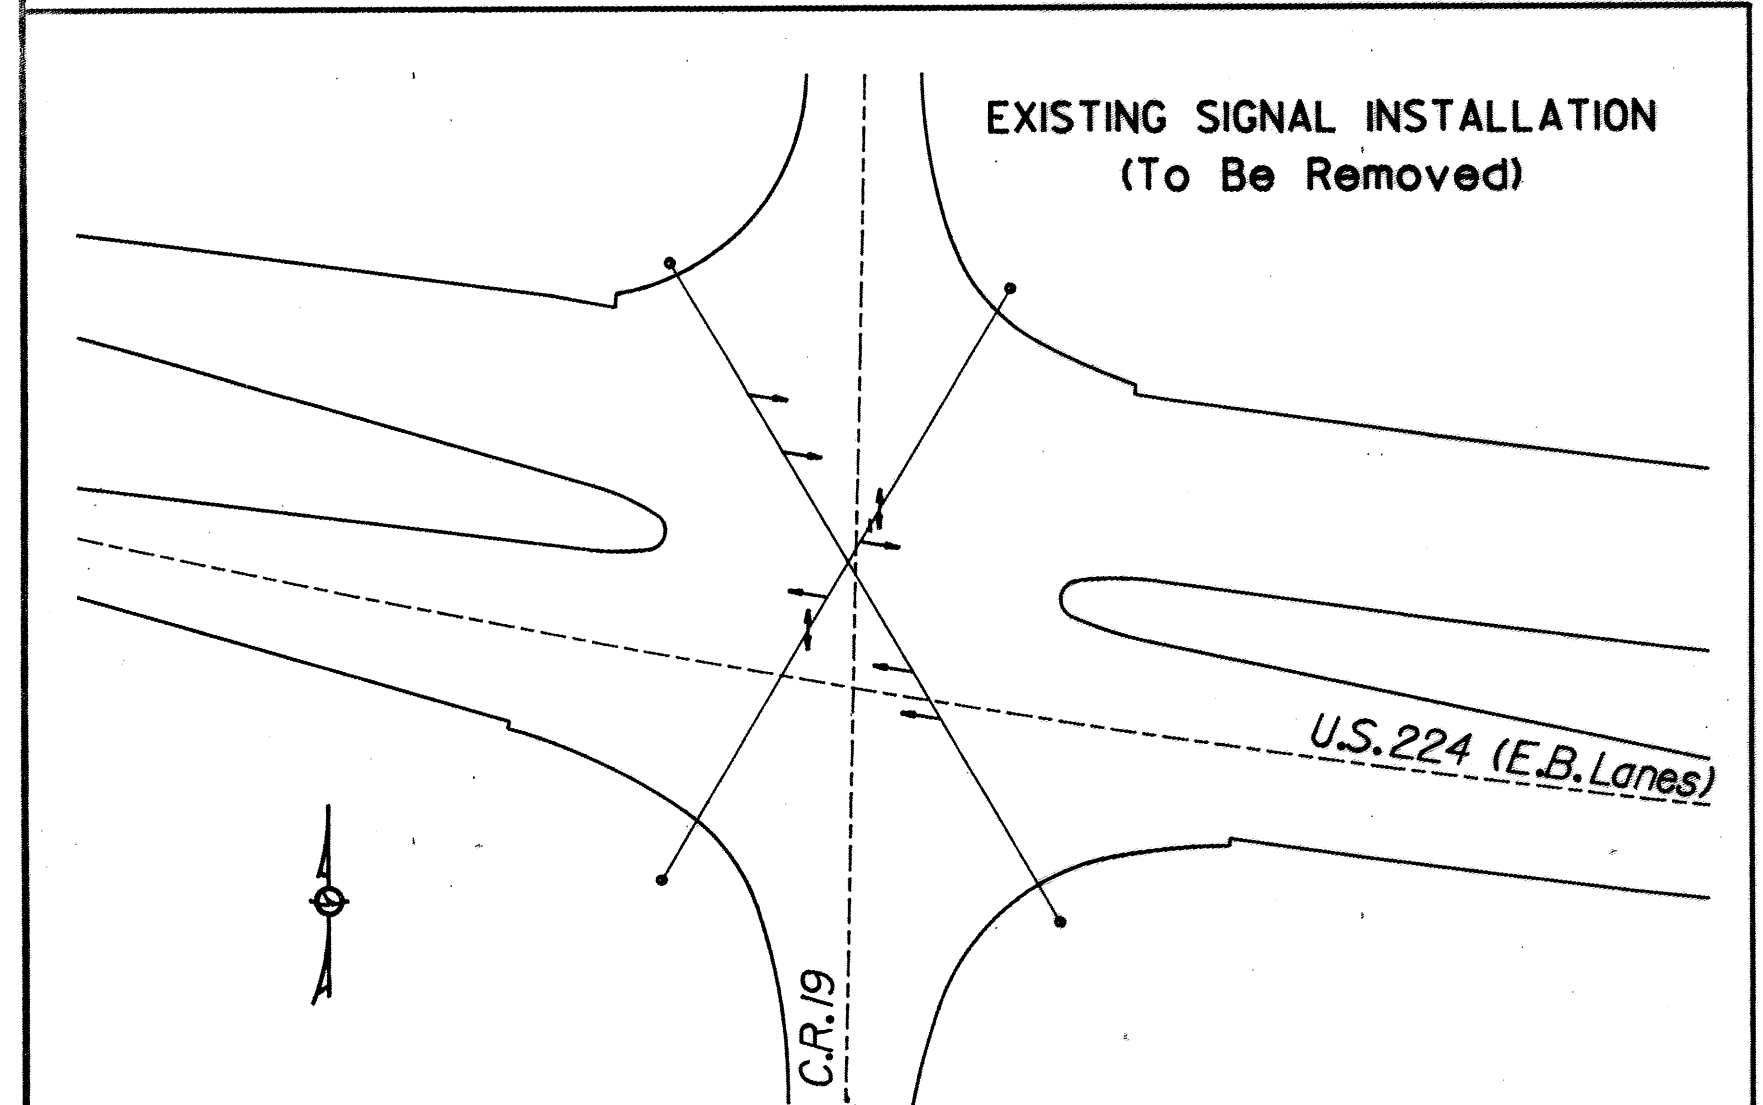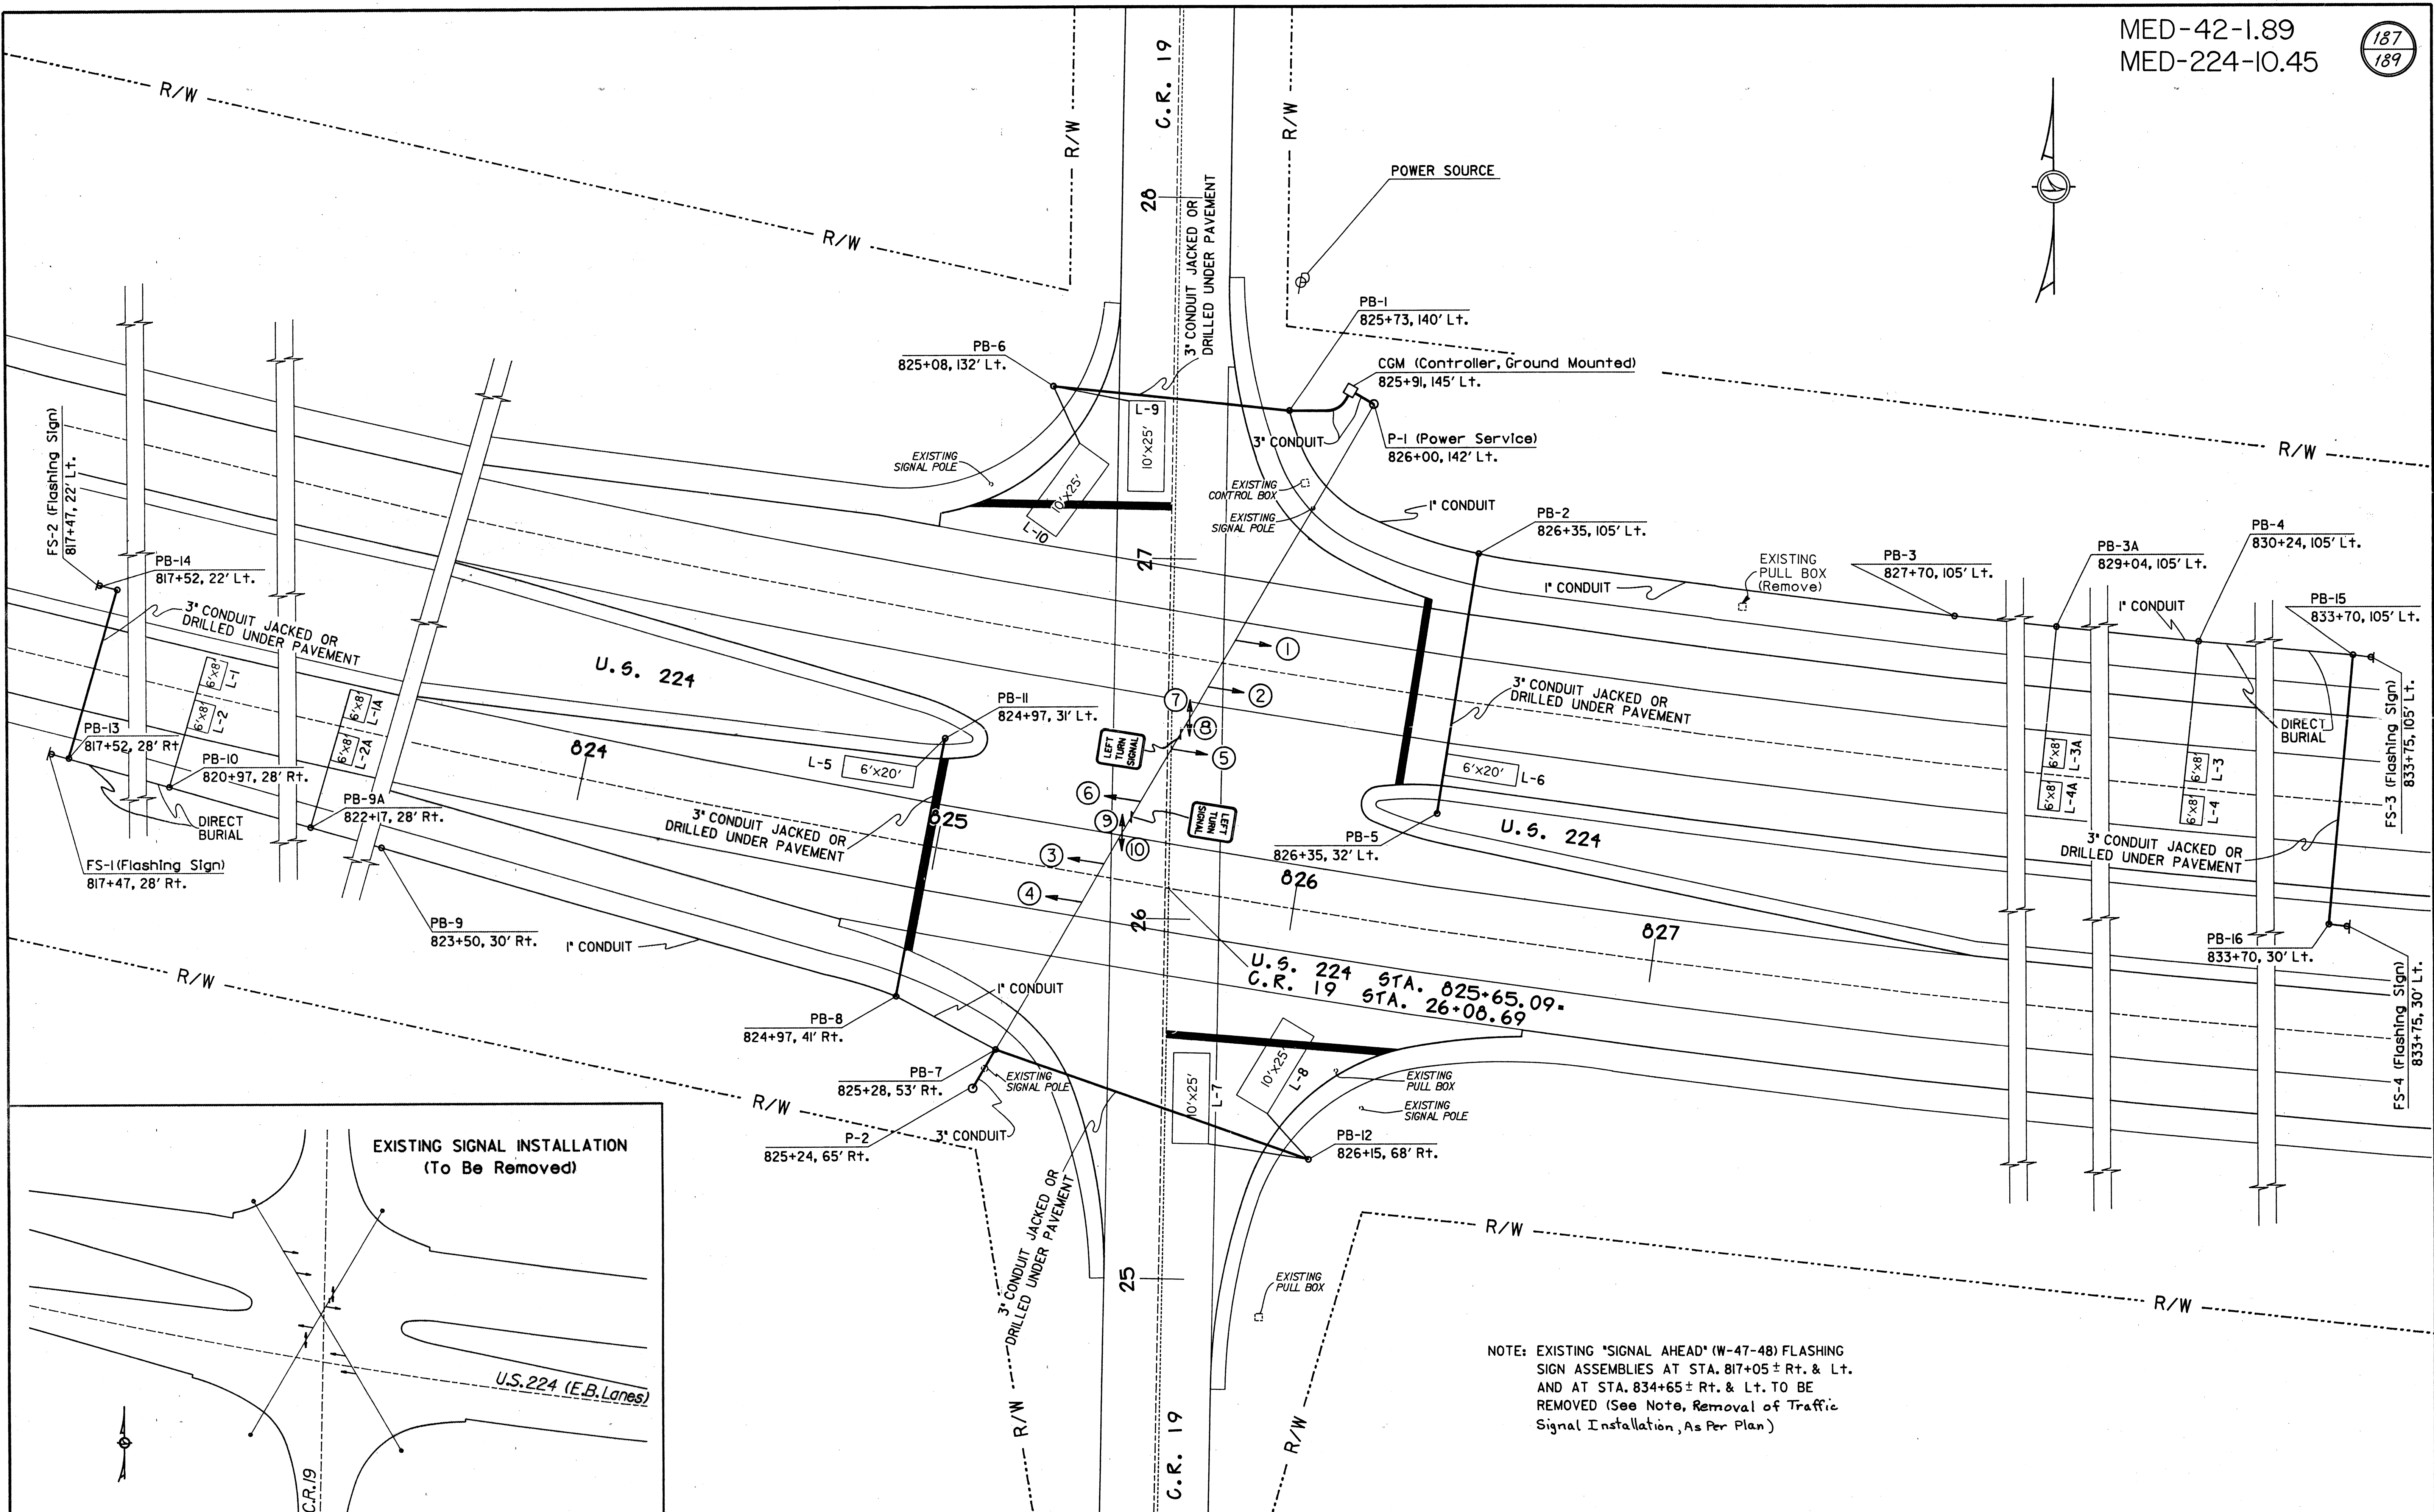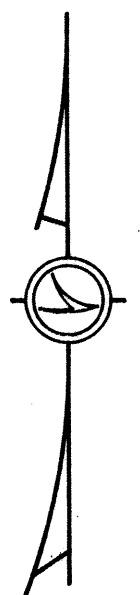

SIGNAL PLAN (U.S. 224 & C.R. 19)

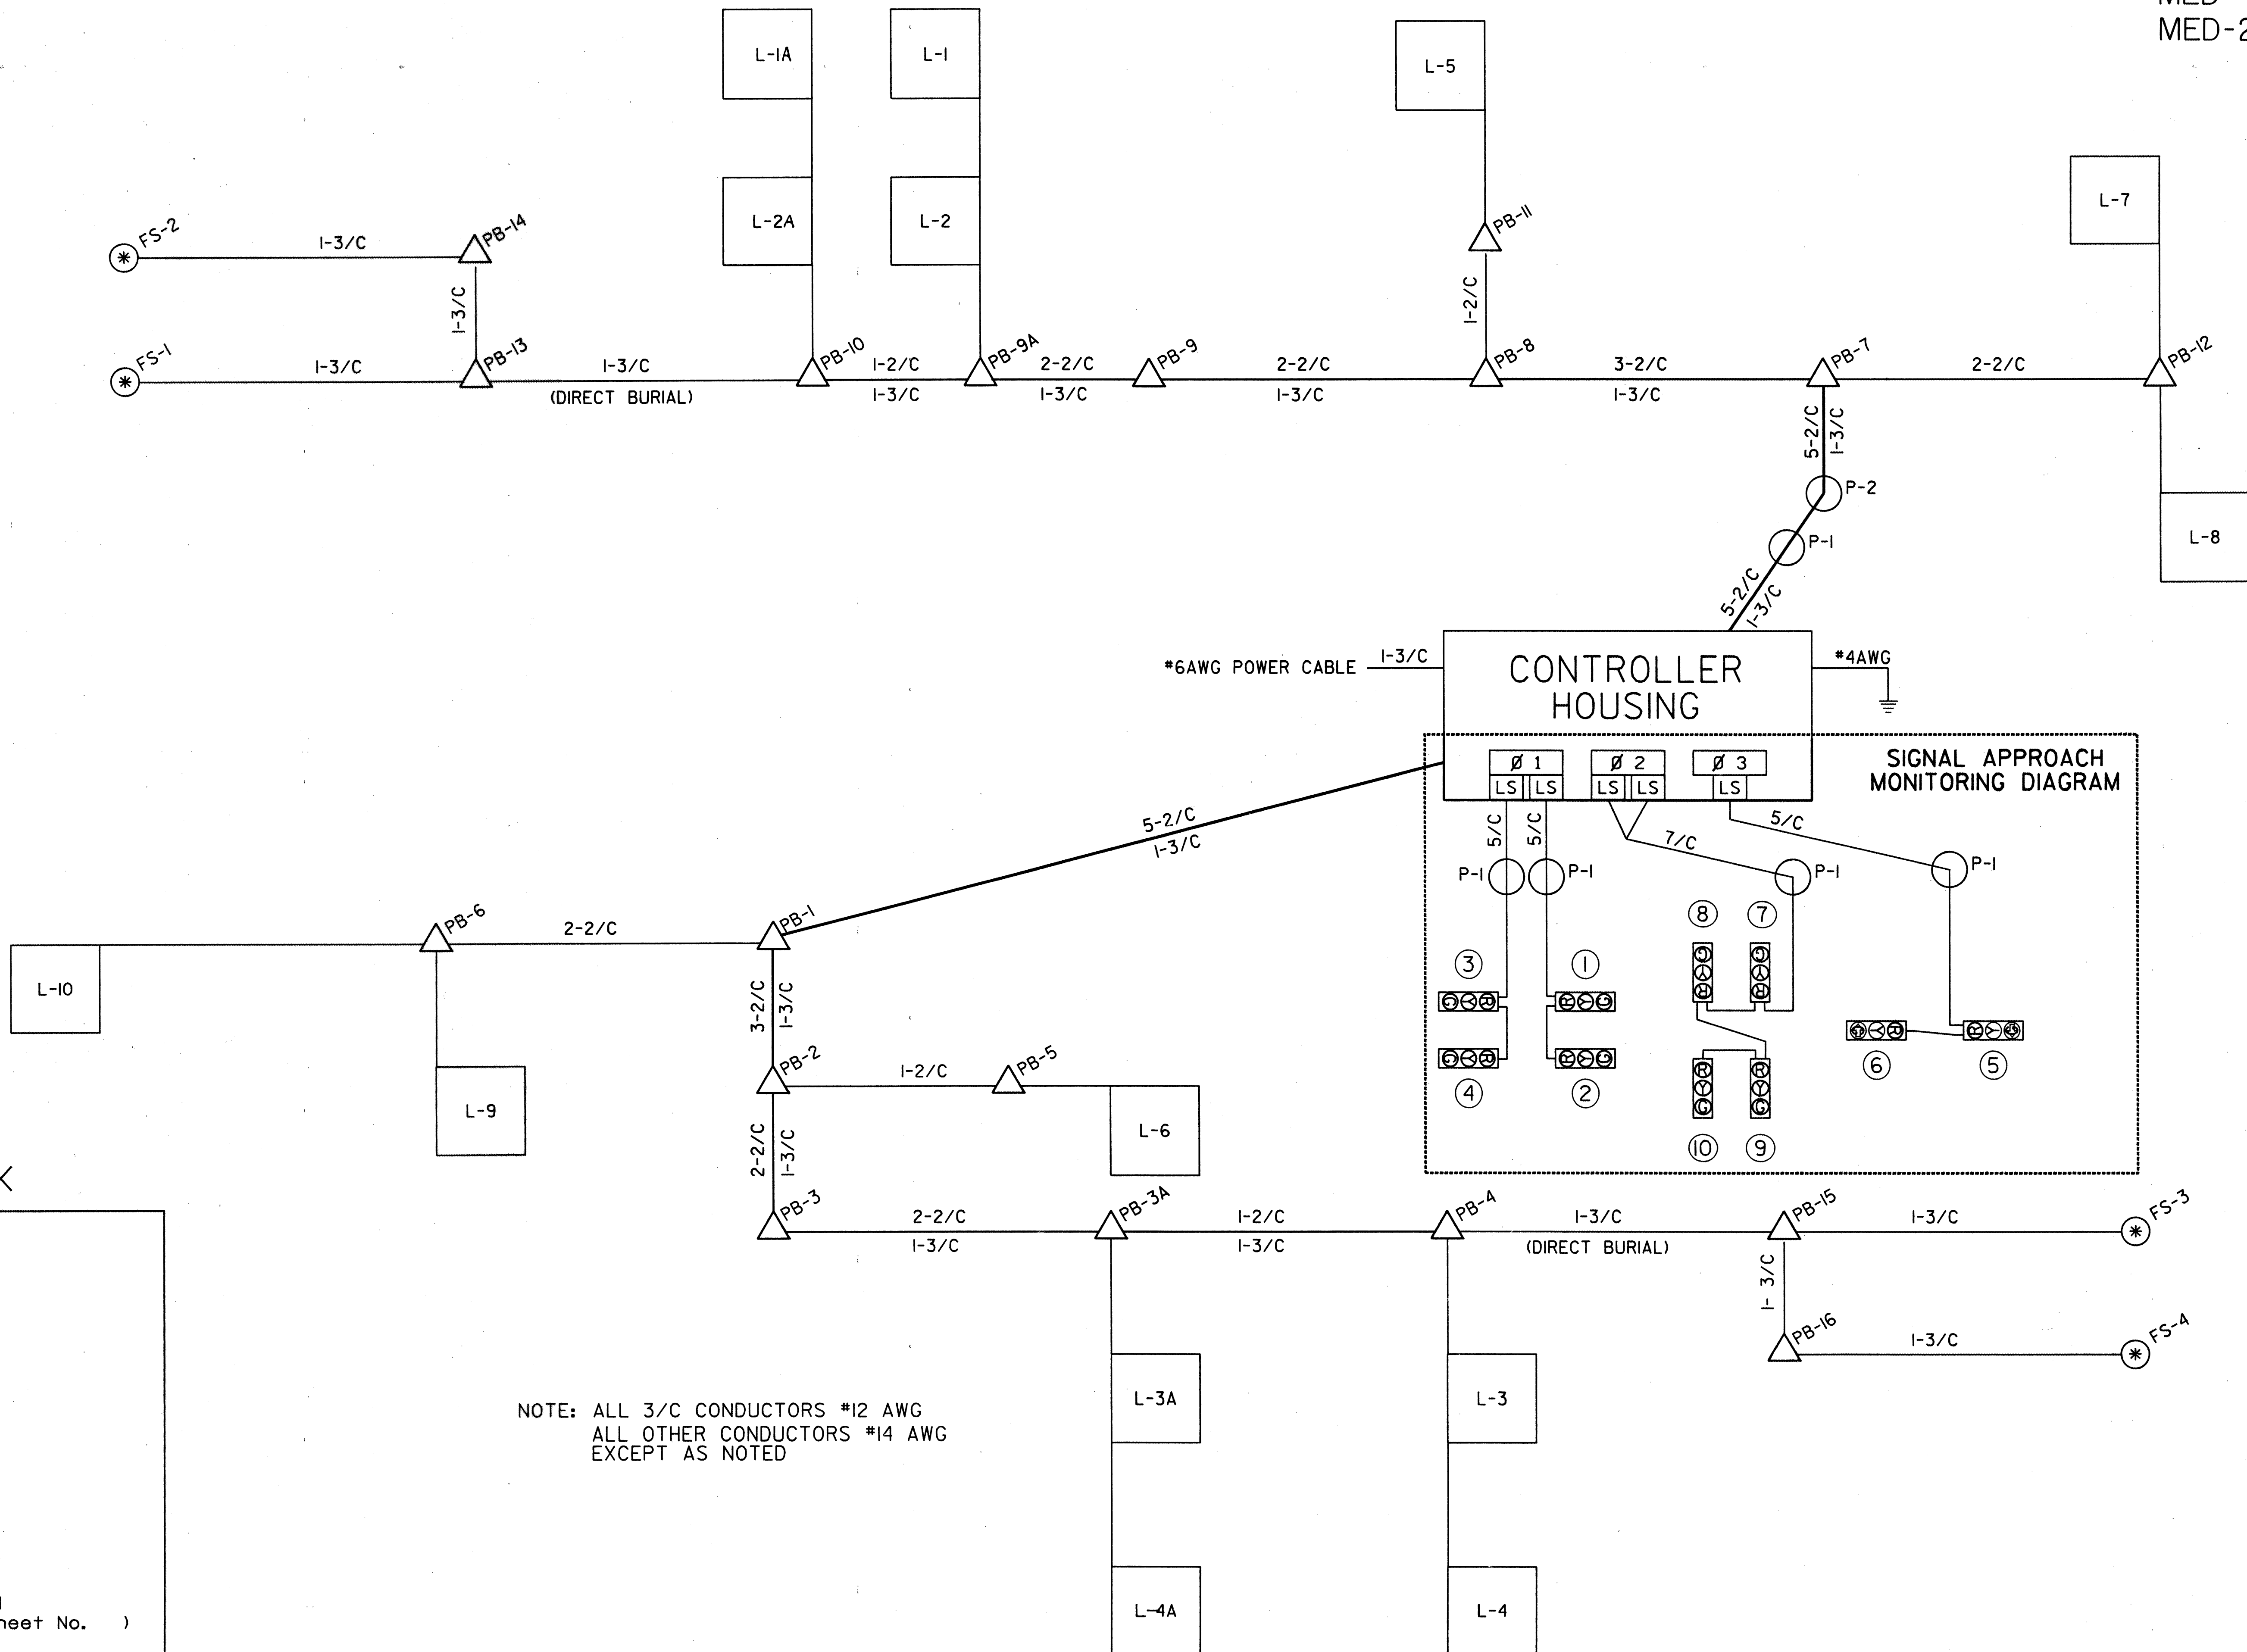

INDEX

- LS LOAD SWITCH
- LOOP
- STRAIN POLE
- SIGNAL HEAD
- △ PULL BOX (18" Concrete)
- * FLASHING SIGN (See Detail Sheet No.)

SIGNAL INDICATION CHART

PHASE	SIGNAL HEAD									
	1	2	3	4	5	6	7	8	9	10
1	G	G	G	G	R	R	R	R	R	R
	Y	Y	Y	Y	R	R	R	R	R	R
	R	R	R	R	R	R	R	R	R	R
2	R	R	R	R	R	R	G	G	G	G
	R	R	R	R	R	R	Y	Y	Y	Y
	R	R	R	R	R	R	R	R	R	R
3	R	R	R	R	G	G	R	R	R	R
	R	R	R	R	Y	Y	R	R	R	R
	R	R	R	R	R	R	R	R	R	R
FLASH	Y	Y	Y	Y	Y	Y	R	R	R	R



SIGNAL TIMING CHART

INTERVAL	PHASE		
	1	2	3
MIN. GREEN	18	10	15
EXTENSION	3.0	4.0	4.0
MAX. GREEN	60	40	40
YELLOW	4.0	4.0	4.0
ALL RED	5	10	10

TRAFFIC SIGNAL DETECTORS MED-42-1.89, MED-224-10.45

LOOP	SIZE	NO. OF TURNS	PULSE OR PRESENCE	CALLING RELAY	DELAY OR EXTENSION (SEC.)	CONNECT TO DETECTOR UNIT #	ASSOCIATED CONTROLLER PHASE
L-1	6'x8'	3	PULSE	NO	0	1	Ø 1
L-2	6'x8'	3	PULSE	NO	0	1	Ø 1
L-1A	6'x8'	3	PULSE	NO	0	2	Ø 1
L-2A	6'x8'	3	PULSE	NO	0	2	Ø 1
L-3	6'x8'	3	PULSE	NO	0	3	Ø 1
L-4	6'x8'	3	PULSE	NO	0	3	Ø 1
L-3A	6'x8'	3	PULSE	NO	0	4	Ø 1
L-4A	6'x8'	3	PULSE	NO	0	4	Ø 1
L-5	6'x20'	2	PRESENCE	NO	0	5	Ø 3
L-6	6'x20'	2	PRESENCE	NO	0	5	Ø 3
L-7	10'x25'	2	PRESENCE	NO	10 SEC.	6	Ø 2
L-8	10'x25'	2	PRESENCE	NO	10 SEC.	7	Ø 2
L-9	10'x25'	2	PRESENCE	NO	10 SEC.	8	Ø 2
L-10	10'x25'	2	PRESENCE	NO	10 SEC.	9	Ø 2

SIGNAL PHASING DIAGRAM

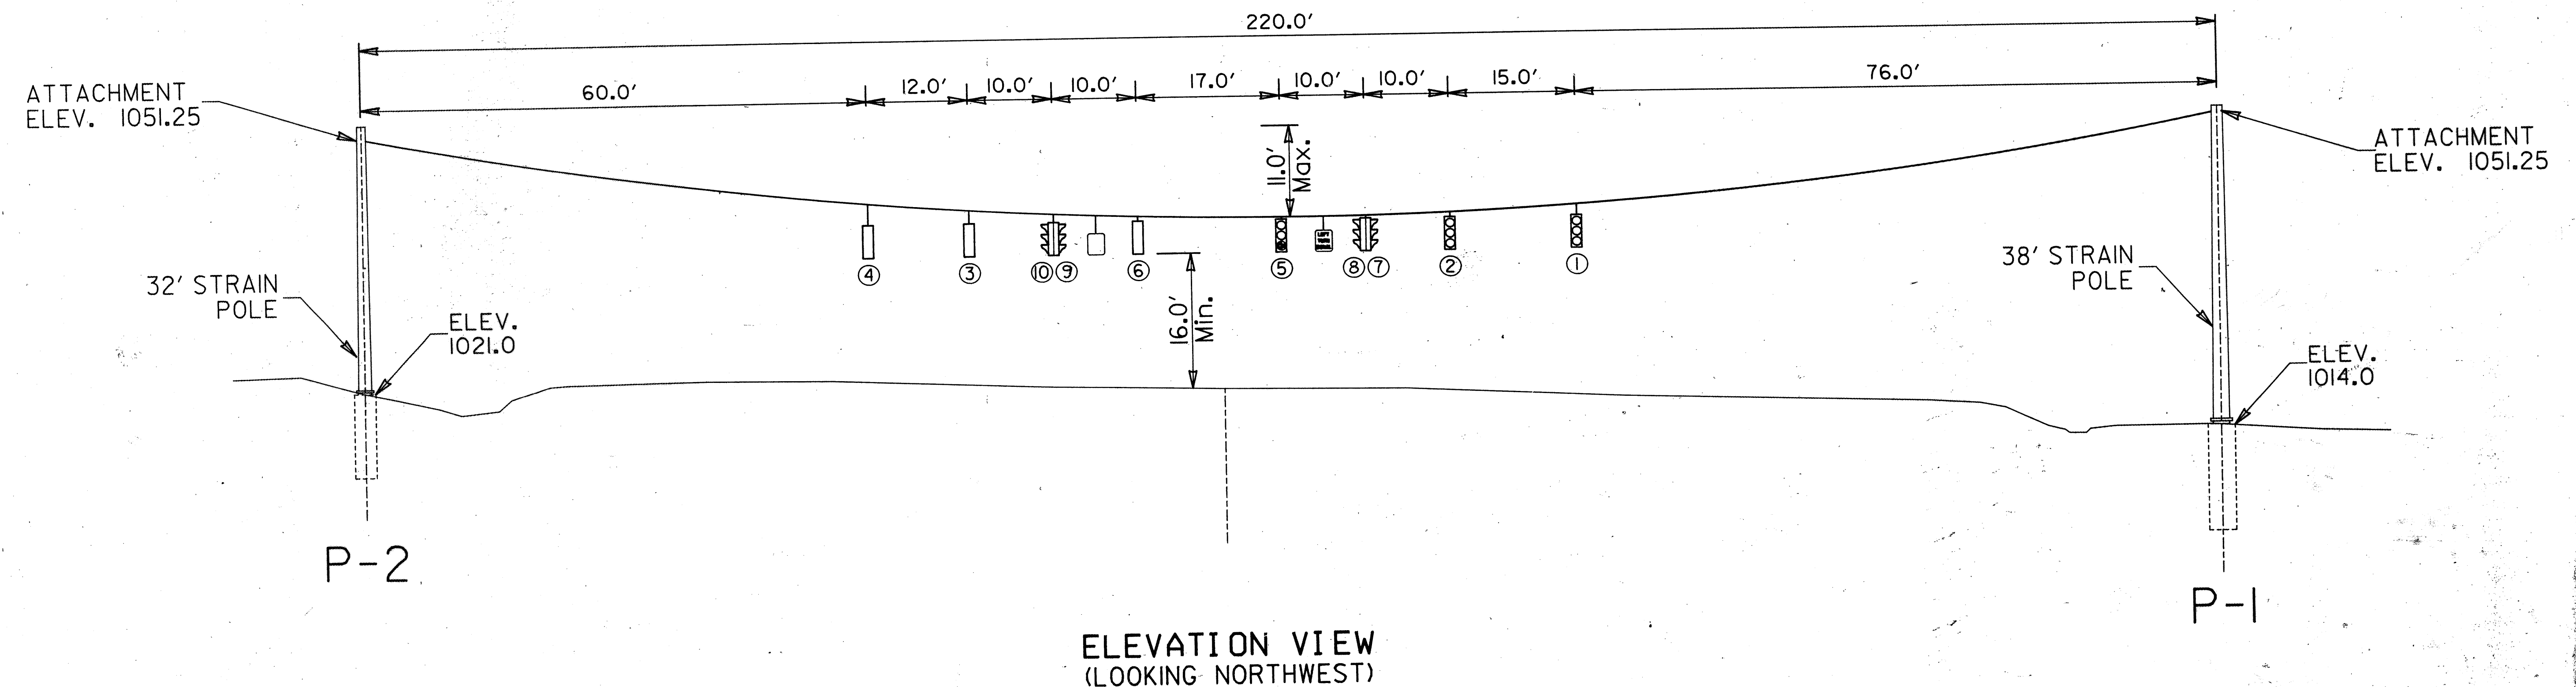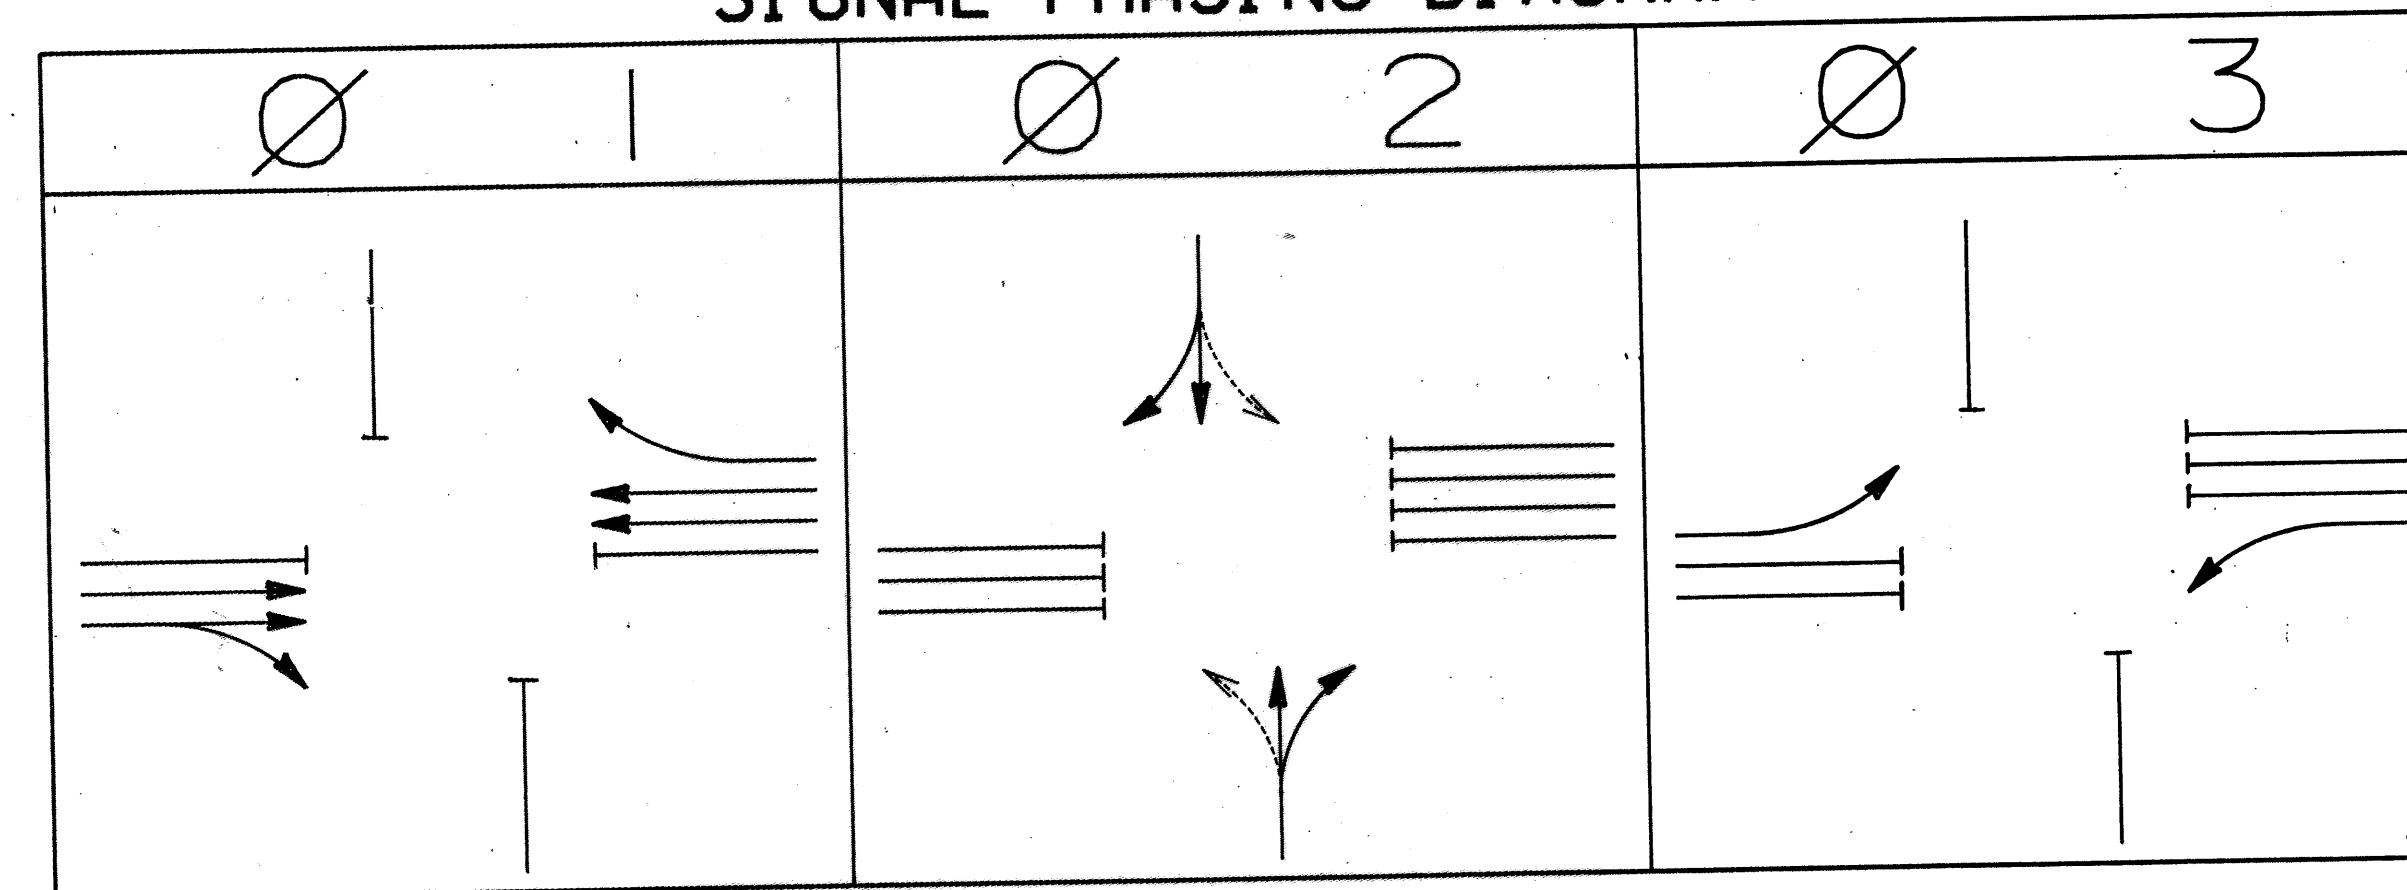

ELEVATION VIEW
(LOOKING NORTHWEST)

189 MED-42-1.89 MED-224-10.45