




X:\Projects\GFL\2018\1821\300602\ROS\108290\Design\Roadway\Sheets\108290_GY001.dgn 8/18/2021 11:00:26 AM mdraper

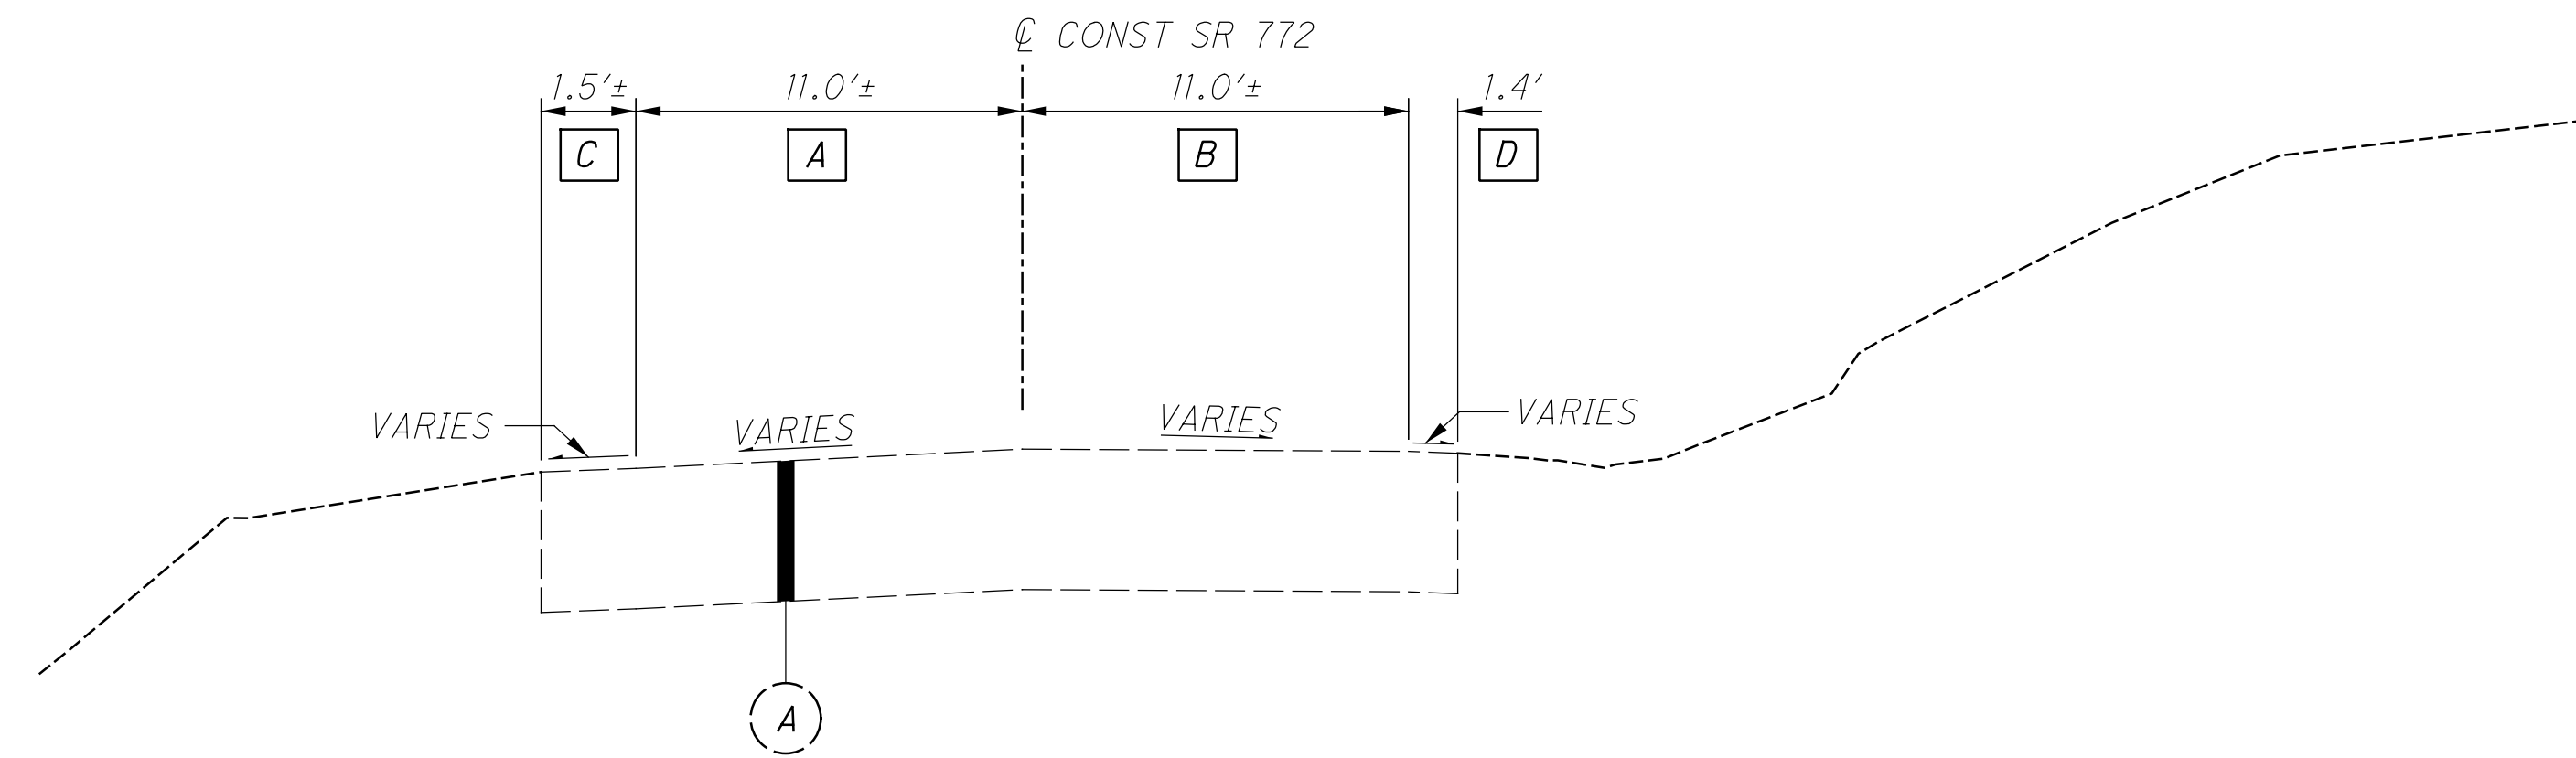

+ LIMITS OF OVERLAY WILL VARY TO
MATCH EXISTING EDGE OF PAVEMENT
NEW FULL-DEPTH PAVEMENT ADDED
OUTSIDE EXISTING ON NB ONLY.
EDGE LINES TO BE STRIPED AS INDICATED.

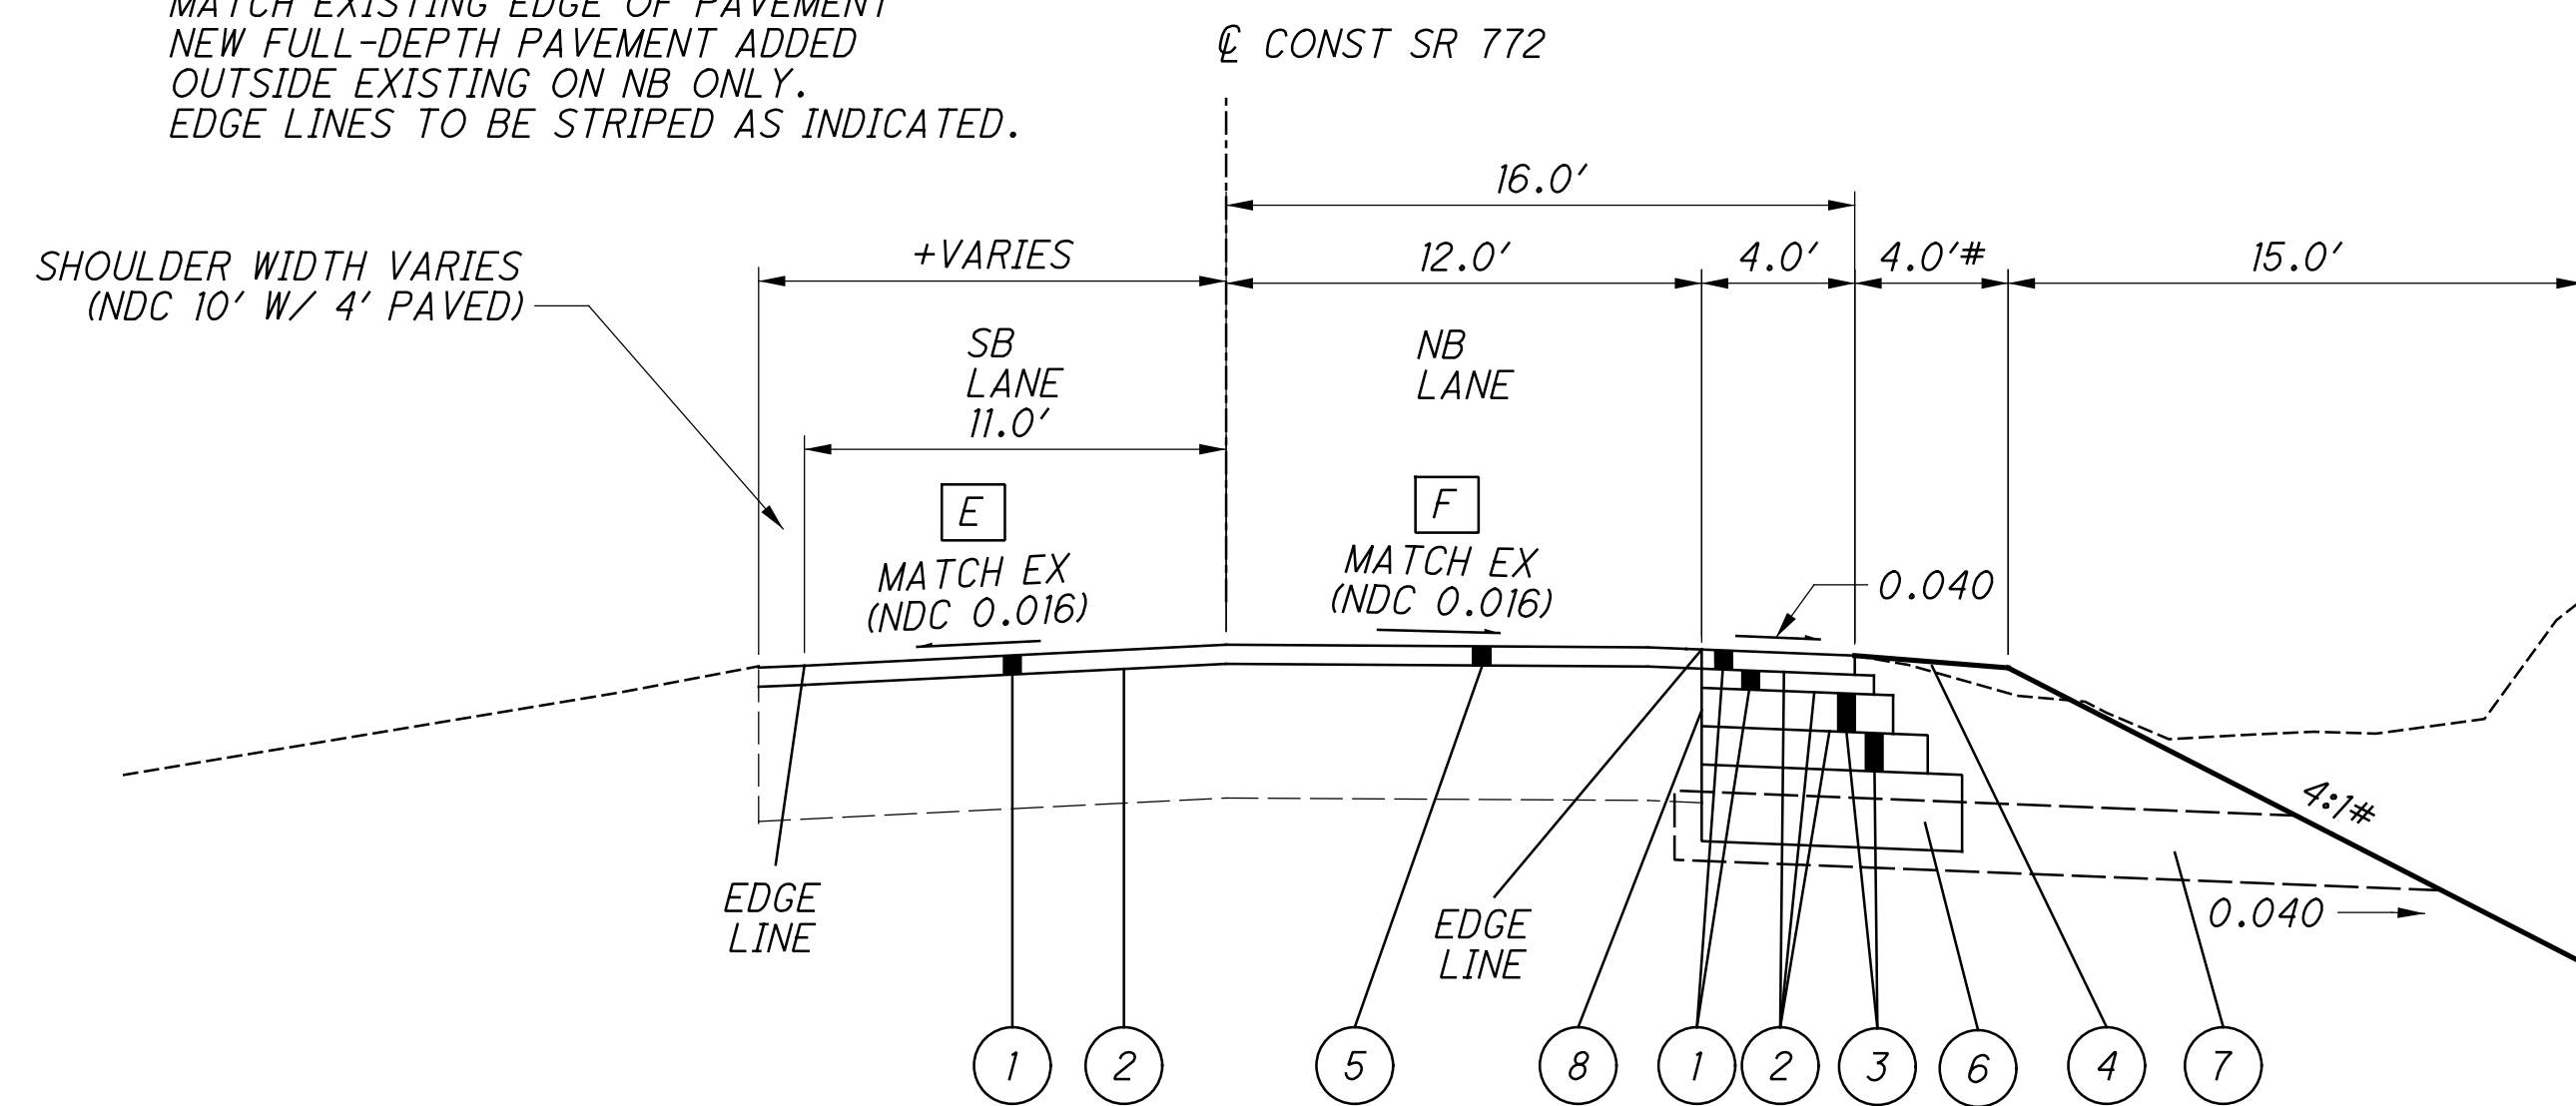

OR AS NOTED ON THE CROSS SECTIONS

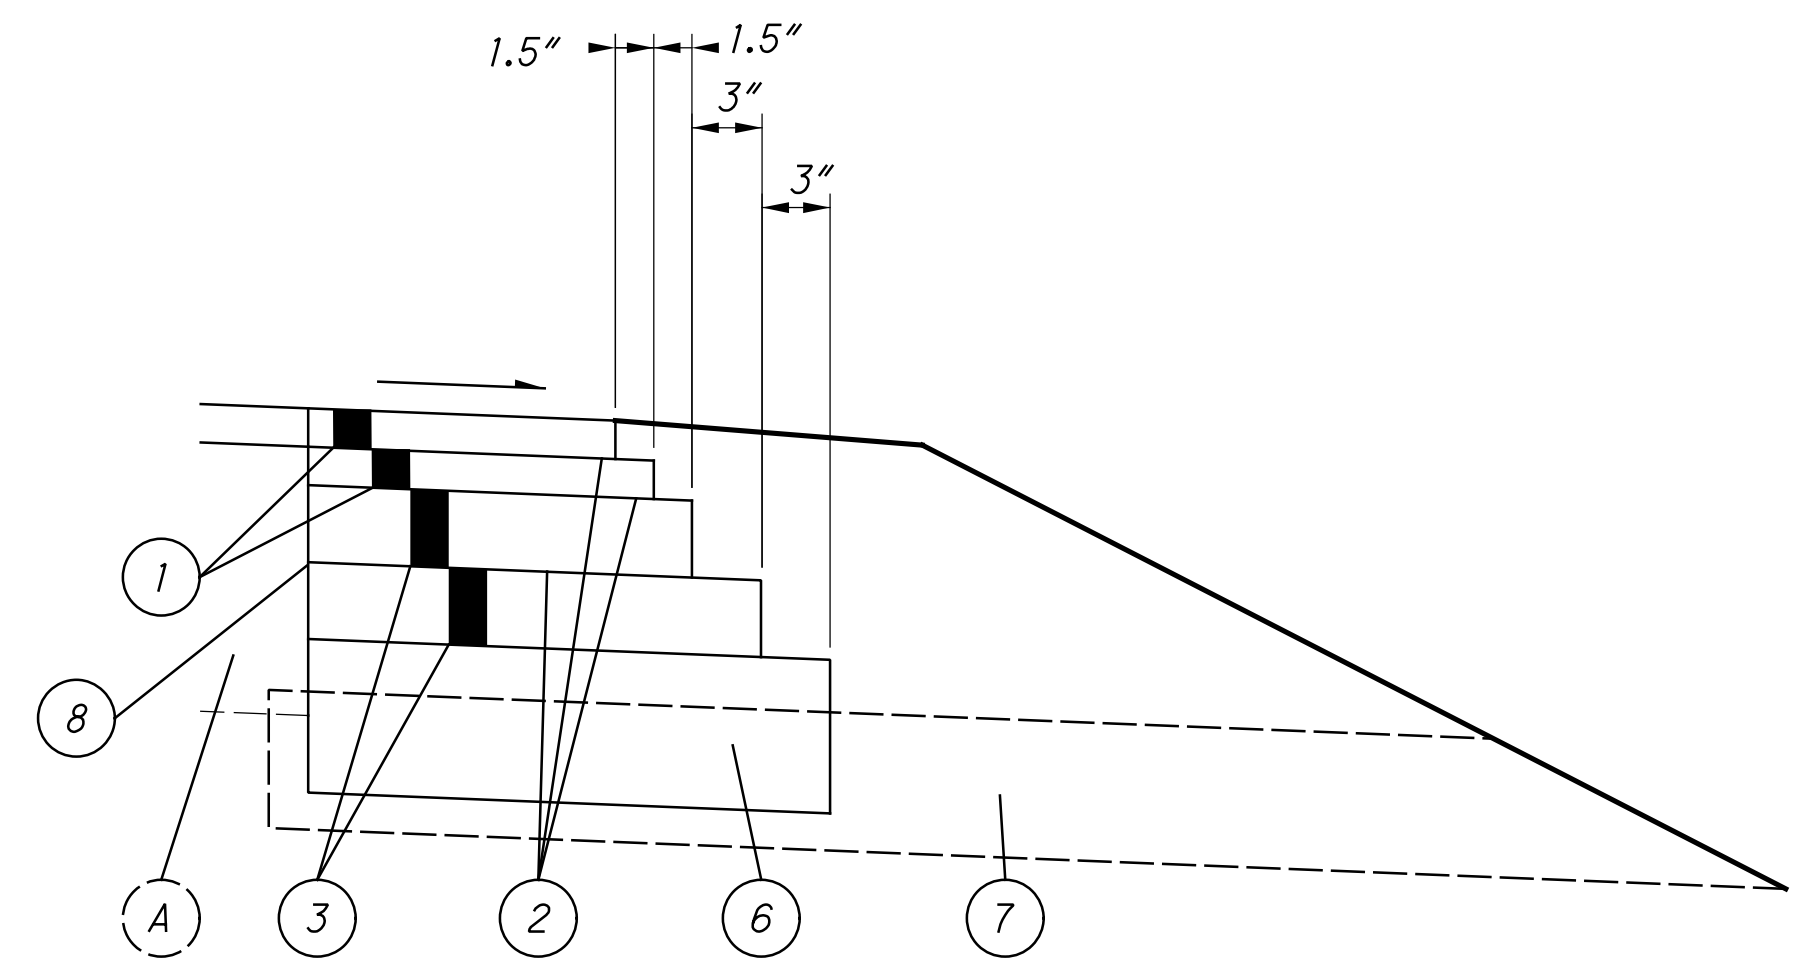

LEGEND

- (A) EXISTING PAVEMENT
- (1) ITEM 441 - ASPHALT CONCRETE SURFACE COURSE, TYPE 1 (448), PG64-22 (T=1 1/2")
- (2) ITEM 407 - TACK COAT
- (3) ITEM 301 - ASPHALT CONCRETE BASE, PG64-22 (T=3")
- (4) ITEM 659 - SEEDING AND MULCHING
- (5) ITEM 254 - PAVEMENT PLANING, ASPHALT CONCRETE (1 1/2")
- (6) ITEM 304 - AGGREGATE BASE (T=6")
- (7) ITEM 605 - AGGREGATE DRAINS (T=6")
- (8) ITEM 252 - FULL DEPTH PAVEMENT SAWING

X:\Projects\GFL\2018\1821\300602\ROS\108290\Design\Roadway\Sheets\108290_GN001.dgn 8/18/2021 11:00:27 AM mdraper

UTILITIES

THE LOCATION OF THE UNDERGROUND UTILITIES SHOWN ON THE PLANS ARE AS OBTAINED FROM THE OWNERS AS REQUIRED BY SECTION 153.64 O.R.C.

LISTED BELOW ARE ALL UTILITIES LOCATED WITHIN THE PROJECT CONSTRUCTION LIMITS TOGETHER WITH THEIR RESPECTIVE OWNERS:

AMERICAN ELECTRIC POWER (DISTRIBUTION)
701 HARDIN DRIVE
CHILLICOTHE, OHIO 45601
MR. CLAYTON KING
740-774-7049

HORIZON
861 ORANGE STREET
P.O. BOX 480
CHILLICOTHE, OHIO 45601
MR. JIM MITCHELL
740-772-8264

CHARTER COMMUNICATIONS
32 ENTERPRISE DRIVE
CHILLICOTHE, OHIO 45601
MR. JASON JACOBS
740-648-3027

ROSS COUNTY WATER CO., INC.
P.O. BOX 1690
CHILLICOTHE, OHIO 45601
MR. KEVIN CHESTER
740-701-0128

REVIEW OF DRAINAGE FACILITIES

BEFORE ANY WORK IS STARTED ON THE PROJECT AND AGAIN BEFORE FINAL ACCEPTANCE BY THE STATE, REPRESENTATIVES OF THE STATE AND THE CONTRACTOR, ALONG WITH LOCAL REPRESENTATIVES, SHALL MAKE AN INSPECTION OF ALL EXISTING SEWERS WHICH ARE TO REMAIN IN SERVICE AND WHICH MAY BE AFFECTED BY THE WORK. THE CONDITION OF THE EXISTING CONDUITS AND THEIR APPURTENANCE SHALL BE DETERMINED FROM FIELD OBSERVATIONS. RECORDS OF THE INSPECTION SHALL BE KEPT IN WRITING BY THE STATE.

ALL NEW CONDUITS, INLETS, CATCH BASINS, AND MANHOLES CONSTRUCTED AS A PART OF THE PROJECT SHALL BE FREE OF ALL FOREIGN MATTER AND IN A CLEAN CONDITION BEFORE THE PROJECT WILL BE ACCEPTED BY THE STATE.

ALL EXISTING SEWERS INSPECTED INITIALLY BY THE ABOVE MENTIONED PARTIES SHALL BE MAINTAINED AND LEFT IN A CONDITION REASONABLY COMPARABLE TO THAT DETERMINED BY THE ORIGINAL INSPECTION. ANY CHANGE IN THE CONDITION RESULTING FROM THE CONTRACTOR'S OPERATIONS SHALL BE CORRECTED BY THE CONTRACTOR TO THE SATISFACTION OF THE ENGINEER.

PAYMENT FOR ALL OPERATIONS DESCRIBED ABOVE SHALL BE INCLUDED IN THE CONTRACT PRICE FOR THE PERTINENT 611 CONDUIT ITEMS.

CONNECTION BETWEEN EXISTING AND PROPOSED GUARDRAIL

WHEN IT IS NECESSARY TO SPLICE PROPOSED GUARDRAIL TO EXISTING GUARDRAIL, ONLY THE EXISTING GUARDRAIL SHALL BE CUT, DRILLED, OR PUNCHED. THE CONNECTION SHALL BE MADE USING A W-BEAM, BEAM SPLICE AS SHOWN IN AASHTO M 180-12, EXCEPT THE BEAM WASHERS ARE NOT TO BE USED. PAYMENT SHALL BE INCLUDED IN THE CONTRACT PRICE FOR THE RESPECTIVE GUARDRAIL ITEMS.

SEEDING AND MULCHING

THE FOLLOWING QUANTITIES ARE PROVIDED TO PROMOTE GROWTH AND CARE OF PERMANENT SEEDED AREAS EXCLUDING THE GEOWEB PROTECTION AREA:

659, SOIL ANALYSIS TEST 2 EACH
659, TOPSOIL 462 CU. YD.
659, SEEDING AND MULCHING 4,162 SQ. YD.
659, REPAIR SEEDING AND MULCHING 209 SQ. YD.
659, INTER-SEEDING 209 SQ. YD.
659, COMMERCIAL FERTILIZER 0.65 TON
659, LIME 0.86 ACRES
659, WATER 34 M. GAL.
659, MOWING 10 M. SQ. FT.

SEEDING AND MULCHING SHALL BE APPLIED TO ALL AREAS OF EXPOSED SOIL BETWEEN THE RIGHT-OF-WAY LINES, AND WITHIN THE CONSTRUCTION LIMITS FOR AREAS OUTSIDE THE RIGHT-OF-WAY LINES COVERED BY WORK AGREEMENT OR SLOPE EASEMENT. QUANTITY CALCULATIONS FOR SEEDING AND MULCHING ARE BASED ON THESE LIMITS EXCLUDING COVERAGE OF GEOWEB SLOPE PROTECTION SYSTEM AREA WHICH IDENTIFIES SEPARATE TREATMENT.

ITEM 203 - EXCAVATION

THE CONTRACTOR SHALL PERFORM "TOP DOWN" EXCAVATION FOR THIS PROJECT. EXCAVATION SHOULD BEGIN AT THE TOP OF THE HILLSIDE AND CONTINUE DOWN THE SLOPE.

EXCAVATION IS UNCLASSIFIED AND SHALL INCLUDE REMOVAL OF ALL EXISTING MATERIALS TO THE PLAN GRADES AS SHOWN ON THESE PLANS. THIS ITEM SHALL INCLUDE ALL NECESSARY MEANS TO COMPLETE THE WORK SUCH AS BLASTING, RIPPING, HOE-RAMMING, OR OTHER MEANS. ALL PROVISIONS AS SET FORTH IN THE SPECIFICATIONS UNDER THIS ITEM AND ITEM 208 ARE INCLUDED IN THE UNIT PRICE BID ITEM FOR ITEM 203, EXCAVATION, EXCEPT AS NOTED BELOW.

ITEM 208 - PRESPLITTING, AS PER PLAN

PERFORM THIS WORK AS REQUIRED IN ACCORDANCE WITH SECTION 208 OF THE CONSTRUCTION AND MATERIALS SPECIFICATIONS EXCEPT AS NOTED BELOW.

PRESPLITTING IS REQUIRED FOR ALL SLOPES 1 TO 1 OR STEEPER.

THE FOLLOWING QUANTITIES HAVE BEEN INCLUDED IN THE GENERAL SUMMARY FOR THIS WORK:

208, PRESPLITTING, AS PER PLAN 2,028 SQ YD

ITEM 208 - ROCK BLASTING

PERFORM THIS WORK AS REQUIRED IN ACCORDANCE WITH SECTION 208 OF THE CONSTRUCTION AND MATERIALS SPECIFICATIONS.

THE FOLLOWING QUANTITIES HAVE BEEN INCLUDED IN THE GENERAL SUMMARY FOR ROCK BLASTING WORK:

208, PRE-BLAST CONDITION SURVEY LUMP SUM
208, BLASTING CONSULTANT LUMP SUM
208, AIR BLAST AND NOISE CONTROL LUMP SUM
208, VIBRATION AND CONTROL MONITORING LUMP SUM

ITEM 201 - CLEARING AND GRUBBING

ALTHOUGH THERE ARE NO TREES OR STUMPS SPECIFICALLY MARKED FOR REMOVAL WITHIN THE LIMITS OF THE PROJECT, A LUMP SUM QUANTITY IS INCLUDED IN THE GENERAL SUMMARY FOR ITEM 201, CLEARING AND GRUBBING. ALL PROVISIONS AS SET FORTH IN THE SPECIFICATIONS UNDER THIS ITEM ARE INCLUDED IN THE LUMP SUM PRICE BID FOR ITEM 201, CLEARING AND GRUBBING.

NOTE:
PROJECT ID IS A TREE CLEARING PROJECT SCHEDULED FOR A /2021 SALE DATE TO REMOVE ALL TREES ON THE PROJECT. THE QUANTITY BID FOR ITEM 201, CLEARING AND GRUBBING WILL BE FOR ANY REMAINING WORK UNDER THIS ITEM.

SURVEYING PARAMETERS

PRIMARY PROJECT CONTROL MONUMENTS GOVERN ALL POSITIONING ON ODOT PROJECTS. SEE SHEET 2/6 OF THE RIGHT OF WAY PLANS FOR A TABLE CONTAINING PROJECT CONTROL INFORMATION.

USE THE FOLLOWING PROJECT CONTROL, VERTICAL POSITIONING, AND HORIZONTAL POSITIONING PARAMETERS FOR ALL SURVEYING:

PROJECT CONTROL

POSITIONING METHOD: GPS/VRS/CONVENTIONAL
MONUMENT TYPE: B

VERTICAL POSITIONING

ORTHOMETRIC HEIGHT DATUM: NAVD 88
GEOID: 12A

HORIZONTAL POSITIONING

REFERENCE FRAME: NAD 83(2011)
ELLIPSOID: GRS80
MAP PROJECTION: LAMBERT CONFROMAL CONIC
COORDINATE SYSTEM: OHIO STATE PLANE SOUTH
COMBINED SCALE FACTOR: 0.999911568
PROJECT ADJUSTMENT FACTOR: 1.00008844
ORIGIN OF COORDINATE SYSTEM: (0,0)

USE THE POSITIONING METHODS AND MONUMENT TYPE USED IN THE ORIGINAL SURVEY TO RESTORE ALL MONUMENTS RELATED TO PRIMARY PROJECT CONTROL THAT ARE DAMAGED OR DESTROYED BY CONSTRUCTION ACTIVITIES. RESTORE THE DAMAGED OR DESTROYED MONUMENTS IN ACCORDANCE WITH CMS 623.

UNITS ARE IN U.S. SURVEY FEET.

WORK LIMITS

THE WORK LIMITS SHOWN ON THESE PLANS ARE FOR PHYSICAL CONSTRUCTION ONLY. PROVIDE THE INSTALLATION AND OPERATION OF ALL WORK ZONE TRAFFIC CONTROL AND WORK ZONE TRAFFIC CONTROL DEVICES REQUIRED BY THESE PLANS WHETHER INSIDE OR OUTSIDE THESE WORK LIMITS.

ITEM 605 - AGGREGATE DRAINS

AGGREGATE DRAINS SHALL BE PLACED AT 50 FOOT INTERVALS ON EACH SIDE OF NORMAL CROWNED SECTIONS, STAGGERED SO THAT EACH DRAIN IS 25 FEET FROM THE ADJACENT DRAIN ON THE OPPOSITE SIDE, AND AT 25 FOOT INTERVALS ON THE LOW SIDE ONLY OF SUPERELEVATED SECTIONS. AN AGGREGATE DRAIN SHALL BE PLACED AT THE LOW POINT OF EACH SAG VERTICAL CURVE.

AGGREGATE DRAIN LOCATIONS

STA.	SIDE	LIN.FT.	STA.	SIDE	LIN.FT.	STA.	SIDE	LIN.FT.
8+00	Rt.	16	13+00	Rt.	24	15+50	Rt.	21
8+50	Rt.	18	13+25	Rt.	24	15+75	Rt.	21
9+00	Rt.	20	13+50	Rt.	24	16+00	Rt.	21
9+50	Rt.	20	13+75	Rt.	23	16+25	Rt.	21
10+00	Rt.	22	14+00	Rt.	22	16+50	Rt.	21
10+50	Rt.	24	14+25	Rt.	22	16+75	Rt.	21
11+00	Rt.	24	14+50	Rt.	22	17+00	Rt.	21
11+50	Rt.	23	14+75	Rt.	22	17+25	Rt.	20
12+00	Rt.	22	15+00	Rt.	21	17+50	Rt.	19
12+50	Rt.	22	15+25	Rt.	21	17+75	Rt.	18
TOTAL CARRIED TO GENERAL SUMMARY							640 LIN. FT.	

ENDANGERED BAT HABITAT

ENSURE IMPACTS TO THE FEDERALLY LISTED AND PROTECTED INDIANA BAT AND NORTHERN LONG-EARED BAT AND THE STATE LISTED AND PROTECTED LITTLE BROWN BAT AND TRICOLORED BAT ARE AVOIDED AND MINIMIZED. DO NOT REMOVE TREES FROM APRIL 1 THROUGH SEPTEMBER 30. PERFORM ALL NECESSARY TREE REMOVAL FROM OCTOBER 1 THROUGH MARCH 31. DEMARCAT E CLEARING LIMITS IN THE FIELD TO AVOID ANY UNAUTHORIZED TREE CLEARING. FOR THE PURPOSE OF THIS NOTE, A TREE IS DEFINED AS A LIVE, DYING, OR DEAD WOODY PLANT WITH A TRUNK THREE INCHES OR GREATER IN DIAMETER AT A HEIGHT OF 4.5 FEET ABOVE THE GROUND SURFACE, AND WITH A MINIMUM HEIGHT OF 13 FEET.

X:\Projects\GFL\2018\1821\300602\ROS\108290\Design\WOT\Sheets\108290_MN000.dgn 8/18/2021 11:00:29 AM mdraper

ITEM 614 - MAINTAINING TRAFFIC

THE PROJECT WILL BE CONSTRUCTED USING A FULL CLOSURE. TRAFFIC WILL BE DETOURED USING CR 167 AND US 50.

LENGTH AND DURATION OF LANE CLOSURES AND RESTRICTIONS SHALL BE AT THE APPROVAL OF THE ENGINEER. IT IS THE INTENT TO MINIMIZE THE IMPACT TO THE TRAVELING PUBLIC. LANE CLOSURES OR RESTRICTIONS OVER SEGMENTS OF THE PROJECT IN WHICH NO WORK IS ANTICIPATED WITHIN A REASONABLE TIME FRAME, AS DETERMINED BY THE ENGINEER, SHALL NOT BE PERMITTED. THE LEVEL OF UTILIZATION OF MAINTENANCE OF TRAFFIC DEVICES SHALL BE COMMENSURATE WITH THE WORK IN PROGRESS.

NOTICE OF CLOSURE SIGNS (W20-H13) SHALL BE ERECTED BY THE CONTRACTOR PRIOR TO THE SCHEDULED ROAD CLOSURE IN ACCORDANCE WITH THE NOTICE OF CLOSURE TIME TABLE BELOW.

THE SIGNS SHALL BE ERECTED ON THE RIGHT-HAND SIDE OF THE ROAD FACING TRAFFIC. THEY SHALL BE PLACED SO AS NOT TO INTERFERE WITH THE VISIBILITY OF ANY OTHER TRAFFIC CONTROL SIGNS. ON ROADWAYS, THEY SHOULD BE ERECTED AT OR NEAR THE POINT OF CLOSURE.

DURATION OF CLOSURE	SIGN DISPLAYED TO PUBLIC
> 2 WEEKS	14 CALENDAR DAYS PRIOR TO CLOSURE
> 12 HOURS & < 2 WEEKS	7 CALENDAR DAYS PRIOR TO CLOSURE
< 12 HOURS	2 BUSINESS DAYS PRIOR TO CLOSURE

THE SIGN SHALL DISPLAY THE DATE OF THE CLOSURE IN MM-DD FORMAT AND THE NUMBER OF DAYS OF THE CLOSURE.

THE CONTRACTOR SHALL PROVIDE, ERECT AND MAINTAIN STANDARD 48 X 30 INCH ROAD CLOSED SIGNS, SIGN SUPPORTS, BARRICADES AND LIGHTS, AS DETAILED IN SCD MT-101.60 AT THE LOCATIONS SHOWN IN THE PLANS.

ALL WORK AND TRAFFIC CONTROL DEVICES SHALL BE IN ACCORDANCE WITH C&MS 614 AND OTHER APPLICABLE PORTIONS OF THE SPECIFICATIONS, AS WELL AS THE OHIO MANUAL OF UNIFORM TRAFFIC CONTROL DEVICES. PAYMENT FOR ALL LABOR, EQUIPMENT AND MATERIALS SHALL BE INCLUDED IN THE LUMP SUM CONTRACT PRICE FOR ITEM 614, MAINTAINING TRAFFIC, UNLESS SEPARATELY ITEMIZED IN THE PLAN.

ITEM 614, REPLACEMENT SIGN

FLATSHEET SIGNS FURNISHED BY THE CONTRACT IN ACCORDANCE WITH THE REQUIREMENTS OF THE PLANS, SPECIFICATIONS AND PROPOSAL WHICH BECOME DAMAGED BY TRAFFIC FOR REASONS BEYOND THE CONTROL OF THE CONTRACTOR SHALL BE REPLACED IN KIND WHEN ORDERED BY THE ENGINEER. REPLACEMENT SIGNS SHALL BE NEW. OTHER MATERIALS MAY BE USED, BUT GOOD CONDITION, SUBJECT TO APPROVAL BY THE ENGINEER.

PAYMENT FOR THE NEW SIGNS SHALL BE MADE AT THE CONTRACT PRICE PER EACH FOR ITEM 614, REPLACEMENT SIGN, AND SHALL INCLUDE THE COST OF REMOVING AND DISPOSING OF DAMAGED SIGNS, HARDWARE AND SUPPORTS, AND PROVIDING THE NECESSARY REPLACEMENT HARDWARE, SUPPORTS, ETC.

AN ESTIMATED QUANTITY OF 2 EACH HAS BEEN PROVIDED IN THE GENERAL SUMMARY.

DUST CONTROL

THE CONTRACTOR SHALL FURNISH AND APPLY WATER FOR DUST CONTROL AS DIRECTED BY THE ENGINEER. THE FOLLOWING ESTIMATED QUANTITIES HAVE BEEN INCLUDED FOR DUST CONTROL PURPOSES:

ITEM 616, WATER 115 M. GAL.

DETOUR ROUTE REPAIR

THE FOLLOWING ESTIMATED QUANTITIES ARE PROVIDED FOR USE AS DETERMINED BY THE ENGINEER TO MAINTAIN AND SUBSEQUENTLY RESTORE THE DESIGNATED DETOUR ROUTE.

ITEM 301, ASPHALT CONCRETE BASE,	
PG 64-22	180 CU. YD.
ITEM 304, AGGREGATE BASE	216 CU. YD.
ITEM 407, TACK COAT	97 GAL.
ITEM 614, ASPHALT CONCRETE FOR	
MAINTAINING TRAFFIC	105 CU. YD.
ITEM 616, WATER	1054 GAL.

DETOUR SIGNING

DETOUR SIGNS SHALL BE PLACED AS INDICATED IN THE MAINTENANCE OF TRAFFIC DETOUR PLAN SHEET 5 AND WILL BE PAID FOR AS FOLLOWS:

ITEM 614, DETOUR SIGNING, AS PER PLAN 1 LS

ITEM 614, LAW ENFORCEMENT OFFICER (WITH PATROL CAR) FOR ASSISTANCE DURING CONSTRUCTION OPERATIONS

USE OF LAW ENFORCEMENT OFFICERS (LEOS) BY CONTRACTORS OTHER THAN THE USES SPECIFIED BELOW WILL NOT BE PERMITTED AT PROJECT COST. LEOS SHOULD NOT BE USED WHERE THE OMUTCD INTENDS THAT FLAGGERS BE USED.

IN ADDITION TO THE REQUIREMENTS OF C&MS 614 AND THE OMUTCD, A UNIFORMED LEO WITH AN OFFICIAL PATROL CAR (CAR WITH TOP-MOUNTED EMERGENCY FLASHING LIGHTS AND COMPLETE MARKINGS OF THE APPROPRIATE LAW ENFORCEMENT AGENCY) SHALL BE PROVIDED FOR THE FOLLOWING TRAFFIC CONTROL TASKS:

-DURING THE ENTIRE ADVANCE PREPARATION AND CLOSURE SEQUENCE WHERE COMPLETE BLOCKAGE OF TRAFFIC IS REQUIRED.

IN GENERAL, LEOS SHOULD BE POSITIONED IN ADVANCE OF AND ON THE SAME SIDE AS THE LANE RESTRICTION (OR AT THE POINT OF ROAD CLOSURE), AND TO MANUALLY CONTROL TRAFFIC MOVEMENTS THROUGH SIGNALIZED INTERSECTIONS IN WORK ZONES.

LEO SHOULD NOT FORGO THEIR TRAFFIC CONTROL RESPONSIBILITIES TO APPREHEND MOTORISTS FOR ROUTINE TRAFFIC VIOLATIONS. HOWEVER, IF A MOTORIST'S ACTIONS ARE CONSIDERED TO BE RECKLESS, THEN PURSUIT OF THE MOTORIST IS APPROPRIATE.

THE LEOS WORK AT THE DIRECTION OF THE CONTRACTOR. THE CONTRACTOR IS RESPONSIBLE FOR SECURING THE SERVICES OF THE LEOS WITH THE APPROPRIATE AGENCIES AND COMMUNICATING THE INTENTIONS OF THE PLANS WITH RESPECT TO DUTIES OF THE LEOS. THE ENGINEER SHALL HAVE FINAL CONTROL OVER THE LEOS' DUTIES AND PLACEMENT, AND WILL RESOLVE ANY ISSUES THAT MAY ARISE BETWEEN THE TWO PARTIES.

ENSURE PROVIDED LEOS HAVE BEEN TRAINED APPROPRIATE TO THE JOB DECISIONS THEY ARE REQUIRED TO MAKE WHILE ON THE PROJECT, IN ACCORDANCE WITH C&MS 614.03.

THE LEO SHALL REPORT IN TO THE CONTRACTOR PRIOR TO THE START OF THE SHIFT, IN ORDER TO RECEIVE INSTRUCTIONS REGARDING SPECIFIC WORK ASSIGNMENTS DURING HIS/HER SHIFT. THE LEO SHALL REPORT TO THE CONTRACTOR AT THE END OF HIS/HER SHIFT. SHOULD IT BE NECESSARY TO LEAVE THE PROJECT SITE, THE LEO SHALL NOTIFY THE ENGINEER. THE CONTRACTOR SHALL PROVIDE THE LEO WITH A TWO-WAY COMMUNICATION DEVICE THAT SHALL BE RETURNED TO THE CONTRACTOR AT THE END OF HIS/HER SHIFT.

LEOS (WITH PATROL CAR) REQUIRED BY THE TRAFFIC MAINTENANCE TASKS ABOVE SHALL BE PAID FOR ON A UNIT PRICE (HOURLY) BASIS UNDER ITEM 614, LAW ENFORCEMENT OFFICER (WITH PATROL CAR) FOR ASSISTANCE. THE FOLLOWING ESTIMATED QUANTITIES HAVE BEEN CARRIED TO THE GENERAL SUMMARY

ITEM 614, LAW ENFORCEMENT OFFICER WITH PATROL CAR FOR ASSISTANCE 32 HOURS

THE HOURS PAID SHALL INCLUDE ANY MINIMUM SHOW-UP TIME REQUIRED BY THE LAW ENFORCEMENT AGENCY INVOLVED.

ANY ADDITIONAL COSTS (ADMINISTRATIVE OR OTHERWISE) INCURRED BY THE CONTRACTOR TO OBTAIN THE SERVICES OF AN LEO ARE INCLUDED WITH THE BID UNIT PRICE FOR ITEM 614, LAW ENFORCEMENT OFFICER WITH PATROL CAR FOR ASSISTANCE.

X:\Projects\GFL\2018\1821\300602\ROS\108290\Design\MOT\Sheets\108290_MN001.dgn 8/18/2021 11:00:30 AM mdraper

SEQUENCE OF CONSTRUCTION

THE PROJECT WILL BE CONSTRUCTED USING A FULL CLOSURE.
TRAFFIC WILL BE DETOURED USING CR 167 AND US 50.

THE CONTRACTOR SHALL PROVIDE, ERECT AND MAINTAIN STANDARD 48 X 30 INCH ROAD CLOSED SIGNS, SIGN SUPPORTS, BARRICADES AND LIGHTS, AS DETAILED IN SCD MT-101.60 AT THE LOCATIONS SHOWN IN THE PLANS.


THE CONTRACTOR SHALL PROVIDE, ERECT AND MAINTAIN SIGNS AND SIGN SUPPORTS, AS DETAILED IN THE OHIO MANUAL OF UNIFORM TRAFFIC CONTROL DEVICES, AND TYPE III BARRICADES OF THE TYPE AND LOCATION AS SHOWN IN THE PLANS.

THE FULL CLOSURE SHALL NOT EXCEED 75 DAYS.

CLOSURE IMPLEMENTATION NOTE:
THERE IS ANOTHER PROJECT (PID 108921, ROS-772-12.58) THAT UTILIZES THE SAME DETOUR ROUTE.
THE IDENTIFIED ROAD CLOSURE AND DETOUR ROUTE FOR THIS PROJECT MAY NOT BE IMPLEMENTED UNTIL COMPLETION OF THE PREVIOUSLY MENTIONED PROJECT.

IT IS ANTICIPATED THAT PID 108921 WILL BE COMPLETED ON JULY 31, 2022.

DETOUR PLAN

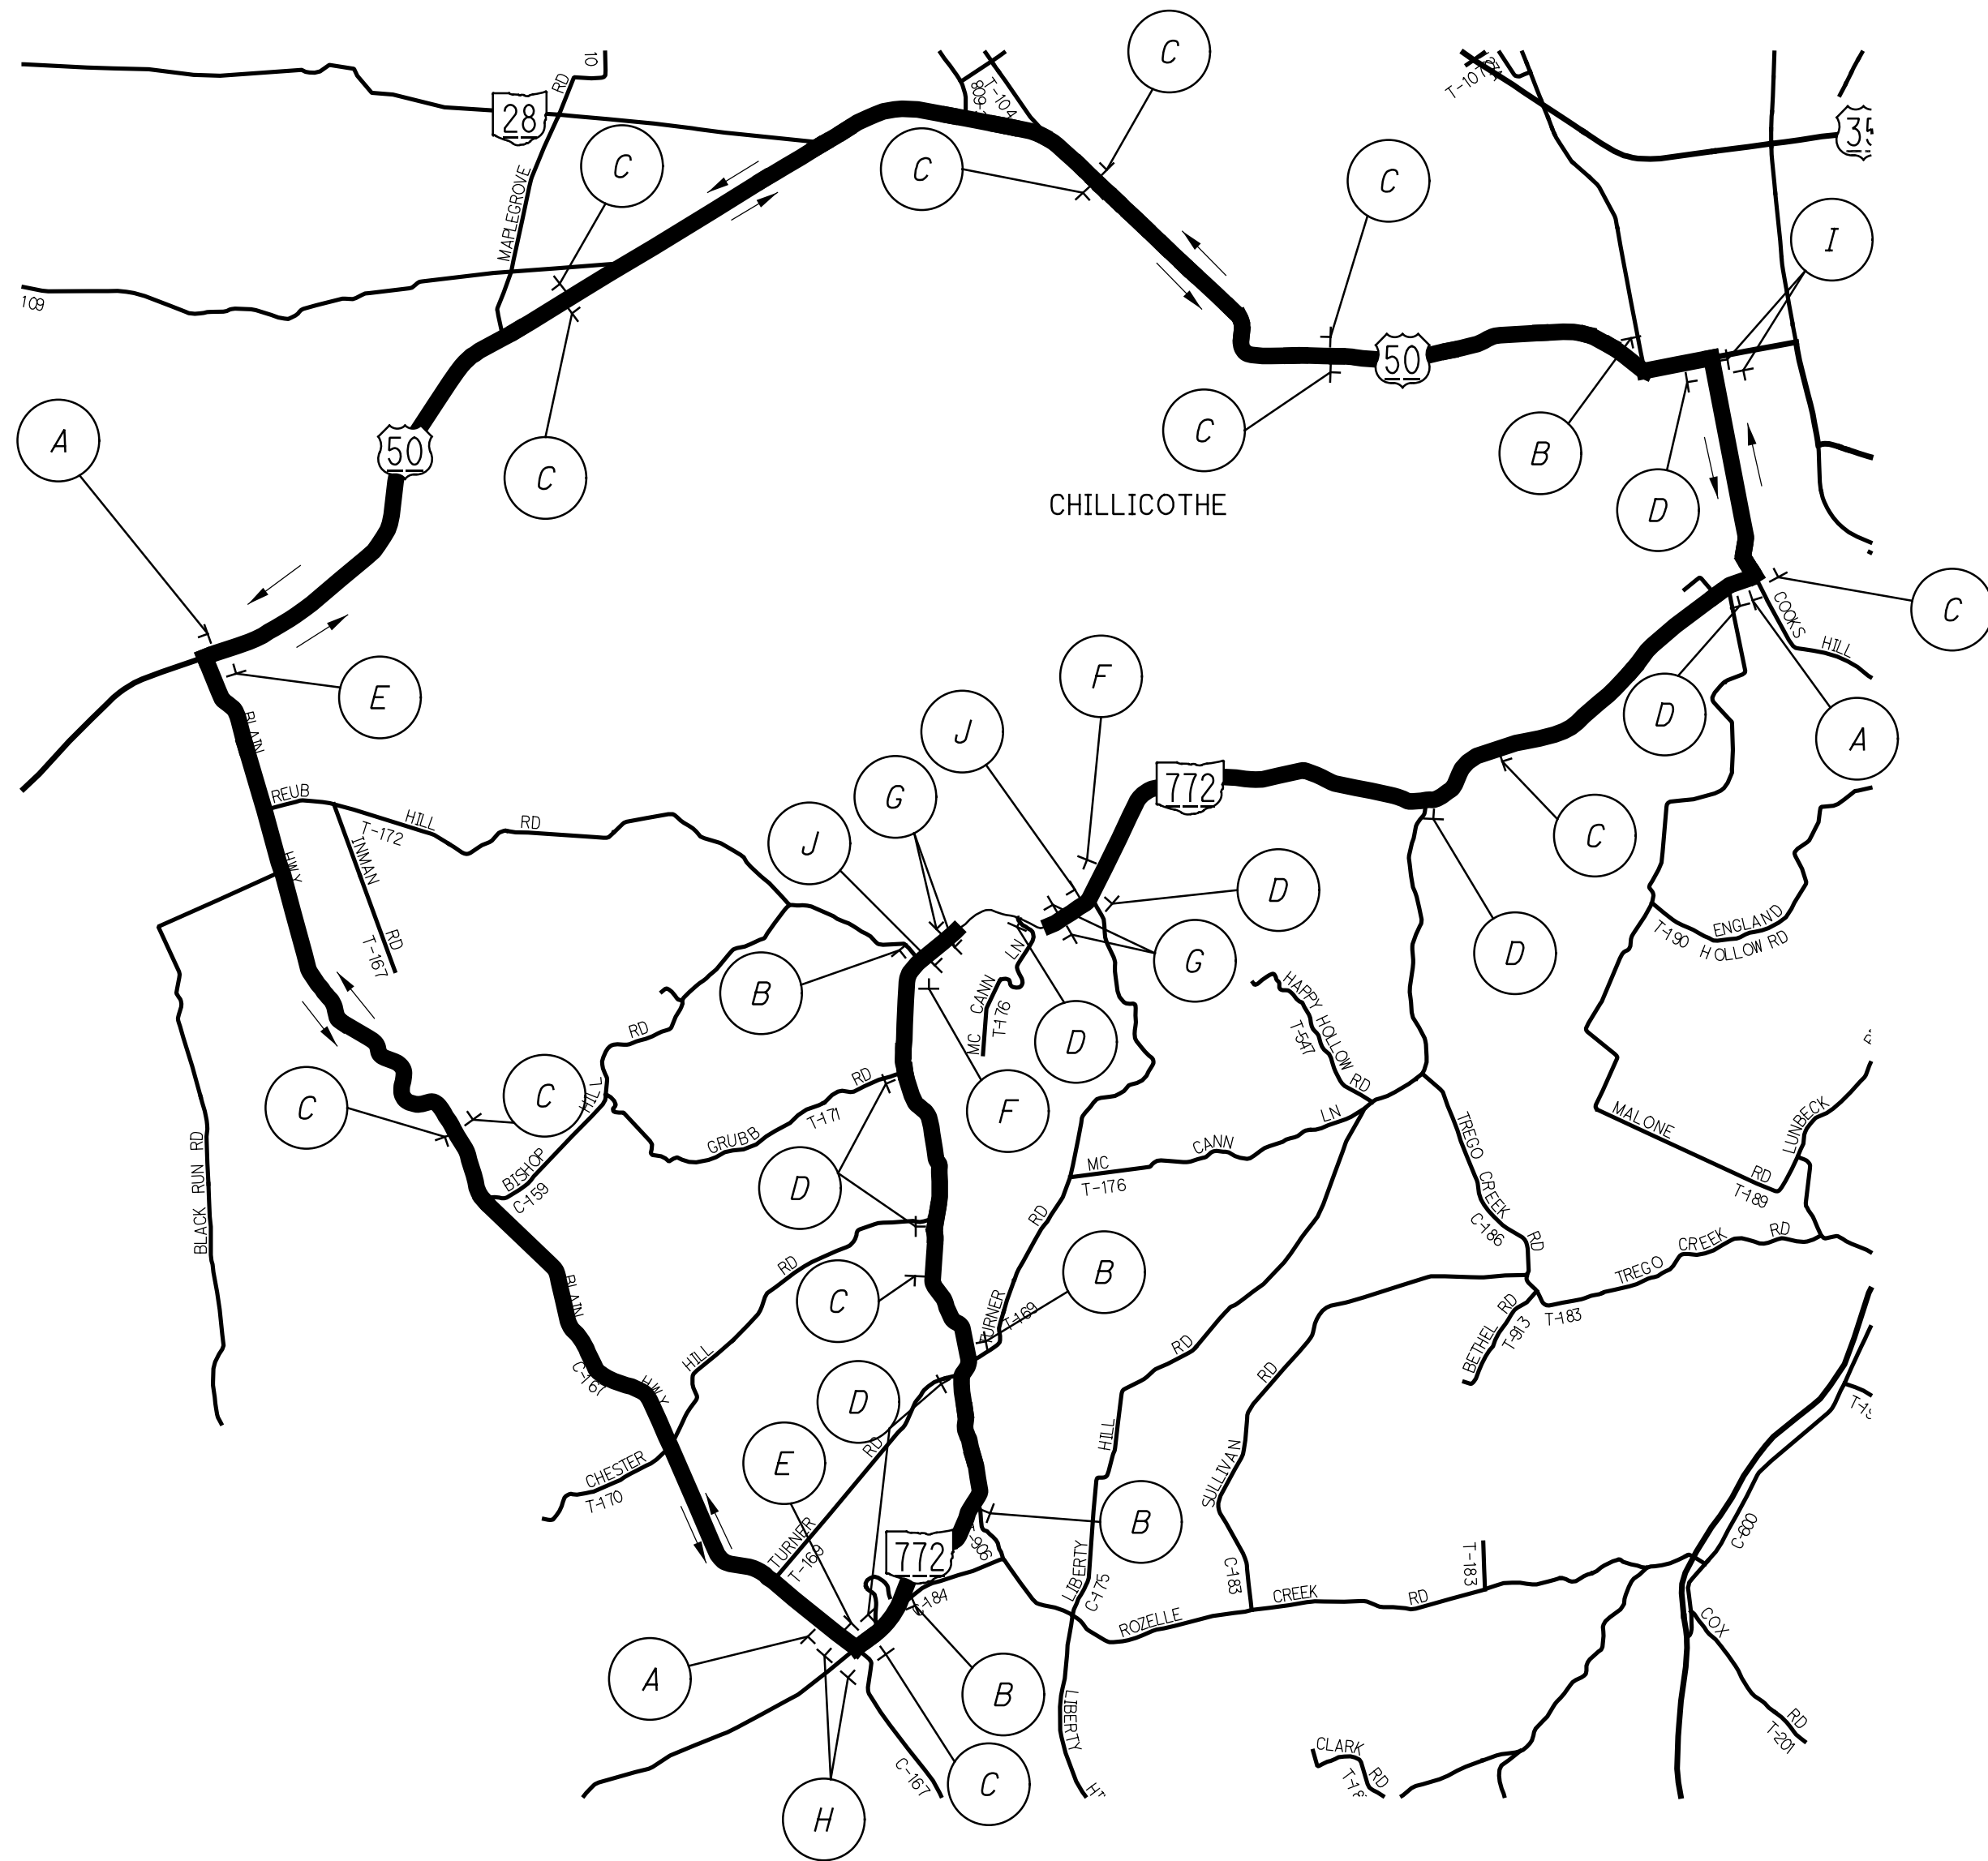


60"x60" Blk/Org

ROAD CLOSED
BEGINNING
MM / DD / YY
FOR X MONTHS.
FOLLOW DETOUR

ONE SIGN TO BE PLACED IN EACH
DIRECTION (2 TOTAL SIGNS) NEAR
THE PROJECT LIMITS 3 WEEKS
PRIOR TO ROAD CLOSURE


36"x12" Blk/Org

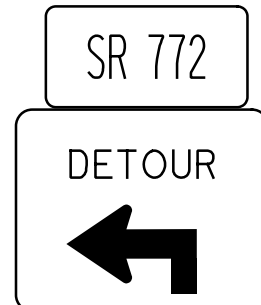

M4-9L-MOD-48

A


36"x12" Blk/Org

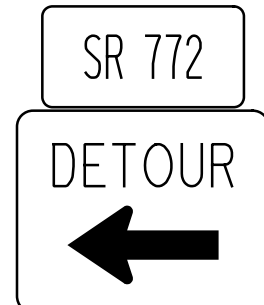

M4-9L-48

B


36"x12" Blk/Org

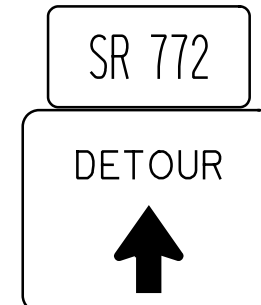

M4-9C-48

C


36"x12" Blk/Org

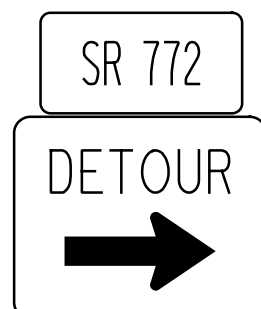

M4-9R-48


D

36"x12" Blk/Org

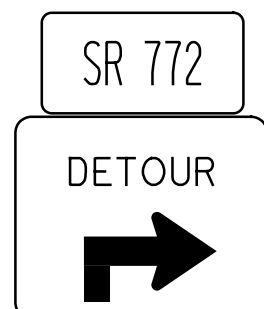


M4-9R-MOD-48


E

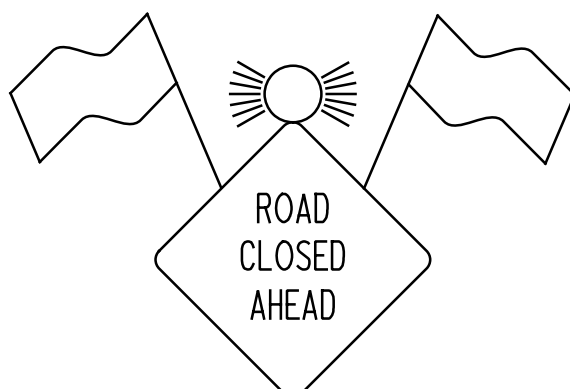


F

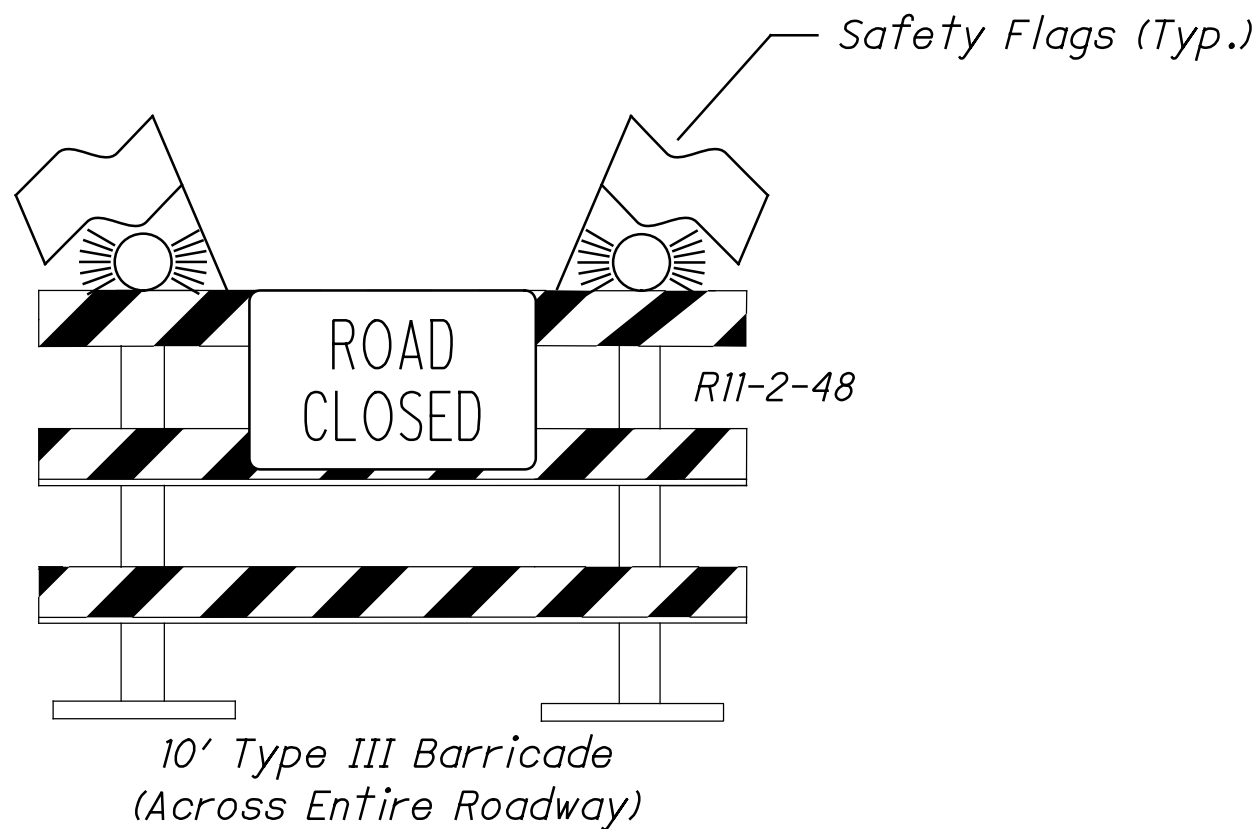


G

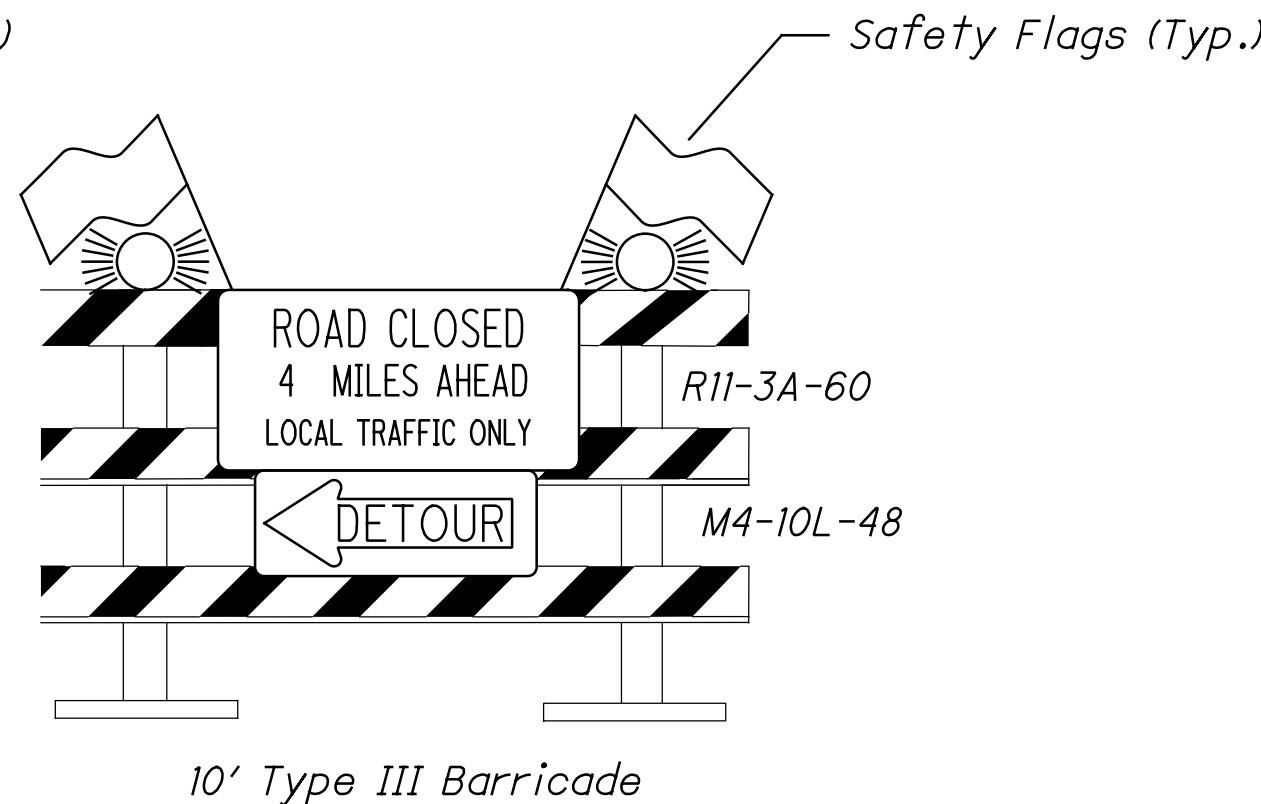

H

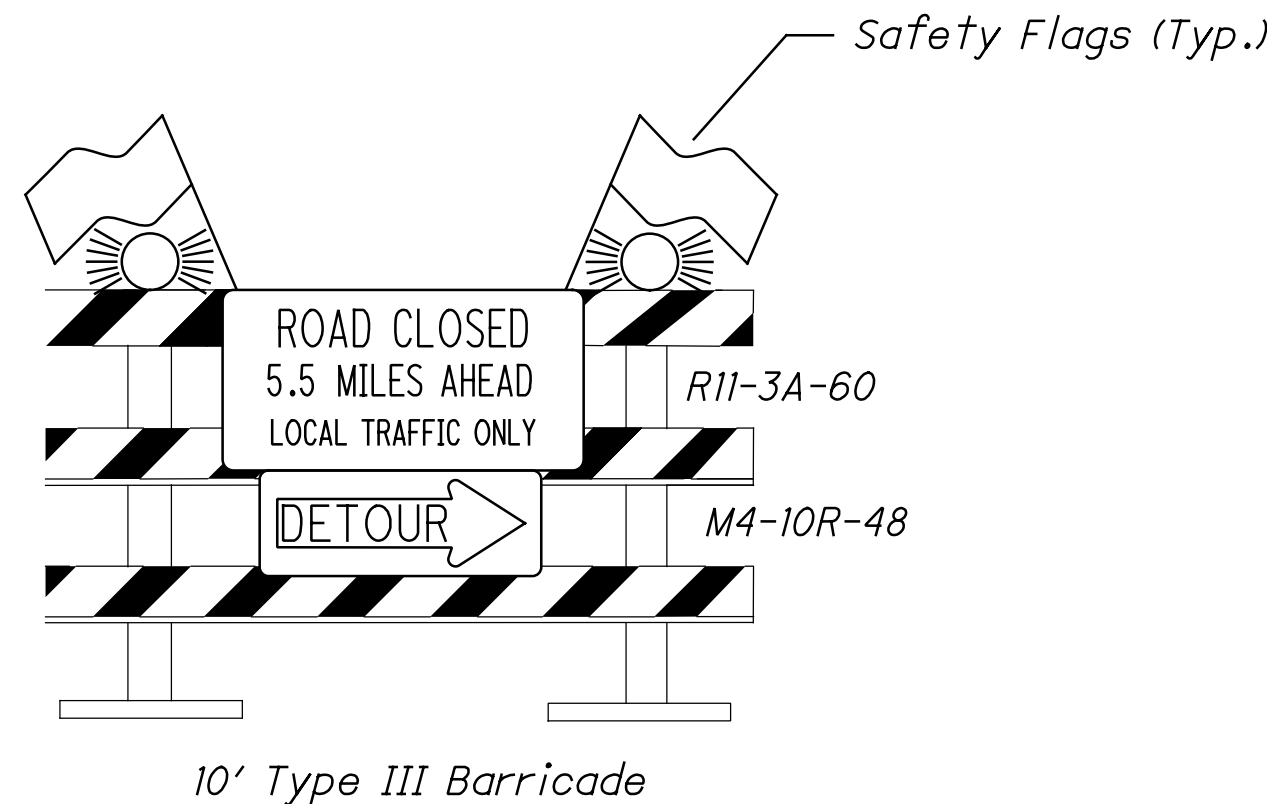

I

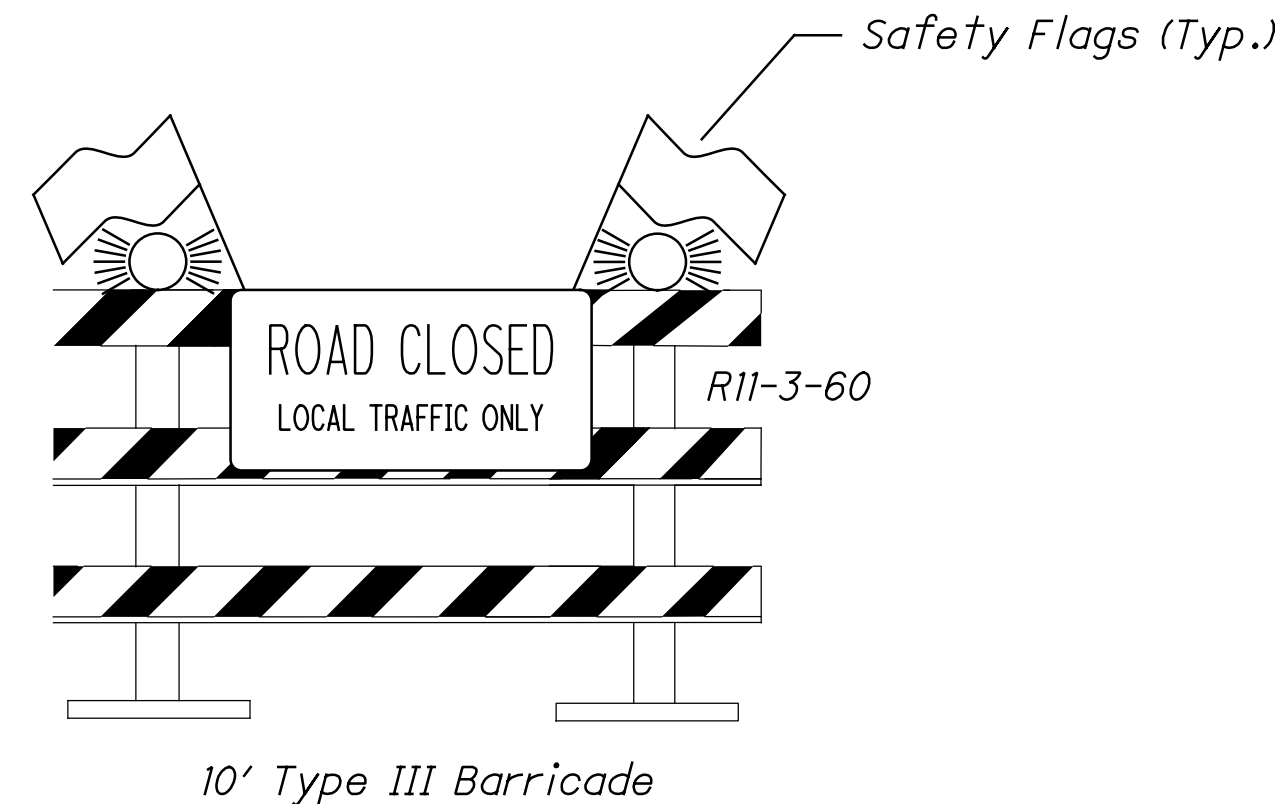

J

CALCULATED
MSD
CHECKED
CSR

MAINTENANCE OF TRAFFIC DETOUR PLAN

ROS-772-10.30

5
48

X:\Projects\GFL\2018\1821\300602\ROS\108290\Design\Roadway\Sheets\108290_GG001.dgn 8/18/2021 11:00:31 AM mdr.qper

SHEET NUM.													PART.	ITEM	ITEM	GRAND	UNIT	DESCRIPTION	SEE SHEET NO.	CALCULATED MSD	CHECKED CSR
3	4	8	9	10	37	38	39	40						EXT	TOTAL						
														201	11000	LS		ROADWAY			
LS														202	35100	65	FT	CLEARING AND GRUBBING			
		65												202	38200	50	FT	PIPE REMOVED, 24" AND UNDER			
		50												202	58100	1	EACH	GUARDRAIL REMOVED FOR REUSE			
		1												203	10000	50,220	CY	CATCH BASIN REMOVED			
					50,220													EXCAVATION			
														203	20000	170	CY				
					170									203	35141	1,891	CY	EMBANKMENT			
							1,891							204	50000	11,349	SY	GRANULAR MATERIAL, TYPE E, AS PER PLAN	38		
							11,349							208	10000	LS		GEOTEXTILE FABRIC, TYPE D, NONWOVEN			
LS														208	12000	LS		PRE-BLAST CONDITION SURVEY			
LS														208	13000	LS		BLASTING CONSULTANT			
														208	14000	LS		AIR BLAST AND NOISE CONTROL			
														208	15000	2,028	SY	VIBRATION CONTROL AND MONITORING			
2,028														208	16000	50	FT	PRESPLITTING, AS PER PLAN	3		
		50												606	16000	50	FT	GUARDRAIL REBUILT			
							11,349							SPECIAL	69098300	11,349	SY	GEOWEB SLOPE PROTECTION SYSTEM	38		
																		EROSION CONTROL			
						4								601	32200	4	CY	ROCK CHANNEL PROTECTION, TYPE C WITH FILTER			
	1,054													616	10000	1,054	MGAL	WATER			
	115													616	10000	115	MGAL	WATER, DUST CONTROL			
2														659	00100	2	EACH	SOIL ANALYSIS TEST			
462														659	00300	462	CY	TOPSOIL			
4,162														659	10000	4,162	SY	SEEDING AND MULCHING			
209														659	14000	209	SY	REPAIR SEEDING AND MULCHING			
209														659	15000	209	SY	INTER-SEEDING			
0.65														659	20000	0.65	TON	COMMERCIAL FERTILIZER			
0.86														659	31000	0.86	ACRE	COMMERICAL FERTILIZER			
																		LIME			
34							92							659	35000	126	MGAL	WATER			
10														659	40000	10	MSF	MOWING			
				LS										832	15000	LS		STORM WATER POLLUTION PREVENTION PLAN			
				LS										832	15002	LS		STORM WATER POLLUTION PREVENTION INSPECTIONS			
				LS										832	15010	LS		STORM WATER POLLUTION PREVENTION INSPECTION SOFTWARE			
					30,000									832	30000	30,000	EACH	EROSION CONTROL			
							11,349							836	10030	11,349	SY	SEEDING AND EROSION CONTROL WITH TURF REINFORCING MAT, TYPE 3			
																		DRAINAGE			
							1							602	20000	1	CY	CONCRETE MASONRY			
			640											605	31100	640	FT	AGGREGATE DRAINS			
							76							611	10200	76	FT	24" CONDUIT, TYPE A, 707.01 METALLIC COATED (ALUMINIZED)(1/4" CORRUGATION, 16 GAUGE),			
																		707.04 (1/4" CORRUGATION, 16 GAUGE), OR 706.02			
																		PAVEMENT			
														252	01500	1,000	FT	FULL DEPTH PAVEMENT SAWING			
														254	01000	2,667	SY	PAVEMENT PLANING, ASPHALT CONCRETE (T=1 1/2")			
	180													301	46000	180	CY	ASPHALT CONCRETE BASE, PG64-22			
														301	46000	82	CY	ASPHALT CONCRETE BASE, PG64-22 (T=3")			
	216													304	20000	216	CY	AGGREGATE BASE			
														304	20000	88	CY	AGGREGATE BASE (T=6")			
														407	10000	300	GAL	TACK COAT			
	97													441	50000	149	CY	ASPHALT CONCRETE SURFACE COURSE, TYPE 1, (448), PG64-22 (T=1 1/2")			
																		TRAFFIC CONTROL			
														621	00100	19	EACH	RPM			
														630	03100	27	FT	GROUND MOUNTED SUPPORT, NO. 3 POST			
														630	08600	2	EACH	SIGN POST REFLECTOR			
														630	80100	23	SF	SIGN, FLAT SHEET			
														630	84900	2	EACH	REMOVAL OF GROUND MOUNTED SIGN AND DISPOSAL			
														630	86002	2	EACH	REMOVAL OF GROUND MOUNTED POST SUPPORT AND DISPOSAL			
														642	00104	0.38	MILE	EDGE LINE, 6", TYPE 1			
														642	00300	0.19	MILE	CENTER LINE, TYPE 1			

GENERAL SUMMARY

ROS-772-10.30

6
48

SINCE THE TYPE OF DISTURBANCE FOR THIS PROJECT WOULD OTHERWISE BE ROUTINE MAINTENANCE EXCEPT FOR THE TOTAL EDA BEING GREATER THAN 5 ACRES, POST-CONSTRUCTION BMPS ARE NOT REQUIRED.


AN NOI WILL STILL BE REQUIRED AND WILL INCLUDE THE FOLLOWING FOR BID ITEM 832

STORM WATER POLLUTION PREVENTION PLAN	LUMP SUM
STORM WATER POLLUTION PREVENTION INSPECTIONS	LUMP SUM
STORM WATER POLLUTION PREVENTION INSPECTION SOFTWARE	LUMP SUM
EROSION CONTROL	30,000 EACH


PROJECT DATA			
TOTAL AREA (RIGHT-OF-WAY)	----- 3.18 AC	RUNOFF COEFFICIENT FOR PRE-CONSTRUCTION SITE	----- 0.68
PROJECT EARTH DISTURBED AREA	----- 3.23 AC	RUNOFF COEFFICIENT FOR POST-CONSTRUCTION SITE	----- 0.72
ESTIMATED CONTRACTOR EARTH DISTURBED AREA	----- 3.47 AC	POST CONSTRUCTION BMP:	NONE
NOTICE OF INTENT EARTH DISTURBED AREA	----- 6.71 AC		
IMPERVIOUS (PAVED) AREA FOR PRE-CONSTRUCTION SITE	----- 0.57 AC	IMMEDIATE RECEIVING WATERS	----- RALSTON RUN
IMPERVIOUS (PAVED) AREA FOR POST-CONSTRUCTION SITE	----- 0.64 AC	SUBSEQUENT RECEIVING WATERS	----- PAINT CREEK


LATITUDE: 39° 17' 38"
LONGITUDE: 83° 02' 47"
USGS QUADRANGLES:

* LATITUDE AND LONGITUDE TO APPROXIMATE CENTER OF PROJECT

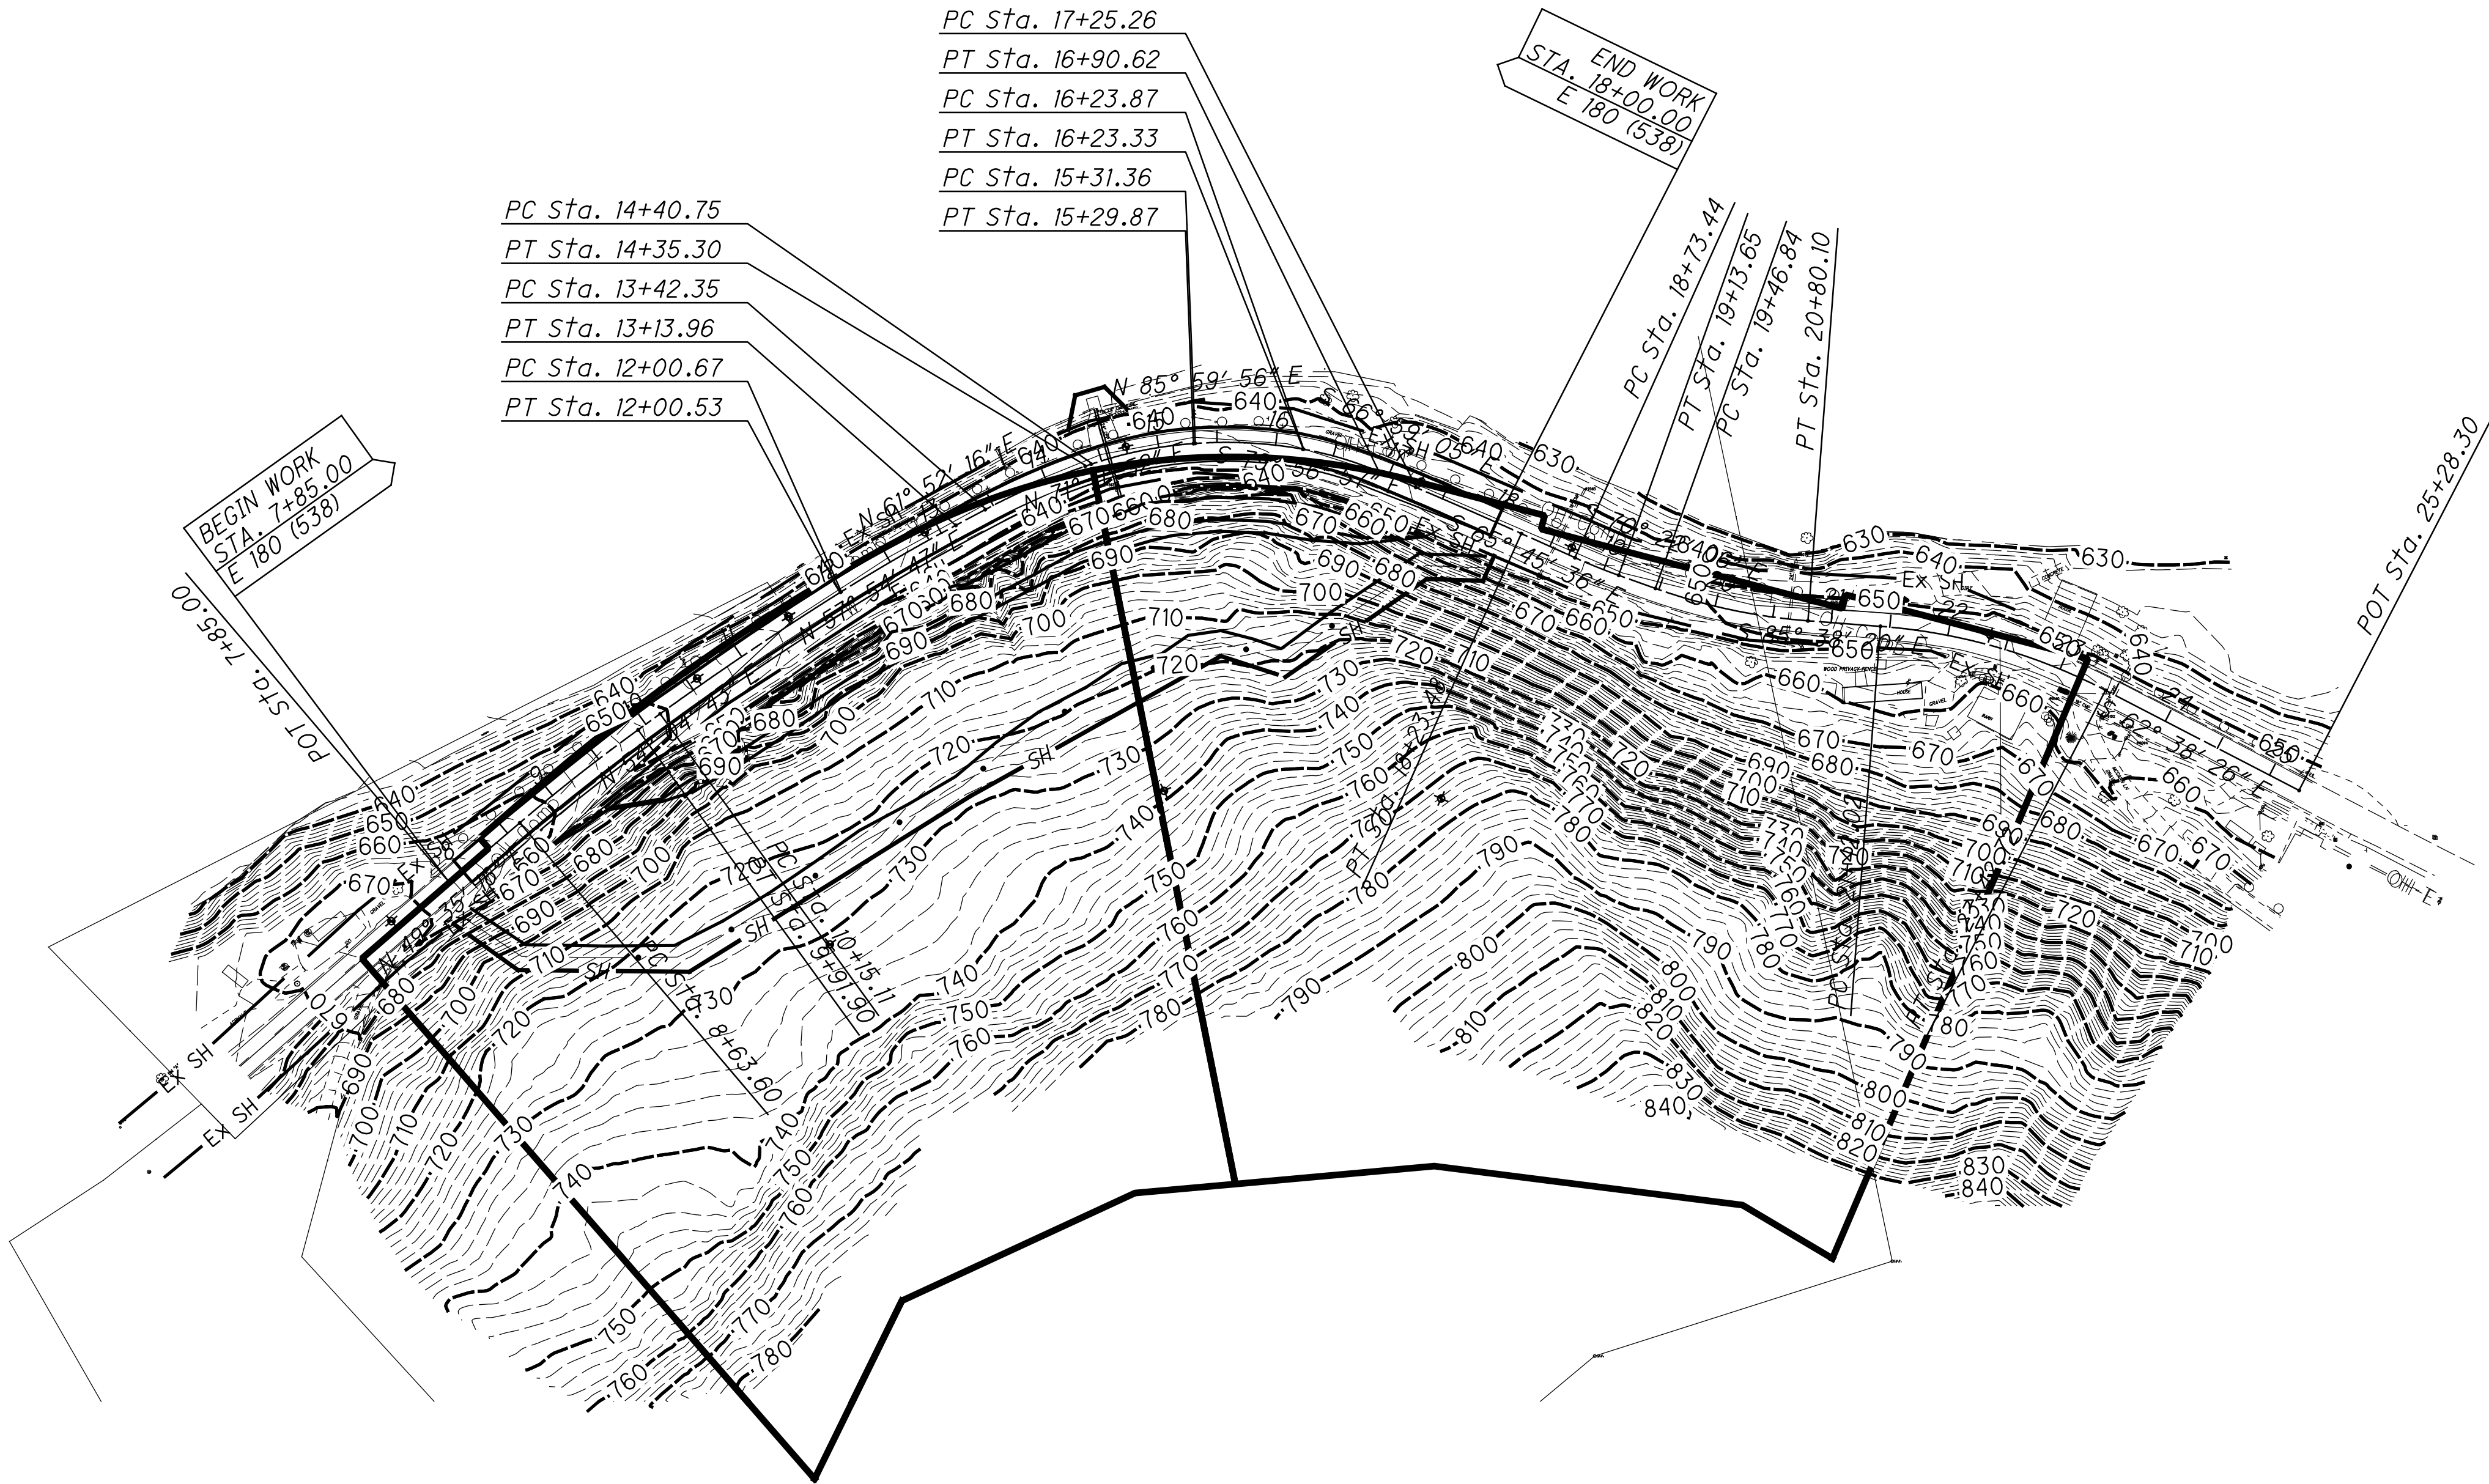


X:\Projects\GFL\2018\1821\300602\ROS\108290\Design\Roadway\Sheets\108290_GPO01.dgn 8/18/2021 11:00:46 AM mdraper

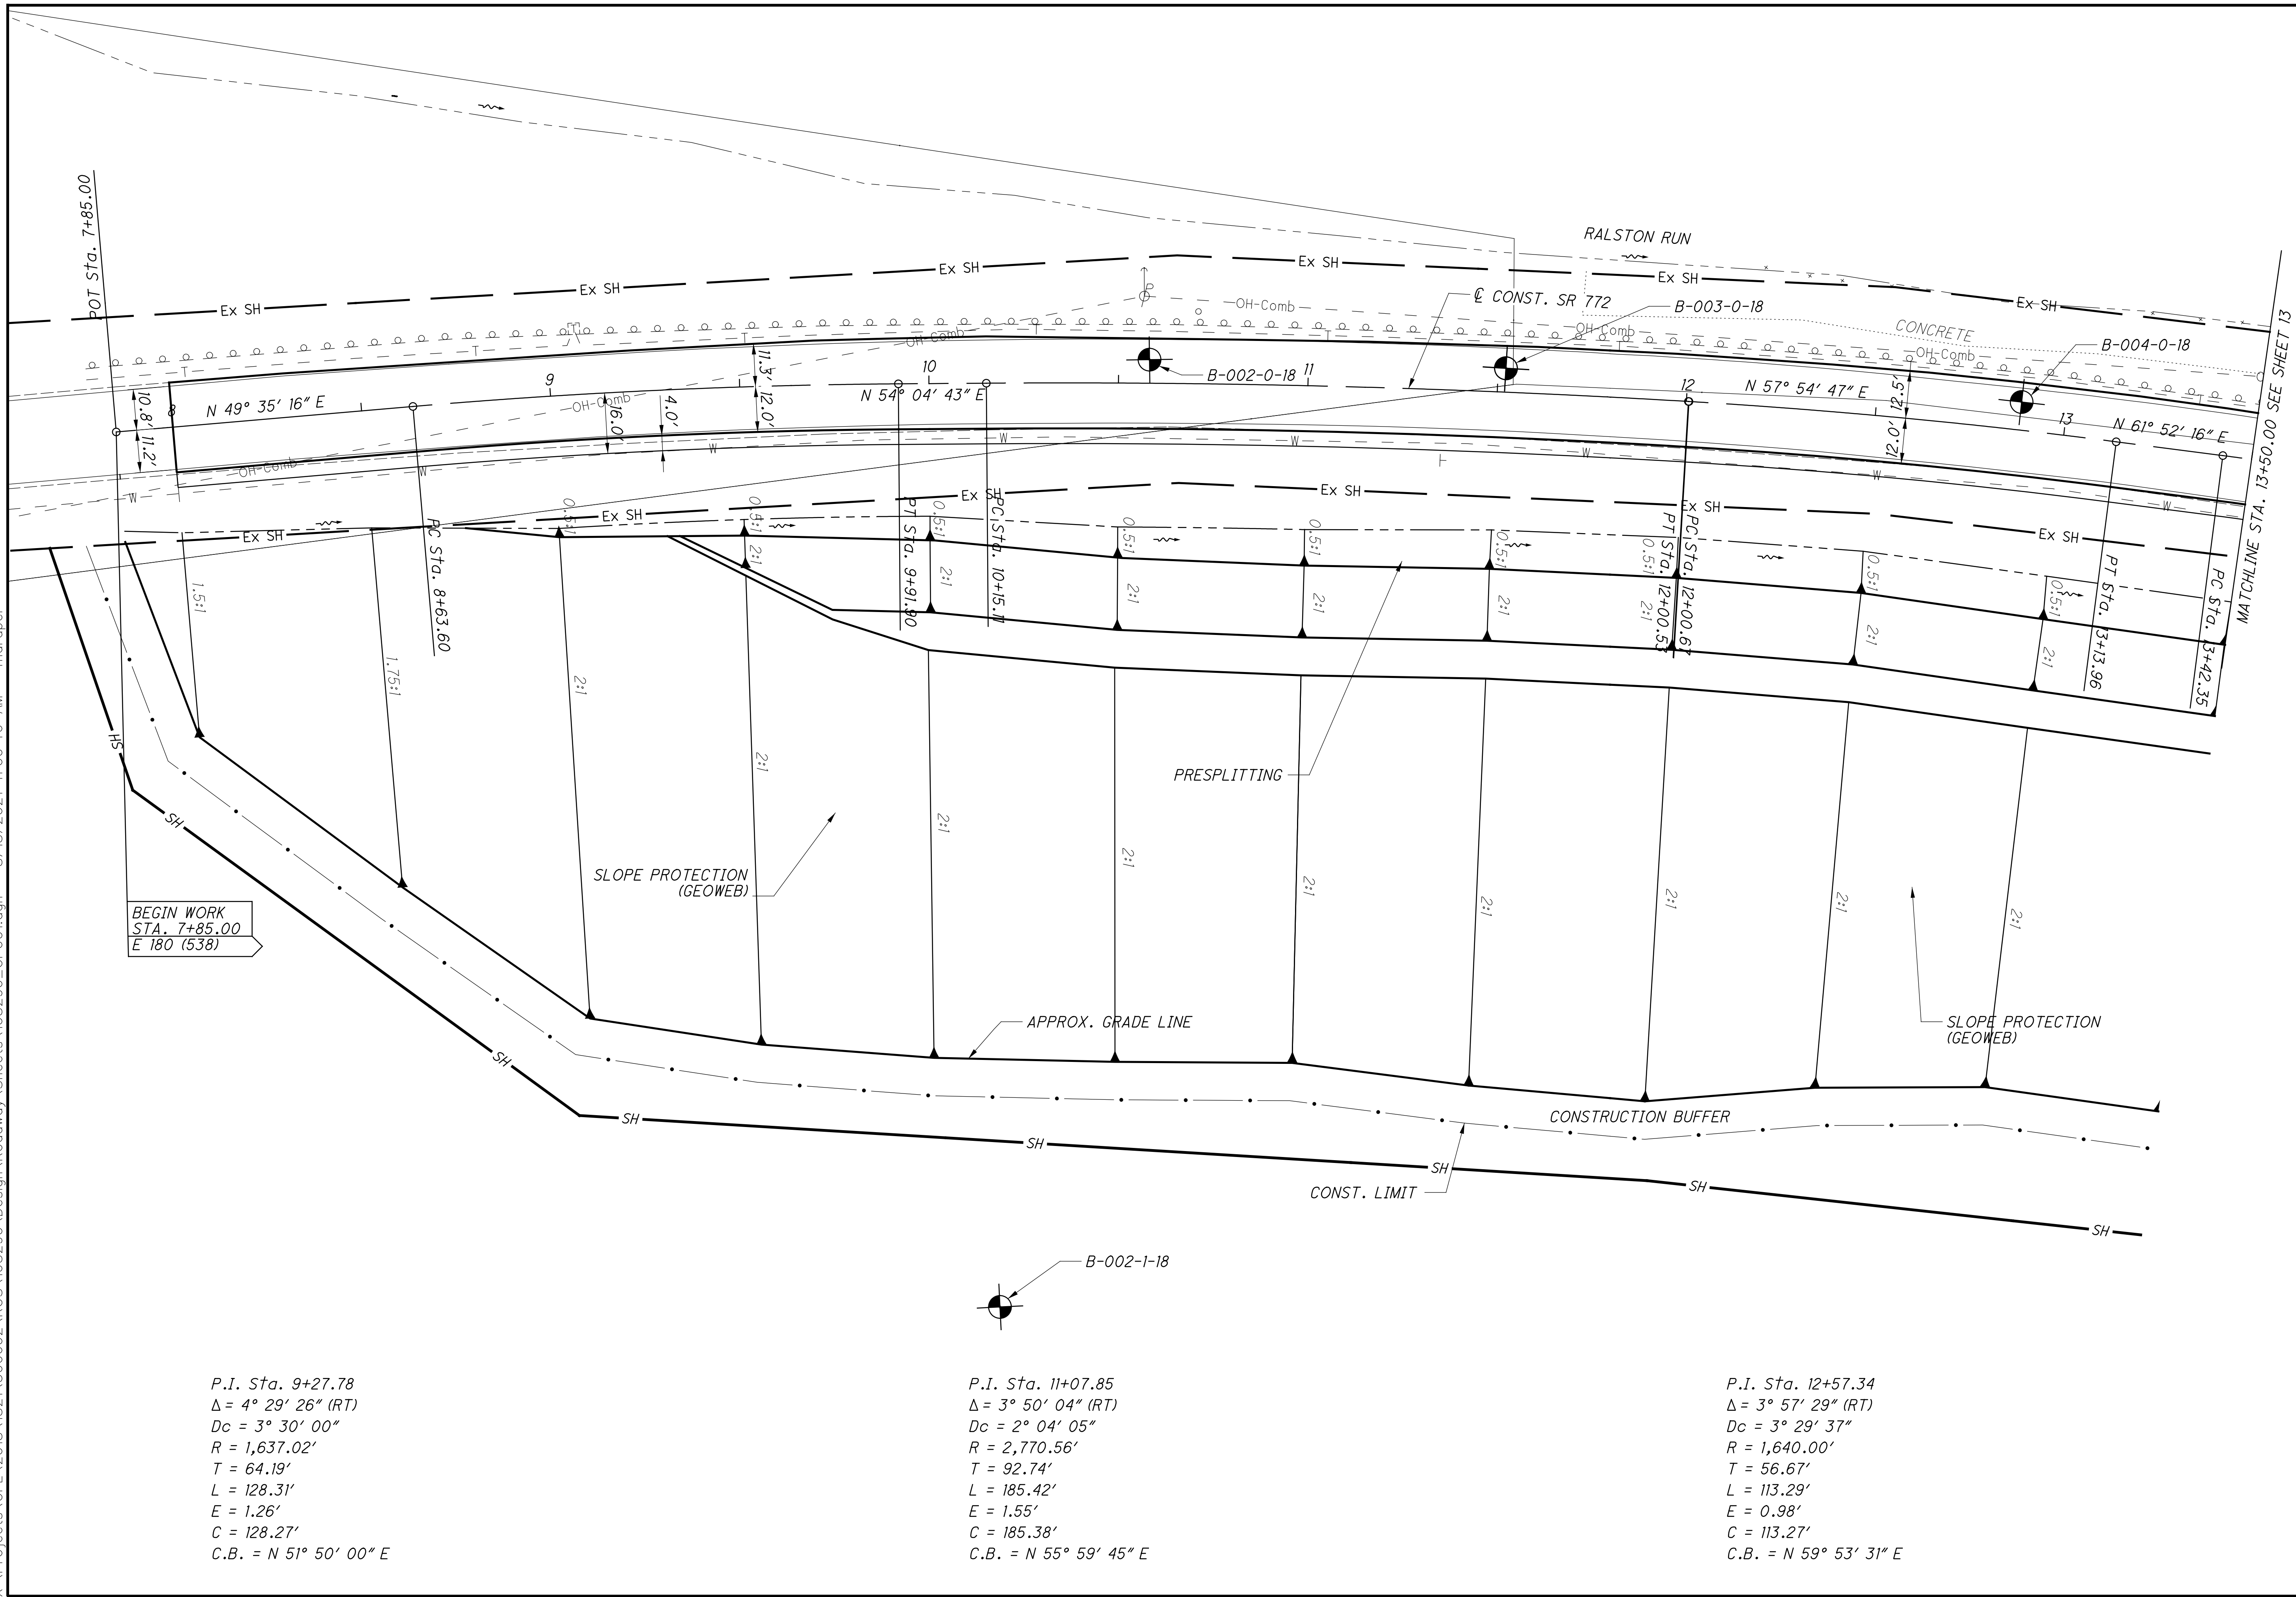

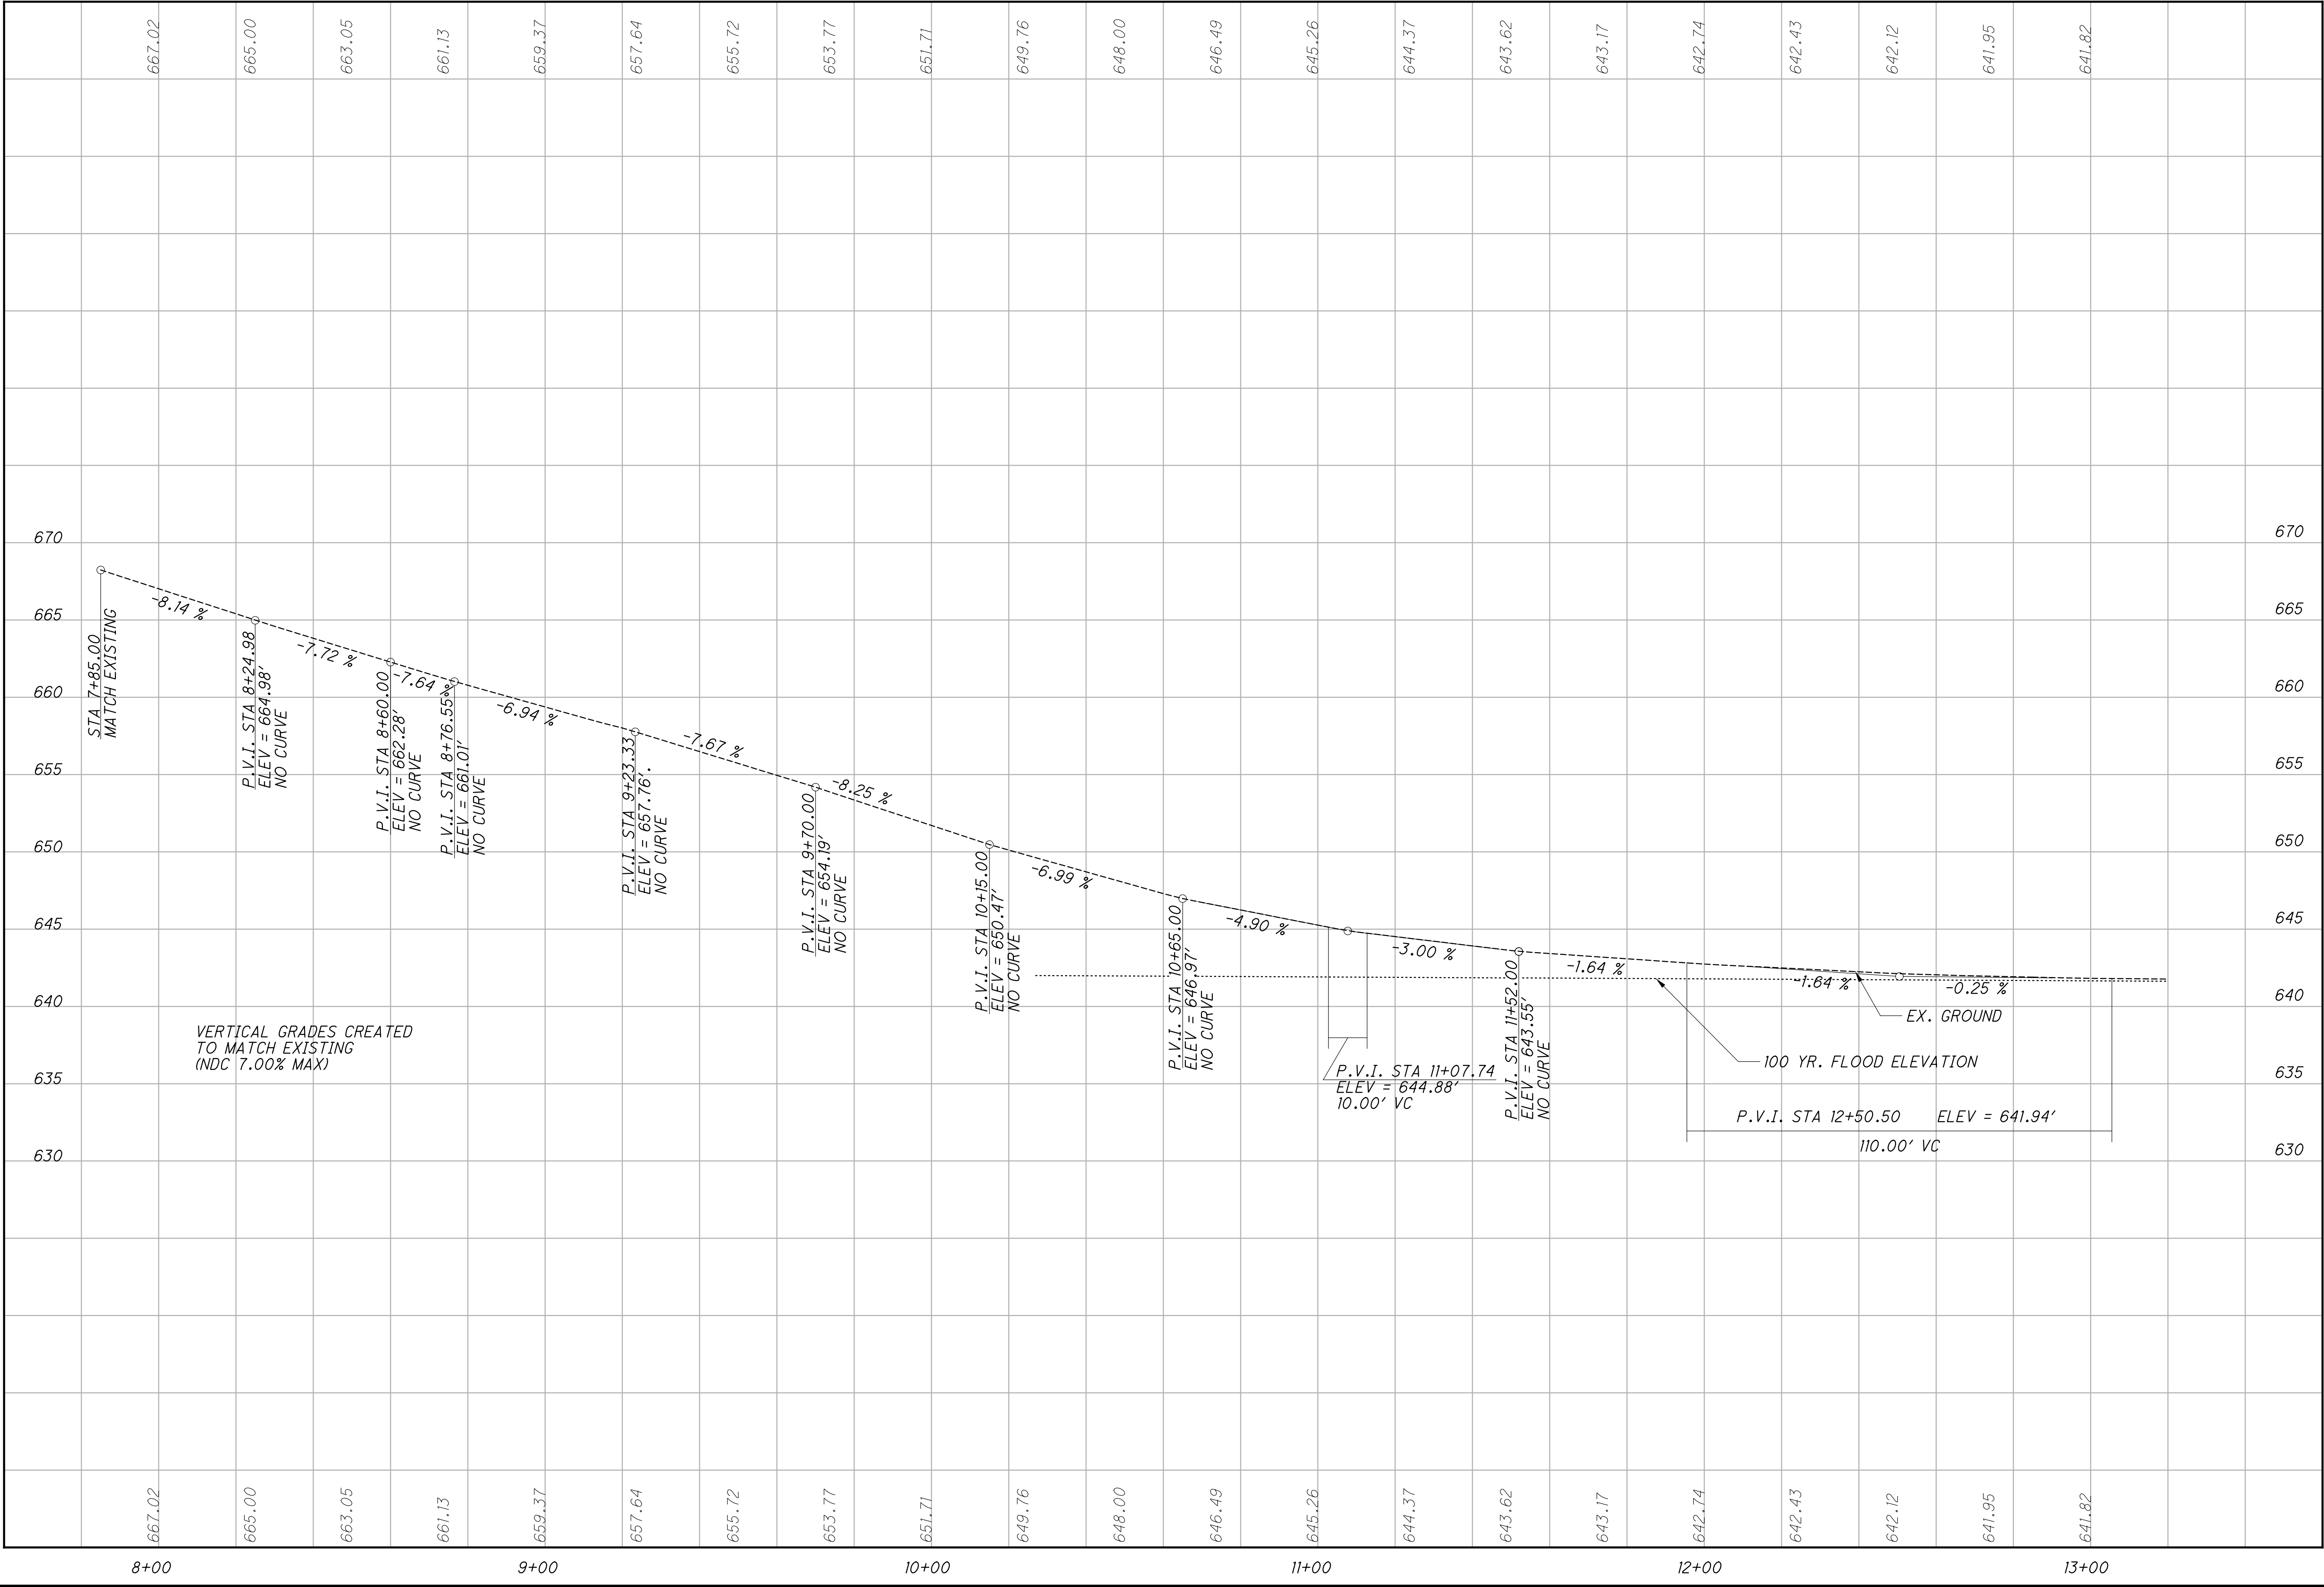


X:\Projects\GFL\2018\1821\300602\ROS\108290\Design\Roadway\Sheets\108290_GPO02.dgn 8/18/2021 11:00:48 AM mdraper

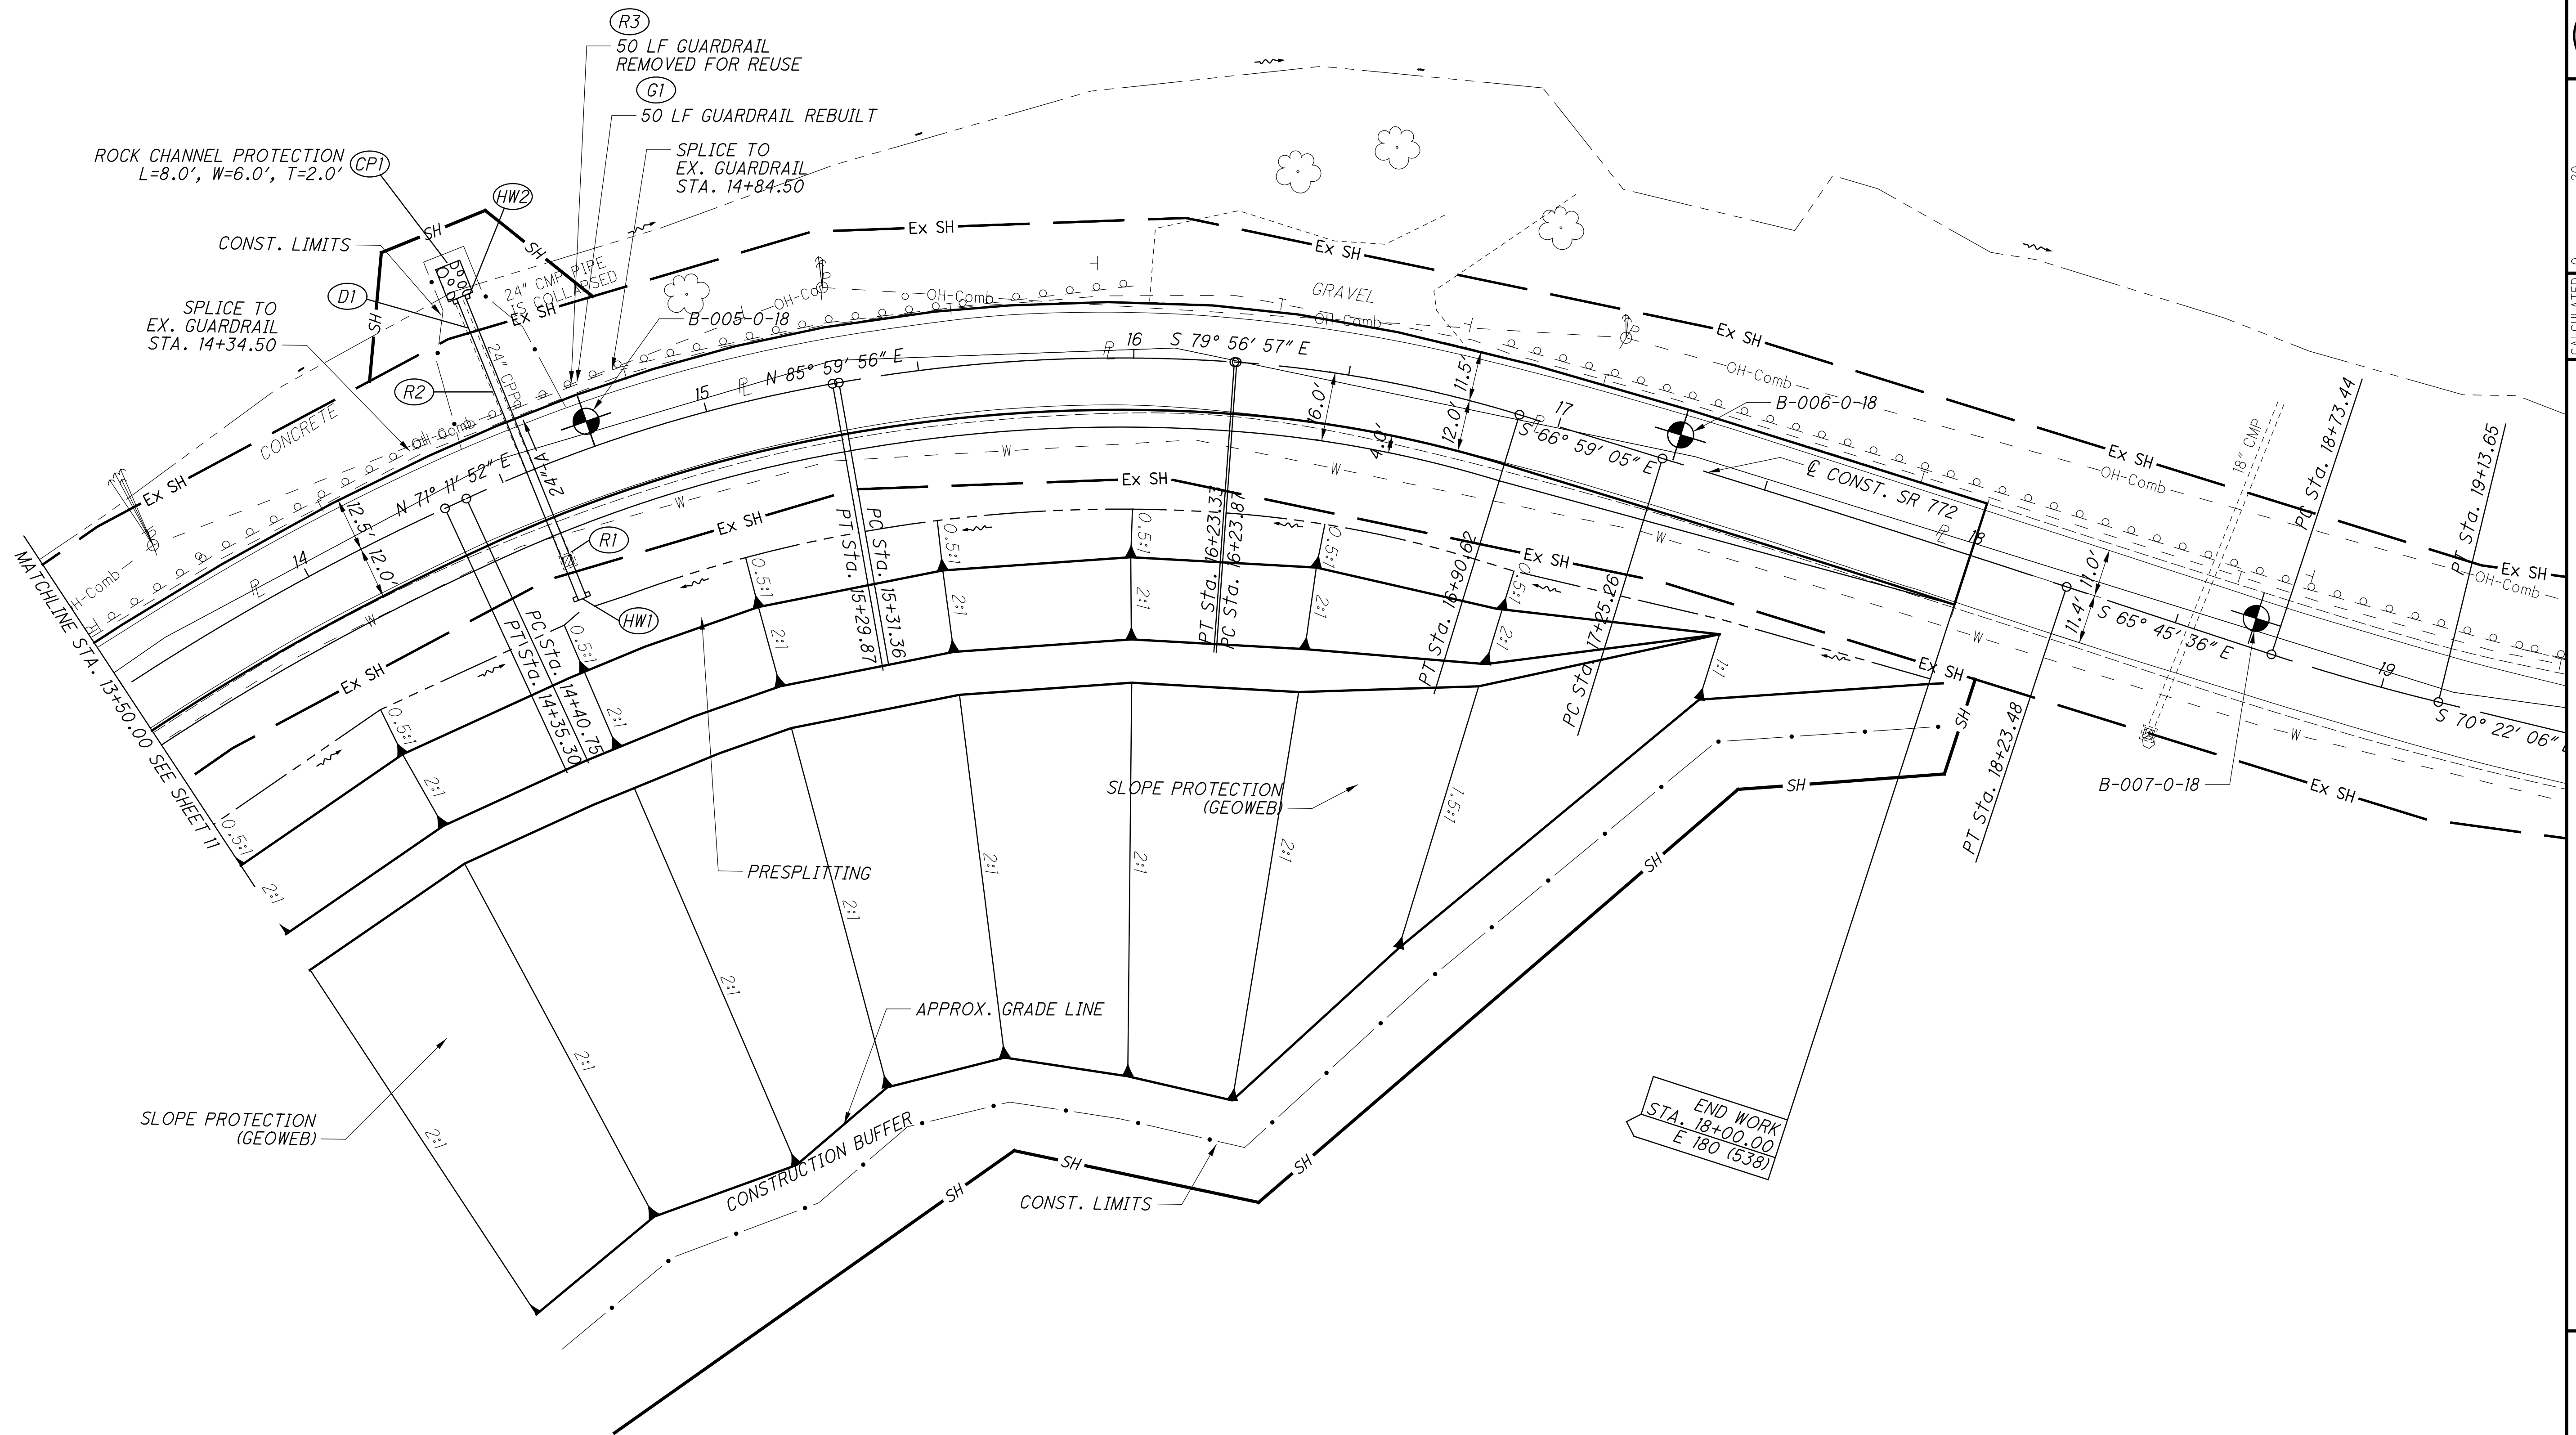

P.I. Sta. 13+88.93
 $\Delta = 9^\circ 19' 36''$ (RT)
 $Dc = 10^\circ 02' 03''$
(NDC $Dc = 6^\circ 00'$)
 $R = 571.00'$
 $T = 46.58'$
 $L = 92.95'$
 $E = 1.90'$
 $C = 92.85'$
C.B. = N $66^\circ 32' 04''$ E

P.I. Sta. 14+85.56
 $\Delta = 14^\circ 48' 04''$ (RT)
 $Dc = 16^\circ 36' 27''$
(NDC $Dc = 6^\circ 00'$)
 $R = 345.00'$
 $T = 44.81'$
 $L = 89.12'$
 $E = 2.90'$
 $C = 88.88'$
C.B. = N $78^\circ 35' 54''$ E


P.I. Sta. 15+77.58
 $\Delta = 14^\circ 03' 06''$ (RT)
 $Dc = 15^\circ 16' 44''$
(NDC $Dc = 6^\circ 00'$)
 $R = 375.00'$
 $T = 46.22'$
 $L = 91.97'$
 $E = 2.84'$
 $C = 91.74'$
C.B. = S $86^\circ 58' 31''$ E

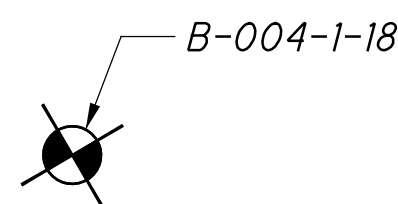


APPROX SSD = 290' (495 MIN)
ACTUAL DESIGN SPEED 39 MPH
NDC $e_{max} = 0.08$ (OFF CHART)

P.I. Sta. 16+57.39
 $\Delta = 12^\circ 57' 52''$ (RT)
 $Dc = 19^\circ 25' 20''$
(NDC $Dc = 6^\circ 00'$)
 $R = 295.00'$
 $T = 33.52'$
 $L = 66.75'$
 $E = 1.90'$
 $C = 66.61'$
C.B. = S $73^\circ 28' 01''$ E

P.I. Sta. 17+74.37
 $\Delta = 1^\circ 13' 29''$ (RT)
 $Dc = 1^\circ 14' 49''$
 $R = 4,595.00'$
 $T = 49.11'$
 $L = 98.21'$
 $E = 0.26'$
 $C = 98.21'$
C.B. = S $66^\circ 22' 21''$ E

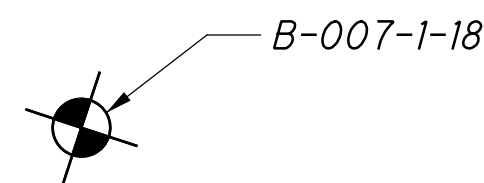

P.I. Sta. 18+93.56
 $\Delta = 4^\circ 36' 30''$ (LT)
 $Dc = 11^\circ 27' 33''$
 $R = 500.00'$
 $T = 20.12'$
 $L = 40.22'$
 $E = 0.40'$
 $C = 40.20'$
C.B. = S $68^\circ 03' 51''$ E

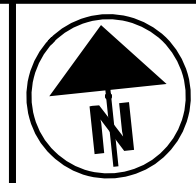


0 20 40
HORIZONTAL
SCALE IN FEET

CALCULATED
MSD
CHECKED
CSR


PLAN SR 772
STA. 13+50.00 TO STA. 19+00.00

ROS-772-10.30

13
48

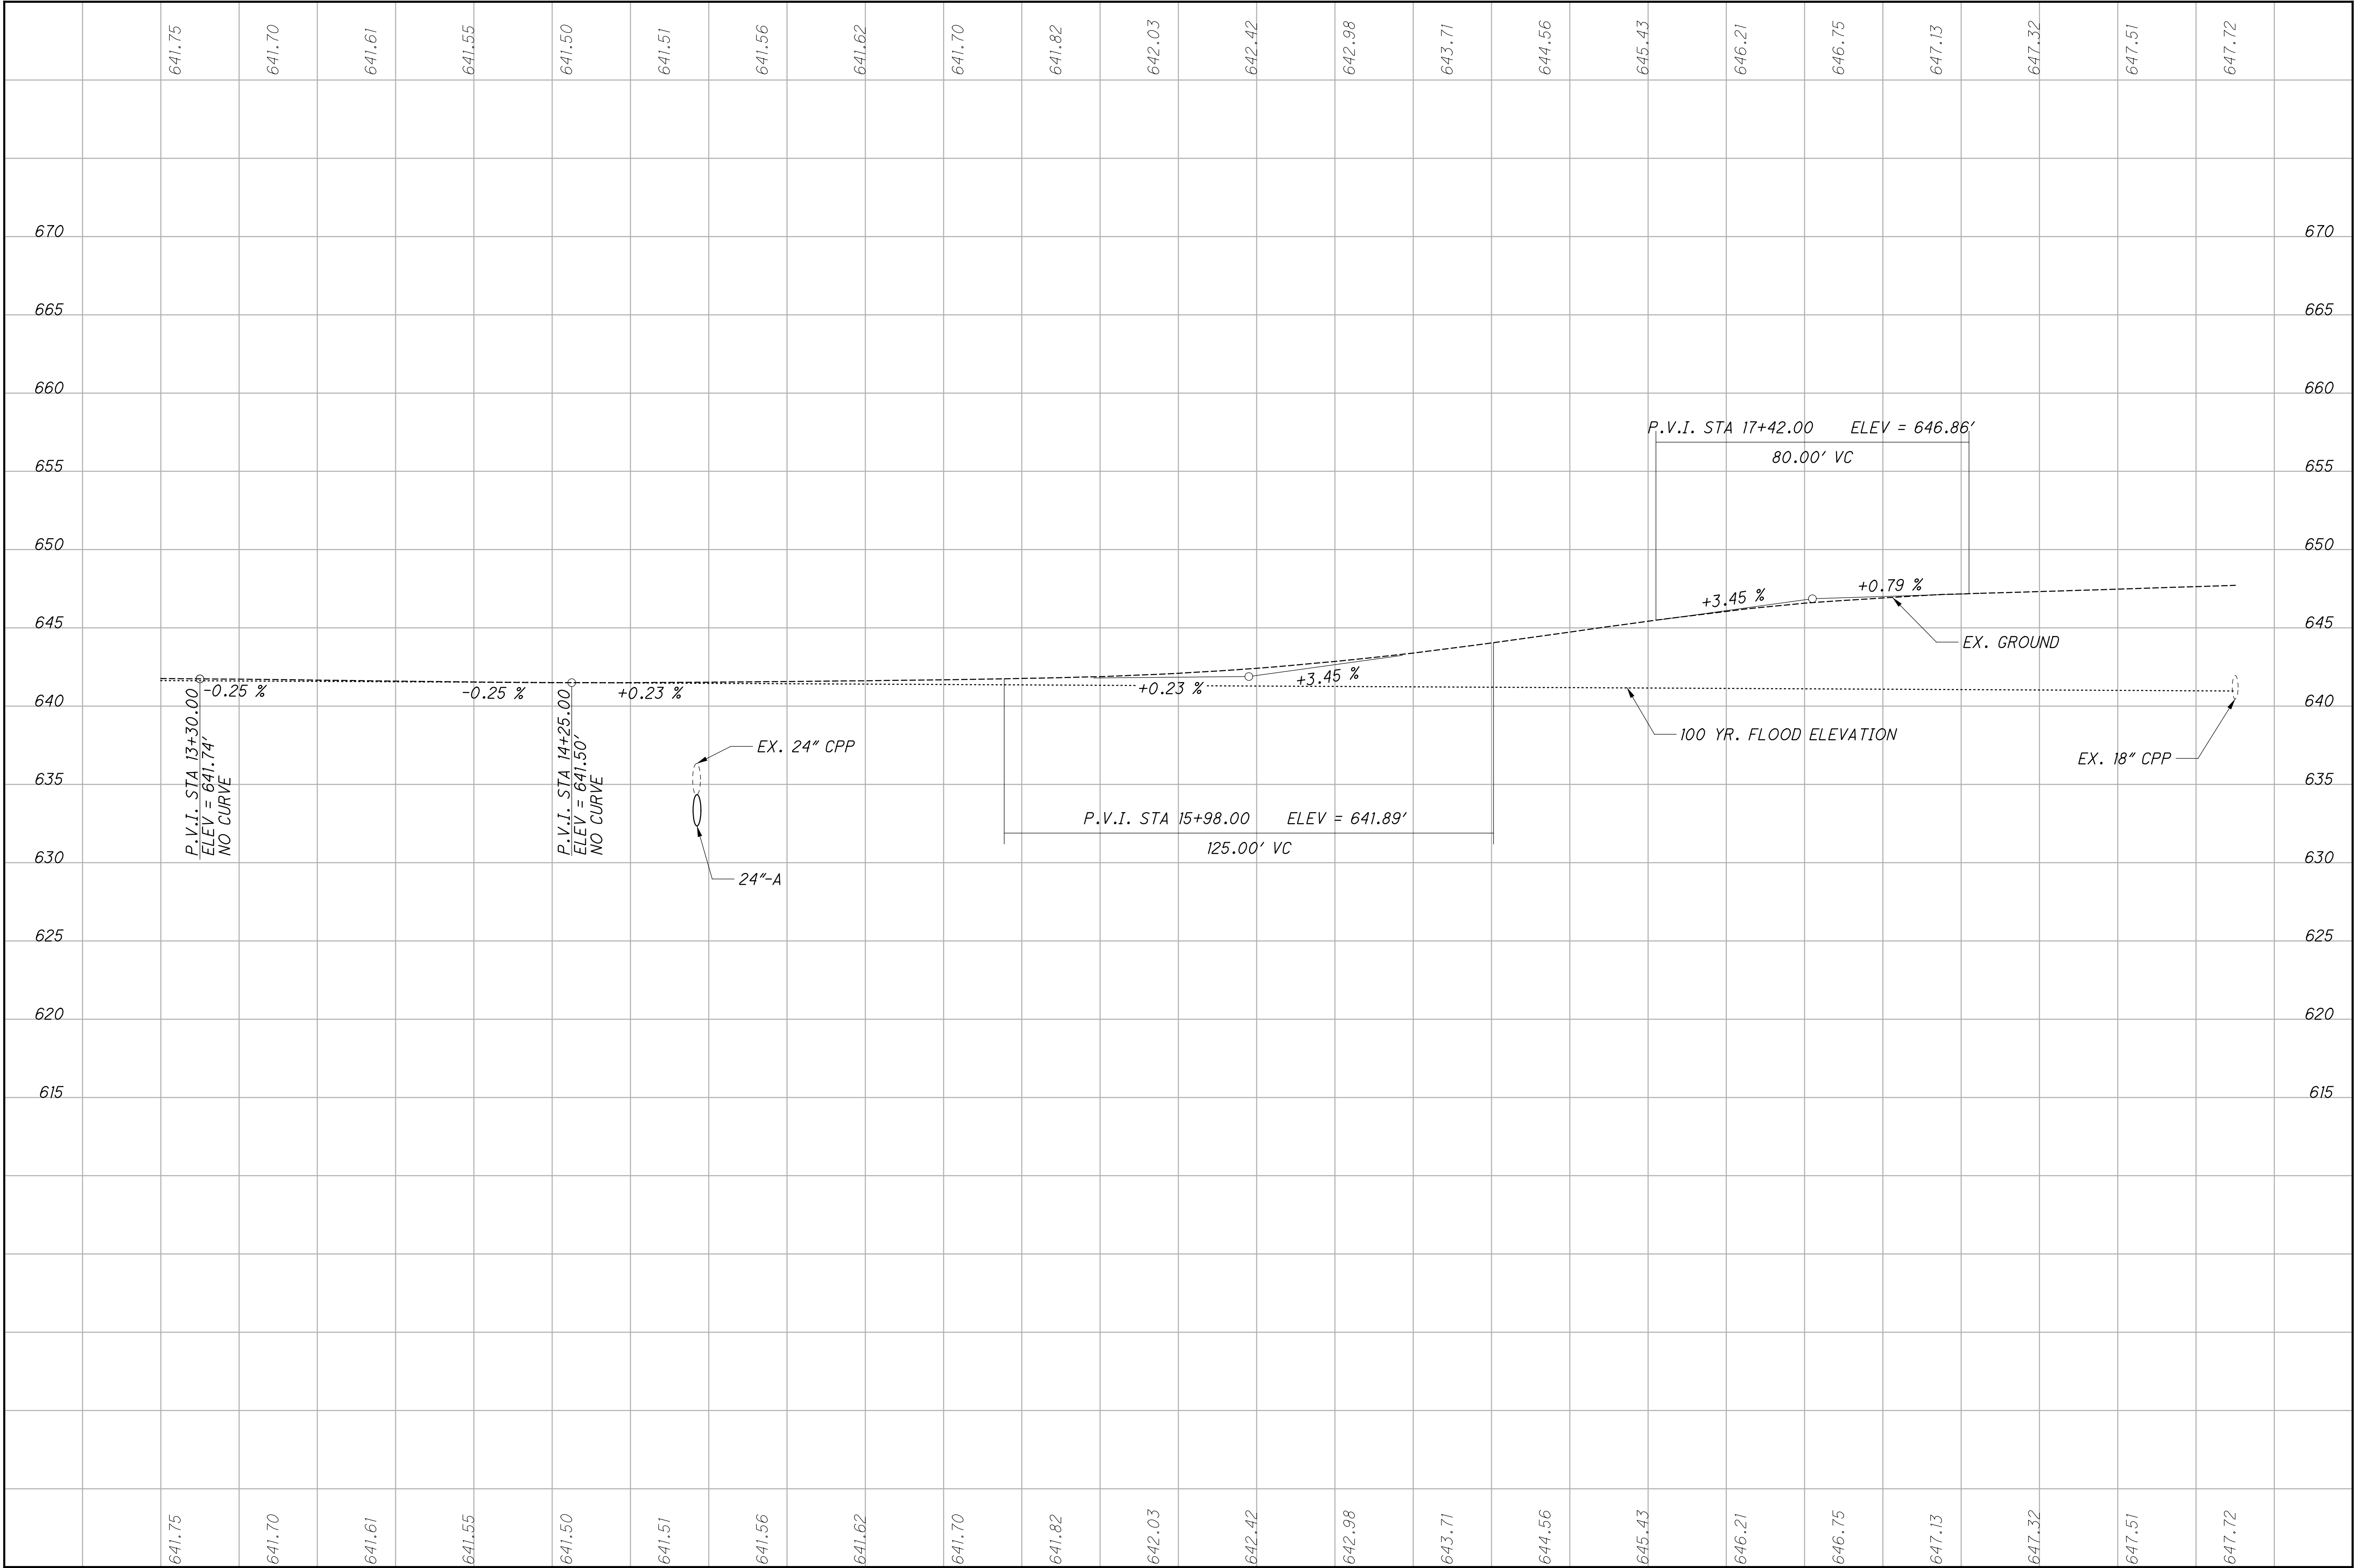


X:\Projects\GFL\2018\1821\300602\ROS\108290\Design\Roadway\Sheets\108290_XS001.dgn 8/18/2021 11:00:50 AM mdraper

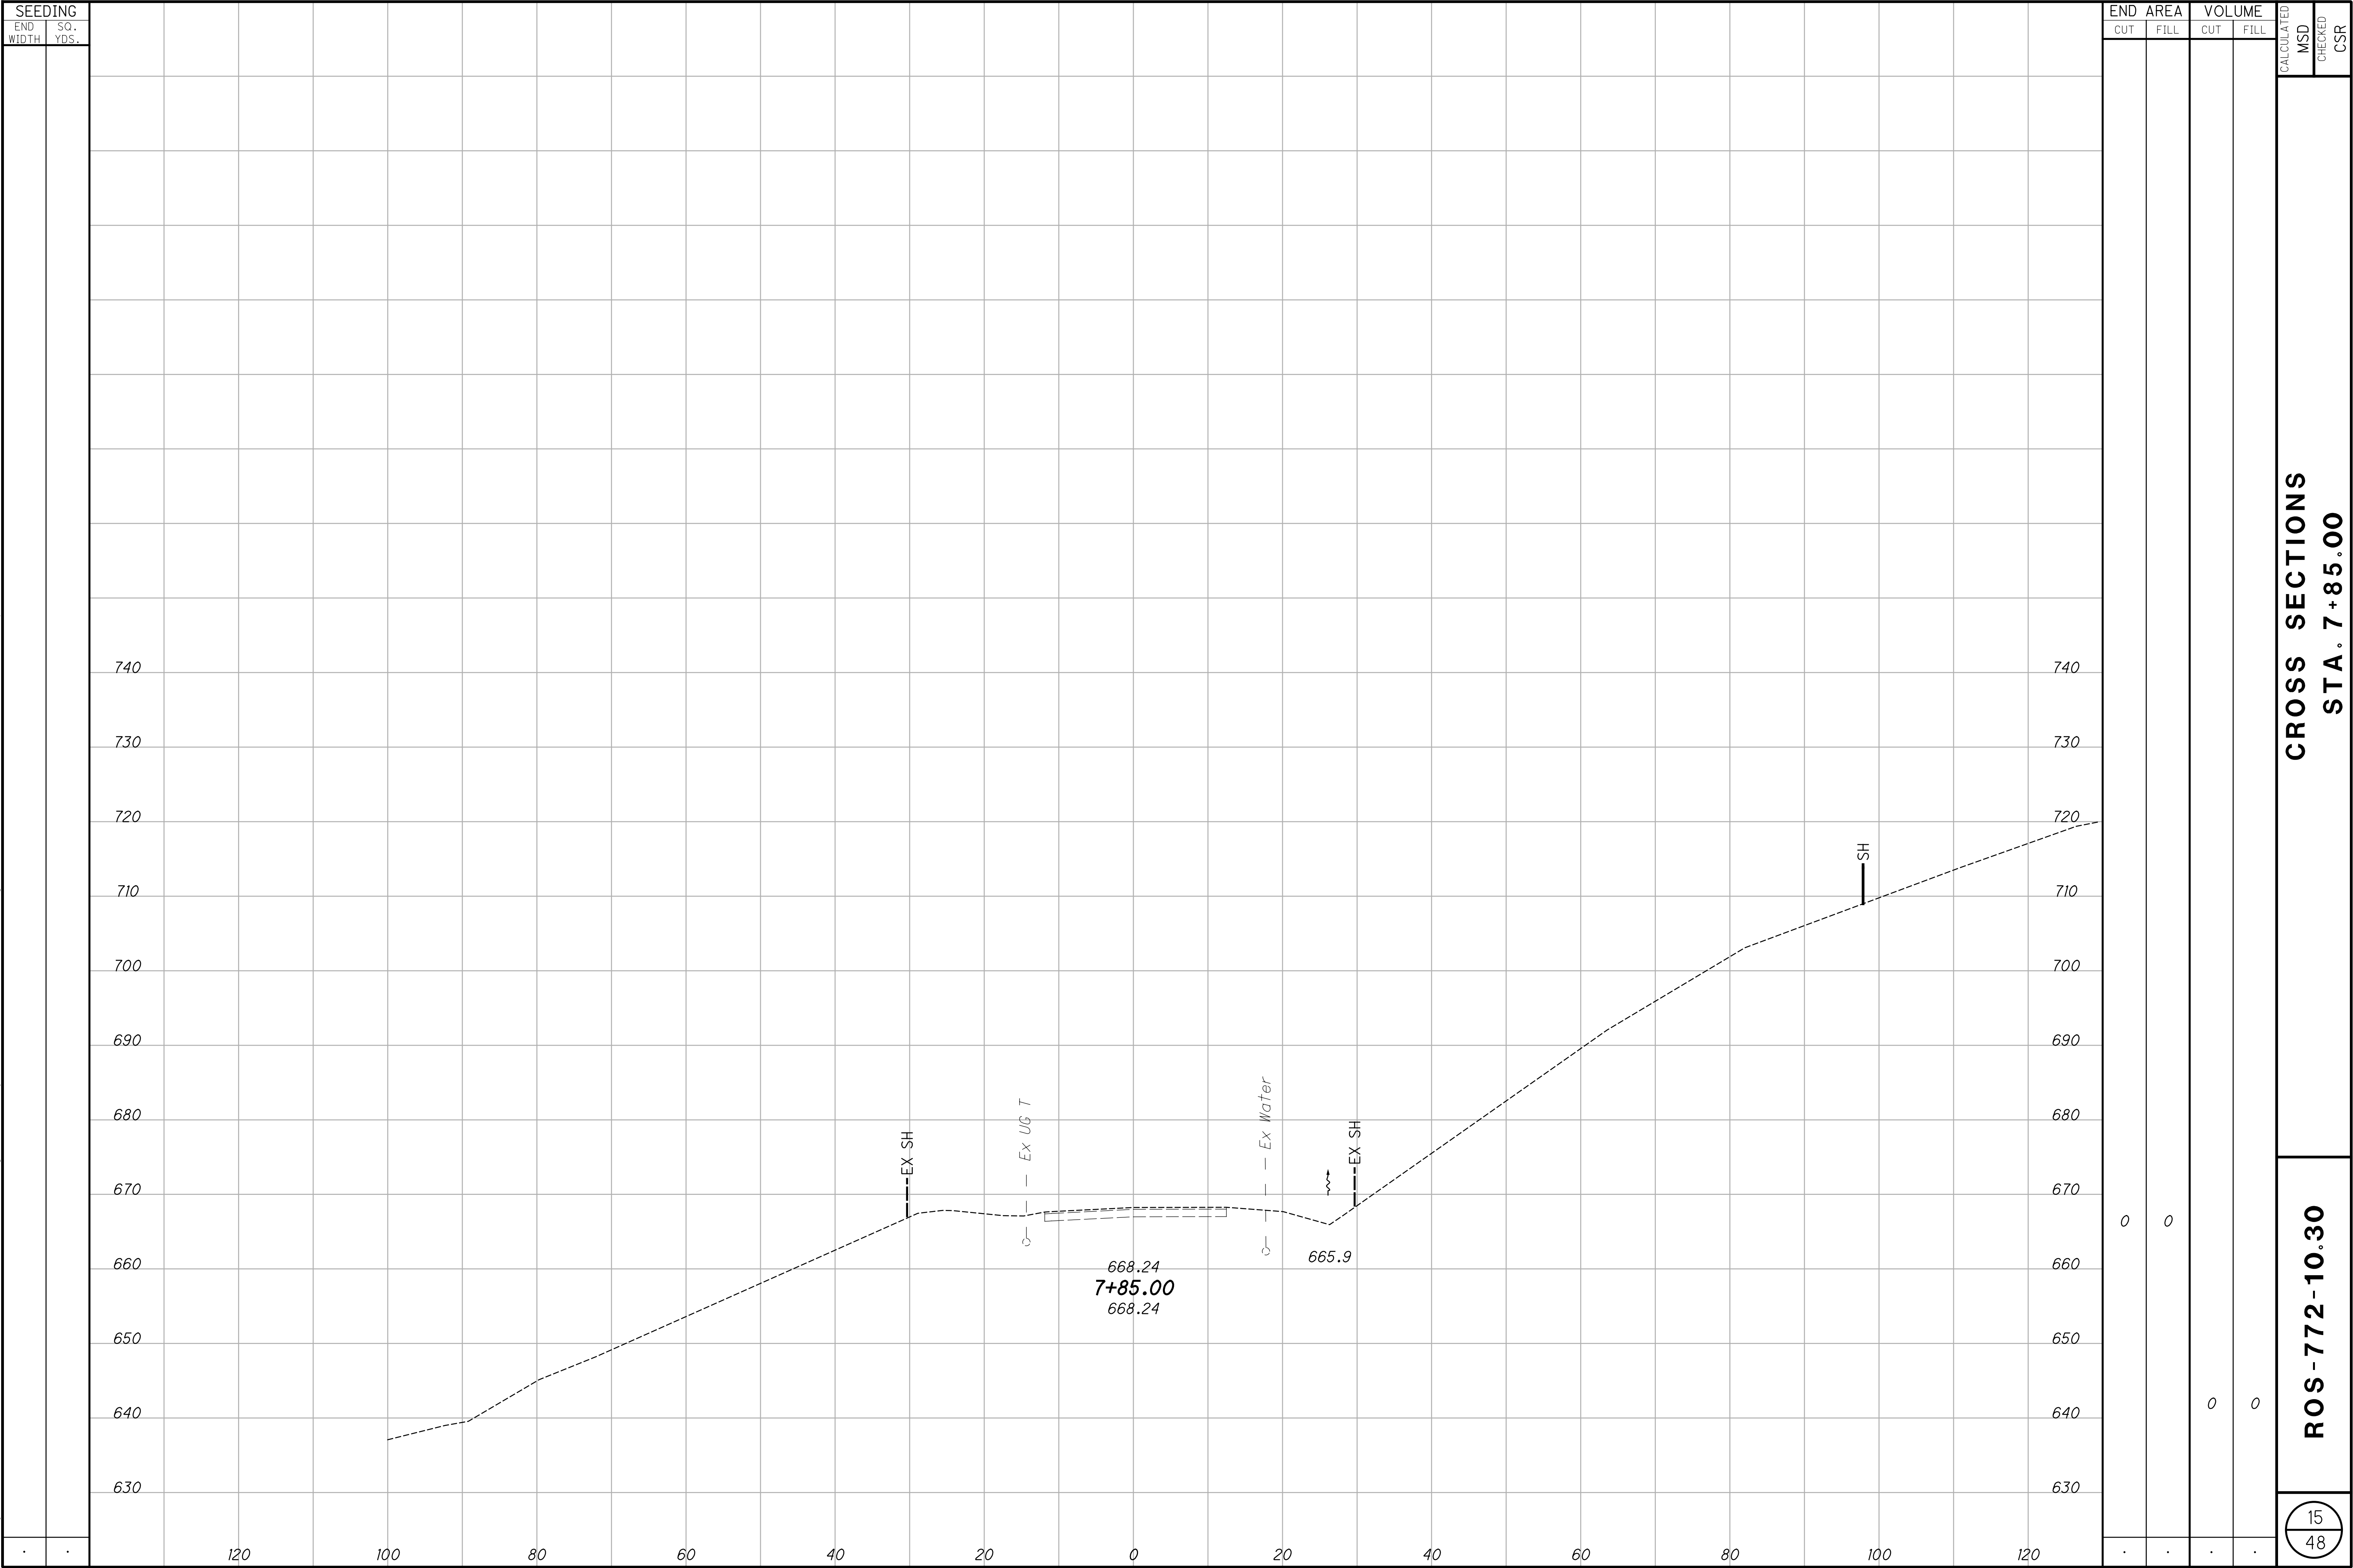

CROSS SECTIONS
STA. 7+85.00

ROS-772-10.30

X:\Projects\GFL\2018\1821\300602\ROS\108290\Design\Roadway\Sheets\108290_XS001.dgn 8/18/2021 11:00:50 AM mdraper

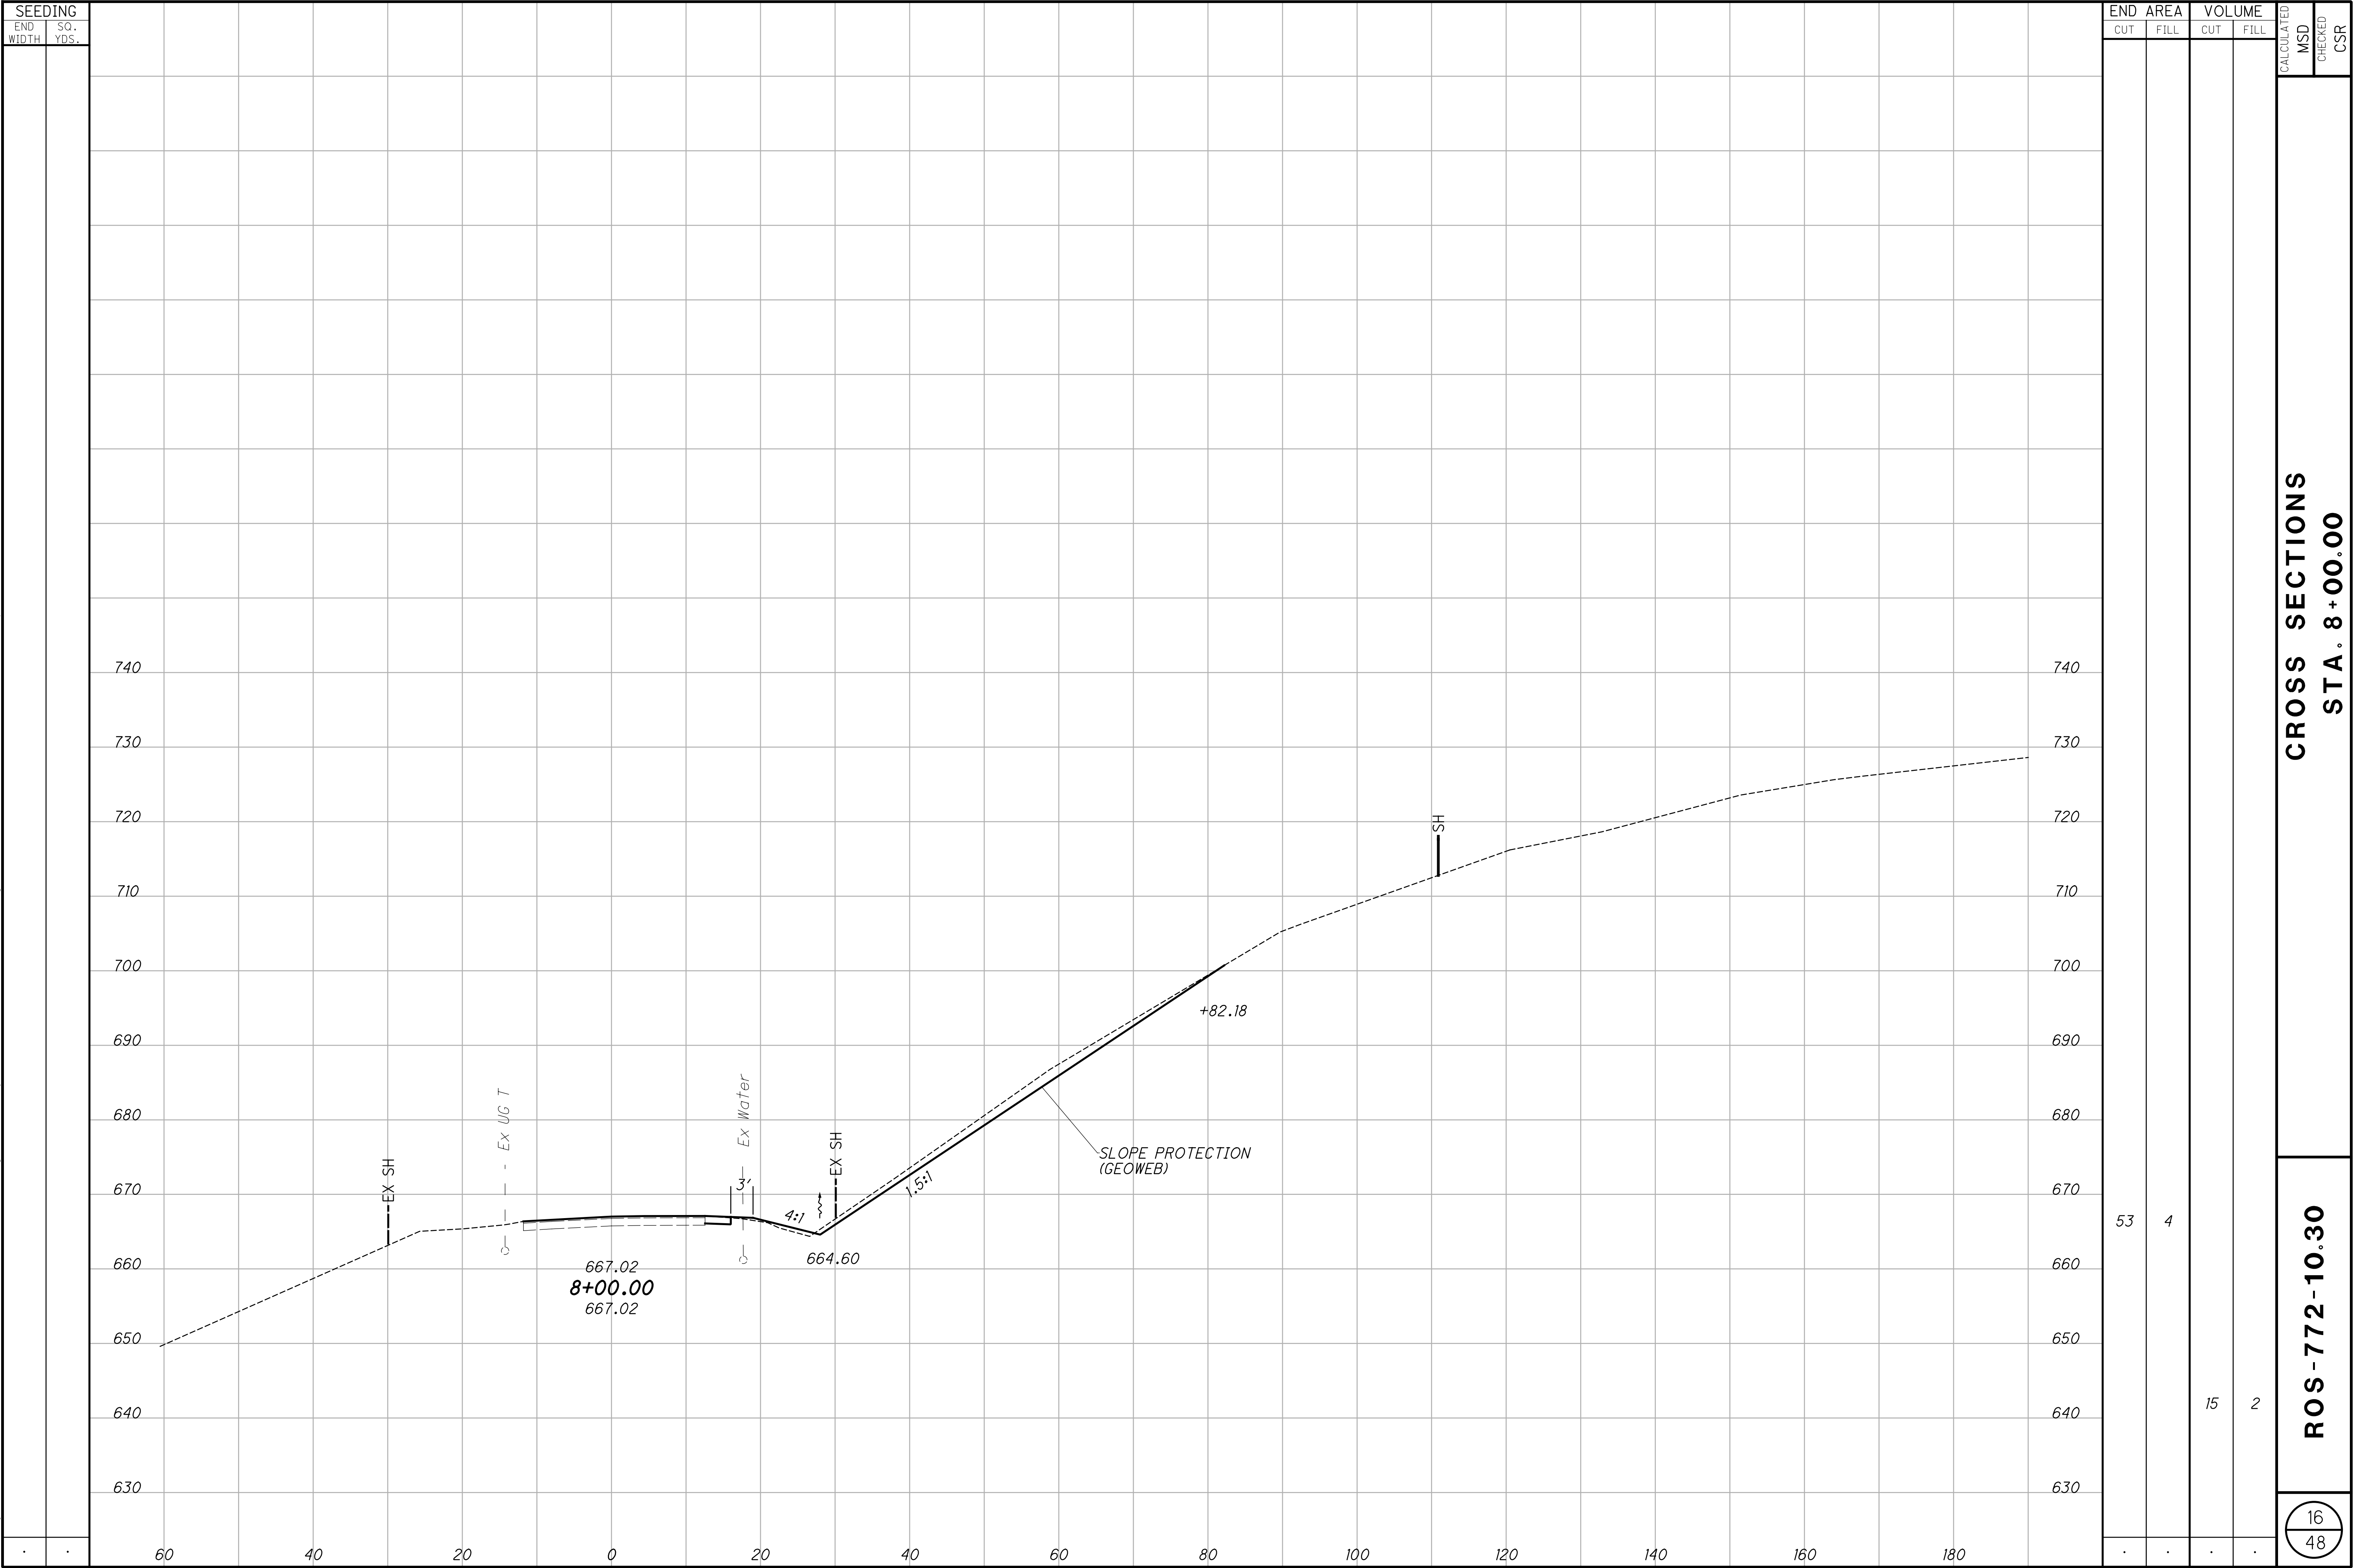


CROSS SECTIONS
STA. 8+00.00

ROS-772-10.30

16
48


CROSS SECTIONS
STA. 8+50.00

X:\Projects\GFL\2018\1821\300602\ROS\108290\Design\Roadway\Sheets\108290_XS001.dgn 8/18/2021 11:00:51 AM mdraper

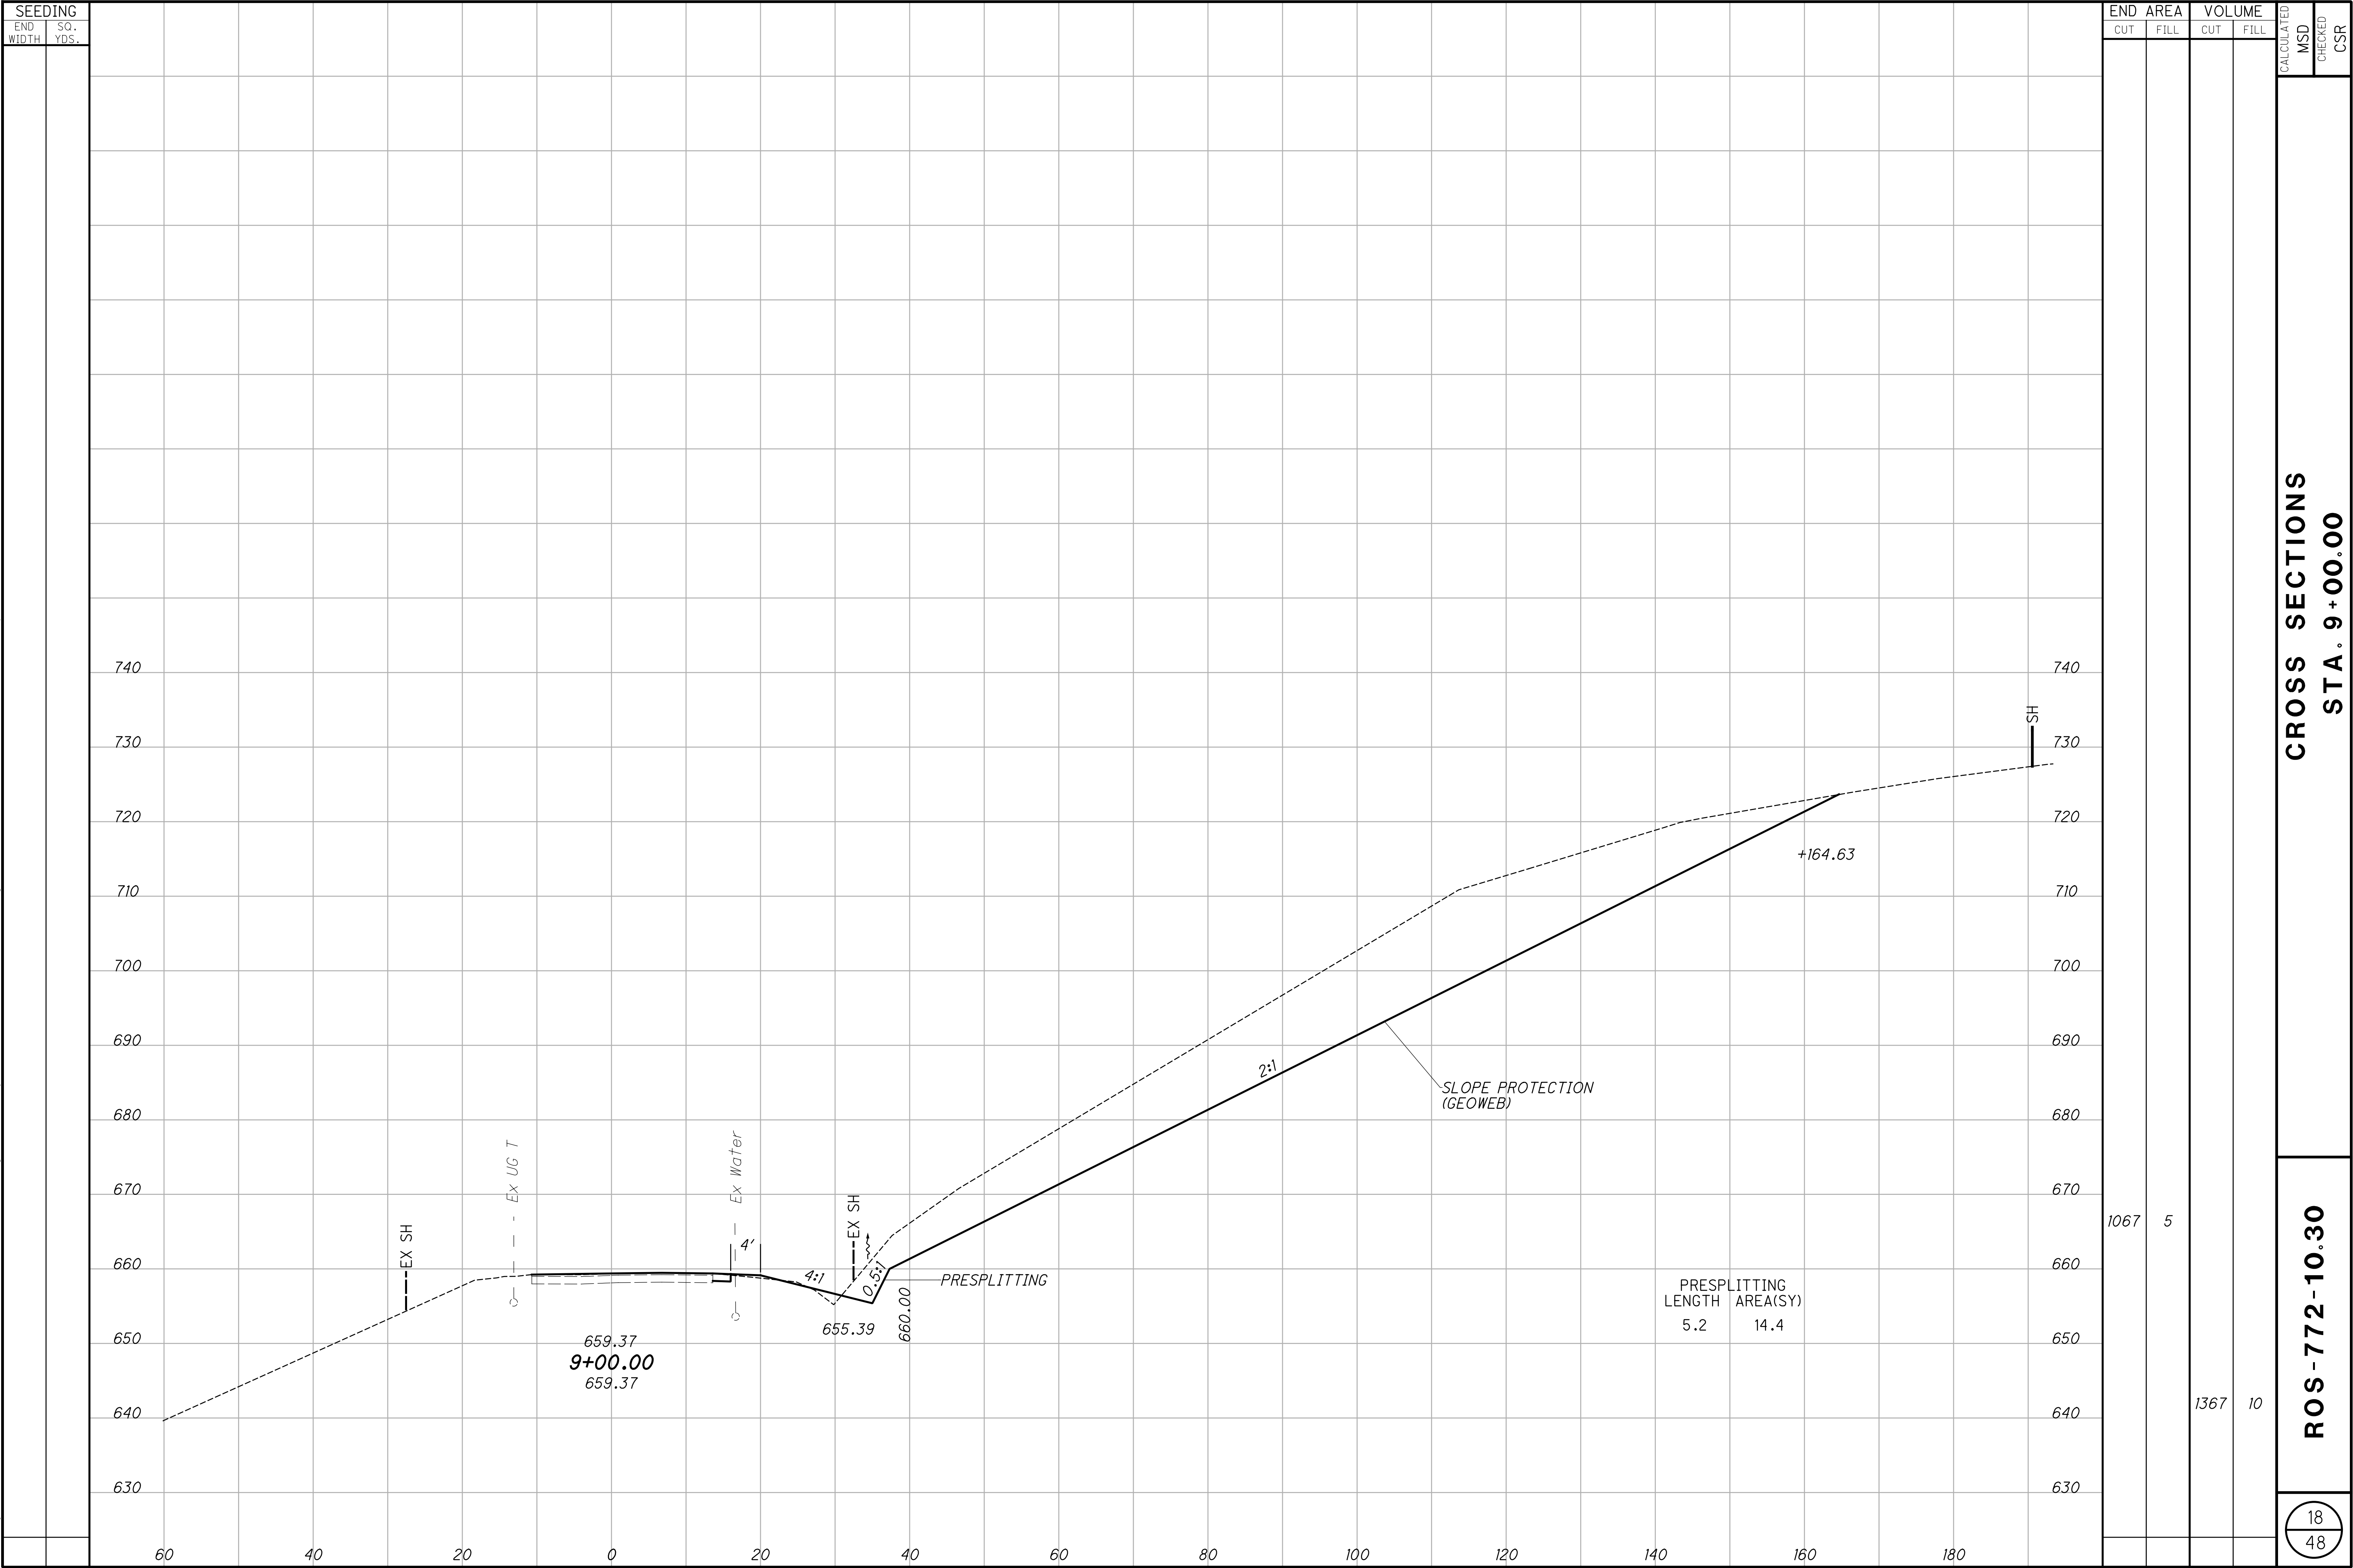



[illegible]

X:\Projects\GFL\2018\1821\300602\ROS\108290\Design\Roadway\Sheets\108290_XS001.dgn 8/18/2021 11:00:51 AM mdraper

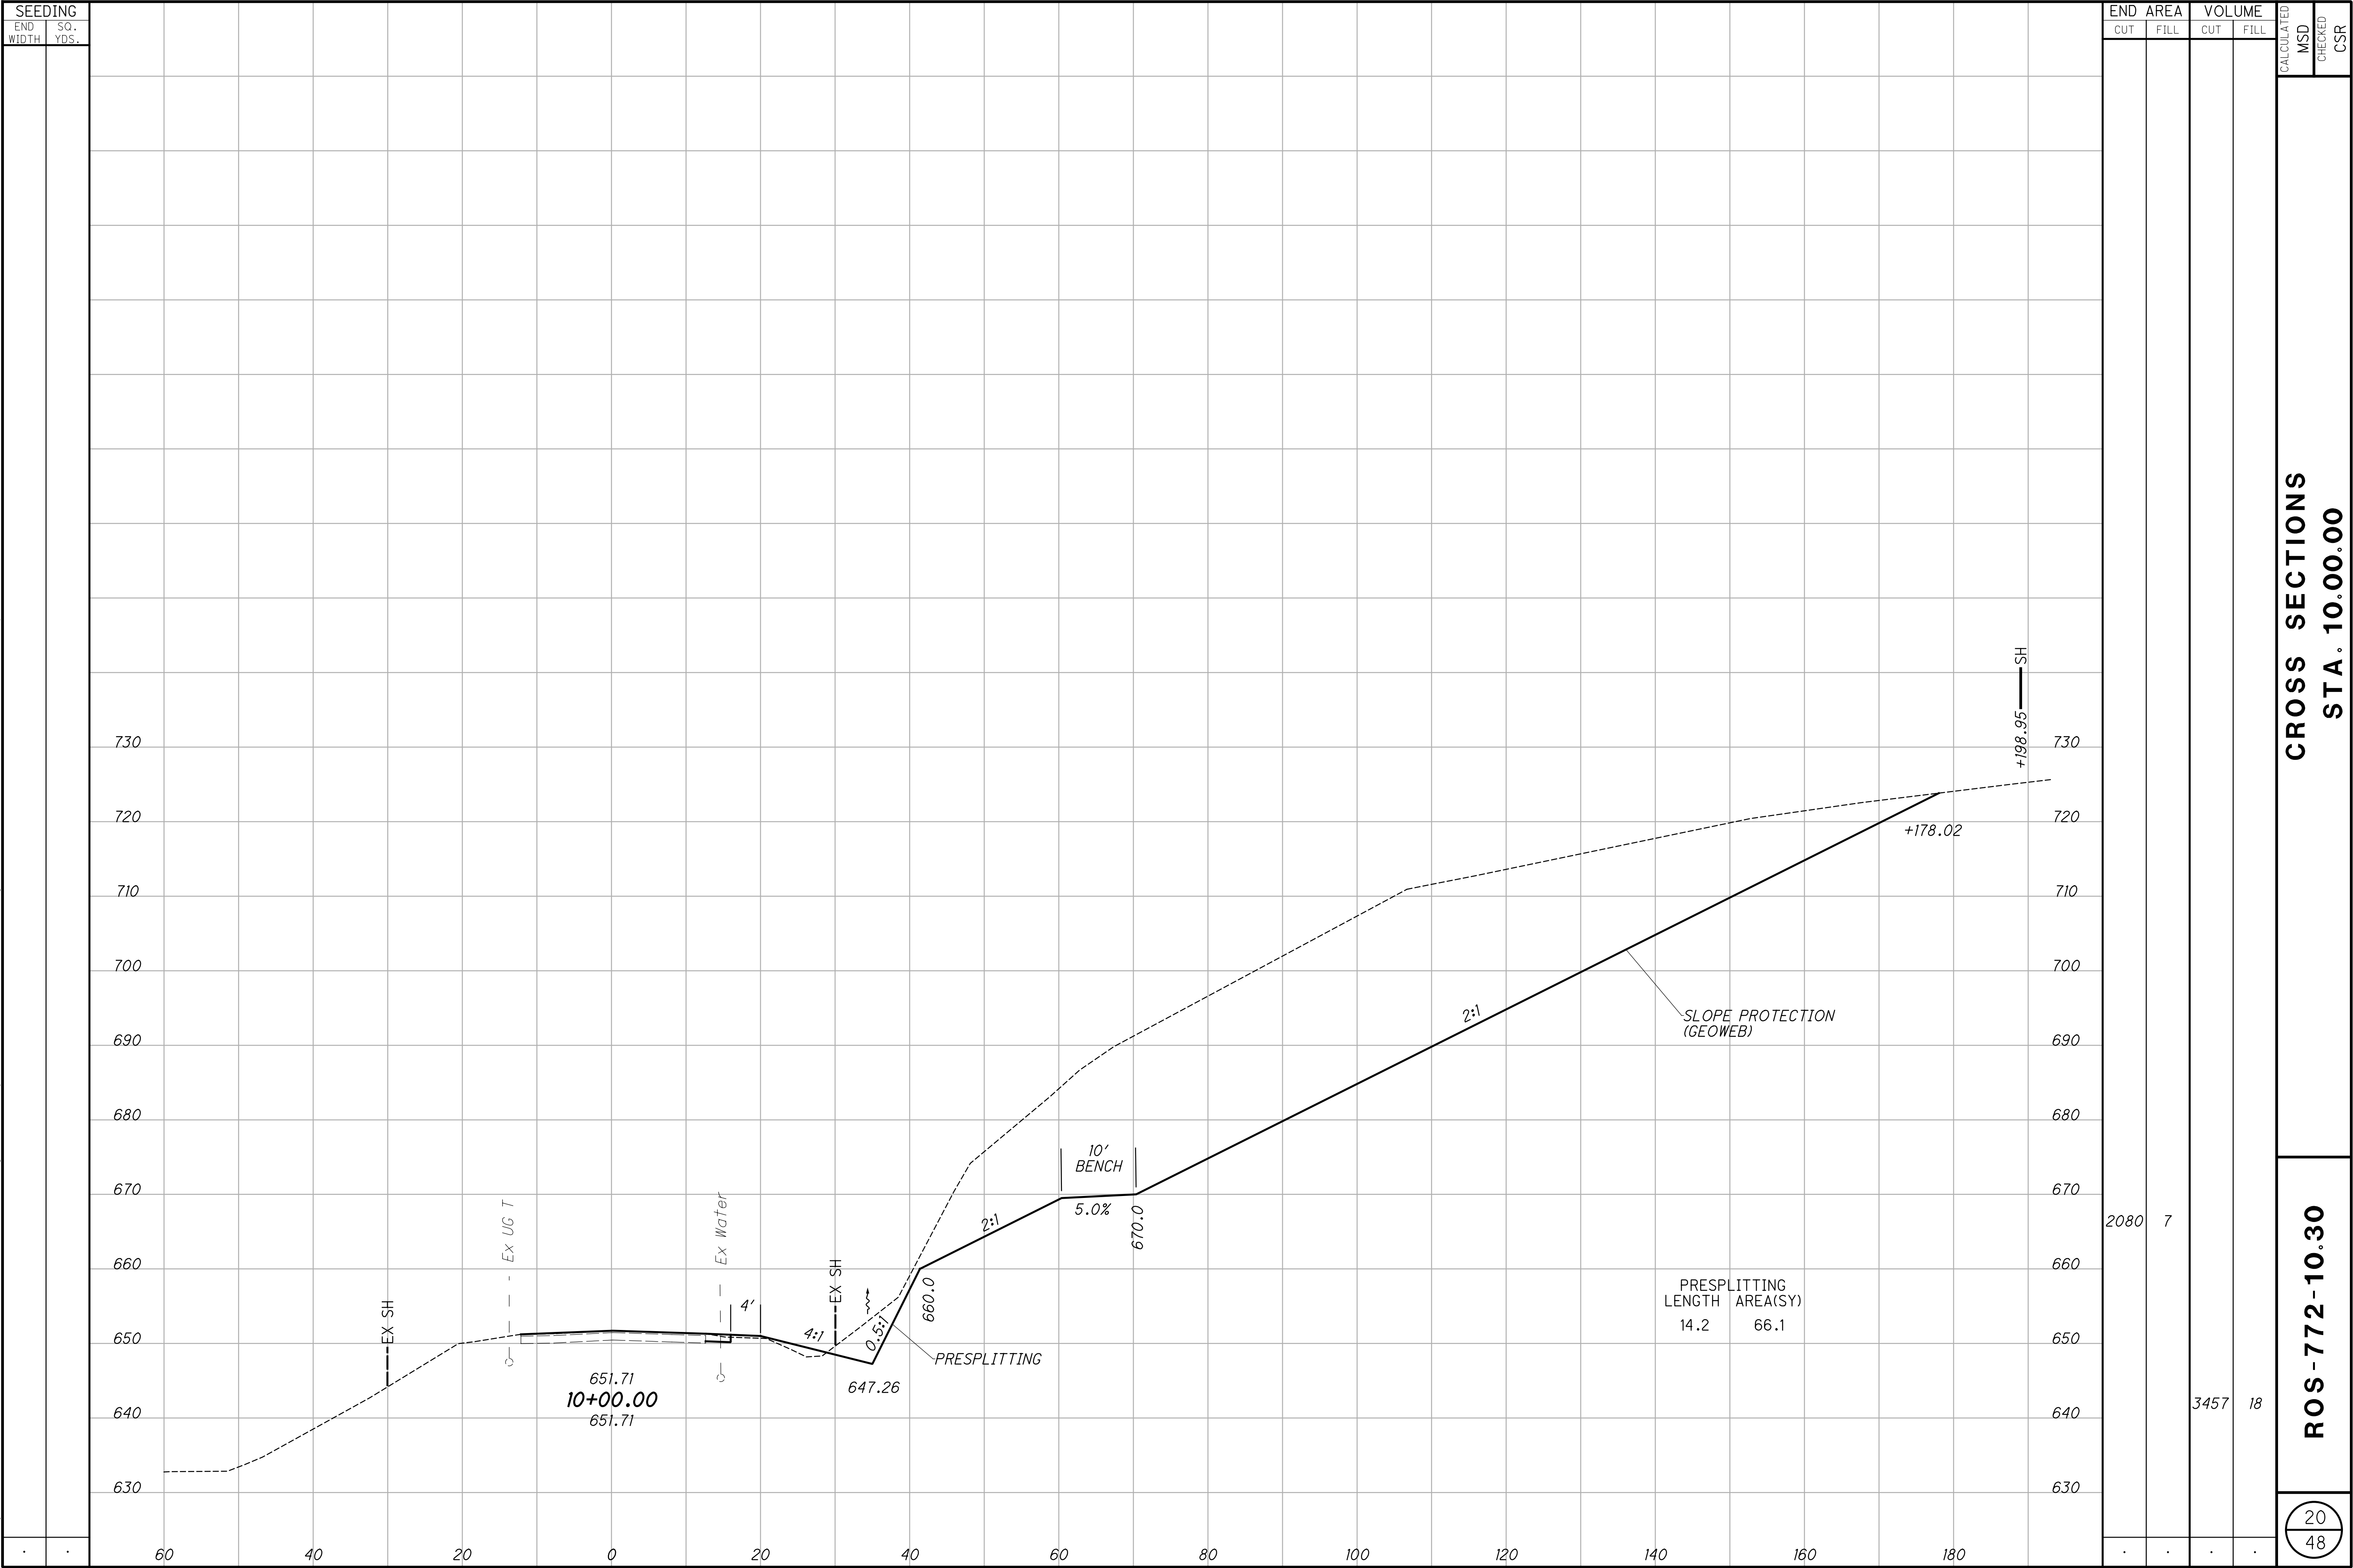


X:\Projects\GFL\2018\1821\300602\ROS\108290\Design\Roadway\Sheets\108290_XS001.dgn 8/18/2021 11:00:52 AM mdraper

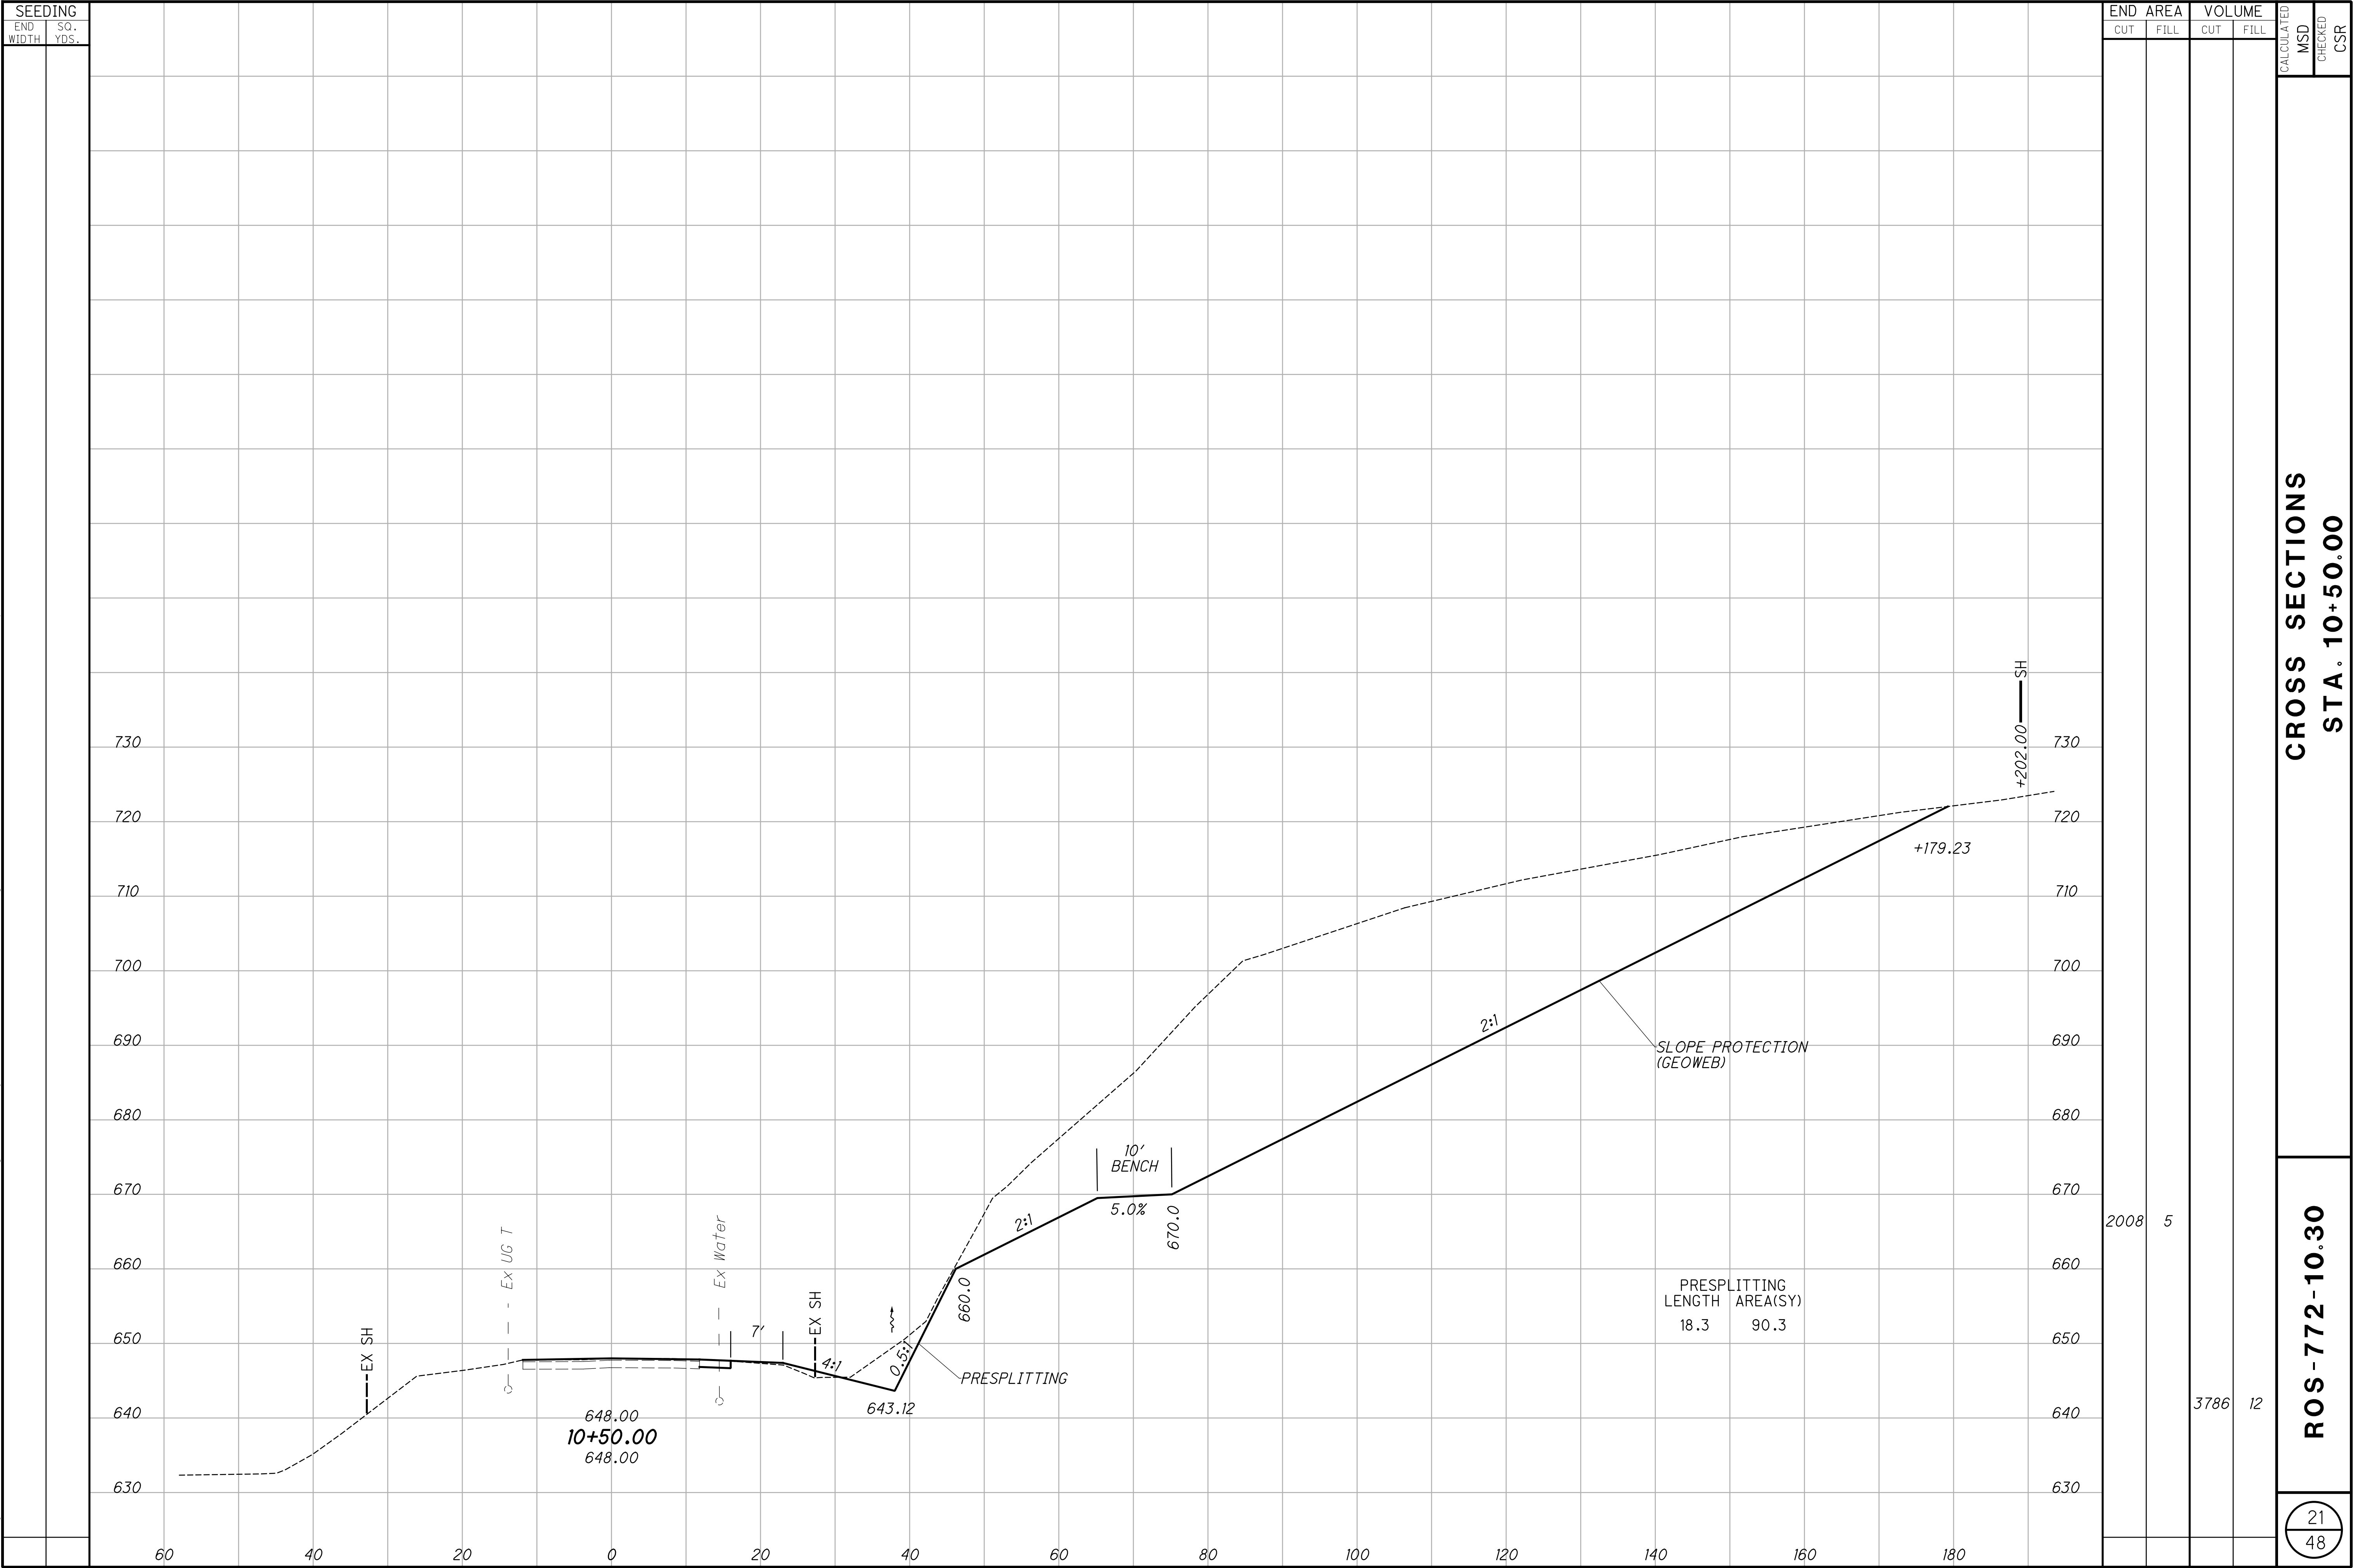

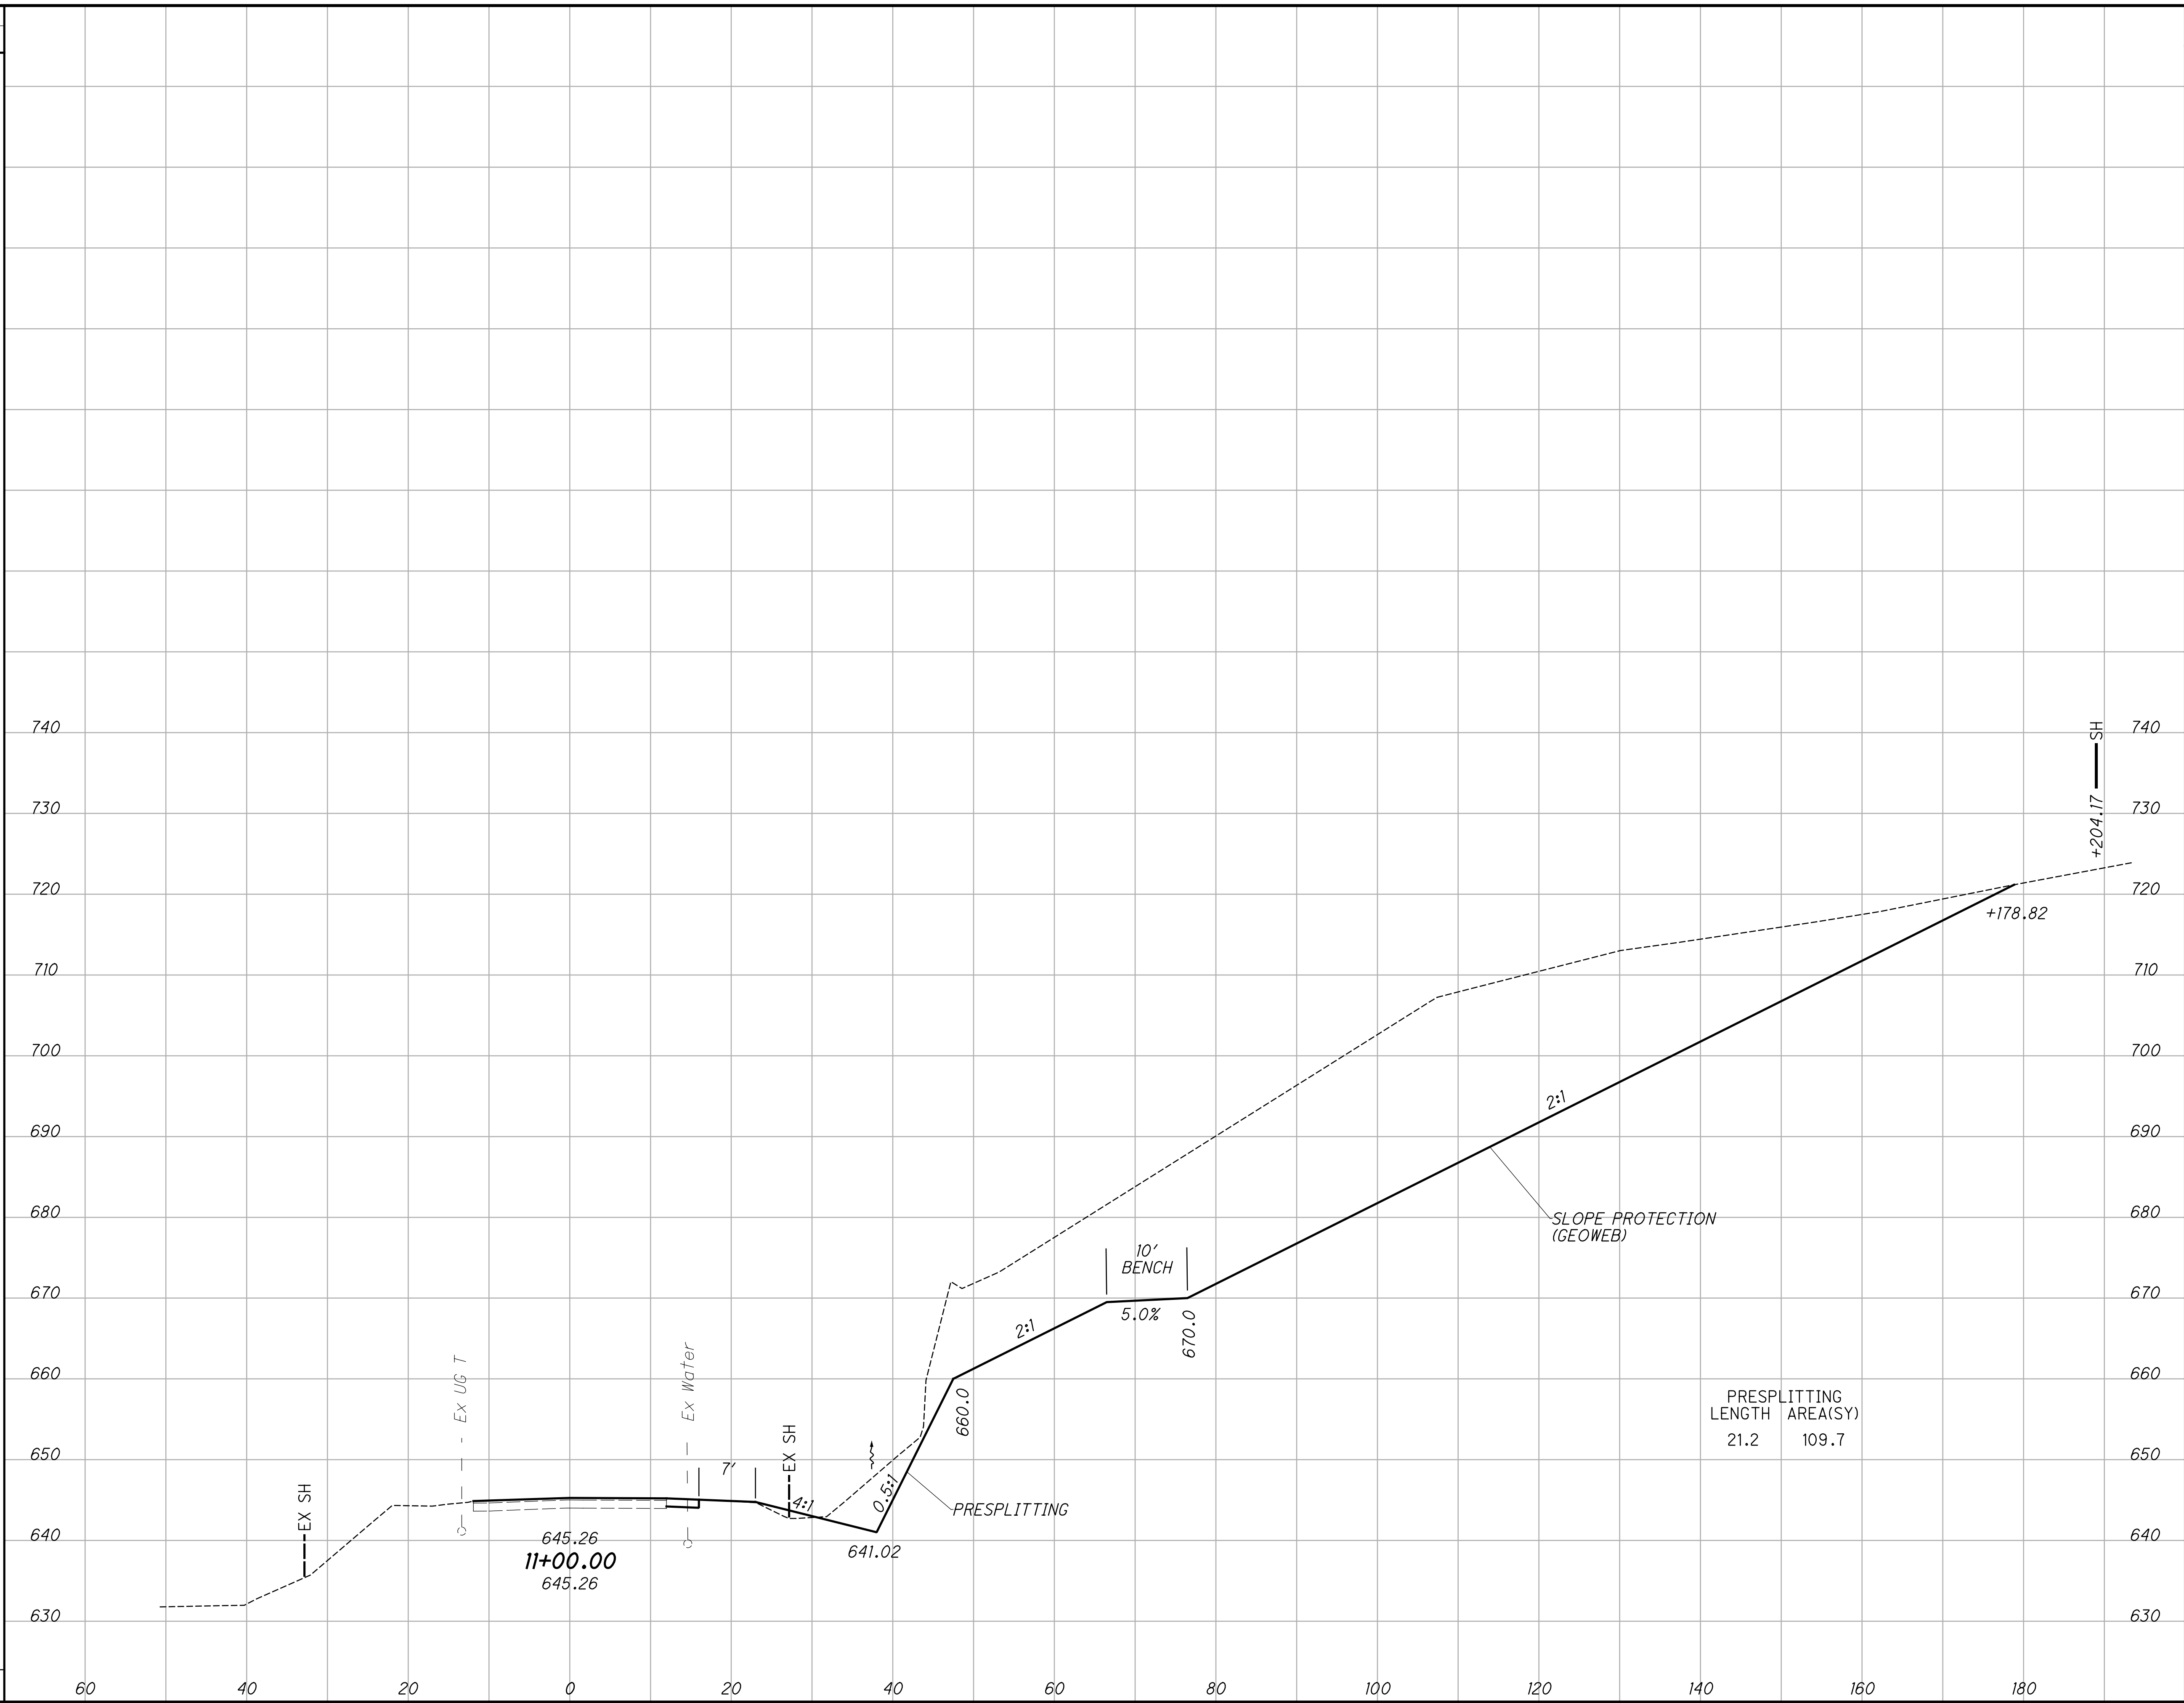


END AREA		VOLUME		CALCULATED	CROSS SECTIONS	ROS-772-10.30	22 48
CUT	FILL	CUT	FILL				
1865	4				CROSS SECTIONS STA. 11+00.00		
		3587	9				

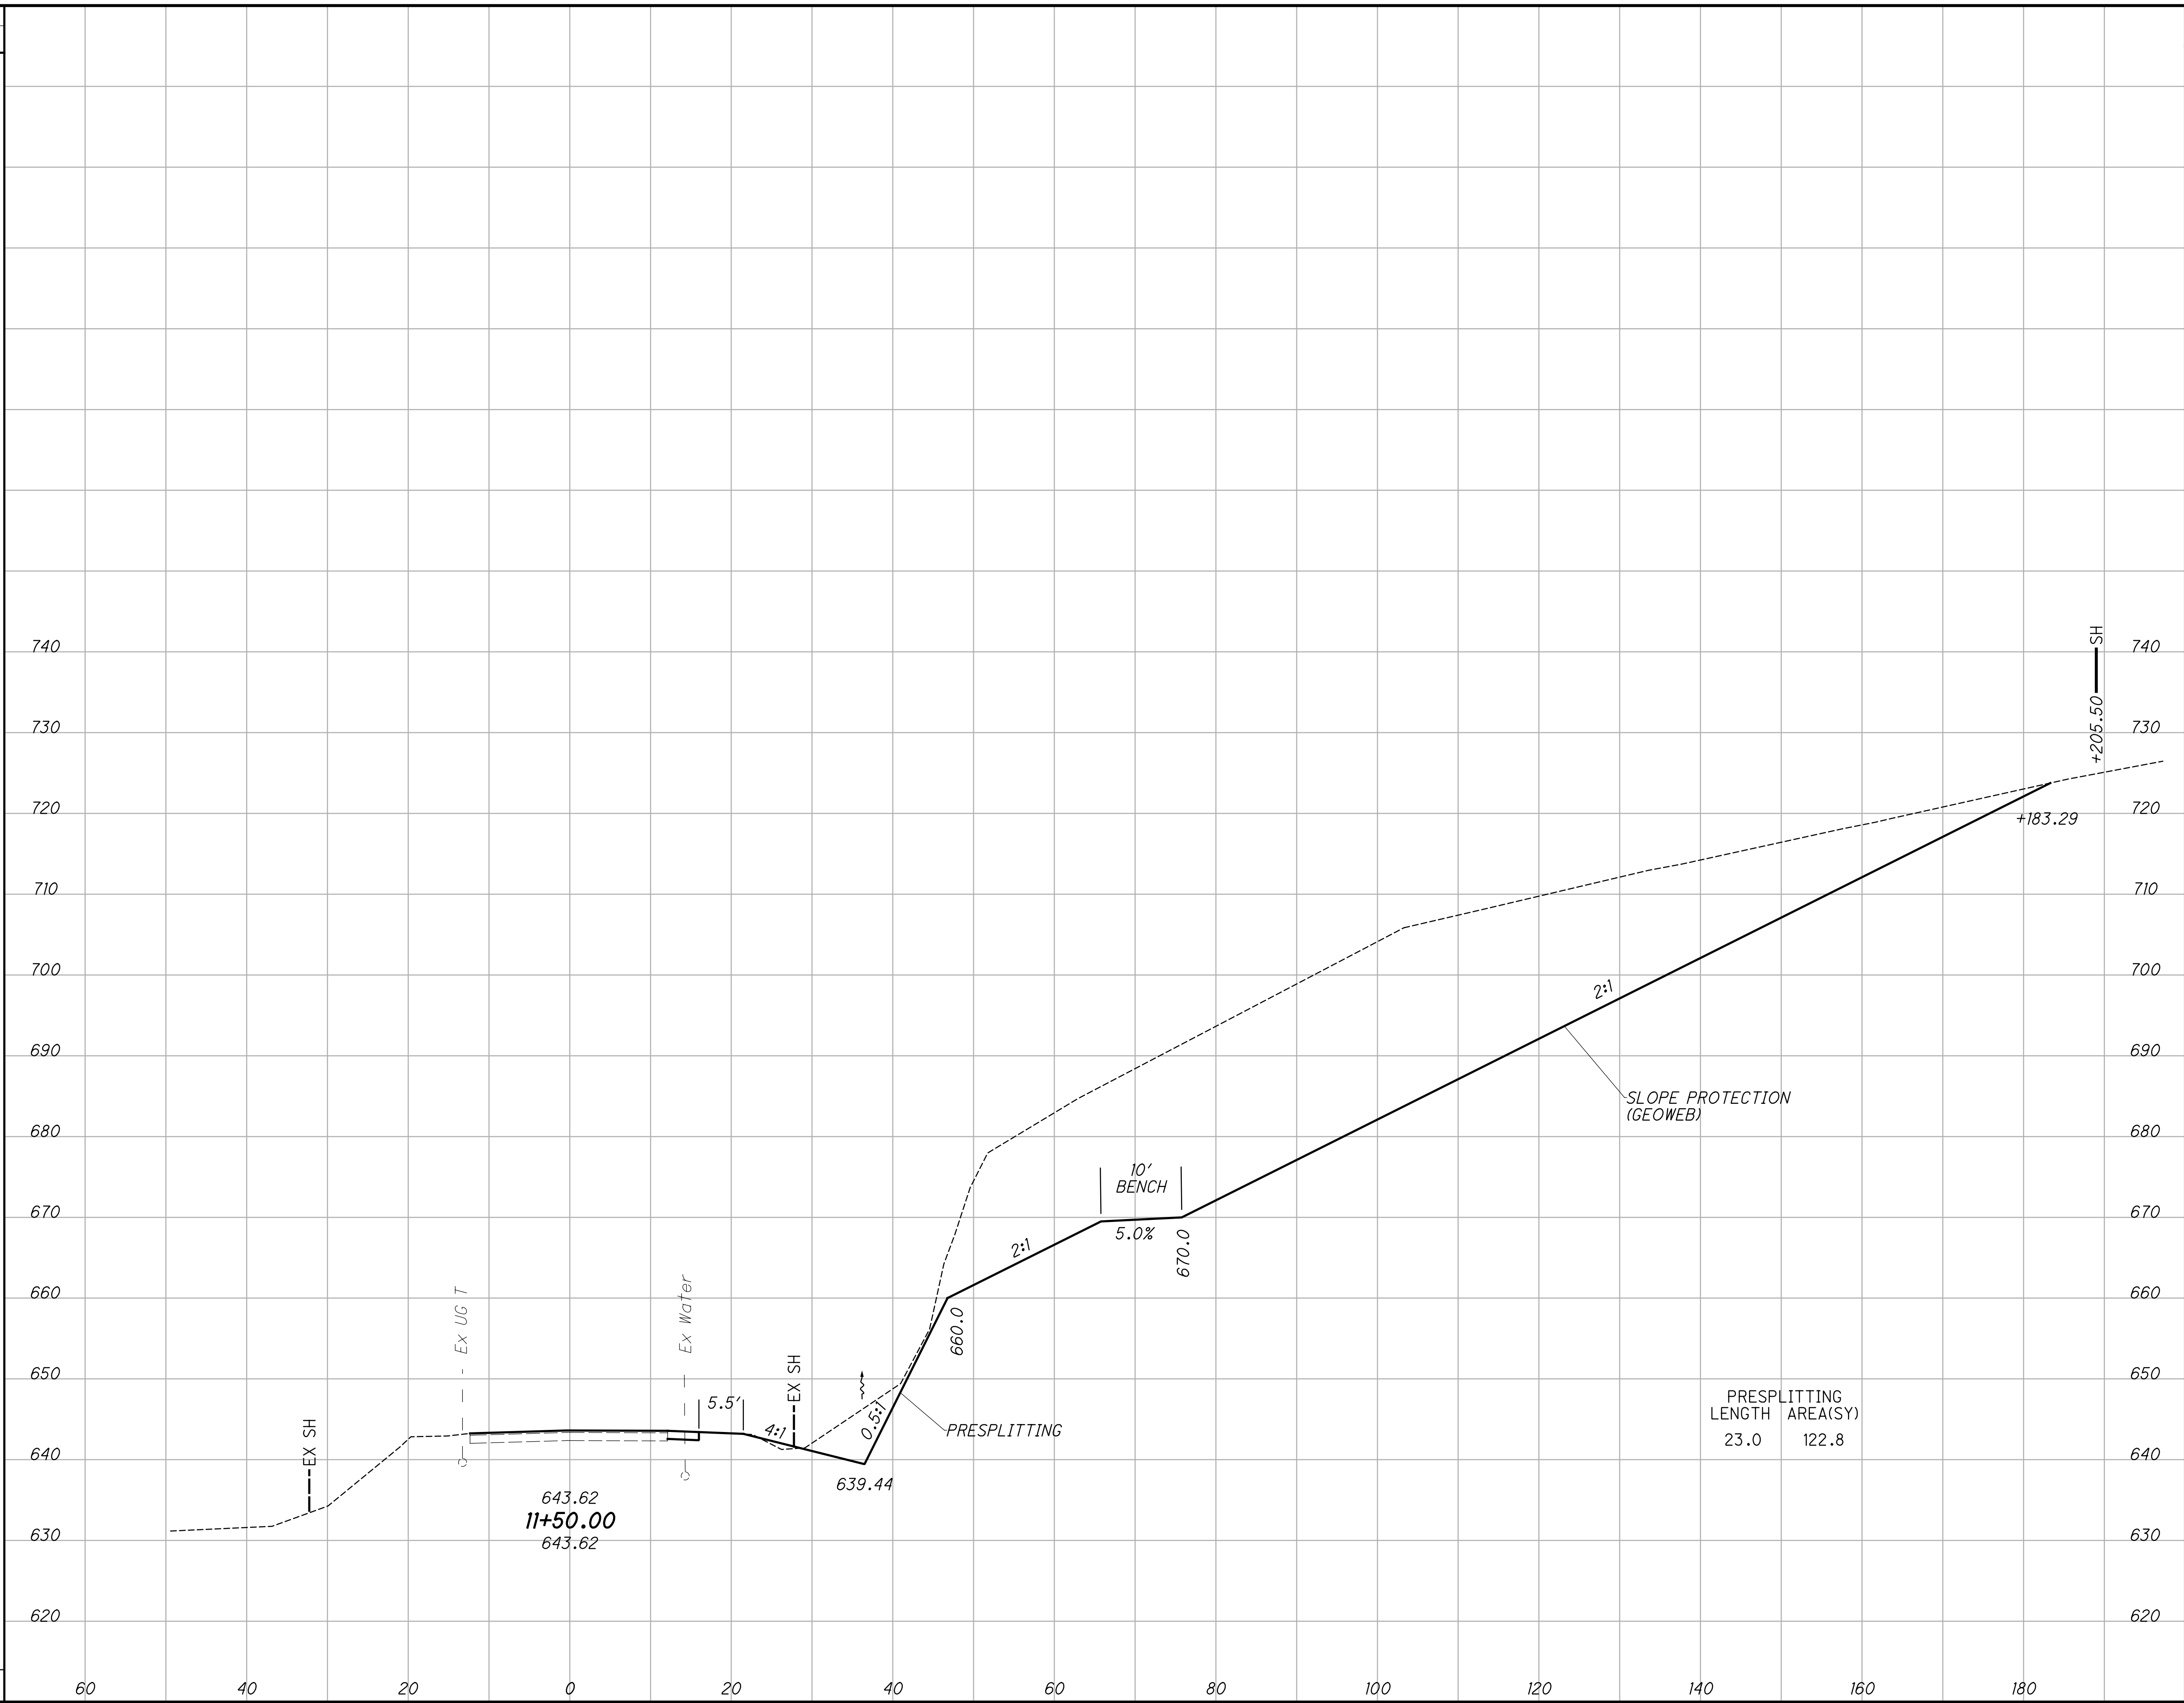


END AREA		VOLUME		CALCULATED	CROSS SECTIONS	ROS-772-10.30	23 48
CUT	FILL	CUT	FILL				
2019	2						
		3597	6				

X:\Projects\GFL\2018\1821\300602\ROS\108290\Design\Roadway\Sheets\108290_XS001.dgn 8/18/2021 11:00:52 AM mdraper

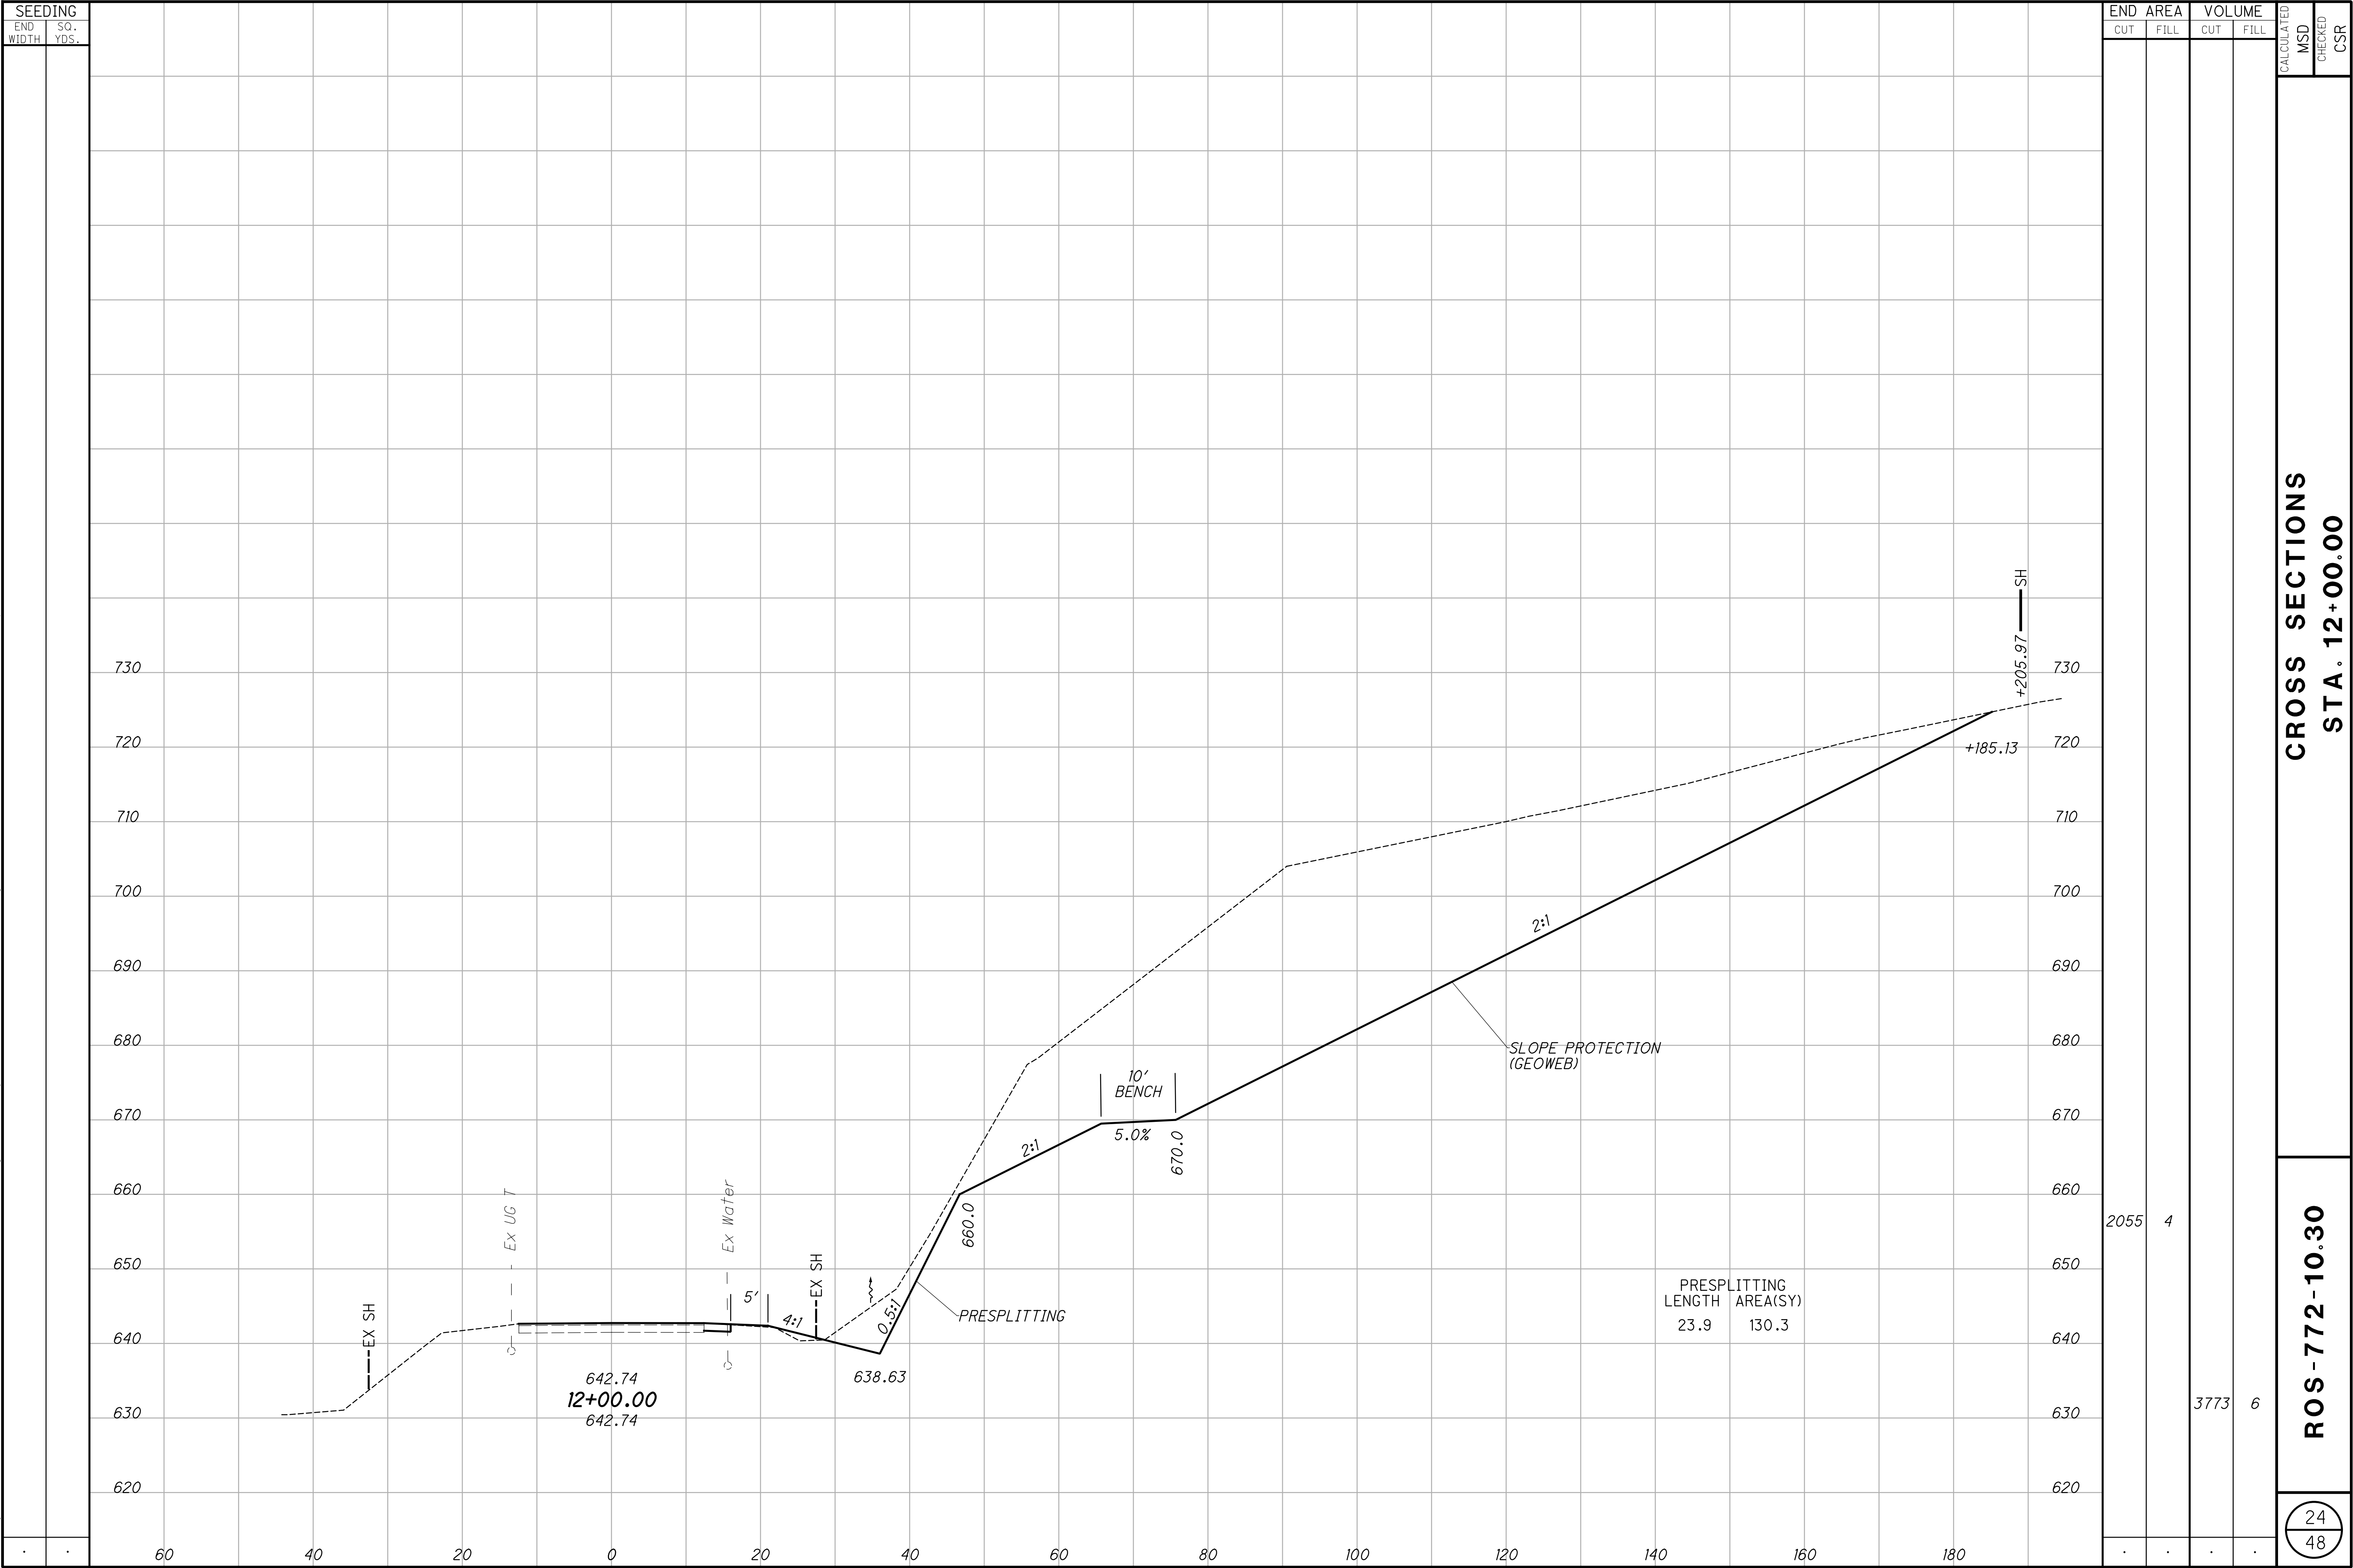




X:\Projects\GFL\2018\1821\300602\ROS\108290\Design\Roadway\Sheets\108290_XS001.dgn 8/18/2021 11:00:53 AM mdraper

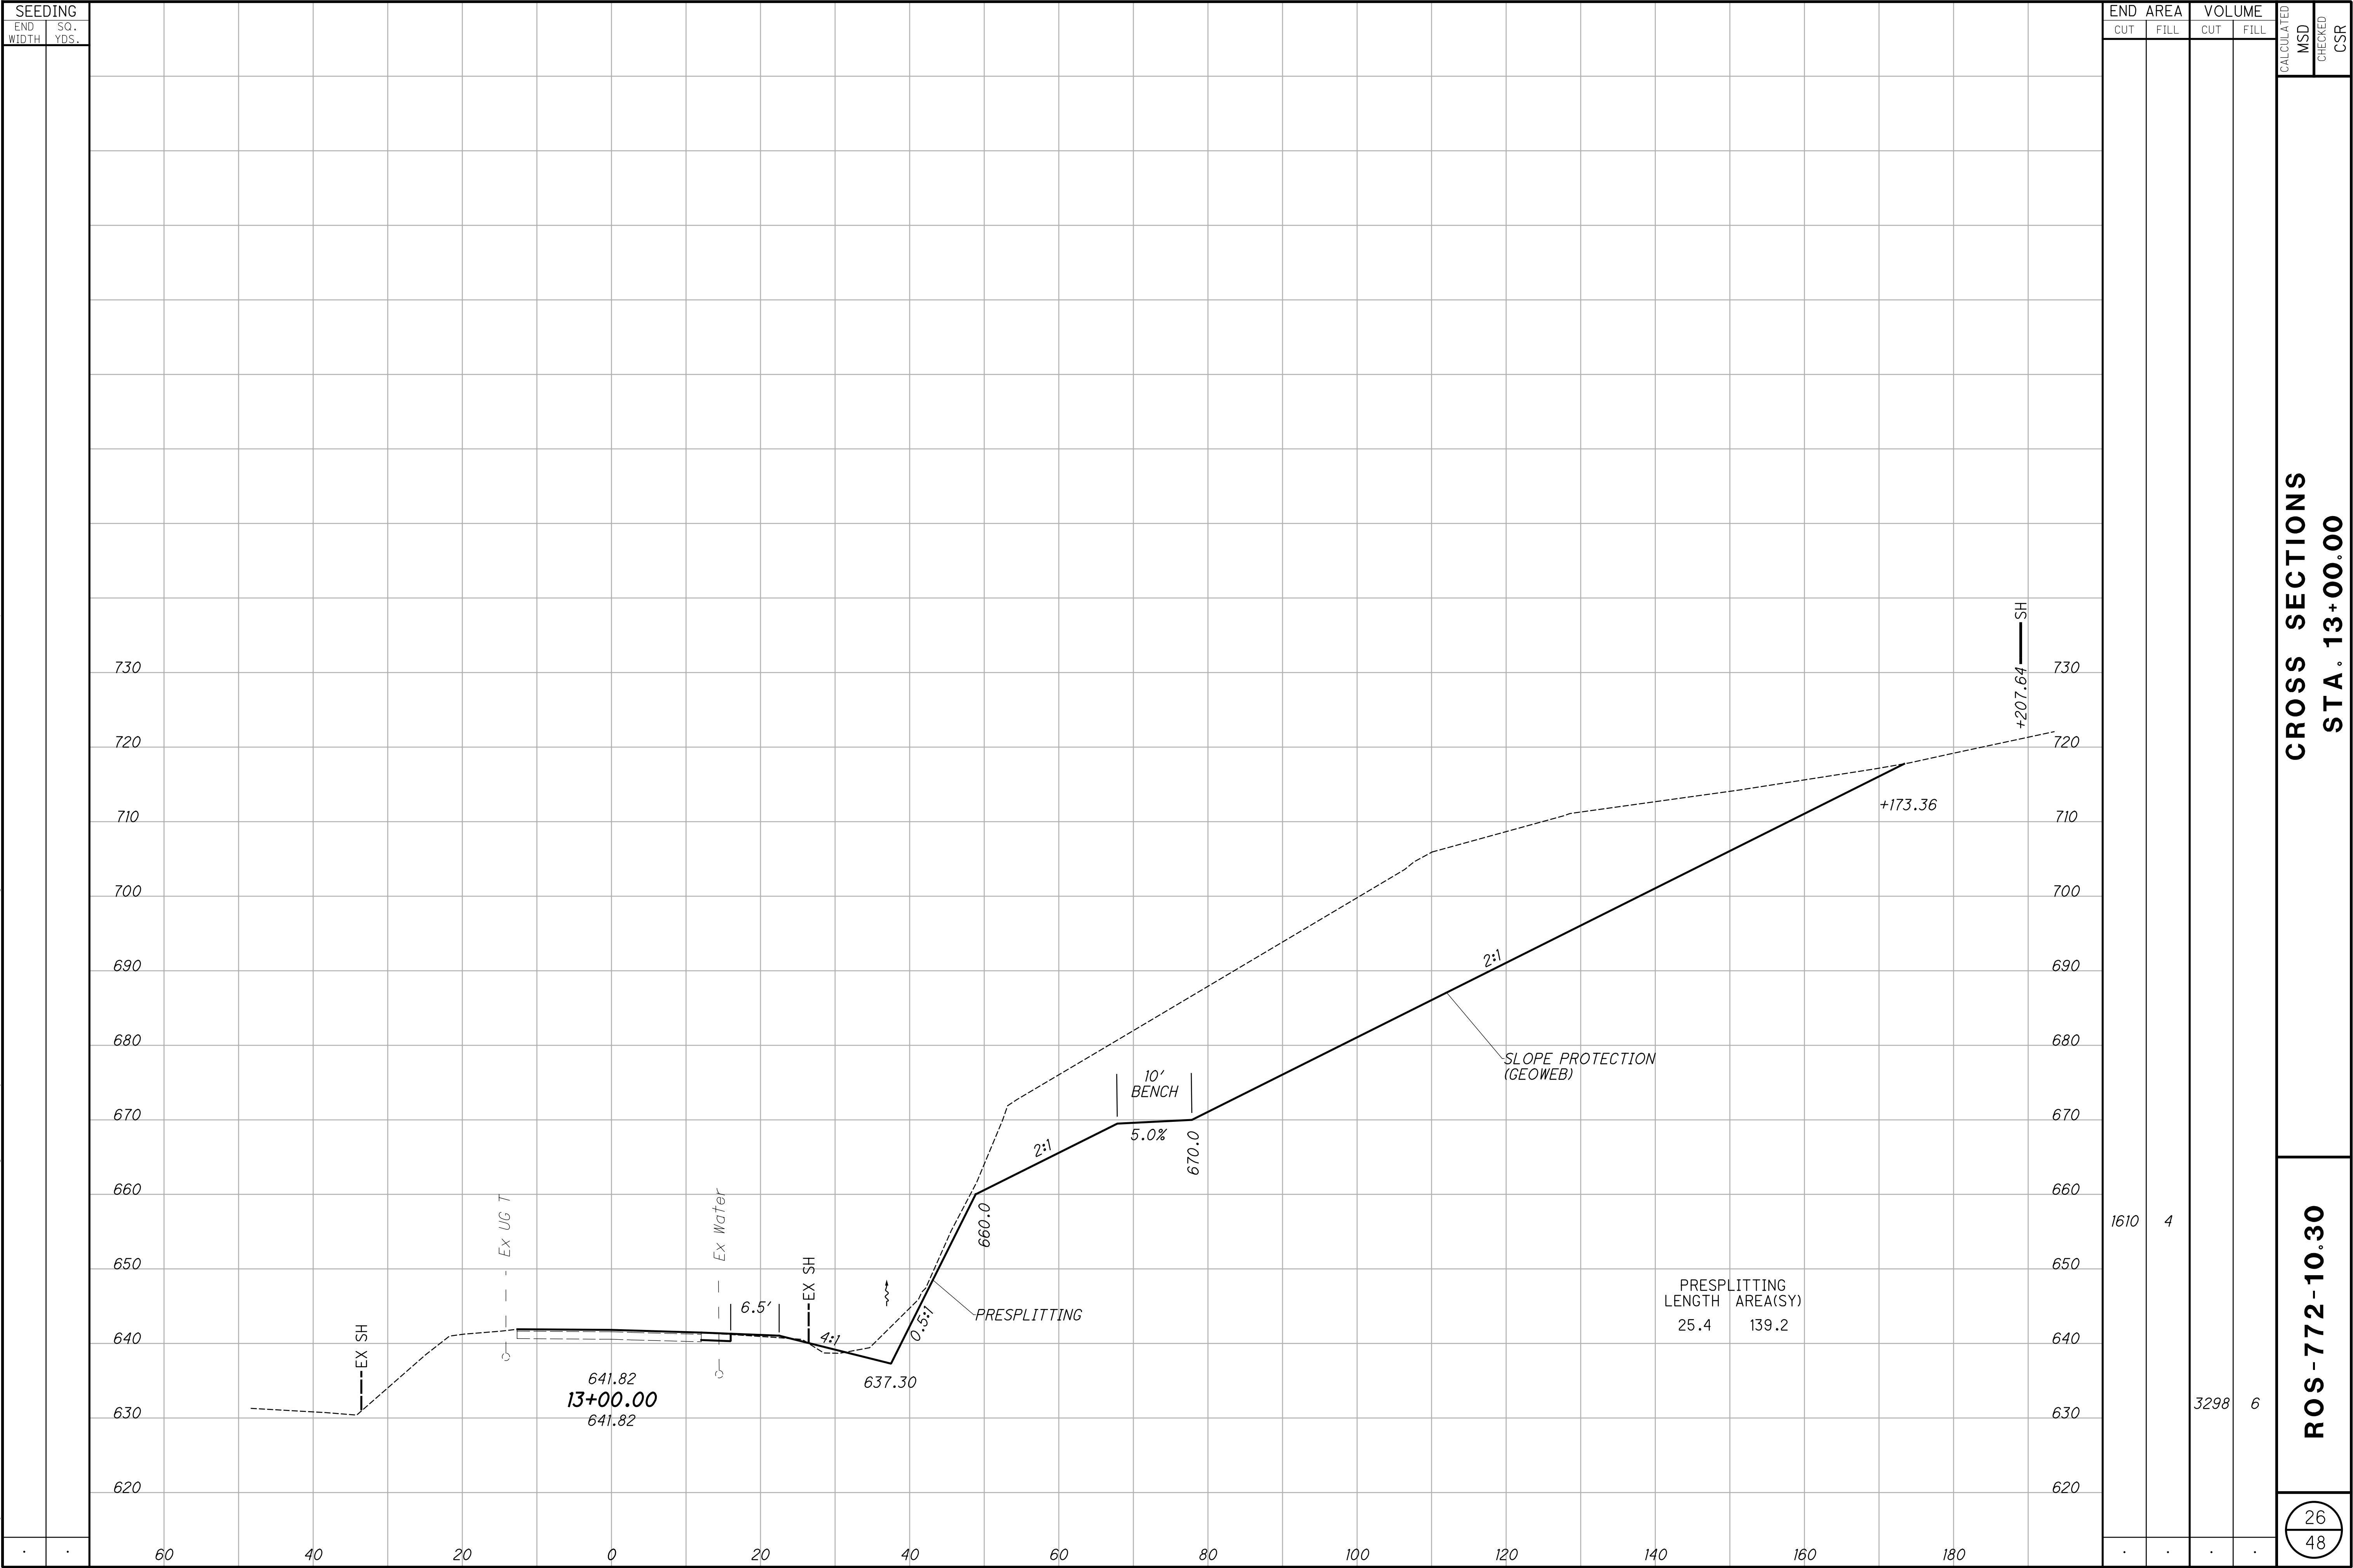


27
48



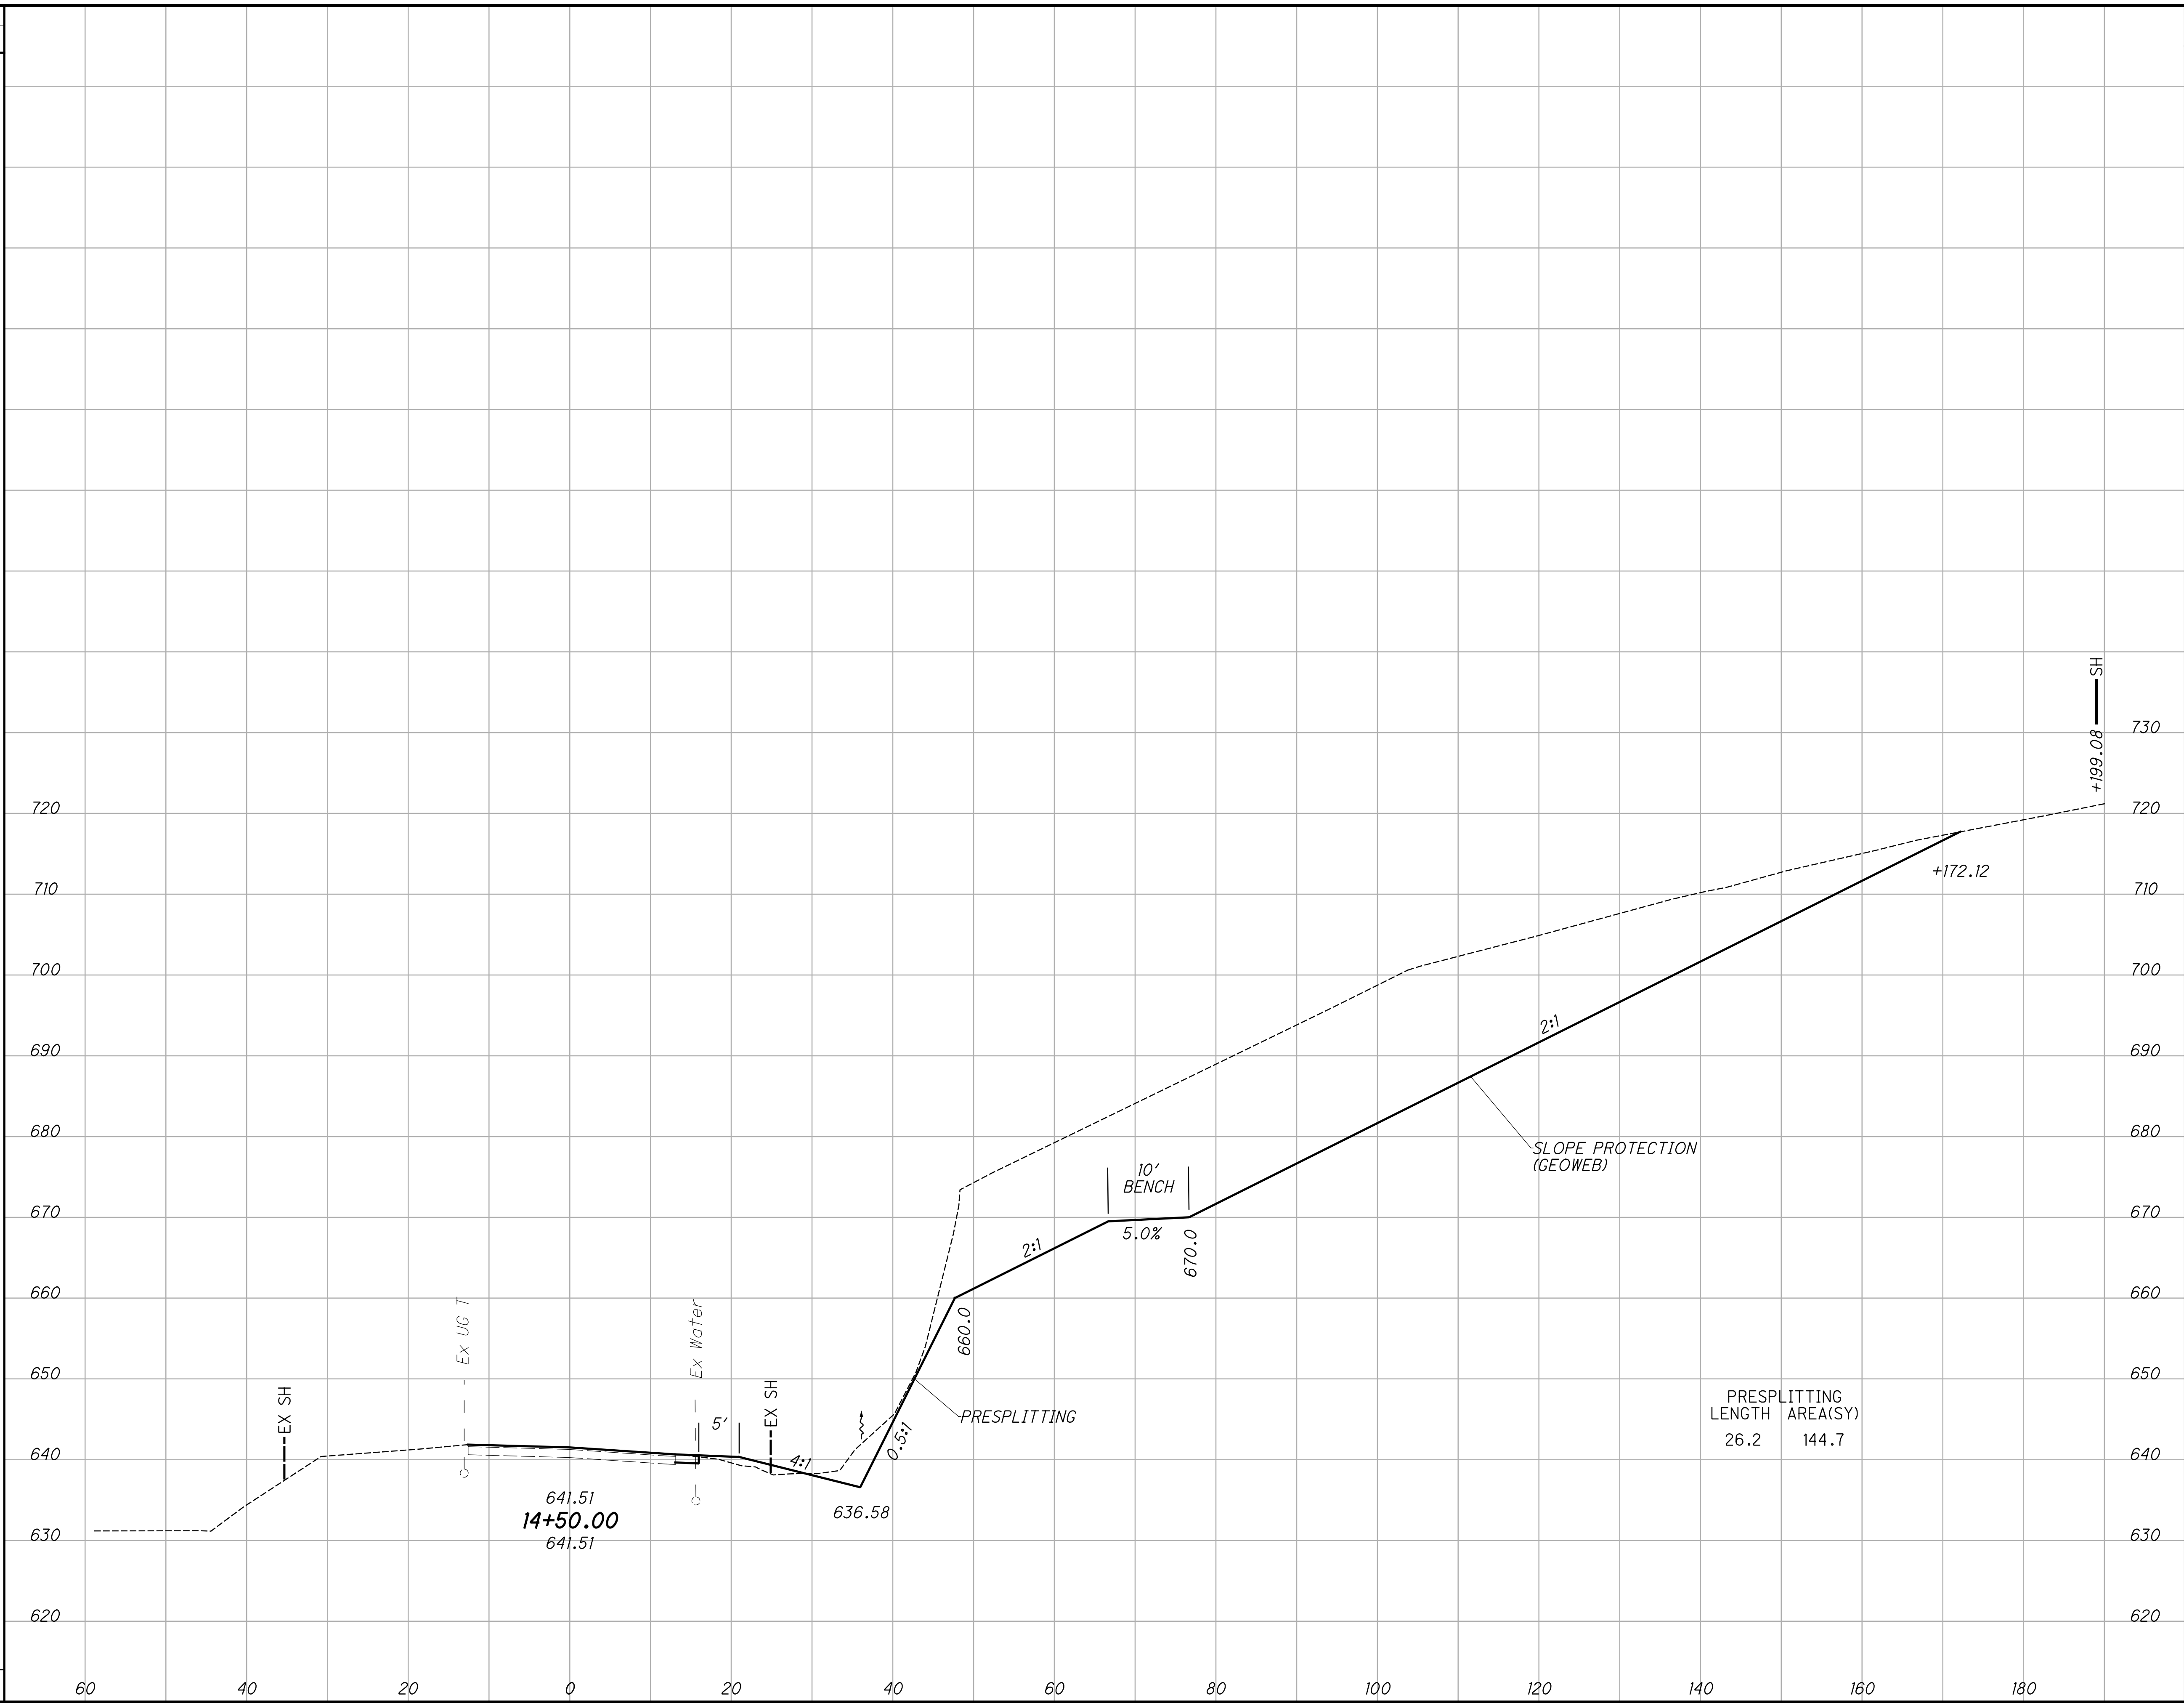


END AREA		VOLUME		CALCULATED	CROSS SECTIONS	ROD - 772 - 10.30	29 48
CUT	FILL	CUT	FILL				
1515	9	2904	12				
.	.	.	.				

X:\Projects\GFL\2018\1821\300602\ROS\108290\Design\Roadway\Sheets\108290_XS001.dgn 8/18/2021 11:00:54 AM mdraper

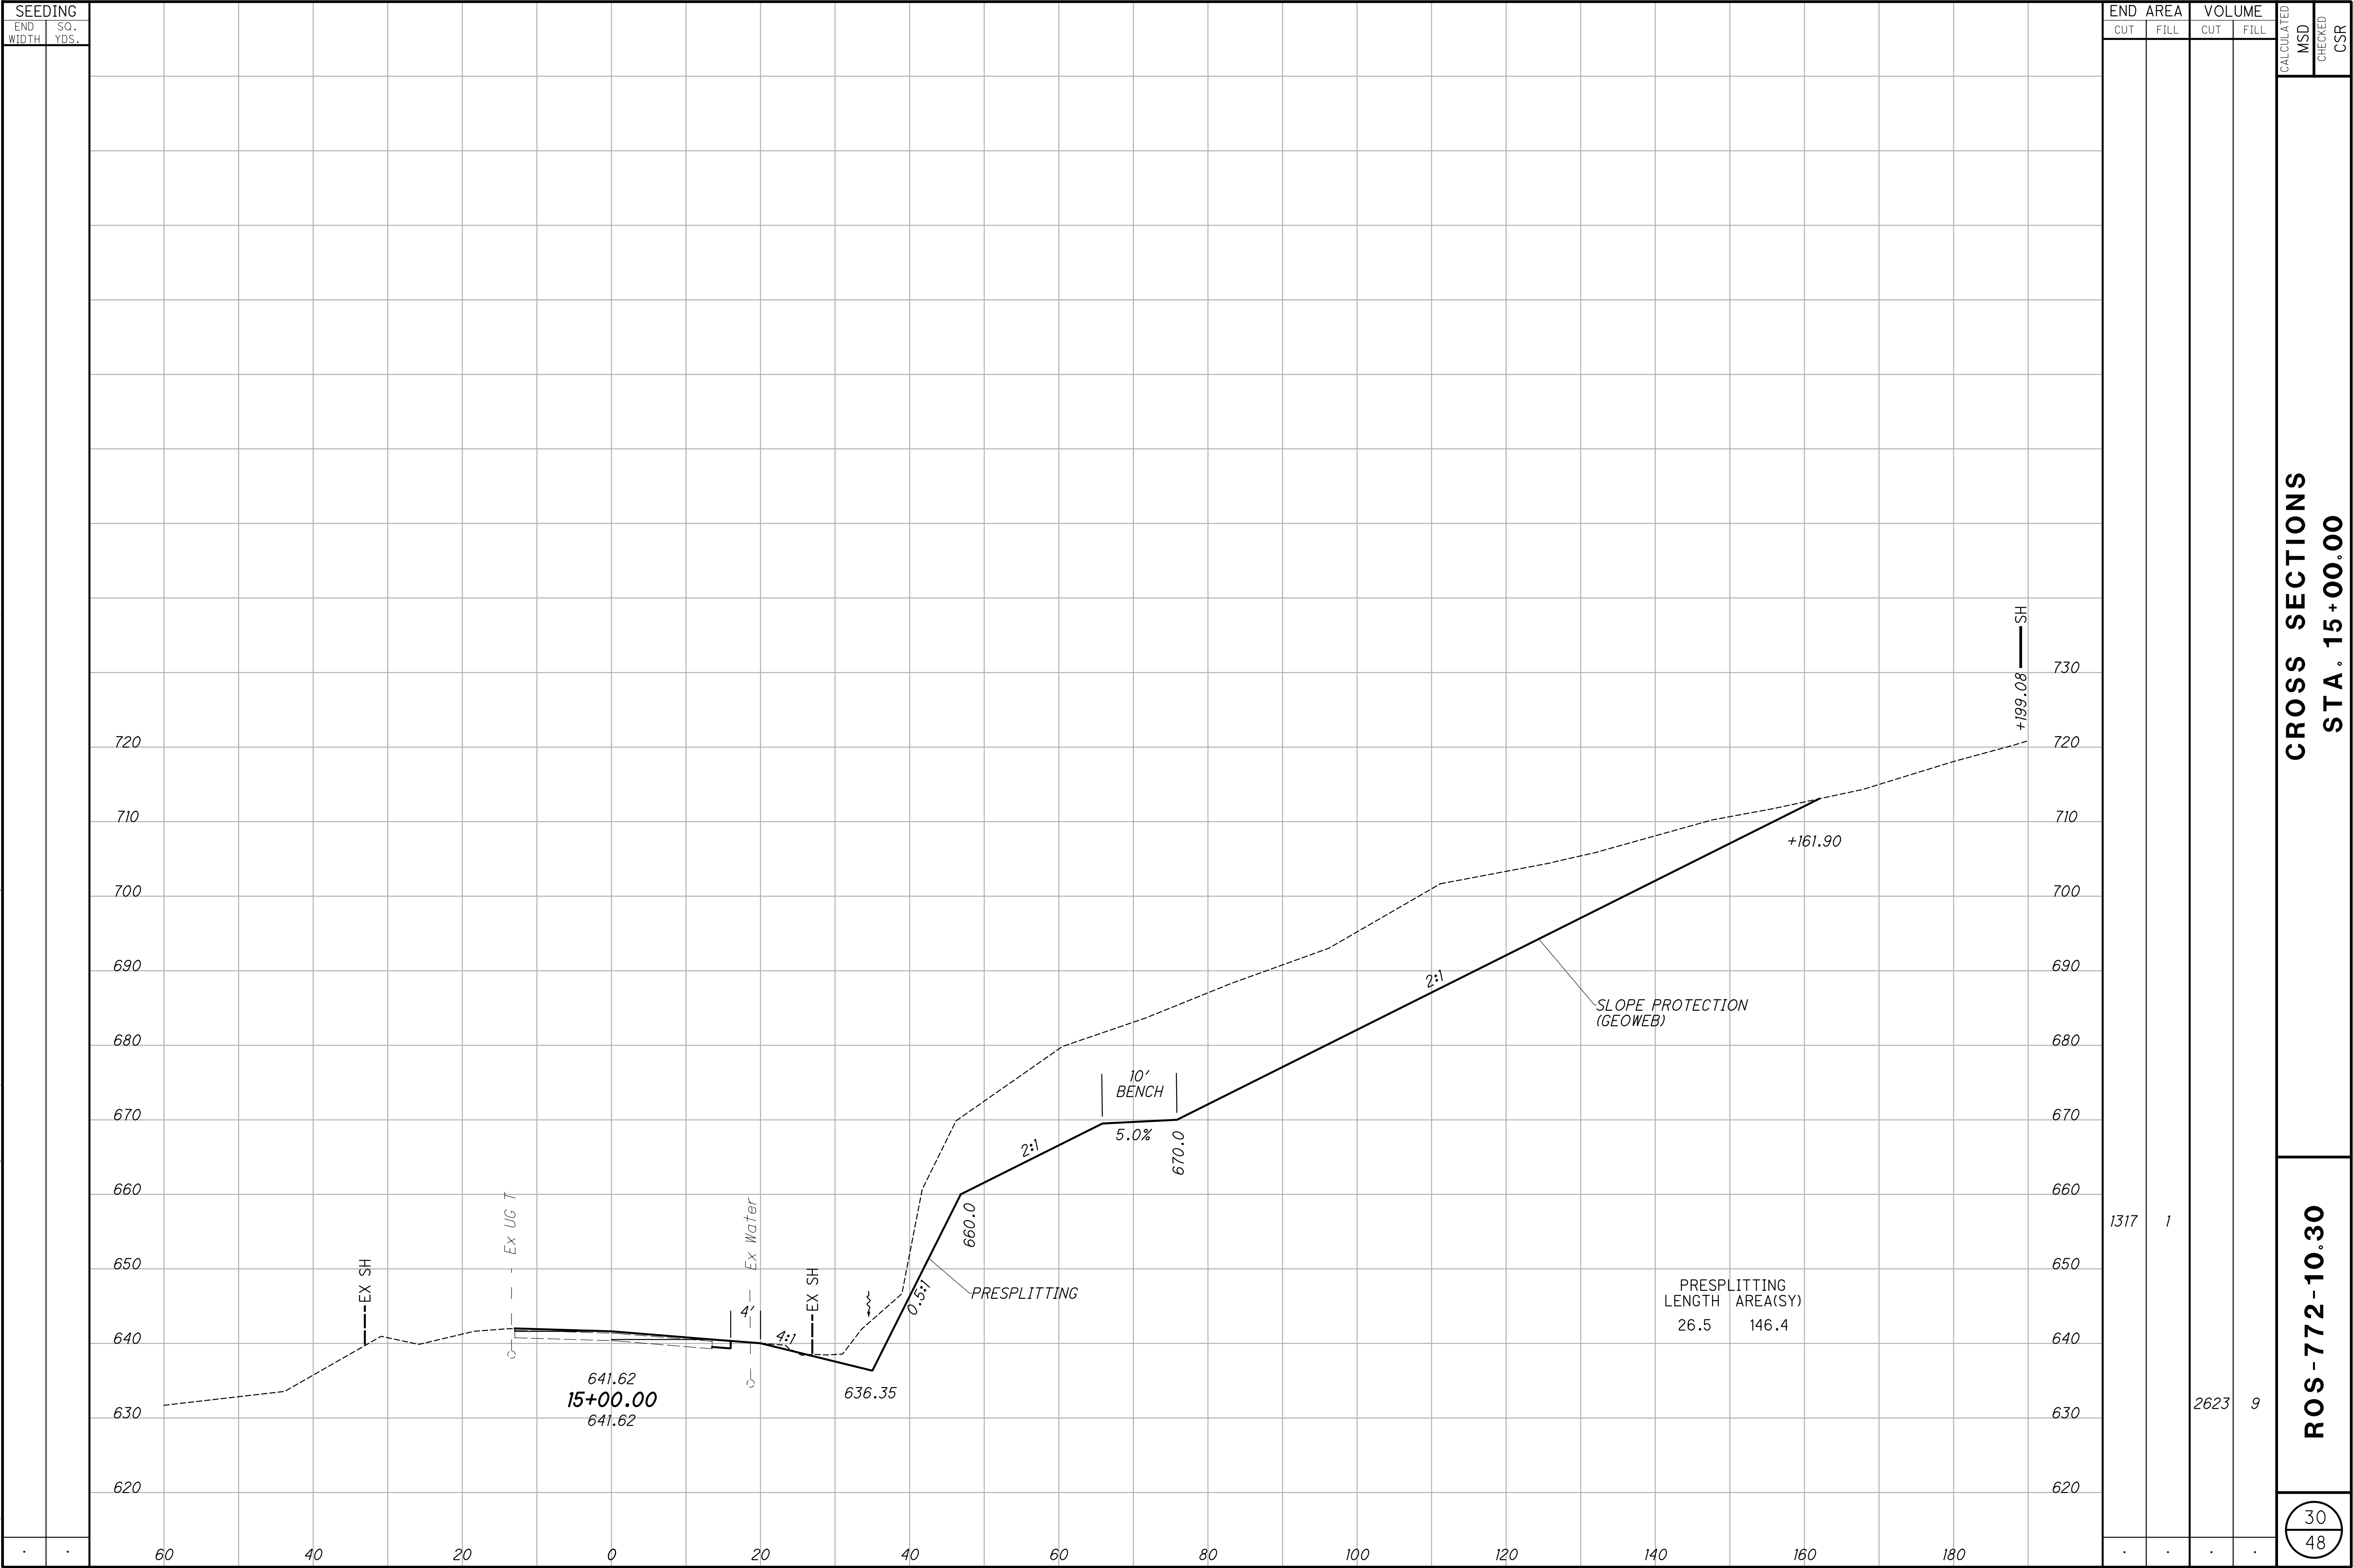


X:\Projects\GFL\2018\1821\300602\ROS\108290\Design\Roadway\Sheets\108290_XS001.dgn 8/18/2021 11:00:55 AM mdraper

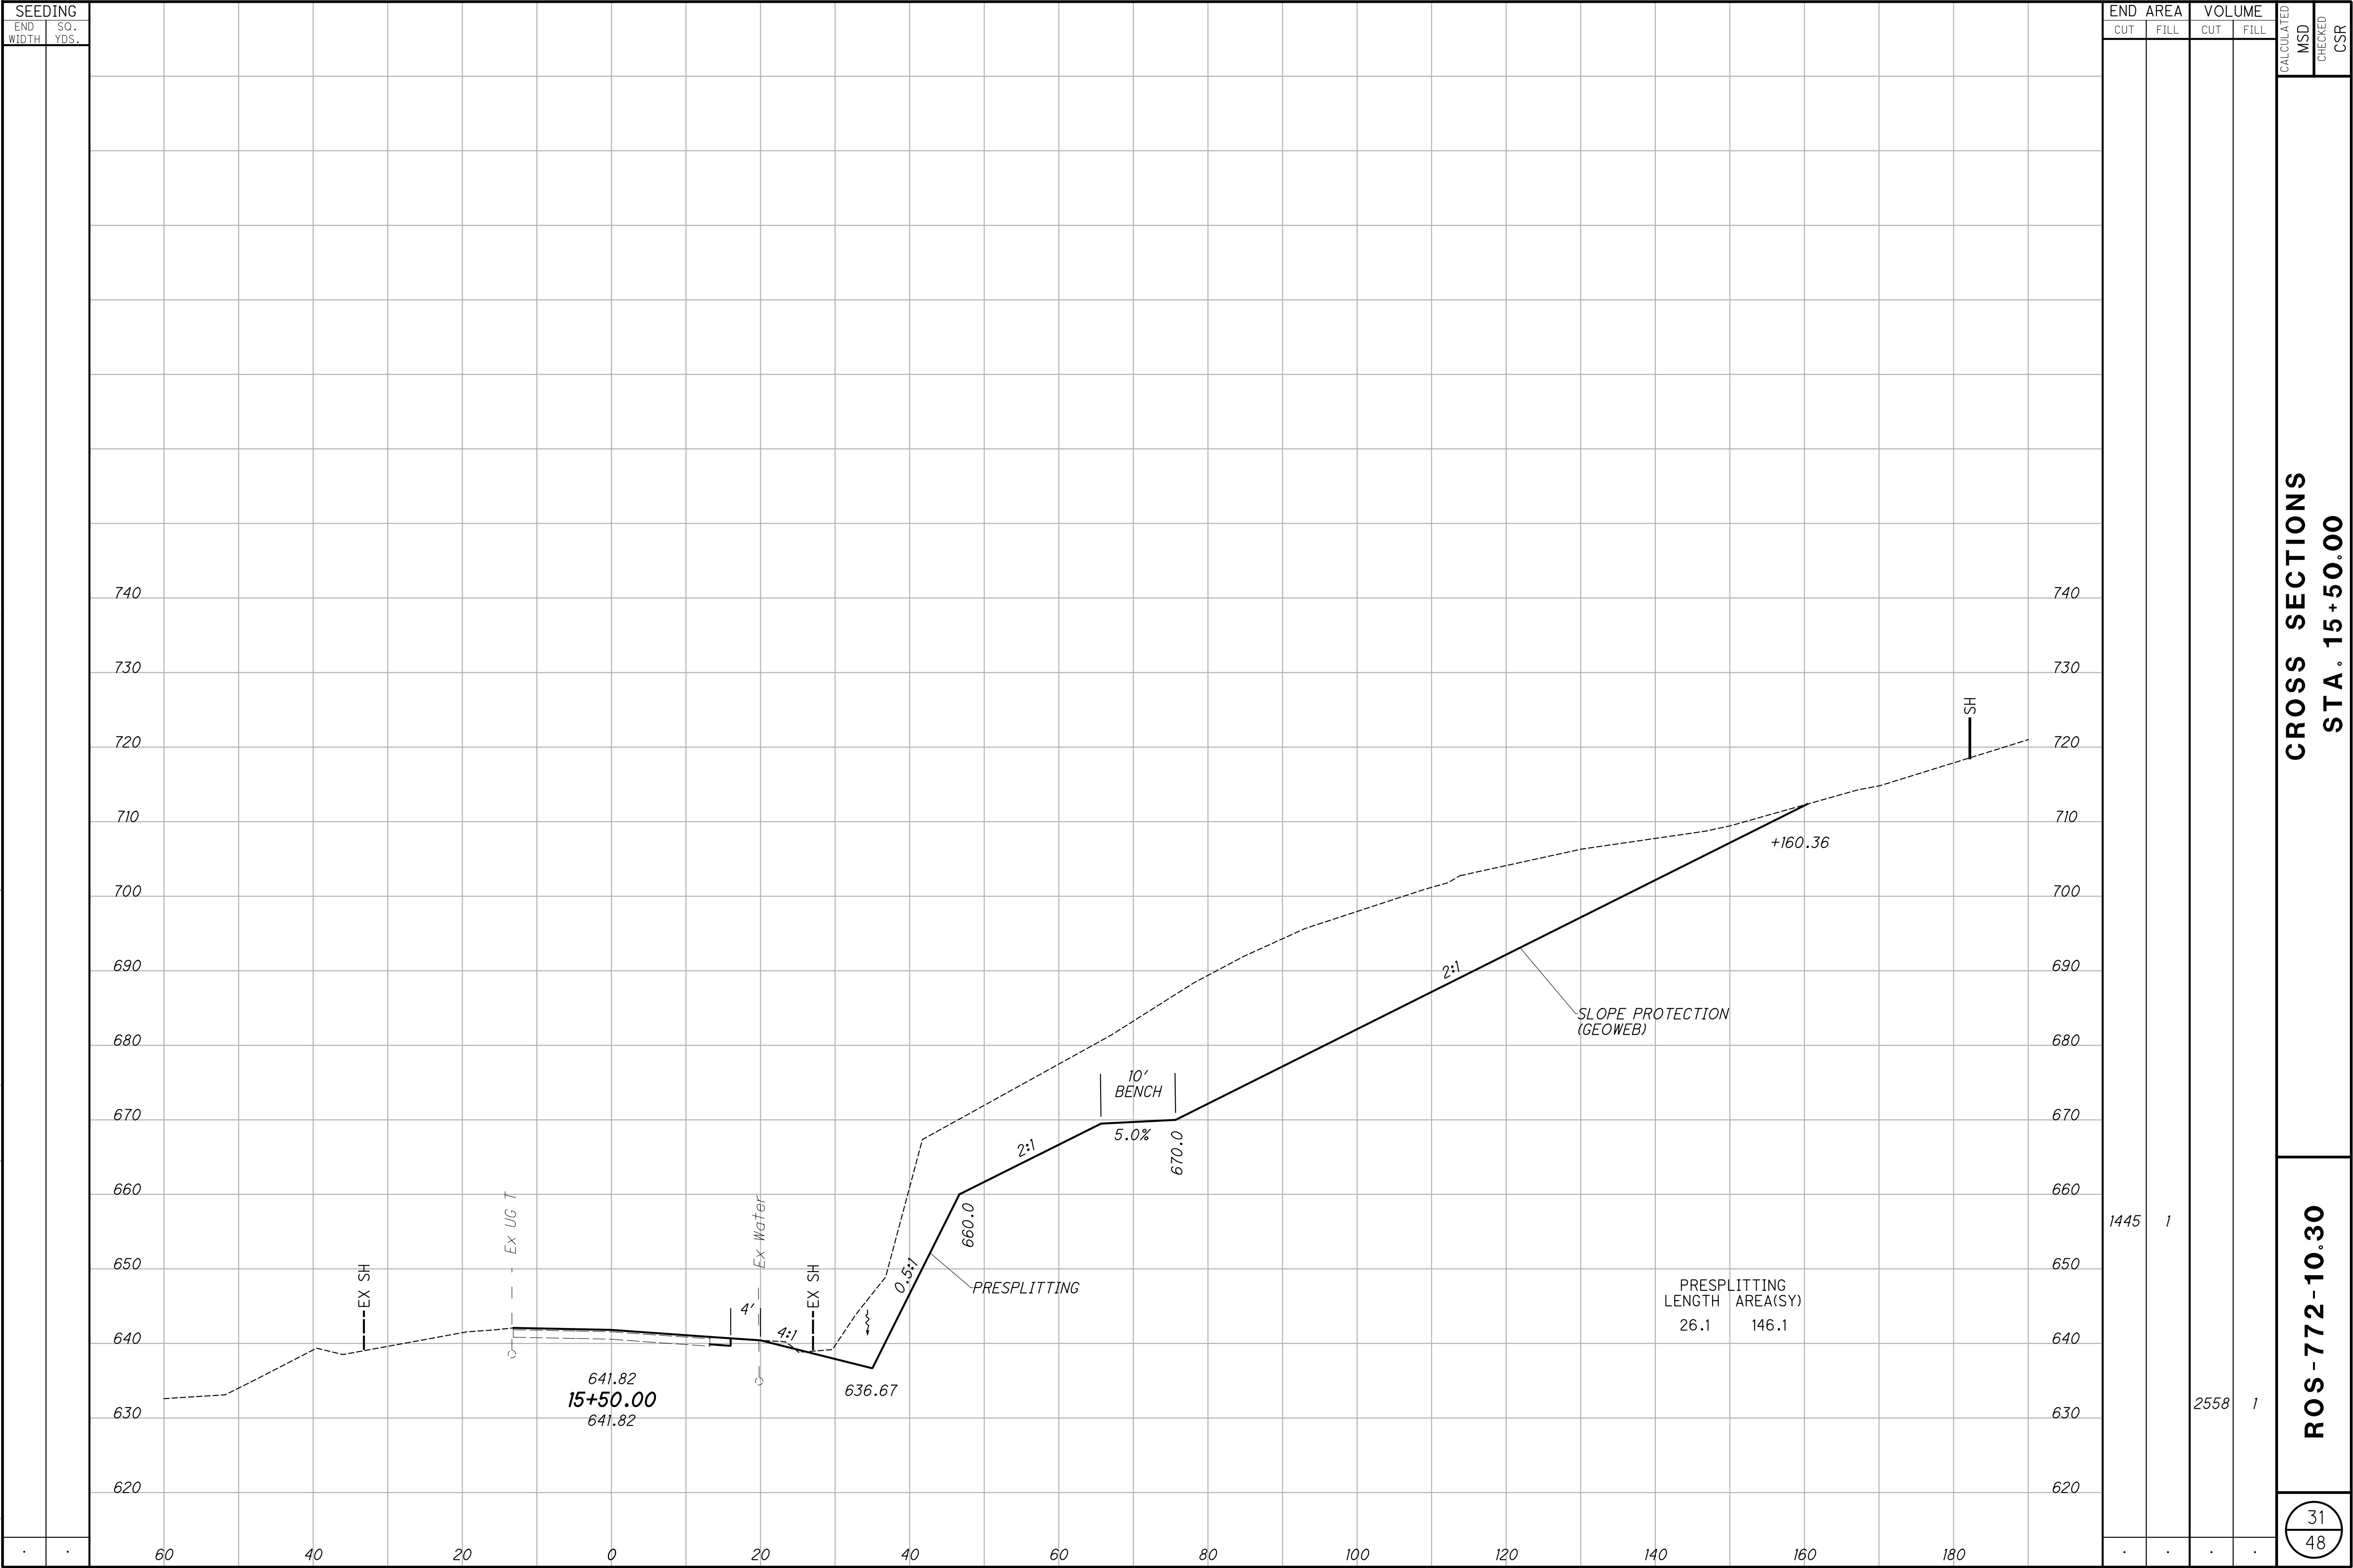


[illegible]

X:\Projects\GFL\2018\1821\300602\ROS\108290\Design\Roadway\Sheets\108290_XS001.dgn 8/18/2021 11:00:55 AM mdraper

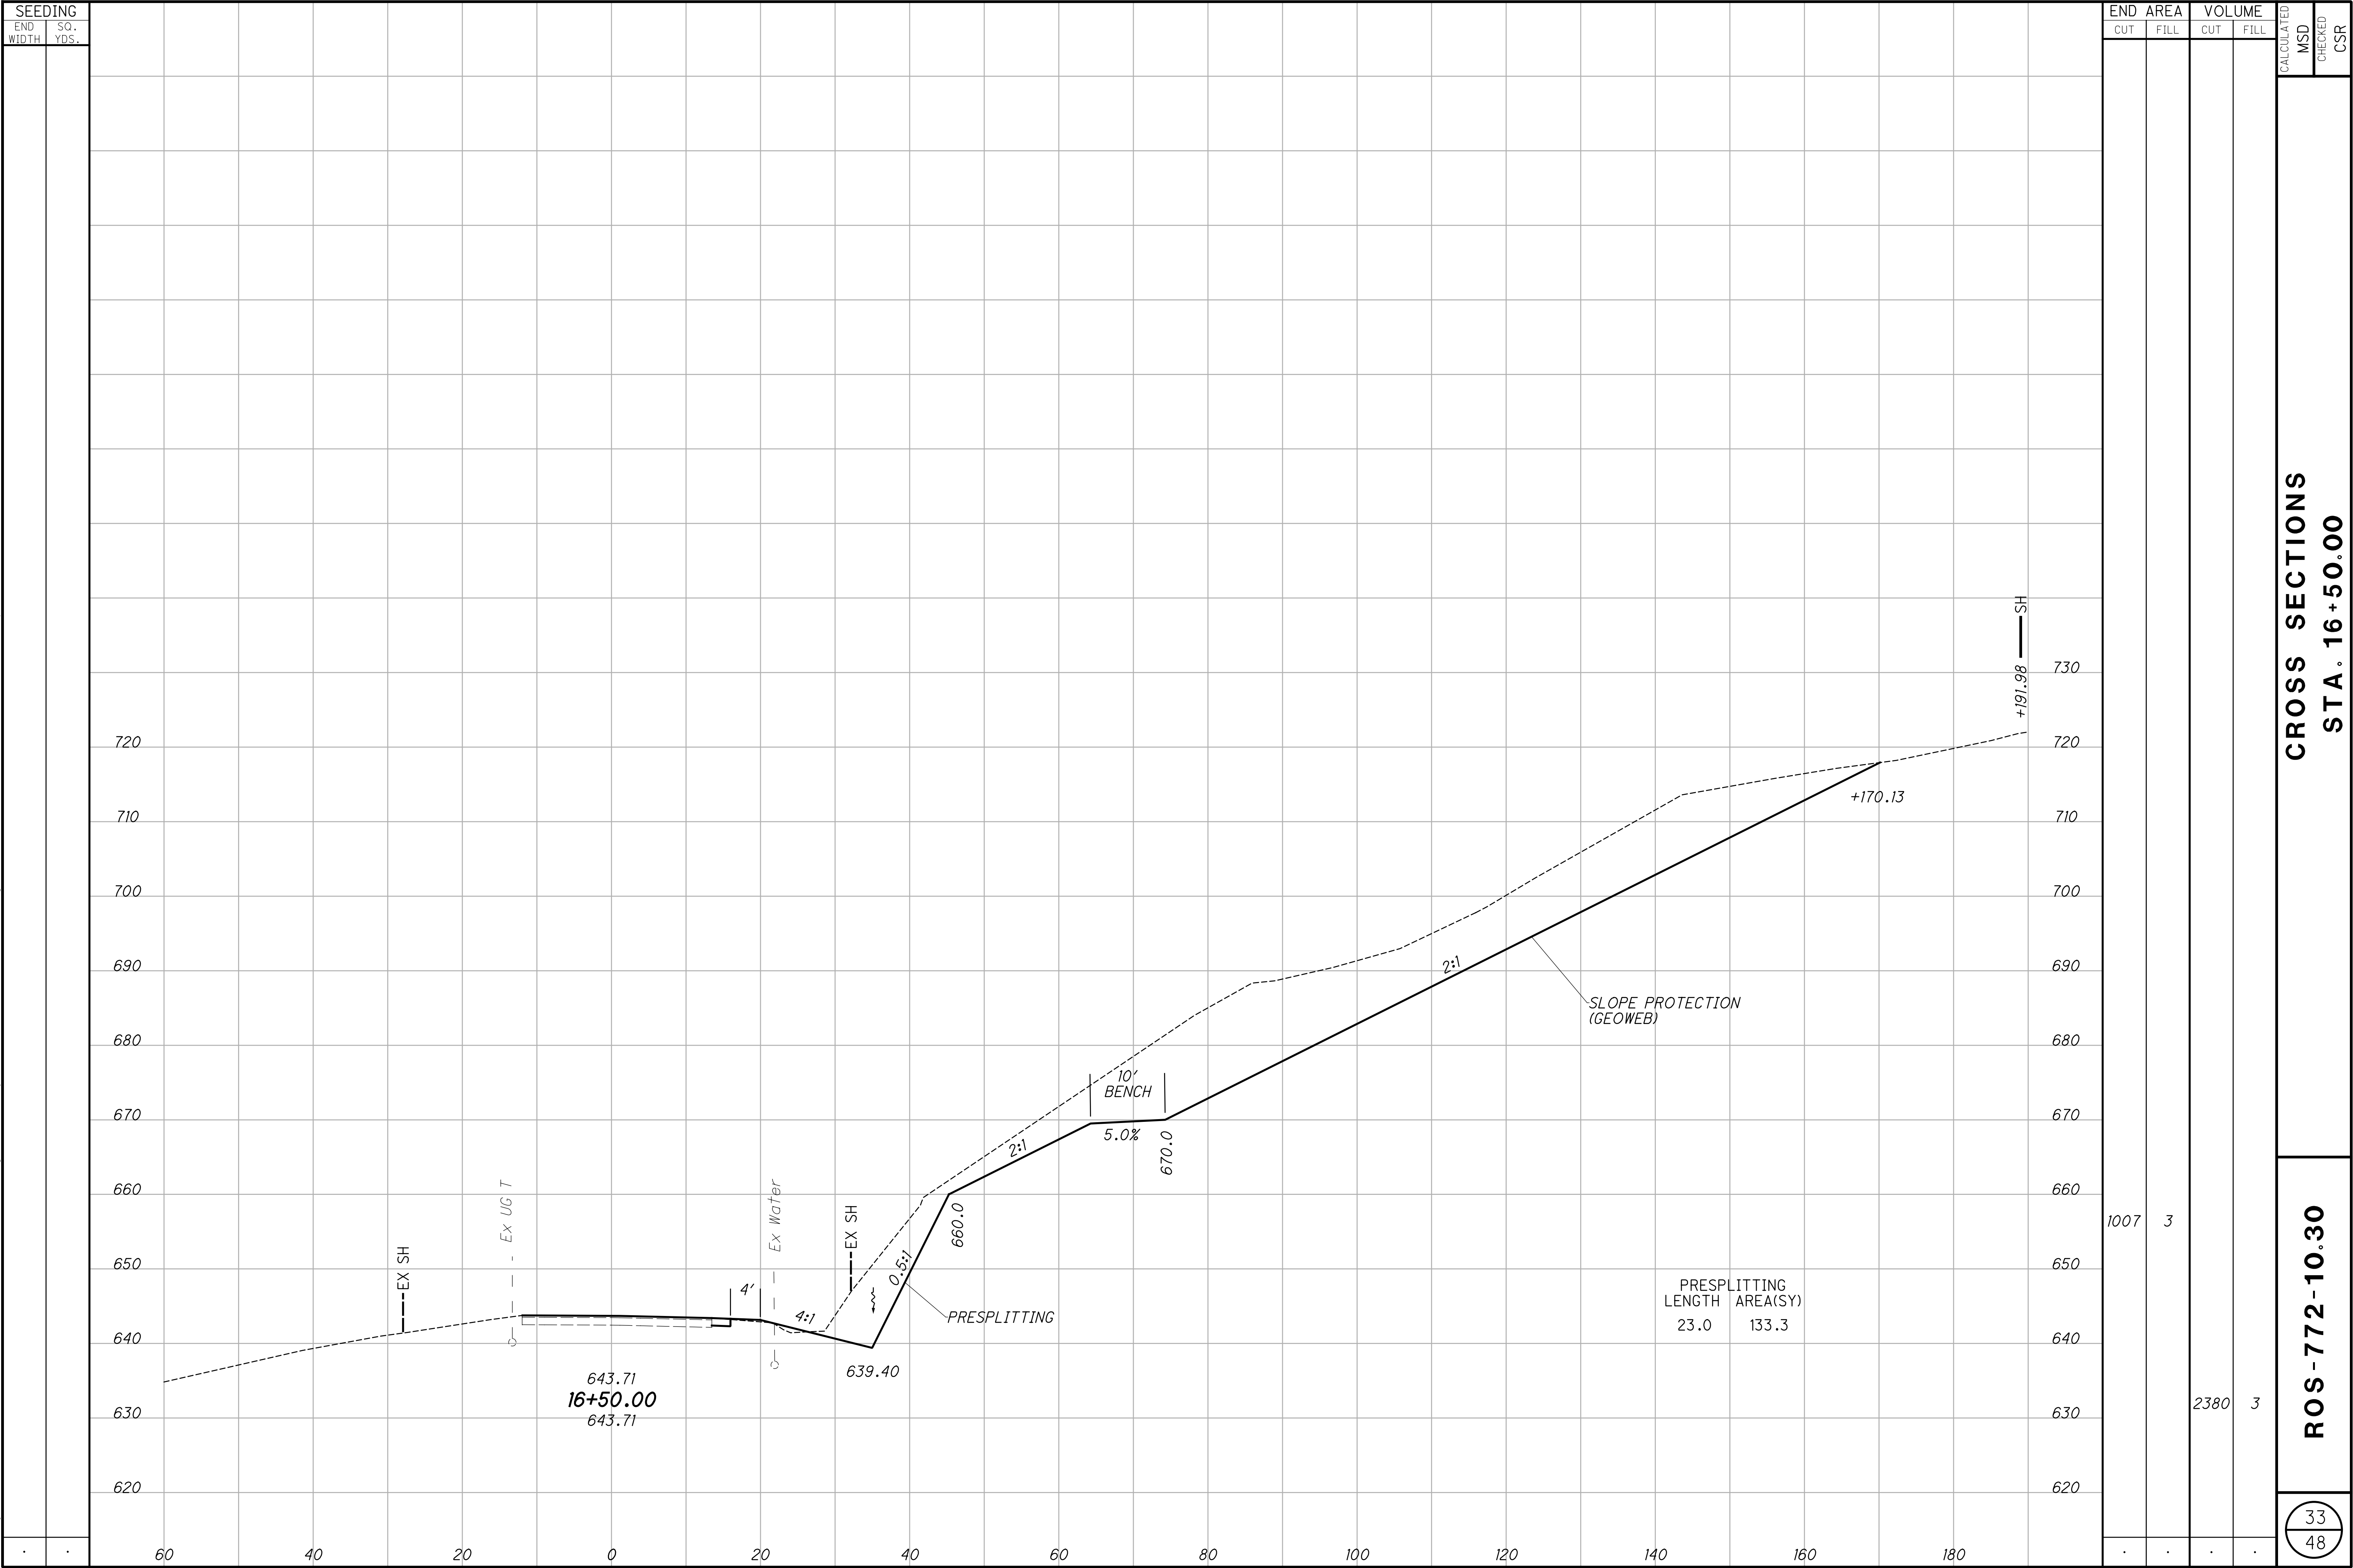


X:\Projects\GFL\2018\1821\300602\ROS\108290\Design\Roadway\Sheets\108290_XS001.dgn 8/18/2021 11:00:55 AM mdraper

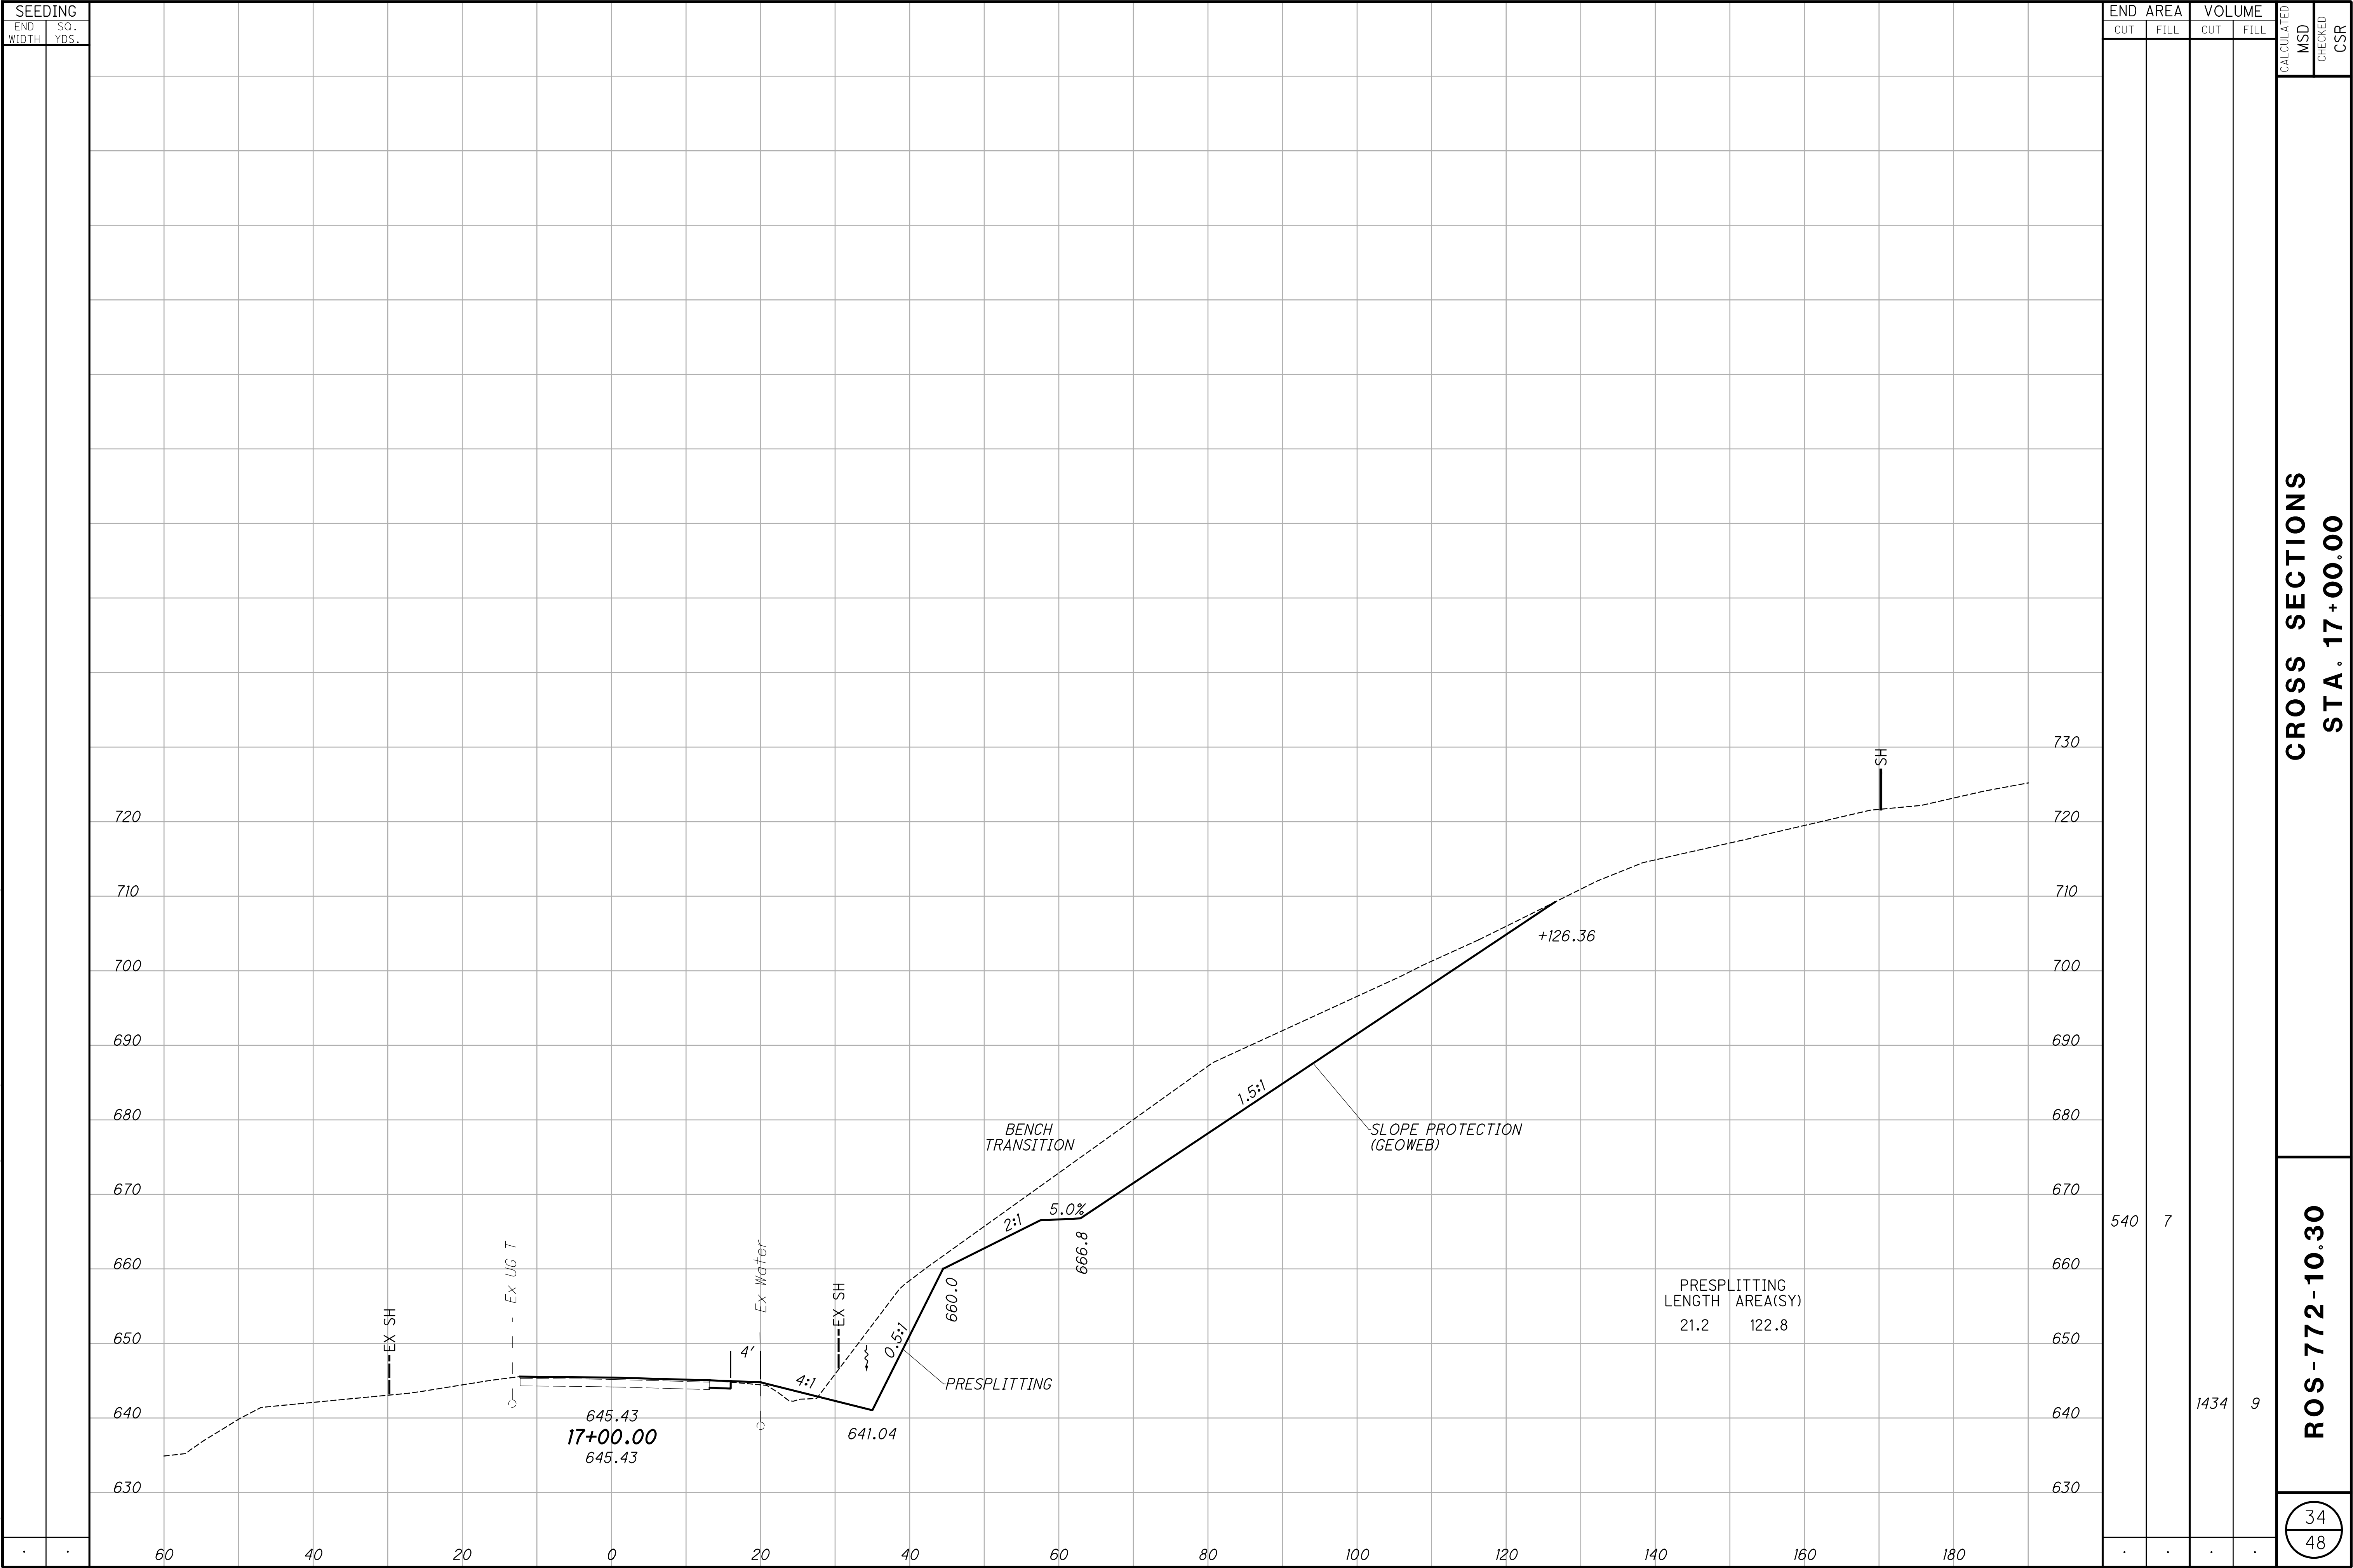




X:\Projects\GFL\2018\1821\300602\ROS\108290\Design\Roadway\Sheets\108290_XS001.dgn 8/18/2021 11:00:56 AM mdraper

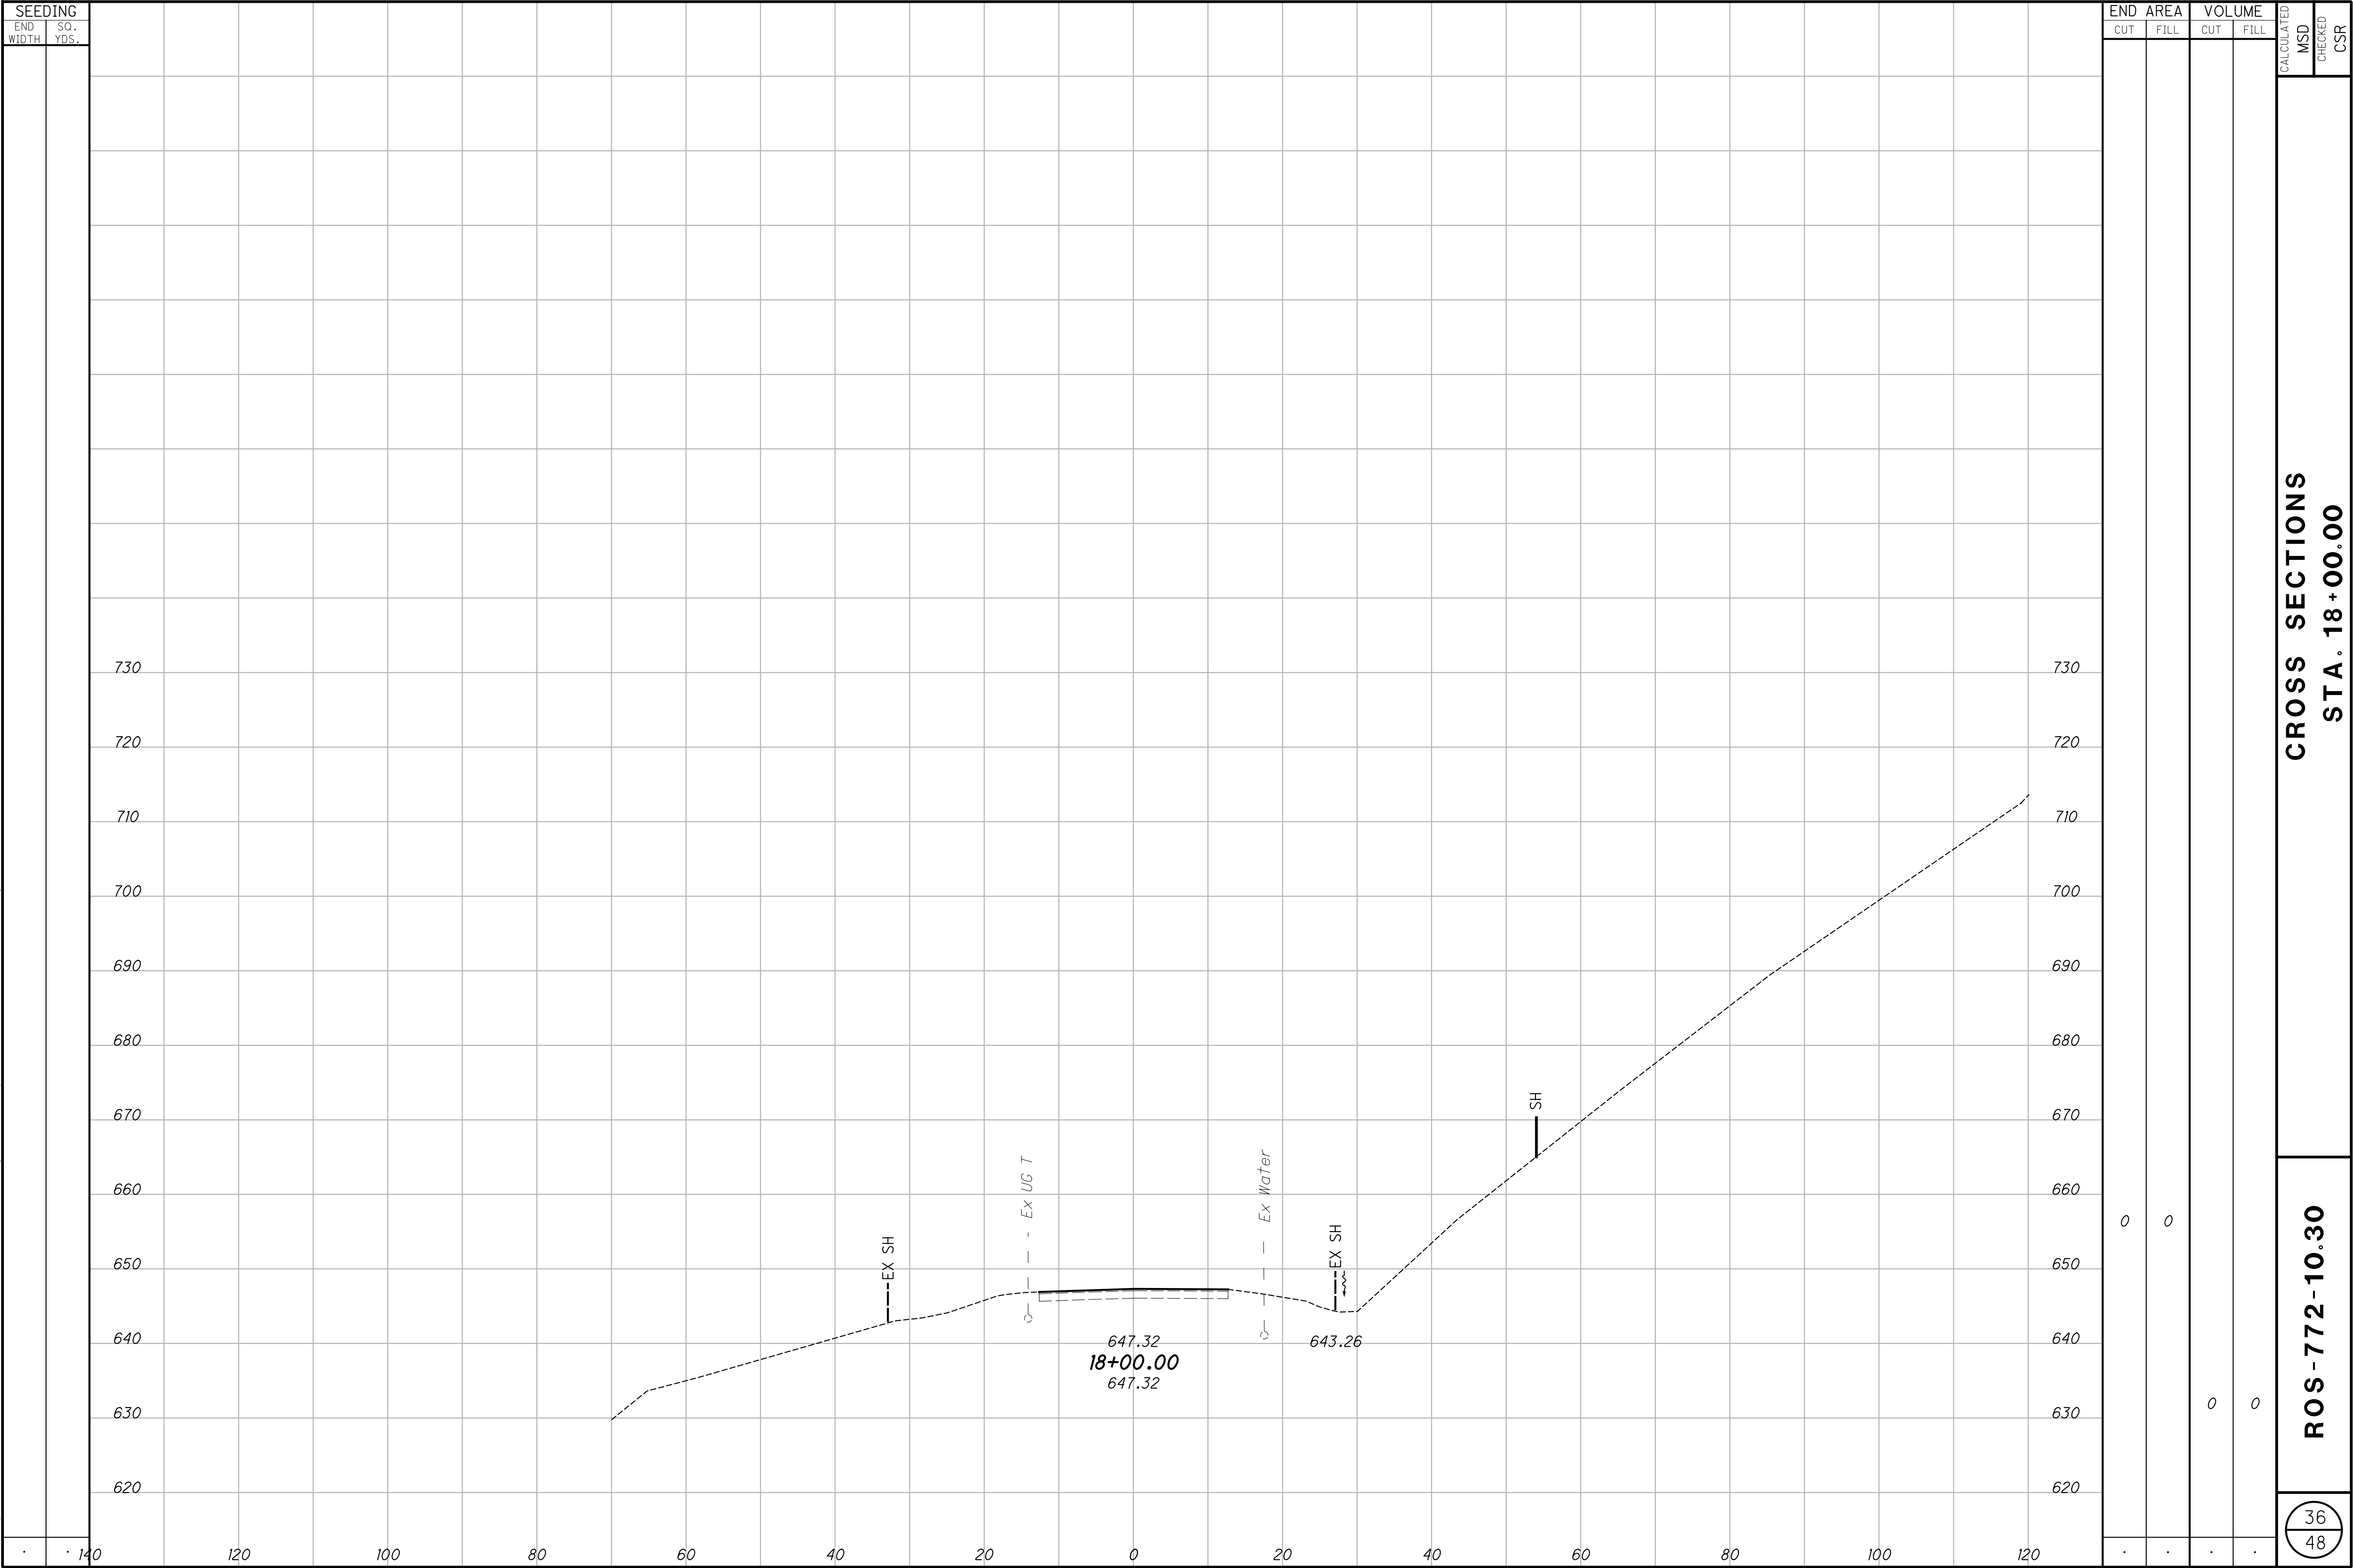


CROSS SECTIONS
STA. 18+00.00

ROS-772-10.30

X:\Projects\GFL\2018\1821\300602\ROS\108290\Design\Roadway\Sheets\108290_XS001.dgn 8/18/2021 11:00:56 AM mdraper

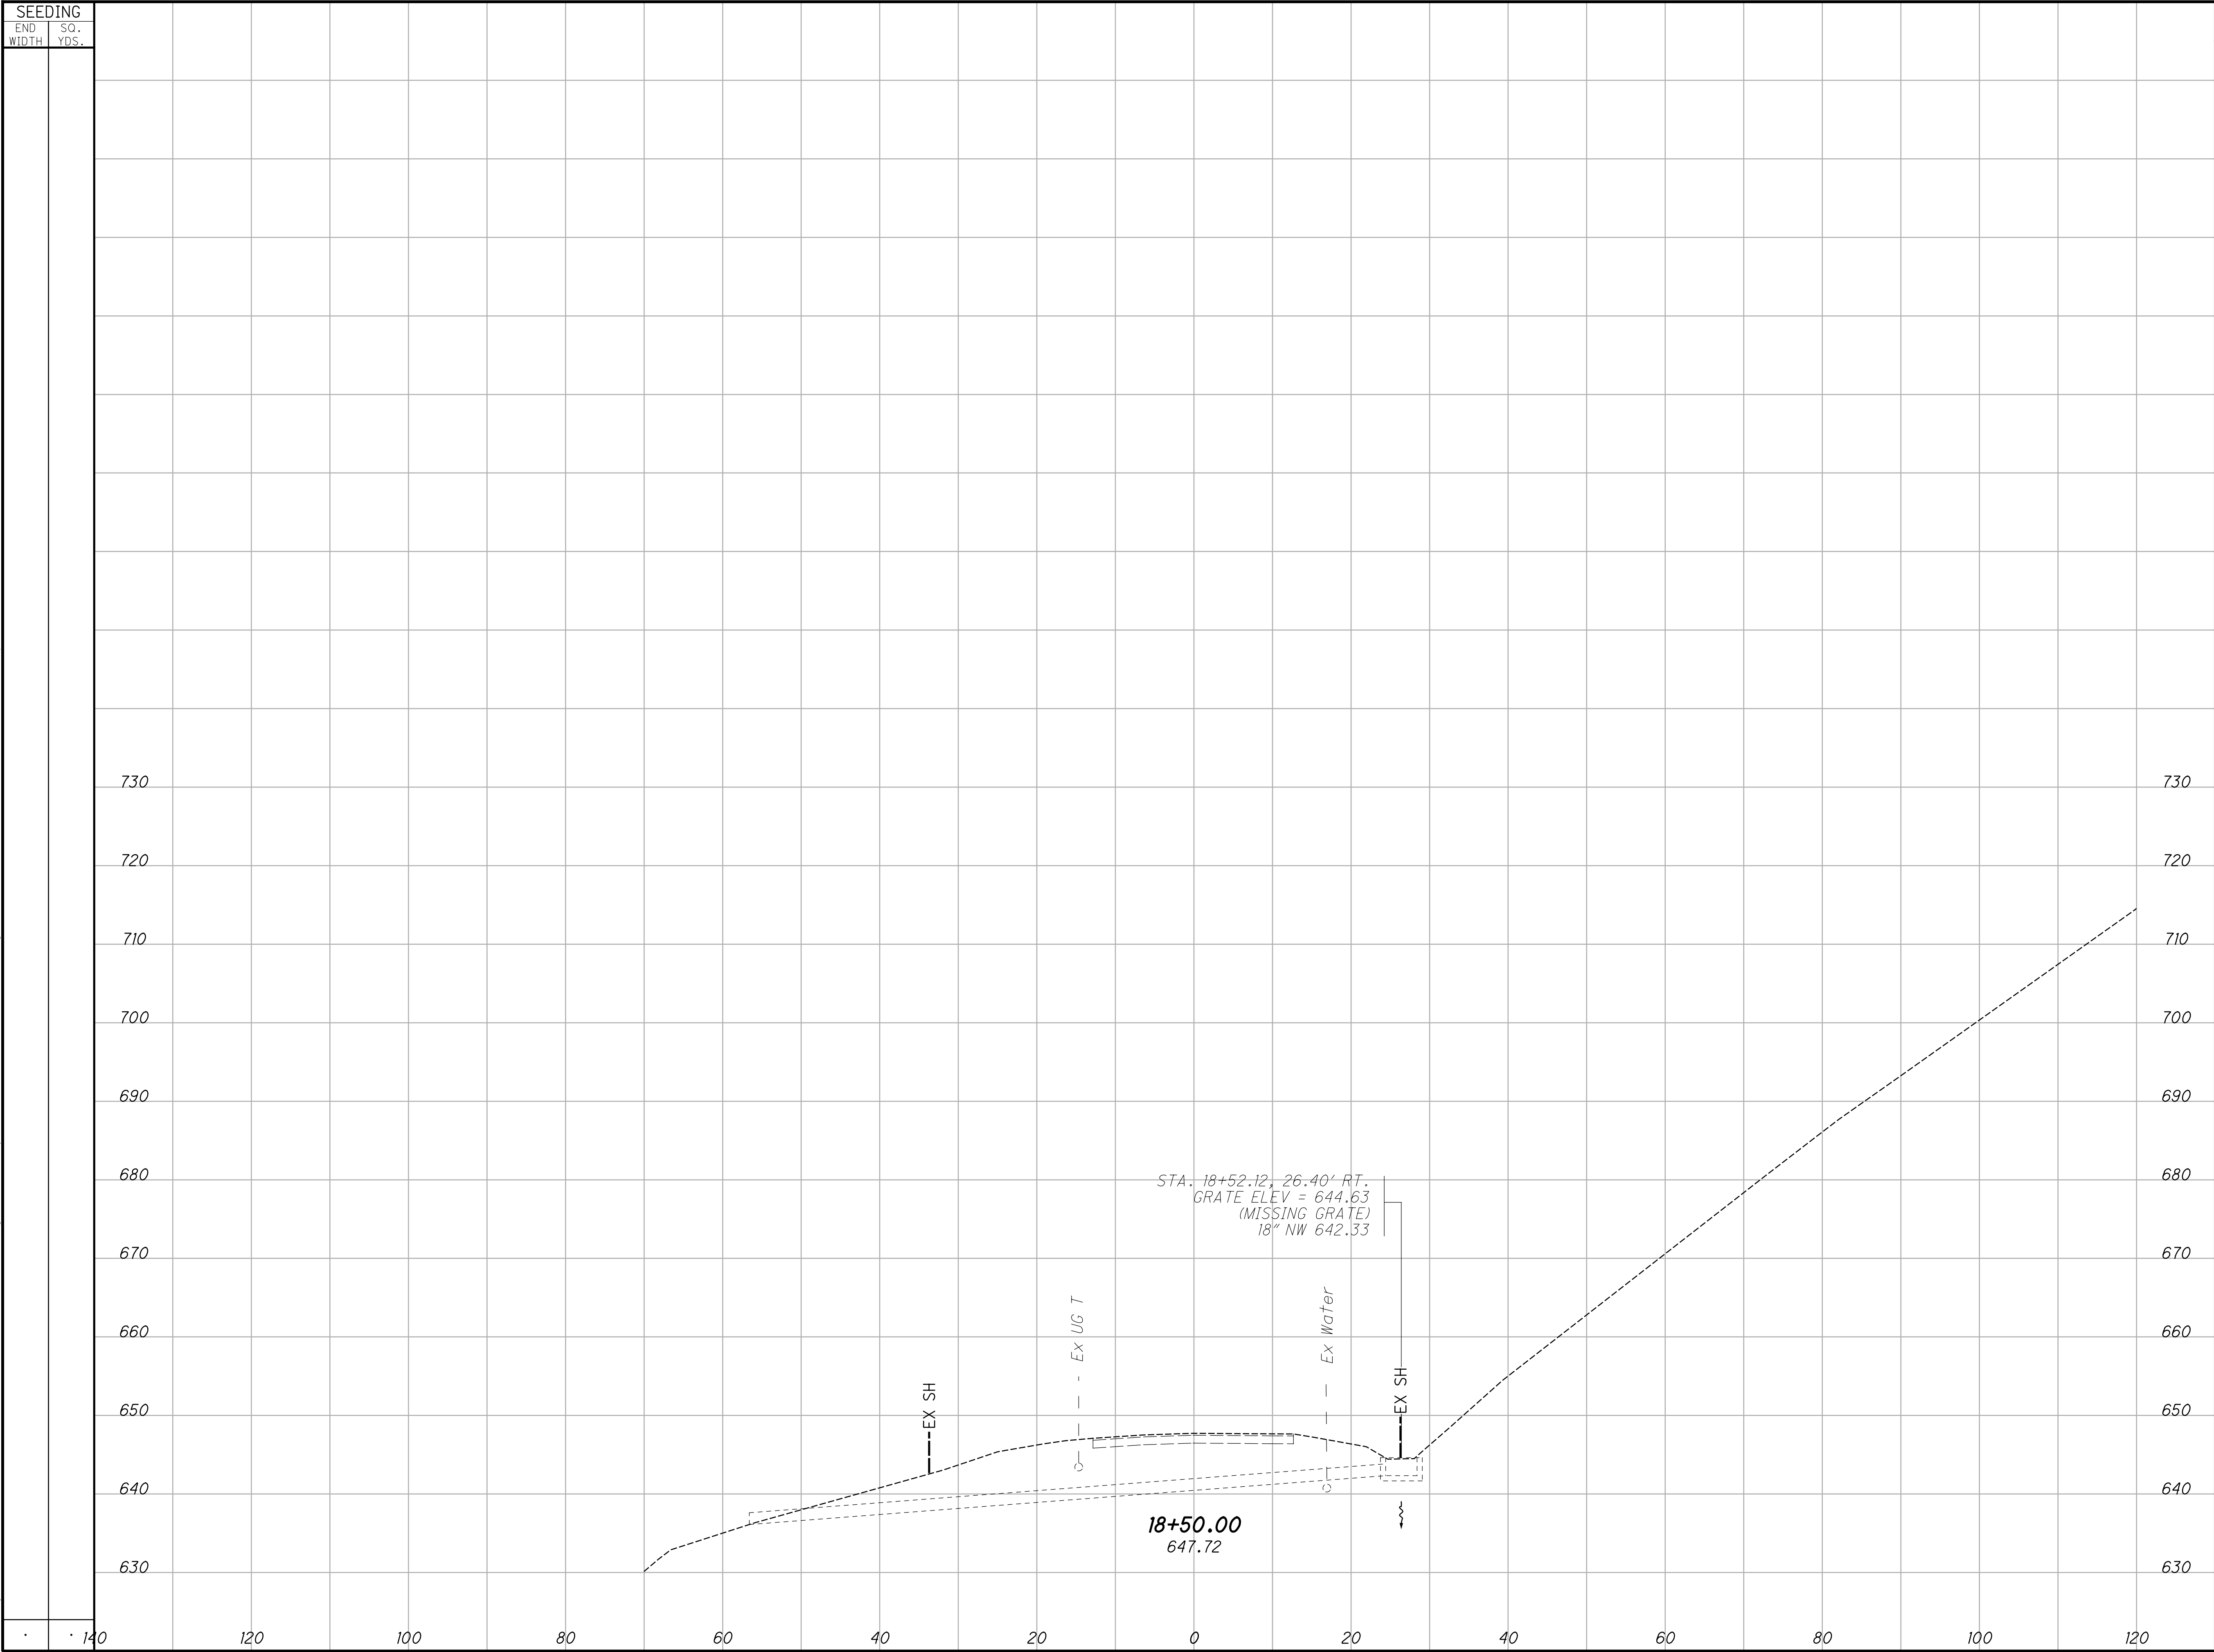

END AREA		VOLUME		CALCULATED	CROSS SECTIONS
CUT	FILL	CUT	FILL		
0	0	0	0	37 48	ROS-772-10.30
PROJECT TOTALS CARRIED TO GENERAL SUMMARY					
0	0	0	0	37 48	STA. 18+50.00
50220					
0	0	0	0	37 48	STA. 18+50.00
170					

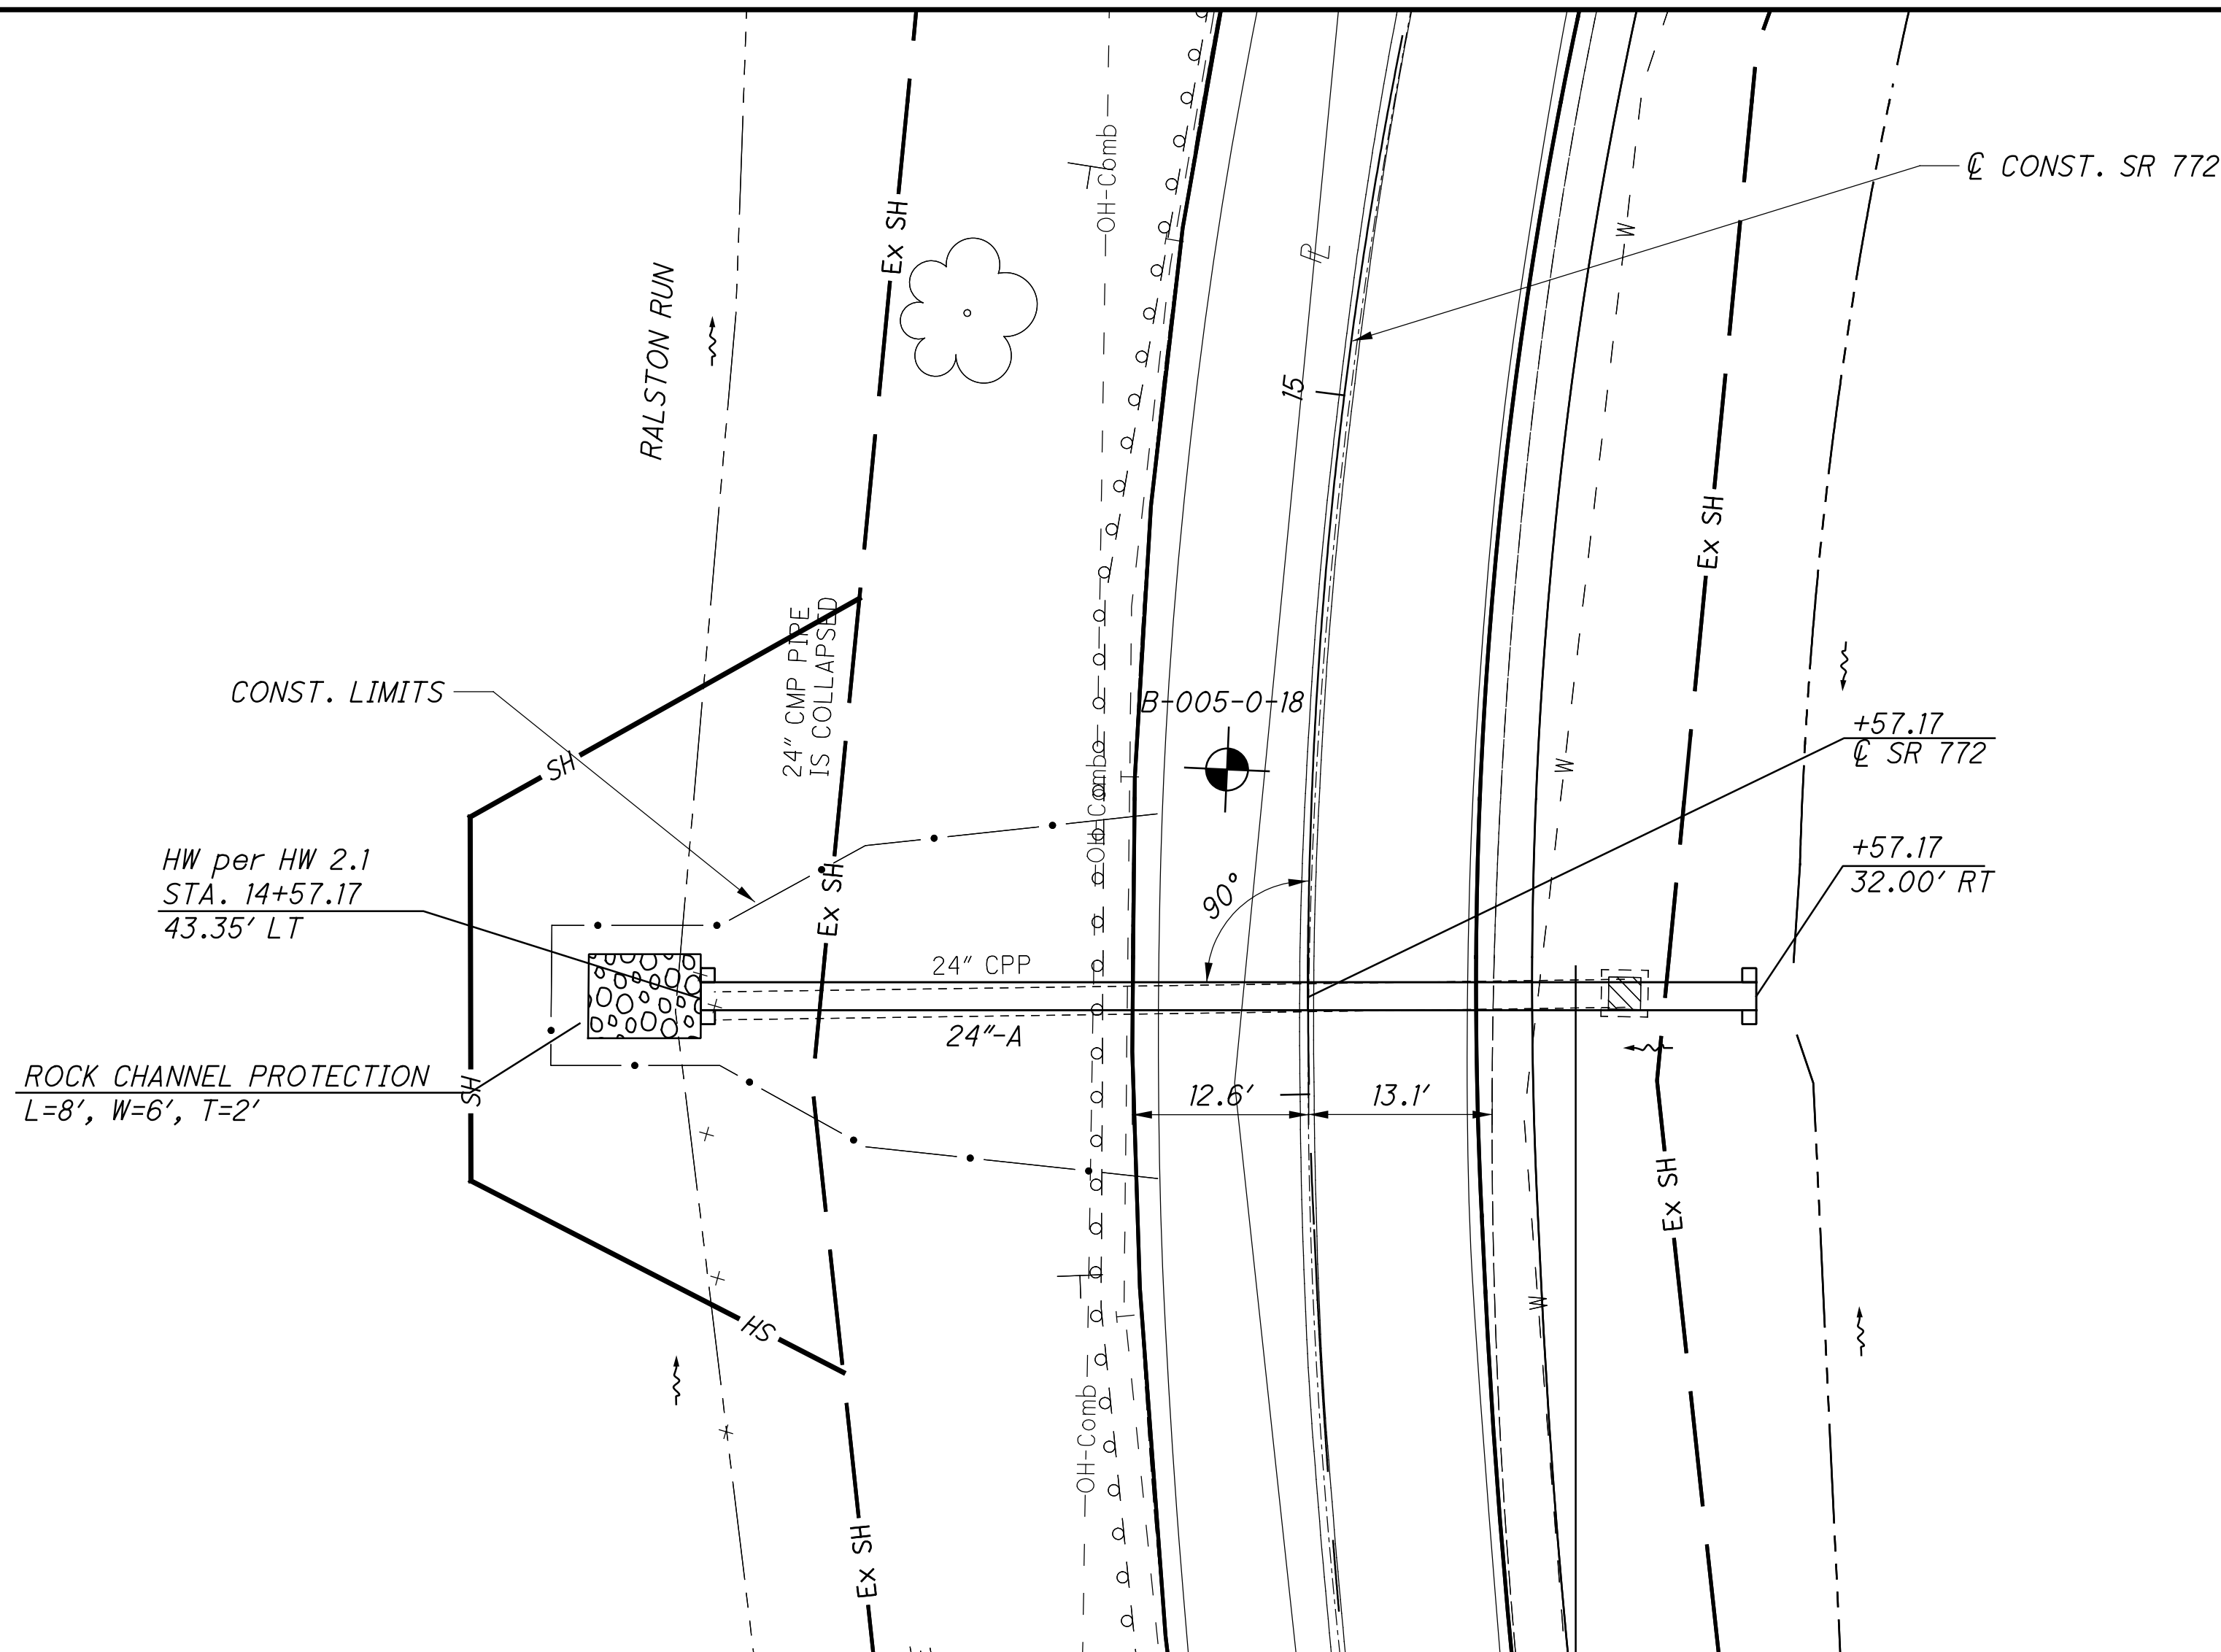

ESTIMATED QUANTITIES			
ITEM	QUANTITY	UNIT	DESCRIPTION
601	3.56	CY	ROCK CHANNEL PROTECTION, TYPE C WITH FILTER
602	0.92	CY	CONCRETE MASONRY
611	76	FT	24\" CONDUIT, TYPE A, 707.01 METALLIC COATED (ALUMINIZED) (1/4\" CORRUGATION, 16 GAUGE), 707.04 (1/4\" CORRUGATION, 16 GAUGE), OR 706.02

HYDRAULIC DATA


DRAINAGE AREA = 19.7 AC
Q (25) = 26.10 CFS V (25) = 16.97 FT/S HW (25) = 638.64 FT
Q (100) = 30.60 CFS V (100) = 17.62 FT/S HW (100) = 639.44 FT
ORDINARY HIGH WATER MARK: 631.00 FT
DESIGN SERVICE LIFE: 75 YRS
pH: 7.6
ABRASION LEVEL: 2
CFN: 1858341

EXISTING STRUCTURE

TYPE: 24\" CORRUGATED PLASTIC PIPE
SKEW: 2° LEFT
ALIGNMENT: TANGENT
CFN: 1858341

PROPOSED STRUCTURE

TYPE: 24\" CONDUIT, TYPE A
SKEW: 0°
ALIGNMENT: TANGENT
CFN: 1858341

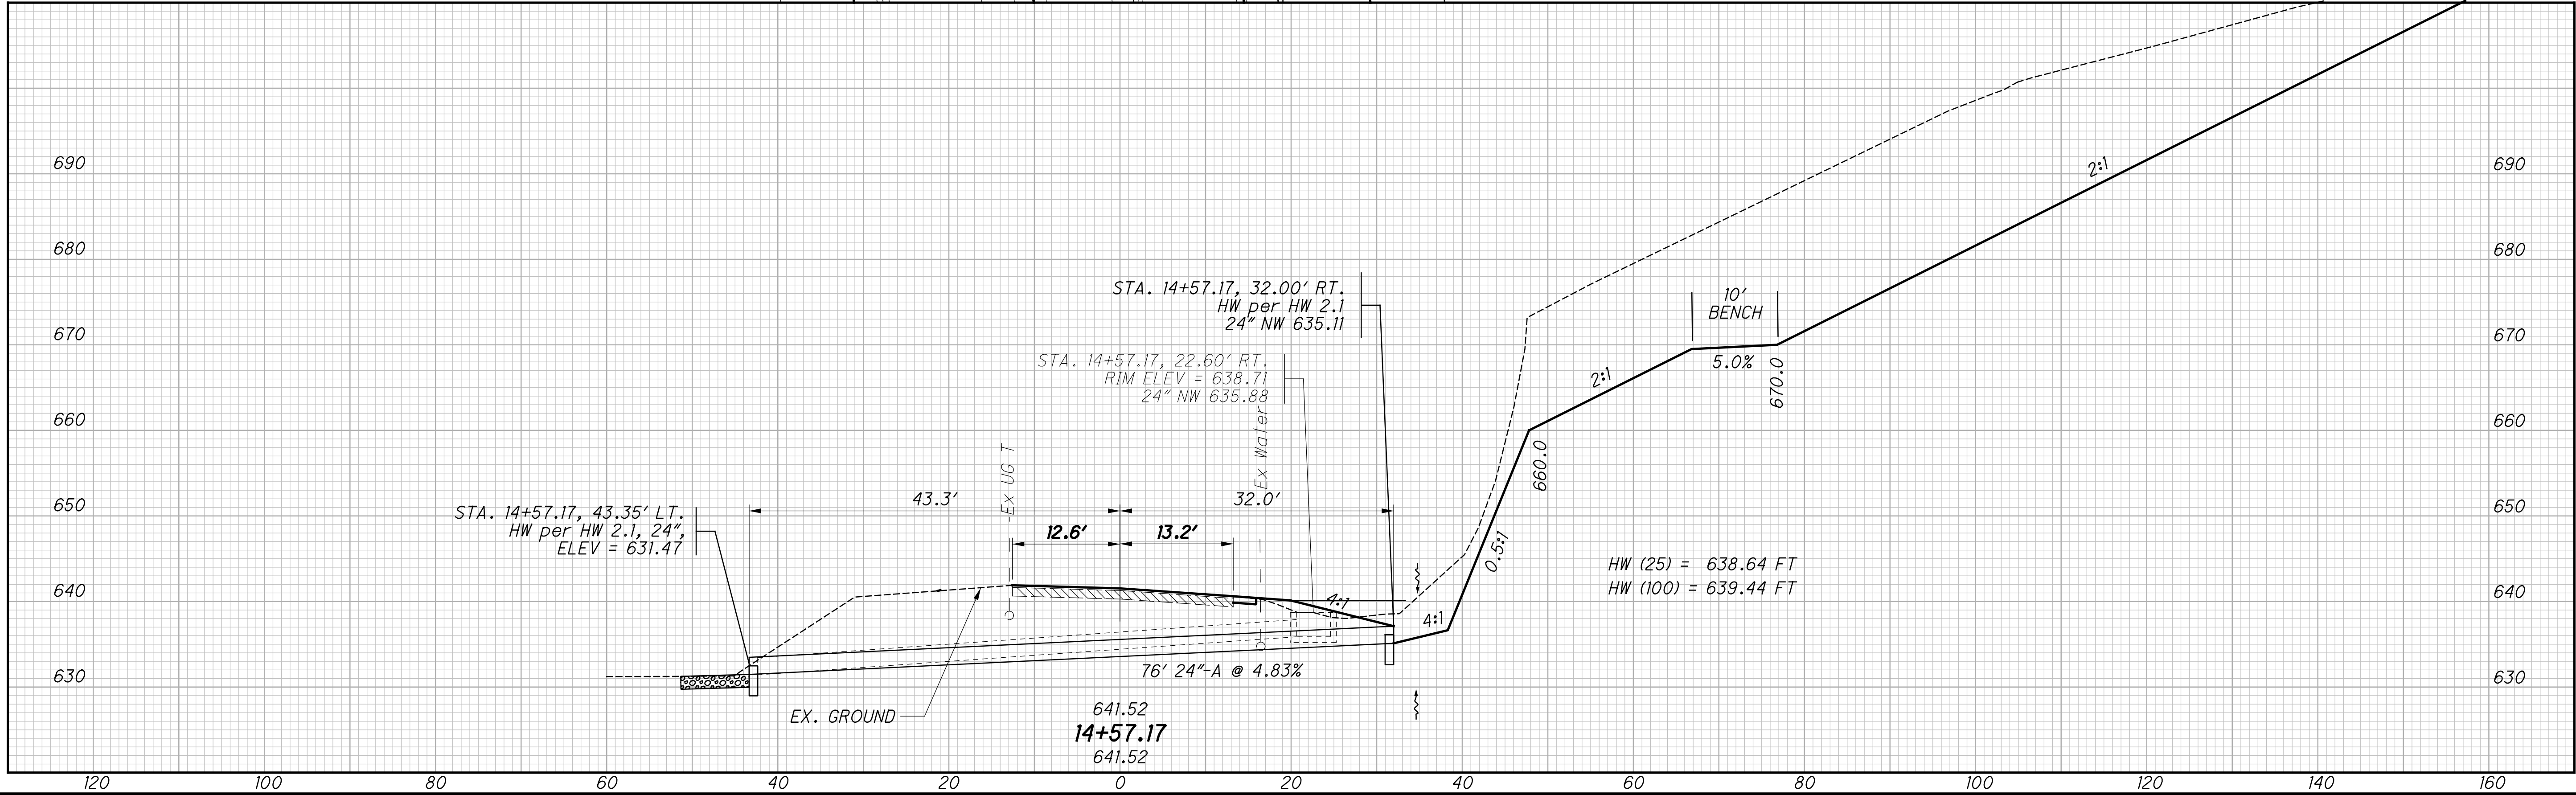

SLOPE PROTECTION SYSTEM

THE SLOPE PROTECTION SYSTEM IS TO BE INSTALLED PER MANUFACTURER'S SPECIFICATIONS AND BASED ON MANUFACTURER-PROVIDED DESIGN.

THE FOLLOWING ITEMS SHALL BE USED TO INSTALL THE SLOPE PROTECTION SYSTEM ACCORDING TO THE DETAILS AS SHOWN ON THIS SHEET. THE SLOPE PROTECTION SYSTEM SHALL BE INSTALLED ON THE SLOPES IDENTIFIED ON THE CROSS SECTIONS.

ALL MATERIALS, LABOR, EQUIPMENT, TOOLS AND INCIDENTALS NECESSARY TO COMPLETE THIS WORK SHALL BE INCLUDED IN THE UNIT BID PRICE FOR THE PERTINENT ITEM. THE FOLLOWING QUANTITIES HAVE BEEN CARRIED TO THE GENERAL SUMMARY:

ITEM 203 - GRANULAR MATERIAL, TYPE E, AS PER PLAN	1,891 CY
ITEM 204 - GEOTEXTILE FABRIC, TYPE D, NONWOVEN	11,349 SY
ITEM 659 - WATER	92 MGAL
ITEM 690 - SPECIAL - GEOWEB SLOPE PROTECTION SYSTEM	11,349 SY
ITEM 836 - SEEDING AND EROSION CONTROL WITH TURF REINFORCING MAT, TYPE 3	11,349 SY

ITEM 203 - GRANULAR MATERIAL, TYPE E, AS PER PLAN

THIS ITEM WILL CONSIST OF A MIXTURE OF GRANULAR MATERIAL TYPE E, NO. 57 STONE AND TOPSOIL (PER CMS SECTION 659) ACCORDING TO THE FOLLOWING PERCENTAGES BY VOLUME, AS MONITORED BY THE PROJECT ENGINEER:

GRANULAR MATERIAL TYPE E, NO. 57 STONE	45%-55%
TOPSOIL	45%-55%

ITEM SPECIAL - MISC. GEOWEB SLOPE PROTECTION SYSTEM (GW30V6)

THIS ITEM SHALL CONSIST OF FURNISHING AND INSTALLING THE GEOWEB SLOPE PROTECTION SYSTEM (GW30V6) MANUFACTURED BY PRESTO PRODUCTS COMPANY, 670 N PERKINS STREET, PO BOX 2399, APPLETON, WI, 54912-2399, 800-548-3424. THE SYSTEM SHALL BE INSTALLED IN ACCORDANCE WITH THE MANUFACTURER'S SPECIFICATIONS INCLUDING, BUT NOT LIMITED TO ATRA TENDONS, TENDON CLIPS, KEYS, AND ANCHORAGE DEADMAN SYSTEM.


BASED ON THE PROJECT SOIL BORINGS, IT IS ANTICIPATED THAT TOP OF ROCK WILL INTERFERE WITH DRIVING THE STAKES IN. THEREFORE, IF THE STAKES CANNOT BE DRIVEN IN, THEN THE STAKES SHALL BE DRILLED AND GROUTED INTO THE ROCK. ALL COSTS ASSOCIATED WITH DRILLING AND GROUTING THE STAKES SHALL BE INCIDENTAL TO THIS ITEM.

ODOT WILL ACCEPT AN ALTERNATIVE IF THE FOLLOWING CONDITIONS ARE MET:


- 1) THE SYSTEM IS SIMILAR TO THE BASIC GEOMETRY, MATERIAL, AND COMPONENTS OF GEOWEB (I.E. DESIGNED TO CONFINE GRANULAR MATERIAL AND SOIL IN CELLS, SAME HEIGHT, ANCHORAGE SYSTEM, DRAINAGE CHARACTERISTICS, ETC.).
- 2) GEOTEXTILE FABRIC UNDER THE SLOPE PROTECTION IS REQUIRED.
- 3) A SAMPLE OF THE MATERIAL IS SUBMITTED FOR ODOT REVIEW, MINIMUM SIZE 3'x3'.
- 4) THE INFILL VOLUME OF THE GRANULAR MATERIAL IS WITHIN 5% OF THE SPECIFICATIONS OF THE GEOWEB.
- 5) MANUFACTURE'S SPECIFICATIONS ARE SUBMITTED.
- 6) DOCUMENTATIONS (PREPARED AND STAMPED BY A PROFESSIONAL ENGINEER WHO IS REGISTERED IN THE STATE OF OHIO) STATING THAT THE SYSTEM IS EQUIVALENT TO OR EXCEEDS THE SPECIFICATIONS OF THE GEOWEB.
- 7) CALCULATIONS AND A TYPICAL SECTION OF THE DESIGN OF THE ANCHORAGE SYSTEM FOR THE SLOPE PROTECTION MUST BE PERFORMED AND STAMPED BY A PROFESSIONAL ENGINEER WHO IS REGISTERED IN THE STATE OF OHIO. CALCULATIONS MUST BE SUBMITTED.

THE ODOT PROJECT ENGINEER WILL REVIEW ALL OF THE SUPPLIED INFORMATION AND MAKE A DETERMINATION IF THE MATERIAL IS EQUIVALENT OR EXCEEDS THE GEOWEB. IF THE ALTERNATIVE DOES MEET THE ABOVE, THEN THE PROJECT ENGINEER WILL APPROVE THE USE OF THE ALTERNATIVE.


GEOWEB SLOPE PROTECTION SYSTEM (GW30V6) WITH ITEM 203 - GRANULAR MATERIAL, TYPE E, AS PER PLAN

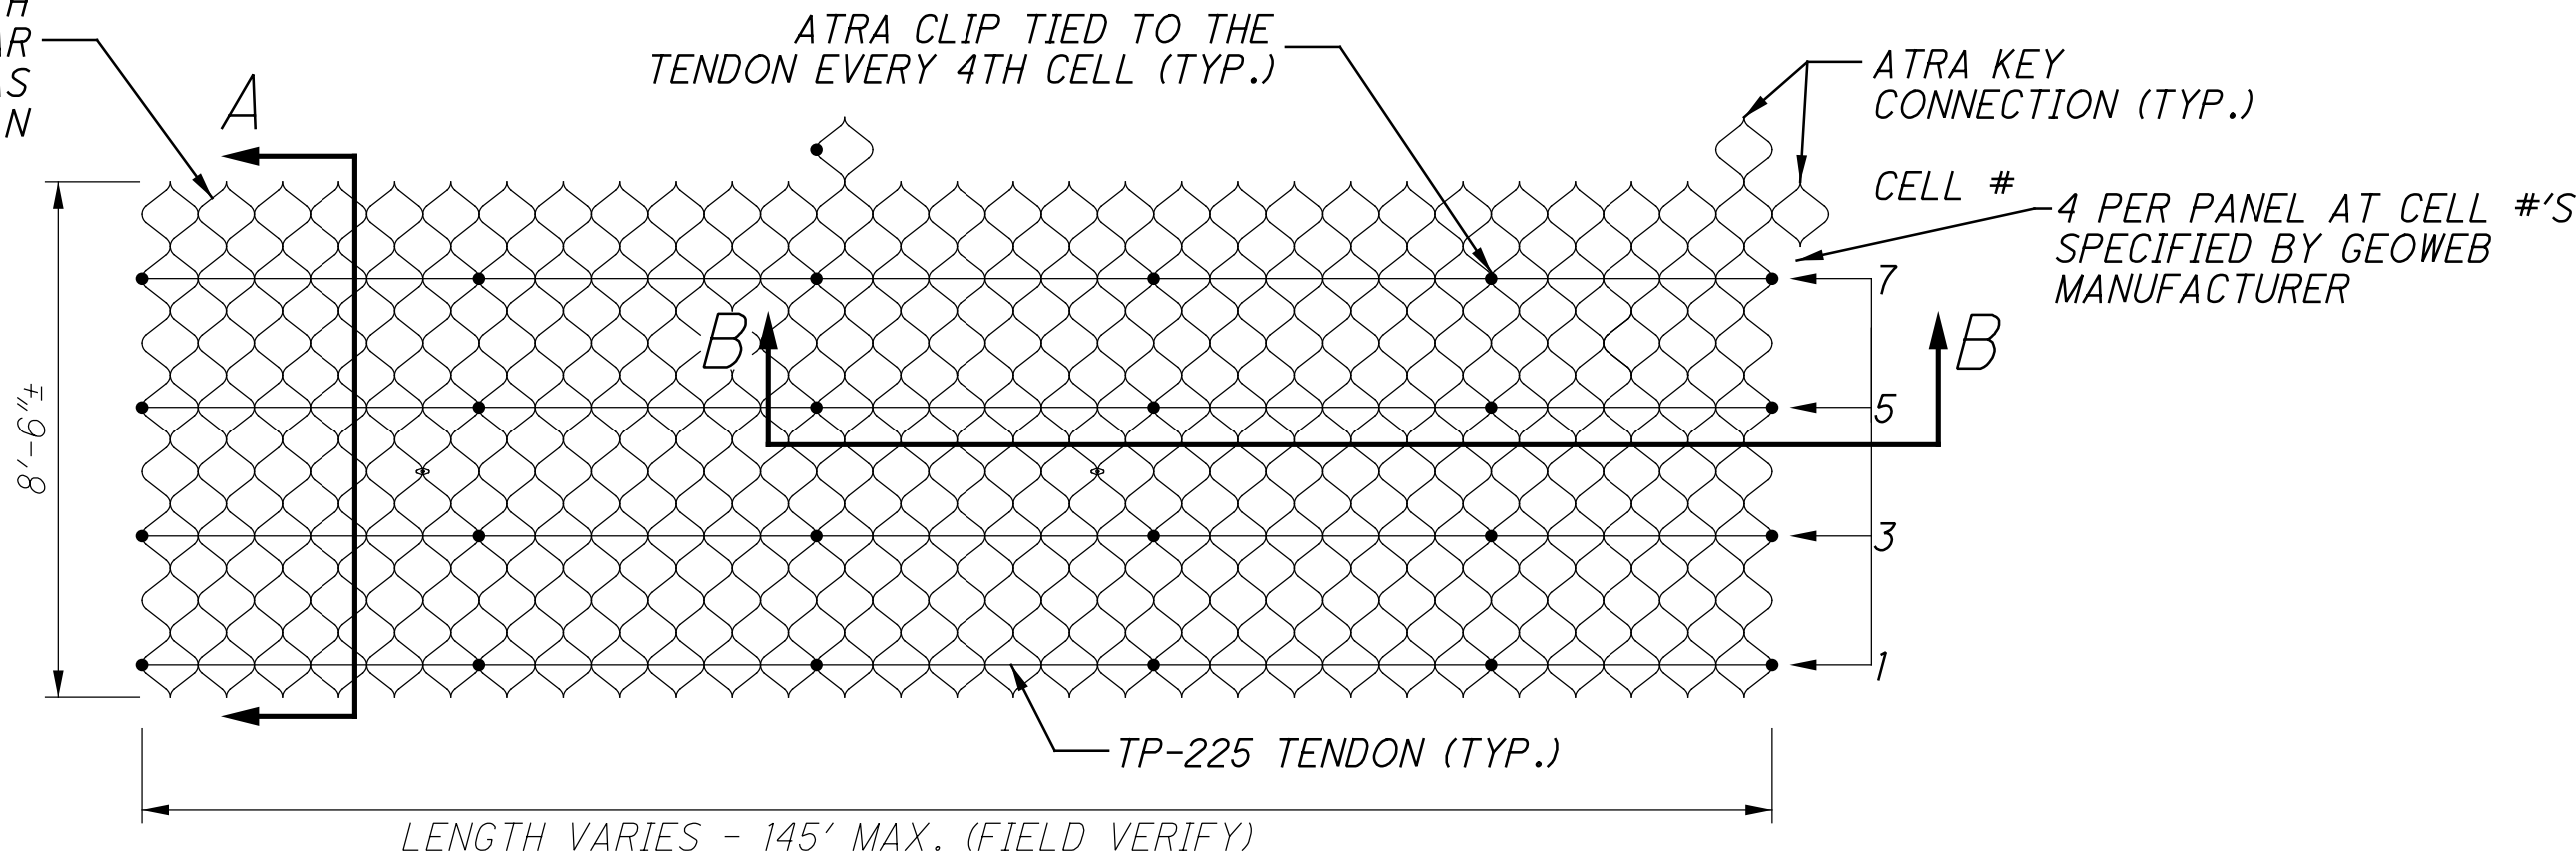

PLAN VIEW

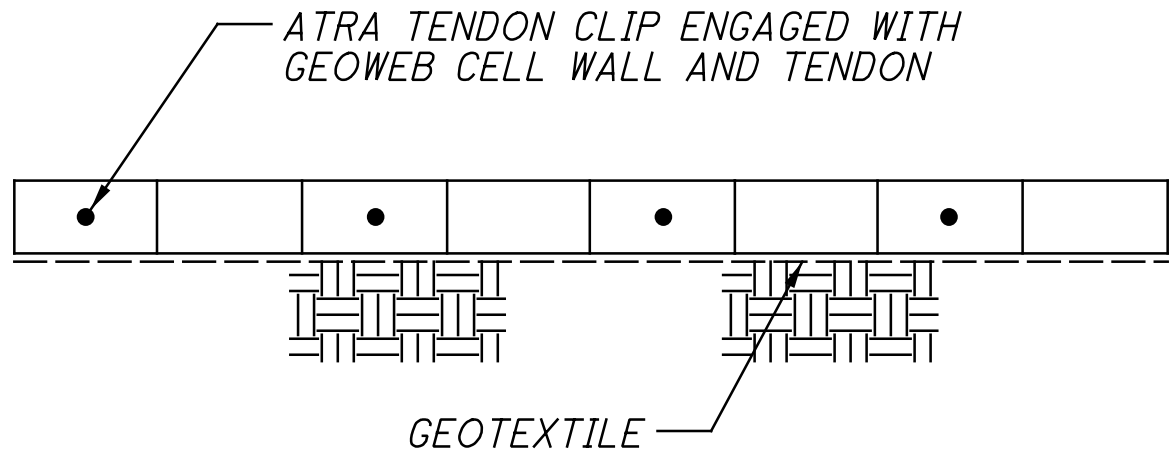


SECTION A-A

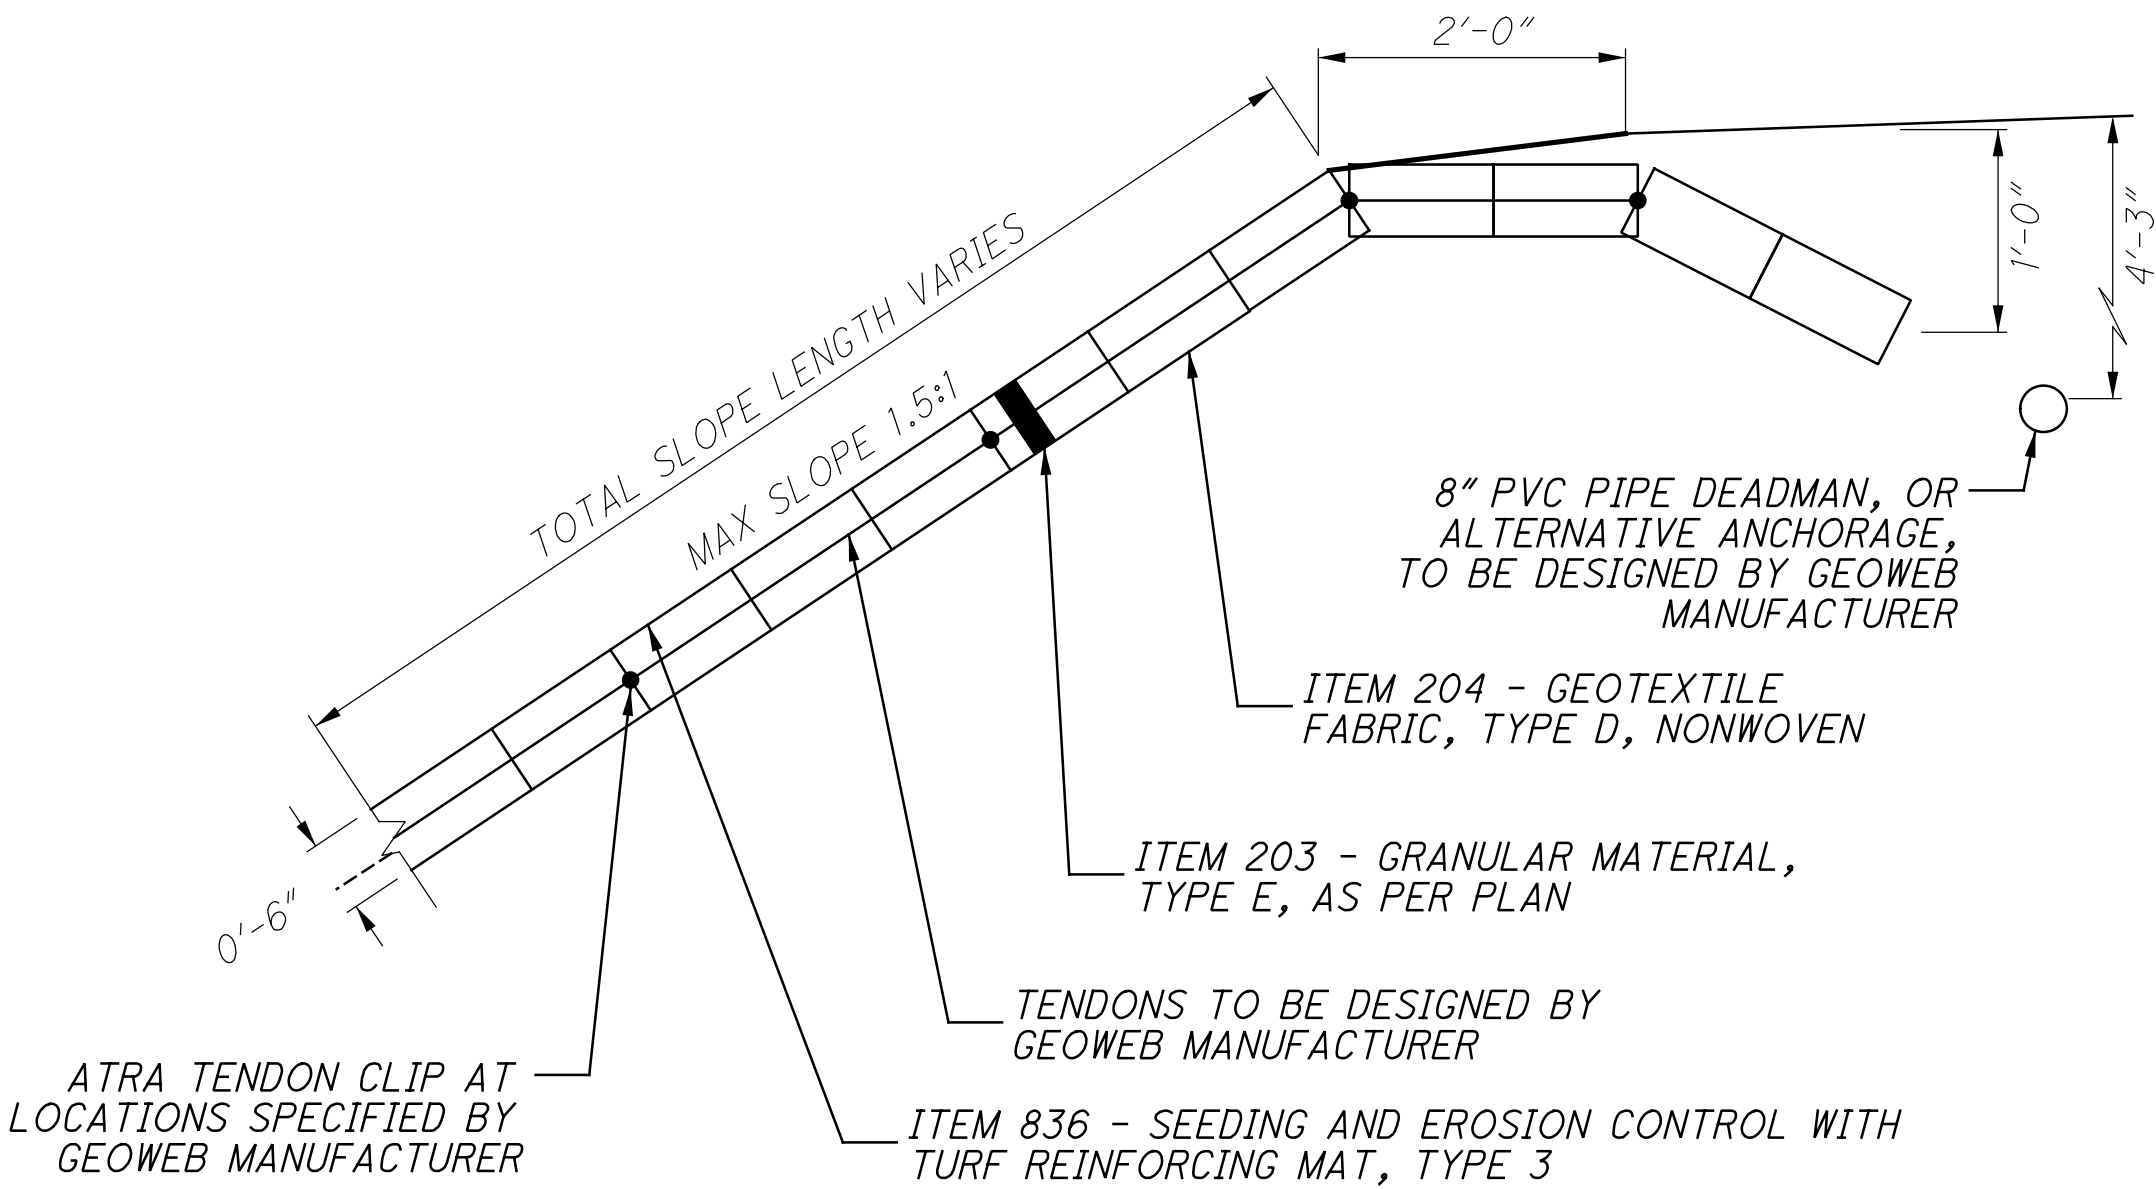


SECTION B-B

X:\Projects\GFL\2018\1821\300602\ROS\108290\Design\Roadway\Sheets\108290_GW001.dgn 8/18/2021 11:00:59 AM mdraper

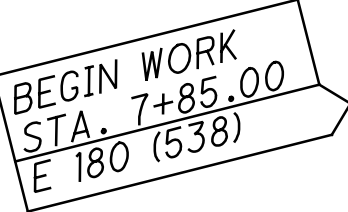

RAISED PAVEMENT MARKERS, TWO-WAY YELLOW



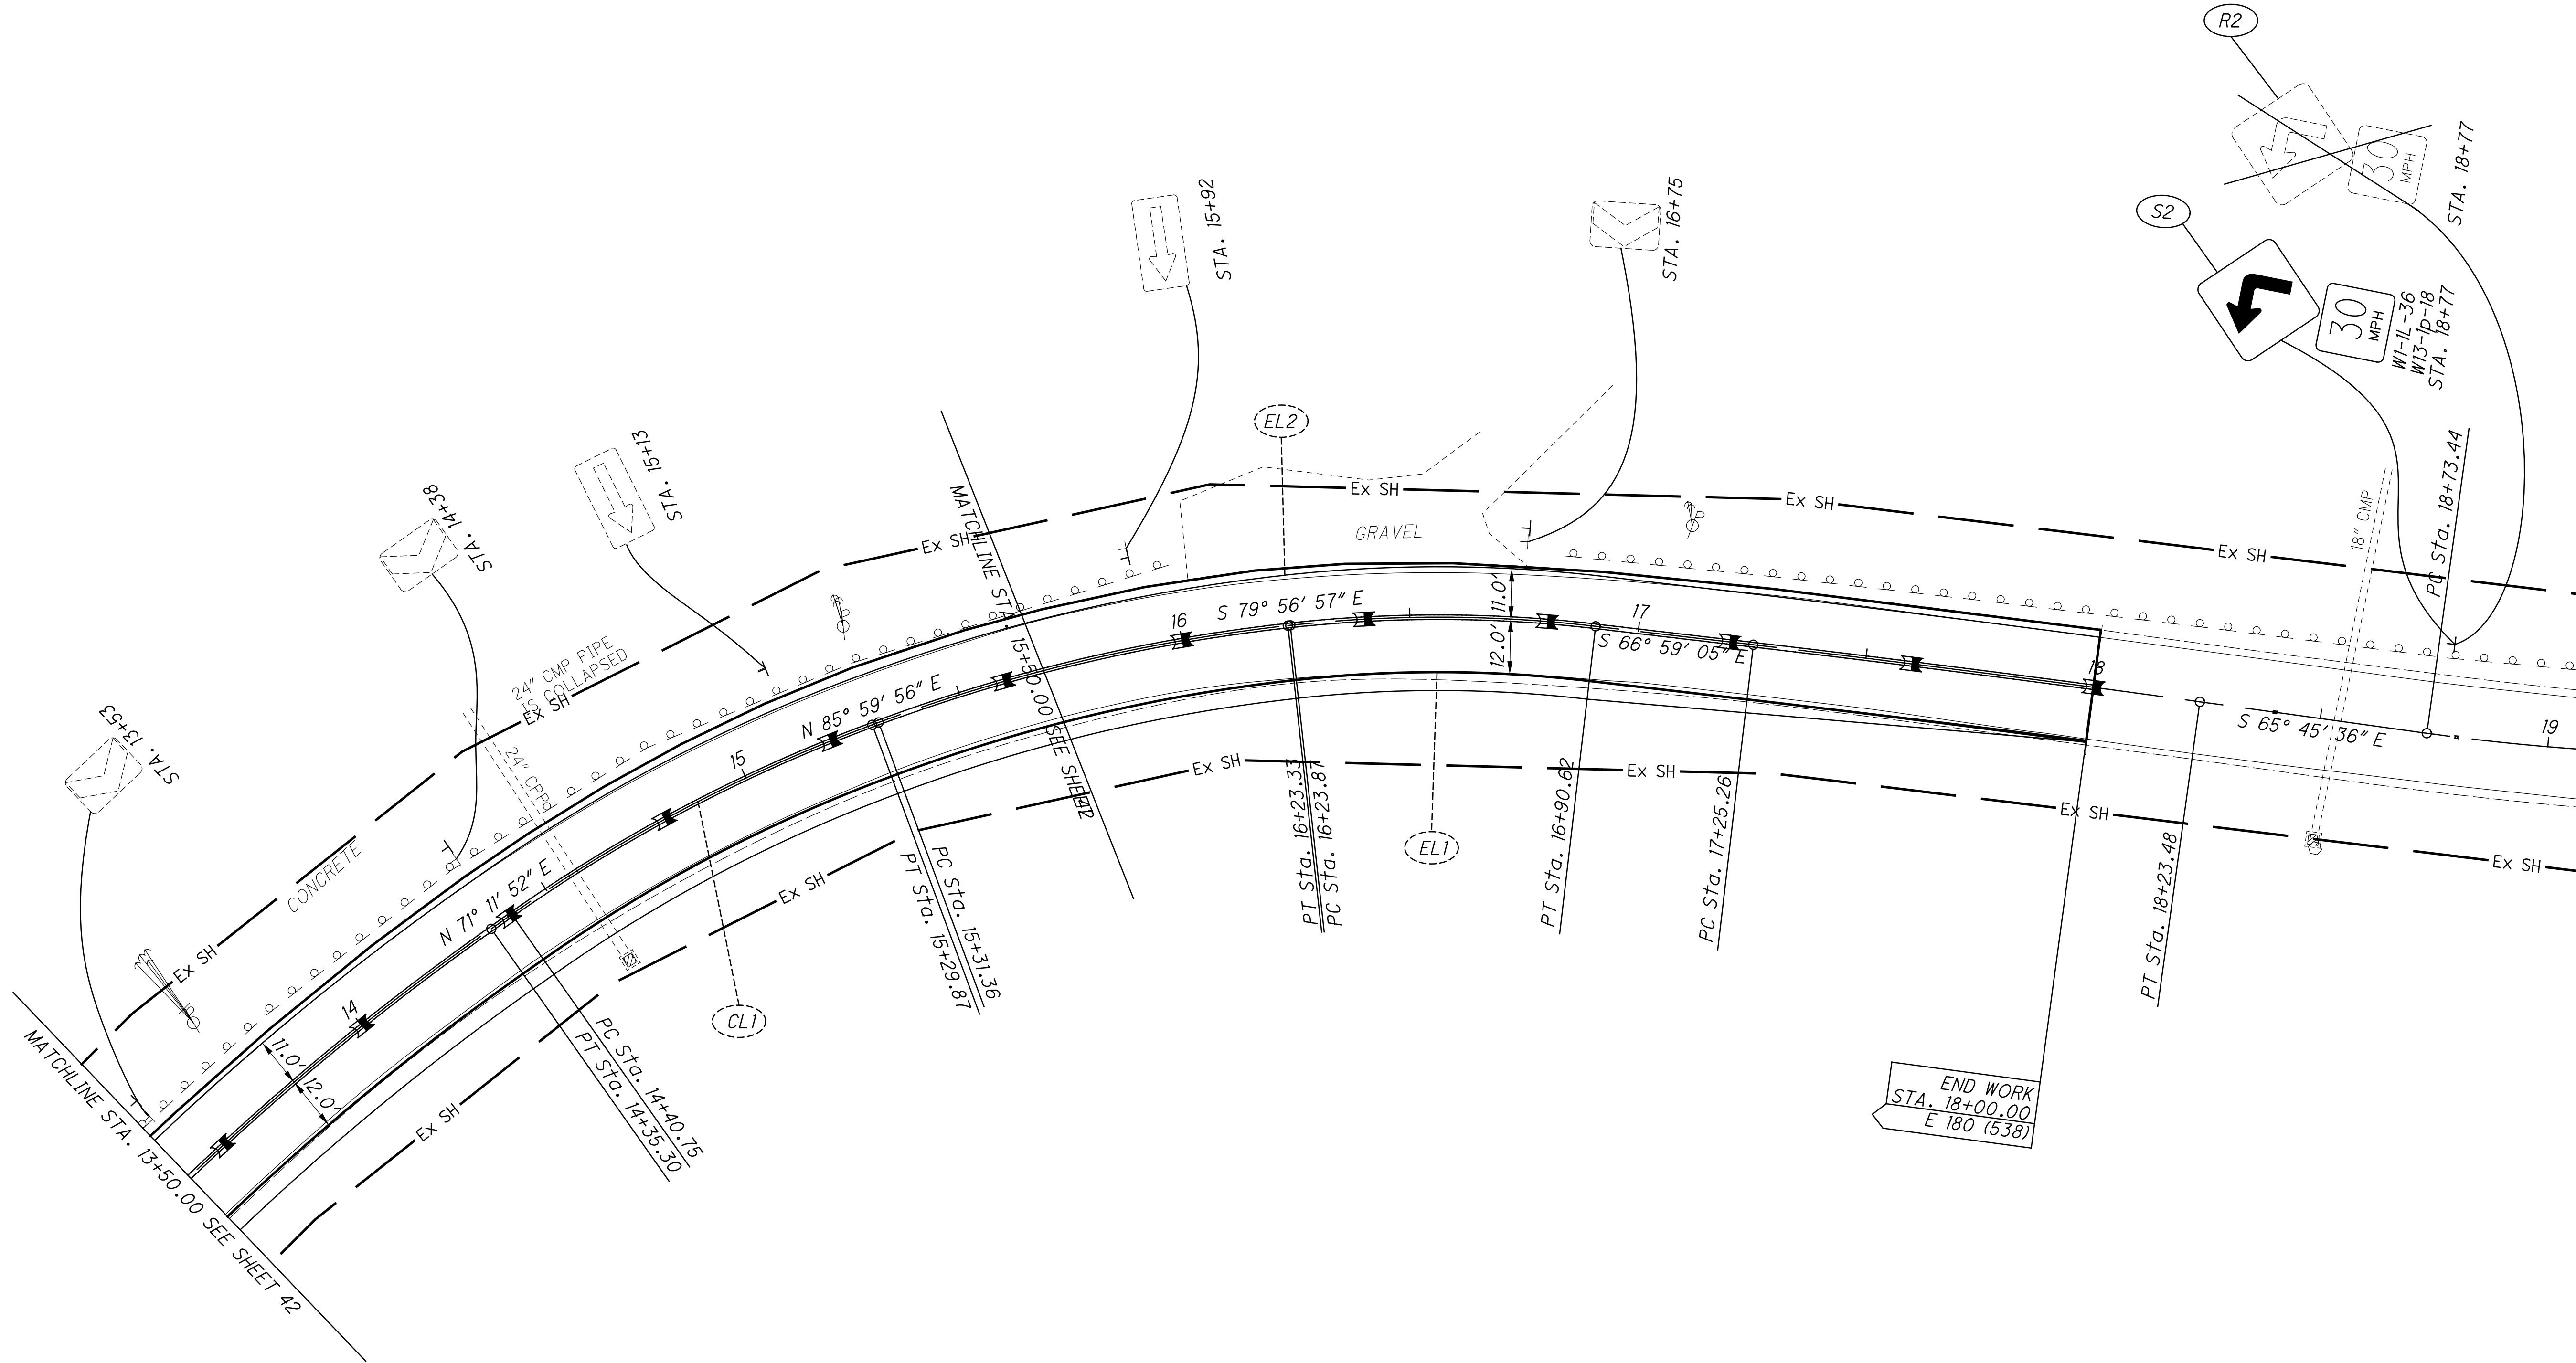

- LEGEND**
- CL ITEM 642 - CENTER LINE, TYPE 1
 - EL ITEM 642 - EDGE LINE, 6", TYPE 1
 - RPM RAISED PAVEMENT MARKERS, TWO-WAY YELLOW

42
48


ROS-772-10.30

SIGNING AND PAVEMENT MARKING PLAN
STA. 13+50 TO STA. 19+00

CALCULATED MSD
CHECKED CSR

HORIZONTAL SCALE IN FEET
0 10 20 40

X:\Projects\GFL\2018\1821\300602\ROS\108290\Design\RW\Sheets\108290_RL001.dgn 8/18/2021 11:01:03 AM mdraper

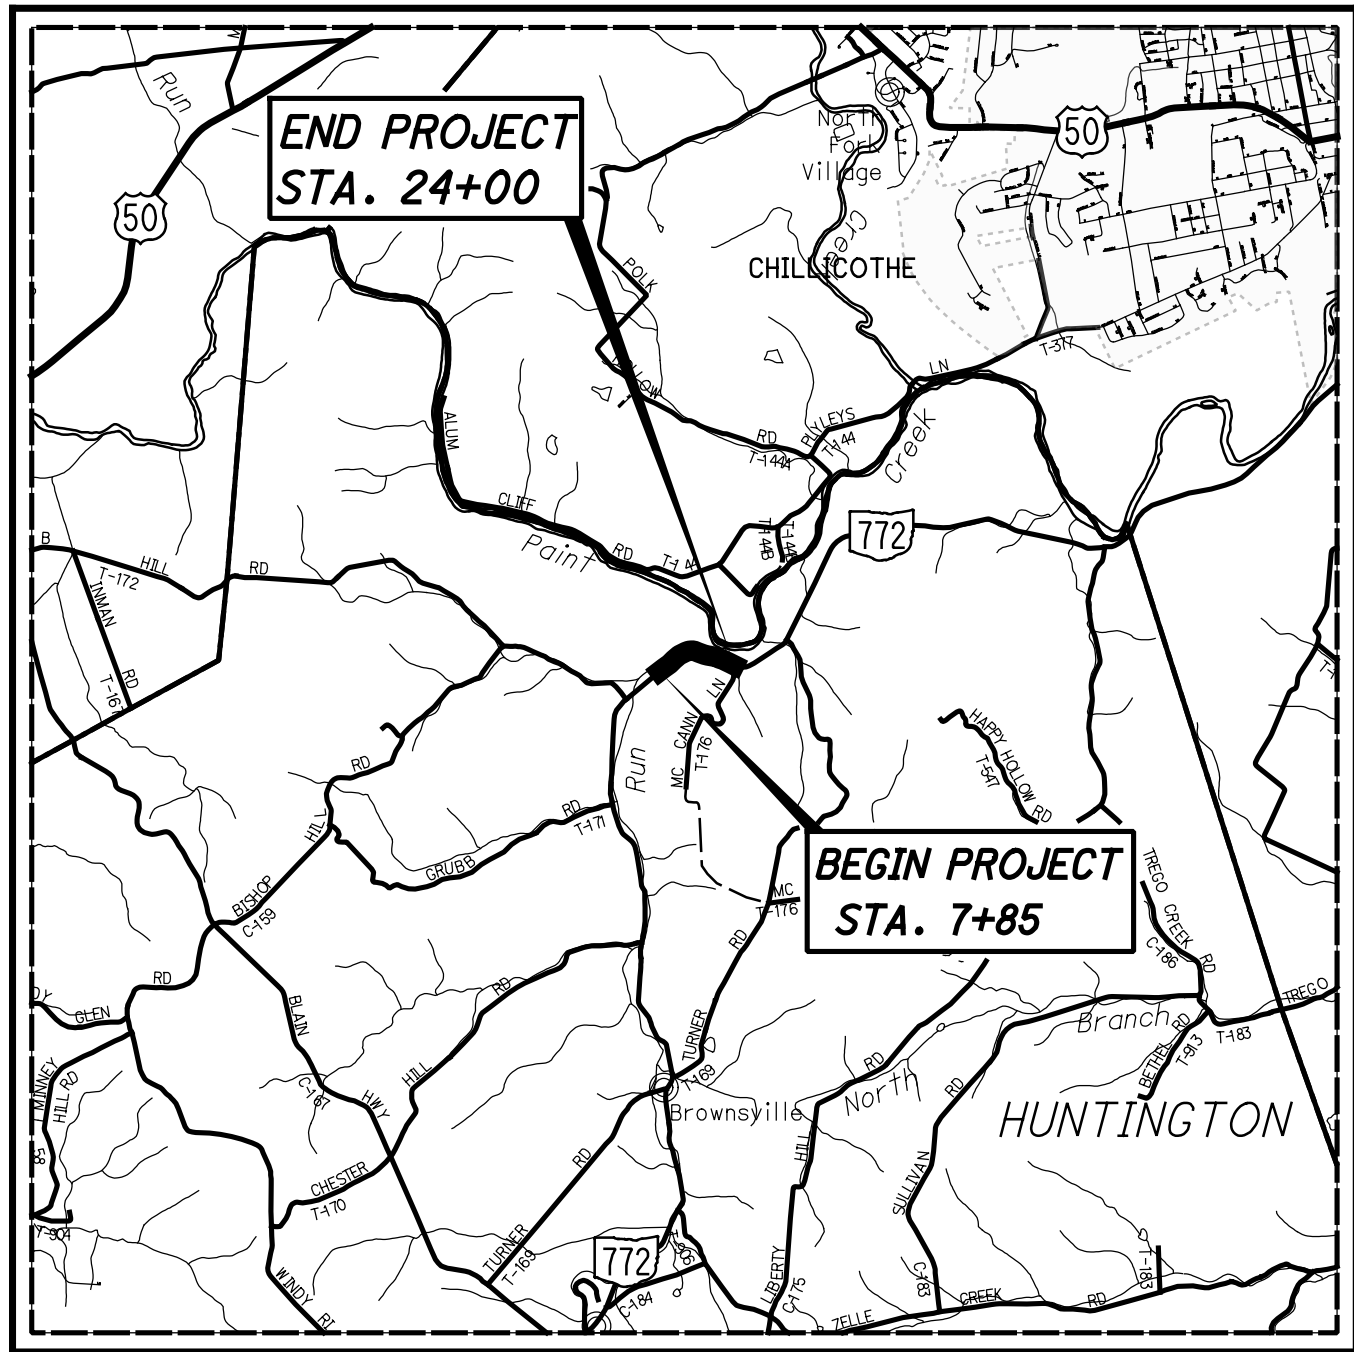

LOCATION MAP

LATITUDE: N39°17'36" LONGITUDE: W83°02'53"



UTILITY OWNERS

AMERICAN ELECTRIC POWER (DISTRIBUTION) 701 HARDIN DRIVE CHILLICOTHE, OH 45601 MR. CLAYTON KING 740-774-7049	ROSS COUNTY WATER CO., INC. P.O. BOX 1690 CHILLICOTHE, OH 45601 MR. KEVIN CHESTER 740-701-0128
HORIZON 861 ORANGE STREET P.O. BOX 480 CHILLICOTHE, OH 45601 MR. JIM MITCHELL 740-772-8264	CHARTER COMMUNICATIONS 32 ENTERPRISE DRIVE CHILLICOTHE, OH 45601 MR. JASON JACOBS 740-648-3027

NOTES: THE LOCATION OF THE UNDERGROUND UTILITIES SHOWN ON THE PLANS ARE OBTAINED FROM THE OWNER OF THE UTILITIES AS REQUIRED BY SECTION 153.64 O.R.C.

STRUCTURE KEY

- RESIDENTIAL
- COMMERCIAL
- OUT-BUILDING

UNDERGROUND UTILITIES
Contact Two Working Days
Before You Dig

OHIO811.org
Before You Dig
OHIO811, 8-1-1, or 1-800-362-2764
(Non members must be called directly)

INDEX OF SHEETS:

LEGEND SHEET	1
CENTERLINE PLAT	2
PROPERTY MAP	3
SUMMARY OF ADDITIONAL R/W	4
R/W DETAIL SHEETS	5-6

CONVENTIONAL SYMBOLS

Subdivision Line	Ditch / Creek (Ex)
Section Line	Ditch / Creek (Pr)
Corporation Line	Tree Line (Ex)
Fence Line (Ex)	Ownership Hook Symbol
Center Line	Property Line Symbol
Right of Way (Ex)	Break Line Symbol
Right of Way (Pr)	Tree (Pr)
Standard Highway Ease.(Ex)	Tree (Remove)
Temporary Right of Way	Evergreen (Ex)
General Ease. (Ex)	Evergreen (Remove)
Utility Ease. (Ex)	Wetland (Pr)
Sewer Ease. (Ex)	Post (Ex)
Guardrail (Ex)	Light (Ex)
Construction Limits	Fire Hydrant (Ex)
Edge of Pavement (Ex)	Water Valve (Ex)
Edge of Pavement (Pr)	Telephone Pole (Ex)
Edge of Shoulder (Ex)	Light Pole (Ex)
Edge of Shoulder (Pr)	

I, Robert J. Sands, P. S. have conducted a survey of the existing conditions for the Ohio Department of Transportation in Oct.2018-July 2020. The results of that survey are contained herein. The horizontal coordinates expressed herein are based on the Ohio State Plane Coordinate System, South Zone on NAD 83 (2011) adjustment. The Project Coordinates (US Survey feet) are relative to State Plane Ground Coordinates (US Survey feet) by a Project Adjustment Factor multiplier of 1.00008844. As a part of this project I have reestablished the locations of the existing property lines and centerline of existing Right of Way for property takes contained herein. All of my work contained herein was conducted in accordance with Ohio Administrative Code 4733-37 commonly known as "A Minimum Standards for Boundary Surveys in the State of Ohio" unless noted. The words I and my as used herein are to mean either myself or someone working under my direct supervision.

Robert J. Sands, Professional Surveyor No. 8053,

Date:

PROJECT DESCRIPTION

THIS PROJECT CONSISTS OF GEOTECHNICAL BENCHING, ROADWAY RESURFACING, AND REGRADING OF ROADWAY DITCHES ALONG SR 772.

PLANS PREPARED BY:

FIRM NAME : DLZ OHIO, INC.
R/W DESIGNER: JOEL D. DOUGLAS
R/W REVIEWER: ROBERT J. SANDS
FIELD REVIEWER: RICHARD MOSELEY
PRELIMINARY FIELD REVIEW DATE: 07/06/20
TRACINGS FIELD REVIEW DATE:
OWNERSHIP UPDATED BY: JOEL DOUGLAS
DATE COMPLETED: 11/13/2020
PLAN COMPLETION DATE:

TYPES OF TITLE LEGEND:
CH = CHANNEL EASEMENT
T = TEMPORARY EASEMENT
U = UTILITY EASEMENT
SH = STANDARD HIGHWAY EASEMENT

SURVEYOR'S SEAL

ROS-772-10.30

2216, 12814, 12875, & 12947
VIRGINIA MILITARY SURVEY
HUNTINGTON TWP,
ROSS COUNTY, OHIO

DATUMS/BASIS OF BEARING

ALL HORIZONTAL COORDINATES AND BEARING AS SHOWN ARE PROJECT GROUND BASED ON THE OHIO STATE PLANE COORDINATE SYSTEM, SOUTH ZONE, AND REFERENCE THE NORTH AMERICAN DATUM OF 1983 AND THE 2011 ADJUSTMENT (NAD 83(2011)).

TO CONVERT STATE PLANE GRID COORDINATES TO PROJECT GROUND COORDINATES, MULTIPLY BOTH GRID NORTHING AND EASTING VALUES BY THE PROJECT ADJUSTMENT FACTOR (PAF=1.00008844).

ALL ELEVATIONS SHOWN ARE BASED ON THE NORTH AMERICAN VERTICAL DATUM OF 1988 (NAVD 88).

- 11

POT STA. 7+97.17
PC STA. 8+63.60
TAN = N 49° 35' 16" E

12

PT STA. 9+91.90
PC STA. 10+15.11
TAN = N 54° 04' 43" E

13

PT STA. 12+00.53
PC STA. 12+00.67
TAN = N 57° 54' 47" E

14

PT STA. 13+13.96
PC STA. 13+42.35
TAN = N 61° 52' 16" E

15

PT STA. 14+35.30
PC STA. 14+40.75
TAN = N 71° 11' 52" E

16

PT STA. 15+29.87
PC STA. 15+31.36
TAN = N 85° 59' 56" E

17

PT STA. 16+23.33
PC STA. 16+23.87
TAN = S 79° 56' 57" E

18

PT STA. 16+90.62
PC STA. 17+25.26
TAN = S 66° 59' 05" E

19

PT STA. 18+23.48
PC STA. 18+73.44
TAN = S 65° 45' 36" E

20

PT STA. 19+13.65
PC STA. 19+46.84
TAN = S 70° 22' 06" E

21

PT STA. 20+80.10
PC STA. 21+42.02
TAN = S 85° 38' 20" E
⊙ P.F.

1

P.I.Sta. 9+27.78
Δ = 4° 29' 26" (RT)
Dc = 3° 30' 00"
R = 1,637.02'
T = 64.19'
L = 128.31'
E = 1.26'
C = 128.27'
C.B. = N 51° 50' 00" E

2

P.I.Sta. 11+07.85
Δ = 3° 50' 04" (RT)
Dc = 2° 04' 05"
R = 2,770.56'
T = 92.74'
L = 185.42'
E = 1.55'
C = 185.38'
C.B. = N 55° 59' 45" E

3

P.I.Sta. 12+57.34
Δ = 3° 57' 29" (RT)
Dc = 3° 29' 37"
R = 1,640.00'
T = 56.67'
L = 113.29'
E = 0.98'
C = 113.27'
C.B. = N 59° 53' 31" E

4

P.I.Sta. 13+88.93
Δ = 9° 19' 36" (RT)
Dc = 10° 02' 03"
R = 571.00'
T = 46.58'
L = 92.95'
E = 1.90'
C = 92.85'
C.B. = N 66° 32' 04" E

5

P.I.Sta. 14+85.56
Δ = 14° 48' 04" (RT)
Dc = 16° 36' 27"
R = 345.00'
T = 44.81'
L = 89.12'
E = 2.90'
C = 88.88'
C.B. = N 78° 35' 54" E

6

P.I.Sta. 15+77.58
Δ = 14° 03' 06" (RT)
Dc = 15° 16' 44"
R = 375.00'
T = 46.22'
L = 91.97'
E = 2.84'
C = 91.74'
C.B. = S 86° 58' 31" E

7

P.I.Sta. 16+57.39
Δ = 12° 57' 52" (RT)
Dc = 19° 25' 20"
R = 295.00'
T = 33.52'
L = 66.75'
E = 1.90'
C = 66.61'
C.B. = S 73° 28' 01" E

8

P.I.Sta. 17+74.37
Δ = 1° 13' 29" (RT)
Dc = 1° 14' 49"
R = 4,595.00'
T = 49.11'
L = 98.21'
E = 0.26'
C = 98.21'
C.B. = S 66° 22' 21" E

9

P.I.Sta. 18+93.56
Δ = 4° 36' 30" (LT)
Dc = 11° 27' 33"
R = 500.00'
T = 20.12'
L = 40.22'
E = 0.40'
C = 40.20'
C.B. = S 68° 03' 51" E

10


P.I.Sta. 20+13.86
Δ = 15° 16' 14" (LT)
Dc = 11° 27' 33"
R = 500.00'
T = 67.03'
L = 133.26'
E = 4.47'
C = 132.87'
C.B. = S 78° 00' 13" E

11

P.I.Sta. 22+43.74
Δ = 22° 59' 54" (RT)
Dc = 11° 27' 33"
R = 500.00'
T = 101.72'
L = 200.70'
E = 10.24'
C = 199.35'
C.B. = S 74° 08' 23" E
- ROW & PROP. CONST. S.R. 772
-
- THE EXISTING RIGHT-OF-WAY WIDTHS AND LOCATIONS AS SHOWN ARE BASED UPON FOUND FIELD MONUMENTATION AND THE RECORDS OF ROSS COUNTY, AND THE ODOT PLAN ROS-772-9.91
- ## MONUMENT LEGEND
- ⊙ EXISTING CONCRETE MONUMENT
 - ✕ RAILROAD SPIKE FOUND
 - ⊙ I.P.F. IRON PIN FOUND
 - ⊙ I.P.F. IRON PIN FOUND W/ ID CAP
 - ⊙ R.F. IRON PIPE FOUND
 - ⊙ M.N.F. MAG NAIL FOUND
 - 5/8" REBAR SET W/ CAP
- SETTING OF ALL MONUMENTS SHALL BE PERFORMED BY A SURVEYOR REGISTERED IN THE STATE OF OHIO. THE MONUMENT ASSEMBLIES AND REFERENCE MONUMENTS WILL BE INSTALLED BY THE CONTRACTOR AT THE TIME OF CONSTRUCTION. THE IRON PIN AND CAP (WHEN REQUIRED) ARE TO BE INSTALLED BY THE CONTRACTOR'S SURVEYOR.
- CHANGES OR ALTERATIONS TO THE LOCATION OF ANY MONUMENTS SHOWN IN THIS TABLE, REQUIRE PRIOR APPROVAL FROM THE DISTRICT REAL ESTATE ADMINISTRATOR OF THE OHIO DEPARTMENT OF TRANSPORTATION. IN THE EVENT THAT CHANGES OR ALTERATIONS ARE APPROVED, A REVISED CENTERLINE PLAT WITH THE NEW LOCATIONS SHALL BE RECORDED IN THE APPLICABLE COUNTY RECORDS AND THE OHIO DEPARTMENT OF TRANSPORTATION. SPECIFICATIONS FOR MONUMENT ASSEMBLIES, REFERENCE MONUMENTS AND RIGHT OF WAY MONUMENTS ARE SHOWN ON STANDARD CONSTRUCTION DRAWING RM-1.1.
- | SURVEY CONTROL POINTS (GROUND COORD.) | | | | | | |
|---------------------------------------|------------|-------------|-----------|--------------|-----------|-----------|
| POINT | NORTHING | EASTING | ELEVATION | DESCRIPTION | STATION | OFFSET |
| SV1 | 471231.390 | 1812848.480 | 671.80 | IPIN PRIMARY | 562+17.75 | 13.63' LT |
| SV2 | 471077.610 | 1812655.510 | 664.19 | IPIN AZIMUTH | 559+04.62 | 26.62' LT |
| SV4 | 471379.920 | 1814517.290 | 651.78 | IPIN PRIMARY | 25+26.57 | 16.25' LT |
| SV5 | 471525.080 | 1814120.470 | 650.68 | IPIN AZIMUTH | 21+06.25 | 17.95' LT |
- I, Robert J. Sands, P. S. have conducted a survey of the existing conditions for the Ohio Department of Transportation in Oct.2018-July 2020. The results of that survey are contained herein. The horizontal coordinates expressed herein are based on the Ohio State Plane Coordinate System, South Zone on NAD 83 (2011) adjustment. The Project Coordinates (US Survey feet) are relative to State Plane Ground Coordinates (US Survey feet) by a Project Adjustment Factor multiplier of 1.00008844. As a part of this project I have reestablished the locations of the existing property lines and centerline of existing Right of Way for property takes contained herein. All of my work contained herein was conducted in accordance with Ohio Administrative Code 4733-37 commonly known as "A Minimum Standards for Boundary Surveys in the State of Ohio" unless noted. The words I and my as used herein are to mean either myself or someone working under my direct supervision.
- Robert J. Sands, Professional Surveyor No. 8053,
- Date: _____
- SURVEYORS SEAL
- RECEIVED _____, 20____
RECORDED _____, 20____
BOOK _____ PAGE _____





COUNTY RECORDER
-
-
- PID NO. 108290
- R/W DESIGNER JDD
R/W REVIEWER RJS
- CENTERLINE PLAT
- ROS-772-10.30
- 2 / 6
- 44
48

2216, 12814, 12875, & 12947
VIRGINIA MILITARY SURVEY
HUNTINGTON TWP,
ROSS COUNTY, OHIO

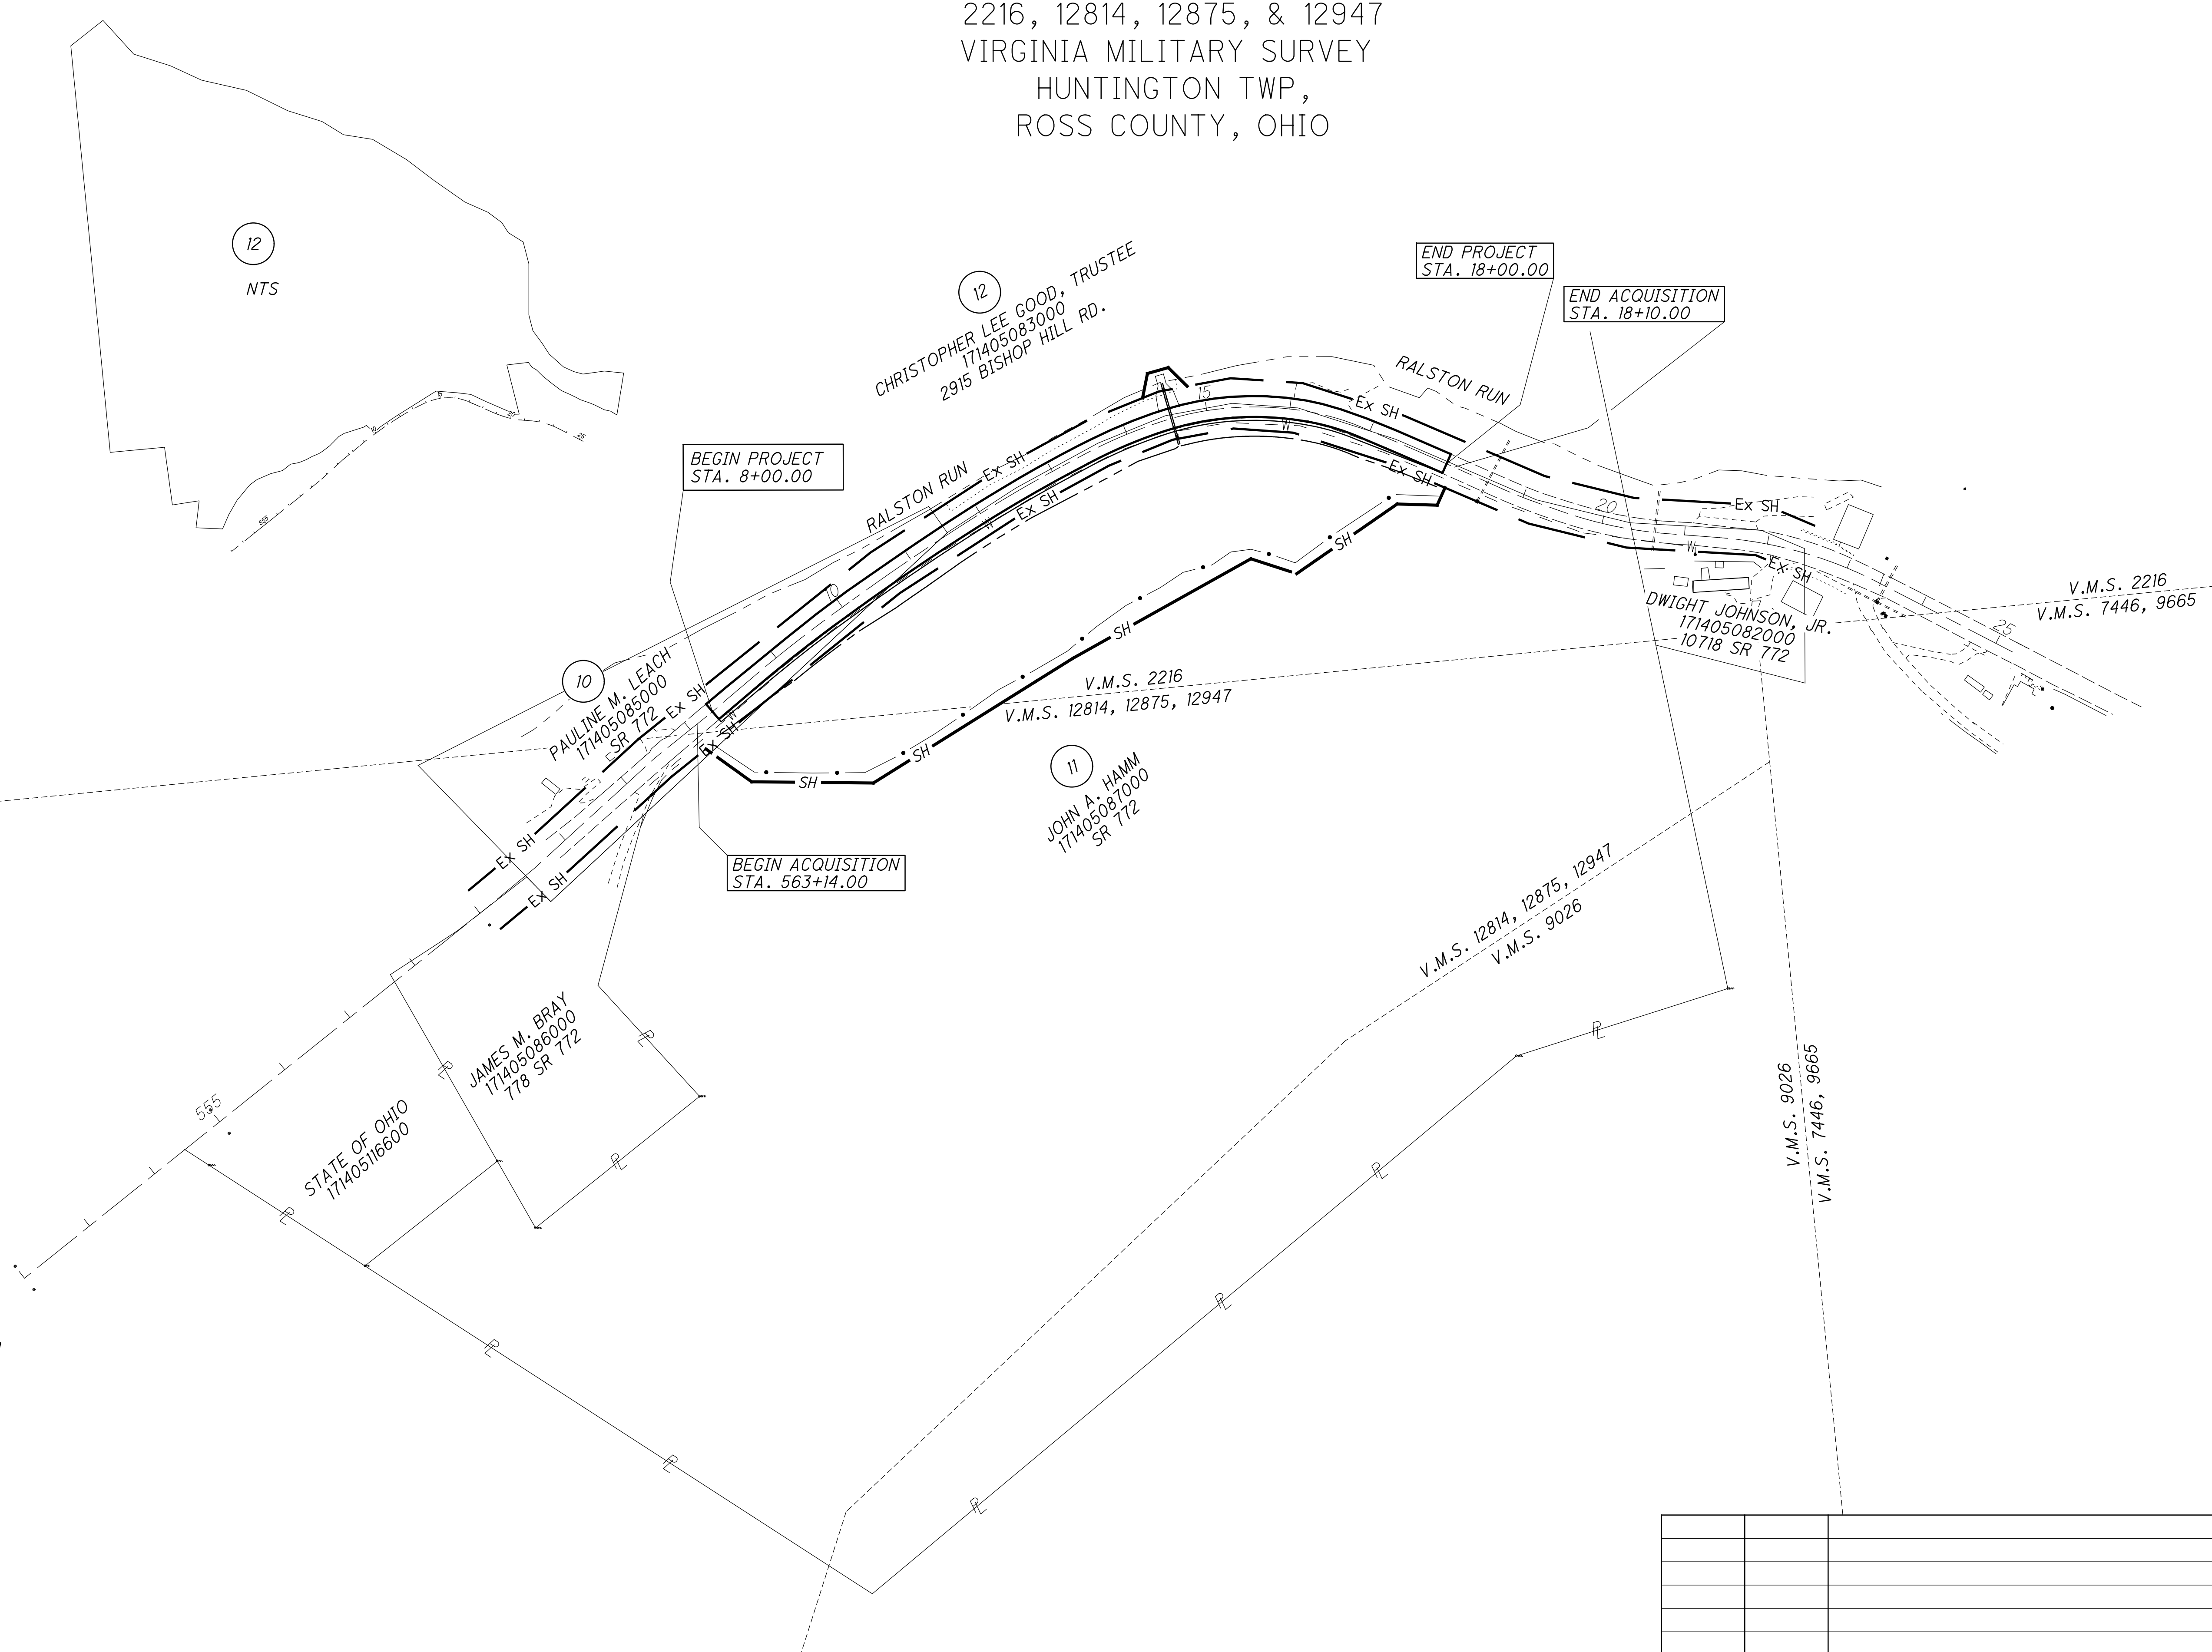


ADJOINING PROJECT
ODOT PLAN ROS-772-9.91

REV. BY	DATE	DESCRIPTION
DATE COMPLETED		

 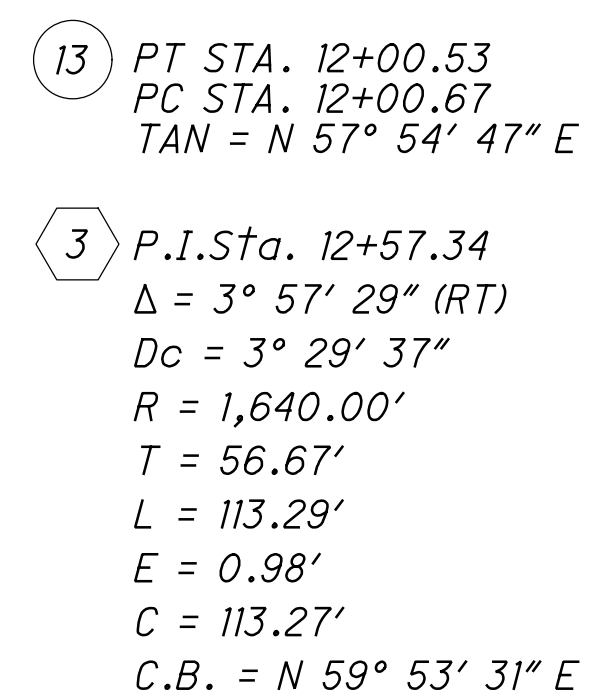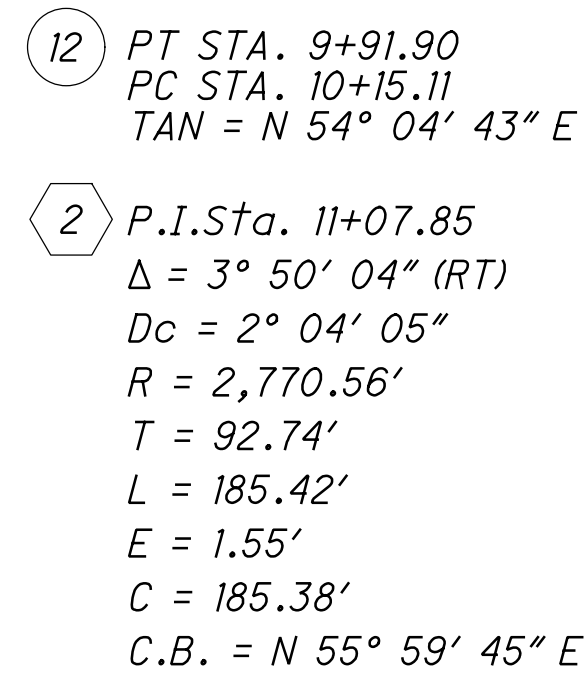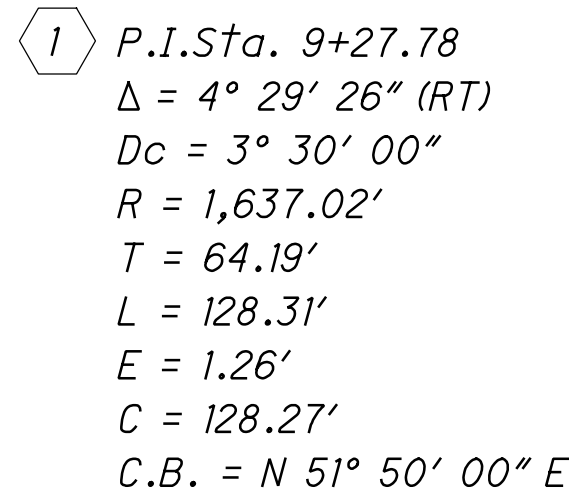

REV. BY	DATE	DESCRIPTION
DATE COMPLETED		

2216
VIRGINIA MILITARY SURVEY
HUNTINGTON TWP.
ROSS COUNTY

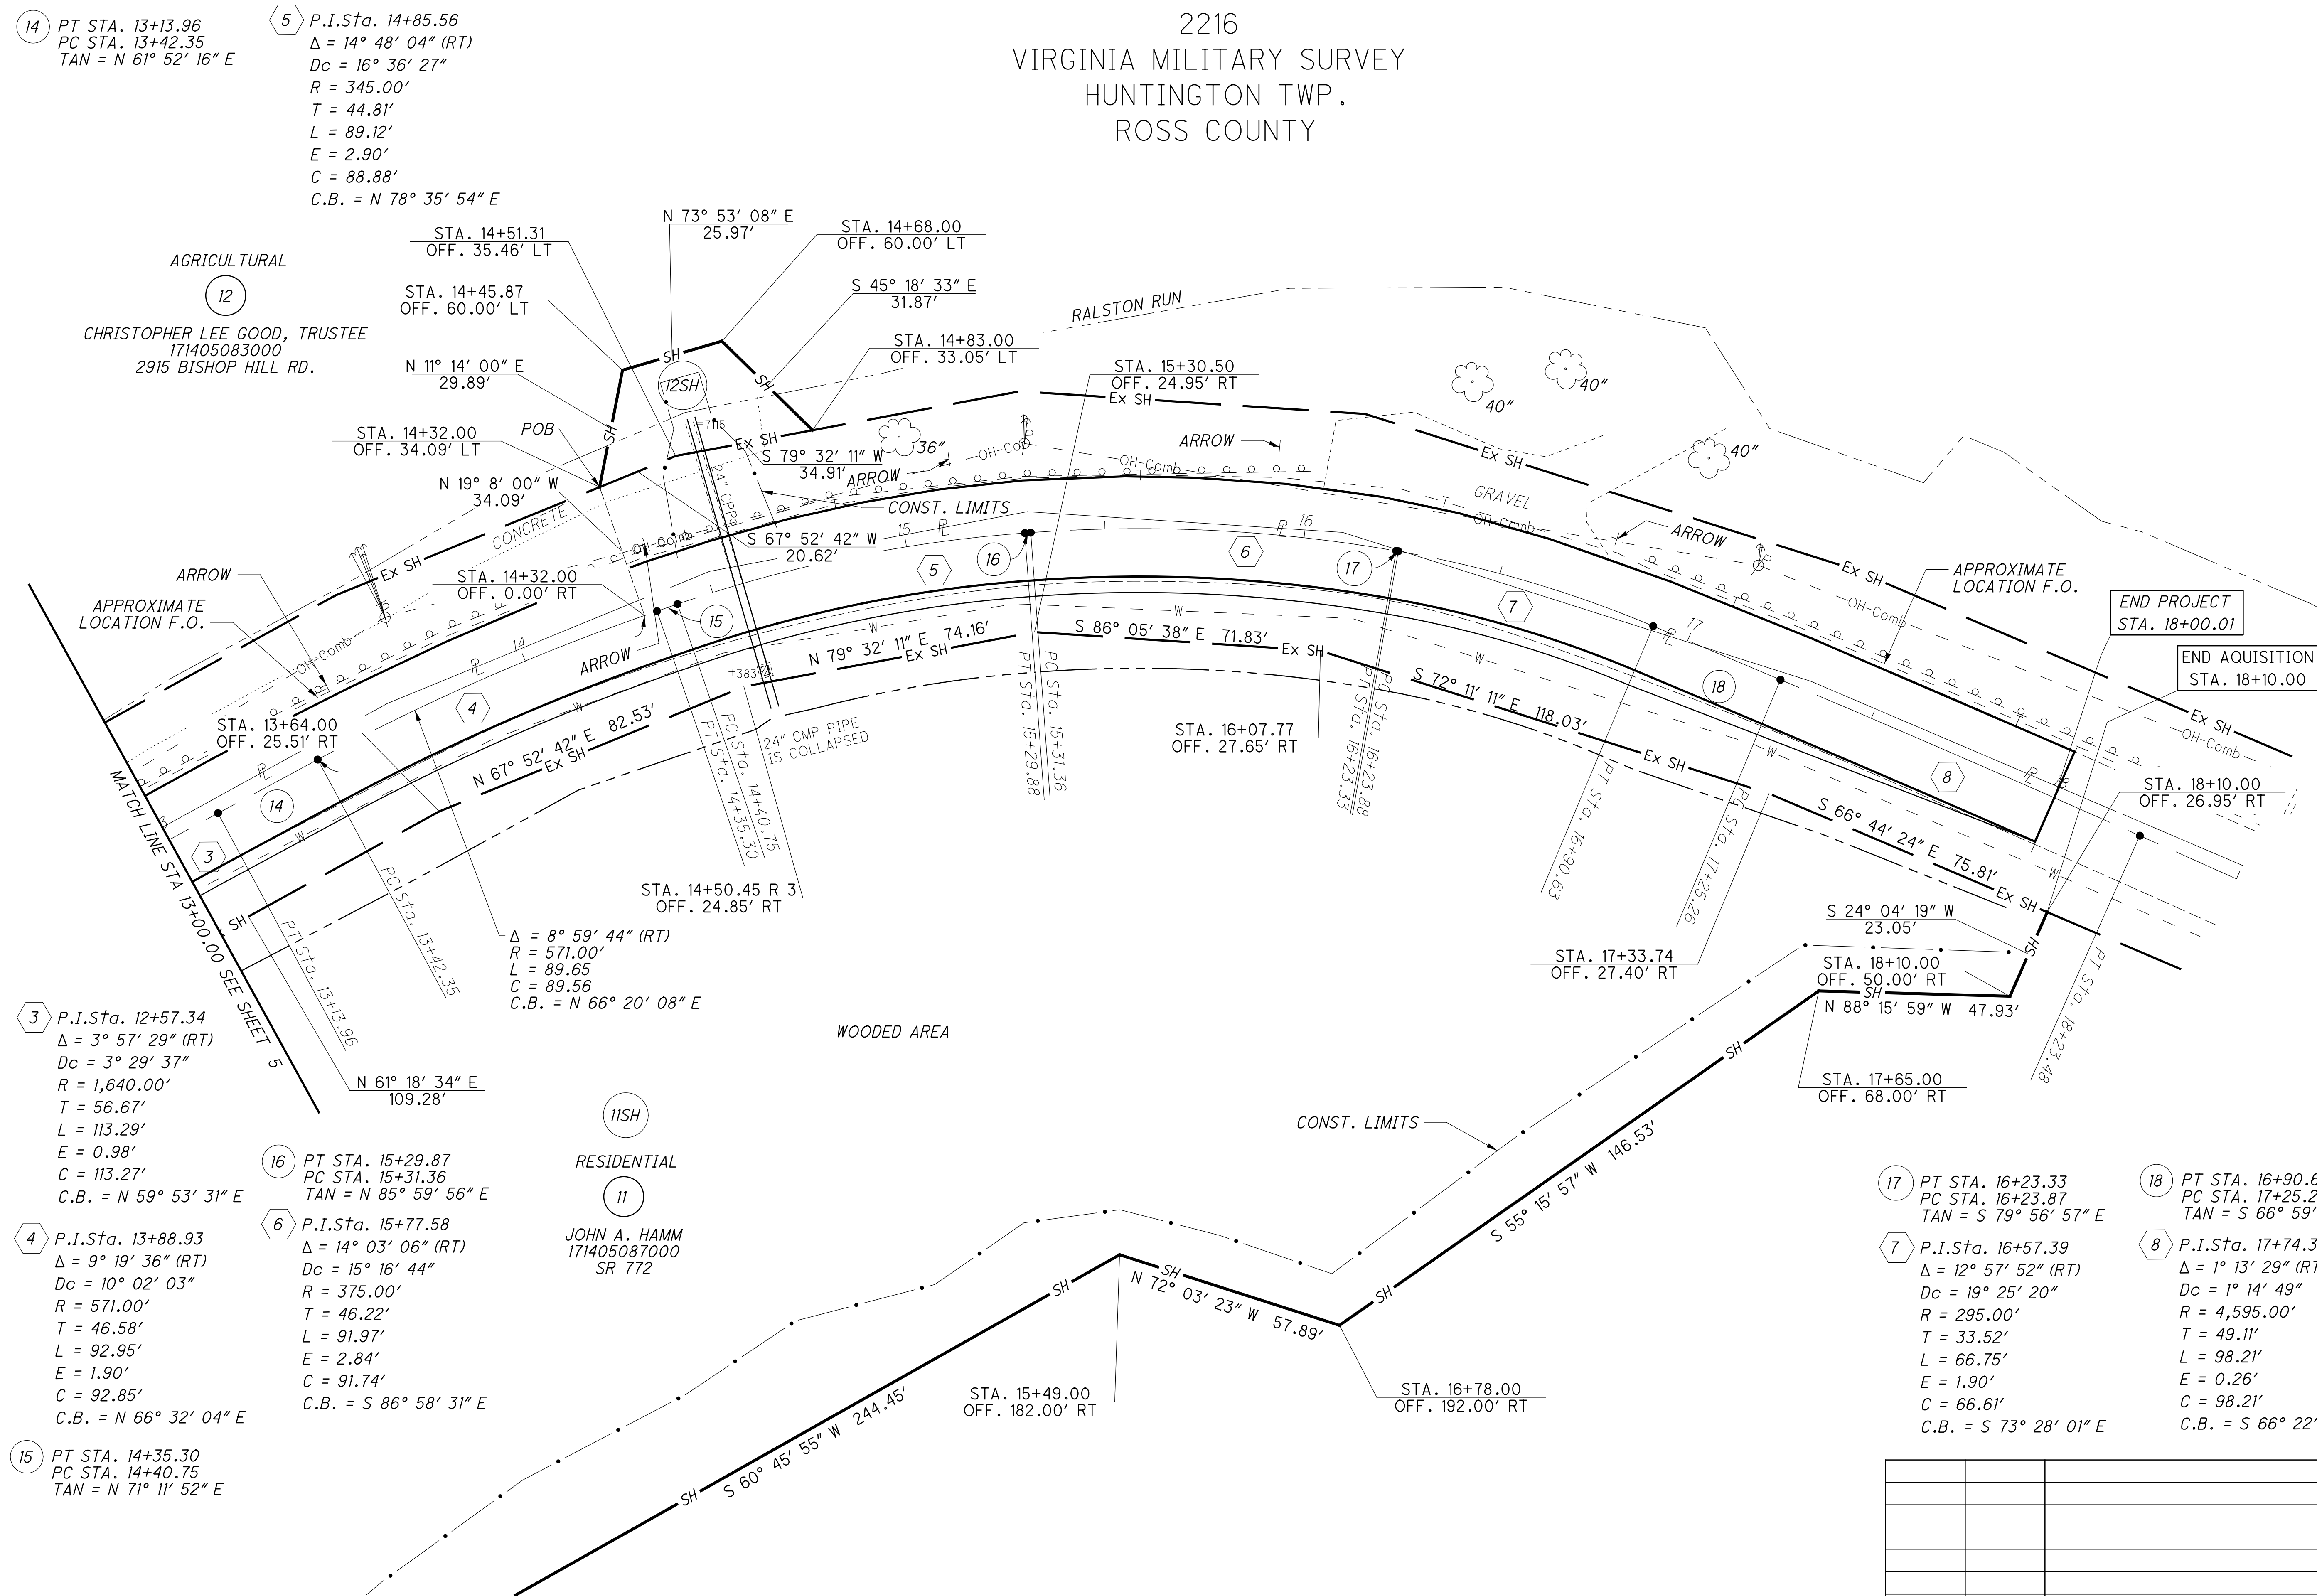

REV. BY	DATE	DESCRIPTION
DATE COMPLETED		

X:\Projects\GFL\2018\1821\300602\ROS\108290\Design\Geotechnical\Sheets\108290\VC001.dgn 2/8/2021 12:48:41 PM mlyon

PROJECT DESCRIPTION

GEOHAZARD EXPLORATION FOR LANDSLIDES ALONG SR772 IN HUNTINGTON TOWNSHIP, ROSS COUNTY, OHIO.

HISTORIC RECORDS

NO HISTORIC BORING INFORMATION WAS AVAILABLE WITHIN THE PROJECT LIMITS.

HISTORIC PLAN INFORMATION WAS AVAILABLE AND REVIEWED FROM THE FOLLOWING PROJECTS:

1969 ROADWAY PROJECT (ROS-772-9.90), BY ODOT.
ROS-772-10.46 DOWNSLOPE LANDSLIDE (ALONG RALSTON RUN) PHOTOGRAPHS BY ODOT.

GEOLOGY

THE SITE IS LOCATED WITHIN THE ILLINOIAN GLACIATED ALLEGHENY PLATEAU OF THE GLACIATED ALLEGHENY PLATEAU PROVINCE WHICH IS GENERALLY CHARACTERIZED AS A MODERATELY HIGH RELIEF DISSECTED PLATEAU. OVERBURDEN IS GENERALLY COLLUVIUM AND ILLINOIAN-AGE TILL, TYPICALLY LESS THAN 50 FEET THICK. BEDROCK CONSISTS OF DEVONIAN- TO PENNSYLVANIAN-AGE SHALES, SILTSTONE, AND SANDSTONES (PREDOMINANTLY BEDFORD SHALE OVER OHIO SHALE NEAR THE SITE).

THIS SITE IS WITHIN A 100-YEAR FLOOD PLAIN ADJACENT THE NORTH SIDE OF SR772 WITH FLOOD ELEVATIONS RANGING FROM 642 TO 640 FROM WEST TO EAST ALONG THE PROJECT.

RECONNAISSANCE

FIELD RECONNAISSANCES OF THE AREA WERE PERFORMED ON MAY 7, 2018, SEPTEMBER 19, 2018, AND JANUARY 18, 2019 BY PERSONNEL FROM DLZ. THE PROJECT IS LOCATED ALONG A HIGHWAY IN A RURAL AREA APPROXIMATELY 4 MILES WEST OF CHILLICOTHE BETWEEN RALSTON RUN (DOWNSLOPE/LEFT OF CENTERLINE) AND A ROCK CUT SLOPE (UPSLOPE/RIGHT OF CENTERLINE). THE CONFLUENCE OF RALSTON RUN WITH PAINT CREEK IS SEVERAL HUNDRED FEET EAST OF THE PROJECT SITE. UPSLOPE OF THE ROADWAY WAS GENERALLY GRAY SHALE INTERBEDDED WITH SANDSTONE (TYPICAL OF BEDFORD SHALE FOR THE AREA), WITH SCREE PILED UP AT THE TOE (CLEANED OUT BEFORE SECOND RECONNAISSANCE) AND OVERBURDEN ABOVE THE ROCK. CONTACT BETWEEN THE OHIO SHALE AND BEDFORD SHALE IS REPORTEDLY AROUND AN ELEVATION OF 800 FEET; HOWEVER, UPPER BEDROCK IN THE OFFSET BORINGS ALONG THE HILLSIDE APPEARS SIMILAR TO BEDFORD SHALE. UNDERCUT ROCK WAS OBSERVED IN EXPOSED ROCK CUTS AND APPEARED POTENTIALLY UNSTABLE. EXISTING CUT ROCK SLOPE RANGES FROM APPROXIMATED 1 HORIZONTAL TO 1 VERTICAL (1H:1V) TO NEAR VERTICAL.

A POSSIBLE LANDSLIDE DOWNSLOPE OF THE ROADWAY WAS OBSERVED AS INDICATED BY THE PAVEMENT CRACKING AND SETTLEMENT OBSERVED BETWEEN THE CENTERLINE AND MIDDLE OF THE WEST BOUND LANE ALONG MUCH OF THE ALIGNMENT. GROUTED RIP RAP ALONG THE BANK OF RALSTON RUN WAS OBSERVED ALONG THE CENTRAL PORTION OF THE PROJECT WITH DRAIN PIPES EVERY 15 TO 20 FEET - LIKELY FROM A PREVIOUS LANDSLIDE REPAIR. UTILITY POLES WERE OBSERVED TO BE LEANING ON THE DOWNSLOPE SIDE OF THE ROADWAY. THE SURVEY CREW NOTED THE STORM SEWER PIPE NEAR STATION 239+50 WAS CRUSHED. SEVERAL TREES ALONG THE OPPOSITE BANK OF RALSTON RUN WERE TILTED TO NEARLY 45 DEGREES FROM VERTICAL. A REVIEW OF AVAILABLE INFORMATION, INCLUDING THE ODOT TIMS WEBSITE, INDICATES THE PRESENCE OF HISTORIC LANDSLIDES NEAR THE SITE, SUCH AS THE HISTORIC LANDSLIDE DOWNSLOPE OF THE ROADWAY (ROS-772-10.46) AND SHOWED TREES TILTED AT NEARLY 45 DEGREES FROM VERTICAL ACROSS RALSTON RUN (SIMILAR TO RECENT OBSERVATIONS).

SUBSURFACE EXPLORATION

ELEVEN BORINGS WERE DRILLED FOR THE EXPLORATION BETWEEN OCTOBER 9 AND 26, 2018 USING AN ATV-MOUNTED ROTARY DRILL RIGS. EIGHT BORINGS DENOTED AS B-001-0-18 THROUGH B-008-0-18 WERE LOCATED WITHIN THE ROADWAY OF SR-772 AND WERE DRILLED TO DEPTHS OF BETWEEN 10.5 TO 35.0 FEET. THREE OFFSET BORINGS DENOTED AS B-XXX-1-18 WERE LOCATED ON THE HILLSIDE ABOVE THE ROADWAY AND WERE DRILLED TO DEPTHS OF BETWEEN 105.0 TO 150.4 FEET. DISTURBED SAMPLES OF SOIL AND BEDROCK WERE OBTAINED IN ACCORDANCE WITH THE STANDARD PENETRATION TEST, SPT, (AASHTO T206) AT 1.5- OR 2.5-FOOT INTERVALS. THE HAMMERS WERE CALIBRATED ON APRIL 26 AND JULY 16, 2018 AND HAVE DRILL ROD ENERGY RATIOS (ER) OF 95.2 AND 83.6 PERCENT, RESPECTIVELY. THE ER VALUES PRESENTED ON THE BORING LOGS (FOR THE CALCULATION OF THE N60 VALUES) WERE LIMITED TO 90 PERCENT IN ACCORDANCE WITH THE ODOT SGE. WHERE BEDROCK WAS CORED, THE BORING WAS ADVANCED AND SAMPLED USING TYPE NQ2 SERIES CORE BARREL WITH WATER AS THE CIRCULATING FLUID. THE SURVEYED BORING LOCATIONS ARE SHOWN ON THE BORING PLAN PRESENTED IN THE APPENDIX. BORING LOGS, AS WELL AS INFORMATION CONCERNING THE DRILLING PROCEDURES ARE ALSO PRESENTED IN THE APPENDIX. THE BORING LOCATIONS AS WELL AS THE SURVEYED LOCATIONS AND GROUND SURFACE ELEVATIONS FOR THE BORINGS WERE DETERMINED BY REPRESENTATIVES OF DLZ.

EXPLORATION FINDINGS

THE BORINGS IN THE ROADWAY OF SR-772 ENCOUNTERED 10 TO 14 INCHES OF ASPHALT PAVEMENT AT THE SURFACE UNDERLAIN BY 5 INCHES OR LESS OF GRANULAR BASE. BORING B-004-1-18 ENCOUNTERED 3 INCHES OF TOPSOIL AT THE SURFACE. BORINGS B-002-1-18 AND B-007-1-18 ENCOUNTERED NO SURFICIAL MATERIALS AS TOPSOIL WAS STRIPPED DURING BORING ACCESS PREPARATIONS. UNDERLYING THE SURFACE MATERIAL, BORINGS B001-0-18 AND B-008-0-18 ENCOUNTERED FILL AND POSSIBLE FILL SOILS TO DEPTHS RANGING FROM 3.0 TO 4.0 FEET, RESPECTIVELY. THE FILL AND POSSIBLE FILL SOILS CONSISTED OF MEDIUM DENSE TO DENSE SANDY SILT (A-4A) AND GRAVEL WITH SAND AND SILT (A-2-4).

LEGEND

GRAVEL AND/OR STONE FRAGMENTS WITH SAND AND SILT

GRAVEL AND/OR STONE FRAGMENTS WITH SAND, SILT AND CLAY

COARSE AND FINE SAND

SANDY SILT

SILT

SILT AND CLAY

SILTY CLAY

CLAY

SHALE

PAVEMENT OR BASE = X = APPROXIMATE THICKNESS

SOD AND TOPSOIL = X = APPROXIMATE THICKNESS

BORING LOCATION - PLAN VIEW.

DRIVE SAMPLE AND/OR ROCK CORE BORING PLOTTED TO VERTICAL SCALE ONLY. HORIZONTAL BAR INDICATES A CHANGE IN STRATIGRAPHY.

WC

INDICATES WATER CONTENT IN PERCENT.

N₆₀

INDICATES STANDARD PENETRATION RESISTANCE NORMALIZED TO 60% DRILL ROD ENERGY RATIO.

X/Y/Z

NUMBER OF BLOWS FOR STANDARD PENETRATION TEST (SPT):
X= NUMBER OF BLOWS FOR FIRST 6 INCHES.
Y= NUMBER OF BLOWS FOR SECOND 6 INCHES.
Z= NUMBER OF BLOWS FOR THIRD 6 INCHES.

X/Y/D"

NUMBER OF BLOWS FOR STANDARD PENETRATION TEST (SPT):
X= NUMBER OF BLOWS FOR FIRST 6 INCHES (UNCORRECTED).
Y/D"= NUMBER OF BLOWS (UNCORRECTED FOR D" OF PENETRATION AT REFUSAL.

W—

INDICATES FREE WATER ELEVATION.

●

INDICATES A PLASTIC MATERIAL WITH A MOISTURE CONTENT EQUAL TO OR GREATER THAN THE LIQUID LIMIT MINUS 3.

⊕

INDICATES A NON-PLASTIC MATERIAL WITH A MOISTURE CONTENT GREATER THAN 25% OR GREATER THAN 19% WITH A WET APPEARANCE.

*

INDICATES A SAMPLE TAKEN WITHIN 3 FT OF PROPOSED GRADE.

SS

INDICATES A SPLIT SPOON SAMPLE.

NP

INDICATES A NON-PLASTIC SAMPLE.

SDI

SLAKE DURABILITY INDEX.

UCS

UNCONFINED COMPRESSION TEST.

AREA OF LANDSLIDE.

DESCRIPTION	ODOT CLASS	CLASSIFIED MECH./VISUAL	
GRAVEL AND/OR STONE FRAGMENTS WITH SAND AND SILT	A-2-4	4	4
GRAVEL AND/OR STONE FRAGMENTS WITH SAND, SILT AND CLAY	A-2-6	-	3
COARSE AND FINE SAND	A-3a	-	1
SANDY SILT	A-4a	14	27
SILT	A-4b	2	-
SILT AND CLAY	A-6a	1	6
SILTY CLAY	A-6b	6	35
CLAY	A-7-6	4	13
TOTAL		31	89
SHALE	VISUAL		
PAVEMENT OR BASE = X = APPROXIMATE THICKNESS	VISUAL		
SOD AND TOPSOIL = X = APPROXIMATE THICKNESS	VISUAL		

LOCATION MAP

SCALE IN MILES

PROJECT START STA. 7+85

PROJECT END STA. 19+00

01234

N

PARTICLE SIZE DEFINITIONS

12"BOULDERS

3"COBBLES

2.0 mmGRAVEL

0.42 mmCOARSE SAND

0.074 mmFINE SAND

0.005 mmSILT

CLAY

No. 10 SIEVE

No. 40 SIEVE

No. 200 SIEVE

SPECIFICATIONS

THIS GEOTECHNICAL EXPLORATION WAS PERFORMED IN ACCORDANCE WITH THE STATE OF OHIO, DEPARTMENT OF TRANSPORTATION, OFFICE OF GEOTECHNICAL ENGINEERING, SPECIFICATIONS FOR GEOTECHNICAL EXPLORATIONS, DATED JULY 2018.

AVAILABLE INFORMATION

THE SOIL, BEDROCK, AND GROUNDWATER INFORMATION COLLECTED FOR THIS SUBSURFACE EXPLORATION THAT CAN BE CONVENIENTLY DISPLAYED ON THE SOIL PROFILE SHEETS HAS BEEN PRESENTED. GEOTECHNICAL REPORTS, IF PREPARED, ARE AVAILABLE FOR REVIEW ON THE OFFICE OF CONTRACT SALES WEBSITE.

RECON. -	HJH	05/07/2018
	BEM	09/19/2018
	DML	01/18/2019
DRILLING -	KR	10/09/2018 - 10/26/2018
DRAWN -	DML	12/18/2018 - 01/31/2019
	DML	07/08/2020 - 07/15/2020
	DML	12/10/2020 - 12/11/2020
REVIEWED -	HJH	01/30/2019 - 01/31/2019
	HJH	07/13/2020 - 07/15/2020
	HJH	12/11/2020

PID NO.
108290

LANDSLIDE EXPLORATION

ROS - 772 - 10.30

1 / 32


DESIGN AGENCY
DLZ
100 UNITES ROAD • COLUMBUS, OHIO 43228

BEDROCK TEST SUMMARIES

BORING ID	SAMPLE ID	SAMPLE DEPTH, FT	SDI TEST RESULTS, %
B-002-1-18	NQ2-2	52.5-54.0	97.8
B-002-1-18	NQ2-4	75.0-76.0	99.3
B-004-1-18	NQ2-2	57.0-59.0	98.7
B-004-1-18	NQ2-5	88.0-89.0	97.7
B-007-1-18	NQ2-9	86.0-90.0	77.4
B-007-1-18	NQ2-11	110.0-111.0	99.3

BORING ID	SAMPLE ID	SAMPLE DEPTH, FT	UCS TEST RESULT, PSI	SAMPLE UNIT WEIGHT, PCF
B-002-0-18	NQ2-1	21.8-22.3	10,522	159.6
B-002-1-18	NQ2-2	53.5-54.0	10,410	152.8
B-002-1-18	NQ2-4	74.1-75.0	10,414	157.8
B-004-1-18	NQ2-2	58.6-59.0	9,676	152.0
B-004-1-18	NQ2-5	88.8-89.5	8,439	156.9
B-005-0-18	NQ2-2	24.7-25.5	10,477	154.6
B-007-0-18	NQ2-1	28.9-29.4	12,289	156.0
B-007-1-18	NQ2-9	86.5-86.9	7,290	165.9
B-007-1-18	NQ2-11	111.75-112.1	10,075	159.6

INDEX OF SHEETS			
COMPRESSIVE STRENGTH TEST RESULTS, SHEETS 3 - 7.			
SLAKE DURABILITY INDEX TEST RESULTS, SHEETS 8 - 10.			
LOCATION FROM STA. TO STA.	PLAN VIEW SHEET	PROFILE SHEET	CROSS- SECTION SHEET
SR 772			
7+85 - 19+00	11	12	-
10+50	-	-	15
13+50	-	-	15
18+00	-	-	16
19+00 - 25+28	13	14	-
BORING LOGS, SHEETS 17 - 32.			

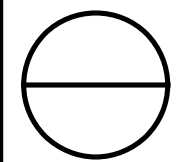

X:\Projects\GFL\2018\1821\300602\ROS\108290\Design\Geotechnical\Sheets\108290\VD001.dgn 2/8/2021 1:59:57 PM mlyon



CLIENT	ODOT D9	DLZ JOB NUMBER	1821-3006.02		
PROJECT	ROS-772-10.3	SHEET NO	1	OF	9
SUBJECT		TEST COMP. BY	TC	DATE	11/13/18
EQUIPMENT		CHECKED BY	SR	DATE	11/14/18

Unconfined Compressive Strength of Intact Rock Core Specimen (ASTM D7012)

Boring No.:	B-002-0-18	Rock Description:	Shale		
Run No.:	1				
Depth	21.8'-22.3'	Moisture Condition at Test:	As Received		

Diameter	1.979	1.979	1.977	1.978	1.981	1.979	1.979	in
	(D ₁)	(D ₂)	(D ₃)	(D ₄)	(D ₅)	(D ₆)	(D _{AVG})	

Length:	4.385	4.393	4.407	4.395	in	L	=	2.221
	(L ₁)	(L ₂)	(L ₃)	(L _{AVG})		D		

Volume:	0.007818439	ft ³	Mass:	565.90	g	Unit Weight:	159.57	pcf
---------	-------------	-----------------	-------	--------	---	--------------	--------	-----

Failure Load: 32,360 lbs

Stress: 10,522 psi

Original Specimen



Fractured Specimen



6121 Huntley Road * Columbus, Ohio 43229-1003 * (614) 888-0040 * FAX (614) 431-4024



CLIENT	ODOT D9	DLZ JOB NUMBER	1821-3006.02		
PROJECT	ROS-772-10.3	SHEET NO	2	OF	9
SUBJECT		TEST COMP. BY	TC	DATE	11/13/18
EQUIPMENT		CHECKED BY	SR	DATE	11/14/18

Unconfined Compressive Strength of Intact Rock Core Specimen (ASTM D7012)

Boring No.:	B-002-1-18	Rock Description:	Shale		
Run No.:	2				
Depth	53.5'-54.0'	Moisture Condition at Test:	As Received		

Diameter	1.984	1.985	1.986	1.985	1.986	1.986	1.985	in
	(D ₁)	(D ₂)	(D ₃)	(D ₄)	(D ₅)	(D ₆)	(D _{AVG})	

Length:	4.385	4.391	4.379	4.385	in	L	=	2.209
	(L ₁)	(L ₂)	(L ₃)	(L _{AVG})		D		

Volume:	0.00785198	ft ³	Mass:	544.28	g	Unit Weight:	152.82	pcf
---------	------------	-----------------	-------	--------	---	--------------	--------	-----

Failure Load: 32,225 lbs

Stress: 10,410 psi


Original Specimen



Fractured Specimen



6121 Huntley Road * Columbus, Ohio 43229-1003 * (614) 888-0040 * FAX (614) 431-4024

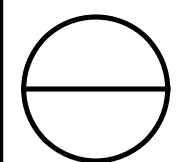

X:\Projects\GFL\2018\1821\300602\ROS\108290\Design\Geotechnical\Sheets\108290\VD002.dgn 2/8/2021 2:00:25 PM mlyon



CLIENT	ODOT D9	DLZ JOB NUMBER	1821-3006.02		
PROJECT	ROS-772-10.3	SHEET NO	3	OF	9
SUBJECT		TEST COMP. BY	TC	DATE	11/13/18
EQUIPMENT		CHECKED BY	SR	DATE	11/14/18


Unconfined Compressive Strength of Intact Rock Core Specimen (ASTM D7012)

Boring No.:	B-002-1-18		Rock Description:	Shale				
Run No.:	4							
Depth	74.1'-75.0'		Moisture Condition at Test:	As Received				
Diameter	1.984 (D ₁)	1.984 (D ₂)	1.985 (D ₃)	1.984 (D ₄)	1.984 (D ₅)	1.986 (D ₆)	1.985 (D _{AVG})	in
Length:	4.753 (L ₁)	4.763 (L ₂)	4.735 (L ₃)	4.750 (L _{AVG})	L D = 2.394			
Volume:	0.008499023 ft ³		Mass:	608.30 g		Unit Weight:	157.79 pcf	

Failure Load: 32,210 lbs

Stress: 10,414 psi

Original Specimen

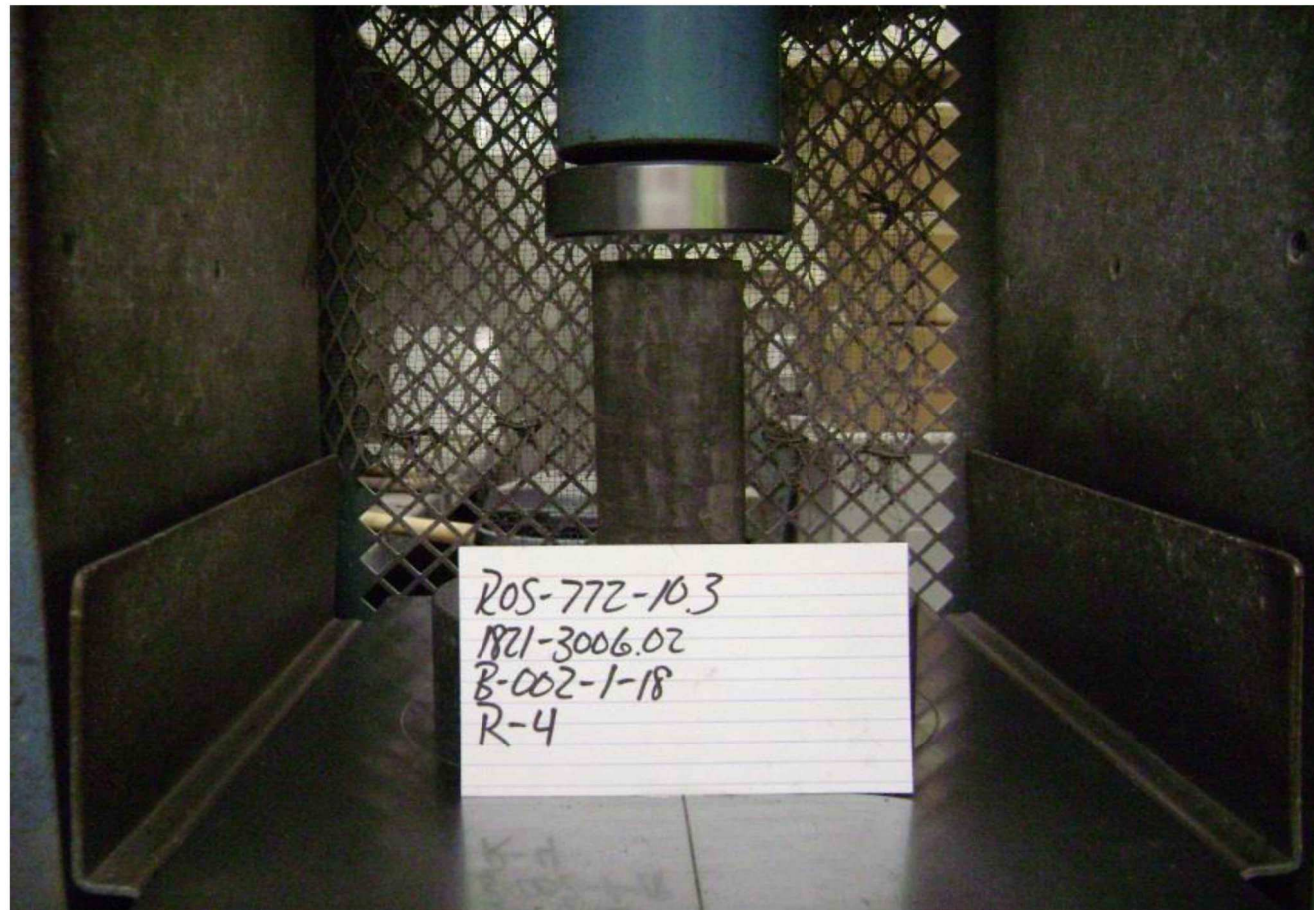

Fractured Specimen



6121 Huntley Road * Columbus, Ohio 43229-1003 * (614) 888-0040 * FAX (614) 431-4024



CLIENT	ODOT D9	DLZ JOB NUMBER	1821-3006.02		
PROJECT	ROS-772-10.3	SHEET NO	4	OF	9
SUBJECT		TEST COMP. BY	TC	DATE	11/13/18
EQUIPMENT		CHECKED BY	SR	DATE	11/14/18


Unconfined Compressive Strength of Intact Rock Core Specimen (ASTM D7012)

Boring No.:	B-004-1-18		Rock Description:	Shale				
Run No.:	2							
Depth	58.6'-59.0'		Moisture Condition at Test:	As Received				
Diameter	1.987 (D ₁)	1.989 (D ₂)	1.985 (D ₃)	1.988 (D ₄)	1.988 (D ₅)	1.987 (D ₆)	1.987 (D _{AVG})	in
Length:	4.499 (L ₁)	4.498 (L ₂)	4.484 (L ₃)	4.494 (L _{AVG})	L D = 2.261			
Volume:	0.008062784 ft ³		Mass:	556.05 g		Unit Weight:	152.04 pcf	

Failure Load: 30,015 lbs

Stress: 9,676 psi


Original Specimen

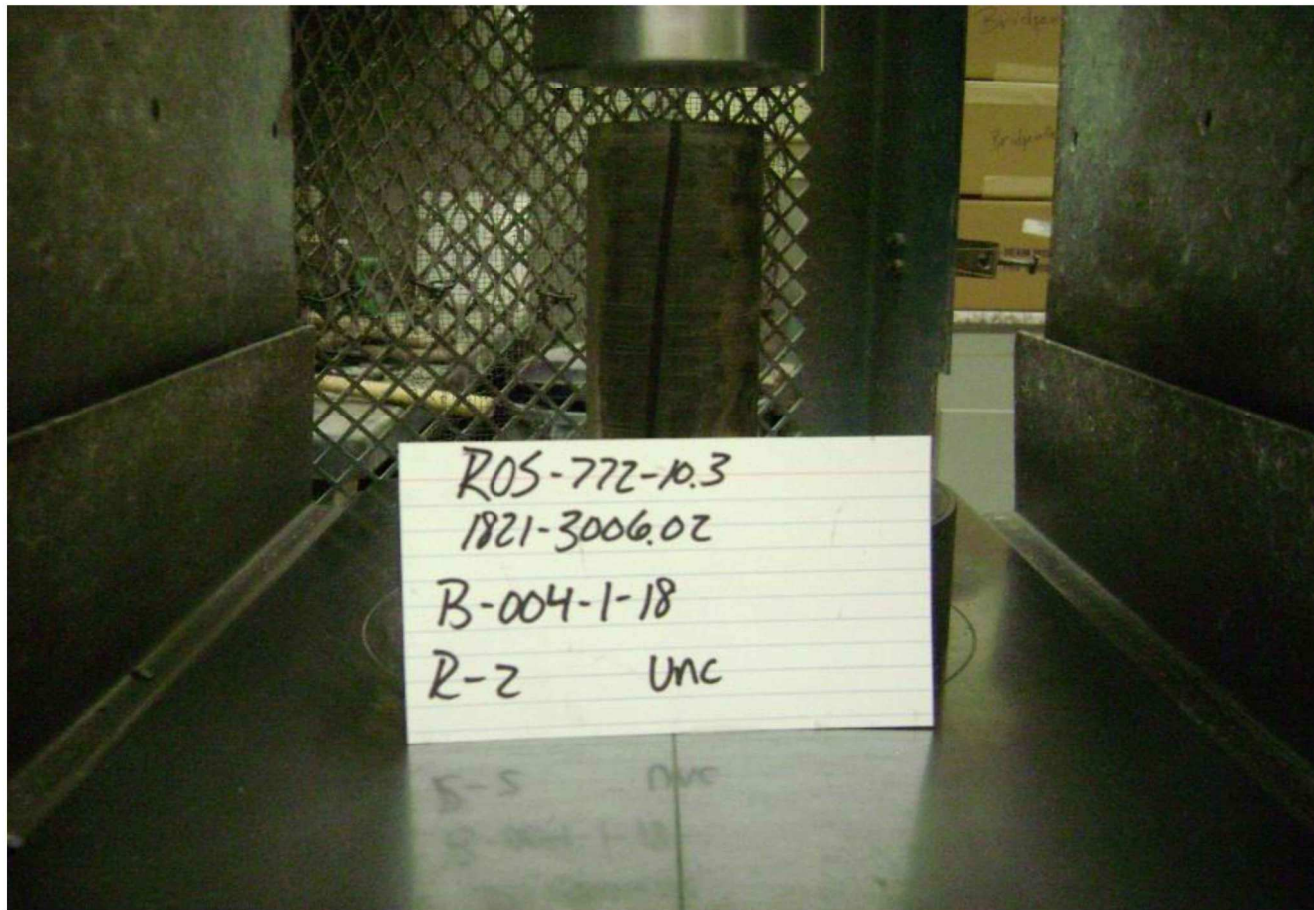

Fractured Specimen



6121 Huntley Road * Columbus, Ohio 43229-1003 * (614) 888-0040 * FAX (614) 431-4024

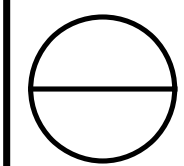

X:\Projects\GFL\2018\1821\300602\ROS\108290\Design\Geotechnical\Sheets\108290\VD003.dgn 2/8/2021 2:00:53 PM myon



CLIENT

PROJECT

SUBJECT

EQUIPMENT

ODOT D9

ROS-772-10.3

DLZ JOB NUMBER

SHEET NO

TEST COMP. BY

CHECKED BY

1821-3006.02

5

TC

SR

OF

DATE

DATE

9

11/13/18

11/14/18

Unconfined Compressive Strength of Intact Rock Core Specimen (ASTM D7012)

Boring No.: B-004-1-18

Rock Description: Shale

Run No.: 5

Depth 88.8'-89.5'

Moisture Condition at Test: As Received

Diameter

1.987

1.988

1.987

1.987

1.989

1.989

1.988

in

(D₁)

(D₂)

(D₃)

(D₄)

(D₅)

(D₆)

(D_{AVG})

Length:

4.229

4.222

4.226

4.226

in

L

=

2.126

D

(L₁)

(L₂)

(L₃)

(L_{AVG})

Volume: 0.007585739

ft³

Mass: 539.80

g


Unit Weight: 156.88

pcf


Failure Load: 26,190 lbs

Stress: 8,439 psi

Original Specimen

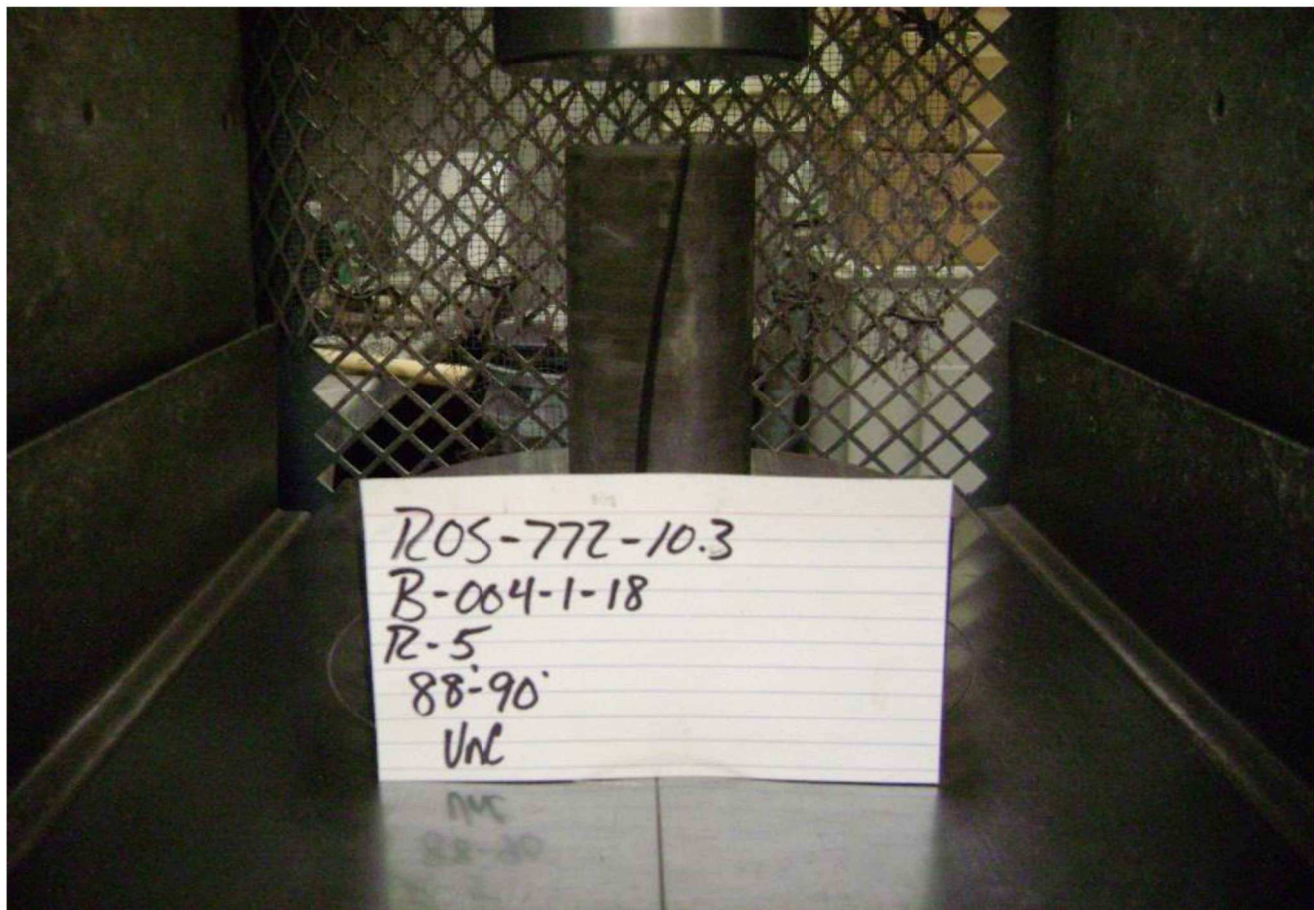

Fractured Specimen

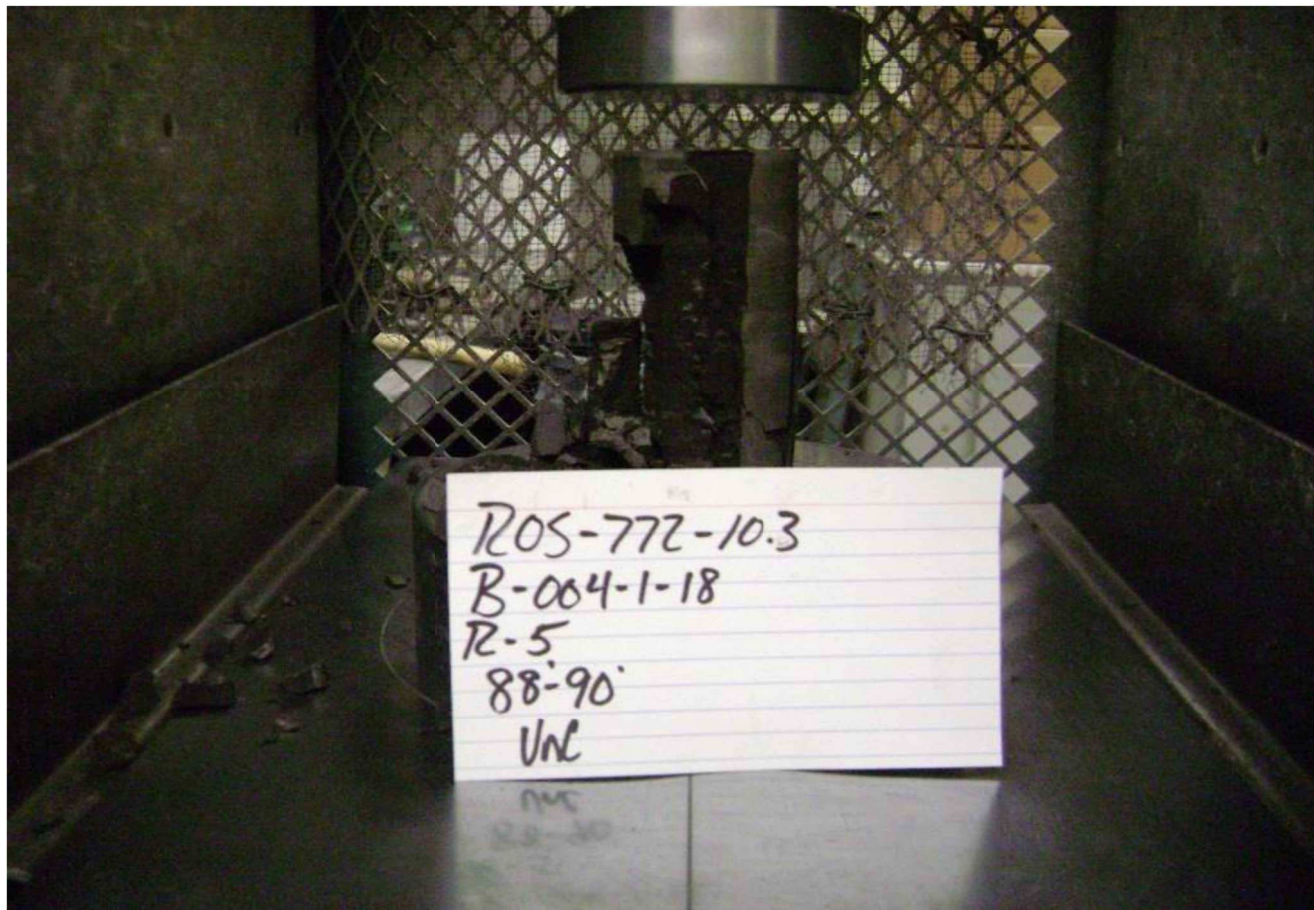



CLIENT

PROJECT

SUBJECT

EQUIPMENT

ODOT D9

ROS-772-10.3

DLZ JOB NUMBER

SHEET NO

TEST COMP. BY

CHECKED BY

1821-3006.02

6

TC

SR

OF

DATE

DATE

9

11/13/18

11/14/18

Unconfined Compressive Strength of Intact Rock Core Specimen (ASTM D7012)

Boring No.: B-005-0-18

Rock Description: Shale

Run No.: 2

Depth 24.7'-25.5'

Moisture Condition at Test: As Received

Diameter

1.978

1.979

1.979

1.981

1.980

1.981

1.980

in

(D₁)

(D₂)

(D₃)

(D₄)

(D₅)

(D₆)

(D_{AVG})

Length:

4.201

4.190

4.204

4.198

in

L

=

2.121

D

(L₁)

(L₂)

(L₃)

(L_{AVG})

Volume: 0.007474873

ft³

Mass: 524.02

g


Unit Weight: 154.55

pcf



Failure Load: 32,250 lbs

Stress: 10,477 psi

Original Specimen

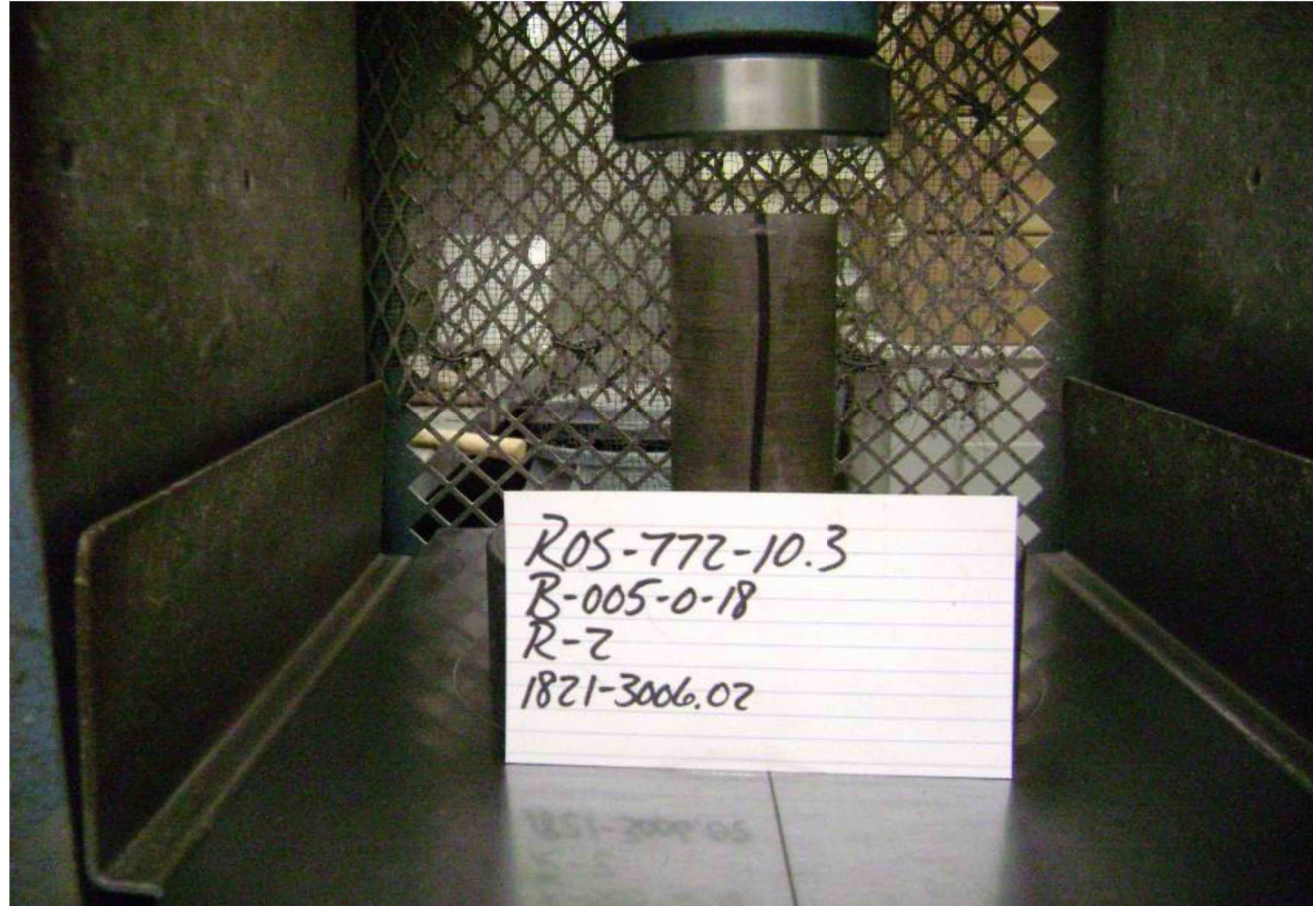

Fractured Specimen

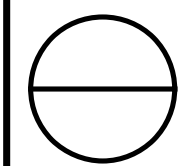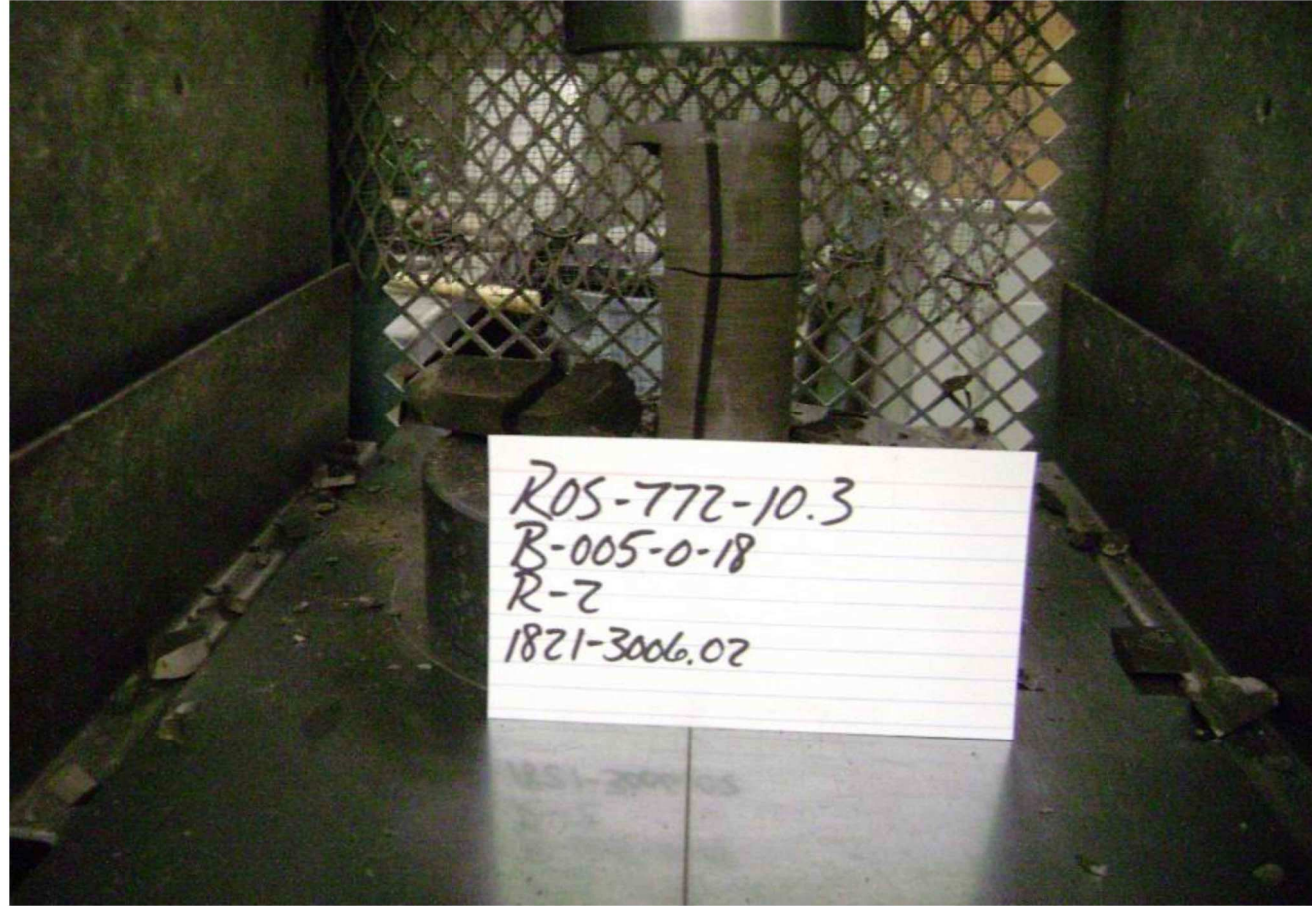

X:\Projects\GFL\2018\1821\300602\ROS\108290\Design\Geotechnical\Sheets\108290\VD004.dgn 2/8/2021 2:01:21 PM mlyon



CLIENT	ODOT D9	DLZ JOB NUMBER	1821-3006.02		
PROJECT	ROS-772-10.3	SHEET NO	7	OF	9
SUBJECT		TEST COMP. BY	TC	DATE	11/13/18
EQUIPMENT		CHECKED BY	SR	DATE	11/14/18


Unconfined Compressive Strength of Intact Rock Core Specimen (ASTM D7012)

Boring No.:	B-007-0-18		Rock Description:	Shale			
Run No.:	1						
Depth	28.9'-29.4'		Moisture Condition at Test:	As Received			
Diameter	1.980 (D ₁)	1.979 (D ₂)	1.979 (D ₃)	1.979 (D ₄)	1.978 (D ₅)	1.978 (D ₆)	1.979 in (D _{AVG})
Length:	4.603 (L ₁)	4.603 (L ₂)	4.607 (L ₃)	4.604 in (L _{AVG})	$\frac{L}{D} = 2.327$		
Volume:	0.00819083 ft ³		Mass:	579.62 g		Unit Weight:	156.01 pcf


Failure Load: 37,795 lbs

Stress: 12,289 psi

Original Specimen

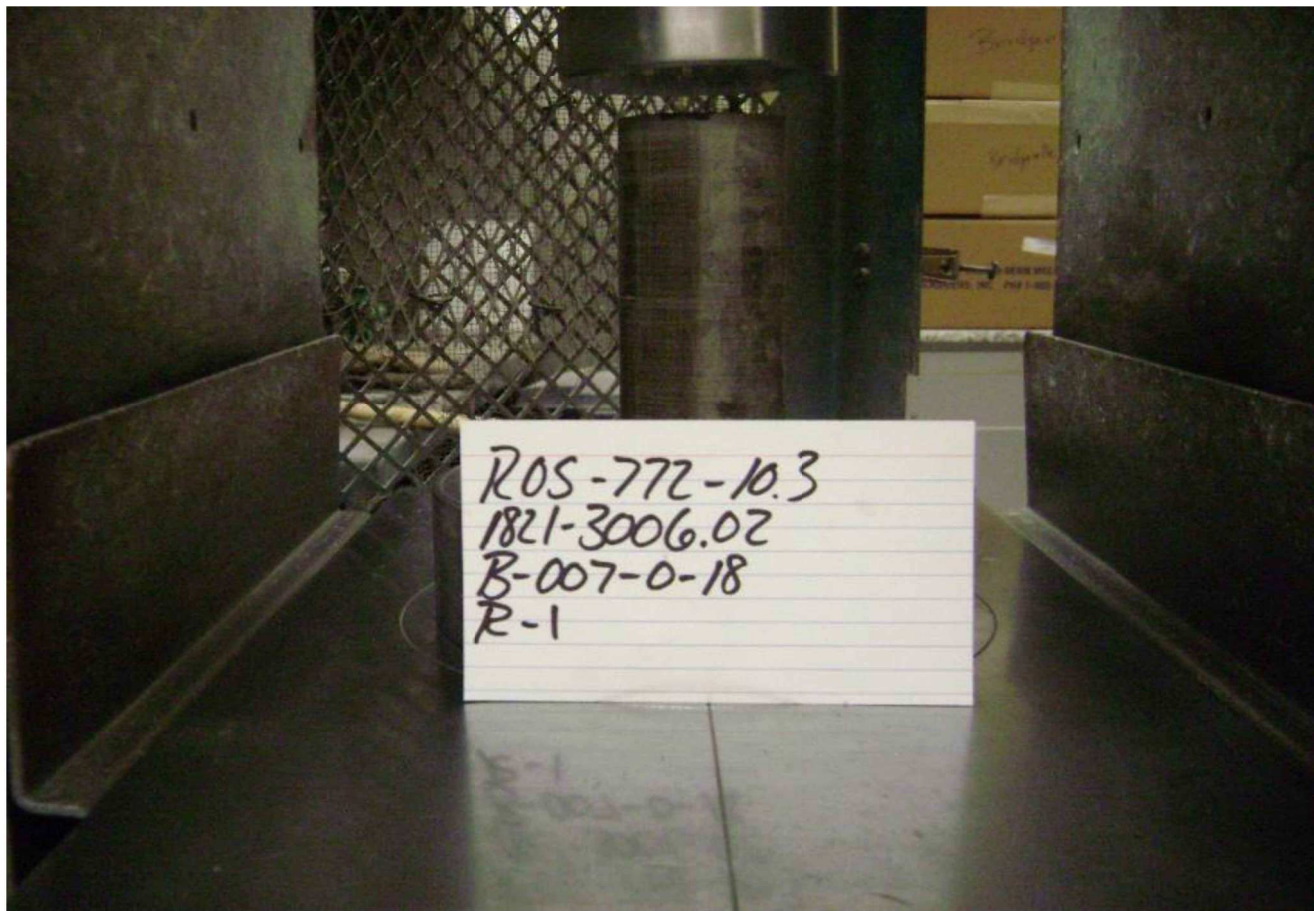

Fractured Specimen

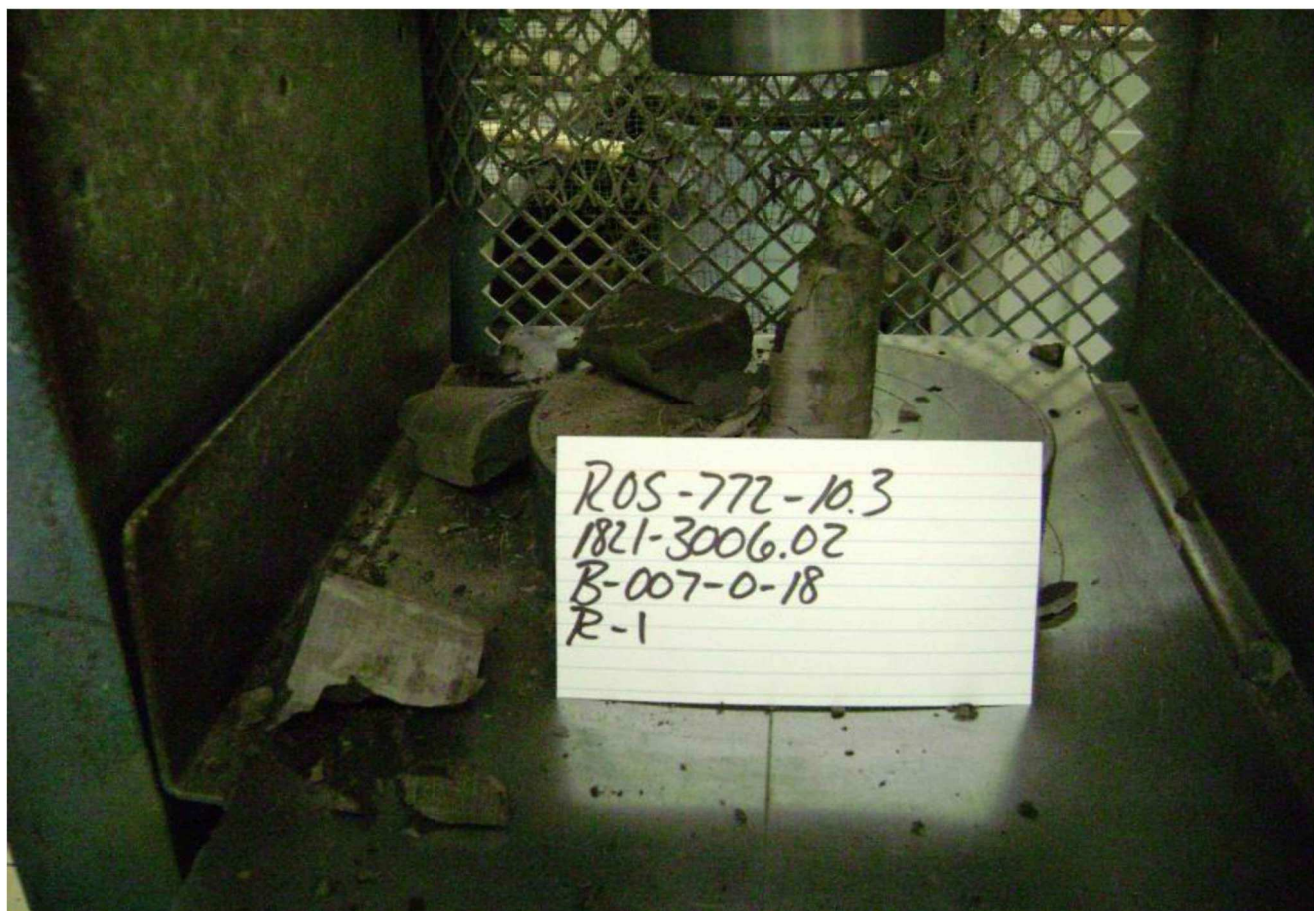

CLIENT	ODOT D9	DLZ JOB NUMBER	1821-3006.02		
PROJECT	ROS-772-10.3	SHEET NO	8	OF	9
SUBJECT		TEST COMP. BY	TC	DATE	11/13/18
EQUIPMENT		CHECKED BY	SR	DATE	11/14/18


Unconfined Compressive Strength of Intact Rock Core Specimen (ASTM D7012)

Boring No.:	B-007-1-18		Rock Description:	Shale			
Run No.:	9						
Depth	86.5'-86.9'		Moisture Condition at Test:	As Received			
Diameter	1.983 (D ₁)	1.985 (D ₂)	1.983 (D ₃)	1.982 (D ₄)	1.985 (D ₅)	1.983 (D ₆)	1.984 in (D _{AVG})
Length:	3.800 (L ₁)	3.809 (L ₂)	3.803 (L ₃)	3.804 in (L _{AVG})	$\frac{L}{D} = 1.918$		
Volume:	0.006799041 ft ³		Mass:	511.58 g		Unit Weight:	165.88 pcf



Failure Load: 22,525 lbs

Stress: 7,290 psi

Original Specimen

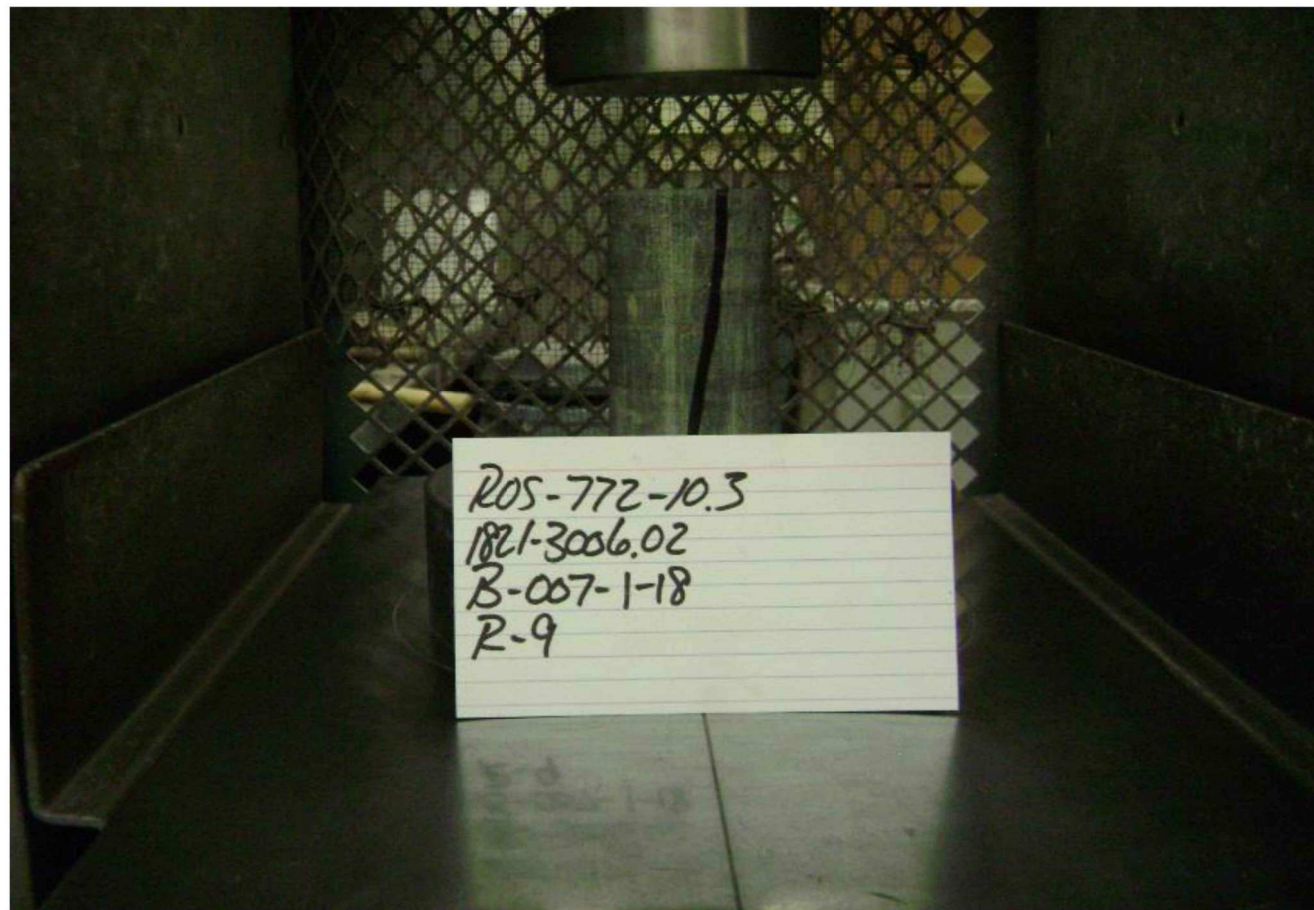

Fractured Specimen

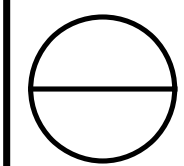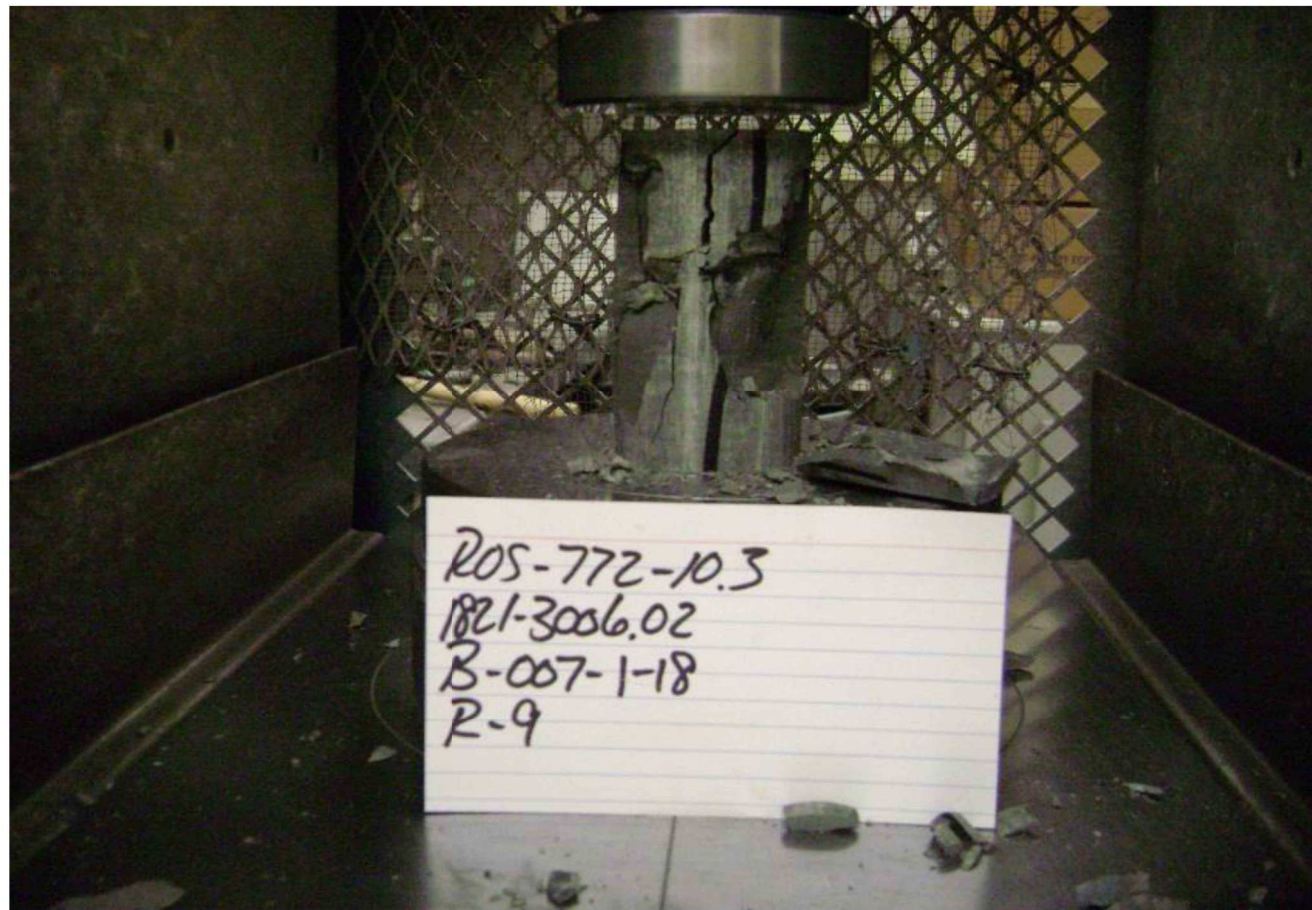

X:\Projects\GFL\2018\1821\300602\ROS\108290\Design\Geotechnical\Sheets\108290\VD005.dgn 2/8/2021 2:01:50 PM mlyon



CLIENT

PROJECT

SUBJECT

EQUIPMENT

ODOT D9

ROS-772-10.3

DLZ JOB NUMBER

SHEET NO

TEST COMP. BY

CHECKED BY

1821-3006.02

9 OF 9

TC DATE 11/13/18

SR DATE 11/14/18

Unconfined Compressive Strength of Intact Rock Core Specimen (ASTM D7012)

Boring No.: B-007-1-18

Rock Description: Shale

Run No.: 11

Depth 111.75'-112.1'

Moisture Condition at Test: As Received

Diameter

1.982

1.983

1.981

1.982

1.982

1.982

1.982

in

(D₁)

(D₂)

(D₃)

(D₄)

(D₅)

(D₆)

(D_{AVG})

Length:

4.405

4.388

4.382

4.392

in

L

=

2.216

D

(L₁)

(L₂)

(L₃)

(L_{AVG})

Volume:

0.007837533

ft³

Mass:

567.20

g

Unit Weight:


159.55

pcf

Failure Load: 31,085 lbs

Stress: 10,075 psi

Original Specimen

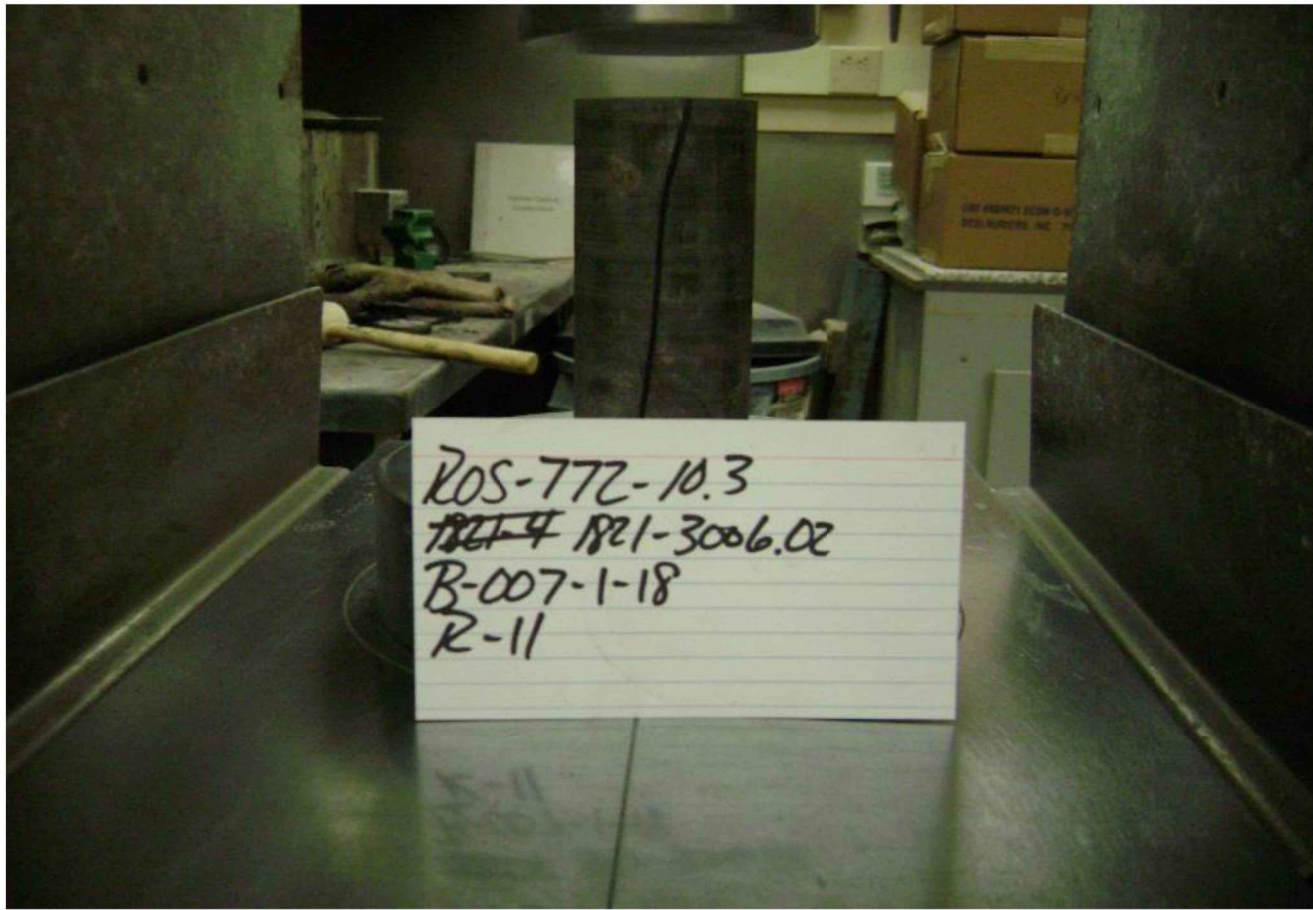

Fractured Specimen



X:\Projects\GFL\2018\1821\300602\ROS\108290\Design\Geotechnical\Sheets\108290\VD006.dgn 2/8/2021 2:02:04 PM mlyon



SUBJECT
Slake Durability Index

GAGE ID

PROCEDURE
ASTM D 4644

REMARKS

SHEET
1

OF
6

COMP. BY
CEW

DATE
11/13/18

REV. BY
SR

DATE
11/14/18

Project Name
DLZ Project Number
Client

ROS-772-10.3
1821-3006.02
ODOT D9

Sample ID
Date Started
Date Completed

B-002-1-18, R-2, 52.5'-54.0'
11/9/2018
11/14/2018

Pan #
547

Wet Wt. & Pan
Dry Wt. & Pan
Pan Wt.
Dry Wt. of Sample (A)
% Moisture

611.78
595.10
107.98
487.12
3.4

Slake Durability Index to nearest 0.1%

Trial 1

Date: 11/12/2018

Time: From 1:54 PM To 2:04 PM

Initials
CEW

Water Temp Start
Water Temp Finish

18.7
18.6

Dry Wt. & Pan
Pan Wt.
Dry Wt. Trial 1

591.56
107.98
483.58

Trial 2

Date: 11/13/2018

Time: From 10:02 AM To 10:12 AM

Initials
CEW

Water Temp Start
Water Temp Finish

23.8
22.6

Dry Wt. & Pan
Pan Wt.
Final Dry Wt. (B)

584.37
107.98
476.39

Slake Durability Index = (B)/(A)*100

97.8

Fragment Type: I

Test Pictures

Initial

1st Trial

2nd Trial







6121 Huntley Road
Columbus, Ohio 43229-1003
(614) 888-0040

\\Shared\Dept\Geotech Lab\03 - Lab - 2145\011 Rock Testing\1821-3006.02 ROS-772-10.3\ROS-772-10.3 Rock Slake Report 1.xlsx



SUBJECT
Slake Durability Index

GAGE ID

PROCEDURE
ASTM D 4644

REMARKS

SHEET
2

OF
6

COMP. BY
CEW

DATE
11/13/18

REV. BY
SR

DATE
11/14/18

Project Name
DLZ Project Number
Client

ROS-772-10.3
1821-3006.02
ODOT D9

Sample ID
Date Started
Date Completed

B-002-1-18, R-4, 75.0'-76.0'
11/9/2018
11/14/2018

Pan #
543

Wet Wt. & Pan
Dry Wt. & Pan
Pan Wt.
Dry Wt. of Sample (A)
% Moisture

605.25
592.28
99.39
492.89
2.6

Slake Durability Index to nearest 0.1%

Trial 1

Date: 11/12/2018

Time: From 9:13 AM To 9:23 AM

Initials
CEW

Water Temp Start
Water Temp Finish

20.5
20.3

Dry Wt. & Pan
Pan Wt.
Dry Wt. Trial 1

590.83
99.39
491.44

Trial 2

Date: 11/13/2018

Time: From 9:07 AM To 9:17 AM

Initials
CEW

Water Temp Start
Water Temp Finish

29.4
27.6

Dry Wt. & Pan
Pan Wt.
Final Dry Wt. (B)

588.71
99.39
489.32

Slake Durability Index = (B)/(A)*100

99.3

Fragment Type: I

Test Pictures

Initial

1st Trial

2nd Trial







6121 Huntley Road
Columbus, Ohio 43229-1003
(614) 888-0040

\\Shared\Dept\Geotech Lab\03 - Lab - 2145\011 Rock Testing\1821-3006.02 ROS-772-10.3\ROS-772-10.3 Rock Slake Report 1.xlsx


DRAWN
DML

CHECKED
HJH

LANDSLIDE EXPLORATION
SLAKE DURABILITY INDEX TEST RESULTS


ROS-772-10.30

8 / 32


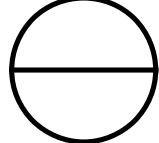



X:\Projects\GFL\2018\1821\300602\ROS\108290\Design\Geotechnical\Sheets\108290\VP001.dgn 2/8/2021 1:02:46 PM mlyon


NOTE:
HUMMOCKY GROUND AND
APPARENT OLD SCARPS BETWEEN
STATION 4+50 TO 17+50,
APPROXIMATELY 100 TO 400
FEET RIGHT OF $\varnothing$.

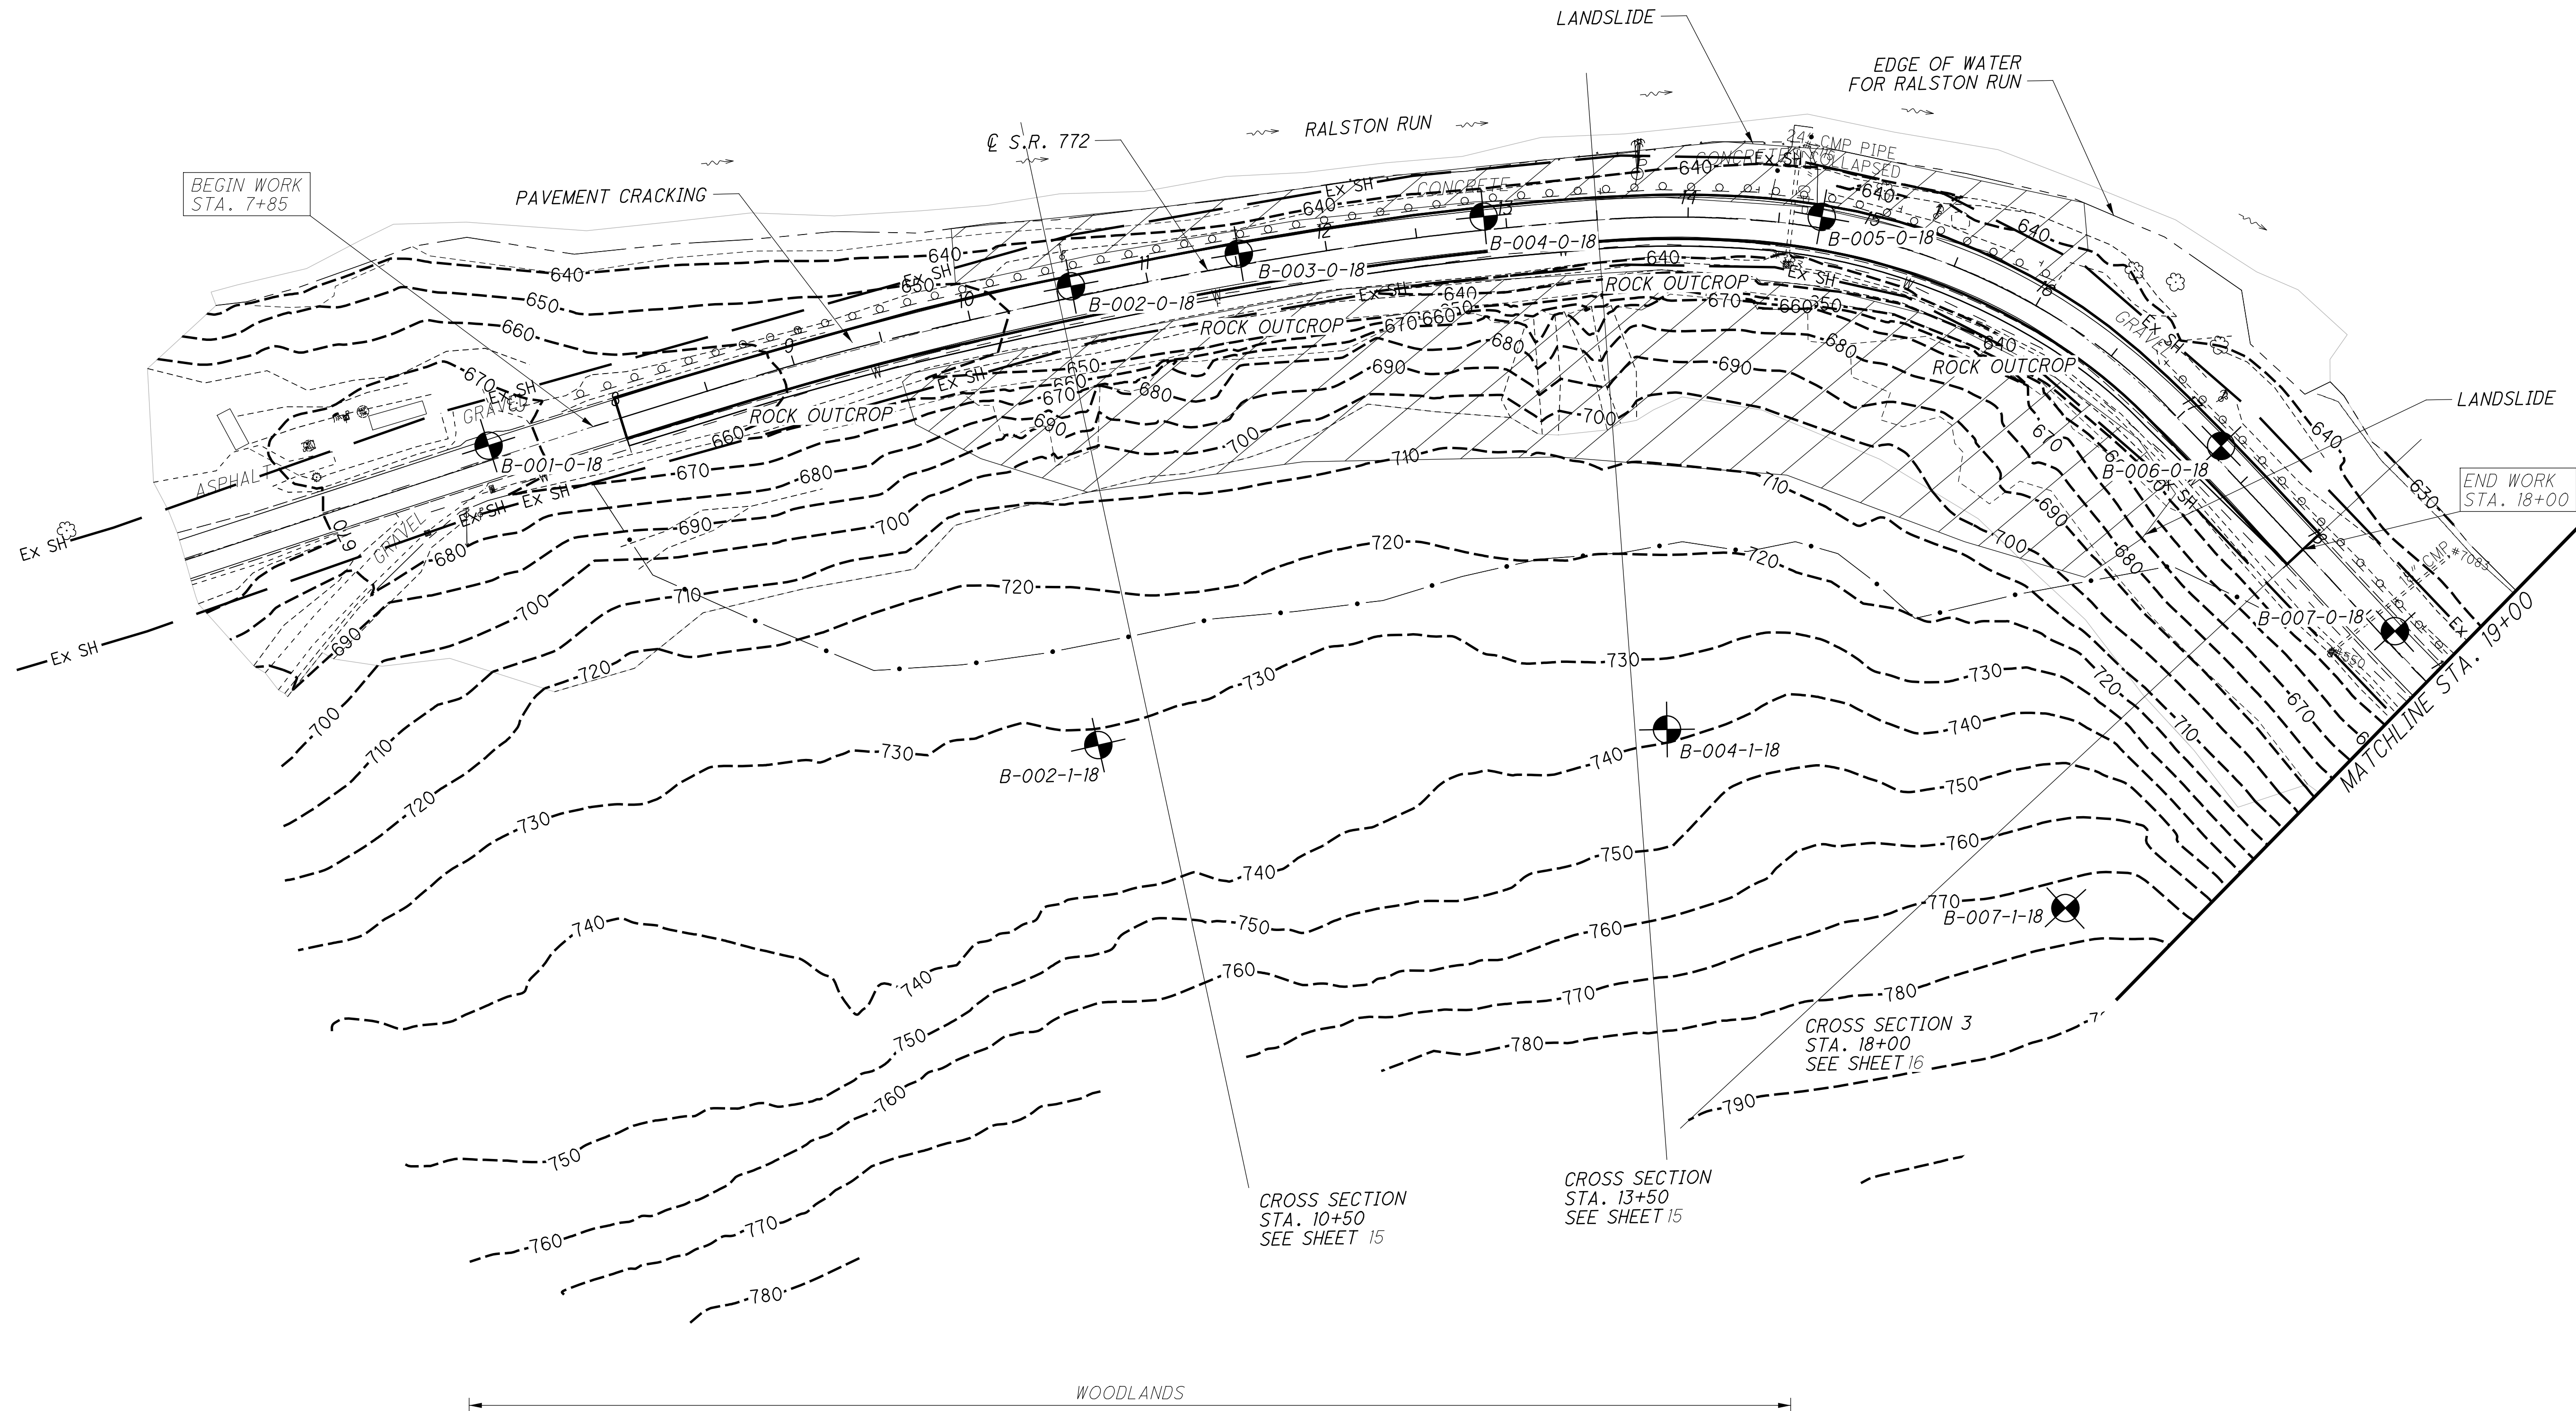


0 50 100 HORIZONTAL SCALE IN FEET	
DRAWN DML	CHECKED HJH
LANDSLIDE EXPLORATION PLAN STA. 7+85 TO STA. 19+00	
ROS-772-10.30	
11 / 32	

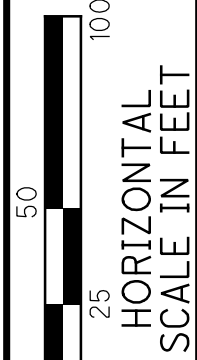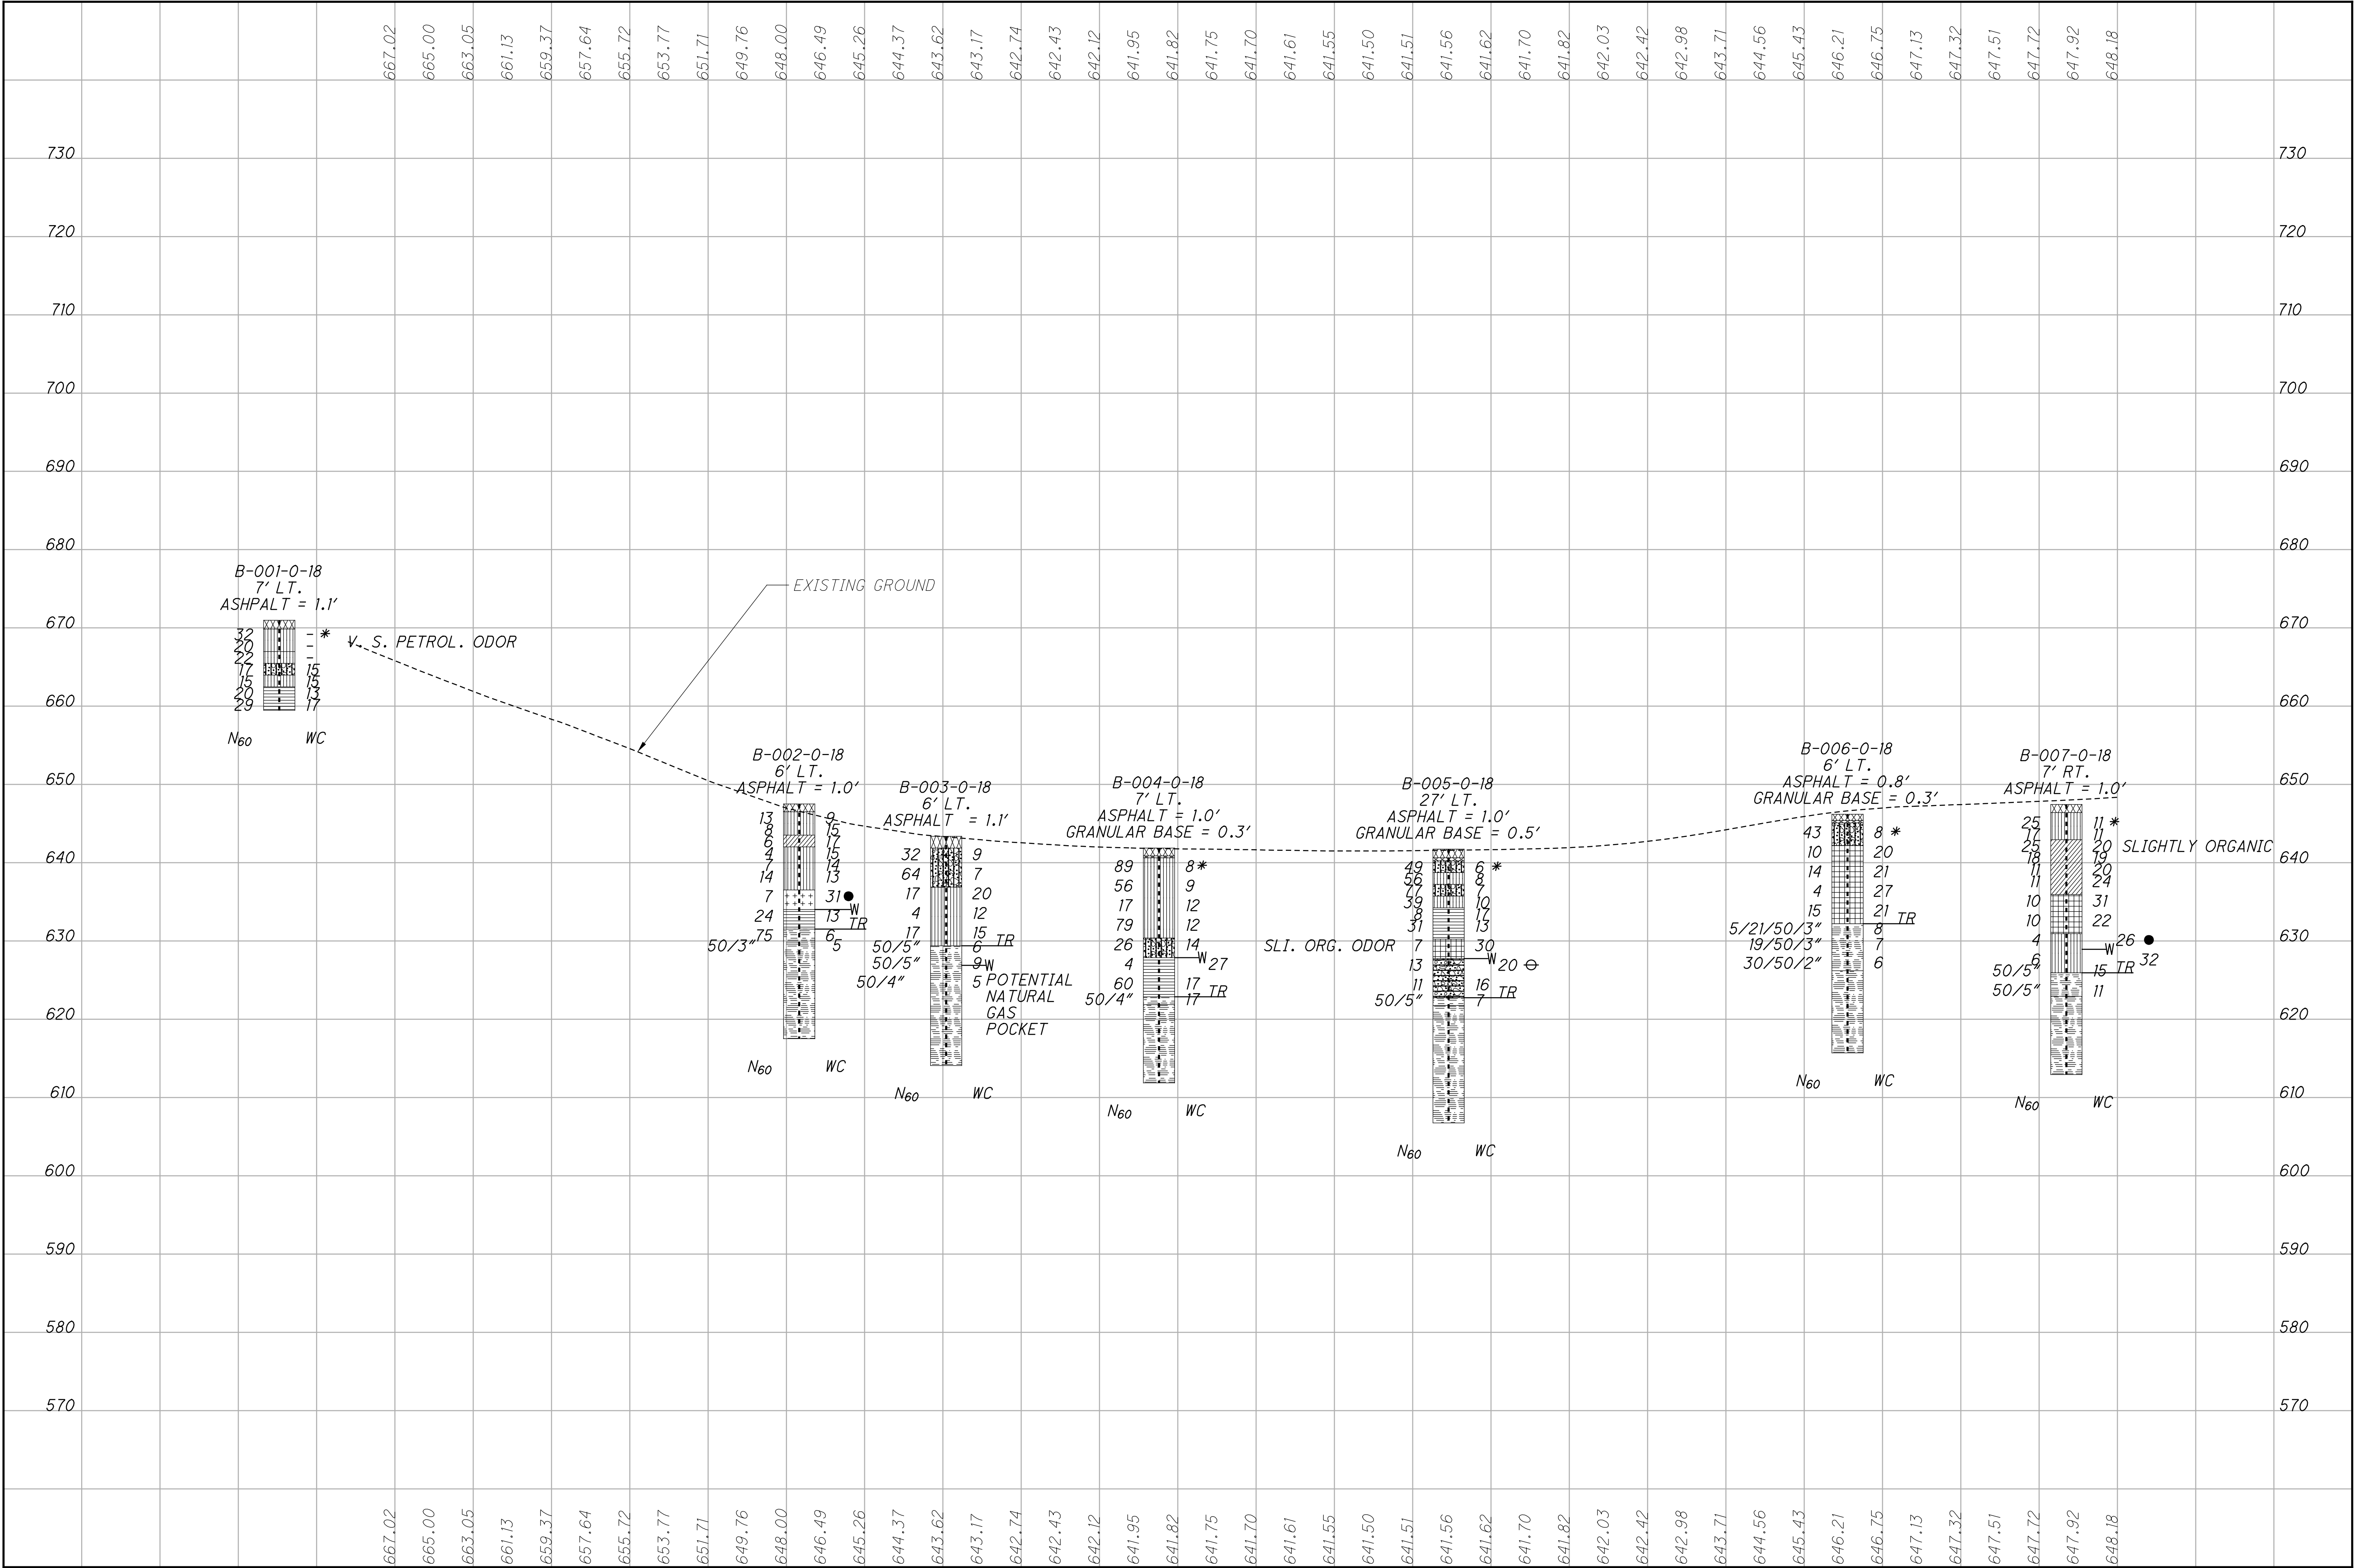


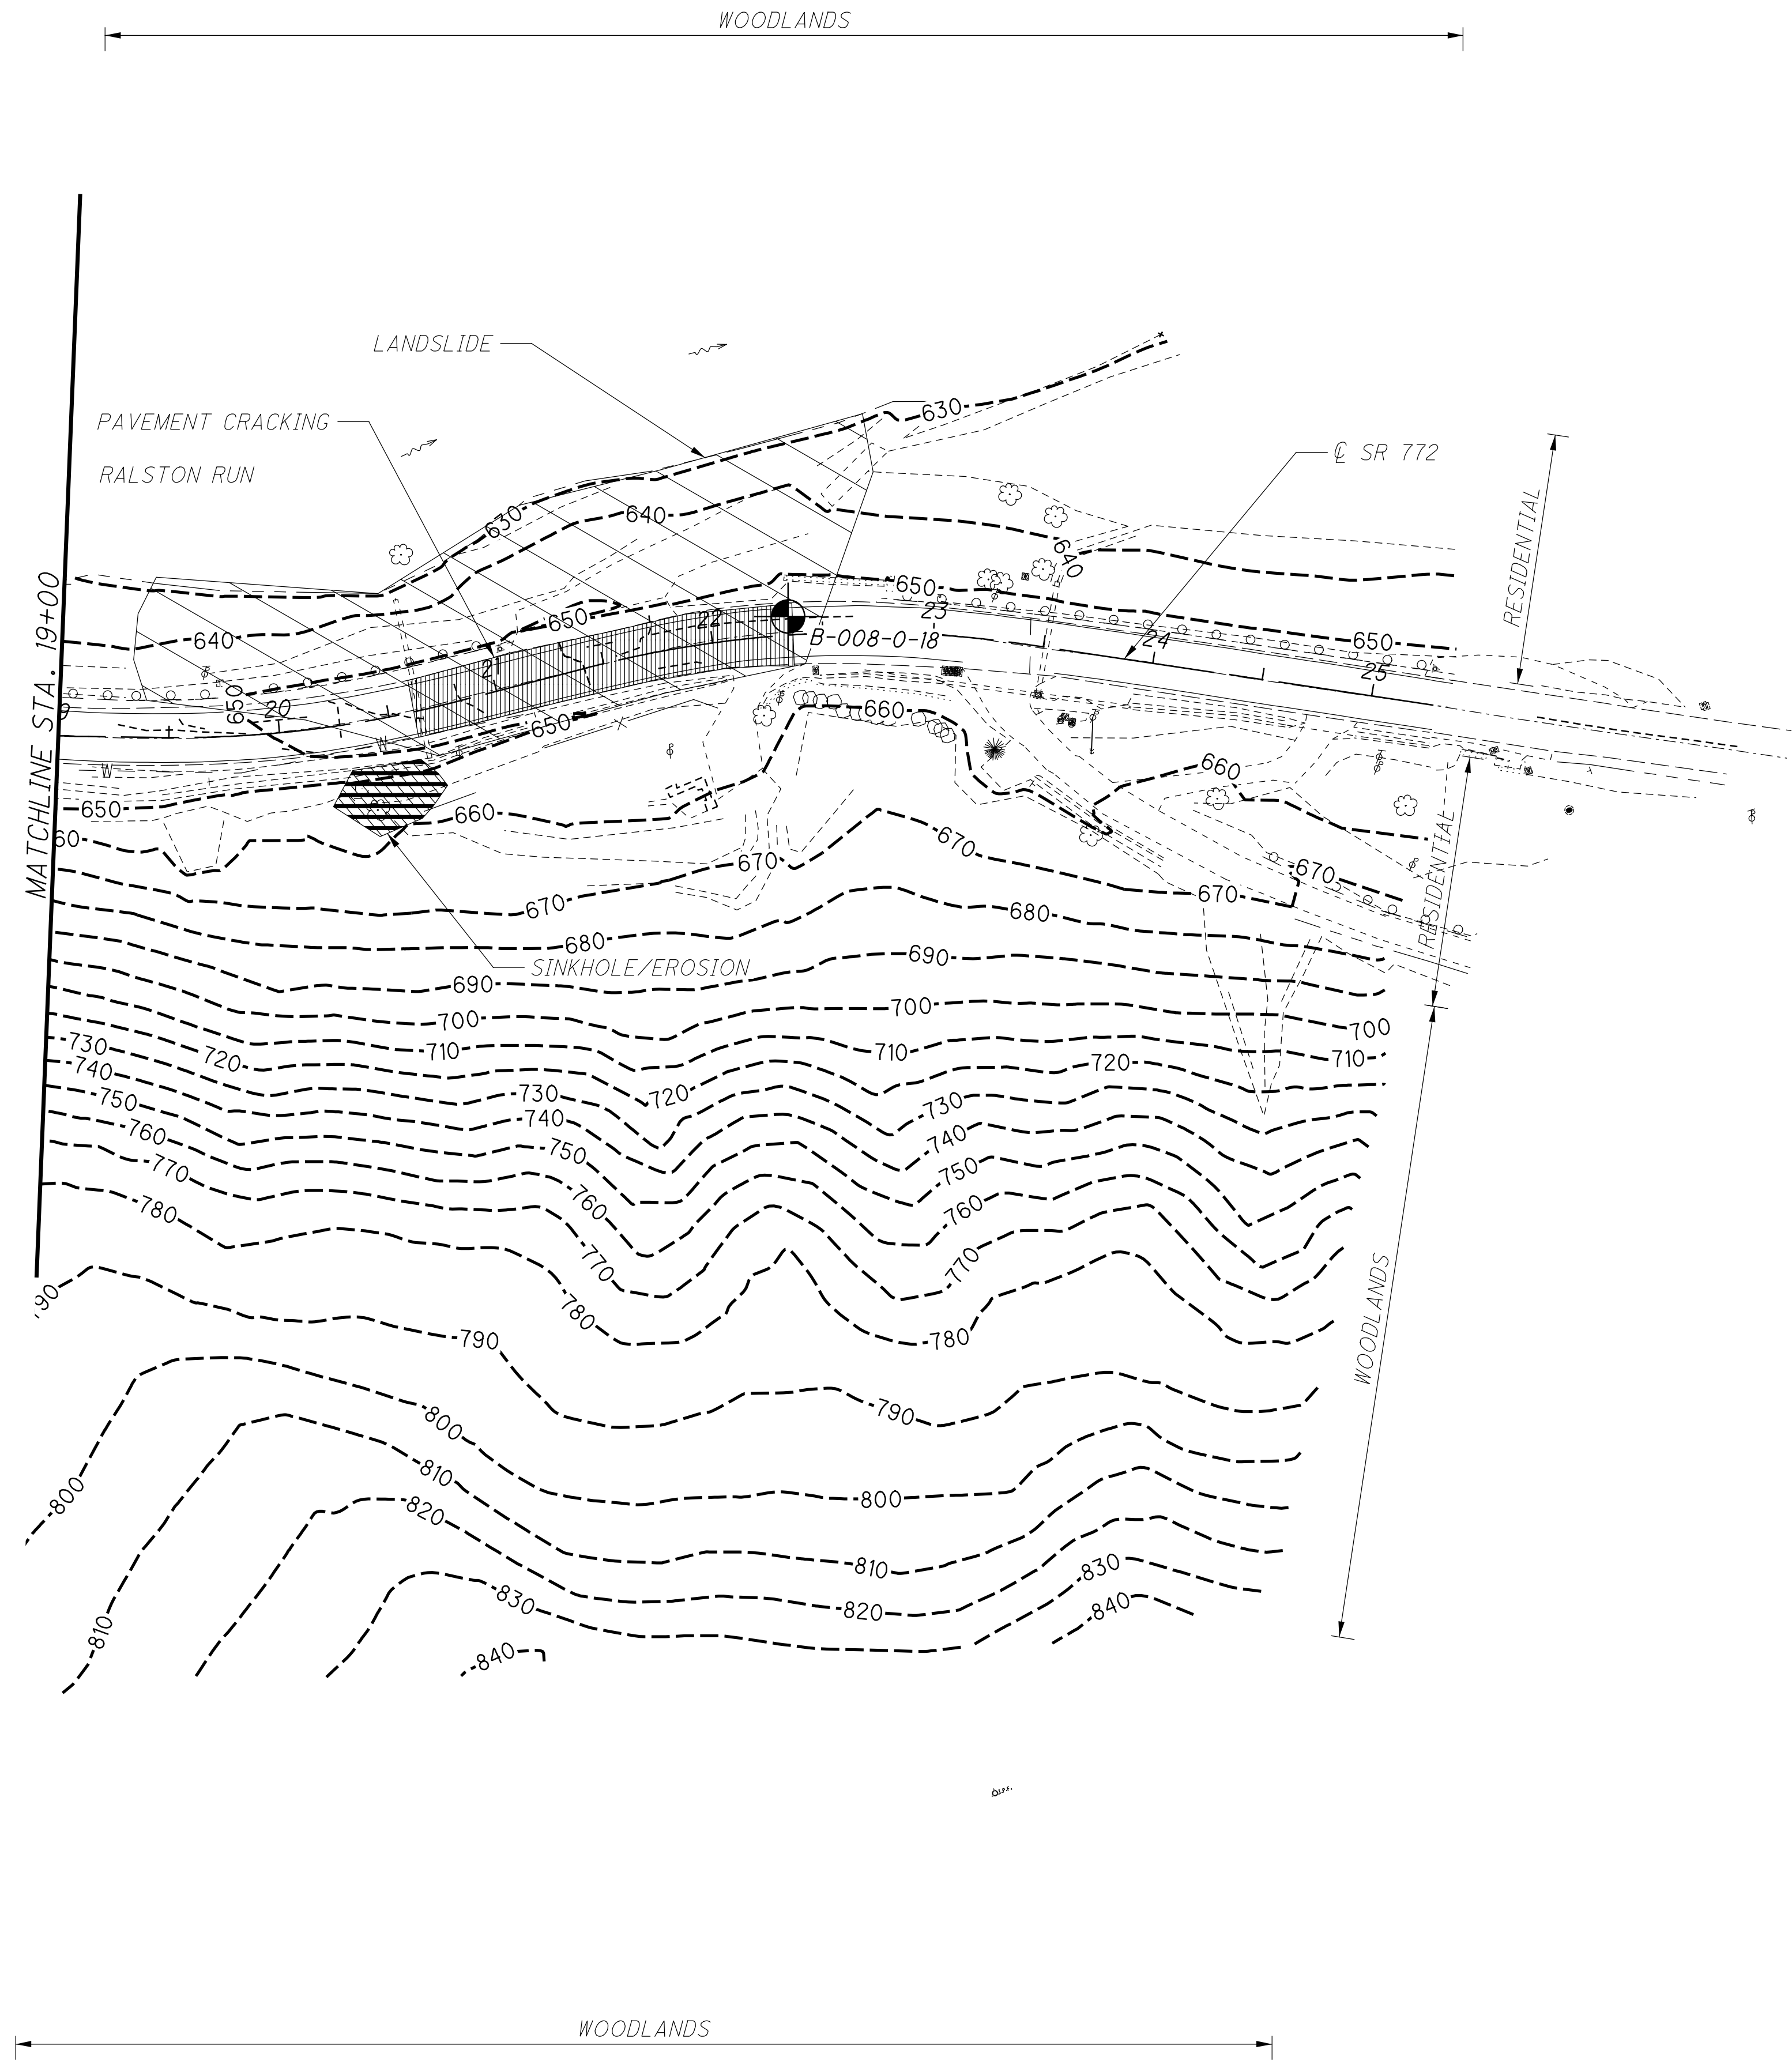

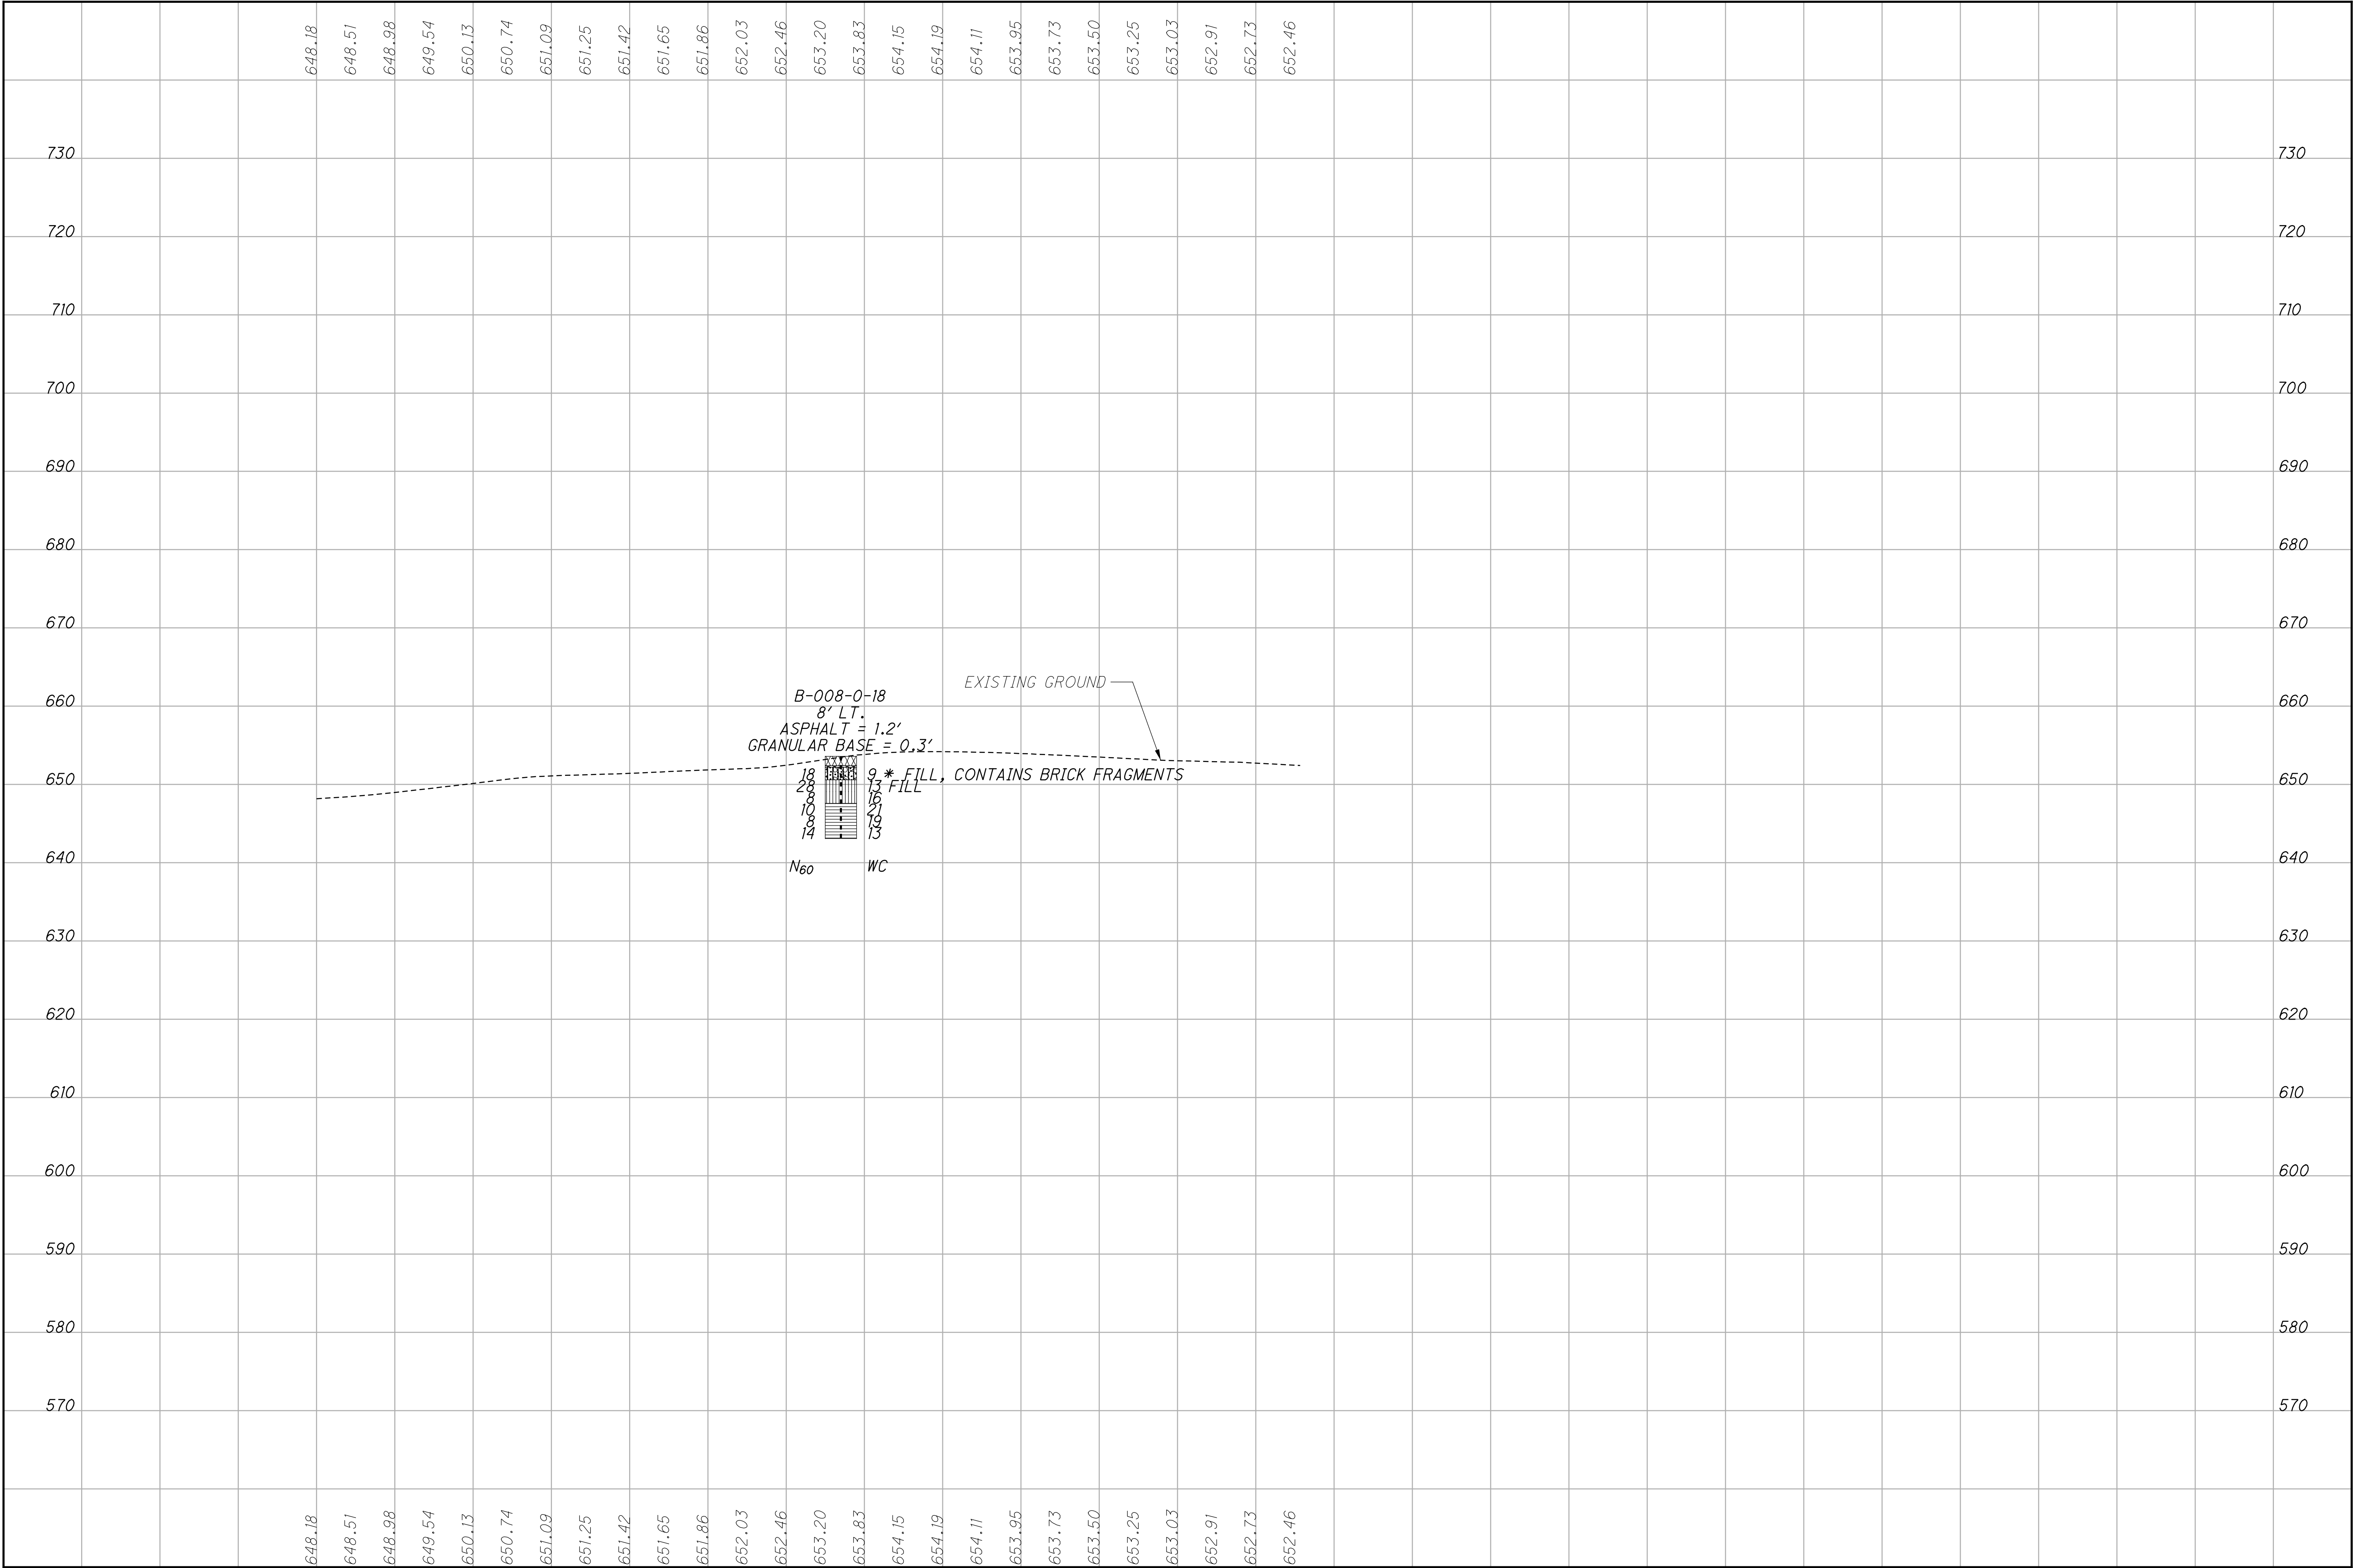

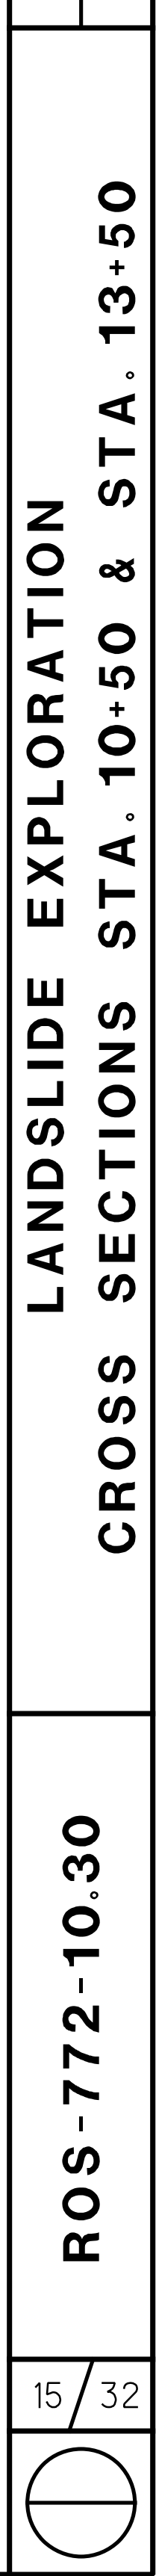

X:\Projects\GFI\2018\1821\300602\ROS\108290\Design\Geotechnical\Sheets\108290\X002.dgn 2/8/2021 1:02:49 PM mlyon

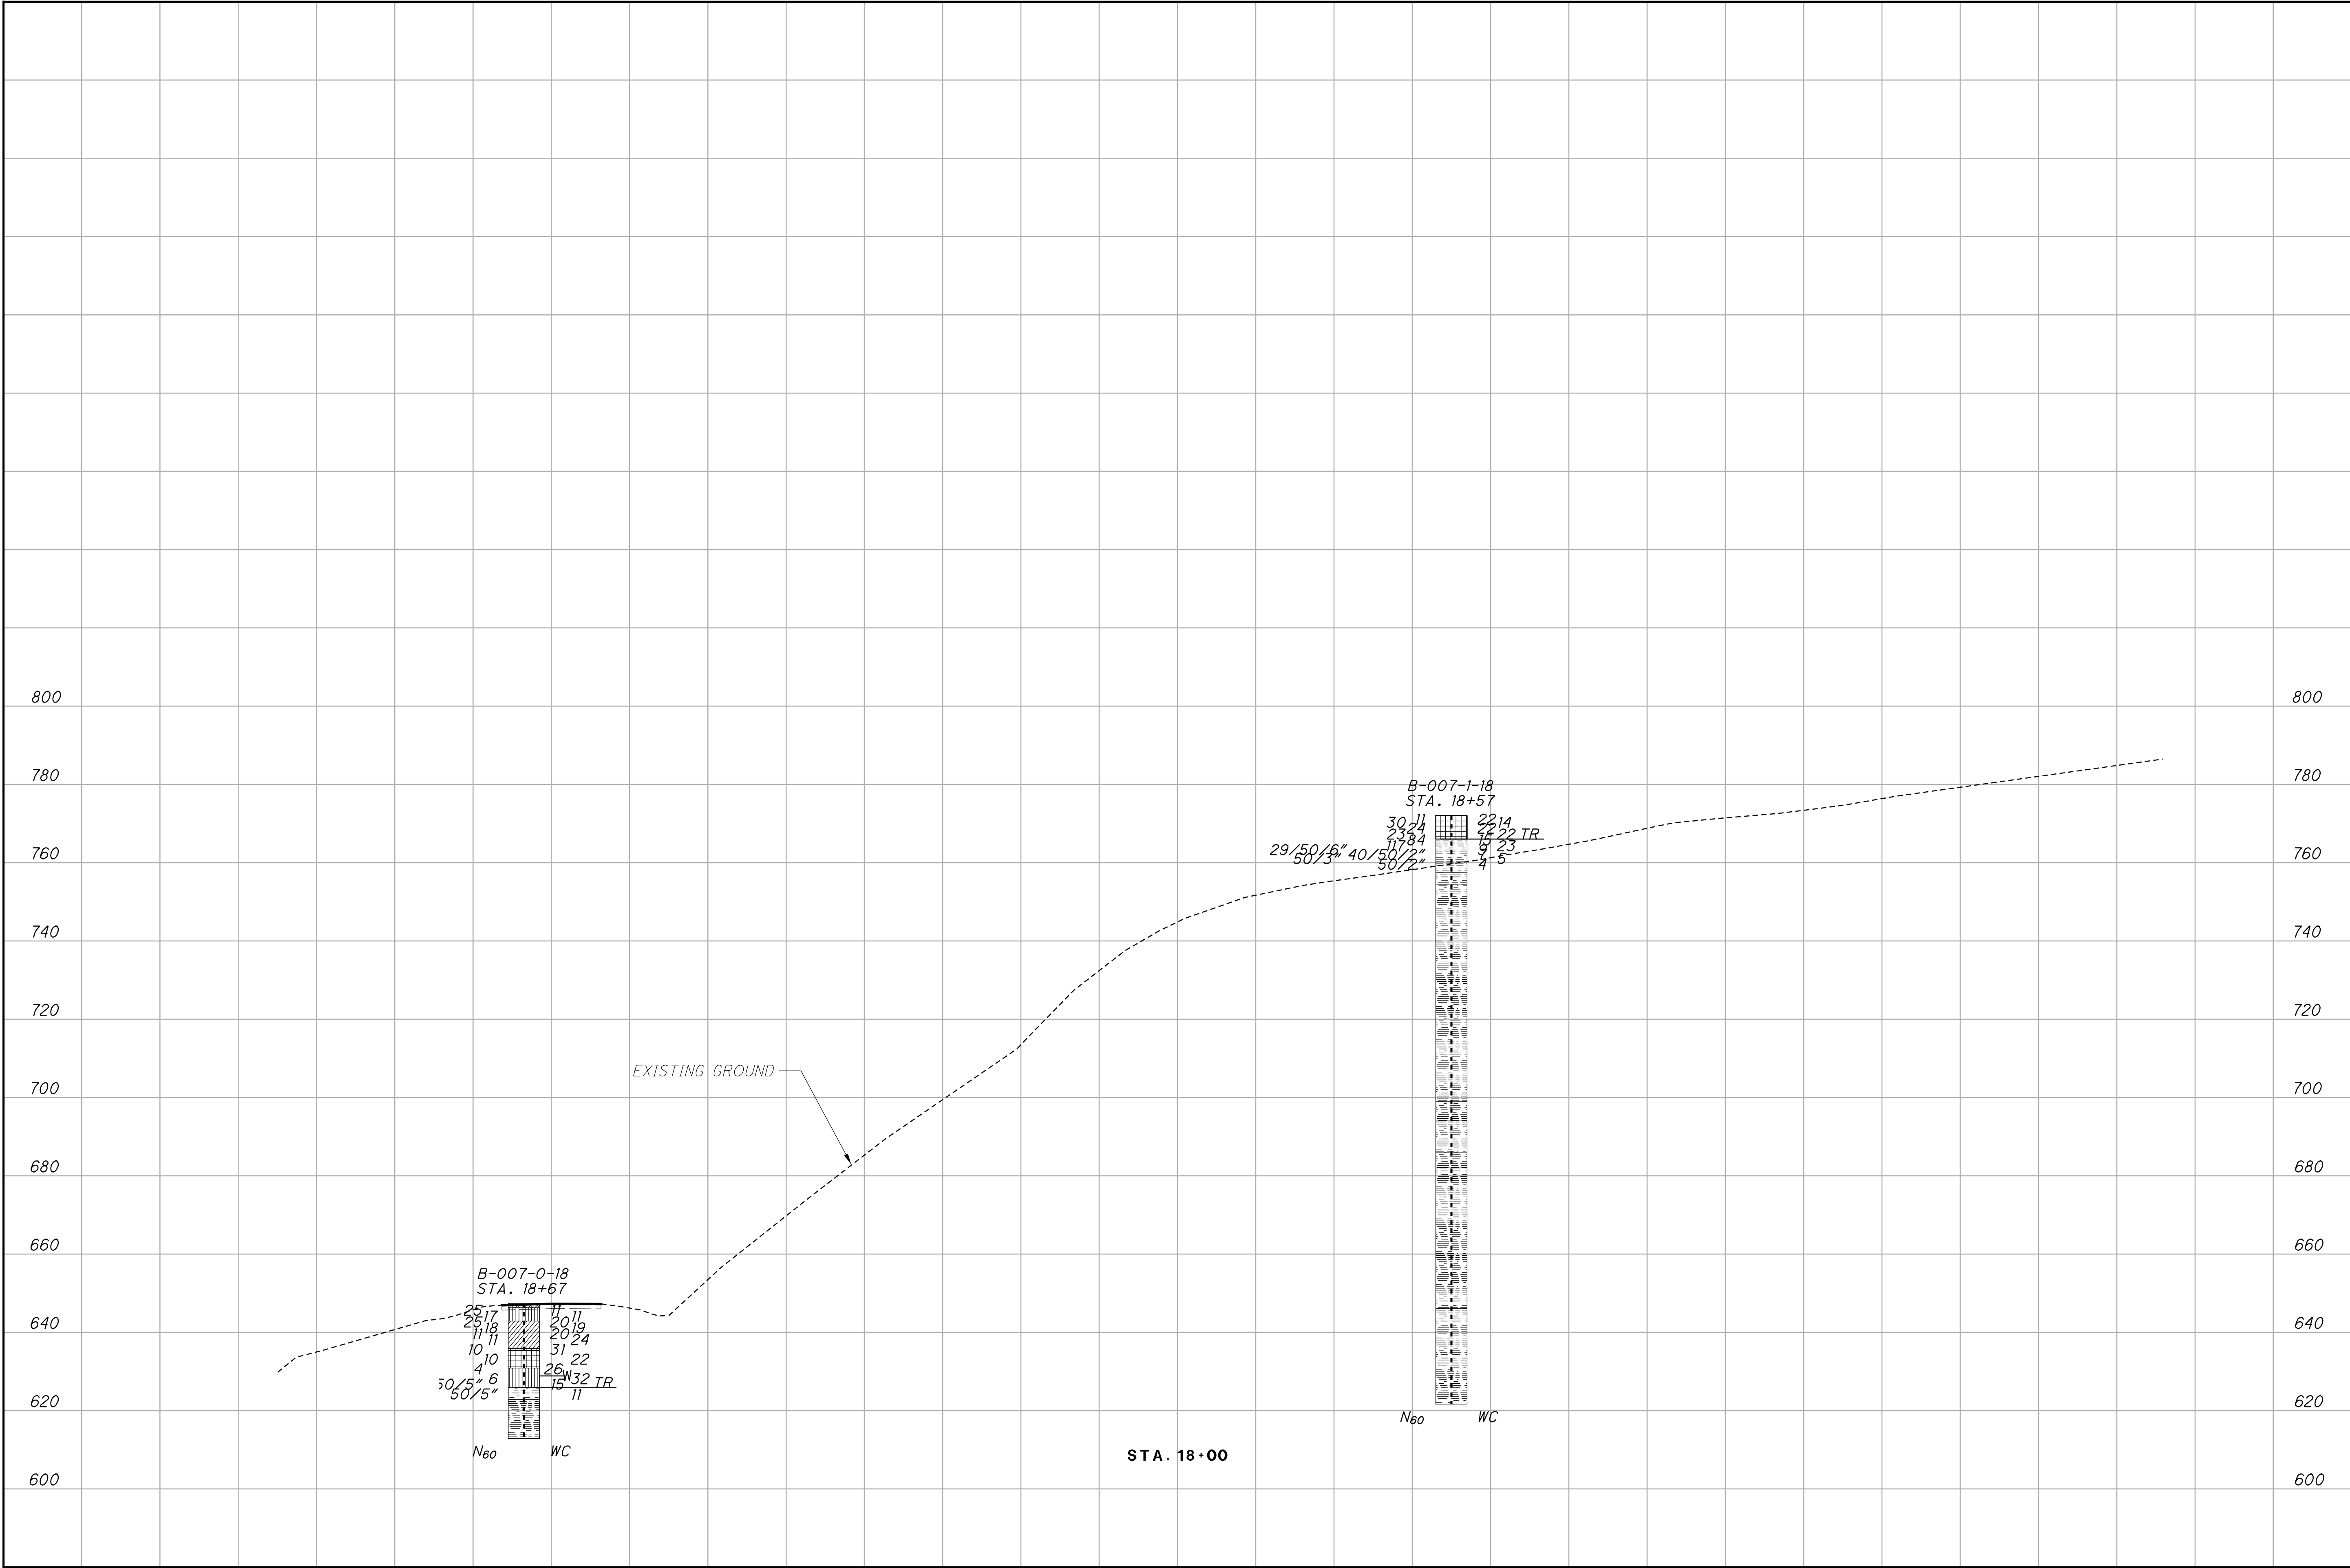

PROJECT: ROS-772-10.30		DRILLING FIRM / OPERATOR: DLZ / K. REINHART		DRILL RIG: '18 CME 750X-492-498		STATION / OFFSET: 7+26.7' LT.		EXPLORATION ID			
TYPE: LANDSLIDE		SAMPLING FIRM / LOGGER: DLZ / A. MIDDLETON		HAMMER: CME AUTOMATIC		ALIGNMENT: SR-772		B-001-0-18			
PID: 108290 SFN:		DRILLING METHOD: 3.25" HSA		CALIBRATION DATE: 7/16/18		ELEVATION: 671.0 (MSL) EOB: 11.5 ft.		PAGE			
START: 10/9/18 END: 10/9/18		SAMPLING METHOD: SPT		ENERGY RATIO (%): 83.6		LAT / LONG: 39.292468, -83.050412		1 OF 1			
MATERIAL DESCRIPTION AND NOTES		ELEV.		REC SAMPLE		GRADATION (%)		BACK			
		671.0		ID		GR CS FS SI CL LL PL PI WC		ODOT CLASS (G)			
ASHPALT = 13"				SPT/ RQD		N ₆₀		HP (tsf)		WC	
		669.9									
MEDIUM DENSE TO DENSE, DARK BROWN WITH BLACK, SANDY SILT, TRACE GRAVEL, LITTLE CLAY, VERY STRONG PETROLIFEROUS ODOR, DAMP [FILL]		1		14		32		72		SS-1	
		2		11		12					
		3		2		4		20		17	
		4		4		10					
STIFF TO VERY STIFF, BROWN, SANDY SILT, TRACE CLAY, VERY STRONG PETROLIFEROUS ODOR, DAMP		5		9		22		28		SS-3	
		6		8		17		33		SS-4	
MEDIUM DENSE, ORANGISH BROWN, GRAVEL AND STONE FRAGMENTS WITH SAND AND SILT, CONTAINS SANDSTONE FRAGMENTS, MOIST		7		4		15		61		SS-5	
		8		4		5		6			
STIFF, ORANGISH BROWN, SANDY SILT, TRACE GRAVEL, CONTAINS SANDSTONE FRAGMENTS, DAMP		9		4		20		100		SS-6	
		10		5		11		10		SS-7	
VERY STIFF, LIGHT BROWN, SILTY CLAY, TRACE GRAVEL, DAMP		11		11		29		100		SS-7	
		EOB									
		659.5									

NOTES: NONE

ABANDONMENT METHODS, MATERIALS, QUANTITIES: SHOVELED AUGER CUTTINGS, SHOVELED HOLE PLUG

PROJECT: ROS-772-10.30		DRILLING FIRM / OPERATOR: DLZ / K. REINHART		DRILL RIG: '18 CME 750X-492-498		STATION / OFFSET: 10+58.6' L.T.										EXPLORATION ID											
TYPE: LANDSLIDE		SAMPLING FIRM / LOGGER: DLZ / A. MIDDLETON		HAMMER: CME AUTOMATIC		ALIGNMENT: SR-772										B-002-0-18											
PID: 108290 SFN:		DRILLING METHOD: 3.25" HSA / NQ2		CALIBRATION DATE: 7/16/18		ELEVATION: 647.0 (MSL) EOB: 30.0 ft.										PAGE											
START: 10/9/18 END: 10/16/18		SAMPLING METHOD: SPT / NQ2		ENERGY RATIO (%): 83.6		LAT / LONG: 39.293040, -83.049496										1 OF 1											
MATERIAL DESCRIPTION AND NOTES				ELEV.		SPT/ RQD		REC SAMPLE ID		HP (tsf)		GRADATION (%)				ATTERBERG		ODOT CLASS (G)		HOLE SEALED							
				647.0								GR CS FS SI CL LL PL PI WC															
ASPHALT = 11.5"				646.0																							
MEDIUM STIFF TO STIFF, BROWN, SANDY SILT , TRACE TO LITTLE GRAVEL, DAMP				646.0		1		8		-																	
				646.0		2		5		13		50		SS-1		-						9					
				646.0		3		3		8		100		SS-2		-						15					
				646.0		4		5		2		6		100		SS-3		2.75						17			
				646.0		5		2		2		100		SS-4		2.75											
VERY STIFF, BROWN, SILT AND CLAY , TRACE GRAVEL, LITTLE SAND, DAMP				643.0		6		4		56		SS-4		2.75													
				643.0		7		2		1		50		SS-5		-											
				643.0		8		2		7		50		SS-6		3.25											
				643.0		9		1		4		14		33													
				643.0		10		4		6		33															
SOFT TO MEDIUM STIFF, BROWN, SILTY CLAY , TRACE TO LITTLE SAND, CONTAINS SHALE FRAGMENTS, DAMP				636.0		11		3		7		89		SS-7		0.25											
				636.0		12		3		2		89		SS-7		0.25											
				636.0		13		3		8		24		39		SS-8		-									
				636.0		14		8		9		75		72		SS-9		-									
				636.0		15		10		5		49		72		SS-9		-									
SHALE , DARK GRAY, HIGHLY WEATHERED.				631.0		16		50/3"		67		SS-10		-													
				631.0		17		5		49		72		SS-9		-											
				631.0		18		50/3"		67		SS-10		-													
				631.0		19		50/3"		67		SS-10		-													
				631.0		20		50/3"		67		SS-10		-													
SHALE , DARK GRAY, SLIGHTLY WEATHERED, SLIGHTLY STRONG TO STRONG, LAMINATED, FISSILE, SLIGHTLY FRACTURED, TIGHT TO NARROW, SLIGHTLY ROUGH; RQD 74% REC 82% @ 21.8'-22.3', UCS = 10,522 psi				627.0		21		62		68		NQ2-1															
				627.0		22		62		68		NQ2-1															
				627.0		23		62		68		NQ2-1															
				627.0		24		62		68		NQ2-1															
				627.0		25		62		68		NQ2-1															
				627.0		26		62		68		NQ2-1															
				627.0		27		62		68		NQ2-1															
				627.0		28		62		68		NQ2-1															
				627.0		29		62		68		NQ2-1															
				627.0		30		62		68		NQ2-1															







NOTES: ROCK CORE IS FROM OFFSET BORING LOCATED APPROX. 5' NORTHEAST OF SOIL BORING.
ABANDONMENT METHODS, MATERIALS, QUANTITIES: TREMIED 30 GAL. BENTONITE GROUT, SHOVELED HOLE PLUG

PROJECT: _____ ROS-772-10.30				DRILLING FIRM / OPERATOR: _____ DLZ / L. BARTLETT				DRILL RIG: '18 CME 55-TATV-265				STATION / OFFSET: _____ 10+15.235' RT.				EXPLORATION ID _____ B-002-1-18												
TYPE: _____ LANDSLIDE				SAMPLING FIRM / LOGGER: _____ DLZ / A. MIDDLETON				HAMMER: _____ CME AUTOMATIC				ALIGNMENT: _____ SR-772				PAGE _____												
PID: _____ 108290 _____ SFN: _____				DRILLING METHOD: _____ 3.25" HSA / NQ2				CALIBRATION DATE: _____ 4/26/18				ELEVATION: _____ 731.2 (MSL) _____ EOB: _____ 105.0 ft.				1 OF 2												
START: _____ 10/16/18 _____ END: _____ 10/18/18				SAMPLING METHOD: _____ SPT / NQ2				ENERGY RATIO (%): _____ 90*				LAT / LONG: _____ 39.292420, -83.049092																
MATERIAL DESCRIPTION AND NOTES				ELEV. 731.2		DEPTHS		SPT/ RQD		REC N ₆₀		SAMPLE ID		HP (tsf)		GRADATION (%)		ATTERBERG		ODOT CLASS (g)		HOLE SEALED						
MEDIUM STIFF TO STIFF, YELLOW, ORANGE, AND BROWN, SANDY SILT , CONTAINS STONE FRAGMENTS, DAMP								1	1	5	94	SS-1	-	-	-	-	-	-	-	-	-	-	-					
								2	3	17	72	SS-2	2.25	-	-	-	-	-	-	-	-	-	-	-	-	-	-	
								4	7	44	100	SS-3	-	-	-	-	-	-	-	-	-	-	-	-	-	-	-	-
								9	20	39	100	SS-4	-	-	-	-	-	-	-	-	-	-	-	-	-	-	-	-
								11	15	17	72	SS-5	4.5+	-	-	-	-	-	-	-	-	-	-	-	-	-	-	-
								5	12	36	83	SS-6	4.5+	-	-	-	-	-	-	-	-	-	-	-	-	-	-	-
								6	10	21	78	SS-7	4.5+	-	-	-	-	-	-	-	-	-	-	-	-	-	-	-
								7	9	21	100	SS-8	4.00	-	-	-	-	-	-	-	-	-	-	-	-	-	-	-
								12	3	24	100	SS-9	4.5+	-	-	-	-	-	-	-	-	-	-	-	-	-	-	-
								13	10	39	39	SS-10	3.75	10	4	8	32	46	35	17	18	16	A-6b (11)					
								14	6	26	100	SS-11	4.5+	-	-	-	-	-	-	-	-	-	-	-	-	-	-	-
								15	11	30	100	SS-12	4.00	-	-	-	-	-	-	-	-	-	-	-	-	-	-	-
								16	10	27	44	SS-13	4.5+	-	-	-	-	-	-	-	-	-	-	-	-	-	-	-
								17	8	23	72	SS-14	4.5+	-	-	-	-	-	-	-	-	-	-	-	-	-	-	-
								18	9	54	56	SS-15	4.5+	-	-	-	-	-	-	-	-	-	-	-	-	-	-	-
								19	7	24	61	SS-16	3.50	-	-	-	-	-	-	-	-	-	-	-	-	-	-	-
								20	4	23	83	SS-17	3.25	32	8	32	20	23	17	6	14	A-4a (3)						
								21	10	20	67	SS-18	4.25	-	-	-	-	-	-	-	-	-	-	-	-	-	-	-
								22	9	26	67	SS-19	4.50	-	-	-	-	-	-	-	-	-	-	-	-	-	-	-
23	7	9	78	SS-20	3.75	-	-	-	-	-	-	-	-	-	-	-	-	-	-	-								
24	4	15	78	SS-21	4.25	15	7	42	29	26	17	9	16	A-4a (7)														
25	3	15	78	SS-22	4.5+	-	-	-	-	-	-	-	-	-	-	-	-	-	-	-								
26	0	21	89	SS-23	-	-	-	-	-	-	-	-	-	-	-	-	-	-	-	-	-							
27	4	17	94	SS-24	4.5+	-	-	-	-	-	-	-	-	-	-	-	-	-	-	-	-							
28	6	21	100	SS-25	3.50	-	-	-	-	-	-	-	-	-	-	-	-	-	-	-	-							
29	3	20	100	SS-26	4.5+	-	-	-	-	-	-	-	-	-	-	-	-	-	-	-	-							
30	2	15	78	SS-27	4.5+	27	4	3	31	35	36	17	19	A-6b (10)														
31	4	24	67	SS-28	4.25	-	-	-	-	-	-	-	-	-	-	-	-	-	-	-	-							
32	3	17	83	SS-29	-	30	21	13	21	15	27	18	9	23	A-4a (0)													
33	0	-	100	SS-30	-	-	-	-	-	-	-	-	-	-	-	-	-	-	-	-	-							
34	6	-	100	SS-31	-	-	-	-	-	-	-	-	-	-	-	-	-	-	-	-	-							
35	4	-	-	-	-	-	-	-	-	-	-	-	-	-	-	-	-	-	-	-	-							
36	3	-	-	-	-	-	-	-	-	-	-	-	-	-	-	-	-	-	-	-	-							
37	6	-	-	-	-	-	-	-	-	-	-	-	-	-	-	-	-	-	-	-	-							
38	0	-	-	-	-	-	-	-	-	-	-	-	-	-	-	-	-	-	-	-	-							
39	4	-	-	-	-	-	-	-	-	-	-	-	-	-	-	-	-	-	-	-	-							
40	3	-	-	-	-	-	-	-	-	-	-	-	-	-	-	-	-	-	-	-	-							
41	6	-	-	-	-	-	-	-	-	-	-	-	-	-	-	-	-	-	-	-	-							
42	4	-	-	-	-	-	-	-	-	-	-	-	-	-	-	-	-	-	-	-	-							
43	3	-	-	-	-	-	-	-	-	-	-	-	-	-	-	-	-	-	-	-	-							
44	0	-	-	-	-	-	-	-	-	-	-	-	-	-	-	-	-	-	-	-	-							
45	6	-	-	-	-	-	-	-	-	-	-	-	-	-	-	-	-	-	-	-	-							
46	4	-	-	-	-	-	-	-	-	-	-	-	-	-	-	-	-	-	-	-	-							
47	3	-	-	-	-	-	-	-	-	-	-	-	-	-	-	-	-	-	-	-	-							
48	0	-	-	-	-	-	-	-	-	-	-	-	-	-	-	-	-	-	-	-	-							
57	6	-	-	-	-	-	-	-	-	-	-	-	-	-	-	-	-	-	-	-	-							
58	4	-	-	-	-	-	-	-	-	-	-	-	-	-	-	-	-	-	-	-	-							
59	3	-	-	-	-	-	-	-	-	-	-	-	-	-	-	-	-	-	-	-	-							
MEDIUM DENSE, BLACK, GRAVEL AND/OR STONE FRAGMENTS WITH SAND, SILT, AND CLAY , CONTAINS BLACK SHALE, DAMP								1	1	5	94	SS-1	-	-	-	-	-	-	-	-	-	-						
								2	3	17	72	SS-2	2.25	-	-	-	-	-	-	-	-	-	-	-	-	-		
HARD, BLACK, SILTY CLAY , CONTAINS SHALE, GRAVEL, AND SAND, DAMP								4	7	44	100	SS-3	-	-	-	-	-	-	-	-	-							
								9	20	39	100	SS-4	-	-	-	-	-	-	-	-	-	-	-	-	-	-		
MEDIUM DENSE, BLACK, GRAVEL AND/OR STONE FRAGMENTS WITH SAND, SILT, AND CLAY , CONTAINS BLACK SHALE, DAMP								7	11	39	100	SS-4	-	-	-	-	-	-	-	-	-							
								15	17	72	SS-5	4.5+	-	-	-	-	-	-	-	-	-	-	-	-	-	-		
VERY STIFF TO HARD, LIGHT BROWN, SILTY CLAY , CONTAINS SHALE AND SANDSTONE FRAGMENTS, DAMP								3	12	36	83	SS-6	4.5+	-	-	-	-	-	-	-	-							
								6	10	21	78	SS-7	4.5+	-	-	-	-	-	-	-	-	-	-	-	-	-		
VERY STIFF TO HARD, BROWN AND GRAY, SANDY SILT , SOME CLAY, CONTAINS SHALE FRAGMENTS, DAMP								3	5	21	78	SS-7	4.5+	-	-	-	-	-	-	-	-							
								9	20	39	39	SS-10	3.75	10	4	8	32	46	35	17	18	16	A-6b (11)					
VERY STIFF TO HARD, BROWN AND GRAY, SANDY SILT , SOME CLAY, CONTAINS SHALE FRAGMENTS, DAMP								11	15	39	100	SS-4	-	-	-	-	-	-	-	-								
								15	17	72	SS-5	4.5+	-	-	-	-	-	-	-	-	-	-	-	-	-	-		
VERY STIFF TO HARD, BROWN AND GRAY, SANDY SILT , SOME CLAY, CONTAINS SHALE FRAGMENTS, DAMP								12	3	24	100	SS-9	4.5+	-	-	-	-	-	-	-	-							
								13	10	39	39	SS-10	3.75	10	4	8	32	46	35	17	18	16	A-6b (11)					
VERY STIFF TO HARD, BROWN AND GRAY, SANDY SILT , SOME CLAY, CONTAINS SHALE FRAGMENTS, DAMP								14	6	26	100	SS-11	4.5+	-	-	-	-	-	-	-	-							
								16	11	30	100	SS-12	4.00	-	-	-	-	-	-	-	-	-	-	-	-	-	-	
VERY STIFF TO HARD, BROWN AND GRAY, SANDY SILT , SOME CLAY, CONTAINS SHALE FRAGMENTS, DAMP								17	10	27	44	SS-13	4.5+	-	-	-	-	-	-	-	-	-						
								18	8	23	72	SS-14	4.5+	-	-	-	-	-	-	-	-	-	-	-	-	-	-	
VERY STIFF TO HARD, BROWN AND GRAY, SANDY SILT , SOME CLAY, CONTAINS SHALE FRAGMENTS, DAMP								19	4	23	72	SS-14	4.5+	-	-	-	-	-	-	-	-	-						
								20	6	23	72	SS-14	4.5+	-	-	-	-	-	-	-	-	-	-	-	-	-	-	
VERY STIFF TO HARD, BROWN AND GRAY, SANDY SILT , SOME CLAY, CONTAINS SHALE FRAGMENTS, DAMP								21	10	54	56	SS-15	4.5+	-	-	-	-	-	-	-	-	-						
								22	9	27	56	SS-15	4.5+	-	-	-	-	-	-	-	-	-	-	-	-	-	-	
VERY STIFF TO HARD, BROWN AND GRAY, SANDY SILT , SOME CLAY, CONTAINS SHALE FRAGMENTS, DAMP								23	7	24	61	SS-16	3.50	-	-	-	-	-	-	-	-	-						
								24	4	23	83	SS-17	3.25	32	8	32	20	23	17	6	14	A-4a (3)						
VERY STIFF TO HARD, BROWN AND GRAY, SANDY SILT , SOME CLAY, CONTAINS SHALE FRAGMENTS, DAMP								26	3	20	67	SS-18	4.25	-	-	-	-	-	-	-	-	-						
								27	4	26	67	SS-19	4.50	-	-	-	-	-	-	-	-	-	-	-	-	-	-	
VERY STIFF TO HARD, BROWN AND GRAY, SANDY SILT , SOME CLAY, CONTAINS SHALE FRAGMENTS, DAMP								28	2	9	78	SS-20	3.75	-	-	-	-	-	-	-	-	-						
								29	2	9	78	SS-20	3.75	-	-	-	-	-	-	-	-	-	-	-	-	-	-	
VERY STIFF TO HARD, BROWN AND GRAY, SANDY SILT , SOME CLAY, CONTAINS SHALE FRAGMENTS, DAMP								30	3	15	78	SS-21	4.25	15	7	42	29	26	17	9	16	A-4a (7)						
								31	4	15	78	SS-21	4.25	15	7	42	29	26	17	9	16	A-4a (7)						
VERY STIFF TO HARD, BROWN AND GRAY, SANDY SILT , SOME CLAY, CONTAINS SHALE FRAGMENTS, DAMP								32	3	15	78	SS-22	4.5+	-	-	-	-	-	-	-	-	-						
								33	0	21	89	SS-23	-	-	-	-	-	-	-	-	-	-	-	-	-	-	-	
VERY STIFF TO HARD, BROWN AND GRAY, SANDY SILT , SOME CLAY, CONTAINS SHALE FRAGMENTS, DAMP								34	0	21	89	SS-23	-	-	-	-	-	-	-	-	-	-						
								35	0	17	94	SS-24	4.5+	-	-	-	-	-	-	-	-	-	-	-	-	-	-	
VERY STIFF TO HARD, BROWN AND GRAY, SANDY SILT , SOME CLAY, CONTAINS SHALE FRAGMENTS, DAMP								36	4	21	100	SS-25	3.50	-	-	-	-	-	-	-	-	-						
								37	4	21	100	SS-25	3.50	-	-	-	-	-	-	-	-	-	-	-	-	-	-	
VERY STIFF TO HARD, BROWN AND GRAY, SANDY SILT																												

STANDARD ODOT SOIL BORING LOG (11 X 17) - 12/10/20 18:37 - X:\SHAREDDISCIPLINE\ENGINEERING\COLUMNBUS\PROJECTS\1821-3006\02 ROS-772-10.3 LANDSLIDE.GPJ

PID: 108290	SFN:	PROJECT:	ROS-772-10.30	STATION / OFFSET:		10+15, 235' RT.		START: 10/16/18			END: 10/18/18			PG 2 OF 2			ODOT CLASS (GI)	B-002-1-18		
MATERIAL DESCRIPTION AND NOTES				ELEV.	DEPTHS	SPT/ RQD	N ₆₀	REC (%)	SAMPLE ID	HP (tsf)	GRADATION (%)			ATTERBERG				HOLE SEALED		
SHALE, BLACK AND GRAY, SLIGHTLY WEATHERED, SLIGHTLY TO MODERATELY STRONG, LAMINATED; RQD 89%, REC 93% (continued) -Horizontal joint, tight, with clay infilling at 62.5 feet. -High angle fracture from 66.4 to 66.9 feet.				671.2		88	93	NQ2-3									CORE			
SHALE, BLACK, UNWEATHERED, MODERATELY STRONG TO STRONG, LAMINATED, PYRITIC, (OCCASIONAL SAND AND GRAVEL SIZE PYRITE INCLUSIONS); RQD 90%, REC 95%. @ 74.1'-75.0', UCS = 10,414 PSI. @ 75.0'-76.0', SDI = 99.3%. -High angle fracture from 77.0 to 77.3 feet. -Gray shale seam from 77.5 to 77.8 feet.				661.2		92	93	NQ2-4									CORE			
 -Horizontal joint, tight, at 88.8 feet. -High angle fracture from 89.2 to 89.4 feet. -Low and high angle fractures at 90.2 feet.				639.2		88	96	NQ2-5									CORE			
SHALE, GRAY, UNWEATHERED, SLIGHTLY STRONG, LAMINATED; RQD 84%, REC 86%. -Pyrite seam at 101.0 feet.				626.2		92	96	NQ2-6									CORE			

NOTES: SURFICIAL MATERIALS DISTURBED/REMOVED AT BORING LOCATION FOR DRILL RIG ACCESS.
ABANDONMENT METHODS, MATERIALS, QUANTITIES: SHOVELED 100 LB. BENTONITE CHIPS; TREMIED 50 GAL. CEMENT-BENTONITE GROUT

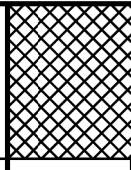     PROJECT: ROS-772-10.30		DRILLING FIRM / OPERATOR: DLZ / K. REINHART		DRILL RIG: '18 CME 750X-492-498		STATION / OFFSET: 11+52.6' L.T.		EXPLORATION ID																													
TYPE: LANDSLIDE		SAMPLING FIRM / LOGGER: DLZ / P. MORGEL		HAMMER: CME AUTOMATIC		ALIGNMENT: SR-772		B-003-0-18																													
PID: 108290 SFN: 3.25" HSA / NQ2		DRILLING METHOD: SPT / NQ2		CALIBRATION DATE: 7/16/18		ELEVATION: 643.4 (MSL) EOB: 29.3 ft.		PAGE																													
START: 10/10/18 END: 10/10/18		SAMPLING METHOD: SPT / NQ2		ENERGY RATIO (%): 83.6		LAT / LONG: 39.293186, -83.049222		1 OF 1																													
MATERIAL DESCRIPTION AND NOTES		ELEV.		SPT/ RQD		REC SAMPLE ID		HP (tsf)		GRADATION (%)		ATTERBERG		ODOT CLASS (G)		HOLE SEALED																					
		643.4		DEPTHS		N ₆₀		(%)		GR		CS		FS		SI		CL		LL		PI		WC													
ASPHALT = 13"				1																																	
DENSE TO VERY DENSE, BROWN, GRAVEL WITH SAND AND SILT, TRACE CLAY, DAMP				2		9		32		89		SS-1		-		-		-		-		-		-		9											
				3				11																		A-2-4 (V)											
@ 4.0', LARGE GRAVEL STUCK IN SPOON TIP				4																																	
				5		13		64		44		SS-2		-		25		28		12		22		13		19		16		3		7		A-2-4 (0)			
				6																																	
VERY STIFF, BROWN MOTTLED WITH GRAY, SANDY SILT, LITTLE CLAY, TRACE TO SOME GRAVEL, DAMP @ 6.5' - 10.5', CONTAINS IRON OXIDE STAINING				7		4		8		17		83		SS-3		-		-		-		-		-		-		-		-		20		A-4a (V)			
				8																																	
@ 9.0', SOFT, GRAVEL STUCK IN SPOON TIP				9		1		2		4		33		SS-4		-		24		24		12		26		14		23		17		6		12		A-4a (1)	
				10				1																													
				11				5		5		17		78		SS-5		-		-		-		-		-		-		-		15		A-4a (V)			
				12				7																													
				13																																	
SHALE, GRAY, HIGHLY WEATHERED.				14		629.4		-TR		-		60		SS-6		-		-		-		-		-		-		-		-		6		Rock (V)			
				15																																	
				16				W 626.9				-		80		SS-7		-		-		-		-		-		-		-		9		Rock (V)			
				17																																	
				18																																	
				19		624.1		-TR		-		75		SS-8		-		-		-		-		-		-		-		-		5		Rock (V)			
SHALE, DARK GRAY, SLIGHTLY WEATHERED, SLIGHTLY STRONG, LAMINATED, FISSILE, JOINT, MODERATELY FRACTURED, TIGHT TO NARROW, SLIGHTLY ROUGH; RQD 63%, REC 89%.				20																																	
@ 19.3', POTENTIAL NATURAL GAS POCKET ENCOUNTERED				21																																	
				22				43		88		NQ2-1		-		-		-		-		-		-		-		-		-		-		CORE			
				23																																	
				24																																	
				25																																	
				26																																	
				27				83		97		NQ2-2																								CORE	
				28																																	
				29		614.1		-EOB																													

STANDARD ODOT SOIL BORING LOG (11 X 17) - OH DOT.GDT - 12/10/20 18:37 - X:\SHARED\DISCIPLINE\ENGINEERING\BUSINESS\PROJECTS\1821-3006.02 ROS-772-10.3 LANDSLIDE.GPJ


NOTES: NONE
ABANDONMENT METHODS, MATERIALS, QUANTITIES: PLACED ASPHALT PATCH; TREMIED 55 GAL. CEMENT-BENTONITE GROUT

PROJECT: ROS-772-10.30			DRILLING FIRM / OPERATOR: DLZ / L. BARTLETT			DRILL RIG: '18 CME 55-TATV-265			STATION / OFFSET: 13+85.282 RT.			EXPLORATION ID											
TYPE: LANDSLIDE			SAMPLING FIRM / LOGGER: DLZ / P. MORGEL			HAMMER: CME AUTOMATIC			ALIGNMENT: SR-772			B-004-1-18											
PID: 108290 SFN:			DRILLING METHOD: 3.25" HSA / NQ2			CALIBRATION DATE: 4/26/18			ELEVATION: 737.9 (MSL) EOB: 135.0 ft.			PAGE											
START: 10/19/18 END: 10/22/18			SAMPLING METHOD: SPT / NQ2			ENERGY RATIO (%): 90*			LAT / LONG: 39.292784, -83.048089			1 OF 3											
MATERIAL DESCRIPTION AND NOTES			ELEV.	DEPTHS	SPT/ RQD	N ₆₀	REC (%)	SAMPLE ID	HP (tsf)	GR	CS	FS	SI	CL	LL	PL	PI	WC	ODOT CLASS (G)	HOLE SEALED			
TOPSOIL = 3" STIFF, DARK BROWN, SILT AND CLAY, CONTAINS STONE FRAGMENTS, MOIST VERY STIFF, BROWN, SILTY CLAY, CONTAINS STONE FRAGMENTS, MOIST @ 2.0' RIG CHATTER, POSSIBLE COBBLES VERY STIFF TO HARD, YELLOWISH BROWN, SANDY SILT, CONTAINS SANDSTONE, SHALE, AND GRANITE FRAGMENTS, DAMP			737.9		2	5	23	78	SS-1	1.00	-	-	-	-	-	-	-	-	16	A-6a (V)			
			736.4		1	10																	
					5	9	29	100	SS-2	2.50	-	-	-	-	-	-	-	-	-	-	12	A-6b (V)	
			734.9		3	12	54	100	SS-3	3.50	-	-	-	-	-	-	-	-	-	-	10	A-4a (V)	
					4	24																	
					7	10	36	100	SS-4	4.00	-	-	-	-	-	-	-	-	-	-	13	A-4a (V)	
			731.9		6	14																	
					4	6	33	100	SS-5	4.00	-	-	-	-	-	-	-	-	-	-	17	A-7-6 (V)	
					7	16																	
					4	4	17	100	SS-6	4.5+	-	-	-	-	-	-	-	-	-	-	17	A-7-6 (V)	
STIFF TO HARD, YELLOWISH BROWN, SILTY CLAY, CONTAINS GRAY AND RED SHALE AND SANDSTONE FRAGMENTS, DAMP TO MOIST					9	5	23	94	SS-7	4.5+	-	-	-	-	-	-	-	15	A-7-6 (V)				
					3	5	21	100	SS-8	4.00	-	-	-	-	-	-	-	-	-	15	A-7-6 (V)		
					4	10																	
					3	3	12	100	SS-8	4.00	19	3	2	26	50	44	20	24	17	A-7-6 (14)			
					4	5	21	100	SS-9	4.5+	-	-	-	-	-	-	-	-	-	15	A-7-6 (V)		
					13	9	27	100	SS-10	3.75	-	-	-	-	-	-	-	-	-	15	A-7-6 (V)		
					14	9	9																
					4	11	32	94	SS-11	-	-	-	-	-	-	-	-	-	-	13	A-6a (V)		
					10	10																	
					5	7	26	89	SS-12	4.5+	-	-	-	-	-	-	-	-	-	16	A-6b (V)		
VERY STIFF TO HARD, BROWN, SILT AND CLAY, CONTAINS SANDSTONE AND SHALE FRAGMENTS, DAMP TO MOIST					10																		
					4	8	35	100	SS-13	4.00	-	-	-	-	-	-	-	-	14	A-6b (V)			
					15																		
					7	11	36	83	SS-14	4.5+	-	-	-	-	-	-	-	-	14	A-6b (V)			
					13																		
					6	9	29	100	SS-15	4.5+	22	12	4	-	62	-	-	-	15	A-6b (V)			
					10																		
					6	8	30	100	SS-16	3.50	-	-	-	-	-	-	-	-	18	A-6b (V)			
					12																		
					3	7	27	89	SS-17	2.50	-	-	-	-	-	-	-	-	18	A-6b (V)			
@ 30.0' - 34.5', YELLOWISH BROWN					11																		
					3	8	30	72	SS-18	4.25	-	-	-	-	-	-	-	-	17	A-6b (V)			
					12																		
					3	7	30	83	SS-19	4.5+	-	-	-	-	-	-	-	-	16	A-6b (V)			
					13																		
					4	9	30	56	SS-20	4.5+	12	5	3	32	48	40	21	19	16	A-6b (12)			
					11																		
					4	7	27	100	SS-21	3.75	-	-	-	-	-	-	-	-	18	A-6b (V)			
					11																		
					6	10	39	89	SS-22	4.25	-	-	-	-	-	-	-	-	18	A-6b (V)			
@ 36.0' - 40.5', YELLOWISH BROWN					16																		
					9	12	39	100	SS-23	-	-	-	-	-	-	-	-	-	14	A-6b (V)			
					14																		
					12	15	56	78	SS-24	3.50	26	3	4	24	43	38	20	18	17	A-6b (10)			
					22																		
					8	10	42	100	SS-25	4.5+	-	-	-	-	-	-	-	-	17	A-6b (V)			
					18																		
					9	16	54	100	SS-26	4.5+	-	-	-	-	-	-	-	-	18	A-6b (V)			
					20																		
					10	14	53	100	SS-27	4.25	-	-	-	-	-	-	-	-	16	A-6b (V)			
STIFF, GRAY, SILTY CLAY, MOIST					21																		
					3	9	30	89	SS-28	4.5+	-	-	-	-	-	-	-	-	19	A-6b (V)			
					11																		
					4	3	12	100	SS-29	1.50	0	0	7	44	49	35	17	18	27	A-6b (11)			
					5																		
					2	3	32	100	SS-30	0.75	14	2	28	37	19	23	17	6	21	A-4a (4)			
					18																		
					11	48	-	93	SS-31	-	-	-	-	-	-	-	-	-	13	Rock (V)			
					50/2"																		
					50/5"	-	100	SS-32	-	-	-	-	-	-	-	-	-	-	11	Rock (V)			
SHALE, BLUE GRAY, HIGHLY WEATHERED, [BEDFORD SHALE].																							
					40	50/2"	-	100	SS-33	-	-	-	-	-	-	-	-	-	13	Rock (V)			
					49																		
					50																		
					51	50	67	NQ2-1													CORE		
					52																		
					53																		
					54																		
					55																		
					56																		
SHALE, BLACK, UNWEATHERED TO SLIGHTLY WEATHERED, SLIGHTLY STRONG TO STRONG, LAMINATED; RQD 90%, REC 92%. -High angle fracture with clay infilling at 51.0 feet. -Very thin sandstone seam at 53.0 feet.					96	97	NQ2-2												CORE				
					57																		
					58																		
					59																		
@ 57.0'-59.0', UCS = 9,676 PSI; SDI = 98.7%.																							

STANDARD ODOT SOIL BORING LOG (11 X 17) - OH DOT.GDT - 12/10/20 18:37 - X:\SHARED\DISCIPLINE\ENGINEERING\TEMPLATE\PROJECTS\1821-3006.02 ROS-772-10.3 LANDSLIDE.GPJ

PID: 108290		SFN:	PROJECT:	ROS-772-10.30		STATION / OFFSET:		13+85, 282 RT.		START: 10/19/18		END: 10/22/18		PG 2 OF 3		B-004-1-18									
			MATERIAL DESCRIPTION AND NOTES		ELEV.	DEPTHS	SPT/ RQD	N ₆₀	REC (%)	SAMPLE ID	HP (tsf)	GRADATION (%)			ATTERBERG			ODOT CLASS (GI)	HOLE SEALED						
					677.9							GR	CS	FS	SI	CL	LL	PL	PI	WC					
SHALE, BLACK, UNWEATHERED TO SLIGHTLY WEATHERED, SLIGHTLY STRONG TO STRONG, LAMINATED; RQD 90%, REC 92%. (continued) -Very thin sandstone seam at 62.7 feet. -Very thin sandstone seam at 68.6 feet. -High angle fracture at 79.5 feet.				656.4	61																				
					62																				
					63																				
					64																				
					65																				
					66																				
					67	94		97	NQ2-3															CORE	
					68																				
					69																				
					70																				
					71																				
					72																				
SHALE, GRAY, UNWEATHERED, SLIGHTLY STRONG TO STRONG, LAMINATED; RQD 90%, REC 90%. -High angle fracture from 84.1 to 84.6 feet. @ 88.0'-89.5', UCS = 8,439 PSI; SDI = 97.7%.				647.9	73																				
					74																				
					75																				
					76																				
					77	85		85	NQ2-4															CORE	
					78																				
					79																				
					80																				
					81																				
					82																				
					83																				
					84																				
SHALE, DARK GRAY, UNWEATHERED, SLIGHTLY STRONG, LAMINATED; RQD 96%, REC 98%. NOTE: SAMPLE NQ2-6 RECOVERED A PORTION OF SAMPLE LOSS FROM NQ2-5 -Low angle fracture @ 101.6 feet.					85																				
					86																				
					87	90		90	NQ2-5															CORE	
					88																				
					89																				
					90																				
					91																				
					92																				
					93	103		108	NQ2-6																CORE
					94																				
					95																				
					96																				
SHALE, DARK GRAY, UNWEATHERED, SLIGHTLY STRONG, LAMINATED; RQD 96%, REC 98%. NOTE: SAMPLE NQ2-8 RECOVERED A PORTION OF SAMPLE LOSS FROM NQ2-5 -Near horizontal joint with clay infilling at 110.6 feet.					97																				
					98																				
					99																				
					100	94		98	NQ2-7																CORE
					101																				
					102																				
					103																				
					104																				
					105																				
					106																				
					107																				
					108																				
SHALE, DARK GRAY, UNWEATHERED, SLIGHTLY STRONG, LAMINATED; RQD 96%, REC 98%. NOTE: SAMPLE NQ2-8 RECOVERED A PORTION OF SAMPLE LOSS FROM NQ2-5 -Near horizontal joint with clay infilling at 110.6 feet.					109																				
					110	93		98	NQ2-8															CORE	
					111																				
					112																				
					113																				
					114																				
					115																				
					116																				
					117																				
					118																				
					119																				
					120	99		100	NQ2-9																CORE
					121																				

STANDARD ODOT SOIL BORING LOG (11 X 17) - 12/10/20 18:37 - X:\SHARED\DISCIPLINE\ENGINEERING\GEOTECHNICAL\BUSINESS\PROJECTS\1821-3006-02 ROS-772-10.3 LANDSLIDE.GPJ

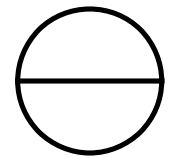

PROJECT: ROS-772-10.30		DRILLING FIRM / OPERATOR: DLZ / K. REINHART		DRILL RIG: '18 CME 750X-492-498		STATION / OFFSET: 14+73.6' L.T.		EXPLORATION ID	
TYPE: LANDSLIDE		SAMPLING FIRM / LOGGER: DLZ / P. MORGEL		HAMMER: CME AUTOMATIC		ALIGNMENT: SR-772		B-005-0-18	
PID: 108290 SFN:		DRILLING METHOD: 3.25" HSA / NQ2		CALIBRATION DATE: 7/16/18		ELEVATION: 641.7 (MSL) EOB: 35.0 ft.		PAGE	
START: 10/11/18 END: 10/11/18		SAMPLING METHOD: SPT / NQ2		ENERGY RATIO (%): 83.6		LAT / LONG: 39.293588, -83.048210		1 OF 1	
MATERIAL DESCRIPTION AND NOTES		ELEV.		REC SAMPLE		GRADATION (%)		ATTERBERG	
		DEPTHS		ID		GR CS FS SI CL LL PL PI WC		HOLE	
ASPHALT = 12.5"		641.7							
GRANULAR BASE = 5"		640.6							
DENSE, BROWN, GRAVEL AND STONE FRAGMENTS WITH SAND AND SILT, LITTLE CLAY, DAMP		638.7		SS-1		30 25 14 20 11 20 15 5 6		A-2-4 (0)	
VERY DENSE, BROWN, SANDY SILT, LITTLE GRAVEL, LITTLE CLAY, DAMP		637.2		SS-2		-		-	
VERY DENSE, BROWN, GRAVEL AND STONE FRAGMENTS WITH SAND AND SILT, TRACE CLAY, CONTAINS SANDSTONE FRAGMENTS, DAMP		635.7		SS-3		-		-	
@ 4.5' - 6.0', DIFFICULT DRILLING		634.2		SS-4		2 17 19 53 9 NP NP NP 10		A-4b (5)	
DENSE, BROWN AND LIGHT BROWN, SILT, "AND" SAND, TRACE CLAY, TRACE GRAVEL, CONTAINS SANDSTONE FRAGMENTS, DAMP				SS-5		-		-	
LOOSE, BROWN, SANDY SILT, LITTLE CLAY, LITTLE GRAVEL, DAMP				SS-6		10 17 40 16 NP NP NP 13		A-4a (2)	
@ 9.0' - 11.5', CONTAINS SANDSTONE FRAGMENTS IN SPOON TIP (POSSIBLE SKEWING N60 RESULTS)		630.2							
MEDIUM STIFF, DARK GREYISH BROWN, CLAY, TRACE SAND, CONTAINS STRONG ORGANIC ODOR, DAMP				SS-7		-		-	
MEDIUM DENSE, BROWN, GRAVEL AND STONE FRAGMENTS WITH SAND, SILT, AND CLAY, WET		627.7		SS-8		-		-	
SHALE, DARK GRAY, HIGHLY WEATHERED.		622.7		SS-9		-		-	
SHALE, DARK GRAY, SLIGHTLY TO MODERATELY WEATHERED, SLIGHTLY STRONG TO STRONG, LAMINATED, FISSILE, PYRITIC, JOINT, MODERATELY FRACTURED, TIGHT TO NARROW, SLIGHTLY ROUGH; ROD 65% REC 86%.		621.7		NQ2-1					
@ 20.0' - 22.0', SEVERELY WEATHERED, WEAK, HIGHLY FRACTURED.				NQ2-2					
@ 24.7'-25.5', UCS = 10,477 PSI.		606.7		NQ2-3					
				NQ2-4					

NOTES: NONE

ABANDONMENT METHODS, MATERIALS, QUANTITIES: PLACED ASPHALT PATCH; TREMIED 55 GAL. CEMENT-BENTONITE GROUT

PROJECT: ROS-772-10.30		DRILLING FIRM / OPERATOR: DLZ / K. REINHART		DRILL RIG: '18 CME 750X-492-498		STATION / OFFSET: 17+28.6' L.T.		EXPLORATION ID																													
TYPE: LANDSLIDE		SAMPLING FIRM / LOGGER: DLZ / P. MORGEL		HAMMER: CME AUTOMATIC		ALIGNMENT: SR-772		B-006-0-18																													
PID: 108290 SFN: _____		DRILLING METHOD: 3.25" HSA / NQ2		CALIBRATION DATE: 7/16/18		ELEVATION: 646.2 (MSL) EOB: 30.5 ft.		PAGE																													
START: 10/11/18 END: 10/11/18		SAMPLING METHOD: SPT / NQ2		ENERGY RATIO (%): 83.6		LAT / LONG: 39.293511, -83.047320		1 OF 1																													
MATERIAL DESCRIPTION AND NOTES		ELEV.		SPT/ RQD		REC N ₆₀ (%)		HP (tsf)		GRADATION (%)		ATTERBERG		ODOT CLASS (G)		HOLE SEALED																					
		646.2		DEPTHS						GR		CS		FS		SI		CL		LL		PL		PI		WC											
ASPHALT = 10"		645.4		1																																	
GRANULAR BASE = 3"		645.1		2		12		43		94		SS-1																									
DENSE, BROWN, GRAVEL AND STONE FRAGMENTS WITH SAND AND SILT, TRACE TO LITTLE CLAY, DAMP		642.2		3		15		16																				8									
STIFF, BROWN, CLAY, TRACE TO LITTLE SAND, TRACE TO LITTLE GRAVEL, DAMP				4																																	
@ 6.5' - 8.0', BROWN MOTTLED WITH GRAY				5		3		10		28		SS-2		-		15		14		7		25		39		42		24		18		20		A-7-6 (9)			
@ 9.0' - 10.5', SOFT, MOIST				6																																	
				7		2		5		14		22		SS-3		-		-		-		-		-		-		-		-		21		A-7-6 (V)			
				8																																	
				9																																	
				10		2		1		4		100		SS-4		-		-		-		-		-		-		-		-		27		A-7-6 (V)			
				11																																	
				12		2		4		15		67		SS-5		-		2		4		7		44		43		41		23		18		21		A-7-6 (11)	
				13																																	
SHALE, DARK GRAY, HIGHLY WEATHERED.		632.2		14		5		21		-		100		SS-6		-		-		-		-		-		-		-		-		8		Rock (V)			
				15																																	
				16																																	
				17		19		50/3"		-		100		SS-7		-		-		-		-		-		-		-		-		7		Rock (V)			
				18																																	
				19		30		50/2"		-		88		SS-8		-		-		-		-		-		-		-		-		6		Rock (V)			
		626.2		20																																	
SHALE, DARK GRAY TO BLACK, SLIGHTLY WEATHERED, SLIGHTLY STRONG, LAMINATED, FISSILE, JOINT, SLIGHTLY FRACTURED, TIGHT TO NARROW, SLIGHTLY ROUGH; RQD 80%; REC 83%.				21				56				58		NQ2-1																				CORE			
				22																																	
				23																																	
				24																																	
				25																																	
				26				100				100		NQ2-2																				CORE			
				27																																	
				28																																	
				29																																	
		615.7		30				100				100		NQ2-3																				CORE			
				EOB																																	

STANDARD ODOT SOIL BORING LOG (11 X 17) - OH DOT.GDT - 12/10/20 18:37 - X:\SHARED\DISCIPLINE\GEO\TECH\GINT_COLUMBUS\PROJECTS\1821-3006-02 ROS-772-10.3 LANDSLIDE.GPJ

NOTES: NO WATER ENCOUNTERED BEFORE ROCK CORING. CEMENT-BENTONITE GROUT USED 210 LBS PORTLAND CEMENT AND 50 LBS BENTONITE
ABANDONMENT METHODS, MATERIALS, QUANTITIES: PLACED ASPHALT PATCH; TREMIED CEMENT-BENTONITE GROUT

PROJECT: ROS-772-10.30		DRILLING FIRM / OPERATOR: DLZ / L. BARTLETT		DRILL RIG: '18 CME 55-TATV-265		STATION / OFFSET: 18+57, 230' RT.		EXPLORATION ID B-007-1-18													
TYPE: LANDSLIDE		SAMPLING FIRM / LOGGER: DLZ / P. MORGEL		HAMMER: CME AUTOMATIC		ALIGNMENT: SR-772		PAGE													
PID: 108290 SFN:		DRILLING METHOD: 3.25" HSA / NQ2		CALIBRATION DATE: 4/26/18		ELEVATION: 772.1 (MSL) EOB: 150.7 ft.		1 OF 3													
START: 10/24/18 END: 10/26/18		SAMPLING METHOD: SPT / NQ2		ENERGY RATIO (%): 90*		LAT / LONG: 39.292770, -83.047255															
MATERIAL DESCRIPTION AND NOTES				ELEV.		DEPTHS		GRADATION (%)		ATTERBERG		ODOT CLASS (gi)		HOLE SEALED							
				772.1				GR CS FS SI CL LL PL PI WC													
STIFF TO HARD, BROWN AND GRAY, CLAY, TRACE SAND, CONTAINS SHALE FRAGMENTS AND IRON OXIDE STAINING, DAMP @ 0.0' - 1.5', CONTAINS ROOTS @ 3.0', DARK BROWN				766.1		TR		3	11	33	SS-1	2.50	-	-	-	-	22	A-7-6 (V)			
								4													
								5	30	50	SS-2	4.5+	-	-	-	-	-	-	-	14	A-7-6 (V)
								11													
								2	24	78	SS-3	4.5+	18	3	5	30	44	26	16	22	A-7-6 (11)
								9													
								4	6	23	SS-4	4.5+	-	-	-	-	-	-	-	22	A-7-6 (V)
								10													
								20	36												
								8	25	117	SS-6	-	-	-	-	-	-	-	-	23	Rock (V)
								38	40												
								29	50/6"	-	SS-7	-	-	-	-	-	-	-	-	9	Rock (V)
								40													
								11	50/2"	-	SS-8	-	-	-	-	-	-	-	-	7	Rock (V)
SHALE, BLACK, SLIGHTLY WEATHERED, MODERATELY STRONG, LAMINATED, NOTED IRON OXIDE STAINING ON FRACTURED SURFACES; RQD 0%, REC 100%. -High and low angle fractures from 15 to 16 feet.				757.6				12	50/3"	-	SS-9	-	-	-	-	-	5	Rock (V)			
								13													
								14	60/2"	-	SS-10	-	-	-	-	-	-	-	4	Rock (V)	
								15													
								0	100	NQ2-1											CORE
								16													
								17													
								18													
								19													
								20													
								21													
								22													
								23													
								24													
SHALE, BLACK, UNWEATHERED, MODERATELY STRONG, LAMINATED, SLIGHTLY FRACTURED TO INTACT; RQD 85%, REC 97%. -Low angle fracture at 22.9 feet. -Low angle fracture at 24.8 feet.				754.4				77	99	NQ2-2							CORE				
								25													
								26													
								27													
								28													
								29													
								30													
								31													
								32	98	100	NQ2-3										CORE
								33													
								34													
								35													
								36													
								37													
SHALE, BLACK, UNWEATHERED, MODERATELY STRONG, LAMINATED, SLIGHTLY FRACTURED TO INTACT; RQD 85%, REC 97%. -Low angle fractures at 37.8, 38.2, 41.4, 41.9, 44.0 and 46.0 feet, iron oxide staining on some fracture surfaces.				754.4				78	100	NQ2-4							CORE				
								38													
								39													
								40													
								41													
								42													
								43													
								44													
								45													
								46													
								47													
								48													
								49													
								50													
SHALE, BLACK, UNWEATHERED, MODERATELY STRONG, LAMINATED, SLIGHTLY FRACTURED TO INTACT; RQD 85%, REC 97%. -High angle fractures at 43.0 - 43.3, 44.4 - 44.6, 45.0 and 46.0 - 46.3 feet, noted iron oxide staining on fracture surfaces.				754.4				97	99	NQ2-5							CORE				
								51													
								52													
								53													
								54													
								55													
								56													
								57													
								58													
								59													
								60													
								61													
								62													

STANDARD ODOT SOIL BORING LOG (11 X 17) - OH DOT.GDT - 12/10/20 18:37 - X:\SHARED\DISCIPLINE\GEO\TECH\GINT_COLUMNS\PROJECTS\1821-3006.02 ROS-772-10.3 LANDSLIDE.GPJ

PID: 108290		SFN:	PROJECT:	ROS-772-10.30		STATION / OFFSET:		18+57.230' RT.		START: 10/24/18		END: 10/26/18		PG 2 OF 3		B-007-1-18						
			MATERIAL DESCRIPTION AND NOTES		ELEV.	DEPTHS	SPT/ RQD	N ₆₀	REC (%)	SAMPLE ID	HP (tsf)	GRADATION (%)			ATTERBERG		ODOT CLASS (GI)	HOLE SEALED				
					712.1							GR	CS	FS	SI	CL	LL	PL	PI	WC		
SHALE , BLACK, UNWEATHERED, MODERATELY STRONG, LAMINATED, SLIGHTLY FRACTURED TO INTACT; RQD 85%, REC 97%. <i>(continued)</i> -Very thin sand infilled fracture at 63.5 feet. -High angle fractures from 64.4 to 64.5 feet.					699.1	61	83		93	NQ2-6											CORE	
						62																
						63																
						64																
						65																
						66																
						67																
						68																
						69																
						70																
-High angle fractures at 71.0 feet.					699.1	71	93		98	NQ2-7											CORE	
						72																
						73																
						74																
						75																
						76																
						77																
						78																
						79																
						80																
-Fractured from 77.2 to 77.3 feet. SHALE , BLACK, UNWEATHERED, SLIGHTLY STRONG, LAMINATED; RQD 99%, REC 99%. -High angle fracture from 79.9 to 80.2 feet. -Very thin sandstone seam at 81.9 feet. -High angle fracture at 83.2 to 83.4 feet.					694.1	81	99		99	NQ2-8											CORE	
						82																
						83																
						84																
						85																
						86																
						87																
						88																
						89																
						90																
SHALE , GRAY, UNWEATHERED, SLIGHTLY TO MODERATELY STRONG, VERY THIN BEDDED, PYRITIC (GRAVEL- AND SAND-SIZED PYRITE INCLUSIONS); RQD 99%, REC 100%. @ 86.0'-90.0', UCS = 7,290 PSI. SDI = 77.4%. SHALE , BLACK, UNWEATHERED, SLIGHTLY STRONG TO STRONG, LAMINATED; RQD 96%, REC 99%.					686.1	91			97	NQ2-9											CORE	
						92																
						93																
						94																
						95																
						96																
						97																
						98																
						99																
						100			100	NQ2-10												
-Clay infilled fracture at 104.3 feet. @ 110.0'-111.0', SDI = 99.3%. -Pyrite seam at 111.1 feet. @ 111.75'-112.1', UCS = 10,075 PSI.					682.1	101																
						102																
						103																
						104																
						105																
						106																
						107																
						108																
						109																
						110			100	NQ2-11												
-Gray shale seam at 120.0 to 120.3 feet.						111																
						112																
						113																
						114																
						115																
						116																
						117																
						118																
						119																
						120	98		98	NQ2-12												CORE
						121																

STANDARD ODOT SOIL BORING LOG (11 X 17) - OH DOT.GDT - 12/10/20 18:37 - X:\SHARED\DISCIPLINE\ENGINEERING\TEMPLATE\BUSINESS\PROJECTS\1821-3006.02 ROS-772-10.3 LANDSLIDE.GPJ

PID: 108290		SFN:	PROJECT:	ROS-772-10.30		STATION / OFFSET:		18+57.230' RT.		START: 10/24/18			END: 10/26/18			PG 3 OF 3			B-007-1-18			
MATERIAL DESCRIPTION AND NOTES				ELEV.	DEPTHS	SPT/ RQD	N ₆₀	REC (%)	SAMPLE ID	HP (tsf)	GRADATION (%)			ATTERBERG			ODOT CLASS (GI)	HOLE SEALED				
SHALE, BLACK, UNWEATHERED, SLIGHTLY STRONG TO STRONG, LAMINATED; RQD 96%, REC 99%. (continued) -Gravel sized pyrite inclusions from 124.0 to 124.8 feet.				650.2							GR	CS	FS	SI	CL	LL	PL	PI				
SHALE, BLACK, UNWEATHERED, MODERATELY STRONG, LAMINATED, PYRITIC (GRAVEL- AND SAND-SIZED PYRITE INCLUSIONS); RQD 93%, REC 96%. -Horizontal joint, narrow at 136.7 feet. -Horizontal fracture at 137.3 feet.				646.1																		
-Horizontal fracture at 148.0 feet.																						

NOTES: NO WATER ENCOUNTERED PRIOR TO NQ2 ROCK CORING. SURFICIAL MATERIAL/TOPSOIL REMOVED AT BORING LOCATION FOR DRILL RIG ACCESS
ABANDONMENT METHODS, MATERIALS, QUANTITIES: TREMIED 70 GAL. CEMENT-BENTONITE GROUT; SHOVELED 100 LB. HOLE PLUG

