

CURRENT A.D.T. (1991) = 41279
DESIGN YEAR A.D.T. (2011) = 50694
D.H.V. = 5069
D = 50%
T = 5%
V = 60 M.P.H.
FUNCTIONAL CLASSIFICATION = URBAN INTERSTATE
DESIGN EXCEPTIONS = NONE

STATE OF OHIO
DEPARTMENT OF TRANSPORTATION

SUM-277/224-0.00/(6.31)-(10.22)

SUMMIT COUNTY
CITY OF AKRON - COVENTRY TOWNSHIP

CONVENTIONAL SIGNS

County Line _____
Township Line _____
Section Line _____
Corporation Line _____ or _____
Fence Line (existing) -x-x- (proposed) -x-x-
Center Line _____
Trees, Stumps (to be removed)
Utility Poles: Telephone , Power , Light

Limited Access (only) _____ LA _____
Right of Way (only) _____ RW _____
Limited Access & Right of Way _____ LA & RW _____
Existing Right of Way _____
Property Line _____ (in existing fence) -x-x-
Railroad _____ or _____
Guardrail (existing) (proposed)

INDEX OF SHEETS

TITLE SHEET	1
SCHEMATIC PLAN	2
TYPICAL SECTIONS	3-7, 7A
PAVEMENT DETAILS	8-9
UNDERDRAIN	10-12
GENERAL NOTES	13
MAINTENANCE OF TRAFFIC	14-33
CALCULATIONS	34-35
GENERAL SUMMARY	36-37
LINE SHEETS	38-42, 42A, 42B, 42C, 42D
EARTHWORK & CROSS SECTIONS	43-50
TRAFFIC CONTROL	51-98
LIGHTING	99-137
STRUCTURES	139-196
SHEET NO. 138 NOT USED.	
LANDSCAPING	137A-137H, 137J-137N, 137P-137Z, 137AA-137HH, 137JJ-137MM


LINE DATA

BEGIN PROJECT: STA. 59+05.19
STA. EQUATION: STA. 228+00 BK. = STA. 222+59.78 AHD.
END PROJECT: STA. 314+25.00
TOTAL LENGTH OF PROJECT = 26060.03 LIN. FT. or 4.936 MILES

BEGIN WORK: STA. 58+95
STA. EQUATION: STA. 228+00 BK. = STA. 222+59.78 AHD.
END WORK: STA. 318+45
TOTAL LENGTH OF WORK = 26490.22 LIN. FT. or 5.017 MILES

PLANS PREPARED BY:
OHIO DEPT. OF TRANSPORTATION
DISTRICT 4 OFFICE

Project: SUM - 277/224 - 0.00/(6.31)-(10.22)
Date of Letting _____, '99 Contract No. _____

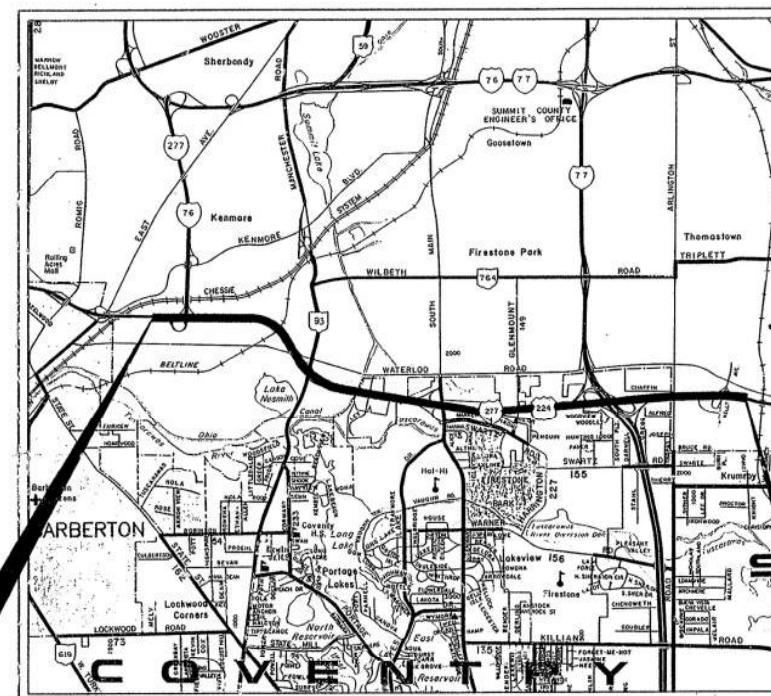

LOCATION MAP

SCALE IN MILES

Portion to be Improved _____
State & Federal Routes _____
Other Roads _____

SCALES

Plan _____
Profile: Horizontal _____ Vertical _____
Cross Section: Horizontal _____ Vertical _____

UNDERGROUND UTILITIES

TWO WORKING DAYS
BEFORE YOU DIG

Call 1-800-362-2764 (Toll free)
OHIO UTILITIES PROTECTION SERVICE

NON-MEMBERS
MUST BE CALLED DIRECTLY

END PROJECT
STA. 314+25.00
S.L.M. 11.24 (224)

SUPPLEMENTAL SPECIFICATIONS			
802	4-13-90	902	8-31-79
		903	1-1-69
811	9-26-88		
		910	5-20-91
820	3-18-92	940	6-10-87
921	12-4-72	942	3-18-92
924	12-14-88	944	5-2-94
852	7-30-93	923	1-10-69

SUPPLEMENTAL PRINTS OF STANDARD CONSTRUCTION DRAWINGS											
BP-2.1	2-21-92	GR-1.3	2-21-92	MT-9.2	5-6-91	HL-10.11	5-1-87	HL-30.33	5-1-87	TC-7.65	3-1-79
BP-2.2	2-21-92	BP-1.1	2-21-92	MT-95.30	10-10-88	HL-10.12	5-1-87	HL-40.10	5-1-87	TC-9.10	4-24-80
BP-2.5	2-21-92	GR-1.1	5-6-91	MT-95.31	10-10-88	HL-10.13	5-1-87	HL-50.11	5-1-87	TC-9.30	4-24-80
GR-3.5	1-31-94	GR-1.2	10-30-92	MT-95.32	8-25-89	HL-10.31	5-1-87	HL-50.21	5-1-87	TC-12.30	1-20-84
GR-4.3	2-21-92	GR-2.1	5-6-91	MT-97.10	4-29-88	HL-20.11	5-1-87	HL-60.11	5-1-87	TC-21.10	9-1-92
GR-4.4	2-21-92	GR-3.1	5-6-91	MT-98.12	8-25-89	HL-20.13	5-1-87	HL-60.12	5-1-87	TC-21.20	9-1-92
MC-VI	8-1-78	GR-4.1	5-6-91	MT-98.13	8-25-89	HL-20.21	5-1-87	HL-60.21	5-1-87	TC-21.40	9-1-92
MC-9A	1-11-85	GR-4.2	5-6-91	MT-98.14	8-25-89	HL-20.22	5-1-87	HL-60.31	5-1-87	TC-22.10	9-1-92
MC-9.3	10-30-92	GR-6	2-5-82	MT-98.15	8-25-89	HL-20.23	5-1-87	AS-1-81	11-27-81	TC-22.20	9-1-92
MC-9.4	10-30-92	GR-8.1	1-31-94	MT-99.10	11-14-86	HL-20.31	5-1-87	BR-1	5-29-79	TC-31.21	9-1-92
HW-4A	4-1-80	MC-9.1	10-30-92	MT-99.20	4-29-88	HL-30.11	5-1-87	EXJ-4-87	1-5-89	TC-32.10	9-1-92
HW-4B	4-1-80	MT-105.10	7-1-92	MT-101.60	7-1-92	HL-30.21	5-1-87	SD-1-69	6-12-69	TC-35.10	8-29-84
		MT-105.11	7-1-92	MT-102.10	8-25-89	HL-30.22	5-1-87	F58-1-62	4-19-62	TC-41.10	8-29-84

LIMITED ACCESS

This improvement has been declared a limited access highway or freeway by action of the Director of Highways in accordance with the provisions of Section 5511.02, Revised Code of Ohio, and is especially designed for through traffic.

1993 SPECIFICATIONS

The standard specification of the State of Ohio, Department of Transportation, including changes and supplemental specifications listed in the proposal shall govern this improvement.

I hereby approve these plans and declare that the making of this improvement will require the part time closing of the highway to traffic, as noted on sheet 22-24, during which time detours will be provided as shown hereon. provisions for the maintenance and safety of traffic will be as set forth on the plans and estimates.

Under authority of section 4511.21, Division (1) of the Revised Code of Ohio, the revised prima facie speed limits as indicated herein are determined to be reasonable and safe, and are hereby established for the duration of this project. The prima facie speed limit or limits hereby established shall become effective when appropriate signs giving notice thereof are erected.

Approved *Linda A. Down*
Date *10/25/93* Service Director, City of Akron

Approved *David R. Dreger*
Date *10-16-93* District Deputy Director of Transportation

Approved *B. D. Hankins*
Date *1-26-94* Engineer, Bureau of Bridges and Structural Design

Approved *Christopher L. Dungan*
Date *3-25-94* Deputy Director of Design

Approved *Jerry Wiley*
Date *5-25-94* Director, Department of Transportation

REVISED 6/30/94 REVISED 5-27-94
DEPARTMENT OF TRANSPORTATION
FEDERAL HIGHWAY ADMINISTRATION



APPROVED:
DIVISION ADMINISTRATOR DATE

TITLE SHEET

SUM-277/224-0.00/6.31-10.22


SCHEMATIC PLAN

IM-277-6(7)
BEGIN PROJECT
BEGIN WORK
STA. 59+05.19
S.L.M. 0.00 277
6.31 224

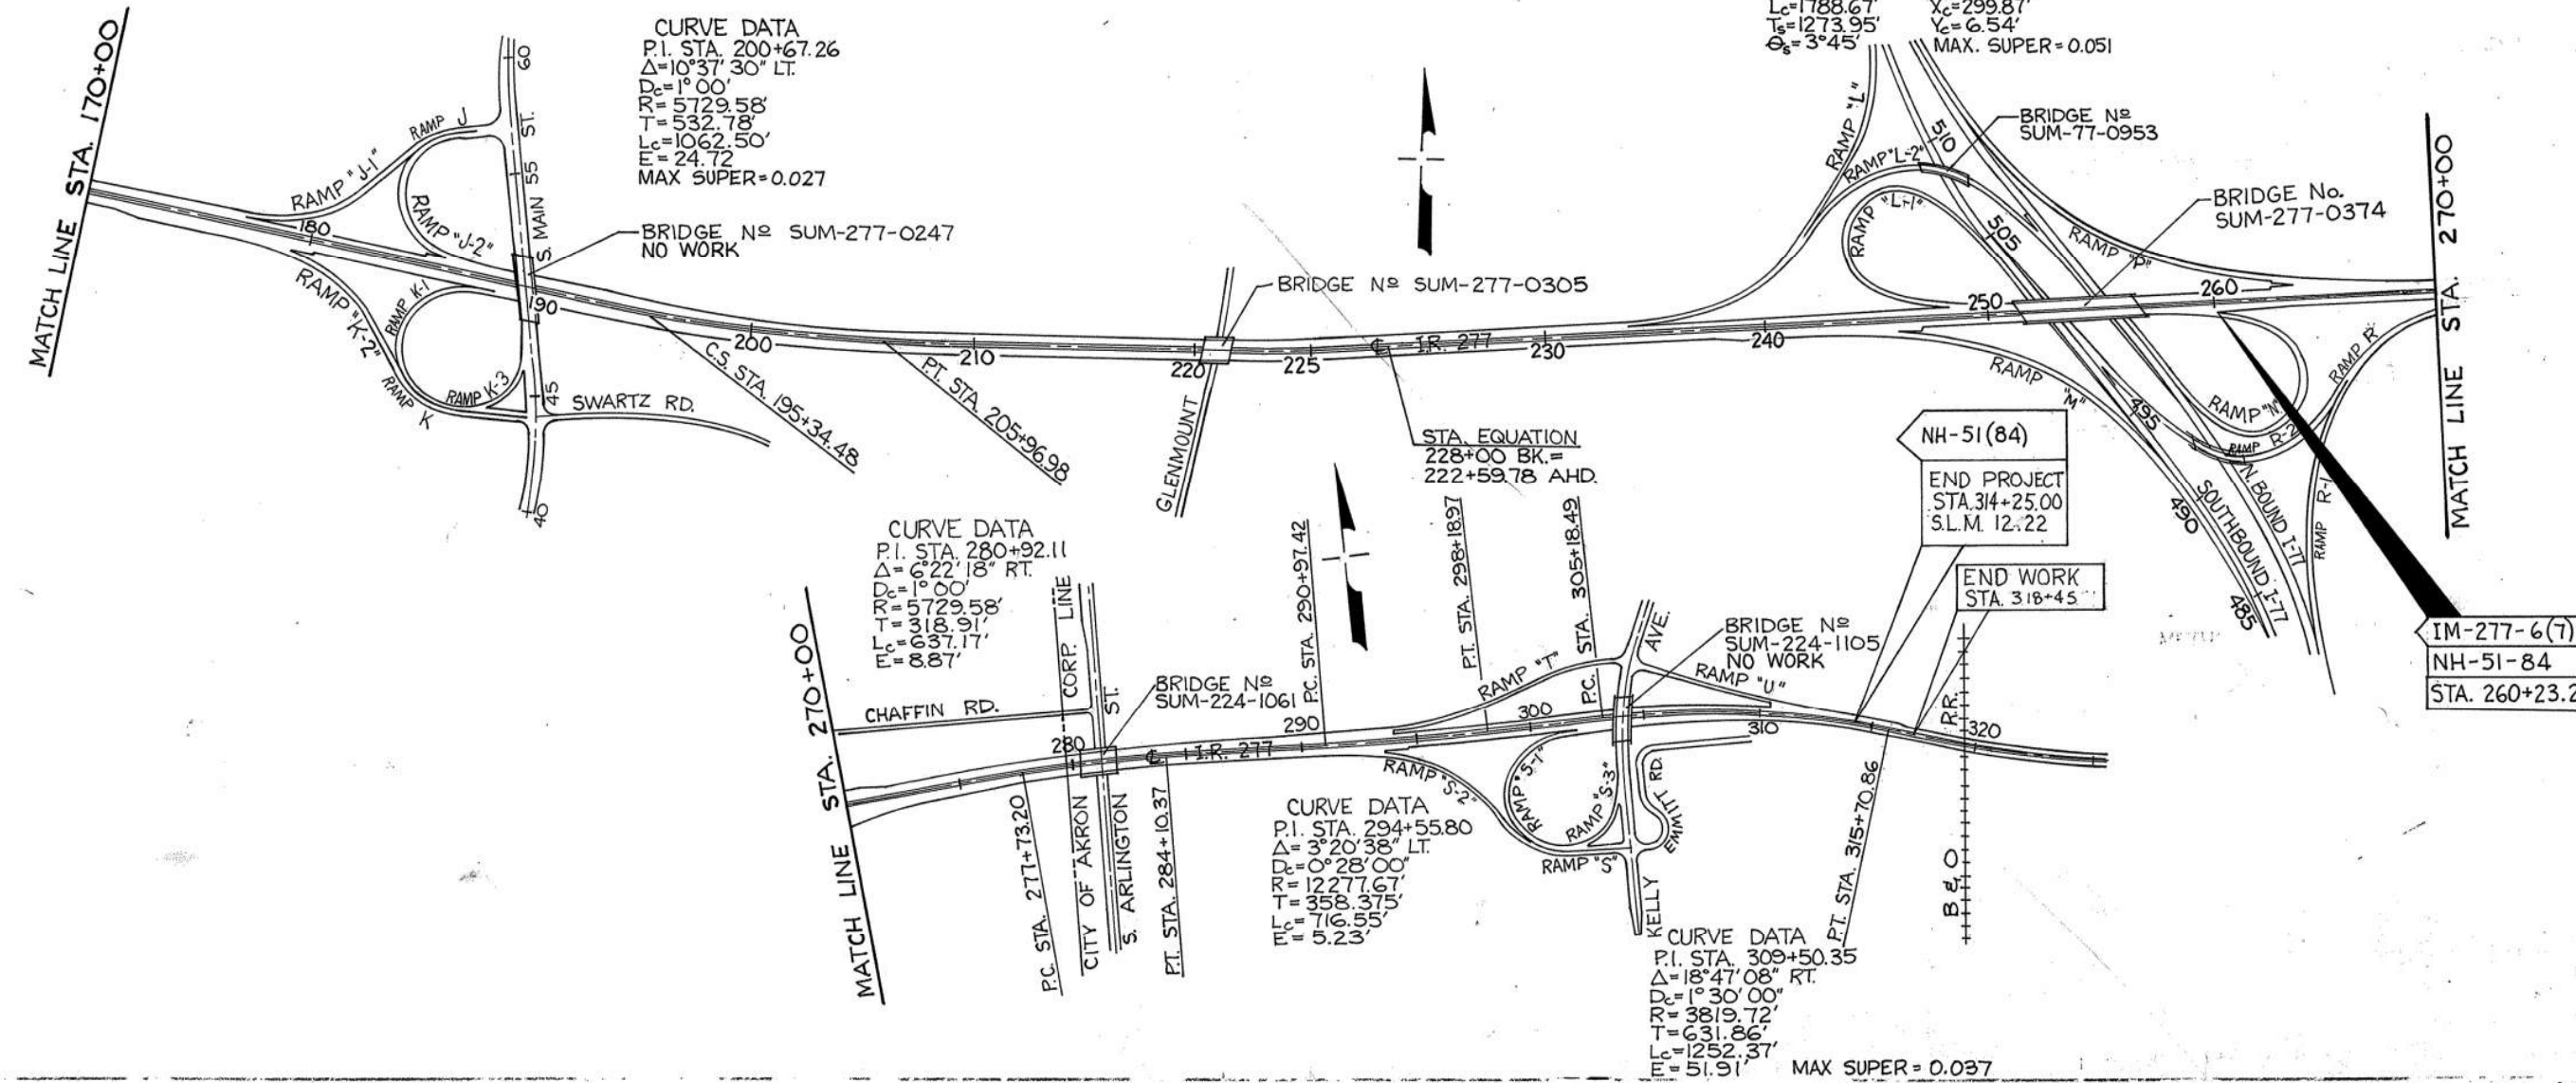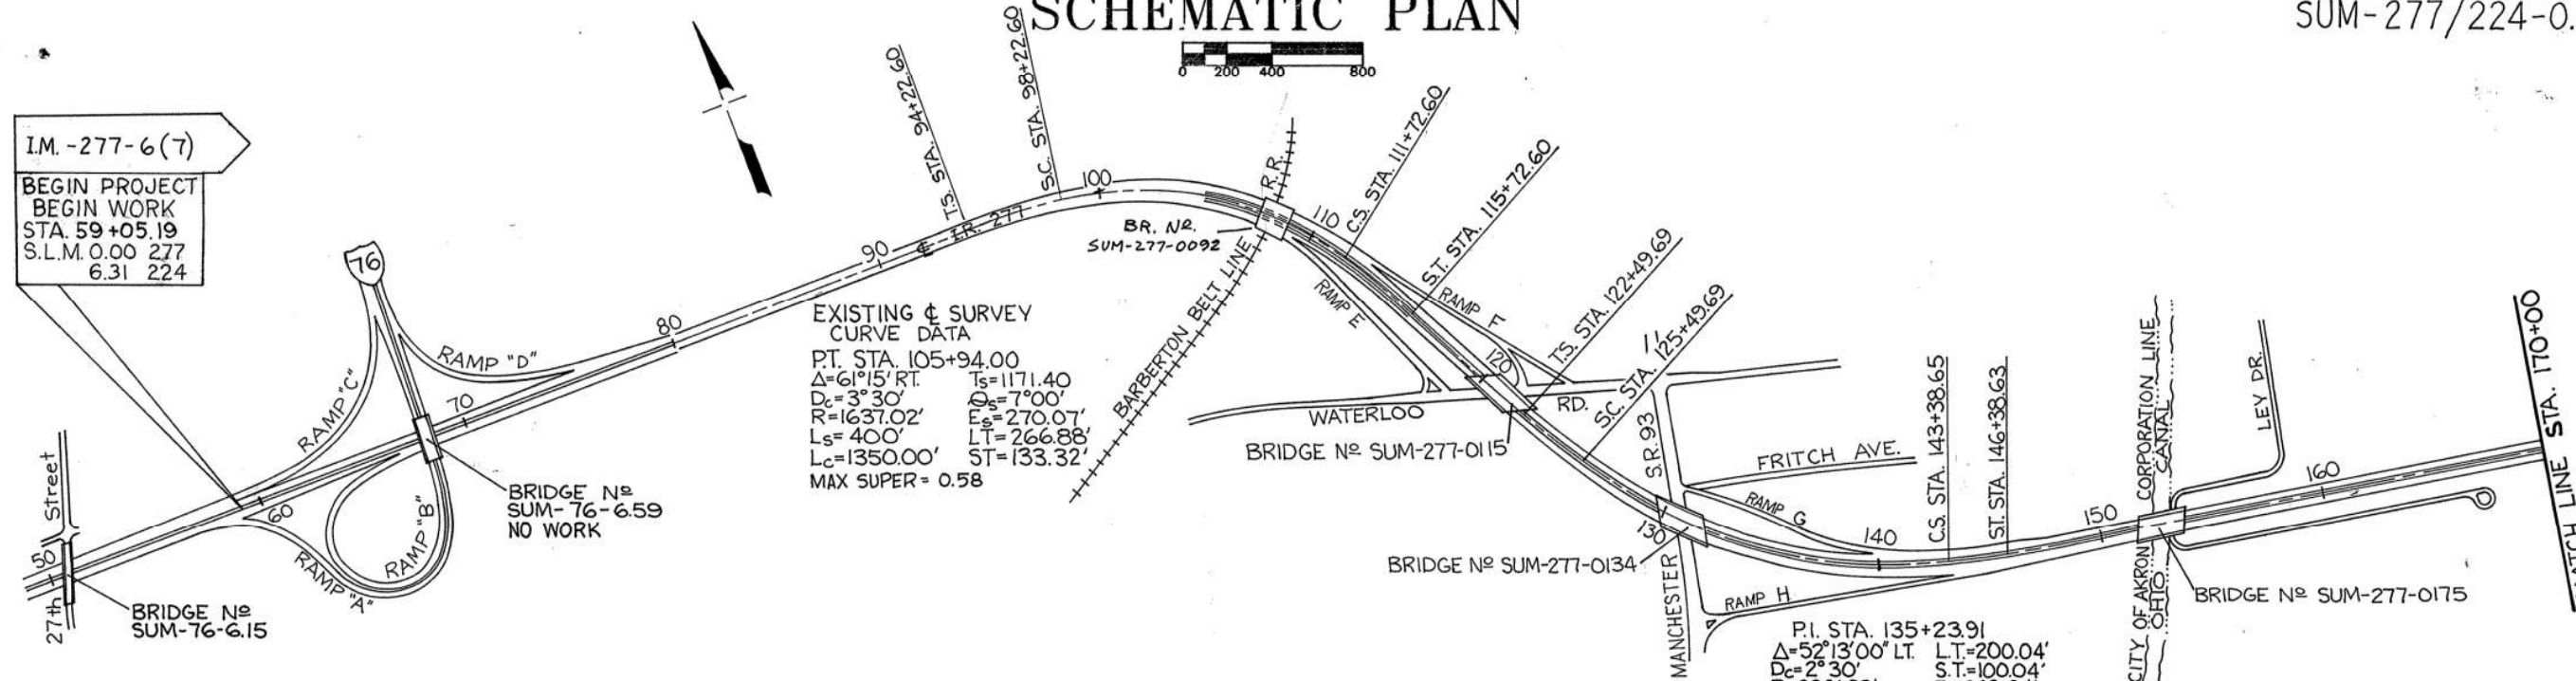

TYPICAL SECTIONS

TYPE OPEN GRADED ON 446

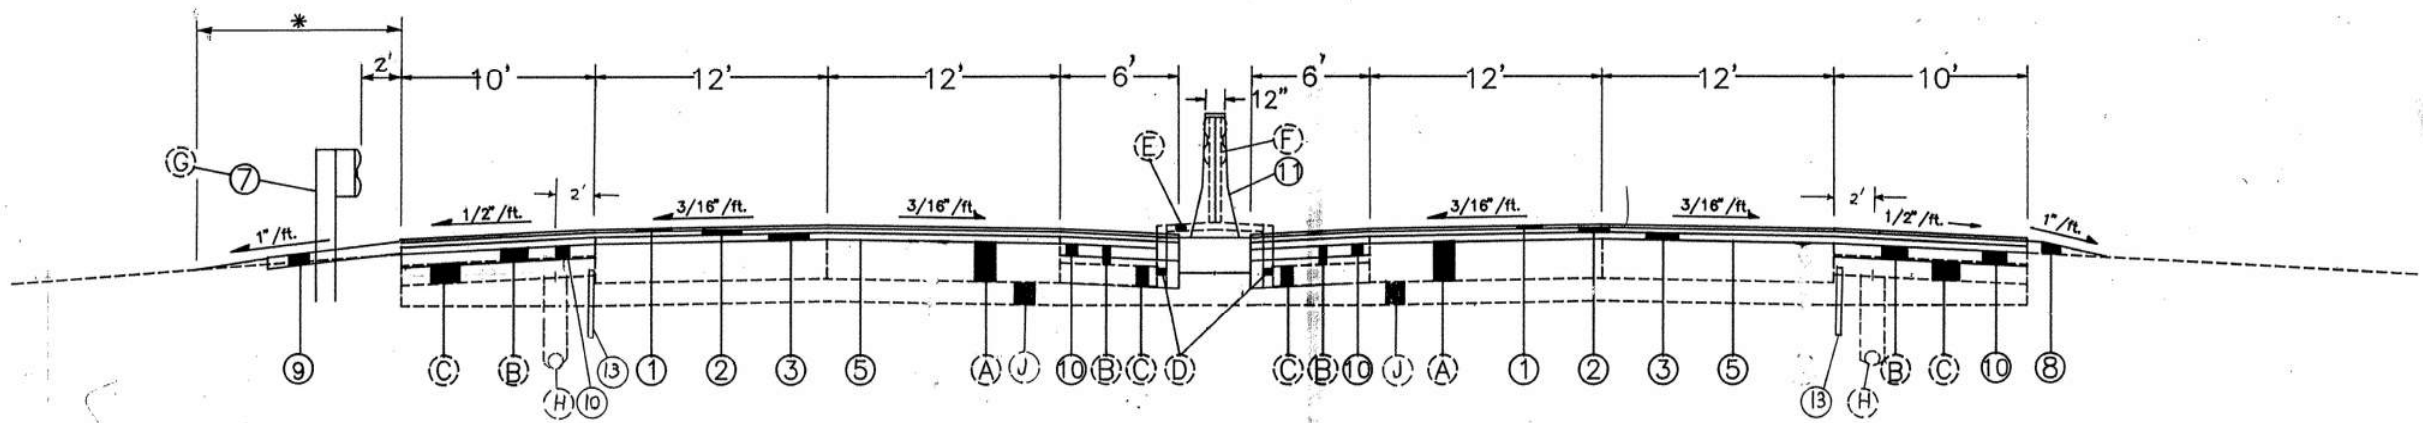

NORMAL SECTION

STATION		LIN. FT.	REMARKS
FROM	TO		
59+05.19	86+00	2694.81	WESTBOUND
59+05.19	79+00	1994.81	EASTBOUND

* SEE SHEET NO. 7 FOR LINEAR GRADING DIMENSION

PROPOSED LEGEND


- ① ITEM SPECIAL - 3/4" RUBBERIZED OPEN GRADED ASPHALT FRICTION COURSE (SEE PROPOSAL NOTE)
- ② ITEM 446 - 1 1/4" ASPHALT CONCRETE SURFACE COURSE, TYPE 1, AC-20
- ③ ITEM 446 - 1 3/4" ASPHALT CONCRETE INTERMEDIATE COURSE, TYPE 2, AC-20
- ⑤ ITEM 407 - TACK COAT
- ⑥ ITEM 811 - ASPHALT UNDERSEALING OF EXISTING CONCRETE PAVEMENT
- ⑦ ITEM 606 - GUARDRAIL, TYPE 5
- ⑧ ITEM 203 - LINEAR GRADING, METHOD 1 SEE SHEET NO. 7
- ⑨ ITEM 203 - LINEAR GRADING, METHOD 2 SEE SHEET NO. 7
- ⑩ ITEM 301 - 3" BITUMINOUS AGGREGATE BASE, AC-20 SEE GENERAL NOTE SHT. 13
- ⑪ ITEM 622 - CONCRETE BARRIER, TYPE B-50
- ⑫ ITEM 622 - CONCRETE BARRIER, TYPE B-50, AS PER PLAN
- ⑬ ITEM 605 - SHALLOW UNDERDRAIN, AS PER PLAN
- ⑭ ITEM 451 - 10" REINFORCED CONCRETE PAVEMENT
- ⑮ ITEM 310 - SUBBASE, AS PER PLAN
- ⑯ ITEM 605 - 6" SHALLOW PIPE UNDERDRAIN, AS PER PLAN

EXISTING LEGEND


- (A) 10" REINFORCED CONCRETE PAVEMENT
- (B) 3" WATERPROOFED AGGREGATE BASE COURSE
- (C) 5" STABILIZED CRUSHED AGGREGATE SHOULDERS
- (D) STANDARD TYPE 6 CURB
- (E) PORTLAND CEMENT CONCRETE MEDIAN PAVEMENT
- (F) BARRIER GUARDRAIL, STEEL BEAM(DEEP) USING 6"x8" SQUARE SAWED WOOD POSTS
- (G) GUARDRAIL, TYPE 5
- (H) 6" UNDERDRAIN
- (J) 6" SUBBASE

TYPICAL SECTIONS

TYPE OPEN GRADED ON 446

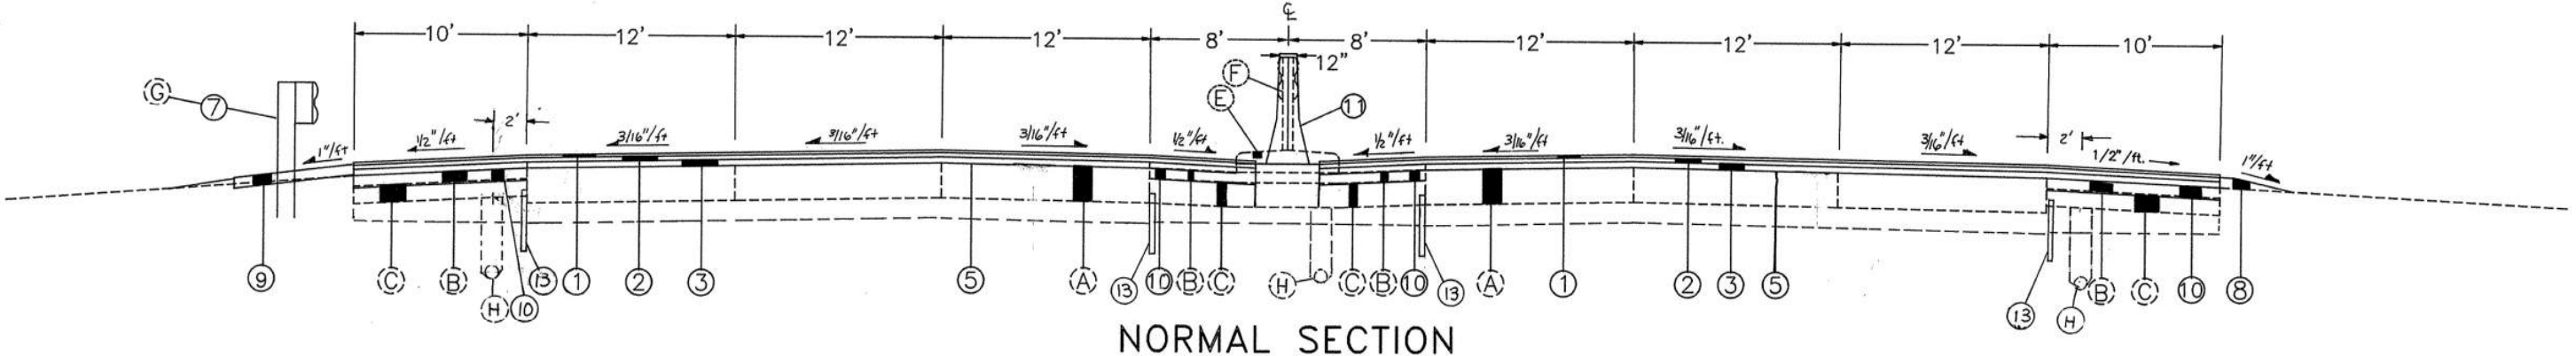

NORMAL SECTION

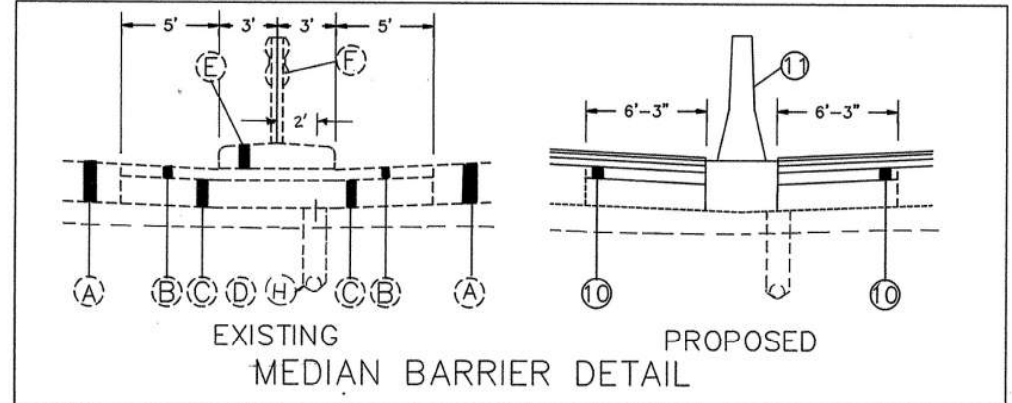


EXISTING
MEDIAN BARRIER DETAIL

STATION FROM	STATION TO	LIN. FT.	REMARKS
86+00	94+27	82.7	WESTBOUND
79+00	92+88.37	1388.37	EASTBOUND
117+50	119+91.47	241.47	
148+00	151+79.95	379.95	
153+78.05	193+26.48	3948.43	
208+04.98	219+94.05	1109.07	
221+62.59	228+00 BK.	637.41	STATION EQUATION
222+59.78 AHD.	251+17.15	2857.37	228+00 BK = 222+78.35 AHD
256+78.35	273+82.76	1704.41	
273+82.76	275+13.20	130.44	
286+70.37	301+80.49	1510.12	WESTBOUND
286+70.37	301+40.49	1470.12	EASTBOUND

* 1/2"/FT. OR RATE OF SUPER ELEVATION WHICHEVER IS GREATER.

** VARIES 1/2"/FT. TO 1/8"/FT.

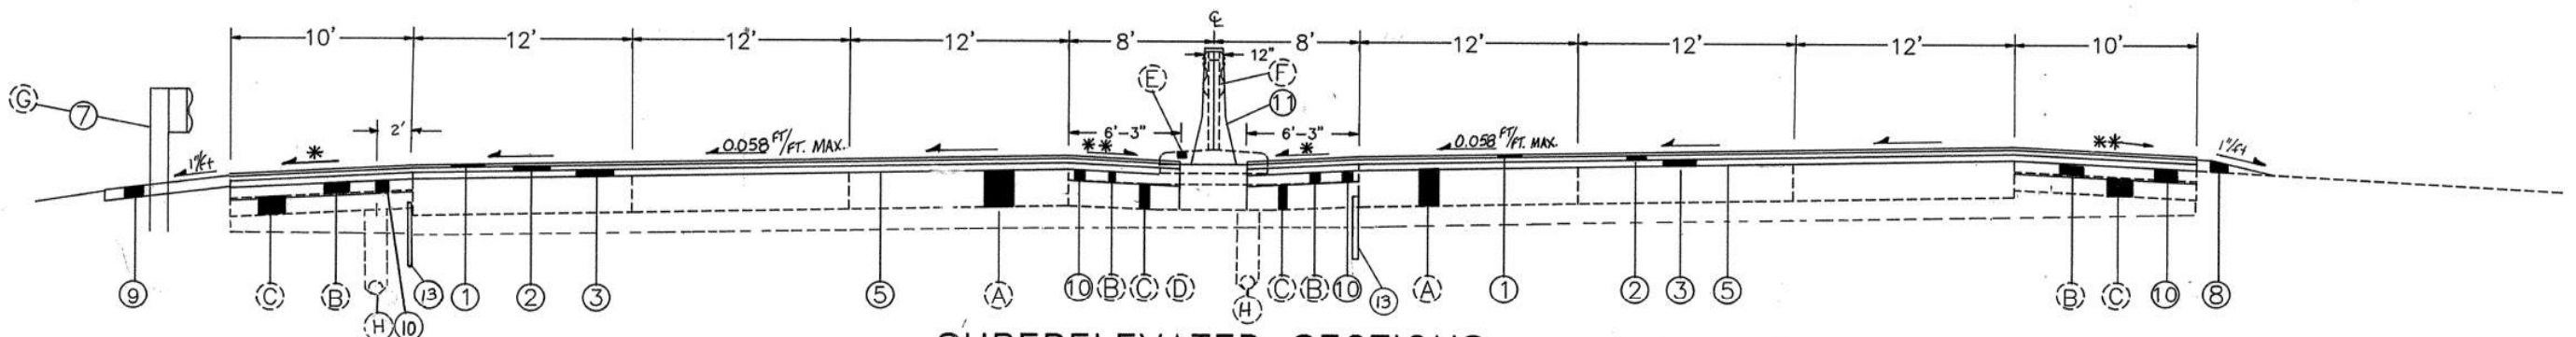

SUPERELEVATED SECTIONS


STATION FROM	STATION TO	LIN. FT.	REMARKS
94+27	115+75	214.8	WESTBOUND
92+88.37	115+75	2286.63	EASTBOUND
115+75	117+50	175	
122+11.81	129+77.38	765.57	
131+94.64	148+00	1605.36	
193+26.48	208+04.98	1478.50	
275+13.20	279+71.95	458.75	
279+71.95	280+57.89	85.94	
282+04.89	286+70.37	465.48	

FOR LEGEND
SEE SHEET 3

SUM-277/224-0.00/6.31-10.22

TYPICAL SECTIONS

TYPE OPEN GRADED ON 446

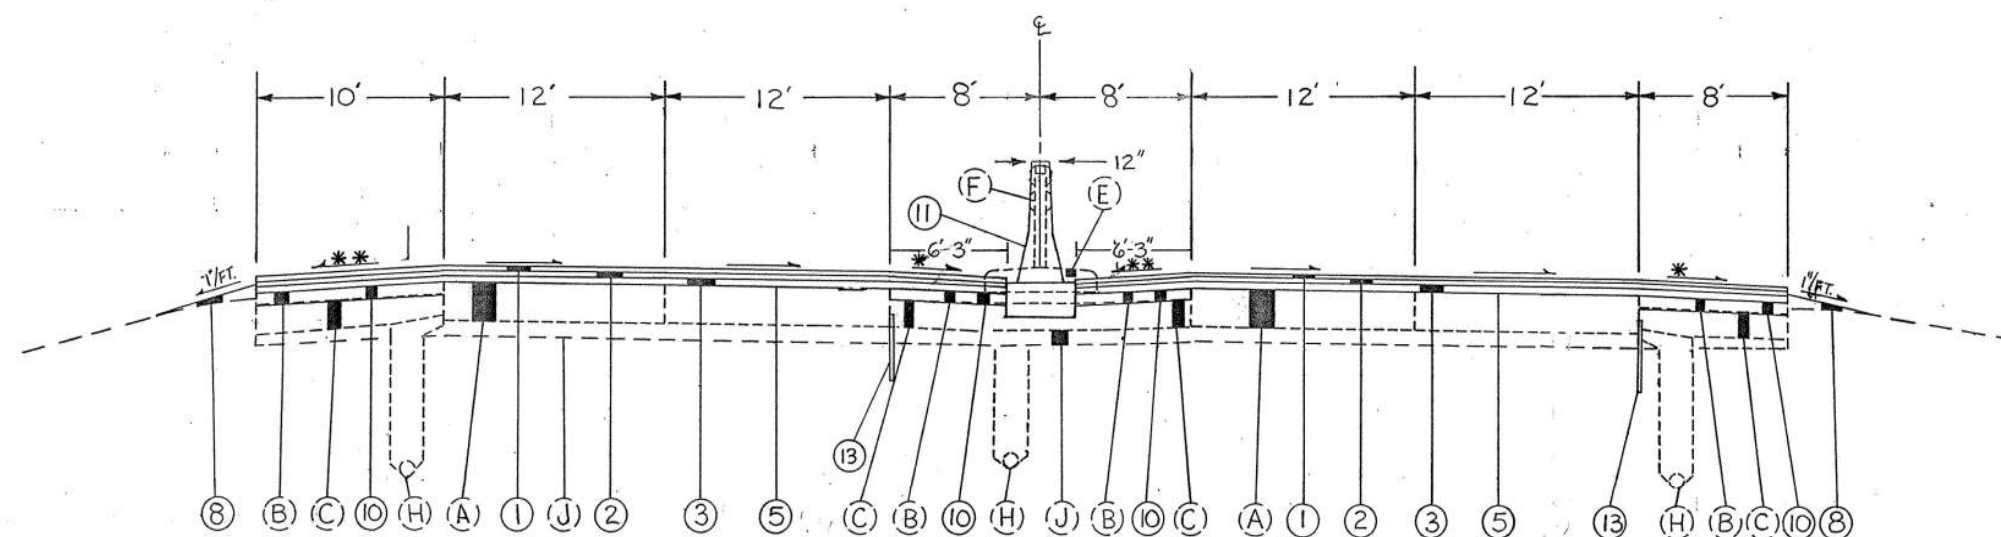

SUPERELEVATED SECTION

STATION		LIN. FT.	REMARKS
FROM	TO		
301+80.49	315+70.86	1,390.37	WESTBOUND
301+40.49	314+25.00	1,284.51	EASTBOUND
			SEE SHEET 7A FOR
			STA. 301+75 TO STA. 308+00

* $\frac{1}{2}$ "/FT. OR RATE OF SUPERELEVATION
WHICHEVER IS GREATER.







** VARIES 1/2"/FT. TO 1/8"/FT.

SEE SHEET 7A FOR
STA. 301+75 TO STA. 308+00

FOR LEGEND SEE SHEET 3
FOR MEDIAN BARRIER DETAIL SEE SHEET 4

TYPICAL SECTIONS


TYPE 446 ON 451

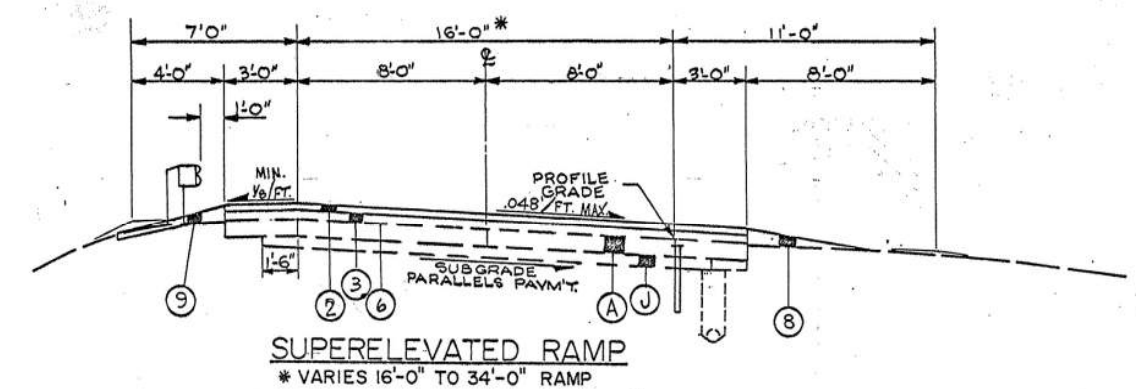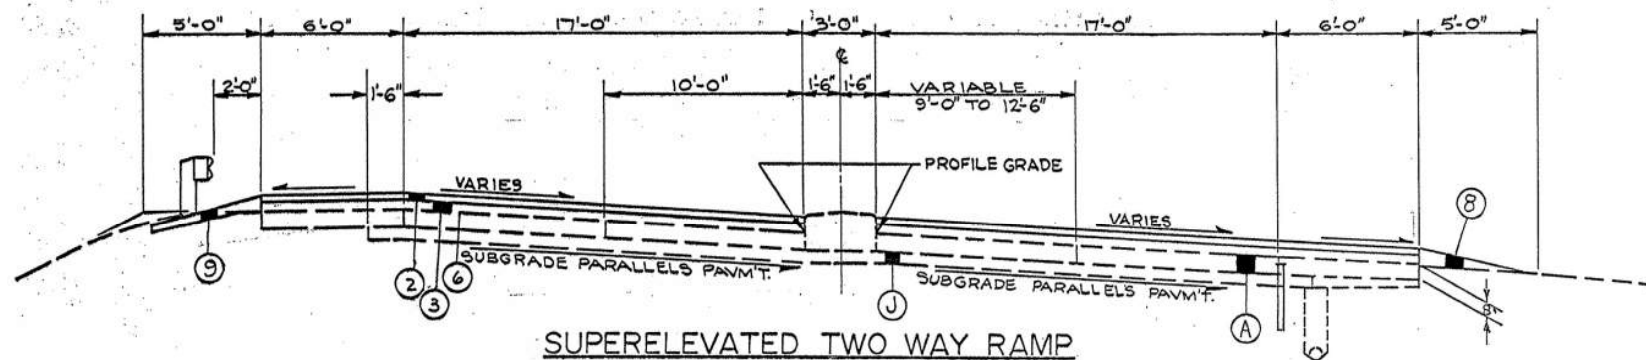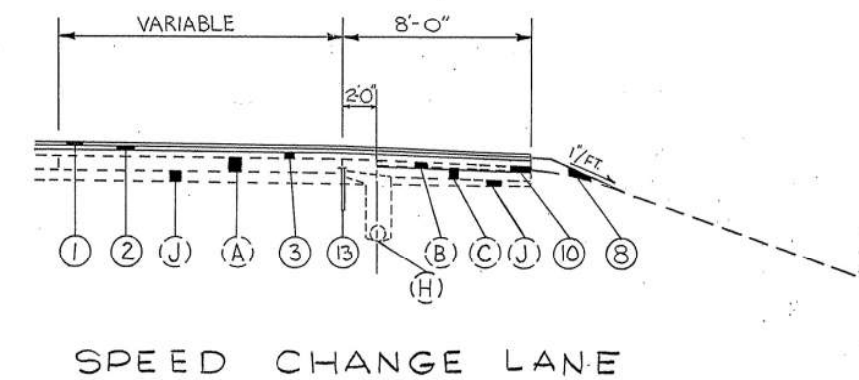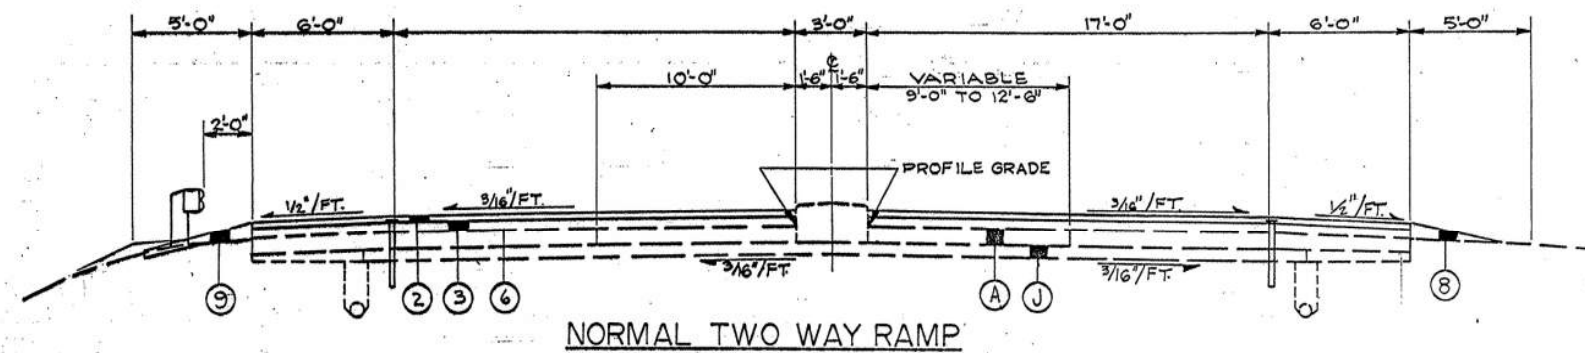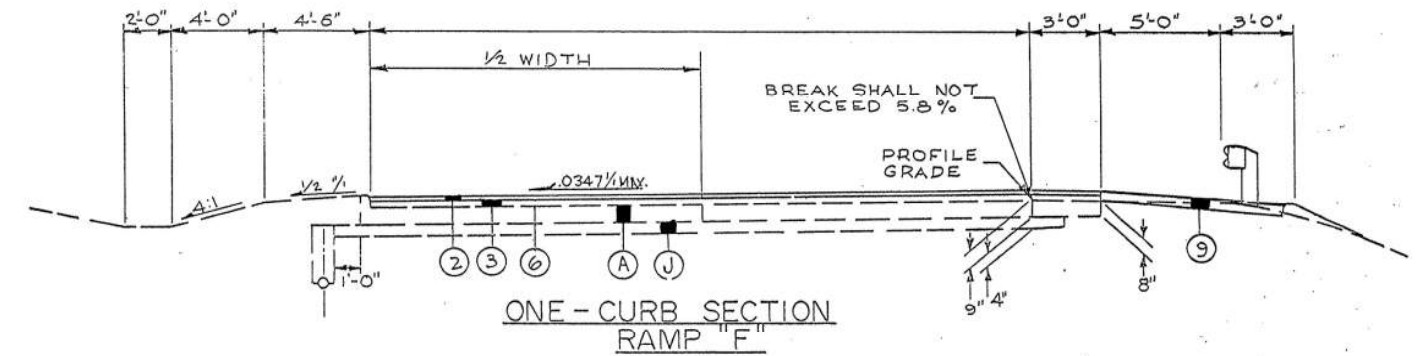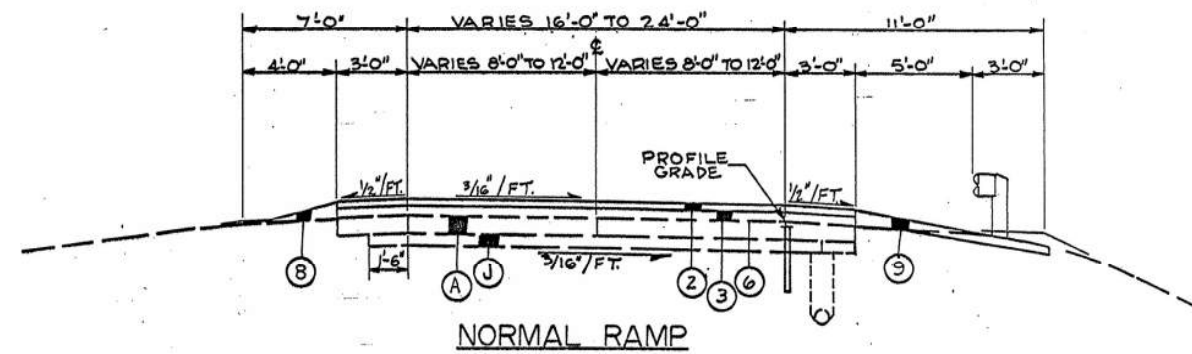

FOR LEGEND DETAIL SEE SHEET 3


LINEAR GRADING

METHOD 1

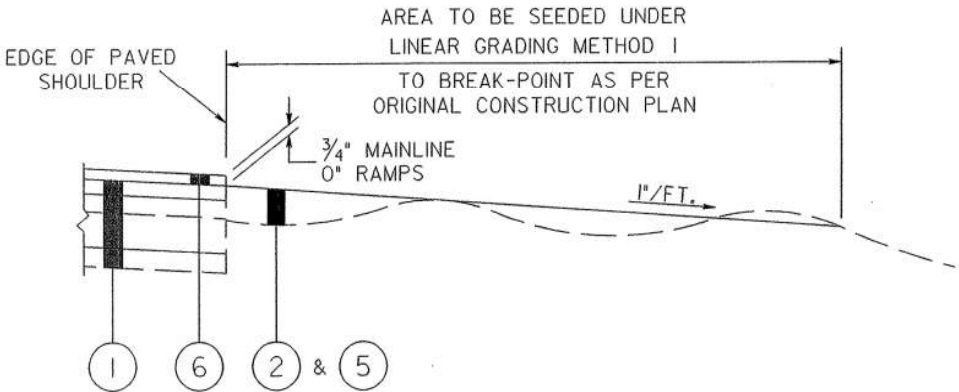

LEGEND	
①	PAVED SHOULDER
②	203 LINEAR GRADING, METHOD 1
③	203 LINEAR GRADING, METHOD 2
④	404 ASPHALT CONCRETE, AC-20 UNDER GUARDRAIL
⑤	203 EMBANKMENT, AS PER PLAN (IF REQUIRED, SEE NOTE THIS SHEET)
⑥	SPECIAL 3/4\"/>

METHOD 2

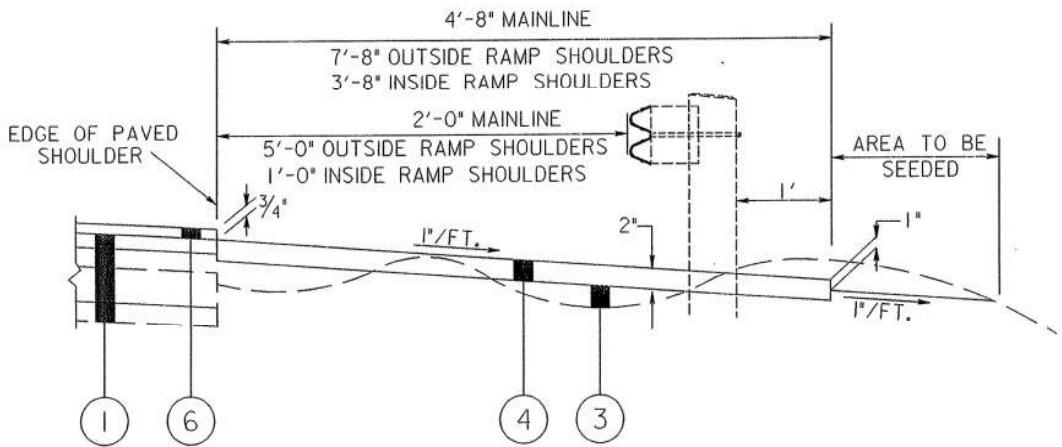

LINEAR GRADING - METHOD 1

THIS WORK SHALL CONSIST OF REGRADING THE EXISTING SHOULDER IN NON-GUARDRAIL AREAS ON THE MAINLINE OUTSIDE AND INSIDE SHOULDERS AND ON BOTH INSIDE AND OUTSIDE SHOULDERS OF THE RAMPS AS INDICATED IN THE SKETCH. REGRADING WILL BE ACCOMPLISHED BY REMOVING EXCESS TURF BETWEEN THE EDGES OF THE PAVED SHOULDER AND THE BREAK-OVER POINT USING A SLOPE OF APPROXIMATELY 1"/FT. EXCESS MATERIAL SHALL BE WINDROWED ON THE SHOULDER AND REMOVED BY THE CONTRACTOR. ANY VOIDS OR IRREGULARITIES BETWEEN THE EDGE OF PAVED SHOULDER AND BREAK-OVER POINT SHALL BE FILLED AND ADEQUATELY COMPACTED USING EXCESS MATERIAL. EXISTING RUTTED AREAS CAUSED BY SURFACE EROSION SHALL BE SCARIFIED PRIOR TO FILLING. ITEM 203 - EMBANKMENT, AS PER PLAN SHALL BE PROVIDED WHERE WINDROWED MATERIAL IS NOT AVAILABLE. ADEQUATE QUANTITY SHALL BE PROVIDED TO COMPLETE THE TYPICAL SECTION AS SHOWN. AFTER GRADING OPERATION IS COMPLETED THE DISTURBED AREA SHALL BE SEEDED AND MULCHED AS PER ITEM 659. ALL COMPACTION SHALL BE AS PER ITEM 203.

THE METHOD OF MEASUREMENT SHALL BE CONSIDERED AS ONE STATION EQUAL TO 100 LIN. FT. MEASURED SEPARATELY FOR EACH SIDE OF EACH DIRECTIONAL LANE AND SHALL INCLUDE ALL WORK REQUIRED AS DESCRIBED ABOVE INCLUDING THE NECESSARY SEEDING.

THERE MAY BE AREAS WHERE LINEAR GRADING MAY NOT BE REQUIRED IN THE FIELD. THE ENGINEER SHALL DETERMINE THESE LOCATIONS AND APPROPRIATE DEDUCTION MADE AS A RESULT OF THIS FIELD INVESTIGATION.

THE COST OF THE ABOVE OPERATION SHALL BE INCLUDED IN THE PRICE BID FOR ITEM 203 - LINEAR GRADING, METHOD 1

NOTE:

ITEM 203 - EMBANKMENT, AS PER PLAN SHALL MEET THE SPECIFICATIONS OF ITEM 203 EXCEPT THAT GRANULAR MATERIAL AS PER 203.02 SHALL BE EXCLUDED. THIS ITEM IS PROVIDED IN CASE WINDROWED MATERIAL IS NOT AVAILABLE NOR SUFFICIENT. EMBANKMENT MAY BE OBTAINED FROM WITHIN THE EXISTING R/W AS APPROVED BY THE ENGINEER.

ESTIMATED QUANTITIES

203 LINEAR GRADING, METHOD 1	=	242 STATIONS (I.R. 277)
		24 STATIONS (U.S. 224 RURAL)
		101 STATIONS (U.S. 224 URBAN)
TOTAL	=	367 STATIONS

ITEM 203 LINEAR GRADING - METHOD 2

THIS ITEM SHALL CONSIST OF EXCAVATING TOPSOIL, PLACING GRANULAR MATERIAL AND APPLYING HERBICIDE TO THE EXISTING OUTSIDE AND INSIDE SHOULDER BETWEEN THE PAVED SHOULDER AND BREAK POINT OF THE SHOULDER IN AREAS WHERE GUARDRAIL EXISTS AND IN ACCORDANCE WITH THE FOLLOWING:

ALL COLLECTED DEBRIS AND TOPSOIL, INCLUDING RHIZOMES, ROOTS AND OTHER VEGETATIVE PLANT MATERIAL SHALL BE REMOVED AND DISPOSED OF AS SPECIFIED IN SECTION 203.05 OF THE CONSTRUCTION AND MATERIAL SPECIFICATIONS.

THE REMOVED MATERIAL SHALL BE REPLACED WITH COMPACTABLE GRANULAR MATERIAL CONFORMING TO 203.02 AND SHALL BE PLACED TO GRADE AS DETAILED ABOVE OR AS APPROVED BY THE ENGINEER.

HERBICIDE SHALL BE TREFLAN E.C., SPIKE OR AN APPROVED EQUAL AND SHALL BE APPLIED TO THE PREPARED AREA AFTER FINAL LEVELING AND GRADING HAS BEEN COMPLETED. THE APPLICATION SHALL BE JUST PRIOR TO PAVING AND SHALL STRICTLY ADHERE TO THE MANUFACTURER'S LABEL INSTRUCTIONS.

ONLY PROPERLY LICENSED PERSONNEL SHALL APPLY HERBICIDES AS REQUIRED BY THE OHIO REVISED CODE.

AREAS DISTURBED BEYOND THE 404 LIMIT SHALL BE SEEDED AND MULCHED AS PER 659. COMPACTION SHALL BE AS PER ITEM 203. THE METHOD OF MEASUREMENT SHALL BE CONSIDERED AS ONE STATION EQUAL TO 100 LIN. FT. OF GUARDRAIL PAVED UNDER, AND SHALL INCLUDE ALL WORK REQUIRED AS DESCRIBED ABOVE EXCEPT FOR ITEM 404 ASPHALT CONCRETE.

THE COST FOR THE ABOVE OPERATION SHALL BE INCLUDED IN THE PRICE BID ITEM 203 LINEAR GRADING METHOD 2.

ITEM 404 ASPHALT CONCRETE, AC-20, UNDER GUARDRAIL

THIS ITEM SHALL CONSIST OF PAVING UNDER GUARDRAIL AS SPECIFIED ABOVE AND IN ACCORDANCE WITH THE FOLLOWING:


PAVING SHALL CONSIST OF PLACING ITEM 404 TO THE DEPTH SPECIFIED USING THE FOLLOWING METHOD:

- 1) PERFORM LINEAR GRADING, METHOD 2 (SEPARATE PAY ITEM)
- 2) PLACE ITEM 404


ALL EQUIPMENT, MATERIALS AND LABOR REQUIRED TO PERFORM THE WORK OUTLINED ABOVE, WITH THE EXCEPTION OF LINEAR GRADING, METHOD 2 SHALL BE INCLUDED FOR PAYMENT UNDER ITEM 404 ASPHALT CONCRETE, AC-20, UNDER GUARDRAIL.

ESTIMATED QUANTITIES


	277	224 RURAL	224 URBAN	TOTAL
203 LINEAR GRADING, METHOD 2	= 312	52	14	378 STATIONS
404 ASPHALT CONCRETE, AC-20, UNDER GUARDRAIL	= 578	96	26	700 CU. YDS.

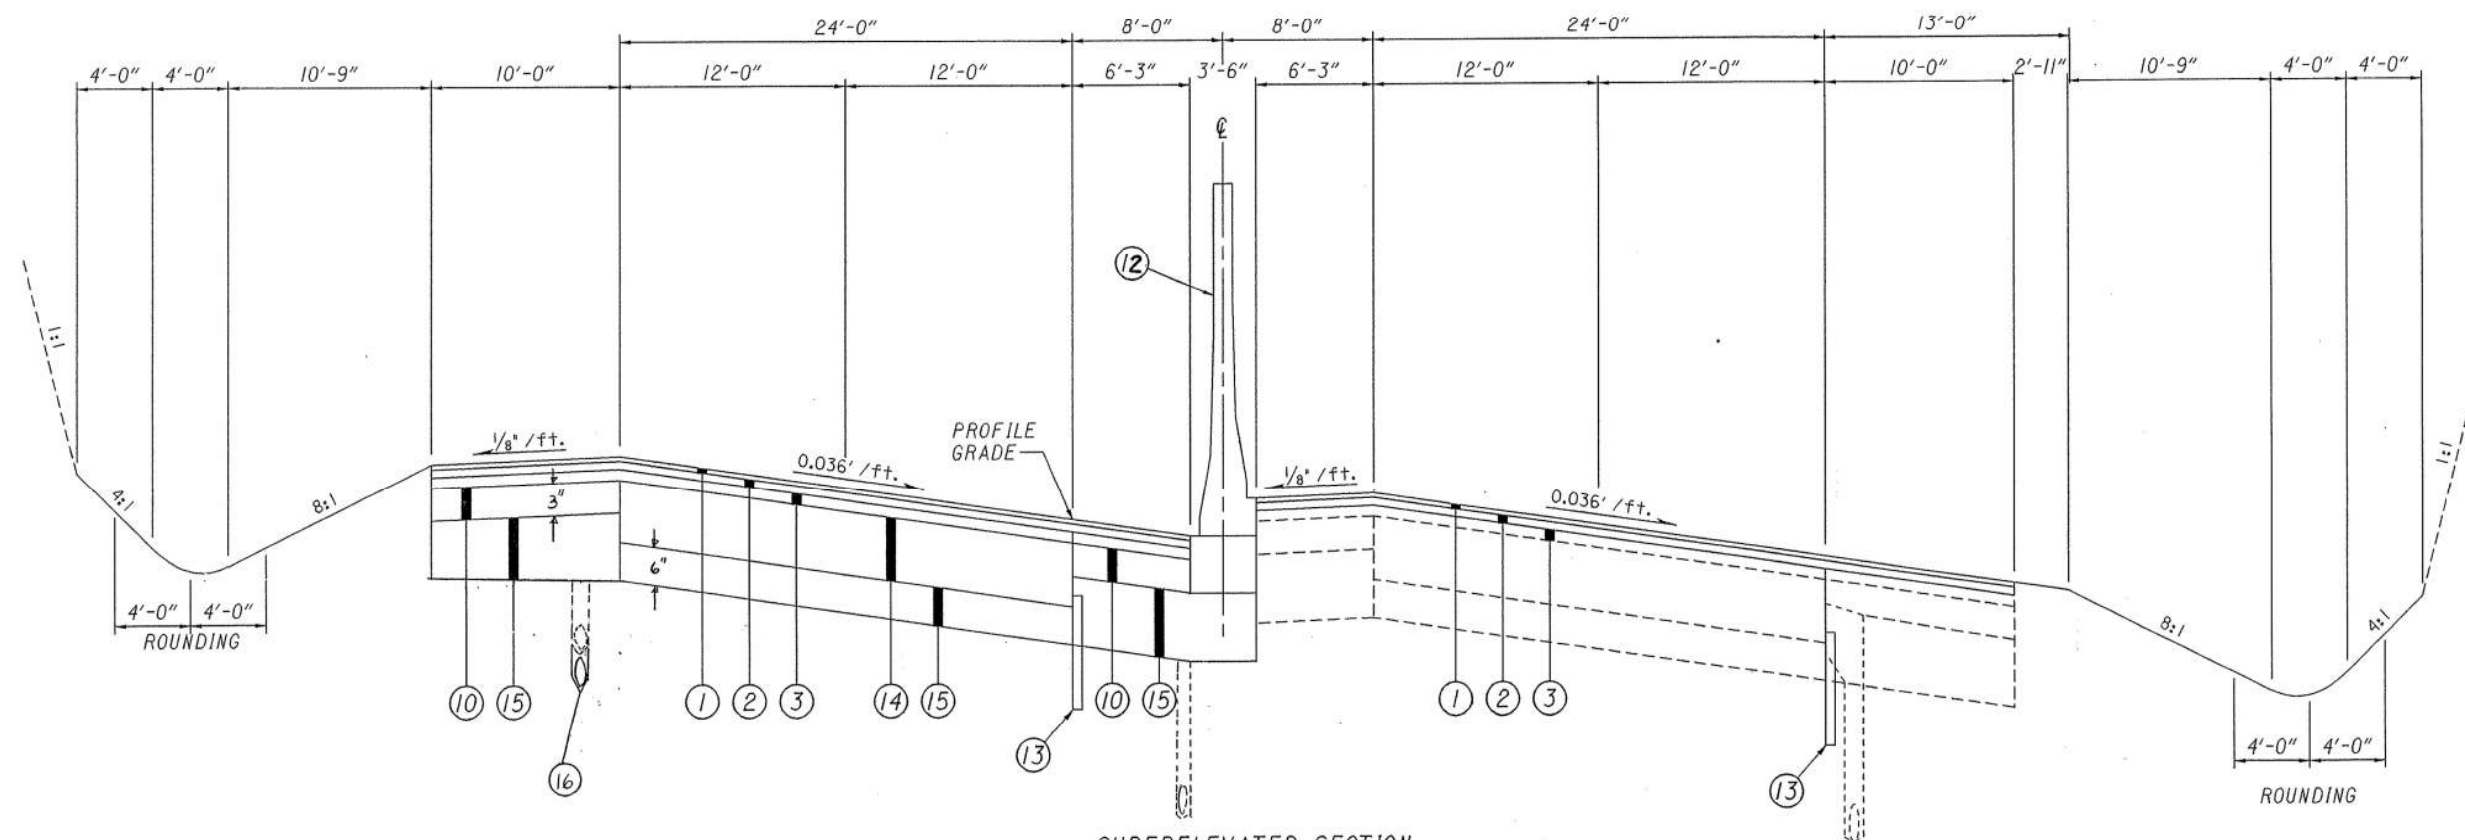

SUPERELEVATED SECTION
STA. 301+75 TO 308+00 = 625 L.F.
SEE SHEET NO. 3 FOR LEGEND

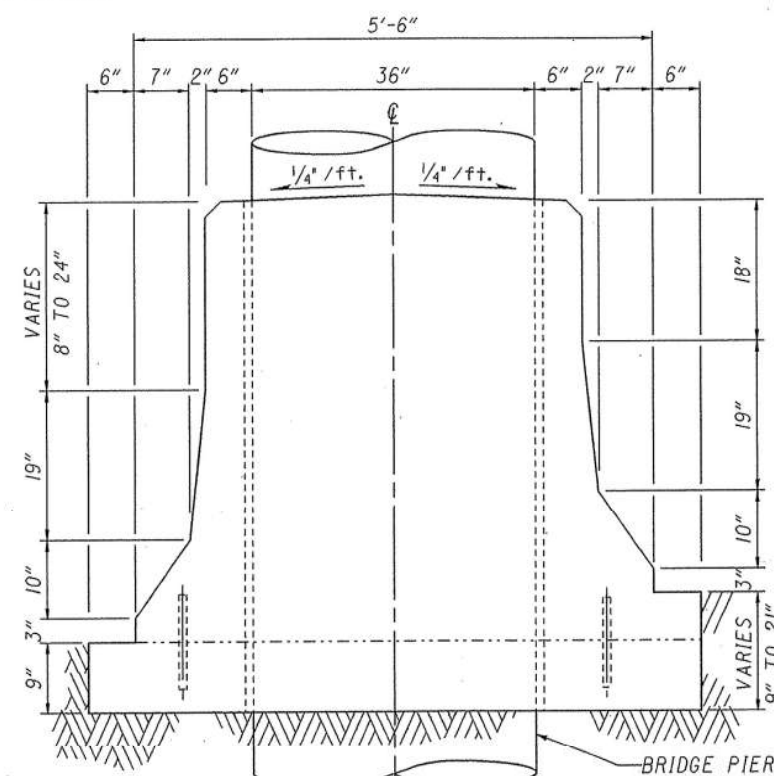

MEDIAN BARRIER AT PIER
FOR ADDITIONAL DETAILS SEE
STD. DRAWINGS MC-9.3 & MC-9.4

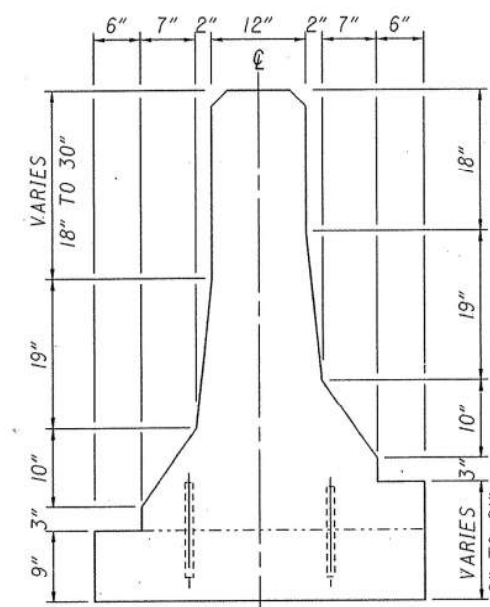


MEDIAN BARRIER DETAILS


ITEM 622 - CONCRETE BARRIER, TYPE B-50, AS PER PLAN

TYPICAL SECTIONS


PAVEMENT DETAILS

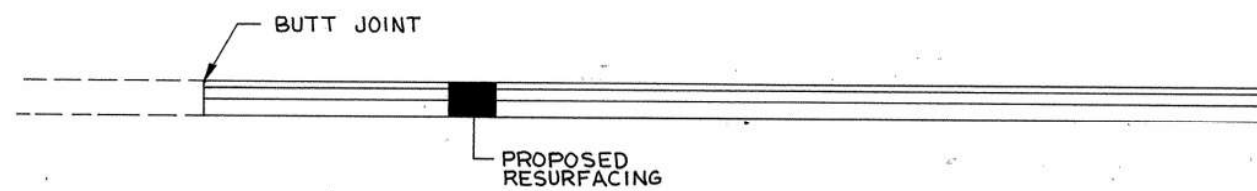


DETAIL NO.1 BEGIN PROJECT

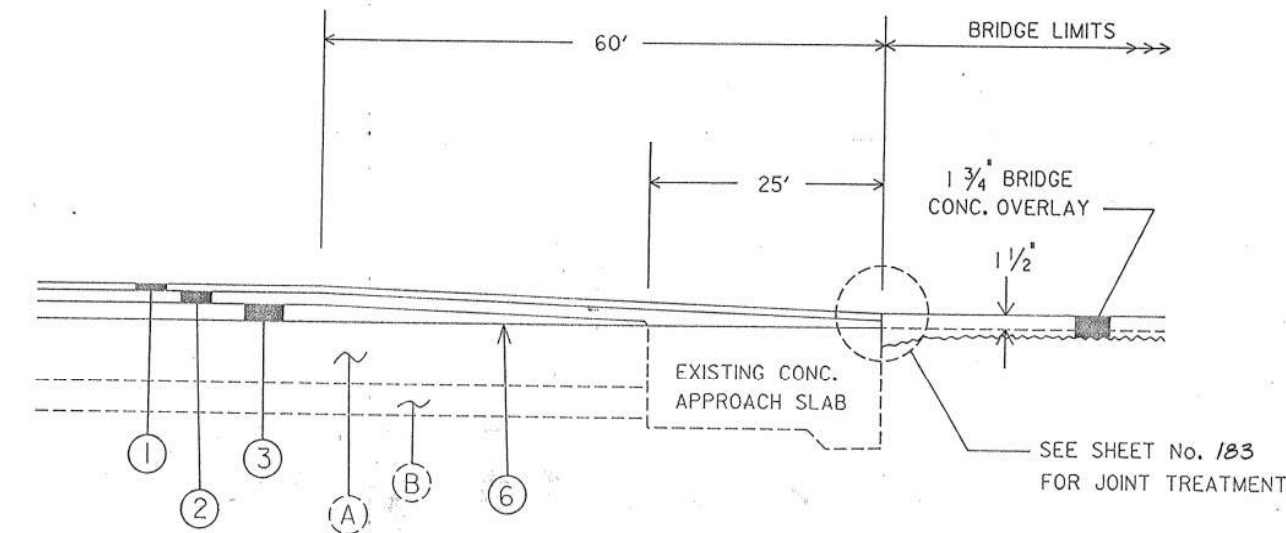

DETAIL No. 4 AT BRIDGE APPROACHES

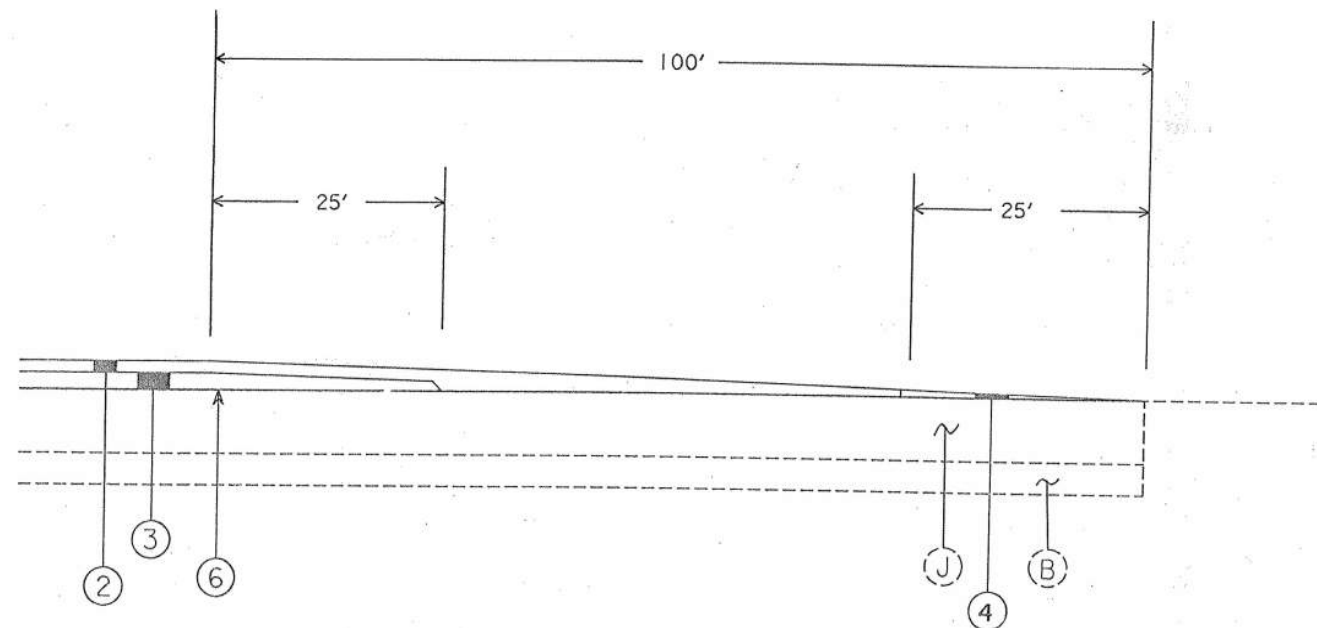

DETAIL No. 3 AT RAMP TERMINAL

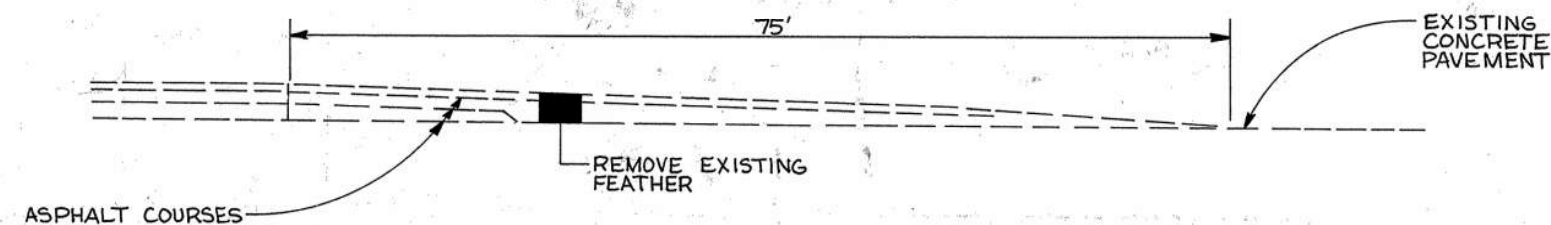


DETAIL NO.2 END PROJECT

④ ITEM 448 - ASPHALT CONCRETE INTERMED. COURSE, TYPE I, AC - 20 (0" MIN.)


SEE SHEET No. 3 FOR PAVEMENT LEGEND

ITEM SPECIAL - PRECAST REINFORCED CONCRETE OUTLET

The Concrete outlet shall meet the requirements of Item 604 in the Construction & Materials Specifications. Payment shall be made on an Each basis. Payment shall include the cost of the Sod & Wire Cloth.

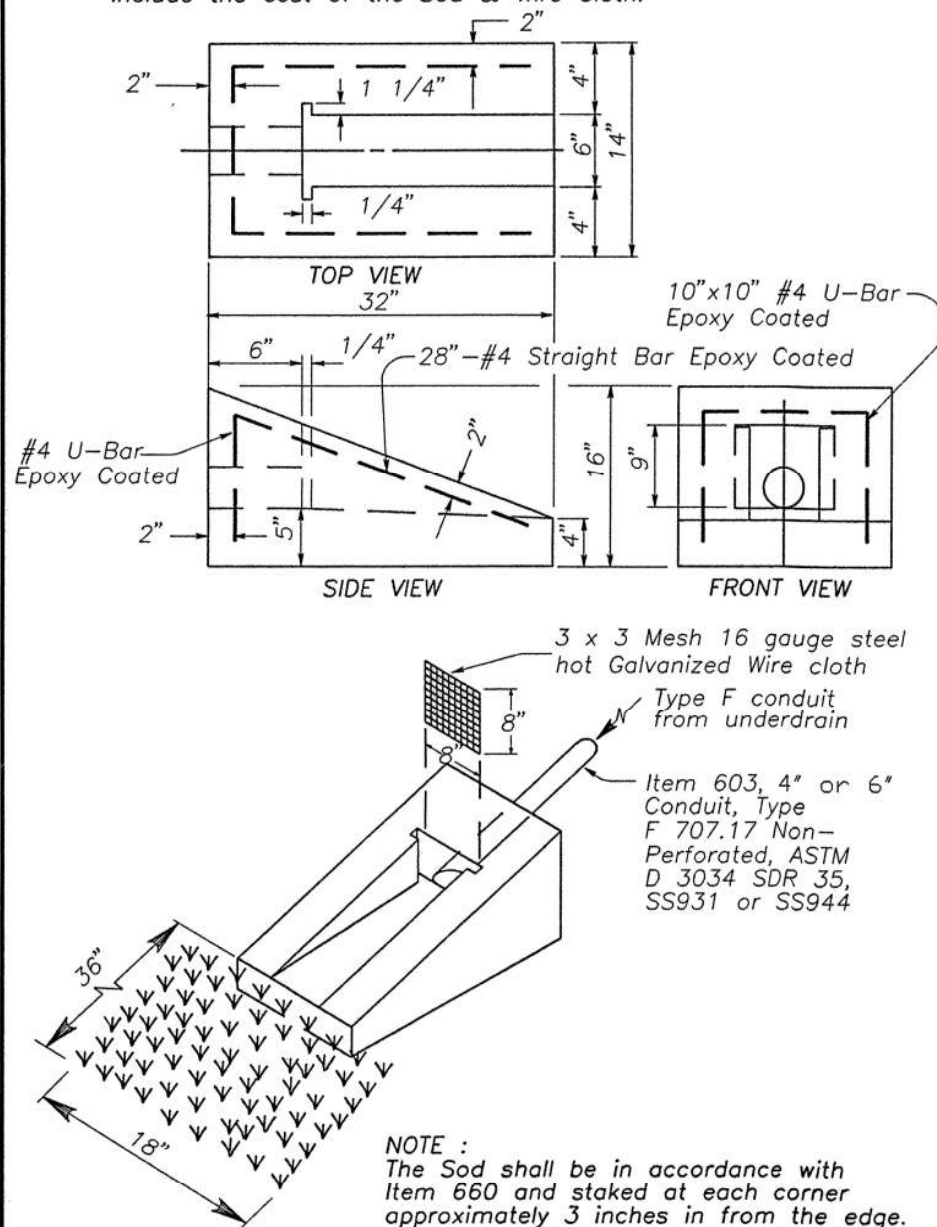

OUTLET DETAILS

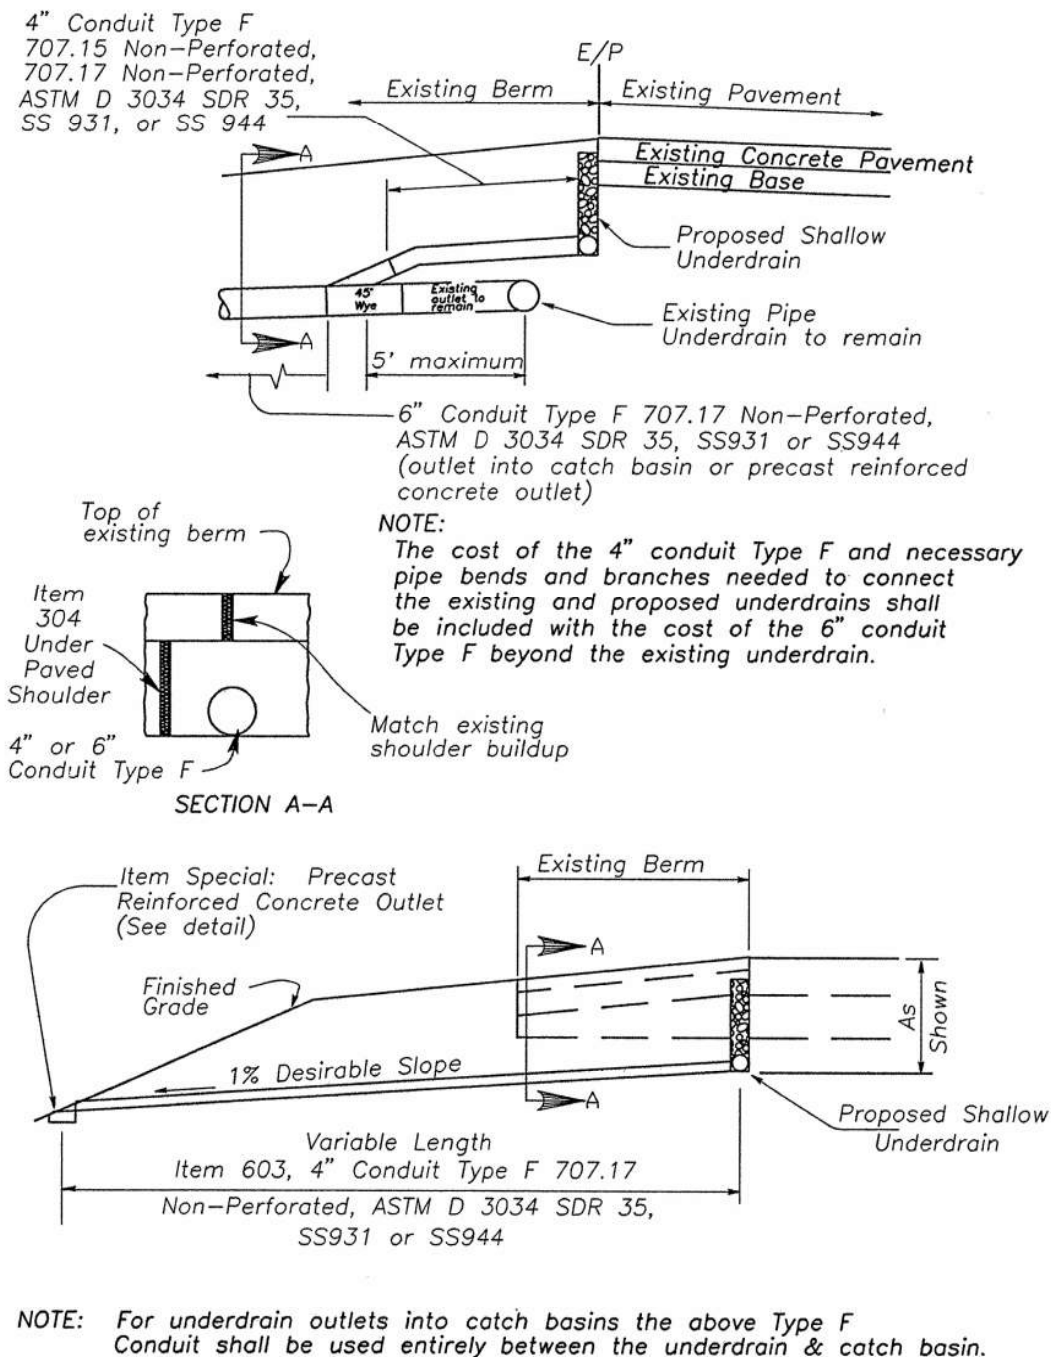

FHWA REGION	STATE	PROJECT	9
5	OHIO		196

SUM-277/224-0.00/(6.31)-(10.22)

DESCRIPTION: This item shall consist of furnishing and installing a pipe underdrain system or prefabricated edge drain system in accordance with the specifications, details as shown on the plans, and as directed by the Engineer.

MATERIALS: The underdrain shall be a pipe underdrain system per Item 605 or a prefabricated edge drain system meeting the following requirements. The prefabricated edge drain shall consist of a polymeric core with a minimum thickness of one inch wrapped in fabric meeting 712.09 Type A. The drain shall be flexible, rectangular in shape and of hollow construction. The core material shall be resistant to petroleum based chemicals, natural occurring soil chemicals, and road de-icing agents.

The core material shall have sufficient flexibility to withstand installation bending and handling without damage. Side walls of the core shall provide at least 5% open area to permit unobstructed flow through the filter and wall to the core.

The core shall have a minimum open area (in the plane of flow) of 10.5 square inches.

The composite structure shall be tested using the Kentucky Vertical Compression Test Procedure For Geocomposite Panel Drains on file at the Ohio Department of Transportation Testing Laboratory. The performance, under load, of the composite structure shall be such that no more than a 10% loss in core open area occurs at a maximum vertical load of 22 PSI tested in a loose, dry sand.

The prefabricated edge drain manufacturer's certified test results shall be furnished in accordance with 101.061.

CONSTRUCTION: The prefabricated edge drain shall be installed against the outside wall of the trench as shown and backfilled adjacent to the pavement with No. 8 natural aggregate. The No. 8 aggregate shall be placed in one (1) or more lifts with a vibratory compactor run over the final lift to consolidate the aggregate prior to placing the asphalt plug. The first layer of the backfill material shall be placed simultaneously with the trenching operation to hold the edge drain flush against the trench wall.

The prefabricated edge drain shall be spliced as required prior to placement in the trench, using material furnished by the manufacturer and in accordance with the manufacturer's directions. All material required for the splices will be supplied by the manufacturer, but any equipment required shall be furnished by the Contractor. Splices shall prevent separation of adjoining sections of the prefabricated edge drain panels.


The underdrain outlets shall be placed in accordance with Item 603 using outlet fittings. The manufacturer shall supply outlet fittings which will make the transition between the prefabricated edge drain and the outlet pipe.

The outlets for the underdrain system shall be constructed as soon as possible after placement of the underdrain. The underdrain and outlets on crack & seat projects shall be in place and functional prior to cracking and seating the existing pavement.


METHOD OF MEASUREMENT: Completed and accepted underdrains will be measured by the linear foot in place.

BASIS OF PAYMENT: Work completed and accepted under this item and measured will be paid for at the contract unit price bid per linear foot for item 605 - Shallow Underdrain, as per plan. Which price shall be full compensation for excavation and backfill; removing and disposing all surplus excavation in accordance with 203; for furnishing materials, including material for splices; outlet fittings and Item 301; for all labor, tools, equipment, and incidentals necessary to complete the work.

PIPE UNDERDRAIN SYSTEM

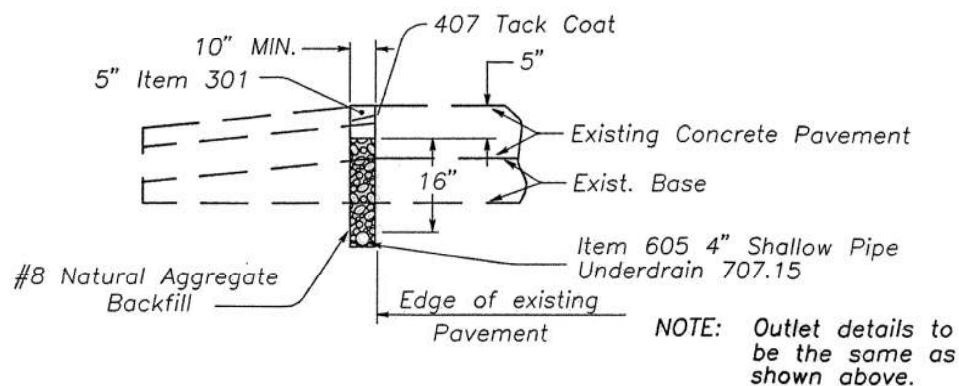

PREFABRICATED EDGE DRAIN SYSTEM

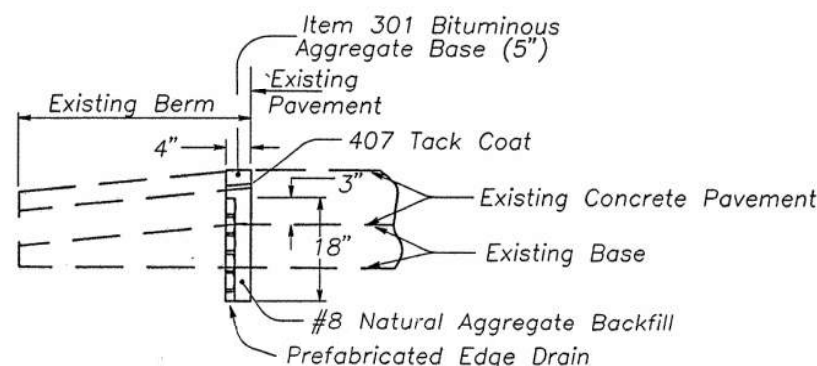

ITEM 605-SHALLOW UNDERDRAIN,
AS PER PLAN

REVISED 7-13-94

DATE 5-3-94

SHALLOW UNDERDRAIN, AS PER PLAN DRAINAGE QUANTITIES

SUM 277

STATIONS FROM - TO	SHALLOW UNDERDRAIN AS PER PLAN LIN. FT.	605	603	OUTLET INTO EXISTING CATCH BASIN STATION	OUTLET STATION	SPEC	603
RT- EASTBOUND							
60+00 65+30	530	20		61+70	I		
RAMP "B"							
6+00 7+68	168	18		6+00	I		
MATCHLINE: RAMP "B" STA. 7+67.81 = M.L. EAST BD. STA. 66+77.43							
RT- EASTBOUND							
66+77 87+50	2073	20		66+75	I		
		20		71+75	I		
		20		76+75	I		
		20		81+00	I		10
		20		85+00	I		
87+60 107+32	1972	20		87+60	I		
		20		91+60	I		
		20		95+60	I		
		20		99+30	I		10
		20		104+00	I		
MATCHLINE: RT. EAST BD. STA. 107+24.98 = RAMP "E" STA. 0+00							
RAMP "E"							
1+75 10+00	825	13		5+75	I		
		13		10+00	I		
RT. - EAST BD.							
111+25 119+35	810	20		115+75	I		
		20		119+00	I		10
154+55 176+50	2195	25		157+96	I		10
		20		161+46	I		10
		25		163+50	I		
		25		166+54	I		10
		25		168+64	I		10
		25		171+98	I		
		20		175+48	I		
MATCHLINE: RT. EAST BD. STA. 176+75 = RAMP "K-2" STA. 0+00							
RAMP "K-2"							
0+00 9+00	900	15		4+00	I		
RAMP "K-3"							
0+00 2+73	273	13		2+73	I		
RAMP "K-3"; RAMP "K"							
2+75							
MATCHLINE: RAMP "K" STA. 5+45 = RAMP "K-1" STA. 5+45							
RAMP "K-1"							
5+87 368	13			5+87	I		
5+90 8+48	258	13		8+48	I		
8+52 12+62	500	13		10+75	I		
MATCHLINE: RAMP "K-1" STA. 12+61.56 = RT. EAST BD. STA. 188+40.20							
RT. EAST BD.							
188+40 189+30							
190+50 193+26	276			190+50			
208+45 213+45	500	20		208+45	I		

SUM 277

STATIONS FROM - TO	SHALLOW UNDERDRAIN AS PER PLAN LIN. FT.	605	603	OUTLET INTO EXISTING CATCH BASIN STATION	OUTLET STATION	SPEC	603
213+50 216+50	300	20		213+50	I		
216+52 219+92	340	20		216+52	I		
221+40 228+00	500	20		221+40	I		
		20		226+40 BK.	I		10
STATION EQUATION: STA. 228+00 BK. = STA. 222+59.78 AH.							
222+60 241+00	2000						
		20		226+00	I		10
		20		231+00	I		10
		20		236+00	I		10
241+00							
STATION EQUATION: RT. EAST BD. STA. 241+78.72 = RAMP "M" STA. 0+00							
RAMP "M"							
4+16 500	20			241+00	I		10
	20			4+20	I		10
RT. EAST BD.							
246+00 251+00	500	20		246+00			
MATCHLINE: RT. EAST BD. STA. 256+70.76 = RAMP "N" STA. 0+00							
RAMP "N"							
0+75 3+50	275	15		0+75	I		
LT. WEST BD.							
63+25 74+50	1125	20		63+25	I		10
		20		67+25	I		
		20		72+05	I		
RAMP "D"							
0+00 2+75	275	13		2+75	I		
MATCHLINE: RAMP "D" STA. 0+00 = M.L. WEST BD. STA. 78+30.68							
LT. WEST BD.							
78+31 94+00	1569	20		78+31	I		10
		50		82+60	I		
MATCHLINE: LT. WEST BD. STA. 110+90.27 = RAMP "F" STA. 0+00							
RAMP "F" (B)							
3+95 8+00	500	20		8+00	I		
RAMP "F" (SPUR)							
8+00 10+43	243	20		10+43	I		
LT. WEST BD.							
115+75 119+41	366	20		119+41	I		
123+00 129+65	665	22		123+00	I		10
		22		128+00	I		
132+00 139+00	700	20		137+00	I		
			139+00				
146+00 151+50	550	20		151+50	I		10
154+00 176+95	2295	25		159+00	I		
		25		164+00	I		
		25		167+54	I		
		25		169+00	I		
		25		173+50	I		
MATCHLINE: LT. WEST BD. STA. 176+94.20 = RAMP "J-1" STA. 12+69.40							
RAMP "J-1"							

SUM 277

STATIONS FROM - TO	SHALLOW UNDERDRAIN AS PER PLAN LIN. FT.	605	603	OUTLET INTO EXISTING CATCH BASIN STATION	OUTLET STATION	SPEC	603
5+25 12+65	740	18		8+75	I		
		18		12+65	I		10
LT. WEST BD.							
177+00 185+20	820	20		177+00			
		20		182+00	I		
RAMP "J"							
1+00							
MATCHLINE: RAMP "J" STA. 4+19.13 = RAMP "J-2" STA. 8+39.67							
RAMP "J-2"							
8+25 334	18			8+25	I		
8+00 0+50	500	18		7+25	I		
	250	18		3+00	I		
MATCHLINE: RAMP "J-2" STA. 0+00 = LT. WEST BD. STA. 188+75							
LT. WEST BD.							
211+50 220+10	860	28		211+50	I		
		25		215+70	I		
221+65 226+65	500	25		221+65	I		10
226+65				226+25 BK.			
STATION EQUATION: STA. 228+00 BK. = STA. 222+59.78 AH.							
226+25 500	25				I		
226+25 231+25	500	25		226+25	I		
231+25							
MATCHLINE: LT. WEST BD. STA. 233+88.84 = RAMP "L" STA. 22+77.6							
RAMP "L"							
22+54 288	25			231+25	I		
22+54 3+65	1889	25		22+54	I		
		18		15+00	I		
		18		6+00	I		
MATCHLINE: RAMP "L" STA. 13+41.75 = RAMP "L-2" STA. 15+4							
RAMP "L-2"							
15+25 9+75	550	15		15+30	I		
7+25 3+60	365	15		3+60	I		
LT. WEST BD.							
233+90 247+20	1330	20		233+90	I		10
		25		238+90	I		
		25		243+90	I		
RAMP "L-1"							
15+40 10+40	1500	17		15+40	I		
10+40 5+40		15		10+40	I		
5+40 0+40		15		5+40	I		
MATCHLINE: RAMP "L-1" STA. 0+00 = LT. WEST BD. STA. 251+08.77							
LT. WEST BD.							
256+75 260+23	348	25		256+75	I		
TOTAL	37,900	1699			81		200
SUM 277 TO GENERAL SUMMARY							
	37,900 L.F.	1699 L.F.			81 EA.		200 L.F.

SHALLOW UNDERDRAIN, AS PER PLAN DRAINAGE QUANTITIES

FHWA REGION	STATE	PROJECT NO.	FUNDS
5	OHIO		

SUM-277/224 - 0.00/6.31-10.22

12
49%

SUM 224 (RURAL)

STATIONS FROM - TO	SHALLOW UNDERDRAIN AS PER PLAN LIN. FT.	6" CONDUIT TYPE F, 707.17 NON-PERFORATED LIN. FT.	OUTLET INTO EXISTING CATCH BASIN STATION	OUTLET STATION	PRECAST REINFORCED CONCRETE OUTLET EACH	SPEC
RAMP "N"						
3+50 3+95	45	(SEE RAMP "N" SUM 277)				
4+00 13+00	900	15		9+00	1	
		18		13+00	1	
RT. EAST BD.						
260+25 265+95	570	13	260+25			
266+05 273+83	778	20		266+05	1	
		20		270+00	1	
RAMP "R-2"						
4+25 9+25	500	15		4+25	1	10
11+92 16+92	500	15		11+92	1	10
RAMP "R-1"						
4+20 16+00	1180	15		7+04	1	
		15		9+20	1	
		15		12+50	1	
16+00						
MATCHLINE: RAMP "R-1" STA. 17+12.90 = RAMP "R" STA. 17+12.90						
21+00 500	15			16+00	1	
21+00						
MATCHLINE: RAMP "R" STA. 25+86.97 = RT. EAST BD. STA. 273+82.76						
RT. EAST BD.						
273+96 500	15			21+00	1	
273+96 279+72	576	20		273+96	1	
		20		277+96	1	
LT. WEST BD.						
260+23 263+00	152	(SEE WEST BD. STA. 260+23 SUM 277)				
	125	20		261+75	1	
RAMP "P"						
4+00 3+00						
3+00						
MATCHLINE: RAMP "P" STA. 0.00 = LT. WEST BD. STA. 268+22						
272+00 678	20			3+00	1	10
272+00 275+13	313	15		272+00	1	
TOTAL	7,317	286			16	30
SUM 224 (RURAL) TO GENERAL SUMMARY	7,317 L.F.	286 L.F.			16 EA.	30 L.F.

SUM 224 (URBAN)

STATIONS FROM - TO	SHALLOW UNDERDRAIN AS PER PLAN LIN. FT.	6" CONDUIT TYPE F, 707.17 NON-PERFORATED LIN. FT.	OUTLET INTO EXISTING CATCH BASIN STATION	OUTLET STATION	PRECAST REINFORCED CONCRETE OUTLET EACH	SPEC
RT. EAST BD.						
279+72 280+25	53	(SEE RT. EAST BD. STA. 273+82.76 - SUM 277)				
282+25	1000	20		282+25	1	
		30		287+25	1	
MATCHLINE: RT. EAST BD. STA. 290+97.42 = RAMP "S-2" STA. 290+97.42						
292+25						
292+50 299+52	702	25		297+50	1	
		25		297+54	1	
RAMP "S"						
292+55						
MATCHLINE: RAMP "S" STA. 295+25 = RAMP "S-1" STA. 295+25						
RAMP "S-1"						
297+50 495	25		297+50			
297+50 301+97	447	15		301+97	1	10
RT. - EAST BD.						
295+00 302+00	700		302+00			10
302+02 317+64	1562		317+63.5			
LT. WEST BD.						
287+00 293+50	650	20	287+00			
MATCHLINE: LT. WEST BD. STA. 294+00 = RAMP "T" STA. 294+00						
RAMP "T"						
294+00 301+00	700	20		297+00	1	
		20		297+50	1	
TOTAL	6,309	200			7	20
SUM 224 (URBAN) TO GENERAL SUMMARY	6,309 L.F.	200 L.F.			7 EA.	20 L.F.

GENERAL NOTES

F.H.W.A. REGION	STATE	PROJECT NO.	FUNDS
5	OHIO		

13
196

SUM-277/224-0.00/6.31-10.22

ORIGINAL CONSTRUCTION PLANS

THIS PROJECT INCLUDES CONSTRUCTION PROJECTS AS LISTED BELOW, WITH COPIES ON FILE IN THE DISTRICT 4 OFFICE, 705 OAKWOOD STREET, RAVENNA, OHIO 44266.
SUM-224-6.90 SUM-277-0.46 SUM-277-0.00 SUM-224-10.48

STAGING AND STORAGE AREA

FOR SAFETY PURPOSES, NO MATERIAL OR EQUIPMENT SHALL BE STORED OR PARKED IN THE MEDIAN OR WITHIN FIFTY (50) FEET OF THE OUTSIDE EDGE OF PAVEMENT UNLESS BEHIND GUARDRAIL.

NO PRIVATE VEHICLES BELONGING TO THE CONTRACTOR'S EMPLOYEES AND TO ODOT PERSONNEL PERMANENTLY ASSIGNED TO THE PROJECT SHALL BE PARKED WITHIN THE LIMITS OF THE HIGHWAY PROJECT. ALL PARKING WILL BE DONE AT THE APPROVED CONTRACTOR'S STAGING AREA. THE CONTRACTOR WILL BE RESPONSIBLE FOR PROVIDING TRANSPORT VEHICLES TO TRANSPORT PERSONNEL FROM THE STAGING AREA TO THE WORK SITE.

CONTINGENCY QUANTITIES

THE CONTRACTOR SHALL NOT ORDER MATERIALS OR PERFORM WORK LISTED IN THE GENERAL SUMMARY FOR ITEMS DESIGNATED BY PLAN NOTE TO BE USED AS DIRECTED BY THE ENGINEER, UNLESS AUTHORIZED BY THE ENGINEER. (THE ACTUAL WORK LOCATIONS AND QUANTITIES USED AT THE ENGINEER'S DISCRETION SHALL BE MADE A MATTER OF RECORD BY INCORPORATION INTO THE FINAL CHANGE ORDER GOVERNING COMPLETION OF THIS PROJECT.)

GUARDRAIL REPLACEMENT

NO HAZARD SHALL BE LEFT UNPROTECTED EXCEPT FOR THE ACTUAL TIME NECESSARY TO REMOVE, GRADE AND REINSTALL GUARDRAIL IN A CONTINUOUS OPERATION. THE REMOVAL OF ALL GUARDRAIL SHALL AT ALL TIMES BE AS DIRECTED BY THE ENGINEER. NO GUARDRAIL SHALL BE REMOVED UNTIL THE REPLACEMENT MATERIAL IS ON THE SITE, READY FOR INSTALLATION. FAILURE TO COMPLY WITH THIS REQUIREMENT SHALL BE DEEMED SUFFICIENT CAUSE TO ORDER WORK SUSPENDED ON THIS PROJECT UNTIL SUCH TIME THAT THE ENGINEER IS ASSURED OF SAID COMPLIANCE.

PROFILE AND ALIGNMENT

THE PROPOSED PAVEMENT RESURFACING COURSE SHALL FOLLOW THE ALIGNMENT AND PROFILE OF THE EXISTING PAVEMENT. PREVIOUS CONSTRUCTION PLANS SHOWING THE ORIGINAL ALIGNMENT AND PROFILE GRADE ARE ON FILE FOR INSPECTION IF NECESSARY AT THE ODOT DISTRICT 4 OFFICE. THE PROPOSED ASPHALT CONCRETE OVERLAY SHALL HAVE A UNIFORM THICKNESS OF APPROXIMATELY 3 3/4 INCHES.

BERM REMOVAL AND REPLACEMENT

ON ALL MAINLINE RESURFACING OPERATIONS, ITEM 301 BITUMINOUS AGGREGATE BASE SHALL BE PLACED ON OUTSIDE AND MEDIAN BERMS AS SHOWN IN THE TYPICAL SECTIONS. ON MAINLINE OUTSIDE BERMS, 3" OF EXISTING AGGREGATE SHALL BE REMOVED AND REPLACED WITH 3" ITEM 301 BITUMINOUS AGGREGATE BASE. ON MEDIAN BERMS WHERE EXISTING GUARDRAIL IS TO BE REPLACED WITH TYPE B-50 CONCRETE BARRIER, THE EXISTING BERM MATERIAL SHALL BE REMOVED, SHAPED, AND COMPACTED TO AN ADEQUATE DEPTH TO PERMIT THE PLACEMENT OF 3" OF 301 BITUMINOUS AGGREGATE BASE PRIOR TO PLACING THE WEARING COURSES. ONLY THE RUBBERIZED OPEN GRADED ASPHALT FRICTION COURSE SHALL BE PLACED ABOVE THE GRADE OF THE TOP OF THE CONCRETE MEDIAN BASE. ADDITIONAL BERM MATERIAL NEEDED IN ADDITION TO THE CALCULATED AMOUNT DUE TO OVER EXCAVATION, SHALL BE AT THE CONTRACTORS EXPENSE.

TEMPORARY TRAFFIC MARKINGS

THE ROAD SHALL NOT BE OPENED TO TRAFFIC UNTIL EITHER THE PERMANENT OR TEMPORARY MARKINGS ARE IN PLACE. TEMPORARY PAVEMENT MARKINGS SHALL BE PROVIDED AS DIRECTED BY THE ENGINEER. IF THE 642 PAVEMENT MARKINGS ARE IN PLACE PRIOR TO OPENING THE ROAD TO TRAFFIC, THIS ITEM SHALL BE NON-PERFORMED.

ITEM 614 _____ MI. TEMPORARY EDGE LINES, CLASS I
ITEM 614 _____ MI. TEMPORARY CENTER LINES, CLASS II

SUBBASE/SUBGRADE FAILURES

IF AFTER THE REMOVAL OF THE RIGID PAVEMENT, THE ENGINEER DETERMINES THE SUBBASE OR SUBGRADE HAS FAILED OR IS PUMPING, HE SHALL DIRECT THE CONTRACTOR TO EXCAVATE THE UNSUITABLE MATERIAL AND REPLACE IT WITH ITEM 304 AGGREGATE BASE, AS PER PLAN.

ITEM 203 EXCAVATION NOT INCLUDING EMBANKMENT CONSTRUCTION

50 CUBIC YARDS

ITEM 304 AGGREGATE BASE, AS PER PLAN

50 CUBIC YARDS

ITEM 304 - AGGREGATE BASE, AS PER PLAN

ITEM 310 - SUBBASE, AS PER PLAN

MATERIALS FURNISHED FOR THIS ITEM SHALL EXCLUDE ALL SLAG EXCEPT GRANULATED SLAG OR CRUSHED AIR-COOLED BLAST FURNACE SLAG

DOWEL BASKET ASSEMBLIES

Where dowel basket assemblies are used by the Contractor, all spacer wires (shipping wires) shall be removed from the basket assemblies prior to paving. It shall be the responsibility of the Contractor to insure the dowel basket assemblies are stable and held firmly in place.

ITEM 202, RAISED PAVEMENT MARKERS

REMOVED FOR STORAGE

RAISED PAV'T MARKERS SHALL BE REMOVED IN A MANNER THAT PREVENTS DAMAGE TO THE CASTINGS. ALL DEPRESSIONS CAUSED BY REMOVAL OF THE MARKERS SHALL BE FILLED WITH 404 TO THE EXISTING ROAD SURFACE PRIOR TO RESURFACING. REMOVED MARKERS ARE TO BE STORED ON THE PROJECT SITE AS DIRECTED BY THE ENGINEER. ALL COSTS TO BE INCLUDED IN THE CONTRACT PRICE BID PER EACH FOR ITEM 202-RAISED PVT. MARKERS REMOVED FOR STORAGE. _____ 500 EACH

PAVEMENT REPAIR

JOINT REPAIR SHALL BE DONE ACCORDING TO BP-25, AND CONST. & MAT'L SPECIFICATIONS 252 AND 255 WITH THE FOLLOWING CONSTRUCTIONS: FOR REPAIR LENGTHS LESS THAN 10 FEET, TYPE T JOINTS SHALL BE CONSTRUCTED ON THE LEAVE SIDE OF THE REPAIR WITH REFERENCE TO THE DIRECTION OF TRAFFIC, AND TYPE Y JOINTS SHALL BE CONSTRUCTED ON THE APPROACH SIDE OF THE REPAIR WITH REFERENCE TO THE DIRECTION OF TRAFFIC.

FOR REPAIR LENGTHS GREATER THAN 10 FEET, BOTH ENDS OF THE REPAIR SHALL BE CONSTRUCTED WITH TYPE Y JOINTS. THE MAXIMUM SPACING BETWEEN PROPOSED TYPE Y JOINTS AND EXISTING CONTRACTION (TYPE N) JOINTS TO REMAIN IN PLACE SHALL BE 40 FEET.

WHERE A PAVEMENT REPAIR LENGTH EXCEEDS 40 FEET, A TYPE N JOINT SHALL BE PROVIDED IN THE CENTER OF THE REPAIR.

ALL TYPE N JOINTS CONSTRUCTED AS PART OF THIS PROJECT SHALL BE SHAPED AND SEALED AS SHOWN ON BP-22 FOR ITEM 305 PLAIN CONCRETE BASE. THE FOLLOWING ESTIMATED QUANTITIES OF THESE ITEMS HAVE BEEN INCLUDED IN THE GENERAL SUMMARY FOR PAVEMENT REPAIRS:

ITEM 255	FULL DEPTH RIGID PAVEMENT REMOVAL AND RIGID REPLACENT, CLASS FS	4500 SQ.YD.
ITEM 255	FULL DEPTH PAVEMENT SAWING	1250 LIN.FT.
ITEM 251	PARTIAL DEPTH PAVEMENT REPAIR	1700 SQ.YD.

ITEM SPECIAL - SAWING AND SEALING ASPHALT CONCRETE JOINTS, 705.04 (see proposal notes)

THE FOLLOWING ESTIMATED QUANTITIES HAVE BEEN INCLUDED IN THE GENERAL SUMMARY FOR THIS WORK.

1-277	25745 LIN.FT.
224 RURAL	707 LIN.FT.
224 URBAN	3887 LIN.FT.
TOTAL 30339 LIN.FT.	

ITEM 202 CONCRETE MEDIAN REMOVED, AS PER PLAN

THIS ITEM SHALL INCLUDE REMOVING AND DISPOSING OF THE EXISTING MEDIAN GUARDRAIL BARRIER, PORTLAND CEMENT MEDIAN PAVEMENT, AND CURBING. THIS WORK SHALL ALSO INCLUDE RESHAPING THE EXISTING BERM AGGREGATE MATERIAL AS SHOWN IN THE TYPICAL SECTION, AND REMOVED AND DISPOSED OF THE EXCESS AS NECESSARY TO OBTAIN THE WIDTH & THICKNESS SHOWN. PAYMENT FOR THE WORK, INCLUDING MATERIAL, LABOR, TOOLS AND EQUIPMENT INCIDENTAL TO THE ABOVE OPERATION WILL BE AT THE CONTRACT UNIT BID PRICE FOR ITEM 202 - CONCRETE MEDIAN REMOVED, AS PER PLAN - LIN.FT.

ITEM 203 EXCAVATION NOT INCLUDING EMBANKMENT

CONSTRUCTION

THIS WORK SHALL CONSIST OF REMOVING THE EXISTING MEDIAN AND OUTSIDE BERMS TO THE LINES, GRADES AND THICKNESSES SHOWN IN THE TYPICAL SECTIONS. PAYMENT FOR THIS WORK, INCLUDING MATERIAL, LABOR, TOOLS AND EQUIPMENT INCIDENTAL TO THE ABOVE OPERATION WILL BE AT THE CONTRACT UNIT PRICE FOR ITEM 203 EXCAVATION NOT INCLUDING EMBANKMENT CONSTRUCTION - CU.YD.

ITEM 203 SUBGRADE COMPACTION

THIS ITEM SHALL BE USED TO PREPARE THE REMAINING GRANULAR BASE MATERIAL AFTER THE REMOVAL OF THE EXISTING MEDIAN AND OUTSIDE BERMS, AND REMOVAL OF THE EXISTING PORTLAND CEMENT MEDIAN PAVEMENT, TO THE LINE AND GRADE SHOWN IN THE TYPICAL SECTION. PAYMENT FOR THIS WORK, INCLUDING MATERIAL, LABOR, TOOLS AND EQUIPMENT INCIDENTAL TO THE ABOVE OPERATION WILL BE AT THE CONTRACT UNIT PRICE FOR ITEM 203 SUBGRADE COMPACTION - SQ.YDS.

ITEM 605 - 6" SHALLOW PIPE UNDERDRAIN, AS PER PLAN

THE PROPOSED 6" PIPE UNDERDRAIN FROM STA. 301+75 LT. TO STA. 308+00 LT. SHALL BE CONNECTED AT BOTH ENDS TO THE EXISTING PIPE UNDERDRAIN USING APPROPRIATE FITTINGS AS DIRECTED BY THE ENGINEER.

ITEM 622 - CONCRETE BARRIER, TYPE D, AS PER PLAN

THESE SECTIONS OF CONCRETE BARRIER, TYPE D ARE INTENDED FOR PIER PROTECTION WHICH HAVE ONE END CONNECTED TO A GUARDRAIL RUN. THEY SHALL BE CONSTRUCTED AS PER DETAILS SHOWN ON STD. CONST. DRWG. GR-8.

UTILITY OWNERSHIP

THE FOLLOWING UTILITIES AND OWNERS ARE LOCATED WITHIN THE WORK LIMITS OF THIS PROJECT:

OHIO EDISON CO.
76 S. MAIN ST.
AKRON, OH. 44308
ATTN: MR. PAUL SEVERYN
DIV. ENGR.

OHIO BELL TELEPHONE CO.
2525 STATE RD.
CUYAHOGA FALLS, OH. 44223
ATTN: MS. LYNN A. KAVAN
DIST. MGR.

THE EAST OHIO GAS CO.
2100 EASTWOOD AVE.
AKRON, OH. 44305
ATTN: MR. HAROLD WRIGHT
DIV. ENGR.

BUREAU OF WATER - CITY OF AKRON
65 S. HIGH ST.
AKRON, OH. 44308
ATTN: MR. FRED M. DEBELLIS
UTILITIES ENGR.

ITEM 407 TACK COAT

THE RATE OF APPLICATION OF THE 407 TACK COAT SHALL BE SUBJECT TO ADJUSTMENT AS DIRECTED BY THE ENGINEER. PLAN QUANTITIES INDICATE AN AVERAGE APPLICATION RATE OF 0.10 GALLONS PER SQUARE YARD OF TACK COAT FOR ESTIMATING PURPOSES ONLY.

14
196

REVISÉ 6-30-94

MAINTENANCE OF TRAFFIC

FEDERAL AID DISTRICT	STATE	PROJECT NO.	FUND
5	OHIO		

SUM-277/224-0.00/6.31/10.22



CONTRACTOR'S EQUIPMENT OPERATION AND STORAGE

THE CONTRACTOR'S EQUIPMENT SHALL BE OPERATED IN THE DIRECTION OF TRAFFIC WHERE PRACTICAL. A QUALIFIED FLAGGER SHALL BE EMPLOYED WHERE THE CONTRACTOR'S EQUIPMENT MUST MERGE WITH THE TRAFFIC STREAM. THE CONTRACTOR'S EQUIPMENT SHALL BE EQUIPPED WITH AT LEAST ONE AMBER FLASHING LIGHT. PAVERS, ROLLERS AND OTHER EQUIPMENT MAY BE PARKED IN AREAS ALONG THE HIGHWAY WHEN PAVING OPERATIONS ARE SCHEDULED TO CONTINUE WITHIN THE NEXT WORKDAY: OTHERWISE THE EQUIPMENT SHALL BE STORED AT A STORAGE AREA, THE LOCATION OF WHICH SHALL HAVE PRIOR APPROVAL OF THE ENGINEER. WHEN PARKING ALONG THE HIGHWAY, THE EQUIPMENT SHALL BE PARKED FIFTER FIFTY (50) FEET FROM THE EDGE OF PAVEMENT OR SIX (6) FEET BEHIND GUARDRAIL WITH A MINIMUM OF 125 FEET OF GUARDRAIL PRECEDING THE EQUIPMENT. ADEQUATE BARRICADES AND LIGHTS SHALL BE PLACED ON THE PAVEMENT SIDE OF THE EQUIPMENT TO IDENTIFY THE LIMITS OF THE EQUIPMENT. ALL OTHER EQUIPMENT SHALL BE STORED AT THE APPROVED CONTRACTOR'S STORAGE AREA.

MAINTENANCE OF TRAFFIC

THIS ITEM SHALL CONSIST OF MAINTENANCE OF TRAFFIC ON EXISTING ROADWAYS AND RAMPS IN ACCORDANCE WITH THE OHIO MANUAL OF UNIFORM TRAFFIC CONTROL DEVICES FOR STREETS AND HIGHWAYS, CURRENT EDITON, LATEST REVISION, THE SPECIFICATIONS AND THE FOLLOWING:

1. TWO LANES OF TRAFFIC IN EACH DIRECTION SHALL BE MAINTAINED WHEREVER THERE IS AN EXISTING THREE LANE FACILITY AND ONE LANE OF TRAFFIC IN EACH DIRECTION SHALL BE MAINTAINED WHEREVER THERE IS AN EXISTING TWO LANE FACILITY. THE CONTRACTOR SHALL SET UP AND OPERATE HIS/HER EQUIPMENT IN SUCH A MANNER AS TO ENCROACH UPON THE TRAVELED WIDTH OF THE PAVEMENT TO A MINIMUM EXTENT.

2. ALL EXISTING LANES SHALL BE OPEN TO TRAFFIC BETWEEN NOV. 20TH AND MARCH 11TH. Nov. 20th SHALL BE CONSIDERED TO CONSTITUTE AN INTERIM COMPLETION DATE AND LIQUIDATED DAMAGES IN THE AMOUNT AS PER CMS 108.07 PER DAY SHALL BE ASSESSED FOR EACH CALENDAR DAY THAT THE ROADWAY REMAINS CLOSED TO TRAFFIC BEYOND THE SPECIFIED LIMIT. NO POSTPONEMENT OF THE COMPLETION DATE DUE TO WEATHER OR SEASONAL CONDITIONS WILL BE PERMITTED.

3. THE CONTRACTOR SHALL DESIGNATE IN WRITING AN INDIVIDUAL, OTHER THAN THE SUPERINTENDENT AND SUBJECT TO THE APPROVAL OF THE ENGINEER, TO CONTINUOUSLY INSPECT ALL TRAFFIC CONTROL DEVICES WHENEVER CONSTRUCTION WORK IS BEING PERFORMED WITHIN THE WORK LIMITS OF THE PROJECT. THE DESIGNATED INDIVIDUAL SHALL ALSO INSPECT ALL TRAFFIC CONTROL DEVICES AT THE BEGINNING AND AT THE END OF EACH WORK DAY. THE DESIGNATED INDIVIDUAL SHALL ALSO BE AVAILABLE ON AN AROUND-THE-CLOCK BASIS TO REPAIR AND/OR REPLACE DAMAGED OR MISSING TRAFFIC CONTROL DEVICES. PAYMENT FOR THE SERVICES OF THE TRAFFIC CONTROL INSPECTOR SHALL BE INCLUDED IN THE LUMP SUM PRICE BID FOR ITEM 614 MAINTAINING TRAFFIC.

4. IN AREAS OF LANE CLOSURES THE CONTRACTOR SHALL BE RESPONSIBLE FOR GRADING THE EXISTING SHOULDER NEXT TO THE TRAVELLED LANE, TO AN ELEVATION NOT MORE THAN ONE (1) INCH BELOW EXISTING PAVEMENT ELEVATION AND MAINTAINING THE SHOULDERS IN A SAFE CONDITION FOR THE DURATION OF THE PROJECT.

5. CONES SHALL NOT BE ACCEPTABLE TRAFFIC CONTROL DEVICES FOR LANE RESTRICTIONS OR LANE REDUCTIONS THAT ARE IN OPERATION ONE-HALF HOUR AFTER SUNSET OR ONE-HALF HOUR BEFORE SUNRISE. ALL NIGHTTIME LANE RESTRICTIONS OR LANE REDUCTIONS SHALL REQUIRE DRUMS OR BARRICADES AT A MAXIMUM SPACING OF SIXTY (60) FEET.

6. A FLASHING ARROW BARRICADE (TC 35.10) SHALL BE USED FOR TRAFFIC CONTROL WHENEVER THERE IS A LANE CLOSURE OR LANE SHIFT FOR THROUGH TRAFFIC.

7. ALL TRAFFIC CONTROL DEVICES REQUIRED INSIDE THE WORK LIMITS SHALL BE FURNISHED, ERECTED, MAINTAINED AND SUBSEQUENTLY REMOVED BY THE CONTRACTOR. DETOUR SIGNS FOR THE WATERLOO/SR 93 DETOURS ON CITY STREETS SHALL BE PROVIDED BY THE CONTRACTOR FOR THE CITY OF AKRON, TRAFFIC ENGINEERING DIVISION TO ERECT AS SHOWN ON SHEET 22, 23, MAINTAIN AND SUBSEQUENTLY REMOVE. DETOUR SIGNS FOR RAMP R-2 DETOUR SHALL BE FURNISHED, ERECTED AS SHOWN ON SHEET 24, MAINTAINED, AND SUBSEQUENTLY REMOVED BY THE CONTRACTOR.

8. THE CONTRACTOR SHALL FURNISH AND MAINTAIN ALL FLAGS, FLAGGERS, WATCHMEN, BARRICADES, SIGNS, SIGN SUPPORTS AND INCIDENTALS RELATED TO TRAFFIC CONTROL, THE ABOVE ITEMS SHALL BE UTILIZED IN CONFORMANCE WITH THE OHIO MANUAL OF UNIFORM TRAFFIC CONTROL DEVICES, CURRENT EDITION, LATEST REVISION.

9. A QUANTITY OF 250 CU.YDS. OF 404 BITUMINOUS CONCRETE FOR MAINTAINING TRAFFIC SHALL BE PROVIDED FOR USE IN MAINTAINING PAVEMENT AND SHOULDERS PRIOR TO RESURFACING AS DIRECTED BY THE ENGINEER. SS 921 MAY BE SUBSTITUTED WHEN ITEM 404 IS UNAVAILABLE (BEFORE ASPHALT PLANTS OPEN FOR THE YEAR OR AFTER ASPHALT PLANTS CLOSE FOR THE YEAR).

AND BITUMINOUS AGGREGATE BASE, AC-20, AS PER PLAN

10. NO BRIDGE DEMOLITION WORK SHALL BE PERFORMED OVER OPEN TRAFFIC LANES OR SIDEWALKS. SIDEWALKS SHALL BE CLOSED USING BARRICADES AND R-175-30. PAYMENT FOR FURNISHING, ERECTION, MAINTENANCE AND REMOVAL OF THE BARRICADES AND SIGNS SHALL BE INCLUDED IN THE LUMP SUM PRICE FOR ITEM 614 MAINTAINING TRAFFIC.

11. A SAFETY NET OR PLATFORM SHALL BE REQUIRED TO PROTECT THE ROADWAY, RAILROAD OR STREAM DURING THE REMOVAL OF THE EXISTING CONCRETE PARAPET AND ON THE FOLLOWING STRUCTURES:

SUM-277-0093
SUM-277-0115
SUM-277-0134
SUM-277-0175
SUM-277-0247

SUM-277-0307
SUM-277-0374
SUM-77-0953
SUM-77-0928
SUM-224-1061

THE CONTRACTOR SHALL PROVIDE A SAFETY NET OR PLATFORM OF SUITABLE STRENGTH ON THE UNDERSIDE OF THE DECK. THE DESIGN OF THE NET OR PLATFORM SHALL CONFORM WITH OSHA REQUIREMENTS AND THE APPROVAL OF THE ENGINEER AND SHALL REMAIN IN PLACE UNTIL THE WORK HAS BEEN COMPLETED AND ACCEPTED OR AS DIRECTED BY THE ENGINEER.

ONE LANE CONDITIONS SHALL NOT OCCUR FOR MORE THAN SIXTY (60) CALENDAR DAYS TOTAL AT ANY LOCATION OVER THE DURATION OF THE PROJECT. IT SHALL BE THE RESPONSIBILITY OF THE CONTRACTOR TO SCHEDULE AND PERFORM THE CONSTRUCTION WORK WITHIN THE ONE LANE LOCATIONS IN THE TIME REQUIRED. THE FAILURE OF THE CONTRACTOR TO MEET THE ONE LANE DURATION LIMITATION WILL CAUSE SEPARATE LIQUIDATED DAMAGES OF CMS 108.07 PER CALENDAR DAY OF OVERRUN OF THE ONE LANE DURATION REQUIREMENT TO BE ASSESSED. FUTHERMORE, EACH LOCATION WITHIN THE PROJECT THAT EXPERIENCES ONE LANE OF TRAFFIC WILL BE TREATED INDEPENDENTLY AND LIQUIDATED DAMAGES ASSESSED FOR EACH LOCATION THAT THE TIME LIMITATION IS VIOLATED FOR.

12. FOR ADDITIONAL MAINTENANCE OF TRAFFIC NOTES, DETAILS AND SKETCHES, SEE SHEET NOS. 27, 28, 29. IN REFERENCE TO THESE SHEETS, WHEREVER POSSIBLE THE WORK VEHICLE SHOWN PARKED ON THE ROADWAY SHALL BE REPLACED WITH AN ADDITIONAL 300 FEET OF PARALLEL WORK ZONE LENGTH PRIOR TO THE START OF THE WORK AREA.

13. UNDER NO CIRCUMSTANCES SHALL THE CONTRACTOR BE PERMITTED TO HAVE WORK ZONES THAT ALTERNATELY CLOSE BOTH THE PASSING LANE AND THE DRIVING LANE UNLESS THE DISTANCE BETWEEN THE DRUMS, BARRICADES OR CONES EXCEEDS TWO (2) MILES. ANY BREAK BETWEEN ZONES IN THE SAME DIRECTION SHALL NOT BE LESS THAN 2 MILES IN LENGTH. THE FOLLOWING QUANTITIES SHALL BE USED FOR THE MAINTENANCE OF TRAFFIC ON THIS PROJECT: (QUANTITIES CARRIED TO SHEET 14)

ITEM	QUANTITY	UNIT	LUMP SUM
ITEM 614 MAINTAINING TRAFFIC			
ITEM 404 BITUMINOUS CONCRETE FOR MAINTAINING TRAFFIC	250	CU.YD	
ITEM 622 PORTABLE CONCRETE BARRIER, 32"	16860	LIN. FT.	
ITEM 614 BARRIER REFLECTORS, TYPE B	1820	EACH	
ITEM 622 PORTABLE CONCRETE BARRIER, BRIDGE MOUNTED, 32"	5780	LIN. FT.	
ITEM 622 PORTABLE CONCRETE BARRIER, 50" AS PER PLAN	1500	LIN. FT.	

614 BARRIER REFLECTORS

THESE REFLECTORS AND THEIR MOUNTING SHALL CONFORM TO SUPPLEMENTAL SPECIFICATION 802 EXCEPT THAT SPACING SHALL BE AT 25' INCREMENTS. AN ESTIMATED QUANTITY OF 1820 EACH OF ITEM 614 BARRIER REFLECTOR, TYPE B HAS BEEN PROVIDED AND CARRIED TO THE GENERAL SUMMARY (SHEET 14).

DETOUR LIMITATION AND LIQUIDATED DAMAGES

THE MAXIMUM LENGTH OF TIME FOR THE DETOUR ROUTE TO BE IN EFFECT SHALL BE NINETY (90) DAYS. CONSTRUCTION WORK MAY BE PERFORMED BEFORE AND AFTER THE DETOUR LIMITATION DATES, BUT THERE SHALL BE NO RESTRICTIONS (LANE WIDTH REDUCTIONS, TEMPORARY ROADWAYS, OR ONE WAY TRAFFIC) TO THROUGH OR LOCAL TRAFFIC. IT SHALL BE THE RESPONSIBILITY OF THE CONTRACTOR TO SCHEDULE AND PERFORM THE CONSTRUCTION WORK WITHIN THE DETOUR LIMITATION TIME. THE FAILURE OF THE CONTRACTOR TO MEET THE DETOUR LIMITATION DATES WILL CAUSE SEPARATE LIQUIDATED DAMAGES AS PER CMS 108.07 PER CALENDAR DAY OF OVERRUN OF DETOUR LIMITATION TIME TO BE ASSESSED. THE CONTRACTOR WILL COMPLY WITH ALL PROVISIONS OF 108.07 OF THE DEPARTMENT OF TRANSPORTATION CONSTRUCTION AND MATERIAL SPECIFICATIONS. (AS SHOWN ON SHEETS 22, 23 & 24).

* IN A CALENDAR YEAR.

PAVEMENT MARKING REMOVAL

ALL CONFLICTING PAVEMENT MARKINGS SHALL BE REMOVED AS PER 641.10. PAYMENT SHALL BE INCLUDED IN THE LUMP SUM PRICE BID FOR ITEM 614 MAINTAINING TRAFFIC AND SHALL BE FULL COMPENSATION FOR ALL MATERIALS, LABOR, INCIDENTALS AND EQUIPMENT NECESSARY TO COMPLETE THIS ITEM OF WORK.

ITEM 615 TEMPORARY PAVEMENT

ON THIS PROJECT THE TEMPORARY CLASS A PAVEMENT SHALL BE 16 FEET WIDE. THE ALIGNMENT AND PAVEMENT TYPICAL SECTION SHALL BE AS DETAILED ON SHEETS 20 & 21.

THE FOLLOWING ESTIMATED QUANTITIES HAVE BEEN INCLUDED IN THE GENERAL SUMMARY TO BE USED IN CONSTRUCTING THE TEMPORARY CLASS A PAVEMENT.

ITEM	QUANTITY	LUMP SUM
ITEM 615 TEMPORARY ROADS		
ITEM 615 TEMPORARY PAVEMENT, CLASS A	720	S.Y.

TEMPORARY PAVEMENTS SHALL NOT BE OPENED TO TRAFFIC UNTIL ALL TEMPORARY TRAFFIC CONTROL DEVICES, SIGNS, PAVEMENT MARKINGS AND PORTABLE CONCRETE BARRIERS HAVE BEEN ERECTED AND APPROVED BY THE ENGINEER.

MAINTENANCE OF TRAFFIC

F.H.W.A. REGION	STATE	PROJECT	
5	OHIO		

SUM-277/224-0.00/6.31/10.22

16
196

ITEM SPECIAL-REPLACEMENT SIGNS

FLAT SHEET SIGNS FURNISHED BY THE CONTRACTOR IN ACCORDANCE WITH THE REQUIREMENTS OF THE PLAN, SPECIFICATION, AND PROPOSAL WHICH BECOME DAMAGED BY TRAFFIC FOR REASONS BEYOND THE CONTROL OF THE CONTRACTOR SHALL BE REPLACED IN KIND WHEN ORDERED BY THE ENGINEER. PAYMENT FOR THE NEW SIGNS SHALL BE MADE AT THE BID PRICE PER SQUARE FOOT PER ITEM SPECIAL-REPLACEMENT SIGNS AND SHALL INCLUDE THE COST OF REMOVING AND DISPOSING OF THE DAMAGED SIGNS, HARDWARE AND SUPPORTS AND PROVIDING NECESSARY REPLACEMENT HARDWARE, SUPPORTS, ETC.. REPLACEMENT SIGNS SHALL BE NEW. SUPPORTS AND HARDWARE MAY BE SALVAGED SUBJECT TO THE APPROVAL OF THE ENGINEER. AN ESTIMATED QUANTITY OF ITEM SPECIAL-REPLACEMENT SIGNS HAS BEEN CARRIED TO THE GENERAL SUMMARY:

ITEM SPECIAL-REPLACEMENT SIGNS 500 SQ. FT.

614 WORK ZONE SPEED LIMIT SIGN

THE CONTRACTOR SHALL FURNISH, INSTALL, MAINTAIN, COVER DURING SUSPENSION OF WORK, AND REMOVE WORK ZONE SPEED LIMIT SIGNS AND SUPPORTS (R-10-48)(45 MPH) WITHIN THE WORK LIMITS IN ACCORDANCE WITH THE FOLLOWING REQUIREMENTS.

THE CONTRACTOR SHALL COVER OR REMOVE ANY EXISTING SPEED LIMIT OR MINIMUM SPEED SIGNS WITHIN THE REDUCED SPEED ZONE. THESE SIGNS SHALL BE RESTORED DURING SUSPENSION OR TERMINATION OF THE REDUCED SPEED LIMIT. THE EXPENSE OF COVERING OR REMOVAL AND RESTORATION OF EXISTING SPEED LIMIT OR MINIMUM SPEED LIMIT SIGNS IS INCIDENTAL TO THE PAY ITEM FOR THE WORK ZONE SPEED LIMIT SIGNS.

THE WORK ZONE SPEED LIMIT SIGNS MAY BE ERECTED AND COVERED PRIOR TO STARTING WORK OR MAY BE ERECTED UNCOVERED NO MORE THAN 4 HOURS BEFORE THE ACTUAL START OF WORK. THE SIGNS SHALL BE REMOVED OR COVERED NO LATER THAN 4 HOURS FOLLOWING RESTORATION OF ALL LANES TO TRAFFIC WITH NO RESTRICTIONS OR SOONER AS DIRECTED BY THE ENGINEER.

THE CONTRACTOR SHALL ERECT A WORK ZONE SPEED LIMIT SIGN IN ADVANCE OF ANY LANE RESTRICTION EXPECTED TO LAST AT LEAST 30 DAYS OR AS DIRECTED BY THE ENGINEER. THE SIGN SHALL BE MOUNTED ON BOTH SIDES OF DIVIDED HIGHWAYS, 500 FEET IN ADVANCE OF THE LANE REDUCTION TAPER. THE SIGN SHALL BE MOUNTED ON THE RIGHT SIDE, 250 FEET IN ADVANCE OF THE LANE REDUCTION TAPER ON UNDIVIDED HIGHWAYS.

THE SIGN SHALL BE REPEATED, ON THE SIDE NEAREST TRAFFIC, EVERY 1 MILE FOR 55 MPH ZONES AND EVERY 1/2 MILE FOR 45 MPH ZONES. THESE SIGNS SHALL ALSO BE ERECTED IMMEDIATELY AFTER EACH ENTRANCE RAMP WITHIN THE ZONE.

THE CONTRACTOR MAY USE SIGNS AND SUPPORTS IN USED (BUT GOOD) CONDITION PROVIDED THE SIGNS MEET CURRENT ODOT SPECIFICATIONS. SIGN FACES SHALL BE REFLECTORIZED WITH TYPE G SHEETING COMPLYING WITH THE REQUIREMENTS OF 730.19 AND U.S. DEPARTMENT OF TRANSPORTATION SUPPLEMENTAL SPECIFICATION FOR TYPE III SHEETING, FP-85. WORK ZONE SPEED LIMIT SIGNS SHALL BE MOUNTED ON TWO (2) ITEM 630 GROUND MOUNTED SUPPORTS, NO. 4 POSTS.

WORK ZONE SPEED LIMIT SIGN AND SUPPORTS WILL BE MEASURED AS THE NUMBER OF SIGN INSTALLATIONS, INCLUDING THE SIGN AND NECESSARY SUPPORTS. IF A SIGN AND SUPPORT COMBINATION IS REMOVED AND RE-ERECTED AT ANOTHER LOCATION WITHIN THE PROJECT DUE TO CHANGES IN THE SPEED ZONE DIRECTED BY THE ENGINEER, IT SHALL BE CONSIDERED ANOTHER UNIT.

PAYMENT FOR ACCEPTED QUANTITIES, COMPLETE, IN PLACE WILL BE MADE AT THE CONTRACT UNIT PRICE. PAYMENT SHALL BE FULL COMPENSATION FOR ALL MATERIALS, LABOR, INCIDENTALS AND EQUIPMENT FOR FURNISHING, ERECTION, MAINTENANCE, COVERING DURING SUSPENSION OF WORK, AND REMOVAL OF THE SIGNS AND SUPPORTS. THIS QUANTITY HAS BEEN CARRIED TO THE GENERAL SUMMARY.

ITEM	UNIT	DESCRIPTION
614	40 EACH	WORK ZONE SPEED LIMIT SIGN

TRAFFIC CONTROL DEVICES

ALL TRAFFIC CONTROL DEVICES SHALL BE FURNISHED BY THE CONTRACTOR IN NEW CONDITION AND SHALL BE ERECTED AND MAINTAINED IN COMPLIANCE WITH THE STATE OF OHIO "MANUAL OF UNIFORM TRAFFIC CONTROL DEVICES" CURRENT EDITION, LATEST REVISION. THE CONTRACTOR SHALL BE RESPONSIBLE AT ALL TIMES FOR PROVIDING AND MAINTAINING LIGHTS, SIGNS, AND BARRICADES FOR THE MAINTENANCE OF TRAFFIC AND SAFETY OF HIS/HER WORK AT THE LOCATIONS SHOWN ON THESE PLANS OR AS DIRECTED BY THE ENGINEER. ANY REPAIRS TO TRAFFIC CONTROL DEVICES SHALL BE PERFORMED WITHIN 24 HOURS OF NOTIFICATION.

SUSPENSION OF WORK

IF THE CONTRACTOR FAILS TO COMPLY WITH THE PROVISIONS FOR TRAFFIC CONTROL AS SET FORTH IN THESE PLANS OR WITH PROVISIONS OF THE MANUAL, THE ENGINEER SHALL SUSPEND WORK UNTIL THE CONTRACTOR COMPLIES WITH THE NECESSARY REQUIREMENTS.

PRIOR NOTICE

EIGHTEEN (18) DAYS PRIOR TO IMPLEMENTATION OF ANY MAINTENANCE OF TRAFFIC MEASURE, THE CONTRACTOR SHALL PROVIDE WRITTEN NOTIFICATION TO THE PROJECT ENGINEER AND THE DISTRICT TRAFFIC ENGINEER OF THE TYPE TO BE DONE, THE MAINLINE LANE CLOSURES, WIDTH RESTRICTIONS AND ANY OTHER PERTINENT MAINTENANCE OF TRAFFIC INFORMATION. THE CONTRACTOR SHALL ALSO GIVE THE CITY OF AKRON, TRAFFIC ENGINEERING DIVISION, A MINIMUM OF SEVEN (7) DAYS NOTICE PRIOR TO STARTING WORK. CONTACT NIRMAL SINGH, (216) 375-2851.

PRIVATE VEHICLES

NO PRIVATELY OWNED VEHICLES (BELONGING TO THE CONTRACTOR'S EMPLOYEES OR TO ODOT PERSONNEL ASSIGNED TO THE PROJECT) SHALL BE PARKED WITHIN THE ROADWAY TRAVEL PORTION (PAVEMENT AND SHOULDER) OF THE HIGHWAY PROJECT LIMITS. NO PRIVATELY OWNED VEHICLES SHALL BE PARKED WITHIN THE LIMITS OF THE PERMANENT LIMITED ACCESS FENCE.

INSTALLATION AND RESETTING CONSTRUCTION PHASES

ONLY DURING OFF-PEAK TRAFFIC PERIODS(IE.... ANY PERIOD OTHER THAN 7-9 A.M. AND 4-6 P.M.) SHALL THE CONTRACTOR INSTALL AND SUBSEQUENTLY RESET ALL TRAFFIC CONTROL DEVICES NECESSARY FOR MAINTAINING TRAFFIC FOR EACH CONSTRUCTION PHASE.

EXISTING LIGHTING


EXISTING LIGHTING ON ALL EXISTING ROADWAYS REMAINING OPEN TO TRAFFIC THROUGH THE PROJECT AREA SHALL BE MAINTAINED. SEE LIGHTING PLAN SHEET 100 FOR CONTRACTOR'S MAINTENANCE RESPONSIBILITY DURING CONSTRUCTION OPERATIONS AND FOR ANY DISRUPTION OF EXISTING SERVICE. THIS WILL BE PAID FOR UNDER ITEM SPECIAL-MAINTAIN EXISTING LIGHTING.

NIGHT WORK

UNLESS OTHERWISE REQUIRED BY SPECIFIC PLAN NOTE, NO WORK SHALL BE DONE AT NIGHT UNLESS WRITTEN APPROVAL BY THE PROJECT ENGINEER HAS BEEN RECEIVED. THE CONTRACTOR'S REQUEST FOR USE OF NIGHT WORK SHALL INCLUDE THE TYPE OF WORK DONE, THE DURATION OF THE WORK, LOCATION OF THE INTENDED WORK, AND THE CONTRACTOR'S TEMPORARY LIGHTING PLAN. ALL TEMPORARY LIGHTING REQUIRED FOR NIGHT WORK SHALL BE AT THE CONTRACTOR'S EXPENCE.

STOPPAGE OF MAINLINE TRAFFIC

ERECTION OF SPAN TYPE OVERHEAD SUPPORTS SHALL BE ACCOMPLISHED IN SUCH A MANNER THAT COMPLETE TRAFFIC STOPPAGE ON ALL LANES OF ANY DIRECTIONAL ROADWAY IS NOT MORE THAN 10 MINUTES IN ANY CONSECUTIVE 30-MINUTE PERIOD. A MINIMUM OF TWO (2) LAW ENFORCEMENT PATROL VEHICLES SHALL BE USED TO PACE MOTORISTS TO A STOP. AFTER TRAFFIC HAS BEEN SLOWED, ONE (1) PATROL VEHICLE SHALL TRAVEL ALONG THE ROADWAY SHOULDER 500' BEHIND THE BACK UP OF STOPPED VEHICLES. SEE DETAIL BELOW. WHERE STOPPAGE OCCURS IN THE VICINITY OF FREEWAY ENTRANCES, THE CONTRACTOR SHALL PLACE FLAGGERS ON THE RAMPS TO STOP TRAFFIC. PATROL VEHICLES SHALL HAVE HIGH RISE FLASHING BEACONS TO PROVIDE ADEQUATE VISIBILITY TO APPROACHING MOTORISTS. WHEN THE ENGINEER DEEMS APPROPRIATE, THE CONTRACTOR SHALL ERECT AND MAINTAIN "PREPARE TO STOP" AND "STOP AHEAD" SIGNS WITH FLASHING 12" TRAFFIC SIGNAL HEADS IN ACCORDANCE WITH 632.05. PATROL VEHICLES AND SIGNS SHALL BE LOCATED IN ACCORDANCE WITH THE FOLLOWING SKETCH. ERECTION OF SIGN SPACING SHALL BE DONE DURING DAYLIGHT HOURS EXCEPT DURING PEAK HOURS(7-9 A.M. AND 4-6 P.M.) THE CONTRACTOR SHALL NOTIFY THE CITY OF AKRON POLICE DEPARTMENT 24 HOURS PRIOR TO ANY MAINLINE TRAFFIC STOPPAGE.

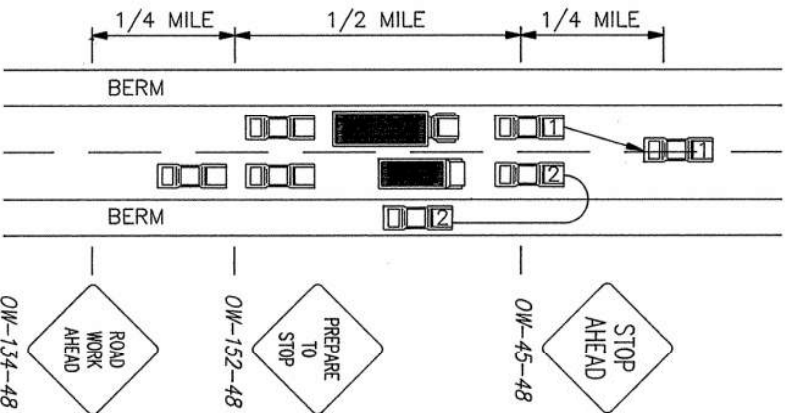

MAINTENANCE OF TRAFFIC

FEDERAL AID DISTRICT	STATE	PROJECT NO.	FUND
5	OHIO		

SUM-277/224-0.00/6.31/10.22



TEMPORARY

ITEM SPECIAL-IMPACT ATTENUATOR,HEX FOAM SYSTEM,
MODEL NO. 209509H5S

THIS WORK SHALL CONSIST OF FURNISHING IMPACT ATTENUATORS, AS REQUIRED IN THE PLANS. THIS ITEM SHALL INCLUDE ALL RELATED HARDWARE, NOT SEPARATELY SPECIFIED, AS REQUIRED BY THE MANUFACTURER TO CONSTRUCT COMPLETE AND FUNCTIONAL FIVE-BAY, MEDIUM WIDTH HEX-FOAM IMPACT ATTENUATORS SYSTEMS. THE IMPACT ATTENUATOR SHALL BE MANUFACTURED BY THE ENERGY ABSORPTION SYSTEMS, INC., ONE EAST WACKER DRIVE, CHICAGO ILLINOIS 60601; TELEPHONE: (312) 467-6750. THE ATTENUATORS SHALL BE PLACED IN ACCORDANCE WITH THE MANUFACTURER'S SPECIFICATIONS AND AT THE LOCATION SHOWN ON SHEET 20,21

THE CONTRACTOR SHALL BE RESPONSIBLE FOR INSPECTION, REPAIRING, AND OTHER-WISE RESTORING THE IMPACT ATTENUATOR IN ACCORDANCE WITH THE MANUFACTURER'S INSTRUCTIONS WHILE IT IS IN USE ON THE PROJECT. SUCH REPAIRS SHALL BE PERFORMED WITHIN TWENTY-FOUR (24) HOURS OF NOTIFICATION OF THE INCIDENT WHICH CAUSED DAMAGE TO THE ATTENUATOR. THE CONTRACTOR SHALL BE RESPONSIBLE FOR SUPPLYING ALL NECESSARY MATERIALS AND EQUIPMENT REQUIRED TO PERFORM THE ABOVE DESCRIBED RESTORATION OF THE ATTENUATOR. ONE (1) EXTRA COMPLETE SET OF HEX-FOAM CARTRIDGES, AS MANUFACTURED BY ENERGY ABSORPTION SYSTEMS, INC., FOR THE ATTENUATOR FURNISHED, SHALL BE STOCKED AT ALL TIMES FOR THE ABOVE REPAIRS AND THE COST SHALL BE INCLUDED IN THE COST OF THE ATTENUATOR.

THE NOSE COVER OF THE ATTENUATOR SHALL BE MARKED WITH EVENLY SPACED 4" WIDE HORIZONTAL STRIPES OF YELLOW REFLECTIVE MATERIAL, MEETING THE REQUIREMENTS OF SECTION 730.19 OF THE SPECIFICATIONS.

PAYMENT FOR THE ABOVE WORK SHALL BE MADE AT THE UNIT PRICE BID FOR EACH, ITEM SPECIAL-IMPACT ATTENUATOR, HEX-FOAM SYSTEM, MODEL NO. 209509H5S, WHICH PRICE SHALL BE CONSIDERED FULL PAYMENT FOR FURNISHING, INSTALLING, AT THE SPECIFIED LOCATIONS, FURNISHING EXTRA HEX-FOAM CARTRIDGES AS SPECIFIED ABOVE, RESTORATION AFTER EACH VEHICLE IMPACT, INCLUDING ALL LABOR TOOLS, EQUIPMENT, AND MISCELLANEOUS HARDWARE MATERIALS NECESSARY TO COMPLETE THIS ITEM OF WORK IN PLACE. ALSO INCLUDED IN THE ABOVE COST SHALL BE THE REMOVAL OF THE IMPACT ATTENUATOR AND INSTALLATION AT THE LOCATION SPECIFIED FOR THE NEXT STAGE OF CONSTRUCTION.

ITEM SPECIAL--REPLACEMENT IMPACT ATTENUATOR,HEX-
FOAM SYSTEM, MODEL NO. 209509H5S

IMPACT ATTENUATORS FURNISHED BY THE CONTRACTOR IN ACCORDANCE WITH THE REQUIREMENT OF THE PLAN, SPECIFICATION, AND PROPOSAL WHICH BECOME DAMAGED BEYOND REPAIR BY TRAFFIC FOR REASONS BEYOND THE CONTROL OF THE CONTRACTOR SHALL BE REPLACED AS DIRECTED BY THE ENGINEER BY THE CONTRACTOR WITHIN TWENTY-FOUR (24) HOURS OF NOTIFICATION OF THE INCIDENT WHICH CAUSED THE DAMAGE TO THE ATTENUATOR. REPLACEMENT ATTENUATORS SHALL MEET THE SPECIFICATIONS OF THE ORIGINAL ATTENUATOR.

ONE (1) REPLACEMENT ATTENUATOR SHALL BE STOCKED AT ALL TIMES BY THE CONTRACTOR FOR IMMEDIATE REPLACEMENT ON THE PROJECT.

THE FOLLOWING ESTIMATED QUANTITY FOR A REPLACEMENT IMPACT ATTENUATOR HAS BEEN CARRIED TO THE MAINTENANCE OF TRAFFIC SUMMARY FOR USE AS DIRECTED BY THE ENGINEER.

ITEM SPECIAL-REPLACEMENT IMPACT ATTENUATOR,HEX-FOAM SYSTEM
MODEL NO. 209509H5S 1 EACH

ITEM SPECIAL-IMPACT ATTENUATOR,G.R.E.A.T. SYSTEM,
MODEL NO. 200200NF6GCZ

THIS WORK SHALL CONSIST OF FURNISHING IMPACT ATTENUATORS, AS REQUIRED IN THE PLANS. THIS ITEM SHALL INCLUDE ALL RELATED HARDWARE, NOT SEPARATELY SPECIFIED, AS REQUIRED BY THE MANUFACTURER TO CONSTRUCT COMPLETE AND FUNCTIONAL G.R.E.A.T. IMPACT ATTENUATOR SYSTEMS. THE IMPACT ATTENUATOR SHALL BE MANUFACTURED BY THE ENERGY ABSORPTION SYSTEMS, INC., ONE EAST WACKER DRIVE, CHICAGO, ILLINOIS 60601. TELEPHONE: (312) 467-6750. THE ATTENUATORS SHALL BE PLACED IN ACCORDANCE WITH THE MANUFACTURER'S SPECIFICATIONS AND AT THE LOCATIONS SHOWN ON SHEET 20,21.

THE CONTRACTOR SHALL BE RESPONSIBLE FOR THE INSPECTION, REPAIRING, AND OTHERWISE RESTORING THE IMPACT ATTENUATOR IN ACCORDANCE WITH THE MANUFACTURER'S MAINTENANCE INSTRUCTIONS WHILE IT IS IN USE ON THE PROJECT.. SUCH REPAIRS SHALL BE PERFORMED WITHIN TWENTY-FOUR (24) HOURS OF NOTIFICATION OF THE INCIDENT WHICH CAUSED DAMAGE TO THE ATTENUATOR. THE CONTRACTOR SHALL BE RESPONSIBLE FOR SUPPLYING ALL NECESSARY MATERIALS AND EQUIPMENT REQUIRED TO PERFORM THE ABOVE DESCRIBED RESTORATION OF THE ATTENUATOR. ONE (1) EXTRA COMPLETE SET OF HEX-FOAM CARTRIDGES, AS MANUFACTURED BY ENERGY ABSORPTION SYSTEMS, INC., FOR THE ATTENUATOR FURNISHED, SHALL BE STOCKED AT ALL TIMES FOR THE ABOVE REPAIRS AND THE COST SHALL BE INCLUDED IN THE COST OF THE ATTENUATOR.

THE NOSE COVER OF THE ATTENUATOR SHALL BE MARKED WITH EVENLY SPACED 4" WIDE HORIZONTAL STRIPES OF YELLOW REFLECTIVE MATERIAL, MEETING THE REQUIREMENTS OF SECTION 730.19 OF THE SPECIFICATIONS.

PAYMENT FOR THE ABOVE WORK SHALL BE MADE AT THE UNIT PRICE BID FOR EACH, ITEM SPECIAL-IMPACT ATTENUATOR, G.R.E.A.T. SYSTEM, MODEL NO. 200200NF6GCZ, WHICH PRICE SHALL BE CONSIDERED FULL PAYMENT FOR FURNISHING, INSTALLING AT THE SPECIFIED LOCATIONS, FURNISHING EXTRA HEX-FOAM CARTRIDGES AS SPECIFIED ABOVE, RESTORATION AFTER EACH VEHICLE IMPACT, INCLUDING ALL LABOR, TOOLS, EQUIPMENT, AND MISCELLANEOUS HARDWARE MATERIALS NECESSARY TO COMPLETE THIS ITEM OF WORK IN PLACE. ALSO INCLUDED IN THE ABOVE COST SHALL BE THE REMOVAL OF THE IMPACT ATTENUATOR AND INSTALLATION AT THE LOCATION SPECIFIED FOR THE NEXT STAGE OF CONSTRUCTION.

ITEM SPECIAL-REPLACEMENT IMPACT ATTENUATOR,
G.R.E.A.T. SYSTEM MODEL NO. 200200NF6GCZ

IMPACT ATTENUATORS FURNISHED BY THE CONTRACTOR IN ACCORDANCE WITH THE REQUIREMENT OF THE PLAN, SPECIFICATION, AND PROPOSAL WHICH BECOME DAMAGED BEYOND REPAIR BY TRAFFIC FOR REASONS BEYOND THE CONTROL OF THE CONTRACTOR SHALL BE REPLACED AS DIRECTED BY THE ENGINEER BY THE CONTRACTOR WITHIN TWENTY-FOUR (24) HOURS OF NOTIFICATION OF THE INCIDENT WHICH CAUSED THE DAMAGE TO THE ATTENUATOR. REPLACEMENT ATTENUATORS SHALL MEET THE SPECIFICATIONS OF THE ORIGINAL ATTENUATOR.

ONE (1) REPLACEMENT ATTENUATOR SHALL BE STOCKED AT ALL TIMES BY THE CONTRACTOR FOR IMMEDIATE REPLACEMENT ON THE PROJECT.

THE FOLLOWING ESTIMATED QUANTITY FOR A REPLACEMENT IMPACT ATTENUATOR HAS BEEN CARRIED TO THE MAINTENANCE OF TRAFFIC SUMMARY FOR USE AS DIRECTED BY THE ENGINEER.

ITEM SPECIAL-REPLACEMENT IMPACT ATTENUATOR, G.R.E.A.T. SYSTEM
MODEL NO. 200200NF6GCZ 1 EACH

ITEM 622-PORTABLE CONCRETE BARRIER, 50,"
AS PER PLAN

THIS WORK SHALL CONSIST OF THE FURNISHING, INSTALLATION, MAINTENANCE, AND SUBSEQUENT REMOVAL OF A 50" PORTABLE CONCRETE BARRIER AT THE LOCATIONS SHOWN ON THE PLANS. THE INDIVIDUAL SECTIONS SHALL NOT BE LESS THAN 10' IN LENGTH.

PORTABLE CONCRETE BARRIER, TYPE A 32 WITH AN 18" MINIMUM HEIGHT GLARE SCREEN MAY BE USED AT THE OPTION OF THE CONTRACTOR. THE PORTABLE CONCRETE BARRIER, TYPE A 32, SHALL BE CONSTRUCTED USING ONE (1) OF THE FOLLOWING SYSTEMS OR EQUAL APPROVED BY THE ENGINEER.

SYRO GLAREFOIL SYRO STEEL COMPANY 1170 NORTH STATE ST. GIRARD, OHIO 44420 (216) 545-4373	CARSONITE MODULAR GLARE SCREEN CARSONITE INTERNATIONAL 2900 LOCKHEED WAY CARSON CITY, NEVADA 89701 (702) 883-5104 (800) 648-7974
--	--

FORWARD GLARE SCREEN
PROVEN PRODUCTS INC.
7560 S.W. LAVIEW DRIVE
PORTLAND, OREGON 97219
(503) 244-9185

PADDLE OR INTERMITTENT-TYPE GLARE SCREEN SHALL BE DESIGNED USING A 20 DEGREE CUT-OFF ANGLE BASED ON TANGENT ALIGNMENT. THAT SPACING SHALL BE USED THROUGHOUT THE BARRIER LENGTH WITHOUT REGARD TO THE BARRIER CURVATURE. THE GLARE SCREEN SYSTEM ATTACHED TO THE 32" PORTABLE CONCRETE BARRIER SHALL BE SECURELY FASTENED USING THE HARDWARE AND PROCEDURES SPECIFIED BY THE MANUFACTURER.

PORTABLE CONCRETE BARRIER WHICH HAS BECOME DAMAGED BEYOND REPAIR BY TRAFFIC SHALL BE REPLACED BY THE CONTRACTOR WITHIN TWENTY-FOUR (24) HOURS OF NOTIFICATION OF THE INCIDENT WHICH CAUSED THE DAMAGE. REPLACEMENT BARRIER SHALL BE AS PER SECTION 622.04 OF THE SPECIFICATIONS.

PAYMENT SHALL INCLUDE FURNISHING, INSTALLATION, MAINTENANCE AND SUBSEQUENT REMOVAL OF PORTABLE CONCRETE BARRIER INCLUDING ALL LABOR, MATERIAL, AND EQUIPMENT NECESSARY TO PERFORM THE WORK. THIS ITEM SHALL BE PAID FOR BY THE ACTUAL LINEAL FEET OF ITEM 622 PORTABLE CONCRETE BARRIER, 50," AS PER PLAN, INSTALLED AT A PARTICULAR LOCATION REGARDLESS OF WHETHER THE SAME SECTION OF BARRIER COULD BE RE-USED AGAIN ON THE PROJECT.

MAINTENANCE OF TRAFFIC

F.H.W.A. REGION	STATE	PROJECT	
5	OHIO		

SUM-277/224-0.00/6.31/10.22

18
196

TEMPORARY PAVEMENT MARKINGS

TEMPORARY LINE PAVEMENT MARKINGS SHALL BE 4" IN WIDTH AND SHALL BE INSTALLED BY THE CONTRACTOR AS PER MT-99.10. ALL TEMPORARY PAVEMENT MARKINGS SHALL BE INSTALLED PRIOR TO SETTING THE PORTABLE CONCRETE BARRIER. FOR ADDITIONAL INFORMATION SEE SHEET 25.

ALTERNATE MAINTENANCE OF TRAFFIC PLANS

THE CONTRACTOR MAY SUBMIT ALTERNATE METHODS FOR THE MAINTENANCE OF TRAFFIC, PROVIDED THE INTENT OF THE ABOVE PROVISIONS ARE FOLLOWED AND NO ADDITIONAL INCONVENIENCE TO THE TRAVELING PUBLIC RESULTS THEREFROM. NO ALTERNATE PLAN SHALL BE PLACED INTO EFFECT UNTIL APPROVAL HAS BEEN GRANTED IN WRITING BY THE DIRECTOR.

ITEM 614-REPLACEMENT BARRIER REFLECTORS, TYPE B

REPLACEMENT BARRIER REFLECTORS AND THEIR MOUNTING SHALL CONFORM TO SUPPLEMENTAL SPECIFICATION 802 EXCEPT THAT SPACING SHALL BE AT 25' INCREMENTS, ONE REFLECTOR PER EACH UNIT OF TEMPORARY CONCRETE BARRIER. THE FOLLOWING QUANTITY HAS BEEN INCLUDED IN THE GENERAL SUMMARY FOR USE AS DIRECTED BY THE ENGINEER FOR REPLACEMENT OF BARRIER REFLECTORS:

ITEM 614 REPLACEMENT BARRIER REFLECTORS, TYPE B 180 EACH

ITEM SPECIAL-PLASTIC SAFETY DRUM

AN ESTIMATED QUANTITY OF 200 PLASTIC SAFETY DRUMS SHALL BE USED AS DIRECTED BY THE PROJECT ENGINEER.

THE FOLLOWING QUANTITY HAS BEEN INCLUDED IN THE GENERAL SUMMARY:
ITEM SPECIAL-PLASTIC SAFETY DRUM 200 EACH

ITEM SPECIAL-REPLACEMENT DRUMS

DRUMS FURNISHED BY THE CONTRACTOR IN ACCORDANCE WITH THE REQUIREMENT OF THE PLAN, SPECIFICATION, AND PROPOSAL WHICH BECOME DAMAGED BY TRAFFIC FOR REASONS BEYOND THE CONTROL OF THE CONTRACTOR SHALL BE REPLACED WITH NEW DRUMS WHEN ORDERED BY THE ENGINEER AND PAID FOR UNDER ITEM SPECIAL-REPLACEMENT DRUMS.

PAYMENT FOR EACH NEW DRUM SHALL INCLUDE (1) THE COST OF REMOVING AND DISPOSING OF THE DAMAGED DRUM AND (2) PROVIDING, MAINTAINING, REPOSITIONING AND SUBSEQUENTLY REMOVING THE REPLACEMENT DRUM IN ACCORDANCE WITH THE CONTRACT REQUIREMENTS FOR THE ORIGINAL DRUMS. AN ESTIMATED QUANTITY OF ITEM SPECIAL-REPLACEMENT DRUMS HAS BEEN CARRIED TO THE GENERAL SUMMARY FOR USE AS DIRECTED BY THE ENGINEER.

ITEM SPECIAL-REPLACEMENT PLASTIC SAFETY DRUMS 200 EACH

ITEM SPECIAL-LAW ENFORCEMENT OFFICER WITH PATROL CAR

THE CONTRACTOR SHALL PROVIDE THE SERVICES OF UNIFORMED LAW ENFORCEMENT OFFICERS (L.E.O.) WITH PATROL CARS, PER WORK AREA AS DIRECTED BY THE ENGINEER. A L.E.O. WITH PATROL CAR SHALL BE PROVIDED ON THE PROJECT DURING INSTALLATION AND REMOVAL OF PORTABLE CONCRETE BARRIER, OVERHEAD TRAFFIC CONTROL SIGNS, OR FOR OTHER WORK AS DIRECTED BY THE ENGINEER. INFORMATION REGARDING ARRANGEMENTS AND PAYMENT BY THE CONTRACTOR FOR THE L.E.O. MAY BE OBTAINED BY CONTACTING.

OHIO HIGHWAY PATROL
660 MAIN STREET
COLUMBUS, OHIO
(614) 466-2300

IF AFTER CONTACTING THE OHIO HIGHWAY PATROL, IT IS DETERMINED THAT THEY CANNOT SUPPLY THE L.E.O., THEN AN AUTHORIZED MUNICIPAL OR COUNTY POLICE OFFICER EQUIPPED WITH A MARKED AND FLASHER-LIGHT EQUIPPED OFFICIAL POLICE OR PATROL CAR SHALL BE PROVIDED.

THIS REQUIREMENT DOES NOT PRECLUDE THE CONTRACTORS USE OF AN L.E.O. FOR OTHER PURPOSES OF CONTROLLING TRAFFIC AS APPROVED BY THE ENGINEER. THE L.E.O. SHALL BE CONSIDERED AN EMPLOYEE OF THE CONTRACTOR AND THE CONTRACTOR SHALL BE RESPONSIBLE FOR HIS/HER ACTIONS. ALTHOUGH EMPLOYED BY THE CONTRACTOR, THE PROJECT ENGINEER SHALL HAVE CONTROL OVER THE L.E.O. PLACEMENT AND HIS/HER ACTIVITIES. PAYMENT SHALL BE AT THE UNIT PRICE BID FOR THE ACTUAL NUMBER OF HOURS FOR ITEM SPECIAL-LAW ENFORCEMENT OFFICER WITH PATROL CAR. ITEM SPECIAL-LAW ENFORCEMENT OFFICER WITH PATROL CAR 500 HOURS


NOTICE OF CLOSURE SIGNS

THESE SIGNS SHALL BE ERECTED BY THE CONTRACTOR AT LEAST ONE WEEK IN ADVANCE OF THE SCHEDULED ROAD OR RAMP CLOSURE. THE SIGNS SHALL BE ERECTED ON THE RIGHT HAND SIDE OF THE ROAD/RAMP FACING TRAFFIC. THEY SHALL BE LOCATED IN THE FIELD SO AS NOT TO INTERFERE WITH ANY PERMANENT SIGNS. ON ROADWAYS THEY SHOULD BE ERECTED AT THE POINT OF CLOSURE. ON RAMP THE SIGNS MAY BE ERECTED ANYWHERE ALONG IT; AS LONG AS IT IS VISIBLE TO THE MOTORISTS USING THE RAMP. ON ENTRANCE RAMP THE SIGN SHALL BE ERECTED WELL IN ADVANCE OF THE MERGE AREA TO AVOID DISTRACTING THE MOTORISTS.

PAYMENT FOR THIS WORK SHALL BE INCLUDED IN THE LUMP SUM BID FOR ITEM 614 MAINTAINING TRAFFIC AND SHALL INCLUDE FURNISHING, ERECTING, MAINTAINING AND REMOVING THE SIGNS INCLUDING SUPPORTS.

METHOD OF PAYMENT

PAYMENT FOR THE MAINTENANCE OF TRAFFIC ITEMS, UNLESS SPECIFIED SEPARATELY, SHALL BE AT THE LUMP SUM PRICE BID FOR ITEM 614 - MAINTAINING TRAFFIC, WHICH SHALL INCLUDE ALL LABOR, EQUIPMENT, MATERIALS, AND INCIDENTALS TO COMPLETE THE WORK AS DETAILED IN THE PLANS.

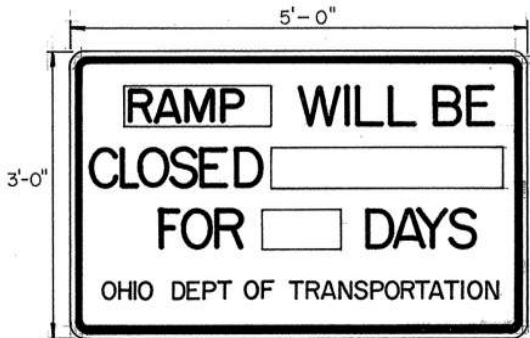

OC-60B

SEQUENCE OF CONSTRUCTION


FUND	STATE	PROJECT NO.	FUND
5	OHIO		

SUM-277/224-0.00/6.31/10.22

19
196


PHASE 1

THE CONTRACTOR SHALL PLACE TRAFFIC ZONES TO REBUILD THE WESTBOUND AND EASTBOUND MAINLINE SHOULDER AND UNDERDRAINS THROUGHOUT THE PROJECT, AND THE MEDIAN CROSSOVERS BETWEEN STA 87+00 - 92+40 AND 158+00 - 161+40 MAINTAINING TWO LANES OF TRAFFIC IN EACH DIRECTION. THE WORK ON BRIDGE SUM-77-0930 SHALL BE TOTALLY COMPLETED DURING PHASES 1,2 AND 3.

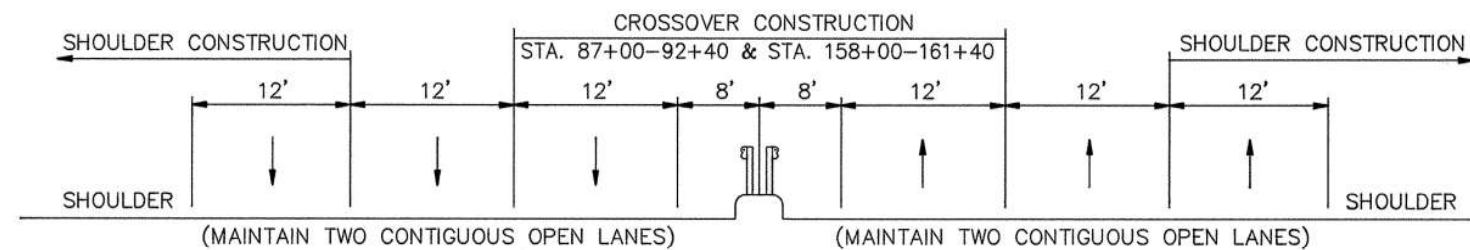


PHASE 2

THE CONTRACTOR SHALL ERECT ALL TRAFFIC MAINTENANCE ITEMS FOR CROSSING TRAFFIC OVER ONTO THE WESTBOUND LANES THEN CROSS EASTBOUND TRAFFIC OVER. ALL BRIDGES, RAMP AND ROADWAY ITEMS ON THE CLOSED SECTION OF ROAD SHALL BE PERFORMED, EXCEPT BUILDING THE MEDIAN BARRIER AND ERECTING THE OVERHEAD TRAFFIC SIGN SPANS. AFTER THE WORK IS COMPLETED THE EASTBOUND TRAFFIC SHALL BE CROSSED BACK OVER TO THE OUTSIDE EASTBOUND LANE AND SHOULDER.

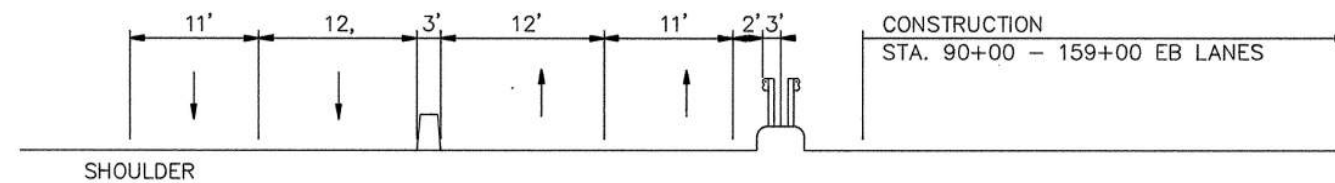


PHASE 3

THE CONTRACTOR SHALL CONSTRUCT THE MEDIAN BARRIER WALL BETWEEN STA 92+40 AND 158+00 AND SHALL ERECT THE OVERHEAD TRAFFIC SIGN SPANS OVER THE EASTBOUND LANES.

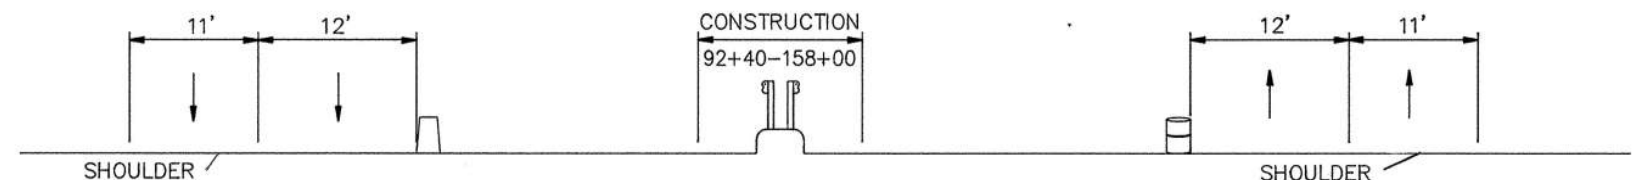

PHASE 4

THE CONTRACTOR SHALL INSTALL ALL TRAFFIC CONTROL DEVICES TO CROSS TRAFFIC OVER TO THE EASTBOUND LANES, THEN CROSS TRAFFIC OVER. ALL BRIDGE, RAMP AND ROADWAY ITEMS ON THE CLOSED SECTION OF THE ROAD SHALL BE PERFORMED. AFTER THIS WORK IS COMPLETE, WESTBOUND TRAFFIC SHALL BE CROSSED BACK TO THE WESTBOUND LANES AND THE MEDIAN BARRIERS SHALL BE COMPLETED.

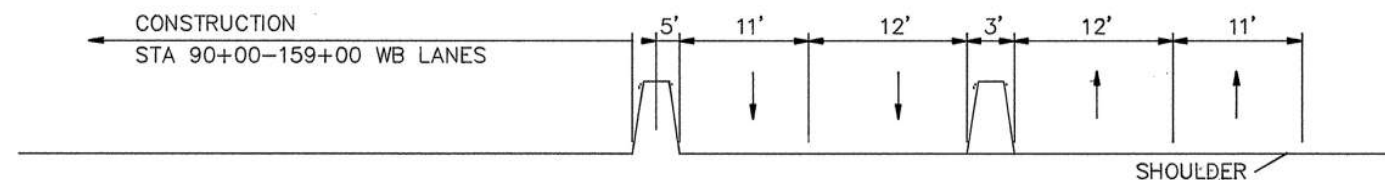


THE PAVING OPERATIONS AND ANY WORK ITEM THAT WILL NOT INTERFERE WITH THE CROSSED OVER TRAFFIC IN ANY PHASE MAY BE CONSTRUCTED AT THE CONTRACTORS DISCRETION. IF THIS CONSTRUCTION OCCURS ON SIDE STREETS, THE CONTRACTOR'S WORK ZONE SHALL CONFORM TO THE OHIO MANUAL OF UNIFORM TRAFFIC CONTROL DEVICES, LATEST EDITION AND NEWEST REVISION COMPLETED.

CROSS-OVER DETAILS FOR PHASE 2


FOR NOTES AND LEGEND
SEE SHEET 21.

FOR LANE WIDTHS SEE SHEET 19.

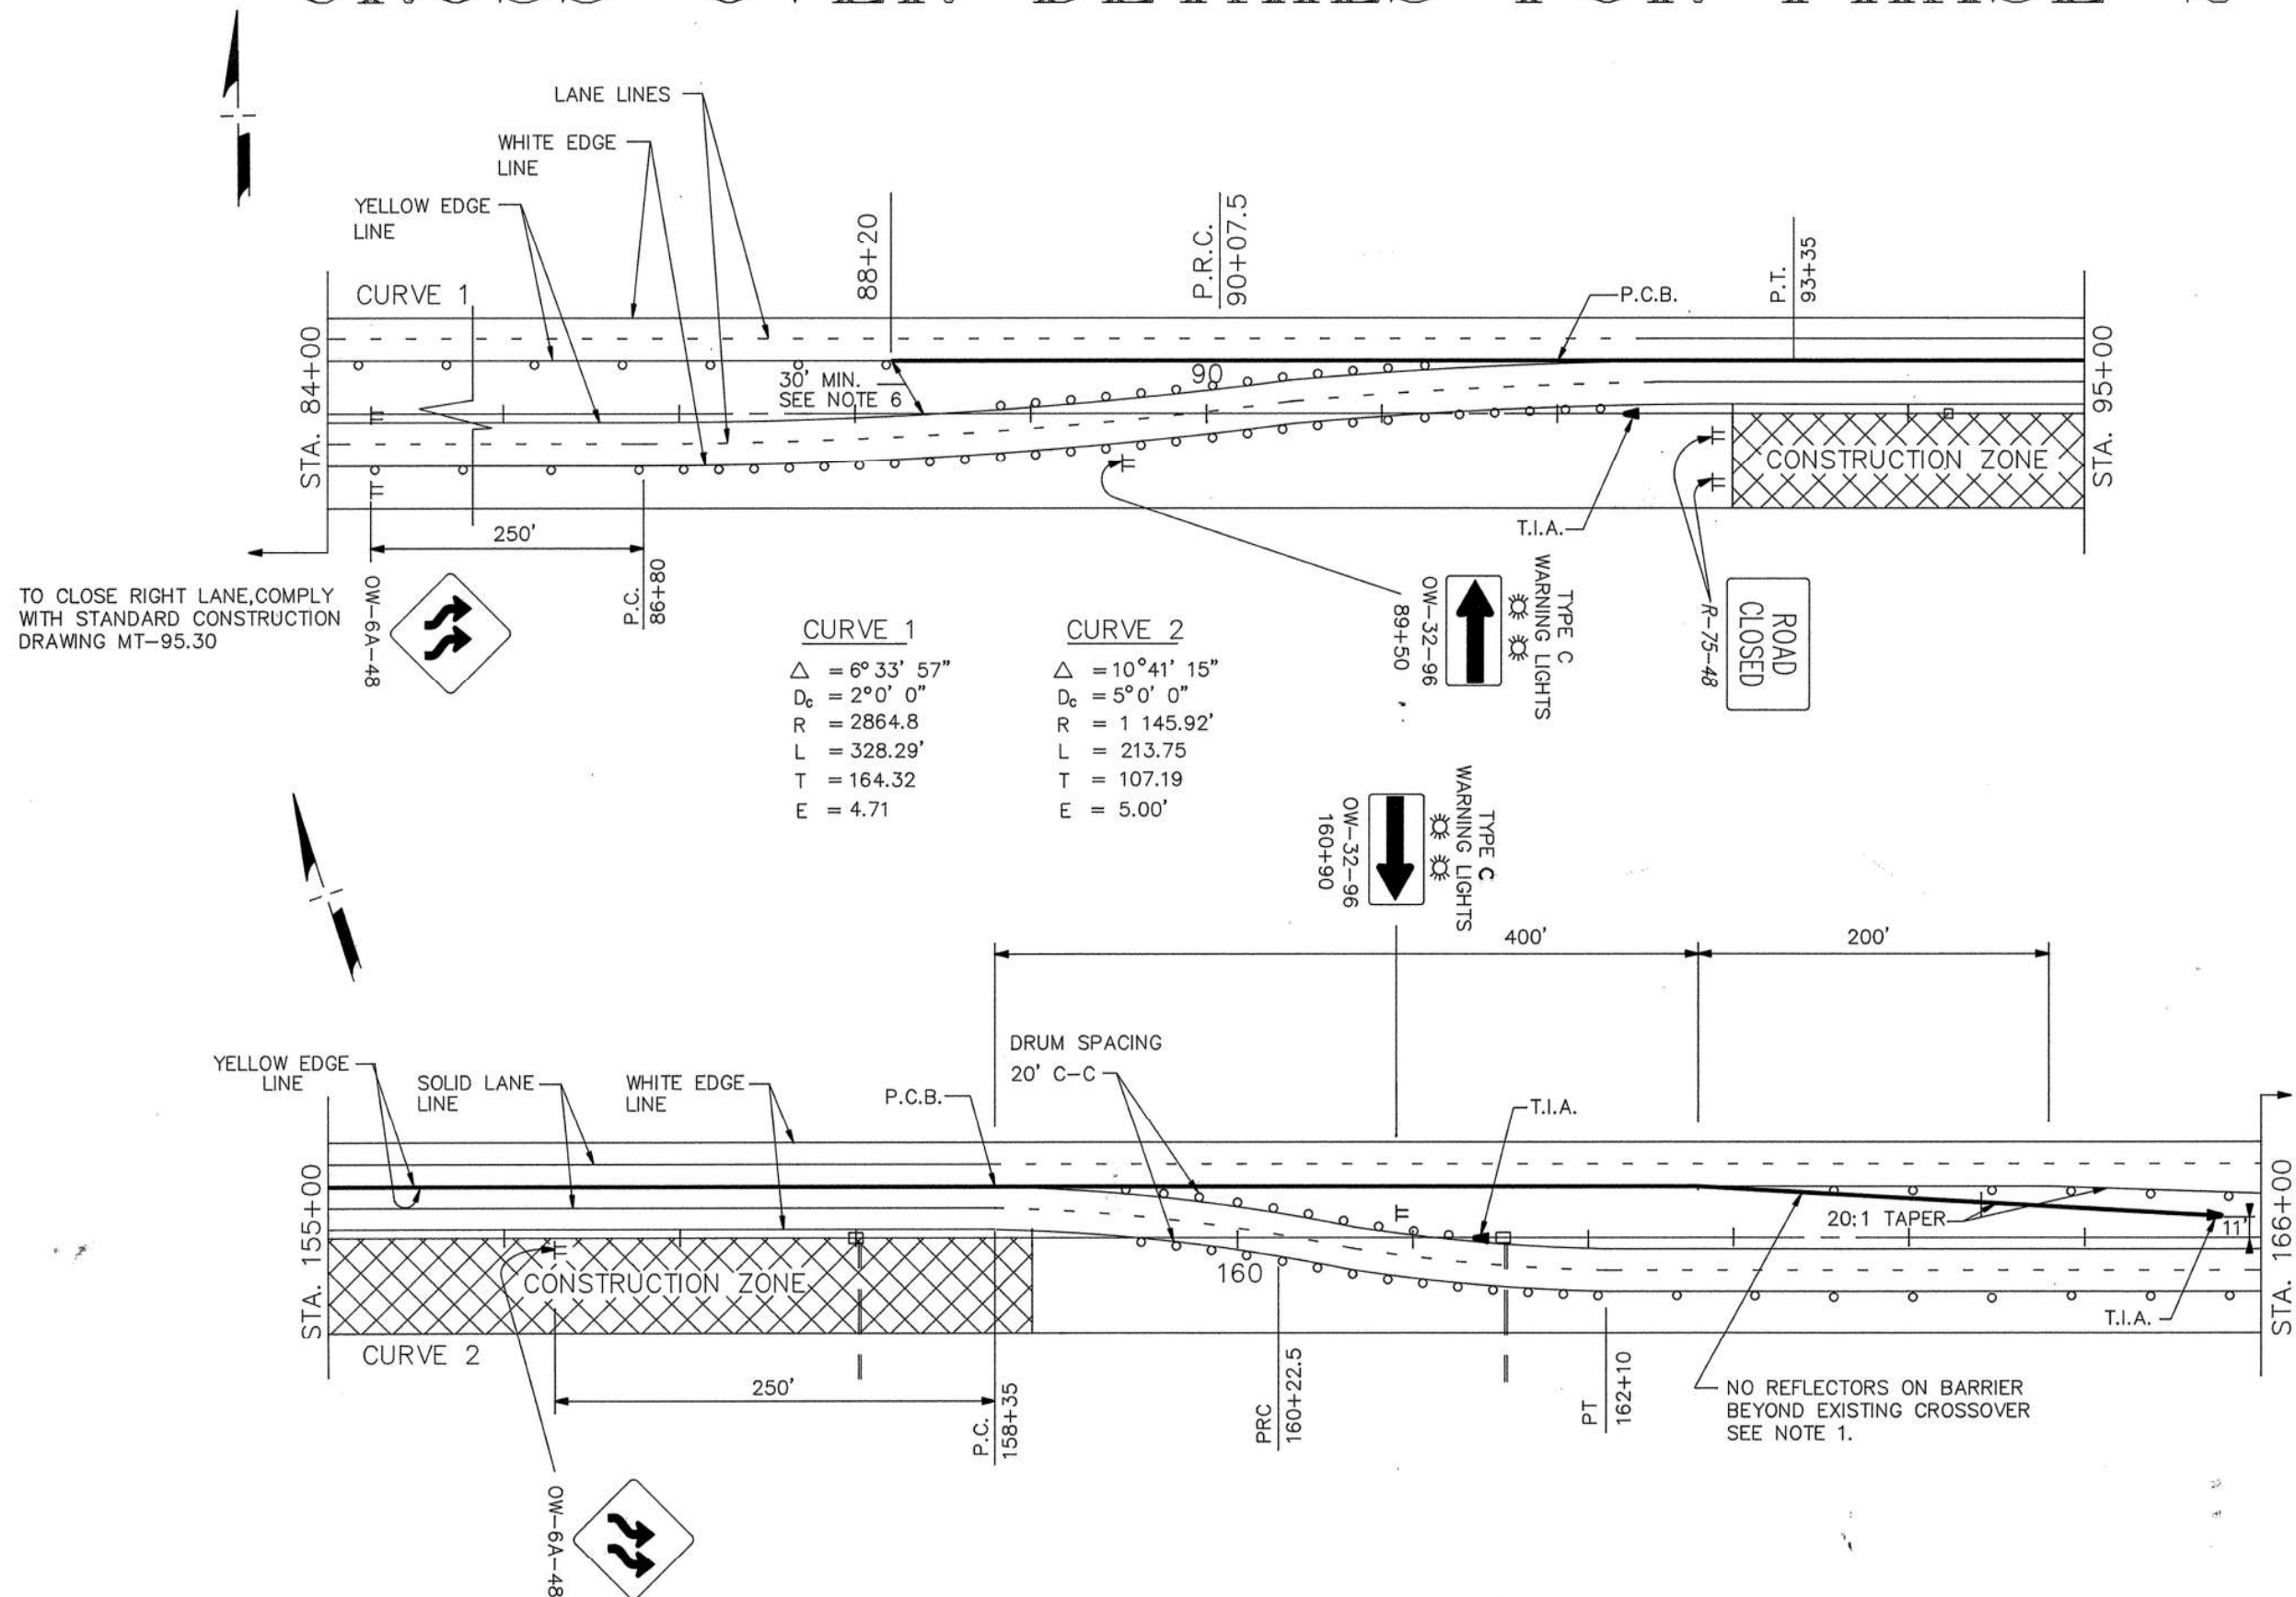

TO CLOSE LEFT LANE,
COMPLY WITH STANDARD
DRAWING MT-95.32.


FOR TRANSITION PLAN FOR
USE OF SHOULDER, COMPLY
WITH STANDARD DRAWING MT-102.10.

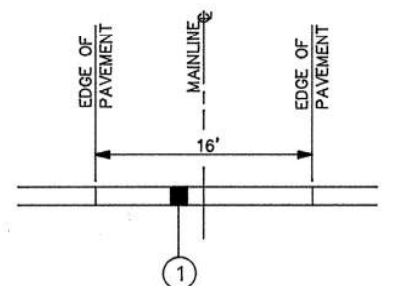

① ITEM 615 - TEMPORARY PAVEMENT, CLASS A

CROSS-OVER TYPICAL SECTION @ P.R.C.

CROSS-OVER DETAILS FOR PHASE 4

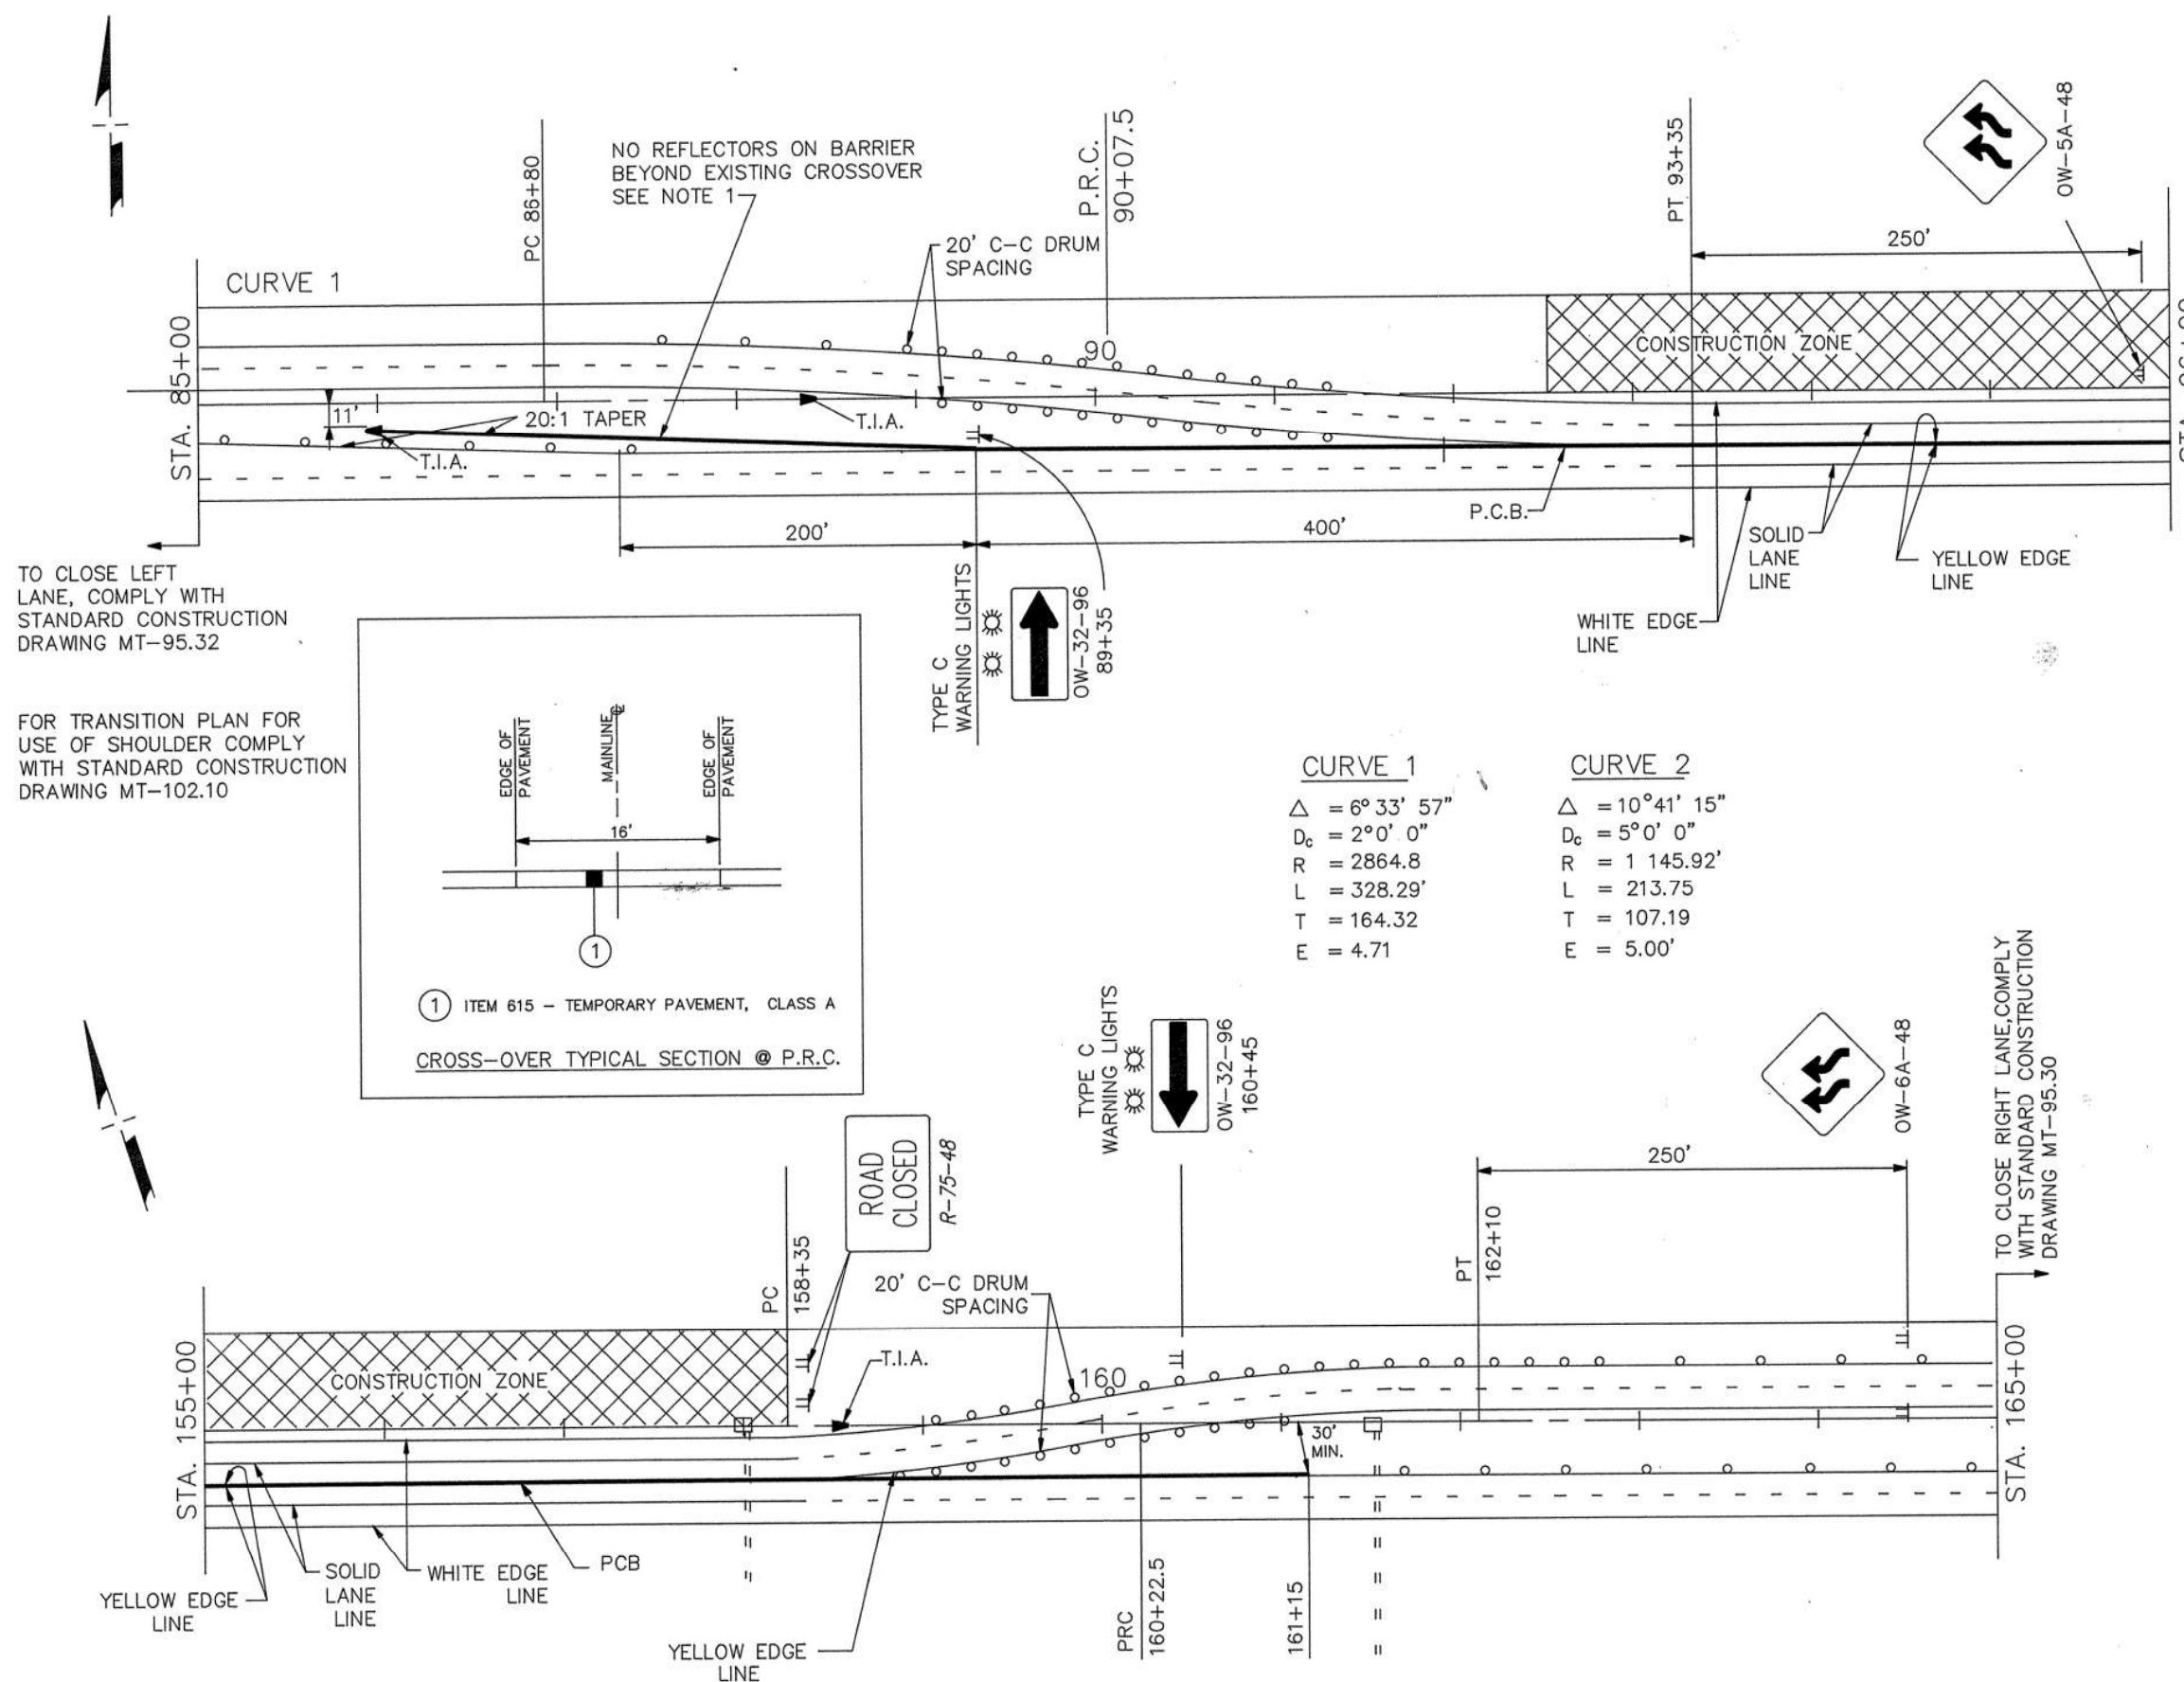

F.H.W.A. REGION	STATE	PROJECT
5	OHIO	

SUM-277/224-0.00/6.31/10.22

24
1961

LEGEND:

— CLOSED BRIDGE


ADD



TO SIGNS AT STATIONS
518+10 | 77 SB
326+70(C) | 77 SB
340+17(C) | 77 SB





219+75 | 277 WB
194+17 | 277 WB

DETAIL 1

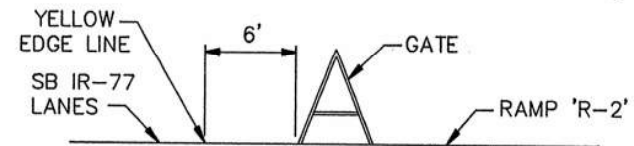

GATES SHALL BE EXTENDED FROM STA 498+00 IR 77 TO STA 505+00 IR 77 AND SHALL COMPLY WITH STANDARD CONSTRUCTION DRAWING 101.60. PAYMENT FOR THE FURNISHING, ERECTION, MAINTENANCE AND REMOVAL OF THE GATES SHALL BE INCLUDED IN THE LUMP SUM BID PRICE FOR ITEM 614-MAINTAINING TRAFFIC.

DURING THE CLOSURE OF RAMP R-2, RAMPS J-2, K-1, AND K-3 SHALL REMAIN OPEN TO TRAFFIC WITH NO LANE RESTRICTIONS.

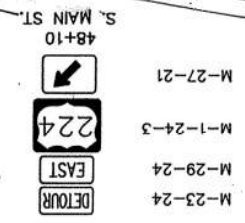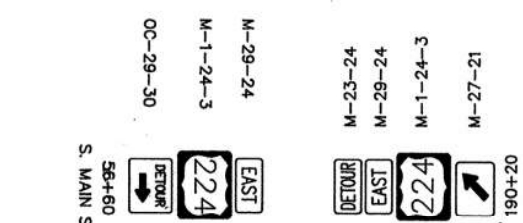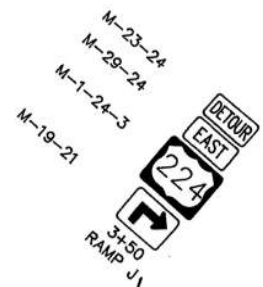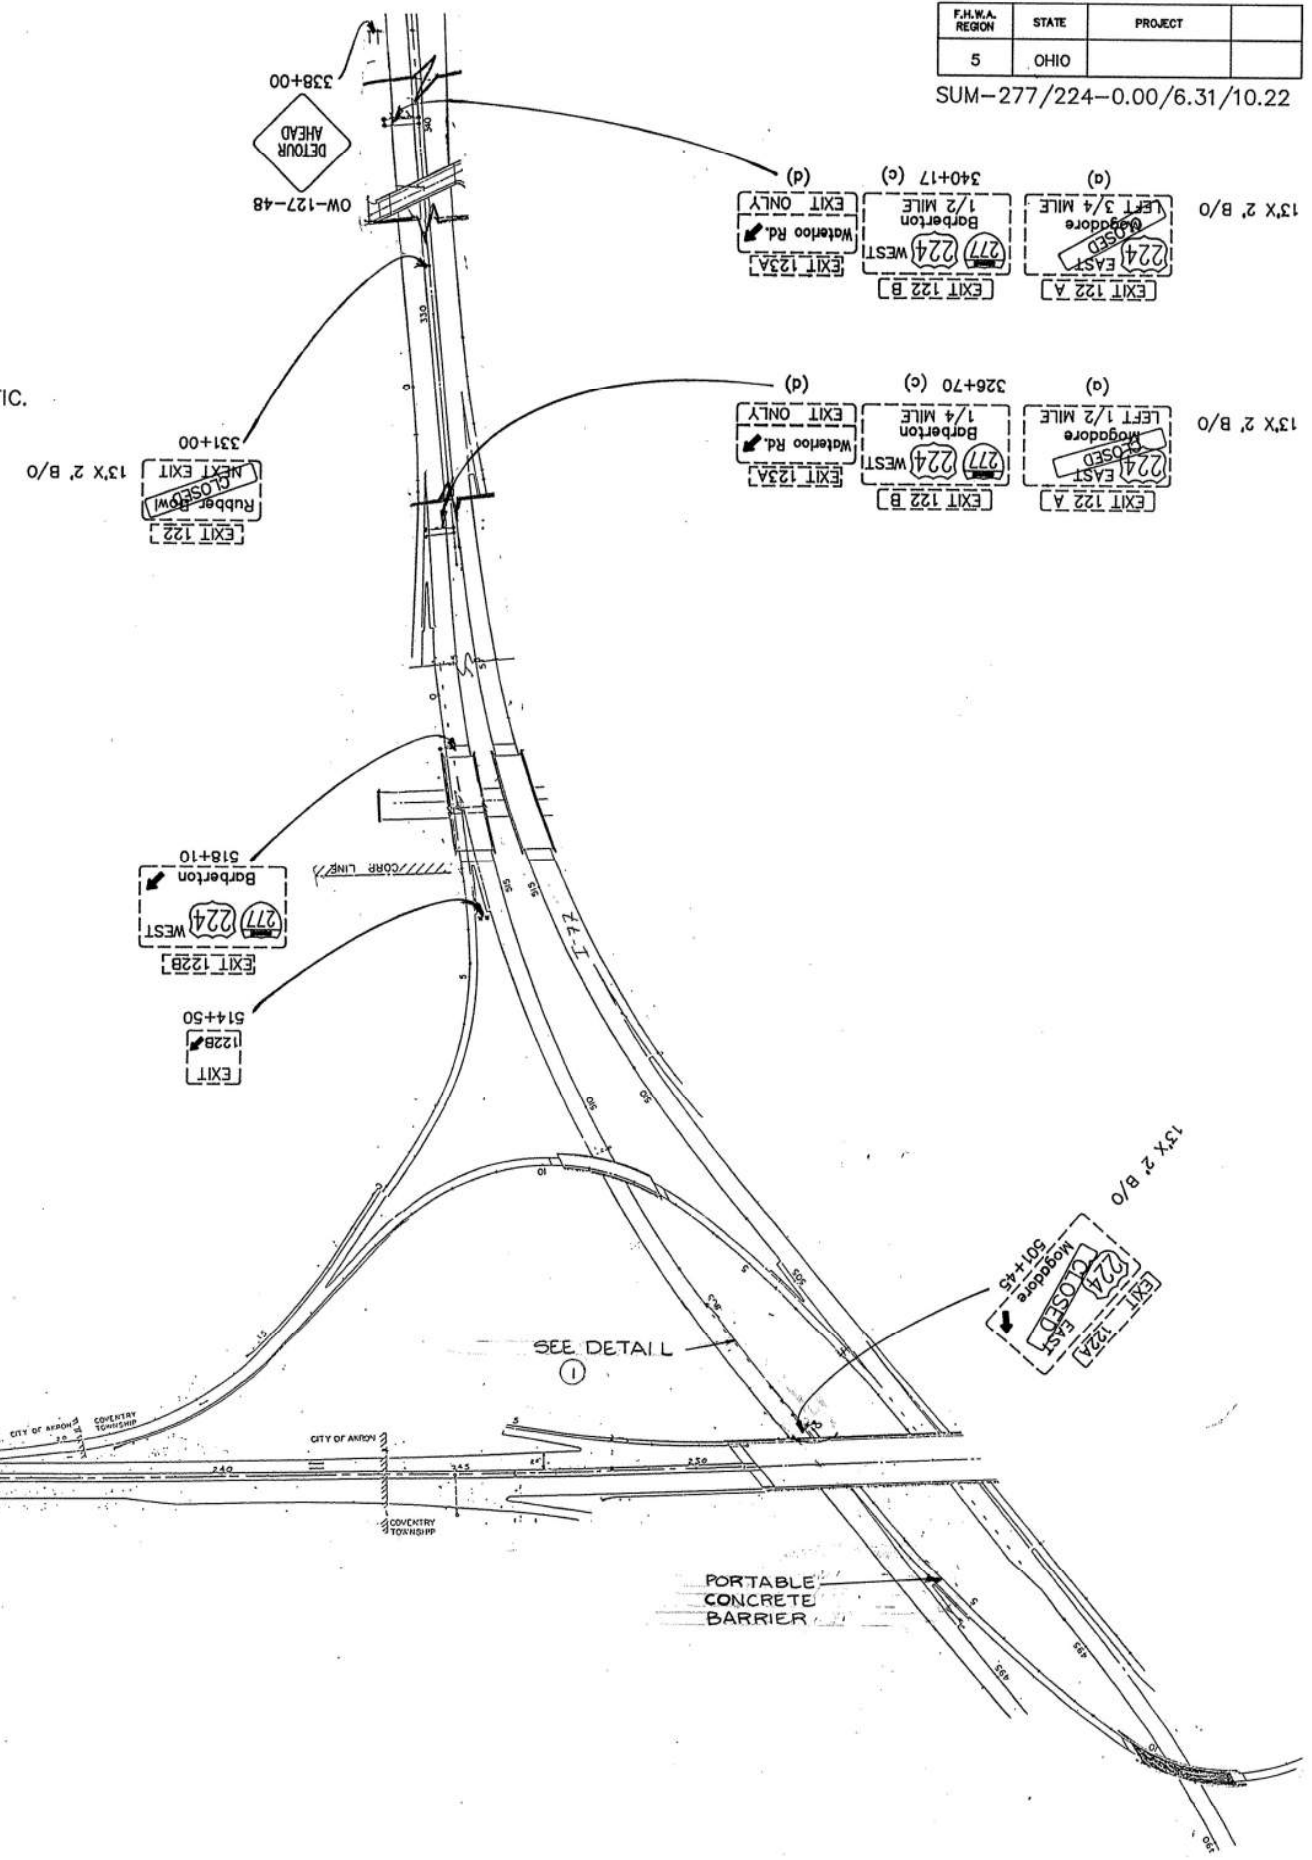

GENERAL

THIS ITEM OF WORK SHALL CONSIST OF FURNISHING, INSTALLING, MAINTAINING, AND SUBSEQUENTLY REMOVING TEMPORARY RAISED PAVEMENT MARKERS (TRPM'S). THE MARKERS SHALL BE YELLOW OR WHITE, AS DESCRIBED IN THE PLAN.

MATERIAL

ALL MARKERS SHALL BE OF SUFFICIENT STRENGTH AND PROPERLY SHAPED SO AS NOT TO BE DISLODGED OR BROKEN, OR THE REFLECTOR DISLODGED OR BROKEN, OR THE REFLECTOR DISLODGED OR DAMAGED BY IMPACTS FROM VEHICLES TIRES, INCLUDING THOSE OF HIGH PRESSURE TRUCK TIRES LOADED TO 4500 POUNDS.

RETROREFLECTORS SHALL BE PROVIDED IN ONE OR TWO DIRECTIONS ON EACH MARKER AS REQUIRED BY THE USAGE AND SHALL RETURN WHITE OR YELLOW LIGHT AS IS APPROPRIATE FOR THE APPLICATION.

THE REFLECTOR SHALL HAVE AN EFFECTIVE AREA OF 0.35 SQUARE INCHES FOR TYPE A OR 3.0 SQUARE INCHES FOR TYPE B. ITS BRIGHTNESS OR SPECIFIC INTENSITY (WHEN TESTED AT 0.2 DEGREE ANGLE OF OBSERVATION AND THE FOLLOWING ANGLES OF INCIDENCE) SHALL MEET OR EXCEED THE FOLLOWING:

SPECIFIC INTENSITY		
INCIDENCE ANGLE (DEGREES)	TYPE A	
	WHITE	YELLOW
0	1.0	0.6
20	0.4	0.24
45	—	—
	TYPE B	
	WHITE	YELLOW
0	3.0	1.8
20	1.2	0.72
45	0.3	0.2

ANGLE OF INCIDENCE FORMED BY A RAY FROM LIGHT SOURCE TO THE MARKER AND THE NORMAL TO THE LEADING EDGE OF THE MARKER FACE (ALSO HORIZONTAL ENTRANCE ANGLE) .

ANGLE OF OBSERVATION FORMED BY A RAY FROM LIGHT SOURCE TO THE MARKER AND THE RETURNED RAY FROM THE MARKER TO THE MEASURING RECEPTOR.

SPECIFIC INTENSITY IS THE MEAN CANDLEPOWER OF THE REFLECTED LIGHT (AT GIVEN INCIDENCE AND DIVERGENCE ANGLES) FOR EACH FOOT-CANDLE AT THE REFLECTOR (ON A PLANE PERPENDICULAR TO THE INCIDENT LIGHT) .

TYPE A MARKERS ARE INTENDED TO PROVIDE HIGH VISIBILITY BOTH DAY AND NIGHT. THEIR DAY TIME VISIBILITY SHALL BE ASSURED BY SIZE, SHAPE AND COLOR AS FOLLOWS:

1) THE MARKERS SHALL BE A HIGH VISIBILITY YELLOW OR WHITE COLOR WHICH WILL NOT DEGRADE SUBSTANTIALLY DUE TO TRAFFIC WEAR AND WHICH WILL MATCH THE COLOR OF THE REFLECTOR.

2) WHEN VIEWED FROM ABOVE, THE MARKERS SHALL HAVE A VISIBLE AREA OF NOT LESS THAN 14 SQUARE INCHES.

3) WHEN VIEWED FROM THE FRONT, PARALLEL TO THE PAVEMENT, AS FROM APPROACHING TRAFFIC, THE MARKER SHALL HAVE A WIDTH OF APPROXIMATELY 4 INCHES AND A VISIBLE AREA OF NOT LESS THAN 1.5 SQUARE INCHES.

TYPE B MARKERS ARE INTENDED TO PROVIDE HIGH VISIBILITY AT NIGHT BY RETROREFLECTING AUTOMOTIVE HEADLIGHT BACK TO DRIVER.

INSTALLATION

TEMPORARY RAISED PAVEMENT MARKERS SHALL BE ATTACHED TO CLEAN, DRY PAVEMENT BY A BUTYL ADHESIVE PAD, ABITUMINOUS ADHESIVE OR OTHER CONSTRUCTION GRADE ADHESIVES (SUCH AS FRANKLIN PANEL AND METAL ADHESIVE) SUITABLE TO ANCHOR THE MARKER UNDER THE ABOVE CONDITIONS. WHEN IT IS NECESSARY TO ATTACH MARKERS TO NEW CONCRETE PAVEMENT WITH CURING COMPOUND REMAINING, THE CURING COMPOUND MEMBRANE SHALL BE REMOVED BY SANDBLASTING OR OTHER MECHANICAL CLEANING METHOD. MARKERS SHALL BE INSTALLED IN ACCORDANCE WITH THE MANUFACTURER'S RECOMMENDATIONS.

THE CONTRACTOR SHALL IMMEDIATELY REPLACE, AT HIS EXPENSE, ANY MARKERS WHICH FAIL (BROKEN HOUSING, HOUSING WORN TO THE EXTENT THAT DAYTIME VISIBILITY IS SIGNIFICANTLY DIMINISHED OR OF AN UNACCEPTABLE COLOR, DETACHED OR BROKEN REFLECTOR, HOUSING DETACHED FROM ADHESIVE).

MARKERS ARE LIKELY TO BE REMOVED BY SNOW PLOWING OPERATIONS, THUS THEY ARE NOT CONSIDERED SUITABLE FOR USE DURING THE PERIOD FROM OCTOBER 15 UNTIL APRIL 30. THE CONTRACTOR IS ADVISED TO SCHEDULE HIS WORK AND/OR THE USE OF THESE DEVICES TO AVOID THIS PERIOD. SHOULD THE CONTRACTOR CHOOSE TO USE TRPM'S DURING THIS PERIOD AND THEY ARE SUBSEQUENTLY REMOVED OR DESTROYED BY SNOW AND ICE CONTROL ACTIVITIES. THE CONTRACTOR SHALL IMMEDIATELY, AT HIS EXPENSE, PROVIDE A SUBSTITUTE TRAFFIC GUIDANCE SYSTEM EFFECTIVE DURING DAY AND NIGHT AND WHICH IS ACCEPTABLE TO THE ENGINEER.

THE MARKERS SHALL BE PLACED ACCURATELY TO DEPICT STRAIGHT OR UNIFORMLY CURVING INES. WHEN USED TO SUPPLEMENT TEMPORARY PAVEMENT MARKINGS, THEY SHALL BE PLACED ON OR IMMEDIATELY ADJACENT TO THE PAVEMENT MARKING. LOCATIONS SHALL BE ADJUSTED UP TO ONE FOOT LONGITUDINALLY OR SIX INCHES LATERALLY TO AVOID PLACEMENT ON JOINTS, OR ON CRACKED OR DETERIORATED PAVEMENT. MARKERS SHALL NOT BE PLACED DIRECTLY ON PAVEMENT MARKINGS IF THIS DISTRACTS FROM THEIR ABILITY TO REMAIN ATTACHED TO THE PAVEMENT.

APPLICATION

1) WHEN REQUIRED TO SUPPLEMENT PAVEMENT MARKING, TEMPORARY RAISED PAVEMENT MARKERS SHALL BE PLACED AS FOLLOWS:

LINE	TYPE	SPACING
EDGE LINE	A OR B	20'C/C
LANE LINE	A OR B	40'C/C*
CENTER LINE (SINGLE/BROKEN)	A OR B	40'C/C*
CENTER LINE (DOUBLE/SOLID)	A OR B	2 UNITS SIDE BY SIDE 4 INCHES APART 20'C/C
CHANNELIZING LINE (INCLUDES EXIT GORE NOSE)	A OR B	10'C/C

* CENTERED IN GAP

2) WHEN USED TO SIMULATE (REPLACE) PAVEMENT MARKING, TEMPORARY RAISED PAVEMENT MARKERS SHALL BE PLACED AS FOLLOWS:

LINE	TYPE	SPACING
EDGE LINE	A	5' C/C
LANE LINE	A	403.33'C/C 30' GAP (40' CYCLE)
CENTER LINE (DOUBLE/SOLID)	A	2 UNITS SIDE BY SIDE 5' C/C
CENTER LINE (SINGLE/BROKEN)	A	403.33'C/C 30' GAP (40' CYCLE)
CHANNELIZING LINE (INCLUDES EXIT GORE NOSE)	A	5' C/C
EDGE LINE (TWO COLOR) (WHITE/YELLOW)	A	BACK TO BACK 5' C/C

YELLOW MARKERS USED TO SEPARATE OPPOSITE FLOWS OF TRAFFIC (CENTER LINES) SHALL INCLUDE REFLECTIONS FOR BOTH DIRECTIONS. ALL OTHER YELLOW AND WHITE MARKERS SHALL PROVIDE RETROREFLECTIVITY FOR ONE DIRECTION ONLY.

REMOVAL

REMOVAL SHALL BE ACCOMPLISHED IN A MANNER THAT LITTLE OR NONE OF THE ADHESIVE REMAINS ON THE PAVEMENT. PERMANENT PAVEMENT SURFACES SHALL NOT BE SCARRED, BROKEN OR ROUGHENED SIGNIFICANTLY.


PAVEMENT

BASIS OF PAYMENT SHALL BE AT THE CONTRACT UNIT PRICE PER EACH MARKER AND SHALL INCLUDE ALL LABOR, EQUIPMENT, HARDWARE AND INCIDENTALS REQUIRED TO PERFORM THE WORK. IT SHALL ALSO INCLUDE REPLACEMENT AT NO ADDITIONAL COST OF ALL TEMPORARY RAISED PAVEMENT MARKERS WHICH, IN THE JUDGEMENT OF THE ENGINEER, FAIL FOR ANY REASON, EXCEPT DUE TO FAILURE OF THE PAVEMENT TO WHICH THEY ARE ATTACHED.

ITEM	UNIT	DESCRIPTION
614	EACH	TEMPORARY RAISED PAVEMENT MARKERS.


STATIONING			SPACING	TYPE B OR A			REMARKS	STATIONING			SPACING	TYPE B OR A			REMARKS
FROM	TO	SIDE	(FT)	W	Y	Y/Y	(LINE TYPE)	FROM	TO	SIDE	(FT)	W	Y	Y/Y	(LINE TYPE)
CROSSOVER								PHASE III							
PHASE 1								89+00	164+00	RT	20'	335	360		EDGE LINE
85+50	168+50	RT/LT	20'	393	830		EDGE LINE	89+00	164+00	RT	40'	176			LANE LINE
85+50	168+50	LT	40'	34			LANE LINE	PHASE IV							
PHASE II								86+70	163+00	LT	20'	382	382		EDGE LINE
89+00	164+00	LT	20'	706	735		EDGE LINE	86+70	163+00	LT	40'	191			LANE LINE
89+00	164+00	LT	40'	360			LANE LINE	RAMP"F"							
86+70	161+00	RT	20'	372	372		EDGE LINE	0+00	12+50	RT/LT	20'	98	68		EDGE LINE
86+76	161+00	RT	40'	372			LANE LINE								
RAMP"E"															
0+00	11+50	RT/LT	20'	50	49		EDGE LINE								
RAMP"H"															
0+50	13+70	RT/LT	20'	71	63		EDGE LINE								
SUB-TOTAL								TOTALS				3540	2859		
												6399			

REVISED BY:		DATE:	
210120		DATE	
614 TEMPORARY RAISED PAVEMENT MARKERS		03/30/88 03/23/90 03/28/90 07/03/90	
PLAN INSERT SHEET			

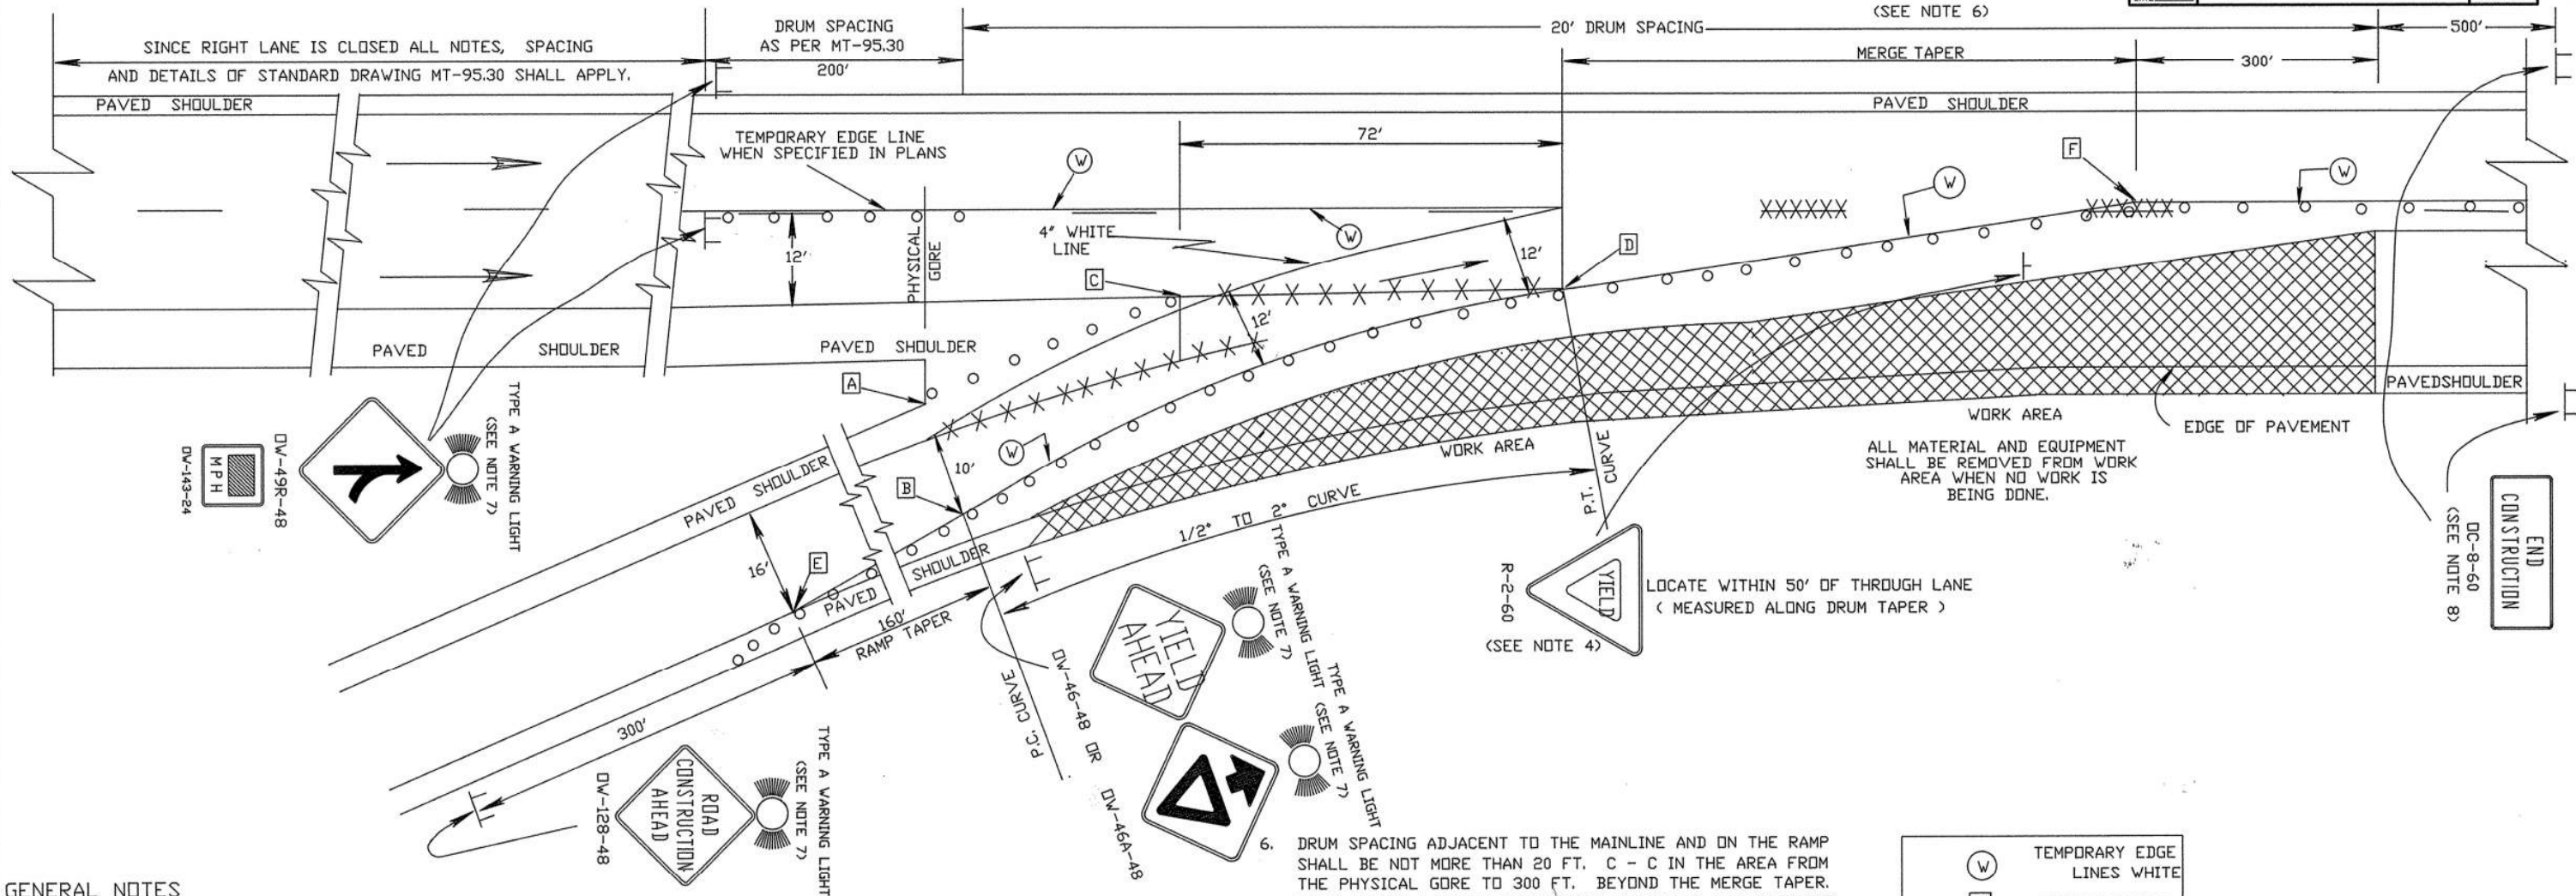


GENERAL NOTES

- THIS WORK AREA TRAFFIC CONTROL APPLICATION SHALL BE EMPLOYED WHEN: (1) THE LATERAL CLEARANCE BETWEEN CHANNELIZING DEVICES AT THE RIGHT EDGE OF THE WORK AREA AND THE EDGE OF PAVEMENT IS LESS THAN 10 FT. (12 FT. IF THE SHOULDER PAVEMENT IS USED) AS SHOWN ON DRAWING MT-98.15, AND (2) THE REQUIRED RAMP TAPERS AND CURVES CAN BE PROVIDED AS SHOWN. IN THE EVENT THE WORK ZONE CONDITION WOULD PERMIT THE USE OF EITHER MT-98.15 OR MT-98.16, MT-98.15 SHALL BE USED. THIS TRAFFIC CONTROL MEASURE SHALL NOT BE PLACED IN EFFECT UNTIL IMMEDIATELY BEFORE THE CONTRACTOR IS FULLY PREPARED TO PERFORM THE WORK ON THE RAMP OR LANE ADJACENT TO IT. ONCE THIS MEASURE IS PLACED INTO EFFECT, THE CONTRACTOR SHALL EXPEDITIOUSLY PURSUE THE WORK (WORKING CONTINUOUSLY WITH FULL CREW IN THE RAMP AREA ON ALL NORMAL WORKING DAYS) UNTIL IT IS COMPLETED AND SHALL IMMEDIATELY OPEN THE AREA TO NORMAL TRAFFIC OR, AS A MINIMUM, REVERT TO THE METHODS SHOWN ON MT-98.15. IT IS THE INTENT THAT THE LONGEST MERGING TAPER LENGTH POSSIBLE SHALL BE CHOSEN, COMMENSURATE WITH THE REQUIREMENTS OF CONSTRUCTION.
- THE RAMP TAPER SHALL DESIRABLY BE LOCATED TO PROVIDE A 10' MINIMUM PATH BETWEEN DRUMS AND THE PAVED SHOULDER IN THE GORE. THE RAMP TRAFFIC MAY BE PLACED ON THE PAVED GORE AS SHOWN ABOVE ONLY IF (1) THE TRAFFIC WILL USE THE PAVED SHOULDER PAVEMENT LESS THAN ONE DAY AND THE SHOULDER PAVEMENT IS IN GOOD CONDITION AND IS LEVEL AND SMOOTH OR (2) IF THE SHOULDER PAVEMENT IS ADEQUATELY STRENGTHENED, LEVELED AND SMOOTHED TO CARRY THE ANTICIPATED LOAD. A MINIMUM OF 3 DRUMS SHALL BE USED IN THE RAMP SHOULDER TAPER.
- WHEN THE RAMP IS NOT LONG ENOUGH TO ALLOW PLACEMENT AS SPECIFIED ABOVE, THE SIGNS MAY BE SPACED PROPORTIONATELY WITHIN THE SPACE AVAILABLE AS DETERMINED BY THE ENGINEER (A 200 FOOT MINIMUM SPACING MUST BE MAINTAINED).
- IT WILL BE NECESSARY TO MOVE THE LOCATION OF ANY EXISTING YIELD CONDITION. IN THESE CASES, THE PERMANENT R-2 SIGN INSTALLATION SHALL BE COVERED AND THE TEMPORARY INSTALLATION SHALL BE MOUNTED APPROPRIATELY. IF THE REQUIRED DISTANCES (RAMP TAPER, CURVE AND MERGE TAPER) CANNOT BE OBTAINED, THE ENGINEER MAY APPROVE SLIGHTLY LOWER VALUES FOR A SHORT TIME, IN WHICH CASE THE YIELD SIGN SHALL BE REMOVED AND A 36" STOP SIGN PLACED APPROPRIATELY TO BE VISIBLE TO RAMP TRAFFIC BUT NOT BE OBTRUSIVE TO MAINLINE TRAFFIC.
- IF THE CONSTRUCTION OPERATION REQUIRES THE LANE CLOSURE FOR MORE THAN ONE DAY THEN THE EXISTING CONFLICTING PAVEMENT MARKINGS AND REFLECTORS FROM THE RAISED PAVEMENT MARKERS (RPM'S) SHALL BE REMOVED AND THE APPROPRIATE COLOR TEMPORARY EDGE LINES SHALL BE APPLIED ALONG THE TAPER. TEMPORARY EDGE LINES WHICH WOULD CONFLICT WITH FINAL TRAFFIC LANES SHALL BE REMOVABLE (945.03 TYPE-C) TAPE UNLESS THE AREA WILL BE RESURFACED IN THE NEXT WORK PHASE. AFTER COMPLETION OF THE WORK, TEMPORARY MARKINGS SHALL BE REMOVED IN ACCORDANCE WITH 641.10 AND THE ORIGINAL MARKINGS AND RAISED PAVEMENT MARKER REFLECTORS SHALL BE RESTORED.
- DRUM SPACING ADJACENT TO THE MAINLINE AND ON THE RAMP SHALL BE NOT MORE THAN 20 FT. C - C IN THE AREA FROM THE PHYSICAL GORE TO 300 FT. BEYOND THE MERGE TAPER. CONES HAVING A MINIMUM HEIGHT OF 28 INCHES MAY BE SUBSTITUTED FOR DRUMS FOR DAYTIME LANE CLOSURES. PROVISIONS SHALL BE MADE TO SAFELY STABILIZE THE CONES TO PREVENT THEM FROM BLOWING OVER. IF THIS CANNOT BE ACHIEVED, DRUMS SHALL BE USED.
- TYPE A FLASHING WARNING LIGHTS ARE REQUIRED ON THE ROAD CONSTRUCTION AHEAD (DW-128-48), MERGE (DW-49R-48), AND THE YIELD AHEAD (DW-46-48) SIGNS WHENEVER A NIGHT LANE CLOSURE IS NECESSARY.
- THE DC-8 SIGNS ARE ONLY REQUIRED FOR LANE CLOSURES OF MORE THAN ONE DAY AND MAY BE OMITTED IF THEY FALL WITHIN THE LIMITS OF A CONSTRUCTION PROJECT.
- FROM THE END OF THE GORE AREA GRADED SHOULDER (POINT A), LOCATE THE PC OF THE CURVE BY MEASURING PERPENDICULAR TO THE RAMP CENTERLINE 10' OF RAMP PAVEMENT, NOT INCLUDING PAVED SHOULDER WIDTH (POINT B). FROM THE END OF THE GORE AREA PAVED SHOULDER (POINT C), LOCATE THE PT OF THE CURVE BY MEASURING 72' FROM POINT C ALONG THE EDGE OF PAVEMENT EXTENDED (POINT D).
- PLACEMENT OF DRUMS SHALL BEGIN AT (POINT E) 160' UPSTREAM FROM THE PREVIOUSLY LOCATED PC (POINT B) AND AT THE RIGHT EDGE OF RAMP PAVEMENT. FROM THIS POINT A DRUM TAPER SHALL BE PLACED TO THE PC (POINT B) AND THEN ALONG A CURVE AS SHOWN TO THE PT (POINT D) WHERE A 48" (MIN.) MERGE TAPER SHALL MEET MAINLINE TRAFFIC CONTROL (POINT F).

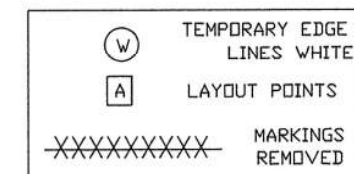

ALL WORK AND TRAFFIC CONTROL DEVICES SHALL BE IN ACCORDANCE WITH 614 AND OTHER APPLICABLE PORTIONS OF THE C & M SPECIFICATIONS AS WELL AS IN ACCORDANCE WITH PART 7 OF THE OMUTCD. PAYMENT FOR ALL LABOR, EQUIPMENT AND MATERIALS TO PROVIDE THIS METHOD OF TRAFFIC CONTROL SHALL BE INCLUDED IN THE LUMP SUM BID FOR 614 MAINTAINING TRAFFIC, UNLESS SEPARATELY ITEMIZED IN THE PLAN.

REVISED BY:	DATE: 8/13/91
209816	DATE: 05/07/90
LANE CLOSURE AT ENTRANCE RAMP PLAN B	8/13/91
PLAN INSERT SHEET	

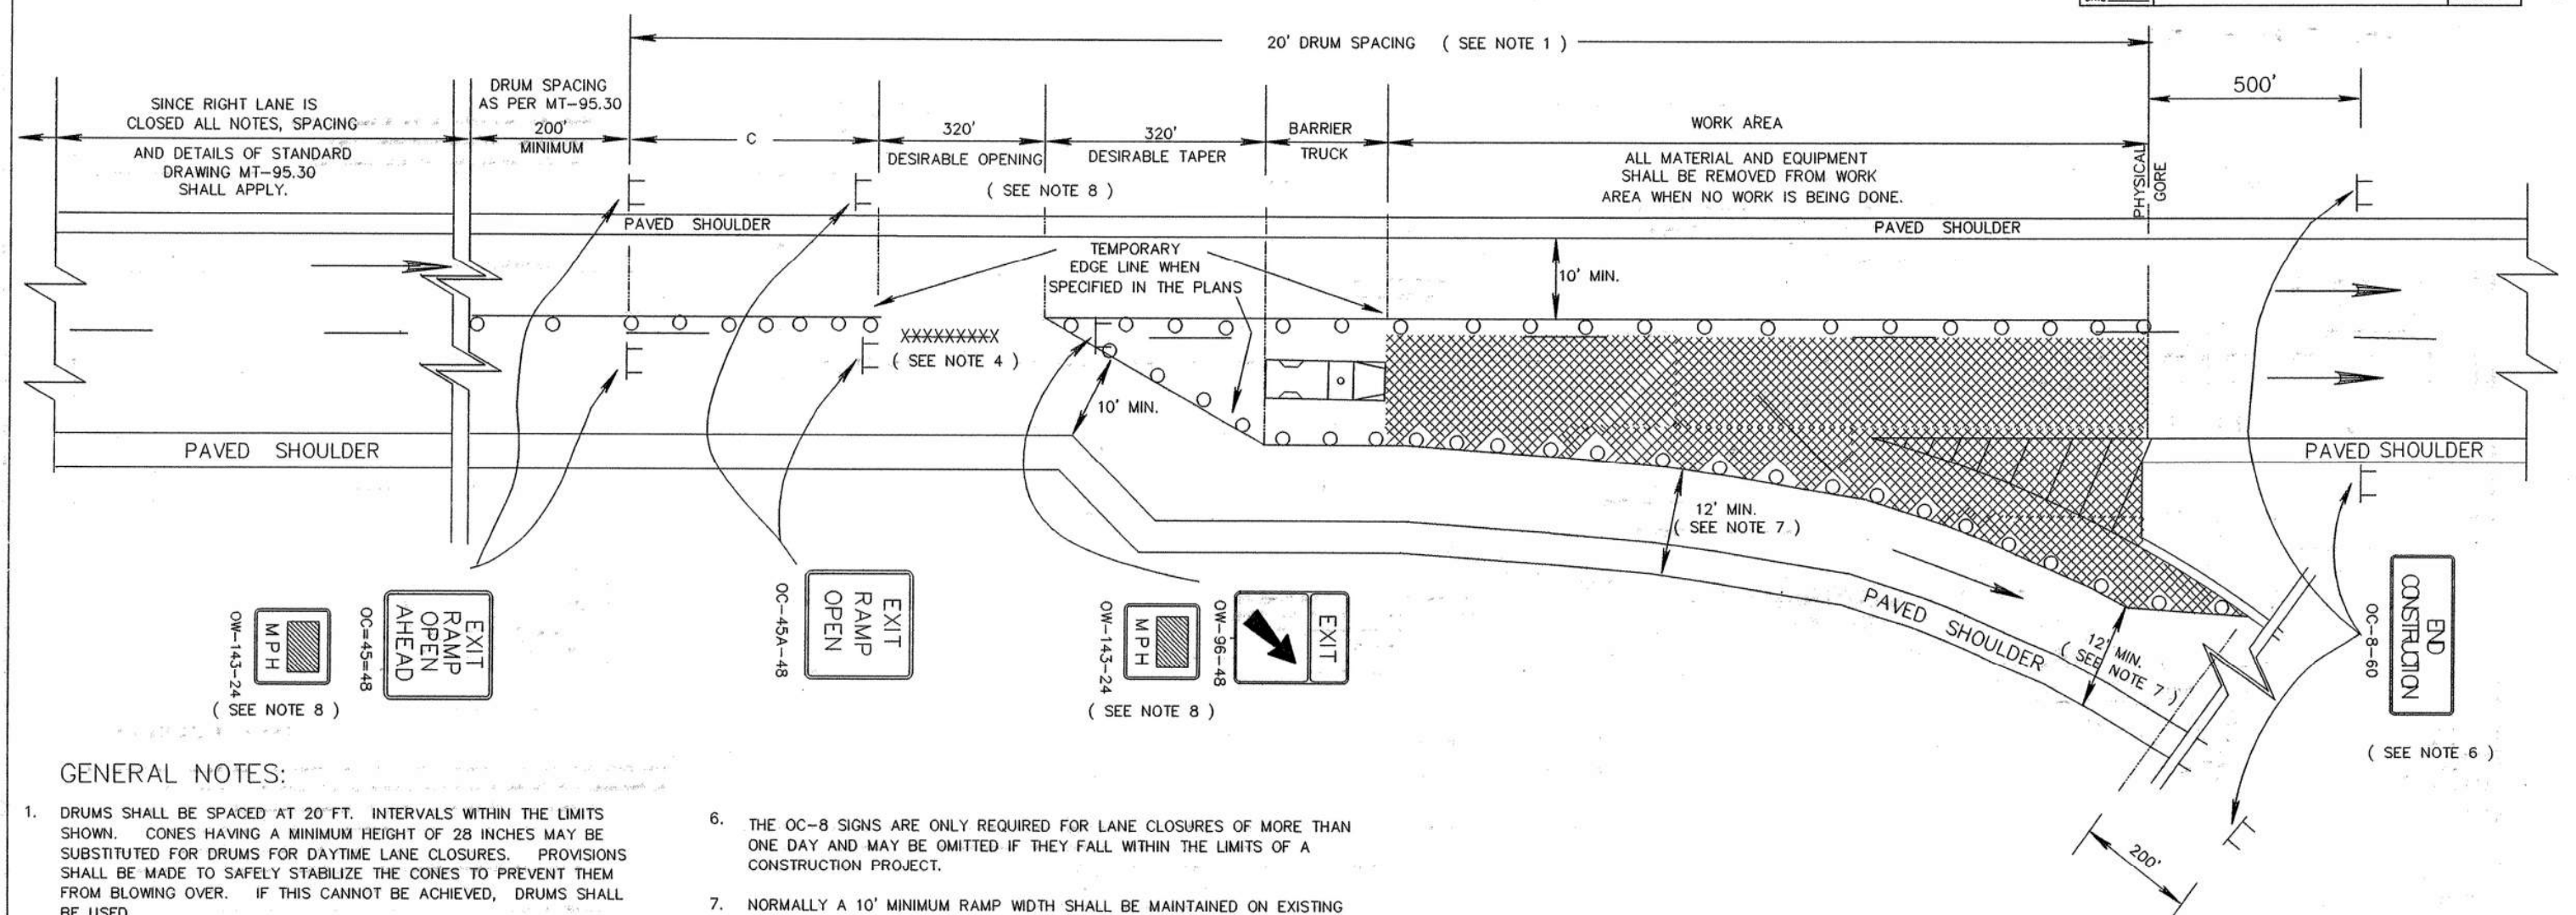

GENERAL NOTES:

1. DRUMS SHALL BE SPACED AT 20' FT. INTERVALS WITHIN THE LIMITS SHOWN. CONES HAVING A MINIMUM HEIGHT OF 28 INCHES MAY BE SUBSTITUTED FOR DRUMS FOR DAYTIME LANE CLOSURES. PROVISIONS SHALL BE MADE TO SAFELY STABILIZE THE CONES TO PREVENT THEM FROM BLOWING OVER. IF THIS CANNOT BE ACHIEVED, DRUMS SHALL BE USED.

2. THE BARRIER TRUCK SHOWN AT THE BEGINNING OF THE WORK AREA SHALL BE IN PLACE AND UNOCCUPIED WHENEVER WORKERS ARE IN THE WORK AREA. THIS VEHICLE SHALL BE REMOVED FROM THE PAVEMENT WHENEVER WORKERS ARE NOT IN THE WORK AREA. OTHER PROTECTIVE DEVICES MAY BE USED IN LIEU OF THE BARRIER TRUCK SHOWN WHEN APPROVED BY THE ENGINEER. THE VEHICLE SHALL BE EQUIPPED WITH A 360° DEGREE ROTATING OR FLASHING AMBER BEACON CLEARLY VISIBLE A MINIMUM OF 1/4 MILE.

4. IF THE CONSTRUCTION OPERATION REQUIRES THE LANE CLOSURE FOR MORE THAN ONE DAY THEN THE EXISTING CONFLICTING PAVEMENT MARKINGS AND REFLECTORS FROM THE RAISED PAVEMENT MARKERS (RPM'S) SHALL BE REMOVED. THE APPROPRIATE COLOR TEMPORARY EDGE LINE SHALL BE APPLIED WHEN SPECIFIED IN THE PLANS. TEMPORARY EDGE LINES WHICH WOULD CONFLICT WITH FINAL TRAFFIC LANES SHALL BE REMOVABLE (947.03 TYPE-C) TAPE OR TEMPORARY RPM'S UNLESS THE AREA WILL BE RESURFACED IN THE NEXT WORK PHASE AFTER COMPLETION OF THE WORK. TEMPORARY MARKINGS SHALL BE REMOVED IN ACCORDANCE WITH 641.10, AND THE ORIGINAL MARKINGS AND PAVEMENT MARKER REFLECTORS SHALL BE RESTORED.

5. 36" CONSTRUCTION SIGN SIZES MAY BE USED ON DIVIDED ROADWAYS THAT ARE NOT CLASSIFIED AS FREEWAYS OR EXPRESSWAYS.
6. THE OC-8 SIGNS ARE ONLY REQUIRED FOR LANE CLOSURES OF MORE THAN ONE DAY AND MAY BE OMITTED IF THEY FALL WITHIN THE LIMITS OF A CONSTRUCTION PROJECT.

7. NORMALLY A 10' MINIMUM RAMP WIDTH SHALL BE MAINTAINED ON EXISTING RAMP PAVEMENT. WHERE THIS IS NOT POSSIBLE, A MINIMUM WIDTH OF 12' INCLUDING THE PAVED SHOULDER MAY BE USED ONLY: (1) IF THE TRAFFIC WILL BE ON THE SHOULDER LESS THAN ONE DAY AND THE SHOULDER IS IN GOOD CONDITION, OR (2) IF THE SHOULDER PAVEMENT IS STRENGTHENED TO HOLD THE ANTICIPATED LOAD.

8. THE OPENING TO THE RAMP AND THE TAPER IN ADVANCE OF THE CLOSED LANE SHALL EACH BE 320 FT. OR MORE WHENEVER POSSIBLE. A LESSER OPENING AND/OR TAPER LENGTH MAY BE PROVIDED IF NO OTHER ALTERNATIVE IS AVAILABLE. THE OPENING SHALL NEVER BE LESS THAN THE TAPER, BUT MAY BE MORE. WHEN LESSER OPENING AND/OR TAPER LENGTHS ARE PROVIDED, ADVISORY SPEED PLAQUES (OW-143) SHALL BE ADDED TO THE OW-96 AND OC-45 SIGNS AS FOLLOWS:

OPENING/TAPER	ADVISORY SPEED
290 FT.	50 MPH
260 FT.	45 MPH
230 FT.	40 MPH
200 FT.	35 MPH

IF 200 FT. MINIMUM DIMENSION CANNOT BE PROVIDED, THE RAMP SHOULD BE CLOSED.

THE ADVISORY SPEED DISPLAYED SHALL NOT BE GREATER THAN WOULD OTHERWISE BE REQUIRED TO ACCOMMODATE THE PERMANENT RAMP GEOMETRY NEAR THE EXIT.


ADVISORY SPEEDS WITHIN 10 MPH OF THE LEGAL SPEED LIMIT NEED NOT BE DISPLAYED.

TABLE I MINIMUM DISTANCE	
	C
MAJOR STANDARD	500'
URBAN FREEWAY EXPRESSWAY	500' TO 1000'
RURAL FREEWAY EXPRESSWAY	1000'

ALL WORK AND TRAFFIC CONTROL DEVICES SHALL BE IN ACCORDANCE WITH 614 AND OTHER APPLICABLE PORTIONS OF THE C & M SPECIFICATIONS AS WELL AS IN ACCORDANCE WITH PART 7 OF OMUTCD. PAYMENT FOR ALL LABOR, EQUIPMENT AND MATERIALS TO PROVIDE THIS METHOD OF TRAFFIC CONTROL SHALL BE INCLUDED IN THE LUMP SUM BID FOR 614 MAINTAINING TRAFFIC, UNLESS SEPARATELY ITEMIZED IN THE PLAN.

REVISED BY:	DATE:
209814	05/15/89
LANE CLOSURE AT EXIT GORE	
PLAN INSERT SHEET	

SUM-277/224-0.00/6.31/10.22

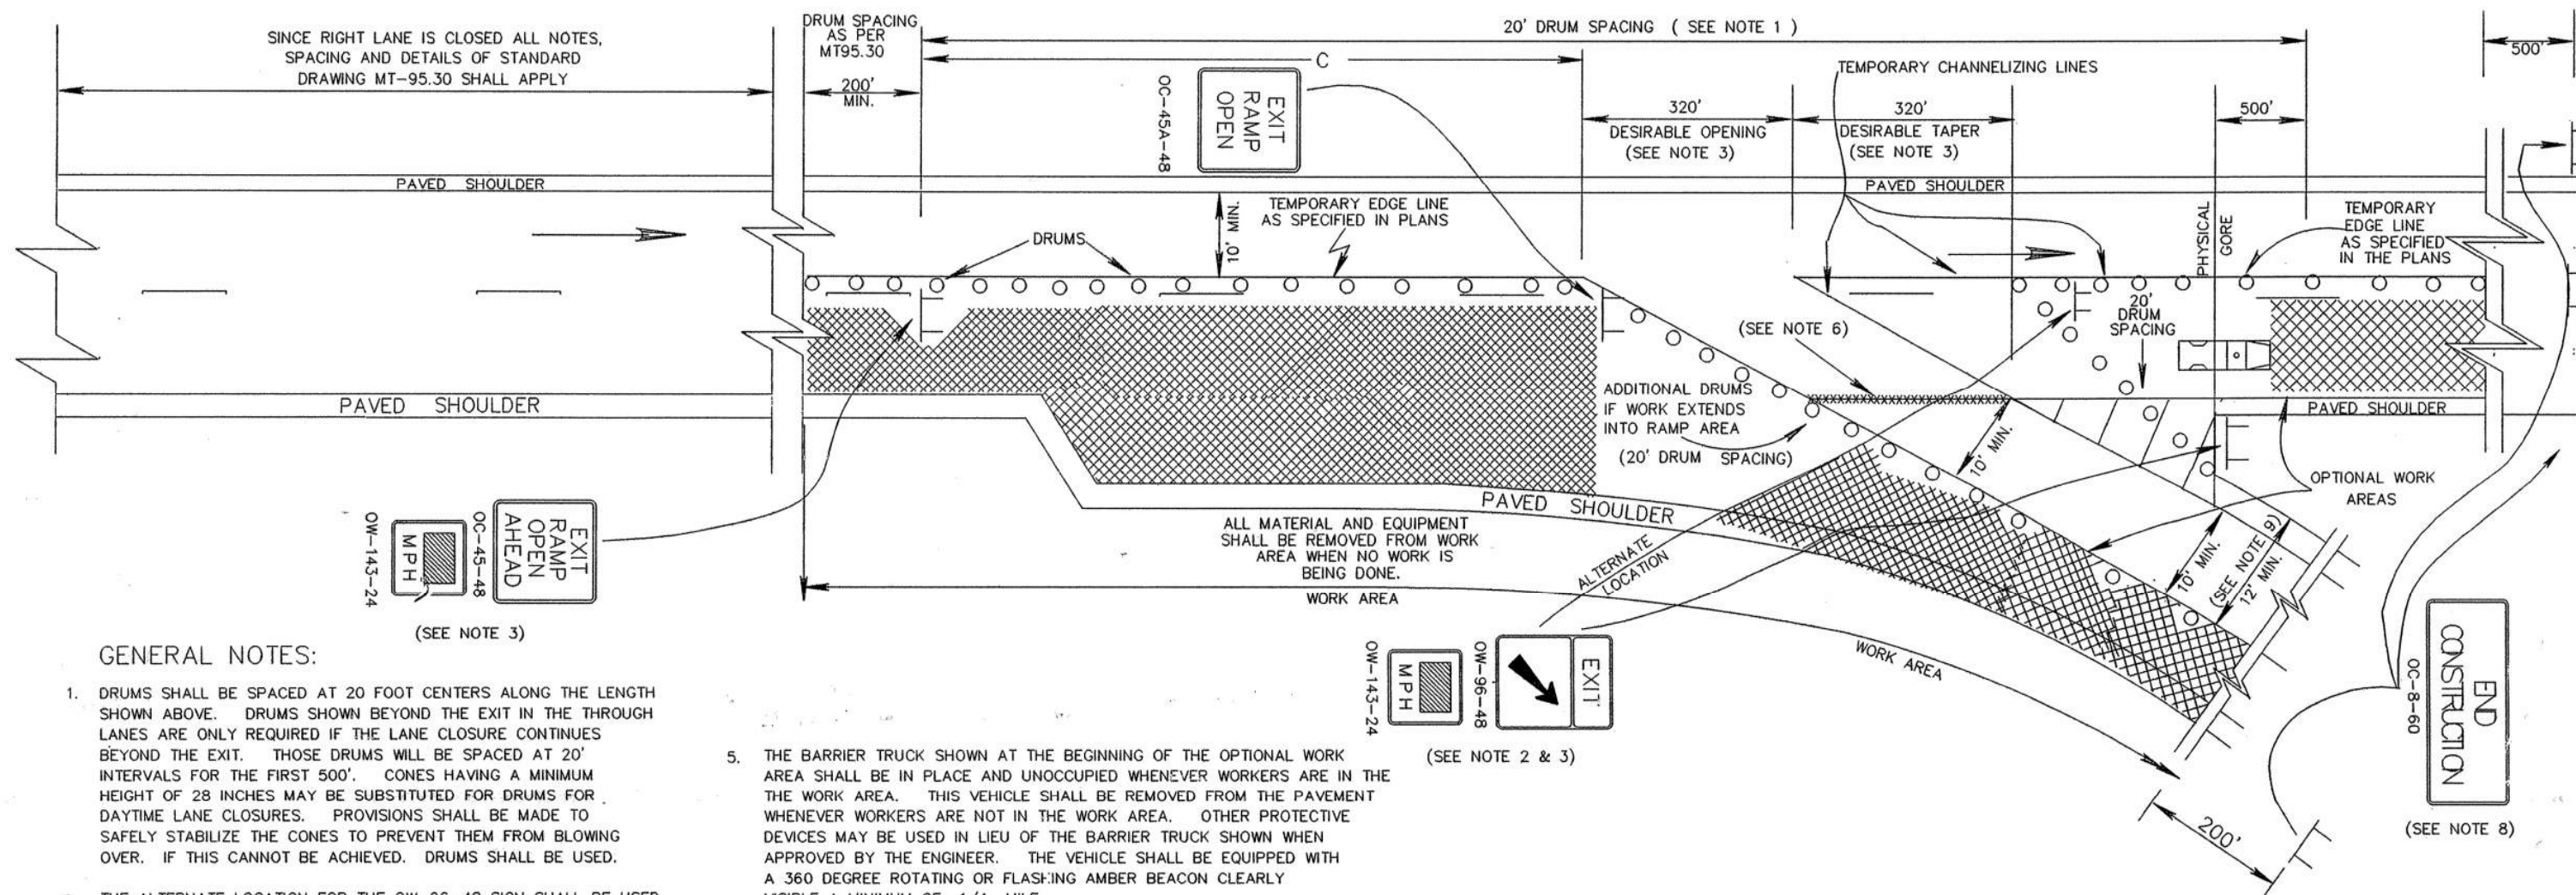

GENERAL NOTES:

1. DRUMS SHALL BE SPACED AT 20 FOOT CENTERS ALONG THE LENGTH SHOWN ABOVE. DRUMS SHOWN BEYOND THE EXIT IN THE THROUGH LANES ARE ONLY REQUIRED IF THE LANE CLOSURE CONTINUES BEYOND THE EXIT. THOSE DRUMS WILL BE SPACED AT 20' INTERVALS FOR THE FIRST 500'. CONES HAVING A MINIMUM HEIGHT OF 28 INCHES MAY BE SUBSTITUTED FOR DRUMS FOR DAYTIME LANE CLOSURES. PROVISIONS SHALL BE MADE TO SAFELY STABILIZE THE CONES TO PREVENT THEM FROM BLOWING OVER. IF THIS CANNOT BE ACHIEVED, DRUMS SHALL BE USED.
2. THE ALTERNATE LOCATION FOR THE OW-96-48 SIGN SHALL BE USED IF THE LANE CLOSURE EXTENDS BEYOND THE EXIT. THIS SIGN MAY BE PLACED ADJACENT TO THE GF SIGN IN THE GORE IF THE LANE CLOSURE DOES NOT EXTEND BEYOND THE EXIT.
3. THE OPENING TO THE RAMP AND THE TAPER ACROSS THE CLOSED LANE SHALL EACH BE 320 FT. OR MORE WHENEVER POSSIBLE. A LESSER OPENING AND/OR TAPER MAY BE PROVIDED IF NO OTHER ALTERNATIVE IS AVAILABLE. THE OPENING SHALL NEVER BE LESS THAN THE TAPER, BUT MAY BE MORE. WHEN LESSER OPENING AND/OR TAPER LENGTHS ARE PROVIDED, ADVISORY SPEED PLAQUES (OW-143) SHALL BE ADDED TO THE OW-96 AND OC-45 SIGNS AS FOLLOWS:

OPENING/TAPER	ADVISORY SPEED
290 FT.	50 MPH
260 FT.	45 MPH
230 FT.	40 MPH
200 FT.	35 MPH

IF 200 FT. MINIMUM DIMENSIONS CANNOT BE PROVIDED, THE RAMP SHOULD BE CLOSED.

THE ADVISORY SPEED DISPLAYED SHALL NOT BE GREATER THAN WOULD OTHERWISE BE REQUIRED TO ACCOMMODATE THE PERMANENT RAMP GEOMETRY NEAR THE EXIT.

ADVISORY SPEEDS WITHIN 10 MPH OF THE LEGAL SPEED LIMIT NEED NOT BE DISPLAYED.

5. THE BARRIER TRUCK SHOWN AT THE BEGINNING OF THE OPTIONAL WORK AREA SHALL BE IN PLACE AND UNOCCUPIED WHENEVER WORKERS ARE IN THE WORK AREA. THIS VEHICLE SHALL BE REMOVED FROM THE PAVEMENT WHENEVER WORKERS ARE NOT IN THE WORK AREA. OTHER PROTECTIVE DEVICES MAY BE USED IN LIEU OF THE BARRIER TRUCK SHOWN WHEN APPROVED BY THE ENGINEER. THE VEHICLE SHALL BE EQUIPPED WITH A 360 DEGREE ROTATING OR FLASHING AMBER BEACON CLEARLY VISIBLE A MINIMUM OF 1/4 MILE.
6. IF THE CONSTRUCTION OPERATION REQUIRES THE LANE CLOSURE FOR MORE THAN ONE DAY THEN THE EXISTING CONFLICTING PAVEMENT MARKINGS AND REFLECTORS FROM THE RAISED PAVEMENT MARKERS (RPMS) SHALL BE REMOVED. THE APPROPRIATE COLOR TEMPORARY EDGE LINE SHALL BE APPLIED WHEN SPECIFIED IN THE PLAN. TEMPORARY EDGE LINES WHICH WOULD CONFLICT WITH FINAL TRAFFIC LANES SHALL BE REMOVABLE (947.03 TYPE-C) TAPE OR TEMPORARY RPM'S UNLESS THE AREA WILL BE RESURFACED IN THE NEXT WORK PHASE AFTER COMPLETION OF THE WORK. TEMPORARY MARKINGS SHALL BE REMOVED IN ACCORDANCE WITH 641.10 AND THE ORIGINAL MARKINGS AND PAVEMENT MARKER REFLECTORS SHALL BE RESTORED.
7. 36" CONSTRUCTION SIGN SIZES MAY BE USED ON DIVIDED ROADWAYS THAT ARE NOT CLASSIFIED AS FREEWAYS OR EXPRESSWAYS.
8. THE OC-8 SIGNS ARE ONLY REQUIRED FOR LANE CLOSURES OF MORE THAN ONE DAY AND MAY BE OMITTED IF THEY FALL WITHIN THE LIMITS OF A CONSTRUCTION PROJECT.
9. NORMALLY A 10' MINIMUM RAMP WIDTH SHALL BE MAINTAINED ON EXISTING RAMP PAVEMENT. WHERE THIS IS NOT POSSIBLE, A MINIMUM WIDTH OF 12' INCLUDING THE PAVED SHOULDER MAY BE USED ONLY: (1) IF THE TRAFFIC WILL BE ON THE SHOULDER LESS THAN ONE DAY AND THE SHOULDER IS IN GOOD CONDITION, OR (2) IF THE SHOULDER PAVEMENT IS STRENGTHENED TO HOLD THE ANTICIPATED LOAD.

TABLE I

MINIMUM DISTANCE	
	C
MAJOR STANDARD	500'
URBAN FREEWAY EXPRESSWAY	500' TO 1000'
RURAL FREEWAY EXPRESSWAY	1000'

ALL WORK AND TRAFFIC CONTROL DEVICES SHALL BE IN ACCORDANCE WITH 614 AND OTHER APPLICABLE PORTIONS OF THE C & M SPECIFICATIONS AS WELL AS IN ACCORDANCE WITH PART 7 OF OMUTCD. PAYMENT FOR ALL LABOR, EQUIPMENT AND MATERIALS TO PROVIDE THIS METHOD OF TRAFFIC CONTROL SHALL BE INCLUDED IN THE LUMP SUM BID FOR 614 MAINTAINING TRAFFIC, UNLESS SEPARATELY ITEMIZED IN THE PLAN.



REVISED BY:	DATE:
209813	DATE 05/15/89
LANE CLOSURE BEFORE EXIT GORE	
PLAN INSERT SHEET	

MODIFIED (EXISTING) BARRIER DETAILS

F.H.W.A. REGION	STATE	PROJECT NO.	FUNDS
	OHIO		




31
196

SUM-277/224-0.00/6.31/10.22

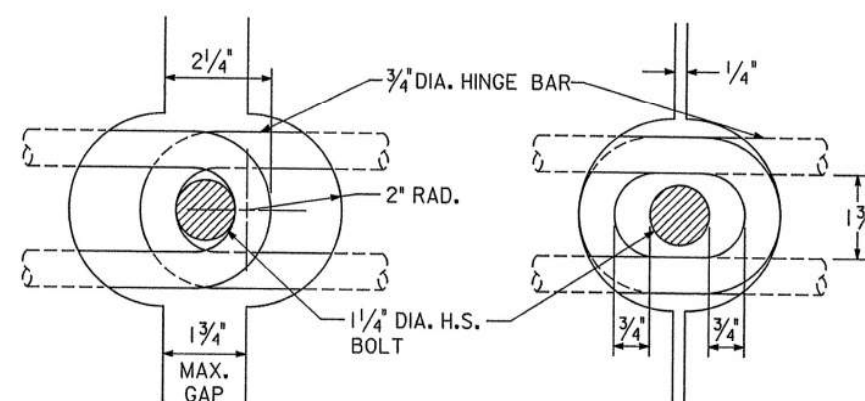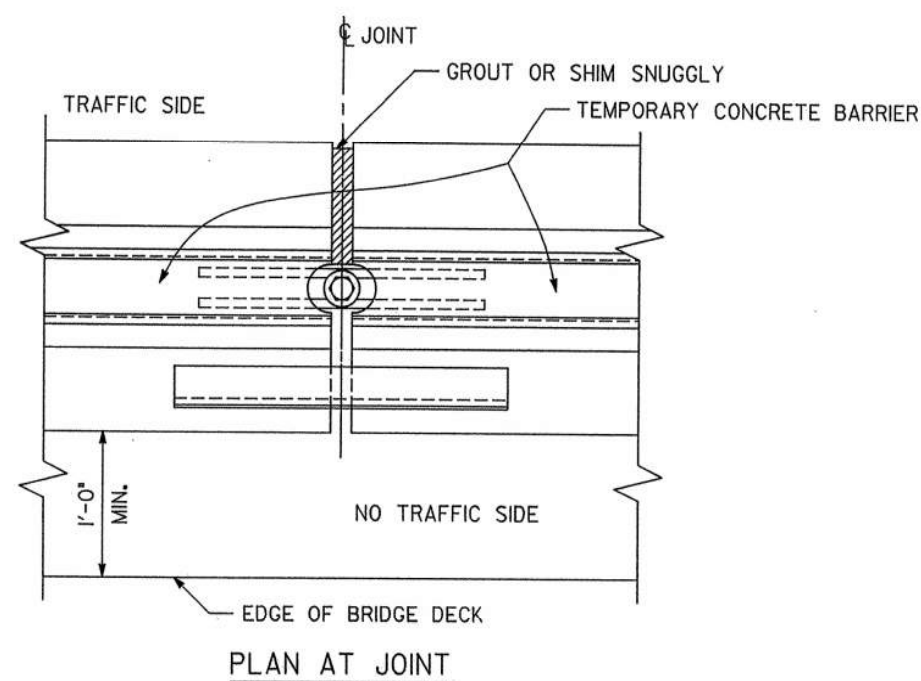

① BARRIER JOINTS MUST BE FULLY OPEN BEFORE NUT IS TIGHTED ONTO BOLT AND OPENING IS EITHER GROUTED OR SHIMMED.

② BARRIERS SHOULD INITIALLY BE PLACED CLOSER TOGETHER SO THAT BOLTS CAN BE EASILY INSERTED THROUGH HINGE BAR LOOPS.

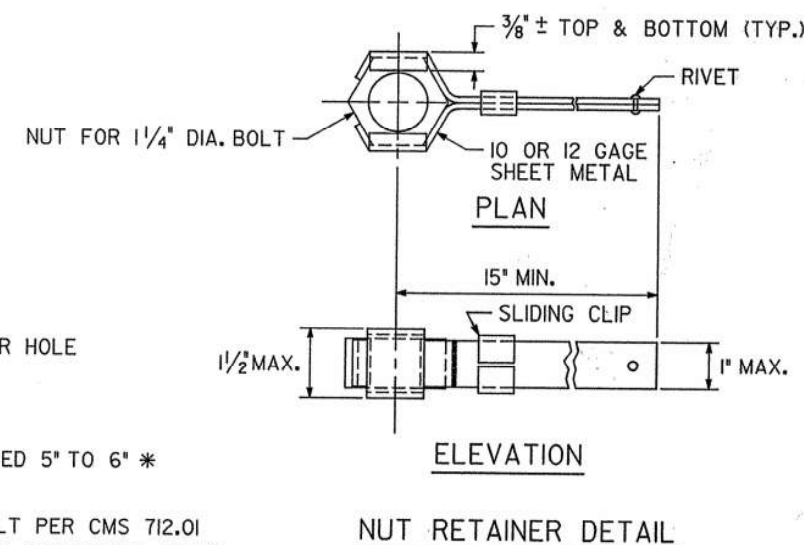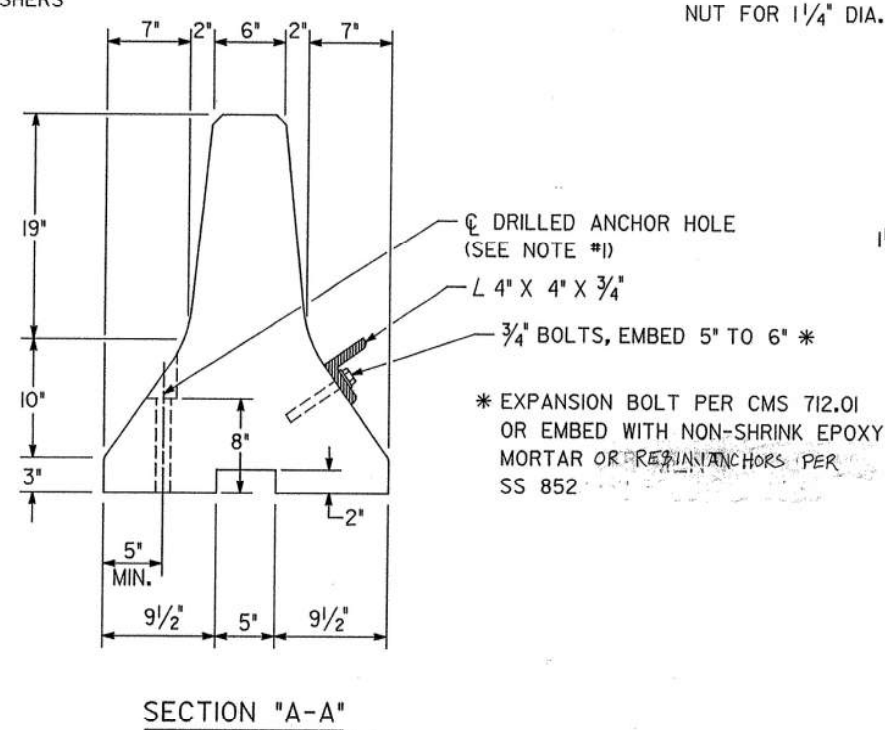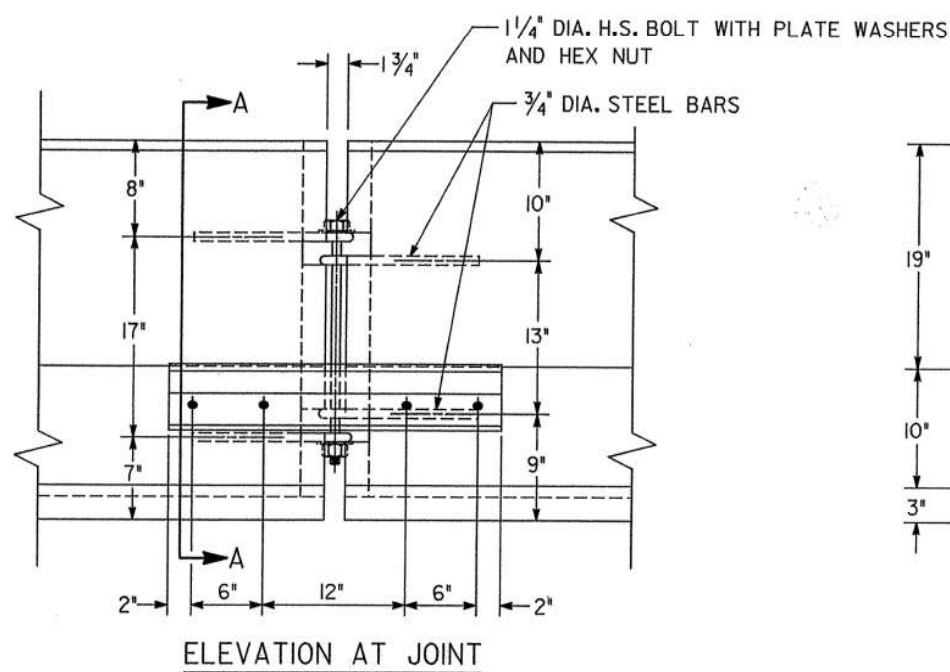

NOTES:

- IN ORDER TO ANCHOR THE MODIFIED (EXISTING) BARRIER TO THE BRIDGE DECK, WHERE ANCHORING IS REQUIRED, 1-1/4" MIN. DIA. HOLES MUST BE DRILLED THROUGH THE BARRIER TOE AT THE LOCATION SHOWN IN SECTION "A-A". GREAT CARE MUST BE USED IN DRILLING AND INSTALLING THE BARRIER SEGMENTS, AS ANY DAMAGE TO THEM WILL BE CONSIDERED CAUSE FOR THEIR REJECTION.

ALL ANCHORS SHALL BE 1" DIA., HIGH STRENGTH, THRU BOLTS OR APPROVED RESIN ANCHORS. WHEN RESIN ANCHORS ARE USED, THEY MUST BE EMBEDDED A MINIMUM OF 6" INTO FIRM CONCRETE. THE NUMBER OF ANCHORS SHALL BE AS SPECIFIED IN THE PLAN.

3. USE OF THE EXISTING OHIO BARRIER:

THE EXISTING OHIO BARRIER (STANDARD CONSTRUCTION DRAWING MC-9A, REVISED 1-11-85, CONNECTING PIN TYPE), EVEN WHEN MODIFIED, CARE MUST BE TAKEN BY THE DESIGNER WHEN SPECIFYING ITS USE IN AREAS OF PROBABLE HIGH IMPACT SEVERITY (OVER 45,000 FT-LBS). THE MODIFICATIONS TO BE MADE TO THE EXISTING BARRIER, PRIOR TO ITS USE ON OHIO BRIDGE DECKS, ARE LISTED BELOW AND DETAILED AT LEFT.


A. REPLACE CONNECTION PINS WITH 1-1/4 INCH DIA. HIGH STRENGTH BOLTS.

B. FURTHER STIFFEN THE CONNECTION, WHERE REQUIRED **, BY FASTENING AN ANGLE (4" X 4" X 3/4") TO THE BACK FACE OF JOINT.

C. LIMIT THE SLACK IN JOINTS BETWEEN SEGMENTS TO A MAXIMUM OF 3 DEGREES BY SHIMMING AND/OR GROUTING THE JOINT.


** WHEN THE EXISTING BARRIER IS USED IN AREAS OF LOW TO MODERATE IMPACT SEVERITY (30,000 FT-LBS OR LESS) THE STEEL ANGLE MAY GENERALLY BE OMITTED.

SUM-277/224 - 0.00/6.31/10.22

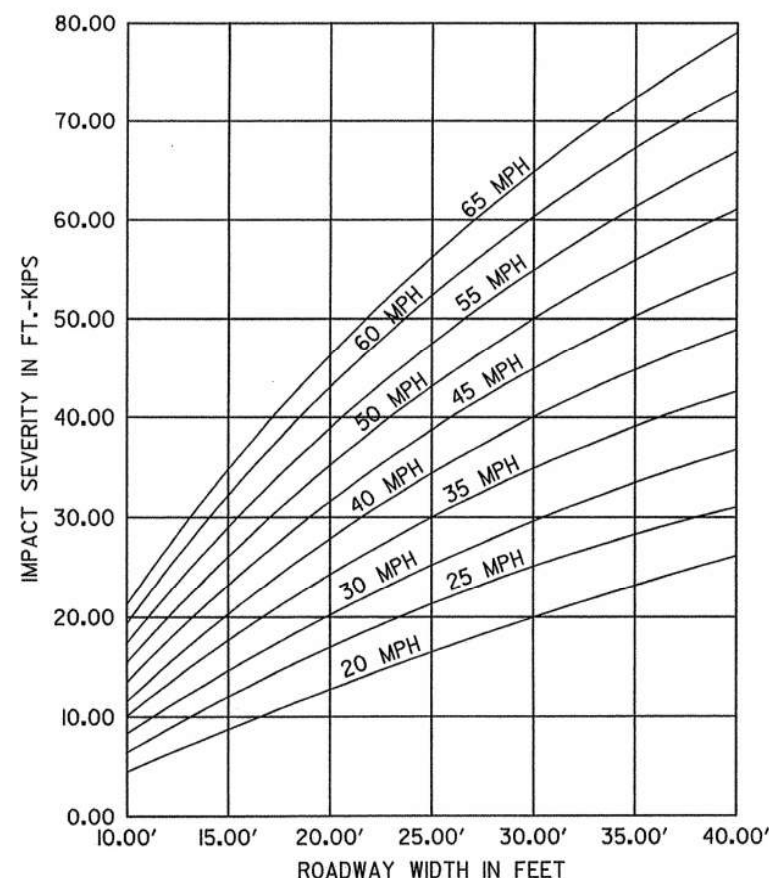


IMPACT SEVERITY VS ROADWAY WIDTH

FIGURE 1

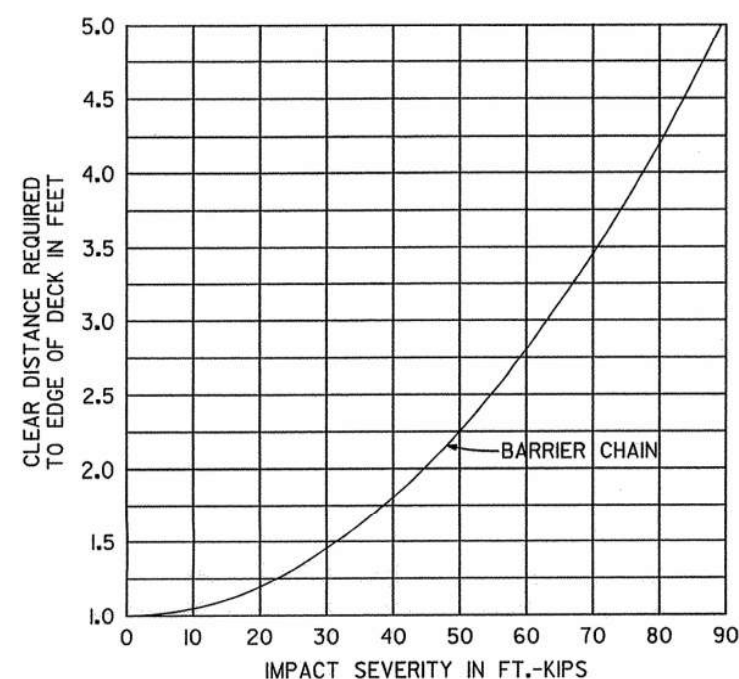


PLACEMENT VS IMPACT SEVERITY
OF AN UNANCHORED BARRIER CHAIN
COMPOSED OF 10' LONG SEGMENTS

FIGURE 2

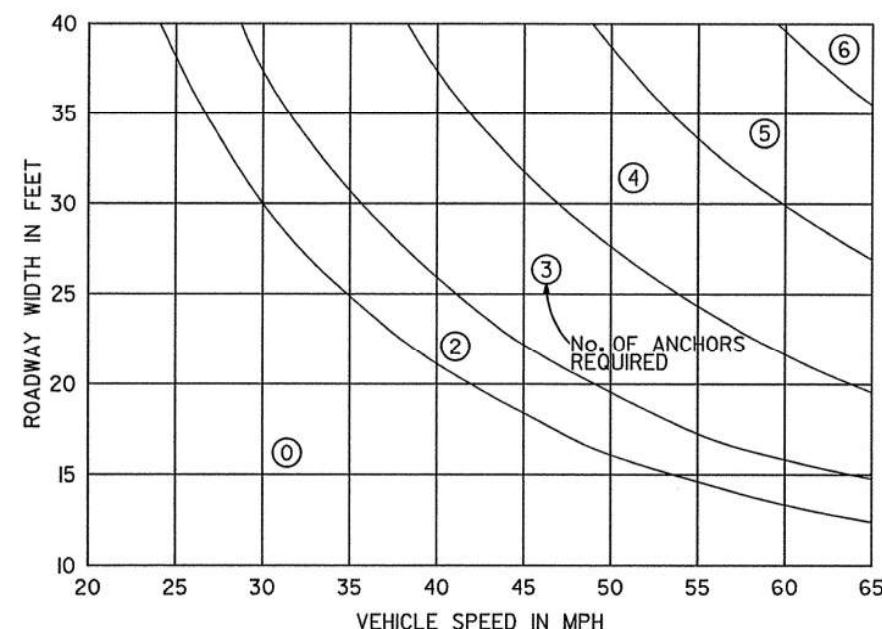

ANCHORS REQUIRED PER 10' BARRIER SEGMENT
FOR MODIFIED (EXISTING) BARRIERS

FIGURE 3

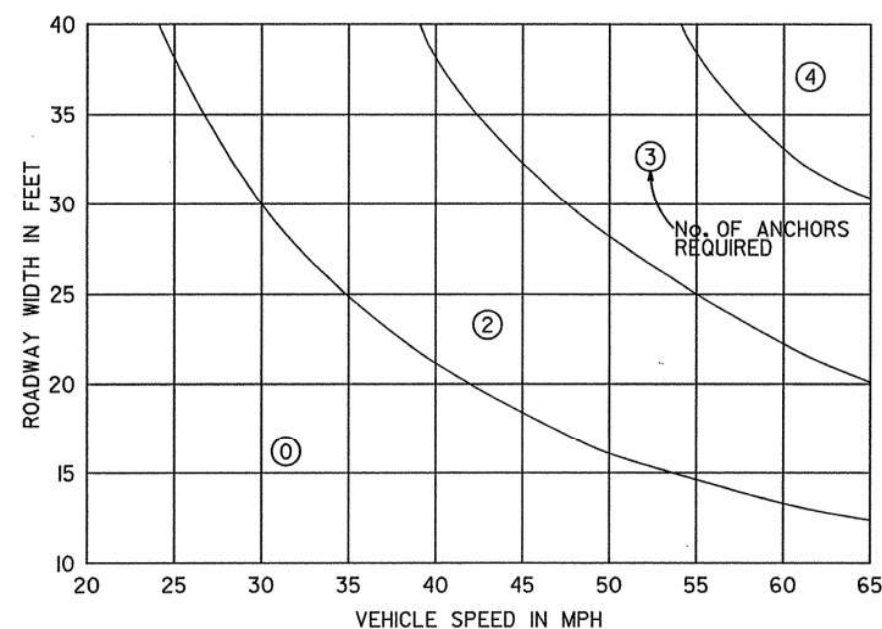

ANCHORS REQUIRED PER 10' BARRIER SEGMENT
FOR PROPOSED BARRIERS

FIGURE 4

NOTES:
ROADWAY WIDTH SHALL BE DEFINED AS
THE CLEAR DISTANCE BETWEEN THE TRAFFIC
FACE OF THE PRECAST TEMPORARY CONCRETE
BARRIER CHAIN AND THE PERMANENT BRIDGE
RAILING OR FACE OF SIDEWALK CURB.

GENERAL NOTES

BRIDGE DECK SURFACE PREPARATION:

THE PROCEDURES WHICH MUST BE FOLLOWED WHEN INSTALLING ALL TEMPORARY PRECAST CONCRETE BARRIERS, ON OHIO BRIDGE DECKS, ARE GIVEN BELOW.

- THE BRIDGE DECK SURFACE AREA, ON WHICH THE PRECAST CONCRETE BARRIERS WILL REST, SHALL BE CLEARED OF ALL LOOSE SAND, GRAVEL, DIRT AND DEBRIS.
- ANY IRREGULARITIES IN THE BRIDGE DECK AREA, UNLESS JUDGED BY THE ENGINEER TO BE INCONSEQUENTIAL, SHALL BE LEVELED WITH GROUT AND/OR ASPHALT.
- ASPHALT ROLL ROOFING SHALL BE PLACED ON THOSE BRIDGE DECK AREAS, AS JUDGED BY THE ENGINEER, TO HAVE A SURFACE ROUGHNESS WHICH WOULD INHIBIT FRICTION CONTACT BETWEEN BARRIER SEGMENTS AND DECK.

BARRIER ANCHORAGE REQUIREMENTS:

THE ANCHORAGE REQUIREMENTS FOR TEMPORARY PRECAST CONCRETE BARRIERS CAN BE DETERMINED BY USING THE FOLLOWING PROCEDURES.

- ENTER FIGURE 3 WITH THE KNOWN ROADWAY WIDTH AND THE POSTED SPEED LIMIT * AND FIND THE NUMBER OF ANCHORS REQUIRED WHEN THE MODIFIED (EXISTING) BARRIER DESIGN IS USED.

OR

ENTER FIGURE 4 WITH THE KNOWN ROADWAY WIDTH AND THE POSTED SPEED LIMIT * AND FIND THE NUMBER OF ANCHORS REQUIRED WHEN THE PROPOSED BARRIER DESIGN IS USED.


- IF THE BARRIER INSTALLATION IS TO REMAIN UNANCHORED, EITHER BECAUSE OF LOW IMPACT SEVERITY OR THE AVAILABILITY OF SPACE BETWEEN THE BARRIER AND THE EDGE OF THE BRIDGE DECK, ENTER FIGURE 1 WITH THE KNOWN ROADWAY WIDTH AND THE POSTED SPEED LIMIT * AND FIND THE IMPACT SEVERITY. THEN, WITH THE KNOWN IMPACT SEVERITY, ENTER FIGURE 2 AND FIND THE MINIMUM CLEAR DISTANCE REQUIRED FROM THE EDGE OF THE BRIDGE DECK AT WHICH THE BARRIER (MODIFIED OR PROPOSED) CAN BE LOCATED.

* THE POSTED SPEED LIMIT SHALL BE DEFINED AS THE SPEED THAT IS ACTIVELY ENFORCED EITHER BY LEGAL MEANS OR TRAFFIC CONTROL DEVICES.

ALL BARRIER SEGMENTS SHALL, WHERE REQUIRED, BE FASTENED TO THE BRIDGE DECK USING ONE INCH DIAMETER HIGH STRENGTH THRU BOLTS OR APPROVED RESIN ANCHORS. WHEN RESIN ANCHORS ARE USED THEY MUST BE EMBEDDED A MINIMUM OF 6" INTO FIRM CONCRETE. GENERALLY, ALL ANCHORS SHALL BE PLACED ON THE TRAFFIC SIDE OF THE BARRIER WITH THE ANCHOR PATTERN SYMMETRICAL ABOUT THE CENTER OF EACH TEN FOOT SEGMENT. EVEN THOSE PRECAST CONCRETE BARRIER SEGMENTS, NOT OTHERWISE REQUIRING ANCHORING SHALL, WHEN LOCATED ON BRIDGE DECKS CROSSING OVER ROADWAYS, RAILROADS AND/OR RECREATIONAL AREAS, BE SECURED BY NO LESS THAN TWO (2) ANCHORS **.


** UNLESS BARRIER SEGMENTS ARE TO BE INSTALLED 6' OR MORE (CLEAR DISTANCE) FROM THE EDGE OF DECK, EQUIPMENT AND/OR PROBABLE WORK AREAS.

PORTABLE CONCRETE BARRIER WITH GLARE SCREEN

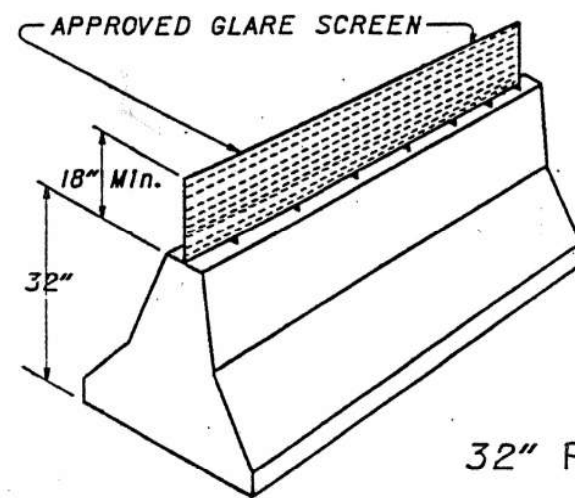


SEE MC-9A
FOR BARRIER DETAILS


32" PORTABLE CONCRETE BARRIER
WITH GLARE SCREEN

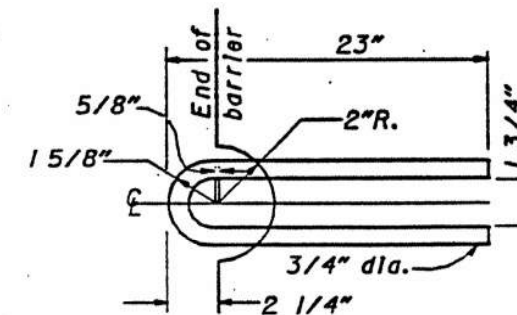


STEEL ROD CONNECTOR

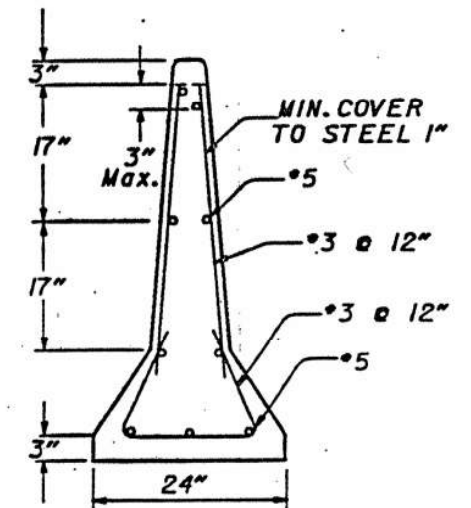

SECTION A-A

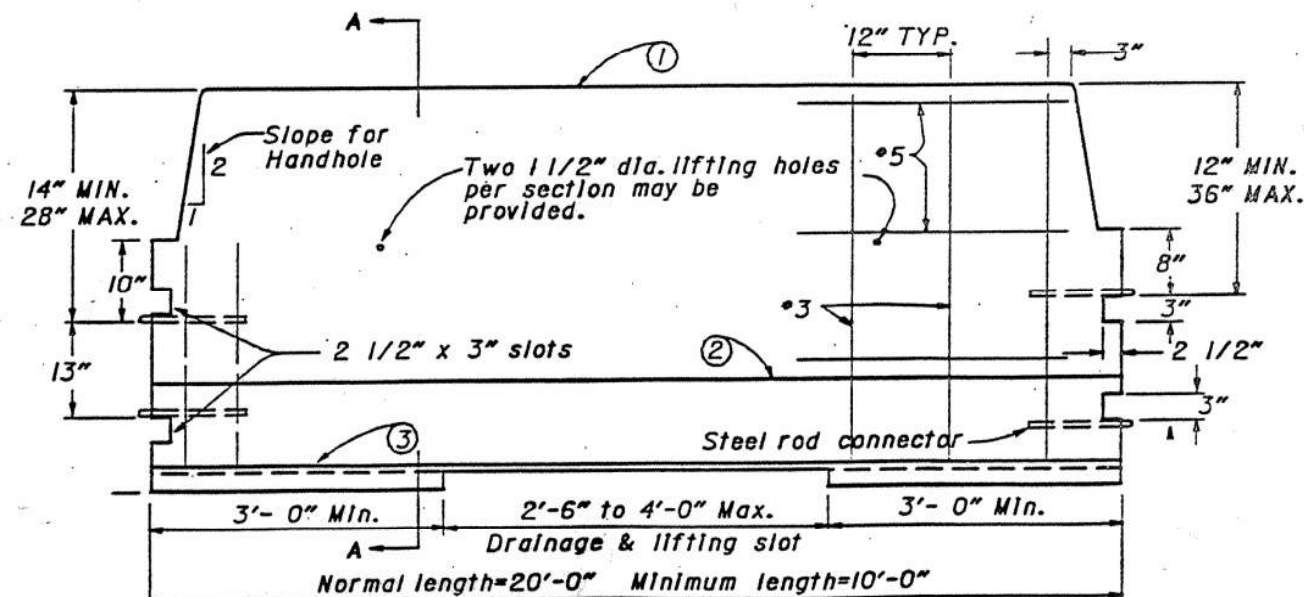

ELEVATION

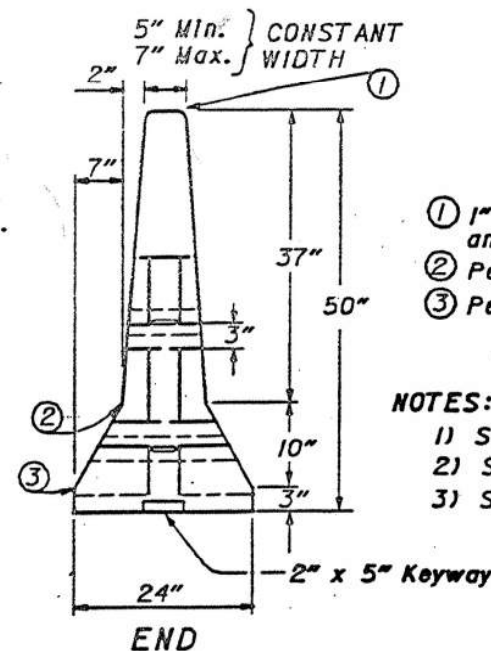

END

LEGEND

- ① 1" Radius or 3/4" Chamfer, all top and end corners
- ② Permissible 10" radius
- ③ Permissible 1" radius

NOTES:

- 1) See MC-9 For PLAN VIEW
- 2) See MC-9A For CONNECTING PIN DETAIL & BASE RESTRAINT NOTE, & DETAILS NOT SHOWN
- 3) See Item 622.02 & 622.04 ODOT C & M SPEC.

50" PORTABLE CONCRETE BARRIER

CALCULATIONS

MAINLINE PAVEMENT AREA

	IM-277-6(7)	NH-51(84)	
	SUM 277	SUM 224 (RURAL)	SUM 224 (URBAN)
STA.59+05.19 TO STA.66+71 E.B.: 765.81' x 24' x 1/9 =	2,042.16 S.Y.		
STA.66+71 TO STA.86+00 E.B.: 1,929' x 36' x 1/9 =	7,716.00 S.Y.		
TAPER RAMP "B"	289.00 S.Y.		
STA.59+05.19 TO STA.75+50 W.B.: 1,644.81' x 24' x 1/9 =	4,386.16 S.Y.		
STA.75+50 TO STA.86+00 W.B.: 1,050' x 36' x 1/9 =	4,200.00 S.Y.		
TAPER RAMP "D"	33.00 S.Y.		
(FROM PLAN SUM - 277 - 0.46 ITEM 451)			
STA.86+00 TO STA.228+68.84	106,351.59 S.Y.		
DECELERATION LANE & TAPER RAMP "E": 662.7 + 484.65 =	1,147.35 S.Y.		
ACCELERATION LANE & TAPER RAMP "F"	1,095.53 S.Y.		
(FROM PLAN SUM - 277 - 0.00 ITEM 451)			
STA.228+68.84 TO STA.260+23.28	19,894.72 S.Y.		
STA.260+23.28 TO STA.273+82.76		8,996.53 S.Y.	
(FROM PLAN SUM - 224 - 10.48 ITEM 451)			
STA.273+82.76 TO STA.279+71.95		3,927.93 S.Y.	
STA.279+71.95 TO STA.314+25			35,326.26 S.Y.
TOTAL MAINLINE PAVEMENT AREA=	147,155.51 S.Y.	12,924.46 S.Y.	35,326.26 S.Y.

RAMP AREA

RAMP "E" = 2,044 S.Y.	RAMP "K-3" = 799 S.Y.		
RAMP "F" = 2,311 S.Y.	RAMP "L" = 3,764 S.Y.		
RAMP "G" = 1,524 S.Y.	RAMP "L-1" = 2,197 S.Y.		
RAMP "H" = 2,477 S.Y.	RAMP "L-2" = 1,657 S.Y.		
RAMP "J" = 1,939 S.Y.	RAMP "M" = 1,812 S.Y.		
RAMP "J-1" = 1,497 S.Y.	RAMP "N" = 2,124 S.Y.		
RAMP "J-2" = 1,039 S.Y.	RAMP "R" = 2,182 S.Y.		
RAMP "K" = 2,365 S.Y.	RAMP "R-1" = 2,112 S.Y.		
RAMP "K-1" = 1,271 S.Y.	RAMP "R-2" = 1,830 S.Y.		
RAMP "K-2" = 1,511 S.Y.	(SUB-TOTAL) =	36,455 S.Y.	
RAMP "S" = 1,758 S.Y.	RAMP "T" = 2,055 S.Y.		
RAMP "S-1" = 1,227 S.Y.	RAMP "U" = 1,556 S.Y.		
RAMP "S-2" = 1,365 S.Y.	(SUB-TOTAL) =		7,961 S.Y.
	TOTAL RAMP AREA =	36,455 S.Y.	7,961 S.Y.

MAINLINE BERM AREA

OUTSIDE BERM			
STA.59+05.19 TO STA.79+00 RT.: 1,994.81' x 10' x 1/9 =	2,216.45 S.Y.		
STA.59+05.19 TO STA.86+00 LT.: 2,694.81' x 10' x 1/9 =	2,994.23 S.Y.		
(FROM PLAN SUM - 277 - 0.46 ITEM I-22)	27,658.27 S.Y.		
(FROM PLAN SUM - 277 - 0.00 ITEM 409)			
STA.228+68.84 TO STA.260+23.28	3,027.41 S.Y.		
STA.260+23.28 TO STA.273+82.76		3,021.06 S.Y.	
(FROM PLAN SUM - 224 - 10.48 ITEM 301)			
STA.273+82.76 TO STA.279+71.95		1,309.31 S.Y.	
STA.279+71.95 TO STA.314+25			6,334.41 S.Y.
SUB-TOTAL =	35,896.36 S.Y.	4,330.37 S.Y.	6,334.41 S.Y.
MEDIAN BERM			
STA.59+05.19 TO STA.260+23.28 = 20,658.31 L.F.			
DEDUCT BRIDGES: 20,658.31' - 1,593.48' = 19,064.83 L.F.			
19,064.83' x 2 x 6.25' x 1/9 =	26,478.93 S.Y.		
STA.260+23.28 TO STA.279+71.95		2,706.49 S.Y.	
STA.279+71.95 TO STA.314+25			4,795.90 S.Y.
TOTAL MAINLINE BERM AREA=	62,375.29 S.Y.	7,036.86 S.Y.	11,130.31 S.Y.

RAMP BERM

RAMP "E" = 663 S.Y.	RAMP "K-3" = 118 S.Y.		
RAMP "F" = 901 S.Y.	RAMP "L" = 1,412 S.Y.		
RAMP "G" = 545 S.Y.	RAMP "L-1" = 824 S.Y.		
RAMP "H" = 769 S.Y.	RAMP "L-2" = 1,268 S.Y.		
RAMP "J" = 361 S.Y.	RAMP "M" = 680 S.Y.		
RAMP "J-1" = 464 S.Y.	RAMP "N" = 796 S.Y.		
RAMP "J-2" = 416 S.Y.	RAMP "R" = 583 S.Y.		
RAMP "K" = 382 S.Y.	RAMP "R-1" = 792 S.Y.		
RAMP "K-1" = 348 S.Y.	RAMP "R-2" = 686 S.Y.		
RAMP "K-2" = 655 S.Y.	(SUB-TOTAL) =	12,663 S.Y.	
RAMP "S" = 374 S.Y.	RAMP "T" = 677 S.Y.		
RAMP "S-1" = 432 S.Y.	RAMP "U" = 425 S.Y.		
RAMP "S-2" = 542 S.Y.	(SUB-TOTAL) =		2,450 S.Y.
	TOTAL RAMP AREA =	12,663 S.Y.	2,450 S.Y.

ITEM SPECIAL 3/4" RUBBERIZED OPEN GRADED ASPHALT CONCRETE FRICTION COURSE

MAINLINE PAVEMENT AREA	147,155.51 S.Y.	12,924.46 S.Y.	35,326.26 S.Y.
MAINLINE BERM AREA	62,375.29 S.Y.	7,036.86 S.Y.	11,130.31 S.Y.
TOTAL AREA =	209,530.80 S.Y.	19,961.32 S.Y.	46,456.57 S.Y.
209,530.80 S.Y. x 0.75" x 1/36 =	4,365 C.Y.		
19,961.32 S.Y. x 0.75" x 1/36 =		416 C.Y.	
46,456.57 S.Y. x 0.75" x 1/36 =			968 C.Y.
TO GENERAL SUMMARY=	4,365 C.Y.	416 C.Y.	968 C.Y.

ITEM 446 ASPHALT CONCRETE SURFACE COURSE, TYPE 1, AC-20 (THICKNESS=1 1/4")

AREA FROM FRICTION COURSE	209,530.80 S.Y.	19,961.32 S.Y.	46,456.57 S.Y.
RAMP AREA	36,455.00 S.Y.		7,961.00 S.Y.
RAMP BERM	12,663.00 S.Y.		2,450.00 S.Y.
TOTAL AREA=	258,648.80 S.Y.	19,961.32 S.Y.	56,867.57 S.Y.
258,648.8 S.Y. x 1.25" x 1/36 =	8,981.00 C.Y.		
19,961.32 S.Y. x 1.25" x 1/36 =		693 C.Y.	
56,867.57 S.Y. x 1.25" x 1/36 =			1,975 C.Y.
SUB-TOTAL =	8,981 C.Y.	693 C.Y.	1,975 C.Y.

ADJUSTMENTS FOR FEATHERING:

AT RAMP TERMINALS:			
14 x 75' x (16+3+3)' x 1.25"/2 x 1/12 x 1/27 =	-45 C.Y.		
5 x 75' x (16+3+3)' x 1.25"/2 x 1/12 x 1/27 =			-16 C.Y.
AT BRIDGES APPROACH:			
6 x 52.25' x 25' x 4 x 1.25"/2 x 1/12 x 1/27 =	-60 C.Y.		
2 x 22' x 25' x 2 x 1.25"/2 x 1/12 x 1/27 =	-4 C.Y.		
1 x 52.25' x 25' x 4 x 1.25"/2 x 1/12 x 1/27 =			-10 C.Y.
TO GENERAL SUMMARY =	8,872 C.Y.	693 C.Y.	1,949 C.Y.

ITEM 446 ASPHALT CONCRETE INTERMEDIATE COURSE, TYPE 2, AC-20 (THICKNESS=1 3/4")

VOLUME OF ITEM 446, TYPE 1:			
8,872 C.Y. x 1.75"/1.25" =	12,421 C.Y.		
693 C.Y. x 1.75"/1.25" =		970 C.Y.	
1,949 C.Y. x 1.75"/1.25" =			2,729 C.Y.
TO GENERAL SUMMARY =	12,421 C.Y.	970 C.Y.	2,729 C.Y.

CALCULATIONS

ITEM 407 TACK COAT

AREA FROM ITEM 446, TYPE 1:

	IM-277-6(7)		NH-51(84)	
	SUM 277	SUM 224	SUM 224	
		(RURAL)	(URBAN)	
258,648.80 S.Y. x .10 GAL. =	25,865 GAL.			
19,961.32 S.Y. x .10 GAL. =		1,996 GAL.		
56,867.57 S.Y. x .10 GAL. =			5,687 GAL.	
TO GENERAL SUMMARY =	25,865 GAL.	1,996 GAL.	5,687 GAL.	

HOLES FOR UNDERSEALING

STA.59+05.19 TO STA.66+71 E.B.: 765.81 L.F.			
STA.59+05.19 TO STA.75+50 W.B.: 1,644.81 L.F.			
(765.81' + 1,644.81') x (2) LANES x 1/10=	482 HOLES		
STA.66+71 TO STA.86+00 E.B.: 1,929 L.F.			
STA.75+50 TO STA.86+00 W.B.: 1,050 L.F.			
(1,929' + 1,050') x (3) LANES x 1/10 =	894 HOLES		
STA.86+00 TO STA.260+23.28: 17,963.50 L.F.			
DEDUCT BRIDGES: 17,963.5' - 1,593.48' = 16,370.02 L.F.			
16,370.02' x (6) LANES x 1/10=	9,822 HOLES		
STA.260+23.28 TO STA.273+82.76: 1,359.38 L.F.			
1,359.38' x (5) LANES x 1/10 =		680 HOLES	
STA.273+82.76 TO STA.279+71.95: 589.19 L.F.			
589.19' x (6) LANES x 1/10=		354 HOLES	
STA.279+71.95 TO STA.286+70.37: 698.42 L.F.			
DEDUCT BRIDGE: 698.42' - 146.50' = 551.92 L.F.			
551.92' x (6) LANES x 1/10=			331 HOLES
STA.286+70.37 TO STA.314+25: 2,754.63 L.F.			
2,754.63' x (4) LANES x 1/10=			1,102 HOLES
TOTAL=	11,198 HOLES	1,034 HOLES	1,433 HOLES

ITEM 811 ASPHALT UNDERSEALING

SEE HOLES FOR UNDERSEALING:

11,198 HOLES x 18 GAL./HOLE x 8.33 LBS./GAL. x 1/2000=	840 TONS		
1,034 HOLES x 18 GAL./HOLE x 8.33 LBS./GAL. x 1/2000=		78 TONS	
1,433 HOLES x 18 GAL./HOLE x 8.33 LBS./GAL. x 1/2000=			107 TONS
TO GENERAL SUMMARY =	840 TONS	78 TONS	107 TONS

ITEM 202 - APPROACH SLAB REMOVED

ITEM 611 - REINFORCED CONCRETE APPROACH SLAB (T=15")

STRUCTURE No.	REMOVAL AREA	PROPOSED AREA
SUM-277-0092	598	704
SUM-277-0175	400	617
SUM-77-0928	45	168
SUM-277-0305	100	100
TOTAL TO GENERAL SUMMARY	1143 S.Y.	1589 S.Y.

ITEM 203 EXCAVATION NOT INCLUDING EMBANKMENT CONSTRUCTION

ITEM 301 BITUMINOUS AGGREGATE BASE

SEE MAINLINE CALCULATIONS
OUTSIDE BERM:

	IM-277-6(7)		NH-51(84)	
	SUM 277	SUM 224	SUM 224	
		(RURAL)	(URBAN)	
35,896.36 S.Y. x 3" x 1/36 =	2,991 C.Y.			
4,330.37 S.Y. x 3" x 1/36 =		361 C.Y.		
6,334.41 S.Y. x 3" x 1/36 =			528 C.Y.	
MEDIAN BERM:				
STA.77+45 TO STA.260+23.28: 18,278.28 L.F.				
DEDUCT BRIDGES: 18,278.28' - 1,593.48' = 16,684.80 L.F.				
16,684.80' x 2 x 6.25' x 3" x 1/12 x 1/27 =	1,931 C.Y.			
STA.260+23.28 TO STA.279+71.95				
2,706.49 S.Y. x 3" x 1/36 =		226 C.Y.		
STA.279+71.95 TO STA.314+25				
4,795.90 S.Y. x 3" x 1/36 =			400 C.Y.	
RAMPS: SUM-277 12,663 S.Y. x 3" x 1/36 =	1,055 C.Y.			
SUM-224 (URBAN) 2,450 S.Y. x 3" x 1/36 =			204 C.Y.	
TO GENERAL SUMMARY =	5,977 C.Y.	587 C.Y.	1,132 C.Y.	

ITEM 203 SUBGRADE COMPACTION

SEE MAINLINE BERM AREA

OUTSIDE BERM:

STA.59+05.19 TO STA.260+23.28	35,896.36 S.Y.		
STA.260+23.28 TO STA.279+71.95		4,330.37 S.Y.	
STA.279+71.95 TO STA.314+25			6,334.41 S.Y.
MEDIAN BERM:			
STA.77+45 TO STA.260+23.28: 18,278.28 L.F.			
DEDUCT BRIDGES: 18,278.28' - 1,593.48' = 16,684.8 L.F.			
16,684.8' x 2 x 6.25' x 1/9 =	23,173.33 S.Y.		
STA.260+23.28 TO STA.279+71.95		2,706.49 S.Y.	
STA.279+71.95 TO STA.314+25			4,795.90 S.Y.
RAMPS: SUM-277	= 12,633 S.Y.		
SUM-224 (URBAN)	=		2,450 S.Y.
TO GENERAL SUMMARY =	71,703 S.Y.	7,037 S.Y.	13,580 S.Y.

ITEM 659 - COMMERCIAL FERTILIZER

RATE OF APPLICATION 20 LBS./1000 SQ. FT.

SEEDING AREA = 12278 SQ. YD.

20 x 12278 x 9 ÷ 1000 ÷ 2000 = 1.11 TONS

TO GENERAL SUMMARY = 1.11 TONS

ITEM 659 - AGRICULTURAL LIMING

RATE OF APPLICATION 100 LBS./1000 SQ. FT.

100 x 12278 x 9 ÷ 1000 ÷ 2000 = 5.53 TONS

TO GENERAL SUMMARY = 5.53 TONS

ITEM 659 - WATER

RATE OF APPLICATION 120 GALS./1000 SQ. FT.

120 x 12278 x 9 ÷ 1000 ÷ 1000 = 13.26 M GALS.

TO GENERAL SUMMARY = 13.26 M GALS.

ITEM 659 - MOWING

12278 x 9 ÷ 1000 = 111 M SQ. FT.

TO GENERAL SUMMARY = 111 M SQ. FT.

F.H.W.A. REGION	STATE	PROJECT NO.	FUNDS
5	OHIO		

36

196


SUM-277/224-0.00/6.31-10.22

ZFA2:(20.7) SU277006.DGN

GENERAL SUMMARY

ESTIMATED QUANTITIES


REF	STATION	SIDE	GUARDRAIL REMOVED	GUARDRAIL TYPE 5	ANCHOR ASSEMBLY TYPE B	ANCHOR ASSEMBLY TYPE 1	BRIDGE TERMINAL ASSEMBLY TYPE 1	BRIDGE TERMINAL ASSEMBLY TYPE 2	CONCRETE PAVEMENT	CONCRETE PAVEMENT	CURB REMOVED	ANCHOR ASSEMBLY TYPE E
			L.F.	L.F.	EACH	EACH	EACH	EACH	L.F.	L.F.	L.F.	EACH
GR-1	140+00 to 141+25	LT	125									
GR-2	115+51 to 120+26	LT	475	450								
GR-3	115+00 to 119+23	RT	423	423								
GR-4	122+79 to 129+15	LT	636	636								
GR-5	121+74 to 130+07	RT	833	833								
GR-6	131+75 to 133+50	LT	175	150								
GR-7	132+44 to 139+24	RT	750	750								
GR-8	148+00 to 151+90	LT	390	390								
GR-9	147+91 to 151+66	RT	375	350								
GR-10	153+92 to 175+00	LT	2108	2108								
GR-11	153+68 to 175+00	RT	2132	2132								
B-1	144+45 to 146+07.50	LT	50						100	100		
B-2	142+90 to 144+52.5	RT	50						100	100		
CR-1	141+23.93 to 143+38.63	RT								215		
TOTAL			8422	8322	3	3	8	6	200	415	1	

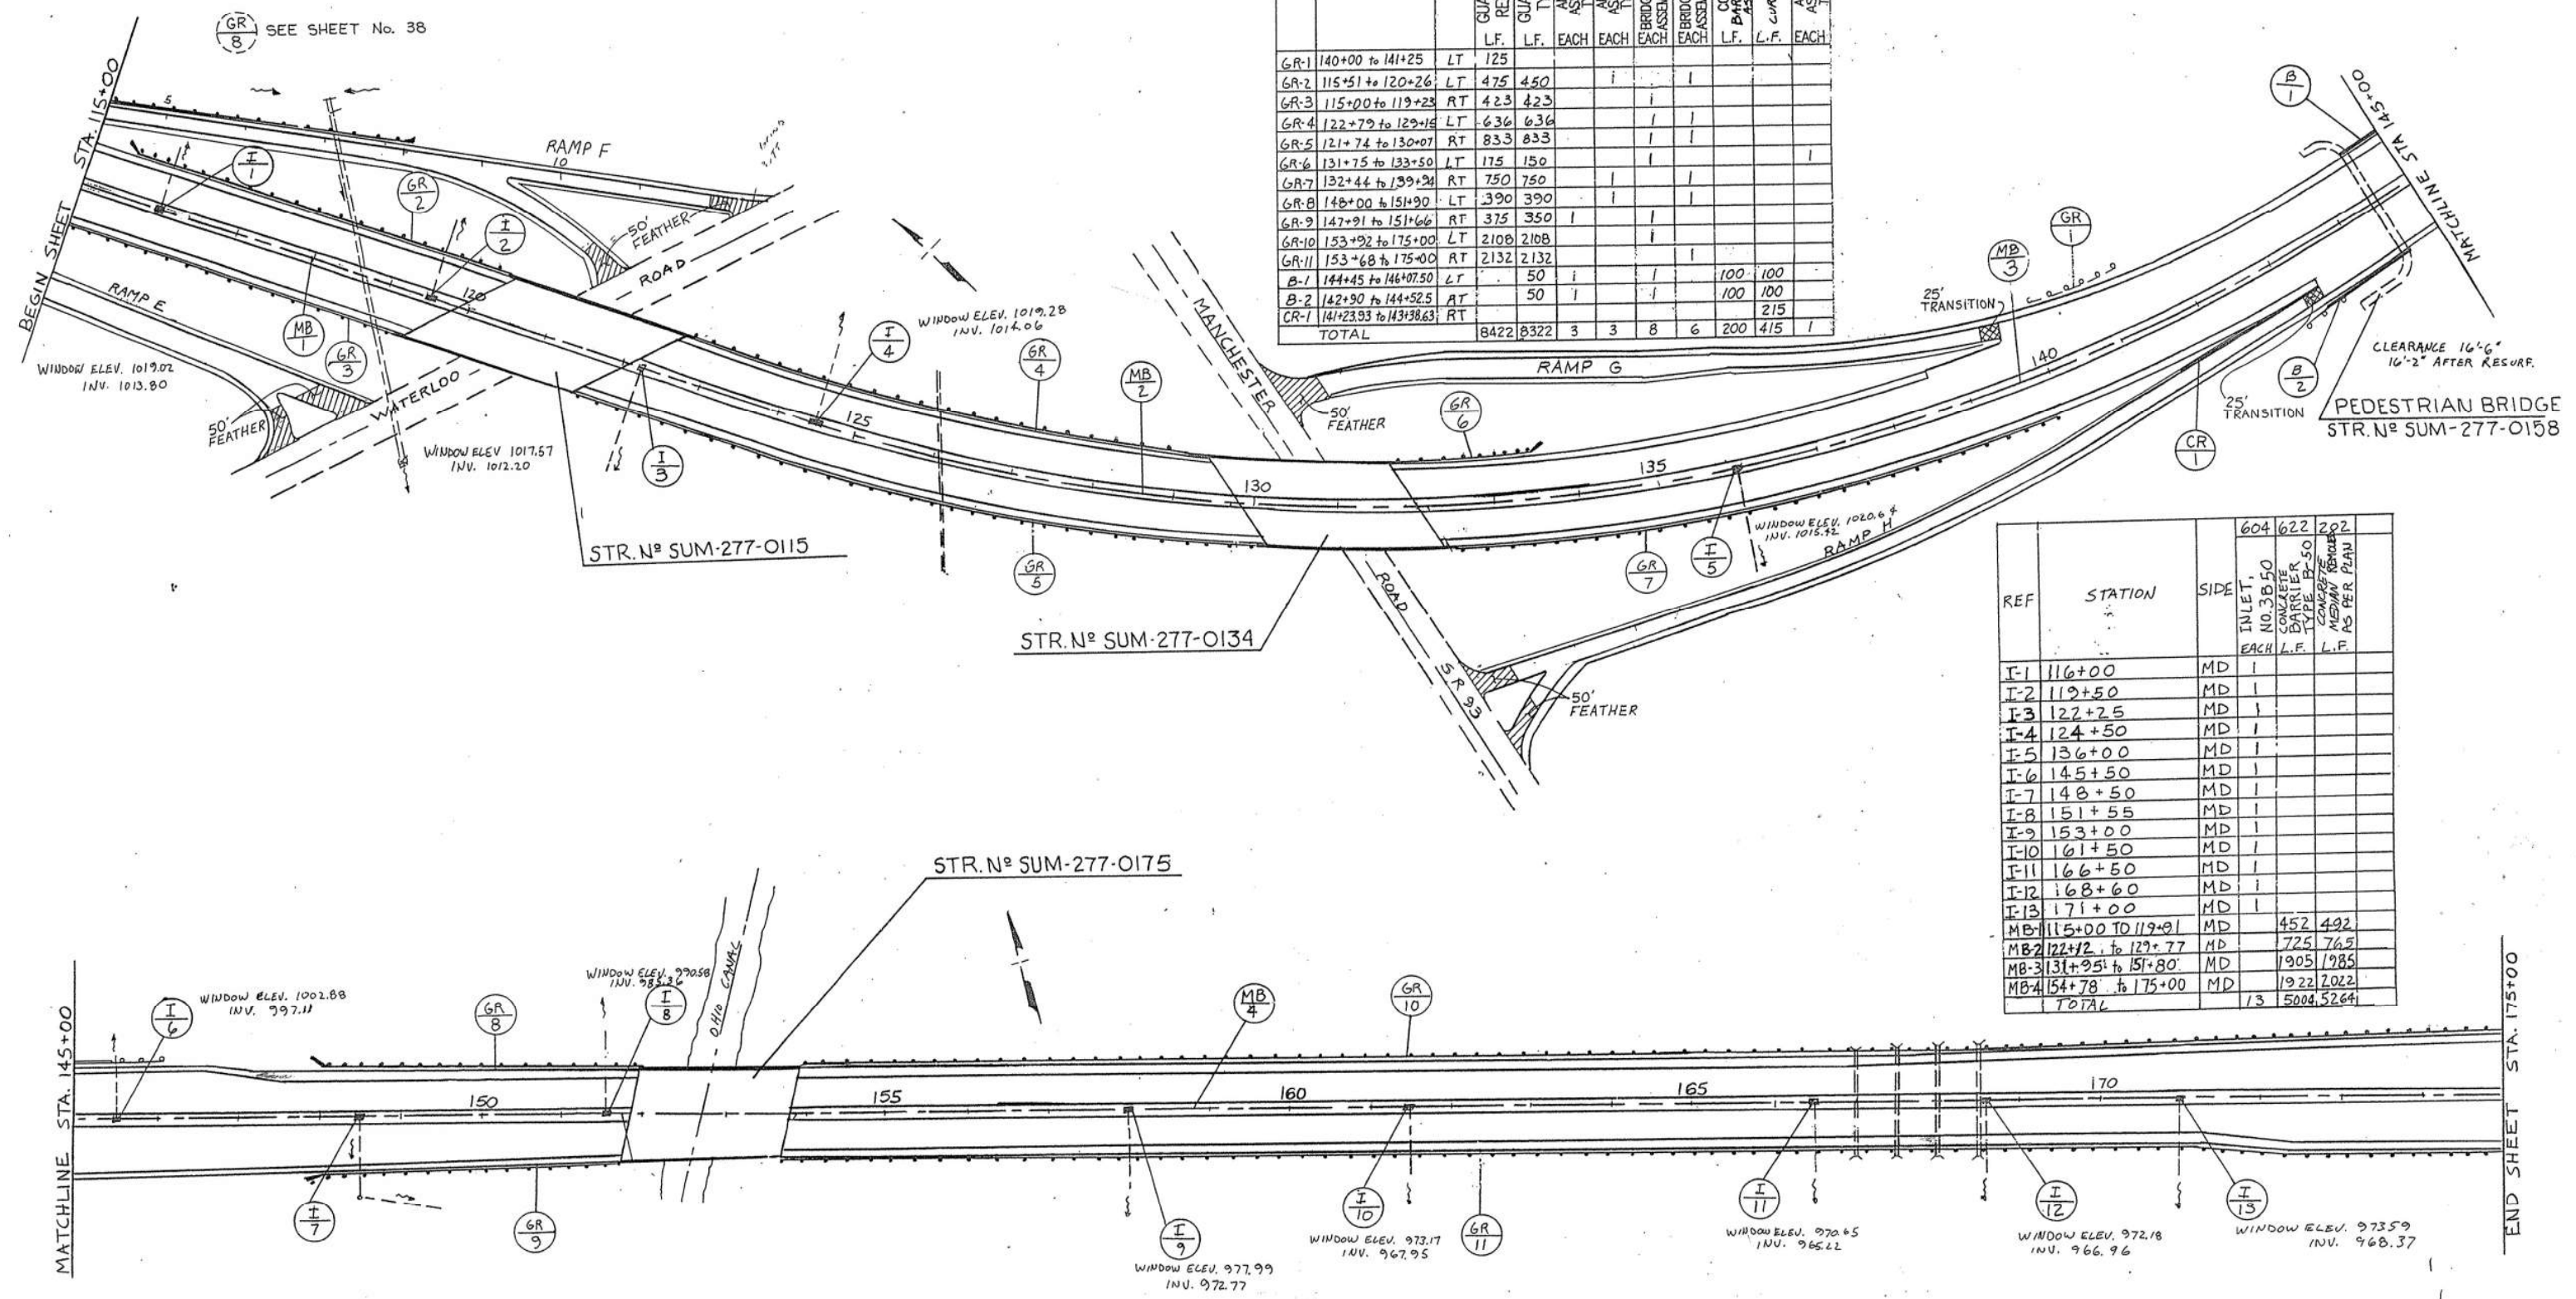

REF	STATION	SIDE	INLET NO. 38.50	CONCRETE PAVEMENT	CONCRETE PAVEMENT	CONCRETE PAVEMENT
			EACH	L.F.	L.F.	AS PER PLAN
I-1	116+00	MD	1			
I-2	119+50	MD	1			
I-3	122+25	MD	1			
I-4	124+50	MD	1			
I-5	136+00	MD	1			
I-6	145+50	MD	1			
I-7	148+50	MD	1			
I-8	151+55	MD	1			
I-9	153+00	MD	1			
I-10	161+50	MD	1			
I-11	166+50	MD	1			
I-12	168+60	MD	1			
I-13	171+00	MD	1			
MB-1	115+00 TO 119+01	MD		452	492	
MB-2	122+12 to 129+77	MD		725	765	
MB-3	131+95 to 151+80	MD		1905	1985	
MB-4	154+78 to 175+00	MD		1922	2022	
TOTAL			13	5004	5264	

PEDESTRIAN BRIDGE
STR. N° SUM-277-0158

END SHEET STA. 175+00

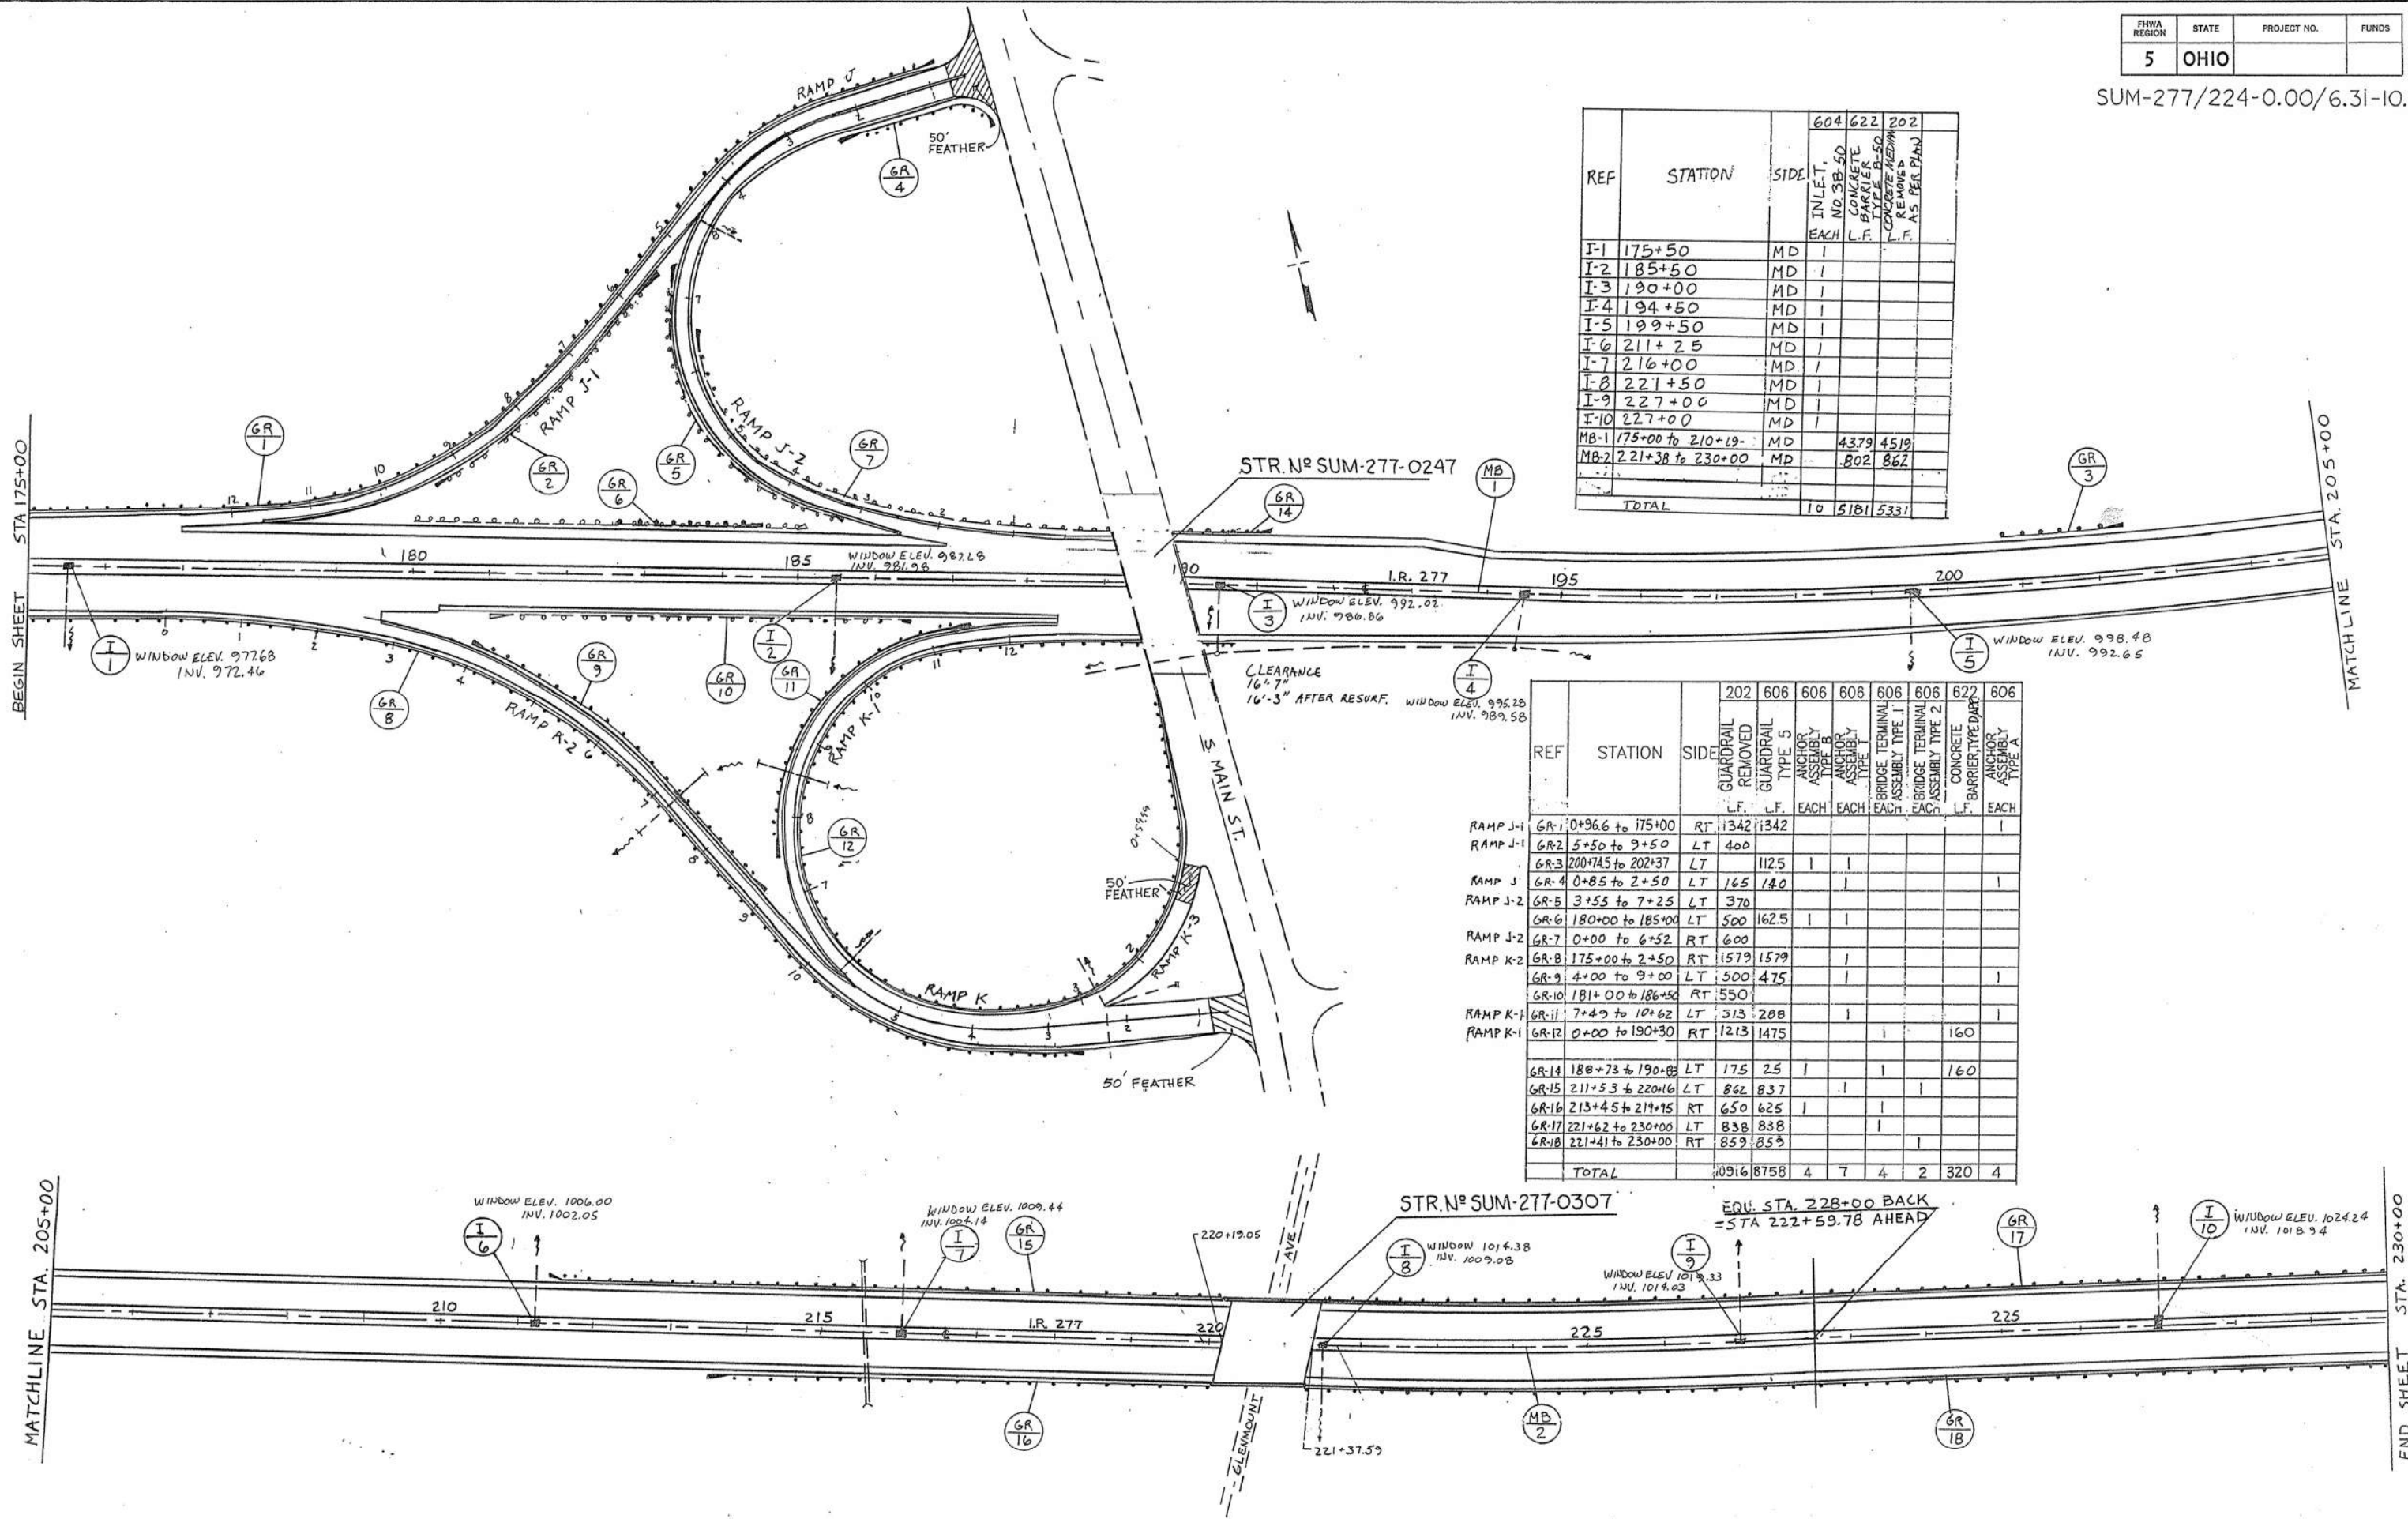

REF	STATION	SIDE	INLET, NO. 3B-50 EACH L.F.	CONCRETE BARRIER, NO. 3B-50 REMOVE, RECONSTRUCT, L.F. AS PER PLAN	604	622	202
I-1	175+50	MD	1				
I-2	185+50	MD	1				
I-3	190+00	MD	1				
I-4	194+50	MD	1				
I-5	199+50	MD	1				
I-6	211+25	MD	1				
I-7	216+00	MD	1				
I-8	221+50	MD	1				
I-9	227+00	MD	1				
I-10	227+00	MD	1				
MB-1	175+00 to 210+19	MD			4379	4519	
MB-2	221+38 to 230+00	MD			802	862	
TOTAL			10	5181	5331		

REF	STATION	SIDE	GUARDRAIL REMOVED L.F.	GUARDRAIL TYPE 5 L.F.	ANCHOR ASSEMBLY TYPE B EACH	ANCHOR ASSEMBLY TYPE 1 EACH	BRIDGE TERMINAL ASSEMBLY TYPE 1 EACH	BRIDGE TERMINAL ASSEMBLY TYPE 2 EACH	CONCRETE BARRIER TYPE 1 L.F.	ANCHOR ASSEMBLY TYPE A EACH
RAMP J-1	GR-1 10+36.6 to 175+00	RT	1342	1342						1
RAMP J-1	GR-2 5+50 to 9+50	LT	400							
RAMP J-1	GR-3 200+74.5 to 202+37	LT		1125	1	1				
RAMP J-2	GR-4 0+85 to 2+50	LT	165	140						1
RAMP J-2	GR-5 3+55 to 7+25	LT	370							
RAMP J-2	GR-6 180+00 to 185+00	LT	500	162.5	1	1				
RAMP J-2	GR-7 0+00 to 6+52	RT	600							
RAMP K-2	GR-8 175+00 to 2+50	RT	1579	1579		1				
RAMP K-2	GR-9 4+00 to 9+00	LT	500	475						1
RAMP K-2	GR-10 181+00 to 186+50	RT	550							
RAMP K-1	GR-11 7+49 to 10+62	LT	313	208		1				1
RAMP K-1	GR-12 0+00 to 190+30	RT	1213	1475					160	
GR-14	188+73 to 190+00	LT	175	25	1		1		160	
GR-15	211+53 to 220+16	LT	862	837		1		1		
GR-16	213+45 to 214+15	RT	650	625	1					
GR-17	221+62 to 230+00	LT	838	838			1			
GR-18	221+41 to 230+00	RT	859	859				1		
TOTAL			10916	8758	4	7	4	2	320	4

STR. N° SUM-277-0307

EQU. STA. 228+00 BACK
= STA 222+59.78 AHEAD

I-8 WINDOW ELEV. 1014.38
INV. 1009.08

I-9 WINDOW ELEV. 1015.33
INV. 1014.03

GR-17

I-10 WINDOW ELEV. 1024.24
INV. 1018.94

MB-2

GR-18

221+37.59


MATCHLINE STA. 205+00


END SHEET STA. 230+00

ESTIMATED QUANTITIES											
REF	STATION	SIDE	GUARDRAIL REMOVED	GUARDRAIL TYPE 5	ANCHOR ASSEMBLY, TYPE A	ANCHOR ASSEMBLY, TYPE B	ANCHOR ASSEMBLY, TYPE C	BRIDGE TERMINAL ASSEMBLY, TYPE 1	BRIDGE TERMINAL ASSEMBLY, TYPE 2	BRIDGE TERMINAL ASSEMBLY, TYPE 3	BRIDGE TERMINAL ASSEMBLY, TYPE 4
GR-1	4+57 TO 15+57	L RT	1100	1100							
GR-2	5+50 TO 10+75	L LT	525	525							
GR-3	9+90 TO 13+28	L-2 RT	337	337							
GR-4	230+00 TO 233+88	L-2 RT	388	388							
GR-5	9+70 TO 15+43	L-2 LT	575	575							
GR-6	0+50 TO 17+90	L-1 RT	1740	1740							
GR-7	5+00 TO 12+25	L-1 LT	725								
GR-8	5+52 TO 7+64	L-2 RT	212	212							
GR-9	1+50 TO 7+13	L-2 LT	563	563							
GR-10	8+00 TO 16+00	P LT	800	800							
GR-11	256+53 TO 260+23	L-1 LT	370	370							
GR-12	8+00 TO 18+22	P RT	1022	1022							
GR-13	0+67.30 TO 8+05	N RT	737.5	737.5							
GR-14	6+00 TO 12+22.8	N LT	675	675							
GR-15	6+04 TO 9+29	R-2 LT	325								
GR-16	7+95 TO 9+82	R-2 RT	187	162							
GR-17	11+92 TO 15+00	R-2 LT	589	589							
GR-18	12+07 TO 15+57	R-2 RT	350	350							
GR-19	6+00 TO 13+00	M LT	500								
GR-20	1+03 TO 14+90	M RT	1387	1362							
GR-22	235+95 TO 237+82.5	RT	162.5								
GR-23	247+43.5 TO 251+43.5	RT	400	387.5							
TOTAL I.R. 277			13508	12058	8	12	2	6	7		
GR-10A	7+00 TO 8+00	LT	100	75							
GR-11A	260+23.88 TO 262+03	LT	180	155							
GR-12A	2+59 TO 8+00	P RT	541	516							
GR-21	261+50 TO 265+00	RT	350	325							
TOTAL U.S. 224 RURAL			1171	1071	4						

SUM - 277					
REF	STATION	SIDE	604 INLET, NO. 3 B-50 EACH	622 CONCRETE BARRIER TYPE B-50 L.F.	202 CONCRETE MEDIAN REMOVED, AS PER PLAN L.F.
I-1	244+90	MD	1		
MB-1	230+00 TO 251+17.13	MD		2097	2097
MB-2	256+78.35 TO 260+23.25	MD		345	345
TOTAL			1	2442	2442

SUM-224 (RURAL)					
REF	STATION	SIDE	622 CONCRETE BARRIER TYPE B-50 L.F.	202 CONCRETE MEDIAN REMOVED, AS PER PLAN L.F.	
MB-3	260+23.28 TO 265+00	MD	477	477	
TOTAL			477	477	

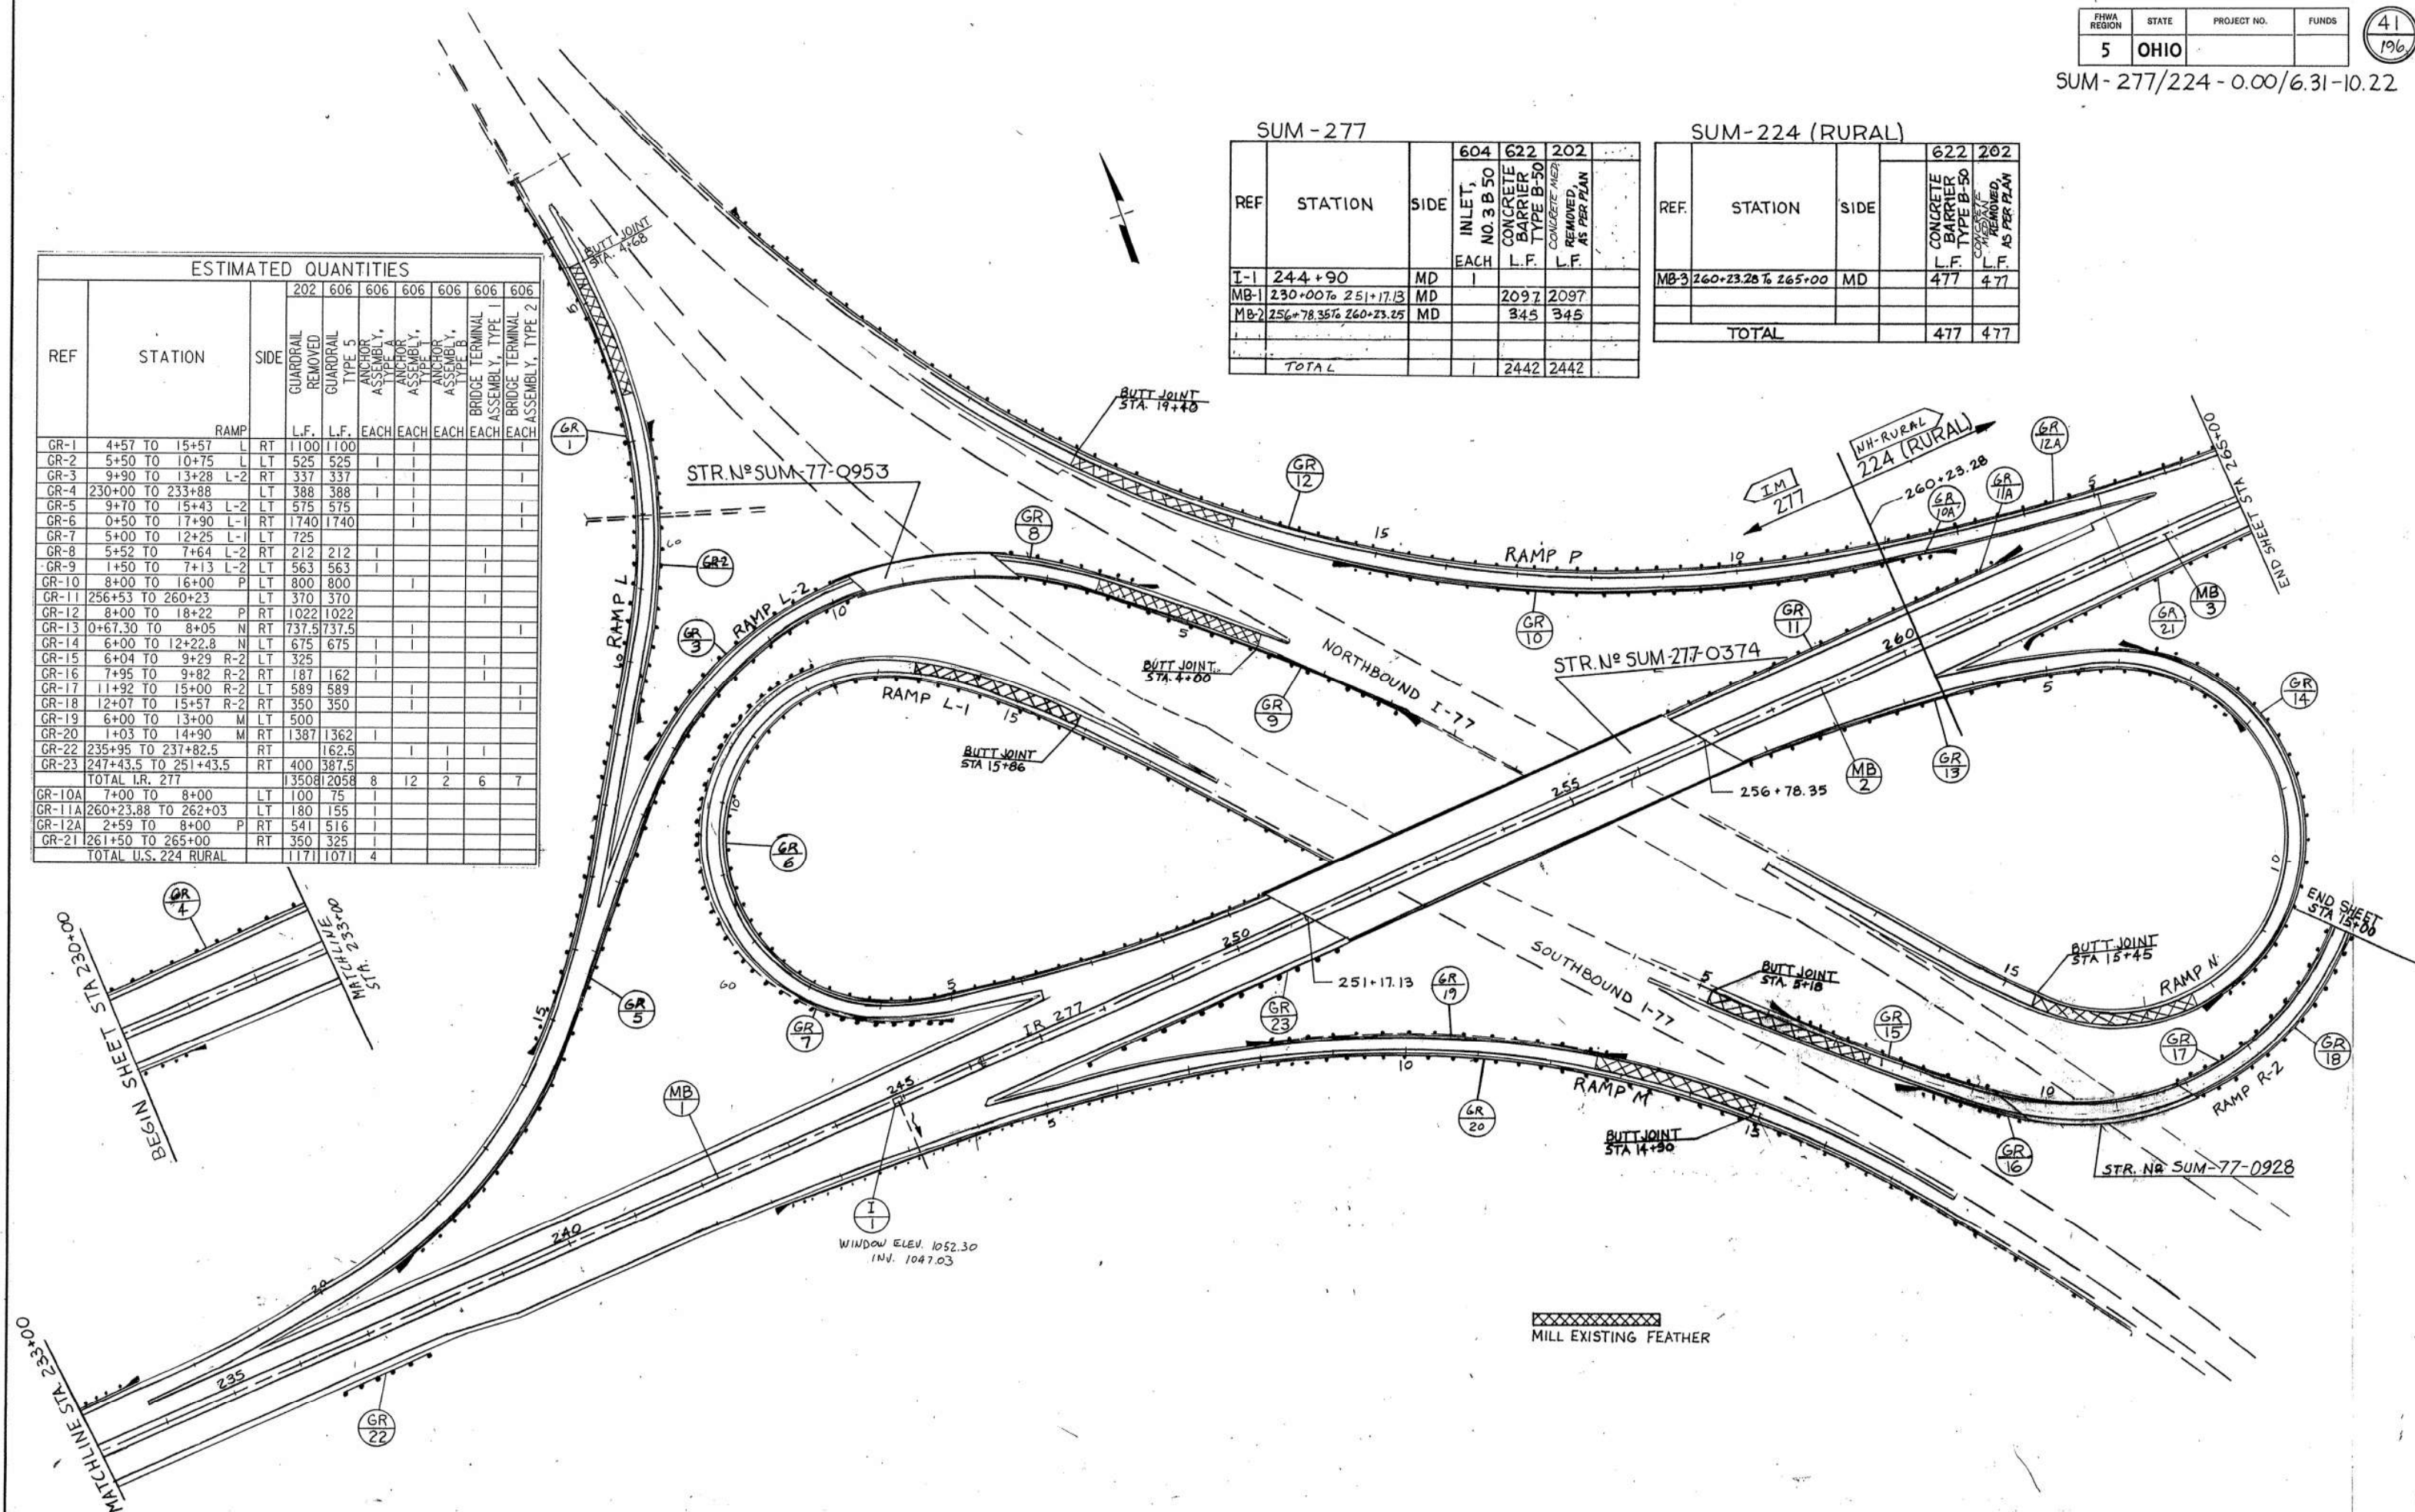

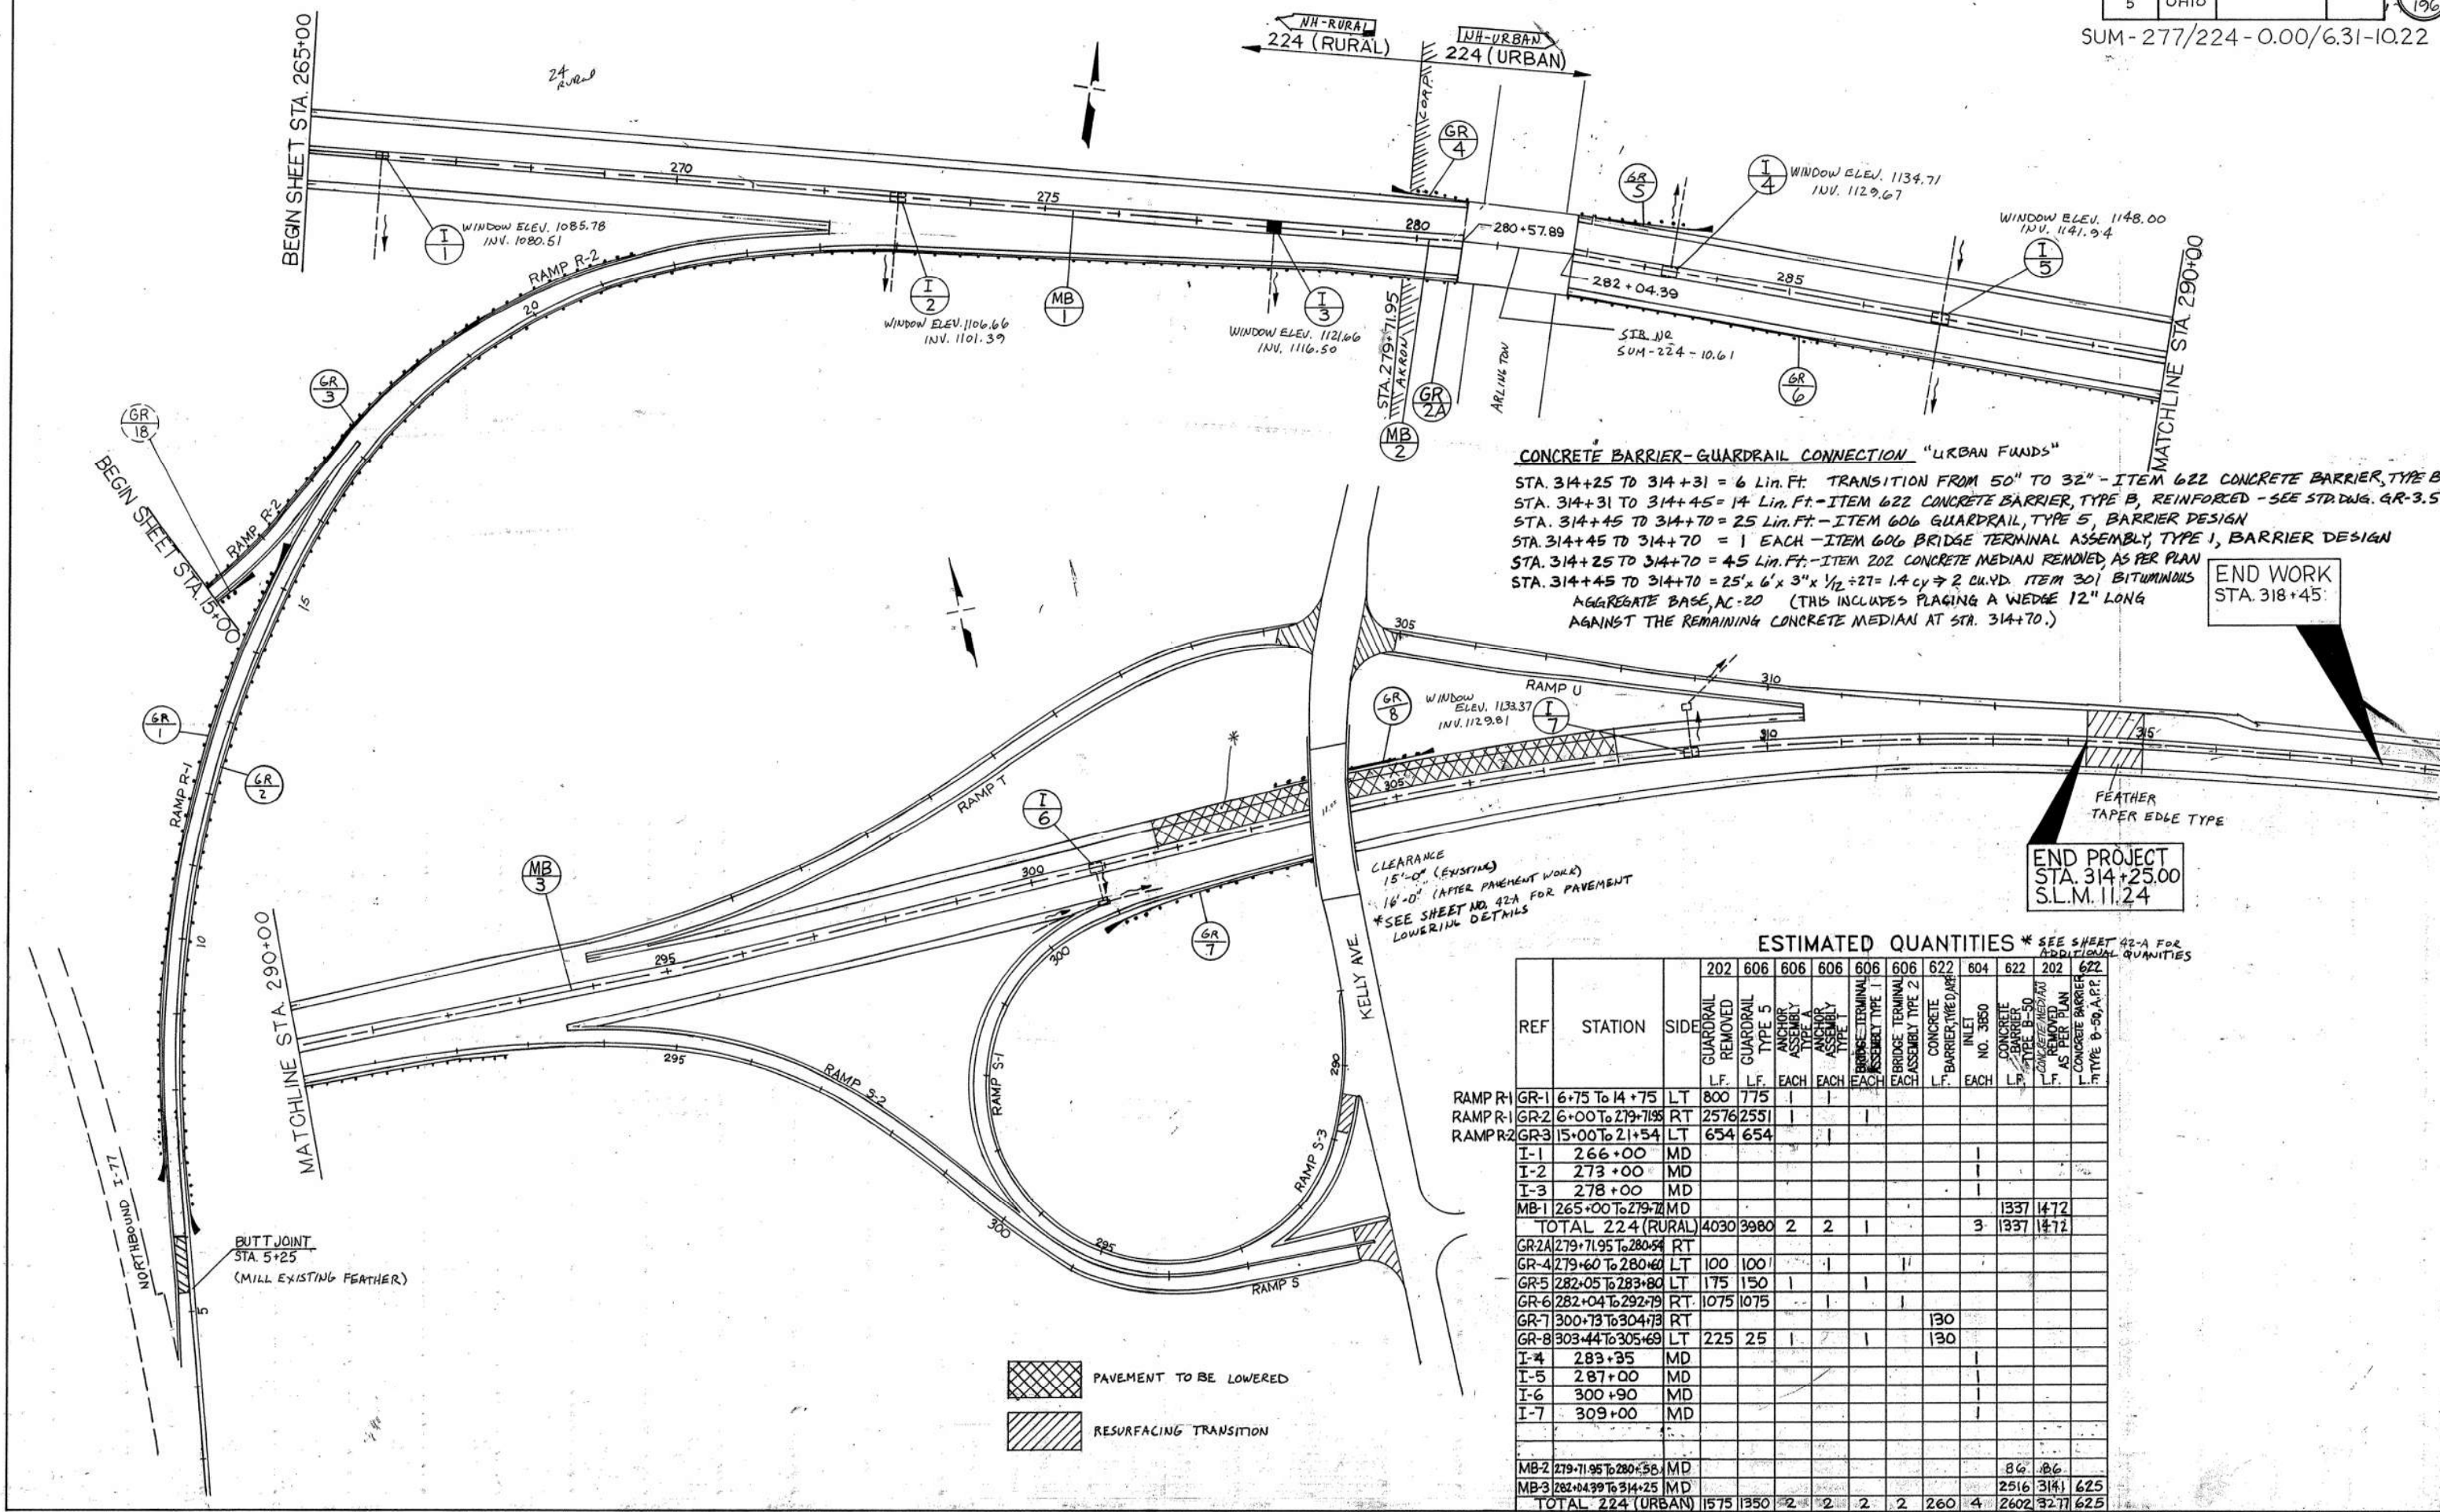

CONCRETE BARRIER-GUARDRAIL CONNECTION "URBAN FUNDS"

STA. 314+25 TO 314+31 = 6 Lin. Ft. TRANSITION FROM 50" TO 32" - ITEM 622 CONCRETE BARRIER, TYPE B.
 STA. 314+31 TO 314+45 = 14 Lin. Ft. - ITEM 622 CONCRETE BARRIER, TYPE B, REINFORCED - SEE STD. DWG. GR-3.5.
 STA. 314+45 TO 314+70 = 25 Lin. Ft. - ITEM 606 GUARDRAIL, TYPE 5, BARRIER DESIGN
 STA. 314+45 TO 314+70 = 1 EACH - ITEM 606 BRIDGE TERMINAL ASSEMBLY, TYPE 1, BARRIER DESIGN
 STA. 314+25 TO 314+70 = 4.5 Lin. Ft. - ITEM 202 CONCRETE MEDIAN REMOVED, AS PER PLAN
 STA. 314+45 TO 314+70 = 25' x 6' x 3" x 1/2 ÷ 27 = 1.4 cu yd. ITEM 301 BITUMINOUS AGGREGATE BASE, AC-20 (THIS INCLUDES PLACING A WEDGE 12" LONG AGAINST THE REMAINING CONCRETE MEDIAN AT STA. 314+70.)

END WORK
STA. 318+45



END PROJECT
STA. 314+25.00
S.L.M. 11.24

ESTIMATED QUANTITIES * SEE SHEET 42-A FOR ADDITIONAL QUANTITIES


REF	STATION	SIDE	GUARDRAIL REMOVED	GUARDRAIL TYPE 5	ANCHOR ASSEMBLY TYPE A	ANCHOR ASSEMBLY TYPE 1	BRIDGE TERMINAL ASSEMBLY TYPE 1	BRIDGE TERMINAL ASSEMBLY TYPE 2	CONCRETE BARRIER TYPE B	CONCRETE BARRIER TYPE 5	CONCRETE MEDIAN REMOVED	CONCRETE MEDIAN TYPE B	CONCRETE MEDIAN TYPE 5	CONCRETE MEDIAN TYPE 1	CONCRETE MEDIAN TYPE 2
RAMP R-1	GR-1 6+75 TO 14+75	LT	800	775											
RAMP R-1	GR-2 6+00 TO 279+71.95	RT	2576	2551											
RAMP R-2	GR-3 15+00 TO 21+54	LT	654	654											
I-1	266+00	MD													
I-2	273+00	MD													
I-3	278+00	MD													
MB-1	265+00 TO 279+71.95	MD										1337	1472		
TOTAL	224 (RURAL)		4030	3980	2	2						3	1337	1472	
GR-2A	279+71.95 TO 280+57.89	RT													
GR-4	279+60 TO 280+60	LT	100	100											
GR-5	282+05 TO 283+80	LT	175	150											
GR-6	282+04 TO 292+79	RT	1075	1075											
GR-7	300+73 TO 304+73	RT													
GR-8	303+44 TO 305+69	LT	225	25					130						
I-4	283+35	MD													
I-5	287+00	MD													
I-6	300+90	MD													
I-7	309+00	MD													
MB-2	279+71.95 TO 280+57.89	MD										86	86		
MB-3	282+04.39 TO 314+25	MD										2516	3141	625	
TOTAL	224 (URBAN)		1575	1350	2	2	2	2	260	4		2602	3271	625	

STA 265+00 TO END PROJECT

@ CURVE DATA
 P.I. Sta. 309+50.35
 $\Delta = 18^{\circ}-47'-08''$
 $Dc = 1^{\circ}-30'$
 $Lc = 1252.37'$
 $T = 631.86'$
 $E = 51.91'$
 $R = 3819.72'$

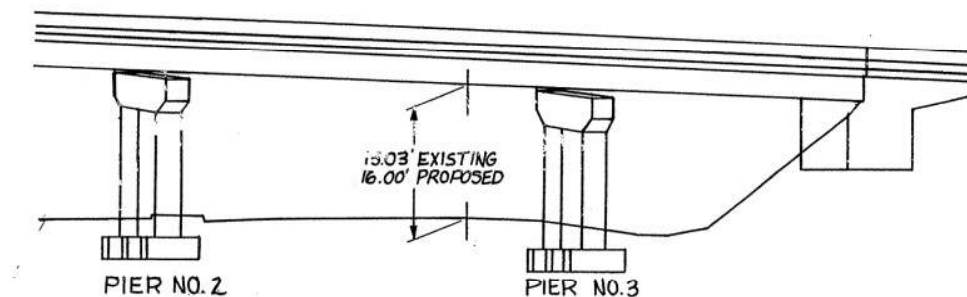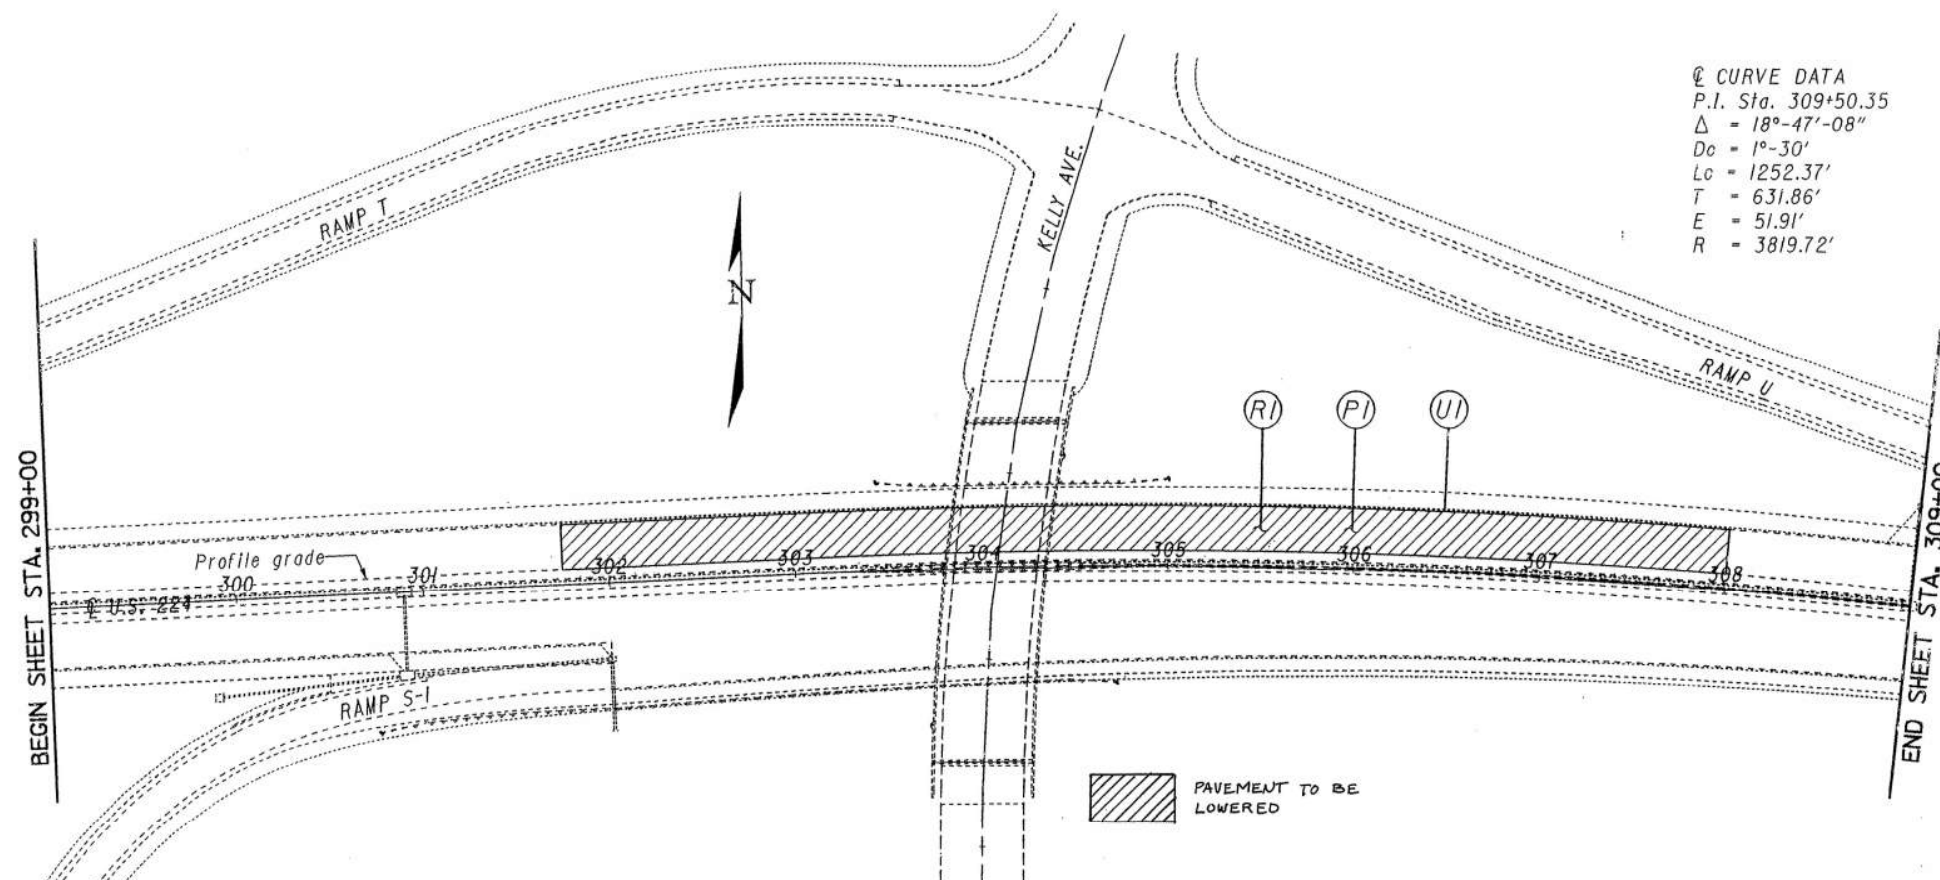


BENCHMARK
 Top of pin in monument box
 Sta. 298+13.97
 Elevation = 1153.44

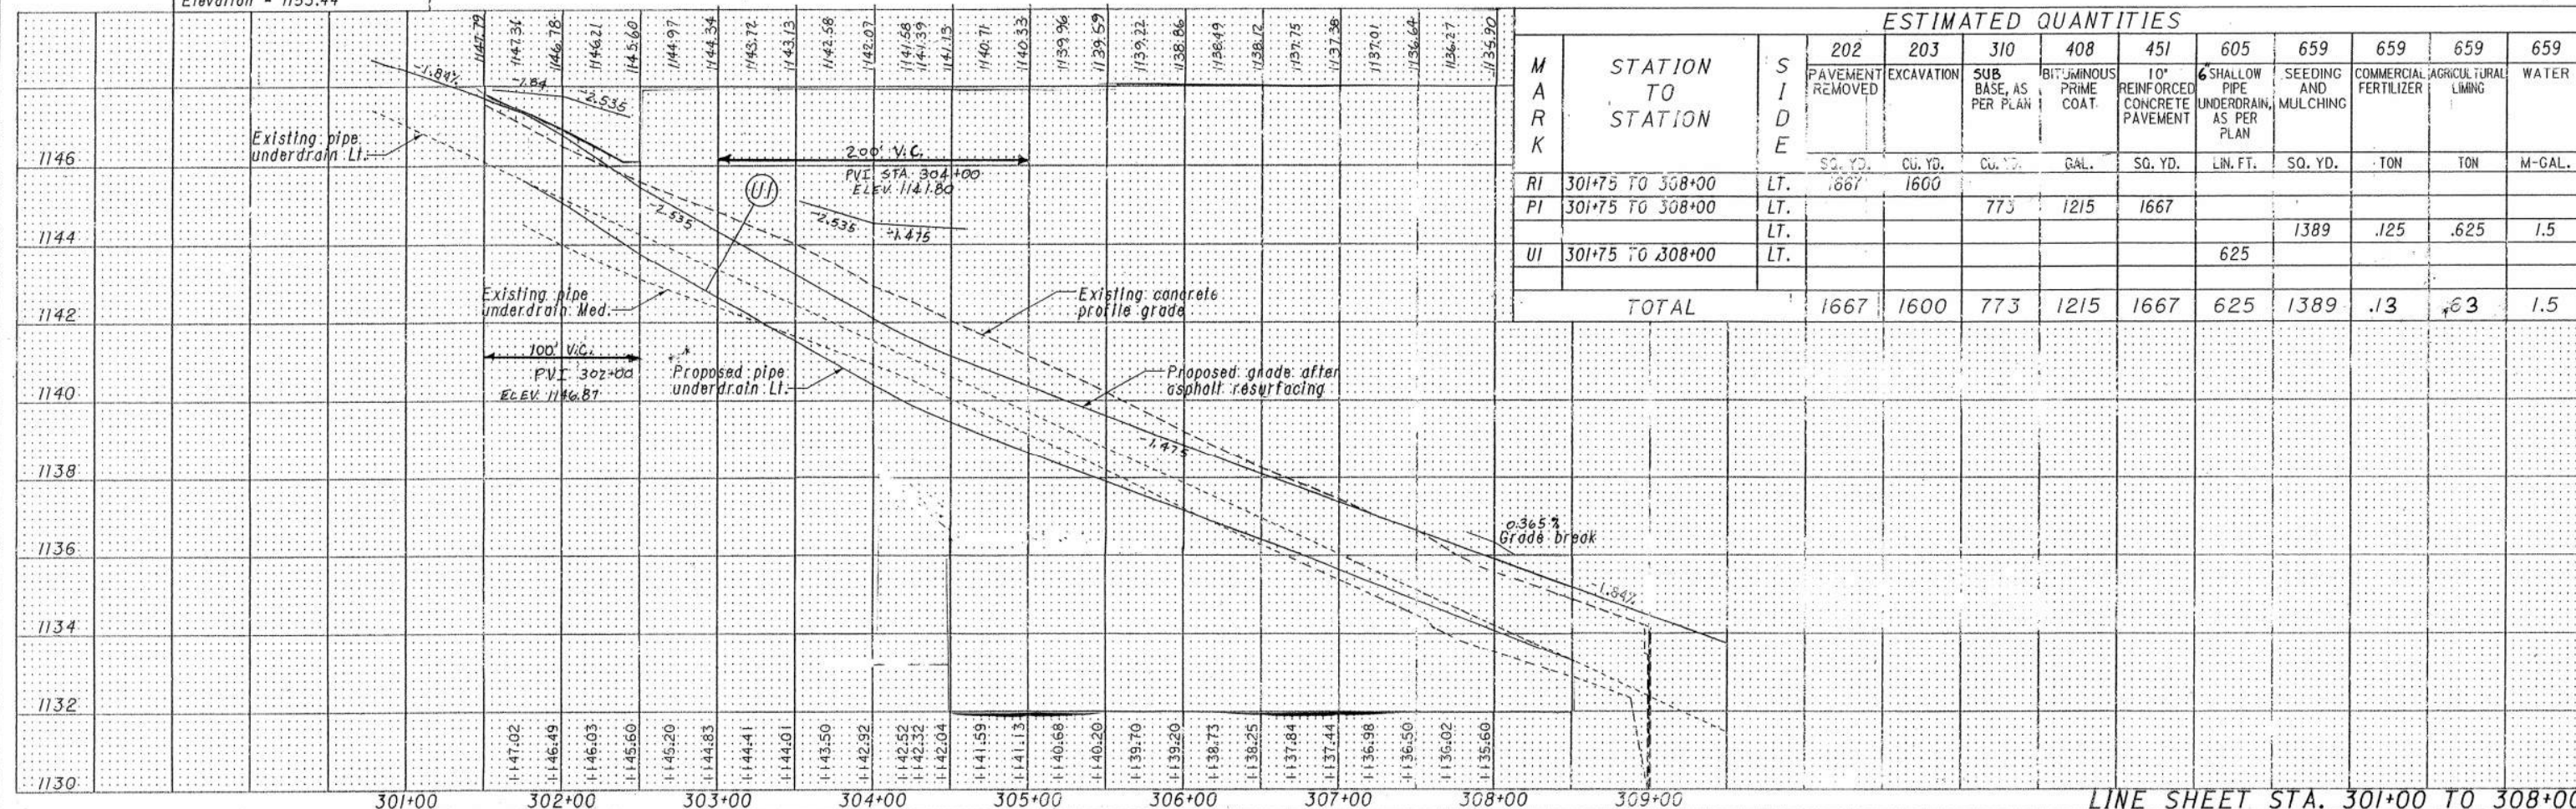

LINE SHEET STA. 301+00 TO 308+00


ORIGINAL	SURVEY	DATE
SURVEY	PLOTTED	BY
NOTE BOOK	TEMPLATE	
NO.	AREAS	CHECKED

FINAL	SURVEY	DATE
SURVEY	PLOTTED	BY
NOTE BOOK	TEMPLATE	
NO.	AREAS	CHECKED

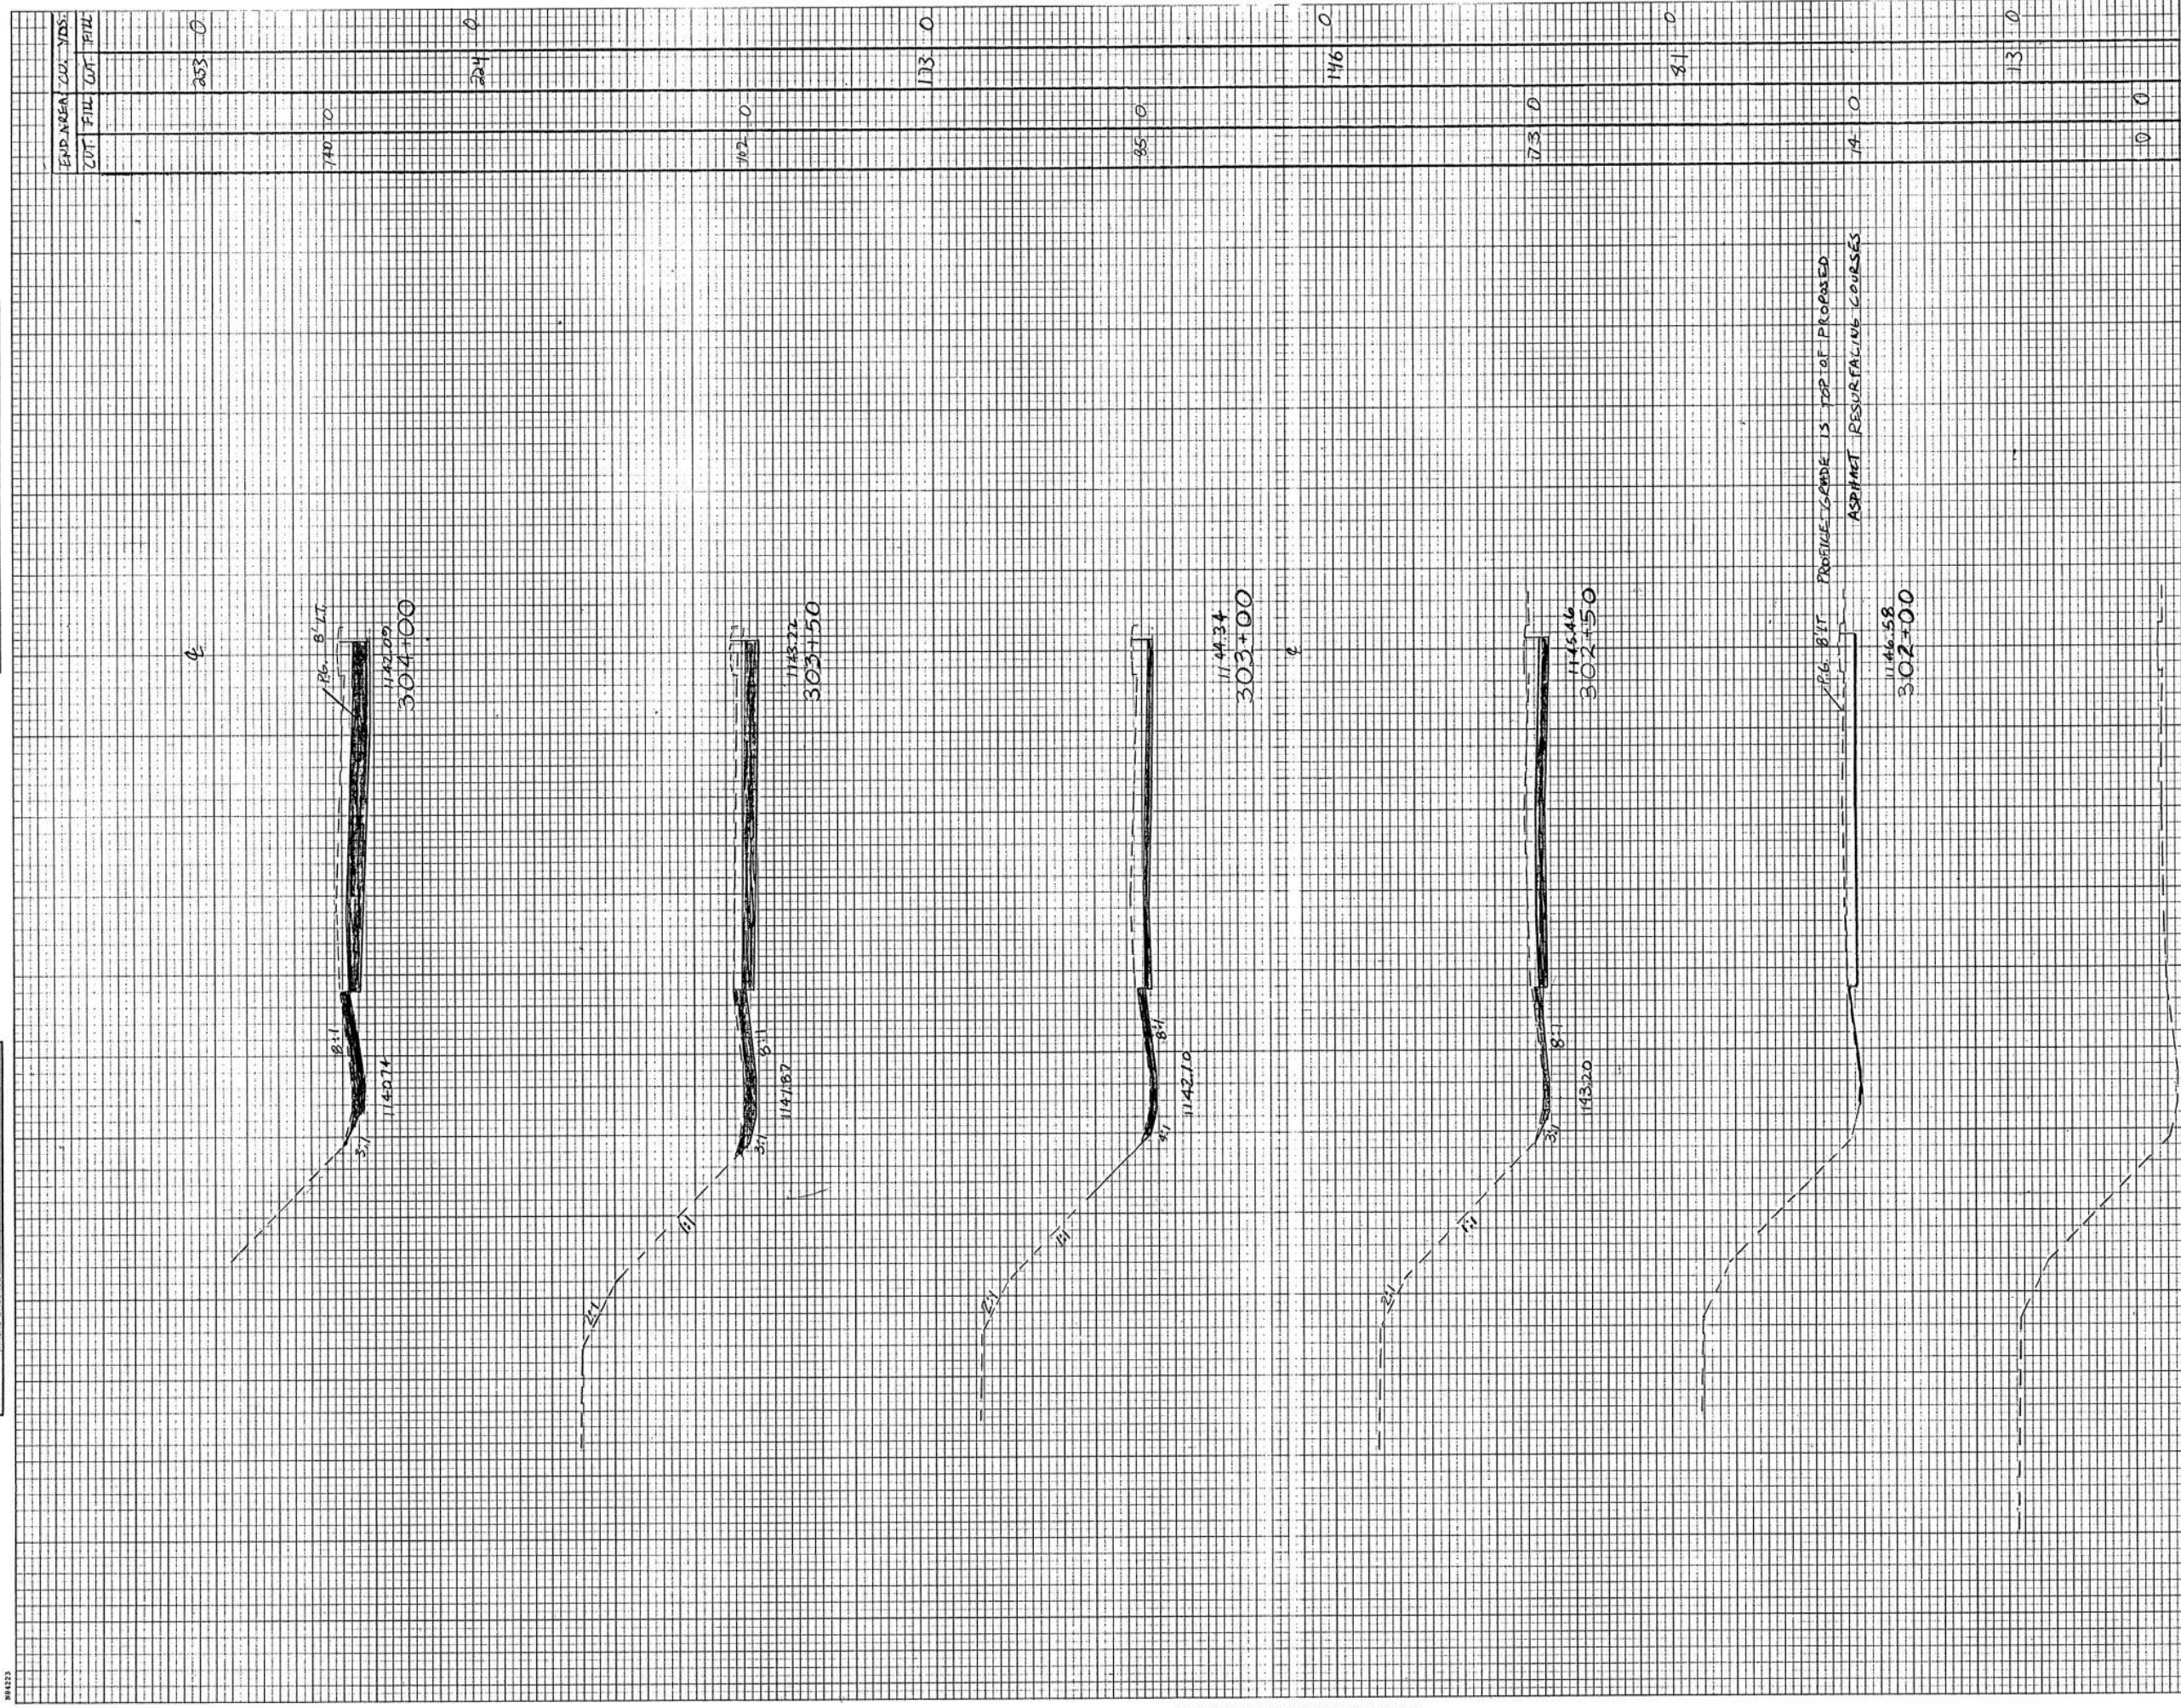

FINAL	SURVEYED	BY	DATE
SURVEY	PLOTTED		
NOTE BOOK	TEMPLATE		
NO.	AREAS CHECKED		

ORIGINAL	SURVEYED	BY	DATE
SURVEY	PLOTTED		
NOTE BOOK	TEMPLATE		
NO.	AREAS CHECKED		

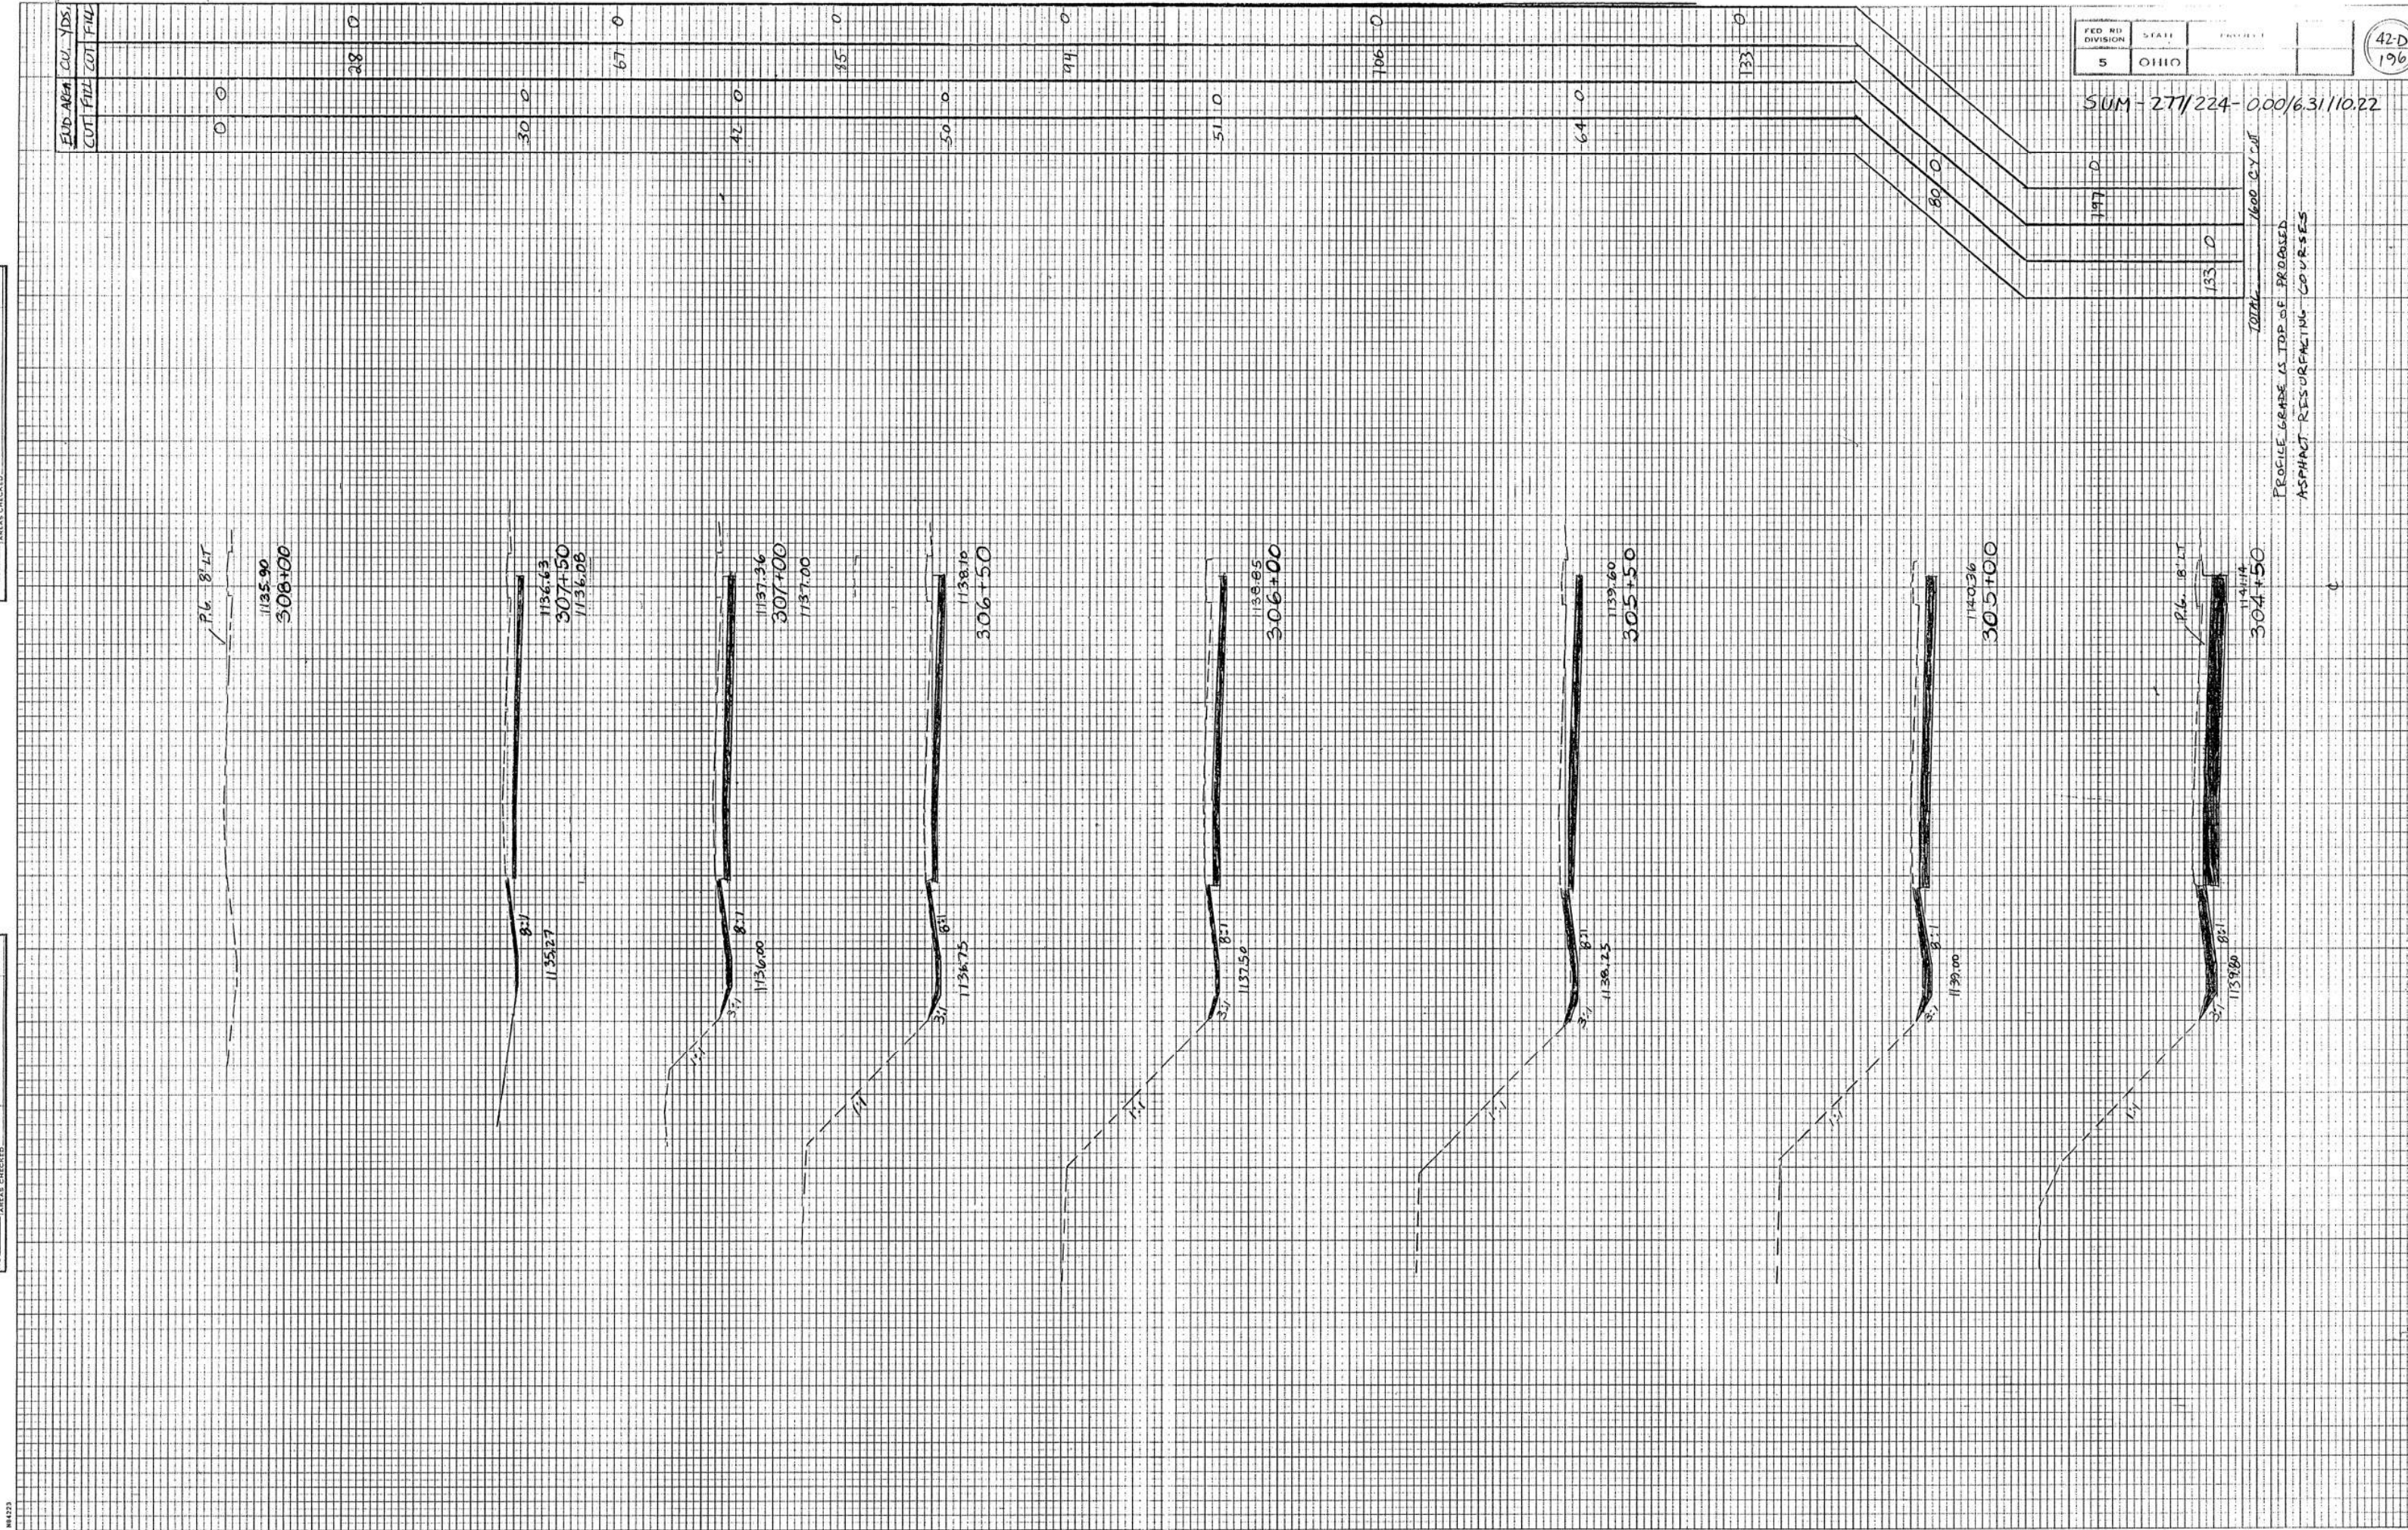


FED. RD. DIVISION	STATE	PROJECT
5	OHIO	

SUM-271/224-0.00/6.31/10.22

42-D
196


CONCRETE COLLAR DETAIL NO SCALE

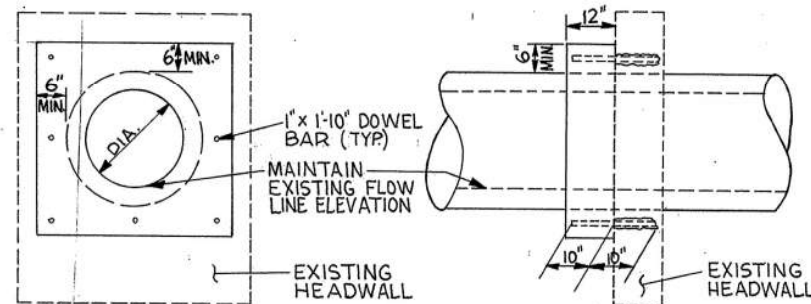

NOTES:
THE COST OF DRILLING AND SETTING DOWELS, CONSTRUCTING CONCRETE COLLARS (USING CLASS C CONCRETE) AND ALL RELATED WORK IS TO BE INCLUDED IN THE PERTINENT BID FOR ITEM 603 CONDUIT, AS PER 603.01. AS AN ALTERNATE, THE EXISTING HEADWALL AND THE LAST SECTION OF THE EXISTING CONDUIT MAY BE REMOVED AND REPLACED WITH AN ADDITIONAL SECTION OF NEW CONDUIT AT NO ADDITIONAL COSTS. THE COST OF REMOVING THE WALL AND CONDUIT AND REPLACING THE LENGTH OF CONDUIT REMOVED SHALL BE INCLUDED IN THE UNIT PRICE BID FOR THE PROPOSED CONDUIT EXTENSION, MEASURED FROM THE FACE OF THE EXISTING WALL.

IN CASES WHERE A CULVERT TO BE EXTENDED HAS NO EXISTING HEADWALL, THE MEANS OF SEALING THE JOINT SHALL BE AS DETERMINED BY THE ENGINEER WITH A STANDARD CONCRETE COLLAR BEING USED IN MOST CASES.


CULVERT EXTENSION TYPICAL NO SCALE

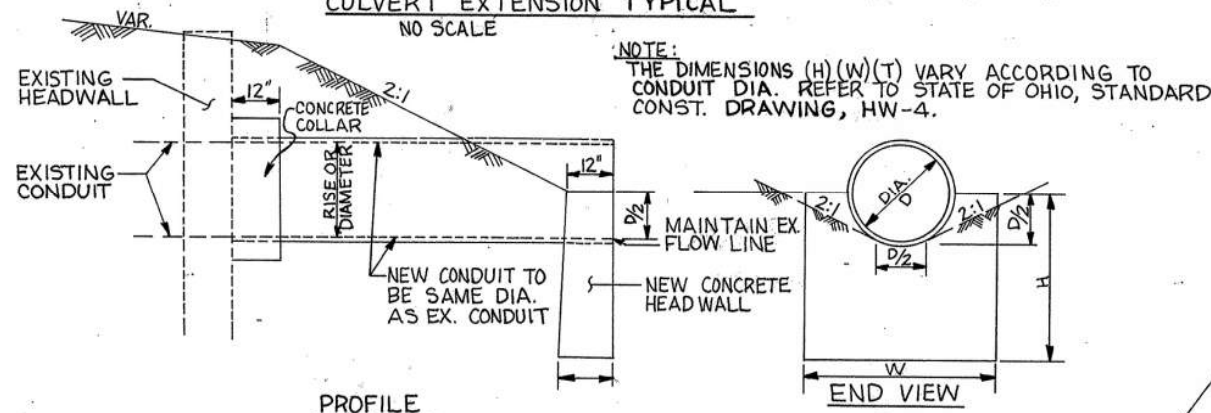

ESTIMATED QUANTITIES

REF	STATION	SIDE	203 EMBANKMENT CY.	602 CONCRETE MASONRY CY.	603 30" CONDUIT TYPE A LF	603 36" CONDUIT TYPE A LF	659 SEEDING AND MULCHING SF	202 GUTTER REMOVED LF	601 PAVED GUTTER TYPE 1-4 SF	601 ROCK CHANNEL PROTECTION TYPE B W/FILTER CY	203 EXCAVATION NOT INCLUDING EMBANKMENT CONSTRUCTION CY
E-1	180+50 to 185+00	LT	883								
E-2	0+50 to 7+50	LT RT	1853								139
E-4	5+50 to 9+00	LT	542				1204				
D-2	5+50	RT		0.6	16						
D-3	5+50	LT		0.6	16						
D-4	7+50	LT		0.76	16						
P&I	0+40 to 1+00	RT					60	60			
DR-1									11		
TOTAL			3278	2	32	16	6264	60	60	11	139


FWA REGION STATE PROJECT NO. FUNDS
5 OHIO
SUM-277/224-0.00/6.31-10.22

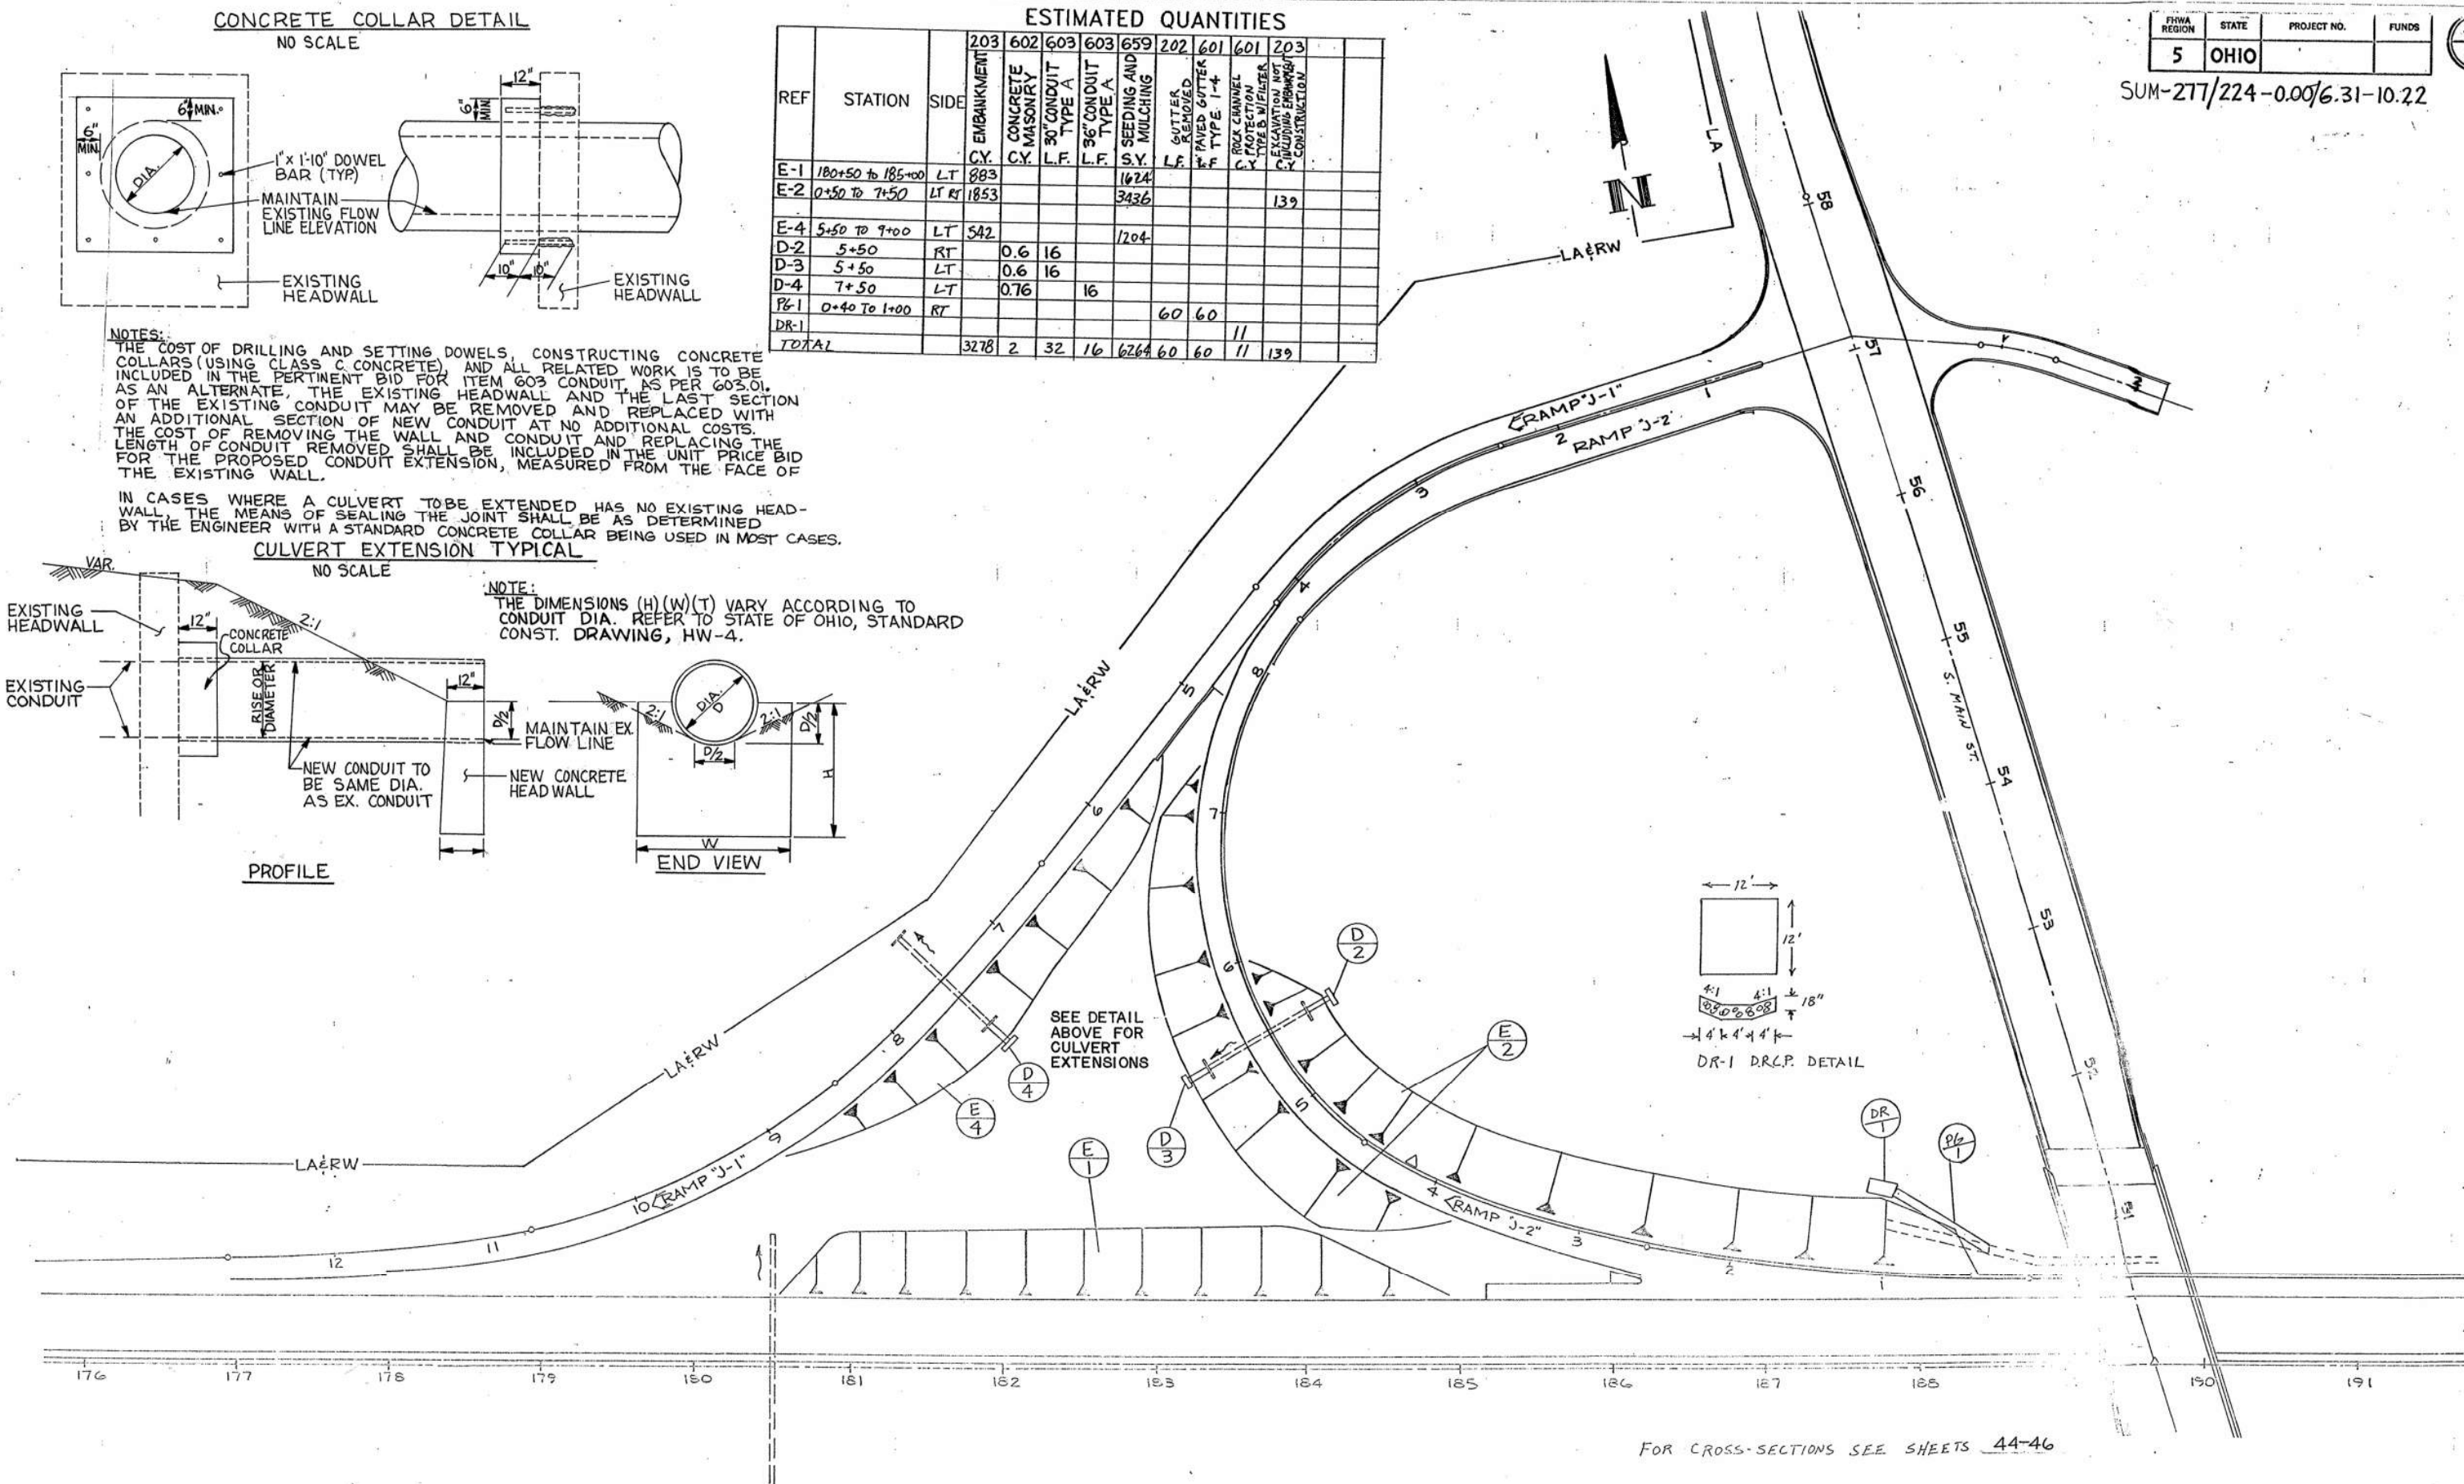

FOR CROSS-SECTIONS SEE SHEETS 44-46

FINAL SURVEY	SURVEYED	BY	DATE
NOTE BOOK	PLOTTED		
NO.	TEMPLATE		
	AREAS		
	CHECKED		

ORIGINAL SURVEY	SURVEYED	BY	DATE
NOTE BOOK	PLOTTED		
NO.	TEMPLATE		
	AREAS		
	CHECKED		

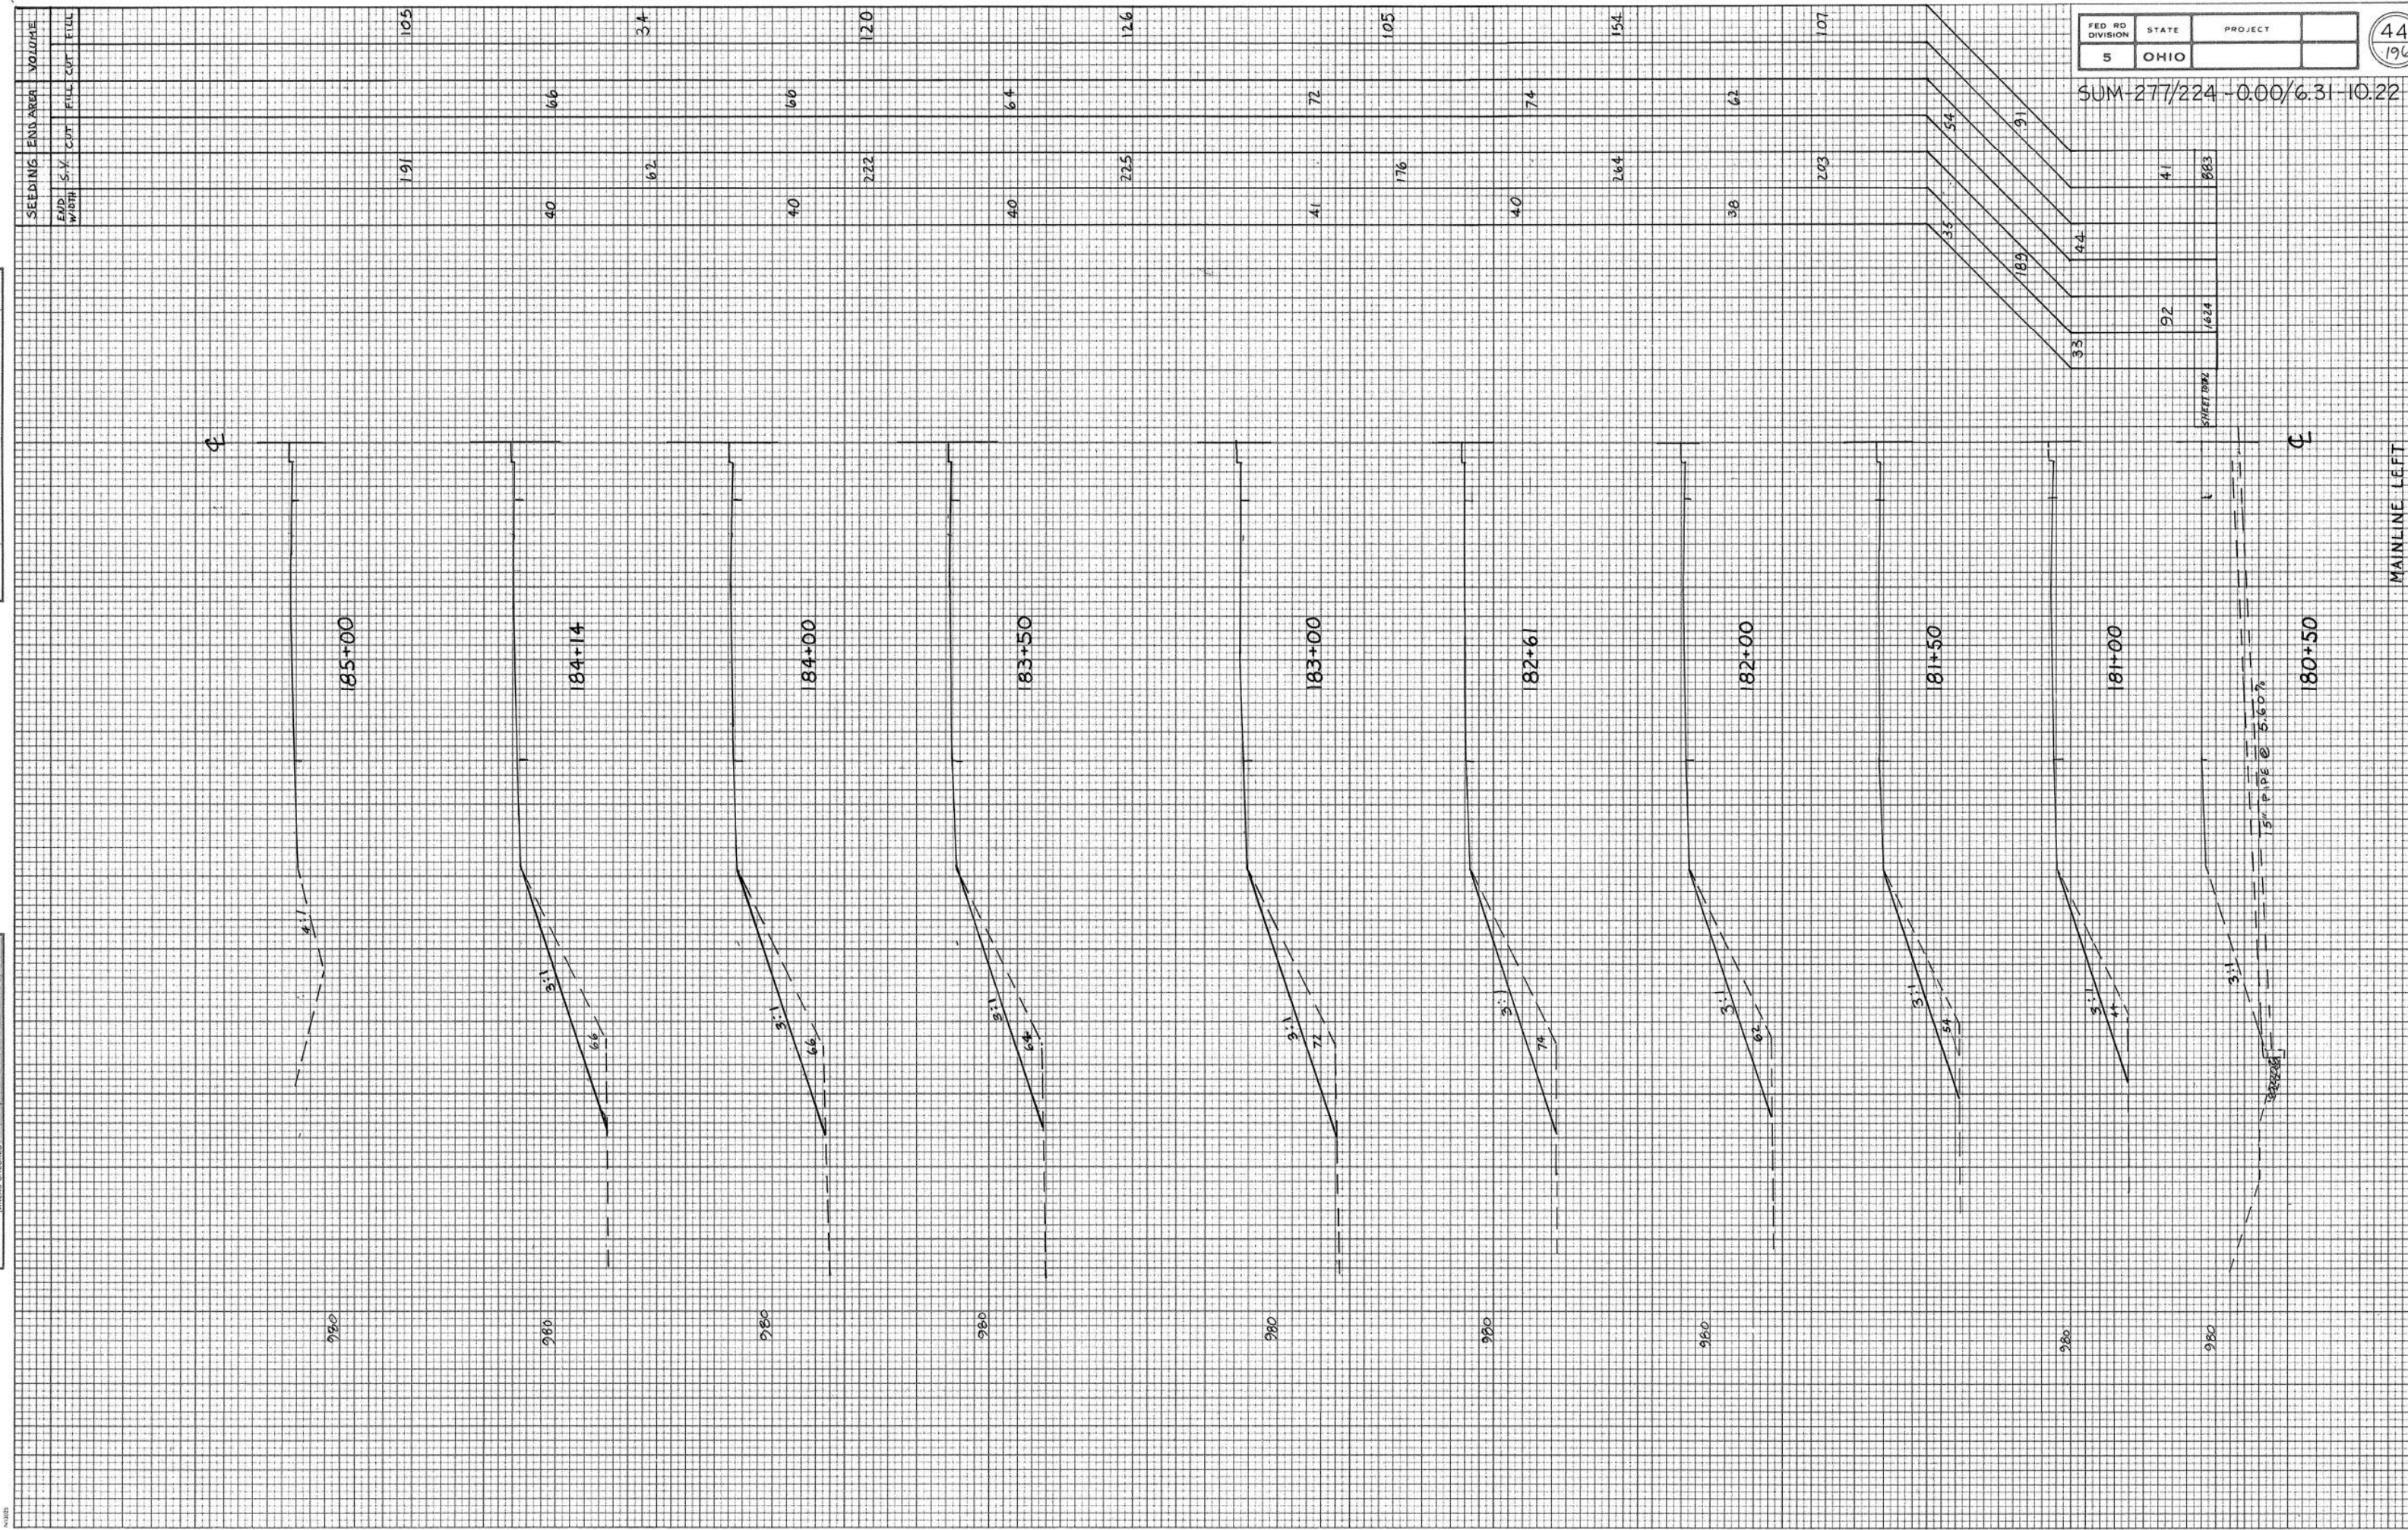

ORIGINAL SURVEY PLOTTED BY DATE

FINAL SURVEY PLOTTED BY DATE

NOTE BOOK NO. AREAS CHECKED


NOTE BOOK NO. AREAS CHECKED

ORIGINAL SURVEY PLOTTED BY DATE

FINAL SURVEY PLOTTED BY DATE

NOTE BOOK NO. AREAS CHECKED

NOTE BOOK NO. AREAS CHECKED

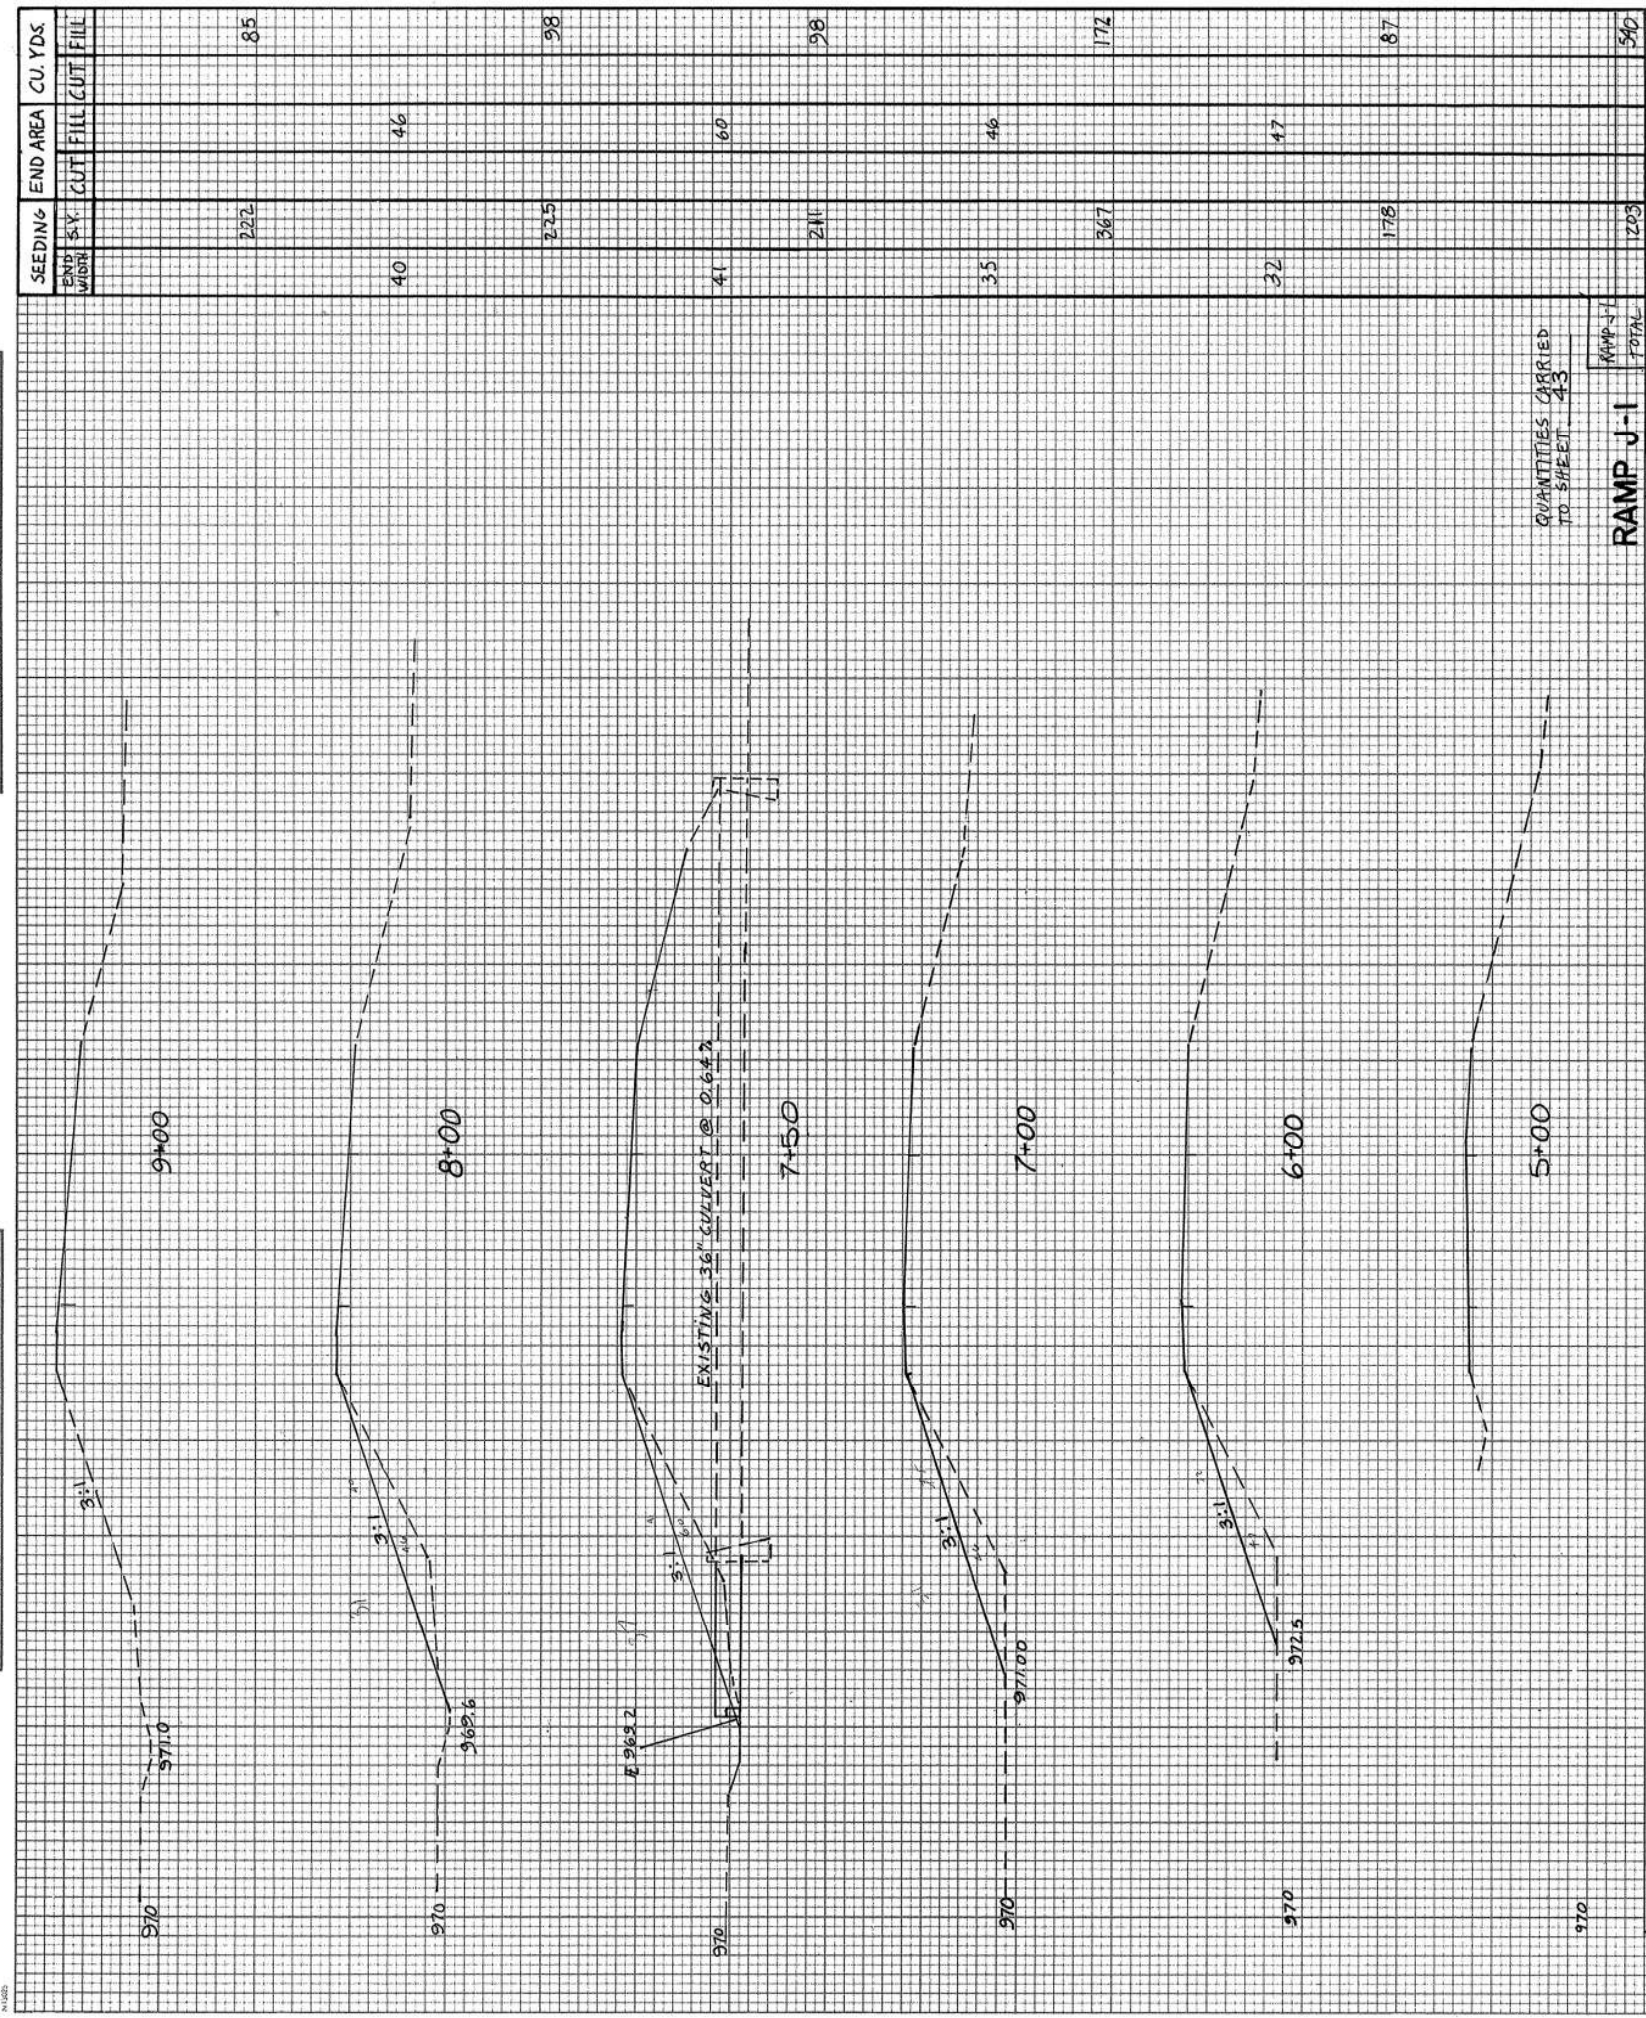

FED RD DIVISION	STATE	PROJECT
5	OHIO	

SUM-277/224-0.00/6.31-10.22

PLATE 3-FULL CROSS SECTION-FULL LINE

RAMP "J-1" STA. 5+00 TO STA. 9+00
CROSS SECTIONS RAMP "J-2" STA. 5+50 TO STA. 7+50

ORIGINAL
SURVEY

SURVEYED
PLOTTED
NOTE BOOK
NO.

BY
DATE


DATE

FINAL
SURVEY

SURVEYED
PLOTTED
NOTE BOOK
NO.

BY
DATE

DATE

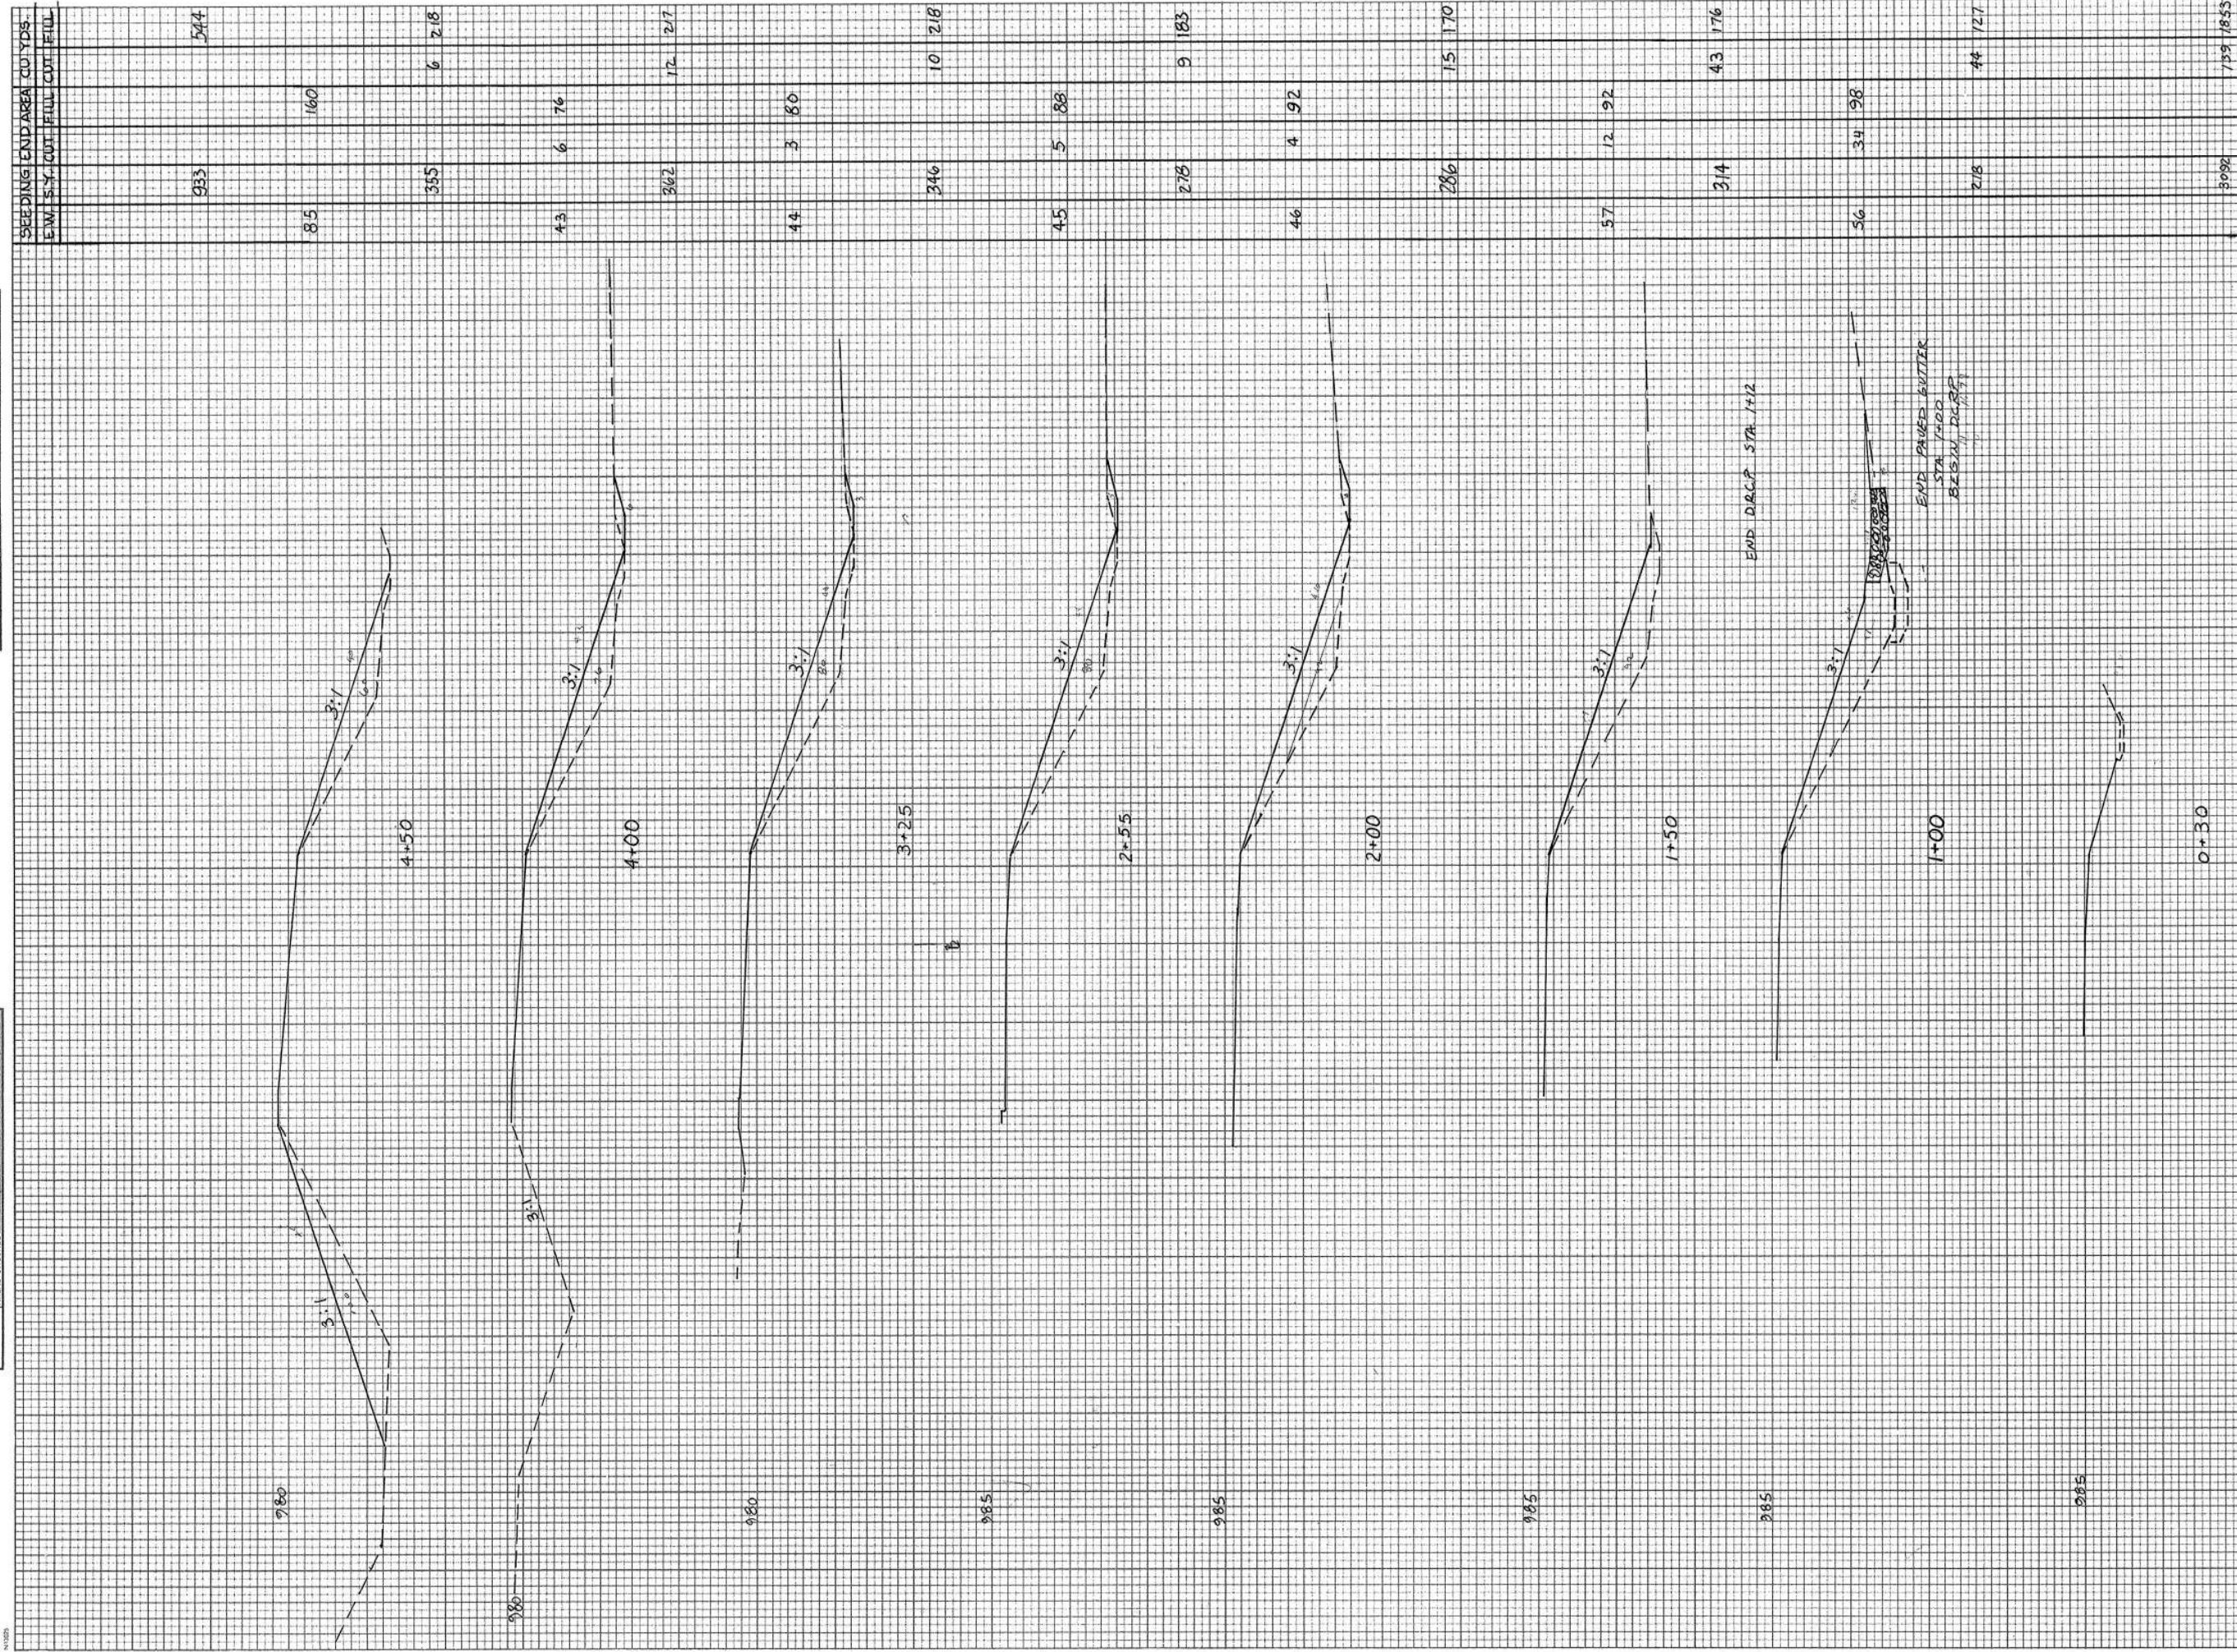

FED RD
DIVISION

STATE

PROJECT

5

OHIO

SUM-277/224-0.00/6.31-10.22

46
196

RAMP J-2

NOTE: B IS RT. EDGE OF PAVEMENT

CROSS SECTIONS RAMP "J-2" STA. 0+00 TO STA. 4+50

FINAL	DATE	
SURVEY	BY	
NO.	DATE	BY
NOTE BOOK	DATE	BY
AREAS	DATE	BY
CHECKED	DATE	BY

ORIGINAL	DATE	
SURVEY	BY	
NO.	DATE	BY
NOTE BOOK	DATE	BY
AREAS	DATE	BY
CHECKED	DATE	BY

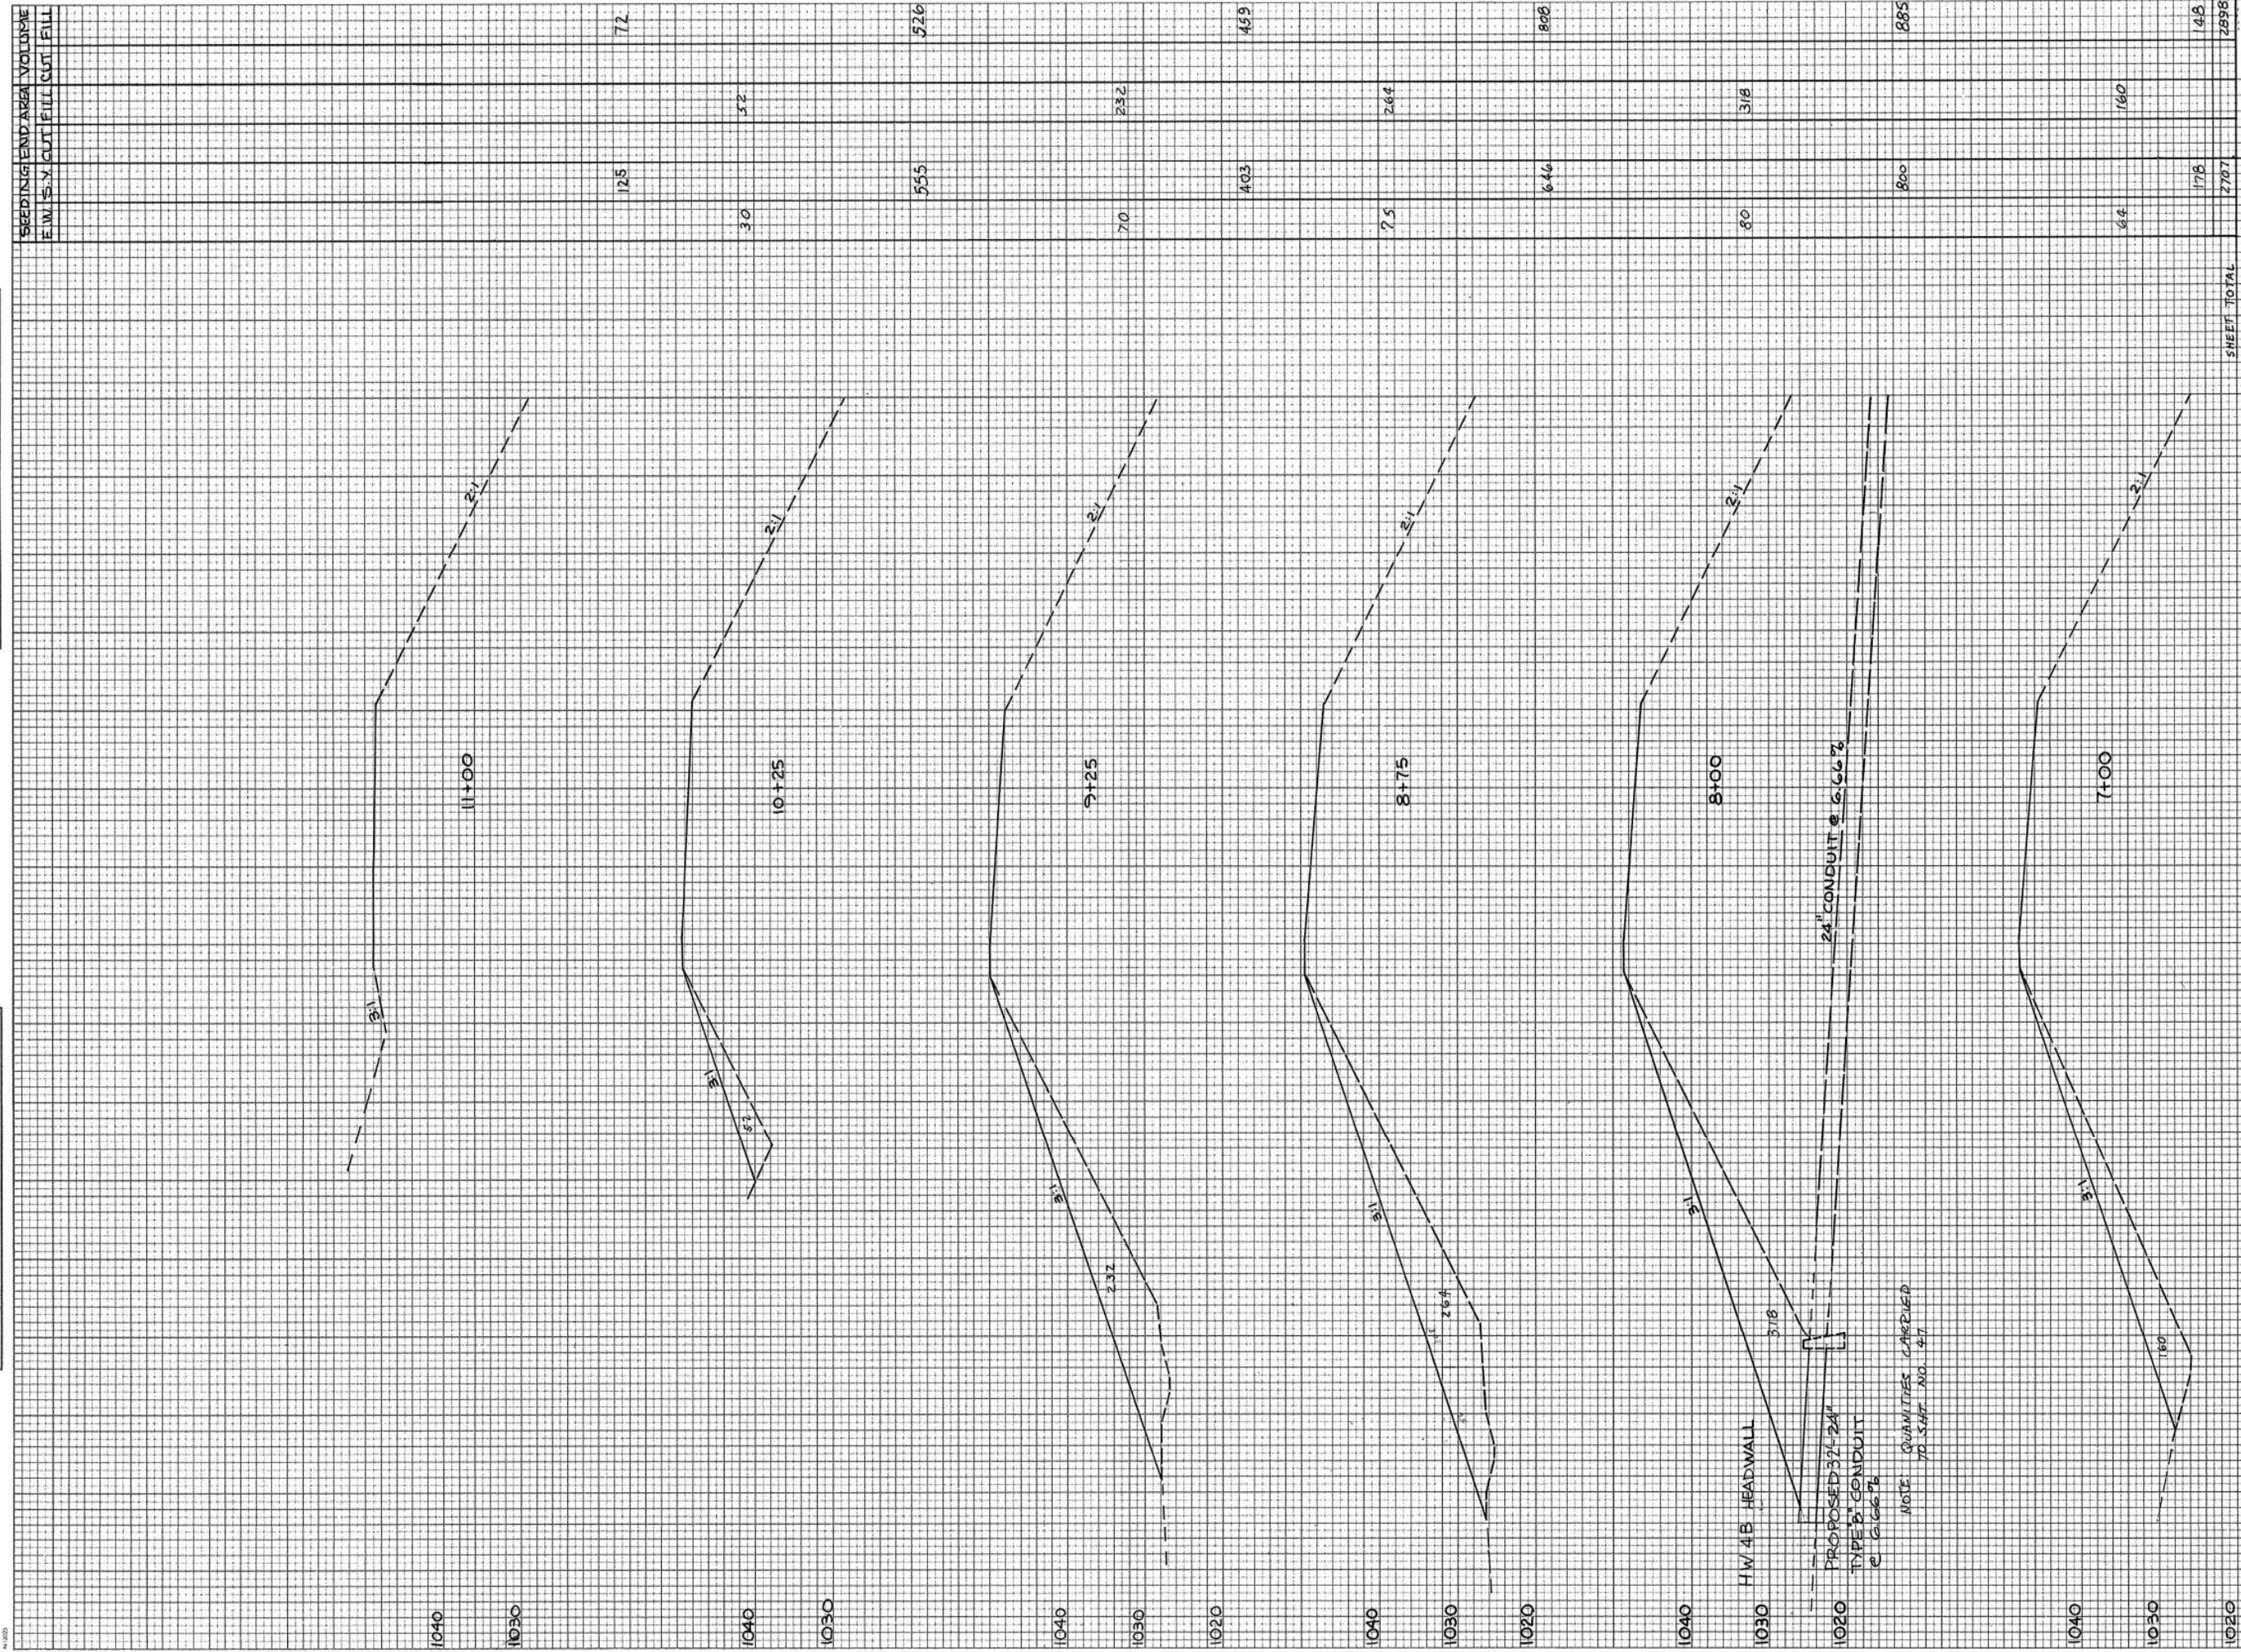


PLATE 3-FULL CROSS SECTION-FULL LINE

CROSS SECTIONS RAMP "L" STA. 6+50 TO STA. 11+00

FED RD DIVISION	STATE	PROJECT
5	OHIO	

SUM-277/224-0.00/6.31-10.22

QUANTITIES CARRIED TO
SHT. NO. 47

SHEET TOTAL	178	2707	148	2898
-------------	-----	------	-----	------

ORIGINAL SURVEY	DATE
SURVISED	BY
PLATTED	
NOTE BOOK	NO.
TEMPLATE	
AREAS	
CHECKED	

FINAL SURVEY	SURVISED
PLATTED	
NOTE BOOK	NO.
TEMPLATE	
AREAS	
CHECKED	

11/13/23

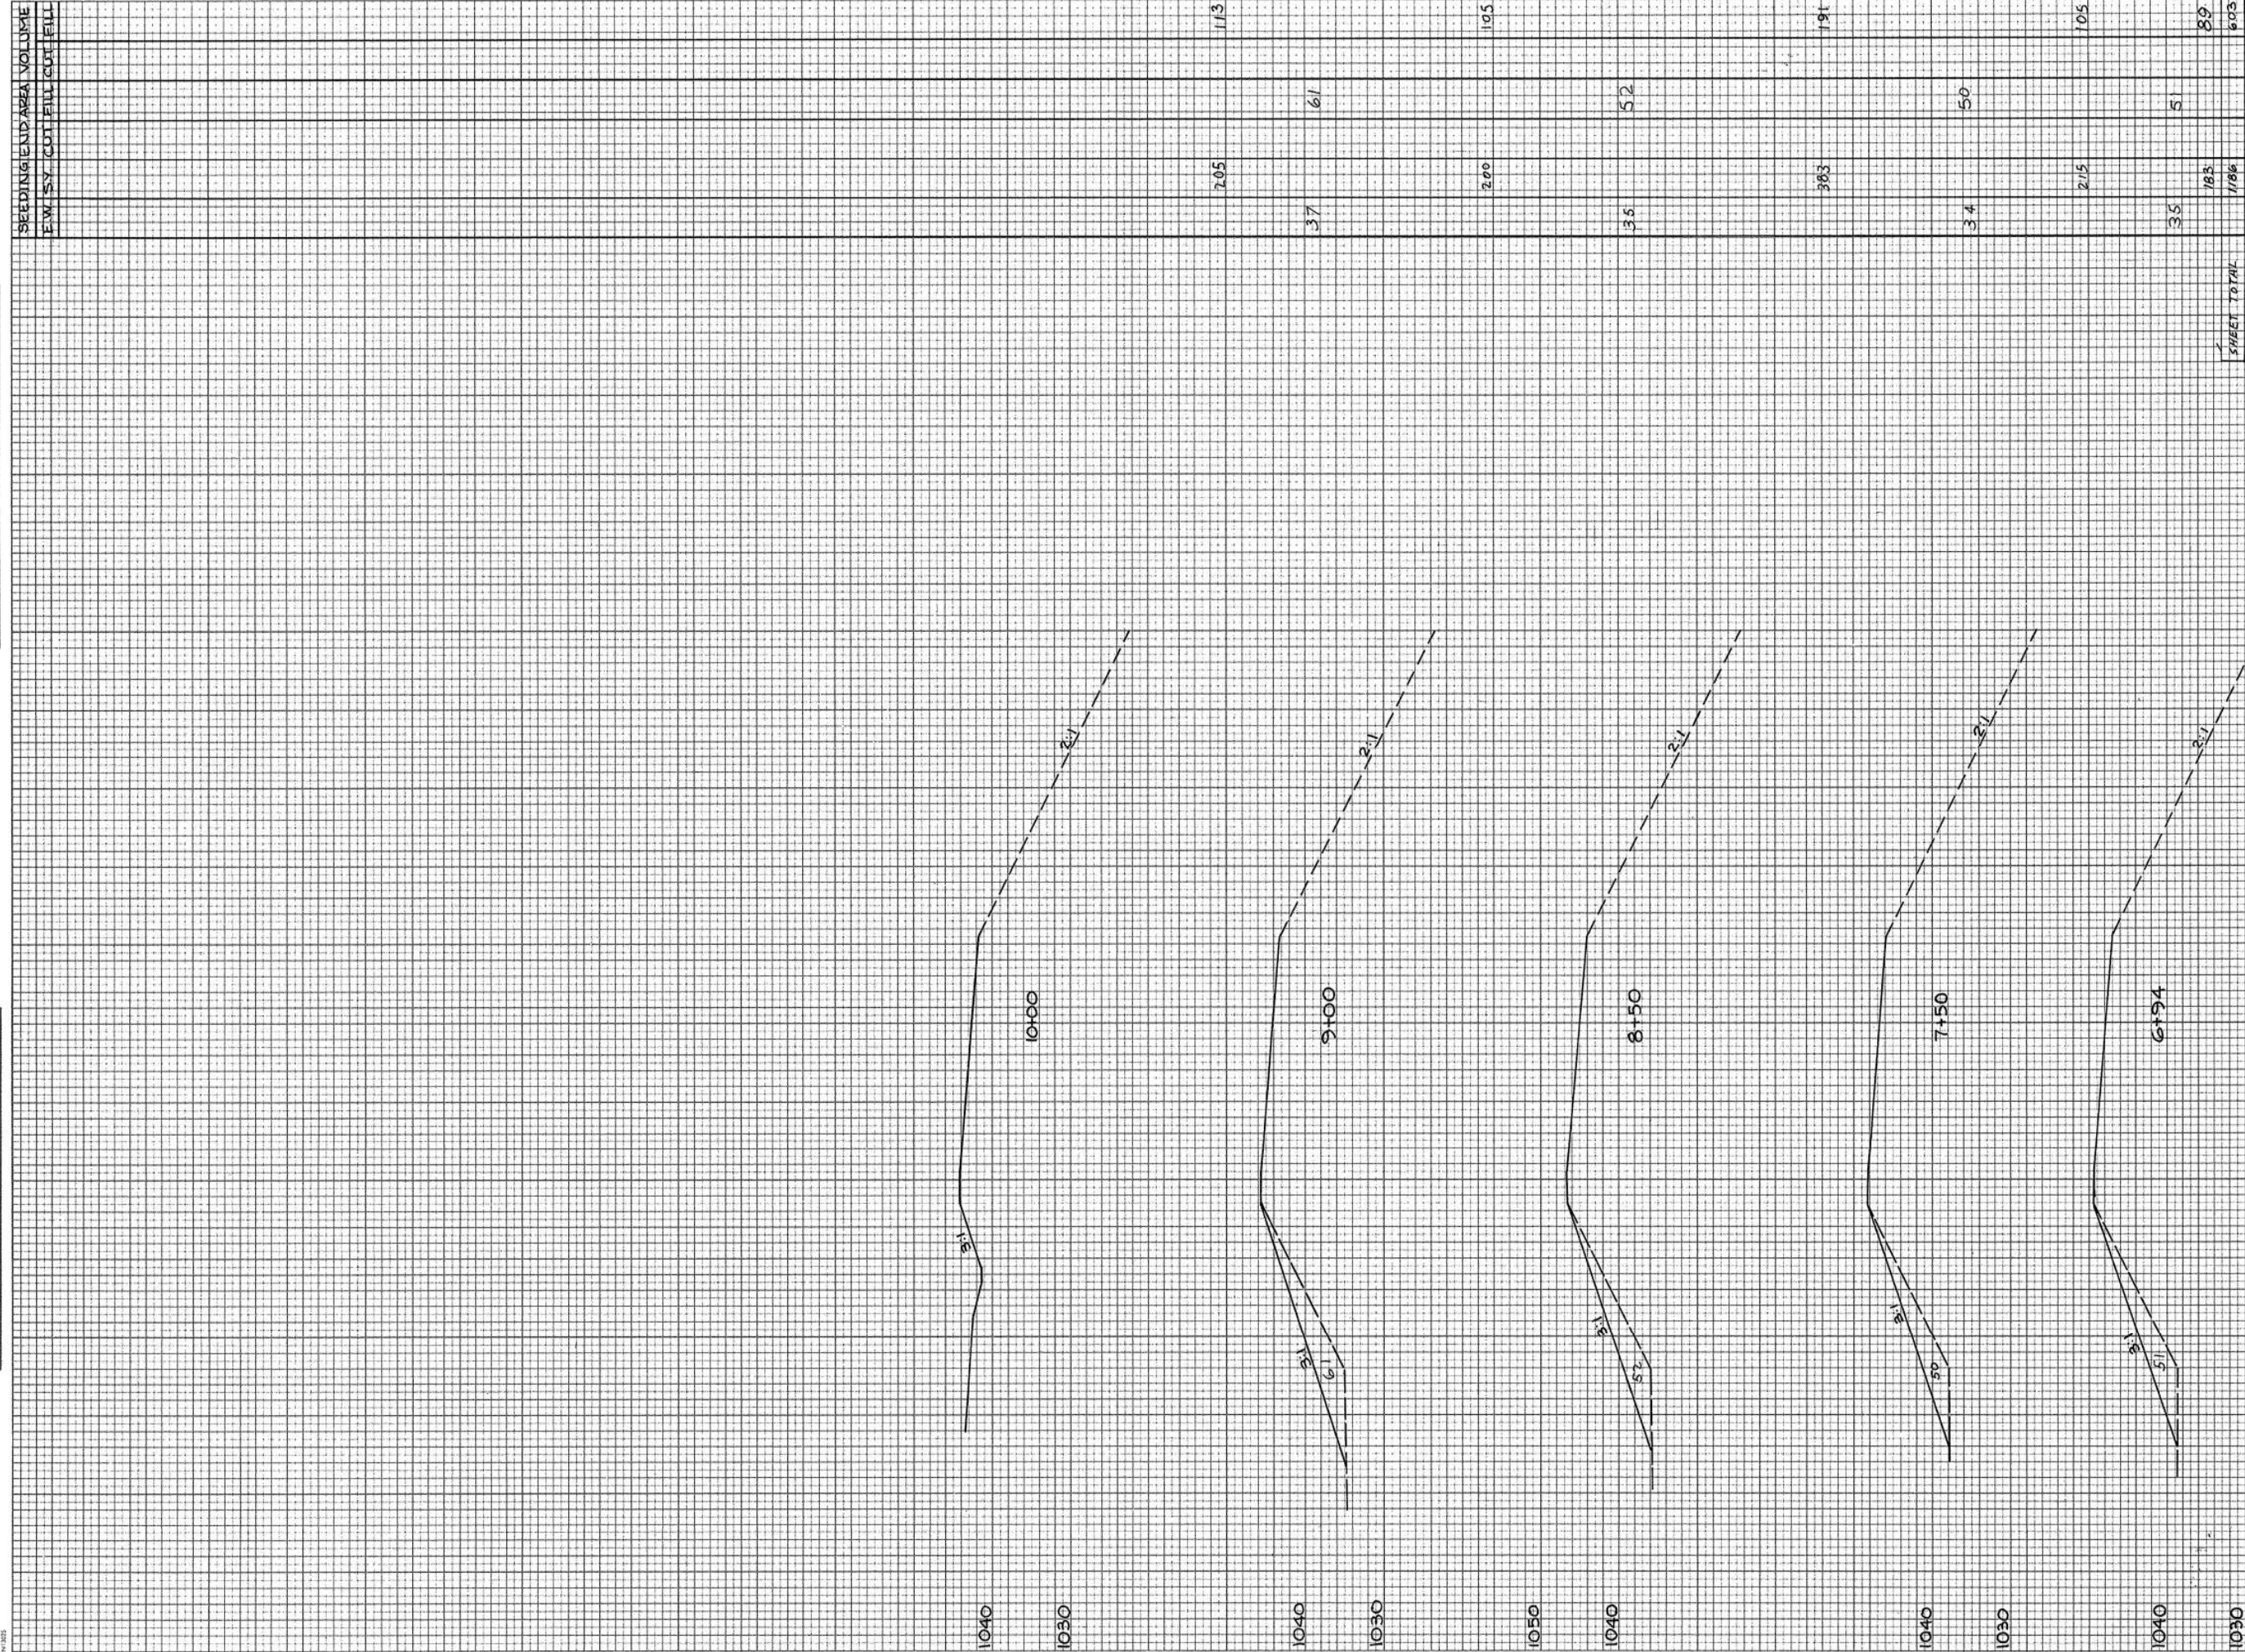


PLATE 3-FULL CROSS SECTION-FULL LINE

CROSS SECTIONS RAMP "L-1" STA. 6+00 TO STA. 10+00

FED RD DIVISION	STATE	PROJECT
5	OHIO	

SUM-277/224 0.00/6.31-0.22

ORIGINAL	SURVEYED	BY	DATE
SURVEY	PLOTTED		
NOTE BOOK	TEMPLATE		
NO.	AREAS		
	AREAS CHECKED		

FED RD DIVISION	STATE	PROJECT	
5	OHIO		



SUM-277/224-0.00/6.31-10.22

TRAFFIC CONTROL GENERAL NOTES

F.H.W.A. REGION	STATE	PROJECT NO.	FUNDS
5	OHIO		



SUM 277/224-0.00/6.31/10.22

TRAFFIC CONTROL STANDARD CONSTRUCTION DRAWINGS

REFERENCES TO SUPPLEMENTAL SPECIFICATIONS 857, 858, 861, 957, 958, 806, 847, 947, 961 AND ITEM 621 ON THE TRAFFIC CONTROL STANDARD CONSTRUCTION DRAWINGS IN THE PLANS SHALL BE CONSIDERED TO READ AS RESPECTIVE REFERENCES TO ITEMS 630, 631, 633, 730, 731, 733, 643, 644, 645, 642.

MILE MARKER LOCATION

THE LOCATION OF MILE MARKERS ON THE PLANS ARE APPROXIMATE AND A MORE PRECISE LOCATION WILL BE PROVIDED BY THE DEPARTMENT. THE CONTRACTOR SHALL NOTIFY THE ENGINEER AT LEAST 30 DAYS IN ADVANCE OF THE PLANNED DATE OF MARKER INSTALLATION. THE ENGINEER WILL CONTACT THE BUREAU OF TECHNICAL SERVICES WHICH WILL LOCATE THE LONGITUDINAL POSITION OF MILE MARKERS BY MEANS OF A PAINT MARK ON THE PAVEMENT EDGE. ALTERNATE MARKS WILL NOT BE PROVIDED ON DIVIDED HIGHWAYS AND THE CONTRACTOR SHALL SET MARKERS FOR THE OPPOSITE ROADWAY ACROSS FROM THE PROVIDED MARK. DELINEATORS WHOSE NORMAL POSITION FALLS WITHIN 50 FEET OF A MILE MARKER SHALL BE OMITTED.

REMOVAL OF LUMINAIRE FOR STORAGE, AS PER PLAN

THIS ITEM OF WORK SHALL CONSIST OF REMOVING AN EXISTING LUMINAIRE AND SUPPORT ARM TO BE STORED ON THE SITE FOR THE CITY OF AKRON TO TAKE POSSESSION OF. PAYMENT SHALL BE MADE AT THE UNIT PRICE BID. EACH ITEM 631-REMOVAL OF LUMINAIRE FOR STORAGE, AS PER PLAN. WHICH WILL BE COMPENSATION FOR ALL LABOR, EQUIPMENT, MATERIALS AND INCIDENTALS NECESSARY TO COMPLETE THIS ITEM OF WORK.

SIGN PLACEMENT

THE EXACT LOCATIONS OF SIGNS ARE TO BE STAKED AND CHECKED BY THE ENGINEER PRIOR TO PLACEMENT TO INSURE CLEARANCE OF THE DRIVES, ROADWAY AND OTHER OBSTACLES. IF THERE ARE ANY CONFLICTS, THEY ARE TO BE ADJUSTED AS DIRECTED BY THE ENGINEER. PAYMENT FOR THIS IS INCIDENTAL TO ALL 630 ITEMS.

620 DELINEATOR, FLEXIBLE POST MOUNTED

THE DELINEATORS SHALL BE INSTALLED IN ACCORDANCE WITH ITEM 620 OF THE CONSTRUCTION AND MATERIALS SPECIFICATIONS. ALL OF THE DELINEATORS (SHALL BE) "SAFE HIT" MODEL SH2486P3 OR APPROVED EQUIVALENT. THE DELINEATOR SHALL BE THE SAME COLOR AS THE NEAREST EDGE LINE, USING DELINEATOR, TYPE G, REFLECTOR (SILVER/YELLOW), 72" (WHITE/YELLOW) POST WITH ANCHOR SLEEVE.

PAYMENT SHALL BE FULL COMPENSATION FOR ALL LABOR, MATERIALS, TOOLS, EQUIPMENT, AND OTHER INCIDENTALS NECESSARY TO COMPLETE THIS ITEM AND PAID FOR UNDER ITEM 620 DELINEATORS, FLEXIBLE, POST MOUNTED.

630 OVERHEAD SIGN SUPPORT TC-9.30 DESIGN 2, AS PER PLAN

THIS SIGN SUPPORT STRUCTURE SHALL HAVE A TUBE POLE AS PER TC-9.30 AND SHALL BE PLACED AS SHOWN ON SHEET 81. THIS STRUCTURE SHALL HAVE 2 SETS OF BACK-TO-BACK SIGNS AND THE ARMS FOR EACH SET OF SIGNS SHALL BE; 2 ARMS @ 7' AND 2 ARMS @ 9' AS SHOWN ON SHEET 89. THE POLES' HAND HOLE SHALL FACE EAST BOUND TRAFFIC ON WATERLOO RD.

PAYMENT WILL BE AT THE CONTRACT UNIT BID PRICE FOR EACH OVERHEAD SIGN SUPPORT WHICH SHALL INCLUDE ALL LABOR, MATERIALS, EQUIPMENT, AND INCIDENTALS NECESSARY TO COMPLETE THIS WORK.

POWER SUPPLY FOR SIGN LIGHTING

ELECTRIC POWER SHALL BE OBTAINED FROM THE FOLLOWING LISTED COMPANY AT THE LOCATION INDICATED ON THE PLANS. POWER SUPPLIED SHALL BE 480 VOLTS.

OHIO EDISON CO.
76 S. MAIN ST.
AKRON, OHIO 44308
(216) 384-5100

TRAFFIC CONTROL GENERAL SUMMARY

COMPLETED BY T.P. DATE 8-9-90
CHECKED BY SL DATE 8/9/90

F.H.W.A. REGION	STATE	PROJECT NO.	FUND
5	OHIO		
SUM-277/224-0.00/6.31/10.22			

SHEET NUMBER															PARTICIPATION			ITEM	ITEM EXT.	GRAND TOTAL	UNIT	DESCRIPTION
56	57	66	67	68	69	70	71	82	91	IM277(67)	FEDERAL STATE	NH (51)	URBAN FEDERAL STATE, CITY									
								168			144	6	18	620	70000	168	EACH	DELINEATOR, TYPE A, FLEXIBLE POST MOUNTED				
								83			146		17	620	70000	83	EACH	DELINEATOR, TYPE B, FLEXIBLE POST MOUNTED				
								200			159		41	620	31200	200	EACH	DELINEATOR REMOVED FOR DISPOSAL				
								25.37			20.86	1.15	3.36	642	00090	25.37	MILE	EDGE LINE				
								17.99			15.30	0.34	2.35	642	00190	17.99	MILE	LANE LINE				
								7290			5550		1740	642	00390	7290	LIN. FT.	CHANNELIZING LINE				
								140			90		50	642	00490	140	LIN. FT.	STOP LINE				
								1817			1406		411	642	00690	1817	LIN. FT.	TRANSVERSE LINE				
								2					2	642	01290	2	EACH	LANE ARROW				
								1					1	642	01408	1	EACH	WORD ON PAVEMENT, 96 IN				
						35	3				30	3	5	625	32000	38	EACH	GROUND ROD				
						8.76	324	8.22	2.86	261.6	820											
											189.74	21.16	58.9	630	00000	269.80	CU. YD.	CONCRETE FOR ANCHOR BASE FOUNDATION				
											14.3	0.5	8.2	630	00100	23.0	CU. YD.	CONCRETE FOR EMBEDDED FOUNDATIONS				
						39.0	86.0	20.0														
32.0						205.0	170.5	166.0	12.0													
	15.0					6090	551.0		43.5													
						101.0		457														
						126	199.0	90.9														
									33.2													
						118.3		120.7	37.2													
						75.5	14.5	30.0														
						14	12	12	4													

TRAFFIC CONTROL GENERAL SUMMARY

COMPLETED BY TP DATE 8-9-90
CHECKED BY 20 DATE 8-9-90

F.H.W.A. REGION	STATE	PROJECT NO.	FUNDS
5	OHIO		

SUM-277/224-0.00/6.31/10.22

[illegible]

SUM-277/224-0.00/6.31/10.22

[illegible]

SIGNING SUB-SUMMARY

F.H.W.A. REGION	STATE	PROJECT NO.	FUNDS
5	OHIO		

SUM-277/224-0.00/6.31/10.22

55
196

SIGNING SUB-SUMMARY

SIGNING SUB-SUMMARY

56
196

SIGNING SUB-SUMM

△ RURAL FED. PROJ. # F(51)
○ URBAN FED. PROJ. # F(51)


SIGNING SUB-SUMMARY

F.H.W.A. REGION	STATE	PROJECT NO.	FUNDS
5	OHIO		

SUM-277/224-0.00/6.31/10.22

57
196

[illegible]

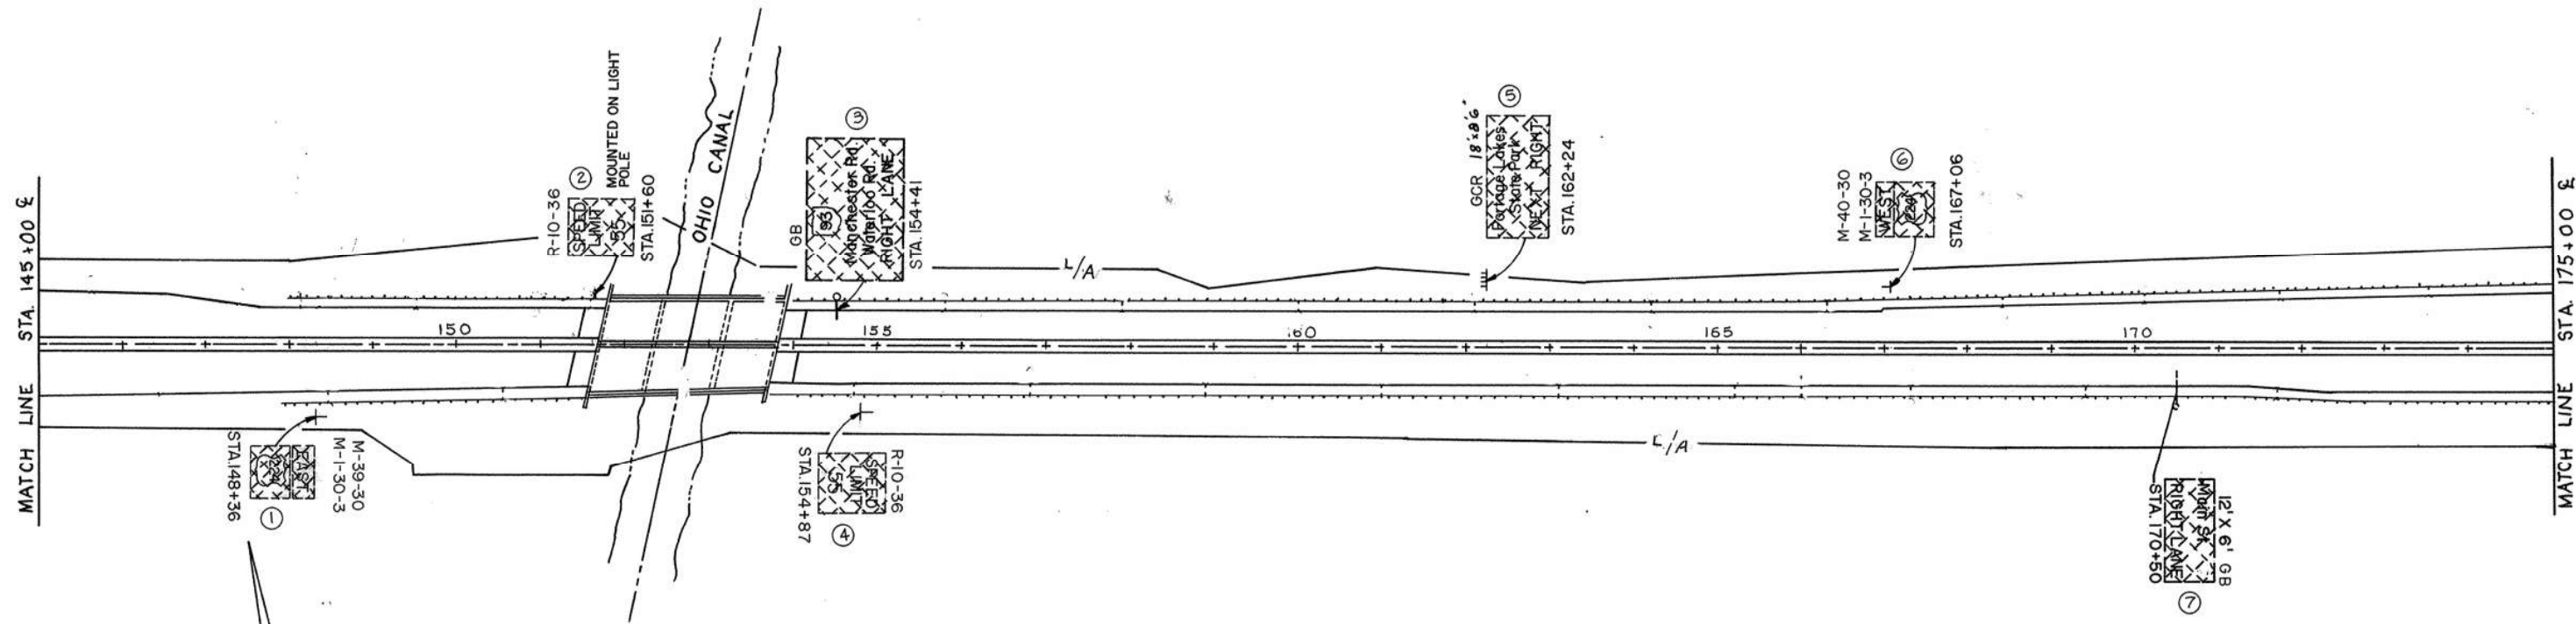


ITEM	UNIT	DESCRIPTION	THIS SHEET
620	EACH	DELINEATOR REMOVED FOR DISPOSAL	15

QUANTITY CARRIED TO PG. 82

FOR SIGNING LEGEND SEE SHEET 75


* END RAMP 'J-2' STA.8+39.67
 ** 18.5' LT. STA. 4+19.13 RAMP 'J'

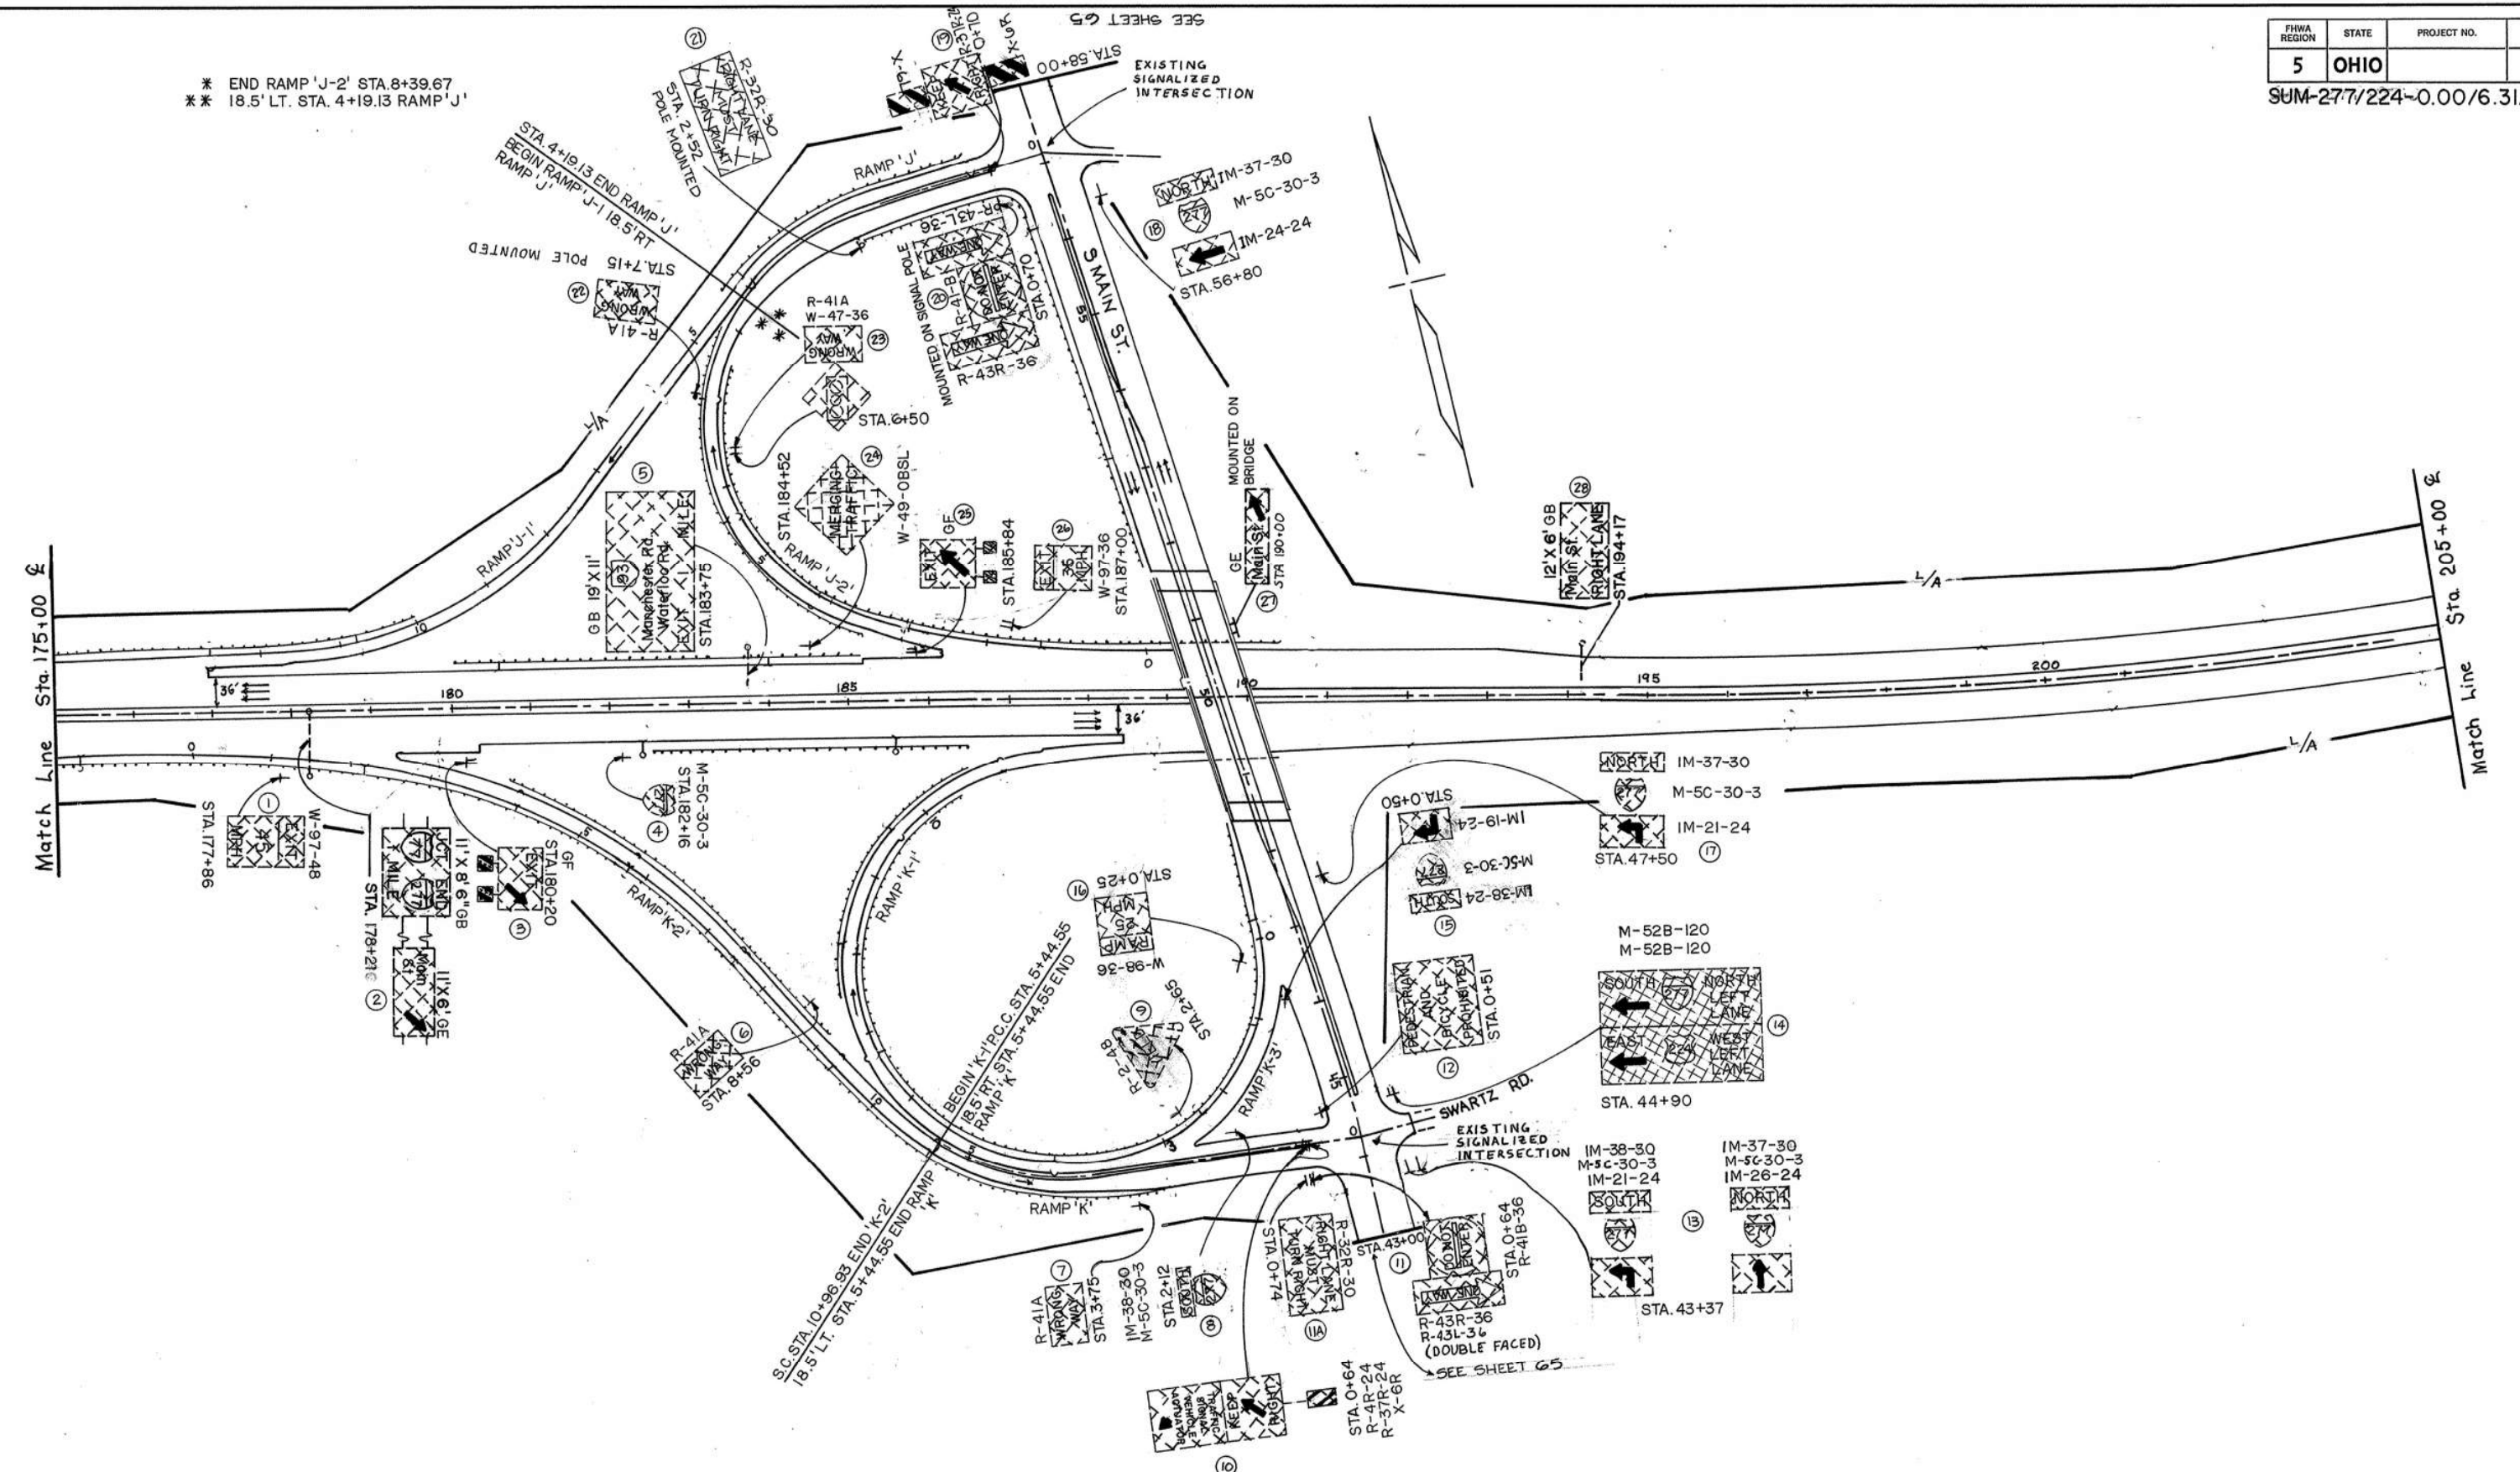

ITEM	UNIT	DESCRIPTION	THIS SHEET
620	EACH	DELINEATOR REMOVED FOR DISPOSAL	62

QUANTITY CARRIED TO PG. 82


FOR SIGNING LEGEND SEE SHEET 75

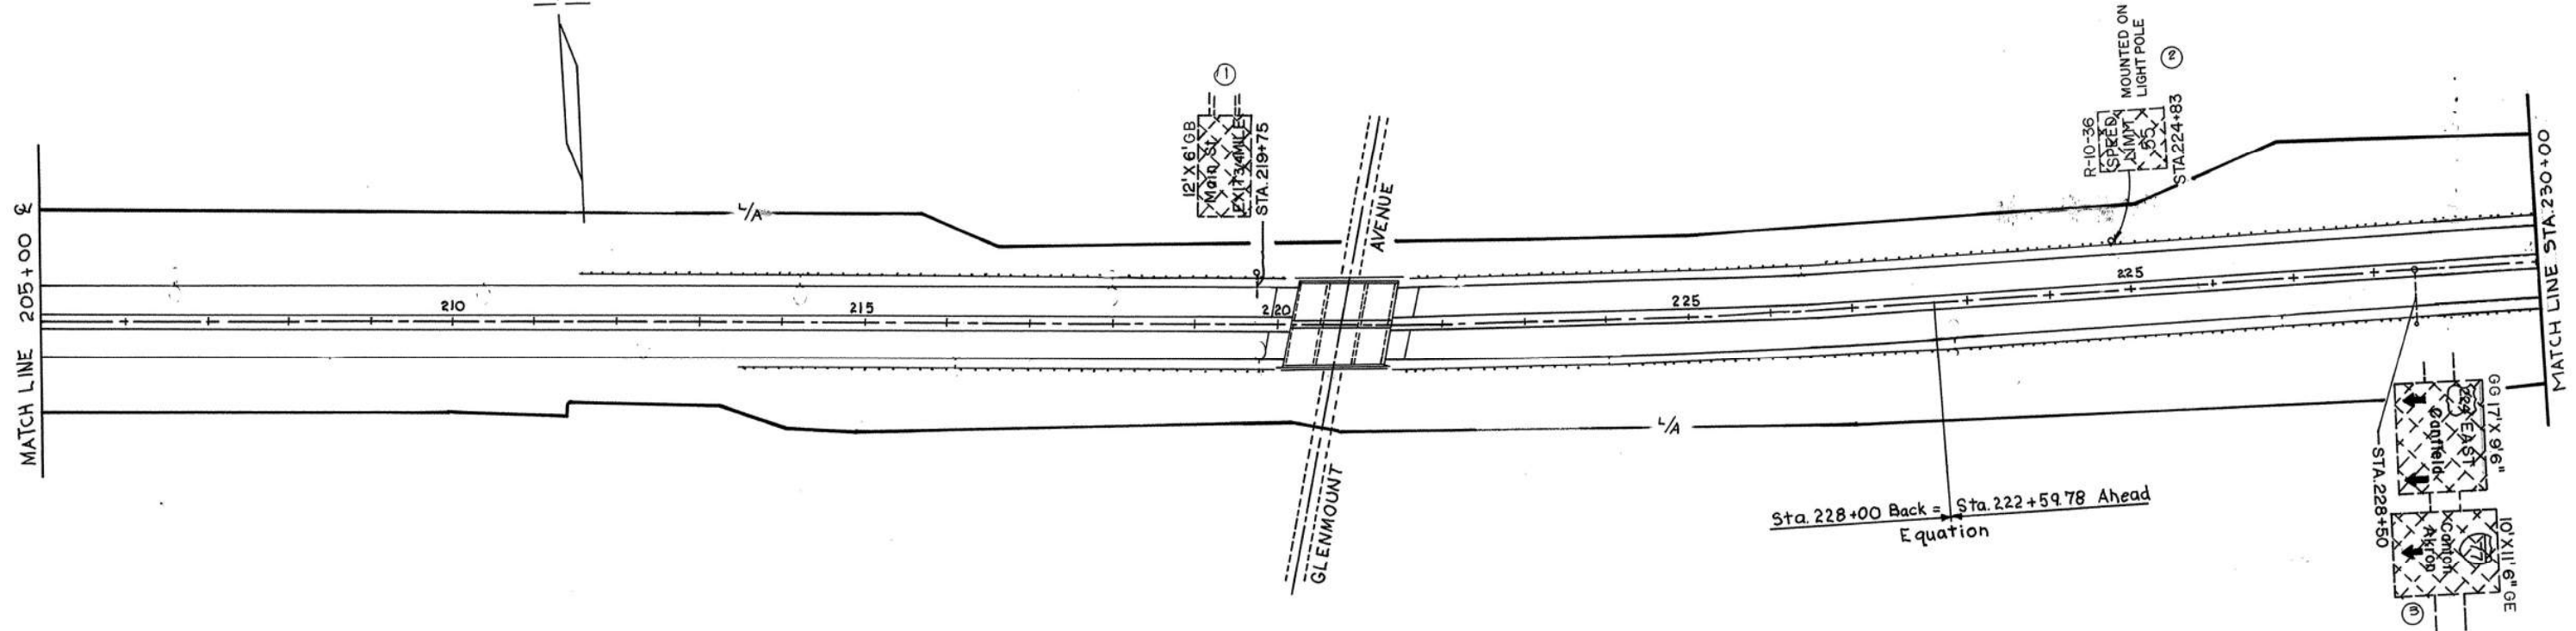

ITEM	UNIT	DESCRIPTION	THIS SHEET
620	EACH	DELINEATOR REMOVED FOR DISPOSAL	6

QUANTITY CARRIED TO PG. 82

FOR SIGNING LEGEND SEE SHEET 75

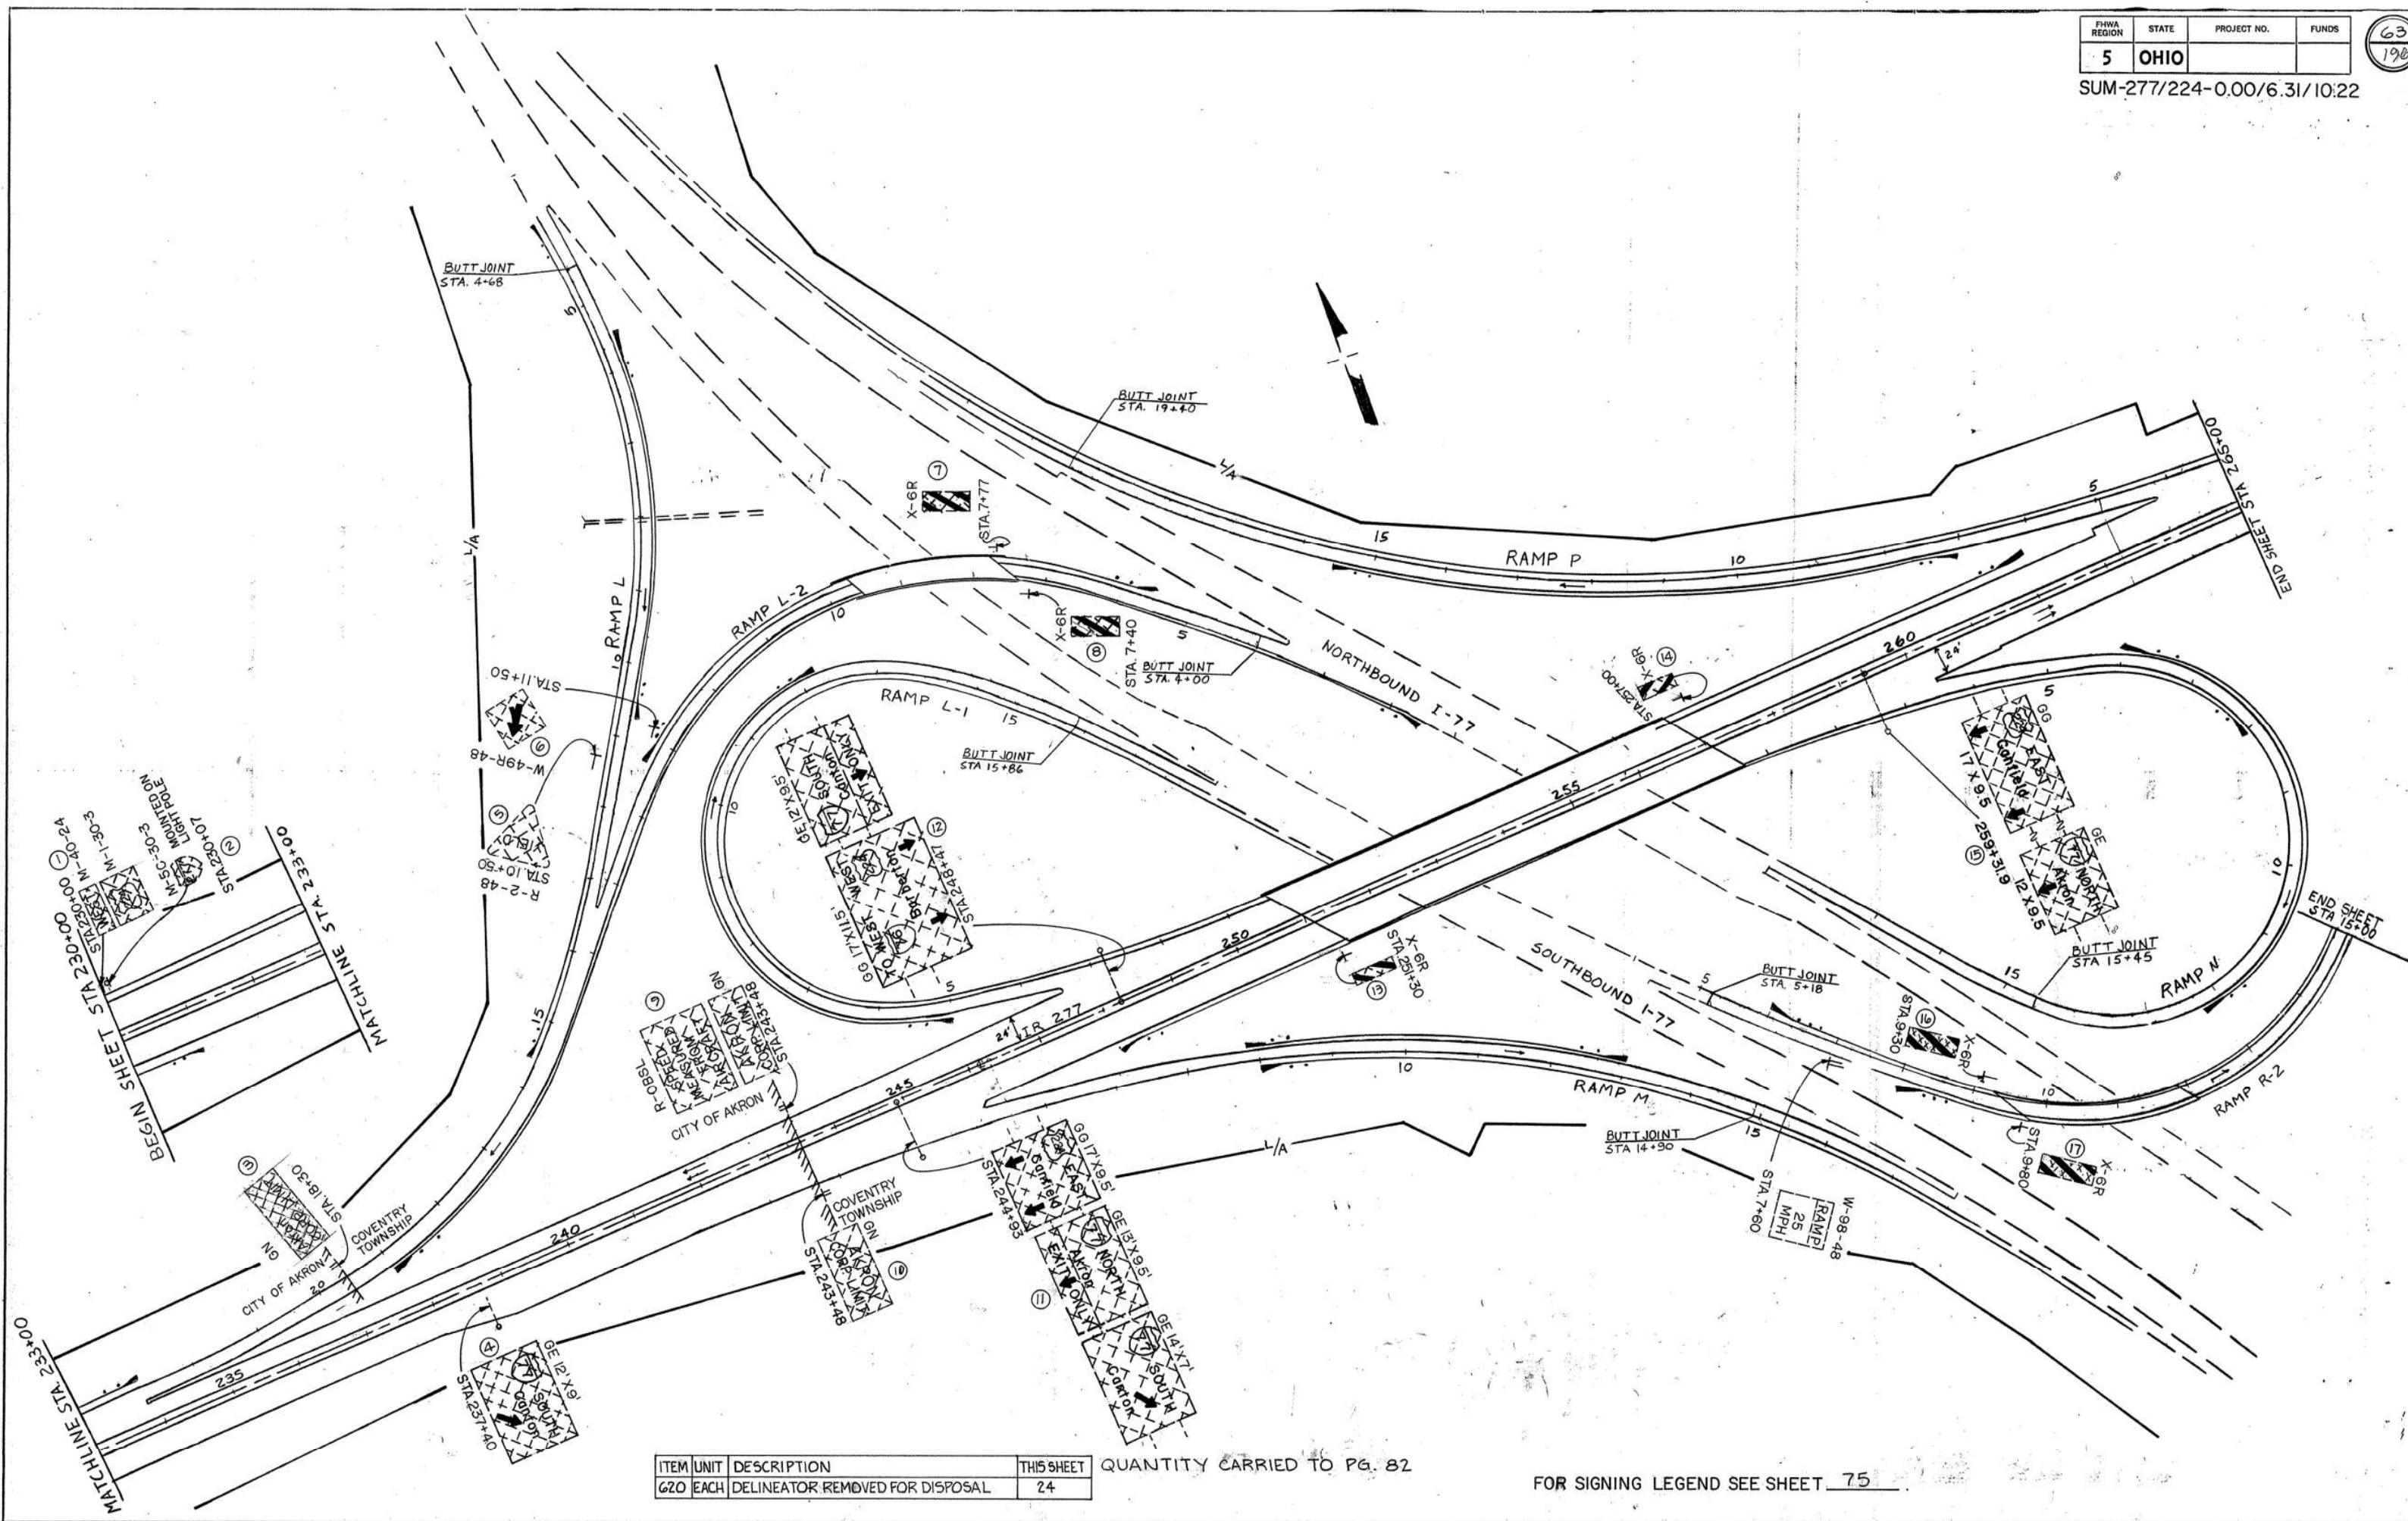

ITEM	UNIT	DESCRIPTION	THIS SHEET
G20	EACH	DELINEATOR REMOVED FOR DISPOSAL	24

QUANTITY CARRIED TO PG. 82

FOR SIGNING LEGEND SEE SHEET 75

STA 230+00 TO STA 265+00

F.H.W.A. REGION	STATE	PROJECT NO.	FUNDS
5	OHIO		

9UM-277/224-0.00/6.31/10.22

SIGNING SUB-SUMMARY

SIGNING SUB-SUMMARY

○ URBAN FED. PROJ. # F(51)

F.H.W.A. REGION	STATE	PROJECT NO.	FUNDS
5	OHIO		

9UM-277/224-0.00/6.31/10.22

SIGNING SUB-SUMMAR

SIGNING SUB-SUMMARY

69
196

SIGNING SUB-SUMMARY

SIGNING SUB-SUMMARY

F.R.W.A. REGION	STATE	PROJECT NO.	FUNDS
5	OHIO		

SUM-277/224-0.00/6.21/10.22

[illegible]

SIGNING SUB-SUMMA

LOCATION			SIGN CODE NUMBER & SIZE		SIGNING QUANTITIES	
NO.	STATION	SIDE	GEP-72 (6'x12')	GEP-96 (8'x12')	GEP-120 (10'x12')	GB (13'x10')	GB (20'x12' 6")	GB (19'x12' 6")	GB (10'x12' 6")	GB (17'x12')	GB (13'x12' 6")	GB (15'x12' 6")	GB (15'x12' 5	OHIO		

72
19

SIGNING SUB-SUMM

SUM-277/224 - 0.00/6.31/10.22

SIGNING SUB-SUMM

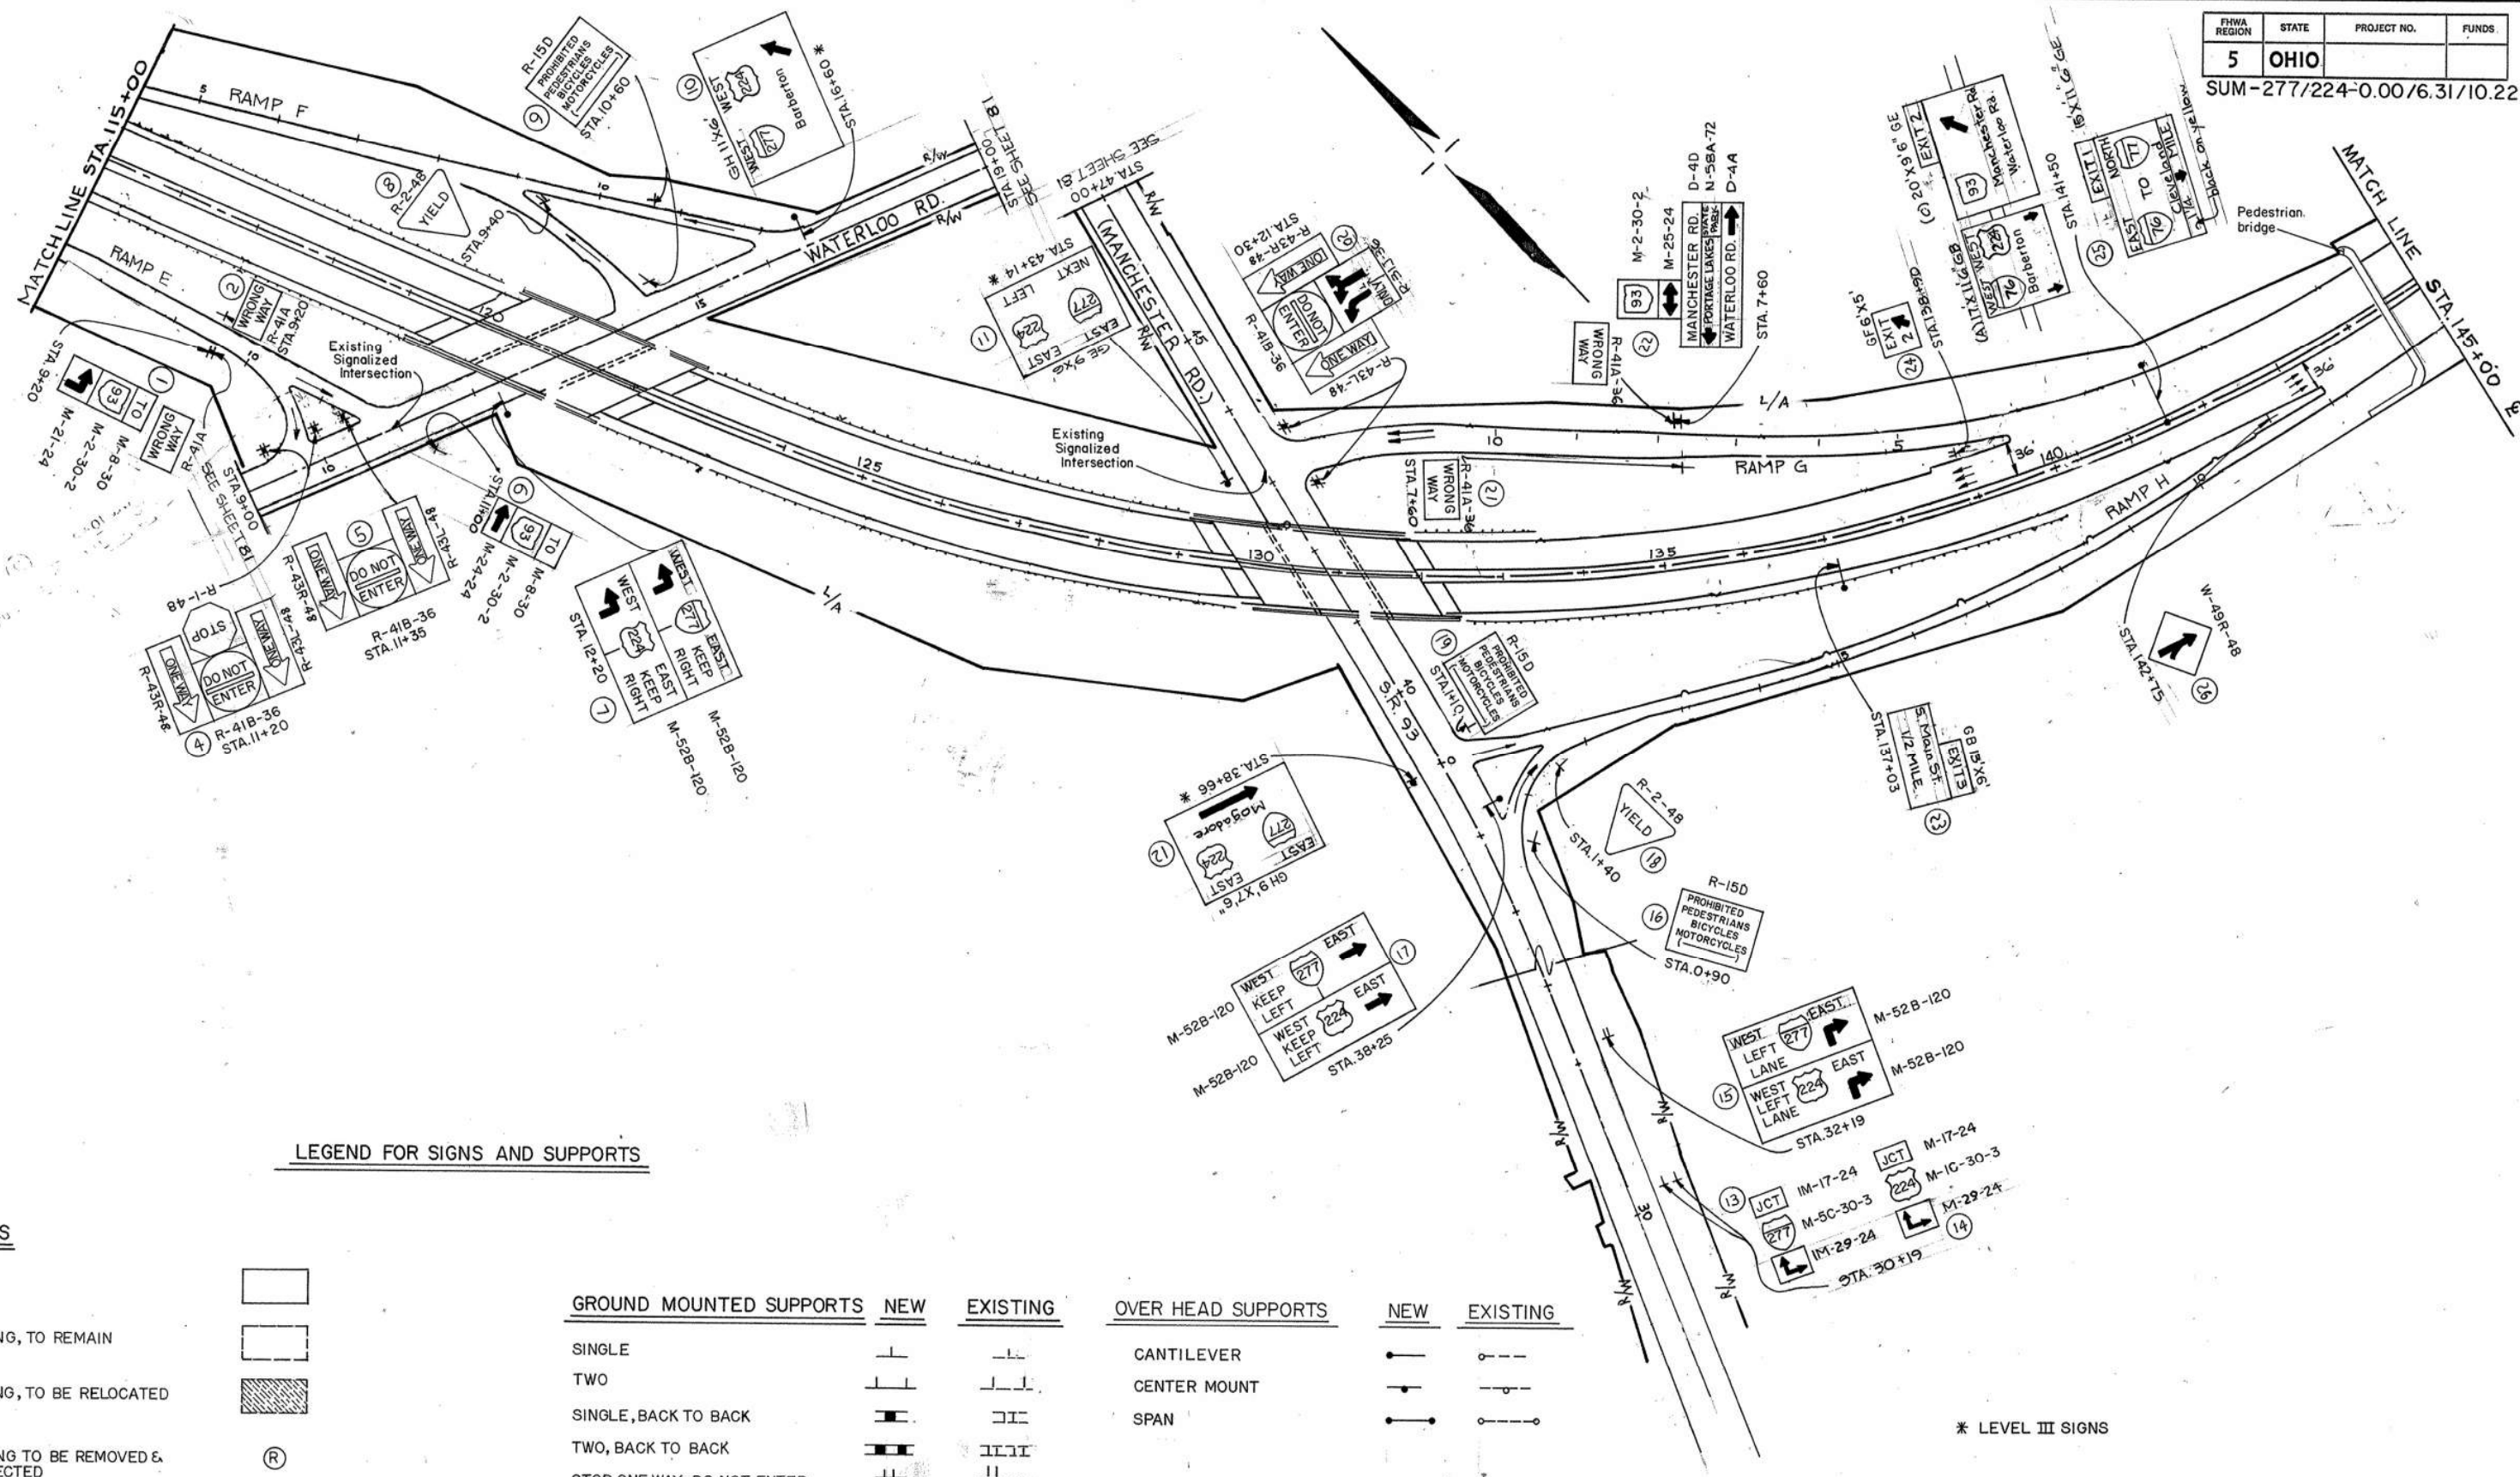

LEGEND FOR SIGNS AND SUPPORTS

SIGNS

NEW	
EXISTING, TO REMAIN	
EXISTING, TO BE RELOCATED	
EXISTING TO BE REMOVED & RE-ERECTED	
EXISTING, TO BE REMOVED	
DEMOUNTABLE COPY ADDED TO EXISTING SIGN	

GROUND MOUNTED SUPPORTS

	NEW	EXISTING
SINGLE		
TWO		
SINGLE, BACK TO BACK		
TWO, BACK TO BACK		
STOP ONE WAY, DO NOT ENTER		
BANDED TO POLE		


OVER HEAD SUPPORTS

	NEW	EXISTING
CANTILEVER		
CENTER MOUNT		
SPAN		

* LEVEL III SIGNS

QUANTITIES CARRIED TO PG. 82

ITEM	UNIT	DESCRIPTION	THIS SHEET
620	EACH	DELINEATOR, FLEXIBLE POST MOUNTED, WHITE	34
620	EACH	DELINEATOR, FLEXIBLE POST MOUNTED, YELLOW	20

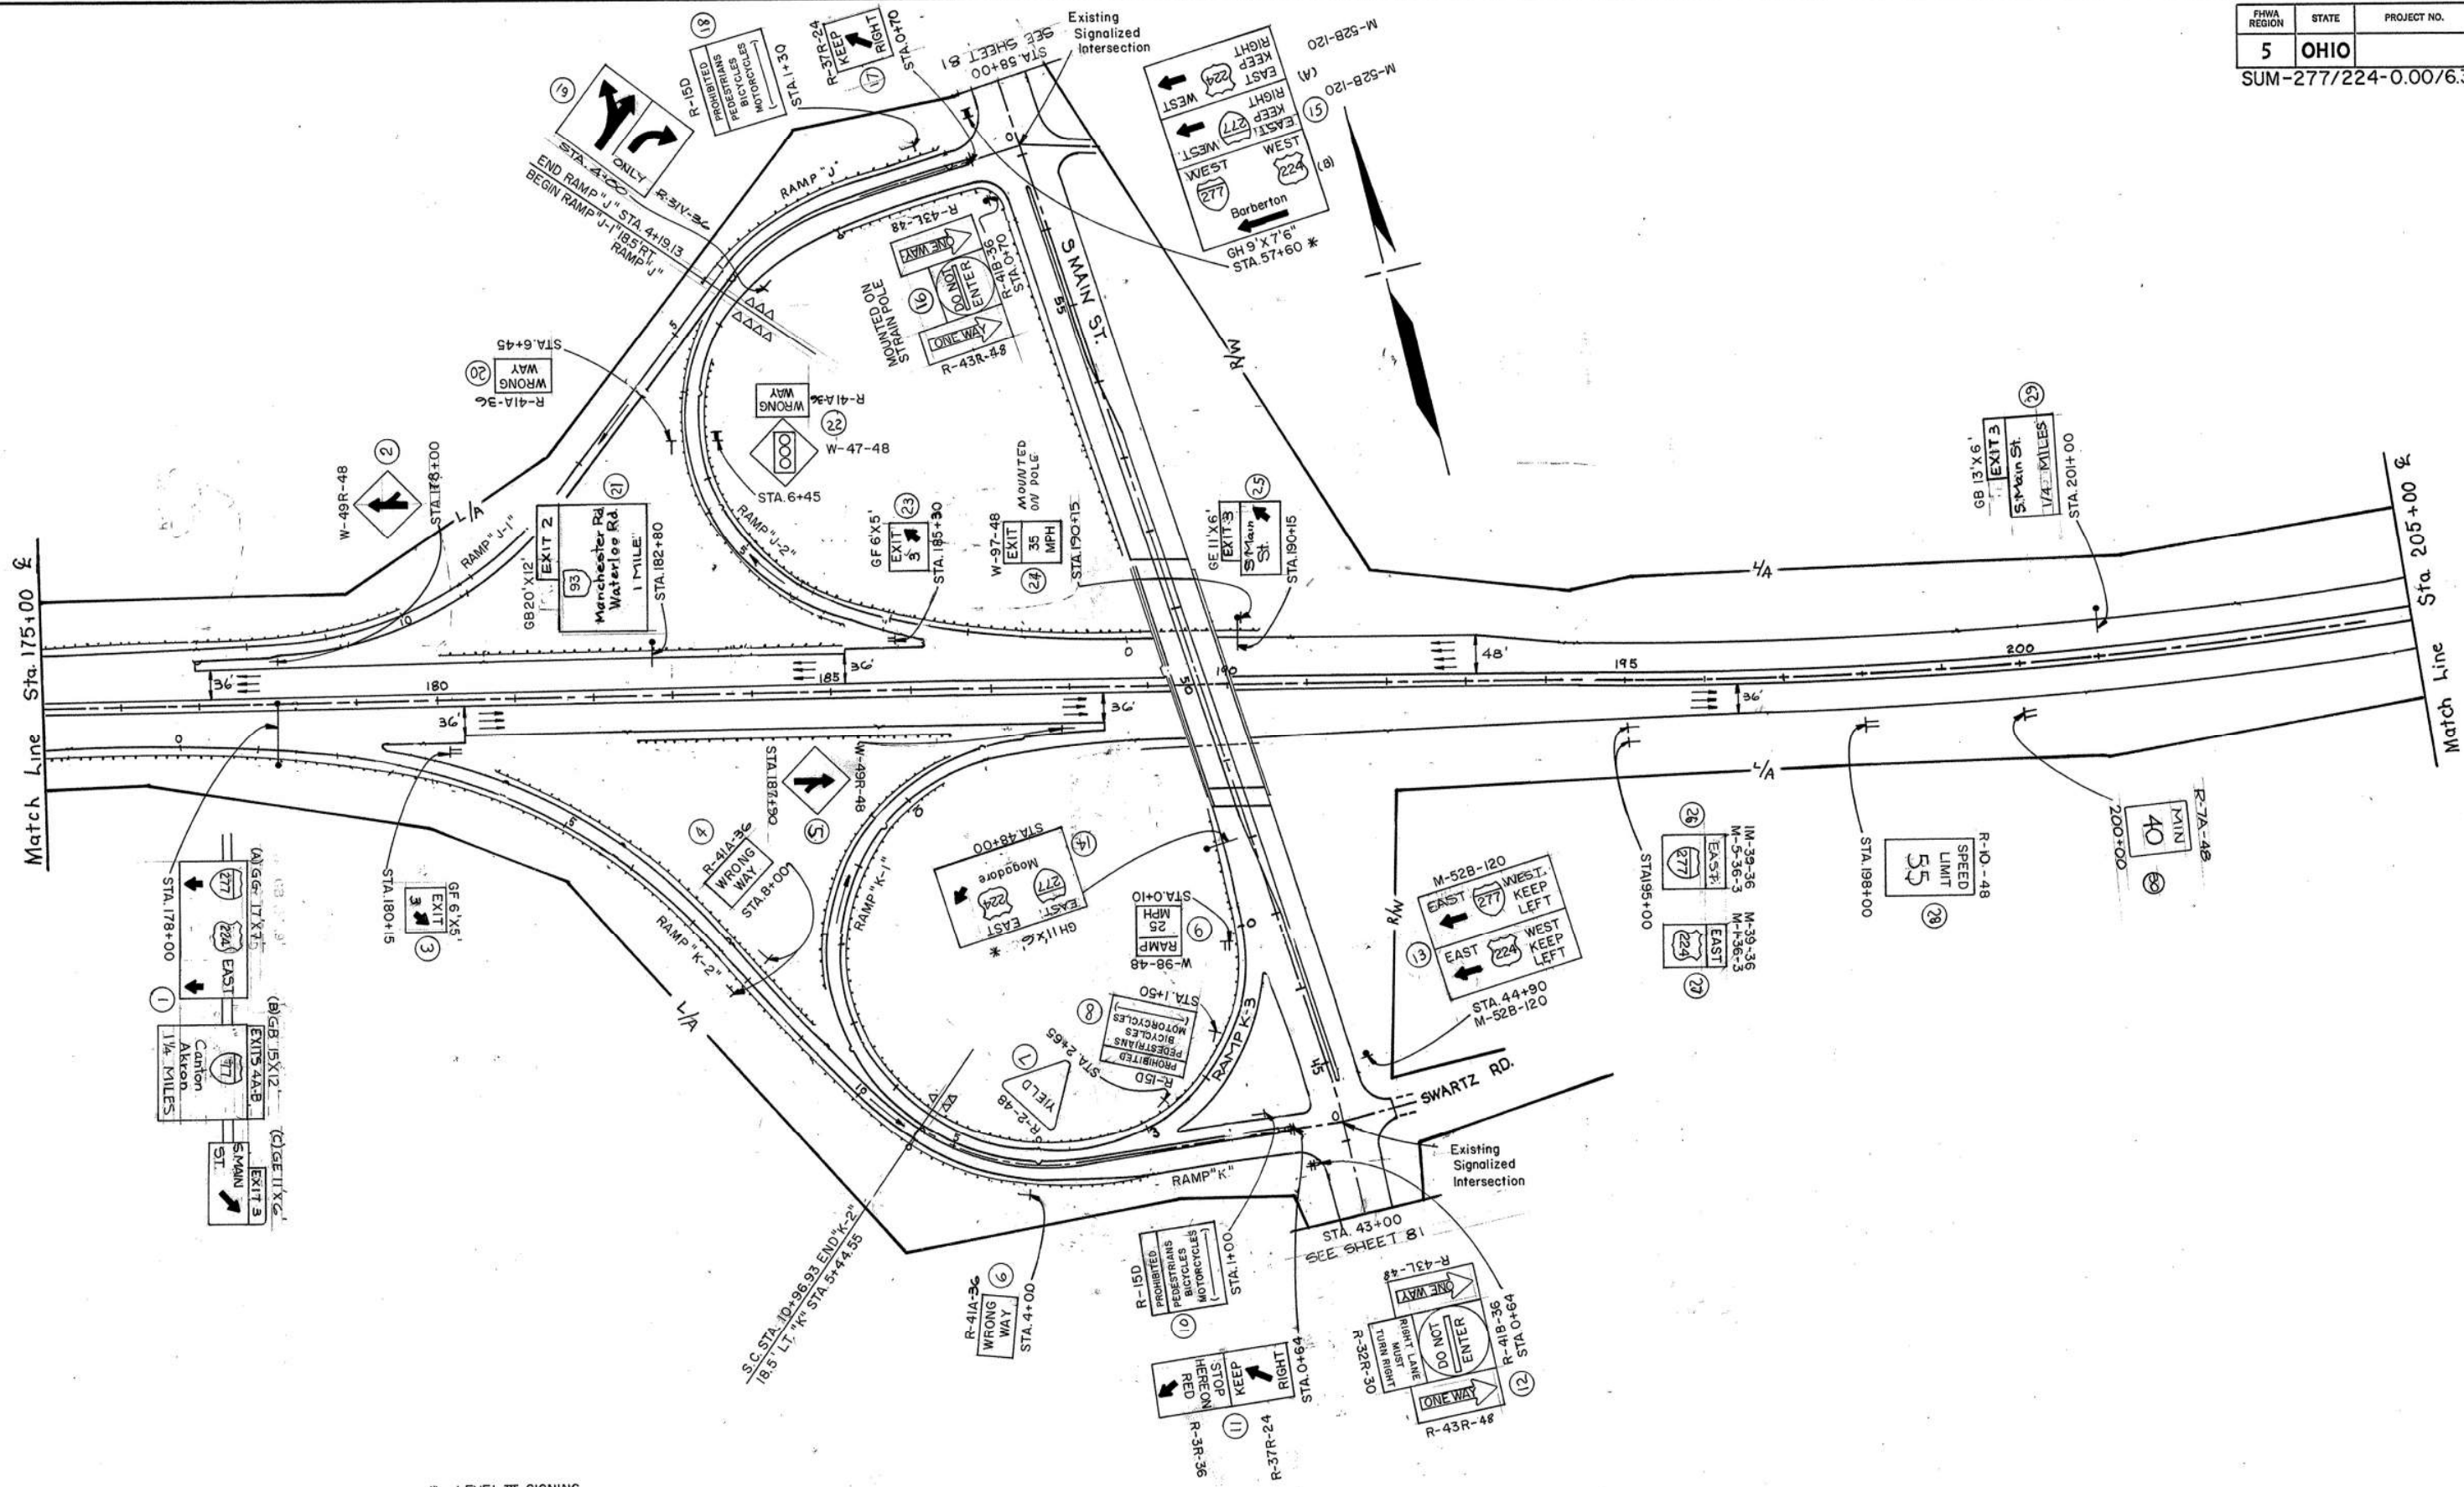


* LEVEL III SIGNING
△ BEGIN 'K-1' P.C.C. STA. 5+44.5
△△ 18.5' RT. STA. 5+44.5 END RAMP "K"
△△△ END RAMP "J-2" STA. 8+39.07
△△△△ 18.5' LT. STA. 4+19.13 RAMP "J"

QUANTITIES CARRIED TO PG. 82

ITEM	UNIT	DESCRIPTION	THIS SHEET
620	EACH	DELINEATOR, FLEXIBLE POST MOUNTED WHITE,	49
620	EACH	DELINEATOR, FLEXIBLE POST MOUNTED YELLOW,	21

SEE SHEET 75 FOR SIGNING LEGEND.

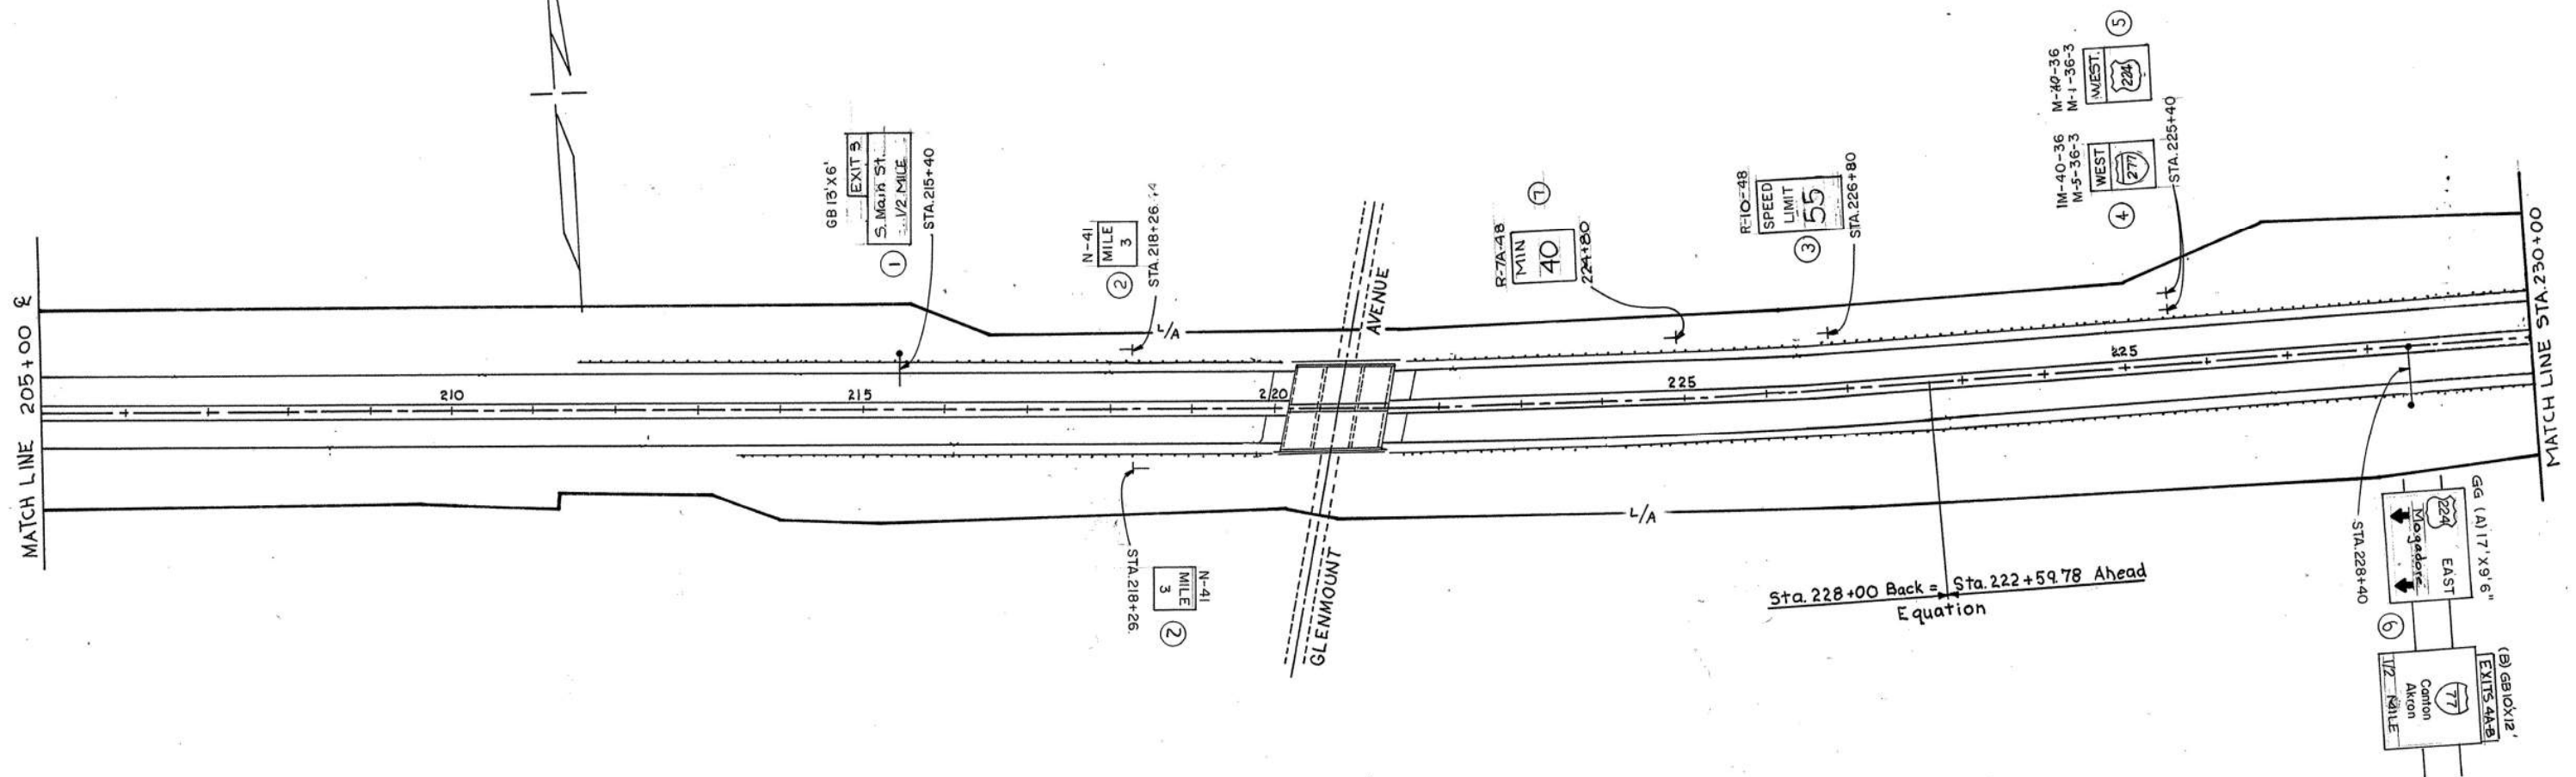


QUANTITY CARRIED TO PG. 82

ITEM	UNIT	DESCRIPTION	THIS SHEET
620	EACH	DELINEATOR, FLEXIBLE POST MOUNTED WHITE,	12

SEE SHEET 75 FOR SIGNING LEGEND.

STA. 205+00 TO 230+00

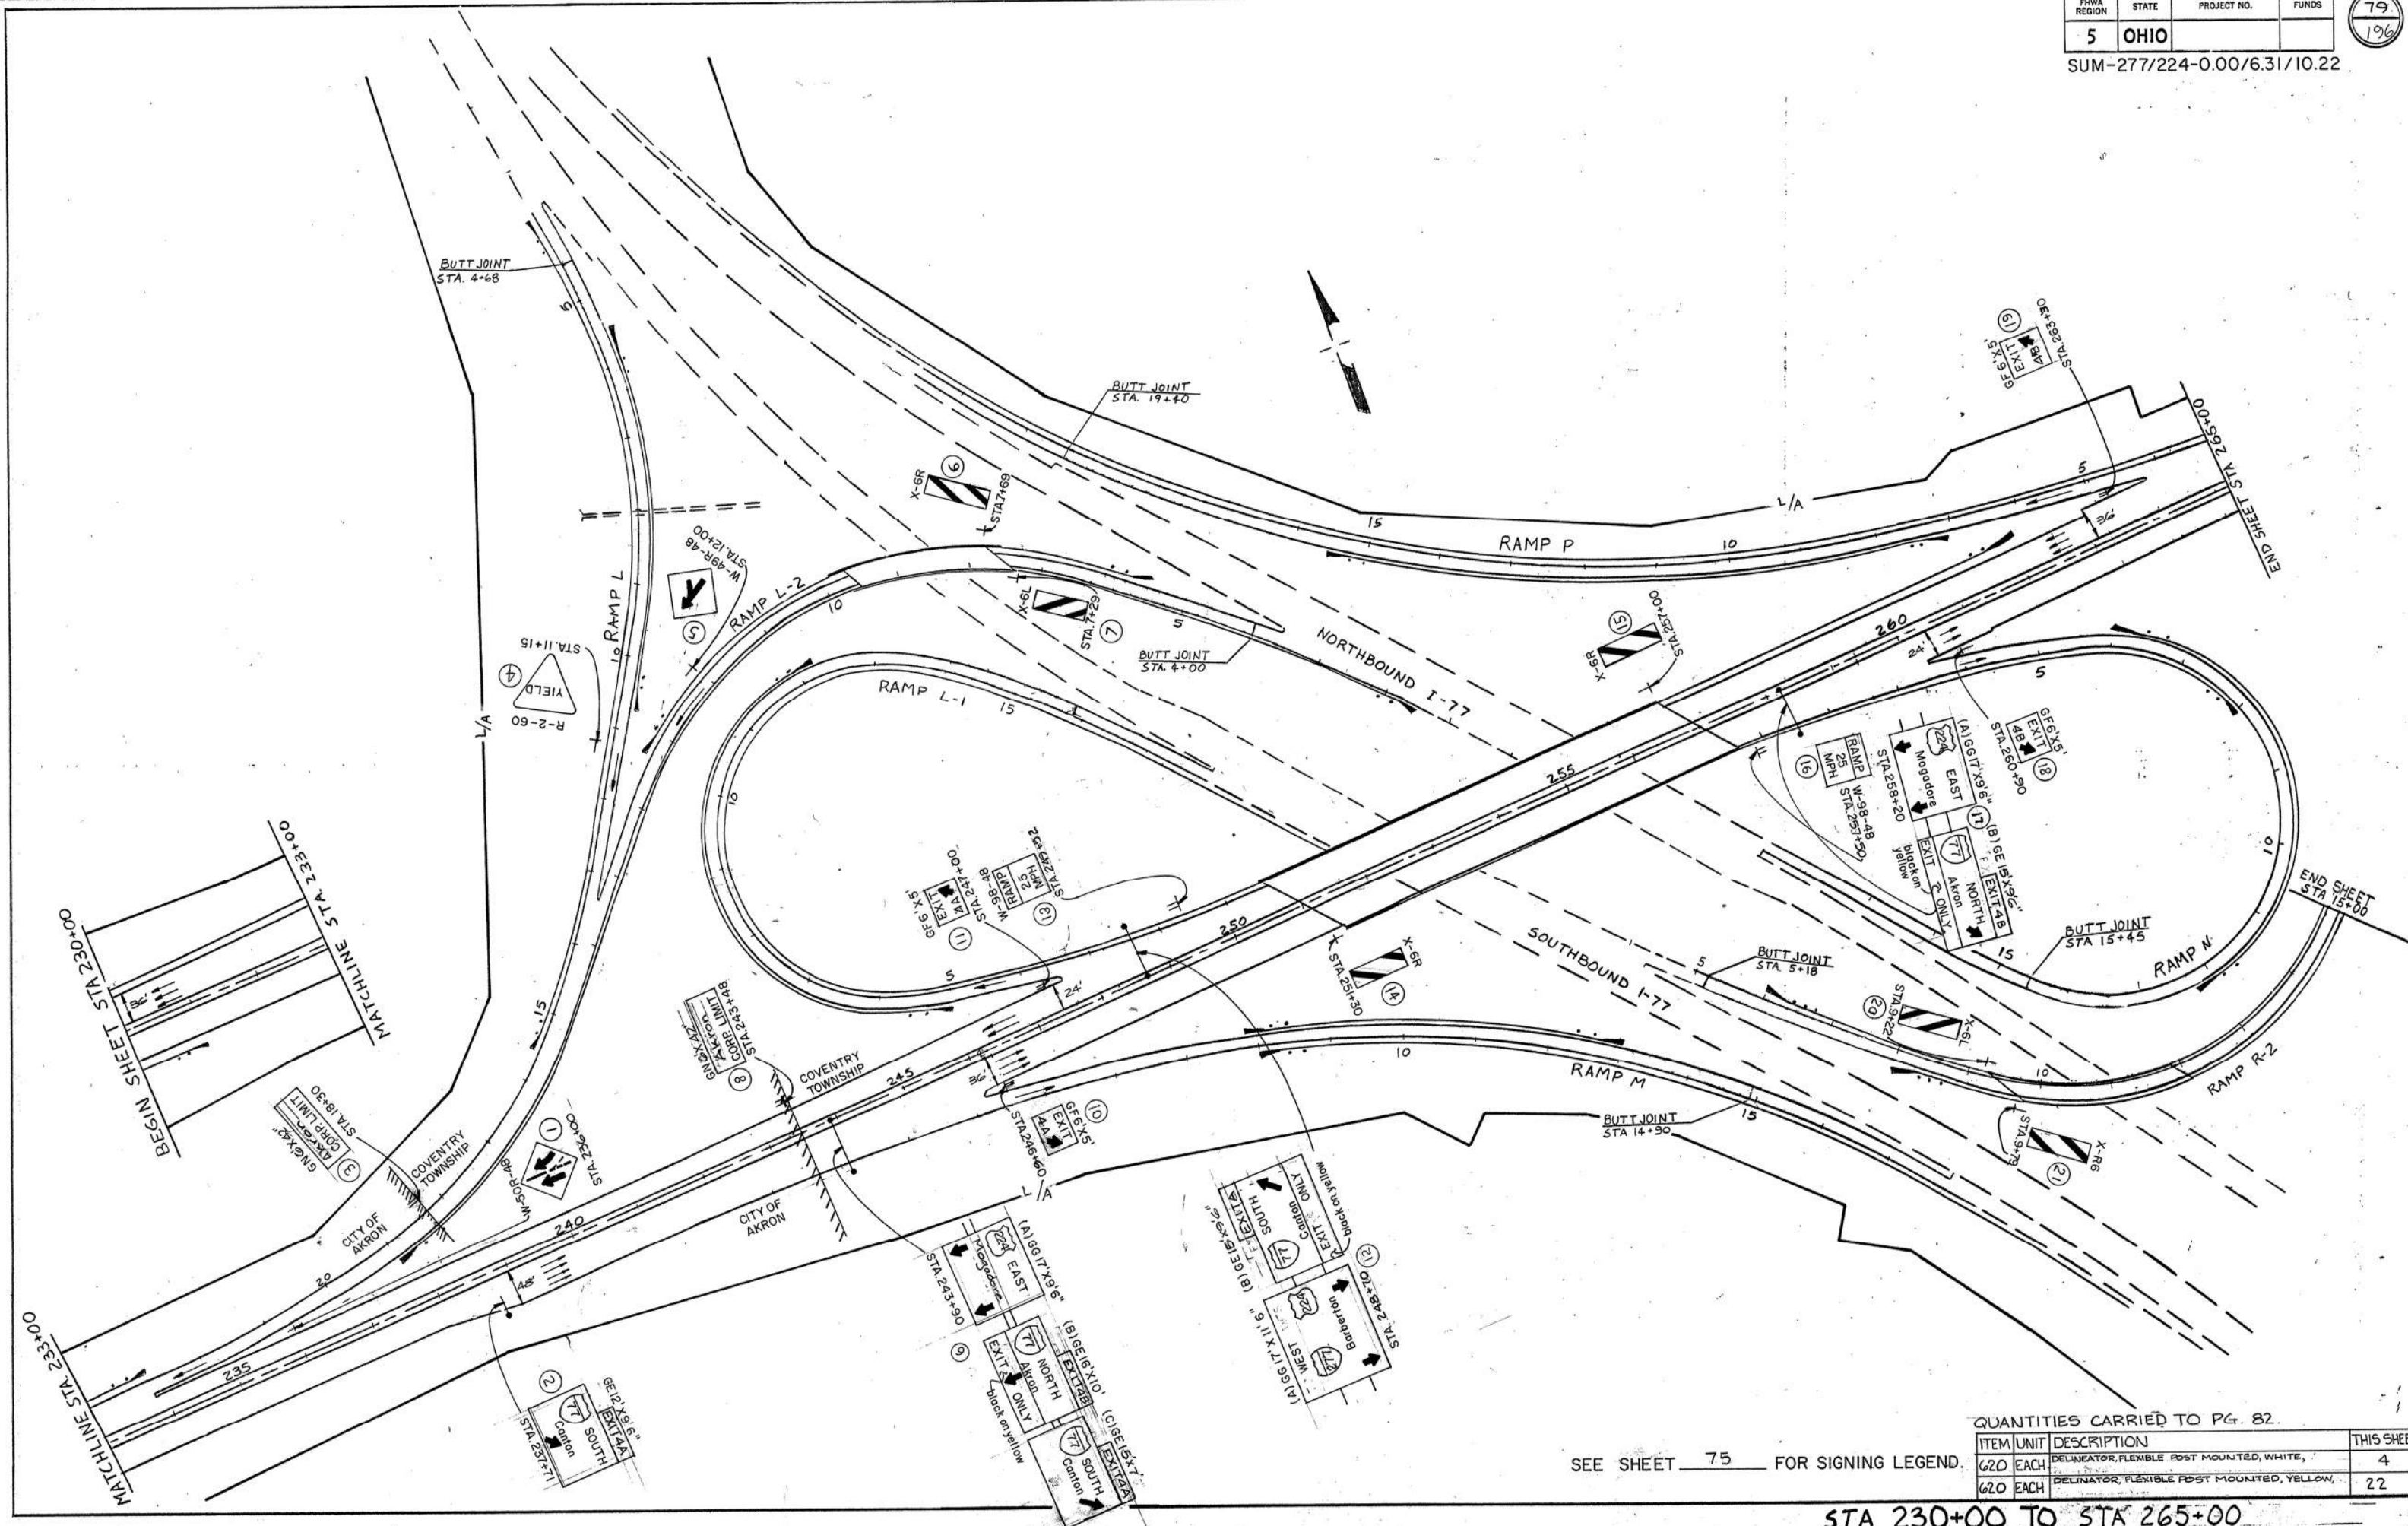


SEE SHEET 75 FOR SIGNING LEGEND

QUANTITIES CARRIED TO PG. 82.				THIS SHEET
ITEM	UNIT	DESCRIPTION		
620	EACH	DELINEATOR, FLEXIBLE POST MOUNTED, WHITE,		4
620	EACH	DELINEATOR, FLEXIBLE POST MOUNTED, YELLOW,		22

STA 230+00 TO STA 265+00

SHEET 74


SIGN #20

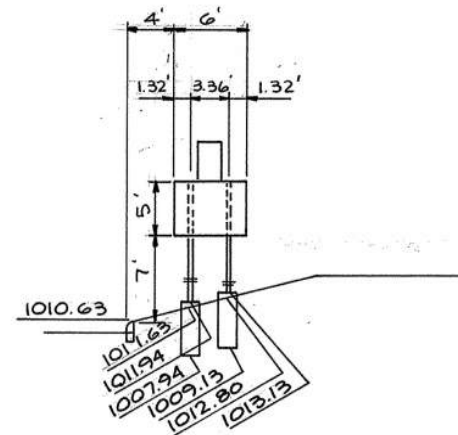6+20 RAMP 'E' RT.
GROUND MOUNTED SIGN

STEEL BEAMS: LEFT = 15' 54 X 7.7 BEAM
 RIGHT = 15' 54 X 7.7 BEAM
 6' X 5' = 30 FT²
 CONCRETE = 0.54 CU. YD.

SHEET 75

SIGN #22

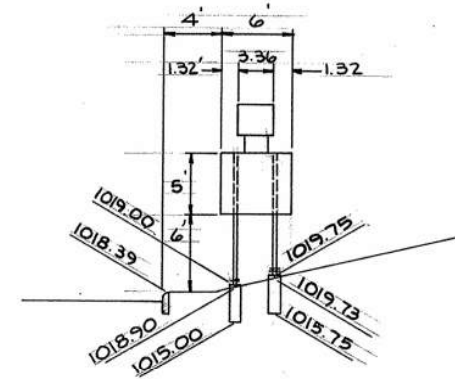7+60 RAMP 'G' RT.
GROUND MOUNTED SIGN


STEEL BEAMS: LEFT = 15' 54 X 7.7
 RIGHT = 14.25' 54 X 7.7
 5' X 6' = 30 FT²
 CONCRETE = 0.54 CU. YD.

DELINEATOR SUB-SUMMARY

SHEET NO.	DELINEATOR REMOVED FOR DISPOSAL	SHEET NO.	DELINEATOR, FLEXIBLE P. MOUNTED,	
			WHITE	YELLOW
58	21	74	31	3
59	31	75	34	20
60	15	76	14	
61	62	77	49	21
62	6	78	12	
63	24	79	4	22
64	41	80	24	17
TOTAL	200		168	83

SHEET 80


SIGN #30

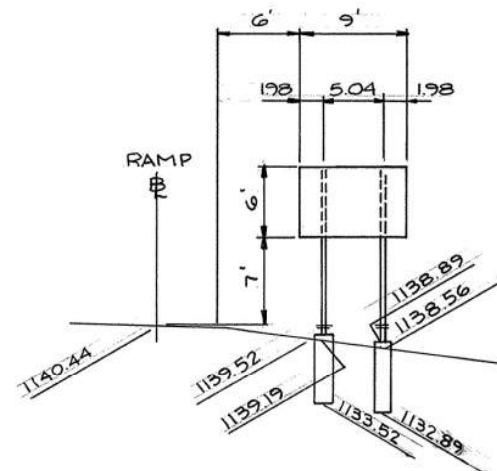308+00 RAMP 'U' LT.
GROUND MOUNTED SIGN


STEEL BEAMS LEFT = 20' 20" W10 X 12
 RIGHT = 20' 20" W10 X 12
 9' X 6' = 54 FT²
 CONCRETE = 2.20 CU. YD.

SHEET 80

SIGN #17

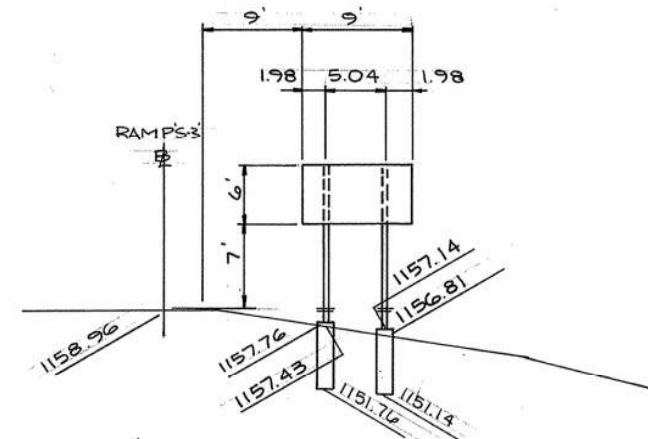300+00 RAMP 'S' 2' RT.
GROUND MOUNTED SIGN


STEEL BEAMS: LEFT = 20' 20" W10 X 12
 RIGHT = 20' 20" W10 X 12
 9' X 6' = 54 FT²
 CONCRETE = 2.20 CU. YD.

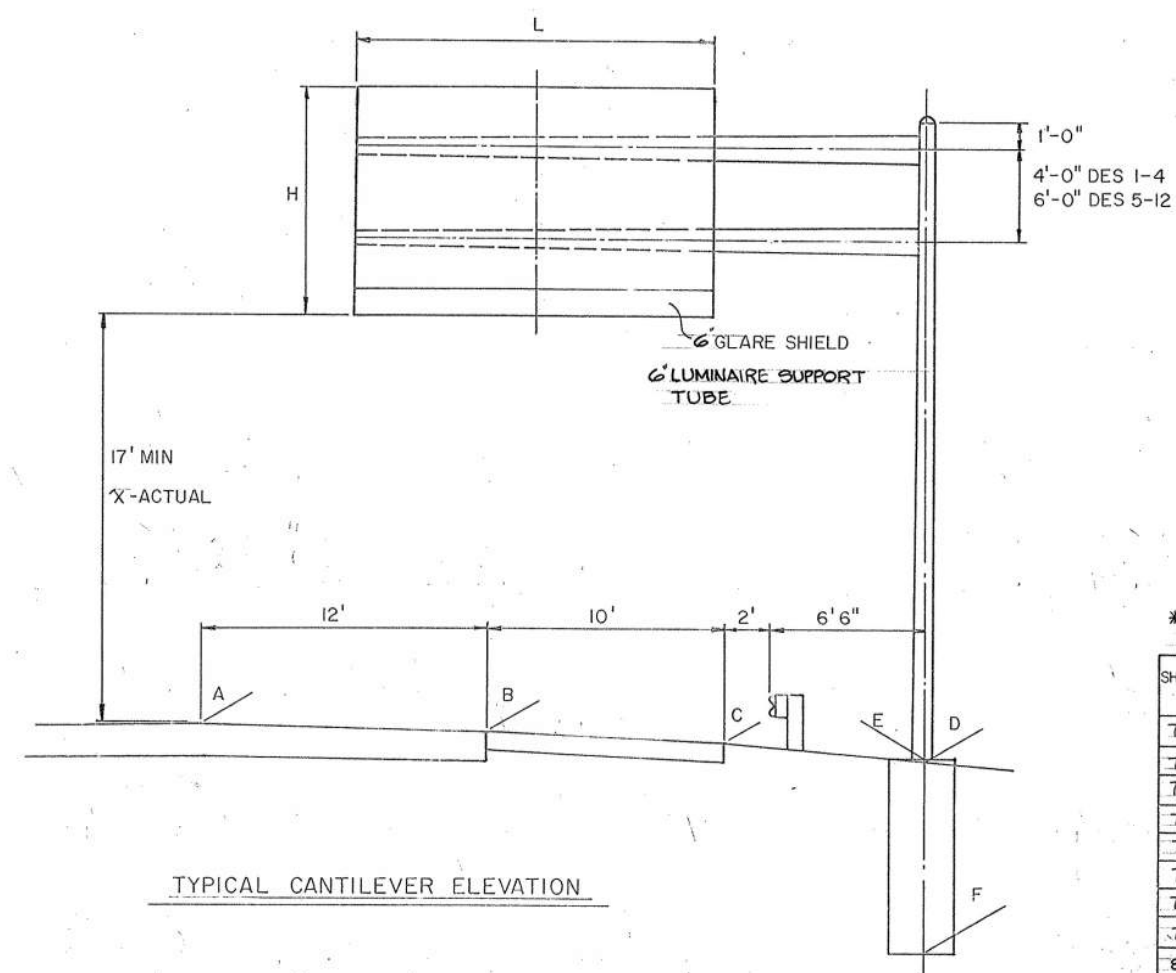

TYPICAL CANTILEVER ELEVATION

* SIGN AREA INCLUDES EXIT NUMBER PANEL

SHEET	SIGN #	STATION	SIDE	SIGN SUPPORT	DESIGN #	ARM LENGTH (FT.)	POLE LENGTH (FT.)	SIGN SIZE			LUMINAIRE #	WATT	BRACKET #	X (FT.)	GROUND ELEVATIONS						FOUNDATION (CU. YD.)
								L (FT.)	H (FT.)	* AREA (FT²)					A	B	C	D	E	F	
74	3	69+00	LT.	TC-12.30	8	26	28	19	10.5	192.5	2	175	3	17.6	976.33	976.14	975.72	975.01	975.18	960.18	3.96
74	10	83+60	RT.	TC-12.30	11	26	30	20	13	272.0	3	250	4	17.4	982.05	981.86	981.44	979.81	979.98	961.98	4.75
76	6	156+40	LT.	TC-12.30	10	26	30	19	13	259.0	2	250	3	17.0	981.35	981.16	980.74	978.62	978.79	961.79	4.49
76	9	170+40	RT.	TC-12.30	5	22	28	13	7	103.0	2	175	3	17.0	973.75	973.56	973.14	971.51	971.68	960.68	2.90
77	21	182+80	LT.	TC-12.30	11	26	30	20	13	272.0	3	250	4	17.4	985.28	985.09	984.67	983.04	983.21	965.21	4.75
77	25	190+15	LT.	TC-12.30	5	22	28	11	7	89.0	1	175	2	17.0	992.14	991.95	991.53	989.90	990.07	979.07	2.90
78	1	215+40	LT.	TC-12.30	5	22	28	13	7	103.0	2	175	3	17.0	1005.05	1004.86	1004.44	1002.81	1002.98	991.98	2.90
79	2	237+71	RT.	TC-12.30	6	25	28	12	10.5	140.0	2	175	3	17.1	1040.29	1040.10	1039.68	1038.50	1038.67	1027.67	2.90
80	3	266+20	RT.	TC-12.30	8	26	28	17	9.5	161.5	2	175	3	17.9	1087.05	1086.86	1086.44	1085.50	1085.67	1070.67	3.96
80	7	273+00	LT.	TC-12.30	6	25	28	12	10.5	140.0	2	175	3	17.0	1107.25	1107.06	1106.64	1105.01	1105.18	1094.18	2.90

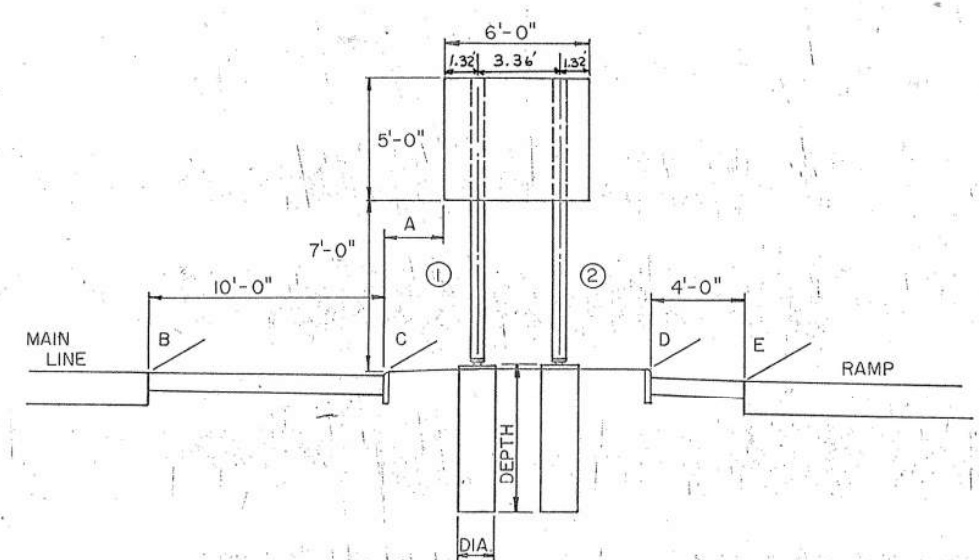

TYPICAL EXIT GORE ELEVATIONS


SHEET #	SIGN #	STATION	SIDE	BEAM SIZE	BEAM LENGTH		FOUNDATION DIA. (FT.)	DEPTH (FT.)	VOL. (CU. YD.)	SIGN AREA (FT²)	A (FT.)	GROUND ELEVATIONS			
					Ø (FT.)	@ (FT.)						B	C	D	E
74	6	74+70	LT.	34X7.7	15.0	15.0	1.5	4	54	30.0	8.0	978.53	978.43	978.81	978.76
74	18	110+65	RT.	34X7.7	17.0	17.6	1.5	4	54	30.0	6.2	1023.41	1022.99	1021.25	1020.52
75	24	138+90	LT.	34X7.7	16.2	16.4	1.5	4	54	30.0	4.5	1016.37	1016.13	1015.39	1014.86
77	3	180+15	RT.	34X7.7	16.9	16.5	1.5	4	54	30.0	9.0	982.46	982.26	982.23	982.10
77	23	185+30	LT.	34X7.7	16.3	16.2	1.5	4	54	30.0	9.5	987.49	987.70	987.73	987.31
79	10	246+60	RT.	34X7.7	16.4	16.8	1.5	4	54	30.0	3.5	1053.61	1053.69	1052.93	1053.00
79	11	247+00	LT.	34X7.7	16.7	16.6	1.5	4	54	30.0	4.75	1054.41	1054.22	1053.80	1053.77
79	18	260+90	RT.	34X7.7	16.9	16.8	1.5	4	54	30.0	6.75	1075.35	1075.53	1074.03	1074.01
80	19	263+30	LT.	34X7.7	16.4	16.5	1.5	4	54	30.0	3.75	1079.83	1079.65	1074.22	1079.16
80	14	294+20	RT.	34X7.7	16.0	16.0	1.5	4	54	30.0	6.5	1156.75	1157.15	1157.14	1156.36
80	34	310+05	LT.	34X7.7	15.9	16.6	1.5	4	54	30.0	5.5	1131.07	1131.05	1131.26	1131.24

TYPICAL SIGN ELEVATIONS

SUM-277/224-0.00/6.31/10.22


SHEET 75 SIGN #7

STA. 12+20 RT
WATERLOO RD.
OVERHEAD SIGN SUPPORT
TC-12.30 DES. 6, 25' ARM

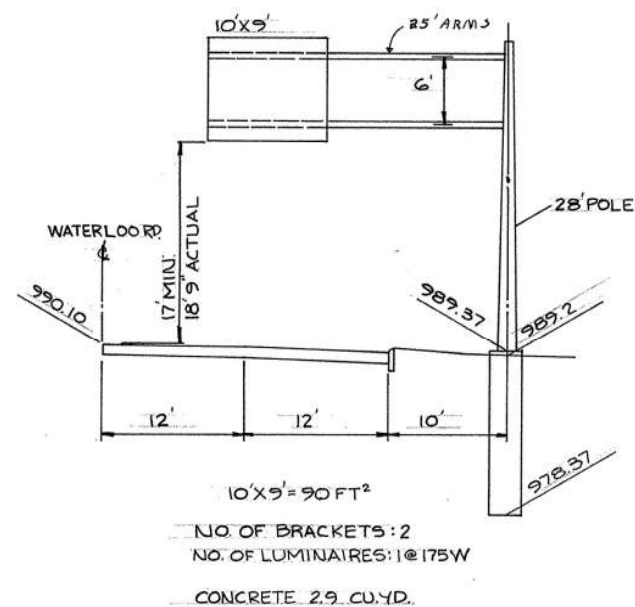


SHEET 75 SIGN #10

STA. 16+60 LT.
WATERLOO RD.
OVERHEAD SIGN SUPPORT
TC-12.30 DES. 6, 25' ARM

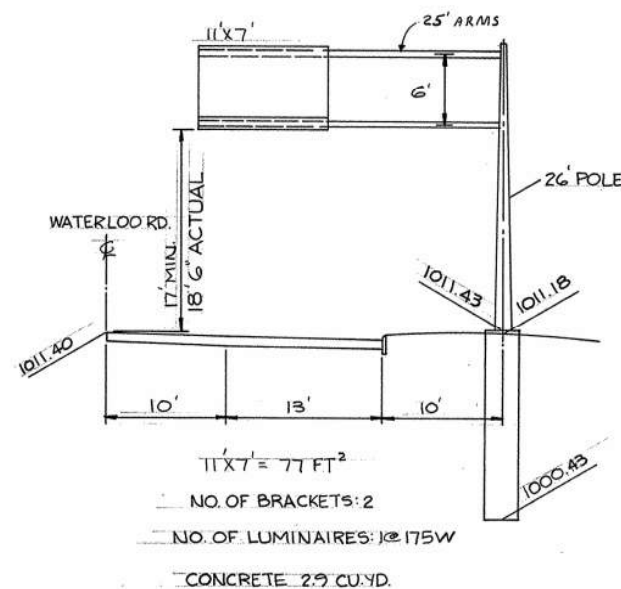


SHEET 75 SIGN #11

STA. 43+14 LT.
SR 93
OVERHEAD SIGN SUPPORT
TC-9.10 DES. 2, 2 ARMS @ 9'

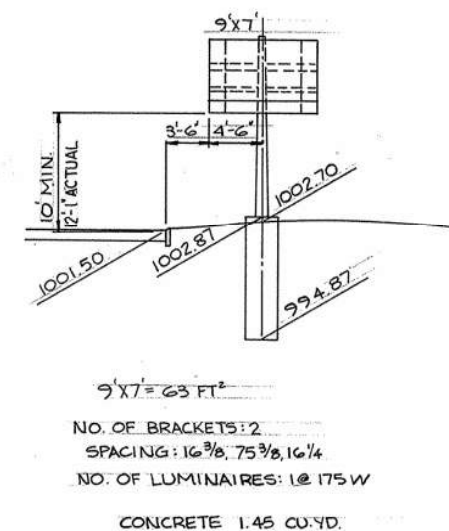

SHEET 75 SIGN #17


STA. 38+25 RT
SR 93
OVERHEAD SIGN SUPPORT
TC-12.30 DES. 6, 25' ARMS

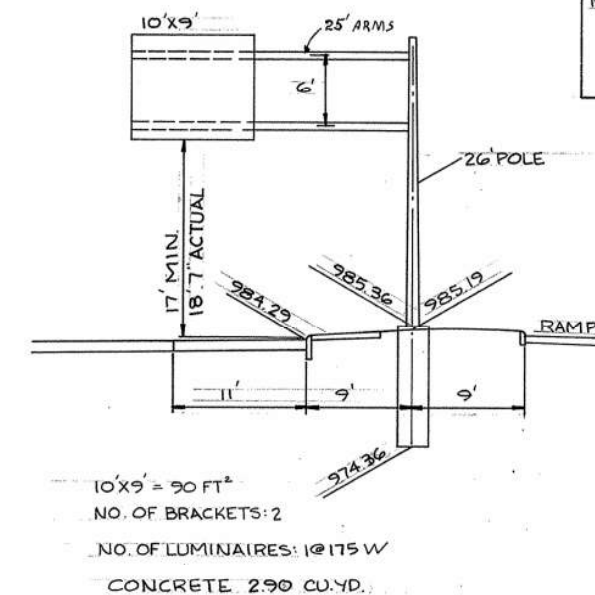

NOTE: SIGN SIZES INCLUDE GLARE SHIELD
* SIGN AREA INCLUDES EXIT NUMBER SIGN


SHEET 75 SIGN #12

STA. 38+66 LT
SR 93
OVERHEAD SIGN SUPPORT
TC-9.10 DES. 2, 2 ARMS @ 9'

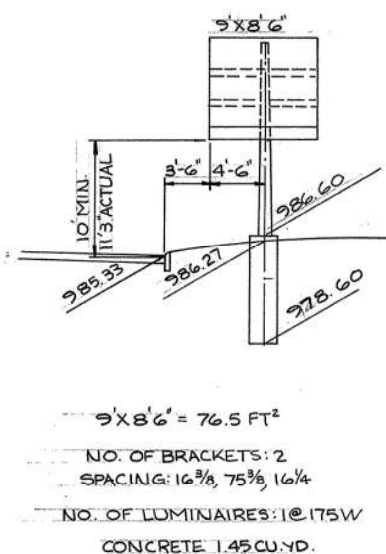


SHEET 75 SIGN #15


STA. 32+19 RT.
SR 93
GROUND MOUNTED SIGN

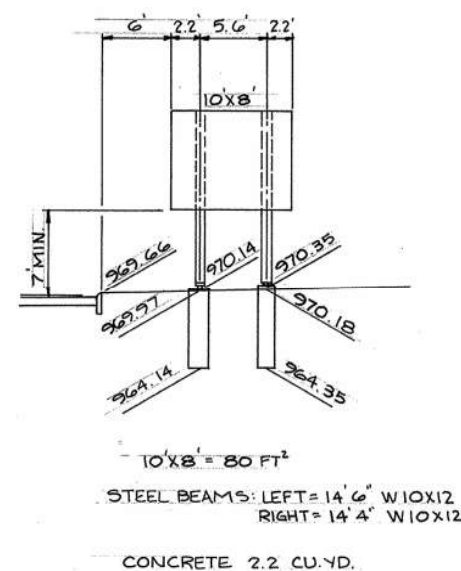


SHEET 75 SIGN #25
STA. 141+50 LT.
OVERHEAD SIGN SUPPORT TC-7.65 DES. 8, 77 SPAN

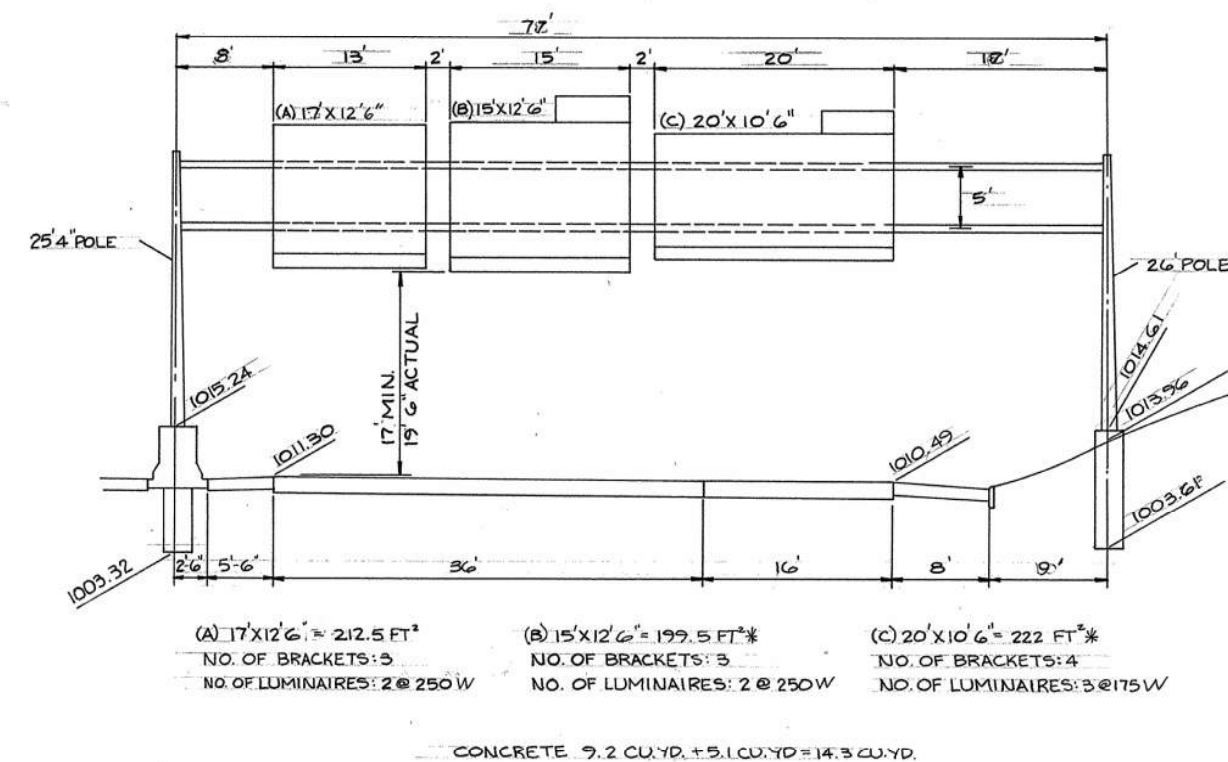

SHEET 74 SIGN #8
STA. 77+50 WESTBOUND
OVERHEAD SIGN SUPPORT TC-7.65 DES. 6, 66' SPAN

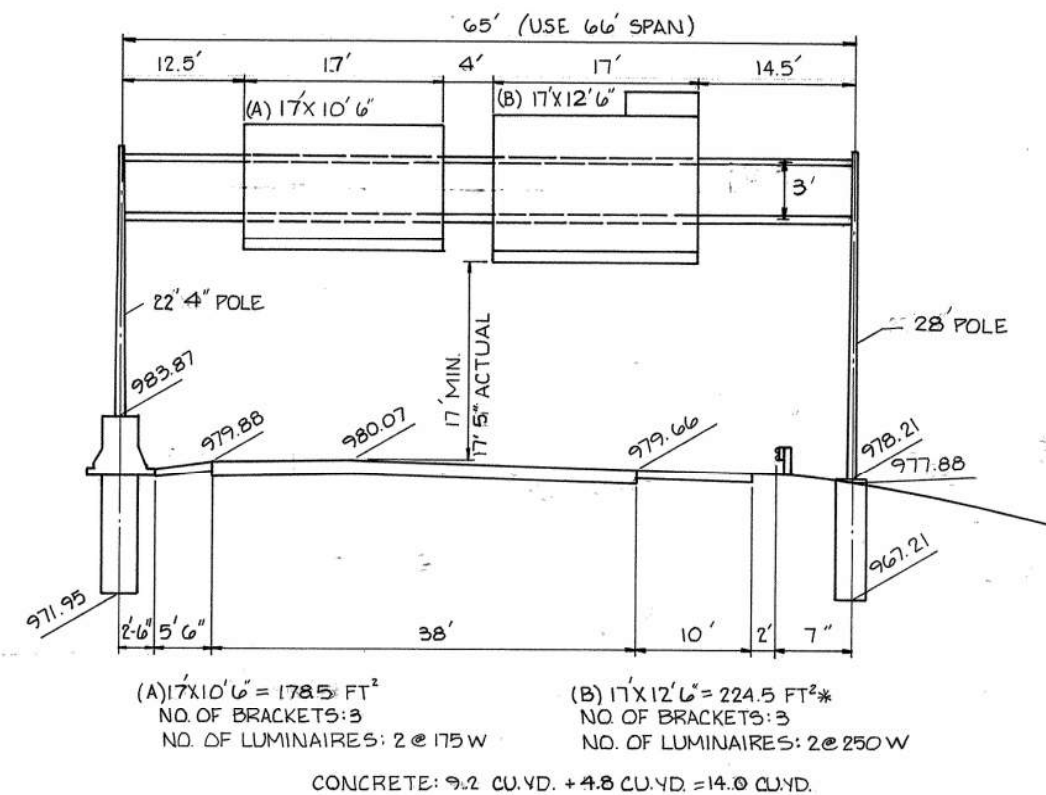


SHEET 74 SIGN #11
STA. 91+95 EASTBOUND
GROUND MOUNTED SIGN

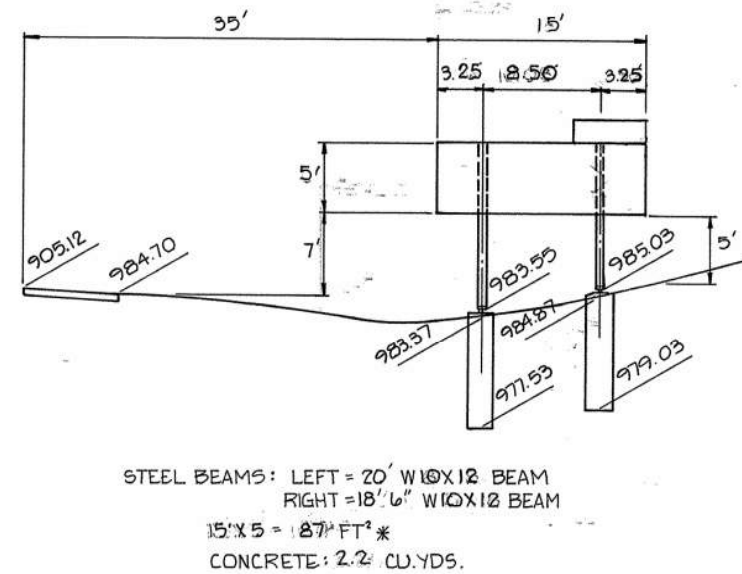


OHIO 85
FHWA REGION 5
FEDERAL PROJECT
SUM-277/224-0.00/6.31/10.22


SHEET 74 SIGN #13
STA. 101+54 EASTBOUND
OVERHEAD SUPPORT TC-12.30 DES. 11, 26' ARM

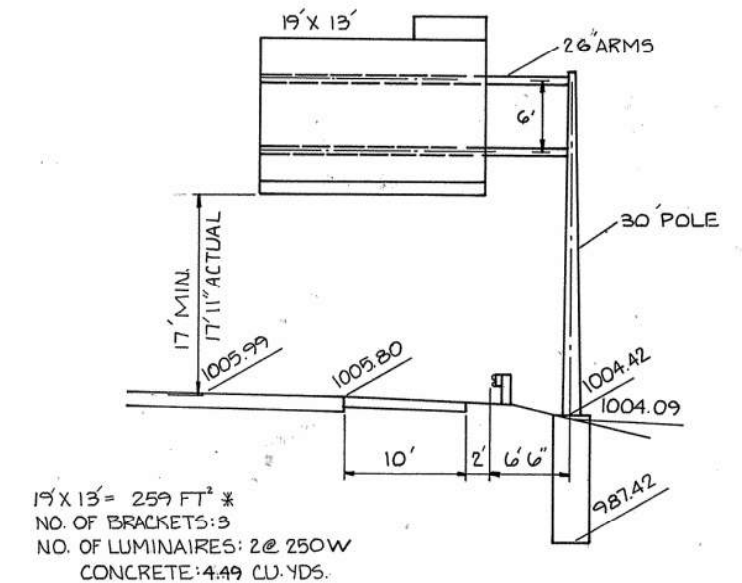

SHEET 74 SIGN #14
STA. 103+00 WESTBOUND
OVERHEAD SIGN SUPPORT TC-7.65 DES. 6, 66' SPAN

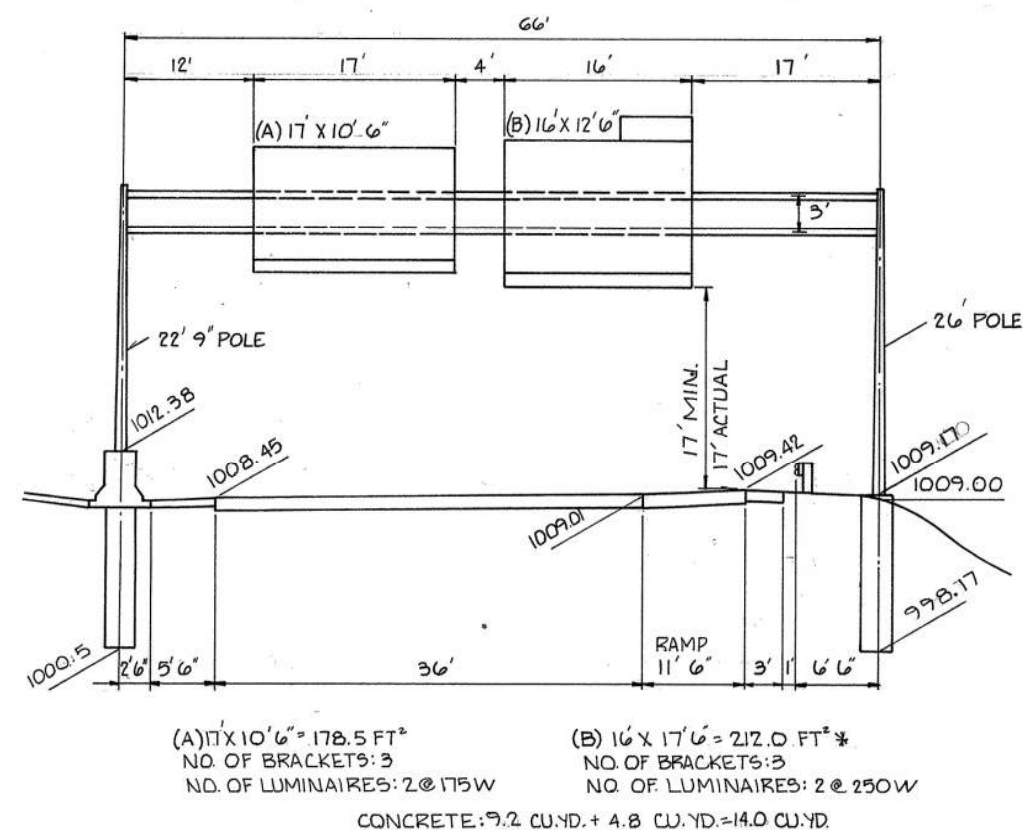


SHEET 74 SIGN #17
STA. 108+90 EASTBOUND
OVERHEAD SIGN SUPPORT TC-7.65 DES. 8, 77' SPAN

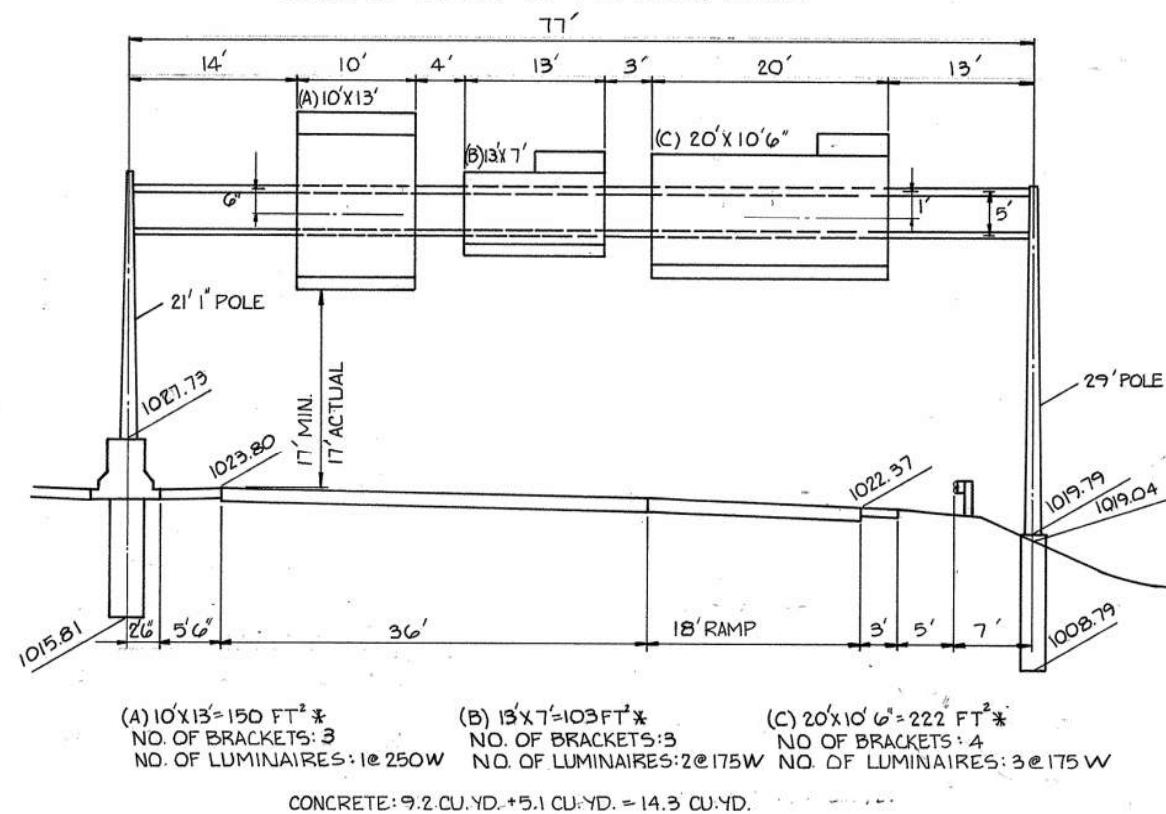


NOTE: SIGN SIZE INCLUDES GLARE SHIELD
*: SIGN AREA INCLUDES EXIT NUMBER SIGN

SHEET 75 SIGN #23
STA. 137+03 EAST BOUND
OVERHEAD SIGN SUPPORT
TC-12.30 DES. 5, 22' ARM

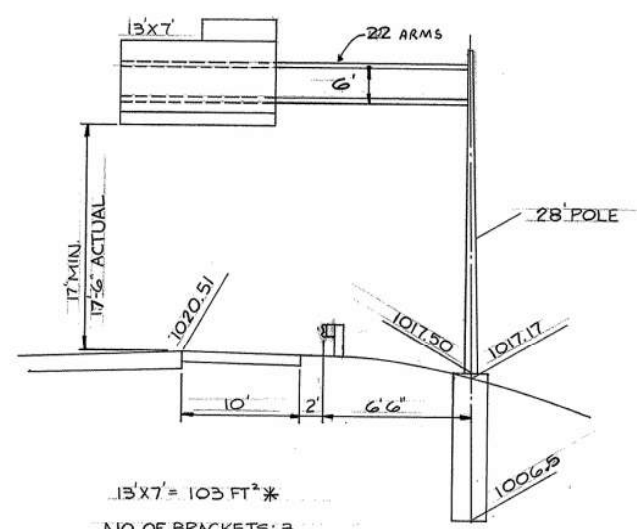


13'x7' = 103 FT²*
NO. OF BRACKETS: 3
NO. OF LUMINAIRES: 2 @ 175W
CONCRETE 2.9 CU.YD.

SHEET 76 SIGN #7
STA. 162+20 WEST BOUND
GROUND MOUNTED SIGN SUPPORT

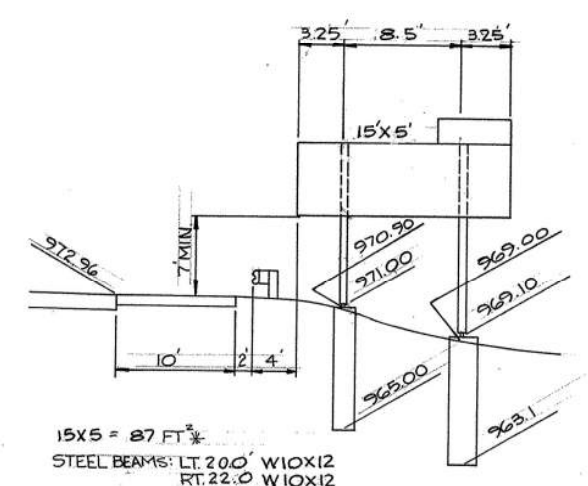

15x5 = 87 FT²*
STEEL BEAMS: LT. 20.0' W10x12
RT. 22.0' W10x12
CONCRETE 2.2 CU.YD.

SHEET 77 SIGN #1
STA. 178+00 EAST BOUND
OVER HEAD SIGN SUPPORT TC-7.65 DES. 8, 77' SPAN

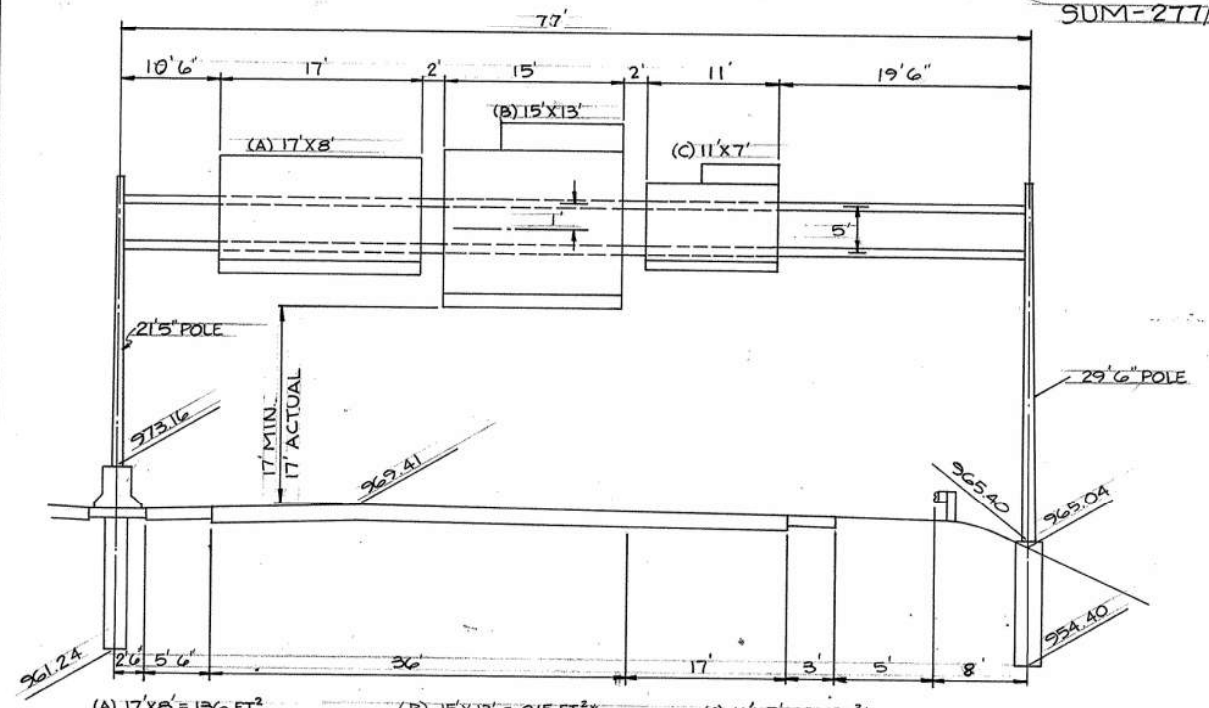


(A) 17'x8' = 136 FT²*
NO. OF BRACKETS: 3
NO. OF LUMINAIRES: 2 @ 175W
(B) 15'x13' = 215 FT²*
NO. OF BRACKETS: 3
NO. OF LUMINAIRES: 2 @ 250W
(C) 11'x7' = 89 FT²*
NO. OF BRACKETS: 2
NO. OF LUMINAIRES: 1 @ 175W
CONCRETE 9.2 CU.YD. + 5.1 CU.YD. = 14.3 CU.YD.

NOTE: SIGN SIZE INCLUDES
GLARE SHIELD
*: SIGN AREA INCLUDES
EXIT NUMBER SIGN


SUM-277/224-0.00/6.31/10.22

SHEET 77 SIGN #13
STA. 44+90 RT.
S. MAIN ST.
OVERHEAD SIGN SUPPORT
TC-9.10 DES. 2, 2 ARMS @ 10'

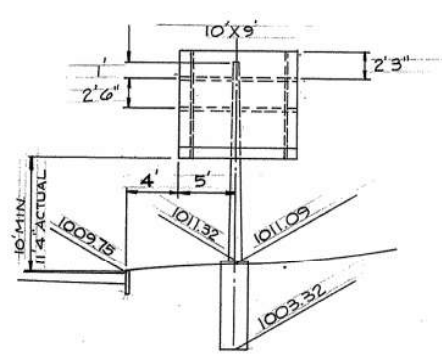


10'x9' = 90 FT²*
SPACING: 10 3/8, 9 3/8, 10 1/4
NO. OF BRACKETS: 2
NO. OF LUMINAIRES: 1 @ 175W
CONCRETE 1.45 CU.YD.

SHEET 77 SIGN #14
STA. 48+00 LT.
S. MAIN ST.
OVERHEAD SIGN SUPPORT
TC-12.30 DES. 4, 20' ARM

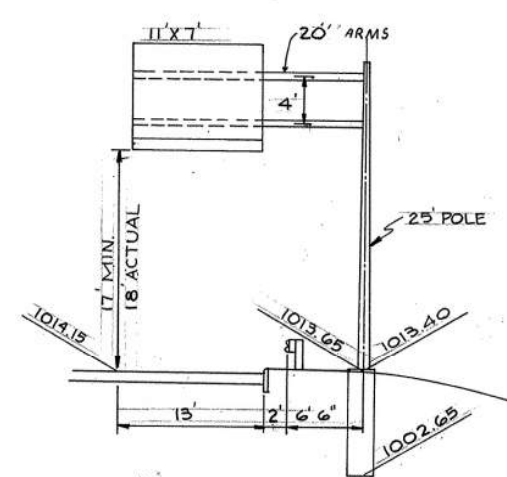


11'x7' = 77 FT²*
NO. OF BRACKETS: 2
NO. OF LUMINAIRES: 1 @ 175W
CONCRETE 2.9 CU.YD.

SHEET 77 SIGN #15
STA. 57+60 LT.
S. MAIN ST.
OVERHEAD SIGN SUPPORT
TC-9.10 DES. 2, 2 ARMS @ 9'
2 ARMS @ 10'

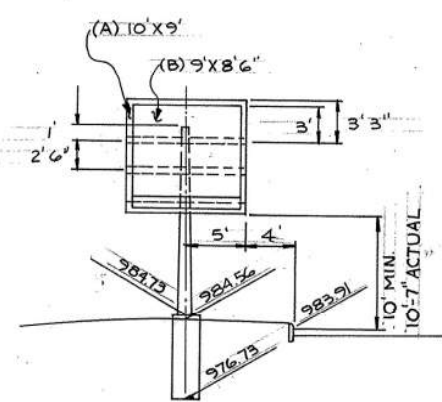

(A) 10'x9' = 90 FT²*
SPACING: 10 3/8, 9 3/8, 10 1/4
NO. OF BRACKETS: 2
NO. OF LUMINAIRES: 1 @ 175W
(B) 9'x8'6" = 76.5 FT²*
SPACING: 16 3/8, 75 3/8, 10 1/4
NO. OF BRACKETS: 2
NO. OF LUMINAIRES: 1 @ 175W
CONCRETE 1.45 CU.YD.

SHEET 78 SIGN #6
STA. 228+40 EAST BOUND
OVERHEAD SIGN SUPPORT TC-7.65 DES. 6, 64' SPAN

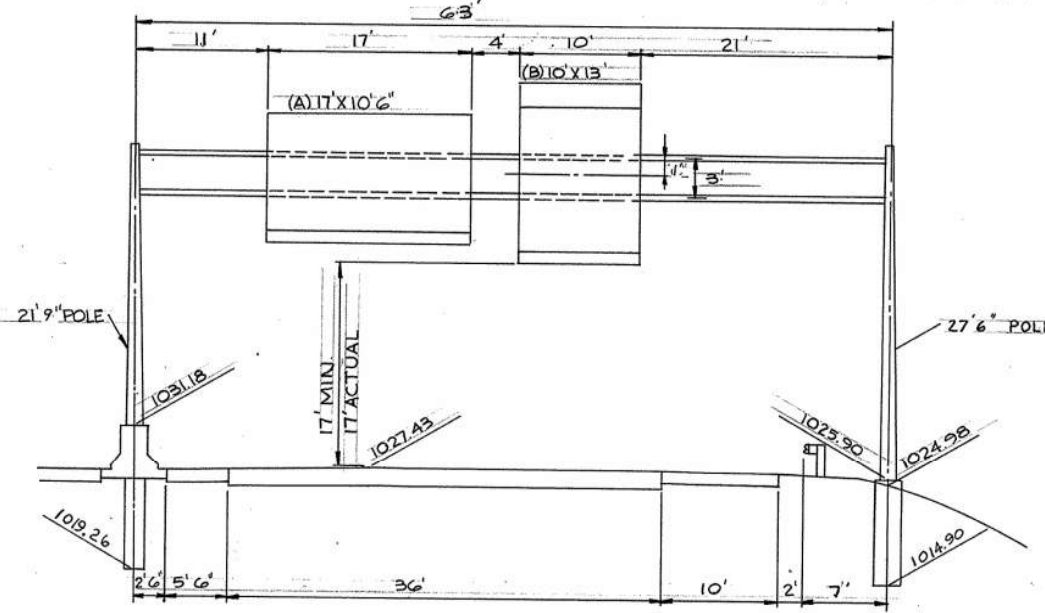


(A) 17'x10'6" = 178.5 FT²*
NO. OF BRACKETS: 3
NO. OF LUMINAIRES: 2 @ 175W
(B) 10'x13' = 150 FT²*
NO. OF BRACKETS: 4
NO. OF LUMINAIRES: 1 @ 250W
CONCRETE 9.2 CU.YD. + 4.8 CU.YD. = 14.0 CU.YD.

SHEET 79

SIGN #9

STA. 243+90 EAST BOUND

OVER HEAD SIGN SUPPORT TC-7.65 DES. 8, 77' SPAN

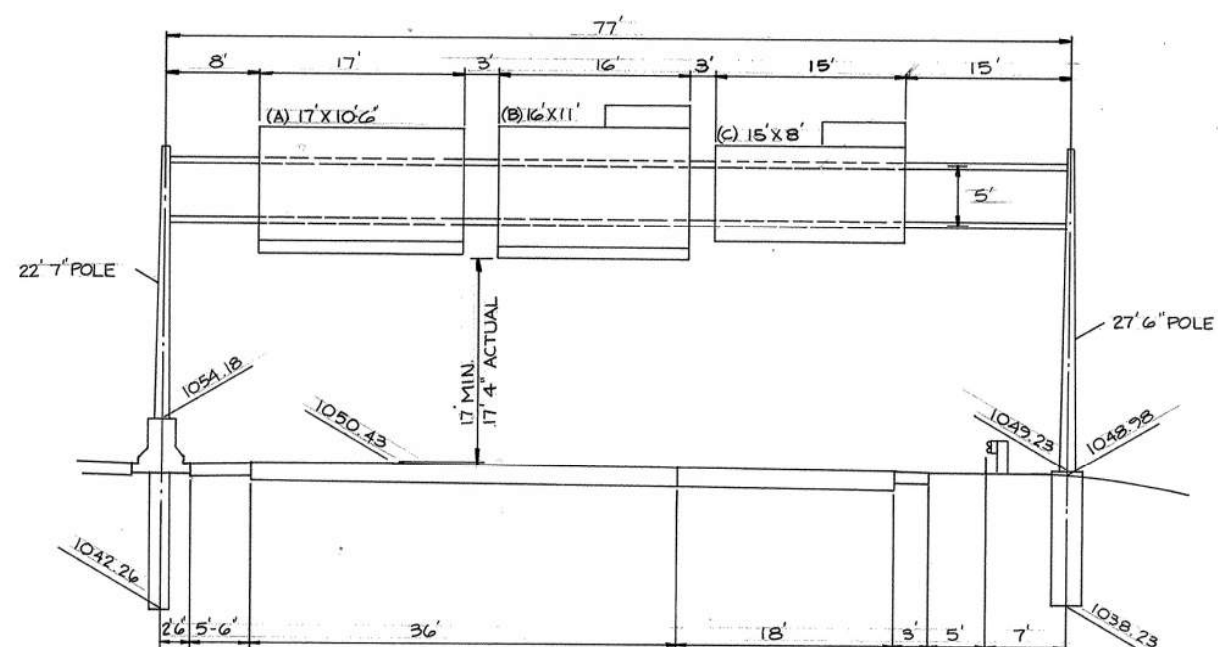


(A) 17' x 10' 6" = 178.5 FT² (B) 16' x 11' = 190 FT²* (C) 15' x 8' = 134 FT²*
 NO. OF BRACKETS: 3 NO. OF BRACKETS: 3 NO. OF BRACKETS: 3
 NO. OF LUMINAIRES: 2@175W NO. OF LUMINAIRES: 2@175W NO. OF LUMINAIRES: 2@175W
 CONCRETE 9.2 CU. YD. + 5.1 CU. YD. = 14.3 CU. YD.

SHEET 79

SIGN #12

STA. 249+50 WEST BOUND

OVER HEAD SIGN SUPPORT TC-7.65 DES. 6, 64' SPAN

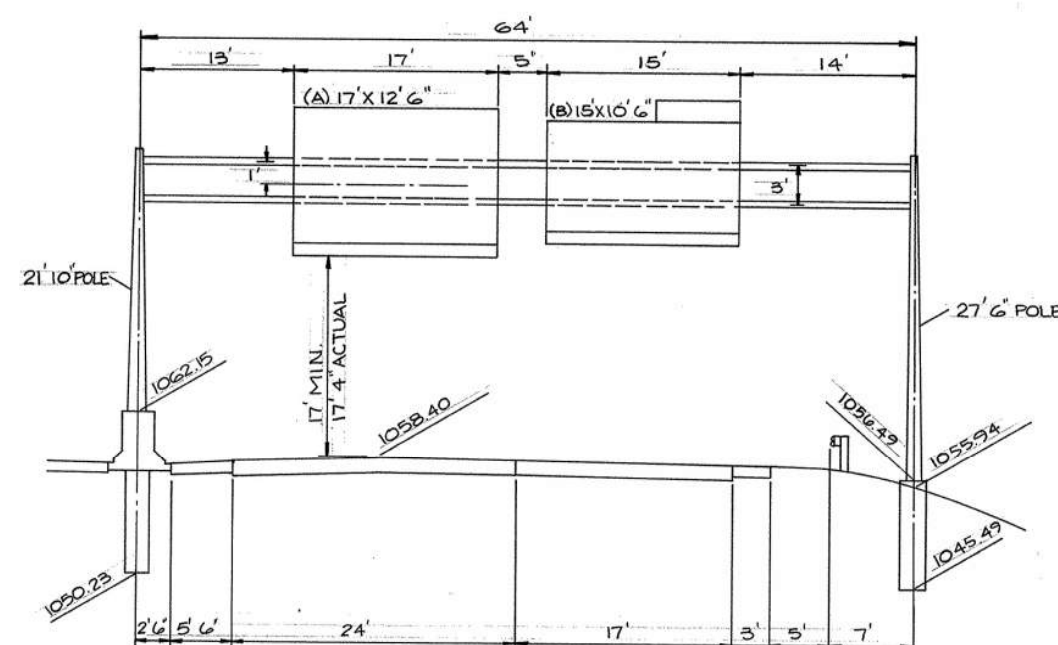

(A) 17' x 12' 6" = 212.5 FT² (B) 15' x 10' 6" = 171.5 FT²*
 NO. OF BRACKETS: 3 NO. OF BRACKETS: 3
 NO. OF LUMINAIRES: 2@250W NO. OF LUMINAIRES: 2@175W
 CONCRETE 9.2 CU. YD. + 4.8 CU. YD. = 14.0 CU. YD.

NOTE: SIGN SIZES INCLUDE GLARE SHIELD

* SIGN AREA INCLUDES EXIT NUMBER SIGN

OHIO

FHWA REGION 5

FEDERAL PROJECT


SUM-277/224-0.00/6.31/10.22

SHEET 79

SIGN #17

STA. 258+20 EAST BOUND

OVER HEAD SIGN SUPPORT TC-7.65 DES. 6, 64' SPAN

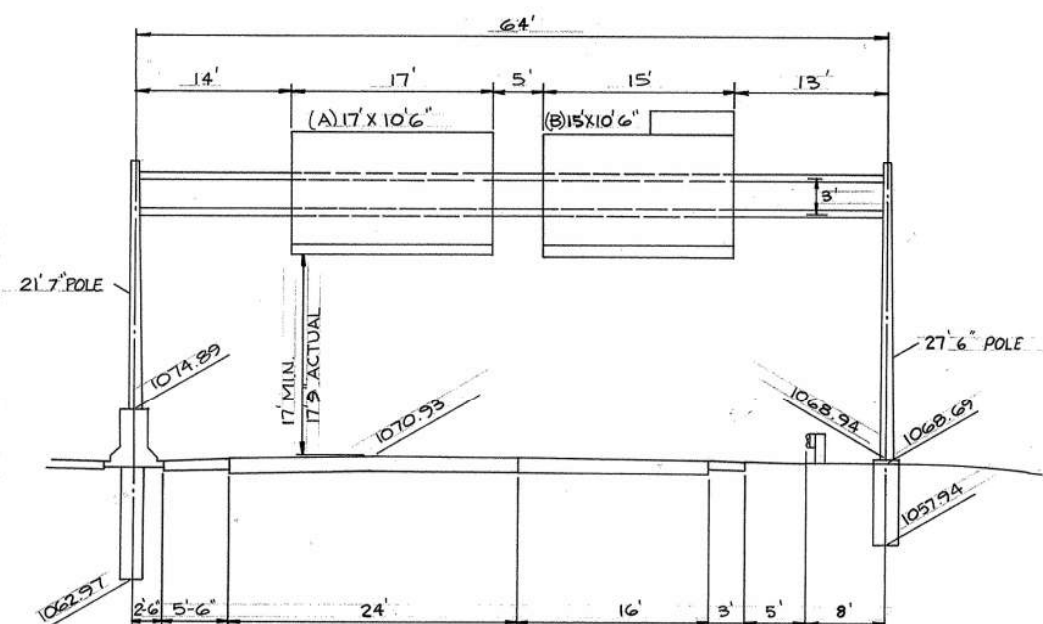


(A) 17' x 10' 6" = 178.5 FT² (B) 15' x 10' 6" = 171.5 FT²*
 NO. OF BRACKETS: 3 NO. OF BRACKETS: 3
 NO. OF LUMINAIRES: 2@175W NO. OF LUMINAIRES: 2@175W
 CONCRETE 9.2 CU. YD. + 4.8 CU. YD. = 14.0 CU. YD.

SHEET 80

SIGN #2

STA. 266+10 WEST BOUND

OVER HEAD SIGN SUPPORT TC 7.65 DES. 8, 77' SPAN

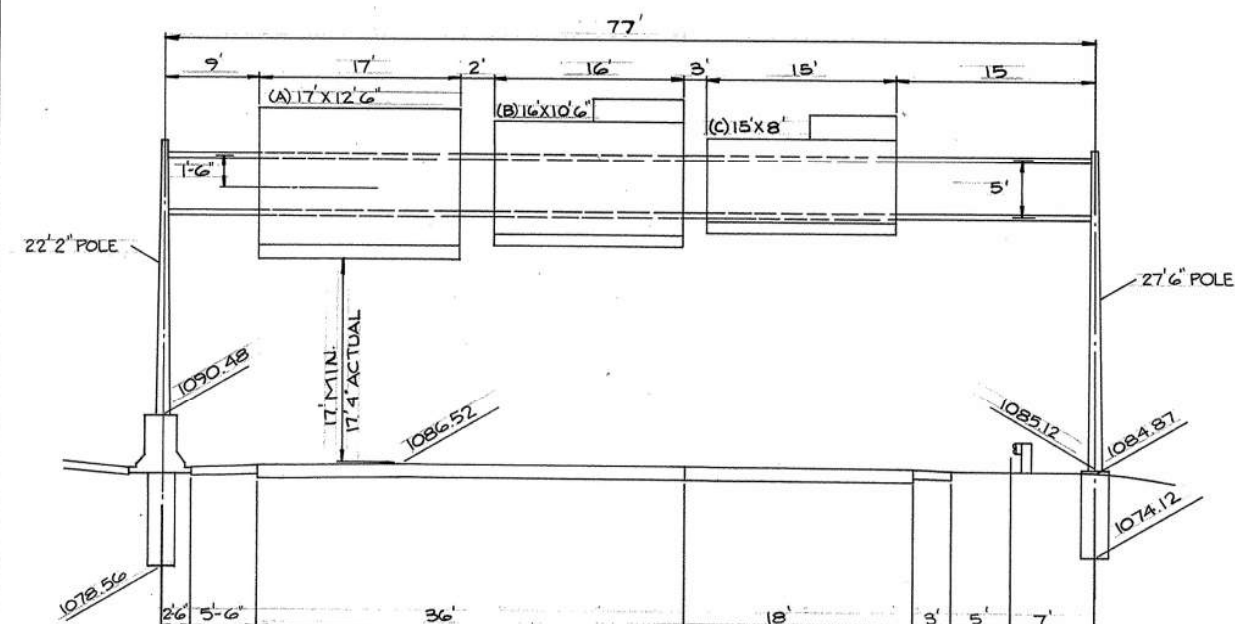

(A) 17' x 12' 6" = 212.5 FT² (B) 16' x 10' 6" = 182.0 FT²* (C) 15' x 8' = 134 FT²*
 NO. OF BRACKETS: 3 NO. OF BRACKETS: 3 NO. OF BRACKETS: 3
 NO. OF LUMINAIRES: 2@250W NO. OF LUMINAIRES: 2@250W NO. OF LUMINAIRES: 2@175W
 CONCRETE 9.2 CU. YD. + 5.1 CU. YD. = 14.3 CU. YD.

SHEET 80


SIGN #24

STA. 48+50 LT.

KELLY AVE.

EXISTING OVERHEAD SIGN SUPPORT


TC-12.24 DES. 2

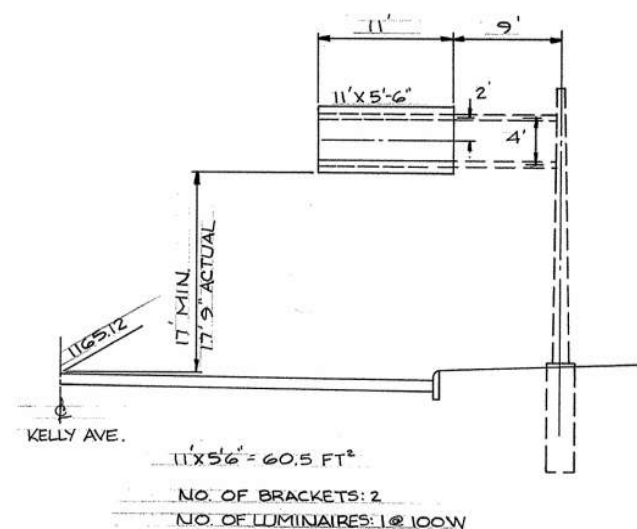


(A) 11' x 5' 6" = 60.5 FT²
 NO. OF BRACKETS: 2
 NO. OF LUMINAIRES: 1@100W

SIGN ELEVATIONS


SHEET 80 SIGN #9
STA. 282+80 WEST BOUND
OVERHEAD SIGN SUPPORT TC-7.65 DES. 6, 64' SPAN

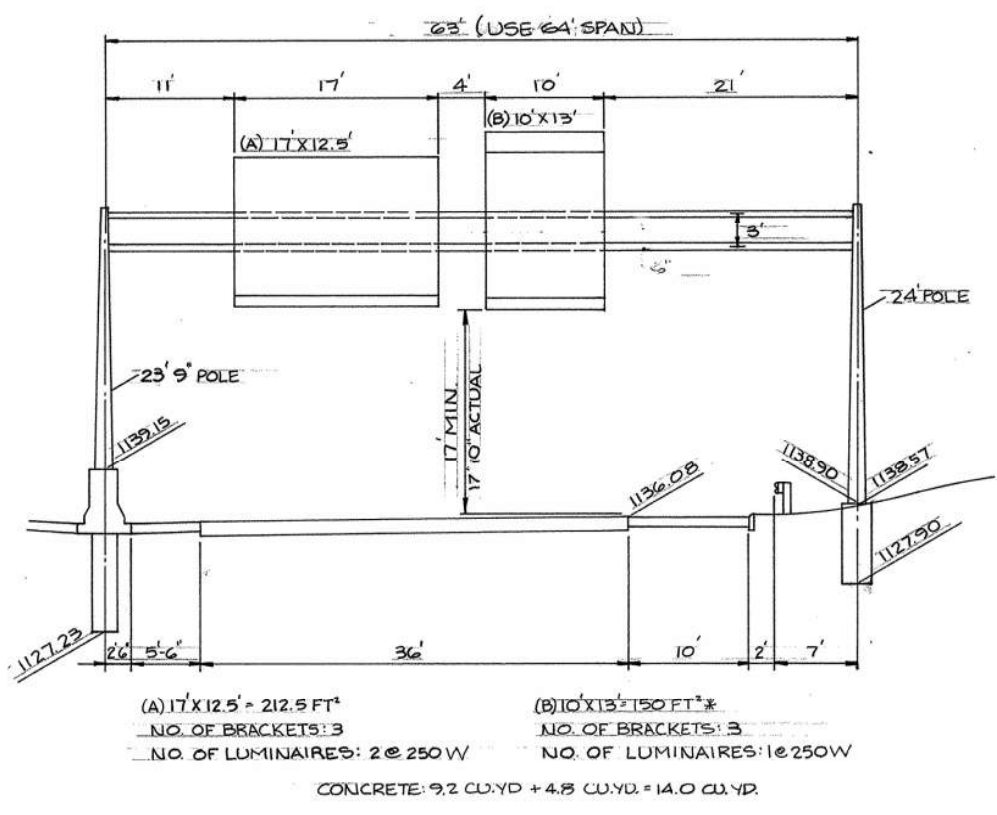


SHEET 80 SIGN #10
STA. 283+15 EAST BOUND
OVERHEAD SIGN SUPPORT TC-7.65 DES. 6, 64' SPAN

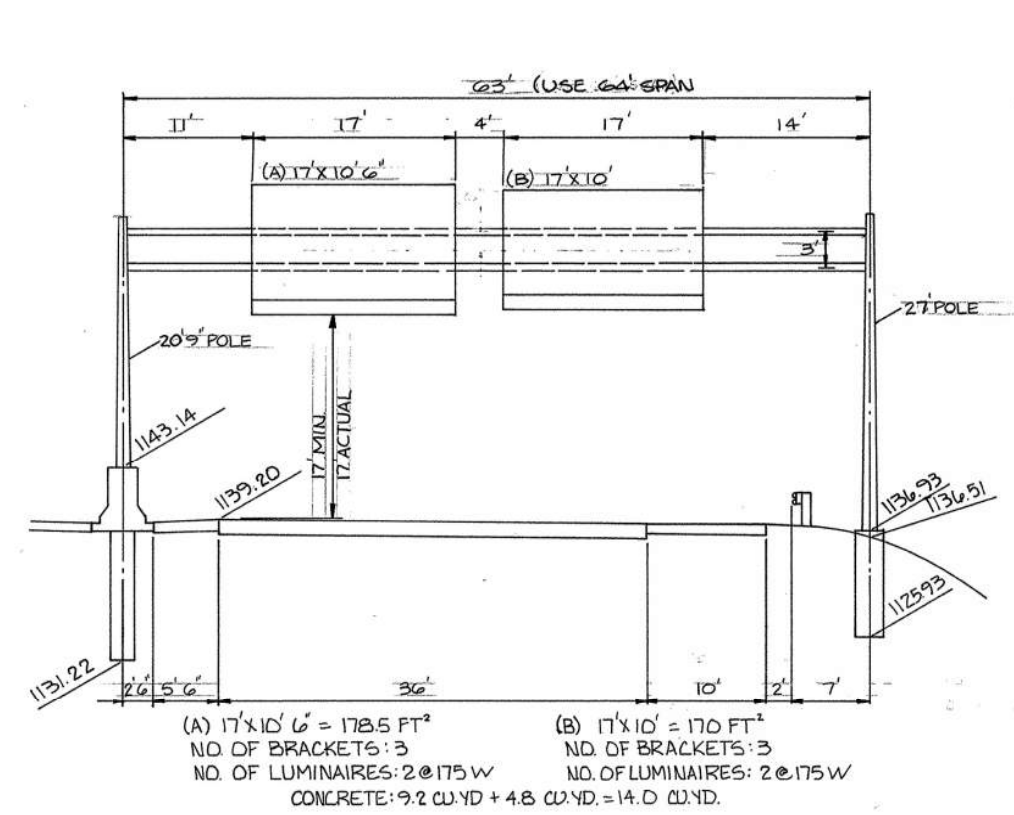


SHEET 80 SIGN #26
STA. 53+56 LT
KELLY AVE.
EXISTING OVERHEAD COMB. POLE

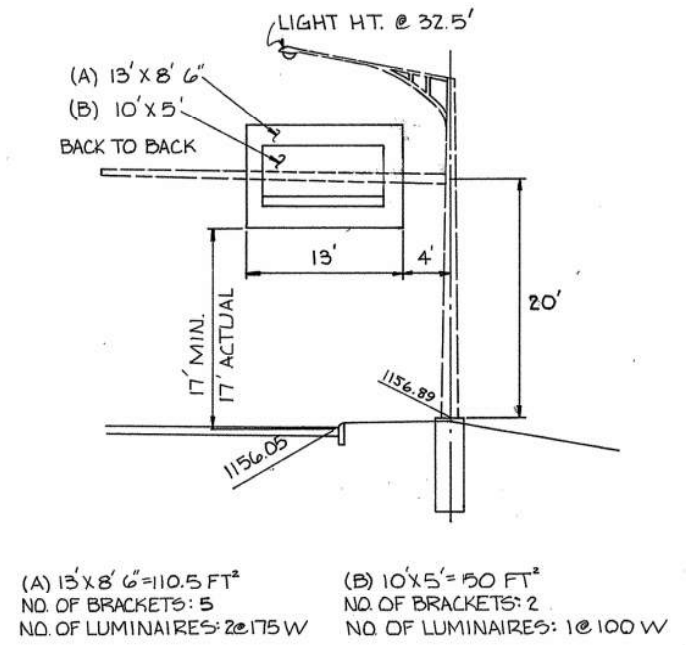


SHEET 80 SIGN #13
STA. 291+70 EAST BOUND
OVERHEAD SIGN SUPPORT TC-7.65 DES. 6, 64' SPAN

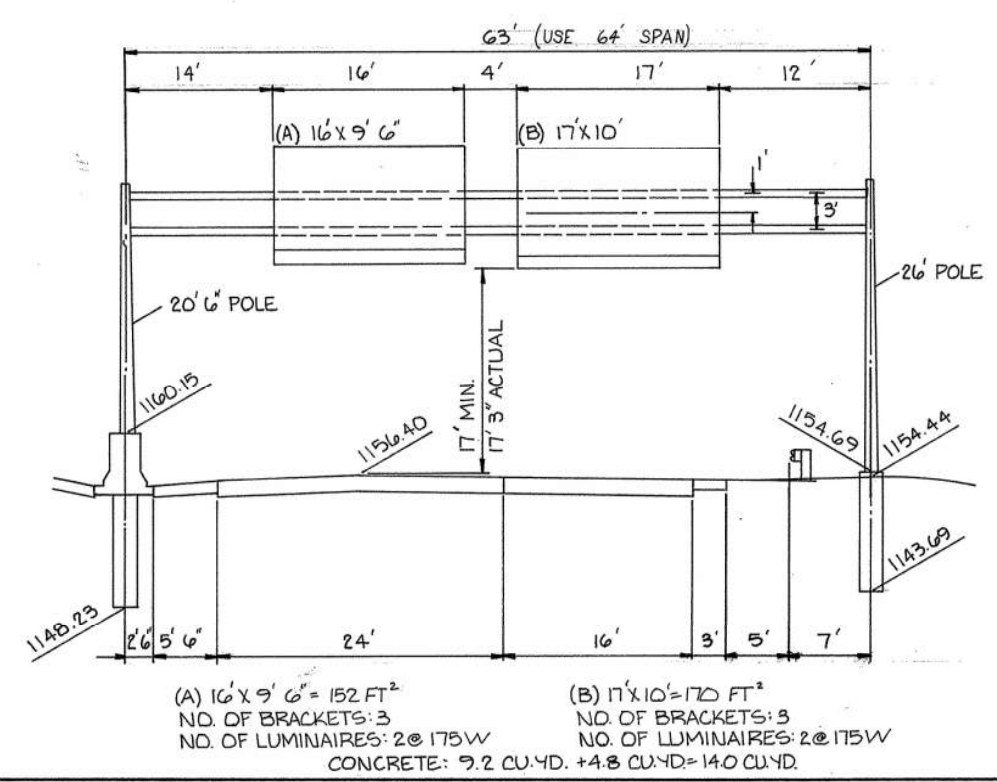

SHEET 80 SIGN #35
STA. 312+25 WEST BOUND
OVERHEAD SIGN SUPPORT TC-7.65 DES. 6, 66' SPAN

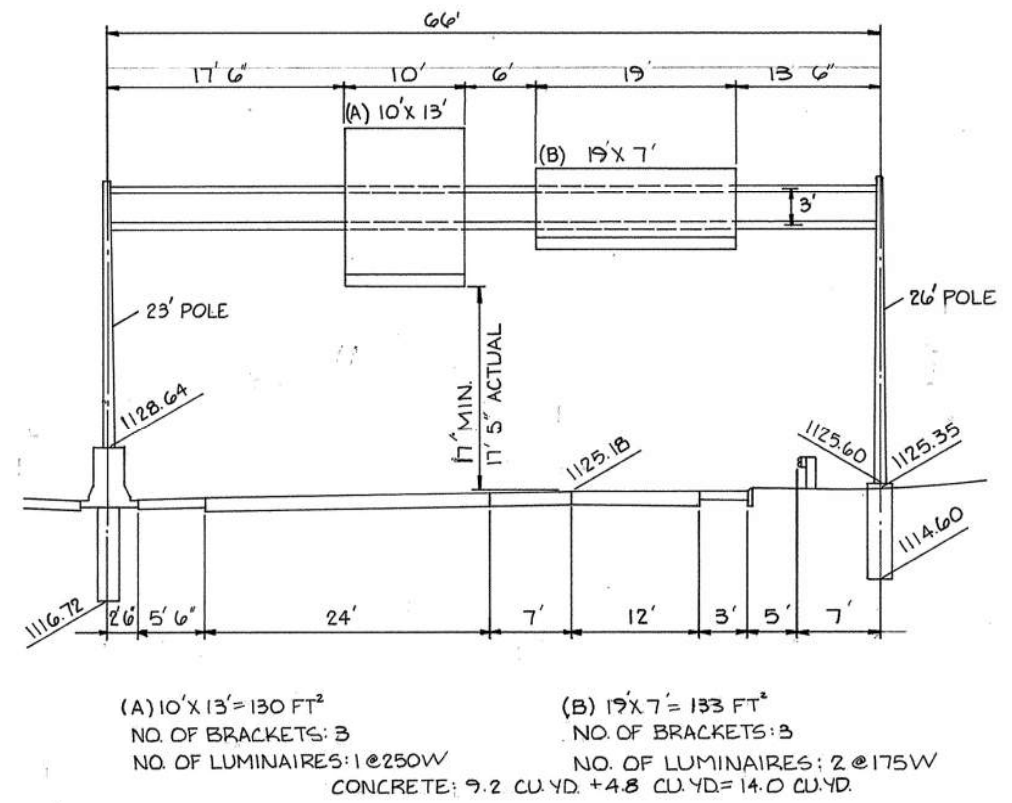


SHEET 80 SIGN #22
STA. 46+00 RT
KELLY AVE.
GROUND MOUNTED SIGN SUPPORT

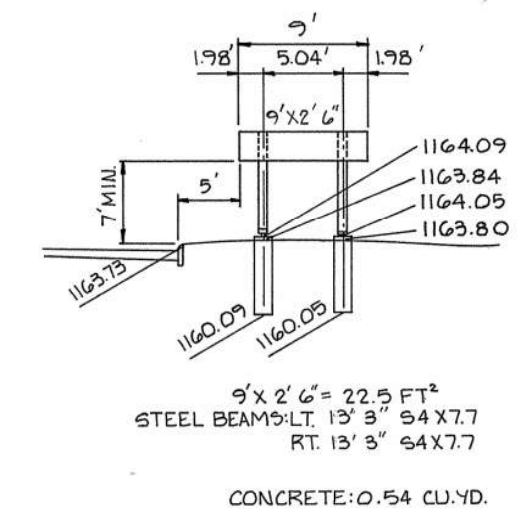


NOTE: SIGN SIZE INCLUDES GLARE SHIELD
*: SIGN AREA INCLUDES EXIT NUMBER SIGN

SUM-277/224-0.00/6.31/10.22


SHEET 81 SIGN #11
STA. 36+33 RT. S. MAIN ST.
GROUND MOUNTED SIGN SUPPORT

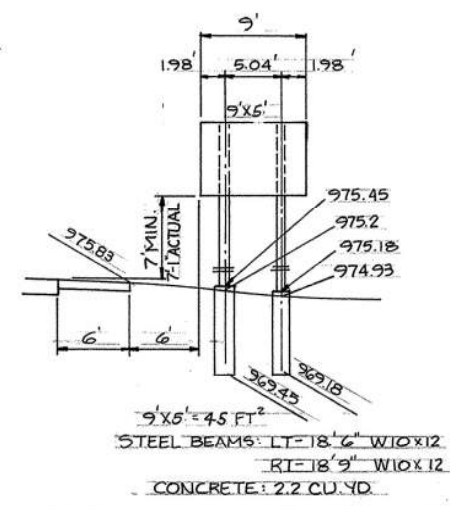


SHEET 77 SIGN #29
STA. 201+00 WESTBOUND
OVERHEAD SIGN SUPPORT
TC 12.30 DES. 6, 25' ARM

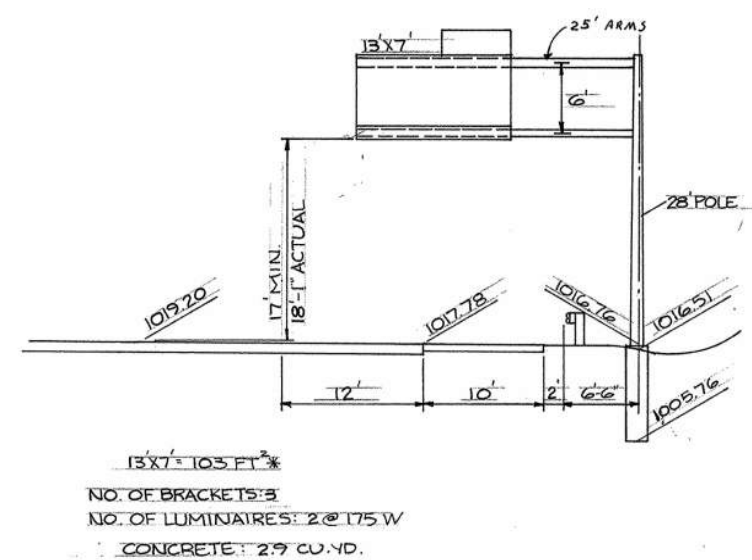


SHEET 81 SIGN #16
STA. 55+50 LT.
KELLY AVE.
EXISTING COMB. SIGN & SIGNAL SUPPORT

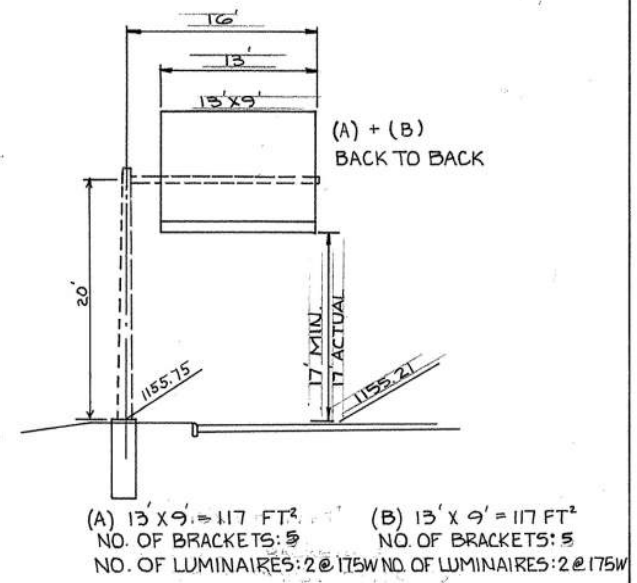


SHEET 81 SIGN #13
STA. 60+10 KELLY AVE.
OVERHEAD SIGN SUPPORT TC 12.30 DES. 6 25' ARM

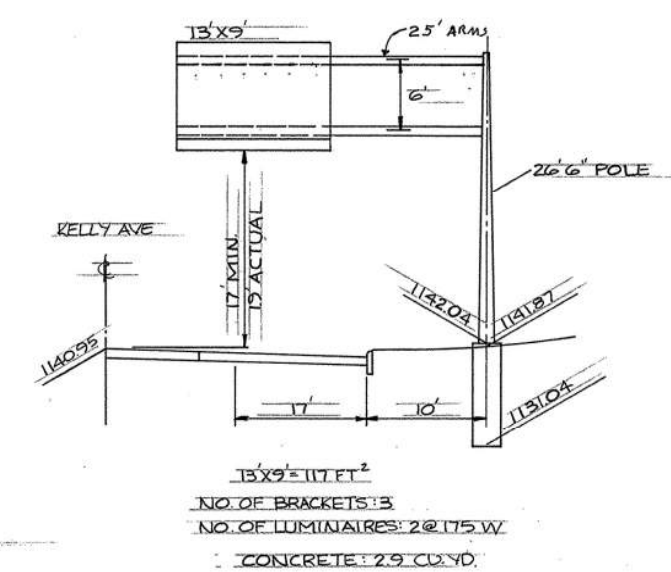


SHEET 81 SIGN #21
STA. 61+35 LT. S. MAIN ST.
GROUND MOUNTED SIGN SUPPORT

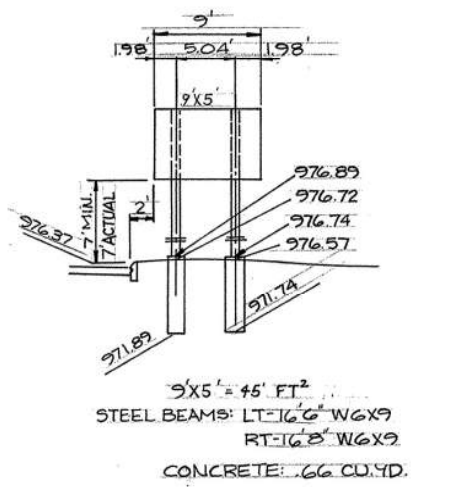

SHEET 81 SIGN #3
STA. 48+35 LT. SR93
OVERHEAD SIGN SUPPORT TC 9.30
DES. 2 TUBE 4 ARMS @ 9'
4 ARMS @ 10' AS PER PLAN

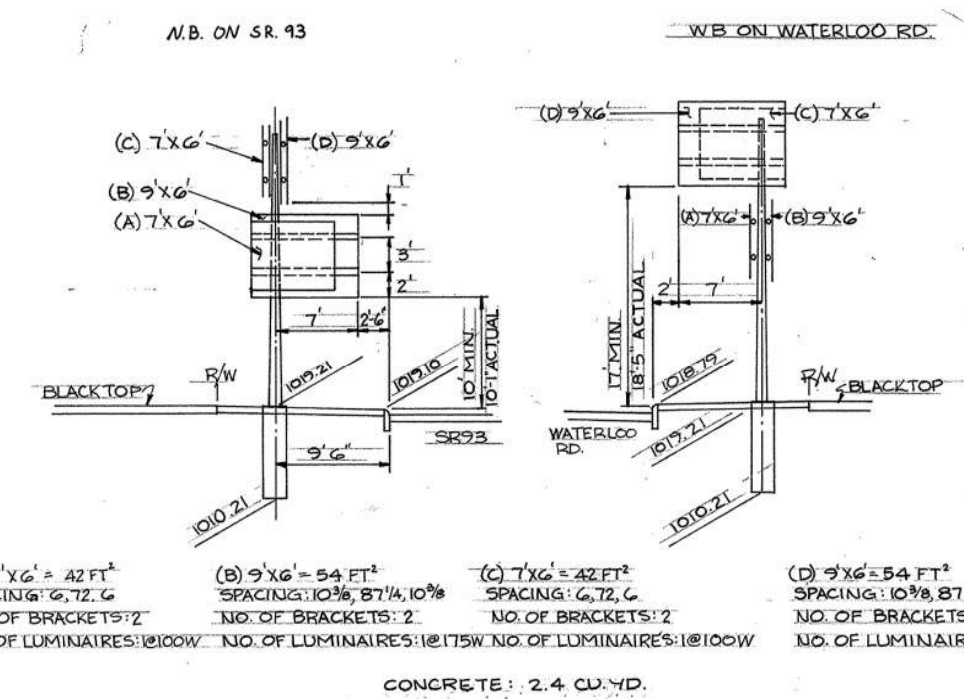


SHEET 81 SIGN #15
STA. 173+10 RT
WATERLOO RD.
OVERHEAD SIGN SUPPORT TC 12.30 DES. 6, 26' ARM

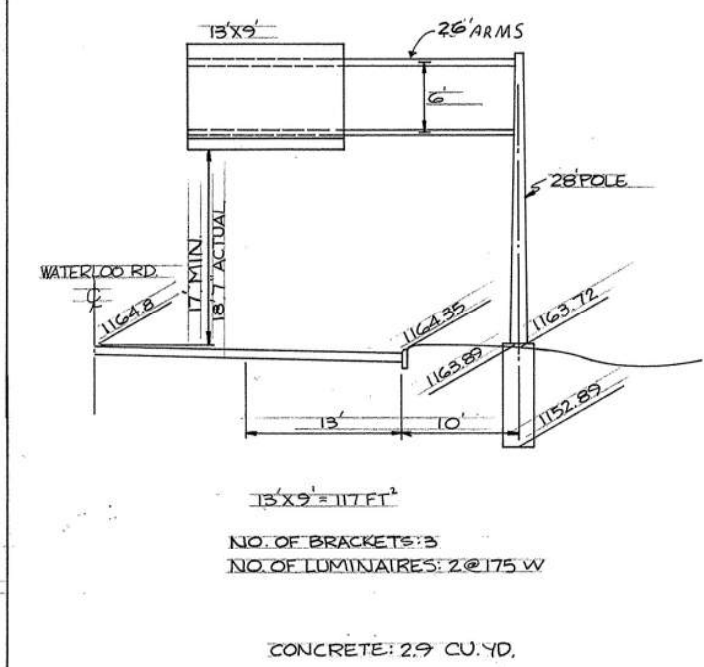

NOTE: SIGN SIZE INCLUDES
GLARE SHIELDS
* SIGN AREA INCLUDES
EXIT NUMBER SIGN

SHEET 81 DESIGN #17
STA. 185+00 LT.
WATERLOO RD.
GROUND MOUNTED SIGN SUPPORT

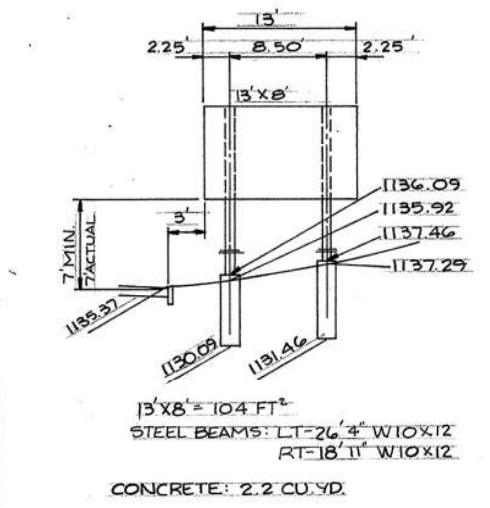

PAVEMENT MARKING SUB-SUMMARY

COMPLETED BY DATE CHECKED BY DATE

LOCATION	SIDE	STATION		EDGE LINES, YELLOW	EDGE LINES, WHITE	LANE LINES, 4 INCH	CENTER LINES, DOUBLE SOLID		CHANNELIZING LINES	STOP LINES	TRANSVERSE LINES, YELLOW	TRANSVERSE LINES, WHITE	CURB MARKING	ISLAND MARKING	LANE ARROWS	WORD ON PAVEMENT 96 INCH, "ONLY"	
		FROM	TO	LIN.FT.	LIN.FT.	LIN.FT.	LIN.FT.		LIN.FT.	LIN.FT.	LIN.FT.	LIN.FT.	LIN.FT.	SQ.FT.	EACH	EACH	
SHEET NO. 92																	
IR 277	RT/LT	59+00	214+25	310.50													
IR 277	RT	59+00	69+10		1010												
IR 277	RT	59+00	69+10			1010											
RAMP B	LT	7+70	10+00					230									
RAMP B	RT	7+70	10+00		230												
IR 277	RT	69+10	115+00			9180											
IR 277	RT	69+10	107+20		3810												
IR 277	LT	105+75	108+80			305											
RAMP E	RT	0+00	7+40		740												
RAMP E	LT	1+45	2+75					260									
RAMP E	LT	1+45	2+75								94						
RAMP E	LT	2+75	7+40	465													
IR 277	RT	110+10	115+00		490												
IR 277	LT	59+00	76+10		1710												
IR 277	LT	59+00	80+30			2130											
RAMP D	LT	76+10	78+30					440									
RAMP D	LT	76+10	78+30								198						
RAMP D	LT	2+25	2+90	65													
RAMP D	RT	0+00	2+90		290												
IR 277	LT	78+30	80+30					200									
IR 277	LT	78+30	110+90		3260												
IR 277	LT	80+30	115+00			6940											
RAMP F	LT	105+50	111+40			590											
RAMP F	LT	111+40	113+30					190									
RAMP F	LT	111+40	115+00		360												
RAMP F	RT	0+00	4+30		430												
RAMP F	LT	2+40	4+30	190													
SHEET NO. 93																	
IR 277	RT	115+00	144+60		2960												
IR 277	LT	115+00	138+50		2350												
IR 277	RT/LT	115+00	145+00			12000											
RAMP F	RT/LT	4+30	12+50	820	820												
RAMP F	RT/LT	9+15	12+50	335	335												
RAMP E	RT/LT	7+40	11+50	410	410												
RAMP E	RT/LT	10+60	11+50	90	90												
RAMP E	RT	11+50								40							
RAMP G		12+50								50							
RAMP G		11+00	12+50					150									
RAMP G	RT	0+00	12+50		1250												
RAMP G	LT	3+70	12+50	880													
RAMP G	LT	1+75	3+70					195									
IR 277	LT	138+50	141+60					310									
IR 277	LT	139+60	141+60								181						
IR 277	LT	141+60	143+65			205											
IR 277	LT	143+65	145+00		135												
SUB TOTAL #1				34305	20680	32360		1975	90		473						


LOCATION	SIDE	STATION		EDGE LINES, YELLOW	EDGE LINES, WHITE	LANE LINES, 4 INCH	CENTER LINES, DOUBLE SOLID		CHANNELIZING LINES	STOP LINES	TRANSVERSE LINES, YELLOW	TRANSVERSE LINES, WHITE	CURB MARKING	ISLAND MARKING	LANE ARROWS	WORD ON PAVEMENT 96 INCH, "ONLY"	
		FROM	TO	LIN.FT.	LIN.FT.	LIN.FT.	LIN.FT.		LIN.FT.	LIN.FT.	LIN.FT.	LIN.FT.	LIN.FT.	SQ.FT.	EACH	EACH	
SHEET 93 CONT.																	
RAMP H	RT	0+50	13+70		1320												
RAMP H	LT	0+50	12+00	1150													
RAMP H	RT/LT	0+50	1+50	100	100												
RAMP H	LT	13+35	12+00						135								
RAMP H	LT	13+35	13+70			35											
SHEET NO. 94																	
IR 277	RT/LT	145+00	175+00		6000												
IR 277	RT/LT	145+00	175+00			12000											
RAMP H	LT	13+70	15+75		205												
RAMP J-I	LT	14+60	17+60		300												
SHEET NO. 95																	
IR 277	RT/LT	175+00	205+00			12000											
IR 277	RT	175+00	176+70		170												
IR 277	RT	175+10	177+90			280											
RAMP K-2	RT	0+00	10+96.93		1096.93												
RAMP K-2	LT	2+60	10+96.93	836.93													
RAMP K OFF	RT/LT	0+50	5+44.55	494.55	494.55												
RAMP K ON	RT	0+00	5+44.55		544.55												
RAMP K ON	LT	0+60	2+70	210													
RAMP K ON	RT	0+50	2+70		220												
RAMP K-1	RT	5+44.55	14+65		920.45												
RAMP K-1	LT	5+44.55	12+65	720.45													
RAMP K-1	LT	12+65	14+65						200								
RAMP K-2	LT	1+20	2+60						140								
RAMP K-2	LT	1+20	2+60									126					
IR-277	RT	177+90	180+30						240								
IR-277	RT	180+30	190+40		1010												
IR-277	RT	190+40	192+50			210											
IR-277	RT	190+40	205+00		1460												
IR-277	LT	175+00	185+20		1020												
RAMP J-I	RT	4+19.13	14+60		1040.87												
RAMP J-I	LT	12+65	14+60						195								
RAMP J-I	LT	4+19.13	12+65	845.87													
RAMP J ON	RT/LT	0+50	4+19.13	369.13	369.13												
RAMP J OFF	RT/LT	0+50	4+19.13	369.13	369.13												
RAMP J OFF		0+50	2+00						150								
RAMP J-2	RT	0+00	8+39.67		839.67												
RAMP J-2	LT	2+60	8+39.67	579.67													
RAMP J-2	LT	1+05	2+60						155								
RAMP J-2	LT	1+05	2+60									140					
IR 277	LT	185+20	187+70						250								
IR 277	LT	187+70	190+20			250											
IR 277	LT	188+75	205+00		1625												
RAMP K'OFF	LT	0+50	2+00						150								
SUB TOTAL #2				5675.73	18600.28	25280			1615			266					

F.H.W.A. REGION	STATE	PROJECT NO.	FUNDS
5	OHIO		

SUM-277/224-0.00/6.31/10.22


91
1960


LOCATION	SIDE	STATION		EDGE LINES, YELLOW	EDGE LINES, WHITE	LANE LINES, 4 INCH	CENTER LINES, DOUBLE SOLID		CHANNELIZING LINES	STOP LINES	TRANSVERSE LINES, YELLOW	TRANSVERSE LINES, WHITE	CURB MARKING	ISLAND MARKING	LANE ARROWS	WORD ON PAVEMENT 96 INCH, "ONLY"	
		FROM	TO														
		SHEET CONT.	98			LIN.FT.	LIN.FT.	LIN.FT.	LIN.FT.		LIN.FT.	LIN.FT.	LIN.FT.	LIN.FT.	LIN.FT.	SQ.FT.	EACH
RAMP 92	RT	291+60	301+14		954												
RAMP 92	LT	291+60	293+60						400			120					
RAMP 92	LT	293+60	301+14	754													
RAMP 9	RT/LT	291+00	295+25	425	425												
RAMP 9-3	RT	290+40	295+25		485												
RAMP 9-3	LT	290+40	292+60	220													
RAMP 9-3	RT	291+00	292+60		160												
RAMP 9-3	LT	291+00	295+25	425													
RAMP 9-1	RT	295+25	305+75		1050												
RAMP 9-1	LT	295+25	302+00	675													
RAMP 91	LT	302+00	303+50						150								
RAMP 91	LT	303+50	305+75			225											
IR 277	RT	293+60	302+00		840												
IR 277	RT	291+60	314+25			2265											
IR 277	RT	305+75	314+25		850												
IR 277	LT	265+00	290+20			5040											
RAMP P	LT	2+00	3+25						250			75					
RAMP P	RT	0+00	3+25		325												
RAMP P	LT	0+00	2+00			200											
IR 277	LT	268+20	290+20		2200												
RAMP T	RT	0+50	14+80		1430												
RAMP T	LT	11+00	14+80						380								
RAMP T	LT	0+50	11+00	1050													
RAMP U		304+60								50							
RAMP U		304+60	306+60						200								
RAMP U	LT	304+90													1		
RAMP U	LT	305+75														1	
RAMP U	LT	306+50															
RAMP U	LT	304+60	310+50	590													
RAMP U	RT	304+60	314+25		965												
RAMP U	LT	310+50	312+30														

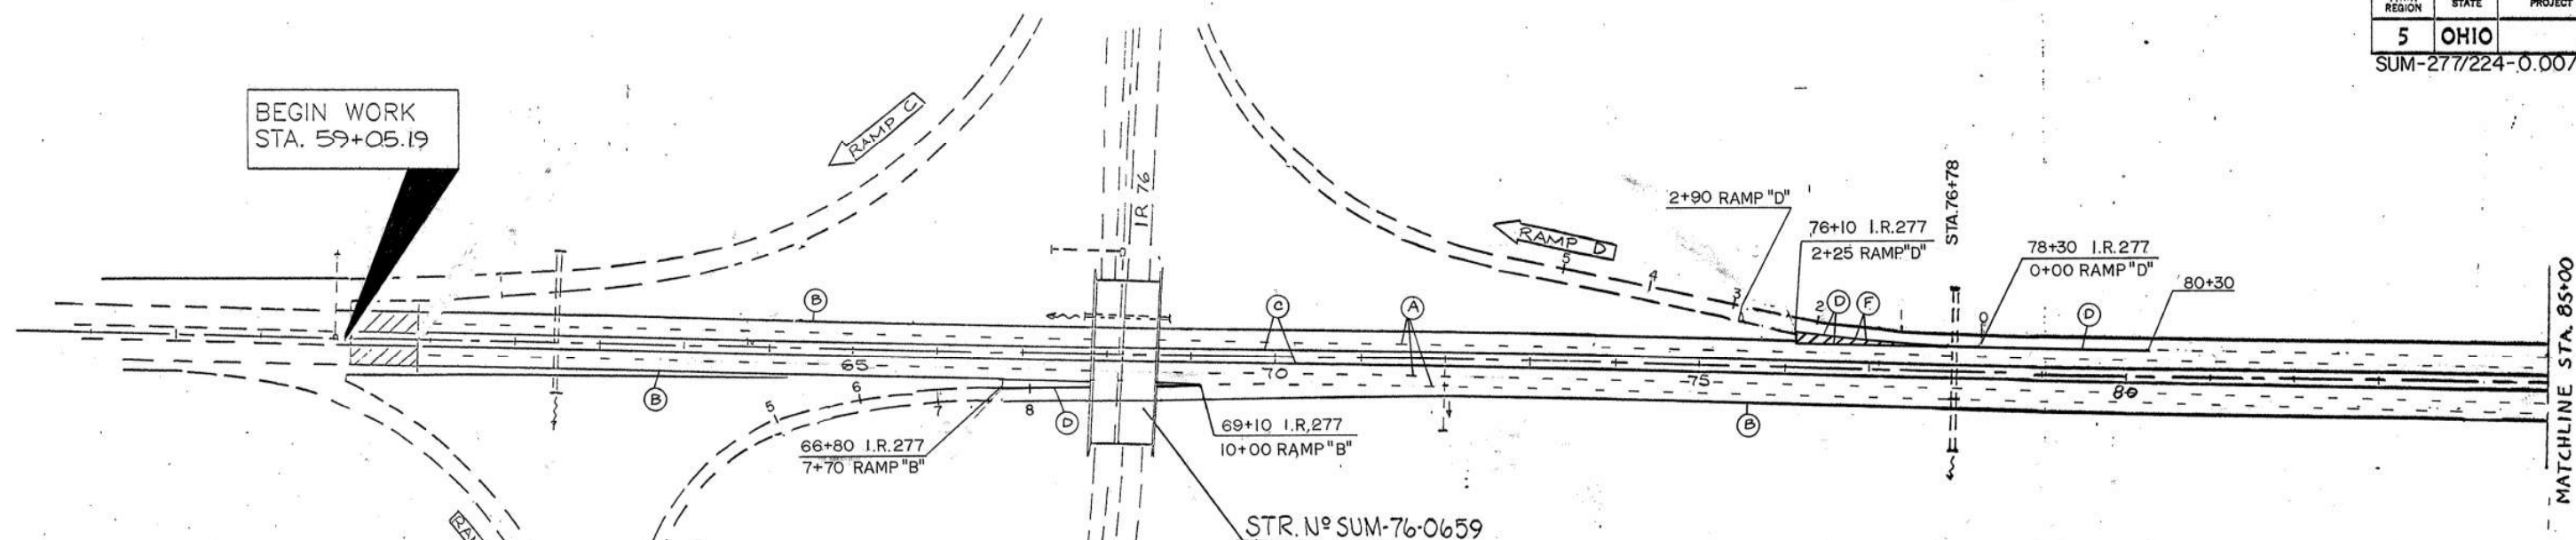



PAVEMENT MARKING LEGEND

- (A) LANE LINES, WHITE
- (B) EDGE LINES, WHITE
- (C) EDGE LINES, YELLOW
- (D) CHANNELIZING LINES, WHITE
- (E) STOP LINES
- (F) TRANSVERSE LINES, WHITE
- (G) LANE ARROWS
- (H) WORD ON PAVEMENT

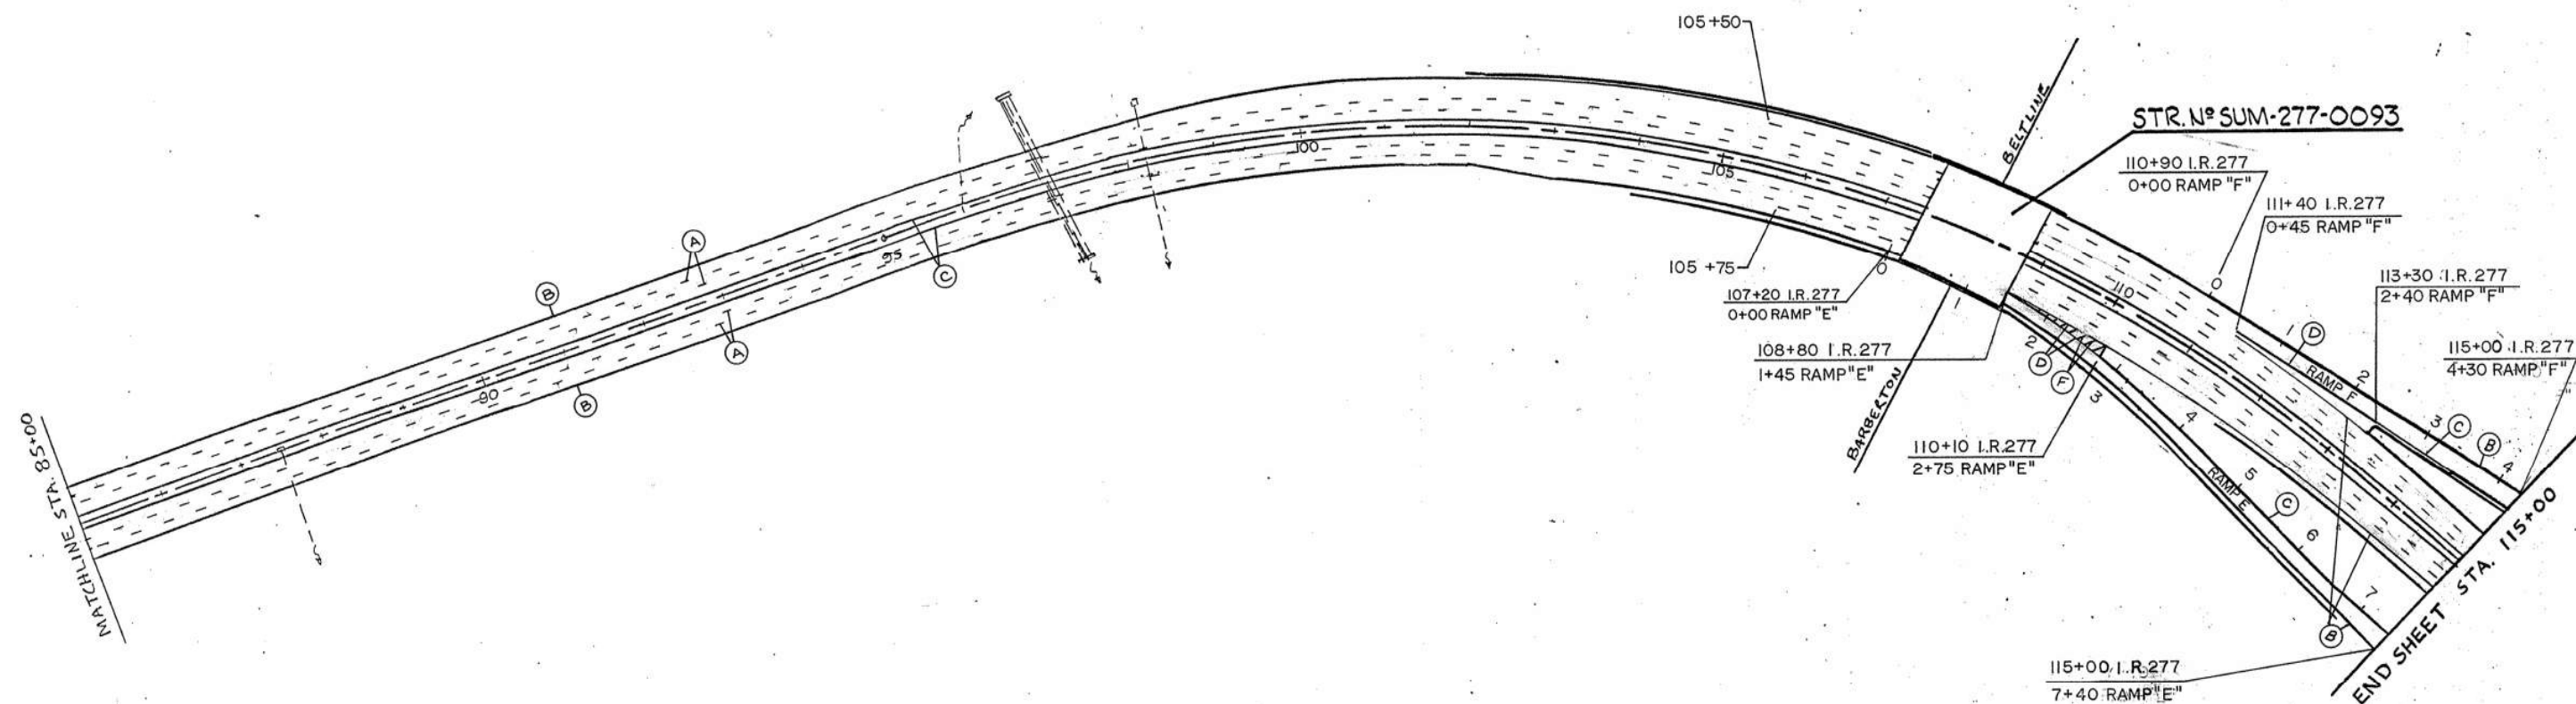

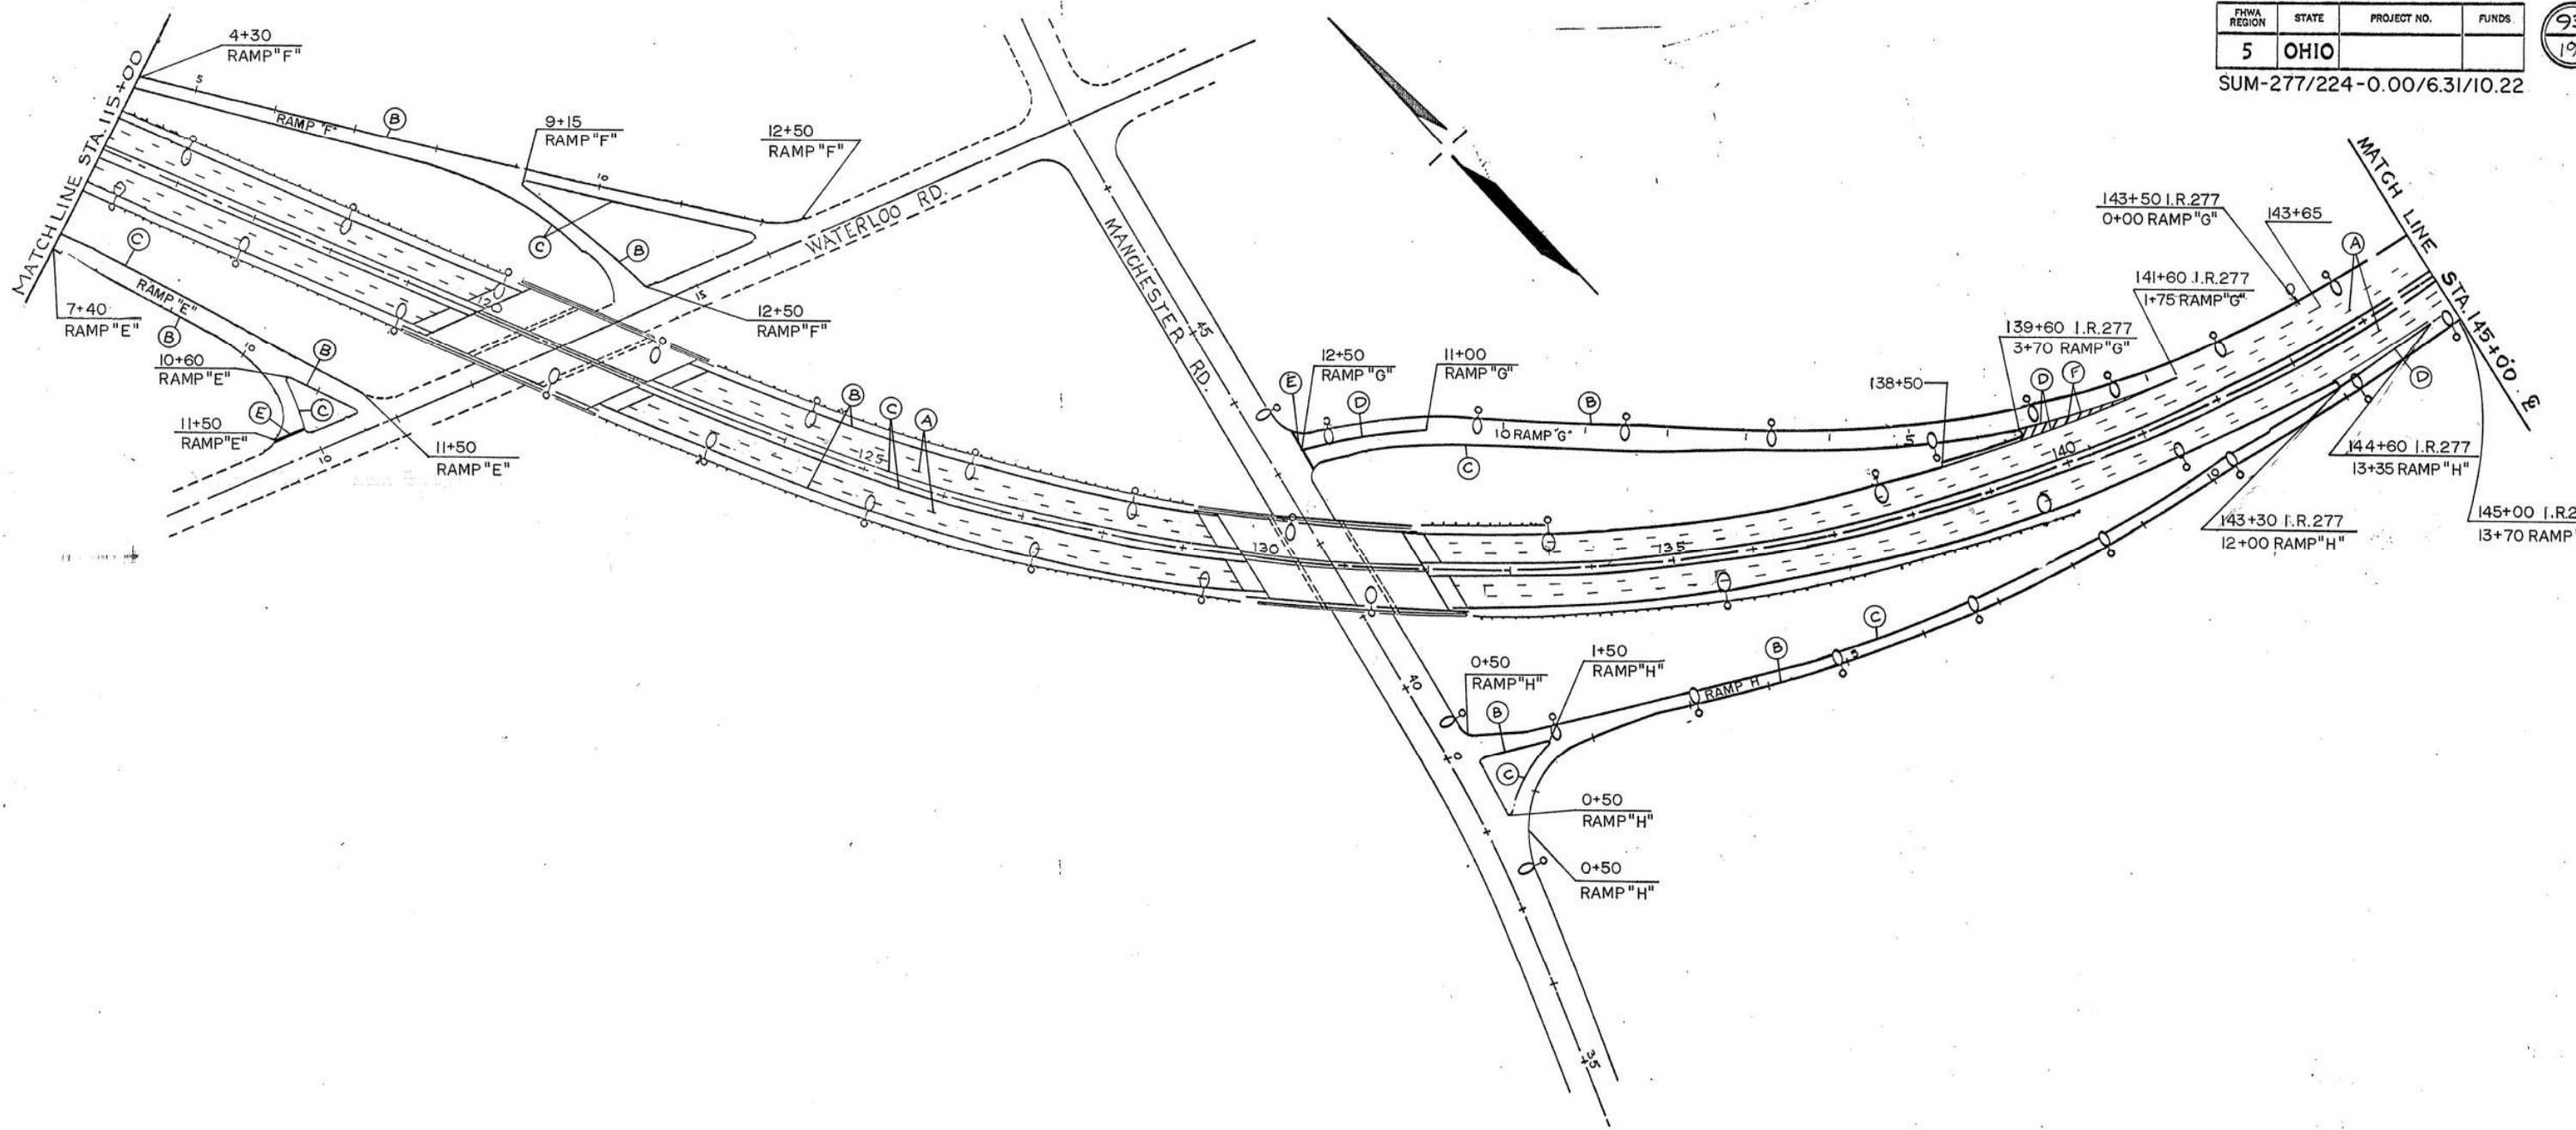

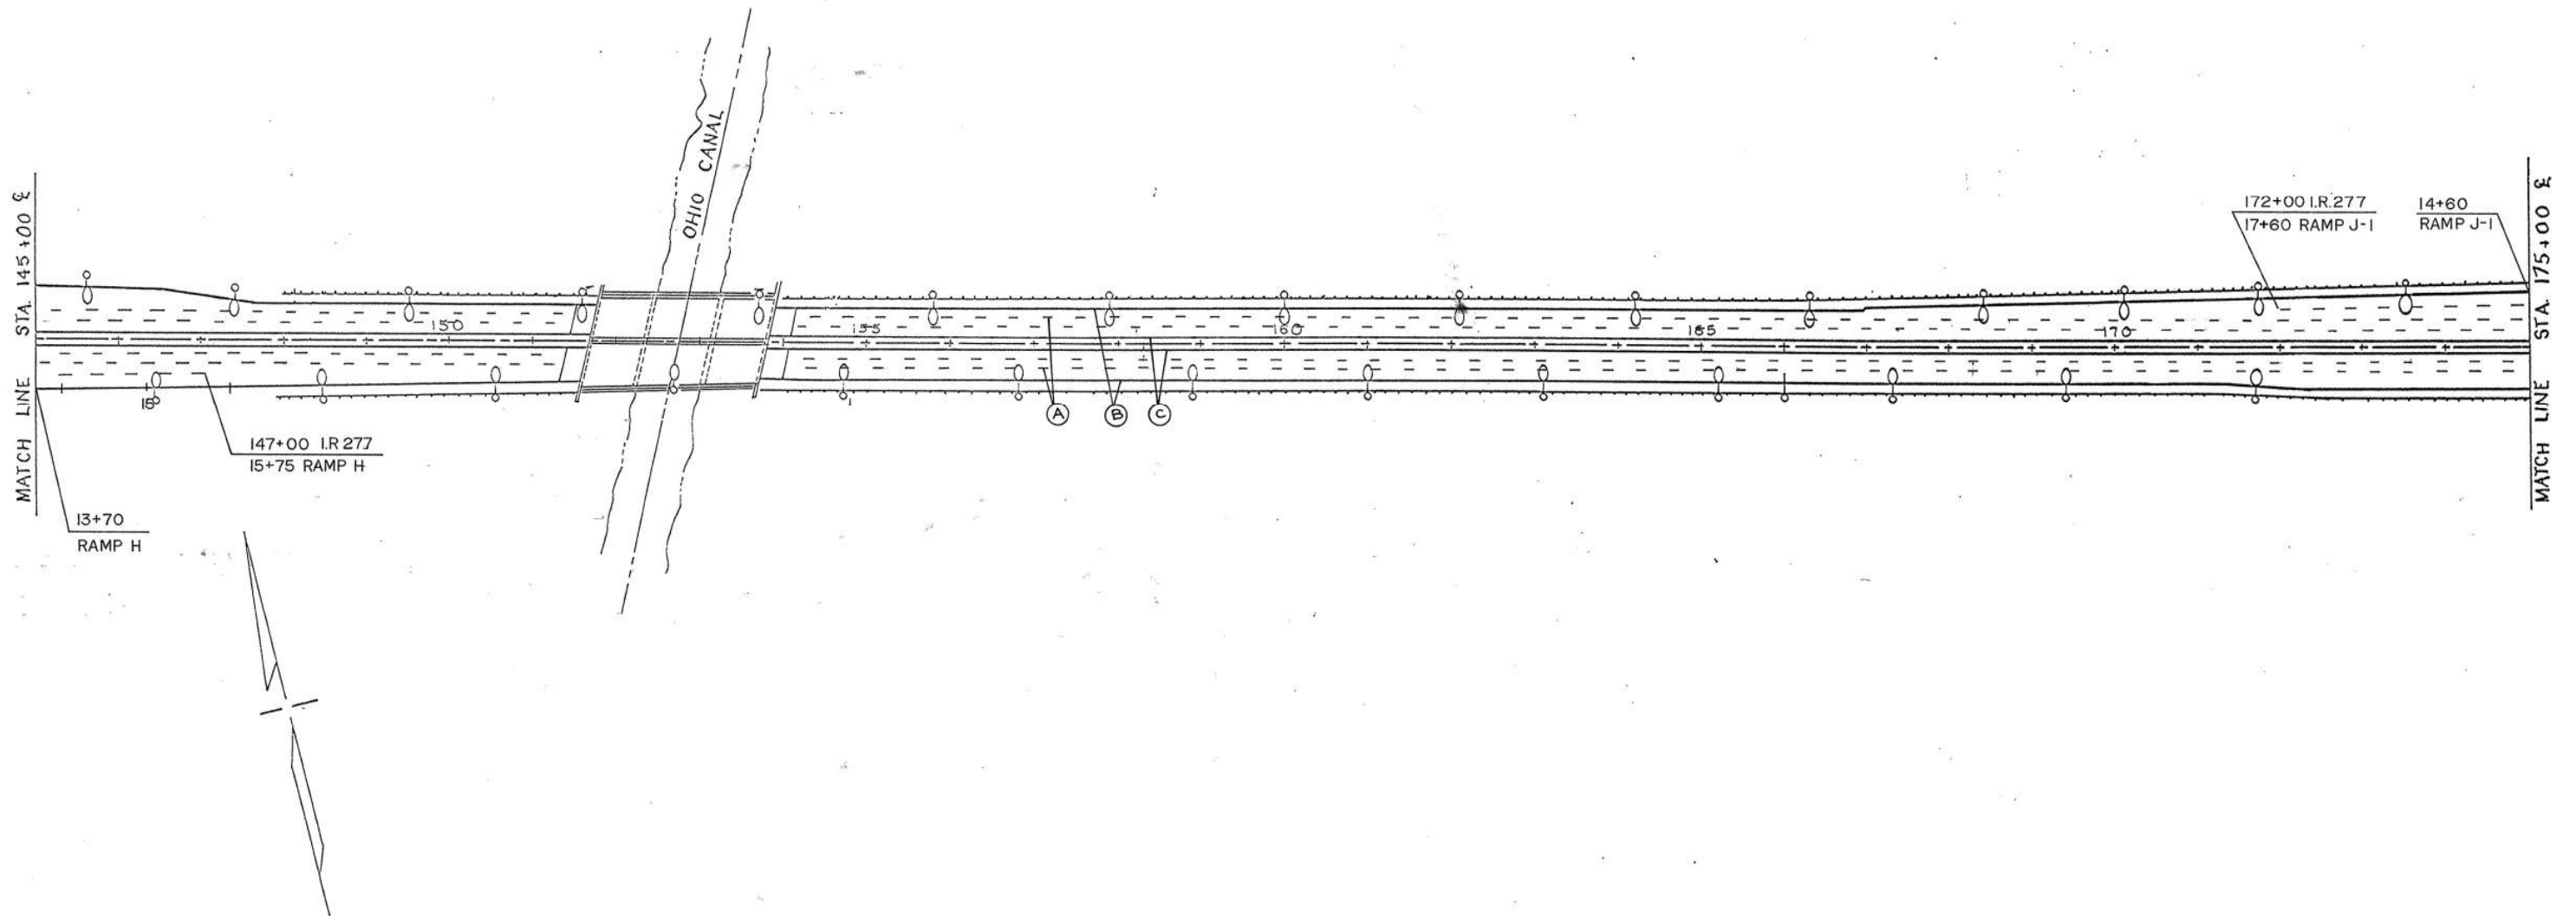


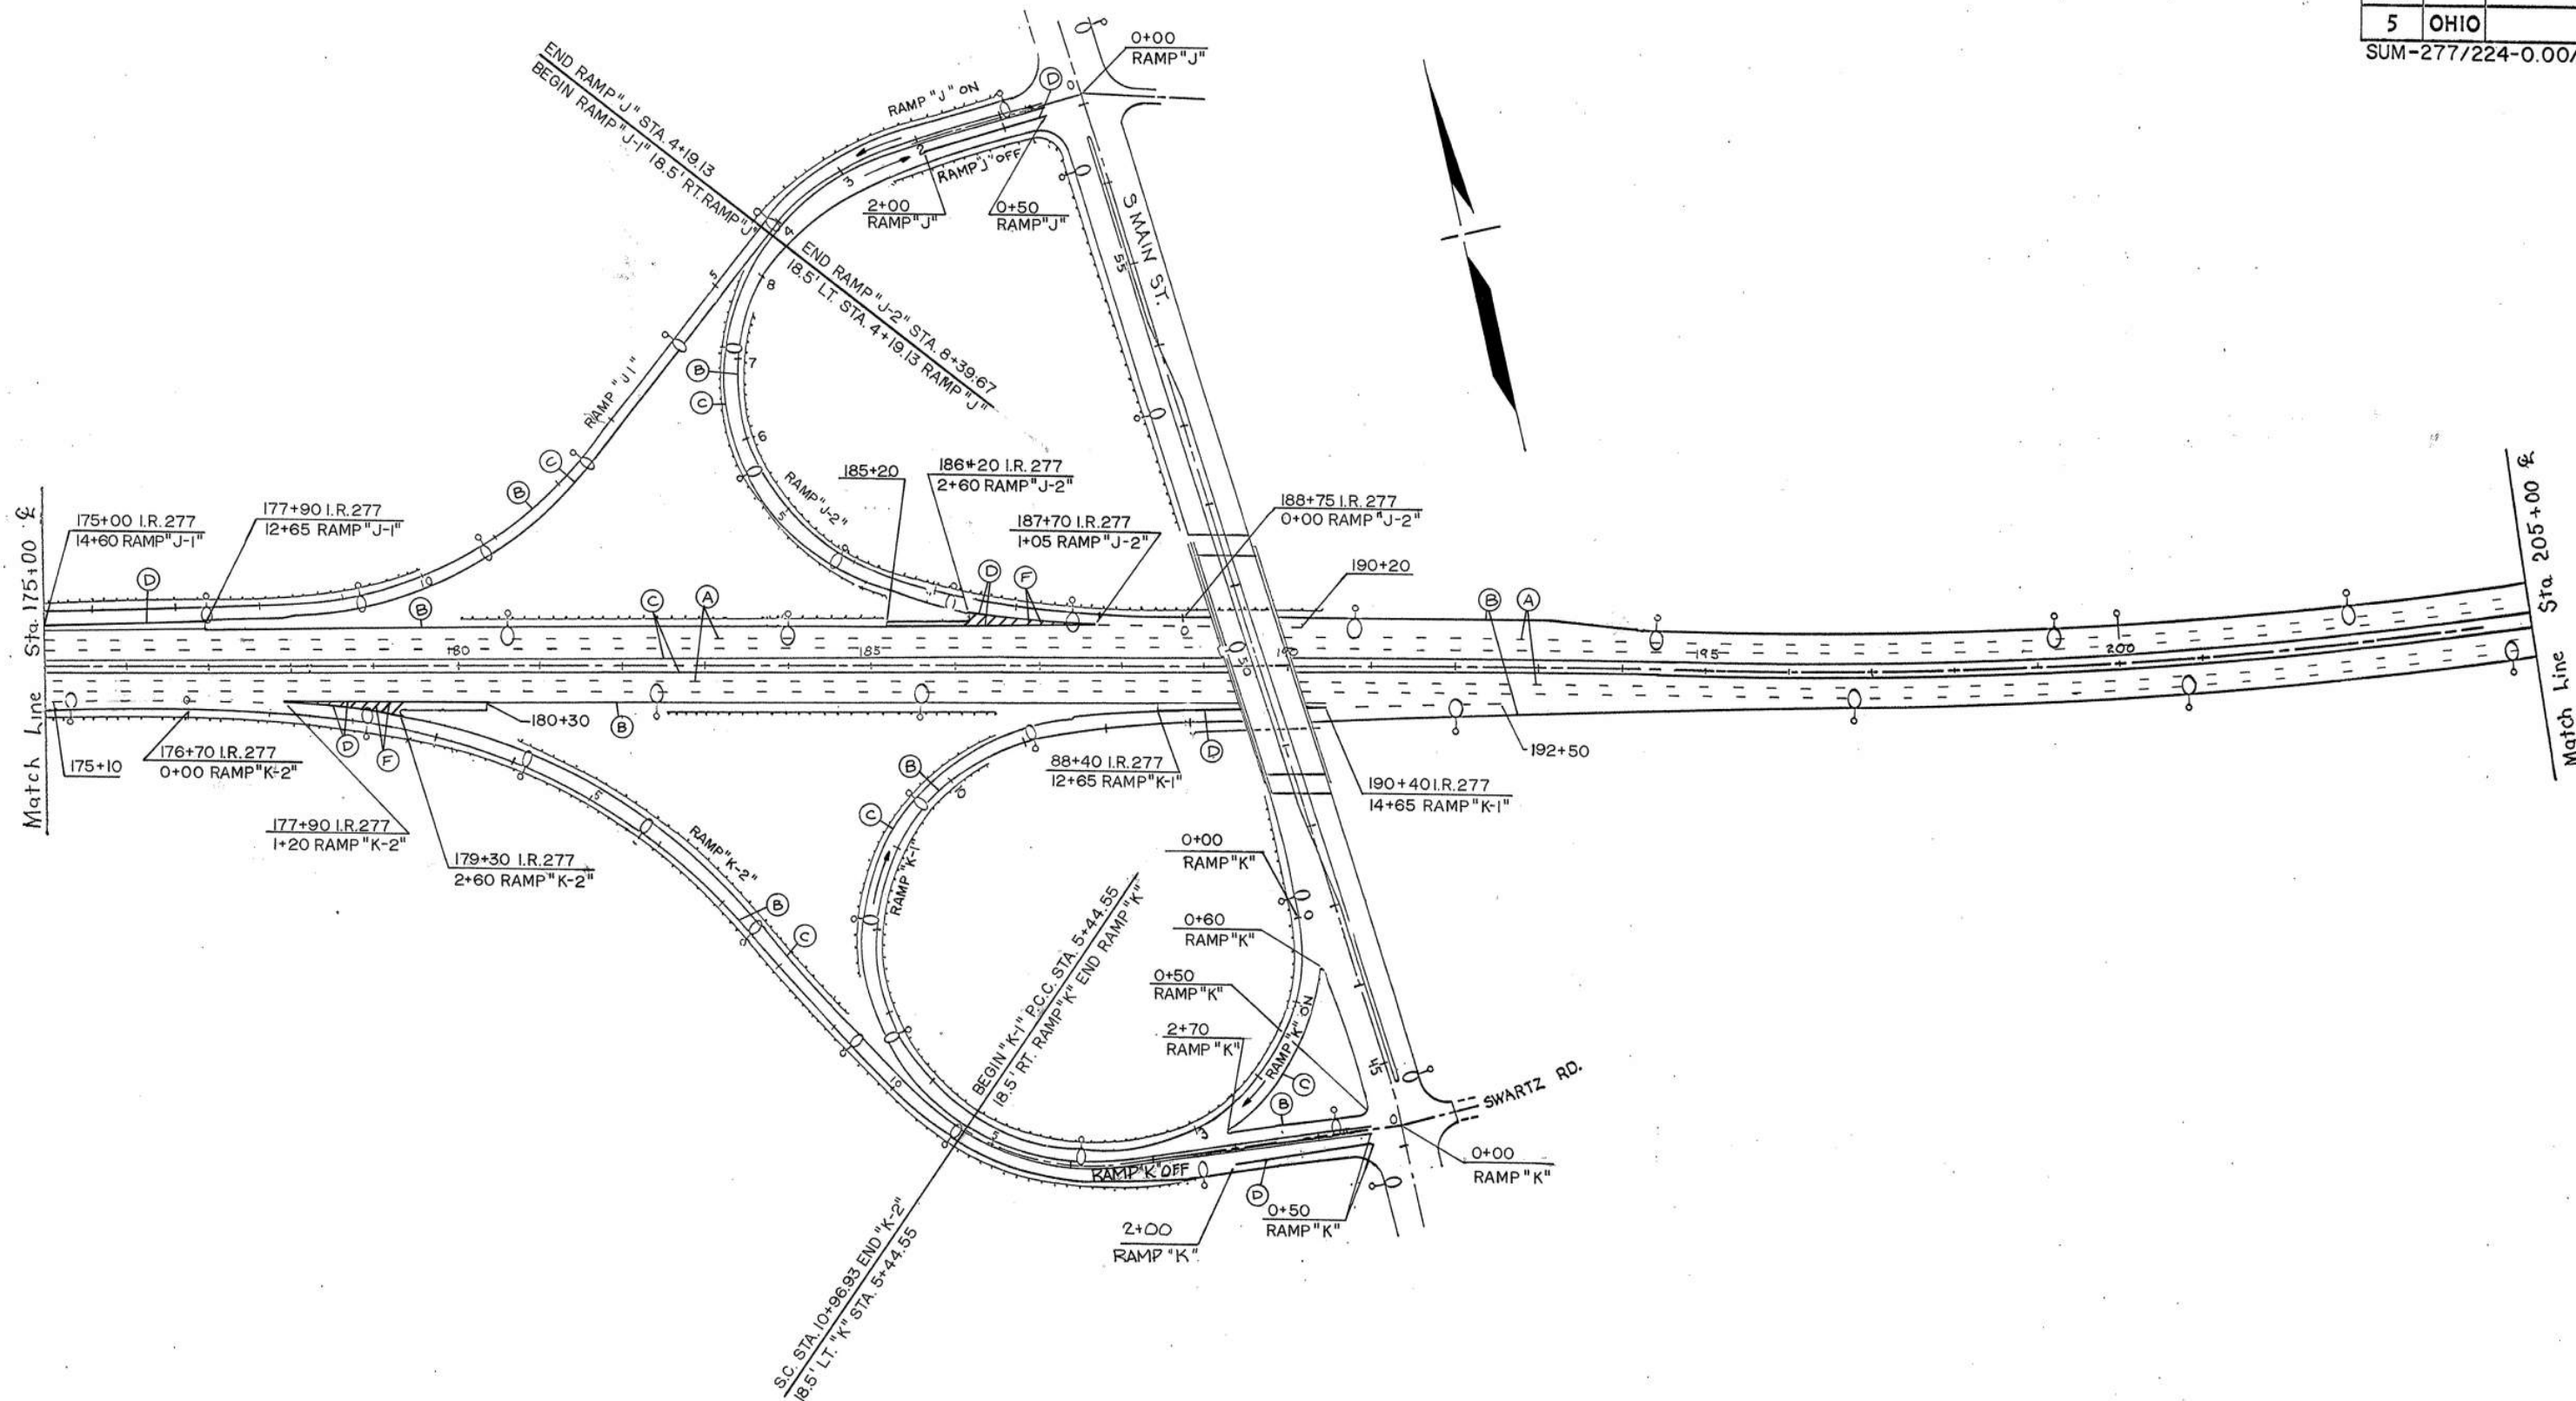

FHWA REGION	STATE	PROJECT NO.	FUNDS
5	OHIO		


SUM-277/224-0.00/6.31/10.22

96
196

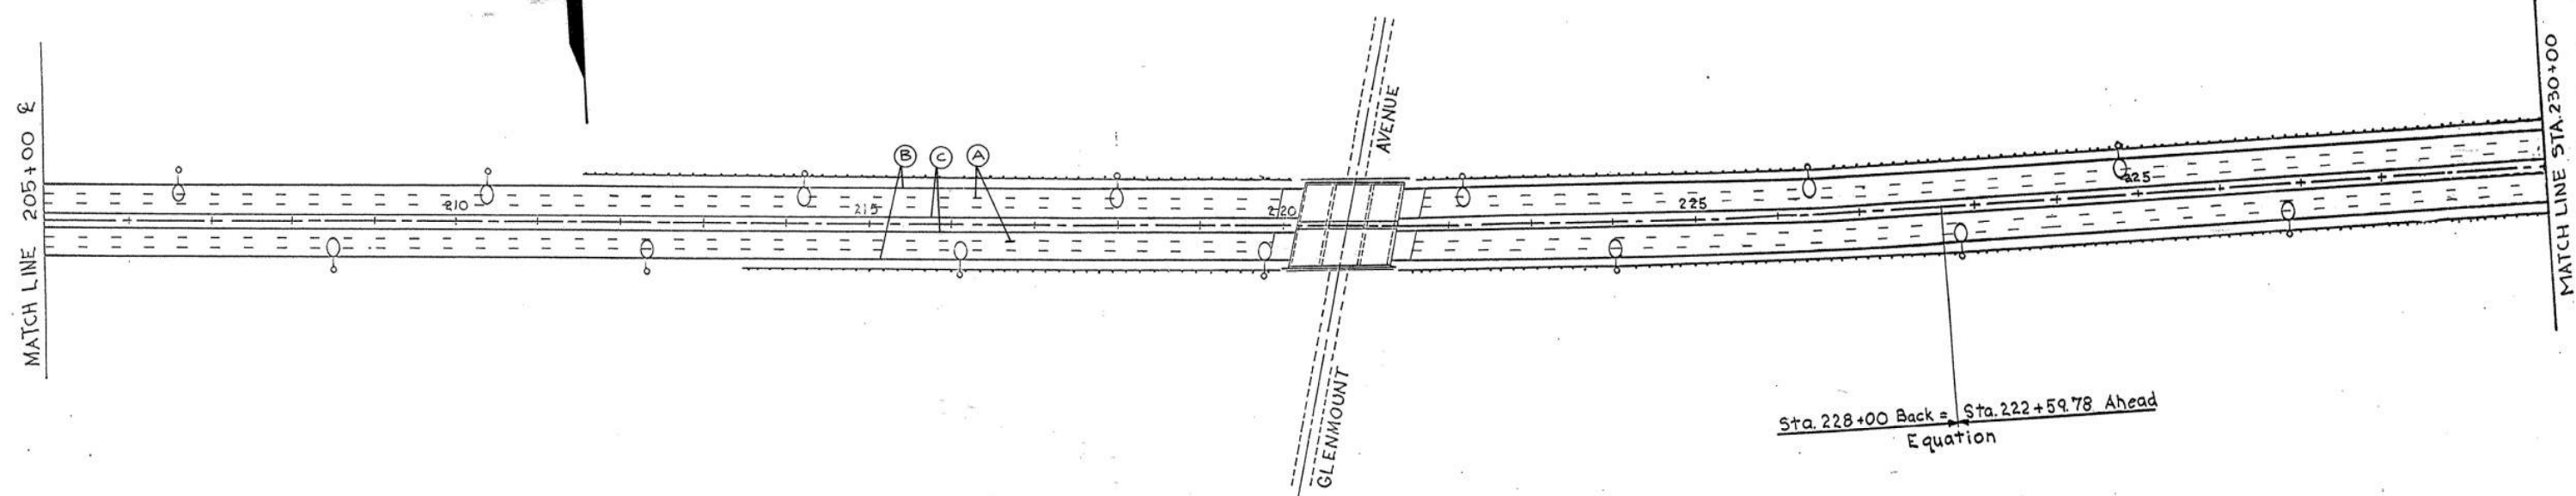

FOR PAVEMENT MARKING LEGEND SEE SHEET 92

STA. 205+00 TO STA. 230+00

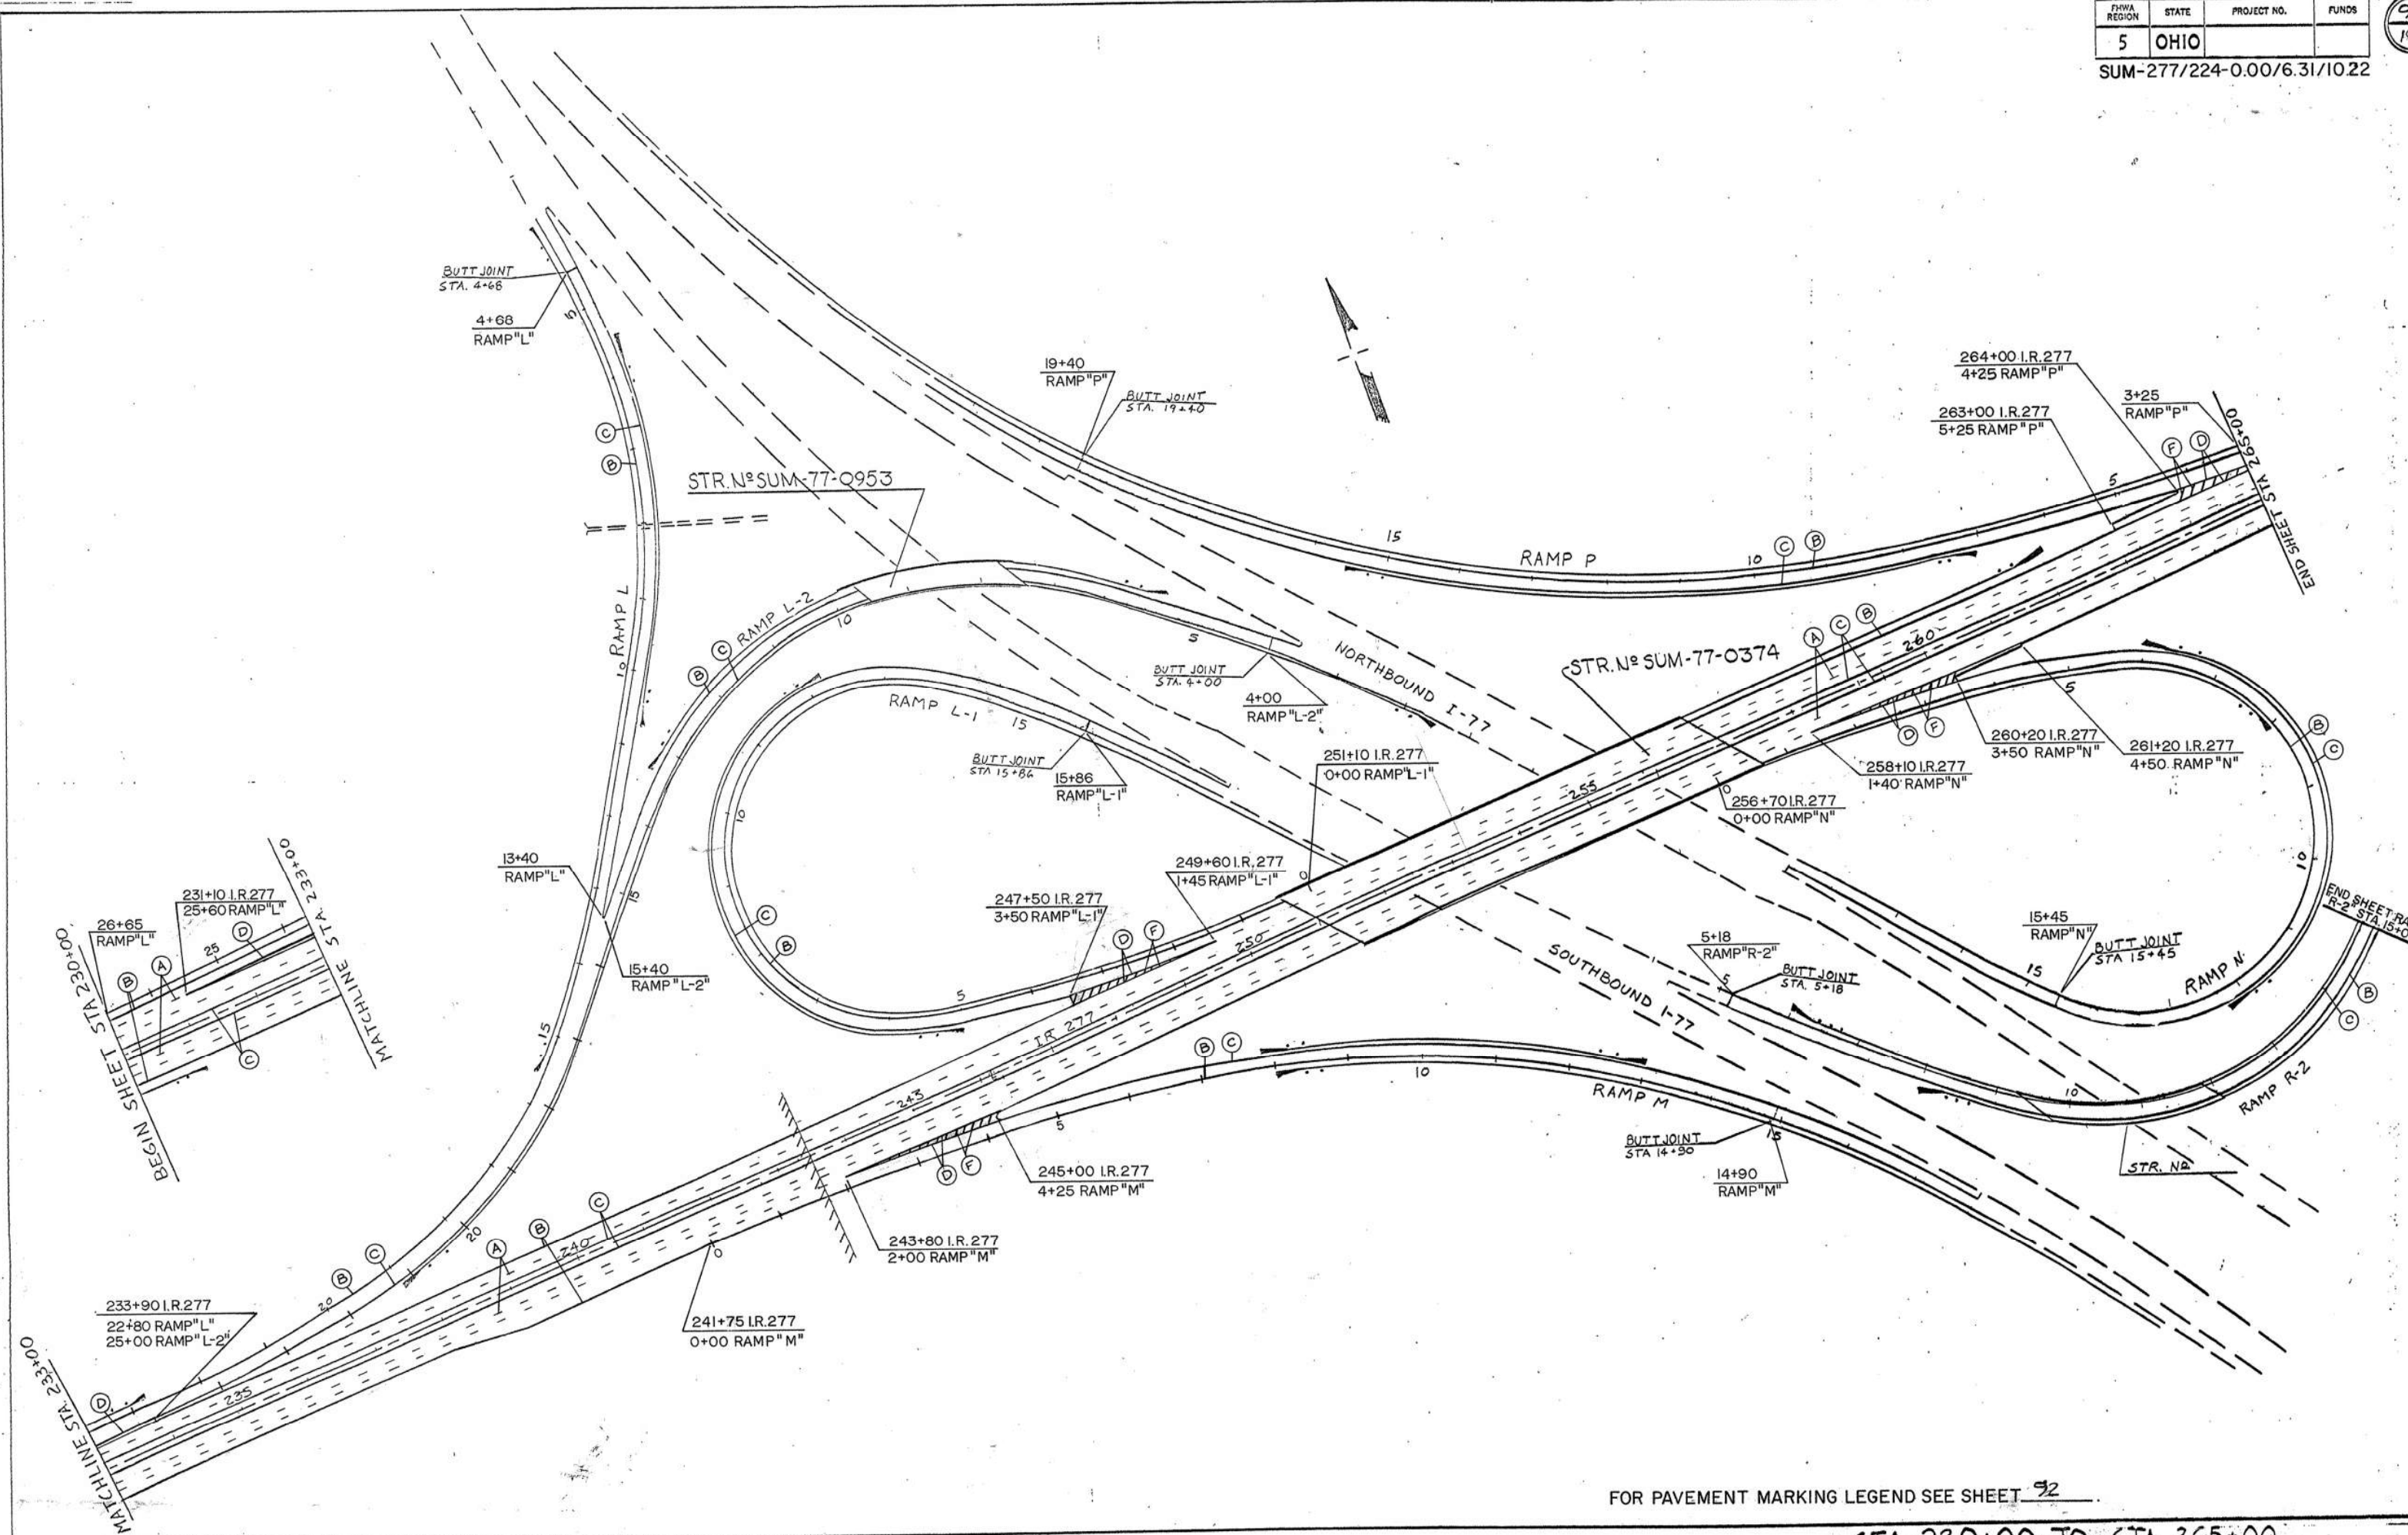

FOR PAVEMENT MARKING LEGEND SEE SHEET 92

STA 230+00 TO STA 265+00

LIGHTING GENERAL NOTES

FALLA REGION	STATE	PROJECT
5	OHIO	

SUM-277/224-0.00/6.31/10.22

POWER SERVICE

THE POWER SUPPLYING AGENCY FOR THIS PROJECT IS OHIO EDISON COMPANY, 111 CASCADE PLAZA, AKRON, OHIO 44308 (216) 384-5095.

ELECTRICAL ENERGY FROM EXISTING POWER SERVICES SHALL CONTINUE TO BE CHARGED TO THE MAINTAINING AGENCY. THE CONTRACTOR SHALL PAY ELECTRICAL ENERGY FOR NEW POWER SERVICES ESTABLISHED BY THIS PROJECT. UPON COMPLETION OF THIS PROJECT, POWER SERVICE ELECTRICAL ENERGY ACCOUNTS SHALL BE TRANSFERRED TO THE MAINTAINING AGENCIES NOTED IN THE PLANS. THIS SHALL INCLUDE NEW POWER SERVICE ESTABLISHED BY THIS PROJECT AS WELL AS REASSIGNMENT OF THE EXISTING SERVICE DUE TO WORK PERFORMED BY THIS PROJECT.

625.07-713.11 LUMINAIRES

STYLE C LUMINAIRES SHALL HAVE SINGLE RATED 480 VOLT, 400 WATT, INTEGRAL REGULATORS BALLASTS FOR USE WITH HIGH PRESSURE SODIUM LAMPS AND SHALL BE GENERAL ELECTRIC M1000, CROUSE-HIND OVL. AMERICAN 327/328 OR EQUAL APPROVED BY THE ENGINEER.

STYLE B LUMINAIRES SHALL HAVE SINGLE RATED 240 VOLT, 200 WATT, INTEGRAL REGULATOR BALLASTS FOR USE WITH HIGH PRESSURE SODIUM LAMPS & SHALL BE GENERAL ELECTRIC M-400, CROUSE-HIND OVM, AMERICAN 25/26, OR EQUAL APPROVED BY THE ENGINEER.

713.14 LAMPS

HIGH PRESSURE SODIUM LAMPS SHALL BE GENERAL ELECTRIC "LUCALOX", PHILIPS "CERAMALUX", SYLVANIA "LUMALUX", OR EQUAL APPROVED BY THE ENGINEER.

625.07-713.13 UNDERPASS LUMINAIRES

UNDERPASS LUMINAIRES SHALL BE HOLOPHANE "UNDERPASS WALLPACK" CROUSE-HINDS WA, OR GENERAL ELECTRIC W175L UNDERPASS UNIT OR EQUAL APPROVED BY THE ENGINEER, AND SHALL BE FURNISHED WITH AN INTEGRAL FUSE HOLDER AND 10-AMPERE FUSE. THE INTEGRAL HIGH PRESSURE SODIUM BALLAST SHALL BE OF A REGULATOR TYPE RATED FOR 120 VOLTS, 100 WATTS.

ITEM SPECIAL - MAINTAIN EXISTING LIGHTING

EXISTING ROADWAYS WHICH ARE TO REMAIN OPEN TO TRAFFIC DURING CONSTRUCTION OF THIS PROJECT AND WHICH ARE LIGHTED SHALL HAVE THE LIGHTING MAINTAINED AS DESCRIBED HEREIN. BEFORE ANY WORK IS STARTED IN THE IMMEDIATE VICINITY OF ANY EXISTING LIGHTING CIRCUITS, REPRESENTATIVES OF THE STATE, THE MAINTAINING AGENCY, AND THE CONTRACTOR SHALL MAKE A VISUAL INSPECTION OF THE EXISTING ROADWAY LIGHTING CIRCUITS TO BE MAINTAINED. DURING THIS INSPECTION, A WRITTEN RECORD OF THE CONDITION OF THE EXISTING LIGHTING SHALL BE MADE BY THE STATE'S REPRESENTATIVE. THIS WRITTEN REPORT SHALL NOTE INDIVIDUAL LUMINAIRES WHICH ARE NOT IN WORKING ORDER, INDIVIDUAL POLES WHICH ARE NOT STANDING, AND INDIVIDUAL CIRCUITS WHICH ARE NOT IN WORKING ORDER. THE COMPLETED REPORT SHALL BE SIGNED BY THE REPRESENTATIVES OF THE STATE, THE MAINTAINING AGENCY, AND THE CONTRACTOR. IF, AS A RESULT OF THIS INSPECTION, IT IS DETERMINED THAT THE CONDITION OF THE EXISTING SYSTEM IS BELOW THAT REQUIRED FOR THE SAFETY OF THE TRAVELING PUBLIC, THEN THE MAINTAINING AGENCY SHALL

ITEM SPECIAL--MAINTAIN EXISTING LIGHTING CONT'D

MAKE REPAIRS NECESSARY TO RETURN THE SYSTEM TO AN ACCEPTABLE CONDITION. FOLLOWING THESE REPAIRS, THE SYSTEM SHALL AGAIN BE INSPECTED AND A REPORT MADE AND SIGNED AS OUTLINED HEREIN. WHEN THE EXISTING SYSTEM IS IN AN ACCEPTABLE CONDITION, IT SHALL BE TURNED OVER TO THE CONTRACTOR WHO SHALL THEN BE REQUIRED TO MAINTAIN THE EXISTING LIGHTING TO THE CONDITION OUTLINED IN THIS REPORT WITH THE EXCEPTION OF KNOCKDOWNS DUE TO TRAFFIC ACCIDENTS. REPLACEMENT OF KNOCKED DOWN UNITS SHALL BE DONE ONLY WHEN THE ENGINEER HAS DETERMINED THAT THE REPLACEMENT OF THE KNOCKED DOWN UNIT IS NECESSARY AND SHALL BE PAID SEPARATELY ON UNIT BASIS. BETTERMENTS SHALL BE COVERED IN ITEMS OF WORK PERTAINING TO THE CONSTRUCTION OF PERMANENT IMPROVEMENTS. SHOULD THE CONTRACTOR DESIRE THE REMOVAL OF THE EXISTING LIGHTING BEFORE THE NEW LIGHTING IS OPERATIONAL, THE CONTRACTOR SHALL THEN BE RESPONSIBLE FOR ADEQUATE TEMPORARY LIGHTING OF THAT PORTION OF THE EXISTING ROADWAY AFFECTED BY THE REMOVAL OF THE EXISTING LIGHTING. PRIOR TO INSTALLING SUCH LIGHTING, THE CONTRACTOR SHALL PREPARE AND SUBMIT FOUR (4) SETS OF THE TEMPORARY LIGHTING PLAN TO THE DIRECTOR FOR REVIEW AND APPROVAL. THIS PLAN SHALL SHOW LOCATION OF POLES, LENGTH OF BRACKET ARMS, STYLE OF LUMINAIRES, MOUNTING HEIGHT, WIRING METHODS, AND OTHER PERTINENT INFORMATION. THE TEMPORARY LIGHTING SHALL PROVIDE AN AVERAGE INITIAL INTENSITY OF 1.2 FOOTCANDLES WITH AN AVERAGE TO MINIMUM UNIFORMITY NOT TO EXCEED 4:1. MOUNTING HEIGHT FOR TEMPORARY LUMINAIRES SHALL NOT BE LESS THAN 27 FEET AND MINIMUM OVERHEAD CONDUCTOR CLEARANCE SHALL BE 20 FEET. TEMPORARY OVERHEAD CONSTRUCTION SHALL NOT BE LESS THAN GRADE "A" FOR STRENGTH REQUIREMENT AS DEFINED BY THE NATIONAL ELECTRIC SAFETY CODE. WOOD POLES WITH OVERHEAD WIRING MAY BE USED. HOWEVER, TEMPORARY LIGHTING SHALL MEET FEDERAL AND STATE SAFETY CRITERIA. IF BREAKAWAY POLES ARE USED TO MEET THESE CRITERIA, THEN UNDERGROUND WIRING WILL BE USED. RECONDITIONED OR USED MATERIALS MAY BE FURNISHED FOR TEMPORARY LIGHTING. ALL MATERIALS NECESSARY TO COMPLETE THE TEMPORARY LIGHTING SHALL BE FURNISHED AND INSTALLED BY THE CONTRACTOR. WHEN NO LONGER NEEDED, THE TEMPORARY LIGHTING INSTALLATION SHALL BE REMOVED AND PROPERLY DISPOSED OF BY THE CONTRACTOR. THE MAINTAINING AGENCY WILL PAY FOR ELECTRICAL ENERGY, INSTALLATION REMOVAL, AND MAINTENANCE OF ANY TEMPORARY POWER SERVICES. THE LUMP SUM BID PRICE FOR ITEM SPECIAL "MAINTAIN EXISTING LIGHTING" SHALL INCLUDE PAYMENT FOR ALL LABOR, EQUIPMENT, MATERIALS, AND INCIDENTALS NECESSARY TO MAINTAIN THE EXISTING LIGHTING AS SPECIFIED HEREIN. THE UNIT BID PRICE FOR ITEM "625 REPLACEMENT OF EXISTING LIGHTING UNIT" SHALL BE FULL PAYMENT FOR THE REPLACEMENT OF AN EXISTING UNIT WHICH HAS BEEN KNOCKED DOWN AFTER THE AFOREMENTIONED INSPECTION AND SHALL INCLUDE ALL LABOR, EQUIPMENT, MATERIALS, AND INCIDENTALS NECESSARY TO PROVIDE A REPLACEMENT FOR SUCH UNIT. THE FOLLOWING QUANTITY HAS BEEN INCLUDED IN THE LIGHTING GENERAL SUMMARY FOR USE AS DIRECTED BY THE ENGINEER.

ITEM 625 "REPLACEMENT OF EXISTING LIGHTING UNIT" 8 EACH

UNDERDRAINS FOR PULLBOXES

REFERENCE IS MADE TO STANDARD DRAWING HL-30.11 FOR DETAILS OF DRAINING PULLBOXES. UNDERDRAINS FOR PULLBOXES SHALL BE USED AS DIRECTED BY THE ENGINEER AND SHALL BE PROVIDED WHERE THE LENGTH REQUIRED FOR A SATISFACTORY OUTLET DOES NOT EXCEED APPROXIMATELY 40 FEET. AN ESTIMATED QUANTITY OF 1200 LINEAR FEET OF ITEM 603, 4 INCH CONDUIT TYPE E" IS INCLUDED IN THE LIGHTING GENERAL SUMMARY FOR THIS PURPOSE.

PADLOCKS AND KEYS

PADLOCKS FURNISHED SHALL BE EITHER BRASS OR BRONZE, EQUAL TO MASTER NO. 4BKA OR WILSON BOHANNON 660A, OR EQUAL AS APPROVED BY THE ENGINEER, AND SHALL BE KEYED IN ACCORDANCE WITH SPECIFICATION 631.08 PARAGRAPH 3. PAYMENT SHALL BE INCLUDED IN THE BID FOR THE ITEM(S) BEING LOCKED

UTILITIES NOTIFICATION

AT LEAST THREE (3) WORKING DAYS PRIOR TO COMMENCING CONSTRUCTION OPERATIONS IN ANY AREA WHICH MAY INVOLVE UNDERGROUND FACILITIES, THE CONTRACTOR SHALL NOTIFY THE PROJECT ENGINEER, THE REGISTERED UNDERGROUND UTILITY PROTECTION SERVICES AND THE OWNERS OF ALL UNDERGROUND UTILITY FACILITIES SHOWN IN THE PLAN. AFTER NOTICE IS RECEIVED, THE OWNER OF ANY UNDERGROUND UTILITY FACILITY THAT IS TO REMAIN IN SERVICE DURING AND/OR AFTER CONSTRUCTION SHALL WITHIN 48 HOURS, EXCLUDING SATURDAYS, SUNDAYS AND LEGAL HOLIDAYS, STAKE, MARK OR OTHERWISE DESIGNATE THE LOCATION OF THE UNDERGROUND FACILITIES IN THE CONSTRUCTION AREA IN SUCH A MANNER AS TO INDICATE THEIR COURSE TOGETHER WITH THE APPROXIMATE DEPTH AT WHICH THEY WERE INSTALLED. THE MARKINGS OR LOCATION SHALL BE COORDINATED TO STAY APPROXIMATELY TWO (2) DAYS AHEAD OF THE PLANNED CONSTRUCTION.

UNDERGROUND UTILITIES

THE LOCATIONS OF THE UNDERGROUND UTILITIES SHOWN ON THE PLANS ARE AS OBTAINED FROM THE OWNERS OF THE UTILITIES AS REQUIRED BY SECTION 153.64 ORC.

POLE IDENTIFICATION

ALL EXISTING LIGHT POLES THAT ARE TO BE REUSED AND RE-ERECTED SHALL BE RELABELED TO CORRESPOND TO THE POLE NUMBER SHOWN IN THE PLANS IF THE EXISTING POLE NUMBER DOES NOT MATCH THE PROPOSED NUMBER.

RELABELING SHALL CONFORM TO 625.23. THE COST OF THIS WORK SHALL BE INCIDENTAL TO THE ITEMS BID.

COOPERATION BETWEEN CONTRACTORS

THE CONTRACTORS SHALL BE ADVISED THAT OTHER PROJECTS MAY BE ONGOING IN AREAS IMMEDIATELY ADJACENT TO AND WITHIN THE PROJECT LIMITS OF THIS PROJECT. THE CONTRACTOR SHALL SCHEDULE HIS WORK SO AS TO CAUSE A MINIMUM OF DELAY OR CONFLICT WITH THE OTHER PROJECT OR PROJECTS. IN ACCORDANCE WITH 105.07 THE CONTRACTOR SHALL ARRANGE WITH THE OTHER CONTRACTORS, A MUTUALLY ACCEPTABLE WORK SCHEDULE, SUBJECT TO THE APPROVAL OF THE ENGINEER. THE CONTRACTOR SHALL RECEIVE DAILY APPROVAL FROM THE ENGINEER PRIOR TO COMMENCING ANY OPERATIONS. ANY CONFLICT BETWEEN CONTRACTORS INVOLVING WORK SCHEDULES, WORK AREA OR COOPERATION SHALL BE RESOLVED BY THE ENGINEER. COMPENSATION FOR THE ABOVE COOPERATION SHALL BE INCIDENTAL TO THE VARIOUS PAY ITEMS INCLUDED WITHIN THIS PROJECT.

ELECTRICAL SERVICE FOR ILLUMINATED SIGNS

THE PAY ITEMS IN THE LIGHTING GENERAL SUMMARY INCLUDE THE PULL BOX OR JUNCTION BOX ADJACENT TO EACH LIGHTED SIGN AND THE ELECTRICAL CONNECTIONS LEADING INTO THE BOX, INCLUDING SPLICES OR CONNECTOR KITS IN THE PULL BOX OR JUNCTION BOX. QUANTITIES FOR ELECTRICAL SERVICE FROM THE CONNECTION IN THE PULL BOX OR JUNCTION BOX TO THE SIGN ARE INCLUDED IN THE TRAFFIC CONTROL GENERAL SUMMARY.

LIGHTING GENERAL NOTES

F.H.W.A. REGION	STATE	PROJECT
5	OHIO	

SUM-277/224-0.00/6.31/10.22

ITEM SPECIAL - DISCONNECT EXISTING CIRCUIT

THIS ITEM OF WORK SHALL CONSIST OF THE DISCONNECTION OF ANY EXISTING LIGHT CIRCUIT AT PULL BOX. DISCONNECTION AT A PULL BOX SHALL INVOLVE CUTTING THE EXISTING CIRCUIT AND REMOVING ALL SPLICE KITS. ANY CABLE THAT IS TO BE LEFT ABANDONED SHALL BE TERMINATED IN A MANNER SUCH THAT NO CABLE IS LEFT IN THE PULL BOX. ALL EXISTING CABLE THAT IS DISCONNECTED BY CUTTING, SHALL BE CUT IN A MANNER SO THAT THERE IS SUFFICIENT CABLE LEFT FOR RECONNECTION. PAYMENT SHALL BE MADE AT THE UNIT BID PRICE FOR EACH ITEM SPECIAL - "DISCONNECT EXISTING CIRCUIT" AND SHALL BE FULL COMPENSATION FOR ALL LABOR, MATERIAL AND INCIDENTALS REQUIRED TO COMPLETE THE DISCONNECTION IN A SATISFACTORY, WORKMANLIKE MANNER.

ITEM SPECIAL - CONDUIT CLEANED AND CABLE REMOVED

THIS ITEM SHALL CONSIST OF LOCATING AND CLEANING AN EXISTING CONDUIT OF ALL EXISTING CABLES, MUD AND DEBRIS SO THAT NEW CABLE MAY BE INSTALLED. INCIDENTAL TO THE CLEANING IS THE INSTALLATION OF BUSHINGS AND/OR COUPLINGS ON THE ENDS OF THE EXISTING CONDUIT AS REQUIRED. MATERIALS REMOVED SHALL BECOME PROPERTY OF THE CONTRACTOR AND SHALL BE DISPOSED OF OFF THE PROJECT SITE. DISTURBED AREAS SHALL BE PROPERLY RESTORED. PAYMENT SHALL BE MADE AT THE UNIT BID PRICE FOR EACH LINEAR FOOT OF ITEM SPECIAL - "CONDUIT CLEANED AND CABLE REMOVED" AND SHALL BE FULL COMPENSATION FOR ALL LABOR, MATERIALS AND INCIDENTALS REQUIRED TO COMPLETE THE WORK IN A SATISFACTORY WORKMANLIKE MANNER.

REMOVING AND REPLACING PULL BOXES


THE STATIONING SHOWN IN THE PLANS FOR PULL BOXES TO BE REMOVED AND REPLACED IS ONLY APPROXIMATE. IT IS THE INTENT OF THIS WORK THAT THE CONTRACTOR WILL CAREFULLY REMOVE THE EXISTING PULL BOX WITHOUT DISTURBING ANY EXISTING CONDUIT, GUARDRAIL, SIGN STRUCTURE, ETC..., AND INSTALL A NEW CONCRETE PULL BOX IN THE EXTRACTED PULL BOXES LOCATION. PAYMENT FOR ALL LABOR, MATERIALS AND EQUIPMENT NECESSARY TO REMOVE THE EXISTING PULL BOX AND REPLACE IT WITH A NEW CONCRETE PULL BOX SHALL BE PAID FOR AT THE CONTRACT UNIT PRICE EACH ITEM 202 PULL BOX REMOVED, AS PER PLAN AND EACH ITEM 625 PULL BOX CONCRETE, 18" 713.08.

ITEM SPECIAL - PLASTIC CAUTION TAPE

THE LOCATION OF UNDERGROUND DUCT CABLE OR NON-METALLIC CONDUIT, WHEN INSTALLED IN LOCATIONS OTHER THAN THE NORMAL OR ALTERNATE TRENCH ALIGNMENT SHOWN ON STANDARD CONSTRUCTION DRAWING HL- 20.11 SHALL BE MARKED BY THE USE OF A CONTINUOUS IDENTIFYING TAPE BURIED IN THE TRENCH ABOVE THE LINE. THE IDENTIFYING TAPE SHALL BE AN INERT MATERIAL, APPROXIMATELY 6" WIDE, COMPOSED OF POLYETHYLENE PLASTIC, HIGHLY RESISTANT TO ALKALIS, ACIDS OR OTHER CHEMICAL COMPONENTS LIKELY TO BE ENCOUNTERED IN SOILS. THE TAPE SHALL BE BRIGHT YELLOW WITH IDENTIFYING PRINTING "ELECTRIC" IN BLACK LETTERS, ONE SIDE ONLY. TAPES SHALL BE SUPPLIED IN CONTINUOUS ROLLS WITH THE IDENTIFYING LETTERING REPEATED CONTINUOUSLY THE FULL LENGTH OF THE TAPE. IDENTIFYING TAPES SHALL BE BURIED IN THE ELECTRIC LINE TRENCH WITH ONE STRIP PLACED APPROXIMATELY 8" TO 12" BELOW THE FINAL FINISHED GRADE. THE TAPE SHALL BE PLACED IN THE TRENCH WITH PRINTED SIDE UP AND SHALL BE ESSENTIALLY PARALLEL WITH THE FINISHED SURFACE. THE CONTRACTOR SHALL TAKE NECESSARY PRECAUTIONS TO INSURE THAT THE TAPE IS NOT PULLED, DISTORTED OR OTHERWISE MISPLACED IN COMPLETING THE TRENCH BACKFILL. TAPE SHALL BE ALLEN SYSTEM'S, TERRA TAPE OR EQUAL AS APPROVED BY THE ENGINEER. THE TAPE SHALL BE PAID FOR PER LINEAR FEET OF ITEM SPECIAL - "PLASTIC CAUTION TAPE" COMPLETE AND IN PLACE.

ITEM SPECIAL - PULL BOX, CONCRETE, 18" CIRCULAR (AKRON STANDARD)

THIS ITEM SHALL CONSIST OF FURNISHING AND INSTALLING CONCRETE PULL BOXES AS SPECIFIED AND AT THE LOCATIONS SHOWN ON THE PLANS. THE CIRCULAR PULL BOXES SHALL BE A MINIMUM OF 18" I.D., 18" DEEP, WITH A 2" WALL THICKNESS. FOUR KNOCKOUTS SHALL BE INCLUDED FOR 3" CONDUIT, LOCATED 90° APART AND 2" FROM THE BOTTOM OF THE PULL BOX. A RING AND COVER SHALL BE PROVIDED FOR EACH PULL BOX. THE RING SHALL BE CAST IRON SUITABLE FOR INSTALLATION IN SIDEWALKS OR EARTH. THE COVER SHALL BE SOLID, BOLT DOWN AND RATED FOR TRUCK TRAFFIC. INSTALLATION OF THE PULL BOXES SHALL INCLUDE ALL EXCAVATING, BACK-FILLING, GRADING, SURFACE RESTORATION, COPPERWELD GROUND RODS AND WIRE LEADS. THE METAL COVERS SHALL BE BONDED TO THE GROUND SYSTEM BY #6 BARE COPPER WIRE. THE RING ASSEMBLY SHALL BE BONDED TO THE CONCRETE PULL BOX WITH EPOXY CEMENT. PAYMENT SHALL BE THE UNIT PRICE BID EACH ITEM SPECIAL - PULL BOX, CONCRETE, 18", CIRCULAR (AKRON STANDARD) INSTALLED, INCLUDING MATERIALS, LABOR AND ALL INCIDENTALS NECESSARY TO COMPLETE THIS ITEM AS SPECIFIED.

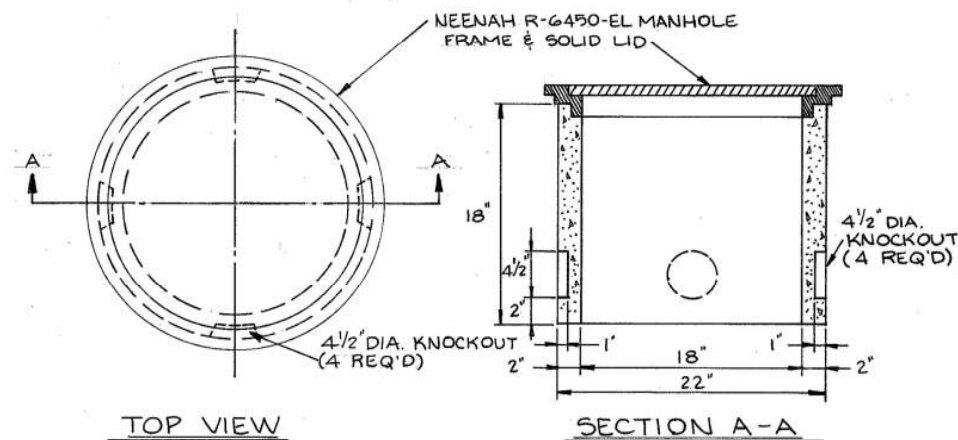

NOTES:

1. PRECAST CONCRETE TO HAVE STRENGTH OF 4,000 P.S.I. AFTER 28 DAYS.
2. PRECAST CONCRETE TO BE REINFORCED WITH ONE LAYER OF 4"x12" - 4/9 GAUGE WIRE MESH.

ITEM 202-BARRIER/PILASTER MOUNTED LIGHT POLE REMOVED, AS PER PLAN

IN ADDITION TO THE REQUIREMENTS OF ITEM 202 LIGHT POLE REMOVED FOR STORAGE, AS PER PLAN, THE CONTRACTOR SHALL NEATLY CUT THE EXPOSED ANCHOR BOLTS AND CONDUITS FLUSH WITH THE TOP OF THE BARRIER/PILASTER. THE CUT CONDUITS SHALL ALSO BE FILLED WITH GROUT TO THE TOP SURFACE OF THE BARRIER/PILASTER. PAYMENT FOR THIS WORK WILL BE AT THE UNIT PRICE BID FOR EACH ITEM 202 BARRIER/PILASTER MOUNTED LIGHT POLE REMOVED, AS PER PLAN AND SHALL INCLUDE REMOVAL OF THE LIGHT POLE, CUTTING OF THE ANCHOR BOLTS AND CONDUITS AND PLUGGING THE CONDUIT WITH GROUT. NO SEPERATE PAYMENT WILL BE MADE FOR REMOVAL OF FOUNDATIONS IN CONJUNCTION WITH EXISTING BARRIER OR PILASTER MOUNTED LIGHT POLE.

ITEM 202-POWER SERVICE REMOVED, AS PER PLAN

THIS ITEM CONSISTS OF THE FOLLOWING EQUIPMENT, BUT NOT LIMITED TO: WIRE, SERVICE AND POLE, AND ALL MISCELLANEOUS MATERIALS NORMALLY COMPRISING OF A SERVICE POLE. NO MATERIAL SHALL BE REUSED. THE CONTRACTOR SHALL NOTIFY THE POWER COMPANY THREE (3) DAYS PRIOR TO REMOVAL SO THEIR EQUIPMENT CAN BE DISCONNECTED AND REMOVED. ALL EQUIPMENT NOT PROPERTY OF OHIO EDISON COMPANY AND EXCLUDING ALL CONTROL CENTERS, SHALL BECOME THE PROPERTY OF THE CONTRACTOR AND SHALL BE REMOVED FROM THE PROJECT SITE. THE STATE OF OHIO SHALL TAKE POSSESSION OF ALL OF THE CONTROL CENTERS. PAYMENT SHALL BE AT THE UNIT PRICE BID EACH ITEM 202-POWER SERVICE REMOVED, AS PER PLAN AND SHALL INCLUDE ALL MATERIAL, LABOR AND INCIDENTALS NECESSARY TO COMPLETE THE REMOVAL.

ITEM SPECIAL-REFURBISH POWER SERVICE

THIS ITEM OF WORK SHALL CONSIST OF THE REMOVAL OF THE EXISTING FUSES. THE FUSES SHALL BE REPLACED WITH NEW FUSES BEING THE SIZE AS SHOWN ON SHEET 114. THE GROUND AREA AROUND THE CONTROL CENTER SHALL HAVE ALL THE DEBRIS REMOVED AND THE GRASS TRIMMED. ALL MATERIALS REMOVED SHALL BECOME THE PROPERTY OF THE CONTRACTOR AND SHALL BE REMOVED FROM THE PROJECT SITE. PAYMENT SHALL BE MADE AT THE UNIT PRICE FOR EACH ITEM SPECIAL-REFURBISH POWER SERVICE" AND SHALL BE FULL COMPENSATION FOR ALL LABOR, MATERIALS AND INCIDENTALS REQUIRED TO COMPLETE THE INSTALLATION IN A SATISFACTORY WORKMANLIKE MANNER.

ITEM 625-POWER SERVICE

THE CONTRACTOR SHALL PAY ANY UTILITY COMPANY FEES ASSOCIATED WITH THE INSTALLATION AND CONNECTION OF THE POWER SERVICE. ALL 480 VOLT POWER SERVICES SHALL HAVE 2 GROUND RODS AS PER 625.18

ITEM SPECIAL LIGHT POLE WIRING REMOVED

THIS ITEM OF WORK SHALL CONSIST OF THE REMOVAL OF THE EXISTING POLE, BRACKET CABLE AND CONNECTOR KITS FROM AN EXISTING LIGHT POLE. THE REMOVED WIRING SHALL BE DISPOSED OF BY THE CONTRACTOR. PAYMENT SHALL BE MADE AT THE UNIT PRICE BID FOR EACH ITEM SPECIAL LIGHT POLE WIRING REMOVED AND SHALL BE FULL COMPENSATION FOR ALL LABOR, MATERIALS, EQUIPMENT AND INCIDENTALS NEEDED TO COMPLETE THE WORK AS SPECIFIED.

ITEM 202-LIGHT POLE REMOVED FOR STORAGE, AS PER PLAN

THIS ITEM OF WORK SHALL CONSIST OF REMOVING AN EXISTING LIGHT POLE INCLUDING THE BRACKET ARM(S), TRANSFORMER BASE (IF USED), AND LUMINAIRE(S). THE EXISTING WIRING SHALL BE REMOVED FROM THE POLE AND BRACKET ARM AND DISPOSED OF. THE POLE, BRACKET ARM(S) TRANSFORMER BASE AND LUMINAIRE(S) SHALL BE SEPERATED AND STORED ON THE SITE FOR THE CITY OF AKRON TO TAKE POSSESSION OF ALL ITEMS. PAYMENT FOR THIS ITEM OF WORK WILL BE AT THE CONTRACT UNIT PRICE BID PER EACH ITEM 202 LIGHT POLE REMOVED FOR STORAGE, AS PER PLAN, WHICH WILL BE COMPENSATION FOR ALL LABOR, MATERIALS, EQUIPMENT AND INCIDENTALS NECESSARY TO COMPLETE THIS ITEM OF WORK.

CIRCUIT IDENTIFICATION

ALL EXISTING CIRCUITS THAT ARE TO REMAIN ACTIVE SHALL BE RETAGGED IF THE EXISTING CIRCUIT NUMBER DOES NOT CORRESPOND TO THE CIRCUIT IDENTIFICATION SHOWN IN THE PLAN. TAGGING SHALL CONFORM TO 625.14.

THE COST OF THIS WORK SHALL BE INCIDENTAL TO THE ITEMS BID.

LIGHTING GENERAL NOTES

FEDERAL REGION	STATE	PROJECT
5	OHIO	

SUM-277/224-0.00/6.31/10.22

ITEM 202-LIGHT POLE FOUNDATION REMOVED,AS PER PLAN

THIS ITEM OF WORK SHALL INCLUDE REMOVING THE EXISTING CONCRETE FOUNDATIONS TO DEPTH OF ONE FOOT (1') BELOW GROUND EXCEPT WHERE INTERFERENCE WITH LIGHTING ITEMS EXISTS, THEN THE ENTIRE FOUNDATION SHALL BE REMOVED AND THE HOLE BACKFILLED. PAYMENT SHALL BE PER EACH OF ITEM 202 LIGHT POLE FOUNDATION REMOVED, AS PER PLAN.

LUMINAIRE REMOVED FOR STORAGE, AS PER PLAN

THIS ITEM OF WORK SHALL CONSIST OF REMOVING AN EXISTING LUMINAIRE, TO BE STORED ON THE PROJECT SITE FOR THE CITY OF AKRON TO TAKE POSSESSION OF. PAYMENT WILL BE MADE FOR EACH ITEM 202 LUMINAIRE REMOVED FOR STORAGE, AS PER PLAN.

LUMINAIRE REMOVED, AS PER PLAN

THIS ITEM OF WORK SHALL CONSIST OF REMOVING AN EXISTING LUMINAIRE. THE LUMINAIRE SHALL BECOME THE PROPERTY OF THE CONTRACTOR AND SHALL BE PROPERLY DISPOSED OF BY THE CONTRACTOR OFF THE PROJECT SITE. PAYMENT WILL BE MADE FOR EACH ITEM 202 LUMINAIRE REMOVED, AS PER PLAN.

UNDERPASS LUMINAIRE REMOVED, AS PER PLAN

THIS ITEM OF WORK SHALL CONSIST OF REMOVING AN EXISTING UNDERPASS LUMINAIRE AND ASSOCIATED HARDWARE AND STORING IT ON THE PROJECT SITE FOR THE CITY OF AKRON TO TAKE POSSESSION OF ALL ITEMS. PAYMENT WILL BE MADE FOR EACH ITEM 202 UNDERPASS LUMINAIRE REMOVED, AS PER PLAN.

ITEM 202-UNDERPASS SERVICE REMOVED, AS PER PLAN

THIS ITEM SHALL CONSIST OF REMOVING SURFACE MOUNTED CONDUIT, WIRE, JUNCTION BOXES AND ANY MISCELLANEOUS ITEMS INCLUDED IN THE UNDERPASS LIGHTING SYSTEM, UNLESS NOTED, FOR THE FOLLOWING BRIDGES:

SUM-277-0115 (OVER WATERLOO RD.)
SUM-277-0134 (OVER SR 93)
SUM-277-0175 (OVER LEY DR.)
SUM-277-0307 (OVER GLENMOUNT AVE.)
SUM-224-2062 (OVER ARLINGTON ST.)

ALL MATERIALS REMOVED SHALL BECOME THE PROPERTY OF THE CONTRACTOR AND DISPOSED OF BY THE CONTRACTOR OFF OF THE PROJECT SITE. PAYMENT SHALL BE THE UNIT BID PRICE FOR EACH ITEM 202-UNDERPASS SERVICE REMOVED, AS PER PLAN, AND SHALL INCLUDE ALL MATERIAL, LABOR AND INCIDENTALS NECESSARY TO COMPLETE THE WORK AS SPECIFIED.

ITEM SPECIAL-MEDIAN LIGHT TOWER FOUNDATION,36" X 25' DEEP

IN ADDITION TO MEETING THE SPECIFICATION OF ITEM 625.06 LIGHT TOWER FOUNDATION THE CONTRACTOR SHALL CONSTRUCT THE FOUNDATION AS SHOWN IN THE MEDIAN TOWER (POLE) FOUNDATION DETAILS ON SHEET 130.

PAYMENT FOR THIS WORK SHALL BE AT THE UNIT BID PRICE FOR EACH ITEM SPECIAL LIGHT TOWER FOUNDATION, 36"X 25' DEEP MEDIAN MOUNTED, AND SHALL INCLUDE ALL LABOR, MATERIALS, EQUIPMENT AND INCIDENTALS NECESSARY TO COMPLETE THE WORK AS SPECIFIED.

TOWER LIGHTNING PROTECTION SYSTEM

THIS ITEM SHALL CONSIST OF PROVIDING AND INSTALLING AN APPROVED TOWER LIGHTNING PROTECTION SYSTEM AS DETAILED IN THE STANDARD DRAWINGS FOR EACH TOWER ERRECTED. THE COST OF ALL LABOR, MATERIALS AND EQUIPMENT NEEDED TO INSTALL THIS PROTECTION SHALL BE INCLUDED IN THE UNIT BID PRICE FOR EACH ITEM 625-LIGHT TOWER.

ITEM 625-SERVICE TO UNDERPASS LIGHTING

THIS ITEM SHALL CONSIST OF PROVIDING COMPLETE ELECTRICAL SERVICE, EXCEPT FOR LUMINAIRES AND STRUCTURE GROUNDING, FOR AN UNDERPASS LIGHTING SYSTEM ON BRIDGE NO.

SUM-277-0115 (OVER WATERLOO RD.)
SUM-277-0134 (OVER SR 93)
SUM-277-0175 (OVER LEY DR.)
SUM-277-0307 (OVER GLENMOUNT AVE.)
SUM-224-1061 (OVER ARLINGTON ST.)

THE INSTALLATION WORK SHALL INCLUDE CONDUITS, CONDUIT GROUNDING, MOUNTINGS, FITTINGS, JUNCTION BOXES, CABLES AND ALL INCIDENTALS NECESSARY TO COMPLETE, READY FOR USE.

THE LUMP SUM BID PRICE FOR ITEM 625-SERVICE TO UNDERPASS LIGHTING SHALL INCLUDE PAYMENT FOR ALL EQUIPMENT, LABOR AND MATERIALS NECESSARY TO COMPLETE THE WORK AS SPECIFIED. COMPONENT PARTS NOT SPECIFICALLY MENTIONED BUT REQUIRED FOR SATISFACTORY OPERATION OF THIS ITEM SHALL BE FURNISHED AND CONSIDERED PAID FOR AS PART OF THIS ITEM.

ITEM SPECIAL-TOWER FOUNDATION GRADING

THIS ITEM OF WORK SHALL CONSIST OF FURNISHING ALL LABOR, MATERIALS AND EQUIPMENT NECESSARY TO GRADE THE GROUND AROUND A LIGHT TOWER FOUNDATION WHERE SHOWN ON THE PLANS AND AS DETAILED ON HL-20.21. PAYMENT WILL BE MADE FOR EACH ITEM SPECIAL-TOWER FOUNDATION GRADING AND SHALL BE FULL COMPENSATION TO COMPLETE THE WORK IN A SATISFACTORY MANNER.

CONDUIT ON STRUCTURES

EXPANSION FITTINGS FOR CONDUIT ON STRUCTURES SHALL BE: OZ TYPE AX, SPRING CITY TYPE AF, APPLETON TYPE XJ-4, OR EQUAL APPROVED BY THE ENGINEER FOR THE FOLLOWING BRIDGES:

SUM-277-0093 (OVER BARBERTON BELTLINE RR)
SUM-277-0115 (OVER WATERLOO RD.)
SUM-277-0134 (OVER SR 93)
SUM-277-0175 (OVER CANAL AND LEY DR.)
SUM-277-0307 (OVER GLENMOUNT AVE.)
SUM-277-0374 (OVER IR 77)
SUM-224-1061 (OVER ARLINGTON ST.)

EACH EXPANSION FITTING SHALL HAVE AN EXTERNAL BONDING JUMPER.

STRUCTURE GROUNDS

A COMPLETE GROUNDING SYSTEM SHALL BE PROVIDED IN ACCORDANCE WITH 625.20 FOR EACH OF THE FOLLOWING BRIDGES:

SUM-277-0093 SUM-277-1034 SUM-277-0307 SUM-224-1061
SUM-277-0115 SUM-277-0175 SUM-277-0374

ITEM 625-PORTABLE POWER UNIT 713.21

THE CONTRACTOR SHALL SUPPLY A PORTABLE UNIT AS SPECIFIED IN THE ODOT CONSTRUCTION AND MATERIAL SPECIFICATIONS. A QUANTITY OF "2 EACH" OF ITEM 625-PORTABLE POWER UNIT 713.21 IS IN THE GENERAL SUMMARY.

GROUNDING OF RIGHT-OF-WAY FENCES AT OVERHEAD TRANSMISSION LINES CROSSINGS

THIS ITEM CONSISTS OF GROUNDING THE RIGHT-OF-WAY FENCES AT THE LOCATIONS LISTED IN THE FOLLOWING TABLE, PER STANDARD DRAWING 50.11. PAYMENT SHALL BE AT THE UNIT BID PRICE PER ITEM 625-GROUND RODS INCLUDING MATERIALS, LABOR AND ALL INCIDENTALS NECESSARY TO COMPLETE THE WORK AS SPECIFIED.

SHEET NO.	NO. OF GROUND RODS
117	4
118	16
119	14
120	10
123	4

TRANSITION JUNCTION BOX

THE UNIT BID PRICE FOR EACH ITEM 625 TRANSITION JUNCTION BOX SHALL BE FULL COMPENSATION FOR FURNISHING AND PLACING THE JUNCTION BOX AS SHOWN IN THE DETAIL ON HL-30.33 AND ALL LABOR, MATERIALS, EQUIPMENT AND INCIDENTALS NECESSARY TO COMPLETE THE WORK AS SPECIFIED.

HIGH MAST LIGHTING TOWERS

THE MANUFACTURER SHALL SUBMIT A REPORT FROM AN INDEPENDENT TESTING LABORATORY TO SHOW THAT THE LUMINAIRES DO NOT RECEIVE MORE THAN THE SPECIFIED ACCELERATION LOAD. THE TESTING LABORATORIES REPORT SHALL SPECIFY IN DETAIL THE MOUNTING LOCATIONS OF THE ACCELEROMETERS AND THE TEST PROCEDURES USED. IN ADDITION TO THIS REPORT ODOT RESERVES THE RIGHT TO CONDUCT FIELD MEASUREMENTS OF THOSE ACCELERATION LOADS AND TO ACCEPT ONLY THOSE DESIGNS IN WHICH THE TEST INSTALLATIONS MEET THE SPECIFICATIONS. THE TERMINAL BLOCK SHOWN ON THE STANDARD CONSTRUCTION DRAWINGS SHALL BE INCLUDED IN THE PRICE OF THE TOWER.

LIGHT TOWER LUMINAIRE MOUNTING ARRANGEMENT

UNLESS OTHERWISE SPECIFIED IN THE PLANS ALL LUMINAIRES WITH ASYMETRIC DISTRIBUTION SHALL BE INSTALLED SO THE 'ARROW' OR 'STREET SIDE' DESIGNATION ON THE OPTICAL ASSEMBLY IS POSITIONED PERPENDICULAR TO THE CENTERLINE OR BASELINE OF THE PAVEMENT FROM WHICH THE TOWER IS STATIONED. ANY OPTICAL ROTATION CALLED FOR WILL BE EXPRESSED AS A CLOCKWISE (CW) OR COUNTERCLOCKWISE (CCW) ANGULAR MEASUREMENT FOR THE NORMAL 'ARROW' ORIENTATION.

LIGHT TOWER DETAILS

STANDARD DRAWING HL-10.31, AS OF 2/09/88 HAS BEEN REVISED AS FOLLOWS: THE TWO DIMENSIONS SHOWN AS 4 3/4 INCHES BETWEEN THE CENTER LINES OF THE DRIVE SUPPORT TUBE AND THE WINCH INPUT SHOULD READ 3 3/4 INCHES.

ITEM 625-MEDIAN LIGHT POLE FOUNDATION

TO WIRE THIS ITEM, SEE MEDIAN TOWER (POLE) FOUNDATION DETAILS ON SHEET 130.

LIGHTING GENERAL SUMMARY

COMPLETED BY _____ DATE _____
CHECKED BY _____ DATE _____

F.H.W.A. REGION	STATE	PROJECT NO.	FUNDS
5	OHIO		

SUM-277/224-0.00/6.31/10.22

SHEET NUMBER													PARTICIPATION			ITEM	ITEM EXT.	GRAND TOTAL	UNIT	DESCRIPTION
99	101	104	105	106	107	108	109	110	111	112	113		IM 277(67)	NH 51 ()	URBAN					
													FEDERAL STATE	RURAL FEDERAL STATE	FEDERAL STATE, CITY					
		16	11	5	25	9	22	20	35				110		33	202	75301	143	EACH	PULL BOX REMOVED, AS PER PLAN
					1		4						5			202	75401	5	EACH	(BARRIER/PILASTER MOUNTED) LIGHT POLE REMOVED, AS PER PLAN
		58	43	28	48	23	103	89	47				397	9	33	202	75401	439	EACH	LIGHT POLE REMOVED AS PER PLAN
		58	43	28	48	23	103	89	47				397	9	33	202	75501	439	EACH	LIGHT POLE FOUNDATION REMOVED, AS PER PLAN
									5						5	202	75507	5	EACH	LUMINAIRE REMOVED, AS PER PLAN
									30						30	202	75505	30	EACH	LUMINAIRE REMOVED FOR STORAGE, AS PER PLAN
			12	2		3			5				17		5	202	75507	22	EACH	LUMINAIRE REMOVED, AS PER PLAN, (UNDERPASS)
		2			1		1	1					5			202	75511	5	EACH	POWER SERVICE REMOVED, AS PER PLAN
			2	1		1			1				4		1	202	98100	5	EACH	REMOVAL MISCELLANEOUS UNDERPASS SERVICE REMOVED, AS PER PLAN
1200													951.6	90	158.4	603	00400	1200	LIN. FT.	4 INCH CONDUIT, TYPE E
		9		8	4	8				26	21	29	1		46	625	00500	76	EACH	CONNECTOR KIT, TYPE II
		9		8	4	8				26	21	29	1		46	625	00600	76	EACH	CONNECTOR KIT, TYPE III
		8	4	2	2	6				2	2	22	2		2	625	01004	26	EACH	CONNECTOR KIT, TYPE VII B
										4					4	625	01100	4	EACH	CONNECTOR KIT, TYPE VII C
		28	20	4	26	14	24	38		20	48	160			62	625	01500	222	EACH	CABLE SPLICING KIT
		9		8	4	8				10	2	29	1		11	625	10500	41	EACH	LIGHT POLE, DESIGN A8BB50D
		1	2	1	1		1			1		7				625	13200	7	EACH	LIGHT TOWER, BBBB 100
					1	1		1		1		4				625	13204	4	EACH	LIGHT TOWER, BBBB 110
					1	1	2					4				625	13208	4	EACH	LIGHT TOWER, BBBB 120
			4		1			2				7				625	13400	7	EACH	LIGHT TOWER, BBBB 100
					2		2	4				8				625	13404	8	EACH	LIGHT TOWER, BBBB 110
					1		3					4				625	13406	4	EACH	LIGHT TOWER, BBBB 120
		9		8	4	8				10	2	29	1		11	625	14306	41	EACH	MEDIAN LIGHT POLE FOUNDATION, 10' DEEP
				1	1		1					3				625	15100	3	EACH	LIGHT TOWER FOUNDATION, 36" X 20' DEEP
					4	2	7	7		2		22				625	15200	22	EACH	LIGHT TOWER FOUNDATION, 36" X 25' DEEP
					2							2				625	15300	2	EACH	LIGHT TOWER FOUNDATION, 36" X 30' DEEP
		1	6									7				SPEC	625 15200	7	EACH	LIGHT TOWER FOUNDATION, 36" X 25' DEEP, MEDIAN MOUNTED
	2											2				625	20000	2	EACH	PORTABLE POWER UNIT, 713.21
							1					1				625	21100	1	EACH	LIGHT TOWER MAINTENANCE PLATFORM, TYPE B
						1	2	1		1		5				625	21200	5	EACH	LIGHT TOWER MAINTENANCE PLATFORM, TYPE C
			1008									1008				625	22900	1008	LIN. FT.	NO. 1/0 AWG 5000 VOLT DISTRIBUTION CABLE
		2184	1478	2938	2596	6706	566	1300		7082	3624	18534	1157	8783		625	23200	28414	LIN. FT.	NO. 4 AWG 5000 VOLT DISTRIBUTION CABLE
		6960	2434	2676								12070				625	23300	12070	LIN. FT.	NO. 2 AWG 5000 VOLT DISTRIBUTION CABLE
		1332		1184	592	1184				2839	2049	4292	148	4740		625	23400	9180	LIN. FT.	NO. 10 AWG POLE AND BRACKET CABLE
		740	534	511	4473	1160	3225	6483		4589	4540	16864	1347	8044		625	24100	26255	LIN. FT.	1 1/2" DUCT CABLE WITH 2 NO. 4 AWG 5000 VOLTS CABLES
							440	370				810				625	24300	810	LIN. FT.	1 1/2" DUCT CABLE WITH 2 NO. 2 AWG 5000 VOLTS CABLES
			582									582				625	24310	582	LIN. FT.	1 1/2" DUCT CABLE WITH 2 NO. 1/0 AWG 5000 VOLTS CABLE

F.H.W.A. REGION	STATE	PROJECT NO.	FUNDS
5	OHIO		

COMPLETED BY _____ DATE _____
 CHECKED BY _____ DATE _____

SUM-277/224-0.00/6.31/10.22

277LGS

LIGHTING GENERAL SUMMARY

F.H.W.A. REGION	STATE	PROJECT	
5	OHIO		

[illegible]

SUM-277/224-0.00/6.31/10.22

LIGHTING SUB-SUMMA

F.H.W.A. REGION	STATE	PROJECT	
5	OHIO		
SUM-277/224-0.00/6.31/10.22			

LIGHTING SUB-SUMMARY

F.H.W.A. REGION	STATE	PROJECT	
5	OHIO		
SUM-277/224-0.00/6.31/10.22			

SUM277L7

F.H.W.A. REGION	STATE	PROJECT	
5	OHIO		

SUM-277/224-0.00/6.31/10.22

LIGHTING SUB-SUMM

F.H.L.A. REGION	STATE	PROJECT	
5	OHIO		
SUM-277/224-0.00/6.31/10.22			

LIGHTING SUB-SUMMARY

SUM-277/224-0.00/6.31/10.22

LIGHTING SUB-SUMMARY

LIGHTING SUB-SUMMARY

F.H.W.A. REGION	STATE	PROJECT	
5	OHIO		

SUM-277/224-0.00/6.31/10.22

[illegible]

SUM-277/224-0.00/6.31/10.22

LIGHTING SUB-SUMMARY

LIGHTING SUB-SUMMARY

F.H.W.A. REGION	STATE	PROJECT	
5	OHIO		

SUM-277/224-0.00/6.31/10.22

SHEET NO. 123	STATION	STATION	SIDE	LIGHT POLE DESIGN ABB500	MEDIAN LIGHT POLE FOUNDATION, 10' DEEP					LUMINAIRE, STYLE C, TYPE II, 400W H.P.S. 713.11, 480 VOLTS	LUMINAIRE, STYLE B, TYPE III, 200W H.P.S. 713.11, 480 VOLTS	GROUND ROD		PULL BOX, 713.08, 18"		TRENCH, 24" DEEP	CONDUIT JACKED OR DRILL- ED UNDER PAVEMENT, SIZE: 3"			NO. 4 AWG, 5000 VOLT DISTRIBUTION CABLE	NO. 10 AWG POLE AND BRACKET CABLE	1 1/2" DUCT CABLE WITH 2 NO. 4 AWG, 5000 VOLT CABLE			CONNECTOR KIT TYPE II	CONNECTOR KIT TYPE III	CONNECTOR KIT TYPE VII B		CABLE SPLICING KIT	
------------------	---------	---------	------	-----------------------------	---	--	--	--	--	--	---	------------	--	-----------------------	--	------------------	--	--	--	--	--------------------------------------	---	--	--	-----------------------	------------------------	--------------------------	--	--------------------	--	--	

POWER SERVICE DATA									
POWER SERVICE	VOLTS	CONNECTED LOAD KVA	SERVICE ENT RANCE CONDUCTOR SIZE AWG	ENCLOSURE RATING AMPS	CIRCUIT NUMBER	CIRCUIT LOAD AMPS	CIRCUIT FUSE SIZE AMPS	MAINTAINING AGENCY	REMARKS
WA	480	25.2	1/0	60	1	42.0	60	STATE	
MA	480	20.5	1/0	60	1	42.8	60	STATE	
SM	480	22.6	2	60	1	47.0	60	STATE	
GL	480	13.1	2	60	1	27.3	40	STATE	
WO	480	29.3	2	60	1	21.5	30	STATE	
					2	18.6	30	STATE	
					3	21.0	30	STATE	
CH	480	20.5	2	60	1	22.8	30	STATE	
					2	19.9	30	STATE	
KE/ CKE	480	19.8	2	30	KE-1	18.5	30	AKRON	
					KE-2	22.8	30	AKRON	
					CKE-1	23.5	30	AKRON	*
					CKE-2	18	30	AKRON	*
CA	480	28.8	2	60	1	31.0	40	STATE	
					2	29.0	40	STATE	
UPW	120	1.94	4	30	1	16.2	20	AKRON	
UPM	120	1.48	4	60	1	12.3	20	AKRON	
UPL	120	0.24	4	30	1	2.4	10	AKRON	
UPG	120	0.43	4	30	1	3.6	10	AKRON	
UAS	120	0.58	4	30	1	4.8	10	AKRON	

* STEPPED DOWN TO 120 V SEE SHEET 130

LEGEND

EXISTING LIGHT POLE TO BE REMOVED

EXISTING 34.2' POLE TO BE REFURBISHED AND REFITTED WITH A NEW 200 WATT H.P.S., TYPE III LUMINAIRE

EXISTING 34.2' POLE TO BE REFURBISHED AND REFITTED WITH A NEW 400 WATT H.P.S., TYPE II LUMINAIRE

PROPOSED 50' POLE TWIN ARM CONVENTIONAL, M-S II, 2 400 WATT H.P.S.

PROPOSED HIGH MAST UNIT, 6-400 WATT H.P.S., SYMMETRICAL DISTRIBUTION

PROPOSED HIGH MAST UNIT, 4-400 WATT H.P.S., ASYMMETRICAL DISTRIBUTION

EXISTING UNDERPASS LUMINAIRE TO BE REMOVED

PROPOSED UNDERPASS LUMINAIRE, 100 WATT H.P.S., MOUNTED AT 15' AND CONNECTED TO A CITY OF AKRON CIRCUIT

EXISTING POWER SERVICE

PROPOSED POWER SERVICE

PROPOSED TRANSITION JUNCTION BOX

EXISTING PULLBOX TO BE REMOVED

EXISTING PULLBOX TO BE REPLACED WITH CONCRETE, 18" OR 24" (AS NOTED)

PROPOSED PULLBOX 18" OR 24" (AS NOTED), 713.08

EXISTING ILLUMINATED OVERHEAD SIGNS TO BE REMOVED

CANTILEVER

CENTER MOUNT

SPAN

PROPOSED ILLUMINATED OVERHEAD SIGNS

CANTILEVER

CENTER MOUNT

SPAN

EXISTING CONDUIT

EXISTING CONDUIT AND WIRE TO BE RECONNECTED TO CKT

PROPOSED 1 1/2" DUCT CABLE, #4 AWG

PROPOSED 1 1/2" DUCT CABLE, #2 AWG

PROPOSED 1 1/2" DUCT CABLE #1/0 AWG

PROPOSED 5" CONDUIT, UNDER PAVEMENT

HIGH TENSION WIRE STRUCTURE


TOWER	DESIGN NUMBER	FND. TYPE	DEPTH	MAINT. PLATFORM TYPE	ELEVATION
1	BBBBBB 120	I	25'	NR	1038.00
2	BBBB 100	I	25'	NR	1070.00
3	BBBBBB 120	II	25'	NR	1033.50
4	BBBB 120	I	25'	C	1040.00
5	BBBBBB 110	I	25'	NR	1036.50
6	BBBBBB 110	I	25'	NR	1037.00
7	BBBBBB 110	I	25'	B	1054.50
8	BBBBBB 100	I	25'	NR	1046.50
9	BBBBBB 100	I	25'	NR	1052.50
10	BBBB 120	I	25'	C	1031.00
11	BBBBBB 110	I	25'	NR	1037.00
12	BBBB 110	I	25'	NR	1030.50
13	BBBB 120	I	25'	C	1015.00
14	BBBBBB 110	I	25'	NR	1069.00
15	BBBB 110	I	25'	C	1100.00
16	BBBB 100	I	25'	NR	1097.50
17	BBBB 110	I	25'	C	1058.50
18	BBBBBB 120	I	25'	NR	1029.50
19	BBBBBB 110	I	25'	NR	1041.50
20	BBBB 100	I	25'	NR	1025.90
21	BBBBBB 100	I	25'	NR	1022.65
22	BBBBBB 100	I	25'	NR	1022.76
23	BBBB 100	I	25'	NR	1023.58
24	BBBBBB 100	I	25'	NR	1026.49
25	BBBBBB 100	I	25'	NR	1022.54
26	BBBB 100	I	25'	NR	1010.45
27	BBBB 100	I	20'	NR	973.68
28	BBBB 110	I	20'	NR	919.69
29	BBBBBB 110	I	30'	NR	970.49
30	BBBBBB 120	I	30'	NR	975.44
31	BBBBBB 100	I	25'	NR	996.15
32	BBBBBB 110	I	25'	NR	976.49
33	BBBB 120	I	25'	NR	983.18
34	BBBBBB 100	I	25'	NR	1006.00

NR- NOT REQUIRED

LIGHT POLE DATA					
REFERENCE LETTER	DESIGN NUMBER	FOUNDATION ANCHOR BOLTS		FOUNDATION DEPTH BELOW GRADE	TRANSFORMER BASE STYLES
		SIZE DIAMETER X LENGTH	BOLT CIRCLE DIAMETER		
A	A8BB50D	1 1/4"x70"	19 3/4"	10	NR
B	A8BB40D	1 1/4"x70"	19 3/4"	8	NR

* D"- DESIGNATES 22"x12" POLE BASE PLATE


SYSTEM VOLTAGES - 480 V - 2 WIRE-ONE SIDE GROUNDED
120 VOLTS/240 VOLTS - 3 WIRE
(CITY CIRCUITS)

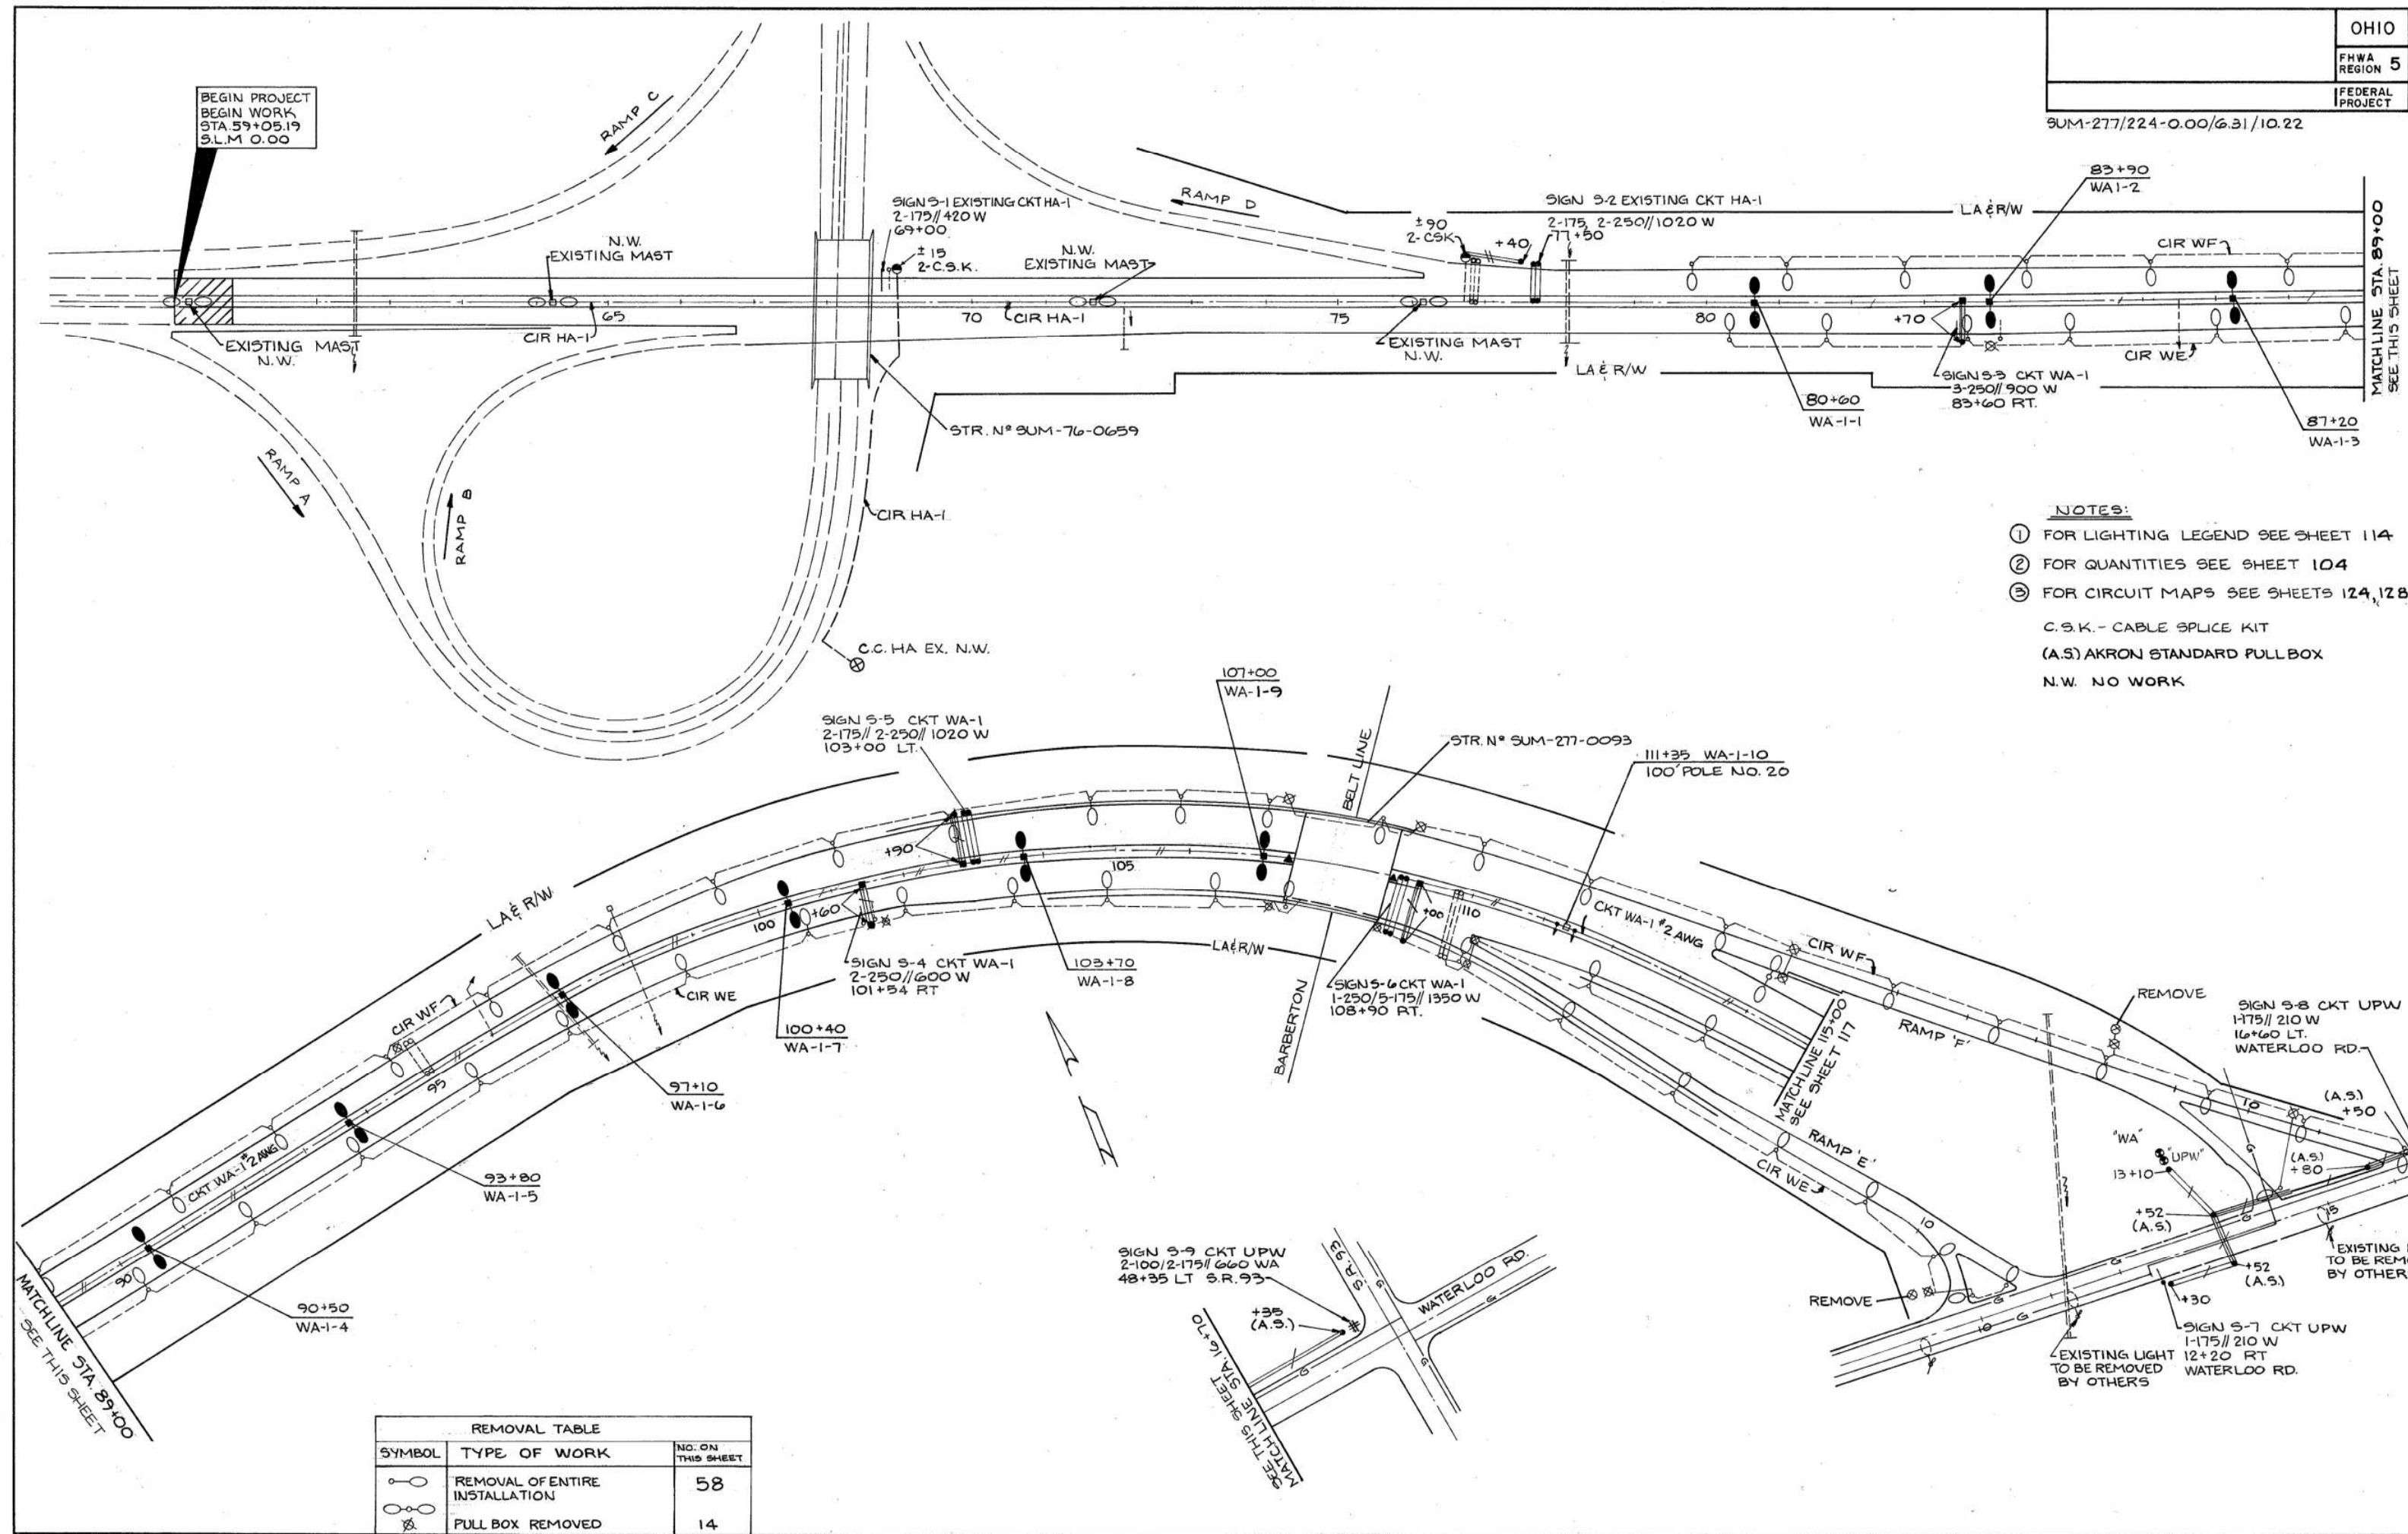

- NOTES:**
- ① FOR LIGHTING LEGEND SEE SHEET 114
 - ② FOR QUANTITIES SEE SHEET 104
 - ③ FOR CIRCUIT MAPS SEE SHEETS 124, 128,
- C.S.K. - CABLE SPLICE KIT
 (A.S.) AKRON STANDARD PULL BOX
 N.W. NO WORK

REMOVAL TABLE		
SYMBOL	TYPE OF WORK	NO. ON THIS SHEET
	REMOVAL OF ENTIRE INSTALLATION	58
	PULL BOX REMOVED	14

POWER SERVICE,
STA 120+90, 90' LT UPW
"CITY OF AKRON"

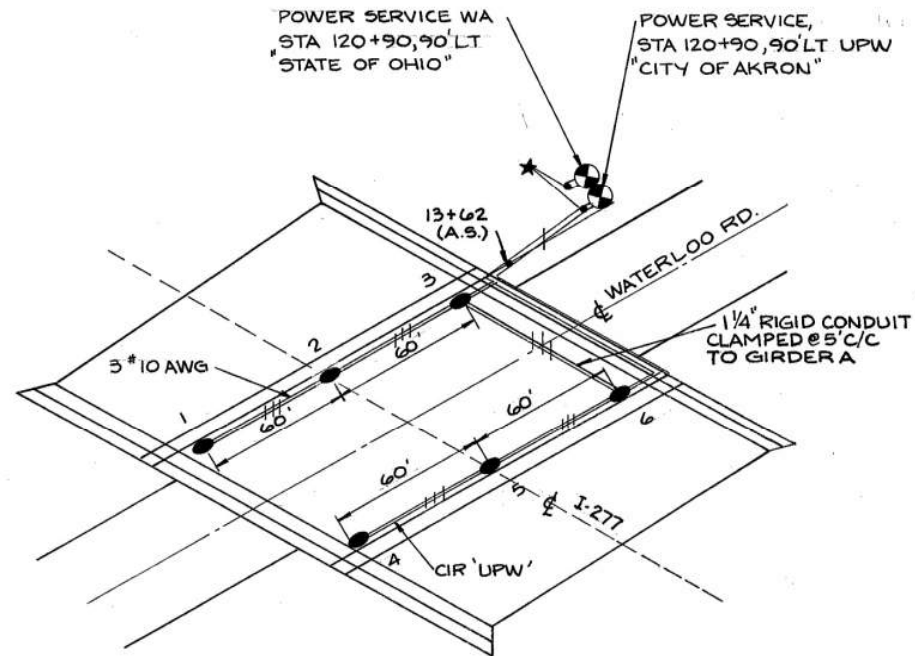


NOTES:

- ① FOR LIGHTING LEGEND SEE SHEET 114
- ② FOR QUANTITIES SEE SHEET 105
- ③ FOR CIRCUIT MAPS SEE SHEET 124, 129
(A.S) AKRON STANDARD PULL BOX


★ STRIP DUCT CABLE AND EXTEND CABLES INTO ENCLOSURE WITHOUT SPLICES

REMOVAL TABLE		
SYMBOL	TYPE OF WORK	NO. ON THIS SHEET
	REMOVAL OF ENTIRE INSTALLATION	43
	UNDERPASS LIGHT REMOVED	12
	PULL BOX REMOVED	11

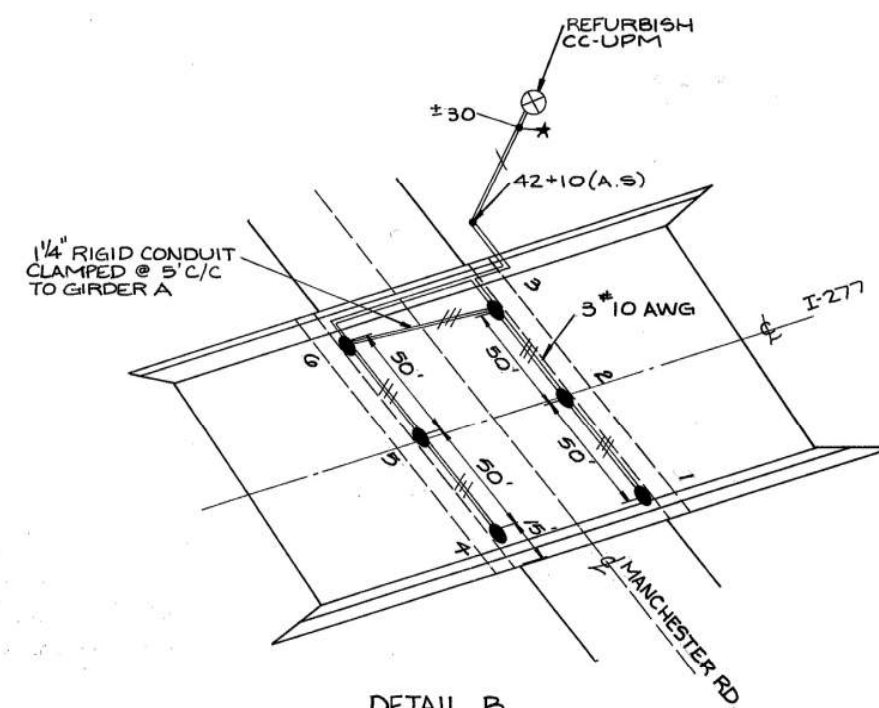

DETAIL B

STA.115+00 - STA.145+00

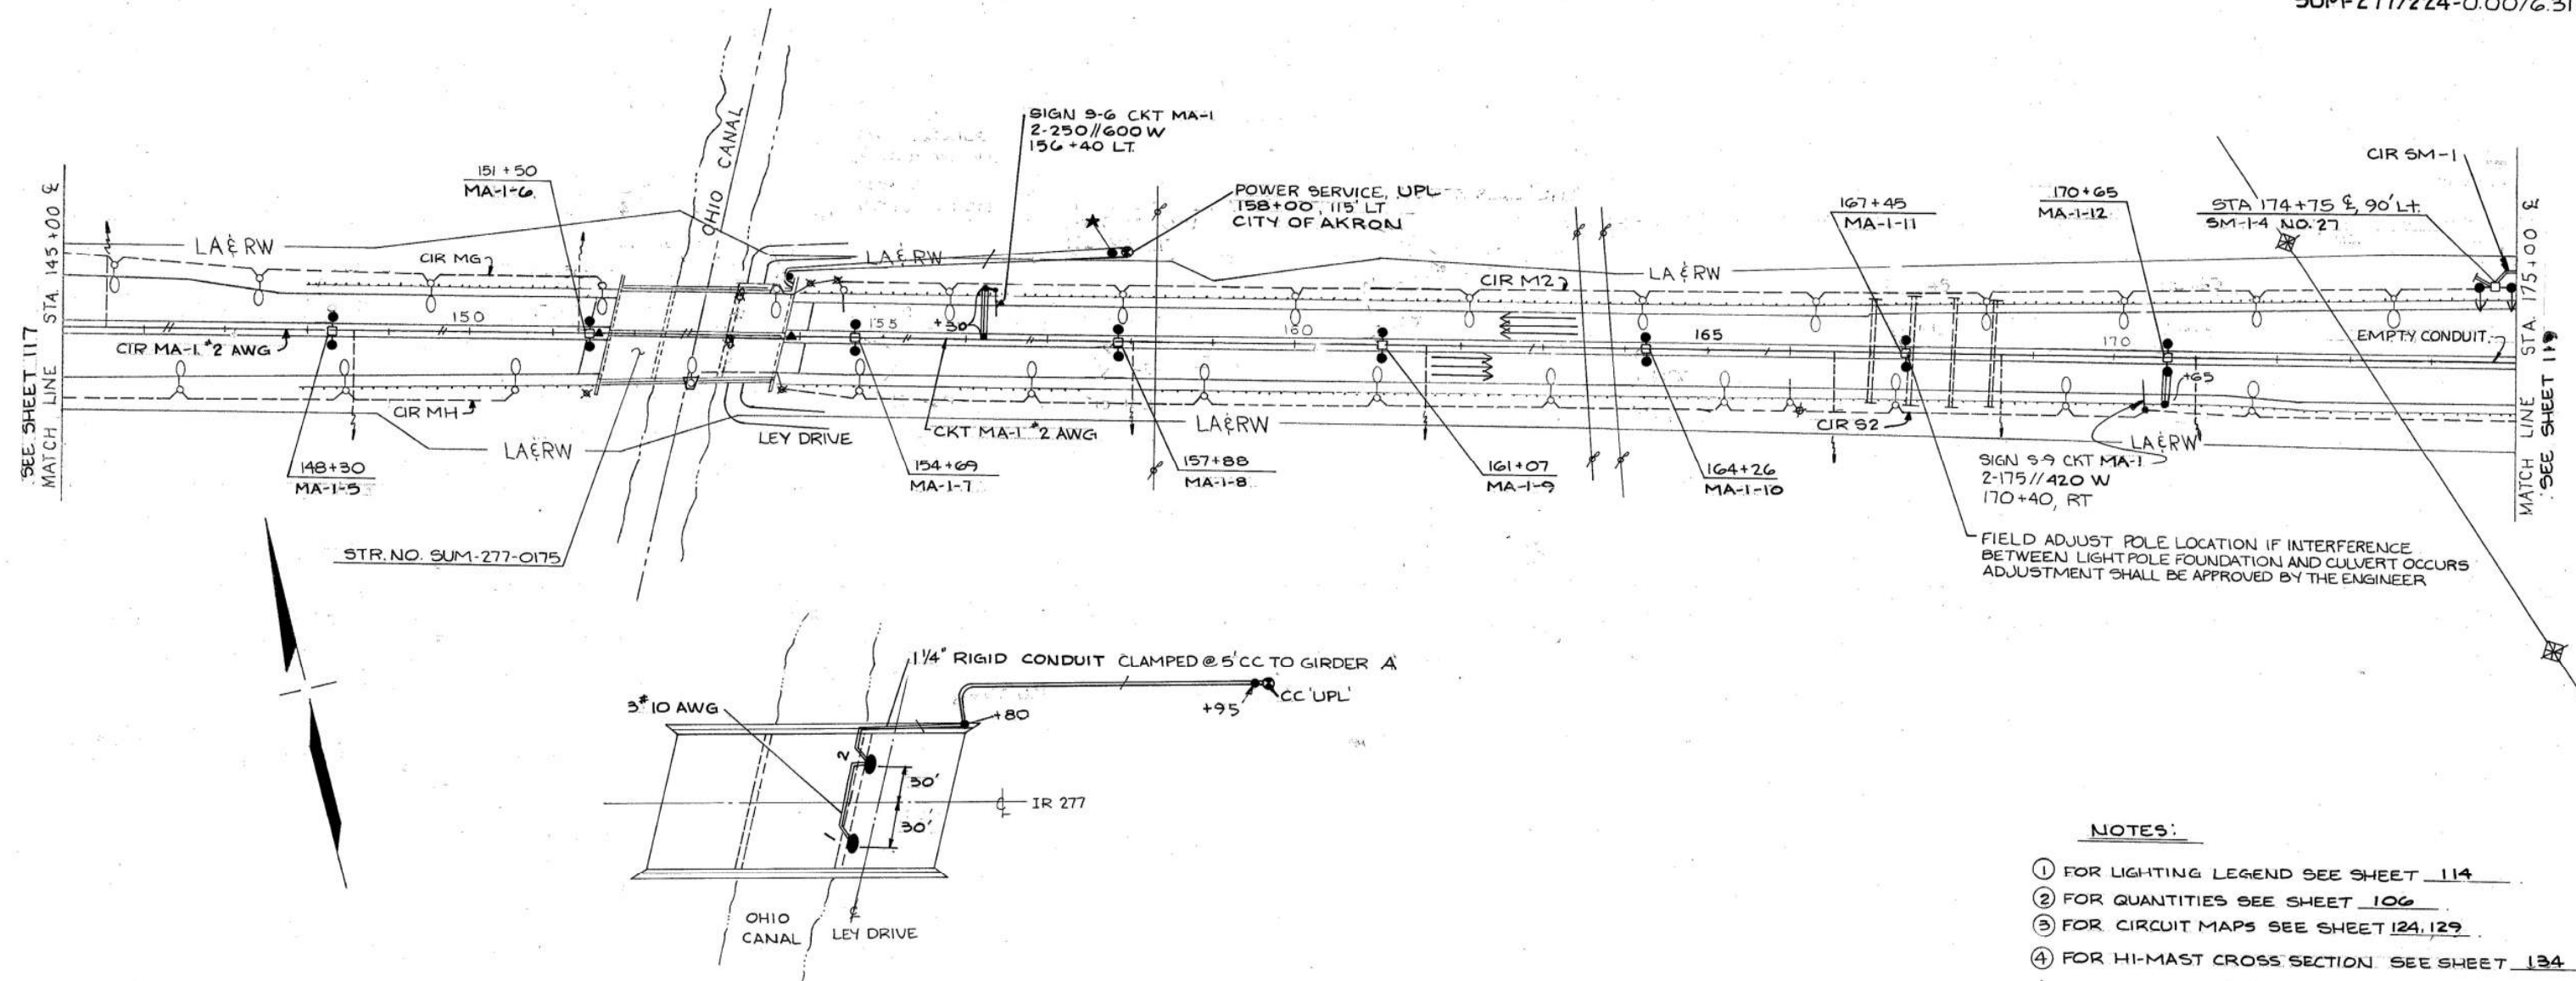

STR. NO. SUM-277-0175

FIELD ADJUST POLE LOCATION IF INTERFERENCE BETWEEN LIGHT POLE FOUNDATION AND CULVERT OCCURS ADJUSTMENT SHALL BE APPROVED BY THE ENGINEER


NOTES:

- ① FOR LIGHTING LEGEND SEE SHEET 114
- ② FOR QUANTITIES SEE SHEET 106
- ③ FOR CIRCUIT MAPS SEE SHEET 124, 129
- ④ FOR HI-MAST CROSS SECTION SEE SHEET 134

★ STRIP DUCT AND EXTEND CABLES INTO ENCLOSURE WITHOUT SPLICES

REMOVAL TABLE		
SYMBOL	TYPE OF WORK	NO. ON THIS SHEET
○	REMOVAL OF ENTIRE INSTALLATION	28
⊗	UNDERPASS LIGHTING REMOVED	2
⊗	PULL BOX REMOVED	5

SUM-277/224-0.00/6.31/10.22

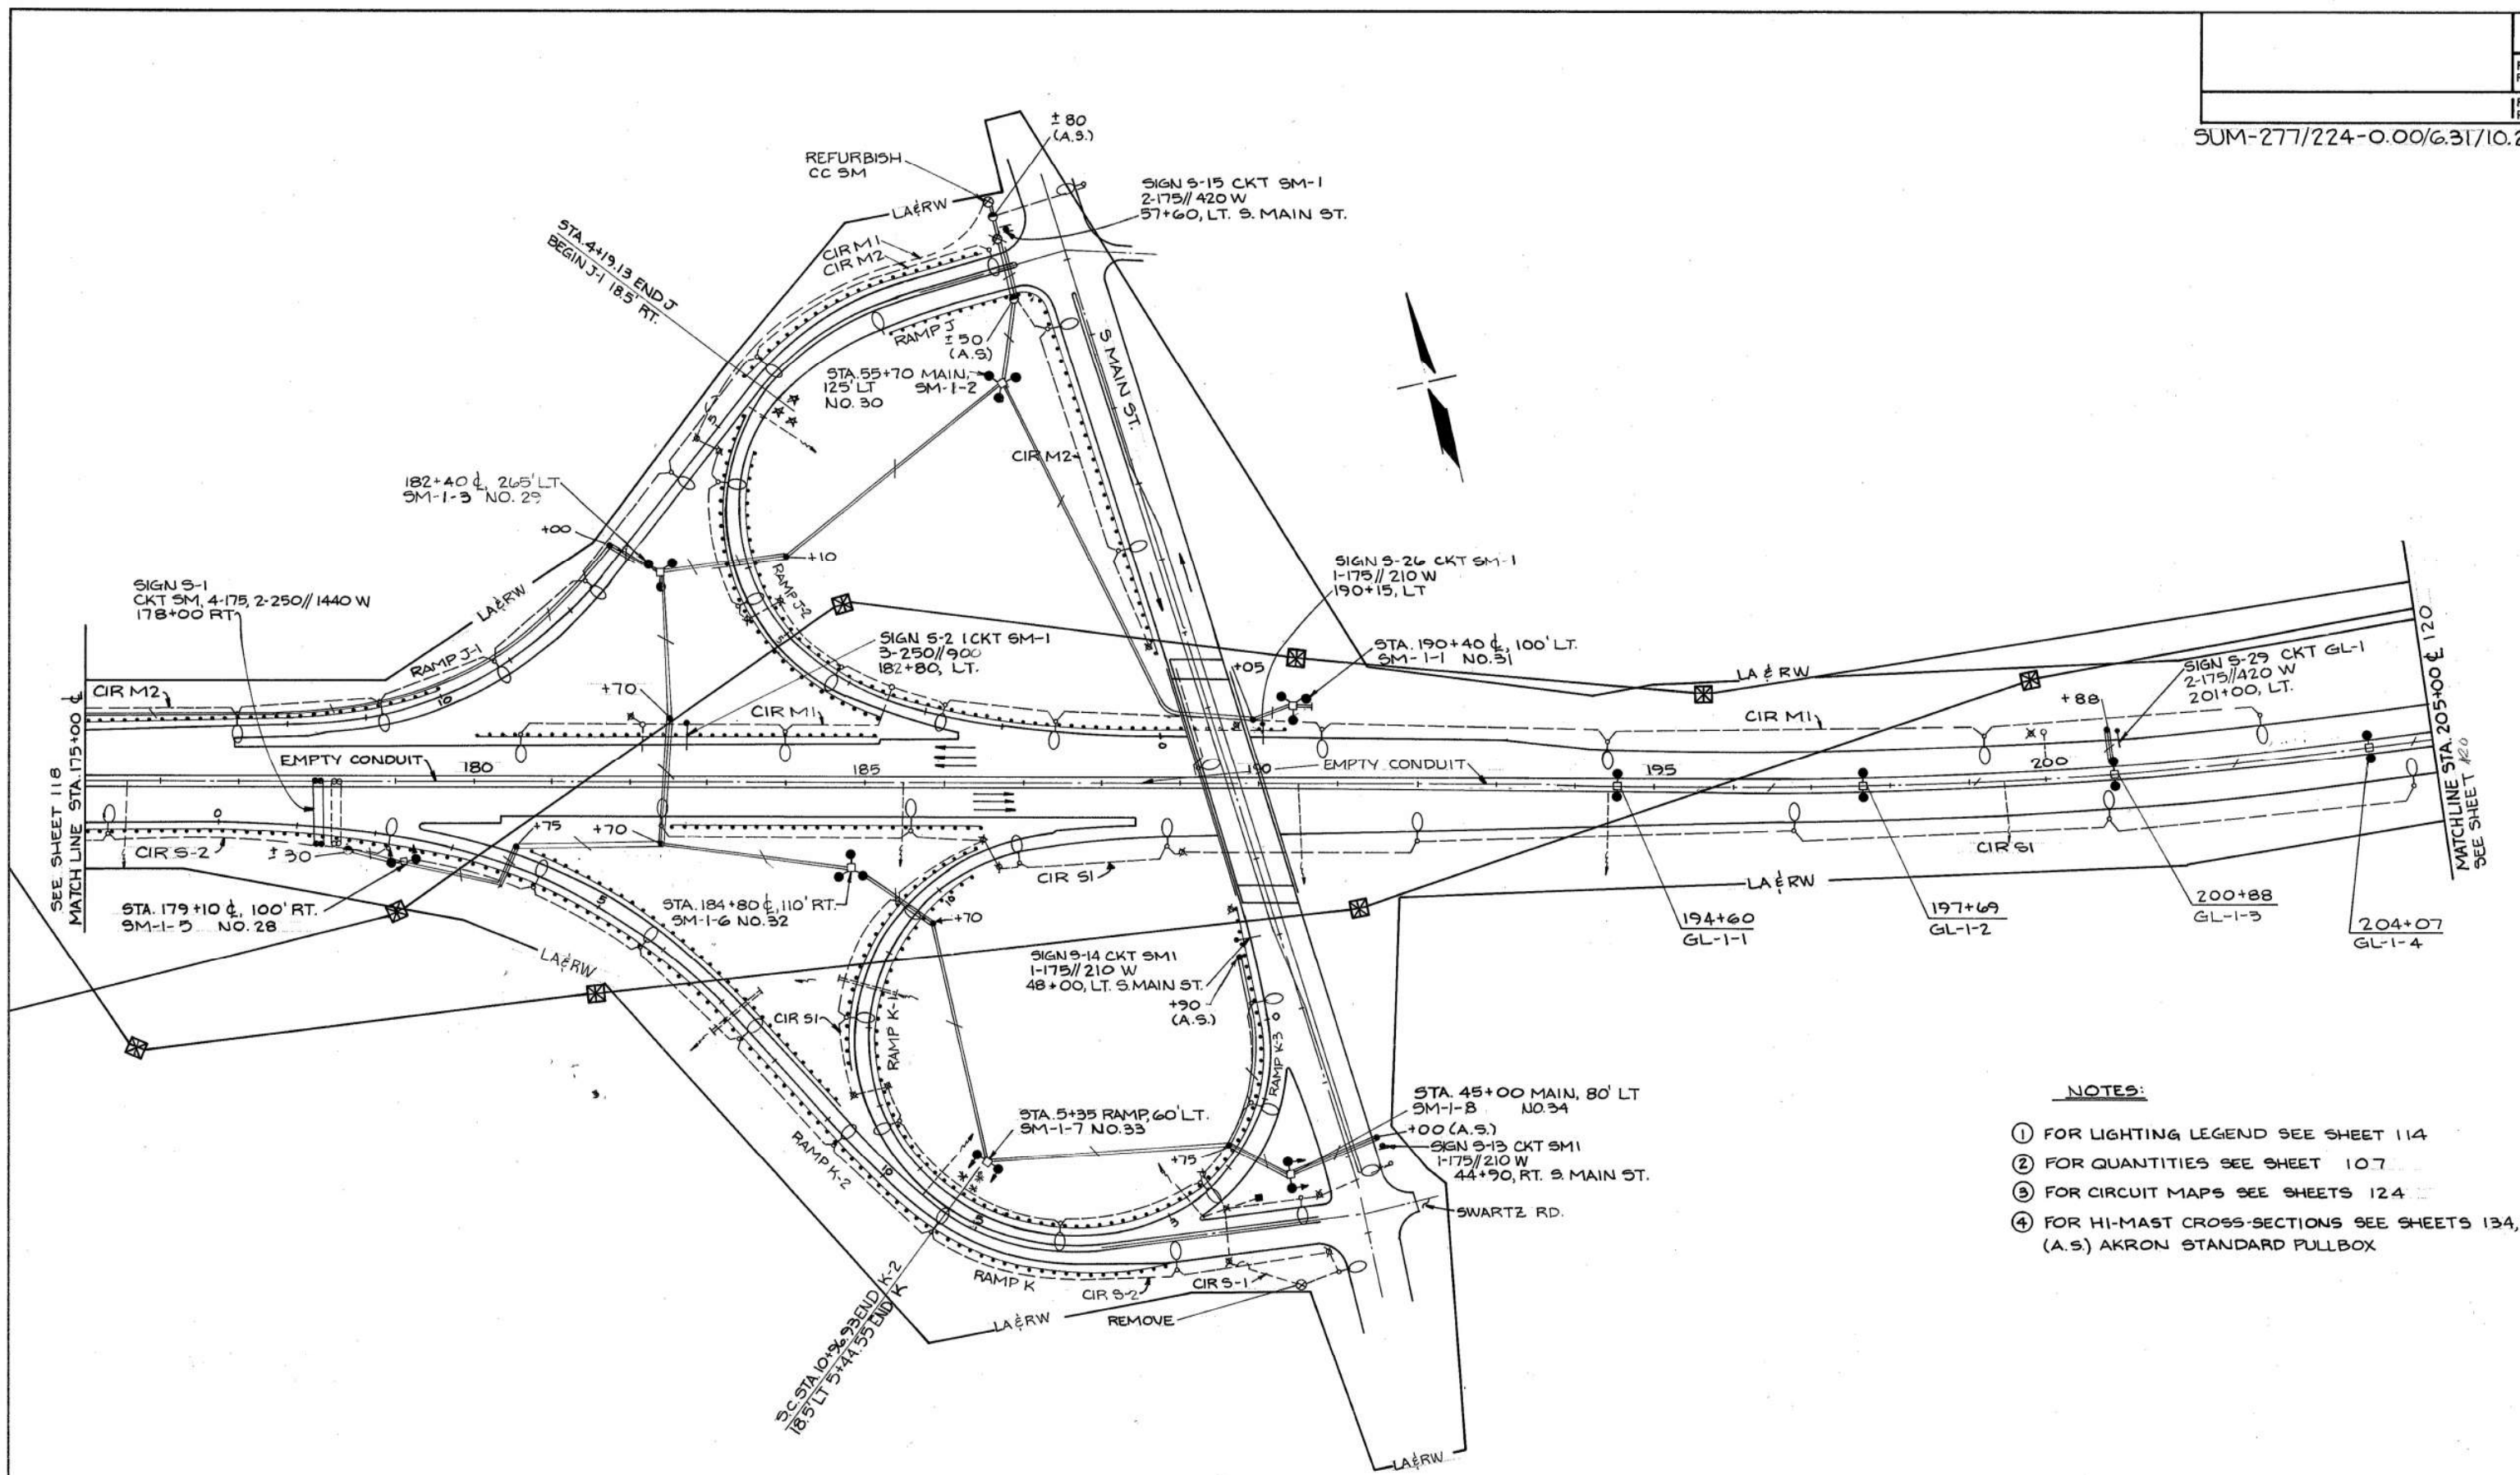


- NOTES:
- ① FOR LIGHTING LEGEND SEE SHEET 114
 - ② FOR QUANTITIES SEE SHEET 107
 - ③ FOR CIRCUIT MAPS SEE SHEETS 124
 - ④ FOR HI-MAST CROSS-SECTIONS SEE SHEETS 134,135,136, (A.S) AKRON STANDARD PULLBOX

* BEGIN K-1 P.C.C. STA. 5+44.55
 * X 18.5' RT. STA. 5+44.55 END 'K'
 * END J-2 STA. 8+39.67
 * * 18.5' LT. STA. 4+19.13 'J'

REMOVAL TABLE		
SYMBOL	TYPE OF WORK	NO. ON THIS SHEET
	REMOVAL OF ENTIRE INSTALLATION	48
	PULL BOX REMOVED	22
	REMOVAL OF ENTIRE INSTALLATION	1

STA.175+00 TO STA.205+00

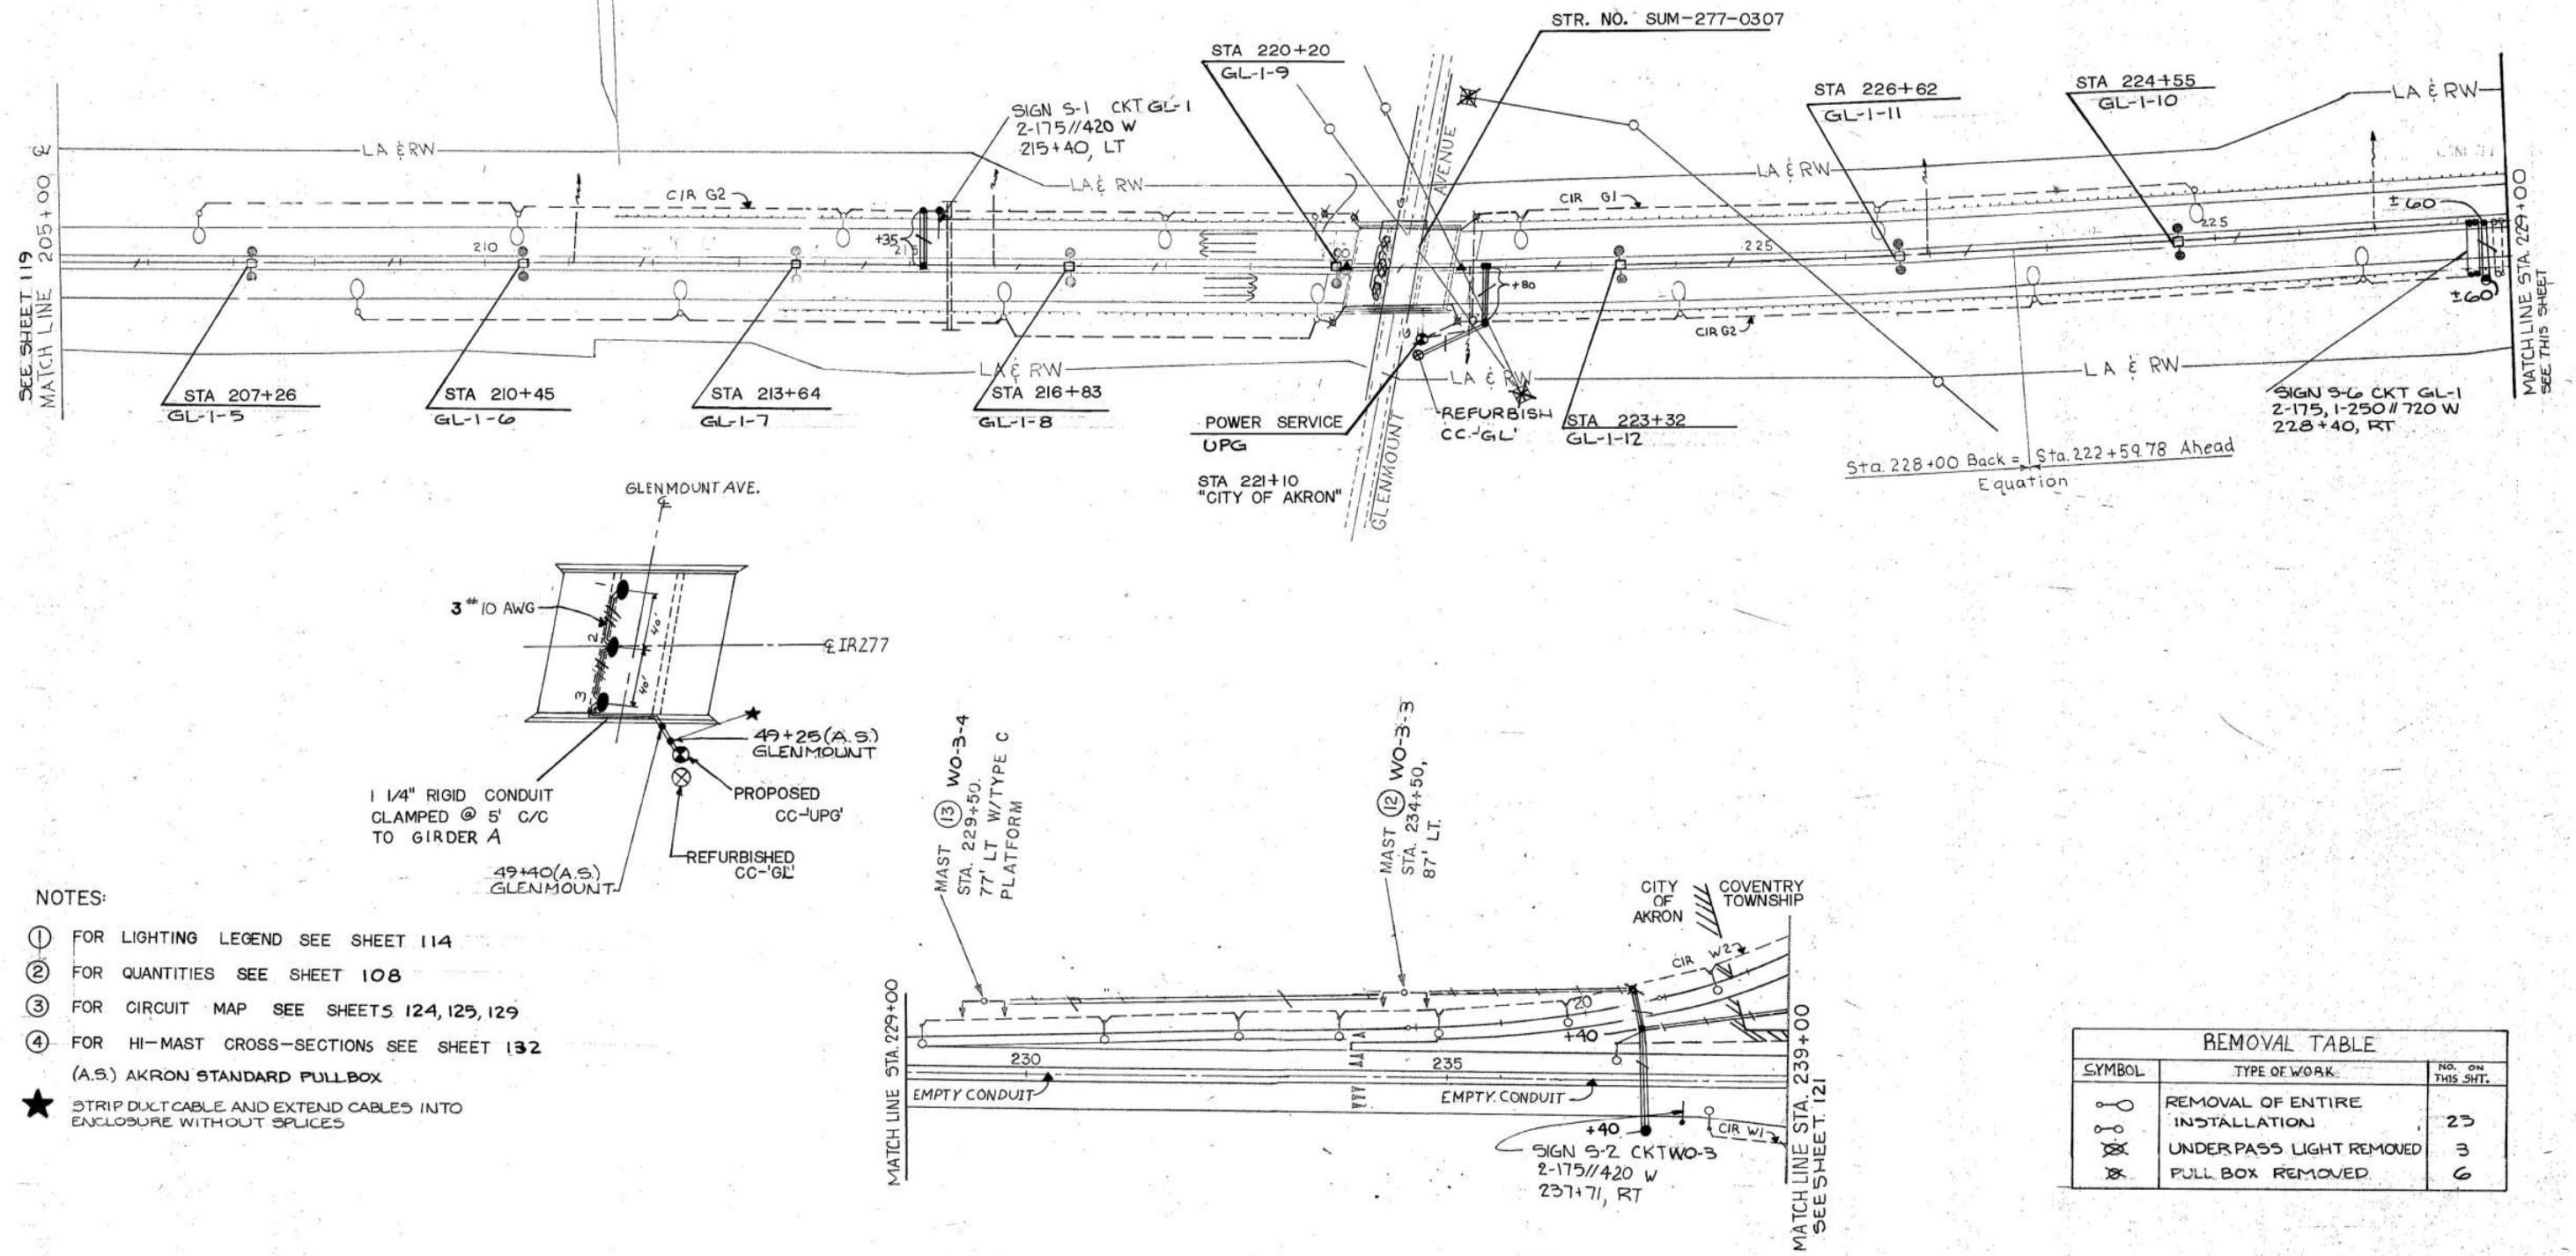


NOTES:

- ① FOR LIGHTING LEGEND SEE SHEET 114
- ② FOR QUANTITIES SEE SHEET 108
- ③ FOR CIRCUIT MAP SEE SHEETS 124, 125, 129
- ④ FOR HI-MAST CROSS-SECTIONS SEE SHEET 132 (A.S.) AKRON STANDARD PULL BOX

★ STRIP DUCT CABLE AND EXTEND CABLES INTO ENCLOSURE WITHOUT SPLICES

REMOVAL TABLE		
SYMBOL	TYPE OF WORK	NO. ON THIS SHT.
○	REMOVAL OF ENTIRE INSTALLATION	23
⊗	UNDERPASS LIGHT REMOVED	3
⊗	PULL BOX REMOVED	6

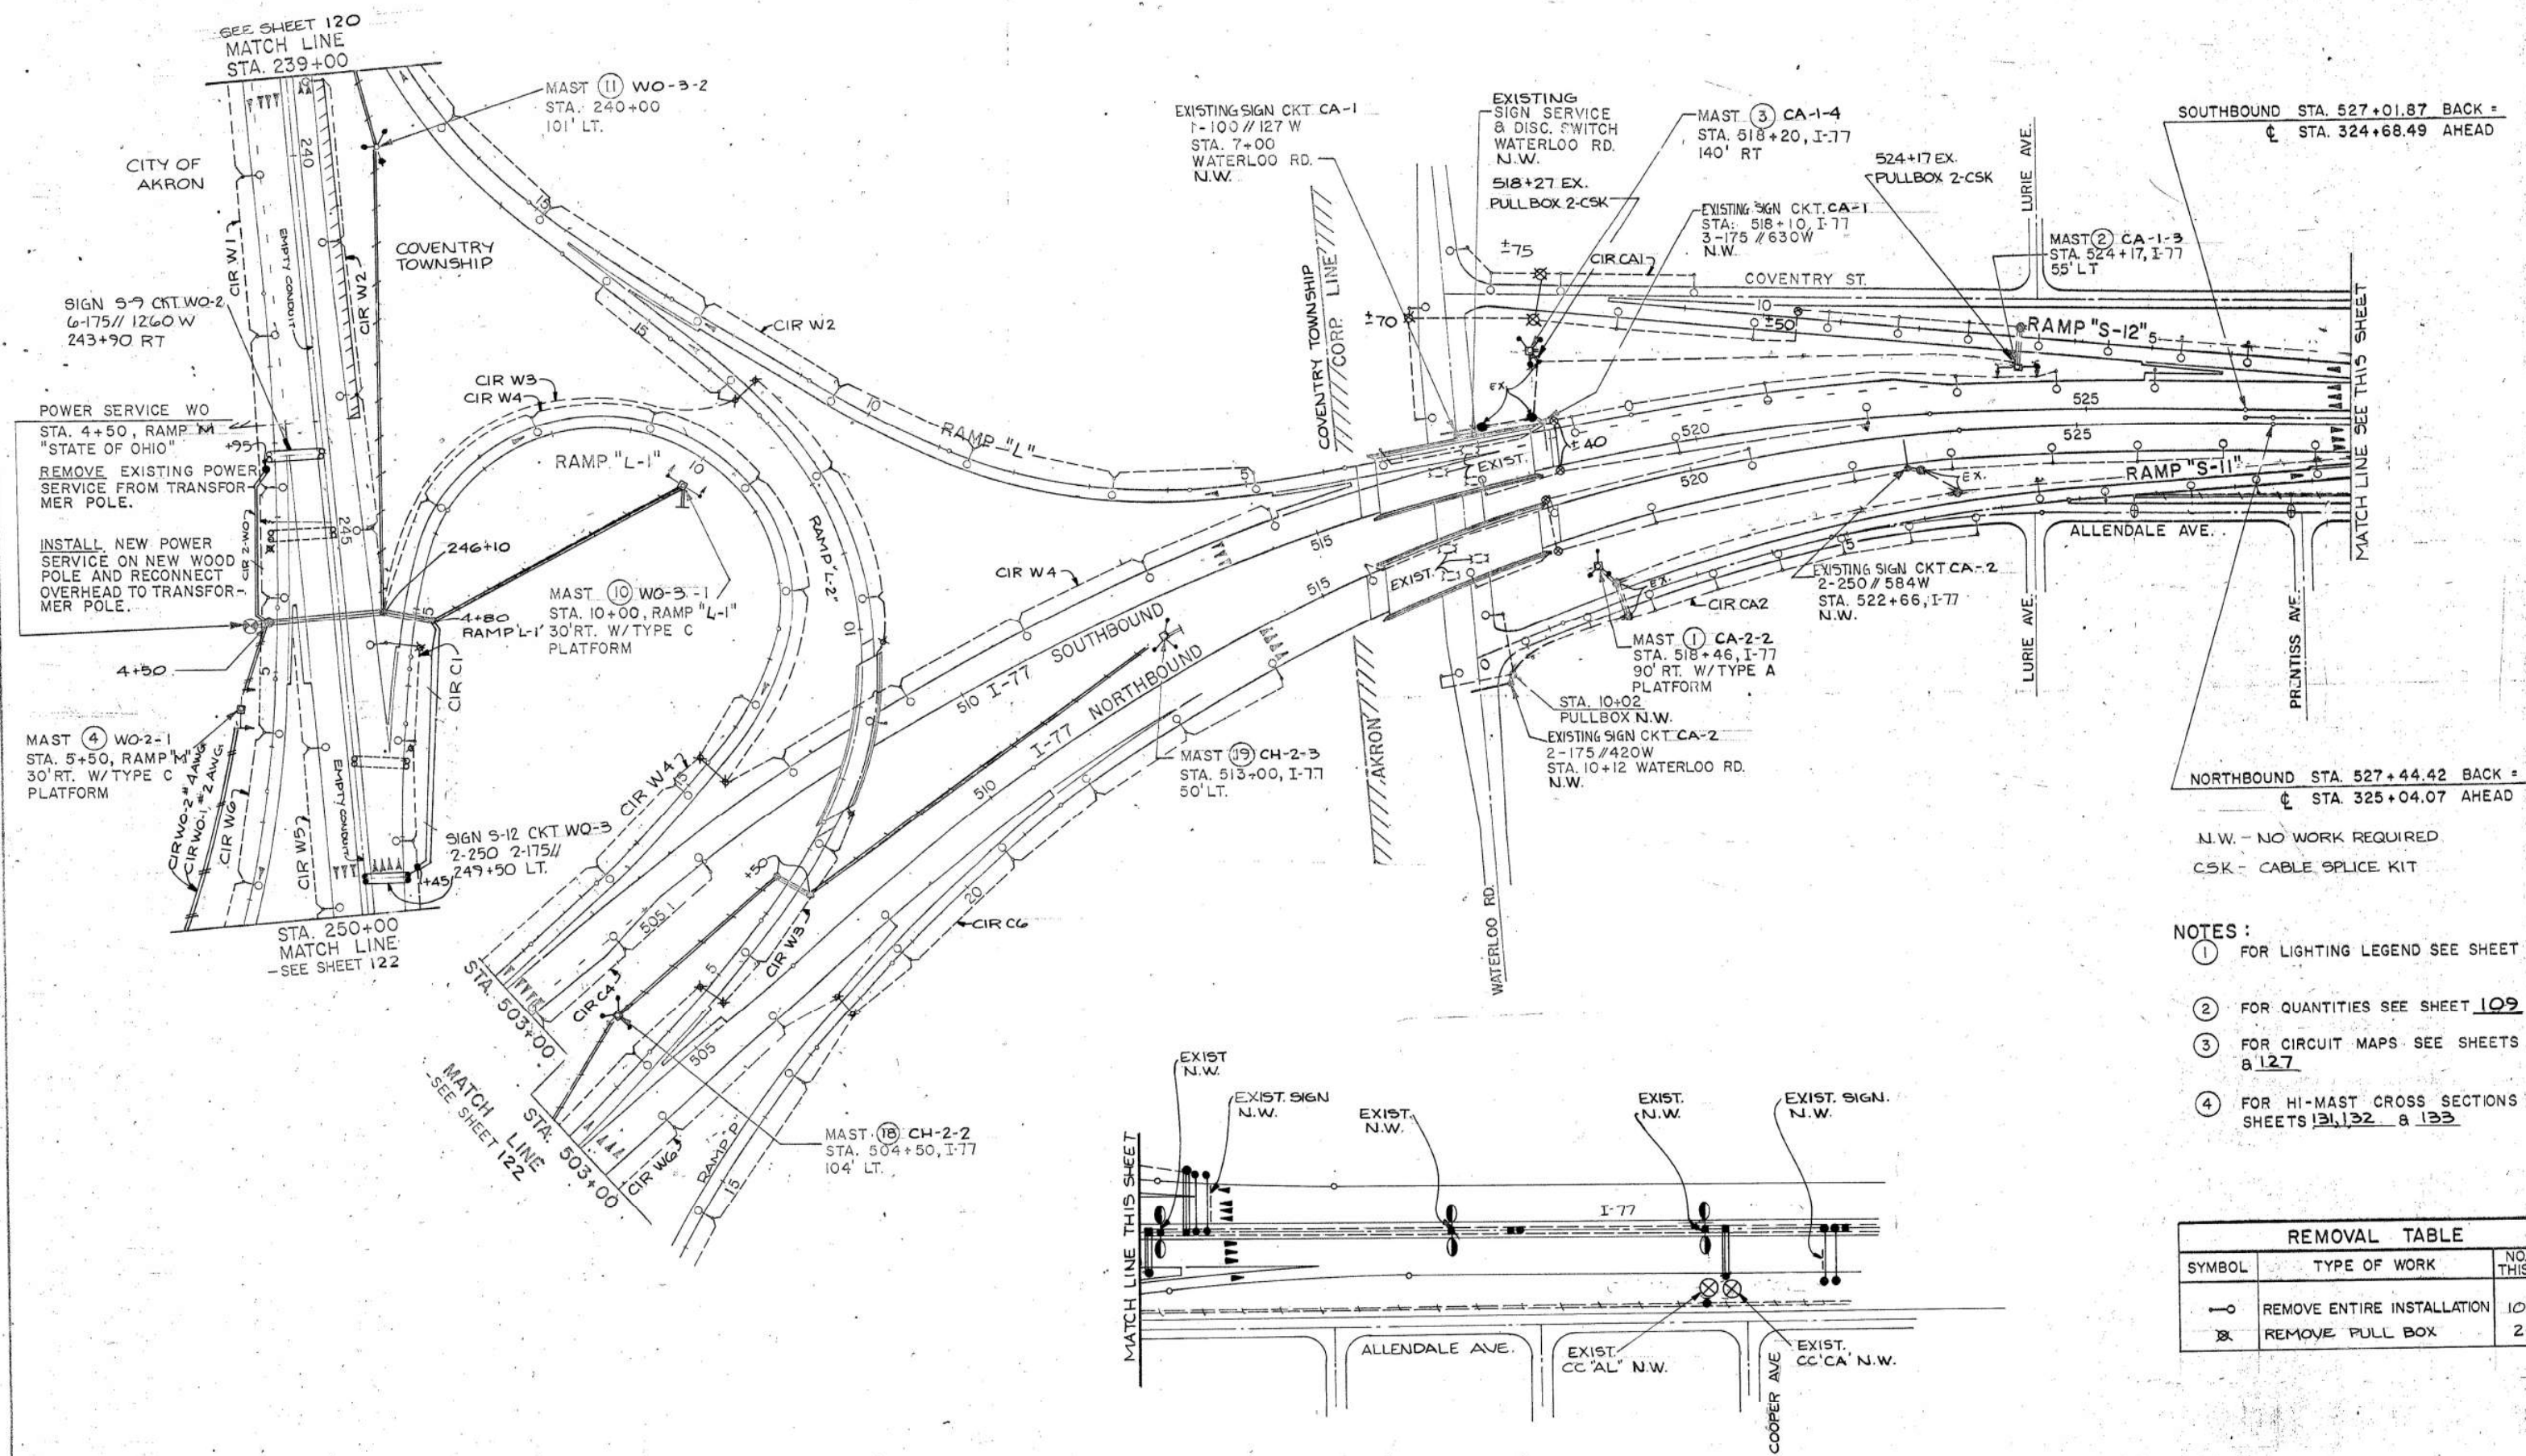

NORTHBOUND STA. 527+44.42 BACK =
 STA. 325+04.07 AHEAD

N.W. - NO WORK REQUIRED
 CSK - CABLE SPLICE KIT


- NOTES:
- ① FOR LIGHTING LEGEND SEE SHEET 121
 - ② FOR QUANTITIES SEE SHEET 109
 - ③ FOR CIRCUIT MAPS SEE SHEETS 122 & 127
 - ④ FOR HI-MAST CROSS SECTIONS SEE SHEETS 131, 132 & 133

REMOVAL TABLE		
SYMBOL	TYPE OF WORK	NO. ON THIS SHEET
—○—	REMOVE ENTIRE INSTALLATION	106
—X—	REMOVE PULL BOX	20

CALC.
BY _____
DATE _____
CHK'D
BY _____
DATE _____

OHIO
FHWA
REGION 5

SUM-277/224-0.00/6.31/10.22

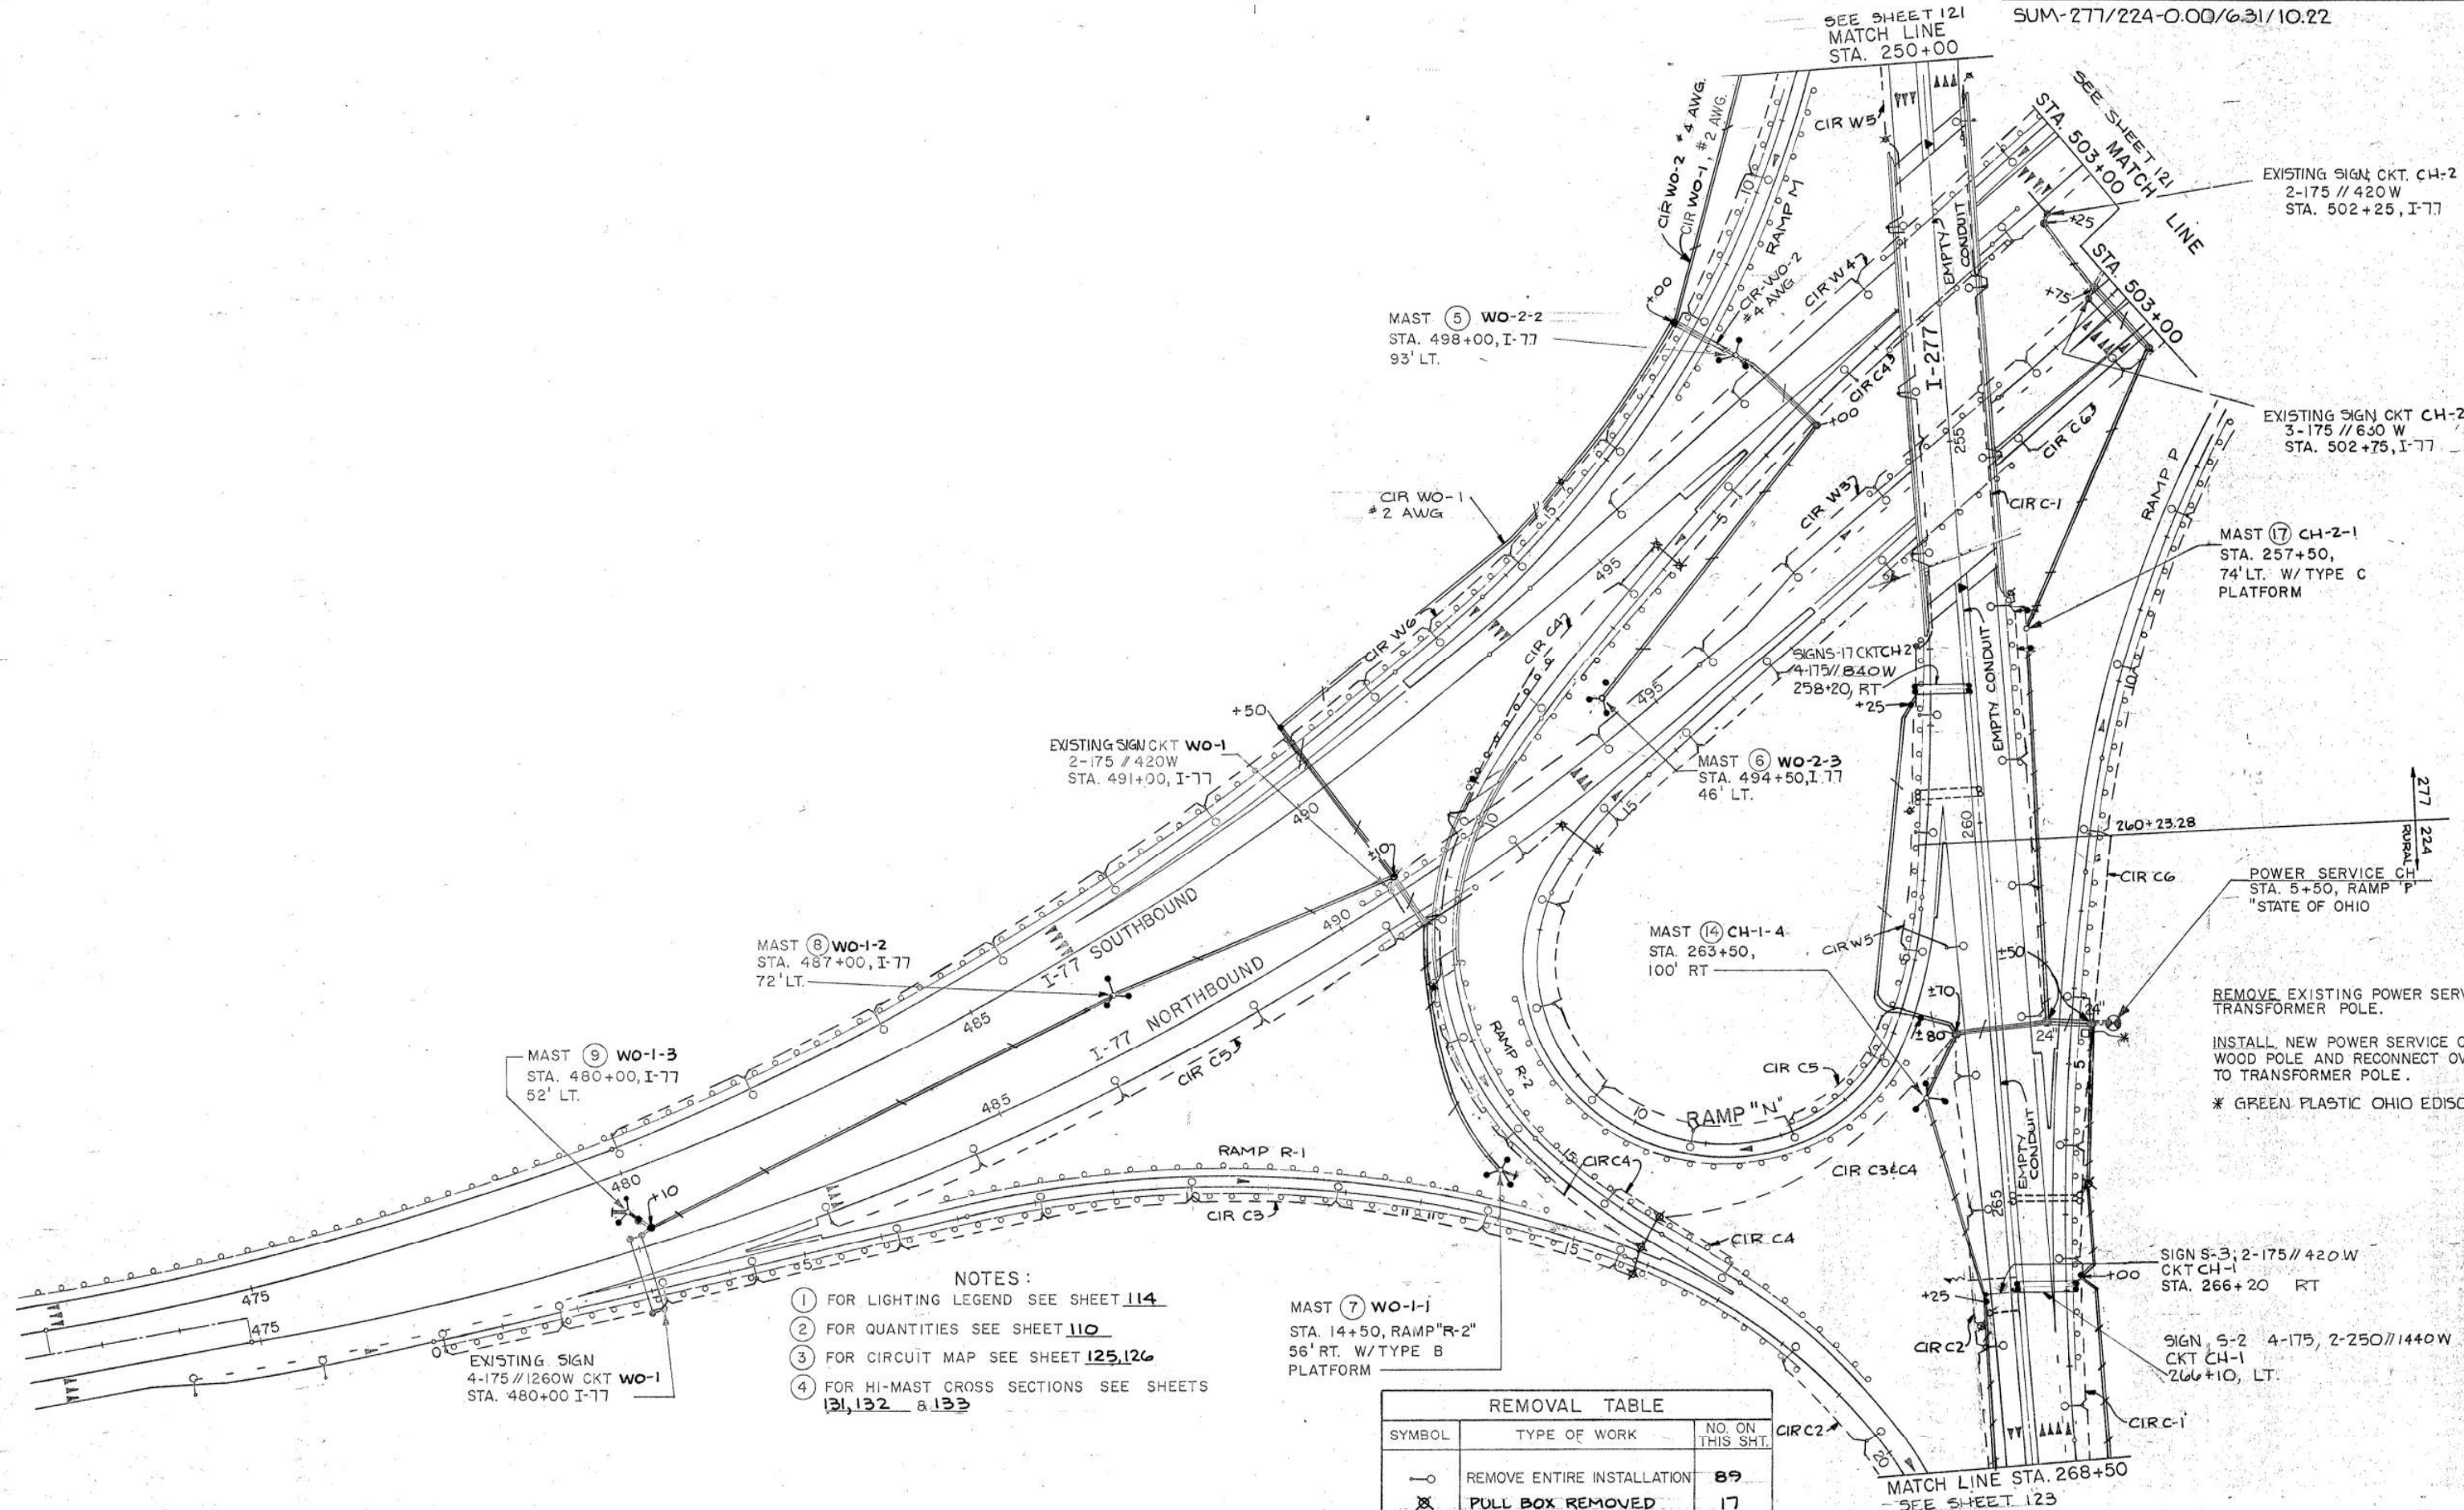

- NOTES:
- ① FOR LIGHTING LEGEND SEE SHEET 114
 - ② FOR QUANTITIES SEE SHEET 110
 - ③ FOR CIRCUIT MAP SEE SHEET 125, 126
 - ④ FOR HI-MAST CROSS SECTIONS SEE SHEETS 131, 132 & 133

MAST ⑦ WO-1-1
STA. 14+50, RAMP "R-2"
56' RT. W/TYPE B
PLATFORM

REMOVAL TABLE		
SYMBOL	TYPE OF WORK	NO. ON THIS SHT.
—○—	REMOVE ENTIRE INSTALLATION	89
—X—	PULL BOX REMOVED	17


REMOVE EXISTING POWER SERVICE TRANSFORMER POLE.
INSTALL NEW POWER SERVICE ON WOOD POLE AND RECONNECT OVER TO TRANSFORMER POLE.
* GREEN PLASTIC OHIO EDISON

STA 250+00 TO STA 268+50

SUM-277/224-0.00/6.31/10

- ① FOR LIGHTING LEGEND SEE SHEET 114
- ② FOR QUANTITIES SEE SHEETS 111, 112, 113
- ③ FOR CIRCUIT MAP SEE SHEETS 125, 126, 129
- ④ FOR HI-MAST CROSS SECTION SEE SHEET 132

(A.S.) AKRON STANDARD PULLBOX

 


* GREEN PLASTIC OHIO
EDISON CO. BOX

STA. 268+50 TO END PROJECT

CIRCUIT "WA"

34 LIGHTS - 400 HPS, 480 LINE WATTS
 SIGN 3 - 3:250 WATT MERCURY, 900 LINE WATTS
 SIGN 4 - 2:250 WATT MERCURY, 600 LINE WATTS
 SIGN 5 - 2:175 WATT MERCURY, 1020 LINE WATTS
 SIGN 6 - 1:250 WATT MERCURY, 1350 LINE WATTS


16320 W	34 A
900 W	1.9 A
600 W	1.2 A
1020 W	2.1 A
1350 W	2.8 A
20190 W	42 A

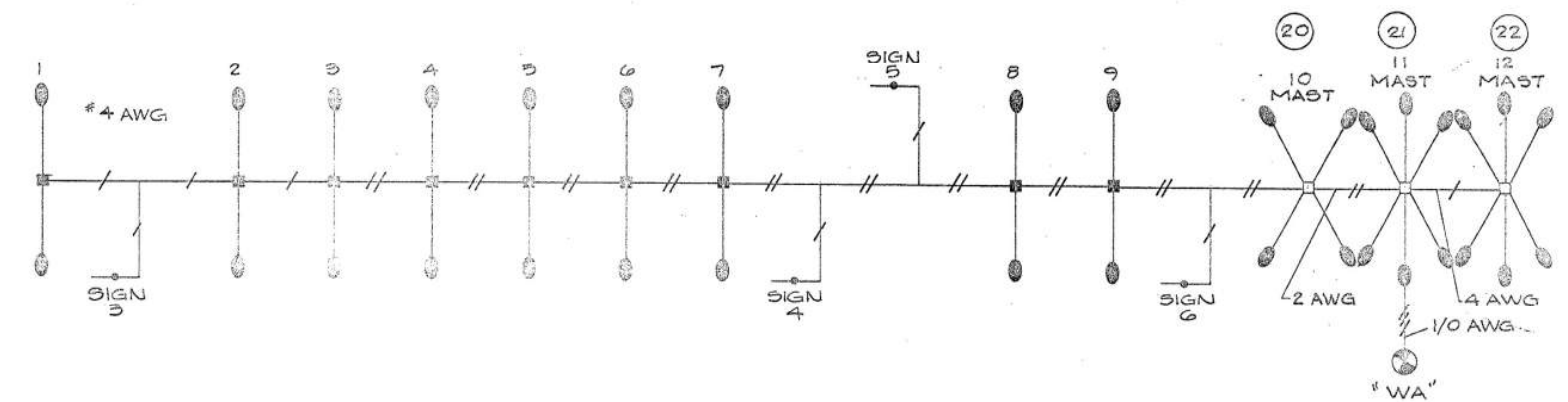

CIRCUIT "MA"

36 LIGHTS - 400 HPS, 480 LINE WATTS
 SIGN 9 - 2:175 WATT MERCURY, 420 LINE WATTS
 SIGN 6 - 2:250 WATT MERCURY, 600 LINE WATTS
 SIGN 25 - 3:175 WATT MERCURY, 1830 LINE WATTS
 SIGN 23 - 2:175 WATT MERCURY, 420 LINE WATTS


17280 W	36 A
420 W	0.9 A
600 W	1.2 A
1830 W	3.8 A
420 W	0.9 A
20550 W	42.8 A

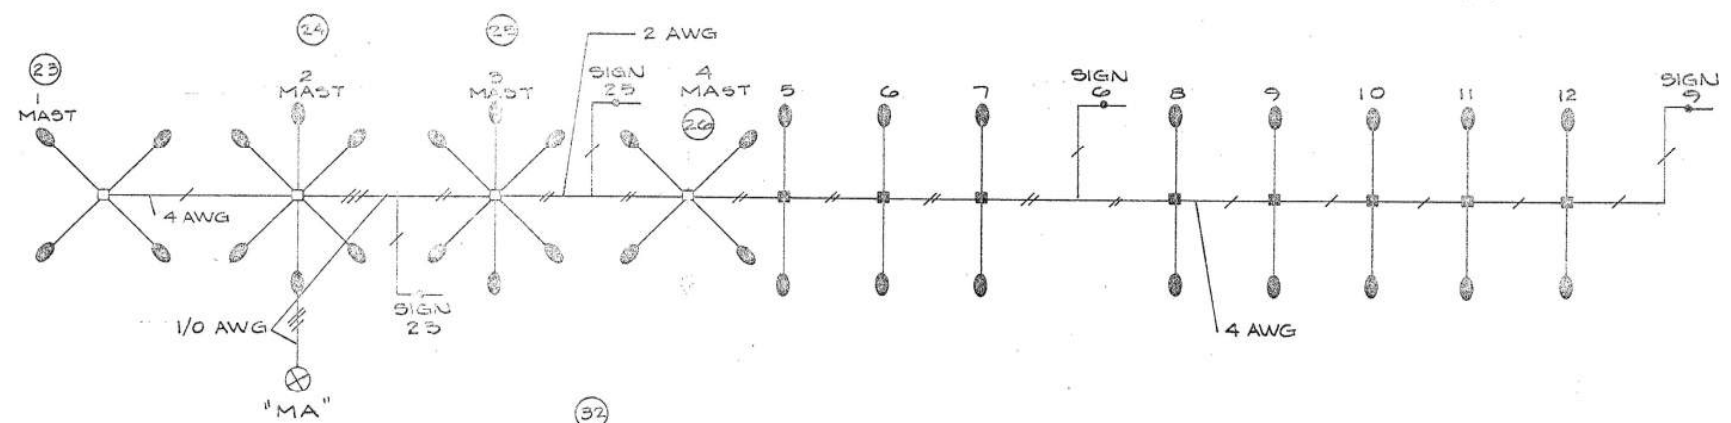

CIRCUIT "SM"

40 LIGHTS - 400 WATT HPS, 480 LINE WATTS
 SIGN 1 - 4:175 WATT MERCURY, 1440 LINE WATTS
 SIGN 13 - 1:175 WATT MERCURY, 210 LINE WATTS
 SIGN 14 - 1:175 WATT MERCURY, 210 LINE WATTS
 SIGN 15 - 2:175 WATT MERCURY, 420 LINE WATTS
 SIGN 21 - 3:250 WATT MERCURY, 900 LINE WATTS
 SIGN 26 - 1:175 WATT MERCURY, 210 LINE WATTS


19200 W	40 A
1420 W	3 A
210 W	0.8 A
210 W	0.8 A
420 W	1.6 A
900 W	1.9 A
210 W	0.8 A
22590 W	48.9 A

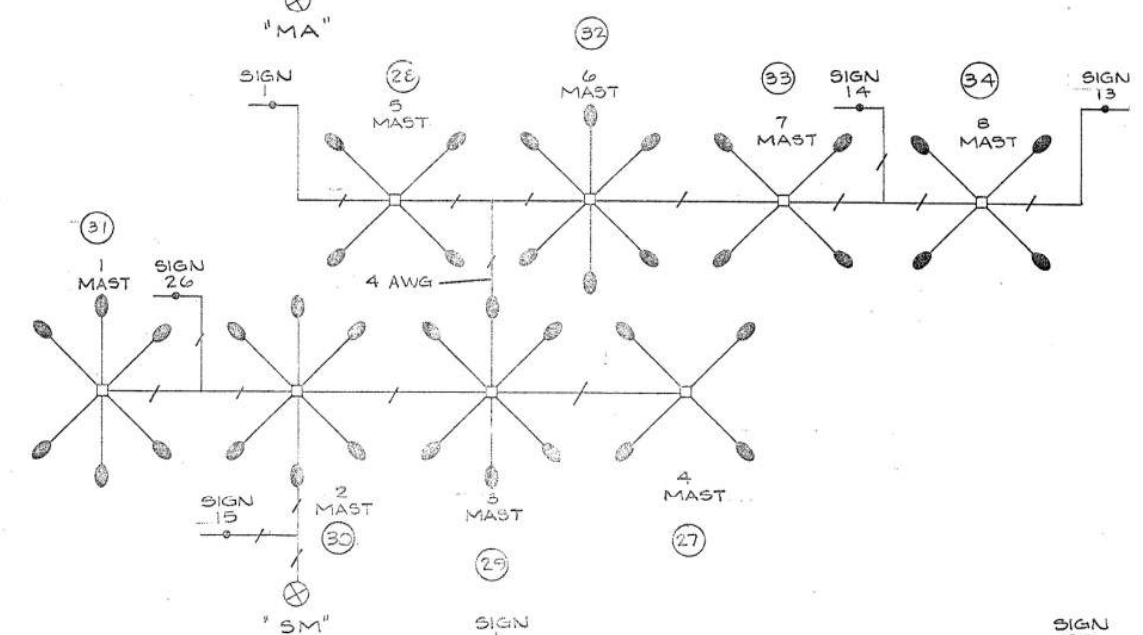

CIRCUIT "GL"


24 LIGHTS - 400 WATT HPS, 480 LINE WATTS
 SIGNS 1 & 9 - 2:175 WATT MERCURY, 420 LINE WATTS
 SIGN 6 - 2:175 WATT MERCURY, 720 LINE WATTS
 1:259 WATT

11520 W	24 A
840 W	1.8 A
720 W	1.5 A
13080 W	27.3 A

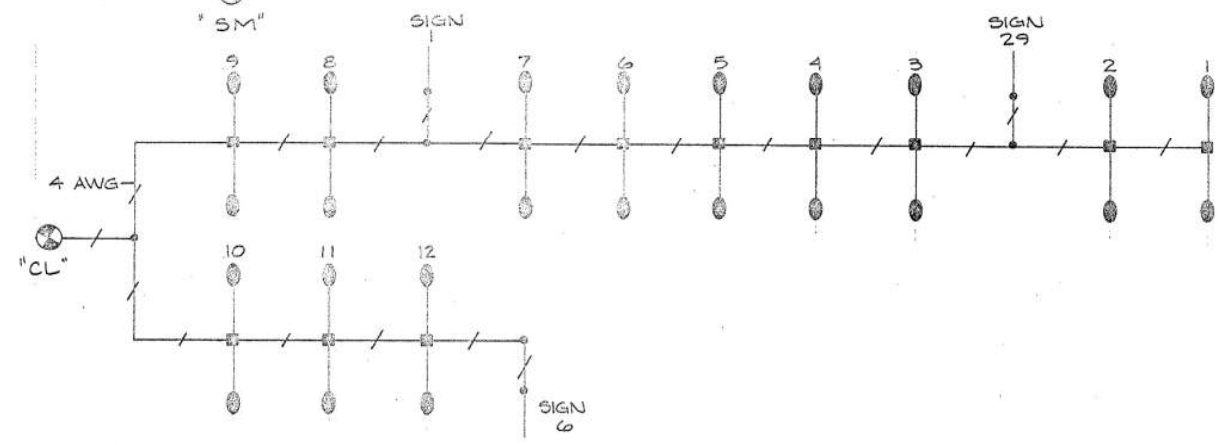


CIRCUIT "WO-1"

18 LIGHTS - 400 WATT H.P.S., 480 LINE WATTS	8640 W	18 AMP
EX. SIGN 1 - 6:175 MERCURY, 1260 LINE WATTS	1260 W	2.6 AMP
EX. SIGN 2 - 2:175 MERCURY, 420 LINE WATTS	420 W	0.9 AMP
	<u>10320 W</u>	<u>21.5 AMP</u>

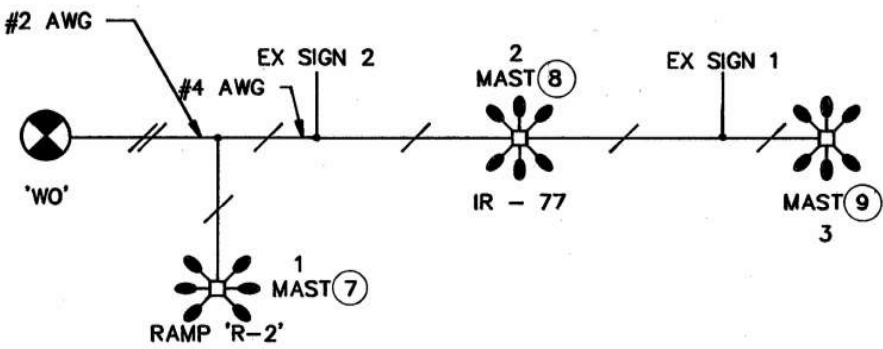


CIRCUIT "WO-2"

16 LIGHTS - 400 WATT H.P.S., 480 LINE WATTS	7680 W	16 AMP
SIGN 9 - 6:175 MERCURY, 1260 LINE WATTS	1260 W	2.6 AMP
	<u>8940 W</u>	<u>18.6 AMP</u>

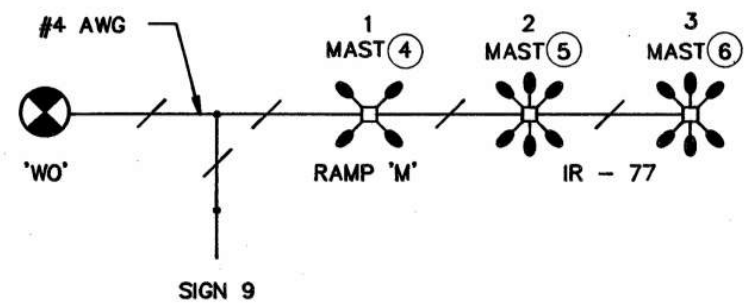


CIRCUIT "WO-3"

18 LIGHTS - 400 WATT H.P.S., 480 LINE WATTS	8640 W	18 AMP
SIGN 12 - 2:175 MERCURY, 1020 LINE WATTS	1020 W	2.1 AMP
SIGN 2 - 2:175 MERCURY, 420 LINE WATTS	420 W	0.9 AMP
	<u>10080 W</u>	<u>21.0 AMP</u>

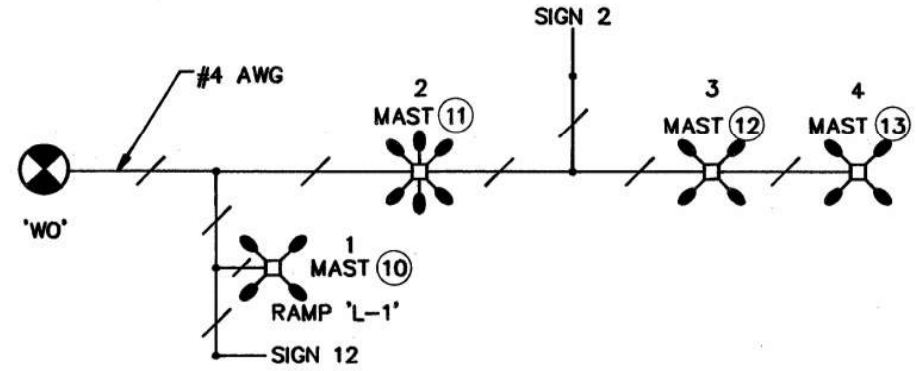


CIRCUIT "CH-1"

18 LIGHTS - 400 WATT H.P.S., 480 LINE WATTS	860 W	18 AMP
SIGN 2 - 4:175 MERCURY, 1440 LINE WATTS	1440 W	3 AMP
SIGNS 7 & 3 - 2:175 MERCURY, 420 LINE WATTS	840 W	1.8 AMP
	<u>10920 W</u>	<u>22.8 AMP</u>

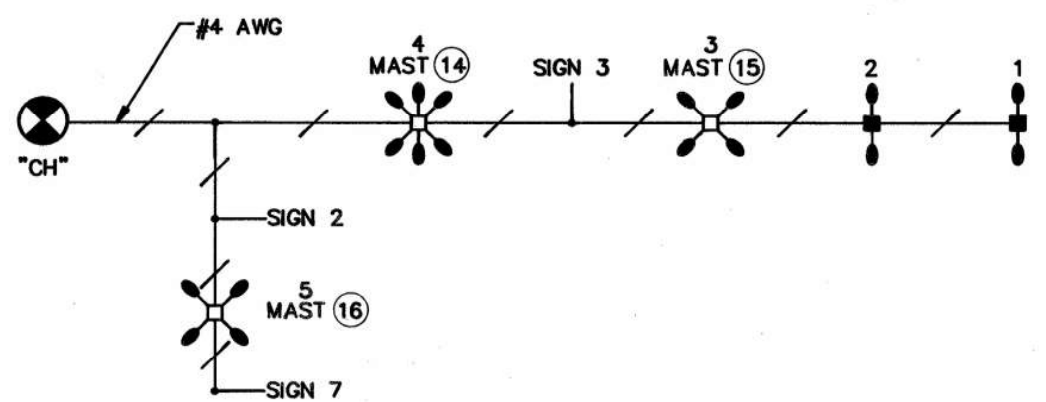


CIRCUIT "CH-2"

16 LIGHTS - 400 WATTS HPS, 480 LINE WATTS	7680 W	16 A
EX. SIGN 3- 2:175 WATT MERCURY, 420 LINE WATTS	420 W	0.9 A
EX. SIGN 4- 3:175 WATT MERCURY, 630 LINE WATTS	630 W	1.3 A
SIGN 17 - 4:175 WATT MERCURY, 840 LINE WATTS	830 W	1.7 A
	9560 W	19.9 A

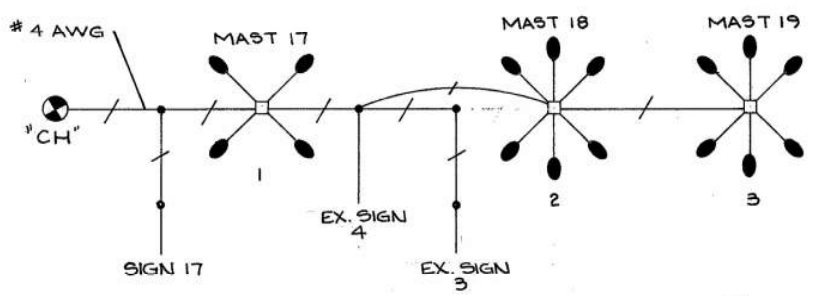


CIRCUIT "KE-1"

13 LIGHTS - 400 WATT HPS, 480 LINE WATTS	6240 W	13 A
8 LIGHTS - 200 WATT HPS, 240 LINE WATTS	1920 W	4 A
SIGN 35 - 2:175 WATT MERCURY, 720 LINE WATTS	720 W	1.5 A
1:250 WATT	8880 W	18.5 A

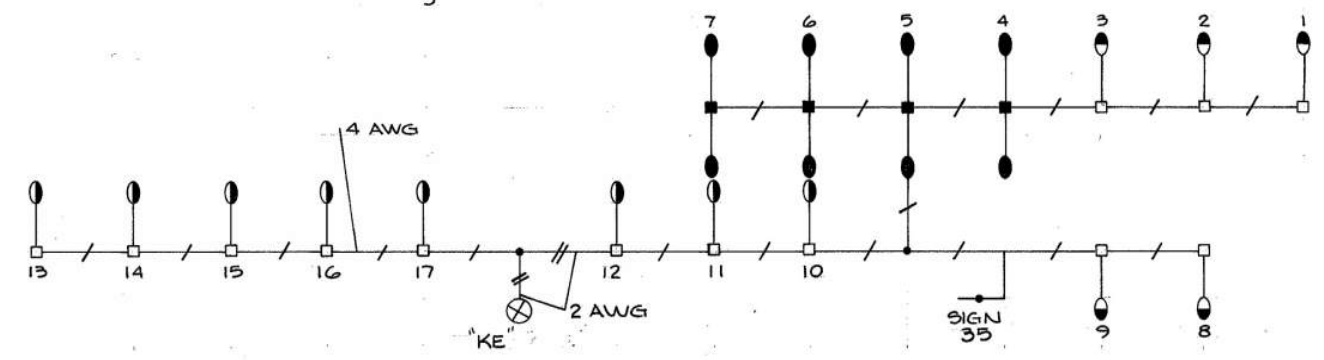


CIRCUIT "KE-2"

12 LIGHTS - 400 WATT HPS, 480 LINE WATTS	5760 W	12 A
11 LIGHTS - 200 WATT HPS, 240 LINE WATTS	2640 W	5.5 A
SIGN 7 - 3:250 WATT MERCURY, 900 LINE WATTS	900 W	1.9 A
SIGN 10 - 4:175 WATT MERCURY, 840 LINE WATTS	840 W	1.7 A
SIGN 13 - 4:175 WATT MERCURY, 840 LINE WATTS	840 W	1.7 A
	10980 W	22.8 A

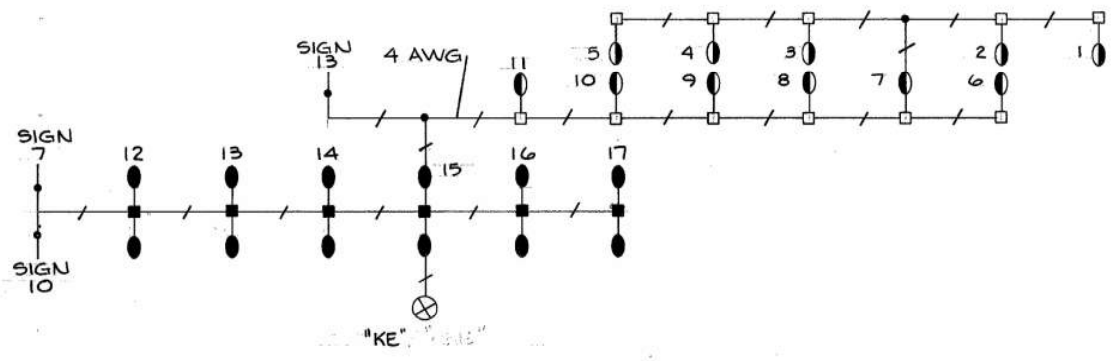


CIRCUIT "CKE-2" (120 VOLT)


2 LIGHTS - 200 W HPS, 240 LINE WATTS	480 W	4 A
SIGN 14 - 2:175 WATT MERCURY, 420 LINE WATTS	420 W	3.5 A
SIGN 15 - 2:175 WATT MERCURY, 420 LINE WATTS	420 W	3.5 A
SIGN 16 - 4:175 WATT MERCURY, 840 LINE WATTS	840 W	2.0 A
	2160 W	13 A

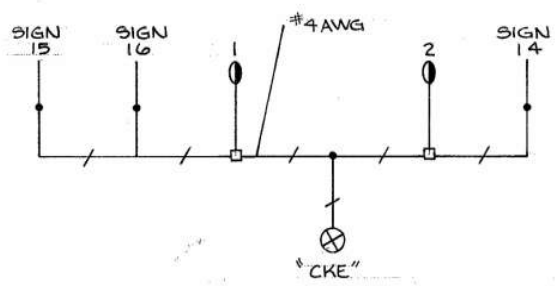

CIRCUIT "CKE-1" (120 VOLT)

9 LIGHTS - 200 W HPS, 240 LINE WATTS	2160 W	18 A
SIGN 26 - 1:100 WATT MERCURY, 540 LINE WATTS	540 W	4.5 A
2:17 WATT	120 W	1 A
SIGN 24 - 1:100 WATT MERCURY, 120 LINE WATTS	2820 W	23.5 A

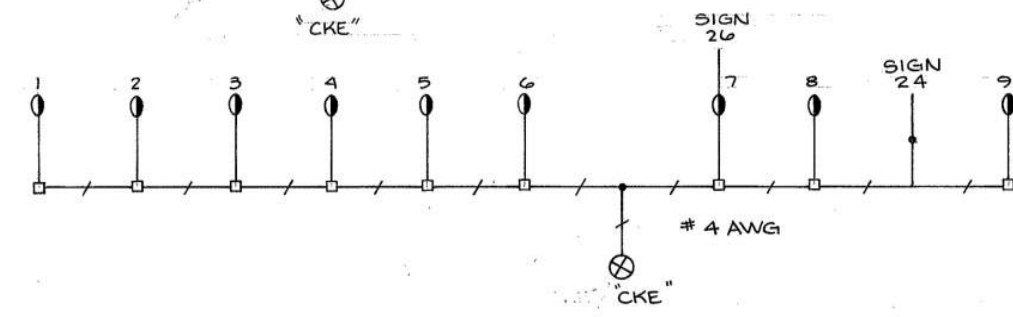

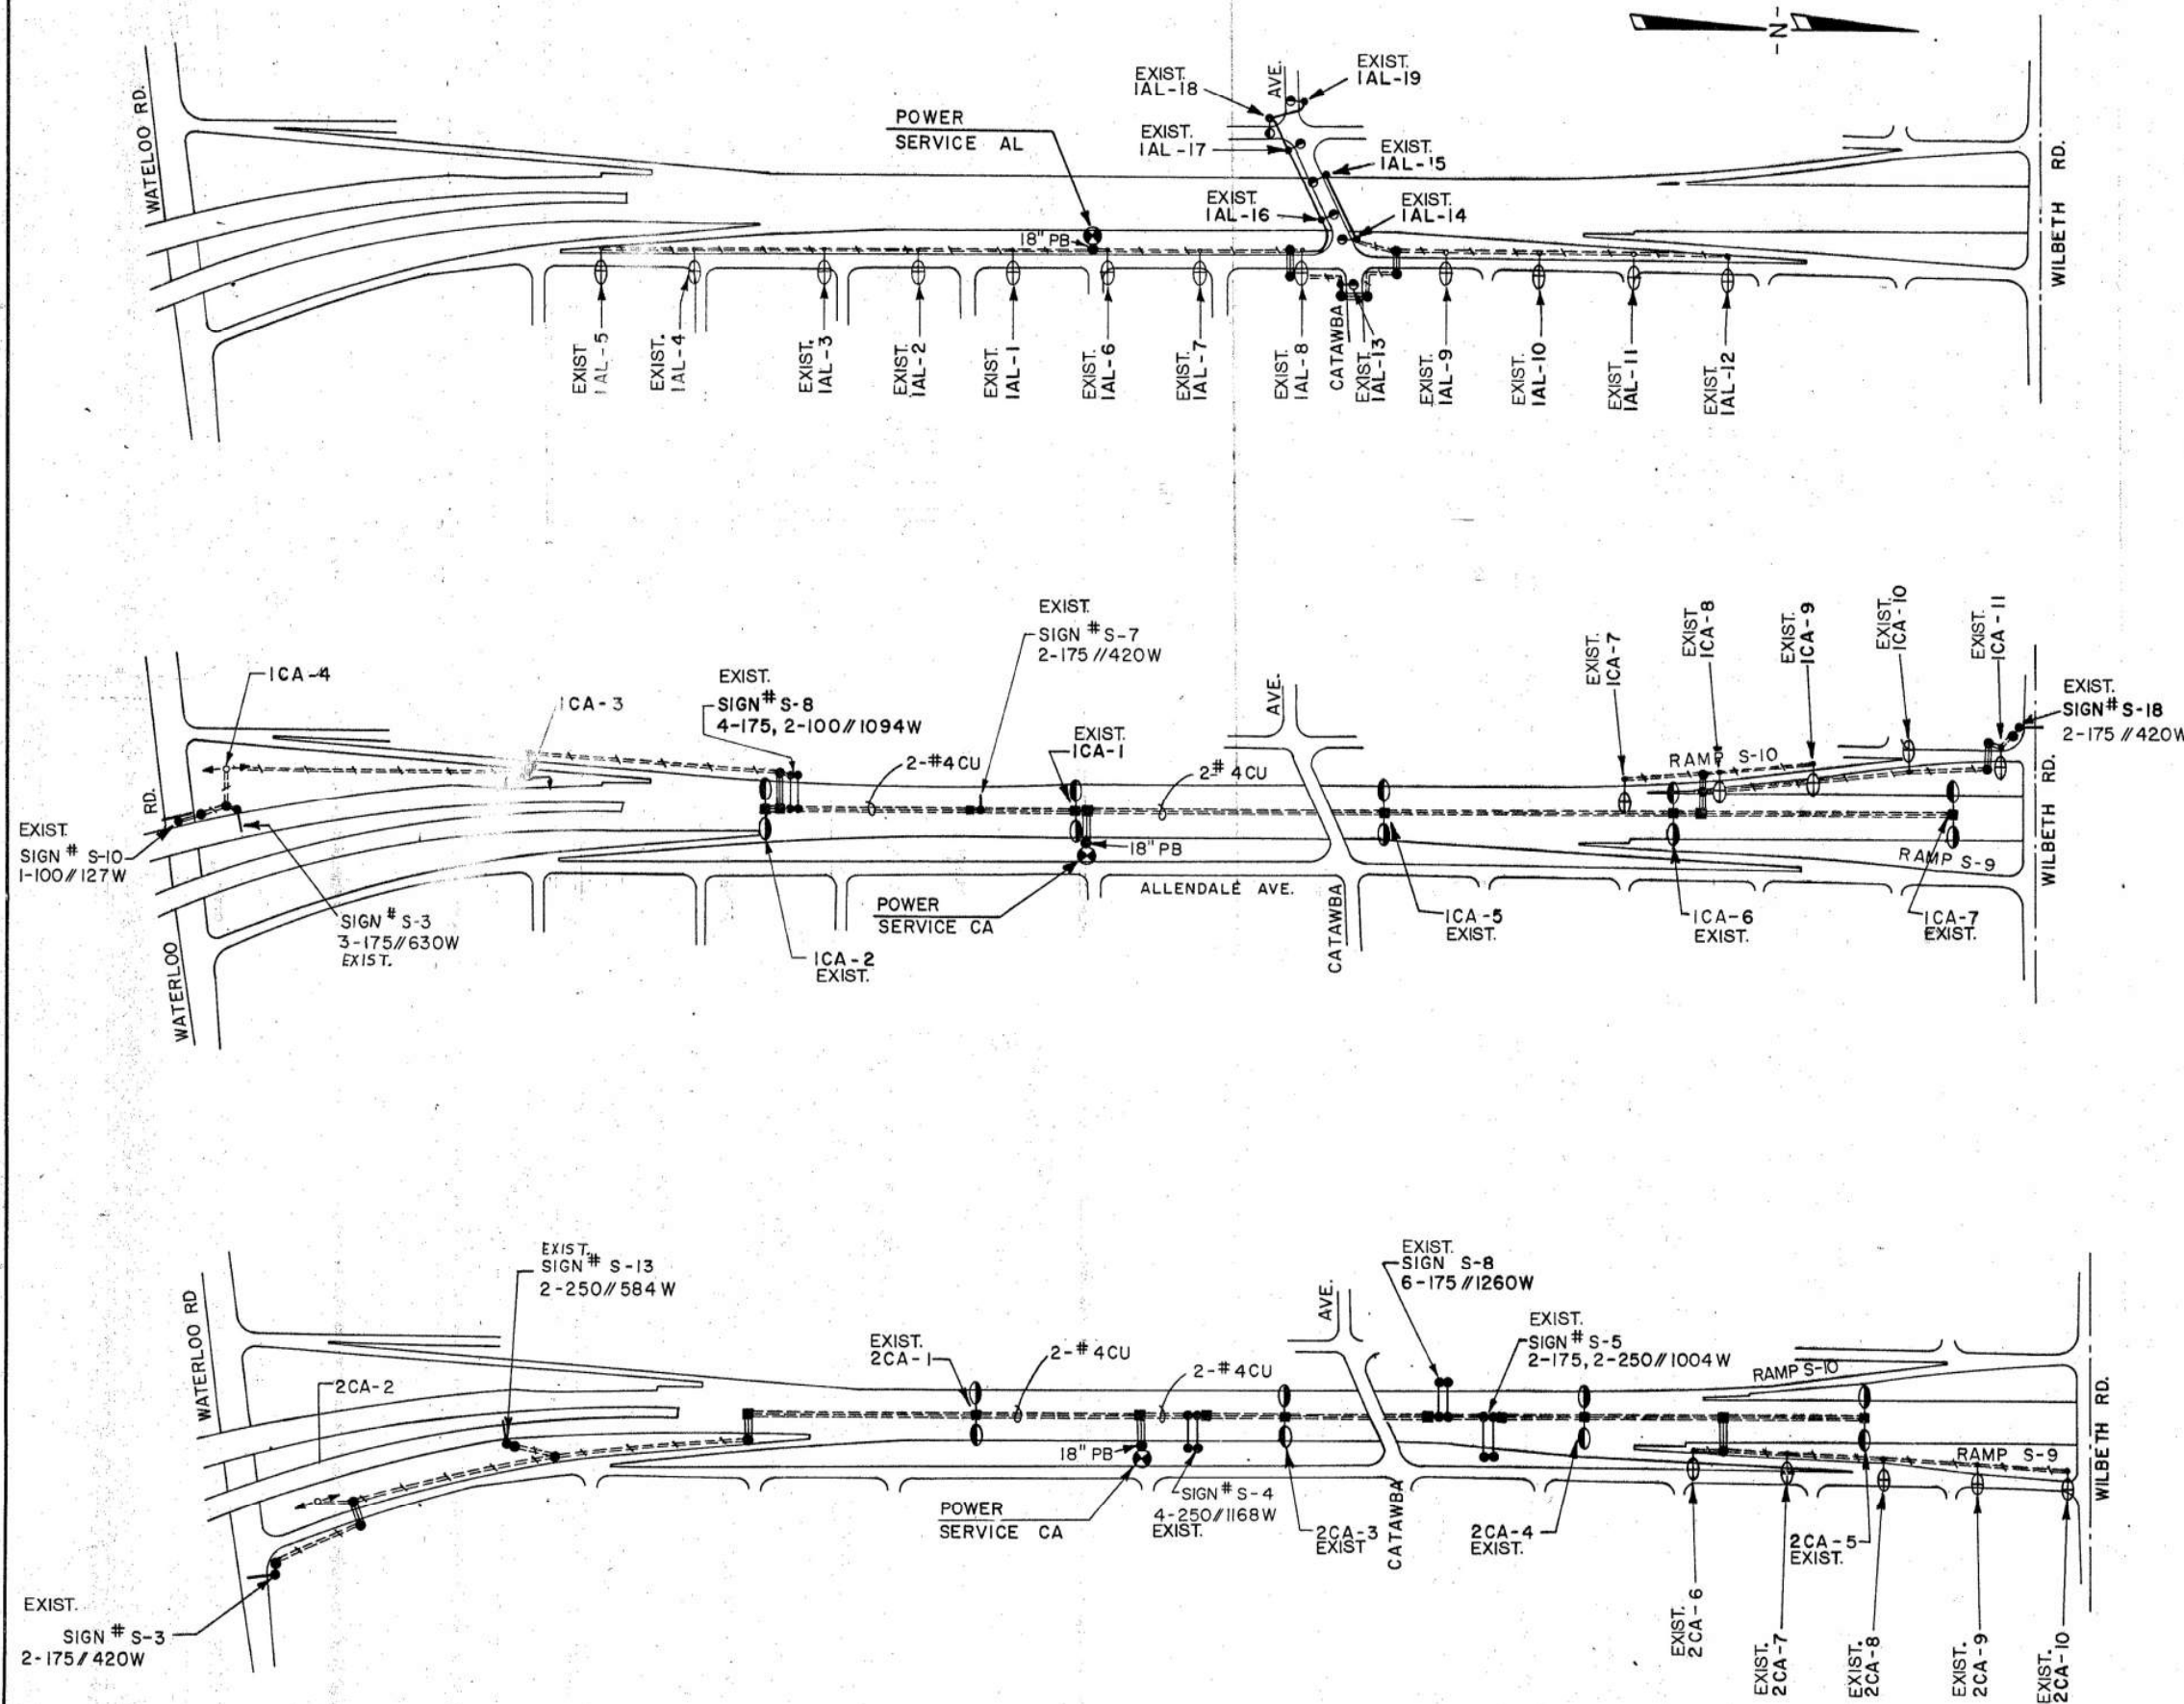

CIRCUIT IAL

7-150W; 195 LINE WATTS; H.P.S. = 1365W 3.5A
 12-200W; 254 LINE WATTS; H.P.S. = 3048W 7.1A
 4,413W 10.6A


CIRCUIT ICA

5-200W; 254 LINE WATTS; H.P.S. = 1270W 3.0A
 20-400W; 485 LINE WATTS; H.P.S. = 9700W 22.0A
 SIGN # S-10; MERCURY 127W 0.3A
 S-3; MERCURY 630W 1.5A
 S-8; MERCURY 1094W 2.5A
 S-18; MERCURY 420W 1.0A
 S-7; MERCURY 420W 1.0A
 13,661W 31.3A

CIRCUIT 2CA

5-200W; 254 LINE WATTS; H.P.S. = 1270W 3.0A
 14-400W; 485 LINE WATTS; H.P.S. = 6,790W 15.4A
 SIGN # S-8 MERCURY 1260W 2.9A
 S-4 MERCURY 1168W 2.8A
 S-5 MERCURY 1004W 2.3A
 S-3 MERCURY 420W 1.0A
 S-13 MERCURY 584W 1.4A
 12,496W 28.8A

CIRCUIT 1HA		
12-400 W H.P.S. LAMPS	5760 W	12 AMP
EX SIGN S-1 MERCURY VAPOR	935 W	19 AMP
SIGN S-1 MERCURY VAPOR	420 W	09 AMP
SIGN S-2 MERCURY VAPOR	1020 W	21 AMP
	8135 W	169 AMP

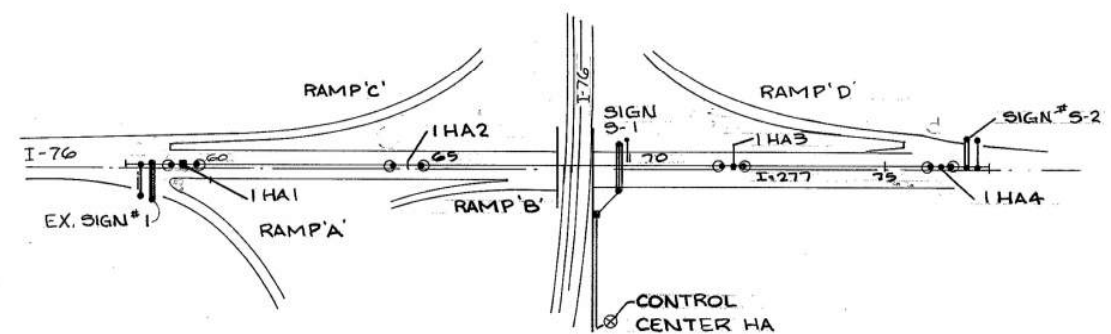


WATERLOO RD.

CIRCUIT "UPW"

6 UNDERPASS UNITS - 100 WATTS HPS, 144 LINE WATTS
 SIGN 7 - 1:175 WATT MERCURY, 210 LINE WATTS
 SIGN 8 - 1:175 WATT MERCURY, 210 LINE WATTS
 SIGN 9 - 2:100 WATT } MERCURY, 660 LINE WATTS
 2:175 WATT }

864 W	7.2 A
210 W	1.75 A
210 W	1.75 A
660 W	5.5 A
1944 W	16.2 A

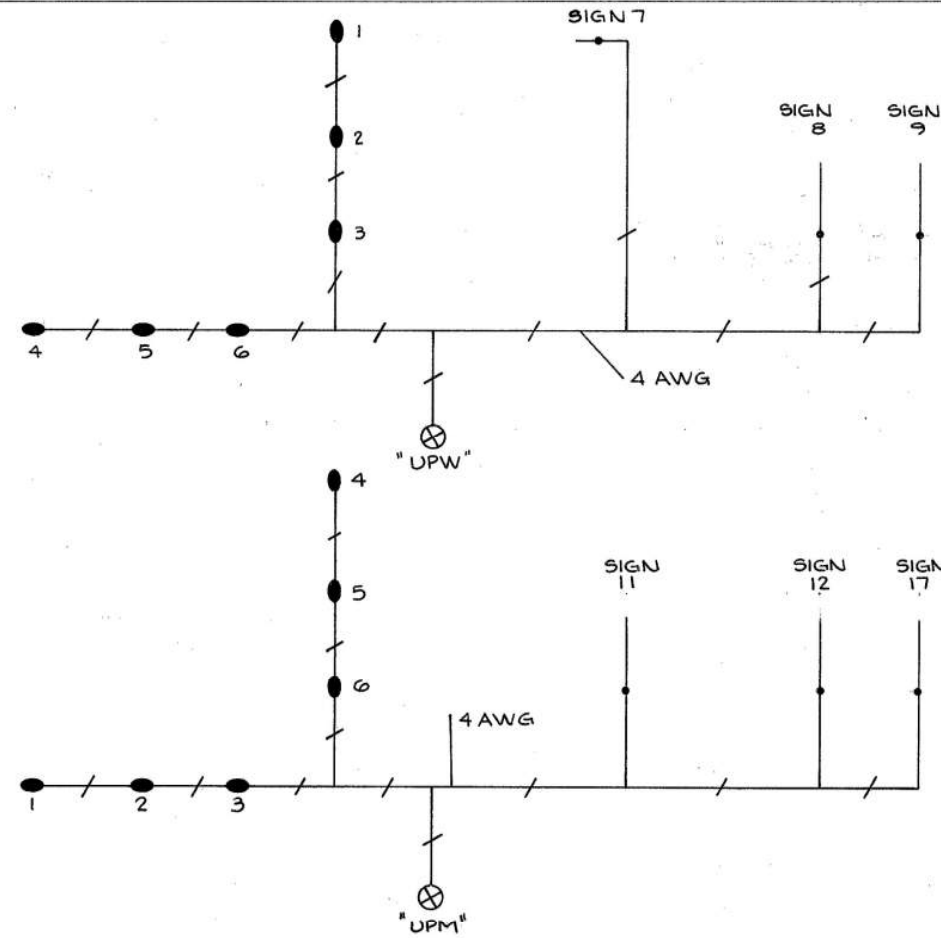


S.R. 93 (MANCHESTER RD.)

CIRCUIT "UPM"

6 UNDERPASS UNITS - 100 WATT HPS, 144 LINE WATTS
 SIGN 11 - 1:175 WATT MERCURY, 210 LINE WATTS
 SIGN 12 - 1:175 WATT MERCURY, 210 LINE WATTS
 SIGN 17 - 1:175 WATT MERCURY, 210 LINE WATTS


864 W	7.2 A
210 W	1.75 A
210 W	1.75 A
210 W	1.75 A
1494 W	12.4 A

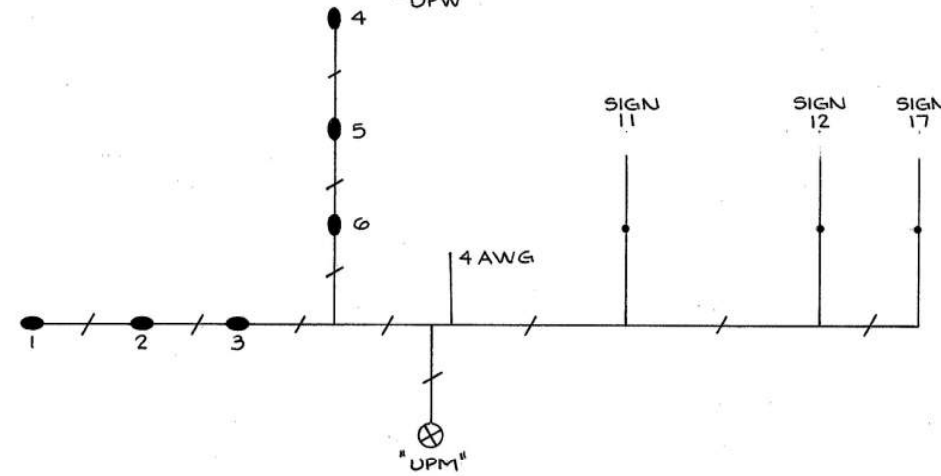

LEY DRIVE

SUM - 277 - 0175


2 UNDERPASS UNITS, 100 WATT H.P.S., 144 LINE WATTS 288 W 2.4 AMP

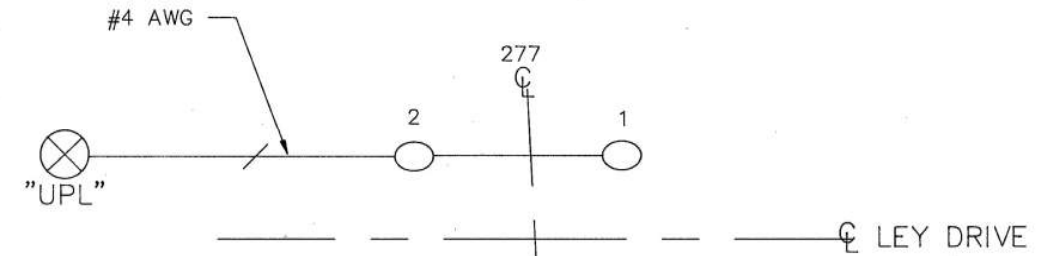

GLENMOUNT

SUM - 277 - 0307


3 UNDERPASS UNITS, 100 WATT H.P.S., 144 LINE WATTS 432 W 3.6 AMP




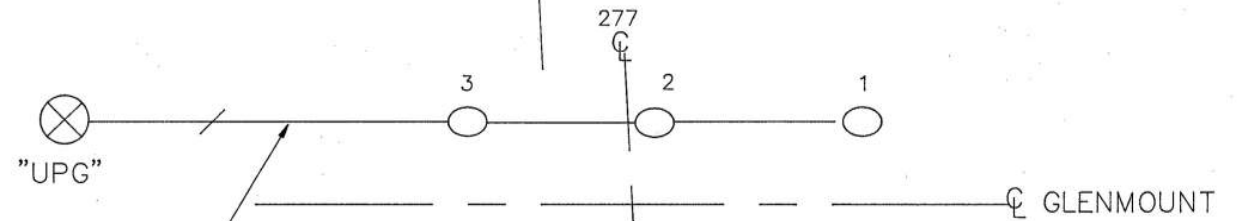



ARLINGTON ST.


SUM - 224 - 1061

4 UNDERPASS UNITS, 100 WATT H.P.S., 144 LINE WATTS 576 W 4.8 AMP

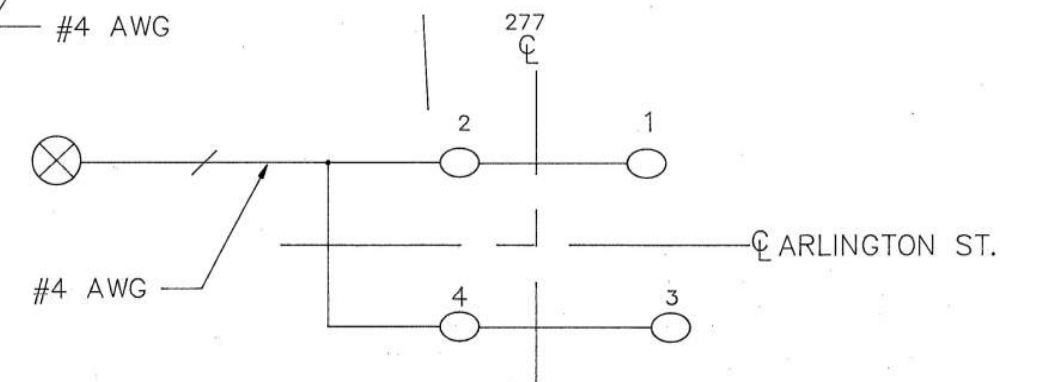

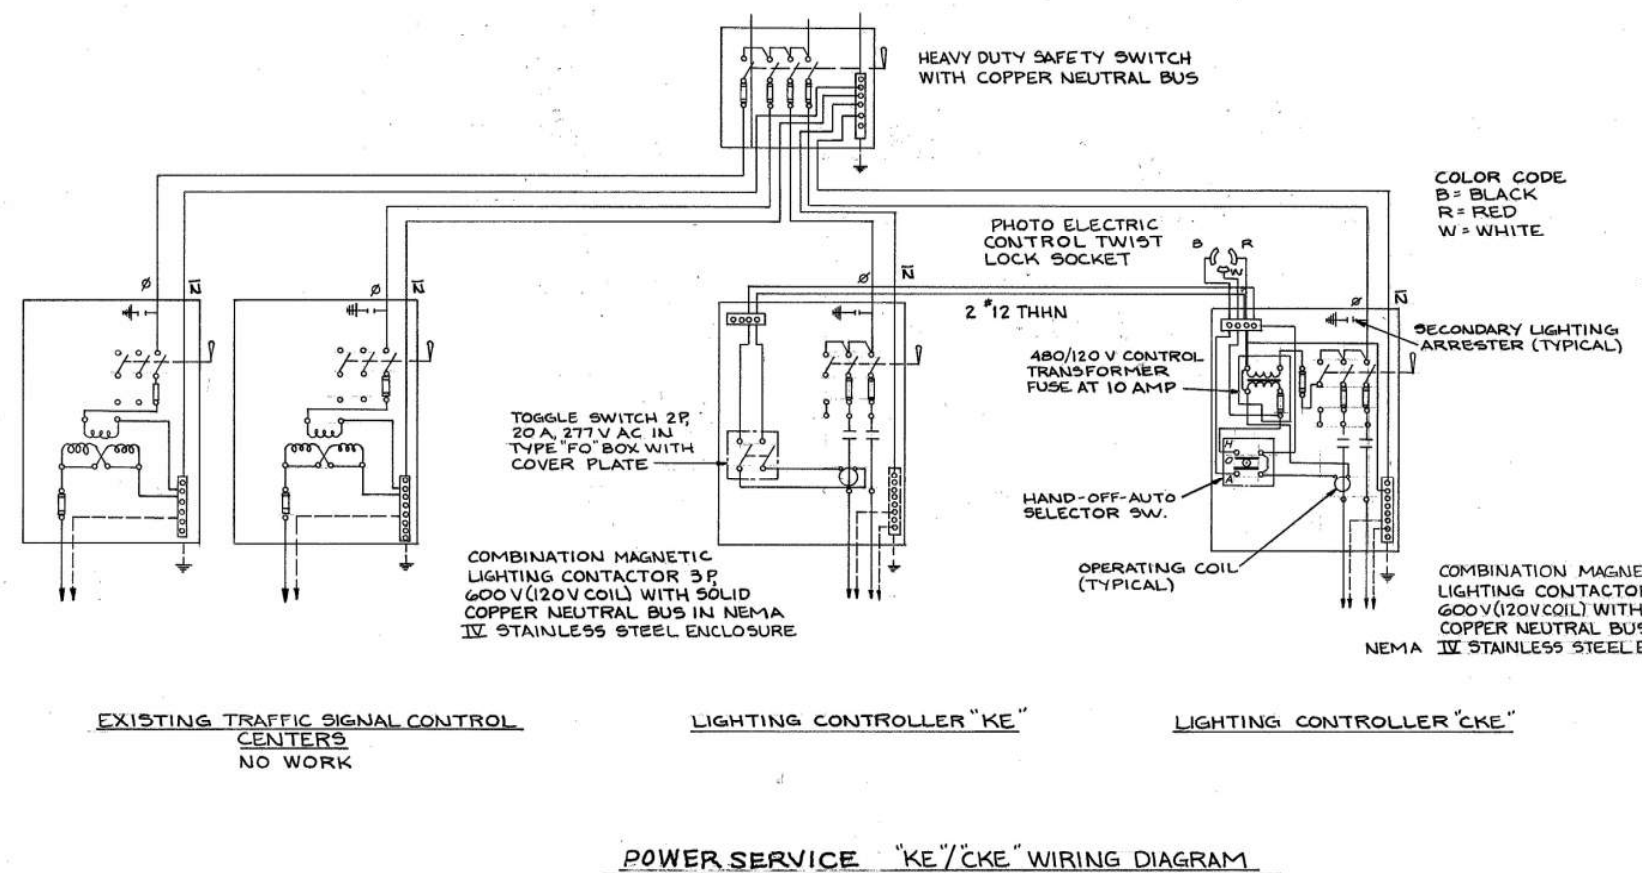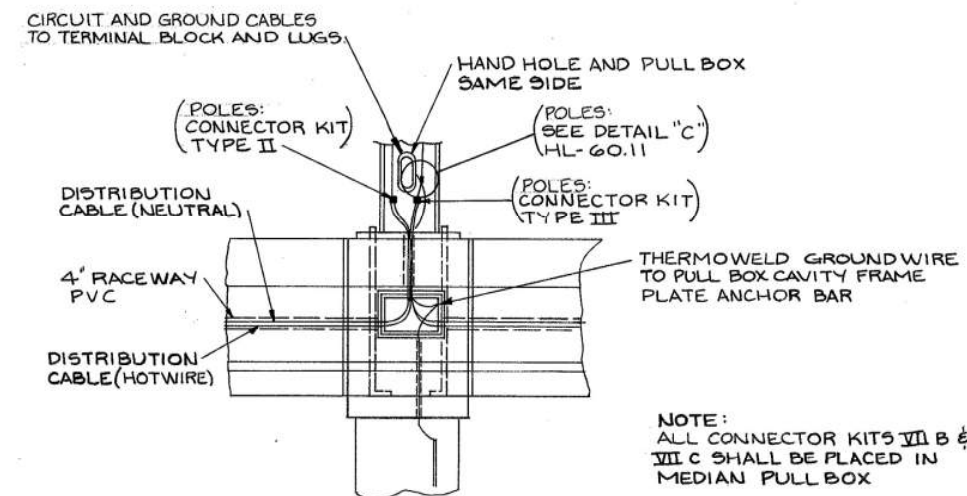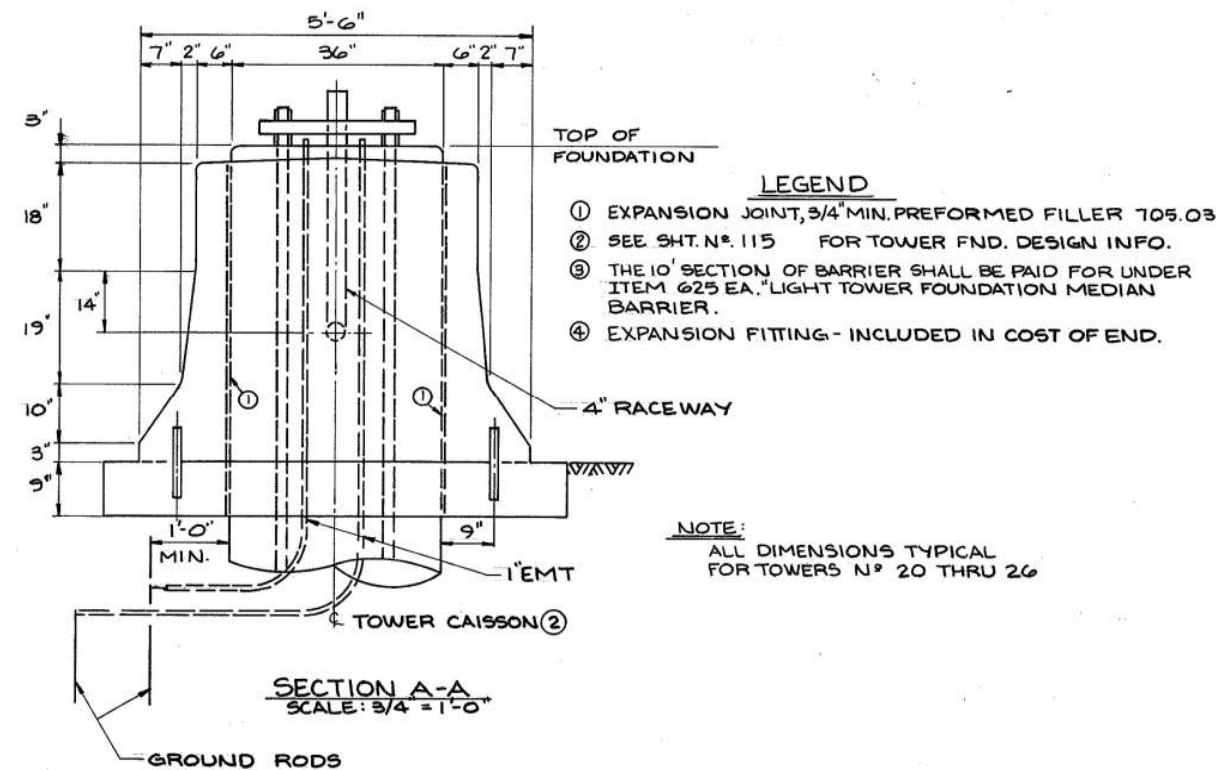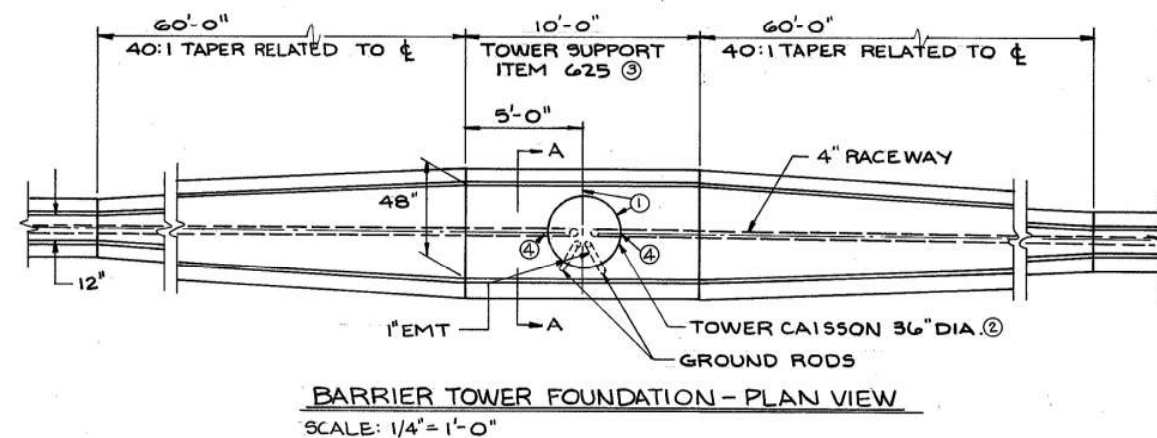

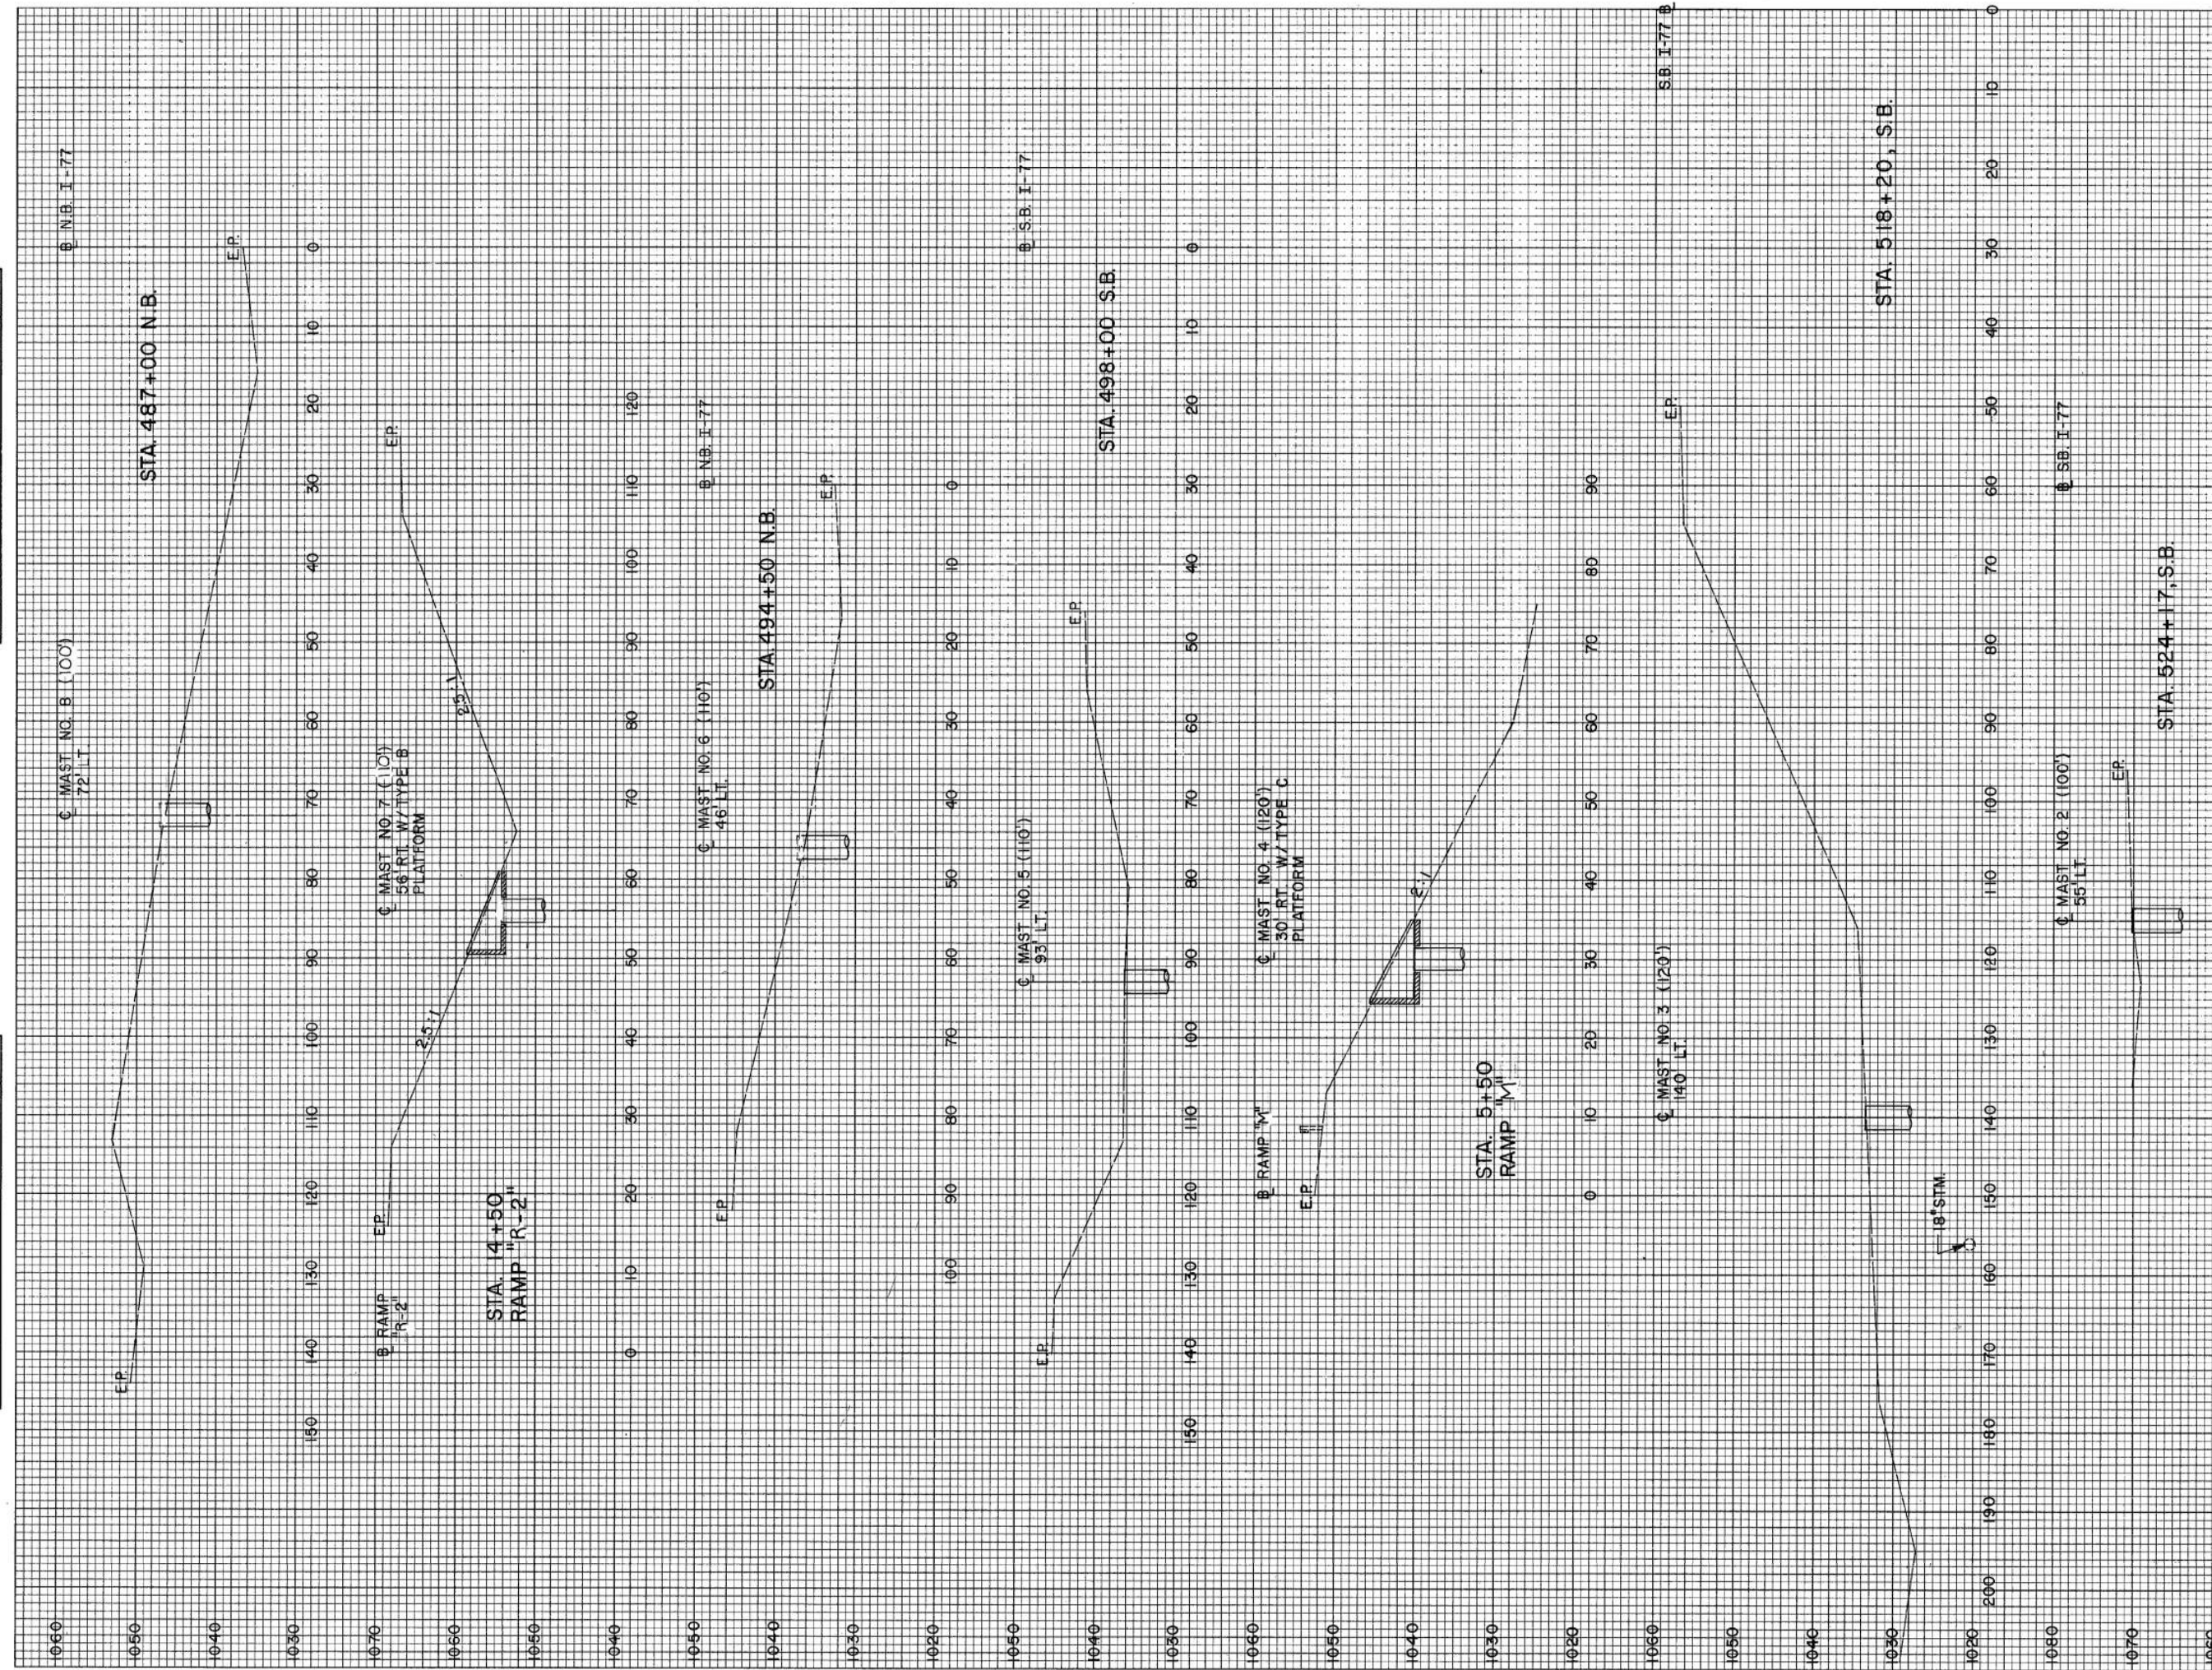

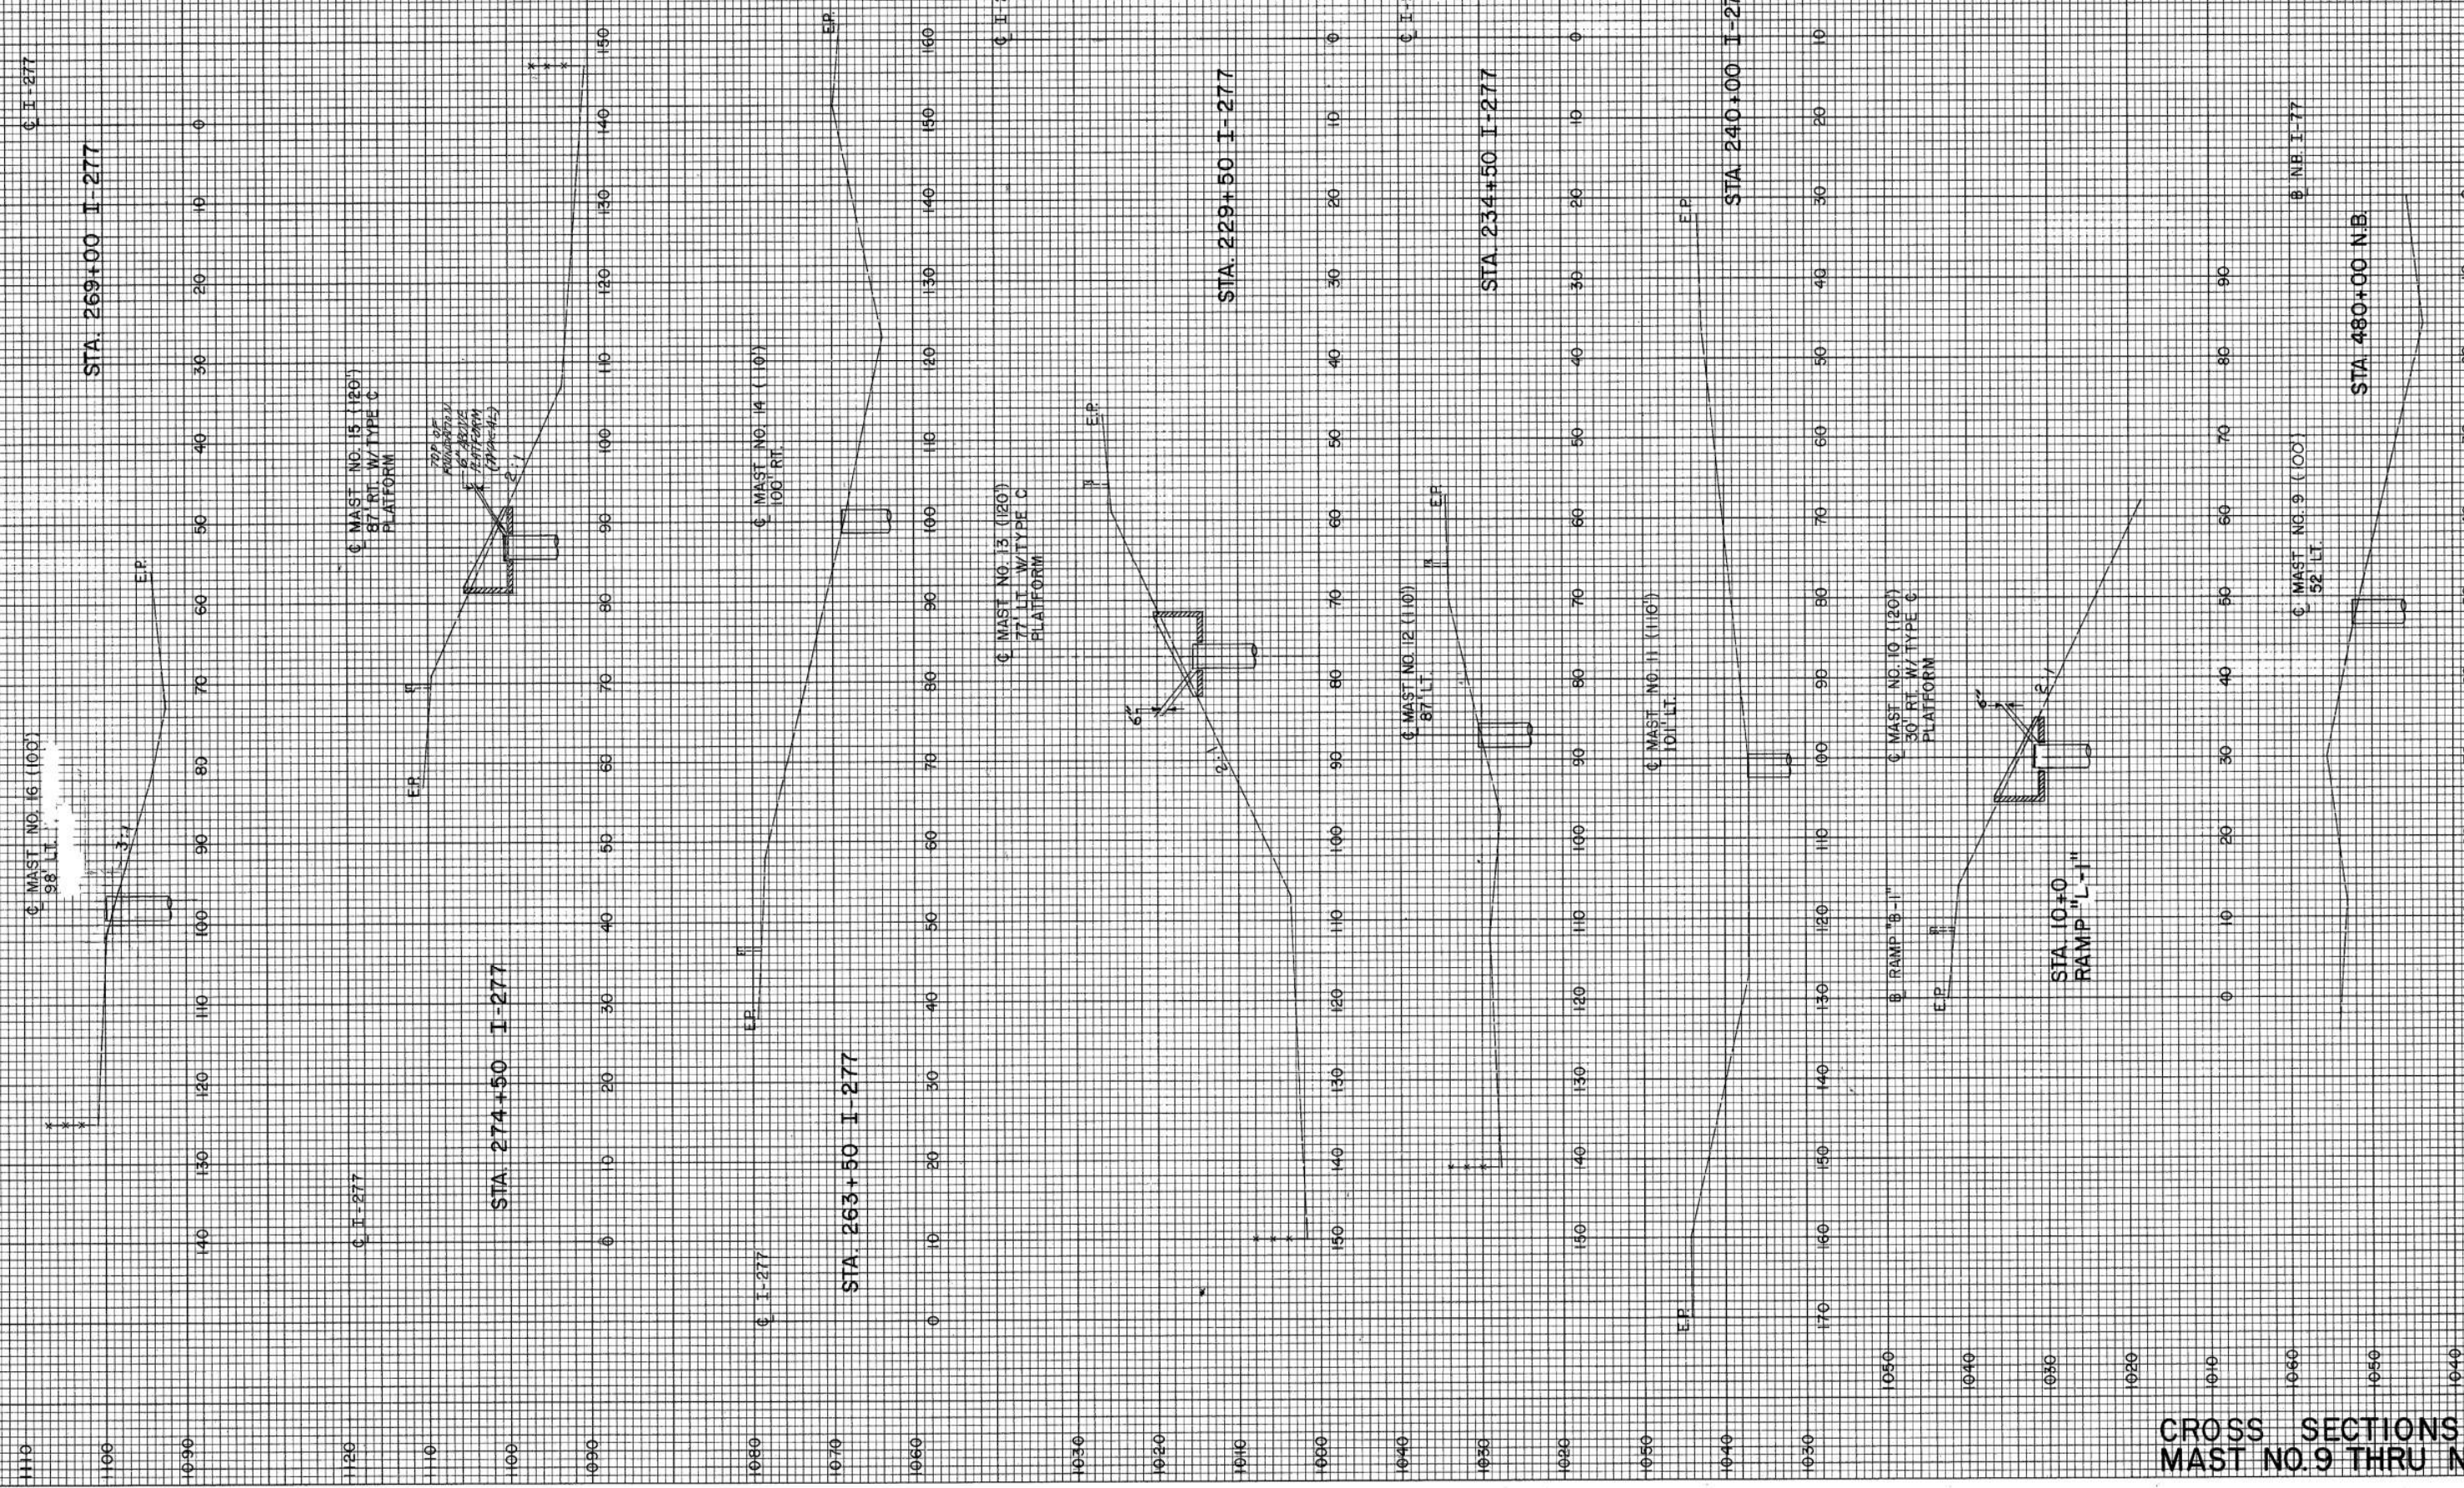

FINAL SURVEY	
SURVEYED	DATE
NOTED	BY
PLATTED	DATE
AREAS	DATE
NO.	DATE

FINAL SURVEY	
SURVEYED	DATE
NOTED	BY
PLATTED	DATE
AREAS	DATE
NO.	DATE


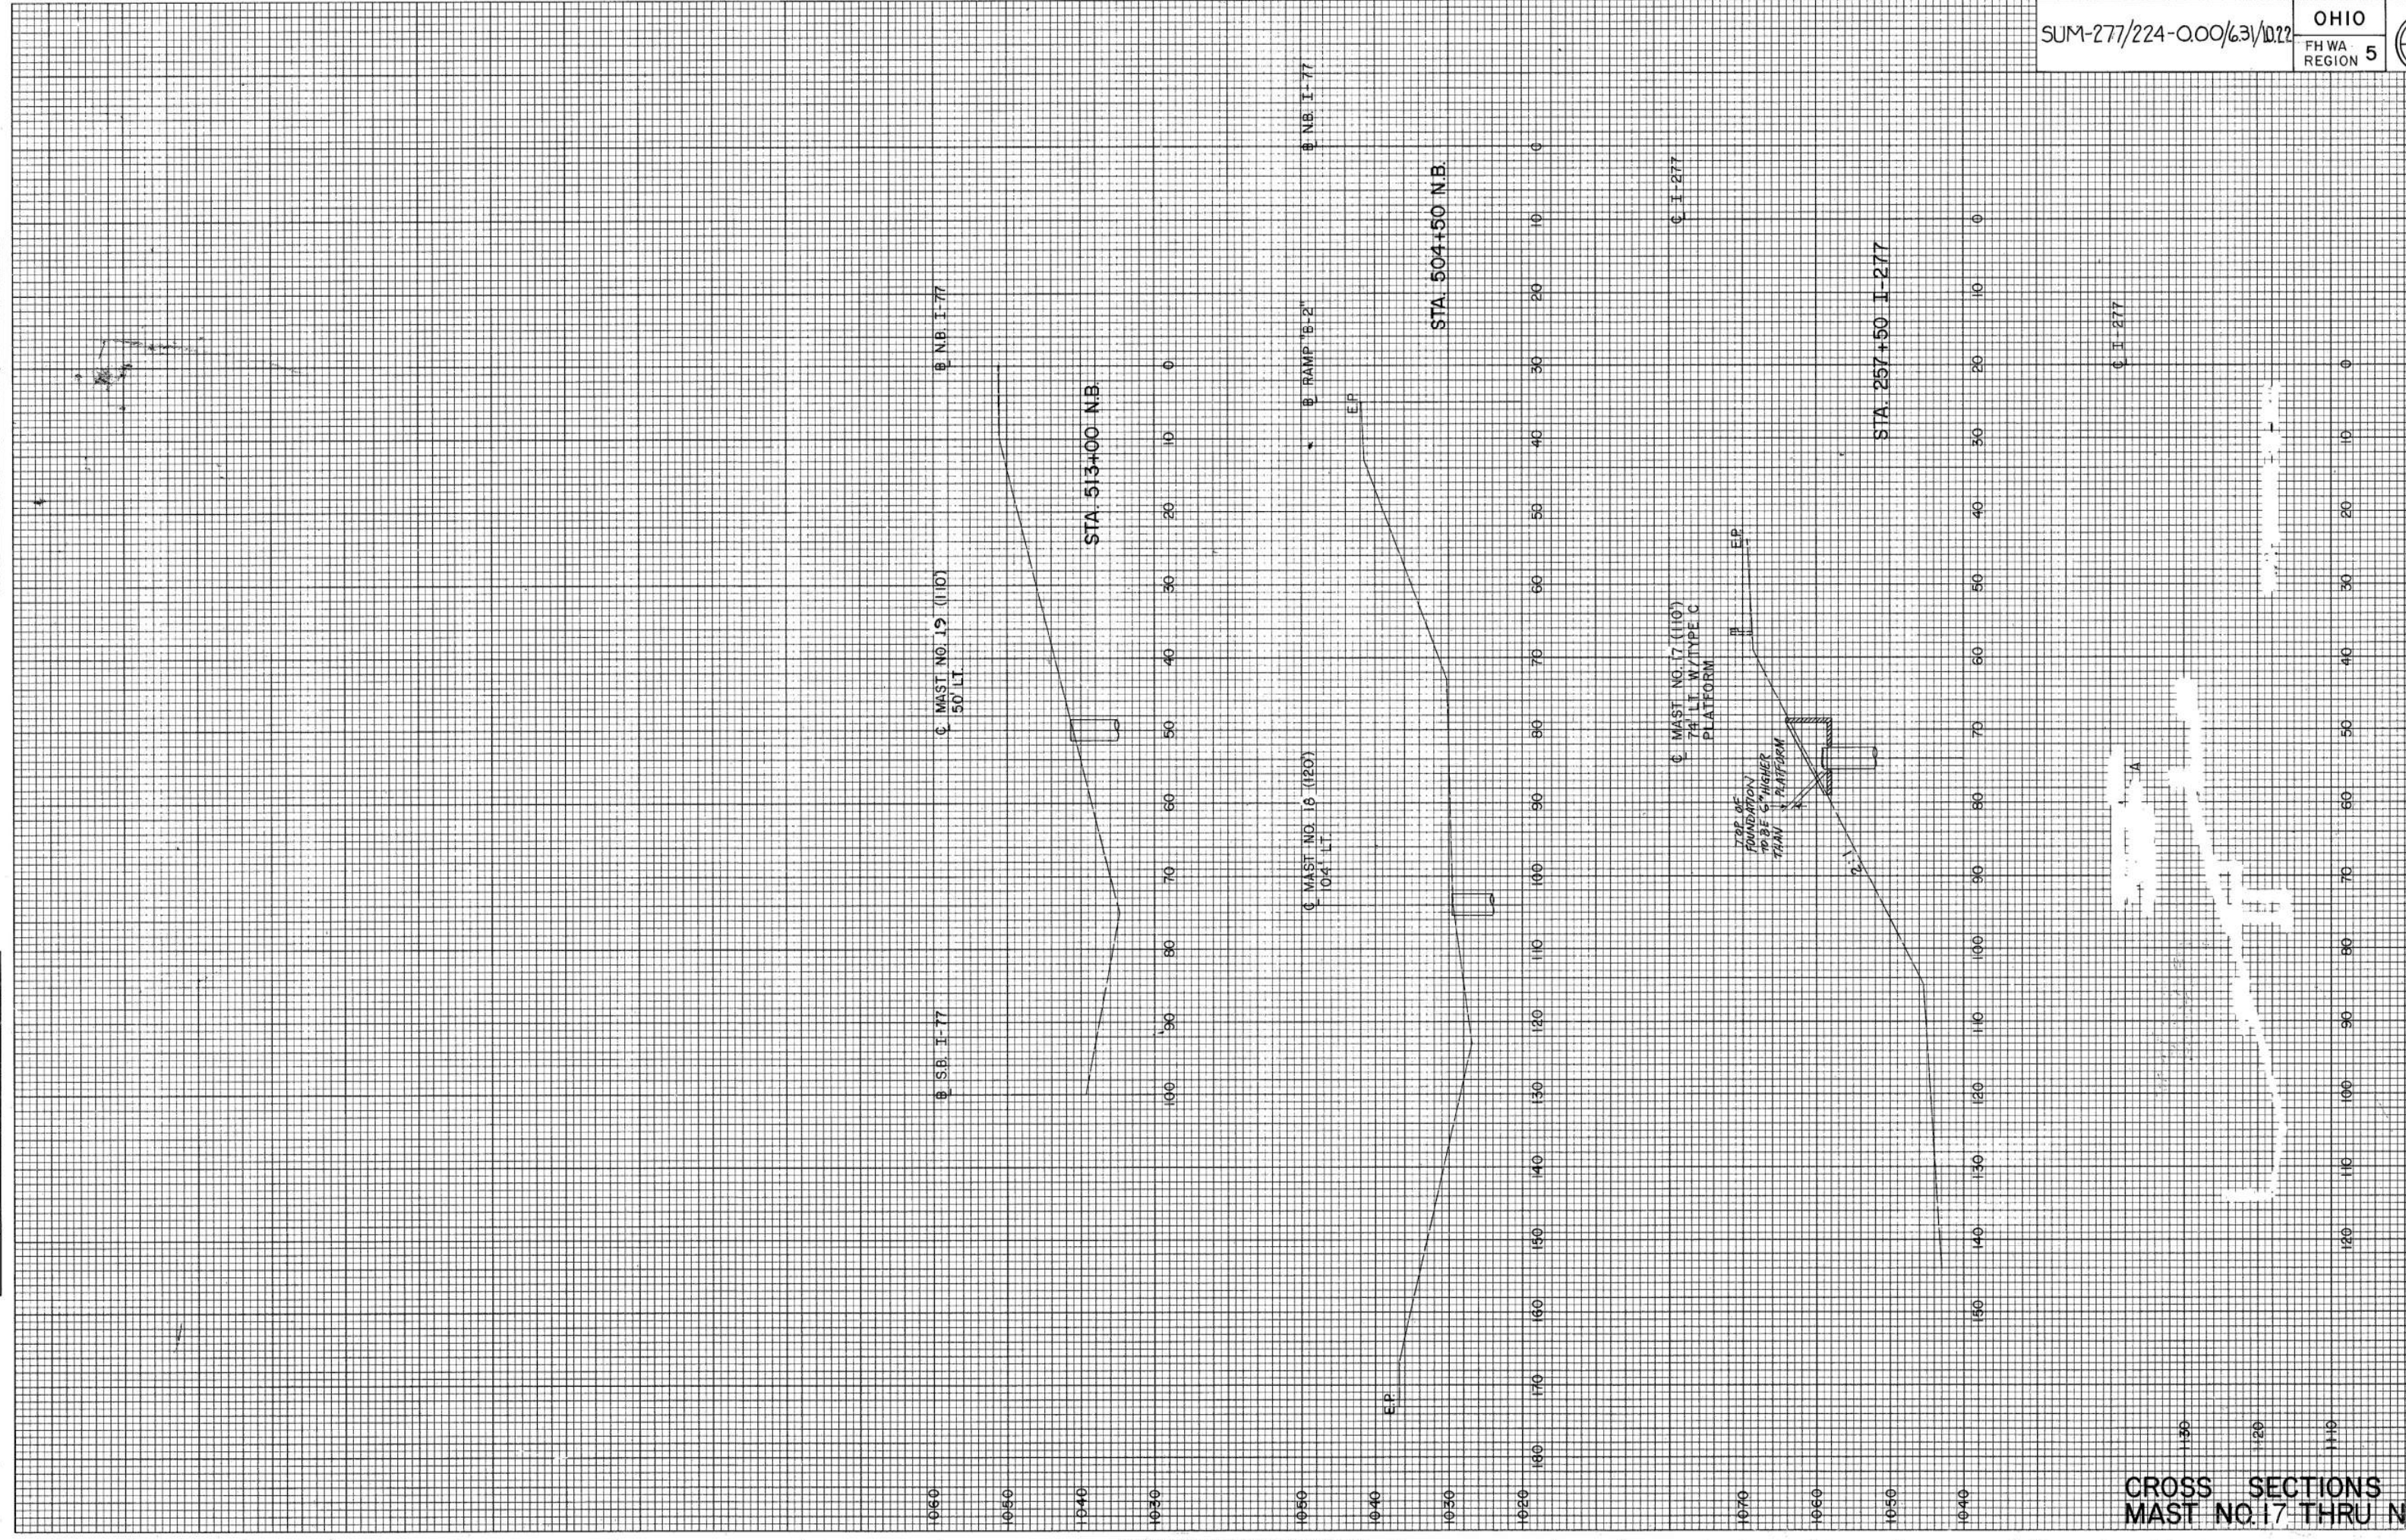



PLATE 3 CROSS SECTION O. P. R. & R. E. STANDARD
DIETZEN CORPORATION



CROSS SECTIONS
MAST NO. 17 THRU NO.



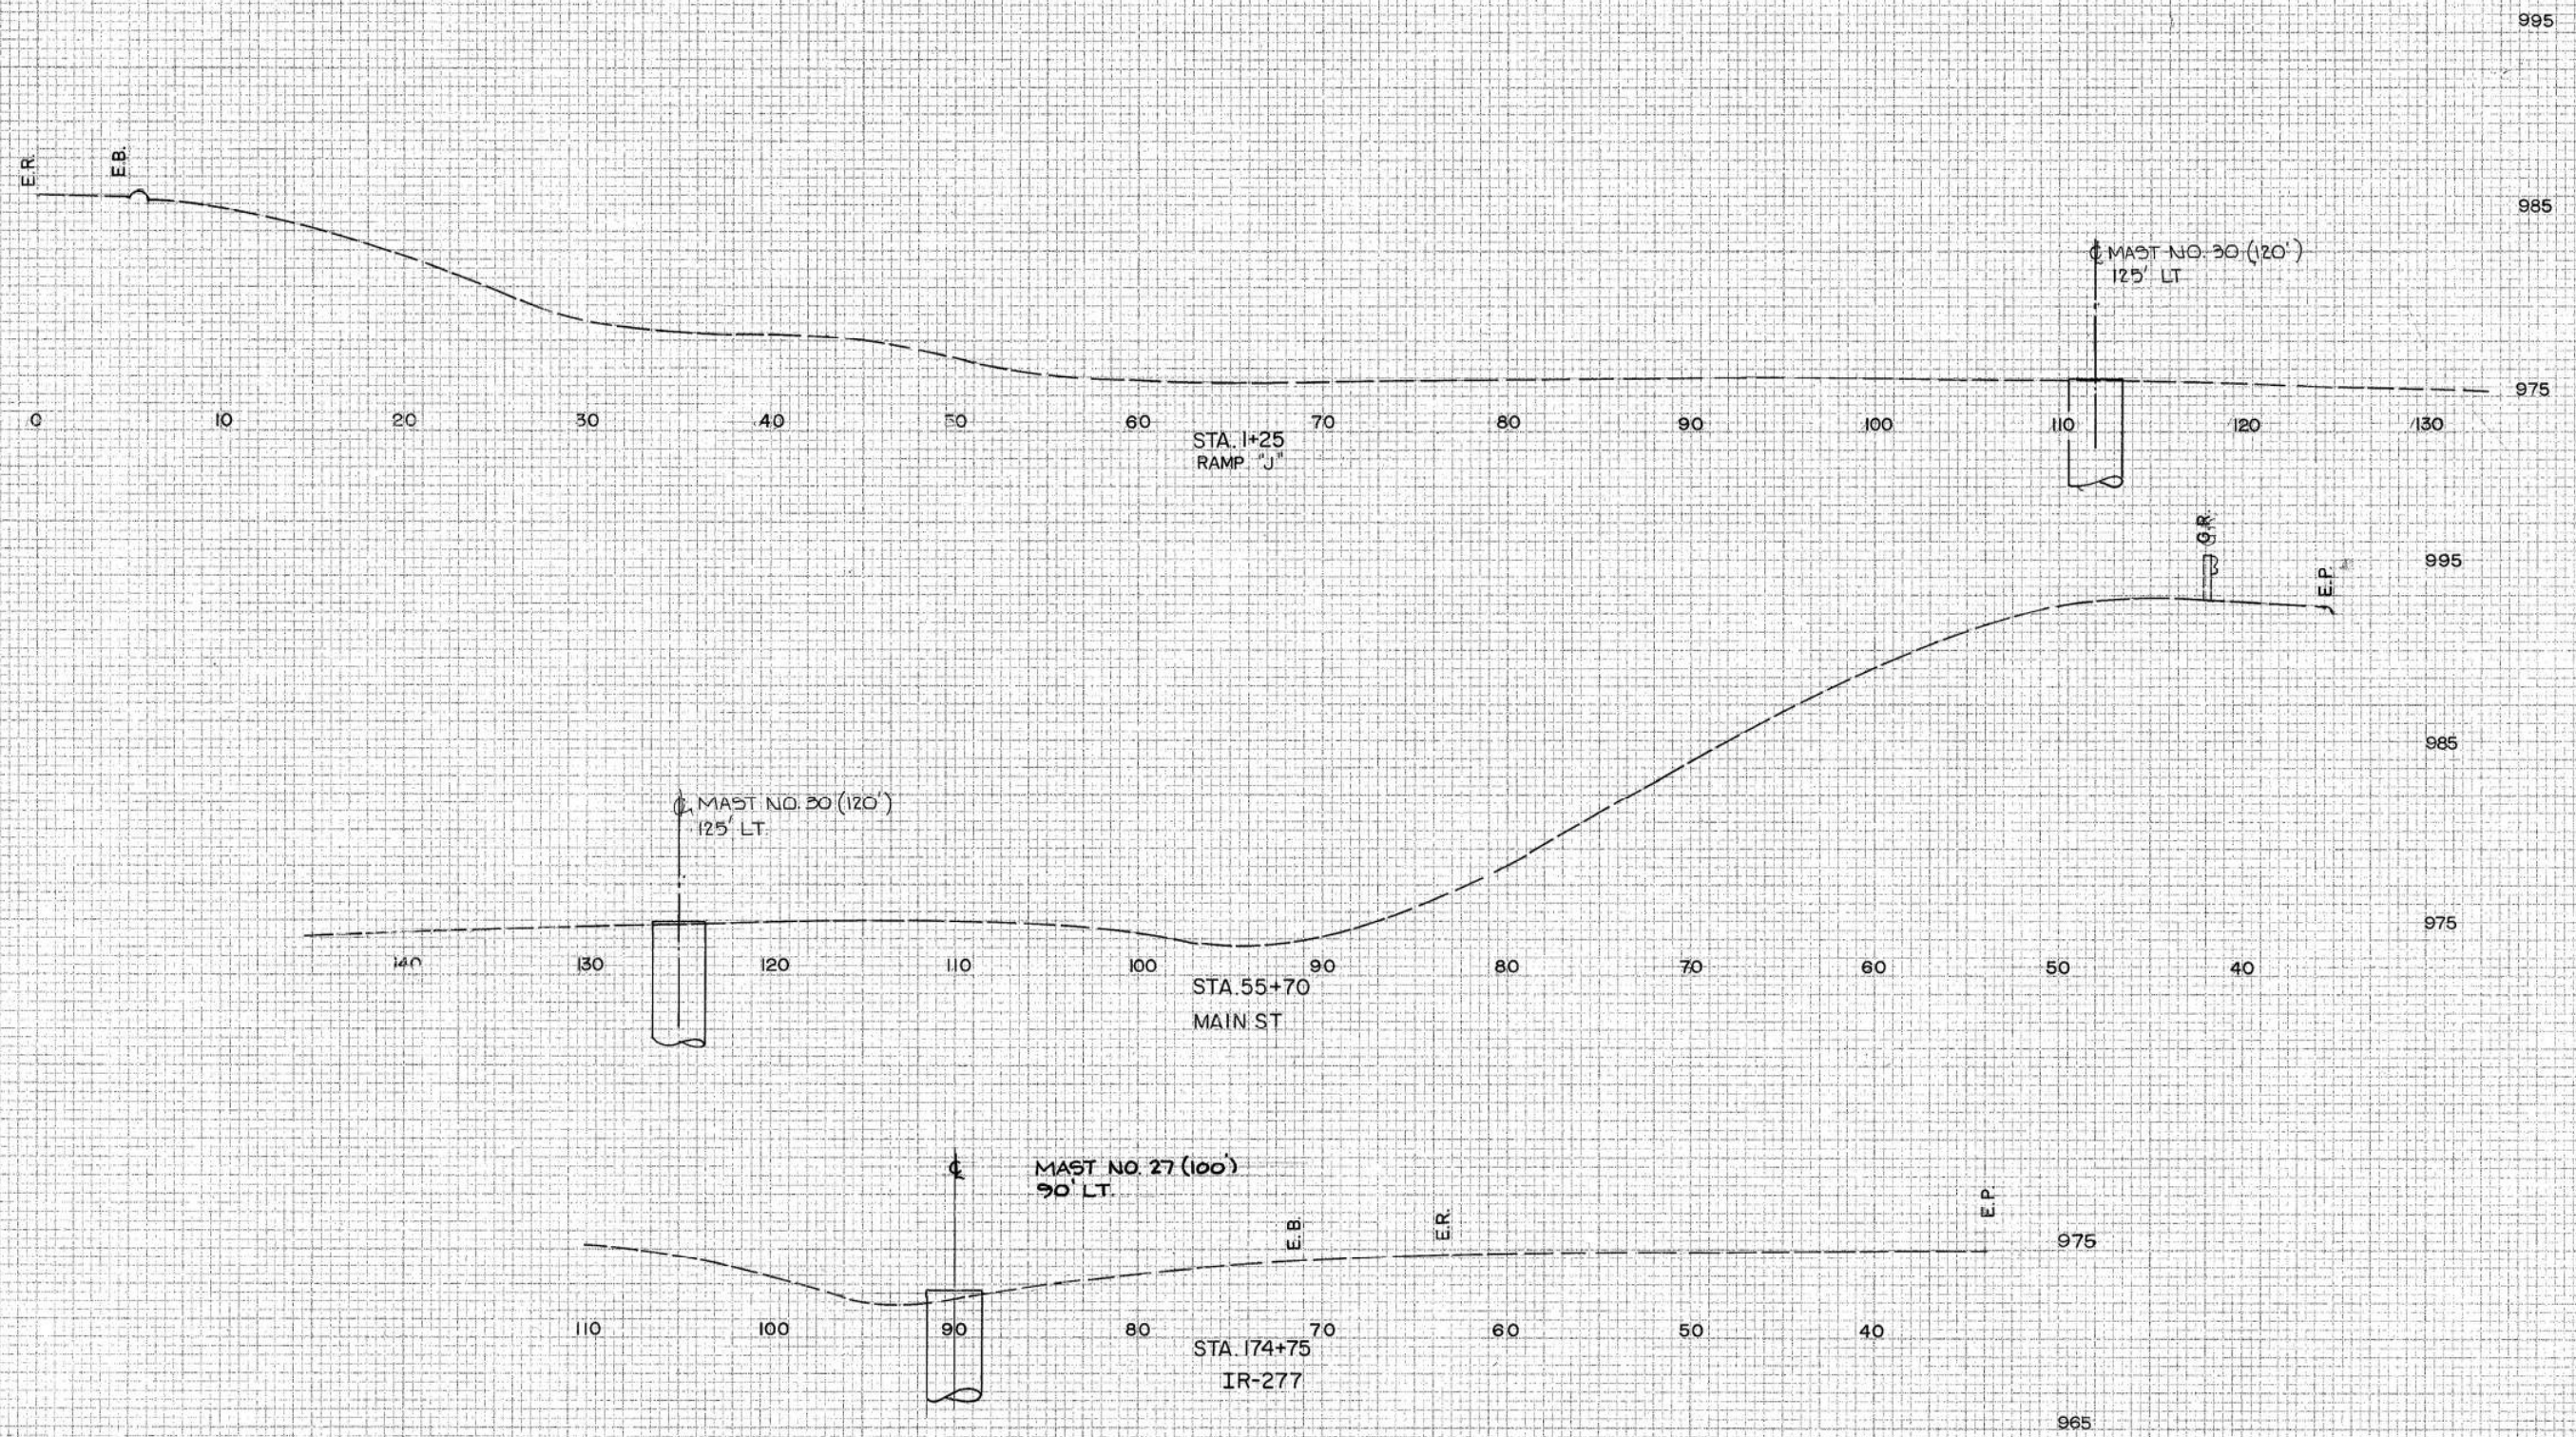


FINAL
SURVEY
DATE 11/01/10
BY: [Signature]
CHECKED: [Signature]
APPROVED: [Signature]

ORIGINAL
SURVEY
DATE 11/01/10
BY: [Signature]
CHECKED: [Signature]
APPROVED: [Signature]

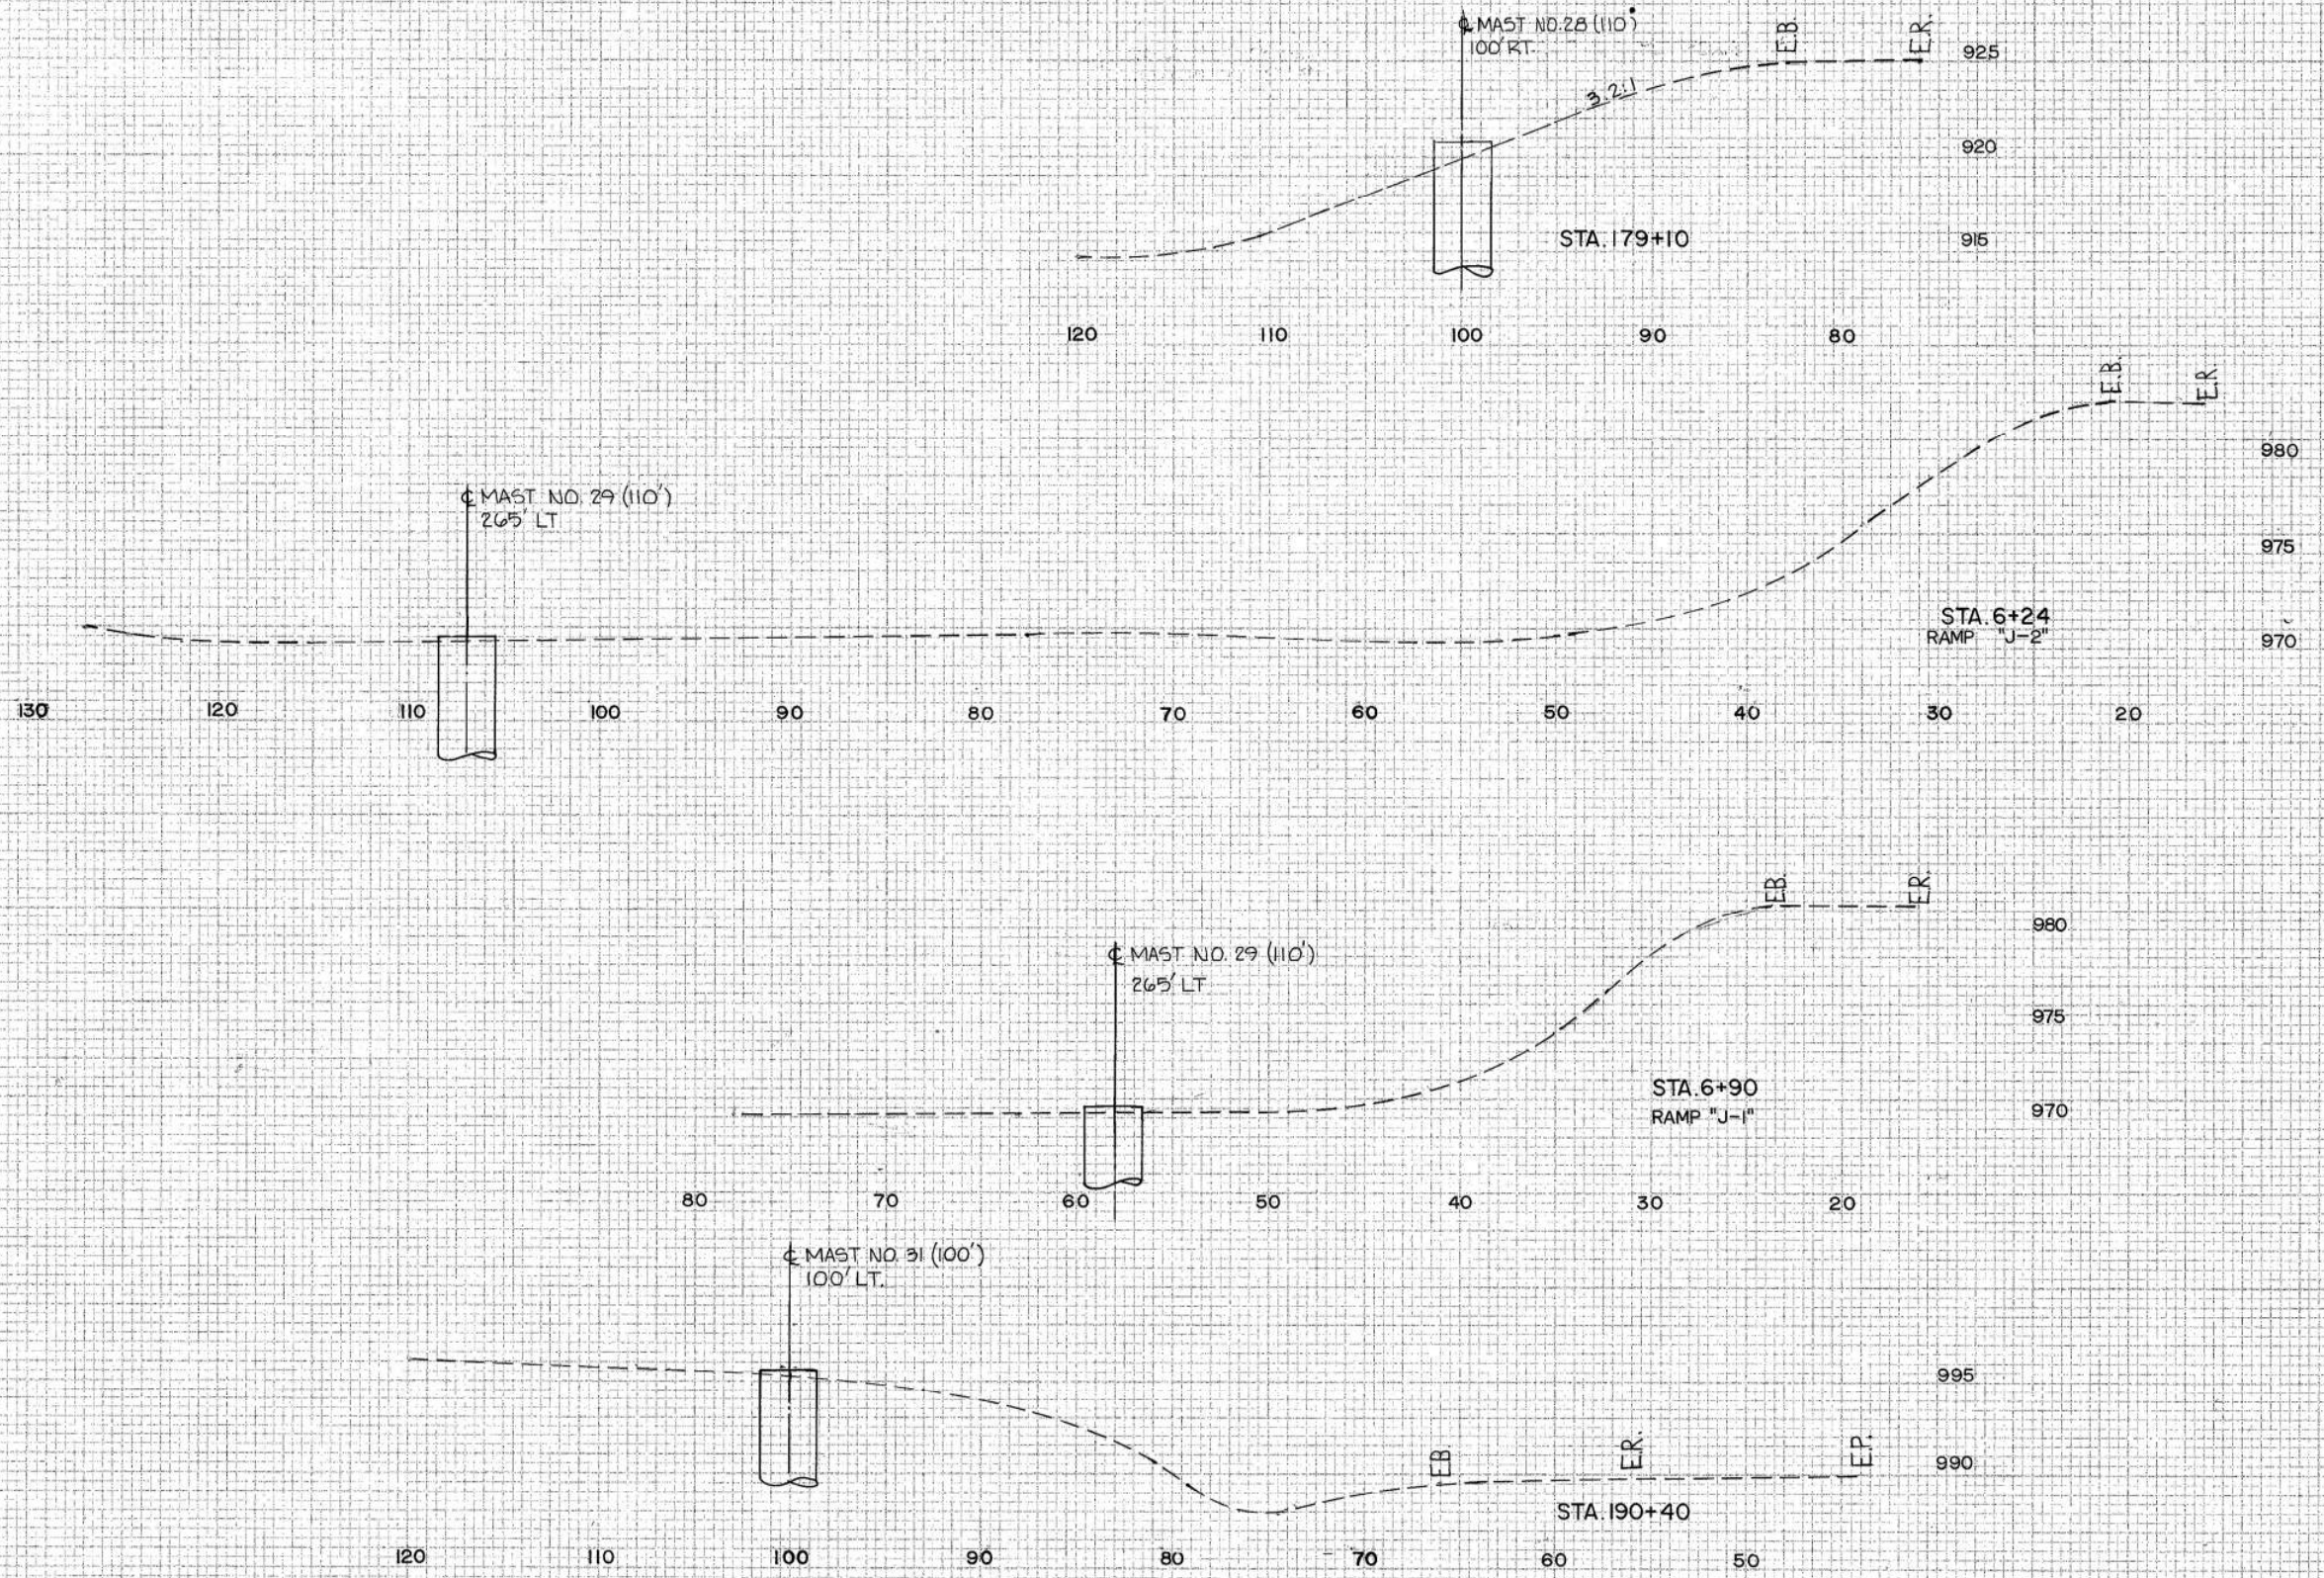


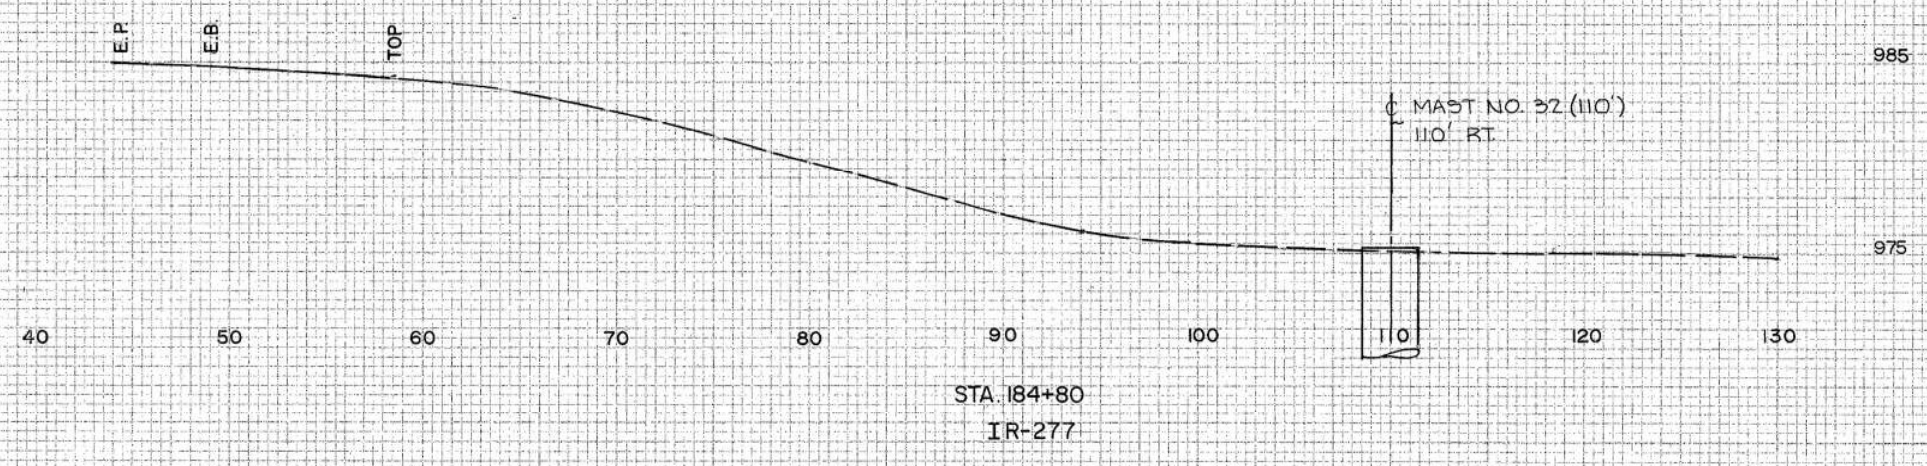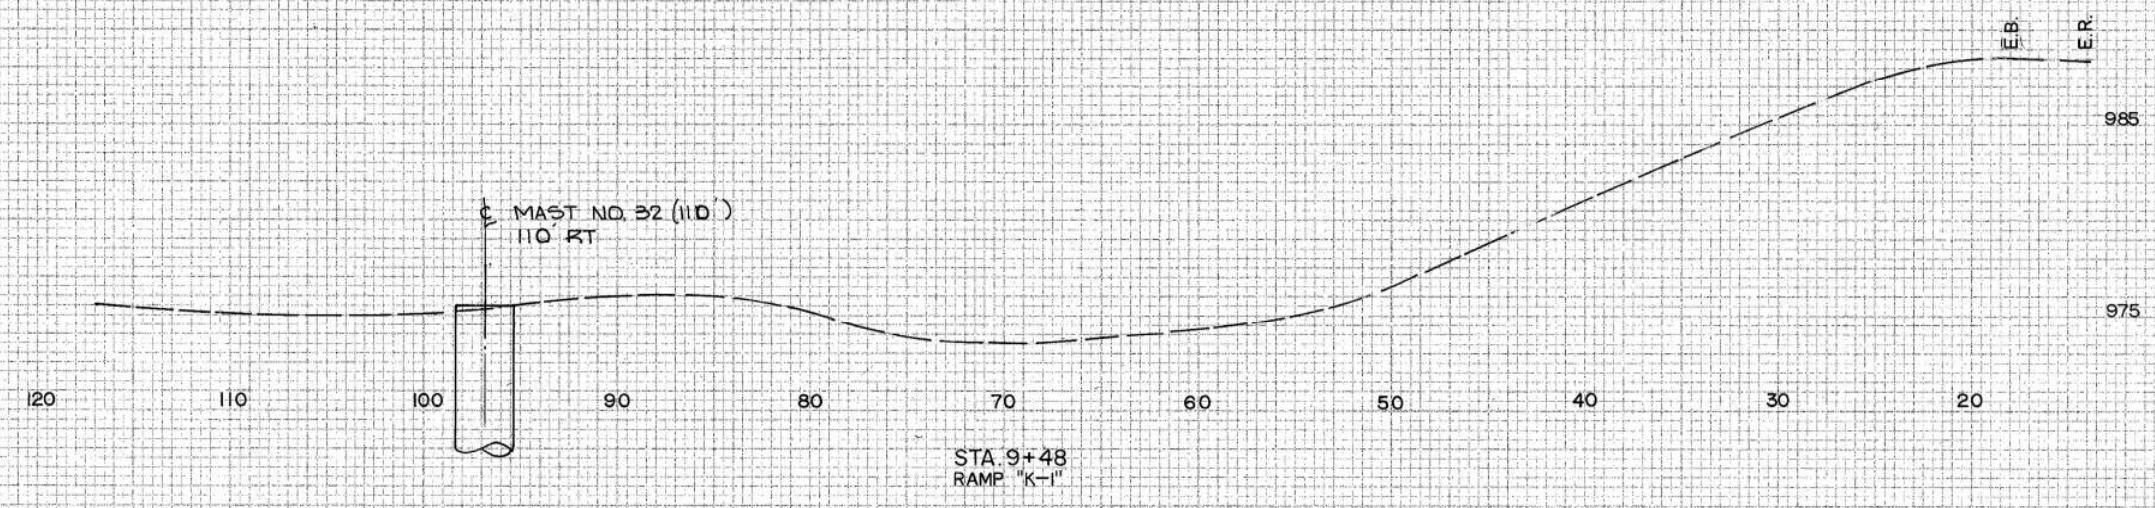

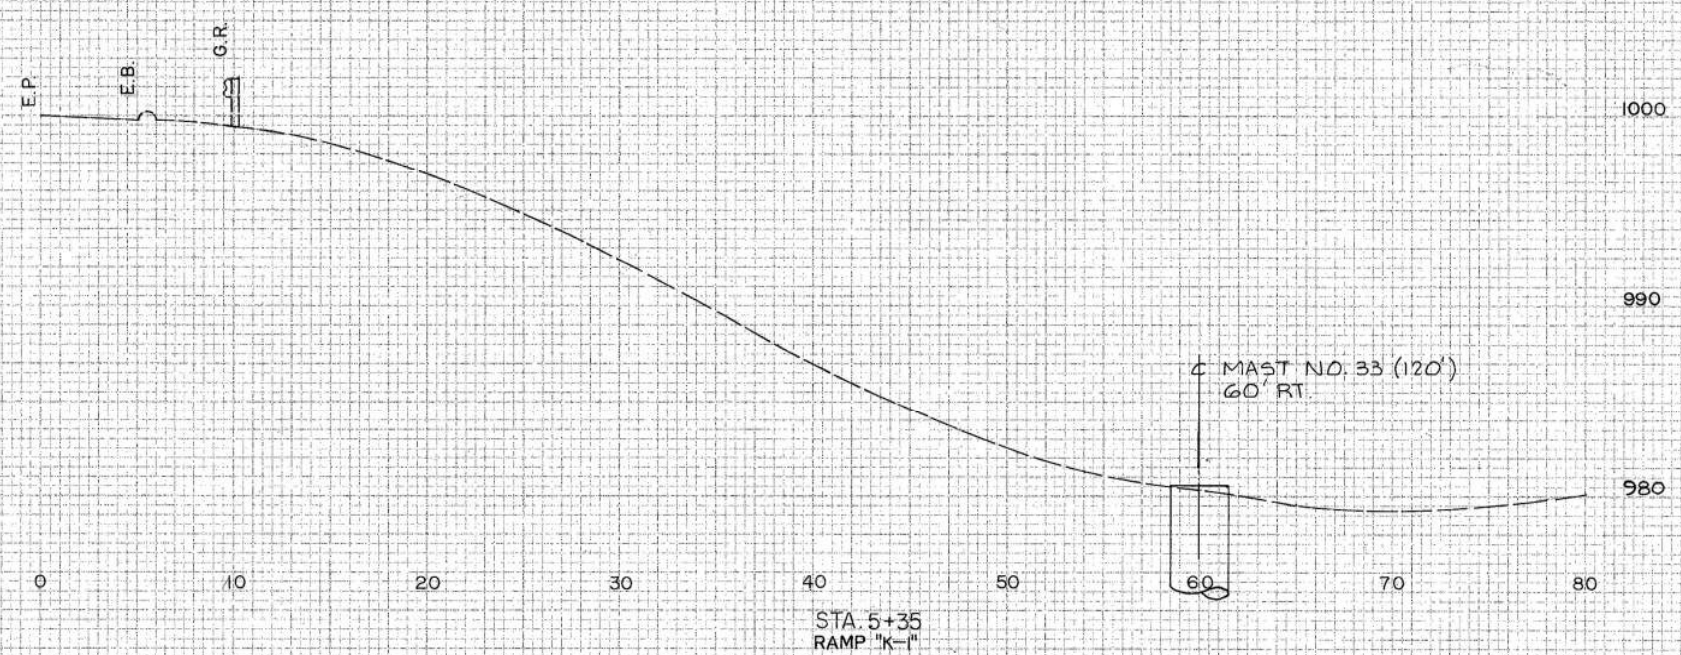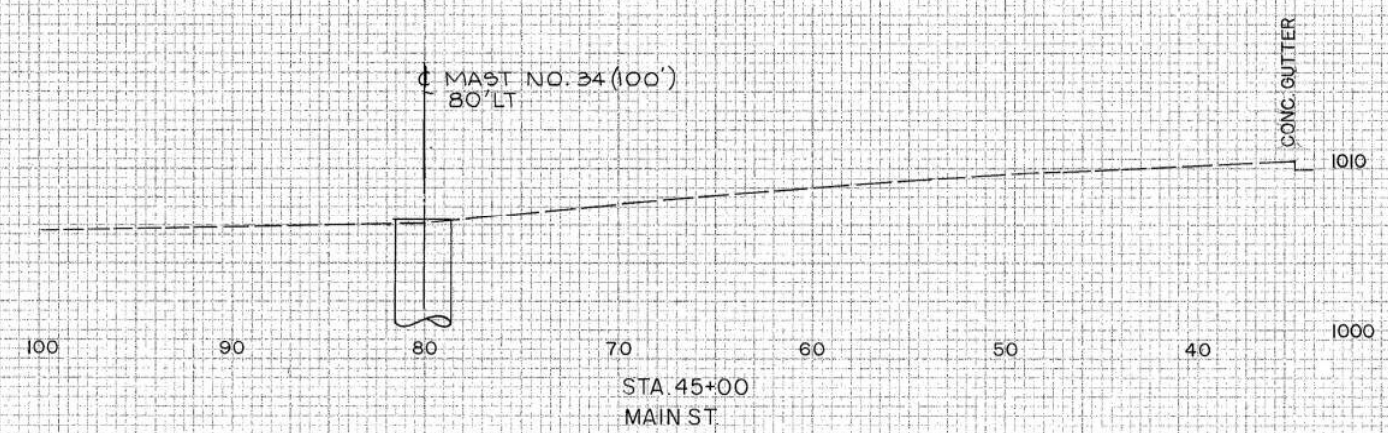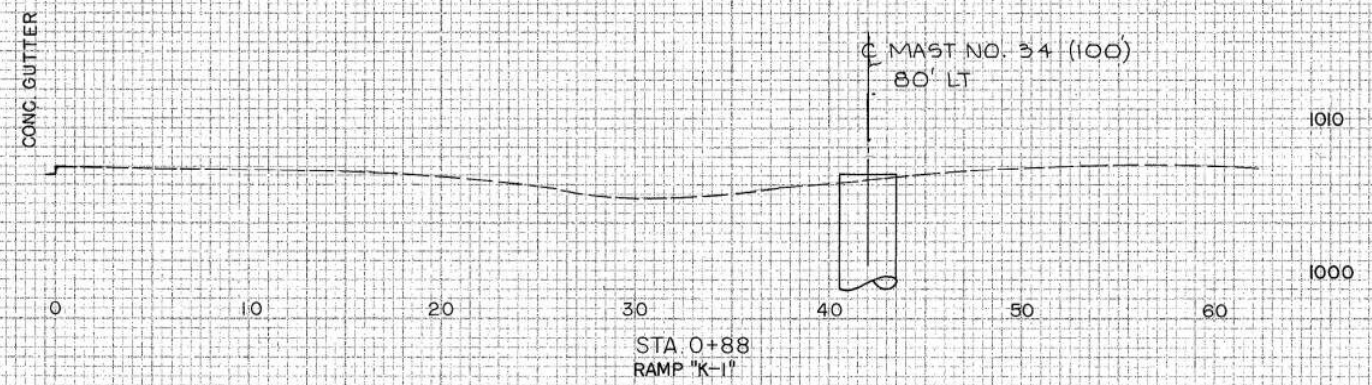

GENERAL NOTES

REFERENCE: REFERENCE SHALL BE MADE TO SUPPLEMENTAL SPECIFICATION 943 - WOOD FIBER MULCHING MATERIAL DATED JUNE 10, 1987, STANDARD DRAWING LA-2 DATED JUNE 1, 1979, STANDARD DRAWING TC-41.20 DATED 3-26-79.

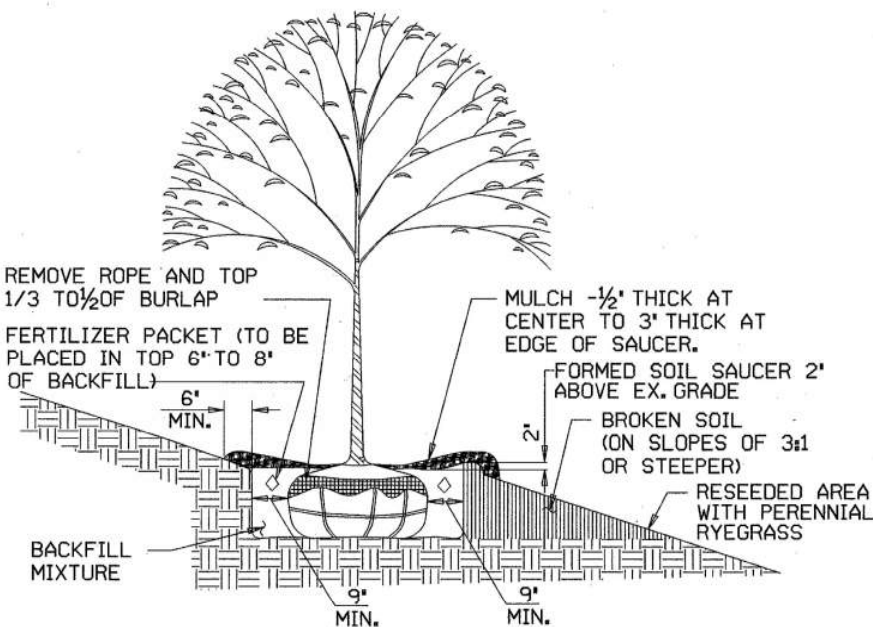

PLANTING DETAIL

THE TOP OF THE ROOT BALL SHALL BE SET BETWEEN NORMAL GROUND LINE AND 1 INCH HIGH OR AS APPROVED BY THE ENGINEER.

ON SLOPES WHERE HEAVY CLAY AND IMPERMEABLE SOILS ARE PRESENT, THE DOWNHILL SIDE OF THE POCKET HOLE SHALL BE BROKEN OR LOOSENED AND RETURNED TO ITS NATURAL GRADE TO PROVIDE DRAINAGE FOR THE HOLE.

INSPECTION
ALL NURSERY STOCK TO BE PURCHASED UNDER THIS PROJECT SHALL BE SUBJECT TO INSPECTION AND SEALING BY THE LANDSCAPE ARCHITECT, IN THE NURSERY, WITH DEPARTMENT SEALS BEFORE DIGGING AND SHIPPING.

PLANTING HOLE PREPARATION
AFTER THE LAYOUT IS APPROVED BY THE ENGINEER, AS PER ITEM 662.12, INDIVIDUAL HOLES SHALL BE DUG ON CENTERS AS SHOWN ON THE PLANS. THESE HOLES SHALL ALLOW FOR A MINIMUM OF NINE (9) INCHES OF BACKFILL MIXTURE AROUND THE SIDES OF THE BALLS. THE BOTTOM OF THE HOLE SHALL BE AT THE SAME DEPTH OF THE BALL OR UP TO 1 INCH LESS. OR AS APPROVED BY THE ENGINEER. THE MATERIAL REMOVED FROM THE HOLES SHALL BE TAKEN FROM THE PROJECT IF IT IS FOUND TO BE UNACCEPTABLE FOR USE AS BACKFILL AS DETERMINED BY THE ENGINEER. THE PLANT SHALL THEN BE SET AND THE HOLE FILLED WITH BACKFILL MIXTURE, AND THE PLANTING OPERATION PERFORMED AS SPECIFIED IN ITEMS 662.17 AND 662.18. ALL EXCESS DIRT SHALL BE REMOVED FROM THE SITE.

EXISTING TREES AND SHRUBS DESIGNATED TO REMAIN SHALL TAKE PRIORITY OVER PROPOSED PLANTINGS. THE LOCATIONS OF THE PROPOSED TREES ARE APPROXIMATE AND MAY BE REARRANGED AT THE DIRECTION OF THE ENGINEER, AFTER CONSULTATION WITH THE LANDSCAPE DESIGNER.

AN AUGER MAY BE USED IN DIGGING HOLES, PROVIDED SIDES OF AUGERED HOLES ARE COMPLETED WITH HAND TOOLS TO PREVENT POLISHED OR SHINY SIDES.

BACKFILL NO. 1: THE BACKFILL MIXTURE USED TO FILL POCKET HOLES IN LIGHT AND MEDIUM SOILS SHALL CONSIST BY VOLUME OF TWO PARTS EXISTING SOIL MATERIAL OR APPROVED TOPSOIL, AND ONE PART *SOIL CONDITIONER.

BACKFILL NO. 2: THE BACKFILL MIXTURE USED TO FILL POCKET HOLES IN HEAVY SOILS SHALL CONSIST BY VOLUME OF ONE PART EXISTING SOIL MATERIAL OR APPROVED TOPSOIL, ONE PART SHARP SAND, AND ONE PART *SOIL CONDITIONER.

INCORPORATE THOROUGHLY INTO THE BACKFILL MIXTURES FIVE POUNDS OF COMMERCIAL FERTILIZER (0-20-20) PER CUBIC YARD. THE ENGINEER, AFTER CONSULTATION WITH THE LANDSCAPE ARCHITECT, SHALL DETERMINE THE LOCATIONS WHERE THE BACKFILL MIXTURES SHALL BE USED.

***SOIL CONDITIONER**
SOIL CONDITIONER SHALL CONSIST OF CITY OF AKRON COMPOST, TECHNAGRO TM., OR APPROVED EQUAL.

SOIL TESTING - FERTILIZING
CONTRACTOR, PRIOR TO PLANTINGS, SHALL HAVE SEPARATE SOIL ANALYSIS COMPLETED FOR EACH PLANT GENUS. MIX SOIL SAMPLES TOGETHER TO SUBMIT A REPRESENTATIVE SAMPLE. NARROW LEAF EVERGREEN SAMPLES SHALL BE TAKEN FROM BACKFILL NO. 1 AND/OR NO. 2. ANALYSIS RESULTS SHALL INDICATE AVAILABLE PHOSPHOROUS, EXCHANGEABLE POTASSIUM, CALCIUM, MAGNESIUM, SOIL PH AND LIME REQUIREMENT. CONTRACTOR, ON COLLABORATION WITH THE ENGINEER, SHALL APPLY MIX AND/OR INCORPORATE FERTILIZER TYPES OR CORRECTIVES SUCH AS LIME AT RATES AND METHODS NOTED IN ANALYSIS RESULTS TO THE FULL DEPTH OF ROOT SYSTEMS FOR EACH PLANT TYPE. COST TO PROCURE SOIL SAMPLES, ANALYSIS RESULTS, FERTILIZERS, SOIL CORRECTIVES, AND THE APPLICATION, MIXTURE OR INCORPORATION OF SAME, SHALL BE INCLUDED IN COST OF PLANT.

APPROPRIATE SOIL SAMPLES SHALL BE SENT TO OARDC IN WOOSTER, OHIO, OR TO AN APPROVED PRIVATE LAB OF THE CONTRACTOR'S CHOICE.

USE OF WATER POLYMER
A WATER POLYMER SUCH AS 'TERRASORB' AS MANUFACTURED BY INDUSTRIAL SERVICES INTERNATIONAL, P.O. BOX 10834, BRADENTON, FLA. 34282-0834, PHONE: 813-792-7778; OR 'SOIL MOIST' AS MANUFACTURED BY JRM CHEMICAL DIVISION, 13900 BROADWAY AVENUE, CLEVELAND, OHIO 44125, OR APPROVED EQUAL, SHALL BE UNIFORMLY MIXED THROUGHOUT APPROVED BACKFILL MIX AT THE RATE RECOMMENDED BY THE MANUFACTURER, FOR TREES PRIOR TO PLACEMENT.

PRE-EMERGENT HERBICIDE
ON COMPLETION OF PLANTING(S) OF TREES BY THE CONTRACTOR, AND APPROVED BY THE ENGINEER (PRIOR TO MULCHING) SAUCERS CONSISTING OF APPROVED BACKFILL MIX OR EXISTING SOIL SHALL BE TREATED WITH A PRE-EMERGENT HERBICIDE TYPE AS RECOMMENDED IN THE OHIO COOPERATIVE EXTENSION SERVICE (OCES) BULLETIN MM-297, AGDEX 270/641. THE RATE AND METHOD OF APPLICATION SHALL BE IN STRICT ACCORDANCE WITH THE MANUFACTURER'S PRODUCT LABEL. THIS WORK SHALL BE ACCOMPLISHED UNDER THE DIRECT SUPERVISION OF A PESTICIDE APPLICATOR LICENSED BY THE STATE OF OHIO.

PLANTING PERIOD OF ESTABLISHMENT
BEFORE FINAL INSPECTION, ALL PLANTINGS SHALL BE IN PLACE AND UNDER THE CARE OF THE CONTRACTOR FOR A PERIOD OF ESTABLISHMENT. THIS PERIOD SHALL BEGIN IMMEDIATELY UPON COMPLETION OF THE PLANTING OPERATION FOR ANY PLANT OR SPECIES GROUP AND CONTINUE UNTIL OCTOBER 1. IN NO CASE SHALL IT BE LESS THAN ONE GROWING SEASON, JUNE 1 TO OCTOBER 1.

DURING THIS PERIOD OF ESTABLISHMENT, IT SHALL BE THE CONTRACTOR'S RESPONSIBILITY TO FOLLOW SUCH HORTICULTURAL PRACTICES AS REQUIRED TO ASSURE THE VIGOR AND GROWTH

OF THE TRANSPLANTED MATERIAL. THIS CARE SHALL INCLUDE WATERING, REMULCHING, WEEDING, PRUNING OF DEAD AND BROKEN BRANCHES, RAISE OR LOWER PLANT MATERIAL TO SPECIFIED LEVEL(S), STRAIGHTENING, RESTAKING, GUYING, AND CULTIVATING. THERE SHALL BE A MINIMUM OF TWO WEEDING AND MOWING PROGRAMS OF SUCH INTENSITY AS TO COMPLETELY RID THE PLANTED AND MULCHED AREAS OF WEEDS AND GRASSES. THE FIRST PROGRAM SHALL BEGIN ON OR ABOUT JUNE 15 AND THE OTHER APPROXIMATELY EIGHT WEEKS LATER. CONTRACTOR SHALL NOTIFY ENGINEER 24 HOURS IN ADVANCE OF EACH PROGRAM.

EACH PLANT SHALL HAVE SUFFICIENT WATER TO KEEP IT IN A HEALTHY, GROWING CONDITION. IF LOCAL WEATHER CONDITIONS WARRANT, THE ENGINEER MAY REQUIRE WEEKLY WATERING. A SCHEDULE FOR WATERING EACH PLANT AND MAINTENANCE AS DESCRIBED IN THE PRECEDING PARAGRAPH SHALL BE SUPPLIED TO AND APPROVED BY THE ENGINEER AT THE PRECONSTRUCTION MEETING. SOIL MOISTURE SHALL BE MEASURED IN EACH PLANTING ZONE BY A SOIL MOISTURE METER APPROVED, READ AND RECORDED BY THE ENGINEER ON A WEEKLY BASIS. WATERING SHALL BE DONE ACCORDING TO THE WATERING TABLE WHEN INDICATED BY THE WEEKLY METER READINGS AND DETERMINED BY THE ENGINEER IN CONSULTATION WITH THE LANDSCAPE ARCHITECT. THE WATER SHALL BE APPLIED IN SUCH A MANNER AS TO SATURATE THE ROOT AND MULCHED AREA OF EACH PLANT WITHOUT CAUSING RUN-OFF (SEE WATERING TABLE).

ON OR ABOUT SEPTEMBER 15, THE ENGINEER SHALL INSPECT THE PLANTING AND SUPPLY THE CONTRACTOR WITH A LISTING OF THOSE PLANTS HAVING DIED, DIED BACK BEYOND NORMAL PRUNING LINES, OR WHICH ARE MISSING FROM THE PLANTING. THE CONTRACTOR SHALL MAKE THE REPLANTING AS REQUIRED AND IN ACCORDANCE WITH THE SPECIFICATIONS FOR THE ORIGINAL MATERIAL. THESE REPLACEMENTS ARE NOT SUBJECT TO THE PERIOD OF ESTABLISHMENT. HOWEVER, PLANTS PLANTED INITIALLY IN THE FALL WHICH HAVE DIED BEFORE THE SPRING PLANTING SEASON SHALL BE REPLACED IMMEDIATELY AND ARE SUBJECT TO THE ESTABLISHMENT PERIOD.

AFTER REPLACEMENTS HAVE BEEN PLANTED, THE FINAL INSPECTION SHALL BE MADE AND THE ACTUAL COUNT OF LIVE PLANTS OF EACH VARIETY AND SPECIES LISTED FOR PAYMENT.

ITEM 661.21 - WATERING
WATER SHALL BE FURNISHED BY THE CONTRACTOR AND ALL PLANT MATERIAL SHALL BE WATERED THOROUGHLY AT THE TIME OF PLANTING REGARDLESS OF AMPLE MOISTURE CONTENT OF THE SURROUNDING SOIL. SUSPENSION OF WATERING OPERATIONS BECAUSE OF RAINFALL WILL BE DETERMINED BY THE ENGINEER IN CONSULTATION WITH THE LANDSCAPE ARCHITECT. AN AVERAGE OF ONE INCH OF RAINFALL PER WEEK SHALL BE CONSIDERED ADEQUATE. DETERMINATION OF RAINFALL SHALL BE BASED UPON THE USE OF A RAIN GAUGE APPROVED BY THE PROJECT ENGINEER, AND LOCATED WITHIN THE LIMITS OF THE PROJECT.

WATERING TABLE		
TREES	2' - 3' SIZE	4 GAL. PER PLANT
TREES	3' - 4' SIZE	6 GAL. PER PLANT
TREES	4' - 5' SIZE	9 GAL. PER PLANT
TREES	5' - 6' SIZE	11 GAL. PER PLANT
TREES	6' - 7' SIZE	13 GAL. PER PLANT
TREES	7' - 8' SIZE	15 GAL. PER PLANT
TREES	8' - 9' SIZE	17 GAL. PER PLANT
SHRUBS	1'-2' SIZE	2 GAL. PER PLANT

THE METHOD OF MEASUREMENT FOR SUMMER WATERING SHALL BE BY APPROVED METERING FROM TANKS OR BY INDIVIDUALLY MEASURED CONTAINERS TO EACH PLANT TO BE WATERED. PAYMENT FOR PLANTING PERIOD OF ESTABLISHMENT SHALL BE INCLUDED IN THE UNIT PRICE BID FOR ITEM 663 IS CONSIDERED TO BE 15% OF THE COST FOR THE ITEM.

ITEM 663 - WATERING, AS PER PLAN
THE INTENT OF THIS ITEM IS TO PROVIDE WATERING AN ADDITIONAL TWO YEARS AFTER THE GUARANTEE PERIOD.

UPON DIRECTION OF THE ENGINEER, THE CONTRACTOR SHALL WATER EACH PLANT BY APPROVED METERING FROM TANKS OR BY INDIVIDUALLY MEASURED CONTAINERS.

THIS ITEM INCLUDES MOBILIZATION, EQUIPMENT, MATERIALS AND LABOR TO SATISFACTORILY COMPLETE THIS ITEM. PAYMENT WILL BE MADE AT THE CONTRACT UNIT PRICE BID FOR ITEM 663 - WATERING, AS PER PLAN.

MULCH
MULCH SHALL BE AS PER ITEM 661.04 WITH FOLLOWING EXCEPTIONS: WOOD SHAVINGS OR PEAT MOSS OR CORN COBS SHALL NOT BE USED AS A TOP MULCH. WOOD CHIPS SHALL BE AGED (STOCKPILED) AT LEAST SIX MONTHS PRIOR TO PLACEMENT AROUND PLANTS. MULCH SHALL BE 1/2 TO 3 INCHES LOOSE MEASUREMENT AFTER MULCHING. COMMERCIAL FERTILIZER (12-12-12) SHALL BE APPLIED AS SPECIFIED IN ITEM 662.18.

PRUNING
ALL PLANTS SHALL BE PRUNED WITHIN SEVEN DAYS AFTER PLANTING. CONTRACTOR SHALL NOTIFY ENGINEER 24 HOURS PRIOR TO PRUNING. CONTRACTOR TO CLEAN BLADES OF PRUNING TOOLS ON SITE PRIOR TO USE, WITH WOOD ALCOHOL OR AN APPROVED DISINFECTANT AND CLEAN PAPER TOWELS. THE PRUNING SHALL BE DONE ACCORDING TO SELECTED TYPICAL PLANTS OF EACH SPECIES PRUNED AND USED AS A SAMPLE AS DIRECTED BY THE ENGINEER. ANY CANDLE GROWTH OF NEEDLE EVERGREENS WHICH EXCEED THREE INCHES AT PLANTING TIME SHALL BE CUT BACK TO THAT LENGTH IMMEDIATELY. ALL PLANTS SHALL BE PRUNED A SECOND TIME AT THE END OF THE FIRST YEAR, BUT BEFORE FINALIZATION, CONTRACTOR SHALL NOTIFY ENGINEER A MINIMUM OF 24 HOURS PRIOR TO PRUNING.

STAKING MATERIALS
ALL TREES SHALL BE STAKED AS SHOWN IN THE STANDARD DRAWING LA-2.


FERTILIZER
FOUR OUNCE (8-YEAR) COMMERCIAL FERTILIZER PACKETS USED IN PLANTING OPERATION SHALL BE DELIVERED DRY IN ORIGINAL, UNOPENED CONTAINERS. FERTILIZER ANALYSIS SHALL BE 16% NITROGEN, 8% PHOSPHORIC ACID AND 16% POTASH. FERTILIZER SHALL BE OF A SLOW RELEASE TYPE IN A POLYETHYLENE PERFORATED PACKET WITH MICROPOROUS HOLES.

THE PACKETS SHALL BE PLACED SIX TO EIGHT INCHES DEEP AND EVENLY SPACED AROUND THE PERIMETER OF THE PLANTING HOLE, ADJACENT TO THE BALL OR ROOT MASS BUT NOT IN DIRECT CONTACT WITH THE ROOTS. THE PACKETS SHALL NOT BE CUT, RIPPED OR DAMAGED.


EACH TREE SHALL BE FERTILIZED ACCORDING TO THE FOLLOWING SCHEDULE:		
SHRUBS	1'-2' SIZE	2 PACKETS
TREES	2' - 3'	2 PACKETS
TREES	3' - 4'	2 PACKETS
TREES	4' - 5'	3 PACKETS
TREES	5' - 6'	3 PACKETS
TREES	6' - 7'	4 PACKETS
TREES	7' - 8'	4 PACKETS
TREES	8' - 9'	5 PACKETS

IF IT BECOMES NECESSARY TO REMOVE AND REPLACE MISSING, DEAD OR UNHEALTHY PLANTS, ALL OLD PACKETS SHALL BE REPLACED WITH NEW PACKETS.

SUM-277/224-0.00/6.31-10.22

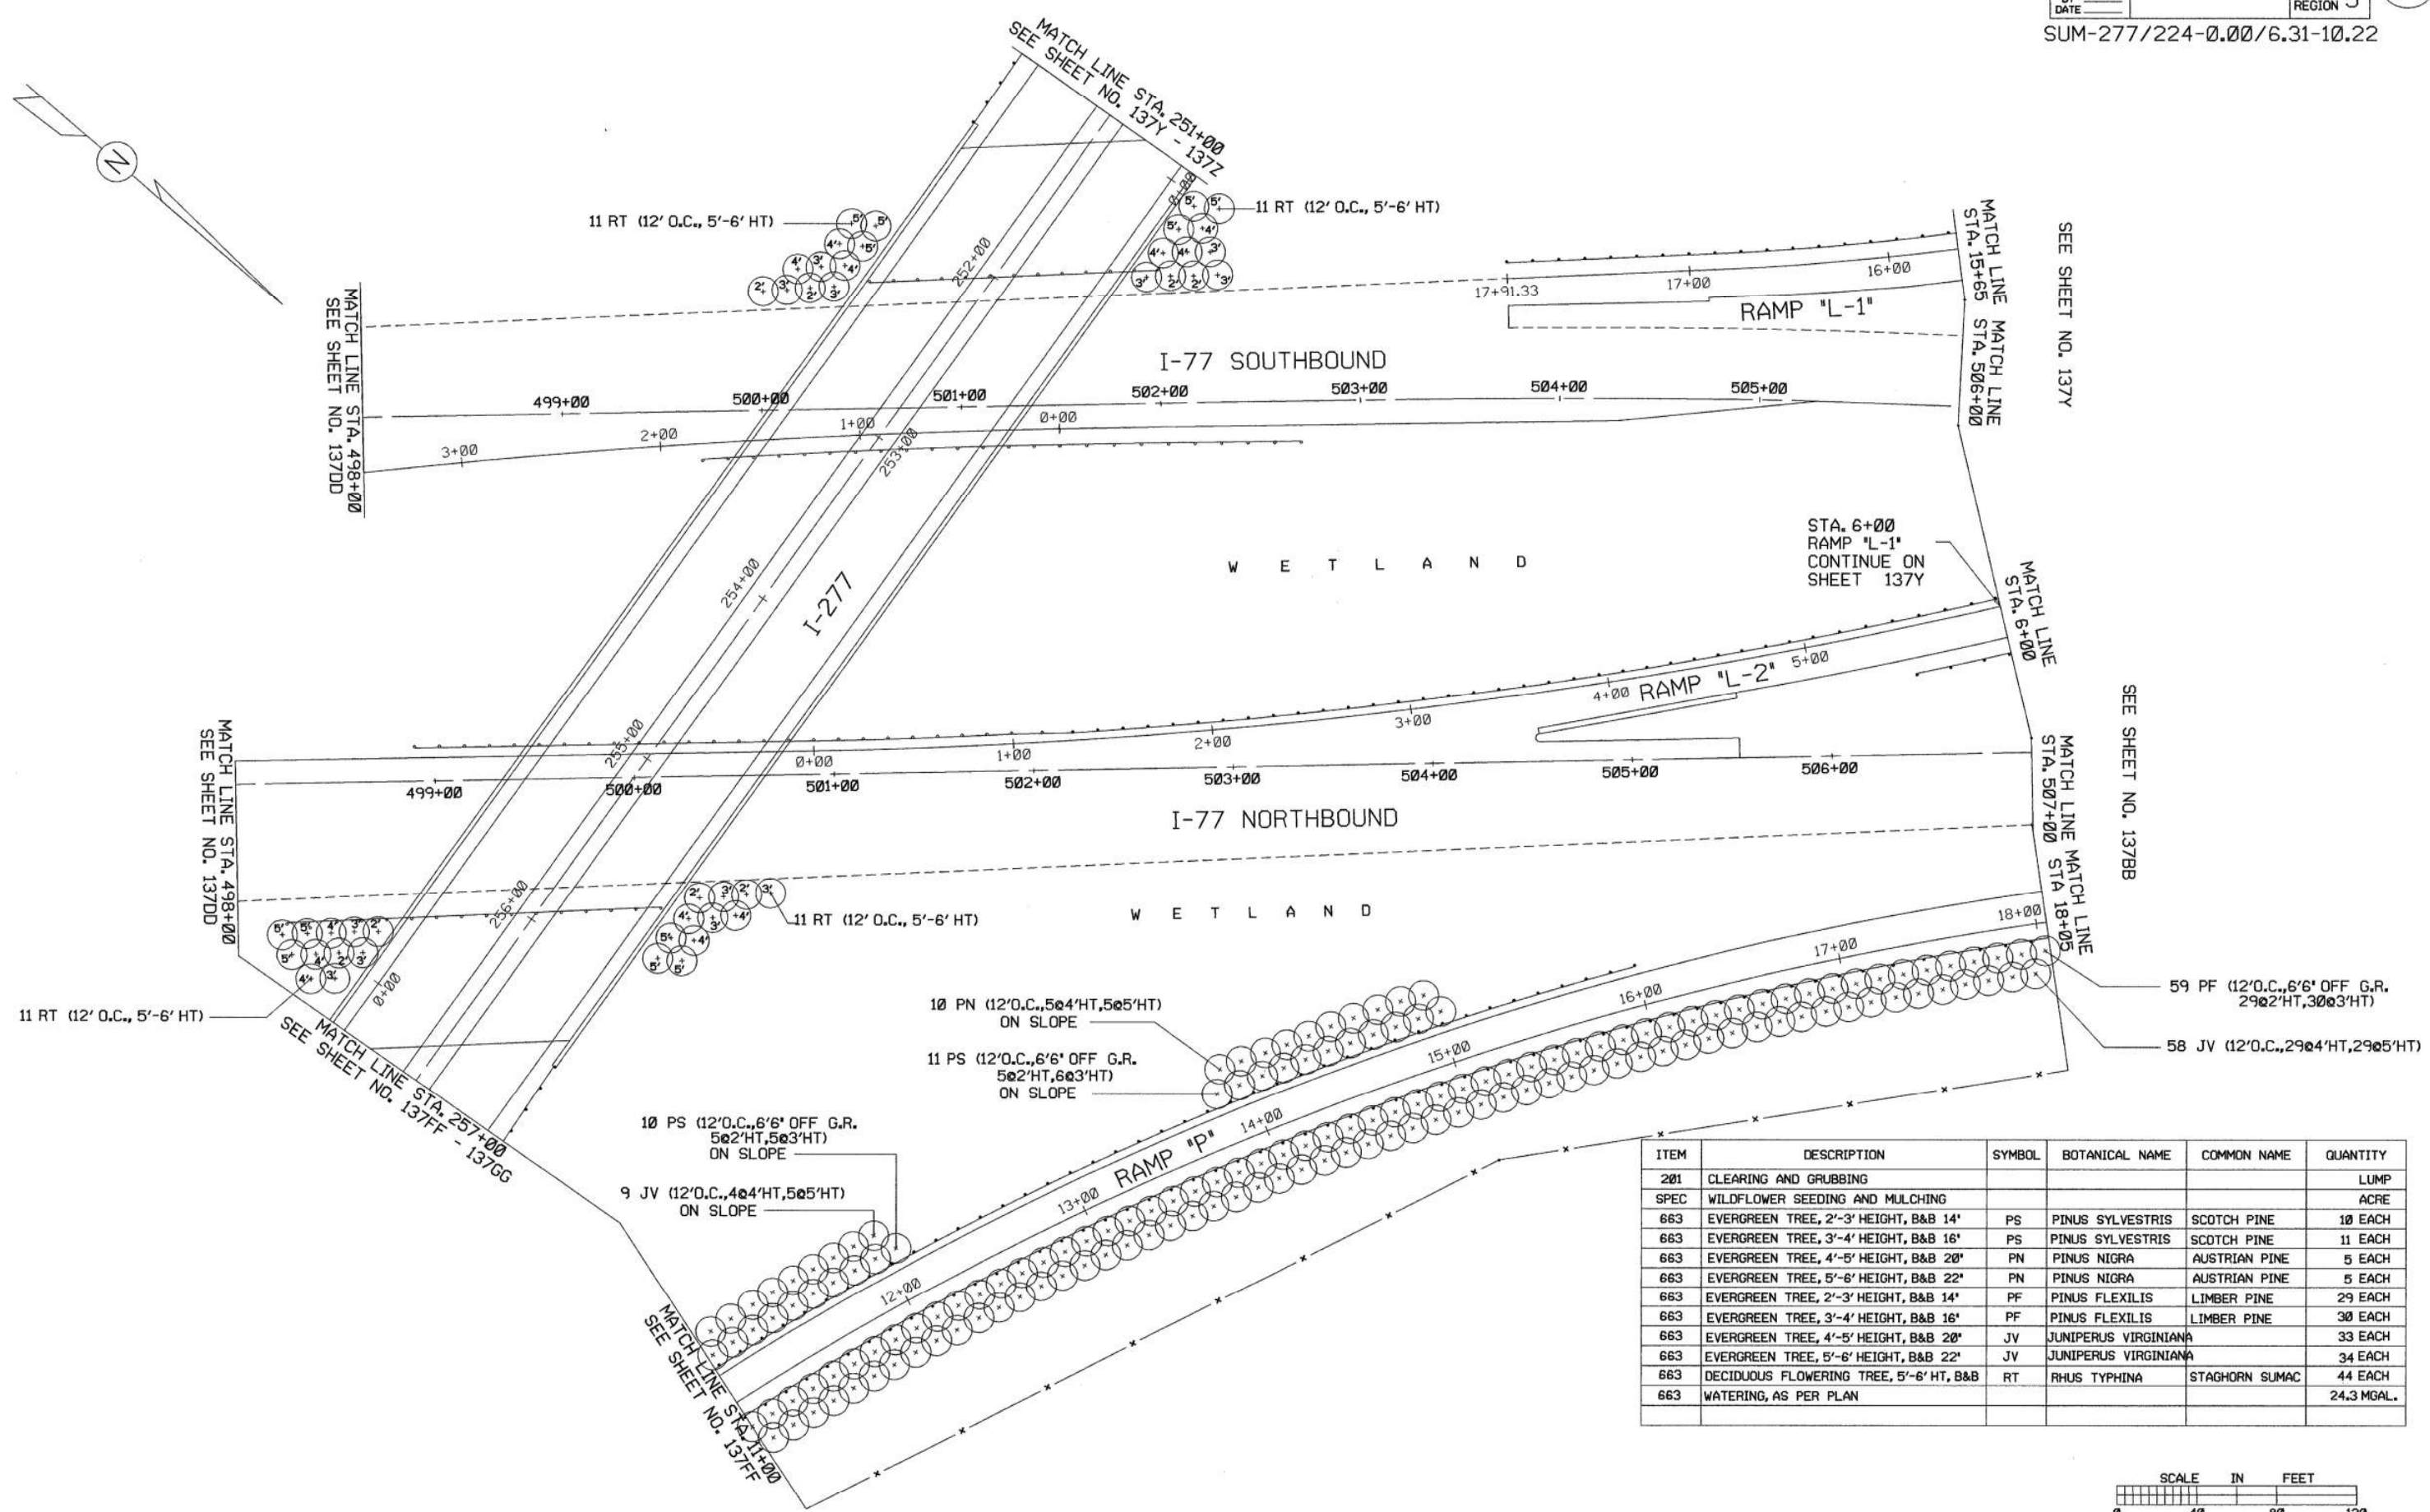

ITEM	DESCRIPTION	SYMBOL	BOTANICAL NAME	COMMON NAME	QUANTITY
201	CLEARING AND GRUBBING				LUMP
SPEC	WILDFLOWER SEEDING AND MULCHING				ACRE
663	EVERGREEN TREE, 2'-3' HEIGHT, B&B 14'	PS	PINUS SYLVESTRIS	SCOTCH PINE	10 EACH
663	EVERGREEN TREE, 3'-4' HEIGHT, B&B 16'	PS	PINUS SYLVESTRIS	SCOTCH PINE	11 EACH
663	EVERGREEN TREE, 4'-5' HEIGHT, B&B 20'	PN	PINUS NIGRA	AUSTRIAN PINE	5 EACH
663	EVERGREEN TREE, 5'-6' HEIGHT, B&B 22'	PN	PINUS NIGRA	AUSTRIAN PINE	5 EACH
663	EVERGREEN TREE, 2'-3' HEIGHT, B&B 14'	PF	PINUS FLEXILIS	LIMBER PINE	29 EACH
663	EVERGREEN TREE, 3'-4' HEIGHT, B&B 16'	PF	PINUS FLEXILIS	LIMBER PINE	30 EACH
663	EVERGREEN TREE, 4'-5' HEIGHT, B&B 20'	JV	JUNIPERUS VIRGINIANA		33 EACH
663	EVERGREEN TREE, 5'-6' HEIGHT, B&B 22'	JV	JUNIPERUS VIRGINIANA		34 EACH
663	DECIDUOUS FLOWERING TREE, 5'-6' HT, B&B	RT	RHUS TYPHINA	STAGHORN SUMAC	44 EACH
663	WATERING, AS PER PLAN				24.3 MGAL.

 

I-277 OVER I-77
STA. 251+00 TO STA. 257+00

LANDSCAPE PLAN

GENERAL NOTES

THE FOUR OUNCE 16-8-16 FERTILIZER PACKETS SHALL BE DESIGNATED BY THE MANUFACTURER TO BE EFFECTIVE FOR EIGHT YEARS. PACKETS SUCH AS 'EESY GROW' (S & D PRODUCTS, INC., BOX 66, PRAIRIE DU CHIEN, WISCONSIN 53821, (608)326-2821); 'THE UNIQUE FEEDER' (UNIQUE FERTILIZER, INC., P.O. BOX 99, DEPTFORD, NEW JERSEY 08096, (609) 848-4444); OR AN APPROVED EQUAL SHALL BE USED.

HERBICIDES
AFTER PLANTING AND FERTILIZING HAVE BEEN COMPLETED AND APPROVED, THE TREES SHALL BE TREATED WITH 'SURFLAN' BRAND HERBICIDE OR AN APPROVED EQUAL. THE RATE AND METHOD OF APPLICATION SHALL BE IN STRICT CONFORMANCE WITH THE MANUFACTURER'S PRODUCT LABEL AND CONSISTENT WITH CURRENT PRACTICES FOR ROADSIDE MANAGEMENT. THIS WORK SHALL BE ACCOMPLISHED UNDER THE DIRECT SUPERVISION OF A PESTICIDE APPLICATOR LICENSED BY THE STATE OF OHIO, AND PROVIDED BY THE CONTRACTOR.

STORAGE AREAS
THE CONTRACTOR MAY STORE PLANT MATERIALS AND EQUIPMENT 30 FEET FROM PAVEMENT, BEHIND GUARDRAIL AND WITHIN OR ADJACENT TO THE PROJECT LIMITS BY OBTAINING OFFICIAL PERMISSION OF THE ENGINEER. NO PEDESTRIAN OR VEHICULAR TRAFFIC MAY BE IMPEDED NOR HAZARDOUS CONDITION CREATED AS A RESULT OF SUCH STORAGE. THESE AREAS MUST BE COORDINATED WITH AREAS DESCRIBED IN THE MAINTENANCE OF TRAFFIC NOTES, SEE ITEM 614.03.

THE STORAGE OF ALL DUG PLANTS SHALL CONFORM TO 661.14 WHETHER WITHIN THE PROJECT, ADJACENT THERETO, OR AT SOME OTHER LOCATION. THESE AREAS SHALL BE DESIGNATED PRIOR TO ACTUAL PLANT STORAGE AND SHALL BE OPEN TO INSPECTION UPON REQUEST OF THE ENGINEER.

SCHEDULING
EVERGREENS SHALL BE DUG AND PLANTED AFTER MARCH 15 AND BEFORE JUNE 1.

ITEM 663
ALL TREES SHALL BE SPECIMEN (NO.1 GRADE) PLANTS WITH GROWTH AND BRANCHING HABIT TYPICAL OF THE SPECIES SPECIFIED. NO PARK OR STREET TREE GRADE (NO.2 OR 3 GRADE) PLANTS WILL BE ACCEPTED.

BEFORE STARTING CONSTRUCTION, CONTRACTOR SHALL STAKE INDIVIDUAL TREE LOCATIONS, FOR APPROVAL BY THE ENGINEER. COST OF STAKING LOCATIONS SHALL PAID FOR UNDER COST OF TREE ITEM.

NO TREES SHALL BE PLANTED WITHIN DITCH LINES. LOCATION OF DRAINAGE DITCHES ARE ONLY APPROXIMATE. ADJUST PLANT MATERIAL ACCORDINGLY IN FIELD.

ALL TREES PLANTED BEHIND GUARDRAIL SHALL BE A MINIMUM OF 6.5' FROM FACE OF GUARDRAIL, OR CONCRETE BARRIER.

ALL TREES PLANTED ON THE MAINLINE SHALL BE A MINIMUM OF 31' FROM EDGE OF PAVEMENT. THE EXCEPTION IS TREES PLANTED BEHIND GUARDRAIL, CONCRETE BARRIER, AND RETAINING WALL, WHICH SHALL BE A MINIMUM OF 6.5'.

TREES SHALL NOT BE PLANTED WITHIN 5.0 FEET OF THE WATER MAINS, SHALLOW STORM, AND SANITARY SEWERS. TREES SHALL NOT BE PLANTED WITHIN 10.0 FEET OF 24 INCH DIAMETER SEWERS, OR SEWERS GREATER THAN 15.0 FEET IN DEPTH.

ITEM 201-CLEARING AND GRUBBING
THE INTENT OF THIS PLAN IS TO CLEAR AND GRUB ONLY IN AREAS WHERE EXISTING TREES AND STUMPS WOULD BE AN OBSTACLE TO THE PLANTING OF PROPOSED TREES.

REGROWTH MAY RESULT FROM TREES AND/OR STUMPS EITHER POORLY OR INADEQUATELY CLEARED, GRUBBED, OR TREATED IN THE CLEARING AND GRUBBING PHASE. THE CONTRACTOR SHALL BE RESPONSIBLE, WHEN IDENTIFIED BY THE ENGINEER, TO REGRUB OR RETREAT REGROWTH MONTHLY THROUGHOUT THE CONTRACT LIFE AT NO ADDITIONAL COST TO THE CITY.

NO SEPARATE PAYMENT WILL BE MADE FOR THIS WORK, BUT THE COST IS TO BE INCLUDED IN THE COST OF ITEM 201 - CLEARING AND GRUBBING.

SPECIFICATIONS FOR WILDFLOWER SEEDING AND MULCHING

ITEM SPECIAL - WILDFLOWER SEEDING AND MULCHING

PART 1 - DESCRIPTION
PART 2 - MATERIAL
PART 3 - SEED BED PREPARATION
PART 4 - SEEDING AND MULCHING
PART 5 - METHOD OF MEASUREMENT
PART 6 - BASIS FOR PAYMENT

PART 1 - DESCRIPTION THIS ITEM SHALL CONSIST OF FURNISHING ALL LABOR, TOOLS, MACHINERY, MATERIALS AND PROCESSES REQUIRED FOR THE PLANTING OF WILDFLOWER SEE AS SPECIFIED HEREIN AND AS SHOWN ON THE PLANS.

PART 2 - MATERIALS ALL SEED SHALL MEET THE REQUIREMENTS OF A CERTIFIED SEED TEST LABORATORY, INCLUDING THE TESTING AND LABELING OF THE BULK SEED.

SEED SHALL BE OF THE PREVIOUS SEASON CROP AND THE ANALYSIS SHOWN ON THE SEED CONTAINER SHALL BE DATED WITHIN SEVEN MONTHS PRIOR TO THE PLANTING DATE.

EACH SEED SPECIES SHALL BE SHIPPED IN INDIVIDUAL SEED CONTAINERS. SEED CONTAINER SHALL BE CLEARLY LABELED AND SHALL BE FREE OF NOXIOUS WEEDS AND AT LEAST 90% SPECIFIED WILDFLOWER VARIETIES. THE SEED TAGS ON EACH CONTAINER SHALL INDICATE THE BOTANICAL NAME, COMMON NAME, PURITY, GERMINATION PERIOD, AND SHALL VERIFY THAT THE ENCLOSED SEED MEETS ALL REQUIREMENTS OF A CERTIFIED SEED LABORATORY AS WELL AS THE OHIO DEPARTMENT OF TRANSPORTATION.

AFTER ALL SEED HAS BEEN TESTED, THE CERTIFIED RESULTS SHALL BE GIVEN TO THE ENGINEER PRIOR TO PLANTING.

THE SEED MIXTURE, INDIVIDUAL RATES OF PLANTING AND THE MINIMUM ACCEPTABLE RATE OF GERMINATION FOR EACH SEED SPECIES (AS TESTED BY A CERTIFIED SEED TESTING LABORATORY) IS SHOWN BELOW.

THE MULCHING MATERIALS SHALL BE A WOOD CELLULOSE MULCH IN ACCORDANCE WITH SUPPLEMENTAL SPECIFICATION 943.

WILDFLOWER SEEDING MIXTURE

SPECIES	RATE/ ACRE	MINIMUM GERMINATION
PART 3 - SEED BED PREPARATION		
COREOPSIS LANCEOLATA-LANCED LEAF	10 LBS.	85%
DELPHINUM AJACIS-ROCKET LARKSPUR	8 LBS.	80%
ECHINACEA PURPUREA-PURPLE CONEFLOWER	12 LBS.	85%
HESPERIS MATRONALIS-DAMES ROCKET	2 LBS.	75%
PAPAYER RHOEAS-CORN POPPY	4 LBS.	75%
RATIBIDA COLUMNIFERA-PRAIRIE CONEFLOWER	2 LBS.	70%
RUDBECKIA HIRTA-BLACKEYED SUSAN	2 LBS.	70%

PART 3 - SEED BED PREPARATION ALL AREAS TO BE SEEDED ON NEW CONSTRUCTION PROJECTS SHALL BE FREE OF FOREIGN MATERIALS AND ROCK THREE INCHES OR GREATER IN ANY DIMENSION AND SHALL BE SATISFACTORILY SHAPED AND FINISHED AS PROVIDED IN 203.

AREAS OF EXISTING HERBACEOUS VEGETATION TO BE SEEDED WITH WILDFLOWERS SHALL FIRST BE KILLED BY THE APPLICATION OF AN APPROVED POST-EMERGENT HERBICIDE. APPROVED HERBICIDE SHALL BE APPLIED ACCORDING TO THE MANUFACTURER'S INSTRUCTIONS. IF, IN THE JUDGEMENT OF THE ENGINEER, THE VEGETATION HEIGHT IS EXCESSIVE FOR THE HERBICIDE TO BE EFFECTIVE, THE AREAS SHALL BE MOWED AND ALLOWED TO REGROW FOR TWO TO THREE WEEKS BEFORE HERBICIDE APPLICATION. EXCESSIVE PLANT RESIDUE SHALL BE REMOVED AT THE TIME OF MOWING. TEN DAYS SUBSEQUENT TO HERBICIDE APPLICATION AND UPON VEGETATION KILL, THE AREA SHALL BE TILLED TO A DEPTH OF EIGHT (8") INCHES.

AREAS TO BE SEEDED SHALL HAVE A SMOOTH SURFACE, EQUIVALENT TO THAT PRODUCED BY HAND RAKING. PAYMENT FOR THE WORK NECESSARY FOR PROPER PREPARATION OF THE SEED BED WILL BE INCLUDED IN THE UNIT PRICE FOR ITEM SPECIAL - WILDFLOWER SEEDING AND MULCHING.

PART 4 ITEM SPECIAL - WILDFLOWER SEEDING AND MULCHING THE WILDFLOWER SEED SHALL BE UNIFORMLY AND EVENLY DISTRIBUTED OVER THE AREAS INDICATED ON THE PLANS OR AS DIRECTED BY THE ENGINEER. THE AMOUNT AND TYPE OF SEED PLANTED PER ACRE SHALL CONFORM TO THE RATES INDICATED IN A SEED MIXTURE SHOWN ABOVE.

WILDFLOWER SEEDING SHALL BE DONE IN THE PERIOD AFTER MARCH 1 AND BEFORE APRIL 30, OR IN THE PERIOD AFTER SEPTEMBER 1 AND BEFORE NOVEMBER 30. THE OPERATION OF PLANTING THE SEED SHALL NOT BE ATTEMPTED WHEN THE GROUND IS FROZEN OR MUDDY, OR WHEN THE SOIL OR WEATHER CONDITIONS WOULD PREVENT THE PROPER SOIL PREPARATION AND SUBSEQUENT OPERATIONS AS SPECIFIED.

THE WILDFLOWER SEED SHALL BE PLANTED BY A DRILL TYPE SEEDER SPECIFICALLY CALIBRATED FOR EACH SEED TYPE. SEED TYPES MUST NOT BE MIXED WITH OTHER TYPES. HOWEVER, SEEDS OF LIKE SIZE AND SHAPE MAY BE MIXED FOR THE PLANTING OPERATION WITH THE APPROVAL OF THE ENGINEER.

THE METHOD OF PLANTING USED SHALL INSURE THAT THE SEED WILL MAKE DIRECT POSITIVE CONTACT WITH THE SOIL BUT NOT BE PLANTED DEEPER THAN THE DEPTH RECOMMENDED FOR THE SEED SIZE OF THE PARTICULAR SPECIES BEING PLANTED. THE METHOD OF INSTALLATION SHALL BE CAPABLE OF PLANTING THE SEED IN ALL AREAS SHOWN ON THE PLANS.

WITHIN 48 HOURS AFTER ANY GIVEN AREA IS SEEDED, WOOD CELLULOSE MULCHING MATERIAL SHALL BE PLACED EVENLY OVER THE ENTIRE SEED BED. THE WOOD CELLULOSE MULCH AND ITS RATE OF APPLICATION SHALL CONFORM TO SUPPLEMENTAL SPECIFICATION 943.

THE CONTRACTOR SHALL MAINTAIN ALL SEEDED AND MULCHED AREAS UNTIL THE FINAL INSPECTION. MAINTENANCE SHALL INCLUDE REPAIRING ANY AREAS DAMAGED FOLLOWING THE WILDFLOWER SEEDING AND MULCHING OPERATION DUE TO WIND, WATER, FIRE OR OTHER CAUSES. DAMAGED AREAS SHALL BE REPAIRED TO RE-ESTABLISH THE CONDITION AND GRADING OF THE AREA PRIOR TO SEEDING AND SHALL THEN BE RESEEDED AND REMULCHED, TO THE SATISFACTION OF THE ENGINEER.

PART 5 - METHOD OF MEASUREMENT MEASUREMENT OF WILDFLOWER SEEDING AND MULCHING WILL BE THE ACTUAL NUMBER OF ACRES SEEDED, MULCHED, COMPLETED AND ACCEPTED.

PART 6 - BASIS OF PAYMENT PAYMENT FOR ACCEPTED QUANTITIES WILL BE MADE AT THE CONTRACT PRICE FOR:

ITEM SPECIAL	UNIT ACRE	DESCRIPTION WILDFLOWER SEEDING AND MULCHING
--------------	-----------	---

NOTICE TO CONTRACTOR:
THE INTENT OF THIS PLAN IS TO INTERSPERSE IN A SYMMETRICAL FASHION, DIFFERENT HEIGHTS OF TREES WHEN MORE THAN ONE HEIGHT IS LISTED FOR THE SAME ROW. WHEN QUANTITIES OF TWO DIFFERENT HEIGHTS OF TREES ARE EQUAL OR +/- ONE, THE HEIGHTS OF THESE TREES SHALL ALTERNATE.

USE EXTREME CAUTION WHEN EXCAVATING IN THE AREA OF EXISTING WATER MAIN PIPES, VALVES AND FIRE HYDRANTS.

ANY EXISTING WATER APPURTENANCES THAT ARE DAMAGED MUST BE REPAIRED OR REPLACED AT CONTRACTOR'S EXPENSE AT NO COST TO THE CITY OF AKRON, PUBLIC UTILITIES BUREAU.

CONTRACTOR SHALL BE REQUIRED TO CONTACT THOMAS MITAN OR JAMES CARLTON AT 375-2420, A MINIMUM OF 48 HOURS PRIOR TO BEGINNING OF CONSTRUCTION.

ITEM SPECIAL - WEED CONTROL
THE SCOPE OF THIS WORK INCLUDES PROVIDING ALL LABOR, EQUIPMENT AND MATERIALS FOR EXECUTION, USING METHODS APPROVED BY AND AT INTERVALS DESIGNATED BY THE PROJECT ENGINEER. THE INTENT IS TO PROVIDE VEGETATION CONTROL AS DIRECTED BY THE ENGINEER FOR AREAS INACCESSIBLE TO LARGE MOWING EQUIPMENT AND NOW COVERED UNDER THE NORMAL SCOPE OF THIS CONTRACT. EXAMPLES WOULD BE STEEP SLOPES, SWALES, BETWEEN PLANTS, ALONG FENCES, ETC. PHYSICAL REMOVAL, MECHANICAL, OR CHEMICAL MEANS SHALL BE UTILIZED FOR THE DURATION OF THIS CONTRACT TO ACHIEVE VISUAL ACCEPTABILITY AS DETERMINED BY THE ENGINEER IN CONSULTATION WITH THE CITY OF AKRON HORTICULTURALIST. MOWING OF GRASS AREAS BETWEEN PLANTINGS THAT ARE INACCESSIBLE TO LARGE MOWERS NOT COVERED UNDER THE NORMAL SCOPE OF THIS CONTRACT SHALL ALSO BE PERFORMED AS DIRECTED BY THE ENGINEER UNDER THIS ITEM. EXCESSIVE PLANT RESIDUES SHALL BE REMOVED FROM THE JOB SITE.

VEGETATION SHALL BE MAINTAINED TO A HEIGHT OF SIX (6") TO TWELVE (12") INCHES WHEN USING MECHANICAL OR CHEMICAL METHODS. VEGETATION IN EXCESS OF TWELVE (12") INCHES SHALL BE ADDRESSED WHEN DIRECTED BY THE PROJECT ENGINEER.

MEASUREMENT AND PAYMENT SHALL BE EACH TIME PER THOUSAND SQUARE FEET (MSF), ITEM SPECIAL - WEED CONTROL.

AN ESTIMATED QUANTITY OF 950 MSF IS CARRIED TO THE GENERAL SUMMARY TO BE USED AS DIRECTED BY THE ENGINEER.


SEE SHEET NO. 137CC

ITEM	DESCRIPTION	SYMBOL	BOTANICAL NAME	COMMON NAME	QUANTITY
201	CLEARING AND GRUBBING				LUMP
SPEC	WILDFLOWER SEEDING AND MULCHING				— ACRE
663	EVERGREEN TREE, 2'-3' HEIGHT, B&B 14'	PF	PINUS FLEXILIS	LIMBER PINE	37 EACH
663	EVERGREEN TREE, 3'-4' HEIGHT, B&B 16'	PF	PINUS FLEXILIS	LIMBER PINE	38 EACH
663	EVERGREEN TREE, 4'-5' HEIGHT, B&B 20'	PN	PINUS NIGRA	AUSTRIAN PINE	13 EACH
663	EVERGREEN TREE, 5'-6' HEIGHT, B&B 22'	PN	PINUS NIGRA	AUSTRIAN PINE	14 EACH
663	EVERGREEN TREE, 4'-5' HEIGHT, B&B 20'	PS	PINUS SYLVESTRIS	SCOTCH PINE	27 EACH
663	EVERGREEN TREE, 5'-6' HEIGHT, B&B 22'	PS	PINUS SYLVESTRIS	SCOTCH PINE	27 EACH
663	DECIDUOUS FLOWERING TREE, 5'-6' HT, B&B	CCA	CERCIS CANADENSIS 'ALBA'		10 EACH
663	DECIDUOUS FLOWERING TREE, 5'-6' HT, B&B	RT	RHUS TYPHINA	STAGHORN SUMAC	22 EACH
663	EVERGREEN TREE, 2'-3' HEIGHT, B&B 14'	JV	JUNIPERUS VIRGINIANA		26 EACH
663	EVERGREEN TREE, 3'-4' HEIGHT, B&B 16'	JV	JUNIPERUS VIRGINIANA		27 EACH
663	EVERGREEN TREE, 4'-5' HEIGHT, B&B 20'	JV	JUNIPERUS VIRGINIANA		28 EACH
663	EVERGREEN TREE, 5'-6' HEIGHT, B&B 22'	JV	JUNIPERUS VIRGINIANA		29 EACH
663	WATERING, AS PER PLAN				36.0 MGAL.




RESIDENTIAL DEVELOPMENT

COMMERCIAL DEVELOPMENT

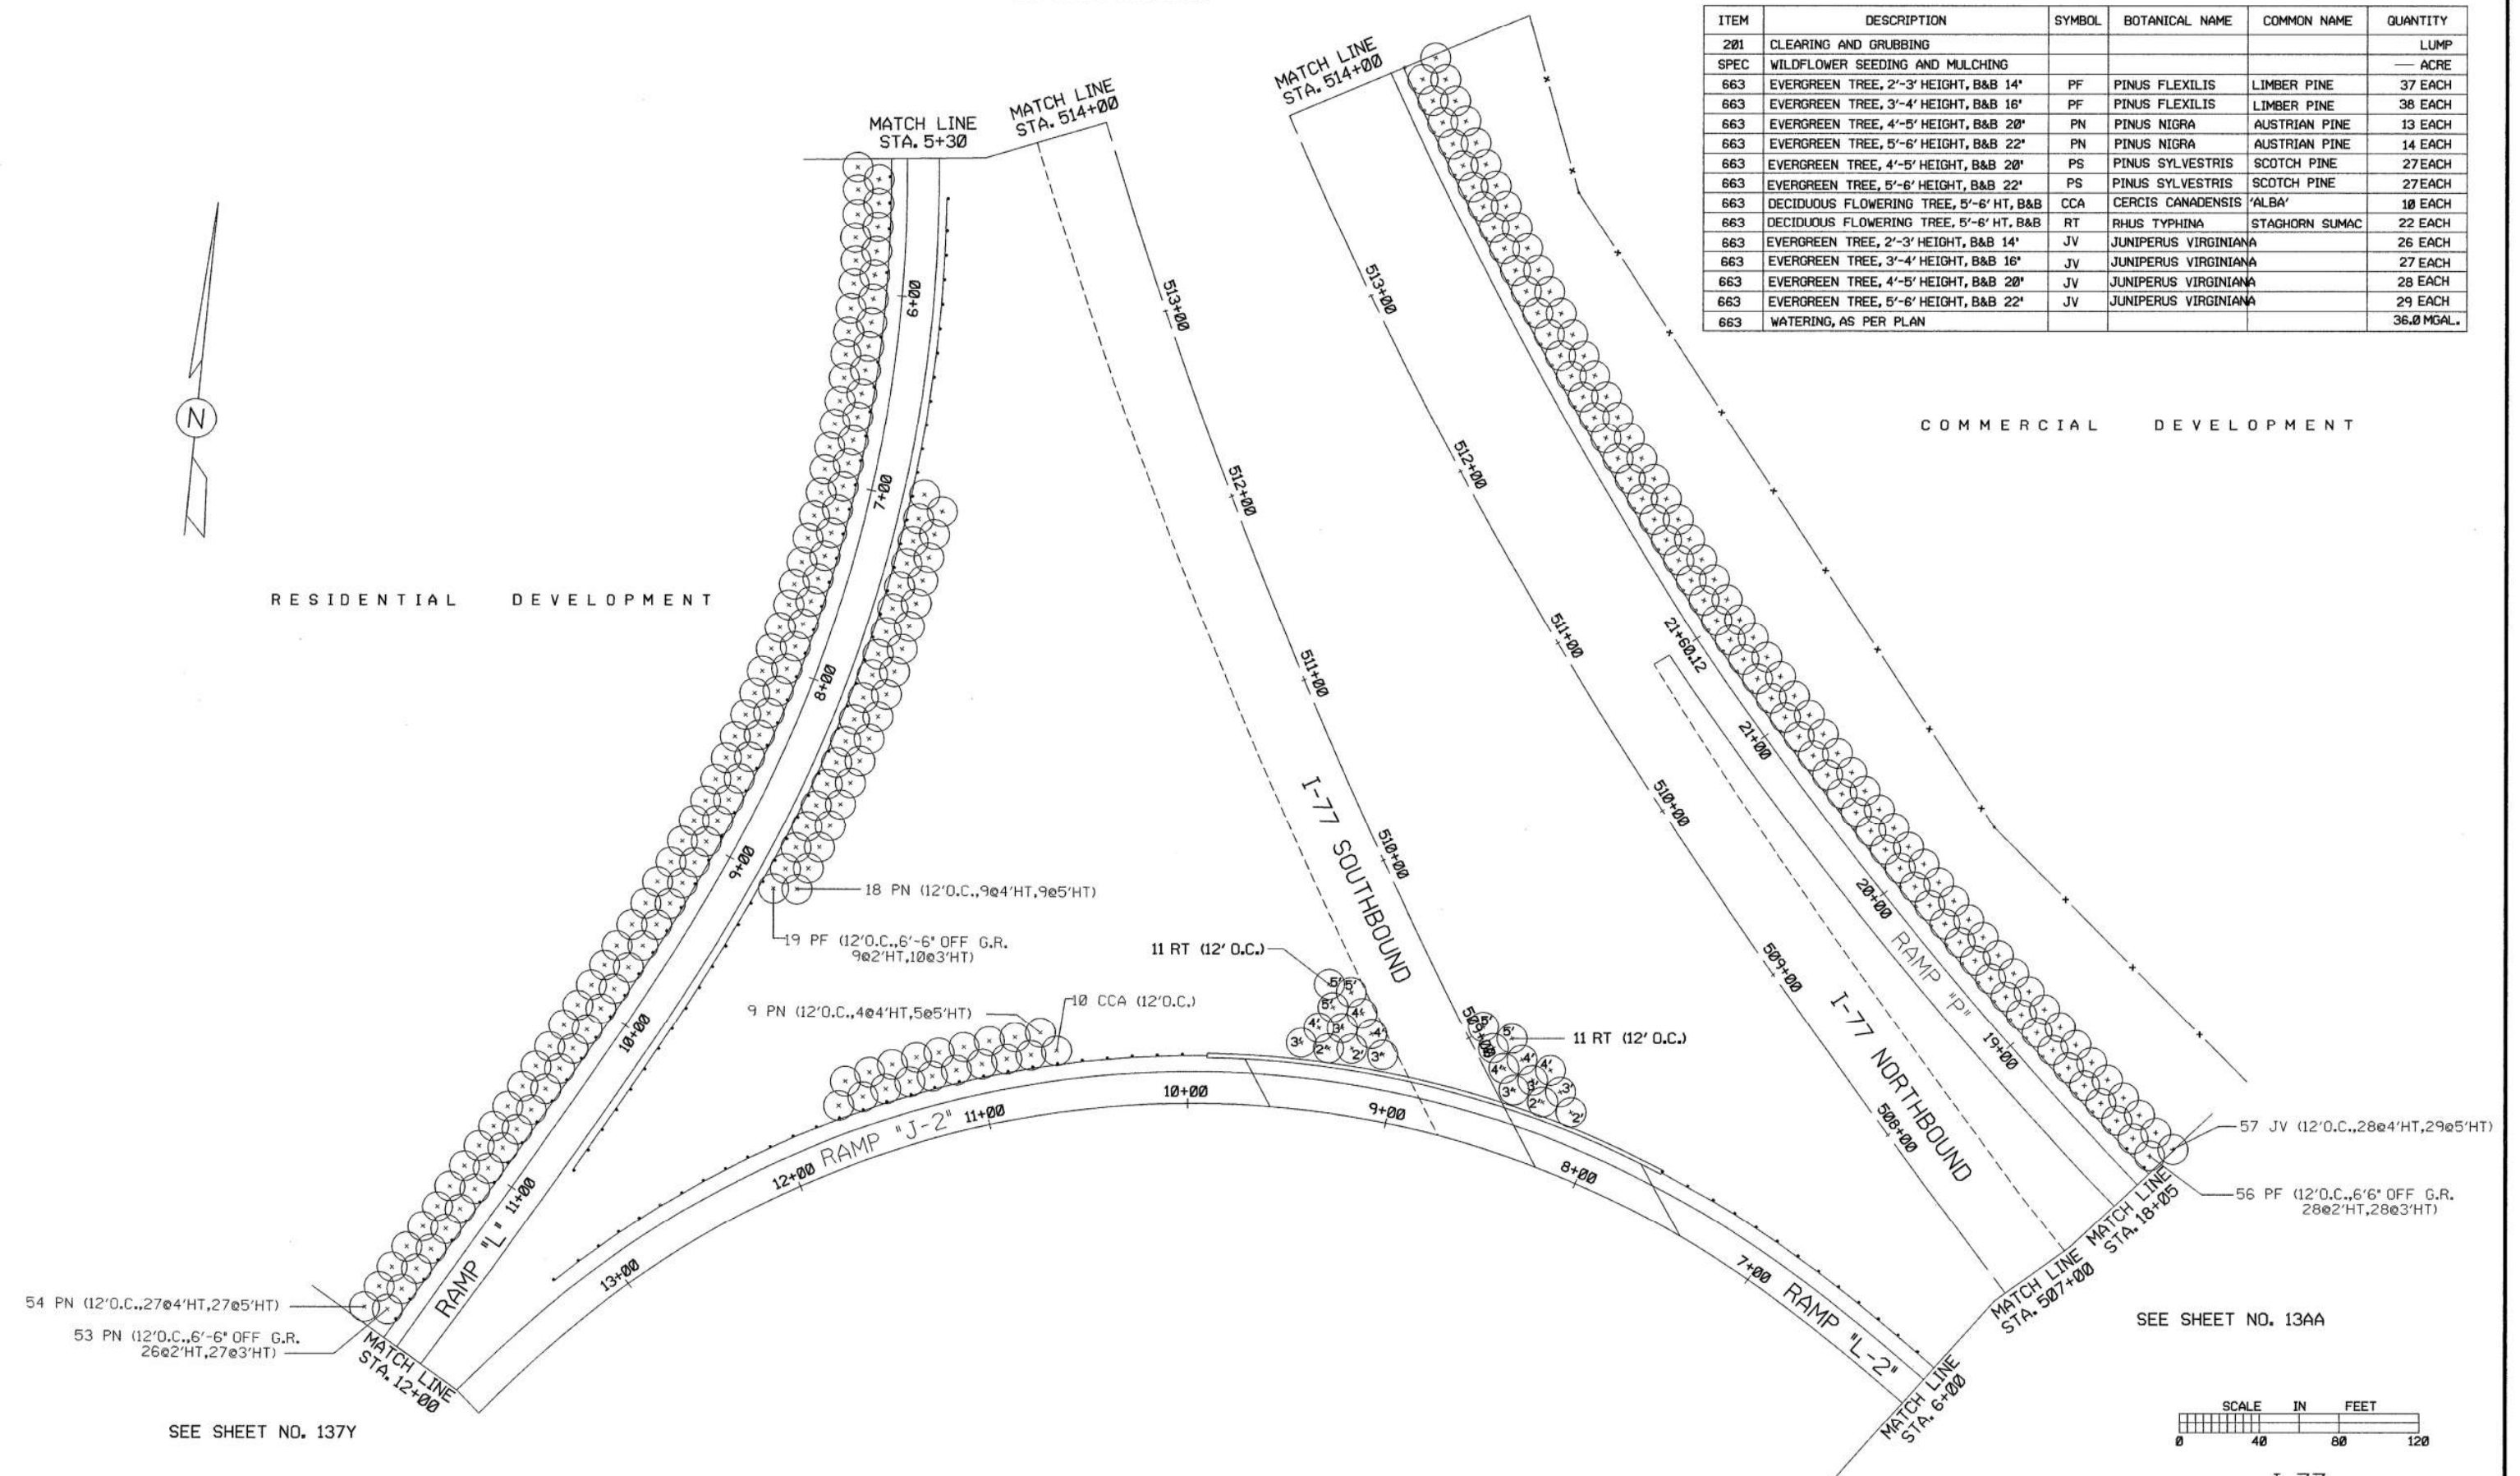

SEE SHEET NO. 13AA

 

I-77
STA. 507+00 TO STA. 514+00

LANDSCAPE PLAN

CALC BY DATE 3/13/94		OHIO	
CHKD BY DATE 3/13/94		FHWA REGION 5	


SUM-277/224-0.00/6.31-10.22

LANDSCAPE GENERAL SUMMARY


END SHEET STA. 520+00



ITEM	DESCRIPTION	SYMBOL	BOTANICAL NAME	COMMON NAME	QUANTITY
201	CLEARING AND GRUBBING				LUMP
SPEC	WILDFLOWER SEEDING AND MULCHING				— ACRE
663	EVERGREEN TREE, 2'-3' HEIGHT, B&B 14"	JV	JUNIPERUS VIRGINIANA		6 EACH
663	EVERGREEN TREE, 3'-4' HEIGHT, B&B 16"	JV	JUNIPERUS VIRGINIANA		7 EACH
663	EVERGREEN TREE, 4'-5' HEIGHT, B&B 20"	JV	JUNIPERUS VIRGINIANA		7 EACH
663	EVERGREEN TREE, 5'-6' HEIGHT, B&B 22"	JV	JUNIPERUS VIRGINIANA		7 EACH
663	EVERGREEN TREE, 2'-3' HEIGHT, B&B 14"	PF	PINUS FLEXILIS	LIMBER PINE	7 EACH
663	EVERGREEN TREE, 3'-4' HEIGHT, B&B 16"	PF	PINUS FLEXILIS	LIMBER PINE	8 EACH
663	EVERGREEN TREE, 4'-5' HEIGHT, B&B 20"	PS	PINUS SYLVESTRIS	SCOTCH PINE	6 EACH
663	EVERGREEN TREE, 5'-6' HEIGHT, B&B 22"	PS	PINUS SYLVESTRIS	SCOTCH PINE	6 EACH
663	WATERING, AS PER PLAN				6.4 MGAL.

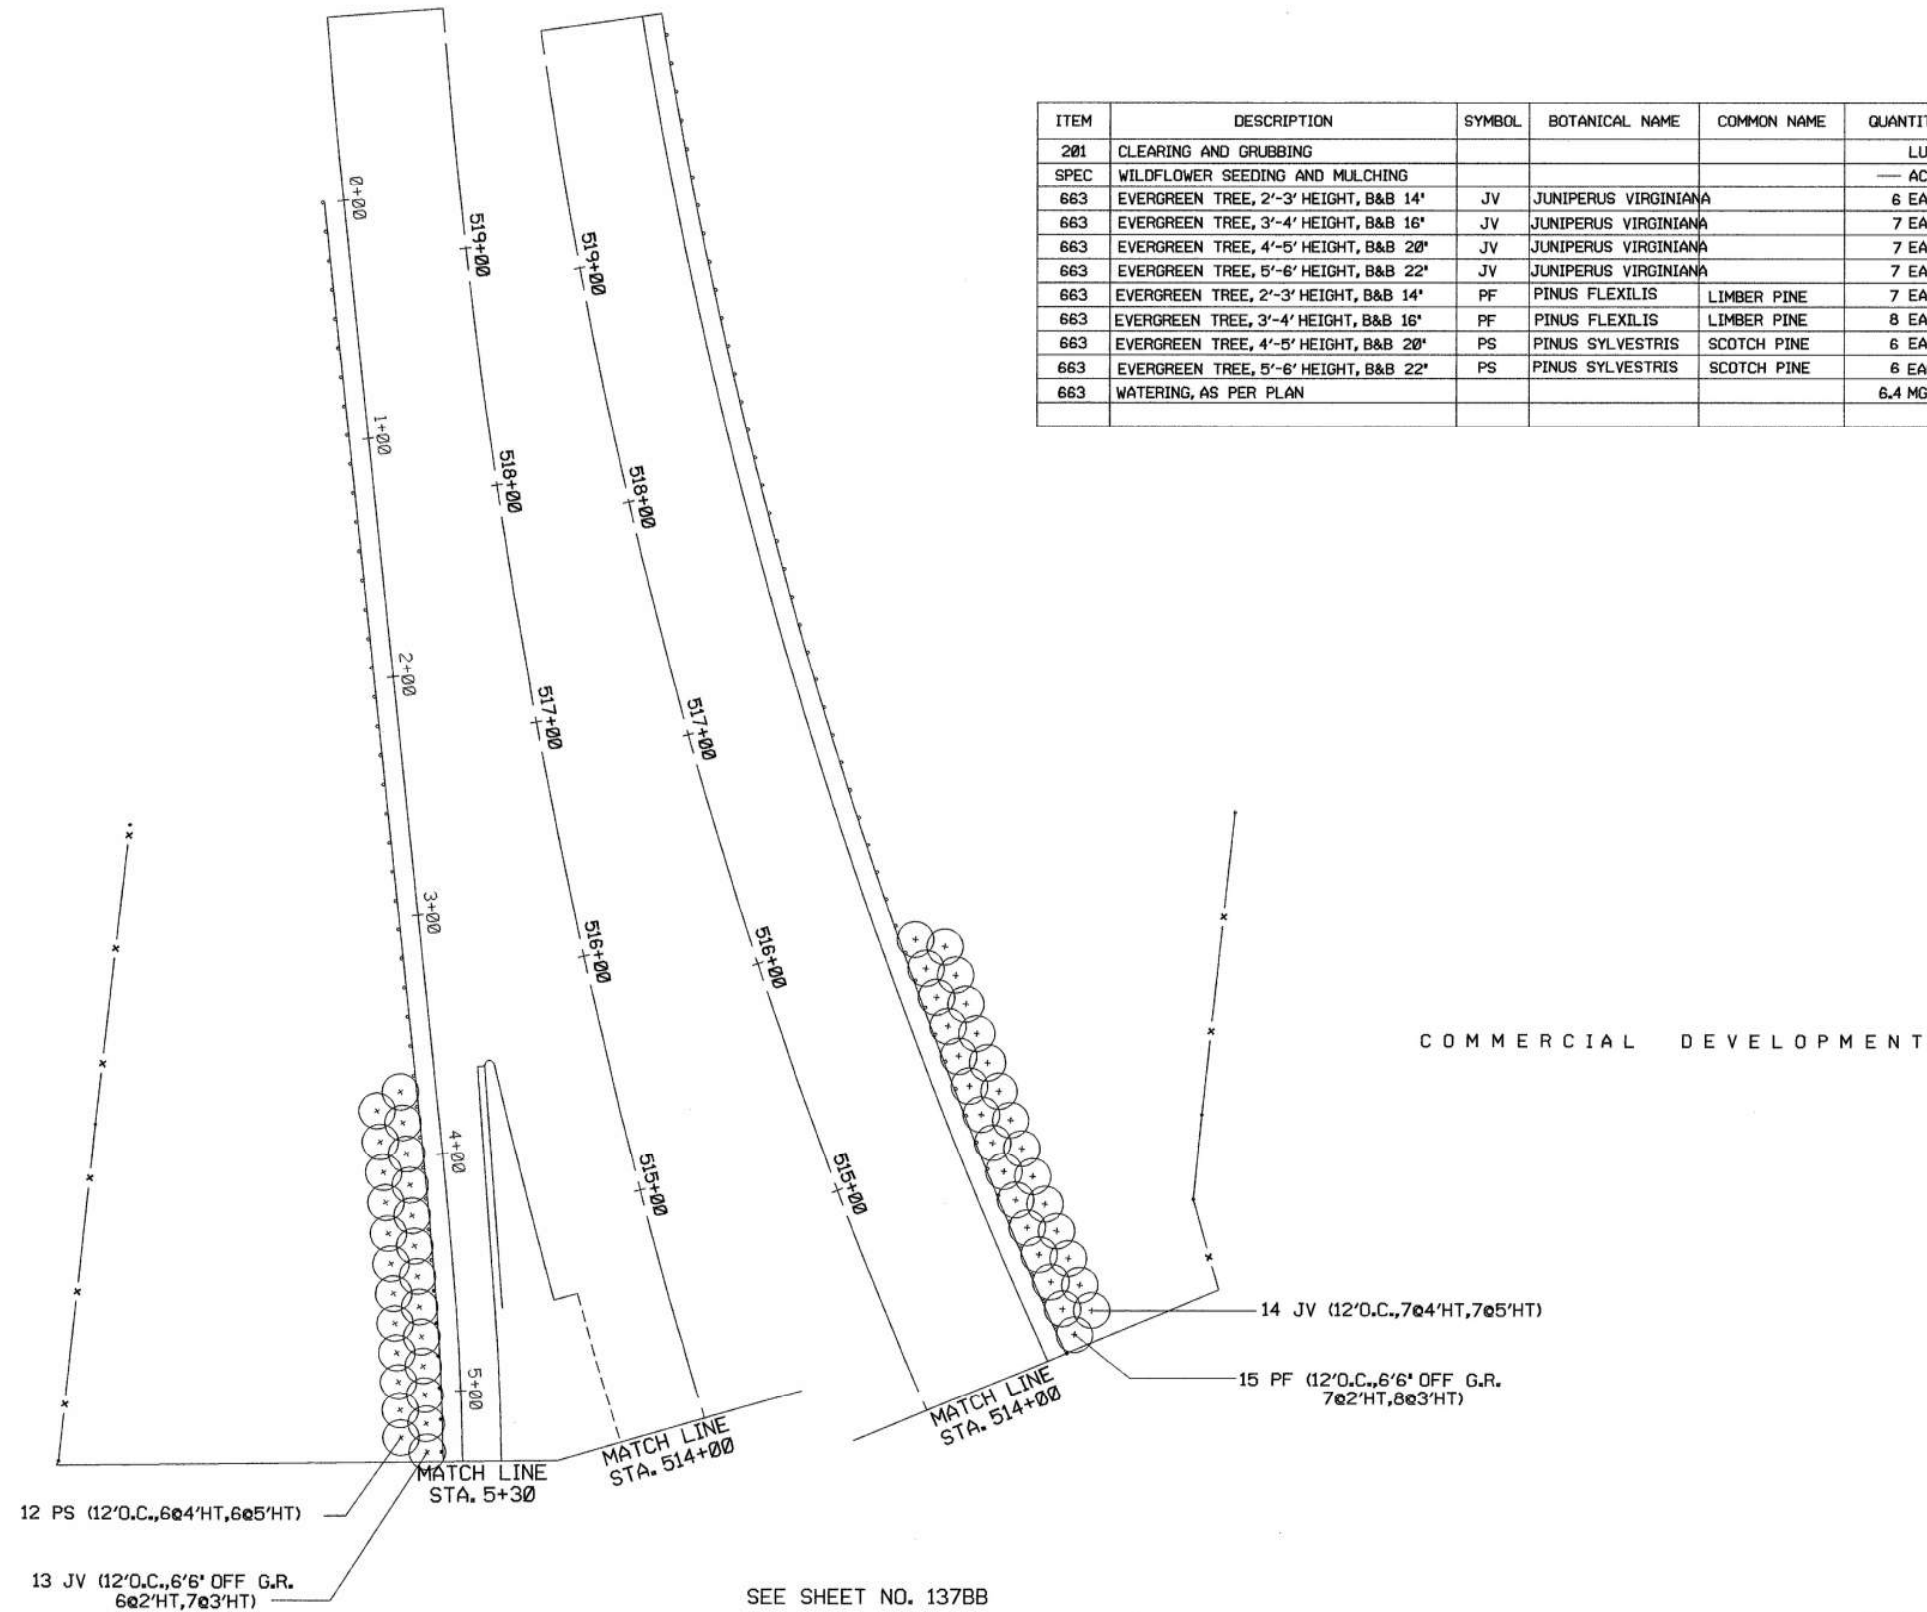


SEE SHEET NO. 137BB

 


I-77
STA. 514+00 TO STA. 520+00


LANDSCAPE PLAN

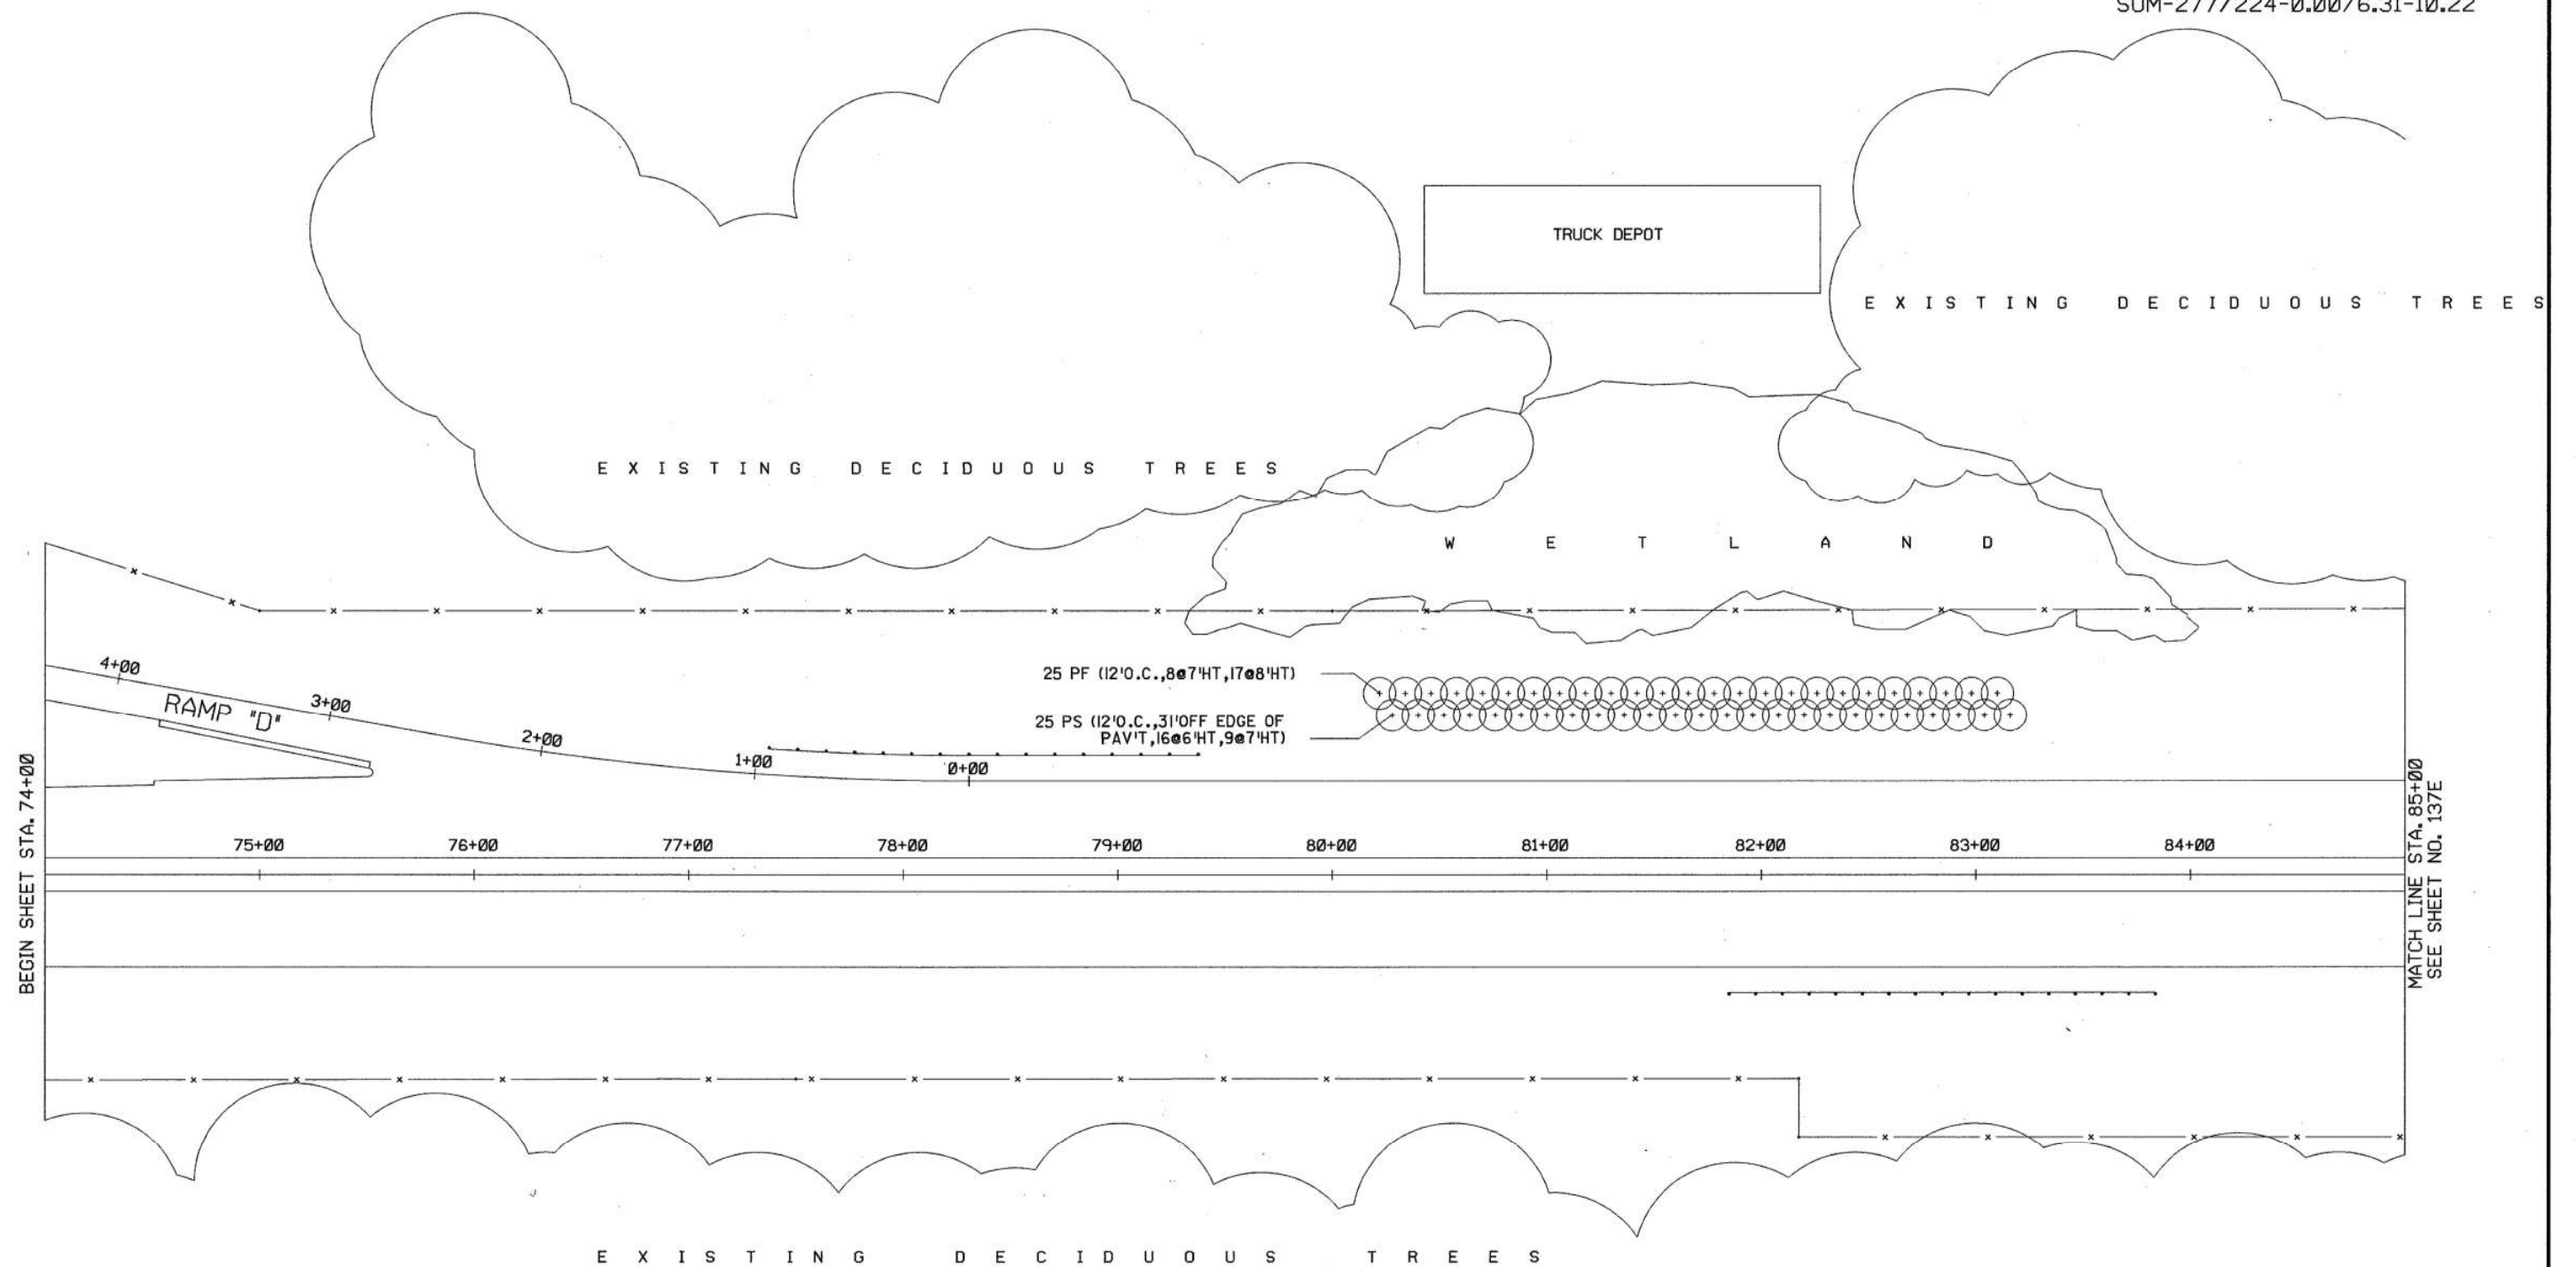


ITEM	DESCRIPTION	SYMBOL	BOTANICAL NAME	COMMON NAME	QUANTITY
201	CLEARING AND GRUBBING				LUMP
SPEC	WILDFLOWER SEEDING AND MULCHING				ACRE
663	EVERGREEN TREE, 2'-3' HEIGHT, B&B 14'	PN	PINUS NIGRA	AUSTRIAN PINE	EACH
663	EVERGREEN TREE, 3'-4' HEIGHT, B&B 16'	PN	PINUS NIGRA	AUSTRIAN PINE	EACH
663	EVERGREEN TREE, 4'-5' HEIGHT, B&B 20'	PN	PINUS NIGRA	AUSTRIAN PINE	EACH
663	EVERGREEN TREE, 7'-8' HEIGHT, B&B 27'	PS	PINUS SYLVESTRIS	SCOTCH PINE	9 EACH
663	EVERGREEN TREE, 6'-7' HEIGHT, B&B 24'	PS	PINUS SYLVESTRIS	SCOTCH PINE	16 EACH
663	EVERGREEN TREE, 7'-8' HEIGHT, B&B 27'	PF	PINUS FLEXILIS	LIMBER PINE	8 EACH
663	EVERGREEN TREE, 8'-9' HEIGHT, B&B 30'	PF	PINUS FLEXILIS	LIMBER PINE	17 EACH
659	WATERING, AS PER PLAN				12.0 MGAL.

 


ITEM	DESCRIPTION	SYMBOL	BOTANICAL NAME	COMMON NAME	QUANTITY
201	CLEARING AND GRUBBING				LUMP
SPEC	WILDFLOWER SEEDLING AND MULCHING				— ACRE
663	EVERGREEN TREE, 2'-3' HEIGHT, B&B 14'	PF	PINUS FLEXILIS	LIMBER PINE	5 EACH
663	EVERGREEN TREE, 3'-4' HEIGHT, B&B 16'	PF	PINUS FLEXILIS	LIMBER PINE	5 EACH
663	EVERGREEN TREE, 4'-5' HEIGHT, B&B 20"	PS	PINUS SYLVESTRIS	SCOTCH PINE	4 EACH
663	EVERGREEN TREE, 5'-6' HEIGHT, B&B 22"	PS	PINUS SYLVESTRIS	SCOTCH PINE	5 EACH
663	EVERGREEN TREE, 7'-8' HEIGHT, B&B 27"	JV	JUNIPERUS VIRGINIANA		5 EACH
663	EVERGREEN TREE, 8'-9' HEIGHT, B&B 30"	JV	JUNIPERUS VIRGINIANA		13 EACH
663	DECIDUOUS FLOWERING TREE, 5'-6' HT, B&B	RT	RHUS TYPHINA	STAGHORN SUMAC	19 EACH
663	WATERING, AS PER PLAN				11.2 MGAL.

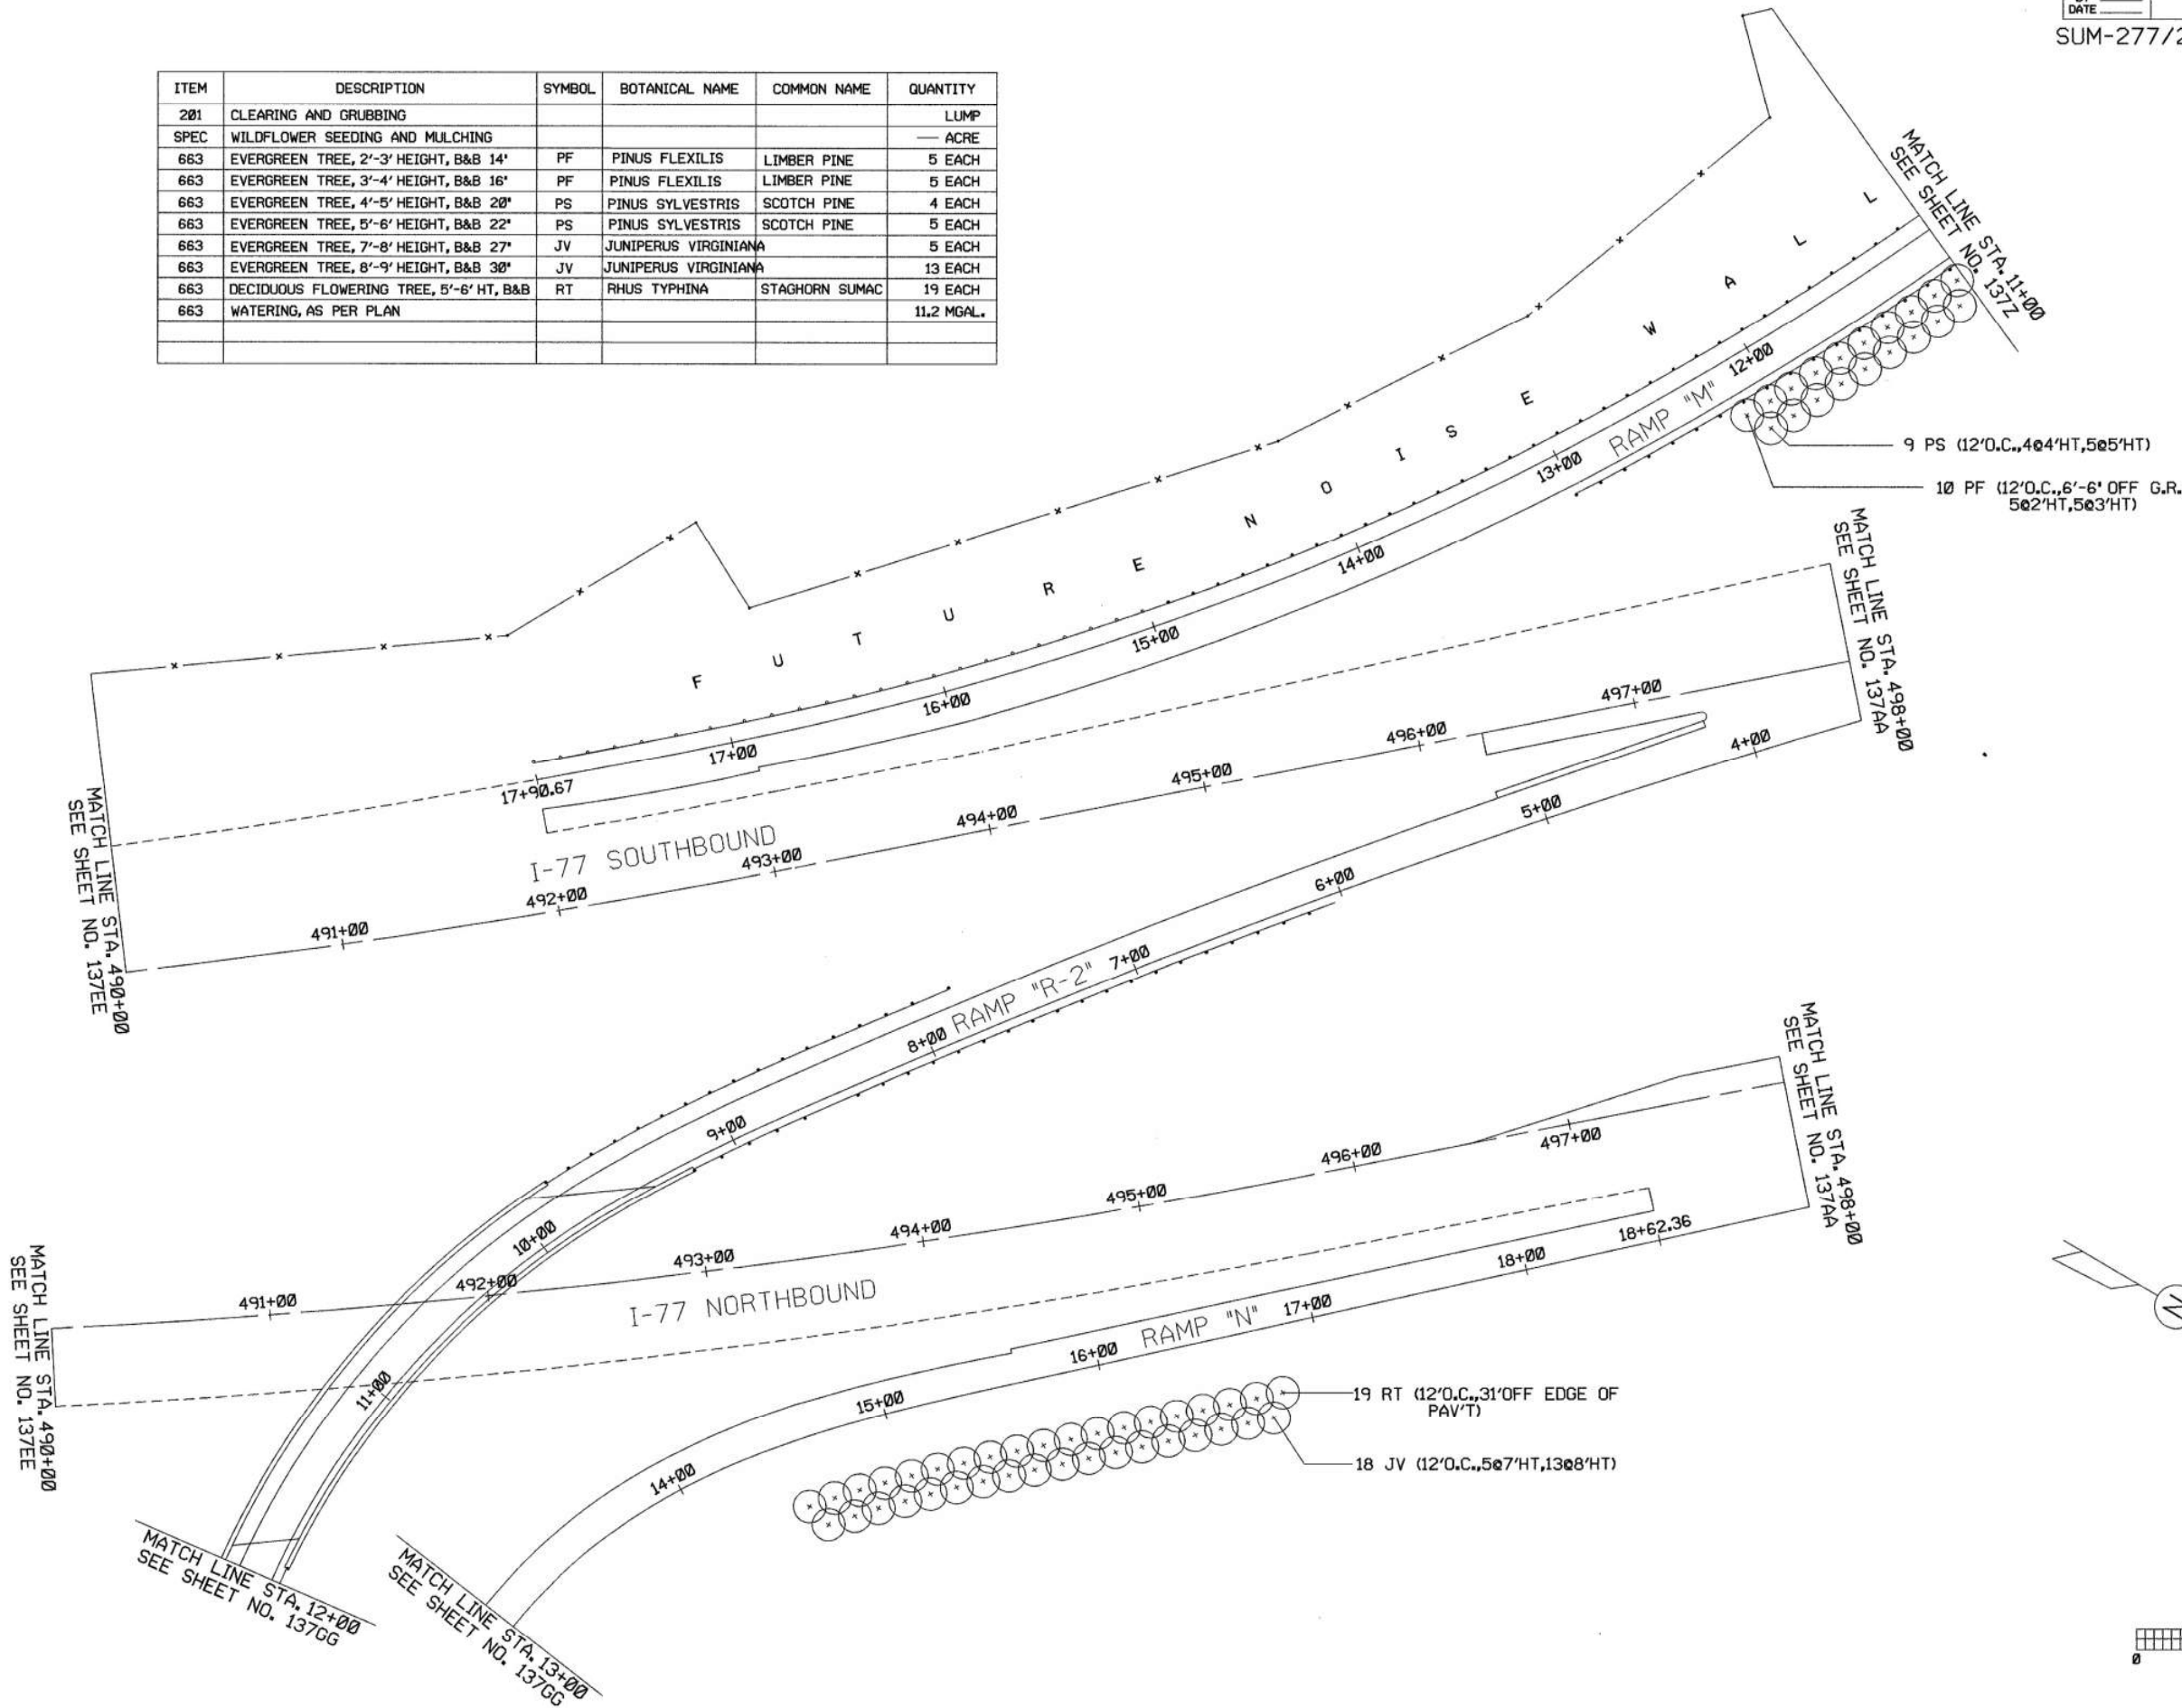


I-77
STA. 490+00 TO STA. 498+00
LANDSCAPE PLAN

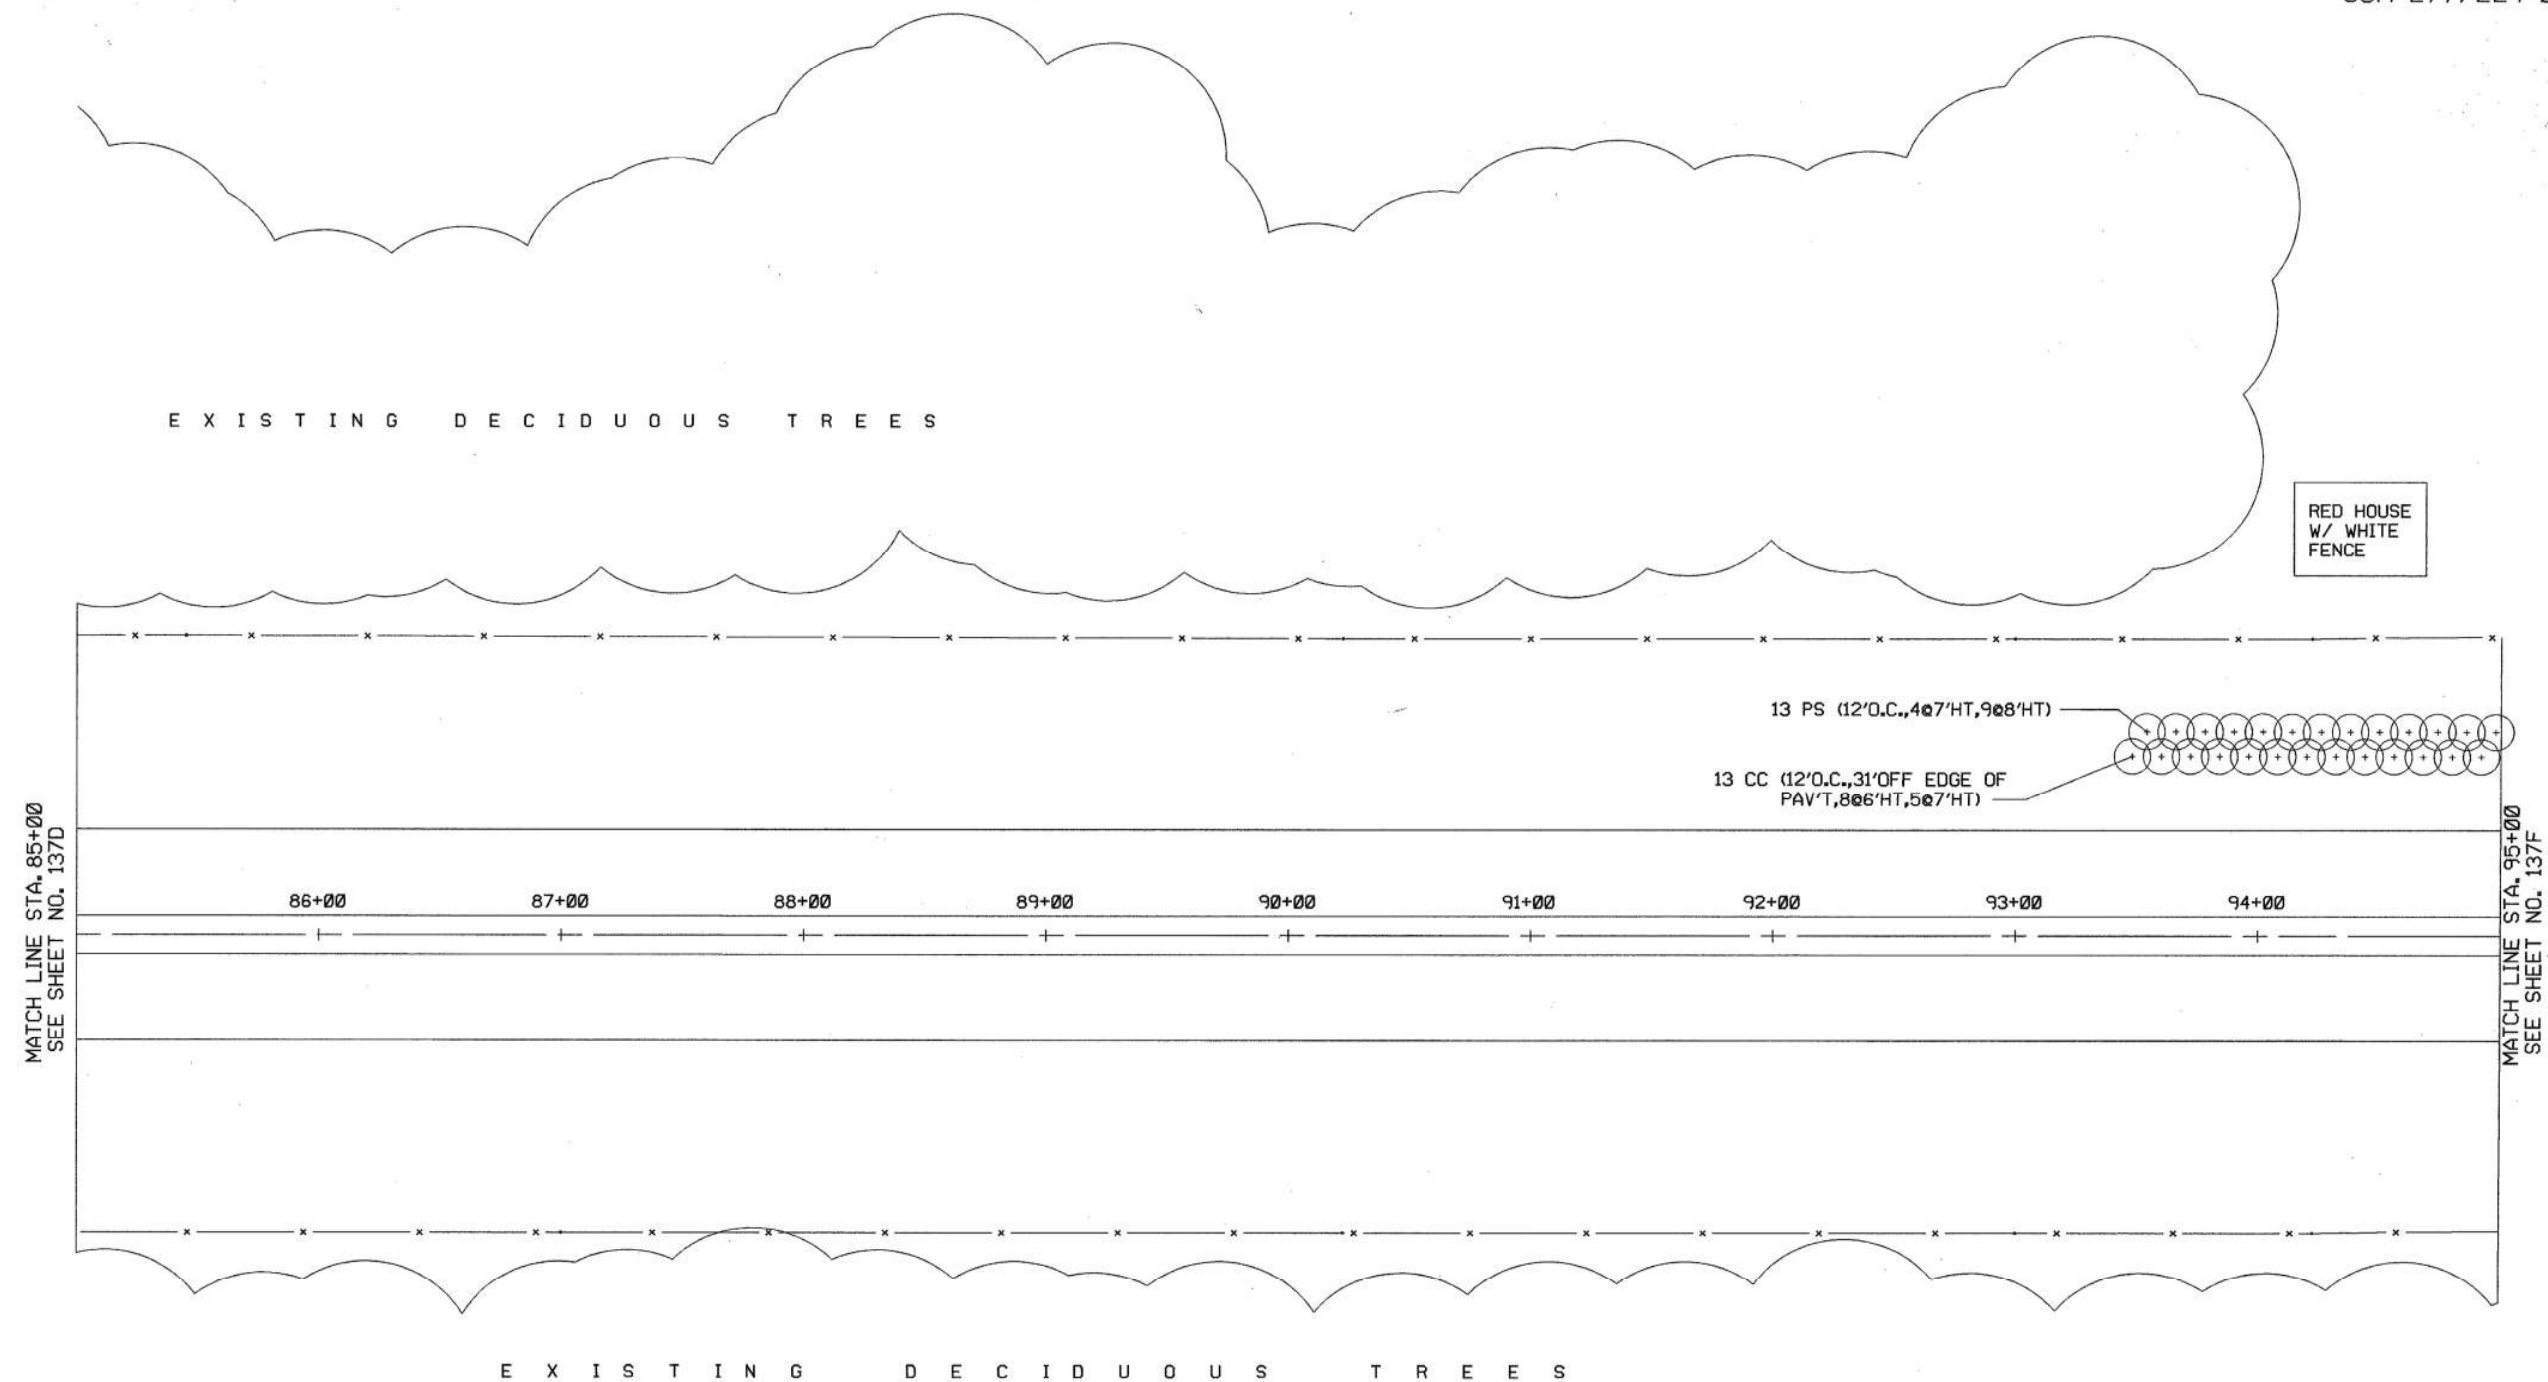


ITEM	DESCRIPTION	SYMBOL	BOTANICAL NAME	COMMON NAME	QUANTITY
201	CLEARING AND GRUBBING				LUMP
SPEC	WILDFLOWER SEEDING AND MULCHING				— ACRE
663	DECIDUOUS FLOWERING TREE, 5'-6' HT, B&B	CC	CRATAEGUS CRUSGALLI		13 EACH
663	EVERGREEN TREE, 3'-4' HEIGHT, B&B 16"	PN	PINUS NIGRA	AUSTRIAN PINE	— EACH
663	EVERGREEN TREE, 4'-5' HEIGHT, B&B 20"	PN	PINUS NIGRA	AUSTRIAN PINE	— EACH
663	EVERGREEN TREE, 5'-6' HEIGHT, B&B 22"	PN	PINUS NIGRA	AUSTRIAN PINE	— EACH
663	EVERGREEN TREE, 6'-7' HEIGHT, B&B 24"	PN	PINUS NIGRA	AUSTRIAN PINE	EACH
663	EVERGREEN TREE, 7'-8' HEIGHT, B&B 27"	PS	PINUS SYLVESTRIS	SCOTCH PINE	4 EACH
663	EVERGREEN TREE, 8'-9' HEIGHT, B&B 30"	PS	PINUS SYLVESTRIS	SCOTCH PINE	9 EACH
659	WATERING, AS PER PLAN				6.3 MGAL.

 

ITEM	DESCRIPTION	SYMBOL	BOTANICAL NAME	COMMON NAME	QUANTITY
201	CLEARING AND GRUBBING				LUMP
SPEC	WILDFLOWER SEEDING AND MULCHING				0.33 ACRE
663	EVERGREEN TREE, 2'-3' HEIGHT, B&B 14'	PN	PINUS NIGRA	AUSTRIAN PINE	— EACH
663	EVERGREEN TREE, 3'-4' HEIGHT, B&B 16'	PN	PINUS NIGRA	AUSTRIAN PINE	— EACH
663	EVERGREEN TREE, 4'-5' HEIGHT, B&B 20"	PN	PINUS NIGRA	AUSTRIAN PINE	— EACH
663	EVERGREEN TREE, 5'-6' HEIGHT, B&B 22"	PN	PINUS NIGRA	AUSTRIAN PINE	— EACH
663	EVERGREEN TREE, 6'-7' HEIGHT, B&B 24"	PN	PINUS NIGRA	AUSTRIAN PINE	— EACH
663	EVERGREEN TREE, 7'-8' HEIGHT, B&B 27"	PN	PINUS NIGRA	AUSTRIAN PINE	— EACH
663	EVERGREEN TREE, 8'-9' HEIGHT, B&B 30"	PN	PINUS NIGRA	AUSTRIAN PINE	— EACH
663	WATERING, AS PER PLAN				— MGAL.

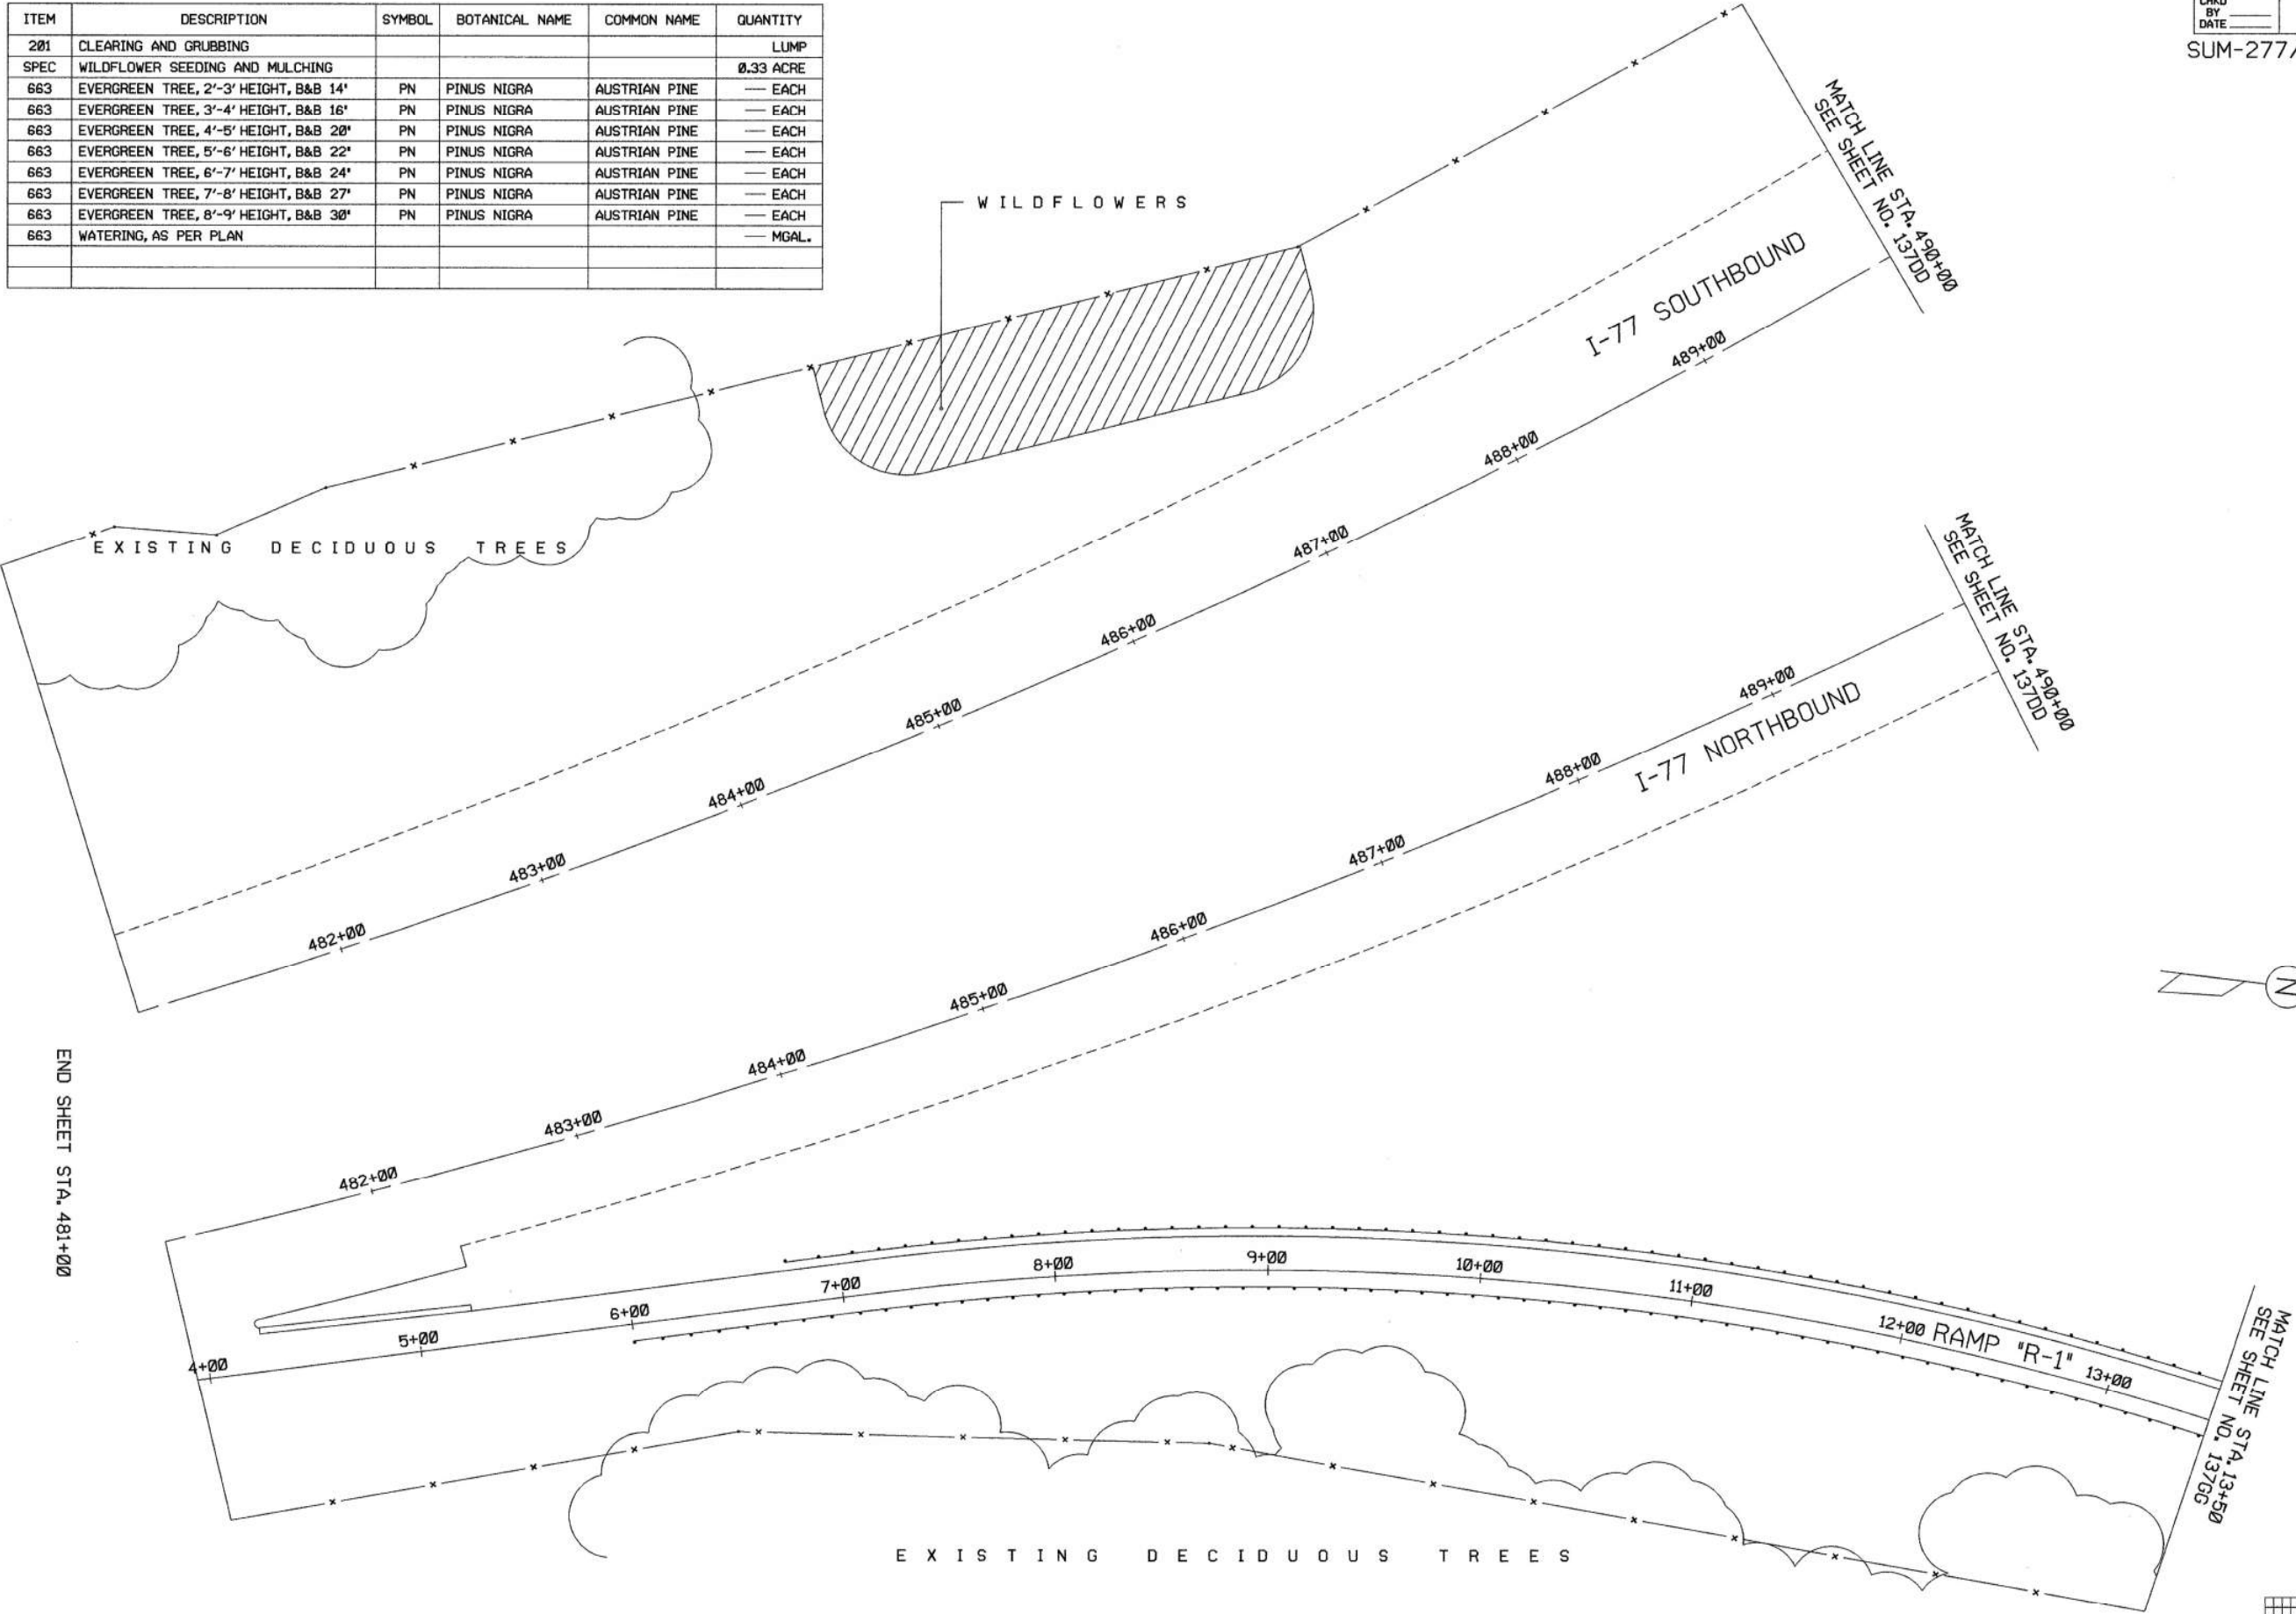


END SHEET STA. 481+00

 


I-77
STA. 481+00 TO STA. 490+00


LANDSCAPE PLAN

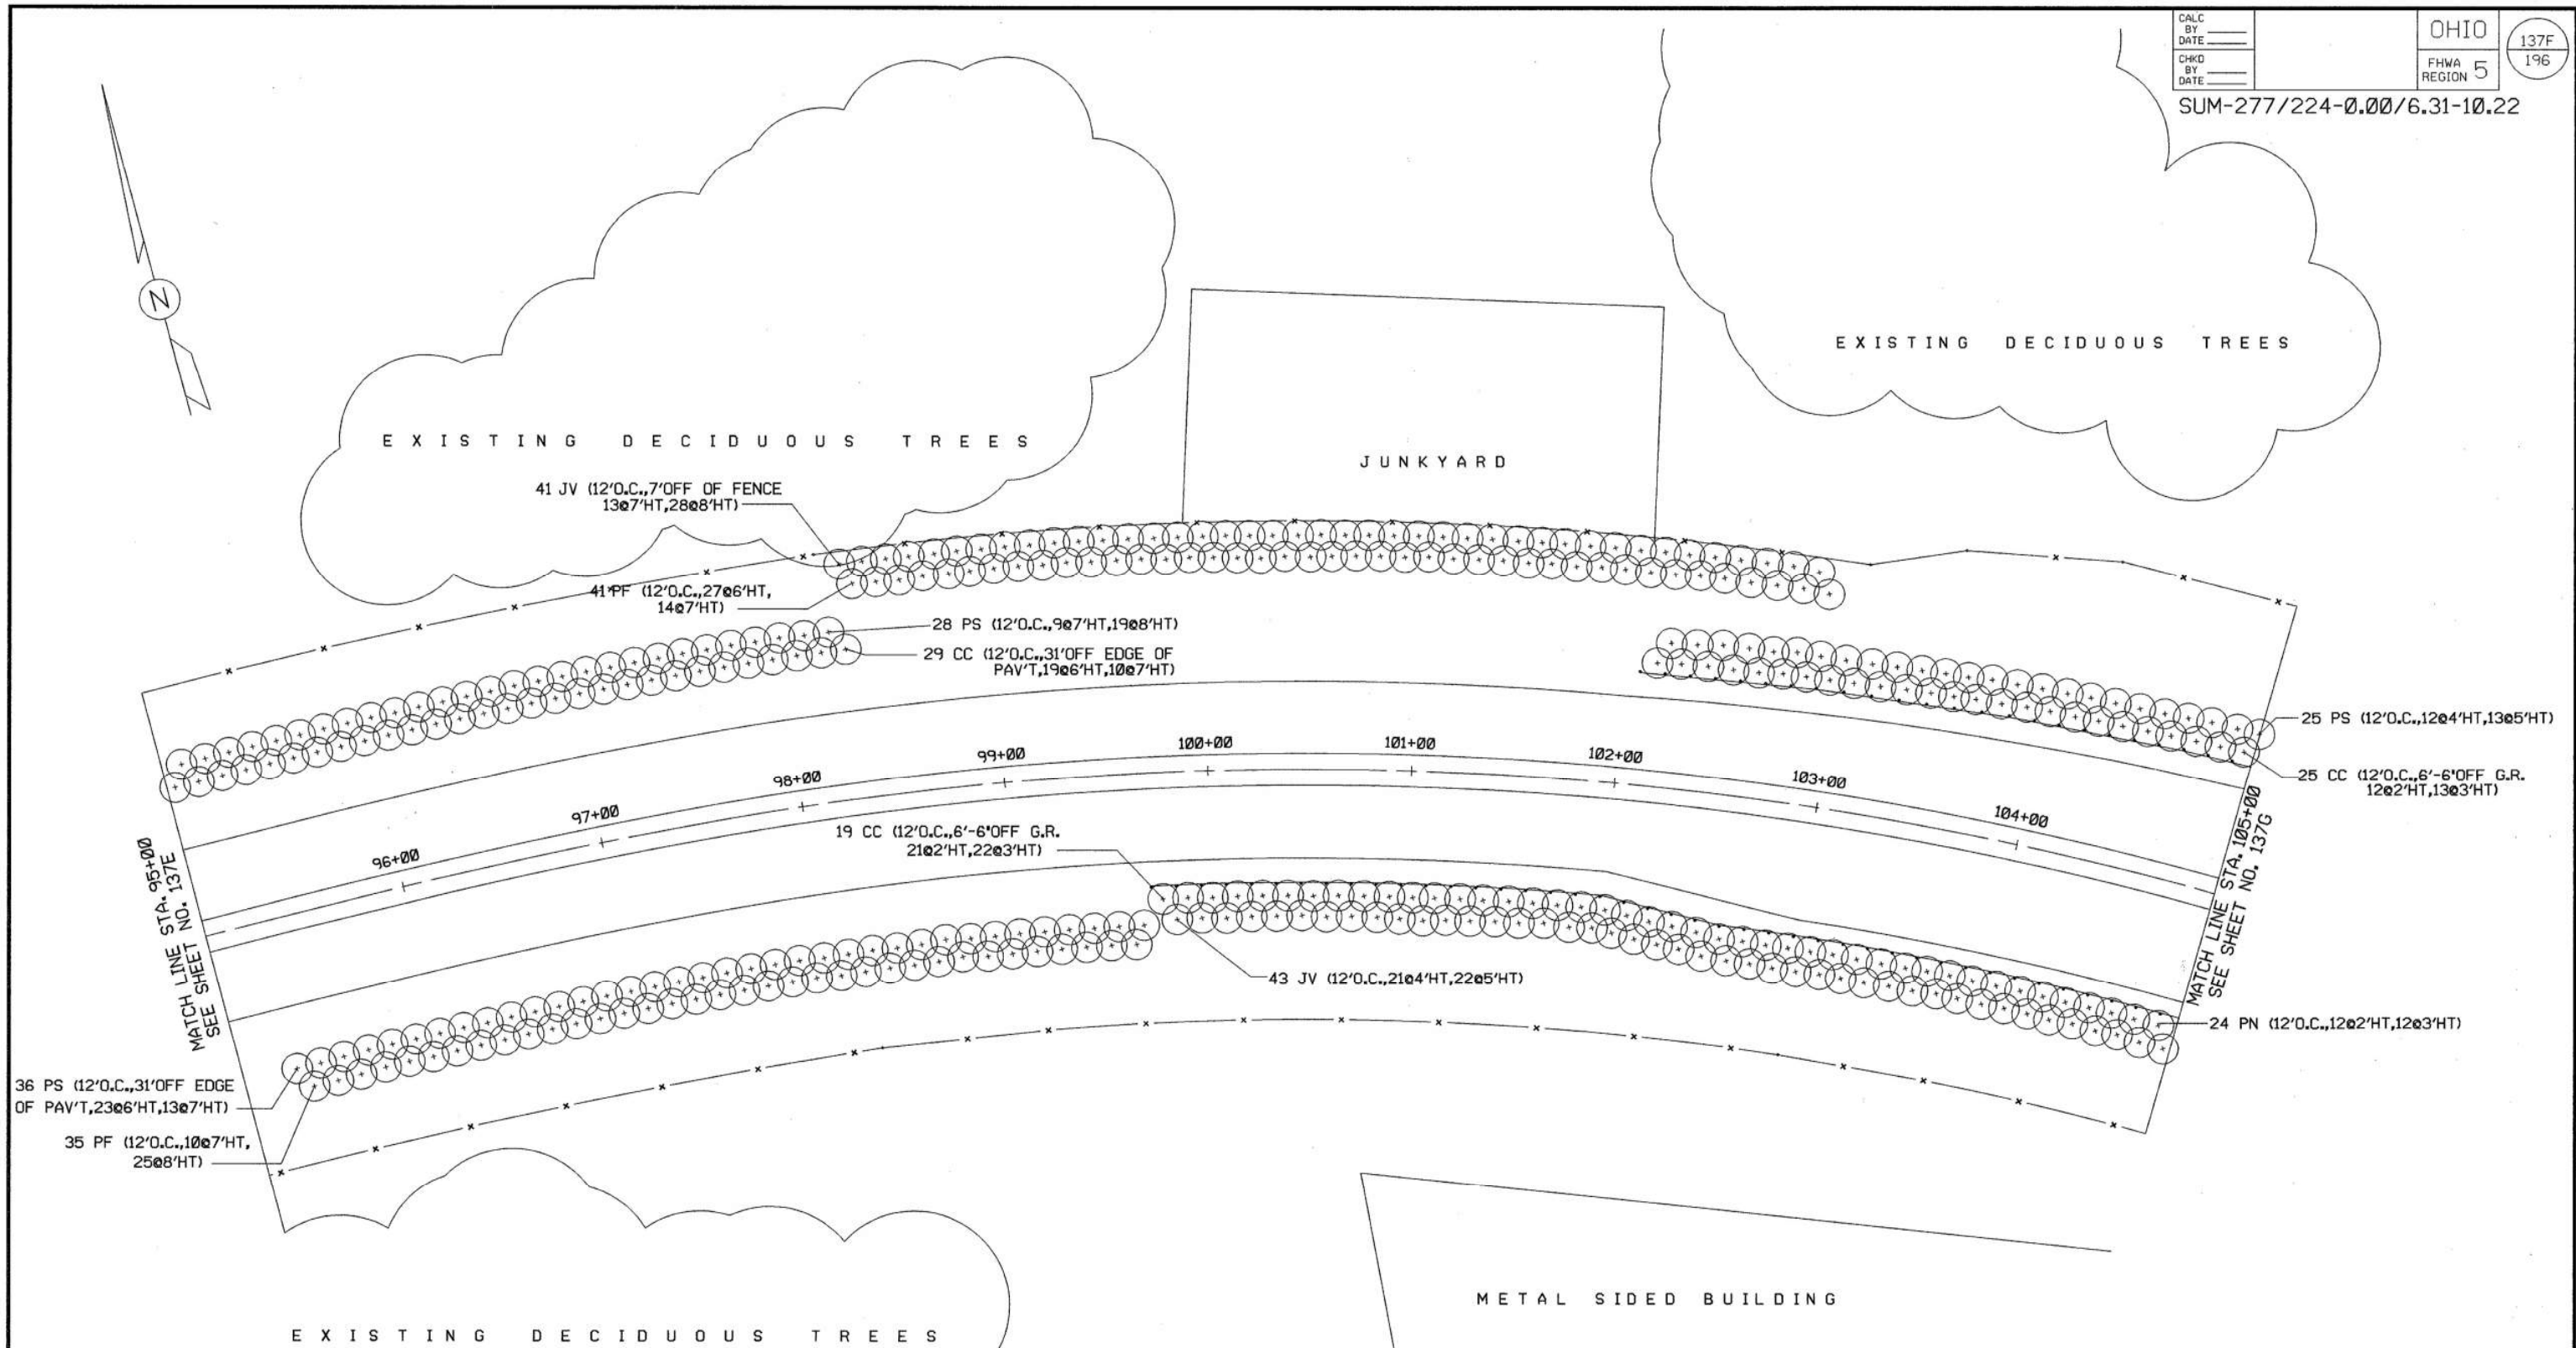


ITEM	DESCRIPTION	SYMBOL	BOTANICAL NAME	COMMON NAME	QUANTITY
201	CLEARING AND GRUBBING				LUMP
SPEC	WILDFLOWER SEEDING AND MULCHING				— ACRE
663	EVERGREEN TREE, 2'-3' HEIGHT, B&B 14"	PN	PINUS NIGRA	AUSTRIAN PINE	12 EACH
663	EVERGREEN TREE, 3'-4' HEIGHT, B&B 16"	PN	PINUS NIGRA	AUSTRIAN PINE	12 EACH
663	EVERGREEN TREE, 4'-5' HEIGHT, B&B 20"	PS	PINUS SYLVESTRIS	SCOTCH PINE	12 EACH
663	EVERGREEN TREE, 4'-5' HEIGHT, B&B 20"	JV	JUNIPERUS VIRGINIANA		21 EACH
663	EVERGREEN TREE, 5'-6' HEIGHT, B&B 22"	PS	PINUS SYLVESTRIS	SCOTCH PINE	13 EACH
663	EVERGREEN TREE, 5'-6' HEIGHT, B&B 22"	JV	JUNIPERUS VIRGINIANA		22 EACH
663	EVERGREEN TREE, 6'-7' HEIGHT, B&B 24"	PS	PINUS SYLVESTRIS	SCOTCH PINE	23 EACH
663	EVERGREEN TREE, 6'-7' HEIGHT, B&B 24"	PF	PINUS FLEXILIS	LIMBER PINE	27 EACH
663	EVERGREEN TREE, 7'-8' HEIGHT, B&B 27"	PS	PINUS SYLVESTRIS	SCOTCH PINE	22 EACH
659	WATERING, AS PER PLAN				66.9 MGAL.

ITEM	DESCRIPTION	SYMBOL	BOTANICAL NAME	COMMON NAME	QUANTITY
663	EVERGREEN TREE, 7'-8' HEIGHT, B&B 27"	PF	PINUS FLEXILIS	LIMBER PINE	24 EACH
663	EVERGREEN TREE, 7'-8' HEIGHT, B&B 27"	JV	JUNIPERUS VIRGINIANA		13 EACH
663	EVERGREEN TREE, 8'-9' HEIGHT, B&B 30"	PS	PINUS SYLVESTRIS	SCOTCH PINE	19 EACH
663	EVERGREEN TREE, 8'-9' HEIGHT, B&B 30"	PF	PINUS FLEXILIS	LIMBER PINE	25 EACH
663	EVERGREEN TREE, 8'-9' HEIGHT, B&B 30"	JV	JUNIPERUS VIRGINIANA		28 EACH
663	DECIDUOUS FLOWERING TREE, 5'-6' HT B&B	CC	CRATAEGUS CRUSGALLI		73 EACH

 

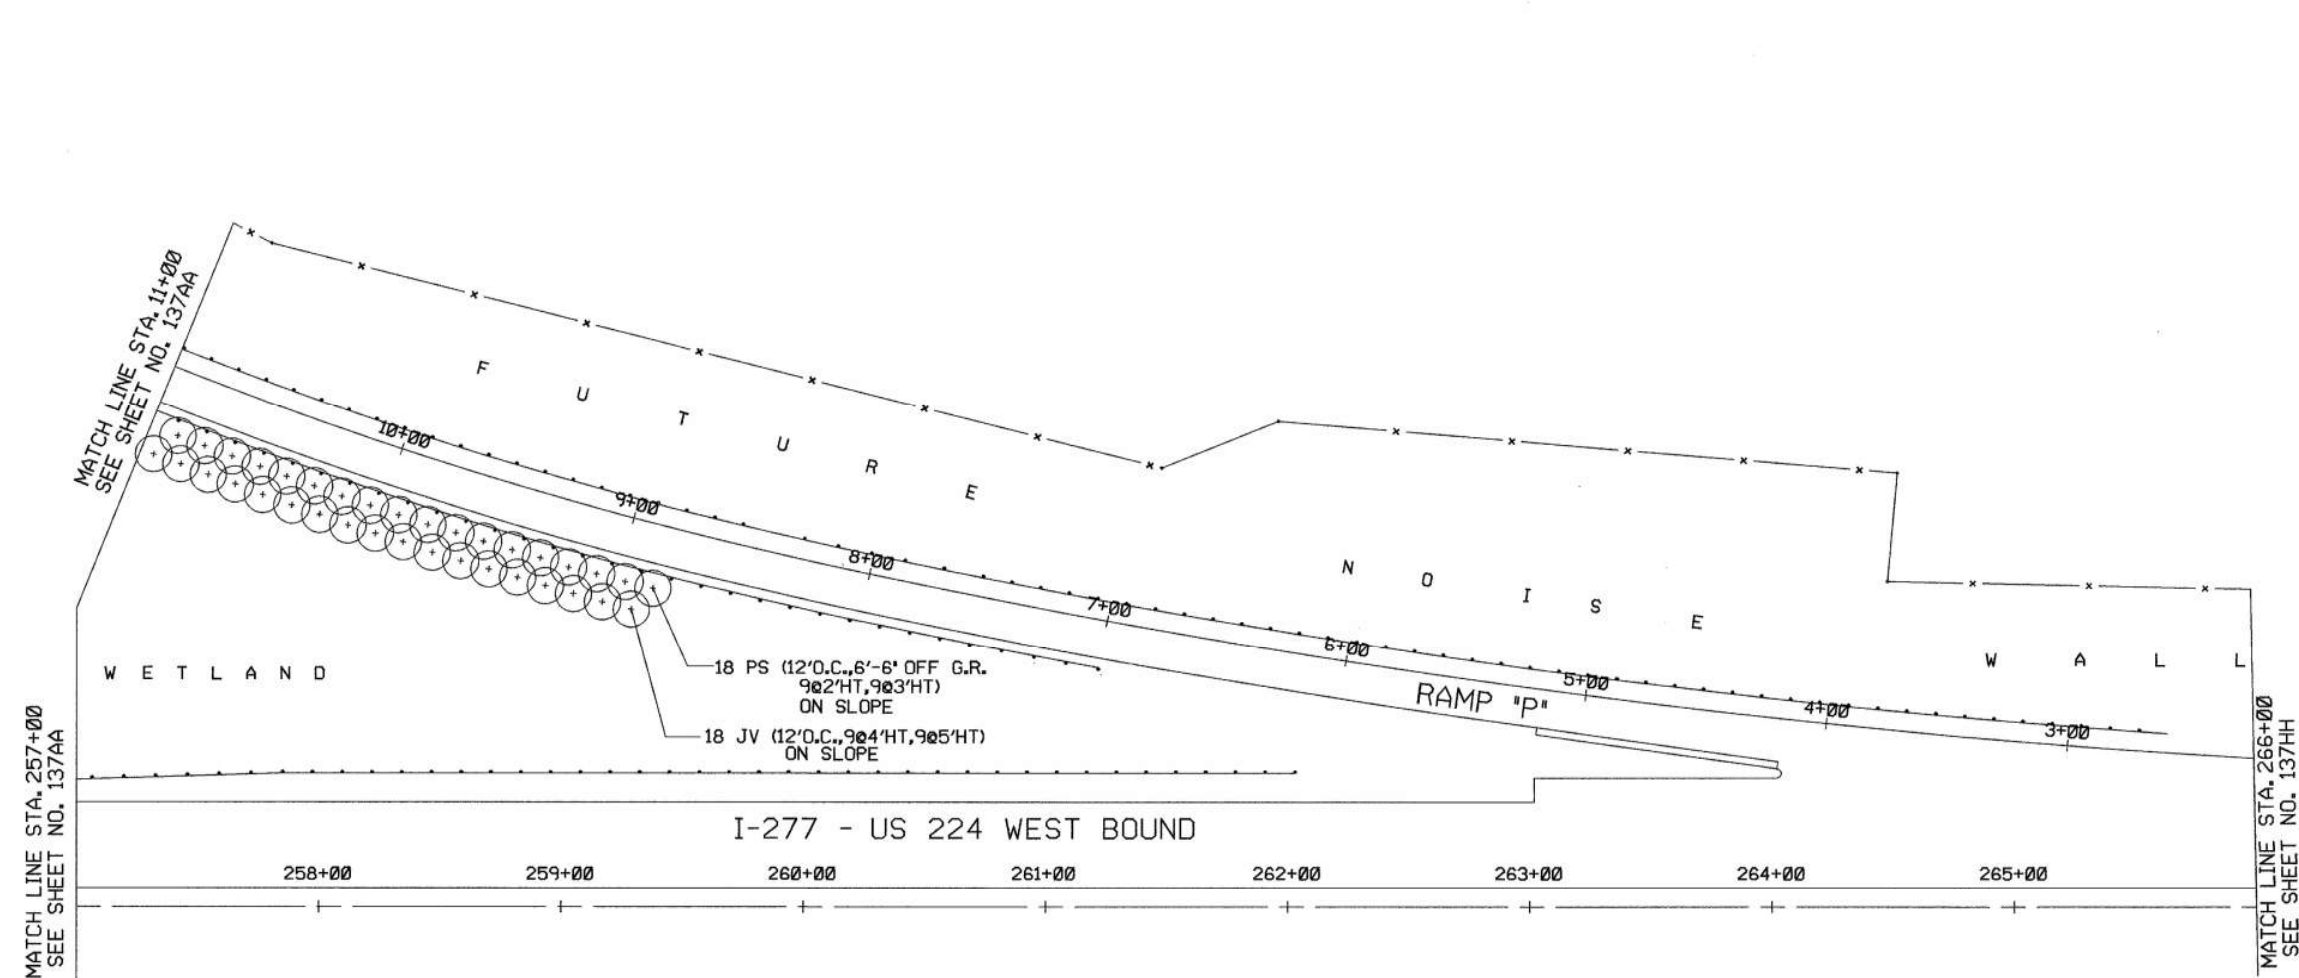

ITEM	DESCRIPTION	SYMBOL	BOTANICAL NAME	COMMON NAME	QUANTITY
201	CLEARING AND GRUBBING				LUMP
SPEC	WILDFLOWER SEEDING AND MULCHING				— ACRE
663	EVERGREEN TREE, 2'-3' HEIGHT, B&B 14'	PS	PINUS SYLVESTRIS	SCOTCH PINE	9 EACH
663	EVERGREEN TREE, 3'-4' HEIGHT, B&B 16'	PS	PINUS SYLVESTRIS	SCOTCH PINE	9 EACH
663	EVERGREEN TREE, 4'-5' HEIGHT, B&B 20'	JV	JUNIPERUS VIRGINIANA		9 EACH
663	EVERGREEN TREE, 5'-6' HEIGHT, B&B 22'	JV	JUNIPERUS VIRGINIANA		9 EACH
663	EVERGREEN TREE, 6'-7' HEIGHT, B&B 24'				EACH
663	EVERGREEN TREE, 7'-8' HEIGHT, B&B 27'				EACH
663	EVERGREEN TREE, 8'-9' HEIGHT, B&B 30'				EACH
663	WATERING, AS PER PLAN				4.3 MGAL.

 


SUM-277/224-0.00/6.31-10.22

ITEM	DESCRIPTION	SYMBOL	BOTANICAL NAME	COMMON NAME	QUANTITY
201	CLEARING AND GRUBBING				LUMP
SPEC	WILDFLOWER SEEDING AND MULCHING				— ACRE
663	EVERGREEN TREE, 2'-3' HEIGHT, B&B 14"	PN	PINUS NIGRA	AUSTRIAN PINE	11 EACH
663	EVERGREEN TREE, 3'-4' HEIGHT, B&B 16"	PN	PINUS NIGRA	AUSTRIAN PINE	12 EACH
663	EVERGREEN TREE, 2'-3' HEIGHT, B&B 14"	JV	JUNIPERUS VIRGINIANA		26 EACH
663	EVERGREEN TREE, 3'-4' HEIGHT, B&B 16"	JV	JUNIPERUS VIRGINIANA		27 EACH
663	EVERGREEN TREE, 5'-6' HEIGHT, B&B 22"	JV	JUNIPERUS VIRGINIANA		11 EACH
663	EVERGREEN TREE, 6'-7' HEIGHT, B&B 24"	JV	JUNIPERUS VIRGINIANA		11 EACH
663	EVERGREEN TREE, 4'-5' HEIGHT, B&B 20"	PS	PINUS SYLVESTRIS	SCOTCH PINE	11 EACH
663	EVERGREEN TREE, 5'-6' HEIGHT, B&B 22"	PS	PINUS SYLVESTRIS	SCOTCH PINE	12 EACH
663	EVERGREEN TREE, 4'-5' HEIGHT, B&B 20"	PF	PINUS FLEXILIS	LIMBER PINE	26 EACH
663	WATERING, AS PER PLAN				23.6 MGAL.


ITEM	DESCRIPTION	SYMBOL	BOTANICAL NAME	COMMON NAME	QUANTITY
663	EVERGREEN TREE, 5'-6' HEIGHT, B&B 22"	PF	PINUS FLEXILIS	LIMBER PINE	26 EACH
663	DECIDUOUS FLOWERING TREE, 5'-6' B&B	CC	CRATAEGUS CRUSGALLI		24 EACH
663	EVERGREEN TREE, 2'-3' HEIGHT, B&B 14"	PN	PINUS NIGRA	AUSTRIAN PINE	EACH
663	EVERGREEN TREE, 3'-4' HEIGHT, B&B 16"	PN	PINUS NIGRA	AUSTRIAN PINE	EACH
663	EVERGREEN TREE, 4'-5' HEIGHT, B&B 20"	PN	PINUS NIGRA	AUSTRIAN PINE	EACH
663	EVERGREEN TREE, 5'-6' HEIGHT, B&B 22"	PN	PINUS NIGRA	AUSTRIAN PINE	EACH
663	EVERGREEN TREE, 6'-7' HEIGHT, B&B 24"	PN	PINUS NIGRA	AUSTRIAN PINE	— EACH
663	EVERGREEN TREE, 7'-8' HEIGHT, B&B 27"	PN	PINUS NIGRA	AUSTRIAN PINE	— EACH
663	EVERGREEN TREE, 8'-9' HEIGHT, B&B 30"	PN	PINUS NIGRA	AUSTRIAN PINE	— EACH

F I E L D

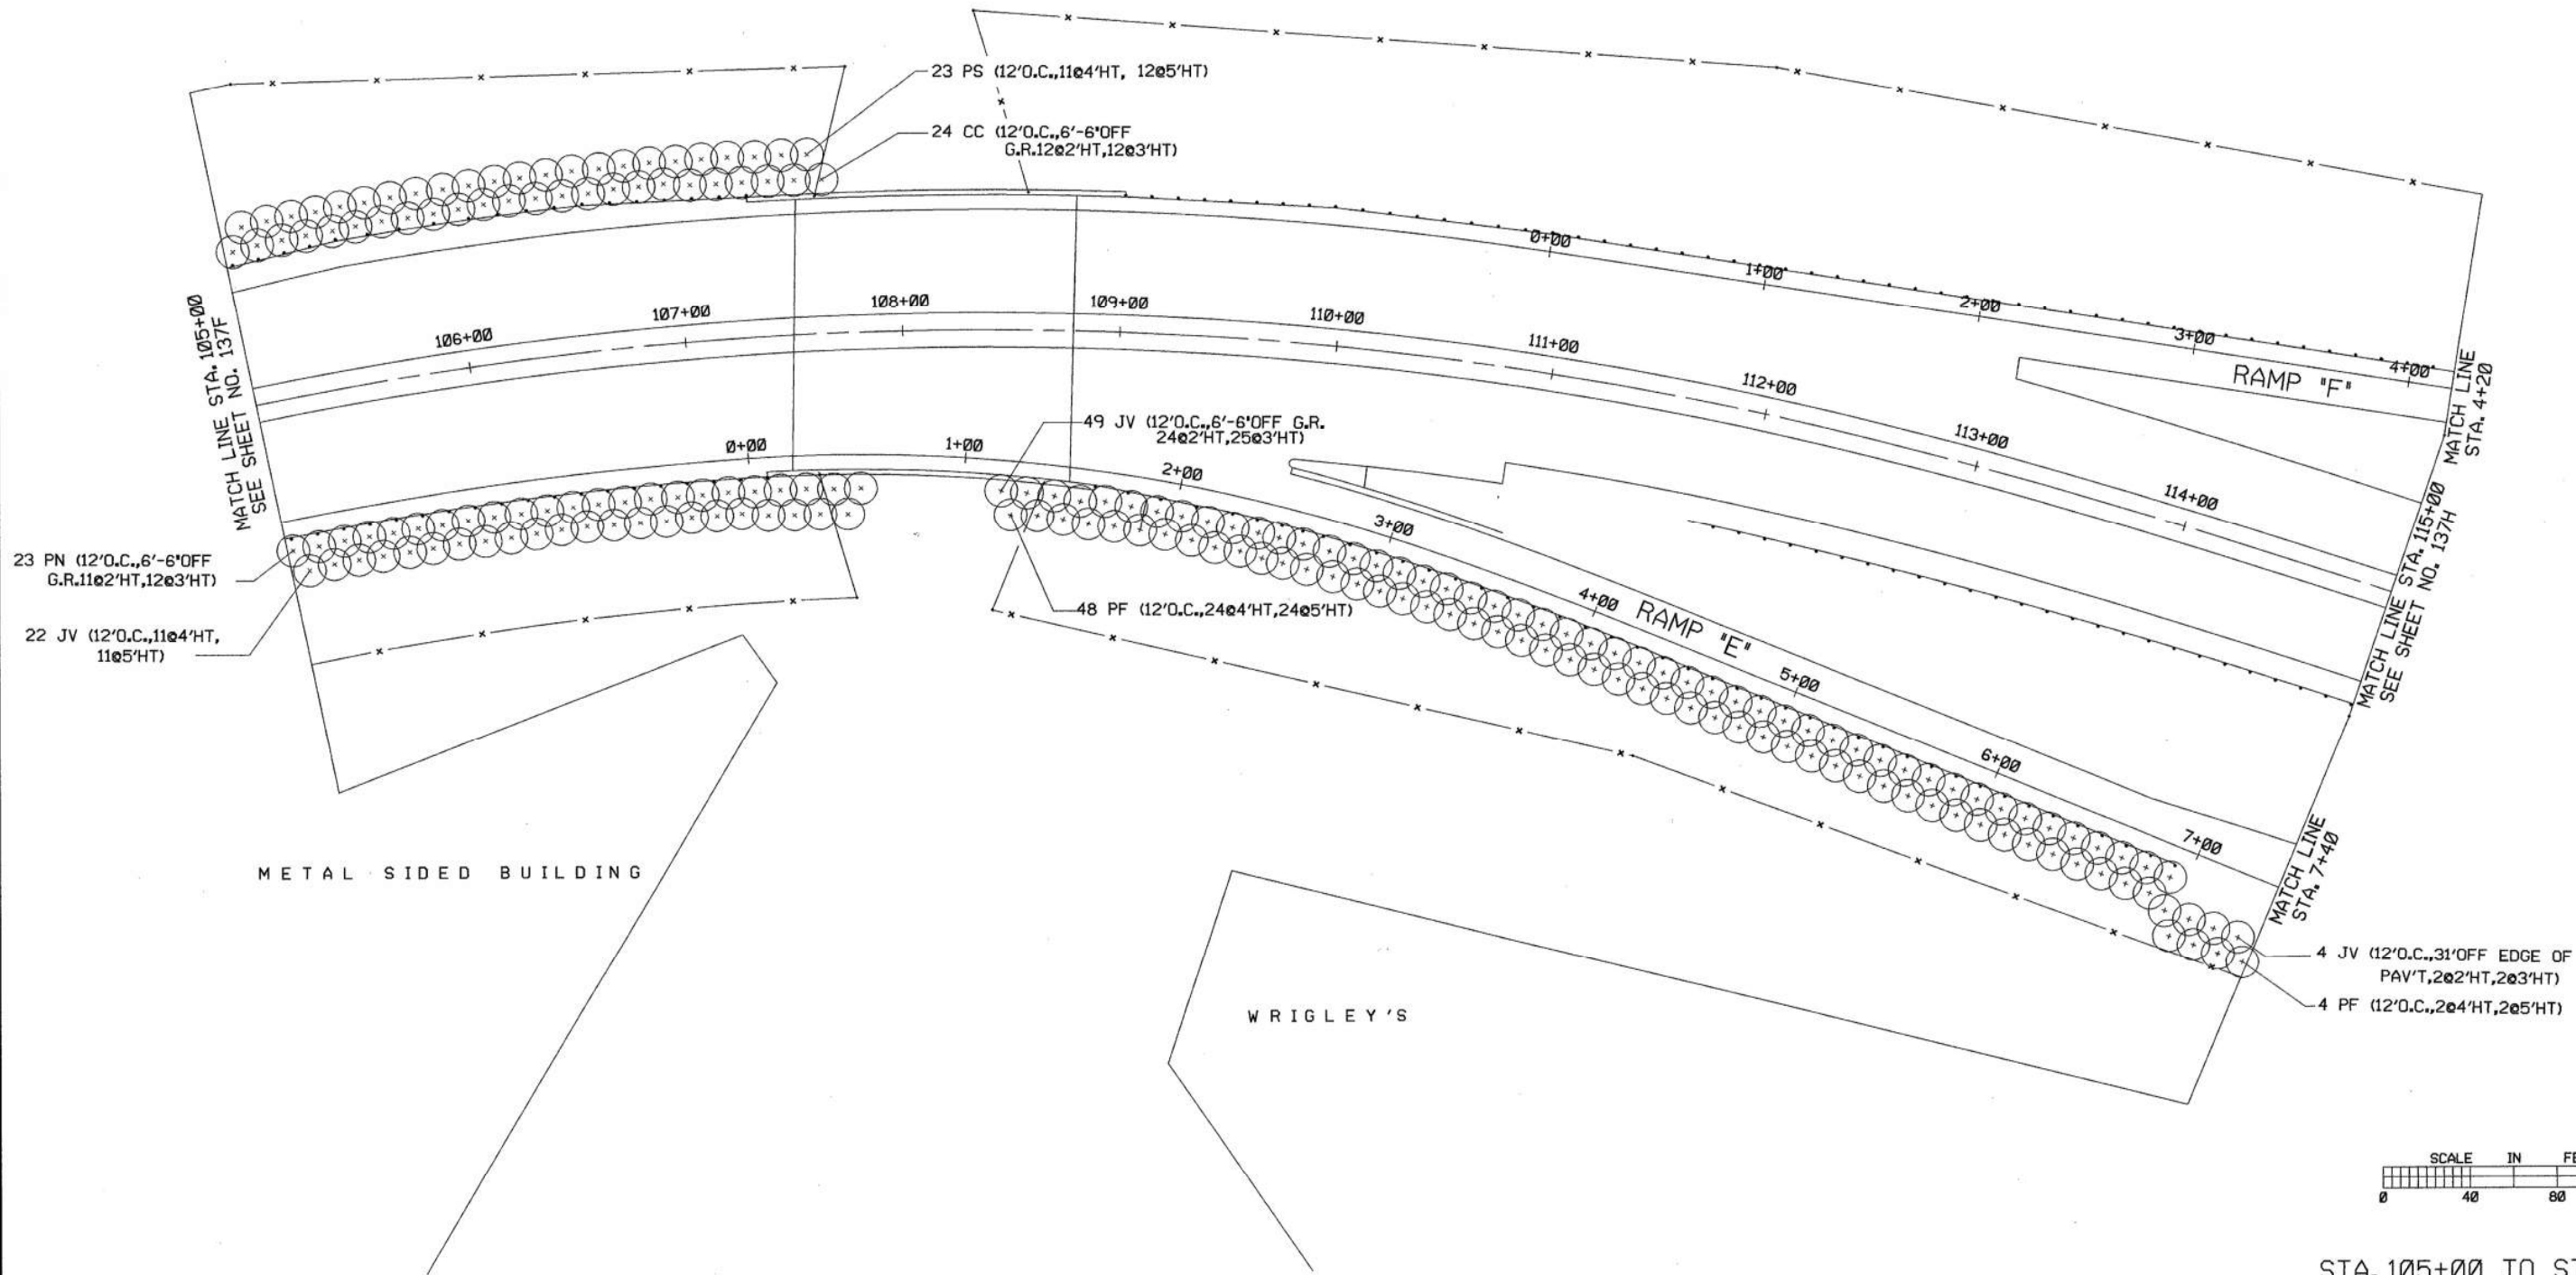


STA. 105+00 TO STA. 115+00

LANDSCAPE PLAN

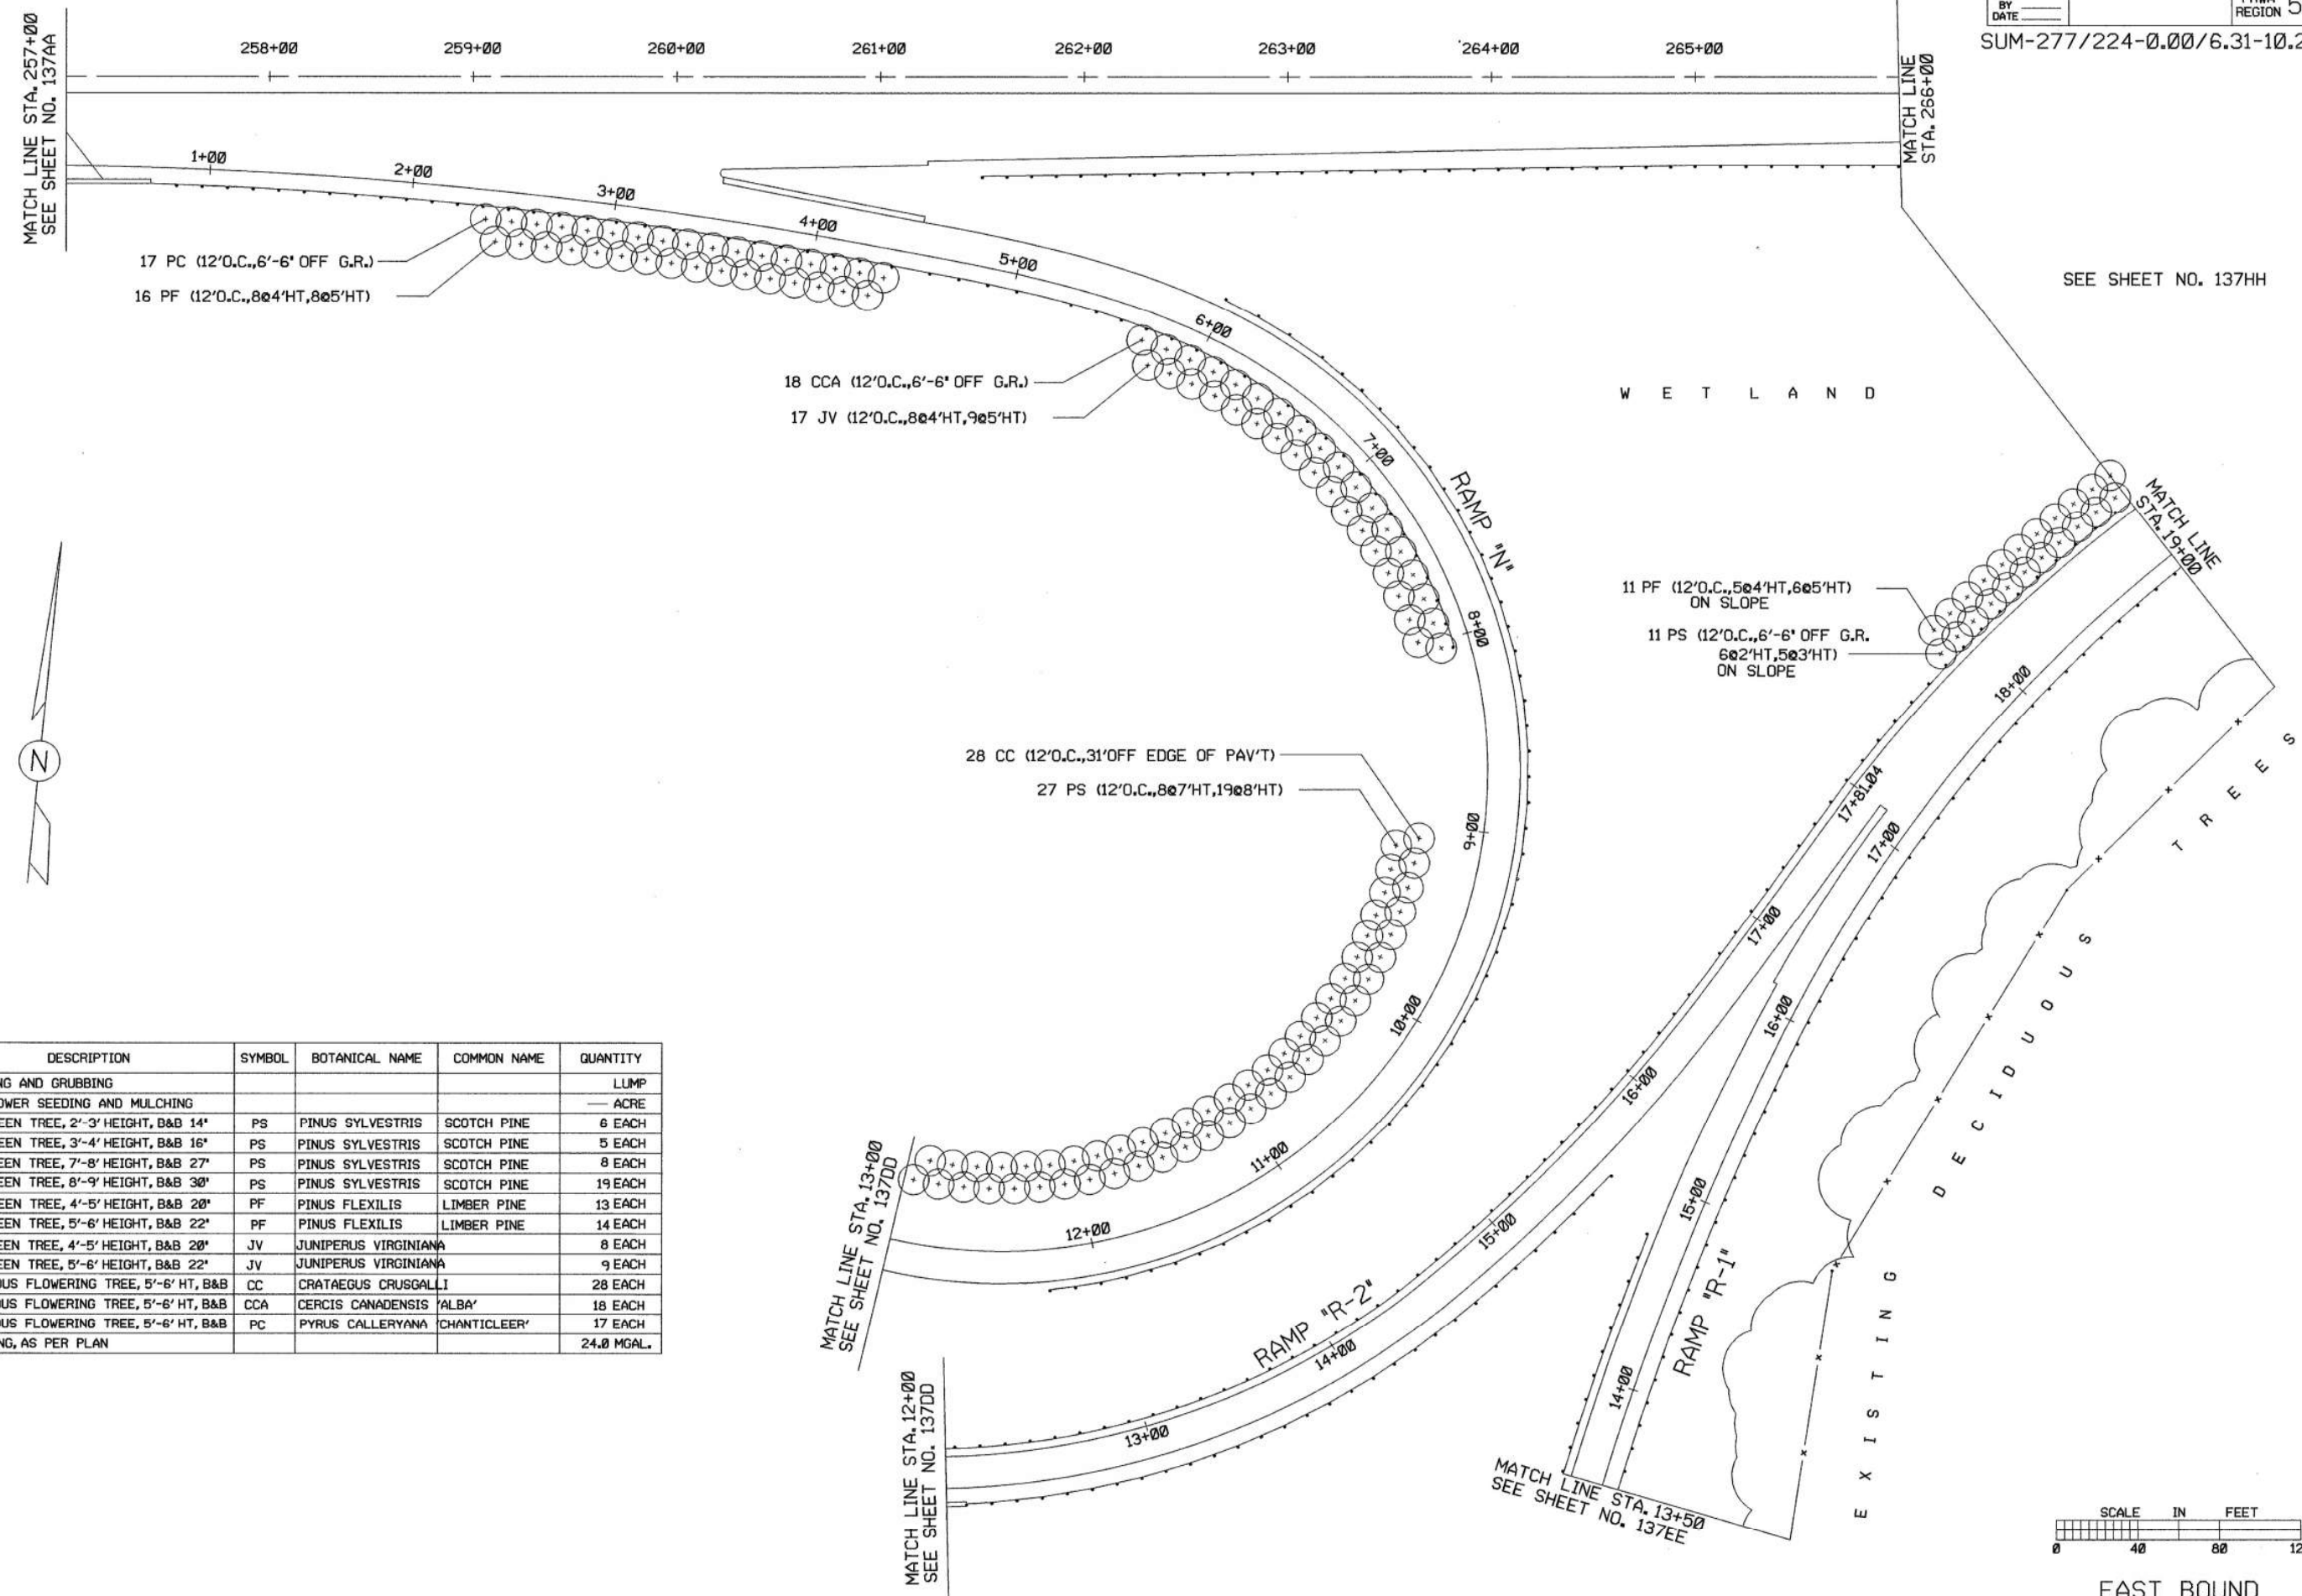

SEE SHEET NO. 137HH


ITEM	DESCRIPTION	SYMBOL	BOTANICAL NAME	COMMON NAME	QUANTITY
201	CLEARING AND GRUBBING				LUMP
SPEC	WILDFLOWER SEEDING AND MULCHING				— ACRE
663	EVERGREEN TREE, 2'-3' HEIGHT, B&B 14"	PS	PINUS SYLVESTRIS	SCOTCH PINE	6 EACH
663	EVERGREEN TREE, 3'-4' HEIGHT, B&B 16"	PS	PINUS SYLVESTRIS	SCOTCH PINE	5 EACH
663	EVERGREEN TREE, 7'-8' HEIGHT, B&B 27"	PS	PINUS SYLVESTRIS	SCOTCH PINE	8 EACH
663	EVERGREEN TREE, 8'-9' HEIGHT, B&B 30"	PS	PINUS SYLVESTRIS	SCOTCH PINE	19 EACH
663	EVERGREEN TREE, 4'-5' HEIGHT, B&B 20"	PF	PINUS FLEXILIS	LIMBER PINE	13 EACH
663	EVERGREEN TREE, 5'-6' HEIGHT, B&B 22"	PF	PINUS FLEXILIS	LIMBER PINE	14 EACH
663	EVERGREEN TREE, 4'-5' HEIGHT, B&B 20"	JV	JUNIPERUS VIRGINIANA		8 EACH
663	EVERGREEN TREE, 5'-6' HEIGHT, B&B 22"	JV	JUNIPERUS VIRGINIANA		9 EACH
663	DECIDUOUS FLOWERING TREE, 5'-6' HT, B&B	CC	CRATAEGUS CRUSGALLI		28 EACH
663	DECIDUOUS FLOWERING TREE, 5'-6' HT, B&B	CCA	CERCIS CANADENSIS 'ALBA'		18 EACH
663	DECIDUOUS FLOWERING TREE, 5'-6' HT, B&B	PC	PYRUS CALLERYANA	'CHANTICLEER'	17 EACH
663	WATERING, AS PER PLAN				24.0 MGAL.

 

EAST BOUND
STA. 257+00 TO STA. 266+00


LANDSCAPE PLAN


SUM-277/224-0.00/6.31-10.22

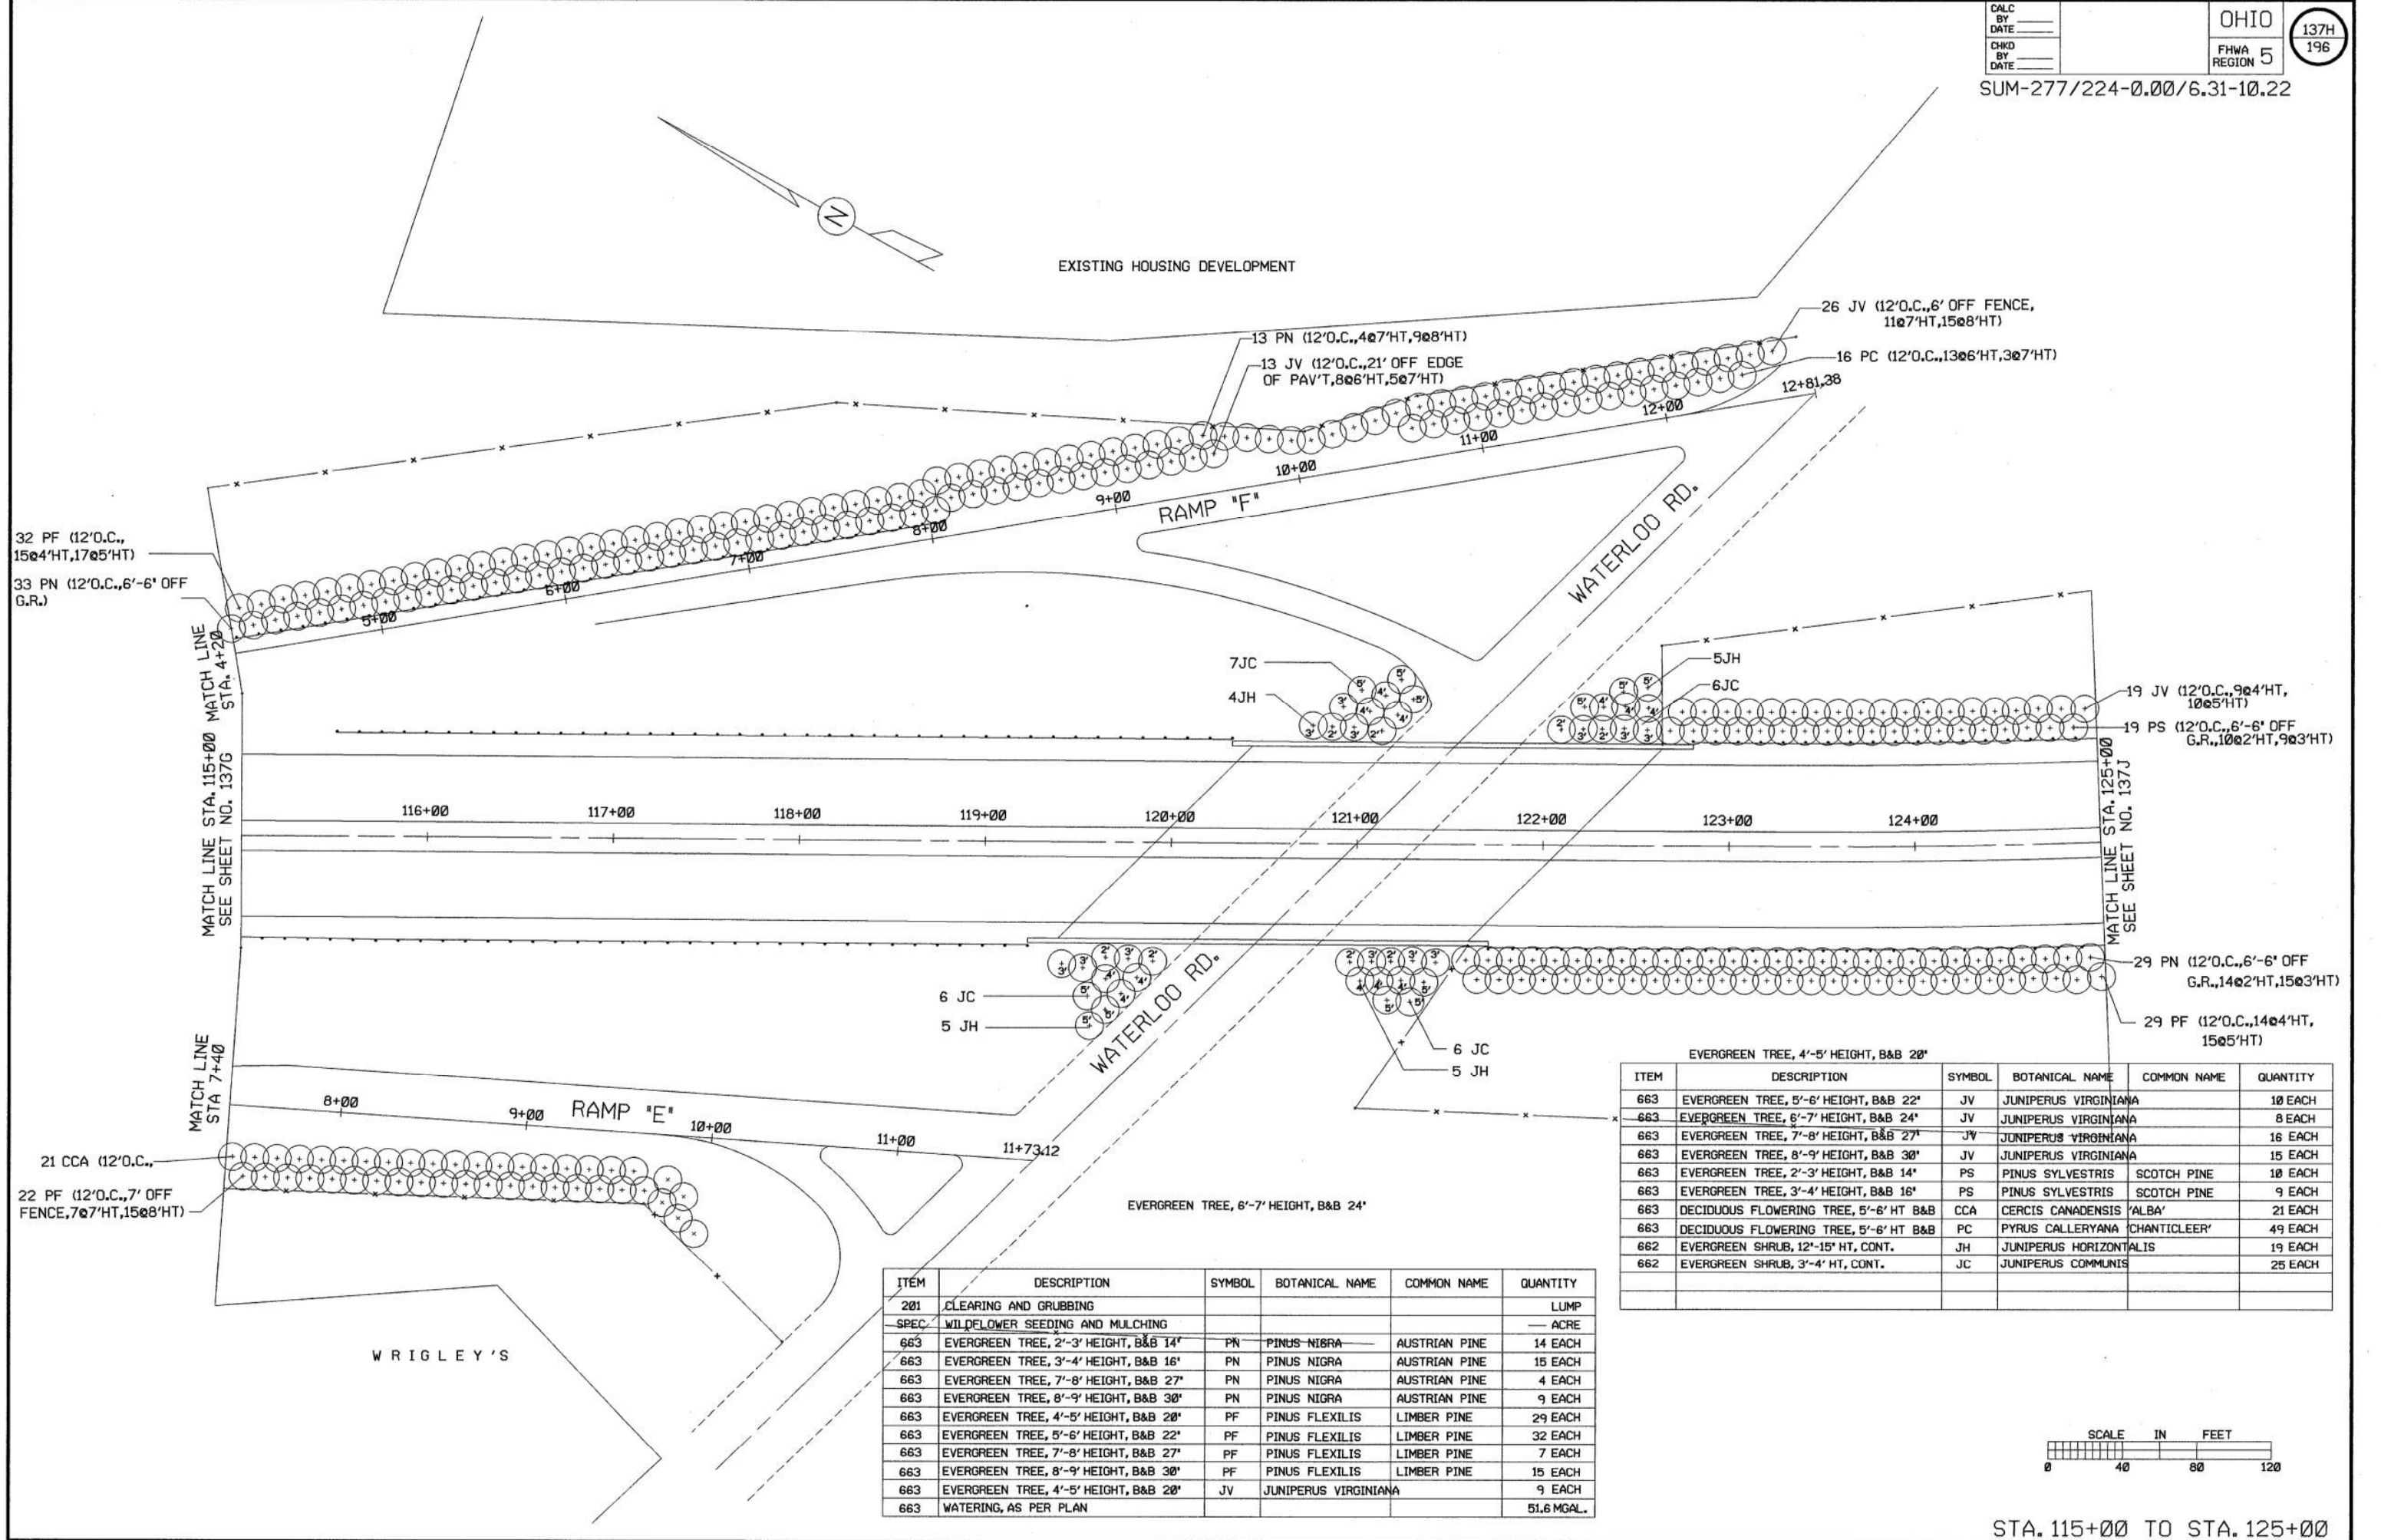


ITEM	DESCRIPTION	SYMBOL	BOTANICAL NAME	COMMON NAME	QUANTITY
201	CLEARING AND GRUBBING				LUMP
SPEC	WILDFLOWER SEEDING AND MULCHING				— ACRE
663	EVERGREEN TREE, 2'-3' HEIGHT, B&B 14'	PN	PINUS NIGRA	AUSTRIAN PINE	14 EACH
663	EVERGREEN TREE, 3'-4' HEIGHT, B&B 16'	PN	PINUS NIGRA	AUSTRIAN PINE	15 EACH
663	EVERGREEN TREE, 7'-8' HEIGHT, B&B 27'	PN	PINUS NIGRA	AUSTRIAN PINE	4 EACH
663	EVERGREEN TREE, 8'-9' HEIGHT, B&B 30'	PN	PINUS NIGRA	AUSTRIAN PINE	9 EACH
663	EVERGREEN TREE, 4'-5' HEIGHT, B&B 20'	PF	PINUS FLEXILIS	LIMBER PINE	29 EACH
663	EVERGREEN TREE, 5'-6' HEIGHT, B&B 22'	PF	PINUS FLEXILIS	LIMBER PINE	32 EACH
663	EVERGREEN TREE, 7'-8' HEIGHT, B&B 27'	PF	PINUS FLEXILIS	LIMBER PINE	7 EACH
663	EVERGREEN TREE, 8'-9' HEIGHT, B&B 30'	PF	PINUS FLEXILIS	LIMBER PINE	15 EACH
663	EVERGREEN TREE, 4'-5' HEIGHT, B&B 20'	JV	JUNIPERUS VIRGINIANA		9 EACH
663	WATERING, AS PER PLAN				51.6 MGAL.


EVERGREEN TREE, 4'-5' HEIGHT, B&B 20'					
ITEM	DESCRIPTION	SYMBOL	BOTANICAL NAME	COMMON NAME	QUANTITY
663	EVERGREEN TREE, 5'-6' HEIGHT, B&B 22'	JV	JUNIPERUS VIRGINIANA		10 EACH
663	EVERGREEN TREE, 6'-7' HEIGHT, B&B 24'	JV	JUNIPERUS VIRGINIANA		8 EACH
663	EVERGREEN TREE, 7'-8' HEIGHT, B&B 27'	JV	JUNIPERUS VIRGINIANA		16 EACH
663	EVERGREEN TREE, 8'-9' HEIGHT, B&B 30'	JV	JUNIPERUS VIRGINIANA		15 EACH
663	EVERGREEN TREE, 2'-3' HEIGHT, B&B 14'	PS	PINUS SYLVESTRIS	SCOTCH PINE	10 EACH
663	EVERGREEN TREE, 3'-4' HEIGHT, B&B 16'	PS	PINUS SYLVESTRIS	SCOTCH PINE	9 EACH
663	DECIDUOUS FLOWERING TREE, 5'-6' HT B&B	CCA	CERCIS CANADENSIS	'ALBA'	21 EACH
663	DECIDUOUS FLOWERING TREE, 5'-6' HT B&B	PC	PYRUS CALLERYANA	'CHANTICLEER'	49 EACH
662	EVERGREEN SHRUB, 12'-15' HT, CONT.	JH	JUNIPERUS HORIZONTALIS		19 EACH
662	EVERGREEN SHRUB, 3'-4' HT, CONT.	JC	JUNIPERUS COMMUNIS		25 EACH

 

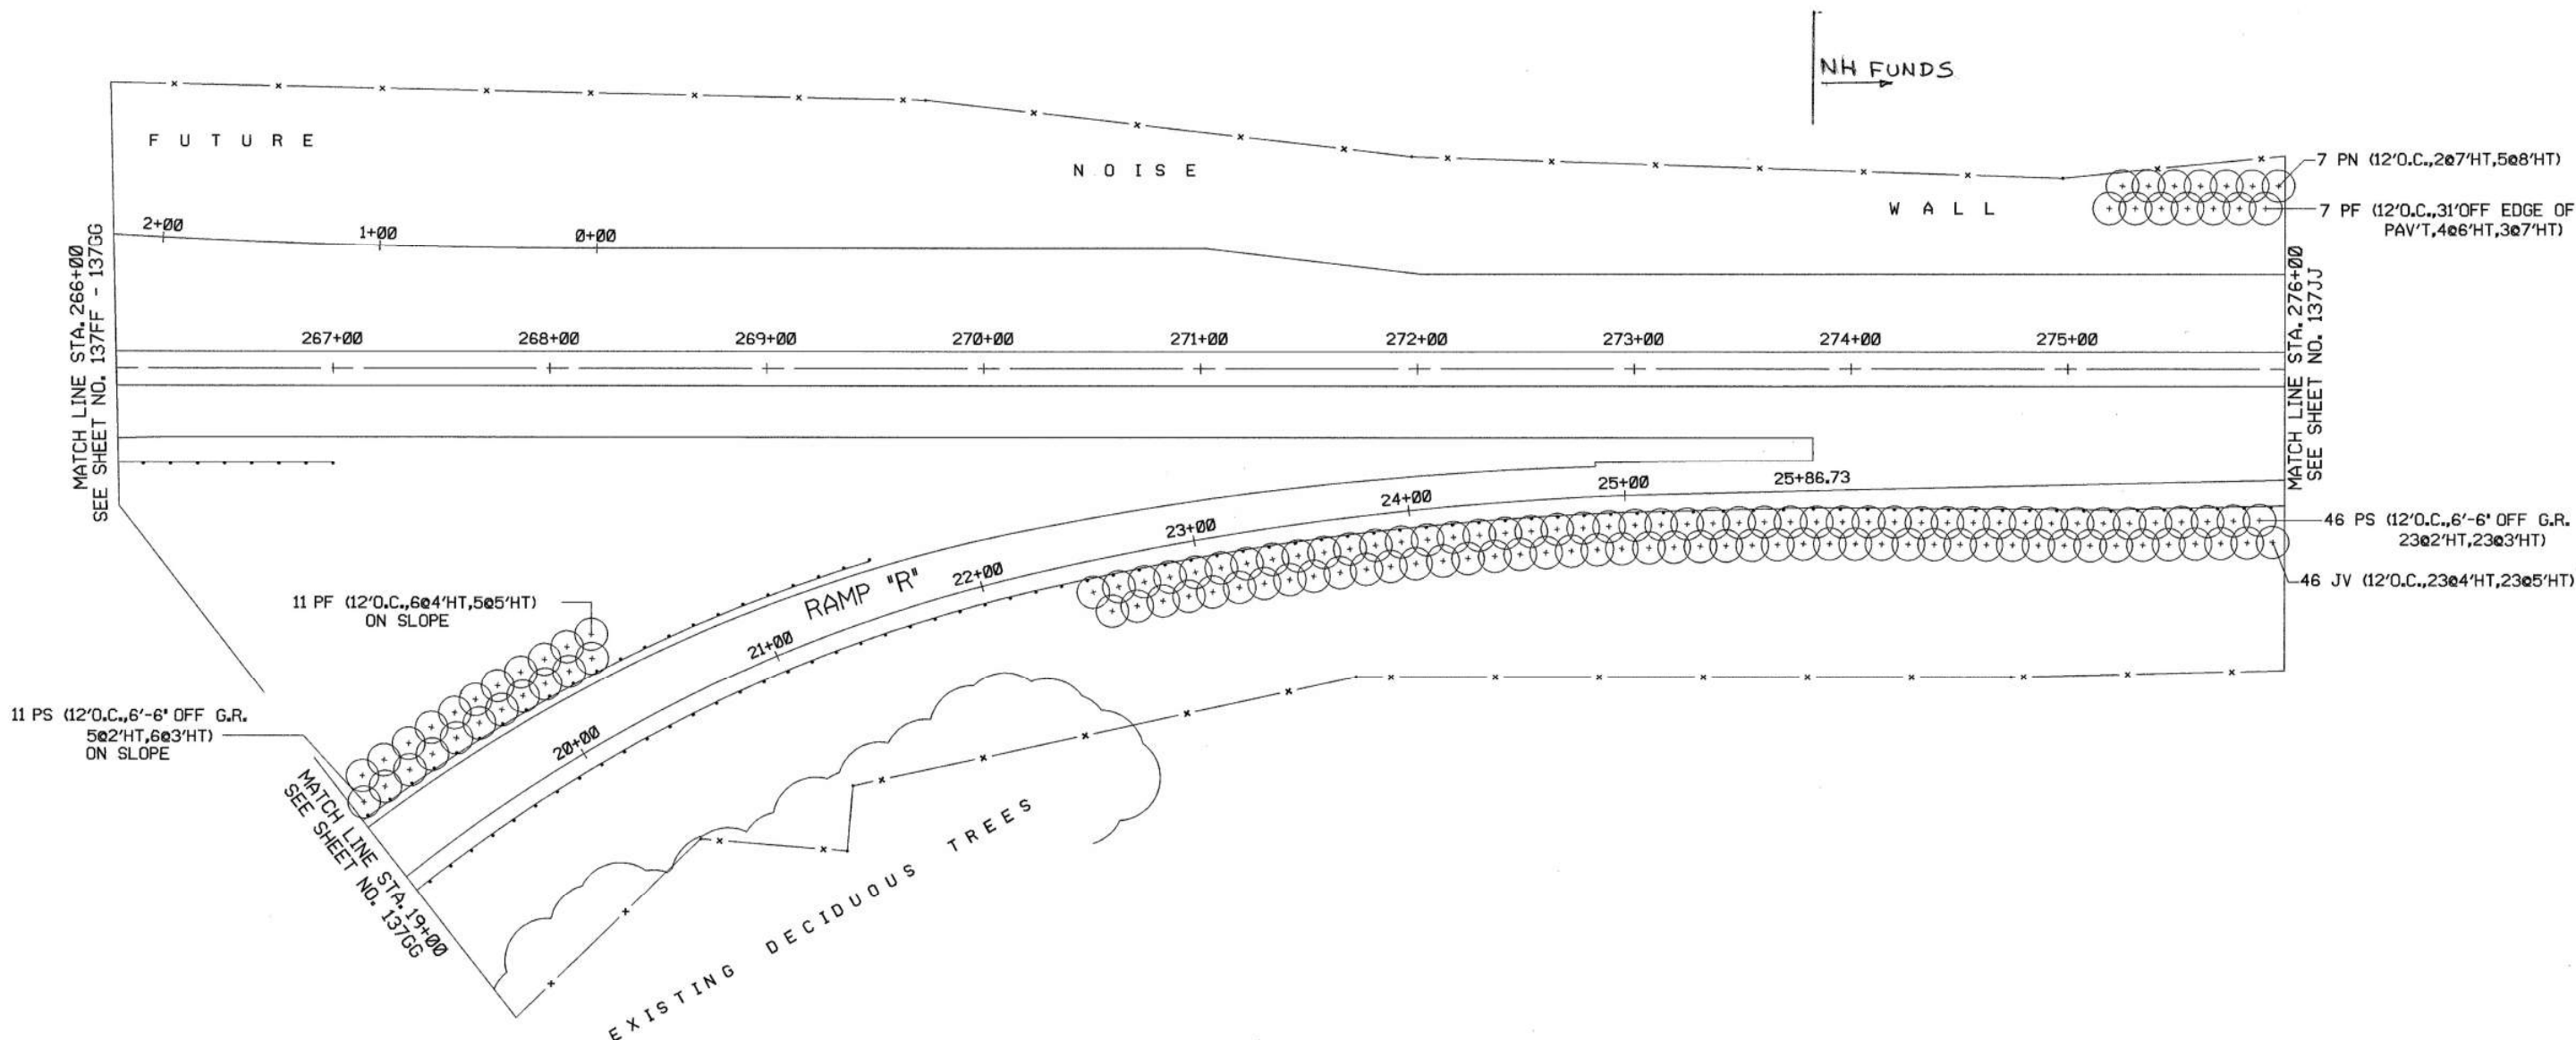


ITEM	DESCRIPTION	SYMBOL	BOTANICAL NAME	COMMON NAME	QUANTITY
201	CLEARING AND GRUBBING				LUMP
SPEC	WILDFLOWER SEEDING AND MULCHING				— ACRE
663	EVERGREEN TREE, 2'-3' HEIGHT, B&B 14"	PS	PINUS SYLVESTRIS	SCOTCH PINE	28 EACH
663	EVERGREEN TREE, 3'-4' HEIGHT, B&B 16"	PS	PINUS SYLVESTRIS	SCOTCH PINE	29 EACH
663	EVERGREEN TREE, 4'-5' HEIGHT, B&B 20"	PF	PINUS FLEXILIS	LIMBER PINE	6 EACH
663	EVERGREEN TREE, 5'-6' HEIGHT, B&B 22"	PF	PINUS FLEXILIS	LIMBER PINE	5 EACH
663	EVERGREEN TREE, 6'-7' HEIGHT, B&B 24"	PF	PINUS FLEXILIS	LIMBER PINE	4 EACH
663	EVERGREEN TREE, 7'-8' HEIGHT, B&B 27"	PF	PINUS FLEXILIS	LIMBER PINE	3 EACH
663	EVERGREEN TREE, 7'-8' HEIGHT, B&B 27"	PN	PINUS NIGRA	AUSTRIAN PINE	2 EACH
663	EVERGREEN TREE, 8'-9' HEIGHT, B&B 30"	PN	PINUS NIGRA	AUSTRIAN PINE	5 EACH
663	EVERGREEN TREE, 4'-5' HEIGHT, B&B 20"	JV	JUNIPERUS VIRGINIANA		23 EACH
663	EVERGREEN TREE, 5'-6' HEIGHT, B&B 22"	JV	JUNIPERUS VIRGINIANA		23 EACH
663	WATERING, AS PER PLAN				17.1 MGAL.

 


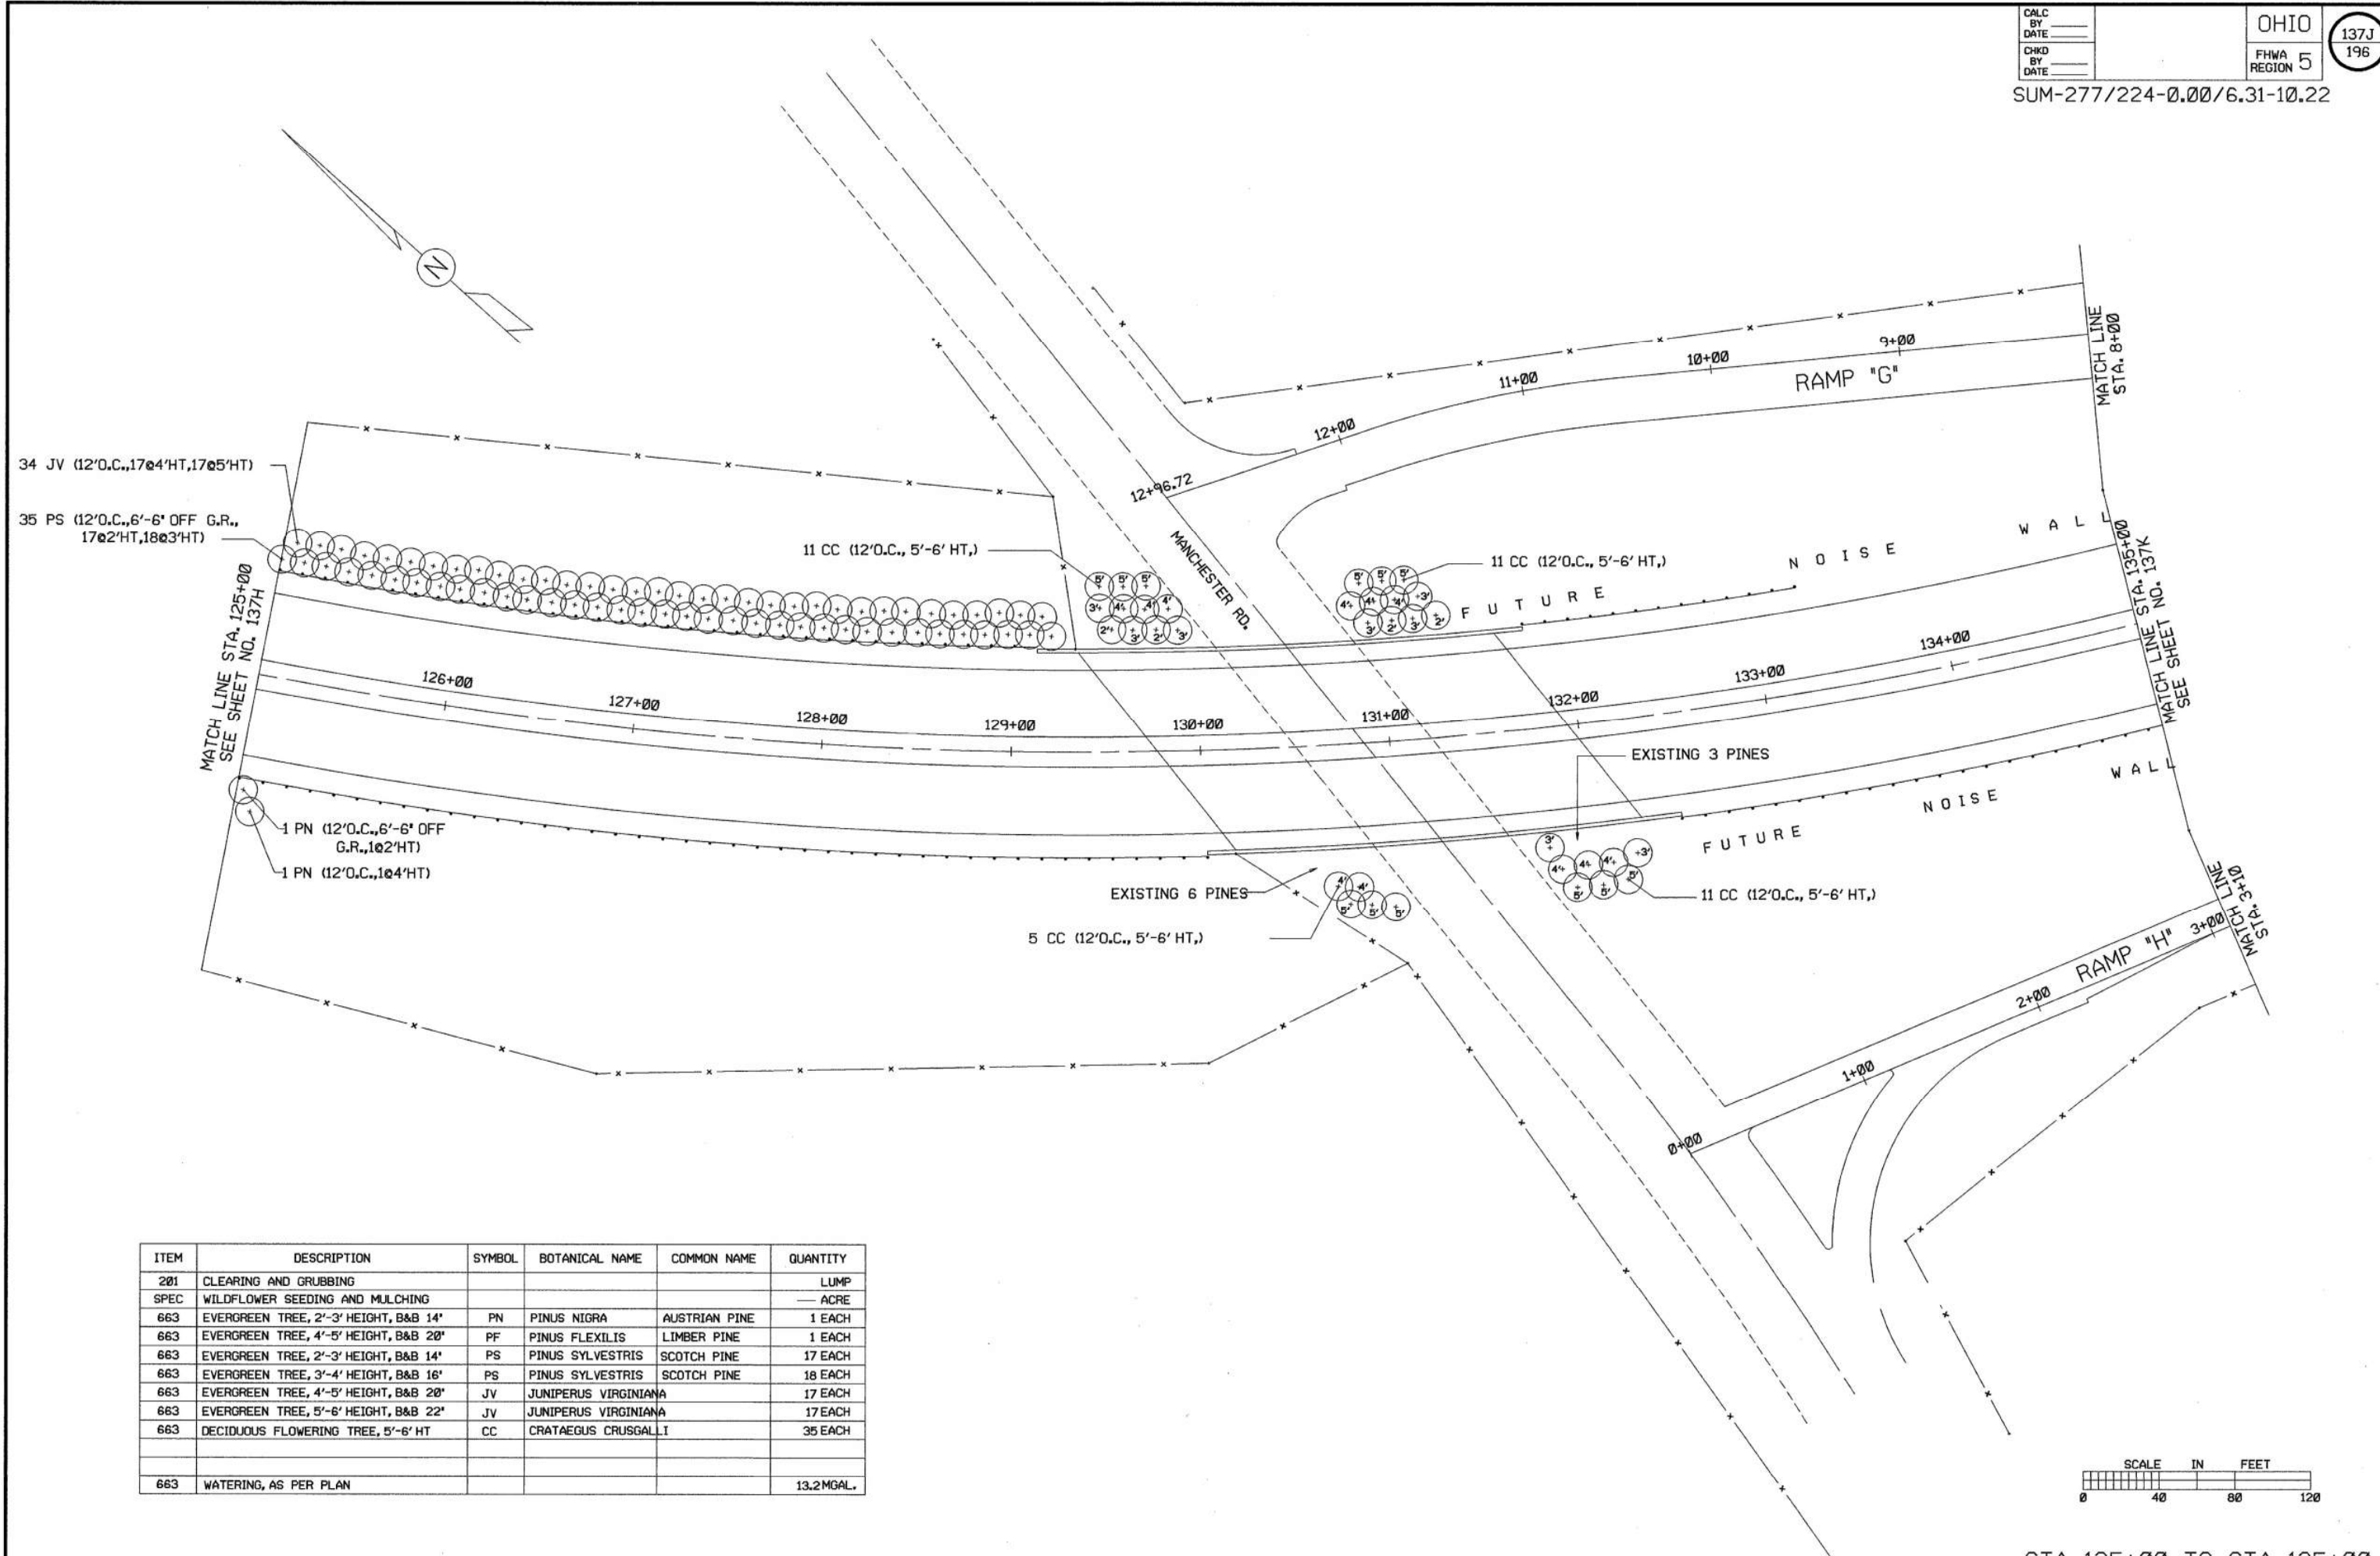


ITEM	DESCRIPTION	SYMBOL	BOTANICAL NAME	COMMON NAME	QUANTITY
201	CLEARING AND GRUBBING				LUMP
SPEC	WILDFLOWER SEEDING AND MULCHING				— ACRE
663	EVERGREEN TREE, 2'-3' HEIGHT, B&B 14"	PN	PINUS NIGRA	AUSTRIAN PINE	1 EACH
663	EVERGREEN TREE, 4'-5' HEIGHT, B&B 20"	PF	PINUS FLEXILIS	LIMBER PINE	1 EACH
663	EVERGREEN TREE, 2'-3' HEIGHT, B&B 14"	PS	PINUS SYLVESTRIS	SCOTCH PINE	17 EACH
663	EVERGREEN TREE, 3'-4' HEIGHT, B&B 16"	PS	PINUS SYLVESTRIS	SCOTCH PINE	18 EACH
663	EVERGREEN TREE, 4'-5' HEIGHT, B&B 20"	JV	JUNIPERUS VIRGINIANA		17 EACH
663	EVERGREEN TREE, 5'-6' HEIGHT, B&B 22"	JV	JUNIPERUS VIRGINIANA		17 EACH
663	DECIDUOUS FLOWERING TREE, 5'-6' HT	CC	CRATAEGUS CRUSGALLI		35 EACH
663	WATERING, AS PER PLAN				13.2 MGAL.

 


ITEM	DESCRIPTION	SYMBOL	BOTANICAL NAME	COMMON NAME	QUANTITY
201	CLEARING AND GRUBBING				LUMP
SPEC	WILDFLOWER SEEDING AND MULCHING				— ACRE
663	EVERGREEN TREE, 2'-3' HEIGHT, BAB 14'	PS	PINUS SYLVESTRIS	SCOTCH PINE	19 EACH
663	EVERGREEN TREE, 3'-4' HEIGHT, BAB 16'	PS	PINUS SYLVESTRIS	SCOTCH PINE	19 EACH
663	EVERGREEN TREE, 4'-5' HEIGHT, BAB 20'	PS	PINUS SYLVESTRIS	SCOTCH PINE	7 EACH
663	EVERGREEN TREE, 5'-6' HEIGHT, BAB 22'	PS	PINUS SYLVESTRIS	SCOTCH PINE	8 EACH
663	EVERGREEN TREE, 6'-7' HEIGHT, BAB 24'	PF	PINUS FLEXILIS	LIMBER PINE	26 EACH
663	EVERGREEN TREE, 7'-8' HEIGHT, BAB 27'	PF	PINUS FLEXILIS	LIMBER PINE	14 EACH
663	EVERGREEN TREE, 7'-8' HEIGHT, BAB 27'	PN	PINUS NIGRA	AUSTRIAN PINE	12 EACH
663	EVERGREEN TREE, 8'-9' HEIGHT, BAB 30'	PN	PINUS NIGRA	AUSTRIAN PINE	26 EACH
663	EVERGREEN TREE, 4'-5' HEIGHT, BAB 20'	JV	JUNIPERUS VIRGINIANA		18 EACH
663	EVERGREEN TREE, 5'-6' HEIGHT, BAB 22'	JV	JUNIPERUS VIRGINIANA		19 EACH
663	EVERGREEN TREE, 6'-7' HEIGHT, BAB 24'	JV	JUNIPERUS VIRGINIANA		7 EACH
663	EVERGREEN TREE, 7'-8' HEIGHT, BAB 27'	JV	JUNIPERUS VIRGINIANA		7 EACH
663	DECIDUOUS FLOWERING TREE, 5'-6' HT, BAB	RT	RHUS TYPHINA	STAGHORN SUMAC	11 EACH
663	WATERING, AS PER PLAN				

 


LANDSCAPE PLAN
STA. 276+00 TO STA. 286+00

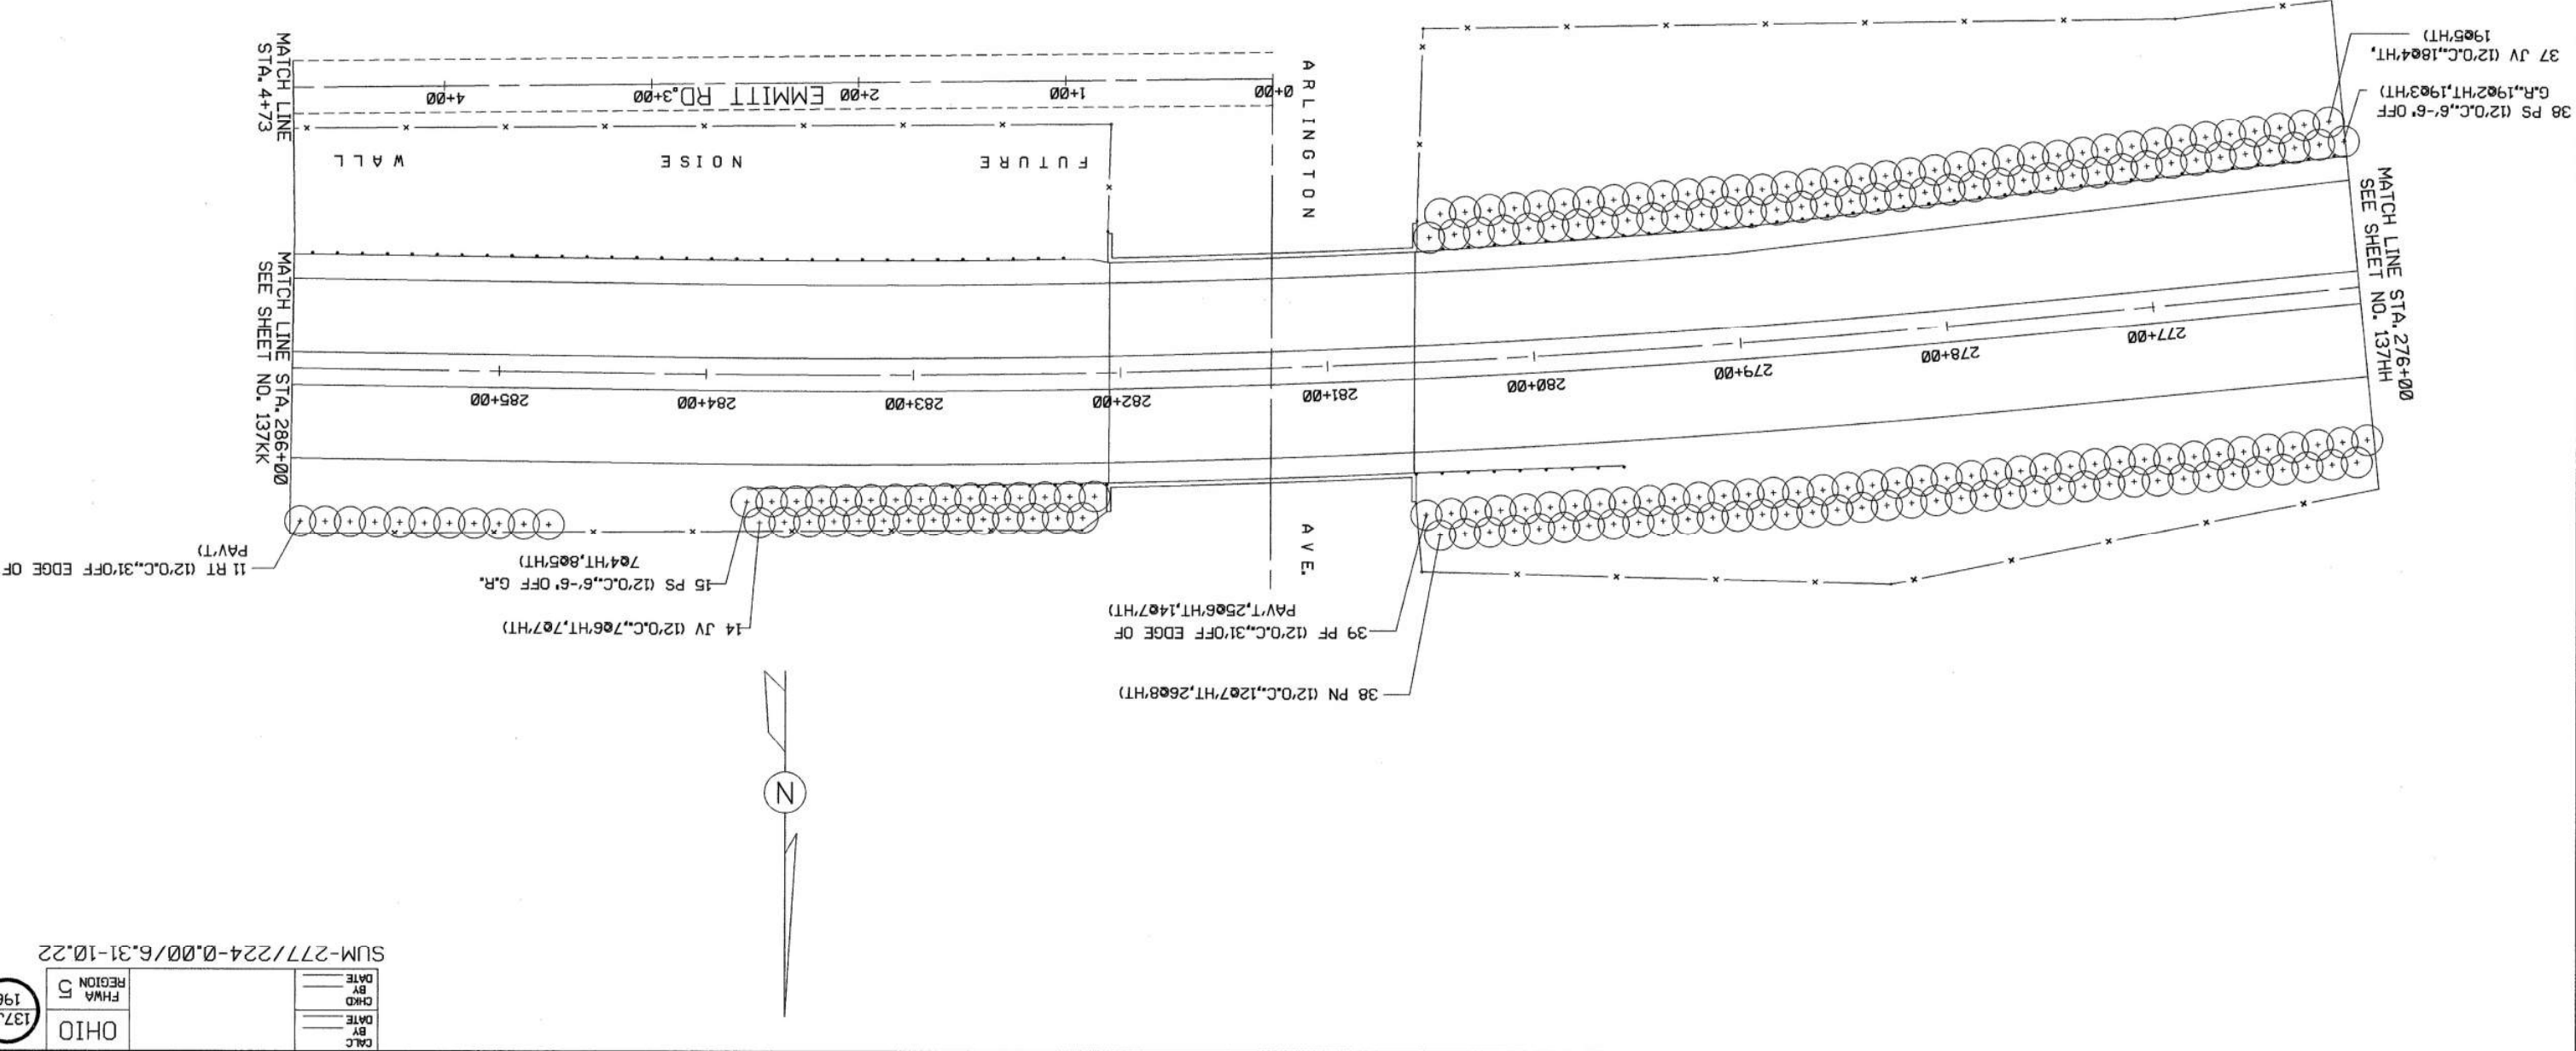


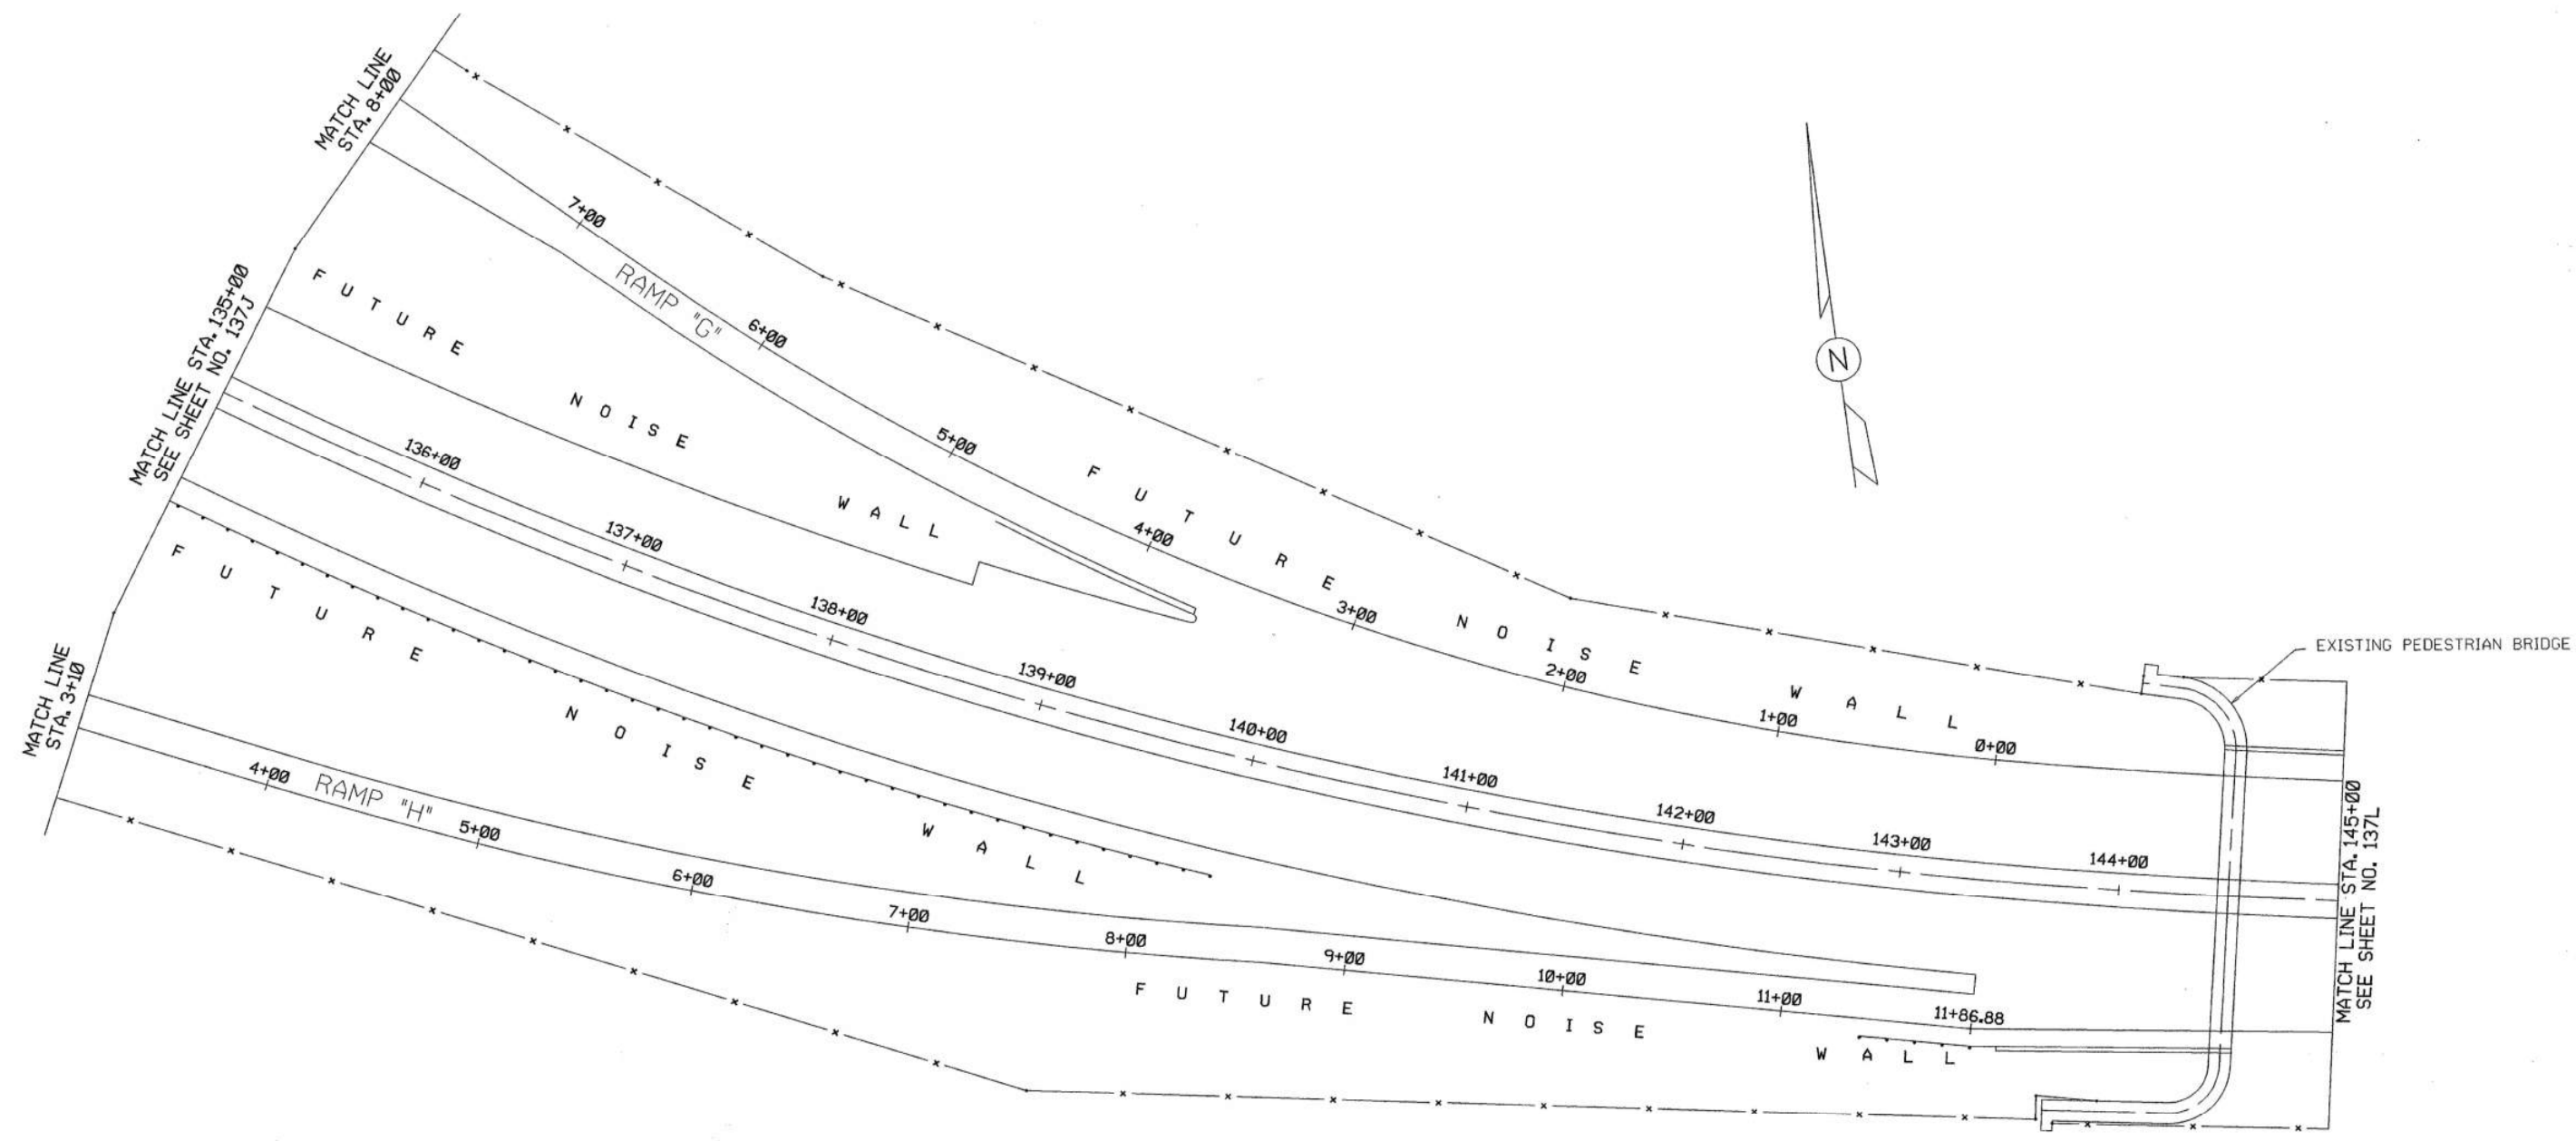

ITEM	DESCRIPTION	SYMBOL	BOTANICAL NAME	COMMON NAME	QUANTITY
201	CLEARING AND GRUBBING				LUMP
SPEC	WILDFLOWER SEEDING AND MULCHING				— ACRE
663	EVERGREEN TREE, 2'-3' HEIGHT, B&B 14"	PN	PINUS NIGRA	AUSTRIAN PINE	— EACH
663	EVERGREEN TREE, 3'-4' HEIGHT, B&B 16"	PN	PINUS NIGRA	AUSTRIAN PINE	— EACH
663	EVERGREEN TREE, 4'-5' HEIGHT, B&B 20"	PN	PINUS NIGRA	AUSTRIAN PINE	— EACH
663	EVERGREEN TREE, 5'-6' HEIGHT, B&B 22"	PN	PINUS NIGRA	AUSTRIAN PINE	— EACH
663	EVERGREEN TREE, 6'-7' HEIGHT, B&B 24"	PN	PINUS NIGRA	AUSTRIAN PINE	— EACH
663	EVERGREEN TREE, 7'-8' HEIGHT, B&B 27"	PN	PINUS NIGRA	AUSTRIAN PINE	— EACH
663	EVERGREEN TREE, 8'-9' HEIGHT, B&B 30"	PN	PINUS NIGRA	AUSTRIAN PINE	— EACH
663	WATERING, AS PER PLAN				— MGAL.

 


AKRON SQUARE
SHOPPING CENTER

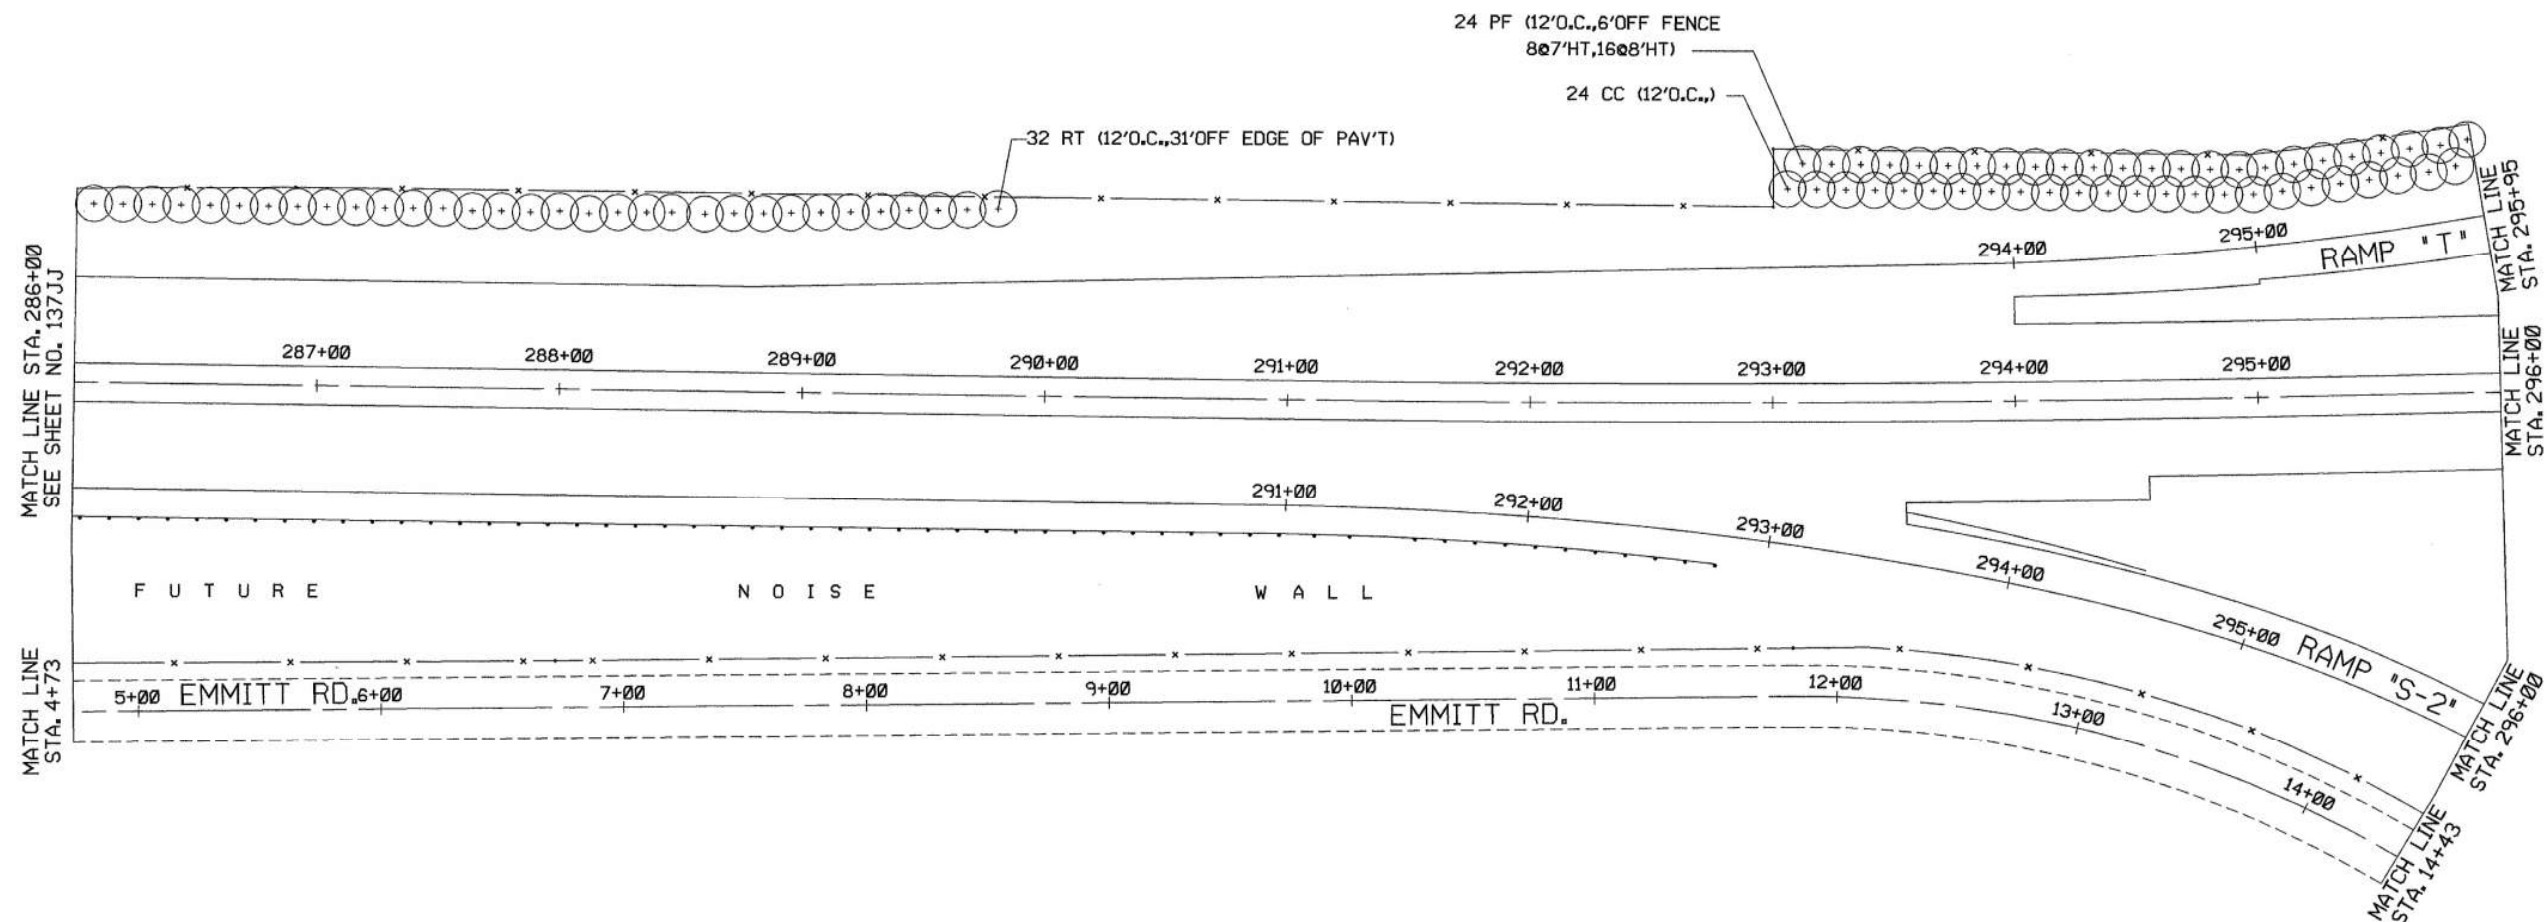


SEE SHEET NO. 137LL - 137MM

ITEM	DESCRIPTION	SYMBOL	BOTANICAL NAME	COMMON NAME	QUANTITY
201	CLEARING AND GRUBBING				LUMP
SPEC	WILDFLOWER SEEDING AND MULCHING				— ACRE
663	EVERGREEN TREE, 2'-3' HEIGHT, B&B 14'				EACH
663	EVERGREEN TREE, 3'-4' HEIGHT, B&B 16'				EACH
663	DECIDUOUS FLOWERING TREE, 5'-6' HT, B&B	CC	CRATAEGUS CRUSGALLI		24 EACH
663	DECIDUOUS FLOWERING TREE, 5'-6' HT, B&B	RT	RHUS TYPHINA	STAGHORN SUMAC	32 EACH
663	EVERGREEN TREE, 6'-7' HEIGHT, B&B 24'				EACH
663	EVERGREEN TREE, 7'-8' HEIGHT, B&B 27'	PF	PINUS FLEXILIS	LIMBER PINE	8 EACH
663	EVERGREEN TREE, 8'-9' HEIGHT, B&B 30'	PF	PINUS FLEXILIS	LIMBER PINE	16 EACH
663	WATERING, AS PER PLAN				18.2 MGAL.

 


STA. 286+00 TO STA. 296+00

LANDSCAPE PLAN

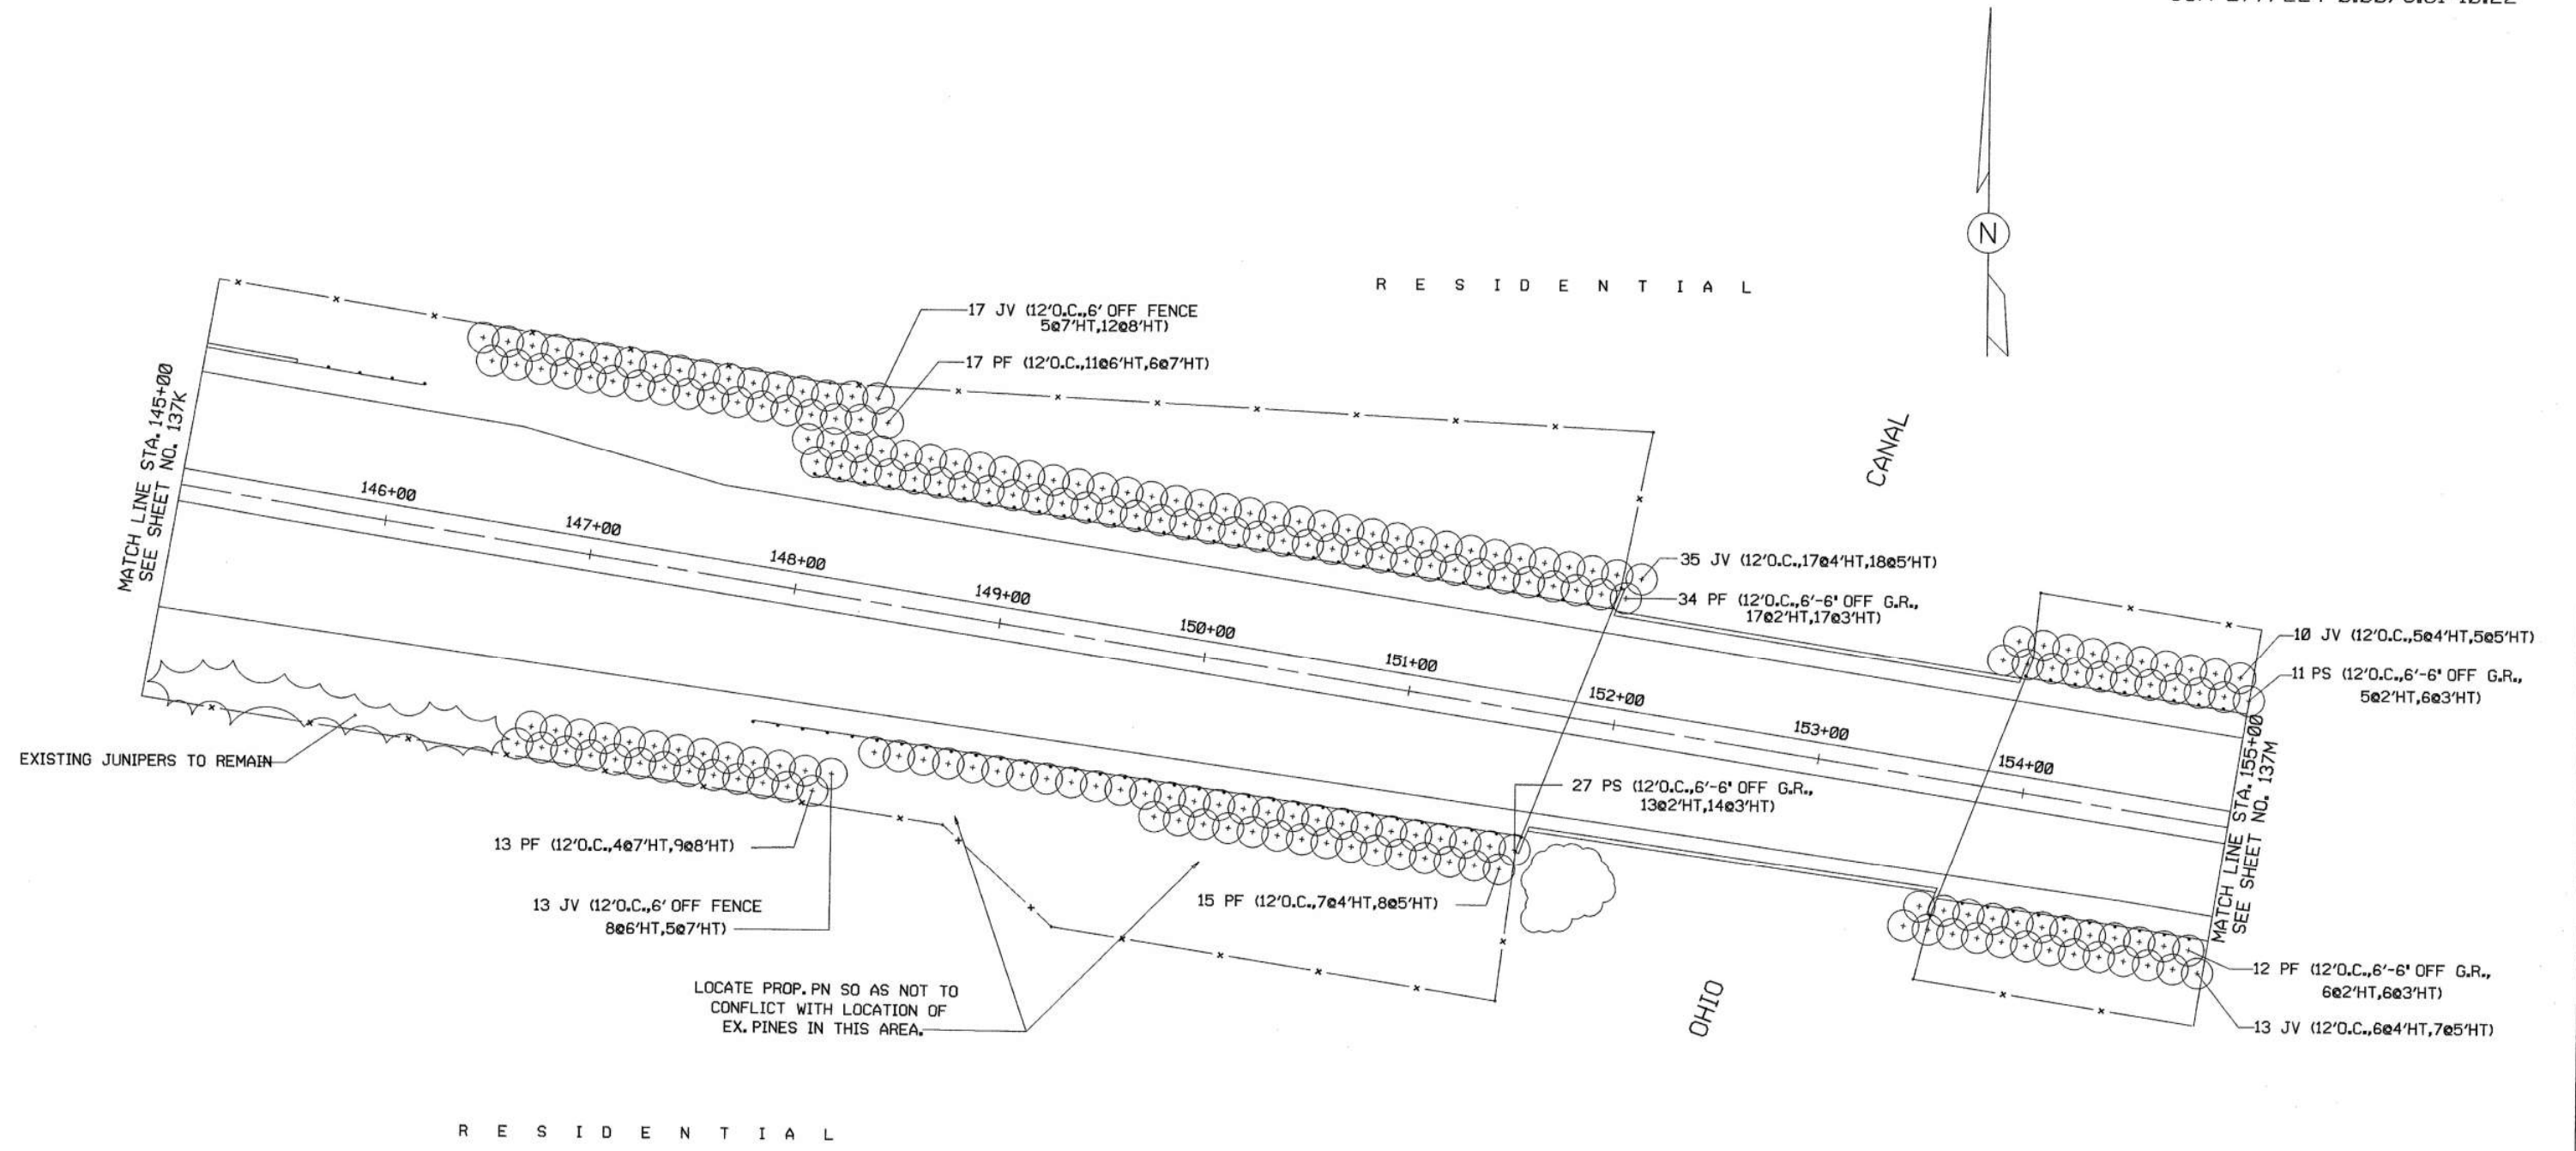


ITEM	DESCRIPTION	SYMBOL	BOTANICAL NAME	COMMON NAME	QUANTITY
201	CLEARING AND GRUBBING				LUMP
SPEC	WILDFLOWER SEEDING AND MULCHING				— ACRE
663	EVERGREEN TREE, 2'-3' HEIGHT, B&B 14'	PF	PINUS FLEXILIS	LIMBER PINE	23 EACH
663	EVERGREEN TREE, 3'-4' HEIGHT, B&B 16'	PF	PINUS FLEXILIS	LIMBER PINE	23 EACH
663	EVERGREEN TREE, 4'-5' HEIGHT, B&B 20'	PF	PINUS FLEXILIS	LIMBER PINE	7 EACH
663	EVERGREEN TREE, 5'-6' HEIGHT, B&B 22'	PF	PINUS FLEXILIS	LIMBER PINE	8 EACH
663	EVERGREEN TREE, 6'-7' HEIGHT, B&B 24'	PF	PINUS FLEXILIS	LIMBER PINE	11 EACH
663	EVERGREEN TREE, 7'-8' HEIGHT, B&B 27'	PF	PINUS FLEXILIS	LIMBER PINE	10 EACH
663	EVERGREEN TREE, 8'-9' HEIGHT, B&B 30'	PF	PINUS FLEXILIS	LIMBER PINE	9 EACH
663	WATERING, AS PER PLAN				32.9 MGAL.


ITEM	DESCRIPTION	SYMBOL	BOTANICAL NAME	COMMON NAME	QUANTITY
663	EVERGREEN TREE, 2'-3' HEIGHT, B&B 14'	PS	PINUS SYLVESTRIS	SCOTCH PINE	18 EACH
663	EVERGREEN TREE, 3'-4' HEIGHT, B&B 16'	PS	PINUS SYLVESTRIS	SCOTCH PINE	20 EACH
663	EVERGREEN TREE, 4'-5' HEIGHT, B&B 20'	JV	JUNIPERUS VIRGINIANA		28 EACH
663	EVERGREEN TREE, 5'-6' HEIGHT, B&B 22'	JV	JUNIPERUS VIRGINIANA		30 EACH
663	EVERGREEN TREE, 6'-7' HEIGHT, B&B 24'	JV	JUNIPERUS VIRGINIANA		8 EACH
663	EVERGREEN TREE, 7'-8' HEIGHT, B&B 27'	JV	JUNIPERUS VIRGINIANA		10 EACH
663	EVERGREEN TREE, 8'-9' HEIGHT, B&B 30'	JV	JUNIPERUS VIRGINIANA		12 EACH

 


AKRON SQUARE
SHOPPING CENTER

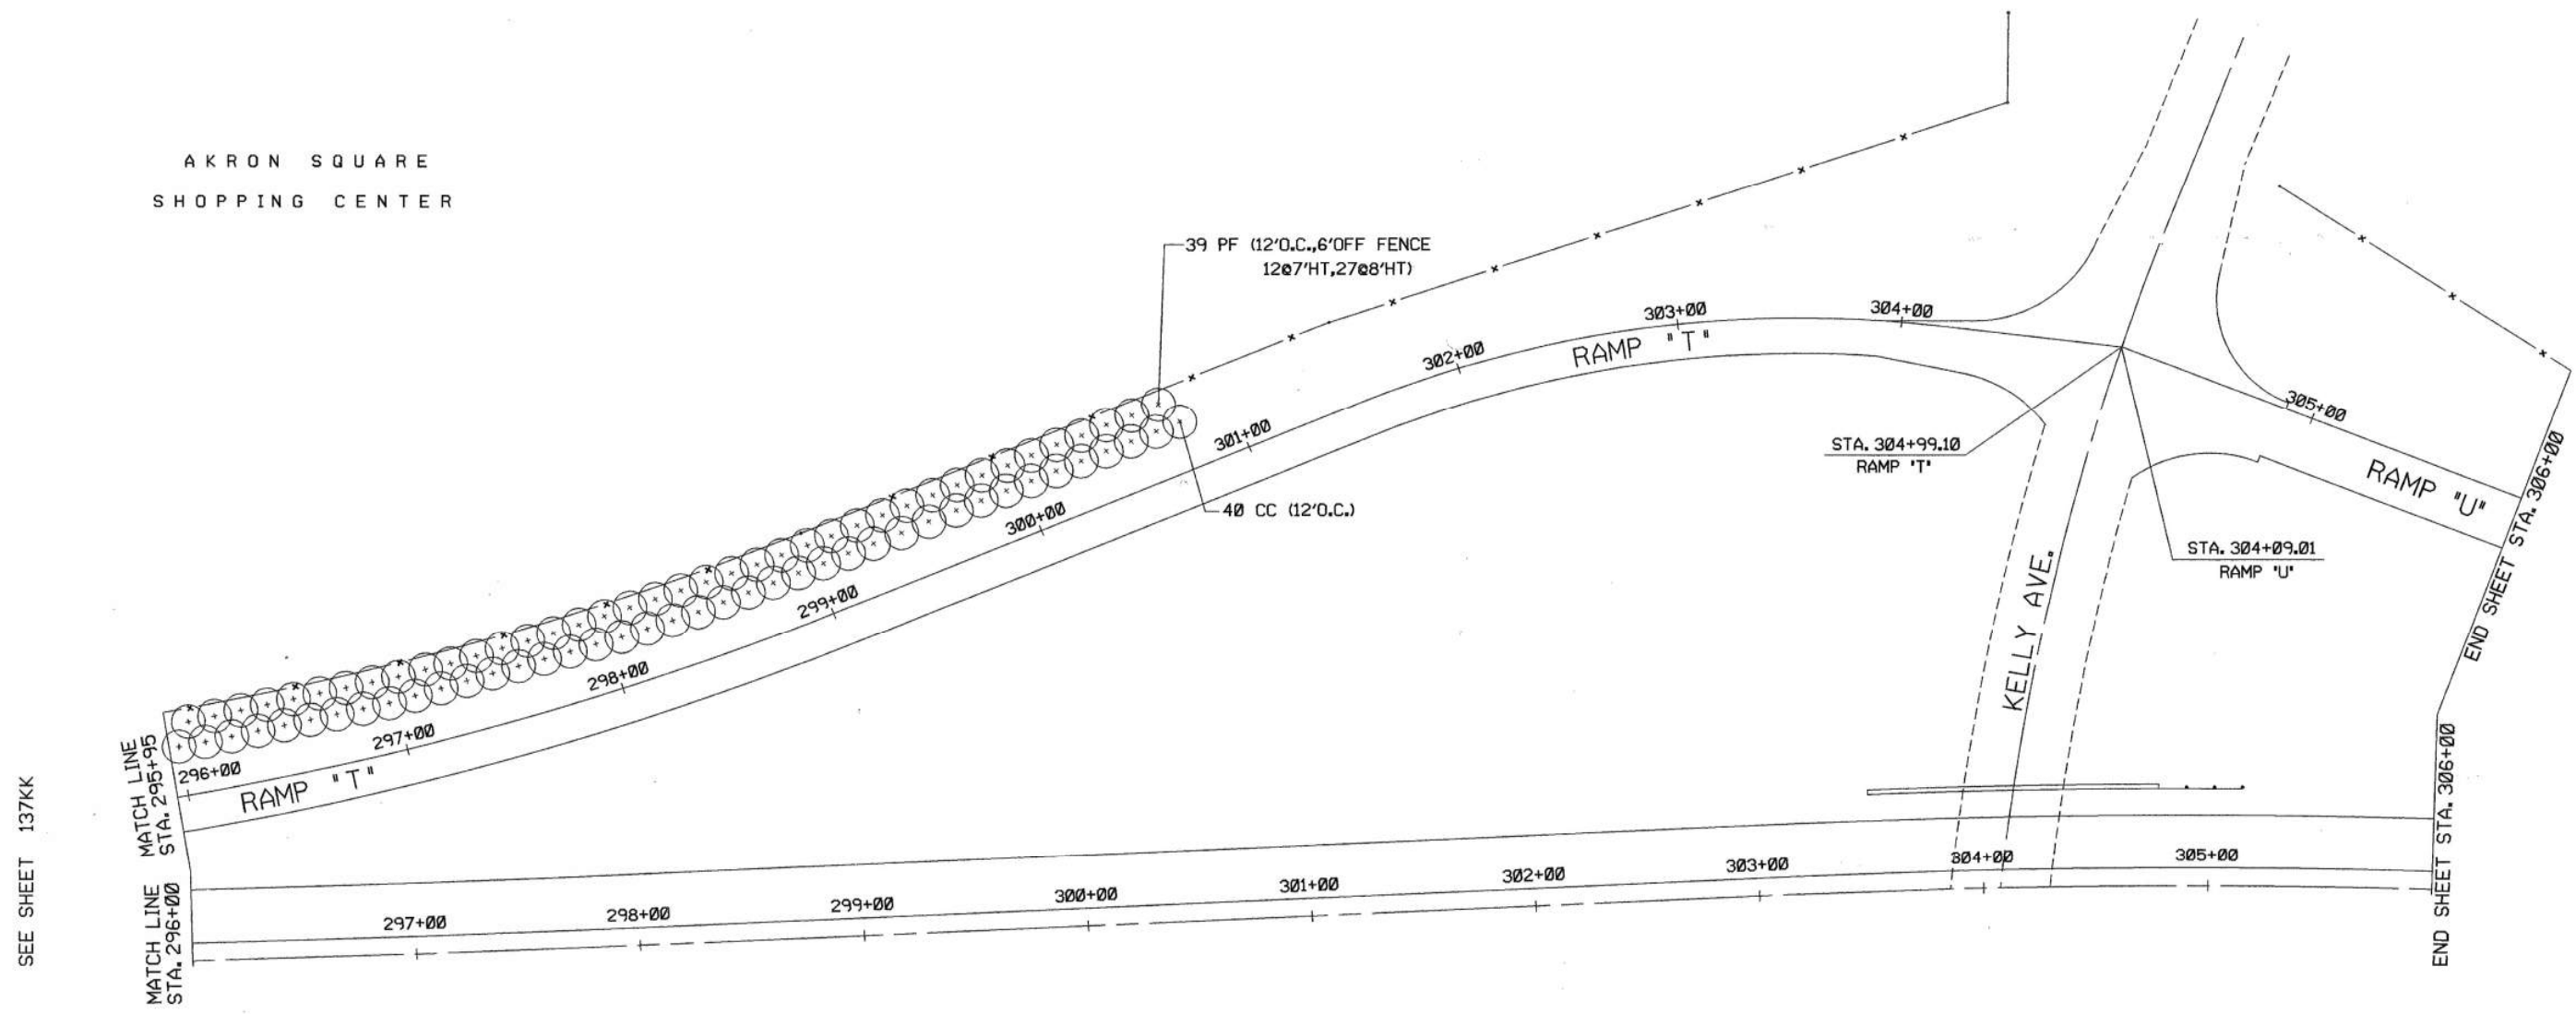



ITEM	DESCRIPTION	SYMBOL	BOTANICAL NAME	COMMON NAME	QUANTITY
201	CLEARING AND GRUBBING				LUMP
SPEC	WILDFLOWER SEEDING AND MULCHING				— ACRE
663	EVERGREEN TREE, 2'-3' HEIGHT, B&B 14'				EACH
663	EVERGREEN TREE, 3'-4' HEIGHT, B&B 16'				EACH
663	EVERGREEN TREE, 4'-5' HEIGHT, B&B 20'				EACH
663	DECIDUOUS FLOWERING TREE, 5'-6' HT, B&B	CC	CRATAEGUS CRUSGALLI		40 EACH
663	EVERGREEN TREE, 6'-7' HEIGHT, B&B 24'				EACH
663	EVERGREEN TREE, 7'-8' HEIGHT, B&B 27'	PF	PINUS FLEXILIS	LIMBER PINE	12 EACH
663	EVERGREEN TREE, 8'-9' HEIGHT, B&B 30'	PF	PINUS FLEXILIS	LIMBER PINE	27 EACH
663	WATERING, AS PER PLAN				19.0 MGAL.

 

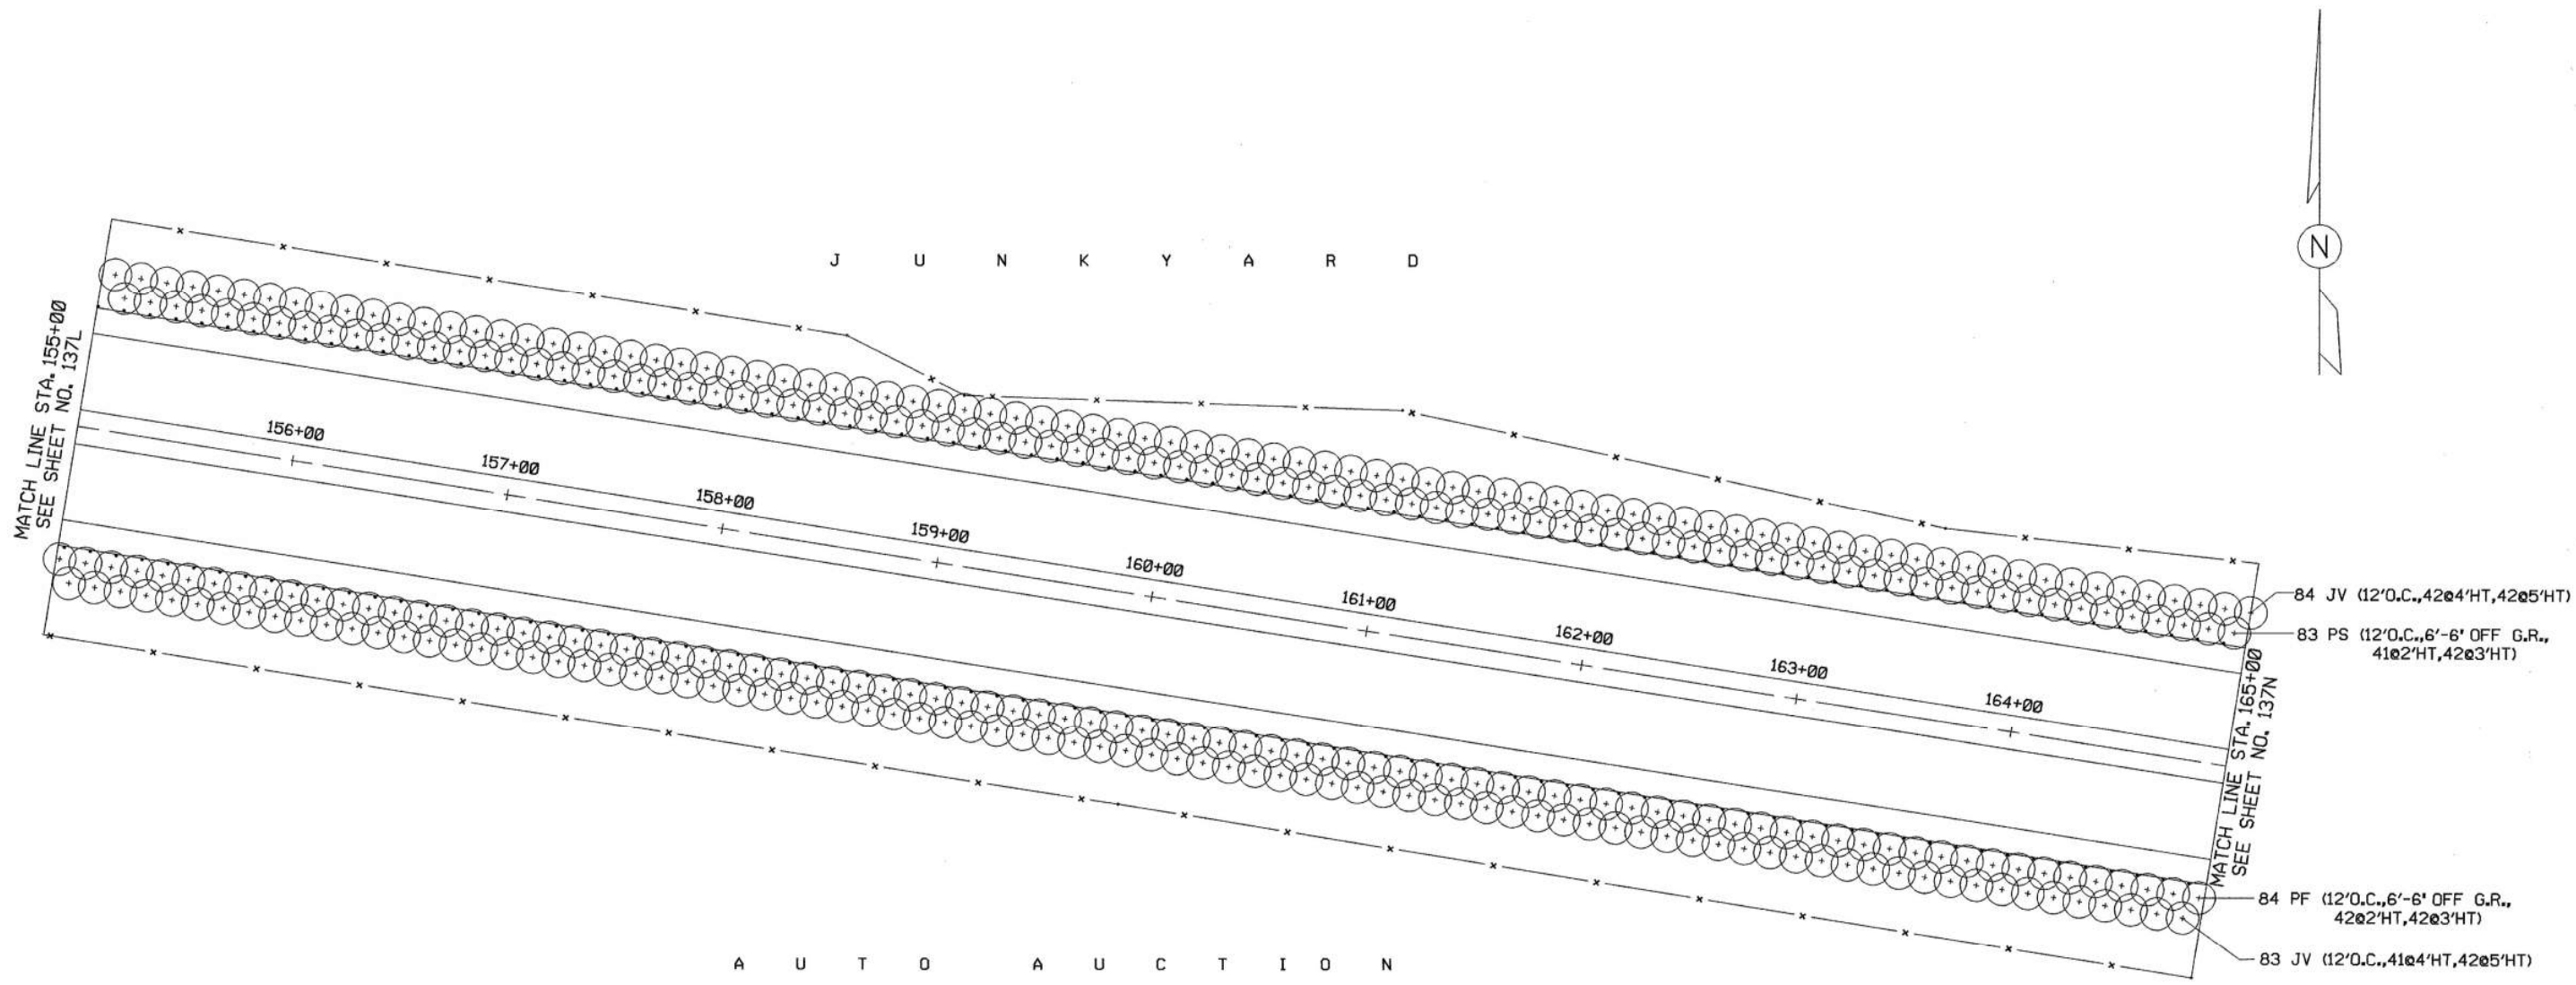


ITEM	DESCRIPTION	SYMBOL	BOTANICAL NAME	COMMON NAME	QUANTITY
201	CLEARING AND GRUBBING				LUMP
SPEC	WILDFLOWER SEEDING AND MULCHING				— ACRE
663	EVERGREEN TREE, 2'-3' HEIGHT, B&B 14'	PF	PINUS FLEXILIS	LIMBER PINE	42 EACH
663	EVERGREEN TREE, 3'-4' HEIGHT, B&B 16'	PF	PINUS FLEXILIS	LIMBER PINE	42 EACH
663	EVERGREEN TREE, 2'-3' HEIGHT, B&B 14'	PS	PINUS SYLVESTRIS		41 EACH
663	EVERGREEN TREE, 3'-4' HEIGHT, B&B 16'	PS	PINUS SYLVESTRIS		42 EACH
663	EVERGREEN TREE, 4'-5' HEIGHT, B&B 20'	JV	JUNIPERUS VIRGINIANA		83 EACH
663	EVERGREEN TREE, 5'-6' HEIGHT, B&B 22'	JV	JUNIPERUS VIRGINIANA		84 EACH
663	WATERING, AS PER PLAN				40.1 MGAL.

 


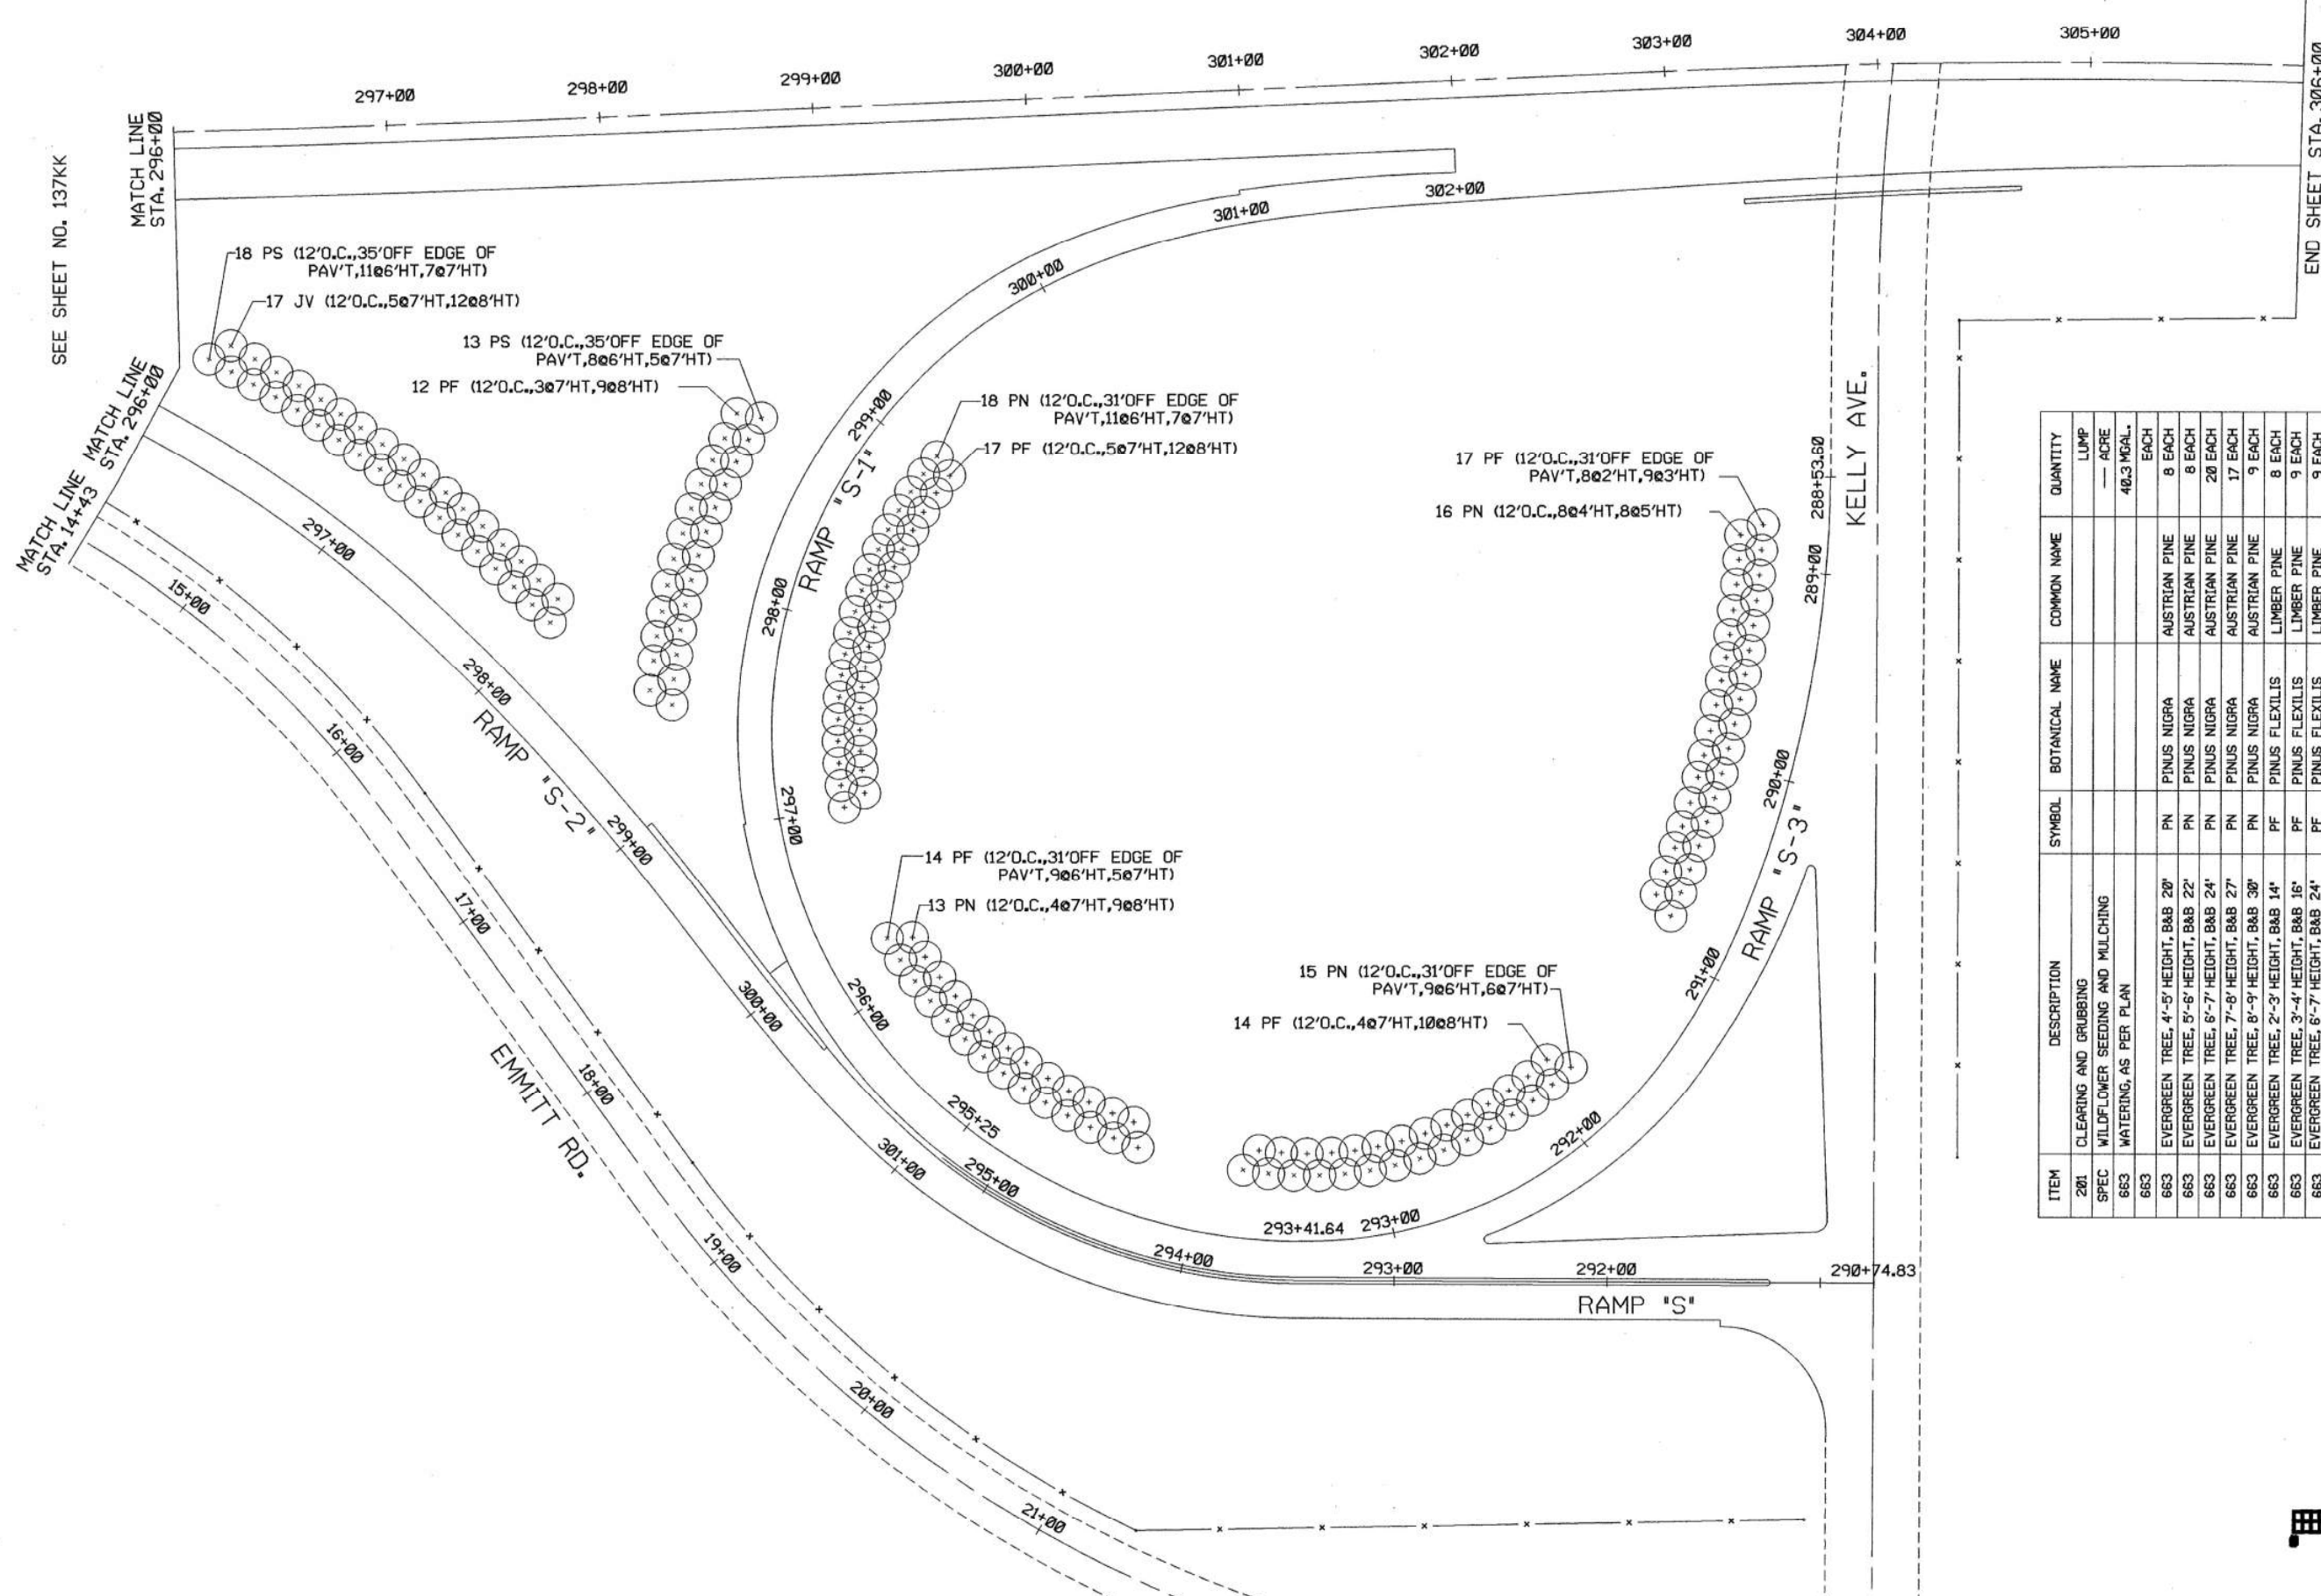


ITEM	DESCRIPTION	SYMBOL	BOTANICAL NAME	COMMON NAME	QUANTITY
201	CLEARING AND GRUBBING				LUMP
SPEC	WILDFLOWER SEEDING AND MULCHING				— ACRE
663	WATERING, AS PER PLAN				40.3 MEDAL
663	EVERGREEN TREE, 4'-5' HEIGHT, B&B 20'	PN	PINUS NIGRA	AUSTRIAN PINE	8 EACH
663	EVERGREEN TREE, 5'-6' HEIGHT, B&B 22'	PN	PINUS NIGRA	AUSTRIAN PINE	8 EACH
663	EVERGREEN TREE, 6'-7' HEIGHT, B&B 24'	PN	PINUS NIGRA	AUSTRIAN PINE	20 EACH
663	EVERGREEN TREE, 7'-8' HEIGHT, B&B 27'	PN	PINUS NIGRA	AUSTRIAN PINE	17 EACH
663	EVERGREEN TREE, 8'-9' HEIGHT, B&B 30'	PN	PINUS NIGRA	AUSTRIAN PINE	9 EACH
663	EVERGREEN TREE, 2'-3' HEIGHT, B&B 14'	PF	PINUS FLEXILIS	LIMBER PINE	8 EACH
663	EVERGREEN TREE, 3'-4' HEIGHT, B&B 16'	PF	PINUS FLEXILIS	LIMBER PINE	9 EACH
663	EVERGREEN TREE, 5'-6' HEIGHT, B&B 24'	PF	PINUS FLEXILIS	LIMBER PINE	9 EACH
663	EVERGREEN TREE, 7'-8' HEIGHT, B&B 27'	PF	PINUS FLEXILIS	LIMBER PINE	17 EACH
663	EVERGREEN TREE, 8'-9' HEIGHT, B&B 30'	PF	PINUS FLEXILIS	LIMBER PINE	31 EACH
663	EVERGREEN TREE, 6'-7' HEIGHT, B&B 24'	PS	PINUS SYLVESTRIS	SCOTCH PINE	19 EACH
663	EVERGREEN TREE, 7'-8' HEIGHT, B&B 27'	PS	PINUS SYLVESTRIS	SCOTCH PINE	12 EACH
663	EVERGREEN TREE, 7'-8' HEIGHT, B&B 27'	JV	JUNIPERUS VIRGINIANA	SCOTCH PINE	5 EACH
663	EVERGREEN TREE, 8'-9' HEIGHT, B&B 30'	JV	JUNIPERUS VIRGINIANA	SCOTCH PINE	12 EACH

 


EAST BOUND
STA. 296+00 TO STA. 306+00
LANDSCAPE PLAN

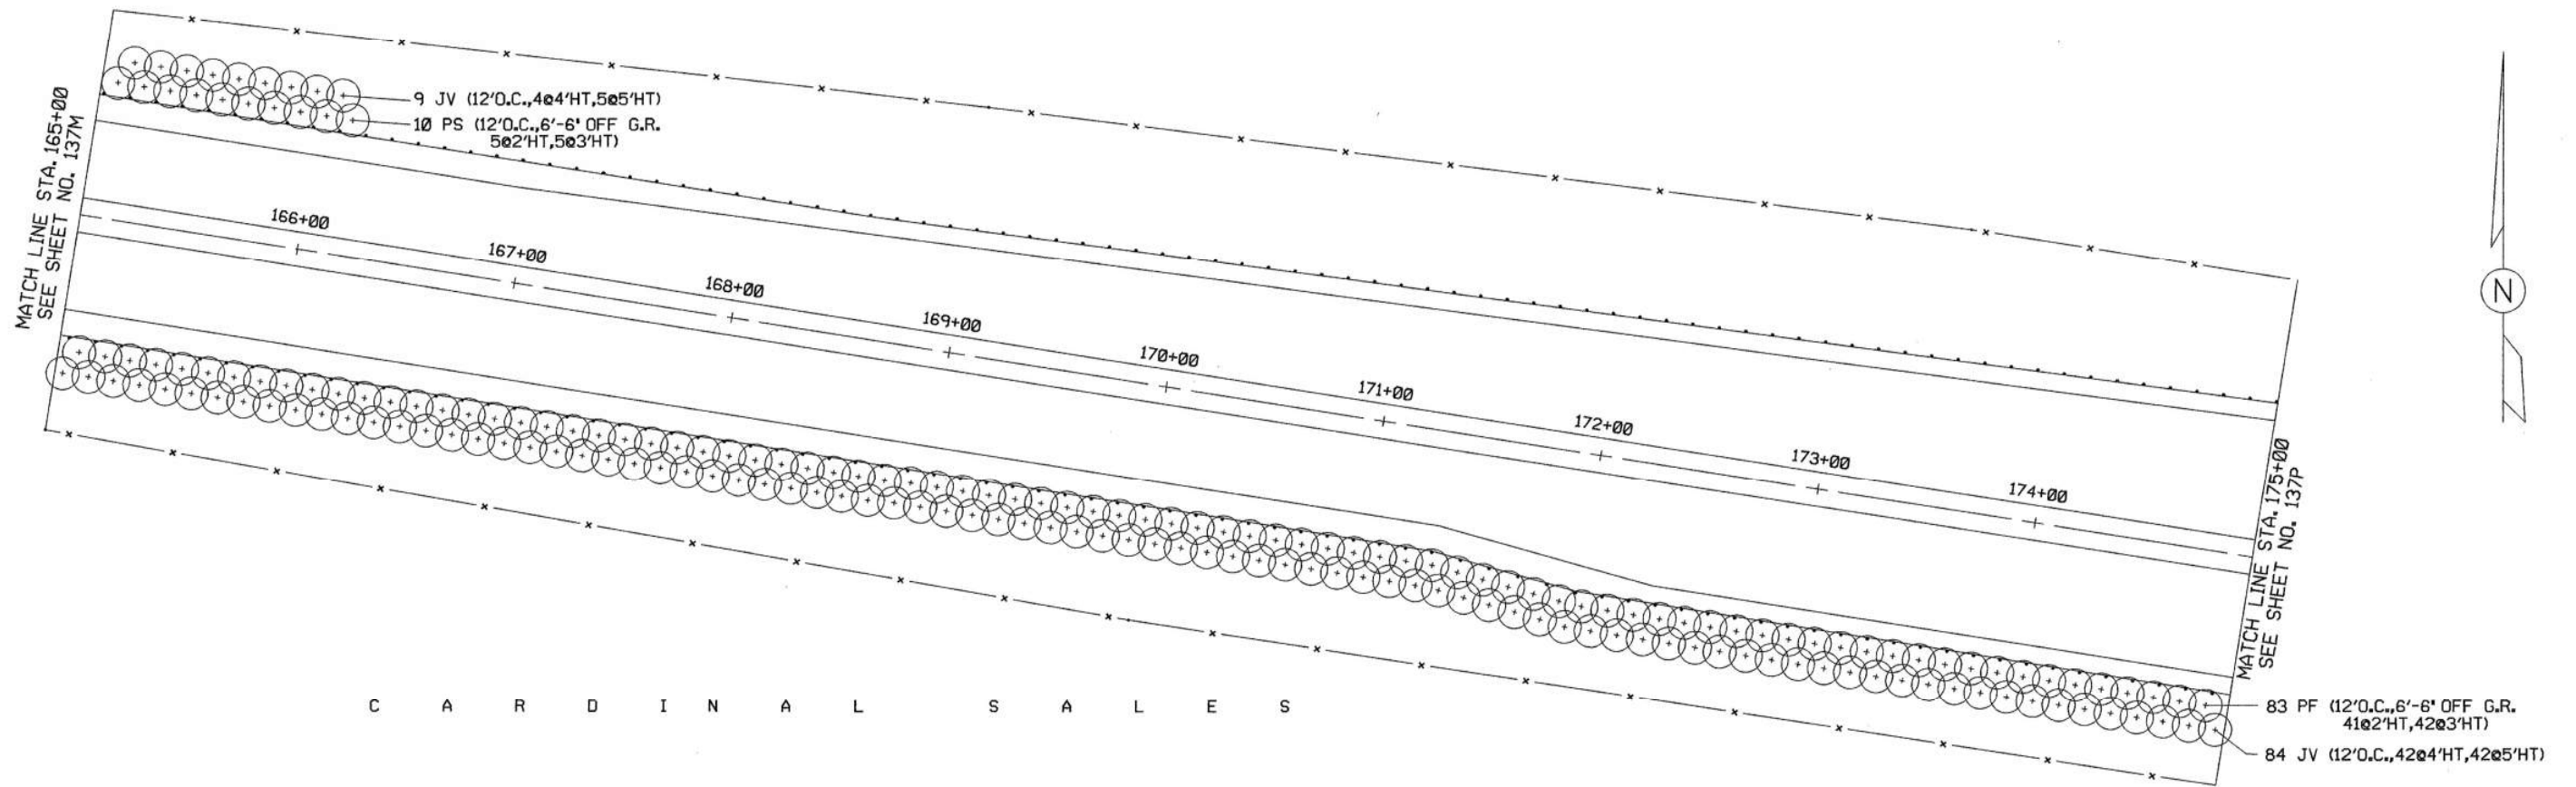


ITEM	DESCRIPTION	SYMBOL	BOTANICAL NAME	COMMON NAME	QUANTITY
201	CLEARING AND GRUBBING				LUMP
SPEC	WILDFLOWER SEEDING AND MULCHING				— ACRE
663	EVERGREEN TREE, 2'-3' HEIGHT, B&B 14"	PF	PINUS FLEXILIS	LIMBER PINE	41 EACH
663	EVERGREEN TREE, 3'-4' HEIGHT, B&B 16"	PF	PINUS FLEXILIS	LIMBER PINE	42 EACH
663	EVERGREEN TREE, 2'-3' HEIGHT, B&B 14"	PS	PINUS SYLVESTRIS	SCOTCH PINE	5 EACH
663	EVERGREEN TREE, 3'-4' HEIGHT, B&B 16"	PS	PINUS SYLVESTRIS	SCOTCH PINE	5 EACH
663					— EACH
663	EVERGREEN TREE, 4'-5' HEIGHT, B&B 20"	JV	JUNIPERUS VIRGINIANA	VIRGINIA PINE	46 EACH
663	EVERGREEN TREE, 5'-6' HEIGHT, B&B 22"	JV	JUNIPERUS VIRGINIANA	VIRGINIA PINE	47 EACH
663	WATERING, AS PER PLAN				22.4 MGAL.

 

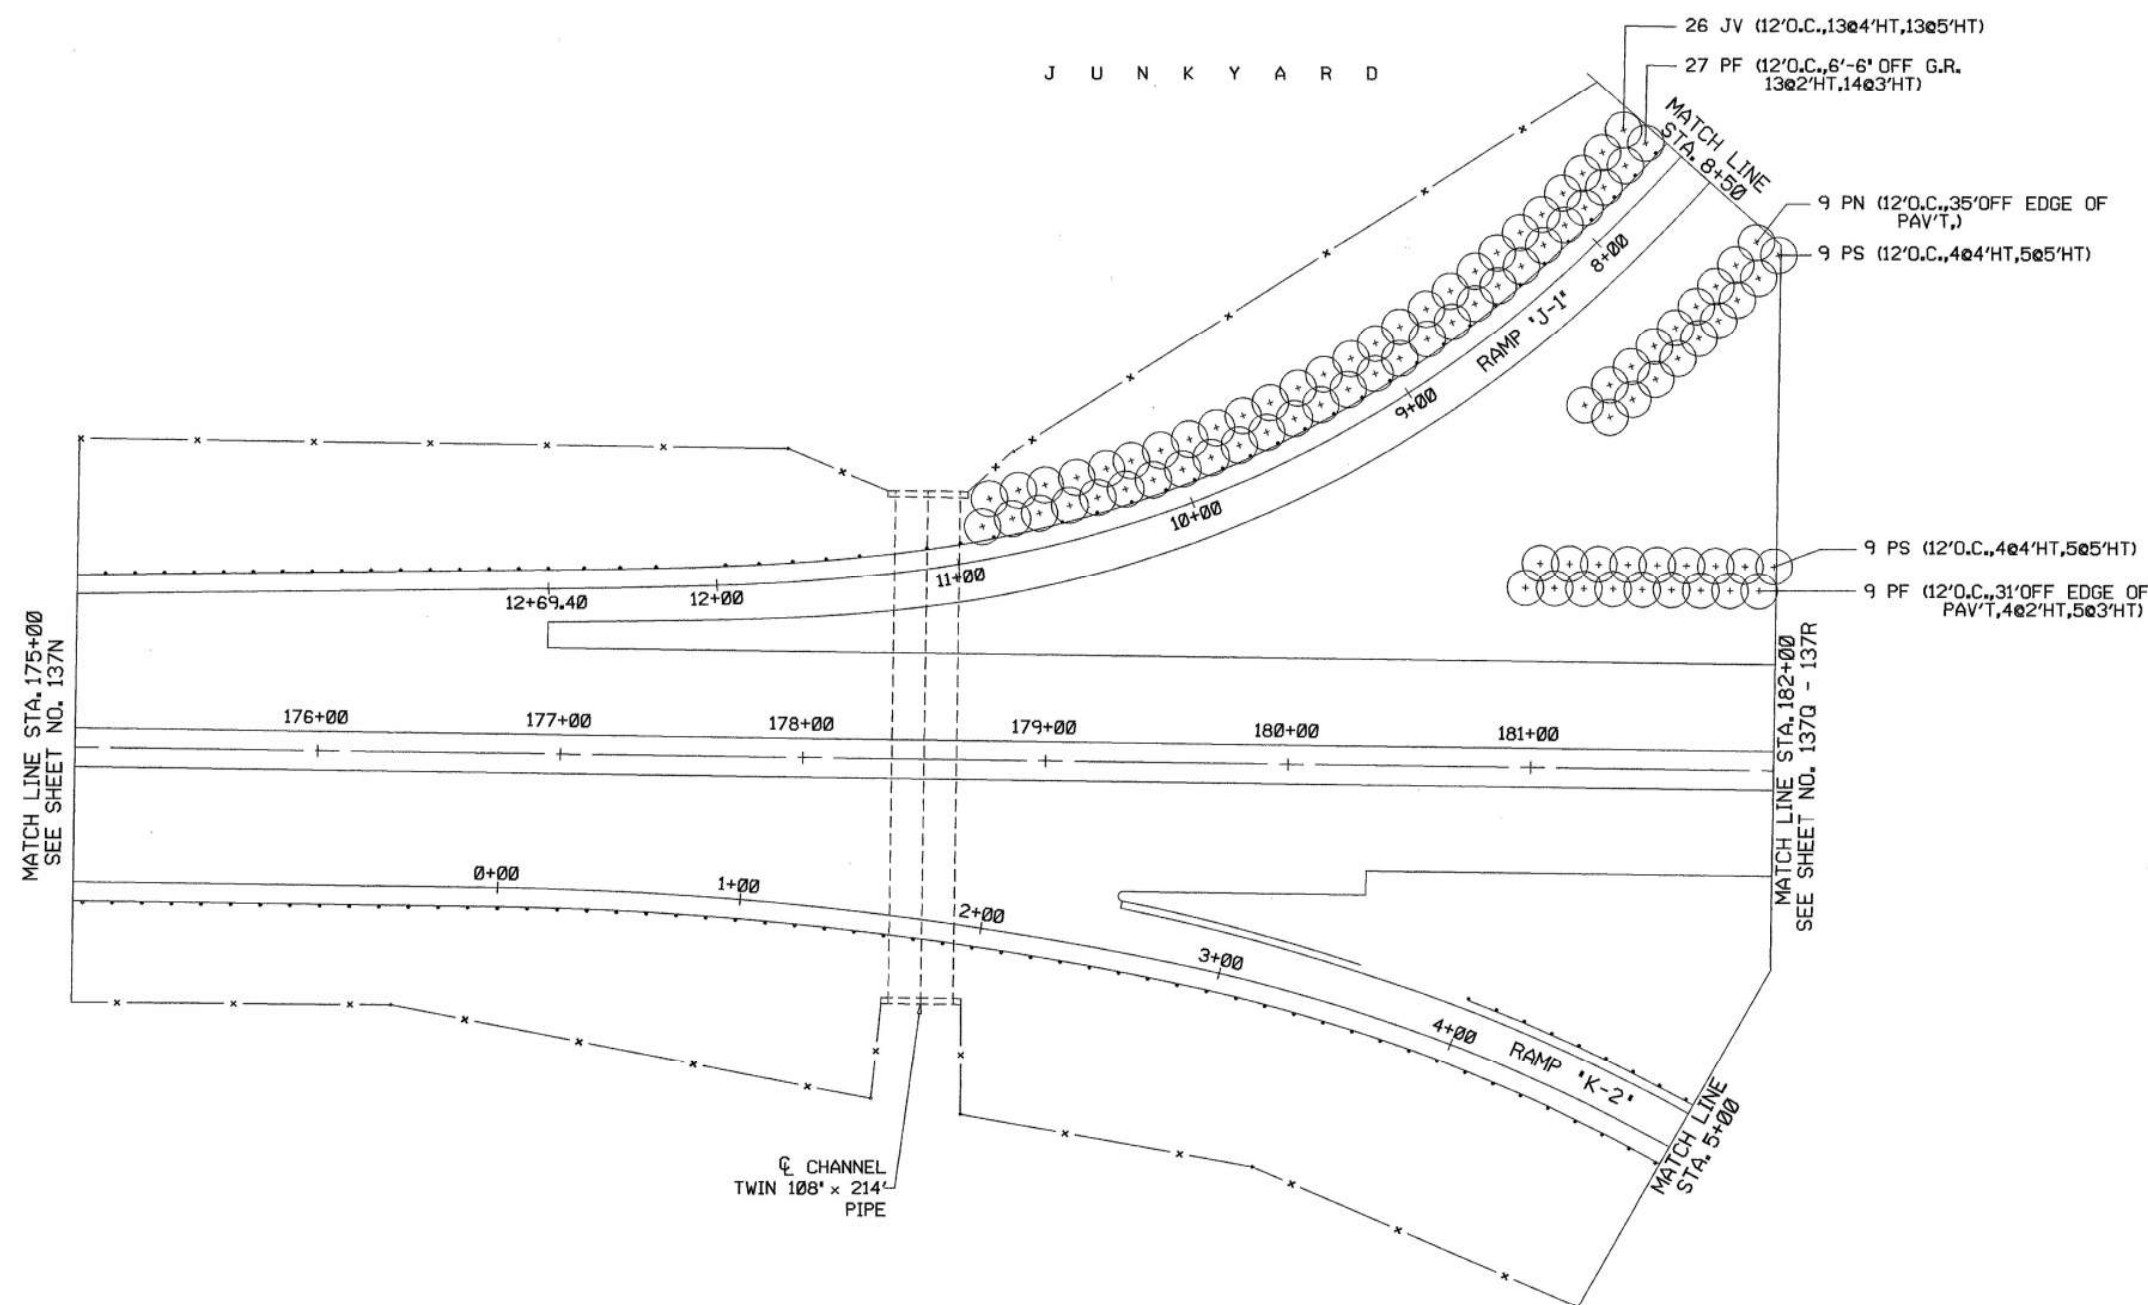


ITEM	DESCRIPTION	SYMBOL	BOTANICAL NAME	COMMON NAME	QUANTITY
201	CLEARING AND GRUBBING				LUMP
SPEC	WILDFLOWER SEEDING AND MULCHING				— ACRE
663	EVERGREEN TREE, 2'-3' HEIGHT, B&B 14'	PF	PINUS FLEXILIS	LIMBER PINE	17 EACH
663	EVERGREEN TREE, 3'-4' HEIGHT, B&B 16'	PF	PINUS FLEXILIS	LIMBER PINE	19 EACH
663	EVERGREEN TREE, 4'-5' HEIGHT, B&B 20'	PS	PINUS SYLVESTRIS		8 EACH
663	EVERGREEN TREE, 5'-6' HEIGHT, B&B 22'	PS	PINUS SYLVESTRIS		10 EACH
663	EVERGREEN TREE, 4'-5' HEIGHT, B&B 20'	JV	JUNIPERUS VIRGINIANA		13 EACH
663	EVERGREEN TREE, 5'-6' HEIGHT, B&B 22'	JV	JUNIPERUS VIRGINIANA		13 EACH
663	DECID. FLOWERING TREE, 5'-6' HT	CC	CRATAEGUS CRUGALLI		9 EACH
663	WATERING, AS PER PLAN				10.7 MGAL.

 


SUM-277/224-0.00/6.31-10.22

ITEM	DESCRIPTION	SYMBOL	BOTANICAL NAME	COMMON NAME	QUANTITY
201	CLEARING AND GRUBBING				LUMP
SPEC	WILDFLOWER SEEDING AND MULCHING				— ACRE
663	EVERGREEN TREE, 2'-3' HEIGHT, B&B 14"	PF	PINUS FLEXILIS	LIMBER PINE	28 EACH
663	EVERGREEN TREE, 3'-4' HEIGHT, B&B 16"	PF	PINUS FLEXILIS	LIMBER PINE	28 EACH
663	EVERGREEN TREE, 4'-5' HEIGHT, B&B 20"	PF	PINUS FLEXILIS	LIMBER PINE	10 EACH
663	EVERGREEN TREE, 5'-6' HEIGHT, B&B 22"	PF	PINUS FLEXILIS	LIMBER PINE	11 EACH
663	EVERGREEN TREE, 4'-5' HEIGHT, B&B 20"	PS	PINUS SYLVESTRIS	SCOTCH PINE	22 EACH
663	EVERGREEN TREE, 5'-6' HEIGHT, B&B 22"	PS	PINUS SYLVESTRIS	SCOTCH PINE	24 EACH
663	EVERGREEN TREE, 4'-5' HEIGHT, B&B 20"	JV	JUNIPERUS VIRGINIANA		36 EACH
663	EVERGREEN TREE, 5'-6' HEIGHT, B&B 22"	JV	JUNIPERUS VIRGINIANA		39 EACH
663	EVERGREEN TREE, 4'-5' HEIGHT, B&B 20"	PN	PINUS NIGRA	AUSTRIAN PINE	3 EACH
663	WATERING, AS PER PLAN				39.2 MGAL.


ITEM	DESCRIPTION	SYMBOL	BOTANICAL NAME	COMMON NAME	QUANTITY
663	EVERGREEN TREE, 5'-6' HEIGHT, B&B 22"	PN	PINUS NIGRA	AUSTRIAN PINE	4 EACH
663	DECIDUOUS FLOWERING TREE, 5'-6' HT	RT	RHUS TYPHINA	STAGHORN SUMAC	22 EACH
663	DECIDUOUS FLOWERING TREE, 5'-6' HT	PC	PYRUS CALLERYANA	'CHANTICLEER'	34 EACH
663	DECIDUOUS FLOWERING TREE, 5'-6' HT	CCA	CERCIS CANADENSIS	'ALBA'	30 EACH
663	DECIDUOUS FLOWERING TREE, 5'-6' HT	CC	CRATAEGUS CRUGALLI		35 EACH

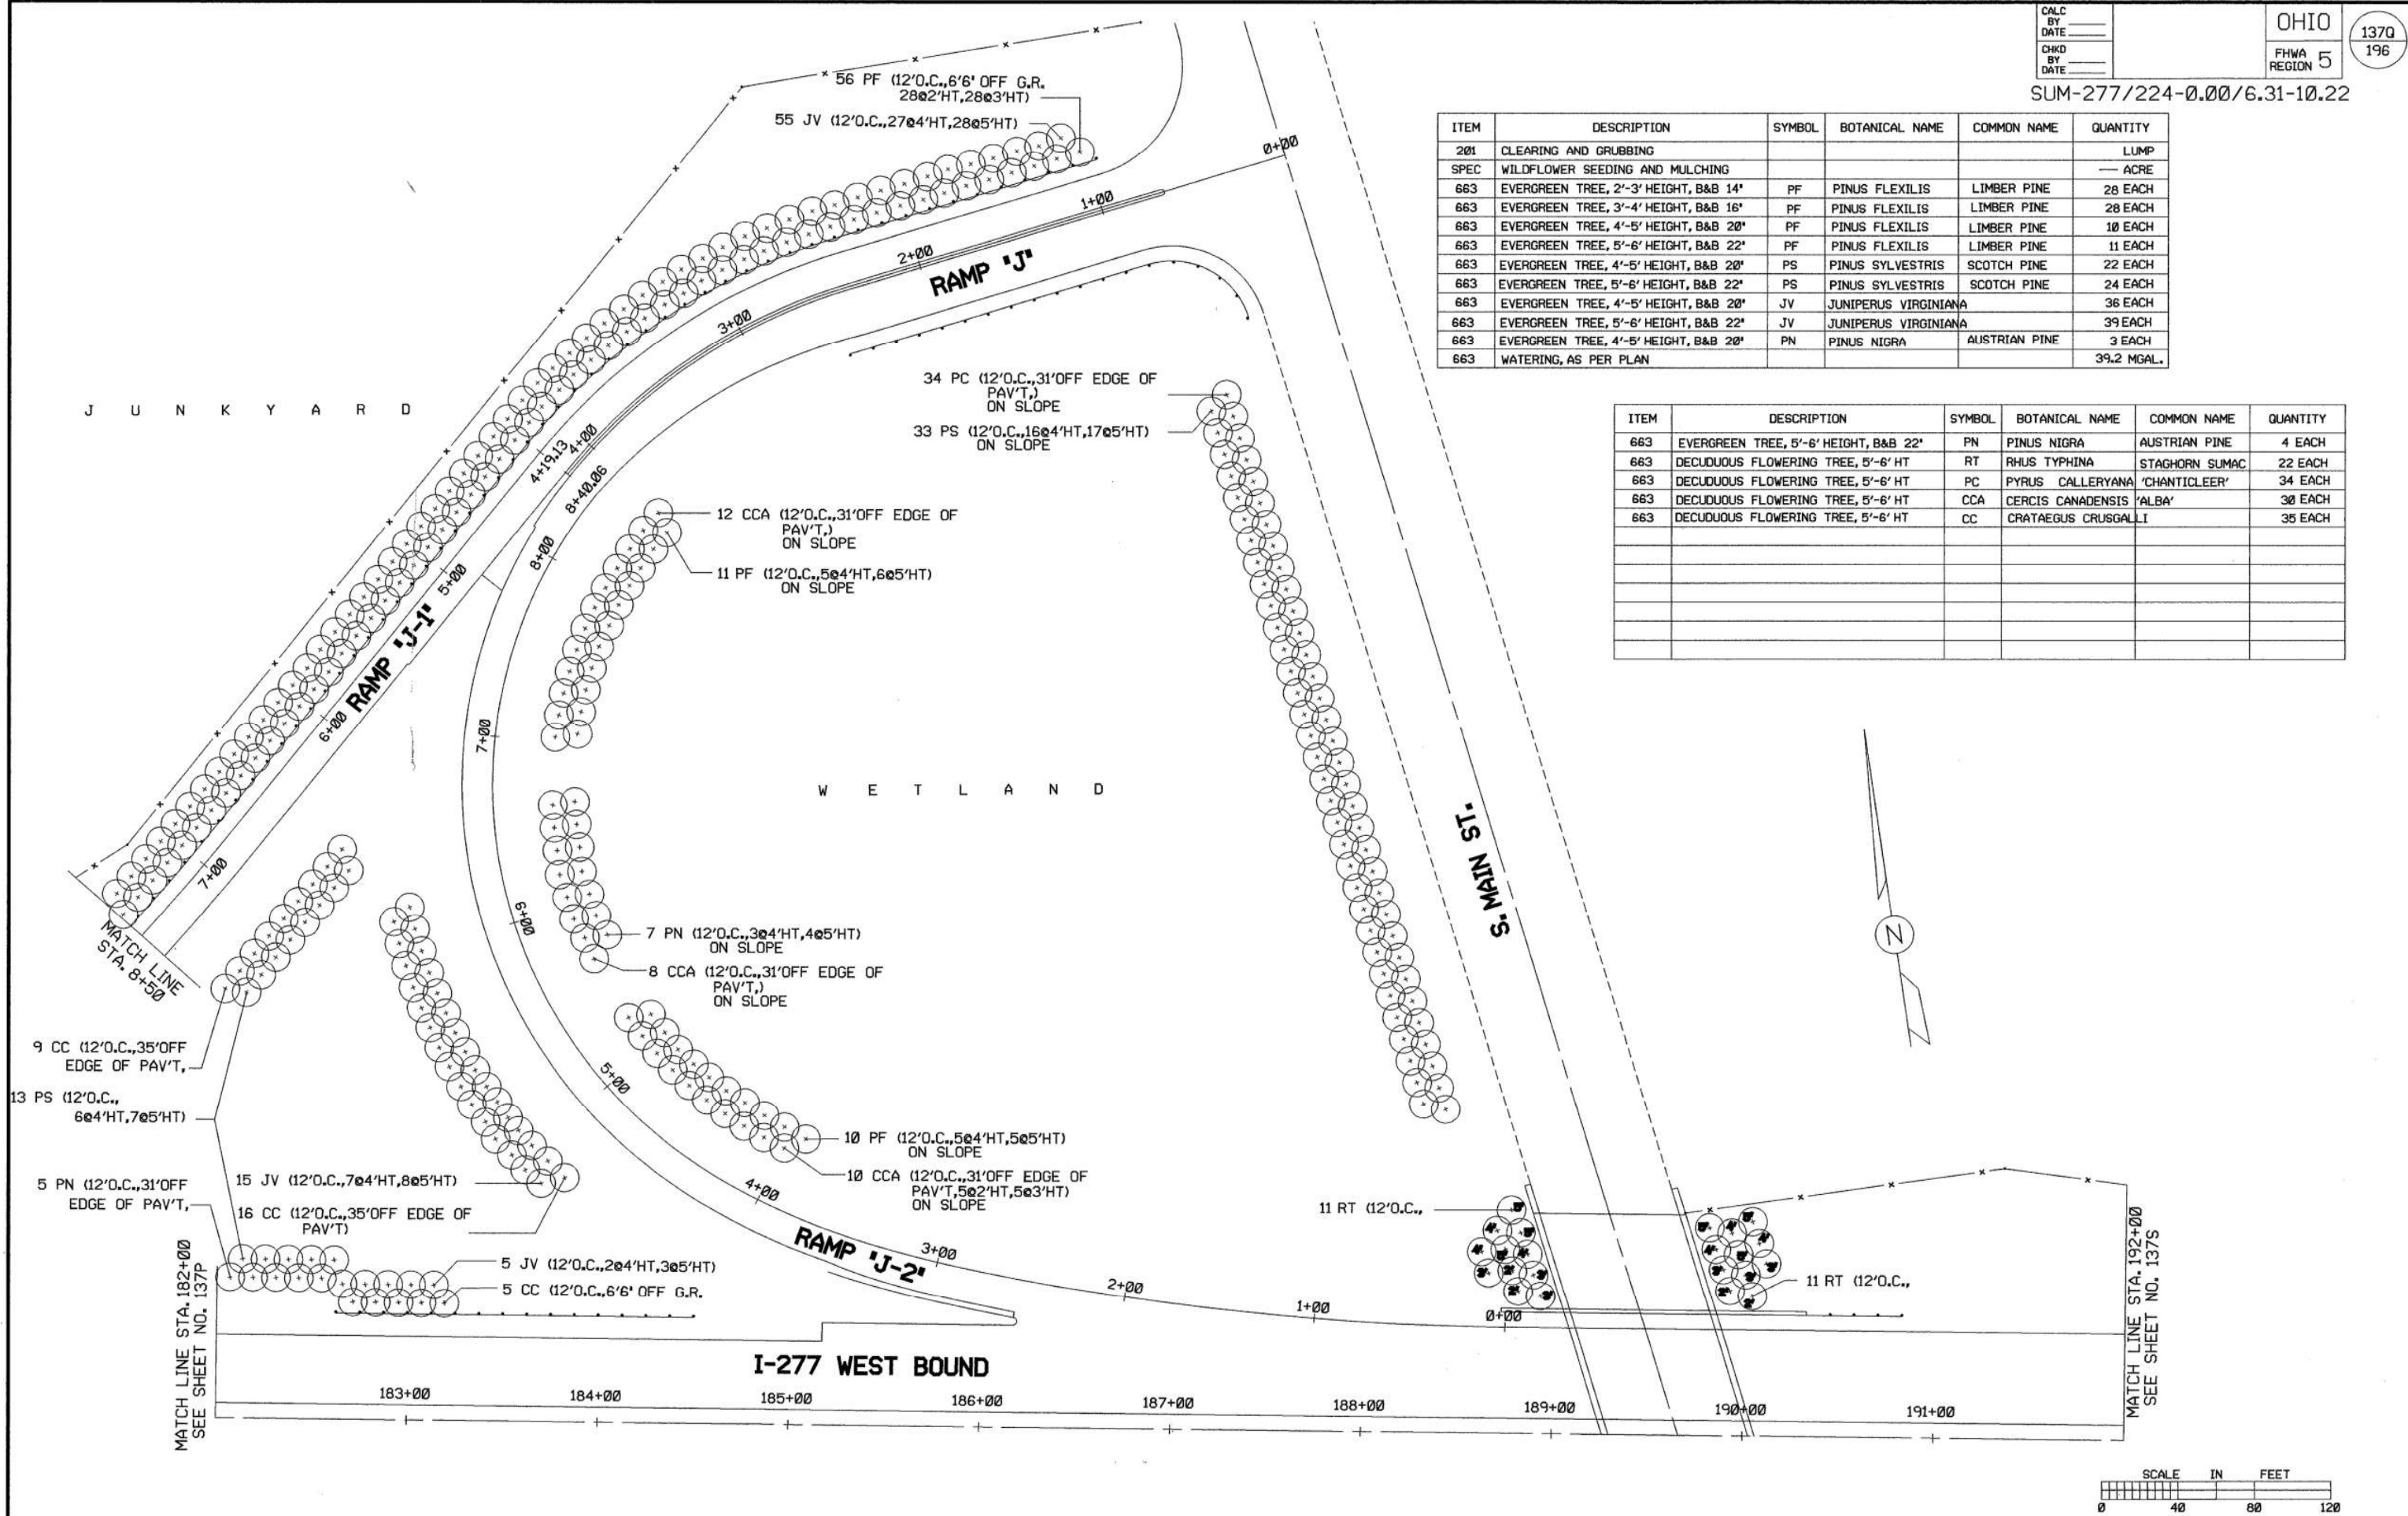

WEST BOUND
STA. 182+00 TO STA. 192+00
LANDSCAPE PLAN

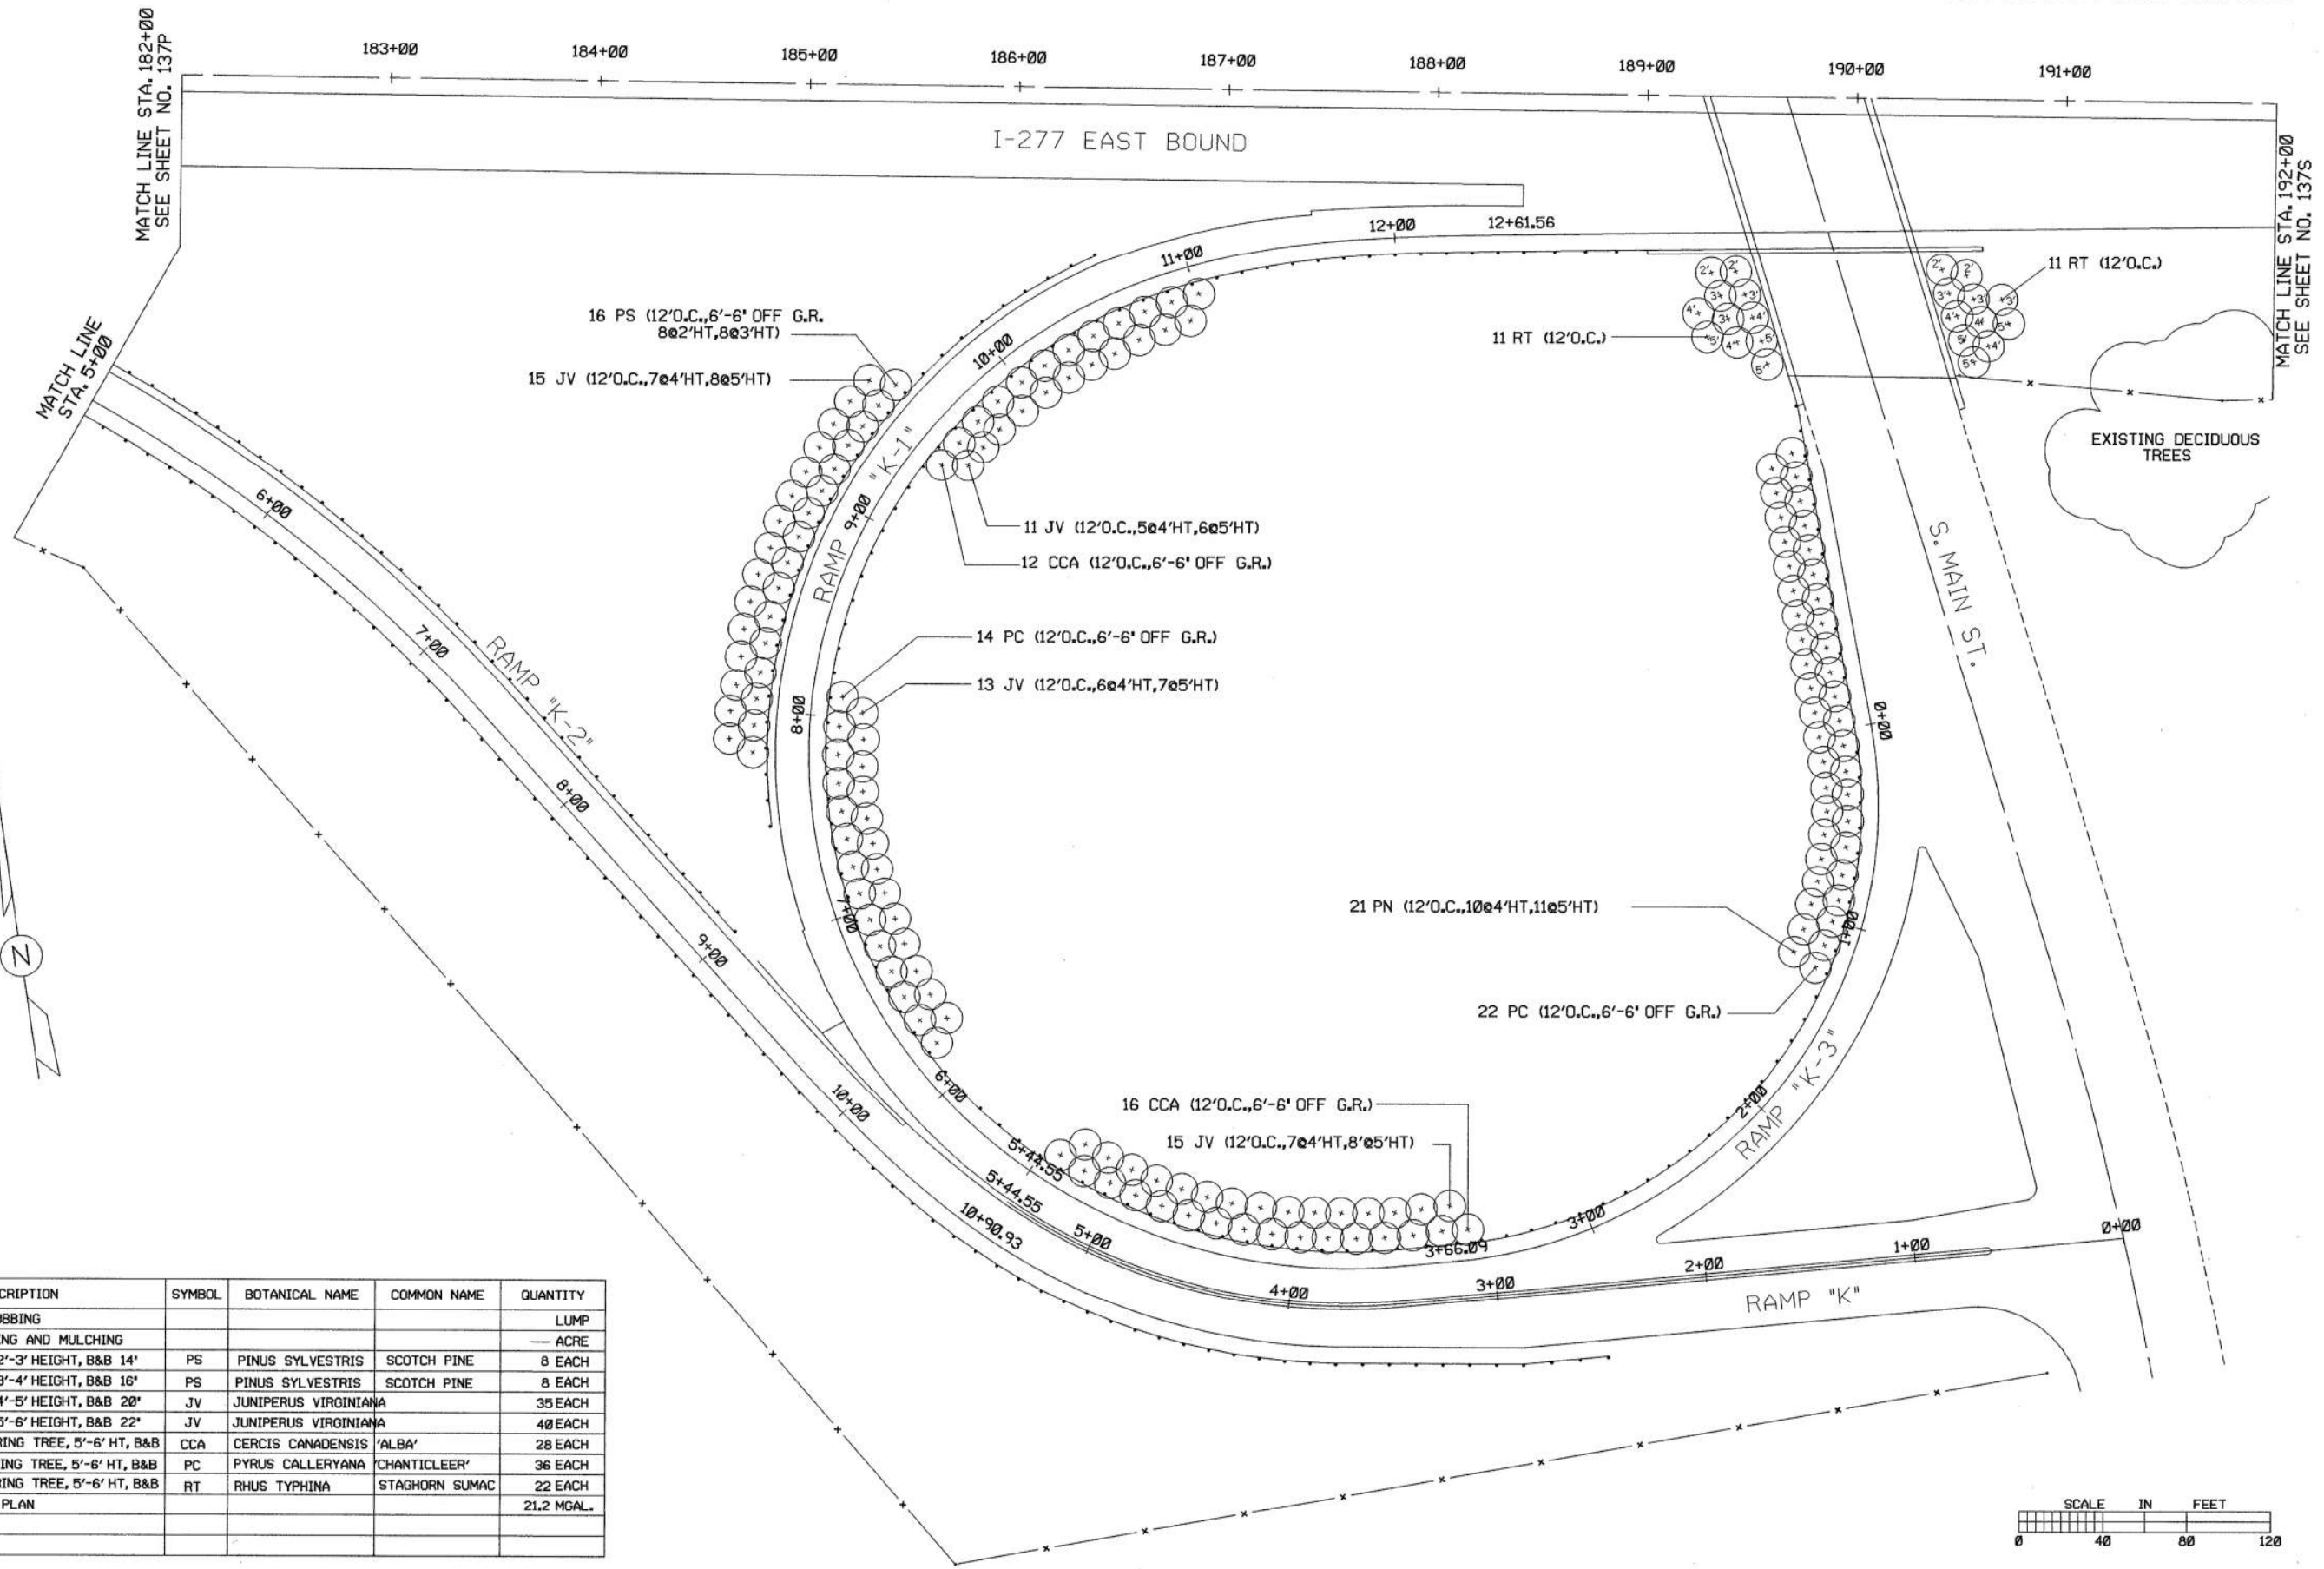


ITEM	DESCRIPTION	SYMBOL	BOTANICAL NAME	COMMON NAME	QUANTITY
201	CLEARING AND GRUBBING				LUMP
SPEC	WILDFLOWER SEEDING AND MULCHING				— ACRE
663	EVERGREEN TREE, 2'-3' HEIGHT, B&B 14'	PS	PINUS SYLVESTRIS	SCOTCH PINE	8 EACH
663	EVERGREEN TREE, 3'-4' HEIGHT, B&B 16'	PS	PINUS SYLVESTRIS	SCOTCH PINE	8 EACH
663	EVERGREEN TREE, 4'-5' HEIGHT, B&B 20'	JV	JUNIPERUS VIRGINIANA		35 EACH
663	EVERGREEN TREE, 5'-6' HEIGHT, B&B 22'	JV	JUNIPERUS VIRGINIANA		40 EACH
663	DECIDUOUS FLOWERING TREE, 5'-6' HT, B&B	CCA	CERCIS CANADENSIS 'ALBA'		28 EACH
663	DECIDUOUS FLOWERING TREE, 5'-6' HT, B&B	PC	PYRUS CALLERYANA 'CHANTICLEER'		36 EACH
663	DECIDUOUS FLOWERING TREE, 5'-6' HT, B&B	RT	RHUS TYPHINA	STAGHORN SUMAC	22 EACH
663	WATERING, AS PER PLAN				21.2 MGAL.

 



EAST BOUND
STA. 182+00 TO STA. 192+00

LANDSCAPE PLAN

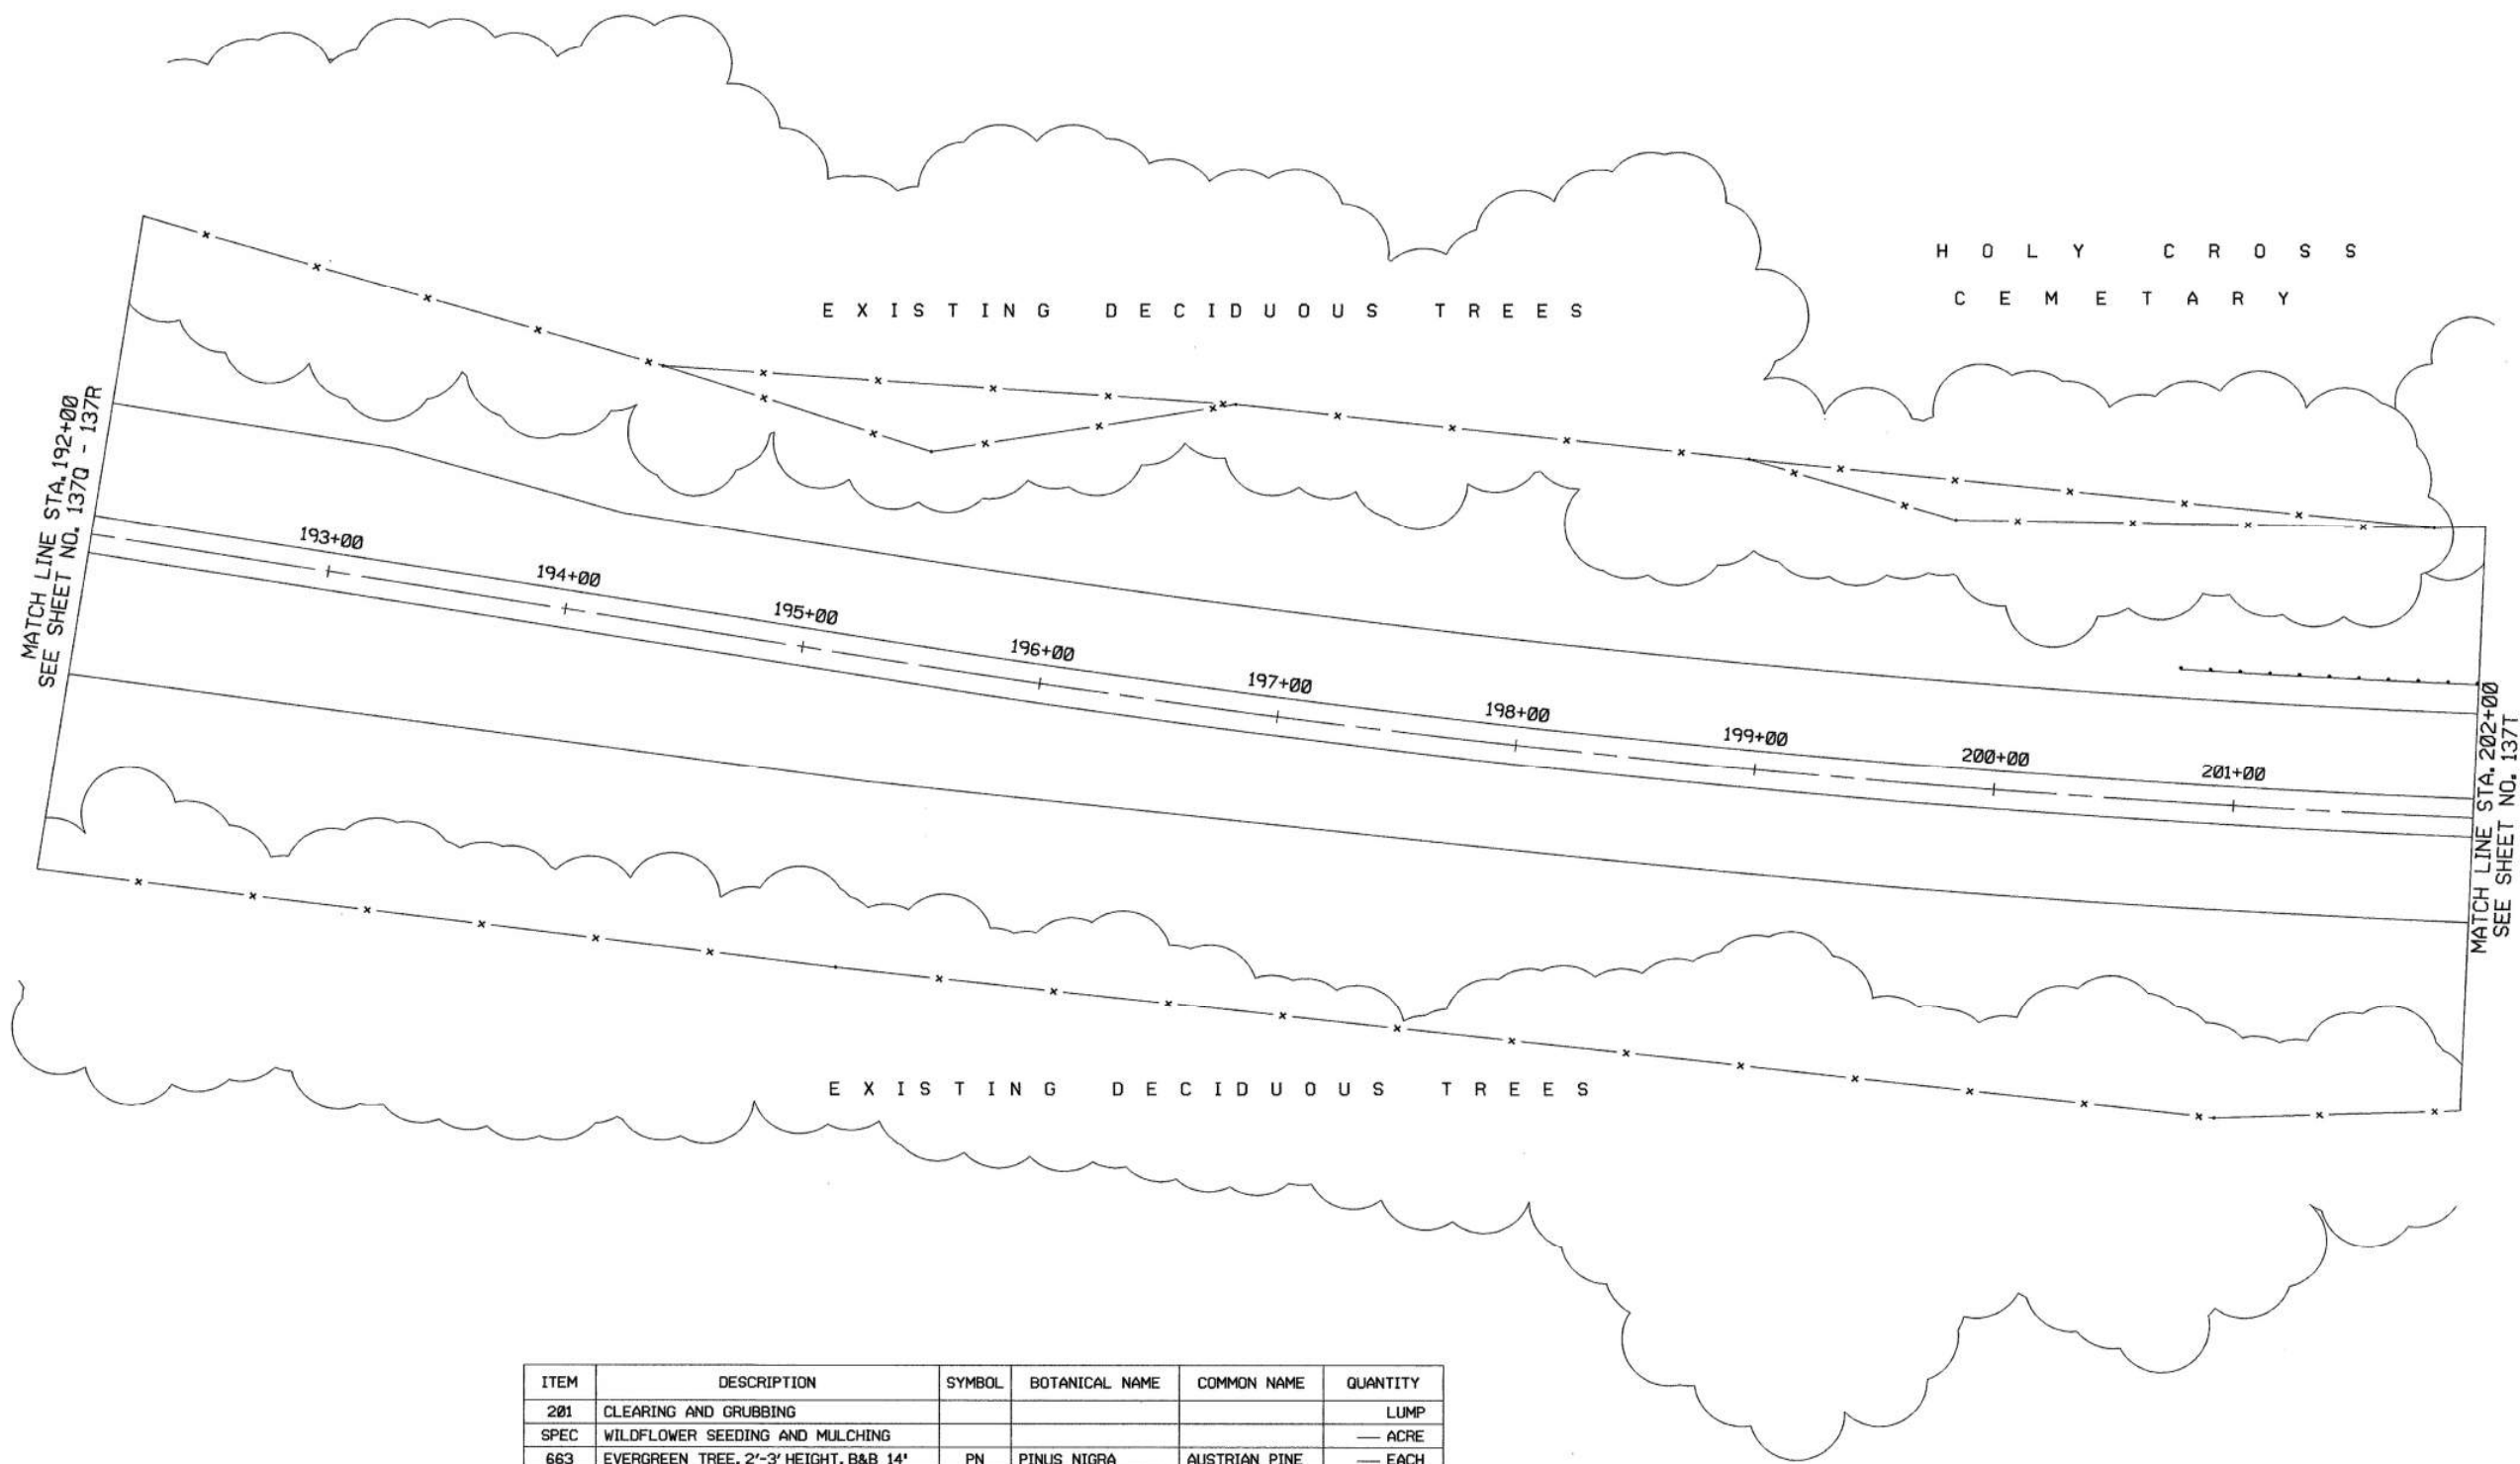


ITEM	DESCRIPTION	SYMBOL	BOTANICAL NAME	COMMON NAME	QUANTITY
201	CLEARING AND GRUBBING				LUMP
SPEC	WILDFLOWER SEEDING AND MULCHING				— ACRE
663	EVERGREEN TREE, 2'-3' HEIGHT, B&B 14'	PN	PINUS NIGRA	AUSTRIAN PINE	— EACH
663	EVERGREEN TREE, 3'-4' HEIGHT, B&B 16'	PN	PINUS NIGRA	AUSTRIAN PINE	— EACH
663	EVERGREEN TREE, 4'-5' HEIGHT, B&B 20'	PN	PINUS NIGRA	AUSTRIAN PINE	— EACH
663	EVERGREEN TREE, 5'-6' HEIGHT, B&B 22'	PN	PINUS NIGRA	AUSTRIAN PINE	— EACH
663	EVERGREEN TREE, 6'-7' HEIGHT, B&B 24'	PN	PINUS NIGRA	AUSTRIAN PINE	— EACH
663	EVERGREEN TREE, 7'-8' HEIGHT, B&B 27'	PN	PINUS NIGRA	AUSTRIAN PINE	— EACH
663	EVERGREEN TREE, 8'-9' HEIGHT, B&B 30'	PN	PINUS NIGRA	AUSTRIAN PINE	— EACH
663	WATERING, AS PER PLAN				— MGAL.

 

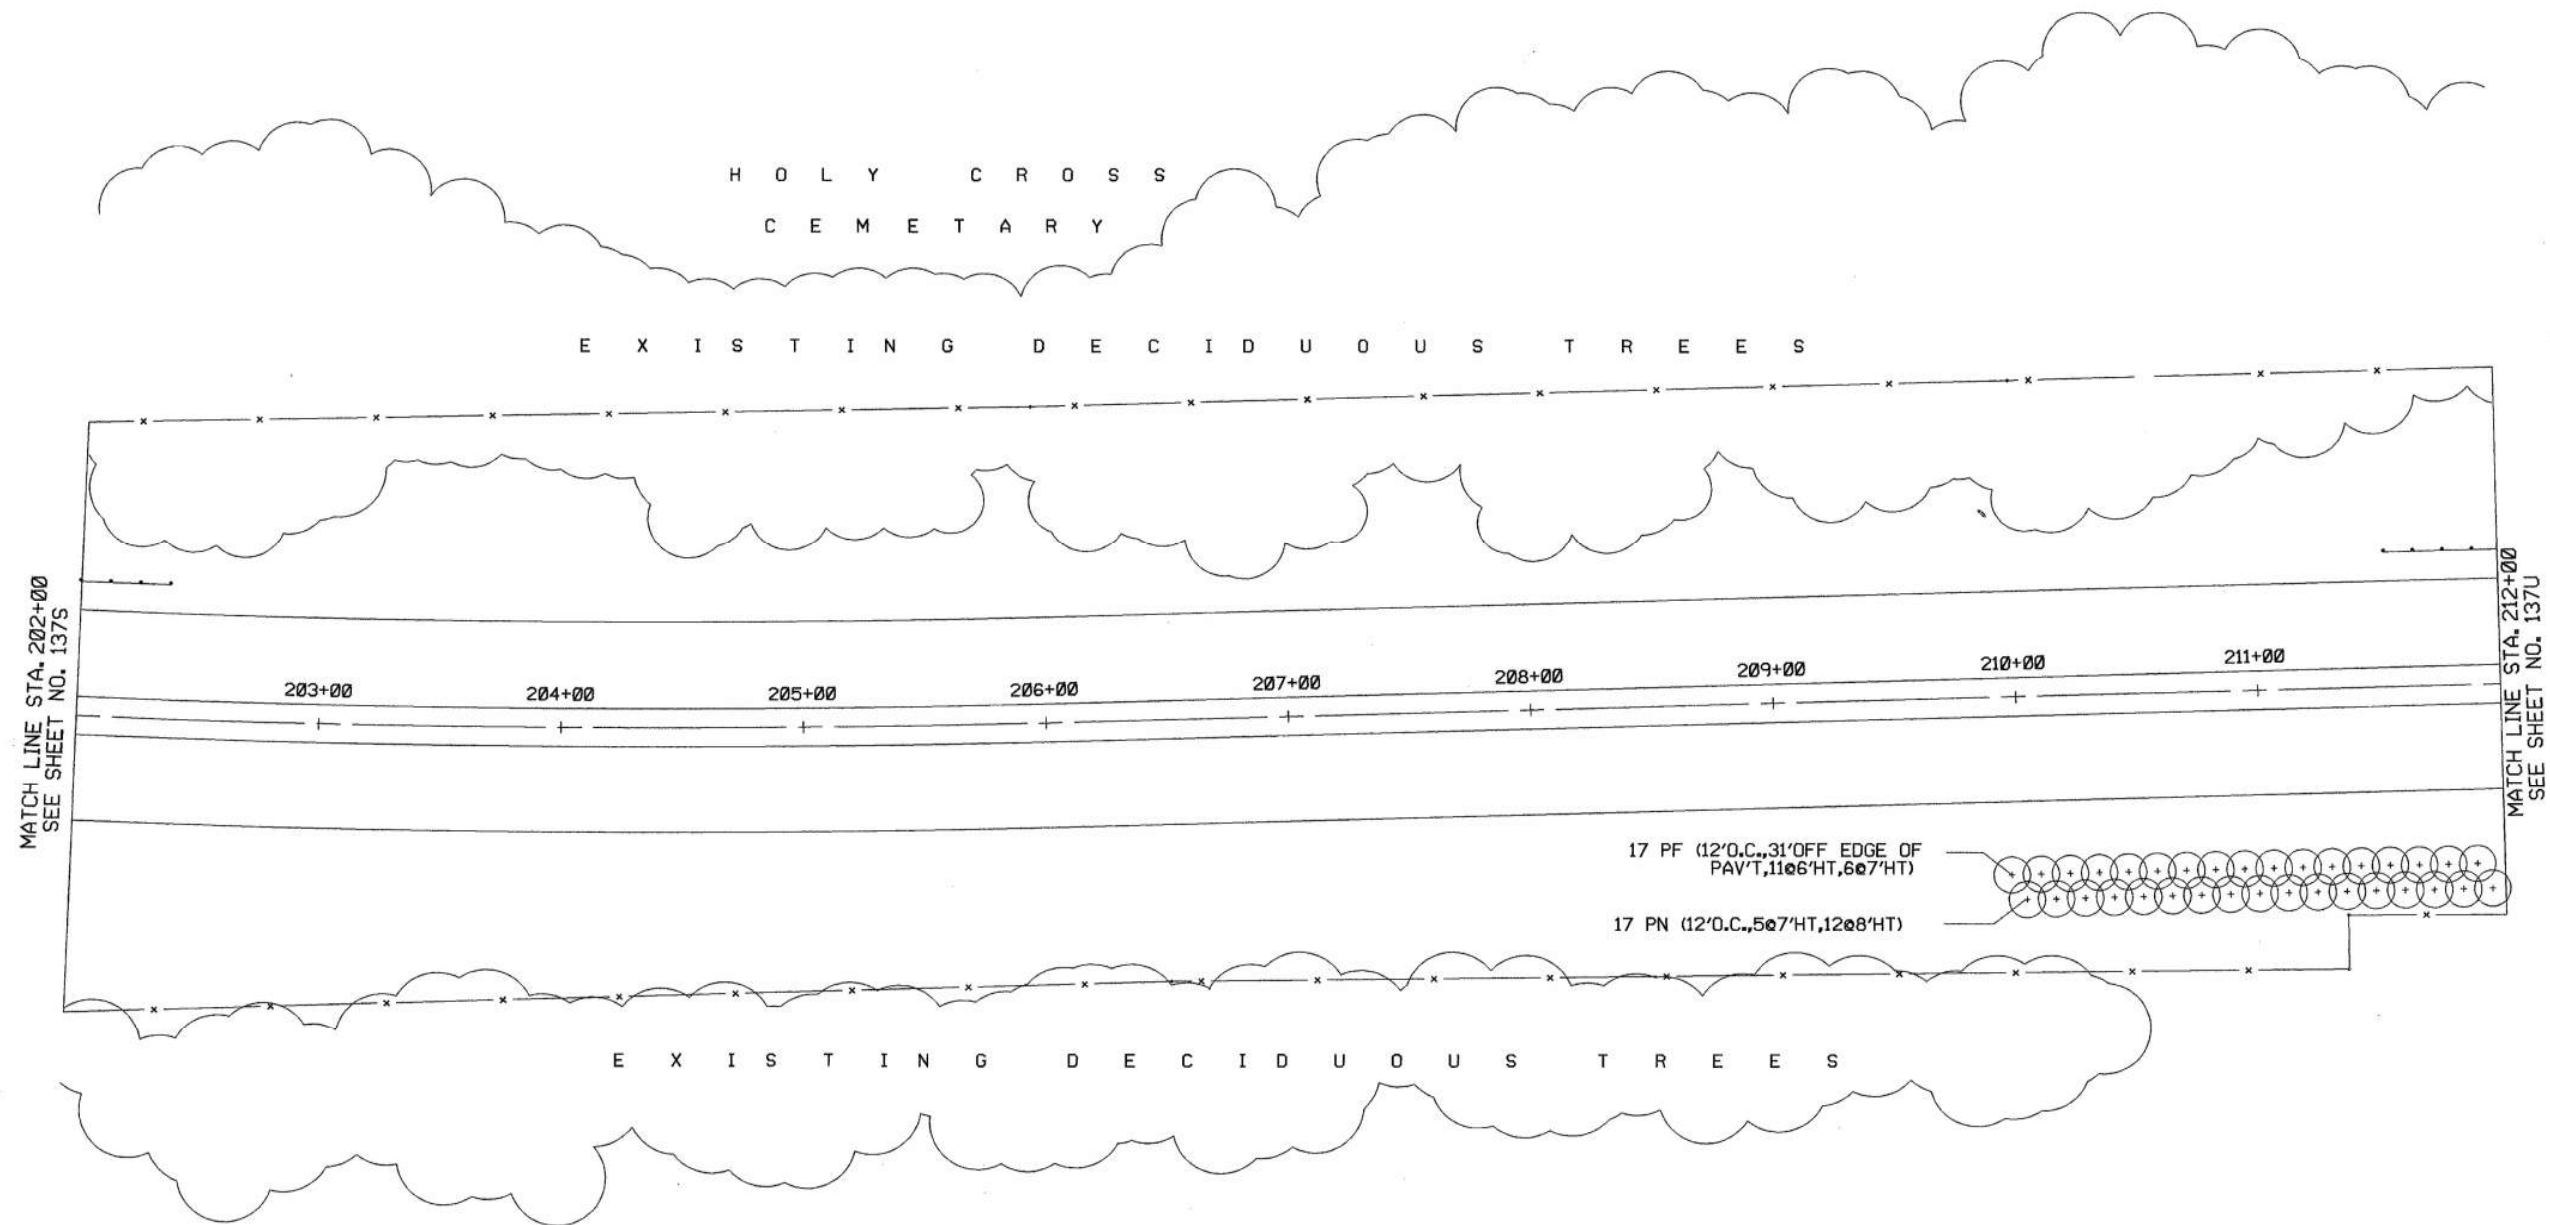


ITEM	DESCRIPTION	SYMBOL	BOTANICAL NAME	COMMON NAME	QUANTITY
201	CLEARING AND GRUBBING				LUMP
SPEC	WILDFLOWER SEEDING AND MULCHING				— ACRE
663	EVERGREEN TREE, 6'-7' HEIGHT, B&B 24'	PF	PINUS FLEXILIS	LIMBER PINE	11 EACH
663	EVERGREEN TREE, 7'-8' HEIGHT, B&B 27'	PF	PINUS FLEXILIS	LIMBER PINE	6 EACH
663	EVERGREEN TREE, 4'-5' HEIGHT, B&B 20'	PN	PINUS NIGRA	AUSTRIAN PINE	— EACH
663	EVERGREEN TREE, 5'-6' HEIGHT, B&B 22'	PN	PINUS NIGRA	AUSTRIAN PINE	— EACH
663	EVERGREEN TREE, 6'-7' HEIGHT, B&B 24'	PN	PINUS NIGRA	AUSTRIAN PINE	EACH
663	EVERGREEN TREE, 7'-8' HEIGHT, B&B 27'	PN	PINUS NIGRA	AUSTRIAN PINE	5 EACH
663	EVERGREEN TREE, 8'-9' HEIGHT, B&B 30'	PN	PINUS NIGRA	AUSTRIAN PINE	12 EACH
663	WATERING, AS PER PLAN				8.2 MGAL.

 

HOLY CROSS
CEMETARY


SUM-277/224-0.00/6.31-10.22

KNIGHTS OF COLUMBUS
HALL

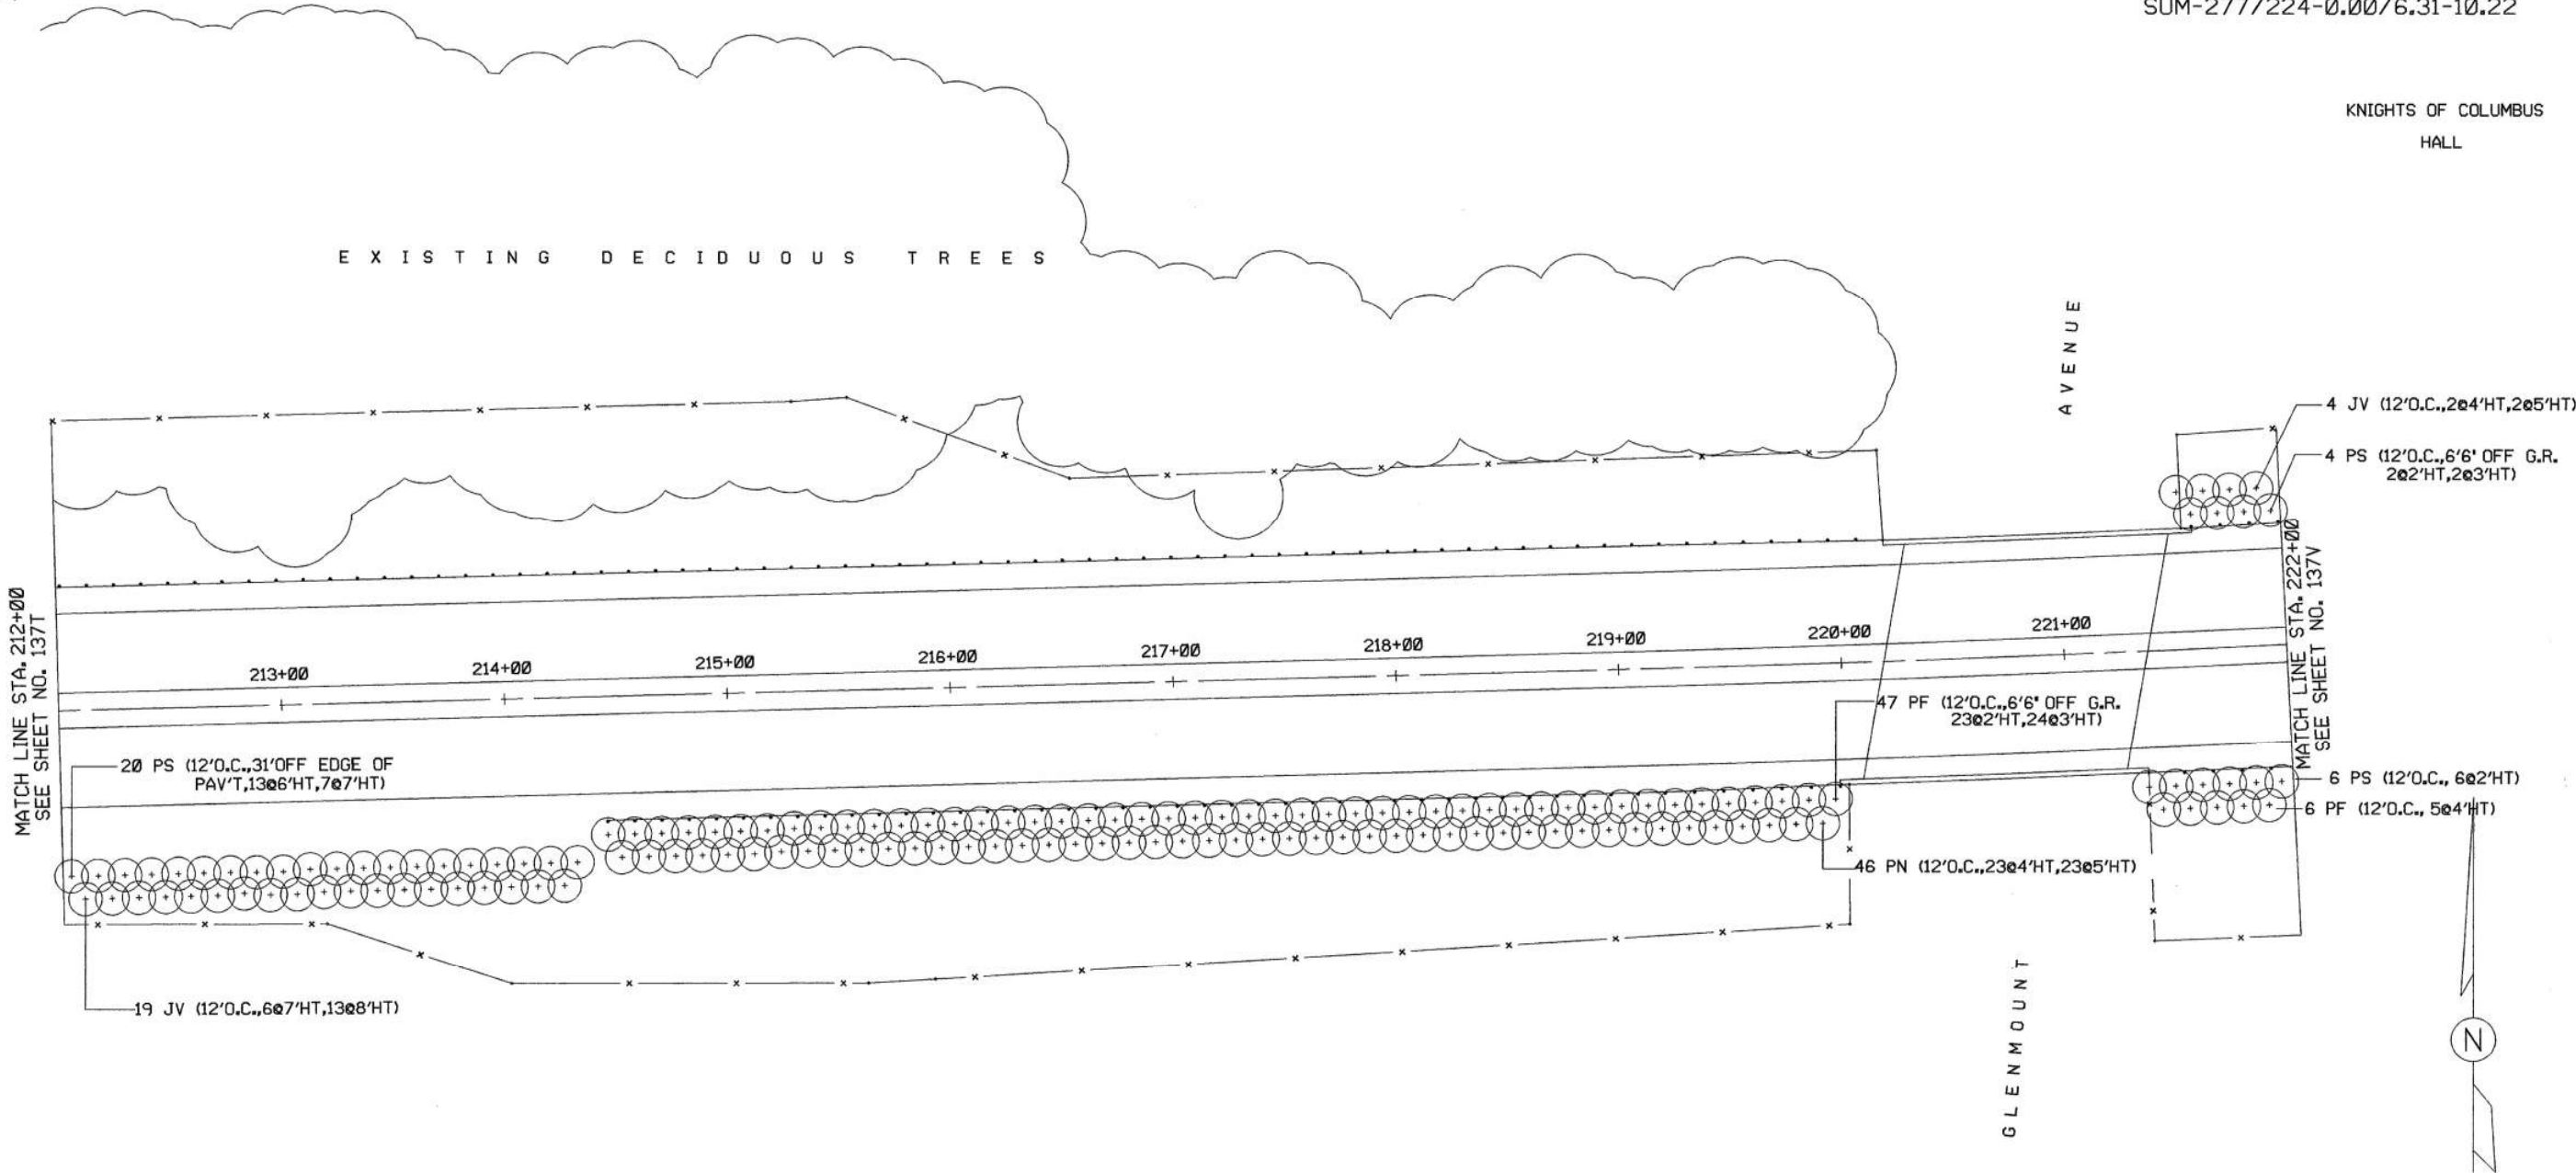


ITEM	DESCRIPTION	SYMBOL	BOTANICAL NAME	COMMON NAME	QUANTITY
201	CLEARING AND GRUBBING				LUMP
SPEC	WILDFLOWER SEEDING AND MULCHING				— ACRE
663	EVERGREEN TREE, 2'-3' HEIGHT, B&B 14'	PF	PINUS FLEXILIS	LIMBER PINE	23 EACH
663	EVERGREEN TREE, 3'-4' HEIGHT, B&B 16'	PF	PINUS FLEXILIS	LIMBER PINE	24 EACH
663	EVERGREEN TREE, 4'-5' HEIGHT, B&B 20'	PF	PINUS FLEXILIS	LIMBER PINE	5 EACH
663	EVERGREEN TREE, 2'-3' HEIGHT, B&B 14'	PS	PINUS SYLVESTRIS	SCOTCH PINE	8 EACH
663	EVERGREEN TREE, 3'-4' HEIGHT, B&B 16'	PS	PINUS SYLVESTRIS	SCOTCH PINE	2 EACH
663	EVERGREEN TREE, 6'-7' HEIGHT, B&B 24'	PS	PINUS SYLVESTRIS	SCOTCH PINE	13 EACH
663	EVERGREEN TREE, 7'-8' HEIGHT, B&B 27'	PS	PINUS SYLVESTRIS	SCOTCH PINE	7 EACH
663	EVERGREEN TREE, 4'-5' HEIGHT, B&B 20'	JV	JUNIPERUS VIRGINIANA		2 EACH
663	EVERGREEN TREE, 5'-6' HEIGHT, B&B 22'	JV	JUNIPERUS VIRGINIANA		2 EACH
663	WATERING, AS PER PLAN				22.8 MGAL.

ITEM	DESCRIPTION	SYMBOL	BOTANICAL NAME	COMMON NAME	QUANTITY
663	EVERGREEN TREE, 7'-8' HEIGHT, B&B 27'	JV	JUNIPERUS VIRGINIANA		6 EACH
663	EVERGREEN TREE, 8'-9' HEIGHT, B&B 30'	JV	JUNIPERUS VIRGINIANA		13 EACH
663	EVERGREEN TREE, 2'-3' HEIGHT, B&B 14'				EACH
663	EVERGREEN TREE, 3'-4' HEIGHT, B&B 16'				EACH
663	EVERGREEN TREE, 4'-5' HEIGHT, B&B 20'	PN	PINUS NIGRA	AUSTRIAN PINE	23 EACH
663	EVERGREEN TREE, 5'-6' HEIGHT, B&B 22'	PN	PINUS NIGRA	AUSTRIAN PINE	23 EACH
663	EVERGREEN TREE, 6'-7' HEIGHT, B&B 24'	PN	PINUS NIGRA	AUSTRIAN PINE	EACH
663	EVERGREEN TREE, 7'-8' HEIGHT, B&B 27'	PN	PINUS NIGRA	AUSTRIAN PINE	EACH
663	EVERGREEN TREE, 8'-9' HEIGHT, B&B 30'	PN	PINUS NIGRA	AUSTRIAN PINE	EACH

 



C O M M E R C I A L

KNIGHTS OF COLUMBUS
HALL

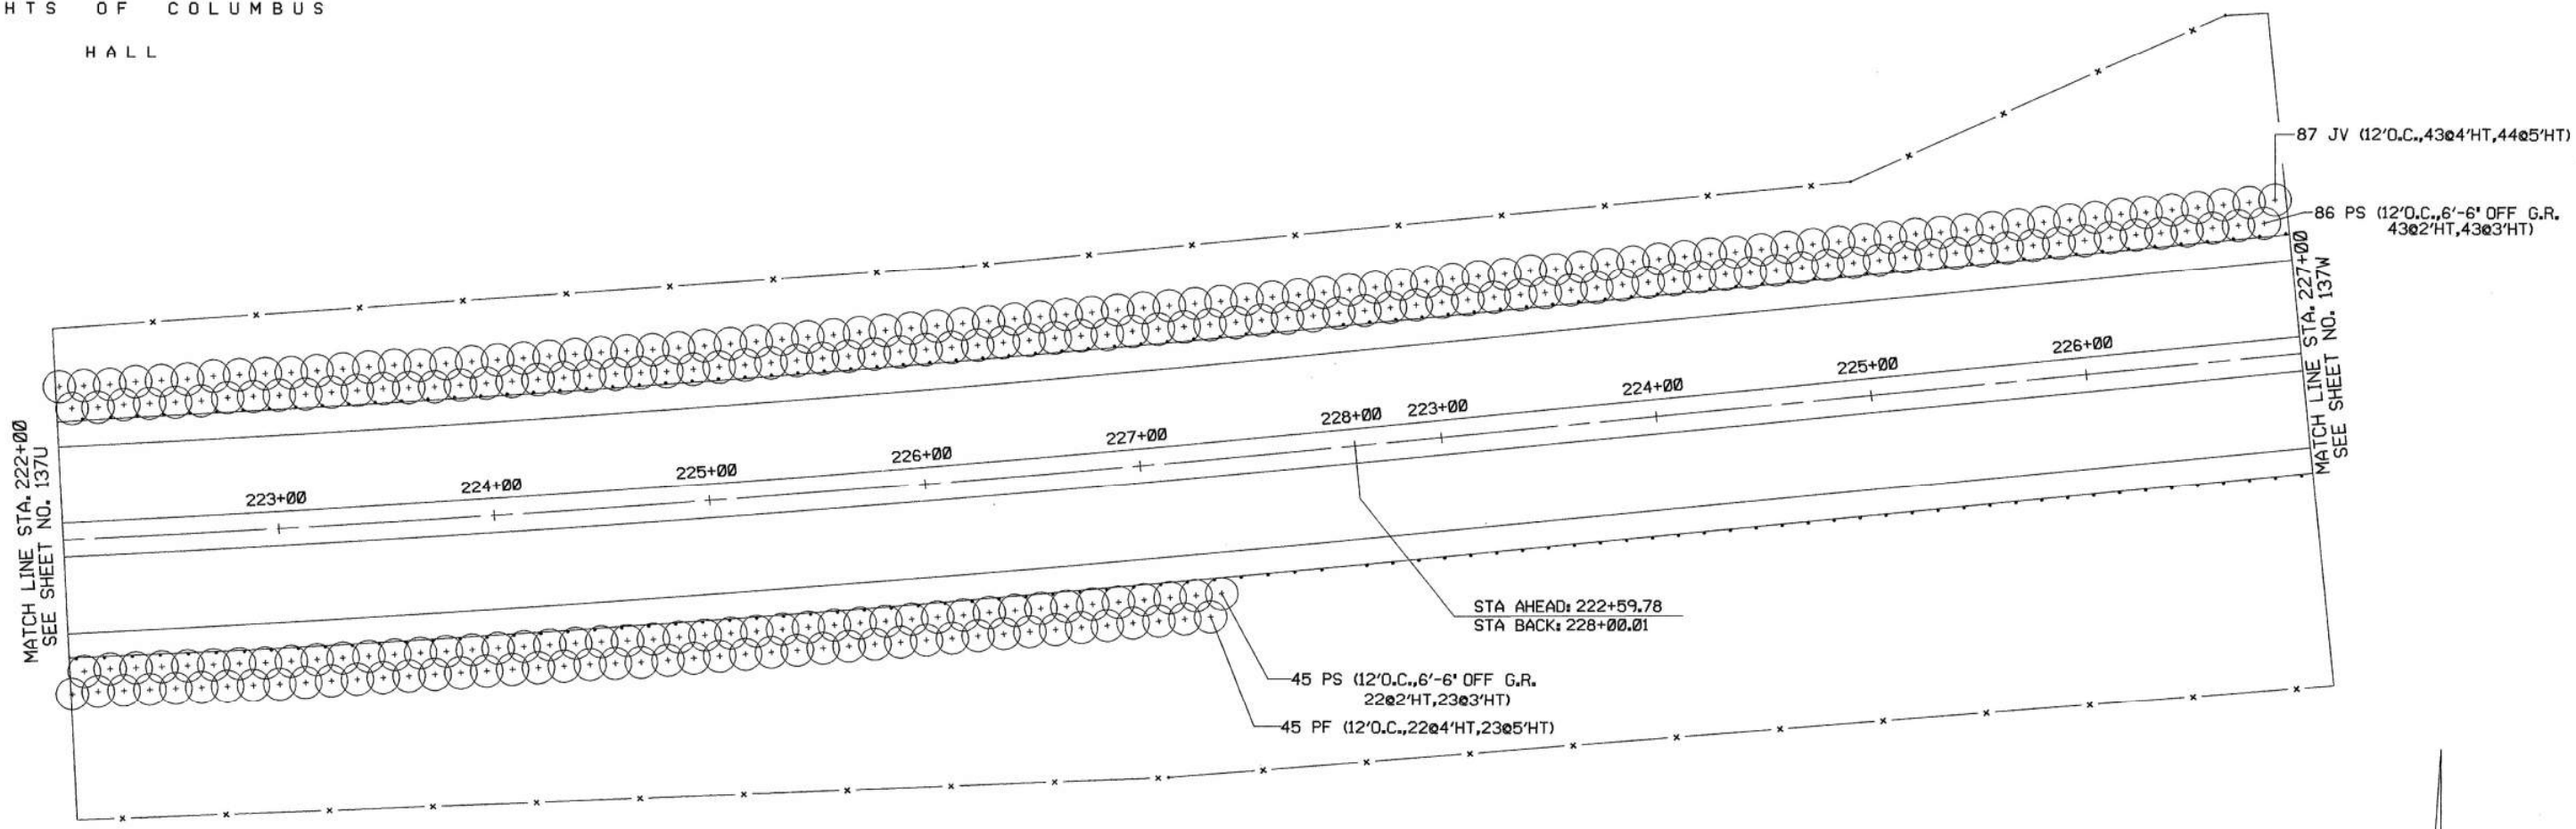


A P A R T M E N T
C O M P L E X

ITEM	DESCRIPTION	SYMBOL	BOTANICAL NAME	COMMON NAME	QUANTITY
201	CLEARING AND GRUBBING				LUMP
SPEC	WILDFLOWER SEEDING AND MULCHING				— ACRE
663	EVERGREEN TREE, 2'-3' HEIGHT, B&B 14"	PS	PINUS SYLVESTRIS	SCOTCH PINE	65 EACH
663	EVERGREEN TREE, 3'-4' HEIGHT, B&B 16"	PS	PINUS SYLVESTRIS	SCOTCH PINE	66 EACH
663	EVERGREEN TREE, 4'-5' HEIGHT, B&B 20"	PF	PINUS FLEXILIS	LIMBER PINE	22 EACH
663	EVERGREEN TREE, 5'-6' HEIGHT, B&B 22"	PF	PINUS FLEXILIS	LIMBER PINE	23 EACH
663	EVERGREEN TREE, 4'-5' HEIGHT, B&B 20"	JV	JUNIPERUS VIRGINIANA		43 EACH
663	EVERGREEN TREE, 5'-6' HEIGHT, B&B 22"	JV	JUNIPERUS VIRGINIANA		44 EACH
663	EVERGREEN TREE, 8'-9' HEIGHT, B&B 30"				— EACH
663	WATERING, AS PER PLAN				31.6 MGAL.

 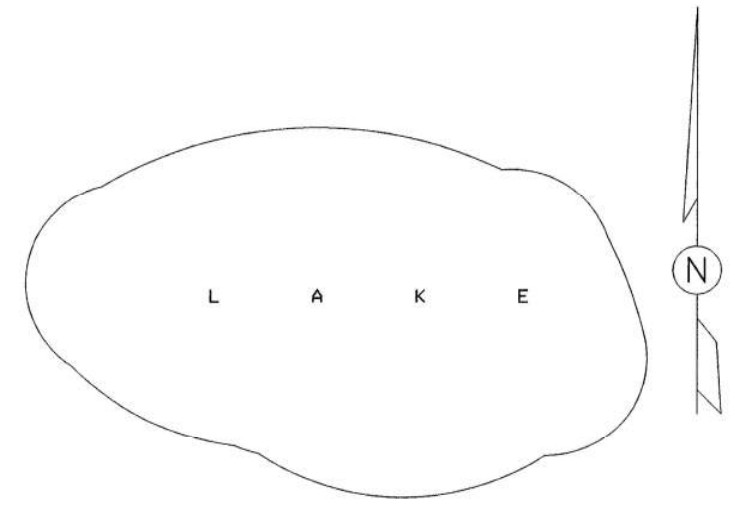


STA. 222+00 TO STA. 227+00



LANDSCAPE PLAN

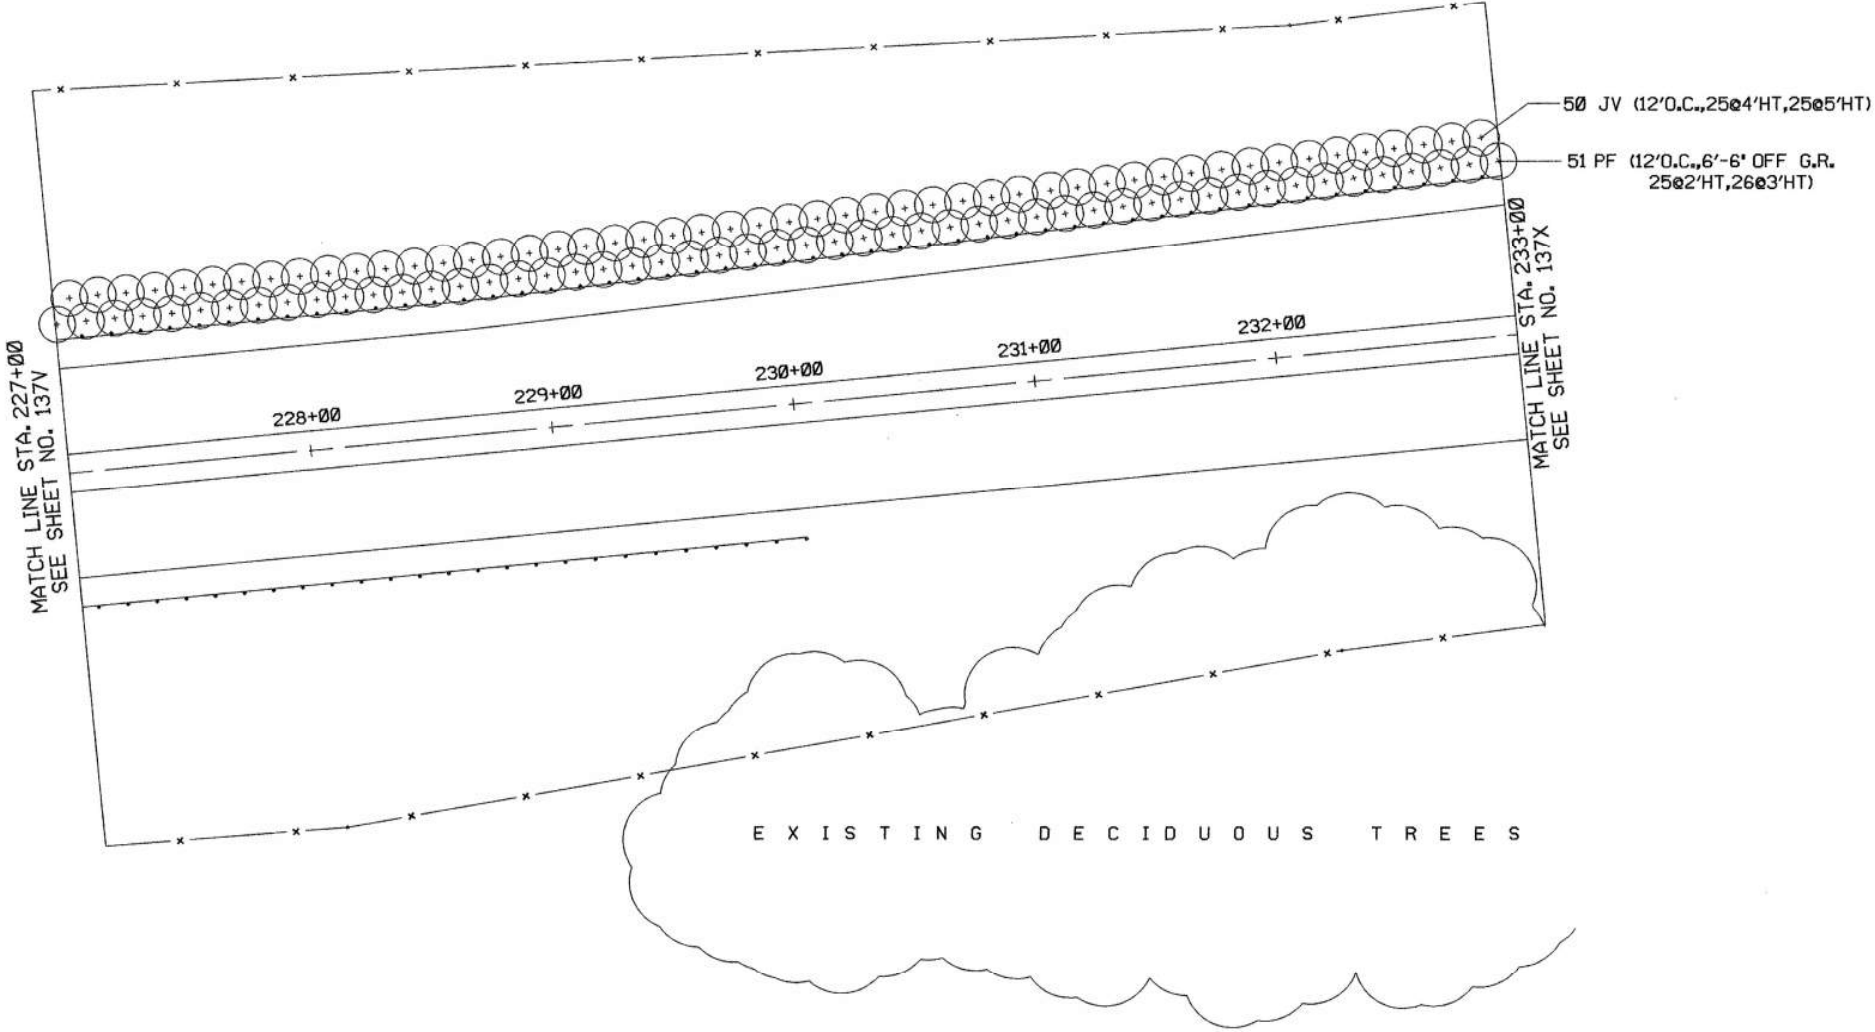


ITEM	DESCRIPTION	SYMBOL	BOTANICAL NAME	COMMON NAME	QUANTITY
201	CLEARING AND GRUBBING				LUMP
SPEC	WILDFLOWER SEEDING AND MULCHING				— ACRE
663	EVERGREEN TREE, 2'-3' HEIGHT, B&B 14"	PF	PINUS FLEXILIS	LIMBER PINE	25 EACH
663	EVERGREEN TREE, 3'-4' HEIGHT, B&B 16"	PF	PINUS FLEXILIS	LIMBER PINE	26 EACH
663	EVERGREEN TREE, 4'-5' HEIGHT, B&B 20"	JV	JUNIPERUS VIRGINIANA		25 EACH
663	EVERGREEN TREE, 5'-6' HEIGHT, B&B 22"	JV	JUNIPERUS VIRGINIANA		25 EACH
663	EVERGREEN TREE, 6'-7' HEIGHT, B&B 24"				— EACH
663	EVERGREEN TREE, 7'-8' HEIGHT, B&B 27"				— EACH
663	EVERGREEN TREE, 8'-9' HEIGHT, B&B 30"				— EACH
663	WATERING, AS PER PLAN				12.1 MGAL.

 


ITEM	DESCRIPTION	SYMBOL	BOTANICAL NAME	COMMON NAME	QUANTITY
201	CLEARING AND GRUBBING				LUMP
SPEC	WILDFLOWER SEEDING AND MULCHING				— ACRE
663	EVERGREEN TREE, 2'-3' HEIGHT, B&B 14'	PF	PINUS FLEXILIS	LIMBER PINE	3 EACH
663	EVERGREEN TREE, 3'-4' HEIGHT, B&B 16'	PF	PINUS FLEXILIS	LIMBER PINE	4 EACH
663	EVERGREEN TREE, 4'-5' HEIGHT, B&B 20'	PF	PINUS FLEXILIS	LIMBER PINE	42 EACH
663	EVERGREEN TREE, 5'-6' HEIGHT, B&B 22'	PF	PINUS FLEXILIS	LIMBER PINE	45 EACH
663	EVERGREEN TREE, 2'-3' HEIGHT, B&B 14'	PS	PINUS SYLVESTRIS	SCOTCH PINE	41 EACH
663	EVERGREEN TREE, 3'-4' HEIGHT, B&B 16'	PS	PINUS SYLVESTRIS	SCOTCH PINE	43 EACH
663	EVERGREEN TREE, 2'-3' HEIGHT, B&B 14'	JV	JUNIPERUS VIRGINIANA		9 EACH
663	EVERGREEN TREE, 3'-4' HEIGHT, B&B 16'	JV	JUNIPERUS VIRGINIANA		9 EACH
663	EVERGREEN TREE, 4'-5' HEIGHT, B&B 20'	JV	JUNIPERUS VIRGINIANA		9 EACH
663	EVERGREEN TREE, 5'-6' HEIGHT, B&B 22'	JV	JUNIPERUS VIRGINIANA		11 EACH
663	WATERING, AS PER PLAN				26.0 MGAL.

 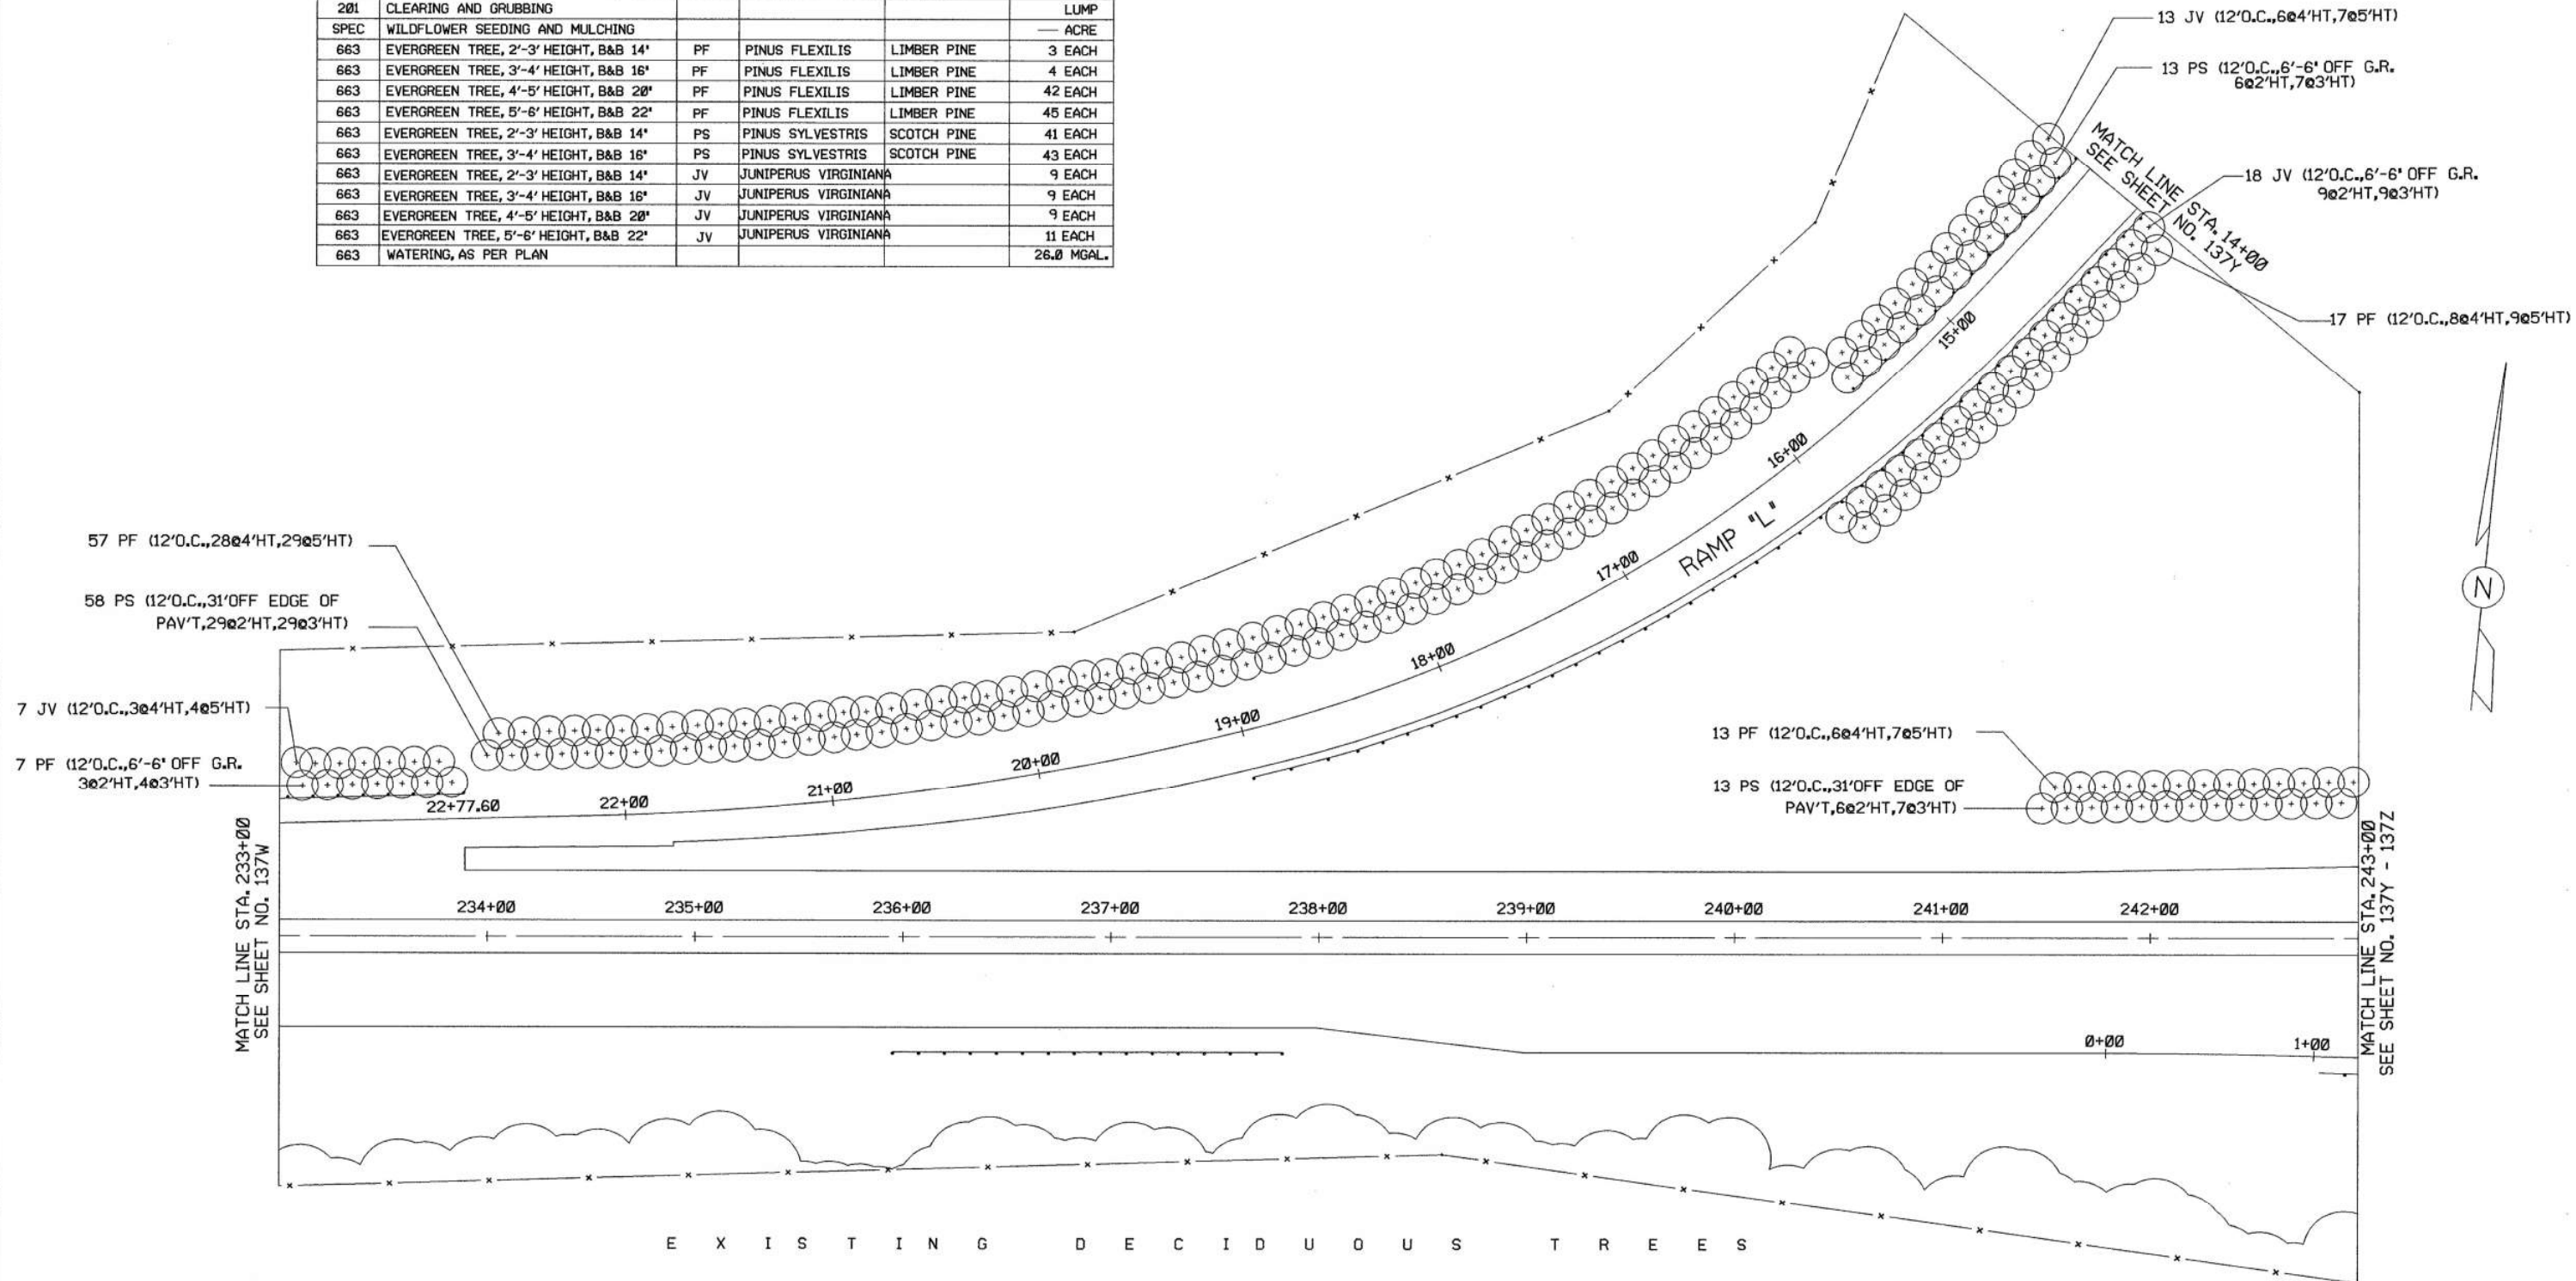


ITEM	DESCRIPTION	SYMBOL	BOTANICAL NAME	COMMON NAME	QUANTITY
663	EVERGREEN TREE, 4'-5' HEIGHT, B&B 20'	JV	JUNIPERUS VIRGINIANA		9 EACH
663	EVERGREEN TREE, 5'-6' HEIGHT, B&B 22'	JV	JUNIPERUS VIRGINIANA		9 EACH
663	DECIDUOUS FLOWERING TREE, 5'-6' HT, B&B	CC	CRATAEGUS CRUSGALLI		37 EACH
663	DECIDUOUS FLOWERING TREE, 5'-6' HT, B&B	CCA	CERCIS CANADENSIS 'ALBA'		12 EACH
663	DECIDUOUS FLOWERING TREE, 5'-6' HT, B&B	PC	PYRUS CALLERYANA 'CHANTICLEER'		11 EACH
663	DECIDUOUS FLOWERING TREE, 5'-6' HT, B&B	RT	RHUS TYPHINA	STAGHORN SUMAC	22 EACH

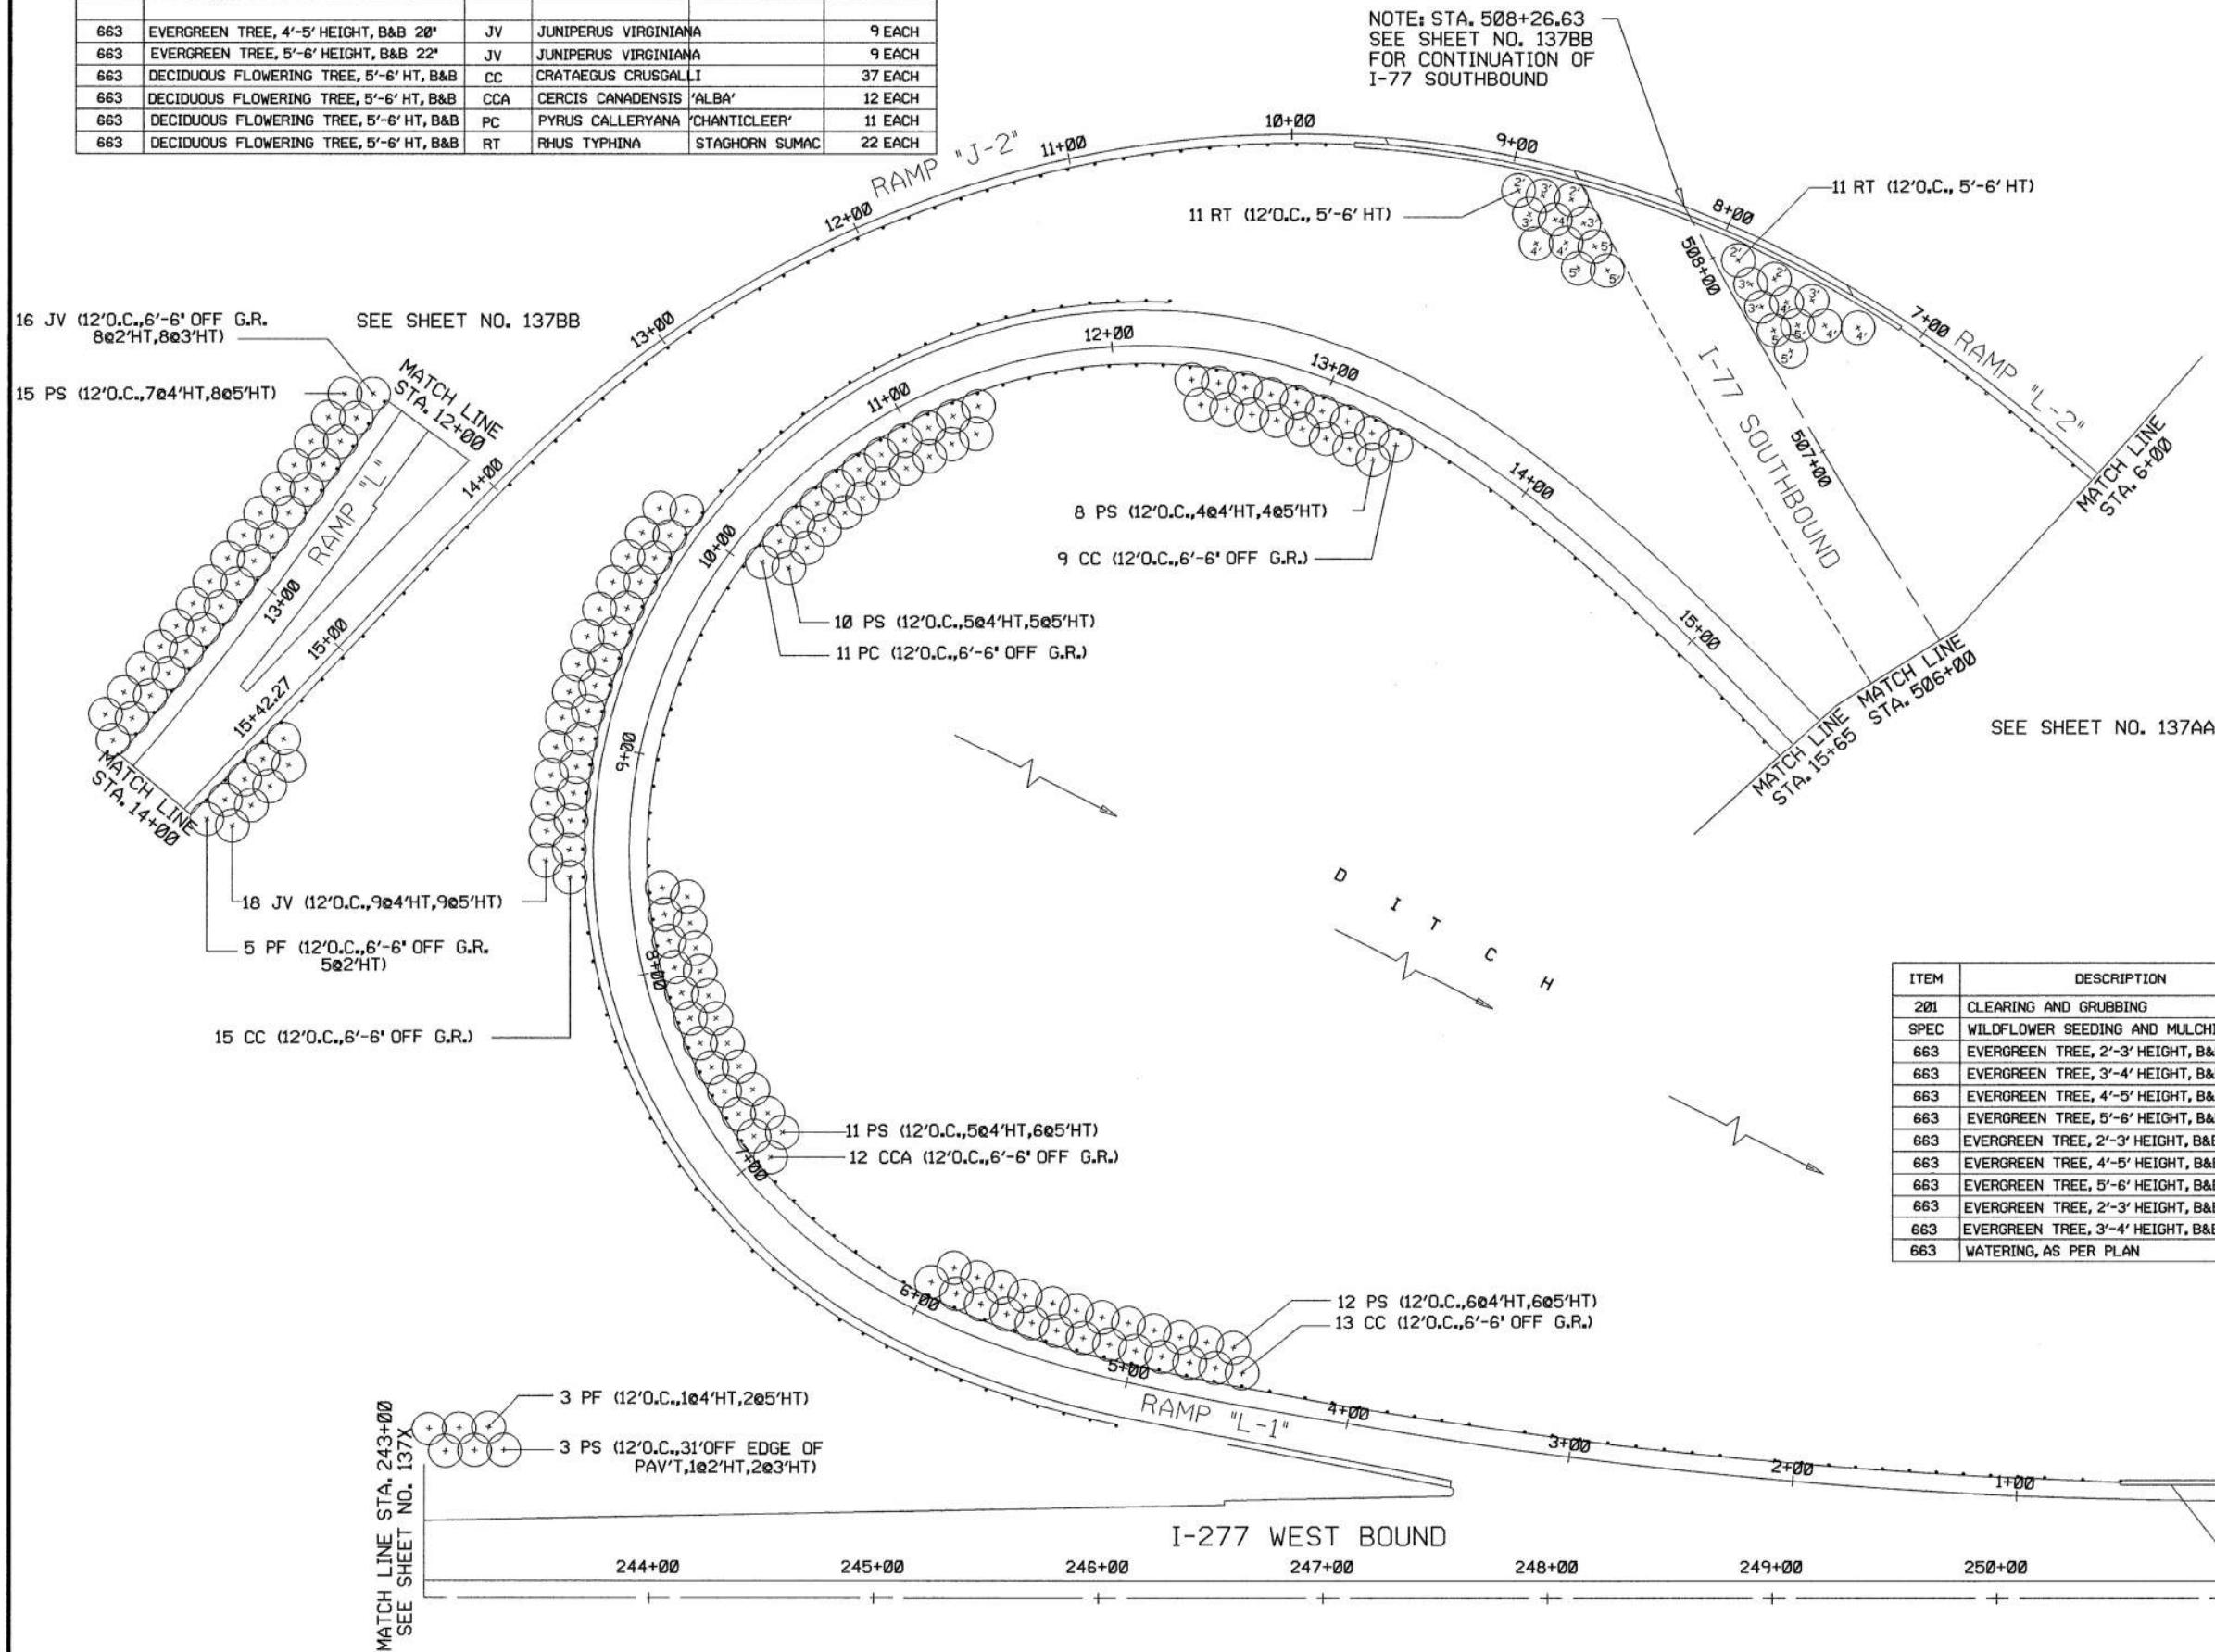

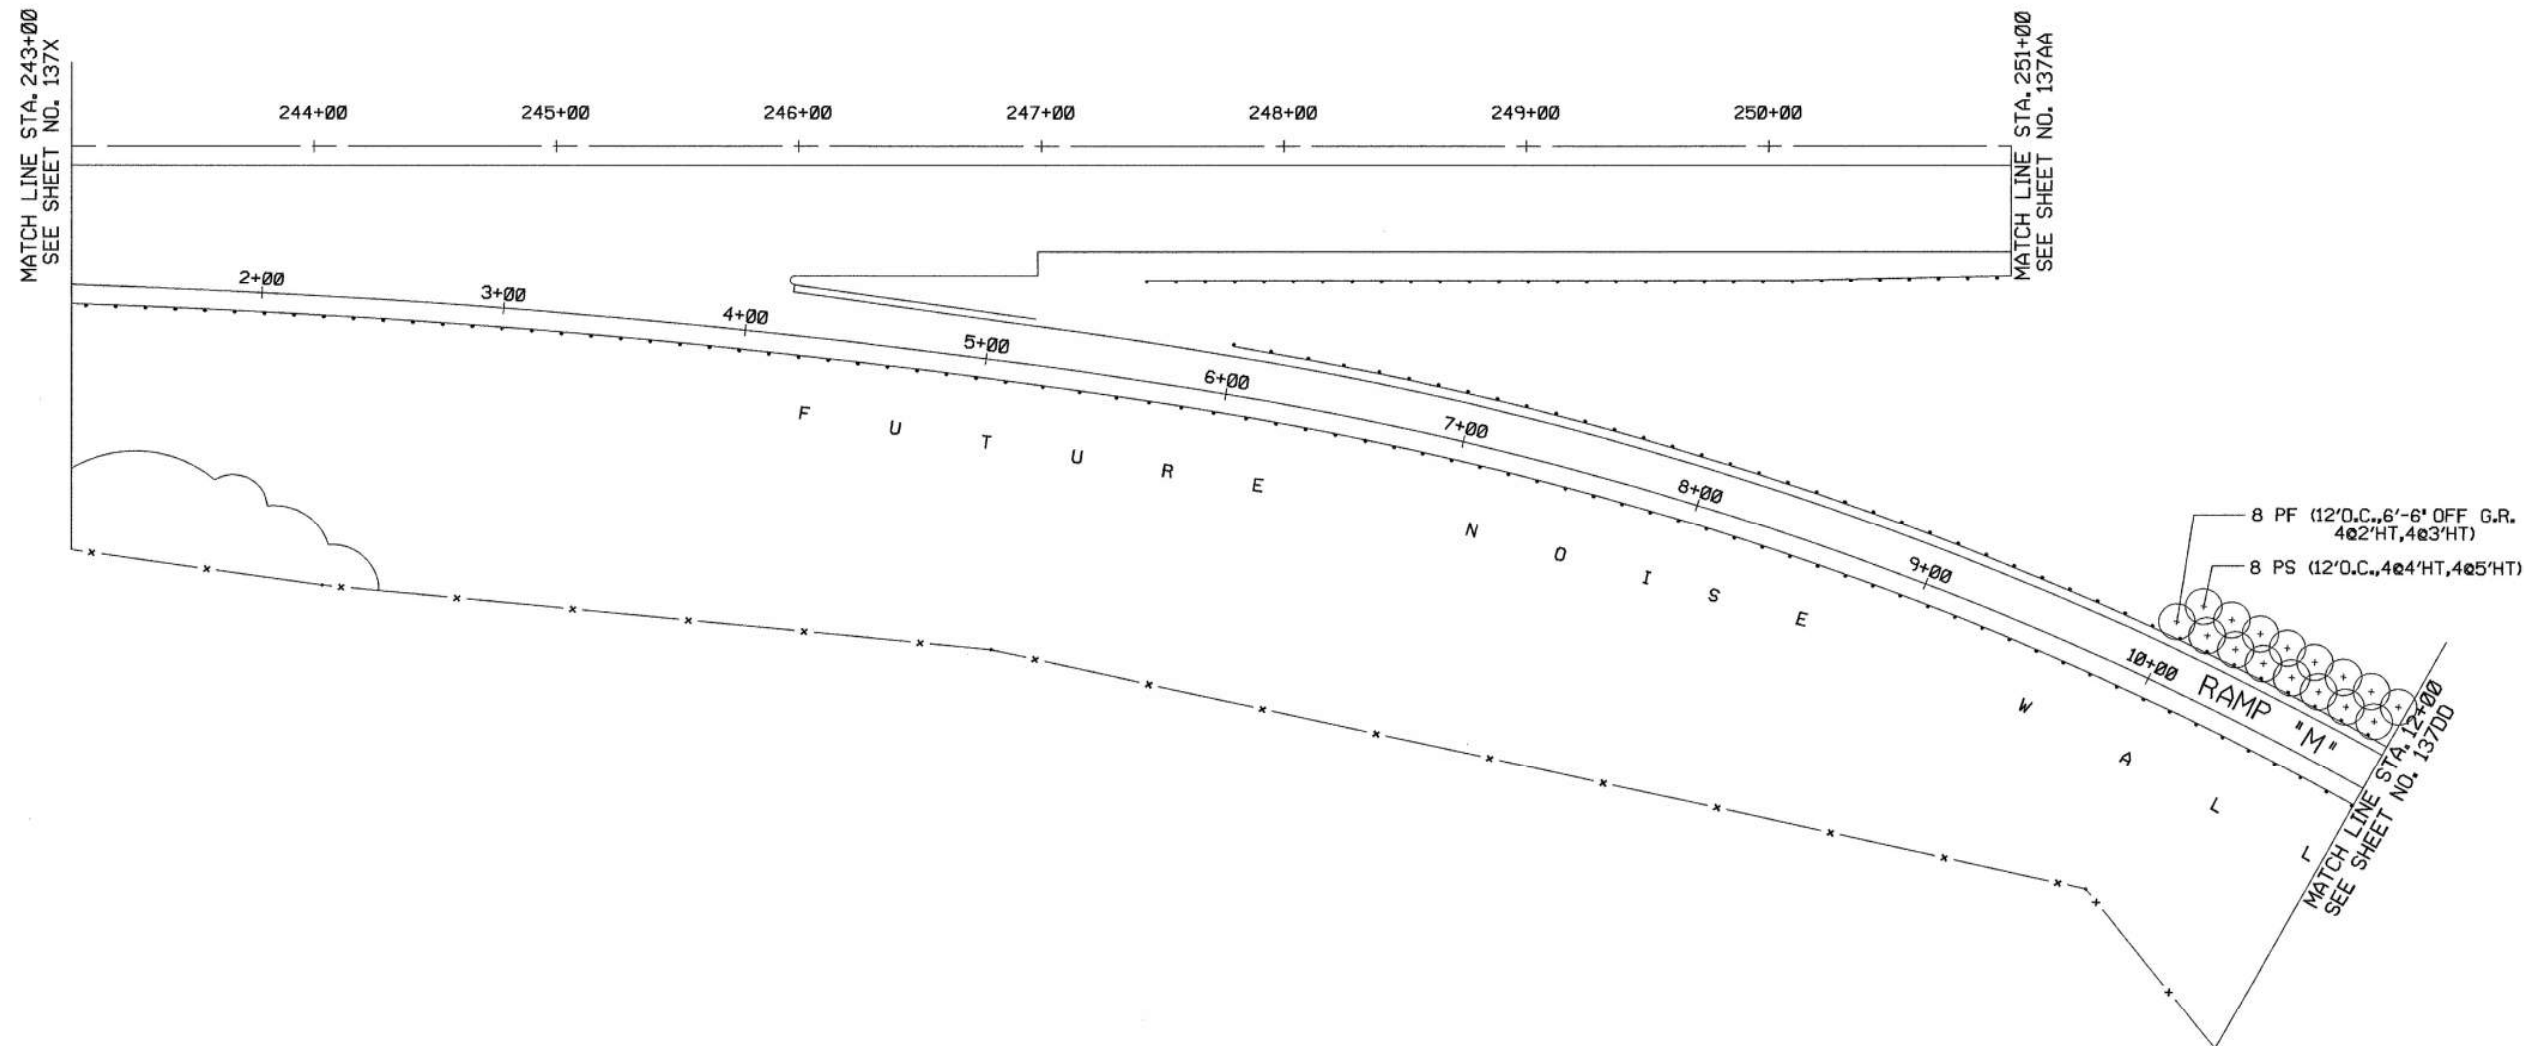


ITEM	DESCRIPTION	SYMBOL	BOTANICAL NAME	COMMON NAME	QUANTITY
201	CLEARING AND GRUBBING				LUMP
SPEC	WILDFLOWER SEEDING AND MULCHING				— ACRE
663	EVERGREEN TREE, 2'-3' HEIGHT, B&B 14'	PF	PINUS FLEXILIS	LIMBER PINE	4 EACH
663	EVERGREEN TREE, 3'-4' HEIGHT, B&B 16'	PF	PINUS FLEXILIS	LIMBER PINE	4 EACH
663	EVERGREEN TREE, 4'-5' HEIGHT, B&B 20'	PS	PINUS SYLVESTRIS	SCOTCH PINE	4 EACH
663	EVERGREEN TREE, 5'-6' HEIGHT, B&B 22'	PS	PINUS SYLVESTRIS	SCOTCH PINE	4 EACH
663	EVERGREEN TREE, 6'-7' HEIGHT, B&B 24'	PN	PINUS NIGRA	AUSTRIAN PINE	— EACH
663	EVERGREEN TREE, 7'-8' HEIGHT, B&B 27'	PN	PINUS NIGRA	AUSTRIAN PINE	— EACH
663	EVERGREEN TREE, 8'-9' HEIGHT, B&B 30'	PN	PINUS NIGRA	AUSTRIAN PINE	— EACH
663	WATERING, AS PER PLAN				1.9 MGAL.

 

EAST BOUND
STA. 243+00 TO STA. 251+00

LANDSCAPE PLAN

SUM-277/224/-0.00/6.31/10.22

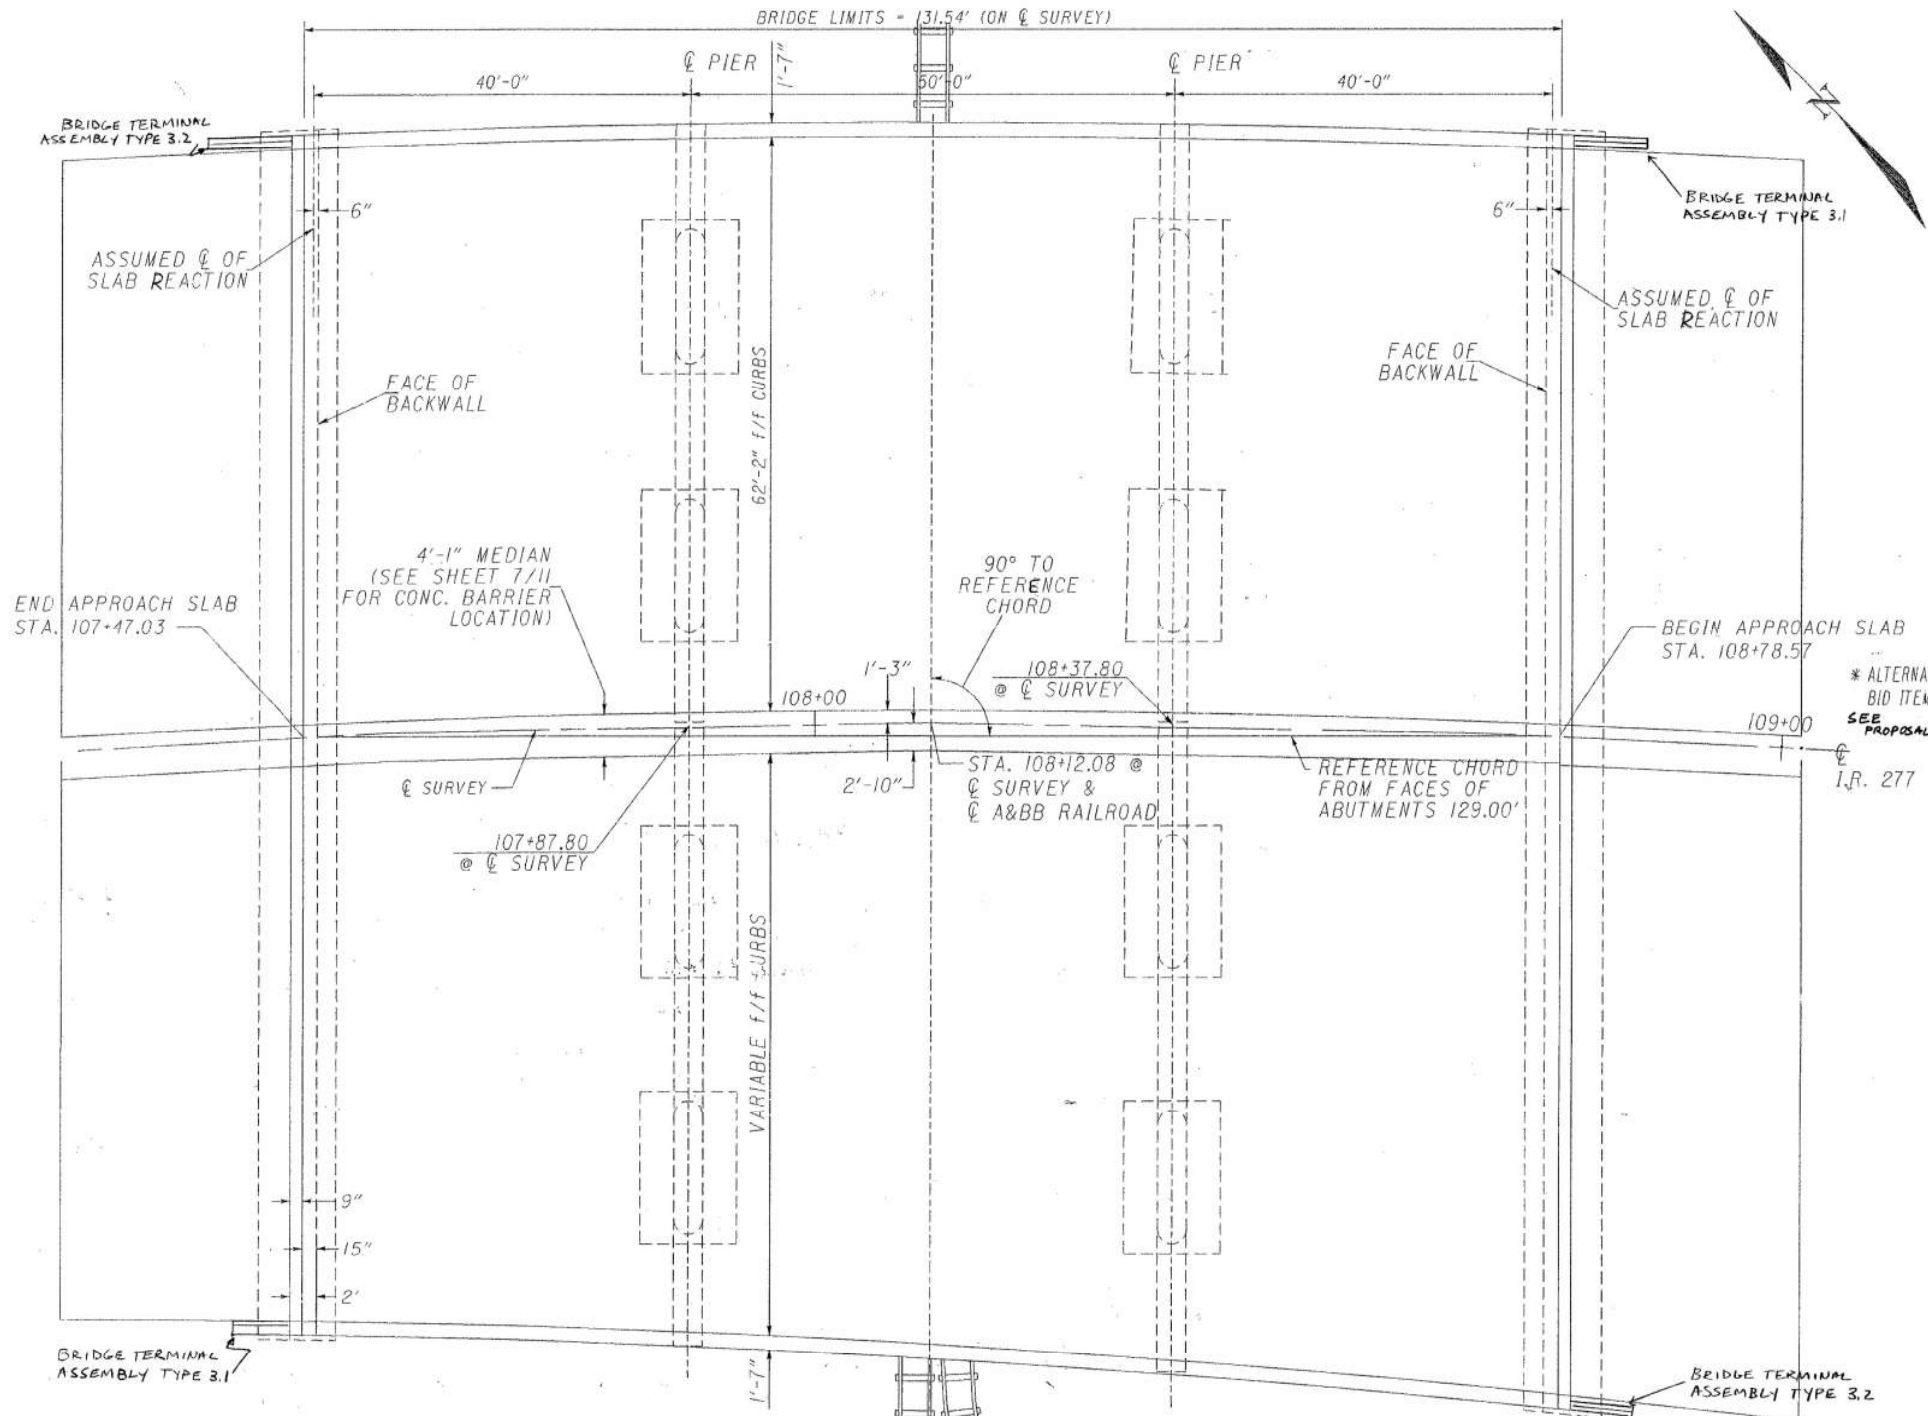


ESTIMATED QUANTITIES									
ITEM	ITEM EXT.	TOTAL	UNIT	DESCRIPTION				SUPER	ABUTMENT
202	11200	LUMP		PORTIONS OF STRUCTURES REMOVED					
503	21300	LUMP		UNCLASSIFIED EXCAVATION					
509	15840	259216	POUND	EPOXY COATED REINFORCING STEEL, GRADE 60				24169	14926
510	11100	12	EACH	DOWEL HOLES					12
* 5H	32202	1184	CU. YD.	CLASS S CONCRETE, SUPERSTRUCTURE				1184	
5H	45700	82	CU. YD.	CLASS C CONCRETE, ABUTMENT ABOVE FOOTING					82
5H	46000	40	CU. YD.	CLASS C CONCRETE, RETAINING WALL OR WINGWALL					40
SPECIAL	51267502	627	SQ. YD.	SEALING OF CONCRETE SURFACES (EPOXY) (SEE PROPOSAL NOTE)				522	105
518	21100	117	CU. YD.	POROUS BACKFILL					117
SPECIAL	10000300	LUMP		PREMIUM ON RAILROAD'S PROTECTIVE PUBLIC LIABILITY AND PROPERTY DAMAGE LIABILITY INSURANCE					
* 5H	33404	1184	CU. YD.	CLASS S CONCRETE, SUPERSTRUCTURE, USING SHRINKAGE COMPENSATING CEMENT				1184	
5H	33410	LUMP		CLASS S CONCRETE, USING SHRINKAGE COMPENSATING CEMENT, FOR PRE-PLACEMENT TESTING					

* ALTERNATE BID ITEM
SEE PROPOSAL NOTE
I.R. 277

CURVE DATA ϕ SURVEY	CURVE DATA RAMP 'A'
P.I. STA. 105+94.00	P.I. STA. 1+26.13
$\Delta = 61^{\circ}15'$	$\Delta = 18^{\circ}45'$
$D = 3^{\circ}-30'$	$Dc = 7^{\circ}-30'$
$R = 1637.02'$	$R = 763.94'$
$Ts = 1171.40'$	$Tc = 126.13'$
$E = 270.07'$	$Ls = 200.00'$
$Ls = 400.00'$	$Lc = 250.00'$
$Lc = 1350.00'$	$Yc = 8.92'$
$Yc = 16.27'$	$Qs = 7^{\circ}-30'$
$Qs = 7^{\circ}$	$Xc = 199.75'$
$Xc = 399.40'$	$LT = 133.45'$
	$ST = 66.79'$
	$P = 2.19'$
	$K = 99.94'$

STRUCTURE No. SUM-277-0092
EXISTING STRUCTURE
-TYPE: CONTINUOUS REINFORCED CONCRETE SLAB WITH REINFORCED CONCRETE SUBSTRUCTURE.
-SPANS: 40'-50'-40' c/c BEARINGS
-ROADWAY: VARIES 128'± TO 135'± f/f OF CONCRETE PARAPETS.
-SKEW: NONE
-WEARING SURFACE: 1" MONOLITHIC CONCRETE.
-ALIGNMENT: 3°-30' CURVE RIGHT
-SUPERELEVATION: 0.083 f/f
PROPOSED STRUCTURE
PROPOSED WORK
-REPLACE EXISTING SUPERSTRUCTURE ON EXISTING PIERS AND REPAIR ABUTMENTS ALONG EXISTING ALIGNMENT.
-PROFILE TO BE RAISED 3 3/4" TO MATCH PROPOSED RESURFACING OF ABUTTING PAVEMENT.
-SPANS: 40'-50'-40' c/c BEARINGS
-WEARING SURFACE: 1" MONOLITHIC CONCRETE.
-ROADWAY: E.B. VARIES 60'-9" '± TO 68'-5" '± W.B. 62'-2" f/f CONC. PARAPETS
-SKEW: NONE
-ALIGNMENT: 3°-30' CURVE RIGHT
-SUPERELEVATION: 0.083 f/f
-APPROACH SLABS: AS-1-61 (25' LONG)
-LOADING: HS-20-44 CASE 1 AND ALTERNATE MILITARY LOADING.

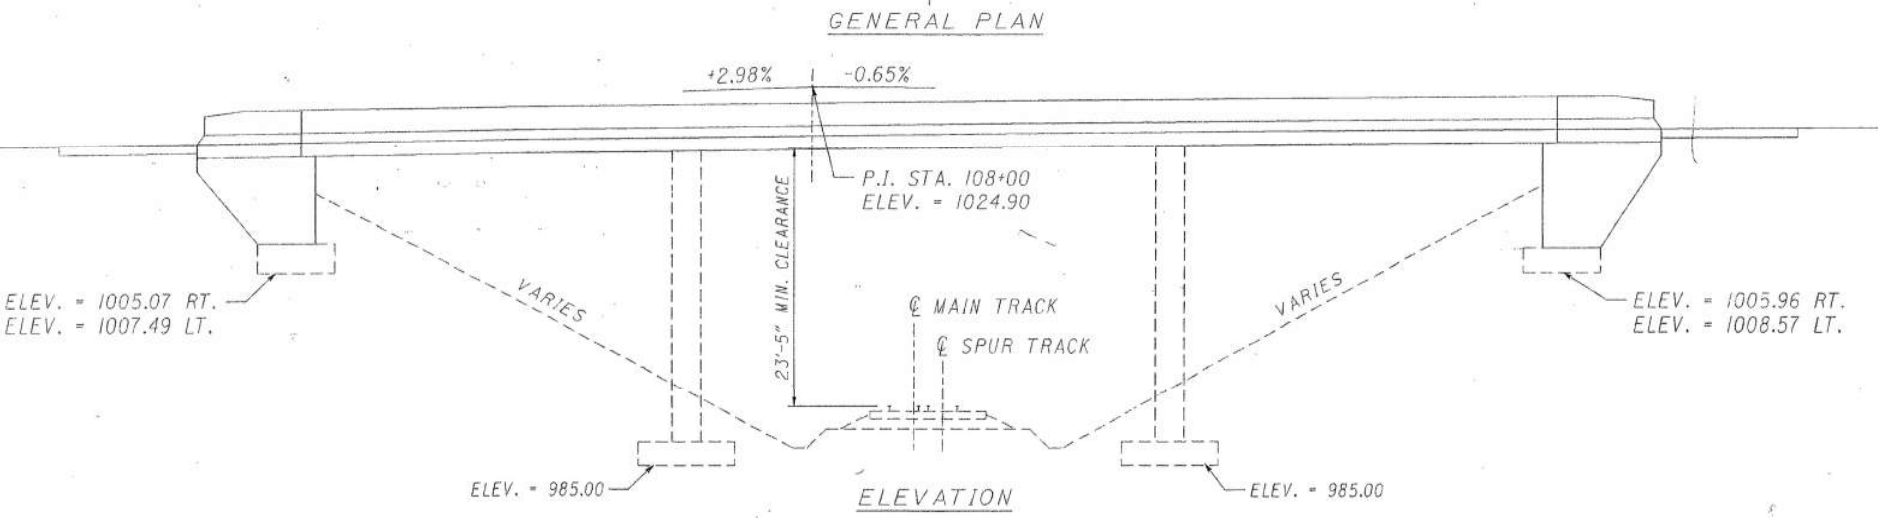

STATE OF OHIO DEPARTMENT OF TRANSPORTATION									
GENERAL PLAN & ELEVATION									
STRUCTURE No. SUM - 277 - 0092 SFN 7709579									
DESIGNED	DRAWN	TRACED	CHECKED	REVIEWED	DATE	REVIS			
ST	RB		KS	GLB	7-13-93				

GENERAL NOTES

STR. No. SUM-277-0092

F.H.W.A. REGION	STATE	PROJECT NO.	FUNDS
5	OHIO		

SUM-277/224-0.00/6.31/10.2

DESIGN SPECIFICATIONS:

THIS STRUCTURE MODIFICATION CONFORMS TO "STANDARD SPECIFICATION FOR HIGHWAY BRIDGES" ADOPTED BY THE AMERICAN ASSOCIATION OF STATE HIGHWAY AND TRANSPORTATION OFFICIALS, 1989, AND THE OHIO "SUPPLEMENT" TO THESE SPECIFICATIONS.

DESIGN DATA:

DESIGN LOADING-HS20-44 AND THE ALTERNATE MILITARY LOADING.

DESIGN STRESSES:

CONCRETE CLASS S- COMPRESSIVE STRENGTH 4500 P.S.I.
CONCRETE CLASS C- COMPRESSIVE STRENGTH 4000 P.S.I.
REINFORCING STEEL- ASTM A615 OR A617- GRADE 60 MINIMUM YIELD STRENGTH 60,000 P.S.I.

DECK PROTECTION METHOD- EPOXY COATED REINFORCING STEEL, BOTH MATS MONOLITHIC WEARING SURFACE IS ASSUMED, FOR DESIGN PURPOSES, TO BE 1" THICK

SOIL BORINGS:

THIS PLAN DOES NOT CONTAIN STRUCTURE FOUNDATION INVESTIGATION DRAWINGS. THIS INFORMATION MAY BE INSPECTED AT THE BUREAU OF BRIDGES AND STRUCTURAL DESIGN IN COLUMBUS, OHIO OR IN THE DISTRICT OFFICE IN RAVENNA, OHIO.

EXISTING STRUCTURE VERIFICATION:

DETAILS AND DIMENSIONS SHOWN ON THESE PLANS PERTAINING TO THE EXISTING STRUCTURE HAVE BEEN OBTAINED FROM PLANS OF THE EXISTING STRUCTURE AND/OR FROM FIELD OBSERVATIONS AND MEASUREMENTS. CONSEQUENTLY, THEY ARE INDICATIVE OF THE EXISTING STRUCTURE AND THE PROPOSED WORK BUT THEY SHALL BE CONSIDERED TENTATIVE AND APPROXIMATE. THE CONTRACTOR IS REFERRED TO CMS SECTIONS 102.05, 105.02, AND 513.02.

PILE CAP FOOTING ELEVATIONS ARE FROM THE ORIGINAL CONSTRUCTION PLANS AND MAY NOT BE AS BUILT. THEREFORE, THEY SHOULD NOT BE USED AS A REFERENCE FOR PROPOSED NEW CONSTRUCTION ELEVATIONS.

CONTRACT BID PRICES SHALL BE BASED UPON A RECOGNITION OF THE UNCERTAINTIES DESCRIBED ABOVE AND UPON A PREBID EXAMINATION OF THE EXISTING STRUCTURE BY THE CONTRACTOR. HOWEVER, ALL PROJECT WORK SHALL BE BASED UPON ACTUAL DETAILS AND DIMENSIONS WHICH HAVE BEEN VERIFIED BY THE CONTRACTOR IN THE FIELD.

EXISTING BRIDGE PLANS:

MAY BE INSPECTED AT THE BUREAU OF BRIDGES AND STRUCTURAL DESIGN IN COLUMBUS, OHIO OR IN THE DISTRICT OFFICE IN RAVENNA, OHIO.

TRAFFIC MAINTENANCE:

SEE ROADWAY PLAN GENERAL NOTES UNDER MAINTENANCE OF TRAFFIC.

ITEM SPECIAL - SEALING OF CONCRETE SURFACES (EPOXY)

AFTER COMPLETION OF CONSTRUCTION, ALL PARAPET, MEDIAN BARRIER AND EXPOSED WINGWALL SURFACES (SEE LIMITS OF SEALING DETAILS AT THE RIGHT) SHALL BE COATED WITH EPOXY SEALER TO PROTECT THE CONCRETE SURFACE AND PROVIDE A UNIFORM COLOR. SEE PROPOSAL NOTE FOR SEALING OF CONCRETE SURFACES, EPOXY. A QUANTITY OF 627 S.Y. OF ITEM SPECIAL - SEALING OF CONCRETE SURFACES, (EPOXY) HAS BEEN CARRIED TO THE BRIDGE SUB-SUMMARY AND SHALL INCLUDE THE COST OF ALL LABOR, MATERIALS AND EQUIPMENT NECESSARY TO COAT THE STRUCTURE.

BENCHMARKS

NEW BENCHMARK DISK SHALL BE PROVIDED BY O.D.O.T. AND SET IN PLACE ON A HORIZONTAL SURFACE OF THE ABUTMENT OR WINGWALL BY THE CONTRACTOR. THE PLACEMENT OF THE DISK SHALL BE SUCH THAT ACCESS TO THE DISK WILL NOT BE IMPEDED BY GUARDRAIL, BRIDGE RAILING OR ANY PORTION OF THE STRUCTURE. THE DISK SHALL NOT BE PLACED IN AN AREA THAT IS SUBJECT TO ROADWAY DRAINAGE OR FUTURE RESURFACING. AFTER COMPLETION OF THE PROJECT, O.D.O.T. SHALL REESTABLISH THE ELEVATION. ALL COSTS FOR THE ABOVE DESCRIBED WORK SHALL BE INCIDENTAL TO AND INCLUDED IN THE UNIT PRICE BID FOR ITEM 511 CONCRETE CLASS "S".

RAILROAD CLEARANCE

IN ADDITION TO THE REQUIREMENTS OF THE RAILROAD PROPOSAL NOTE, THE CONTRACTOR SHALL MAINTAIN A MINIMUM HEIGHT CLEARANCE OF 20 FEET, EXTENDING 6 FEET ON EACH SIDE OF THE RAILS, BETWEEN THE TOP OF THE RAIL AND THE BOTTOM OF THE FALSEWORK.

ITEM 511 - CLASS S CONCRETE, SUPERSTRUCTURE


CONCRETE PARAPETS ABOVE UPPER CONSTRUCTION JOINT SHALL BE PLACED IN ALTERNATE SECTIONS BY THE USE OF BULKHEADS. CLOSING SECTIONS SHALL BE PLACED AFTER REMOVAL OF BULKHEADS AND AFTER PLACEMENT OF EXPANSION JOINT FILLER. EXPOSED EDGES OF THE FILLER SHALL BE FLUSH WITH THE SURFACE OF CONCRETE AND SHALL BE FREE OF MORTAR.

PREFORMED EXPANSION JOINT FILLER IN THE PARAPET DEFLECTION JOINTS MAY BE EITHER 1/4" GRAY SPONGE RUBBER OR 1/4" GRAY CELLULAR POLYVINYL CHLORIDE (PVC) SPONGE RUBBER FILLER SHALL CONFORM TO AASHTO M-153, TYPE I. DENSITY OF PVC SPONGE SHALL NOT BE LESS THAN 20 LBS. PER CU. FT.

ALL MATERIAL, EQUIPMENT AND LABOR TO COMPLETE THE ABOVE WORK SHALL BE INCIDENTAL TO AND INCLUDED IN THE PERTINENT 511 PAY ITEM.


PILE CAP FOOTING ELEVATIONS

PILE CAP FOOTING ELEVATIONS ARE FROM THE ORIGINAL CONSTRUCTION PLANS AND MAY NOT BE AS BUILT. THEREFORE, THEY SHOULD NOT BE USED AS A REFERENCE FOR PROPOSED NEW CONSTRUCTION ELEVATIONS.

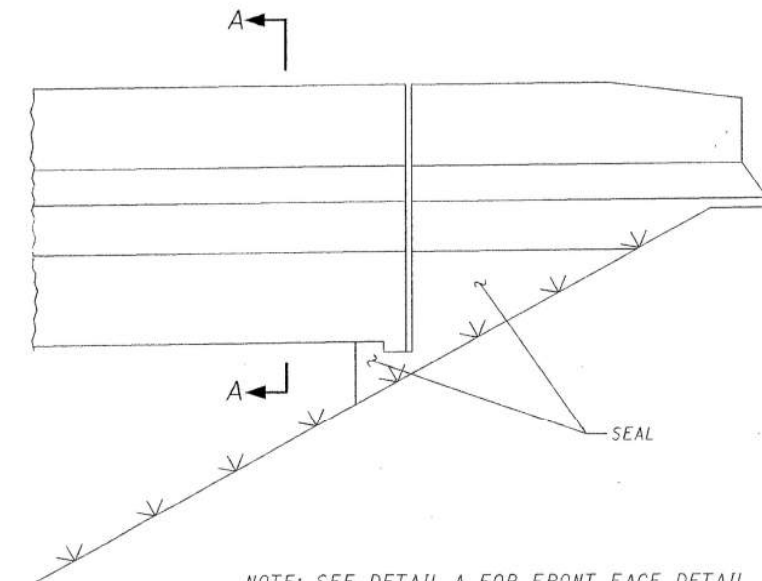


NOTE: SEE DETAIL A FOR FRONT FACE DETAIL.

WINGWALL ELEVATION




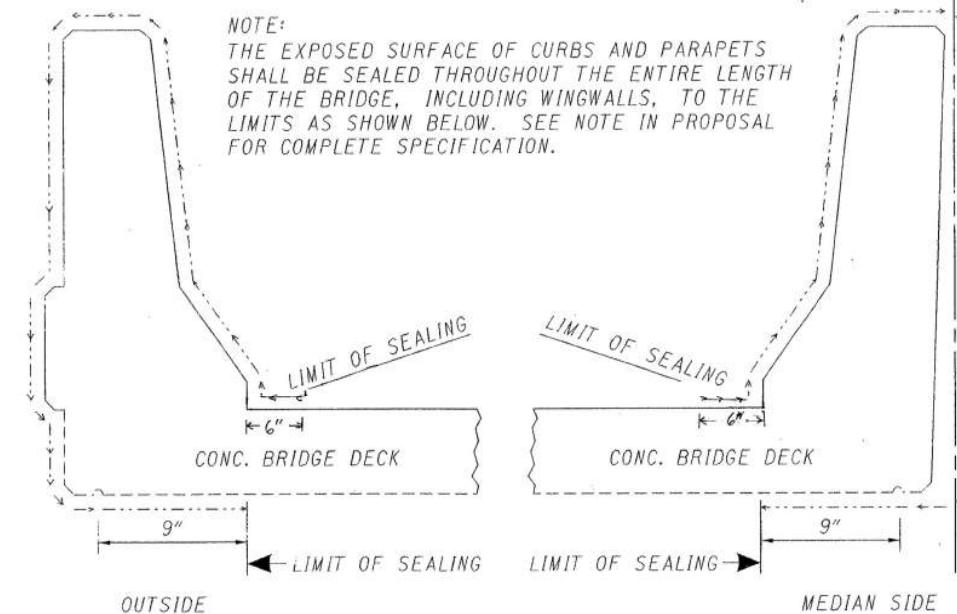


SECTION A-A

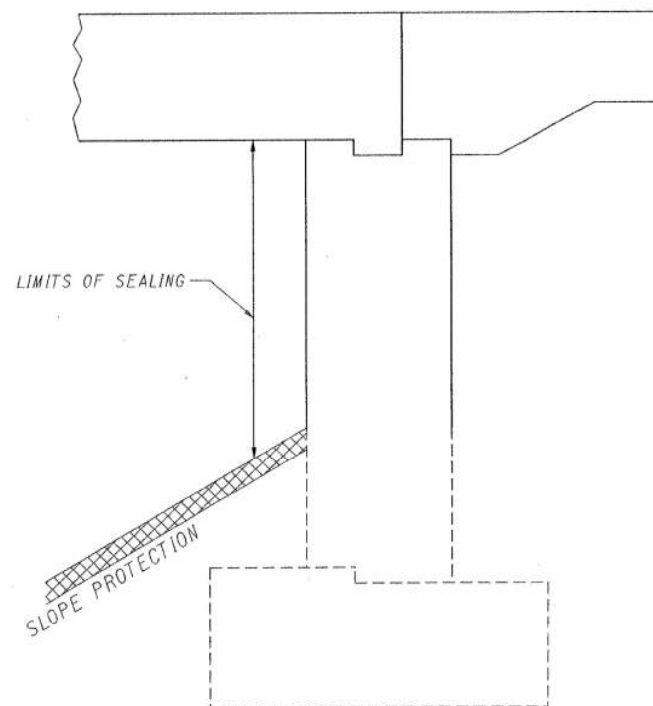


DETAIL A

STATE OF OHIO DEPARTMENT OF TRANSPORTATION						
GENERAL NOTES						
STRUCTURE No. SUM-277-0092 OVER A&BB RAILROAD						
DESIGNED	DRAWN	TRACED	CHECKED	REVIEWED	DATE	
S.T.	R.B.		KS	GLB	7-13-93	

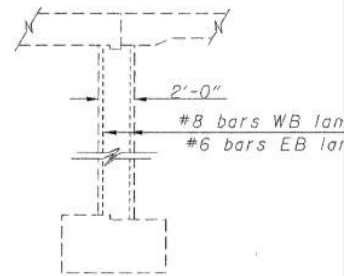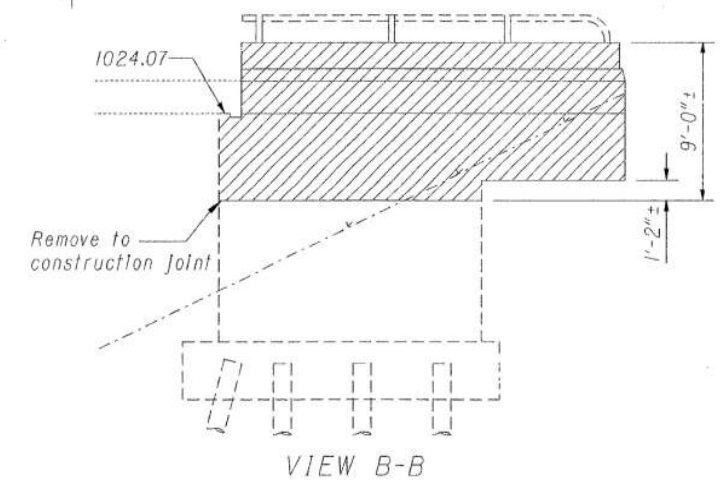
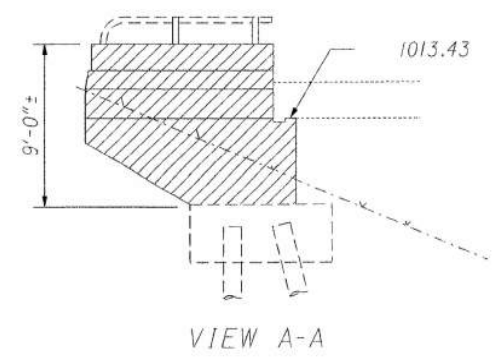
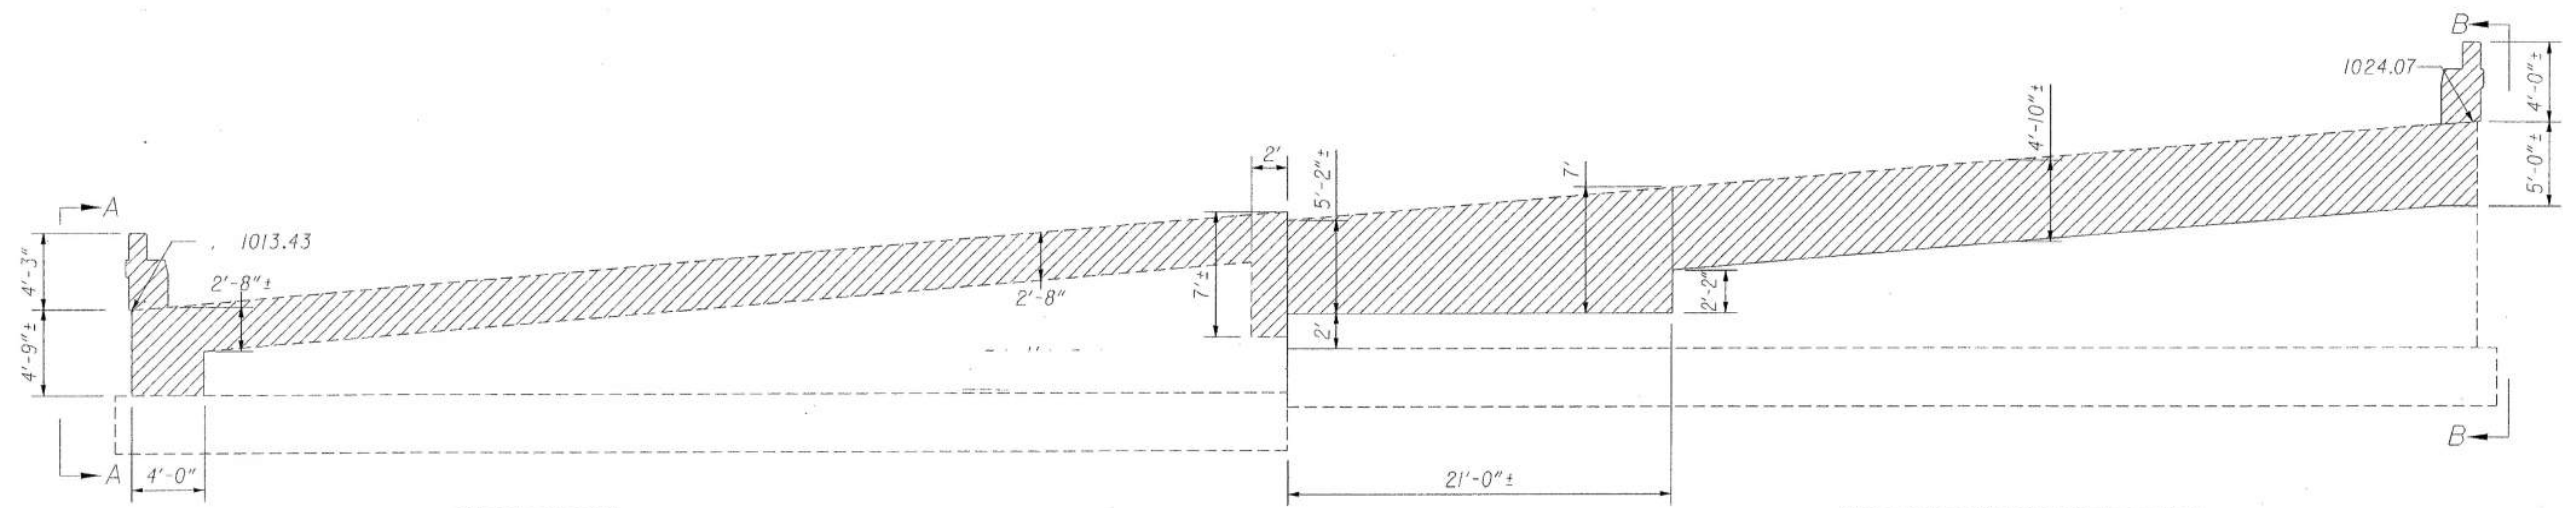


TYPICAL EXISTING ABUTMENT SECTION

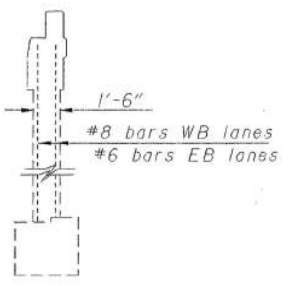

TYPICAL EXISTING WINGWALL SECTION

REAR ABUTMENT (View facing abutment)

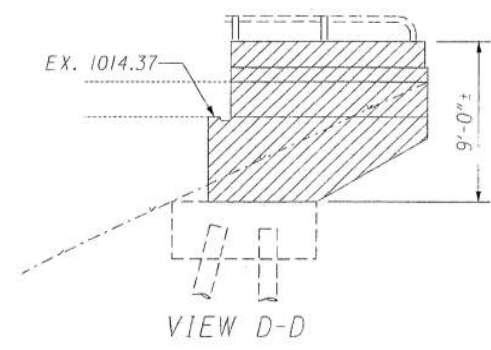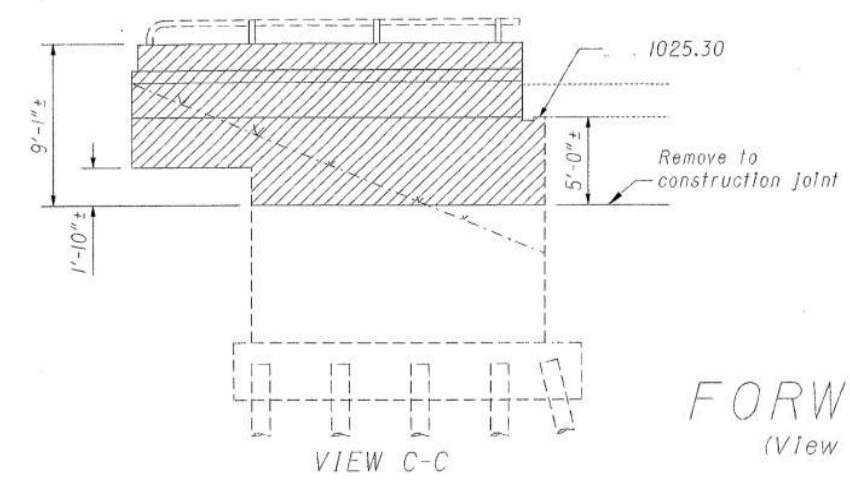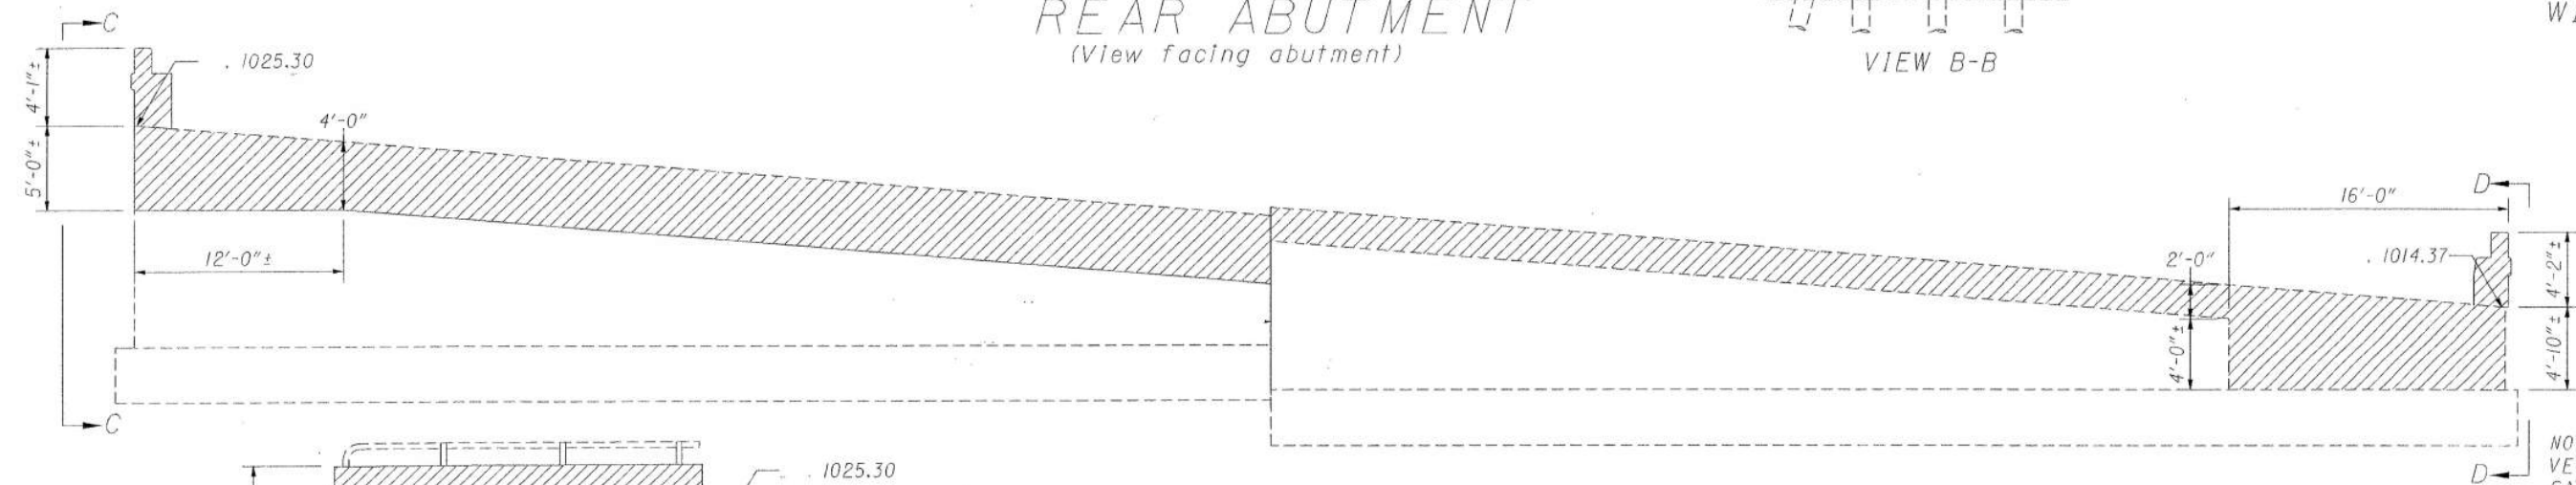

FORWARD ABUTMENT (View facing abutment)


NOTE: IN THE REMOVAL AREAS THE VERTICAL #6 AND #8 BARS SHALL BE SAVED AND TRIMMED TO PROVIDE FOR THE REQUIRED LAP LENGTH OF 30 BAR DIAMETERS.

REMOVAL AREA



SHEET 37

STATE OF OHIO
DEPARTMENT OF TRANSPORTATION
ABUTMENT REMOVAL DETAIL
BRIDGE NO. SUM-277-0092
OVER A & B.B. RAILROAD


DESIGNED	DRAWN	TRACED	CHECKED	REVIEWED	DATE
ST	ST		KS	6LB	7-13-93

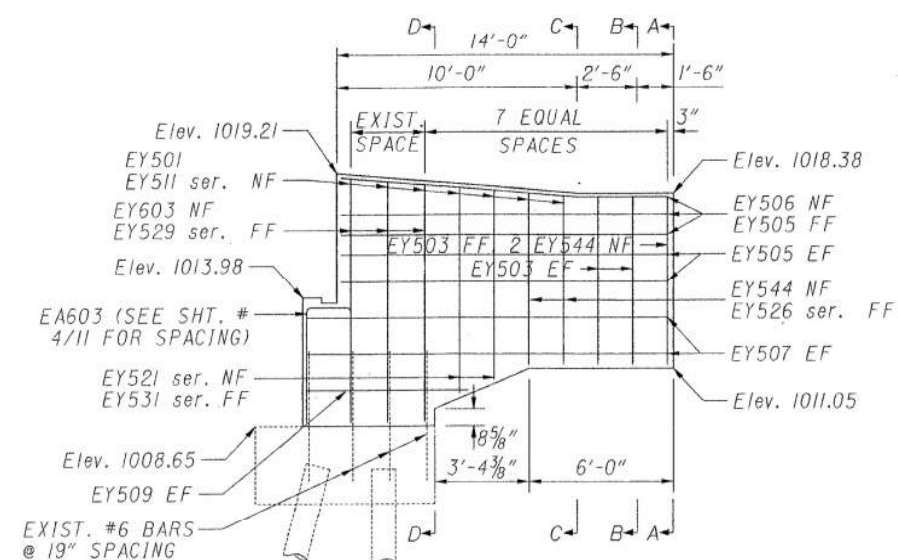


RIGHT

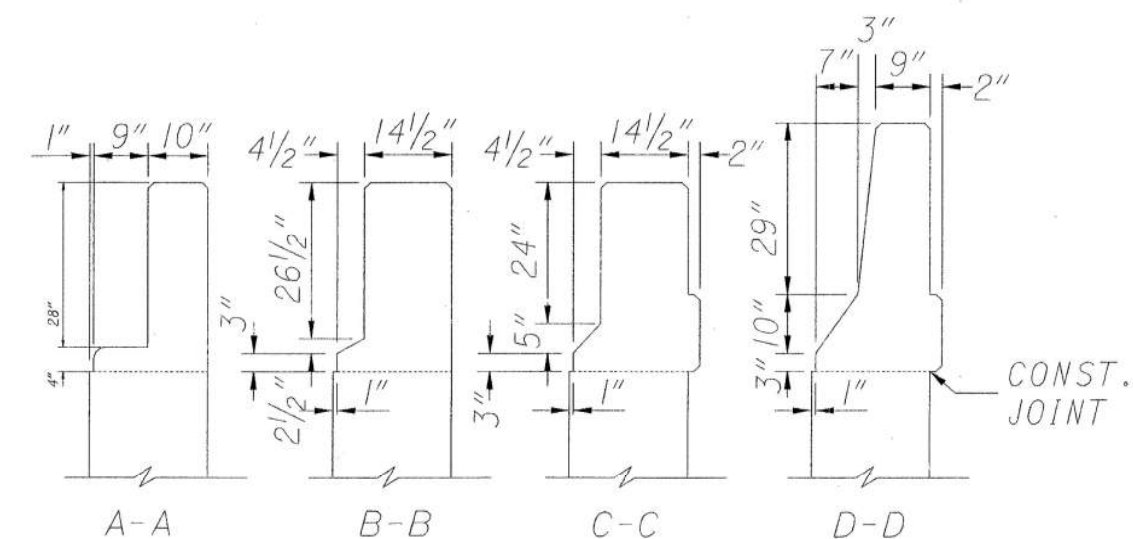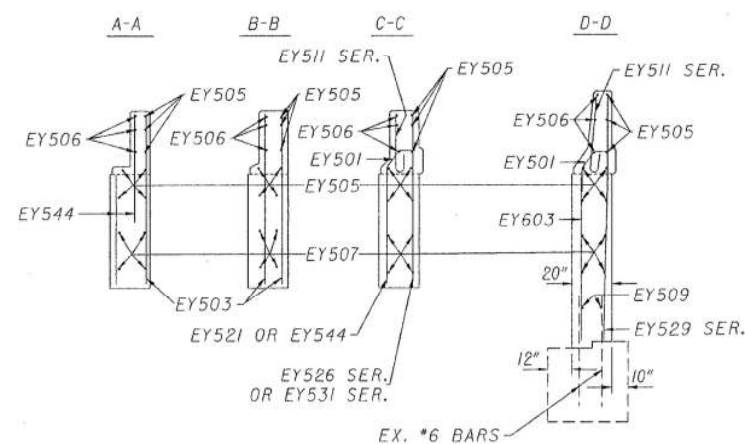

TYPICAL WINGWALL SHAPE TRANSITION
(Bars not shown)

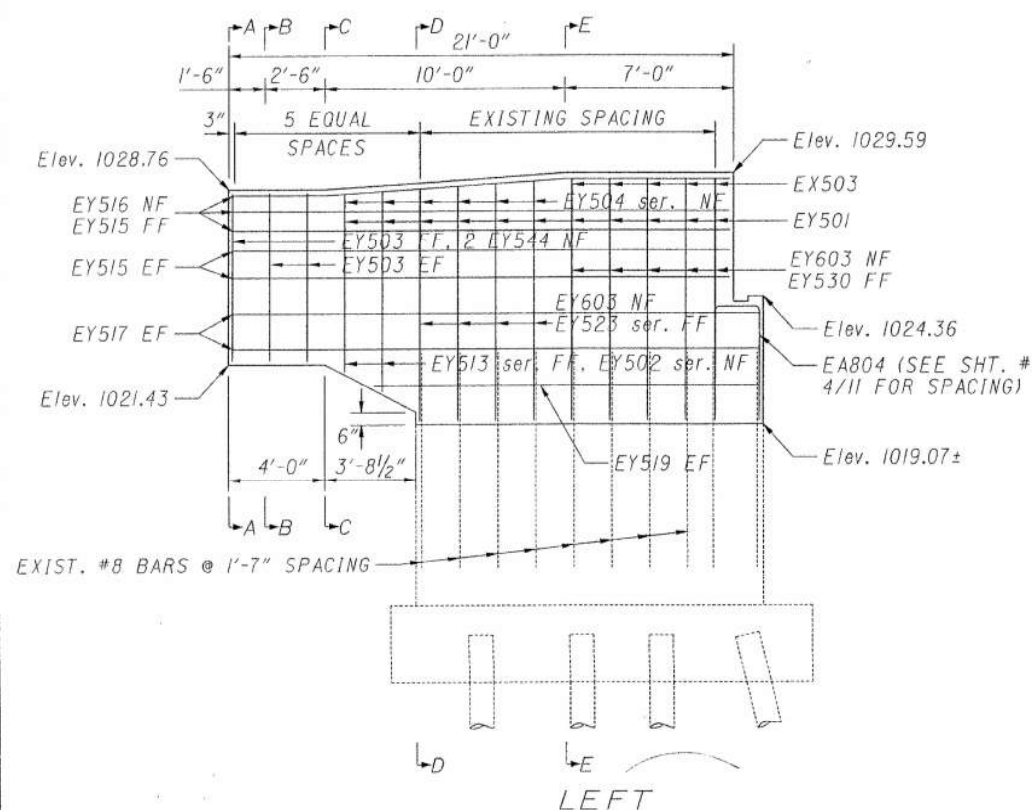


LEFT

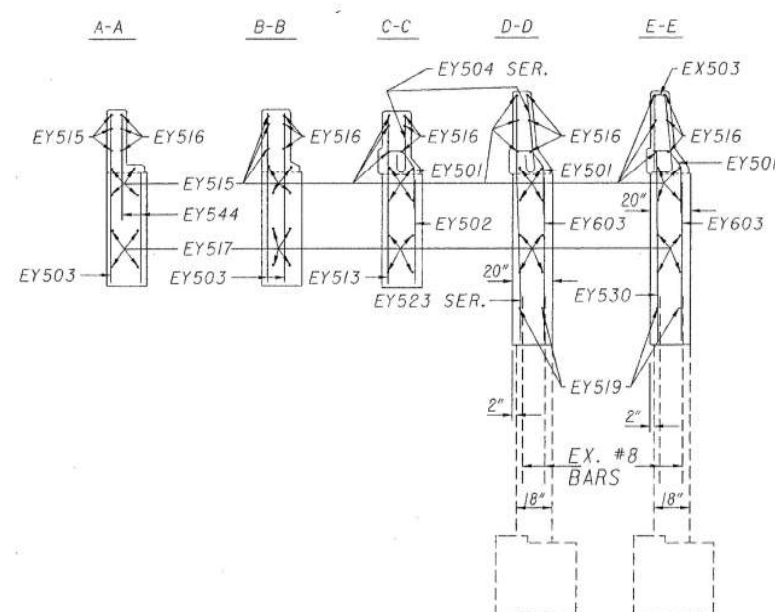


SHEET 7


STATE OF OHIO DEPARTMENT OF TRANSPORTATION						
REAR ABUTMENT DETAILS						
BRIDGE NO. SUM-277-0092 OVER A & B.B. RAILROAD						
DESIGNED	DRAWN	TRACED	CHECKED	REVIEWED	DATE	
ST	RB		KS	GLB	7-13-93	

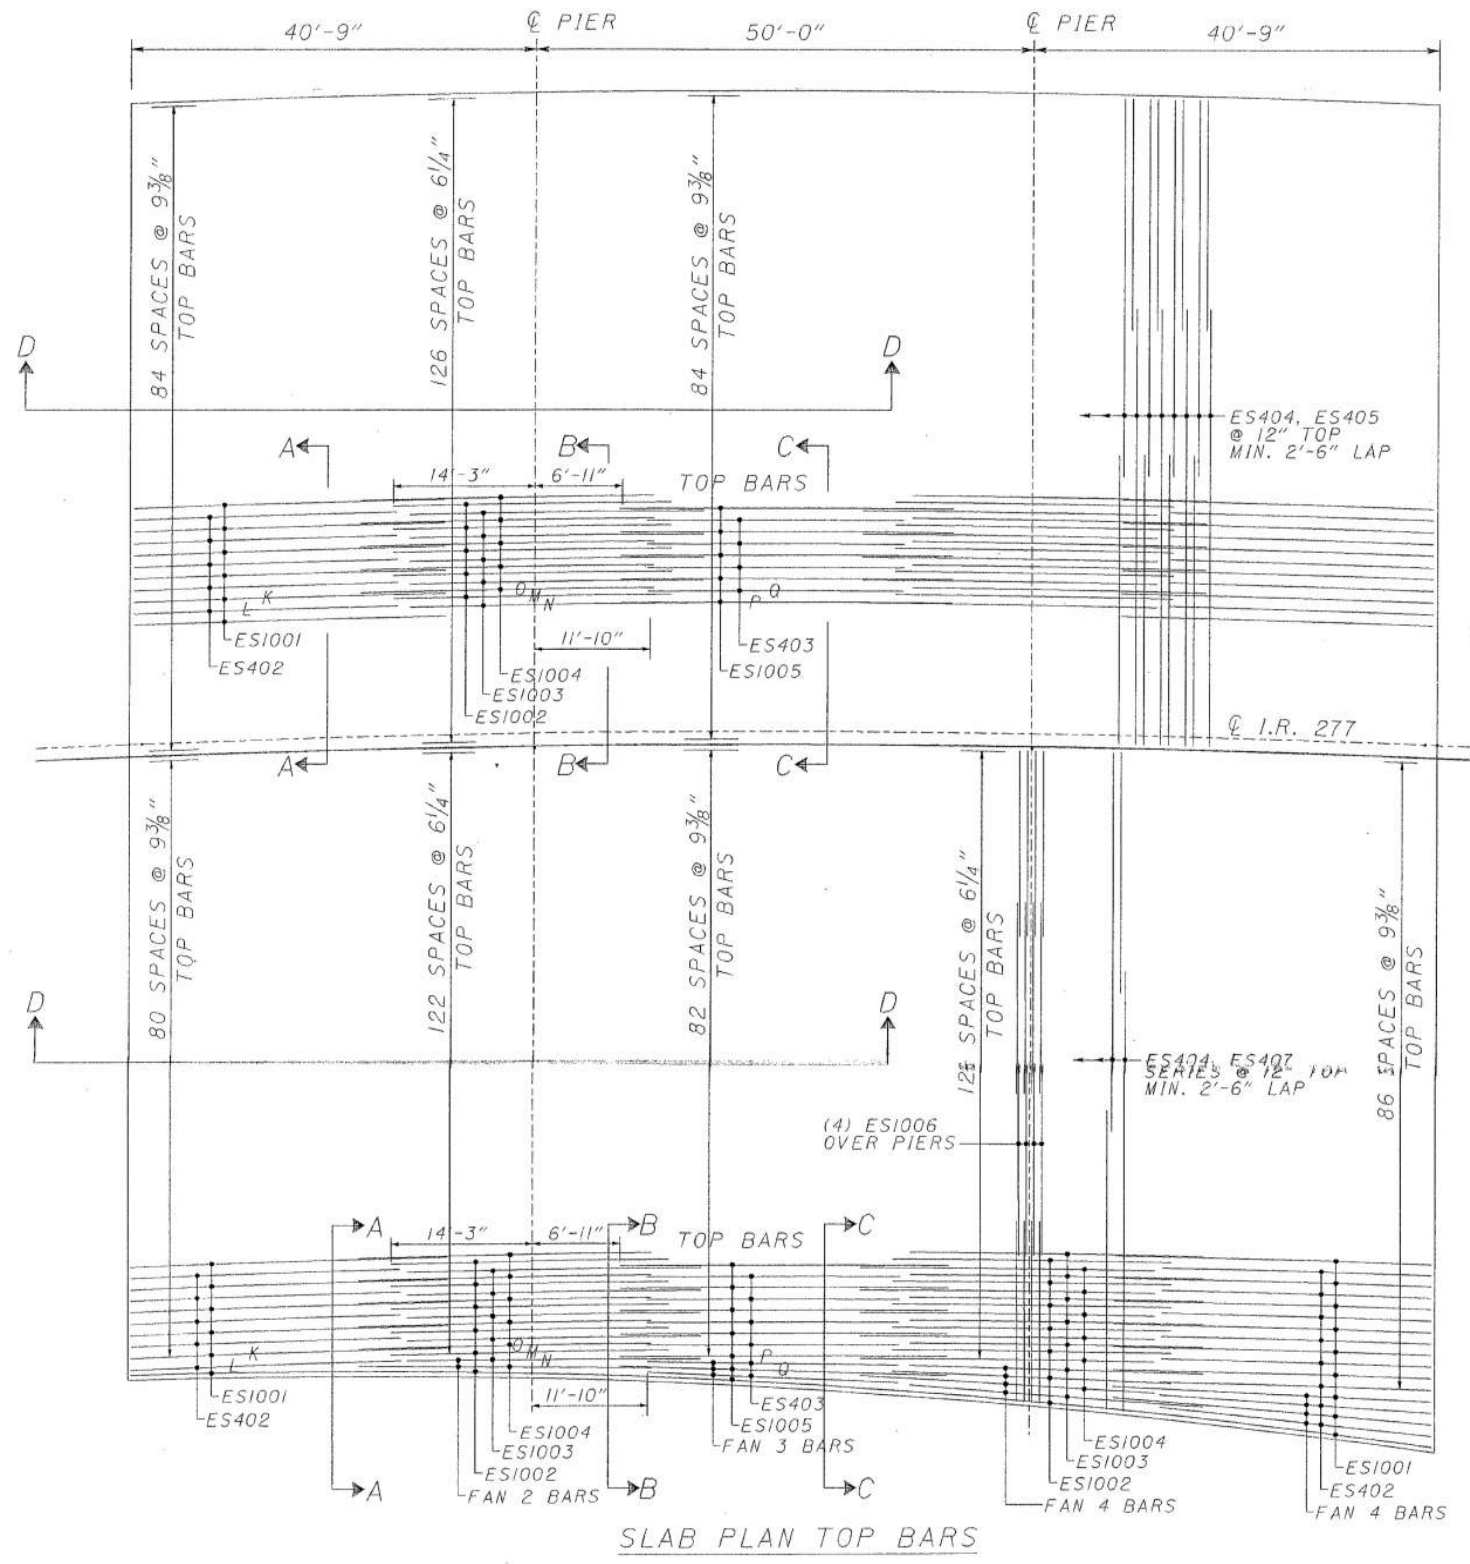


SLAB PLAN TOP BARS

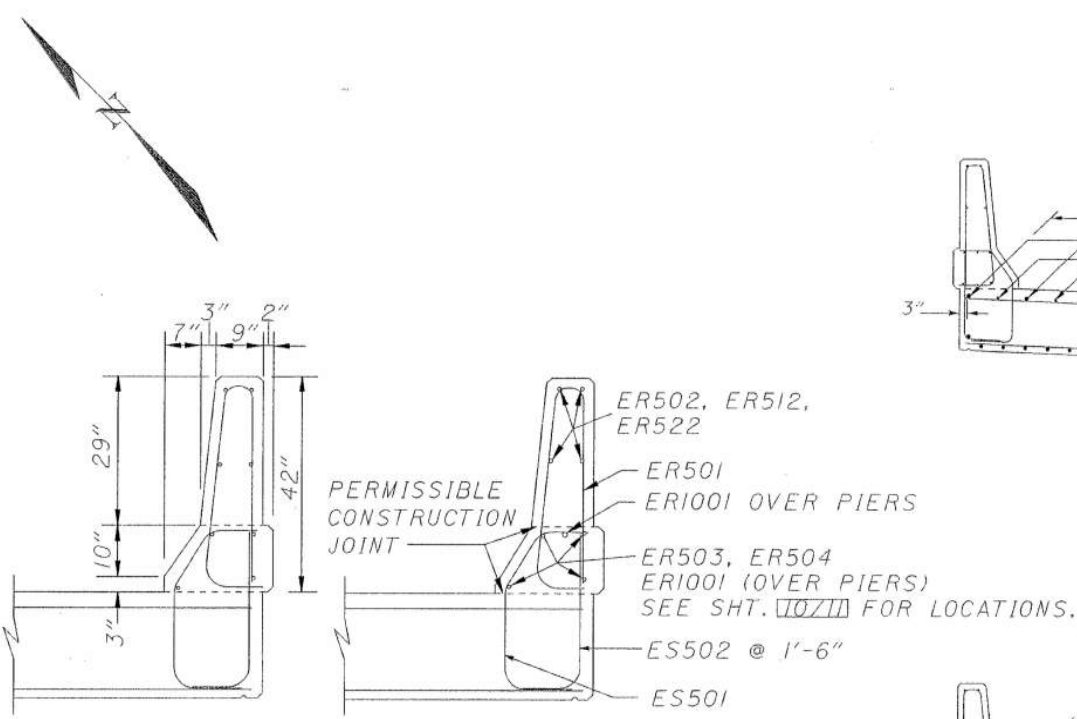


TYPICAL OUTSIDE PARAPET

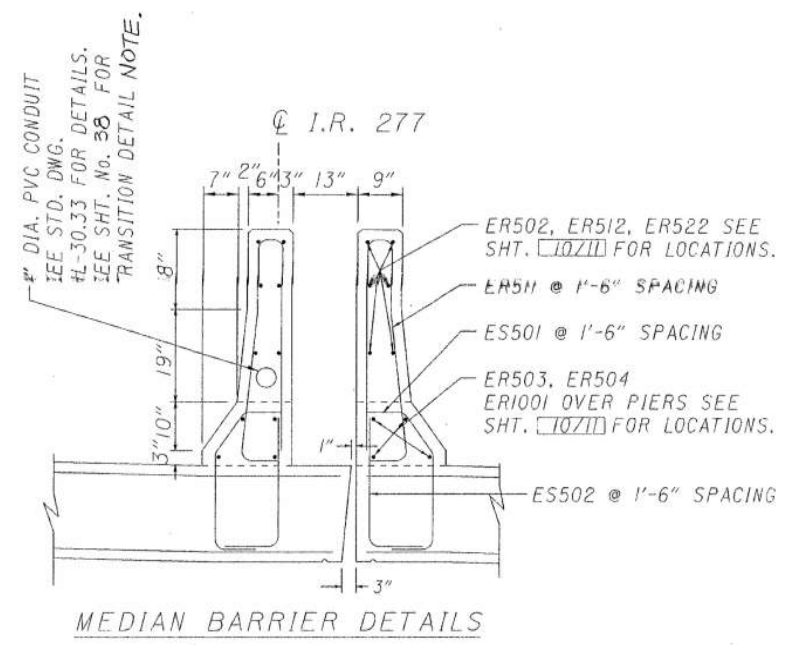


MEDIAN BARRIER DETAILS

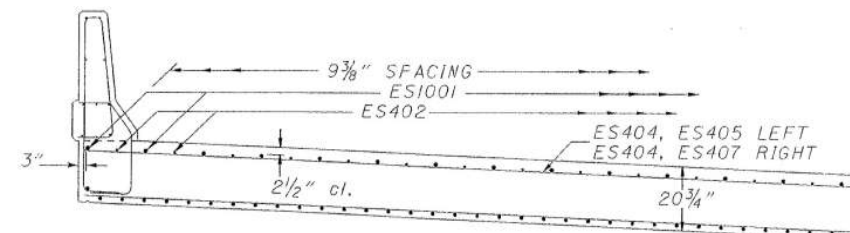


SECTION A-A

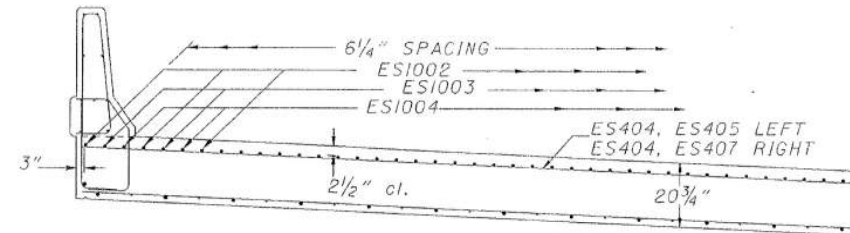

SECTION B-B




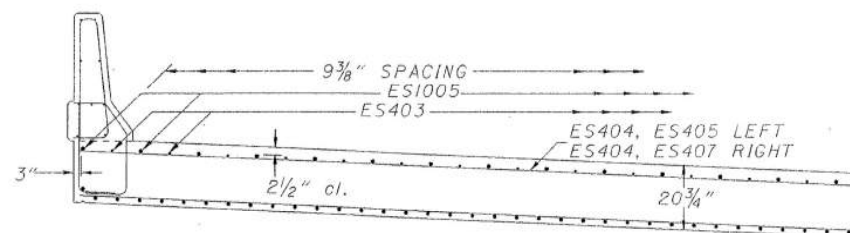



SECTION C-C

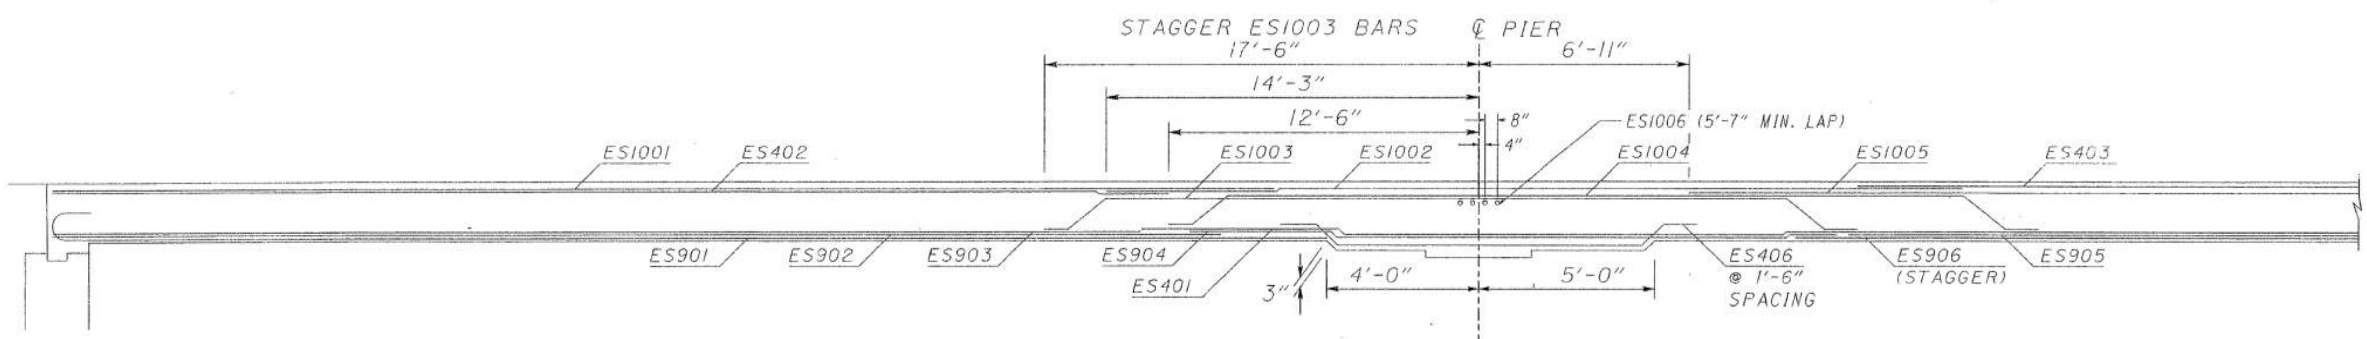


SECTION D-D

SEE SHEET No. 10/11 FOR DECK CROSS-SLOPE DETAILS.

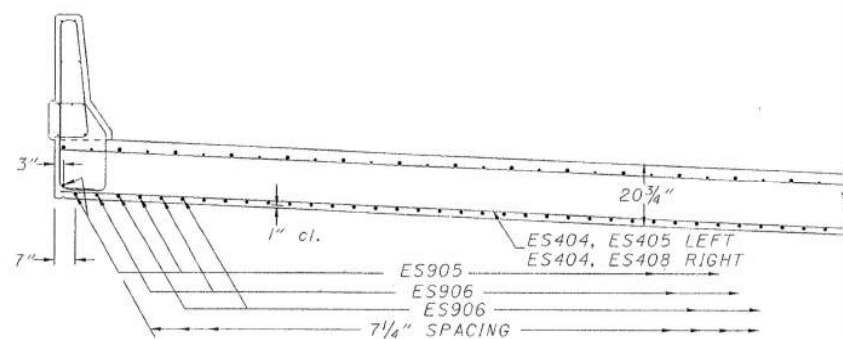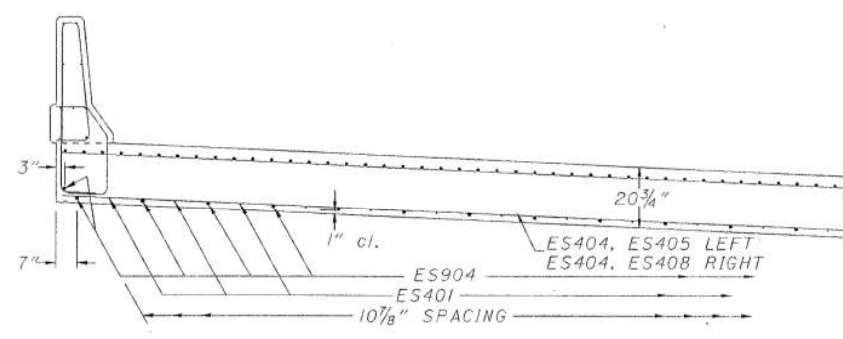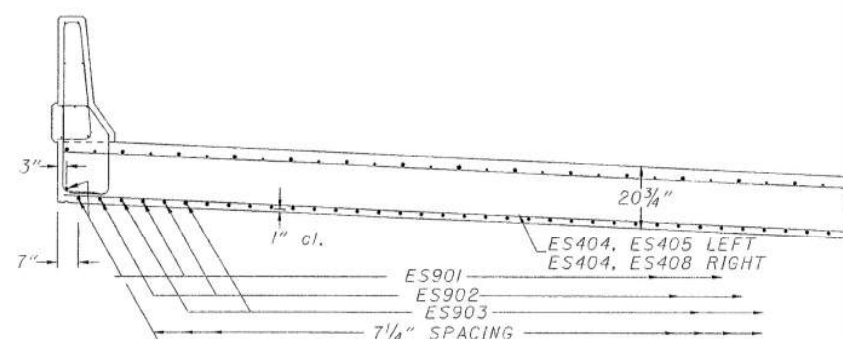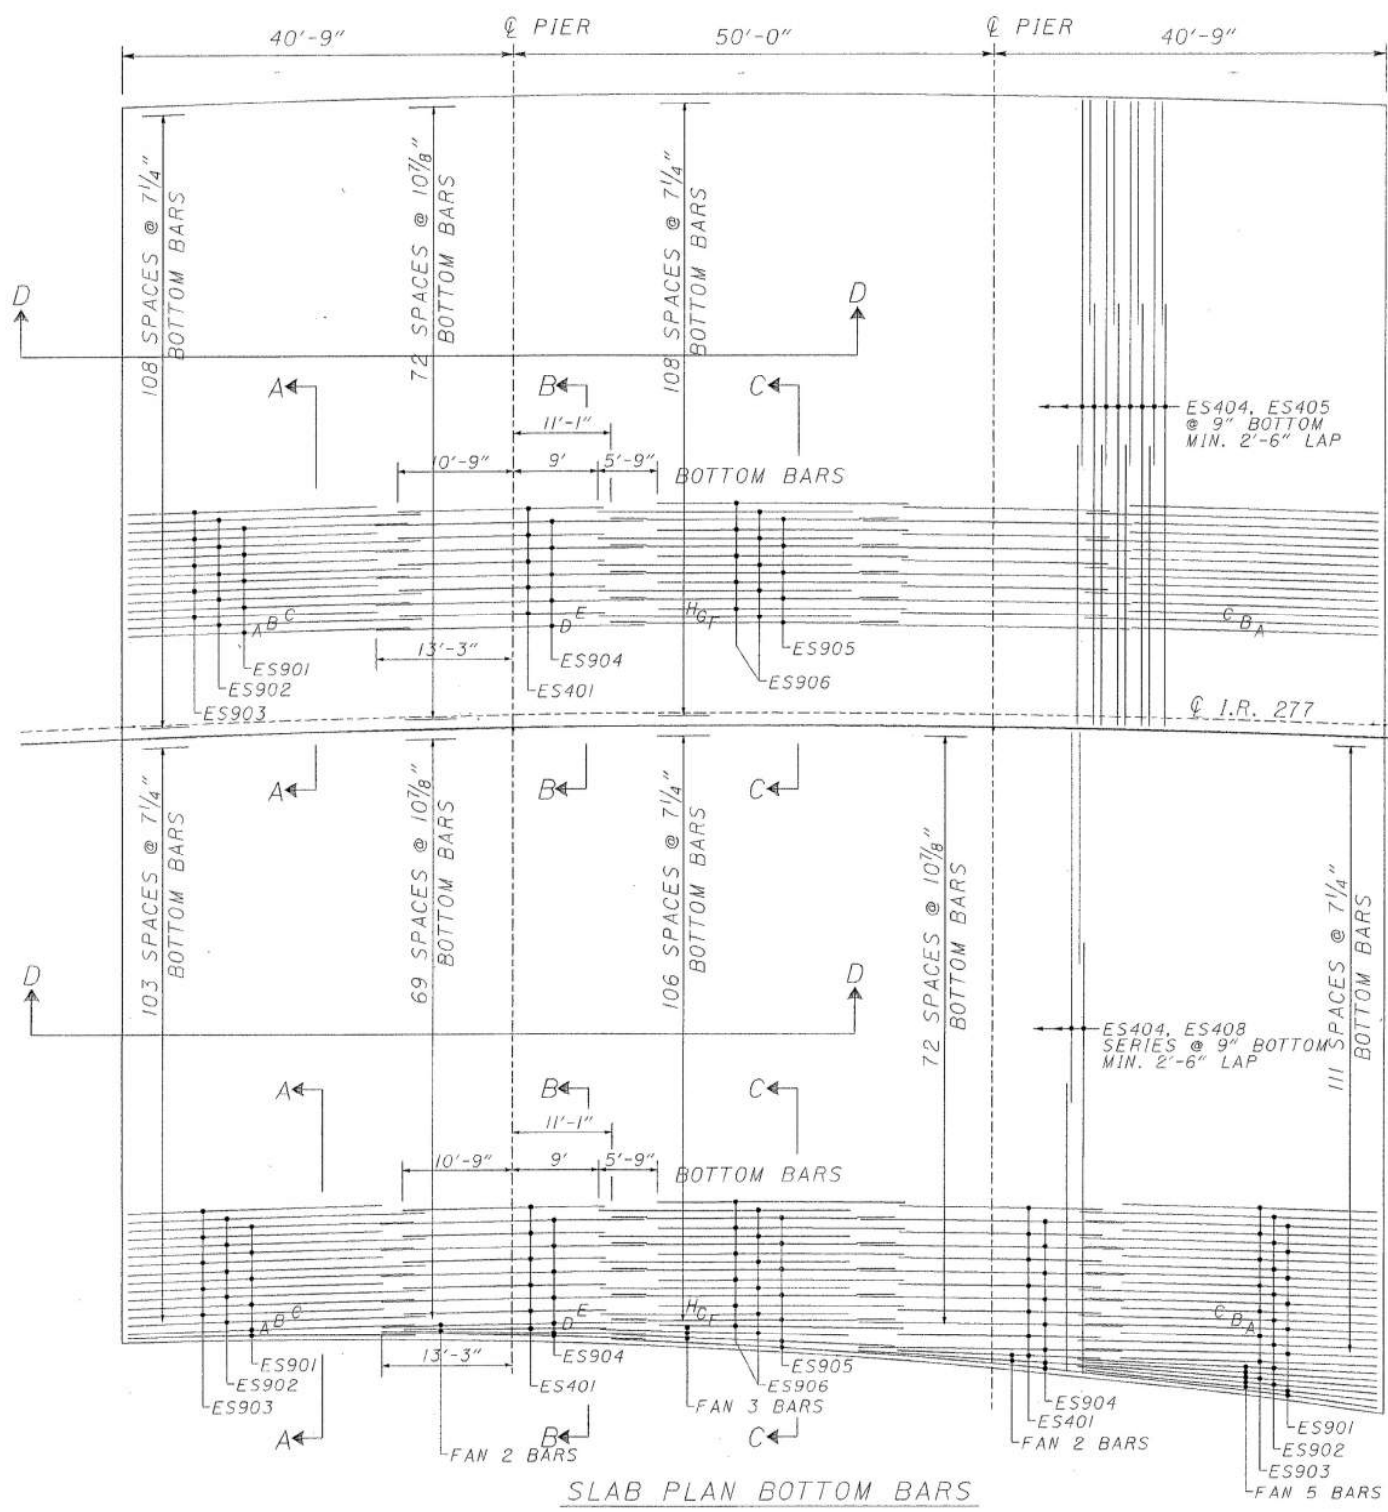

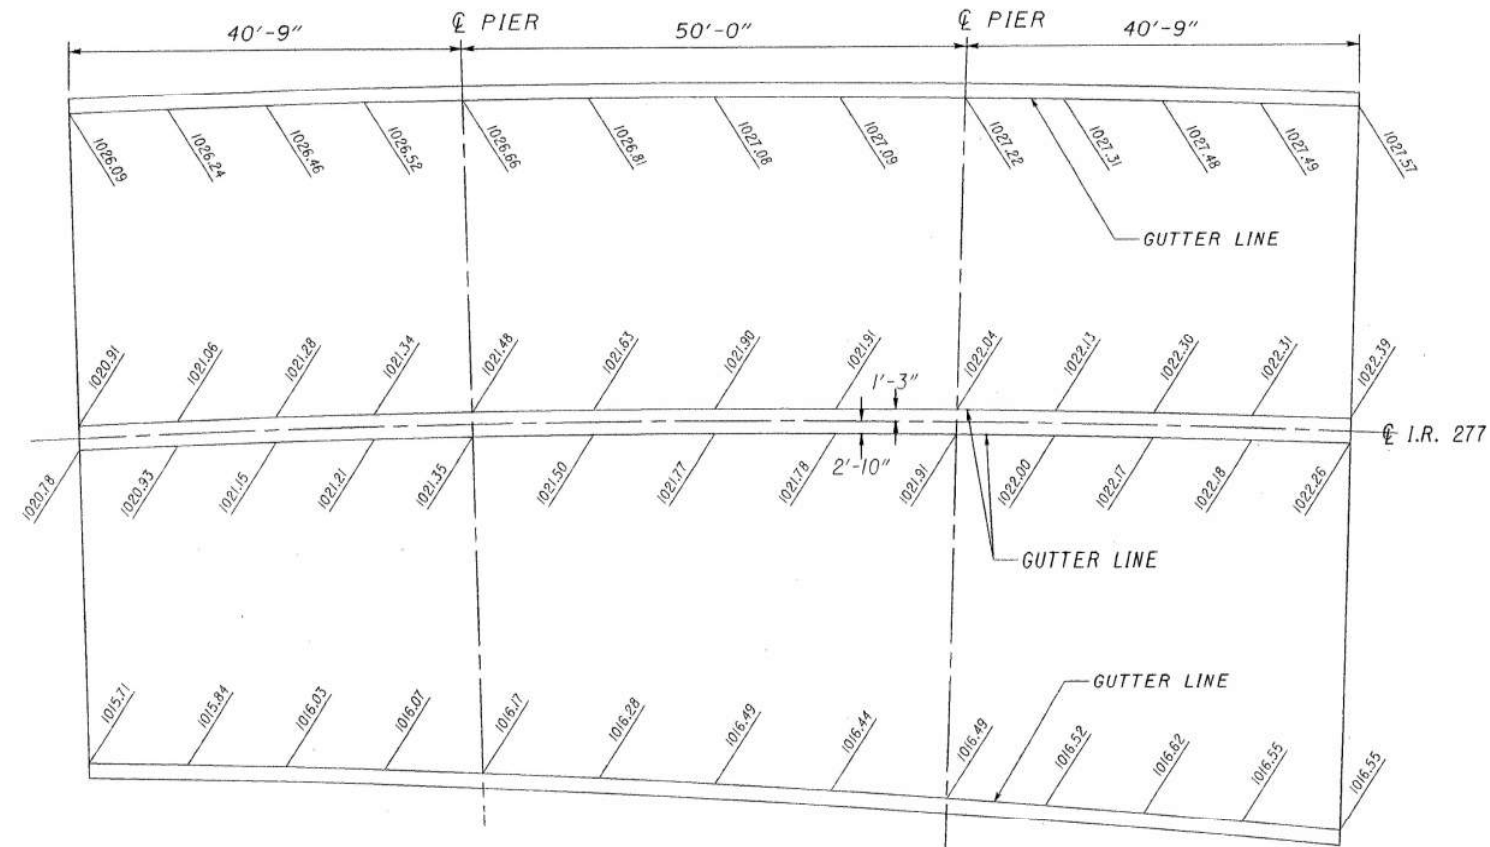


SCREED ELEVATIONS

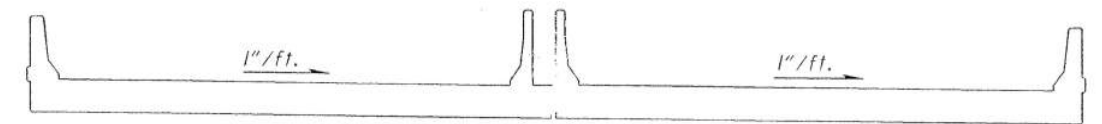

DECK CROSS-SLOPE

** ER501, ES501, ES502 OUTSIDE PARAPETS
ER511, ES501, ES502 MEDIAN BARRIER

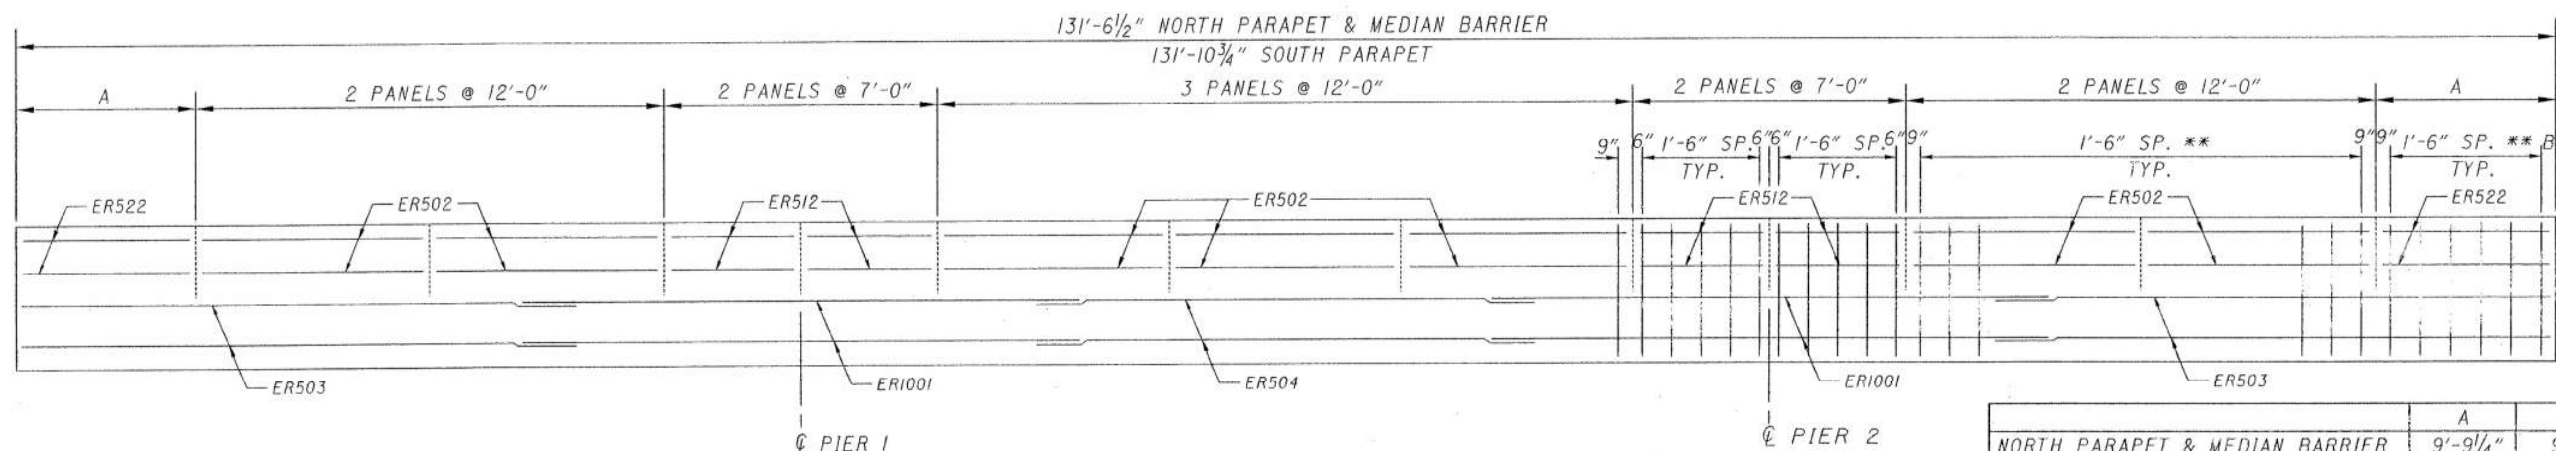

PARAPET & MEDIAN BARRIER PANEL LAYOUT


	A	B
NORTH PARAPET & MEDIAN BARRIER	9'-9 1/4"	9 1/4"
SOUTH PARAPET	9'-11 3/8"	11 3/8"

NOTE:
SCUPPERS NOT REQUIRED ON THIS
BRIDGE.




STATE OF OHIO DEPARTMENT OF TRANSPORTATION					
STRUCTURE DETAILS					
STRUCTURE No. SUM - 277 - 0					
DESIGNED	DRAWN	TRACED	CHECKED	REVIEWED	DATE
ST	RB		KS	GLB	8-93

STRUCTURE No. SUM-277-0092 LT. REINFORCING STEEL LIST					
MARK	NO.	LENGTH	INCREMENT	WEIGHT	TYPE
ABUTMENT					
EA502	18	23'-0"		432	STRAIGHT
EA503	2	21'-10"		46	STRAIGHT
EA508	7	8'-6"		62	1
EA509	8	28'-6"		238	STRAIGHT
EA510	6	11'-10"		74	STRAIGHT
EA804	30	9'-11"		794	1
EA807	36	8'-3"		793	STRAIGHT
EA808	8	10'-5 1/2" / 8'-5"	1 3/4"	202	STRAIGHT
EA811	14	14'-1" / 10'-10"	1 1/2"	466	1
EA1001	24	24'-2"		2496	STRAIGHT
ED801	88	6'-1"		1429	11
SLAB					
ES401	72	21'-6"		1034	STRAIGHT
ES402	84	28'-1"		1576	STRAIGHT
ES403	42	26'-4"		739	STRAIGHT
ES404	308	33'-6"		6892	STRAIGHT
ES405	308	33'-6"		6892	STRAIGHT
ES406	90	12'-0"		721	12
ES901	78	32'-2"		8531	4
ES902	72	31'-6"		7711	STRAIGHT
ES903	72	27'-3"		6671	STRAIGHT
ES904	78	28'-0"		7426	STRAIGHT
ES905	37	27'-10"		3501	STRAIGHT
ES906	72	26'-3"		6426	STRAIGHT
ES1001	86	33'-0"		12212	STRAIGHT
ES1002	86	28'-3"		10454	STRAIGHT
ES1003	84	30'-2"		10904	8
ES1004	84	30'-2"		10904	8
ES1005	43	36'-2"		6692	STRAIGHT
ES1006	32	21'-5"		2949	STRAIGHT
PARAPETS					
ES501	194	3'-11"		793	5
ES502	194	3'-7 1/2"		733	6
ER501	97	7'-1"		717	3
ER502	70	11'-6"		840	STRAIGHT
ER512	40	6'-6"		271	STRAIGHT
ER522	20	9'-4"		195	STRAIGHT
ER503	16	30'-6"		509	STRAIGHT
ER504	8	24'-8"		206	STRAIGHT
ER511	97	8'-1"		818	13
ER1001	20	29'-0"		2496	STRAIGHT
WINGWALLS					
EY501	22	3'-9"		86	7
EY503	10	7'-0"		73	STRAIGHT
EY504	2 sets	3'-0" / 3'-7 1/2"	1 1/2"	41	10
EY513	2	7'-6" / 8'-4 1/2"	10 1/2"	17	STRAIGHT
EY515	14	20'-8"		302	STRAIGHT
EY516	6	20'-8 1/2"		130	2
EY517	8	21'-11"		183	STRAIGHT
EY519	4	16'-6"		69	STRAIGHT
EY523	4	9'-8 1/2" / 10'-1"	1 1/2"	41	STRAIGHT
EY530	5	7'-9"		40	STRAIGHT
EY613	7	7'-0"		74	STRAIGHT
EY532	1	5'-1"		5	STRAIGHT
EY502	2	4'-10" / 5'-7"	9"	11	STRAIGHT
EY533	1	7'-10"		8	STRAIGHT
EY540	5	8'-0"		42	STRAIGHT
EY603	9	6'-9"		91	STRAIGHT
EY543	5	9'-10" / 10'-4"	1 1/2"	53	STRAIGHT
EY544	4	4'-6"		19	STRAIGHT
EX503	10	7'-1"		74	3
TOTAL POUNDS ABUTMENT				8391	
TOTAL POUNDS SUPERSTRUCTURE				119813	








STRUCTURE No. SUM-277-0092 RT. REINFORCING STEEL LIST					
MARK	NO.	LENGTH	INCREMENT	WEIGHT	TYPE
ABUTMENT					
EA504	12	22'-4"		280	STRAIGHT
EA505	12	24'-11"		312	STRAIGHT
EA506	6	16'-10"		105	STRAIGHT
EA507	4	4'-10"		20	STRAIGHT
	6	8'-6"		53	1
EA601	39	5'-8"		332	1
EA602	1	14'-4"		22	1
EA603	3	9'-10" / 10'-6"	2"	46	1
EA605	37	4'-10"		269	STRAIGHT
EA606	11	12'-4" / 9'-10"	1 1/2"	183	STRAIGHT
EA1003	12	23'-6"		1213	STRAIGHT
EA1002	12	26'-1"		1347	STRAIGHT
ED801	90	6'-1"		1462	11
SLAB					
ES401	73	21'-6"		1048	STRAIGHT
ES402	86	28'-1"		1613	STRAIGHT
ES403	43	26'-4"		756	STRAIGHT
ES404	308	33'-6"		6892	STRAIGHT
ES406	92	12'-0"		737	12
ES407	132	32'-0" / 40'-3"	3/4"	3185	STRAIGHT
ES408	176	32'-0" / 39'-4"	1/2"	4193	STRAIGHT
ES901	78	32'-2"		8531	4
ES902	74	31'-6"		7925	STRAIGHT
ES903	74	27'-3"		6856	STRAIGHT
ES904	78	28'-0"		7426	STRAIGHT
ES905	39	27'-10"		3691	STRAIGHT
ES906	73	26'-3"		6528	STRAIGHT
ES1001	89	33'-0"		12638	STRAIGHT
ES1002	86	28'-3"		10454	STRAIGHT
ES1003	86	30'-2"		11163	8
ES1004	86	30'-2"		11163	8
ES1005	44	36'-2"		6848	STRAIGHT
ES1006	32	21'-5"		2949	STRAIGHT
PARAPETS					
ES501	194	3'-11"		793	5
ES502	194	3'-7 1/2"		733	6
ER501	97	7'-1"		717	3
ER502	70	11'-6"		840	STRAIGHT
ER512	40	6'-6"		271	STRAIGHT
ER522	20	9'-4"		195	STRAIGHT
ER503	16	30'-6"		509	STRAIGHT
ER504	8	24'-8"		206	STRAIGHT
ER1001	20	29'-0"		2496	STRAIGHT
WINGWALLS					
EY501	14	3'-9"		55	7
EY503	10	7'-0"		73	STRAIGHT
EY511	2 sets	2'-11 1/2" / 3'-8 1/2"	1 1/2"	49	10
EY505	14	13'-8"		206	STRAIGHT
EY506	6	13'-8 1/2"		86	2
EY507	8	14'-11"		124	STRAIGHT
EY603	7	6'-9"		71	STRAIGHT
EY509	4	6'-7"		27	STRAIGHT
EY511	2	8'-0"		17	7
EY526	2 sets	7'-0 1/2" / 7'-2"	1 1/2"	30	STRAIGHT
EY527	1	8'-3"		9	STRAIGHT
EY521	2	5'-1 1/2" / 5'-10"	8 1/2"	11	STRAIGHT
EY528	4	9'-8 1/2" / 10'-1"	1 1/2"	41	STRAIGHT
EY525	1	5'-3"		5	STRAIGHT
EY529	3	9'-11" / 10'-2"	1 1/2"	31	STRAIGHT
EY531	2	8'-0" / 8'-10"	10"	18	STRAIGHT
EY544	8	4'-6"		38	STRAIGHT
TOTAL POUNDS ABUTMENT				6535	
TOTAL POUNDS SUPERSTRUCTURE				121356	

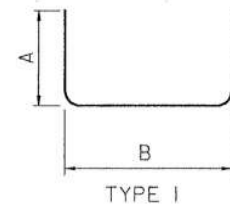

BAR	DIST. A	DIST. B
EY508	12"	6'-9"
EY601	2'-2"	1'-8"
EY602	6'-6"	1'-8"
EY603	4'-3" min. to 4'-7" max.	1'-8"
EY605	1'-9"	1'-8"
EY606	4'-3" min. to 5'-6" max.	1'-8"
EY804	4'-4"	1'-8"
EY807	3'-6"	1'-8"
EY808	3'-7" min. to 4'-7 1/4" max.	1'-8"
EY811	4'-9 1/2" min. to 6'-5" max.	1'-8"

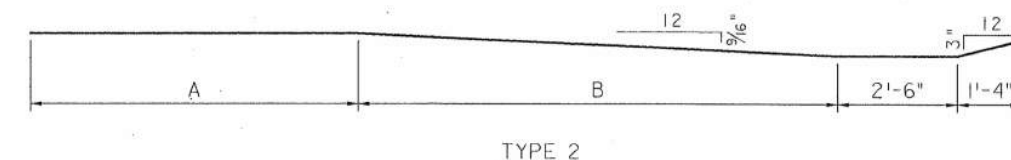 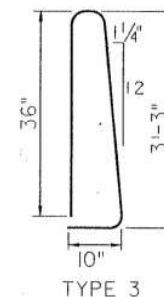

BAR	DIST. A	DIST. B
EY506	0	9'-10"
EY511	6'-10"	10'-0"

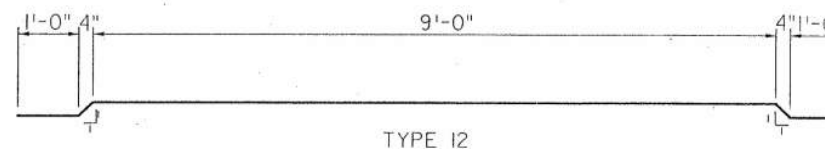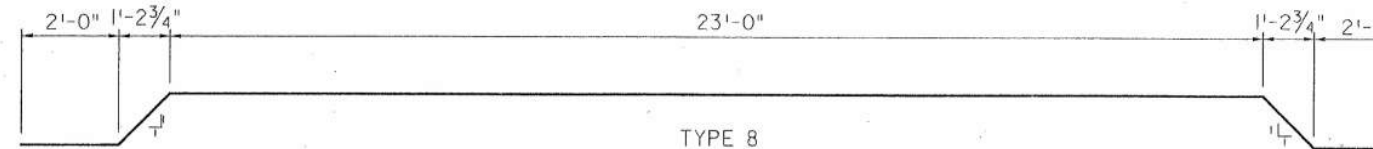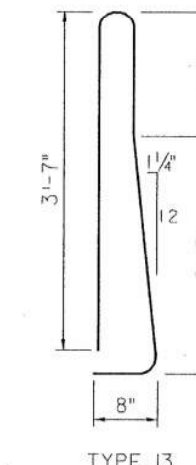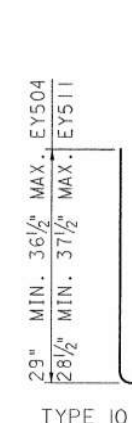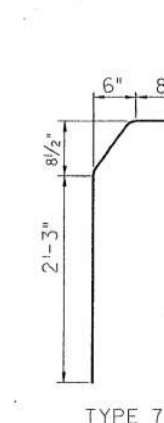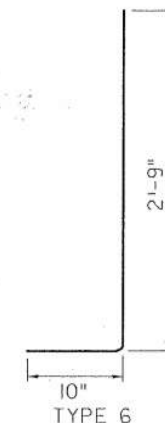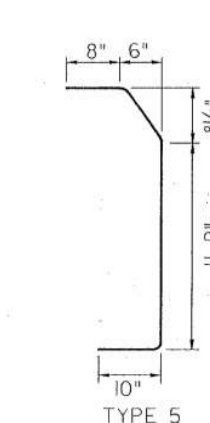


NOTES:

ALL DIMENSIONS ARE OUT-TO-OUT


REFER TO CONSTRUCTION AND MATERIAL SPECIFICATIONS SECTIONS 106.03 700, 709.01 THRU 709.13, AND 509.08 FOR SPECIFICATIONS AND SAMPLING.

STATE OF OHIO DEPARTMENT OF TRANSPORTATION BUREAU OF BRIDGES					
REINFORCING BAR LIST					
BRIDGE NO. SUM-277-0092 LEFT OVER A & B.B. RAILROAD					
I-277 SUMMIT COUNTY					
DESIGNED ST	DRAWN RB	TRACED	CHECKED	REVIEWED	DATE

SUM-277/224-0.00/6.31/10.22

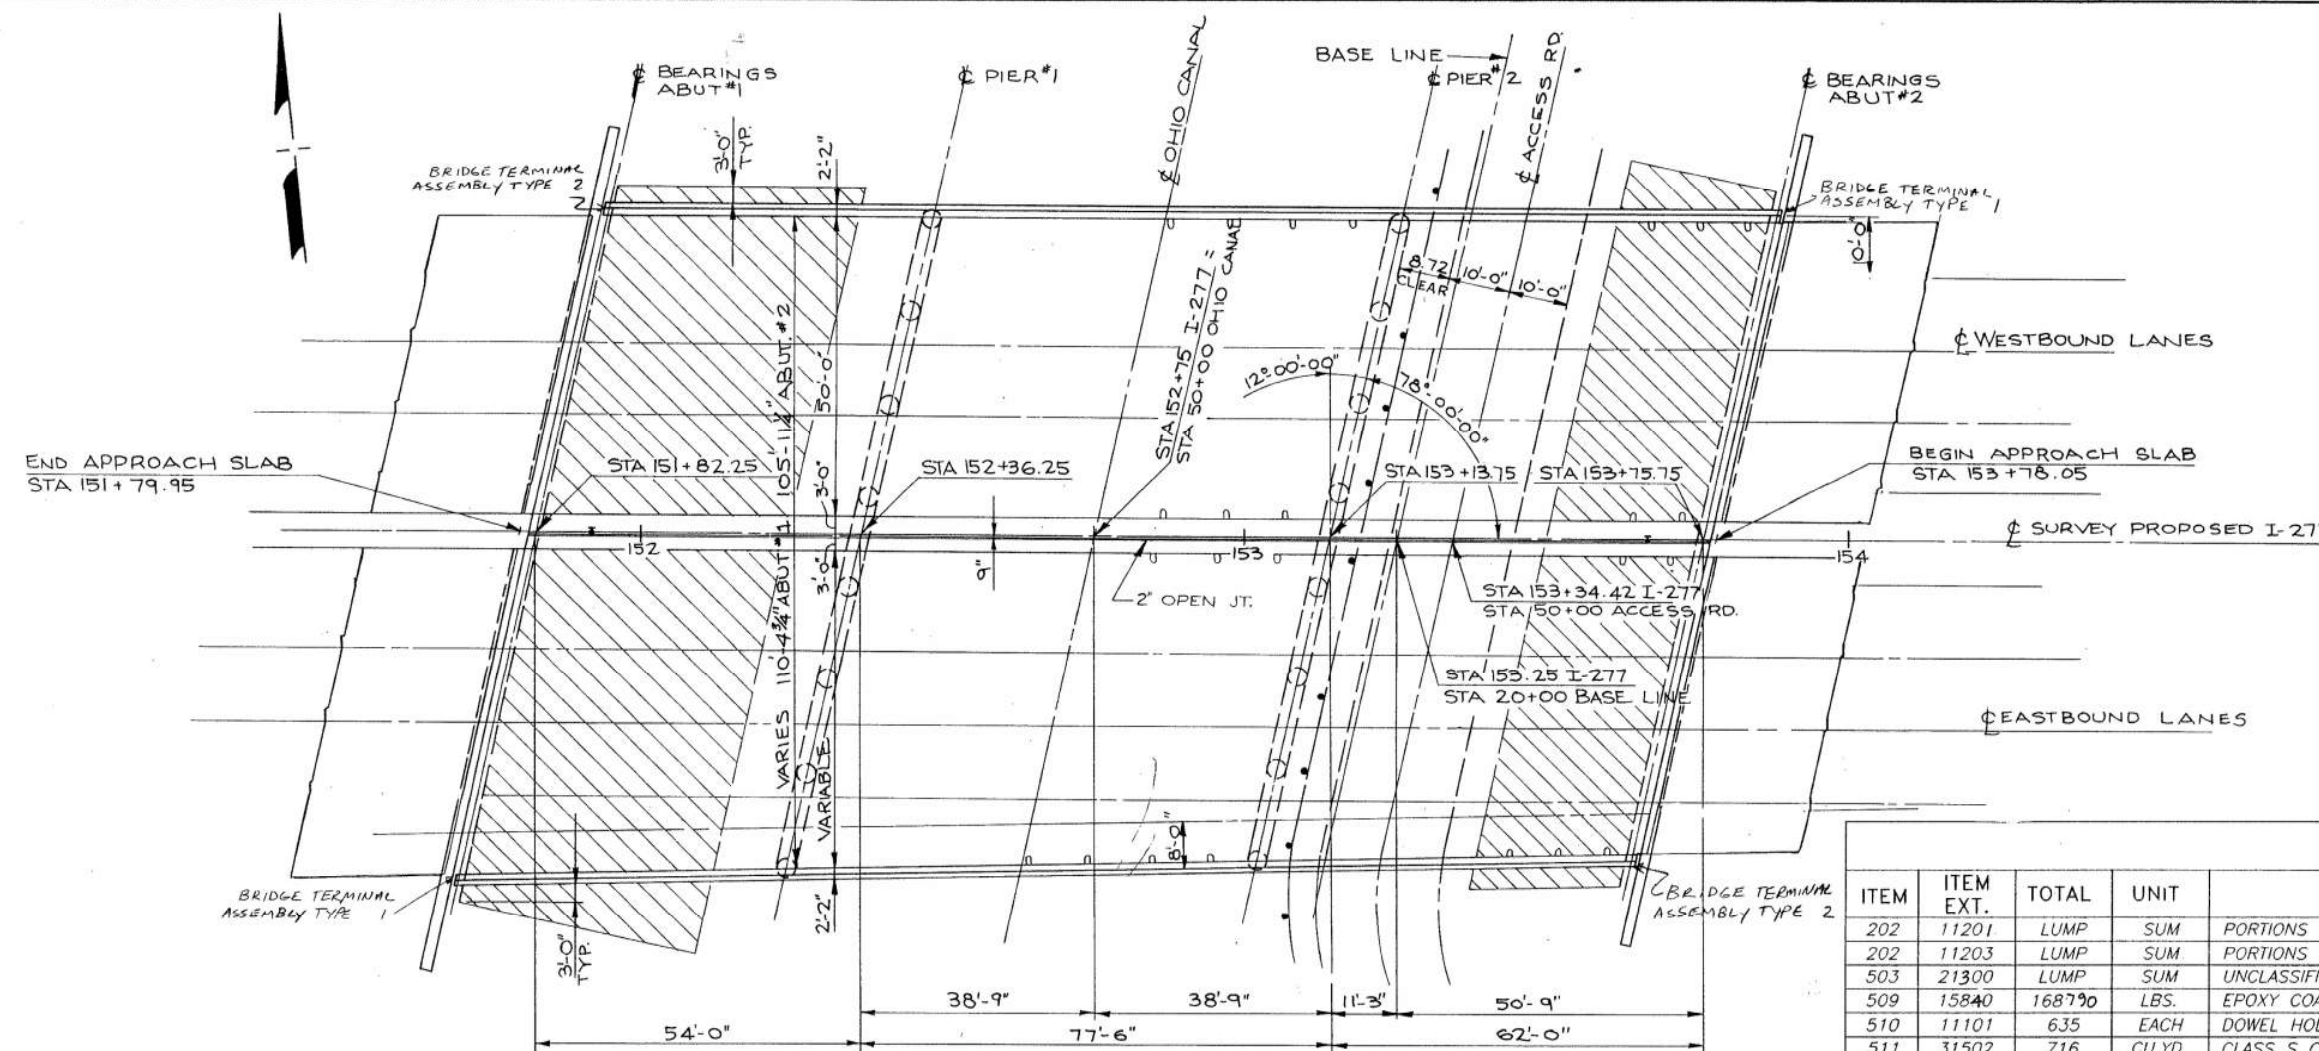

PLAN

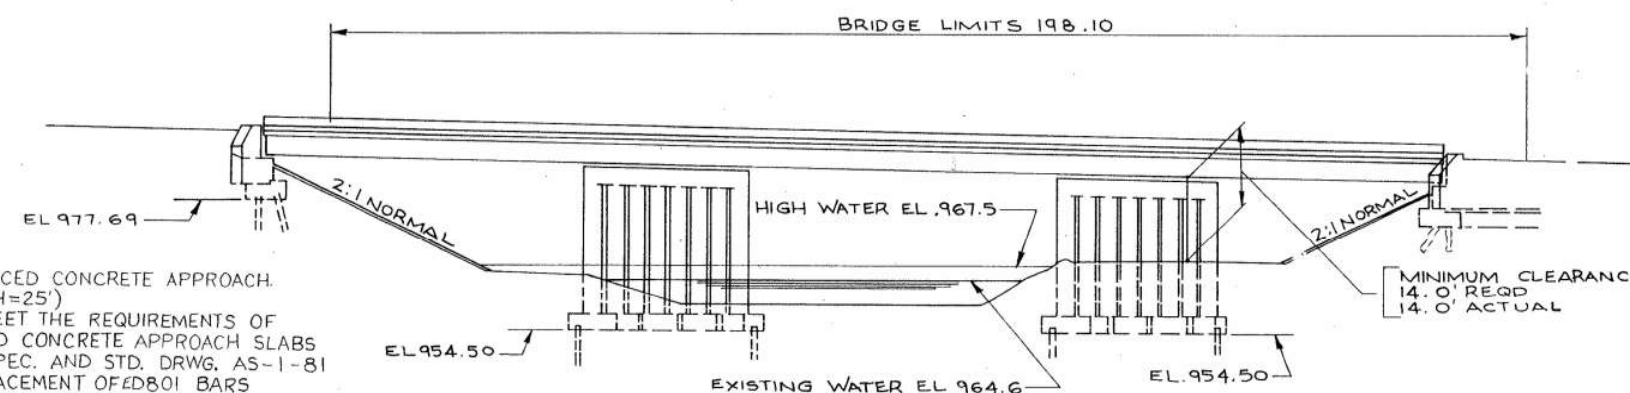

ELEVATION

NOTE:

ITEM 611 - REINFORCED CONCRETE APPROACH SLAB (T=15", LENGTH=25') THIS WORK SHALL MEET THE REQUIREMENTS OF ITEM 611 REINFORCED CONCRETE APPROACH SLABS OF THE CONST. & SPEC. AND STD. DRWG. AS-1-81 EXCEPT FOR THE PLACEMENT OF D801 BARS WHICH SHALL BE AS INDICATED ON SHEET 6 AND AS DIRECTED BY THE ENGINEER. 617 SQ.YD. HAVE BEEN CARRIED TO THE ROADWAY GENERAL SUMMARY FOR ITEM 611 REINFORCED CONCRETE APPROACH SLAB.

ESTIMATED QUANTITIES

ITEM	ITEM EXT.	TOTAL	UNIT	DESCRIPTION	SUPER	ABUT.
202	11201	LUMP	SUM	PORTIONS OF STRUCTURES REMOVED, AS PER PLAN		
202	11203	LUMP	SUM	PORTIONS OF STRUCTURES REMOVED, OVER 20' SPAN, AS PER PLAN		
503	21300	LUMP	SUM	UNCLASSIFIED EXCAVATION		
509	15840	168790	LBS.	EPOXY COATED REINFORCING STEEL, GRADE 60	157957	10833
510	11101	635	EACH	DOWEL HOLE, AS PER PLAN		635
511	31502	716	CU.YD.	CLASS S CONCRETE, SUPERSTRUCTURE	716	
* 511	33404	716	CU.YD.	CLASS S CONCRETE, SUPERSTRUCTURE, USING SHRINKAGE COMPENSATING CEMENT **	716	
* 511	33410	LUMP	SUM	CLASS S CONCRETE, USING SHRINKAGE COMPENSATING CEMENT, FOR PRE-PLACEMENT TESTING **		
511	44100	77	CU.YD.	CLASS C CONCRETE, ABUTMENT NOT INCLUDING FOOTING		77
512	33300	43	SQ.YD.	TYPE A WATERPROOFING		43
513	20000	4857	EACH	WELDED STUD SHEAR CONNECTOR	4857	
516	11211	222	LIN.FT.	STRUCTURAL EXPANSION JOINTS INCLUDING ELASTOMERIC STRIP SEAL, AS PER PLAN **	222	
516	46701	29	EACH	RESET BEARING, AS PER PLAN	29	
518	21200	82	CU.YD.	POROUS BACKFILL WITH FILTER FABRIC		
SPECIAL	512 67502	1336	SQ.YD.	SEALING OF CONCRETE SURFACES (EPOXY) **	1211	125
SPECIAL	51400050	29828	SQ. FT.	SURFACE PREPARATION OF EXISTING STEEL, SYSTEM OZEU **		
SPECIAL	51400056	29828	SQ. FT.	FIELD PAINTING OF EXISTING STEEL, PRIME COAT, SYSTEM OZEU **		
SPECIAL	51400060	29828	SQ. FT.	FIELD PAINTING OF EXISTING STEEL, INTERMEDIATE COAT, SYSTEM OZEU **		
SPECIAL	51400066	29828	SQ. FT.	FIELD PAINTING OF EXISTING STEEL, FINISH COAT, SYSTEM OZEU **		
SPECIAL	51400500	550	LIN. FT.	CAULKING **		
SPECIAL	51400504	100	MAN HOURS	GRINDING FINS, TEARS, SLIVERS **		
SPECIAL	51400508	2700	LIN. FT.	GRINDING FLANGE EDGES **		

* THESE TWO ITEMS SHALL CONSTITUTE ONE ALTERNATE BID TO ITEM 511, CLASS S CONCRETE, SUPERSTRUCTURE

** SEE PROPOSAL NOTE

STATE OF OHIO
DEPARTMENT OF TRANSPORTATION
BUREAU OF BRIDGES

GENERAL PLAN & ELEVATION

BRIDGE No. SUM-277-0175
OVER THE OHIO CANAL
SFN 7709692

I-277

SUMMIT CO

DESIGNED ST DRAWN SM CHECKED KS REVIEWED GLB DATE 7-13-24

GENERAL NOTES

F.H.W.A. REGION	STATE	PROJECT NO.	FUNDS
5	OHIO		

SUM-277/224-0.00/6.41/10
BR. # SUM-77-0175
ABUTMENT 1

REFERENCE SHALL BE MADE TO STANDARD DRAWINGS:

AS-1-81	DATED	11-27-81
BR-1	DATED	5-29-79
GR-1	DATED	1-11-85
GR-3.1	DATED	5-6-91
GR-3.2	DATED	5-6-91

AND TO SUPPLEMENTAL SPECIFICATIONS:

852 DATED 7-30-93

DESIGN SPECIFICATIONS:

THIS STRUCTURE MODIFICATION CONFORMS TO "STANDARD SPECIFICATION FOR HIGHWAY BRIDGES" ADOPTED BY THE AMERICAN ASSOCIATION OF STATE HIGHWAY AND TRANSPORTATION OFFICIALS, 1992, AND THE OHIO "SUPPLEMENT" TO THESE SPECIFICATIONS.

DESIGN DATA:

DESIGN LOADING-HS20-44 CASE II AND THE ALTERNATE MILITARY LOADING.

DESIGN STRESSES:

CONCRETE CLASS S - COMPRESSIVE STRENGTH 4500 P.S.I.
CONCRETE CLASS C - COMPRESSIVE STRENGTH 4000 P.S.I.
REINFORCING STEEL - ASTM A615 OR A617 - GRADE 60 MINIMUM YIELD STRENGTH 60000 P.S.I.
STRUCTURAL STEEL - ASTM A36 UNIT STRESS 20,000 P.S.I.
DECK PROTECTION METHOD - EPOXY COATED REINFORCING STEEL, BOTH MATS-MONOLITHIC WEARING SURFACE IS ASSUMED. FOR DESIGN PURPOSES, TO BE 1" THICK.

SOIL BORINGS:

THIS PLAN DOES NOT CONTAIN STRUCTURE FOUNDATION INVESTIGATION DRAWINGS. THIS INFORMATION MAY BE INSPECTED AT THE BUREAU OF BRIDGES AND STRUCTURAL DESIGN IN COLUMBUS, OHIO OR IN THE DISTRICT OFFICE IN RAVENNA, OHIO.

EXISTING STRUCTURE VERIFICATION:

DETAILS AND DIMENSIONS SHOWN ON THESE PLANS PERTAINING TO THE EXISTING STRUCTURE HAVE BEEN OBTAINED FOR PLANS OF THE EXISTING STRUCTURE AND/OR FROM FIELD OBSERVATIONS AND MEASUREMENTS. CONSEQUENTLY, THEY ARE INDICATIVE OF THE EXISTING STRUCTURE AND THE PROPOSED WORK BUT THEY SHALL BE CONSIDERED TENTATIVE AND APPROXIMATE. THE CONTRACTOR IS REFERRED TO CMS SECTIONS 105.02, 105.02, AND 513.02.

CONTRACT BID PRICES SHALL BE BASED UPON A RECOGNITION OF THE UNCERTAINTIES DESCRIBED ABOVE AND UPON A PREBID EXAMINATION OF THE EXISTING STRUCTURE BY THE CONTRACTOR. HOWEVER, ALL PROJECT WORK SHALL BE BASED UPON ACTUAL DETAILS AND DIMENSIONS WHICH HAVE BEEN VERIFIED BY THE CONTRACTOR IN THE FIELD.

EXISTING BRIDGE PLANS:

MAY BE INSPECTED AT THE BUREAU OF BRIDGES AND STRUCTURAL DESIGN IN COLUMBUS, OHIO OR IN THE DISTRICT OFFICE IN RAVENNA, OHIO.

TRAFFIC MAINTENANCE:

SEE ROADWAY PLAN GENERAL NOTES UNDER MAINTENANCE OF TRAFFIC.

END DAM REMOVAL:

THE TOP END CROSS FRAME GUSSET PLATES SHALL BE NEATLY REMOVED FROM THE CROSSFRAME ANGLES AND REPLACED WITH NEW GUSSET PLATES AS PER STANDARD DRAWING EXJ-4-87. ALL EXISTING WELD ON CROSSFRAME ANGLES SHALL BE REMOVED TO THE SATISFACTION OF THE ENGINEER.

ITEM 202 - PORTIONS OF STRUCTURES REMOVED OVER 20' SPAN, AS PER PLAN:

THIS ITEM SHALL BE USED TO REMOVE THE EXISTING BRIDGE DECKS, *END DAMS, AND PARAPETS*. THIS SHALL ALSO INCLUDE THE PLACEMENT OF PLYWOOD SHEETING AS NECESSARY TO PROTECT TRAFFIC BELOW AND PREVENT DEBRIS FROM FALLING INTO THE CANAL. THE COST FOR PLACEMENT AND SUBSEQUENT REMOVAL OF ALL THE SHEETING SHALL BE INCLUDED IN THE UNIT PRICE BID FOR ITEM 202 - PORTIONS OF STRUCTURE REMOVED OVER 20' SPAN, AS PER PLAN.

ITEM 202 - PORTIONS OF STRUCTURE REMOVED, AS PER PLAN:

THIS ITEM SHALL INCLUDE THE REMOVAL OF THE ABUTMENT BACKWALL, PORTIONS OF THE EXISTING WINGWALLS AND THE APPROACH SLABS. THIS ITEM SHALL INCLUDE ANY EXCAVATION NECESSARY TO SAWCUT THE EXISTING BACKWALLS AND WINGWALLS TO THE CONSTRUCTION JOINT.

THIS ITEM SHALL ALSO INCLUDE THE REMOVAL AND DELIVERY OF THE PARAPET ALUMINUM TUBE RAILS AND ANCHOR POST CASTINGS TO THE O.D.O.T.'S MAINTENANCE OUTPOST IN BOSTON HEIGHTS.

MISCELLANEOUS NOTES:

FOR DETAILS OF THE THREE BEAM GUARDRAIL BRIDGE TERMINAL TRANSITION AND CONNECTIONS TO THE PARAPET SEE STANDARD CONSTRUCTION DRAWING GR-3.1 AND GR 3.2.

ITEM 516 - RESET BEARING, AS PER PLAN:

THE CONTRACTOR SHALL JACK AND RESET ALL BEARING DEVICES (ROCKERS AND BOLSTERS) AND REPLACE ANY DETERIORATED SHIM PLATES IN ACCORDANCE WITH ITEM 516.05. FOR ADDITIONAL DETAILS SEE STANDARD DRAWING FSB-1-62.

DOWEL HOLES:

ALL DOWEL HOLES PLACED IN EXISTING ABUTMENTS SHALL USE GROUT ANCHORING WITH EPOXY MORTAR AS DESCRIBED IN SUPPLEMENTAL SPECIFICATION 852. THE COST OF PLACEMENT, MATERIALS AND INCIDENTALS OF GROUT ANCHORING SHALL BE INCLUDED IN THE UNIT BID PRICE OF ITEM 510 DOWEL HOLES, AS PER PLAN, ~~6.35~~ - EACH DOWEL HOLES HAVE BEEN CARRIED TO THE ESTIMATED QUANTITIES.

ITEM SPECIAL - SEALING OF CONCRETE SURFACES (EPOXY):

AFTER COMPLETION OF CONSTRUCTION, ALL PARAPET SURFACES AND BACKWALLS, SHALL BE COATED WITH EPOXY SEALER TO PROTECT THE CONCRETE SURFACE AND PROVIDE A UNIFORM COLOR. SEE PROPOSAL NOTE FOR SEALING OF CONCRETE SURFACES, EPOXY. A QUANTITY OF 1211. SQ. YD. OF ITEM SPECIAL - SEALING OF CONCRETE SURFACES, (EPOXY) HAS BEEN CARRIED TO THE BRIDGE SUB-SUMMARY AND SHALL INCLUDE THE COST OF ALL LABOR, MATERIALS AND EQUIPMENT NECESSARY TO COAT THE STRUCTURE. SEE SHEET 1-2-1 FOR SEALING LIMITS.

ITEM 516 - STRUCTURAL STEEL EXPANSION JOINT, AS PER PLAN:

PAYMENT FOR THIS ITEM SHALL INCLUDE THE NEW TOP CROSS FRAME GUSSET PLATES AS DETAILED IN STANDARD DRAWING EXJ-4-87.

ORIGINAL FRAMING PLAN AND FRAMING DETAILS SHEETS HAVE BEEN INCLUDED IN THIS PLAN FOR REFERENCE. NOTE THAT THE PROPOSED END DAM ELEVATION IS (3-3/4) INCHES HIGHER THAN THE EXISTING TO MATCH THE PROPOSED RESURFACING PROFILE GRADE. THE END DAM ARMOR SHALL HAVE 8x4x3/4" SUPPORT ANGLES AS SHOWN ON SHEET 6, INSTEAD OF THE 6x4x3/4" ANGLES AS SHOWN ON THE STD. DWG. EXJ-4-87.

STRUCTURAL EXPANSION JOINT:

THE "A" DIMENSION TO BE USED TO SET THE END DAM ARMOR IS AS FOLLOWS:

AMBIENT TEMPERATURE	"A"	
	ABUT #1	ABUT #2
30°	2-3/4"	2-9/16"
40°	2-1/2"	2-1/2"
50°	2-5/16"	2-3/8"
60°	2-1/8"	2-5/16"
70°	2"	2-3/16"
80°	1-3/4"	2-1/8"
90°	1-9/16"	2"

ITEM 512 TYPE A WATERPROOFING:

AN ESTIMATED QUANTITY OF 43 SQ.YD. OF TYPE A WATERPROOFING HAS BEEN INCLUDED IN THE GENERAL SUMMARY TO WATERPROOF THE BACKWALL APPROACH SLAB INTERFACE AS DETAILED IN STANDARD DRAWING AS-1-81 SHEET 2 OF 3.

STATE OF OHIO
DEPARTMENT OF TRANSPORTATION
BUREAU OF BRIDGES

GENERAL NOTE


SUM-77-0175
OVER THE OHIO CANAL
1-277 SUMMIT C

DESIGNED DRAWN TRACED CHECKED REVIEWED
ST PZ KS LR


F.H.W.A. REGION	STATE	PROJECT NO.	FUNDS
5	OHIO		

15
196


SUM-277/224-0.00/6.41/10.2
BR. # SUM-277-0175
ABUTMENT 1 & 2

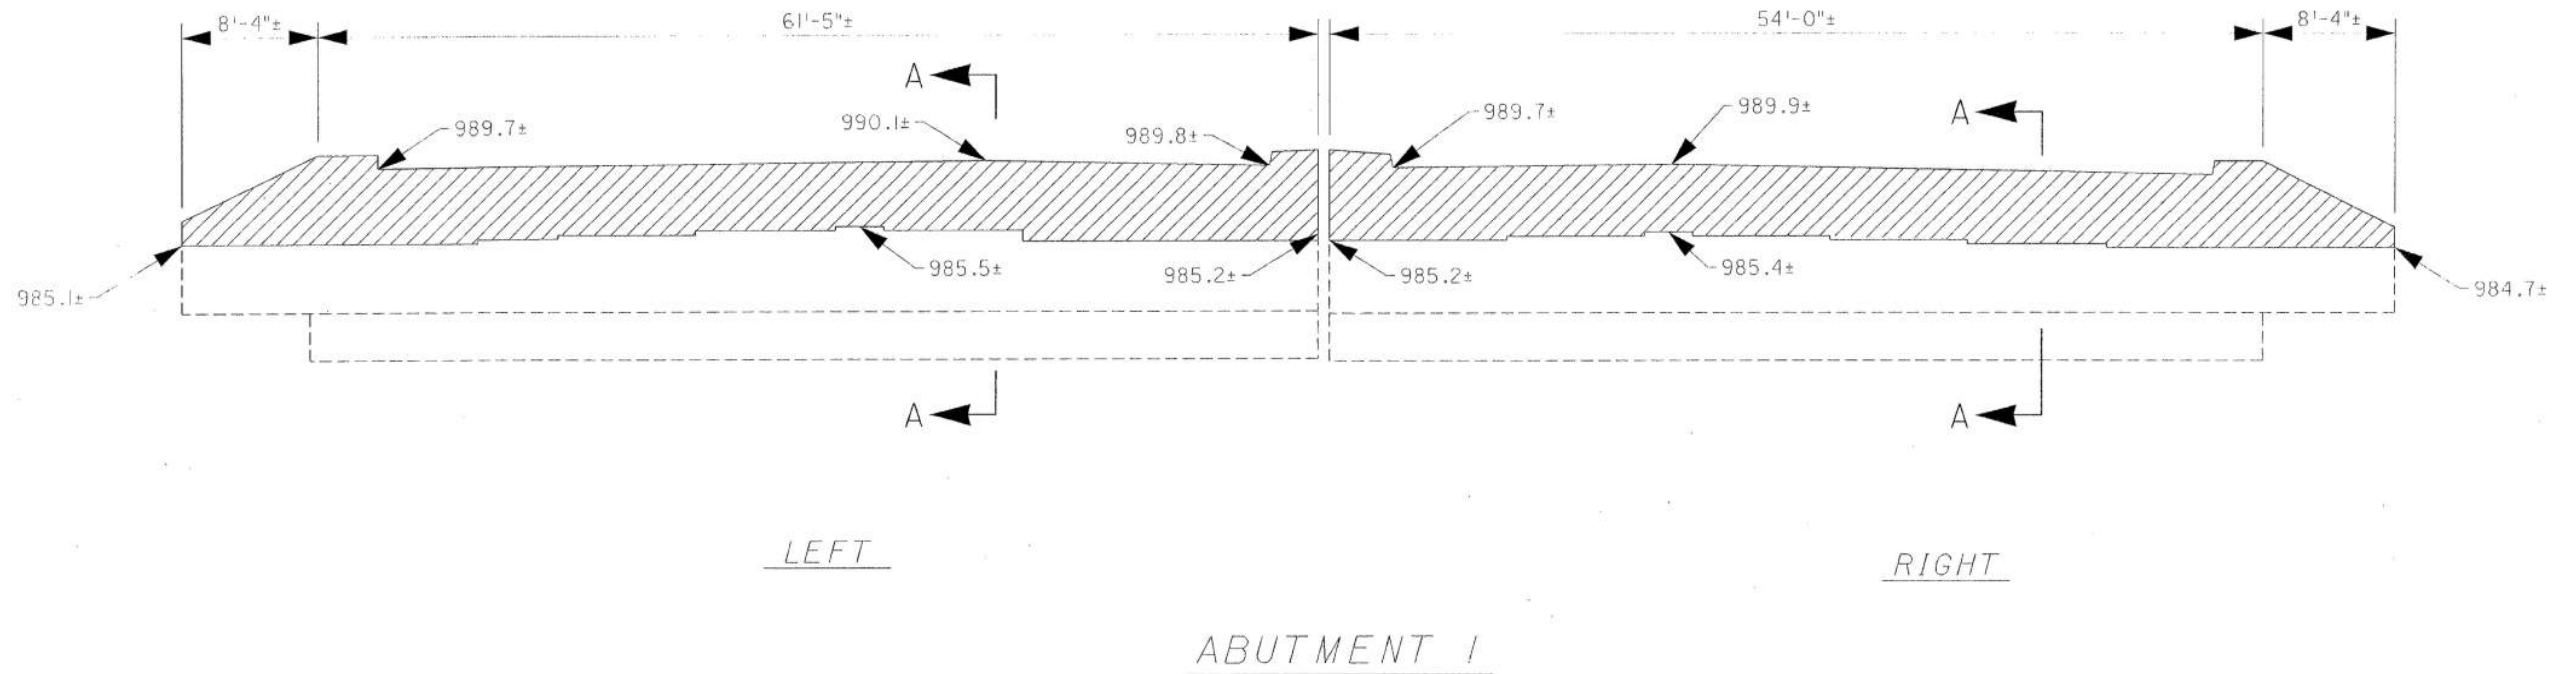

 REMOVAL AREA

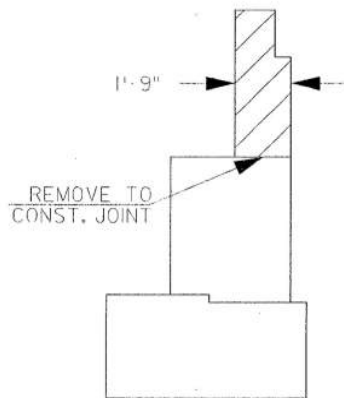

SECTION A-A







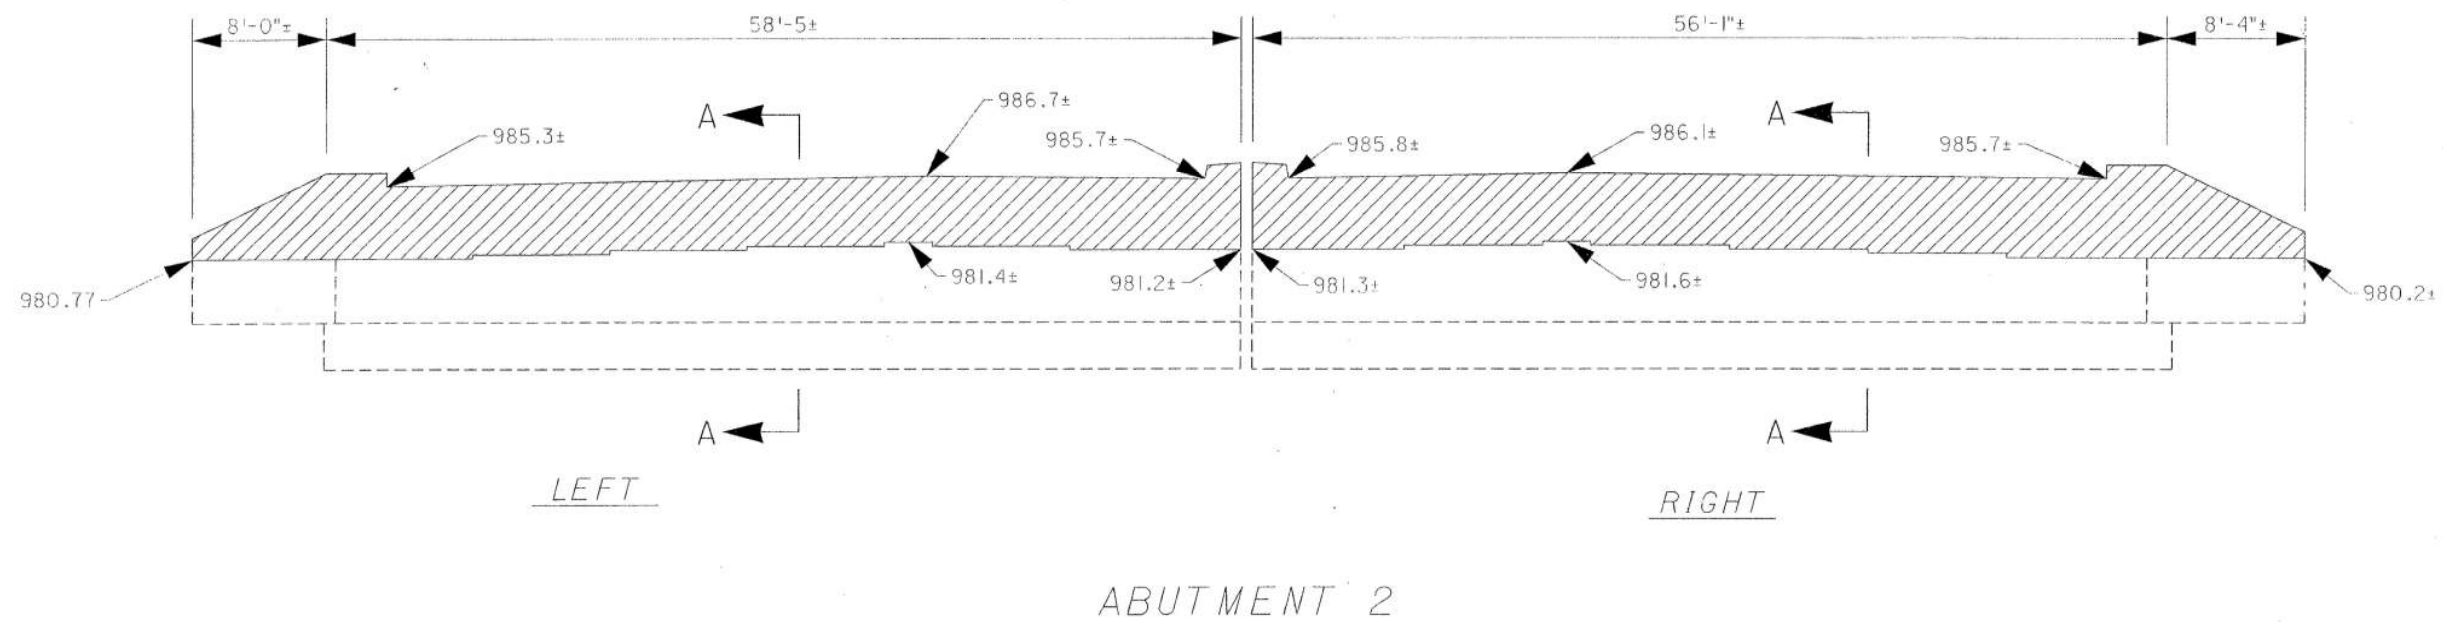


4

STATE OF OHIO DEPARTMENT OF TRANSPORTATION BUREAU OF BRIDGES					
ABUTMENT 1 & 2 REMO					
BRIDGE NO SUM-277-0175 OVER THE OHIO CANAL IR-277 SUMMIT COUNTY					
DESIGNED	DRAWN	TRACED	CHECKED	REVIEWED	DATE
ST	PZ		KS	GLB	7-13-75

F.H.W.A. REGION	STATE	PROJECT NO.	FUNDS
5	OHIO		

SUM-277/224/-0.00/6.31/10.2
BRIDGE No. SUM-277-0175

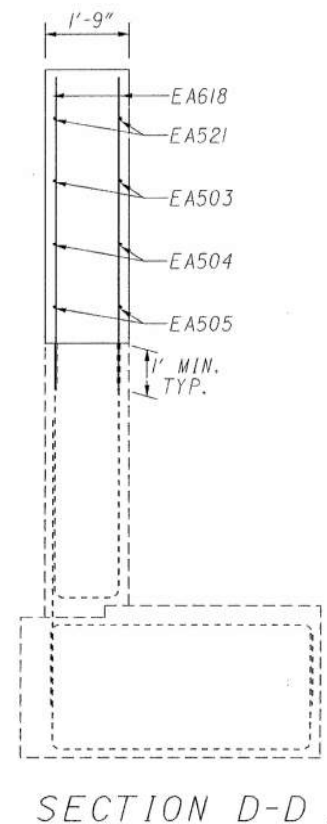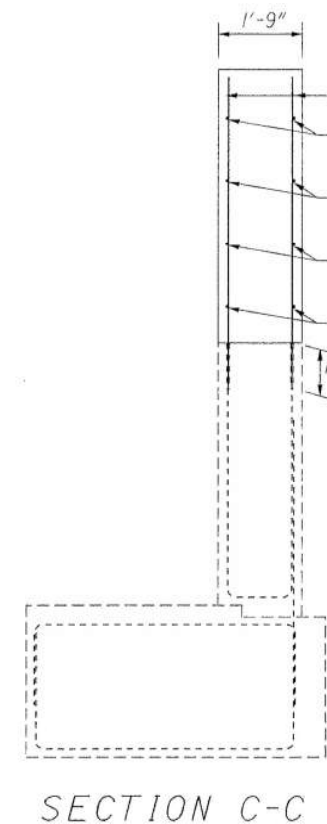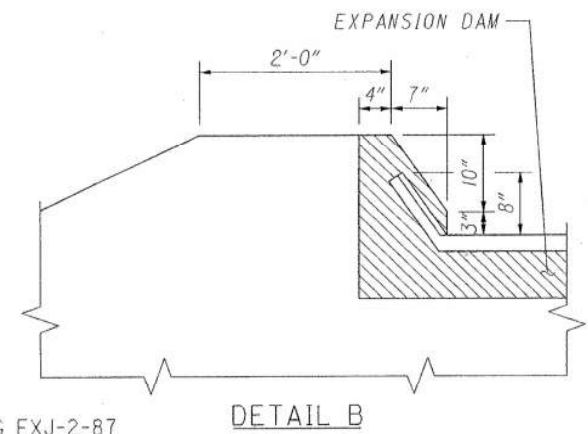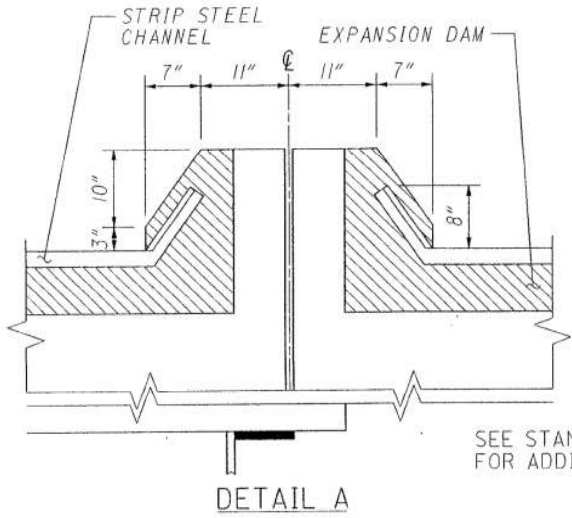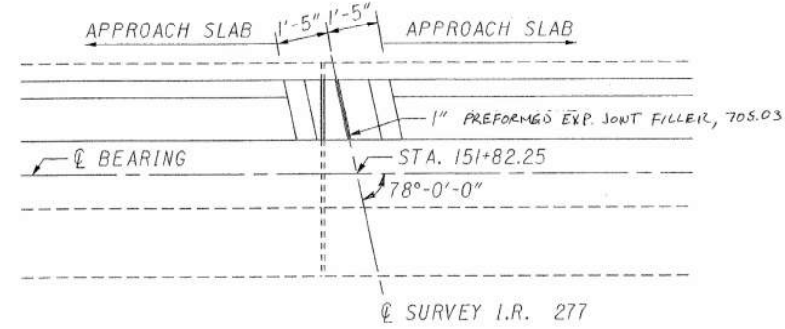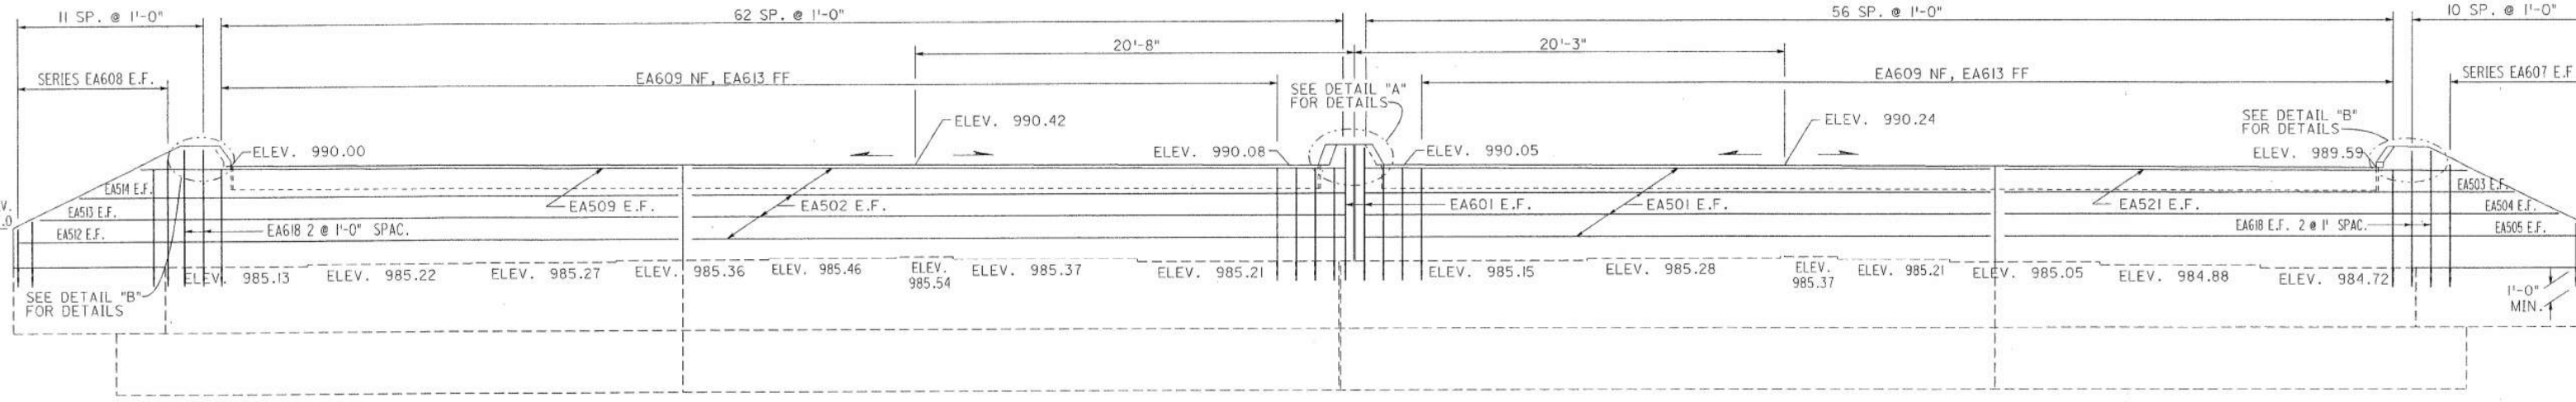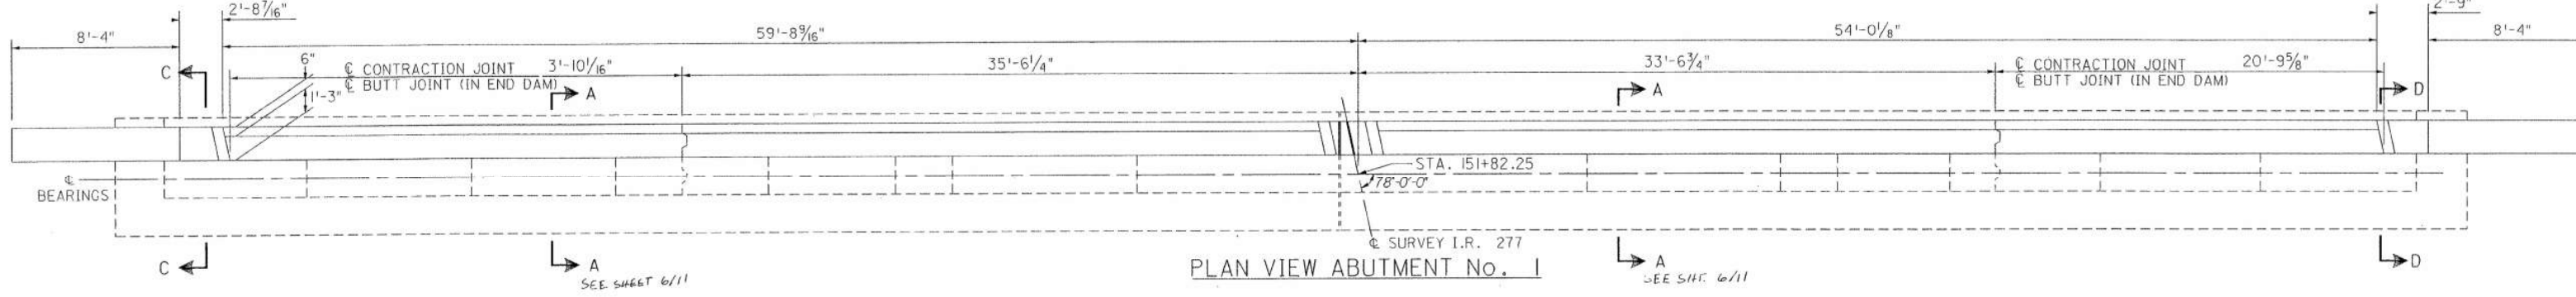


NOTE:
SEE SHEET No. 6 FOR DETAILS
SECTION A-A AND END DAM DETAILS

STATE OF OHIO DEPARTMENT OF TRANSPORTATION BUREAU OF BRIDGES					
ABUTMENT No. 1					
BRIDGE No. SUM-277-0175 OVER THE OHIO CANAL					
DESIGNED		DRAWN		TRACED	
ST		RB		KS	
CHECKED		REVIEWED		DATE	
7-13-93					




FED. RD.	STATE	PROJECT
2	OHIO	

SUM-277/224-0.00/6.31/10.22

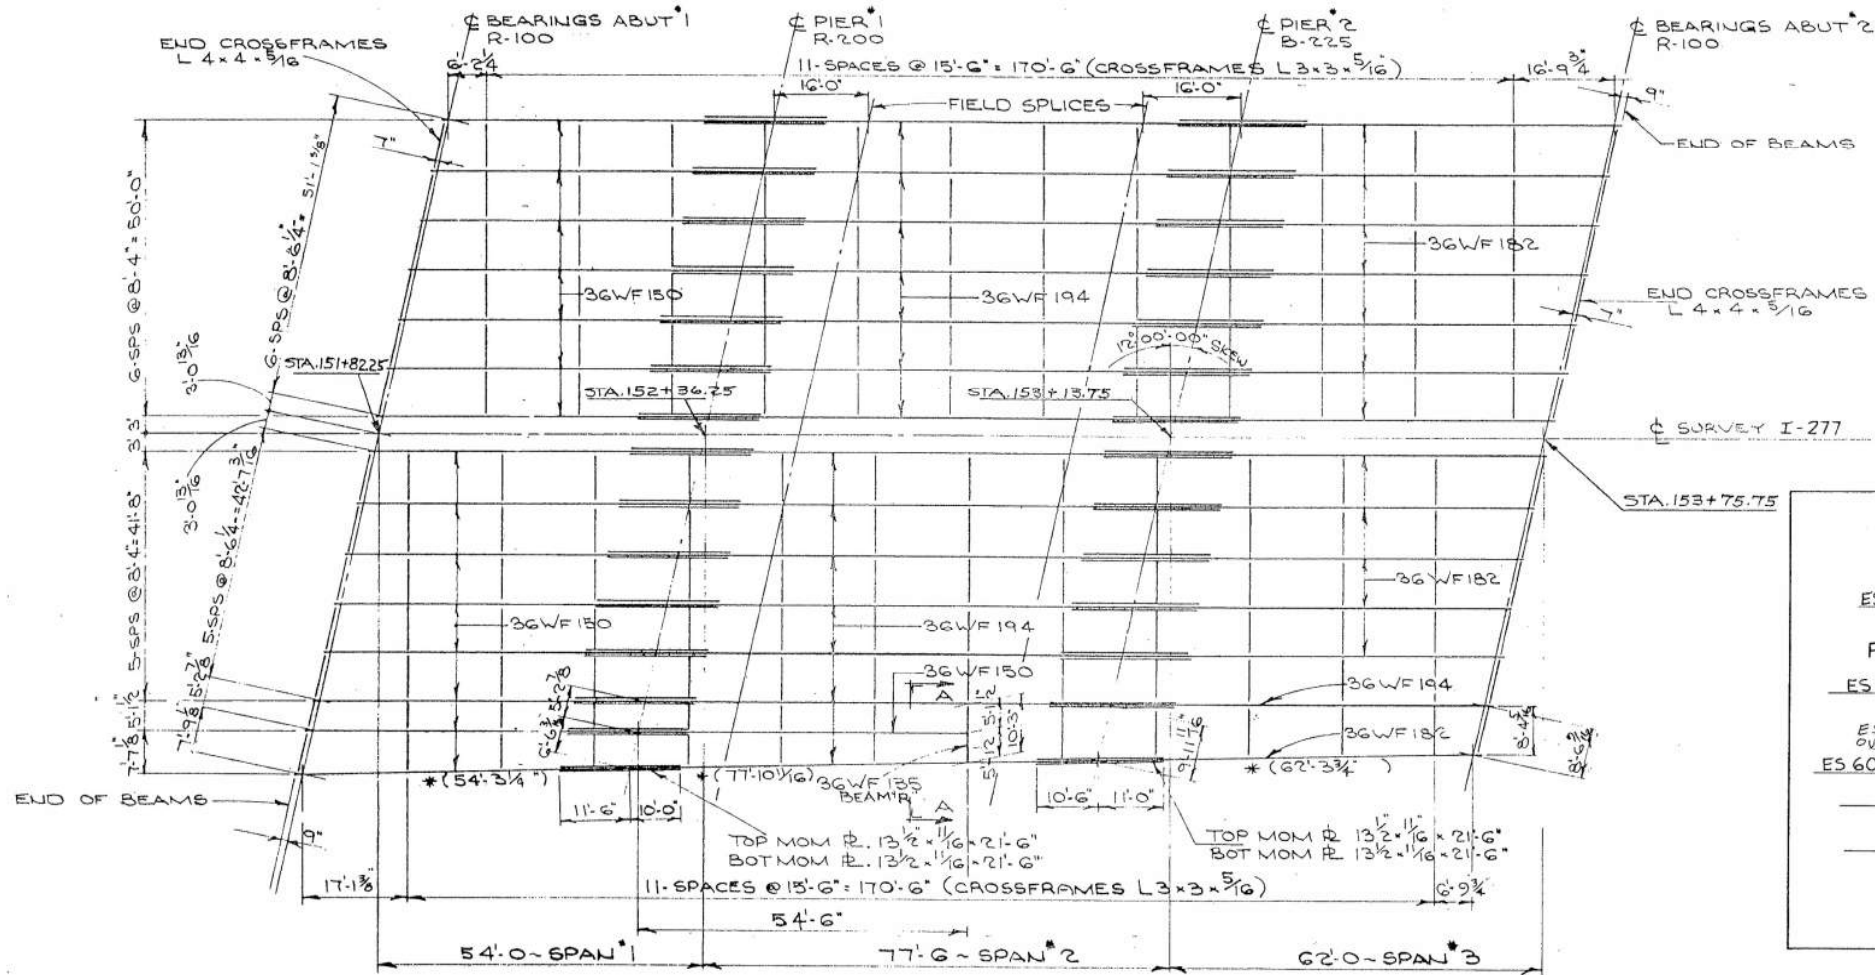


EXISTING FRAMING PLAN


* DECK SLAB DEPTH: The distance shown from top of deck slab to top of steel beam is the design dimension. The quantity of deck concrete to be paid for shall be based on this dimension, even though deviation from it may be necessary because the top flange of the beam may not have the exact camber or conformation required to place it parallel to the finished grade.

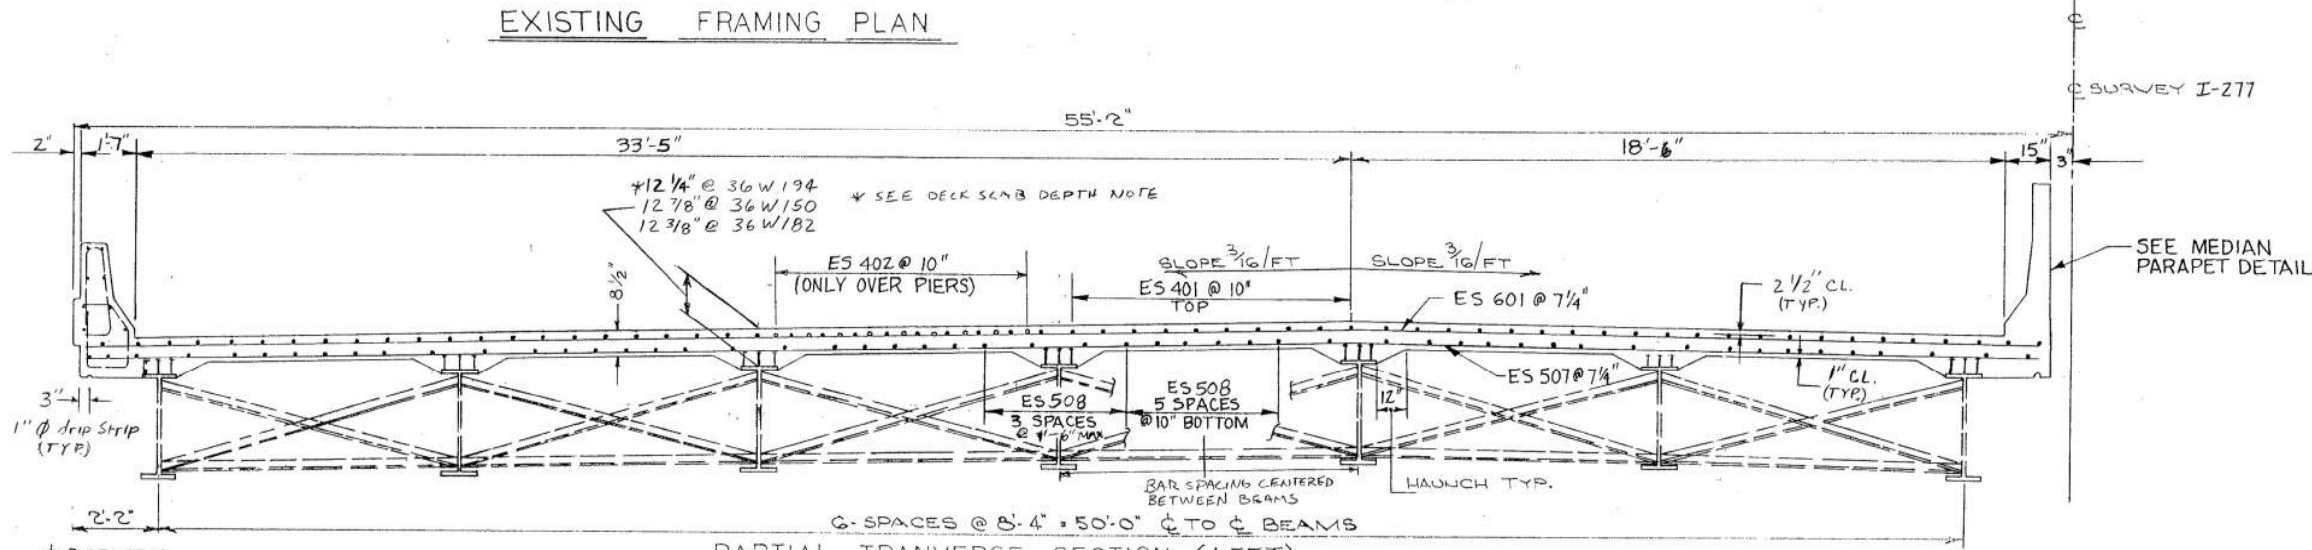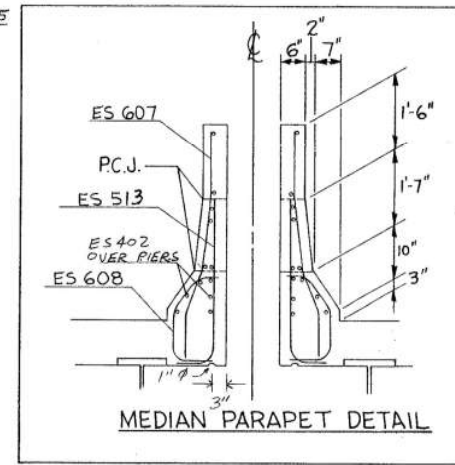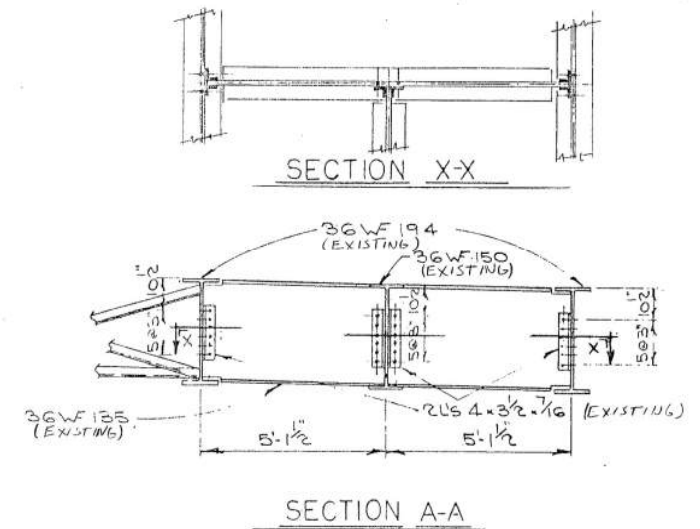

PARTIAL TRANSVERSE SECTION (LEFT)

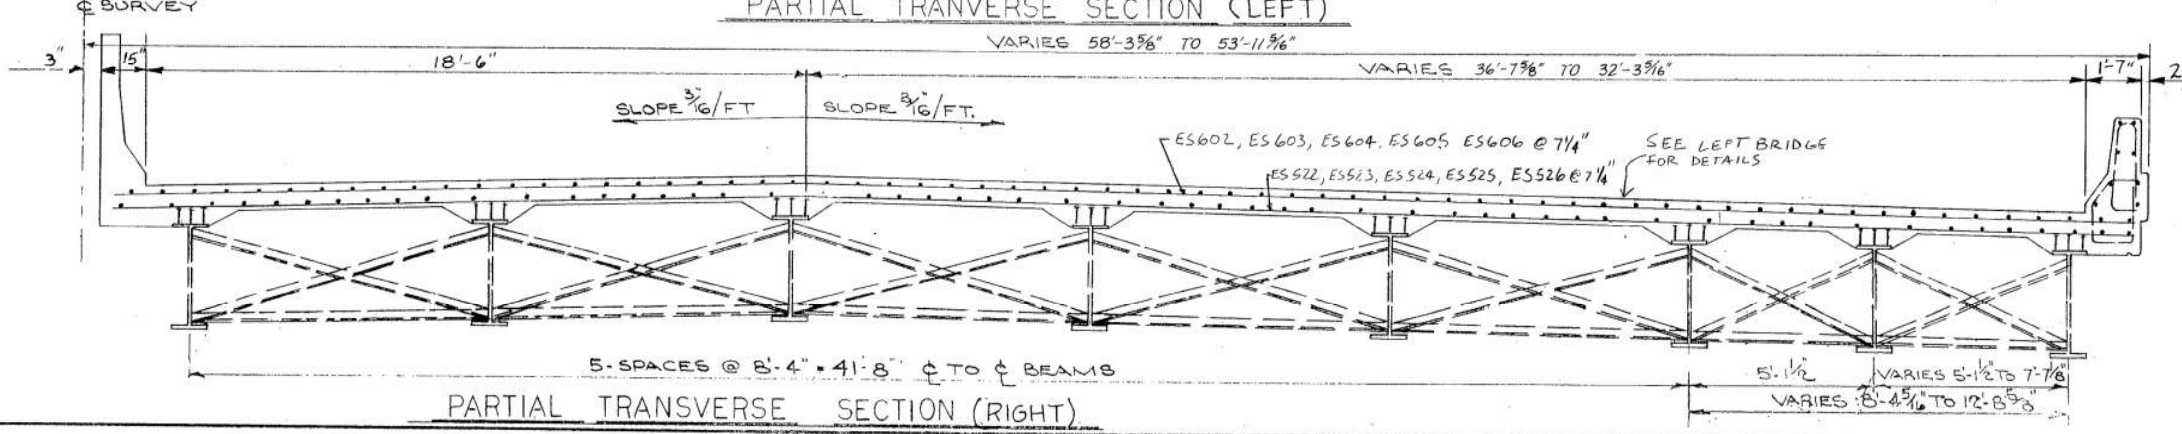


PARTIAL TRANSVERSE SECTION (RIGHT)

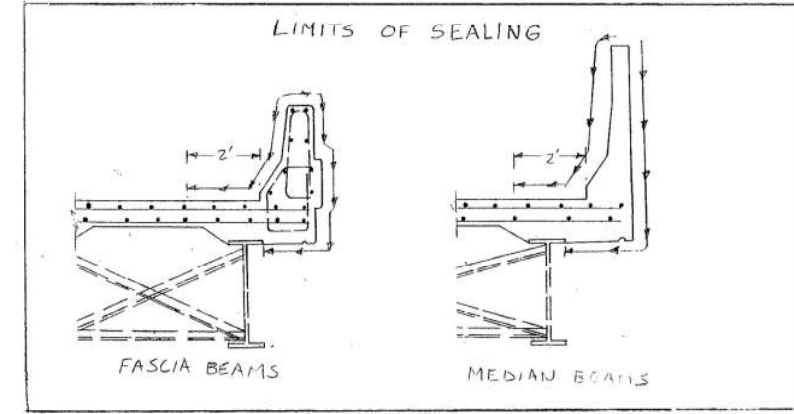

STATE OF OHIO DEPARTMENT OF TRANSPORTATION BUREAU OF BRIDGES					
FRAMING AND DECK DETAILS BRIDGE NO SUM-277-0175 OVER THE OHIO CANAL I-277 SUMMIT CO. STA 151+79.95 TO STA 153+78.0					
DESIGNED	DRAWN	TRACED	CHECKED	REVIEWED	DATE
ST	SM		KS	GLB	10/22

SUM-277/224-0.00/6.31/10.22

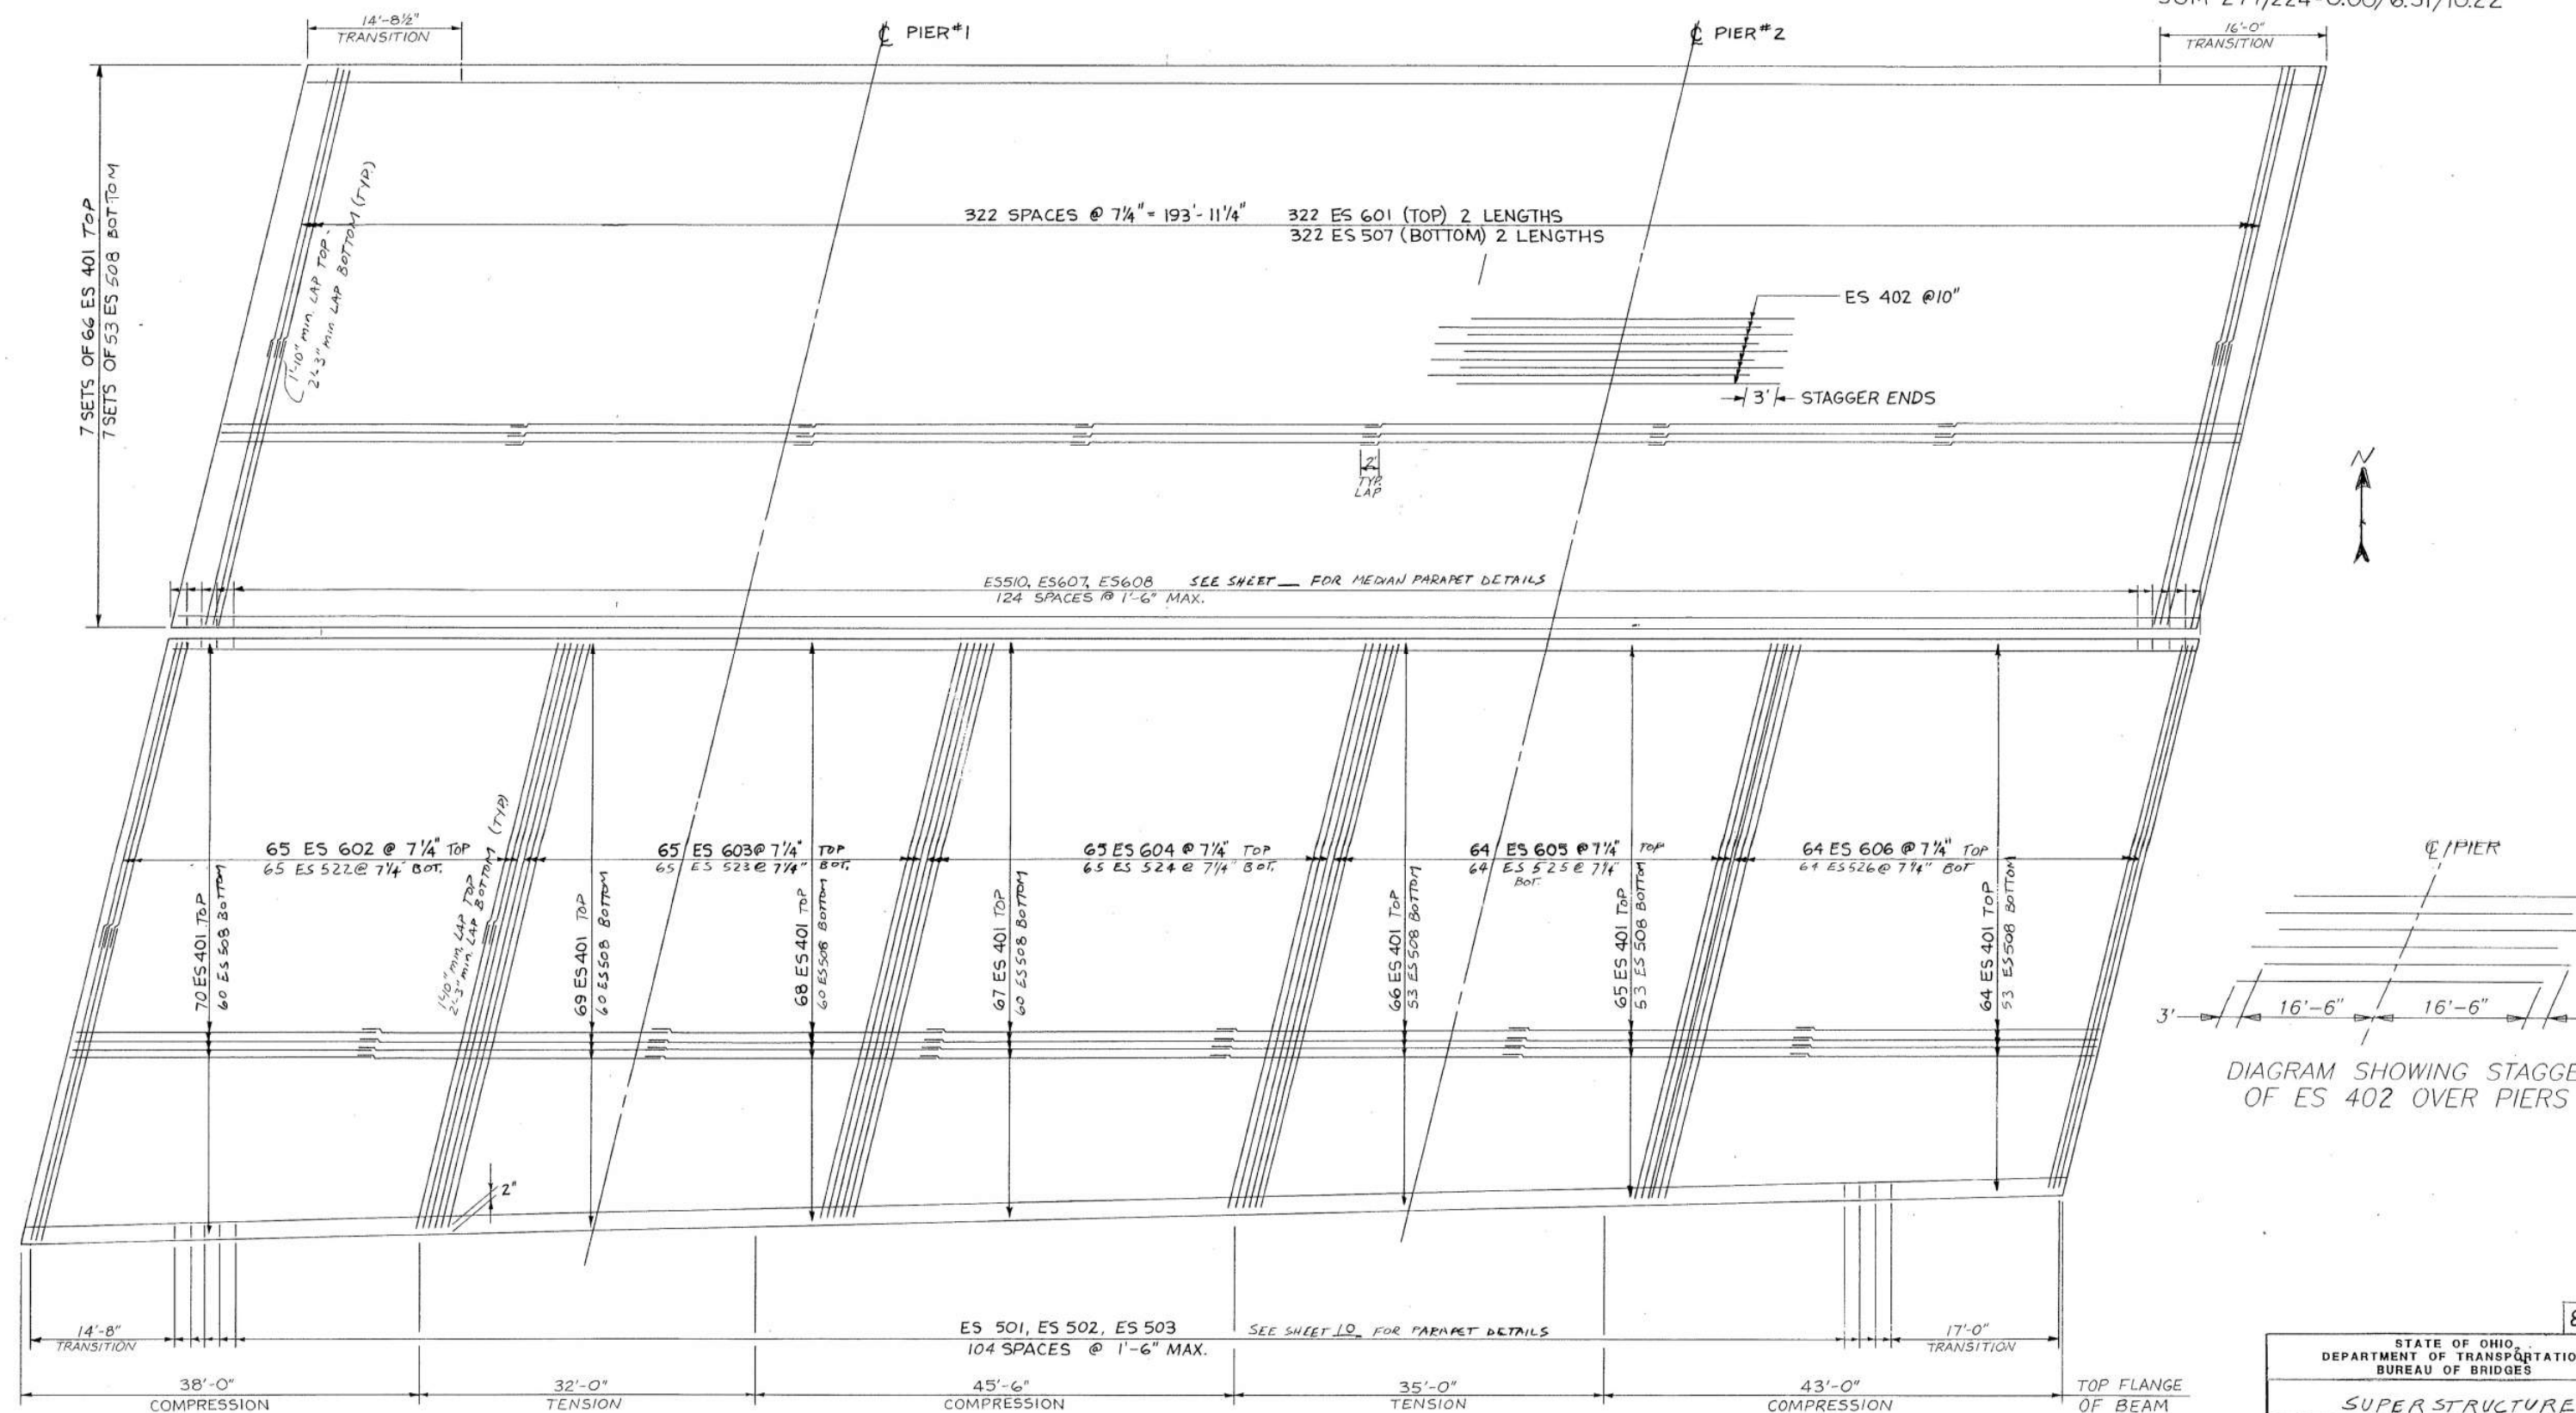

WELDED ATTACHMENT of supports for concrete deck finishing machine may be made to areas of the fascia stringer flanges designated "Compression". Attachments shall not be made to areas designated "Tension". Fillet welds to compression flanges shall be not closer than 1" from edge of flange, be not more than 2" long, and be not smaller than the minimum size required by AASHTO.

STATE OF OHIO
DEPARTMENT OF TRANSPORTATION
BUREAU OF BRIDGES

SUPERSTRUCTURE

BRIDGE No. SUM-277-0173
OVER THE OHIO CANAL

I-277

SUMMIT CO











DESIGNED	DRAWN	CHECKED	REVIEWED	DATE
ST	SM	KS	GLB	7-13-97

SUM-277/224-0.00/6.41/10.22
BR. # SUM-277-0175

REINFORCING STEEL LIST SUM-277-0175 LEFT OVER OHIO CANAL					
MARK	NUMBER	LENGTH	TYPE	INCREMENT	WEIGHT
NORTH ABUTMENT:					
EA501	16	33'-4"	S		556
ES503	2	27'-3"	S		142
EA504	2	29'-3"	S		61
EA505	2	31'-3"	S		65
EA513	2	31'-6"	S		66
EA514	2	29'-6"	S		62
EA515	2	27'-6"	S		57
EA521	2	25'-3"	S		132
EA523	2	25'-6"	S		53
EA601	4	6'-9"	S		41
EA607	8	3'-2" 6'-8"	S	6"	55
EA609	113	8'-3"	BENT		1,400
EA613	113	4'-4"	S		735
EA617	8	2'-1" 5'-7"	S	6"	46
EA618	8	5'-9"	S		69
ED801	146	4'-11"	BENT		1,917
TOTAL NORTH ABUTMENT:					5,457
PARAPETS:					
ES501	112	7'-2"	BENT		837
ES502	112	3'-9"	BENT		438
ES503	112	2'-8"	S		312
ES504	8	13'-8"	S		114
ES505	20	15'-8"	S		327
ES506	32	6'-8"	S		223
ES509	16	2'-11" 3'-8"		1-1/2"	55
ES510	4	3'-7"			15
ES511	4	3'-0"			13
ES512	16	3'-6" 4'-3"		1-1/2"	65
ES513	130	4'-2 1/2"	BENT		571
ES514	2	15'-8"	BENT		33
ES515	2	15'-8"	S		33
ES518	2	14'-4"	BENT		30
ES519	2	14'-4"	S		30
ES607	130	4'-3"	BENT		830
ES608	130	3'-1"	BENT		407
ES609	70	29'-6"	S		3,102
ES401	462	29'-6"	S		9,104
ES402	140	31'-0"	S		2,899
ES507	644	29'-0"	S		19,479
ES508	371	29'-6"	S		11,415
ES601	644	28'-9"	S		27,810
TOTAL SUPERSTRUCTURE LEFT:					78,142
TOTAL FOR LEFT SIDE:					83,599

REINFORCING STEEL LIST SUM-277-0175 RIGHT OVER OHIO CANAL					
MARK	NUMBER	LENGTH	TYPE	INCREMENT	WEIGHT
SOUTH ABUTMENT:					
EA502	8	34'-4"	S		291
EA504	2	28'-0"	S		58
EA506	8	34'-11"	S		291
EA507	2	30'-0"	S		63
EA509	2	28'-6"	S		59
EA512	2	34'-6"	S		73
EA513	2	32'-6"	S		68
EA514	2	30'-6"	S		64
EA516	2	26'-0"	S		54
EA522	2	24'-0"	S		50
EA601	4	6'-9"	S		41
EA608	8	2'-8" 6'-2"	S	6"	41
EA609	116	8'-3"	BENT		1,437
EA613	116	4'-4"	S		754
EA615	8	2'-1" 5'-7"	S	6"	46
EA618	8	5'-9"	S		69
ED801	146	4'-11"	BENT		1,917
TOTAL SOUTH ABUTMENT:					5,376
PARAPETS:					
ES501	112	7'-2"	BENT		837
ES502	112	3'-9"	BENT		321
ES503	112	2'-8"	S		312
ES504	8	13'-8"	S		114
ES505	20	15'-8"	S		327
ES506	32	6'-8"	S		289
ES509	16				
ES510	4	3'-7"	BENT		15
ES511	4	3'-0"	S		13
ES512	16	3'-6" 4'-3"	BENT	1-1/2"	65
ES513	130	4'-2 1/2"	BENT		571
ES516	2	16'-8"	BENT		35
ES517	2	16'-8"	S		35
ES518	2	14'-4"	BENT		30
ES519	6	14'-4"	S		90
ES607	130	4'-3"	BENT		830
ES608	130	3'-1"	BENT		602
ES609	70	29'-6"	S		3,102
ES401	469	29'-6"	S		9,242
ES402	143	31'-0"	S		2,961
ES508	399	29'-6"	S		12,277
ES522	130	30'-7"	S		4,147
ES523	130	29'-10"	S		4,045
ES524	130	29'-2"	S		3,955
ES525	128	28'-6"	S		3,805
ES526	128	27'-10"	S		3,716

REINFORCING STEEL LIST SUM-277-0175 RIGHT con't. OVER OHIO CANAL					
MARK	NUMBER	LENGTH	TYPE	INCREMENT	WEIGHT
ES602	130	30'-4"	S		5,923
ES603	130	29'-7"	S		5,776
ES604	130	28'-11"	S		5,646
ES605	128	28'-3"	S		5,431
ES606	128	27'-7"	S		5,303
TOTAL SUPERSTRUCTURE RIGHT:					79,015
TOTAL FOR RIGHT SIDE:					85,191

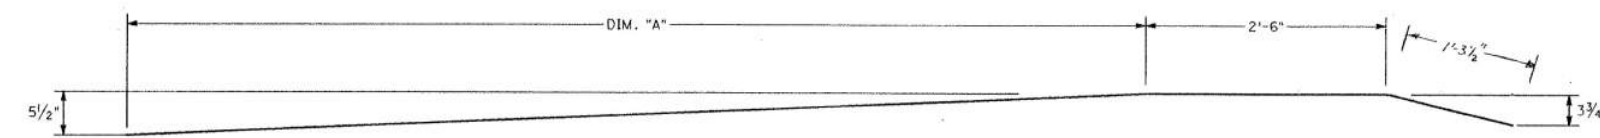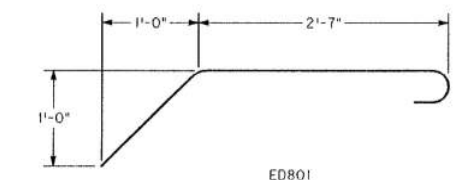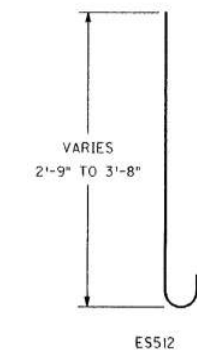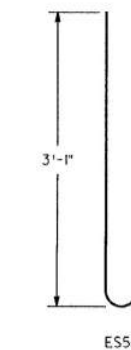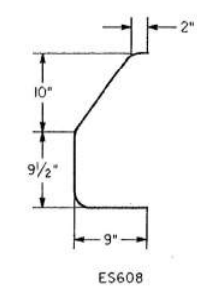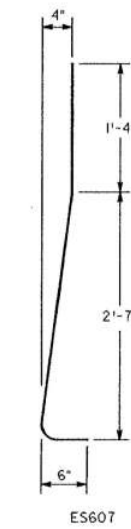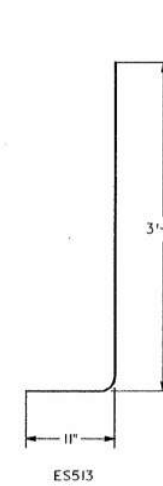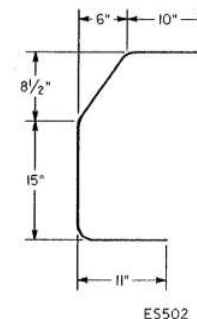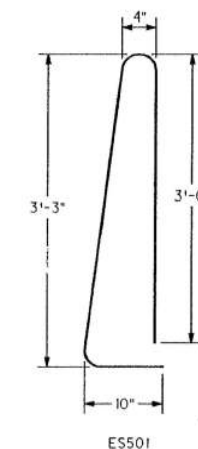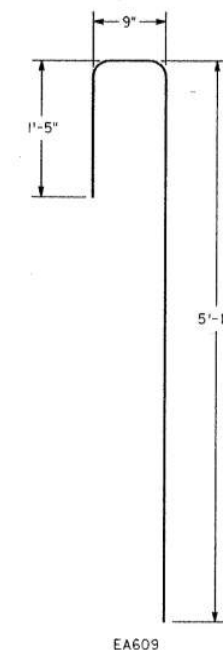



ES514, ES516 & ES518	
DIM. "A"	
ES514	11'-10 1/2"
ES516	12'-10 1/2"
ES518	10'-6 1/2"

NOTE:
REFER TO CONSTRUCTION AND MATERIAL SPECIFICATIONS SECTIONS 106.03 700, 709.01 THRU 709.13, AND 509.08 FOR SPECIFICATIONS AND SAMPLING.

STATE OF OHIO DEPARTMENT OF TRANSPORTATION BUREAU OF BRIDGES					
REINFORCING SCHEDULE					
BRIDGE NO. SUM-277-0175 OVER THE OHIO CANAL IR-277 SUMMIT COUNTY					
DESIGNED	DRAWN	TRACED	CHECKED	REVIEWED	DATE
ST	PZ		KS	GLB	7-13-93

FED. RD.	STATE	PROJECT
2	OHIO	

SUM = 277/224 - 0.00/6.31/10

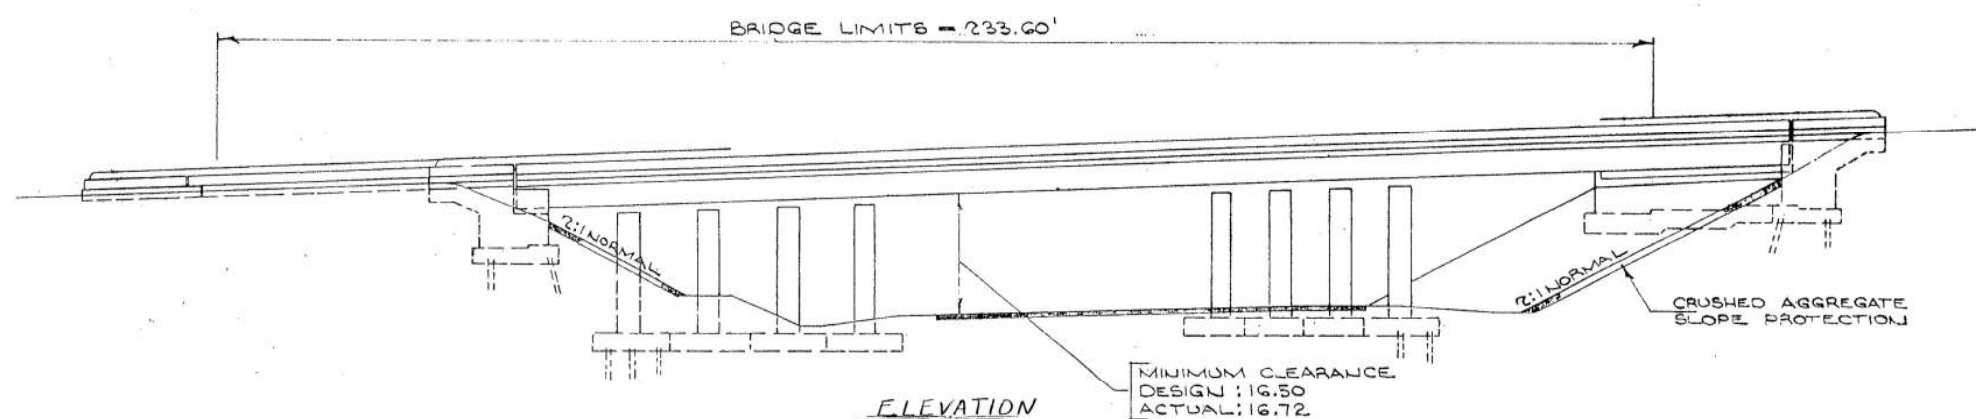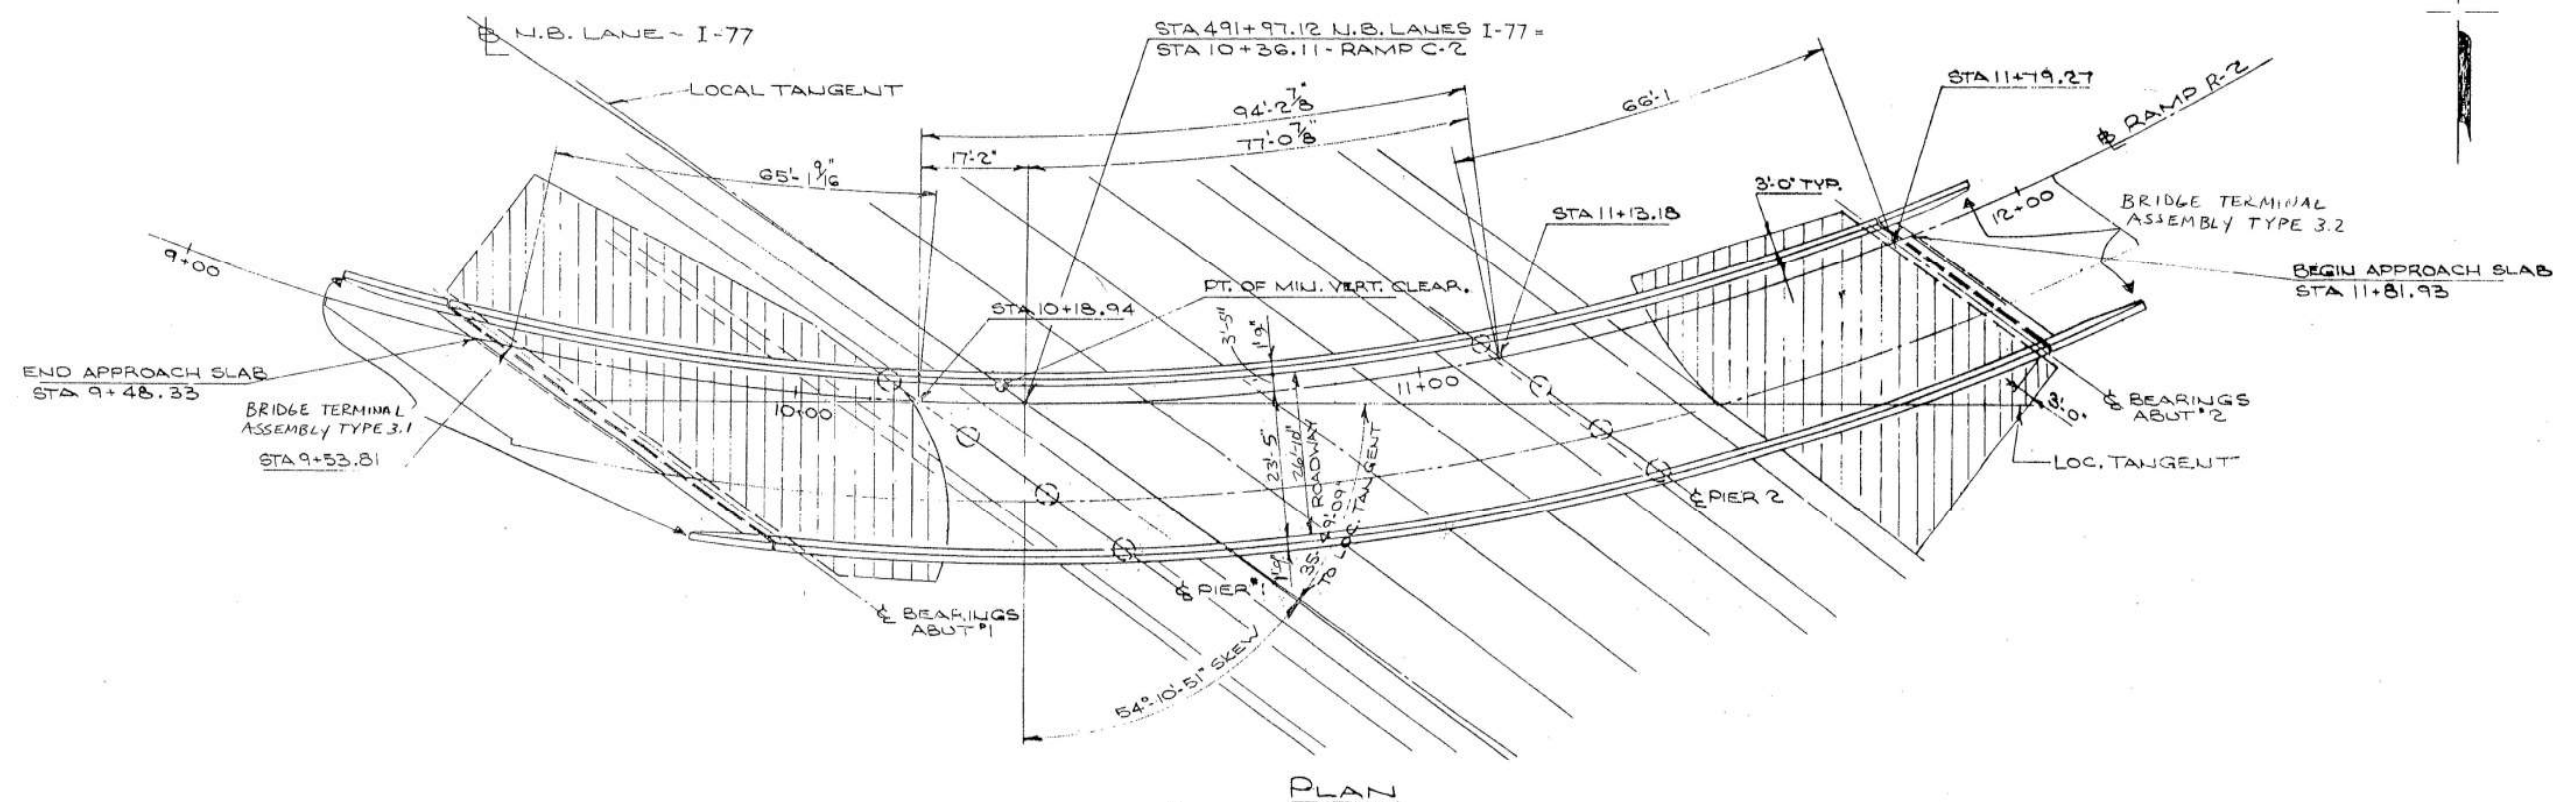

ESTIMATED QUANTITIES

ITEM	ITEM EXT.	TOTAL	UNIT	DESCRIPTION	SUPER	ABUT.	GEN.
202	11201	LUMP	SUM	PORTIONS OF STRUCTURES REMOVED, AS PER PLAN			
202	11203	LUMP	SUM	PORTIONS OF STRUCTURES REMOVED, OVER 20' SPAN, AS PER PLAN			
503	21300	LUMP	SUM	UNCLASSIFIED EXCAVATION			
509	15840	56645	LBS.	EPOXY COATED REINFORCING STEEL, GRADE 60	51474	5171	
510	11101	182	EACH	DOWEL HOLE, AS PER PLAN		182	
511	31502	251	CU.YD.	CLASS S CONCRETE, SUPERSTRUCTURE	251		
511	33404	251	CU.YD.	CLASS S CONCRETE, SUPERSTRUCTURE, USING SHRINKAGE COMPENSATING CEMENT **			
511	33410	LUMP	SUM	CLASS S CONCRETE, USING SHRINKAGE COMPENSATING CEMENT, FOR PRE-PLACEMENT TESTING **			
511	45700	60	CU.YD.	CLASS C CONCRETE, ABUTMENT		60	
512	33300	18	SQ.YD.	TYPE A WATERPROOFING		18	
513	20000	2496	EACH	WELDED STUD SHEAR CONNECTOR	2496		
516	12201	93.33	LIN.FT.	STRUCTURAL STEEL EXPANSION JOINTS, AS PER PLAN **		93.33	
516	46701	16	EACH	RESET BEARING, AS PER PLAN	16		
518	12200	4	EACH	SCUPPER, INCLUDING SUPPORTS	4		
518	21200	22	CU.YD.	POROUS BACKFILL WITH FILTER FABRIC **		22	
SPECIAL	512 67502	650	SQ.YD.	SEALING OF CONCRETE SURFACES (EPOXY) **	575	75	

* THESE TWO ITEMS SHALL CONSTITUTE ONE ALTERNATE BID TO ITEM 511, CLASS S CONCRETE, SUPERSTRUCTURE

** SEE PROPOSAL NOTE

STATE OF OHIO
DEPARTMENT OF TRANSPORTATION
BUREAU OF BRIDGES

GENERAL PLAN AND ELEVATION
BRIDGE NO. SUM-77-0928
RAMP R-2 OVER I-77
1-277
SUMMIT COUNTY
SFN 7702647

DESIGNED	DRAWN	TRACED	CHECKED	REVIEWED
ST	SM		KC	LD

FED. RD.	STATE	PROJECT
2	OHIO	

SUM-224/277-0.00/6.31/10

CURVE DATA

IR-77 NORTHBOUND LANES

P.I. STA. 485+55.51
 $\Delta = 30^\circ 33' 00''$
 $D = 1^\circ 28' 00''$
 $R = 3,904.53'$
 $T = 1,066.87'$
 $L = 2,082.95'$

RAMP - R-2

C.S. STA. 8+51.59 S.C. STA. 10+01.59
 $L_1 = 150'$ P.C.C. STA. 14+51.59
 $L_2 = 95.79'$ $\Delta = 68^\circ 01' 46''$
 $ST = 54.80'$ $D = 15^\circ 00' 00''$
 $Q_s = 12^\circ 22' 30''$ $R = 381.97'$
 $L = 453.53'$

VERTICAL CLEARANCE
 DESIGN = 16.50'
 ACTUAL = 16.72'

EXISTING STRUCTURE

TYPE: CONTINUOUS WELDED PLATE GIRDER
 WITH REINFORCED CONCRETE DECK
 AND SUBSTRUCTURE.
 SKEW: 54°10'51" RF TO LOC. TAN.
 SPANS: 65'1" - 84'3" - 66'1" c/c BEARING
 ROADWAY: 28'0" f/f PARAPETS
 LOAD FREQUENCY: CF 2,000 ADEQUATE F
 A.A.S.H.O. ALTERNATE LOADING
 WEARING SURFACE: 1" MONOLITHIC
 ALIGNMENT: 15°00'00" LT
 SUPERELEVATION: .0833 ft/ft



PROPOSED STRUCTURE

PROPOSED WORK: REPLACE REINFORCED
 CONCRETE DECK.
 TYPE:
 WITH REINFORCED CONCRETE DECK
 AND SUBSTRUCTURE.
 SKEW: 54°10'51" RF TO LOC. TAN.
 SPANS: 65'1" - 84'3" - 66'1" c/c BEARING
 ROADWAY: 26'6" f/f PARAPETS
 LOAD FREQUENCY: HS 20-44 AND
 ALTERNATE MILITARY LOADING
 WEARING SURFACE: 1" MONOLITHIC
 APPROACH SLABS: 25' LONG
 ALIGNMENT: 15°00'00" LT
 SUPERELEVATION: .0833 ft/ft

STATE OF OHIO
 DEPARTMENT OF TRANSPORTATION
 BUREAU OF BRIDGES

SITE PLAN
 BRIDGE NO. SUM-77-0928
 RAMP R-2 OVER IR-77
 1-277 SUMMIT COUNTY

DESIGNED	DRAWN	TRACED	CHECKED	REVIEWED	DATE
ST			KS	GLB	7-13-97

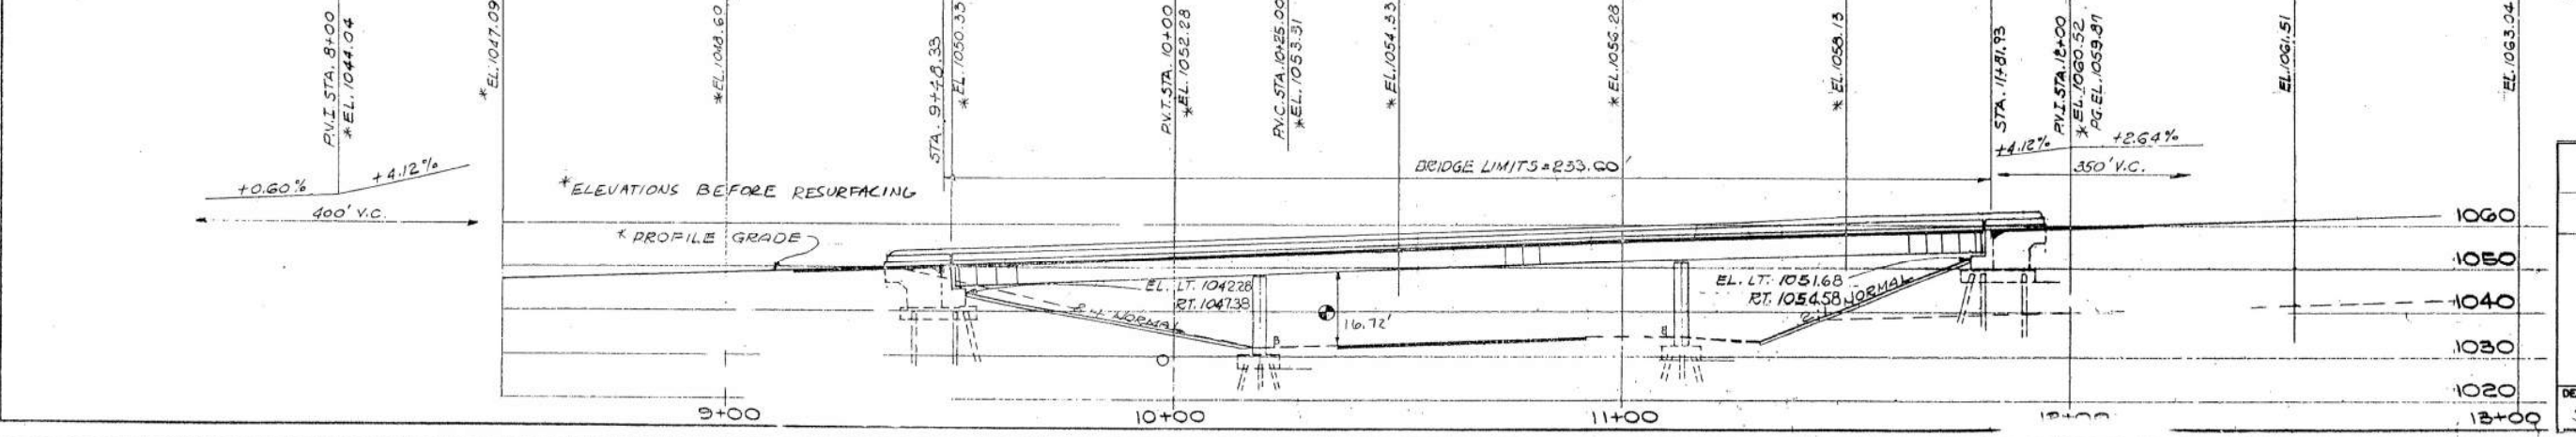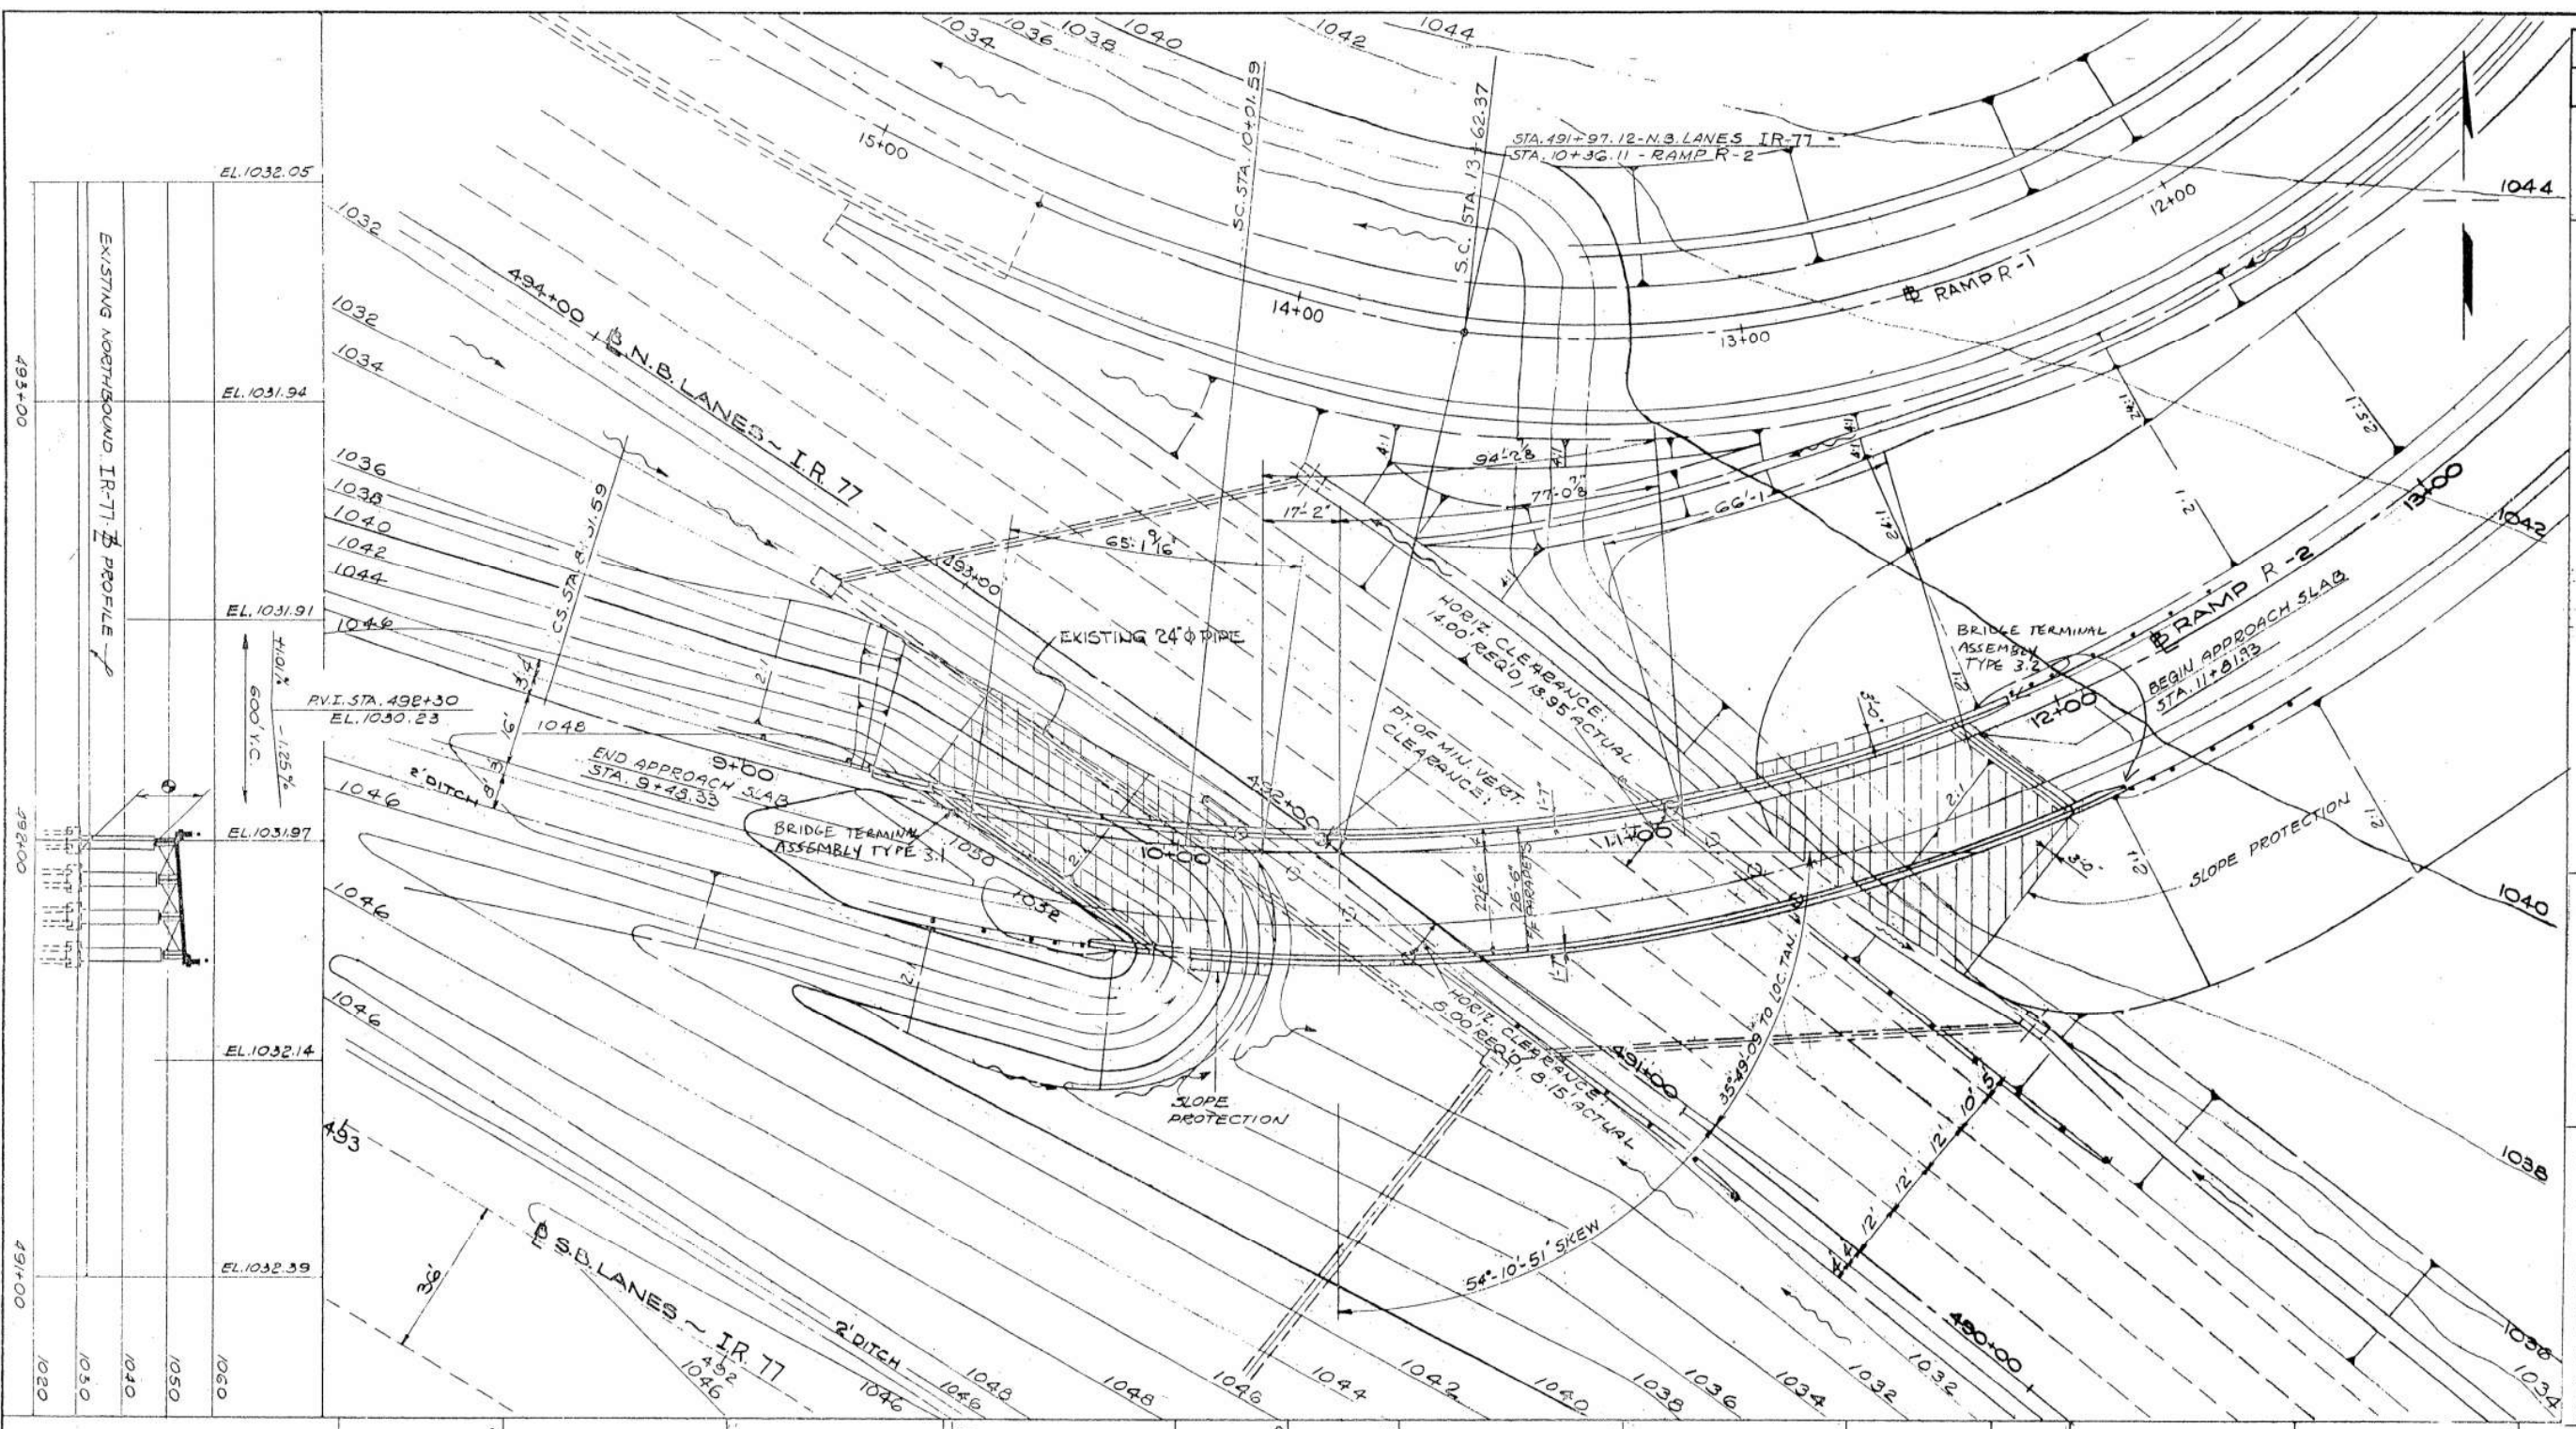

GENERAL NOTES

F.H.W.A. REGION	STATE	PROJECT NO.	FUNDS
5	OHIO		

SUM-277/224-0.00/6.41/10.2
BR. # SUM-77-09
ABUTMENT 2

DESIGN SPECIFICATIONS:

THIS STRUCTURE MODIFICATION CONFORMS TO "STANDARD SPECIFICATION FOR HIGHWAY BRIDGES" ADOPTED BY THE AMERICAN ASSOCIATION OF STATE HIGHWAY AND TRANSPORTATION OFFICIALS, 199 , AND THE OHIO "SUPPLEMENT" TO THESE SPECIFICATIONS.

DESIGN DATA:

DESIGN LOADING-HS20-44 CASE II AND THE ALTERNATE MILITARY LOADING.

DESIGN STRESSES:

CONCRETE CLASS S - COMPRESSIVE STRENGTH 4500 P.S.I.
CONCRETE CLASS C - COMPRESSIVE STRENGTH 4000 P.S.I.
REINFORCING STEEL - ASTM A615 OR A617 - GRADE 60 MINIMUM YIELD STRENGTH 60,000 P.S.I.
STRUCTURAL STEEL - ASTM A36 UNIT STRESS 20,000 P.S.I.
DECK PROTECTION METHOD - EPOXY COATED REINFORCING STEEL, BOTH MATS MONOLITHIC WEARING SURFACE IS ASSUMED, FOR DESIGN PURPOSES, TO BE 1" THICK.

SOIL BORINGS:

THIS PLAN DOES NOT CONTAIN STRUCTURE FOUNDATION INVESTIGATION DRAWINGS. THIS INFORMATION MAY BE INSPECTED AT THE BUREAU OF BRIDGES AND STRUCTURAL DESIGN IN COLUMBUS, OHIO OR IN THE DISTRICT OFFICE IN RAVENNA, OHIO.

EXISTING STRUCTURE VERIFICATION:

DETAILS AND DIMENSIONS SHOWN ON THESE PLANS PERTAINING TO THE EXISTING STRUCTURE HAVE BEEN OBTAINED FOR PLANS OF THE EXISTING STRUCTURE AND/OR FROM FIELD OBSERVATIONS AND MEASUREMENTS. CONSEQUENTLY, THEY ARE INDICATIVE OF THE EXISTING STRUCTURE AND THE PROPOSED WORK BUT THEY SHALL BE CONSIDERED TENTATIVE AND APPROXIMATE. THE CONTRACTOR IS REFERRED TO CMS SECTIONS 102.05, 105.02, AND 513.02.

CONTRACT BID PRICES SHALL BE BASED UPON A RECOGNITION OF THE UNCERTAINTIES DESCRIBED ABOVE AND UPON A PREBID EXAMINATION OF THE EXISTING STRUCTURE BY THE CONTRACTOR. HOWEVER, ALL PROJECT WORK SHALL BE BASED UPON ACTUAL DETAILS AND DIMENSIONS WHICH HAVE BEEN VERIFIED BY THE CONTRACTOR IN THE FIELD.

EXISTING BRIDGE PLANS:

MAY BE INSPECTED AT THE BUREAU OF BRIDGES AND STRUCTURAL DESIGN IN COLUMBUS, OHIO OR IN THE DISTRICT OFFICE IN RAVENNA, OHIO.

TRAFFIC MAINTENANCE:

SEE ROADWAY PLAN GENERAL NOTES UNDER MAINTENANCE OF TRAFFIC.

ITEM 202 - PORTIONS OF STRUCTURE REMOVED, AS PER PLAN:

THIS ITEM SHALL INCLUDE THE REMOVAL OF THE ABUTMENT BACKWALL, PORTIONS OF THE EXISTING WINGWALLS AND THE APPROACH SLABS. THIS ITEM SHALL INCLUDE ANY EXCAVATION NECESSARY TO SAWCUT THE EXISTING BACKWALLS AND WINGWALLS TO THE CONSTRUCTION JOINT.

THIS ITEM SHALL ALSO INCLUDE THE REMOVAL AND DELIVERY OF THE PARAPET ALUMINUM TUBE RAILS AND ANCHOR POST CASTINGS TO THE O.D.O.T.'S MAINTENANCE OUTPOST IN BOSTON HEIGHTS.

MISCELLANEOUS NOTES:

FOR DETAILS OF THE THREE BEAM GUARDRAIL BRIDGE TERMINAL TRANSITION AND CONNECTIONS TO THE PARAPET SEE STANDARD CONSTRUCTION DRAWING GR-3.1 AND GR 3.2.

ITEM 202 - PORTIONS OF STRUCTURES REMOVED OVER 20' SPAN, AS PER PLAN:

THIS ITEM SHALL BE USED TO REMOVE THE EXISTING BRIDGE DECKS, ~~END DAMS, AND PARAPETS.~~ ADEQUATE PROTECTION SHALL BE ERECTED TO THE SATISFACTION OF THE ENGINEER TO PROTECT I-77 TRAFFIC BELOW DURING THE REMOVAL AND REPLACEMENT OF THE SUPERSTRUCTURE. THE COST FOR PLACEMENT AND SUBSEQUENT REMOVAL OF THE PROTECTION SHALL BE INCLUDED IN THE UNIT PRICE BID FOR ITEM 202 - PORTIONS OF STRUCTURES REMOVED OVER 20' SPAN, AS PER PLAN, - LUMP SUM.

ITEM 516 - RESET BEARING, AS PER PLAN:

THE CONTRACTOR SHALL JACK AND RESET ALL BEARING DEVICES (ROCKERS AND BOLSTERS) AND REPLACE ANY DETERIORATED SHIM PLATES IN ACCORDANCE WITH ITEM 516.05. FOR ADDITIONAL DETAILS SEE STANDARD DRAWING FSB-1-62.

END DAM REMOVAL:

THE TOP END CROSS FRAME GUSSET PLATES SHALL BE NEATLY REMOVED FROM THE CROSSFRAM ANGLES AND REPLACED WITH NEW GUSSET PLATES AS PER STANDARD DRAWING SD-1-69. ALL EXISTING WELD ON CROSSFRAME ANGLES SHALL BE REMOVED TO THE SATISFACTION OF THE ENGINEER.

ITEM 516 - STRUCTURAL STEEL EXPANSION JOINT, AS PER PLAN:

PAYMENT FOR THIS ITEM SHALL INCLUDE THE NEW TOP CROSS FRAME GUSSET PLATES AS DETAILED IN STANDARD DRAWING SD-1-69.

PAYMENT SHALL ALSO INCLUDE THE PAINTING OF THE PROPOSED NEW STEEL AREAS, AS WELL AS AREAS OF PAINT REMOVED DURING THE END DAM REMOVAL, WITH (2) COATS OF ZINC-RICH PAINT.


ORIGINAL FRAMING PLAN AND FRAMING DETAILS SHEETS HAVE BEEN INCLUDED IN THIS PLAN FOR REFERENCE. NOTE THAT THE PROPOSED END DAM ELEVATION IS (3) INCHES HIGHER THAN THE EXISTING TO MATCH THE PROPOSED PROFILE GRADE.

DOWEL HOLES:

ALL DOWEL HOLES PLACED IN EXISTING ABUTMENTS SHALL USE GROUT ANCHORING WITH EPOXY MORTAR AS DESCRIBED IN SUPPLEMENTAL SPECIFICATION 852 AND C.M.S. 7052. THE COST OF PLACEMENT, MATERIALS AND INCIDENTALS OF GROUT ANCHORING SHALL BE INCLUDED IN THE UNIT BID PRICE OF ITEM 510 DOWEL HOLES, AS PER PLAN, 182 - EACH DOWEL HOLES HAVE BEEN CARRIED TO THE ESTIMATED QUANTITIES.

ITEM SPECIAL - SEALING OF CONCRETE SURFACES (EPOXY):

AFTER COMPLETION OF CONSTRUCTION, ALL PARAPET SURFACES AND BACKWALLS, SHALL BE COATED WITH EPOXY SEALER TO PROTECT THE CONCRETE SURFACE AND PROVIDE A UNIFORM COLOR. SEE PROPOSAL NOTE FOR SEALING OF CONCRETE SURFACES, EPOXY. A QUANTITY OF 650 SQ. YD. OF ITEM SPECIAL - SEALING OF CONCRETE SURFACES, (EPOXY) HAS BEEN CARRIED TO THE BRIDGE SUB-SUMMARY AND SHALL INCLUDE THE COST OF ALL LABOR, MATERIALS AND EQUIPMENT NECESSARY TO COAT THE STRUCTURE.

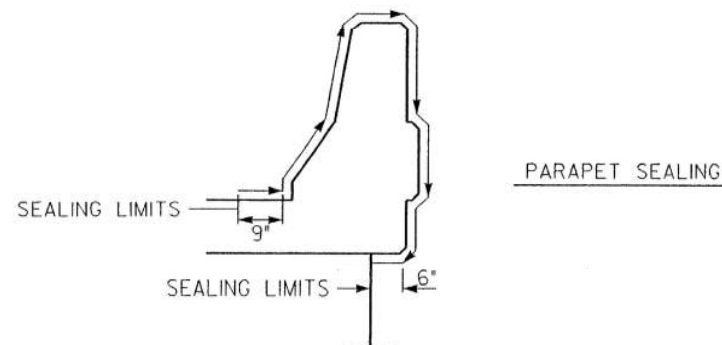

REFERENCE SHALL BE MADE TO STANDARD DRAWING

AS-1-81	DATED	11-27-81
BR-1	DATED	5-29-79
GR-1	DATED	1-11-85
GR-3.1	DATED	5-6-91
GR-3.2	DATED	5-6-91

AND TO SUPPLEMENTAL SPECIFICATIONS:

852 DATED 7-30-93

ITEM 512 TYPE A WATERPROOFING:

AN ESTIMATED QUANTITY OF 18 SQ.YD. OF TYPE A WATERPROOFING HAS BEEN INCLUDED IN THE GENERAL SUMMARY TO WATERPROOF THE BACKWALL APPROACH SLAB INTERFACE AS DETAILED IN STANDARD DRAWING AS-1-81 SHEET 2 OF 3.


ITEM 611 - REINFORCED CONCRETE APPROACH SLAB (T=15", LENGTH=25')
THIS WORK SHALL MEET THE REQUIREMENTS OF ITEM 611 REINFORCED CONCRETE APPROACH SLABS OF THE C.M.S. AND STD. DRWG. AS-1-81 EXCEPT FOR THE PLACEMENT OF #801 BARS WHICH SHALL BE AS INDICATED ON SHEETS 5, 7, AND AS DIRECTED BY THE ENGINEER. 168 SQ.YD. HAVE BEEN CARRIED TO THE ROADWAY GENERAL SUMMARY FOR ITEM 611 REINFORCED CONCRETE APPROACH SLAB.

STATE OF OHIO DEPARTMENT OF TRANSPORTATION BUREAU OF BRIDGES						
GENERAL NOTES						
SUM-77-0928 RAMP R-2 OVER I-77 1-277 SUMMIT COUN						
DESIGNED	DRAWN	TRACED	CHECKED	REVIEWED	DATE	
ST	PZ		KS	GLB	7-13-	












F.H.W.A. REGION	STATE	PROJECT NO.	FUNDS
5	OHIO		

SUM-277/224-0.00/6.41/10.2
BR.# SUM-77-0928

164
196

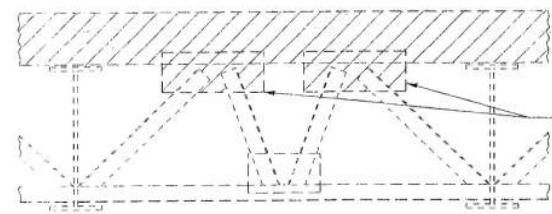

END DAM REMOVAL DETAIL

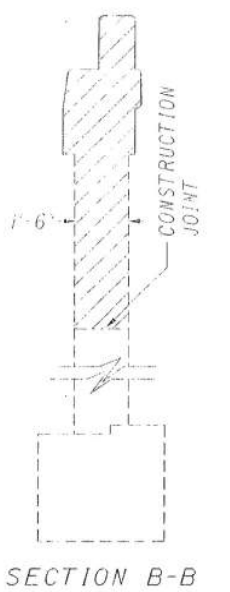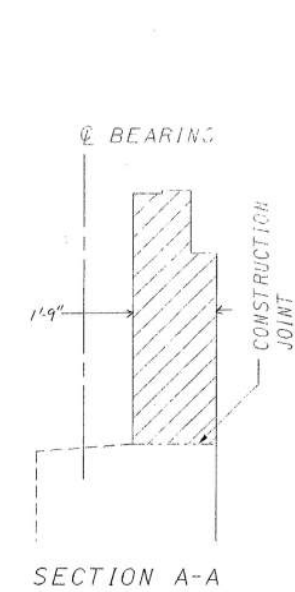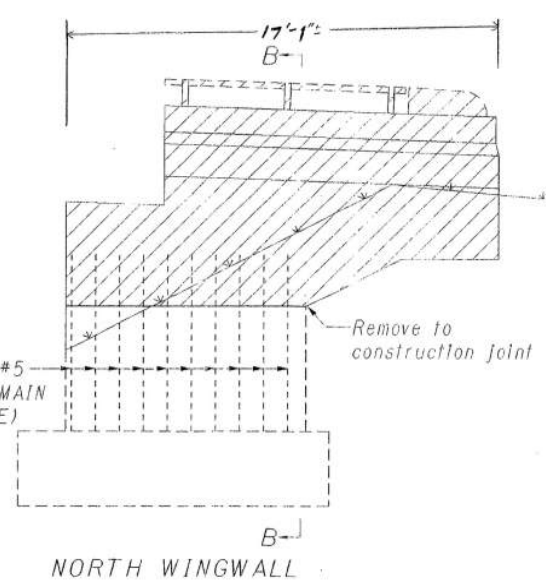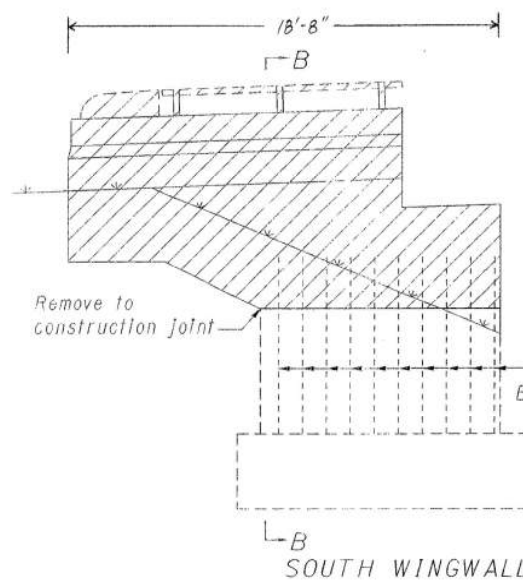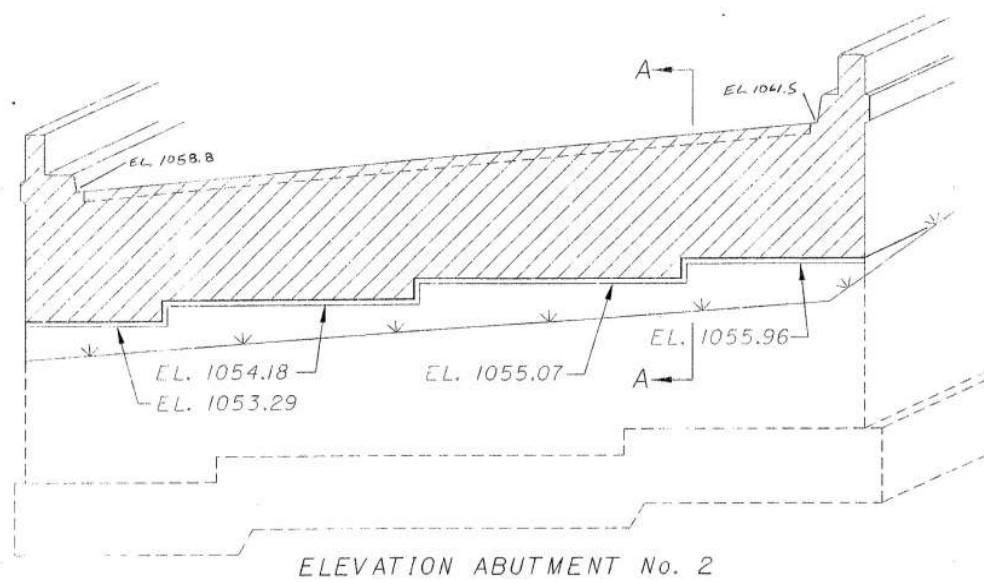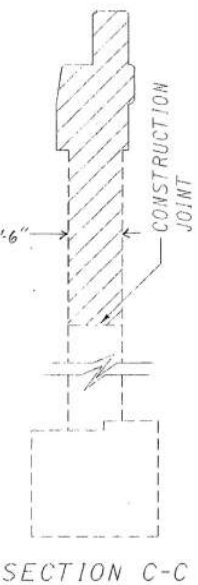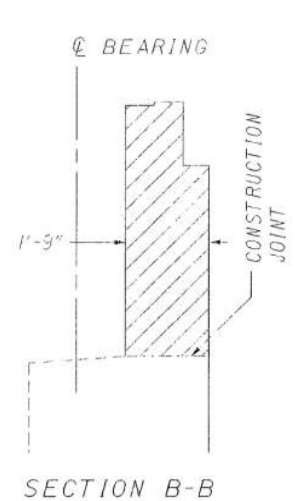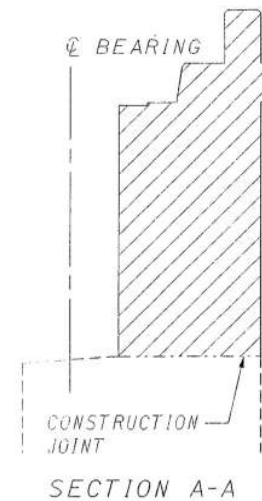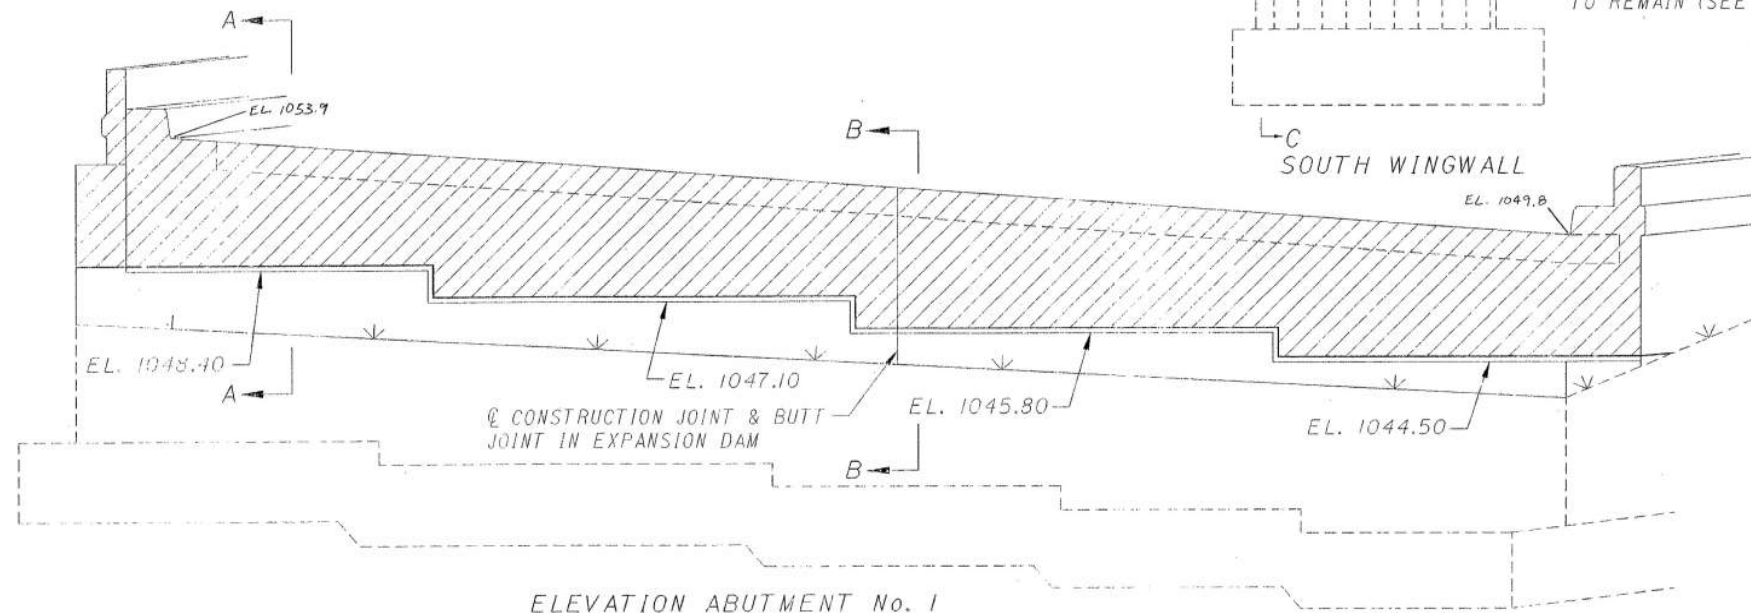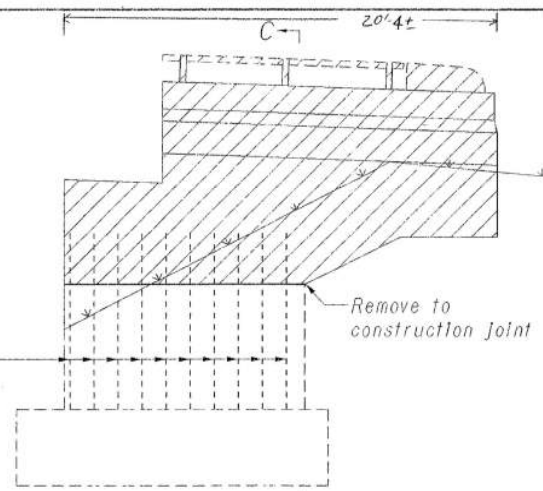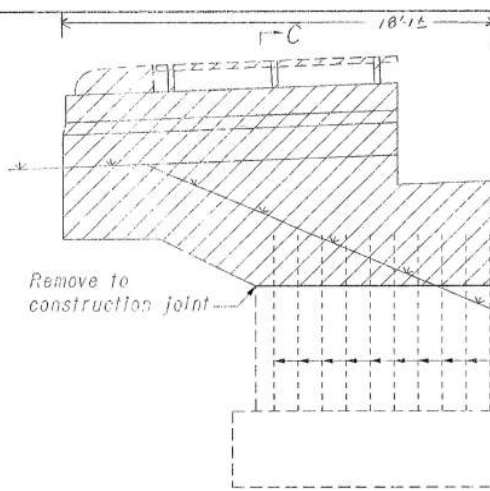

NOTE:
IN THE WINGWALL REMOVAL AREAS THE #5 BARS SHALL BE SAVED AND TRIMMED TO PROVIDE A LAP LENGTH OF 1'-8".

REMOVAL AREA

DESIGNED	DRAWN	TRACED	CHECKED	REVIEWED	DATE
ST	RB		KS	GLB	6-13-77

STATE OF OHIO
DEPARTMENT OF TRANSPORTATION
BUREAU OF BRIDGES

ABUTMENT REMOVAL DETAIL

BRIDGE No. SUM-77-0928


RAMP R-2 OVER IR-77
1-277 SUMMIT COUNTY

F.H.W.A. REGION	STATE	PROJECT NO.	FUNDS
5	OHIO		


SUM-277/224-0.00/6.41/10

BR.# SUM-77-0928


ABUTMENT 1

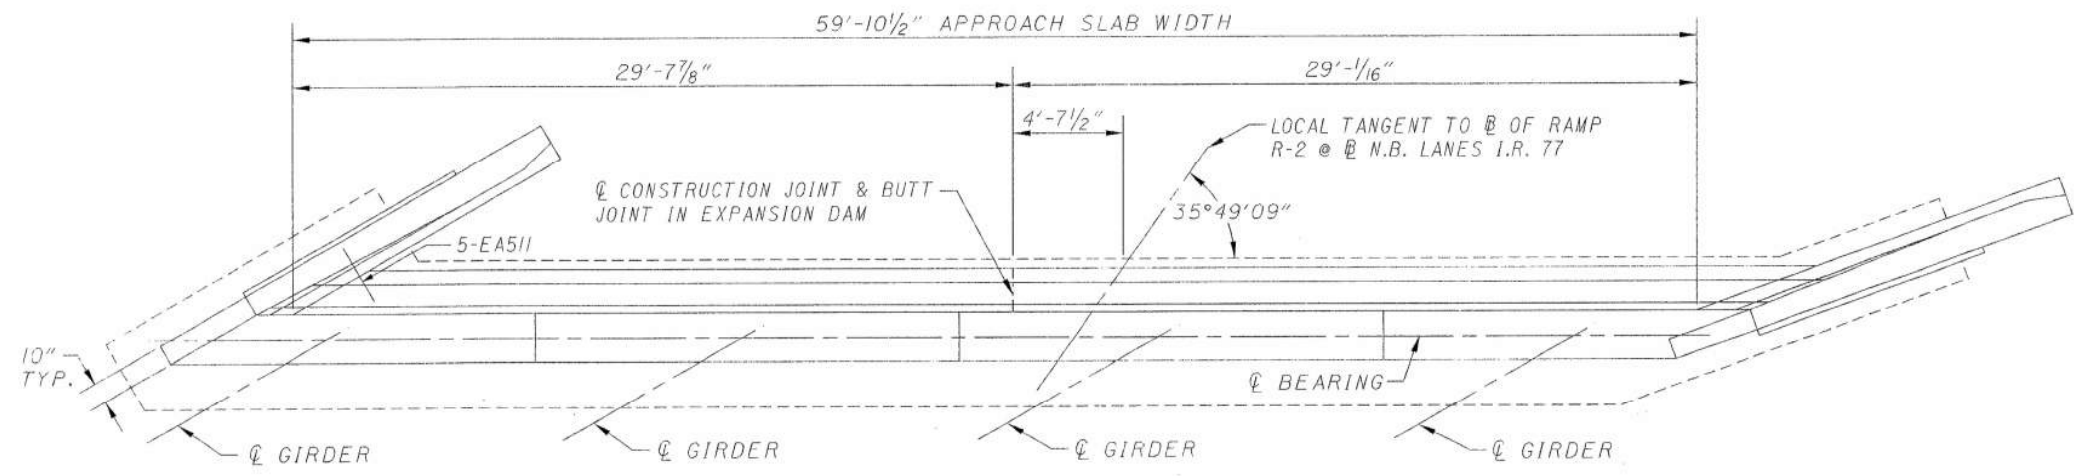

PLAN VIEW


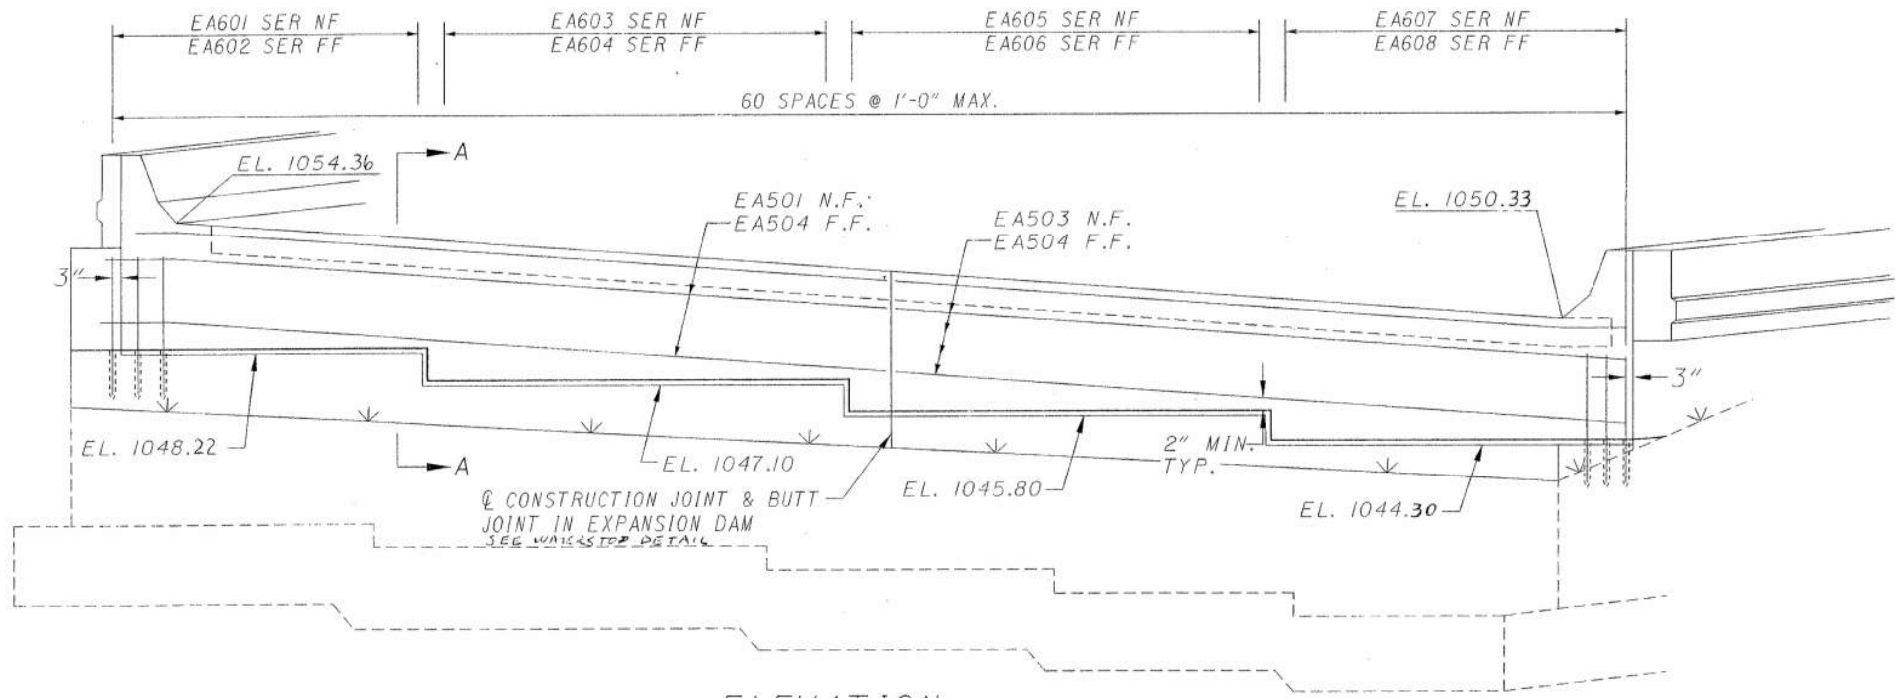


ELEVATION

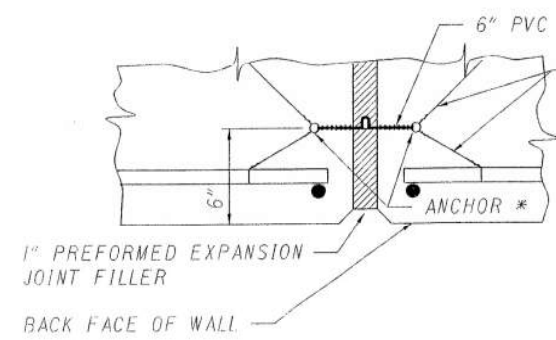

* FOR THE FIRST POUR, THE WATERSTOP SHOULD BE HELD SECURELY IN PLACE BY THE USE OF SPLIT FORMS AND TIE-WIRES. FOR THE SECOND POUR, SECURE THE FREE END OF WATERSTOP IN PROPER POSITION WITH TIE-WIRES. ALTERNATE METHODS, AS APPROVED BY THE ENGINEER, MAY BE USED TO INSURE THE CORRECT POSITIONING OF THE WATERSTOP.

WATERSTOP DETAILS

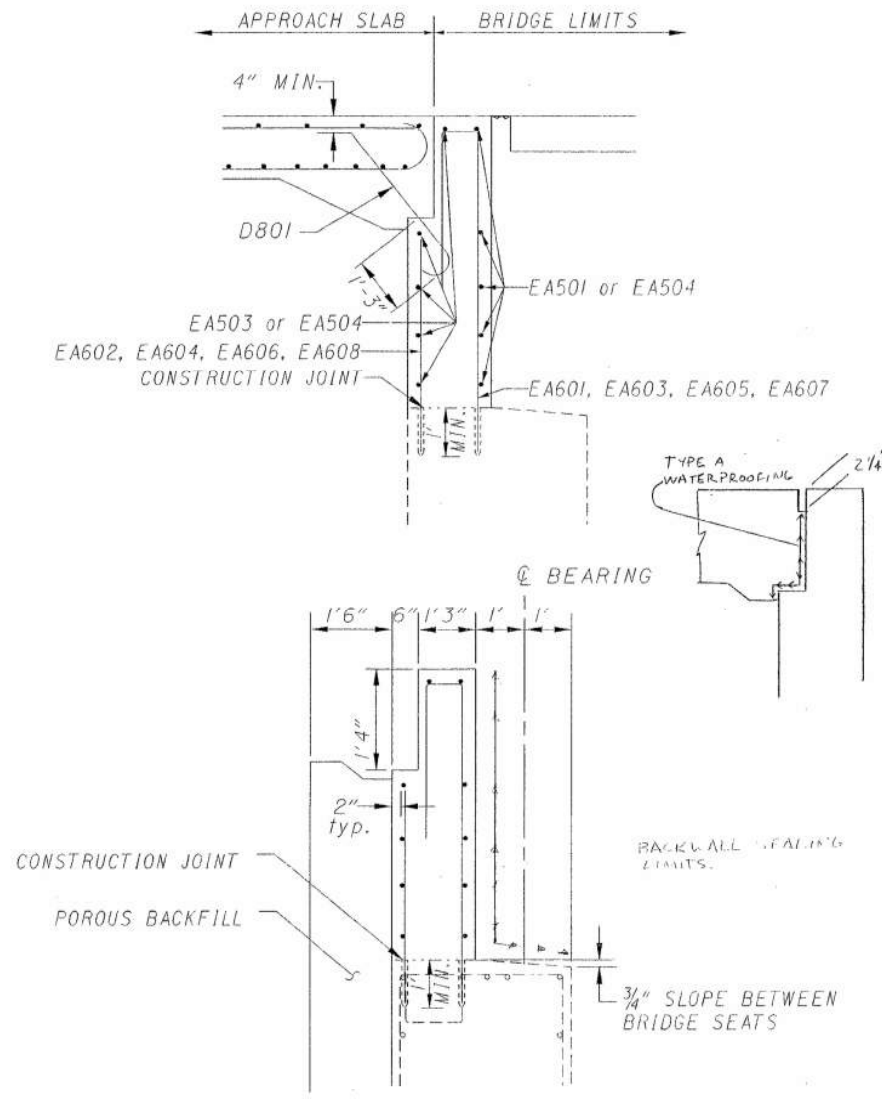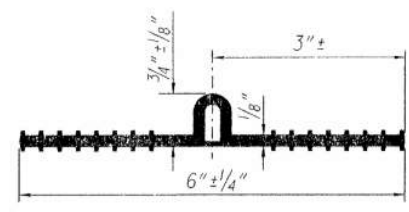

SEE STD. DWG SD-1-69 FOR EXPANSION DAM DET.

SECTION A-A

DESIGNED	DRAWN	TRACED	CHECKED	REVIEWED	DAT
ST	RB		KS	GLB	7-13-93


STATE OF OHIO
DEPARTMENT OF TRANSPORTATION
BUREAU OF BRIDGES

SUM-77-0928 ABUTMENT



RAMP P-2 OVER I.R. 77
SUMMIT COUNTY

F.H.W.A. REGION	STATE	PROJECT NO.	FUNDS
5	OHIO		

SUM-277/224-0.00/6.41/
BR.# SUM-77-0928

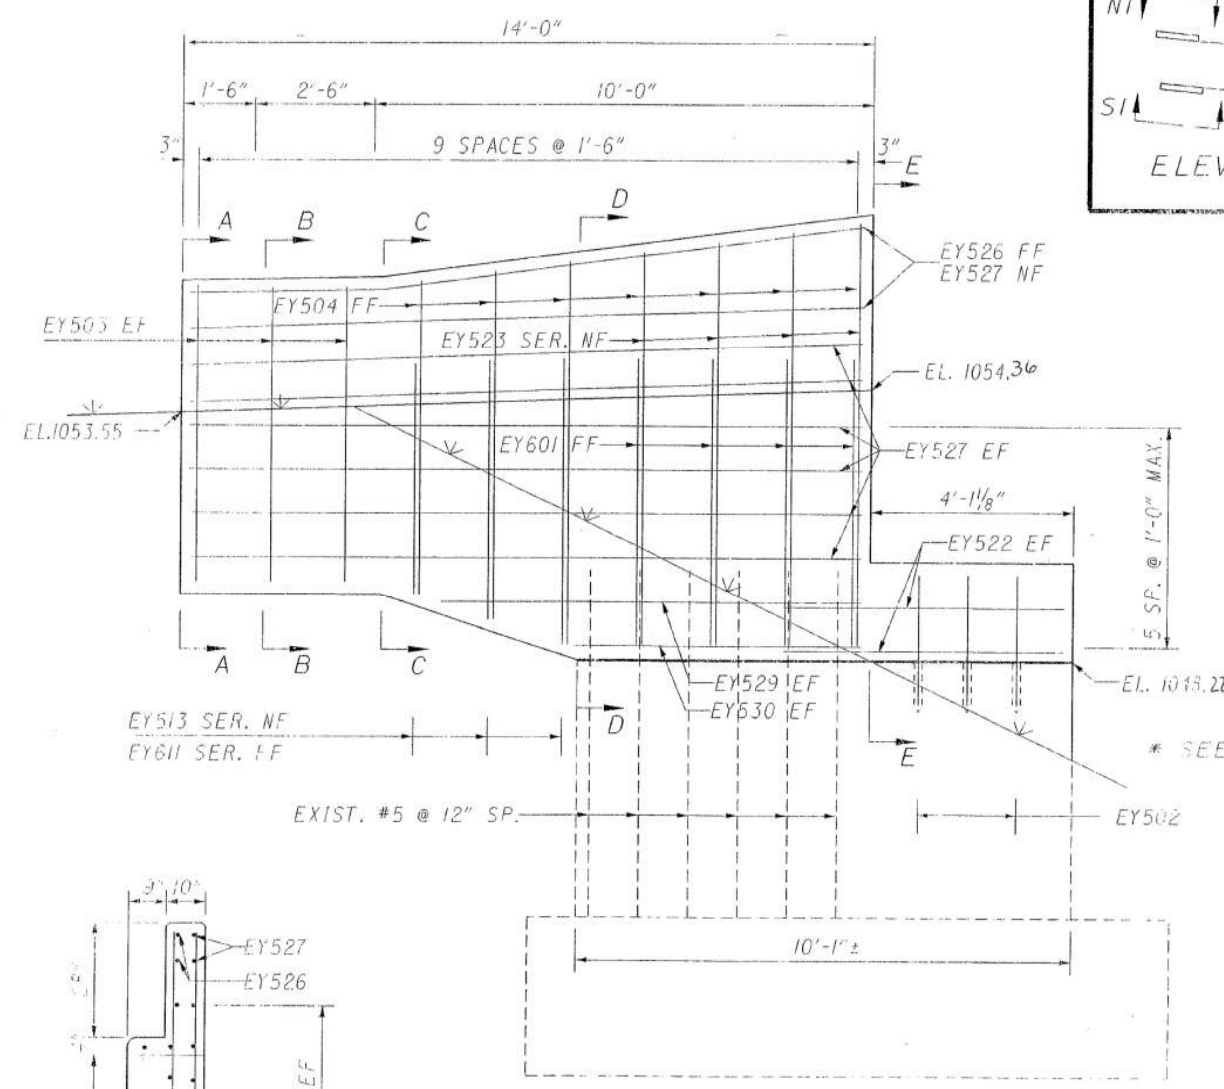


SOUTH WINGWALL
VIEW SI

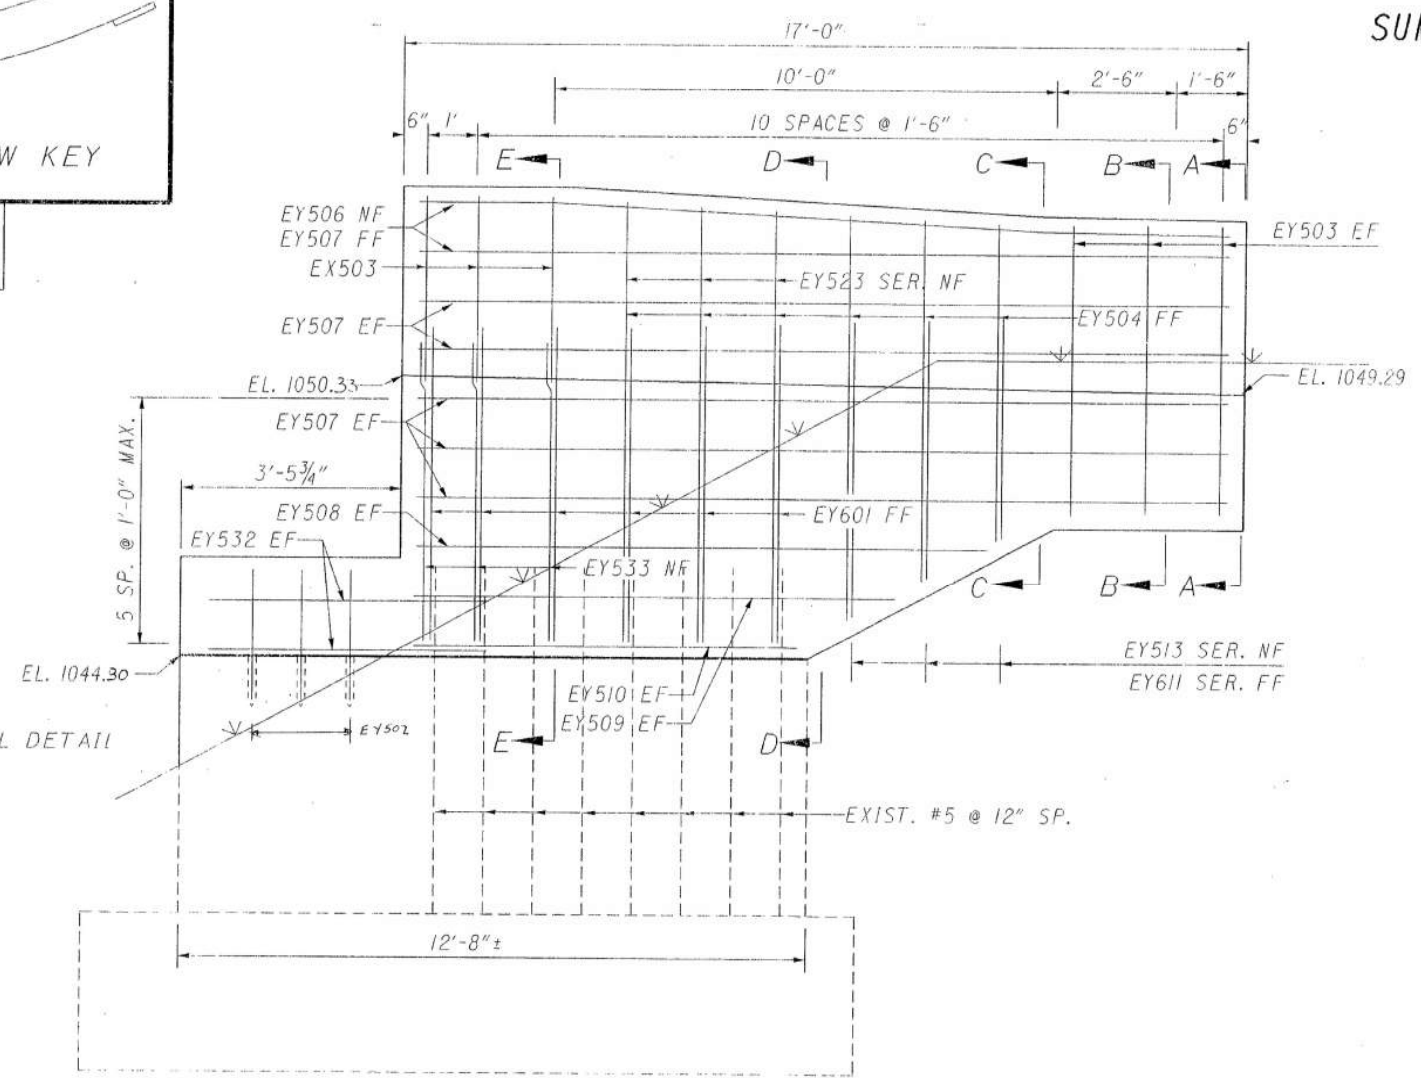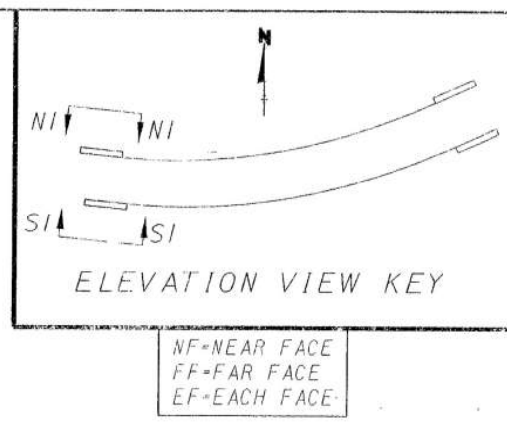


NORTH WINGWALL
VIEW NI


SECTION A-A

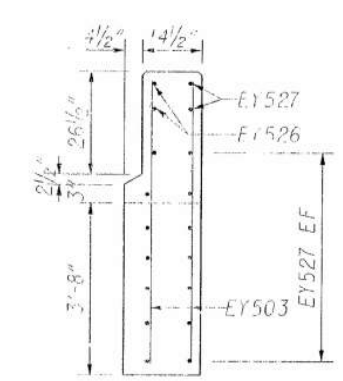


SECTION B-B

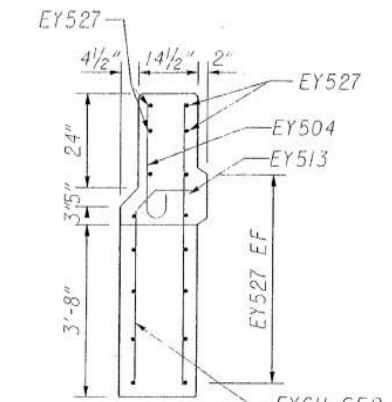


SECTION C-C

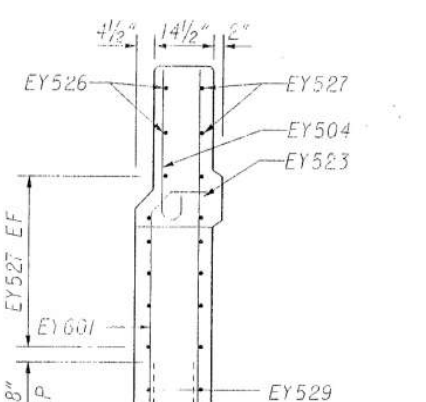


SECTION D-D

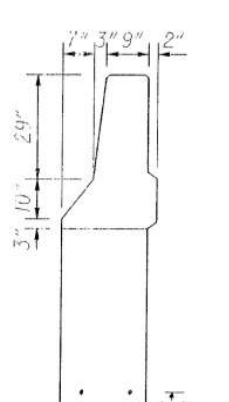


SECTION E-E

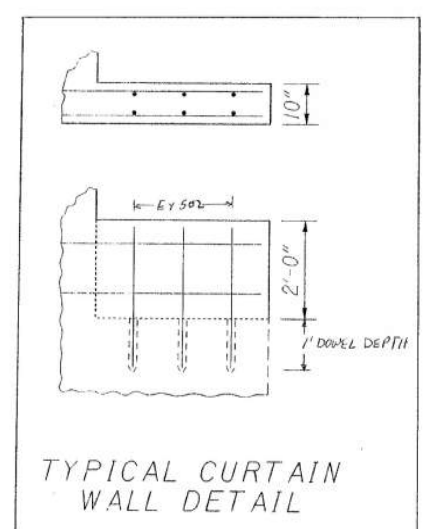


TYPICAL CURTAIN
WALL DETAIL

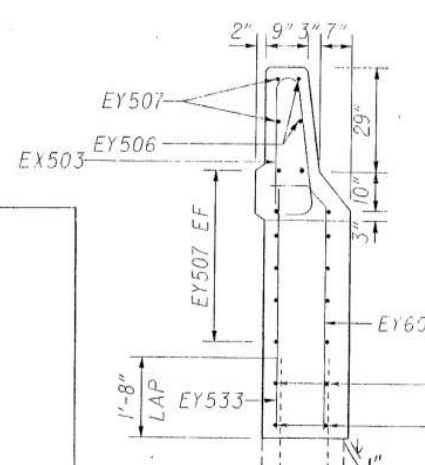


SECTION E-E

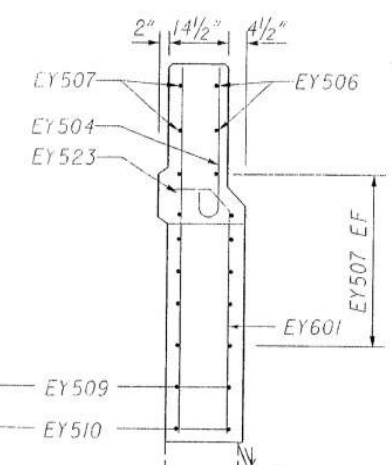


SECTION D-D

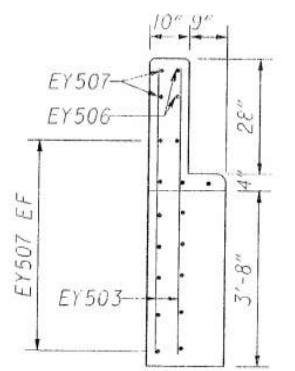

SECTION A-A

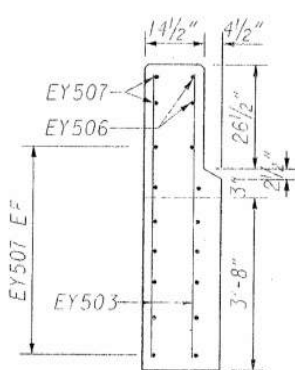

SECTION B-B

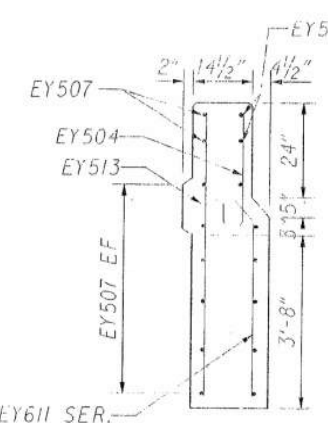

SECTION C-C

STATE OF OHIO
DEPARTMENT OF TRANSPORTATION
BUREAU OF BRIDGES
ABUTMENT #1 WINGWALL
BRIDGE NO. SUM-77-0928
RAMP R-2 OVER R-17
SUMMIT COUNTY


DESIGNED	DRAWN	TRACED	CHECKED	REVIEWED	DATE
ST	RR				

F.H.W.A. REGION	STATE	PROJECT NO.	FUNDS
5	OHIO		


SUM-277/224-0.00/6.4

BR.# SUM-77-0928


ABUTMENT 2

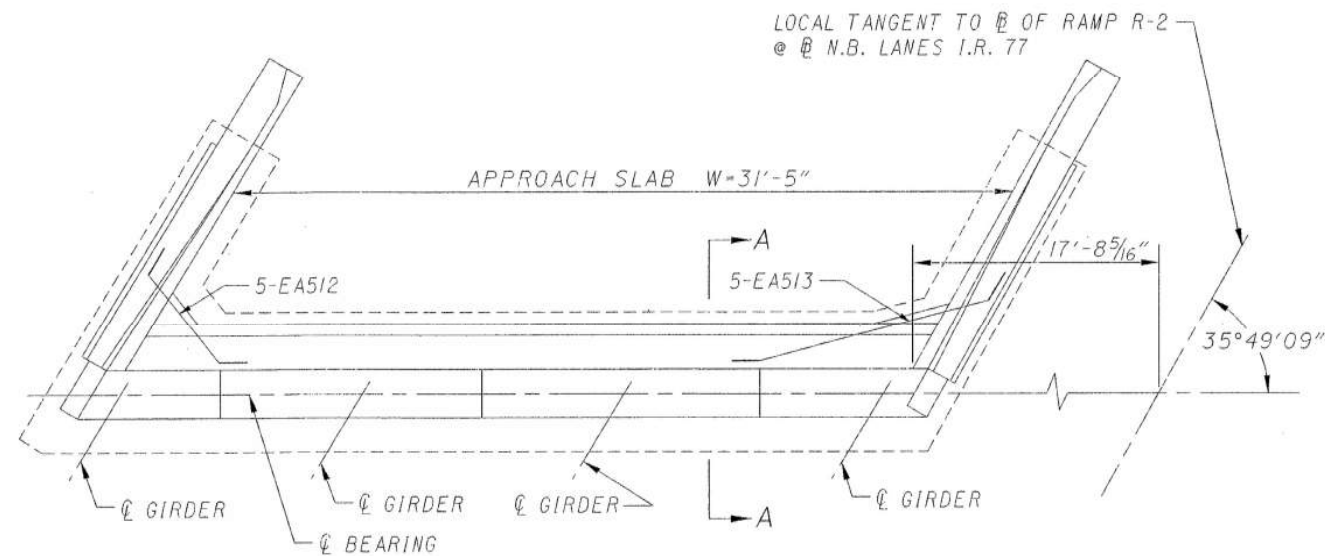

PLAN VIEW

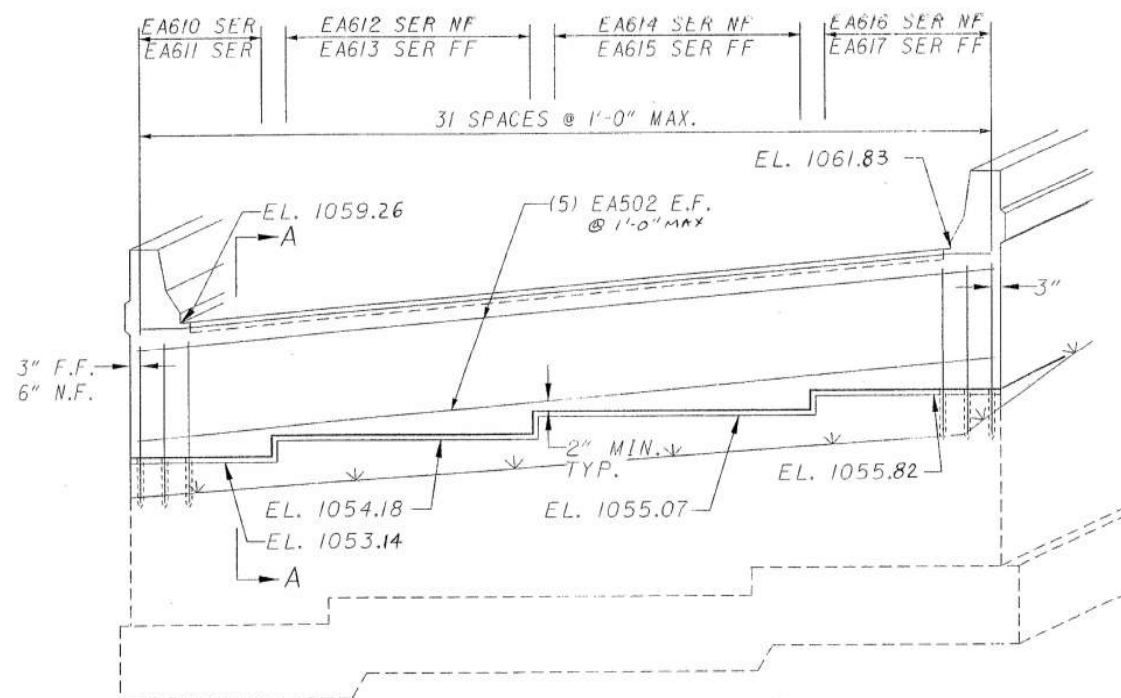

ELEVATION

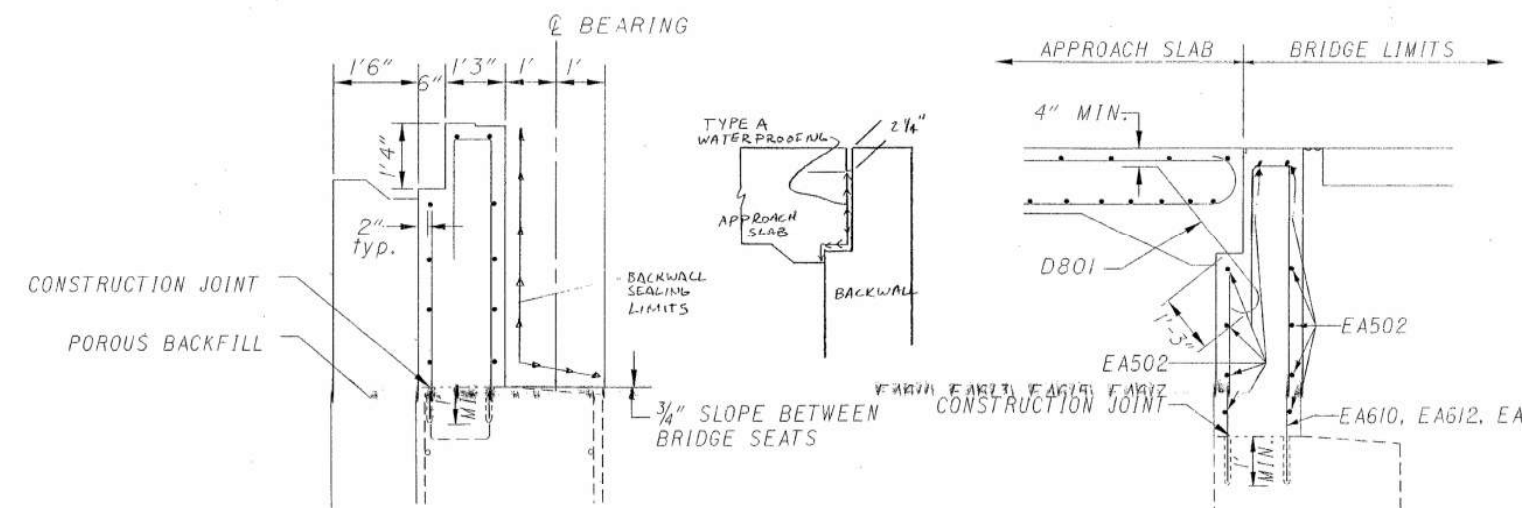

SEE STD. DWG. SD-1-69 FOR EXPANSION DAM DETAILS

SECTION A-A



POROUS BACKFILL = 7.85 CU.YD.

STATE OF OHIO DEPARTMENT OF TRANSPORTATION BUREAU OF BRIDGES				
SUM- 77-0928 ABUTM				
RAMP R-2 OVER IR				
1-277 SUMMIT				
DESIGNED	DRAWN	TRACED	CHECKED	REVIEWED
ST	RB		KS	GLB


F.H.W.A. REGION	STATE	PROJECT NO.	FUNDS
5	OHIO		

SUM-277/224-0.00/6.41/10.
BR.# SUM-77-0928


ELEVATION VIEW KEY

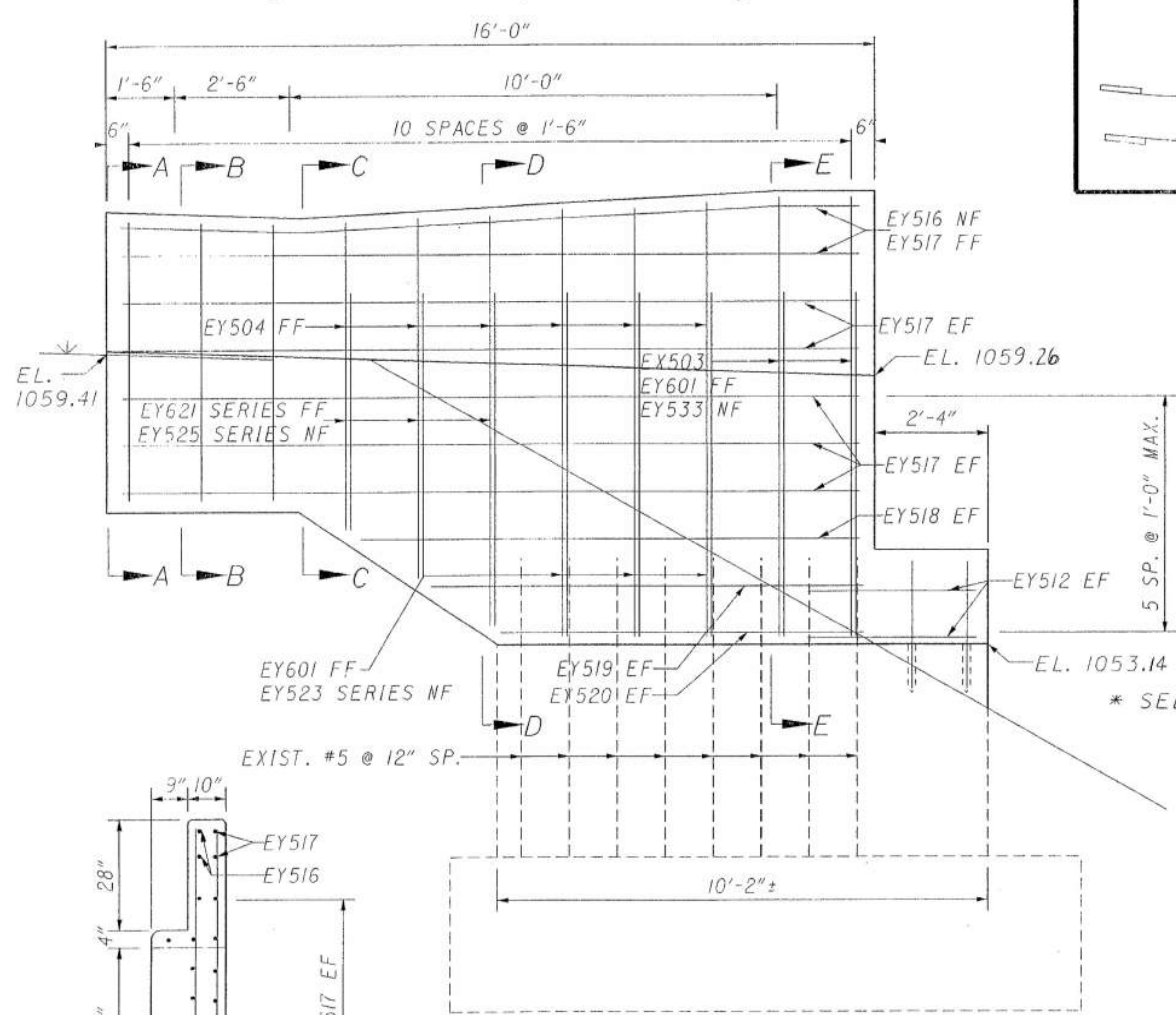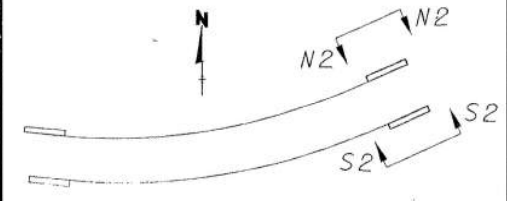


NORTH WINGWALL
VIEW N2

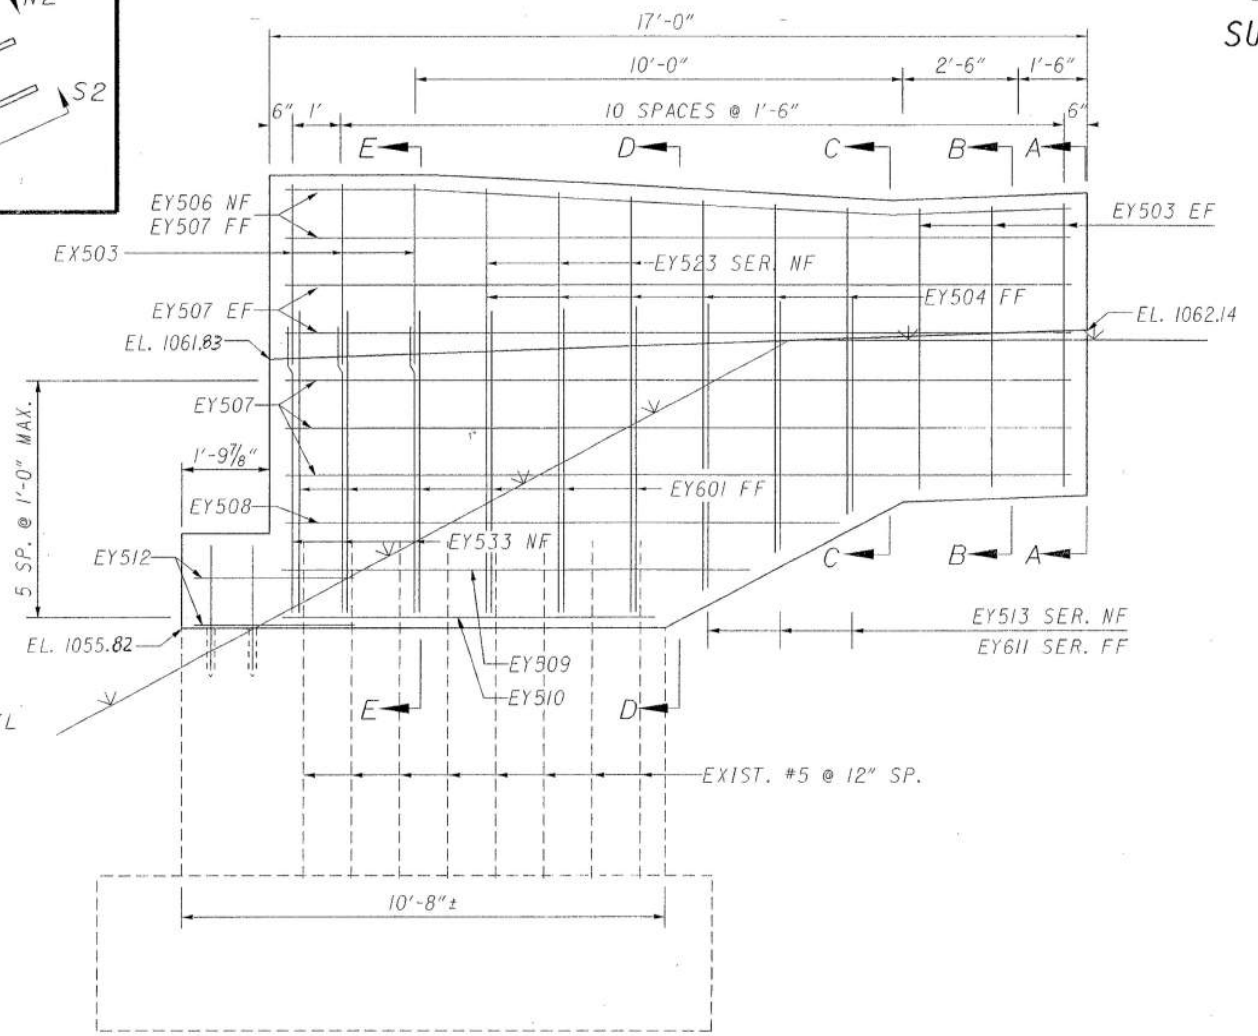


SOUTH WINGWALL
VIEW S2

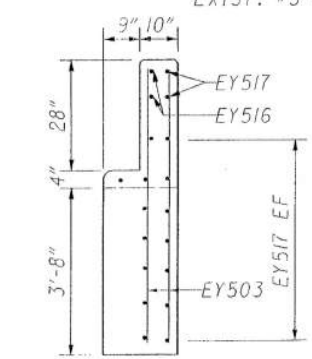


SECTION A-A

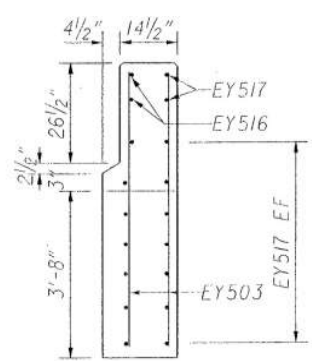


SECTION B-B

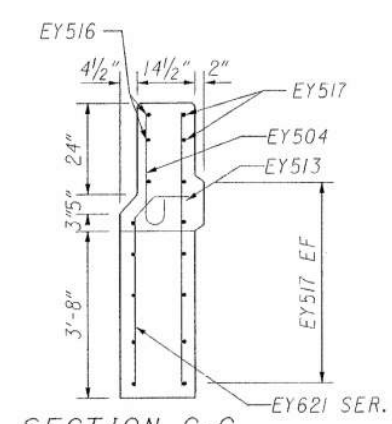


SECTION C-C

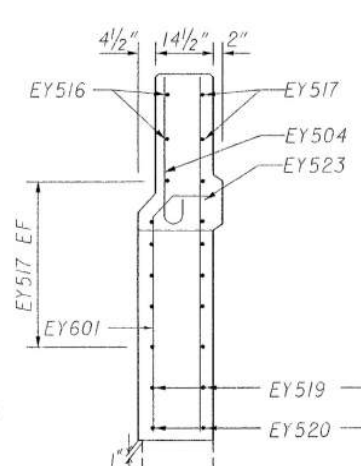


SECTION D-D

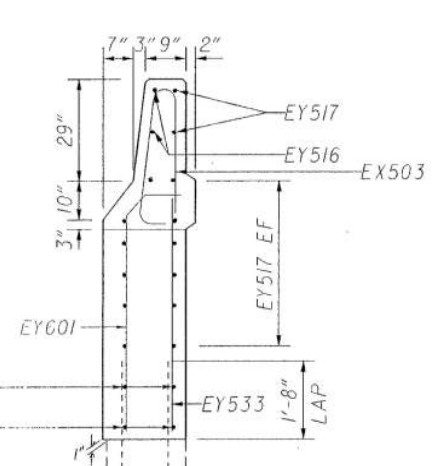


SECTION E-E

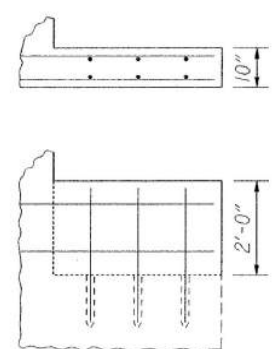


TYPICAL CURTAIN
WALL DETAIL

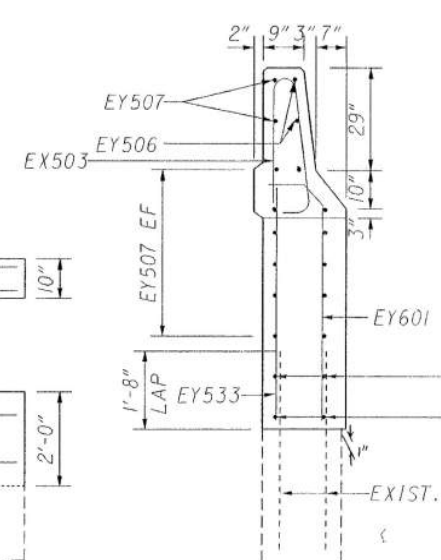


SECTION E-E

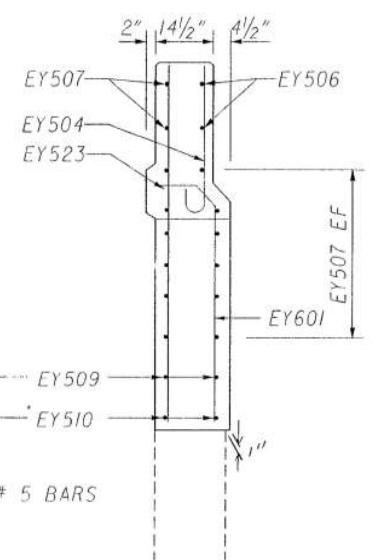


SECTION D-D

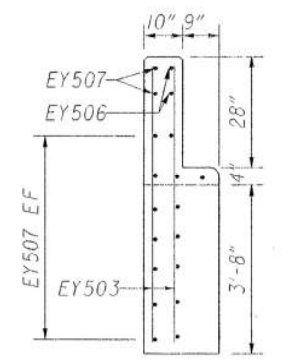

SECTION A-A

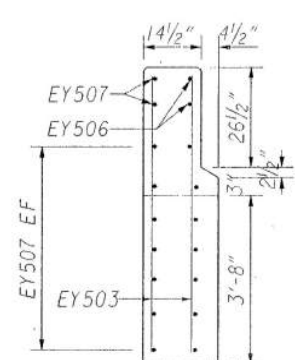

SECTION B-B

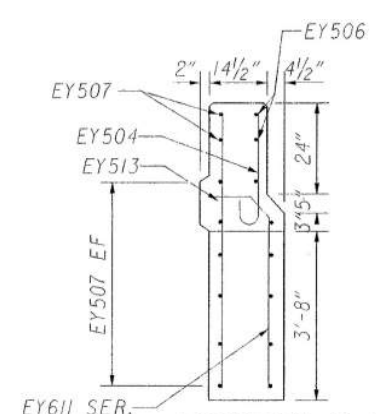


SECTION C-C

STATE OF OHIO DEPARTMENT OF TRANSPORTATION BUREAU OF BRIDGES						
BRIDGE No. SUM-77-0928 ABUTMENT No. 2 WINGWALL RAMP R-2 OVER IR 77						
I-277 SUMMIT CO.						
DESIGNED	DRAWN	TRACED	CHECKED	REVIEWED	DATE	
ST	RB		KS	GLB	7-13-92	

MICROFILMED
JUL 31 1979
REPRODUCTION

FED. RD.	STATE	PROJECT
2	OHIO	

SUM-277-0.00/SUM-277-6.31/1022

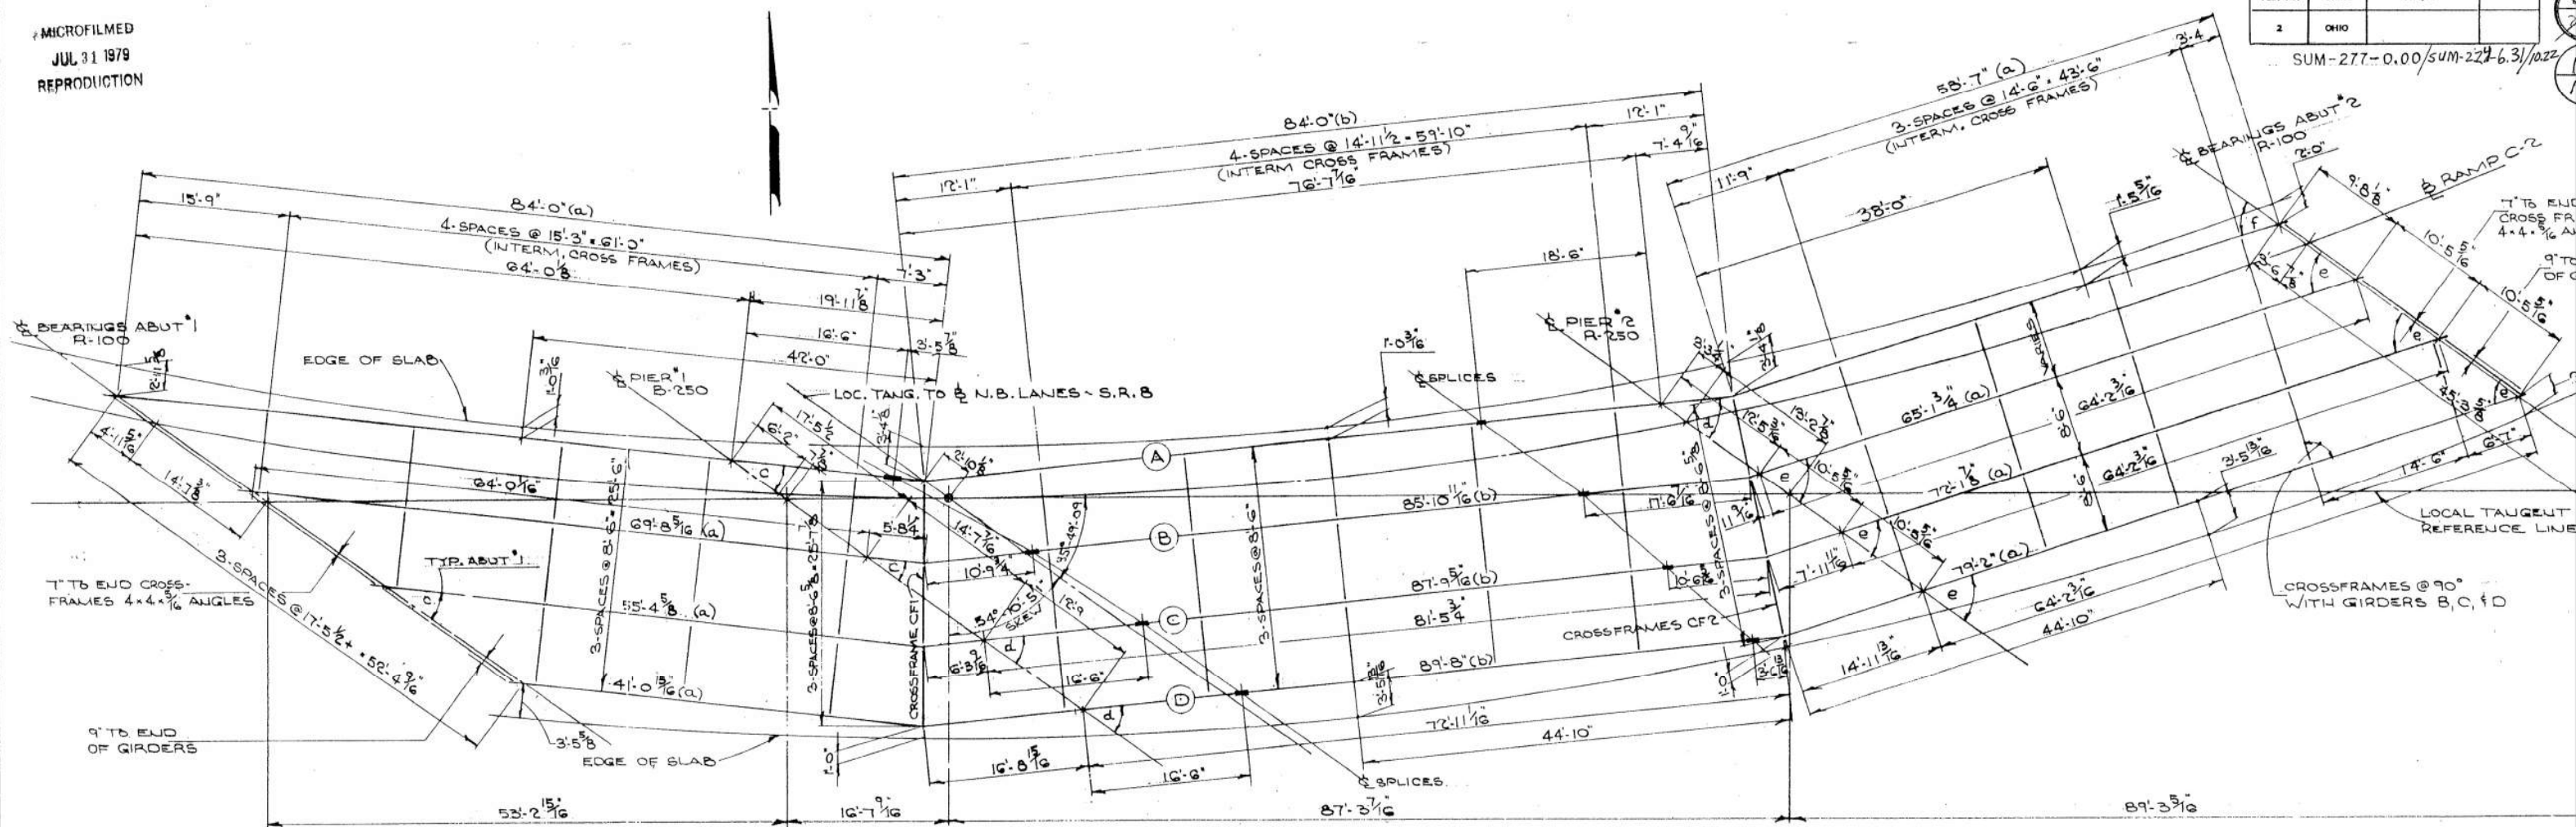

FRAMING PLAN


(a) INDICATES GIRDER LENGTH BETWEEN ABUT. BEARINGS AND BEND POINT
(b) INDICATES GIRDER LENGTH BETWEEN BEND POINTS

DEFLECTION & CAMBER

GIRDER LINE LOCATION	SPAN N° 1												SPAN N° 2												SPAN N° 3											
	A		B		C		D		A		B		C		D		A		B		C		D													
	1/4 PT.	1/2 PT.	1/4 PT.	1/2 PT.	1/4 PT.	1/2 PT.	1/4 PT.	1/2 PT.	1/4 PT.	1/2 PT.	1/4 PT.	1/2 PT.	1/4 PT.	1/2 PT.	1/4 PT.	1/2 PT.	1/4 PT.	1/2 PT.	1/4 PT.	1/2 PT.	1/4 PT.	1/2 PT.	1/4 PT.	1/2 PT.												
DEFLECTION DUE TO WEIGHT OF STEEL	.043	.043	.007	.043	.030	.013	.041	.044	.012	.027	.027	.004	.122	.194	.122	.100	.162	.100	.084	.124	.082	.085	.133	.080	.007	.043	.043	.013	.050	.048	.018	.054	.051	.018	.056	.051
DEFLECTION DUE TO REMAINING DEAD LOAD	.185	.185	.030	.220	.231	.061	.190	.204	.054	.122	.118	.017	.506	.810	.506	.475	.754	.475	.389	.617	.380	.376	.591	.356	.030	.185	.185	.061	.231	.220	.081	.252	.234	.081	.250	.230
CONVEXITY REQUIRED FOR VERTICAL CURVE	-	-	-	-	-	.026	.072	.048	.036	.080	.084	.390	.540	.390	.393	.525	.393	.354	.472	.354	.327	.436	.327	.207	.276	.207	.191	.255	.191	.183	.244	.183	.175	.223	.175	
SUM OF DEFLECTION AND CONVEXITY	.228	.228	.037	.268	.281	.074	.267	.320	.114	.185	.225	.105	1.018	1.344	1.018	.968	1.441	.968	.827	1.223	.816	.788	1.160	.763	.244	.504	.435	.265	.536	.459	.282	.550	.468	.274	.539	.456
REQUIRED CAMBER	1/4"	1/4"	1/16"	1/4"	1/4"	1/16"	1/4"	5/16"	1/8"	3/16"	1/4"	1/8"	1"	1 1/16"	1"	1"	1 1/16"	1"	1 3/16"	1 1/4"	1 3/16"	1 3/16"	1 3/16"	3/4"	1/4"	1/2"	1/16"	1/4"	5/16"	1/16"	3/16"	5/16"	1/16"	1/4"	5/16"	1/16"

GIRDER ANGLES

LOC.	ANGLE
c	29° 07' 53"
d	41° 48' 44"
e	54° 29' 35"
f	53° 53' 11"

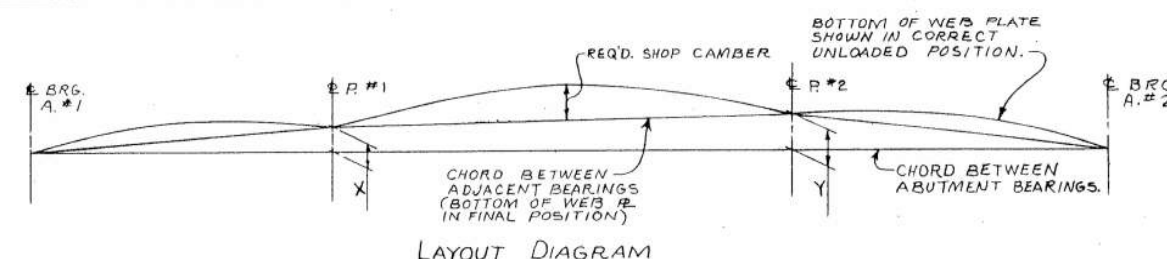


BEAM	X	Y
A	5 3/8"	9 3/4"
B	7"	10 1/8"
C	6 5/8"	9 5/8"
D	5 1/8"	8 5/8"

ORIGINAL CONSTRUCTION PLAN FOR REFERENCE ONLY.



STATE OF OHIO DEPARTMENT OF HIGHWAYS BUREAU OF BRIDGES	
BEISWENGER, HOCH & ARNOLD Consulting Engineers	
FRAMING PLAN BRIDGE N° SUM-8-0930 RAMP C-2 OVER RELOCATED SR-8- I-277 SUMMIT CO. STA 491+97.12	
DESIGNED	DRAWN
TRACED	CHECKED
REVIEWED	DATE
cls	June
H.G.H.	EDH 6-29-65

FED. RD.	STATE	PROJECT
2	OHIO	


SUM-277-0.00/SUM-224-6.31/A

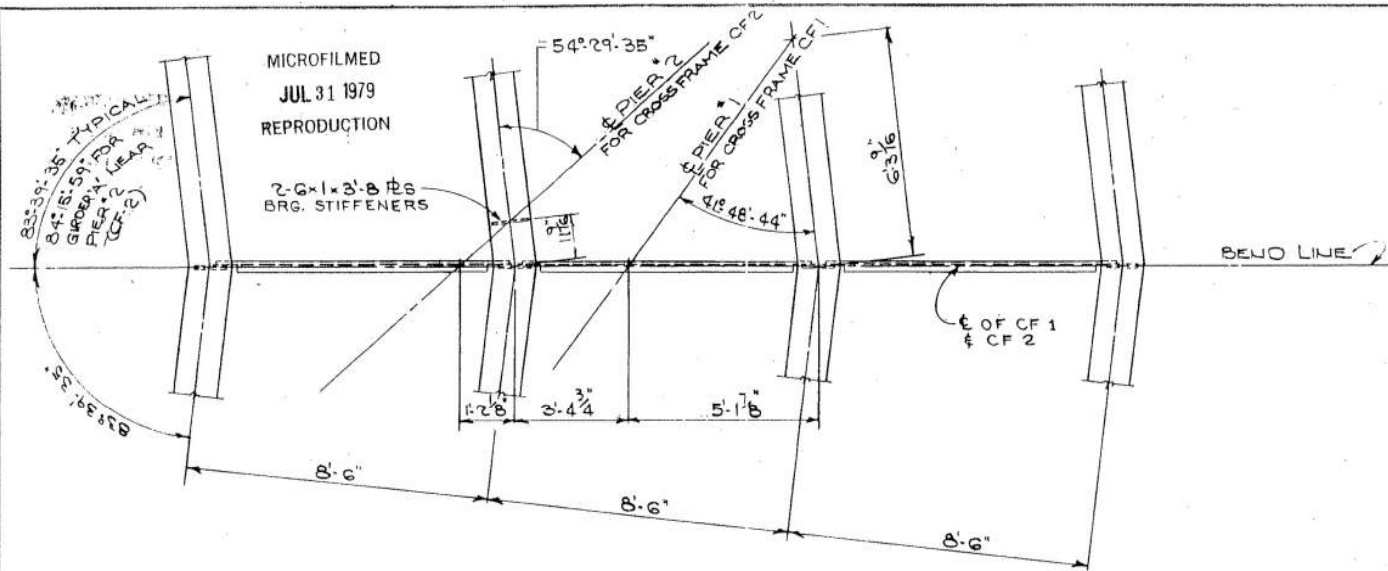


PLAN OF CROSS FRAMES CF1 & CF2

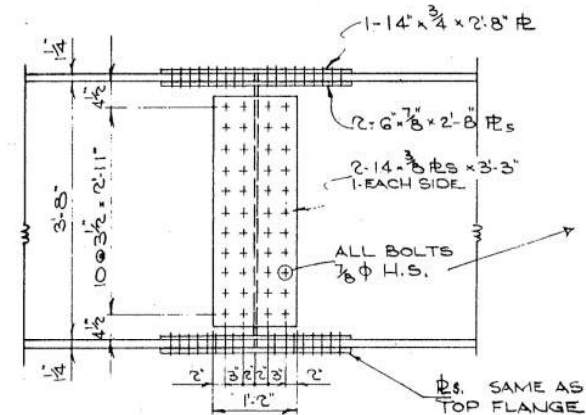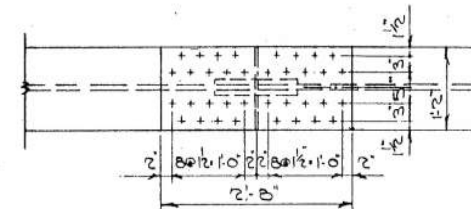


FIELD SPLICE DETAIL (TYP.)

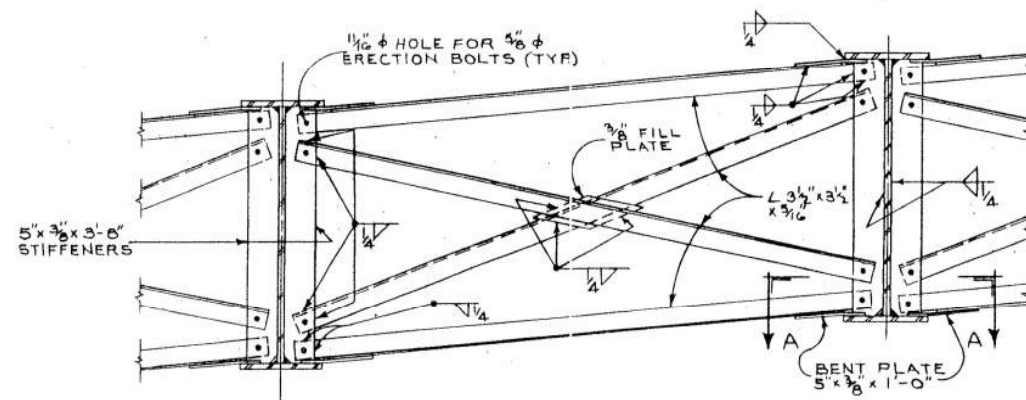


TYPICAL ELEVATION CROSS FRAMES CF1 & CF2

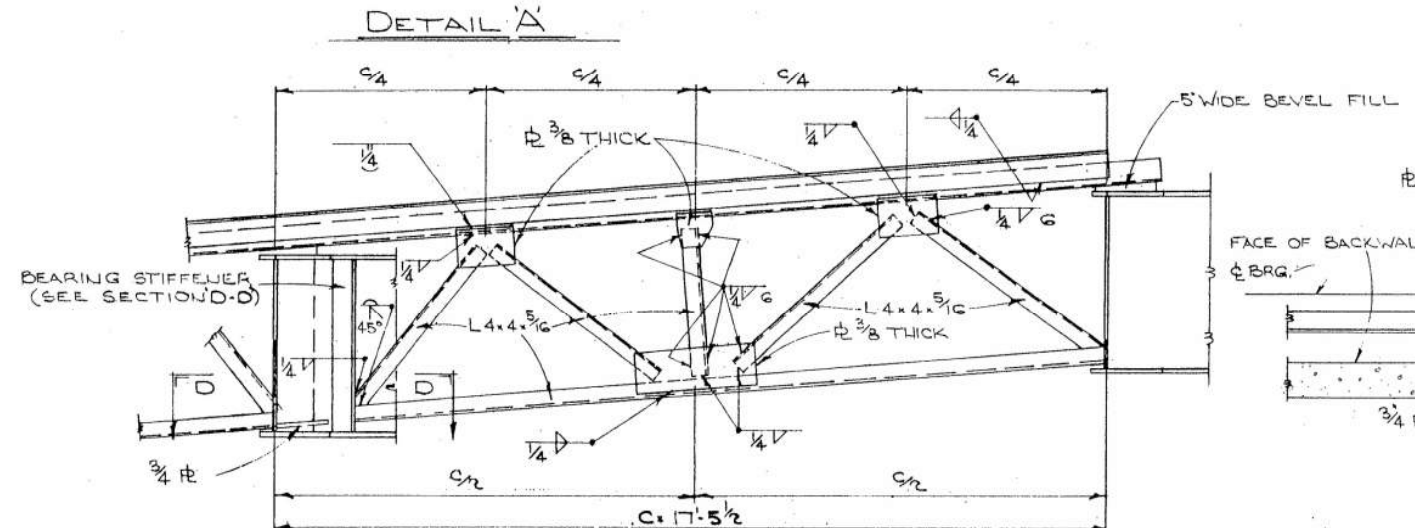

END CROSS FRAME DETAIL @ ABUT 1
FOR END CROSS FRAME DETAIL @ ABUT 2
SEE STANDARD DWGS.

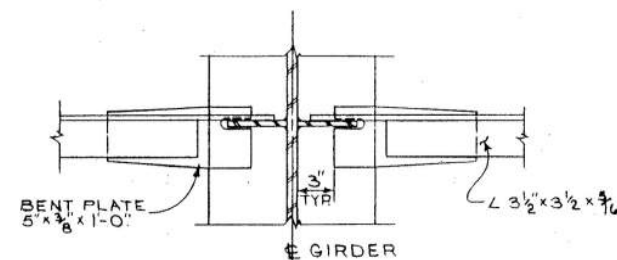





SECTION A-A

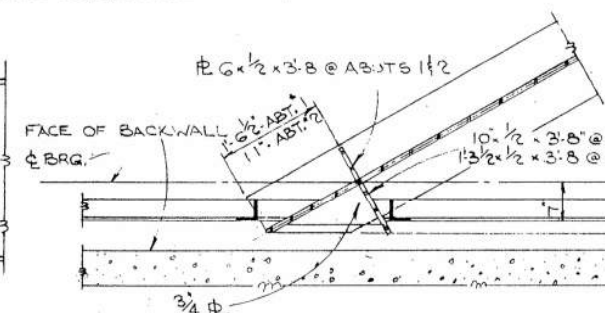



SECTION B-B

ORIGINAL CONSTRUCTION PLAN FOR
REFERENCE ONLY.

DESIGNED	DRAWN	TRACED	CHECKED	REVIEWED	DATE
CL	JWW		H.G.H.	RDW	2-29-

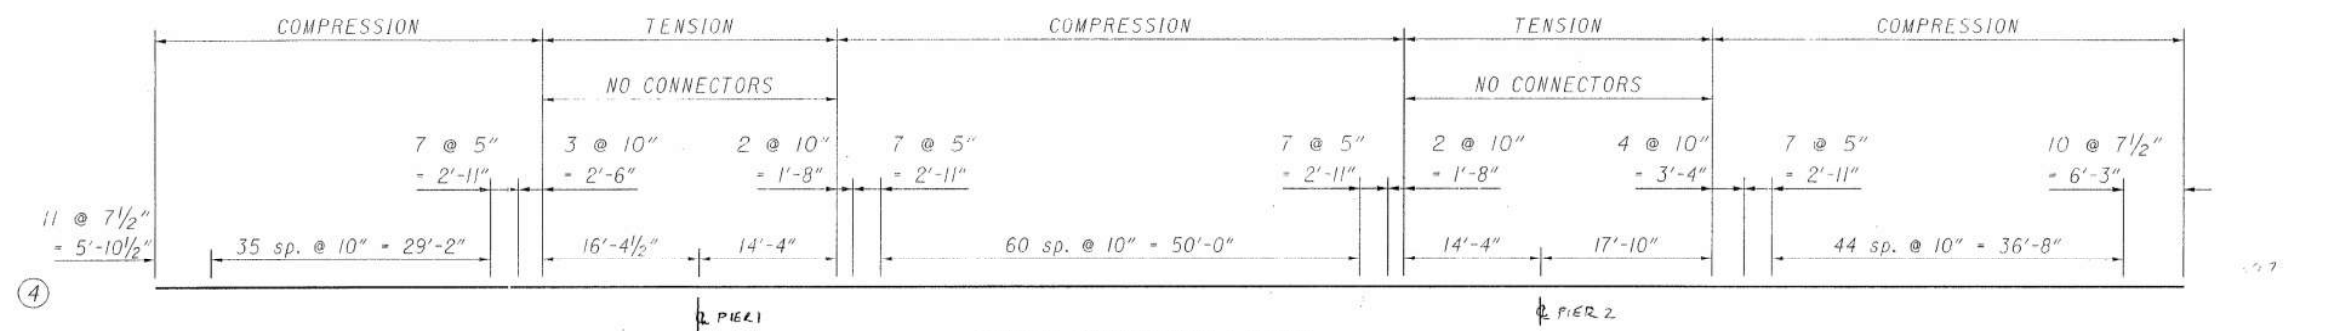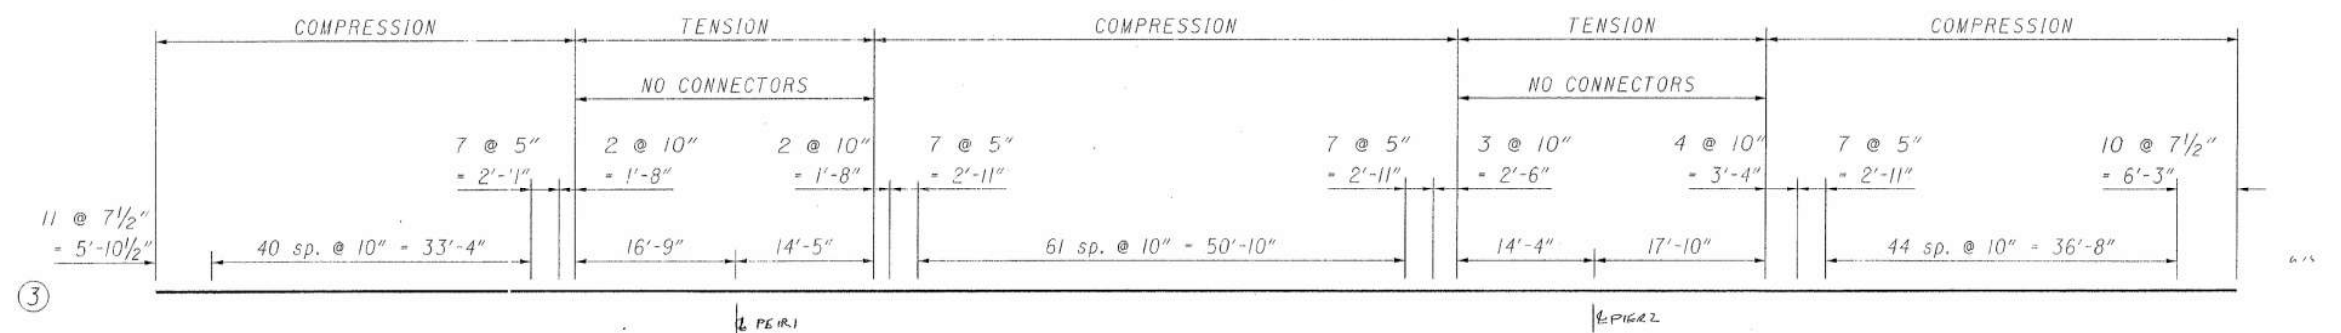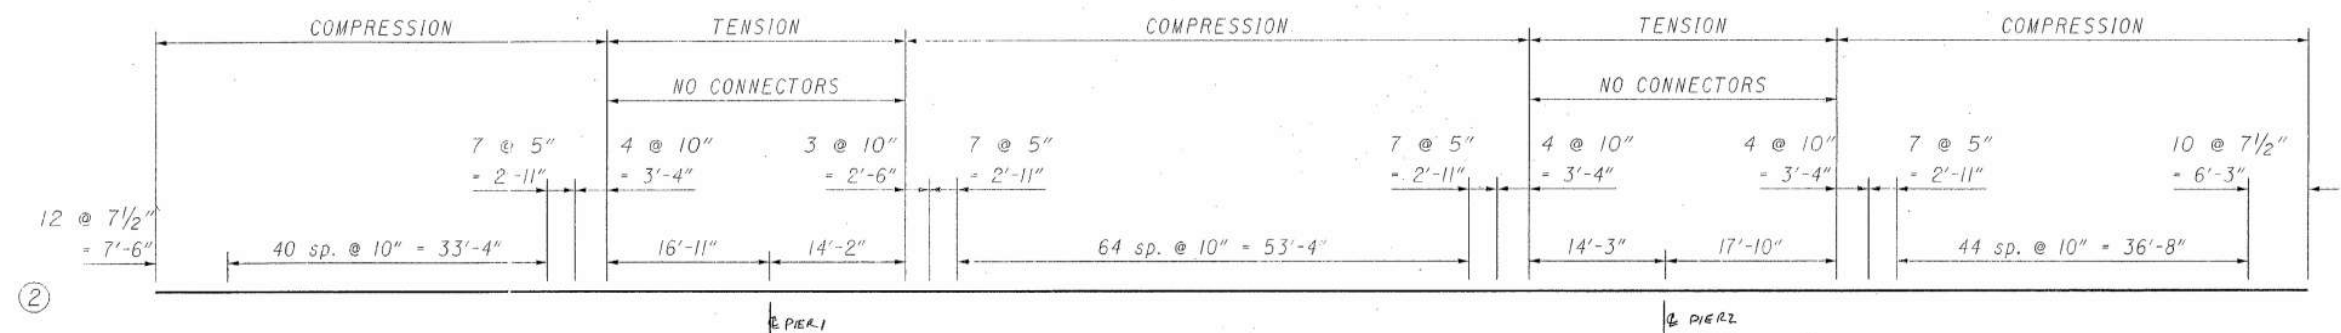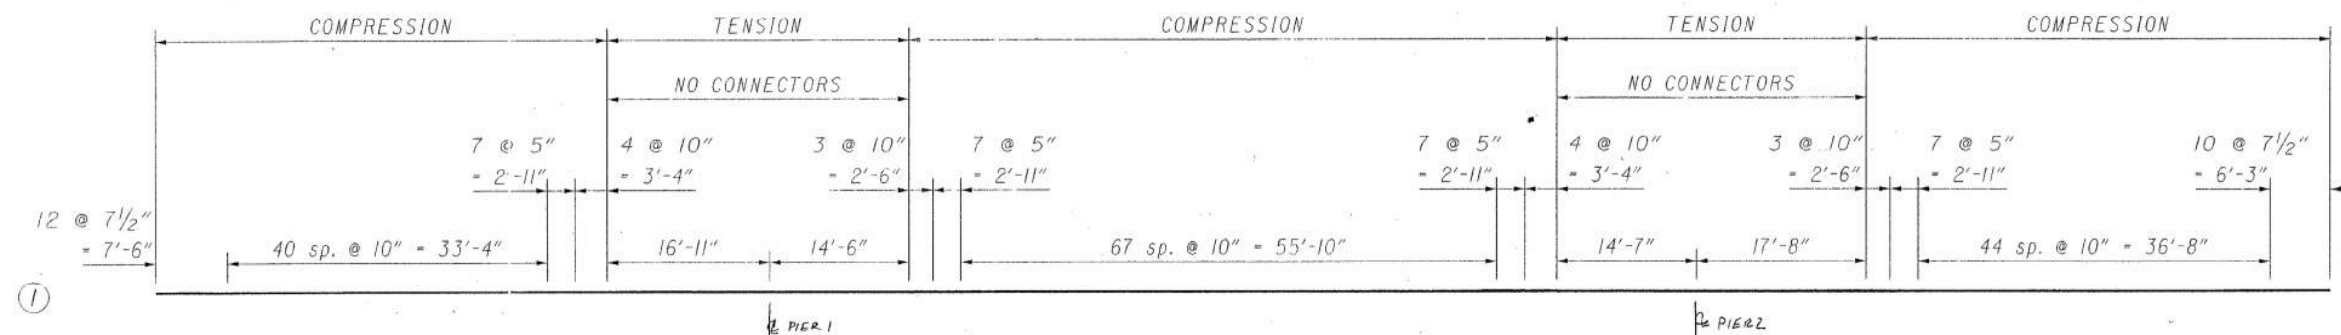

SHEAR CONNECTOR LAYOUT
DIMENSIONS ALONG C OF BEAMS

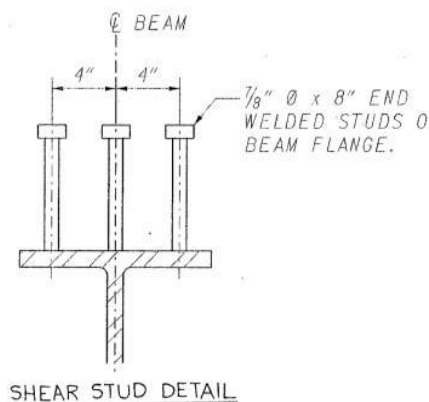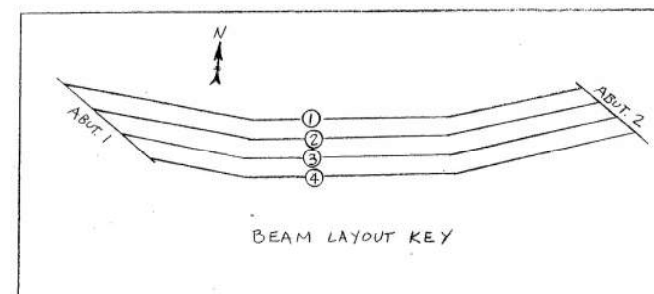



SHEAR STUD DETAIL

STATE OF OHIO DEPARTMENT OF TRANSPORTATION BUREAU OF BRIDGES					
SLAB DETAILS					
RAMP R-2 OVER I-77					
BRIDGE NO. SUM-77-0928					
1-277					
DESIGNED	DRAWN	TRACED	CHECKED	REVIEWED	DATE
ST	RB		KS	GLB	7-13-98

SUM-277/224-0.00/6.31/10.

TABLE "A"
DIMENSIONS FROM TOP OF SLAB TO TOP EDGE OF WEB PLATE ON GIRDERS.


GIRDER LINE	ABUT. 1	1	2	PIER 1	2	3	4	PIER 2	4	5	ABUT. 2
A	14 15/16"	13 3/16"	-	13 5/8"	15 5/16"	13"	-	14 9/16"	15 5/16"	13 7/16"	14"
B	13 13/16"	13 3/16"	-	14 3/16"	15 3/8"	13"	-	15 1/4"	-	13"	13 5/8"
C	13 1/4"	13 3/16"	15 1/2"	14 3/16"	-	13"	15 1/2"	14 5/8"	-	13"	14"
D	13"	-	15 1/2"	14"	-	13"	15 1/2"	14 1/8"	-	13"	14 7/16"

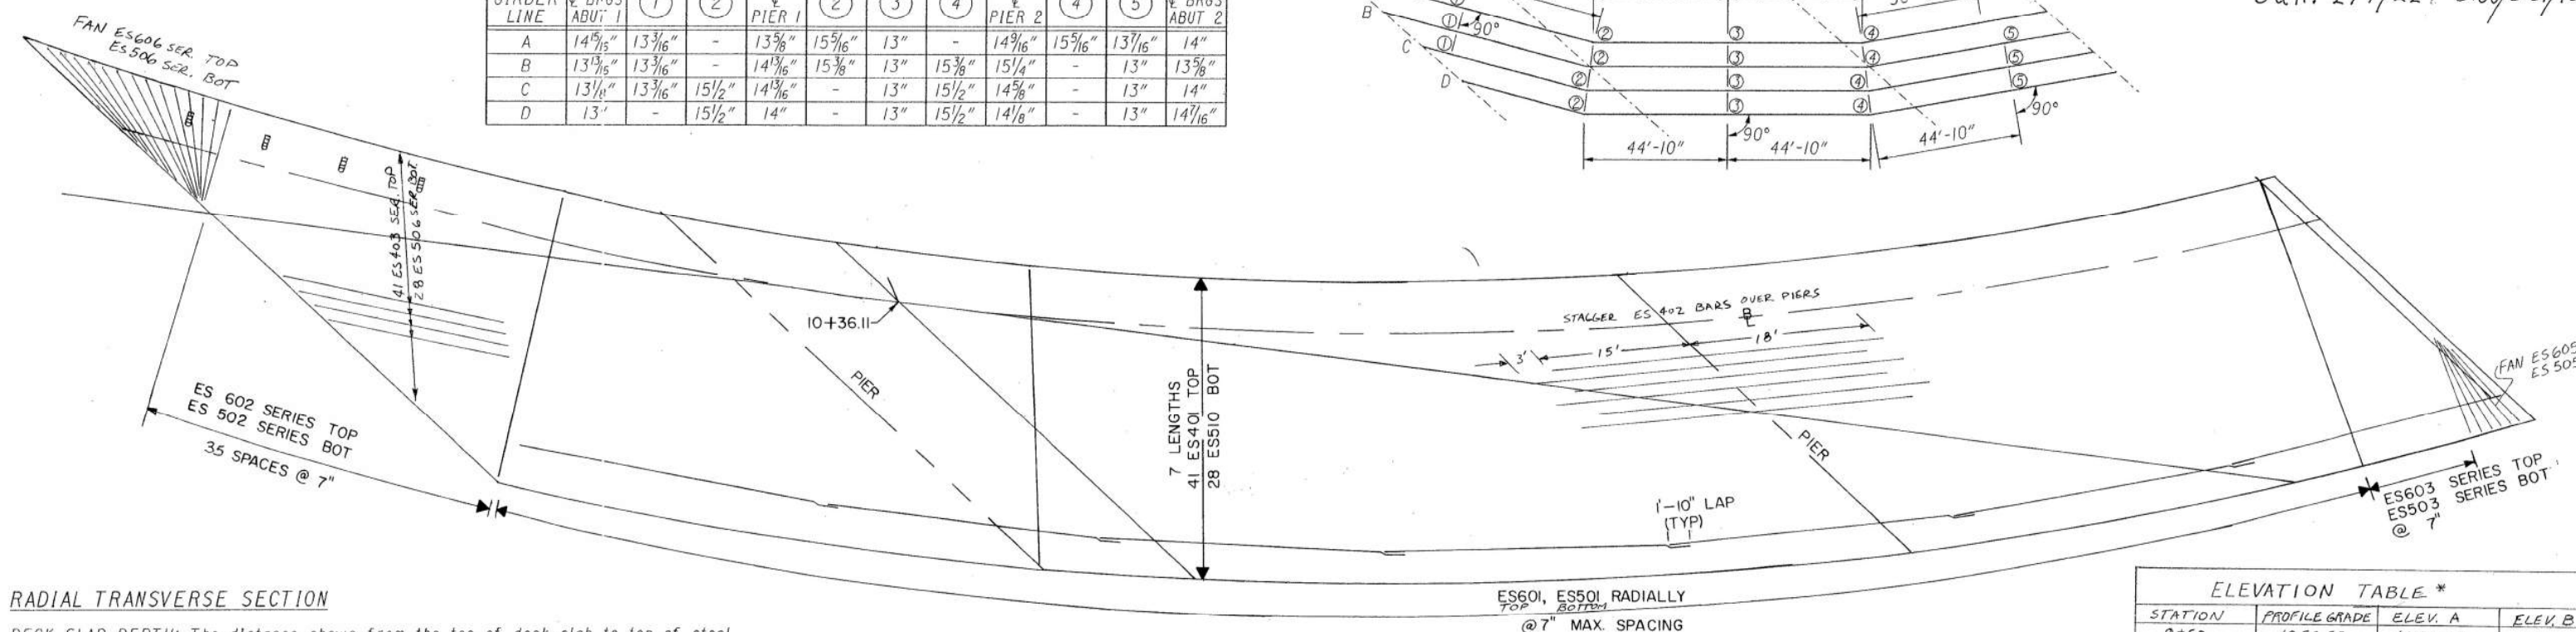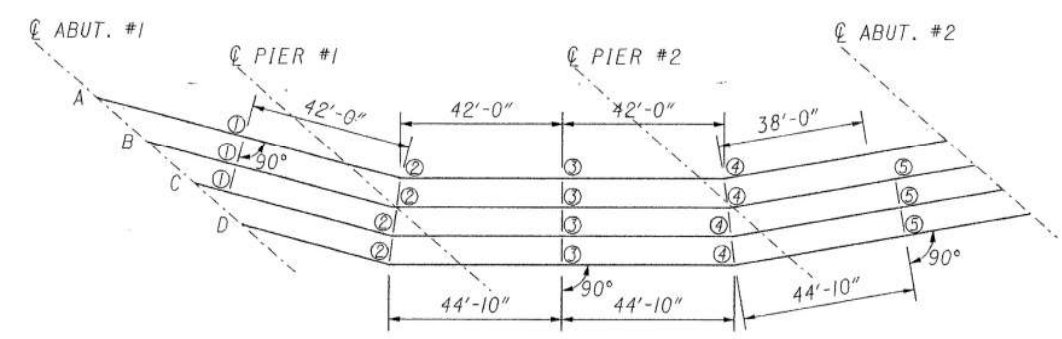

RADIAL TRANSVERSE SECTION

DECK SLAB DEPTH: The distance shown from the top of deck slab to top of steel beam is the design dimension. The quantity of deck concrete to be paid for shall be based on this dimension, even though deviation from it may be necessary because the top flange of the beam may not have the exact camber or conformation required to place it parallel to the finished grade.

WELDED ATTACHMENT of supports for concrete deck finishing machine may be made to areas of the fascia stringer flanges designated "Compression". Attachments shall not be made to areas designated "Tension". Fillet welds to compression flanges shall not be closer than 1" from edge of flange, be not more than 2" long, and be not smaller than the minimum size required by AASHTO. see sheet 8/11 for tension and compression areas.


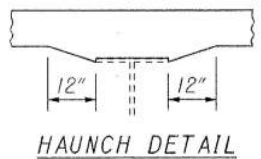


SLAB PLAN

ELEVATION TABLE *

STATION	PROFILE GRADE	ELEV. A	ELEV. B
9+50	1050.58	1050.33	—
9+75	1051.53	1051.30	—
10+00	1052.53	1052.28	1054.45
10+25	1053.56	1053.33	1055.49
10+50	1054.58	1054.39	1056.50
10+75	1055.57	1055.37	1057.53
11+00	1056.53	1056.30	1058.49
11+25	1057.47	1057.22	1059.40
11+50	1058.38	1058.15	1060.31
11+75	1059.26	1059.01	1061.20

* ELEVATIONS A & B ARE ELEVATIONS BEFORE DECK CONCRETE HAS BEEN PLACED. PROFILE GRADE ELEVATIONS ARE ACTUAL FINISHED PROFILE ELEVATIONS.




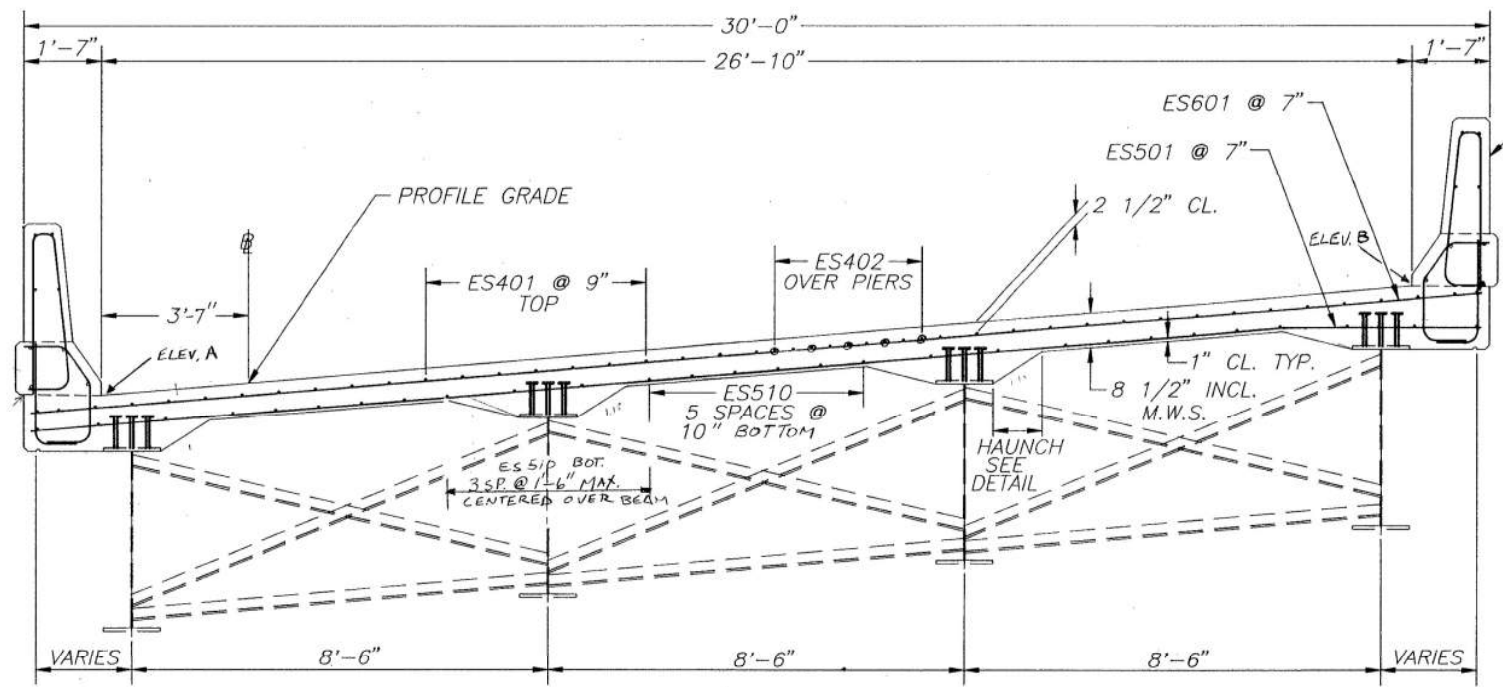
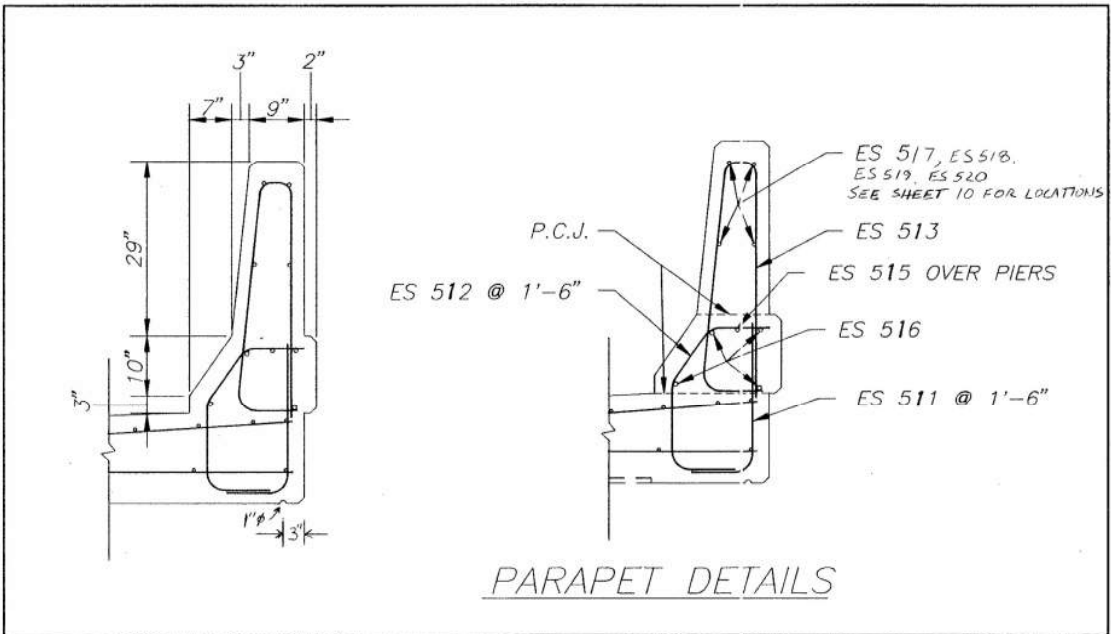


TRANSVERSE SECTION

FOR PARAPET BARS AND DIMENSIONS, SEE DETAIL.

F.H.W.A. REGION	STATE	PROJECT	FUND
5	OHIO		

SUM-277/224-0.00/6.31

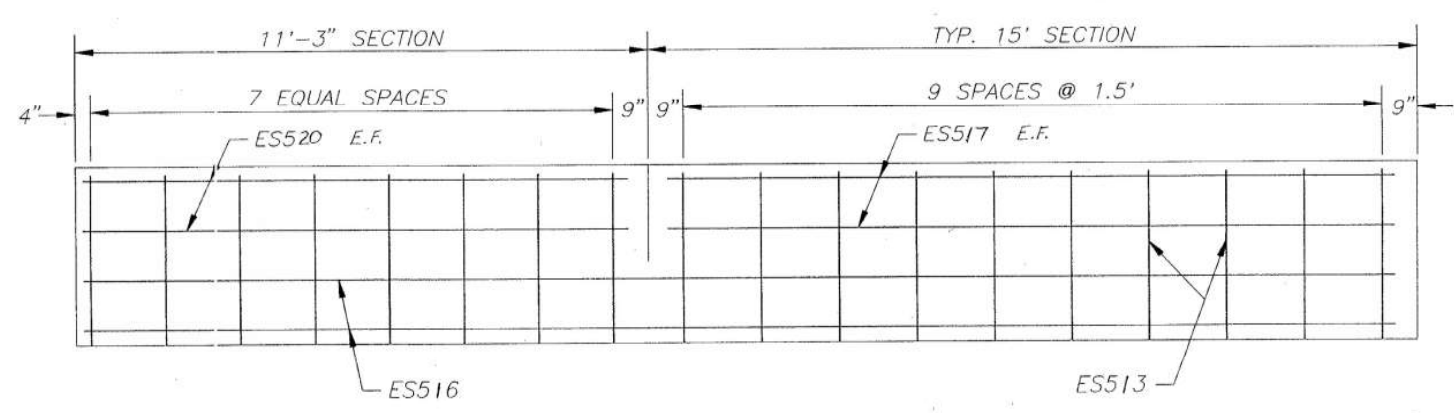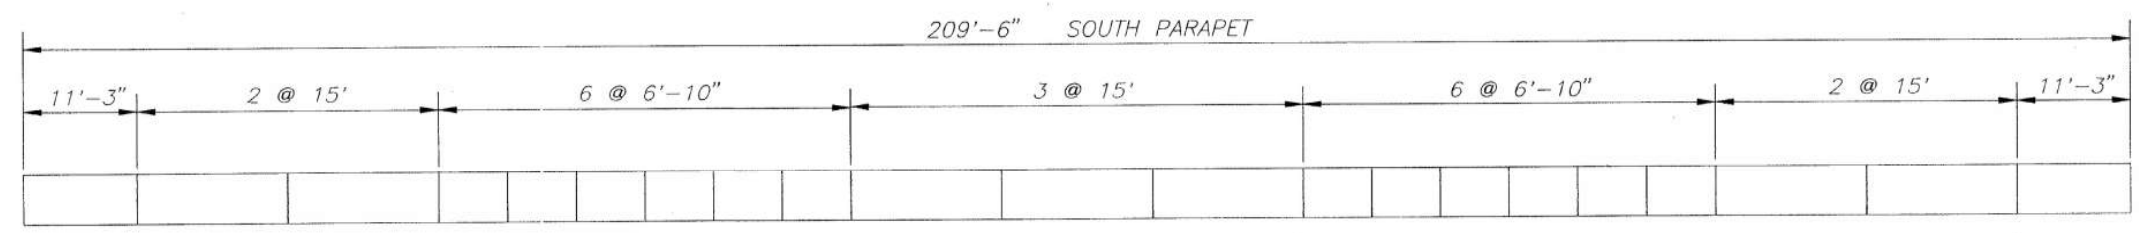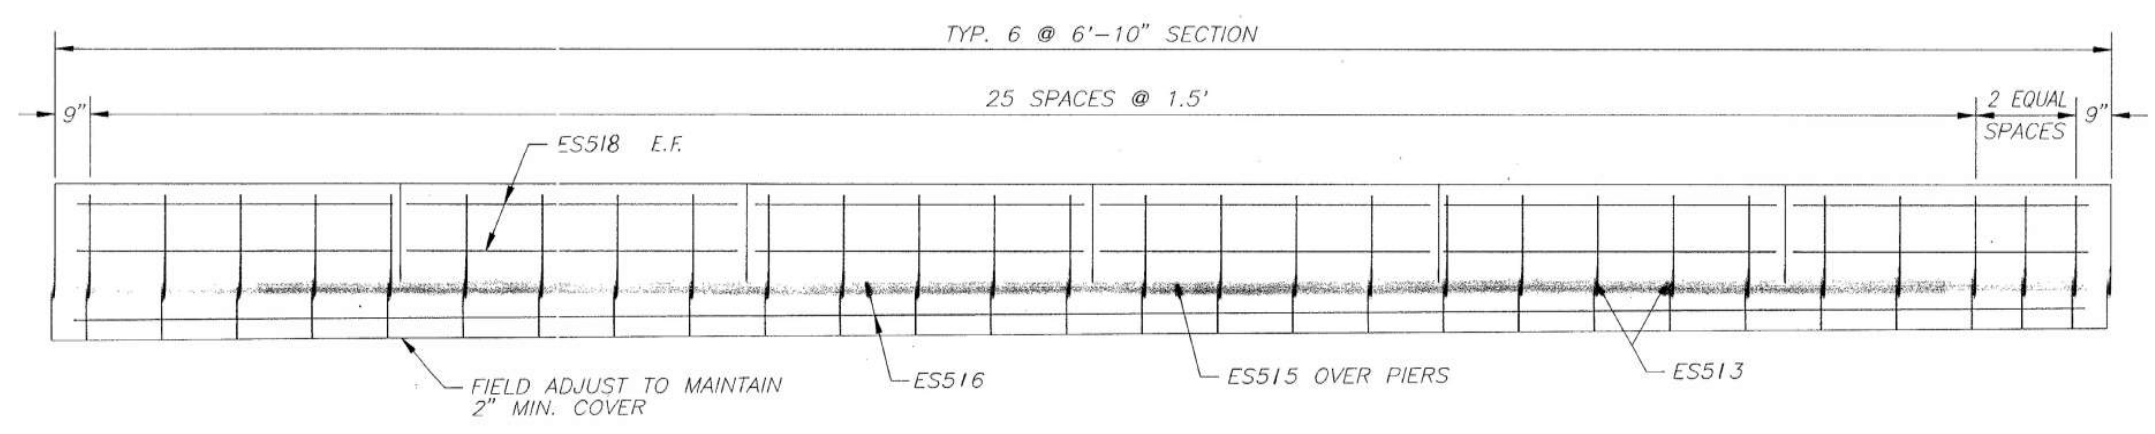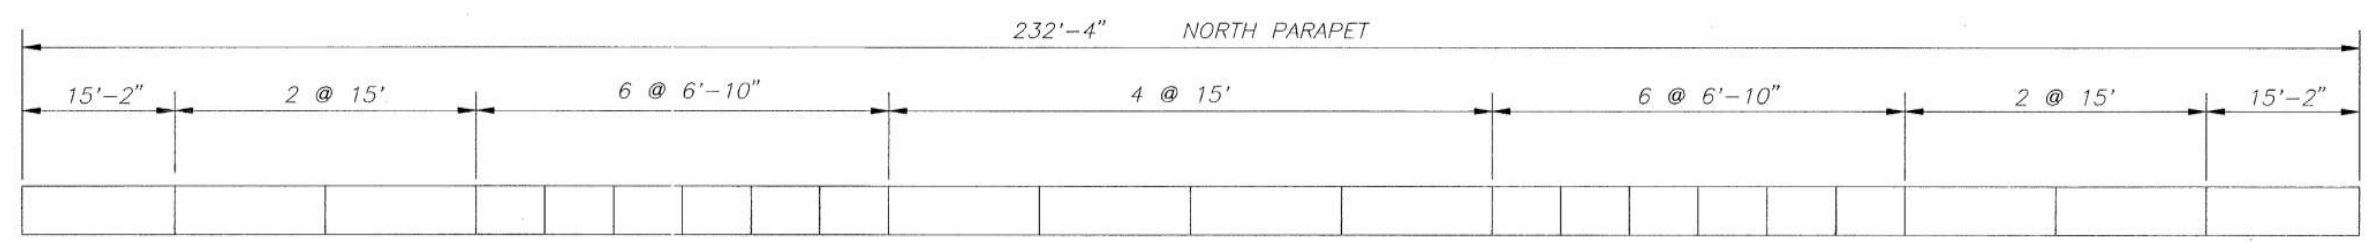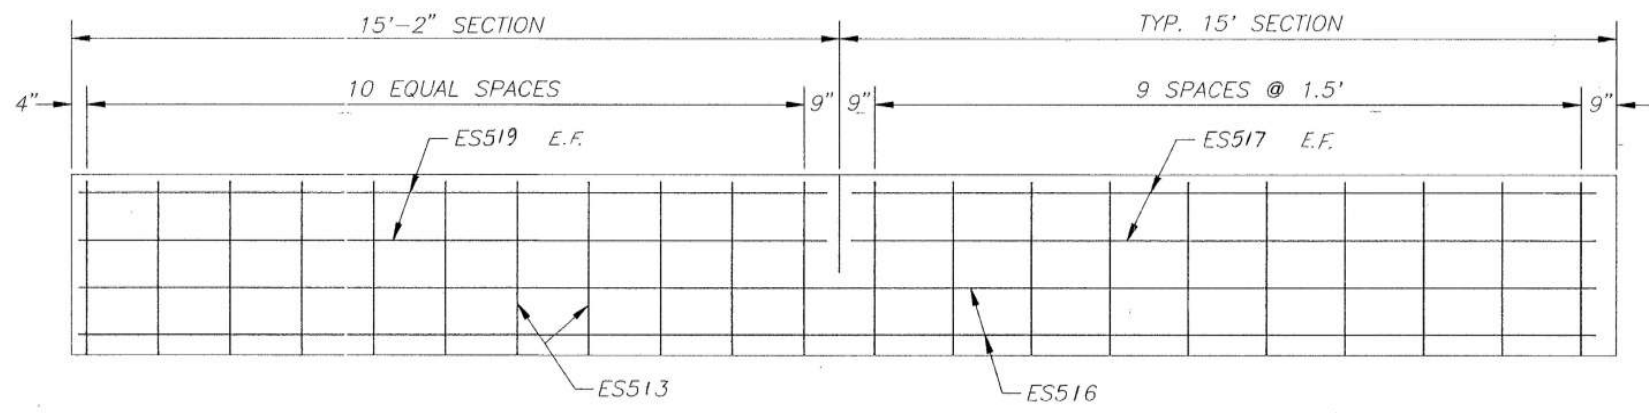

STATE OF OHIO DEPARTMENT OF HIGHWAYS BUREAU OF BRIDGES				
BRIDGE No. SUM-77-09 RAMP R-2 OVER IR- I-277 SUMMIT				
DESIGNED ST	DRAWN SM	TRACED	CHECKED KS	REVIEWED 640

SUM-277/224-0.00/6.31/10.2
BR. # SUM-77-0928



MARK	NUMBER	LENGTH	TYPE	INCREMENT	WEIGHT
STRUCTURE NO.: SUM-77-0930 ABUTMENT WINGWALLS					
EY502	20	3'-0"	S		63
EY503	24	6'-0"	S		150
* EY504 SER	18	3'-1" 3'-10"	BENT	1-1/2"	65
EY506	4	16'-8"	BENT		70
EY507	24	16'-8"	S		417
EY508	4	11'-6"	S		48
EY509	4	10'-0"	S		42
EY510	4	8'-6"	S		35
EY512	8	3'-9"	S		31
** EY513 SER	9	6'-6" 8'-2"	S	10"	69
EY514 SER	7	3'-1" 3'-10"	BENT	1-1/2"	25
EY516	2	15'-8"	BENT		33
EY517	12	15'-8"	S		196
EY518	2	10'-7"	S		22
EY519	2	11'-5"	S		24
EY520	2	10'-0"	S		21
EY521	1	9'-0"	S		9
EY522	4	5'-9"	S		24
*** EY523 SER	12	8'-7" 8'-10"	S	1"	109
EY525 SER	3	6'-5" 8'-8"	S	1'-1/2"	24
EY526	2	13'-8"	S		28
EY527	14	13'-8"	S		200
EY529	2	8'-6"	S		18
EY530	2	6'-0"	S		13
EY532	4	5'-2"	S		22
EY533	9	6'-2"	S		58
EX503	8	7'-6"	BENT		63
EY601	21	7'-3"	BENT		229
** EY611 SER	12	5'-5" 7'-1"	BENT	10"	113
EY621 SER	3	5'-7" 7'-3"	BENT	10"	29
TOTAL ABUTMENT WINGWALLS:					2,250
STRUCTURE NO.: SUM-77-0930 SUPER STRUCTURE					
ES401	287	30'-0"	S		5751
ES402	82	33'-0"	S		1808
ES403 SER	40	35'-4" 2'-10"	S	9-3/4"	510
ES501	308	29'-8"	S		9530
ES502 SER	36	29'-1" 10'-4"	S	6-1/4"	740
ES503 SER	18	29'-1"	S	11-3/4"	381
ES504	8	11'-6"	S		96
ES505	10	9'-10"	S		103
ES506 SER	27	35'-4" 2'-8 1/2"	S	14-1/2"	535
ES510	196	30'-0"	S		6133
ES511	300	2'-11 1/2"	BENT		888
ES512	300	4'-5"	BENT		1304
ES513	300	7'-6"	BENT		2347
ES515	4	33'-0"	S		138
ES516	68	24'-10"	S		2536
ES517	60	14'-8"	S		918
ES518	96	6'-6"	S		659
ES519	8	14'-8"	S		122
ES520	8	10'-9"	S		90
ES601	308	29'-8"	S		13724
ES602 SER	36	29'-1" 10'-4"	S	6-1/4"	1066
ES603 SER	18	29'-1" 11'-6"	S	11-3/4"	549
ES604	8	11'-6"	S		138

* 3 SETS OF 6
** 3 SETS OF 3
*** 4 SETS OF 3


MARK	NUMBER	LENGTH	TYPE	INCREMENT	WEIGHT
STRUCTURE NO.: SUM-77-0930 SUPER STRUCTURE con't.					
ES605	10	9'-10"	S		549
ES606 SER	27	35'-4" 2'-8 1/2"	S	14-1/2"	138
ED 801	60	4'-6"	BENT		721
TOTAL SUPER-STRUCTURE:					51,474
STRUCTURE NO.: SUM-77-0930 ABUTMENT WINGWALLS					
EA501	5	31'-0"	S		162
EA502	10	32'-9"	S		342
EA503	5	35'-8"	S		186
EA504	10	29'-2"	S		304
EA511	5	5'-6"	BENT		29
EA512	5	8'-4"	BENT		43
EA513	5	6'-6"	BENT		34
EA601	14	8'-2 1/2" 9'-1"	BENT	1 1/8"	181
EA602	14	3'-10" 2'-11 1/2"	S	1 1/8"	71
EA603	16	8'-1 1/2" 9'-1 1/2"	BENT	1 1/8"	207
EA604	16	3'-10 1/2" 2'-10 1/2"	S	1 1/8"	81
EA605	16	8'-0 1/2" 9'-0 1/2"	BENT	1 1/8"	205
EA606	16	3'-9 1/2" 2'-9 1/2"	S	1 1/8"	79
EA607	14	8'-1 1/4" 8'-11 1/4"	BENT	1 1/8"	179
EA608	14	3'-8 3/4" 2'-10 1/4"	S	1 1/8"	69
EA610	4	10'-10 1/2" 10'-7 1/2"	BENT	1"	65
EA611	4	5'-7 1/2" 5'-4 1/2"	S	1"	33
EA612	11	10'-10 3/4" 10'-0 3/4"	BENT	1"	173
EA613	11	5'-7 3/4" 4'-9 3/4"	S	1"	86
EA614	11	10'-10" 10'-0"	BENT	1"	172
EA615	11	5'-7" 4'-9"	S	1"	85
EA616	6	10'-4 1/2" 9'-11 1/2"	BENT	1"	91
EA617	6	5'-1 1/2" 4'-8 1/2"	S	1"	44
TOTAL ABUTMENT:					2,921
SHEET TOTAL:					56,645

NOTE:

REFER TO CONSTRUCTION AND MATERIAL
SPECIFICATIONS SECTIONS 106.03
700, 709.01 THRU 709.13, AND 509.08
FOR SPECIFICATIONS AND SAMPLING.

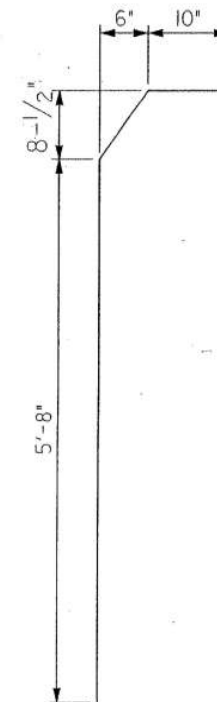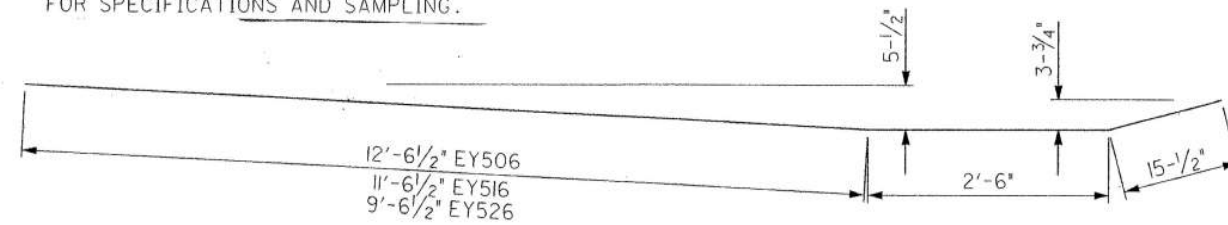


EY601

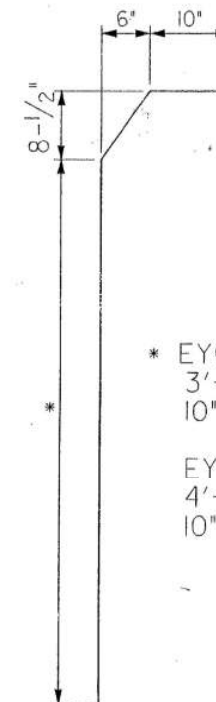


EY611
EY621

* EY611 SER.
3'-10" TO 5'-6"
10" INCR.


EY621 SER.
4'-0" TO 5'-8"
10" INCR.

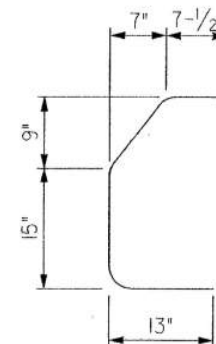


ES512

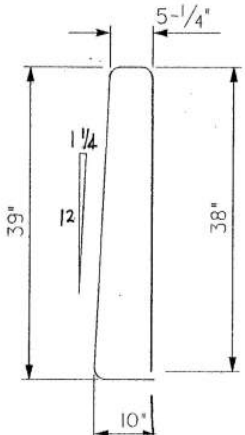


ES513
EX503

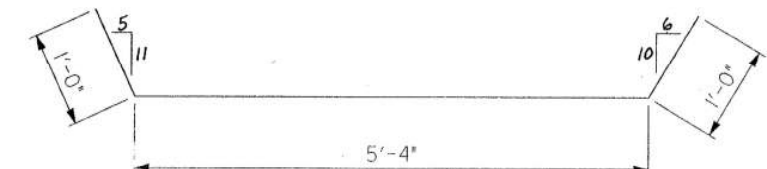

EA512

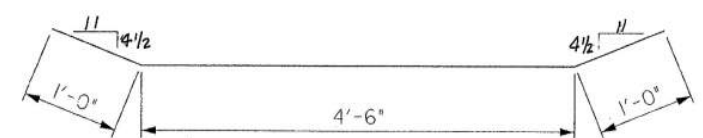


EA513

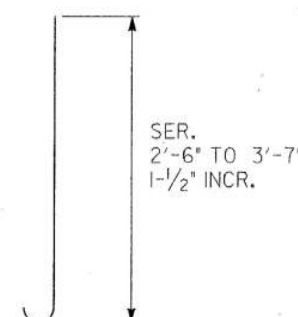


EY504
EY514

SER.
2'-6" TO 3'-7"
1-1/2" INCR.

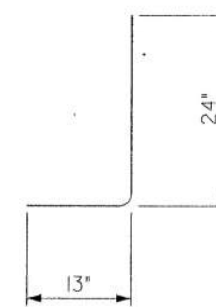

EY511

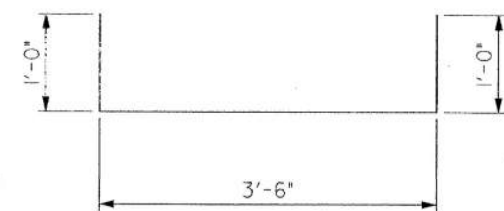

EA511

STATE OF OHIO DEPARTMENT OF TRANSPORTATION BUREAU OF BRIDGES					
REINFORCING SCHEDULE					
BRIDGE NO. SUM-77-0928 RAMP R-2 OVER IR-77 SUMMIT COUNT					
DESIGNED ST	DRAWN PZ	TRACED	CHECKED KS	REVIEWED L/R	DATE 7-13-77

BRIDGE NOTES

F.H.W.A. REGION	STATE	PROJECT NO.	FUNDS
5	OHIO		

SUM - 277/224 - 0.00/6.31/10.

BENCHMARKS

NEW BENCHMARK DISKS SHALL BE PROVIDED BY O.D.O.T. AND SET IN PLACE ON A HORIZONTAL SURFACE OF THE ABUTMENT OR WINGWALL BY THE CONTRACTOR. THE PLACEMENT OF THE DISK SHALL BE SUCH THAT ACCESS TO THE DISK WILL NOT BE IMPEDED BY GUARDRAIL, BRIDGE RAILING, OR ANY PORTION OF THE STRUCTURE. THE DISK SHALL NOT BE PLACED IN AN AREA THAT IS SUBJECT TO ROADWAY TRAFFIC, ROADWAY DRAINAGE, OR FUTURE RESURFACING. AFTER COMPLETION OF THE PROJECT, O.D.O.T. SHALL RE-ESTABLISH THE ELEVATION. ANY EXISTING BENCHMARK DISK THAT IS DISTURBED BY THE CONTRACTOR DURING DEMOLITION SHALL BE CAREFULLY REMOVED AND STORED FOR SALVAGE BY DISTRICT SURVEY CREWS. ALL COSTS FOR THE ABOVE DESCRIBED WORK SHALL BE INCIDENTAL TO, AND INCLUDED IN, THE UNIT PRICE BID FOR ITEM 511 CONCRETE, CLASS "S".

ITEM 202 REMOVAL MISC.: EXISTING VERTICAL EXTENSION OF STRUCTURAL EXPANSION JOINTS

THIS ITEM SHALL CONSIST OF REMOVING THE EXISTING VERTICAL EXTENSION STEEL AND TRIMMING THE EXISTING 8x4x1 ANGLE AND GRINDING IT AND THE 2" BAR FLUSH AS SHOWN ON SHEET #183.

MEASUREMENT WILL BE THE ACTUAL NUMBER OF LINEAR FEET OF EXISTING EXPANSION JOINT.

PAYMENT TO DO THE ABOVE WORK SHALL BE MADE AT THE UNIT BID PRICE FOR ITEM 202 REMOVAL MISC.: EXISTING VERTICAL EXTENSION OF STRUCTURAL EXPANSION JOINT.

REPLACEMENT OF EXISTING END CROSSFRAMES

ANY EXISTING END CROSSFRAMES ON STRUCTURES 0115 AND 0134 DEEMED BY THE ENGINEER TO BE UNSUITABLE BECAUSE OF CORROSION SHALL BE REPLACED WITH NEW A36 STRUCTURAL STEEL. REPLACEMENT STRUCTURAL STEEL SHALL BE PAID FOR AT THE BASE BID UNIT PRICE FOR ITEM 513 STRUCTURAL STEEL (AISC CATEGORY 1), AS PER PLAN. THE REQUIREMENT OF 501.05 SHOP DRAWINGS IS WAIVED. REMOVAL OF EXISTING STEEL CROSSFRAMES SHALL BE INCLUDED WITH THIS ITEM, FOR PAYMENT. ALL WORK SHALL BE DONE IN ACCORDANCE WITH STANDARD BRIDGE DRAWING SD-I-69. ESTIMATED QUANTITIES ARE SHOWN BELOW:

BRIDGE No.	WEIGHT
SUM-277-0115	200 lbs.
SUM-277-0134	200 lbs.

ITEM 520 PNEUMATICALLY PLACED MORTAR

THIS OPERATION SHALL BE PERFORMED IN ACCORDANCE WITH ITEM 520 AND PREPARATION SHALL INCLUDE THE USE OF AN EPOXY BONDING AGENT. THIS ITEM SHALL BE USED ON DETERIORATED SECTIONS OF EXISTING PIERS, ABUTMENTS, DECK UNDERSIDES, AND AS DIRECTED BY THE ENGINEER.

COST OF ALL EQUIPMENT, MATERIAL, AND LABOR REQUIRED TO REPAIR THESE AREAS SHALL BE INCLUDED IN THE UNIT PRICE BID FOR ITEM 520 PNEUMATICALLY PLACED MORTAR.

AN ESTIMATED QUANTITY, AS ITEMIZED BELOW, HAS BEEN CARRIED TO THE GENERAL SUMMARY.

	#0115	#0134	#0305	#1061
REAR ABUTMENT	200 S.F.	100 S.F.	100 S.F.	
FWD. ABUTMENT	200 S.F.	100 S.F.	100 S.F.	
PIERS (TOP)				100 S.F.

MISCELLANEOUS NOTES

REFER TO STANDARD BRIDGE DRAWINGS BR-I, AS-I-81, AND EXJ-4-87 FOR DETAILS NOT SHOWN ON THE FOLLOWING SHEETS FOR THE PROPOSED CONSTRUCTION.

ITEM SPECIAL SEALING OF CONCRETE SURFACES (EPOXY)

EPOXY SEALANT SHALL BE APPLIED TO THE PARAPETS, MEDIAN PARAPETS, ABUTMENTS, BACKWALLS, WINGWALLS, PIERS, AND PIER CAPS OF ALL BRIDGES. THESE QUANTITIES ARE REFLECTED IN THE GENERAL SUMMARY FOR EACH BRIDGE. SEE DETAILS FOR LIMITS OF SEALING ON SHEET #182.

ITEM 511 CLASS S CONCRETE SUPERSTRUCTURE, AS PER PLAN

THIS ITEM SHALL BE USED TO RECONSTRUCT EXISTING PARAPETS AND THE FULL DEPTH PORTIONS OF THE DECKS IN THE MEDIAN AS DETAILED ON THE FOLLOWING SHEETS.

ALL COST OF REMOVAL SHALL BE INCLUDED UNDER ITEM 202 PORTIONS OF STRUCTURES REMOVED, (LUMP).

SURFACE PREPARATION

PRIOR TO PLACING THE NEW WALL, ALL SURFACES TO WHICH THE WALL IS TO BOND, INCLUDING EXPOSED REINFORCING AND STRUCTURAL STEEL, SHALL BE CLEANED BY AN APPROVED METHOD OF WATER BLASTING ONLY. THESE SURFACES SHALL BE MADE FREE OF SPALLS, LAITANCE, AND ALL TRAICES OF FOREIGN MATERIAL. IF NECESSARY, DETERGENT CLEANING SHALL PRECEDE BLAST CLEANING TO ENSURE THE REMOVAL OF CONTAMINANTS DETRIMENTAL TO ACHIEVING AN ADEQUATE BOND.

PAYMENT SHALL BE MADE AT THE UNIT BID PRICE FOR THE CALCULATED NUMBER OF CUBIC YARDS.

ITEM 202 PORTIONS OF STRUCTURES REMOVED, LUMP

THIS ITEM SHALL BE USED TO REMOVE THE EXISTING PARAPETS FROM ALL THE BRIDGES AND WINGWALLS AND FULL DEPTH PORTIONS OF THE DECKS AT THE JOINT IN THE MEDIAN ON STRUCTURES # 0115, 0134, 0305 AND 0374 AS SHOWN ON THE FOLLOWING SHEETS. ALL LOOSE, SOFT, HONEYCOMBED, AND DISINTEGRATED CONCRETE PLUS 1/4" DEPTH OF SOUND SHALL BE REMOVED. AFTER COMPLETION OF THE REMOVAL OPERATION, THE ENGINEER SHALL SOUND THE REMAINING CONCRETE TO ENSURE THAT ONLY SOUND CONCRETE REMAINS. ALL WORK SHALL BE DONE IN SUCH A MANNER AS NOT TO DAMAGE OR SHATTER THE CONCRETE THAT IS TO REMAIN. CONCRETE MAY BE REMOVED BY CHIPPING OR HAND DRESSING. CHIPPING HAMMERS SHALL NOT BE HEAVIER THAN THE NOMINAL 35 POUND CLASS.

THE EXISTING REINFORCING STEEL SHALL BE CUT AS SHOWN ON THE PARAPET DETAILS.

RAILINGS AND POSTS SHALL BE REMOVED AND WILL BECOME THE PROPERTY OF THE CITY OF AKRON. CONTACT SHALL BE MADE TO MR. JIM BECKETT (216)375-2831 TO ARRANGE FOR DELIVERY TO A SPECIFIED LOCATION.

ALL COSTS OF LABOR, MATERIAL AND EQUIPMENT NECESSARY TO PERFORM THE ABOVE OPERATION SHALL BE INCLUDED UNDER ITEM 202 PORTIONS OF STRUCTURES REMOVED, LUMP.

BRIDGE PAINTING

STRUCTURE No. SUM-277-0374 HAS BEEN PARTIALLY PAINTED UNDER ANOTHER CONTRACT. THE REMAINDER SHALL BE PAINTED AS DETAILED ON SHEET No. 196.

DUST CONTROL

IN CASE OF SAND BLASTING AND/OR THE CLEANING OF BRIDGE DECKS PRIOR TO PLACEMENT OF THE OVERLAY AND PAVEMENT GRINDING, THE CONTRACTOR SHALL BE REQUIRED TO PERFORM ADDITIONAL WORK; SUPPLY ADDITIONAL EQUIPMENT OR ERECT TEMPORARY PROTECTIVE SCREENING TO PROTECT ADJACENT TRAFFIC AND PROPERTY FROM THE DUST ORIGINATING FROM THOSE OPERATIONS. THE CONTRACTOR SHALL SUBMIT HIS METHOD OF CONTROLLING DUST FOR APPROVAL TO THE ENGINEER AT LEAST ONE WEEK PRIOR TO BEGINNING WORK. THESE PROVISIONS SHALL BE PROVIDED AT NO ADDITIONAL COST TO THE PROJECT. THIS REQUIREMENT IS IN ADDITION TO THE PROVISIONS OF SECTION 107.12 OF THE SPECIFICATIONS AND SHALL NOT RELIEVE THE CONTRACTOR FROM HIS OBLIGATION TO PROTECT PROPERTY FROM HIS OTHER OPERATIONS, AND RESTORE IT IF DAMAGED.

STRUCTURE REPAIR METHODS

THE QUANTITIES LISTED ON THE ESTIMATED QUANTITIES SHEET ARE AN ESTIMATED AMOUNT OF REPAIR REQUIRED TO REHABILITATE THE STRUCTURE. THESE QUANTITIES ARE BASED ON VISUAL INSPECTION OF THE EXISTING STRUCTURE AND ARE NOT TO BE CONSIDERED TO REPRESENT THE EXACT AMOUNT OF REPAIR REQUIRED TO REHABILITATE THE BRIDGE. PAYMENT WILL BE BASED ON THE ACTUAL WORK PERFORMED AT THE UNIT PRICE BID FOR THE PERTINENT REPAIR ITEM, AS DIRECTED BY THE ENGINEER.

EXISTING STRUCTURE VERIFICATION

DETAILS AND DIMENSIONS SHOWN ON THESE PLANS PERTAINING TO THE EXISTING STRUCTURE HAVE BEEN OBTAINED FROM PLANS OF THE EXISTING STRUCTURE AND FROM FIELD OBSERVATIONS AND MEASUREMENTS. CONSEQUENTLY, THEY ARE INDICATIVE OF EXISTING STRUCTURE AND THE PROPOSED WORK BUT THEY SHALL BE CONSIDERED TENTATIVE AND APPROXIMATE. THE CONTRACTOR IS REFERRED TO CMS SECTIONS 102.05, 105.02 AND 513.02.

CONTRACT BID PRICES SHALL BE BASED UPON A RECOGNITION OF THE UNCERTAINTY DESCRIBED ABOVE AND UPON A PREBID EXAMINATION OF THE EXISTING STRUCTURE BY THE CONTRACTOR. HOWEVER, ALL PROJECT WORK SHALL BE BASED UPON ACTUAL DETAILS AND DIMENSIONS WHICH HAVE BEEN VERIFIED BY THE CONTRACTOR IN THE FIELD.

EXISTING OVERLAYS REMOVED FROM BRIDGE DECKS

REMOVE THE EXISTING ASPHALT CONCRETE OVERLAY FROM STRUCTURE No's. 0374, 1061 AND 0953L. THE GRADE FOLLOWING THIS REMOVAL OPERATION WILL NOW BE THE ORIGINAL DECK SURFACE GRADE. THE ABOVE DESCRIBED REMOVAL WILL BE REMOVED UNDER ITEM 202 WEARING COURSE REMOVED.

REMOVE THE EXISTING 1 1/4" THICK LATEX MODIFIED CONCRETE OVERLAY FROM STRUCTURE No's. 0115, 0134 AND 0305. THE GRADE FOLLOWING THIS REMOVAL OPERATION WILL NOW BE 1/4" BELOW THE ORIGINAL DECK SURFACE GRADE. THE ABOVE DESCRIBED REMOVAL SHALL BE AS PER ITEM 254 PAVEMENT PLANING AND PAID FOR AS PORTIONS OF STRUCTURES REMOVED, AS PER PLAN, SQ. YD.

CONCRETE BRIDGE DECK SURFACE PREPARATION USING HYDRO DEMOLITION

REMOVE A UNIFORM DEPTH OF 1" AND ALL DETERIORATED MATERIAL BELOW THIS LEVEL FROM STRUCTURE No's. 0115, 0134 AND 0305. THIS WORK SHALL BE PERFORMED AFTER THE "PORTION OF STRUCTURE REMOVED AS PER PLAN WORK ON THE ABOVE NAMED STRUCTURES HAS BEEN PERFORMED."

REMOVE A UNIFORM DEPTH OF 1 1/4" AND ALL DETERIORATED MATERIAL BELOW THIS LEVEL FROM STRUCTURE No's. 0374, 1061 AND 0953L. THIS WORK SHALL BE PERFORMED AFTER THE "ITEM 202 WEARING COURSE REMOVED HAS BEEN PERFORMED."

STATE OF OHIO DEPARTMENT OF TRANSPORTATION BUREAU OF BRIDGES					
BRIDGE NOTES					
BRIDGE Nos. SUM-277-0115, 0134, SUM-277-0305, 0374, SUM-224-1061 & SUM-77-0953L					
DESIGNED	DRAWN	TRACED	CHECKED	REVIEWED	DATE
LS	RB				

BRIDGE NOTES

F.H.W.A. REGION	STATE	PROJECT NO.	FUNDS
5	OHIO		

SUM - 277/224 - 0.00/6.31/10.22

SUMMARY OF WORK REQUIRED ON BRIDGES

BRIDGE No. SUM-277-0115

- REMOVE TOP 2" OF EXISTING DECK. REPLACE WITH UNIFORM $2\frac{3}{4}$ " THICKNESS OF MICRO-SILICA MODIFIED CONCRETE AND VARIABLE THICKNESS AT SOME LOCATIONS.
- RETROFIT PARAPETS WITH SAFETY SHAPE.
- MODIFY EXPANSION JOINTS WITH STRIP SEALS.
- REPLACE CORRODED END CROSSFRAMES.
- REPLACE FOOTER DRAINS AT ABUTMENTS.
- SEAL ALL CONCRETE SURFACES WITH EPOXY.
- PATCH SPALLED CONCRETE AREAS (LOCATIONS OUTLINED BY ODOT).
- REPAIR SLOPE PROTECTION (QUANTITY CARRIED TO ROADWAY).
- CONSTRUCT CONCRETE BARRIER IN MEDIAN.
- PAINT STRUCTURAL STEEL.

BRIDGE No. SUM-277-0134

- REMOVE 2" OF EXISTING DECK. REPLACE WITH UNIFORM $2\frac{3}{4}$ " THICKNESS OF MICRO-SILICA MODIFIED CONCRETE AND VARIABLE THICKNESS AT SOME LOCATIONS.
- RETROFIT PARAPETS WITH SAFETY SHAPE.
- MODIFY EXPANSION JOINTS WITH STRIP SEALS.
- REPLACE CORRODED END CROSSFRAMES.
- REPLACE FOOTER DRAINS AT ABUTMENTS.
- SEAL ALL CONCRETE SURFACES WITH EPOXY.
- PATCH SPALLED CONCRETE AREAS (LOCATIONS OUTLINED BY ODOT).
- REPAIR SLOPE PROTECTION (QUANTITY CARRIED TO ROADWAY).
- PAINT STRUCTURAL STEEL.
- CONSTRUCT CONCRETE BARRIER IN MEDIAN.

BRIDGE No. SUM-277-0305

- REMOVE TOP 2" OF EXISTING DECK. REPLACE WITH UNIFORM $2\frac{3}{4}$ " THICKNESS OF MICRO-SILICA MODIFIED CONCRETE AND VARIABLE THICKNESS AT SOME LOCATIONS.
- RETROFIT PARAPETS WITH SAFETY SHAPE.
- REPLACE SOUTHWEST APPROACH SLAB (QUANTITIES CARRIED TO ROADWAY).
- SEAL ALL CONCRETE SURFACES WITH EPOXY.

BRIDGE No. SUM-277-0374

- REMOVE ASPHALT WEARING COURSE AND 1" OF EXISTING DECK. REPLACE WITH UNIFORM $2\frac{3}{4}$ " THICKNESS OF MICRO-SILICA MODIFIED CONCRETE AND VARIABLE THICKNESS AT SOME LOCATIONS.
- RETROFIT PARAPETS WITH SAFETY SHAPE.
- MODIFY EXPANSION JOINTS WITH STRIP SEALS.
- PATCH SPALLED CONCRETE AREAS (LOCATIONS OUTLINED BY ODOT).
- RESET ALL ROCKERS AT BOTH ABUTMENTS.
- CONSTRUCT CONCRETE BARRIER IN MEDIAN.

BRIDGE No. SUM-224-1061

- REMOVE ASPHALT WEARING COURSE AND 1" OF EXISTING DECK. REPLACE WITH UNIFORM $2\frac{3}{4}$ " THICKNESS OF MICRO-SILICA MODIFIED CONCRETE AND VARIABLE THICKNESS AT SOME LOCATIONS.
- RETROFIT PARAPETS WITH SAFETY SHAPE.
- REPAIR SLOPE PROTECTION (QUANTITY CARRIED TO ROADWAY).
- PATCH TOP OF PIERS (LOCATIONS OUTLINED BY ODOT).
- SEAL CONCRETE SURFACES WITH EPOXY.
- CONSTRUCT CONCRETE BARRIER IN MEDIAN.
- REPAIR EROSION AT SOUTHWEST ABUTMENT CORNER.

BRIDGE No. SUM-77-0953L

- REMOVE ASPHALT WEARING COURSE AND 1" OF EXISTING DECK. REPLACE WITH UNIFORM $2\frac{3}{4}$ " THICKNESS OF MICRO-SILICA MODIFIED CONCRETE AND VARIABLE THICKNESS AT SOME LOCATIONS.
- RETROFIT PARAPETS WITH SAFETY SHAPE.
- MODIFY EXPANSION JOINTS WITH STRIP SEALS.
- SEAL CONCRETE SURFACES WITH EPOXY.
- RESET ALL ROCKERS AT BOTH ABUTMENTS.

ITEM 519 PATCHING CONCRETE STRUCTURE

A QUANTITY OF 150 SQ. FT. FOR STRUCTURE No. 0374 AND 50 SQ. FT. FOR REMAINING STRUCTURES IS CARRIED TO THE GENERAL SUMMARY TO BE USED AS DIRECTED BY THE ENGINEER.

ITEM 516 STRUCTURAL EXPANSION JOINT INCLUDING ELASTOMERIC STRIP SEAL, AS PER PLAN

THIS ITEM SHALL INCLUDE ALL EQUIPMENT, MATERIAL, AND LABOR NECESSARY TO CONSTRUCT THE STRIP SEAL SYSTEM AS DETAILED IN THE FOLLOWING SHEETS.

EXPANSION JOINT INFORMATION

BRIDGE NUMBER 0115 L/R

		DIMENSION 'A'						
LOCATION	GLAND SIZE	30°	40°	50°	60°	70°	80°	90°
ABUT. 1	3"	$2\frac{3}{16}$ "	$2\frac{1}{8}$ "	$2\frac{1}{16}$ "	2"	$1\frac{15}{16}$ "	$1\frac{7}{8}$ "	$1\frac{13}{16}$ "
ABUT. 2	4"	$2\frac{7}{8}$ "	$2\frac{3}{4}$ "	$2\frac{5}{8}$ "	$2\frac{1}{2}$ "	$2\frac{3}{8}$ "	$2\frac{1}{4}$ "	$2\frac{1}{8}$ "

BRIDGE NUMBER 0134 L/R

		DIMENSION 'A'						
LOCATION	GLAND SIZE	30°	40°	50°	60°	70°	80°	90°
ABUT. 1	3"	$2\frac{3}{16}$ "	$2\frac{1}{8}$ "	$2\frac{1}{16}$ "	2"	$1\frac{15}{16}$ "	$1\frac{7}{8}$ "	$1\frac{13}{16}$ "
ABUT. 2	3"	$2\frac{3}{8}$ "	$2\frac{1}{4}$ "	$2\frac{1}{8}$ "	2"	$1\frac{7}{8}$ "	$1\frac{3}{4}$ "	$1\frac{5}{8}$ "

BRIDGE NUMBER 0374 L/R

		DIMENSION 'A'						
LOCATION	GLAND SIZE	30°	40°	50°	60°	70°	80°	90°
ABUT. 1	4"	$3\frac{1}{16}$ "	$2\frac{7}{8}$ "	$2\frac{11}{16}$ "	$2\frac{1}{2}$ "	$2\frac{5}{16}$ "	$2\frac{1}{8}$ "	$1\frac{15}{16}$ "
ABUT. 2	4"	$3\frac{1}{16}$ "	$2\frac{7}{8}$ "	$2\frac{11}{16}$ "	$2\frac{1}{2}$ "	$2\frac{5}{16}$ "	$2\frac{1}{8}$ "	$1\frac{15}{16}$ "

BRIDGE NUMBER 0953

		DIMENSION 'A'						
LOCATION	GLAND SIZE	30°	40°	50°	60°	70°	80°	90°
ABUT. 1	3"	$2\frac{3}{16}$ "	$2\frac{1}{8}$ "	$2\frac{1}{16}$ "	2"	$1\frac{15}{16}$ "	$1\frac{7}{8}$ "	$1\frac{13}{16}$ "
ABUT. 2	3"	$2\frac{7}{16}$ "	$2\frac{3}{8}$ "	$2\frac{5}{16}$ "	$2\frac{1}{4}$ "	$2\frac{3}{16}$ "	$2\frac{1}{8}$ "	$2\frac{1}{16}$ "

ITEM 601 - CONCRETE SLOPE PROTECTION, AS PER PLAN


THIS ITEM WAS PROVIDED FOR REPLACING THE EXISTING BROKEN CONCRETE SLABS. IT SHALL BE CONSTRUCTED IN ACCORDANCE WITH ITEM 601.06 EXCEPT THAT THE THICKENING OF SLAB ALONG THE BOTTOM EDGE IS NOT REQUIRED.

ITEM 601: #0115 - 20 SQ. YD.
#0134 - 50 SQ. YD.
#1061 - 15 SQ. YD.
65 SQ. YD. (CARRIED TO SHT. No. 36)

ITEM 518 - STRUCTURE DRAINAGE, MISC.: FOOTER DRAIN REPLACEMENT

THIS ITEM SHALL BE PERFORMED AT THE ABUTMENTS OF STRUCTURES SUM-277-0115 AND SUM-277-0134. THIS ITEM SHALL INCLUDE THE REMOVAL OF THE EXISTING PIPE, PLACEMENT OF A NEW NON-PERFORATED 6" CORRUGATED METAL PIPE, COUPLING, BACKFILL AND ALL EQUIPMENT, MATERIALS AND LABOR TO COMPLETE THIS ITEM AS DETAILED. PAYMENT SHALL BE MADE UNDER ITEM 518 - STRUCTURE DRAINAGE, MISC.: FOOTER DRAIN REPLACEMENT. EACH SAWING, REMOVAL AND REPLACEMENT OF CONCRETE SLOPE PROTECTION NECESSARY TO COMPLETE THE PIPE REPLACEMENT OPERATION SHALL BE PAID FOR UNDER ITEM 202 - REMOVAL MISC.: CONCRETE SLOPE PROTECTION AND ITEM 601 - CONCRETE SLOPE PROTECTION, AS PER PLAN.




ITEM 518: #0115 - 20 EACH #0134 - 20 EACH (CARRIED TO SHT. No. 175)
ITEM 202: #0115 - 25 SQ. YD. #0134 - 16 SQ. YD. (CARRIED TO SHT. No. 36)
ITEM 601: #0115 - 25 SQ. YD. #0134 - 16 SQ. YD. (CARRIED TO SHT. No. 36)

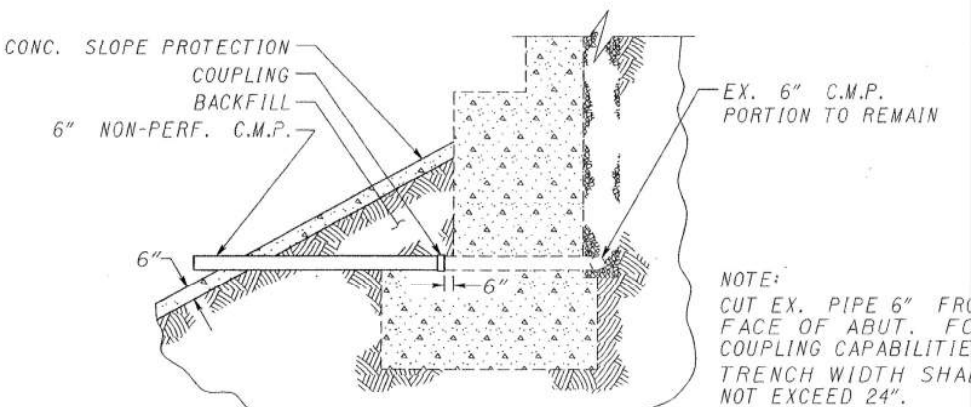

FOOTER DRAIN REPLACEMENT DETAIL

STATE OF OHIO DEPARTMENT OF TRANSPORTATION BUREAU OF BRIDGES					
BRIDGE NOTES					
BRIDGE Nos. SUM-277-0115, 0134, SUM-277-0305, 0374, SUM-224-1061 & SUM-77-0953L					
DESIGNED	DRAWN	TRACED	CHECKED	REVIEWED	DATE
LS	RB				

SUM-277/224-0.00/6.31/10

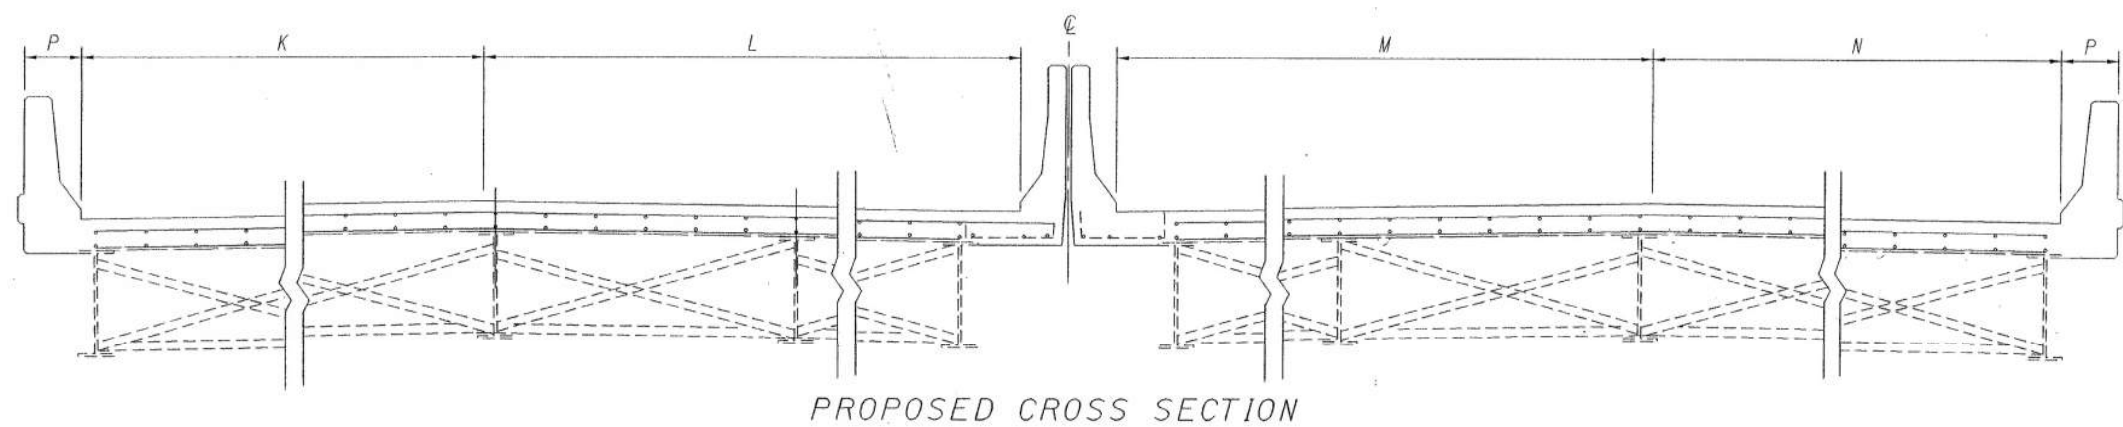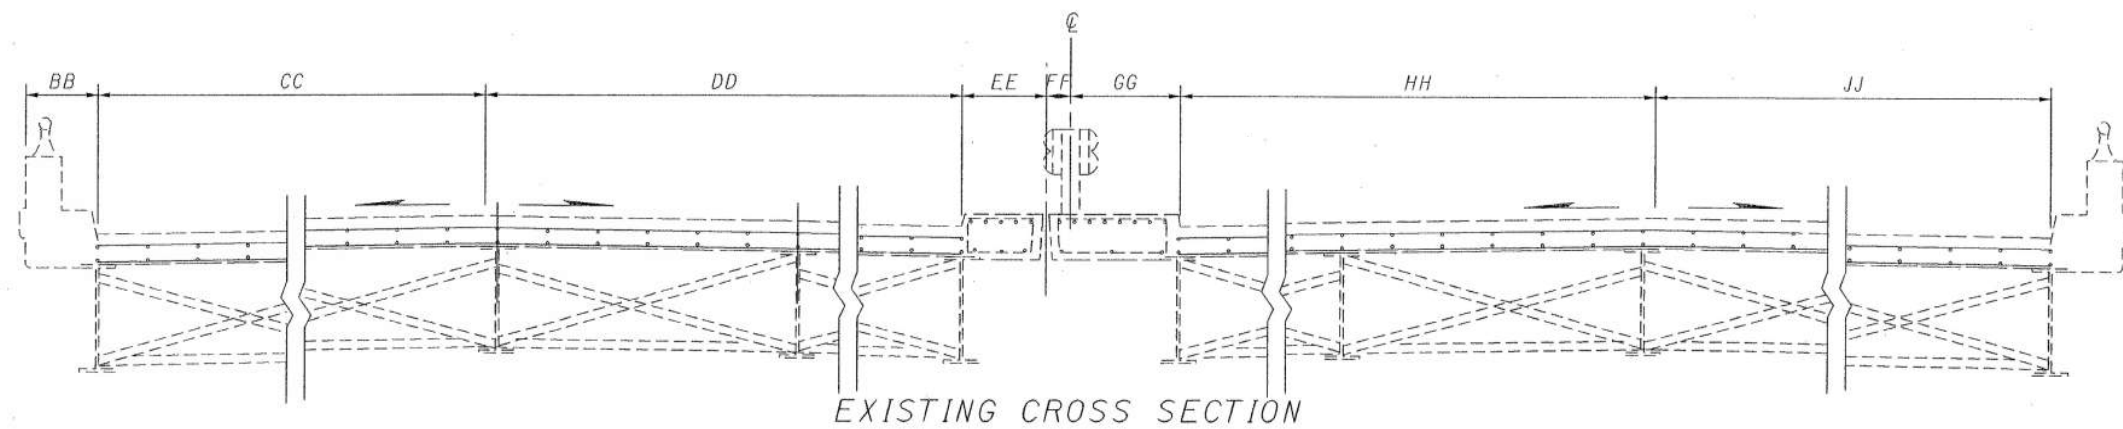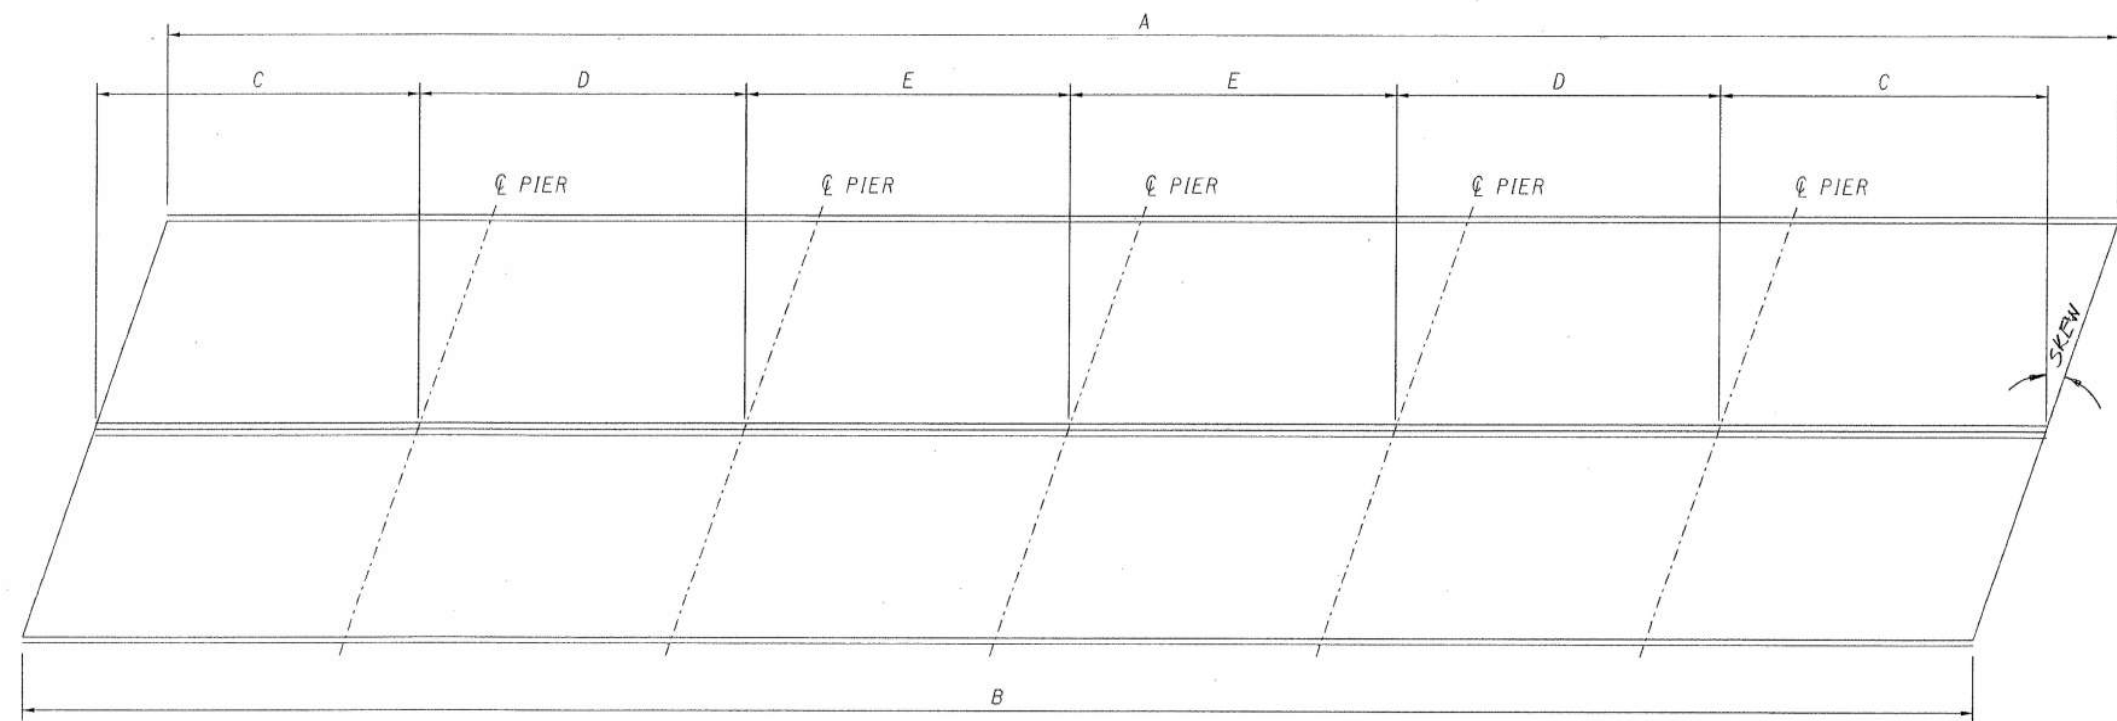
[illegible]

SEE SHEET L84 FOR MEDIAN DETAILS.

BRIDGE REPAIR DETAILS

F.H.W.A. REGION	STATE	PROJECT NO.	FUNDS
5	OHIO		

SUM - 277/224 - 0.00/6.31/10

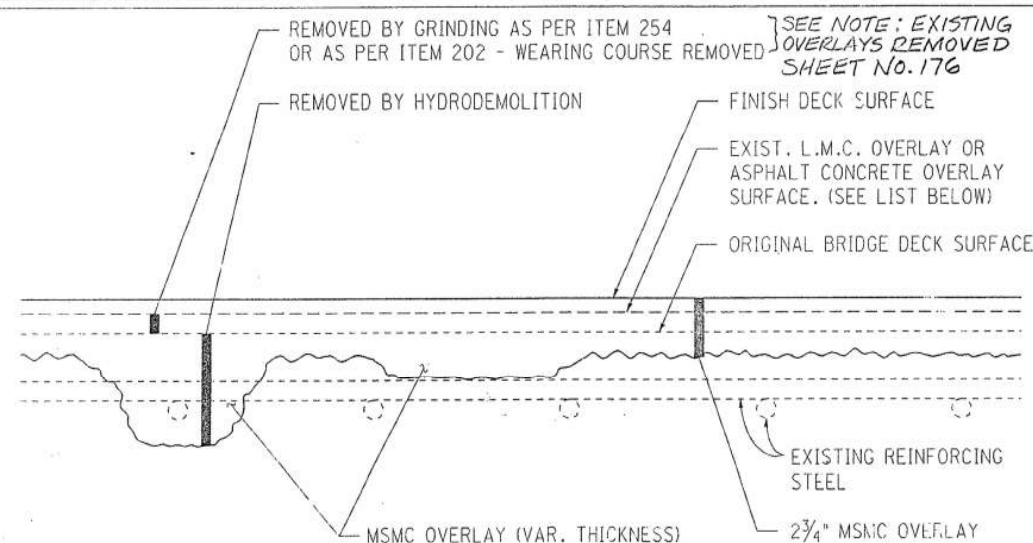


DETAIL OF BRIDGE DECK REPAIRS

STRUCTURE Nos. SUM-277-0115 L&R
SUM-277-0134 L&R
SUM-277-0305 L&R


SUM-277-0374 L&R
SUM-224-1061 L&R
SUM-77-0953 L

EXIST LMC OVERLAY


EXIST. ASP. CONC. OVERLAY

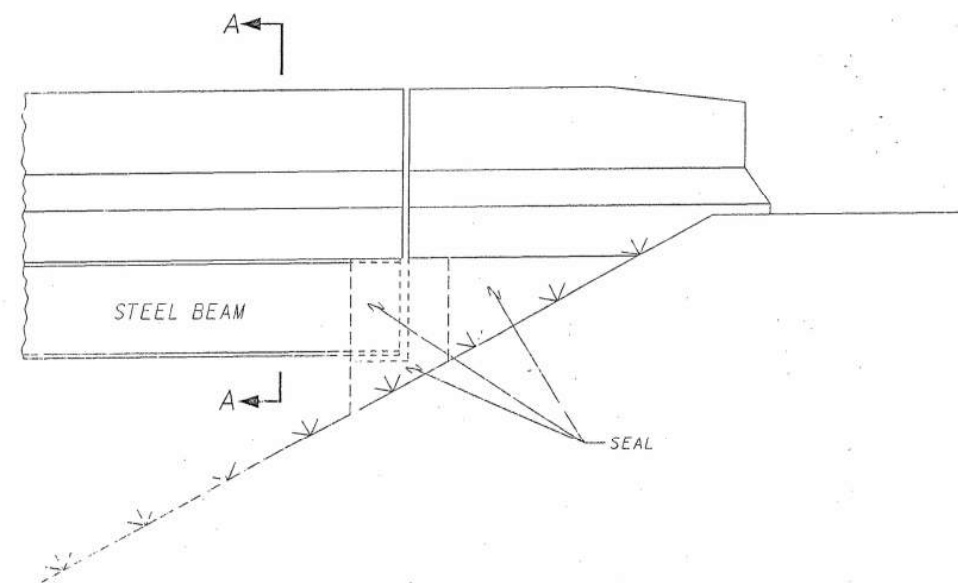


NOTE: SEE DETAIL A FOR FRONT FACE DETAIL.
WINGWALL ELEVATION

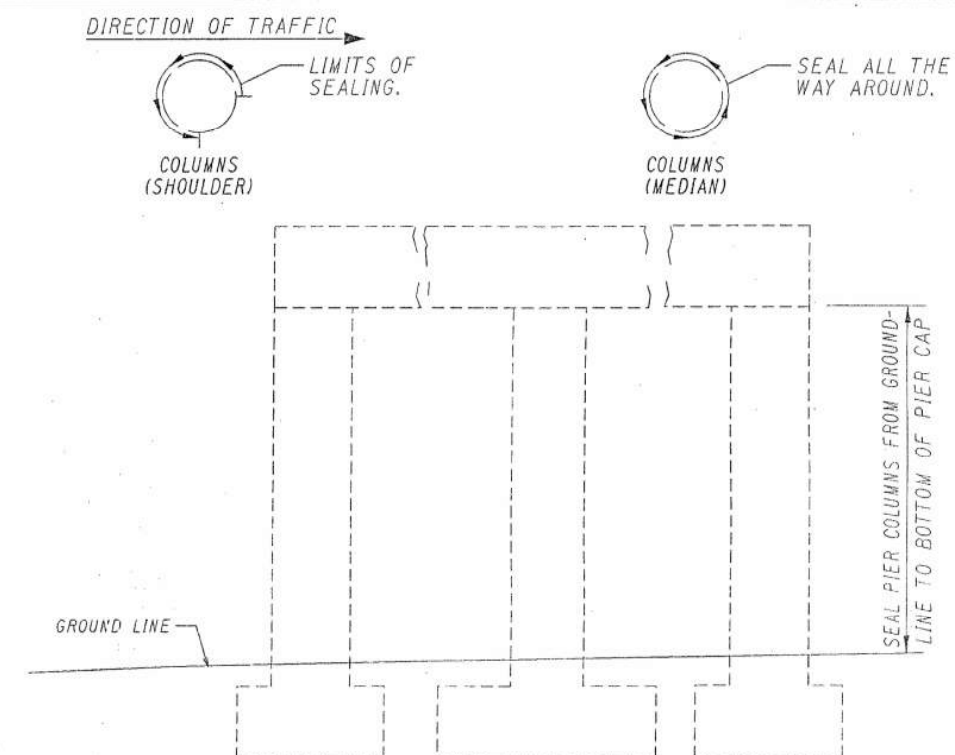


PIER ELEVATION

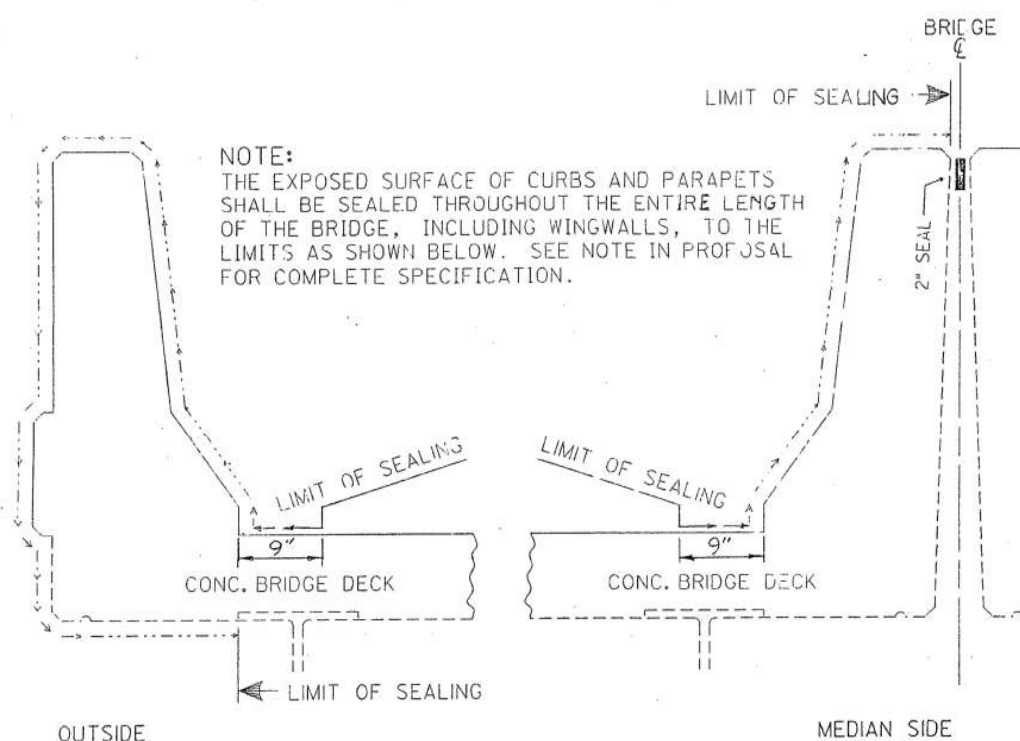

SEALING OF CONCRETE SURFACES


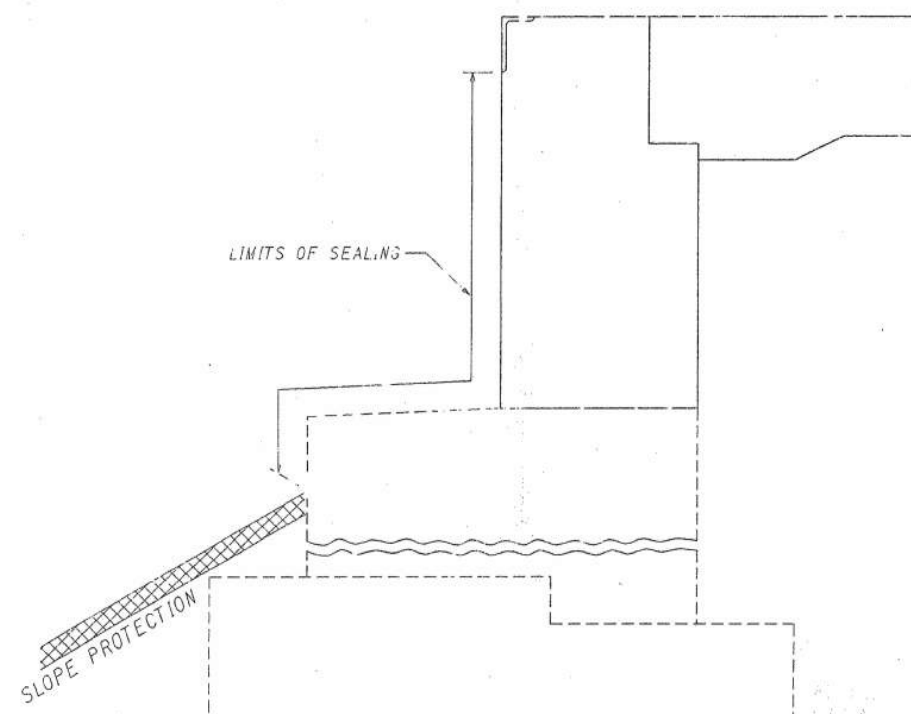


DETAIL A


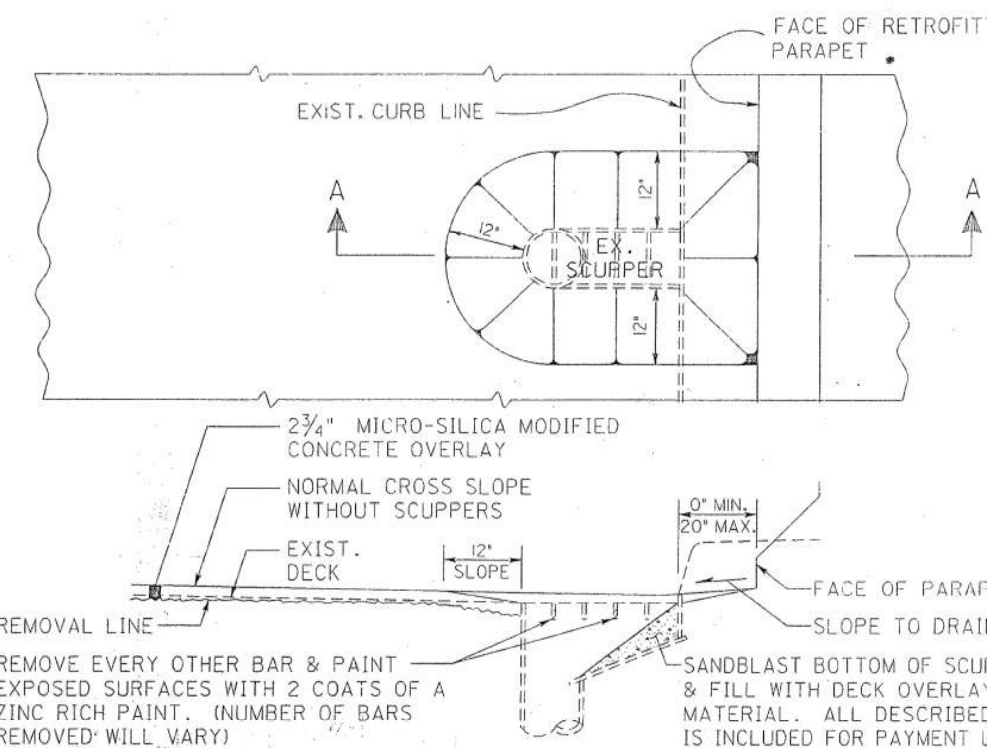


SECTION A-A

DETAIL AT SCUPPERS

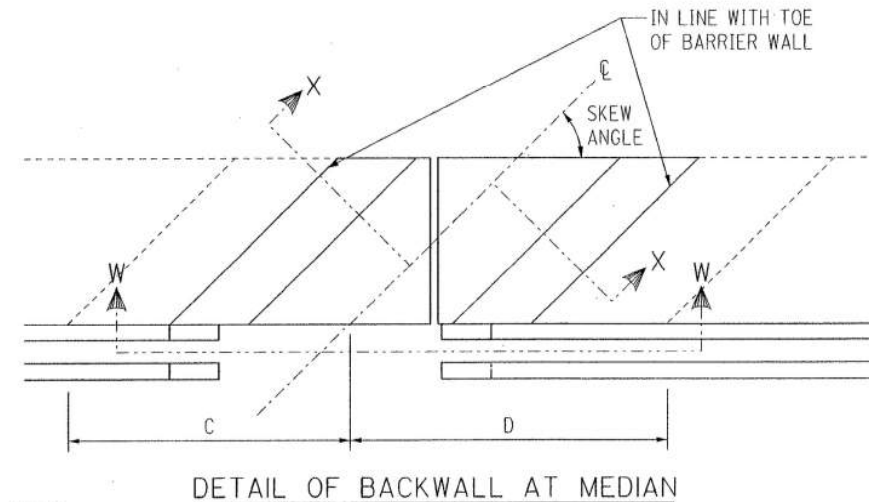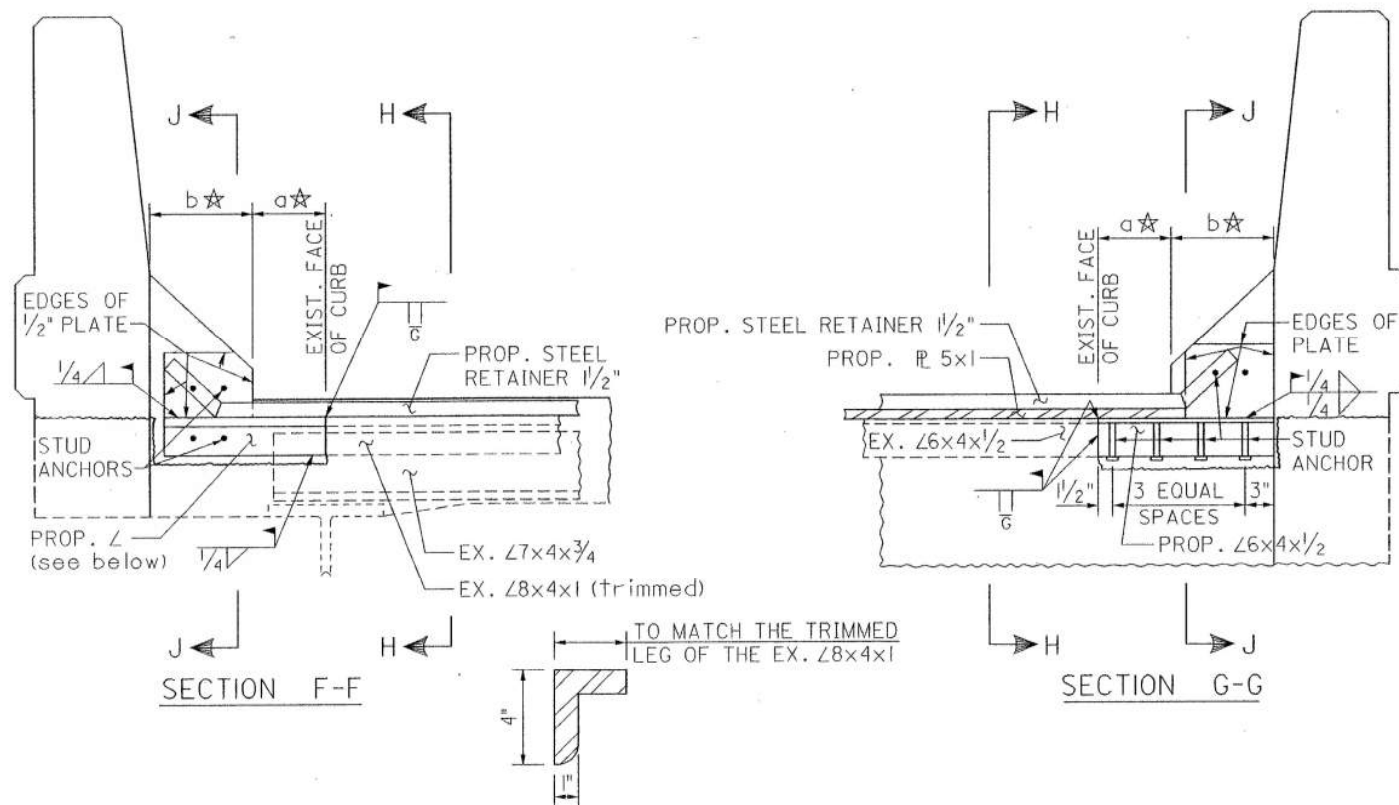


NOTE:
SKEW ANGLE AND ORIENTATION SHALL
CORRESPOND WITH ROADWAY AND
STRUCTURE MEDIAN BARRIERS.

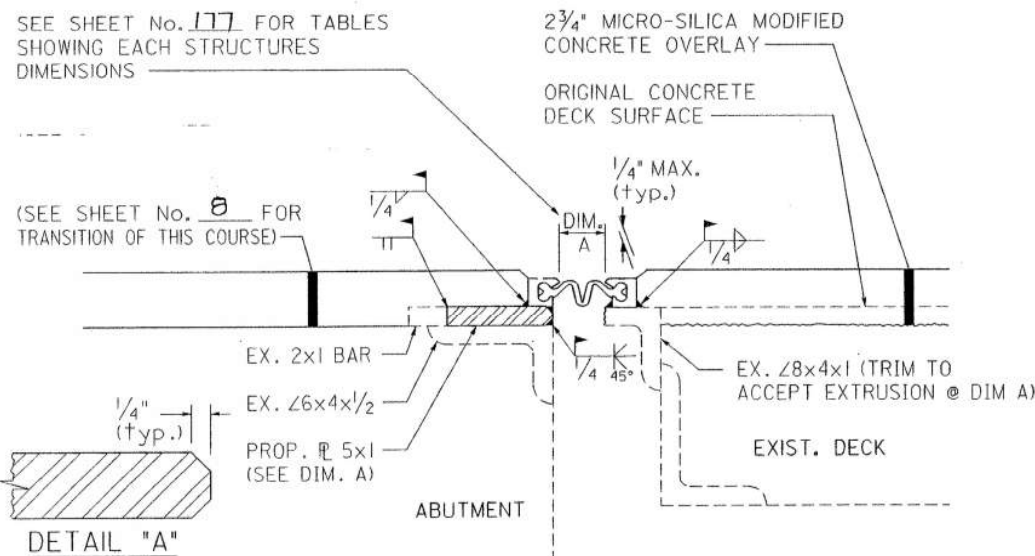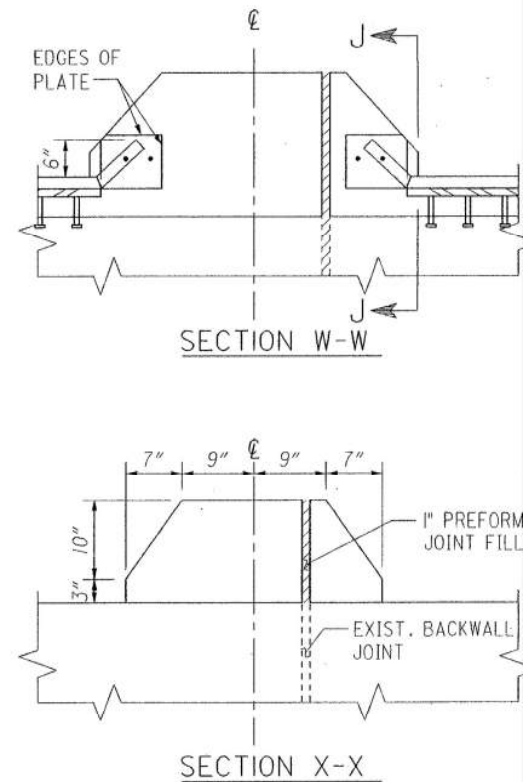

NOTE:
THE EXISTING VERTICAL EXTENSION BARS SHALL BE REMOVED AND THE REMAINING 8" ANGLE TRIMMED AND ALONG WITH THE 2" BAR SHALL BE GROUND FLUSH. THIS WORK INCLUDED IN THE 202 REMOVAL OF VERTICAL EXTENSION OF STRUCTURAL EXPANSION JOINTS.
THE PROPOSED 5x1 PLATE IS INCLUDED IN THE ITEM 516 STRUCTURAL EXPANSION JOINT INCLUDING ELASTOMERIC STRIP SEAL, AS PER PLAN.


VERTICAL EXTENSION OF STRUCTURAL EXPANSION JOINTS
WITH ELASTOMERIC STRIP SEAL AT END DAMS

SECTION H-H

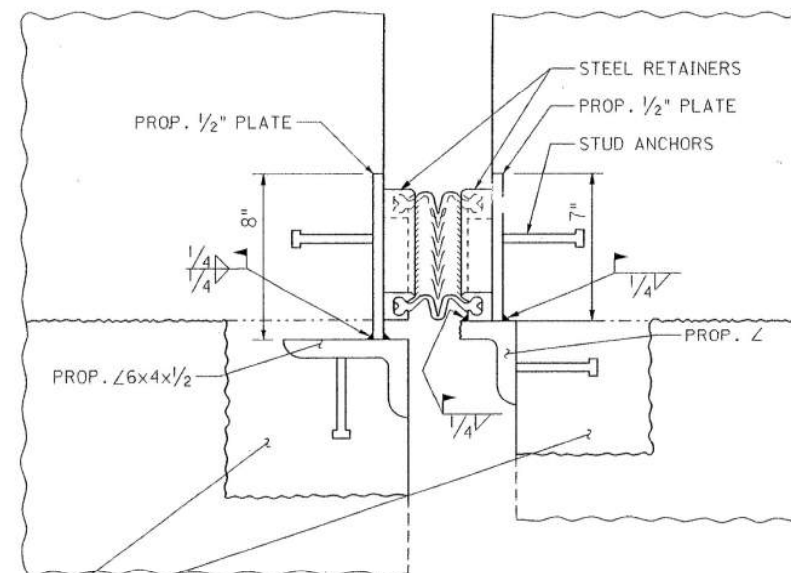

THESE AREAS OF CONCRETE SHOWN IN THE BACKWALL AND BRIDGE DECK SHALL BE REMOVED TO ALLOW FOR THE ANGLES TO BE HORIZONTALLY EXTENDED. THE REINFORCING STEEL SHALL BE SALVAGED AND THE AREAS FILLED WITH CLASS "S" CONCRETE. ALL EQUIPMENT AND LABOR NECESSARY TO REMOVE THE EXISTING CONCRETE AND FILL WITH CLASS "S" CONCRETE ALONG WITH THE PROPOSED STEEL SHOWN IN THIS AND THE ABOVE DETAILS TO INSTALL THE STRIP SEAL SHALL BE INCIDENTAL TO AND INCLUDED IN THE UNIT PRICE BID FOR PAYMENT OF STRUCTURAL EXPANSION JOINT INCLUDING ELASTOMERIC STRIP SEAL, AS PER PLAN.

SECTION J-J

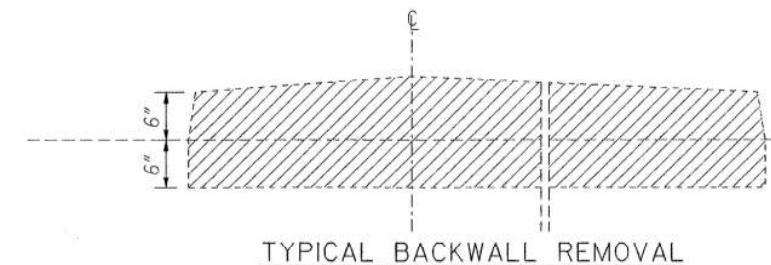

THE STRIP SEAL EXPANSION JOINT SHALL BE AS PER EXJ-4-87 EXCEPT AS DETAILED.


★ MEASUREMENTS ARE ALONG THE SKEW.

	a	b	c REAR ABUT.	c FWD. ABUT.	d REAR ABUT.	d FWD. ABUT.
#0115	7'	9 7/8'	4'-2 7/8"	4'-2 7/8"	5'-2 3/4"	5'-1 1/2"
#0134	6 1/8'	8 9/16'	4'-8 3/8"	4'-4 3/8"	2'-9 5/8"	2'-7 1/2"
#0374	6 3/8'	8 7/8'	4'-9"	4'-9"	2'-10 1/4"	2'-10 1/4"
#0953	7 5/8'	10 11/16"	-	-	-	-

STATE OF OHIO DEPARTMENT OF TRANSPORTATION BUREAU OF BRIDGES						
STRIP SEAL DETAILS						
BRIDGE Nos. SUM-277-0115, SUM-277-0134, SUM-277-0374 & SUM-77-0953						
DESIGNED	DRAWN	TRACED	CHECKED	REVIEWED	DATE	
ST	RCB		LLS	KS	8-93	


* 7 1/2" SPACING STRS. 0115, 0134
8" SPACING STR. 0374

** 11 1/2" STR. 0115
12 1/2" STR. 0134
12" STR. 0374

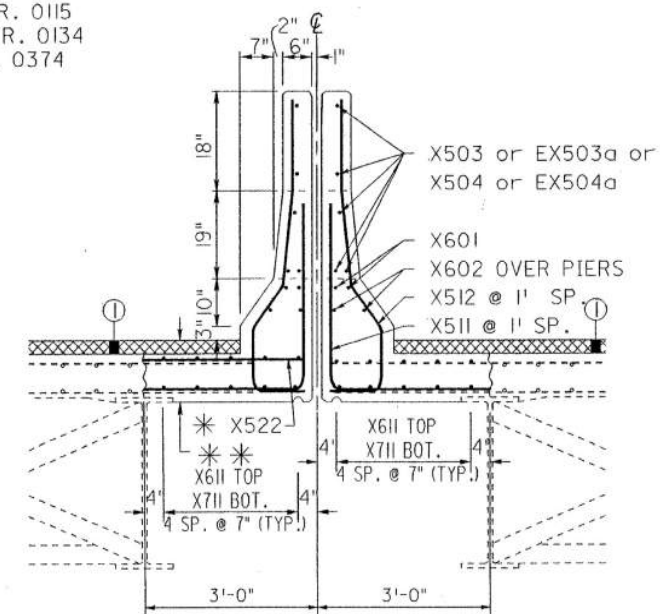


PROPOSED MEDIAN PARAPET

STRUCTURE Nos. 0115, 0134, 0374 AND 1061

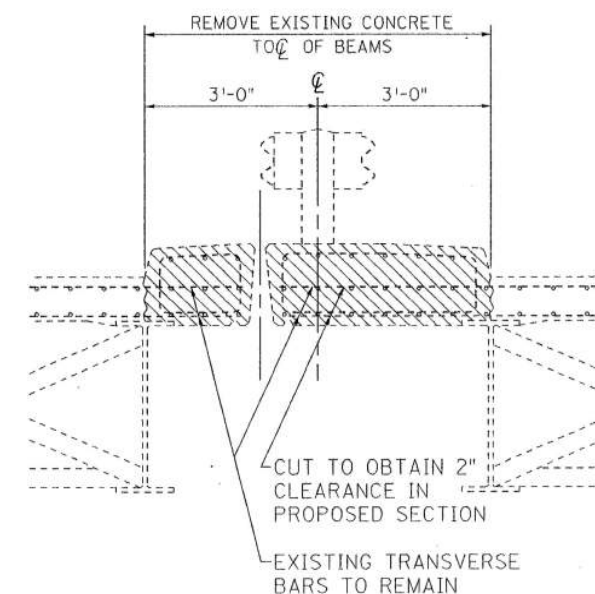


EXISTING MEDIAN PARAPET

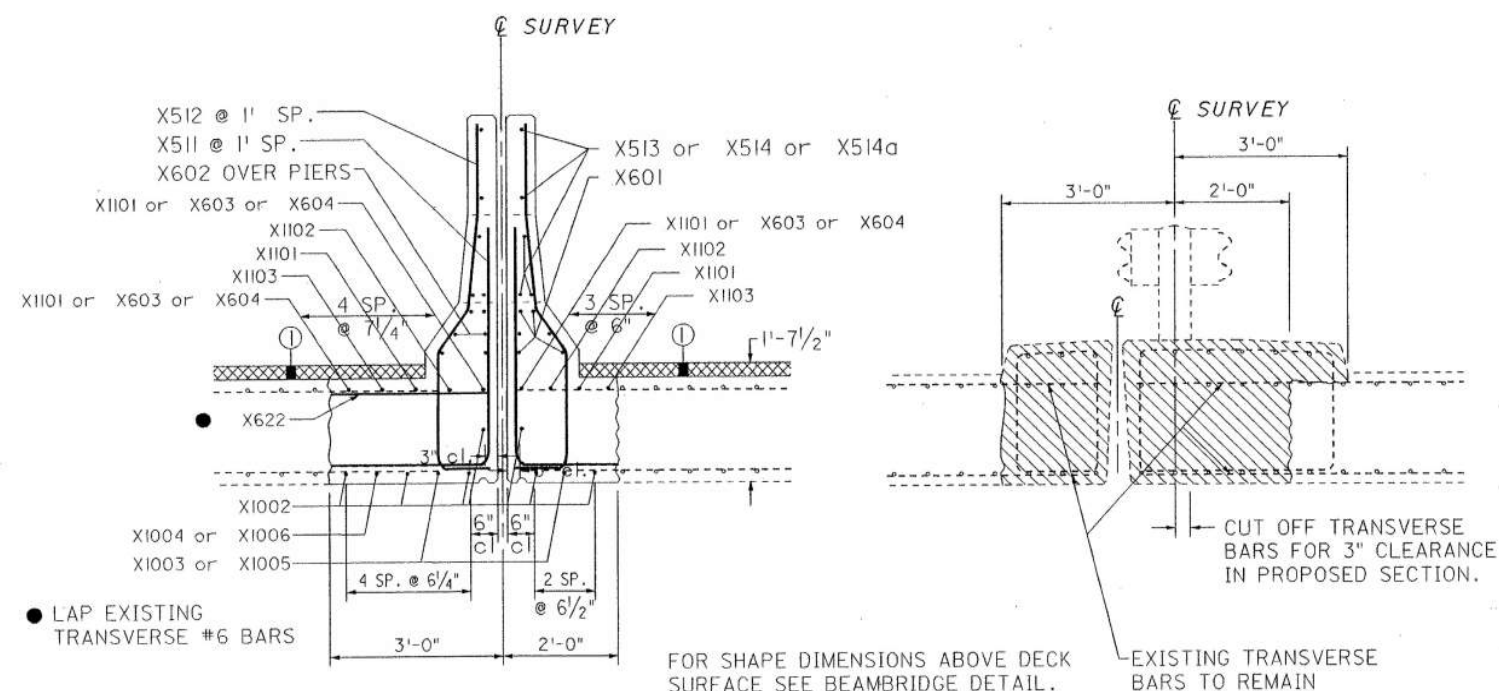


PROPOSED MEDIAN PARAPET

STRUCTURE No. SUM-277-0305

EXISTING MEDIAN PARAPET

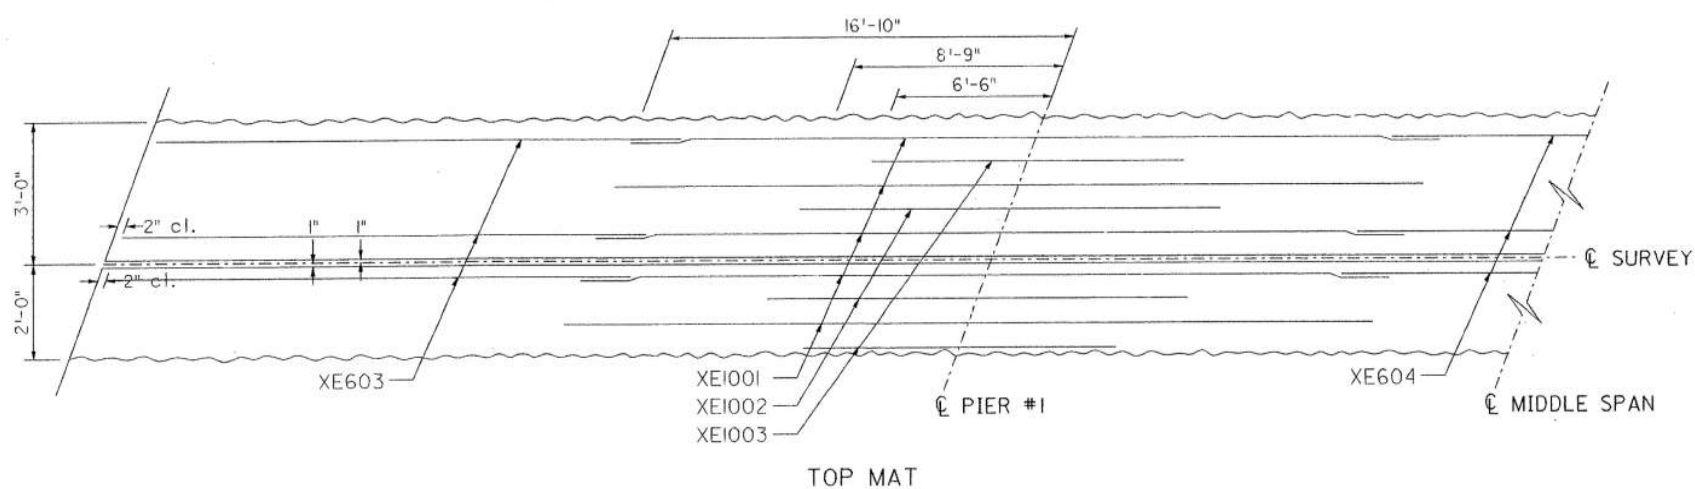

TOP MAT

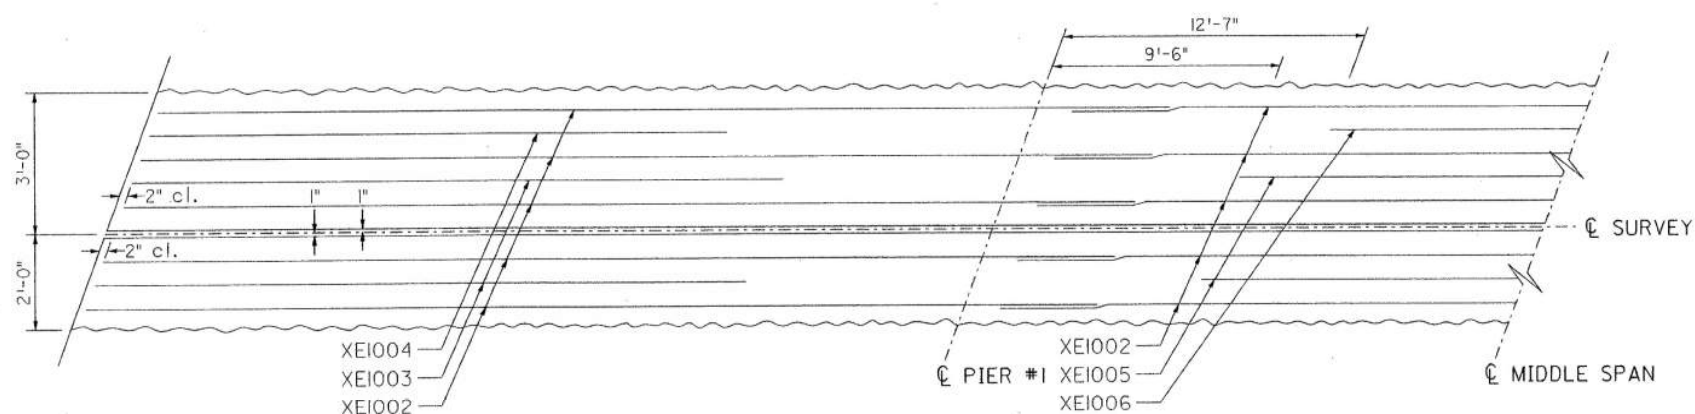

BOTTOM MAT







STRUCTURE No. SUM-277-0305

① MICRO SILICA MODIFIED CONCO
OVERLAY 2 3/4".

SPACING OF THE X511 & X5
BARS IS THE SAME AS SHOWN
SHEET # 106 FOR THE X50
& X502 BARS.


CONCRETE REMOVAL AREA.

STATE OF OHIO DEPARTMENT OF TRANSPORTATION BUREAU OF BRIDGES						
MEDIAN PARAPET DETAILS						
BRIDGE Nos. SUM-277-0115, SUM-277-0134, SUM-277-0374, SUM-277-0305 & SUM-224-1061						
DESIGNED	DRAWN	TRACED	CHECKED	REVIEWED	DATE	
LLS	RCB		ST	KS	8-73	

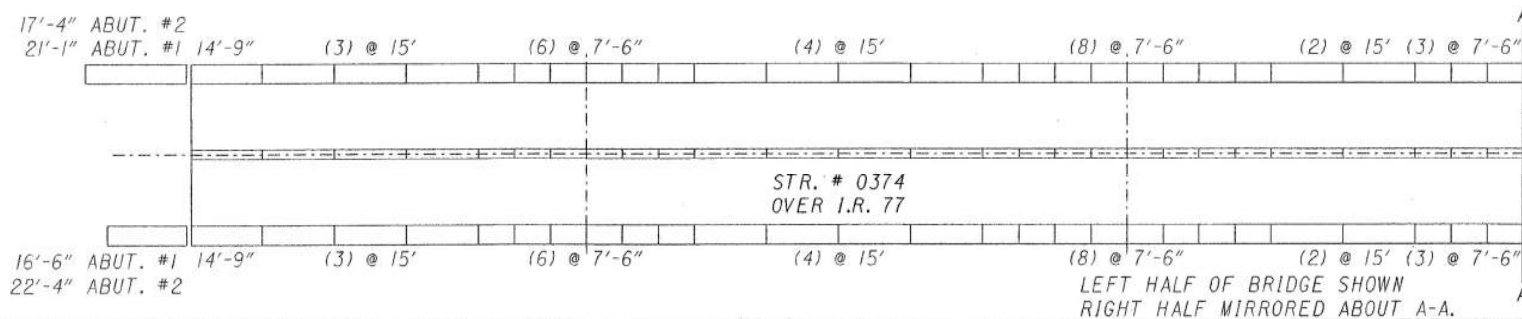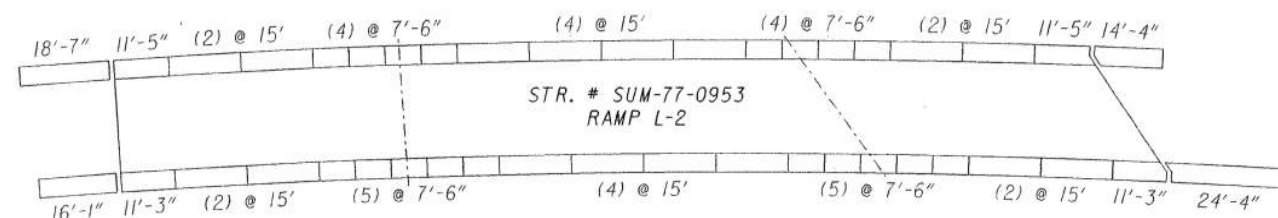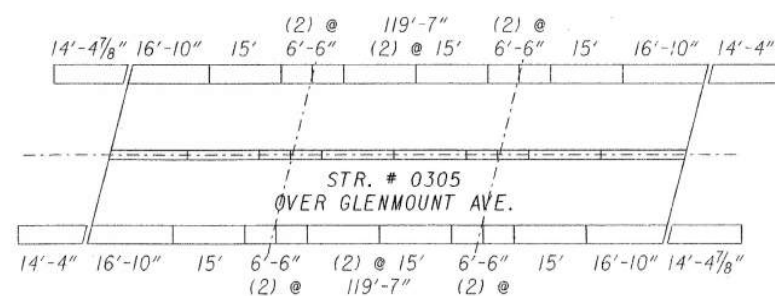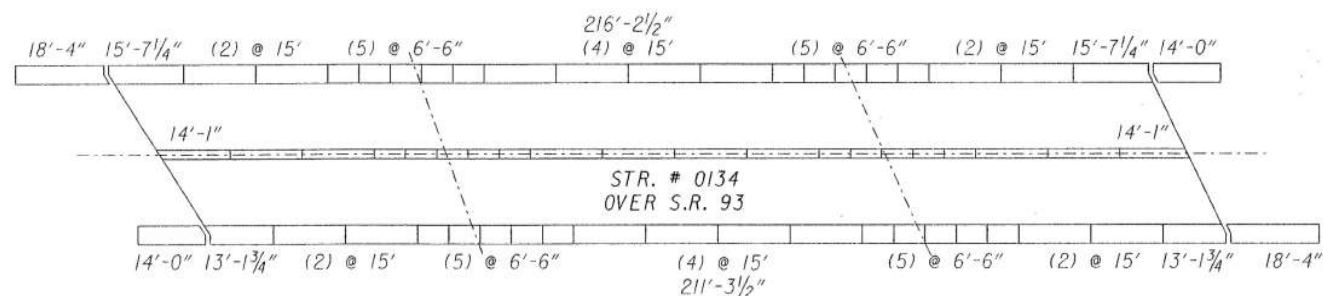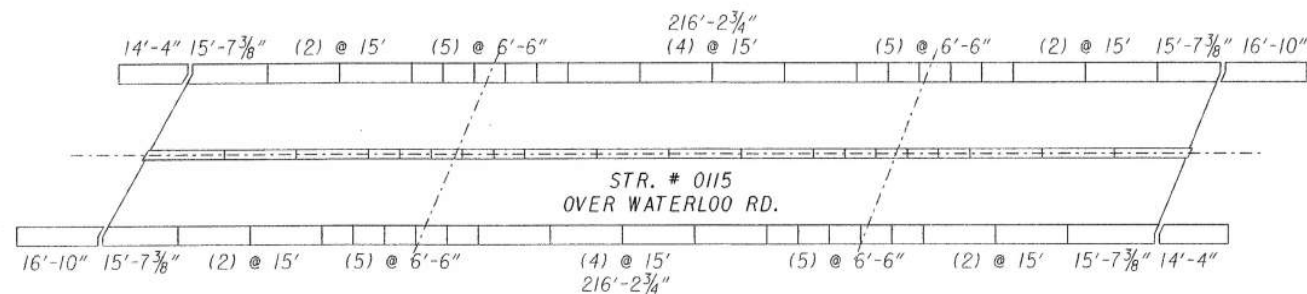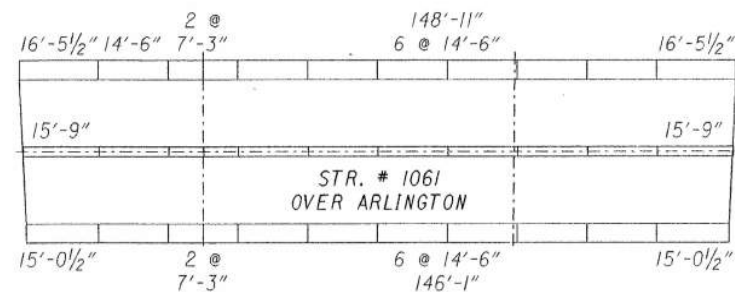


MEDIAN PANEL LENGTHS ARE THE SAME AS THE OUTSIDE PARAPETS IF NO DIMENSION IS SHOWN.

STATE OF OHIO DEPARTMENT OF TRANSPORTATION BUREAU OF BRIDGES					
PARAPET PANEL LENGTH DIAGRAM					
BRIDGE Nos. SUM-277-0115, SUM-277-0134, SUM-277-0305, SUM-277-0374, SUM-77-0953 & SUM-224-1061					
DESIGNED LS	DRAWN RB	TRACED ST	CHECKED KS	REVIEWED 8-93	DATE

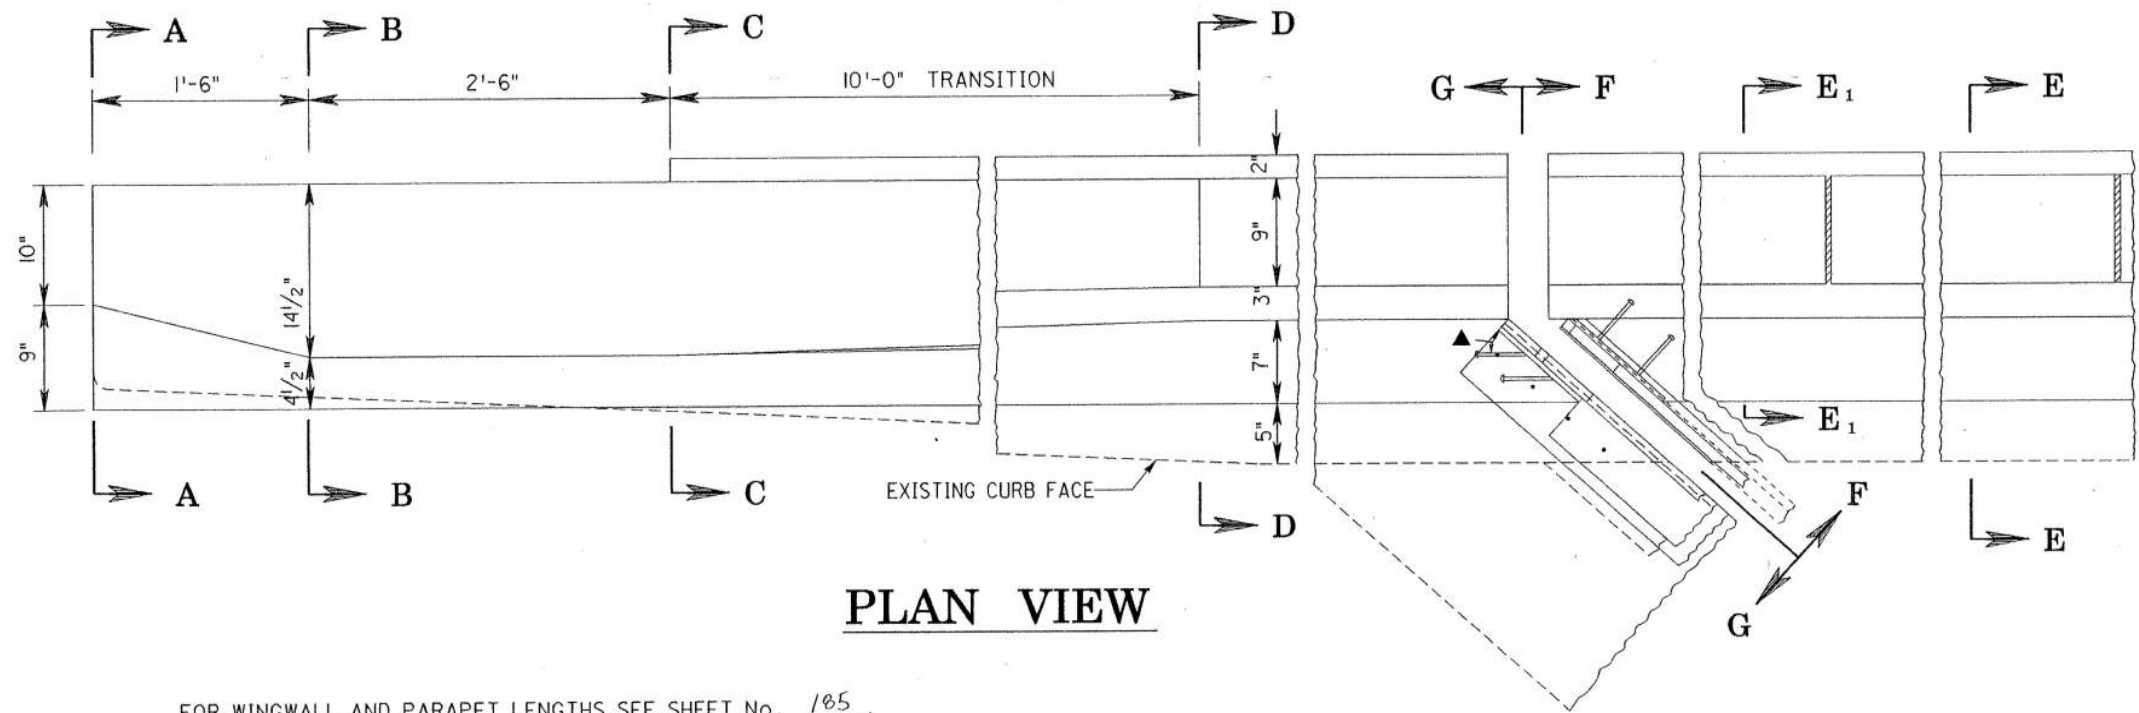

PLAN VIEW

FOR WINGWALL AND PARAPET LENGTHS SEE SHEET No. 105.

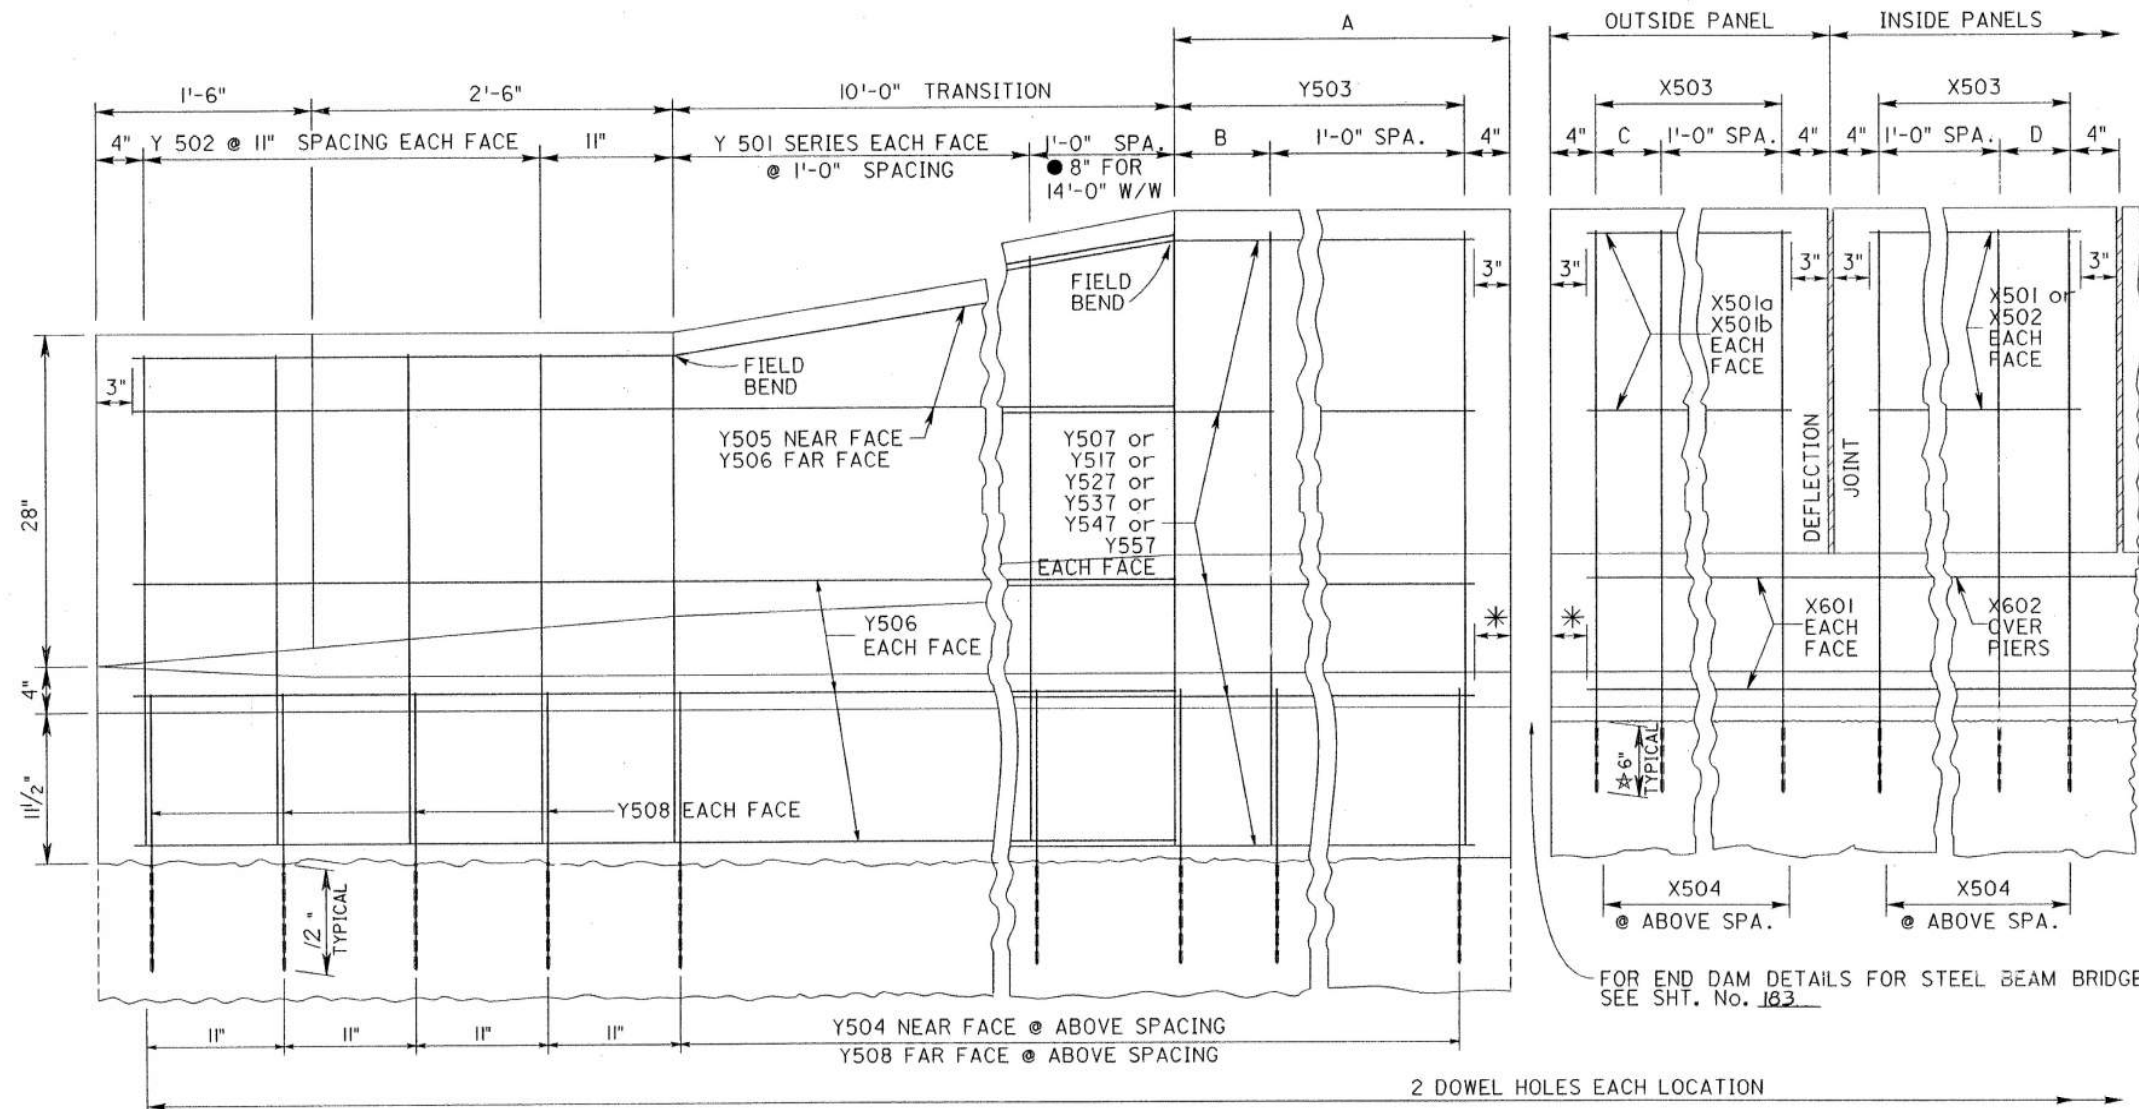

PROFILE VIEW

* WHEN A SKEW IS ENCOUNTERED THE NEAR FACE Y 507 SERIES AND NEAR FACE X 601 BARS SHALL BE ADJUSTED AT THE LAP JOINT TO MEET THE 3" CLEARANCE.

ANGLE	BRIDGE No.
45°	0115
55°	0134
52°	0374
41°	0953

WINGWALL - EY503 SPACING		
FOR 16'-10"	-- A = 2'-10"	B = 1'-6"
FOR 14'-0"	-- A = 4"	(SEE ●)
FOR 18'-4"	-- A = 4'-4"	B = 1'-0"
FOR 24'-4"	-- A = 10'-4"	B = 1'-0"
FOR 18'-7"	-- A = 4'-7"	B = 1'-3"
FOR 16'-1"	-- A = 2'-1"	B = 9"
FOR 17'-4"	-- A = 3'-4"	B = 1'-0"
FOR 21'-1"	-- A = 7'-1"	B = 9"
FOR 16'-6"	-- A = 2'-6"	B = 1'-2"
FOR 22'-4"	-- A = 8'-4"	B = 1'-0"

OUTSIDE PANEL - EX503 or EX512 SPACING	
FOR 15'-7 3/8"	-- C = 11 3/8"
FOR 15'-7 1/4"	-- C = 11 1/4"
FOR 13'-1 3/4"	-- C = 1'-5 3/4"
FOR 16'-10"	-- C = 1'-2"
FOR 14'-1"	-- C = 1'-5"
FOR 11'-5"	-- C = 9"
FOR 11'-3"	-- C = 1'-7"
FOR 14'-9"	-- C = 1'-1"

INSIDE PANEL - EX503 or EX512 SPACING	
FOR 15'-0"	-- D = 1'-4"
FOR 7'-6"	-- D = 10"
FOR 6'-6"	-- D = 10"

FOR WINGWALL EXTENSIONS SEE SHEET Nos. 101, 102, 103


* FOR SLAB BRIDGE No. 0305 USE 9".

NOTE: THE EXISTING CONDUIT SHALL BE REMOVED WITH THE OLD PARAPET.


FOR END DAM DETAILS FOR STEEL BEAM BRIDGES SEE SHT. No. 103

STATE OF OHIO DEPARTMENT OF TRANSPORTATION BUREAU OF BRIDGES				
PARAPET RETROFIT DETAIL				
BRIDGE Nos. SUM-277-0115, SUM-277-0134, SUM-277-0305, SUM-277-0374 & SUM-77-0953 L				


DESIGNED	DRAWN	TRACED	CHECKED	REVIEWED	DATE
LS	RB		ST	KS	8-93

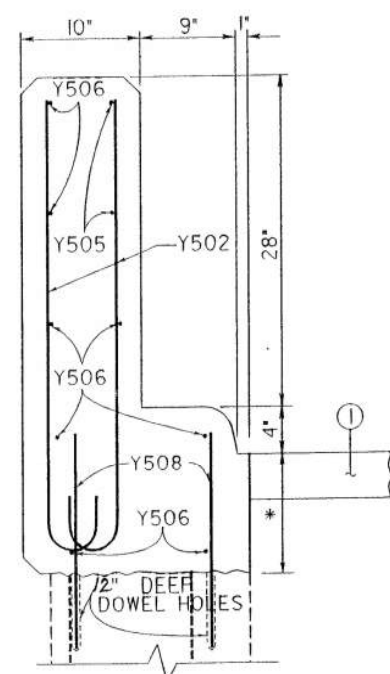


PROPOSED SECTION A-A

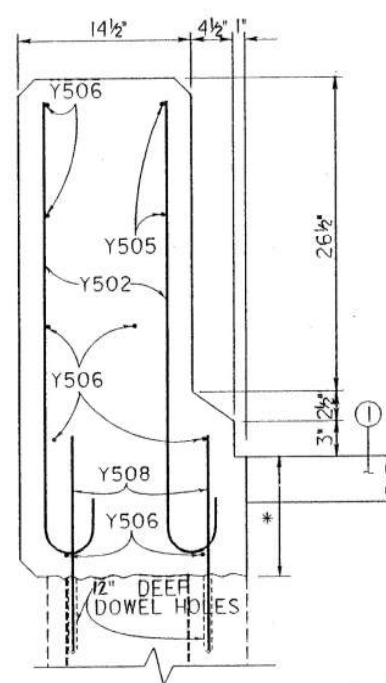

PROPOSED SECTION B-B


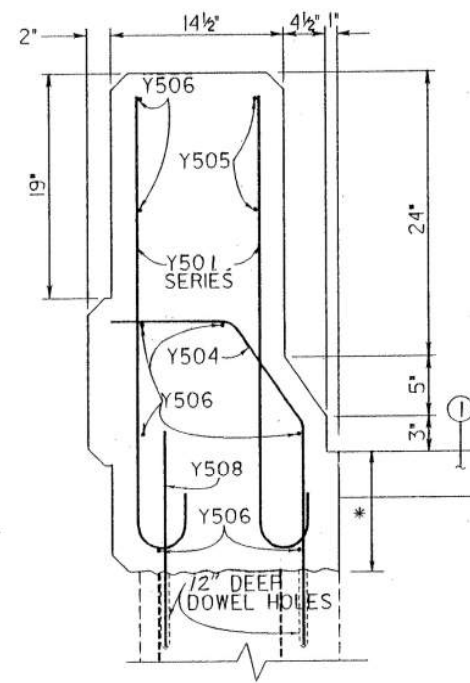


PROPOSED SECTION C-C

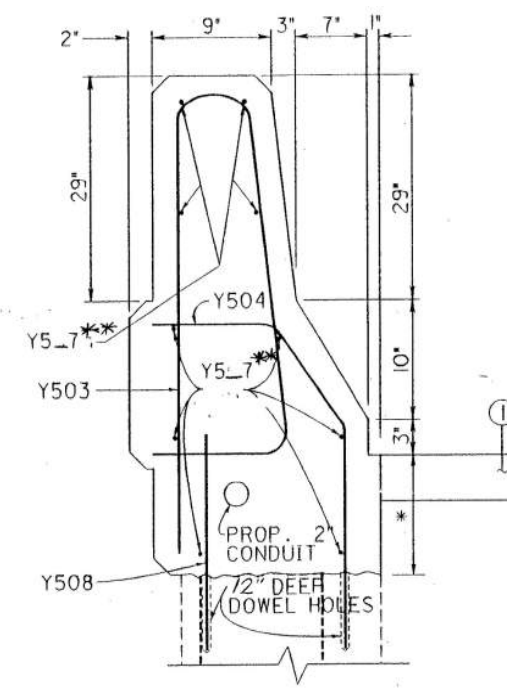


PROPOSED SECTION D-D

** Y507, Y517, Y527, Y537, Y547, Y557

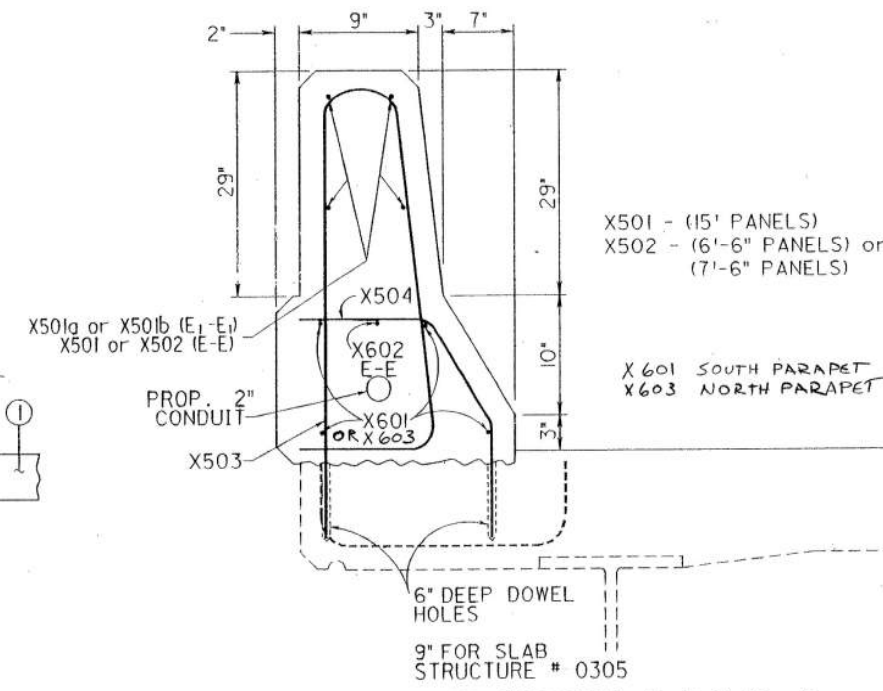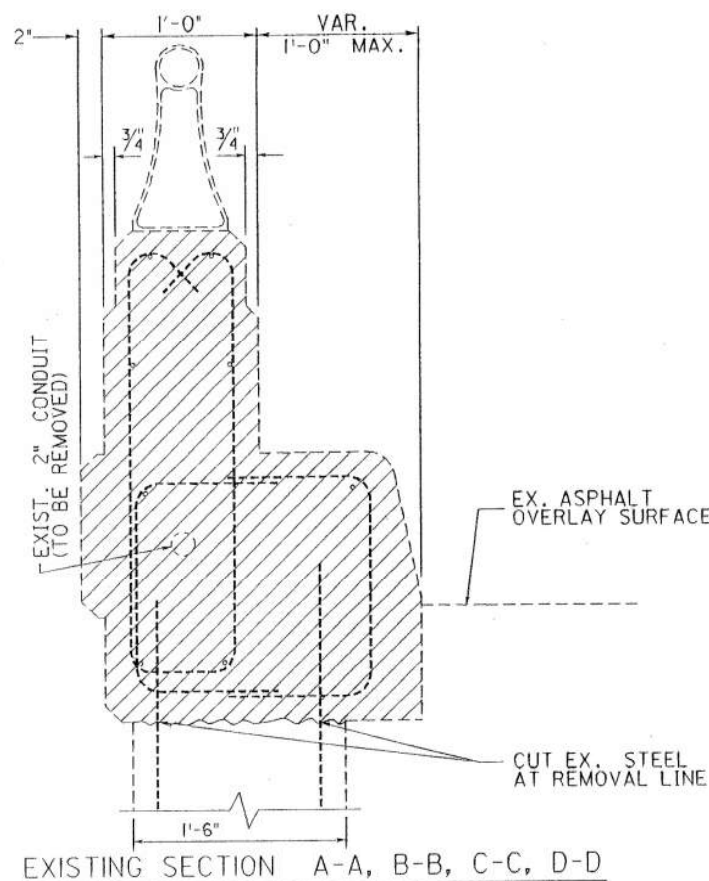
PROPOSED SECTION E-E & E₁-E₁


EXISTING SECTION A-A, B-B, C-C, D-D


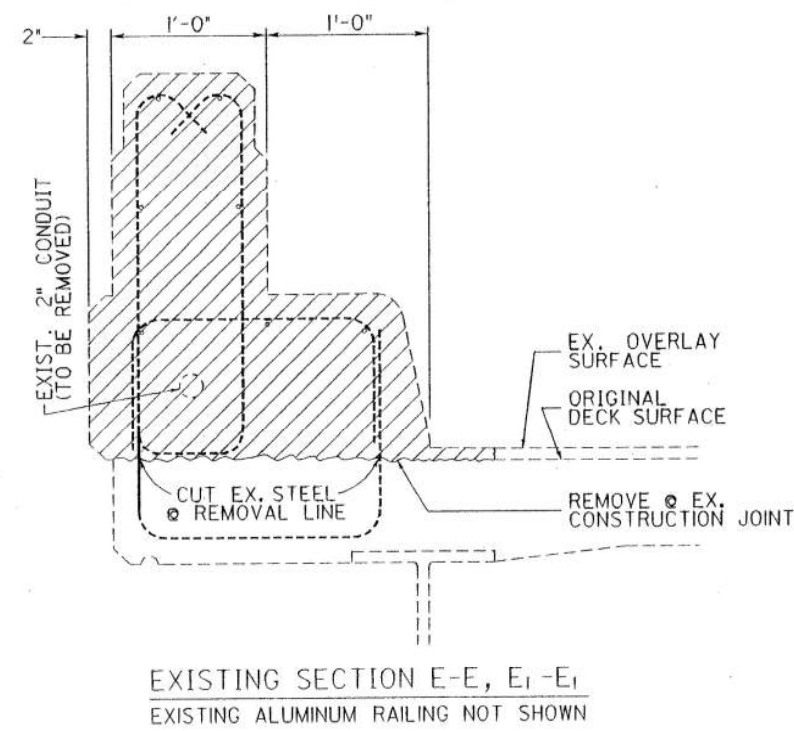

EXISTING SECTION E-E, E₁-E₁
EXISTING ALUMINUM RAILING NOT SHOWN

① PROPOSED SHOULDER

* 12 1/2" STR. # 0134
12" STR. # 0374
11 1/2" STR. # 0953 & 0115
1'-9 1/4" STR. # 305

REMOVAL AREA

SHEET						
STATE OF OHIO DEPARTMENT OF TRANSPORTATION BUREAU OF BRIDGES						
PARAPET RETROFIT SECTION						
BRIDGE Nos. SUM-277-0115, SUM-277-0134, SUM-277-0305, SUM-277-0374 & SUM-77-0953 L						
DESIGNED	DRAWN	TRACED	CHECKED	REVIEWED	DATE	
LS	RB		ST	KS	8-93	





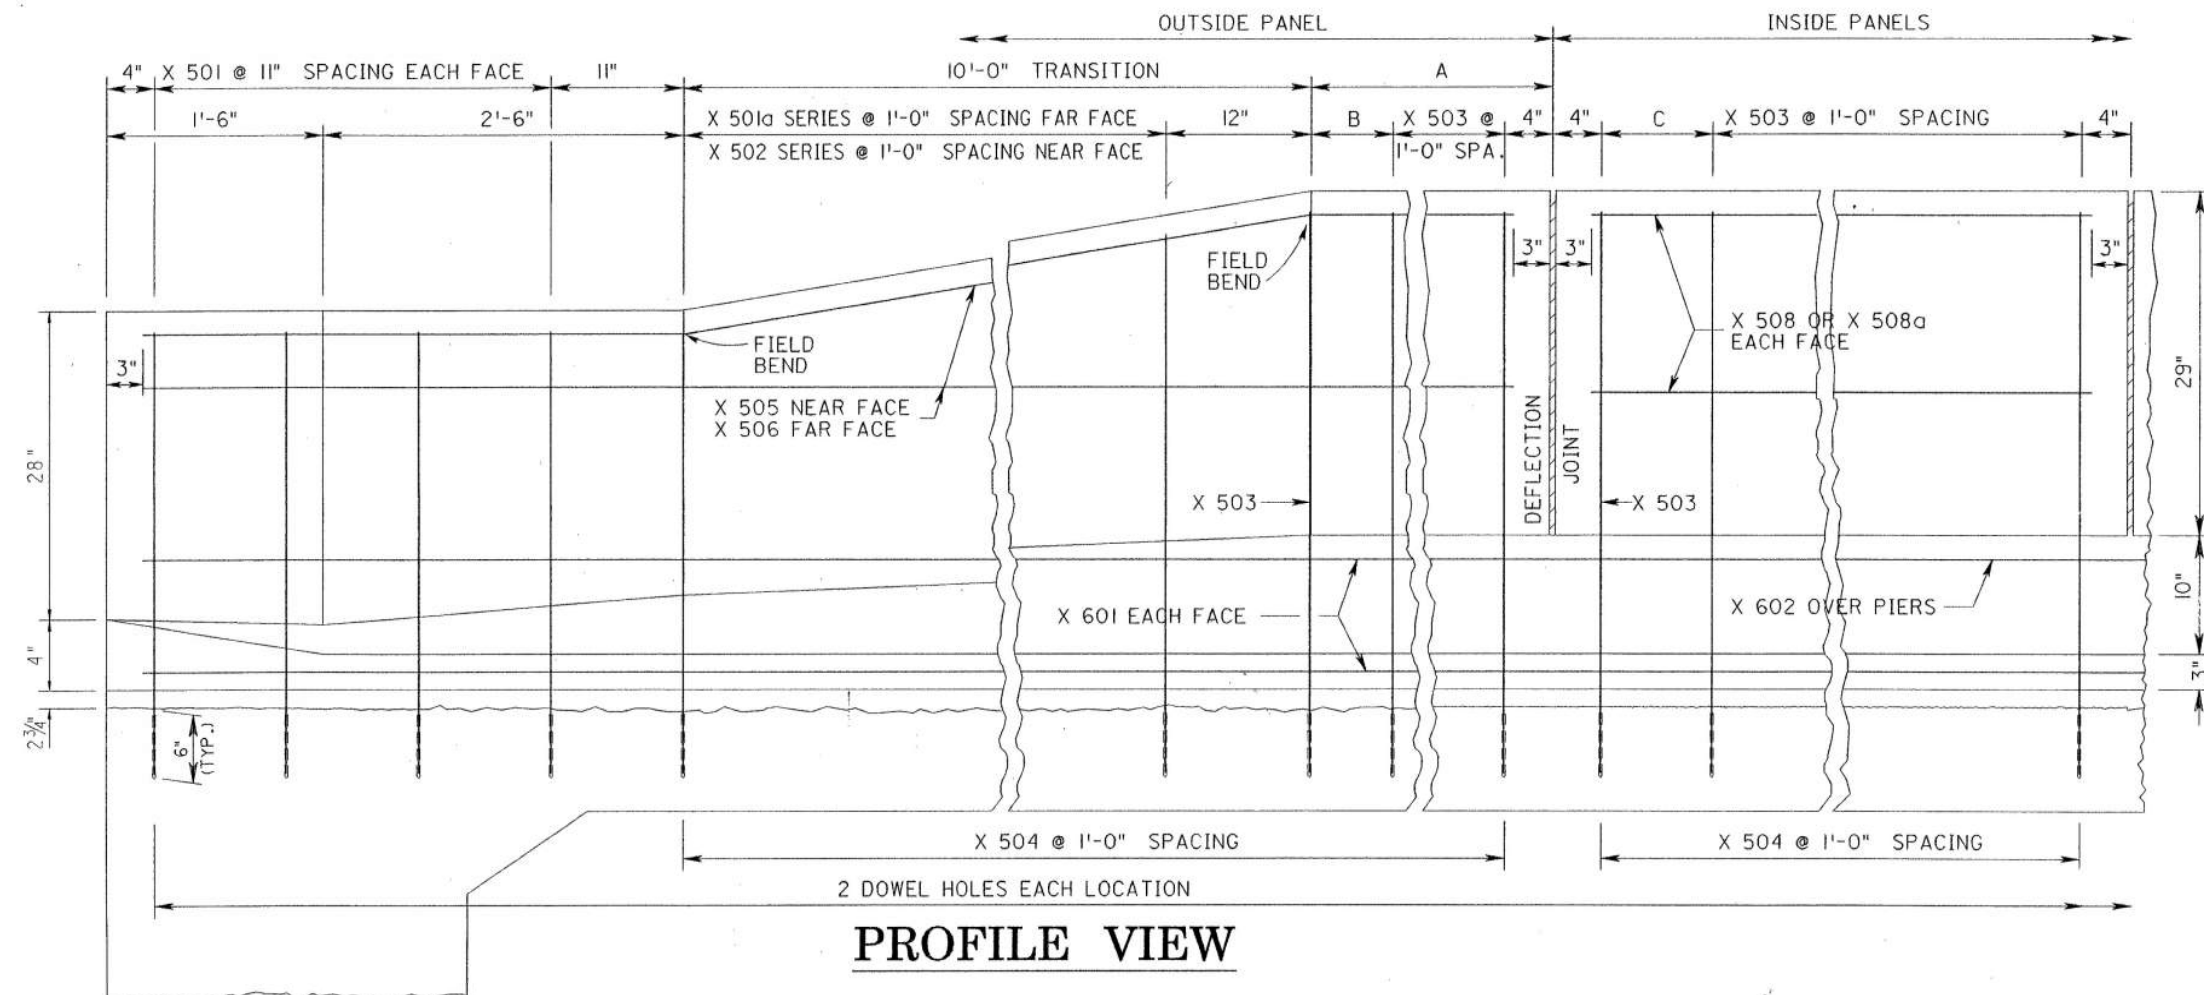
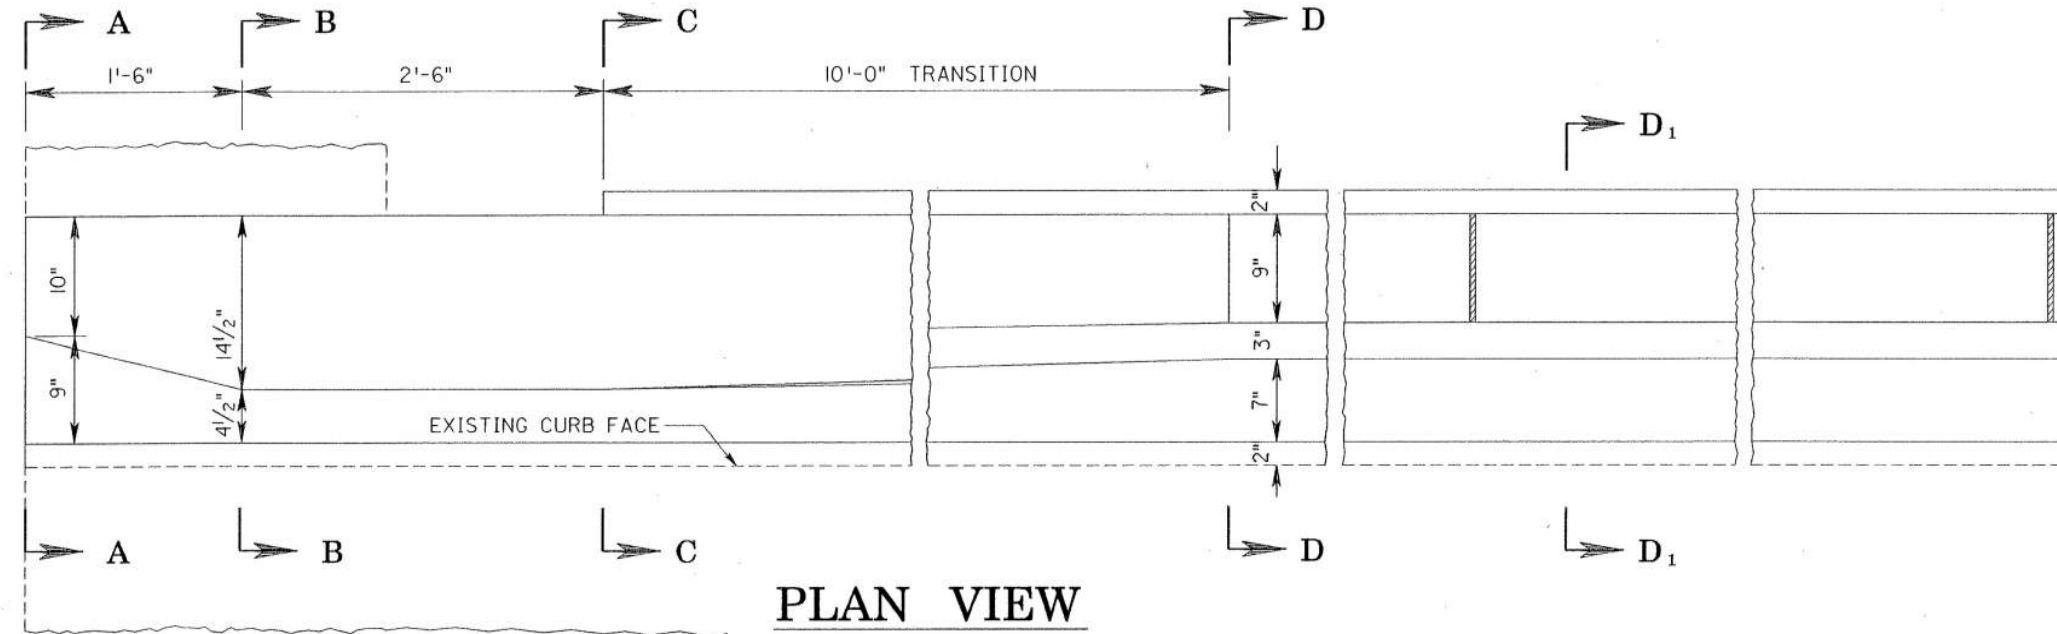


OUTSIDE PANEL X503 SPACING
 FOR 15'-0 1/2" A = 1'-0 1/2" B = 8 1/2"
 FOR 16'-5 1/2" A = 2'-5 1/2" B = 1'-1 1/2"

MEDIAN OUTSIDE PANEL X512 SPACING
 FOR 15'-9" A = 1'-9" B = 1'-5"

INSIDE PANEL X503 OR X512 SPACING
 FOR 14'-6" C = 10"
 FOR 7'-3" C = 1'-7"

FOR PARAPET LENGTHS SEE SHT. No. 1

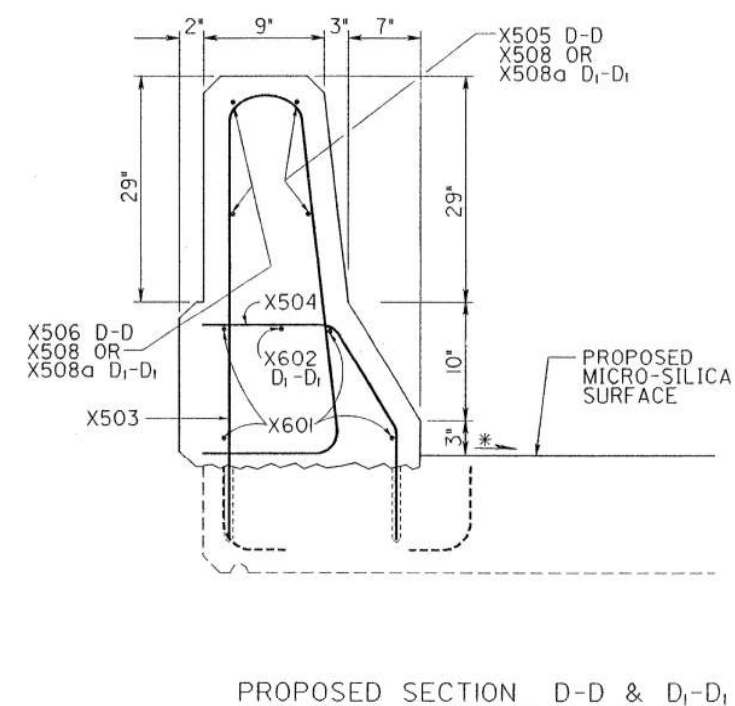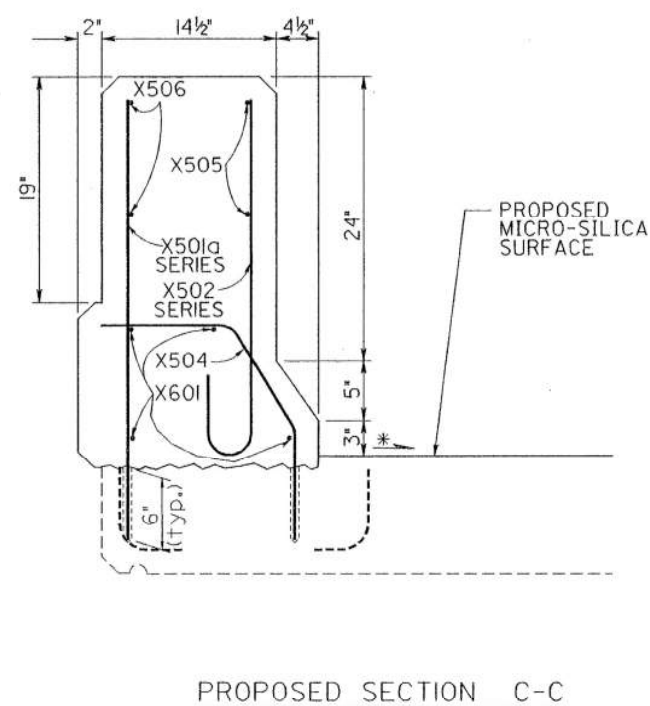
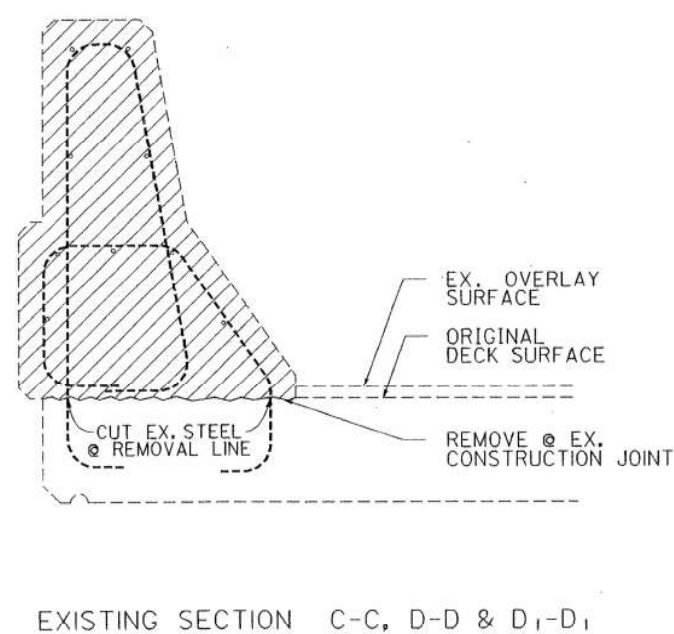
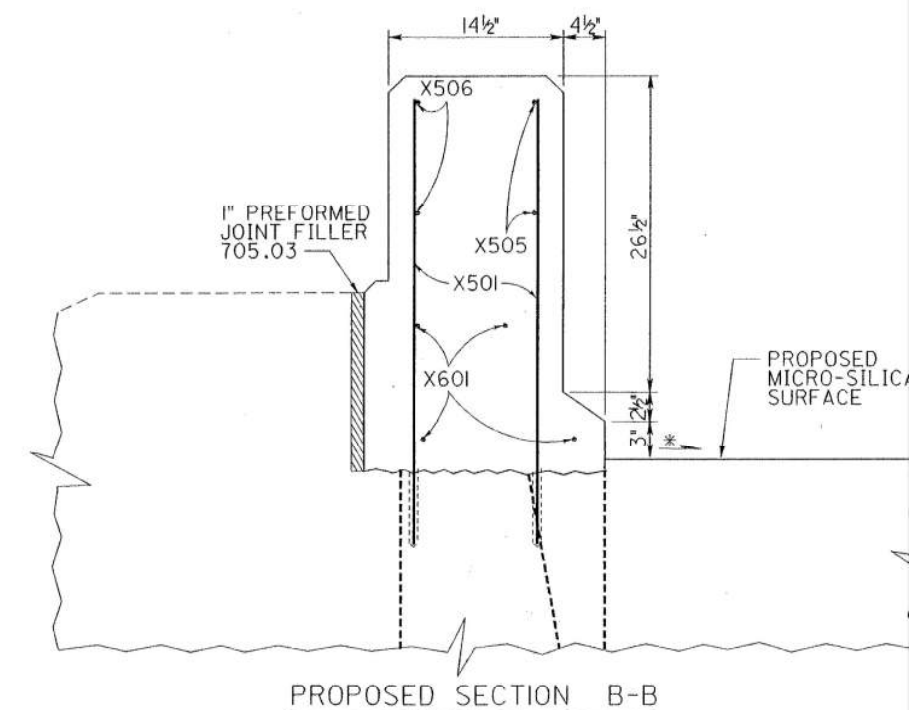
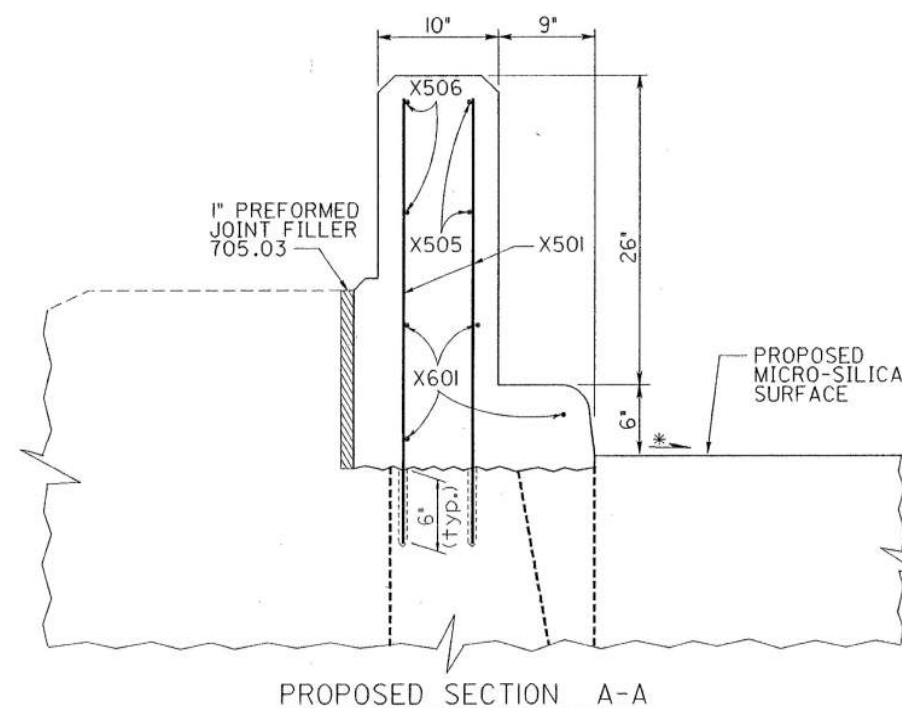
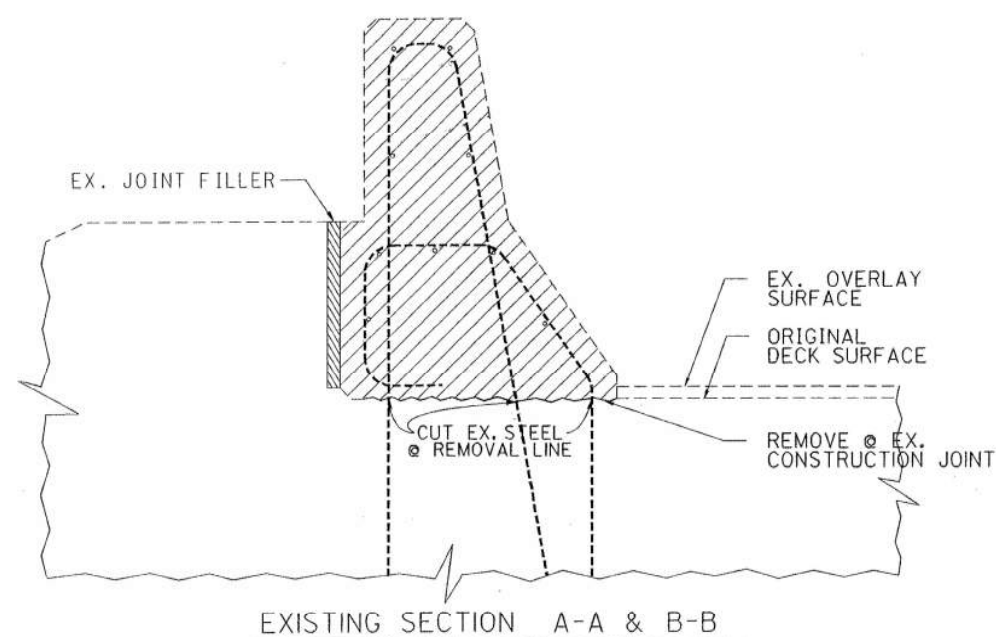


* SLOPE TO DRAIN



F.H.W.A. REGION	STATE	PROJECT NO.	FUNDS
5	OHIO		

SUM-277/224-0.00/6.31/10

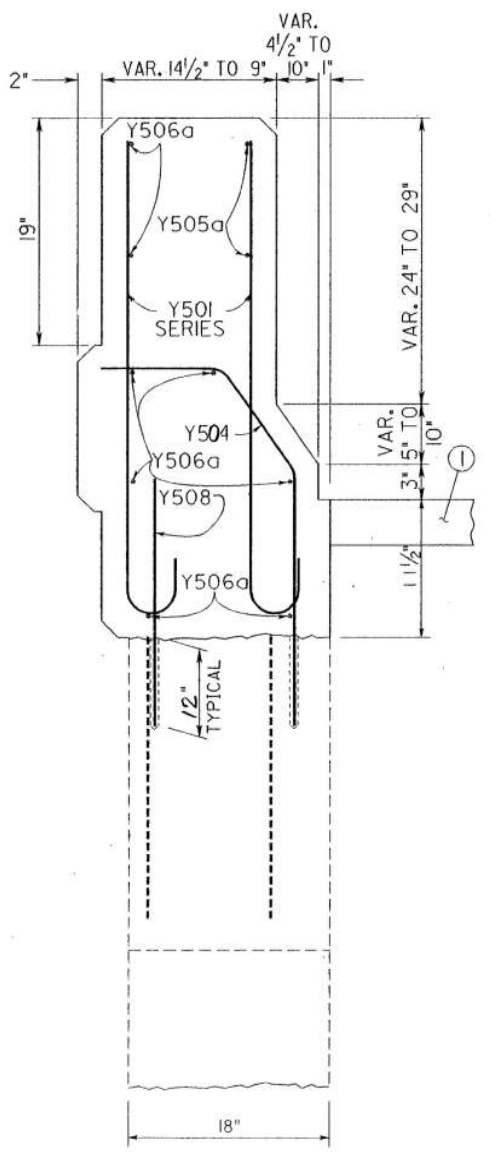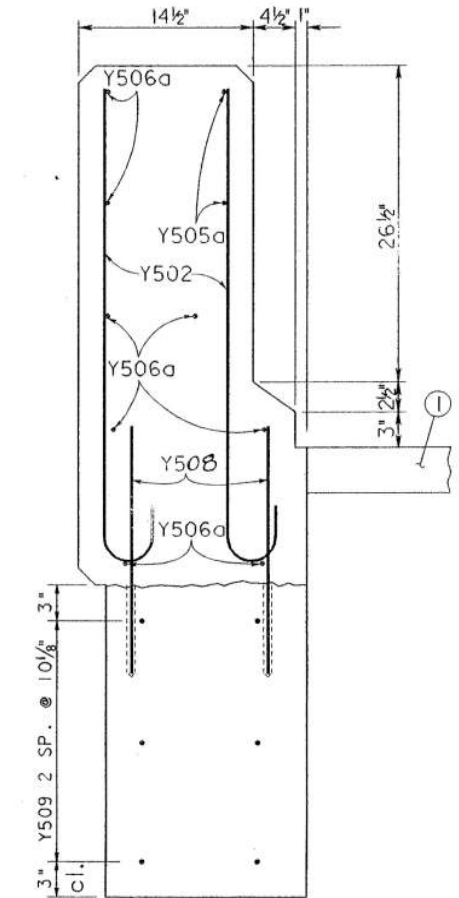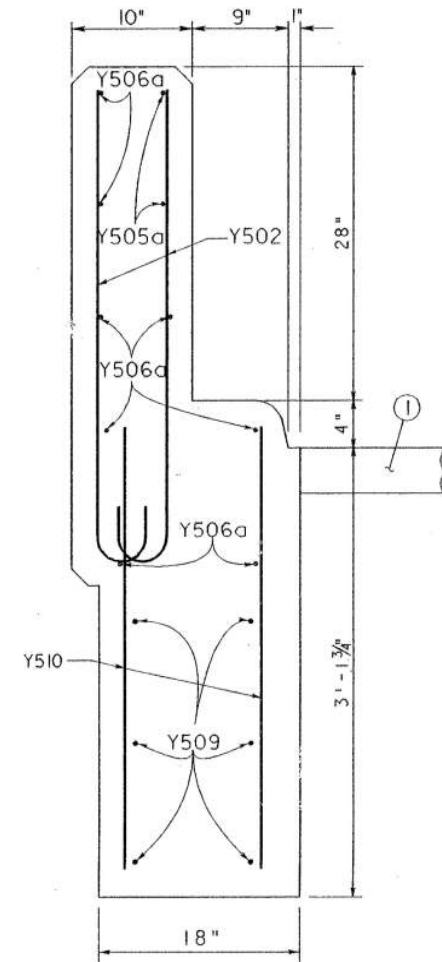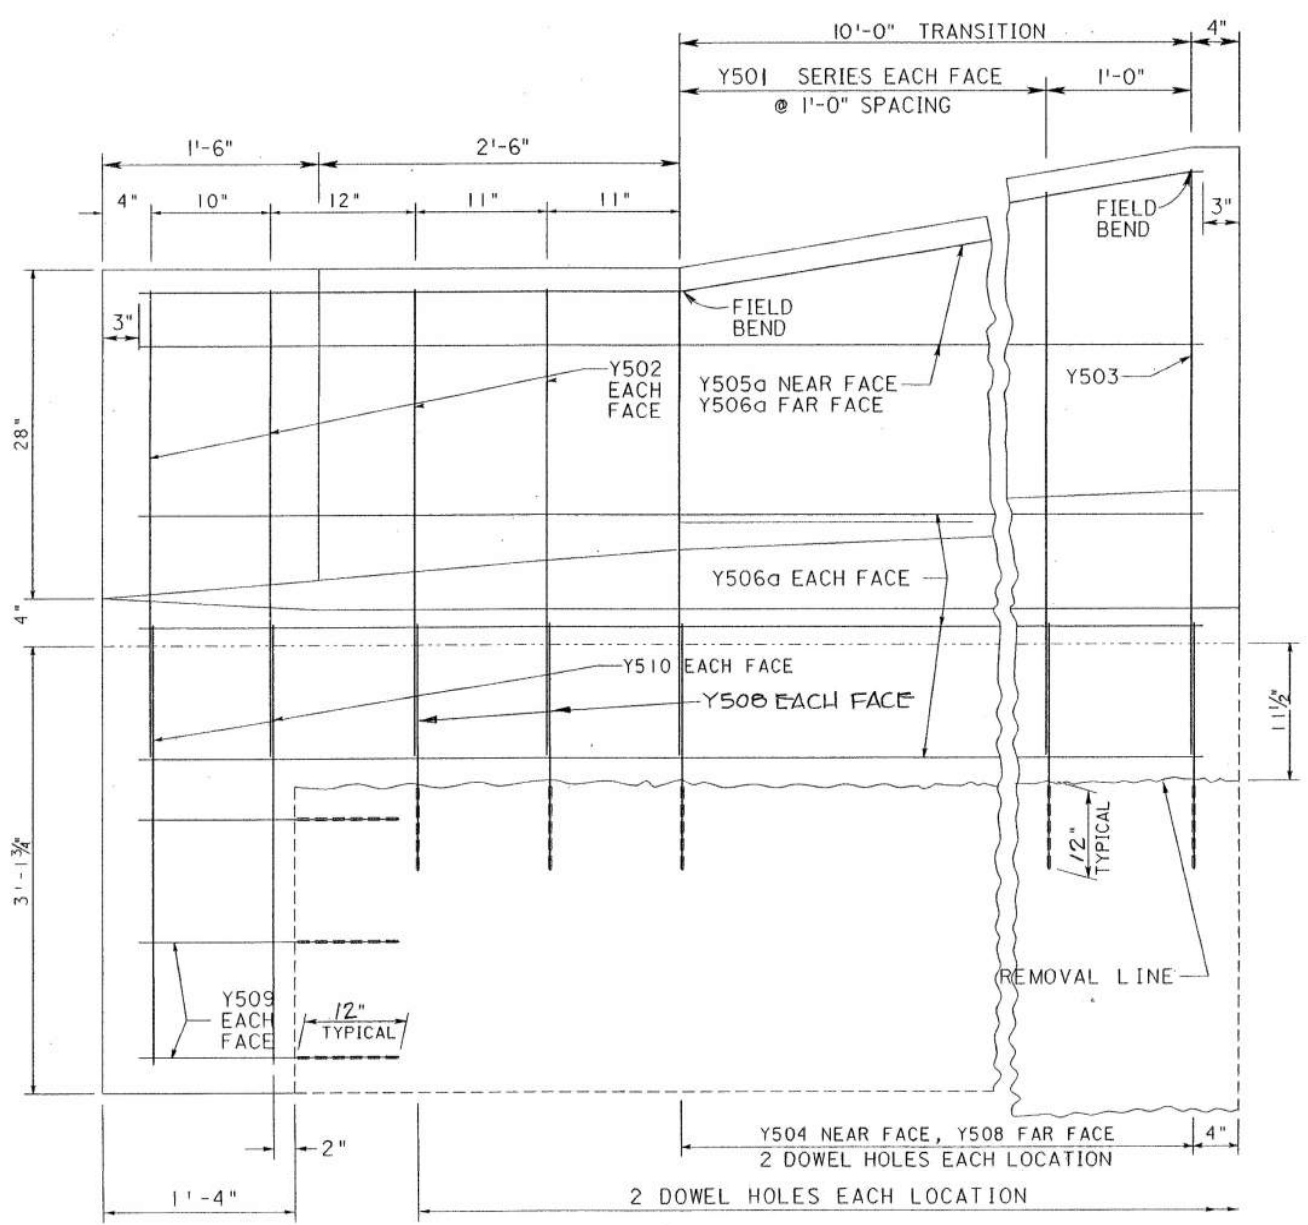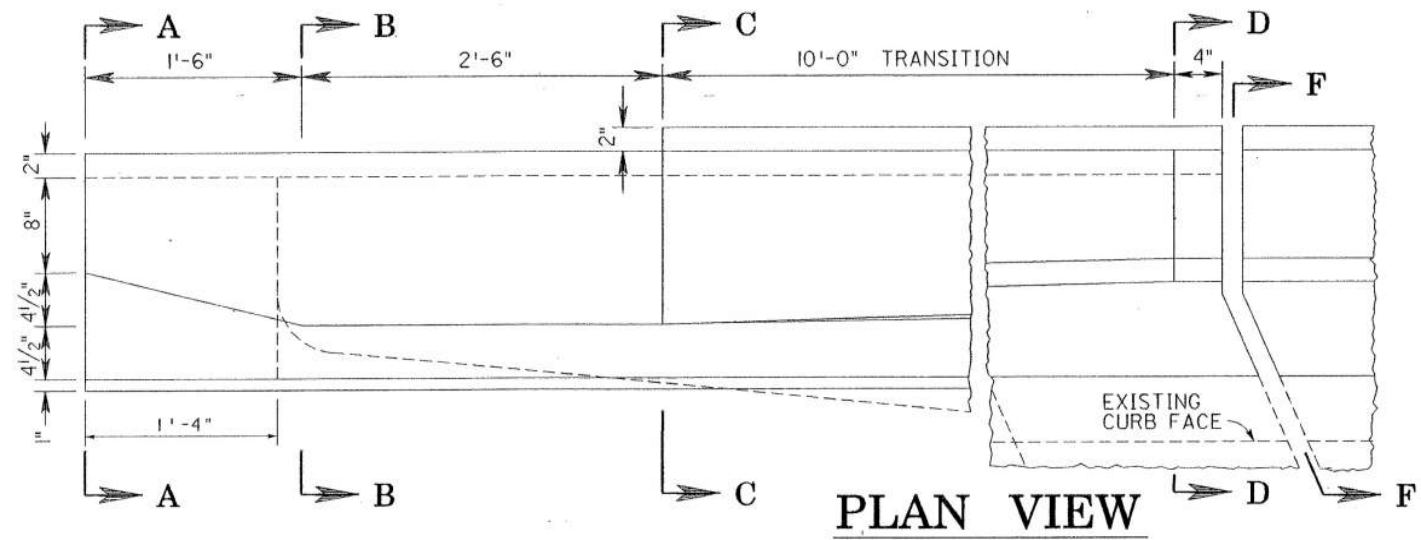

FOR SECTION F-F SEE END DAM DETAILS SH. # 183.

① PROPOSED SHOULDER

FOR SECTION D-D SEE SH. # 182. (SHOWS Y503 PLACEMENT & PAR. SHAPE)

STATE OF OHIO DEPARTMENT OF TRANSPORTATION BUREAU OF BRIDGES						
WINGWALL DETAILS & SECTION						
BRIDGE No. SUM-77-0953L						
FORWARD LEFT						
DESIGNED	DRAWN	TRACED	CHECKED	REVIEWED	DATE	
LS	RB		ST	KS	8-98	

BRIDGE No. 0115
LEFT STRUCTURE

MARK	NO.	LENGTH	WEIGHT	SHAPE
Y401	4	4'-8"	12	BENT
*Y501 ser	40	3'-11" - 4'-8"	179	BENT
Y502	16	3'-11"	65	BENT
Y503	4	8'-4 3/4"	34	BENT
Y504	24	3'-7 1/2"	91	BENT
Y505	2	13'-10"	29	BENT
Y505a	2	13'-10"	29	BENT
Y506	8	13'-10"	115	STRAIGHT
Y506a	8	13'-10"	115	STRAIGHT
Y507	10	3'-10"	40	STRAIGHT
Y508	32	2'-2"	72	STRAIGHT
Y509	6	3'-11"	25	STRAIGHT
Y510	8	3'-3"	27	STRAIGHT
Y601	6	4'-0"	36	STRAIGHT
X501	32	14'-6"	484	STRAIGHT
X501a	8	15'-1"	126	STRAIGHT
X502	32	6'-0"	200	STRAIGHT
X503	145	8'-4"	1260	BENT
X504	145	2'-7"	391	BENT
X511	217	5'-11"	1339	BENT
X512	217	5'-5 3/4"	1240	BENT
X513	40	14'-6"	605	STRAIGHT
X513a	10	15'-1"	157	STRAIGHT
X514	6	6'-0"	38	STRAIGHT
X522	347	2'-9"	995	STRAIGHT
X525	5	2'-10"	15	BENT
X601	48	29'-0"	2091	STRAIGHT
X602	4	30'-0"	180	STRAIGHT
X611	40	29'-0"	1742	STRAIGHT
X711	40	29'-0"	2371	STRAIGHT
TOTAL POUNDS			14103	
DOWEL HOLES			352 EACH	

RIGHT STRUCTURE

MARK	NO.	LENGTH	WEIGHT	SHAPE
Y401	4	4'-8"	12	BENT
*Y501 ser	40	3'-11" - 4'-8"	179	BENT
Y502	16	3'-11"	65	BENT
Y503	4	8'-4 3/4"	34	BENT
Y504	24	3'-7 1/2"	91	BENT
Y505	2	13'-10"	29	BENT
Y505a	2	13'-10"	29	BENT
Y506	8	13'-10"	115	STRAIGHT
Y506a	8	13'-10"	115	STRAIGHT
Y507	10	3'-10"	40	STRAIGHT
Y508	32	2'-2"	72	STRAIGHT
Y509	6	3'-11"	25	STRAIGHT
Y510	8	3'-3"	27	STRAIGHT
Y601	6	4'-0"	36	STRAIGHT
X501	32	14'-6"	484	STRAIGHT
X501a	8	15'-1"	126	STRAIGHT
X502	32	6'-0"	200	STRAIGHT
X503	145	8'-4"	1260	BENT
X504	145	2'-7"	391	BENT
X511	217	5'-11"	1339	BENT
X512	217	5'-5 3/4"	1240	BENT
X513	40	14'-6"	605	STRAIGHT
X513a	10	15'-1"	157	STRAIGHT
X514	6	6'-0"	38	STRAIGHT
X525	5	2'-10"	15	BENT
X601	48	29'-0"	2091	STRAIGHT
X602	4	30'-0"	180	STRAIGHT
X611	40	29'-0"	1742	STRAIGHT
X711	40	29'-0"	2371	STRAIGHT
TOTAL POUNDS			13108	
DOWEL HOLES			352 EACH	

BRIDGE No. 0134
LEFT STRUCTURE

MARK	NO.	LENGTH	WEIGHT	SHAPE
*Y501 ser	40	3'-11" - 4'-8"	179	BENT
Y502	16	3'-11"	65	BENT
Y503	6	8'-4 3/4"	53	BENT
Y504	27	3'-7 1/2"	102	BENT
Y505	4	13'-10"	58	BENT
Y506	16	13'-10"	230	STRAIGHT
Y508	30	2'-2"	68	STRAIGHT
Y517	10	5'-4"	56	STRAIGHT
X501	32	14'-6"	484	STRAIGHT
X501a	8	15'-1"	126	STRAIGHT
X502	32	6'-0"	200	STRAIGHT
X503	145	8'-4"	1260	BENT
X504	145	2'-7"	391	BENT
X511	217	5'-11"	1339	BENT
X512	217	5'-5 3/4"	1240	BENT
X513	40	14'-6"	605	STRAIGHT
X513a	50	15'-1"	787	STRAIGHT
X514	10	6'-0"	63	STRAIGHT
X522	347	2'-9"	995	STRAIGHT
X525	5	2'-10"	15	BENT
X601	48	29'-0"	2091	STRAIGHT
X602	4	30'-0"	180	STRAIGHT
X611	40	29'-0"	1742	STRAIGHT
X711	40	29'-0"	2371	STRAIGHT
TOTAL POUNDS			14700	
DOWEL HOLES			347 EACH	

RIGHT STRUCTURE

MARK	NO.	LENGTH	WEIGHT	SHAPE
*Y501 ser	40	3'-11" - 4'-8"	179	BENT
Y502	16	3'-11"	65	BENT
Y503	6	8'-4 3/4"	53	BENT
Y504	27	3'-7 1/2"	102	BENT
Y505	4	13'-10"	58	BENT
Y506	16	13'-10"	230	STRAIGHT
Y508	30	2'-2"	68	STRAIGHT
Y517	10	5'-4"	56	STRAIGHT
X501	32	14'-6"	484	STRAIGHT
X501b	8	12'-8"	106	STRAIGHT
X502	32	6'-0"	200	STRAIGHT
X503	143	8'-4"	1243	BENT
X504	143	2'-7"	385	BENT
X511	215	5'-11"	1327	BENT
X512	215	5'-5 3/4"	107	BENT
X513	40	14'-6"	605	STRAIGHT
X513a	50	15'-1"	787	STRAIGHT
X514	10	6'-0"	63	STRAIGHT
X525	5	2'-10"	15	BENT
X601	32	30'-0"	1442	STRAIGHT
X602	2	30'-0"	90	STRAIGHT
X611	40	29'-0"	1742	STRAIGHT
X711	40	29'-0"	2371	STRAIGHT
TOTAL POUNDS			11778	
DOWEL HOLES			343 EACH	

BRIDGE No. 0305
LEFT STRUCTURE

MARK	NO.	LENGTH	WEIGHT	SHAPE
Y401	8	4'-8"	24	BENT
*Y501 ser	20	3'-11" - 4'-8"	90	BENT
Y502	16	3'-11"	65	BENT
Y503	2	8'-4 3/4"	18	BENT
Y505a	4	13'-10"	58	BENT
Y506a	40	13'-10"	557	STRAIGHT
Y514	18	4'-5 1/2"	84	BENT
Y518	18	2'-11"	55	STRAIGHT
Y519	8	6'-7"	55	STRAIGHT
Y520	16	3'-3"	55	STRAIGHT
Y524	4	5'-7 1/2"	24	BENT
Y601	12	4'-0"	36	STRAIGHT
X501	16	14'-6"	242	STRAIGHT
X502	16	6'-0"	100	STRAIGHT
X503	81	8'-7"	725	BENT
X504	81	3'-7 1/2"	306	BENT
X511	121	6'-7"	830	BENT
X512	121	6'-4"	799	BENT
X513	8	14'-6"	121	STRAIGHT
X514	8	6'-0"	50	STRAIGHT
X601	32	31'-7"	1518	STRAIGHT
X602	6	30'-0"	270	STRAIGHT
X603	2	21'-11"	66	STRAIGHT
X604	2	15'-8"	47	STRAIGHT
X622	111	2'-9"	458	STRAIGHT
X1002	9	42'-0"	1626	STRAIGHT
X1003	2	29'-9"	256	STRAIGHT
X1004	2	26'-1"	224	STRAIGHT
X1005	1	26'-0"	112	STRAIGHT
X1006	1	19'-10"	85	STRAIGHT
X1101	6	33'-8"	1073	STRAIGHT
X1102	2	17'-6"	186	STRAIGHT
X1103	2	13'-0"	138	STRAIGHT
TOTAL POUNDS			10353	
DOWEL HOLES			206 EACH	

RIGHT STRUCTURE

MARK	NO.	LENGTH	WEIGHT	SHAPE
Y401	8	4'-8"	24	BENT
*Y501 ser	20	3'-11" - 4'-8"	90	BENT
Y502	16	3'-11"	65	BENT
Y503	2	8'-4 3/4"	18	BENT
Y505a	4	13'-10"	58	BENT
Y506a	40	13'-10"	557	STRAIGHT
Y514	18	4'-5 1/2"	84	BENT
Y518	18	2'-11"	55	STRAIGHT
Y519	8	6'-7"	55	STRAIGHT
Y520	16	3'-3"	55	STRAIGHT
Y524	4	5'-7 1/2"	24	BENT
Y601	12	4'-0"	36	STRAIGHT
X501	16	14'-6"	242	STRAIGHT
X502	16	6'-0"	100	STRAIGHT
X503	81	8'-7"	725	BENT
X504	81	3'-7 1/2"	306	BENT
X511	121	6'-7"	831	BENT
X512	121	6'-4"	799	BENT
X513	8	14'-6"	121	STRAIGHT
X514	8	6'-0"	50	STRAIGHT
X525	5	2'-10"	15	BENT
X601	32	31'-7"	1518	STRAIGHT
X602	6	30'-0"	270	STRAIGHT
X603	1	21'-11"	33	STRAIGHT
X604	1	15'-8"	24	STRAIGHT
X1002	6	42'-0"	1084	STRAIGHT
X1003	2	29'-9"	256	STRAIGHT
X1005	1	26'-0"	112	STRAIGHT
X1101	4	33'-8"	715	STRAIGHT
X1102	2	17'-6"	186	STRAIGHT
X1103	2	13'-0"	138	STRAIGHT
TOTAL POUNDS			8646	
DOWEL HOLES			206 EACH	

BRIDGE No. 0374
LEFT STRUCTURE

MARK	NO.	LENGTH	WEIGHT	SHAPE
*Y501 ser	40	3'-11" - 4'-8"	179	BENT
Y502	16	3'-11"	65	BENT
Y503	12	8'-4 3/4"	106	BENT
Y504	32	3'-7 1/2"	121	BENT
Y505	4	13'-10"	58	BENT
Y506	16	13'-10"	230	STRAIGHT
Y508	47	2'-2"	106	STRAIGHT
Y527	10	8'-0"	84	STRAIGHT
Y537	10	4'-3"	45	STRAIGHT
X501	72	14'-6"	1089	STRAIGHT
X501a	4	20'-5"	85	STRAIGHT
X501b	4	16'-0"	67	STRAIGHT
X502	68	7'-0"	497	STRAIGHT
X503	373	8'-4"	3242	BENT
X504	373	3'-4 1/2"	1313	BENT
X511	373	5'-11"	2302	BENT
X512	373	5'-5 3/4"	2132	BENT
X513	80	14'-6"	1210	STRAIGHT
X513a	10	14'-3"	149	STRAIGHT
X514	90	7'-0"	657	STRAIGHT
X522	836	2'-9"	2398	STRAIGHT
X525	15	2'-10"	44	BENT
X601	120	30'-0"	5407	STRAIGHT
X602	15	30'-0"	676	STRAIGHT
X611	100	30'-0"	4506	STRAIGHT
X711	100	30'-0"	6132	STRAIGHT
TOTAL POUNDS			32900	
DOWEL HOLES			825 EACH	

RIGHT STRUCTURE

MARK	NO.	LENGTH	WEIGHT	SHAPE
*Y501 ser	40	3'-11" - 4'-8"	179	BENT
Y502	16	3'-11"	65	BENT
Y503	12	8'-4 3/4"	106	BENT
Y504	32	3'-7 1/2"	121	BENT
Y505	4	13'-10"	58	BENT
Y506	16	13'-10"	230	STRAIGHT
Y508	46	2'-2"	104	STRAIGHT
Y547	10	3'-5"	36	STRAIGHT
Y557	10	9'-3"	97	STRAIGHT
X501	72	14'-6"	1089	STRAIGHT
X501c	4	16'-10"	70	STRAIGHT
X501d	4	21'-10"	91	STRAIGHT
X502	68	7'-0"	497	STRAIGHT
X503	373	8'-4"	3242	BENT
X504	373	3'-4 1/2"	1313	BENT
X511	373	5'-11"	2303	BENT
X512	373	5'-5 3/4"	2132	BENT
X513	80	14'-6"	1210	STRAIGHT
X513a	10	14'-3"	149	STRAIGHT
X514	90	7'-0"	657	STRAIGHT
X525	15	2'-10"	44	BENT
X601	120	30'-0"	5407	STRAIGHT
X602	15	30'-0"	676	STRAIGHT
X611	100	30'-0"	4506	STRAIGHT
X711	100	30'-0"	6132	STRAIGHT
TOTAL POUNDS			30514	
DOWEL HOLES			824 EACH	

F.H.W.A. REGION	STATE	PROJECT NO.	FUNDS
5	OHIO		

SUM-277/224-0.00/6.31/10.22

BRIDGE No. 0953

MARK	NO.	LENGTH	WEIGHT	SHAPE
*Y501 ser	80	3'-11" - 4'-8"	358	BENT
Y502	32	3'-11"	131	BENT
Y503	20	8'-4 $\frac{3}{4}$ "	175	BENT
Y504	60	3'-7 $\frac{1}{2}$ "	227	BENT
Y505	6	13'-10"	87	BENT
Y505a	2	13'-10"	29	STRAIGHT
Y506	24	13'-10"	346	STRAIGHT
Y506a	8	13'-10"	115	STRAIGHT
Y508	88	2'-2"	199	STRAIGHT
Y509	6	2'-1"	13	STRAIGHT
Y510	4	3'-1"	13	STRAIGHT
Y527	10	11'-8"	122	STRAIGHT
Y537	10	5'-11"	62	STRAIGHT
Y547	10	3'-5"	36	STRAIGHT
X501	64	14'-6"	968	STRAIGHT
X501a	16	10'-10"	181	STRAIGHT
X502	72	7'-0"	526	STRAIGHT
X503	283	8'-4"	2460	BENT
X504	283	3'-4 $\frac{1}{2}$ "	996	BENT
X525	5	2'-10"	15	BENT
X601	32	28'-1"	1349	STRAIGHT
X602	4	30'-0"	180	STRAIGHT
X603	28	30'-10"	1296	STRAIGHT
TOTAL POUNDS			9884	
DOWEL HOLES		720	EACH	

BRIDGE No. 1061








LEFT STRUCTURE

MARK	NO.	LENGTH	WEIGHT	SHAPE
X501	10	3'-4 3/4"	36	STRAIGHT
X501a	20	3'-4" - 4'-1"	78	STRAIGHT
X502	20	3'-11" - 5'-0"	93	BENT
X503	120	8'-4"	1043	BENT
X504	140	3'-4 1/2"	493	BENT
X505	4	15'-11 1/2"	67	BENT
X506	4	15'-11 1/2"	67	STRAIGHT
X508	28	14'-0"	409	STRAIGHT
X508a	8	6'-9"	57	STRAIGHT
X511	149	5'-11"	920	BENT
X512	147	6'-4"	985	BENT
X513	28	14'-0"	409	STRAIGHT
X513a	8	6'-9"	57	STRAIGHT
X514	4	15'-11 1/2"	67	STRAIGHT
X525	5	2'-10"	15	BENT
X601	20	31'-0"	932	STRAIGHT
X602	2	30'-0"	90	STRAIGHT
TOTAL POUNDS				5818
DOWEL HOLES				260 EACH

RIGHT STRUCTURE

MARK	NO.	LENGTH	WEIGHT	SHAPE
X501	10	3'-4 3/4"	36	STRAIGHT
X501a	20	3'-4" - 4'-1"	78	STRAIGHT
X502	20	3'-11" - 5'-0"	93	BENT
X503	120	8'-4"	1043	BENT
X504	140	3'-4 1/2"	493	BENT
X505	4	14'-6 1/2"	61	BENT
X506	4	14'-6 1/2"	61	STRAIGHT
X508	28	14'-0"	409	STRAIGHT
X508a	8	6'-9"	57	STRAIGHT
X511	149	5'-11"	920	BENT
X512	147	6'-4"	985	BENT
X513	28	14'-0"	409	STRAIGHT
X513a	8	6'-9"	57	STRAIGHT
X514	4	15'-11 1/2"	67	STRAIGHT
X522	222	3'-0"	695	STRAIGHT
X525	5	2'-10"	15	BENT
X601	20	31'-0"	932	STRAIGHT
X602	2	30'-0"	90	STRAIGHT
TOTAL POUNDS				6501
DOWEL HOLES				260 EACH

ALL STEEL ON THIS SHEET
IS TO BE EPOXY COATED.

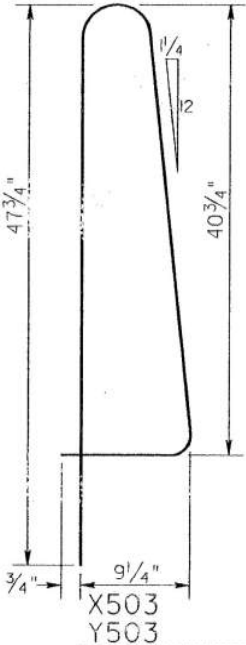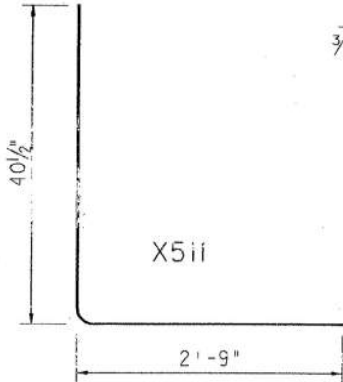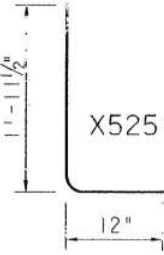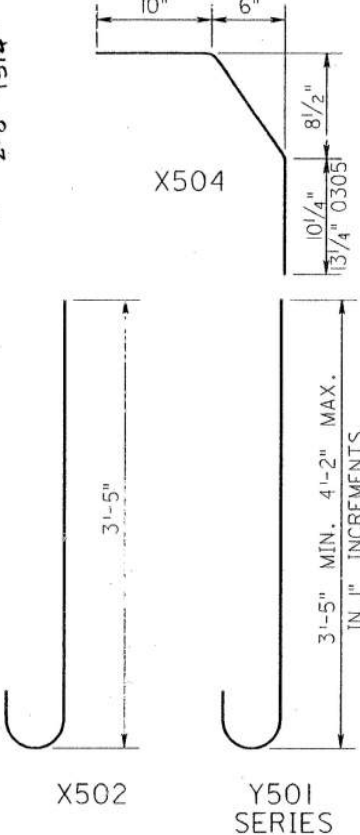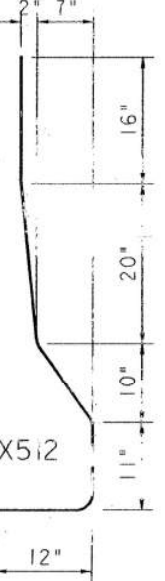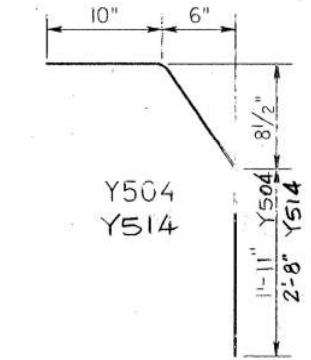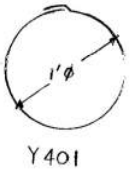

F.H.W.A. REGION	STATE	PROJECT NO.	FUNDS
5	OHIO		

SUM-277/224-0.00/6.31/10.


STATE OF OHIO
DEPARTMENT OF TRANSPORTATION
BUREAU OF BRIDGES
STEEL LIST

DESIGNED	DRAWN	TRACED	CHECKED	REVIEWED	DATE
LS	RB		ST	KS	8-93

PAINTING PLAN

F.H.W.A. REGION	STATE	PROJECT	FUNDS
5	OHIO		

SUM 277/224 0.00/6.31/10.2

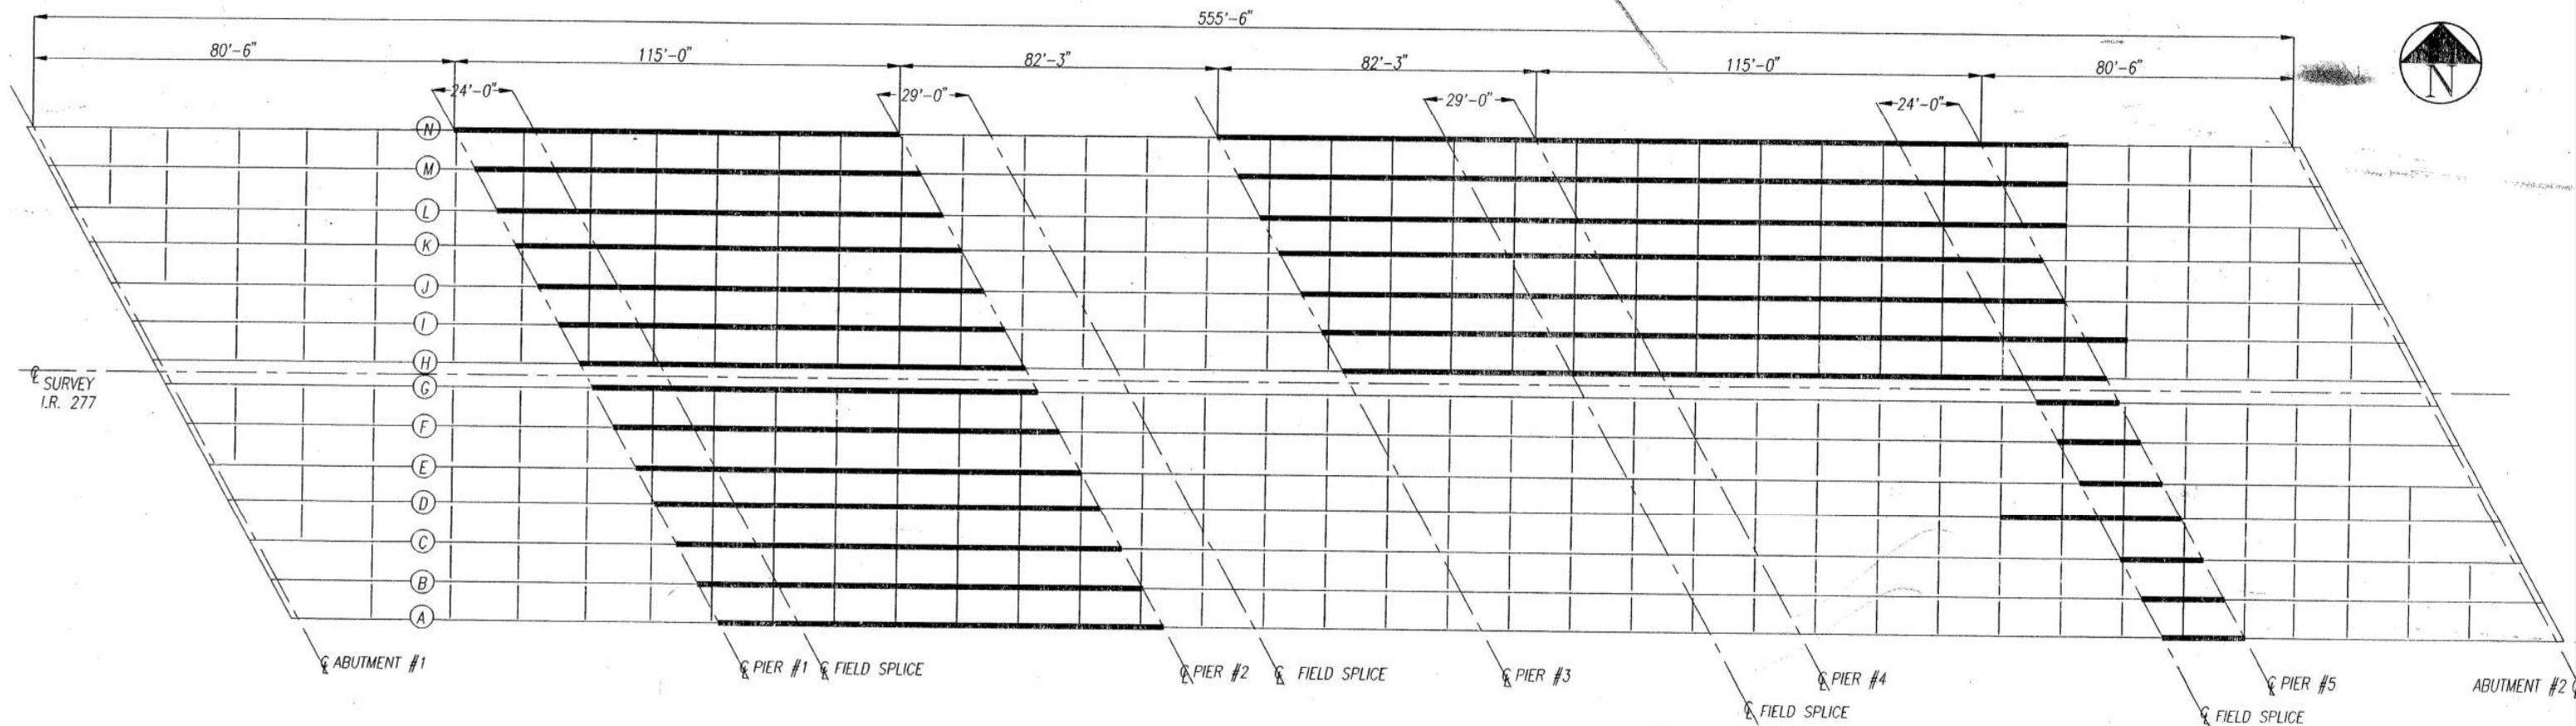


FRAMING PLAN

— BEAMS TO BE PAINTED USING OZEU PAINT SYSTEM INCLUDING CROSSFRAMES, STIFFENERS, SPLICES, ROCKERS AND BOLSTERS. THE AREA OF THE BEAMS HAS BEEN INCREASED BY 25%.

NOTE: ITEM SPECIAL — FIELD PAINTING OF EXISTING STEEL FINISH COAT, SYSTEM OZEU SHALL BE GREEN FS-595A 14260

LEFT STRUCTURE			
ITEM	QUANTITY	UNIT	DESCRIPTION
SPECIAL	36,700	SQ.FT.	SURFACE PREPARATION OF EXISTING STEEL, SYSTEM OZEU
SPECIAL	36,700	SQ.FT.	FIELD PAINTING OF EXISTING STEEL, PRIME COAT, SYSTEM OZEU
SPECIAL	36,700	SQ.FT.	FIELD PAINTING OF EXISTING STEEL, INTERMEDIATE COAT, SYSTEM OZEU
SPECIAL	36,700	SQ.FT.	FIELD PAINTING OF EXISTING STEEL, FINISH COAT, SYSTEM OZEU
SPECIAL	120	MAN HOUR	GRINDING FINS, TEARS, SLIVERS
SPECIAL	6440	LIN.FT.	GRINDING FLANGE EDGES
SPECIAL	40	LIN.FT.	CAULKING
RIGHT STRUCTURE			
SPECIAL	16,625	SQ.FT.	SURFACE PREPARATION OF EXISTING STEEL, SYSTEM OZEU
SPECIAL	16,625	SQ.FT.	FIELD PAINTING OF EXISTING STEEL, PRIME COAT, SYSTEM OZEU
SPECIAL	16,625	SQ.FT.	FIELD PAINTING OF EXISTING STEEL, INTERMEDIATE COAT, SYSTEM OZEU
SPECIAL	16,625	SQ.FT.	FIELD PAINTING OF EXISTING STEEL, FINISH COAT, SYSTEM OZEU
SPECIAL	60	MAN HOUR	GRINDING FINS, TEARS, SLIVERS
SPECIAL	4012	LIN.FT.	GRINDING FLANGE EDGES
SPECIAL	20	LIN.FT.	CAULKING

QUANTITIES CARRIED TO SHEET 175.

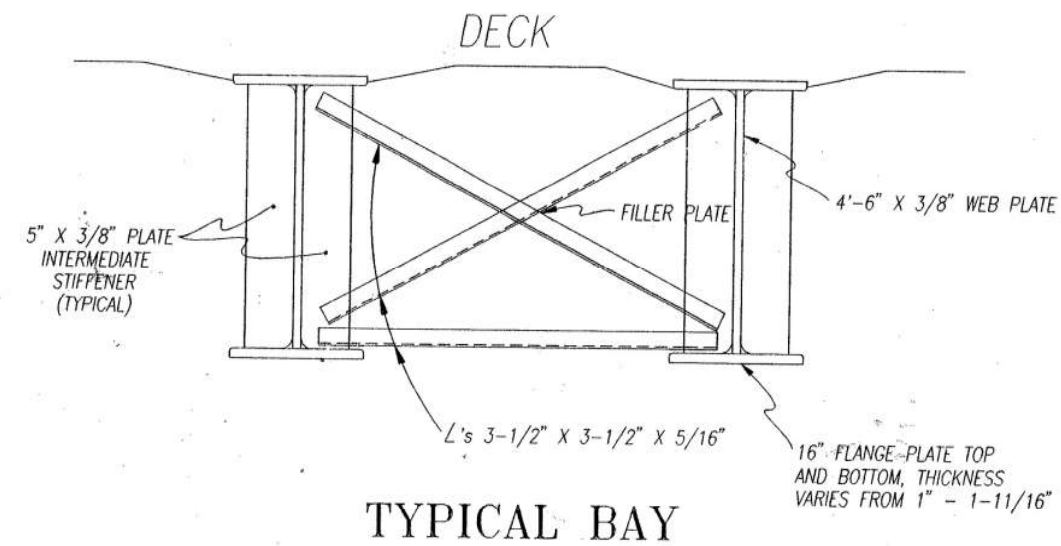

TYPICAL BAY

STATE OF OHIO
DEPARTMENT OF TRANSPORTATION
DISTRICT FOUR OPERATIONS
BRIDGE SECTION

PAINTING PLAN
SUM-277-0374

DESIGNED	DRAWN	CHECKED	REVIEWED	DATE
	ST	KL		8-93