

DOVER TOWNSHIP
TUSCARAWAS COUNTY



SCALE IN MILES



DESIGN DESIGNATION

CURRENT ADT (2015)	36300
DESIGN YEAR ADT (2035)	43200
DESIGN HOURLY VOLUME (2035)	3890
DIRECTIONAL DISTRIBUTION	55%
TRUCKS (24 HOUR B&C)	19%
DESIGN SPEED	70 MPH
LEGAL SPEED	70 MPH
DESIGN FUNCTIONAL CLASSIFICATION:	
RURAL INTERSTATE	
NHS PROJECT	YES

DESIGN EXCEPTIONS

NONE

UNDERGROUND UTILITIES

**CONTACT BOTH SERVICES
CALL TWO WORKING DAYS
BEFORE YOU DIG**

CALL
1-800-362-2764
(TOLL FREE)

OHIO UTILITIES PROTECTION SERVICE
NON-MEMBERS
MUST BE CALLED DIRECTLY

**OIL & GAS PRODUCERS UNDERGROUND
PROTECTION SERVICE CALL: 1-800-925-0988**



PLAN PREPARED BY:
 **Gannett Fleming**
 4151 EXECUTIVE PARKWAY, SUITE 350
 WESTERVILLE, OHIO 43081

INDEX OF SHEETS:

TITLE SHEET	1
SCHEMATIC PLAN	2
TYPICAL SECTIONS	3-4
GENERAL NOTES	5-6
MAINTENANCE OF TRAFFIC	7-24
GENERAL SUMMARY	25-26
PROJECT SITE PLAN	27
PLAN AND PROFILE	28-31
ESTIMATED QUANTITIES	32
CROSS SECTIONS	33-62
CULVERT DETAILS	63-65
REINFORCED SOIL SLOPE	66-71
TRAFFIC CONTROL	72-74
STRUCTURES (OVER 20')	
TUS-77-2595 L&R	75-80
RIGHT OF WAY	81-105
SOIL PROFILES	

STANDARD CONSTRUCTION DRAWINGS										SUPPLEMENTAL SPECIFICATIONS		SPECIAL PROVISIONS	
										800	1/17/14	WATERWAY	
BP-3.1	4/20/12	RM-1.1	1/18/13	DM-1.1	1/18/13	TC-41.20	10/18/13	MT-95.30	7/19/13			PERMIT	
BP-9.1	7/19/13	RM-4.2	10/15/10	DM-1.2	1/18/13	TC-41.30	10/18/13	MT-95.40	7/19/13	832	1/17/14	CONDITIONS	
				DM-1.4	1/18/13	TC-41.40	10/18/13	MT-95.71	7/19/13	836	1/18/13	4/22/14	
				DM-4.2	7/20/12	TC-41.50	10/18/13	MT-99.20	7/19/13	863	10/19/12		
F-2.1	7/19/13	HW-1.1	1/18/13	DM-4.3	7/19/13	TC-42.20	10/18/13	MT-99.30	7/19/13				
F-3.3	7/19/13	HW-2.1	1/18/13	DM-4.4	7/20/12								
F-3.4	7/19/13	HW-2.2	1/18/13			TC-52.10	10/18/13	MT-100.00	7/19/13				
						TC-52.20	1/17/14	MT-101.70	1/17/14				
MGS-1.1	7/19/13							MT-102.20	7/19/13				
MGS-2.1	7/19/13					TC-61.10	1/17/14	MT-102.30	7/19/13				
MGS-5.3	7/19/13					TC-61.30	1/17/14	MT-105.10	7/19/13				
						TC-65.10	1/17/14						
						TC-65.11	1/17/14						

PROJECT DESCRIPTION

REMOVE BRIDGES IDENTIFIED AS TUS-77-2595 L&R
OVER AN ACCESS ROAD AND ABANDONED RAILROAD.
CONSTRUCT EMBANKMENT AND ASSOCIATED ROADWAY
FEATURES. TRAFFIC MAINTAINED BY CONSTRUCTION
OF A TEMPORARY ROAD.

PROJECT EARTH DISTURBED AREA: 13.1 ACRES
ESTIMATED CONTRACTOR EARTH DISTURBED AREA: 9.3 ACRES
NOTICE OF INTENT EARTH DISTURBED AREA: 22.4 ACRES

LIMITED ACCESS

THIS IMPROVEMENT IS ESPECIALLY DESIGNED FOR THROUGH TRAFFIC AND HAS BEEN DECLARED A LIMITED ACCESS HIGHWAY OR FREEWAY BY ACTION OF THE DIRECTOR IN ACCORDANCE WITH THE PROVISIONS OF SECTION 551.02 OF THE OHIO REVISED CODE.

2013 SPECIFICATIONS

THE STANDARD SPECIFICATIONS OF THE STATE OF OHIO, DEPARTMENT OF TRANSPORTATION, INCLUDING CHANGES AND SUPPLEMENTAL SPECIFICATIONS LISTED IN THE PROPOSAL SHALL GOVERN THIS IMPROVEMENT.

I HEREBY APPROVED THESE PLANS AND DECLARE THAT THE MAKING OF THIS IMPROVEMENT WILL NOT REQUIRE THE CLOSING TO TRAFFIC OF THE HIGHWAY AND THAT PROVISIONS FOR THE MAINTENANCE AND SAFETY OF TRAFFIC WILL BE AS SET FORTH ON THE PLANS AND ESTIMATES.

UNDER AUTHORITY OF SECTION 4511.21, DIVISION (H) OF THE OHIO REVISED CODE, THE REVISED PRIMA FACIE SPEED LIMITS AS INDICATED HEREIN ARE DETERMINED TO BE REASONABLE AND SAFE, AND ARE HEREBY ESTABLISHED FOR THE DURATION OF THIS PROJECT. THE PRIMA FACIE SPEED LIMIT OF LIMITS HEREBY ESTABLISHED SHALL BECOME EFFECTIVE WHEN APPROPRIATE SIGNS GIVING NOTICE THEREOF ARE ERECTED.

APPROVED [Signature] F.E./P.
DATE 1/31/14 DISTRICT DEPUTY DIRECTOR

APPROVED *Eugene May Jr.*
DATE 3-3-14 DIRECTOR, DEPARTMENT OF
TRANSPORTATION

FEDERAL PROJECT NO.
E101(050)

PID NO. 87890

CONSTRUCTION PROJECT NO.

NONE
RAILROAD INVOLVEMENT.

TUS-77-25.95

1
105

TUS - IR 77 25.950
140328 PID - 87890
Dist 11 5/22/2014

Contract Proposal Available
@ www.contracts.dot.state.oh.us/home

0/29/2013 2:16:28 PM

SOUTH CROSSOVER

CURVE X-1

P.I. STA 3053+04.73
 $\Delta = 12^\circ 02' 17''$ (RT)
 $Dc = 3^\circ 00' 00''$
 $R = 1,909.86'$
 $T = 201.38'$
 $L = 401.27'$
 $E = 10.59'$
 $C = 400.53'$
C.B. = N $8^\circ 22' 19''$ W
 $e = 0.016$
AHD = N $2^\circ 21' 11''$ W

CURVE X-2

P.I. STA 3057+06.00
 $\Delta = 12^\circ 02' 17''$ (LT)
 $Dc = 3^\circ 00' 00''$
 $R = 1,909.86'$
 $T = 201.38'$
 $L = 401.27'$
 $E = 10.59'$
 $C = 400.53'$
C.B. = N $8^\circ 22' 19''$ W
 $e = 0.016$
BK = N $2^\circ 21' 11''$ W


NORTH CROSSOVER

CURVE X-3

P.I. STA 3068+04.73
 $\Delta = 12^\circ 02' 17''$ (LT)
 $Dc = 3^\circ 00' 00''$
 $R = 1,909.86'$
 $T = 201.38'$
 $L = 401.27'$
 $E = 10.59'$
 $C = 400.53'$
C.B. = N $20^\circ 24' 37''$ W
 $e = 0.16$
AHD = N $26^\circ 25' 45''$ W

CURVE X-4

P.I. STA 3072+06.00
 $\Delta = 12^\circ 02' 17''$ (RT)
 $Dc = 3^\circ 00' 00''$
 $R = 1,909.86'$
 $T = 201.38'$
 $L = 401.27'$
 $E = 10.59'$
 $C = 400.53'$
C.B. = N $20^\circ 24' 37''$ W
 $e = 0.16$
BK = N $26^\circ 25' 45''$ W

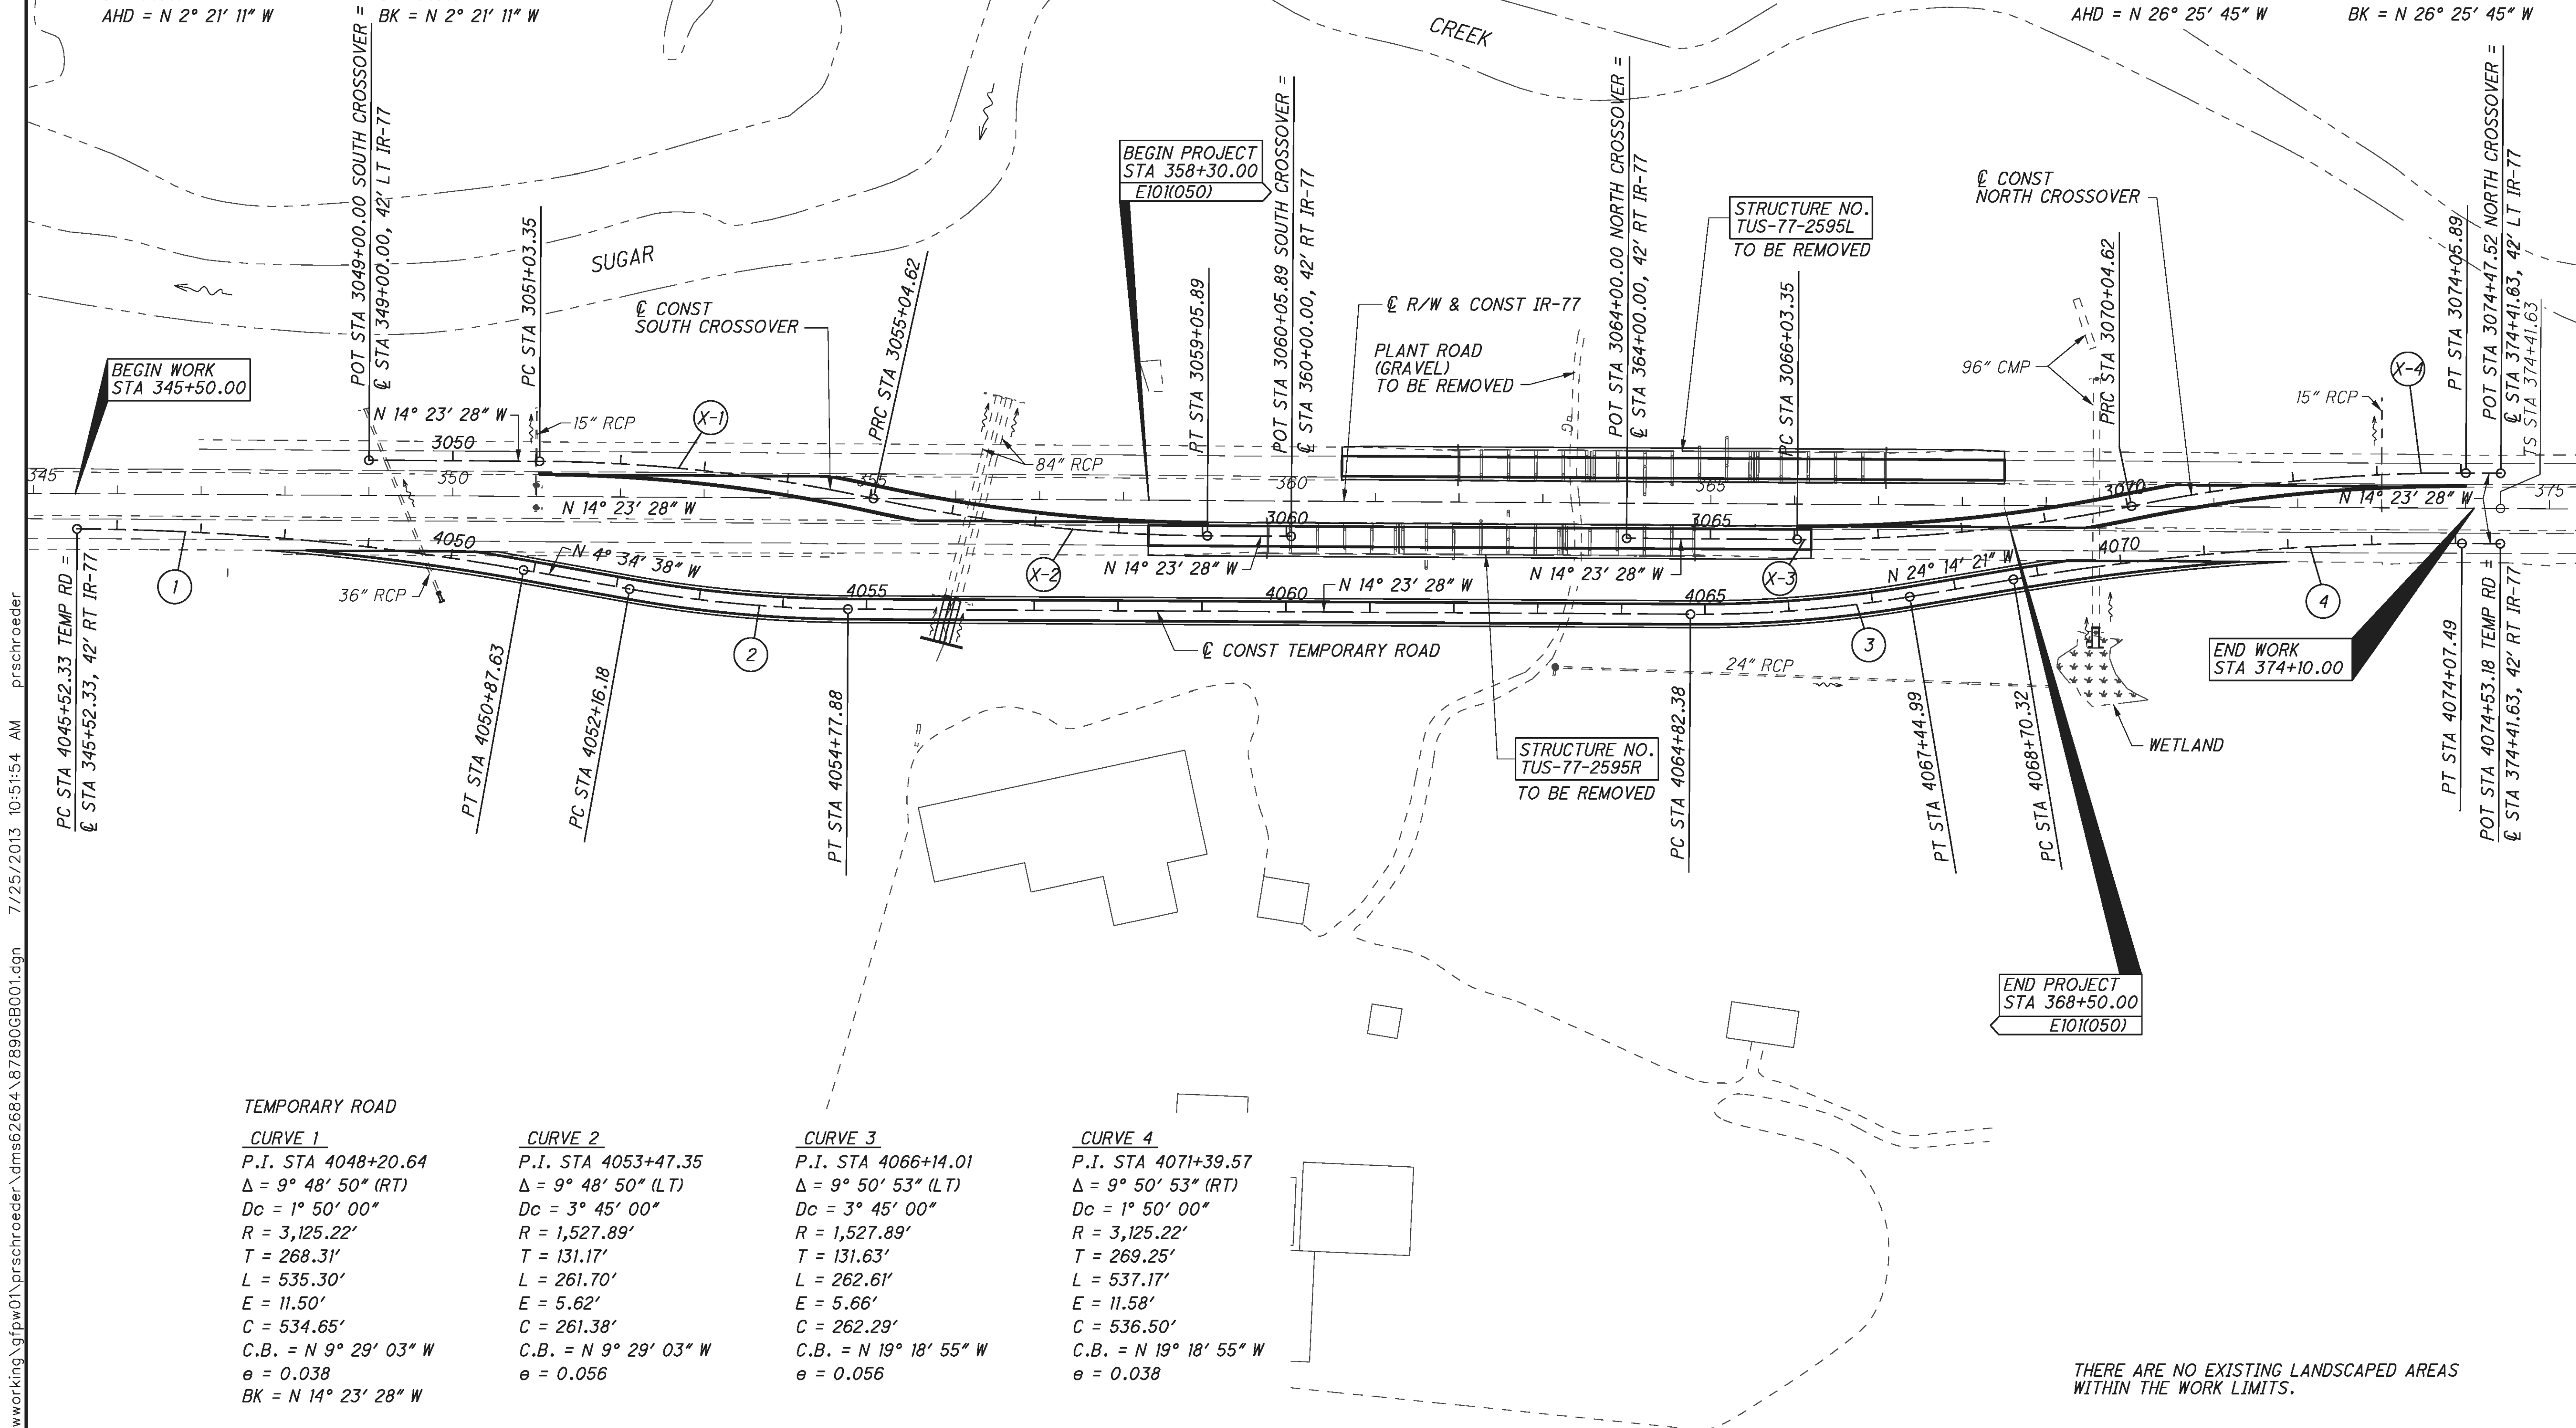

TEMPORARY ROAD

CURVE 1

P.I. STA 4048+20.64
 $\Delta = 9^\circ 48' 50''$ (RT)
 $Dc = 1^\circ 50' 00''$
 $R = 3,125.22'$
 $T = 268.31'$
 $L = 535.30'$
 $E = 11.50'$
 $C = 534.65'$
C.B. = N $9^\circ 29' 03''$ W
 $e = 0.038$
BK = N $14^\circ 23' 28''$ W

CURVE 2

P.I. STA 4053+47.35
 $\Delta = 9^\circ 48' 50''$ (LT)
 $Dc = 3^\circ 45' 00''$
 $R = 1,527.89'$
 $T = 131.17'$
 $L = 261.70'$
 $E = 5.62'$
 $C = 261.38'$
C.B. = N $9^\circ 29' 03''$ W
 $e = 0.056$

CURVE 3



P.I. STA 4066+14.01
 $\Delta = 9^\circ 50' 53''$ (LT)
 $Dc = 3^\circ 45' 00''$
 $R = 1,527.89'$
 $T = 131.63'$
 $L = 262.61'$
 $E = 5.66'$
 $C = 262.29'$
C.B. = N $19^\circ 18' 55''$ W
 $e = 0.056$

CURVE 4

P.I. STA 4071+39.57
 $\Delta = 9^\circ 50' 53''$ (RT)
 $Dc = 1^\circ 50' 00''$
 $R = 3,125.22'$
 $T = 269.25'$
 $L = 537.17'$
 $E = 11.58'$
 $C = 536.50'$
C.B. = N $19^\circ 18' 55''$ W
 $e = 0.038$

THERE ARE NO EXISTING LANDSCAPED AREAS
WITHIN THE WORK LIMITS.

10/16/2013 3:39:02 PM
C:\P\WORK\TNG\GFP\01\PRSSCHREDER\DWG\2684\878900\001.DGN

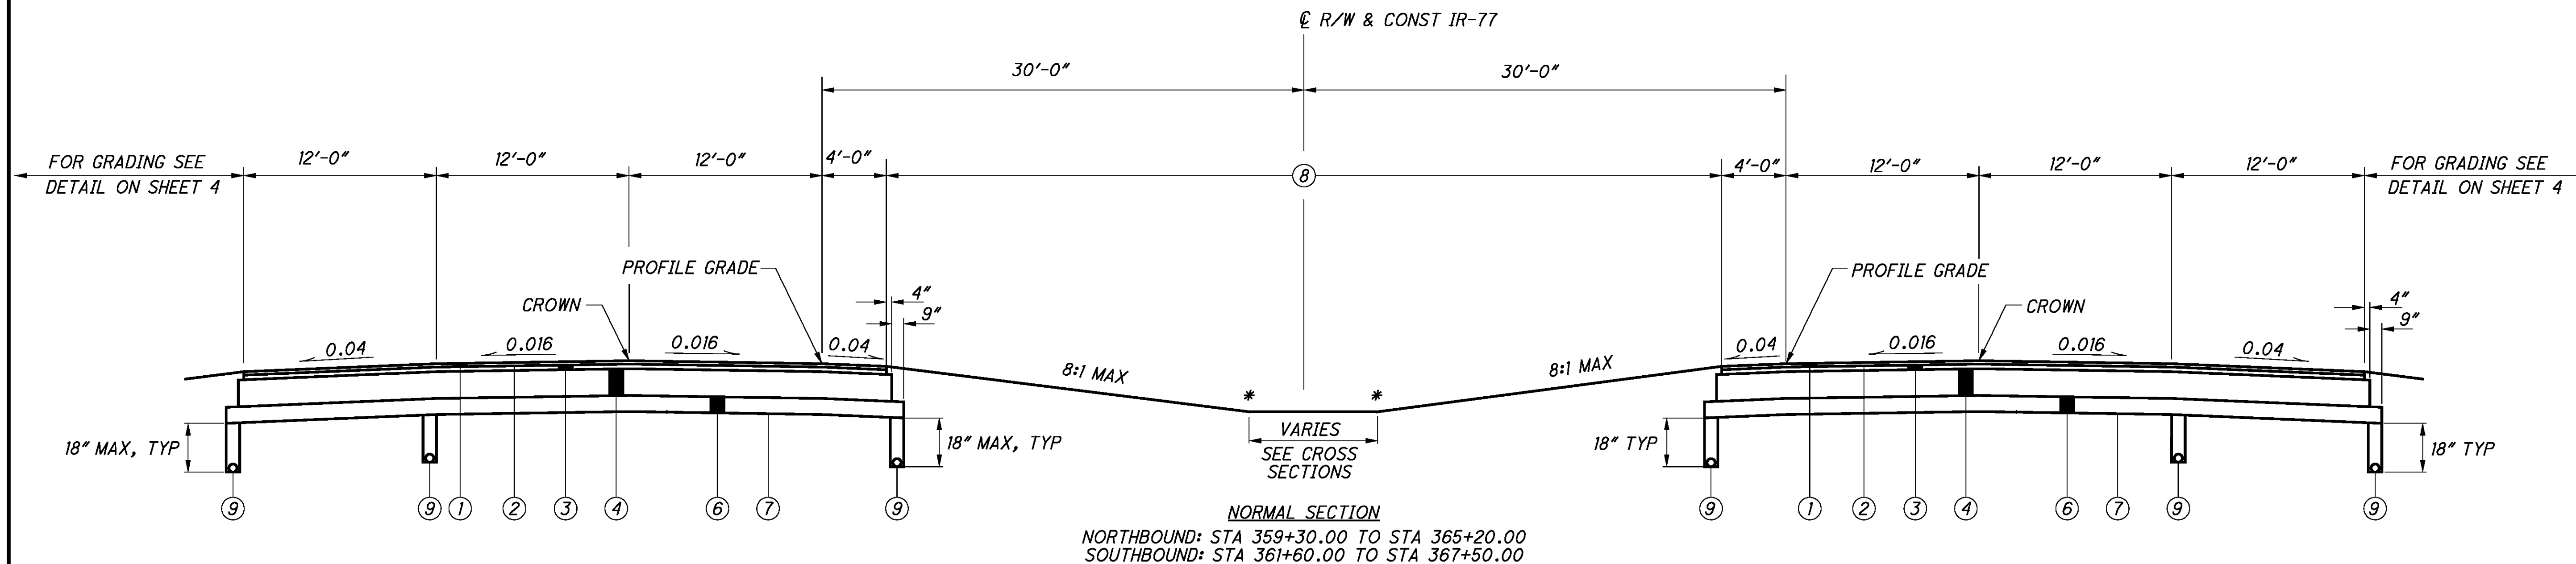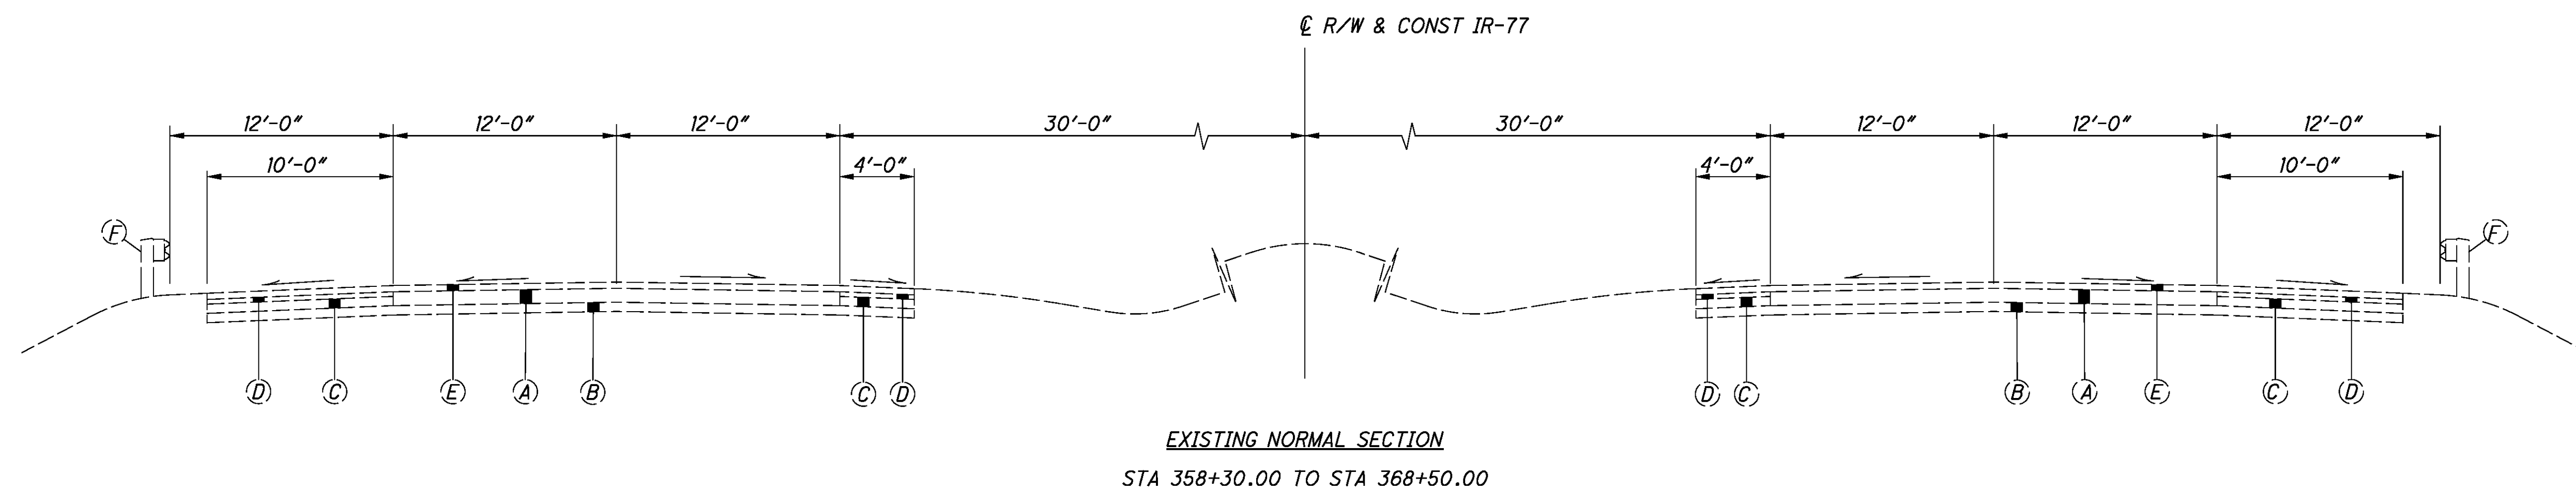

EXISTING LEGEND


- (A) EXISTING 9" REINFORCED CONCRETE PAVEMENT
- (B) EXISTING SUBBASE
- (C) EXISTING AGGREGATE BASE
- (D) EXISTING BITUMINOUS AGGREGATE BASE
- (E) EXISTING 4" ASPHALT CONCRETE
- (F) EXISTING GUARDRAIL

LEGEND

- ① ITEM 442 - 1 1/4" ASPHALT CONCRETE SURFACE COURSE, 12.5MM, TYPE B (446), AS PER PLAN
- ② ITEM 407 - TACK COAT FOR INTERMEDIATE COURSE (0.04 GAL/SY)
- ③ ITEM 442 - 1 3/4" ASPHALT CONCRETE INTERMEDIATE COURSE, 19MM, TYPE B (446)
- ④ ITEM 301 - 9" ASPHALT CONCRETE BASE, PG 64-22
- ⑤ NOT USED
- ⑥ ITEM 304 - 6" AGGREGATE BASE
- ⑦ ITEM 204 - SUBGRADE COMPACTION
- ⑧ ITEM 659 - SEEDING AND MULCHING
- ⑨ ITEM 605 - 6" BASE PIPE UNDERDRAINS
- ⑩ ITEM 606 - GUARDRAIL, TYPE MGS
- ⑪ ITEM 615 - PAVEMENT FOR MAINTAINING TRAFFIC, CLASS A
- ⑫ ITEM 254 - 3" PAVEMENT PLANING, ASPHALT CONCRETE
- ⑬ ITEM 407 - TACK COAT (0.075 GAL/SY)

* 4' ROUNDING

10/16/2013 3:36:20 PM
C:\WORKING\G01\PROJECTS\TUS-77-25.95\TUS-77-25.95.DGN

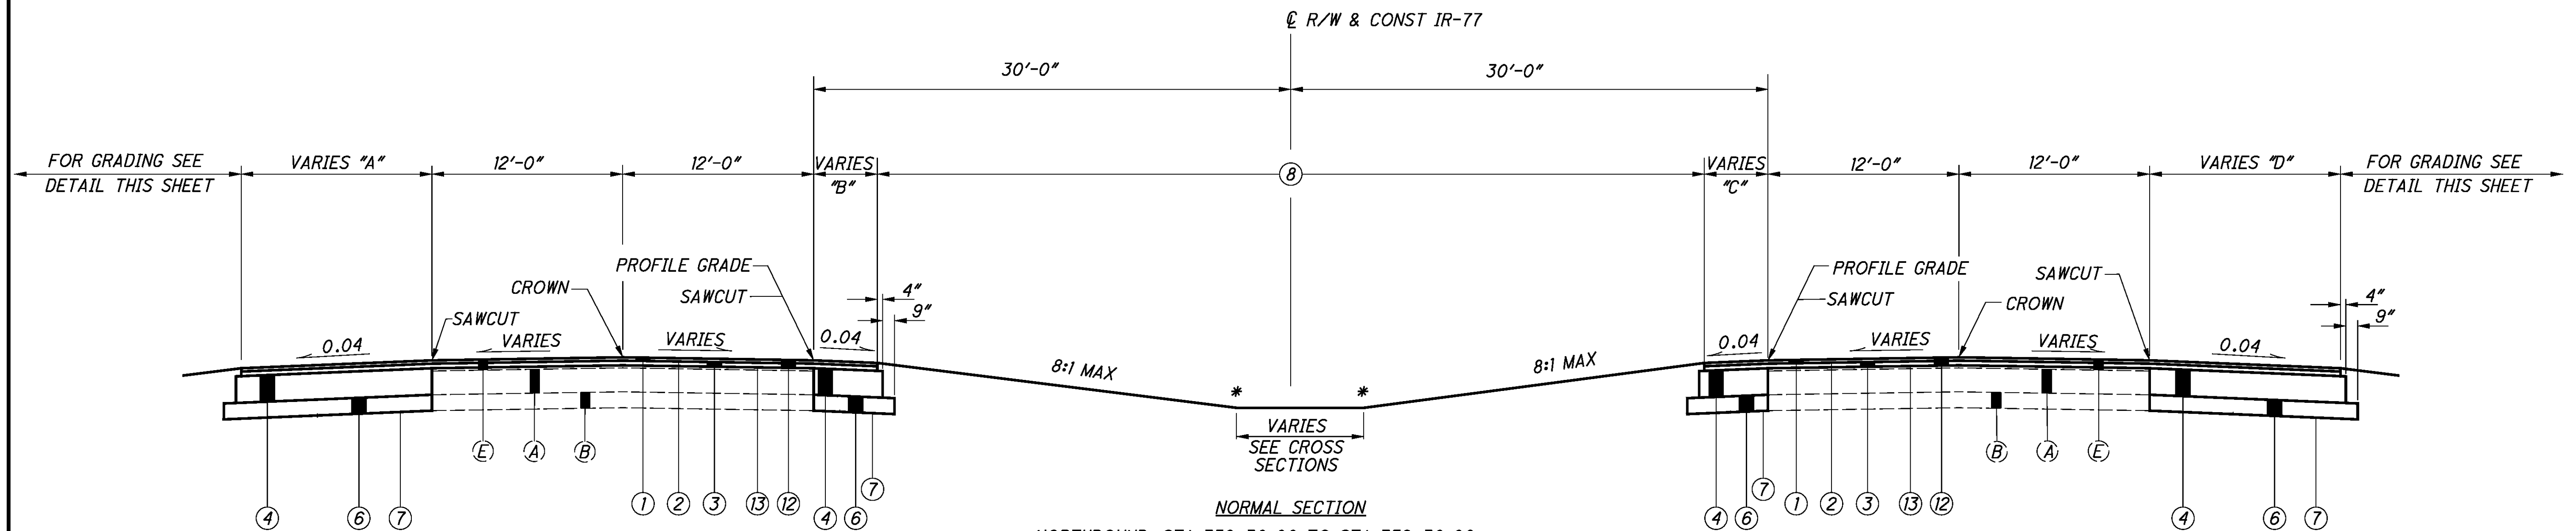

NORMAL SECTION


NORTHBOUND: STA 358+30.00 TO STA 359+30.00
STA 365+20.00 TO STA 366+20.00
SOUTHBOUND: STA 360+60.00 TO STA 361+60.00
STA 367+50.00 TO STA 368+50.00

STA TO STA	A	B
360+60.00 TO 360+92.50 360+92.50 TO 361+60.00	10.70' TO 12.0' 12.0'	
360+60.00 TO 360+69.00 360+69.00 TO 361+60.00		4.36' TO 4.0' 4.0'
367+50.00 TO 368+12.75 368+12.75 TO 368+50.00	12.0' 12.0' TO 10.51'	
367+50.00 TO 368+42.75 368+42.75 TO 368+50.00		4.0' 4.0' 4.0' TO 4.29'


ALL SHOULDER TAPERS ARE 25:1

STA TO STA	C	D
358+30.00 TO 358+38.50 358+38.50 TO 359+30.00	3.66' TO 4.0' 4.0'	
358+30.00 TO 358+46.75 358+46.75 TO 359+30.00		11.33' TO 12.0' 12.0'
365+20.00 TO 366+13.00 366+13.00 TO 366+20.00	4.0' 4.0' TO 3.72'	
365+20.00 TO 365+80.50 365+80.50 TO 366+20.00		12.0' 12.0' 12.0' TO 10.42'


ALL SHOULDER TAPERS ARE 25:1

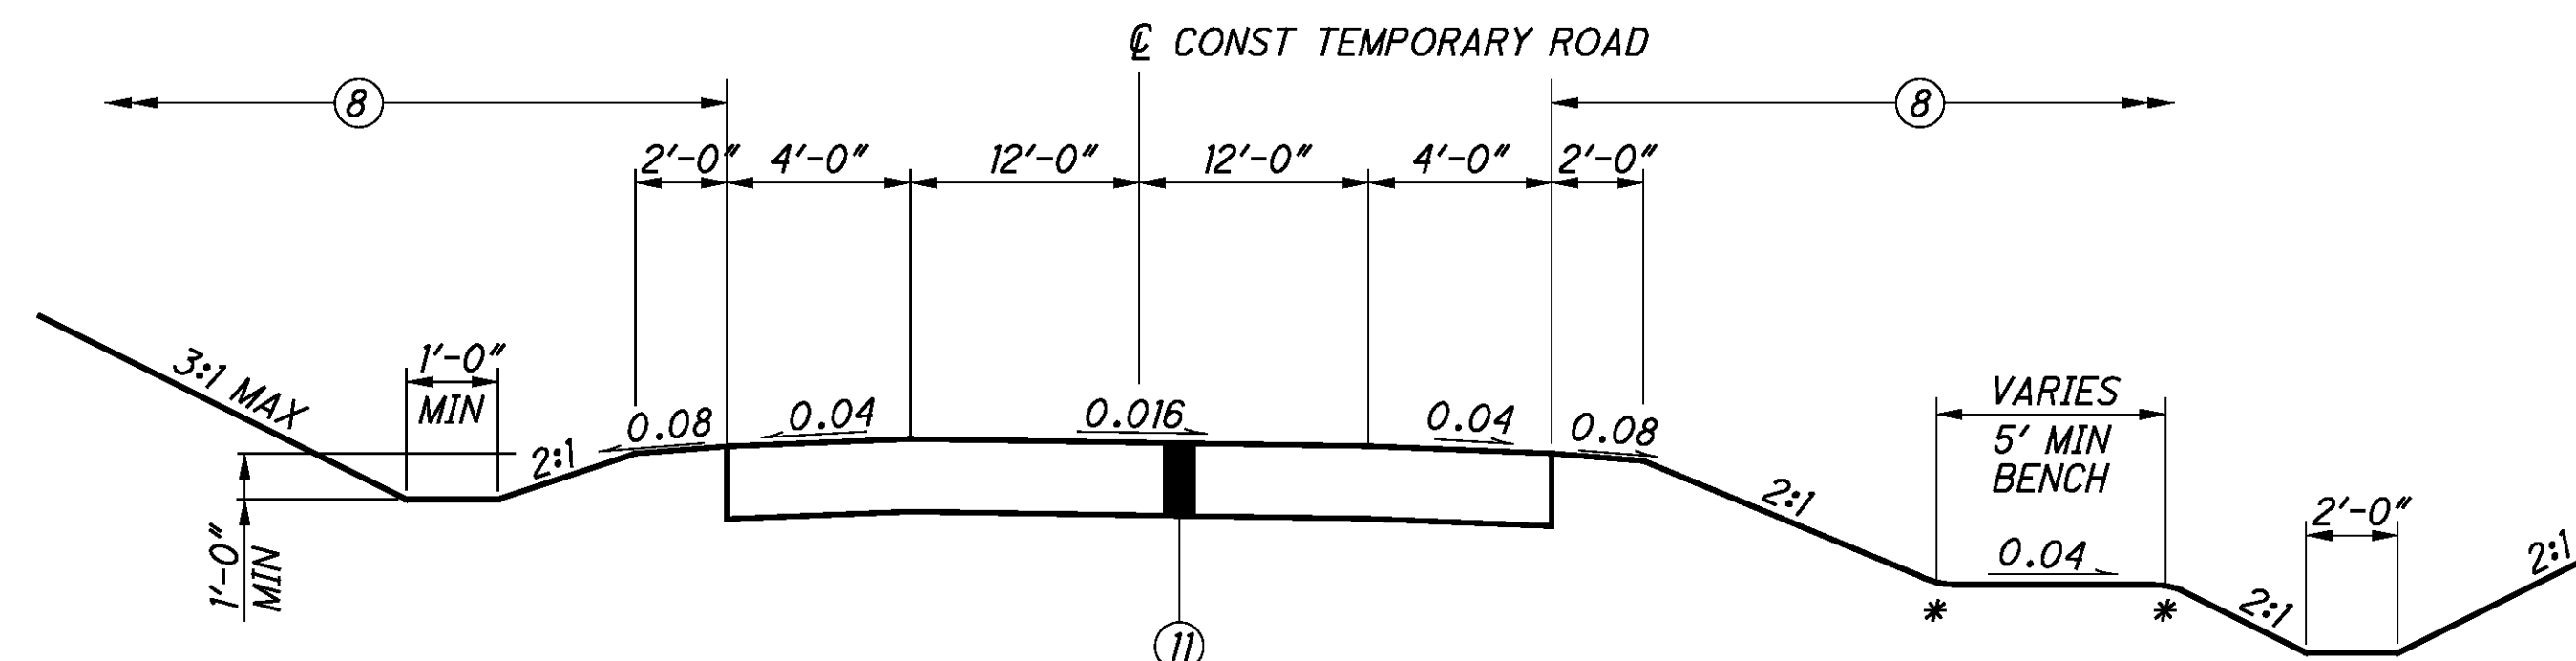

TEMPORARY ROAD NORMAL SECTION
STA 4056+01.00 TO STA 4063+59.00

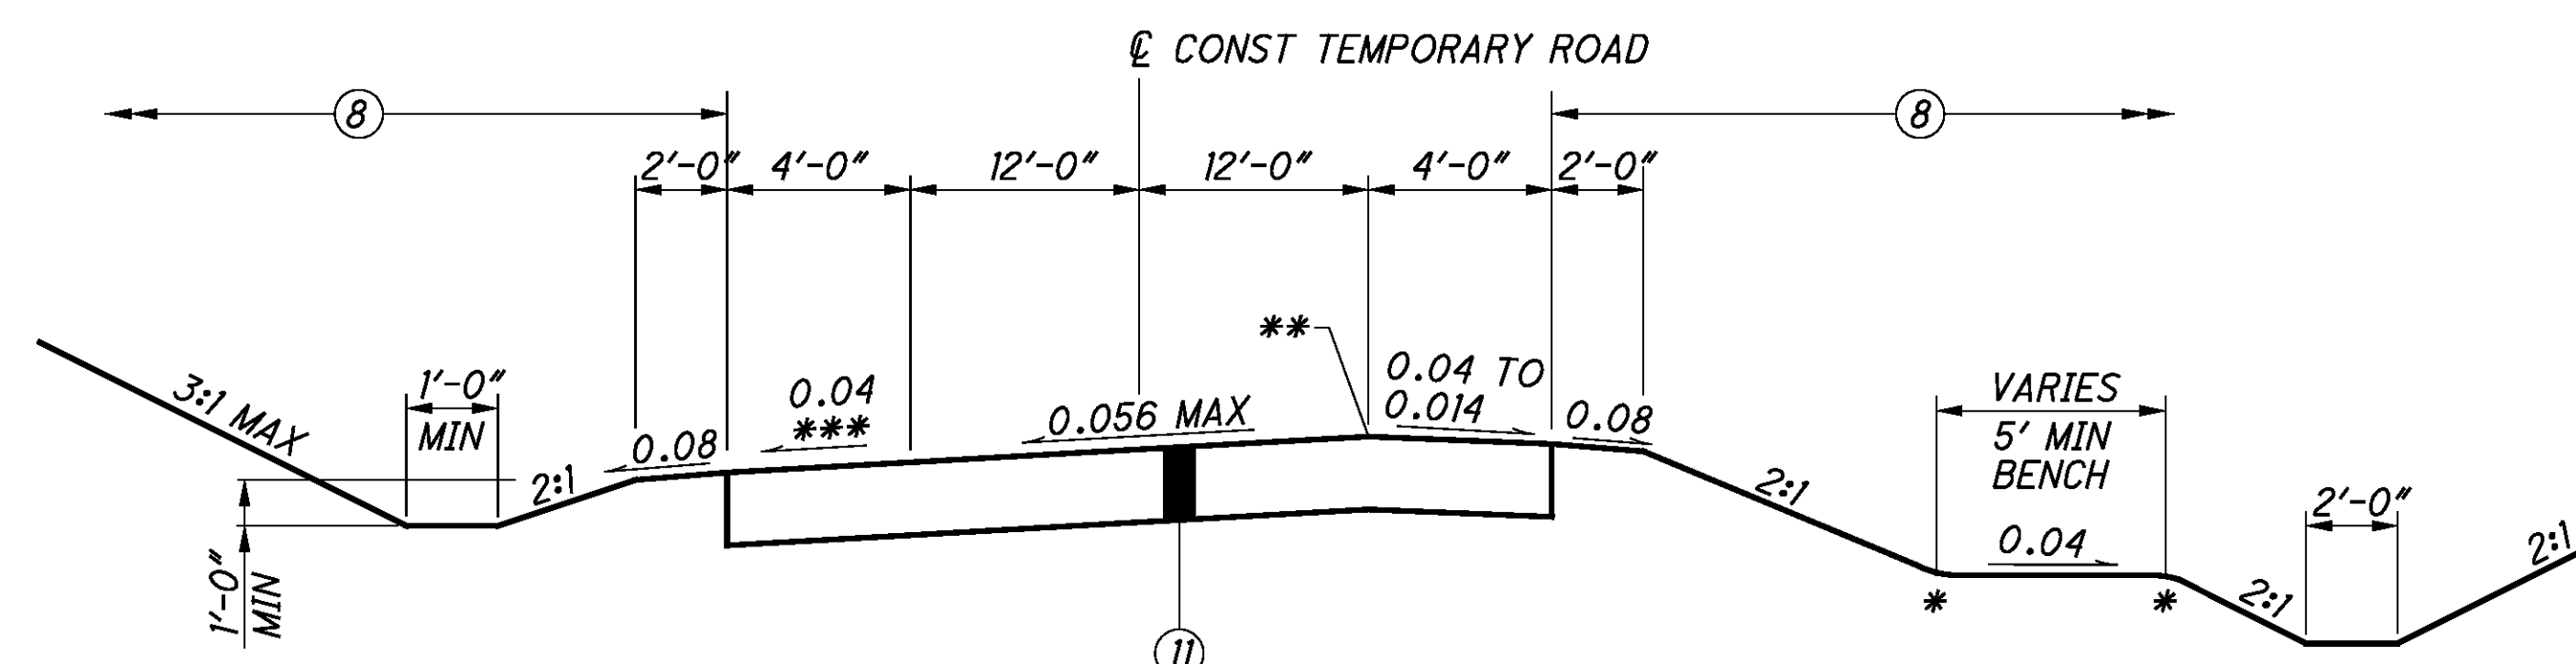

TEMPORARY ROAD SUPERELEVATED SECTION
STA 4049+40.02 TO STA 4056+01.00
STA 4063+59.00 TO STA 4070+26.12

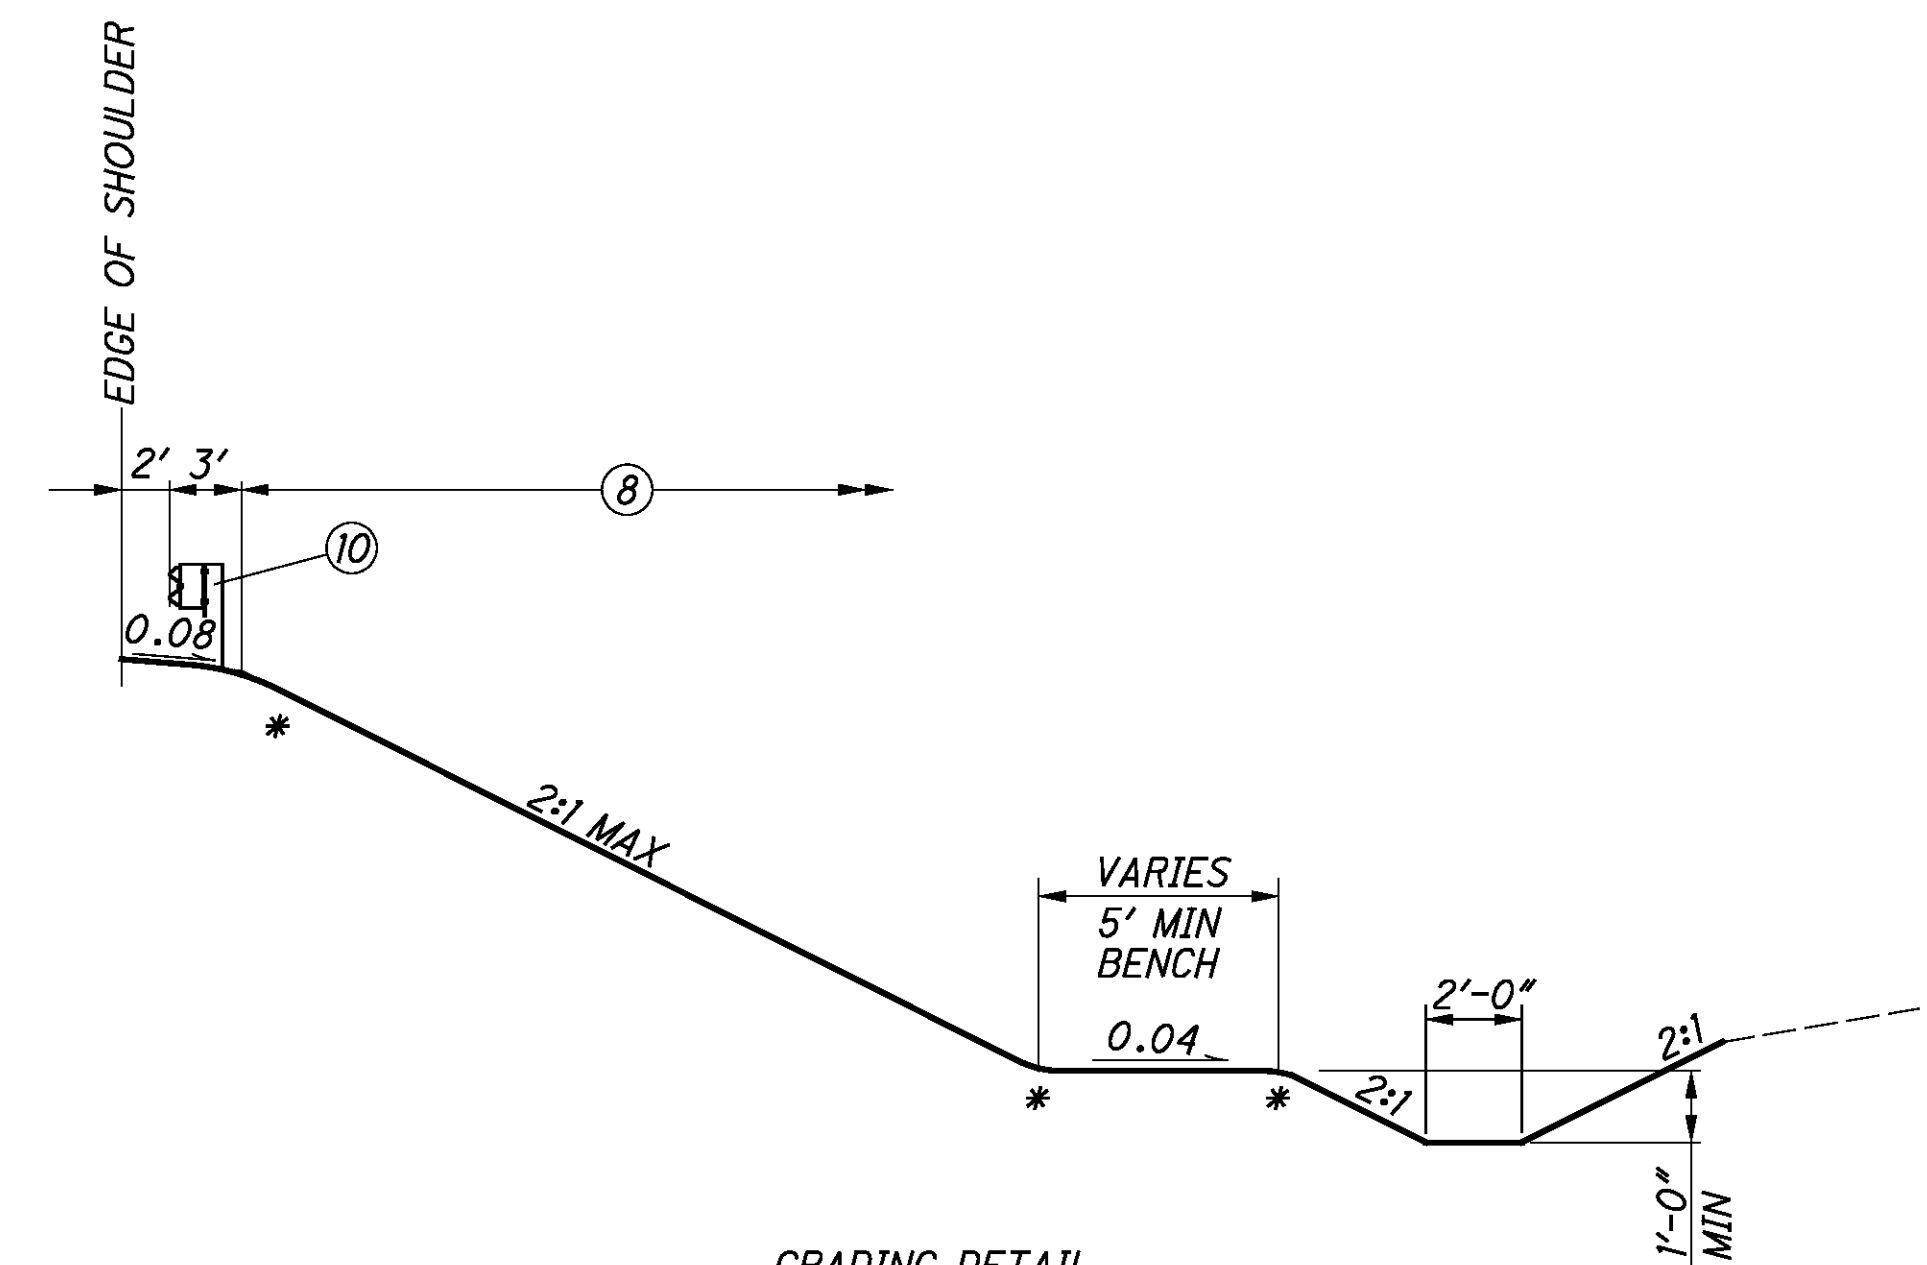

GRADING DETAIL

- * 4' ROUNDING
- ** MAX GRADE BREAK 0.07
- *** OR MATCH PAVEMENT CROSS SLOPE IF GREATER THAN 0.04

FOR LEGEND SEE SHEET 3

c:\pwworking\gfpw01\prschroeder\dms62684\87890GN001.dgn 10/16/2013 3:42:48 PM prschroeder

ROUNDING

THE ROUNDING AT SLOPE BREAKPOINTS SHOWN ON THE TYPICAL SECTIONS APPLY TO ALL CROSS-SECTIONS EVEN THOUGH OTHERWISE SHOWN.

UTILITIES

LISTED BELOW ARE ALL UTILITIES LOCATED WITHIN THE PROJECT CONSTRUCTION LIMITS TOGETHER WITH THEIR RESPECTIVE OWNERS:

RED HILL DEVELOPMENT
3596 STATE ROUTE #39 NW
DOVER, OH 44622
MR. CHRISTOPHER KIMBLE
330-343-1226

BRENDEL PRODUCING COMPANY
P.O. BOX 517
8215 ARLINGTON AVENUE NW
CANAL FULTON, OH 44614
MR. FRANK BRENDEL
330-854-4151 / 800-321-4000

AEP OHIO
301 CLEVELAND AVENUE SW
P. O. BOX 24400
CANTON, OH 44701
MR. RAY ZITNEY
330-438-7718

ENERVEST OPERATING, LLC
125 STATE ROUTE 43
SUITE 100
HARTVILLE, OH 44632
MR. ED HASS
330-587-1221

THE LOCATION OF THE UNDERGROUND UTILITIES SHOWN ON THE PLANS ARE AS OBTAINED FROM THE OWNERS AS REQUIRED BY SECTION 153.64 O.R.C.

SURVEYING PARAMETERS

PRIMARY PROJECT CONTROL MONUMENTS GOVERN ALL POSITIONING ON ODOT PROJECTS. SEE THE RIGHT OF WAY PLANS FOR A TABLE CONTAINING PROJECT CONTROL INFORMATION.

USE THE FOLLOWING PROJECT CONTROL, VERTICAL POSITIONING, AND HORIZONTAL POSITIONING PARAMETERS FOR ALL SURVEYING:

PROJECT CONTROL
POSITIONING METHOD: GPS
MONUMENT TYPE: 3J ALUMINUM DISK STAMPED PROJECT CONTROL ON 36J LONG #6 REBAR SET IN CONCRETE

VERTICAL POSITIONING
ORTHOMETRIC HEIGHT DATUM: NAVD 88
GEOID: 2009

HORIZONTAL POSITIONING
REFERENCE FRAME: NAD83 (CORS96)
ELLIPSOID: WGS84
MAP PROJECTION: LAMBERT CONFORMAL CONIC
COORDINATE SYSTEM: OHIO NORTH ZONE (3401)
COMBINED SCALE FACTOR: 1.000096961
ORIGIN OF COORDINATE SYSTEM: N 0.00, E 0.00

UNITS ARE IN U.S. SURVEY FEET. USE THE FOLLOWING CONVERSION FACTOR:
1 METER = 3.280833333 U.S. SURVEY FEET.

EXISTING PLANS

EXISTING PLANS ENTITLED TUS-21-30.64 (1962) MAY BE INSPECTED IN THE ODOT DISTRICT 11 OFFICE IN NEW PHILADELPHIA.

WORK LIMITS

THE WORK LIMITS SHOWN ON THESE PLANS ARE FOR PHYSICAL CONSTRUCTION ONLY. PROVIDE THE INSTALLATION AND OPERATION OF ALL WORK ZONE TRAFFIC CONTROL AND WORK ZONE TRAFFIC CONTROL DEVICES REQUIRED BY THESE PLANS WHETHER INSIDE OR OUTSIDE THESE WORK LIMITS.

CLEARING AND GRUBBING

THE DEPARTMENT HAS NOT MARKED INDIVIDUAL TREES AND STUMPS FOR REMOVAL. UNLESS SPECIFICALLY DESIGNATED AS "DO NOT DISTURB" IN THE PLANS, REMOVE ALL TREES AND STUMPS WITHIN THE CONSTRUCTION LIMITS UNDER THE LUMP SUM BID FOR ITEM 201 CLEARING AND GRUBBING.

PROTECTION OF RIGHT-OF-WAY LANDSCAPING

PRIOR TO BEGINNING WORK, THE CONTRACTOR, THE PROJECT ENGINEER, AND A REPRESENTATIVE OF THE MAINTAINING AGENCY WILL REVIEW AND RECORD ALL LANDSCAPING ITEMS WITHIN THE RIGHT OF WAY (BOTH WITHIN AND OUTSIDE THE CONSTRUCTION LIMITS) A RECORD OF THIS REVIEW WILL BE KEPT IN THE PROJECT ENGINEER'S FILES. PRIOR TO FINAL ACCEPTANCE, A FINAL REVIEW OF LANDSCAPING ITEMS WILL BE MADE.

CONSTRICT ALL ACTIVITIES, EQUIPMENT STORAGE, AND STAGING TO WITHIN THE CONSTRUCTION LIMITS. UNLESS OTHERWISE IDENTIFIED IN THE PLANS OR PROPOSAL, THE CONSTRUCTION LIMITS ARE IDENTIFIED AS 30 FEET FROM THE EDGE OF PAVEMENT.

SUBMIT A WRITTEN REQUEST TO THE PROJECT ENGINEER TO USE ANY AREA OUTSIDE THESE LIMITS. THE DOCUMENT SUBMITTED MUST CLEARLY IDENTIFY THE AREA AND EXPLAIN THE PROPOSED USE AND RESTORATION OF THE AREA. USE OF THESE AREAS FOR DISPOSAL OF WASTE MATERIAL AND CONSTRUCTION DEBRIS, EXCAVATION OF BORROW MATERIAL AND PLACEMENT OF PORTABLE PLANTS IS PROHIBITED. THE REQUEST MUST BE APPROVED, IN WRITING, BEFORE THE CONTRACTOR HAS PERMISSION TO USE THE AREA.

ANY ITEMS DAMAGED BEYOND THE CONSTRUCTION LIMITS AS DEFINED ABOVE WILL BE REPLACED IN KIND OR AS APPROVED BY THE PROJECT ENGINEER.

SEEDING AND MULCHING

THE FOLLOWING QUANTITIES ARE PROVIDED TO PROMOTE GROWTH AND CARE OF PERMANENT SEEDED AREAS:

659, SEEDING AND MULCHING	52617 SQ. YD.
659, REPAIR SEEDING AND MULCHING	2631 SQ. YD.
659, INTER-SEEDING	2631 SQ. YD.
659, COMMERCIAL FERTILIZER	7.11 TON
659, LIME	10.88 ACRES
659, WATER	143 M. GAL.

SEEDING AND MULCHING SHALL BE APPLIED TO ALL AREAS OF EXPOSED SOIL BETWEEN THE RIGHT-OF-WAY LINES, AND WITHIN THE CONSTRUCTION LIMITS FOR AREAS OUTSIDE THE RIGHT-OF-WAY LINES COVERED BY WORK AGREEMENT OR SLOPE EASEMENT. QUANTITY CALCULATIONS FOR SEEDING AND MULCHING ARE BASED ON THESE LIMITS.

MONUMENT ASSEMBLIES

CONSTRUCT MONUMENT ASSEMBLIES IN ACORDANCE WITH THE DETAILS SHOWN ON THE STANDARD CONSTRUCTION DRAWINGS AND AT THE LOCATIONS SHOWN ON THE RIGHT OF WAY PLANS.

THE FOLLOWING QUANTITY FROM THE RIGHT OF WAY PLANS IS PROVIDED IN THE GENERAL SUMMARY:

ITEM 623, MONUMENT ASSEMBLY	3 EACH
-----------------------------	--------

ITEM 204 - PROOF ROLLING

THE FOLLOWING QUANTITY IS PROVIDED IN THE GENERAL SUMMARY TO ADDRESS LOCATIONS REQUIRING PROOF ROLLING.

ITEM 204, PROOF ROLLING	4 HOURS
-------------------------	---------

FENCE LENGTHS

THE LENGTHS OF FENCE SHOWN IN THE PLANS ARE HORIZONTAL DIMENSIONS. MEASUREMENTS OF THE FINAL QUANTITIES WILL BE IN ACCORDANCE WITH ITEM 607.

CONNECTION BETWEEN EXISTING AND PROPOSED GUARDRAIL

WHEN IT IS NECESSARY TO SPLICE PROPOSED GUARDRAIL TO EXISTING GUARDRAIL, ONLY THE EXISTING GUARDRAIL SHALL BE CUT, DRILLED, OR PUNCHED. THE CONNECTION SHALL BE MADE USING A "W-BEAM RAIL SPLICE" AS SHOWN IN AASHTO M 180. PAYMENT SHALL BE INCLUDED IN THE CONTRACT PRICE FOR THE RESPECTIVE GUARDRAIL ITEMS.

ITEM 606 - ANCHOR ASSEMBLY, TYPE E

THIS ITEM SHALL CONSIST OF FURNISHING AND INSTALLING ANY OF THE GUARDRAIL END TERMINALS AS LISTED ON ROADWAY ENGINEERING'S WEB PAGE UNDER ROADSIDE SAFETY DEVICES FOR APPROVED GUARDRAIL END TREATMENTS. INSTALLATION SHALL BE AT THE LOCATIONS SPECIFIED IN THE PLANS, IN ACCORDANCE WITH THE MANUFACTURER'S SPECIFICATIONS.

THE FACE OF THE TYPE E IMPACT HEAD SHALL BE COVERED WITH A SHEET OF TYPE G REFLECTIVE SHEETING, PER CMS 730.19.

REFER TO THE MANUFACTURER'S INSTRUCTIONS REGARDING THE INSTALLATION OF, AND THE GRADING AROUND THE FOUNDATION TUBES AND GROUND STRUT. THE TOP OF ANY FOUNDATION TUBE SHOULD BE LESS THAN 4 INCHES ABOVE THE GROUND. THE PLACEMENT OF THE FOUNDATION TUBES SHOULD BE AN APPROPRIATE DEPTH BELOW THE LEVEL LINE IN ORDER TO MAINTAIN THE FINISHED GUARDRAIL HEIGHT OF 27.75 INCHES FROM THE EDGE OF THE SHOULDER.

ON-SITE GRADING IS REQUIRED IF THE TOP OF THE FOUNDATION TUBES OR TOP OF THE GROUND STRUT DOES PROJECT MORE THAN 4 INCHES ABOVE THE GROUND LINE.

PAYMENT FOR THE ABOVE WORK SHALL BE MADE AT THE UNIT PRICE BID FOR ITEM 606, ANCHOR ASSEMBLY, TYPE E, EACH, AND SHALL INCLUDE ALL LABOR, TOOLS, EQUIPMENT AND MATERIALS NECESSARY TO CONSTRUCT A COMPLETE AND FUNCTIONAL ANCHOR ASSEMBLY SYSTEM, INCLUDING ALL RELATED TRANSITIONS, REFLECTIVE SHEETING, HARDWARE, GRADING, EMBANKMENT AND EXCAVATION NOT SEPARATELY SPECIFIED, AS REQUIRED BY THE MANUFACTURER.

ITEM 442 ASPHALT CONCRETE SURFACE COURSE, 12.5MM, TYPE B (446), AS PER PLAN

FOLLOW SPECIFICATION 703.05 EXCEPT DO NOT USE COARSE AGGREGATE FROM A SOURCE DESIGNATED 'SR' OR 'SRH' ACCORDING TO THE OFFICE OF MATERIALS MANAGEMENT (OMM) IN ANY JOB MIX FORMULA (JMF) FOR THIS ITEM.

REVIEW OF DRAINAGE FACILITIES

BEFORE ANY WORK IS STARTED ON THE PROJECT AND AGAIN BEFORE FINAL ACCEPTANCE BY THE STATE, REPRESENTATIVES OF THE STATE AND THE CONTRACTOR, ALONG WITH LOCAL REPRESENTATIVES, SHALL MAKE AN INSPECTION OF ALL EXISTING SEWERS WHICH ARE TO REMAIN IN SERVICE AND WHICH MAY BE AFFECTED BY THE WORK. THE CONDITION OF THE EXISTING CONDUITS AND THEIR APPURTENANCE SHALL BE DETERMINED FROM FIELD OBSERVATIONS. RECORDS OF THE INSPECTION SHALL BE KEPT IN WRITING BY THE STATE.

ALL NEW CONDUITS, INLETS, CATCH BASINS, AND MANHOLES CONSTRUCTED AS A PART OF THE PROJECT SHALL BE FREE OF ALL FOREIGN MATTER AND IN A CLEAN CONDITION BEFORE THE PROJECT WILL BE ACCEPTED BY THE STATE.

ALL EXISTING SEWERS INSPECTED INITIALLY BY THE ABOVE MENTIONED PARTIES SHALL BE MAINTAINED AND LEFT IN A CONDITION REASONABLY COMPARABLE TO THAT DETERMINED BY THE ORIGINAL INSPECTION. ANY CHANGE IN THE CONDITION RESULTING FROM THE CONTRACTOR'S OPERATIONS SHALL BE CORRECTED BY THE CONTRACTOR TO THE SATISFACTION OF THE ENGINEER.

PAYMENT FOR ALL OPERATIONS DESCRIBED ABOVE SHALL BE INCLUDED IN THE CONTRACT PRICE FOR THE PERTINENT 611 CONDUIT ITEMS.

SURVEY CONTROL POINTS

POINT NO.	DESCRIPTION	STATION	OFFSET	SIDE	PROJECT GROUND COORDINATES (FT.)		OHIO STATE PLANE GRID COORDINATES (M)		ELEVATION
					NORTHING	EASTING	NORTHING	EASTING	
3	5/8" REBAR W/RED CAP MARKED TRAVERSE POINT	340+45.38	69.16	RT	326341.5512	2245075.5164	99469.1038	684300.3861	897.91
4	5/8" REBAR W/RED CAP MARKED TRAVERSE POINT	348+66.08	71.94	RT	327137.1970	2244874.2340	99711.6171	684239.0351	904.26
5	RAILROAD SPIKE	353+00.24	66.02	RT	327556.2595	2244760.5897	99839.3476	684204.3962	913.08
6	RAILROAD SPIKE	358+67.22	60.38	RT	328104.0487	2244614.2125	100006.3141	684159.7804	924.53
1	3/4" REBAR W/3" ALUMINUM DISC MARKED PROJECT CONTROL CP01	360+53.99	67.76	LT	328253.1040	2244443.6750	100051.7462	684107.8004	926.70
7	COTTON GIN SPIKE	366+12.76	59.77	RT	328826.0558	2244428.3211	100226.3823	684103.1205	930.37
8	COTTON GIN SPIKE	368+45.00	65.01	RT	329052.2931	2244375.6752	100295.3395	684087.0740	929.34
2	3/4" REBAR W/3" ALUMINUM DISC MARKED PROJECT CONTROL CP02	368+76.88	70.12	LT	329049.5870	2244236.8650	100294.5147	684044.7646	928.45
9	COTTON GIN SPIKE	371+51.70	61.56	RT	329348.5106	2244296.1102	100385.6268	684062.8226	926.72
10	COTTON GIN SPIKE	379+40.64	62.28	RT	330113.6380	2244076.7744	100618.8381	683995.9689	914.61

CALCULATED	PRS	CHECKED	SSC
------------	-----	---------	-----

GENERAL NOTES

TUS-77 - 25.95

5
105

CROSSINGS AND CONNECTIONS TO EXISTING PIPES AND UTILITIES

WHERE PLANS PROVIDE FOR A PROPOSED CONDUIT TO BE CONNECTED TO, OR CROSSOVER OR UNDER AN EXISTING SEWER OR UNDERGROUND UTILITY, THE CONTRACTOR SHALL LOCATE THE EXISTING PIPES OR UTILITIES BOTH AS TO LINE AND GRADE BEFORE STARTING TO LAY THE PROPOSED CONDUIT.

IF IT IS DETERMINED THAT THE ELEVATION, AND/OR LOCATION, OF THE EXISTING CONDUIT, OR EXISTING APPURTENANCE TO BE CONNECTED, DIFFERS FROM THE PLAN ELEVATION, AND/OR LOCATION, OR RESULTS IN A CHANGE IN THE PLAN CONDUIT SLOPE, THE ENGINEER SHALL BE NOTIFIED BEFORE STARTING CONSTRUCTION OF ANY PORTION OF THE PROPOSED CONDUIT WHICH WILL BE AFFECTED BY THE VARIANCE IN THE EXISTING LOCATION AND/OR ELEVATIONS.

IF IT IS DETERMINED THAT THE PROPOSED CONDUIT WILL INTERSECT AN EXISTING SEWER OR UNDERGROUND UTILITY IF CONSTRUCTED AS SHOWN ON THE PLAN, THE ENGINEER SHALL BE NOTIFIED BEFORE STARTING CONSTRUCTION OF ANY PORTION OF THE PROPOSED CONDUIT WHICH WOULD BE AFFECTED BY THE INTERFERENCE WITH AN EXISTING FACILITY.

PAYMENT FOR ALL THE OPERATIONS DESCRIBED ABOVE SHALL BE INCLUDED IN THE CONTRACT PRICE FOR THE PERTINENT 611 CONDUIT ITEM.

PIPE CONNECTIONS TO CORRUGATED METAL STRUCTURES

CONNECTIONS OF PROPOSED LONGITUDINAL DRAINAGE TO CORRUGATED METAL STRUCTURES SHALL BE MADE BY MEANS OF A SHOP FABRICATED OR FIELD WELDED STUB ON THE STRUCTURE. THE STUB SHALL MEET THE REQUIREMENTS OF 707 AND HAVE A MINIMUM LENGTH OF 2 FEET AND A MINIMUM WALL THICKNESS OF 0.064 INCHES.

THE LOCATION AND ELEVATION OF THE STUB ARE TO BE CONSIDERED APPROXIMATE AND MAY BE ADJUSTED BY THE ENGINEER TO AVOID CUTTING THROUGH JOINTS IN THE STRUCTURE.

THE FIELD WELDED JOINT, IF USED, SHALL BE THOROUGHLY CLEANED AND REGALVANIZED OR OTHERWISE SUITABLY REPAIRED. WELDING SHALL MEET THE REQUIREMENTS OF 513.21.

A MASONRY COLLAR, AS PER STANDARD DRAWING DM-1.1, WILL BE REQUIRED TO CONNECT THE LONGITUDINAL DRAINAGE TO THE STUB, WHEN PIPE OTHER THAN CORRUGATED METAL IS PROVIDED FOR THE LONGITUDINAL DRAINAGE.

PAYMENT FOR CUTTING INTO THE STRUCTURE AND PROVIDING THE CONNECTION DESCRIBED, SHALL BE INCLUDED IN THE CONTRACT PRICE FOR ITEM 611 OR 522.

TEMPORARY DRAINAGE ITEMS

TEMPORARY DRAINAGE ITEMS LABELED ON THE MAINTENANCE OF TRAFFIC PLAN ARE ITEMIZED ON THE MOT PLANS. PAYMENT FOR THE TEMPORARY DRAINAGE ITEMS ARE INCLUDED IN ITEM 615 LUMP SUM.

POST CONSTRUCTION STORM WATER TREATMENT

THIS PLAN UTILIZES STRUCTURAL BEST MANAGEMENT PRACTICES (BMP'S) FOR POST CONSTRUCTION STORM WATER TREATMENT. ENHANCED BANKFULL WIDTH DITCHES WILL BE CONSTRUCTED IN THE MEDIAN FROM STA.351+00 TO STA.373+00.

INSPECTION OF BRIDGE FOR BATS

PRIOR TO ANY DEMOLITION/REMOVAL OF THE EXISTING BRIDGE, THE CONTRACTOR SHALL CAREFULLY EXAMINE THE UNDERSIDE OF THE STRUCTURE FOR THE PRESENCE OF BATS. IF ANY BATS ARE FOUND, THE ODOT DISTRICT 11 ENVIRONMENTAL COORDINATOR SHALL BE CONTACTED AT 330-339-6633 BEFORE COMMENCING WITH THE BRIDGE'S DEMOLITION.

DRINKING WATER SOURCE PROTECTION AREA

THE PROJECT LIES WITHIN THE DRINKING WATER SOURCE PROTECTION AREA MANAGED BY THE CITY OF DOVER. BEST MANAGEMENT PRACTICES SHALL BE EXERCISED WITH REGARD TO CONDUCTING VEHICLE MAINTENANCE, REFUELING, AND THE STORAGE OF POTENTIAL WATER CONTAMINANTS WITHIN THE PROJECT AREA. IN THE EVENT OF A SPILL OF A POTENTIAL WATER CONTAMINANT THE CONTRACTOR SHALL CONTACT THE OHIO EPA SPILL RESPONSE SECTION AT 1-800-282-9378 AND THE CITY OF DOVER ASSISTANT WATER SUPERINTENDENT, RICK KEMPHFER AT 330-795-8564.


WETLAND AVOIDANCE

A WETLAND AREA HAS BEEN IDENTIFIED IN THE PROJECT VICINITY. THIS WETLAND IS SHOWN ON SHEET 65 OF THE PLANS. THE CONTRACTOR SHALL EXERCISE CAUTION TO ASSURE THAT NO IMPACTS OCCUR TO THIS WETLAND AREA BEYOND THE CONSTRUCTION LIMITS SHOWN IN THE PLANS.

CROSS SECTION LEGEND

THE CROSS SECTION SHOWN BELOW HAS BEEN PROVIDED TO INDICATE THE EARTHWORK AREAS ASSOCIATED WITH THE MAINTENANCE OF TRAFFIC STAGED CONSTRUCTION AS OUTLINED IN THE PLANS FOR THE PROJECT.

PROPOSED DITCHES NOT SHOWN.

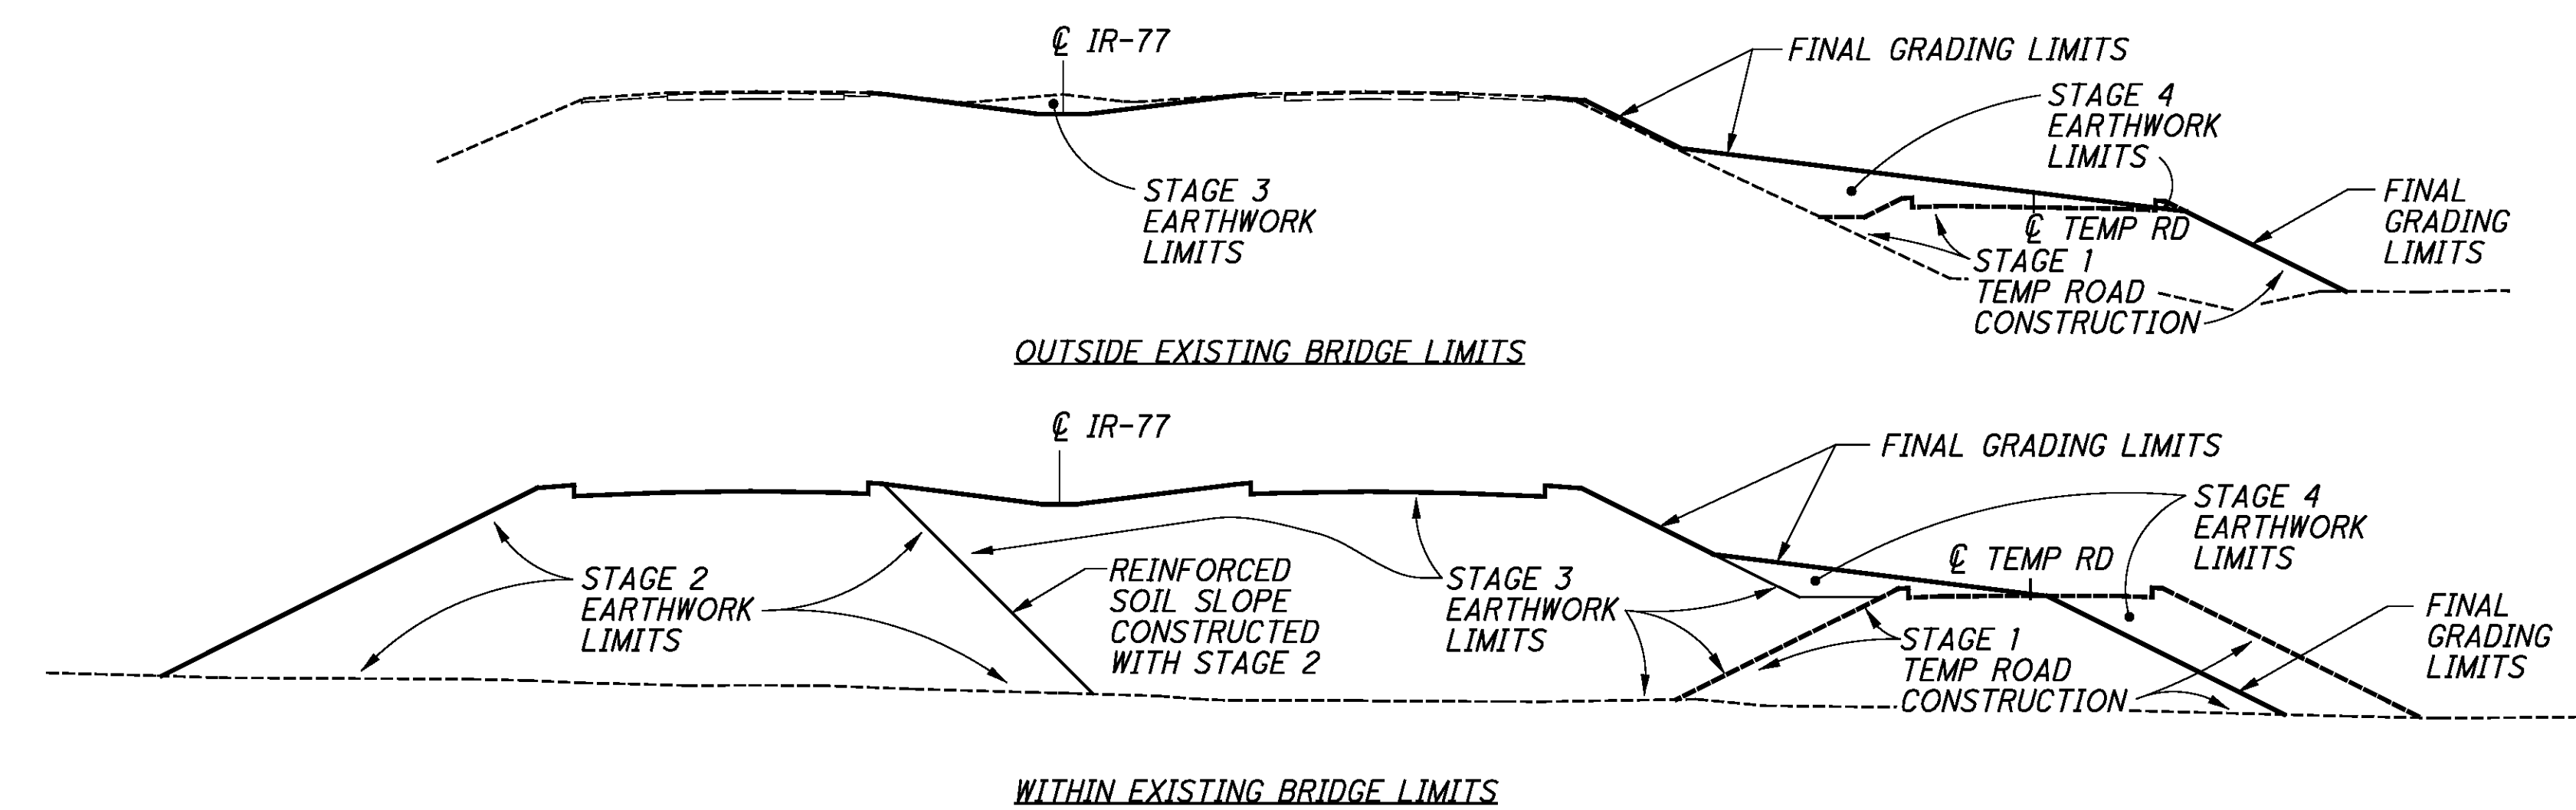

c:\pwworking\gfpw01\prschroeder\dms69639\87890WN001.dgn 10/16/2013 3:48:44 PM prschroeder

ITEM 614. MAINTAINING TRAFFIC

THIS ITEM SHALL CONSIST OF MAINTENANCE OF TRAFFIC ON ROADWAYS IN ACCORDANCE WITH THE OHIO MANUAL OF UNIFORM TRAFFIC CONTROL DEVICES FOR STREETS AND HIGHWAYS, CURRENT EDITION, LATEST REVISION, THE SPECIFICATIONS AND THE FOLLOWING:

1. ONLY DURING OFF-PEAK PERIODS (IE. ANY PERIOD OTHER THAN 6-9AM AND 3-6PM) SHALL THE CONTRACTOR INSTALL AND SUBSEQUENTLY RESET ALL TRAFFIC CONTROL NECESSARY FOR THE WORK ZONE FOR EACH CONSTRUCTION PHASE.
2. LENGTH AND DURATION OF LANE CLOSURES AND RESTRICTIONS SHALL BE AT THE APPROVAL OF THE ENGINEER AND AS OUTLINED IN THE SEQUENCE OF CONSTRUCTION NOTES BELOW. IT IS THE INTENT TO MINIMIZE THE IMPACT TO THE TRAVELING PUBLIC. LANE CLOSURES OR RESTRICTIONS OVER SEGMENTS OF THE PROJECT IN WHICH NO WORK IS ANTICIPATED WITHIN A REASONABLE TIME FRAME, AS DETERMINED BY THE ENGINEER, SHALL NOT BE PERMITTED. THE LEVEL OF UTILIZATION OF MAINTENANCE OF TRAFFIC DEVICES SHALL BE COMMENSURATE WITH THE WORK IN PROGRESS
3. THIS PROJECT SHALL BE CONSTRUCTED PER THE SEQUENCE OF CONSTRUCTION UNLESS OTHERWISE APPROVED BY THE ENGINEER.
4. TWO (2) 12' LANES SHALL BE MAINTAINED AT ALL TIMES IN BOTH DIRECTIONS. PROVIDE A MINIMUM OF 1.5' SHY DISTANCE TO THE FACE OF THE PORTABLE CONCRETE BARRIER.

ALL WORK AND TRAFFIC CONTROL DEVICES SHALL BE IN ACCORDANCE WITH CMS 614 AND OTHER APPLICABLE PORTIONS OF THE SPECIFICATIONS, AS WELL AS THE OHIO MANUAL OF UNIFORM TRAFFIC CONTROL DEVICES. PAYMENT FOR ALL LABOR, EQUIPMENT AND MATERIALS SHALL BE INCLUDED IN THE LUMP SUM CONTRACT PRICE FOR ITEM 614, MAINTAINING TRAFFIC, UNLESS SEPARATELY ITEMIZED IN THE PLAN.

SEQUENCE OF CONSTRUCTION

STAGE-1

TRAFFIC ON IR-77 SHALL BE MAINTAINED ON EXISTING LANES. NO LANE CLOSURES OUTSIDE OF THE PERMITTED LANE CLOSURE TIMES WILL BE ALLOWED.

1. PLACE PORTABLE CONCRETE BARRIER (PCB) ON THE RIGHT SHOULDER OF NB IR-77 AS SHOWN AND CONSTRUCT THE TEMPORARY ROADWAY, INCLUDING ALL DRAINAGE CONDUITS REQUIRED FOR MOT. THE RIGHT LANE MAY BE CLOSED WITHIN THE PERMITTED LANE CLOSURE TIMES AS CONTAINED IN <http://plcm.dot.state.oh.us/> FOR THE PURPOSE OF REMOVING THE RUMBLE STRIPS AND PLACING THE PCB.
2. PLACE PCB ON THE LEFT SHOULDERS OF IR-77 AS SHOWN AND CONSTRUCT THE Crossovers, INCLUDING ALL DRAINAGE CONDUITS AND Crossover LIGHTING REQUIRED FOR MOT. THE LEFT LANE MAY BE CLOSED WITHIN THE PERMITTED LANE CLOSURE TIMES FOR THE PURPOSE OF REMOVING THE RUMBLE STRIPS, MINIMAL CONSTRUCTION OF THE ADJOINING PAVEMENT, AND PLACING OF THE PCB.

STAGE-2

1. SHIFT NB IR-77 TRAFFIC ONTO THE TEMPORARY ROADWAY CONSTRUCTED IN STAGE-1 AS SHOWN.
2. THE CONTRACTOR SHALL CONSTRUCT TEMPORARY PIER SUPPORTS UNDER THE NB IR-77 BRIDGE FROM STA. 362+00 TO STA. 363+00. SEE SHEETS 79 AND 80 FOR DETAILS.
3. SHIFT SB IR-77 TRAFFIC ONTO THE EXISTING NB IR-77 LANES AS SHOWN, USING Crossovers CONSTRUCTED IN STAGE-1.
4. PERFORM BRIDGE DEMOLITION WORK IN THE EXISTING SB IR-77 LANES BETWEEN APPROX. STA. 360+00 AND STA. 369+00 AND BUILD NEW EMBANKMENT AND PAVEMENT.
5. INSTALL PROPOSED GUARDRAIL FOR THE SB IR-77 LANES.

STAGE-3

NB IR-77 SHALL BE MAINTAINED AS IN STAGE-2 ON THE TEMPORARY ROADWAY. SB IR-77 SHALL BE MAINTAINED ON THE NEWLY COMPLETED SB IR-77 LANES.

1. REMOVE THE Crossovers BETWEEN THE EXISTING NB AND SB IR-77 INSTALLED IN STAGE-1.
2. PERFORM BRIDGE DEMOLITION WORK IN THE EXISTING NB IR-77 LANES BETWEEN APPROX. STA. 358+00 AND STA. 366+00 AND BUILD NEW EMBANKMENT AND PAVEMENT.
3. PERFORM MEDIAN GRADING TO THE FINAL ELEVATION.
4. INSTALL PROPOSED GUARDRAIL FOR THE NB IR-77 LANES.

STAGE-4

SB IR-77 SHALL BE MAINTAINED IN THE PROPOSED CONDITION. ALL WORK ZONE SIGNING, OTHER THAN "WORK ZONE AHEAD" AND "END ROAD WORK" SHALL BE REMOVED FOR THE SB DIRECTION. NB IR-77 SHALL BE MAINTAINED ON THE NEWLY COMPLETED NB LANES. THE FOLLOWING WORK SHALL BE PERFORMED:

1. REMOVE THE TEMPORARY ROAD, INSTALL PROPOSED GUARDRAIL AND COMPLETE GRADING AS SHOWN IN THE PLANS.

NOTIFICATION OF WORK ZONE LANE RESTRICTIONS

THE CONTRACTOR SHALL NOTIFY THE ENGINEER AT LEAST EIGHTEEN (18) DAYS PRIOR TO IMPLEMENTATION OF ANY WORK ZONE RESTRICTIONS THAT WILL REDUCE THE WIDTH OR VERTICAL CLEARANCE OF ANY LANE ON WHICH TRAFFIC WILL BE MAINTAINED DURING CONSTRUCTION.

ITEM 614. MAINTAINING TRAFFIC (ESTIMATED QUANTITIES)

THE FOLLOWING ESTIMATED QUANTITIES HAVE BEEN INCLUDED IN THE GENERAL SUMMARY FOR USE AS DETERMINED BY THE ENGINEER FOR THE MAINTENANCE OF TRAFFIC.

ITEM 614, ASPHALT CONCRETE FOR MAINTAINING TRAFFIC	200 CU. YD.
ITEM 616, WATER	50 M. GAL.

EARTHWORK FOR MAINTAINING TRAFFIC

THE CROSS SECTION QUANTITIES ON SHEETS 60 TO 62 CONTAIN THE EARTHWORK QUANTITIES FOR EACH STAGE OF CONSTRUCTION.

THE FOLLOWING QUANTITIES HAVE BEEN INCLUDED IN THE PLAN FOR INFORMATION ONLY.

EXCAVATION FOR MAINTAINING TRAFFIC	9359 CU YD
EMBANKMENT FOR MAINTAINING TRAFFIC	9385 CU YD

WHEN UNDERCUTS ARE NECESSARY FOR MAINLINE PAVEMENT OR EMBANKMENT CONSTRUCTION, EVALUATE THE NEED FOR TEMPORARY ROAD UNDERCUTS IF WITHIN A CLOSE PROXIMITY TO THE MAINLINE UNDERCUTS. A GEOTECHNICAL EVALUATION SHOULD BE CONSIDERED TO DETERMINE IF THE EXISTING SOIL CONDITIONS ARE ADEQUATE TO SUPPORT THE TEMPORARY ROAD. ADDITIONAL SOIL BORINGS ALONG THE TEMPORARY ROAD ARE NOT NORMALLY REQUIRED.

DUST CONTROL

THE CONTRACTOR SHALL FURNISH AND APPLY WATER FOR DUST CONTROL AS DIRECTED BY THE ENGINEER. THE FOLLOWING ESTIMATED QUANTITIES HAVE BEEN INCLUDED FOR DUST CONTROL PURPOSES:

ITEM 616, WATER	2000 M. GAL
-----------------	-------------

WORK ZONE INCREASED PENALTIES SIGN (R11-H5A)

R11-H5A-48 SIGNS SHALL BE FURNISHED, ERECTED, AND MAINTAINED IN GOOD CONDITION AND/OR REPLACED AS NECESSARY AND SUBSEQUENTLY REMOVED BY THE CONTRACTOR. SIGNS SHALL BE MOUNTED AT THE APPROPRIATE OFFSETS AND ELEVATIONS AS PRESCRIBED BY THE OHIO MANUAL OF UNIFORM TRAFFIC CONTROL DEVICES. THEY SHALL BE MAINTAINED ON SUPPORTS MEETING CURRENT SAFETY CRITERIA.

THE SIGNS MAY BE ERECTED OR UNCOVERED NO MORE THAN FOUR HOURS BEFORE THE ACTUAL START OF WORK. THE SIGNS SHALL BE REMOVED OR COVERED NO LATER THAN FOUR HOURS FOLLOWING RESTORATION OF ALL LANES TO TRAFFIC WITH NO RESTRICTIONS, OR SOONER AS DIRECTED BY THE ENGINEER. TEMPORARY SIGN COVERING AND UNCOVERING DUE TO TEMPORARY LANE RESTORATIONS SHALL BE GUIDED BY THE FOUR-HOUR LIMITATIONS STATED ABOVE. SUCH LANE RESTORATIONS SHOULD BE EXPECTED TO REMAIN IN EFFECT FOR 30 OR MORE CONSECUTIVE CALENDAR DAYS, SUCH AS DURING WINTER SHUTDOWNS.

(THE SIGNS ON THE MAINLINE SHALL BE DUAL MOUNTED UNLESS NOT PHYSICALLY POSSIBLE. THE FIRST SIGN SHALL BE PLACED BETWEEN THE ROAD WORK AHEAD (W20-1) SIGN AND THE NEXT SIGN IN THE SEQUENCE. SIGNS SHALL BE ERECTED ON EACH ENTRANCE RAMP AND EVERY 2 MILES THROUGH THE CONSTRUCTION WORK LIMITS. SIGNS ON THE MAINLINE SHALL BE R11-H5A-48. SIGNS USED ON THE RAMPS SHALL BE R11-H5A-24. R11-H5A-24 SIGNS MAY BE USED IN THE MEDIAN IN LIEU OF R11-H5A-48 SIGNS IF IT IS NOT PHYSICALLY POSSIBLE TO PROVIDE R11-H5A-48 SIGNS IN THE MEDIAN.)

THE CONTRACTOR MAY USE SIGNS AND SUPPORTS IN USED, BUT GOOD, CONDITION PROVIDED THE SIGNS MEET CURRENT ODOT SPECIFICATIONS. SIGN FACES SHALL BE RETROREFLECTORIZED WITH TYPE G SHEETING COMPLYING WITH THE REQUIREMENTS OF CMS 730.19.

WORK ZONE INCREASED PENALTIES SIGNS AND SUPPORTS WILL BE MEASURED AS THE NUMBER OF SIGN INSTALLATIONS, INCLUDING THE SIGN AND NECESSARY SUPPORTS. IF A SIGN AND SUPPORT COMBINATION IS REMOVED AND REERECTED AT ANOTHER LOCATION AS DIRECTED BY THE ENGINEER, IT SHALL BE CONSIDERED ANOTHER UNIT.

PAYMENT FOR ACCEPTED QUANTITIES, COMPLETE, IN PLACE WILL BE MADE AT THE CONTRACT UNIT PRICE. PAYMENT SHALL BE FULL COMPENSATION FOR ALL MATERIALS, LABOR, INCIDENTALS AND EQUIPMENT FOR FURNISHING, ERECTING, MAINTAINING, COVERING DURING SUSPENSION OF WORK, AND REMOVAL OF THE SIGN AND SUPPORT.

ITEM 614, WORK ZONE INCREASED PENALTIES SIGN	4 EACH
--	--------

ITEM 614. WORK ZONE SPEED LIMIT SIGN

THE CONTRACTOR SHALL FURNISH, INSTALL, MAINTAIN, COVER DURING SUSPENSION OF WORK, AND SUBSEQUENTLY REMOVE WORK ZONE SPEED LIMIT (R2-1) (55 SPEED LIMIT) SIGNS AND SUPPORTS WITHIN THE WORK LIMITS IN ACCORDANCE WITH THE FOLLOWING REQUIREMENTS:

THE CONTRACTOR SHALL COVER OR REMOVE ANY EXISTING SPEED LIMIT SIGNS WITHIN THE REDUCED SPEED ZONE(S). THESE SIGNS SHALL BE RESTORED DURING SUSPENSION OR TERMINATION OF THE REDUCED SPEED LIMIT. THE EXPENSE OF COVERING OR REMOVAL AND RESTORATION OF EXISTING SPEED LIMIT OR MINIMUM SPEED LIMIT SIGNS SHALL BE INCLUDED IN THE PAY ITEM FOR THE WORK ZONE SPEED LIMIT SIGNS.

THE WORK ZONE SPEED LIMIT SIGNS MAY BE ERECTED OR UNCOVERED NO MORE THAN FOUR HOURS BEFORE THE ACTUAL START OF WORK THAT CAUSES THE WARRANTING CONDITION(S) TO OCCUR. THE SIGNS SHALL BE REMOVED OR COVERED NO LATER THAN FOUR HOURS FOLLOWING REMOVAL OF THE WARRANTING CONDITION(S), OR SOONER AS DIRECTED BY THE ENGINEER. TEMPORARY SIGN COVERING AND UNCOVERING DUE TO TEMPORARY REMOVAL OF WARRANTING CONDITION(S) SHALL BE GUIDED BY THE FOUR-HOUR LIMITATIONS STATED ABOVE.

CONSTRUCTION AND MATERIAL SPECIFICATIONS ITEM 614, PARAGRAPH 614.02(B), INDICATES THAT THE TWO DIRECTIONS OF A DIVIDED HIGHWAY ARE CONSIDERED SEPARATE HIGHWAY SECTIONS. THEREFORE, IF THE WORK ON A MULTI-LANE DIVIDED HIGHWAY IS LIMITED TO ONLY ONE DIRECTION, A SPEED REDUCTION IN THE DIRECTION OF THE WORK DOES NOT AUTOMATICALLY CONSTITUTE A SPEED REDUCTION IN THE OPPOSITE DIRECTION. A SPEED LIMIT REDUCTION IN THE OPPOSITE DIRECTION, IN SUCH CASE, IS APPROPRIATE ONLY IF CONDITIONS ARE EXPECTED TO HAVE AN IMPACT ON THE DIRECTIONAL TRAFFIC FLOW, AS DIRECTED BY THE ENGINEER.

THE CONTRACTOR SHALL ERECT A WORK ZONE SPEED LIMIT SIGN IN ADVANCE OF THE WARRANTING CONDITION, AS DETAILED IN THE PLANS OR AS DIRECTED BY THE ENGINEER. THE SIGN SHALL BE MOUNTED ON BOTH SIDES OF A DIRECTIONAL ROADWAY OF DIVIDED HIGHWAYS. THE FIRST WORK ZONE SPEED LIMIT SIGN SHALL BE PLACED APPROXIMATELY 500 FEET IN ADVANCE OF THE LANE REDUCTION, SHIFT TAPER, OR OTHER ROADWAY OR SHOULDER RESTRICTION THAT WARRANTED THE WORK ZONE SPEED ZONE. ON UNDIVIDED HIGHWAYS THE SIGN SHALL BE MOUNTED ON THE RIGHT SIDE, APPROXIMATELY 250 FEET IN ADVANCE OF SUCH RESTRICTIONS. THE SIGN SHALL BE REPEATED EVERY 1 MILE FOR 55 MPH ZONES AND EVERY ONE-HALF MILE FOR 50 MPH AND 45 MPH ZONES. THESE SIGNS SHALL ALSO BE ERECTED IMMEDIATELY AFTER EACH OPEN ENTRANCE RAMP WITHIN THE ZONE.

THE SPEED LIMIT REDUCTION SHALL BE LIMITED TO ONLY THE PORTION OF THE PROJECT AND THE WORK THAT WARRANTED THE WORK ZONE SPEED LIMIT REDUCTION.

SPEED REDUCTION (SPEED ZONE AHEAD SYMBOL) SIGNS (W3-5) SHALL BE ERECTED IN ADVANCE OF THE SPEED REDUCTION, APPROXIMATELY 1250 FEET ON MULTI-LANE HIGHWAYS AND 500 FEET ON TWO-LANE HIGHWAYS.

A SIGN(S) TO INDICATE THE RESUMPTION OF THE STATUTORY SPEED LIMIT SHALL BE ERECTED AT THE END OF ANY REDUCED SPEED ZONE. THE CONTRACTOR MAY USE SIGNS AND SUPPORTS IN USED, BUT GOOD CONDITION, PROVIDED THE SIGNS MEET CURRENT ODOT SPECIFICATIONS. SIGN FACES SHALL BE RETROREFLECTORIZED WITH TYPE G SHEETING COMPLYING WITH THE REQUIREMENTS OF CMS 730.19.

WORK ZONE SPEED LIMIT SIGNS SHALL BE MOUNTED ON TWO ITEM 630, GROUND MOUNTED SUPPORTS, NO. 3 POSTS, UNLESS MOUNTED ON A TEMPORARY SIGN SUPPORT PER SCD MT 105.10.

WORK ZONE SPEED LIMIT AND RELATED SIGN SIZES, PLACEMENT, SUPPORTS, ETC. SHALL BE PER THE ODOT, WITH TWO EXCEPTIONS: 1) EXPRESSWAY SIZE SPEED LIMIT SIGNS MAY BE USED ON FREEWAYS AND EXPRESSWAYS, IF NECESSARY; 2) THE HEIGHT OF SIGNS MOUNTED ON PORTABLE SUPPORTS SHOULD BE THE HEIGHT REQUIRED FOR GROUND-MOUNTED SIGNS BUT SHALL NOT BE MORE THAN 1 FOOT LOWER THAN THE HEIGHT REQUIRED BY THE ODOT, OR AS DIRECTED BY THE ENGINEER. PORTABLE SUPPORTS SHOULD NOT BE USED FOR A DURATION OF MORE THAN 3 DAYS.

WORK ZONE SPEED LIMIT SIGNS AND SUPPORTS WILL BE MEASURED AS THE NUMBER OF SIGN INSTALLATIONS, INCLUDING THE SIGNS AND NECESSARY SUPPORTS. IF A SIGN AND SUPPORT COMBINATION IS REMOVED AND REERECTED AT ANOTHER LOCATION WITHIN THE PROJECT DUE TO CHANGES IN THE SPEED ZONE AS DETAILED IN THE PLANS OR AS DIRECTED BY THE ENGINEER, IT SHALL BE CONSIDERED ANOTHER UNIT.

PAYMENT FOR ACCEPTED QUANTITIES, COMPLETE IN PLACE, WILL BE MADE AT THE CONTRACT UNIT PRICE. PAYMENT SHALL BE FULL COMPENSATION FOR ALL MATERIALS, LABOR, INCIDENTALS AND EQUIPMENT FOR FURNISHING, ERECTING, MAINTAINING, COVERING DURING SUSPENSION OF WORK, AND REMOVING THE SIGNS AND SUPPORTS. SPEED LIMIT SIGNING FOR THE POINT OF RESUMPTION OF THE STATUTORY SPEED LIMIT SHALL BE PAID FOR AS WORK ZONE SPEED LIMIT SIGNS. THE FOLLOWING ESTIMATED QUANTITY HAS BEEN CARRIED TO THE GENERAL SUMMARY.

ITEM 614, WORK ZONE SPEED LIMIT SIGN	4 EACH
ITEM 614, SPEED ZONE AHEAD SYMBOL SIGN	4 EACH

c:\pwworking\gfpw01\prschroeder\dms69639\87890W001.dgn 10/21/2013 7:50:17 AM prschroeder

WORKSITE TRAFFIC SUPERVISOR

SUBJECT TO APPROVAL OF THE ENGINEER, THE CONTRACTOR SHALL EMPLOY AND IDENTIFY (SOMEONE OTHER THAN THE SUPERINTENDENT) A CERTIFIED WORKSITE TRAFFIC SUPERVISOR (WTS) BEFORE STARTING WORK IN THE FIELD. THE WTS MAY BE CERTIFIED FROM ONE OF THE FOLLOWING ORGANIZATIONS:

1. AMERICAN TRAFFIC SAFETY SERVICE ASSOCIATION (ATSSA),PHONE NUMBER 1-800-272-8772, CERTIFIED TRAFFIC CONTROL SUPERVISOR (TCS).
2. NATIONAL HIGHWAY INSTITUTE, DESIGN AND OPERATION OF WORK ZONE TRAFFIC CONTROL, PHONE NUMBER 1-703-235-0528.
3. THE OHIO CONTRACTORS ASSOCIATION, TRAFFIC CONTROL SUPERVISOR (OCA/TCS) WORK ZONE CLASS, ONLY IF TAKEN AFTER MAY 5, 2004, PHONE NUMBER 1-800-229-1388.
4. OHIO LABORERS TRAINING, TRAFFIC CONTROL SUPERVISORS CLASS, PHONE NUMBER 1-740-599-7915.

A COPY OF EACH WTSS CERTIFICATION AND 24-HOUR CONTACT INFORMATION SHALL BE PROVIDED TO THE ENGINEER AT THE PRECONSTRUCTION CONFERENCE. IF THE DESIGNATED WTS WILL NOT BE AVAILABLE FULL TIME (24/7) THE CONTRACTOR MAY DESIGNATE AN ALTERNATE WTS TO BE AVAILABLE WHEN THE PRIMARY IS OFF DUTY. EACH WTS SHALL HAVE A CURRENT WTS CERTIFICATION (WITH AN EXPIRATION DATE NO MORE THAN 5 YEARS FROM THE DATE OF ISSUE) FROM ANY OF THE APPROVED ORGANIZATIONS.

THE WTS POSITION HAS THE RESPONSIBILITY OF MONITORING TRAFFIC CONTROL DEFICIENCIES FOR THE ENTIRE WORK ZONE. THE DUTIES OF THE WTS ARE AS FOLLOWS:

1. BE AVAILABLE ON A 24-HOUR PER DAY BASIS, AND BE ABLE TO BE ON SITE FOR ALL EMERGENCY TRAFFIC CONTROL NEEDS WITHIN ONE HOUR OF NOTIFICATION BY POLICE OR PROJECT STAFF AND BE PREPARED TO EFFECT CORRECTIVE MEASURES IMMEDIATELY ON EXISTING WORK ZONE TRAFFIC CONTROL DEVICES.
2. ATTEND PRECONSTRUCTION MEETING AND ALL PROJECT MEETINGS WHERE TRAFFIC CONTROL MANAGEMENT IS DISCUSSED.
3. BE AVAILABLE FOR MEETINGS OR DISCUSSIONS WITH THE ENGINEER UPON REQUEST OR WITHIN 36 HOURS.
4. BE AWARE OF, AND COORDINATE IF NECESSARY, ALL TRAFFIC CONTROL OPERATIONS, INCLUDING THOSE OF SUBCONTRACTORS AND SUPPLIERS.
5. COORDINATE PROJECT ACTIVITIES WITH ALL LAW ENFORCEMENT OFFICERS (LEOS). A WTS SHALL ALSO BE THE MAIN CONTACT PERSON WITH THE LEOS WHILE THEY ARE ON THE PROJECT.
6. COORDINATE MEETINGS WITH ODOT PERSONNEL, LEOS AND OTHER APPLICABLE ENTITIES BEFORE EACH PLAN PHASE SWITCH TO DISCUSS WORK ZONE TRAFFIC CONTROL.
7. ENSURE COMPLIANCE WITH THE CONTRACT DOCUMENTS FOR SIGNS, BARRICADES, TEMPORARY CONCRETE BARRIER, PAVEMENT MARKINGS, PORTABLE MESSAGE SIGNS, AND OTHER TRAFFIC CONTROL DEVICES ON A DAILY BASIS; AND FACILITATE ANY CORRECTIVE ACTION NECESSARY.
8. NOTIFY THE CONTRACTOR OF THE NEED FOR CLEANING AND MAINTENANCE OF ALL TRAFFIC CONTROL DEVICES, INCLUDING THE COVERING AND REMOVAL OF INAPPLICABLE SIGNS.
9. INSPECT, EVALUATE, PROPOSE NECESSARY MODIFICATIONS TO, AND DOCUMENT THE EFFECTIVENESS OF, THE TRAFFIC CONTROL DEVICES AND/OR TRAFFIC OPERATIONS ON ADAILY BASIS (7 DAYS A WEEK). IN ADDITION, A WEEKLY NIGHT INSPECTION OF THE WORK ZONE SETUP FOR DAYTIME WORK OPERATIONS; AND ONE DAYTIME INSPECTION PER WEEK FOR NIGHTTIME PROJECTS. THIS SHALL INCLUDE (BUT NOT BE LIMITED TO) DOCUMENTATION ON THE FOLLOWING PROJECT EVENTS:
 - A. INITIAL TRAFFIC CONTROL SETUP (DAY AND NIGHT REVIEW).
 - B. DAILY TRAFFIC CONTROL SETUP AND REMOVAL.
 - C. WHEN CONSTRUCTION STAGING CAUSES A CHANGE IN THE TRAFFIC CONTROL SETUP.
 - D. CRASH OCCURRENCES WITHIN THE CONSTRUCTION AREA.
 - E. REMOVAL OF TRAFFIC CONTROL DEVICES AT THE END OF A PHASE OR PROJECT.
 - F. ALL OTHER EMERGENCY TRAFFIC CONTROL NEEDS.
10. COMPLETE THE DEPARTMENT APPROVED LONG TERM INSPECTION FORM (CA-D-8) AFTER EACH INSPECTION AS REQUIRED IN # 9 AND SUBMIT IT TO THE ENGINEER THE FOLLOWING WORK DAY. THESE REPORTS SHALL INCLUDE A CHECKLIST OF ALL TRAFFIC CONTROL MAINTENANCE ITEMS TO BE REVIEWED. A COPY OF THE FORM WILL BE PROVIDED AT THE PRE-CONSTRUCTION MEETING. ANY DEFICIENCIES OBSERVED SHALL BE NOTED, ALONG WITH RECOMMENDED CORRECTIVE ACTIONS AND THE DATES BY WHICH SUCH CORRECTIONS WERE, OR WILL BE, COMPLETED. A COPY OF THIS DOCUMENT CAN BE FOUND IN THE DEPARTMENT OF TRANSPORTATION CONSTRUCTION INSPECTION FORMS MANUAL DATED 10/15/06 OR CURRENT REVISION.
11. VERIFY THAT ALL FLAGGING OPERATIONS ARE BEING CONDUCTED PER THE OHIO MANUAL OF UNIFORM TRAFFIC CONTROL DEVICES.
12. HAVE COPIES OF THE ODOT TEMPORARY TRAFFIC CONTROL MANUAL AND APPLICABLE STANDARDS AND SPECIFICATIONS INCLUDED IN THE CONTRACT DOCUMENTS AVAILABLE AT ALL TIMES ON THE PROJECT.

WORKSITE TRAFFIC SUPERVISOR (CONT.)

THE DEPARTMENT WILL NOT PAY THE UNIT PRICE BID FOR THE WTS FOR ANY DAY ON WHICH THE CONTRACTOR FAILS TO PERFORM THE DUTIES SET FORTH ABOVE. SHOULD THE CONTRACTOR'S FAILURE TO PERFORM ANY OF THE DUTIES DESCRIBED ABOVE RESULT IN A MAINTENANCE OF TRAFFIC SAFETY ISSUE, THE DEPARTMENT WILL DEDUCT THE PRORATED DAILY AMOUNT FOR ITEM 614 MAINTENANCE OF TRAFFIC FROM THE CONTRACTOR'S NEXT SCHEDULED ESTIMATE.

IF THREE OR MORE FAILURES TO PERFORM THE DUTIES SET FORTH ABOVE OCCUR, THE WTS SHALL BE IMMEDIATELY REMOVED FROM THE WORK IN ACCORDANCE WITH C&MS 108.05.

THE FOLLOWING ESTIMATED QUANTITY HAS BEEN INCLUDED FOR THE WORKSITE TRAFFIC SUPERVISOR:

ITEM 614, WORKSITE TRAFFIC SUPERVISOR 16 MONTHS

ITEM 614. WORK ZONE CROSSOVER LIGHTING SYSTEM

THIS WORK SHALL CONSIST OF FURNISHING, ERECTING, OPERATING, MAINTAINING AND REMOVING A WORK ZONE LIGHTING SYSTEM FOR A SINGLE CROSSOVER, OR OVERLAPPING A PAIR OF CROSSOVERS. THE SYSTEM SHALL BE AS SHOWN ON SCD MT-100.00. THE CONTRACTOR SHALL ARRANGE FOR AND PAY FOR POWER. ALL MATERIALS AND CONSTRUCTION SHALL COMPLY WITH APPLICABLE PORTIONS OF 625 AND 725 EXCEPT: THE PERFORMANCE TEST OF 625.19F, AND CERTIFIED DRAWING REQUIREMENT OF 625.04, ARE WAIVED AND USED MATERIALS IN GOOD CONDITION ARE ACCEPTABLE.

POLES WHICH ARE NOT PROTECTED BY GUARDRAIL OR PORTABLE BARRIER SHALL BE LOCATED OUTSIDE THE CLEAR ZONE, AND SHOULD BE LOCATED AT LEAST 30 FT (PREFERABLY 40 FEET) FROM THE EDGE OF PAVEMENT WHEN POSSIBLE. ADDITIONAL POLE LINES, CABLES AND APPURTENANCES NECESSARY TO FURNISH POWER TO THE LIGHTING SYSTEM SHALL BE INCLUDED IN THIS ITEM. SERVICE POLES SHALL BE POSITIONED WITH THE SAME CONSTRAINTS AS THE LIGHTING POLES AS A MINIMUM.

PAYMENT WILL BE MADE AT THE UNIT PRICE PER EACH FOR ITEM 614, WORK ZONE CROSSOVER LIGHTING SYSTEM THROUGHOUT ALL PHASES OF WORK WHEN THE CROSSOVER ROADWAYS ARE USED.

ITEM 614 - WORK ZONE RAISED PAVEMENT MARKER, AS PER PLAN

WORK ZONE RAISED PAVEMENT MARKERS, AS PER PLAN, AND THEIR INSTALLATION SHALL CONFORM TO CMS 614 OR CMS 621 AS SPECIFIED HEREIN.

RAISED PAVEMENT MARKERS IN USE DURING THE SNOW-PLOWING SEASON SHALL CONFORM TO 621.

RAISED PAVEMENT MARKERS IN USE DURING THE NON-SNOW-PLOW SEASON SHALL CONFORM TO EITHER 614 OR TO 621.

THE SNOW-PLOWING SEASON SHALL RUN FROM NOVEMBER THROUGH MARCH.

IF PROJECT DELAYS, NOT THE FAULT OF ODOT, CAUSE THE WORK TO EXTEND INTO THE SNOW-PLOWING SEASON, THE CONTRACTOR SHALL BE RESPONSIBLE FOR REPLACING WORK ZONE RAISED PAVEMENT MARKERS (WZRPMS) CONFORMING TO CMS 614, WITH RAISED PAVEMENT MARKERS CONFORMING TO 621, AS DETERMINED BY THE ENGINEER, AT THE CONTRACTOR'S EXPENSE.

THIS ITEM SHALL INCLUDE PURCHASE, INSTALLATION AND REMOVAL OF ITEM 614 WORK ZONE RAISED PAVEMENT MARKER, AS PER PLAN, INCLUDING FILLING OF ANY DEPRESSIONS CREATED IN THE PAVEMENT AS PER CMS 621.08.

THE FOLLOWING BID ITEMS SHOULD BE INCLUDED IN THE PLANS:

ITEM 614, WORK ZONE RAISED PAVEMENT MARKER, AS PER PLAN 50 EACH

PAYMENT FOR RESURFACING WITHIN THE TRANSITION AREA SHALL BE PAID FOR UNDER THE APPROPRIATE BID ITEMS FOR THE WORK REQUIRED, AS PROVIDED FOR IN THE PLANS

ITEM 614. BARRIER REFLECTORS AND/OR OBJECT MARKERS

BARRIER REFLECTORS AND/OR OBJECT MARKERS SHALL BE INSTALLED ON ALL PORTABLE BARRIER (PB) USED FOR TRAFFIC CONTROL. BARRIER REFLECTORS, OBJECT MARKERS AND THEIR INSTALLATION SHALL CONFORM TO CMS 626, EXCEPT THAT THE SPACING SHALL BE 50 FEET. AN ESTIMATED QUANTITY OF 210 EACH OF ITEM 614 BARRIER REFLECTOR, TYPE B AND 210 EACH OF ITEM 614 OBJECT MARKER, ONE-WAY HAVE BEEN PROVIDED AND CARRIED TO THE GENERAL SUMMARY.

LINEAR DELINEATION AS PER PLAN

INCREASED DELINEATION, AS SPECIFIED HEREIN, SHALL BE INSTALLED ON ALL PORTABLE BARRIER AND CONCRETE PERMANENT BARRIER LOCATED WITHIN 5-FEET OF THE EDGE OF THE TRAVELED LANE UNDER EITHER OF THE FOLLOWING CONDITIONS:

ALONG TAPERS AND TRANSITION AREAS

ALONG CURVES (OUTSIDE ONLY) WITH DEGREE OF CURVATURE GREATER THAN OR EQUAL TO 3 DEGREES

THE INCREASED DELINEATION SHALL CONSIST OF EITHER LINEAR DELINEATION PANELS OR THE TRIPLE STACKING OF WORK ZONE BARRIER REFLECTORS.

THE LINEAR DELINEATION PANELS SHALL CONSIST OF PANELS OF DELINEATION, APPROXIMATELY 34 INCHES LONG AND 6-INCHES WIDE AND SHALL BE "CRIMPED". PANELS SHALL BE PROVIDED AT THE RATE OF ONE PANEL EVERY 10 FEET ON PORTABLE BARRIER AND PERMANENT CONCRETE BARRIER, SPACED EVENLY ALONG THE LENGTH OF THE RUN. THE PANELS SHALL BE MOUNTED SUCH THAT THE TOPS OF THE PANELS ARE 26 INCHES ABOVE THE PAVEMENT.

TRIPLE STACKED BARRIER REFLECTORS SHALL CONSIST OF THREE BARRIER REFLECTORS STACKED VERTICALLY IN THEIR ATTACHMENT TO PORTABLE BARRIER. THERE SHALL BE NO OPEN SPACE BETWEEN THE ADJACENT BARRIER REFLECTORS. THE TOP OF THE MIDDLE BARRIER REFLECTOR SHALL BE LOCATED 26 IN ABOVE THE PAVEMENT.

PAYMENT SHALL BE FULL COMPENSATION FOR ALL MATERIAL, LABOR, INCIDENTALS AND EQUIPMENT NECESSARY FOR FURNISHING, INSTALLING, MAINTAINING AND REMOVING LINEAR DELINEATION.

THE FOLLOWING ESTIMATED QUANTITY HAS BEEN INCLUDED IN THE PLANS:

ITEM 614, LINEAR DELINEATION AS PER PLAN 3940 FOOT

GUARDRAIL DELINEATION

OBJECT MARKERS SHALL BE INSTALLED ON ALL GUARDRAIL LOCATED WITHIN 5 FEET OF THE EDGE OF THE ADJACENT TRAVEL LANE. GUARDRAIL-MOUNTING OF OBJECT MARKERS SHALL BE MADE BY INSTALLING THE OBJECT MARKERS ON THE EXTENSION BLOCKS RATHER THAN DIRECTLY ONTO THE GUARDRAIL ITSELF. OBJECT MARKER SPACING SHALL BE APPROXIMATELY 50 FEET.

PAYMENT SHALL BE FULL COMPENSATION FOR ALL MATERIAL, LABOR, INCIDENTALS AND EQUIPMENT NECESSARY FOR FURNISHING, INSTALLING, MAINTAINING AND REMOVING OBJECT MARKERS.

AN ESTIMATED QUANTITY OF 10 EACH OF ITEM 614 OBJECT MARKERS, ONE-WAY HAS BEEN PROVIDED AND CARRIED TO THE GENERAL SUMMARY.

FLOODLIGHTING

FLOODLIGHTING OF THE WORK SITE FOR OPERATIONS CONDUCTED DURING NIGHTTIME PERIODS SHALL BE ACCOMPLISHED SO THAT THE LIGHTS DO NOT CAUSE GLARE TO THE DRIVERS ON THE ROADWAY. TO ENSURE THE ADEQUACY OF THE FLOODLIGHT PLACEMENT, THE CONTRACTOR AND THE ENGINEER SHALL DRIVE THROUGH THE WORK SITE EACH NIGHT WHEN THE LIGHTING IS IN PLACE AND OPERATIVE PRIOR TO COMMENCING ANY WORK.

IF GLARE IS DETECTED, THE LIGHT PLACEMENT AND SHIELDING SHALL BE ADJUSTED TO THE SATISFACTION OF THE ENGINEER BEFORE WORK PROCEEDS.

PAYMENT FOR ALL LABOR, EQUIPMENT AND MATERIALS SHALL BE INCLUDED IN THE LUMP SUM CONTRACT PRICE FOR ITEM 614, MAINTAINING TRAFFIC.

ITEM 614. WORK ZONE IMPACT ATTENUATOR FOR 24" WIDE HAZARDS (UNIDIRECTIONAL)

THIS ITEM SHALL CONSIST OF FURNISHING AND INSTALLING A NON-GATING IMPACT ATTENUATOR. FURNISH AN IMPACT ATTENUATOR FROM THE OFFICE OF ROADWAY ENGINEERING APPROVED LIST FOR WORK ZONE IMPACT ATTENUATORS. THE APPROVED LIST IS AVAILABLE AT THE "ROADWAY STANDARDS: PROPRIETARY ROADSIDE SAFETY DEVICES" WEB PAGE ON THE OFFICE OF ROADWAY ENGINEERING WEBSITE.

INSTALLATION SHALL BE AT THE LOCATIONS SPECIFIED IN THE PLANS IN ACCORDANCE WITH THE MANUFACTURER'S SPECIFICATIONS.

THE CONTRACTOR SHALL REPAIR OR REPLACE A DAMAGED UNIT WITHIN 24 HOURS OF A DAMAGING IMPACT.

WHEN BIDIRECTIONAL DESIGNS ARE SPECIFIED, THE CONTRACTOR SHALL SUPPLY APPROPRIATE TRANSITIONS.

WHEN GATING IMPACT ATTENUATORS ARE DESIRED, THE CONTRACTOR SHALL SUBMIT DOCUMENTATION TO THE ENGINEER FOR ACCEPTANCE.

THE COST FOR THE ADDITIONAL BARRIER REQUIRED FOR A GATING IMPACT ATTENUATOR SHALL BE INCLUDED IN THE COST OF THE GATING IMPACT ATTENUATOR.

PAYMENT FOR THE ABOVE WORK SHALL BE MADE AT THE UNIT PRICE BID AND SHALL INCLUDE ALL LABOR, TOOLS, EQUIPMENT AND MATERIALS NECESSARY TO CONSTRUCT AND MAINTAIN A COMPLETE AND FUNCTIONAL IMPACT ATTENUATOR SYSTEM, INCLUDING ALL RELATED BACKUPS, TRANSITIONS, LEVELING PADS, HARDWARE AND GRADING, NOT SEPARATELY SPECIFIED, AS REQUIRED BY THE MANUFACTURER.

CALCULATED
AT
CHECKED
JFM

MAINTENANCE OF TRAFFIC GENERAL NOTES

TUS-77-25.95

8
105

c:\pwworking\gfpw01\prschroeder\dms69639\87890WN001.dgn 10/25/2013 8:17:36 AM prschroeder

ITEM 614, PORTABLE CHANGEABLE MESSAGE SIGNS, AS PER PLAN

THE CONTRACTOR SHALL FURNISH, INSTALL, MAINTAIN AND REMOVE, WHEN NO LONGER NEEDED, A CHANGEABLE MESSAGE SIGN. THE SIGN SHALL BE OF A TYPE SHOWN ON A LIST OF APPROVED PCMS UNITS AVAILABLE ON THE (OFFICE OF MATERIALS MANAGEMENT WEB PAGE). THE LIST CONTAINS CLASS A AND B UNITS WITH MINIMUM LEGIBILITY DISTANCES OF 650 FEET AND 475 FEET, RESPECTIVELY.

EACH SIGN SHALL BE TRAILER-MOUNTED AND EQUIPPED WITH A FUNCTIONAL DIMMING MECHANISM, TO DIM THE SIGN DURING DARKNESS, AND A TAMPER AND VANDAL PROOF ENCLOSURE. EACH SIGN SHALL BE PROVIDED WITH APPROPRIATE TRAINING AND OPERATION INSTRUCTIONS TO ENABLE ON-SITE PERSONNEL TO OPERATE AND TROUBLESHOOT THE UNIT. THE SIGN SHALL ALSO BE CAPABLE OF BEING POWERED BY AN ELECTRICAL SERVICE DROP FROM A LOCAL UTILITY COMPANY. PCMS TRAILERS SHALL BE DELINEATED ON A PERMANENT BASIS BY AFFIXING CONSPICUITY TAPE CONFORMING TO CMS 614.03, IN A CONTINUOUS LINE ON THE FACE OF THE TRAILER AS SEEN BY ONCOMING ROAD USERS.

THE PROBABLE PCMS LOCATIONS AND WORK LIMITS FOR THOSE LOCATIONS ARE 300' AHEAD OF ROAD WORK AHEAD SIGNS IN EACH DIRECTION OF IR-77. PLACEMENT, OPERATION, MAINTENANCE AND ALL ACTIVATION OF THE SIGNS BY THE CONTRACTOR SHALL BE AS DIRECTED BY THE ENGINEER. THE PCMS SHALL BE LOCATED IN A HIGHLY VISIBLE POSITION YET PROTECTED FROM TRAFFIC. THE CONTRACTOR SHALL, AT THE DIRECTION OF THE ENGINEER, RELOCATE THE PCMS TO IMPROVE VISIBILITY OR ACCOMMODATE CHANGED CONDITIONS. WHEN NOT IN USE, THE PCMS SHALL BE TURNED OFF. ADDITIONALLY, WHEN NOT IN USE FOR EXTENDED PERIODS OF TIME, THE PCMS SHALL BE TURNED, FACING AWAY FROM ALL TRAFFIC, AND SHALL DISPLAY ONE OR MORE TYPE G YELLOW RETROREFLECTIVE SHEETING SURFACES OF 9-INCH BY 15-INCH MINIMUM SIZE FACING TRAFFIC.

THE ENGINEER SHALL BE PROVIDED ACCESS TO EACH SIGN UNIT AND SHALL BE PROVIDED WITH APPROPRIATE TRAINING AND OPERATION INSTRUCTIONS TO ENABLE ODOT PERSONNEL TO OPERATE AND TROUBLESHOOT THE UNIT, AND TO REVISE SIGN MESSAGES, IF NECESSARY.

ALL MESSAGES TO BE DISPLAYED ON THE SIGN WILL BE PROVIDED BY THE ENGINEER. A LIST OF ALL REQUIRED PRE-PROGRAMMED MESSAGES WILL BE GIVEN TO THE CONTRACTOR AT THE PROJECT PRECONSTRUCTION CONFERENCE. THE SIGN SHALL HAVE THE CAPABILITY TO STORE UP TO 99 MESSAGES. MESSAGE MEMORY OR PRE-PROGRAMMED DISPLAYS SHALL NOT BE LOST AS A RESULT OF POWER FAILURES TO THE ON-BOARD COMPUTER. THE SIGN LEGEND SHALL BE CAPABLE OF BEING CHANGED IN THE FIELD. THREE-LINE PRESENTATION FORMATS WITH UP TO SIX MESSAGE PHASES SHALL BE SUPPORTED. PCMS FORMAT SHALL PERMIT THE COMPLETE MESSAGE FOR EACH PHASE TO BE READ AT LEAST TWICE. THE PCMS SHALL CONTAIN AN ACCURATE CLOCK AND PROGRAMMING LOGIC WHICH WILL ALLOW THE SIGN TO BE ACTIVATED, DEACTIVATED OR MESSAGES CHANGED AUTOMATICALLY AT DIFFERENT TIMES OF THE DAY FOR DIFFERENT DAYS OF THE WEEK.

THE PCMS UNIT SHALL BE MAINTAINED IN GOOD WORKING ORDER BY THE CONTRACTOR IN ACCORDANCE WITH THE PROVISIONS OF CMS 614.07. THE CONTRACTOR SHALL, PRIOR TO ACTIVATING THE UNIT, MAKE ARRANGEMENTS, WITH AN AUTHORIZED SERVICE AGENT FOR THE PCMS, TO ASSURE PROMPT SERVICE IN THE EVENT OF FAILURE. ANY FAILURE SHALL NOT RESULT IN THE SIGN BEING OUT OF SERVICE FOR MORE THAN 12 HOURS, INCLUDING WEEKENDS. FAILURE TO COMPLY MAY RESULT IN AN ORDER TO STOP WORK AND OPEN ALL TRAFFIC LANES AND/OR IN THE DEPARTMENT TAKING APPROPRIATE ACTION TO SAFELY CONTROL TRAFFIC. THE ENTIRE COST TO CONTROL TRAFFIC, ACCRUED BY THE DEPARTMENT DUE TO THE CONTRACTOR'S NONCOMPLIANCE, WILL BE DEDUCTED FROM MONEYS DUE, OR TO BECOME DUE THE CONTRACTOR ON HIS CONTRACT.

THE CONTRACTOR SHALL BE RESPONSIBLE FOR 24-HOUR-PER DAY OPERATION AND MAINTENANCE OF THESE SIGNS ON THE PROJECT FOR THE DURATION OF THE PHASES WHEN THE PLAN REQUIRES THEIR USE.

A QUANTITY OF TWO (2) PCMS SHALL BE PROVIDED FOR A TOTAL OF 16 MONTHS EACH.

PAYMENT FOR THE ABOVE DESCRIBED ITEM SHALL BE AT THE CONTRACT UNIT PRICE. PAYMENT SHALL INCLUDE ALL LABOR, MATERIALS, EQUIPMENT, FUELS, LUBRICATING OILS, SOFTWARE, HARDWARE AND INCIDENTALS TO PERFORM THE ABOVE DESCRIBED WORK.

ITEM 614, PORTABLE CHANGEABLE MESSAGE SIGN, AS PER PLAN 32 SIGN MONTH

ITEM 614 - LAW ENFORCEMENT OFFICER (WITH PATROL CAR) FOR ASSISTANCE DURING CONSTRUCTION OPERATIONS

USE OF LAW ENFORCEMENT OFFICERS (LEOS) BY CONTRACTORS OTHER THAN THE USES SPECIFIED BELOW WILL NOT BE PERMITTED AT PROJECT COST. LEOS SHOULD NOT BE USED WHERE THE ODOT INTENDS THAT FLAGGERS BE USED.

IN ADDITION TO THE REQUIREMENTS OF CMS 614 AND THE ODOT, A UNIFORMED LEO WITH AN OFFICIAL PATROL CAR (CAR WITH TOP-MOUNTED EMERGENCY FLASHING LIGHTS AND COMPLETE MARKINGS OF THE APPROPRIATE LAW ENFORCEMENT AGENCY) SHALL BE PROVIDED FOR THE FOLLOWING TRAFFIC CONTROL TASKS:

DURING THE ENTIRE ADVANCE PREPARATION AND CLOSURE SEQUENCE WHERE COMPLETE BLOCKAGE OF TRAFFIC IS REQUIRED.

IN ADDITION TO THE REQUIREMENT OF CMS 614 AND THE ODOT, A UNIFORMED LEO WITH AN OFFICIAL PATROL CAR (CAR WITH TOP-MOUNTED EMERGENCY FLASHING LIGHTS AND COMPLETE MARKINGS OF THE APPROPRIATE LAW ENFORCEMENT AGENCY) SHOULD BE PROVIDED FOR THE FOLLOWING TRAFFIC CONTROL TASKS:

FOR LANE CLOSURES: DURING INITIAL SET-UP PERIODS, TEAR DOWN PERIODS, SUBSTANTIAL SHIFTS OF A CLOSURE POINT OR WHEN NEW LANE CLOSURE ARRANGEMENTS ARE INITIATED FOR LONG-TERM LANE CLOSURES/SHIFTS (FOR THE FIRST AND LAST DAY OF MAJOR CHANGES IN TRAFFIC CONTROL SETUP). IN GENERAL, LEOS SHOULD BE POSITIONED AT THE POINT OF LANE RESTRICTION OR ROAD CLOSURE AND TO MANUALLY CONTROL TRAFFIC MOVEMENTS THROUGH INTERSECTIONS IN WORK ZONES.

WHEN CONSTRUCTION VEHICLES ARE ENTERING/EXITING THE ZONE DIRECTLY FROM/INTO AN OPEN LANE OF TRAFFIC. IF A LANE HAS BEEN CLOSED TO PROVIDE AN ACCELERATION/DECELERATION LANE FOR THE VEHICLE, THE LEO WILL NOT BE REQUIRED.

LEOS SHOULD NOT FORGO THEIR TRAFFIC CONTROL RESPONSIBILITIES TO APPREHEND MOTORISTS FOR ROUTINE TRAFFIC VIOLATIONS. HOWEVER, IF A MOTORIST'S ACTIONS ARE CONSIDERED TO BE RECKLESS, THEN PURSUIT OF THE MOTORIST IS APPROPRIATE.

THE LEOS WORK AT THE DIRECTION OF THE CONTRACTOR. THE CONTRACTOR IS RESPONSIBLE FOR SECURING THE SERVICES OF THE LEOS WITH THE APPROPRIATE AGENCIES AND COMMUNICATING THE INTENTIONS OF THE PLANS WITH RESPECT TO DUTIES OF THE LEOS. THE ENGINEER SHALL HAVE FINAL CONTROL OVER THE LEOS' DUTIES AND PLACEMENT, AND WILL RESOLVE ANY ISSUES THAT MAY ARISE BETWEEN THE TWO PARTIES.

THE LEO SHALL REPORT IN TO THE CONTRACTOR PRIOR TO THE START OF THE SHIFT, IN ORDER TO RECEIVE INSTRUCTIONS REGARDING SPECIFIC WORK ASSIGNMENTS DURING HIS/HER SHIFT. THE LEO IS EXPECTED TO STAY AT THE PROJECT SITE FOR THE ENTIRE DURATION OF HIS/HER SHIFT. THE LEO SHALL REPORT TO THE CONTRACTOR AT THE END OF HIS/HER SHIFT. ONCE THE LEO HAS COMPLETED THE DUTIES DESCRIBED ABOVE AND STILL HAS TIME REMAINING ON HIS/HER SHIFT, THE LEO MAY BE ASKED TO PATROL THROUGH THE WORK ZONE (WITH FLASHING LIGHTS OFF) OR BE PLACED AT A LOCATION TO DETER MOTORISTS FROM SPEEDING. SHOULD IT BE NECESSARY TO LEAVE THE PROJECT SITE, THE LEO SHALL NOTIFY THE ENGINEER. THE CONTRACTOR SHALL PROVIDE THE LEO WITH A TWO-WAY COMMUNICATION DEVICE WHICH SHALL BE RETURNED TO THE CONTRACTOR AT THE END OF HIS/HER SHIFT.

LEOS (WITH PATROL CAR) REQUIRED BY THE TRAFFIC MAINTENANCE TASKS ABOVE SHALL BE PAID FOR ON A UNIT PRICE (HOURLY) BASIS UNDER ITEM 614, LAW ENFORCEMENT OFFICER (WITH PATROL CAR) FOR ASSISTANCE. THE FOLLOWING ESTIMATED QUANTITIES HAVE BEEN CARRIED TO THE GENERAL SUMMARY.

ITEM 614, LAW ENFORCEMENT OFFICER WITH PATROL CAR FOR ASSISTANCE 200 HOURS

THE HOURS PAID SHALL INCLUDE ANY MINIMUM SHOW-UP TIME REQUIRED BY THE LAW ENFORCEMENT AGENCY INVOLVED.

ANY ADDITIONAL COSTS (ADMINISTRATIVE OR OTHERWISE) INCURRED BY THE CONTRACTOR TO OBTAIN THE SERVICES OF AN LEO ARE INCLUDED WITH THE BID UNIT PRICE FOR ITEM 614, LAW ENFORCEMENT OFFICER WITH PATROL CAR FOR ASSISTANCE.

WORK ZONE MARKINGS AND SIGNS

THE FOLLOWING ESTIMATED QUANTITIES HAVE BEEN CARRIED TO THE GENERAL SUMMARY FOR USE AT LOCATIONS IDENTIFIED BY THE ENGINEER FOR WORK ZONE PAVEMENT MARKINGS AND SIGNS PER THE REQUIREMENTS OF CMS 614.04 AND 614.11.

FOR SOUTHBOUND IR-77 BEFORE THE START OF STAGE 3 AND NORTHBOUND IR-77 BEFORE THE START OF STAGE 4.

ITEM 614, WORK ZONE EDGE LINE, CLASS I 2.62 MILE
ITEM 614, WORK ZONE LANE LINE, CLASS I 1.31 MILE

ITEM 630 SPECIFIC SERVICE AND TOURIST-ORIENTED DIRECTIONAL SIGNS REMOVAL AND REINSTALLATION

IN THE EVENT THAT THIS PROJECT NECESSITATES THE REMOVAL OF ANY SPECIFIC SERVICE (LOGO) SIGNS AND/OR TOURIST-ORIENTED DIRECTIONAL SIGNS (TODS) THAT ARE NOT SPECIFICALLY DESCRIBED IN OTHER ITEMS OF WORK, THE CONTRACTOR SHALL CAREFULLY REMOVE SUCH SIGNS. REMOVED LOGO SIGNS AND TODS SHALL BE IMMEDIATELY RE-ERECTED ON APPROVED TEMPORARY SUPPORTS IN THE SAME GENERAL VICINITY ALONG THE ROADWAY TO BE VIEWED BY THE MOTORING PUBLIC. UNLESS THE ORIGINAL SUPPORTS WILL BE REUSED, THE CONTRACTOR SHALL REMOVE AND DISPOSE OF THE SUPPORTS AND FOUNDATIONS IN ACCORDANCE WITH ITEM 630.12. THE CONTRACTOR SHALL NOTIFY OHIO LOGOS, INC. AT (800) 860-5646 AT LEAST 60 DAYS PRIOR TO PROJECT COMPLETION TO ALERT THEM THAT ONE OR MORE LOGO SIGNS AND/OR TODS ARE ON TEMPORARY SUPPORTS. OHIO LOGOS, INC. WILL MAKE ARRANGEMENTS TO HAVE THE SIGNS INSTALLED ON PERMANENT SUPPORTS AT THE COMPLETION OF THE PROJECT.

THIS ITEM OF WORK INCLUDES REMOVAL AND TEMPORARY RE-ERECTION OF LOGO SIGNS AND TODS, FURNISHING AND INSTALLATION OF TEMPORARY SUPPORTS, REMOVAL AND DISPOSAL OF THE ORIGINAL SUPPORTS AND FOUNDATIONS, AND PROVIDING NOTIFICATION TO OHIO LOGOS, INC. THIS WORK WILL BE INCLUDED IN THE LUMP SUM PAYMENT FOR ITEM 614, MAINTAINING TRAFFIC.


CALCULATED
AT
CHECKED
JFM

MAINTENANCE OF TRAFFIC GENERAL NOTES

TUS-77-25.95

10 105	TUS-77-25.95	MAINTENANCE OF TRAFFIC QUANTITIES	CALCULATED
			AT
			CHECKED
			JFM

c:\pwworking\gfpw01\prschroeder\dms69639\87890\T001.dgn 10/25/2013 8:44:35 AM prschroeder

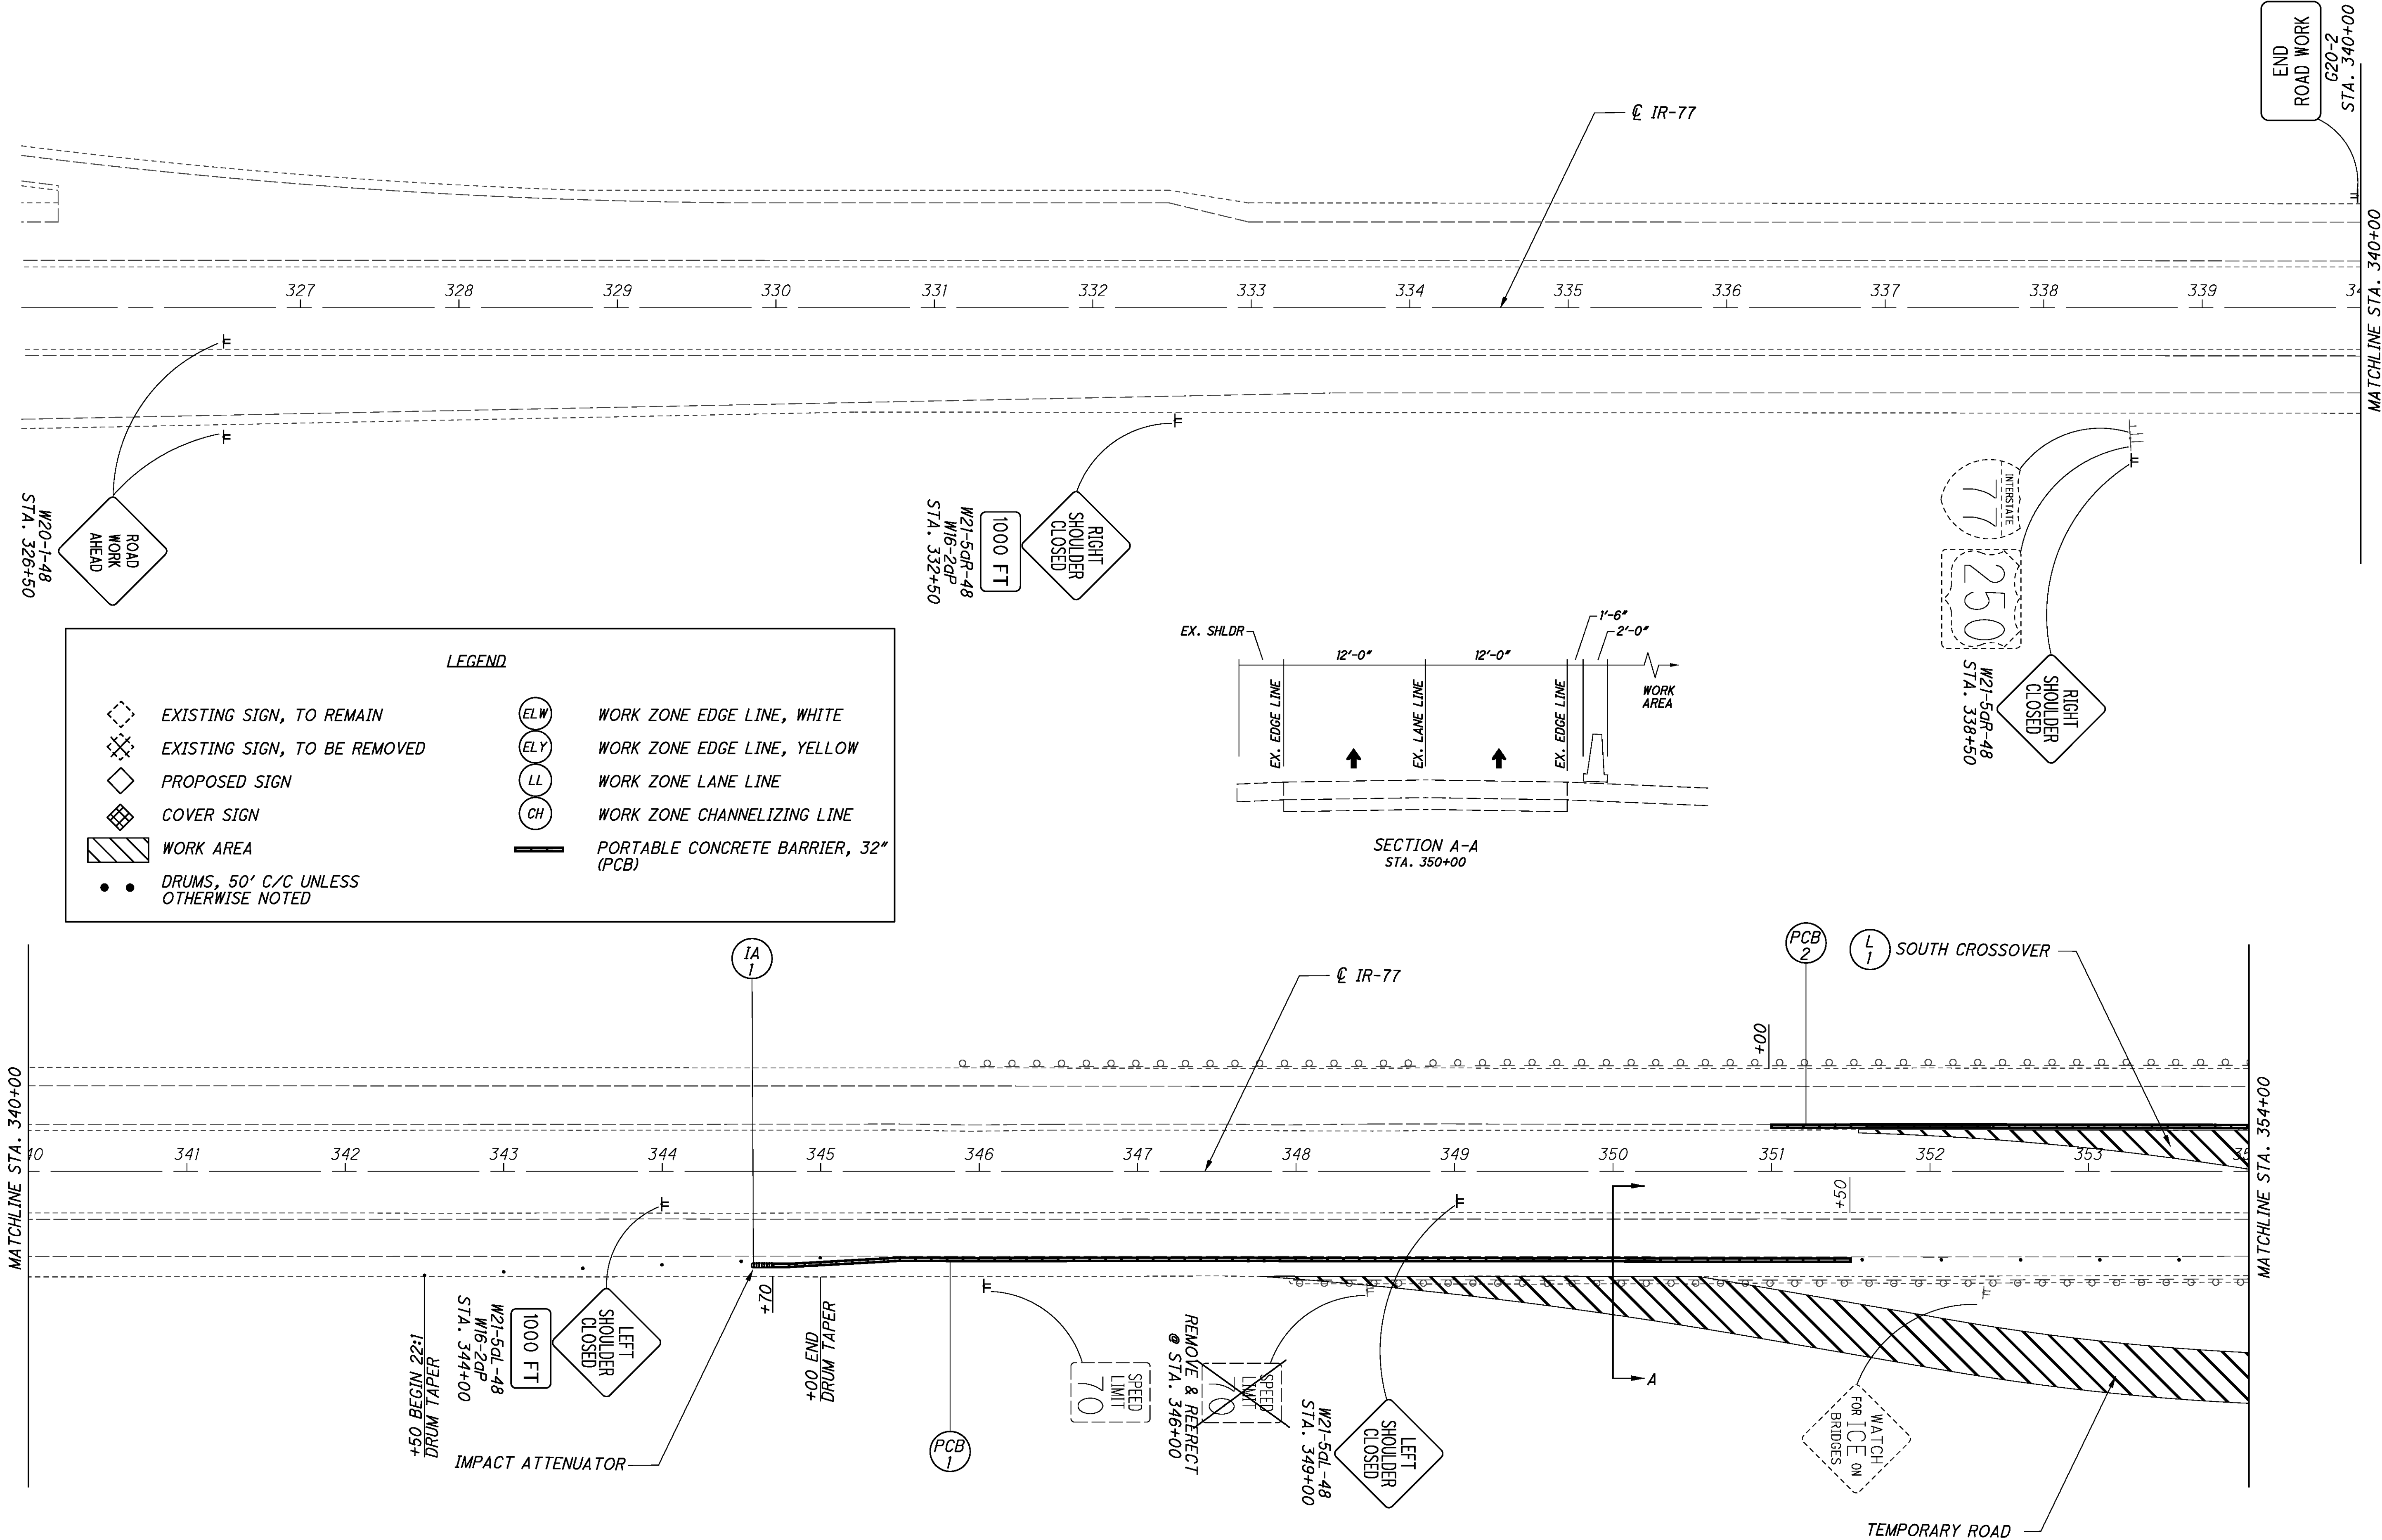

FOR SOUTH CROSSOVER DETAILS, SEE SHEET 23
FOR TEMPORARY ROAD DETAILS, SEE SHEETS 19 TO 22

MAINTENANCE OF TRAFFIC PLAN
STAGE 1



TUS-77-25.95

11
105




c:\pwworking\gfpw01\prschroeder\dms69639\87890\T002.dgn 10/25/2013 8:45:49 AM prschroeder



FOR SOUTH CROSSOVER DETAILS, SEE SHEET 23
FOR TEMPORARY ROAD DETAILS, SEE SHEETS 19 TO 22
FOR NORTH CROSSOVER DETAILS, SEE SHEET 24

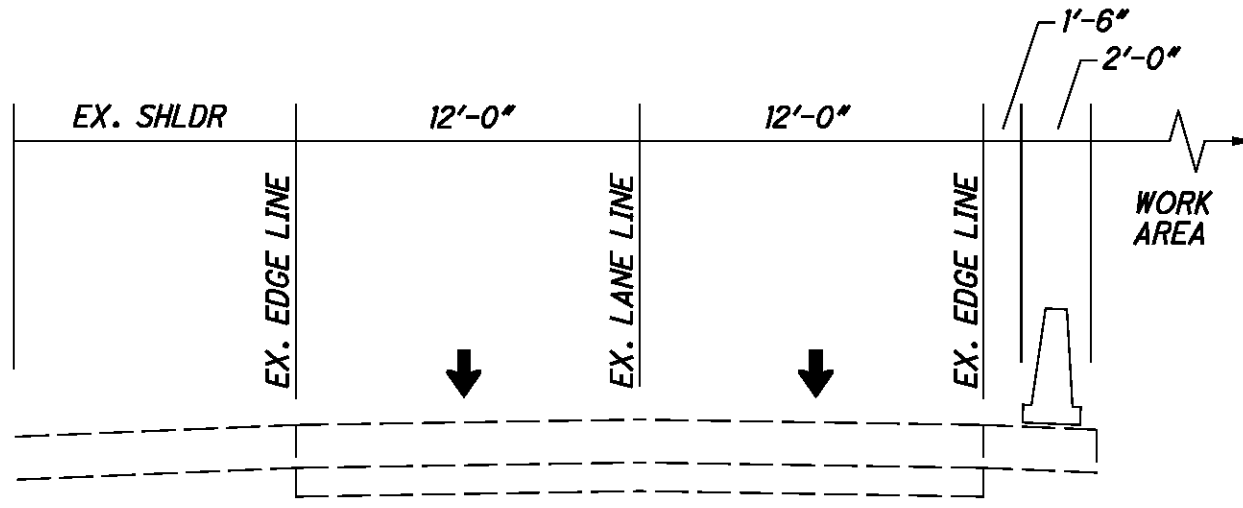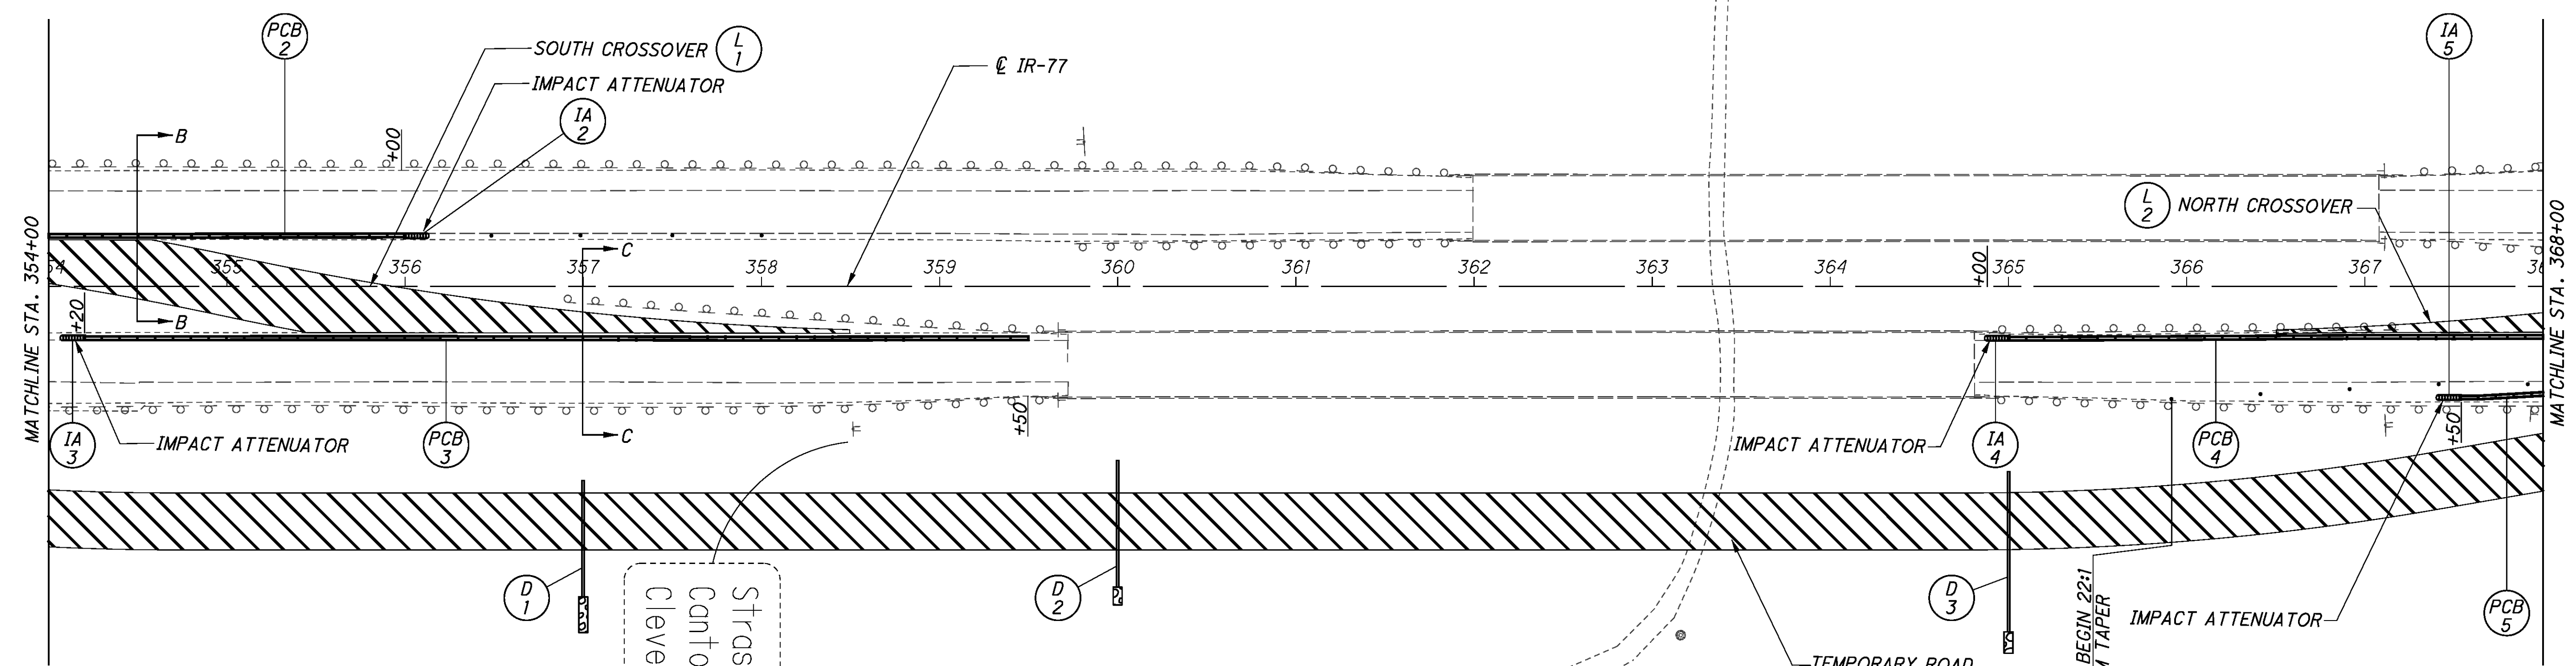

SECTION B-B
STA. 354+50
STA. 370+50

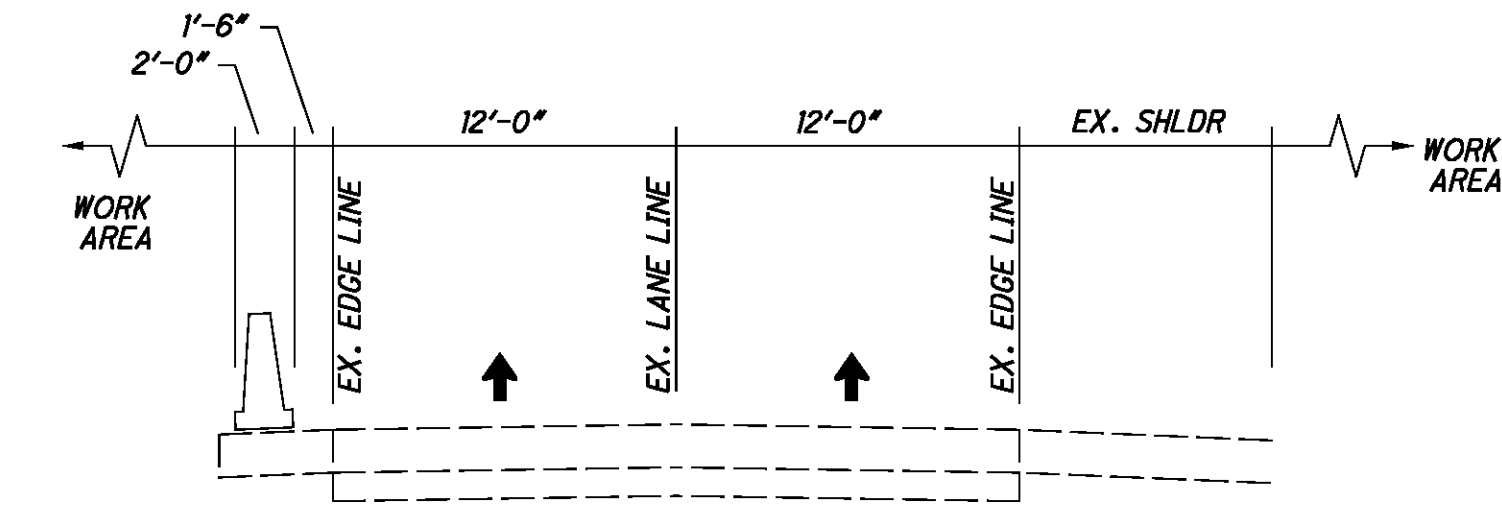

SECTION C-C
STA. 357+00

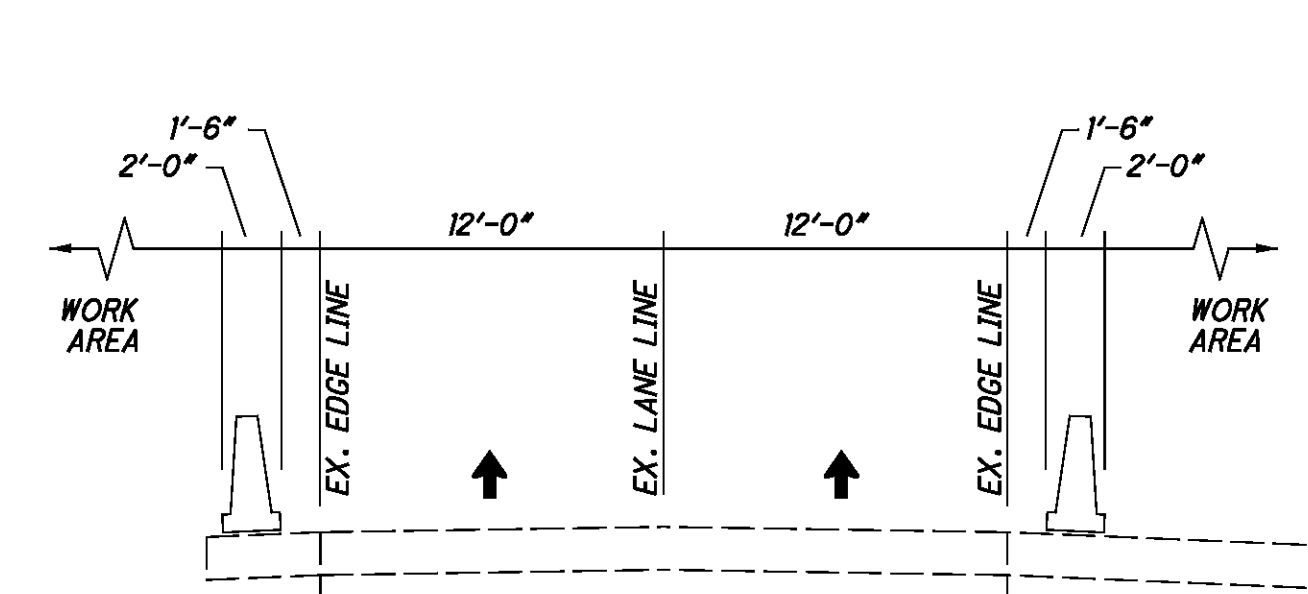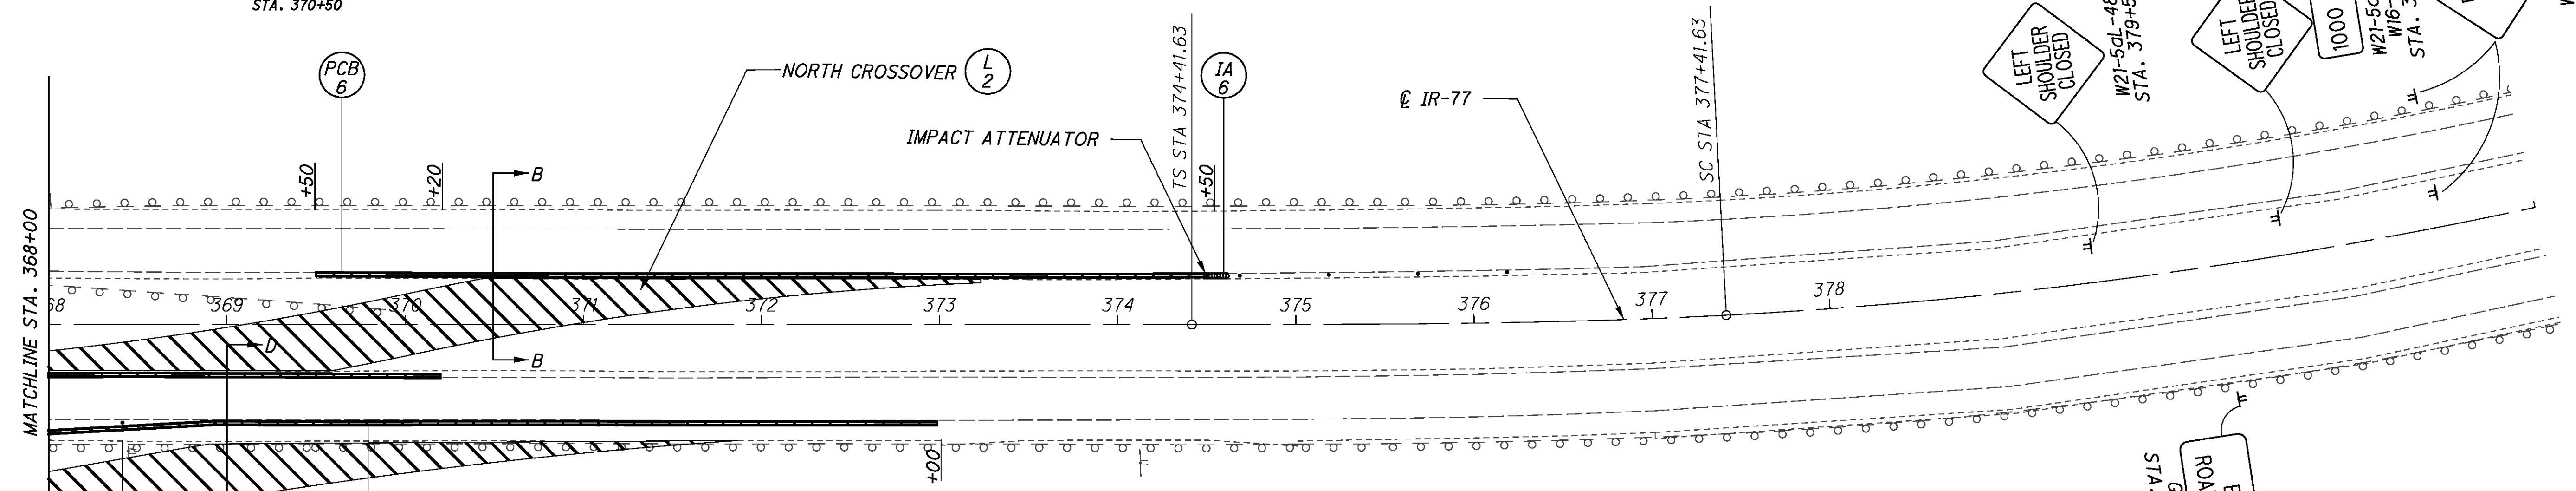

SECTION D-D
STA. 369+00

LEGEND

	EXISTING SIGN, TO REMAIN		WORK ZONE EDGE LINE, WHITE
	EXISTING SIGN, TO BE REMOVED		WORK ZONE EDGE LINE, YELLOW
	PROPOSED SIGN		WORK ZONE LANE LINE
	COVER SIGN		WORK ZONE CHANNELIZING LINE
	WORK AREA		PORTABLE CONCRETE BARRIER, 32" (PCB)
	DRUMS, 50' C/C UNLESS OTHERWISE NOTED		

0 50 100
25
HORIZONTAL SCALE IN FEET

CALCULATED AT JFM

CHECKED JFM

MAINTENANCE OF TRAFFIC PLAN


STAGE 1

TUS-77-25.95

12/105


c:\pwworking\gfpw01\prschroeder\dms69639\87890\T003.dgn 10/24/2013 2:01:26 PM prschroeder

SIGNING NOTE: ADJUSTMENTS TO ADVANCE WORK ZONE SIGN SPACINGS SHALL CONFORM TO SCD MT-102.30
* AN ADDITIONAL 'ROAD WORK AHEAD' SIGN SHALL BE PROVIDED AT SCHNEIDERS CROSSING RD TO IR-77 NB ON RAMP.

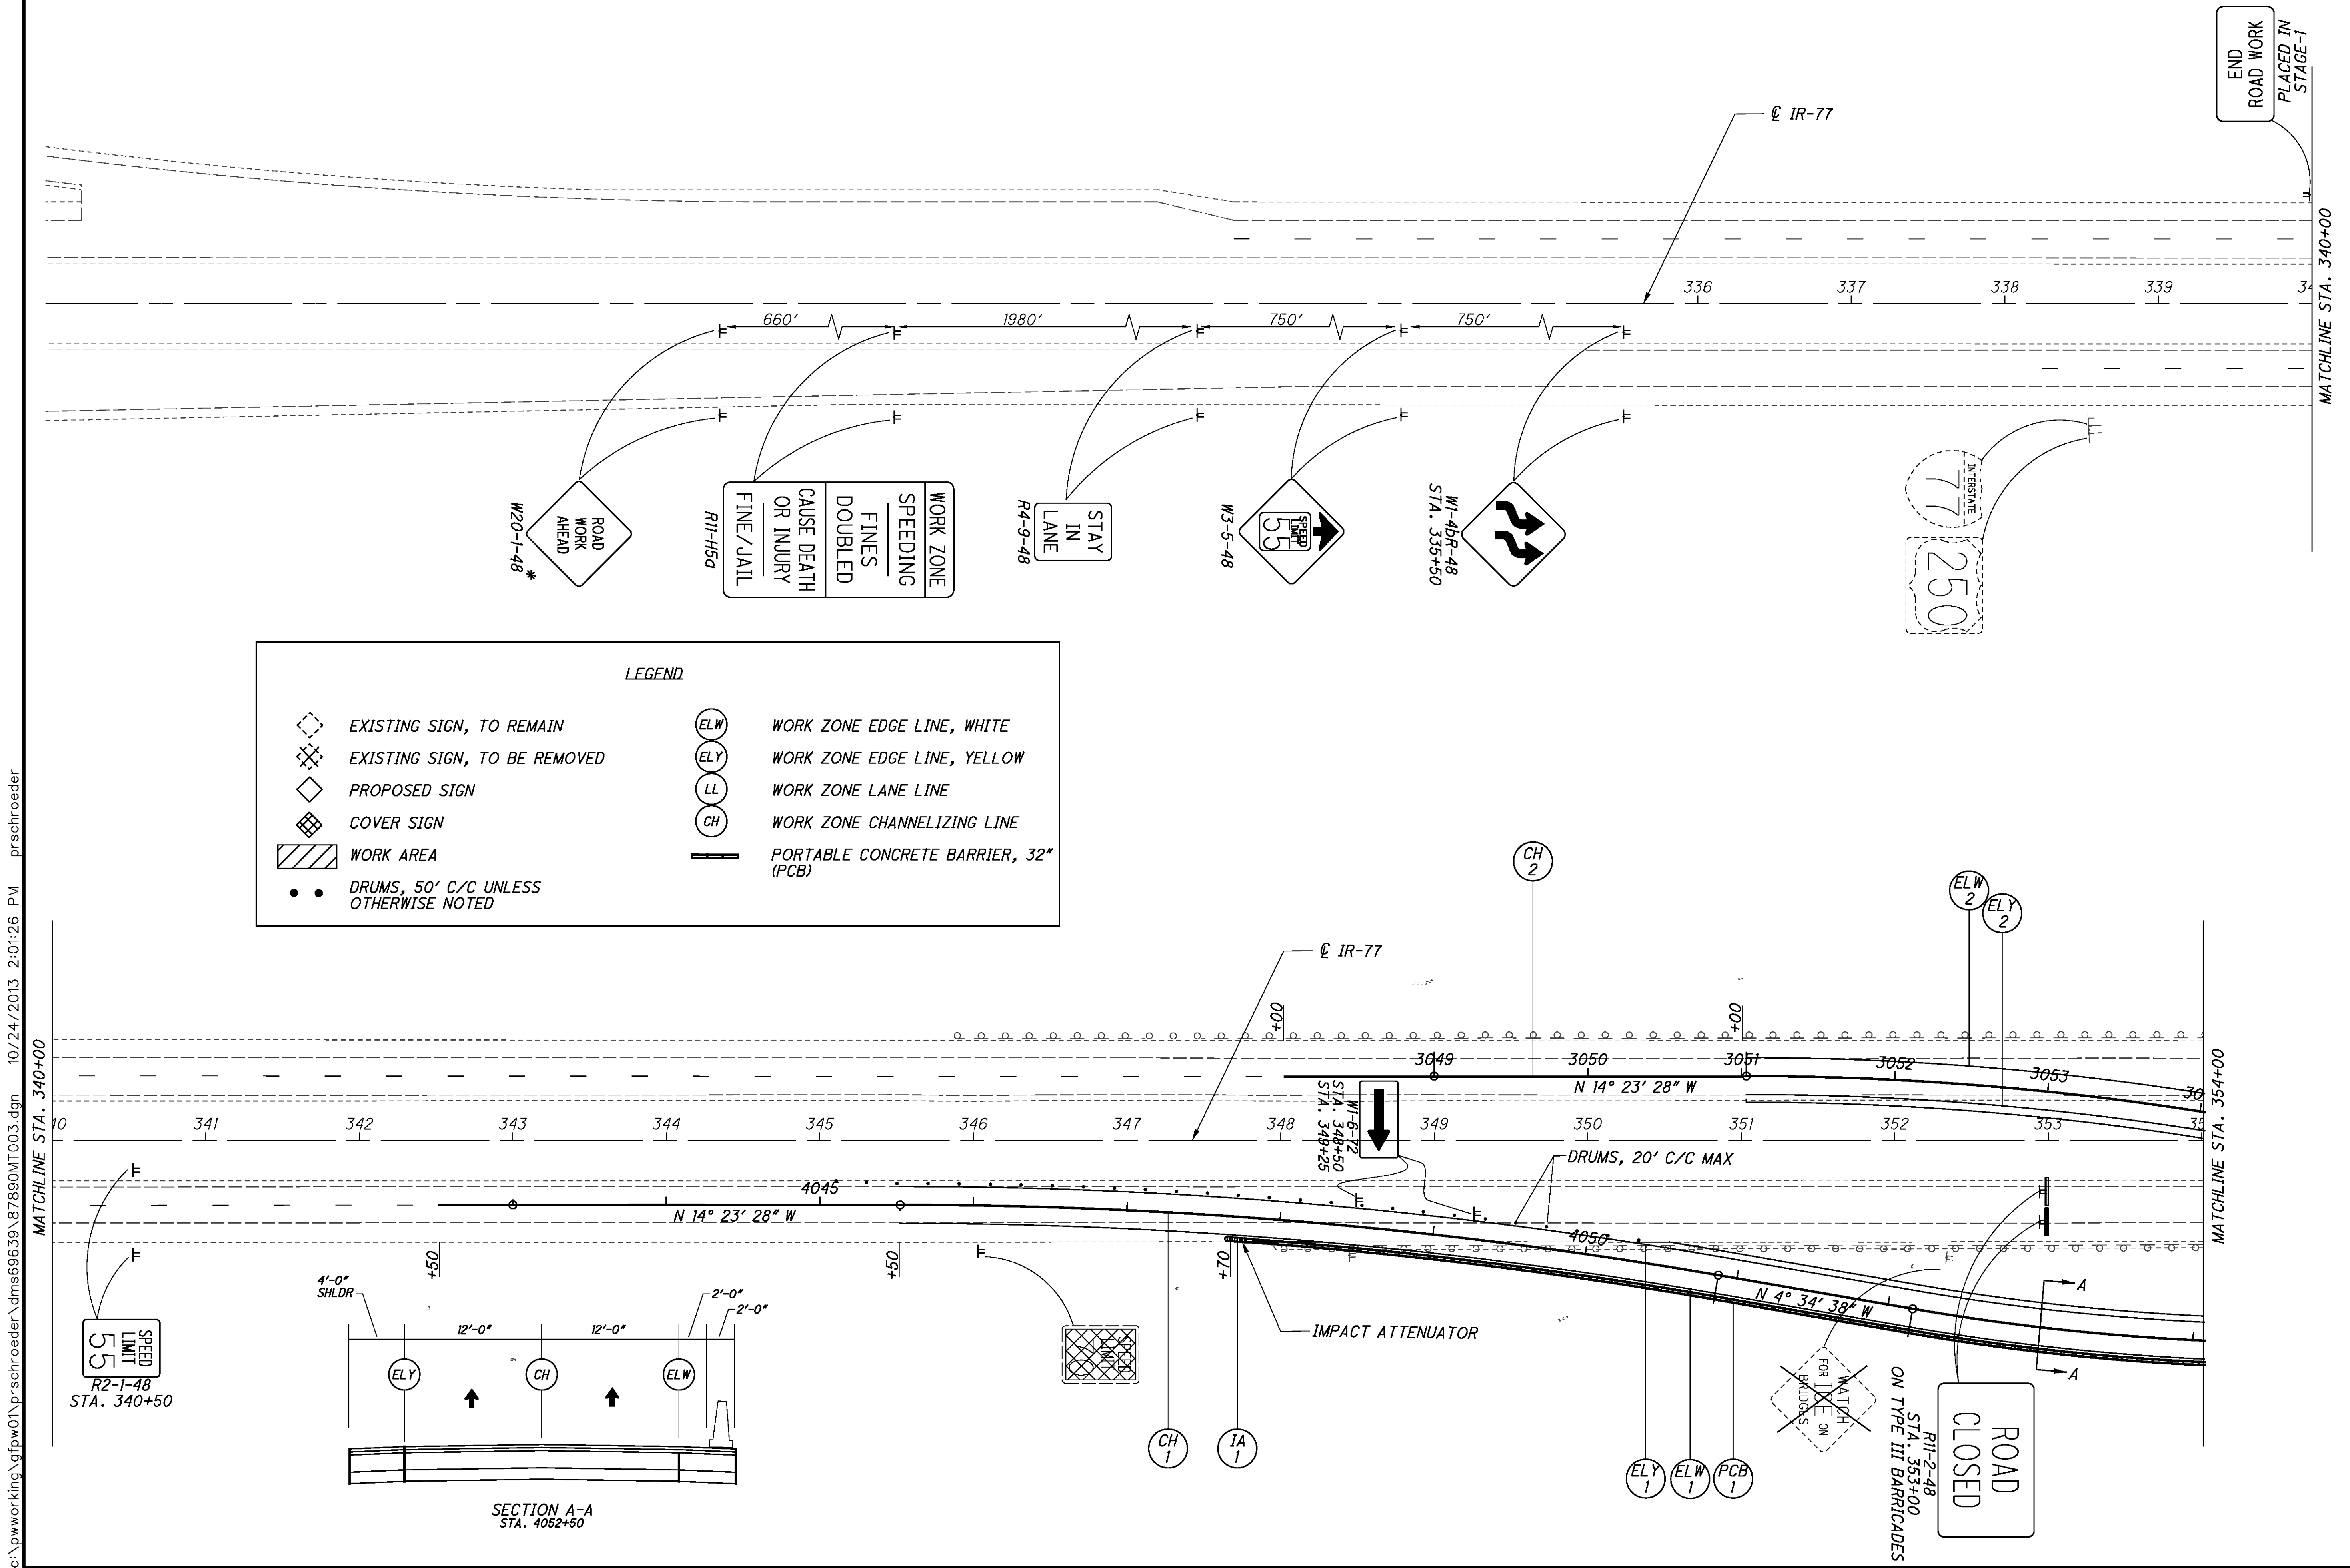



LEGEND


	EXISTING SIGN, TO REMAIN		WORK ZONE EDGE LINE, WHITE
	EXISTING SIGN, TO BE REMOVED		WORK ZONE EDGE LINE, YELLOW
	PROPOSED SIGN		WORK ZONE LANE LINE
	COVER SIGN		WORK ZONE CHANNELIZING LINE
	WORK AREA		PORTABLE CONCRETE BARRIER, 32" (PCB)
	DRUMS, 50' C/C UNLESS OTHERWISE NOTED		

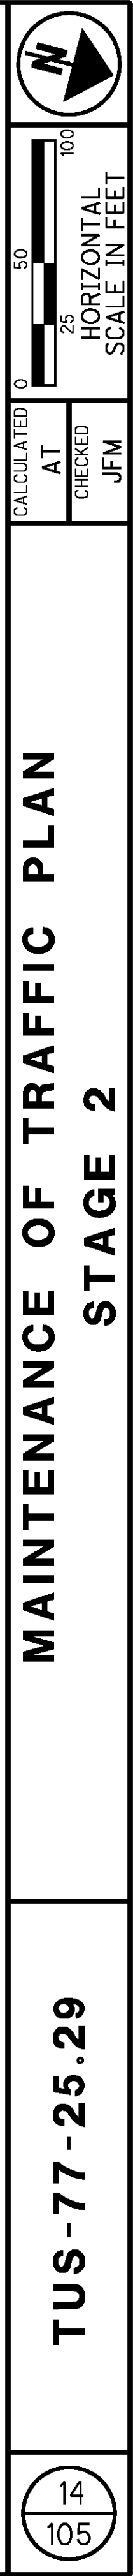

c:\pwworking\gfpw01\prschroeder\dms69639\87890MT005.dgn 10/25/2013 9:04:14 AM prschroeder

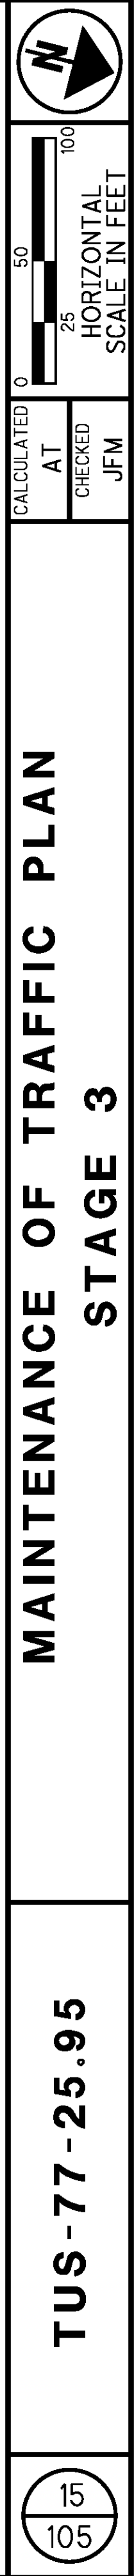


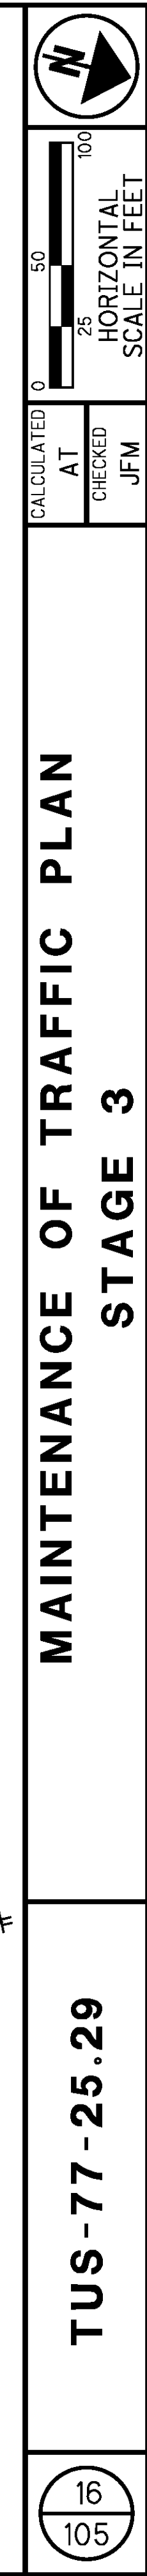

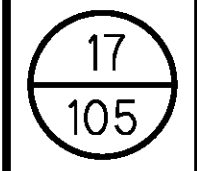





18
105

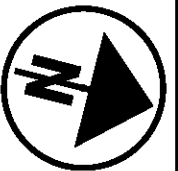

CALCULATED	PR\$	CHECKED	PEK
------------	------	---------	-----

MAINTENANCE OF TRAFFIC TEMPORARY ROAD - PLAN AND PROFILE

TUS-77-25.95

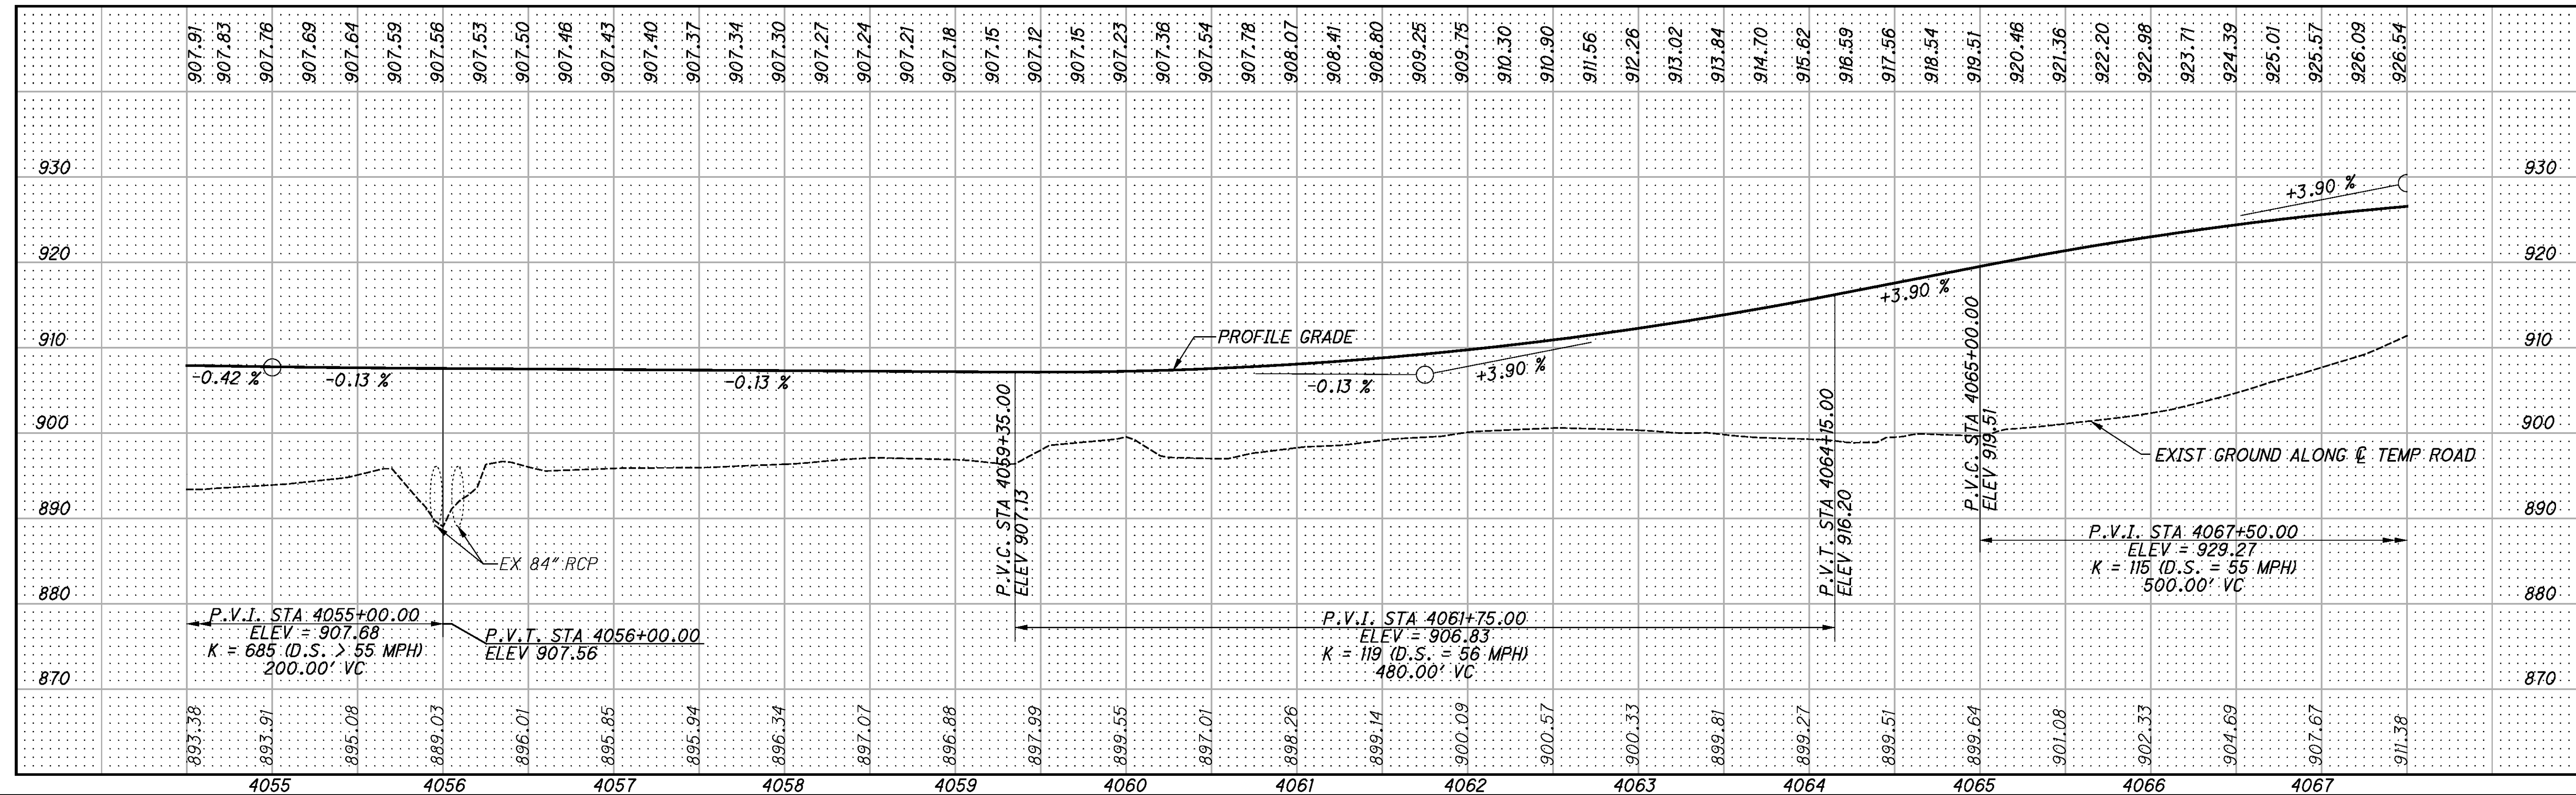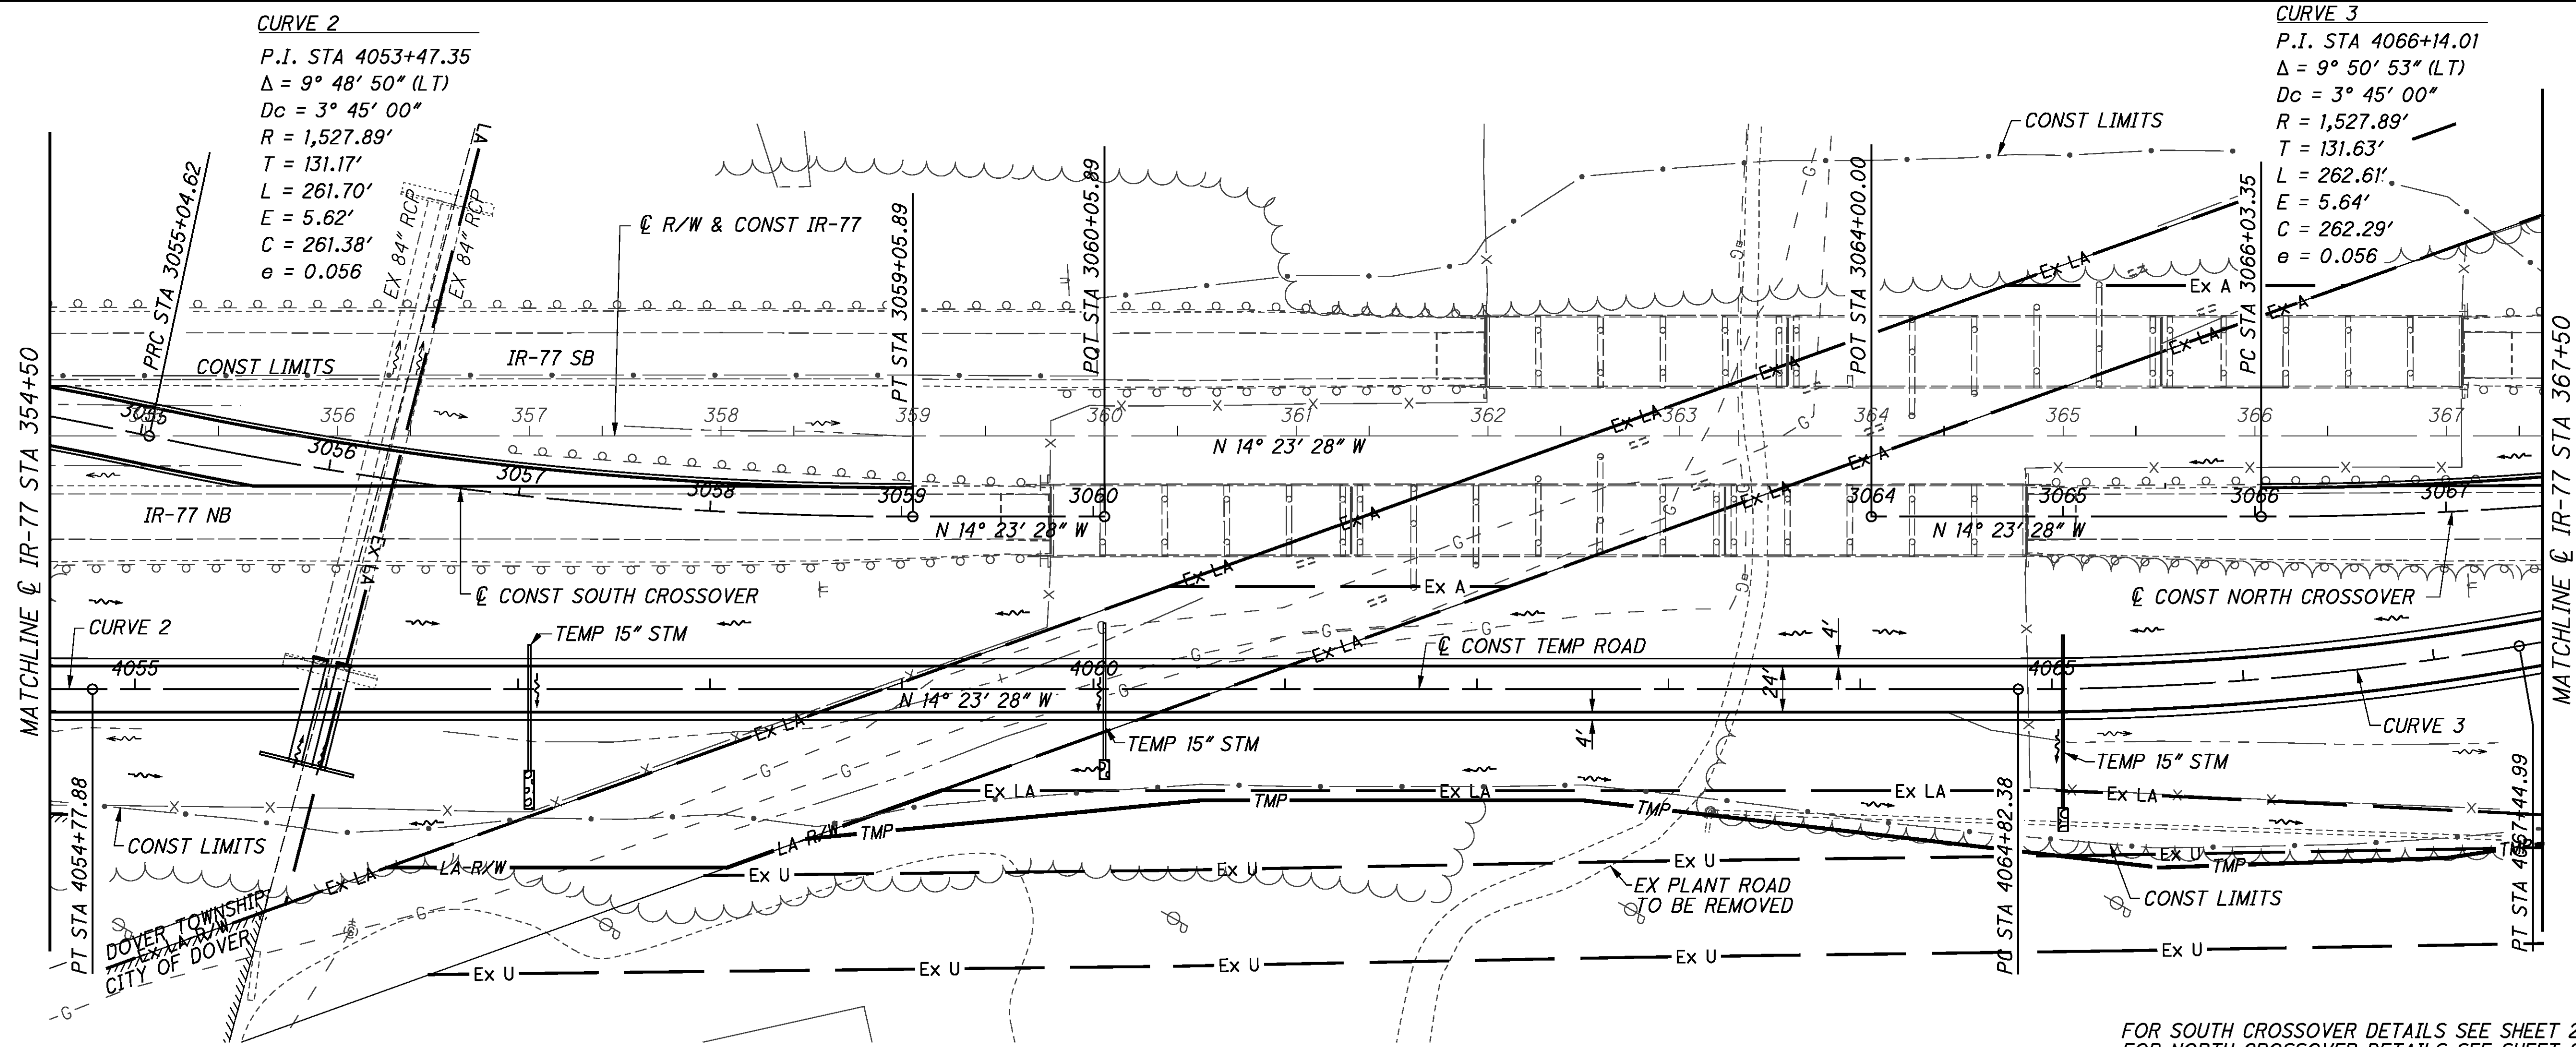

c:\pwworking\gfpw01\prschroeder\dms69639\87890GE001.dgn 7/25/2013 11:11:38 AM prschroeder


S = 0.038'/' L = 96'
S = 0.056'/' L = 143'

LEFT LANE					CENTERLINE CONTROL		RIGHT LANE					REMARKS
EDGE ELEV	TRANS RATE	ELEV CORR	CROSS SLOPE	WIDTH	STATION	PROFILE GRADE	WIDTH	CROSS SLOPE	ELEV CORR	TRANS RATE	EDGE ELEV	
					4048+25.00	904.23						
					4048+28.07	904.28	12.00	-0.040	-0.48		903.80	
					4048+50.00	904.65	12.00	-0.040	-0.48		904.17	
					4048+75.00	905.04	12.00	-0.040	-0.48		904.56	
					4049+00.00	905.43	12.00	-0.040	-0.48		904.95	
					4049+25.00	905.80	12.00	-0.040	-0.48		905.32	
MATCH EXISTING PAVEMENT ELEVATION				0.00	4049+40.02	906.02	12.00	-0.040	-0.48		905.54	
				1.29	4049+50.00	906.17	12.00	-0.040	-0.48		905.69	
				4.49	4049+75.00	906.54	12.00	-0.040	-0.48		906.06	
				7.88	4050+00.00	906.92	12.00	-0.040	-0.48		906.44	
				11.60	4050+25.00	907.27	12.00	-0.040	-0.48		906.79	
907.78	1:213	0.48	0.040	12.00	4050+27.59	907.30	12.00	-0.040	-0.48	1:213	906.82	
908.04	1:213	0.46	0.038	12.00	4050+50.00	907.58	12.00	-0.038	-0.46	1:213	907.12	
908.08	1:213	0.46	0.038	12.00	4050+54.00	907.63	12.00	-0.038	-0.46	1:213	907.17	END FS / BEGIN TRANSITION
908.21	1:213	0.36	0.030	12.00	4050+75.00	907.85	12.00	-0.030	-0.36	1:213	907.50	
908.33	1:213	0.24	0.020	12.00	4051+00.00	908.09	12.00	-0.020	-0.24	1:213	907.84	
908.41	1:213	0.13	0.010	12.00	4051+25.00	908.28	12.00	-0.010	-0.13	1:213	908.15	
908.44	1:213	0.01	0.001	12.00	4051+50.00	908.43	12.00	-0.001	-0.01	1:213	908.42	
908.44	1:213	0.00	0.000	12.00	4051+52.00	908.44	12.00	0.000	0.00	1:213	908.44	FLAT
908.44	1:213	-0.11	-0.009	12.00	4051+75.00	908.55	12.00	0.009	0.11	1:213	908.65	
908.40	1:213	-0.22	-0.019	12.00	4052+00.00	908.62	12.00	0.019	0.22	1:213	908.85	
908.32	1:213	-0.34	-0.028	12.00	4052+25.00	908.66	12.00	0.028	0.34	1:213	909.00	
908.19	1:213	-0.46	-0.038	12.00	4052+50.00	908.65	12.00	0.038	0.46	1:213	909.11	
908.03	1:213	-0.57	-0.048	12.00	4052+75.00	908.61	12.00	0.048	0.57	1:213	909.18	
907.86	1:213	-0.67	-0.056	12.00	4052+96.00	908.54	12.00	0.056	0.67	1:213	909.21	END TRANSITION / BEGIN FS (0.056)
907.85		-0.67	-0.056	12.00	4053+00.00	908.52	12.00	0.056	0.67		909.19	
907.74		-0.67	-0.056	12.00	4053+25.00	908.42	12.00	0.056	0.67		909.09	
907.64		-0.67	-0.056	12.00	4053+50.00	908.31	12.00	0.056	0.67		908.98	
907.53		-0.67	-0.056	12.00	4053+75.00	908.21	12.00	0.056	0.67		908.88	
907.43		-0.67	-0.056	12.00	4054+00.00	908.10	12.00	0.056	0.67		908.77	
907.36	1:213	-0.67	-0.056	12.00	4054+16.00	908.03	12.00	0.056	0.67	1:213	908.71	END FS (0.056) / BEGIN TRANSITION
907.37	1:213	-0.63	-0.052	12.00	4054+25.00	908.00	12.00	0.052	0.63	1:213	908.63	
907.40	1:213	-0.51	-0.043	12.00	4054+50.00	907.91	12.00	0.043	0.51	1:213	908.42	
907.43	1:213	-0.40	-0.033	12.00	4054+75.00	907.83	12.00	0.033	0.40	1:213	908.22	
907.48	1:213	-0.28	-0.023	12.00	4055+00.00	907.76	12.00	0.023	0.28	1:213	908.04	
907.53	1:213	-0.16	-0.014	12.00	4055+25.00	907.69	12.00	0.014	0.16	1:213	907.85	
907.59	1:213	-0.05	-0.004	12.00	4055+50.00	907.64	12.00	0.004	0.05	1:213	907.68	
907.66	1:213	0.07	0.006	12.00	4055+75.00	907.59	12.00	-0.006	-0.07	1:213	907.52	
907.75	1:213	0.19	0.016	12.00	4056+00.00	907.56	12.00	-0.016	-0.19	1:213	907.37	
907.74	1:213	0.19	0.016	12.00	4056+01.00	907.55	12.00	-0.016	-0.19	1:213	907.36	END TRANSITION / BEGIN NC (0.016)
907.72		0.19	0.016	12.00	4056+25.00	907.53	12.00	-0.016	-0.19		907.34	
907.69		0.19	0.016	12.00	4056+50.00	907.50	12.00	-0.016	-0.19		907.31	
907.65		0.19	0.016	12.00	4056+75.00	907.46	12.00	-0.016	-0.19		907.27	
907.62		0.19	0.016	12.00	4057+00.00	907.43	12.00	-0.016	-0.19		907.24	
907.59		0.19	0.016	12.00	4057+25.00	907.40	12.00	-0.016	-0.19		907.20	
907.56		0.19	0.016	12.00	4057+50.00	907.37	12.00	-0.016	-0.19		907.17	
907.53		0.19	0.016	12.00	4057+75.00	907.34	12.00	-0.016	-0.19		907.15	
907.49		0.19	0.016	12.00	4058+00.00	907.30	12.00	-0.016	-0.19		907.11	
907.46		0.19	0.016	12.00	4058+25.00	907.27	12.00	-0.016	-0.19		907.08	
907.43		0.19	0.016	12.00	4058+50.00	907.24	12.00	-0.016	-0.19		907.05	
907.40		0.19	0.016	12.00	4058+75.00	907.21	12.00	-0.016	-0.19		907.02	
907.37		0.19	0.016	12.00	4059+00.00	907.18	12.00	-0.016	-0.19		906.98	
907.34		0.19	0.016	12.00	4059+25.00	907.15	12.00	-0.016	-0.19		906.96	
907.31		0.19	0.016	12.00	4059+50.00	907.12	12.00	-0.016	-0.19		906.93	
907.34		0.19	0.016	12.00	4059+75.00	907.15	12.00	-0.016	-0.19		906.96	


LEFT LANE					CENTERLINE CONTROL		RIGHT LANE					REMARKS
EDGE ELEV	TRANS RATE	ELEV CORR	CROSS SLOPE	WIDTH	STATION	PROFILE GRADE	WIDTH	CROSS SLOPE	ELEV CORR	TRANS RATE	EDGE ELEV	
907.42		0.19	0.016	12.00	4060+00.00	907.23	12.00	-0.016	-0.19		907.04	
907.55		0.19	0.016	12.00	4060+25.00	907.36	12.00	-0.016	-0.19		907.17	
907.73		0.19	0.016	12.00	4060+50.00	907.54	12.00	-0.016	-0.19		907.35	
907.97		0.19	0.016	12.00	4060+75.00	907.78	12.00	-0.016	-0.19		907.59	
908.26		0.19	0.016	12.00	4061+00.00	908.07	12.00	-0.016	-0.19		907.87	
908.60		0.19	0.016	12.00	4061+25.00	908.41	12.00	-0.016	-0.19		908.22	
908.99		0.19	0.016	12.00	4061+50.00	908.80	12.00	-0.016	-0.19		908.61	
909.44		0.19	0.016	12.00	4061+75.00	909.25	12.00	-0.016	-0.19		909.06	
909.94		0.19	0.016	12.00	4062+00.00	909.75	12.00	-0.016	-0.19		909.55	
910.49		0.19	0.016	12.00	4062+25.00	910.30	12.00	-0.016	-0.19		910.10	
911.09		0.19	0.016	12.00	4062+50.00	910.90	12.00	-0.016	-0.19		910.71	
911.75		0.19	0.016	12.00	4062+75.00	911.56	12.00	-0.016	-0.19		911.36	
912.46		0.19	0.016	12.00	4063+00.00	912.26	12.00	-0.016	-0.19		912.07	
913.22		0.19	0.016	12.00	4063+25.00	913.02	12.00	-0.016	-0.19		912.83	
914.03		0.19	0.016	12.00	4063+50.00	913.84	12.00	-0.016	-0.19		913.64	
914.33	1:213	0.19	0.016	12.00	4063+59.00	914.14	12.00	-0.016	-0.19	1:213	913.95	END NC (0.016) / BEGIN TRANSITION
914.82	1:213	0.12	0.010	12.00	4063+75.00	914.70	12.00	-0.010	-0.12	1:213	914.59	
915.62	1:213	0.00	0.000	12.00	4064+00.00	915.62	12.00	0.000	0.00	1:213	915.62	
916.47	1:213	-0.12	-0.010	12.00	4064+25.00	916.59	12.00	0.010	0.12	1:213	916.70	
917.33	1:213	-0.23	-0.019	12.00	4064+50.00	917.56	12.00	0.019	0.23	1:213	917.80	
918.19	1:213	-0.35	-0.029	12.00	4064+75.00	918.54	12.00	0.029	0.35	1:213	918.89	
919.05	1:213	-0.47	-0.039	12.00	4065+00.00	919.51	12.00	0.039	0.47	1:213	919.98	
919.88	1:213	-0.58	-0.049	12.00	4065+25.00	920.46	12.00	0.049	0.58	1:213	921.05	
920.47	1:213	-0.67	-0.056	12.00	4065+44.00	921.15	12.00	0.056	0.67	1:213	921.82	END TRANSITION / BEGIN FS (0.056)
920.68		-0.67	-0.056	12.00	4065+50.00	921.36	12.00	0.056	0.67		922.03	
921.52		-0.67	-0.056	12.00	4065+75.00	922.20	12.00	0.056	0.67		922.87	
922.31		-0.67	-0.056	12.00	4066+00.00	922.98	12.00	0.056	0.67		923.65	
923.04		-0.67	-0.056	12.00	4066+25.00	923.71	12.00	0.056	0.67		924.38	
923.71		-0.67	-0.056	12.00	4066+50.00	924.39	12.00	0.056	0.67		925.06	
924.07	1:213	-0.67	-0.056	12.00	4066+64.00	924.74	12.00	0.056	0.67	1:213	925.41	END FS (0.056) / BEGIN TRANSITION
924.39	1:213	-0.62	-0.052	12.00	4066+75.00	925.01	12.00	0.052	0.62	1:213	925.63	
925.07	1:213	-0.50	-0.042	12.00	4067+00.00	925.57	12.00	0.042	0.50	1:213	926.08	
925.70	1:213	-0.39	-0.032	12.00	4067+25.00	926.09	12.00	0.032	0.39	1:213	926.47	
926.27	1:213	-0.27	-0.023	12.00	4067+50.00	926.54	12.00	0.023	0.27	1:213	926.81	
926.79	1:213	-0.15	-0.013	12.00	4067+75.00	926.95	12.00	0.013	0.15	1:213	927.10	
927.26	1:213	-0.04	-0.003	12.00	4068+00.00	927.30	12.00	0.003	0.04	1:213	927.34	
927.39	1:213	0.00	0.000	12.00	4068+08.00	927.39	12.00	0.000	0.00	1:213	927.39	FLAT
927.67	1:213	0.08	0.007	12.00	4068+25.00	927.59	12.00	-0.007	-0.08	1:213	927.51	
928.02	1:213	0.20	0.016	12.00	4068+50.00	927.83	12.00	-0.016	-0.20	1:213	927.63	
928.33	1:213	0.31	0.026	12.00	4068+75.00	928.01	12.00	-0.026	-0.31	1:213	927.70	
928.57	1:213	0.43	0.036	12.00	4069+00.00	928.14	12.00	-0.036	-0.43	1:213	927.72	
928.62	1:213	0.46	0.038	12.00	4069+06.00	928.17	12.00	-0.038	-0.46	1:213	927.71	END TRANSITION / BEGIN FS
928.69	1:213	0.47	0.039	12.00	4069+25.00	928.22	12.00	-0.039	-0.47	1:213	927.75	
928.72	1:213	0.48	0.040	12.00	4069+37.13	928.24	12.00	-0.040	-0.48	1:213	927.76	
MATCH EXISTING PAVEMENT ELEVATION				10.14	4069+50.00	928.24	12.00	-0.040	-0.48		927.76	
				6.61	4069+75.00	928.21	12.00	-0.040	-0.48		927.73	
				3.23	4070+00.00	928.12	12.00	-0.040	-0.48		927.64	
				0.13	4070+25.00	928.01	12.00	-0.040	-0.48		927.53	
				0.00	4070+26.12	928.00	12.00	-0.040	-0.48		927.52	
					4070+50.00	927.89	12.00	-0.040	-0.48		927.41	
					4070+75.00	927.78	12.00	-0.040	-0.48		927.30	
					4071+00.00	927.66	12.00	-0.040	-0.48		927.18	
					4071+25.00	927.49	12.00	-0.040	-0.48		927.01	
					4071+39.50	927.39	12.00	-0.040	-0.48		926.91	
					4071+50.00	927.32						

P.I. STA 3068+04.73
 $\Delta = 12^{\circ} 02' 17''$ (LT)
 $D_c = 3^{\circ} 00' 00''$
 $R = 1,909.86'$
 $T = 201.38'$
 $L = 401.27'$ —————
 $E = 10.59'$
 $C = 400.53'$
 $C.B. = N 20^{\circ} 24' 37''$
 $\theta = 0.016$ —————
 $AHD \angle N 26^{\circ} 25' 45''$

P.I. STA 3072+06.00
 $\Delta = 12^{\circ} 02' 17''$ (RT)
 $D_c = 3^{\circ} 00' 00''$
 $R = 1,909.86'$
 $T = 201.38'$
 $L = 401.27'$
 $E = 10.59'$
 $C = 400.53'$
 $C.B. = N 20^{\circ} 24' 37''$
 $\theta = 0.016$
 $BK = N 26^{\circ} 25' 45'' W$

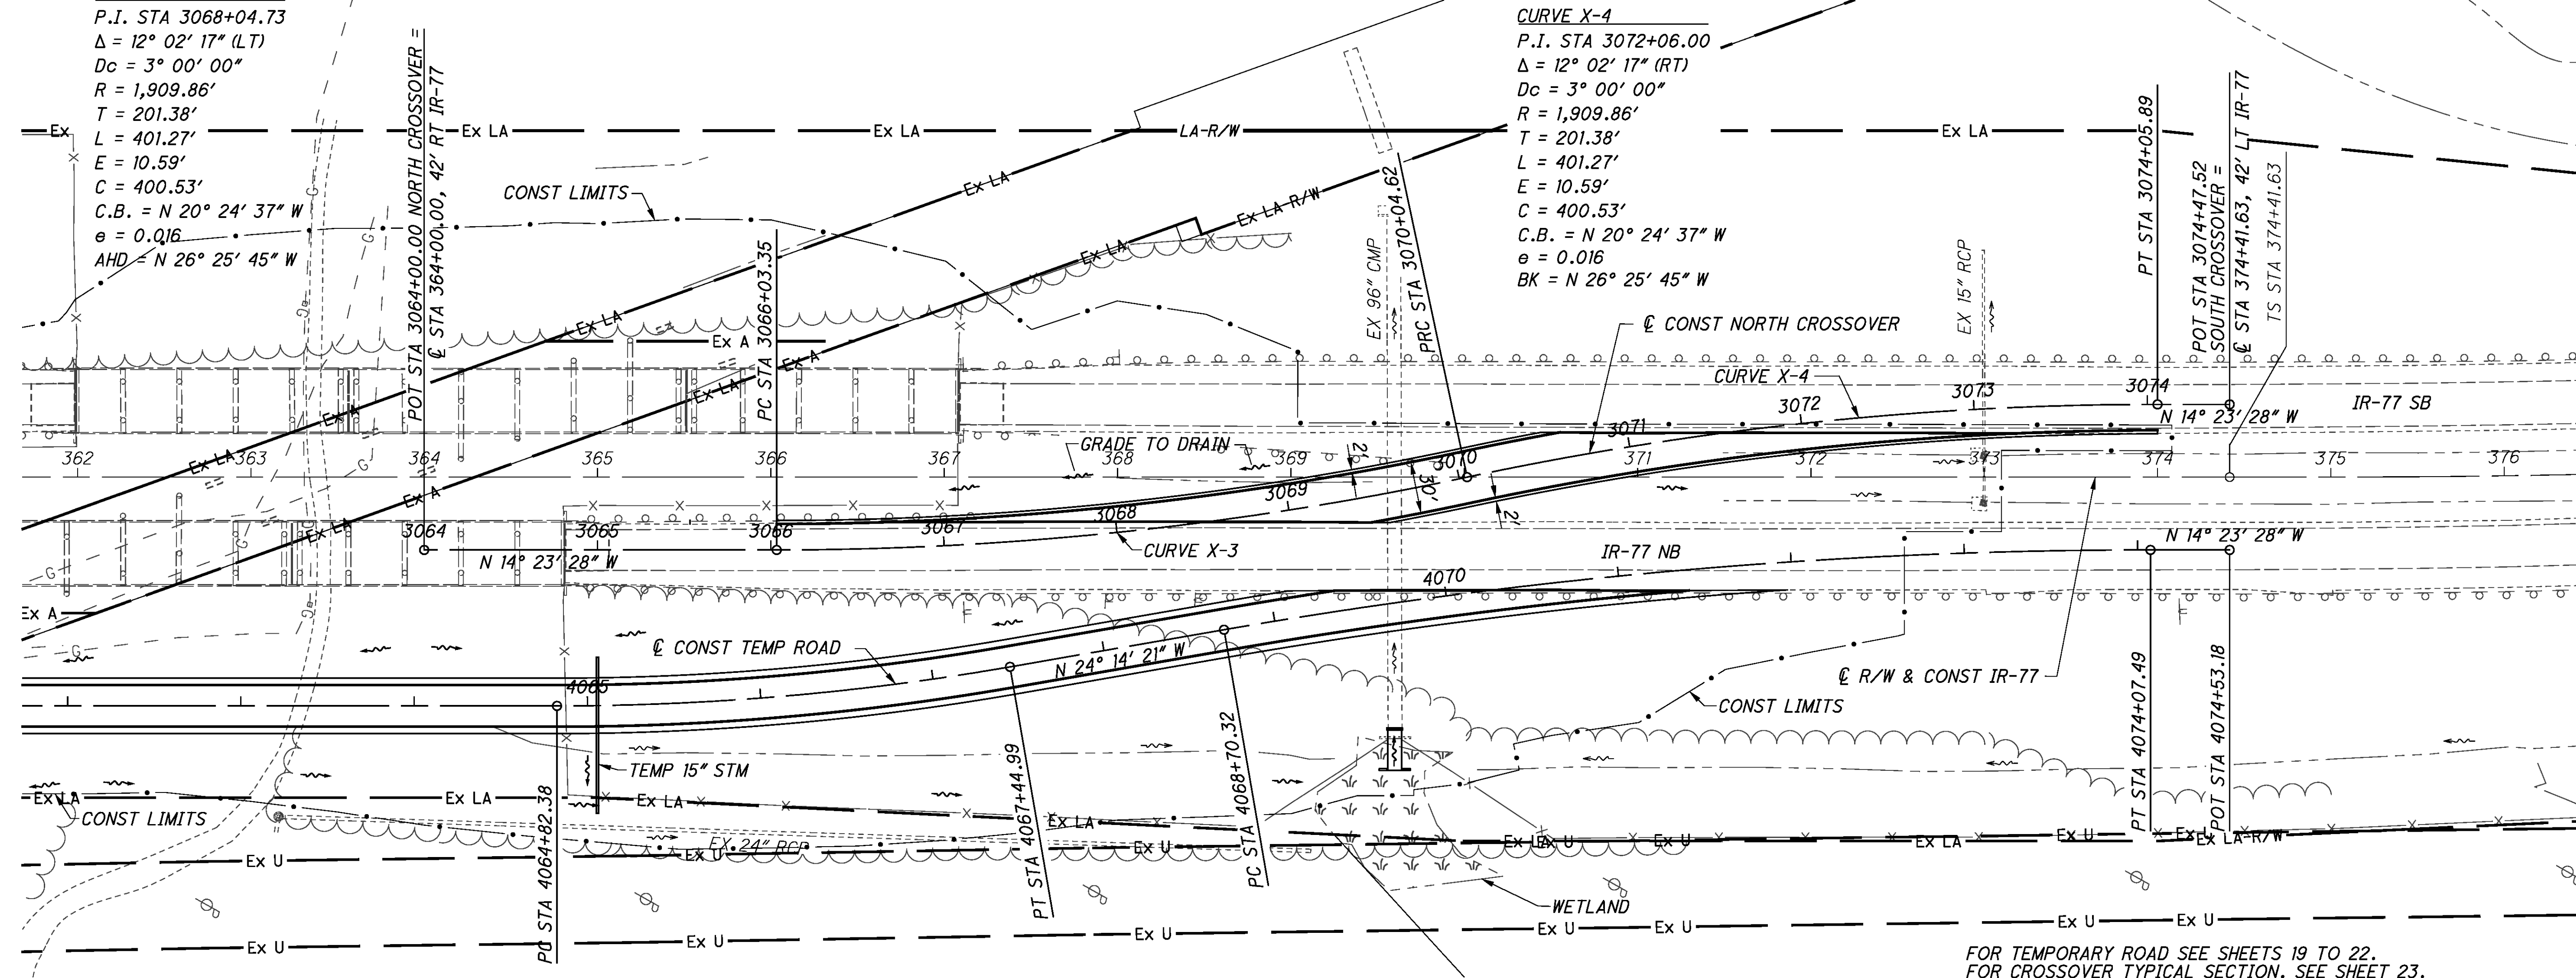


FOR TEMPORARY ROAD SEE SHEETS 19 TO 22.
FOR CROSSOVER TYPICAL SECTION, SEE SHEET 23.

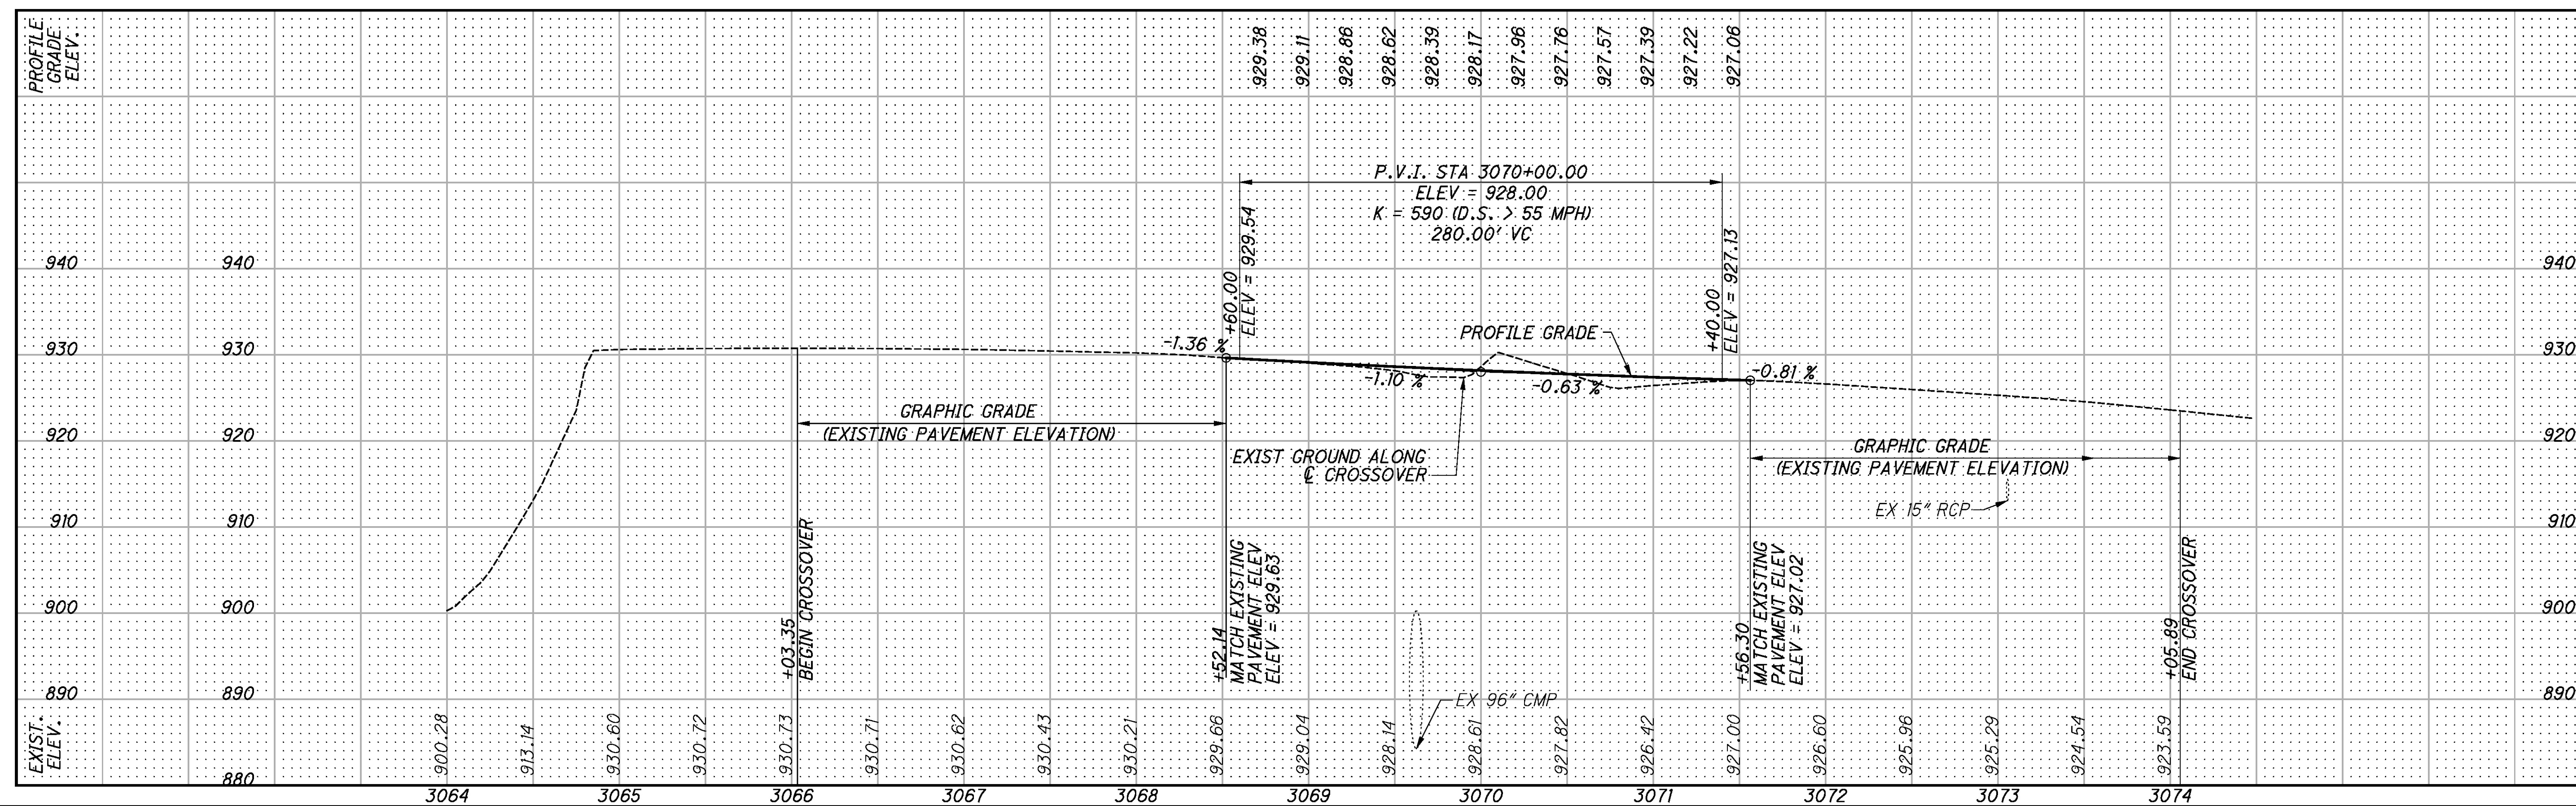

[illegible]

0

c:\pwworking\gfpw01\prschroeder\dms62684\87890DE001.dgn 10/21/2013 9:56:21 AM prschroeder

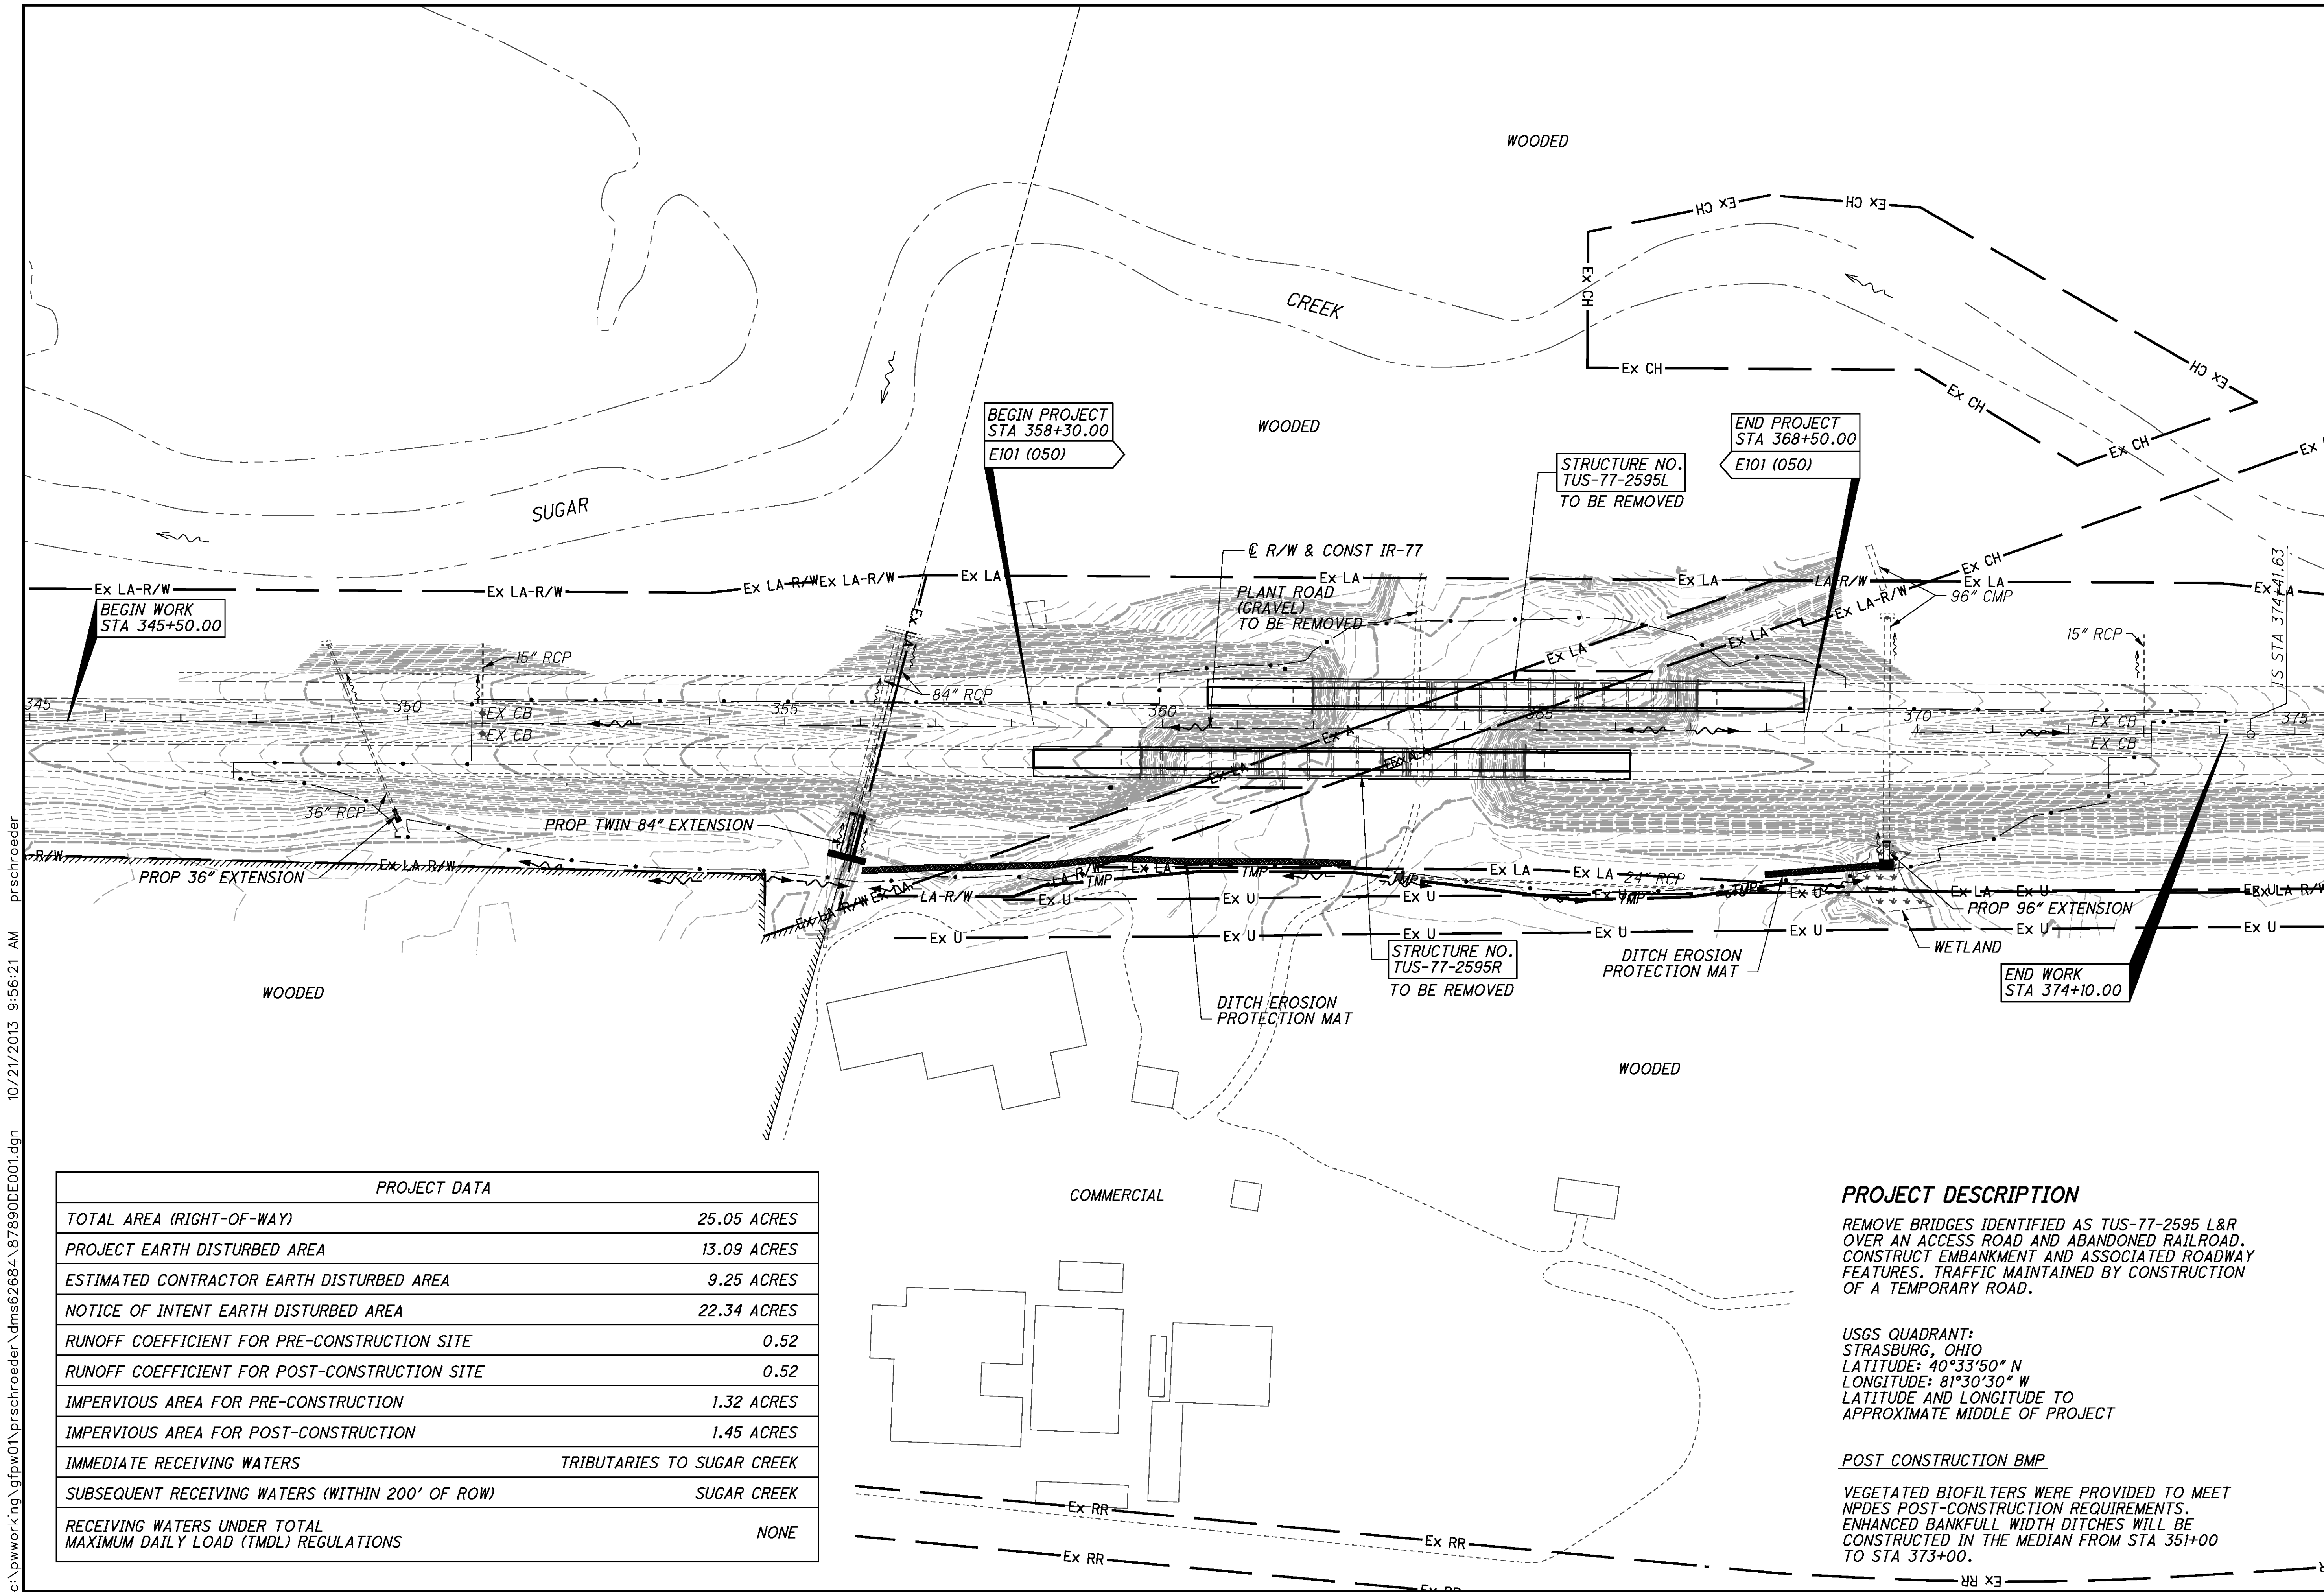

PROJECT DATA	
TOTAL AREA (RIGHT-OF-WAY)	25.05 ACRES
PROJECT EARTH DISTURBED AREA	13.09 ACRES
ESTIMATED CONTRACTOR EARTH DISTURBED AREA	9.25 ACRES
NOTICE OF INTENT EARTH DISTURBED AREA	22.34 ACRES
RUNOFF COEFFICIENT FOR PRE-CONSTRUCTION SITE	0.52
RUNOFF COEFFICIENT FOR POST-CONSTRUCTION SITE	0.52
IMPERVIOUS AREA FOR PRE-CONSTRUCTION	1.32 ACRES
IMPERVIOUS AREA FOR POST-CONSTRUCTION	1.45 ACRES
IMMEDIATE RECEIVING WATERS	TRIBUTARIES TO SUGAR CREEK
SUBSEQUENT RECEIVING WATERS (WITHIN 200' OF ROW)	SUGAR CREEK
RECEIVING WATERS UNDER TOTAL MAXIMUM DAILY LOAD (TMDL) REGULATIONS	NONE




PROJECT DESCRIPTION

REMOVE BRIDGES IDENTIFIED AS TUS-77-2595 L&R OVER AN ACCESS ROAD AND ABANDONED RAILROAD. CONSTRUCT EMBANKMENT AND ASSOCIATED ROADWAY FEATURES. TRAFFIC MAINTAINED BY CONSTRUCTION OF A TEMPORARY ROAD.


USGS QUADRANT:
STRASBURG, OHIO
LATITUDE: 40°33'50" N
LONGITUDE: 81°30'30" W
LATITUDE AND LONGITUDE TO
APPROXIMATE MIDDLE OF PROJECT

POST CONSTRUCTION BMP

VEGETATED BIOFILTERS WERE PROVIDED TO MEET NPDES POST-CONSTRUCTION REQUIREMENTS. ENHANCED BANKFULL WIDTH DITCHES WILL BE CONSTRUCTED IN THE MEDIAN FROM STA 351+00 TO STA 373+00.

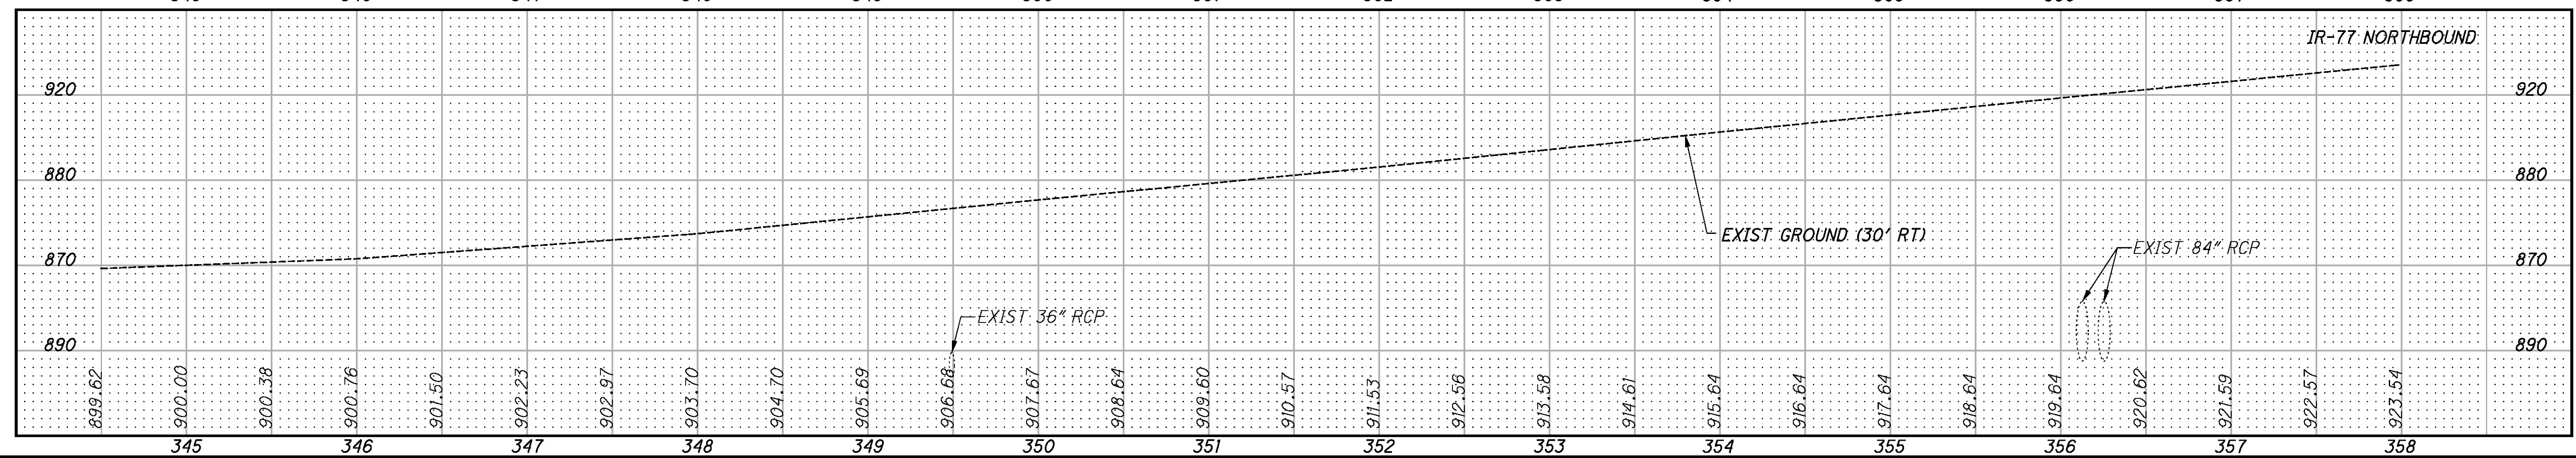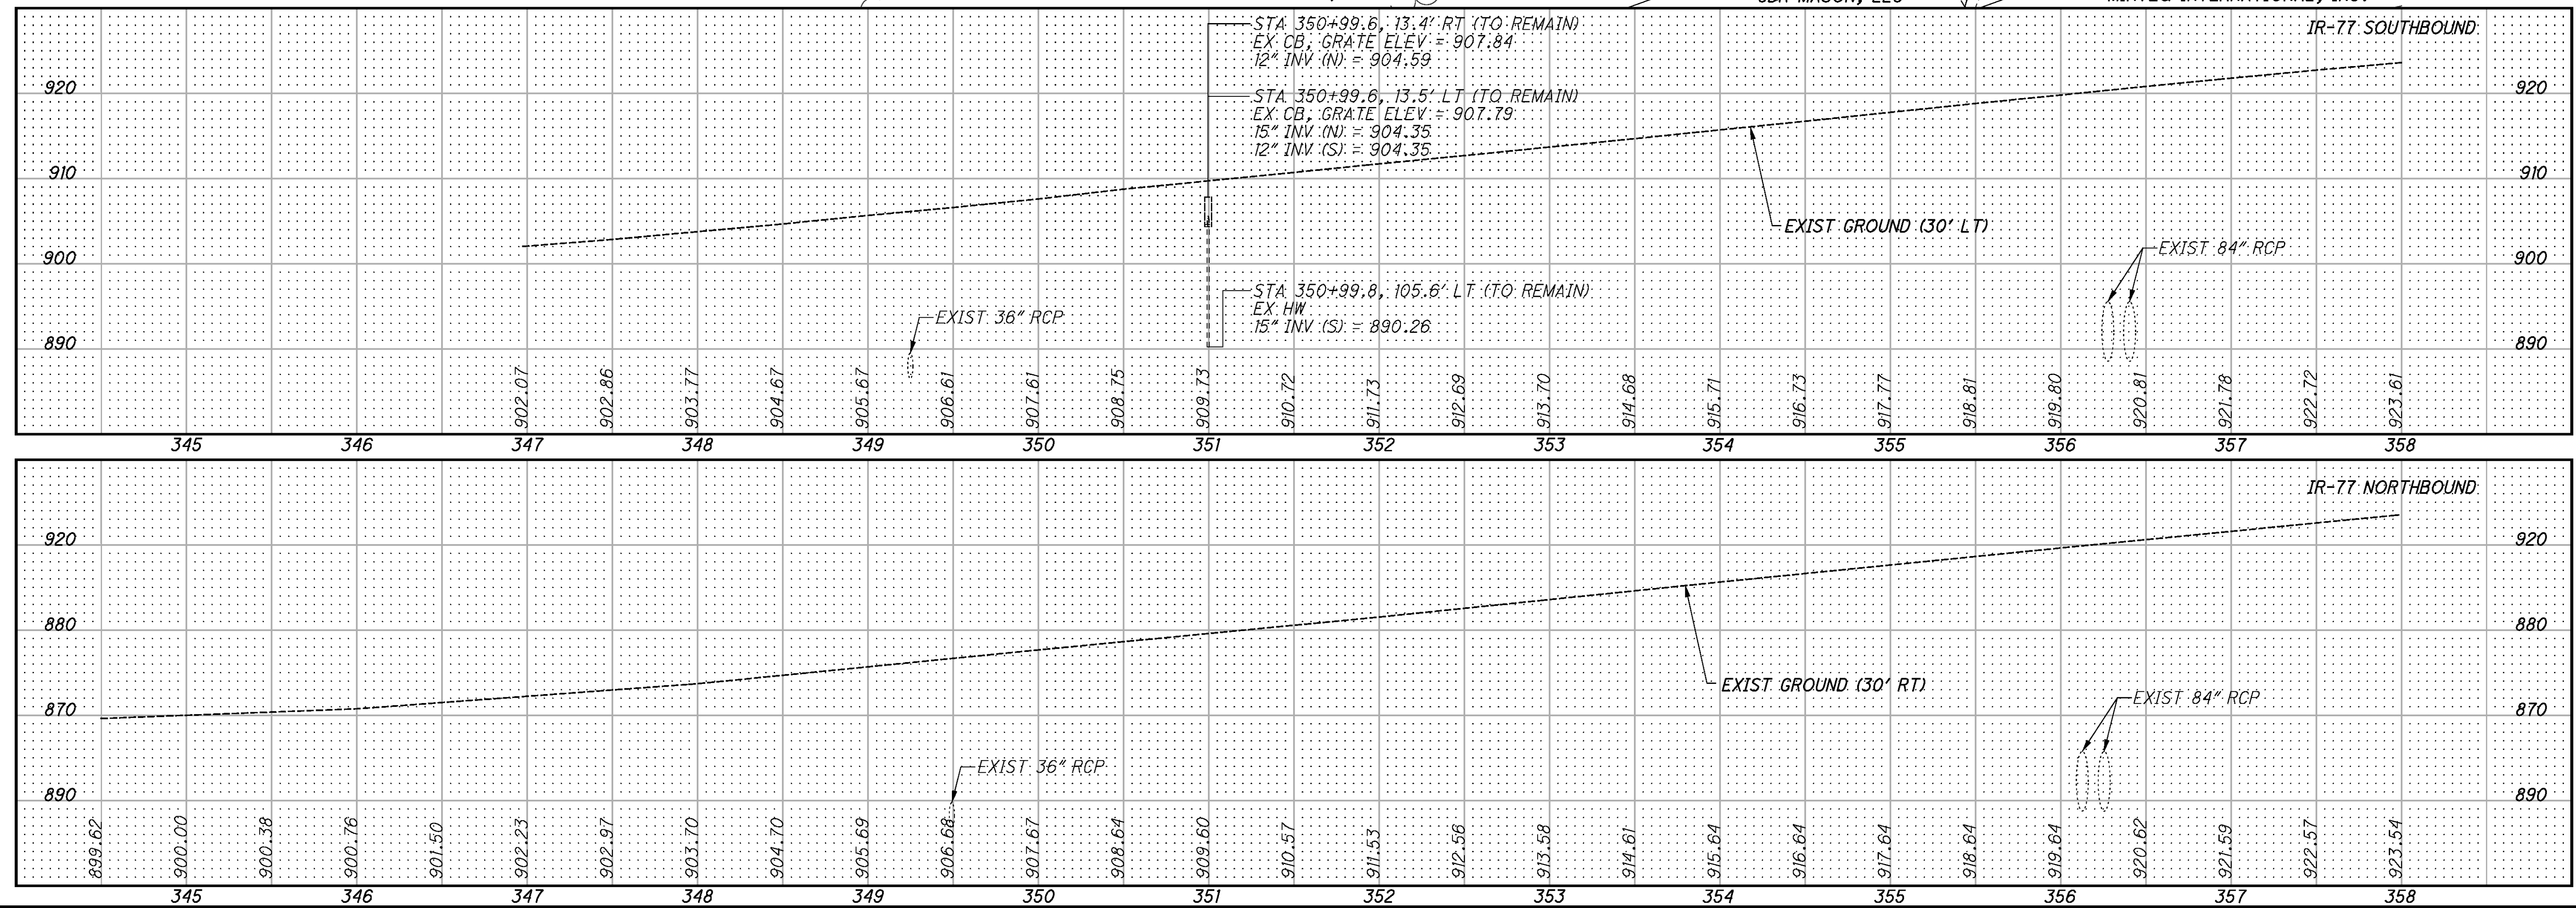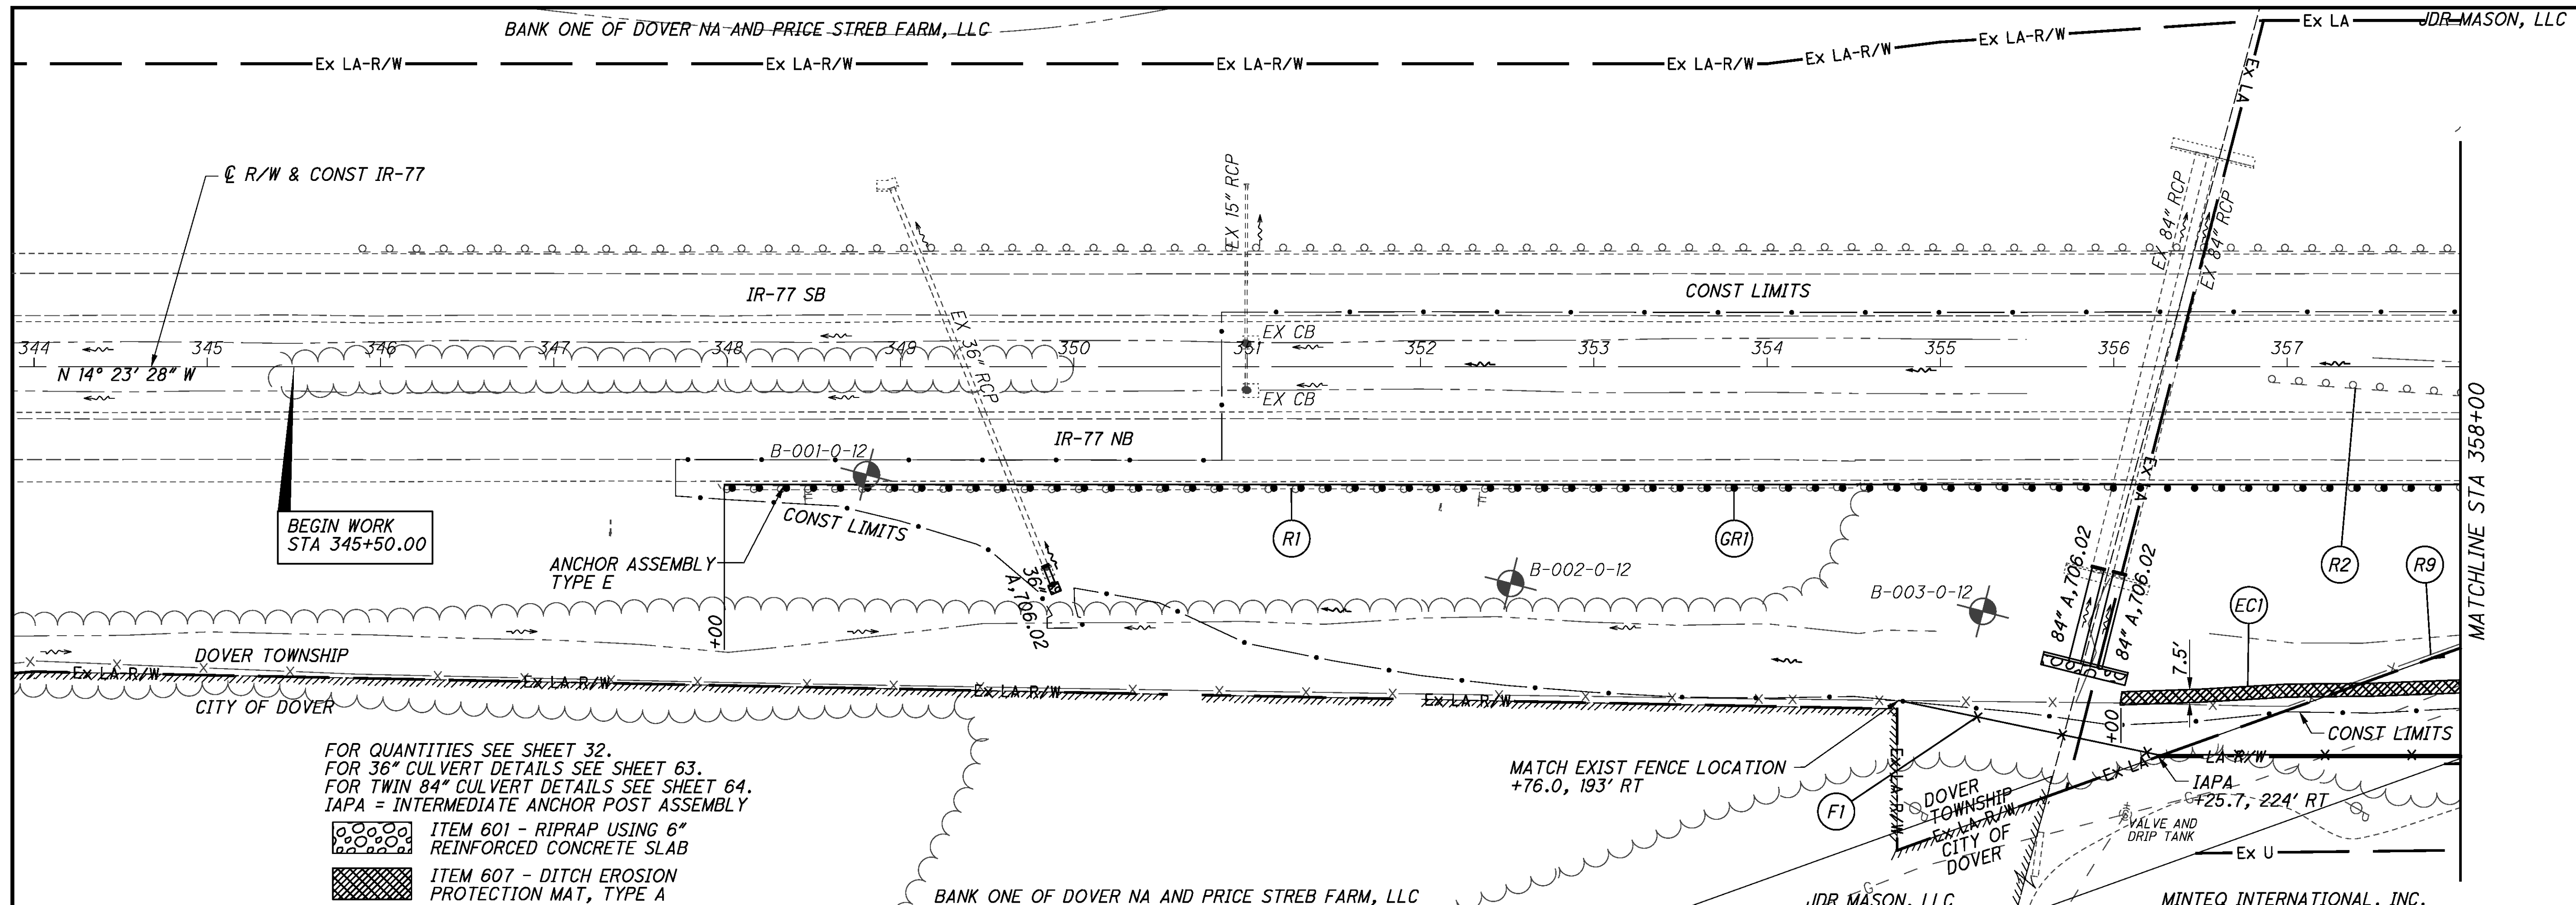

c:\pwworking\gfpw01\prschroeder\dms62684\87890GPO02.dgn 10/21/2013 9:58:15 AM prschroeder

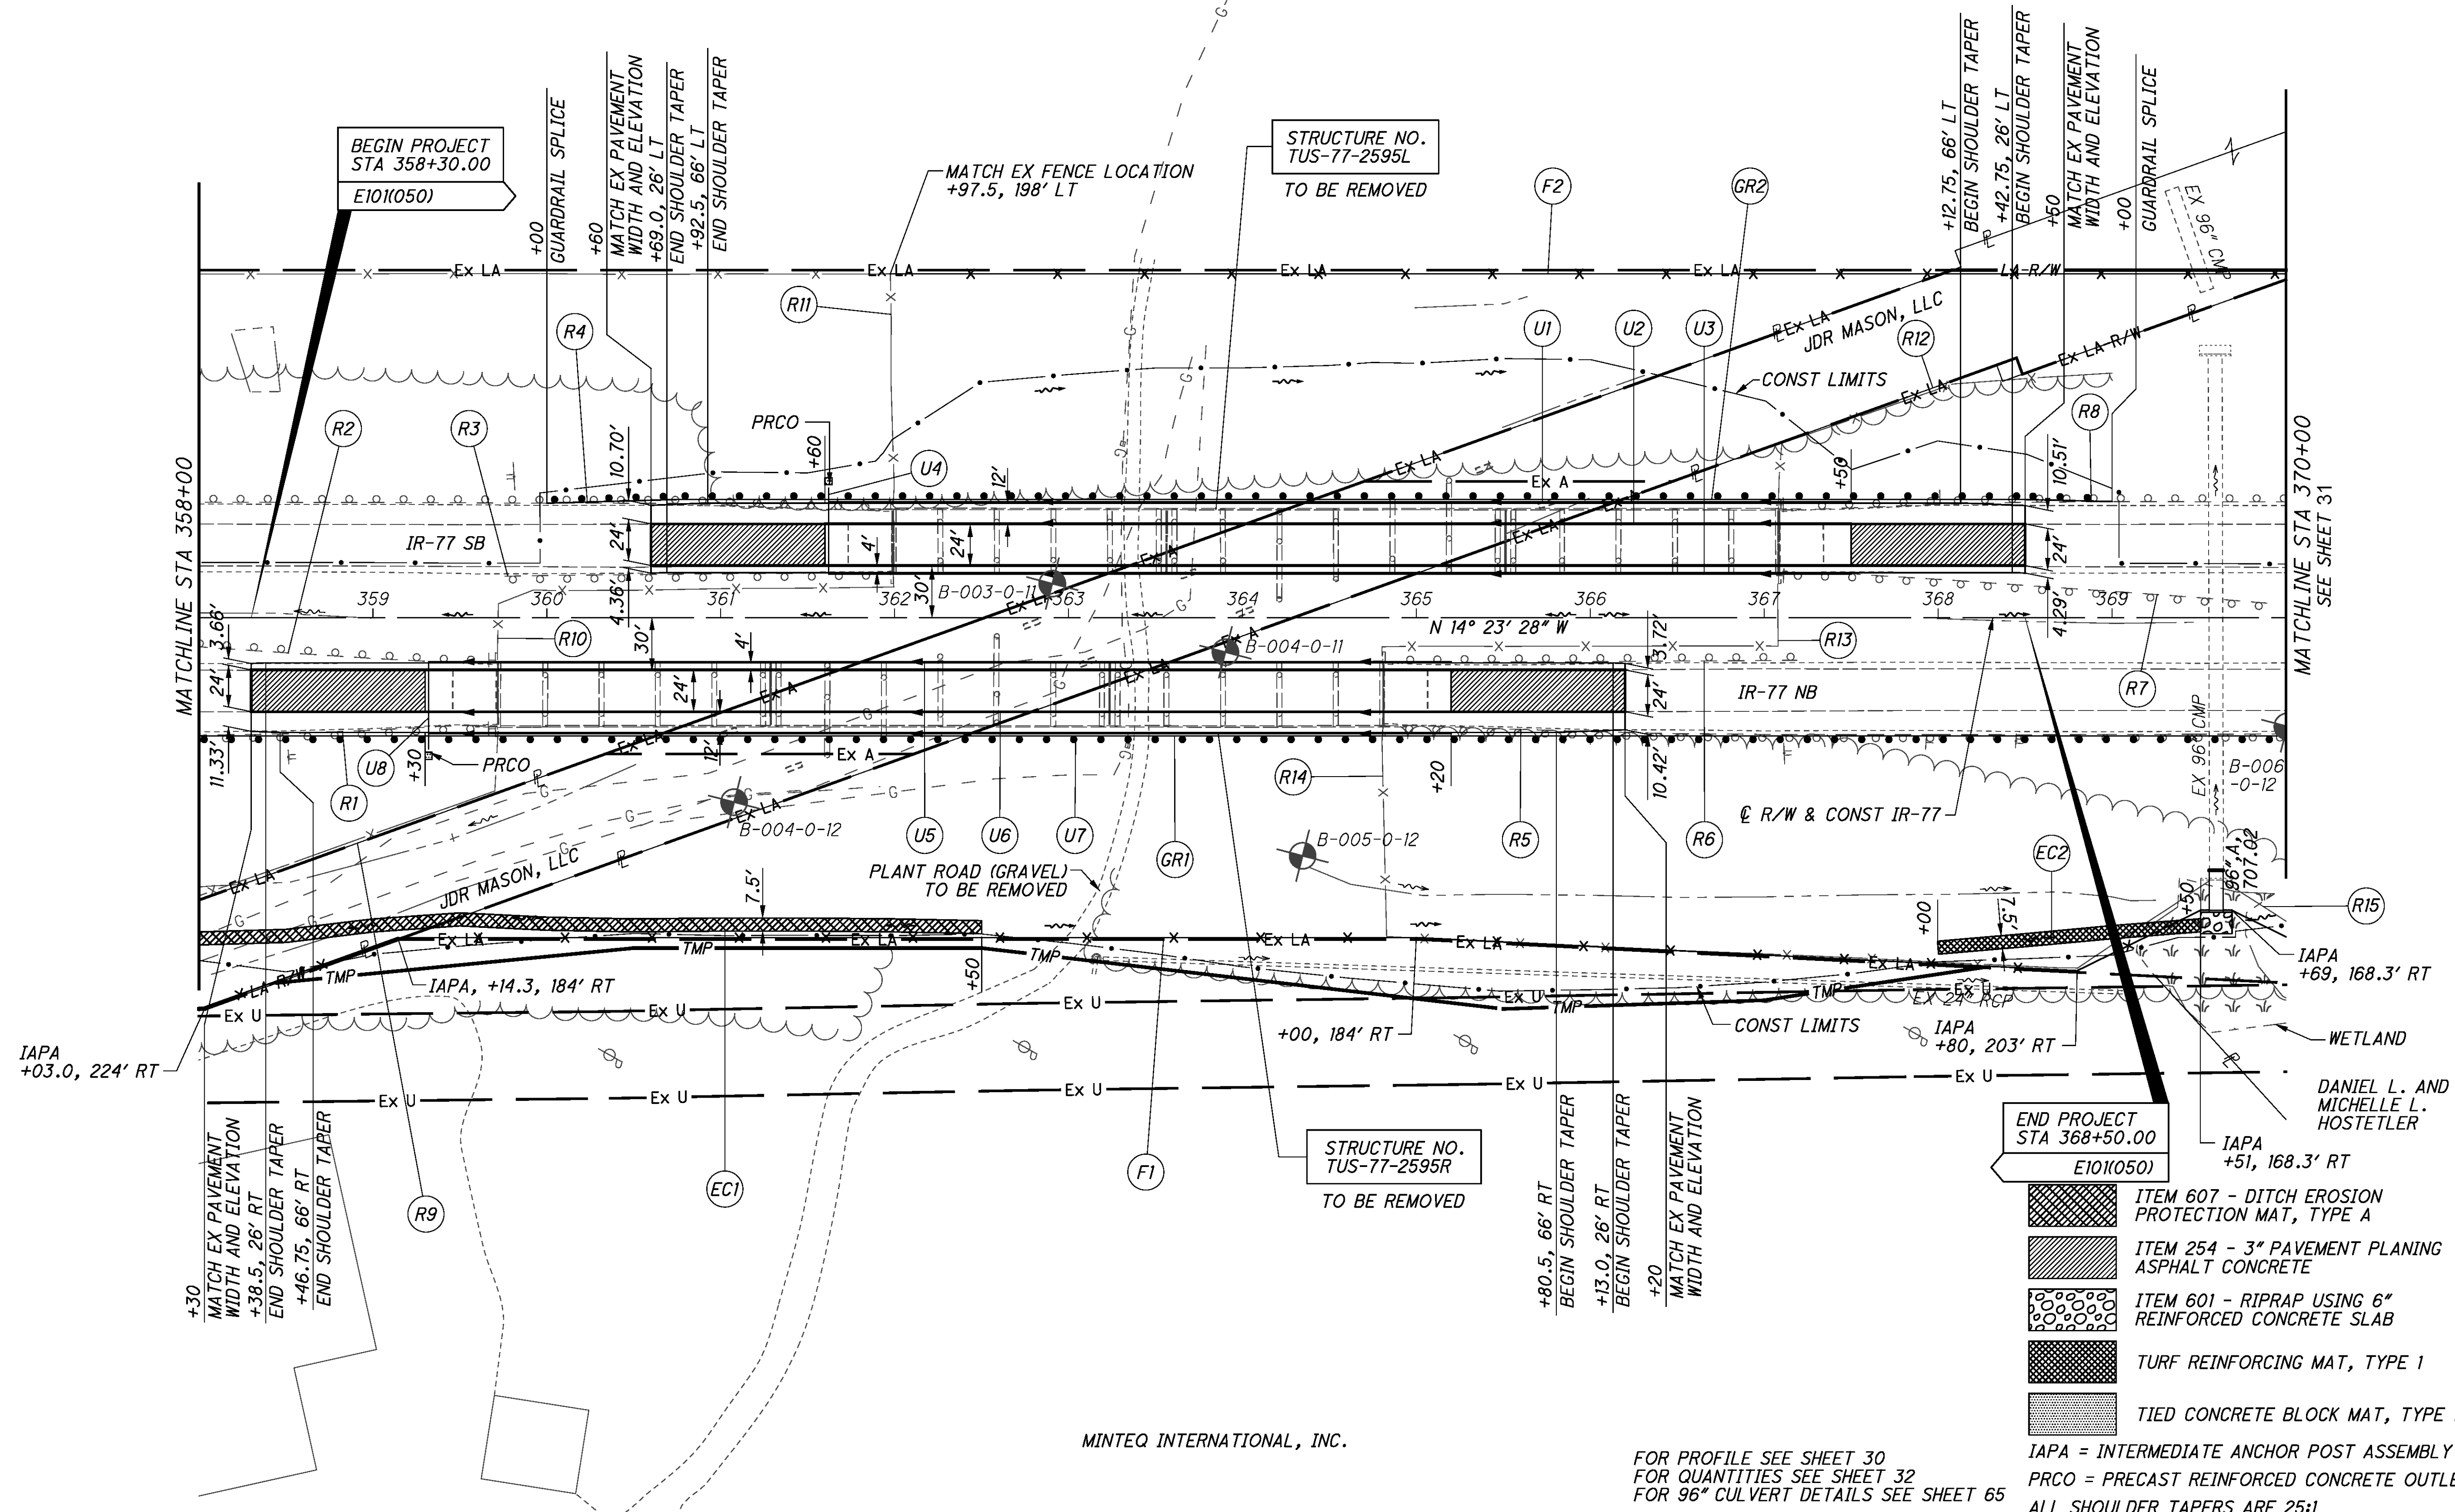

JDR MASON, LLC

STRUCTURE NO.
TUS-77-2595L
TO BE REMOVED

PLANT ROAD (GRAVEL)
TO BE REMOVED

STRUCTURE NO.
TUS-77-2595R
TO BE REMOVED

END PROJECT
STA 368+50.00
E101(050)

- ITEM 607 - DITCH EROSION PROTECTION MAT, TYPE A
- ITEM 254 - 3" PAVEMENT PLANING ASPHALT CONCRETE
- ITEM 601 - RIPRAP USING 6" REINFORCED CONCRETE SLAB
- TURF REINFORCING MAT, TYPE 1
- TIED CONCRETE BLOCK MAT, TYPE 1

IAPA = INTERMEDIATE ANCHOR POST ASSEMBLY
PRCO = PRECAST REINFORCED CONCRETE OUTLET
ALL SHOULDER TAPERS ARE 25:1

MINTEQ INTERNATIONAL, INC.

FOR PROFILE SEE SHEET 30
FOR QUANTITIES SEE SHEET 32
FOR 96" CULVERT DETAILS SEE SHEET 65

050100

HORIZONTAL SCALE IN FEET

CALCULATED

PRS

CHECKED

PEK



PLAN

STA 358+00 TO STA 370+00


TUS-77-25.95

29

105

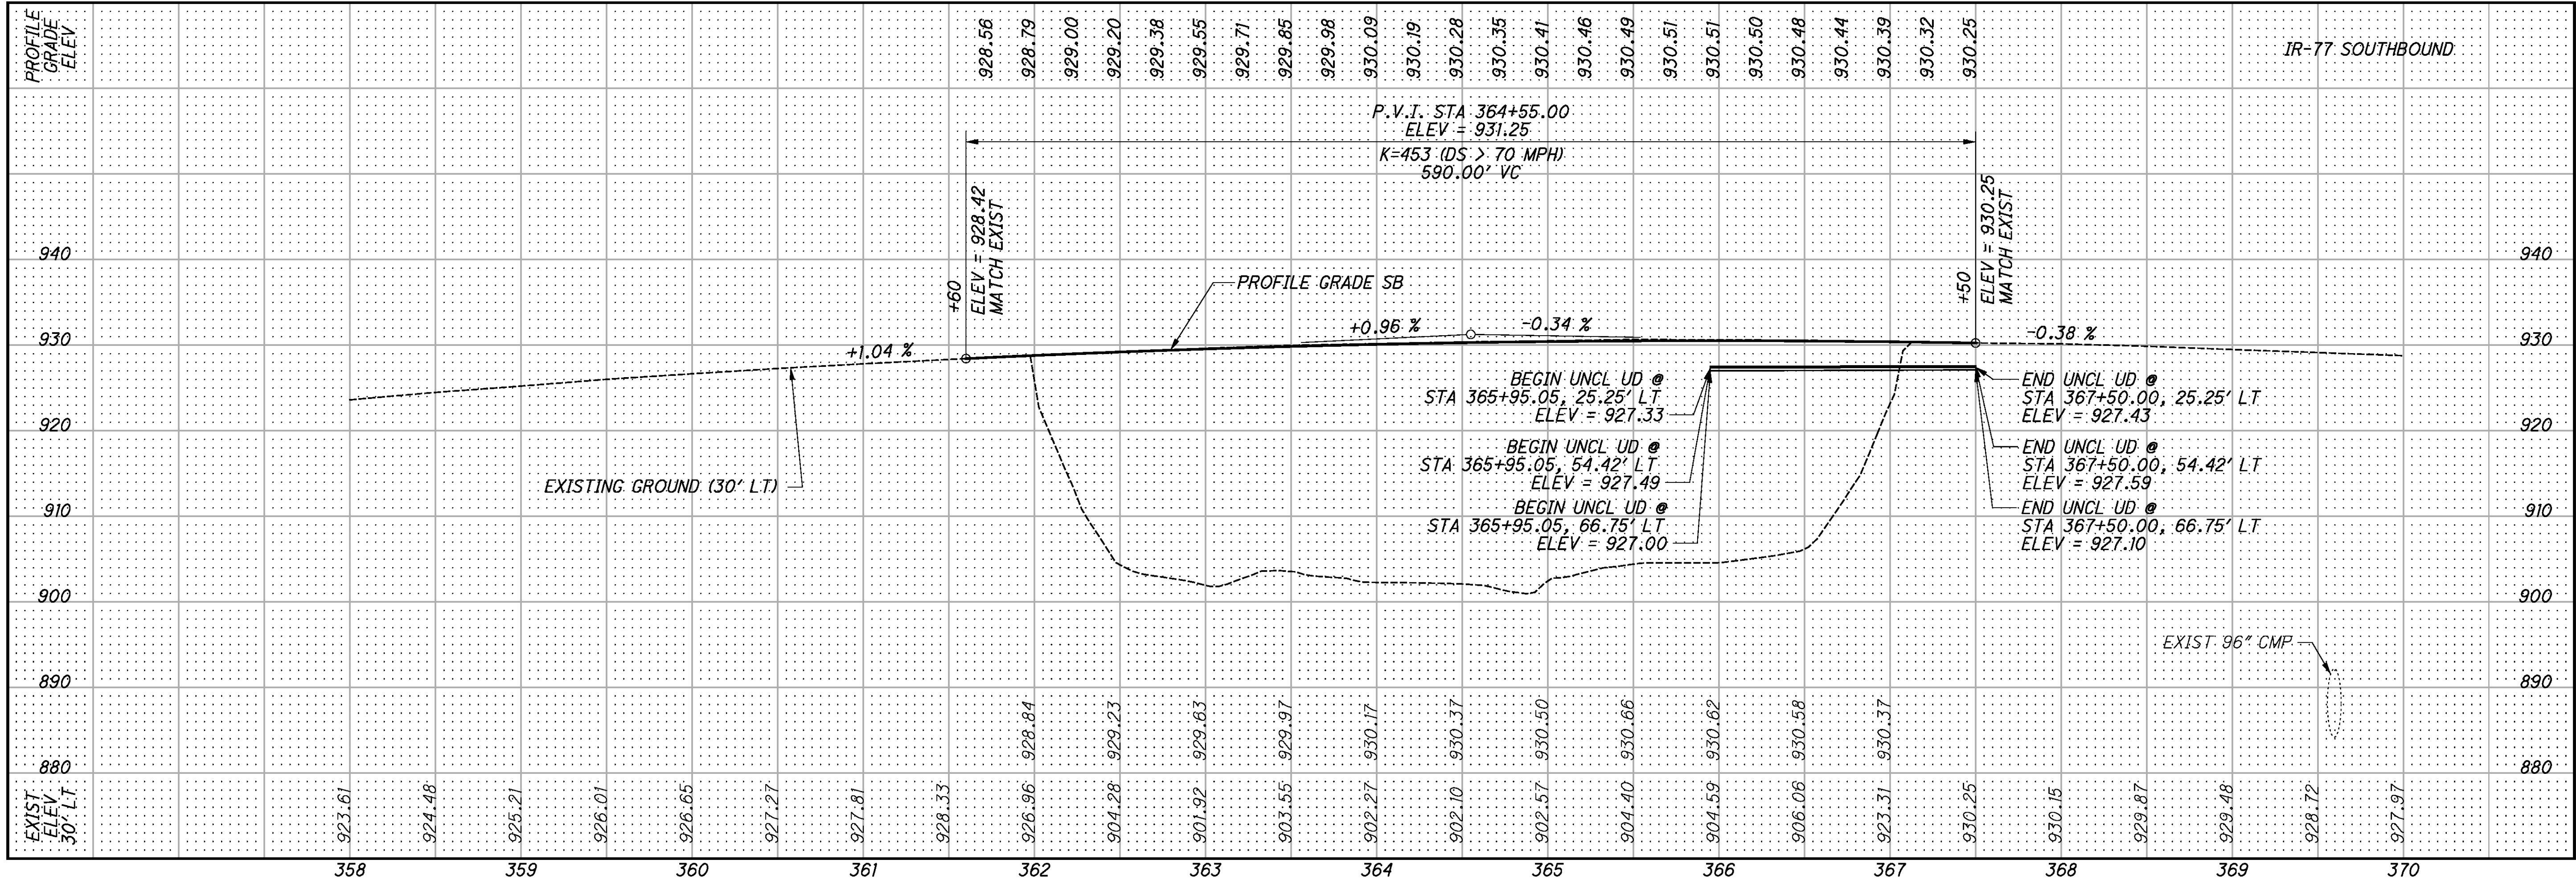
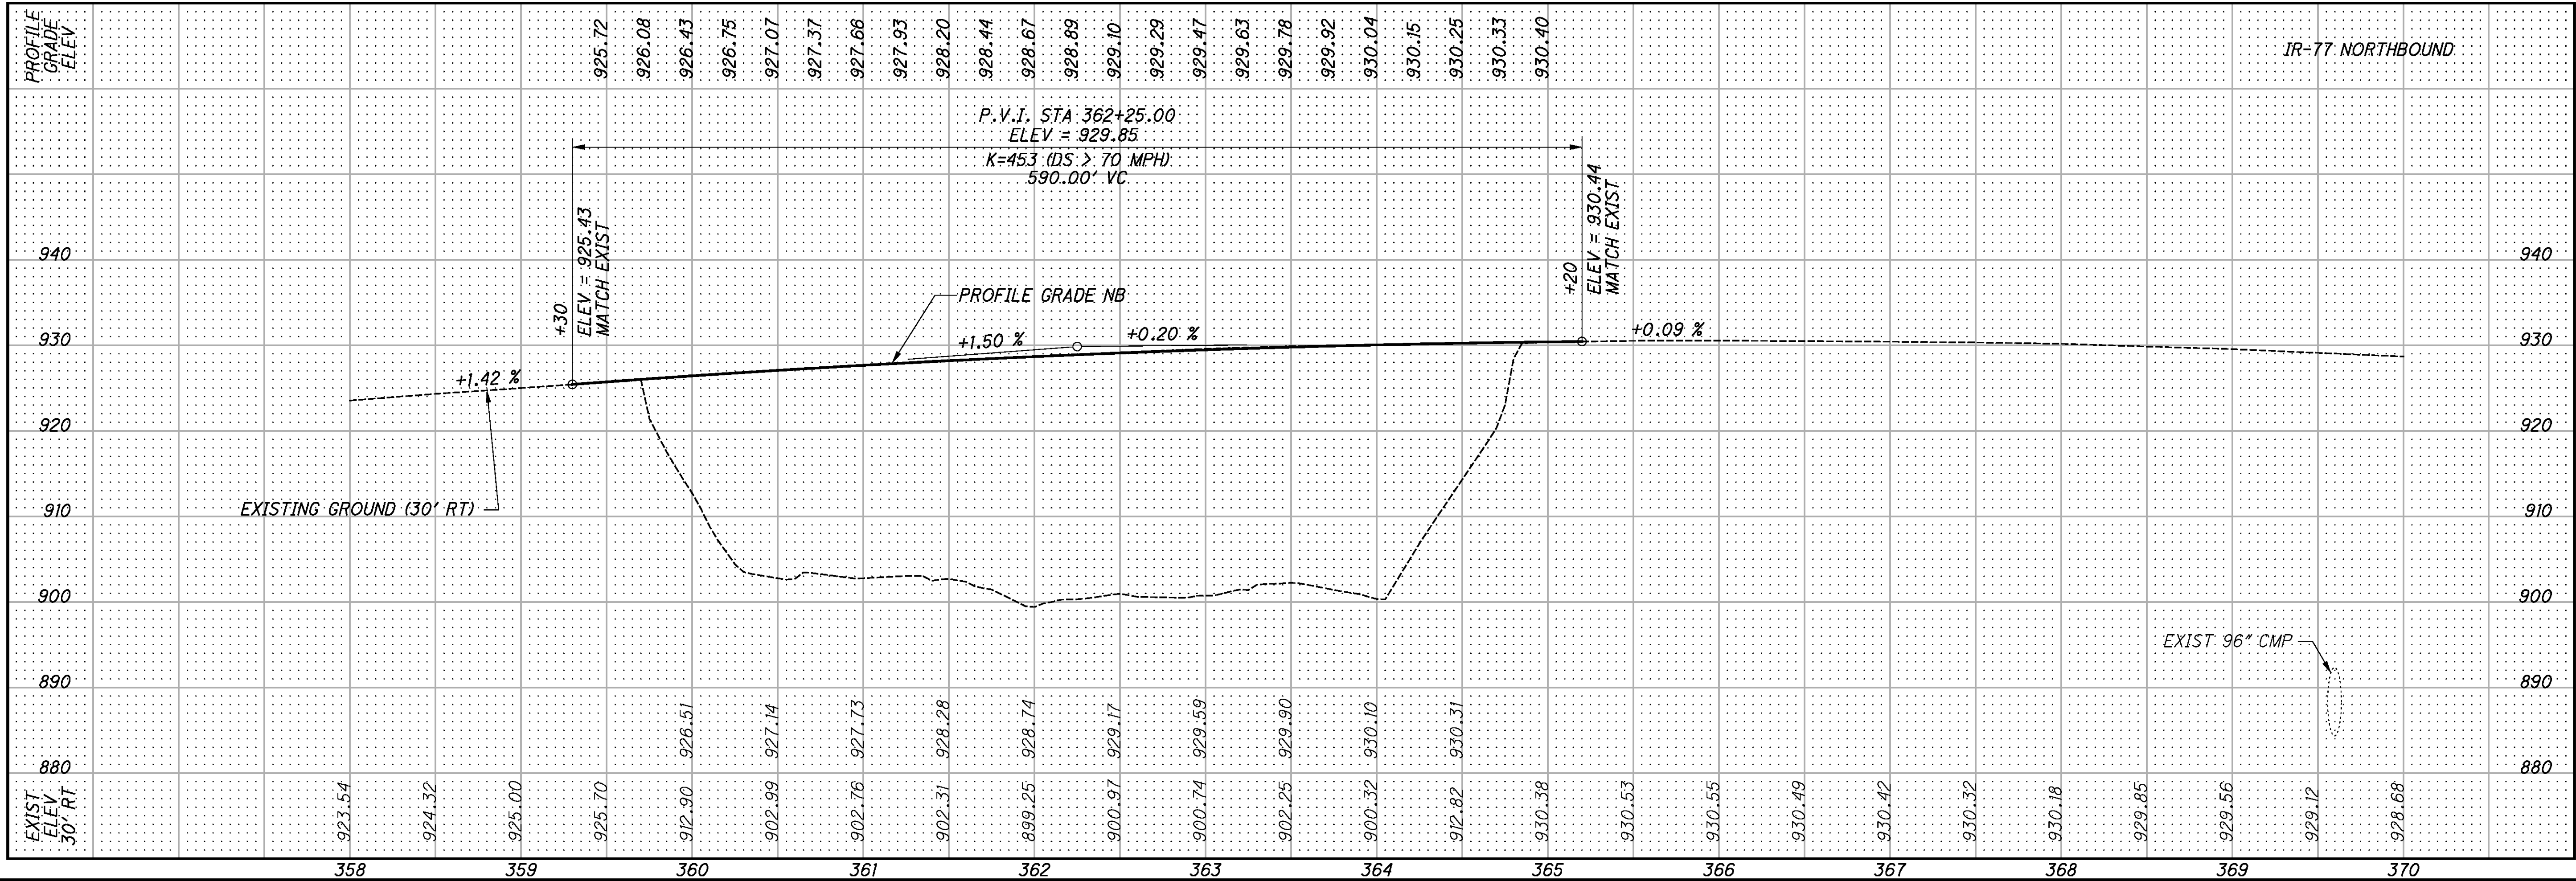


MATCHLINE STA 370+00
SEE SHEET 30

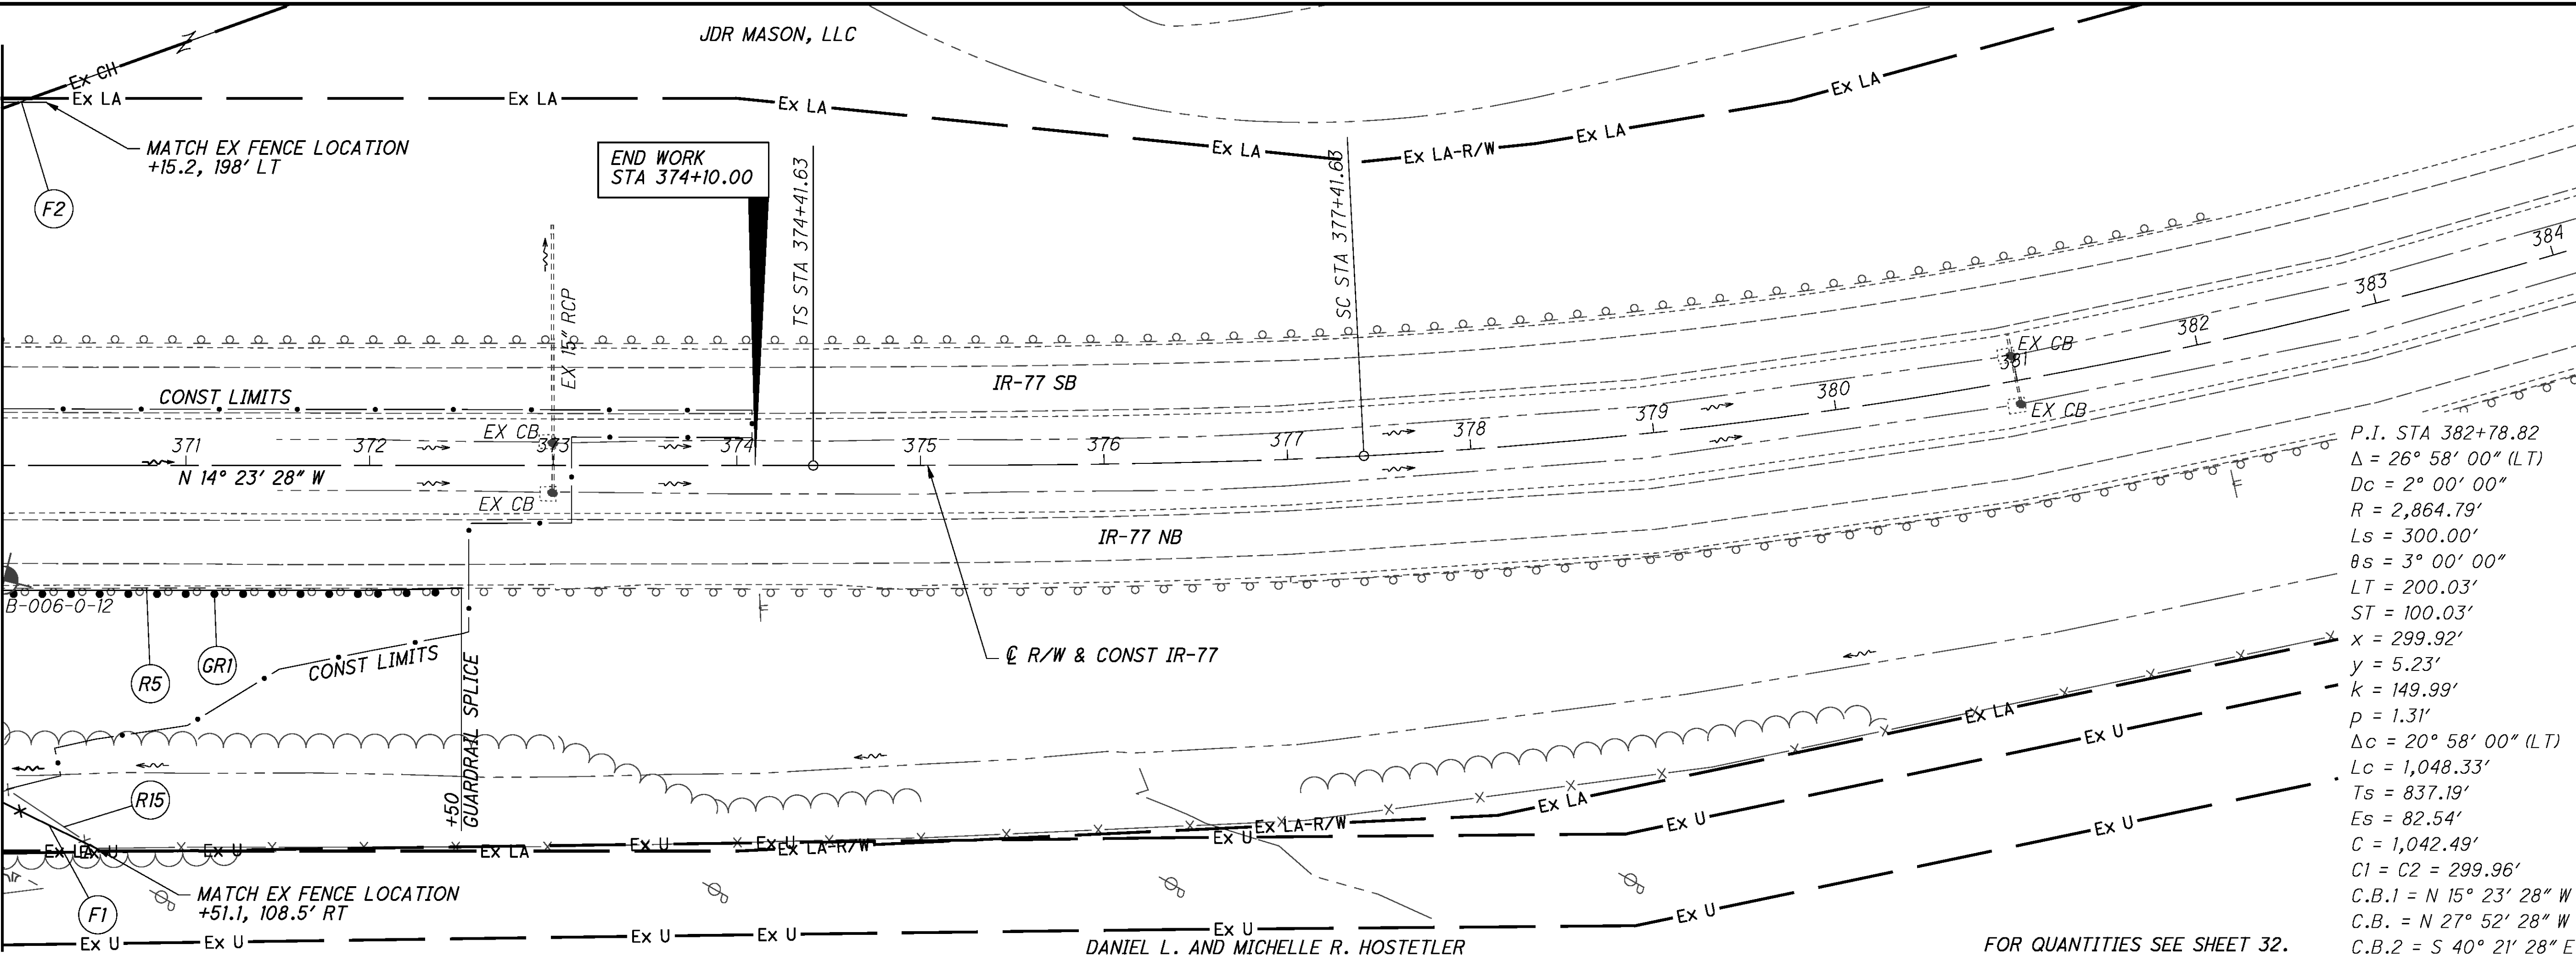


DANIEL L. AND MICHELLE R. HOSTETLER

FOR QUANTITIES SEE SHEET 32.

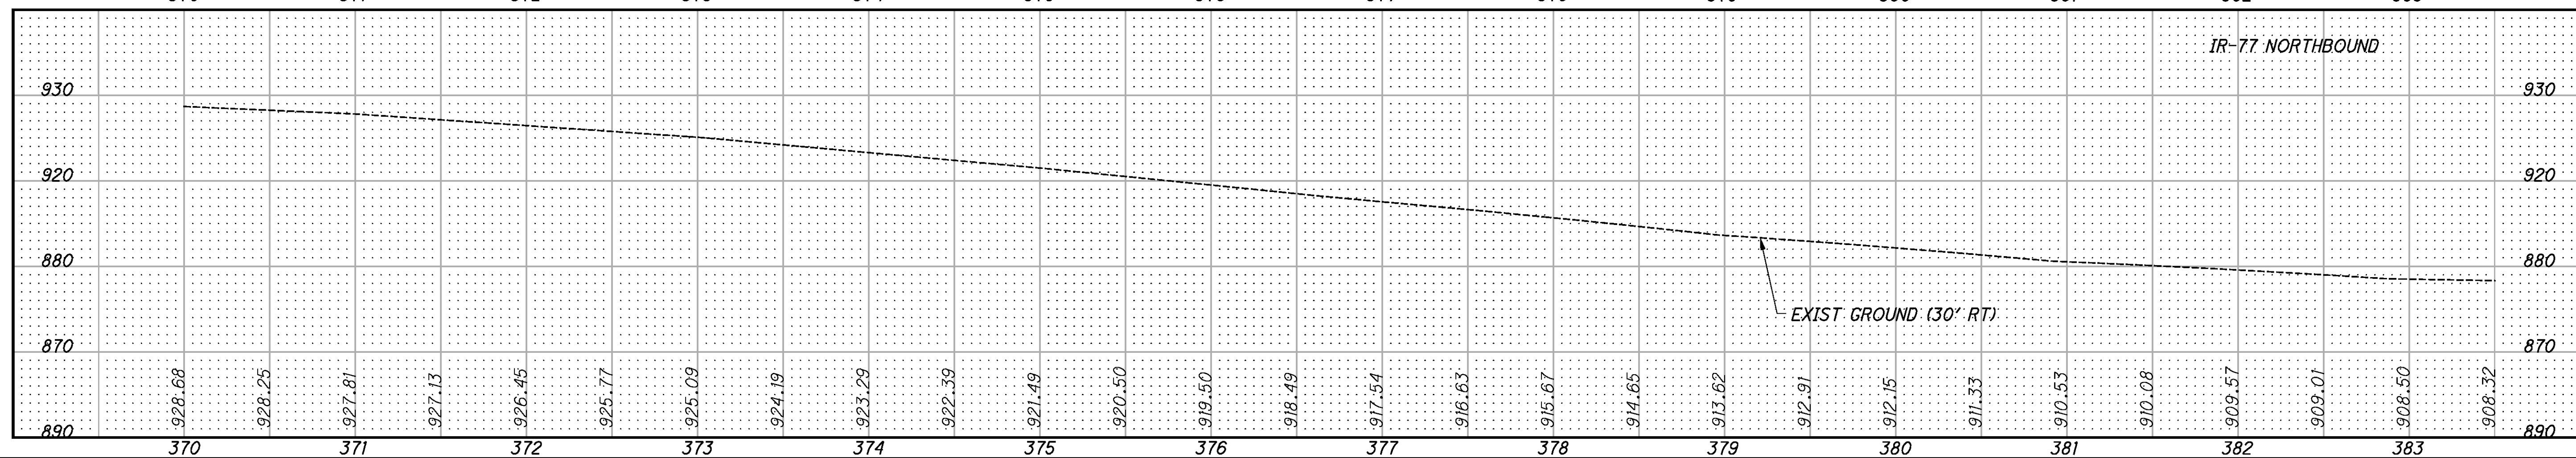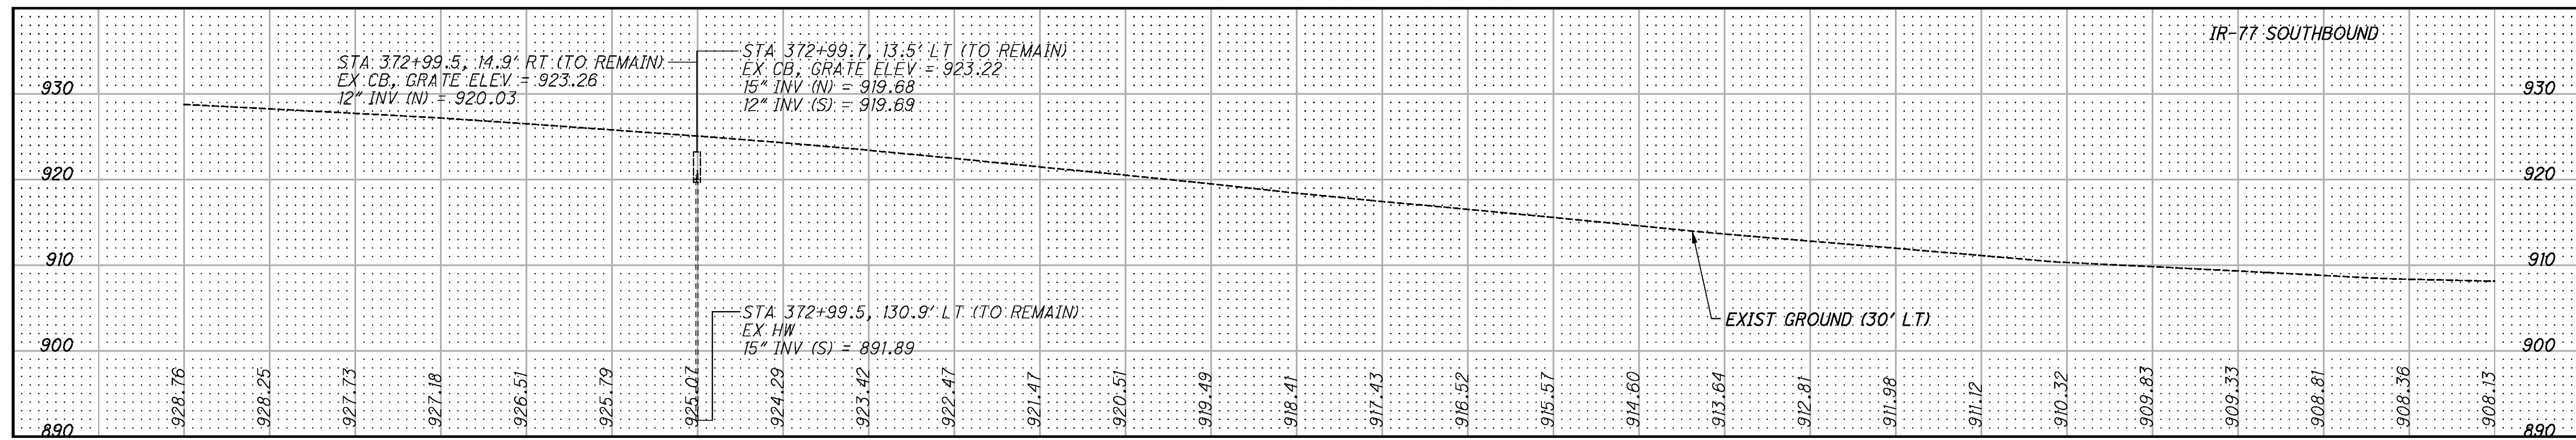

c:\pwworking\gfpw01\prschroeder\dms62684\87890XS001.dgn 7/25/2013 11:23:44 AM prschroeder

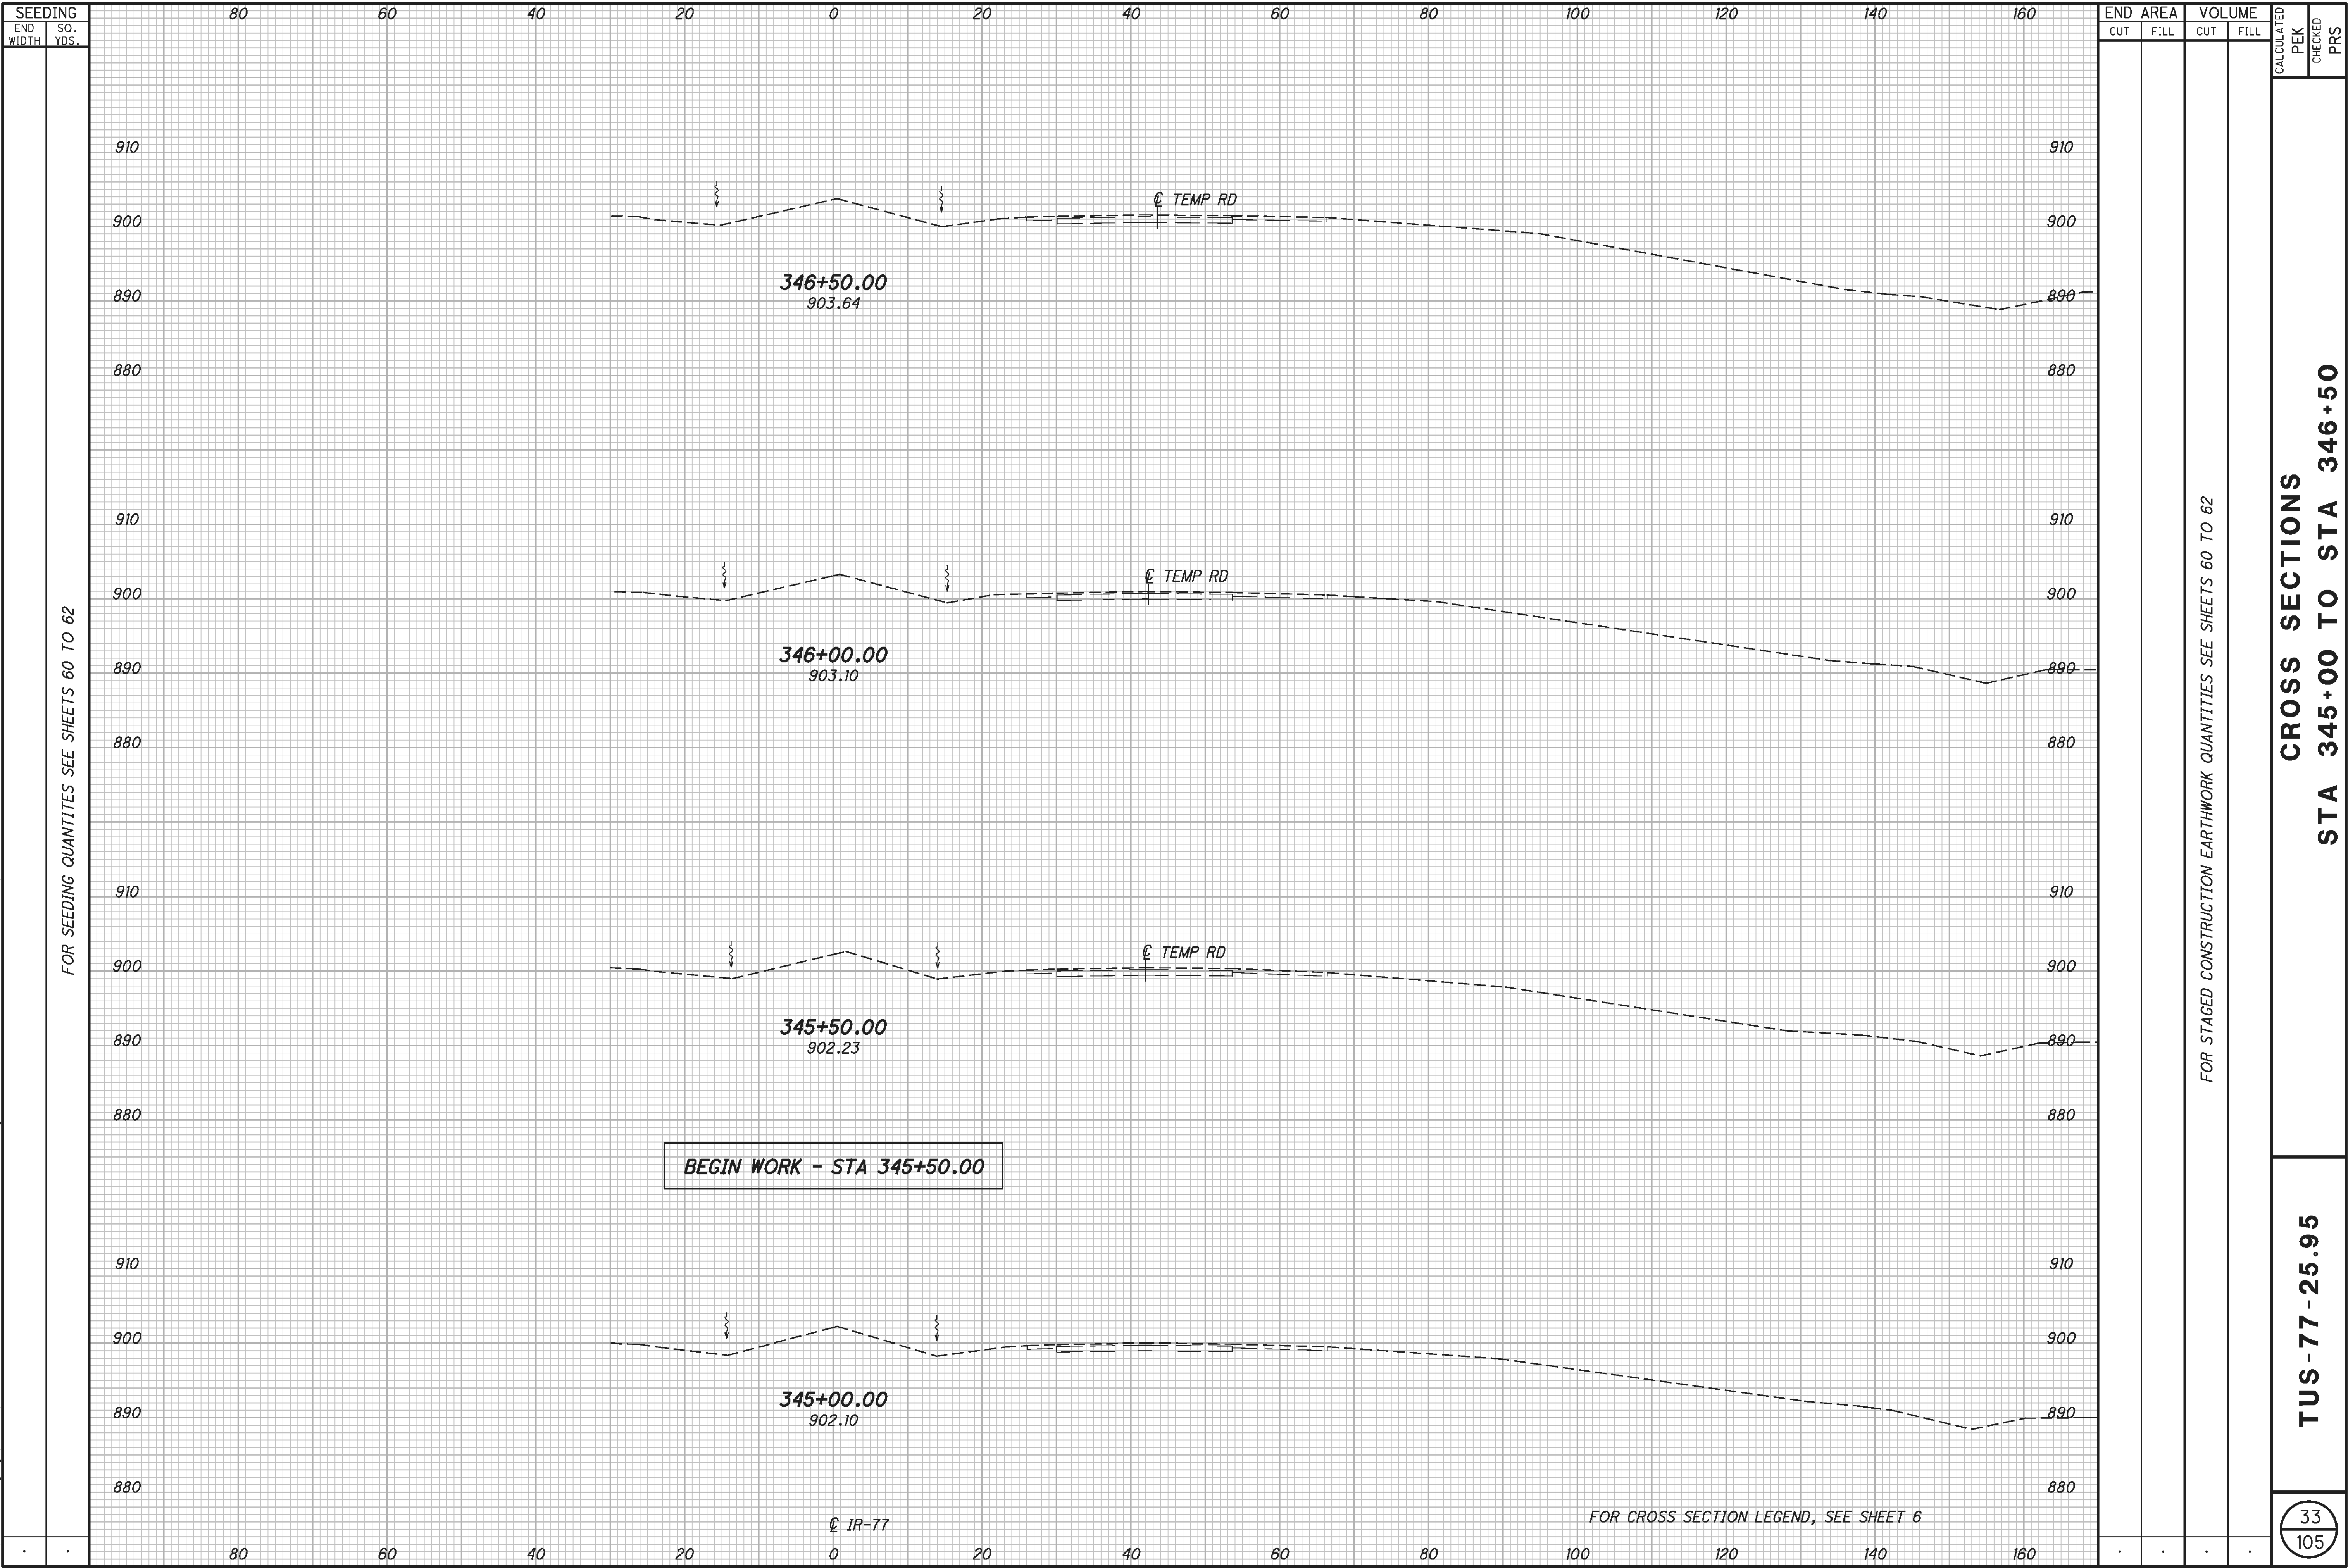


CROSS SECTIONS
STA 345+00 TO STA 346+50

TUS-77-25.95

33
105

c:\pwworking\gfpw01\prschroeder\dms62684\87890XS001.dgn 7/25/2013 11:24:08 AM prschroeder

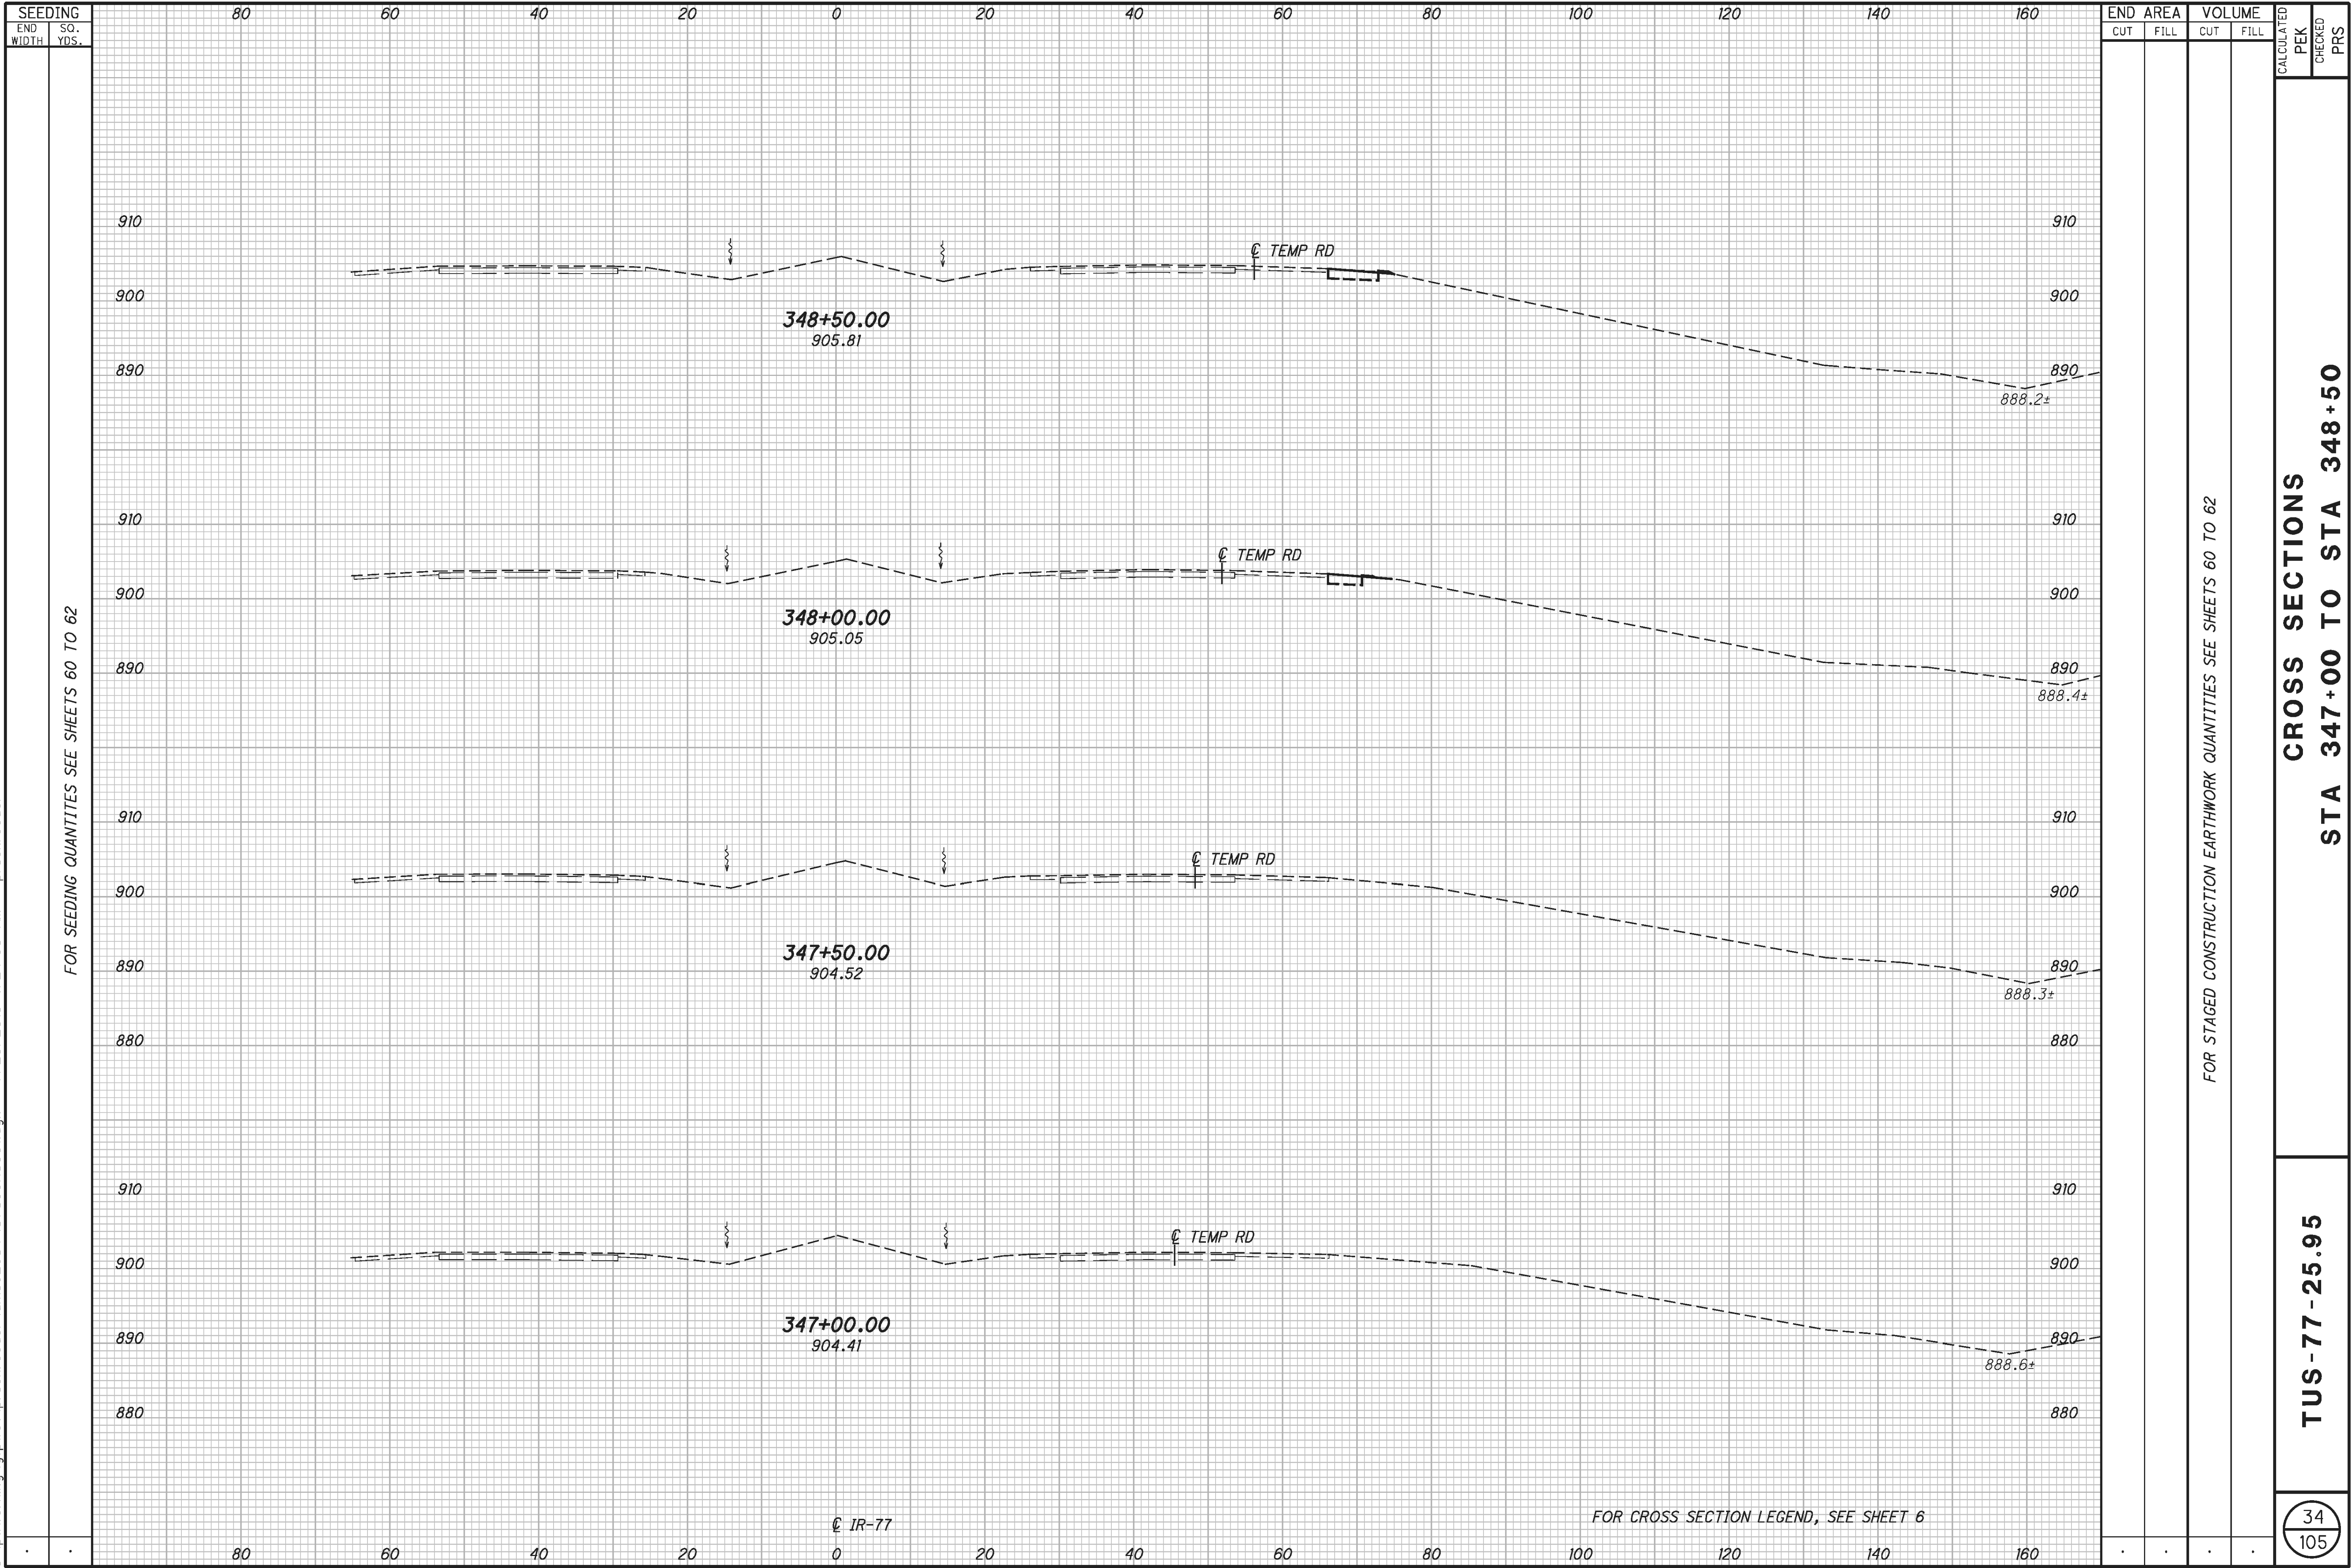


CROSS SECTIONS
STA 347+00 TO STA 348+50

TUS-77-25.95


34
105

c:\pwworking\gfpw01\prschroeder\dms62684\87890XS001.dgn 10/8/2013 10:32:17 AM prschroeder

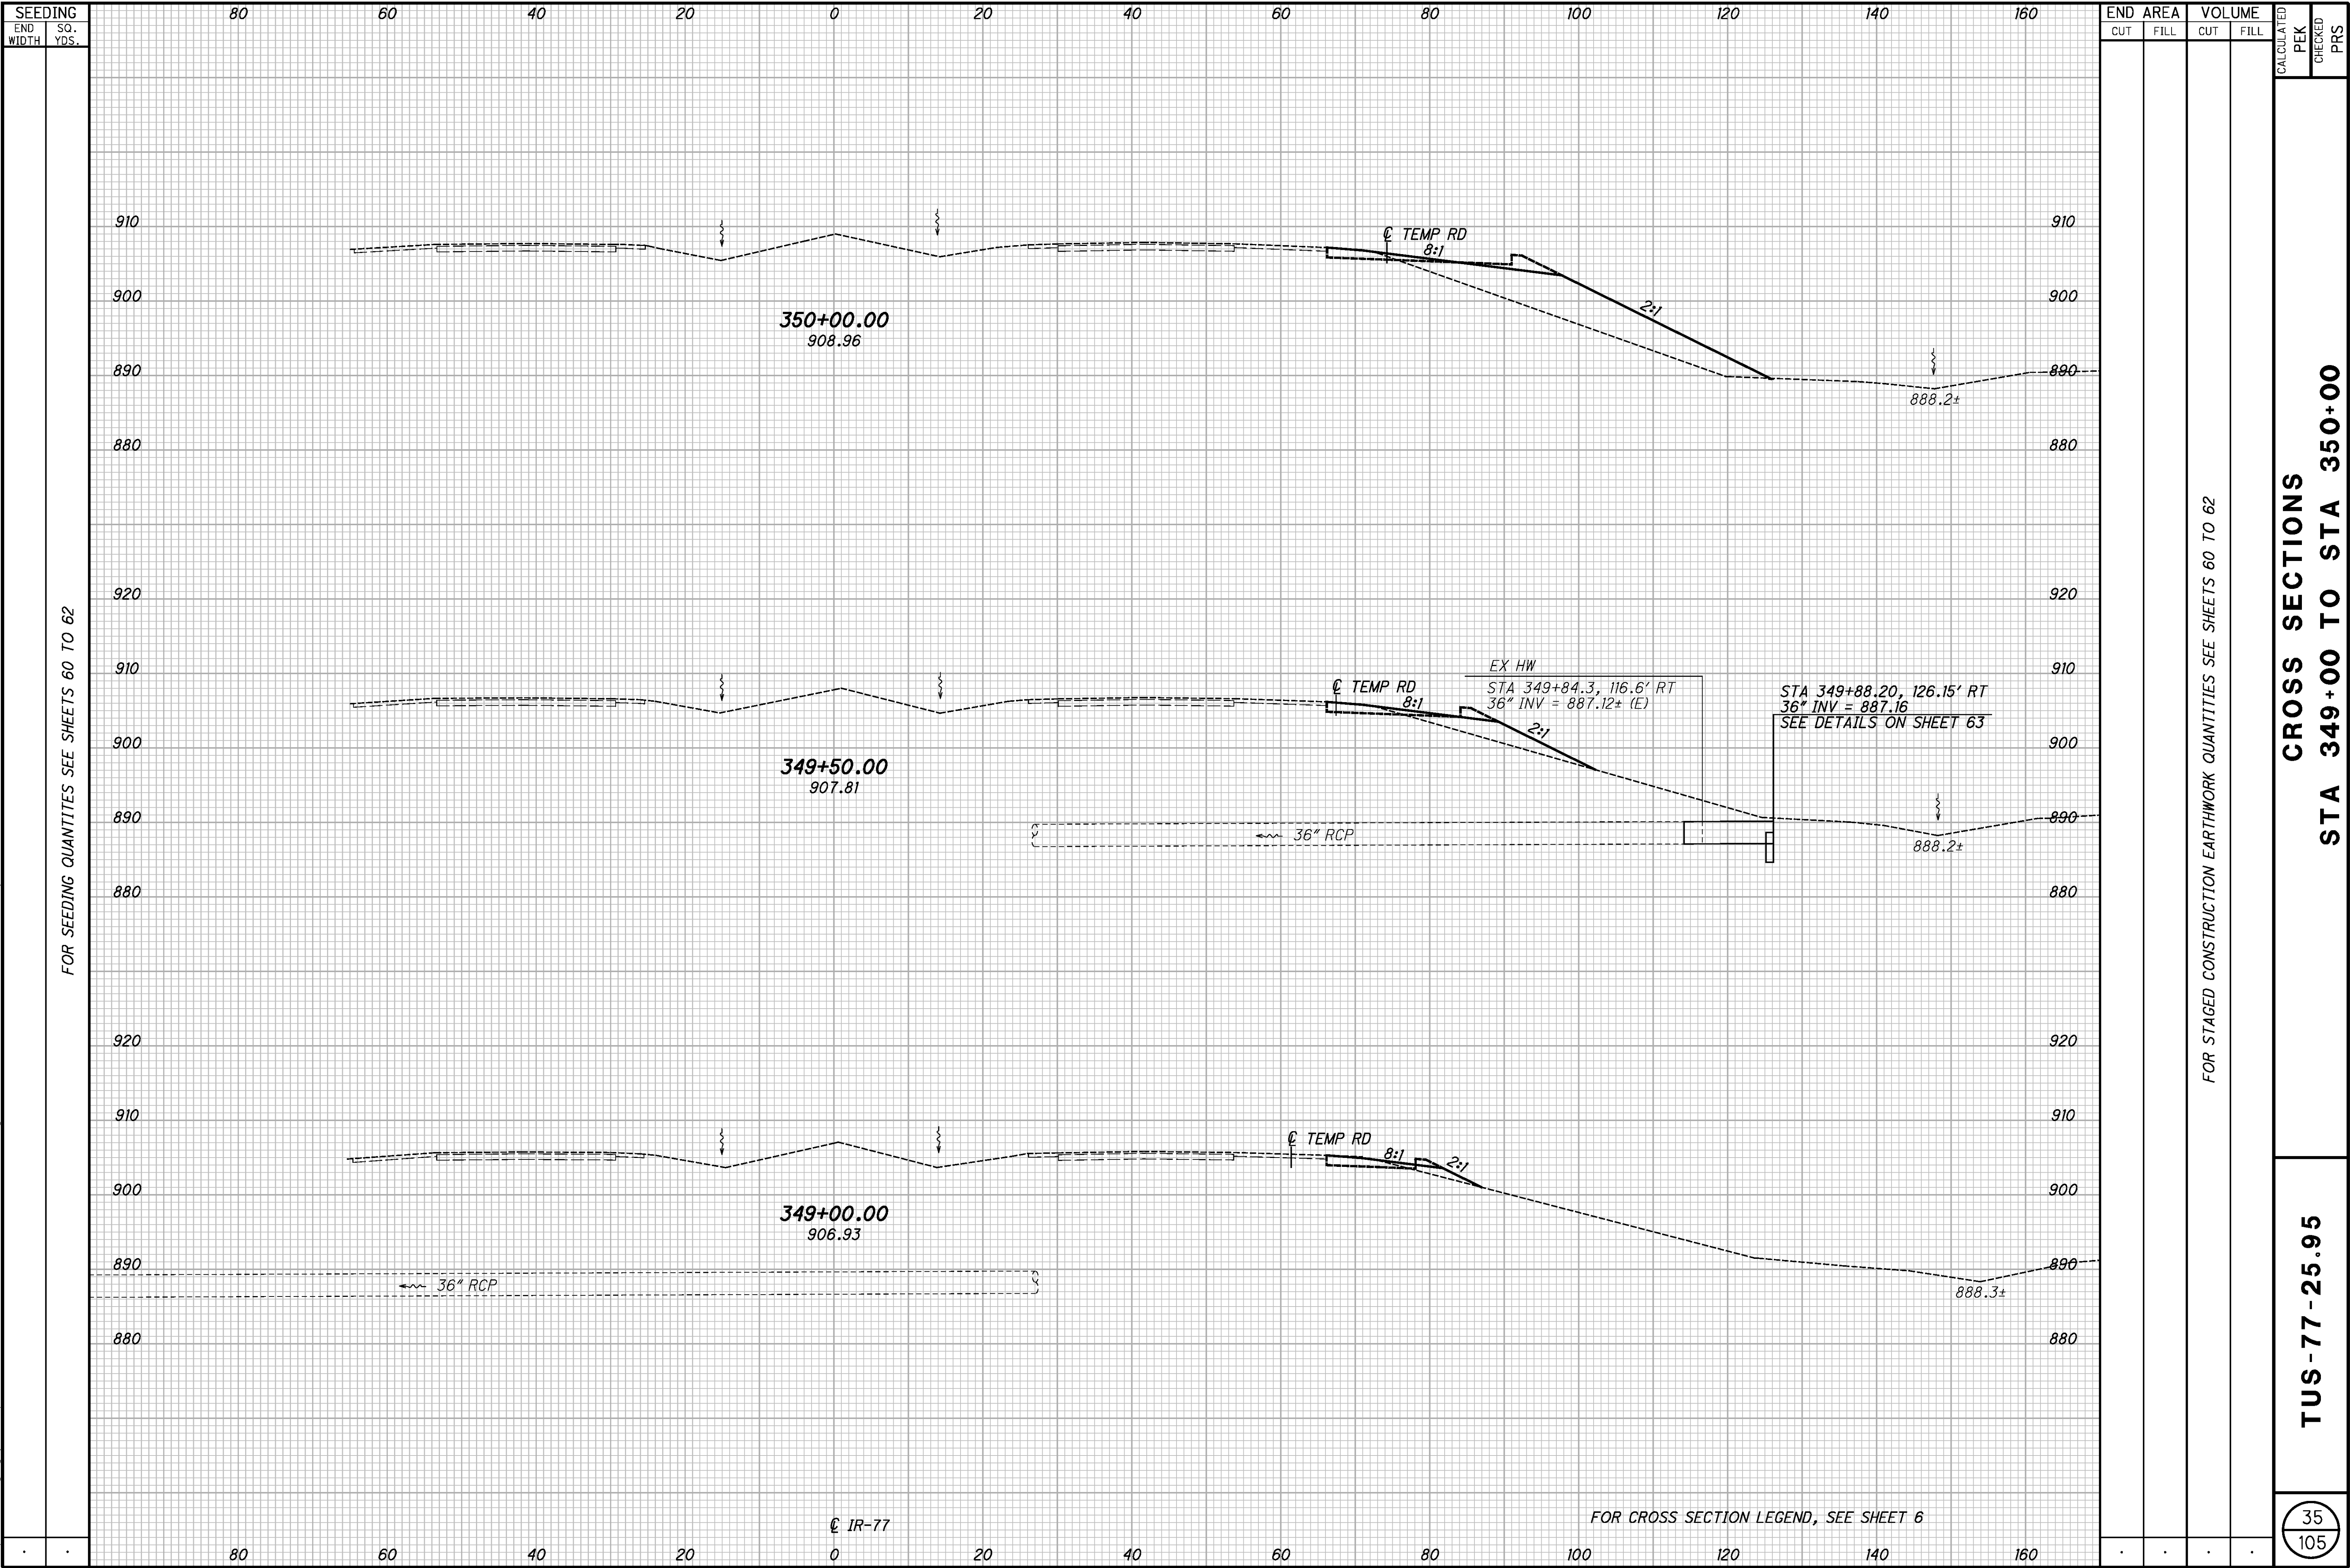

CROSS SECTIONS
STA 349+00 TO STA 350+00

TUS-77-25.95

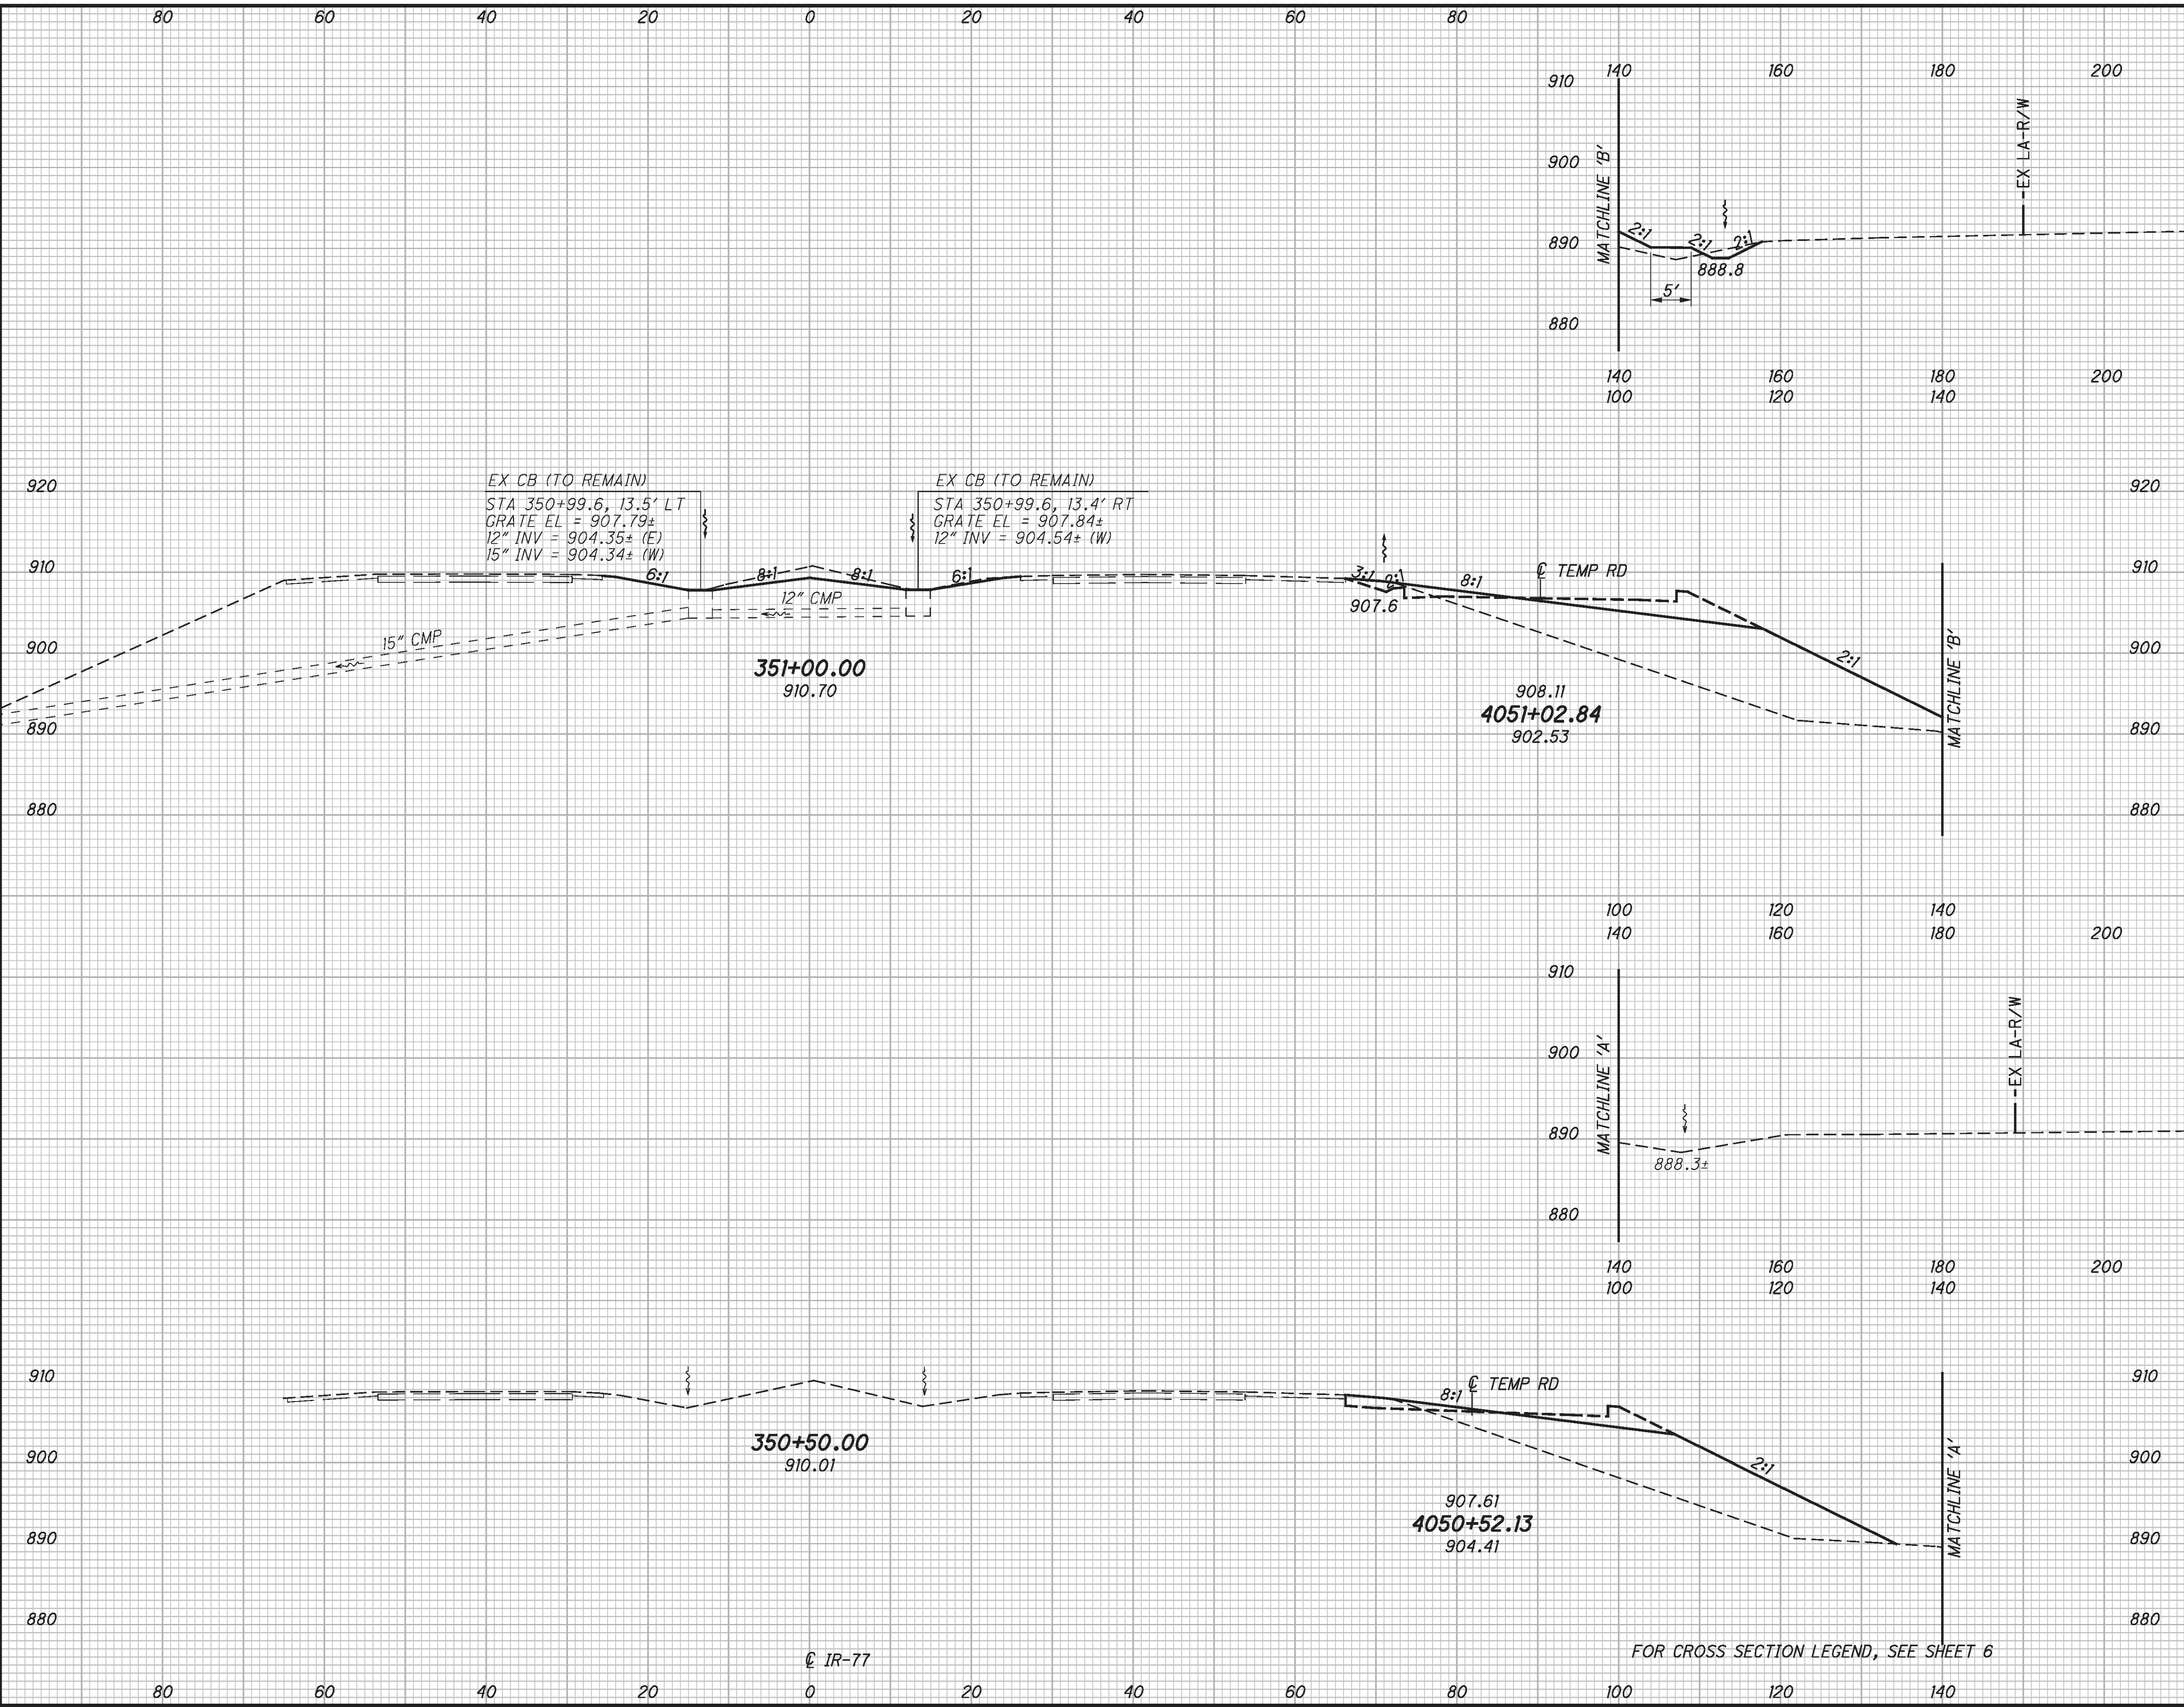


END AREA		VOLUME		CALCULATED	CROSS SECTIONS	TUS-77 -25.95	36 105
CUT	FILL	CUT	FILL				
		FOR STAGED CONSTRUCTION EARTHWORK QUANTITIES SEE SHEETS 60 TO 62			STA 350+50 TO STA 351+00		

c:\pwworking\gfpw01\prschroeder\dms62684\87890XS001.dgn 7/25/2013 11:25:26 AM prschroeder

SEEDING	
END WIDTH	SO. YDS.

FOR SEEDING QUANTITIES SEE SHEETS 60 TO 62

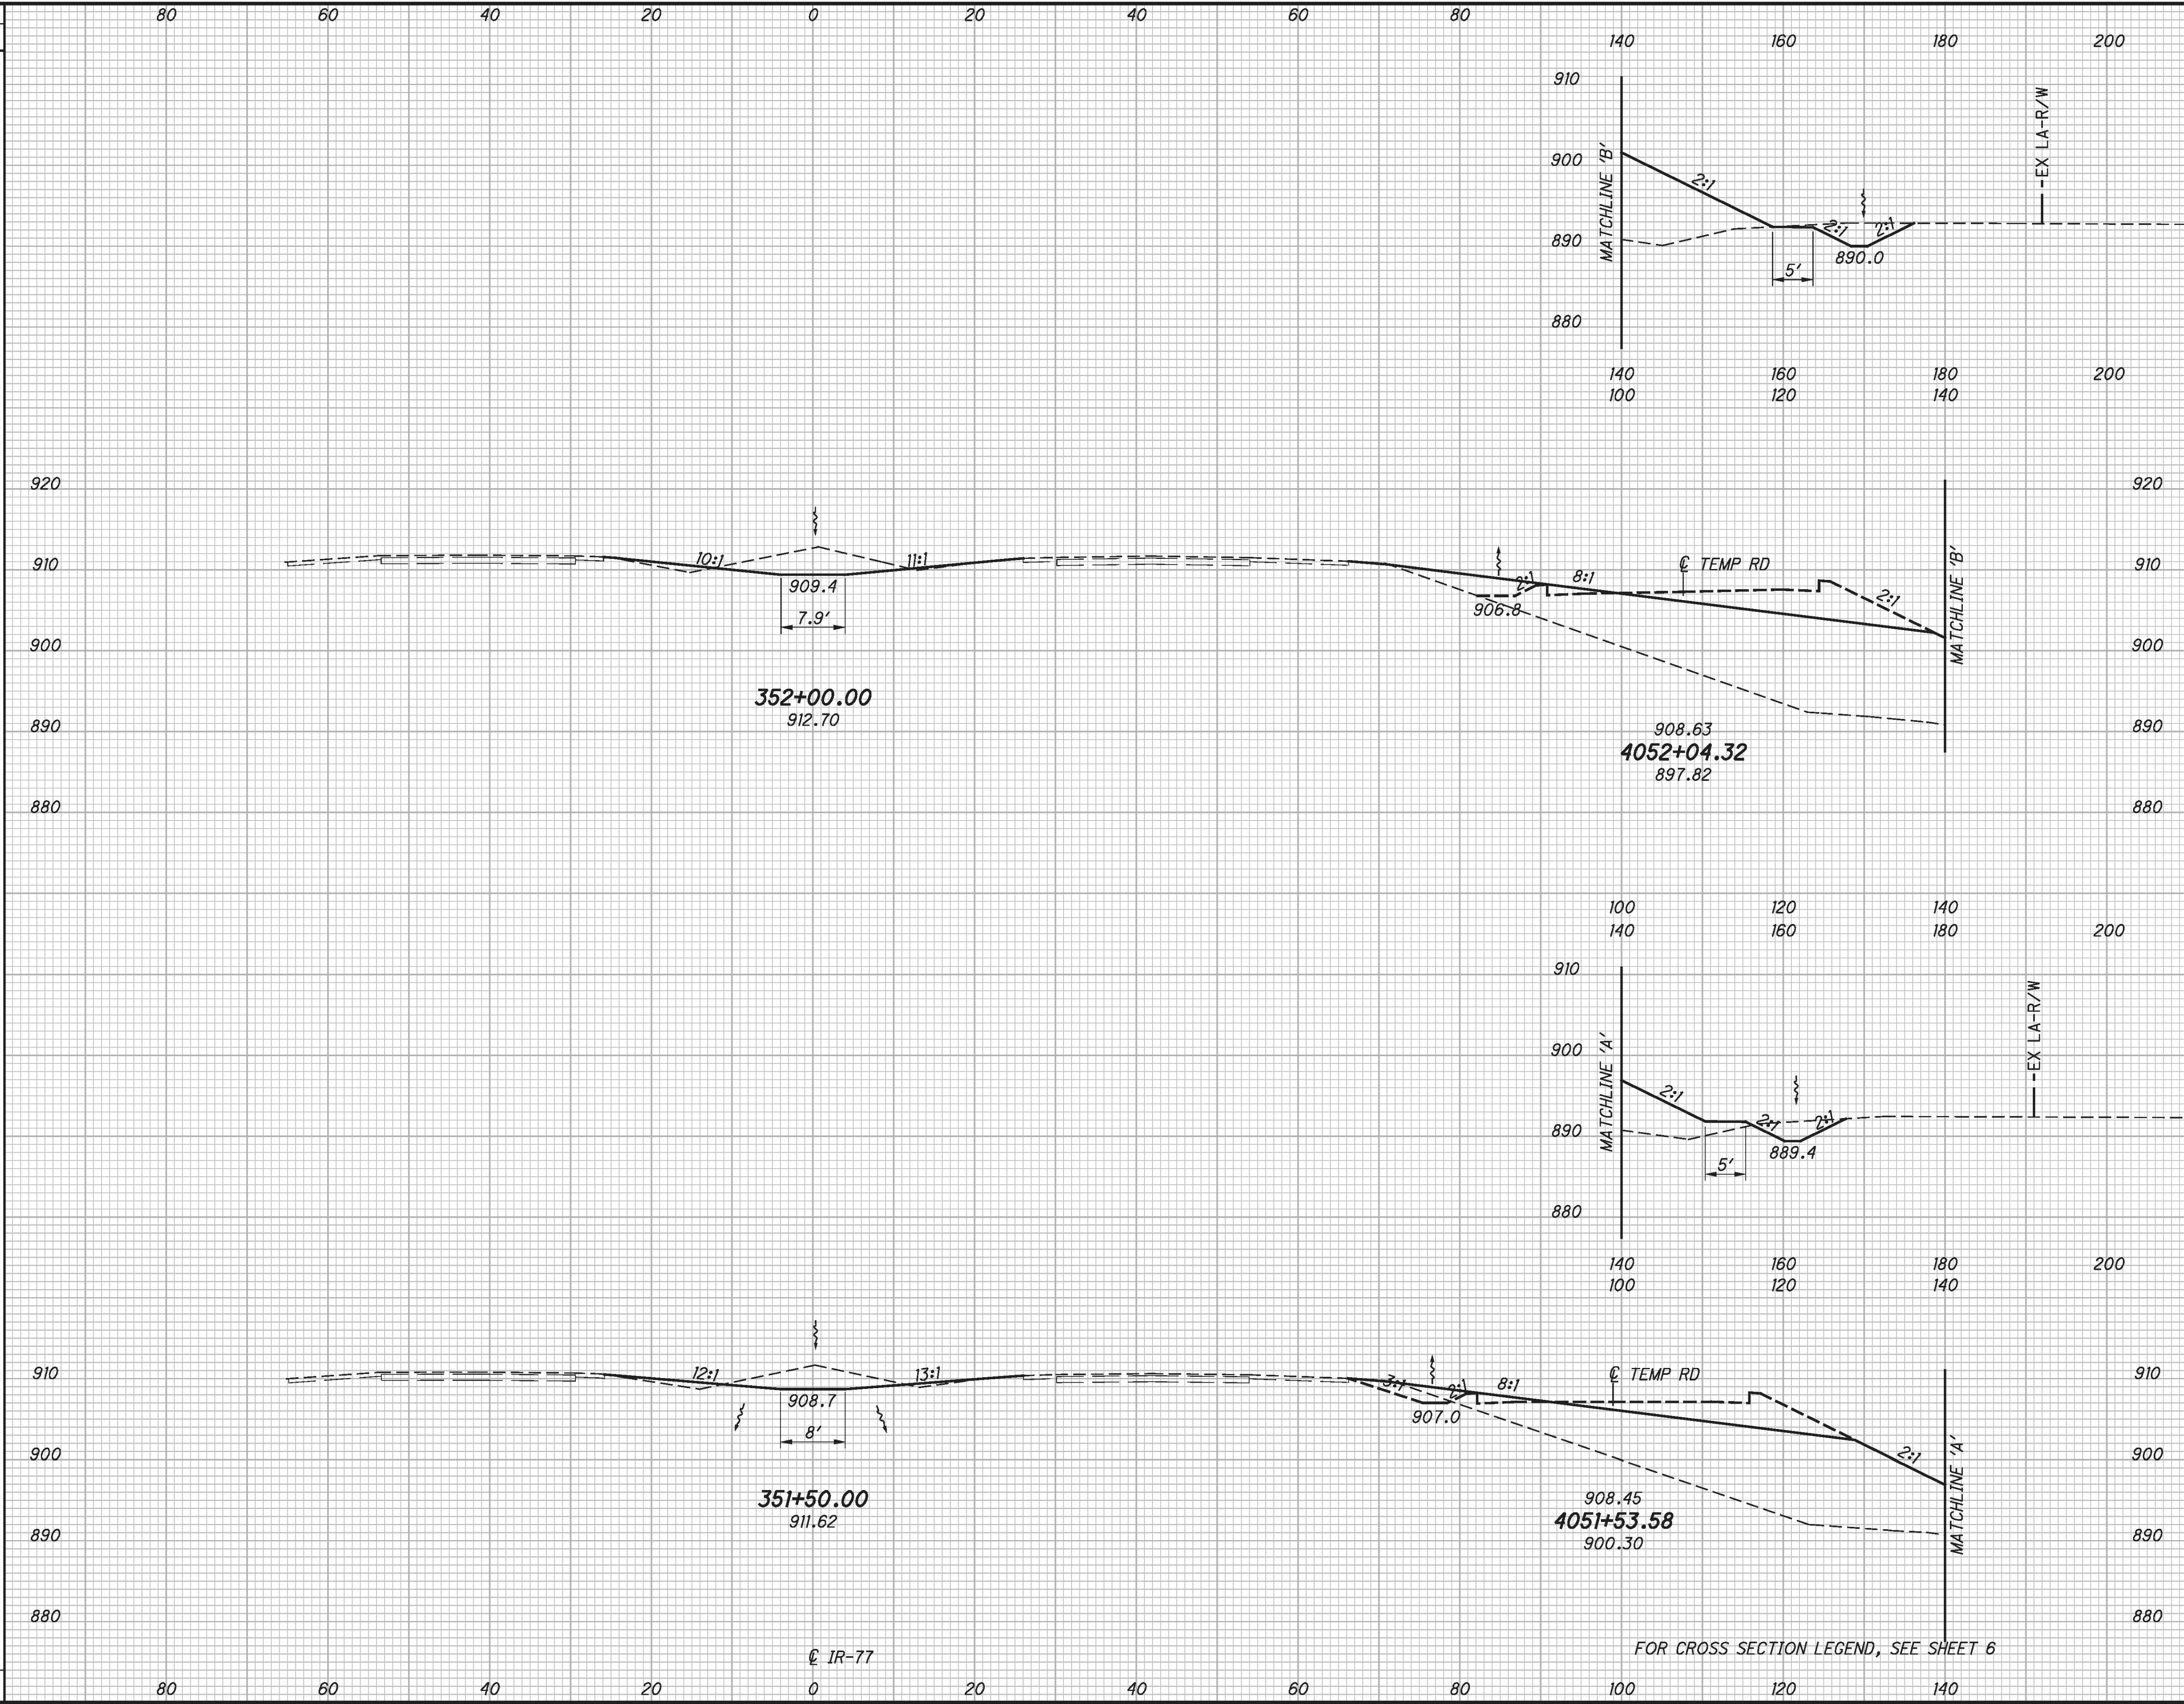


END AREA		VOLUME		CALCULATED	CHECKED	PR
CUT	FILL	CUT	FILL			

CROSS SECTIONS
STA 351+50 TO STA 352+00

37
105

FOR STAGED CONSTRUCTION EARTHWORK QUANTITIES SEE SHEETS 60 TO 62

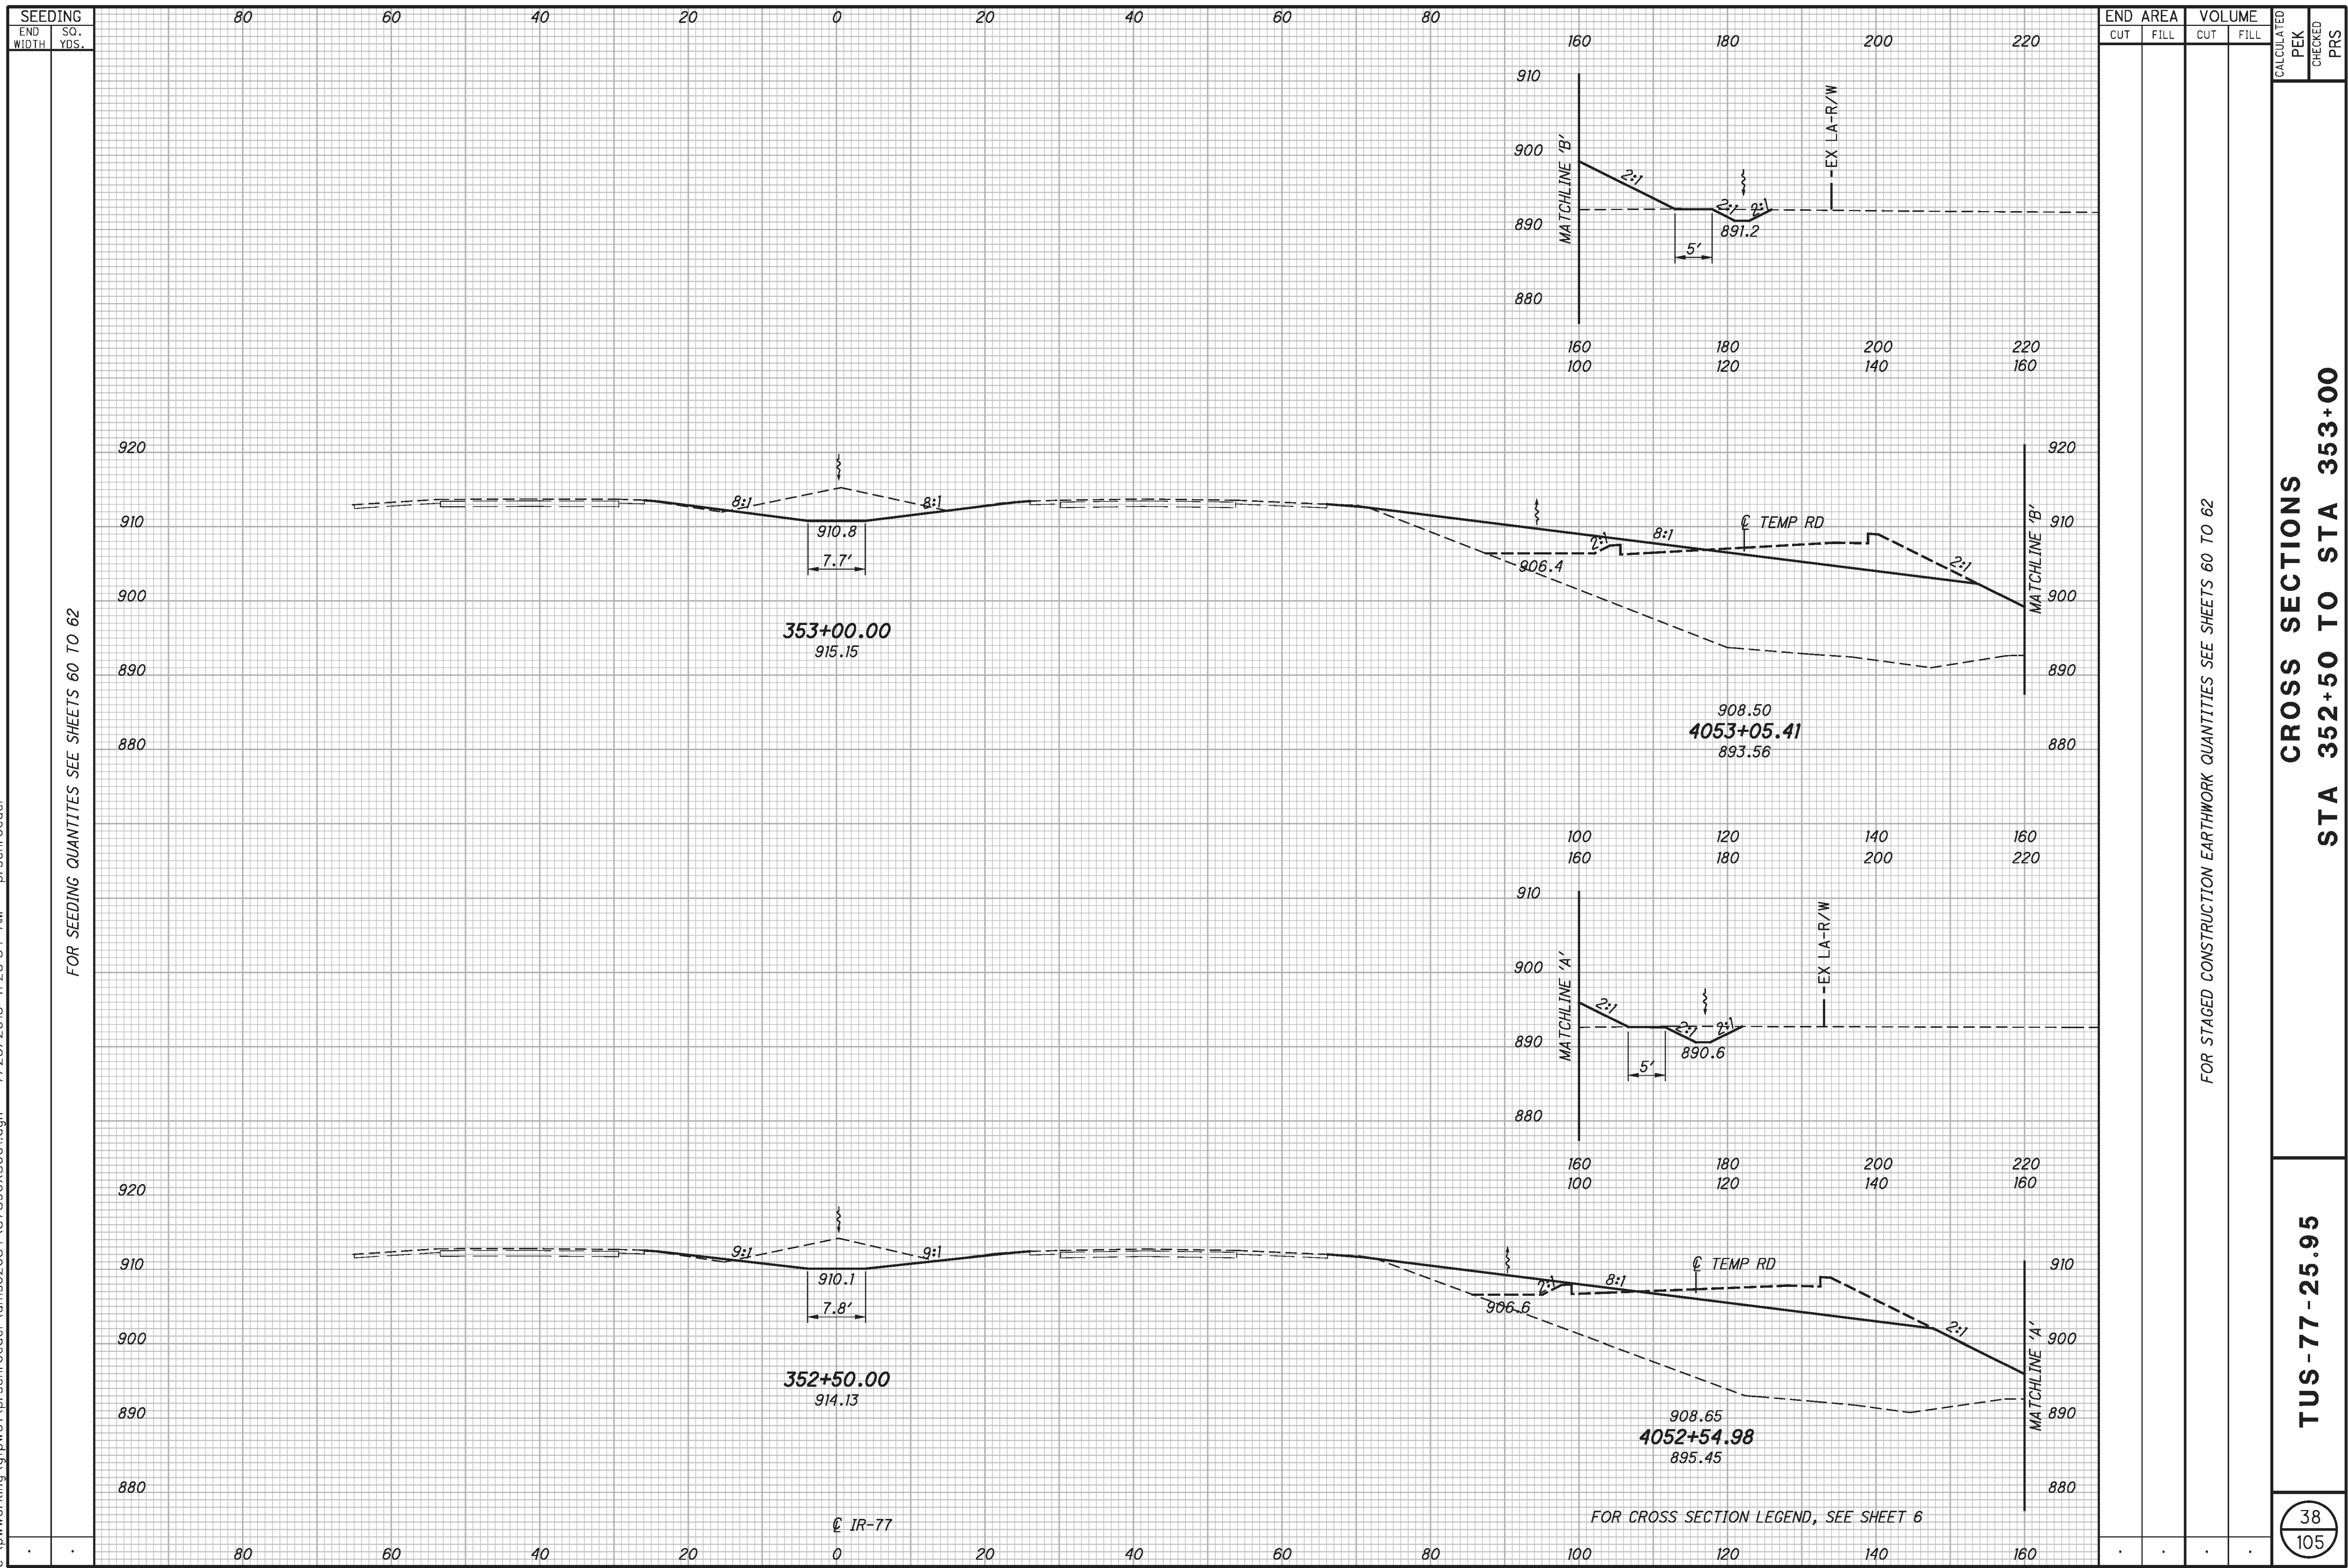

c:\pwworking\gfpw01\prschroeder\dms62684\87890XS001.dgn 7/25/2013 11:26:15 AM prschroeder


FOR SEEDING QUANTITIES SEE SHEETS 60 TO 62

FOR STAGED CONSTRUCTION EARTHWORK QUANTITIES SEE SHEETS 60 TO 62


TUS-77-25.95


CROSS SECTIONS
STA 353+50 TO STA 354+00

39
105

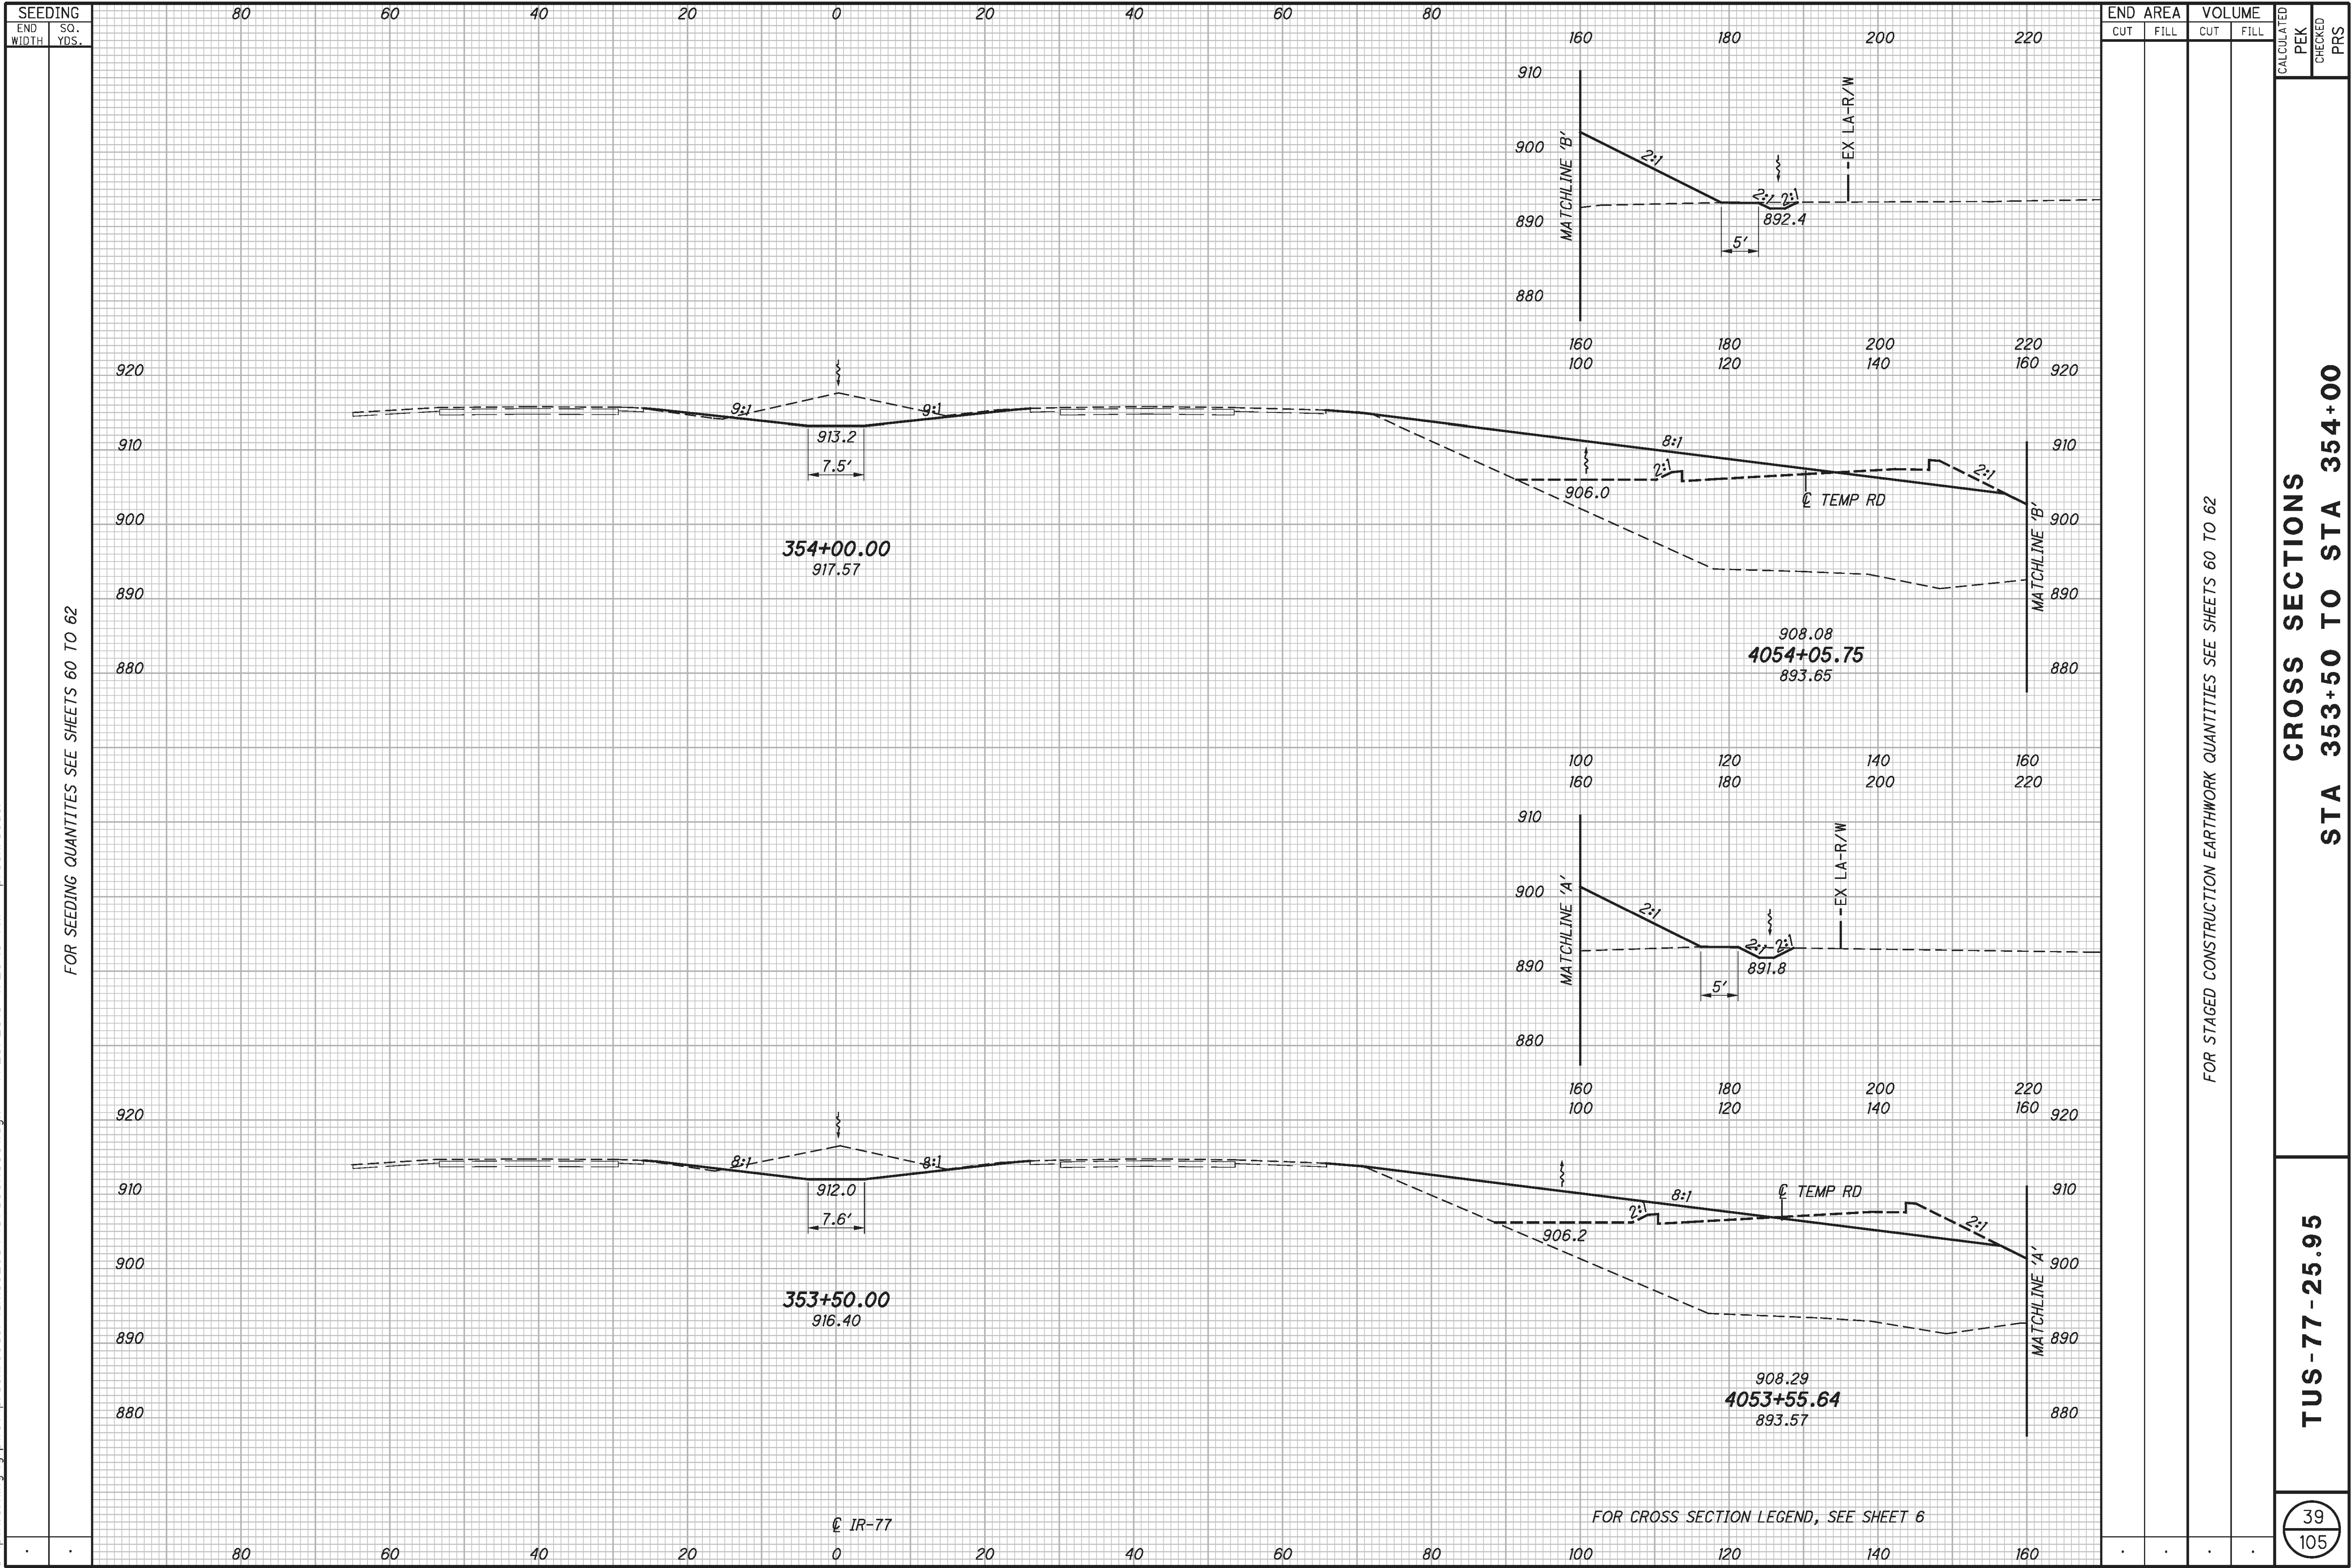

c:\pwworking\gfpw01\prschroeder\dms62684\87890XS001.dgn 7/25/2013 11:26:39 AM prschroeder

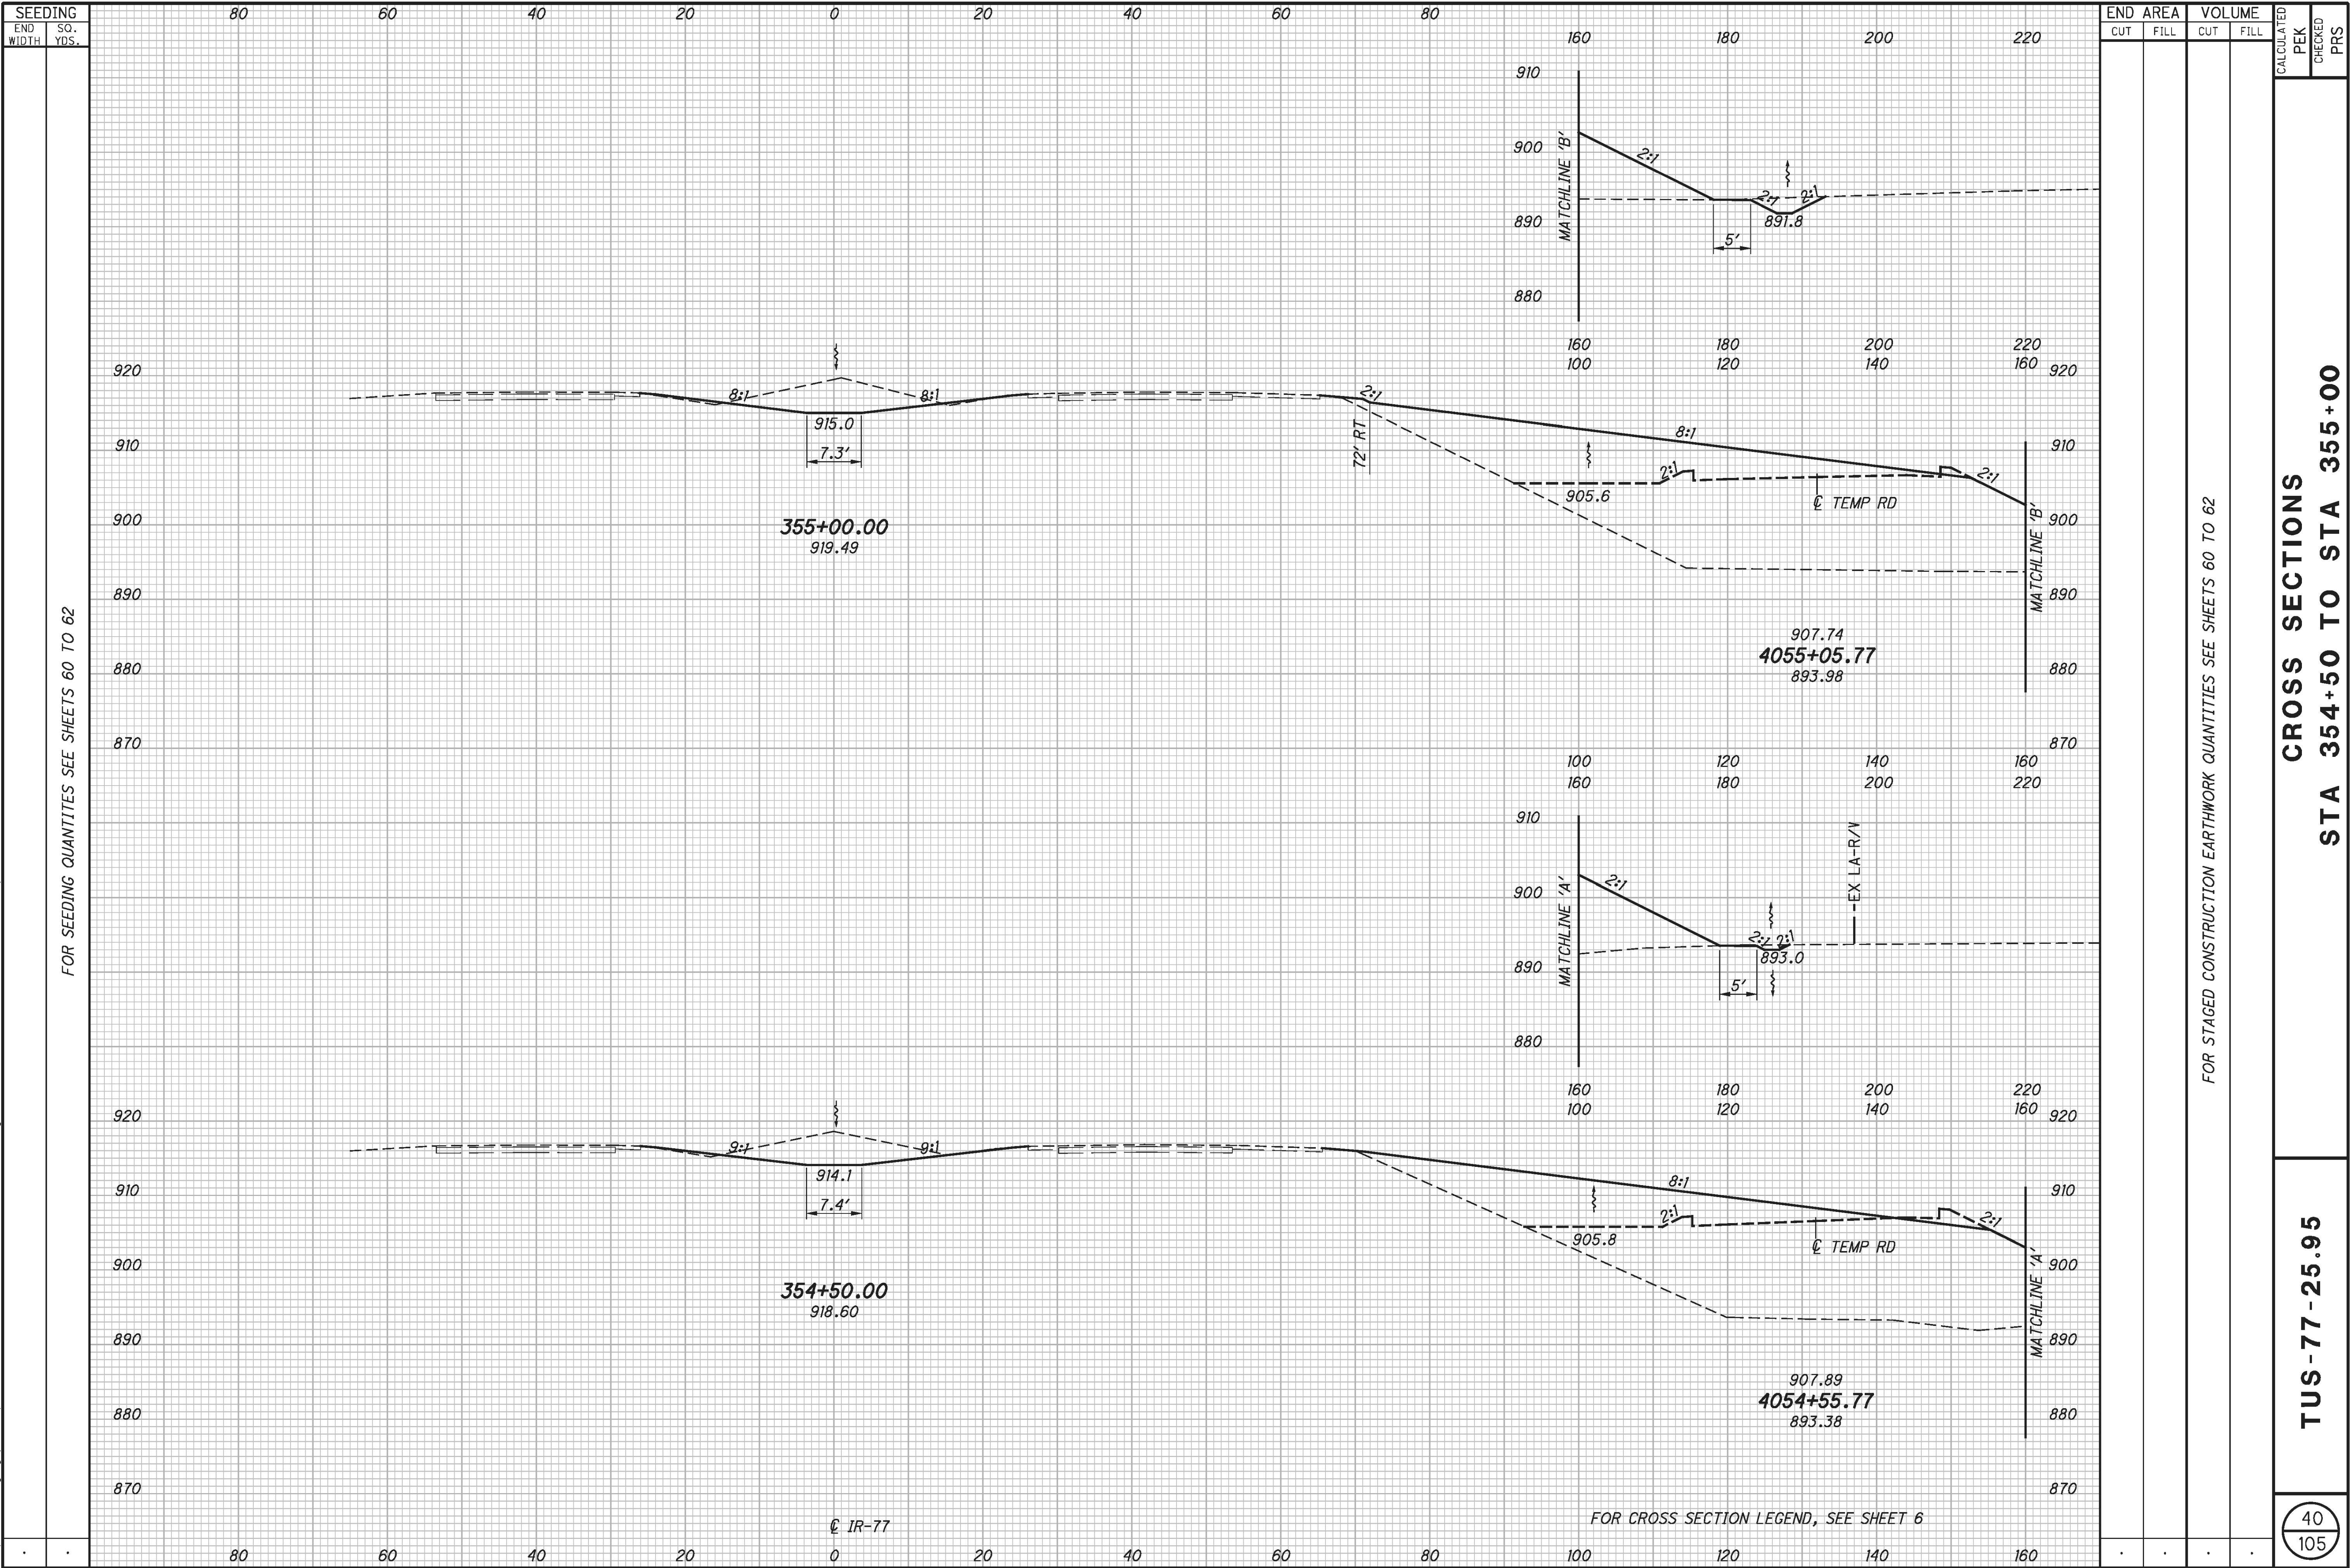


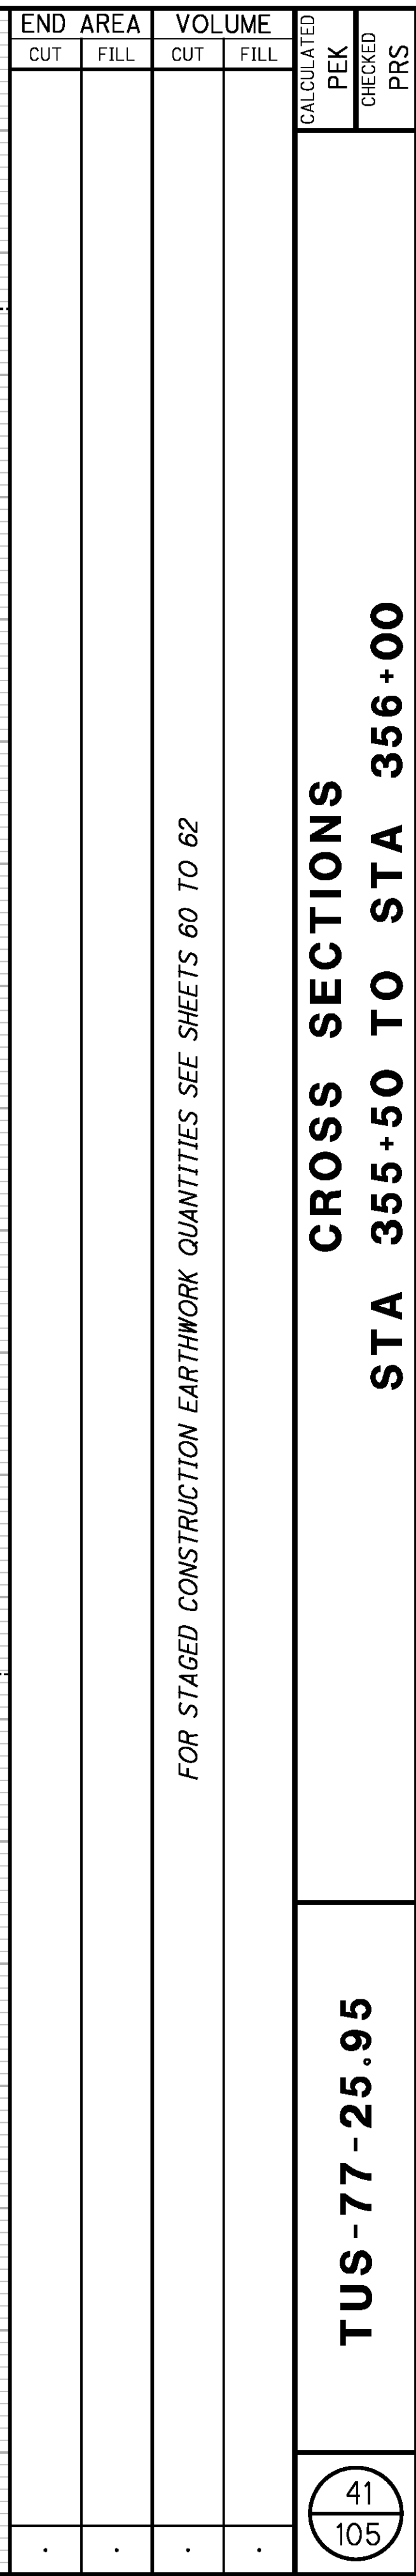


FOR STAGED CONSTRUCTION EARTHWORK QUANTITIES SEE SHEETS 60 TO 62



c:\pwworking\gfpw01\prschroeder\dms62684\87890XS001.dgn 9/17/2013 11:15:16 AM prschroeder

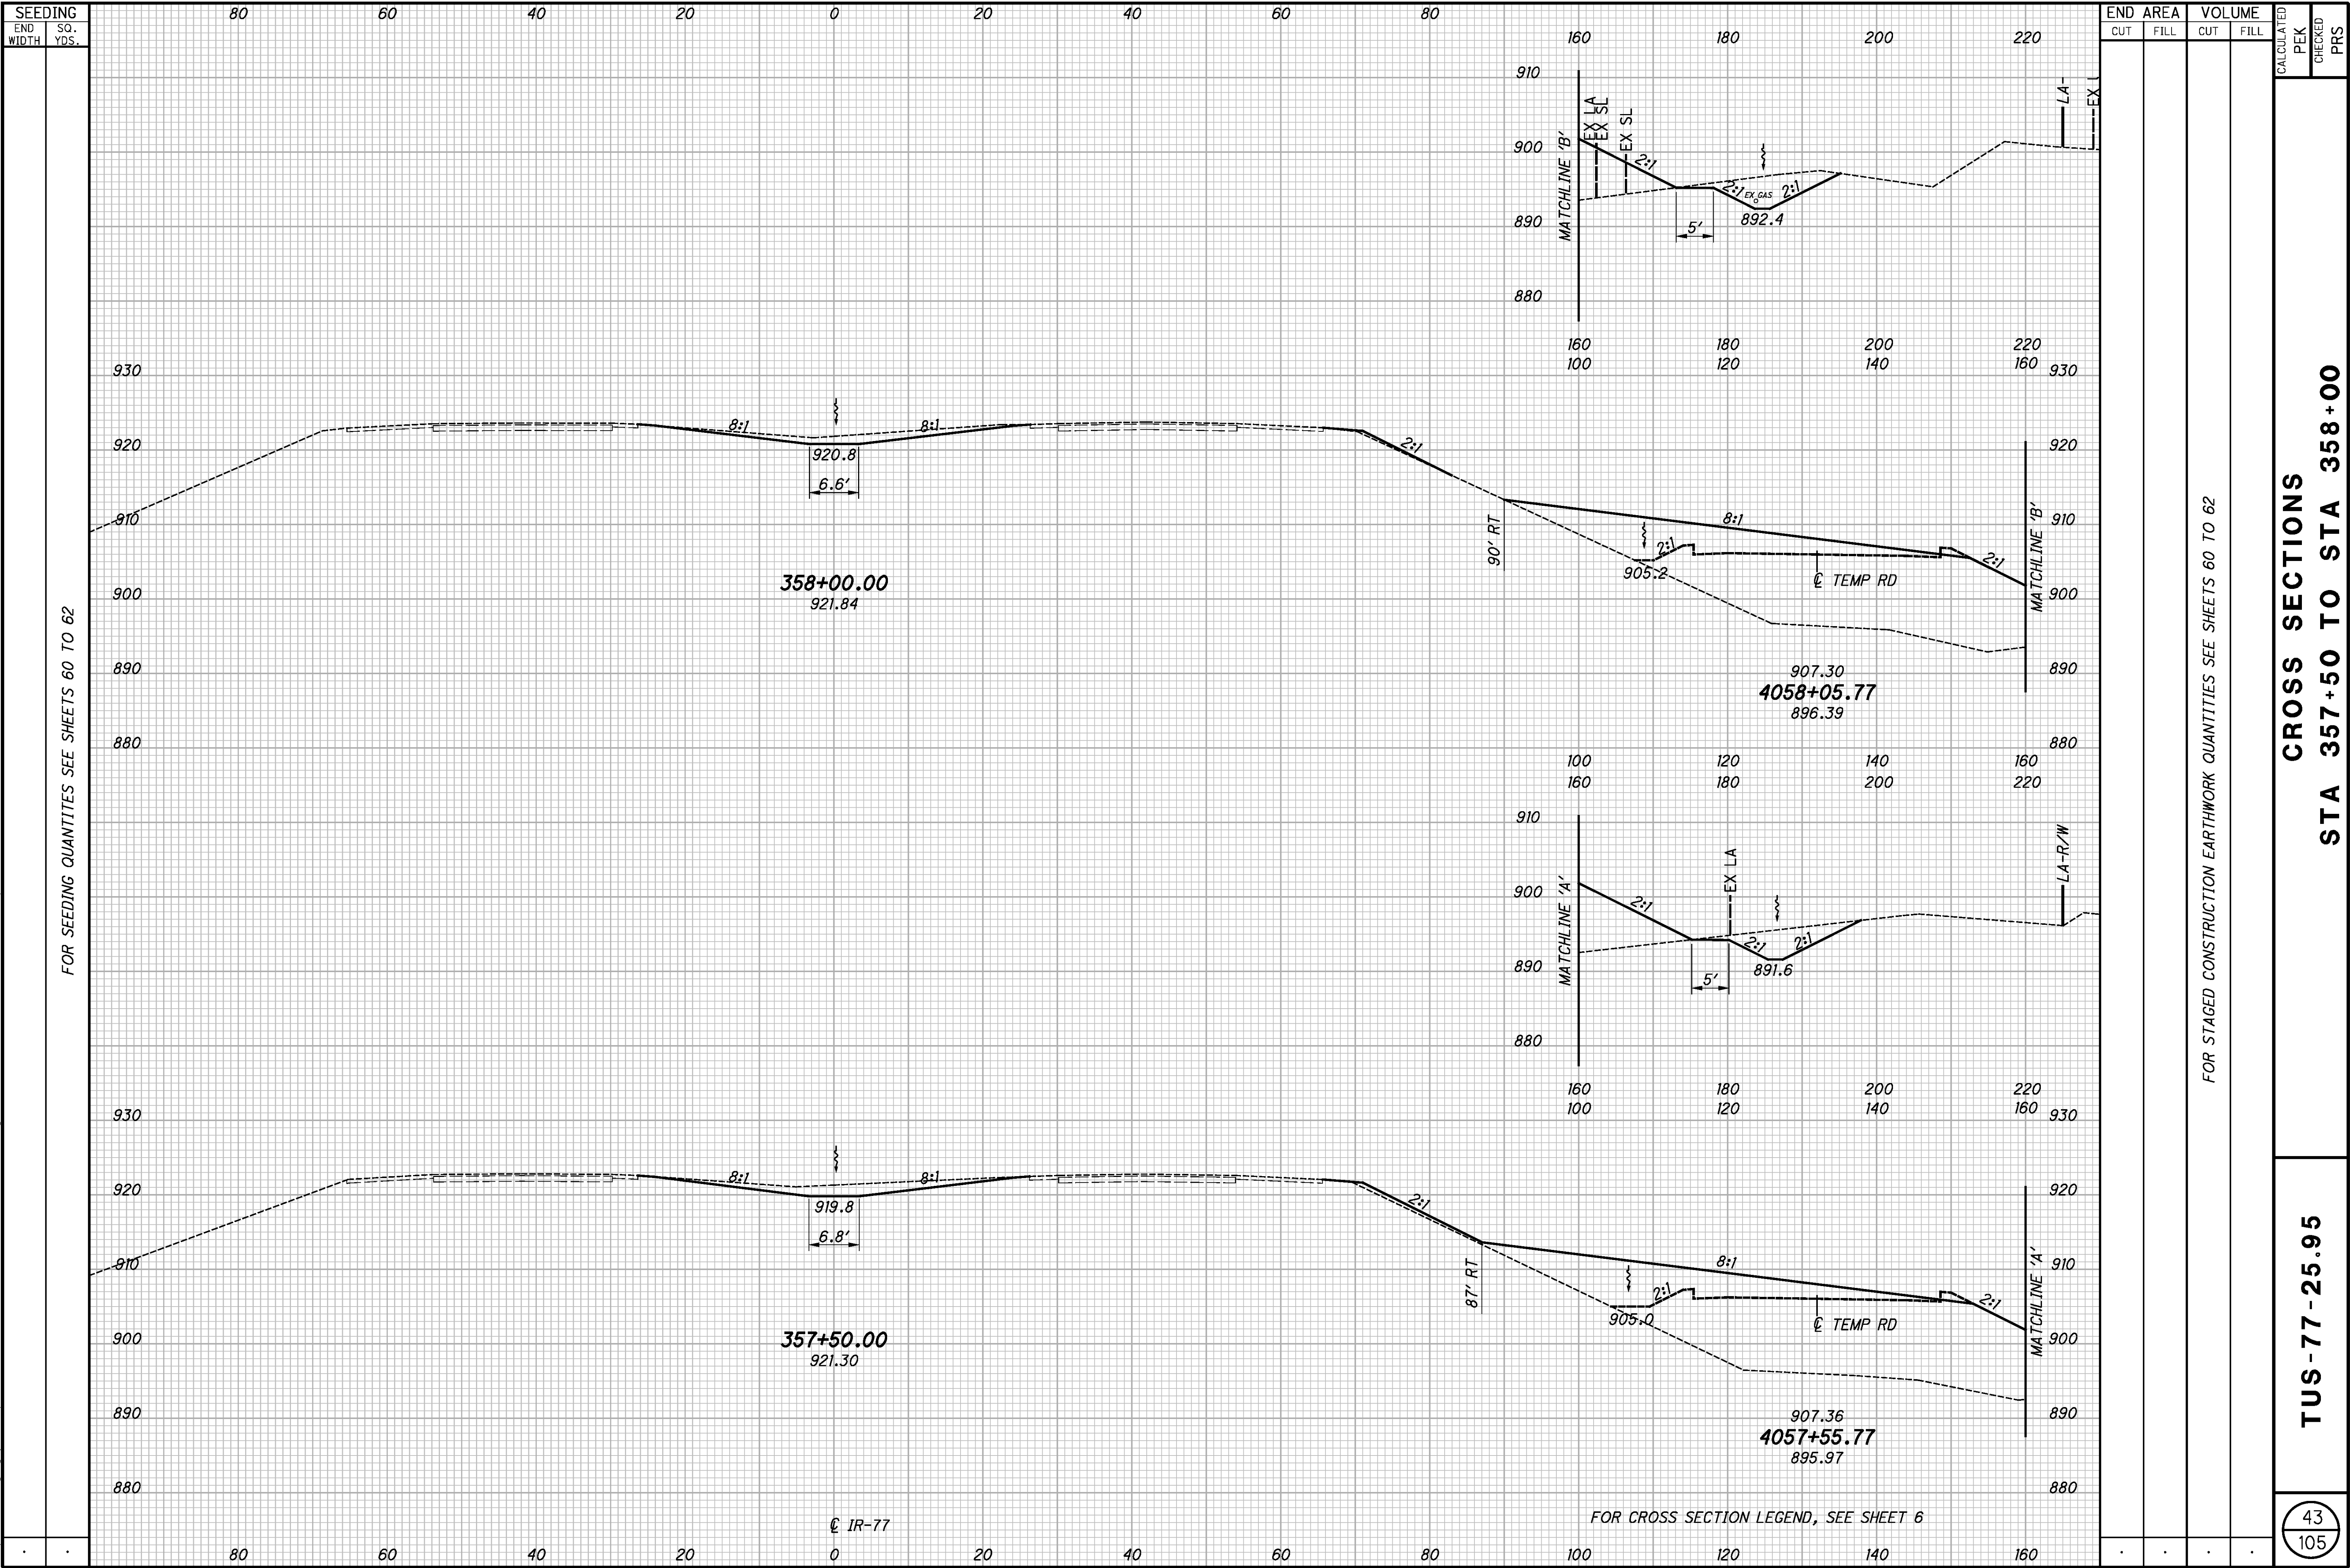

c:\pwworking\gfpw01\prschroeder\dms62684\87890XS001.dgn 7/25/2013 11:28:14 AM prschroeder

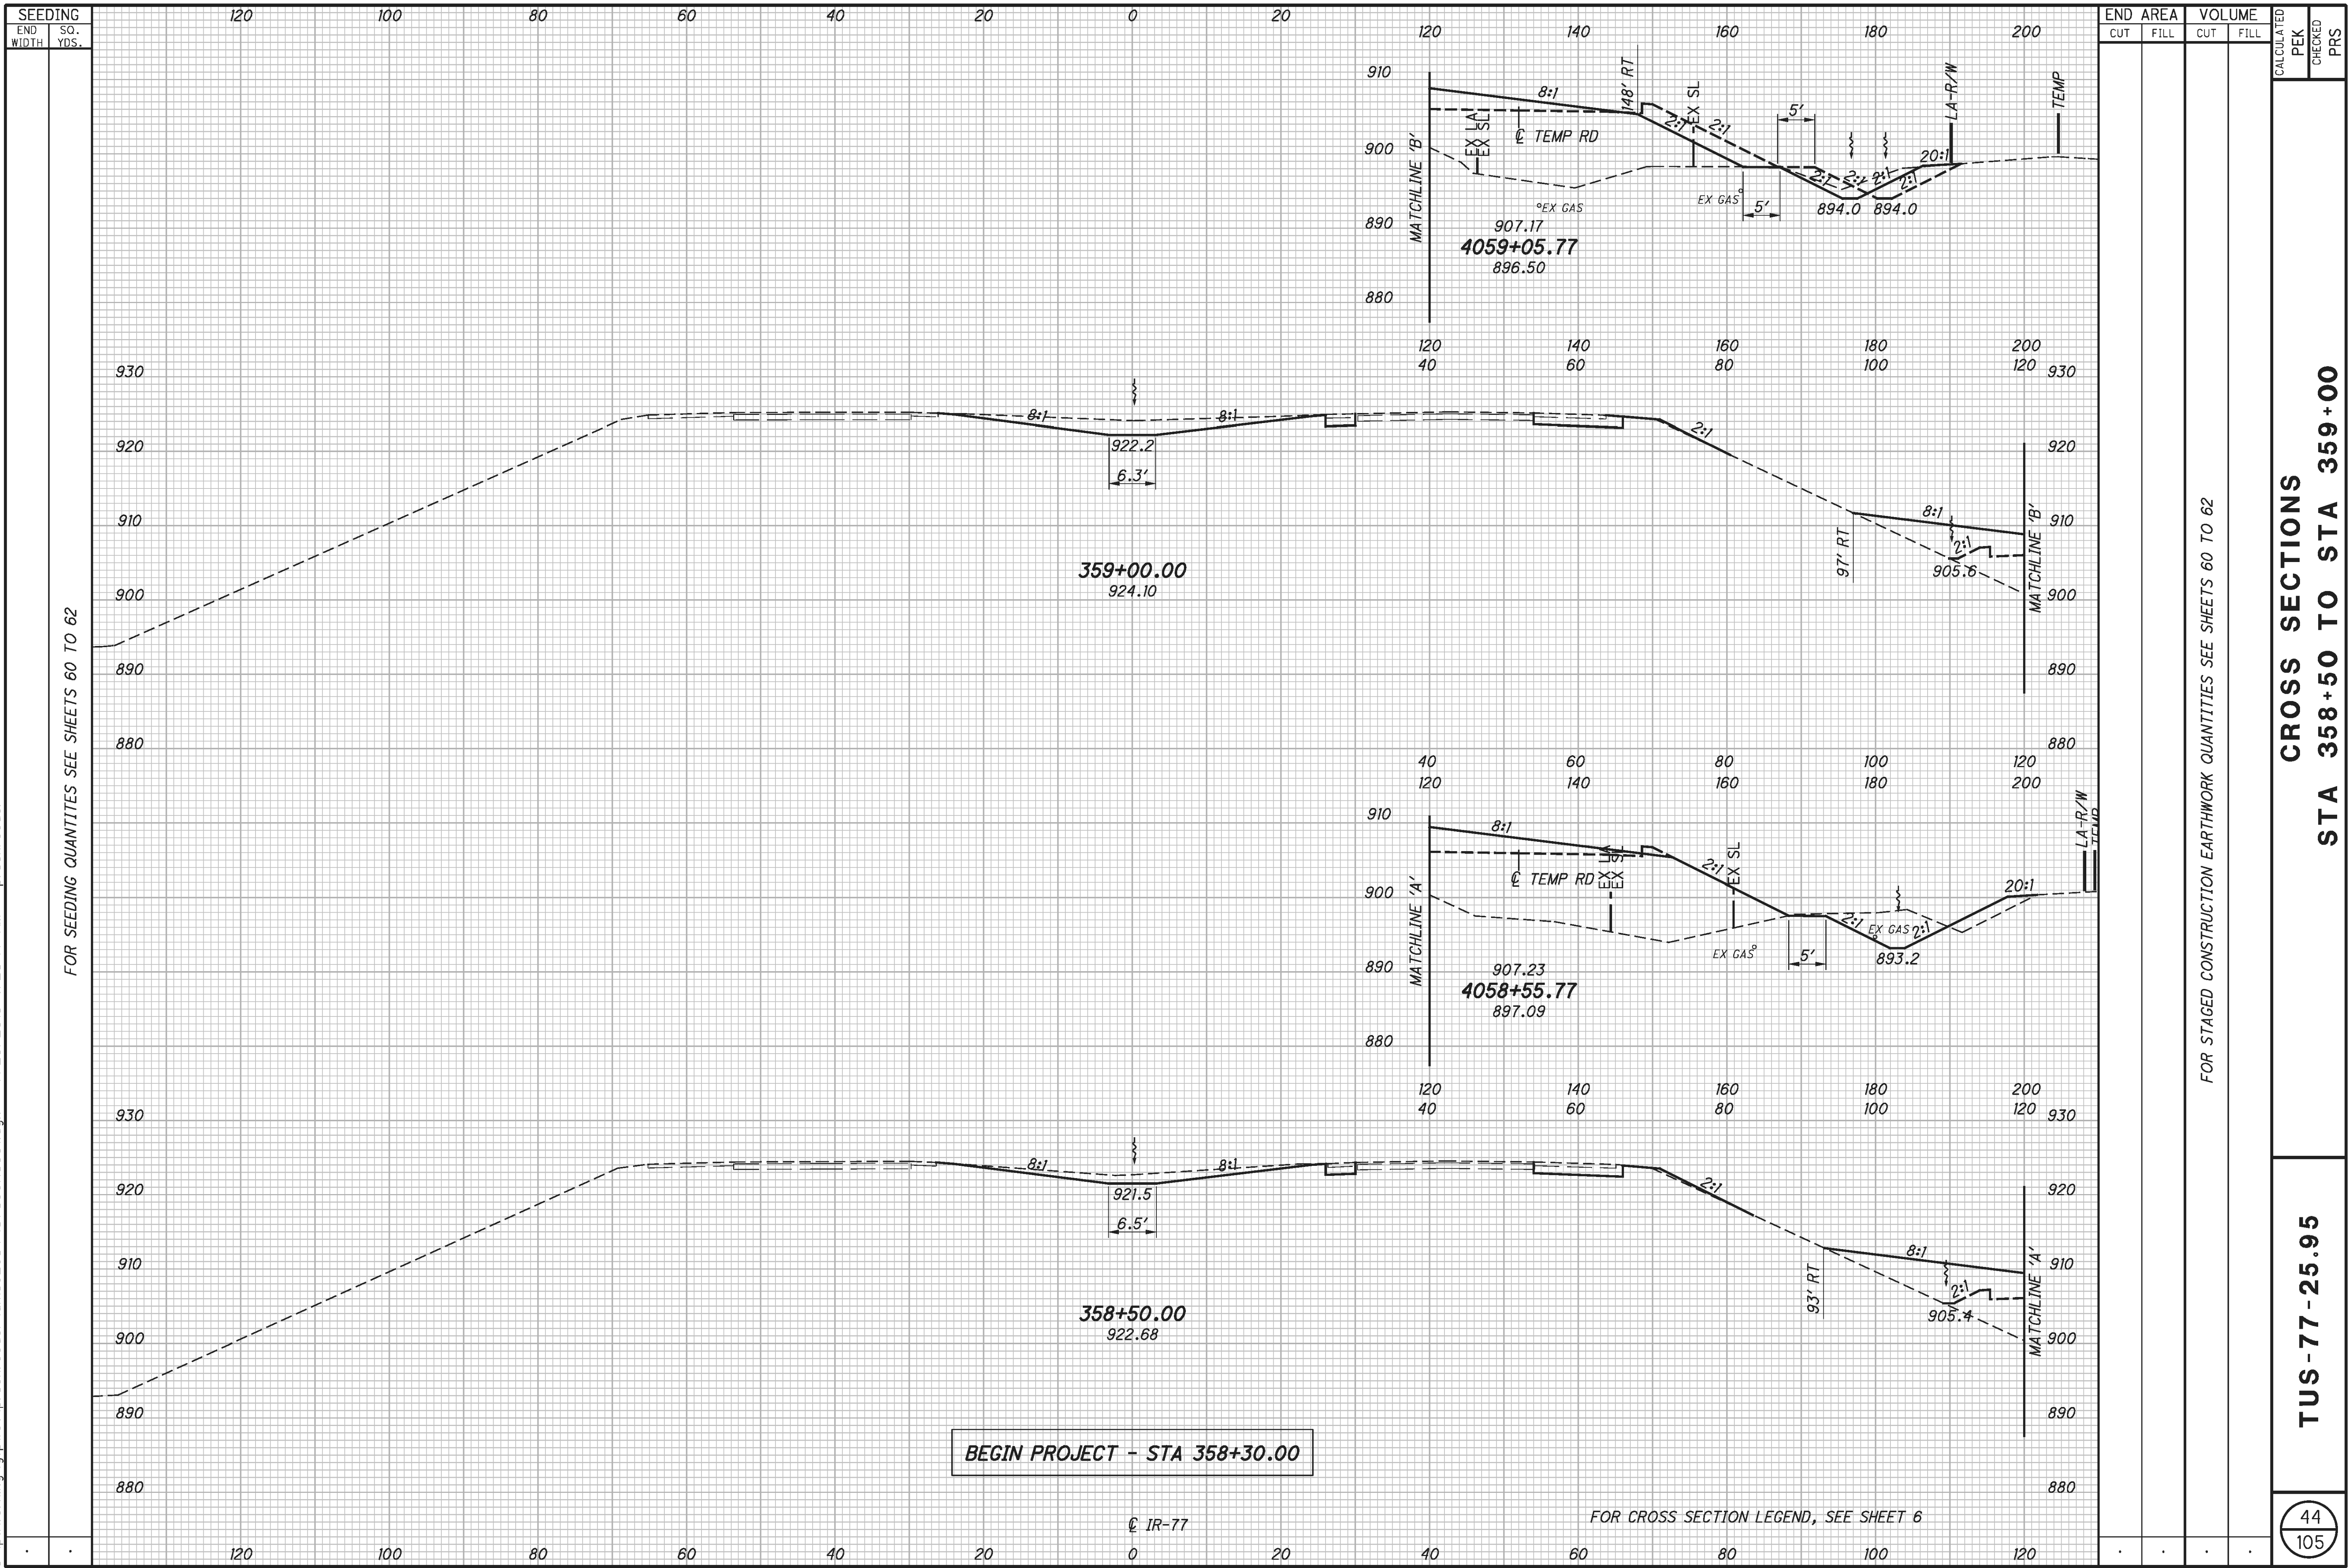


CROSS SECTIONS
STA 358+50 TO STA 359+00

TUS-77-25.95

44
105


c:\pwworking\gfpw01\prschroeder\dms62684\87890XS001.dgn 7/25/2013 11:29:01 AM prschroeder

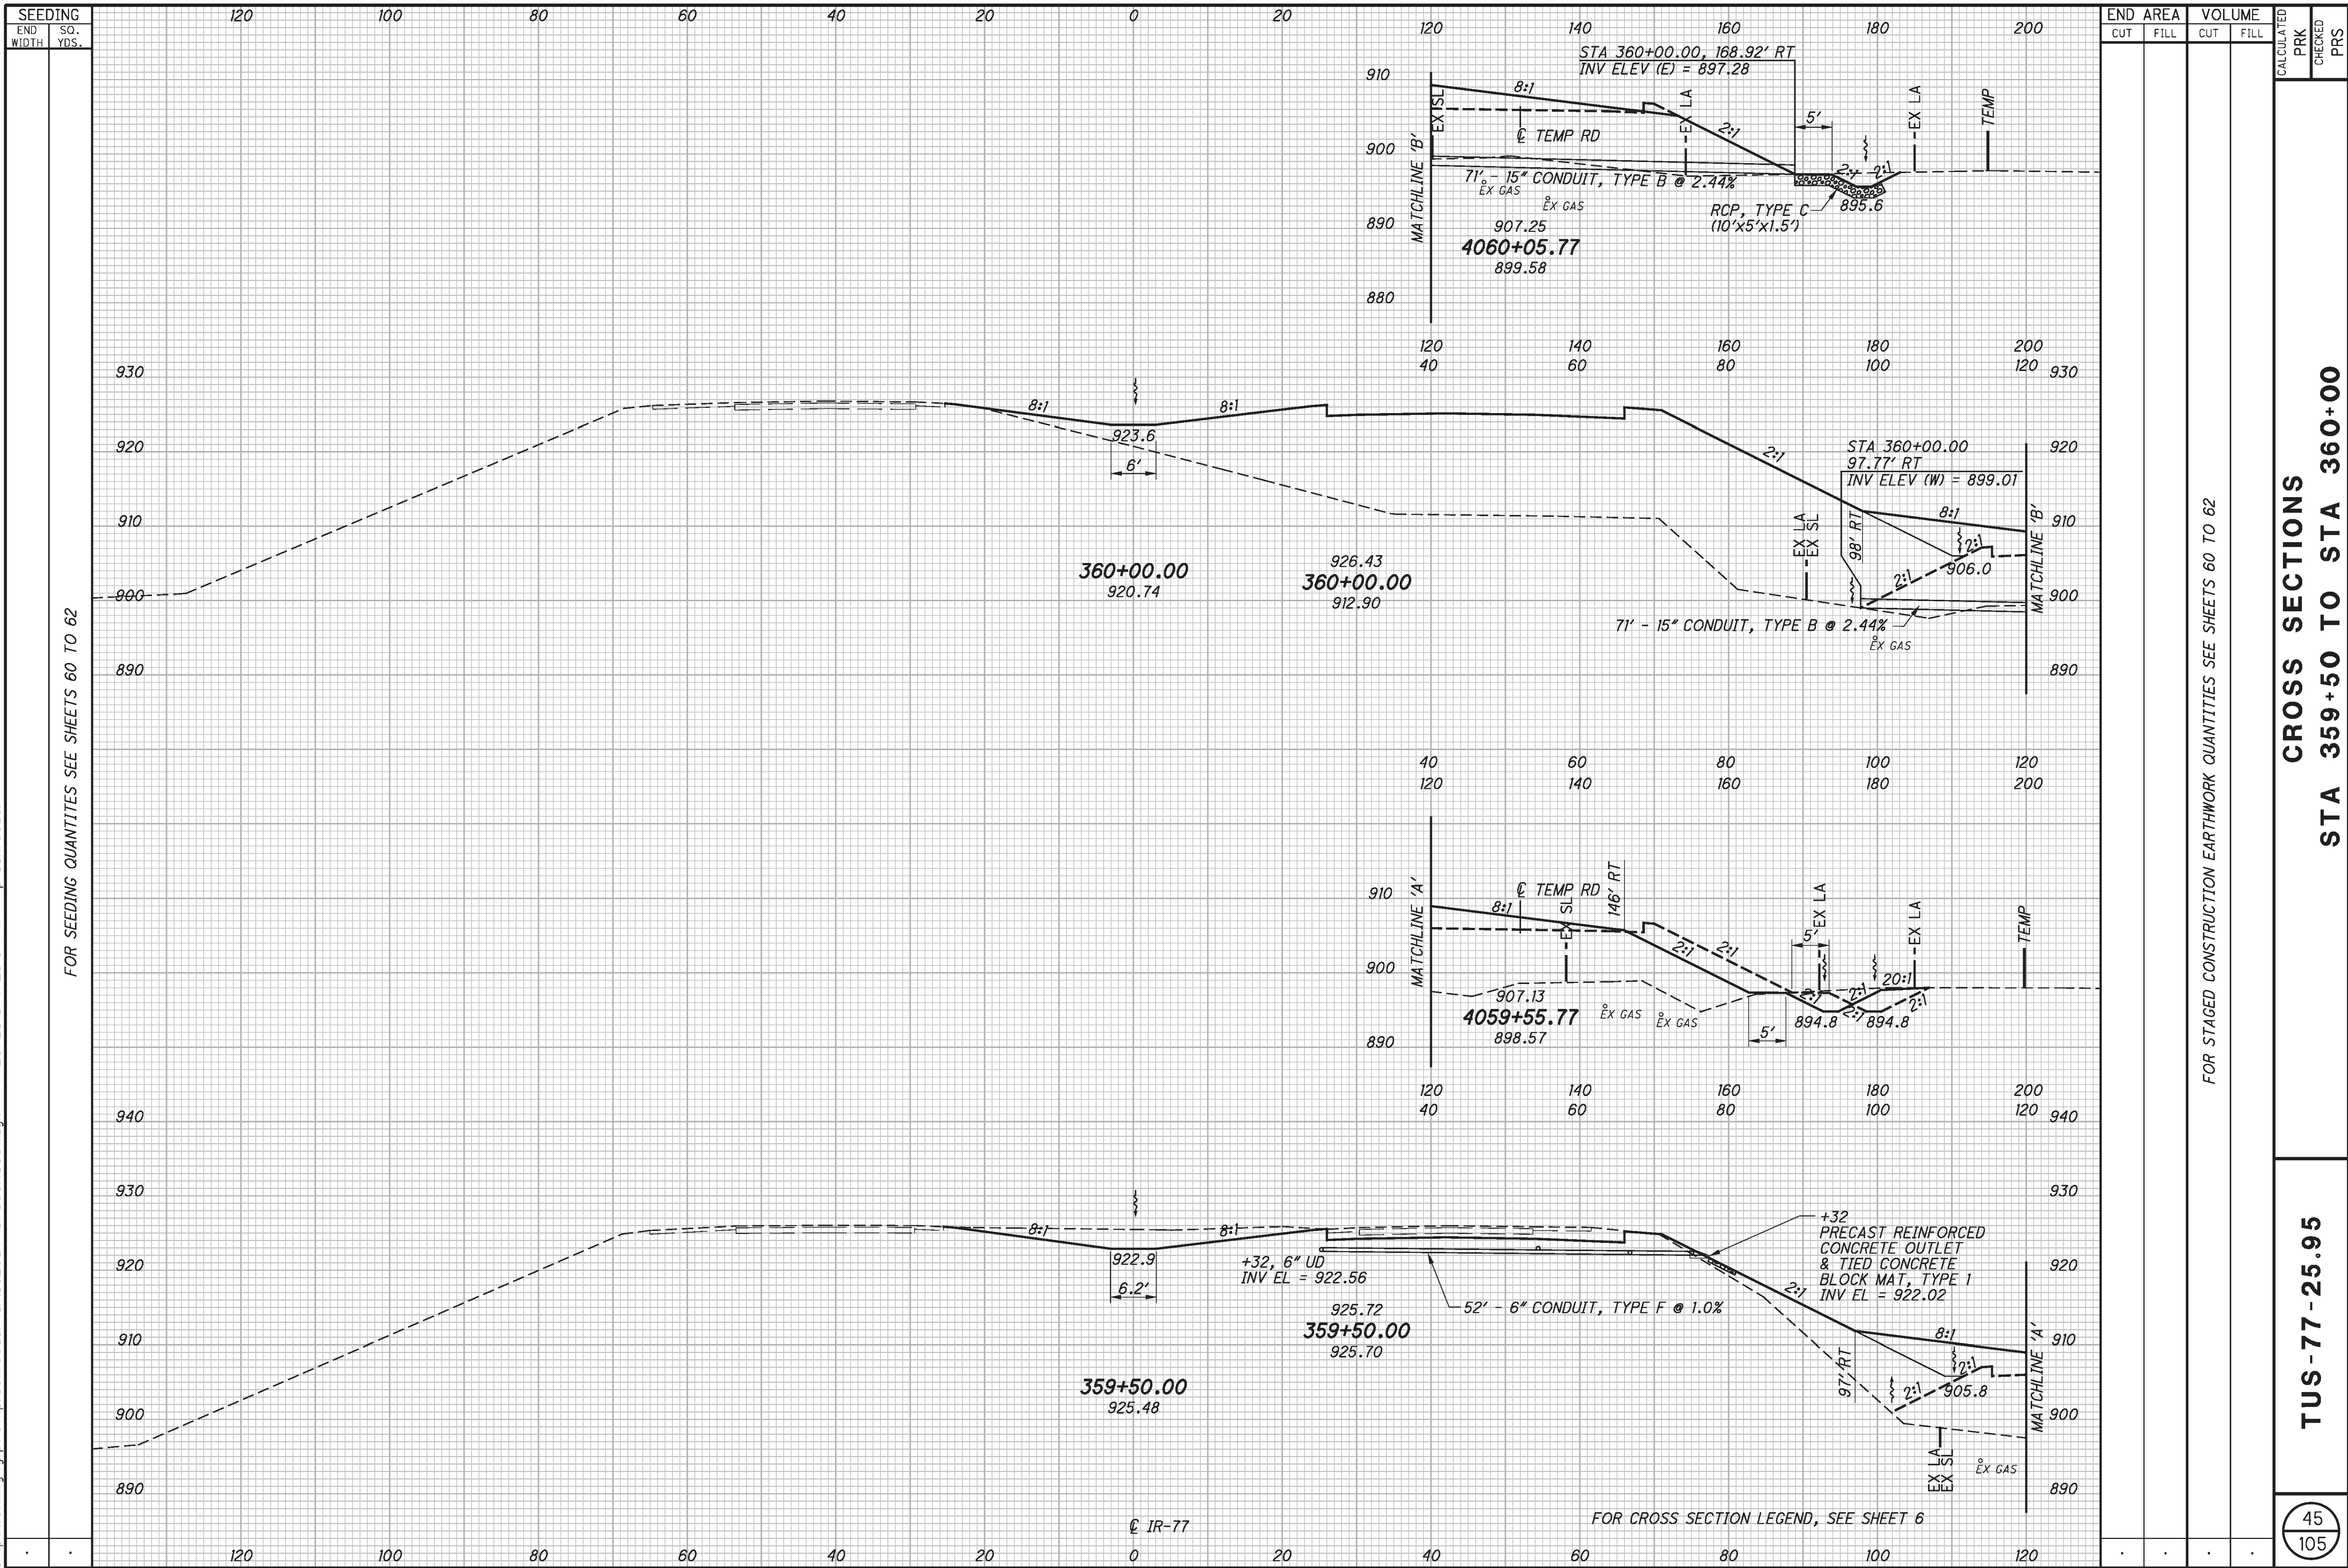

FOR STAGED CONSTRUCTION EARTHWORK QUANTITIES SEE SHEETS 60 TO 62

CROSS SECTIONS
STA 359+50 TO STA 360+00

120	100	80	60	40	20	0	20	40	60	80	100	120	140	160	180	200
-----	-----	----	----	----	----	---	----	----	----	----	-----	-----	-----	-----	-----	-----

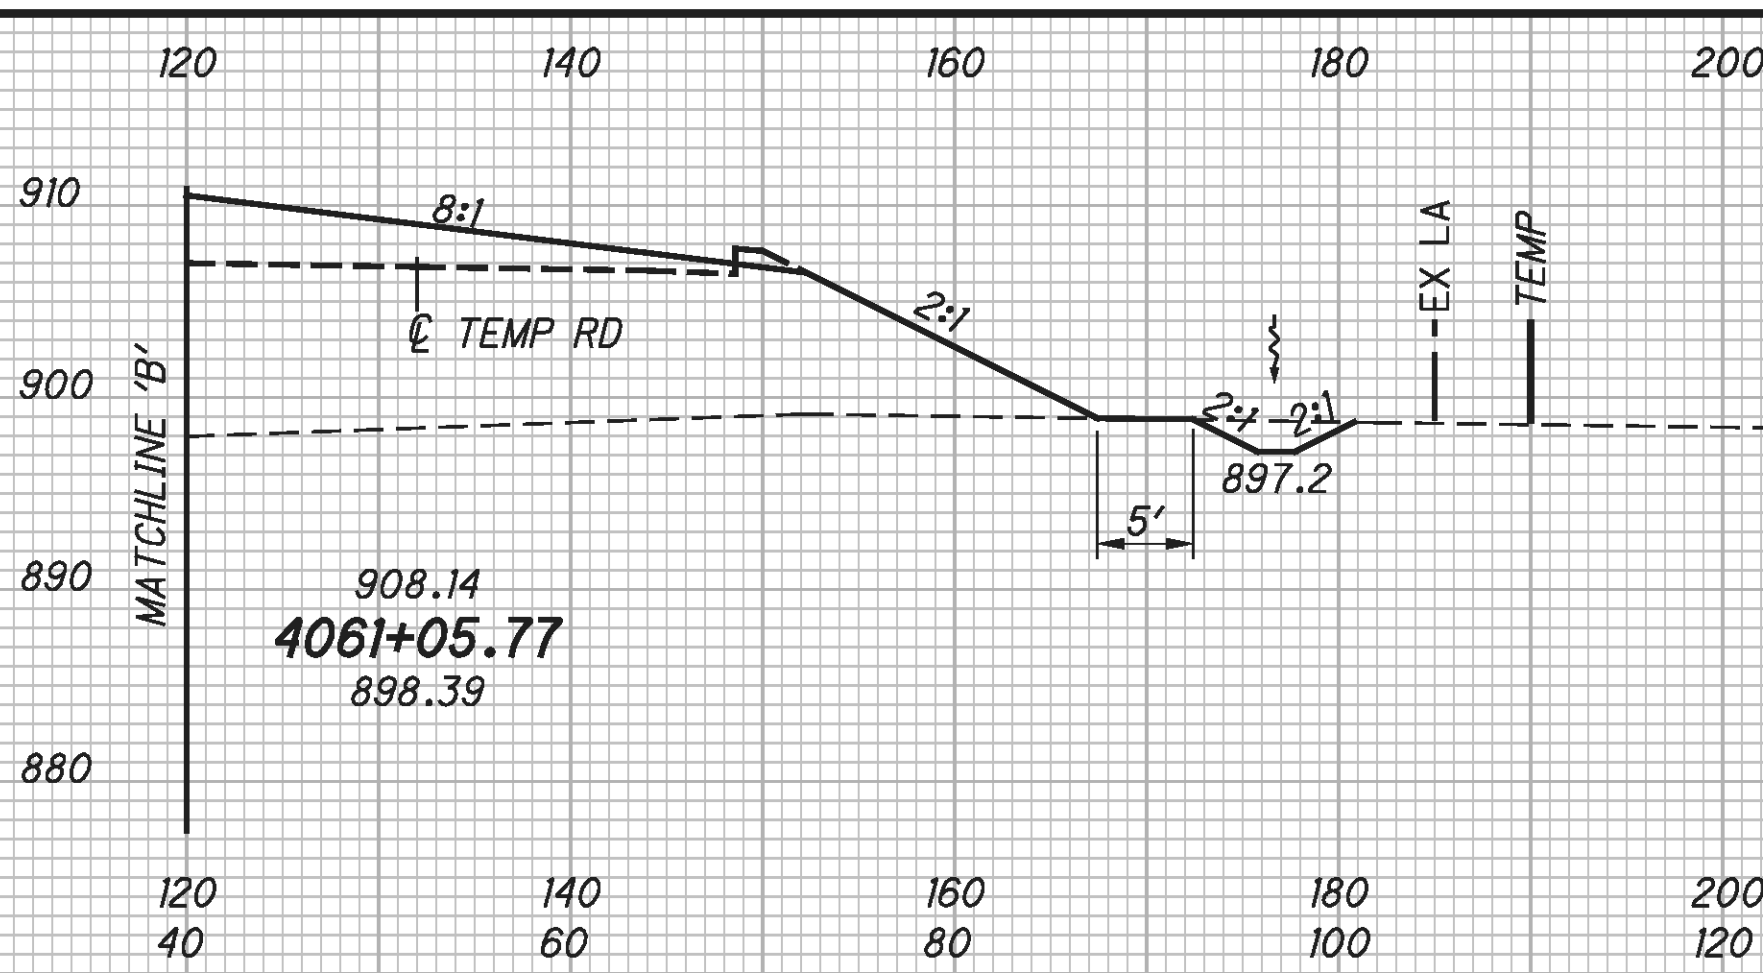


END AREA		VOLUME	
CUT	FILL	CUT	FILL

CALCULATED	CHECKED
PEK	PRS

TUS-77-25.95

FOR SEEDING QUANTITIES SEE SHEETS 60 TO 62

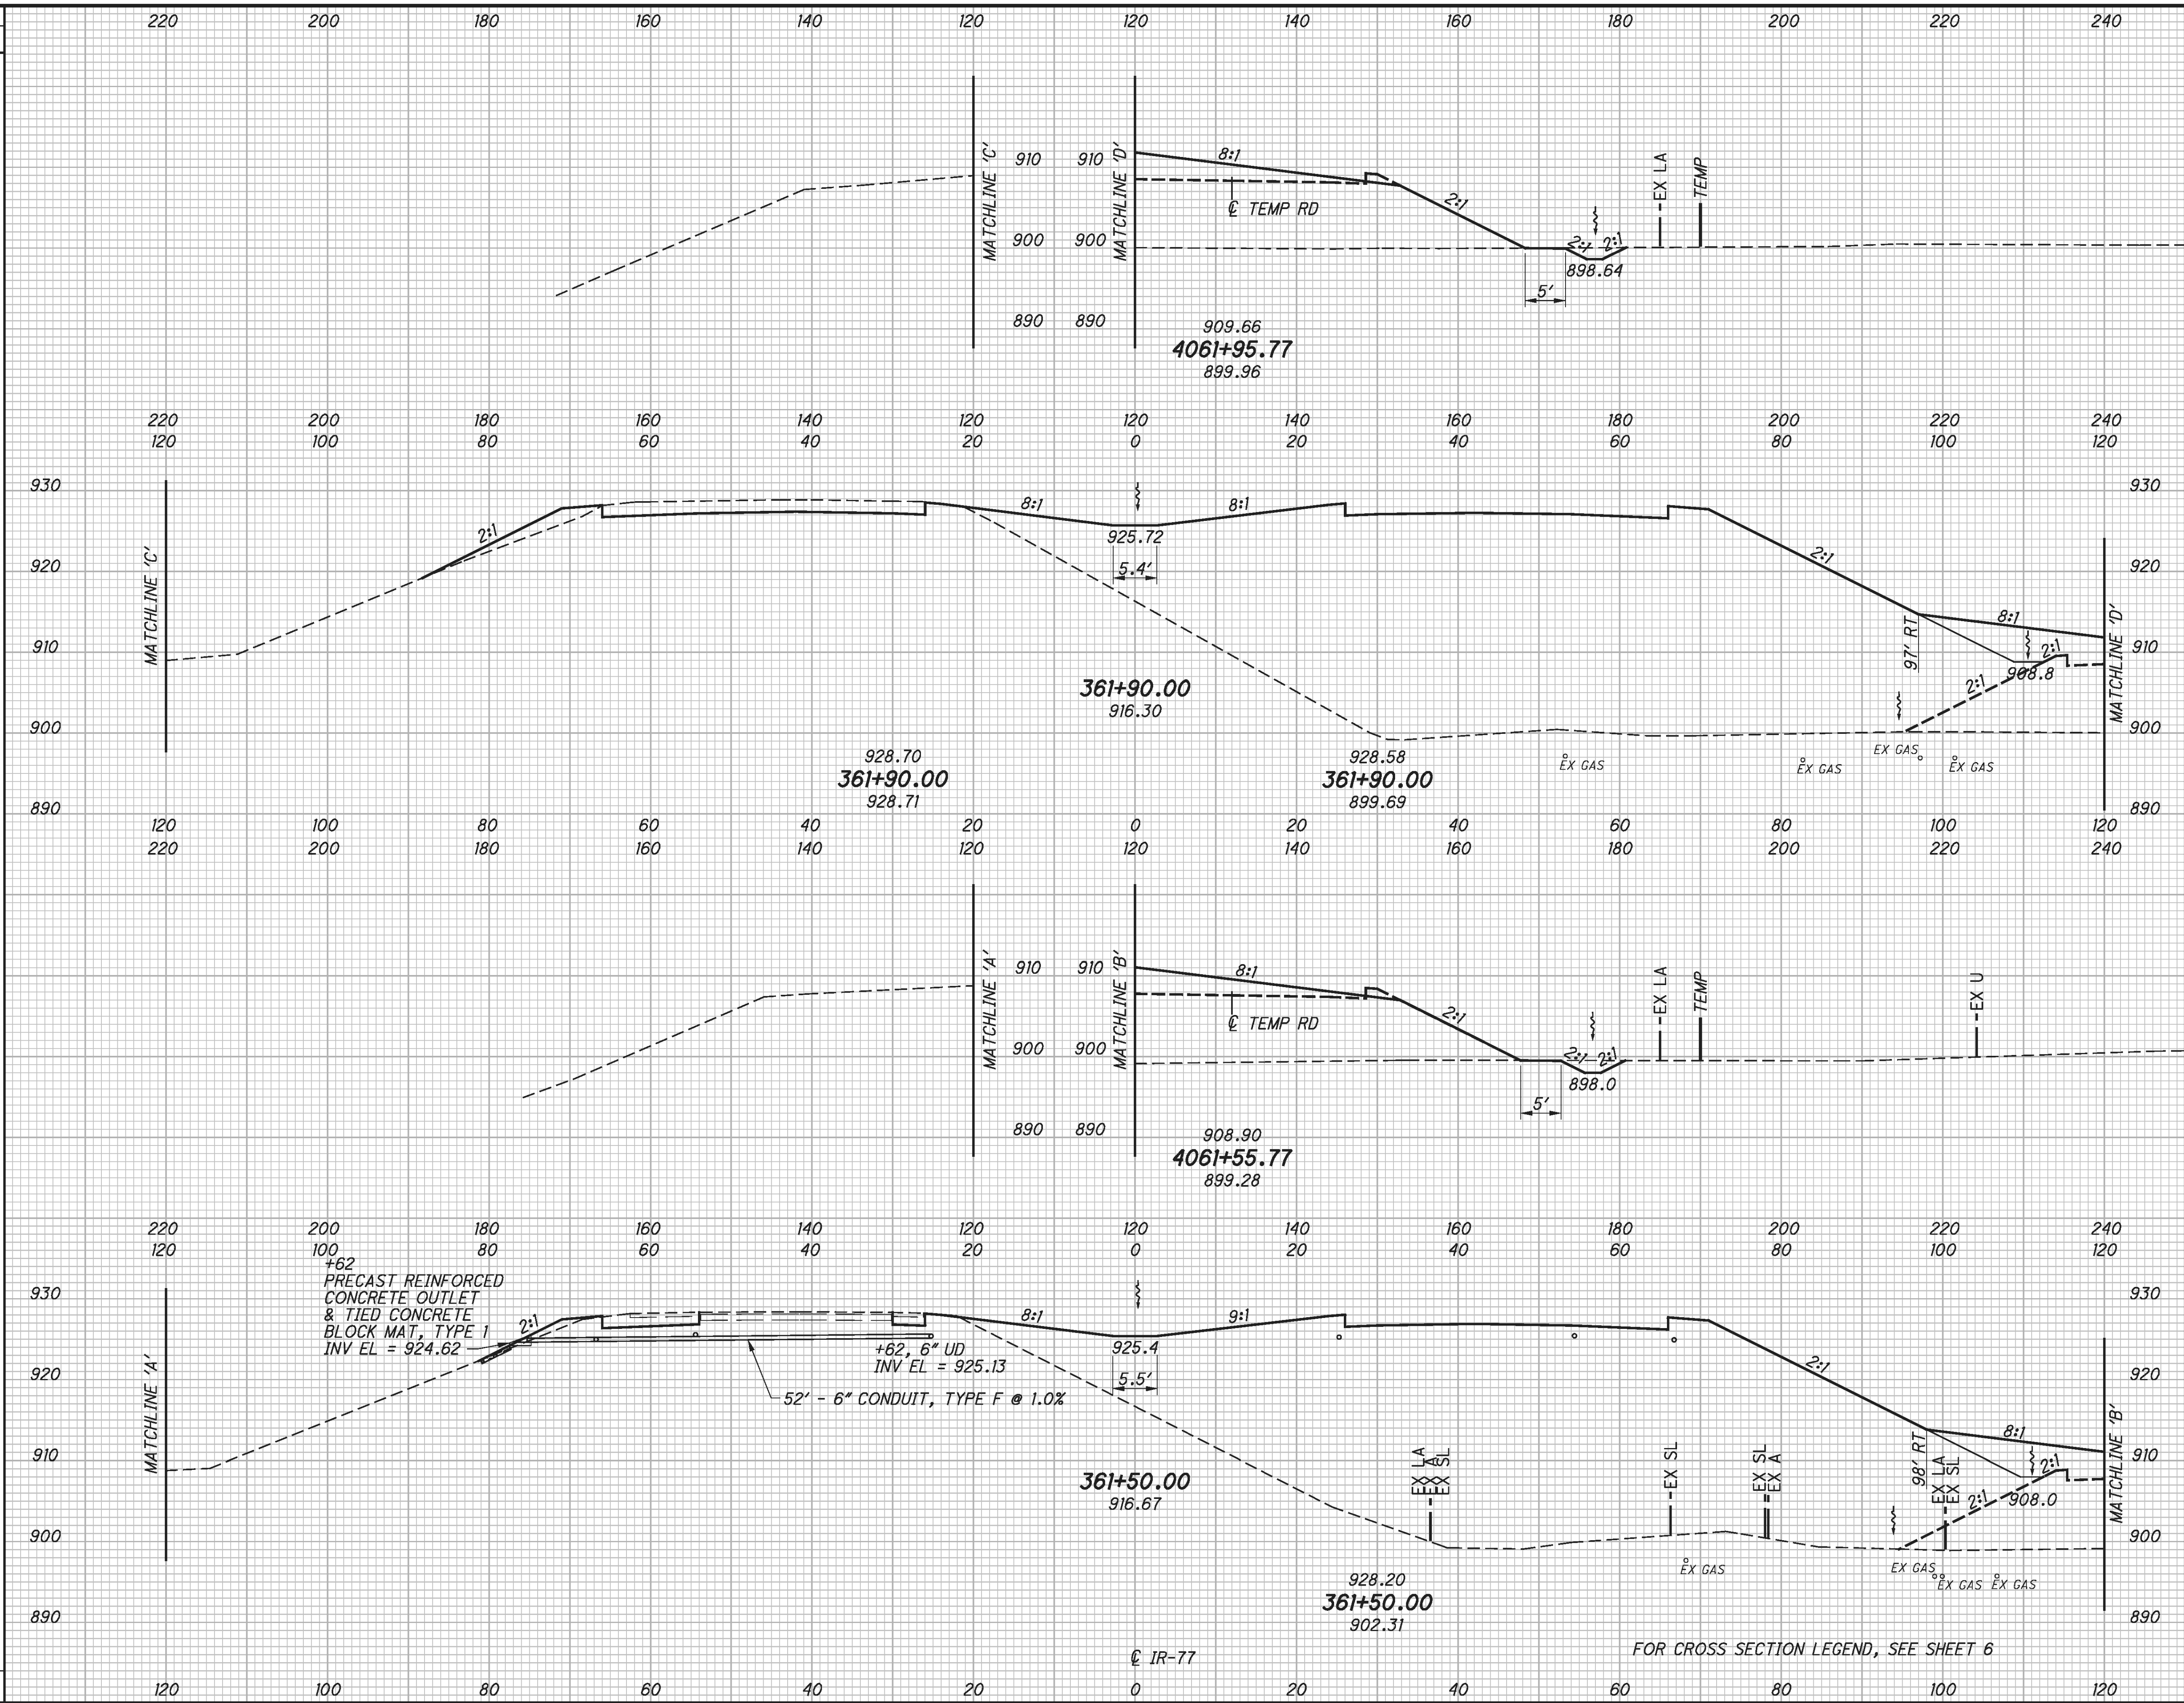


FOR CROSS SECTION LEGEND, SEE SHEET 6

FOR STAGED CONSTRUCTION EARTHWORK QUANTITIES SEE SHEETS 60 TO 62

CROSS SECTIONS
STA 361+50 TO STA 361+90

TUS-77-25.95

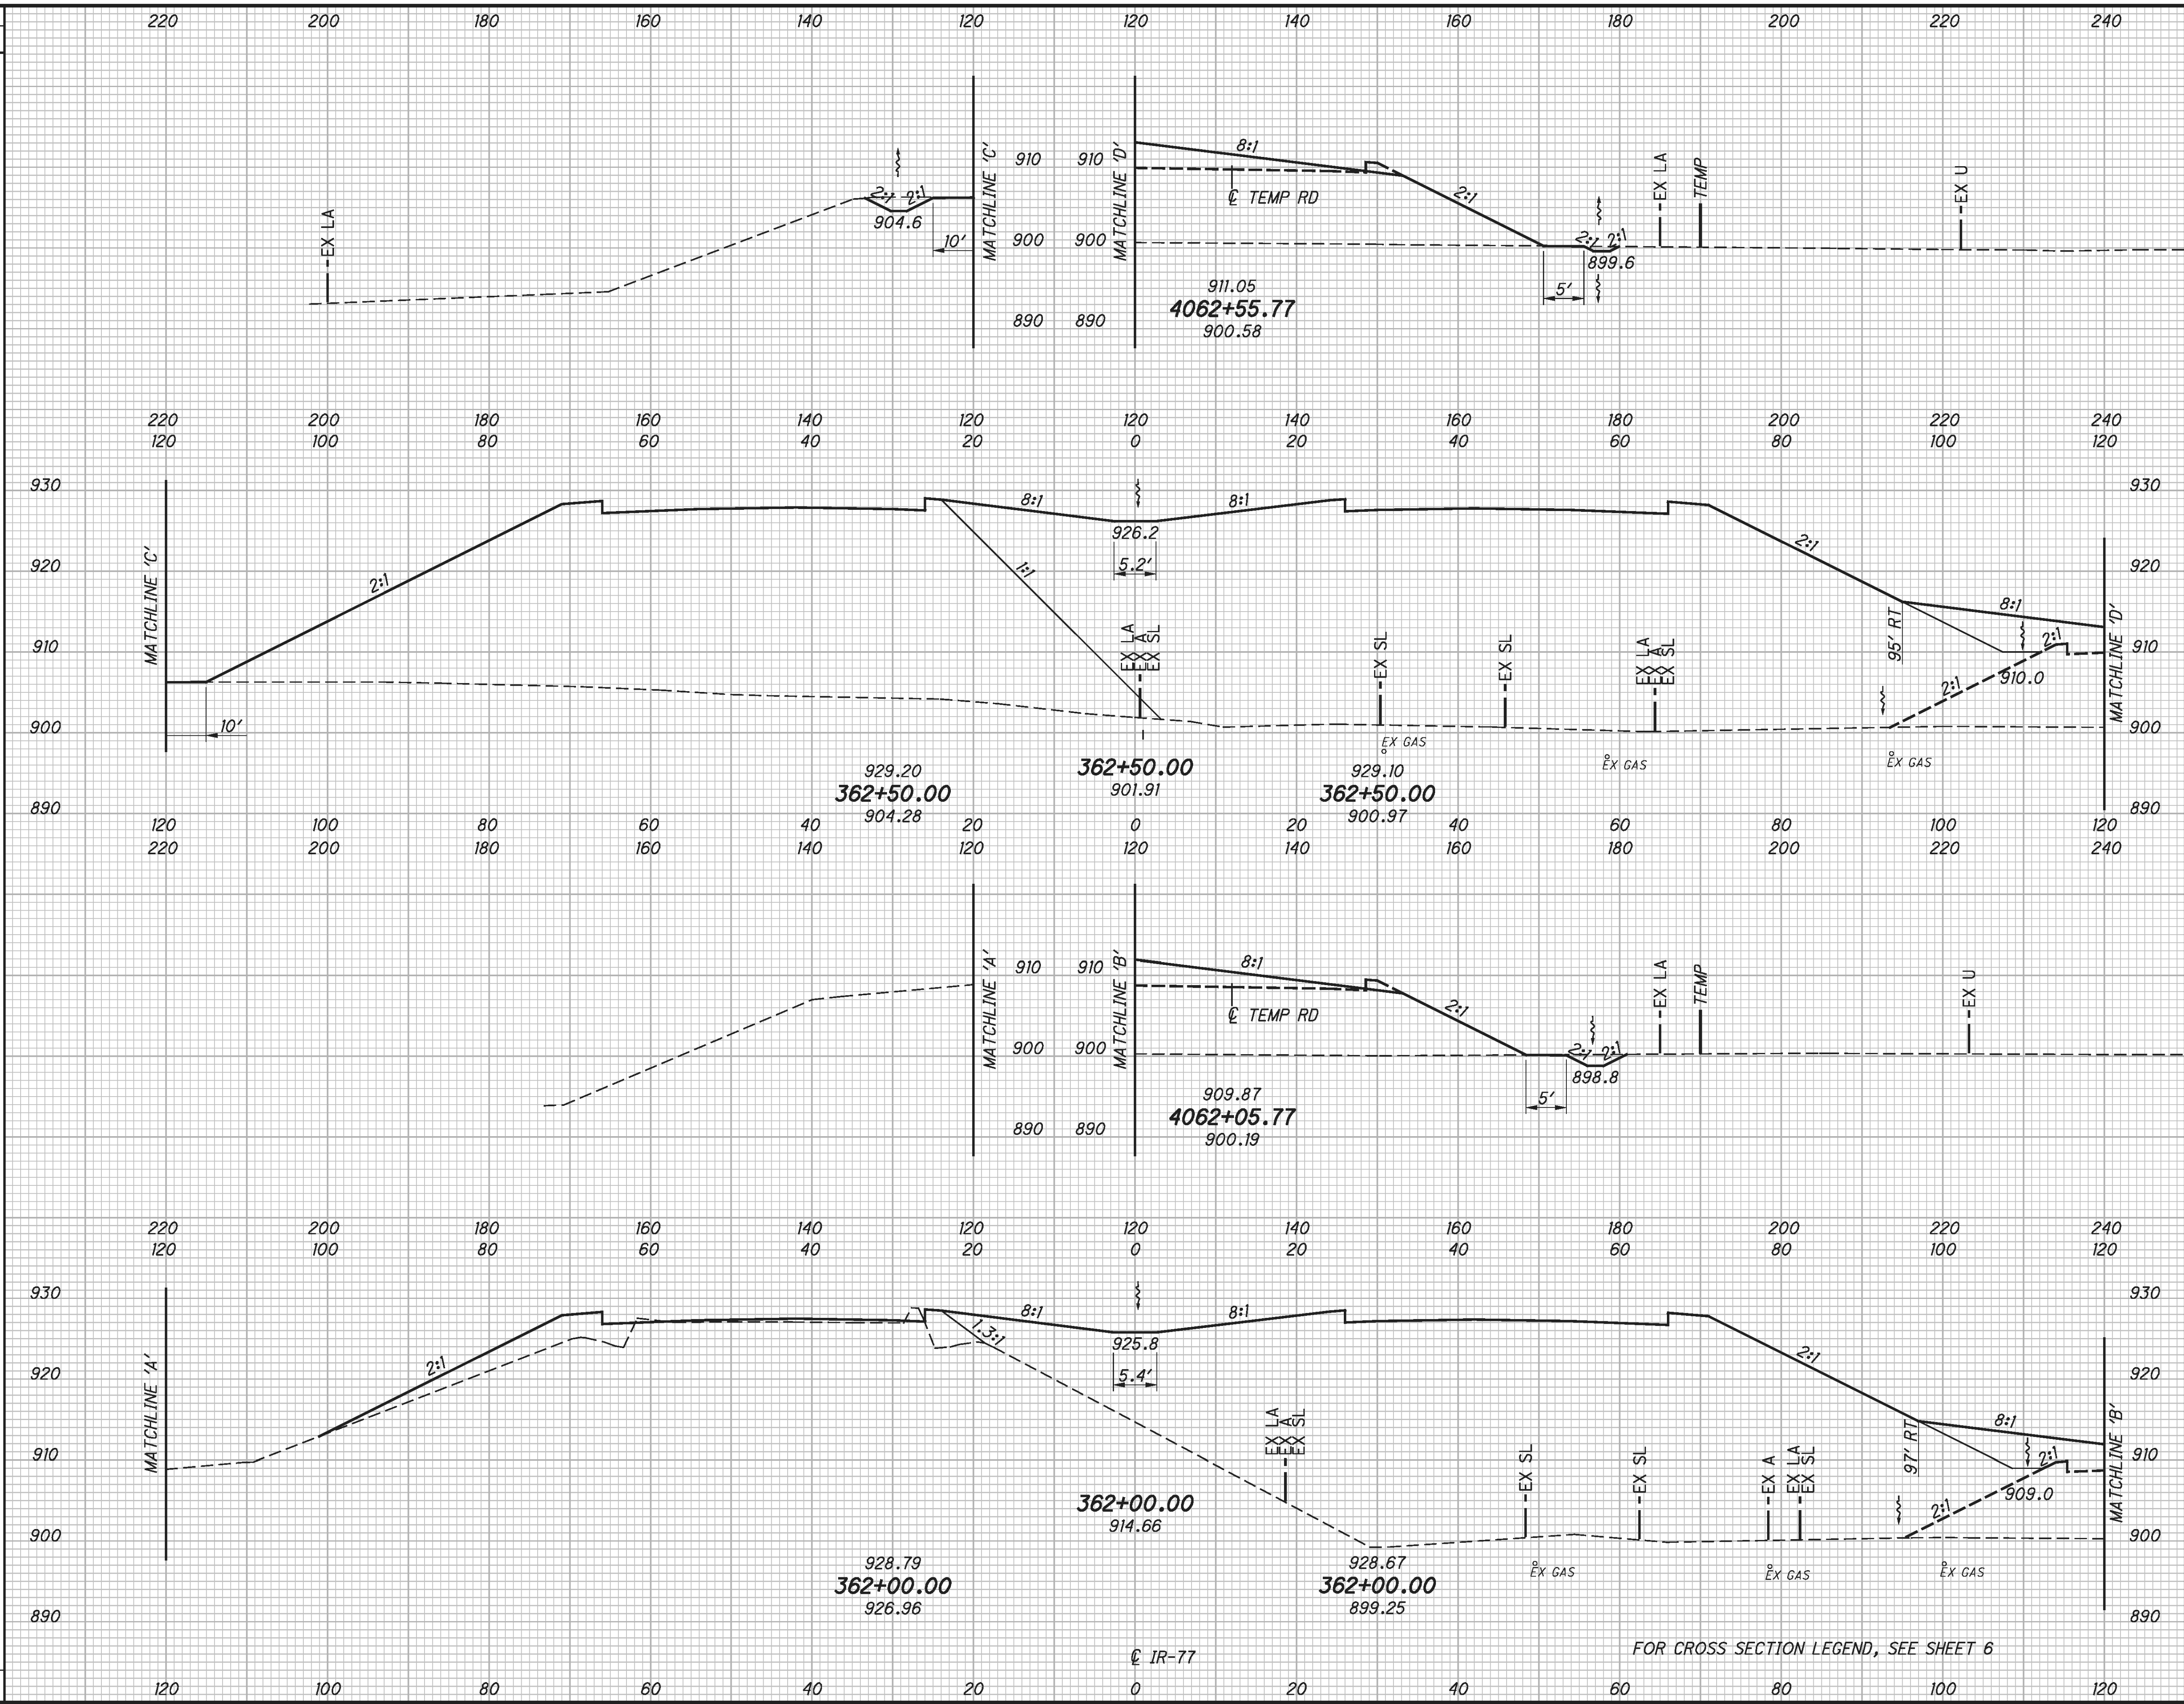


FOR STAGED CONSTRUCTION EARTHWORK QUANTITIES SEE SHEETS 60 TO 62

CROSS SECTIONS
STA 362+00 TO STA 362+50

c:\pwworking\gfpw01\prschroeder\dms62684\87890XS001.dgn 7/25/2013 11:30:52 AM prschroeder

SEEDING	
END WIDTH	SO. YDS.

FOR SEEDING QUANTITIES SEE SHEETS 60 TO 62

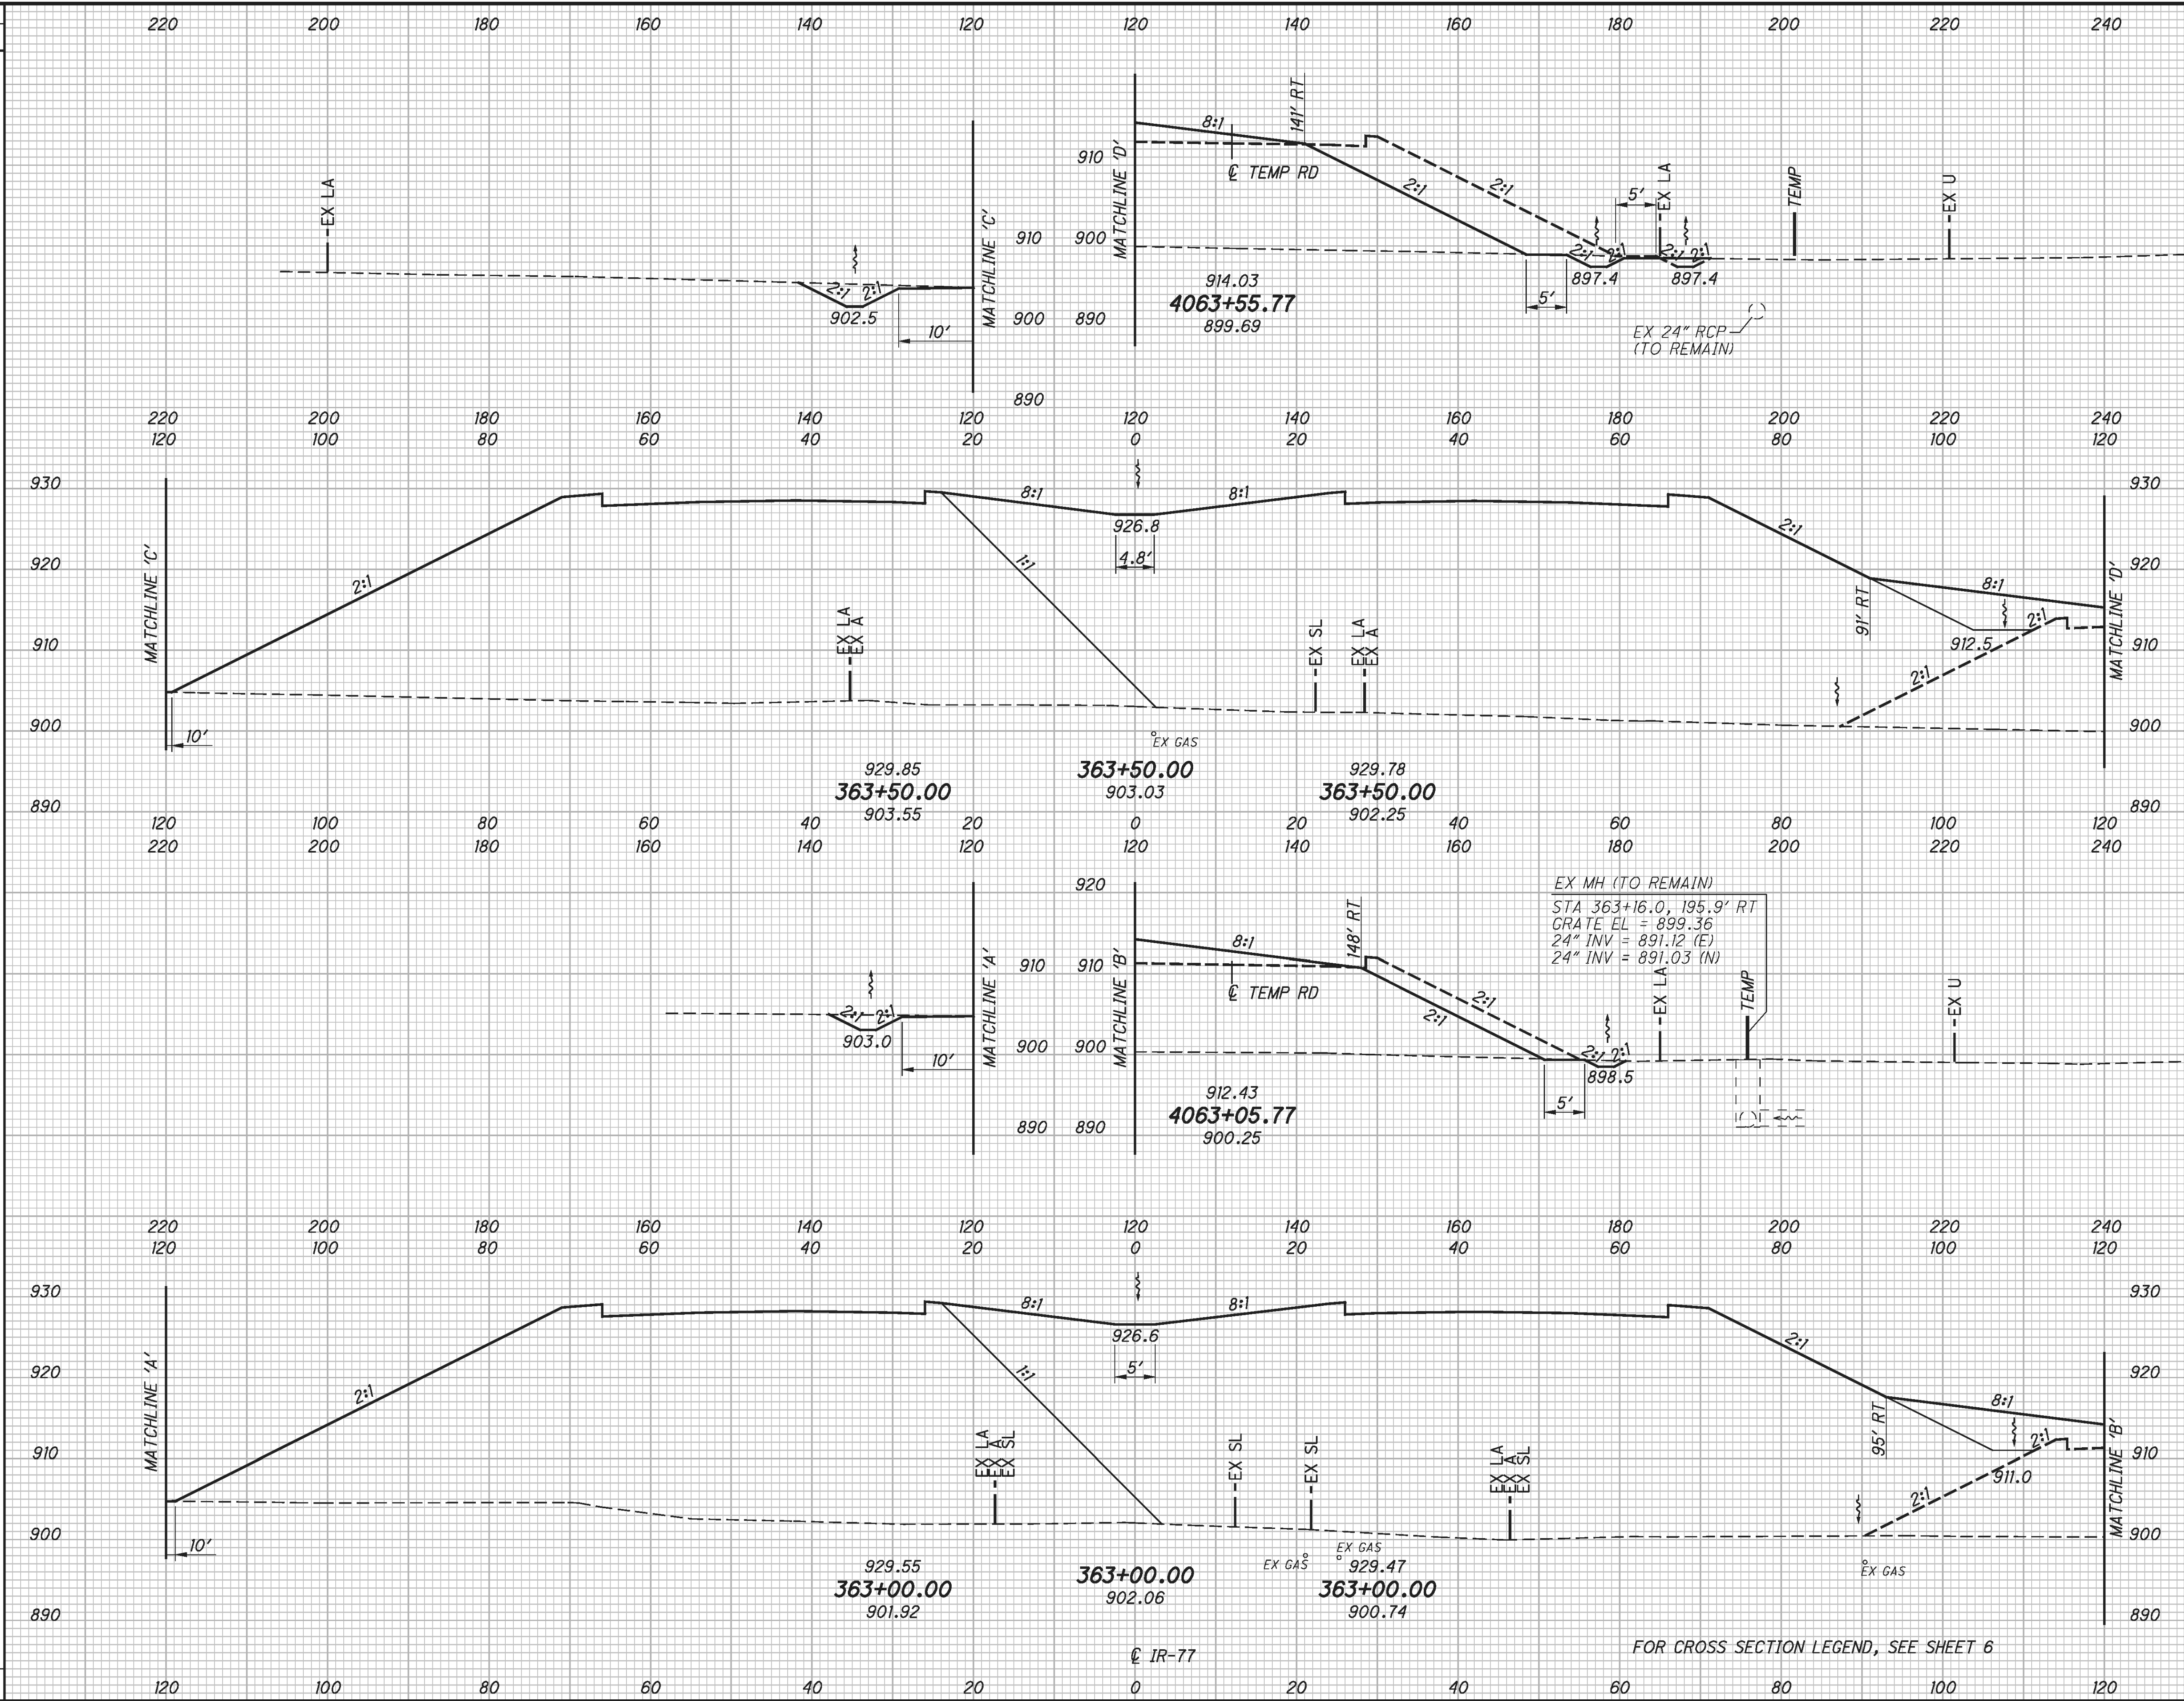


FOR CROSS SECTION LEGEND, SEE SHEET 6

END AREA		VOLUME		CALCULATED	PEK	CHECKED	PRS
CUT	FILL	CUT	FILL				

CROSS SECTIONS
STA 363+00 TO STA 363+50

49
105

FOR STAGED CONSTRUCTION EARTHWORK QUANTITIES SEE SHEETS 60 TO 62

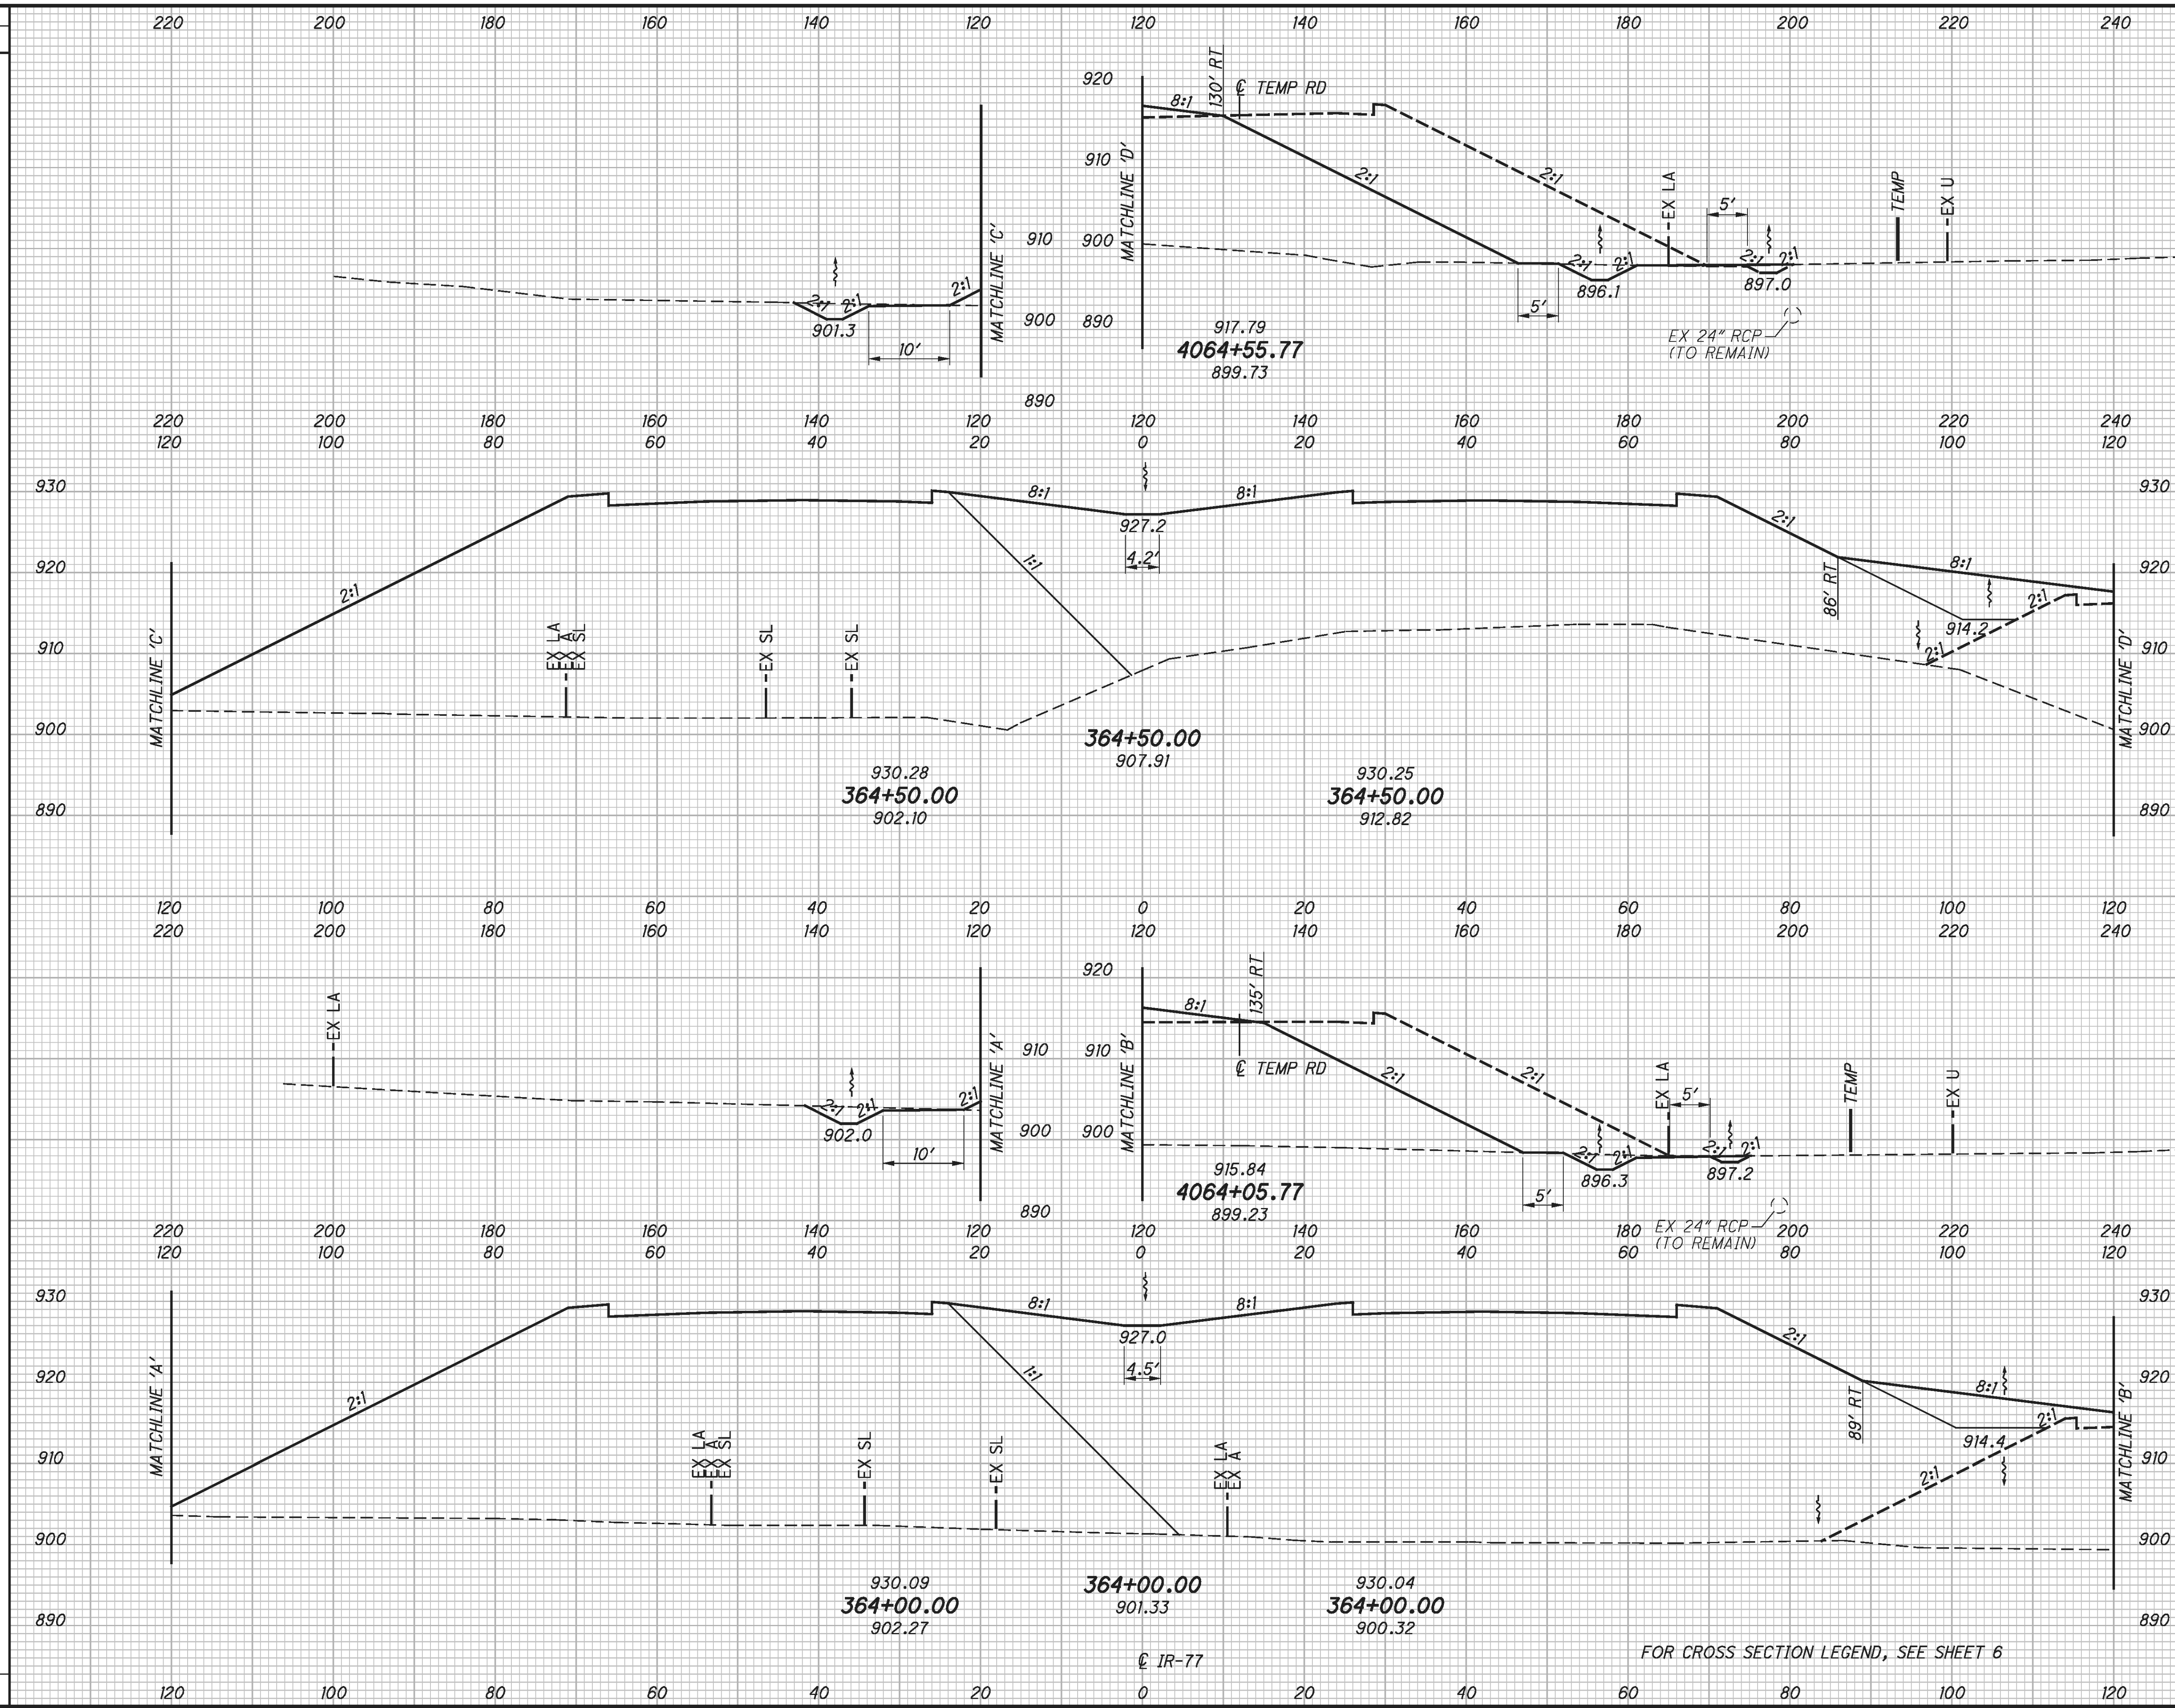


END		AREA		VOLUME		CALCULATED	PEK	CHECKED	DATE
CUT		FILL		CUT	FILL				
•									
•									
•									
•									

FOR STAGED CONSTRUCTION EARTHWORK QUANTITIES SEE SHEETS 60 TO 62

50 105 TUS-77 - 25.95	CROSS SECTIONS STA 364+00 TO STA 364+50
--	--

c:\pwworking\gfpw01\prschroeder\dms62684\87890XS001.dgn 7/25/2013 11:31:34 AM prschroeder


FOR SEEDING QUANTITIES SEE SHEETS 60 TO 62

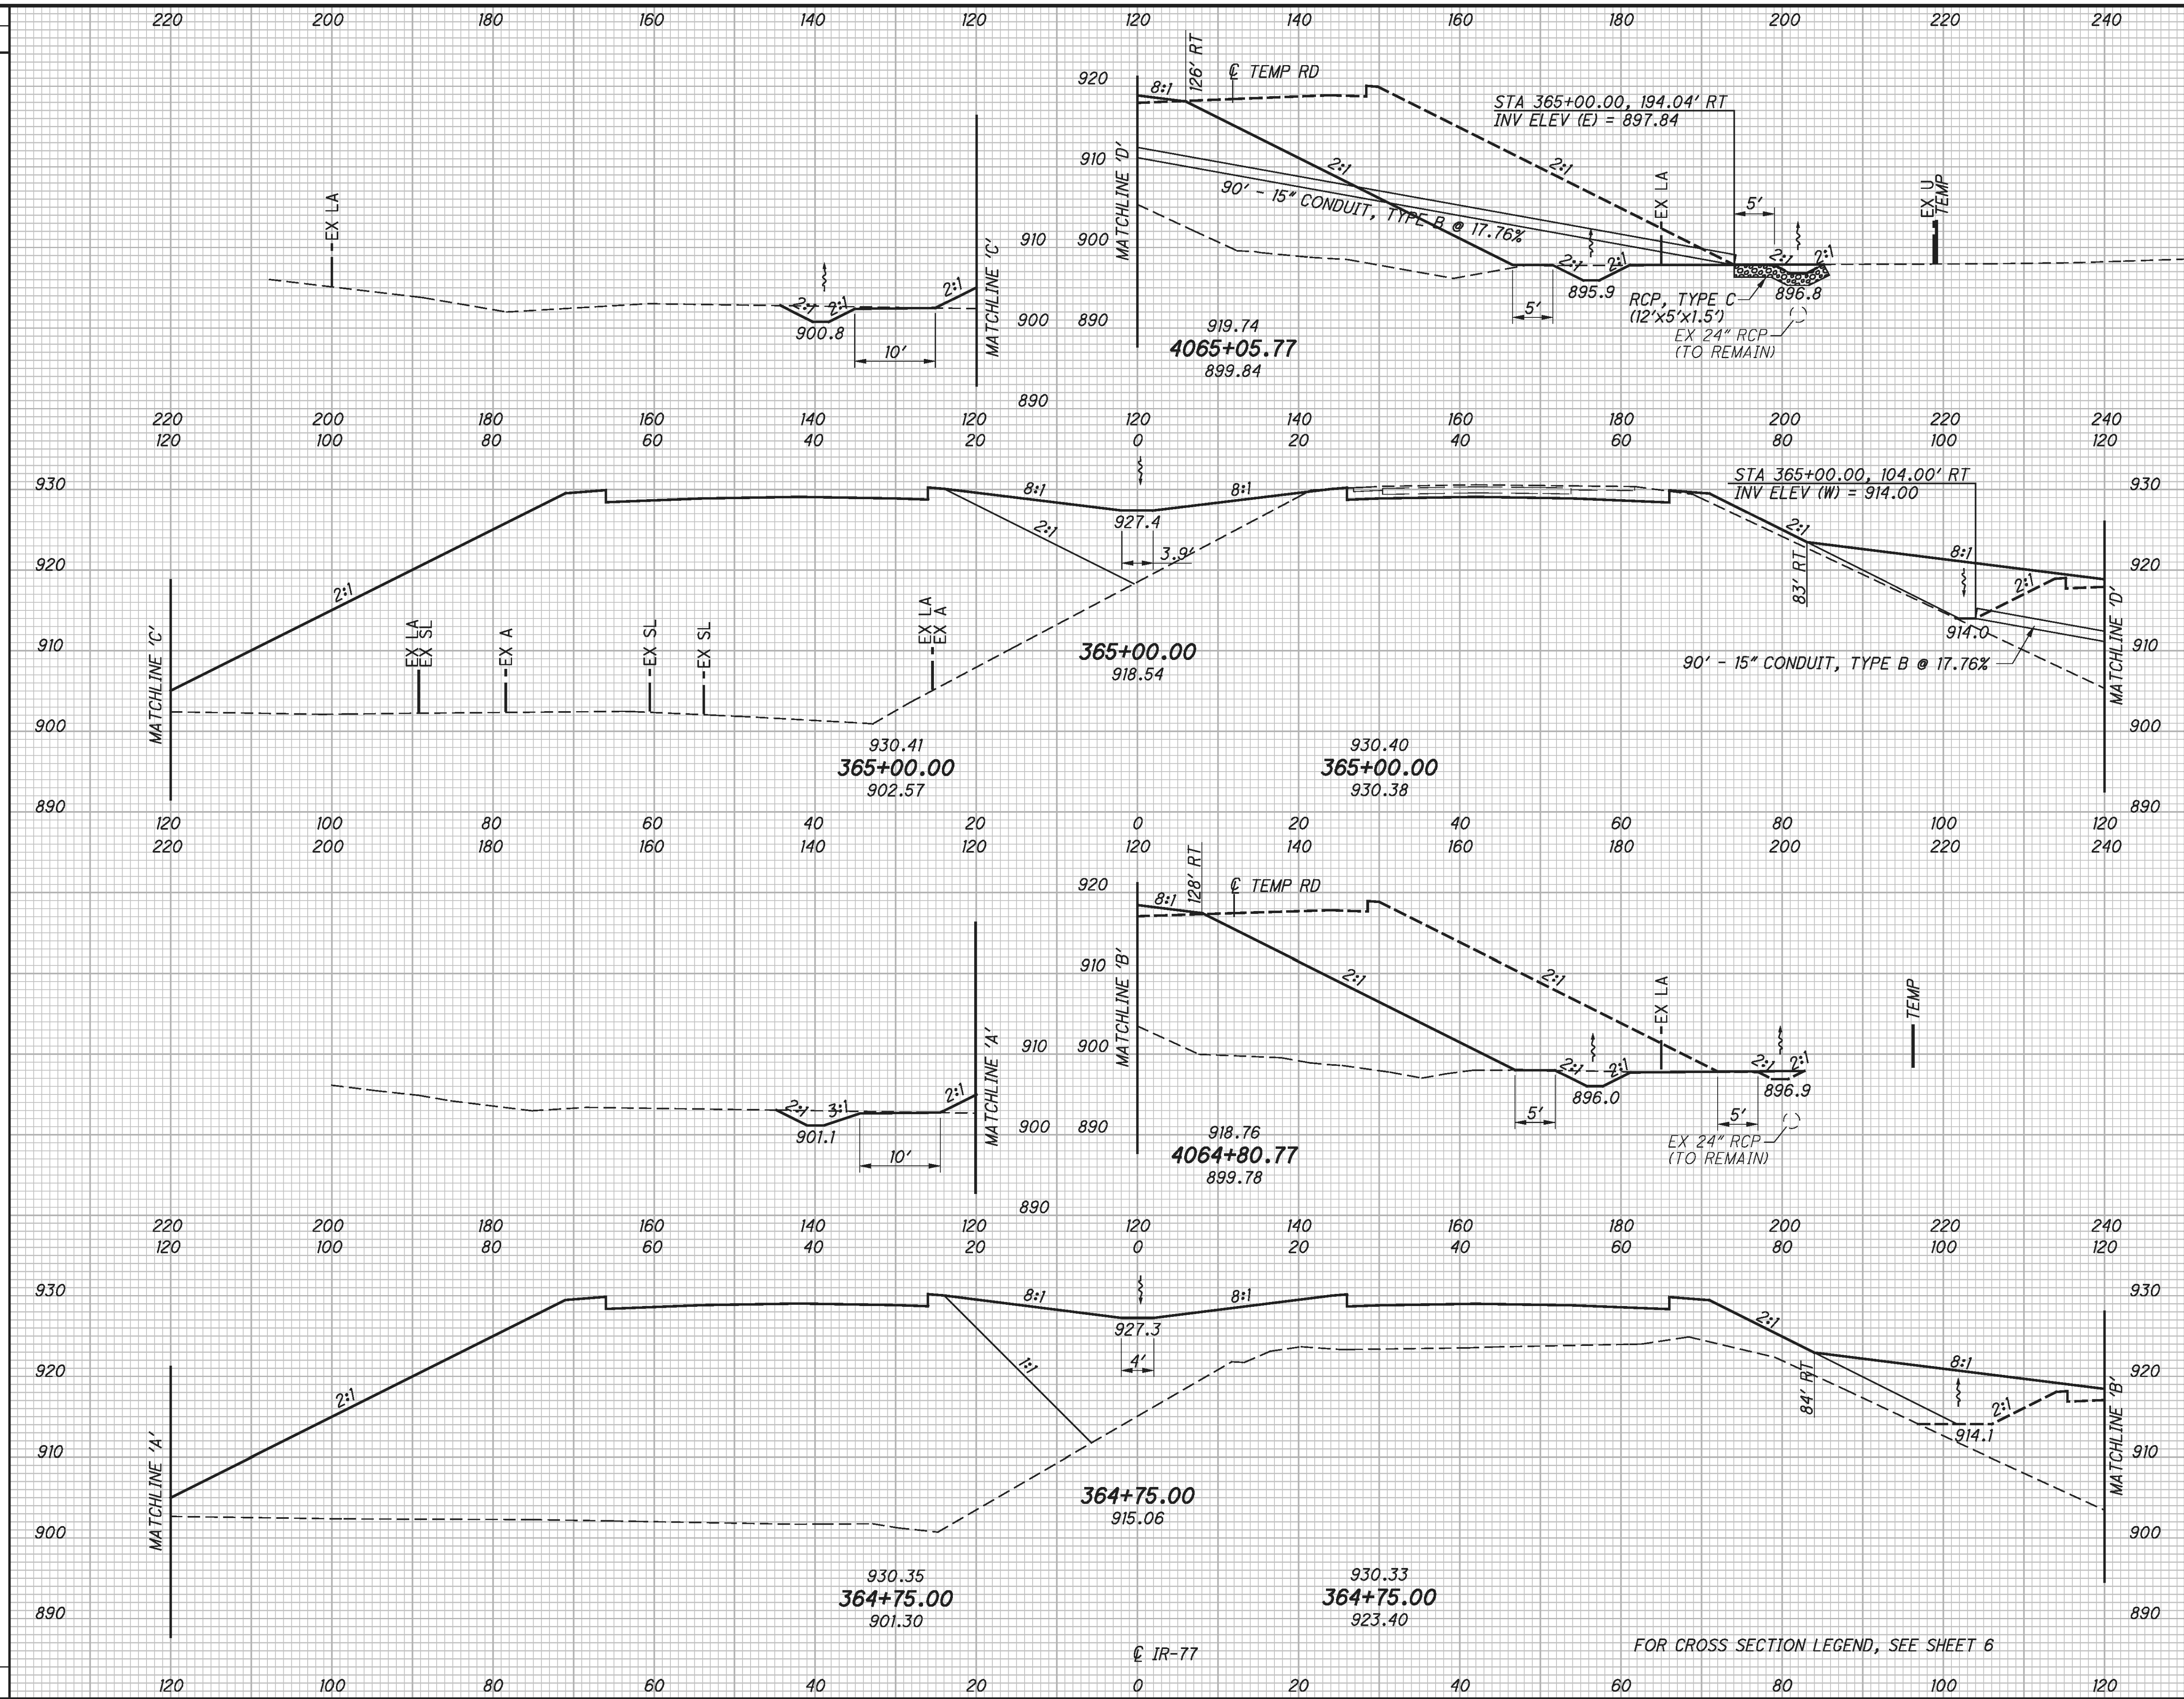

FOR CROSS SECTION LEGEND, SEE SHEET 6

END AREA		VOLUME		CALCULATED	CROSS SECTIONS	TUS-77 - 25.95	51 105		
CUT	FILL	CUT	FILL					PEK	CHECKED
									PRS
.									
.									
.		FOR STAGED CONSTRUCTION EARTHWORK QUANTITIES SEE SHEETS 60 TO 62							
.									
STA 364+75 TO STA 365+00									

FOR SEEDING QUANTITIES SEE SHEETS 60 TO 62

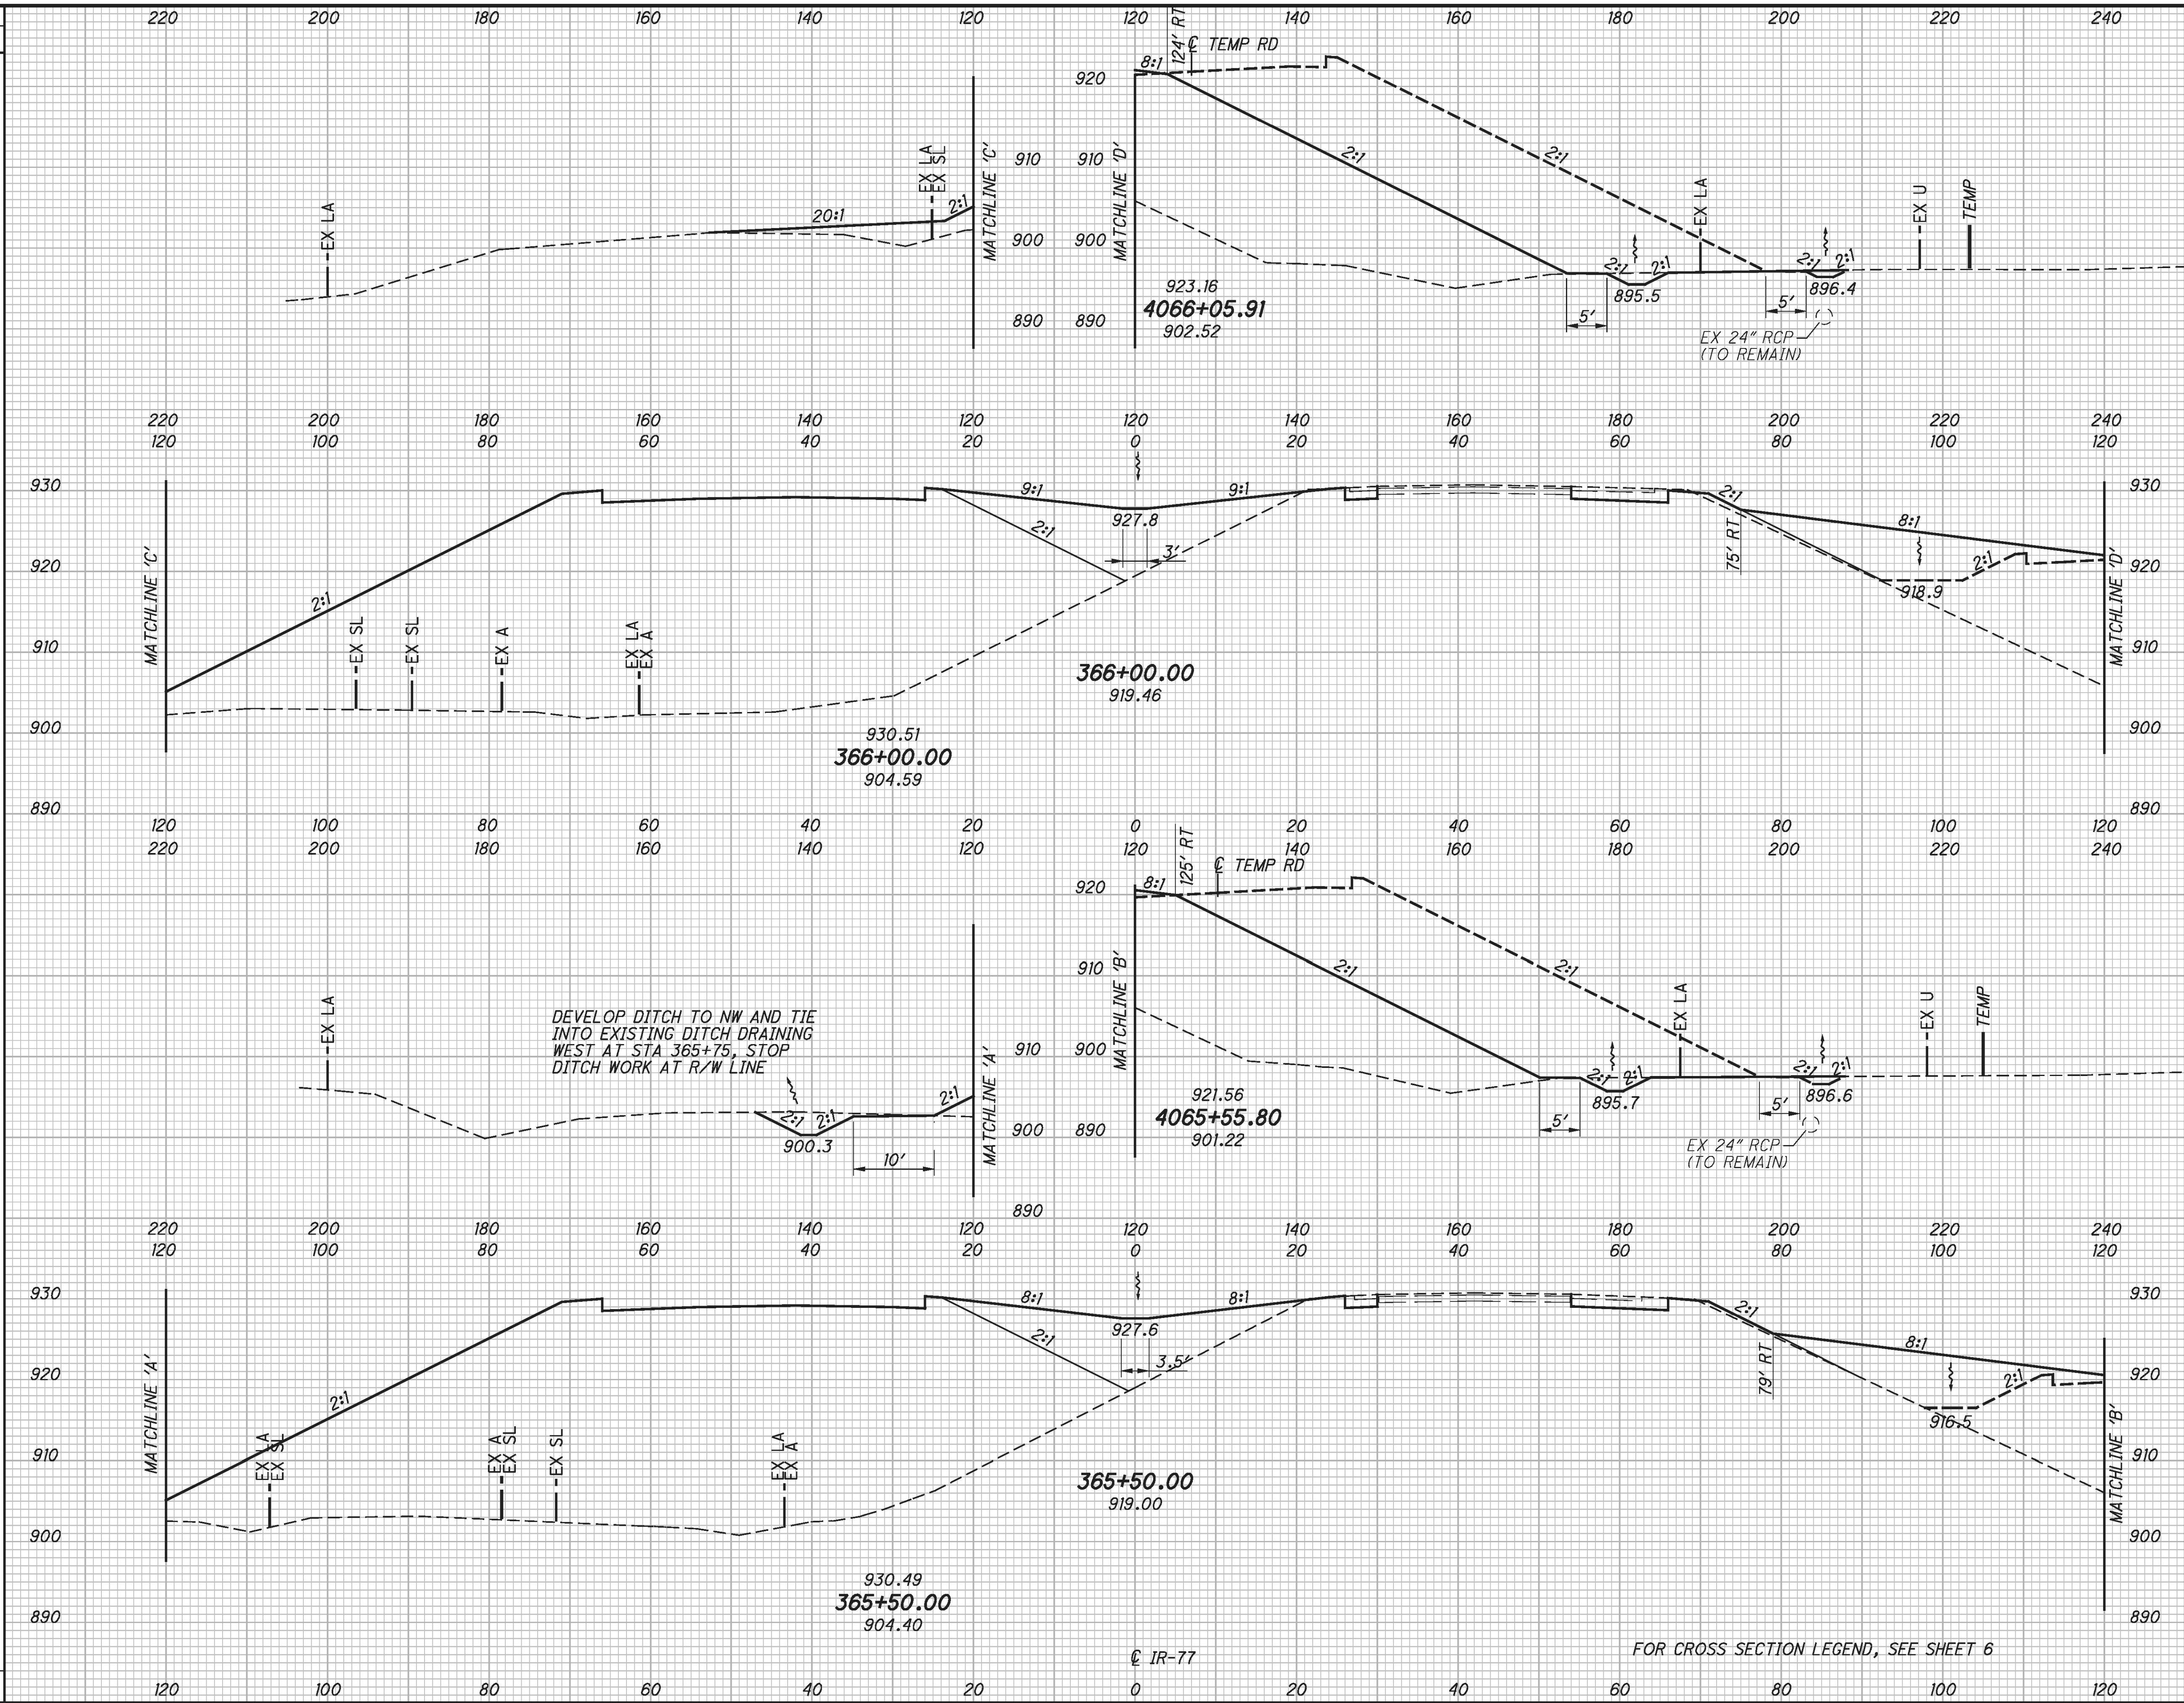

FOR CROSS SECTION LEGEND, SEE SHEET 6

FOR STAGED CONSTRUCTION EARTHWORK QUANTITIES SEE SHEETS 60 TO 62

CROSS SECTIONS
STA 365+50 TO STA 366+00


TUS-77-25.95

52
105

c:\pwworking\gfpw01\prschroeder\dms62684\87890XS001.dgn 7/25/2013 11:32:19 AM prschroeder

SEEDING	
END WIDTH	SO. YDS.

FOR SEEDING QUANTITIES SEE SHEETS 60 TO 62

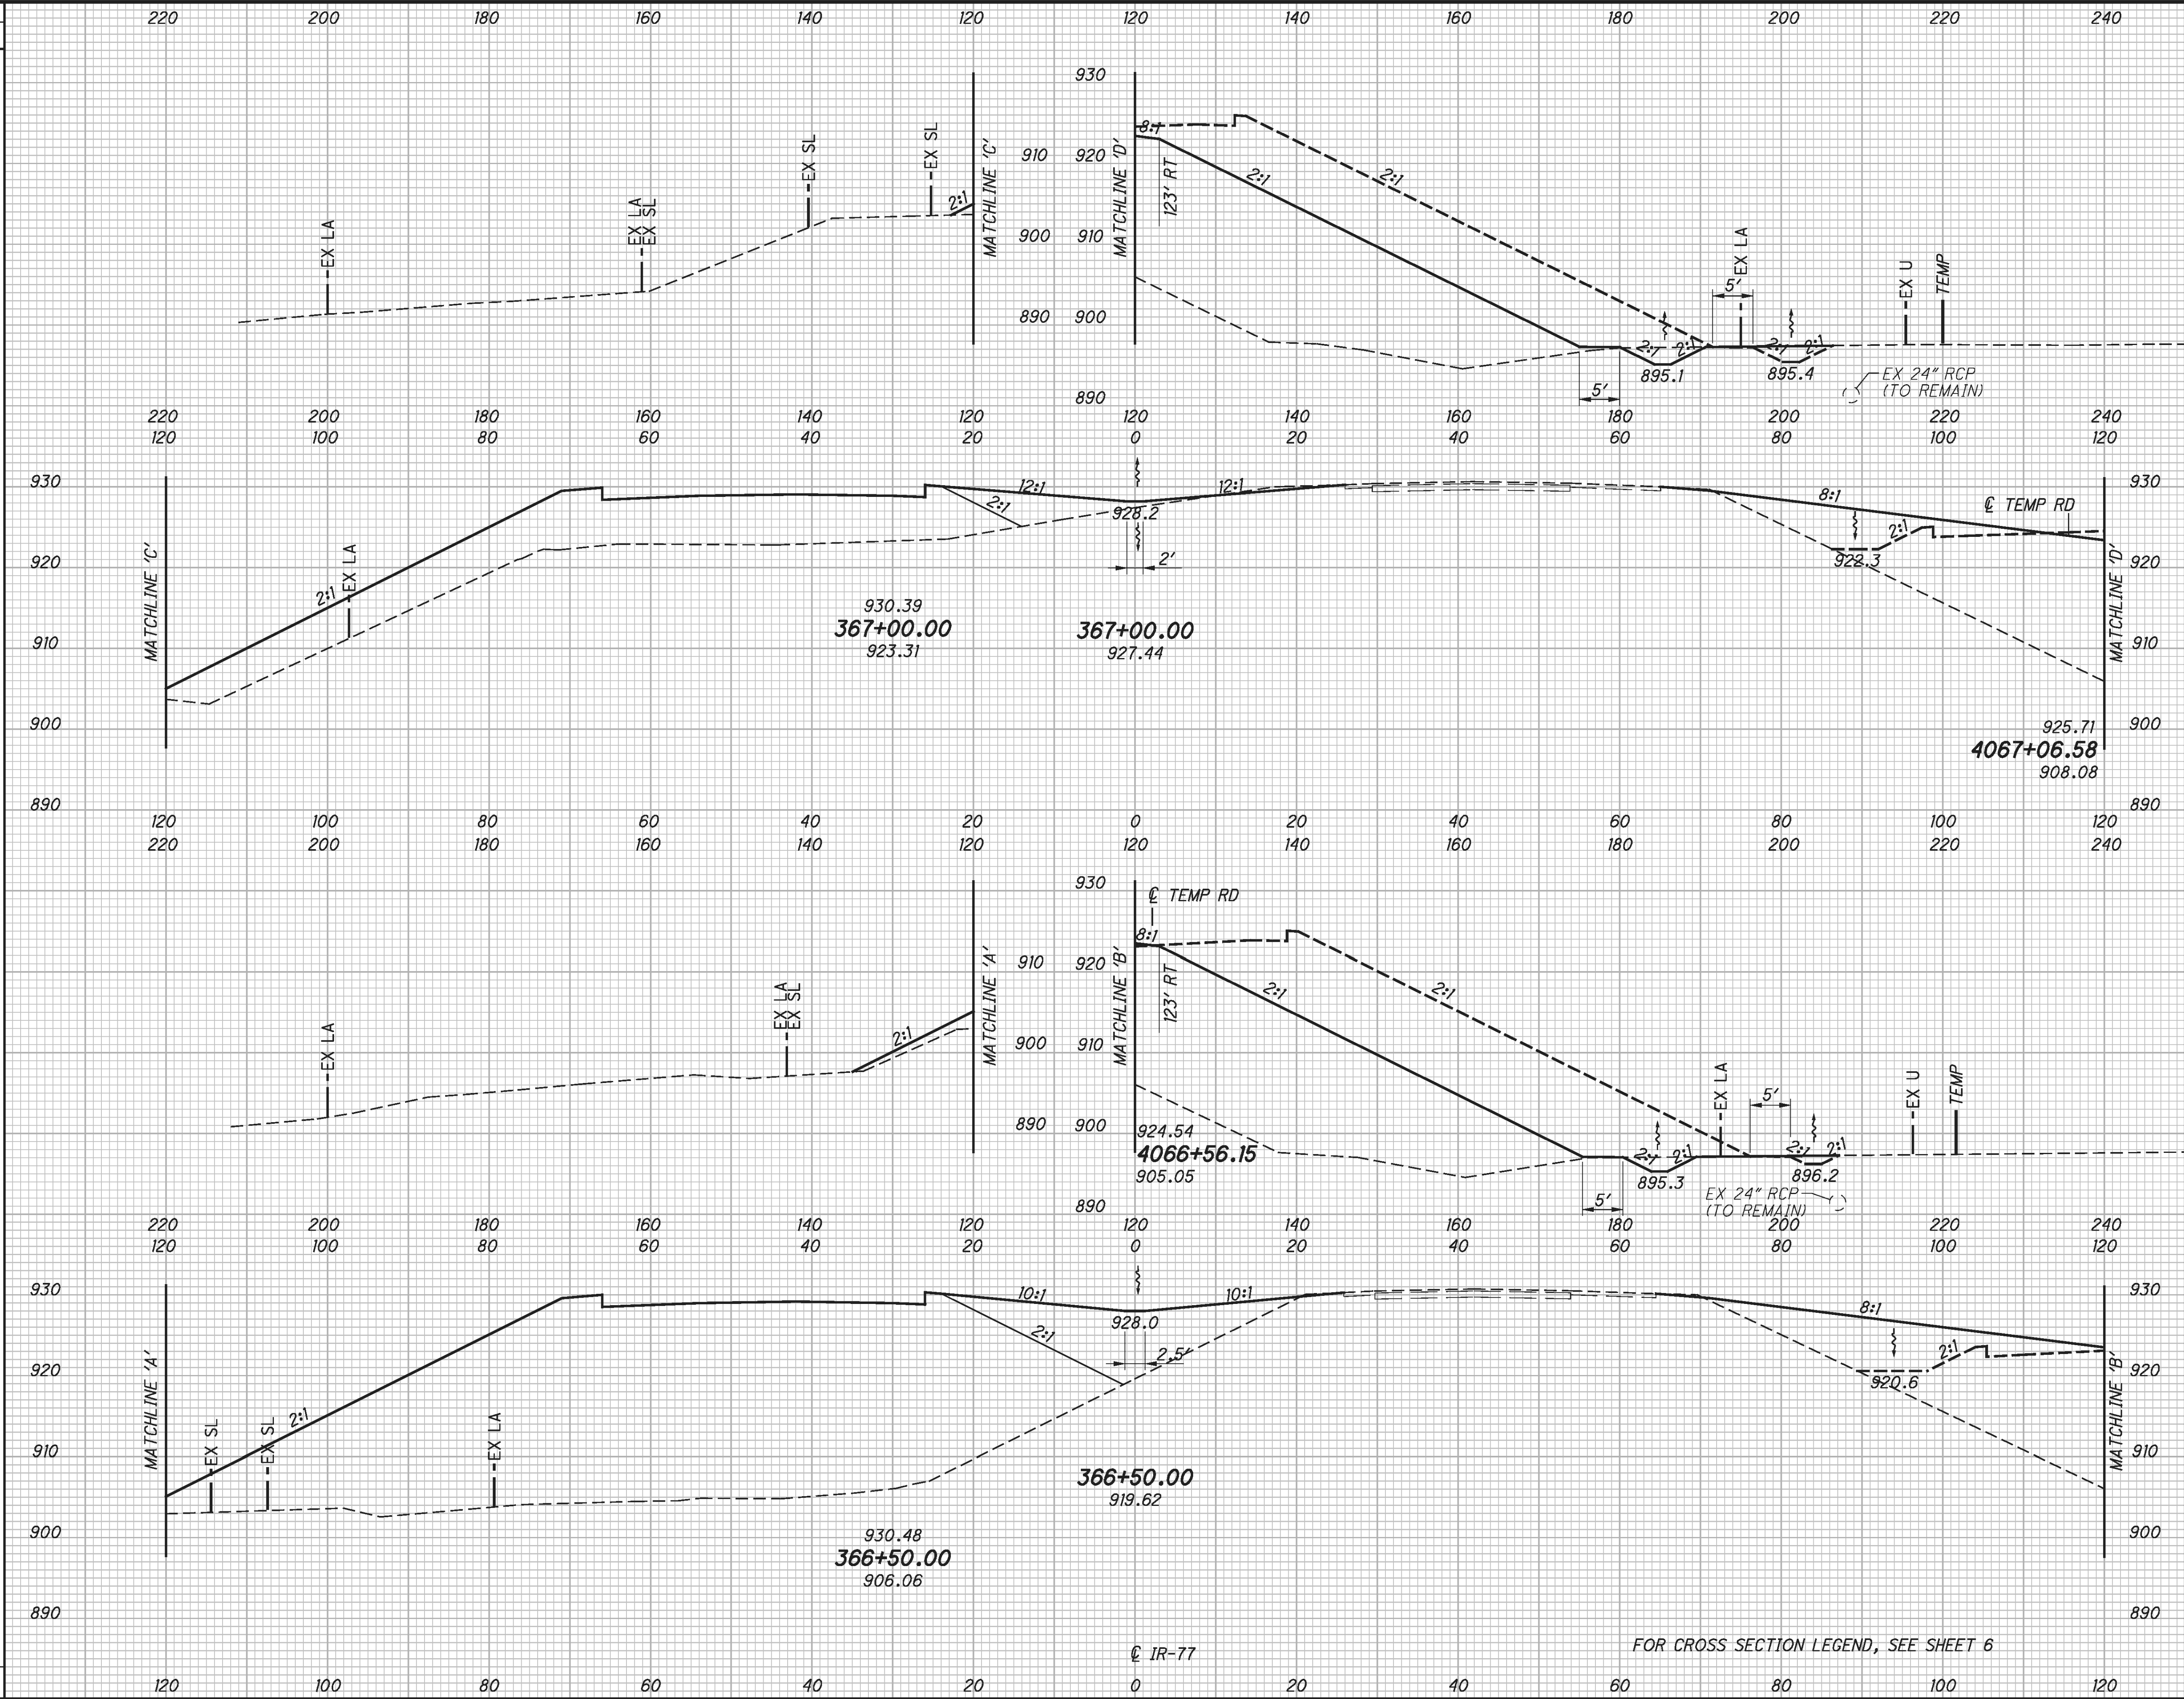

FOR CROSS SECTION LEGEND, SEE SHEET 6

END AREA		VOLUME		CALCULATED	CHECKED	PRSR
CUT	FILL	CUT	FILL			

CROSS SECTIONS

STA 366+50 TO STA 367+00

TUS-77-25.95

53


105

FOR STAGED CONSTRUCTION EARTHWORK QUANTITIES SEE SHEETS 60 TO 62

c:\pwworking\gfpw01\prschroeder\dms62684\87890XS001.dgn 7/25/2013 11:32:47 AM prschroeder

SEEDING	
END WIDTH	SO. YDS.

FOR SEEDING QUANTITIES SEE SHEETS 60 TO 62

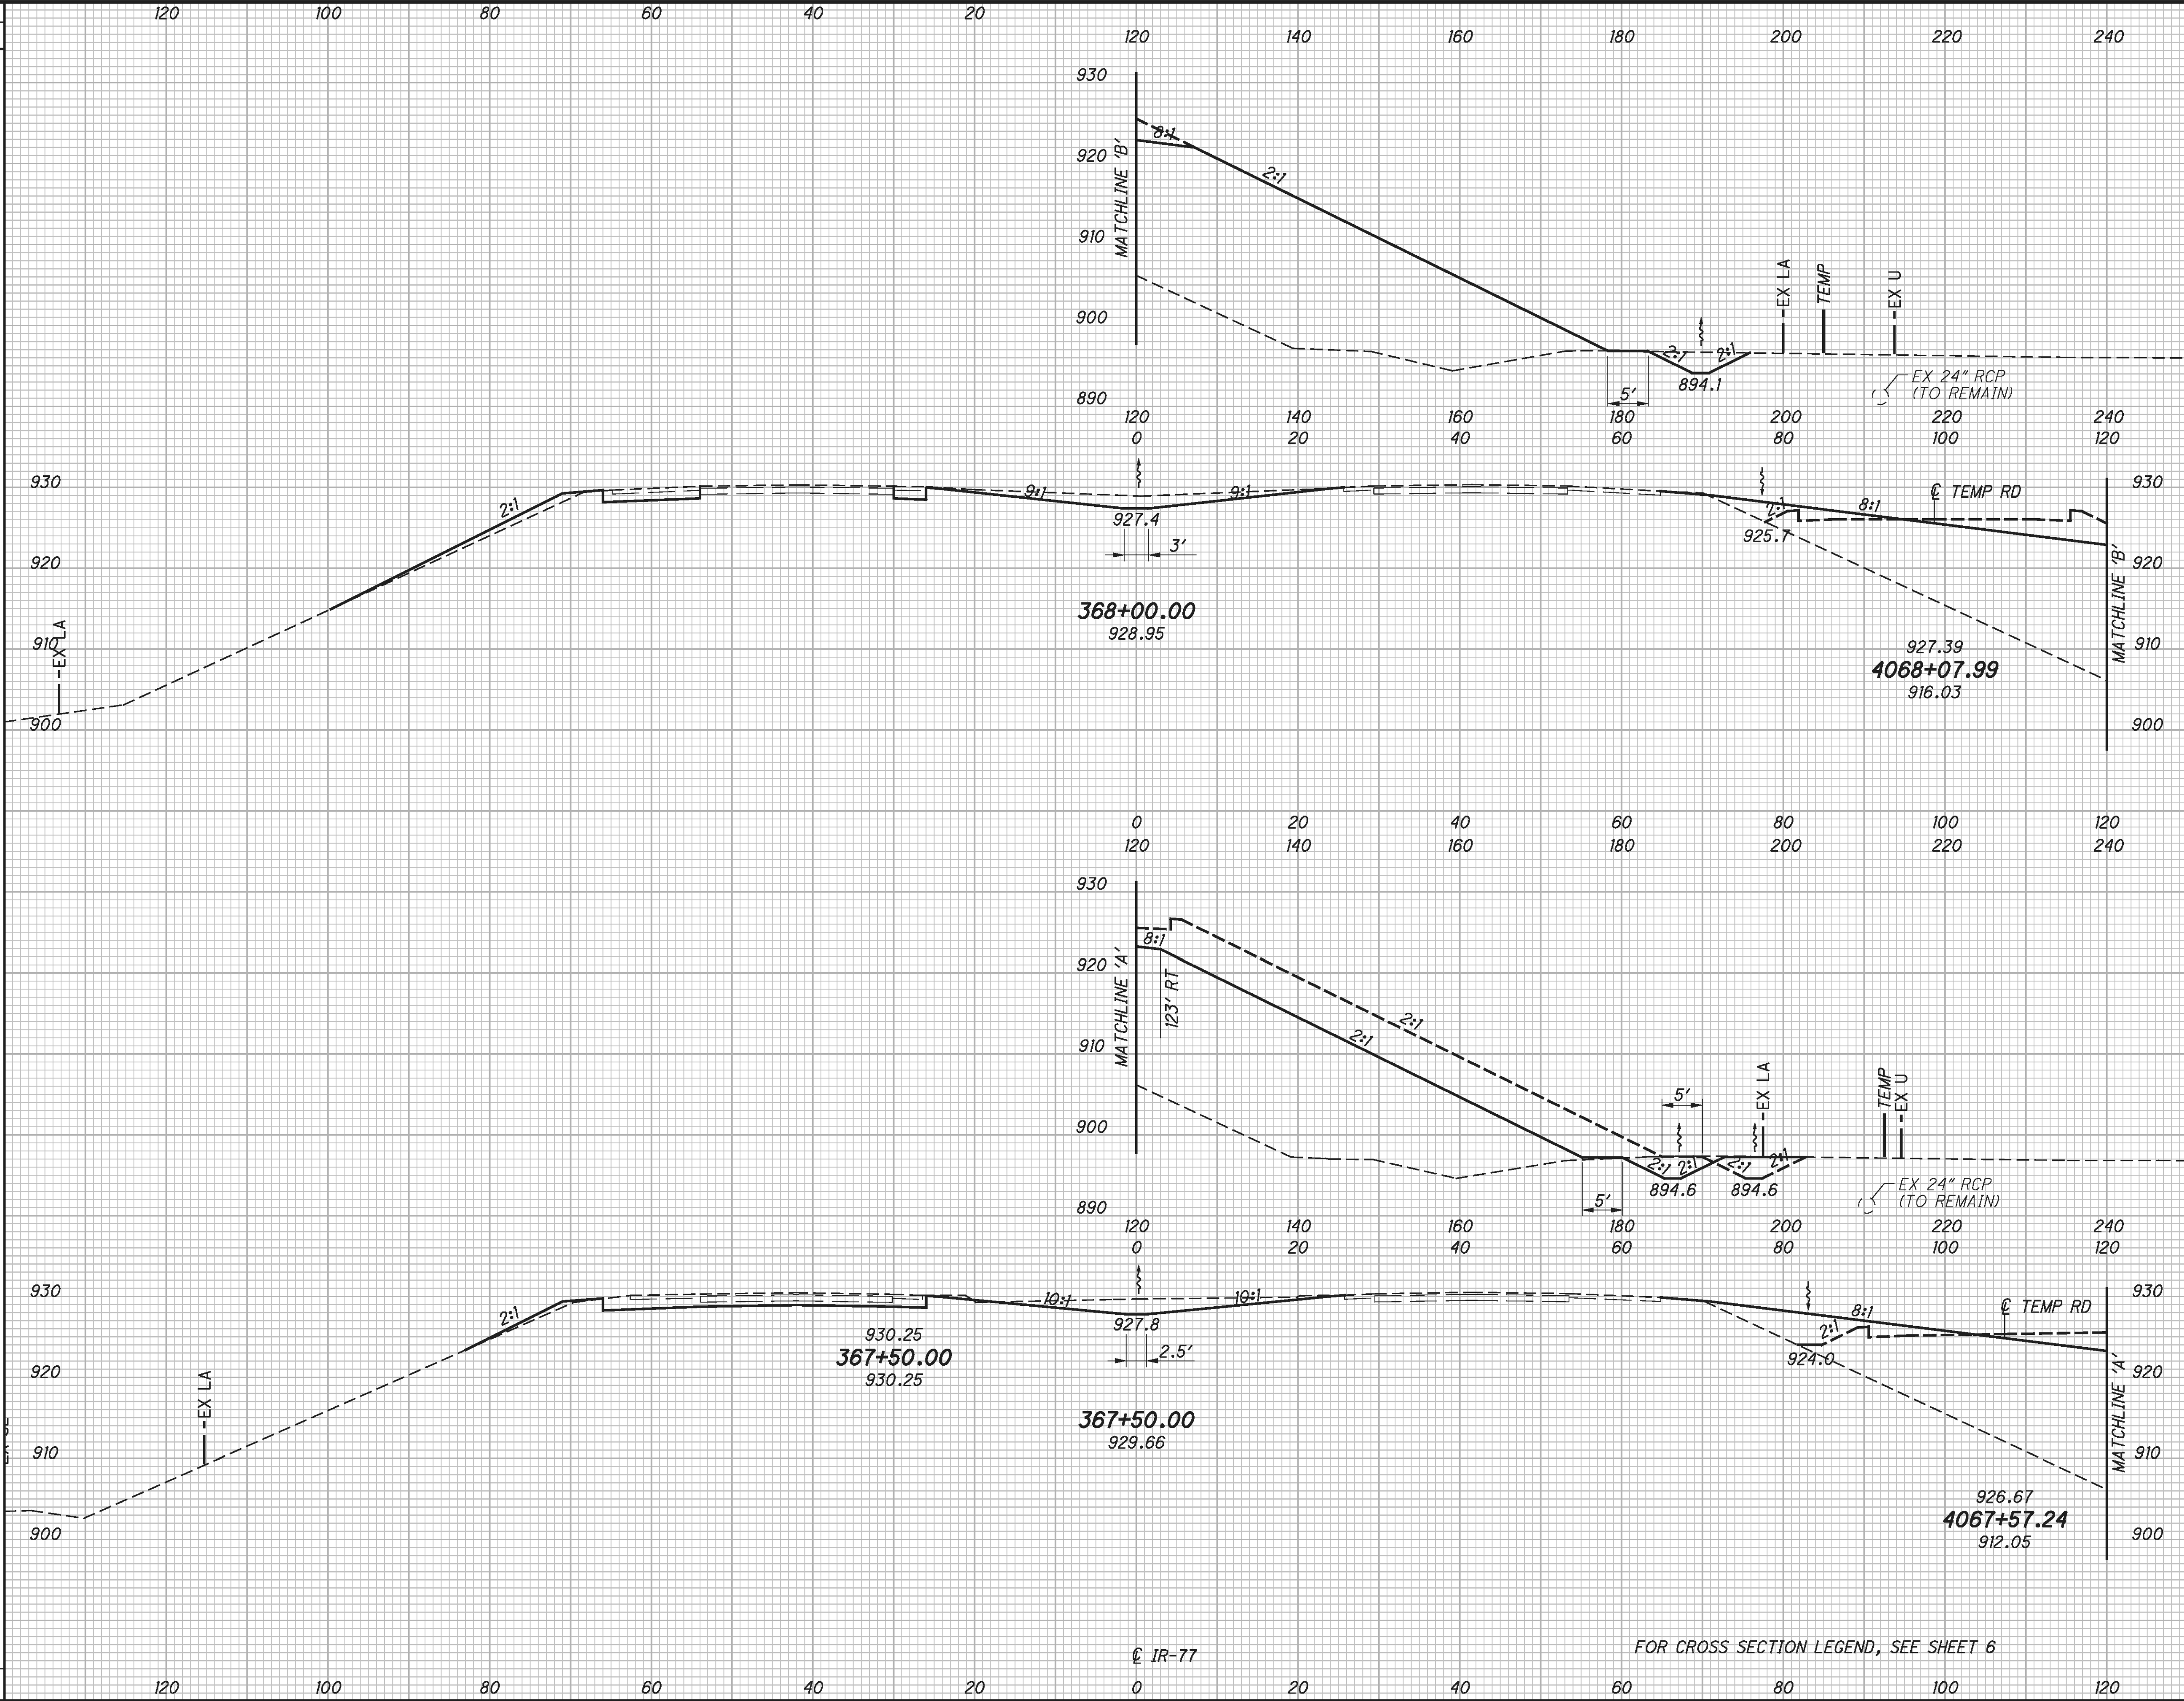

IR-77

FOR CROSS SECTION LEGEND, SEE SHEET 6

END AREA		VOLUME		CALCULATED	CHECKED	PR
CUT	FILL	CUT	FILL			

CROSS SECTIONS


STA 367+50 TO STA 368+00

TUS-77-25.95


54
105

FOR STAGED CONSTRUCTION EARTHWORK QUANTITIES SEE SHEETS 60 TO 62


c:\pwworking\gfpw01\prschroeder\dms62684\87890XS001.dgn 7/25/2013 11:33:13 AM prschroeder

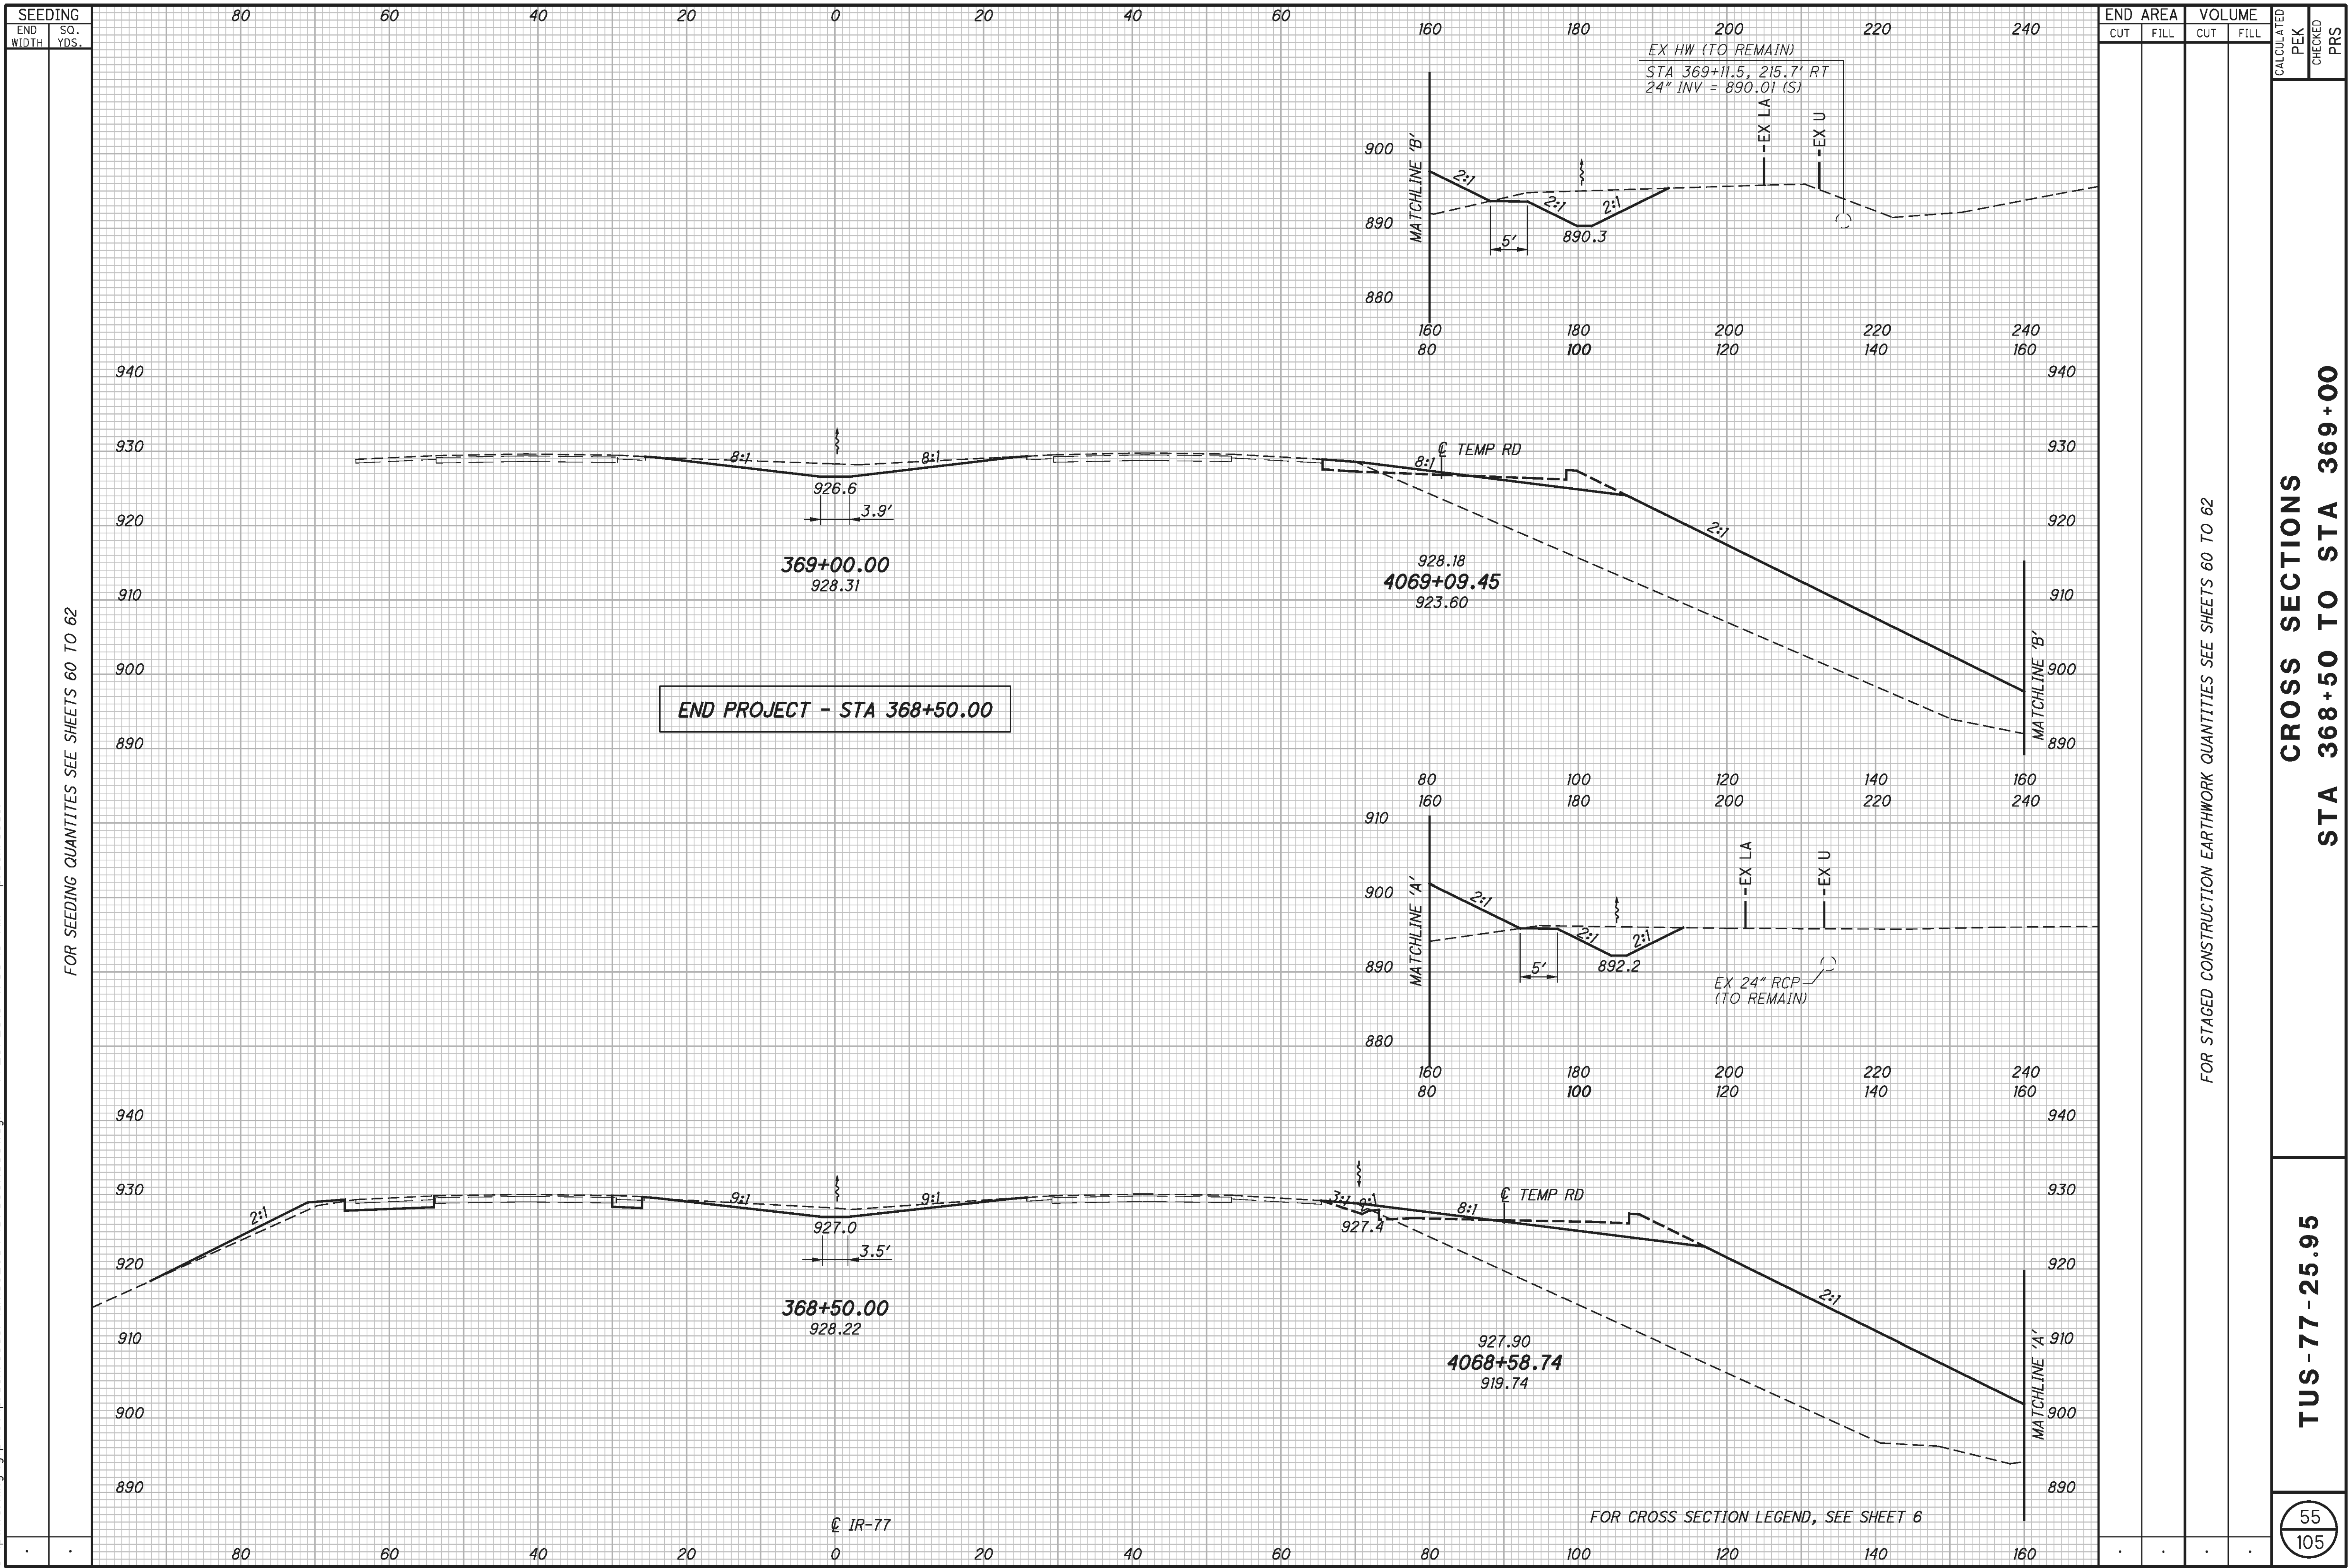

c:\pwworking\gfpw01\prschroeder\dms62684\87890XS001.dgn 10/8/2013 10:33:43 AM prschroeder

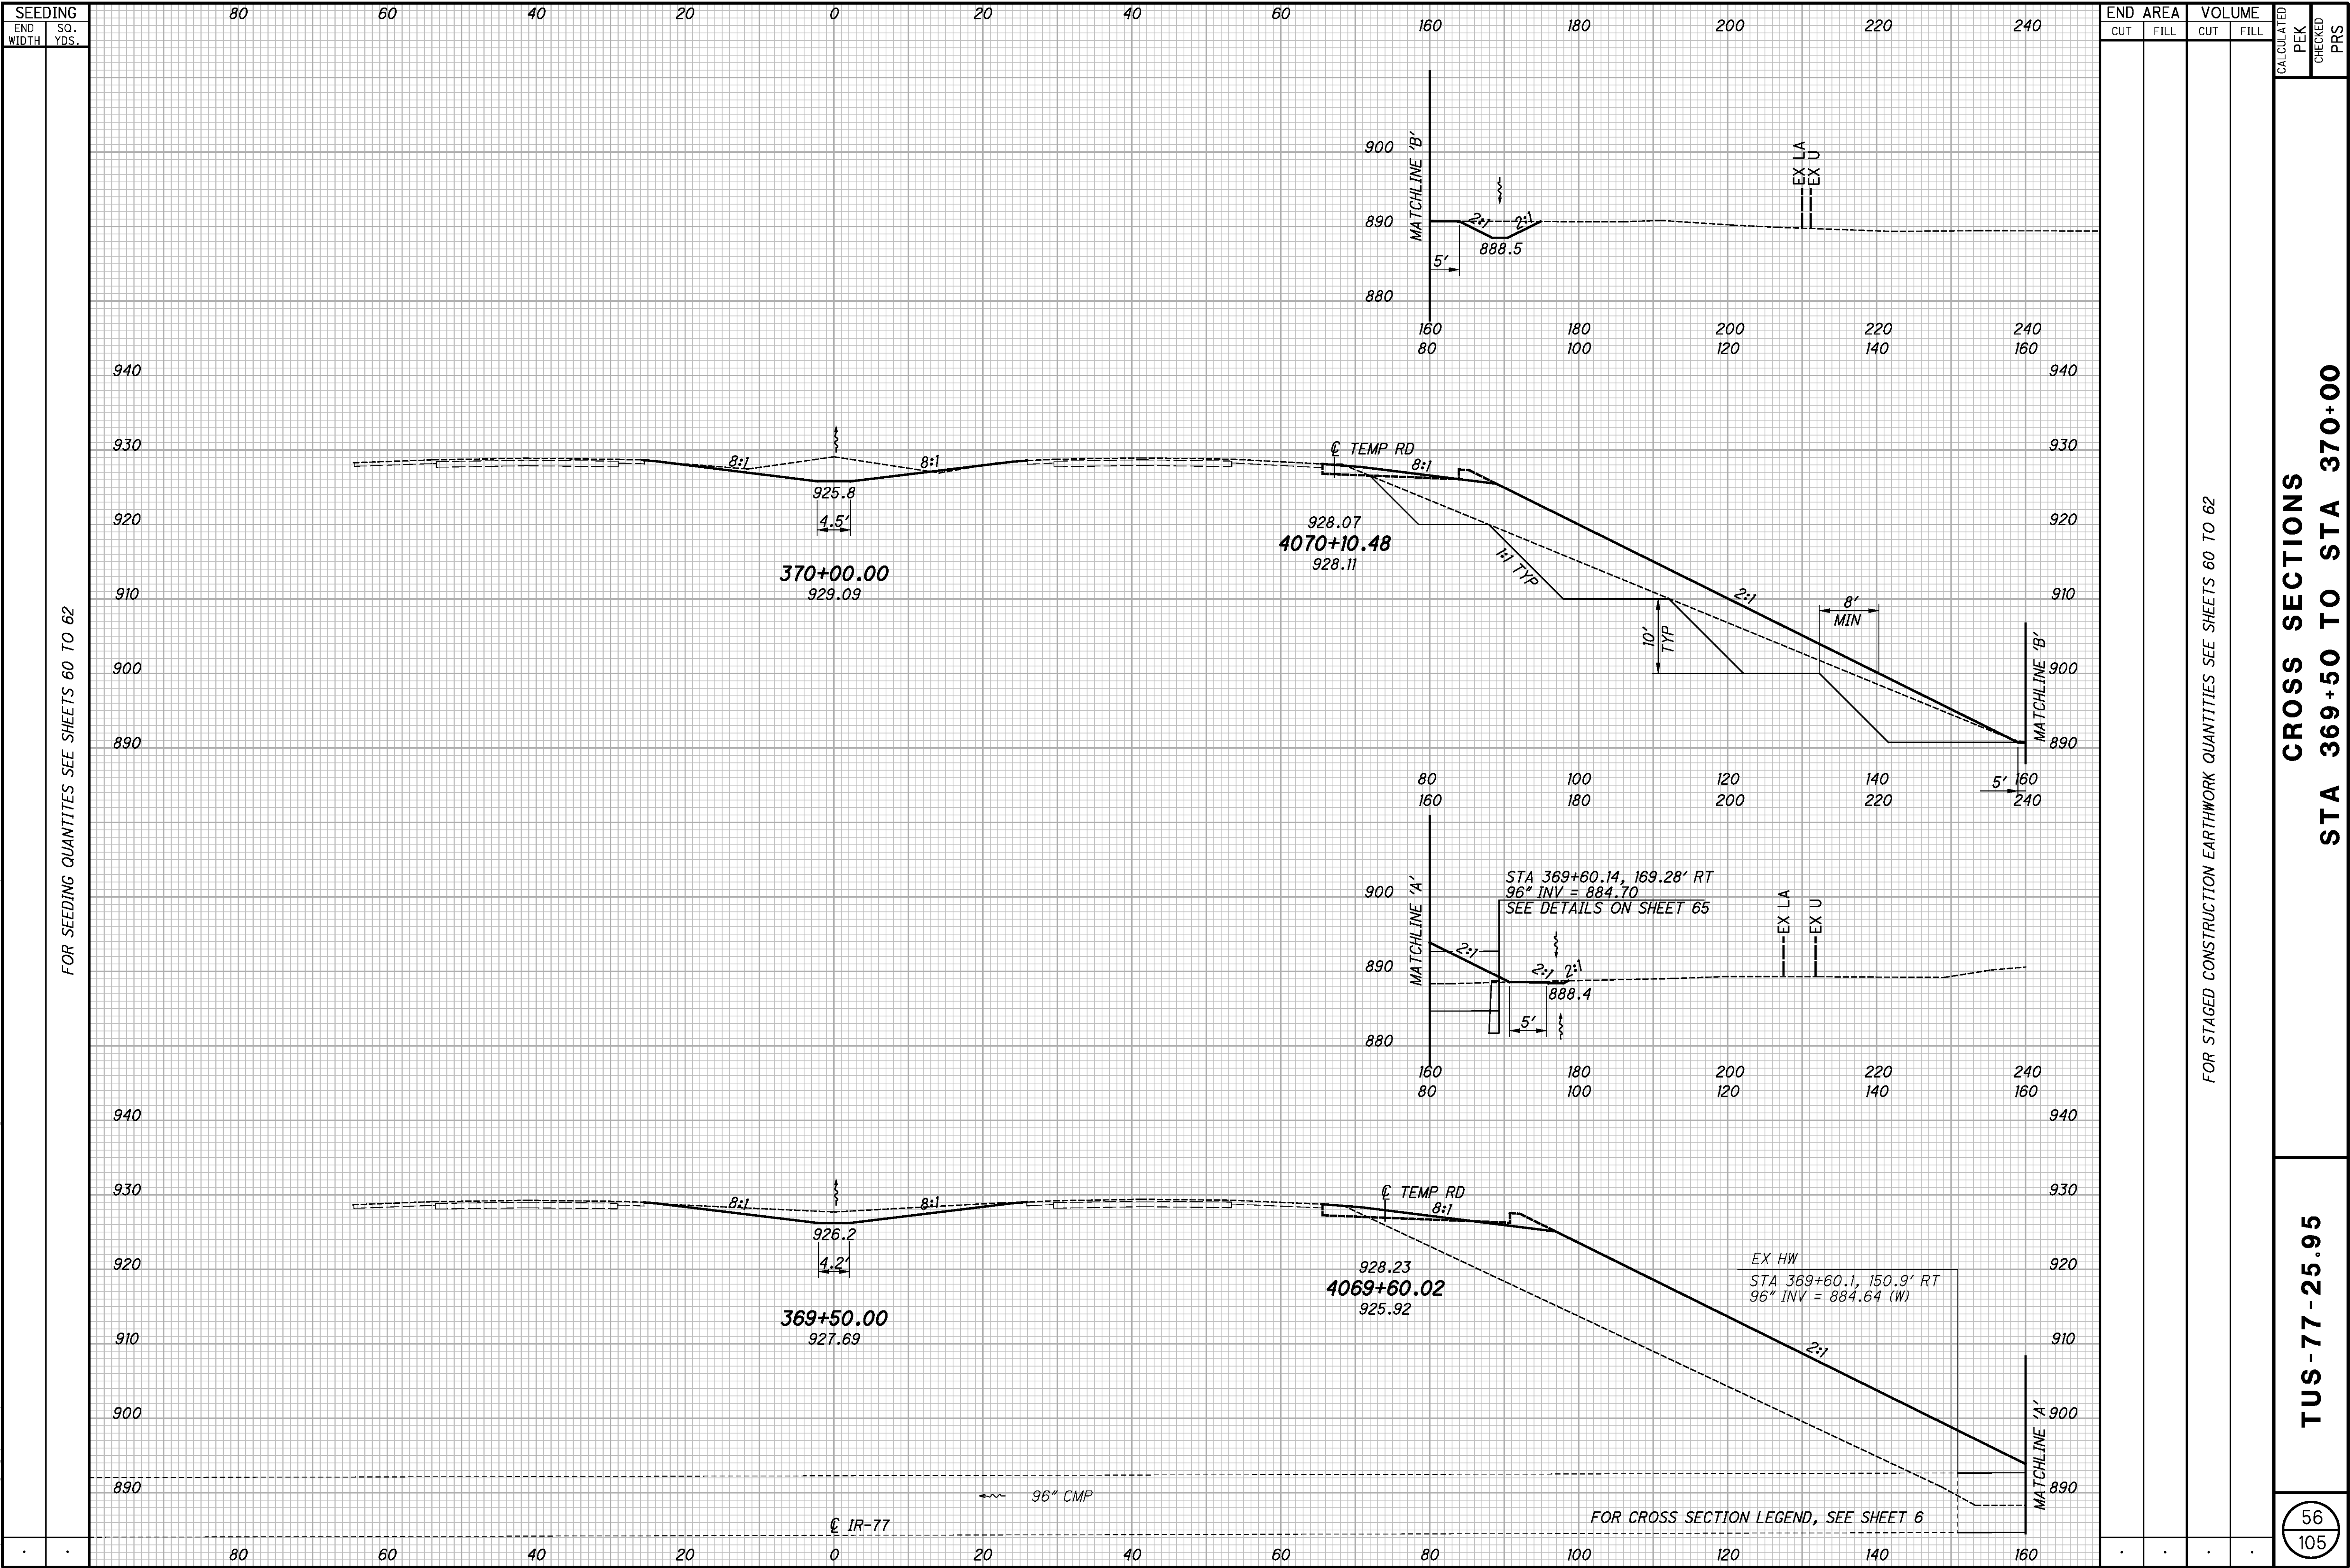

c:\pwworking\gfpw01\prschroeder\dms62684\87890XS001.dgn 7/31/2013 3:05:12 PM prschroeder

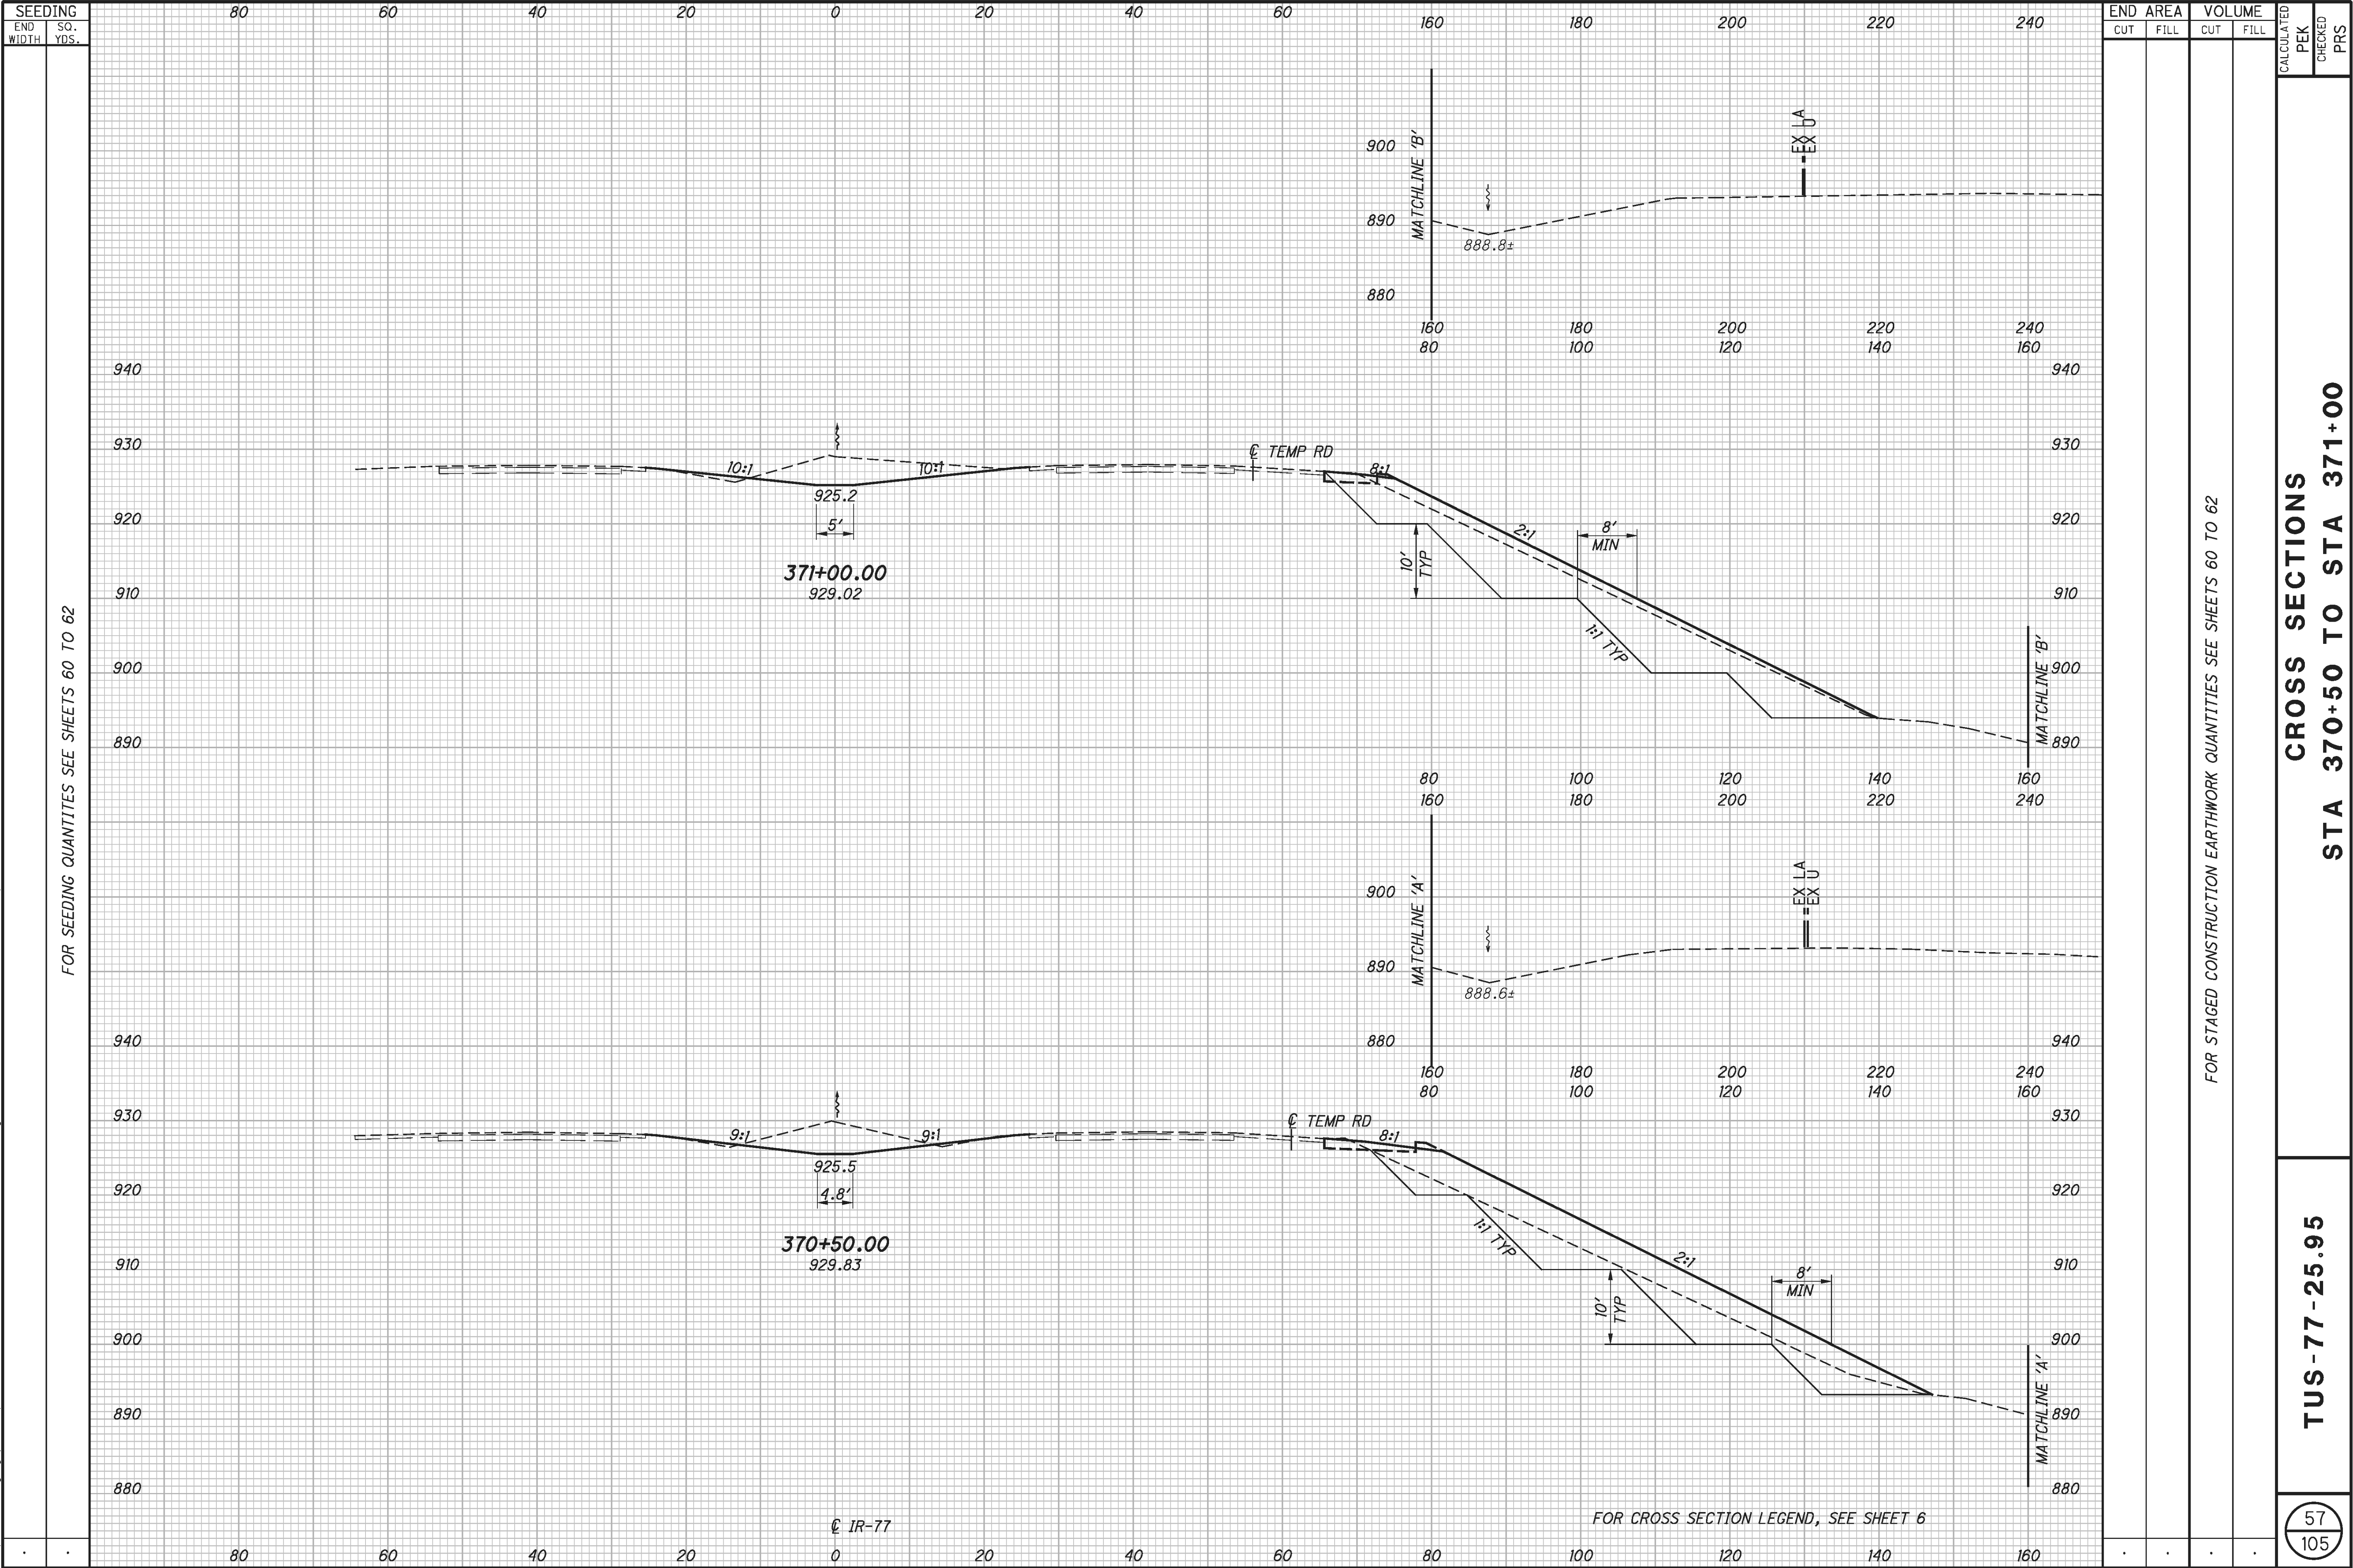


c:\pwworking\gfpw01\prschroeder\dms62684\87890XS001.dgn 7/31/2013 3:05:47 PM prschroeder

FOR SEEDING QUANTITIES SEE SHEETS 60 TO 62

FOR STAGED CONSTRUCTION EARTHWORK QUANTITIES SEE SHEETS 60 TO 62

FOR CROSS SECTION LEGEND, SEE SHEET 6

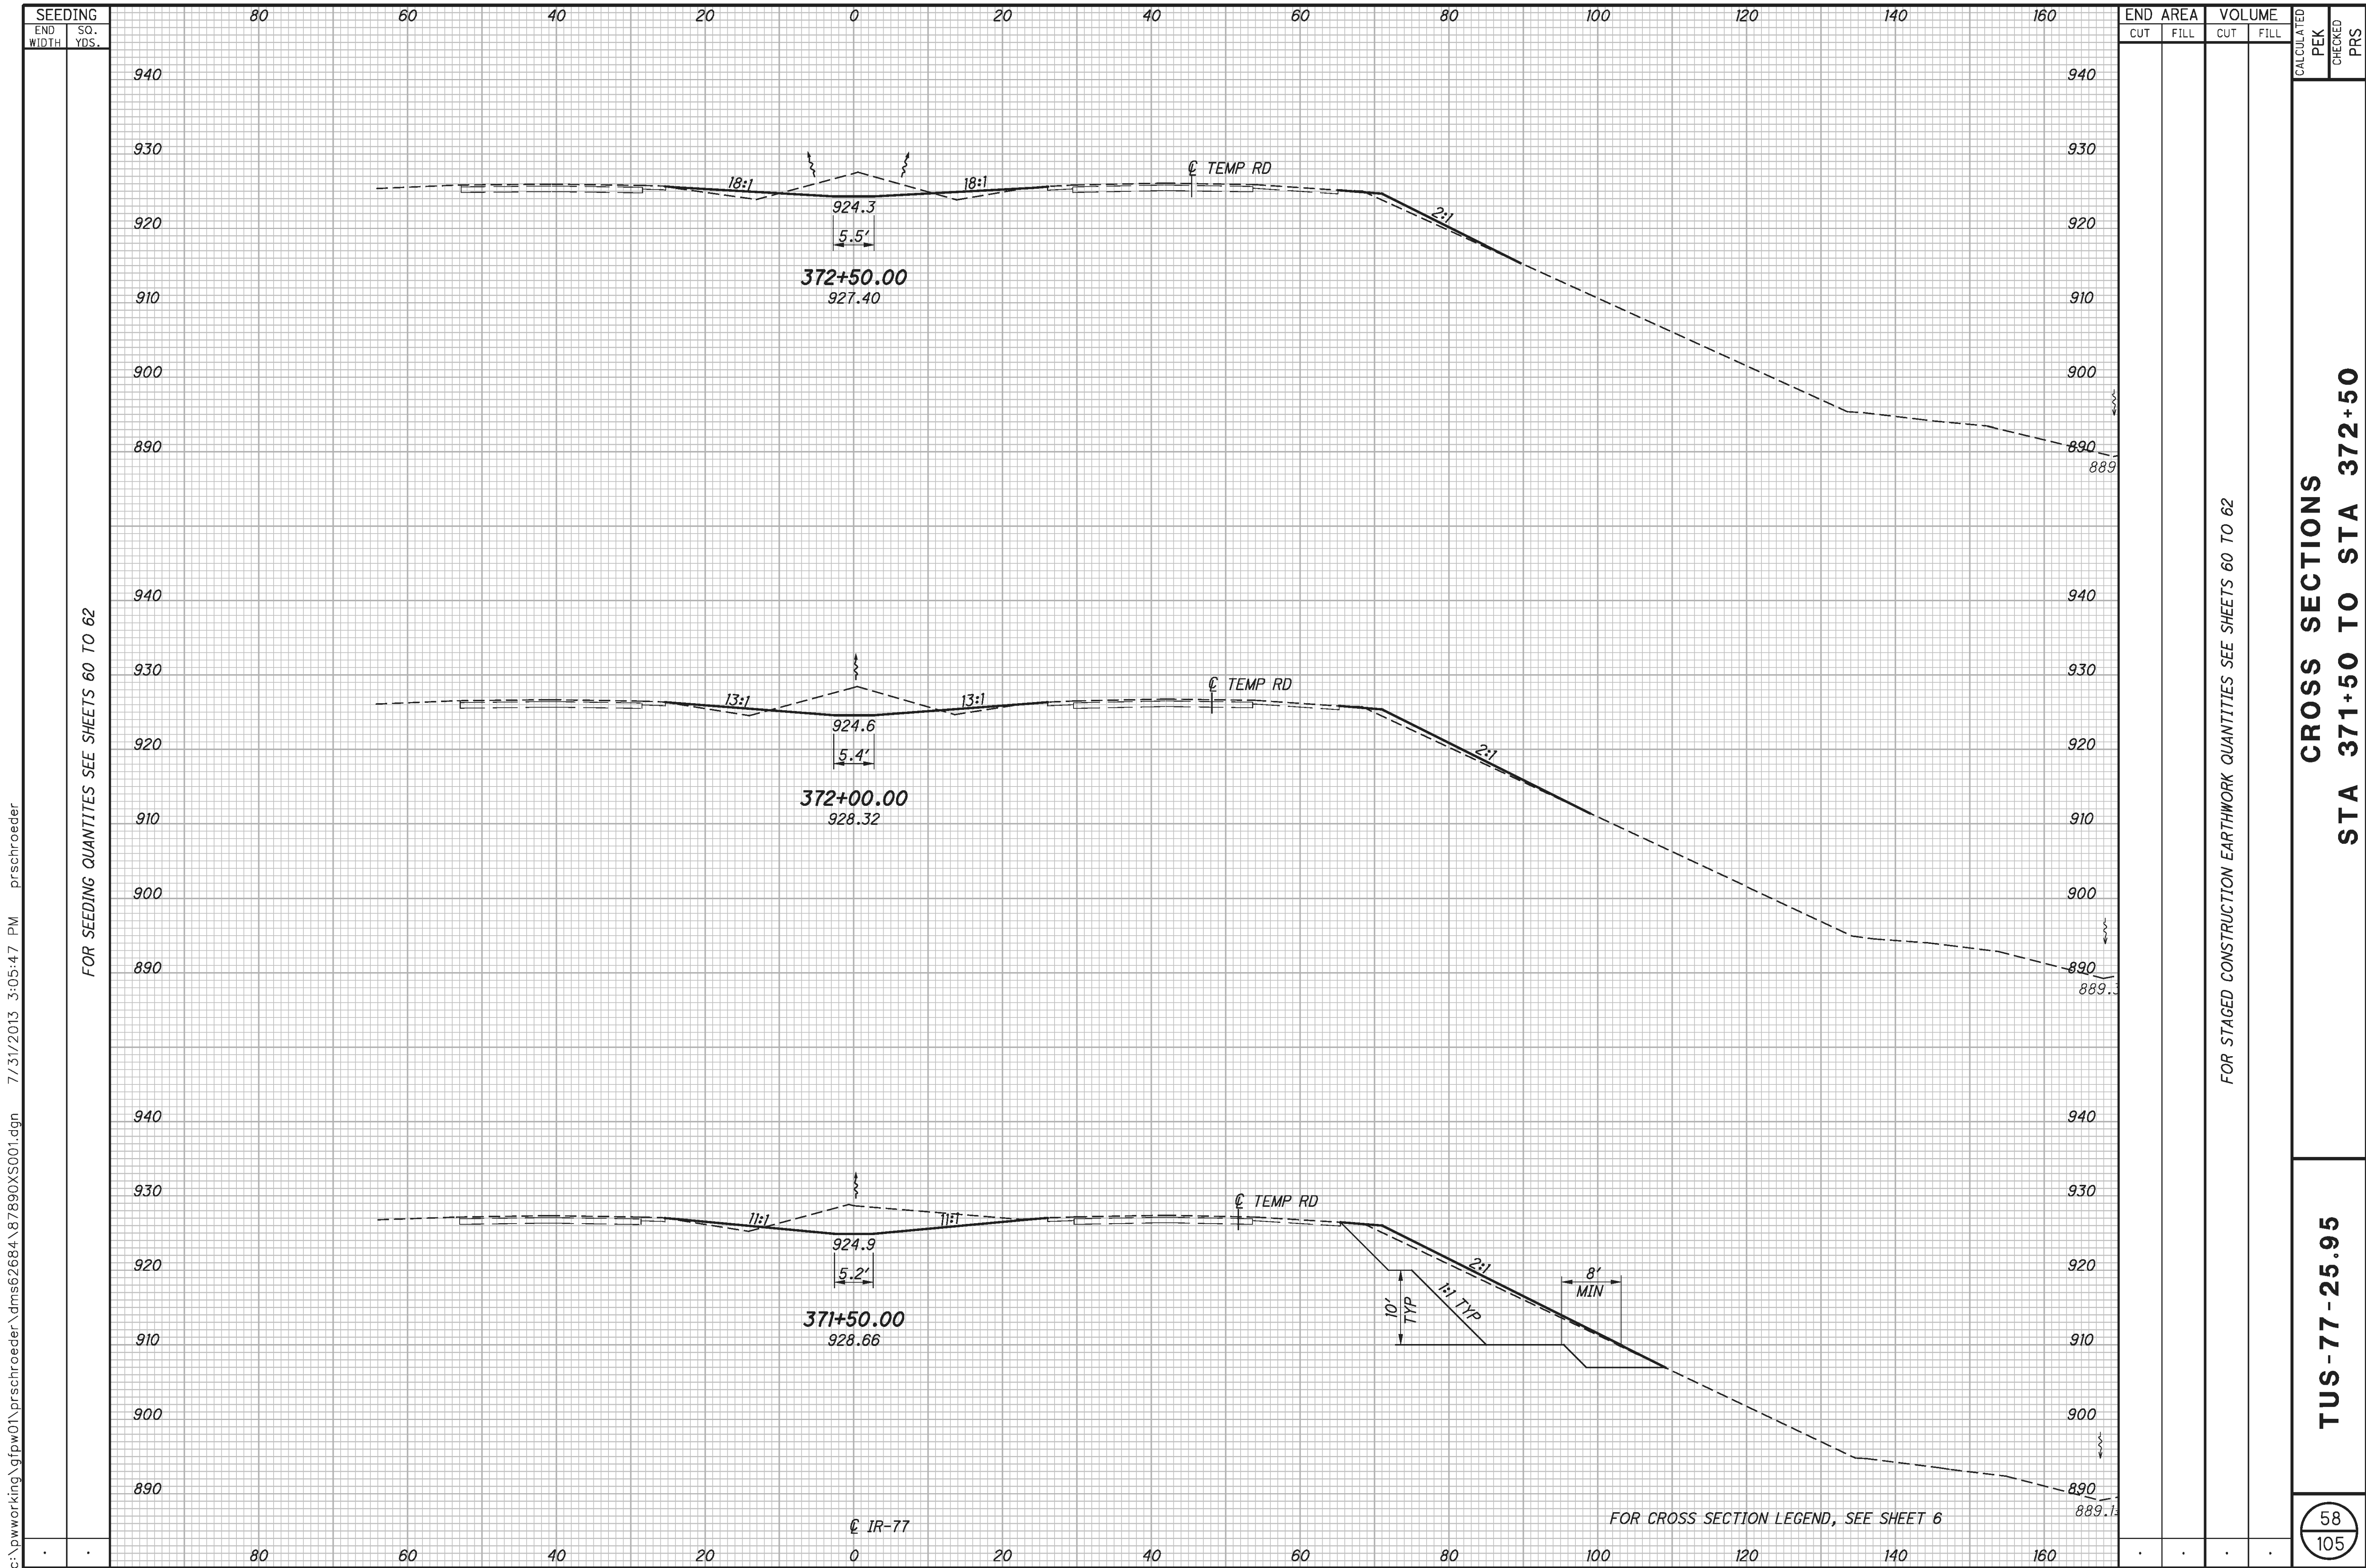


CROSS SECTIONS
STA 371+50 TO STA 372+50

TUS-77-25.95

58
105

c:\pwworking\gfpw01\prschroeder\dms62684\87890XS001.dgn 7/25/2013 11:34:51 AM prschroeder

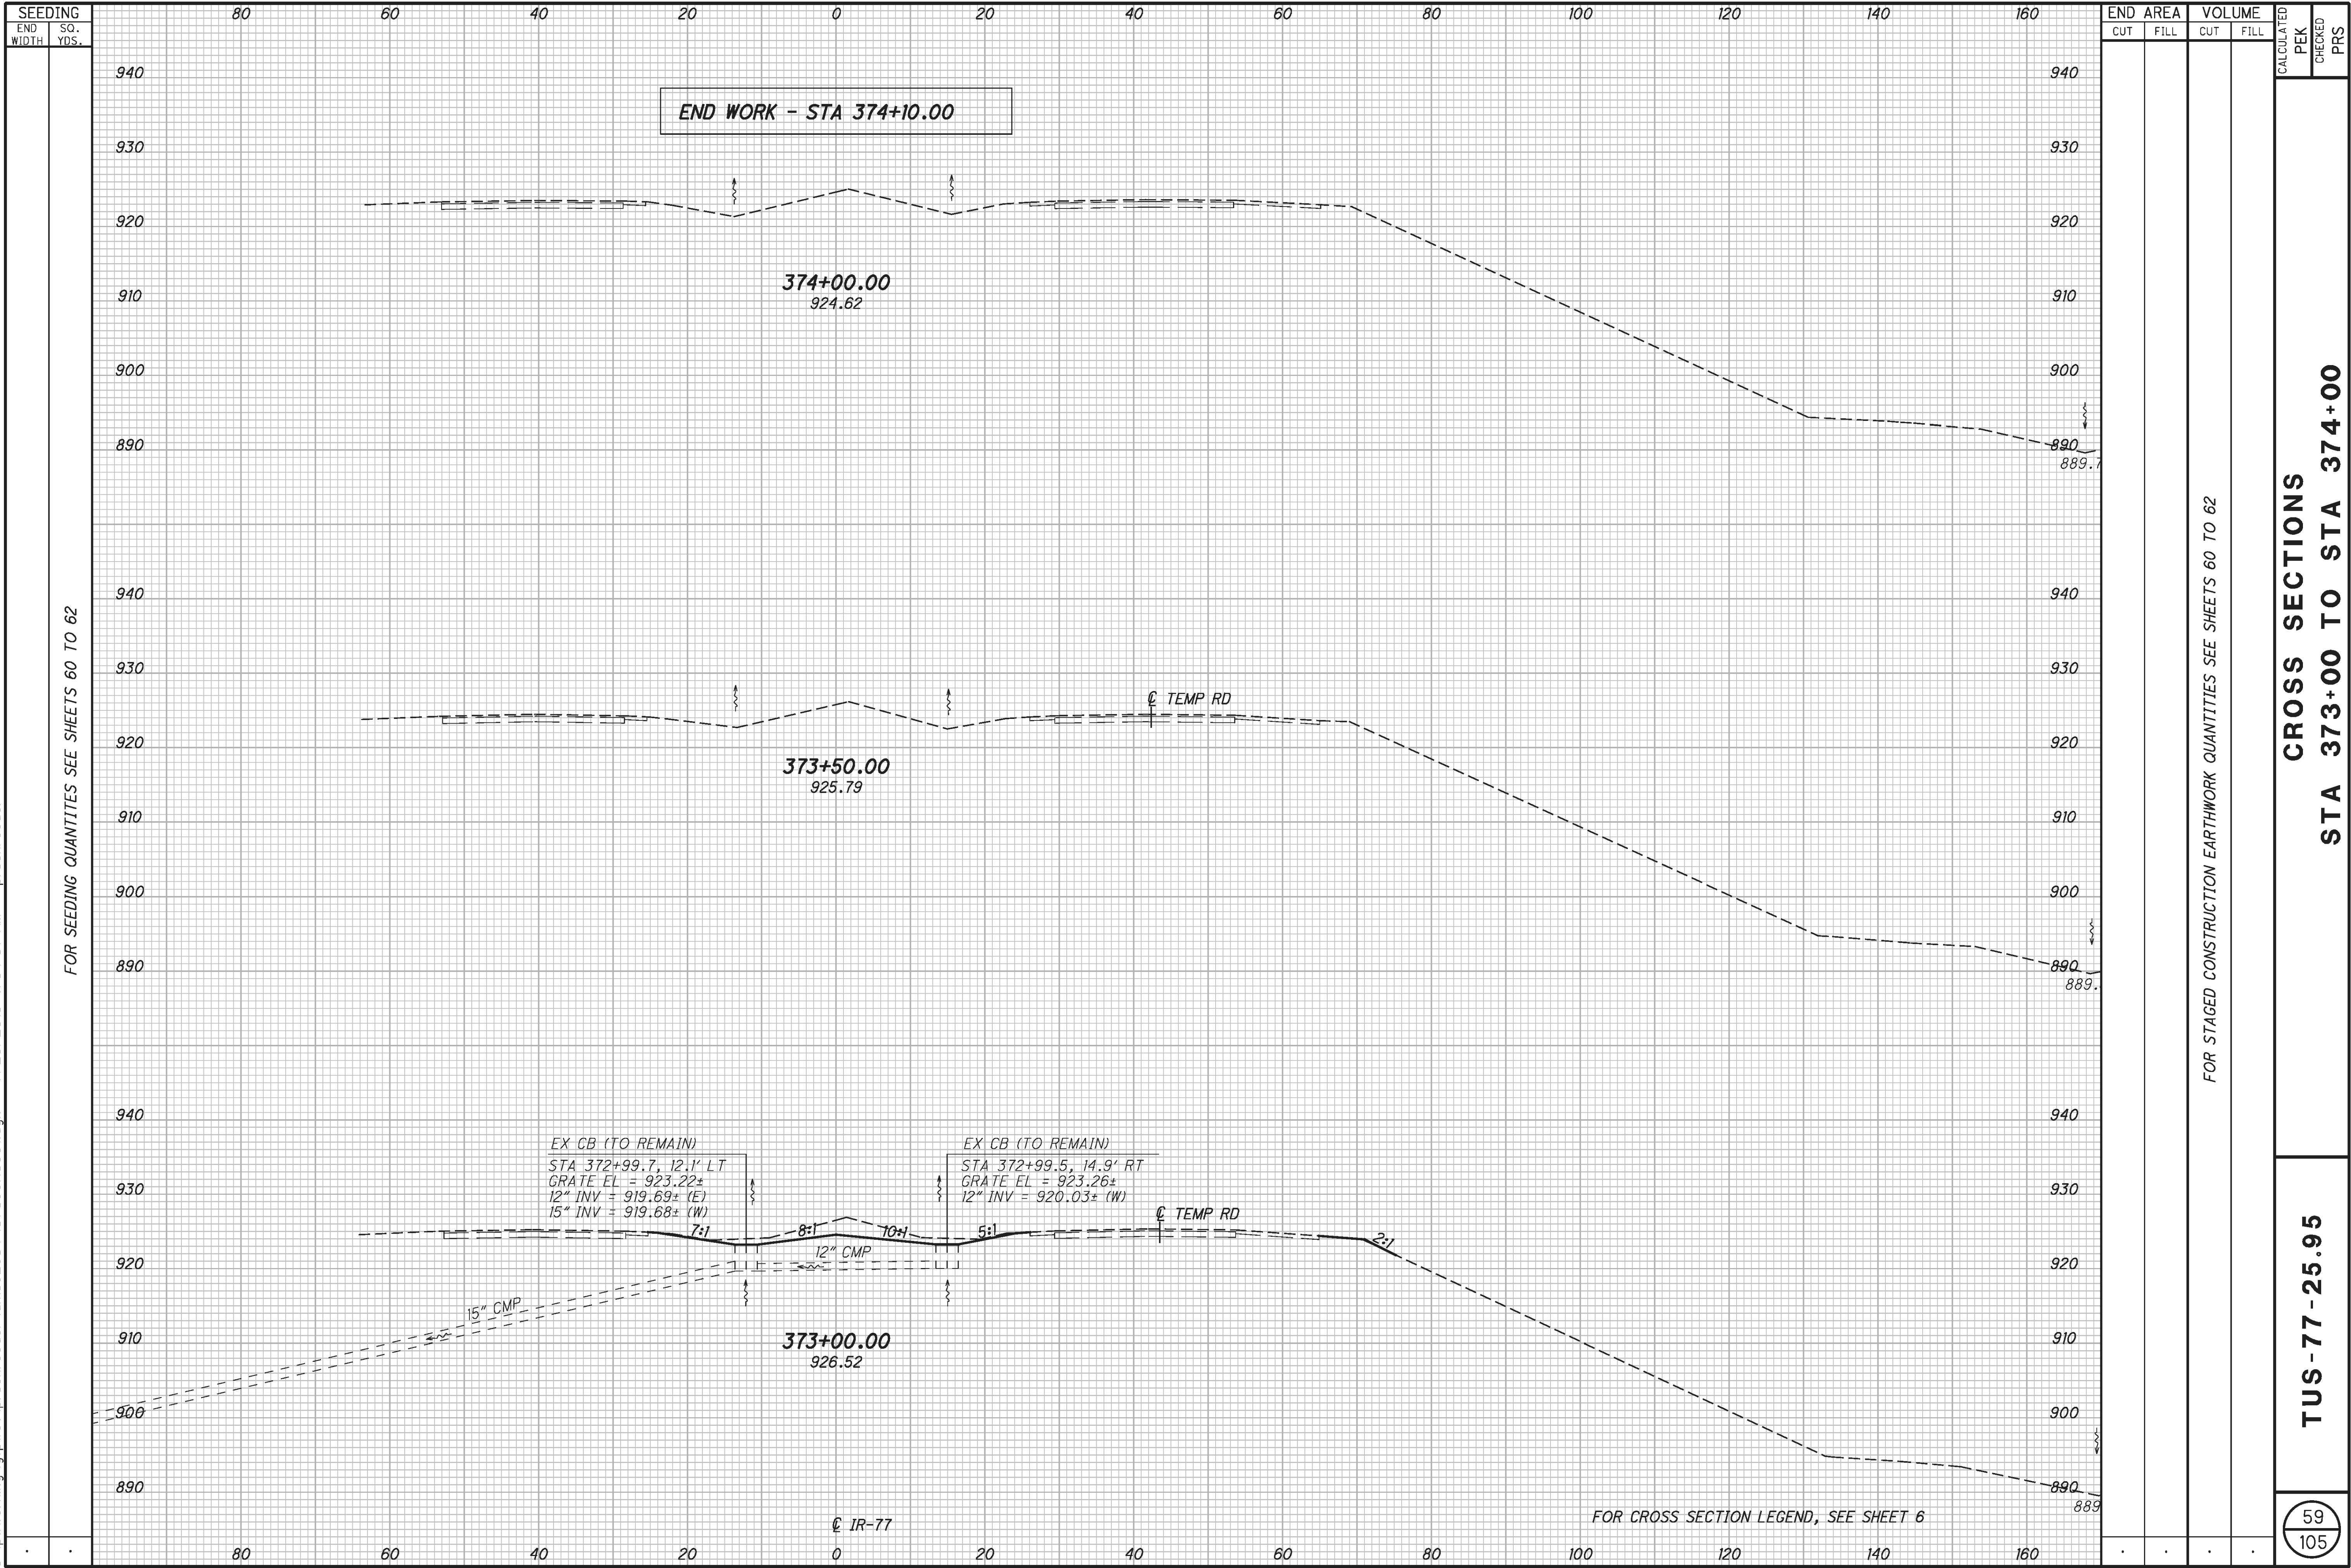

CROSS SECTIONS
STA 373+00 TO STA 374+00

TUS-77-25.95

105 60	TUS-77-25.95	CROSS SECTION QUANTITIES	CALCULATED
			PRS
			CHECKED
			SSC

61 105 TUS-77-25.95	CROSS SECTION QUANTITIES	CALCULATED
		PRS
		CHECKED
		SSC


Q

62 105 TUS-77-25.95	CROSS SECTION QUANTITIES	CALCULATED
		PRS
		CHECKED
		SSC

c:\pwworking\gfpw01\prschroeder\dms62684\87890DC001.dgn 7/25/2013 11:37:26 AM prschroeder

EXISTING STRUCTURE


TYPE: RCP
SIZE: 36"
SKEW: 67°54'37"
DATE BUILT: 1962

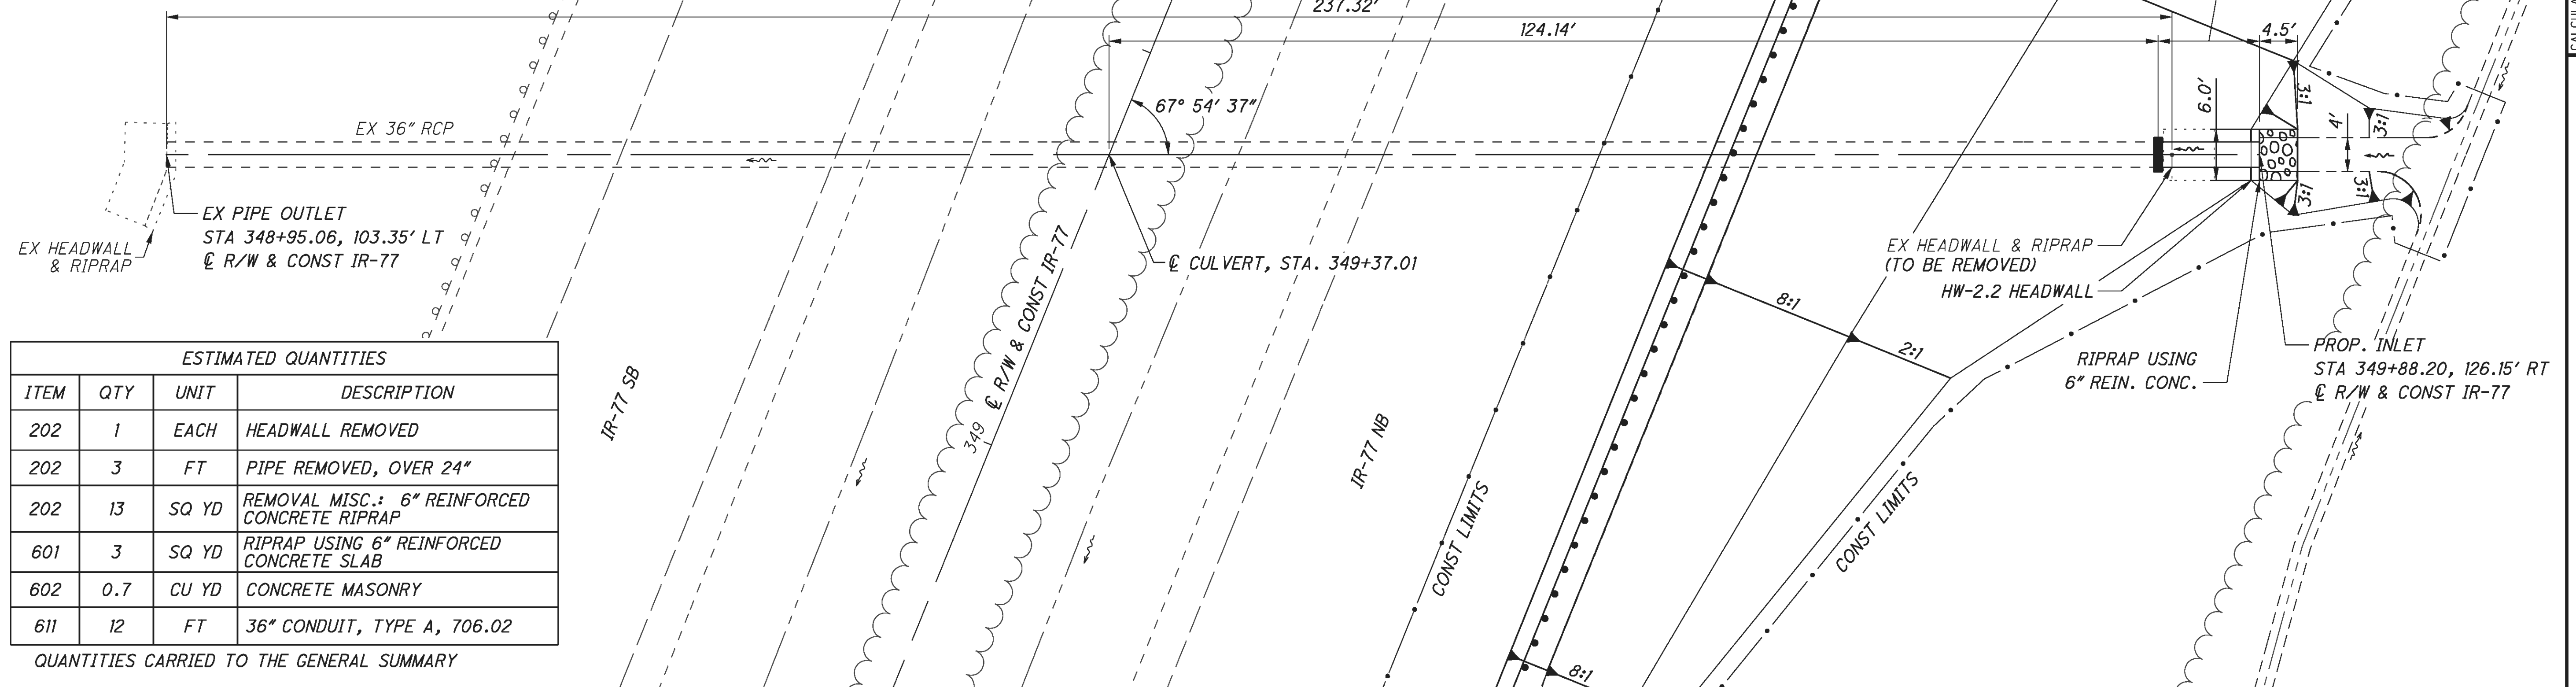

ESTIMATED QUANTITIES

ITEM	QTY	UNIT	DESCRIPTION
202	1	EACH	HEADWALL REMOVED
202	3	FT	PIPE REMOVED, OVER 24"
202	13	SQ YD	REMOVAL MISC.: 6" REINFORCED CONCRETE RIPRAP
601	3	SQ YD	RIPRAP USING 6" REINFORCED CONCRETE SLAB
602	0.7	CU YD	CONCRETE MASONRY
611	12	FT	36" CONDUIT, TYPE A, 706.02

QUANTITIES CARRIED TO THE GENERAL SUMMARY

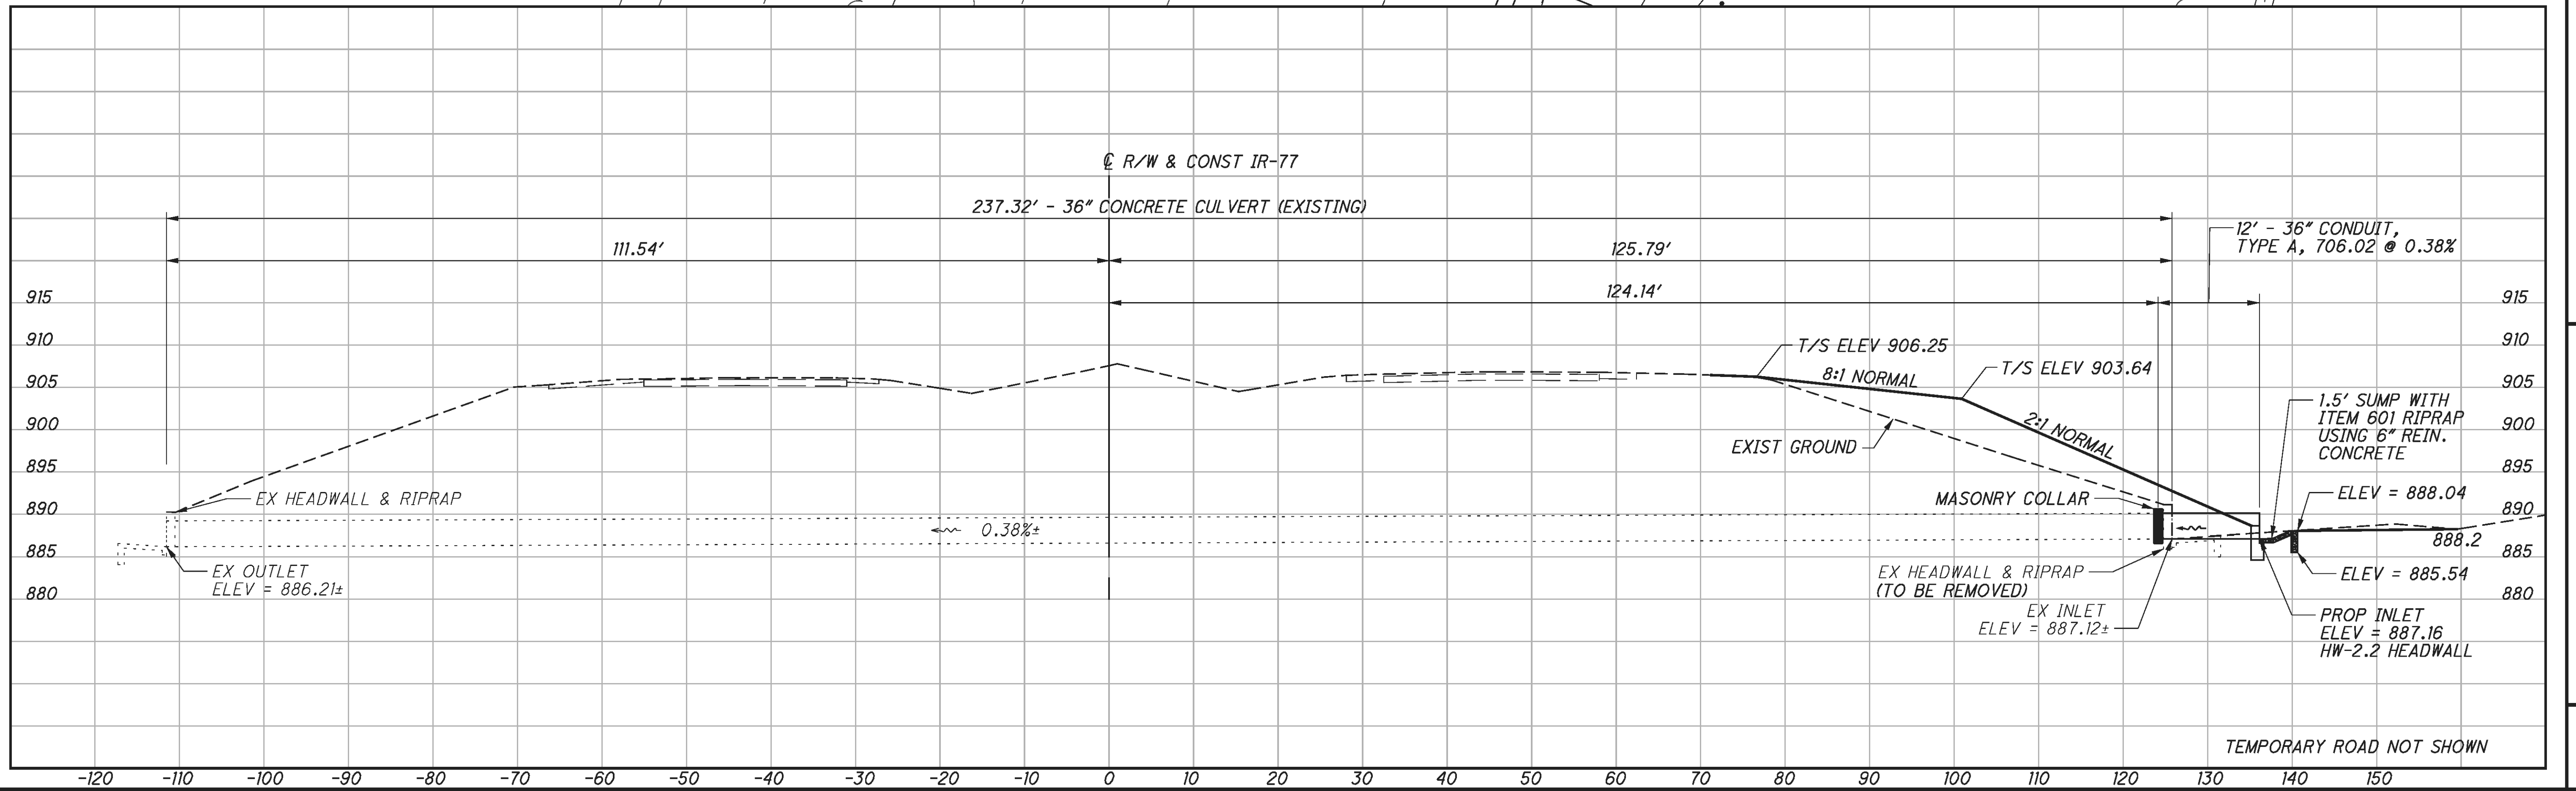

0 5 10 20
HORIZONTAL
SCALE IN FEET

CALCULATED
PEK
CHECKED
PRS

CULVERT DETAIL
STA. 349+37.01

TUS-77-25.95

63
105

c:\pwworking\gfpw01\prschroeder\dms62684\87890DC002.dgn 7/29/2013 8:34:23 AM prschroeder


ESTIMATED QUANTITIES			
ITEM	QTY	UNIT	DESCRIPTION
202	1	EACH	HEADWALL REMOVED
202	6	FT	PIPE REMOVED, OVER 24"
202	54	SQ YD	REMOVAL MISC.: 6" REINFORCED CONCRETE RIPRAP
601	33	SQ YD	RIPRAP USING 6" REINFORCED CONCRETE SLAB
602	45.6	CU YD	CONCRETE MASONRY, AS PER PLAN
611	112	FT	84" CONDUIT, TYPE A, 706.02

QUANTITIES CARRIED TO THE GENERAL SUMMARY



CL TWIN 84" CULVERTS
EX OUTLET
STA 356+56.63, 121.61' LT.
CL R/W & CONST IR-77

EXISTING STRUCTURE

TYPE: RCP
SIZE: TWIN 84"
SKEW: 104°00'03"
DATE BUILT: 1962

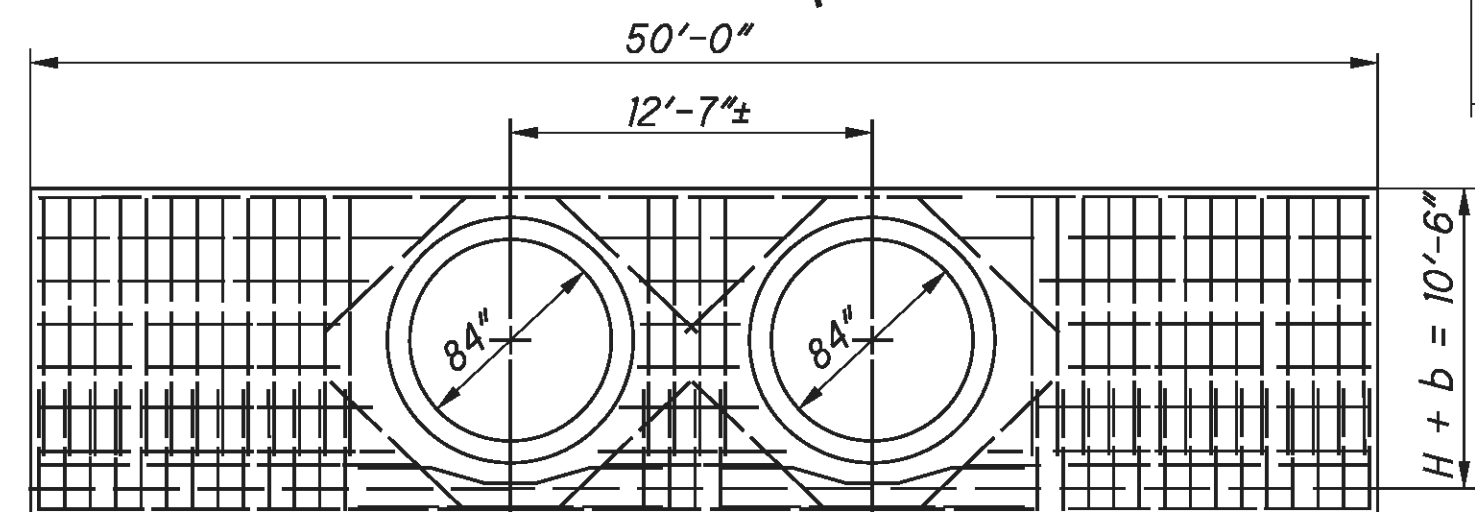


ALL DIMENSIONS, REBAR SIZE, AND REBAR LOCATIONS NOT SHOWN SHALL BE PER STANDARD DRAWING HW-1.1
FULL-HEIGHT HEADWALL DETAIL
(ITEM 602 - CONCRETE MASONRY, AS PER PLAN)

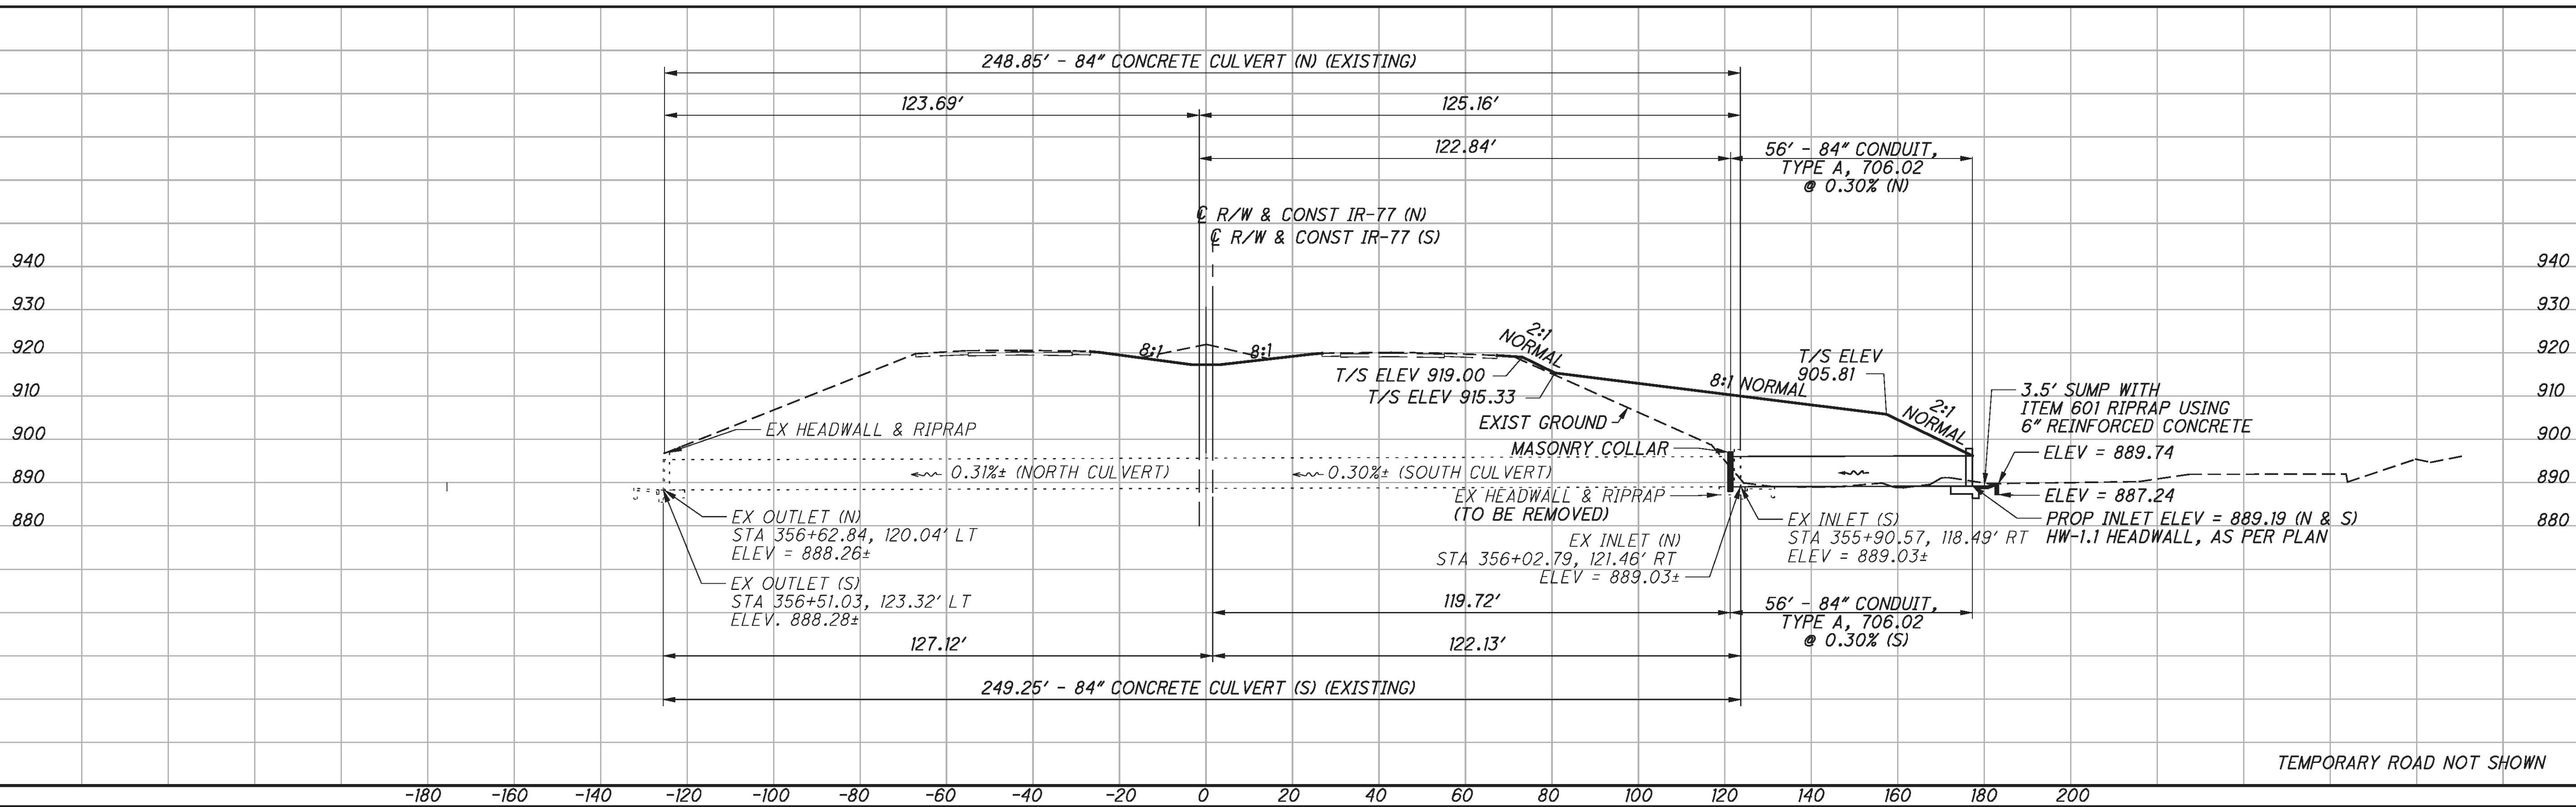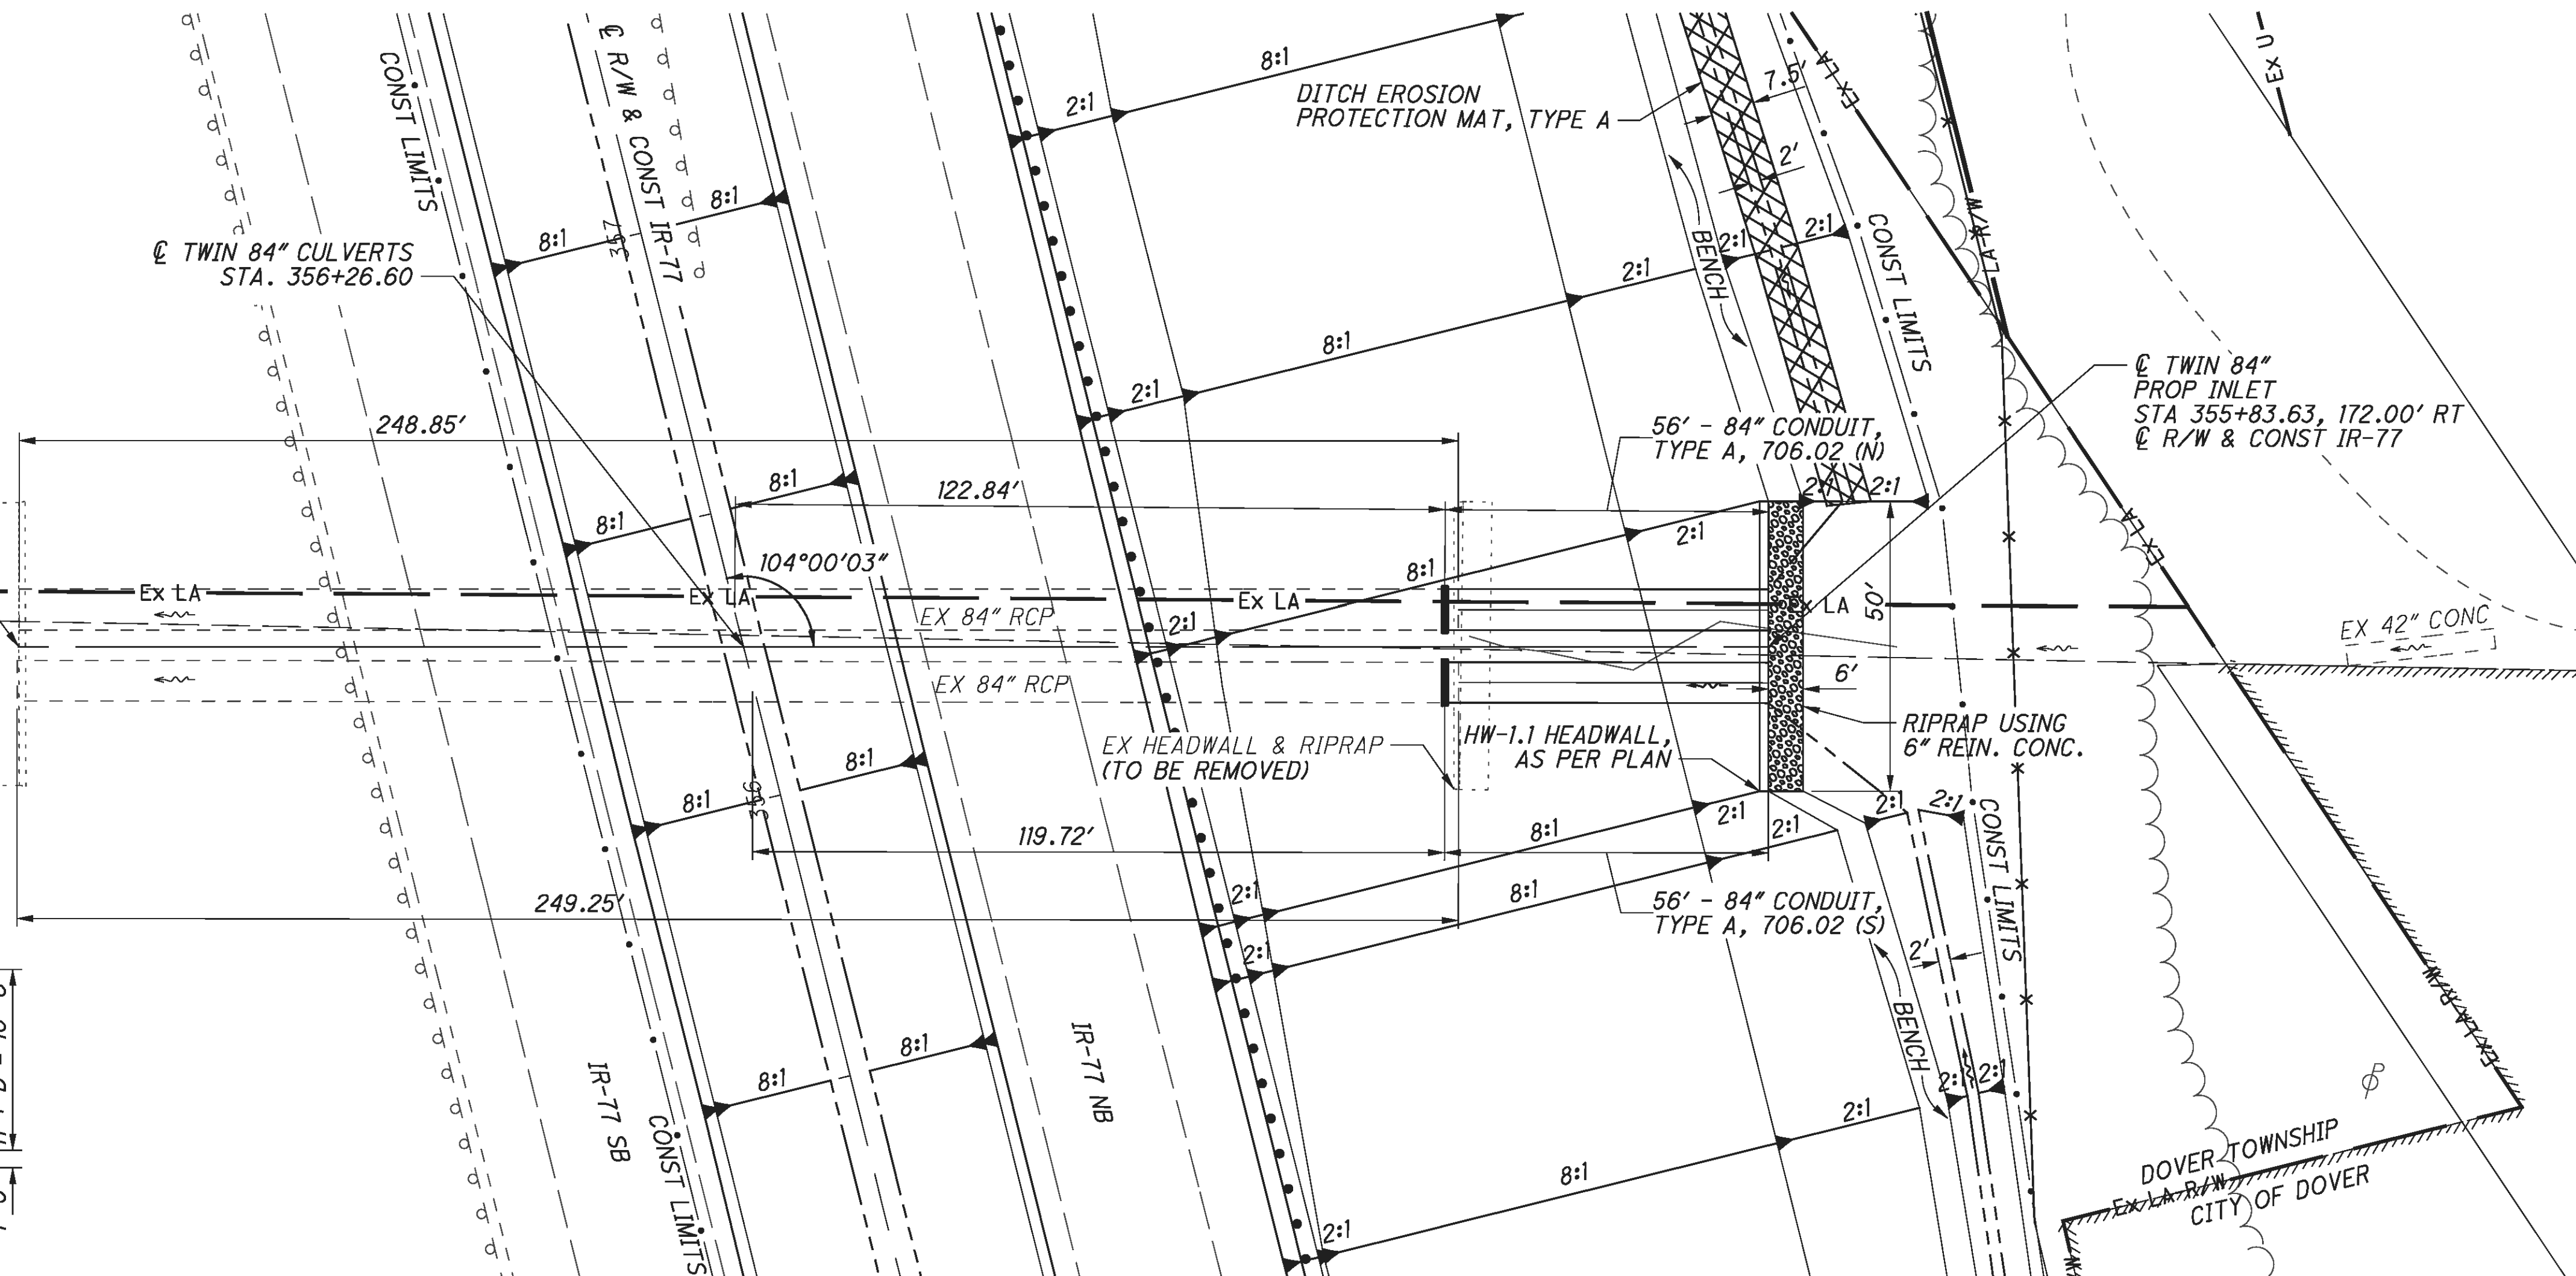

10/21/2013 10:09:37 AM
C:\P\WORK\ING\GFP\01\PRSRCH\DER\DWG62684-87890.WPD01.DGN


LEGEND

 

REINFORCED SOIL SLOPE

NOTES:

1. CONSTRUCT REINFORCED SOIL SLOPE ACCORDING TO SUPPLEMENTAL SPECIFICATION 863 AND THESE DETAILS.
2. PRIMARY REINFORCEMENT TO BE ITEM 863 GEOGRID, TYPE P1.
3. SECONDARY REINFORCEMENT TO BE ITEM 863 GEOGRID, TYPE S1.
4. REINFORCEMENT SPACED AT 1'-5". ALTERNATE PRIMARY AND SECONDARY LAYERS.
5. WRAP PRIMARY REINFORCEMENT UP THE SLOPE FACE AND LAP IT 6'-0" ONTO THE LAYER ABOVE.
6. AFTER CONSTRUCTION OF THE REINFORCED SOIL SLOPE IS COMPLETE, INSTALL A LAYER OF CMS 712.09 GEOTEXTILE FABRIC, TYPE D, ON THE SLOPE FACE FOR EROSION PROTECTION.
7. FOR RSS PROFILE, SEE SHEET 67.
8. FOR RSS CROSS SECTIONS, SEE SHEETS 68 TO 71.

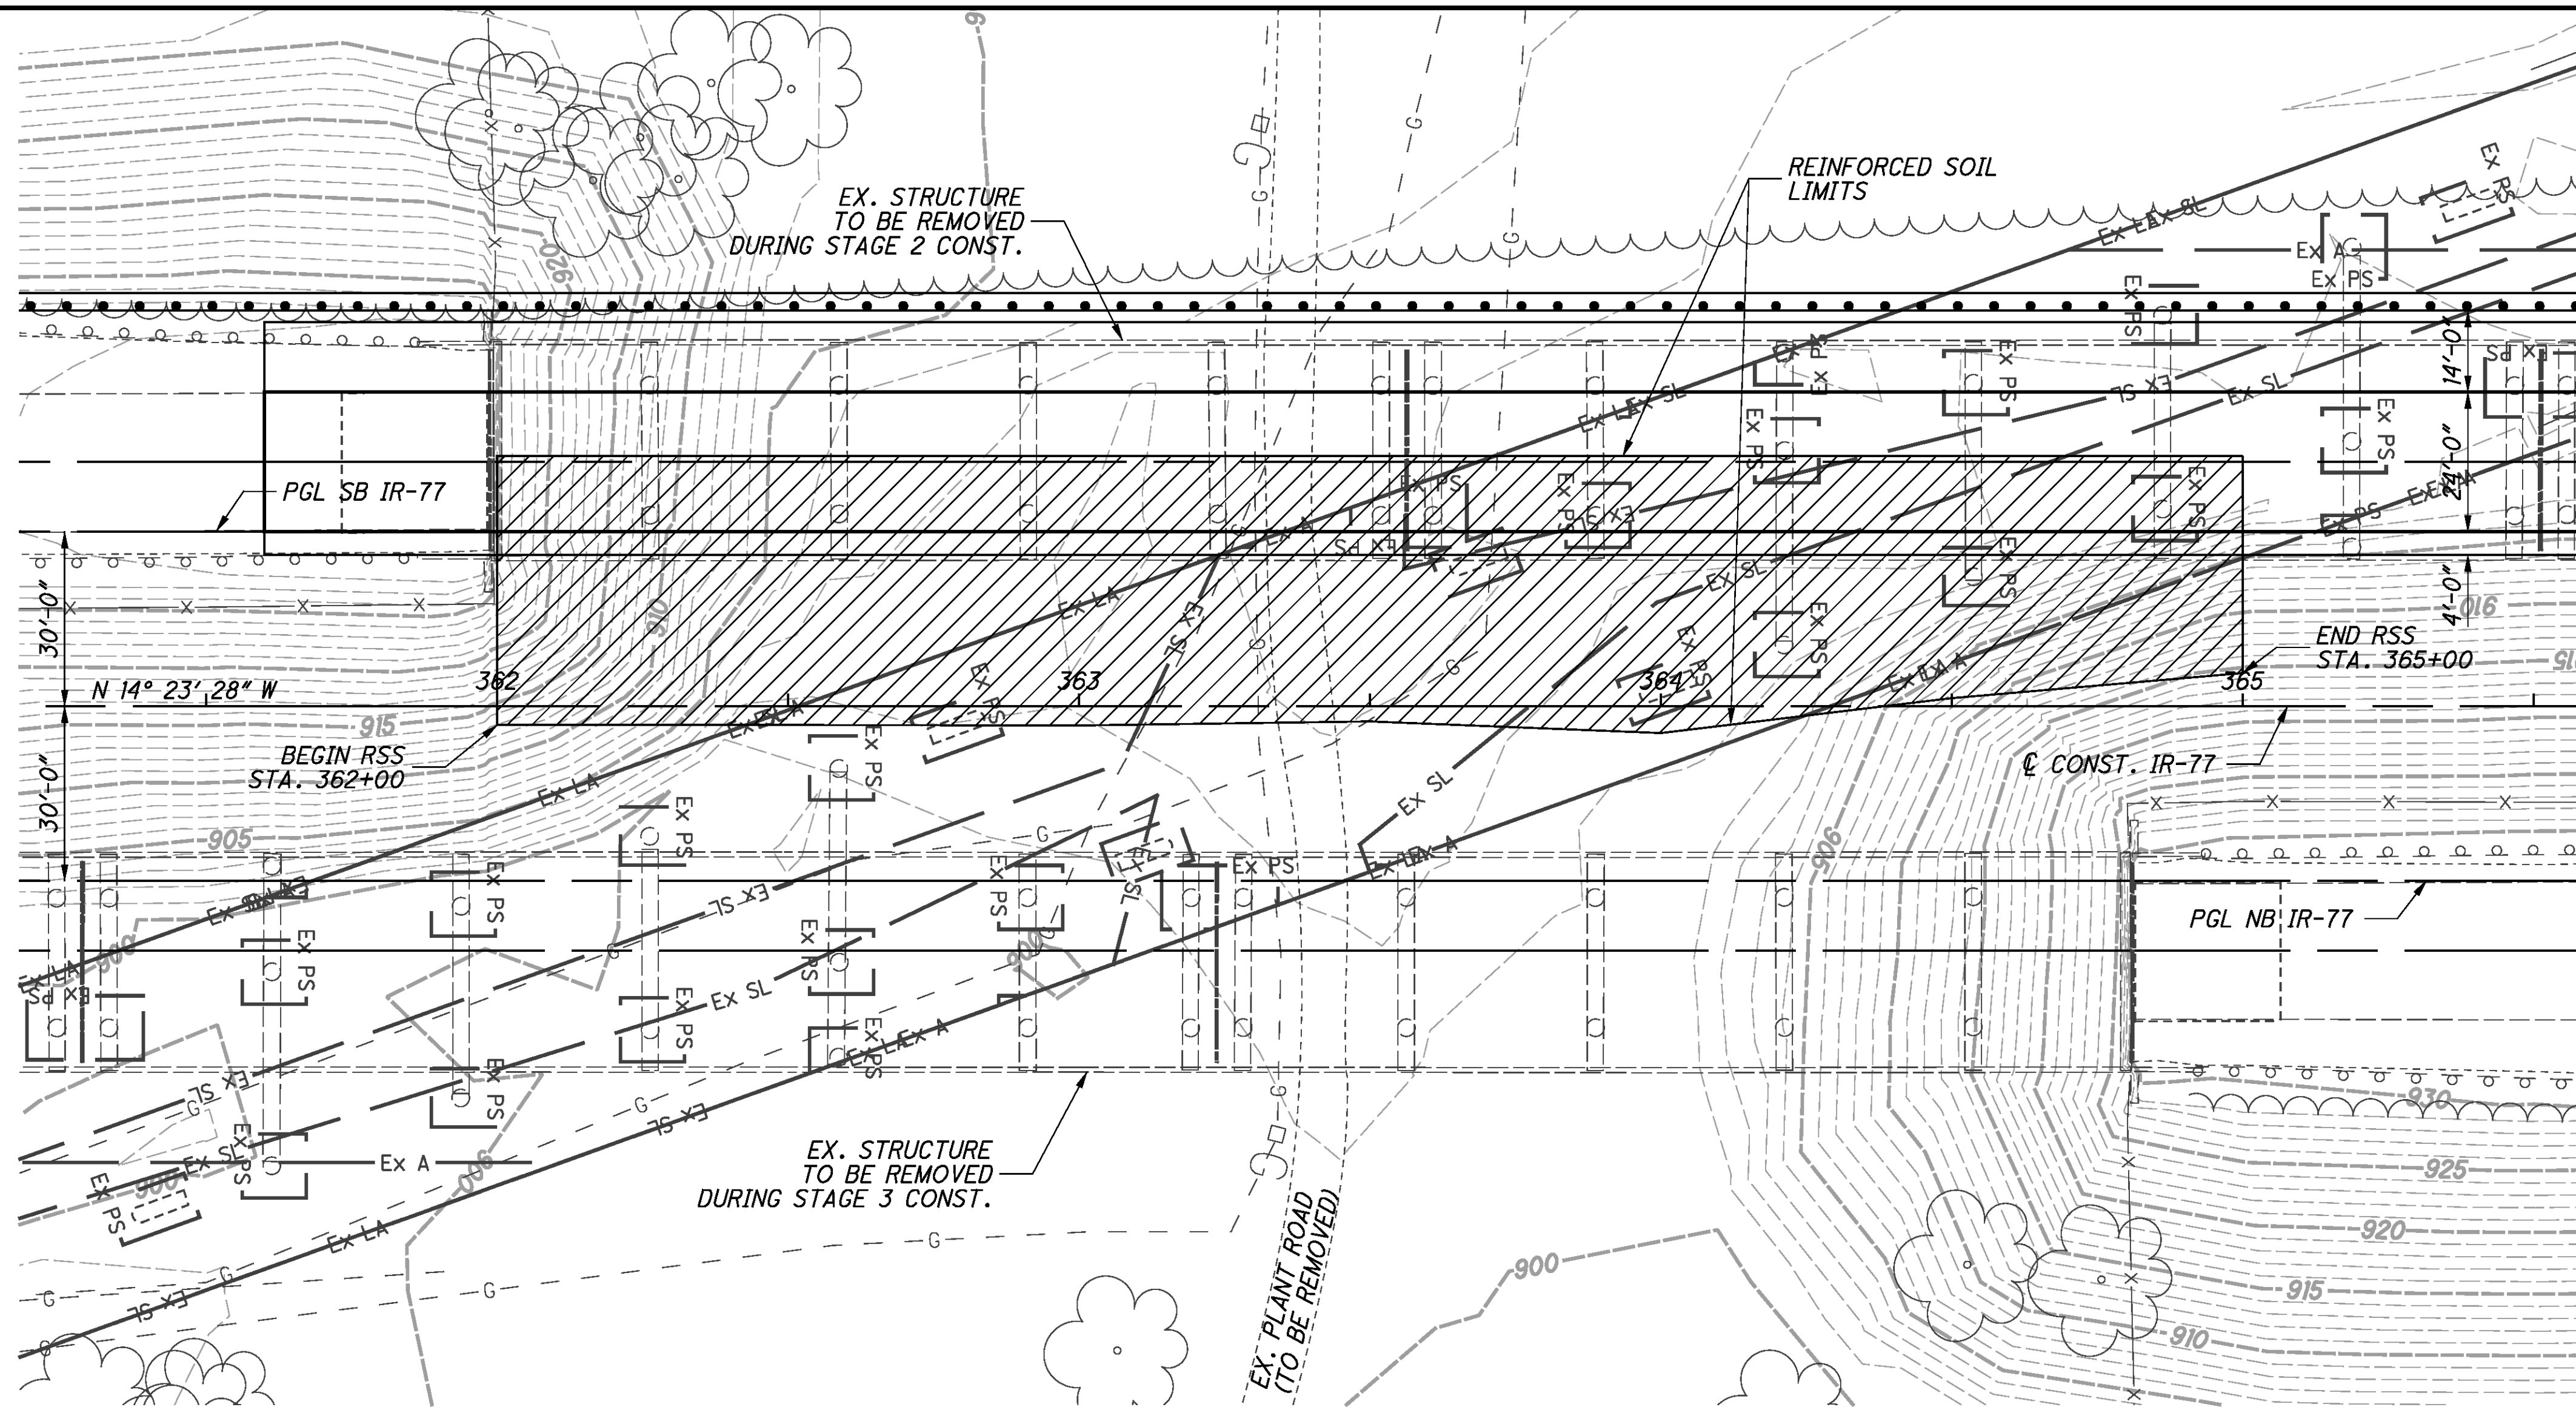


PRIMARY REINFORCEMENT					
LAYER	ELEVATION	BEGIN STATION	END STATION	TOTAL LENGTH (FT)	QUANTITY (SY)
P1 (1)	904.00	362+29	364+44	41	979
P1 (2)	906.83	362+21	364+54	41	1062
P1 (3)	909.67	362+12	364+63	41	1143
P1 (4)	912.50	362+03	364+71	29	864
P1 (5)	915.33	362+00	364+84	29	916
P1 (6)	918.17	362+00	365+00	29	967
P1 (7)	921.00	362+00	365+00	29	967
P1 (8)	923.83	362+00	365+00	29	967
P1 (9)	926.67	364+00	365+00	29	322
GEOGRID TYPE P1				TOTAL	8187

TOTAL CARRIED TO SHEET 32

SECONDARY REINFORCEMENT					
LAYER	ELEVATION	BEGIN STATION	END STATION	WIDTH (FT)	QUANTITY (SY)
S1 (1)	905.42	362+33	364+41	6	139
S1 (2)	908.25	362+25	364+51	6	151
S1 (3)	911.08	362+15	364+60	6	163
S1 (4)	913.92	362+04	364+69	6	177
S1 (5)	916.75	362+00	364+84	6	189
S1 (6)	919.58	362+00	365+00	6	200
S1 (7)	922.42	362+00	365+00	6	200
S1 (8)	925.25	362+00	365+00	6	200
GEOGRID TYPE S1				TOTAL	1419

TOTAL CARRIED TO SHEET 32


c:\pwworking\gfpw01\prschroeder\dms62684\87890_WP002.dgn 10/24/2013 1:44:06 PM prschroeder

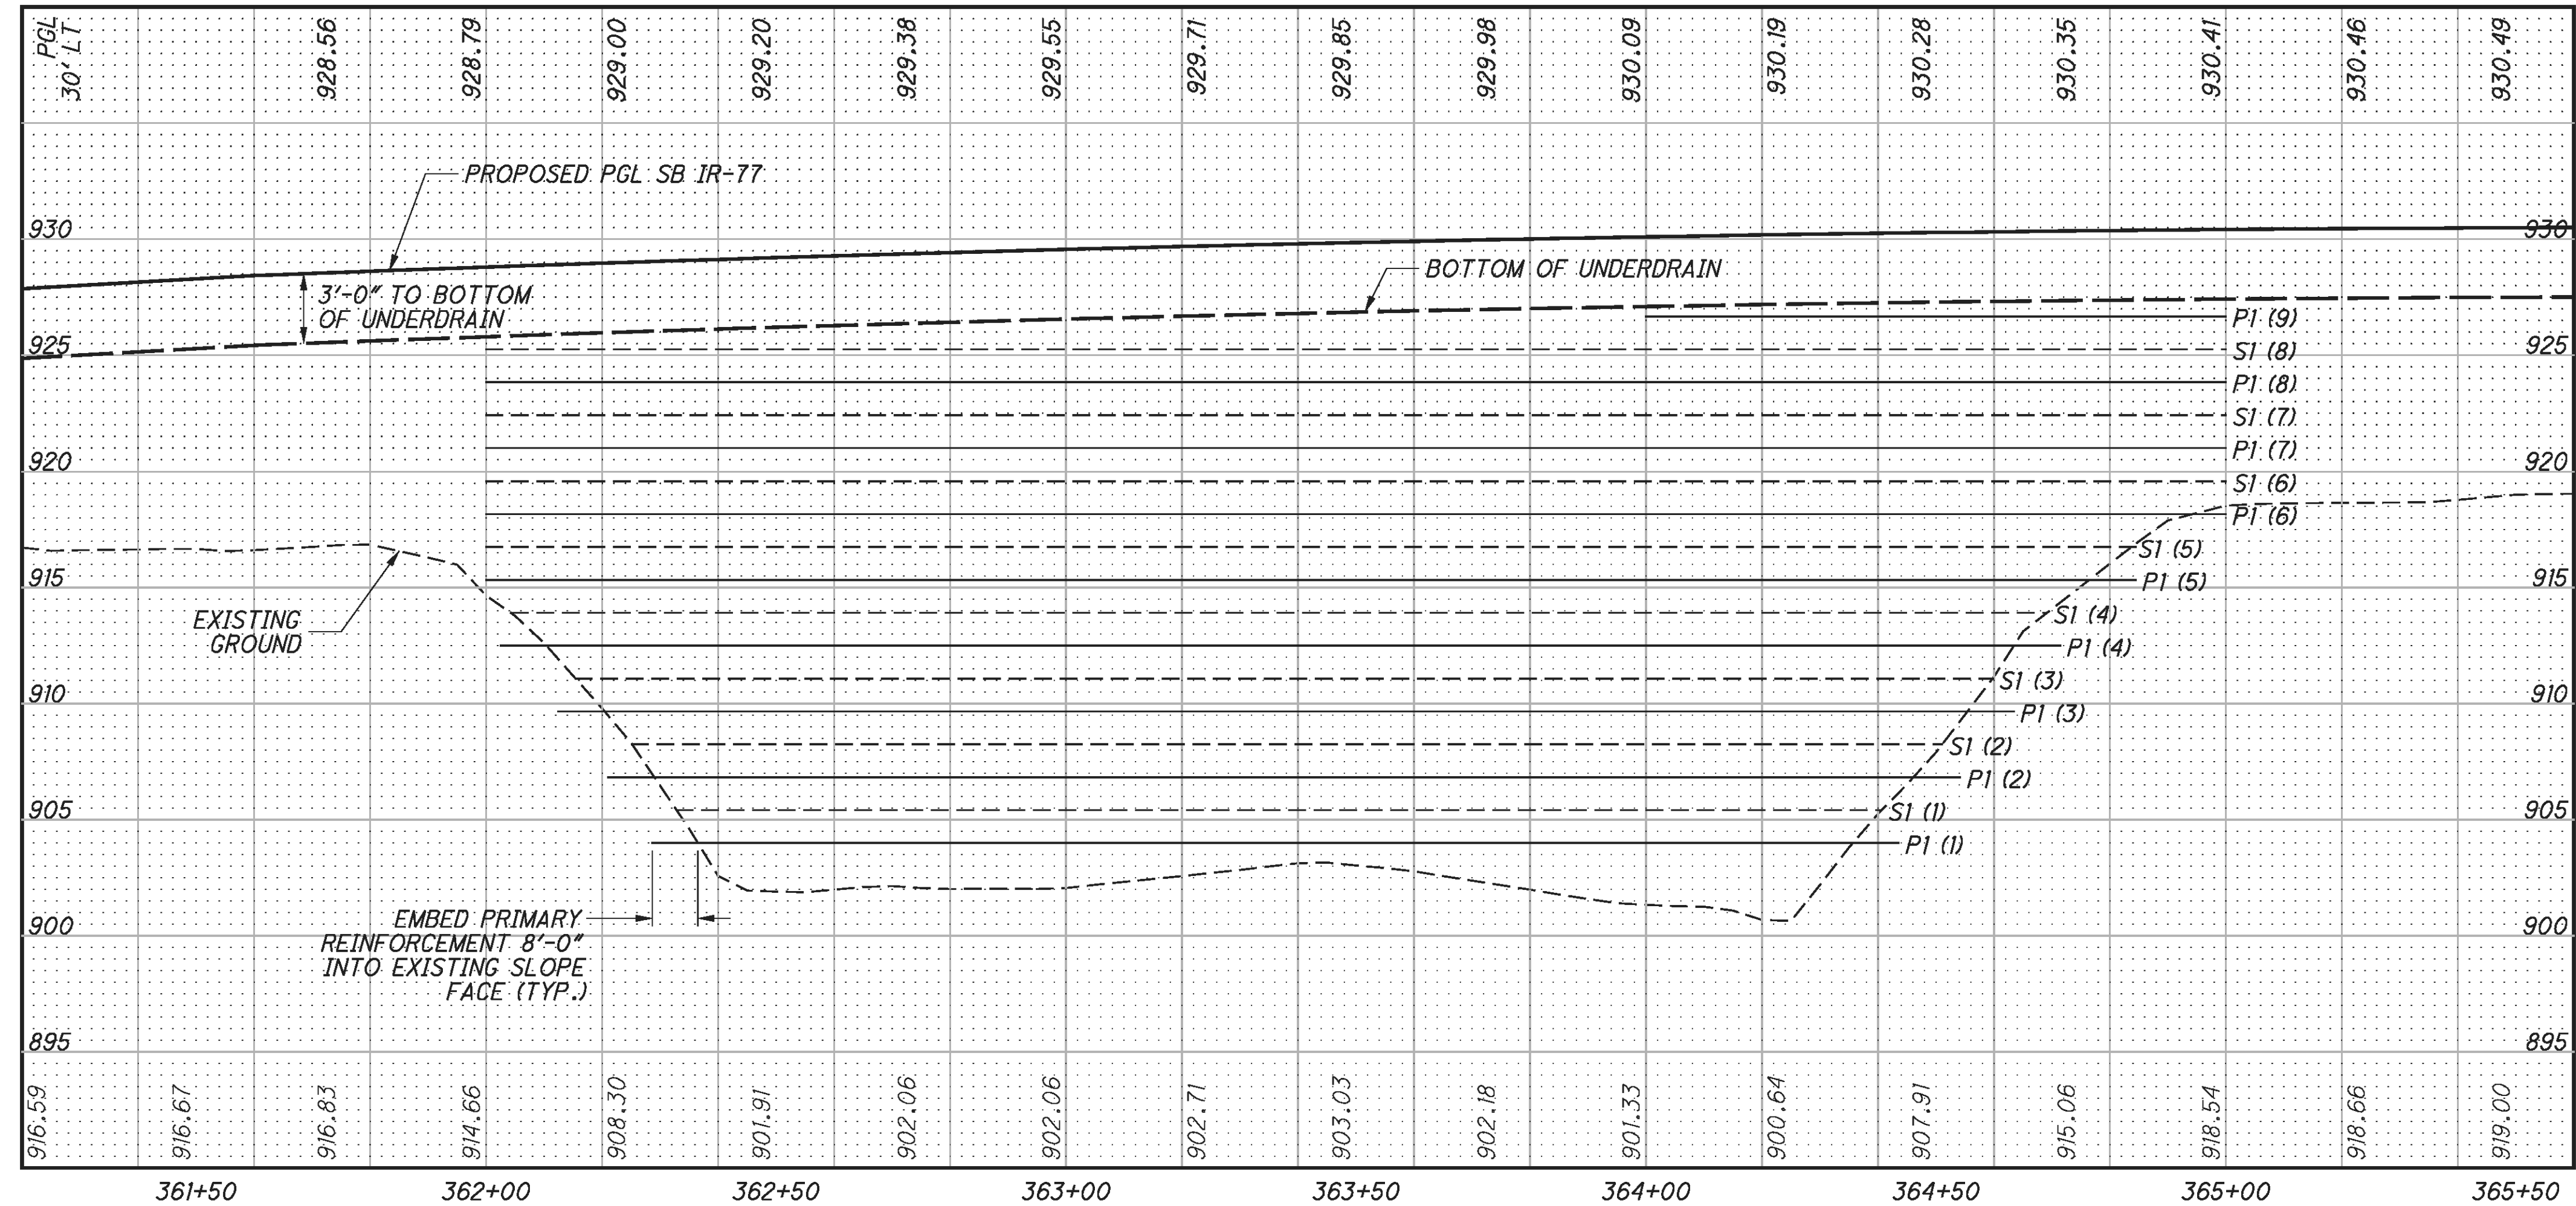

REINFORCED SOIL SLOPE PROFILE ALONG & CONST. IR-77


LEGEND


- PRIMARY REINFORCEMENT
- - - SECONDARY REINFORCEMENT

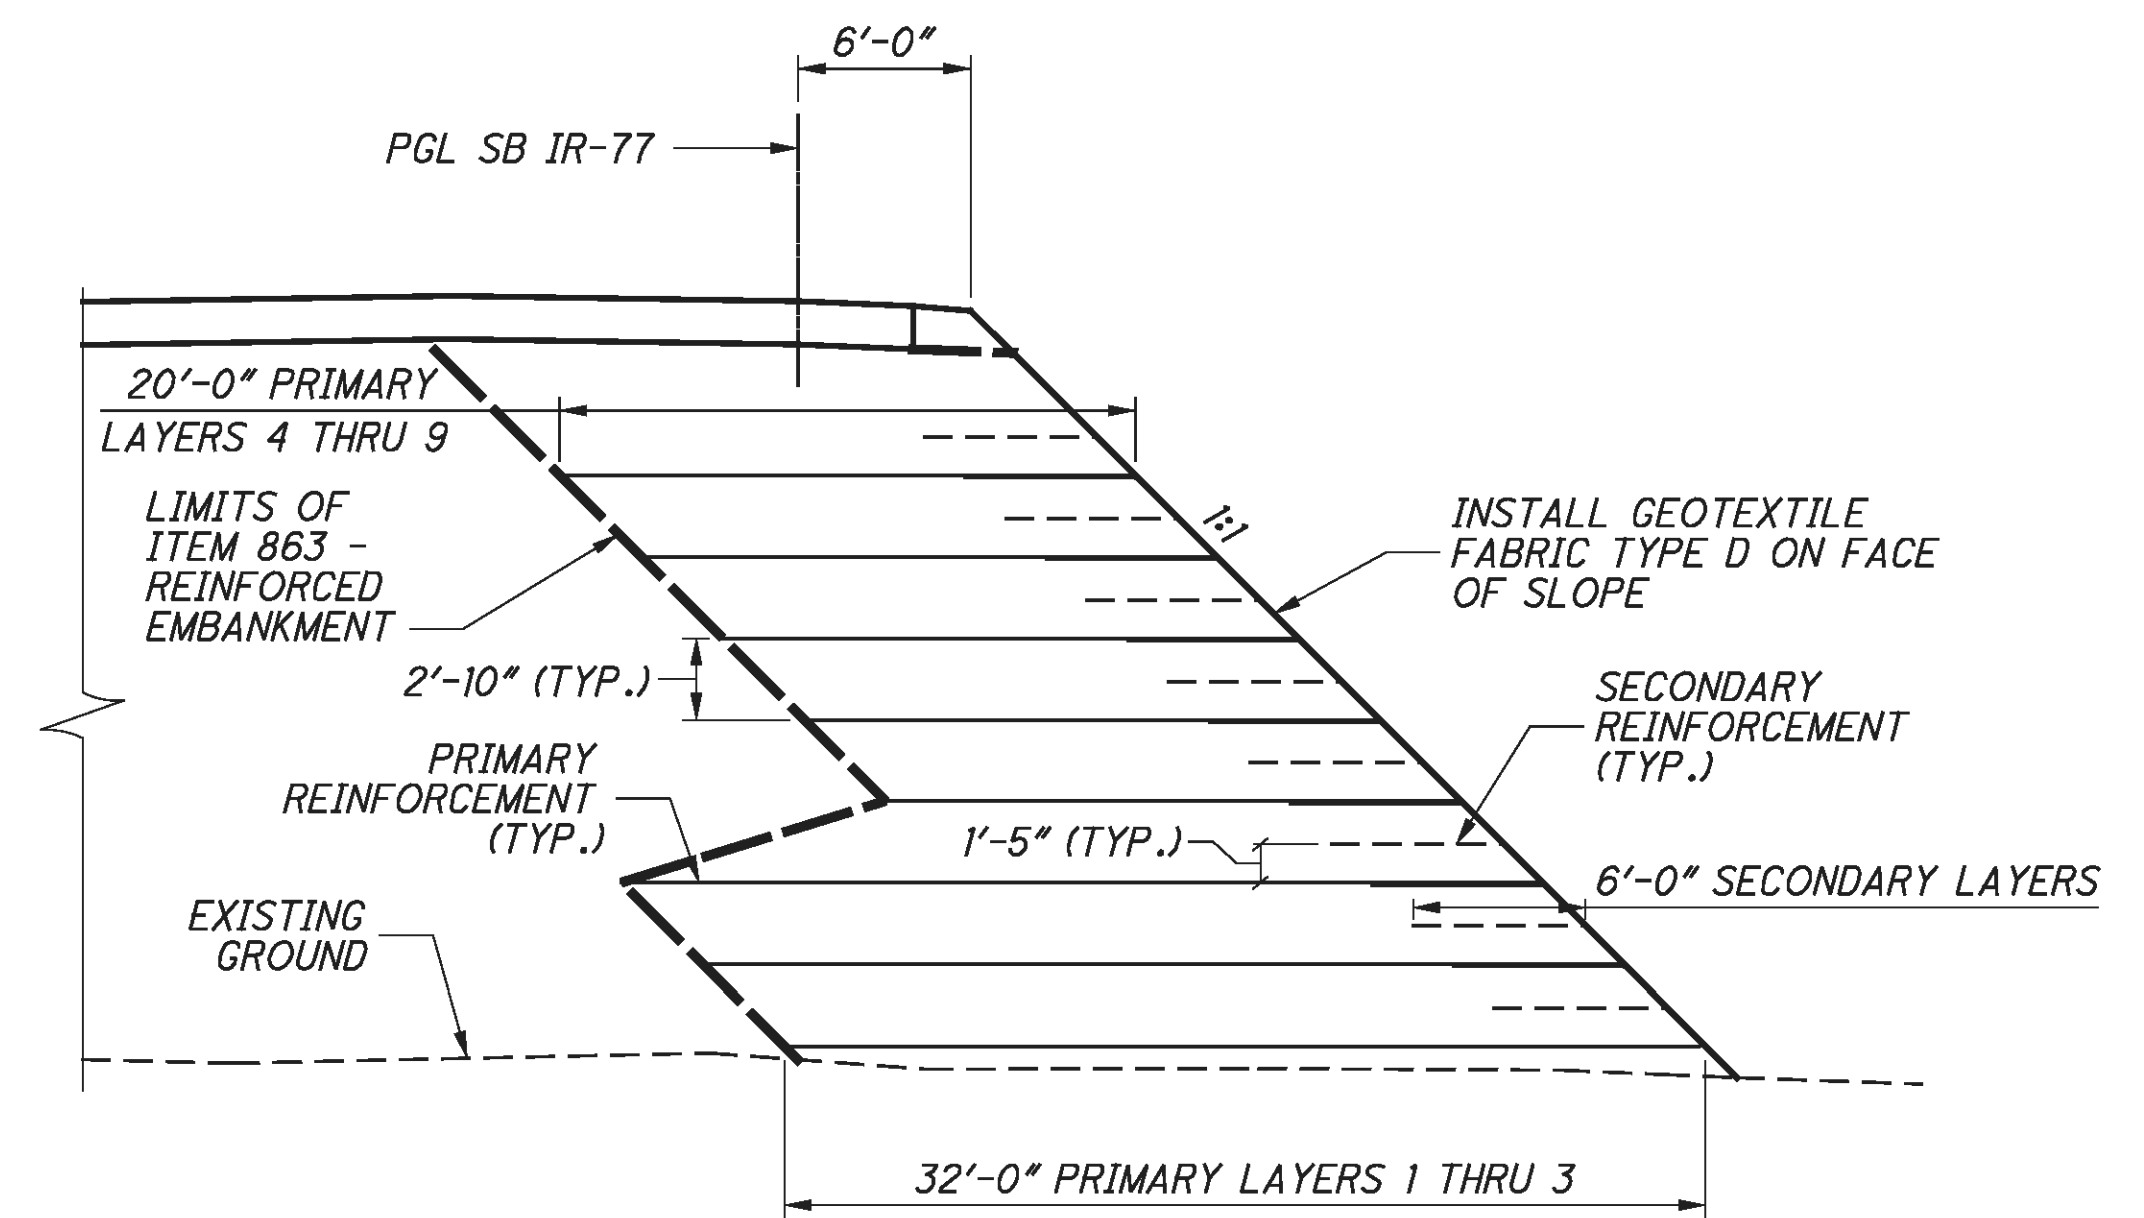

REINFORCED SOIL SLOPE TYPICAL SECTION

c:\pwworking\gfpw01\prschroeder\dms62684\87890XS001_RSS.dgn 7/29/2013 10:04:42 AM prschroeder

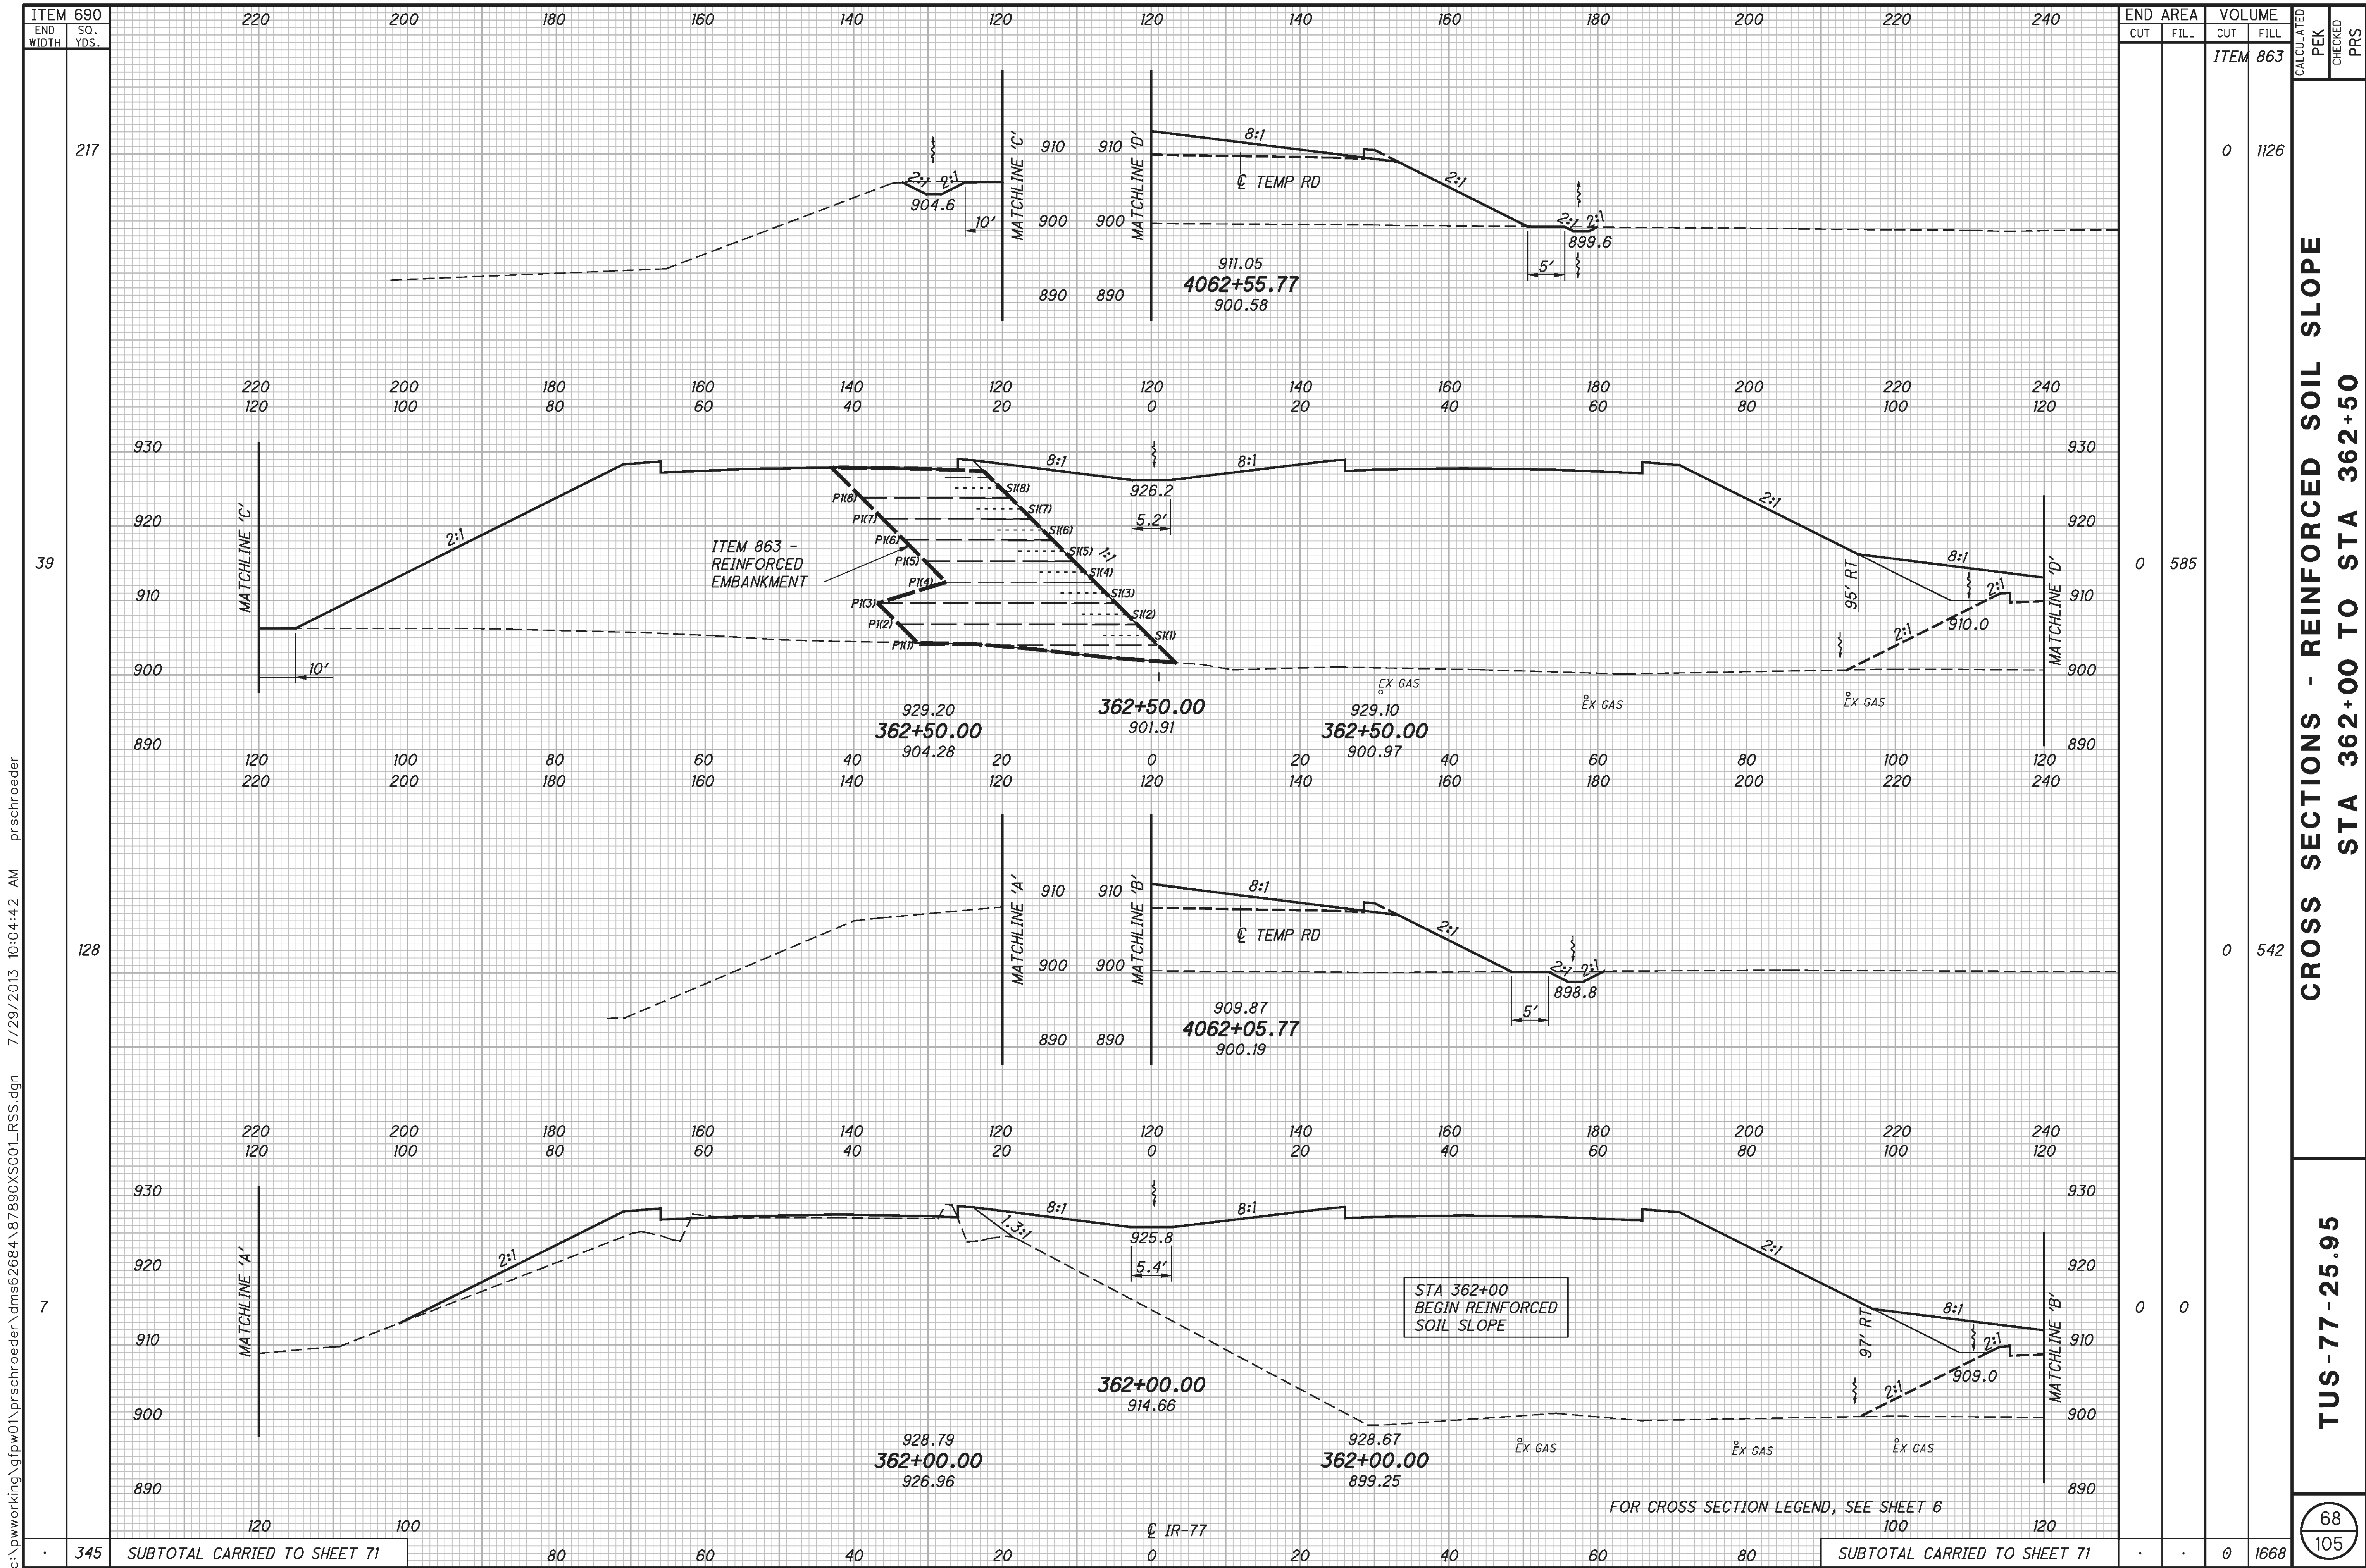


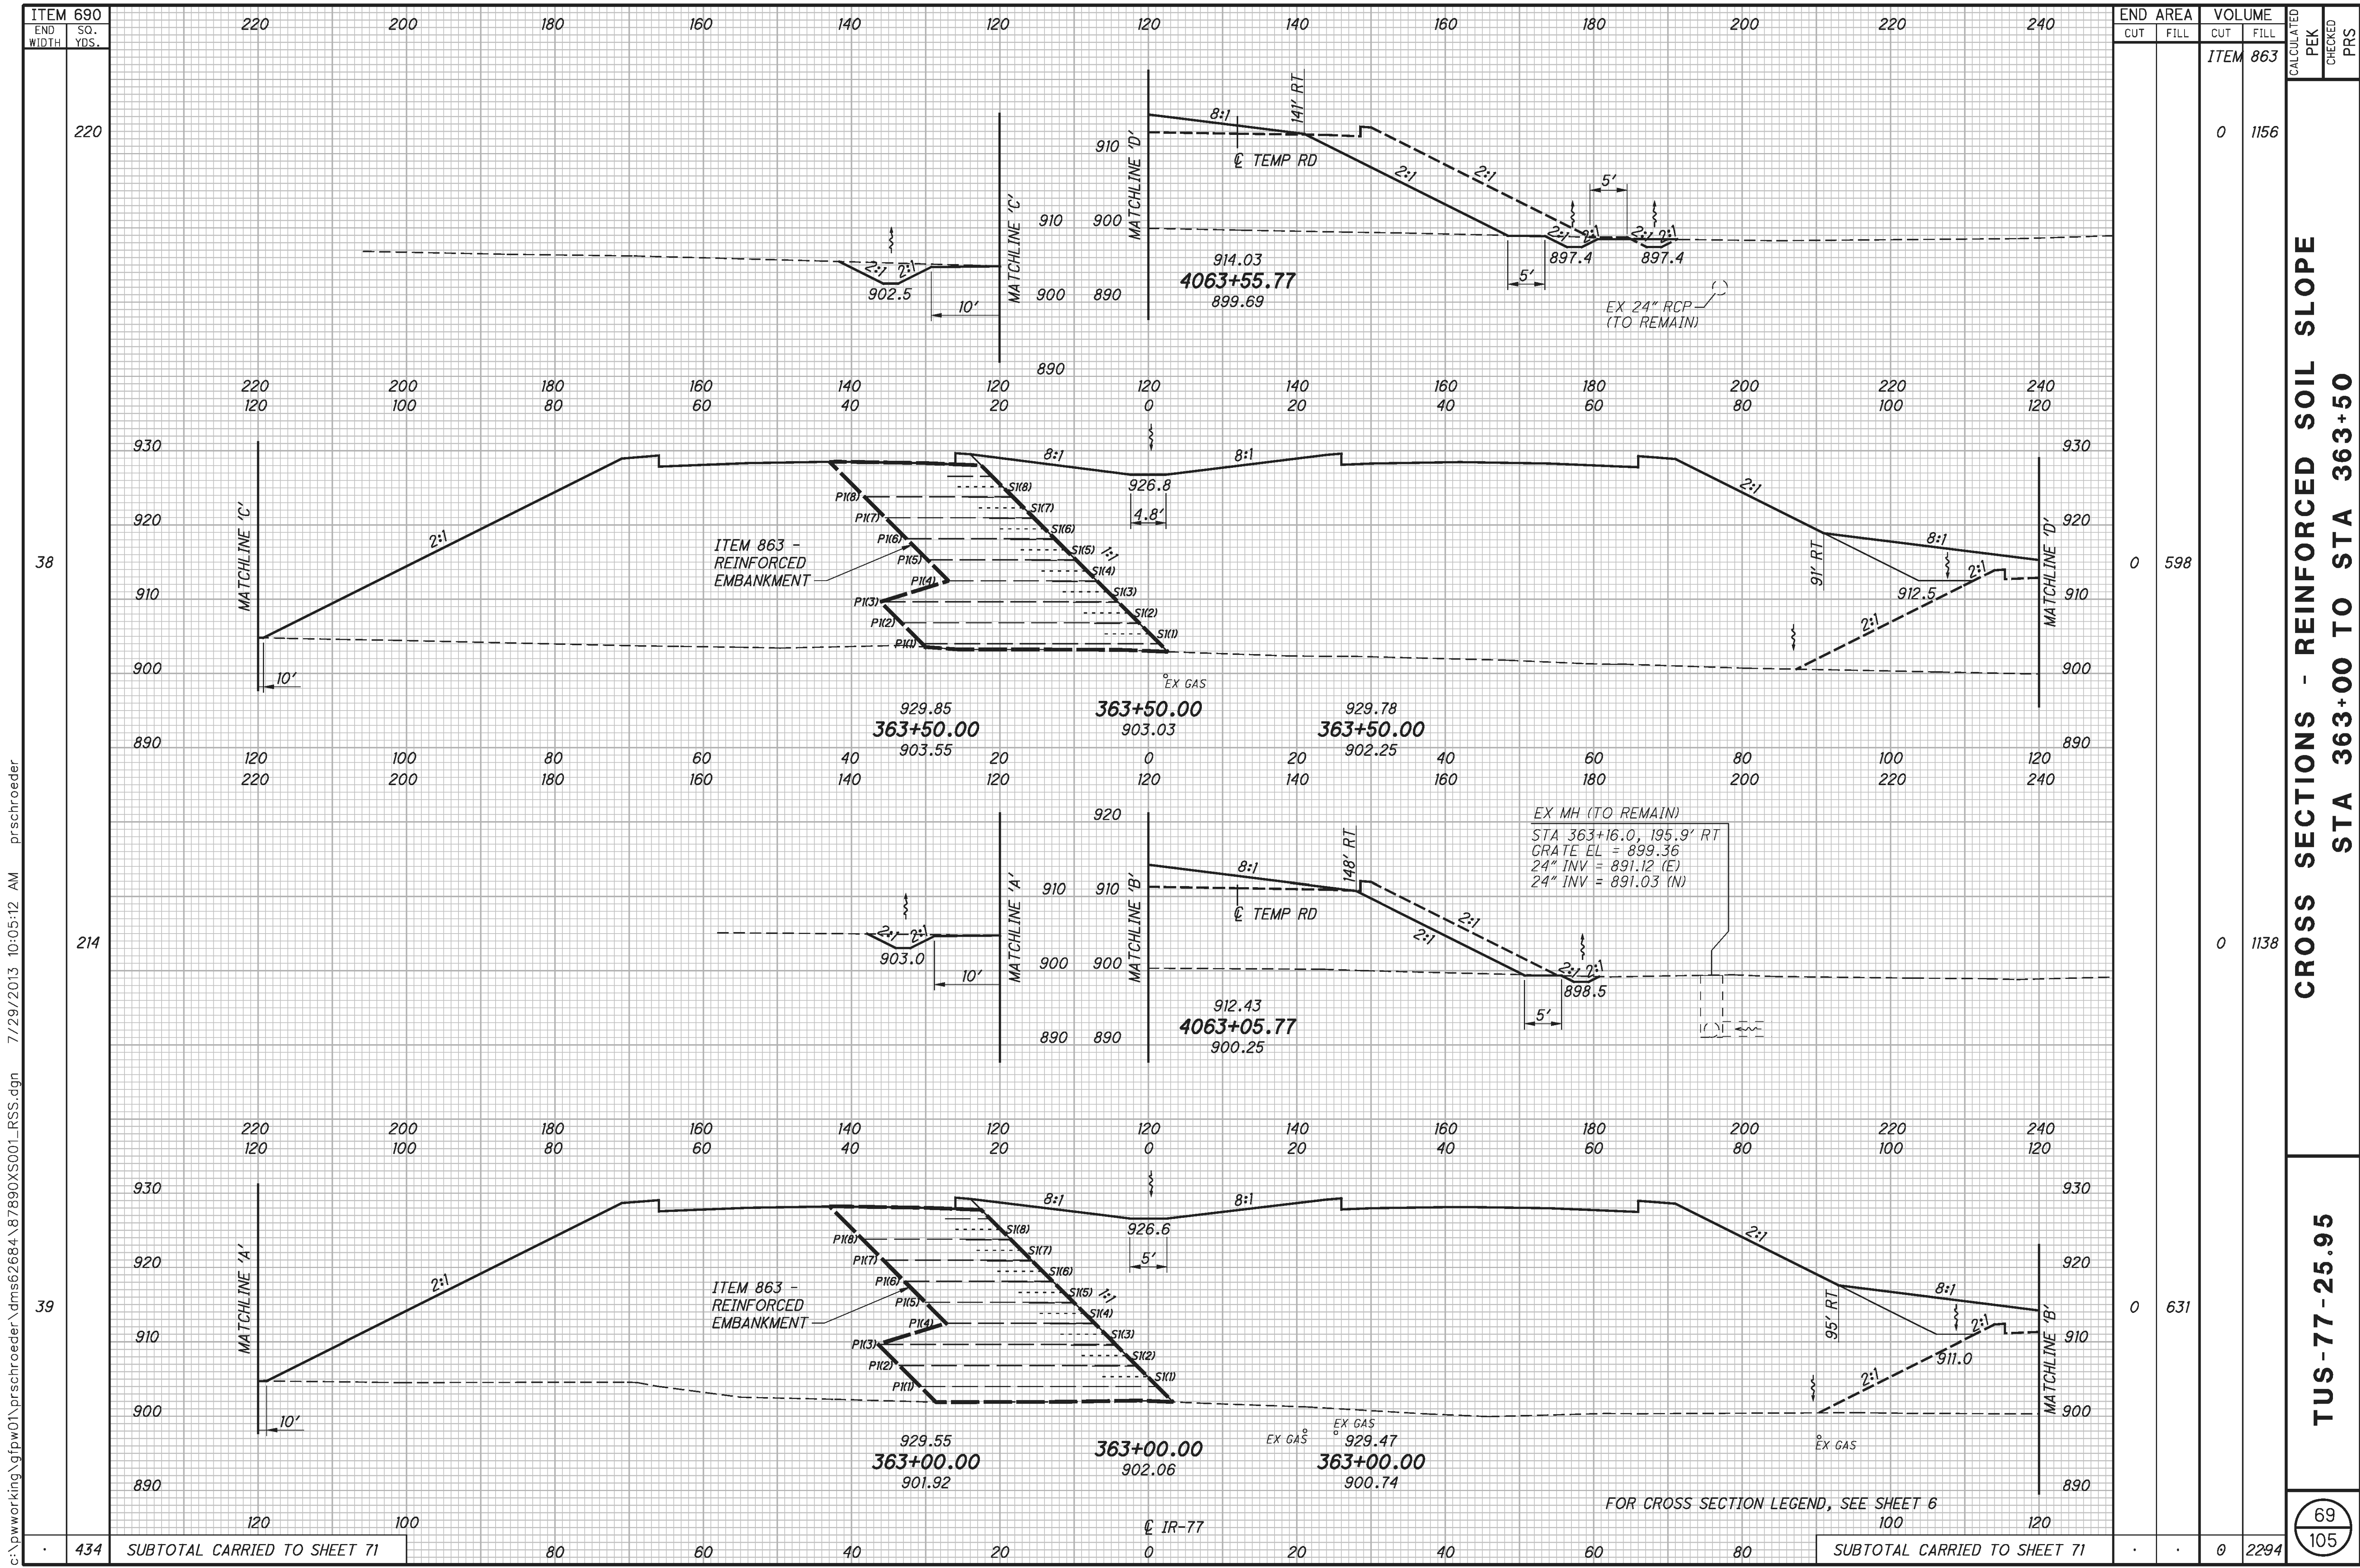

c:\pwworking\gfpw01\prschroeder\dms62684\87890XS001_RSS.dgn 7/29/2013 10:05:12 AM prschroeder

CROSS SECTIONS - REINFORCED SOIL SLOPE
STA 363+00 TO STA 363+50

TUS-77-25.95

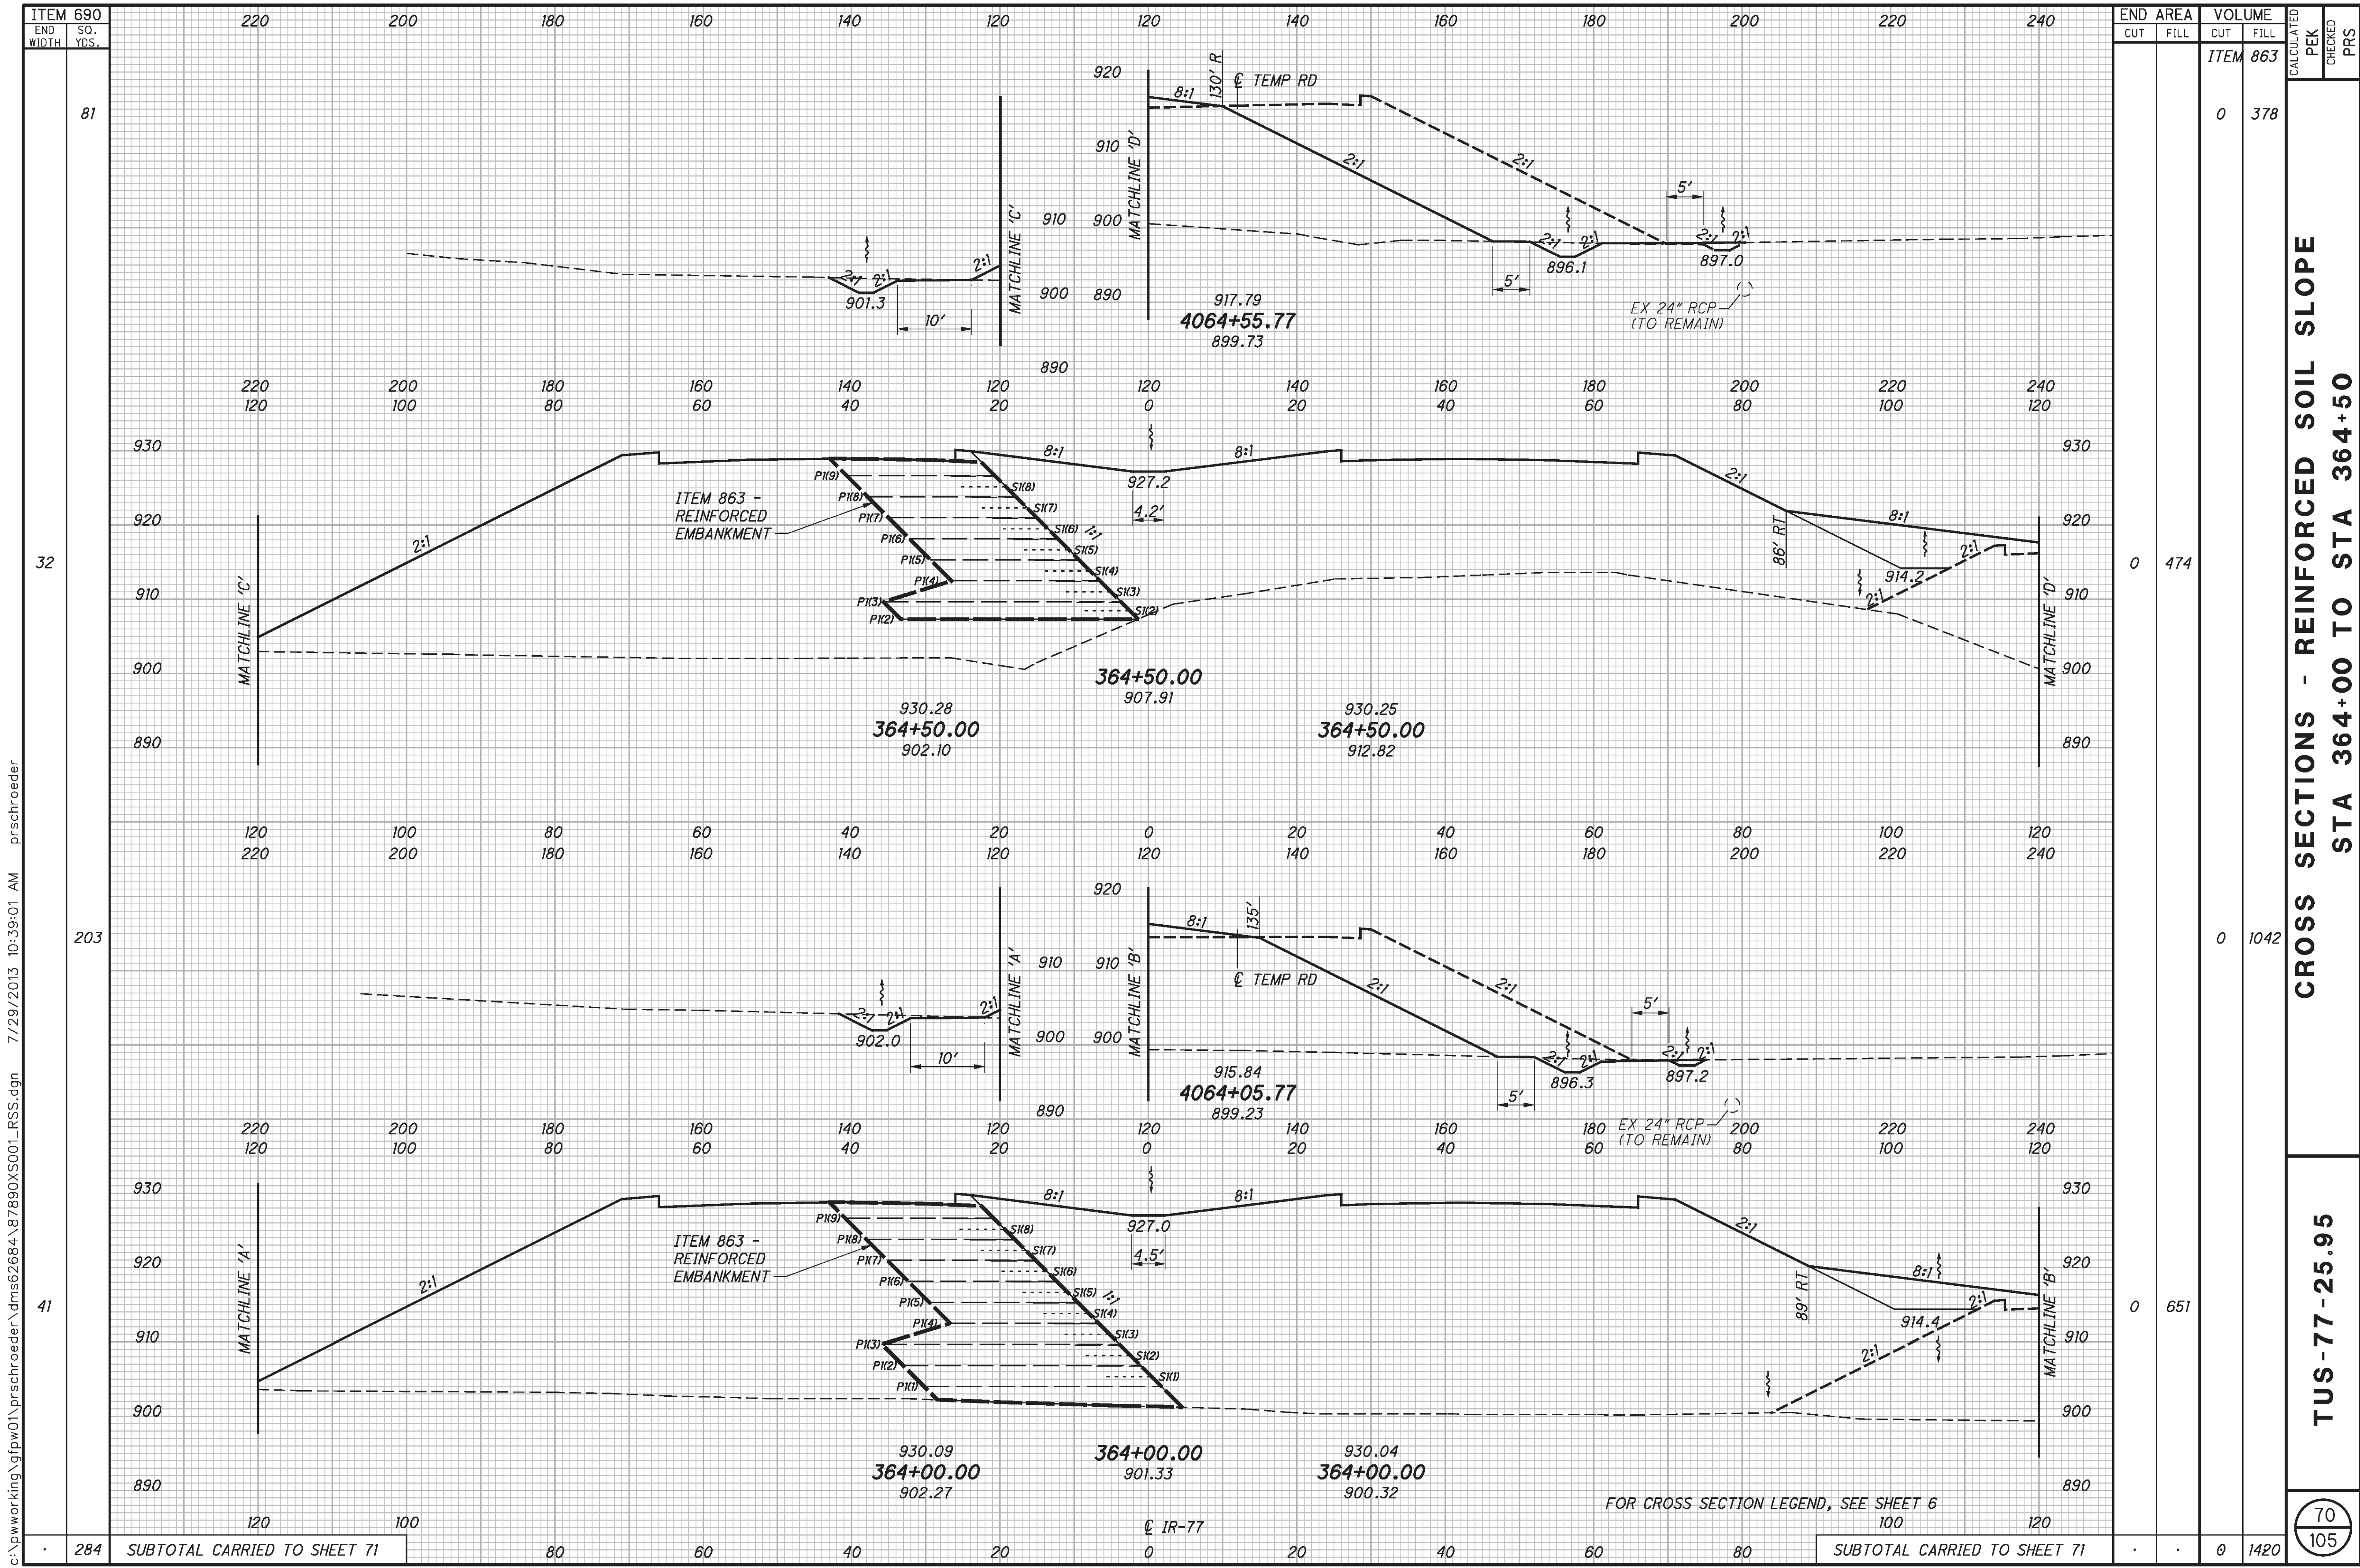


ITEM	690	END WIDTH	SO. YDS.																	END AREA		VOLUME		CALCULATED	PEK	CHECKED	PRS
				CUT	FILL	CUT	FILL	CUT	FILL	CUT	FILL	CUT	FILL	CUT	FILL	CUT	FILL	CUT	FILL	CUT	FILL	CUT	FILL				
81																							ITEM 863				
32																							0	378			
203																							0	474			
41																							0	1042			
284																							0	651			
SUBTOTAL CARRIED TO SHEET 71																							0	1420			

CROSS SECTIONS - REINFORCED SOIL SLOPE
STA 364+00 TO STA 364+50


TUS-77-25.95

70
105



c:\pwworking\gfpw01\prschroeder\dms62684\87890XS001_RSS.dgn 10/24/2013 1:45:48 PM prschroeder

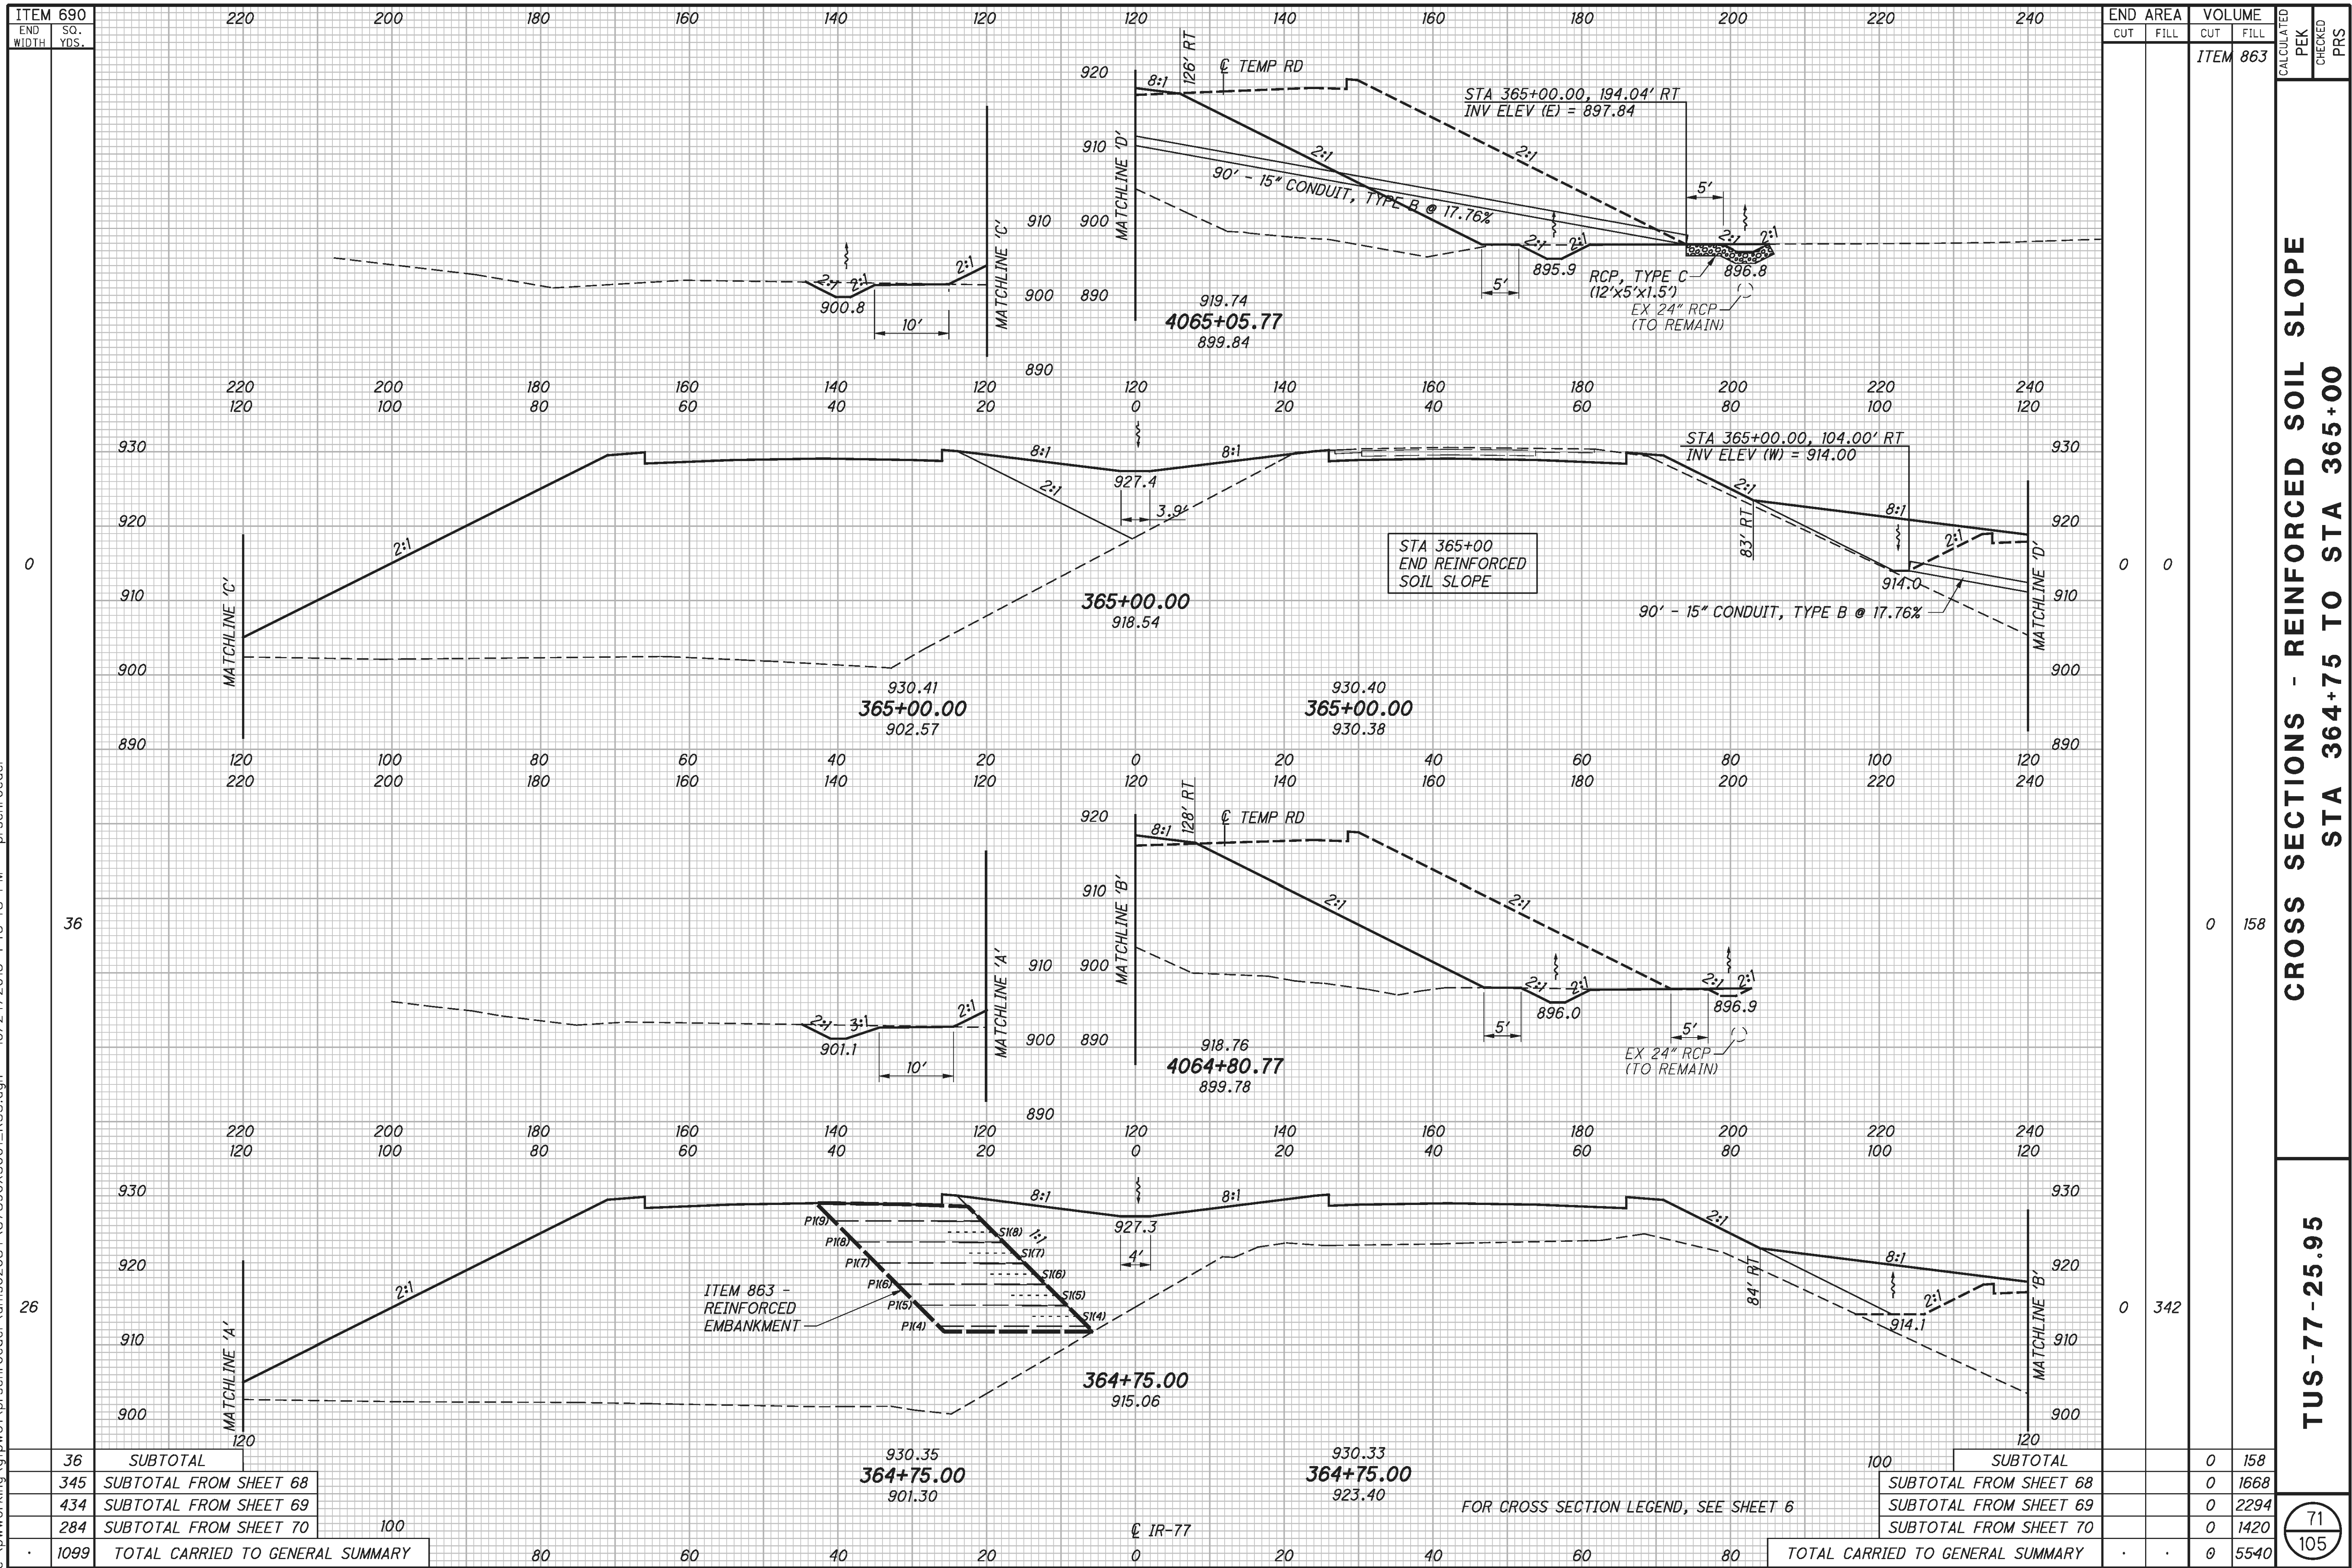

72 105	TUS-77-25.95	TRAFFIC CONTROL QUANTITIES	CALCULATED
			AT JFM

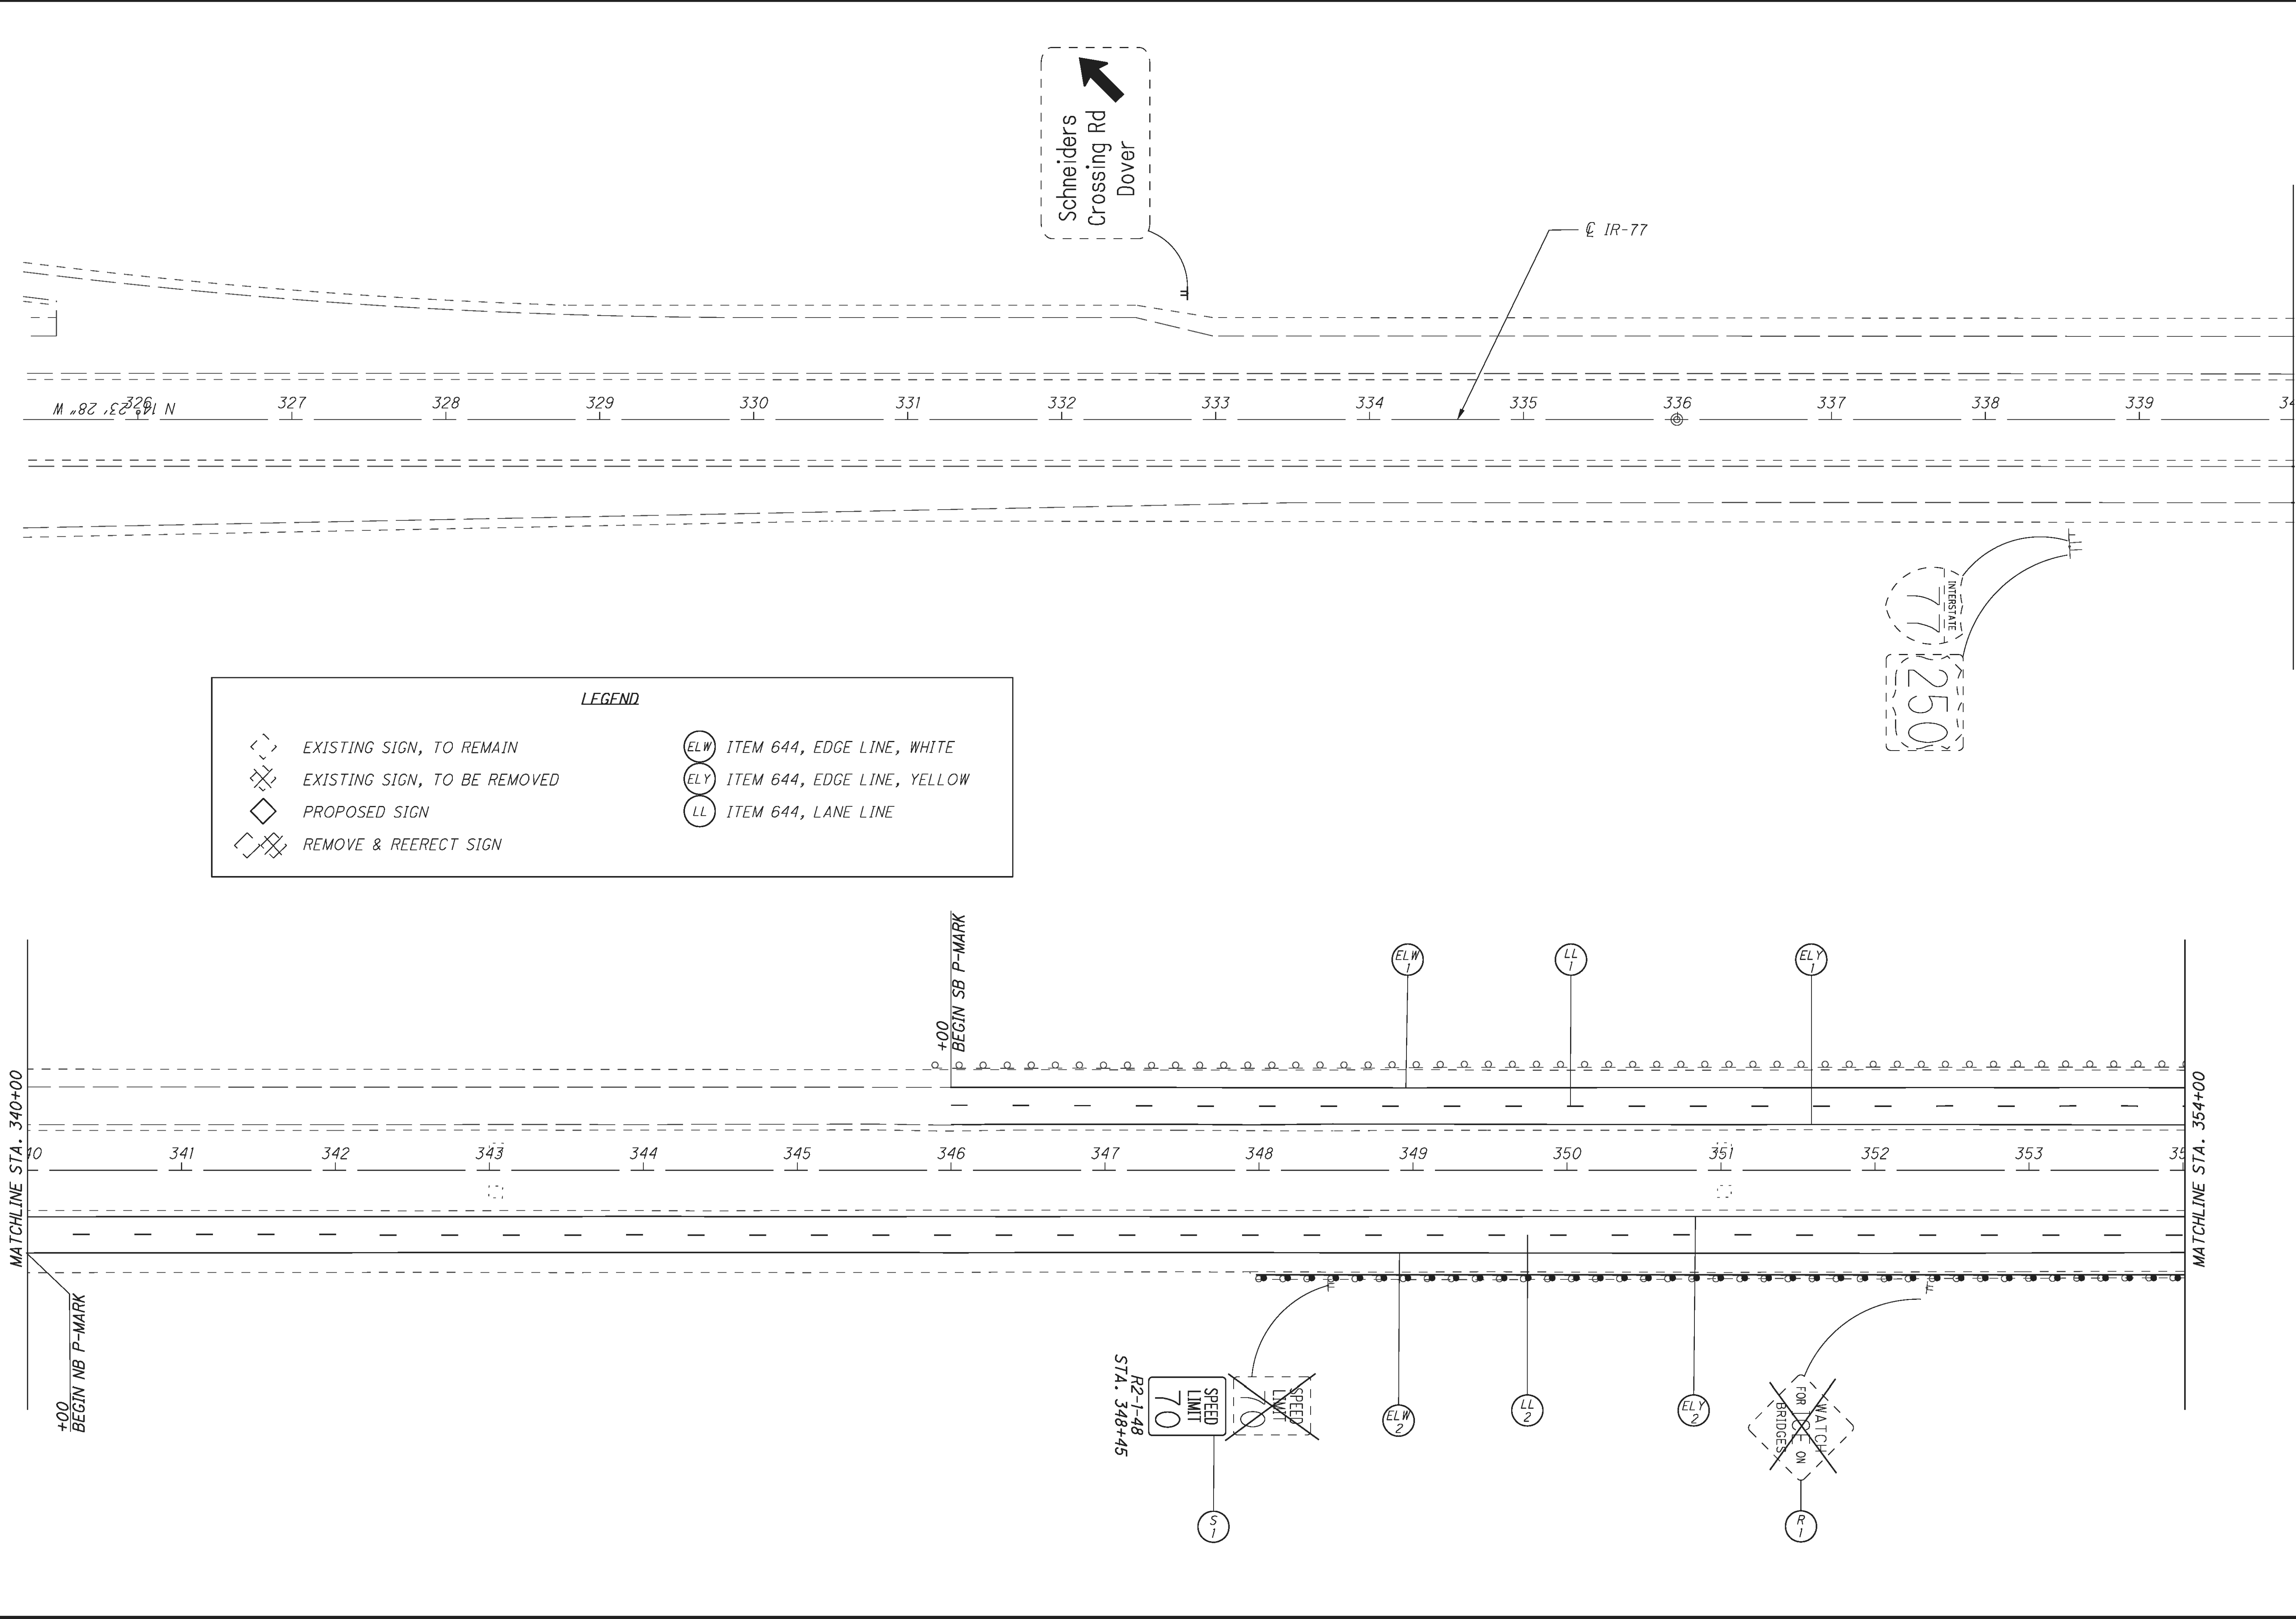



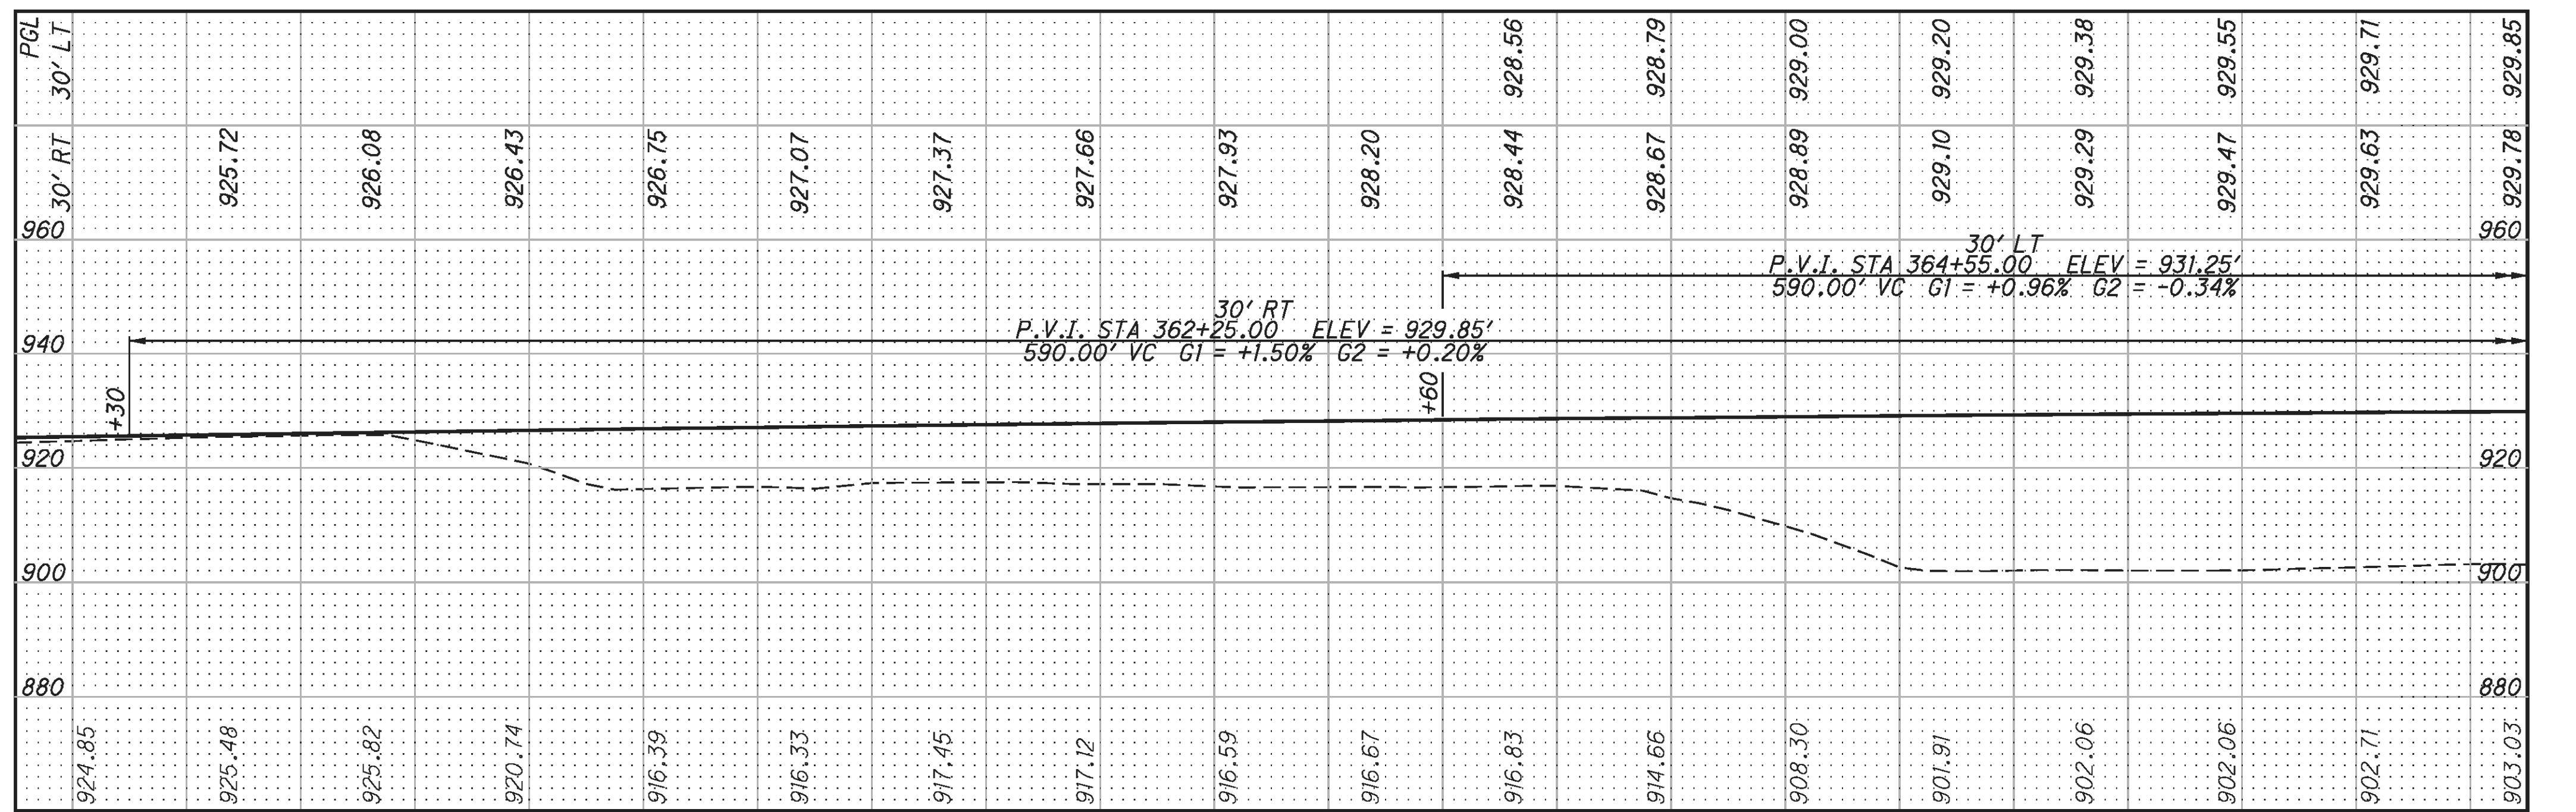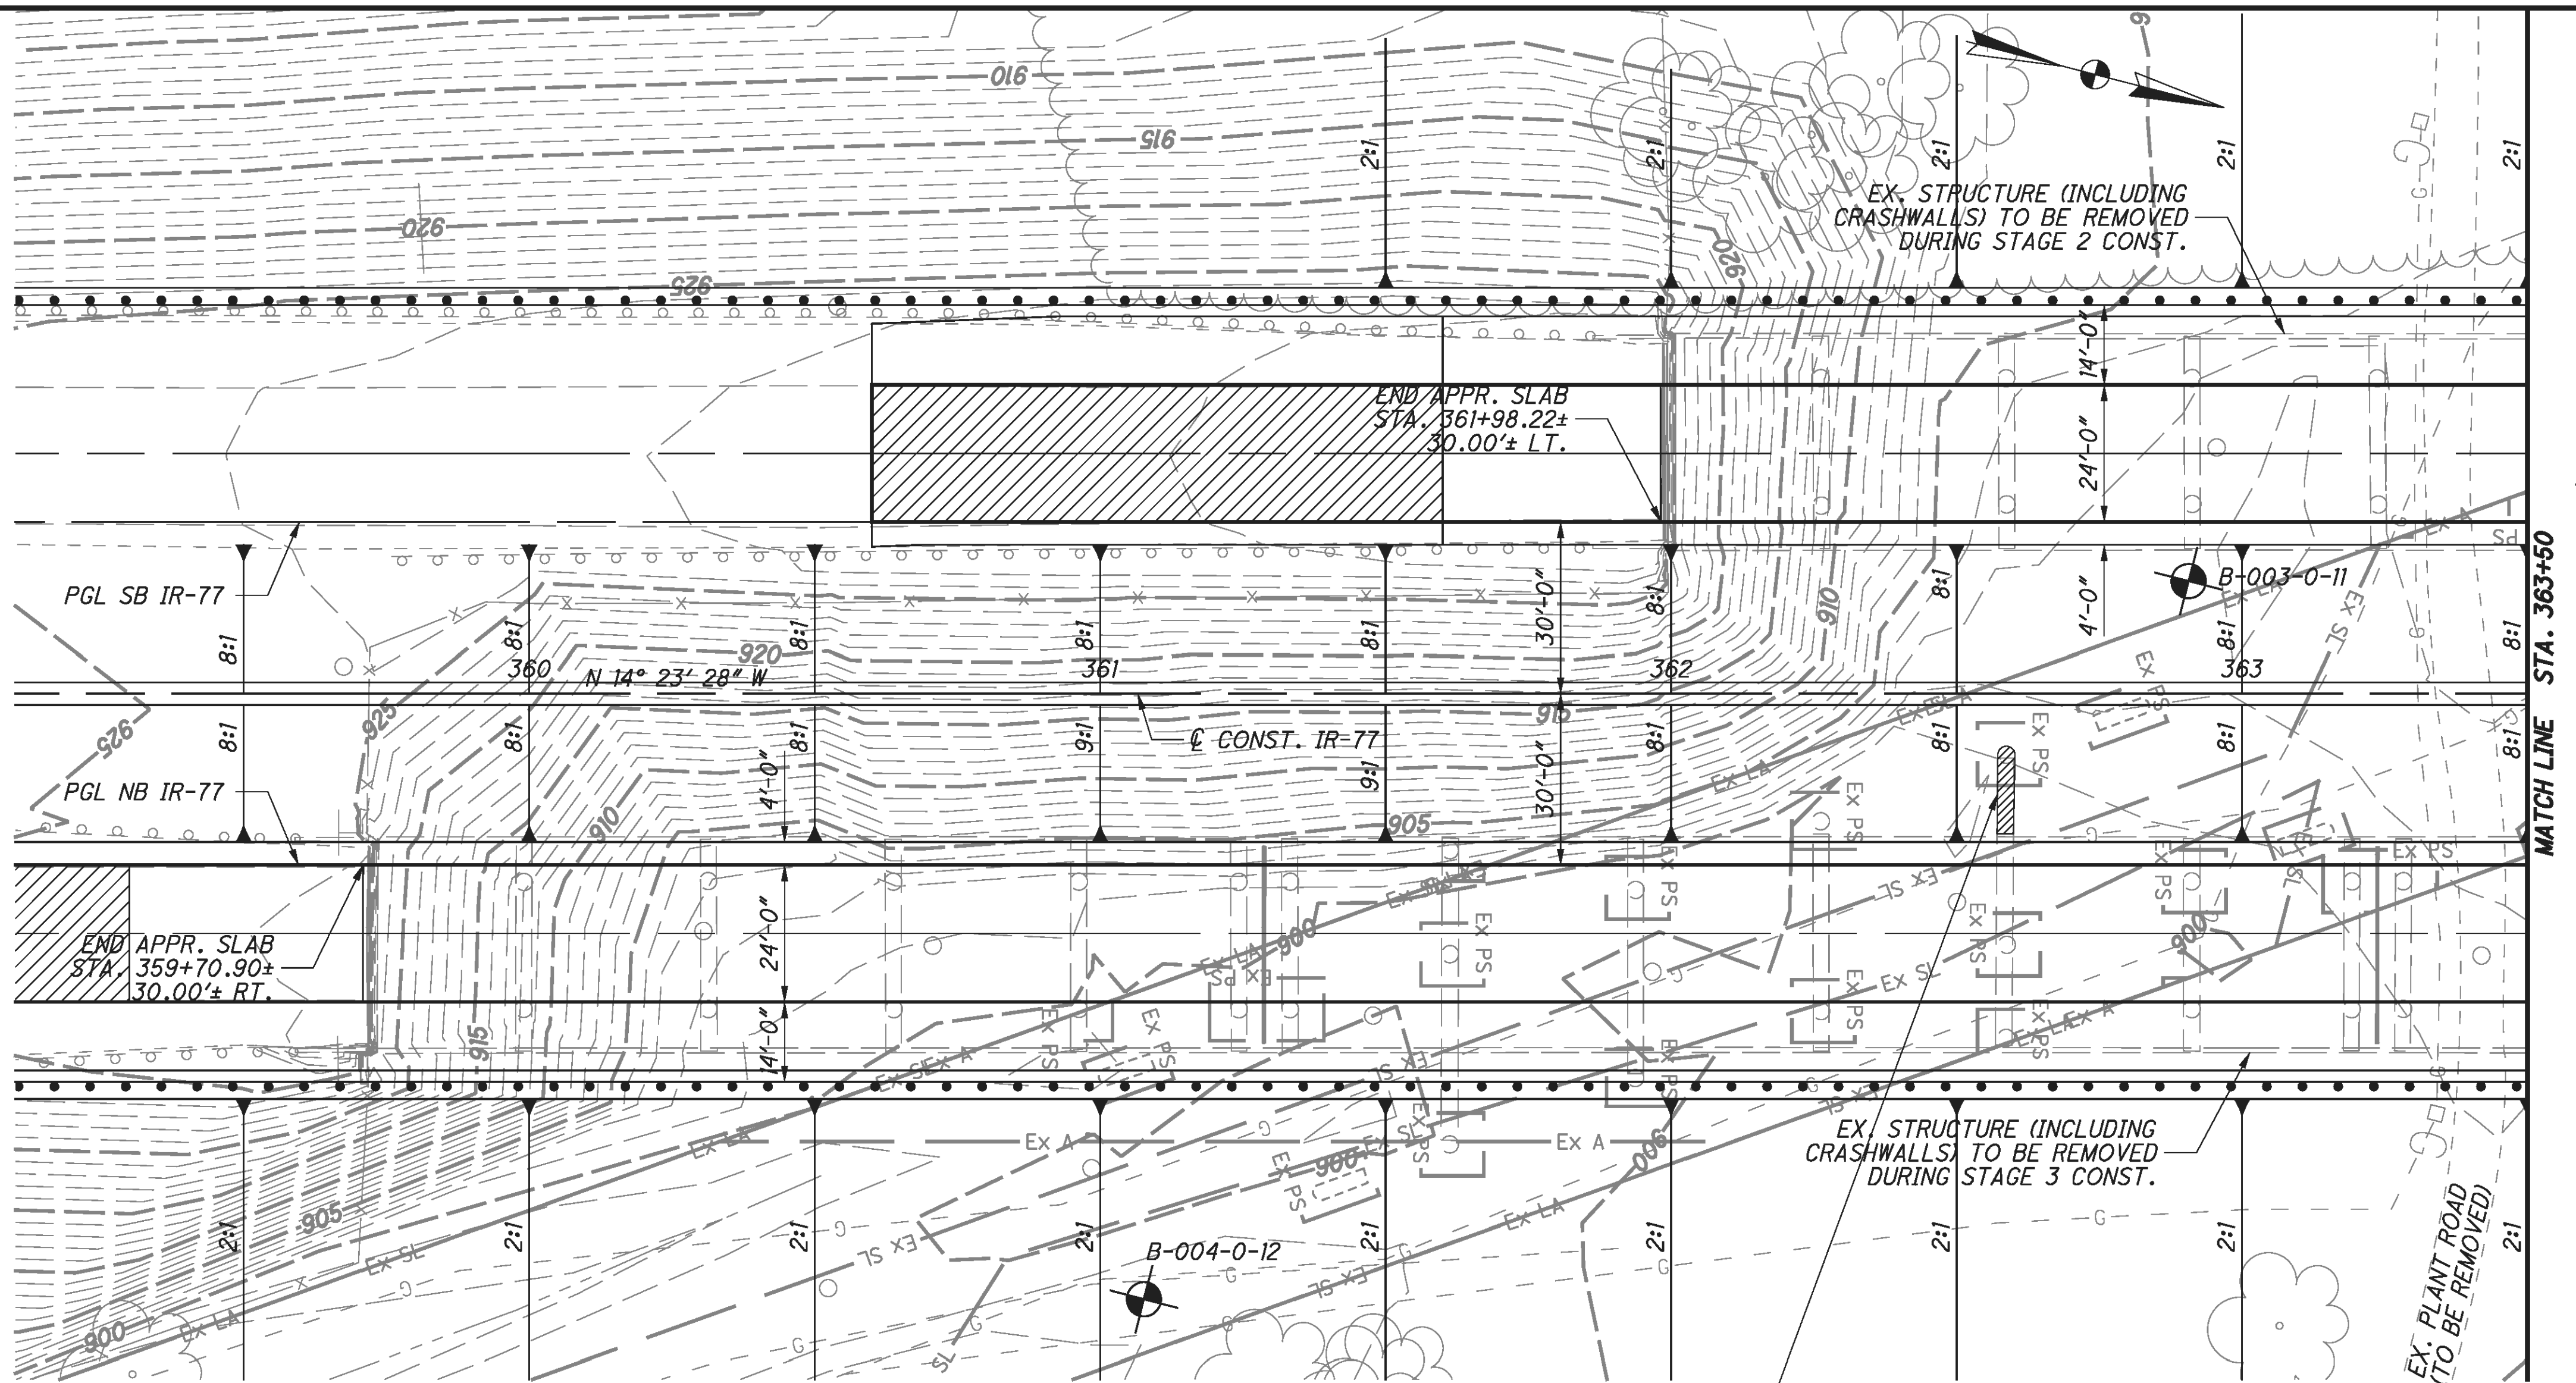

NOTES

- EARTHWORK LIMITS SHOWN ARE APPROXIMATE. ACTUAL SLOPES SHALL CONFORM TO PLAN CROSS SECTIONS.
- DATUM ADJUSTMENT: EXISTING STRUCTURE ELEVATIONS ARE ±1.10 FEET LOWER THAN THOSE SHOWN ON THE ORIGINAL CONSTRUCTION PLANS DATED 1962.

TRAFFIC DATA

2015 ADT = 36,300 2015 ADTT = 6900
2035 ADT = 43,200 2035 ADTT = 8210
DIRECTIONAL DISTRIBUTION = 55%

LEGEND

◆ - SOIL BORING LOCATION

BENCHMARK DATA

BM #1
TOP OF 3" ALUMINUM DISK
SET IN CONCRETE
STA. 360+53.99, 67.76' LT.
ELEV. 926.70

BM #2
TOP OF 3" ALUMINUM DISK
SET IN CONCRETE
STA. 368+76.88, 70.12' LT.
ELEV. 928.45

EXISTING STRUCTURES (LEFT & RIGHT)

TYPE: CONTINUOUS, REINFORCED CONCRETE SLAB ON STUB ABUTMENTS AND CAP AND COLUMN PIERS

SPANS: 26'-0"±, 3 @ 32'-6"±, 28'-0"±, 9'-0"±, 28'-0"±, 4 @ 32'-6"±, 28'-0"±, 9'-0"±, 28'-0"±, 3 @ 32'-6"±, 26'-0"± C/C BRGS

ROADWAY: 36'-0"± T/T PARAPETS

ORIGINAL DESIGN LOADING: CF-2000 (1957)

ALIGNMENT: TANGENT

SKREW: 0°00'±

WEARING SURFACE: 4"± SUPERPLASTICIZED DENSE CONCRETE OVERLAY (LEFT)
2"± DENSE CONCRETE (IOWA SYSTEM) OVERLAY (RIGHT)

CROWN: 0.0156±

APPROACH SLABS: AS-1-54 (25'± LONG)



YEAR BUILT: 1964

STRUCTURE FILE NUMBER: 7903391 (LEFT), 7903421 (RIGHT)

DISPOSITION: TO BE REPLACED WITH EMBANKMENT

PROPOSED STRUCTURES

TYPE: NONE

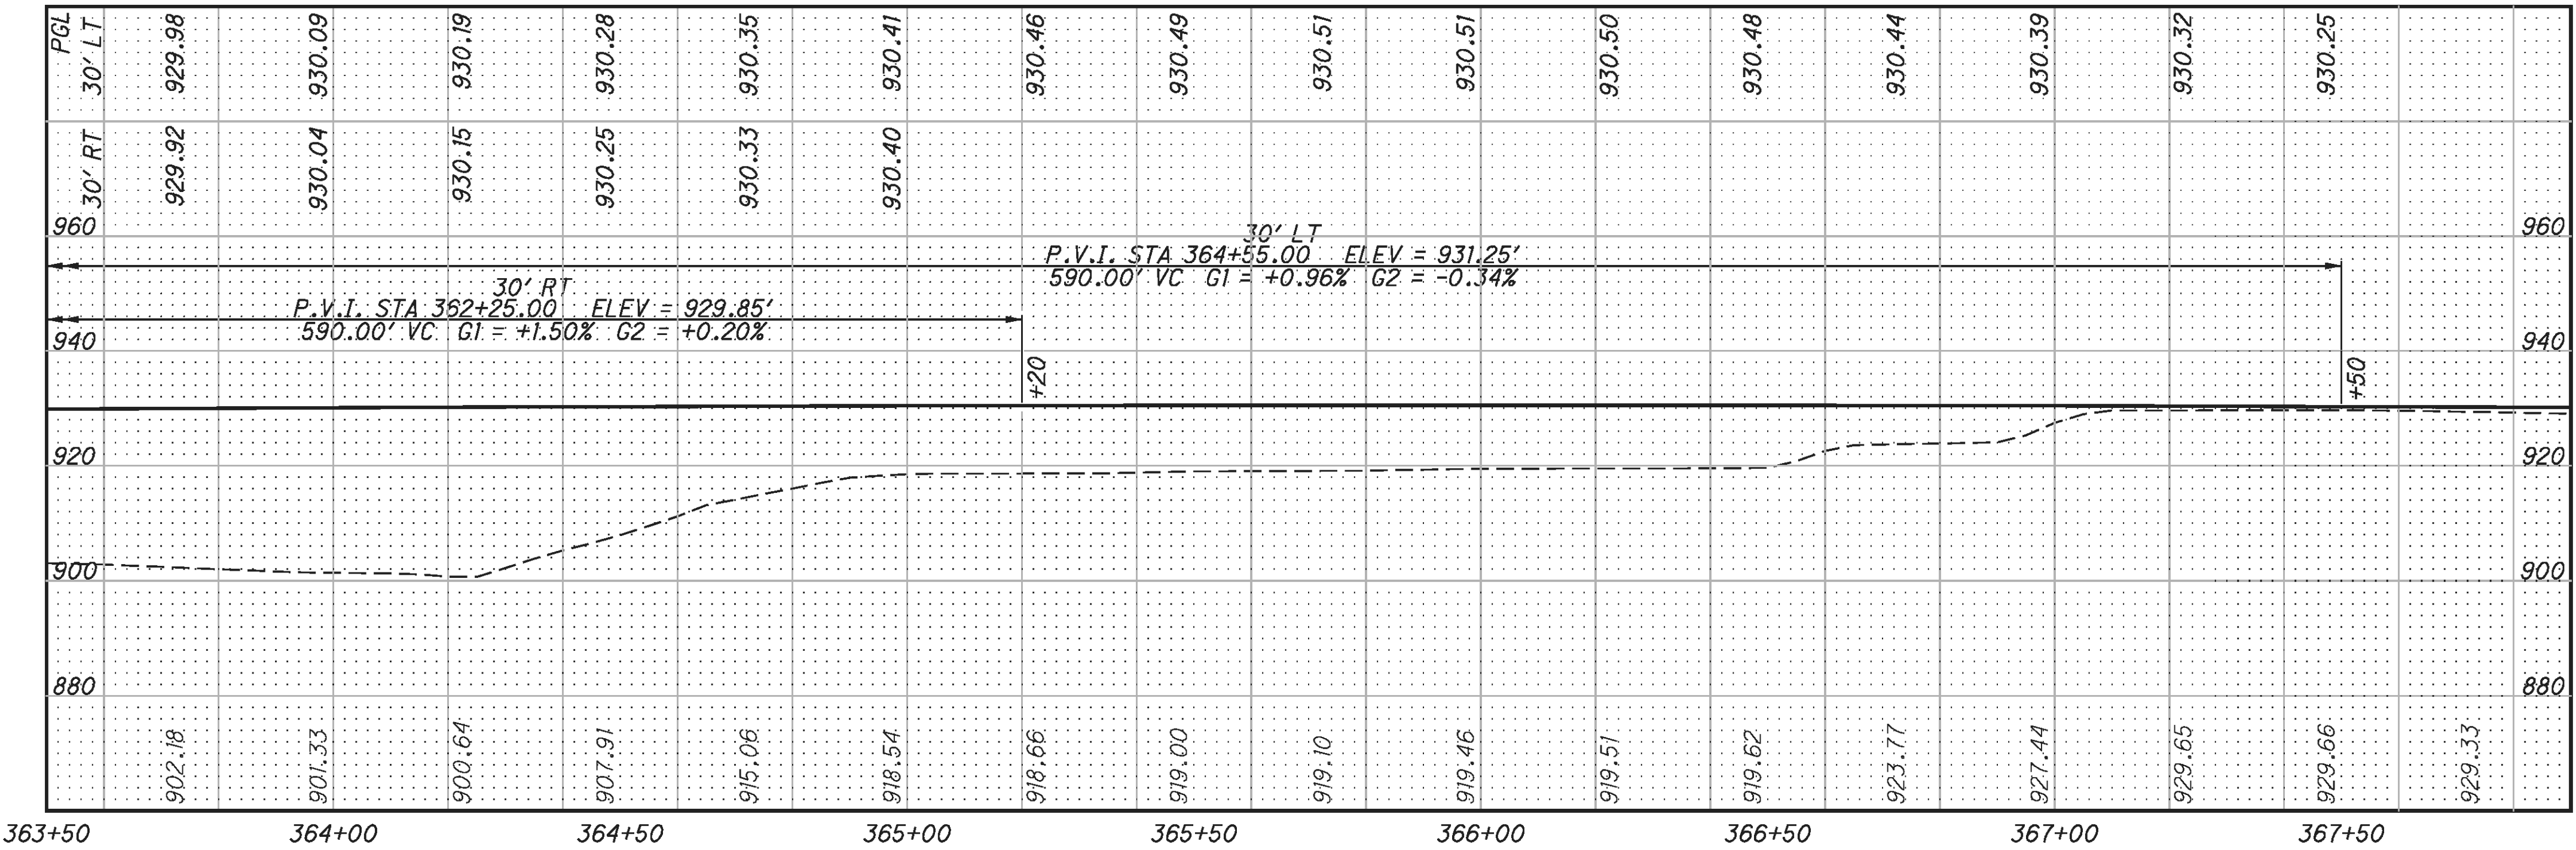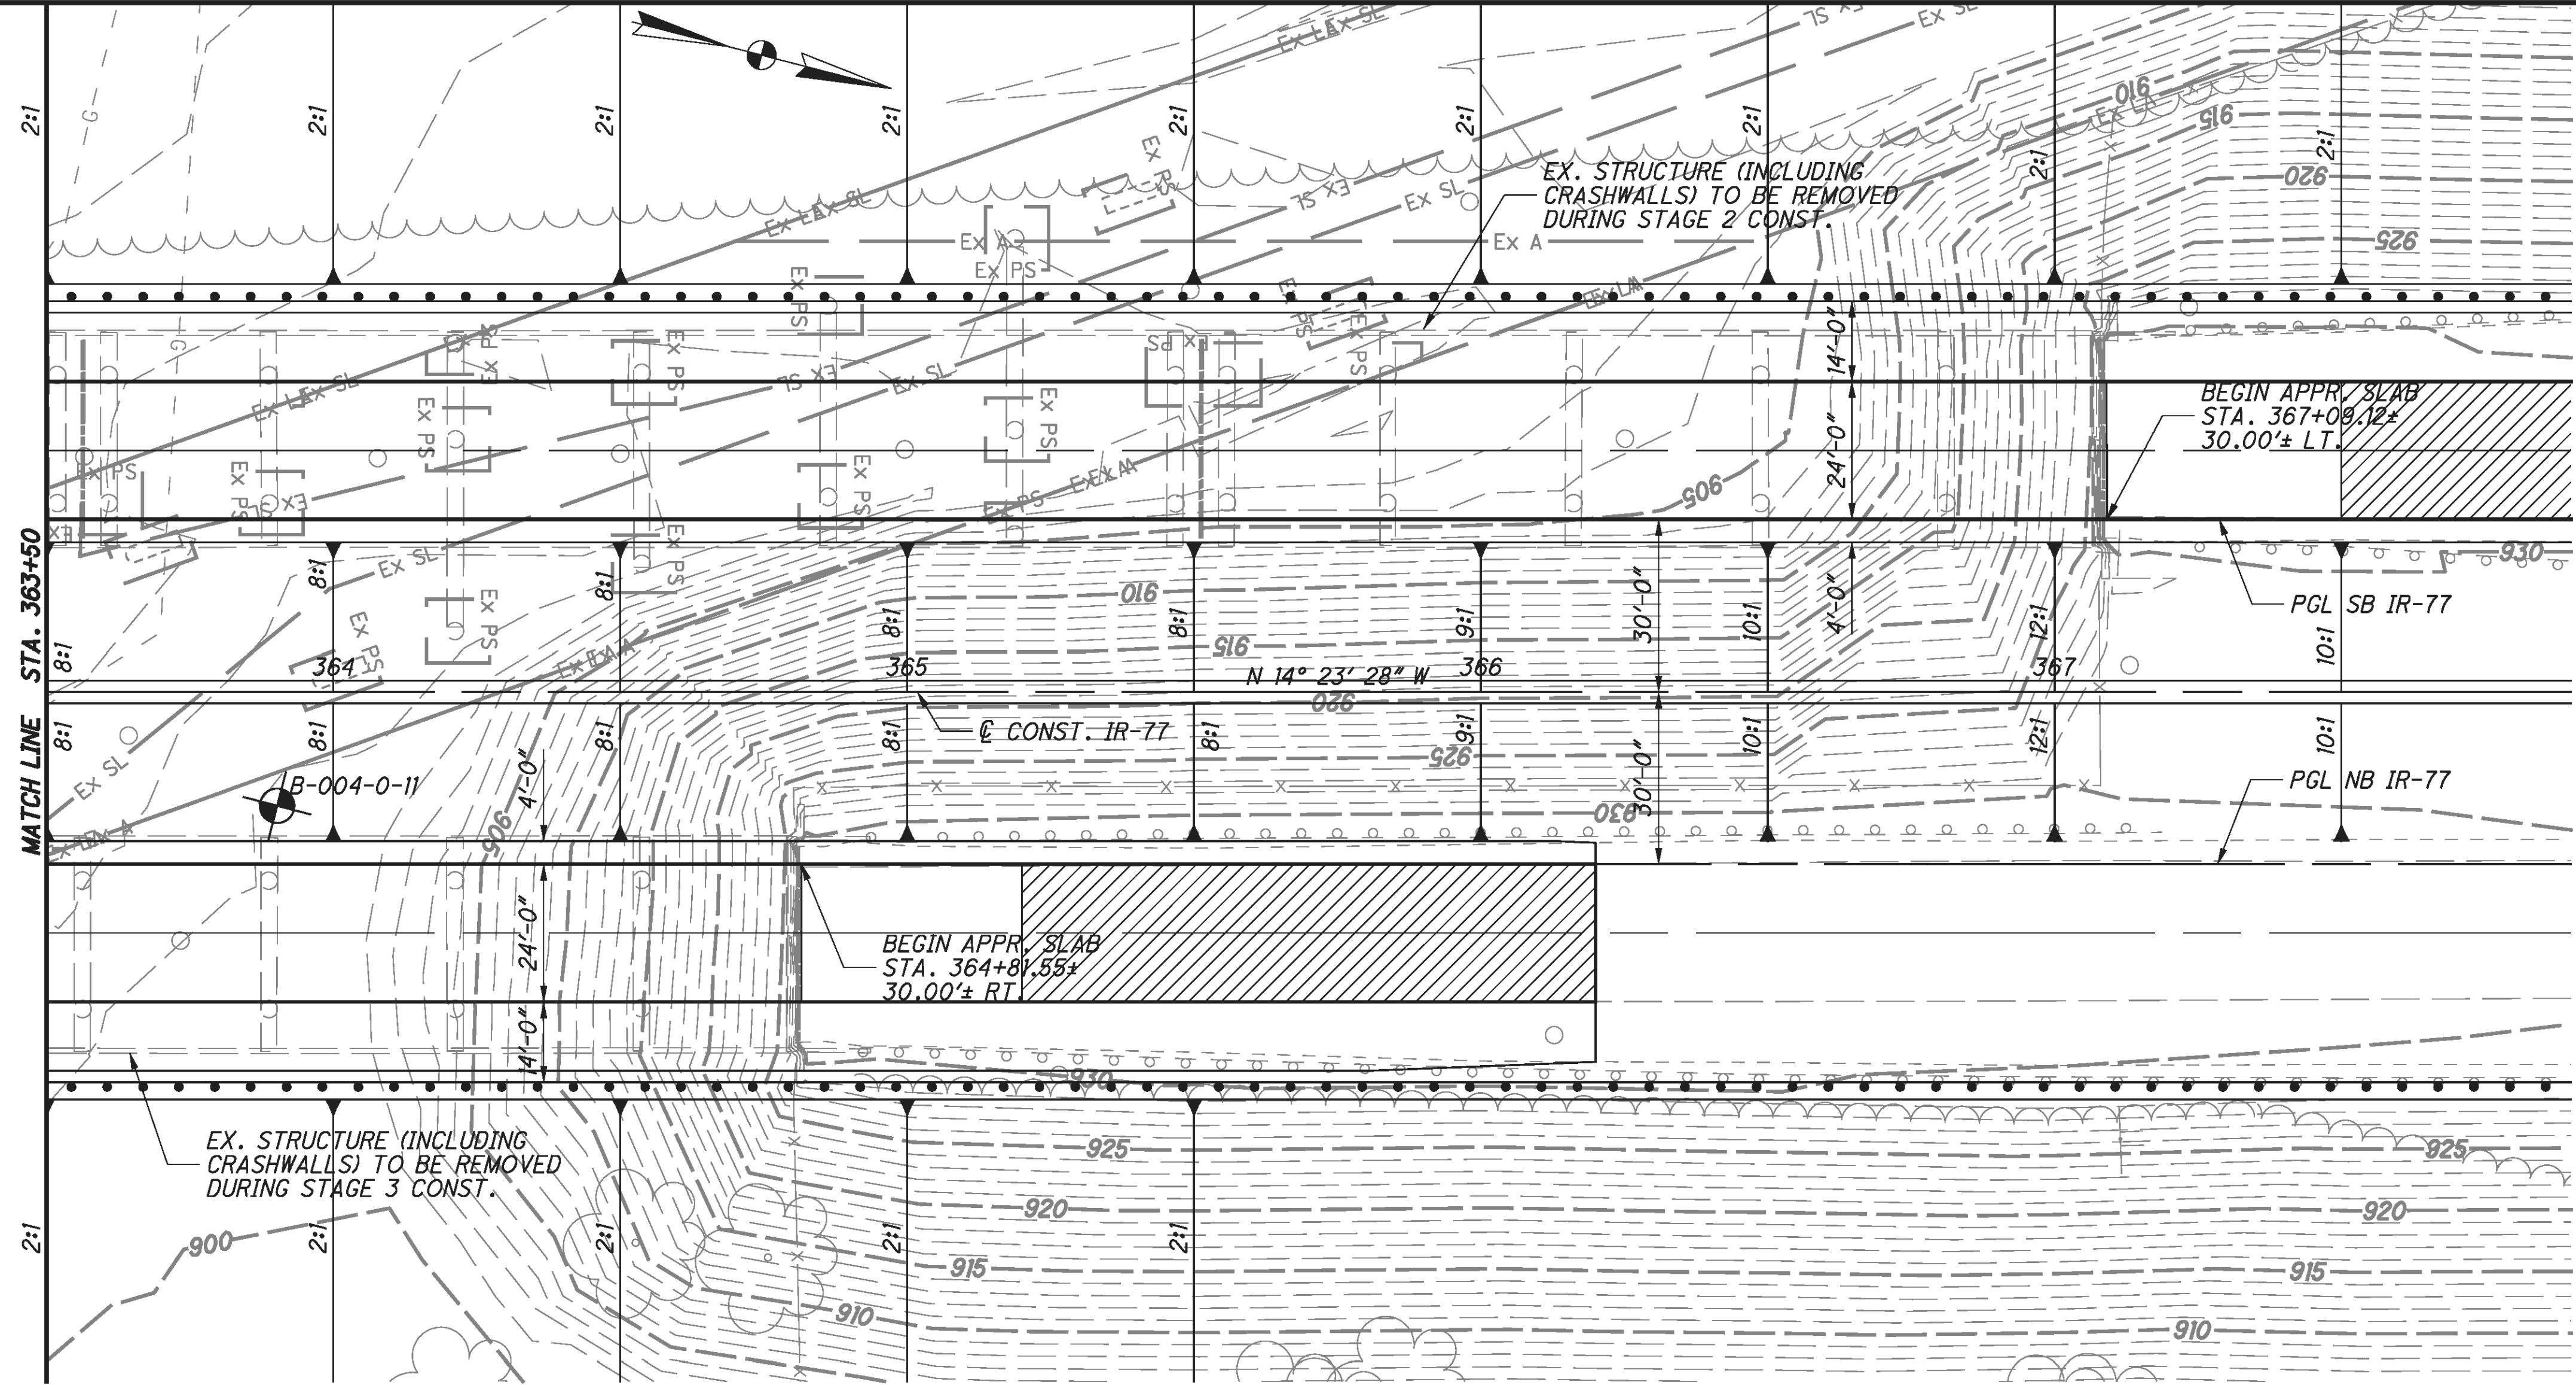

NOTES

1. EARTHWORK LIMITS SHOWN ARE APPROXIMATE. ACTUAL SLOPES SHALL CONFORM TO PLAN CROSS SECTIONS.
2. DATUM ADJUSTMENT: EXISTING STRUCTURE ELEVATIONS ARE ± 1.10 FEET LOWER THAN THOSE SHOWN ON THE ORIGINAL CONSTRUCTION PLANS DATED 1962.

BENCHMARK DATA

BM #1 TOP OF 3" ALUMINUM DISK SET IN CONCRETE STA. 360+53.99, 67.76' LT. ELEV. 926.70	BM #2 TOP OF 3" ALUMINUM DISK SET IN CONCRETE STA. 368+76.88, 70.12' LT. ELEV. 928.45
---	---

BRIDGE GENERAL NOTES

EXISTING STRUCTURE VERIFICATION:

DETAILS AND DIMENSIONS SHOWN ON THESE PLANS PERTAINING TO THE EXISTING STRUCTURE HAVE BEEN OBTAINED FROM PLANS OF THE EXISTING STRUCTURE AND FROM FIELD OBSERVATIONS AND MEASUREMENTS. CONSEQUENTLY, THEY ARE INDICATIVE OF THE EXISTING STRUCTURE AND THE PROPOSED WORK BUT THEY SHALL BE CONSIDERED TENTATIVE AND APPROXIMATE. THE CONTRACTOR IS REFERRED TO CMS SECTIONS 102.05 AND 105.02.

BASE CONTRACT BID PRICES UPON RECOGNITION OF THE UNCERTAINTIES DESCRIBED ABOVE AND UPON A PREBID EXAMINATION OF THE EXISTING STRUCTURE. HOWEVER, THE DEPARTMENT WILL PAY FOR ALL PROJECT WORK BASED UPON ACTUAL DETAILS AND DIMENSIONS THAT HAVE BEEN VERIFIED IN THE FIELD.

CUT-LINE CONCRETE REMOVAL AND SURFACE TREATMENT FOR PIER 10 RIGHT:

SAW-CUT BOUNDARIES OF PROPOSED CONCRETE REMOVALS 1 INCH DEEP, THEN REMOVE THE CONCRETE TO THE SAW-CUT LINE. CUT OFF THE EXISTING REINFORCING STEEL FLUSH WITH THE SAW-CUT LINE. THOROUGHLY CLEAN THE CONCRETE SURFACE AND EXPOSED REINFORCEMENT TO REMOVE LOOSE AND DISINTEGRATED CONCRETE, LOOSE RUST, DIRT, DUST, AND OTHER FOREIGN MATERIALS BY THE USE OF WATER, AIR UNDER PRESSURE, OR OTHER METHODS THAT PRODUCE SATISFACTORY RESULTS. AFTER THE CONCRETE SURFACE AND EXPOSED REINFORCING HAS DRIED, APPLY TYPE 2 WATERPROOFING TO THE CONCRETE SURFACE AS SHOWN IN THE PLANS AND IN ACCORDANCE WITH ITEM 512.

THE DEPARTMENT WILL PAY FOR SAW-CUTTING AND CONCRETE REMOVAL AS PART OF ITEM 202 - STRUCTURE REMOVED, OVER 20' SPAN, AS PER PLAN. THE DEPARTMENT WILL PAY FOR SURFACE PREPARATION AND APPLICATION OF TYPE 2 WATERPROOFING AS PART OF ITEM 512 - TYPE 2 WATERPROOFING.

SUBSTRUCTURE CONCRETE REMOVAL DURING STAGE 2 CONSTRUCTION:

FOR THE PORTIONS OF PIER 10 RIGHT THAT ARE TO BE REMOVED DURING STAGE 2 CONSTRUCTION, REMOVE THE CONCRETE BY MEANS OF APPROVED PNEUMATIC HAMMERS EMPLOYING POINTED AND BLUNT CHISEL TOOLS. HYDRAULIC HOE-RAM TYPE HAMMERS WILL NOT BE PERMITTED. THE WEIGHT OF THE HAMMER SHALL NOT BE MORE THAN 35 POUNDS FOR REMOVAL WITHIN 18 INCHES OF PORTIONS TO BE PRESERVED. OUTSIDE THE 18-INCH LIMIT, THE CONTRACTOR MAY USE HAMMERS NOT EXCEEDING 90 POUNDS UPON THE APPROVAL OF THE ENGINEER. DO NOT PLACE PNEUMATIC HAMMERS IN DIRECT CONTACT WITH THE REINFORCING STEEL IN THE PIER CAP.

MAINTENANCE OF TRAFFIC:

ALL STAGED CONSTRUCTION LANE WIDTHS, MAINTENANCE OF TRAFFIC DEVICES, CONSTRUCTION CLEARANCES, AND CONSTRUCTION ACCESS REQUIREMENTS MUST MATCH THE REQUIREMENTS IN THE MAINTENANCE OF TRAFFIC PLANS (SHEETS 7-24 OF 105).

ITEM 202 - STRUCTURE REMOVED, OVER 20' SPAN, AS PER PLAN:

ALTHOUGH REMOVAL OF THE EXISTING STRUCTURES WILL BE DONE IN STAGES, INCLUDE ALL COSTS FOR REMOVING PORTIONS OF THE EXISTING RIGHT BRIDGE DURING STAGE 2 WITH ITEM 202 - STRUCTURE REMOVED, OVER 20' SPAN, AS PER PLAN.

FOR BOTH STRUCTURES, REMOVE THE EXISTING ABUTMENTS TO THE TOPS OF THEIR RESPECTIVE FOOTINGS; REMOVE THE EXISTING PIERS TO 1 FOOT BELOW THE EXISTING GROUND SURFACE; AND REMOVE THE EXISTING CRASHWALLS IN THEIR ENTIRETY.

ITEM 502 - STRUCTURE FOR MAINTAINING TRAFFIC, AS PER PLAN:

THIS WORK CONSISTS OF PROVIDING, MAINTAINING, AND SUBSEQUENTLY REMOVING TEMPORARY SUPPORTS FOR THE PIER CAP AT PIER 10 RIGHT AS SHOWN IN THE PLANS. ALL PROVISIONS OF ITEM 502 SHALL APPLY EXCEPT AS MODIFIED HEREIN.

THE DESIGN SHOWN IN THE PLANS FOR TEMPORARY SUPPORT OF THE PIER CAP IS ONE REPRESENTATIVE DESIGN THAT MAY BE USED TO CONSTRUCT THE PROJECT. THE CONTRACTOR MAY CONSTRUCT THE DESIGN SHOWN IN THE PLANS OR PREPARE AN ALTERNATE DESIGN TO SUPPORT THE PIER. IF CONSTRUCTING AN ALTERNATE DESIGN FOR THE TEMPORARY SUPPORT, PREPARE AND PROVIDE DESIGN CALCULATIONS AND PLANS IN ACCORDANCE WITH C&MS 501.05. THE DEPARTMENT WILL PAY FOR THE TEMPORARY SUPPORT OF THE PIER CAP AT THE CONTRACT LUMP SUM PRICE FOR ITEM 502 - STRUCTURE FOR MAINTAINING TRAFFIC, AS PER PLAN. NO ADDITIONAL PAYMENT WILL BE MADE FOR PROVIDING AN ALTERNATE DESIGN.

IF CONSTRUCTING AN ALTERNATE DESIGN FOR THE TEMPORARY SUPPORT, DESIGN THE TEMPORARY SUPPORT ACCORDING TO THE AASHTO LRFD BRIDGE DESIGN SPECIFICATIONS EXCEPT THAT THE DESIGN LIVE LOADING, HL-93, MAY BE REDUCED BY 25 PERCENT. USE AN OPERATIONAL IMPORTANCE LOAD MODIFIER OF 1.05 AND A REDUNDANCY LOAD MODIFIER OF 1.05 FOR THE DESIGN OF THE TEMPORARY SUPPORT.

DO NOT REMOVE THE TEMPORARY SUPPORTS UNTIL THE RIGHT BRIDGE IS DEMOLISHED AS PART OF STAGE 3 CONSTRUCTION.

ASBESTOS NOTIFICATION

AN ASBESTOS SURVEY OF THE BRIDGE STRUCTURES SCHEDULED FOR REMOVAL WAS CONDUCTED BY A CERTIFIED ASBESTOS HAZARD EVALUATION SPECIALIST. THE SURVEY DETERMINED THAT NO ASBESTOS IS PRESENT ON EITHER BRIDGE STRUCTURE.

A COPY OF THE OHIO ENVIRONMENTAL PROTECTION AGENCY (OEPA) NOTIFICATION OF DEMOLITION AND RENOVATION FORMS, PARTIALLY COMPLETED AND SIGNED BY THE BRIDGE OWNER, WILL BE PROVIDED TO THE SUCCESSFUL BIDDER. THE CONTRACTOR SHALL COMPLETE THE FORM AND SUBMIT IT TO THE ADDRESS BELOW AT LEAST TEN (10) WORKING DAYS PRIOR TO THE START OF ANY DEMOLITION AND/OR RENOVATION.

MR. STEVE LOWRY
OHIO EPA, SEDO
2195 FRONT STREET
LOGAN, OHIO 43138

THE CONTRACTOR SHALL PROVIDE A COPY OF THE COMPLETED FORM TO THE ENGINEER. INFORMATION REQUIRED ON THE FORM WILL INCLUDE: 1) THE CONTRACTORS NAME AND ADDRESS, 2) THE SCHEDULED DATES FOR THE START AND COMPLETION OF THE BRIDGE REMOVAL AND 3) A DESCRIPTION OF THE PLANNED DEMOLITION WORK AND THE METHOD(S) TO BE USED. COPIES OF THE OEPA FORM AND BRIDGE INSPECTION REPORT ARE AVAILABLE FOR REVIEW AT THE ODOT DISTRICT 11 OFFICE, 2201 REISER AVENUE S.E., NEW PHILADELPHIA, OHIO 44663.

BASIS FOR PAYMENT - THE CONTRACTOR SHALL FURNISH ALL FEES, LABOR, AND MATERIAL NECESSARY TO COMPLETE AND SUBMIT THE OEPA NOTIFICATION FORM. PAYMENT FOR THIS WORK SHALL BE INCLUDED IN ITEM 202 - PORTIONS OF STRUCTURE REMOVED, AS PER PLAN.

NON-USE OF ASBESTOS CONTAINING MATERIALS:

THE CONTRACTOR SHALL AT NO TIME INCORPORATE ANY MATERIALS WHICH ARE COMPOSED OF OR CONTAIN ANY AMOUNTS OF ASBESTOS. THE SUBSTITUTION OF MATERIALS WHICH CONTAIN ANY AMOUNTS OF ASBESTOS WILL IN NO CIRCUMSTANCES BE ACCEPTABLE. PRIOR TO FINAL ACCEPTANCE OF THE PROJECT, THE CONTRACTOR SHALL SUBMIT A WRITTEN STATEMENT OF CERTIFICATION ASSERTING THAT NO ASBESTOS CONTAINING MATERIALS WERE USED IN ANY PORTION OF THE CONSTRUCTION.

ITEM 530 STRUCTURE, MISC.: STRUCTURE MONITORING DURING CONSTRUCTION:

THIS WORK CONSISTS OF INSTALLING AND MEASURING SURVEY MONUMENTS ON BRIDGE NO. TUS-77-2595 R TO MONITOR THE STRUCTURE'S POSITION AND POSSIBLE SETTLEMENT DURING CONSTRUCTION, AND PROVIDING SUMMARY REPORTS OF THE MONITORING DATA.

SURVEY MONUMENTS SHALL BE 3/8" DIAMETER, GALVANIZED STEEL ANCHORS CONFORMING TO CMS 711.10 OR 712.01. DOWEL MACHINE BOLTS 3" (MINIMUM) INTO THE EXISTING PIER COLUMNS IN ACCORDANCE WITH ITEM 510 USING NON-SHRINK, NON-METALLIC GROUT (CMS 705.20). DOWEL EXPANSION SHIELD ANCHORS INTO THE COLUMNS AS PER THE MANUFACTURER'S INSTRUCTIONS. INSTALL THE ANCHORS TO PROJECT AT LEAST 1" FROM THE FACE OF THE PIER COLUMN AND A MINIMUM OF 3' ABOVE THE EXISTING GROUND LINE. INSTALL THE SURVEY MONUMENTS IN EVERY COLUMN OF EVERY PIER EXCEPT FOR THE STRADDLE COLUMN THAT IS TO BE REMOVED FROM PIER 10 RIGHT.

ESTABLISH CONTROL POINTS TO DETERMINE THE LOCATIONS OF THE SURVEY MONUMENTS AT VARIOUS MONITORING PERIODS THROUGHOUT THE DURATION OF STAGE 1 AND STAGE 2 CONSTRUCTION WHEN TRAFFIC IS MAINTAINED ON BRIDGE NO. TUS-77-2595 R. THE CONTROL POINTS SHALL BE THE SAME THROUGHOUT THE PROJECT AND SHALL BE INDEPENDENT OF ALL EXISTING STRUCTURES.

OBTAIN MEASUREMENTS OF THE HORIZONTAL AND VERTICAL COORDINATES OF EACH MONUMENT AT THE FOLLOWING TIMES AND INTERVALS:

1. INITIAL READING IMMEDIATELY AFTER INSTALLATION OF THE MONUMENTS.
2. AT THE BEGINNING OF STAGE 1 EMBANKMENT CONSTRUCTION.
3. AT THE END OF STAGE 1 EMBANKMENT CONSTRUCTION.
4. AT THE BEGINNING OF STAGE 2 EMBANKMENT CONSTRUCTION, INCLUDING PLACEMENT OF THE REINFORCED SOIL SLOPE.
5. AT THE END OF STAGE 2 EMBANKMENT CONSTRUCTION.
6. AT TWO-WEEK INTERVALS FOR THE ENTIRE PERIOD THAT TRAFFIC IS MAINTAINED ON BRIDGE NO. TUS-77-2595 R.

RECORD AND STORE RAW INSTRUMENTATION DATA IN STANDARD UNITS OF MEASURE. CONVERT AND PRESENT THE MONITORING DATA IN A CONSISTENT SPREADSHEET FORMAT. FURNISH A SUMMARY REPORT TO THE ENGINEER WITHIN 24 HOURS OF THE COMPLETION OF EACH SET OF READINGS. INCLUDE IN THE SUMMARY REPORT THE TABULATED RAW DATA AND THE CONVERTED RESULTS IN A CHRONOLOGICAL FORMAT THAT COMPARES THE CURRENT DATA TO THE PREVIOUSLY REPORTED VALUES. HIGHLIGHT ANY SIGNIFICANT CHANGES IN MEASURED VALUES AND NOTE WHAT CONSTRUCTION OR ENVIRONMENTAL CHANGES OCCURRED THAT COULD HAVE PRODUCED THE CHANGE IN VALUES. PROVIDE THE SUMMARY REPORT IN BOTH HARD COPY AND DIGITAL FORMATS. THE COMPLETED SUMMARY REPORTS WILL BECOME PART OF THE DISTRICT'S PROJECT PLAN RECORDS.

IF AT ANY TIME DURING CONSTRUCTION IT IS DETERMINED THAT A PIER COLUMN HAS SETTLED MORE THAN 0.4" FROM ITS INITIAL READING, IMMEDIATELY SUSPEND ALL CONSTRUCTION ACTIVITIES AND NOTIFY THE ENGINEER. THE ENGINEER SHALL CONTACT THE ODOT OFFICE OF GEOTECHNICAL ENGINEERING (OGE) AND PROVIDE ALL MONITORING DOCUMENTATION FOR THEIR REVIEW. THE OGE WILL EVALUATE THE CONDITION(S) AND MAKE A RECOMMENDATION ON HOW TO PROCEED. DO NOT RESUME CONSTRUCTION UNTIL THE ENGINEER AND OGE HAVE PROVIDED FURTHER DIRECTION AND AUTHORIZED THE WORK.

METHOD OF MEASUREMENT AND BASIS OF PAYMENT:

INCLUDE ALL LABOR, MATERIALS, AND EQUIPMENT NECESSARY FOR INSTALLING THE SURVEY MONUMENTS, OBTAINING AND PROCESSING THE MONITORING DATA AND MEASUREMENTS, AND PROVIDING THE SUMMARY REPORTS OF THE MONITORING DATA, IN THE LUMP SUM PRICE FOR ITEM 530 STRUCTURE, MISC.: STRUCTURE MONITORING DURING CONSTRUCTION.

THE DEPARTMENT WILL MAKE PARTIAL PAYMENTS FOR THIS WORK, IN ACCORDANCE WITH CMS 109.09. THE PARTIAL PAYMENTS WILL BE BASED ON THE PERCENTAGE OF WORK PERFORMED ACCORDING TO THE ACCEPTED PROGRESS SCHEDULE WHILE TRAFFIC IS BEING MAINTAINED ON BRIDGE NO. TUS-77-2595 R, UP TO A MAXIMUM OF 80% OF THE LUMP SUM PRICE. THE DEPARTMENT WILL PAY THE FINAL 20% AFTER THE ENGINEER RECEIVES THE FINAL SUMMARY REPORT.

THE FOLLOWING IS A LIST OF ABBREVIATIONS USED IN THESE PLANS:

ABUT.	- ABUTMENT	F.F.	- FRONT FACE
AHD.	- AHEAD	FTG.	- FOOTING
APPR.	- APPROACH	FWD.	- FORWARD
B.F.	- BACK FACE	JT.	- JOINT
BOT.	- BOTTOM	LT.	- LEFT
BRG.	- BEARING	MAX.	- MAXIMUM
BTW.	- BETWEEN	MIN.	- MINIMUM
CONST.	- CONSTRUCTION	O.C.J.	- OPTIONAL CONSTRUCTION JOINT
CMS	- CONSTRUCTION & MATERIAL SPECIFICATIONS	P.E.J.F.	- PREFORMED EXPANSION JOINT FILLER
C.P.P.	- CORRUGATED POLYETHYLENE PIPE	R.A.	- REAR ABUTMENT
E.F.	- EACH FACE	RT.	- RIGHT
EL./ELEV.	- ELEVATION	SER.	- SERIES
EMBED.	- EMBEDMENT	STA.	- STATION
EXIST.	- EXISTING	SS	- SUPERSTRUCTURE
F.A.	- FORWARD ABUTMENT	TYP.	- TYPICAL
		UG	- UNDERGROUND
		W.P.	- WORK POINT

DESIGN AGENCY
 **Gannett Fleming**
ENGINEERS & ARCHITECTS, P.C.
461 EASTERN AVE., SUITE 350
PITTSBURGH, PA 15201

DATE
7/13
REVIEWED
DEK
STRUCTURE FILE NUMBER
7503391 (LT.)
7503421 (RT.)

DRAWN
MTO
REVISED

DESIGNED
MTO
CHECKED
CTM

BRIDGE GENERAL NOTES
BRIDGE NO. TUS-77-2595 L&R
OVER ACCESS ROAD & ABANDONED RAILROAD

TUS-77-25.95
PID No. 87890

3 / 6

77
105

ESTIMATED BRIDGE QUANTITIES - BRIDGE NO. TUS-77-2595L											
ITEM	ITEM EXT	TOTAL	UNIT	DESCRIPTION	SUPER	ABUTS	PIERS	APPR. SLABS	GENERAL	SEE STRUCT. SHT. NO.	
202	11003	LUMP		STRUCTURE REMOVED, OVER 20 FOOT SPAN, AS PER PLAN					LUMP	3/6	
202	22900	133	SQ YD	APPROACH SLAB REMOVED				133			


QUANTITIES CARRIED TO GENERAL SUMMARY

ESTIMATED BRIDGE QUANTITIES - BRIDGE NO. TUS-77-2595R											
ITEM	ITEM EXT	TOTAL	UNIT	DESCRIPTION	SUPER	ABUTS	PIERS	APPR. SLABS	GENERAL	SEE STRUCT. SHT. NO.	
202	11003	LUMP		STRUCTURE REMOVED, OVER 20 FOOT SPAN, AS PER PLAN					LUMP	3/6	
202	22900	133	SQ YD	APPROACH SLAB REMOVED				133			
502	11101	LUMP		STRUCTURE FOR MAINTAINING TRAFFIC, AS PER PLAN					LUMP	3/6	
512	33000	6	SQ YD	TYPE 2 WATERPROOFING			6				
SPECIAL	53000200	LUMP		STRUCTURE, MISC.: STRUCTURE MONITORING DURING CONSTRUCTION					LUMP	3/6	

QUANTITIES CARRIED TO GENERAL SUMMARY

NOTES:

1. APPLY TYPE 2 WATERPROOFING TO THE ENTIRE SURFACE OF THE CUT-LINE CONCRETE REMOVAL FACE. LAP THE WATERPROOFING MEMBRANE 1 FOOT ONTO THE TOP, BOTTOM, AND BOTH SIDE FACES OF THE REMAINING PIER CAP.
2. SEE SHEET 6 OF 6 FOR TEMPORARY SUPPORT DETAILS AND NOTES.
3. FOUNDATION BEARING RESISTANCE: THE TEMPORARY SUPPORT FOOTING, AS DESIGNED, PRODUCES A MAXIMUM SERVICE LOAD PRESSURE OF 3.13 KIPS PER SQUARE FOOT AND A MAXIMUM STRENGTH LOAD PRESSURE OF 4.03 KIPS PER SQUARE FOOT. THE FACTORED BEARING RESISTANCE IS 9.7 KIPS PER SQUARE FOOT.

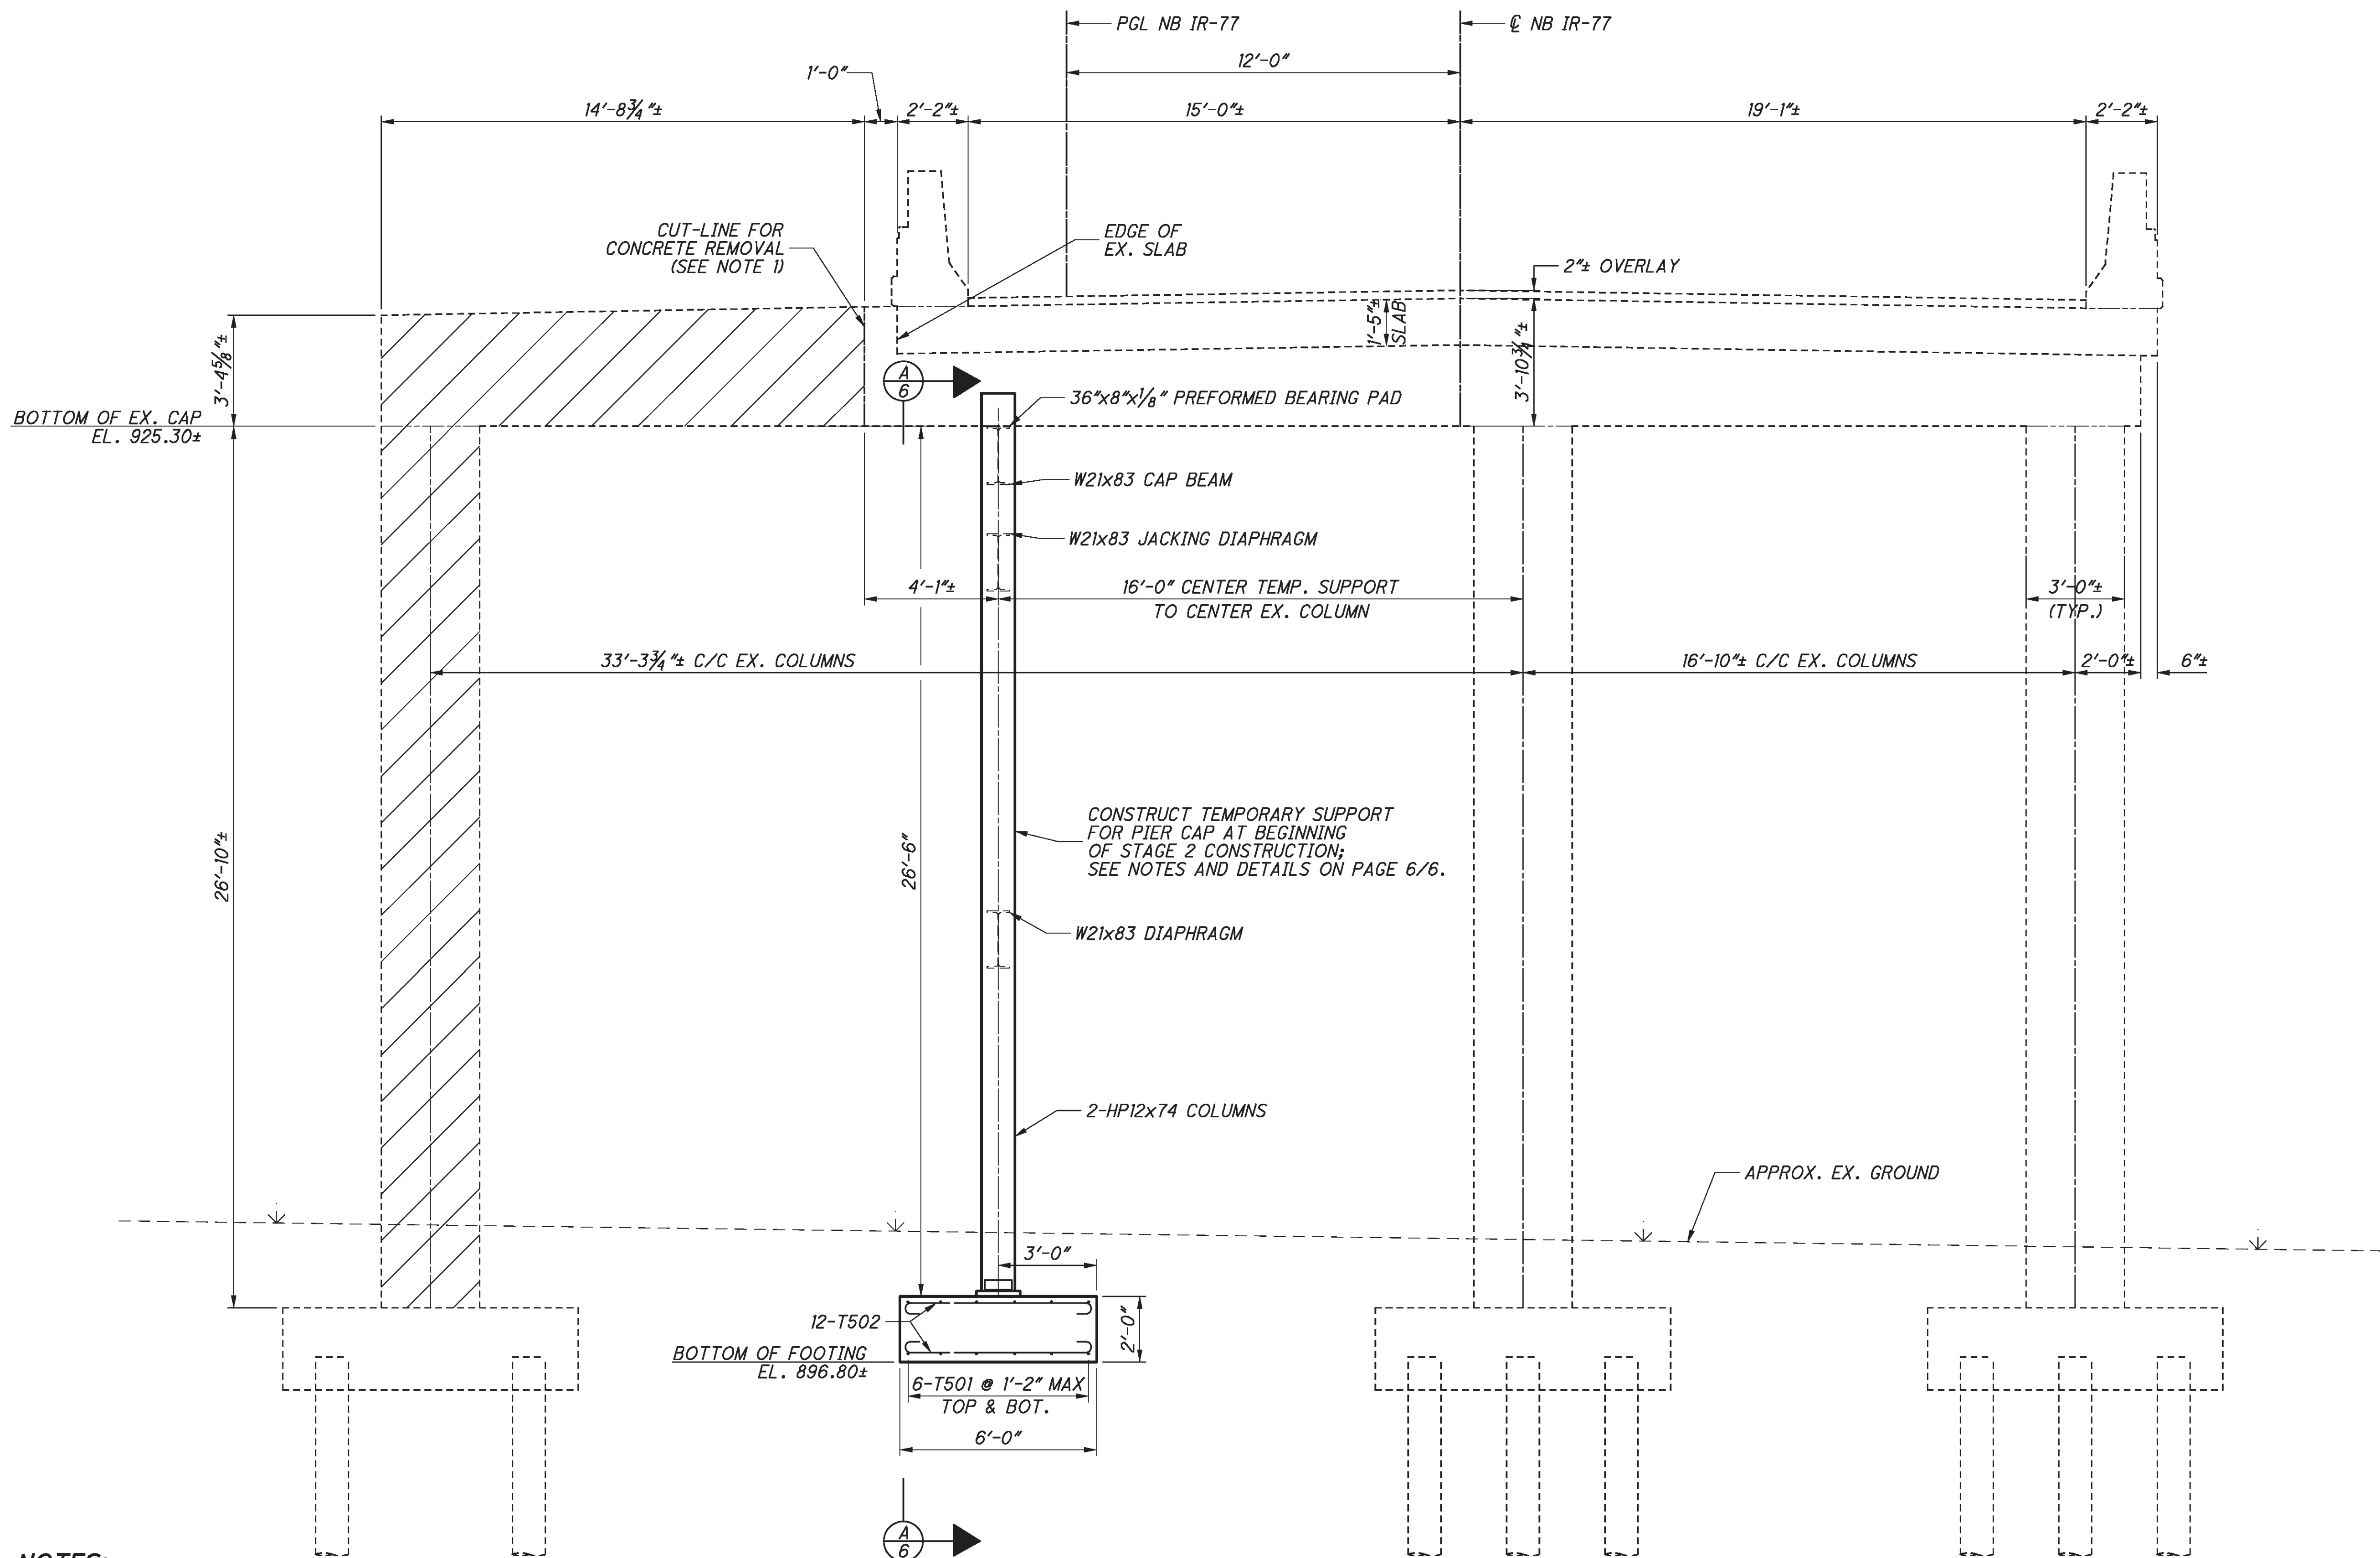

ELEVATION - EXISTING PIER 10 RIGHT

LEGEND:

 PORTION OF EX. STRUCTURE TO BE REMOVED AFTER TEMPORARY SUPPORTS ARE CONSTRUCTED

TEMPORARY SUPPORT DETAILS - PIER 10 RIGHT

BRIDGE NO. TUS-77-2595 L&R


OVER ACCESS ROAD & ABANDONED RAILROAD

TUS-77-25.95


PID No. 87890

5 / 6


79
105

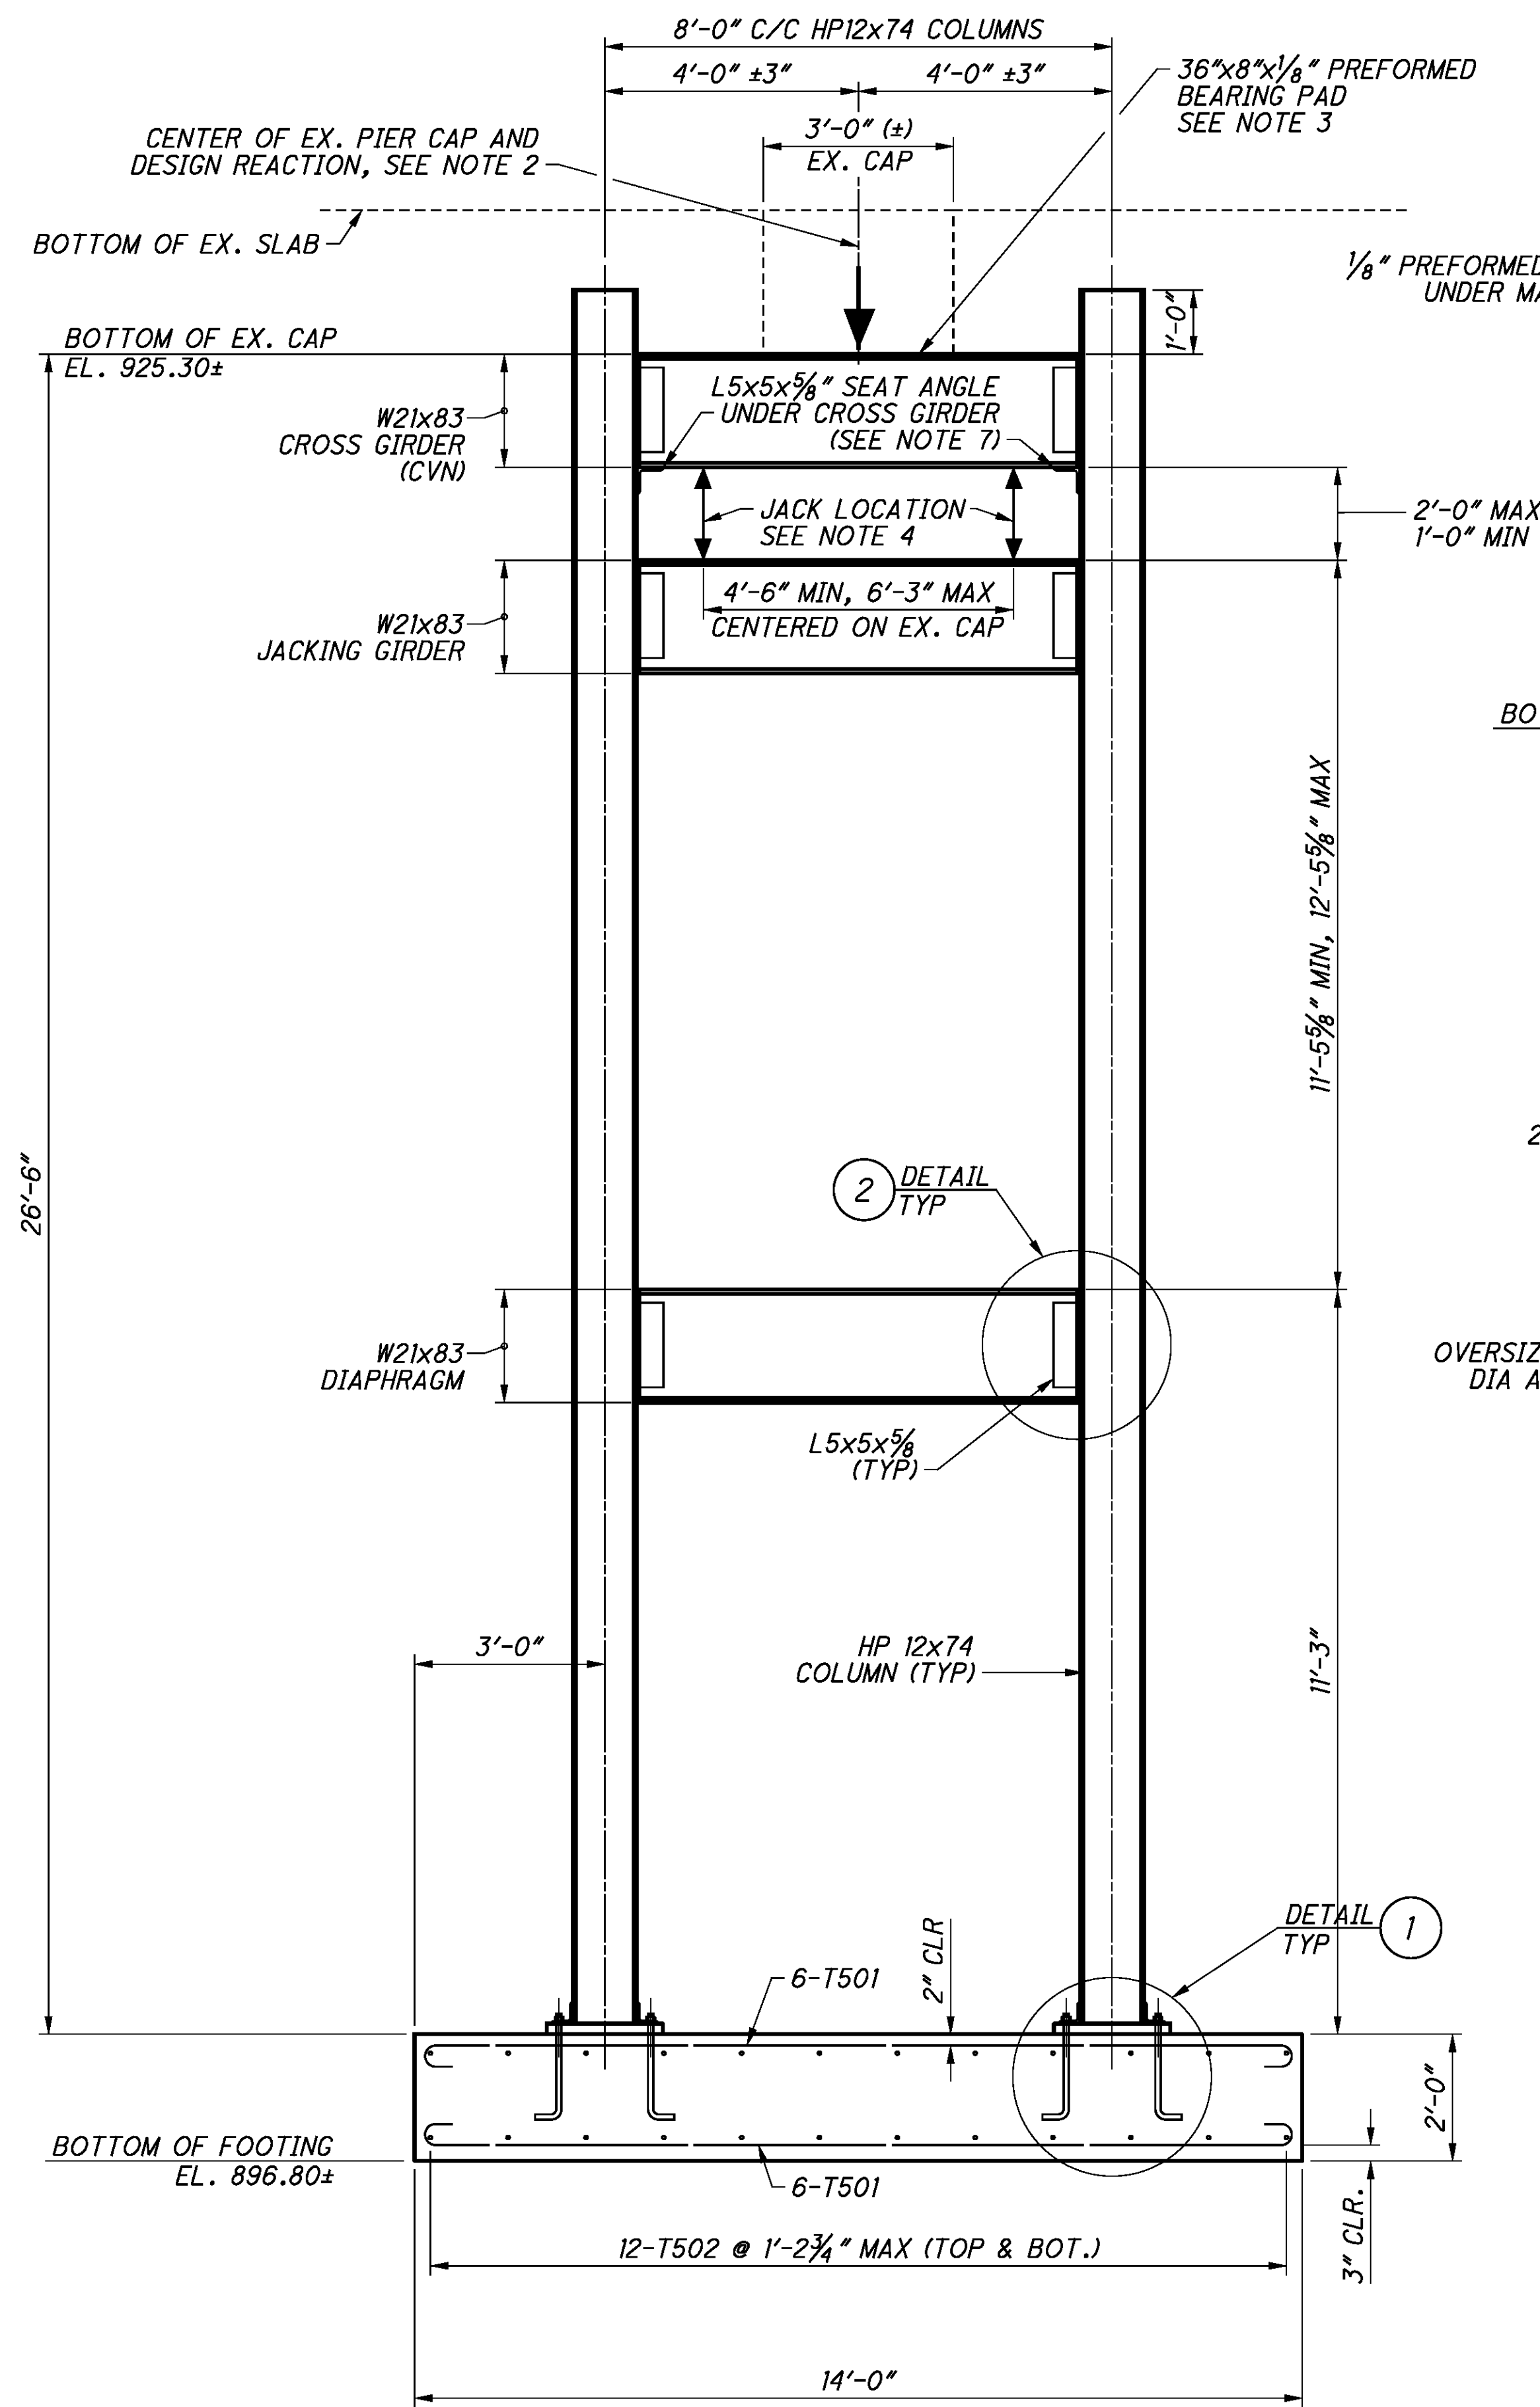

TEMPORARY SUPPORT ELEVATION

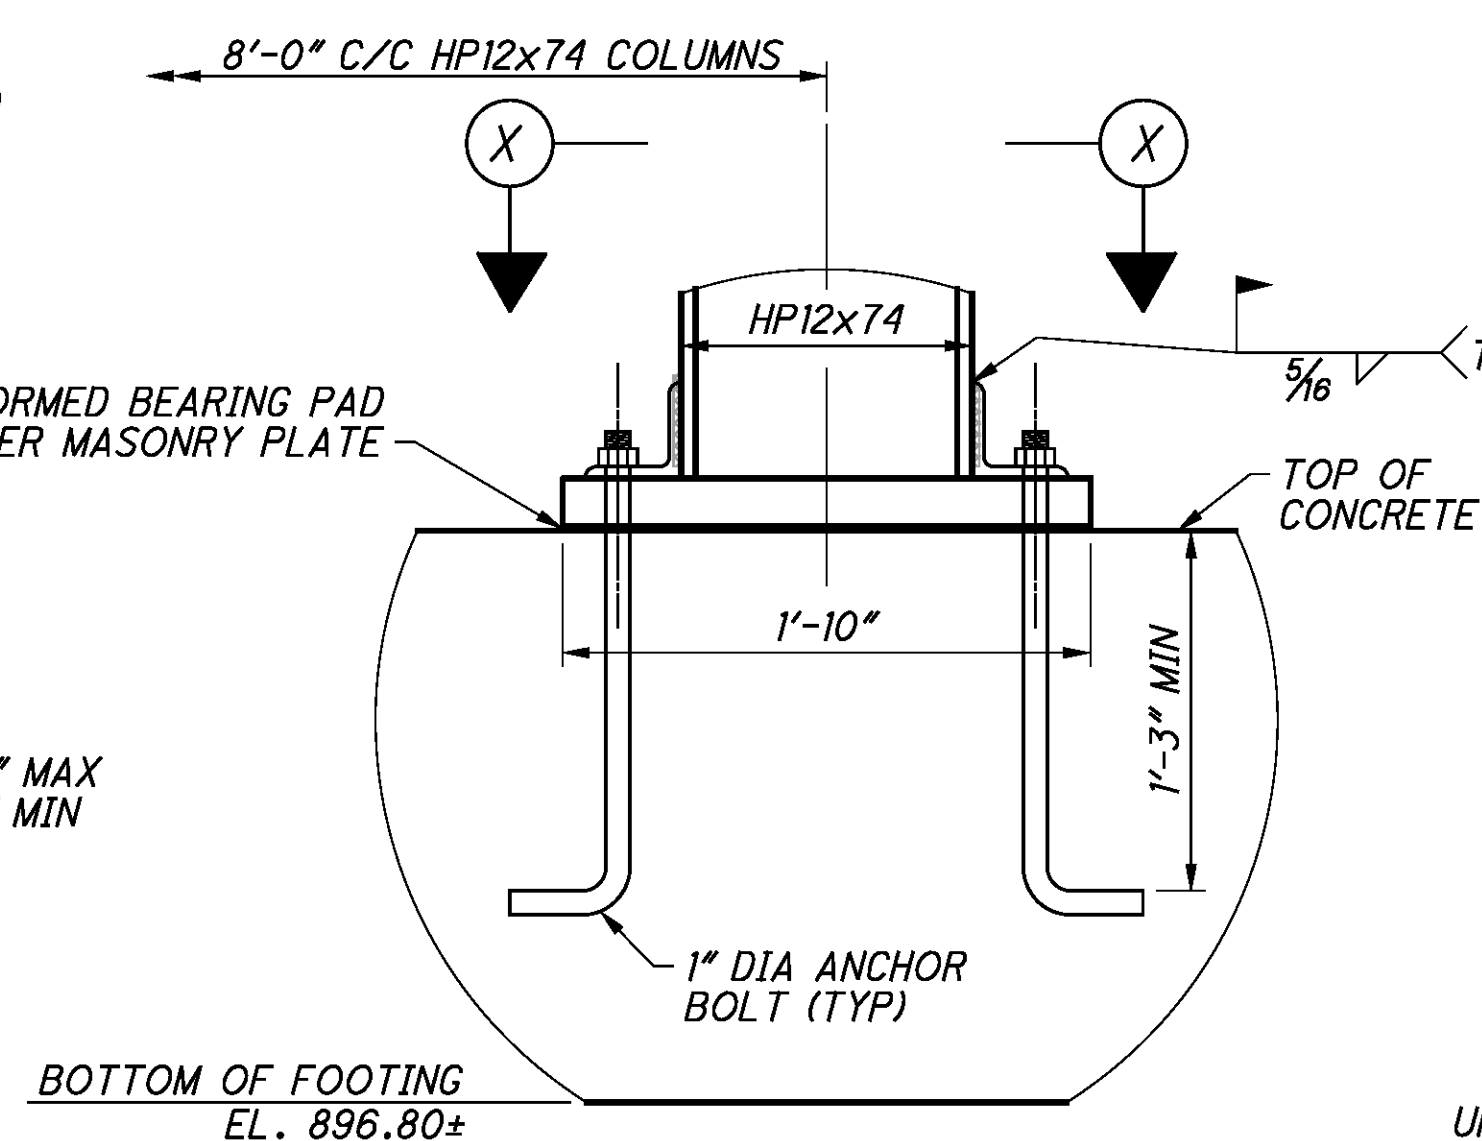

DETAIL 1
REINFORCING NOT SHOWN

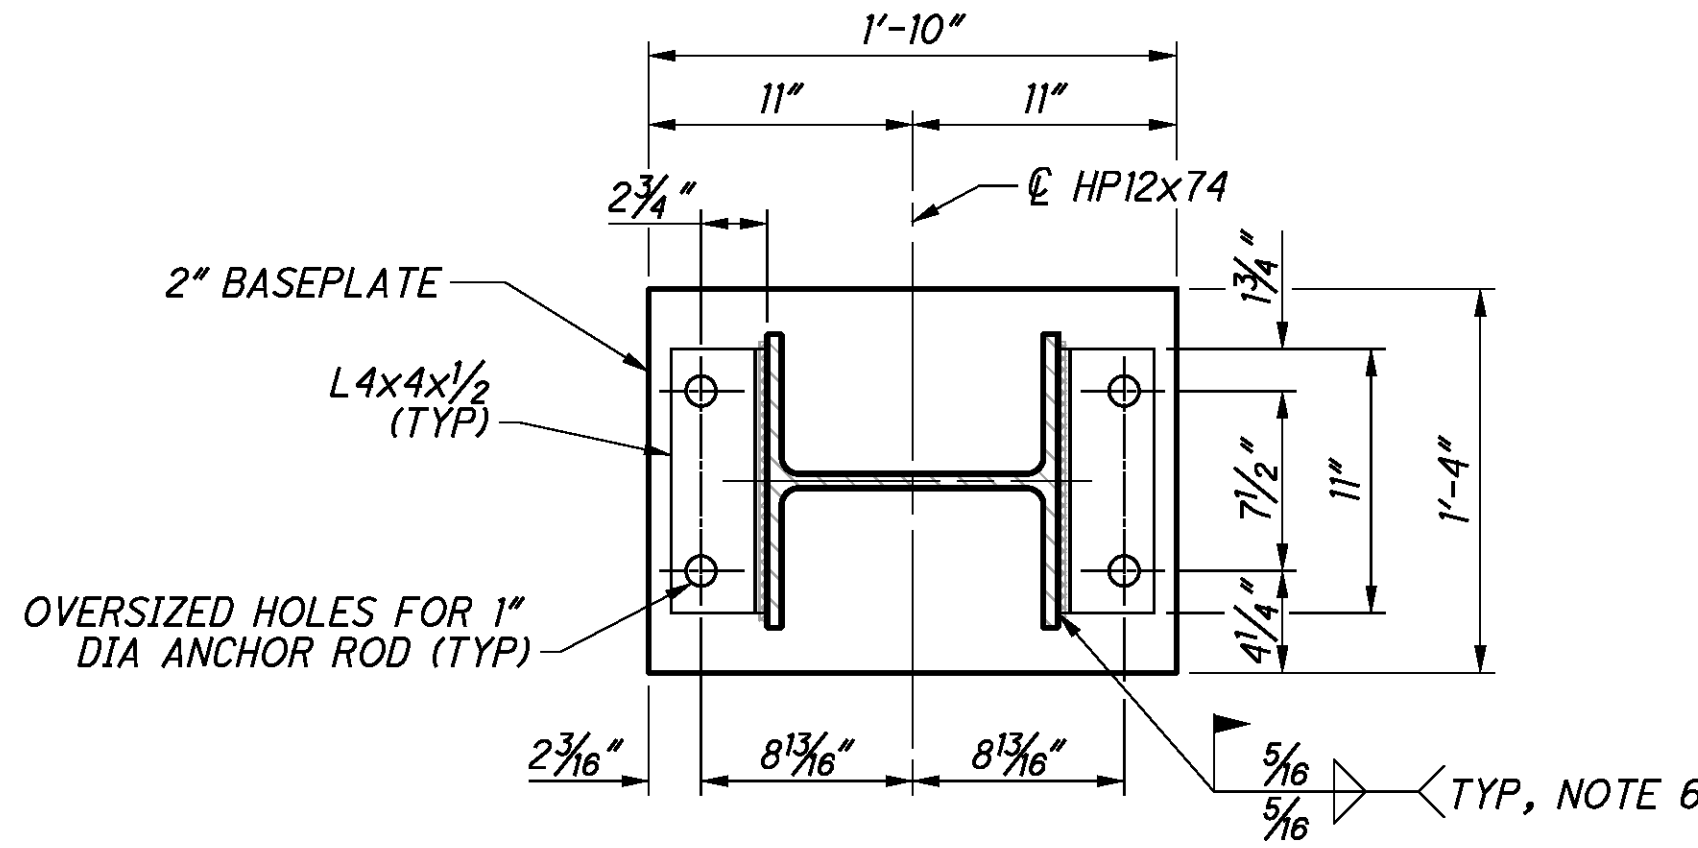

PLAN


NOTES:

1. APPLY TYPE 2 WATERPROOFING TO THE ENTIRE SURFACE OF THE CUT-LINE CONCRETE REMOVAL FACE. LAP THE WATERPROOFING MEMBRANE 1 FOOT ONTO THE TOP, BOTTOM, AND BOTH SIDE FACES OF THE REMAINING PIER CAP.
2. THE TEMPORARY SUPPORT SHOWN IN THESE PLANS WAS DESIGNED FOR THE FOLLOWING VERTICAL AND LATERAL LOADS:


MAXIMUM VERTICAL LOADS (WITH IMPACT)		MAXIMUM VERTICAL LOADS (NO IMPACT)	
FACTORED STRENGTH	SERVICE	FACTORED STRENGTH	SERVICE
293 KIPS	235 KIPS	262 KIPS	202 KIPS

MAXIMUM FACTORED LATERAL LOADS: 11 KIPS ACTING PARALLEL TO THE BRIDGE CENTERLINE AND 2 KIPS ACTING NORMAL TO THE BRIDGE CENTERLINE.


3. A 36"x8"x1/8" PREFORMED BEARING PAD, CMS 711.21, SHALL BE PLACED BETWEEN THE BOTTOM OF THE EXISTING CONCRETE PIER CAP AND THE TOP SURFACE OF THE CROSS GIRDER.
4. THE CROSS GIRDER SHALL BE JACKED TIGHT AGAINST THE BOTTOM OF THE EXISTING PIER CAP USING TWO JACKS TO A FORCE OF 40,000 (±1000) POUNDS EACH AND AT THE LOCATIONS SPECIFIED. THE JACKS SHALL BE LEFT IN PLACE FOR A MINIMUM OF 48 HOURS PRIOR TO BEGINNING TO WELD THE CROSS GIRDER TO THE COLUMNS. THE JACKING AND CROSS GIRDER WELDING SHALL OCCUR WITHOUT TRAFFIC ON THE BRIDGE. THE JACKS SHALL NOT BE REMOVED UNTIL AFTER THE CROSS GIRDER IS FULLY AFFIXED TO THE COLUMNS.
5. STRUCTURAL STEEL SHALL BE ASTM A36 OR A572 AND FABRICATED TO MEET THE REQUIREMENTS OF ODOT CMS 513, LEVEL 3. USED STRUCTURAL STEEL IN GOOD CONDITION MEETING THE REQUIREMENTS OF ASTM A6 MAY BE PROVIDED, ANCHOR BOLTS SHALL BE ASTM F1554, GRADE 36.
6. WELD COLUMNS TO BASEPLATE ANGLES ONLY AFTER ANCHOR BOLT NUTS ARE FULLY TIGHTENED.
7. W21x83 DIAPHRAGM AND/OR W21x83 JACKING GIRDER MAY BE SHOP WELDED TO HP12x74 COLUMNS AT THE CONTRACTOR'S OPTION.
8. THE CROSS GIRDER WEB AND SEAT ANGLES SHALL BE FULLY WELDED TO THE COLUMNS BEFORE THE EXISTING CAP IS CUT OR MODIFIED. CARE SHALL BE TAKEN TO PREVENT DEBRIS FROM IMPACTING THE TEMPORARY SUPPORT STRUCTURE DURING REMOVAL OF THE EXISTING PIER CAP AND COLUMN.

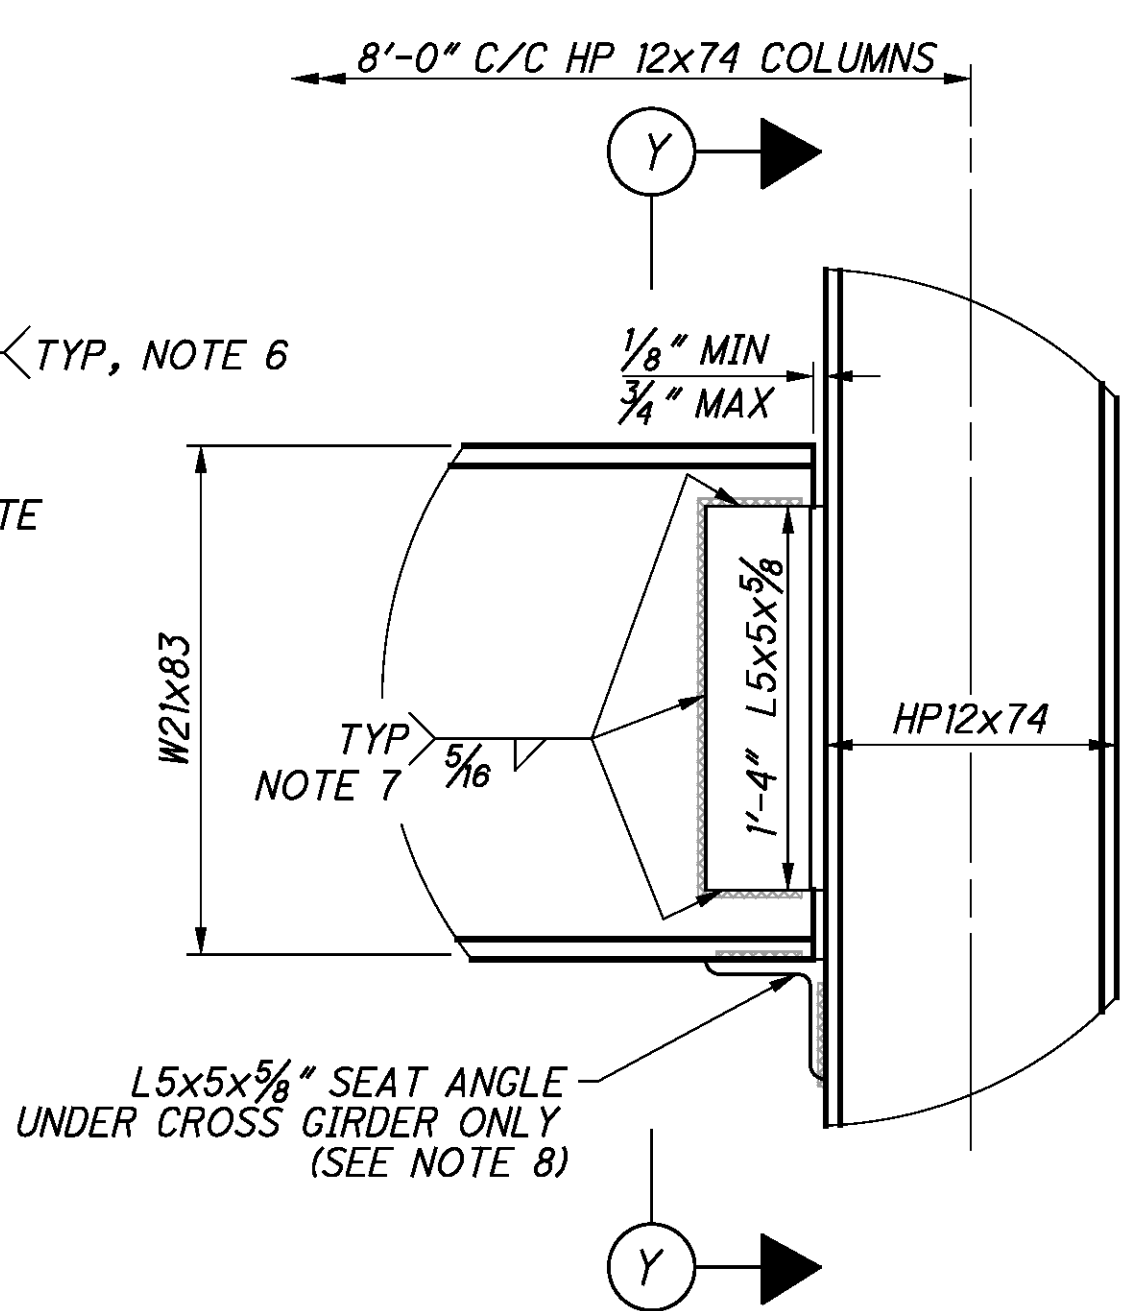

DETAIL 2
TYPICAL

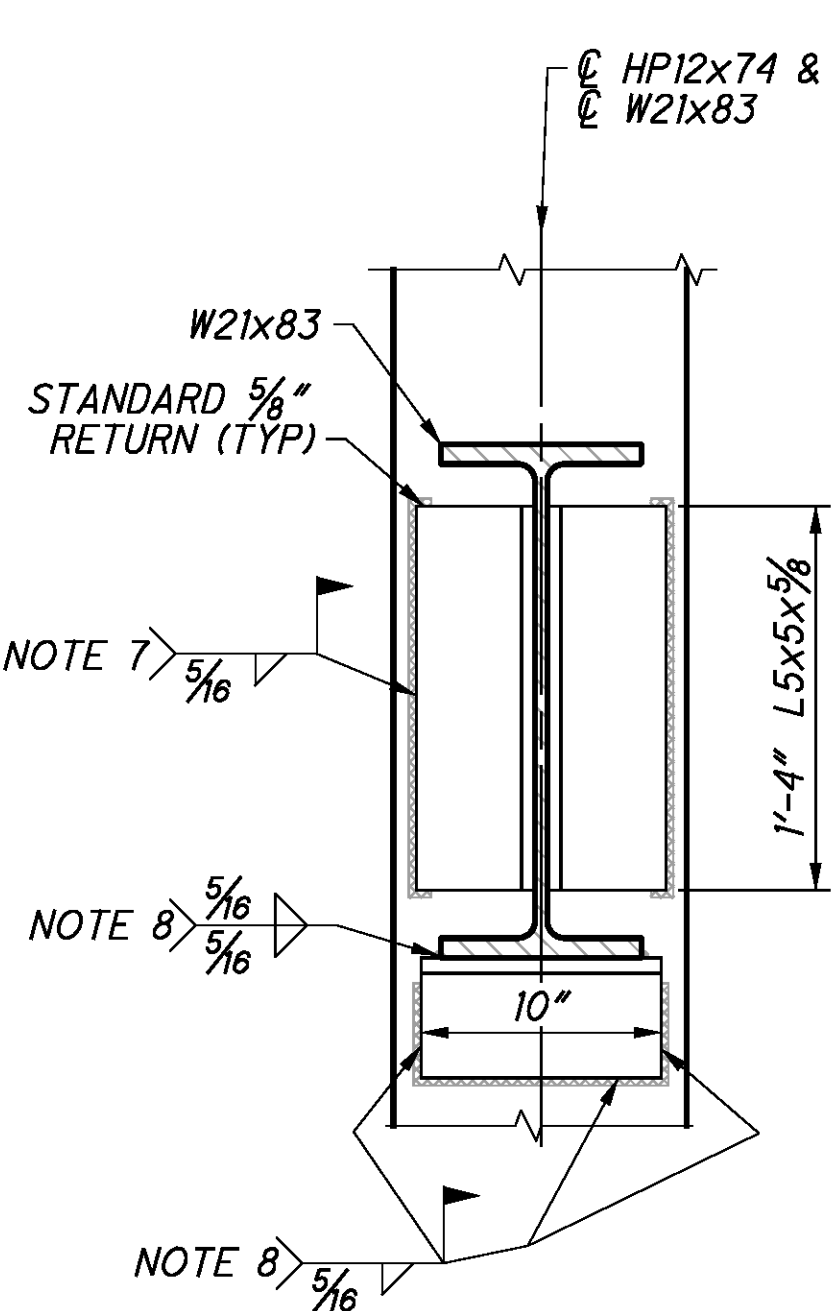

SECTION Y
TYPICAL

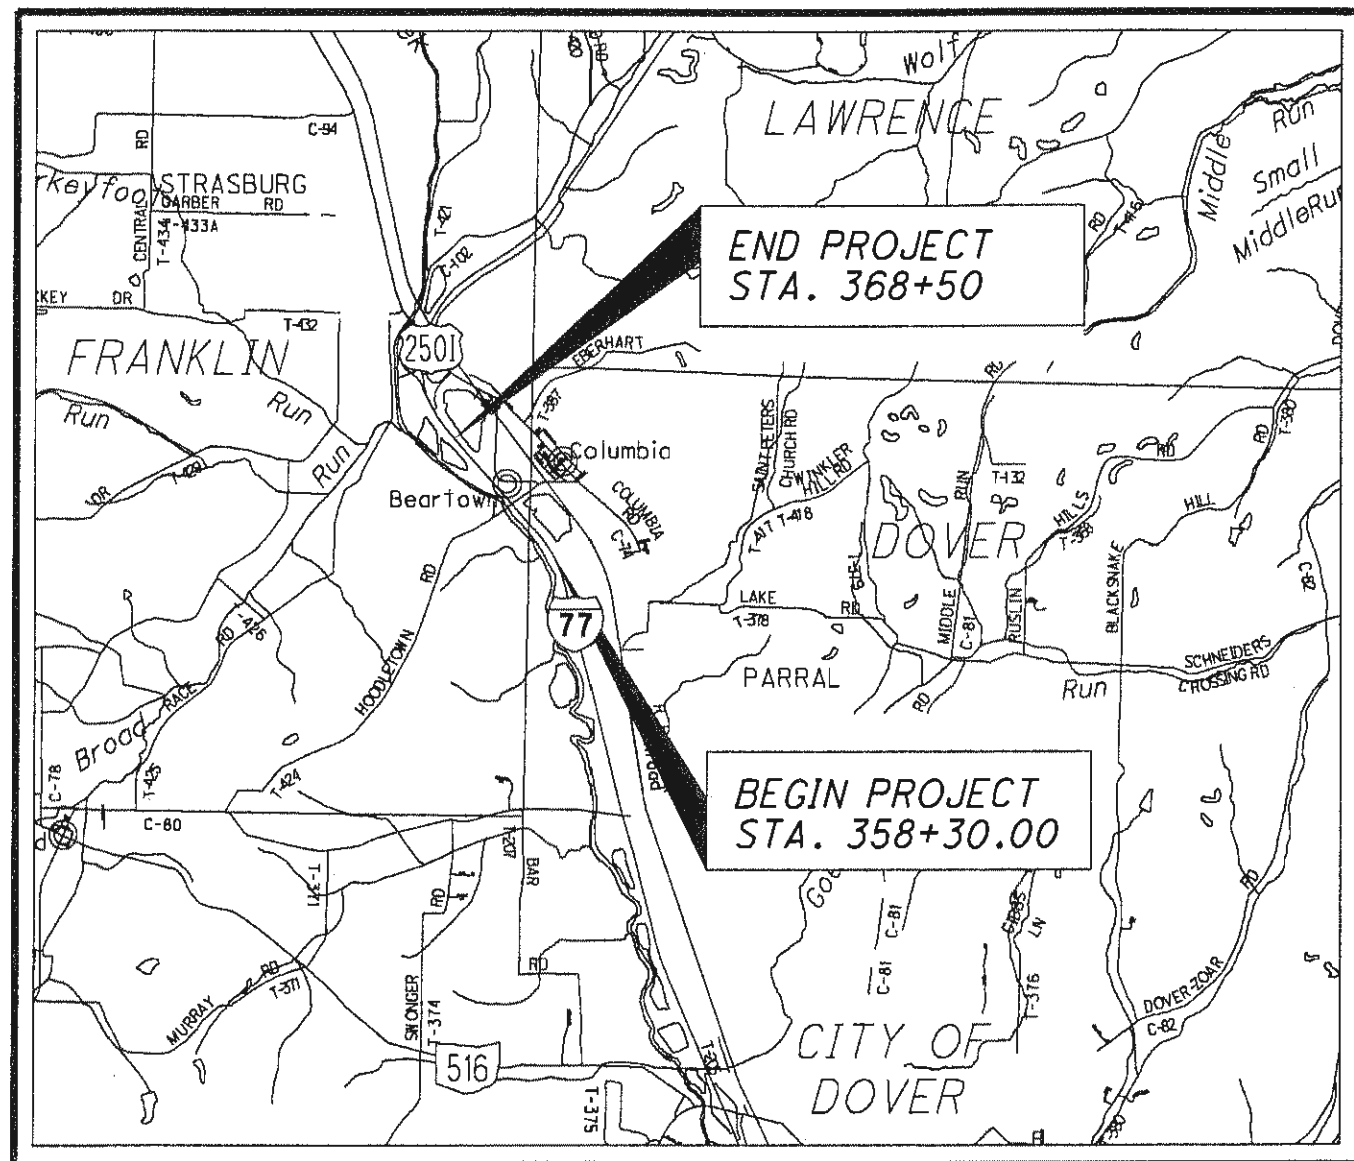

LOCATION MAP

UTILITY OWNERS	
ELECTRIC:	AEP OHIO 301 CLEVELAND AVENUE SW P.O. BOX 24400 CANTON, OHIO 44701 (330) 438-7718
OIL & GAS:	BRENDEL PRODUCING COMPANY 8215 ARLINGTON AVENUE NW P.O. BOX 517 CANAL FULTON, OHIO 44614 (330) 854-4151 / (800) 321-4000 ENERVEST OPERATING, LLC 125 STATE ROUTE 43 SUITE 100 HARTVILLE, OHIO 44632 (330) 587-1221 RED HILL DEVELOPMENT 3596 STATE ROUTE 39 NW DOVER, OHIO 44622 (330) 343-1226

NOTES: THE LOCATION OF THE UNDERGROUND UTILITIES SHOWN ON THE PLANS ARE OBTAINED FROM THE OWNER OF THE UTILITIES AS REQUIRED BY SECTION 153.64 O.R.C.

CONVENTIONAL SYMBOLS

County Line	Ownership Hook Symbol	Example
Township Line	Property Line Symbol	Example
Lot Line & Section Line	Break Line Symbol	Example
Corporation Line	Tree (Pr)	Tree (Ex), Shrub (Ex)
Fence Line (Ex)	Tree (Remove)	Shrub (Remove)
Center Line	Evergreen (Ex)	Stump
Right of Way (Ex)	Evergreen (Remove)	Stump (Remove)
Right of Way (Pr)	Wetland (Pr)	Grass (Pr), Aerial Target
Standard Highway Ease.(Ex)	Post (Ex)	Mailbox (Ex), Mailbox (Pr)
Temporary Right of Way	Light (Ex)	Telephone Marker (Ex)-TEL
Channel Ease. (Pr)	Fire Hydrant (Ex)	Water Meter (Ex)
Utility Ease. (Ex)	Water Valve (Ex)	Utility Valve Unknown (Ex.)
Railroad	Telephone Pole (Ex)	Power Pole (Ex)
Guardrail (Ex)	Light Pole (Ex)	
Construction Limits	Electric Line (Ex)	
Edge of Pavement (Ex)	Telephone Line (Ex)	
Edge of Pavement (Pr)	Cable Line (Ex)	
Edge of Shoulder (Ex)	Gas Line (Ex)	
Edge of Shoulder (Pr)	Fiber Optic Line (Ex)	
Ditch / Creek (Ex)	Sanitary Sewer (Ex)	
Ditch / Creek (Pr)	Water Line (Ex)	
Tree Line (Ex)	Storm Sewer (Ex)	

RIGHT OF WAY LEGEND SHEET TUS-77-25.95

TUSCARAWAS COUNTY
FRANKLIN TOWNSHIP
SECTION 1 & 10, T-9N, R-3W
DOVER TOWNSHIP
LOTS 20, 30, 40, 49 & 50
SECOND QTR. T-9N, R-2W OF
THE UNITED STATES MILITARY DISTRICT

MONUMENT LEGEND

- EXISTING R/W MONUMENT BOX
- PROPOSED R/W MONUMENT BOX
- EXISTING CONCRETE MONUMENT
- PROPOSED CONCRETE MONUMENT
- RAILROAD SPIKE FOUND
- RAILROAD SPIKE SET
- IRON PIN FOUND
- IRON PIN FOUND W/ ID CAP
- IRON PIN SET W/ ID CAP
- IRON PIPE FOUND
- IRON PIPE SET
- P.K. NAIL FOUND
- P.K. NAIL SET

INDEX OF SHEETS:

LEGEND SHEET	1
PROPERTY MAP	2-6
SUMMARY OF RIGHT OF WAY	7
RIGHT OF WAY DETAIL SHEETS	8-21
PROPERTY DETAIL SHEETS	22-25

PROJECT DESCRIPTION

REMOVE BRIDGES NO. TUS-77-25.95 LEFT AND RIGHT OVER AN ACCESS ROAD AND AN ABANDONED RAILROAD.

LIMITED ACCESS

THIS IMPROVEMENT IS ESPECIALLY DESIGNED FOR THROUGH TRAFFIC AND HAS BEEN DECLARED A LIMITED ACCESS HIGHWAY OR FREEWAY BY ACTION OF THE DIRECTOR IN ACCORDANCE WITH THE PROVISIONS OF SECTION 5511.02 OF THE OHIO REVISED CODE.

PROJECT CONTROL

THE BEARINGS EXPRESSED HEREIN ARE RELATIVE TO GRID NORTH OF THE OHIO STATE PLANE COORDINATE SYSTEM, NORTH ZONE NAD83 (CORS 96) DATUM WITH A PROJECT ADJUSTMENT FACTOR OF 1.000096961.

PARCEL LEGEND

- WL = FEE SIMPLE WITH LIMITED ACCESS
- SL = SLOPE EASEMENT
- X, CH = CHANNEL EASEMENT
- A = AERIAL EASEMENT
- E = FEE SIMPLE EXCESS LAND
- LA = LIMITED ACCESS EASEMENT

STRUCTURE KEY

- RESIDENTIAL
- COMMERCIAL
- OUT-BUILDING

PLANS PREPARED BY:

FIRM NAME : ENGINEERING ASSOCIATES, INC.

PLANS PREPARED BY: WILLIAM D. THOMAS

FIELD REVIEW BY: WILLIAM D. THOMAS

DATE COMPLETED: 02/20/13

OWNERSHIP VERIFIED BY: WILLIAM D. THOMAS

DATE COMPLETED: 02/25/13

DATE COMPLETED: 02/25/13

I, WILLIAM D. THOMAS, P. S. HAVE CONDUCTED A SURVEY OF THE EXISTING CONDITIONS FOR THE OHIO DEPARTMENT OF TRANSPORTATION IN JULY AND AUGUST OF 2011, AND APRIL, AUGUST AND SEPTEMBER OF 2012. THE RESULTS OF THAT SURVEY ARE CONTAINED HEREIN. UNDERGROUND UTILITY LOCATIONS ARE SHOWN FOR INFORMATIONAL PURPOSES ONLY. THOUGH THEY ARE BELIEVED TO BE ACCURATE, THEIR LOCATION IS AS MARKED ON THE GROUND BY THE UTILITY COMPANY PER OUPS CONFIRMATION NUMBERS A121300990 AND A121301004, AND OGPUPS CONFIRMATION NUMBER 90315, AND THOSE MARKINGS SUBSEQUENTLY BEING SURVEYED AS A PART OF THIS PROJECT.

THE HORIZONTAL COORDINATES EXPRESSED HEREIN ARE BASED ON THE OHIO STATE PLANE COORDINATES SYSTEM, NORTH ZONE, NAD83 (CORS 96) DATUM BY TIES TO THE OHIO VIRTUAL REFERENCE SYSTEM. THE PROJECT ADJUSTMENT FACTOR (PAF) OF 1.000096961 IS BASED ON AN AVERAGE COMBINED SCALE AND ELEVATION FACTOR FROM A GPS SURVEY PERFORMED IN JULY 2011, BY ENGINEERING ASSOCIATES, INC..

AS A PART OF THIS SURVEY I HAVE REESTABLISHED THE LOCATIONS OF THE EXISTING PROPERTY LINES AND CENTERLINE OF EXISTING RIGHT OF WAY FOR PROPERTY TAKES HEREIN. AS A PART OF THIS PROJECT I HAVE ESTABLISHED THE PROPOSED PROPERTY LINES, CALCULATED THE GROSS TAKE, PRESENT ROADWAY OCCUPIED (PRO), NET TAKE AND NET RESIDUE; AS WELL AS PREPARED THE LEGAL DESCRIPTIONS NECESSARY TO ACQUIRE THE PARCELS AS SHOWN HEREIN. AS A PART OF THIS WORK I HAVE SET MONUMENTS AT THE PROPOSED PROPERTY CORNERS, SECTION CORNERS AND OTHER POINTS SHOWN HEREIN.


THE CENTERLINE OF RIGHT OF WAY MONUMENTS WILL BE RESET IN THE EXISTING LOCATION BY THE CONSTRUCTION CONTRACTOR, AFTER THE COMPLETION OF CONSTRUCTION. THIS WORK WILL BE DONE IN ACCORDANCE WITH O.A.C. 4733-37, AS CITED BELOW.

ALL OF MY WORK CONTAINED HEREIN WAS CONDUCTED IN ACCORDANCE WITH OHIO ADMINISTRATIVE CODE 4733-37 COMMONLY KNOWN AS "A MINIMUM STANDARDS FOR BOUNDARY SURVEYS IN THE STATE OF OHIO" UNLESS SO NOTED.


THE WORDS "I" AND "MY" AS USED HEREIN ARE TO MEAN EITHER MYSELF OR SOMEONE WORKING UNDER MY DIRECT SUPERVISION.

William D Thomas
WILLIAM D. THOMAS, PROFESSIONAL LAND SURVEYOR 7590

2/25/13
DATE

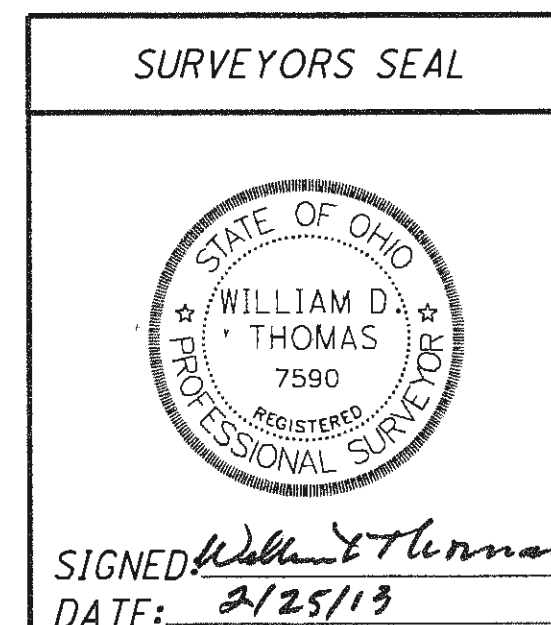

MATCHLINE 10
(SEE SHEET 2/4)

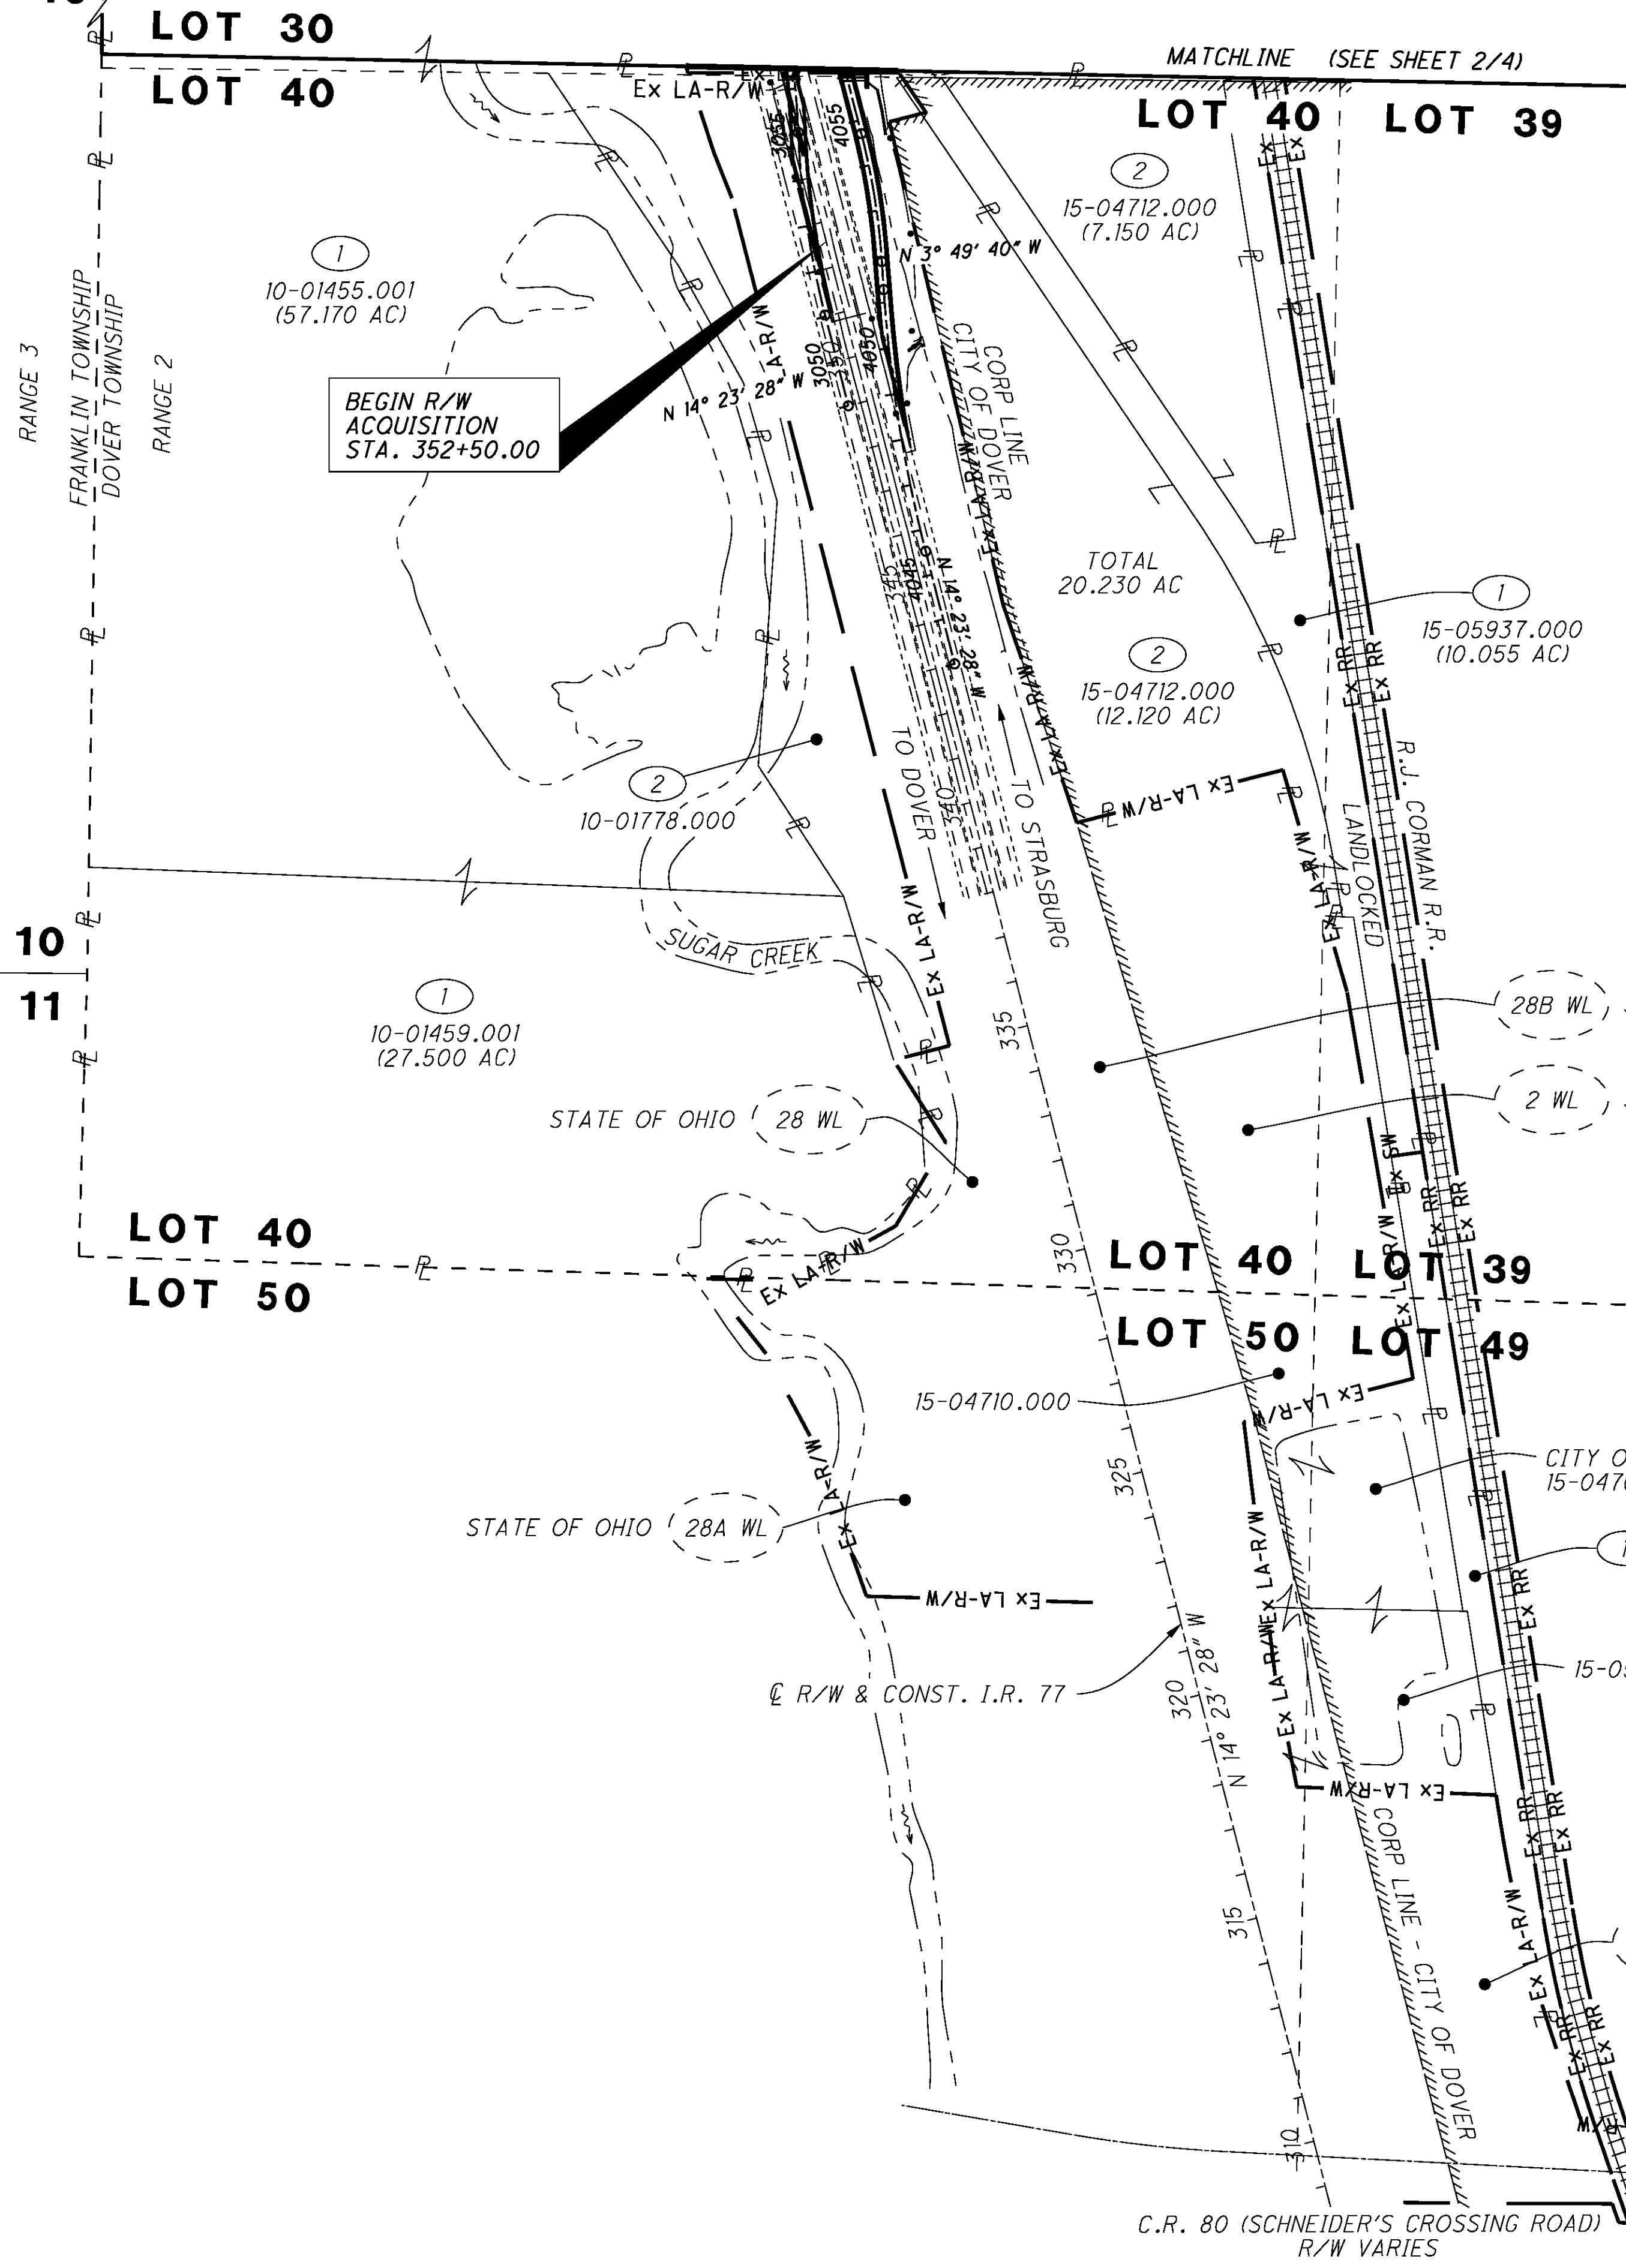

TUSCARAWAS COUNTY
FRANKLIN TOWNSHIP
SECTION 1 & 10 T-9N, R-3W
DOVER TOWNSHIP
LOTS 20, 30, 39, 40, 49 & 50
SECOND QTR. T-9N, R-2W OF
THE UNITED STATES MILITARY DISTRICT

PARCEL NO.	OWNER
1	JDR MASON, LLC
1A	THE ROBINSON CLAY PRODUCTS CO. - NO TAKE
1B	THE ROBINSON CLAY PRODUCTS CO. - NO TAKE
2	BANK ONE OF DOVER NA AND PRICE STREB FARM, LLC, AN OHIO LIMITED LIABILITY COMPANY - NO TAKE
3	MINTEQ INTERNATIONAL INC., A DELAWARE CORPORATION
4	DANIEL L. HOSTETLER AND MICHELLE R. HOSTETLER, HUSBAND AND WIFE - NO TAKE
5	ELLIOT J. METZ AND CHARALET L. METZ - NO TAKE
6	ELLIOT J. METZ AND KELLY LYNN METZ, HUSBAND AND WIFE - NO TAKE

XX PARCELS PREVIOUSLY ACQUIRED WITH PROJECT
TUS-21-30.64 OR TUS-39-10.21

SEE PAGES 22-25 FOR ADDITIONAL PROPERTY DETAILS.

REV. BY	DATE	DESCRIPTION
DATE COMPLETED	02/25/13	



PID NO. **87890**

R/W DESIGNER MDC
R/W REVIEWER WDT


PROPERTY MAP

TUS-77-25.95

1 / 5

2 / 25

82 / 105

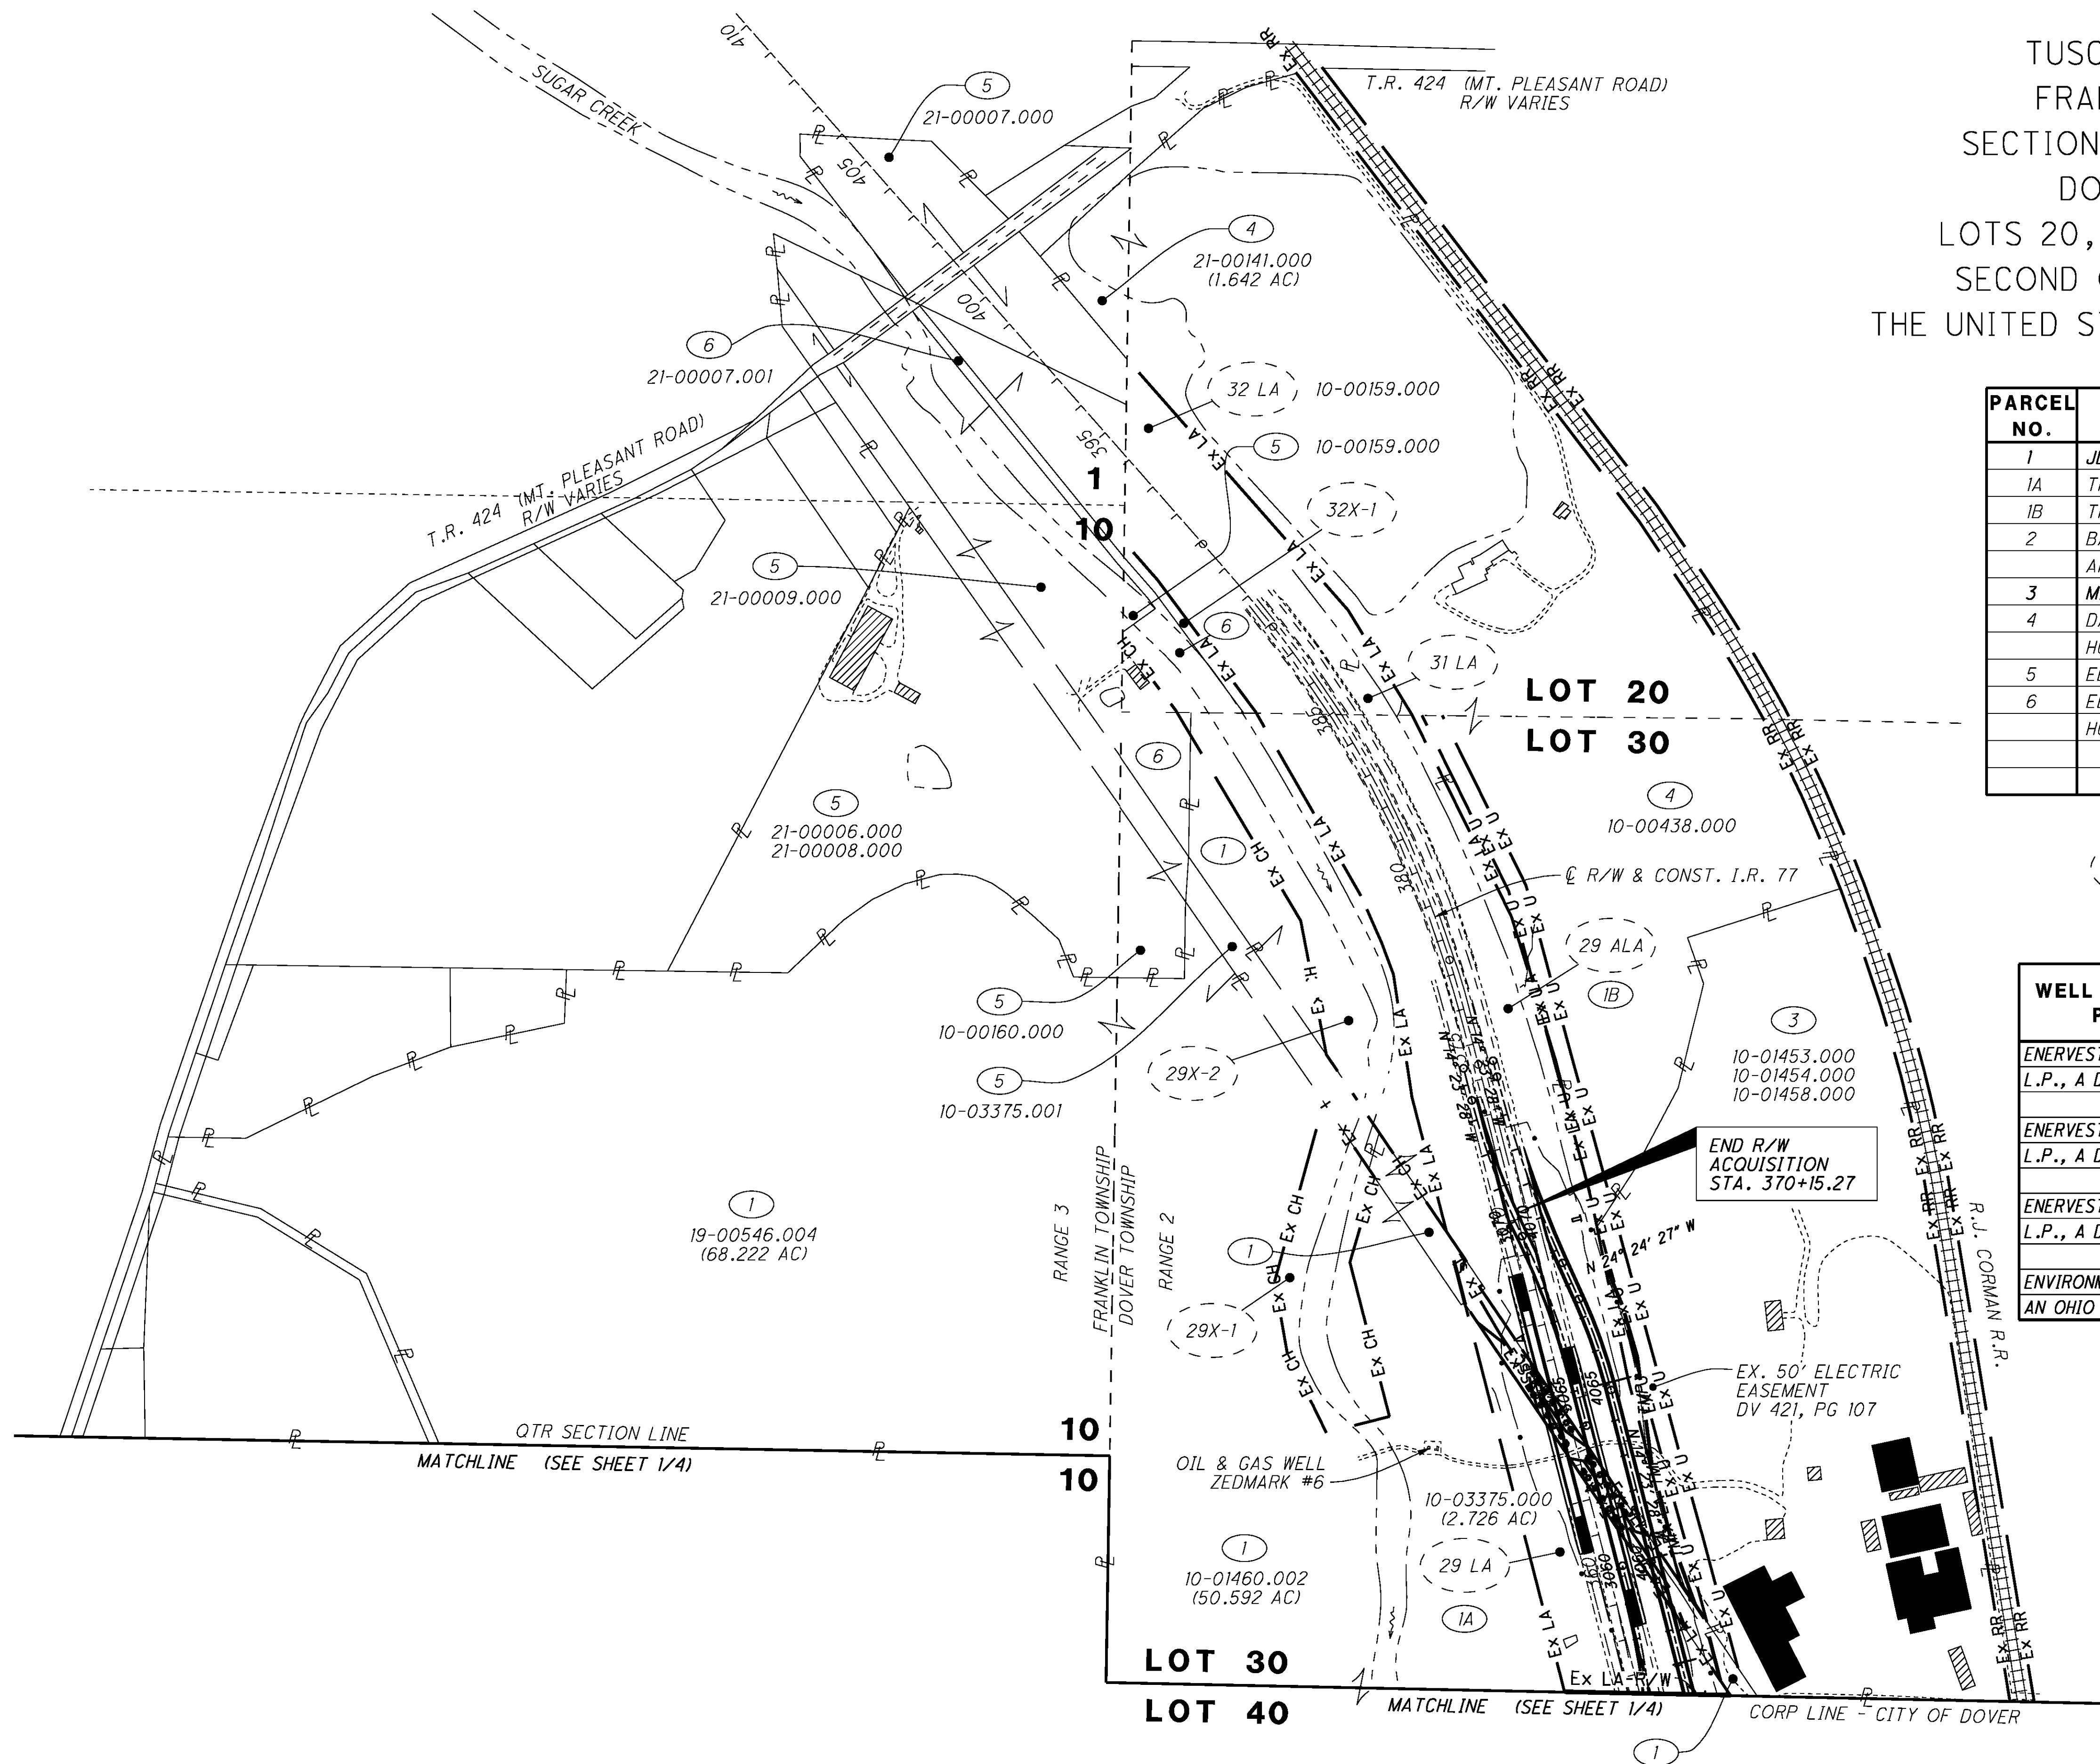

TUSCARAWAS COUNTY
FRANKLIN TOWNSHIP
SECTION 1 & 10 T-9N, R-3W
DOVER TOWNSHIP
LOTS 20, 30, 39, 40, 49 & 50
SECOND QTR. T-9N, R-2W OF
THE UNITED STATES MILITARY DISTRICT

PARCEL NO.	OWNER
1	JDR MASON, LLC
1A	THE ROBINSON CLAY PRODUCTS CO. - NO TAKE
1B	THE ROBINSON CLAY PRODUCTS CO. - NO TAKE
2	BANK ONE OF DOVER NA AND PRICE STREB FARM, LLC, AN OHIO LIMITED LIABILITY COMPANY - NO TAKE
3	MINTEQ INTERNATIONAL INC., A DELAWARE CORPORATION
4	DANIEL L. HOSTETLER AND MICHELLE R. HOSTETLER, HUSBAND AND WIFE - NO TAKE
5	ELLIOT J. METZ AND CHARALET L. METZ - NO TAKE
6	ELLIOT J. METZ AND KELLY LYNN METZ, HUSBAND AND WIFE - NO TAKE

XX PARCELS PREVIOUSLY ACQUIRED WITH PROJECT
TUS-21-30.64 OR TUS-39-10.21

WELL OWNERSHIP TABLE ZEDMARK #6 PARCEL #1 APN 10-01460.002	AS ACQUIRED	
	BOOK	PAGE
ENERVEST ENERGY INSTITUTIONAL FUND XII-A, L.P., A DELAWARE LIMITED PARTNERSHIP	OR 1398	1475
ENERVEST ENERGY INSTITUTIONAL FUND XII-WIB, L.P., A DELAWARE LIMITED PARTNERSHIP	OR 1398	1475
ENERVEST ENERGY INSTITUTIONAL FUND XII-WIC, L.P., A DELAWARE LIMITED PARTNERSHIP	OR 1398	1475
ENVIRONMENTAL EXPLORATION COMPANY, AN OHIO CORPORATION	LV 146	122

SEE PAGES 22-25 FOR ADDITIONAL PROPERTY DETAILS.

REV. BY	DATE	DESCRIPTION
	DATE COMPLETED	02/25/13



0250500

HORIZONTAL
SCALE IN FEET

PID NO.
87890

R/W DESIGNER
MDG
R/W REVIEWER
WDT

PROPERTY MAP

TUS-77-25.95

2 / 5
3 / 25
83
105

EXISTING MONUMENTS FOUND

[illegible]

SURVEY CONTROL POINTS

[illegible][illegible]

PID NO.

R/W DESIGNER
MDC

DESIGN

DESIGN

RIGHT OF WAY MONUMENTATION TABLES

TUS-77-25.95

4 / 5

$$\frac{5}{25}$$
$$\frac{85}{105}$$

PID NO.
87890

R/W DESIGNER

MDG

R/W REVIEWER

WDT

RIGHT OF WAY MONUMENTATION TABLES

TUS-77-25.95

5	/	5
6	/	25
86 105		

TOTAL NUMBER OF :

2 OWNERSHIPS0 TOTAL TAKES

3 PARCELS0 OWNERSHIPS W/ STRUCTURES INVOLVED

NET RESIDUE = RECORD AREA - TOTAL PRO - NET TAKE

NET TAKE = GROSS TAKE - PRO IN TAKE

PARCEL NO.	OWNER	SHEET NO.	OWNERS		RECORD PAGE	AUDITOR'S PARCEL	RECORD AREA	TOTAL P.R.O.	GROSS TAKE	P.R.O. IN TAKE	NET TAKE	STRUC-TURE	NET RESIDUE		TYPE FUND	REMARKS	AS AQIRED	
			BOOK										LEFT	RIGHT			BOOK	PAGE
IWL	JDR MASON, LLC	2,12,14,15 16,17,21 22,23	OR 1298	2615	10-03375.000	2.756 (c)	0.000	1.771	0.000	1.771	NO		0.748	0.237	STATE	LOT 30 DOVER TOWNSHIP, LL PART OF A DEED RECORD 18.149 AC PARCEL 2.726 AUDITOR RECORD AREA		
IE	JDR MASON, LLC	2,3,12,14 21,22,23			10-03375.000 15-05937.000	2.756 (c) 10.029 (c)	0.000 0.000	0.237 10.029	0.000 0.000	0.237 10.029	NO					LOT 30 DOVER TOWNSHIP, LL 2.726 AC, AUDITOR REC. AREA LOT 39 DOVER TOWNSHIP, LL 2.405 AC, (10.055 RECORD AREA)		
	(FOR OWNERSHIP OF WELL ZEDMARK #6 ON PARCEL 10-01460.002, SEE OWNERSHIP TABLE ON PAGE 3 / 25.)		OR 1298	2624	10-01459.001 10-01455.001 10-01460.002 19-00546.004	27.500 57.170 50.592 68.222	0.000 0.000 0.000 0.094	0.000 0.000 0.000 10.266								LOT 49 DOVER TOWNSHIP, LL 2.380 AC LOT 40 DOVER TOWNSHIP, LL 5.244 AC		
	TOTAL					216.269	0.094	10.266	0.000	10.266				205.909				
IA	THE ROBINSON CLAY PRODUCTS CO.	3,12,13, 14,15,24	DV 151	13	NO APN	17.975 (c)	17.975	17.975	17.975				0.000	0.000		ACQUIRED AS HIGHWAY EASEMENT 29 LA - NO TAKE		
IB	THE ROBINSON CLAY PRODUCTS CO.	3,15,16,17, 18,19,20, 21,24,25	DV 172	345	NO APN	5.718 (c)	5.718	5.718	5.718				0.000	0.000		ACQUIRED AS HIGHWAY EASEMENT 29 ALA - NO TAKE		
2	BANK ONE OF DOVER NA AND PRICE STREB FARM, LLC, AN OHIO LIMITED LIABILITY COMPANY	2,10,12 22,23	OR 1244	2639	15-04712.000 10-01778.000	20.230 9.080								20.230 9.080		NO TAKE LOT 39 AND LOT 40 DOVER TOWNSHIP, LL		
3T	MINTEQ INTERNATIONAL INC., A DELAWARE CORPORATION	3,12,14 16,18,23	DV 673	430	10-01458.000 10-01454.000 10-01453.000	36.285 3.320 0.240	0.000 0.000 0.000	0.371 0.000 0.000	0.000 0.000 0.000	0.371 0.000 0.000	NO				STATE	TO CONSTRUCT A TEMPORARY ROADWAY PART OF LOT 30 DOVER TOWNSHIP PART OF LOT 20 DOVER TOWNSHIP		
	TOTAL					39.845	0.000	0.371	0.000	0.371				39.474		TEMP EASEMENT OVERLAPS EX. UT. EASEMENT BY 0.026 AC EX. 50' EASEMENT TO OHIO POWER CO., DV 421, PG 107 (TOTAL AREA OF EX. UTILITY EASEMENT = 1.413 AC)		
4	DANIEL L. HOSTETLER AND MICHELLE R. HOSTETLER, HUSBAND AND WIFE	3,18,20 23	OR 1316	2250	10-00438.000 21-00141.000	54.680 1.642								54.680 1.642		NO TAKE, PART OF LOTS 20 & 30, DOVER TOWNSHIP SE QTR. SECTION 1, FRANKLIN TOWNSHIP		
5	ELLIOT J. METZ AND CHARALET L. METZ	3,23,24	OR 1004	001	19-01581.000 10-03375.001 10-00159.000 10-00159.002 10-00159.003 10-00160.000 21-00006.000 21-00007.000 21-00007.002 21-00008.000 21-00009.000	1.761 3.998 6.824 0.566 0.179 1.465 25.874 5.360 0.434 0.166 8.652								1.761 3.998 6.824 0.566 0.179 1.465 25.874 5.360 0.434 0.166 8.652		NO TAKE NE QTR. SECTION 10, FRANKLIN TOWNSHIP PART OF LOT 30, DOVER TOWNSHIP PART OF LOT 30, DOVER TOWNSHIP, IN HWY EASEMENT PART OF LOT 30, DOVER TOWNSHIP, IN HWY EASEMENT PART OF LOT 30, DOVER TOWNSHIP, IN HWY EASEMENT PART OF LOT 30, DOVER TOWNSHIP SE QTR. SECTION 1, FRANKLIN TOWNSHIP SE QTR. SECTION 1, FRANKLIN TOWNSHIP PART OF SE QTR. SECTION 1, FRANKLIN TOWNSHIP NE QTR. SENCTION 10, FRANKLIN TOWNSHIP		
6	ELLIOT J. METZ AND KELLY LYNN METZ, HUSBAND AND WIFE	3,24	OR 1044	1502	10-00159.001 21-00007.001	2.756 1.180								2.756 1.180		NO TAKE		

NOTE: ALL TEMPORARY PARCELS TO BE OF 24 MONTH DURATION.

UNDER NO CIRCUMSTANCES ARE TEMPORARY EASEMENTS TO BE USED FOR STORAGE OF MATERIAL OR EQUIPMENT BY THE CONTRACTOR UNLESS NOTED OTHERWISE.

(c) = CALCULATED AREA

DV = DEED VOLUME

OR = OFFICIAL RECORD VOLUME

LL = LANDLOCKED

PARCEL LEGEND

WL = FEE SIMPLE WITH LIMITED ACCESS

SL = SLOPE EASEMENT

X, CH = CHANNEL EASEMENT

A = AERIAL EASEMENT

E = FEE SIMPLE EXCESS LAND

LA = LIMITED ACCESS EASEMENT

WDT	8/23/13	REVISED RESIDUE AREA PARCEL 1WL AND ADDED CALCULATED RECORD AREA PARCEL 1WL & 1E
REV. BY	DATE	DESCRIPTION
FIELD REVIEW BY: WILLIAM D. THOMAS DATE: 02/20/13		
OWNERSHIP VERIFIED BY: WILLIAM D. THOMAS DATE: 02/25/13		
DATE COMPLETED 02/25/13		

FEDERAL PROJECT NO.

E101050

PID NO.

87890

STATE JOB NO.

516591

R/W DESIGNER

MDG

R/W REVIEWER

WDT

SUMMARY

OF ADDITIONAL RIGHT OF WAY

TUS-77-25.95

7/25

87

105



PID NO.
87890

R/W DESIGNER	
MDG	
R/W REVIEWER	
WST	

RIGHT OF WAY DETAIL SHEET
STA 343+00 TO STA 348+00 | FEET

TUS-77-25.95

	8	/	2
--	---	---	---

88
105

TUSCARAWAS COUNTY
DOVER TOWNSHIP
LOT 40
SECOND QTR. T-9N, R-2W OF
THE UNITED STATES MILITARY DISTRICT

BANK ONE OF DOVER, NA
AND PRICE STREB FARM, LLC
AN OHIO LIMITED LIABILITY COMPANY
APN 10-01778.000
OR 1244, PG 2639

WOODED

SUGAR CREEK

————— Ex LA-R/W *P* ————— Ex LA-R/W ————— Ex LA-R/W *N 14° 23' 28" W* ————— Ex LA-R/W *P* ————— Ex LA-R/W —————

XX PARCEL PREVIOUSLY ACQUIRED WITH PROJECT
TUS-21-30.64 OR TUS-39-10.21
TYPICAL ALL DETAIL SHEETS.

NOTE: PROPOSED RIGHT OF WAY STATIONS AND OFFSETS
ARE FROM C R/W & CONST. I.R. 77.

THE BASIS OF EXISTING CENTERLINE OF RIGHT OF WAY AND RIGHT OF WAY WIDTHS:

CENTERLINE OF RIGHT OF WAY PLAN FOR I.R. 77 TUS-21-30.64, TUS-21-27.10 AND TUS-39-10.21, PLAT VOL 12, PG 53 & 54, AND PLAT VOL 12, PG 36 & 37. FOR SCHNEIDERS CROSSING ROAD (C.R. 80) TUS-77-24.50, PLAT VOL 37 PG 35 ON FILE AT ODOT DISTRICT 11, NEW PHILADELPHIA PLATS ON FILE AT THE TUSCARAWAS COUNTY RECORDERS OFFICE.

28 WL

STATE OF OHIO
DV480, PG 532
DV 441, PG 9

MATCHLINE STA. 348+00

12' CONC

343

344

345

346

347

203

SOUTHBOUND

BEGIN WORK
STA. 345+50.00

EX. ASPHALT PAVEMENT

N 14° 23' 28" W

R/W & CONST. I.R. 77


ALL TREES WITHIN THE CONSTRUCTION LIMITS ARE TO BE REMOVED.

[illegible]

A horizontal scale bar with markings at 0, 10, 20, and 40 feet. To the right of the scale bar is a north arrow pointing towards the top right, with the letter 'N' inside a circle.

R/W DESIGNER	
MDG	
R/W REVIEWER	
WDT	

TUS-77-25.95

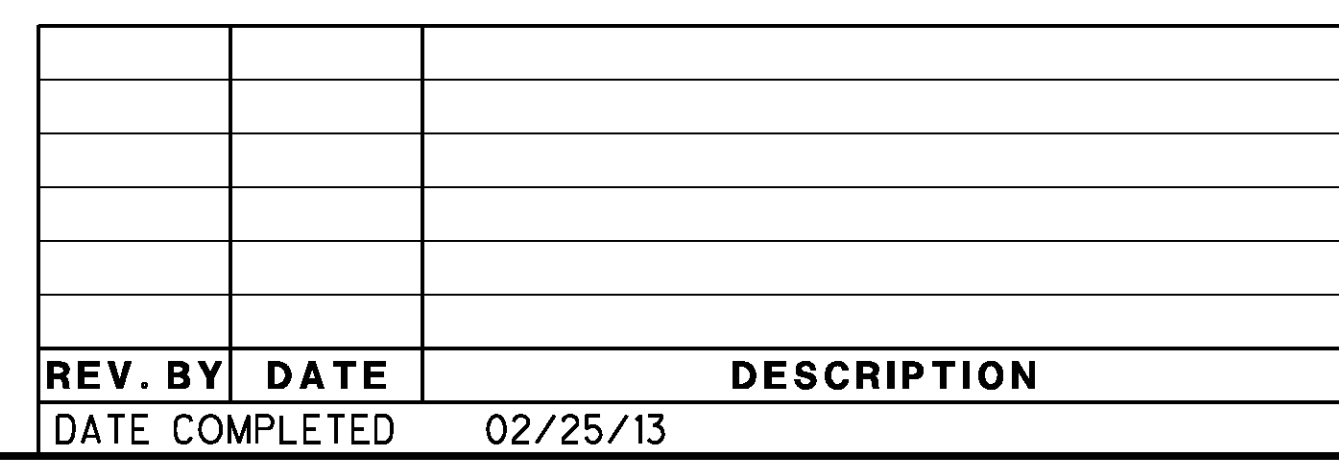

ALL TREES WITHIN THE CONSTRUCTION LIMITS ARE TO BE REMOVED.



PID NO.
87890

R/W DESIGNER
MDG
R/W REVIEWER
JST

RIGHT OF WAY DETAIL SHEET
STA 348+00 TO STA 353+00 | FEET

TUS-77-25.95

10	/	2
----	---	---

90
105

JDR MASON, LLC
APN 10-01455.001
WOODED

BANK ONE OF DOVER, NA
AND PRICE STREB FARM, LLC
AN OHIO LIMITED LIABILITY COMPANY
APN 10-01778.000
OR 1244, PG 2639

WOODED

MATCHLINE STA. 348+00

MATCHLINE STA	353+00
---------------	--------

POT Sta. 3049+00.00
= STA 349+00, 42' LT
C R/W & CONST. I.R. 77

36" CONC

28 WL

STATE OF OHIO
DV480, PG 532
DV 441, PG 9

15" CONC

PC Sta. 3051+03.35

BEGIN R/W
ACQUISITION
STA. 352+50.00

EX. ASPHALT PAVEMENT

CONST. SOUTH CROSSOVER 3050
N 14° 23' 28" W

CONSTRUCTION LIMITS

N 14° 23' 28" W

— $\mathbb{C}$ R/W & CONST. I.R. 77

— PROP. TEMPORARY
PAVEMENT


ALL TREES WITHIN THE CONSTRUCTION LIMITS ARE TO BE REMOVED.

[illegible]

A horizontal scale bar with markings at 0, 10, 20, and 40 feet. To the right of the scale bar is a north arrow pointing towards the top right, with the letter 'N' inside a circle.

R/W DESIGNER	MDG
R/W REVIEWER	WDT

TUS-77-25.95

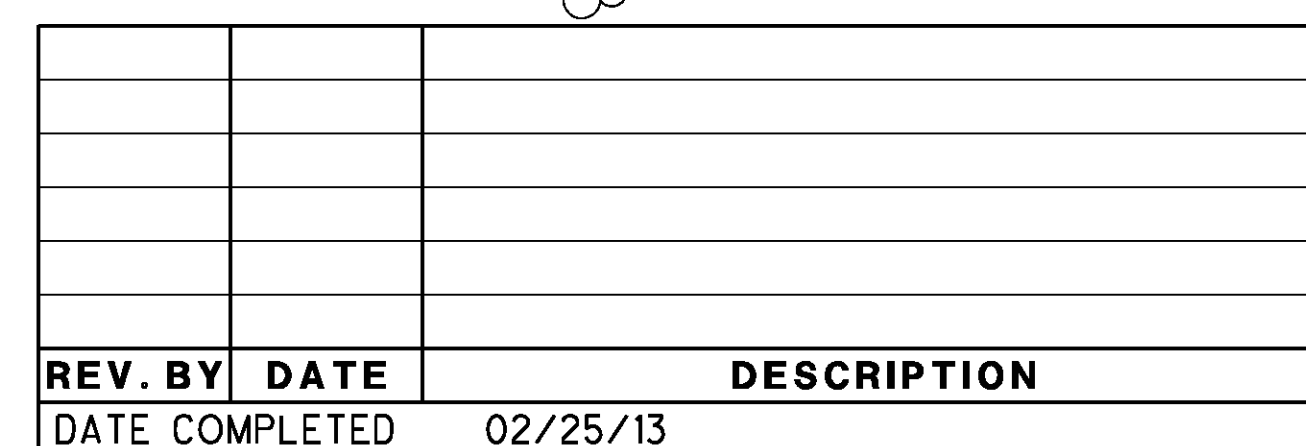

ALL TREES WITHIN THE CONSTRUCTION LIMITS ARE TO BE REMOVED.




PID NO.
87890

R/W DESIGNER
MDG
R/W REVIEWER
JST

RIGHT OF WAY DETAIL SHEET
STA 353+00 TO STA 358+00 | FEET

TUS-77-25.95

12	/	2
----	---	---
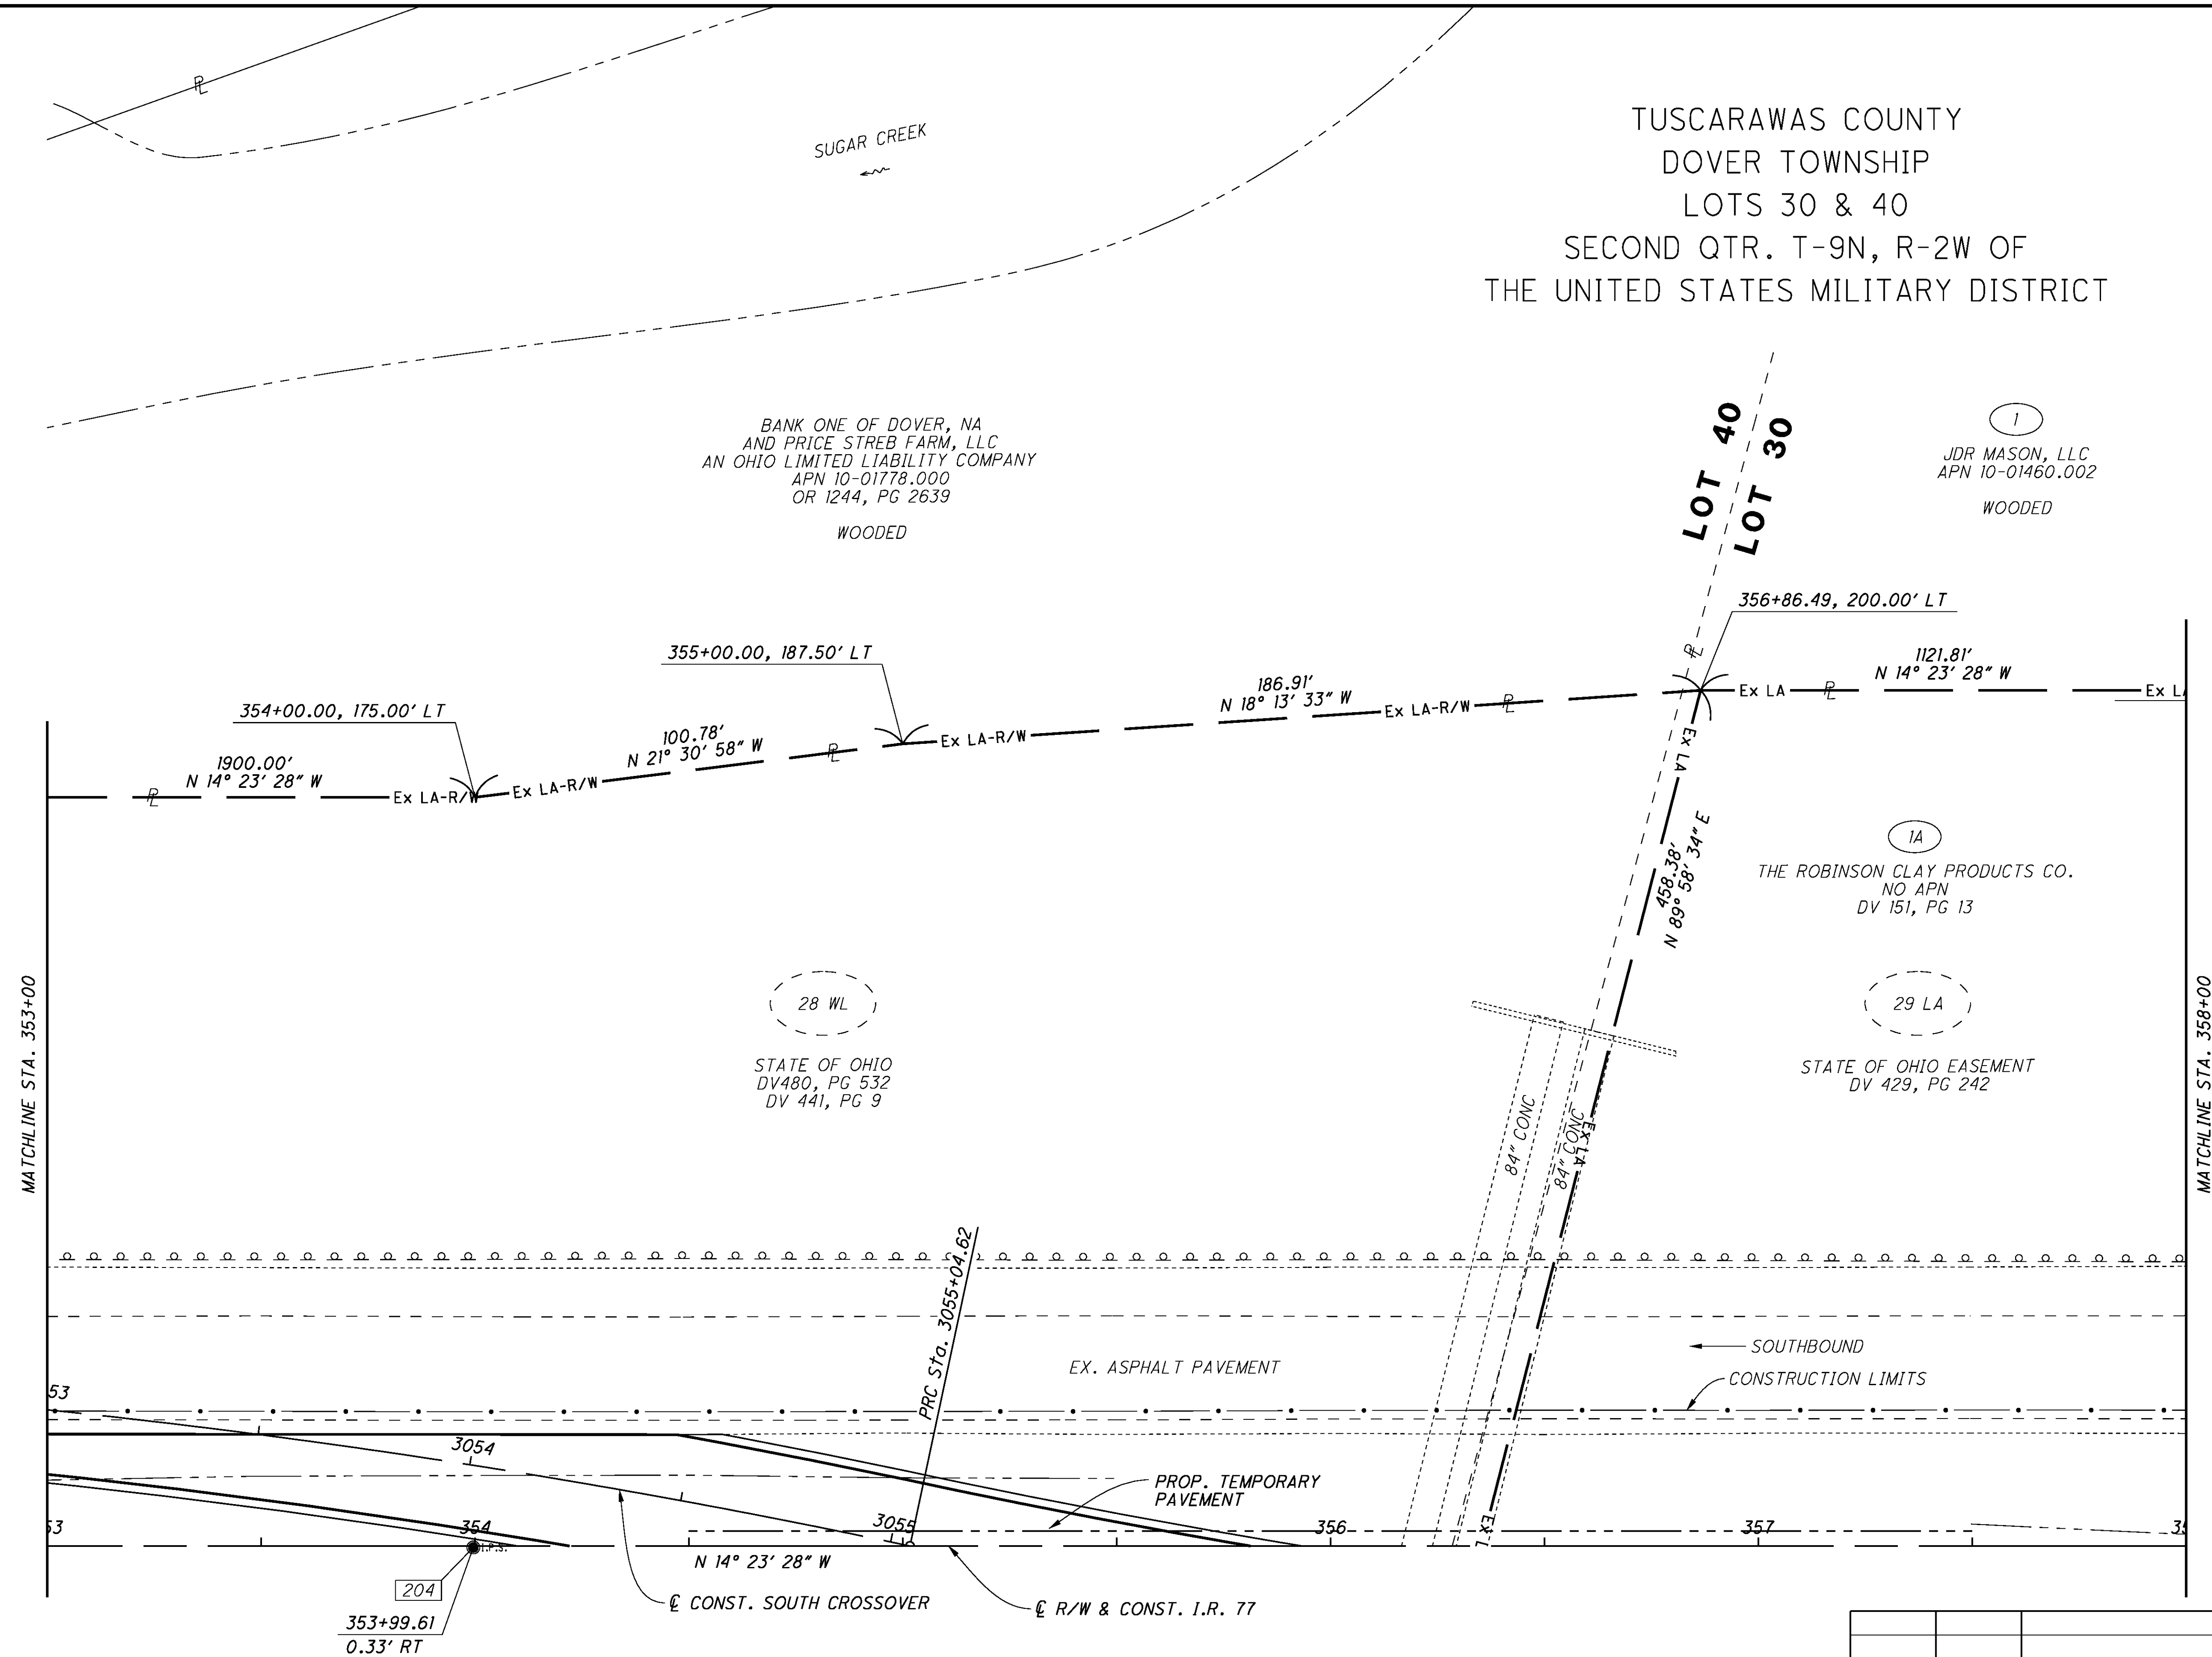
$$\frac{92}{105}$$


ALL TREES WITHIN THE CONSTRUCTION LIMITS ARE TO BE REMOVED.


REV. BY	DATE	DESCRIPTION
	DATE COMPLETED	02/25/13

A horizontal scale bar with alternating black and white segments, marked with 0, 10, 20, and 40. Below the bar is the text "HORIZONTAL SCALE IN FEET". To the right of the scale bar is a circular north arrow pointing towards the top right, with an 'N' inside.

R/W DESIGNER	
MDG	
R/W REVIEWER	
WDT	


TUS-77-25.95

	13 / 25
	93 105

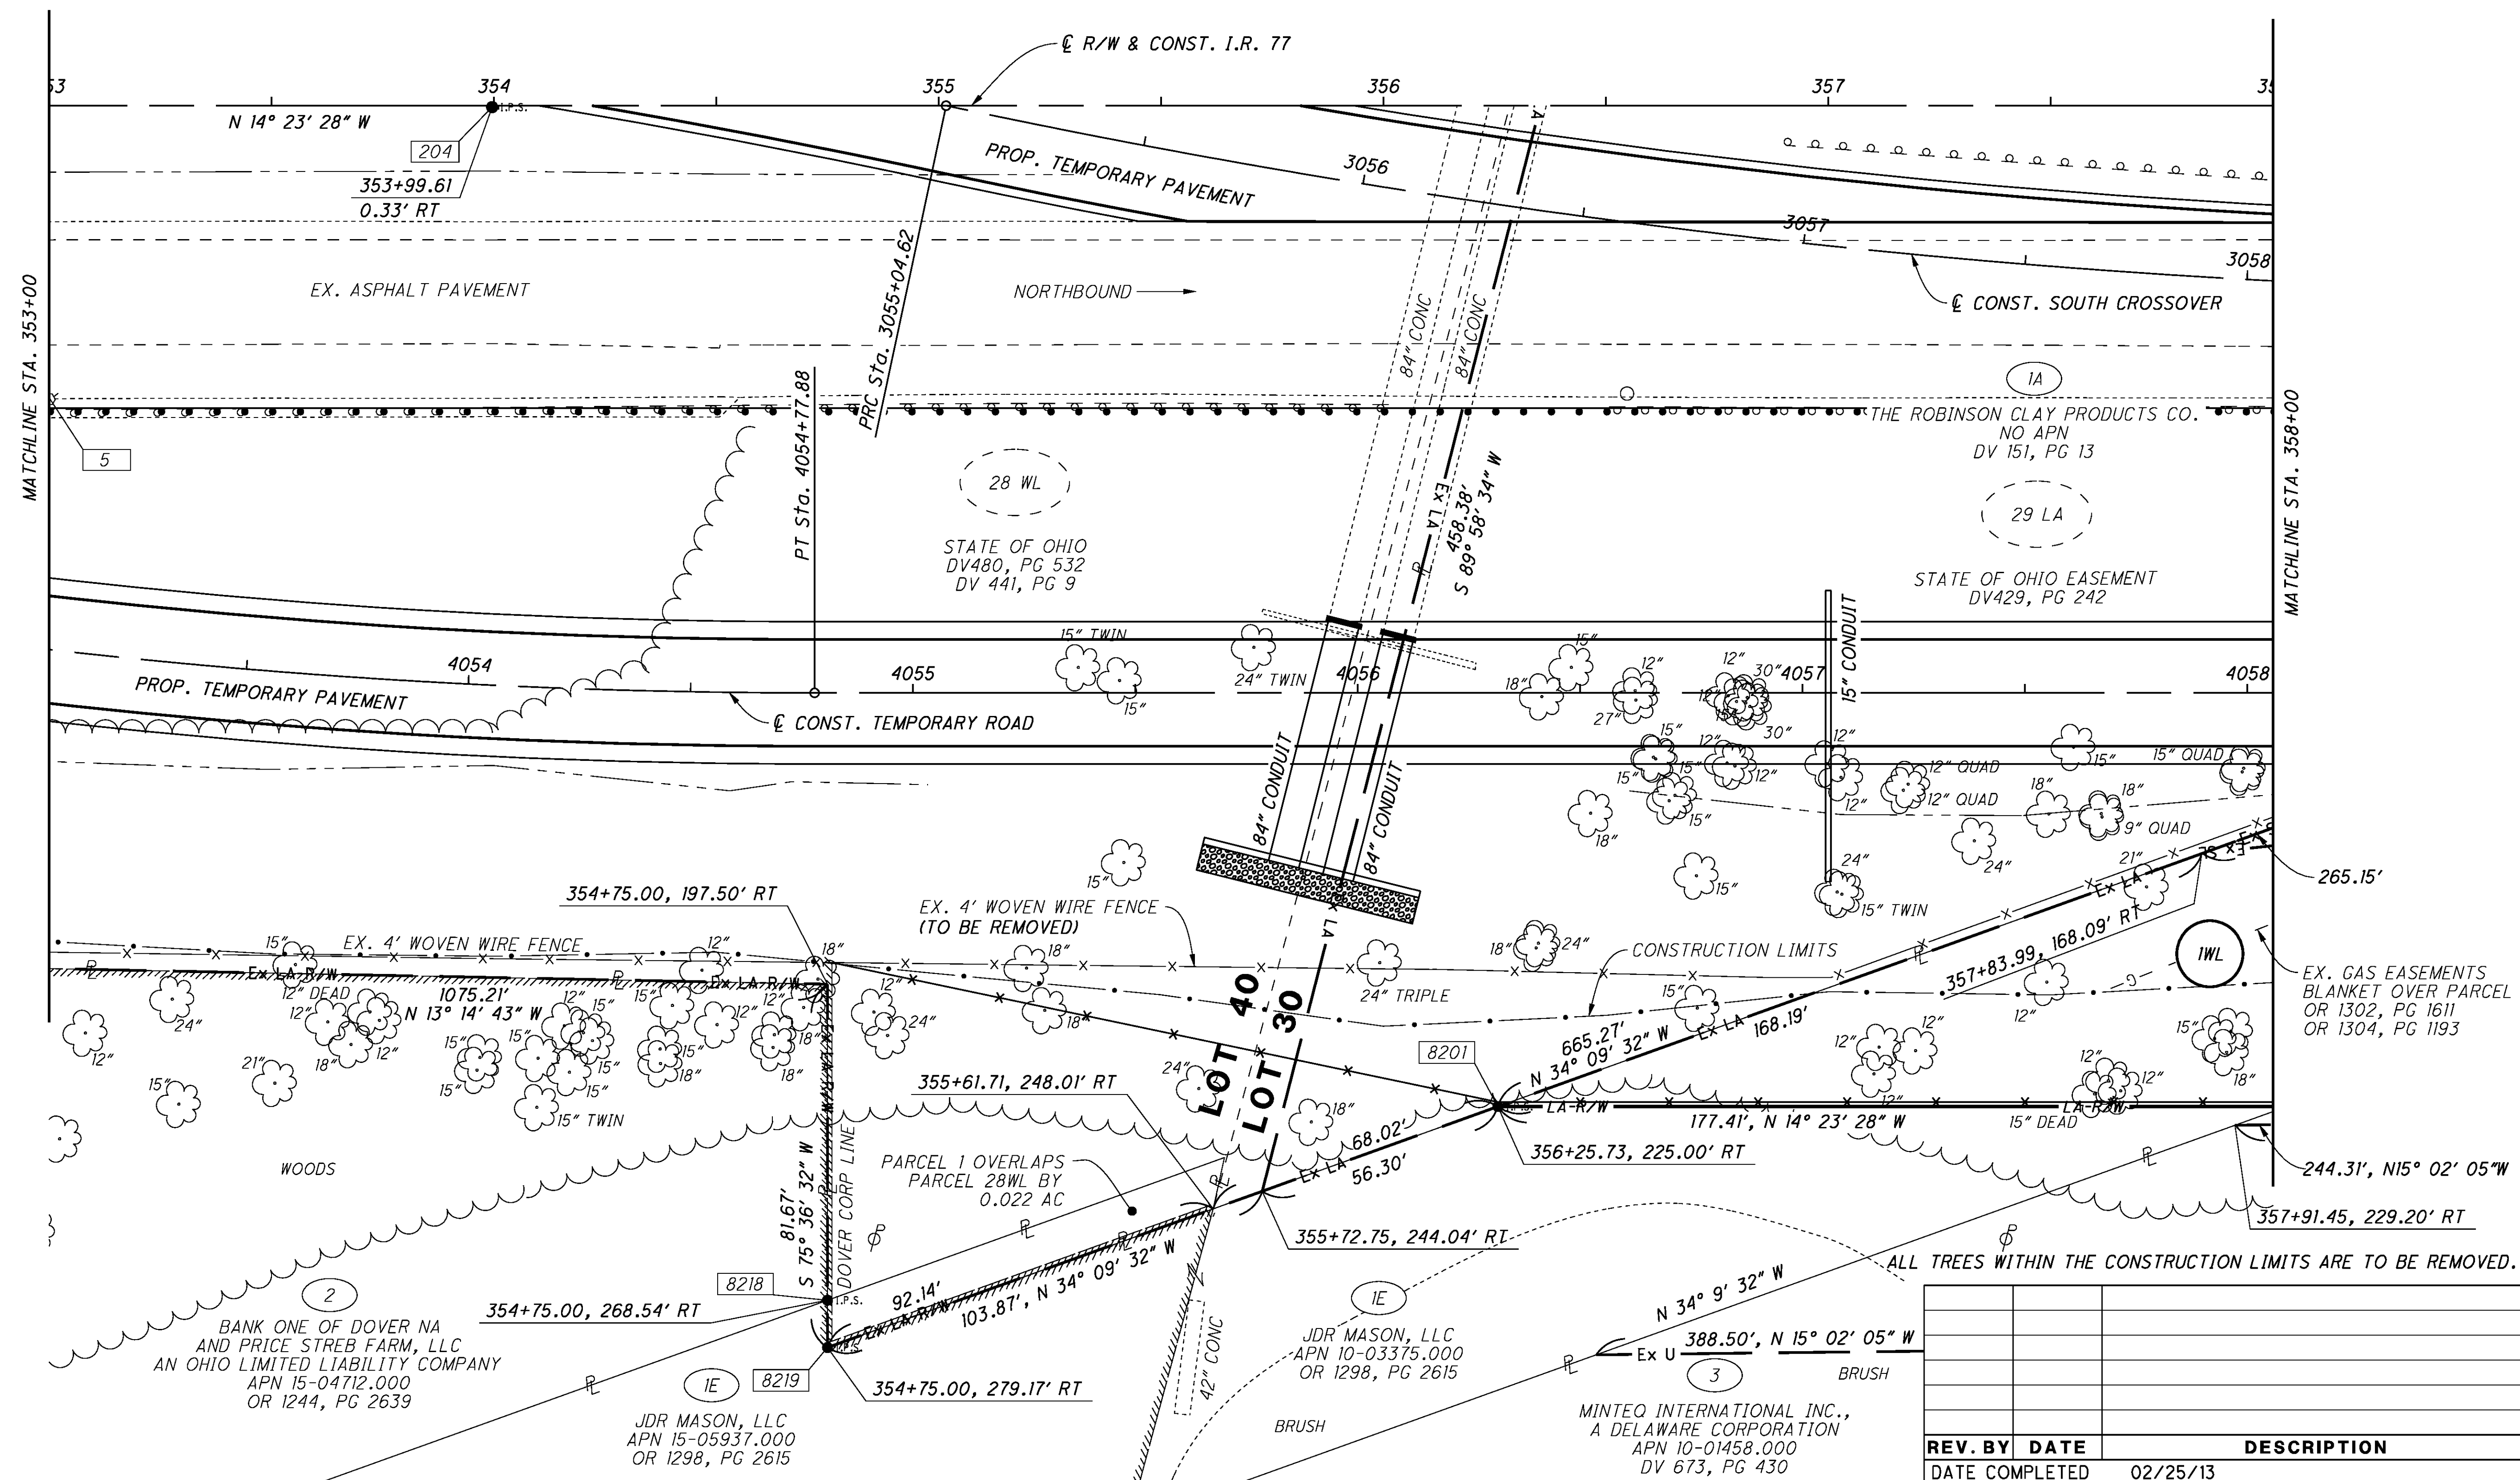

TUSCARAWAS COUNTY
DOVER TOWNSHIP
LOT 30
SECOND QTR. T-9N, R-2W OF
THE UNITED STATES MILITARY DISTRICT

1
JDR MASON, LLC
APN 10-01460.002
OR 1298, PG 2624
WOODED

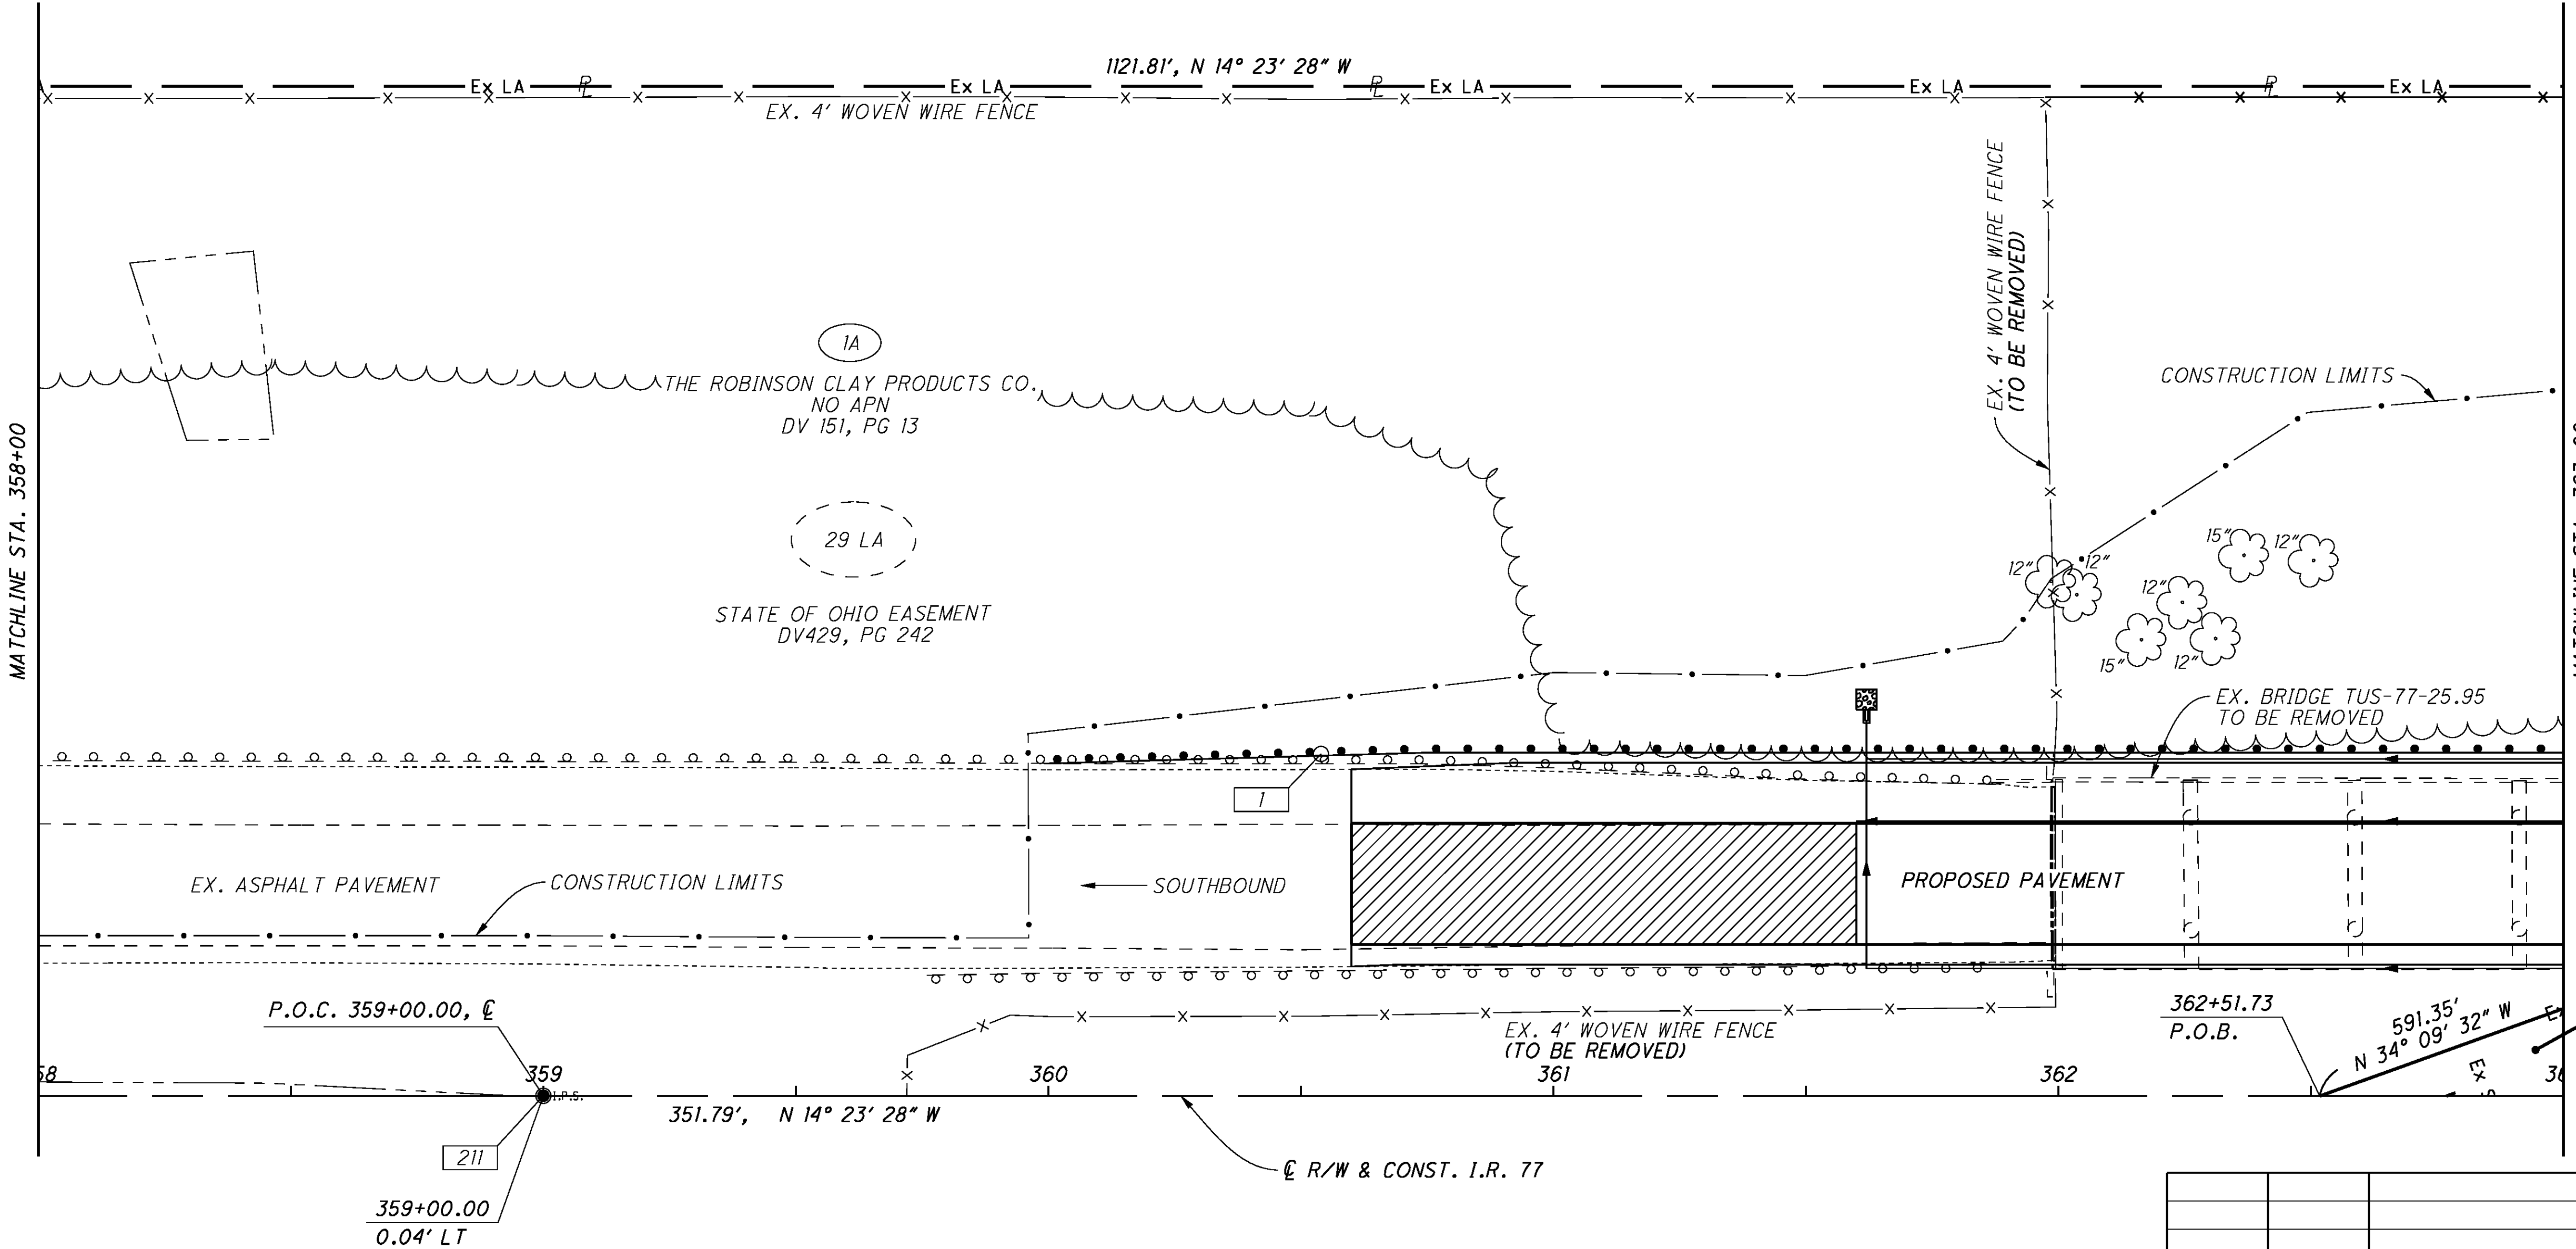

ALL TREES WITHIN THE CONSTRUCTION LIMITS ARE TO BE REMOVED.

REV. BY	DATE	DESCRIPTION
	DATE COMPLETED	02/25/13

02040

HORIZONTAL SCALE IN FEET

PID NO. 87890

R/W DESIGNER MDG
R/W REVIEWER WDT

RIGHT OF WAY DETAIL SHEET
STA. 358+00 TO STA. 363+00 LEFT

TUS-77-25.95

14/25

94
105



/W DESIGNER MDC	/W REVIEWER MDC
--------------------	--------------------

TUS-77-25.95

	96
	105

OIL & GAS WELL
ZEDMARK #6

$$\begin{array}{r} 364 + 45.29 \\ \hline 369.14' \text{ LT} \end{array}$$

JDR MASON, LLC
APN 10-01460.002
OR 1298. PG 2624

WOODED

363+38.00
ACCESS PT.
PLANT ROAD

— EXISTING GRAVEL
PLANT ROAD
(TO BE REMOVED)

THE ROBINSON CLAY PRODUCTS CO.
NO APN
DV 151, PG 13

CONSTRUCTION LIMITS

STATE OF OHIO EASEMENT
DV429, PG 242

EX. GAS EASEMENTS
BLANKET OVER PARCEL
OR 1302, PG 1611
OR 1304, PG 1193

APN 10-03375.000

EX. 4' WOVEN WIRE FENCE
(TO BE REMOVED)

1B

THE ROBINSON CLAY
PRODUCTS CO —
NO APN
DV 172, PG 345

STATE OF OHIO
LIMITED ACCESS EASEMENT
DV429, PG 242

— SOUTHBOUND

PROPOSED PAVEMENT

PAVEMENT

-EX. BRIDGE TUS-77-25.95
TO BE REMOVED

N 14° 23' 28" W

- C R/W & CONST. I.R. 77


ALL TREES WITHIN THE CONSTRUCTION LIMITS ARE TO BE REMOVED.

[illegible]

A horizontal scale bar with markings at 0, 10, 20, and 40 feet. To the right of the scale bar is a north arrow pointing towards the top right, with the letter 'N' inside a circle.

R/W DESIGNER	MDG
R/W REVIEWER	WDT

TUS-77-25.95

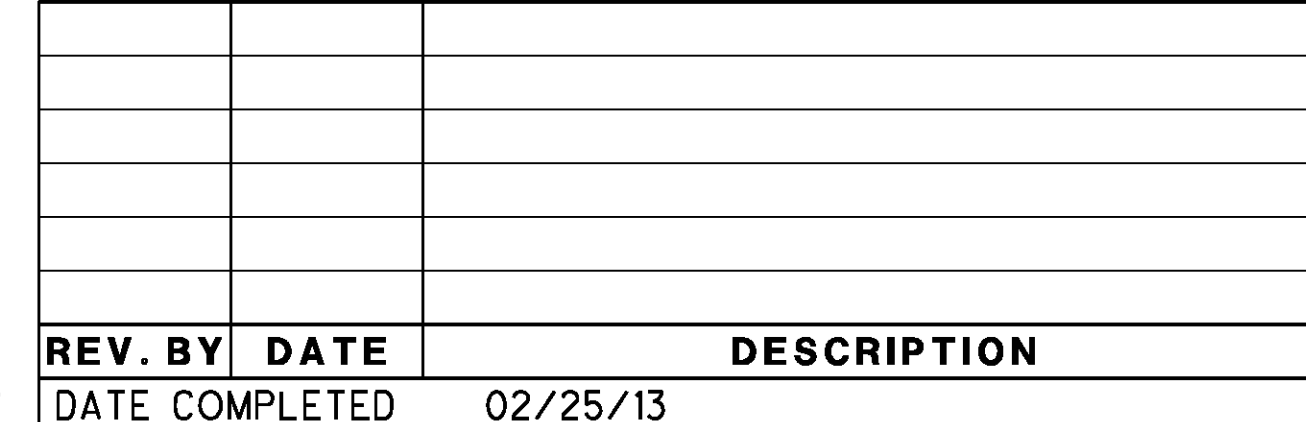[illegible]

A circular sign with a black border. Inside, a black arrow points to the right, and a black 'N' is superimposed over it, indicating that right turns are prohibited.

PID NO.
87890

R/W DESIGNER
MDG


R/W REVIEWER
WDT

RIGHT OF WAY DETAIL SHEET
STA. 373+00 TO STA. 378+00 RIGHT

TUS-77-25.95

21 / 25

101
105

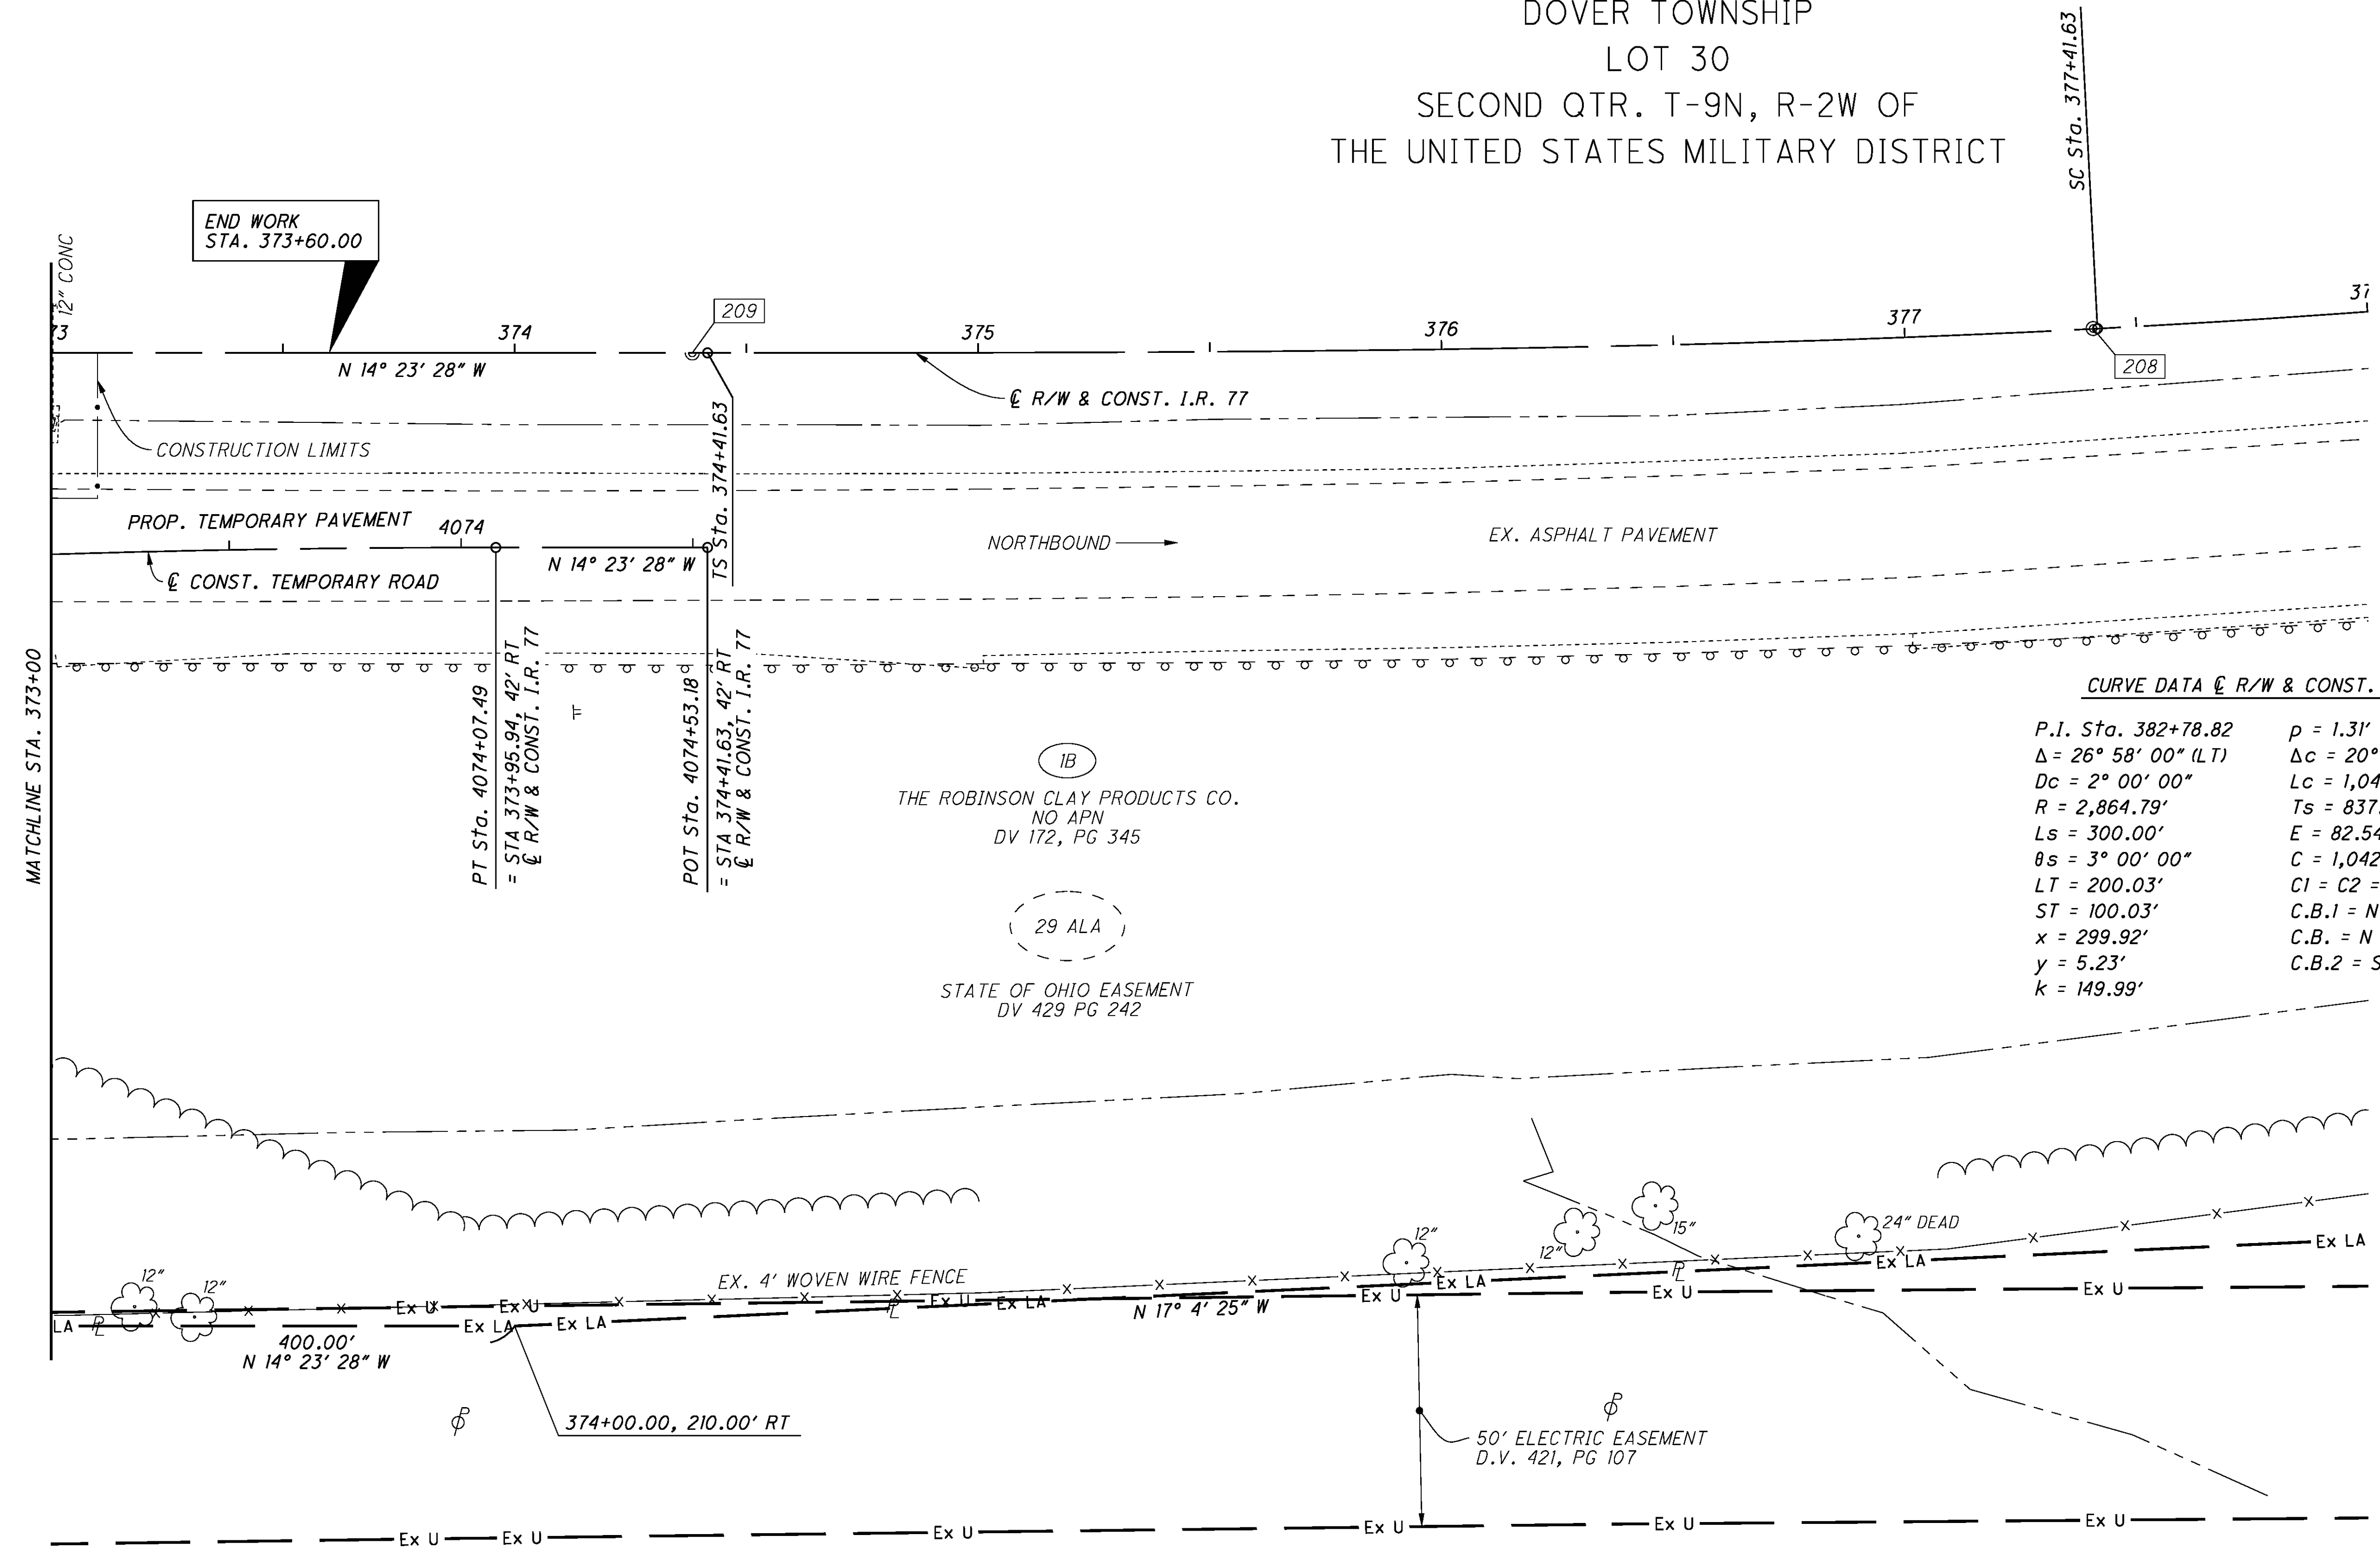

CURVE DATA @ R/W & CONST. I.R. 77

$P.I. Sta. 382+78.82$	$p = 1.31'$
$\Delta = 26^{\circ} 58' 00'' (LT)$	$\Delta c = 20^{\circ} 58' 00'' (LT)$
$Dc = 2^{\circ} 00' 00''$	$Lc = 1,048.33'$
$R = 2,864.79'$	$Ts = 837.19'$
$Ls = 300.00'$	$E = 82.54'$
$\theta s = 3^{\circ} 00' 00''$	$C = 1,042.49'$
$LT = 200.03'$	$C1 = C2 = 299.96'$
$ST = 100.03'$	$C.B.1 = N 15^{\circ} 23' 28'' W$
$x = 299.92'$	$C.B. = N 27^{\circ} 52' 28'' W$
$y = 5.23'$	$C.B.2 = S 40^{\circ} 21' 28'' E$
$k = 149.99'$	

DANIEL L. HOSTETLER
AND MICHELLE R. HOSTETLER,
HUSBAND AND WIFE
APN 10-00438.000
OR 1316, PG 2250

ALL TREES WITHIN THE CONSTRUCTION LIMITS ARE TO BE REMOVED.

REV. BY	DATE	DESCRIPTION
DATE COMPLETED	02/25/13	


PID NO.
87890

R/W DESIGNER	
MDG	
R/W REVIEWER	
WDT	

PROPERTY DETAIL SHEET
STA 305+00 TO STA 325+00

TUS-77-25.95

22 / 25

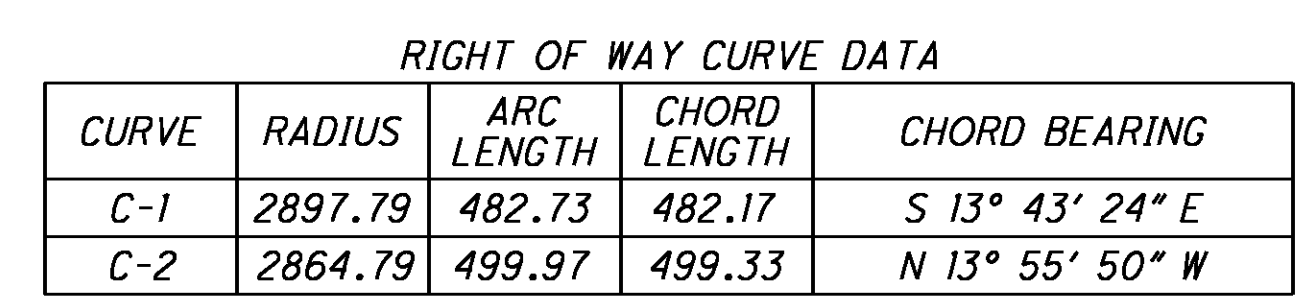[illegible]

100 50 200
HORIZONTAL
SCALE IN FEET


R/W DESIGNER

MDG


R/W REVIEWER

WDT

TUS-77-25.95
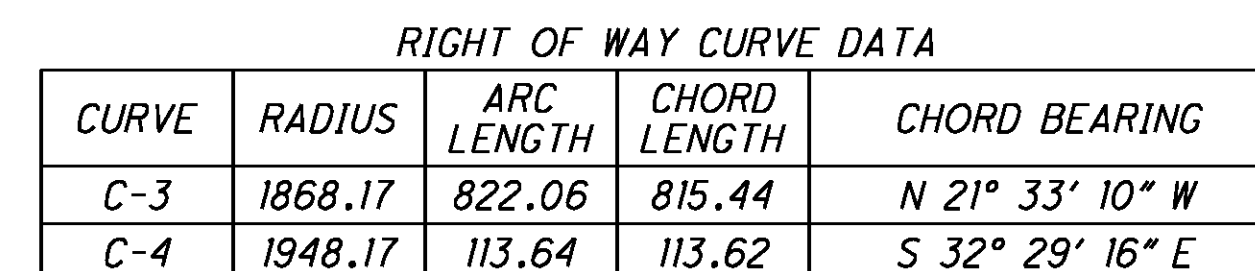
$$\frac{103}{105}$$


REV. BY	DATE	DESCRIPTION
DATE COMPLETED	02/25/13	

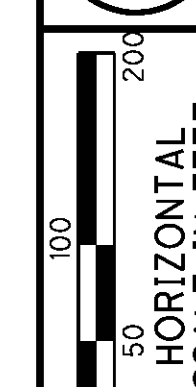

DESIGNER
MDC
REVIEWER

TUS-77-25.95

	104
	105

**CITY OF DOVER
DOVER TOWNSHIP
LOTS 30 & 40
SECOND QTR. T-9N, R-2W OF
THE UNITED STATES MILITARY DISTRICT**

EASEMENT OVERLAP TABLE

PARCEL NO.	EASEMENT REQUIRED	TOTAL AREA	AREA OF OVERLAP	CURRENT EASEMENT
3-T	TEMPORARY	0.371 AC	0.026 AC	ELECTRIC EASEMENT D.V. 421, PG 107

PARCEL NO.
1-WL

TOTAL AREA
77030.15 S.F.
(1.768 AC)

AREA OF EXIST. EASEMENT
0.00 S.F.

EASEMENT TYPE
AERIAL (NOT AT GROUND LEVEL)

AREA OF EXIST. EASEMENT
43171.95 S.F.

EASEMENT TYPE
SLOPE EASEMENTS

AREA OF EXIST. EASEMENT
591.95 S.F.

EASEMENT TYPE
OCCUPATIONAL (NOT IN SLOPE EASEMENT)

TOTAL AREA LESS EXIST. EASEMENTS
33266.25 S.F.
(0.764 AC)

AREA OF EXIST. EASEMENT
43763.90 S.F.
(1.004 AC)

EASEMENT TYPE
TOTAL

ALL EXISTING EASEMENT DESIGNATION FROM STATE OF OHIO DEPARTMENT OF HIGHWAY TUS-21-30.64
EASEMENTS ACQUIRED BY DEED BOOK VOLUME 464 PAGE 246

PARCEL NO.	TOTAL AREA	AREA OF EXIST. EASEMENT	EASEMENT TYPE
I-WL	77030.15 S.F. (1.768 AC)	0.00 S.F.	AERIAL (NOT AT GROUND LEVEL)
		43171.95 S.F.	SLOPE EASEMENTS
		591.95 S.F.	OCCUPATIONAL (NOT IN SLOPE EASEMENT)
TOTAL AREA LESS EXIST. EASEMENTS	33266.25 S.F. (0.764 AC)	43763.90 S.F. (1.004 AC)	TOTAL

ALL EXISTING EASEMENT DESIGNATION FROM STATE OF OHIO DEPARTMENT OF HIGHWAY TUS-21-30.64
EASEMENTS ACQUIRED BY DEED BOOK VOLUME 464 PAGE 246


EASEMENT OVERLAP TABLE

PARCEL NO.	EASEMENT REQUIRED	TOTAL AREA	AREA OF OVERLAP	CURRENT EASEMENT
3-T	TEMPORARY	0.371 AC	0.026 AC	ELECTRIC EASEMENT D.V. 421, PG 107

		-
REV. BY	DATE	DESCRIPTION
DATE COMPLETED	02/25/13	

P.I.Sta. 382+78.82
 $\Delta = 26^{\circ} 58' 00''$ (LT)
 $Dc = 2^{\circ} 00' 00''$
 $R = 2,864.79'$
 $Ls = 300.00'$
 $\theta s = 3^{\circ} 00' 00''$
 $LT = 200.03'$
 $ST = 100.03'$
 $x = 299.92'$
 $y = 5.23'$
 $k = 149.99'$
 $p = 1.31'$
 $\Delta c = 20^{\circ} 58' 00''$ (LT)
 $Lc = 1,048.33'$
 $Ts = 837.19'$
 $Es = 82.54'$
 $C = 1,042.49'$
 $C1 = C2 = 299.96'$
 $C.B.1 = N 15^{\circ} 23' 28'' W$
 $C.B. = N 27^{\circ} 52' 28'' W$
 $C.B.2 = S 40^{\circ} 21' 28'' E$

TUSCARAWAS COUNTY
FRANKLIN TOWNSHIP
SECTION 1 & 10 T-9N, R-3W
DOVER TOWNSHIP
LOTS 20 & 30
SECOND QTR. T-9N, R-2W OF
THE UNITED STATES MILITARY DISTRICT

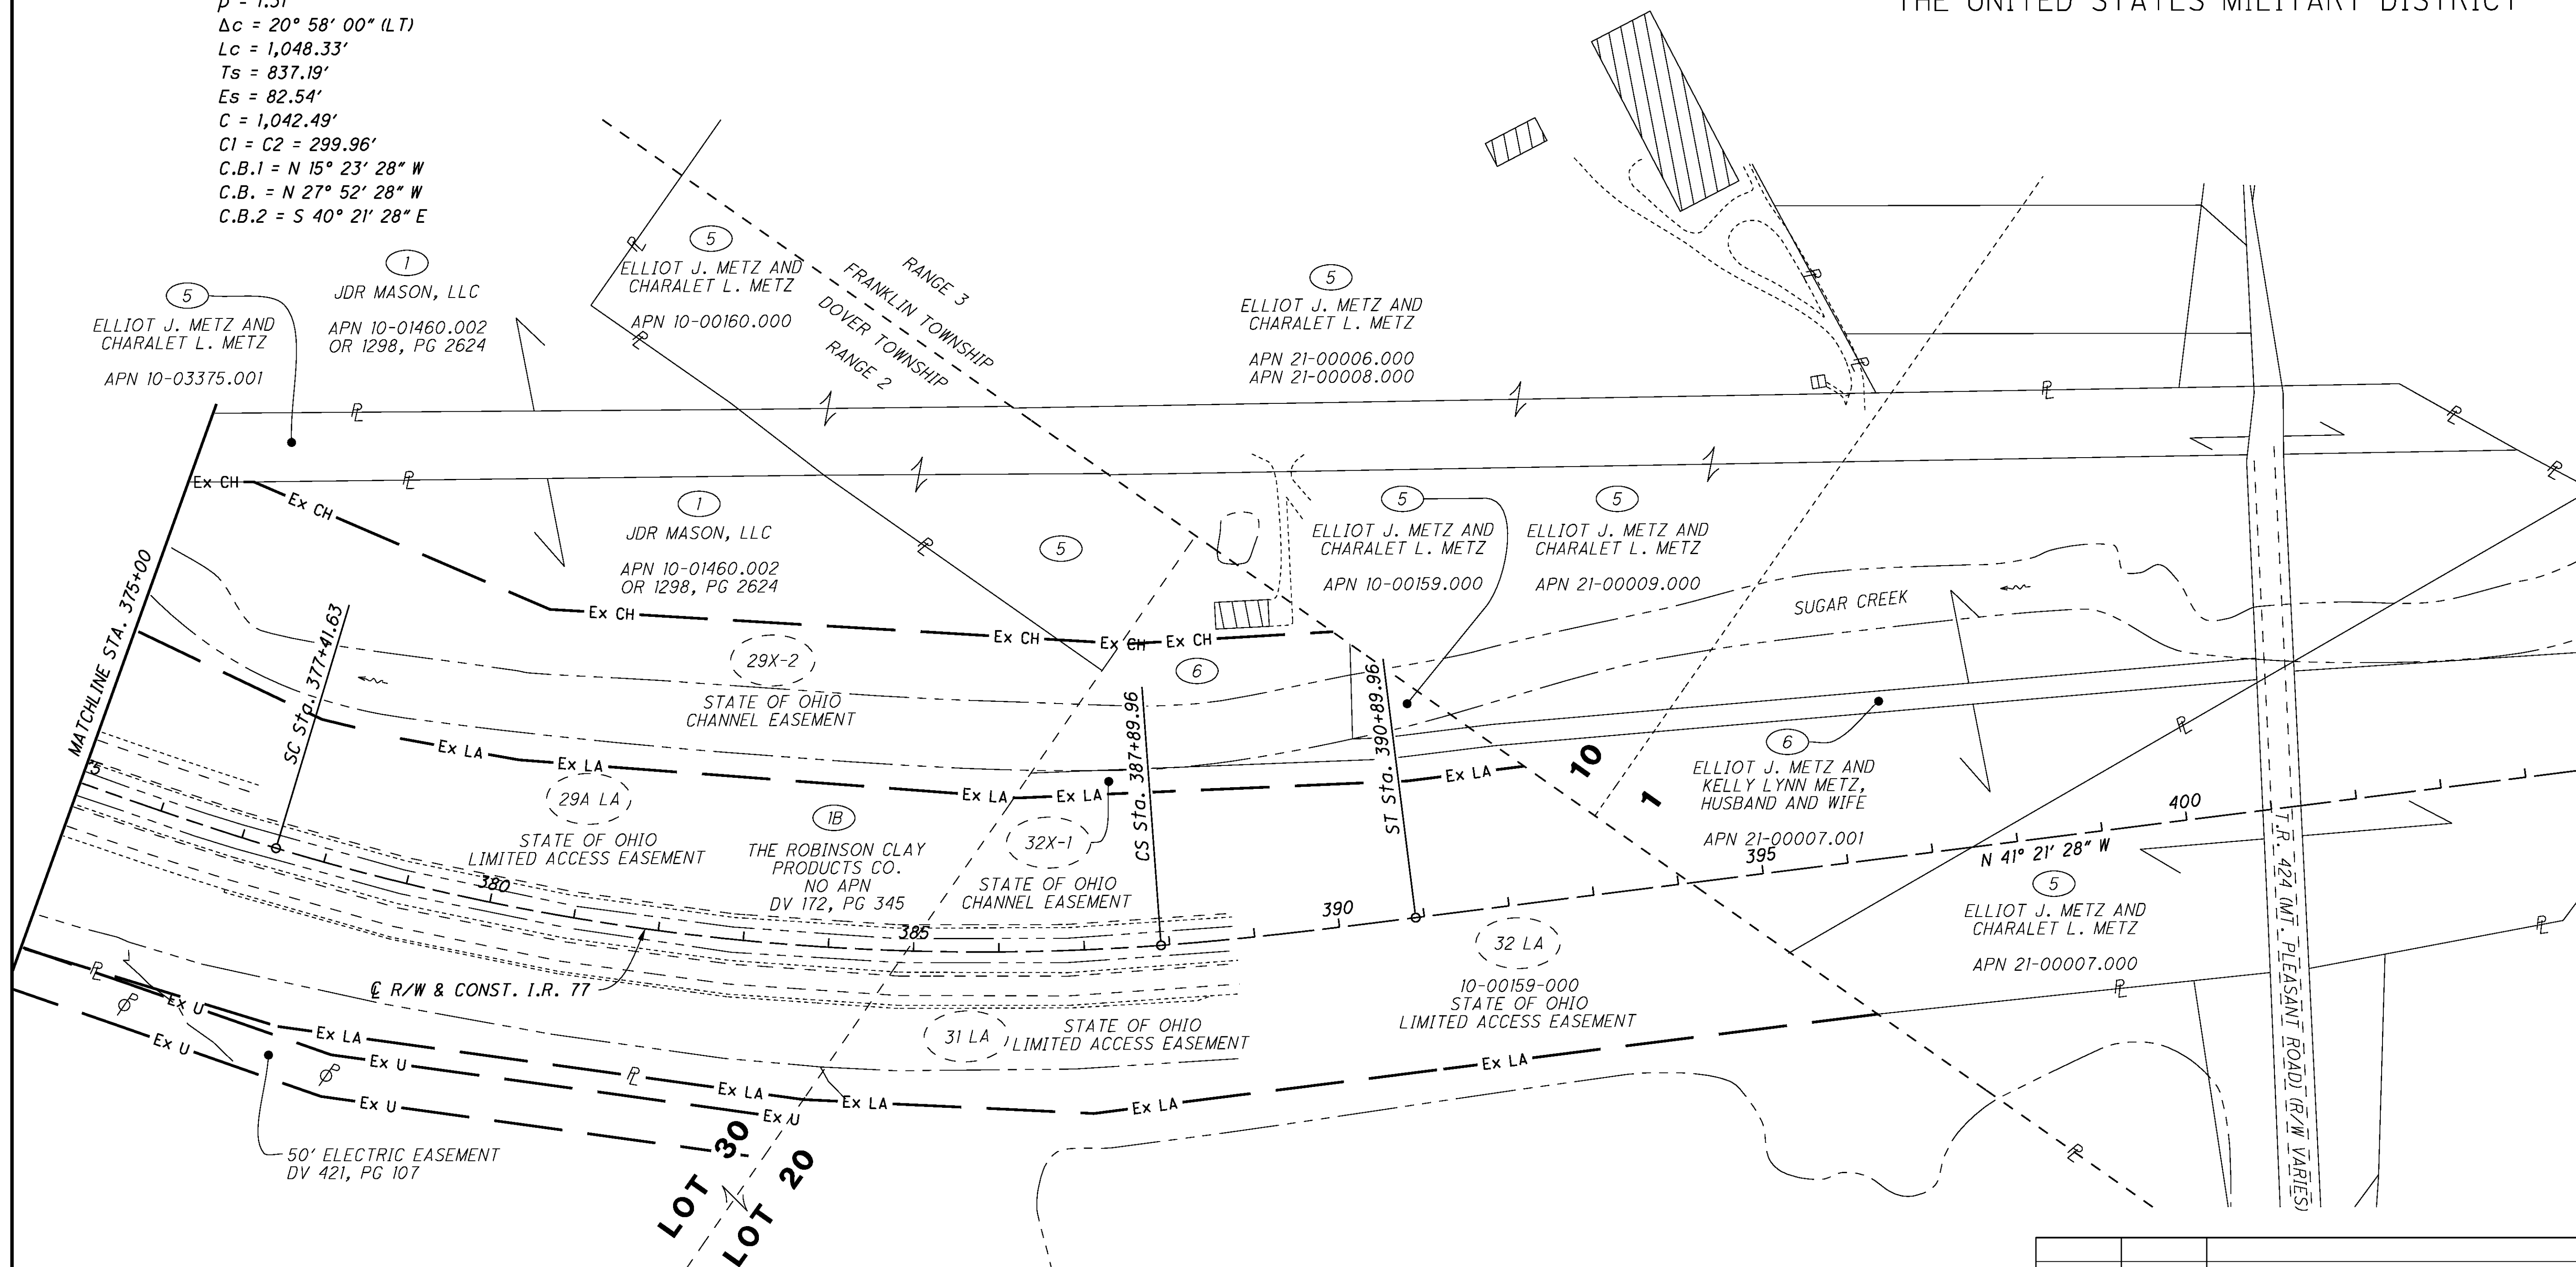

REV. BY	DATE	DESCRIPTION
DATE COMPLETED	02/25/13	

PROJECT DESCRIPTION

THIS PROJECT IS THE REPLACEMENT OF THE TWO, MULTI-SPAN, BRIDGES WITH AN EMBANKMENT ON INTERSTATE ROUTE 77 AT STRAIGHT LINE MILE 25.95 IN TUSCARAWAS COUNTY.

HISTORIC RECORDS

1962 EXPLORATION PROGRAM. THE SOIL PROFILE FOR TUS-21-30.64, FED ID I-1G-77-3(10) 88 PERFORMED IN JUNE 1962 IS AVAILABLE IN THE ODOT ARCHIVES AND WAS REVIEWED AS PART OF THIS PROJECT. THE SUBSURFACE DATA FOR THESE BRIDGES WAS PART OF THE EXPLORATION PROGRAM FOR CONSTRUCTION OF IR-77 BEGINNING AT TUSCARAWAS COUNTY ROAD 80 AND ENDING AT US-250 SOUTHEAST OF STRASBURG, INCLUDING THE GRADE SEPERATIONS WITH THE PENNSYLVANIA RAILROAD COMPANY.

THE EXPLORATION DATA FOR THE TUS-21-3254 BRIDGES WAS PERFORMED JUNE 21-28, 1962. IT CONSISTED OF 5 SOIL BORINGS. THE BORINGS WERE IDENTIFIED AS B-4, B-10, B-15, B-22 AND B-29. BORING B-4 STARTED AT EL. 898.5 AND TERMINATED AT EL. 842.5. BORING B-10 STARTED AT EL. 907.2 AND TERMINATED AT EL. 856.2. BORING B-15 STARTED AT EL. 901.1 AND TERMINATED AT EL. 850.1. BORING B-22 STARTED AT EL. 902.8 AND TERMINATED AT EL. 851.8. BORING B-29 STARTED AT EL. 902.4 AND TERMINATED AT EL. 851.4. THESE ELEVATIONS WERE BASED ON THE NGVD 1929 DATUM. ALL FIVE BORING LOGS CAN BE FOUND IN THE GEOTECHNICAL REPORT FOR THIS BRIDGE REMOVAL PROJECT.

GEOLOGY

THIS STRUCTURE IS LOCATED IN THE MUSKINGUM-PITTSBURGH PLATEAU PHYSIOGRAPHIC REGION. THIS REGION IS DISSECTED PLATEAU HAVING BROAD MAJOR VALLEYS THAT CONTAIN OUTWASH TERRACES; MEDIUM GRAINED BEDROCK SEQUENCES OF SILTSTONE, SHALE, SANDSTONE, AND COAL.

RECONNAISSANCE

ON JULY 25, 2011 A SITE RECONNAISSANCE VISIT WAS MADE. THE EXISTING PAVEMENT WAS OBSERVED TO BE IN GOOD CONDITION. THE BRIDGE DECK AND PIERS WERE OBSERVED TO BE SPALLING AND FALLEN CONCRETE WAS OBSERVED AT MANY LOCATIONS.

THE SURROUNDING AREA IS DESCRIBED AS RURAL-INDUSTRIAL. THERE WAS CONSIDERABLE OVERGROWTH. STANDING WATER WAS OBSERVED ON THE ACCESS TRAIL FOR THE GAS WELL, AND IN LOW LYING AREAS OF THE SITE. THE SUBGRADE CONSISTS OF FILL THAT IS LIKELY OF VARIABLE PERMEABILITY. WALKING AND PROBING THE GROUND BETWEEN THE TWO BRIDGES WITH A SHARPENED STEEL ROD FOUND MANY INDICATIONS THAT UNCONTROLLED FILL, SUCH AS TRASH PITS, COAL FINE PILES, WASTE CONCRETE, AND DEEP (MORE THAN 2') VEGETATION PITS, ARE PRESENT ACROSS THE ENTIRE AREA.

SUBSURFACE EXPLORATION

THE FIELD EXPLORATION WAS CONDUCTED IN TWO PHASES. PHASE ONE OCCURRED BETWEEN JULY 26, 2011 AND JULY 28, 2011, WHEN TWO STRUCTURAL BORINGS (B-003-0-11 AND B-004-0-11) WERE ADVANCED BY TTL, INC. TO DEPTHS OF 105 AND 90 FEET, RESPECTIVELY. THE SECOND PHASE WAS PERFORMED BETWEEN SEPTEMBER 12, 2012 AND SEPTEMBER 14, 2012, WHEN SIX EMBANKMENT BORINGS WERE ADVANCED TO DEPTHS BETWEEN 20 AND 35 FEET (B-001-0-12 TO B-006-0-12).

THE BORINGS WERE DRILLED WITH AN ATV MOUNTED ROTARY DRILL RIG, USING 3¼-INCH I.D. HOLLOW STEM AUGERS TO ADVANCE THE HOLES THROUGH THE SOIL. DISTURBED SAMPLES WERE OBTAINED IN ACCORDANCE WITH THE STANDARD PENETRATION TEST (AASHTO T206) AT 2.5 TO 5.0-FOOT INTERVALS FOR THE FULL DEPTH OF THE BORINGS. THE HAMMER SYSTEM FOR PHASE ONE WAS LAST CALIBRATED IN DECEMBER 28, 2009, THE HAMMER SYSTEM FOR THE SECOND PHASE WAS CALIBRATED JANUARY 16, 2012. THE AVERAGE DRILL ROD ENERGY RATIO (ER) WAS 66% AND 79.8%, RESPECTIVELY.

EXPLORATION FINDINGS

THE TEST BORINGS DISCLOSED PREDOMINATELY COHESIONLESS SOILS (A-1-a, A-1-b, A-2-4, A-3, A-3a) WITH NEAR SURFACE FILL DEPOSITS. THE DEPOSITS RANGE FROM LOOSE TO HARD WITH AN AVERAGE RELATIVE DENSITY OF MEDIUM DENSE. ALL BORINGS WERE TERMINATED BEFORE ENCOUNTERING BEDROCK.

MANY OF THE BORINGS ENCOUNTERED AN UNCONTROLLED FILL THAT CONSISTED OF FINE GRAIN SOILS AND CONSTRUCTION DEBRIS (PRIMARILY BRICK FRAGMENTS) TO DEPTHS UP TO 13 FEET. FREE WATER WAS OBSERVED AT ELEVATIONS 882.0 TO 889.9, AND SAND "HEAVED" INTO THE AUGERS IN BORING B-003-0-11 AND B-004-0-11, AT THE FREE WATER ELEVATION.

SPECIFICATIONS


THIS GEOTECHNICAL EXPLORATION WAS PERFORMED IN ACCORDANCE WITH THE STATE OF OHIO, DEPARTMENT OF TRANSPORTATION, OFFICE OF GEOTECHNICAL ENGINEERING, SPECIFICATIONS FOR GEOTECHNICAL EXPLORATIONS, DATED JANUARY 2012.

AVAILABLE INFORMATION

ALL AVAILABLE SOIL AND BEDROCK INFORMATION THAT CAN BE CONVENIENTLY SHOWN ON THE GEOTECHNICAL EXPLORATION SHEETS HAS BEEN SO REPORTED. ADDITIONAL EXPLORATIONS MAY HAVE BEEN MADE TO STUDY SOME SPECIAL ASPECT OF THE PROJECT. COPIES OF THIS DATA, IF ANY, MAY BE INSPECTED IN THE DISTRICT DEPUTY DIRECTOR'S OFFICE, THE OFFICE OF GEOTECHNICAL ENGINEERING AT 1600 WEST BROAD STREET OR THE OFFICE OF STRUCTURAL ENGINEERING AT 1980 WEST BROAD STREET.


LEGEND

DESCRIPTION	ODOT CLASS	CLASSIFIED MECH./VISUAL	
GRAVEL AND/OR STONE FRAGMENTS	A-1-a	11	13
GRAVEL AND/OR STONE FRAGMENTS WITH SAND	A-1-b	7	29
GRAVEL AND/OR STONE FRAG. WITH SAND AND SILT	A-2-4	0	4
FINE SAND	A-3	1	11
COARSE SAND AND GRAVEL	A-3a	2	10
SANDY SILT	A-4a	2	7
SILT AND CLAY	A-6a	1	7
	TOTAL	24	81
UNCONTROLLED FILL	VISUAL		
PAVEMENT OR BASE = X = APPROXIMATE THICKNESS	VISUAL		
SOD AND TOPSOIL = X = APPROXIMATE THICKNESS	VISUAL		
BORING LOCATION - PLAN VIEW.			
HISTORIC BORING LOCATION - PLAN VIEW.			
DRIVE SAMPLE AND/OR ROCK CORE BORING PLOTTED TO VERTICAL SCALE ONLY. HORIZONTAL BAR INDICATES A CHANGE IN STRATIGRAPHY.			
WC	INDICATES WATER CONTENT IN PERCENT.		
N ₆₀	INDICATES STANDARD PENETRATION RESISTANCE NORMALIZED TO 60% DRILL ROD ENERGY RATIO.		
W	INDICATES FREE WATER ELEVATION.		
INDICATES A NON-PLASTIC MATERIAL WITH A MOISTURE CONTENT GREATER THAN 25 % OR GREATER THAN 19 % WITH A WET APPEARANCE.			
SS	INDICATES A SPLIT SPOON SAMPLE.		
NP	INDICATES A NON-PLASTIC SAMPLE.		

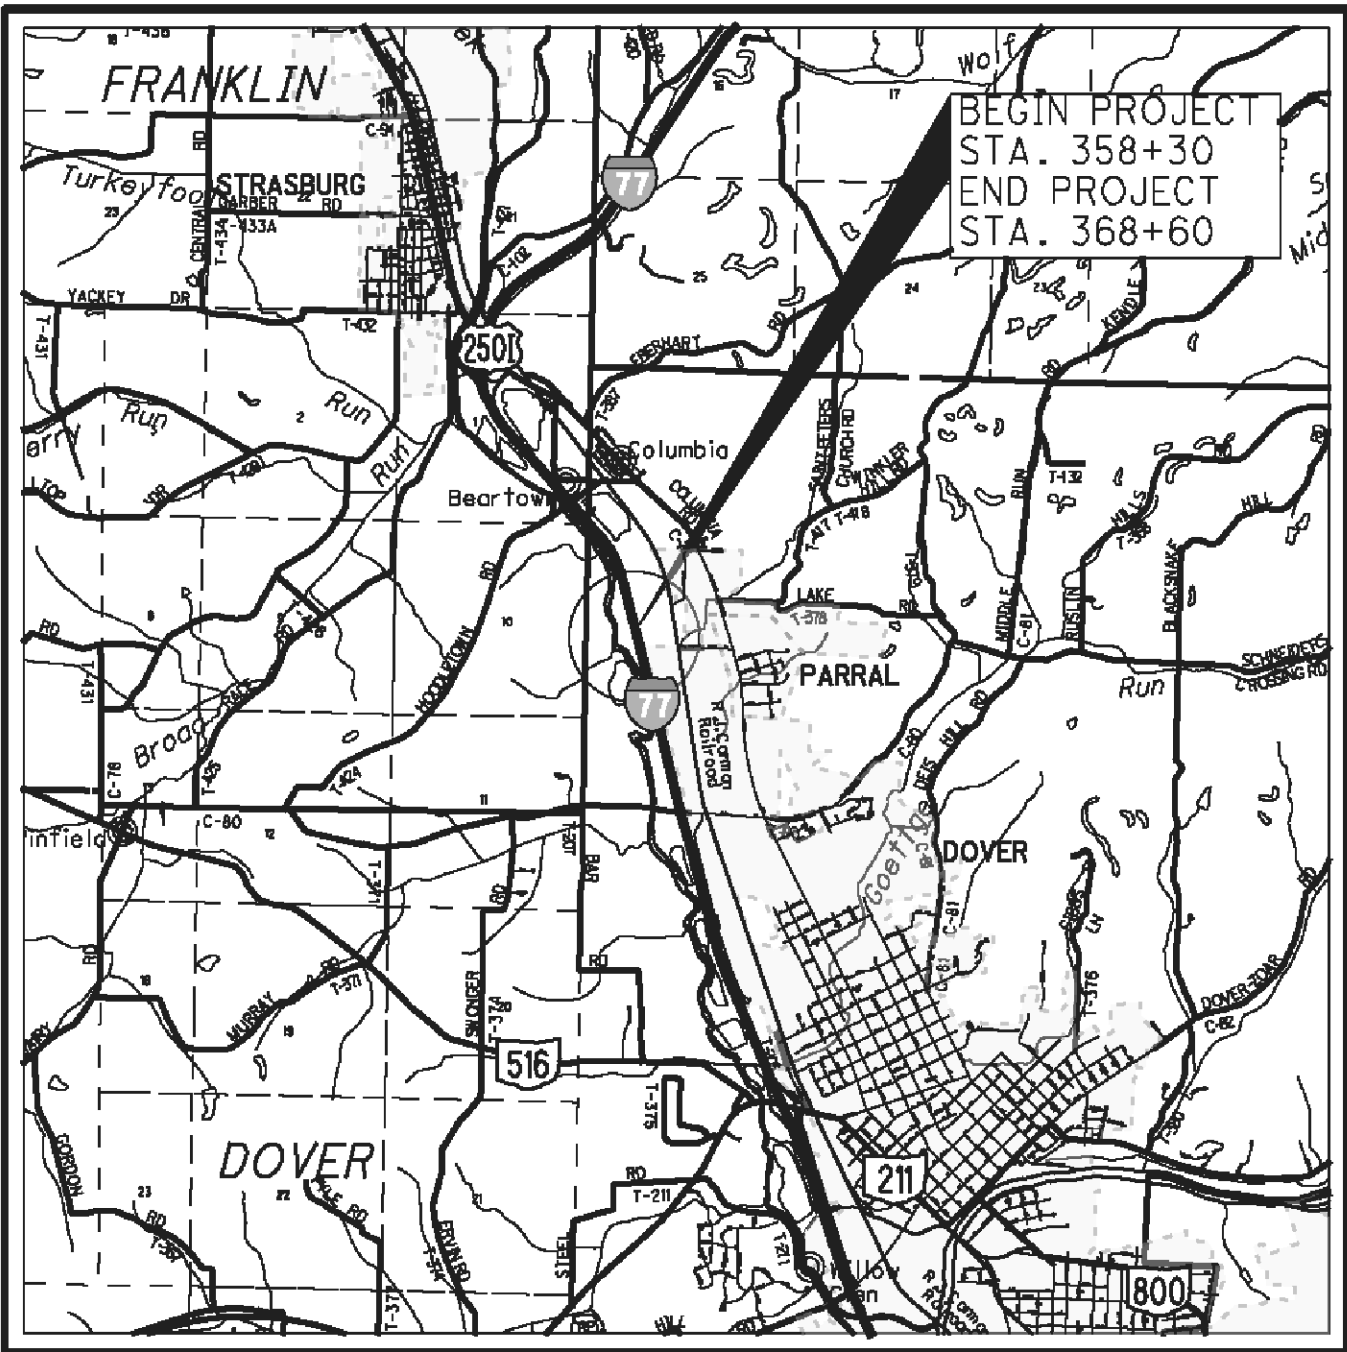

LOCATION MAP
SCALE IN MILES

PARTICLE SIZE DEFINITIONS

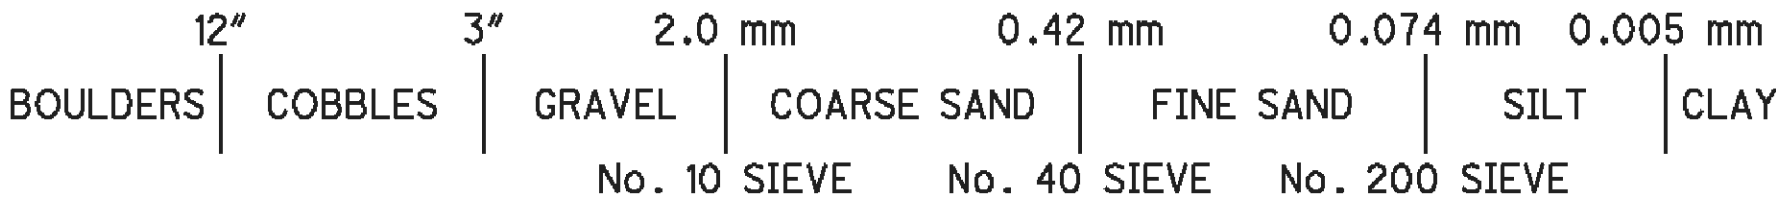


RECON. - TLM 7/25/11
DRILLING - TTL, INC. 7/26/11 - 9/12/12
DRAWN - TLM 1/8/12
REVIEWED - MWW 1/8/12

PID NO.
87890



STRUCTURAL FOUNDATION EXPLORATION
BRIDGE NO. TUS-77-2595


TUS-77-25.95

1 / 14

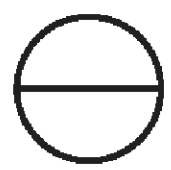


DESIGN AGENCY
GANNETT FLEMING ENGINEERS & ARCHITECTS, PC.
SUITE 104, 300 N. CLEVELAND MASSILLON ROAD
AKRON, OHIO 44333

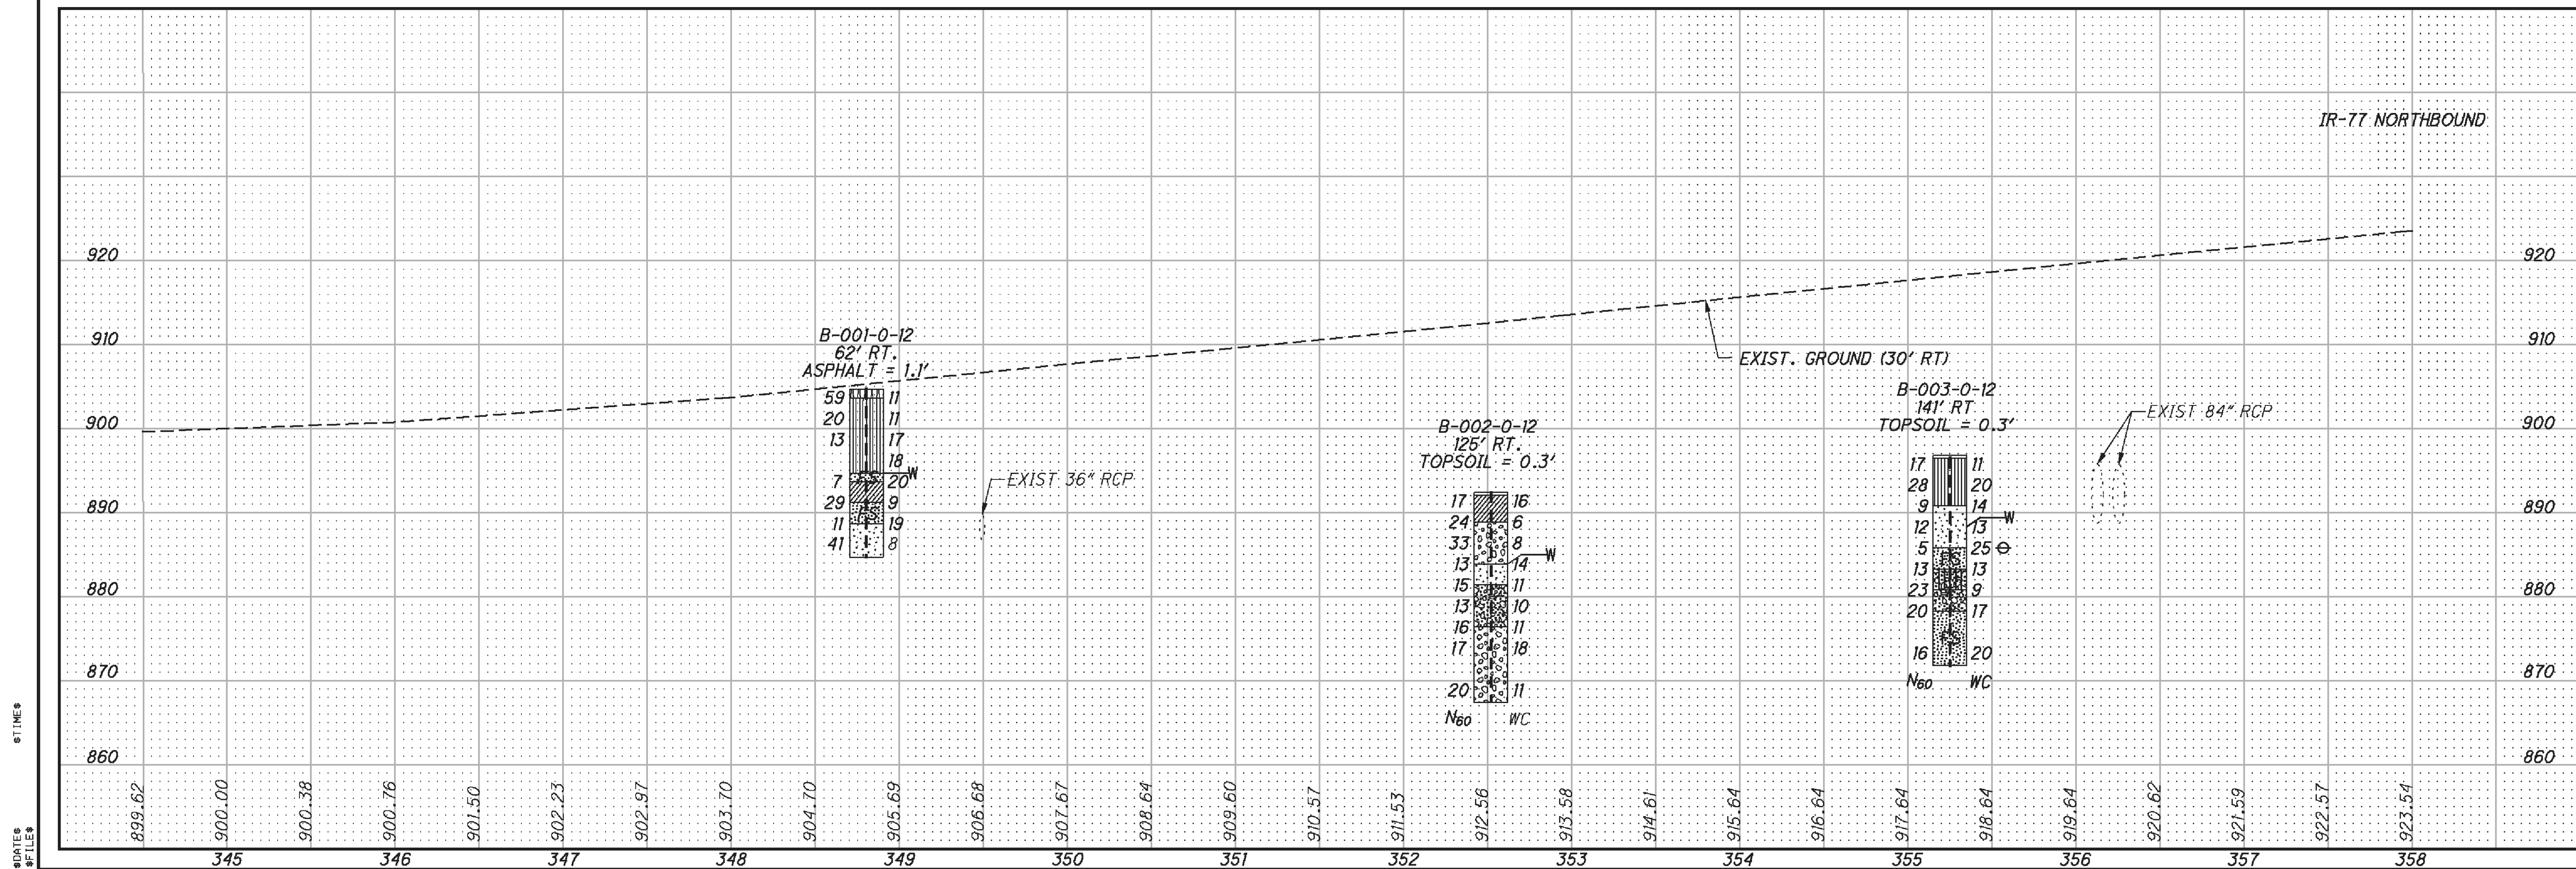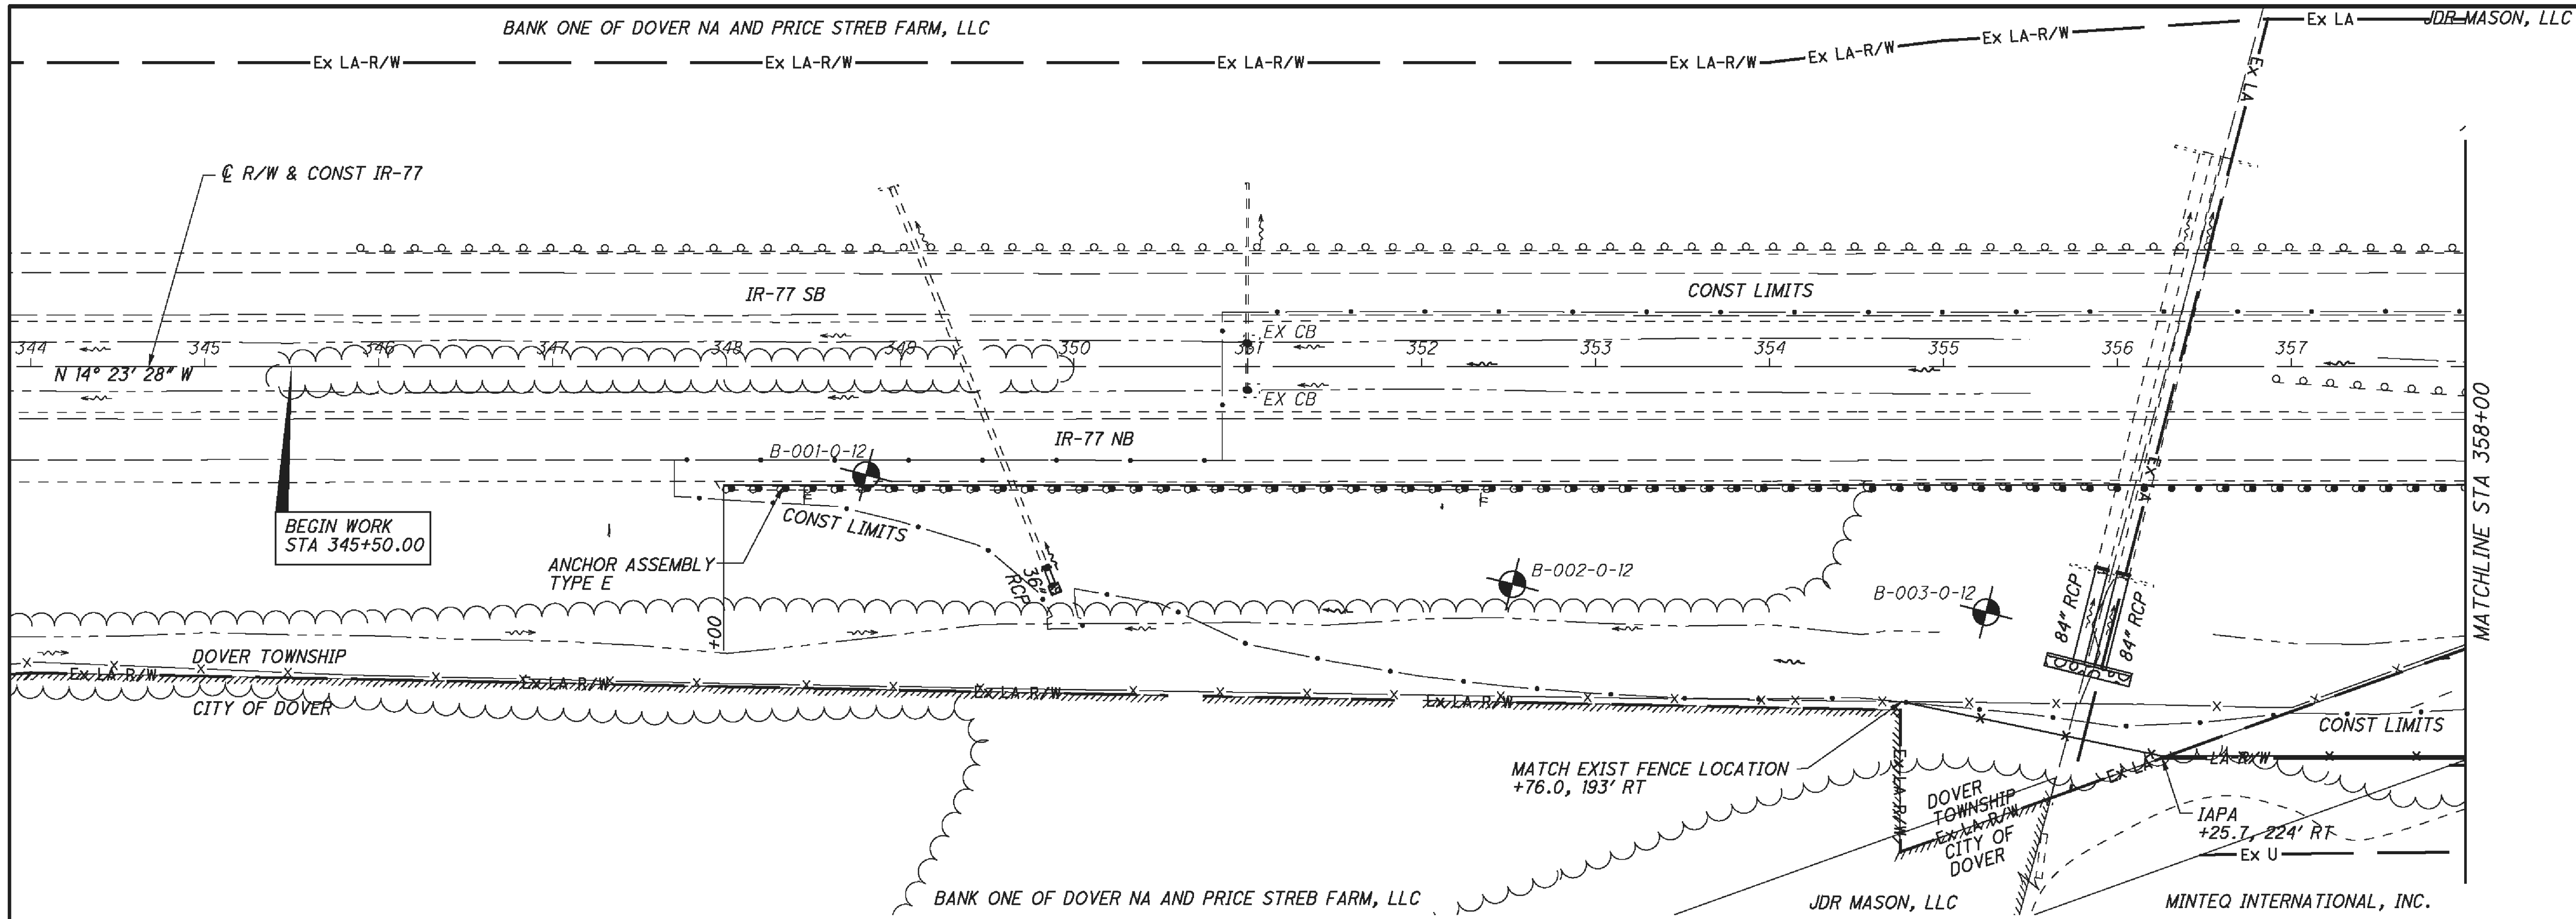

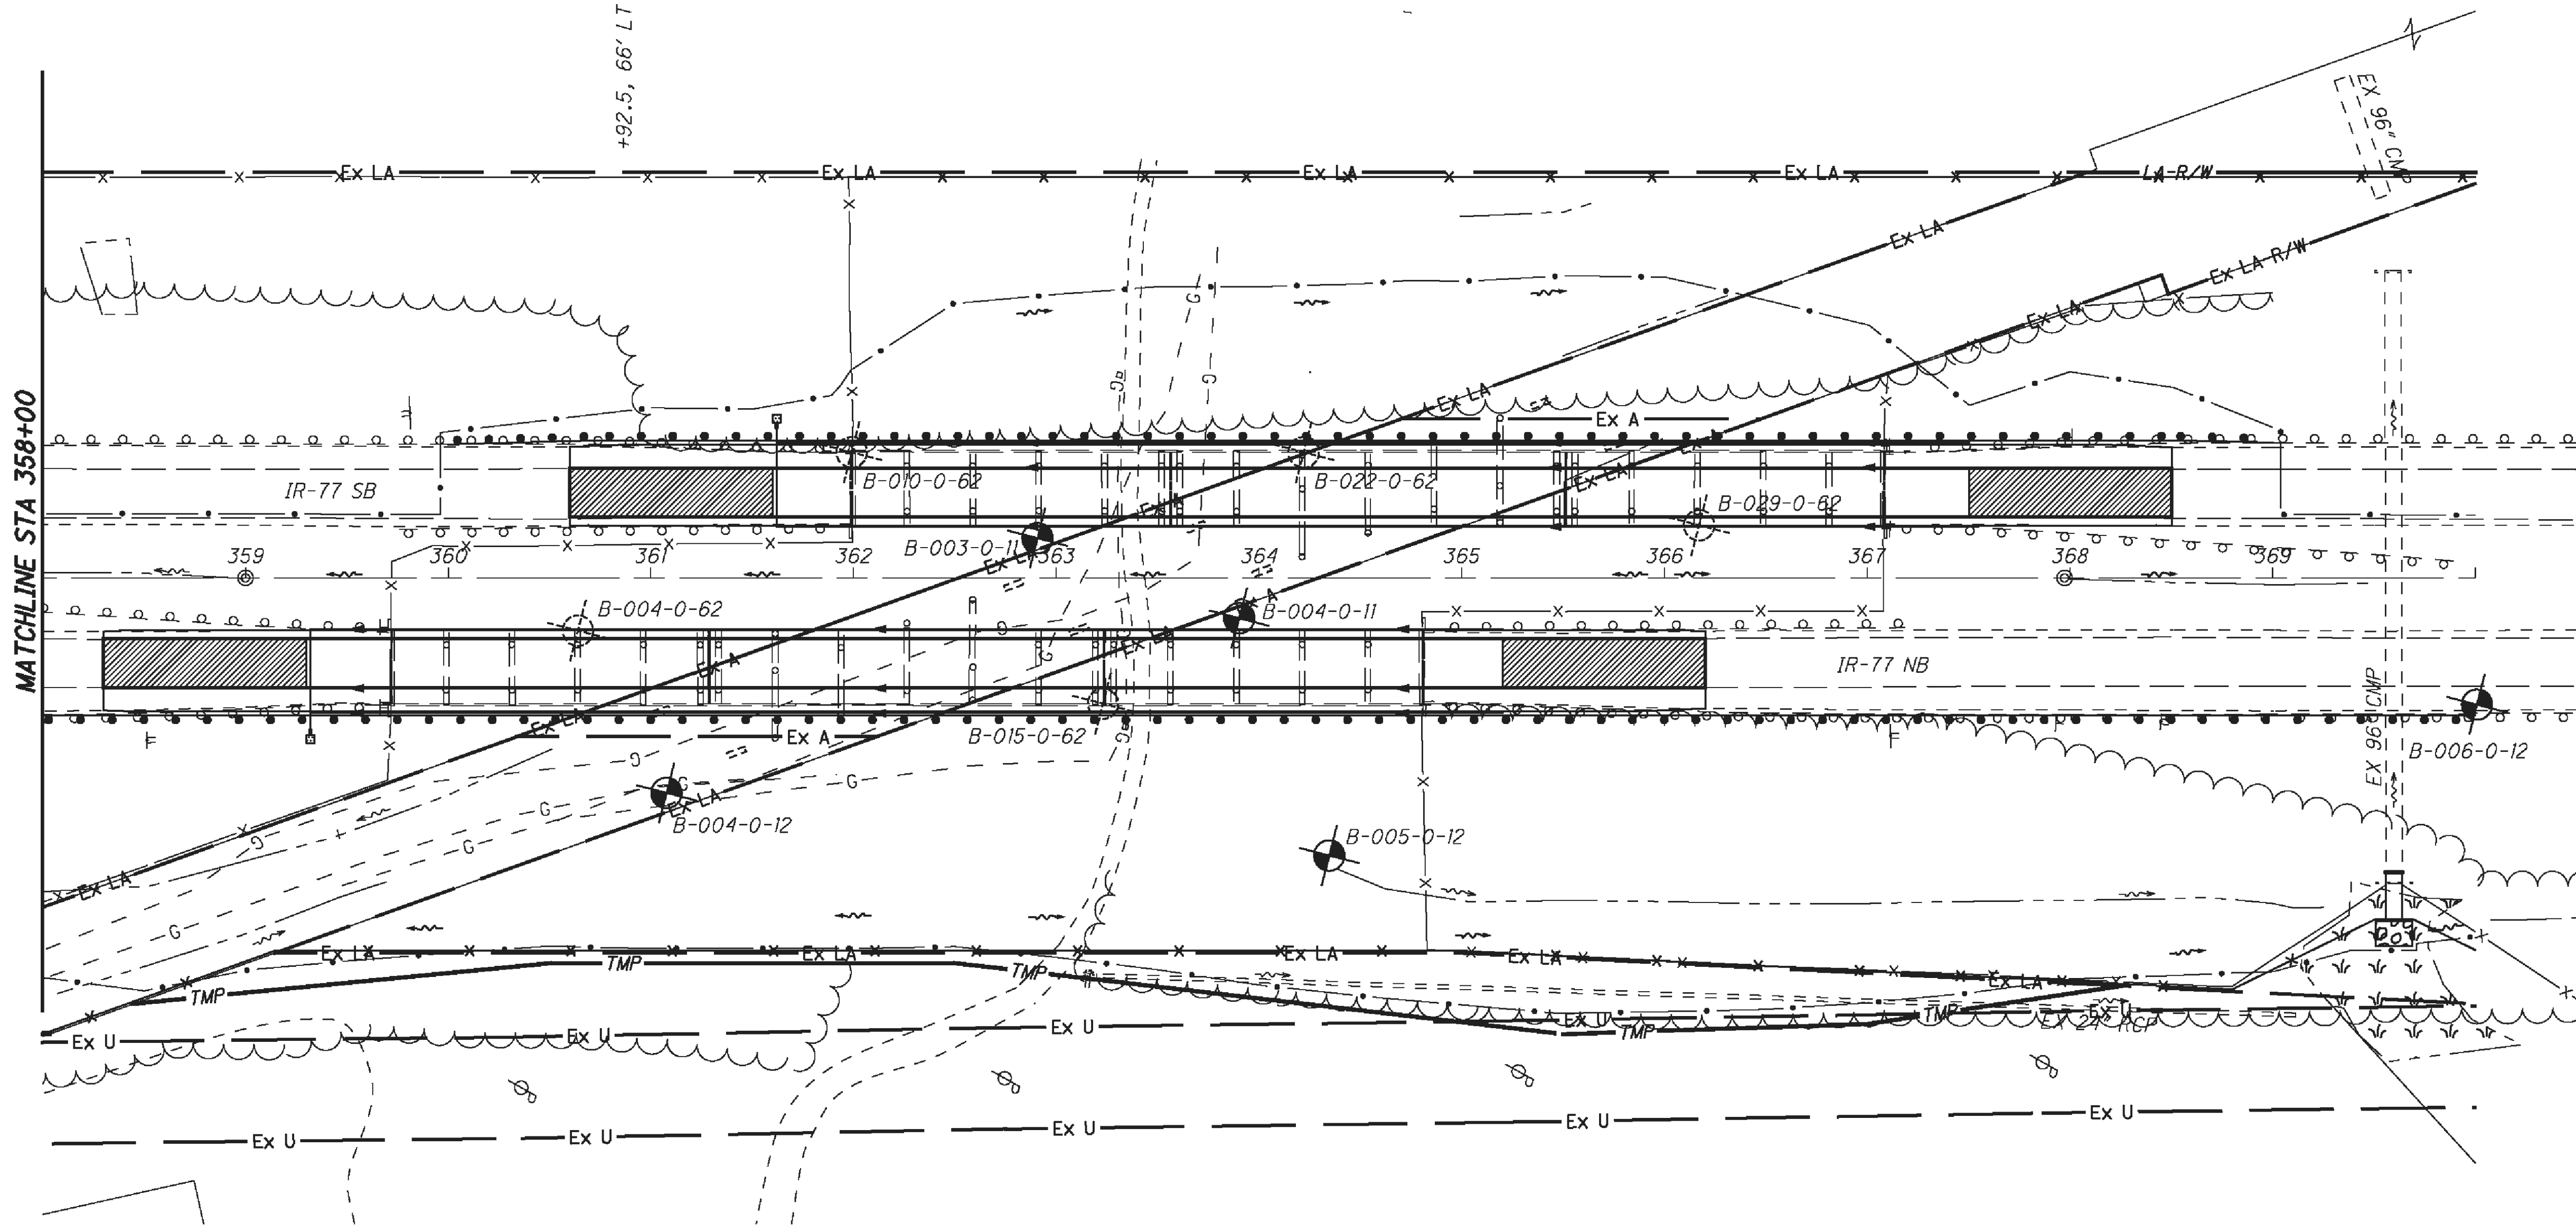

c:\pwworking\gfpw01\cmorburger\dms62674\87890\PO02.dgn 7/30/2013 3:39:37 PM cmorburger

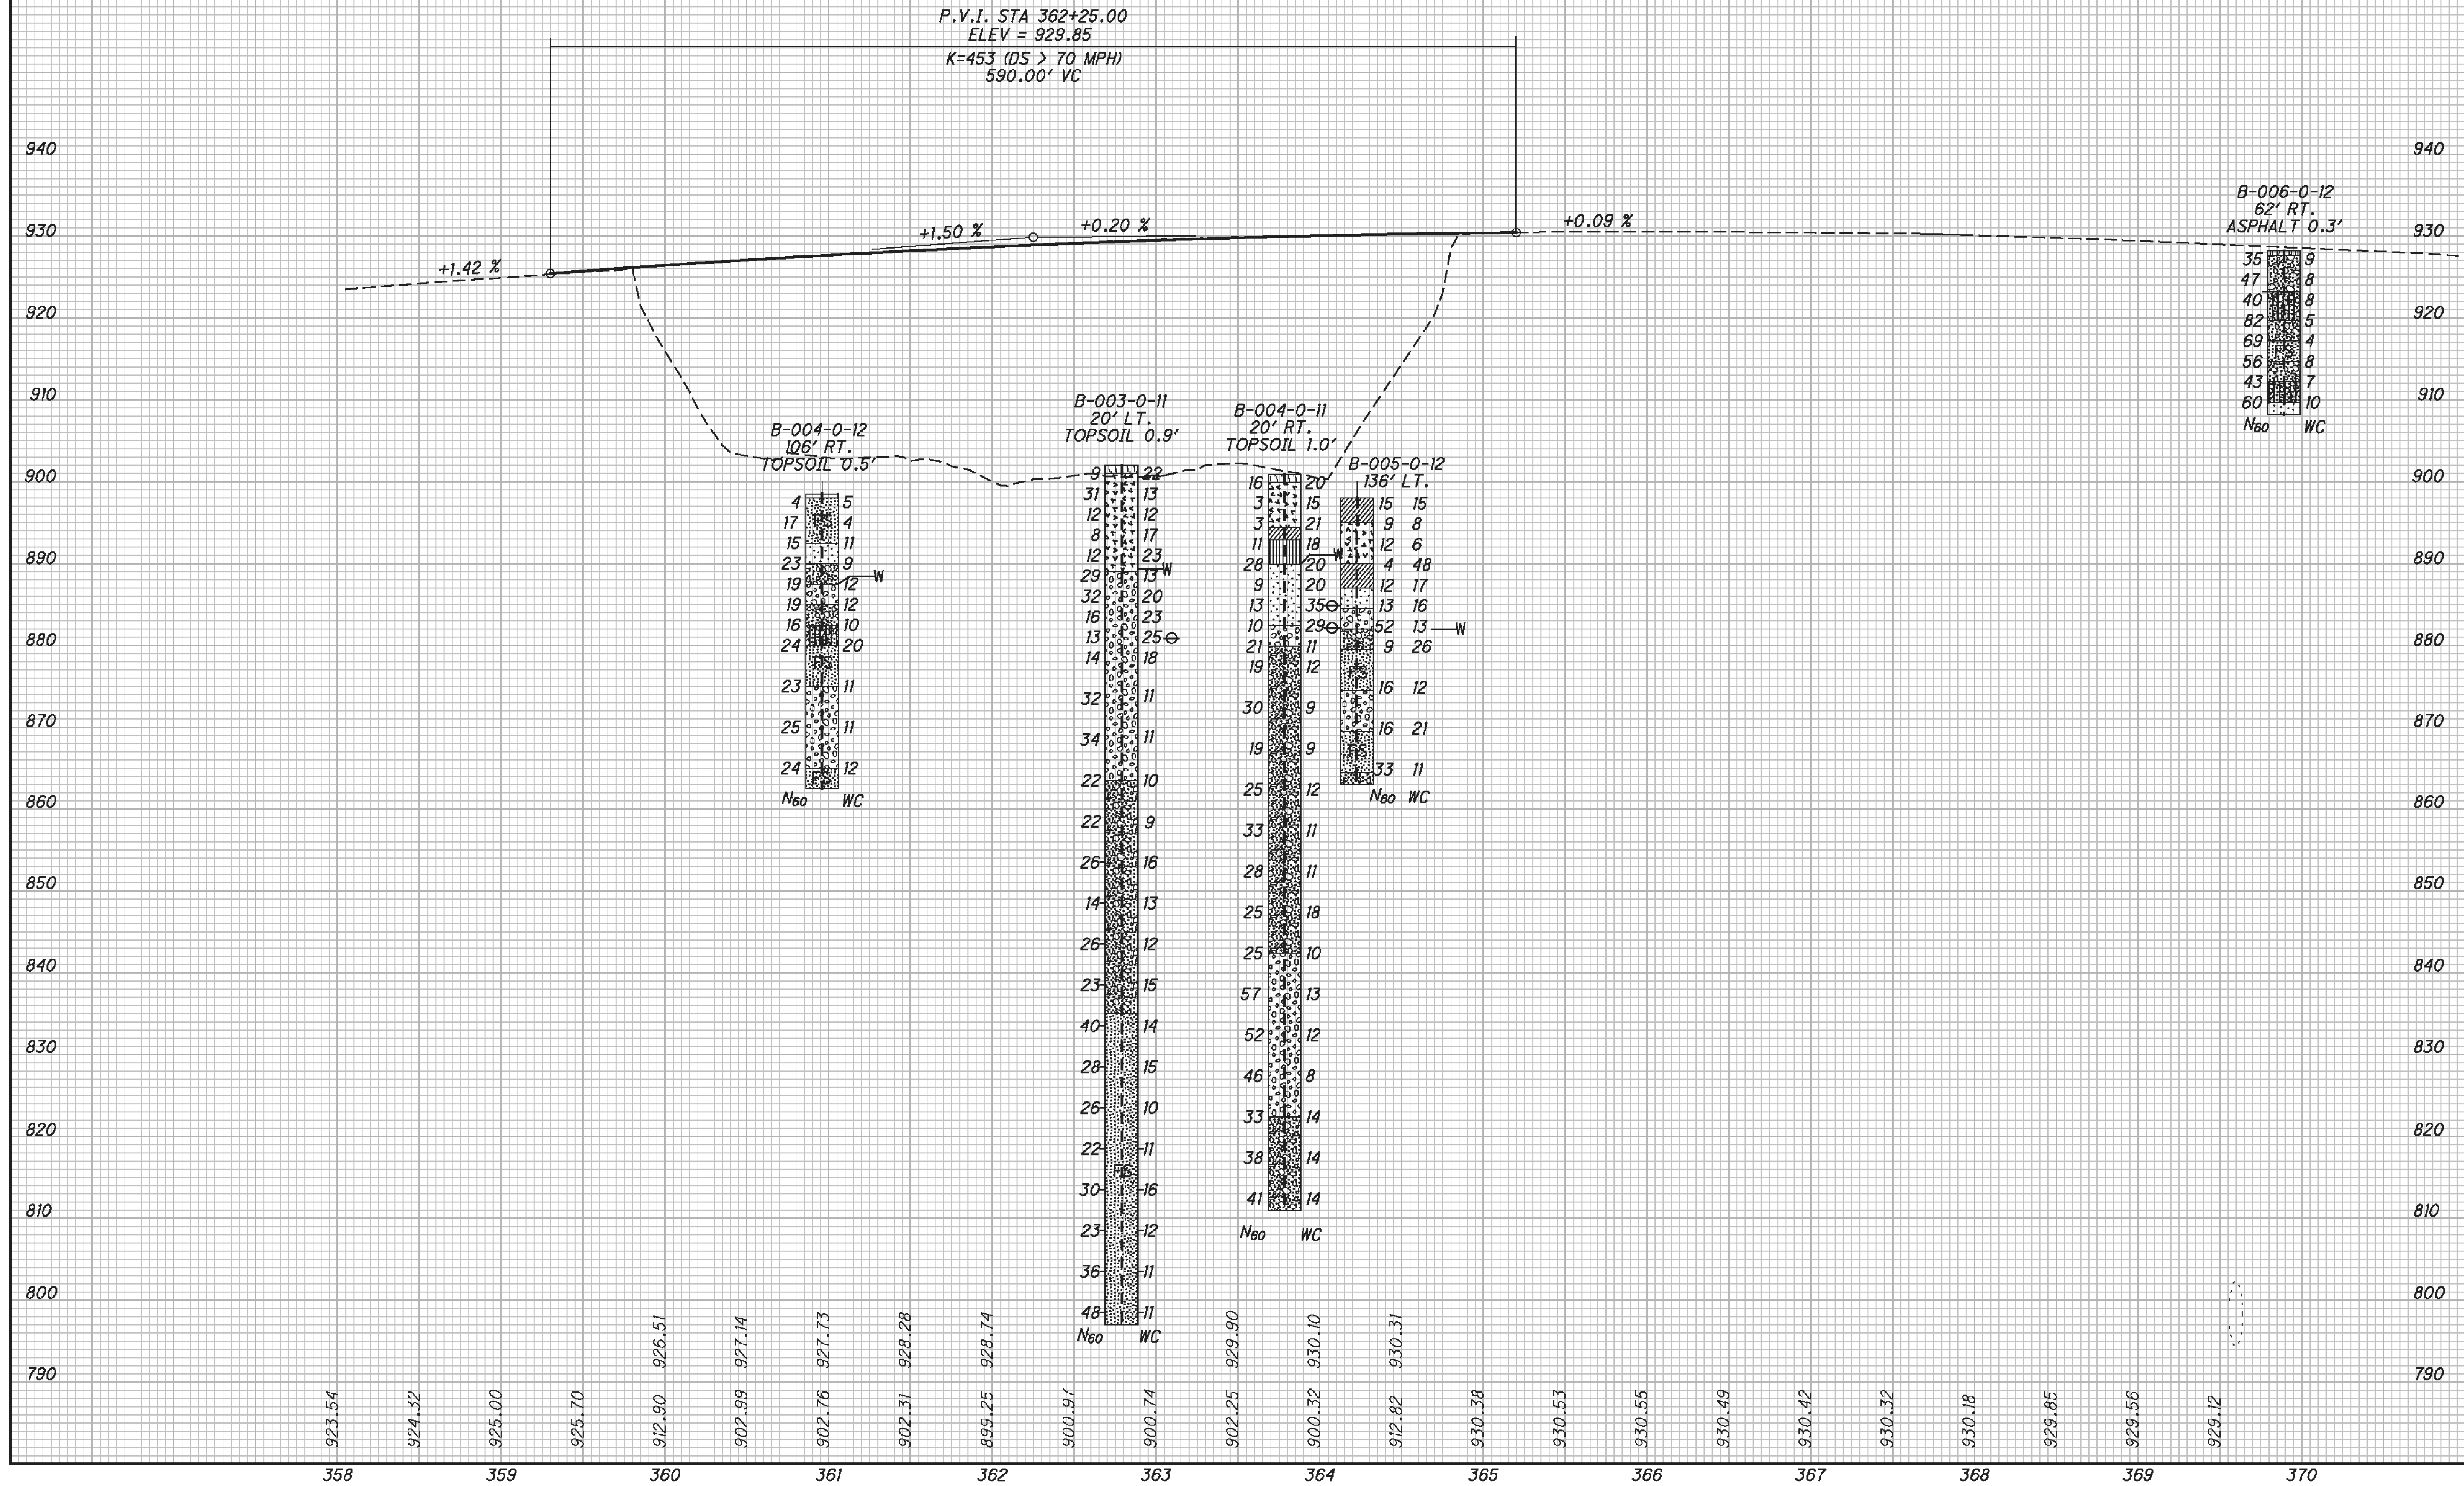

PROFILE

TUS-77-25.95

4 / 14



DRAWN
TLM
CHECKED
MWW

PROJECT: TUS-77-25.95	DRILLING FIRM / OPERATOR:	TTL / NW	DRILL RIG:	CME 550X ATV	STATION / OFFSET:	348+80.62 RT	EXPLORATION ID
TYPE: BRIDGE REPLACEMENT	SAMPLING FIRM / LOGGER:	TTL / TLM	HAMMER:	CME AUTOMATIC	ALIGNMENT:	IR-77	B-001-0-12
PID: 87890 BR ID: TUS-77-25.95	DRILLING METHOD: PAVE CORE W/3.25" HSA		CALIBRATION DATE: 1/16/12		ELEVATION: 905.0 (MSL) EOB:	20.0 ft.	PAGE
START: 9/14/12 END: 9/14/12	SAMPLING METHOD:	SPT / ST	ENERGY RATIO (%): 79.8		COORD: 327148.634 N, 2244861.306 E		1 OF 1
MATERIAL DESCRIPTION AND NOTES							
ASPHALT - 13 INCHES	ELEV.	DEPTHS	SPT/ RQD	REC SAMPLE ID	HP (tsf)	GR CS FS SI CL PL PI	ABAN- DONED
DENSE, GRAY/BROWN, COARSE AND FINE SAND, SOME SILT AND LITTLE GRAVEL, DAMP EMBANKMENT FILL	905.0		8	59	NP	- - - - -	11 A-3a (V)
MEDIUM STIFF TO STIFF, GRAY/BROWN, SANDY SILT, LITTLE GRAVEL AND CLAY, DAMP EMBANKMENT FILL	903.7	-2.5	20	33	SS-1	- - - - -	
MEDIUM STIFF TO STIFF, GRAY/BROWN, SANDY SILT, LITTLE GRAVEL AND CLAY, DAMP EMBANKMENT FILL		-5.0	9	20	SS-2	- - - - -	11 A-4a (V)
@5': STIFF, GRAY			3	13	SS-3	- - - - -	17 A-4a (V)
@8': BROWN, TRACE SLAG	895.0		4	100	SS-3	- - - - -	
@8.5': GRAY/BROWN		-7.5	6			- - - - -	18 A-4a (V)
@9': GRAY				92	ST-4	- - - - -	
LOOSE, GRAY, FINE SAND, TRACE SILT, WET EMBANKMENT FILL	894.0	10.0				17 12 32 24 15 19 15 4 18	A-4a (1)
VERY STIFF, GRAY, SILT AND CLAY, "AND" SAND, MOIST EMBANKMENT FILL			7	7	SS-5	- - - - -	20 A-6a (V)
MEDIUM DENSE, RED/BLACK, FINE SAND, SOME BRICK FRAGMENTS AND TRACE SILT, DAMP EMBANKMENT FILL	891.5	-12.5	2	100	SS-5	- - - - -	
MEDIUM DENSE, BROWN/GRAY, COARSE AND FINE SAND, SOME SILT, TRACE CLAY, AND GRAVEL, DAMP	889.0	-15.0	5	29	SS-6	- - - - -	9 A-3 (V)
DENSE, BROWN, COARSE AND FINE SAND, SOME SILT AND GRAVEL, DAMP	886.5	-17.5	3	11	SS-7	NP 1 19 49 23 8 NP NP NP	19 A-3a (0)
	885.0	-20.0	8	41	SS-8	- - - - -	8 A-3a (V)

NOTES: NONE

ABANDONMENT METHODS, MATERIALS, QUANTITIES: PLACED 0.5 BAG ASPHALT PATCH; PUMPED 5 CF CEMENT-BENTONITE GROUT

STANDARD ODOT SOIL BORING LOG (8.5 X 11) - OH DOT.GDT - 7/29/13 11:40 - C:\USERS\TSMONAC\DESKTOP\PROJECTS\TUS-77-25.95\SUBSURFACE\7606.02.GPJ

PROJECT: TUS-77-25.95	DRILLING FIRM / OPERATOR:	TTL / NW	DRILL RIG:	CME 550X ATV	STATION / OFFSET:	352+52.125 RT	EXPLORATION ID
TYPE: BRIDGE REPLACEMENT	SAMPLING FIRM / LOGGER:	TTL / TLM	HAMMER:	CME AUTOMATIC	ALIGNMENT:	IR-77	B-002-0-12
PID: 87890 BR ID: TUS-77-25.95	DRILLING METHOD: 3.25" HSA		CALIBRATION DATE: 1/16/12		ELEVATION: 892.4 (MSL) EOB:	25.0 ft.	PAGE
START: 9/13/12 END: 9/13/12	SAMPLING METHOD:	SPT	ENERGY RATIO (%): 79.8		COORD: 327524.231 N, 2244829.789 E		1 OF 1
MATERIAL DESCRIPTION AND NOTES							
TOPSOIL - 3 INCHES	ELEV.	DEPTHS	SPT/ RQD	REC SAMPLE ID	HP (tsf)	GR CS FS SI CL PL PI	ABAN- DONED
VERY STIFF, BROWN, SILT AND CLAY, "AND" SAND, DAMP	892.4		3	17	SS-1	- - - - -	
	892.1	-2.5	5	100	SS-1	- - - - -	16 A-6a (V)
MEDIUM DENSE, BROWN, GRAVEL AND STONE FRAGMENTS, "AND" SAND, TRACE SILT, DAMP	888.9	-5.0	5	24	SS-2	NP 51 34 11 - 4 - NP NP NP	6 A-1-a (0)
@6': DENSE			14	33	SS-3	- - - - -	
	883.9	-7.5	14	100	SS-3	- - - - -	8 A-1-a (V)
MEDIUM DENSE, GRAY, COARSE AND FINE SAND, SOME SILT AND LITTLE GRAVEL, DAMP	881.4	-10.0	3	13	SS-4	- - - - -	14 A-3a (V)
MEDIUM DENSE, GRAY, GRAVEL AND STONE FRAGMENTS WITH SAND, TRACE SILT, DAMP			4	15	SS-5	- - - - -	11 A-1-b (V)
MEDIUM DENSE, BROWN, GRAVEL AND STONE FRAGMENTS WITH SAND, TRACE SILT, DAMP	878.9	-12.5	4	100	SS-5	- - - - -	
	876.4	-15.0	3	13	SS-6	- - - - -	10 A-1-b (V)
MEDIUM DENSE, BROWN, GRAVEL AND STONE FRAGMENTS, SOME SAND AND TRACE SILT, MOIST		-17.5	5	16	SS-7	NP 68 22 7 - 3 - NP NP NP	11 A-1-a (0)
		-20.0	4	17	SS-8	- - - - -	18 A-1-a (V)
@23.5': DAMP	867.4	-22.5	6	20	SS-9	- - - - -	11 A-1-a (V)

NOTES: NONE

ABANDONMENT METHODS, MATERIALS, QUANTITIES: PUMPED 7 CF CEMENT-BENTONITE GROUT

STANDARD ODOT SOIL BORING LOG (8.5 X 11) - OH DOT.GDT - 7/29/13 11:40 - C:\USERS\TSMONAC\DESKTOP\PROJECTS\TUS-77-25.95\SUBSURFACE\7606.02.GPJ

STANDARD ODOT SOIL BORING LOG (8.5 X 11) - OH DOT.GDT - 7/29/13 11:40 - C:\USERS\TJMONACO\DESKTOP\GEO\TECH\30 SUBSURFACE\7606.02.GPJ

PROJECT: TUS-77-25.95			DRILLING FIRM / OPERATOR:			TTL / NW		DRILL RIG:		STATION / OFFSET:		364+56, 137 RT		EXPLORATION ID																					
TYPE: BRIDGE REPLACEMENT			SAMPLING FIRM / LOGGER:			TTL / TLM		HAMMER: CME AUTOMATIC		ALIGNMENT:		IR-77		B-005-0-12																					
PID: 87890 BR ID: TUS-77-25.95			DRILLING METHOD: 3.25" HSA					CALIBRATION DATE: 1/16/12		ELEVATION: 898.0 (MSL) EOB: 35.0 ft.				PAGE 1 OF 1																					
START: 9/13/12 END: 9/13/12			SAMPLING METHOD: SPT					ENERGY RATIO (%): 79.8		COORD: 328672.612 N, 2244547.356 E																									
MATERIAL DESCRIPTION						ELEV.		SPT/ RQD		N ₆₀		REC SAMPLE ID		HP (tsf)		GR		CS		FS		SI		CL		LL		PL		WC		ODOT CLASS (gi)		ABANDONED	
AND NOTES								DEPTHS																											
STIFF, BROWN, SILT AND CLAY, LITTLE SAND AND ROOT HAIRS, DAMP EMBANKMENT FILL						898.0				4		15		100		SS-1		1.50																	
						895.0				2.5																									
LOOSE, RED, BRICK FRAGMENTS, TRACE SAND, DAMP EMBANKMENT FILL						895.0				4		9		100		SS-2		NP																	
										5.0																									
@6": TRACE ROOTS and ROOT HAIRS						890.0				4		12		33		SS-3		NP																	
										7.5																									
MEDIUM STIFF, GRAY, SILT AND CLAY, TRACE SAND AND ORGANICS, MOIST (ORGANIC ODOR NOTED) LOI = 8.4%						887.0				1		4		67		SS-4		0.75																	
										10.0																									
MEDIUM DENSE, GRAY, COARSE AND FINE SAND, SOME SILT, MOIST						884.5				2		12		100		SS-5		NP																	
										12.5																									
MEDIUM DENSE, GRAY, GRAVEL AND STONE FRAGMENTS, SOME SAND AND LITTLE SILT, MOIST						882.0				2		13		100		SS-6		NP																	
										15.0																									
VERY DENSE, GRAY, GRAVEL AND STONE FRAGMENTS WITH SAND, TRACE SILT, MOIST						879.5				4		52		100		SS-7		NP																	
										17.5																									
LOOSE, GRAY, FINE SAND, TRACE SILT, MOIST										3		9		100		SS-8		NP																	
										20.0																									
MEDIUM DENSE, BROWN, GRAVEL AND STONE FRAGMENTS, SOME SAND AND TRACE SILT, MOIST						874.5						16		100		SS-9		NP																	
										22.5																									
MEDIUM DENSE, GRAY, FINE SAND, TRACE SILT, WET (FREE WATER NOTED IN JAR)						869.5				14		16		100		SS-10		NP																	
										25.0																									
DENSE, BROWN, GRAVEL AND STONE FRAGMENTS WITH SAND, TRACE SILT, MOIST						864.5				12		16		100		SS-11		NP																	
										30.0																									
						863.0				12		33		100		SS-11		NP																	
										12																									
										13																									

PROJECT: TUS-77-25.95		DRILLING FIRM / OPERATOR:		TTL / NW		DRILL RIG: CME 550X ATV		STATION / OFFSET: 370+01, 63 RT				EXPLORATION ID						
TYPE: BRIDGE REPLACEMENT		SAMPLING FIRM / LOGGER:		TTL / TLM		HAMMER: CME AUTOMATIC		ALIGNMENT: IR-77				B-006-0-12						
PID: 87890 BR ID: TUS-77-25.95		DRILLING METHOD: PAVE CORE W/3.25" HSA				CALIBRATION DATE: 1/16/12		ELEVATION: 928.2 (MSL) EOB: 20.0 ft.				PAGE						
START: 9/14/12 END: 9/14/12		SAMPLING METHOD: SPT				ENERGY RATIO (%): 79.8		COORD: 329202.601 N, 2244334.506 E				1 OF 1						
MATERIAL DESCRIPTION AND NOTES				ELEV.	SPT/ RQD	N ₆₀	REC SAMPLE ID	HP (tsf)	GR	CS	FS	SI	CL	LL	PL	WC	ODOT CLASS (gi)	ABANDONED
ASPHALT - 3.5 INCHES DENSE, BROWN, GRAVEL AND STONE FRAGMENTS WITH SAND, TRACE SILT, MOIST EMBANKMENT FILL				928.2	6 10 16 2.5	35	67	SS-1	NP	-	-	-	-	-	-	-	9	A-1-b (V)
DENSE, BROWN, GRAVEL AND STONE FRAGMENTS WITH SAND AND SILT, MOIST EMBANKMENT FILL				923.2	7 14 21 5.0	47	67	SS-2	NP	53	19	12	12	4	NP	NP	8	A-1-b (O)
VERY DENSE, BROWN, GRAVEL AND STONE FRAGMENTS WITH SAND, TRACE SILT, MOIST EMBANKMENT FILL				919.7	12 15 15 7.5	40	100	SS-3	NP	-	-	-	-	-	-	-	8	A-2-4 (V)
VERY DENSE, BROWN, FINE SAND, TRACE SILT, MOIST EMBANKMENT FILL				917.2	22 32 30 10.0	82	100	SS-4	NP	-	-	-	-	-	-	-	5	A-1-b (V)
VERY DENSE, BROWN, GRAVEL AND STONE FRAGMENTS WITH SAND, TRACE SILT, MOIST EMBANKMENT FILL				F.S.	10 26 26 12.5	69	100	SS-5	NP	-	-	-	-	-	-	-	4	A-3 (V)
VERY DENSE, BROWN, GRAVEL AND STONE FRAGMENTS WITH SAND, TRACE SILT, MOIST EMBANKMENT FILL				914.7	20 21 21 15.0	56	100	SS-6	NP	-	-	-	-	-	-	-	8	A-1-b (V)
DENSE, BROWN, GRAVEL AND STONE FRAGMENTS WITH SAND AND SILT, MOIST EMBANKMENT FILL				912.2	12 11 21 17.5	43	100	SS-7	NP	-	-	-	-	-	-	-	7	A-2-4 (V)
DENSE, BROWN, COARSE AND FINE SAND, SOME SILT, TRACE GRAVEL, AND WOOD, MOIST EMBANKMENT FILL				909.7	23 28 17 20.0	60	100	SS-8	NP	-	-	-	-	-	-	-	10	A-3a (V)

State of Ohio
Department of Highways
Testing Laboratory

LOG OF BORING
Date Started 9-21-62 Sampler Type SS Dia. 1 3/8" Water Elev. 889.7
Data Completed 6-26-62 Casing Length 55' Dia. 3 1/2"

Project Identification: TUSCARAWAS
TUS-21-30.6A

TUS-21-3254 R
USE 21 OVER PINWA RR.

Boring No. B-4 Station & Offset 360+64, 26' RT (THIRD PIER)

Surface Elev. 898.5

Elev.	Depth	Std Pen. (N)	Description	Field No.	Physical Characteristics							SHTL Class	
					Lab. Nos.	% Agg.	% CS	% F.S.	% Silt	% Clay	LL	PI	WC
898.5	0												
893.5	2												
	4												
	6	12/14	Red & Brown Bricksbats	1									
	8												
	10												
888.5	12	10/11	Brown Sandy Gravel	2	70546	61	27	9	-3-	NP	NP		10
886.0	14	13/20	Brown Silty Sandy Gravel	3	70547								13
883.5	16	15/23	Brown Silty Sandy Gravel	4	70548								14
	18												
878.5	20	6/12	Brown Sandy Gravel	5	70549	56	37	3	-4-	NP	NP		13
	22												
	24												
873.5	26	16/17	Brown Sandy Gravel	6	70550	59	20	16	-5-	NP	NP		33
	28												
868.5	30	17/18	No Sample Recovered										
	32												
	34												
862.5	36	12/18	No Sample Recovered										

Particle Sizes: Agg = >2.00mm, Coarse Sand: 2.00 - .042mm, Fine Sand: .042 - .0075mm, Silt: .0075 - .0005mm, Clay = <.0005mm

Boring No. B-4 Station & Offset 360+64, 26' RT

Surface Elev. 898.5

Project: TUS-21-3254 R

Elev.	Depth	Std Pen. (N)	Description	Field No.	Lab. Nos.	Physical Characteristics							SHTL Class	
						% Agg.	% CS	% F.S.	% Silt	% Clay	LL	PI		W.C.
858.5	38		Brown Sandy Gravel	7	70551	79	13	6	-2-	NP	NP	25		
	40	10/16												
	42													
	44													
853.5	46	18/20	Brown Sand (Wash Sample)	8					V	I	S	U	A	L
	48													
	50	25/43												
848.5	52		Brown Sand (Wash Sample)	9					V	I	S	U	A	L
	54													
	56													
842.5	58		BOTTOM OF BORING											
	60													
	62													
State of Ohio
Department of Highways
Testing Laboratory

LOG OF BORING

Date Started 6-21-62 Date Completed 6-26-62
 Sampler Type SS Dia 1 3/8" Water Elev 100.00
 Casing Length 45' Dia 3 1/2"
 Project Identification: TUSCARAWAS
 TUS-21-03.64
 TUS-21-3254 L
 USB 21 OVER PENNA RR

Elev	Depth	Std Pen (N)	Description	Field No	Lab Nos	Physical Characteristics							SHTL Class
						% Agg	CS	FS	Silt	% Clay	LL	PI	W.C.
907.2	0												
902.2	2												
899.2	4												
897.2	6	6/11	Brown & Black Cinders, Ashes & Brickbats										
894.2	8	2/5	No Sample Recovered										
892.2	10	3/3	Brown & Black Cinders, Ashes & Brickbats										
889.2	12	3/5	Brown Sandy Silt										
887.2	14	15/7	Fill Material (Red Brickbats)	4	70564								
884.2	16												
882.2	18	23/43	Brown Silty Sandy Gravel	6	70565	66	15	8	6	5	NP	NP	14
879.2	20	33/32	Brown Sandy Gravel	7	70566	67	10	13	5	5	NP	NP	12
877.2	22	10/11	No Sample Recovered (Brown Sandy Gravel)										
874.2	24	50*	Gray Gravel	9									
871.2	26												
868.2	28												
865.2	30	50*	Brown Gravelly Sand (wash sample)	10									
862.2	32												
859.2	34												
856.2	36	50/1	Brown Gravelly Sand (wash sample)	11									

Penetration: App. > 200mm, Coarse Sand-200-0.42mm, Fine Sand-0.42-0.075mm, SS-0.075-0.005mm, Clay- < 0.005mm
 * Refusal

Elev	Depth	Std Pen (N)	Description	Field No	Lab Nos	Physical Characteristics							SHTL Class
						% Agg	CS	FS	Silt	% Clay	LL	PI	W.C.
867.2	38												
864.2	40	21/42	Brown Sandy Gravel	12	70567	66	20	8	-8-	NP	NP		7
861.2	42												
858.2	44												
855.2	46	12/50	No Sample Recovered (Brown Sandy Gravel)										
852.2	48												
849.2	50	21/50	No Sample Recovered (Brown Sand)										
846.2	52		Bottom of Boring										
843.2	54												
840.2	56												
837.2	58												
834.2	60												
831.2	62												
828.2	64												
825.2	66												
822.2	68												
819.2	70												
816.2	72												
813.2	74												
810.2	76												
807.2	78												
804.2	80												

State of Ohio
Department of Highways
Testing Laboratory

LOG OF BORING

Date Started 6-26-62 Sampler Type SS Dia 1 3/8" Water Elev 877.8
Date Completed 6-27-62 Casing Length 20' Dia 3 1/2"

Project Identification: TUSCARAWAS
TUS-21-30.04
TUS-21-3254 L

Boring No. B-22 Station 8 Offset 364+22, 62' LT (THIRTEENTH HILL) Surface Elev. 902.8' USR 21 OVER PENNA RR.

Elev	Depth	Std Pen (N)	Description	Field No.	Lab. Nos.	Physical Characteristics										SHTL Class
						% Agg.	C.S.	F.S.	% Sil	% Coy	L.L.	Pt	W.C.			
902.8	0															
897.8	2		Red & Brown Brickbats	1												
	4															
	6															
	8															
894.8	10		Brown Sandy Silt	2	70557	0	16	12	24	48	NP	NP	26			
890.3	12															
	14		Brown Gravelly Sandy Silt	3	70558	23	5	25	26	21	NP	NP	25			
887.8	16															
	18		Brown Silty Sandy Gravel	4	70559	42	21	18	10	9	NP	NP	16			
882.8	20															
	22		Brown Sandy Gravel	5	70560											
880.3	24															
	26		Brown Sandy Gravel	6	70561	59	20	13	-8		NP	NP	9			
877.8	28															
	30		Brown Sandy Gravel (Wash Sample)	7												
872.8	32															
	34															
867.8	36		Gray Gravel	8												

Particle Sizes: Agg. > 200mm, Coarse Sand 200-0.42mm, Fine Sand 0.42-0.075mm, Silts 0.075-0.005mm, Clay < 0.005mm

SHEET 38 of 65 sheets

Boring No. B-22 Station 8 Offset 364+22, 62' LT

Surface Elev. 902.8

Project: TUS-21-3254 L

Elev.	Depth	Std Pen. (N)	Description	Field No.	Lab. Nos.	Physical Characteristics										SHTL Class.
						% Agg.	CS	FS	SL	SM	CL	LL	PI	WC		
862.8	38		Brown & Gray Sandy Gravel	10	70563	75	17	6	-2-		NP	NP	11			
	40															
	42															
	44															
857.8	46	14/19	Brown & Gray Sandy Gravel (Wash Sample)	11			V	I	S	U	A	L				
	48															
	50															
	52															
852.8			Brown Sand (Wash Sample)	12			V	I	S	U	A	L				
	54															
841.8	56		BOTTOM OF BORING													
	58															
	60															
SHEET 39 of 65 sheets

State of Ohio
Department of Highways
Testing Laboratory

LOG OF BORING

Date Started 6-27-62 Date Completed 6-28-62 Sampler Type SS Dia. 1 3/8" Water Elev. _____
Casing Length 50' Dia. 3 1/2"
Project Identification: TUSCARAWAS
TUS-21-30.64
TUS-21-3254 L
Boring No. B-29 Station 8 Offset 366+17, 26' Lt. (FIFTEENTH PIER) Surface Elev. 902.4 USB 21 OVER PENNA RR

Elev	Depth	Std Pen (N)	Description	Field No	Lab Nos, So	Physical Characteristics								SHTL Class	
						% Agg	% C.S	% F.S	% Silt	% Clay	LL	PI	W.C		
902.4	0														
	2														
	4														
897.4	6	3/7	Fill Material - Red Bricks	1					V	I	S	U	A	L	
896.4															
	8														
892.4	10														
	12	12/19	Brown Silty Gravelly Sand	2	70476	20	17	46	-17-	NP	NP				9
	14														
887.4	16	35/12	Brown Sandy Gravel (Wash Sample)	3					V	I	S	U	A	L	
884.9	18	24/17	Brown Sandy Gravel (Wash Sample)	4					V	I	S	U	A	L	
882.4	20	12/16	Brown Sandy Gravel (Wash Sample)	5					V	I	S	U	A	L	
879.9	22	9/11	Brown Sandy Gravel (Wash Sample)	6					V	I	S	U	A	L	
	24														
877.4	26	18/23	Brown Sandy Gravel (Wash Sample)	7					V	I	S	U	A	L	
	28														
872.4	30	25/34	Brown Sandy Gravel	8	70477	77	11	5	-7-	NP	NP				9
	32														
	34														
867.4	36	16/20	Brown Gravelly Sand (Wash Sample)	9					V	I	S	U	A	L	

Port Size: Agg. > 200mm, Coarse Sand = 200 - 0.42mm, Fine Sand = 0.42 - 0.075mm, Silt = 0.075 - 0.005mm, Clay = < 0.005mm

SHEET 40 of 65 sheets

Boring No. B-29- Station B Offset 366+17, 26' Lt.

Surface Elev. 902.4

Project:

TUS-21-3254 L

Elev.	Depth	Std Pen. (N)	Description	Field No.	Lab. Nos.	Physical Characteristics										SHTL Class	
						% Agg.	% C.S.	% F.S.	% Silt	% Clay	LL	PI	W.C.				
862.4	38		Brown Gravelly Sand (Wash Sample)	10													
	40																
	42																
	44																
857.4	46	21/17	Brownish-Gray Gravelly Sand (Wash Sample)	11													
	48																
852.4	50		Brown Sand (Wash Sample)	12													
851.4	52	50*															
			BOTTOM OF BORING * Refusal														
	54																
	56																
	58																
	60																
	62																
	64																
	66																
	68																
	70																
	72																
	74																
	76																
	78																
	80																

SHEET 41 of 65 sheets

SPECIAL PROVISIONS

WATERWAY

PERMITS

CONDITIONS

C-R-S: TUS-77-25.95

PID: 87890

Date: 04/22/2013

Special Provisions: TUS-77-25.95 PID 87890

1. Waterway Permit Time Restrictions:

Complete all work in streams and wetlands depicted in the plans, Special Provisions, and/or working drawings for temporary fill by October 23, 2014.

For work on streams and wetlands, the Department will consider the Contractor's submission of an extension to the waterway permit end date based on project constraints. In order to be considered, the Contractor must submit a justification to the Engineer at least two months prior to the waterway permit end date.

The Engineer will submit the request for a time extension to ODOT-Office of Environmental Services-Waterway Permits Unit (614-466-7100) for consideration and coordination with the USACE and/or Ohio EPA.

2. Deviations from Permitted Construction Activities:

No deviation from the requirements for work in streams and wetlands depicted in the plans, Special Provisions, and/or working drawings may be made unless a modification has been submitted to ODOT and approved by the appropriate agencies (i.e., USACE, Ohio EPA, USCG, ODNR, and USFWS).

For emergency situations resulting in unanticipated impacts to streams or wetlands, provide notification (verbal or written) to the Engineer as soon as possible following discovery of the situation. Written notification to the Engineer and notification to the ODOT- Office of Environmental Services-Waterway Permits Unit must be made within 24 hours.

For non-emergency situations, notify the Engineer in writing for submission to the ODOT-Office of Environmental Services-Waterway Permits Unit (614-466-7100) for consideration and coordination with the appropriate agencies. Notification must be made at least two months prior to planned, non-permitted activities. Consideration of the requested deviation is at the discretion of the Director and must be coordinated with the appropriate regulatory agencies.

3. In-Stream Work Restrictions:

Work in the following sensitive streams is further restricted as follows:

Stream Name /Description	Location	Work restriction dates (No in-stream work permitted)
UNT of Sugar Creek	STA 3069+54.62	none

In-stream work has been defined as the placement and/or removal of fill materials (temporary or permanent) below ordinary high water of a stream. Examples of "fill" include (but are not limited to) bridge piers, abutments, culverts, rock channel protection, scour protection, and temporary work pads.

Fills (such as temporary work pads) placed within a stream identified in the above table outside of the work restriction dates can continue to be worked from during the work restriction dates, but cannot be expanded, removed, or otherwise modified (below ordinary high water) until once again outside of the work restriction dates.

The Engineer will submit the request for a time extension to ODOT-Office of Environmental Services-Waterway Permits Unit (614-466-7100) for consideration and coordination with the USACE and/or Ohio EPA.

Special Provisions: TUS-77-25.95 PID 87890

4. Materials:

Materials utilized in or adjacent to streams and wetlands on this project for temporary or permanent fill or bank protection shall consist of suitable material free from toxic contaminants in other than trace quantities. Broken asphalt is specifically excluded.

Cadmium, chromium, arsenate (CCA), creosote, and other pressure treated lumber shall not be used in structures that are placed in streams.

5. Cultural Resources:

If archeological sites or human remains are discovered, cease all work in the immediate area and notify the Engineer who will immediately contact the Office of Environmental Services-Cultural Resource Section (614-466-7100) and the Ohio Historic Preservation Office.

In the event of human remains are discovered the Engineer shall also contact the Tuscarawas County Sherriff's Office at (330) 339-2000.

6. Water Resource Demarcation:

A total of 0.04 acre of Wetland L 1 (located at STA 3069+54.62) is authorized to be impacted on this project. The remaining area of Wetland L 1 is not to be disturbed and require demarcation. All streams, wetlands, lakes, and ponds indicated on the plans shall be demarcated in the field as per SS 832 prior to site disturbance. The fence shall remain in place and be maintained throughout the construction process. Following the completion of the project, the fence and posts shall be removed.

7. Spill containment:

Provide and Maintain an Oil Spill Kit with a minimum capacity of 65 gallons. The Spill Kit shall contain:

- 6 - 3 in. X 8 ft. Oil only socks
- 4 - 18 in. X18 in. Oil only pillows
- 2 - 5 in. X 10ft. Booms
- 50 - 16in. X 20 in. Oil only pads
- 10- Disposable Bags
- 1- 65 Gallon drum with lid
- 25 pounds of Granular Oil Absorbent

The Oil Spill Kit shall be located within 150 feet of any equipment working in a stream or wetland. The oil Spill Kit shall be maintained for the life of the contract. Any materials utilized during the project will be replaced within 48 hours.

All costs associated with furnishing and maintaining the above referenced spill containment kit is incidental to work.

8. Blasting:

State law requires notification to the Ohio Department of Natural Resources should blasting be required within or near stream channels (See ORC 1533.58 & CMS 107.09).

Notify Engineer, in writing, for submission to ODOT Office of Environmental Services-Waterway Permits

Special Provisions: TUS-77-25.95 PID 87890

Unit (614-466-7100) for coordination with the Ohio Department of Natural Resources.

9. Waterway Permits:

RGP Section B (Maintenance) and Section C (Temporary Construction, Access, and Dewatering) are authorized for TUS-77-25.95 PID 87890. A copy of the RGP shall be kept at the work site at all times and made available to all contractors and subcontractors. The Permit is effective starting: 04-22-2013. The Permit expires: 10-23-2014.

10. Bridge Inspection:

Prior to the removal of bridge structures, the underside must be carefully examined for the presence of birds and bats. Should any birds or bats be found roosting on the underside of the bridge, the Contractor is required to notify the Engineer for coordination with ODOT-Office of Environmental Services (614-466-7100).

11. Project Inspection:

Inspection of Work may include inspection by representatives of other government agencies or railroad corporations that pay a portion of the cost of the Work or regulate the Work through State and Federal law. Comments from the representatives of these agencies shall be directed to the Engineer. Please forward a copy to ODOT Office of Environmental Services. Waterway Permits Unit (614-466-7100).

12. Temporary Access Fills (Stream and River Crossings and Fills):

Special Provisions Notes:

Regional General Permit (RGP) for the State of Ohio Department of Transportation

Definitions:

Hydraulic Opening

The cross sectional area allowing an unimpeded discharge equal to twice the highest monthly flow without producing a rise in the backwater above the Ordinary High Water Mark (OHWM)*.

Standard Temporary Discharge

The hydraulic opening providing a capacity for a discharge equal to twice the *highest monthly flow* without producing a rise in the backwater above the OHWM shall be known as the Standard Temporary Discharge. The U.S. Geologic Service publication "Techniques for estimating Selected Streamflow Characteristics of Rural Unregulated Streams in Ohio" provides equations that estimate monthly flow for Ohio Waterways These flows are also available in a web application by USGS StreamStats, (<http://water.usgs.gov/osw/streamstat/ohi.html>).

Average Monthly Flow

The average monthly flow represents the estimated "normal" flow.

Temporary Access Fills (TAFs)

In Streams and Rivers may include, but are not limited to, causeways, cofferdams (as described by other items of work), access pads, temporary bridges, etc. The Contractor will make every attempt minimize disturbance to water bodies, stream banks, stream beds, and approach sections during the construction, maintenance, and removal of the TAFs. Fording of streams and rivers is prohibited. Construct TAFs in such a manner that will maintain flows, minimize upstream flooding, and avoid

Special Provisions: TUS-77-25.95 PID 87890

overtopping the TAF on a regular basis. *TAFs shall be designed and constructed so that the hydraulic opening provides capacity for a discharge equal to twice the highest monthly flow without producing a rise in the backwater above the Ordinary High Water Mark (OHWM)*.*

Do not exceed an overall length of 250 feet measured linearly upstream to downstream.

Requirements

21 calendar days prior to the initiation of any in-stream work, provide the Engineer with working drawings that include:

- Plan view drawing (200 scale or less) showing the location of all jurisdictional temporary fill proposed for use on the project
- Scaled Cross section and profile drawing showing the OHWM and the proposed compliant hydraulic opening.
- A description of the installation and staging of all temporary jurisdictional fill over the life of the contract.
- A description of the removal of all jurisdictional temporary fill and restoration of the channel and all areas impacted by the jurisdictional temporary fill.
- A schedule outlining the timing of the placement and removal of all TAF.
- Have an Ohio Registered Engineer prepare, sign, seal and date the working drawings. Have a second Ohio Registered Engineer check, sign, seal and date the working drawings. The preparer and checker are two different Engineers. Include the following statement on the working drawings:
"These working drawings were prepared in compliance with the terms of the Regional General Permit and all contract documents."
- Include supporting hydraulic calculations developed by the engineer(s) who sealed the working drawings.
- Do not begin in-stream work until the Engineer has accepted the working drawings.

If the OHWM is not shown on the plans, the Department will establish the OHWM based on the definition of OHWM (as defined in SS 832) or the peak discharge from the 2 year event, using the method described in the most current version of the Department's Location and Design Manual Volume II.

If the Contractor proposes a TAF which does not provide for the Standard Temporary Discharge (discharge equal to twice the highest monthly flow without producing a rise in the backwater), the Contractor is required to coordinate the request for the contractor's proposed TAF with the Engineer and the ODOT Office of Environmental Services (OES). The Department makes no guarantee to grant the request. The contractor's proposed TAF request will be coordinated by OES with the U.S. Army Corps of Engineers and the Ohio Environmental Protection Agency, as appropriate.

In addition to the requirements described in SS 832, supply the Engineer/OES with the following:

1. A plan and Profile showing the temporary access fill(s) with the OHWM.
2. Cross section showing the hydraulic opening and the anticipated discharge flow.
3. A restoration plan for the area affected by the temporary access fill(s).
4. A schedule outlining the timing of the placement and removal of the temporary access fill(s)

The time frame allowed for the coordination of the contractor's proposed TAF will be a minimum of 60 days. Installation of any jurisdictional fill without a 404 Permit authorized by the USACE is strictly prohibited. All direct coordination with the USACE and/or OEPA will be performed through OES.

Temporary Access Fills Construction and Payment

Begin planning and installing causeways and access fills as early in construction as possible to avoid conflicts with 404/401 permits or other environmental commitments that have been included in the

Special Provisions: TUS-77-25.95 PID 87890

construction plans.

Temporary Access Fills (TAFs) in Streams and Rivers may include, but are not limited to, causeways, cofferdams, access pads, temporary bridges, etc. Make every attempt minimize disturbance to water bodies, stream banks, stream beds, and approach sections during the construction, maintenance, and removal of the TAFs. Make every attempt to minimize disturbance to water bodies during construction, maintenance and removal of the causeway and access fills. Construct the causeway and access fills as narrow as practical. Install in-stream conduits parallel to the stream banks. Make the causeway and access fills in shallow areas rather than deep pools where possible. Minimize clearing, grubbing, and excavation of stream banks, bed, and approach sections. Construct the causeway and access fills as to not erode stream banks or allow sediment deposits in the channel.

Prior to the initiation of any in-stream work, establish a monument upstream of proposed temporary crossing or temporary construction access fill to visually monitor the water elevation in the waterway where the fill is permitted. Maintain the monument throughout the project. Provide a visual mark on the monument that identifies the elevation 1 foot above the OHWM. If the OHWM is not shown on the plans, the Department will establish the OHWM based on the definition of OHWM (SS 832.02) or the peak discharge from the 2 year event, using the method described in the most current version of the Department's Location and Design Manual Volume II.

Ensure that the monument can be read from the bank of the waterway. Have this elevation set and certified by an Ohio Registered Surveyor.

Temporary access fills placed by the contractor above the OHWM are not subject to the 404/401 permit constraints. All costs associated with furnishing and maintaining the above referenced monument is incidental to the work.

Should the water elevation of the waterway, exceed the elevation 1 foot above OHWM, the Department will compensate the Contractor for repair of any resulting damage to the permitted temporary access fill up to the elevation of 1 foot above the OHWM, except as noted. Follow the requirements in Item 502 for Structures for Maintaining Traffic and in Item 503 for Cofferdams and any modifications to these items as shown in the plans. The Department will not pay for repair and maintenance of temporary access structures that are related to the construction access fill.

Should the water elevation of the waterway exceed the elevation shown on the monument, the Department will recognize this event as an excusable, non-compensable delay in accordance with Section 108.06 of the Construction & Materials Specifications.

Construct the causeway and fills, not including cofferdams and temporary bridges, to a water elevation at least 1 foot (0.3 m) above the OHWM. If more than one-third the width of the stream is filled, then use culvert pipes to allow the movement of aquatic life. Ensure that any ponding of water behind the causeway and access fills will not damage property or threaten human health and safety.

The following minimum requirements apply to TAFs where culverts are used.

- A. Furnish culverts on the existing stream bottom.
- B. Avoid a drop in water elevation at the downstream end of the culvert.
- C. Furnish a sufficient number of culverts in addition to stream openings to providing a discharge equal to twice the highest monthly flow without producing a rise in the backwater above the OHWM.
- D. Furnish culverts with a minimum diameter of 18 inches (0.5 m)...

For all fill and surface material placed in the channel, around the culverts, or on the surface of the causeway and access fills furnish clean, non-erodible, nontoxic dumped rock fill, Type B, C, or D, as specified in C&MS 703.19.B. Extend rock fill up the slope from original stream bank for 50 feet (10 m) to catch and remove erodible material from equipment.

When the work requiring the TAFs is complete all portions of the TAF (including all rock and culverts)

Special Provisions: TUS-77-25.95 PID 87890

will be removed in its entirety. The material will not be disposed in other waters of the US or isolated wetland. The stream bottom affected by the causeway and access fills will be restored to its pre-construction elevations. The TAF will not be paid as a separate item but will be included by the Contractor as part of the total project cost.

Unless specific Temporary Access Fill compensation is included in the plans, all environmental protection and control associated with the 404/401 permit activities, including but not limited to Temporary Access Fills, are incidental to the work within the boundaries of the 404/401 permit or as otherwise identified in the 404/401 permit application.

13. Excavation Activities:

Excavated material will be placed at the upland site and disposed of in such a manner that sediment and runoff to streams is controlled and minimized. If any changes to the proposed work are deemed necessary, you must notify and coordinate with the Office of Environmental Services-Waterway Permits Unit (614-466-7100).