

THIS IMPROVEMENT IS ESPECIALLY DESIGNED FOR THROUGH TRAFFIC AND HAS BEEN DECLARED A LIMITED ACCESS HIGHWAY OR FREEWAY BY ACTION OF THE DIRECTOR OF HIGHWAYS IN ACCORDANCE WITH THE PROVISIONS OF SECTION 5511.02 REVISED CODE OF OHIO.

APR 25 1967

GROUND PHOTO LAB

CONVENTIONAL SIGNS

LIMITED ACCESS LINE	---	LA
RIGHT OF WAY LINE	---	R/W
EXISTING RIGHT OF WAY	---	
TOWNSHIP LINE	---	
SECTION LINE	---	
CENTER LINE	---	
CORPORATION LINE	---	
FENCE LINE	---	X X X X X
GUARD RAIL (EXISTING)	---	o o o o o o o o o o
GUARD RAIL (PROPOSED)	---	o o o o o o o o o o
RAILROAD	---	+
POWER POLES	---	⊕ ⊕ ⊕
TELEPHONE POLES	---	⊕ ⊕ ⊕
POWER & TELEPHONE POLES	---	⊕ ⊕ ⊕
TELEGRAPH POLES	---	⊕ ⊕ ⊕
TREES EXISTING	---	(Deciduous) ★ (Coniferous)
VALVE	---	⊕ ⊕ ⊕
FIRE HYDRANT	---	⊕ ⊕ ⊕
WELL	---	⊕ ⊕ ⊕
SEPTIC TANK	---	⊕ ⊕ ⊕
CISTERN	---	⊕ ⊕ ⊕
WATER LINE	---	W 2" W
GAS LINE	---	G 4" G
LOT NO.	---	(12)
PARCEL NO.	---	120-LA

INDEX OF SHEETS

1	TITLE SHEET	29-31	CULVERT PLAN - PROFILE
2	SCHEMATIC PLAN	32-37	DRAINAGE PROFILES
3-4	TYPICAL SECTIONS	38	DRAINAGE DETAILS
5	SUPERELEVATION TRANSITION TABLE	39	HEADWALL DETAILS
6	GENERAL NOTES	40	UNDERDRAIN TABULATION
7-8	QUANTITY CALCULATIONS	41-42	CRIB WALL DETAILS
9-9A-10	GENERAL SUMMARY OF QUANTITIES	43-142	CROSS SECTIONS (43A, B, C, D, E, F)
11-25	PLAN - PROFILE	144-155	RIGHT OF WAY
26	WEST ST. PLAN - PROFILE	160-161	BRIDGE GENERAL NOTES
27	SERVICE ROAD & PLUM ST. PROFILE		AND ESTIMATED QUANTITIES
28	MISCELLANEOUS DETAILS	162-167	DETAILS OF BRIDGE NO. 1
28A	APPROACH SLABS	168-184	DETAILS OF BRIDGE NO. 2
		185-197	DETAILS OF BRIDGE NO. 3
		198-199	HIGHWAY LIGHTING SYSTEM
		143	RIGHT OF WAY - (DELETED FROM PLANS)

LINE DATA

	PROJECT	WORK
BEGIN	STA 1260+00 @ INTERSTATE	STA 1260+00 @ INTERSTATE
END	STA 1394+21.90 @ INTERSTATE	STA 1395+20 @ INTERSTATE
DEDUCT FOR EQUATION		
Sta. 1339+48.48 Back =		
Sta. 1339+57.48 Ahead	9.00 LIN. FT.	9.00 LIN. FT.
ADD FOR WEST ST.		869.6 LIN. FT.
NET LENGTH	13,412.9 FT. OR 2.540 MILES	14,380.6 FT. OR 2.723 MILES

PREPARED AND RECOMMENDED BY
HOWARD, NEEDLES, TAMMEN & BERGENDOFF
CONSULTING ENGINEERS

KANSAS CITY CLEVELAND NEW YORK

H.G. SOURS
ASSOCIATE
COLUMBUS

STATE OF OHIO DEPARTMENT OF HIGHWAYS


BEL - 40 - 23.89

BELMONT COUNTY

PEASE TOWNSHIP

VILLAGES OF BROOKSIDE & BRIDGEPORT

GRADE SEPARATION WITH THE B.&O. RAILROAD

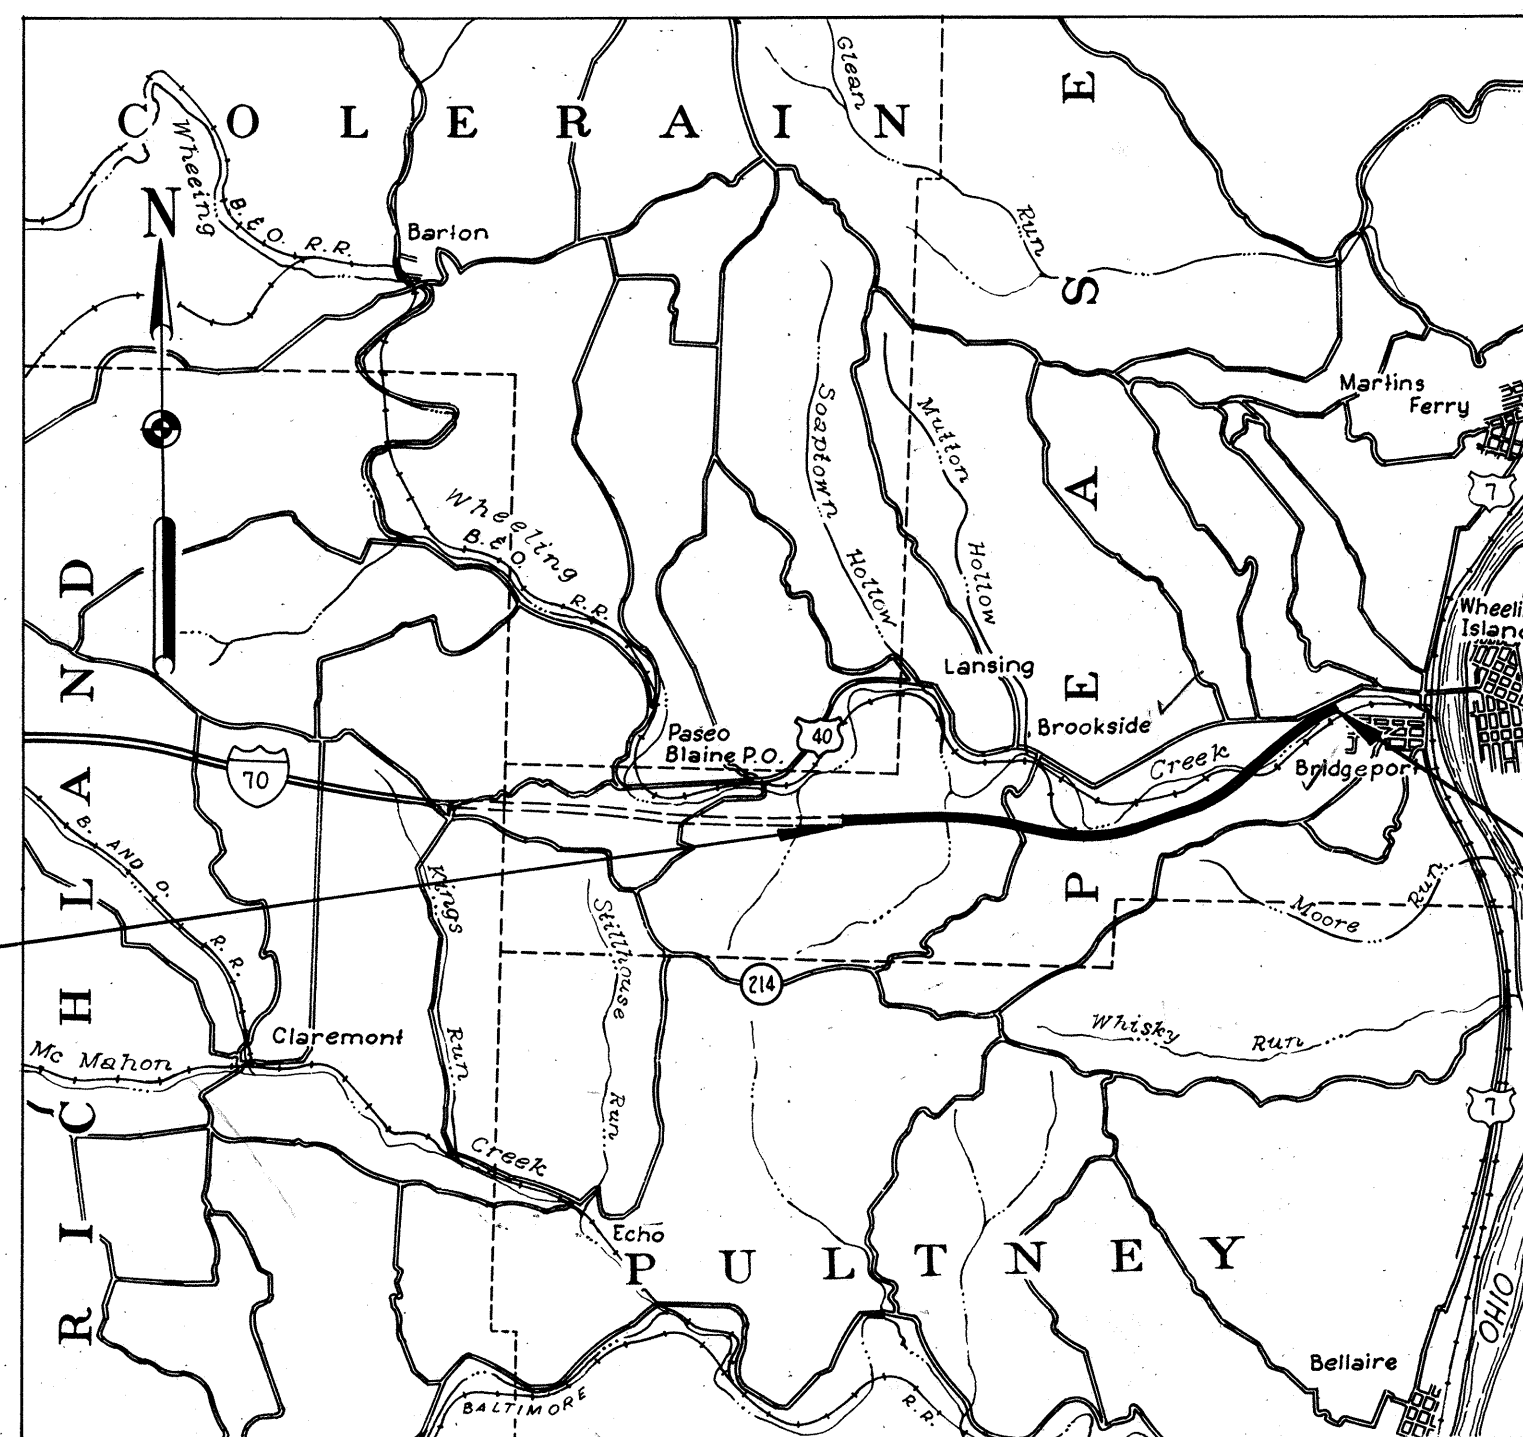

DELIVERY POINT - B.&O. R.R. BRIDGEPORT, OHIO
AVERAGE HAUL FROM SIDING - 1.2 MILES

LOCATION MAP

0 1/4 1/2 1 2 3 4

SCALE IN MILES

SCALES

PLAN 1"=50 FT.
PROFILE HOR. 1"=50 FT.
PROFILE VERT. 1"=10 FT.
CROSS SECTION 1"=10 FT.

PORTION TO BE IMPROVED
OTHER HIGHWAYS

MICROFILMED

APR 25 1967

GROUND PHOTO LAB

FED. ROAD DIV. NO.	STATE	FEDERAL AID PROJECT NO.	TYPE FUNDS
2	OHIO	1-70-8(8)225	

BEL-40-23.89
BELMONT COUNTY

NOTE:
FEDERAL NUMBER 1-70-8(8)225 APPEARING THROUGHOUT THE PLANS SHALL BE CONSIDERED TO BE 1-70-8(8)225.

NOTE:
TOTAL SHEET NUMBERS APPEARING THROUGHOUT THE PLANS AS 197 SHALL BE CONSIDERED TO BE 199.

1-70-8(8)225 LIMITED ACCESS

1961 SPECIFICATIONS

THE STANDARD SPECIFICATIONS OF THE STATE OF OHIO DEPARTMENT OF HIGHWAYS, INCLUDING CHANGES AND SUPPLEMENTAL SPECIFICATIONS LISTED IN THE PROPOSAL SHALL GOVERN THIS IMPROVEMENT.

I HEREBY APPROVE THESE PLANS AND DECLARE THAT THE MAKING OF THIS IMPROVEMENT WILL NOT REQUIRE THE CLOSING TO TRAFFIC OF THE HIGHWAY AND THAT PROVISIONS FOR THE MAINTENANCE AND SAFETY OF TRAFFIC WILL BE AS SET FORTH IN THE PLANS AND ESTIMATE.

THE RIGHT OF WAY FOR THIS IMPROVEMENT WILL BE PROVIDED BY THE STATE OF OHIO.

APPROVED
DATE Mar. 14, 1962
DIVISION DEPUTY DIRECTOR
W. P. McKenna
APPROVED
DATE 4-17-62
ENGINEER OF BRIDGES
W. P. McKenna
APPROVED
DATE 4-19-62
ENGINEER OF LOCATION AND DESIGN
W. P. McKenna
APPROVED
DATE 4-19-62
DEPUTY DIRECTOR OF DESIGN AND CONSTRUCTION
W. P. McKenna
APPROVED
DATE 4-18-62
DEPUTY DIRECTOR OF RIGHT OF WAY
W. P. McKenna
APPROVED
DATE 4-19-62
DEPUTY DIRECTOR OF PLANNING AND PROGRAMMING
W. P. McKenna
APPROVED
DATE 4-19-62
FIRST ASSISTANT DIRECTOR
W. P. McKenna
APPROVED
DATE 4-19-62
DIRECTOR OF HIGHWAYS
W. P. McKenna
APPROVED
DATE _____
CHIEF ENGINEER, BALTIMORE & OHIO RAILROAD
W. P. McKenna

STANDARD DRAWINGS

NUMBER	DATE	NUMBER	DATE
HW-A&B	7-15-57	I-8 MH NO. 2	7-26-59
HW-C	7-15-57	I-12	7-1-54
I-1	11-15-60	I-15 NO. 1	11-15-60
I-8 CB NO. 3	1-26-59	I-21-23	8-1-56
I-8 CB NO. 3A	1-26-59	L-1	4-1-50
I-8 CB NO. 4	7-1-58	L-3A	4-1-50
I-8 CB NO. 6	1-26-59	B-T-70-71	11-15-60
I-8 I NO. 2-A	4-23-59	B-T-71R	3-2-53
I-8 M.H. NO. 1	1-26-59	F-1	9-1-59
I-14G	1-22-52	F-3	9-1-59
I-15 NO. 2A	8-17-60	G-7.07	6-1-56
L-3	4-1-50	I-8 C.B. NO. 5	7-1-58
T-35	1-2-56	I-15 NO. 6	7-1-59
R1-1	7-15-58	AS-1-54	12-1-54
L.J. NO. 1	7-1-55	F-2	10-1-58
T.J.	9-12-60	I-8 C.B. 2-A&B	3-2-59
RB-1-55	2-2-59	FACI-1	12-27-61
AR-1-57	12-12-60	FACI-2	12-27-61
CSB-2-56 SH. 2	2-2-59		
CSB-2-56 SH. 3	2-2-59		
DR-1	1-3-55	HW-E	11-15-60
		I-8 MH NO. 1-A	10-2-61

DEPARTMENT OF COMMERCE
BUREAU OF PUBLIC ROADS

APPROVED: _____


DIVISION ENGINEER

DATE

FILE NO.	BELMONT COUNTY	BEL-40-23.89
	SEC. BEL-40-23.89	
	DATE OF LETTING	196
	CONTRACT NO.	

BELMONT COUNTY
BEL-40-23 89

SCHEMATIC PLAN (WITH DELINEATOR LAYOUT)

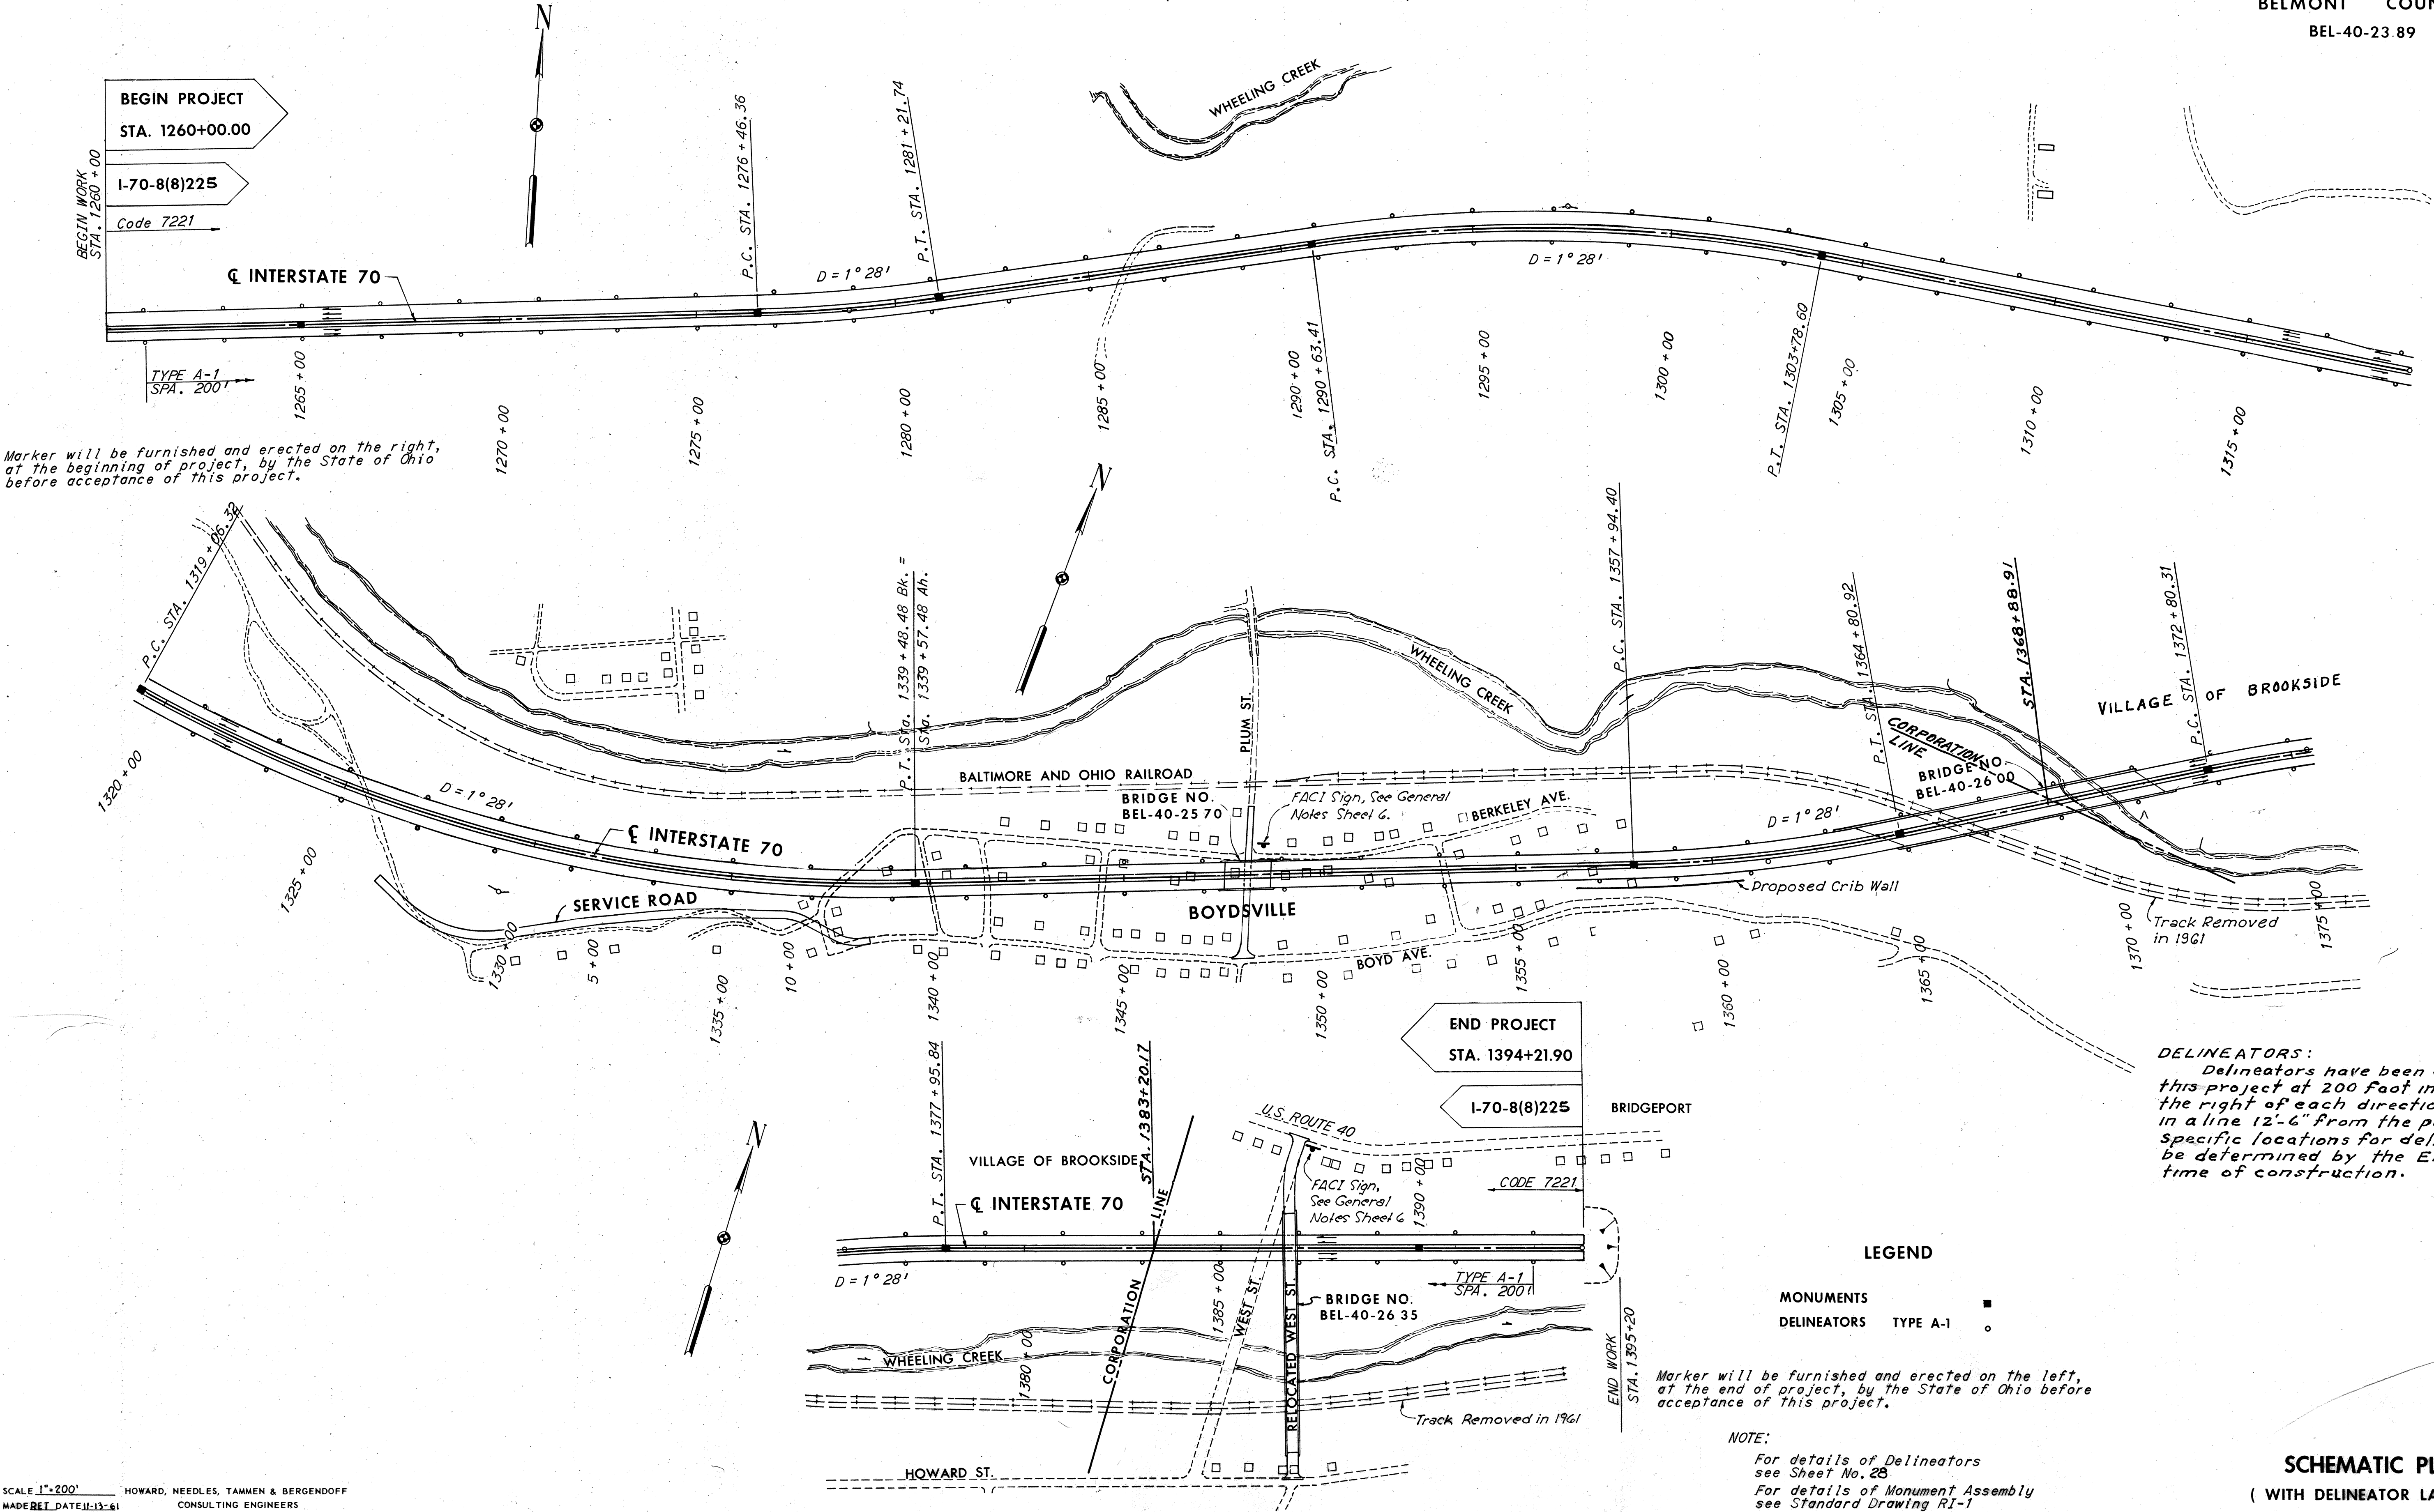


TYPICAL SECTIONS RAISED MEDIAN TYPE T-71

SCALE 1/4" = 1'-0"

FED. RD. DIVISION	STATE	PROJECT
2	OHIO	


3
197

BELMONT COUNTY
BEL-40-23.89

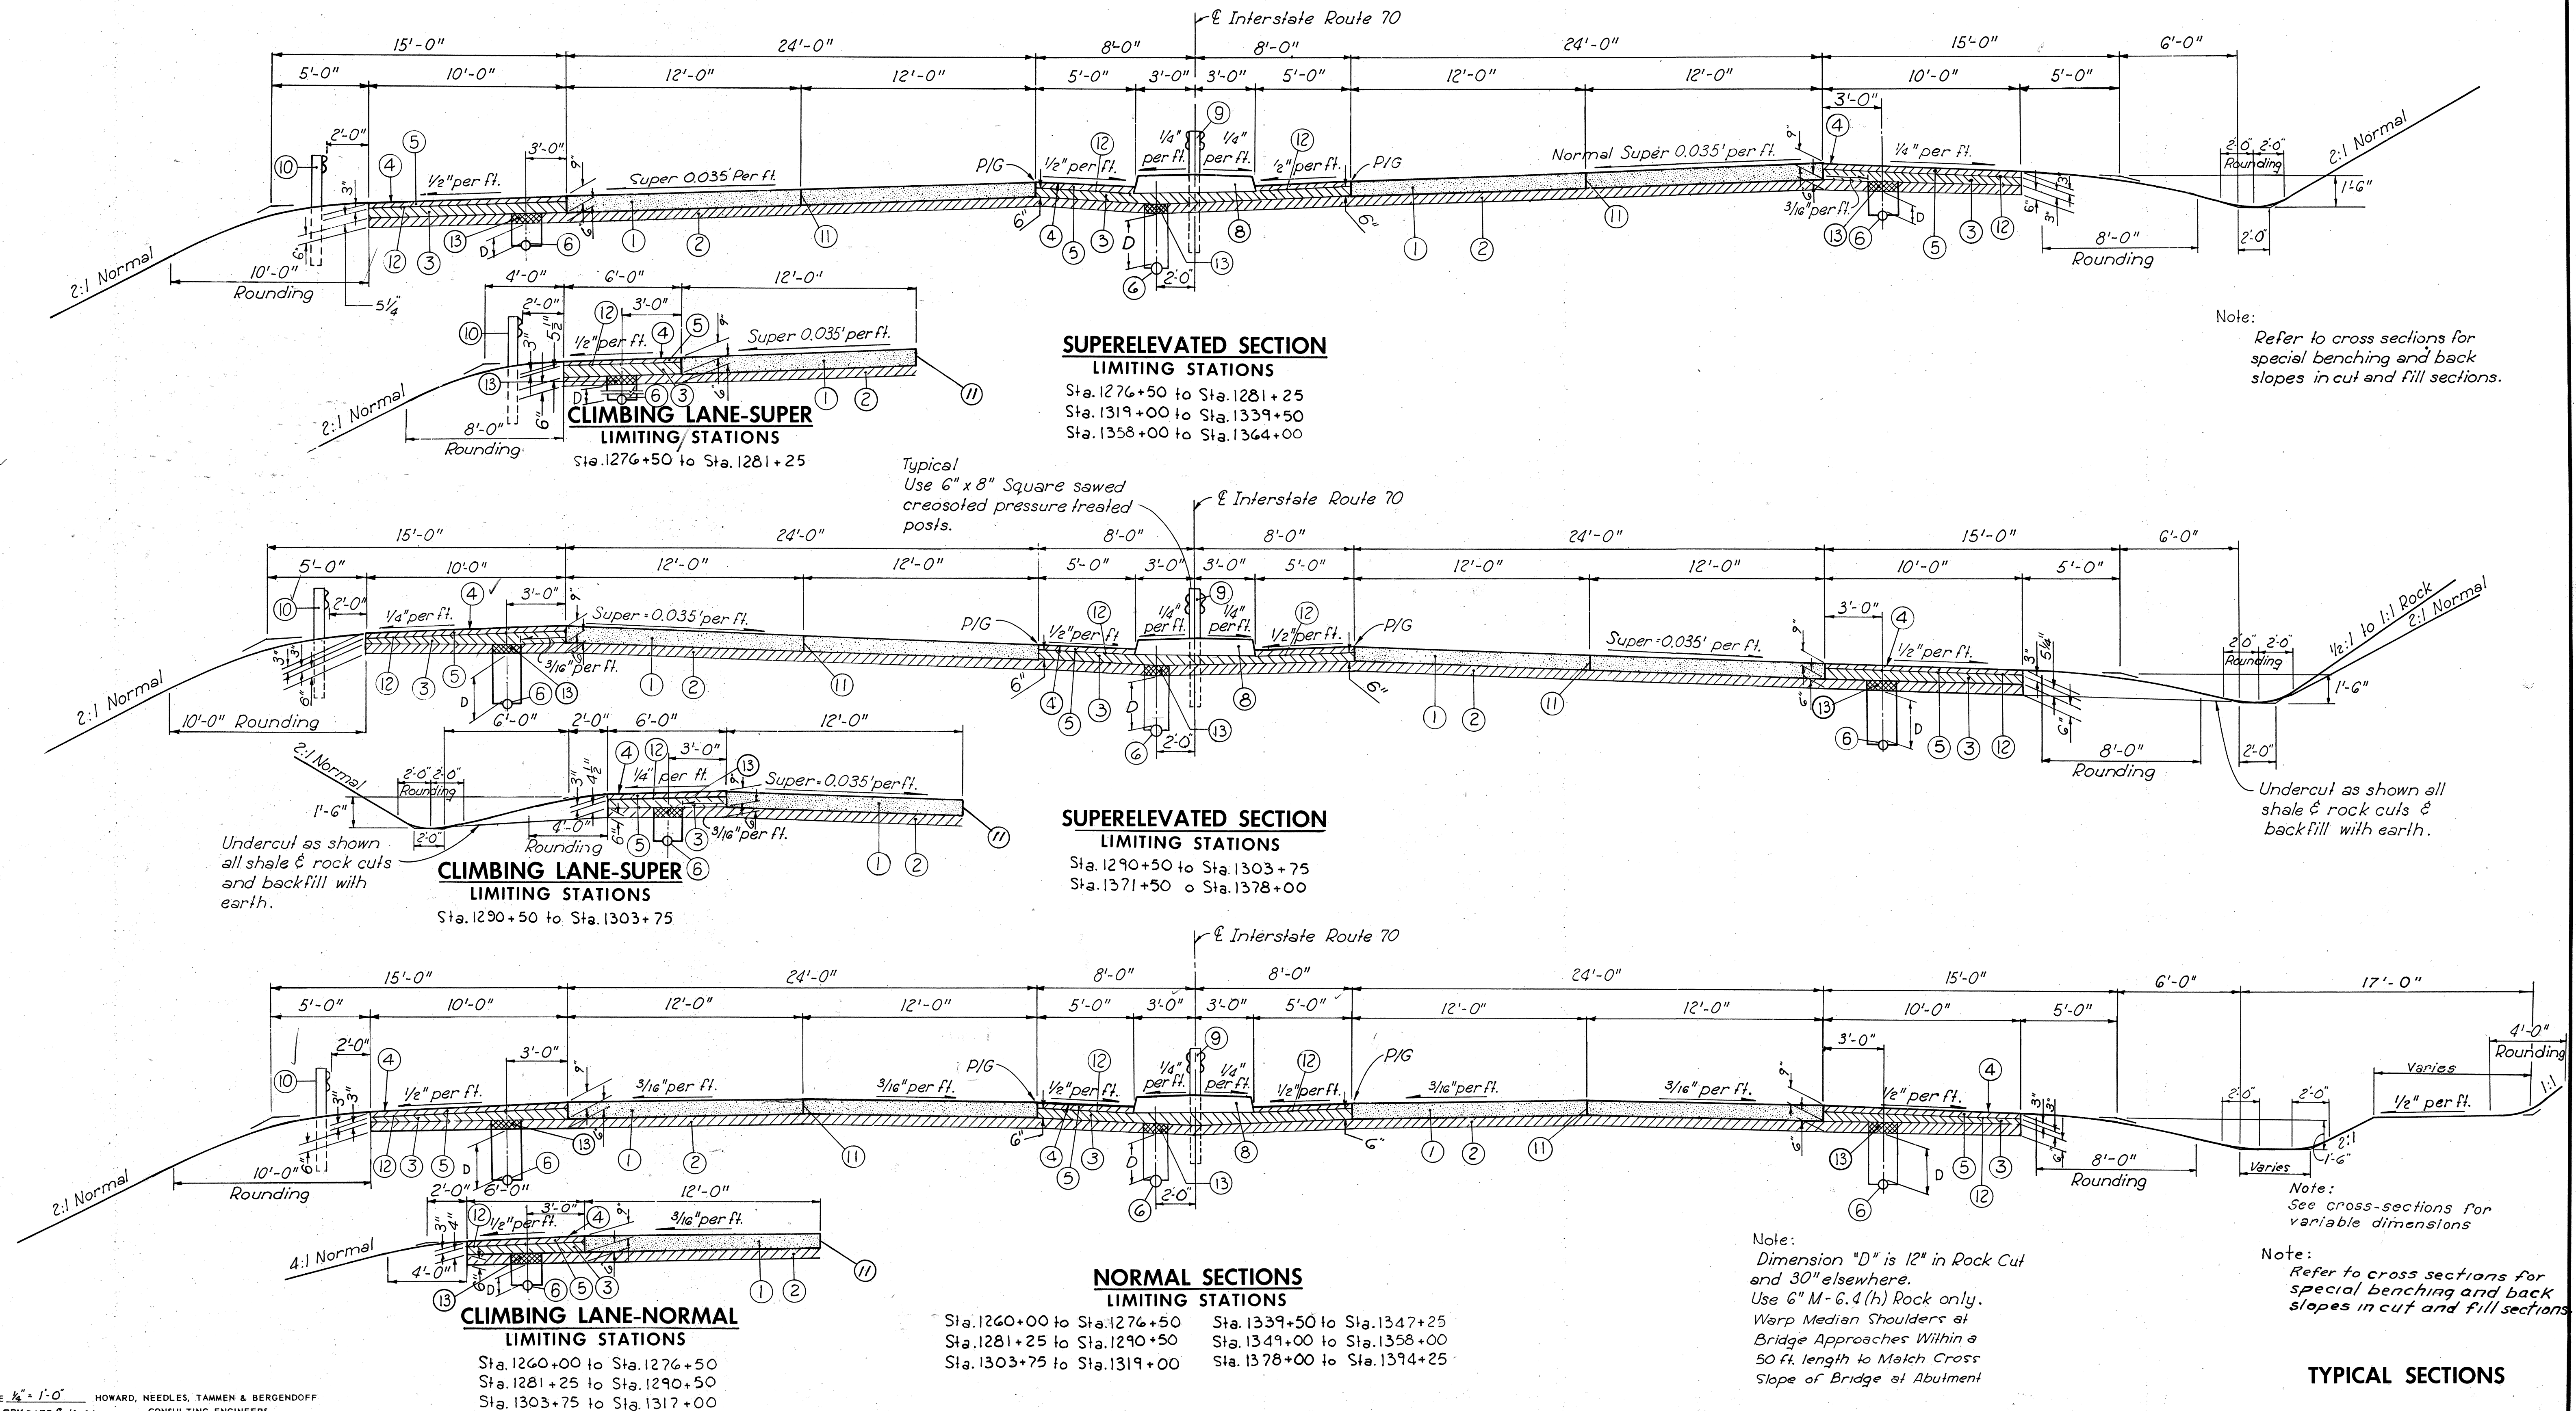


TYPICAL SECTIONS
TYPE T-35 ON B-19


FED. RD. DIVISION	STATE	PROJECT	
2	OHIO		

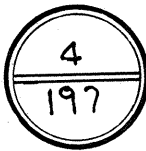


BELMONT COUNTY
BEL-40-23.89

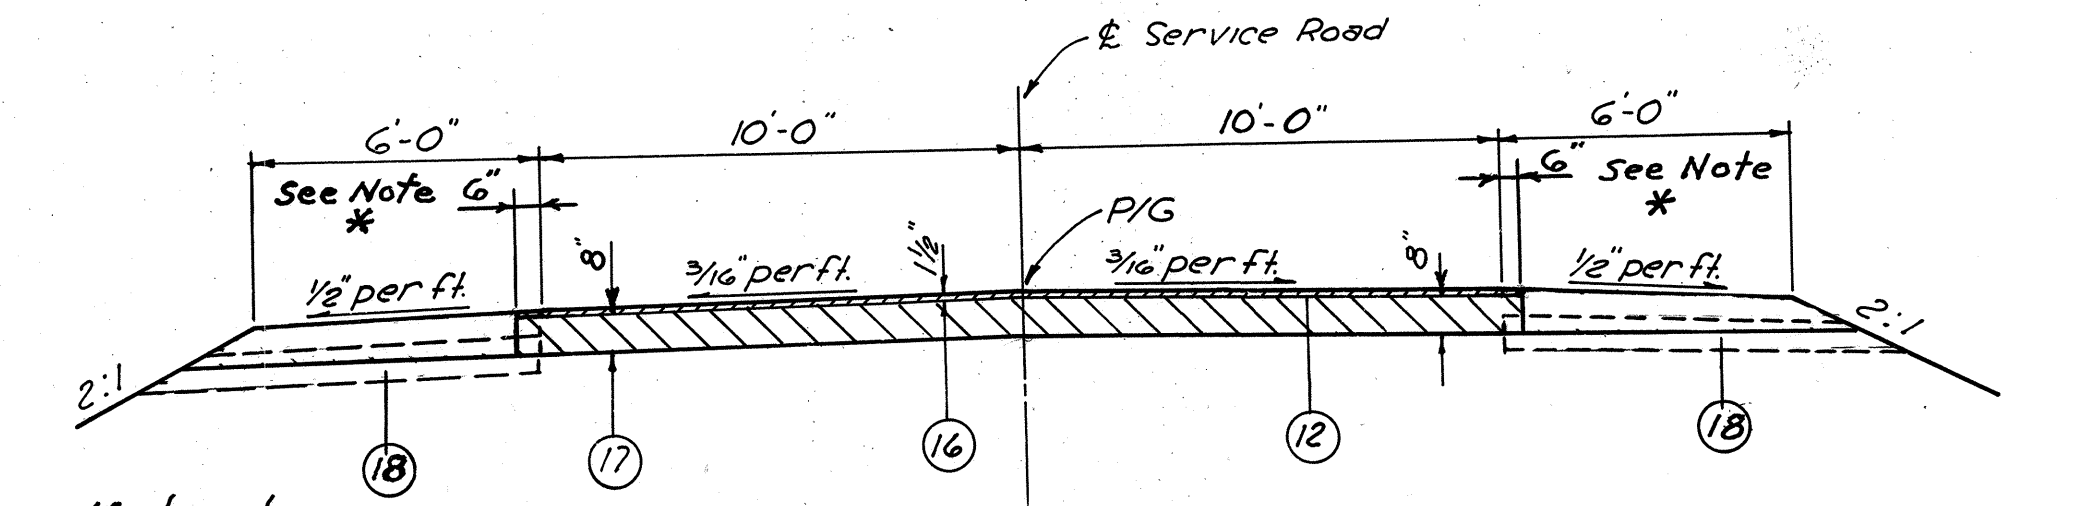

SERVICE ROAD
NORMAL SECTION

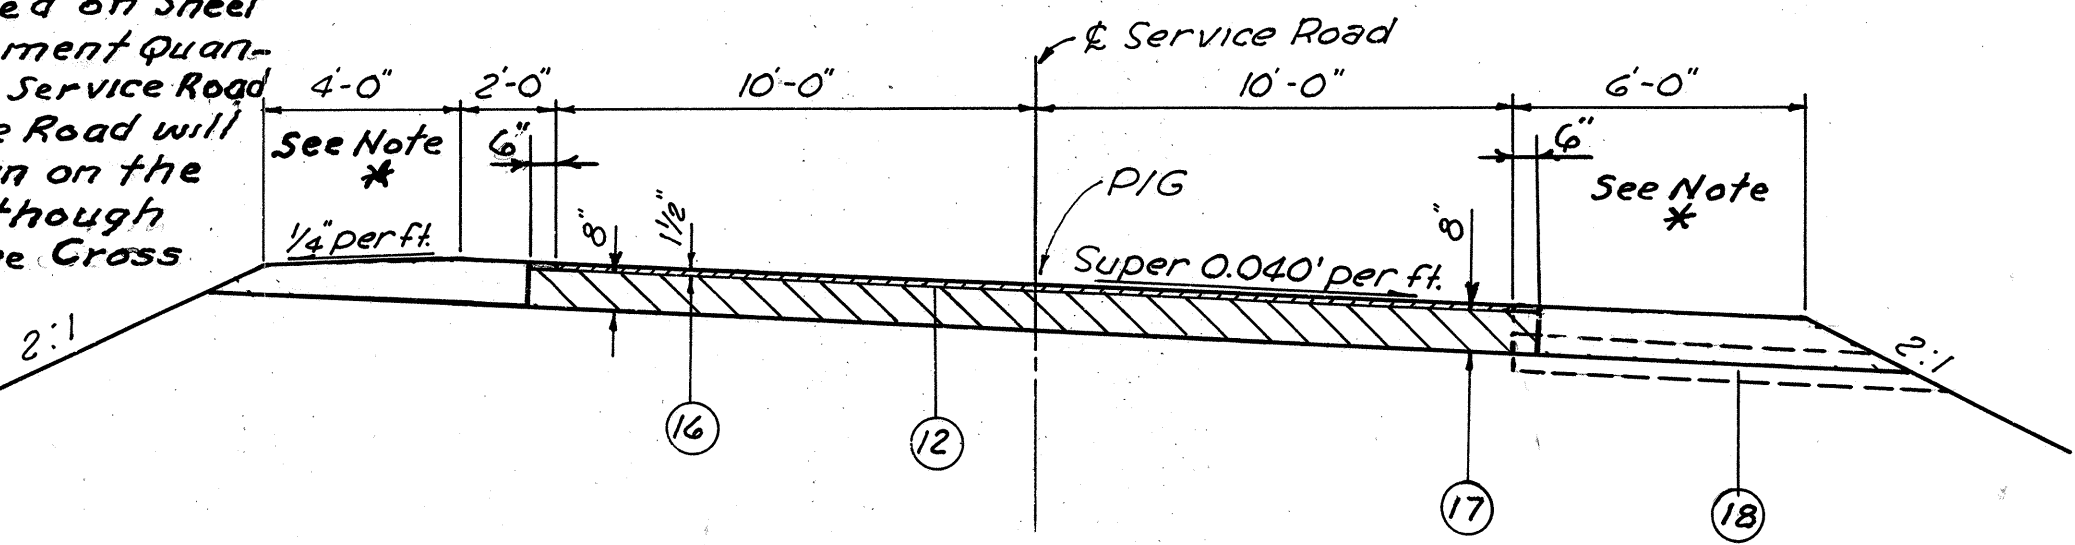

SERVICE ROAD
SUPERELEVATED SECTION

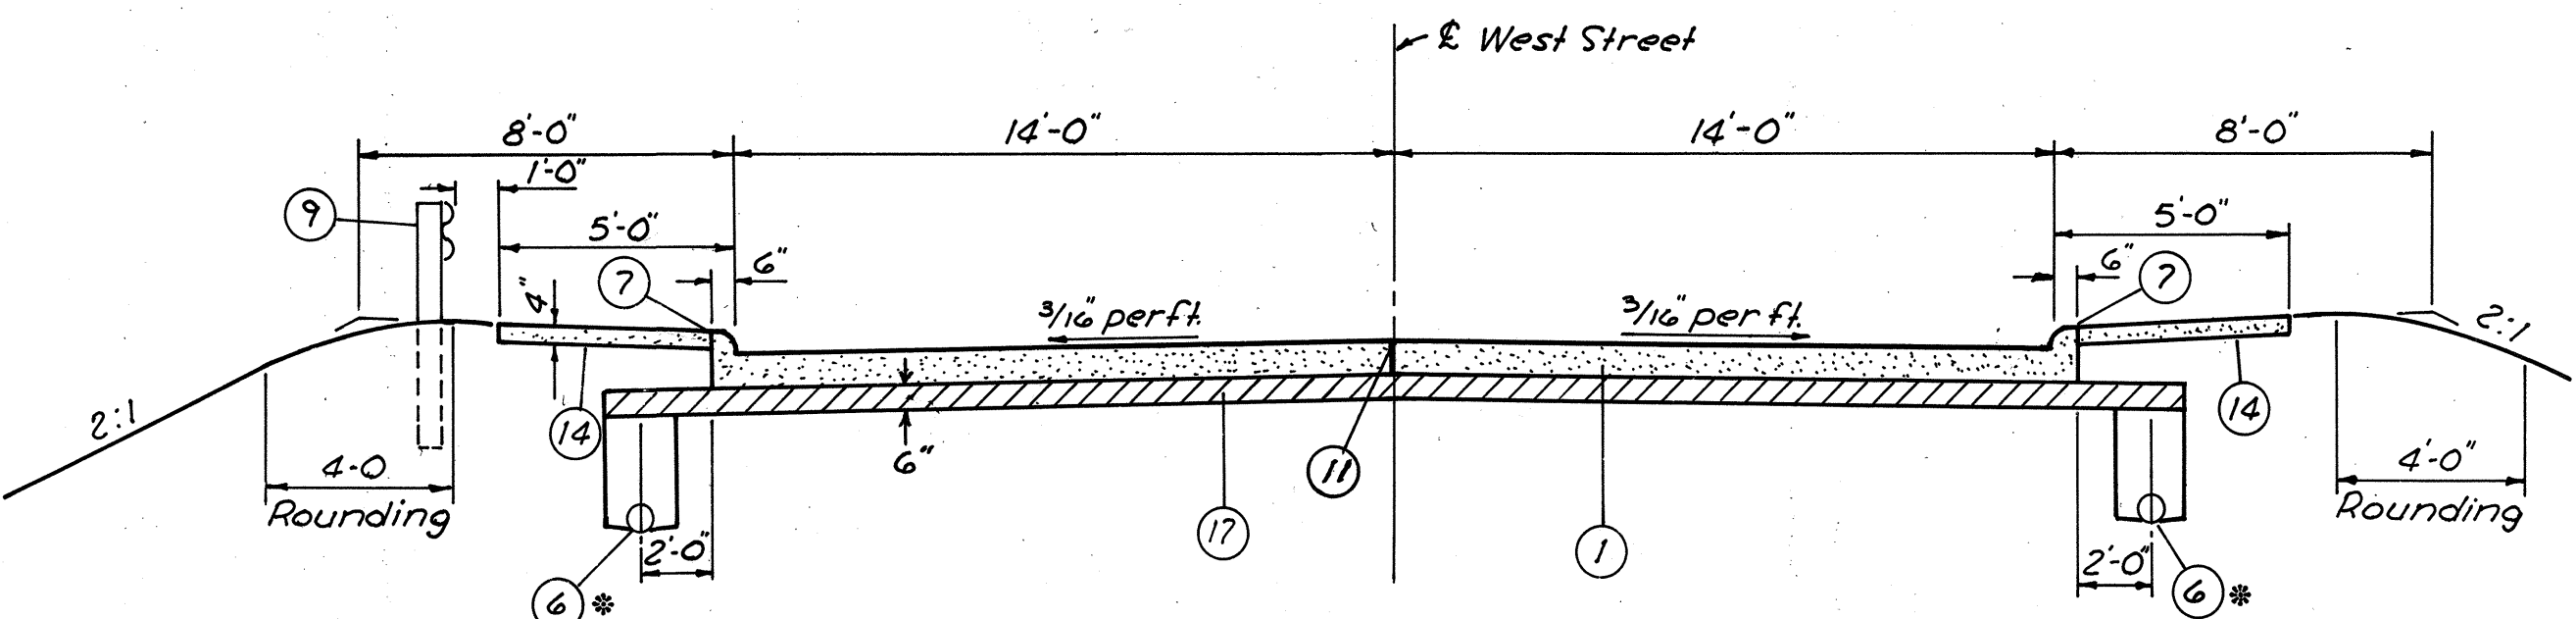

WEST STREET


STONE UNDERDRAINS NO. 2
Stone Underdrains shall be placed at fifty (50) foot intervals on each side of normal crowned sections and at twenty-five (25) foot intervals on low side only of superelevated sections, except where I-1 Class I-3 Pipe has been provided.

DRAINAGE OF BASE MATERIAL
Where the base material is drained by I-9 Stone Underdrains, the Contractor shall finish, seed and mulch the slopes so as not to impede drainage of the base material. The actual outcrop of the I-9 Underdrains shall not be seeded.

* Note:
Underdrains used on North end of West Street only.

LEGEND


- ① T-71 9" R.P.C.C. Pavement.
- ② I-22 Subbase (6' except as shown). Grading A or B Modified as per General Note.
- ③ B-112 Porous Base Course.
- ④ T-31 Bituminous Surface Treatment using 0.008 Cu. Yd. No. 6 aggregate per Sq. Yd. and 0.25 Gal. bituminous material per Sq. Yd. (See Note in Proposal).
- * ⑤ B-21-3" Waterproofed Aggregate Base Course. (Type "A" T-35 material may be used in Construction of this course, See Note in Proposal). Thickness as shown is "designed" thickness as described in Sec. B-21.01.
- ⑥ I-1 6" Pipe Class 1-3 (For type & location see Underdrain Tabulations Sheet 40).
- ⑦ I-12 Standard Type 2-A Concrete Curb, Modified (See Sheet 28).
- ⑧ I-21 Standard Type 2 P.C. Concrete Traffic Divider.
- ⑨ I-15 Guard Rail, Steel Beam Barrier Type (Deep) as per plan.
- ⑩ I-15 Guard Rail, Steel Beam Standard Type (Deep), as per plan.
- ⑪ Standard Longitudinal joint.
- ⑫ T-30 Bituminous Prime Coat Sec. M-57, R.T.-2 or R.T.-3, applied at the rate of 0.40 Gal. per Sq. Yd.
- ⑬ Remove Subbase for width of Item I-1 trench and replace with either Class 3 back fill or with porous base material immediately prior to placing the Item B-112 Porous Base Course. Cost shall be included in price bid Per lin. ft. for Item I-1.
- ⑭ I-13 4' P.C.C. Sidewalk.
- ⑮ I-12 Combination Curb & Gutter, Standard Type 2.
- * ⑯ T-35 1 1/2" Asphaltic Concrete Surface Course (Type A) (85-100).
- ⑰ B-19 Aggregate Base Course.
- ⑱ I-9 Stone Underdrains No. 2
+ Thickness Shown is "Designed"
Thickness as described in Section T-35.01 & B-21.01

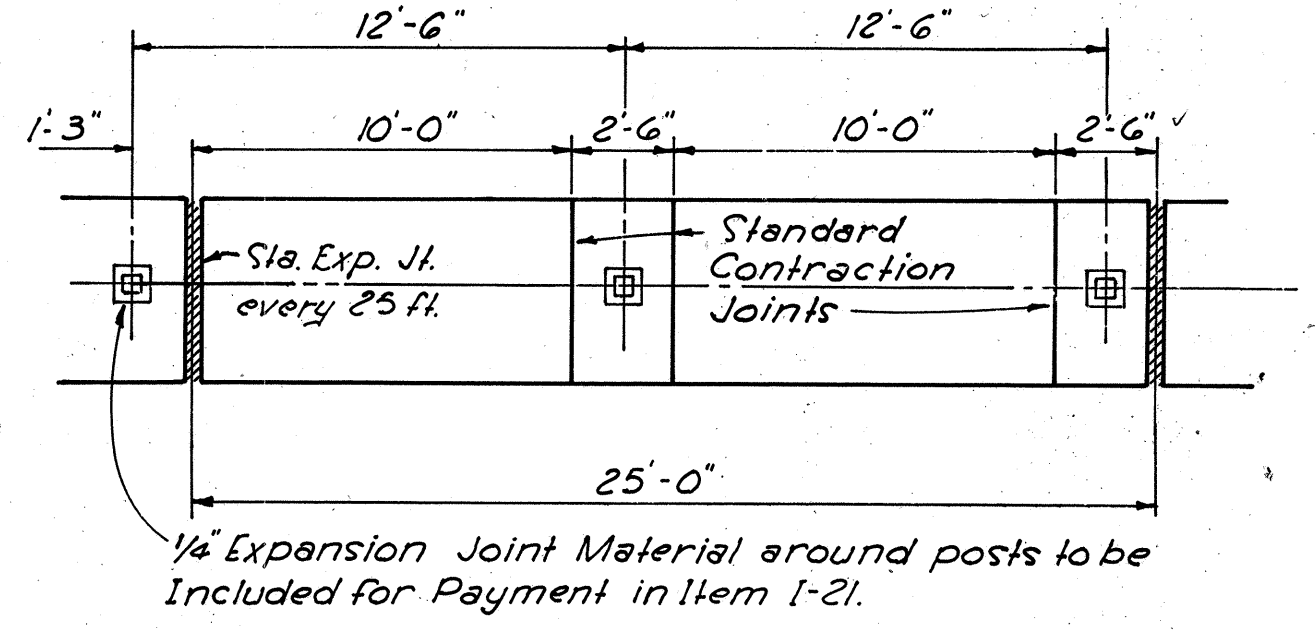


JOINT DETAIL AT GUARD RAIL
POSTS IN CONCRETE MEDIAN PAV'T

No Scale

Note:
In lieu of spacing requirements of standard drawing I-21-23, expansion and contraction joints shall be provided in Item I-21 Median Pavement, as detailed herein, whenever guard rail is called for.

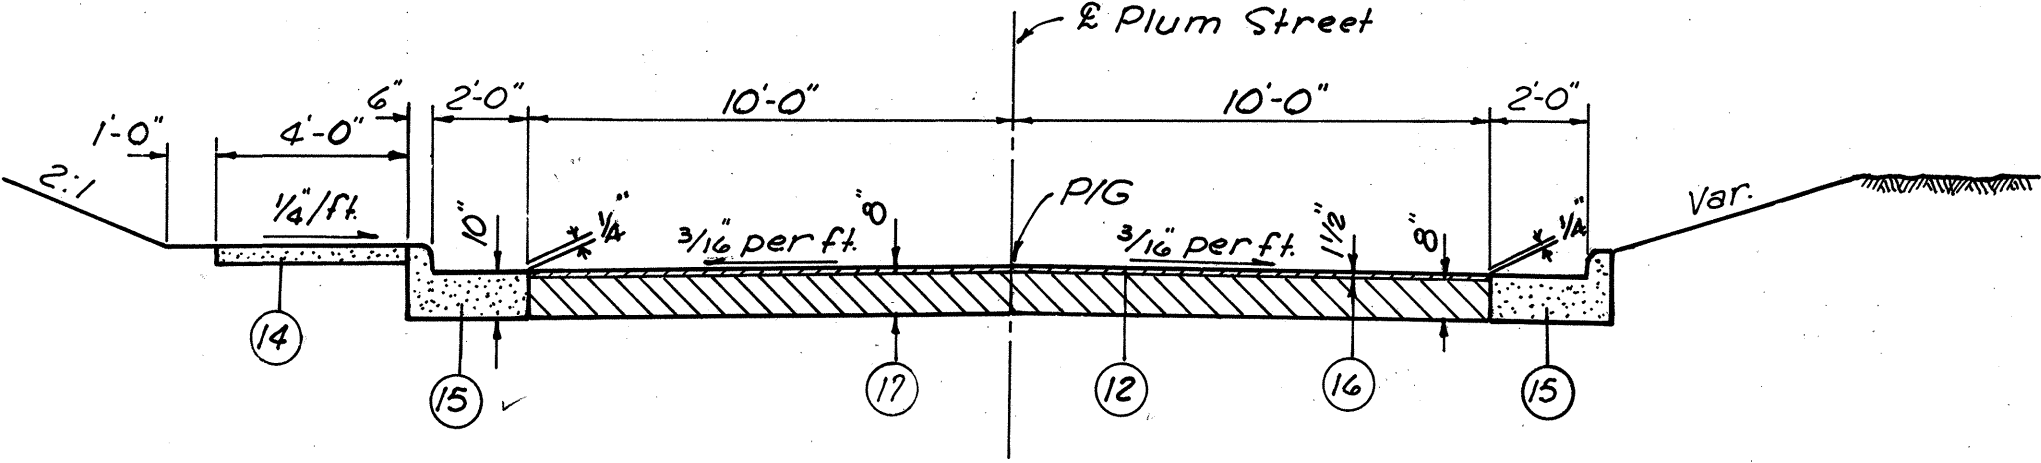

PLUM STREET

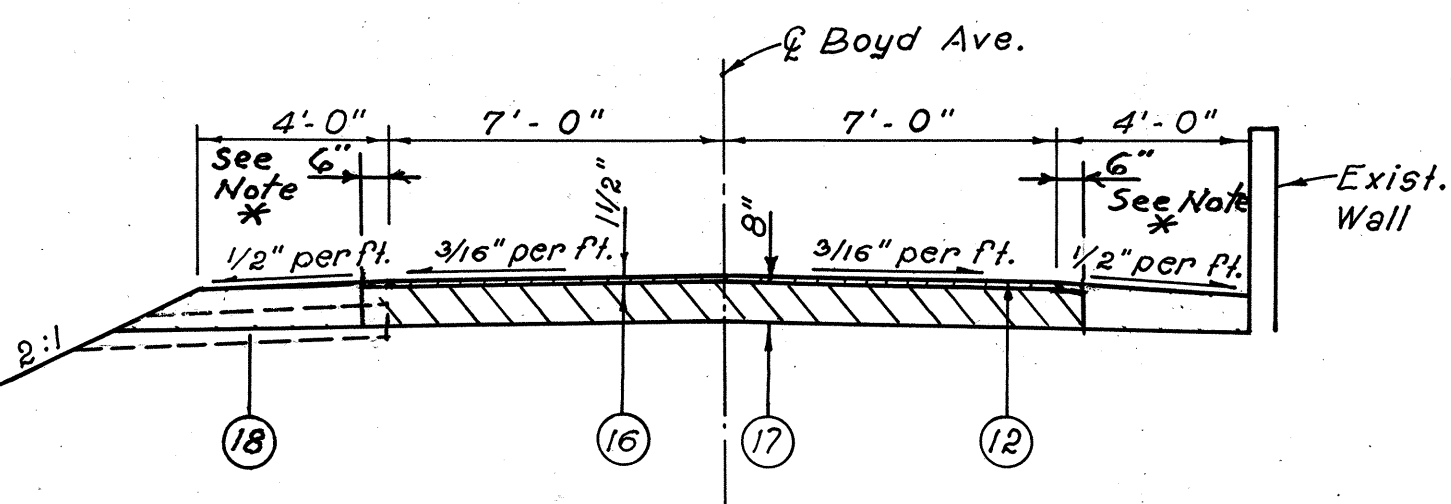

BOYD AVENUE

SUPERELEVATION TRANSITION TABLES

CURVE NO. 5

P. C. = 1276 + 46.36 S = .035 1/4 P. T. = 1281 + 21.74
Dc = 1° 28' Δ = 6° 58' 20" Lt.

WEST BOUND LANES			Profile	Station	EAST BOUND LANES	
Elev. Climbing Lane	Elev. Lt. Edge	£			£	Elev. Rt. Edge
844.74	844.93	845.12	844.93	1274 + 50	845.12	844.93
843.97	844.16	844.36	844.18	+ 75	844.37	844.19
843.17	843.36	843.55	843.43	1275 + 00	843.62	843.49
842.36	842.55	842.74	842.68	+ 25	842.87	842.81
841.55	841.74	841.93	841.93	+ 50	842.12	842.12
840.74	840.93	841.12	841.18	+ 75	841.37	841.44
839.93	840.12	840.31	840.43	1276 + 00	840.62	840.75
839.09	839.29	839.51	839.68	+ 25	839.88	840.08
838.18	838.44	838.68	838.93	+ 50	839.17	839.43
837.26	837.58	837.87	838.18	+ 75	838.49	838.80
836.34	836.72	837.06	837.43	1277 + 00	837.79	838.15
835.49	835.90	836.68	836.68	+ 25	837.08	837.47
834.69	835.11	835.51	835.93	+ 50	836.34	836.76
833.92	834.34	834.76	835.18	+ 75	835.60	836.02
827.17	827.59	828.01	828.43	1280 + 00	828.85	829.27
826.44	826.85	827.25	827.68	+ 25	828.07	828.47
825.76	826.14	826.53	826.93	+ 50	827.30	827.68
825.14	825.48	825.83	826.18	+ 75	826.52	826.86
824.54	824.83	825.12	825.43	1281 + 00	825.71	825.99
823.97	824.20	824.44	824.68	+ 25	824.91	825.14
823.35	823.55	823.75	823.93	+ 50	824.12	824.29
822.69	822.88	823.07	823.18	+ 75	823.37	823.48
822.00	822.19	822.38	822.43	1282 + 00	822.62	822.66
821.32	821.51	821.70	821.68	+ 25	821.87	821.85
820.63	820.82	821.01	820.93	+ 50	821.12	821.04
819.93	820.12	820.31	820.18	+ 75	820.37	820.23
819.23	819.42	819.61	819.43	1283 + 00	819.62	819.45
818.49	818.68	818.87	818.68	+ 25	818.87	818.68

CURVE NO. 6

P. C. = 1290 + 63.41 S = 0.035 1/4 P. T. = 1303 + 78.60
Dc = 1° 28' Δ = 19° 17' 22" Rt.

WEST BOUND LANES			Profile	Station	EAST BOUND LANES	
Elev. Climbing Lane	Elev. Lt. Edge	£			£	Elev. Rt. Edge
801.99	802.18	802.37	802.18	1288 + 75	802.37	802.18
801.27	801.45	801.62	801.43	1289 + 00	801.60	801.41
800.62	800.75	800.87	800.68	+ 25	800.81	800.62
799.99	800.06	800.12	799.93	+ 50	800.00	799.80
799.37	799.37	799.37	799.18	+ 75	799.18	799.00
798.74	798.68	798.62	798.43	1290 + 00	798.37	798.18
798.12	798.00	797.87	797.68	+ 25	797.56	797.37
797.51	797.33	797.13	796.93	+ 50	796.75	796.54
796.93	796.68	796.44	796.18	+ 75	795.94	795.68
796.36	796.05	795.73	795.43	1291 + 00	795.13	794.81
795.76	795.40	795.04	794.68	+ 25	794.33	793.97
795.11	794.72	794.32	793.93	+ 50	793.53	793.14
794.42	794.01	793.60	793.18	+ 75	792.77	792.35
793.69	793.27	792.85	792.43	1292 + 00	792.01	791.59
762.19	761.77	761.35	760.93	1302 + 50	760.51	760.09
761.42	761.01	760.60	760.18	+ 75	759.78	759.36
760.62	760.22	759.82	759.43	1303 + 00	759.04	758.64
759.76	759.40	759.04	758.68	+ 25	758.33	757.98
758.86	758.56	758.24	757.93	+ 50	757.63	757.32
757.93	757.68	757.43	757.18	+ 75	756.94	756.69
757.00	756.82	756.63	756.43	1304 + 00	756.25	756.04
756.12	756.00	755.87	755.68	+ 25	755.56	755.37
755.25	755.18	755.12	754.93	+ 50	754.87	754.68
754.37	754.37	754.37	754.18	+ 75	754.18	754.00
753.49	753.56	753.62	753.43	1305 + 00	753.50	753.31
752.62	752.76	752.87	752.68	+ 25	752.81	752.62
751.78	751.95	752.12	751.93	+ 50	752.11	751.92
750.99	751.18	751.37	751.18	+ 75	751.37	751.18

CURVE NO. 7

P. C. = 1319 + 06.32 S = 0.035 1/4 P. T. = 1339 + 48.48 Bk. = 1339 + 57.48 Ah.
Dc = 1° 28' Δ = 29° 57' 06.3" Lt.

WEST BOUND LANES			Profile	Station	EAST BOUND LANES	
Elev. Climbing Lane	Elev. Lt. Edge	£			£	Elev. Rt. Edge
717.24	717.43	717.62	717.43	1317 + 00	717.62	717.43
716.50	716.67	716.86	716.68	+ 25	716.87	716.69
715.74	715.88	716.07	715.93	+ 50	716.12	715.98
714.96	715.07	715.26	715.18	+ 75	715.37	715.29
714.18	714.26	714.45	714.43	1318 + 00	714.62	714.60
713.41	713.45	713.64	713.68	+ 25	713.87	713.92
712.63	712.63	712.82	712.93	+ 50	713.12	713.23
	711.80	712.00	712.18	+ 75	712.38	712.55
	710.95	711.19	711.43	1319 + 00	711.66	711.89
	710.08	710.38	710.68	+ 25	710.98	711.27
	709.24	709.58	709.93	+ 50	710.28	710.62
	708.40	708.40	708.18	+ 75	709.57	709.95
	707.61	708.01	708.43	1320 + 00	708.84	709.24
	706.84	707.26	707.68	+ 25	708.10	708.52
	690.28	690.70	691.12	1338 + 25	691.54	691.96
	690.70	691.10	691.53	+ 50	691.95	692.35
	691.13	691.52	691.94	+ 75	692.32	692.69
	691.58	691.94	692.31	1339 + 00	692.66	692.99
	692.03	692.32	692.64	+ 25	692.93	693.23
	692.41	692.66	692.91	+ 48	693.16	693.40
	692.68	692.88	693.09	+ 75	693.31	693.50
	692.97	693.16	693.31	1340 + 00	693.51	693.63
	693.22	693.41	693.50	+ 25	693.68	693.74
	693.44	693.62	693.63	+ 50	693.82	693.82
	693.61	693.78	693.73	+ 75	693.92	693.87
	693.73	693.90	693.79	1341 + 00	693.97	693.87
	693.78	693.97	693.81	+ 25	693.99	693.84
	693.78	693.97	693.78	+ 50	693.96	693.79

CURVE NO. 8

P. C. = 1357 + 94.40
Dc = 1° 28'

S = .035 1/4
Δ = 10° 04' 08.7"

P. T. = 1364 + 80.92

WEST BOUND LANES		Profile	Station	EAST BOUND LANES	
Elev. Lt. Edge	ℓ			ℓ	Elev. Rt. Edge
711.90	712.09	711.90	1356 + 00	712.09	711.90
712.11	712.30	712.11	1356 + 25	712.30	712.13
712.23	712.42	712.28	+ 50	712.47	712.35
712.29	712.48	712.41	+ 75	712.60	712.53
712.31	712.50	712.50	1357 + 00	712.69	712.69
712.30	712.49	712.55	+ 25	712.74	712.81
712.25	712.44	712.57	+ 50	712.76	712.88
712.17	712.36	712.55	+ 75	712.74	712.93
712.01	712.25	712.49	1358 + 00	712.74	712.97
711.79	712.10	712.40	+ 25	712.70	713.00
711.52	711.88	712.26	+ 50	712.63	712.99
711.27	711.68	712.09	+ 75	712.51	712.90
711.05	711.47	711.89	1359 + 00	712.31	712.73
710.80	711.22	711.64	1359 + 25	712.06	712.48
701.20	701.62	702.04	1363 + 50	702.46	702.88
700.47	700.88	701.29	+ 75	701.70	702.11
699.76	700.15	700.54	1364 + 00	700.93	701.31
699.10	699.44	699.79	+ 25	700.13	700.49
698.45	698.74	699.04	+ 50	699.33	699.62
697.81	698.05	698.29	+ 75	698.52	698.75
697.16	697.36	697.54	1365 + 00	697.74	697.91
696.48	696.67	696.79	+ 25	696.98	697.09
695.80	695.99	696.04	+ 50	696.23	696.28
695.12	695.31	695.29	+ 75	695.48	695.47
694.43	694.62	694.54	1366 + 00	694.73	694.66
693.74	693.93	693.79	+ 25	693.98	693.85
693.03	693.22	693.04	+ 50	693.23	693.05
692.29	692.48	692.29	+ 75	692.48	692.29

CURVE NO. 9

$P. C. = 1372 + 80.31$
 $D_c = 1^\circ 28'$

$S = 0.035 \frac{1}{4}$
 $\Delta = 7^\circ 33' 40'' \text{ Rt.}$

$P. T. = 1377 + 95.84$

WEST BOUND LANES				EAST BOUND LANES	
Elev. Lt. Edge	ℓ	Profile	Station	ℓ	Elev. Rt. Edge
680.29	680.48	680.29	1370 + 75	680.48	680.29
679.55	679.73	679.54	1371 + 00	679.72	679.53
678.84	678.98	678.79	+ 25	678.93	678.74
678.15	678.23	678.04	+ 50	678.12	677.93
677.46	677.48	677.29	+ 75	677.30	677.11
676.77	676.73	676.54	1372 + 00	676.49	676.30
676.08	675.98	675.79	+ 25	675.68	675.49
675.40	675.23	675.04	+ 50	674.87	674.67
674.76	674.52	674.29	+ 75	674.06	673.82
674.13	673.84	673.54	1373 + 00	673.24	672.95
673.49	673.14	672.79	+ 25	672.44	672.10
672.84	672.45	672.04	+ 50	671.66	671.28
672.17	671.75	671.33	+ 75	670.93	670.51
671.49	671.07	670.65	1374 + 00	670.23	669.81
666.32	665.90	665.48	1376 + 75	665.06	664.64
666.05	665.63	665.21	1377 + 00	664.81	664.41
665.80	665.40	664.98	+ 25	664.61	664.24
665.54	665.18	664.79	+ 50	664.48	664.14
665.27	664.96	664.63	+ 75	664.38	664.08
665.00	664.76	664.50	1378 + 00	664.29	664.05
664.76	664.58	664.38	+ 25	664.21	664.01
664.55	664.44	664.25	+ 50	664.14	663.95
664.36	664.31	664.12	+ 75	664.07	663.88
664.17	664.19	664.00	1379 + 00	664.01	663.82
663.98	664.06	663.87	+ 25	663.95	663.76
663.80	663.94	663.75	+ 50	663.89	663.70
663.63	663.81	663.62	+ 75	663.80	663.61
663.49	663.68	663.49	1380 + 00	663.68	663.49

GENERAL NOTES

FED. RD. DIVISION	STATE	PROJECT	
2	OHIO		

6
197

BELMONT COUNTY

BEL-40-23.89

GENERAL

DESIGN SPEED The geometrics for this project have been planned for a design speed of 60 miles per hour.

UTILITY ADJUSTMENT Any or all work required for Public or Private Utilities will be done by and at the expense of their respective owners, unless otherwise noted on these plans.

FIELD OFFICE The Contractor shall, in accordance with Sec. S-0.01 (b), provide, for the exclusive use of the State's employees, a suitable field office having a minimum of 500 sq. ft. of floor space. The Contractor shall have a telephone installed and maintained in this field office during the construction of this project. The Contractor shall also provide and install wiring and outlets suitable for connecting electric lights and office equipment in the field office and provide 110-volt alternating current to the office during the entire period of construction of this project.

This field office shall be provided within 10 days after start of construction.

FEDERAL AID CONSTRUCTION IDENTIFICATION SIGNS The Contractor shall furnish, erect, maintain and subsequently remove Federal Aid Construction Identification signs at each of the following locations:

1. Corner of Plum St. and Berkeley Ave.
2. Corner of West St. and U.S. Route 40.
Sign details shall be as specified on Standard Drawing FACI-1, "Code N-43(2)-144", and shall be erected in accordance with Standard Drawing FACI-2. Additional requirements shall be in accordance with notes in the proposal.

ROADWAY

REMOVAL OF TREES AND STUMPS All trees and stumps lying within the construction limits of this project shall be removed under the lump sum price bid for Item E-9, Removal of Trees and Stumps, except that those trees and stumps for which protection and preservation work is indicated elsewhere in these plans shall not be removed.

The following is an approximate estimate of the number of trees and stumps to be removed.

Sizes	No. Trees	No. Stumps
12" - 18"	235	20
18" - 24"	80	15
24" - 30"	55	10
30" - 36"	40	5
36" - 42"	15	0
42" - 48"	20	0
Over 48"	5	0

The above estimate is approximate and the State of Ohio reserves the right to order the removal of additional trees or stumps outside of the limits of construction but within the right-of-way and or easement lines. Payment for the removal of these additional trees or stumps shall be included in the lump sum price bid for Item E-9, Removal of Trees and Stumps.

CONSTRUCTION OF EMBANKMENT The following provisions shall govern the construction of embankment on this project.

Rock, i.e., broken sandstone or limestone essentially free from admixtures of shale or soil, shall be placed in layers not to exceed 18 inches in depth. Rock which cannot be incorporated in an 18 inch lift shall be reduced in size until it can be so incorporated. Rock fill made up principally of small rock shall be rolled as directed by the Engineer. All other provisions governing the placement of rock embankment of Sec. E-1.08 shall remain in effect.

Shale - In addition to the requirements of Sec. E-1.08 each shale layer shall be sprinkled as directed by the Engineer to bring the moisture content within a range of optimum minus 3 per cent and optimum. Each layer shall be rolled with at least 4 complete coverages of a fully ballasted tamping roller and at least two complete coverages of a fully ballasted 50 ton pneumatic tired roller as specified in Supplemental Specification C.E. 101.04. Cost of this rolling both for the tamping roller and the 50 ton pneumatic tired roller shall be included in the price bid for Item E-1, Roadway Excavation. All other provisions of Sec. E-1.08 relating to the construction of embankment and of S.S.C.E. - 101.04 shall remain in effect.

Mixtures of shale and rock shall be placed in accordance with the above noted provisions for shale. Rock which cannot be incorporated in the 8 inch layer shall be reduced in size so that it can be so incorporated.

SEED MIXTURE The seed mixture for this project shall be as follows, sown at the rate of 3 pounds per 1,000 square feet, in lieu of the mixtures listed in Section L-9.11:

- 15% Kentucky Blue Grass
- 25% Kentucky 31 Fescue
- 25% Perennial Rye Grass
- 25% Yellow Blossom Sweet Clover
- 10% Crown Vetch

ROUNDING OF CORNERS SHOWN ON CROSS SECTIONS The rounded corners shown on Standard Drawing RI-1, as modified by the typical sections, apply to all cross sections, even though otherwise shown on these plans.

SEEDING From Sta. 1262+00 to Sta. 1337+00, quantities for seeding are calculated for the soil areas between lines Ten (10) feet outside the work limits, as shown on the cross sections, or to the right-of-way line if such line is less than Ten (10) feet from the work limits.

From Sta. 1337+00 to Sta. 1394+00, quantities for seeding are calculated for soil areas between the right-of-way fence lines, between the right-of-way lines in unfenced areas, and within the work limits for areas outside the right-of-way lines covered by work agreement or slope easement.

ESTIMATED QUANTITIES Specific locations and usage of estimated quantities set up on this plan to be used. "as directed by the Engineer" shall be made a matter of record by incorporation into the final change order governing completion of this project.

ROADWAY EXCAVATION In the event slides should occur on this project, due to no fault of the Contractor, the displaced material shall be removed at the direction of, and in amounts determined by, the Engineer in accordance with Item E-1, Roadway Excavation, at the contract unit price bid for this item.

Also, it is expected that it may be necessary during construction for the Engineer to direct flattening of certain slopes in heavy cut sections because of probable variations in top of rock elevations. An estimated quantity of 150,000 cu. yds. of excavation has been included in the total E-1 quantity to allow for such contingencies. Payment shall be based on final meas.

SCARIFICATION OF EXISTING FLEXIBLE PAVEMENT Within the limits of construction where the existing flexible pavement will have less than six (6) inches of fill placed upon it, the pavement shall be thoroughly scarified for its full depth, mixed with sufficient soil and properly recompacted to insure the elimination of any planes of separation between it and the embankment placed thereon. Payment for scarification as described above shall be included in the unit price bid for Item E-1, Roadway Excavation.

NON-RIGID PAVEMENT REMOVAL Removal and disposal of existing non-rigid pavement, unless otherwise indicated on these plans, shall be measured and paid for as Item E-1, Roadway Excavation.

REMOVAL OF EXISTING PIPE The removal of all existing pipe drains within the limits of proposed excavation items shall be included for payment in the unit prices bid for the respective excavation items, unless otherwise itemized in the plans.

PLUGGING PIPE The upstream ends of all pipe or tile lines intercepted by earthwork operations and, where indicated, the ends of pipe lines to be abandoned in place shall be effectively blocked and covered. Broken pieces and portions of pipe or tile shall be removed until a whole length is encountered which shall be blocked with concrete, flat stone or brick laid in mortar, or a precast clay or concrete stopper. Payment for the above work shall be included in the unit price bid for Item E-1, Roadway Excavation.

CONSTRUCTION LAYOUT STAKES See note in proposal describing the work included in this lump sum pay item.

ITEM S.S. CE-101.04 An estimated quantity for this item has been included in the General Summary, for use as directed by the Engineer, in proof rolling of all subgrade except for areas where rock or shale is encountered. A 50 ton gross load shall be used for the final proof rolling.

ITEM SPECIAL, FILL COMPACTION USING HEAVY PNEUMATIC-TIRED ROLLERS An estimated quantity of 200 hours is carried to the General Summary for this item to be performed at the direction of the Engineer, between approximate stations 1275 and 1394+21.90. (See Note in Proposal)

BENCHING OF FOUNDATION SLOPES Although cross sections on this plan indicate specific widths and depths of proposed benching of the embankment foundation in certain areas, no waiver of the specifications is intended and all other sloped foundation areas shall be benched as set forth in Sec. E-1.04. No additional payment will be made for benching required by the provisions of Sec. E-1.04.

PAVEMENT

I-22 SUBBASE - GRADING A OR B The material furnished for this item shall meet the requirements of Grading A or B of Section I-22.02 except that for either grading not more than 10% of the material shall pass a No. 200 sieve after all operations of placement and compaction have been completed.

PAVEMENT REMOVAL OUTSIDE NORMAL CONSTRUCTION LIMITS After the existing West St. Bridge has been removed, the area under the bridge (See Note - Sheet 26) shall be plowed, harrowed, and dragged to a smooth grade, the old ditches filled, and the entire area sloped to drain and left in a neat condition ready for seeding. Payment for this work shall be included in the unit price bid for Roadway Excavation. Item E-1. Seeding shall be measured and paid for in accordance with Item L-9. A quantity of 420 sq. yds. of Seeding has been included in Item L-9, West Street, for use as directed by the Engineer at the existing West Street Bridge Site.

ROCK SUBGRADE The Contractor shall be paid for the thickness of I-22 material shown on the typical sections in rock excavation areas. Any pockets in the rock below the plan subgrade elevation shall drain either longitudinally or laterally and all irregularities in the rock below this elevation shall be filled with I-22 material of no additional cost to the State.

SUPERELEVATION Superelevated curves shall be built without crown. The crown shall be worked out of the pavement in the portion between the beginning of the transition and the point where the superelevation equals twice the crown.

SEQUENCE OF CONSTRUCTION OPERATIONS

Underdrains shall be installed and backfilled to subgrade elevation, immediately prior to construction of the subbase, except that, where subsurface conditions are such that improvement of an unstable subgrade can be accomplished through the drying action of deep underdrains, the project engineer may authorize or require the Contractor to delay the construction of the subbase as necessary.

The subbase shall then be constructed under the conc. pavement area and extended out to cover the porous backfill for the underdrain.

Pavement shall be constructed. After the surface of the subbase in the shoulder area is in place and compacted as specified, and immediately prior to placing the porous base course, the material located above and within the underdrain trench shall be removed to the depth necessary to expose clean Class 3 backfill. The trench so excavated shall be backfilled with new Class 3 backfill material, or if the Contractor so elects, he may substitute material meeting the requirements of Item B-112, Porous Base Course. (See continuation at bottom of Column 4)

Porous base course shall be constructed and construction of the waterproofed aggregate course shall follow immediately.

Payment for all the above shall be included in the pertinent items affected.

DRAINAGE

SOD ADJACENT TO PAVED GUTTERS Eighteen (18) inches of sod shall be used on all slopes adjacent to paved gutter.

SPRING DRAINS Reference is made to the detailed drawing on Sheet 38 showing the method of draining any spring that may be encountered during construction. The following estimated quantities have been provided in the General Summary for this purpose.

Item I-9	Stone Underdrains No. 1	15 Lin. Ft.
Item I-1	6" Class I-3 Perforated Helical Corrugated Metal Pipe, Sec. M-6.4(h)	250 Lin. Ft.

STEPS IN DEEP CATCH BASINS All catch basins six (6) feet deep or greater shall have steps. The steps shall be built in accordance with Standard Drawing I-8 Manhole No. 1. The price of all material and work for building these steps shall be included in the bid price per each of the catch basins.

FIELD DRAINS All farm tiles which are encountered during construction shall be provided with unobstructed outlets under the direction of the Engineer. Existing collectors which are located below the roadway ditch elevations and which cross the roadway shall be replaced within the construction limits by Item I-1 Class A-1 pipe, Sec. M-6.6(b) or M-6.8(b). Existing collectors and isolated farm tiles which are encountered above the elevation of the roadway ditches shall be outletted into the roadway ditch. The optimum outlet elevation shall be, if possible, one foot above the flowing elevation of the ditch.

The location, type, size and grade of required replacements shall be determined by the Engineer during construction and payment shall be made on final measurements.

The following estimated quantities have been included in the General Summary for the work noted above.

Item I-1	6" Class A-1 Sec. M-6.6(b) or M-6.8(b) Pipe	100 Lin. Ft.
Item I-1	8" Class A-1 Sec. M-6.6(b) or M-6.8(b) Pipe	100 Lin. Ft.
Item I-1	10" Class A-1 Sec. M-6.6(b) or M-6.8(b) Pipe	100 Lin. Ft.
Item I-1	6" Class F-1 Sec. M-6.4(c) Pipe	100 Lin. Ft.
Item I-1	8" Class F-1 Sec. M-6.4(c) Pipe	100 Lin. Ft.
Item I-1	10" Class F-1 Pipe	100 Lin. Ft.

REINFORCED ENDS ON CORRUGATED METAL PIPE Reinforced ends will be required on all corrugated metal Class F-1, Sec. M-6.4(c) pipe for driveways and underdrain outlets if the pipe ends are unprotected by headwalls, catch basins or manholes.

EROSION CONTROL Items I-10, I-14 and L-10 are provided in these plans for erosion control. Rock of a stable nature will not be removed in order to place any of these items. The Engineer shall check and non-perform quantities or adjust locations and quantities for these items where indicated by field conditions during construction.

CONNECTIONS TO EXISTING DRAINAGE FACILITIES Where the plans propose connecting new structures, pipes or underdrains to existing pipes, it shall be the Contractor's responsibility to locate the pipe, both as to line and grade, before he starts construction. The cost of this operation shall be included in the pertinent bid item.

SEALING OF PIPE JOINTS Where connections are made between rigid and flexible pipe sections or between pipe sections of different kind or type of end fabrication, whether required by the plans, arising from permissible use of optional materials, or encountered in connection to existing facilities, the joint shall be sealed, if sealing is required by the specifications, by means of a Class "E" concrete collar having a minimum thickness of 6 inches and a minimum length of 12 inches. Payment for sealing as described above shall be included in the unit price bid for the pertinent pipe item. See Detail Sheet 38.

REINFORCED CONCRETE CATCH BASINS Catch basins over 12 feet in depth shall be built of Class "C" concrete reinforced by placing 2" diameter bars 12" center to center both vertically and horizontally with a 2" clearance from the inside face of the wall. Payment for furnishing and placing the reinforcing steel shall be included in the unit price bid for Item I-8, Reinforced Concrete Catch Basins.

SPECIAL DITCHES For special ditch grades, see cross sections and drainage plans.

MISCELLANEOUS

AGRICULTURAL LIMING MATERIALS Agricultural Liming Materials shall be used in connection with Seeding and Sodding at the rate of 100 pounds per 1,000 sq. ft.

MISCELLANEOUS REMOVALS All walls, steps and other miscellaneous structures not listed for removal as a paid item shall be removed in accordance with Sec. E-1.03(d) of the specifications. All pertinent areas between normal construction limits and the Right of Way line shall be site graded to drain and seeded as directed by the Engineer. An estimated quantity of 2,000 cubic yards of embankment has been included in the calculations for filling basements.

MAINTAINING TRAFFIC

GENERAL The Contractor's responsibility for maintenance of the existing pavement per Sec. G-7.07 of the specifications shall be limited to those portions of the existing pavement lying within the proposed work limits.

Compensation for Maintenance of Traffic shall be paid for in accordance with Sec. G-4.05 of the specifications.

SERVICE ROAD - PART WIDTH CONSTRUCTION Because of the necessity of building the Service Road that is adjacent to the centerline of Interstate 70 from Sta. 1327 to Sta. 1337, under a limited amount of traffic, the Contractor shall construct the Service Road so that one-way traffic is maintained at all times. A quantity of M-10 and T-10 has been provided in the quantities to be used in maintaining traffic.

Construction of the Service Road shall be so scheduled that it is completed before the fill material for Interstate 70 is placed in the vicinity of Sta. 1325 cutting off access by way of the existing road in this area.

Construction of the Service Road, grading and surfacing, shall be pursued vigorously by the Contractor to completion in a maximum of thirty (30) calendar days from the time construction starts.

BOYD AVENUE The excavation for the construction of the crib type retaining wall on the right side of Interstate 70 between Sta. 1356+50 and Sta. 1360+75 will eliminate a portion of Boyd Avenue during construction. An existing retaining wall in the center of Boyd Avenue between Sta. 1353+75 and Sta. 1358+50 separates traffic in opposite directions on two levels.

During construction of the crib type retaining wall the upper level of Boyd Avenue will be kept open for one way traffic only. A flagman or temporary traffic lights in accordance with Sec. G-7.07 of the specifications shall be provided. Also, a quantity of T-10 and M-10 has been provided in the quantities to be used at the direction of the Engineer.

WEST STREET The existing West Street bridge is being replaced by a new structure in a new location. To keep the disruption of traffic to a minimum the Contractor will complete all of the substructure units except the north abutment prior to closing existing West Street to traffic.

The removal of the old bridge and completion of the new bridge, open to traffic, shall be done in a period of time not to exceed six calendar months starting at the time West Street is closed to traffic.

PLUM STREET The regrading and resurfacing of Plum Street between Berkeley Avenue and Boyd Avenue shall be done in such a manner as to maintain one way traffic at all times. A quantity of T-10 and M-10 has been provided in the quantities to be used at the direction of the Engineer. During construction of the Interstate 70 bridge over Plum Street, the Contractor shall safeguard the traveling public on Plum Street by providing platforms, nets, or other suitable protection above the traveled lanes. Payment for this protection shall be included in the lump sum price for Maintaining Traffic.

SEQUENCE OF CONSTRUCTION OPERATIONS (Continued) If, after testing the subbase material for composition, it is found that removal of contaminated material from the surface is necessary, such material shall be replaced, in the shoulder areas, with material meeting the requirements of Item B-112, Porous Base Course, at the expense of the contractor.

GENERAL NOTES

Rev T-6-62

T-35 1 1/2" ASPHALTIC CONCRETE SURFACE COURSE									
B-21 WATERPROOFED AGGREGATE BASE COURSE					T-30, T-31 BITUMINOUS SURFACE TREATMENT				
STATION	DISTANCE	WIDTH	CALCULATION	AREA - SQ. YDS.	B-21 CU. YD.	T-31 BITUMINOUS MATERIAL GAL.	T-31 AGGREGATE CU. YD.	T-30 BITUMINOUS PRIME COAT GAL.	T-35 ASPH. CONC. SURFACE CU. YD.
Freeway					(A÷12)	(A x 0.25)	(A x .008)	(A x 0.4)	(A÷24)
1260+00 to 1317+00	5700.0	26'	5700x26 ÷ 9 =	16,466.67	1,372.22	4,116.67	131.73	6,586.67	
1317+00 to 1318+50	150.0	28'	150x28 ÷ 9 =	466.67	38.89	116.67	3.73	186.67	
1318+50 to 1339+48.48	2098.48	30'	2098.48x30 ÷ 9 =	6,994.93	582.91	1,748.73	55.96	2,797.97	
1339+57.48 to 1347+54.42	796.94	30'	796.94x30 ÷ 9 =	2,656.47	221.37	664.12	21.25	1,062.59	
1348+78.94 to 1361+57.61	1278.67	30'	1278.67x30 ÷ 9 =	4,262.23	355.19	1,065.56	34.10	1,704.89	
1361+57.61 to 1363+27.61 (Lt.)	170.00	12.87'	170x12.87 ÷ 9 =	243.10	20.26	60.77	1.94	97.24	
1361+57.61 to 1363+07.84 (Rt.)	150.23	15'	150.23x15 ÷ 9 =	250.38	20.86	62.60	2.00	100.15	
1363+07.84 to 1364+77.84 (Rt.)	170.00	7.87'	170x7.87 ÷ 9 =	148.65	12.39	37.16	1.19	59.46	
1363+07.84 to 1363+27.61 (Rt.)	19.77	5'	19.77x5 ÷ 9 =	10.98	0.92	2.75	0.09	4.39	
1363+27.61 to 1364+31.88 (L)	104.27	10'	104.27x10 ÷ 9 =	115.85	9.65	28.96	0.93	46.34	
1371+14.70 to 1372+84.70 (Lt.)	170.00	7.87'	170x7.87 ÷ 9 =	148.65	12.39	37.16	1.19	59.46	
1371+33.81 to 1373+63.75 (L)	229.94	10'	229.94x10 ÷ 9 =	255.49	21.29	63.87	2.04	102.20	
1371+93.75 to 1373+63.75 (Rt.)	170.00	7.87'	170x7.87 ÷ 9 =	148.65	12.39	37.16	1.19	59.46	
1372+84.70 to 1373+63.75 (Lt.)	79.05	10'	79.05x10 ÷ 9 =	87.83	7.32	21.96	0.70	35.13	
1373+63.75 to 1394+21.90	2058.15	30'	2058.15x30 ÷ 9 =	6,860.50	571.71	1,715.12	54.88	2,744.20	
Boyd Ave.	-	-	2881.5 ÷ 9 =	320.17	-	-	-	128.07	13.34
Ser.Rd. -1+00 to 10+03.65	1103.65	20'	1103.65x20 ÷ 9 =	2,452.56	-	-	-	981.02	102.19
10+03.65 to 11+08.93	105.28	18'	105.28x18 ÷ 9 =	210.56	-	-	-	84.22	8.77
11+08.93 to 12+06.66	97.73	16'	97.73x16 ÷ 9 =	173.74	-	-	-	69.50	7.24
Plum Street	-	-	-	-	-	-	-	-	-
13+25 to 17+03	378.00	20'	378x20 ÷ 9 =	840.00	-	-	-	336.00	35.00
Pavement Widening	268 S.F.	-	268 ÷ 9 =	29.78	-	-	-	11.91	1.24
			TOTAL =		3,259.76	9,779.26	312.92	17,257.54	167.78

BELMONT COUNTY
BEL-40-23.89

*Revised Quantities of B-19 Aggregate Base Course due to changes in Typical Sections of Service Road and Boyd Avenue - Sheet No.4

B-19 AGGREGATE BASE COURSE					
STATION	AREA	AVG. AREA	DISTANCE	CU. YD.	CU.YD.(Revised)
Service Road					
-1+00 to	22.66	22.66	83.31	89.91	
-0+16.69 to	22.66				
-0+16.69 to	23.24	23.24	273.33	235.27	
2+56.64 to	23.24				
2+56.64 to	22.66	22.66	243.39	204.27	
5+00.03 to	22.66				
5+00.03 to	23.24	23.24	100.00	86.07	
6+00.03 to	23.24				
6+00.03 to	22.66	22.66	80.37	67.45	
6+80.40 to	22.66				
6+80.40 to	23.24	23.24	48.33	41.60	
7+28.73 to	23.24				
7+28.73 to	22.66	22.66	175.75	147.50	
9+04.48 to	22.66				
9+04.48 to	23.24	23.24	99.17	85.36	
10+03.65 to	23.24				
10+03.65 to	22.66	16.66	105.28	64.96	
11+08.93 to	10.67				
11+08.93 to	10.67	10.67	97.73	38.62	
12+06.66 to	10.67				
Service Road Subtotal =				1041.01	*674.00
Plum St.	378 L.F.x20'x2/9 ÷ 9 =			186.67	186.67
Sta.13+25 to Sta.17+03					
Widening	134 S.F.x2 x 2/9 ÷ 9 =			6.62	* 6.62
Boyd Ave.	= 4,089.86+S.F.x2/9 ÷ 9 =			466.58	* 75.00
West St.					
Sta.12+20.53 to Sta.14+16.25	= 195.72 L.F.x34'÷9 + 6 =			123.23	123.23
Pavement Widening	= 209 S.F.x2 ÷ 9 + 6 =			7.74	7.74
134 S.F.+75 S.F.					
Sta.20+05.75 to Sta.20+90.17	= 84.42 L.F.x34' ÷ 9 + 6 =			53.15	53.15
Pavement Widening	= 259 S.F.x2 ÷ 9 + 6 =			9.59	9.59
Total =				1,526.99	*1,136.00

*Service Road
1104' x 21' = 23,184 Sq.Ft.
105' x 19' = 1,995
98' x 18' = 1,764
Total 26,943 Sq.Ft.
26,943 Sq.Ft. ÷ 9 = 3,000 Sq.YDS.
3,000 Sq.YDS. x 9 1/2" ÷ 36 = 792 CU.YDS.
Less 1 1/2" T-35 118
Total 674 CU.YDS.

*Boyd Avenue
206' x 15' = 3,090 Sq.Ft.
3090 Sq.Ft. ÷ 9 = 343 Sq.YDS.
343 x 9 1/2" ÷ 36 = 88 CU.YDS.
Less 1 1/2" T-35 13
Total 75 CU.YDS.

B-112 POROUS BASE COURSE									
STATION	AREA	AVG. AREA	DISTANCE	CU. YDS.	STATION	AREA	AVG. AREA	DISTANCE	CU. YDS.
1260+00 to	14.625	14.625	1646.36	891.78	1319+06.32 to	16.812	16.812	2042.16	1271.58
1276+46.36 to	14.625				1339+48.48 to	16.812			
1276+46.36 to	15.00	15.00	475.38	264.10	1339+57.48 to	15.875	15.875	796.94	468.57
1281+21.74 to	15.00				1347+54.42 to	15.875			
1281+21.74 to	14.625	14.625	941.67	510.07	1348+78.94 to	15.875	15.875	915.46	538.26
1290+63.41 to	14.625				1357+94.40 to	15.875			
1290+63.41 to	15.687	15.687	1315.19	764.12	1357+94.40 to	16.812	16.812	637.48	396.94
1303+78.60 to	15.687				1364+31.88 to	16.812			
1303+78.60 to	14.625	14.625	1321.40	715.76	1371+33.81 to	15.875	15.875	146.50	86.14
1317+00 to	14.625				1372+80.31 to	15.875			
1317+00 to	14.625	15.25	150.00	84.72	1372+80.31 to	16.812	16.812	515.53	321.00
1318+50 to	15.875				1377+95.84 to	16.812			
1318+50 to	15.875	15.875	56.32	33.11	1377+95.84 to	15.875	15.875	1626.06	956.06
1319+06.32 to	15.875				1394+21.90 to	15.875			
					Total =			7302.21	

I-22 SUBBASE

Freeway									
Sta.1260+00 to Sta.1317+00	= 5700 L.F.x92' ÷ 9 + 6 =							9,711.11 C.Y.	
Sta.1317+00 to Sta.1318+50	= 150 L.F.x88' ÷ 9 + 6 =							244.44	
Sta.1318+50 to Sta.1347+54.42 (-9' Equa.)	= 2895.42x84' ÷ 9 + 6 =							4,503.99	
Sta.1348+78.94 to Sta.1361+57.61	= 1278.67x84' ÷ 9 + 6 =							1,989.04	
Sta.1361+57.61 to Sta.1363+27.61 (Lt.)	= 170'x39.87' ÷ 9 + 6 =							125.52	
Sta.1363+27.61 to Sta.1364+05.77 (Lt.)	= 78.16x37.75 ÷ 9 + 6 =							54.64	
Sta.1361+57.61 to Sta.1363+07.84 (Rt.)	= 150.23x42' ÷ 9 + 6 =							116.85	
Sta.1363+07.84 to Sta.1364+67.97 (Rt.)	= 160.13x39.87 ÷ 9 + 6 =							118.23	
Sta.1371+11.40 to Sta.1372+84.70 (Lt.)	= 173.30x39.87 ÷ 9 + 6 =							127.95	
Sta.1371+49.14 to Sta.1373+63.75 (Rt.)	= 214.61x39.87 ÷ 9 + 6 =							158.45	
Sta.1372+84.70 to Sta.1373+63.75 (Lt.)	= 79.05x42' ÷ 9 + 6 =							61.48	
Sta.1373+63.75 to Sta.1394+21.90	= 2058.15x84' ÷ 9 + 6 =							3,201.57	
Total								20,413.27 C.Y.	

T-71 9" REINFORCED PORTLAND CEMENT CONCRETE PAVEMENT

Freeway	Sta.1260+00 to Sta.1317+00	= 5700 L.F. - (60' Width)	= 5700x60 ÷ 9 = 38,000.0 S.Y.
	Sta.1317+00 to Sta.1318+50	= 150 L.F. - (54' Ave.Wd.)	= 150x54 ÷ 9 = 900.0 S.Y.
	Sta.1318+50 to Sta.1339+48.48	= 2098.48 L.F. - (48' Width)	= 2089.48x48 ÷ 9 = 11,143.9 S.Y.
	Sta.1339+57.48 to Sta.1347+29.42	= 771.94 L.F. - (48' Width)	= 771.94x48 ÷ 9 = 4,117.0 S.Y.
	Sta.1349+03.94 to Sta.1364+06.88	= 1502.94 L.F. - (48' Width)	= 1502.94x48 ÷ 9 = 8,015.7 S.Y.
	Sta.1371+58.81 to Sta.1394+21.90	= 2263.09 L.F. - (48' Width)	= 2263.09x48 ÷ 9 = 12,069.8 S.Y.
West St.	Sta.12+20.53 to Sta.13+91.25	= 170.72 L.F. - (29' Width)	= 170.72x29 ÷ 9 = 550.1 S.Y.
	Pavement widening = 190 S.F. x 2 ÷ 9		= 42.2 S.Y.
	Sta.20+30.75 to Sta.20+90.17	= 59.42 L.F. - (29' Width)	= 59.42x29 ÷ 9 = 191.6 S.Y.
	Pavement widening = 240 S.F. x 2 ÷ 9		= 53.3 S.Y.
	Total		= 75,083.6 S.Y.

BELMONT COUNTY
BEL-40-23.89

I-21 STANDARD TYPE 2 TRAFFIC DIVIDER

Sta.1260+00 to Sta.1339+48.48 = 7948.48x6 ÷ 9 = 5298.99
Sta.1339+57.48 to Sta.1347+54.42 = 796.94x6 ÷ 9 = 531.29
Sta.1348+78.94 to Sta.1364+31.88 = 1552.94x6 ÷ 9 = 1035.29
Sta.1371+33.81 to Sta.1394+21.90 = 2288.09x6 ÷ 9 = 1525.39
Total = 8390.96 S.Y.

L-9 COMMERCIAL FERTILIZER

274,562 Sq.Yds. Seeding + 12,123 Sq.Yds. Sodding
286,685 Sq.Yds. x 9 x 20 ÷ 1000 ÷ 2000 = 25.80 Tons

L-9 LIME

286,685 Sq.Yds. x 9 x 100 ÷ 1000 ÷ 2000 = 129.00 Tons

I-12 INTEGRAL TYPE 2-A CURB, MODIFIED

West St.
Sta.12+47.53 to Sta.13+91.25 = 143.72x2 = 287.44
Curb Returns - 39'x2 = 78'
Sta.20+30.75 to Sta.20+61.17 = 30.42'x2 = 60.84'
Curb Returns - 39'x2 = 78'
Total 504.28 L.F.

E-1 COMPACTED SUBGRADE

Area of I-22 Subbase = 21,942.77 x 6 = 131,656.62 S.Y.
Less Estimated Rock Subbase
Sta.1260+00 to Sta.1270+00 = 1000 L.F.x92 ÷ 9 = -10,222.22
Sta.1271+00 to Sta.1276+00 = 500 L.F.x92 ÷ 9 = -5,111.11
Sta.1287+00 to Sta.1293+00 = 600 L.F.x88'(Ave.) ÷ 9x2/3 = -3,911.11
Sta.1293+00 to Sta.1304+00 = 1100 L.F.x92 ÷ 9 = -11,244.44
Total = 101,167.74 S.Y.

SS-18 FENCE TYPE "C"

Sta.1331+73 to Sta.1335+00 Rt. = 344 Lin.Ft.
Sta.1335+00 to Sta.1347+50 Rt. = 1,315
Sta.1348+70 to Sta.1350+00 Rt. = 171
Sta.1350+00 to Sta.1365+00 Rt. = 1,538
Sta.1386+90 to Sta.1395+75 Lt. = 910
Total 4,278 Lin.Ft.

SS-18 FENCE TYPE "D"

Sta.1293+00 to Sta.1316+00 Lt. = 2,390 Lin.Ft.
Sta.1370+35 to Sta.1370+90 Lt. = 149
Sta.1370+35 to Sta.1381+00 Lt. = 1,088
Sta.1381+00 to Sta.1386+50 Lt. = 557
Total 4,184 Lin.Ft.

E-11 WATER

Embankment 2,187,601 C.Y. + Subbase 20,413 C.Y. = 2,208,014 C.Y. x 5 ÷ 1000 = 11,040 M Gals.

I-12 STANDARD TYPE 2 CURB & GUTTER

Plum St.
Sta.13+25 to Sta.16+76 = 351 L.F.x2 = 702
Curb Returns - 39 L.F.x2 = 78
Total = 780 L.F.

E-8 SIDEWALK REMOVAL

U.S. 40 at Rel. West St.
East Side 18.5'x7.5' = 138.75
West Side 22.0x6.0' = 132.00
Howard St. at Rel. West St.
North Side 81'x4' = 324.00
Total = 594.75 S.F.

I-9 UNDERDRAIN NO.2

Service Road 55 Drains
Boyd Avenue 4 "
Total 59 Drains x 8 Lin. Ft. = 472 Lin. Ft.
(To General Summary Sheet No.10)

I-13 4" PORTLAND CEMENT CONCRETE SIDEWALK

West St.
Sta.12+47.53 to Sta.14+04.0 = 156.47x4.5x2 = 1408.23
Curb Returns - 39x4.5x2 = 351.00
Sta.20+24.50 to Sta.20+61.17 = 36.67x4.5x2 = 330.03
Curb Returns - 39x4.5x2 = 351.00

Plum St.
Sta.13+25 to Sta.16+76 = 351 L.F.x4' = 1404.00
Curb Return - 39'x4' = 156.00
Total = 4000.26 S.Y.

E-8 CURB REMOVAL

U.S. 40 at Rel. West St.
East Side = 16'
West Side = 27'
Howard St. at Rel. West St.
North Side = 81'
Total = 124 Lin.Ft.

E-8 PAVEMENT REMOVAL

U. S. 40 at Rel. West St.
78'x2.5' ÷ 9 = 21.67 S.Y.
Howard St. at Rel. West St.
82'x4.5' ÷ 9 = 41.00 S.Y.
Total = 62.67 S.Y.

EARTHWORK, SEEDING

STATION		ROADWAY EXC.	EMBANK- MENT	L-9 SEEDING	UNSUITABLE MATERIAL
FROM	TO	CU. YDS.	CU. YDS.	SQ. YDS.	CU. YDS.
1260+00	1265+00			2,830	
* 1265+00	1274+00	222,399	448	8,306	
1274+00	1286+00	29,634	556,842	26,944	
1286+00	1298+00	609,378	33,456	15,223	
1298+00	1310+00	490,805	175,141	21,075	
1310+00	1322+00	3,678	580,002	38,499	
1322+00	1334+00	7,093	257,842	31,450	7,969
1334+00	1346+00	10,325	97,302	26,874	2,263
1346+00	1358+00	11,357	122,208	26,325	
1358+00	1370+00	15,891	18,290	11,020	3,267
1370+00	1382+00	2,026	166,481	25,316	
1382+00	1395+20	756	146,822	30,991	
Service Road		345	17,614	5,525	
West Street		22	15,147	3,532	
Plum Street		1,056	6	652	
From Sheet 6		150,000	2,000		
Total		1,554,785	2,183,601	274,562	13,499

Emb. + 14% = 2,496,145 c.y.
Excav. = 1,554,785 c.y.
Borrow = 941,360 c.y.
Use 940,000 cubic yards

*Note: Start earthwork on this project at Station 1265+00

QUANTITY CALCULATIONS

Rev. 7-6-62

BELMONT COUNTY
BEL-40-23.89

GENERAL SUMMARY ESTIMATED QUANTITIES

TYPE CODE 7221

[illegible]

A circular stamp with a horizontal line. The number '10' is written above the line and '197' is written below the line.

ITEM NO.	UNIT	TOTAL QUAN.	DESCRIPTION
			DRAINAGE
I-1	Lin.Ft.	28,092	6" Pipe, Class I-3
I-1	Lin.Ft.	100	6" Pipe, Class A-1 Sec. M-6.6(b) or M-6.8(b)
I-1	Lin.Ft.	9,873	6" Pipe, Class I-3 Sec. M-6.4(h)
I-1	Lin.Ft.	670	6" Pipe, Class F-1
I-1	Lin.Ft.	316	8" Pipe, Class A-1 Sec. M-6.6(b) or M-6.8(b)
I-1	Lin.Ft.	360	8" Pipe, Class F-1 Sec. M-6.4(c)
I-1	Lin.Ft.	100	10" Pipe, Class A-1 Sec. M-6.6(b) or M-6.8(b)
I-1	Lin.Ft.	100	10" Pipe, Class F-1
I-1	Lin.Ft.	1,078	12" Pipe, Class A-1 Sec. M-6.6(a) or M-6.8(b)
I-1	Lin.Ft.	2,446	12" Pipe, Class E-1
I-1	Lin.Ft.	1,362	12" Pipe, Class F-1
I-1	Lin.Ft.	196	15" Pipe, Class A-1 Sec. M-6.6(a) or M-6.8(b)
I-1	Lin.Ft.	186	15" Pipe, Class E-1
I-1	Lin.Ft.	172	15" Pipe, Class F-1
I-1	Lin.Ft.	216	18" Pipe, Class A-1 Sec. M-6.6(a) or M-6.8(b)
I-1	Lin.Ft.	328	18" Pipe, Class E-1
I-1	Lin.Ft.	68	18" Pipe, Class F-1
I-1	Lin.Ft.	164	18" Pipe, Class A-1 Sec. M-6.6(d)
I-1	Lin.Ft.	160	21" Pipe, Class A-1 Sec. M-6.6(d)
I-1	Lin.Ft.	248	21" Pipe, Class E-1
I-1	Lin.Ft.	108	24" Pipe, Class A-1 Sec. M-6.6(a) or M-6.8(b)
I-1	Lin.Ft.	186	24" Pipe, Class A-1 Sec. M-6.6(d)
I-1	Lin.Ft.	60	24" Pipe, Class E-1
I-1	Lin.Ft.	48	24" Pipe, Class F-1 Sec. M-6.4(c)
I-1	Lin.Ft.	152	24" Pipe Class A-1 Sec. M-6.6(b) or M-6.8(b)
I-1	Lin.Ft.	116	30" Pipe, Class A-1 Sec. M-6.6(a) or M-6.8(b)
I-1	Lin.Ft.	168	30" Pipe, Class A-1 Sec. M-6.6(d)
I-1	Lin.Ft.	106	30" Pipe, Class F-1
I-1	Lin.Ft.	170	36" Pipe, Class A-1 Sec. M-6.6(d)
I-1	Lin.Ft.	212	84" Pipe, Class A-1 Sec. M-106.6(d) As Per Plan
I-1	Lin.Ft.	566	60" Pipe, Class A-1 Sec. M-6.4(g)(c) I-1 Gage As Per Plan
I-1	Lin.Ft.	206	72"x44" Pipe, Class G-1 Sec. M-6.4(i)(d)
I-2	Cu.Yds.	216.3	Masonry
I-1	Lin.Ft.	128	84" Pipe, Class A-1 Sec. M-106.6(d) Under Railroad, As
I-5	Each	25	6' Pipe Specials Class I-3 Per Plan
I-5	Each	41	6" Pipe Specials Class F-1
I-5	Each	36	12" Pipe Specials Class F-1
I-5	Each	6	15" Pipe Specials Class F-1
I-5	Each	2	18" Pipe Specials Class F-1
I-5	Each	5	8" Pipe Specials Class A-1 Sec.M-6.6(b) or M-6.8(b)
I-5	Each	4	30" Pipe Specials Class F-1
I-8	Each	11	Standard No. 2-8-A Paved Shoulder Inlet
I-8	Each	28	Standard No. 2-10-A Paved Shoulder Inlet
I-8	Each	8	Standard No. 3 Catch Basin
I-8	Each	16	Standard No. 3-A Catch Basin
I-8	Each	4	Standard No. 4 Catch Basin
I-8	Each	1	Standard No. 2-2-B Catch Basin
I-8	Each	6	Standard No. 5 Catch Basin
I-8	Each	1	Standard No. 6 Catch Basin
I-8	Each	3	Standard No. 1 Manhole
I-8	Each	2	Standard No. 2 Manhole w/o Drop Pipe
I-9	Lin. Ft.	472	Stone Underdrain No.2
I-9	Lin.Ft.	15	Stone Underdrain, No. 1, As Per Plan
I-10	Sq. Yds.	236	Riprap
I-10	Cu. Yds.	1,686.5	Dumped Rock Channel Protection
I-10	Sq. Yds.	39	Riprap, Using 6" Reinforced Concrete Slab
I-14	Lin.Ft.	945	Standard Type 1 Paved Gutter, Modified, As Per Plan
E-12	Lin.Ft.	520	Removal of Pipe, Over 15"
E-3	Cu. Yds.	815	Channel Excavation
S-24	Lump		Removal of Existing Structures
L-10	Sq. Yds.	12,123	Sodding, As Per Plan
E-12	Lin.Ft.	1,458	Removal of Pipe, 15" and Under
I-16	Each	11	Catch Basins Abandoned

BELMONT COUNTY
BEL-40-23.89



NOTE:
* Earthwork not in Contract from Sta. 1260+00 to Sta. 1265+00

ABBREVIATIONS USED IN DRAINAGE PLANS
AND PROFILES

- A Proposed Storm Structure
- C Proposed Culvert
- ECP Erosion Control Pad
- P Proposed Storm Pipe
- NG Normal Gutter Elevation
- U Proposed Underdrain

LEGEND

- UNDERDRAIN
- CULVERTS OR STORM DRAIN
- INLET OR CATCH BASIN
- ROADWAY & INTERCEPTOR DITCH
- PAVED
- SEEDED
- SODDED
- DUMPED ROCK CHANNEL
- PROTECTION
- EXISTING STRUCTURE TO BE ABANDONED OR REMOVED

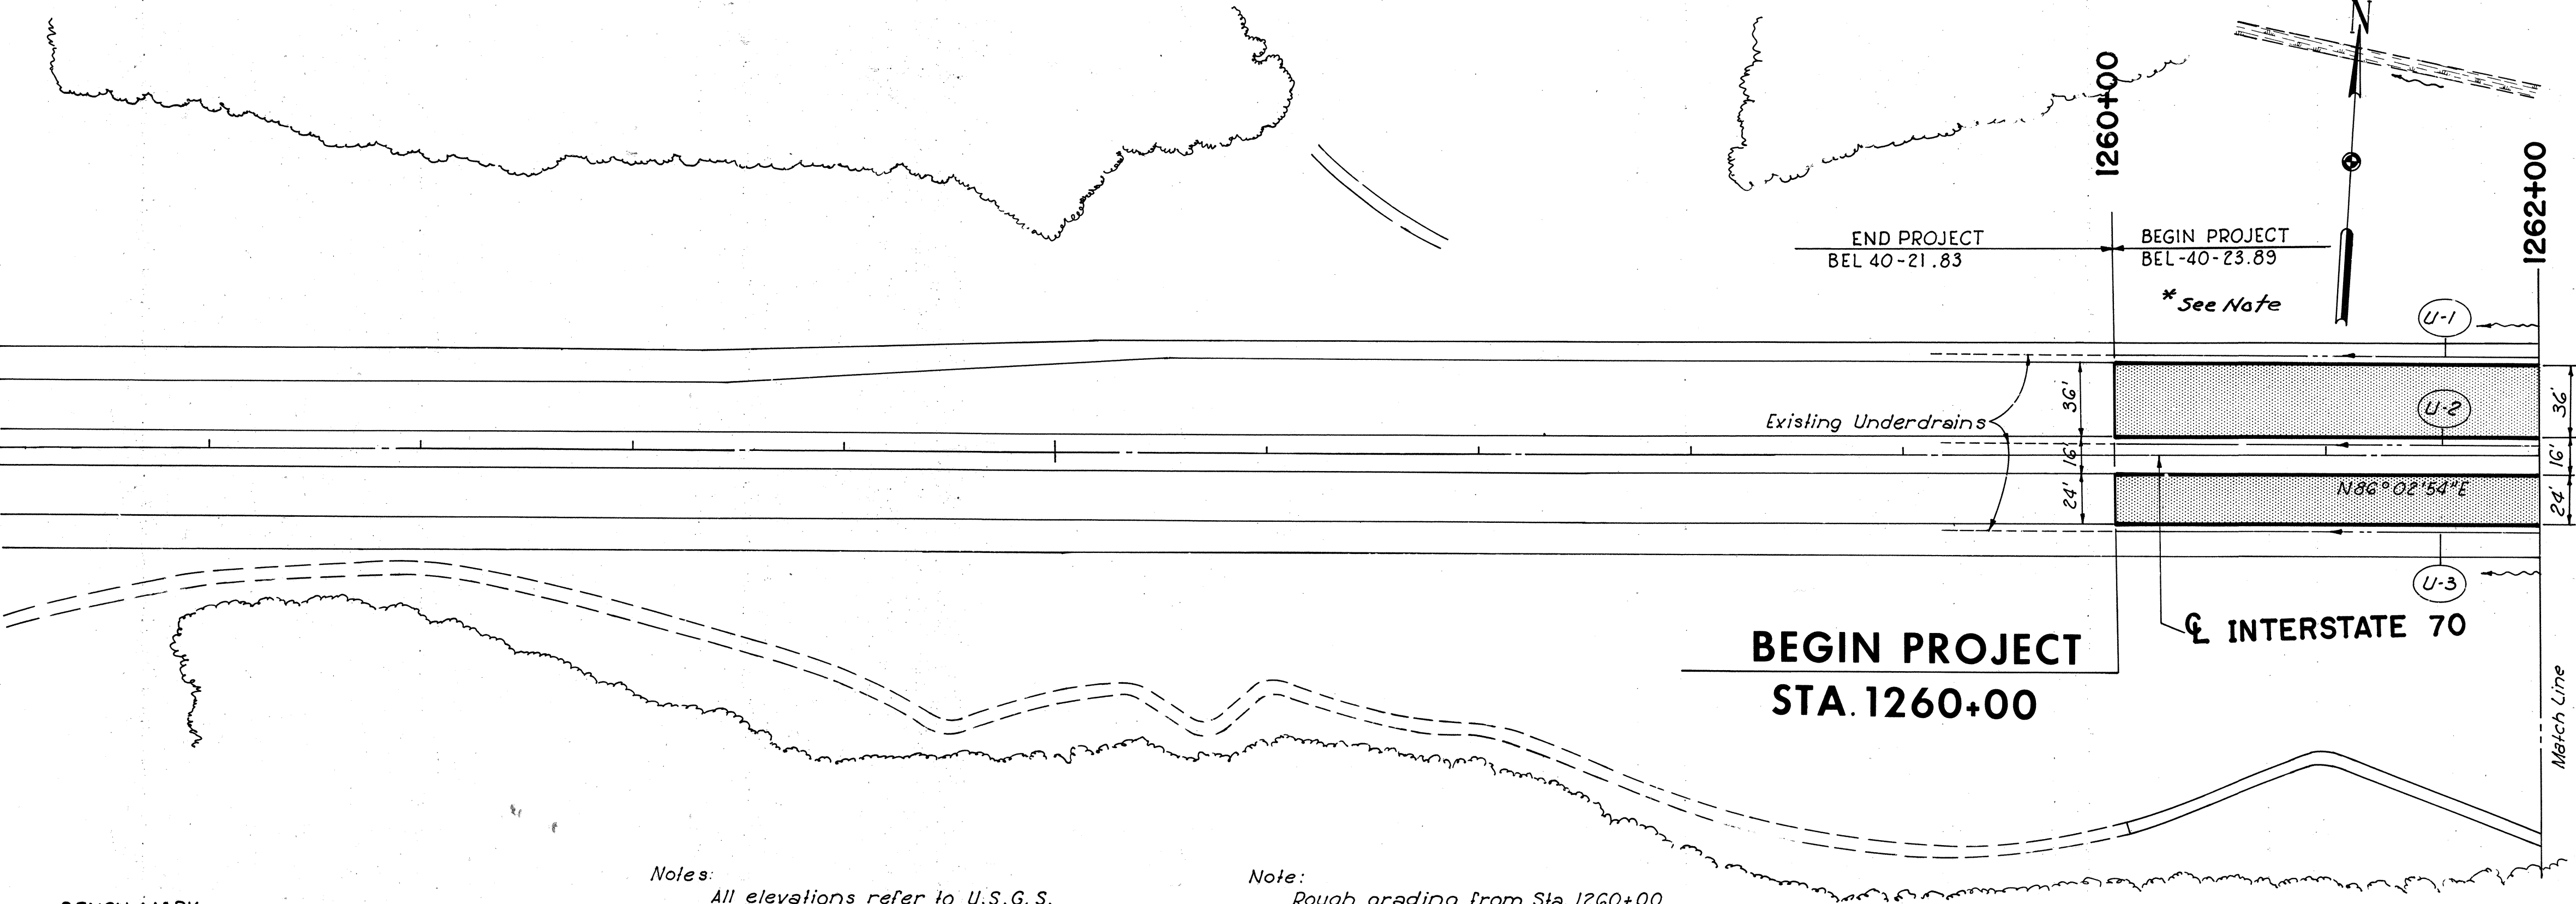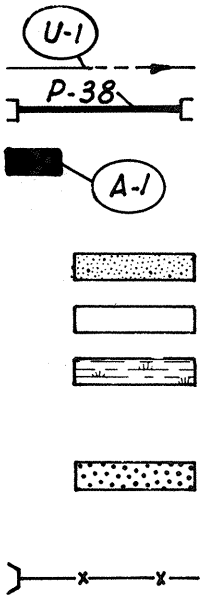


BENCH MARK
B-21 Lag screw in 14" Wild
Cherry Tree 176' Rt. of Sta. 1257+33
Elev. 939.39

Notes:
All elevations refer to U.S.G.S.
Datum.
For underdrain tabulations See
Sheet 40
For Transverse Pipe Profiles See
Sheets 32, 33, 34, 35,

Note:
Rough grading from Sta. 1260+00
to Sta. 1260+50 is to be completed
by others. It shall be the contractor's
responsibility to bring grading to
final template and density.

Note:
Typical Section of Pavement Adjacent to Beginning
of Project is Identical to Section Shown on Sheet
No. 3 for Sta. 1260+00.

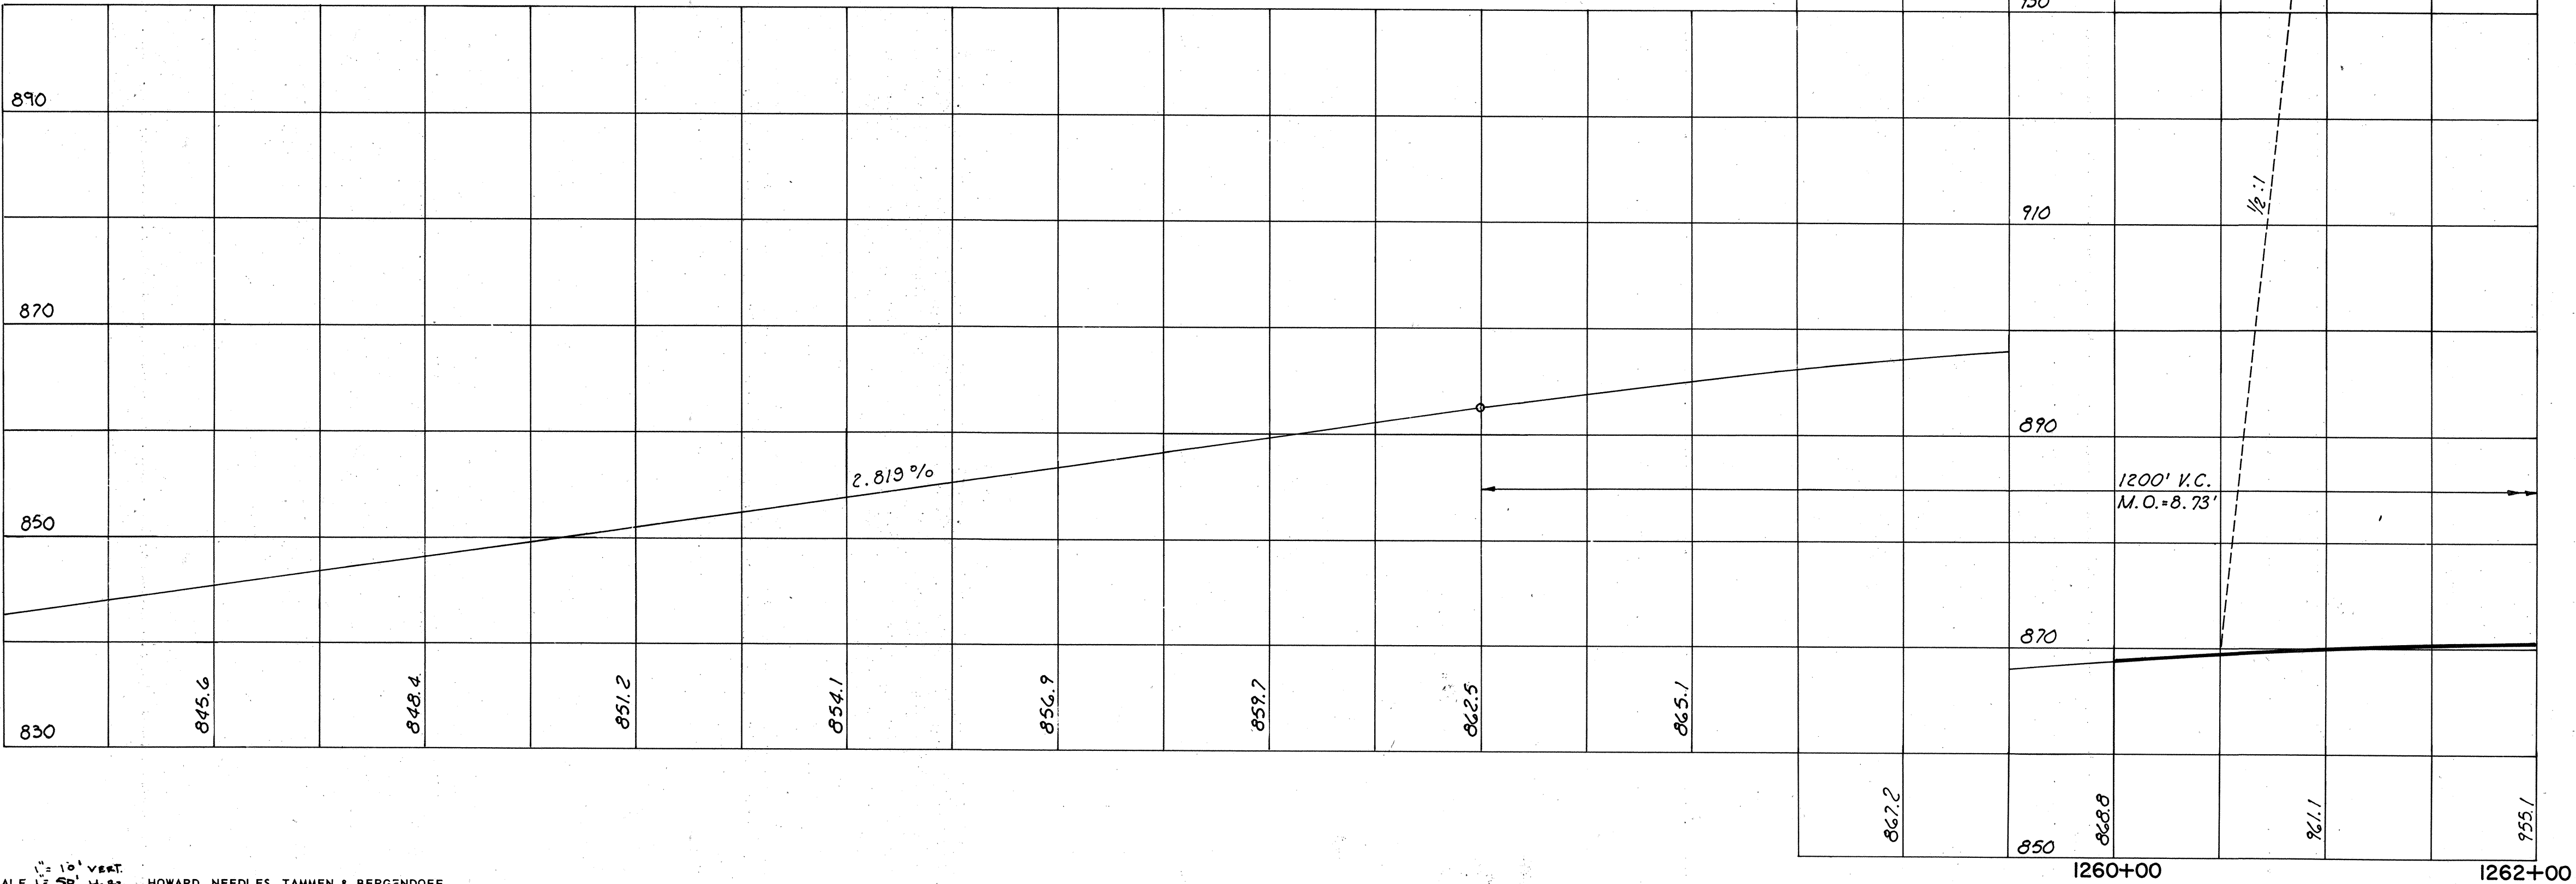


ESTIMATED QUANTITIES			
Code	Location	Item No.	Sq. Yds.
	1260+00 to 1262+00	L-10	97
	1260+00 to 1262+00	L-10	97
	TOTAL		97

PLAN PROFILE

STA. 1260+00 TO STA. 1262+00

13
197

1286+00

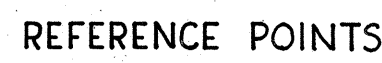

For Drainage Legend See Sheet 11

ESTIMATED QUANTITIES											
Code	Location	INLETS		PIPES		DITCH PROTECTION				GUARDRAIL	
		Item No.	2-10-A Pvd. Shldr. Inlet	12" Class E-1	12" Class E-1	L-10 Sodding	Type 1 Pvd. Cutter	Dumped Rock Channel Protect.	Remarks	Steel Beam Std. Type (Deep)	Steel Beam Std. Type (Deep)
			Each	Lin. Ft.		Sq. Yds.	Lin. Ft.	Cu. Yds.		Lin. Ft.	Lin. Ft.
P-4		I-1									
A-5	1275+50	I-8	1	149							
P-5		I-1		48							
A-7	1276+00	I-8	1								
A-9	1284+50	I-8	1								
P-9		I-1		48							
A-10	1285+00	I-8	1								
	1277+50 To 1283+00 Rt.	I-10						440	D=2.0'		
	1283+00 To 1285+75 Rt.	I-10						105	D= .5'		
	1285+75 To 1286+00 Rt.	L-10				14			D= .5'		
	1274+50 To 1276+00 Lt.	I-14				*50	150		D= .5'		
	1276+00 To 1281+40 Lt.	I-14				*180	540		D=1.0'		
	1281+40 To 1284+50 Lt.	I-10						188	D=1.0'		
	1274+00 To 1286+00	I-15									1200
	1275+50 To 1286+00 Lt.	I-15									1050
	1278+00 To 1285+75 Rt.	I-15									775
	Total		4	245		244	690	733			1825 1200


244	690	733
-----	-----	-----


**To be placed with Mod. Paved Gutter*

PLAN

STA. 1274+00 TO STA. 1286+00

BELMONT COUNTY
BEL-40-23.89

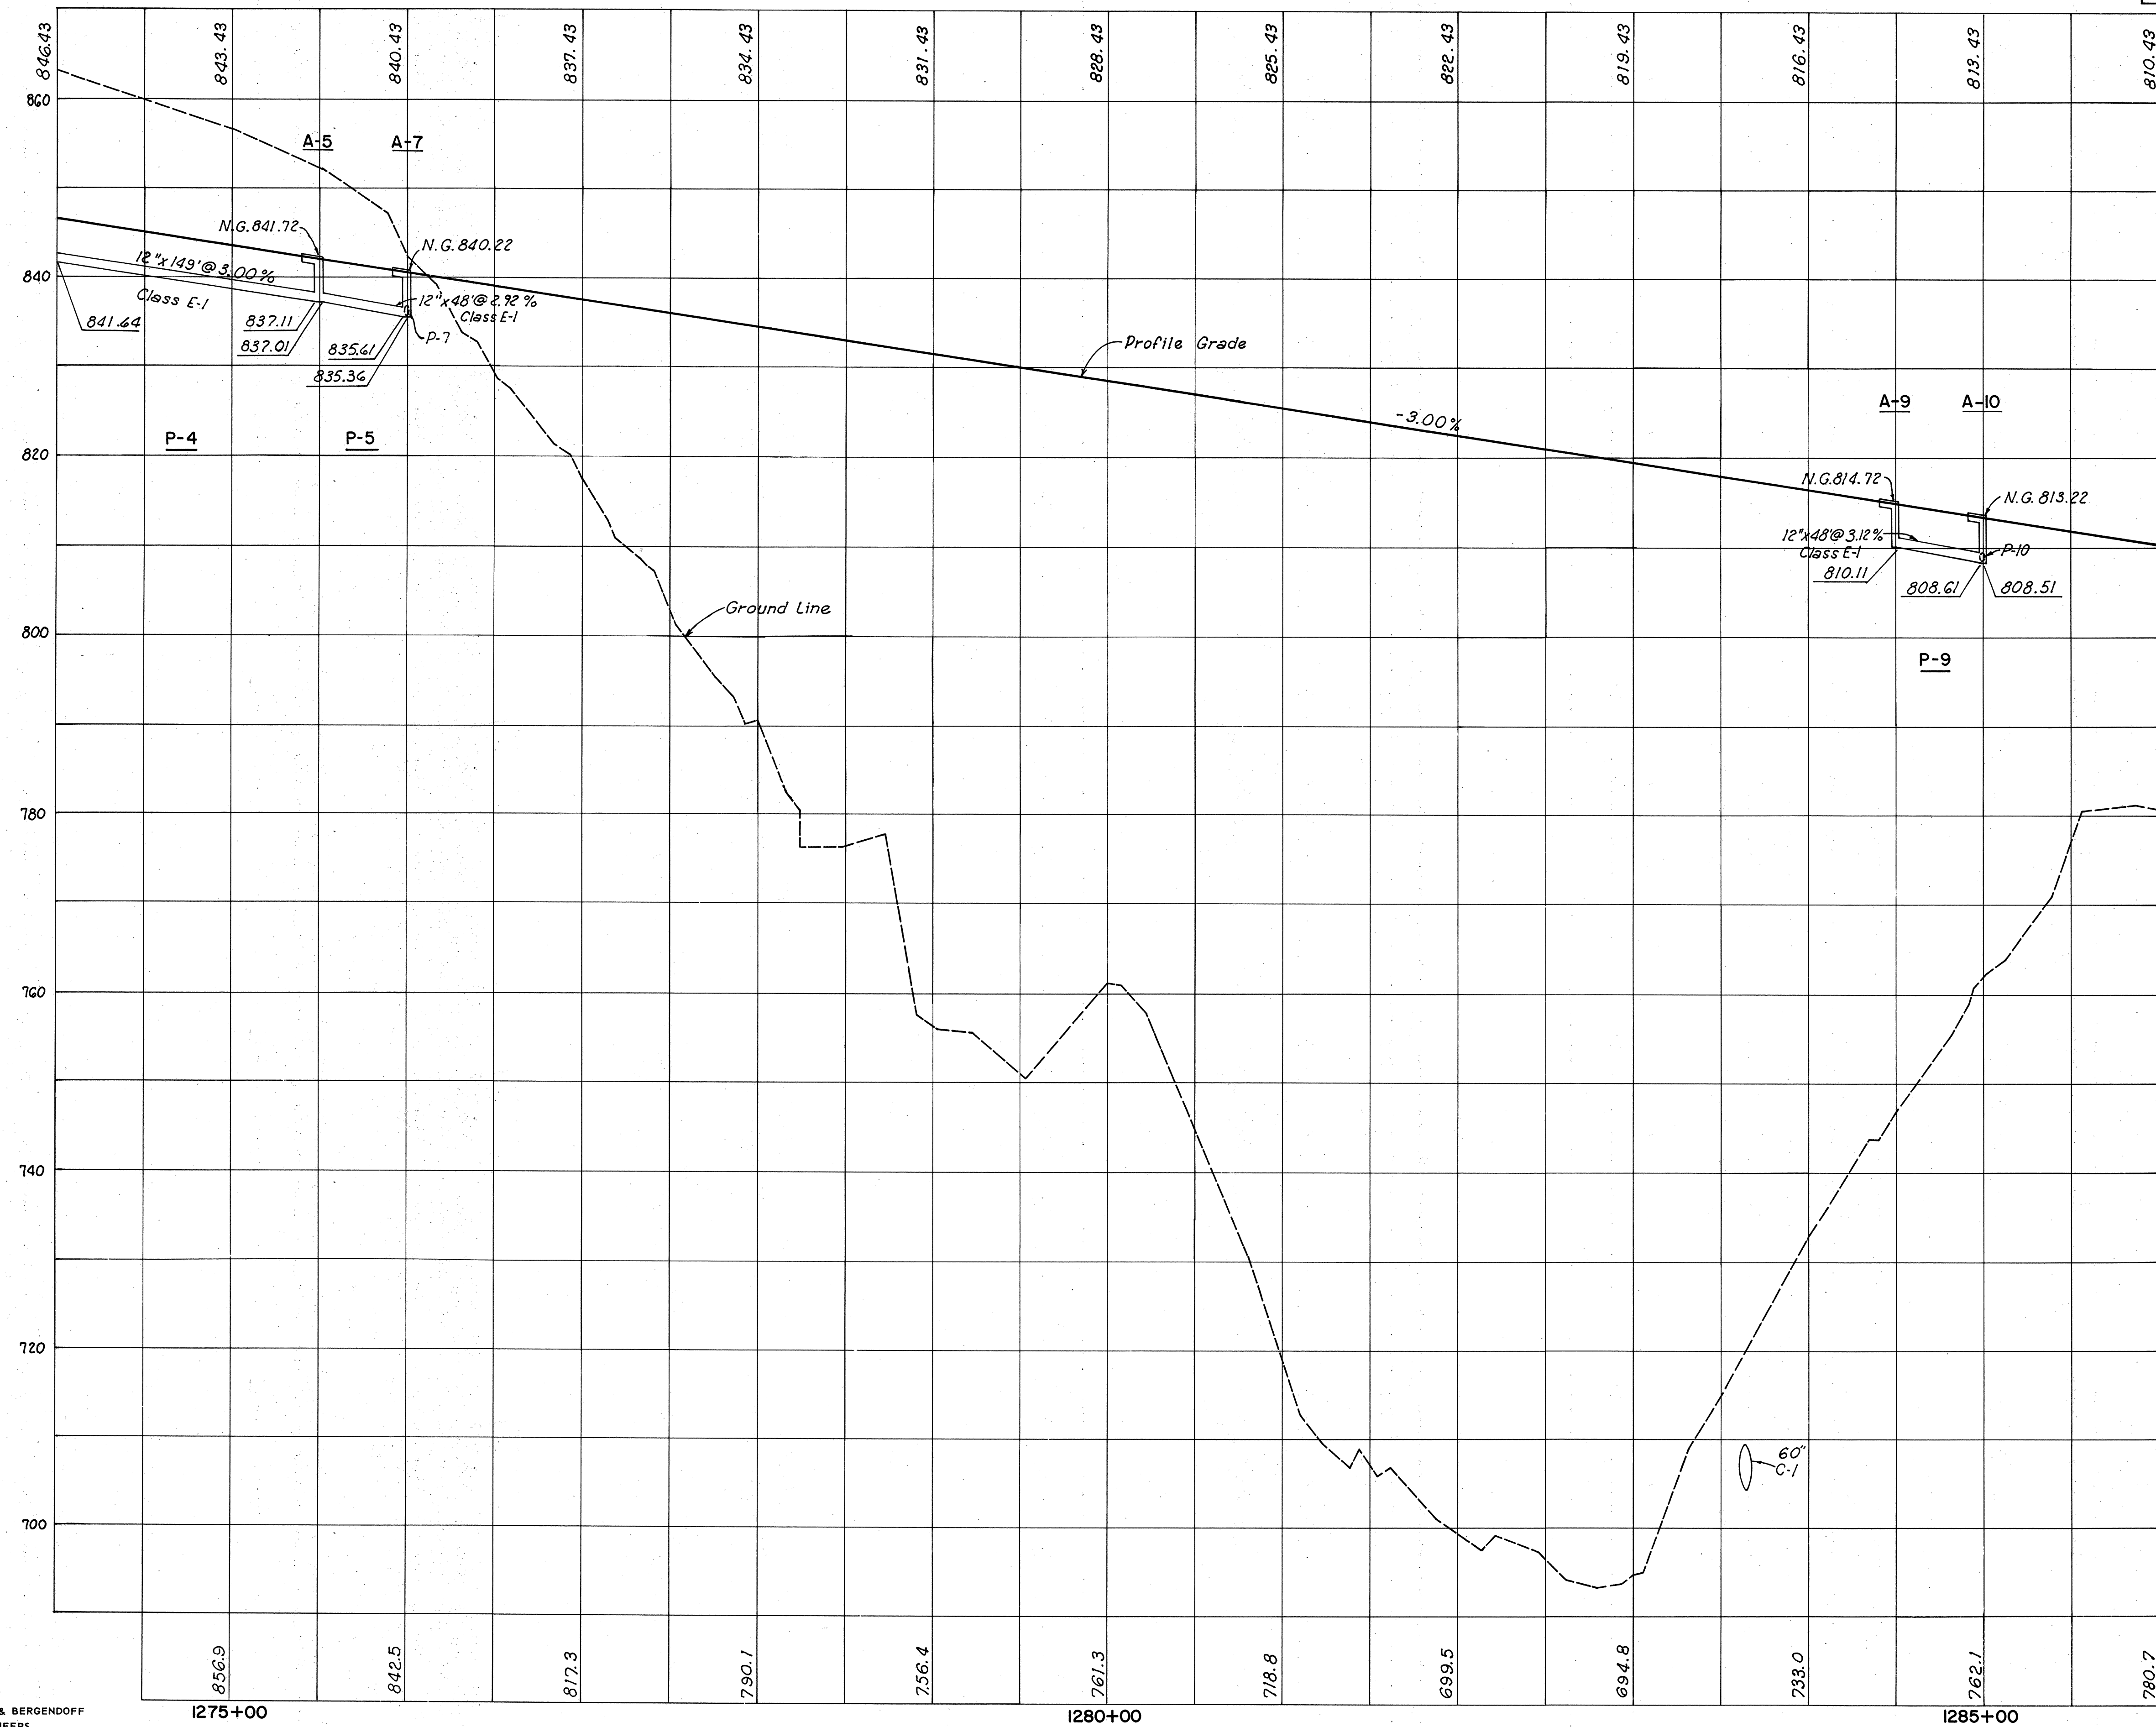

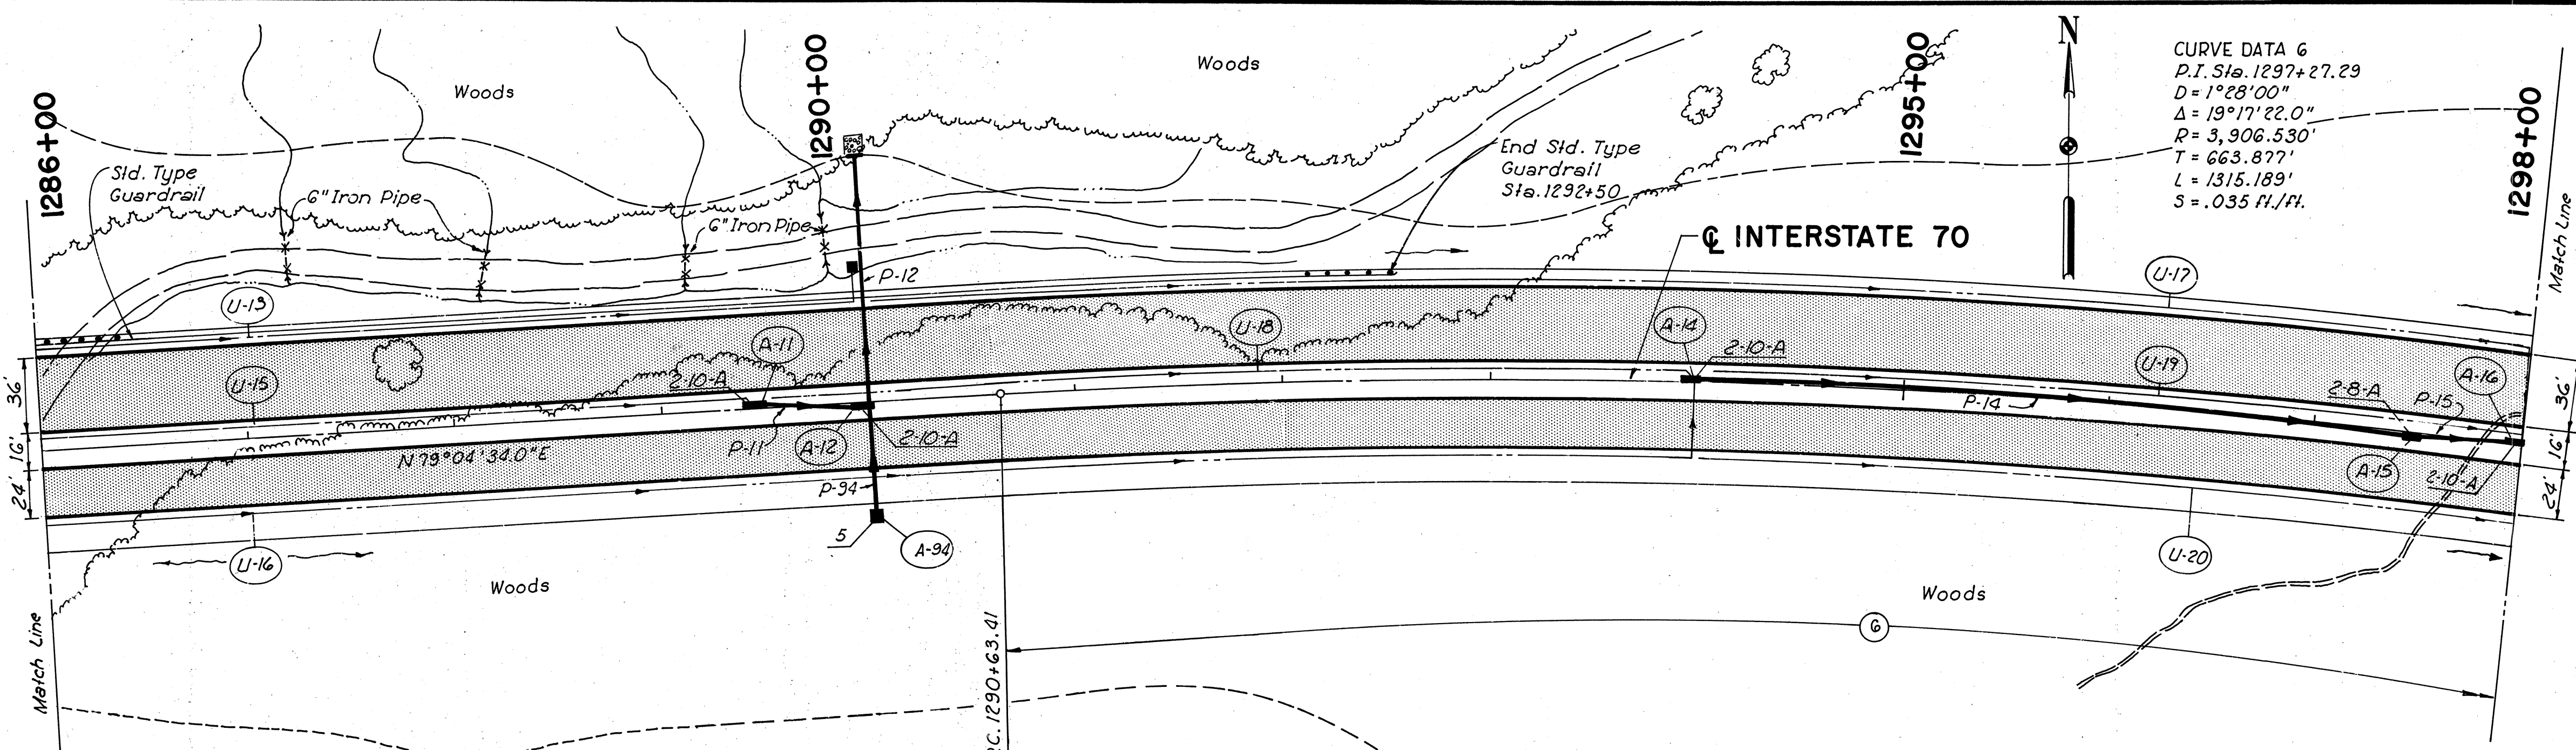


CURVE DATA 6
 P.I. Sta. 1297+27.29
 D = 1°28'00"
 Δ = 19°17'22.0"
 R = 3,906.530'
 T = 663.877'
 L = 1315.189'
 S = .035 H./ft.

FED. RD. DIVISION	STATE	PROJECT
2	OHIO	

BELMONT COUNTY
 BEL-40-23.89

15
 197

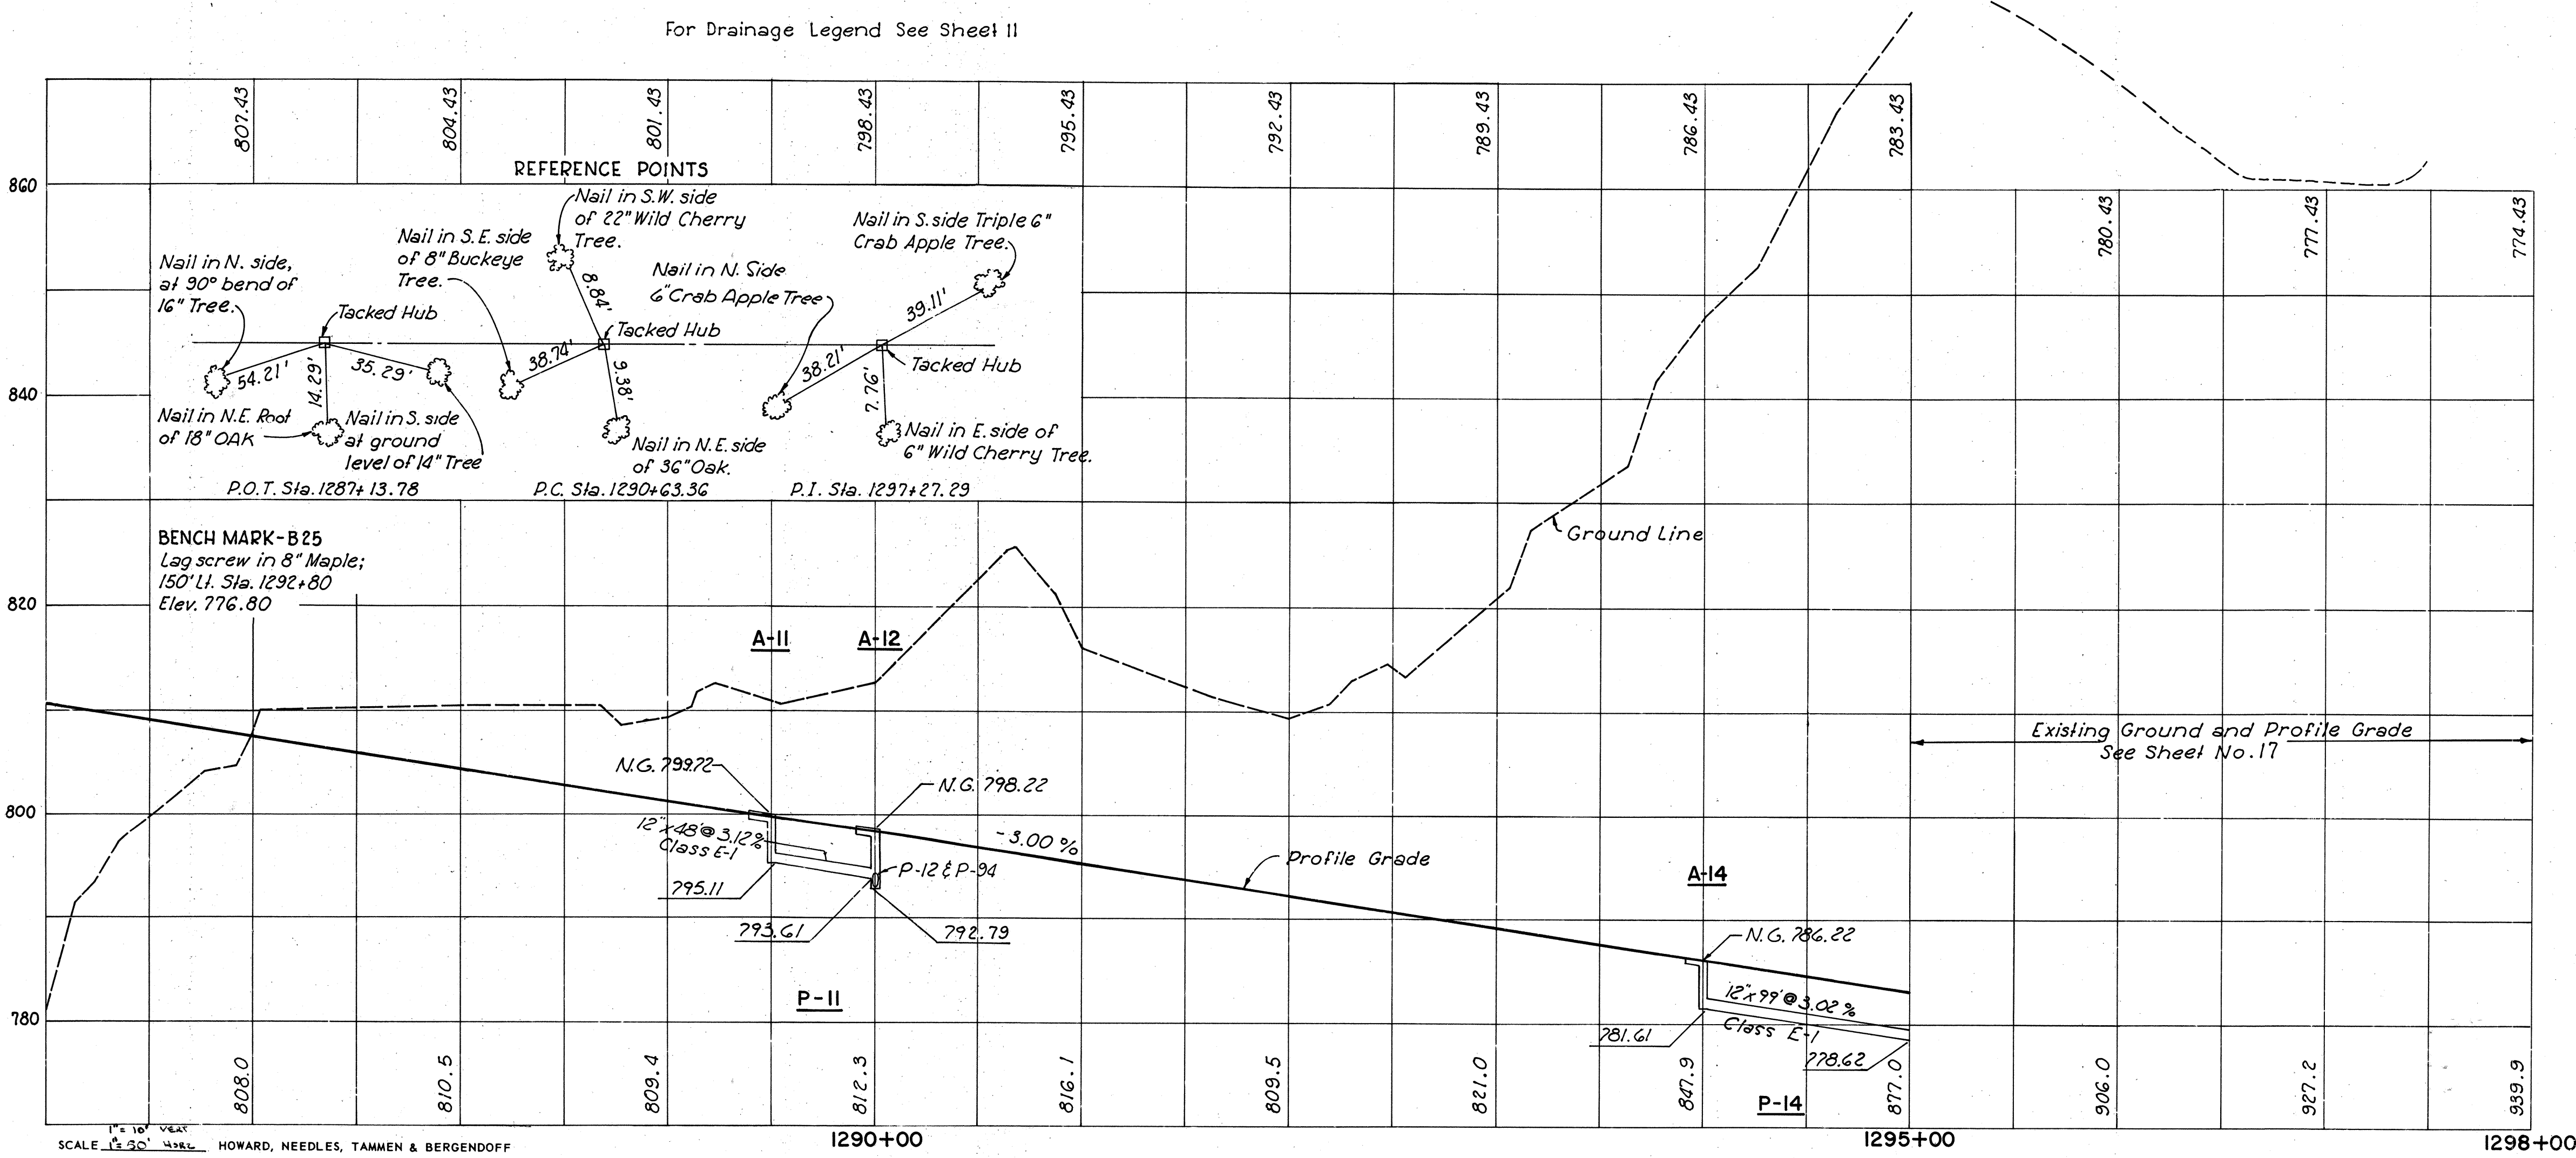

SHEET REFERENCE

Code	Sheet	Code	Sheet
A-94	32	U-	40
P-94	32		
P-12	32		

Code	Location	Item No.	INLETS		PIPES		DITCH PROTECTION		GUARDRAIL	
			2-8-A Pvd. Shldr. Inlets	Each	2-10-A Pvd. Shldr. Inlets	Each	12" Class E-1	Lin. Ft.	L-10 Sodding	Sq. Yd.
A-11	1289+50	I-8	1	1						
P-11	3' Lt.	I-1								
A-12	1290+00	I-8	1	1						
A-14	1294+00	I-8	1	1						
P-14	3' Lt.	I-1								
A-15	1297+50	I-8	1	1						
P-15	3' Rt.	I-1								
A-16	1298+00	I-8	1	1						
1286+00 To 1298+00										
1286+00 To 1292+50 Lt.										
Total			1	4						


PLAN PROFILE

STA. 1286+00 TO STA. 1298+00

SCALE 1" = 50' VERT. 1" = 100' HORZ.
 HOWARD, NEEDLES, TAMMEN & BERGENDOFF
 CONSULTING ENGINEERS
 MADE 10-23-61 DATE 12-15-61
 TRCD. 10-23-61 KANSAS CITY CLEVELAND NEW YORK
 CKD. 10-23-61 DATE 12-15-61 SHEET


BELMONT COUNTY

BEL-40-23.89

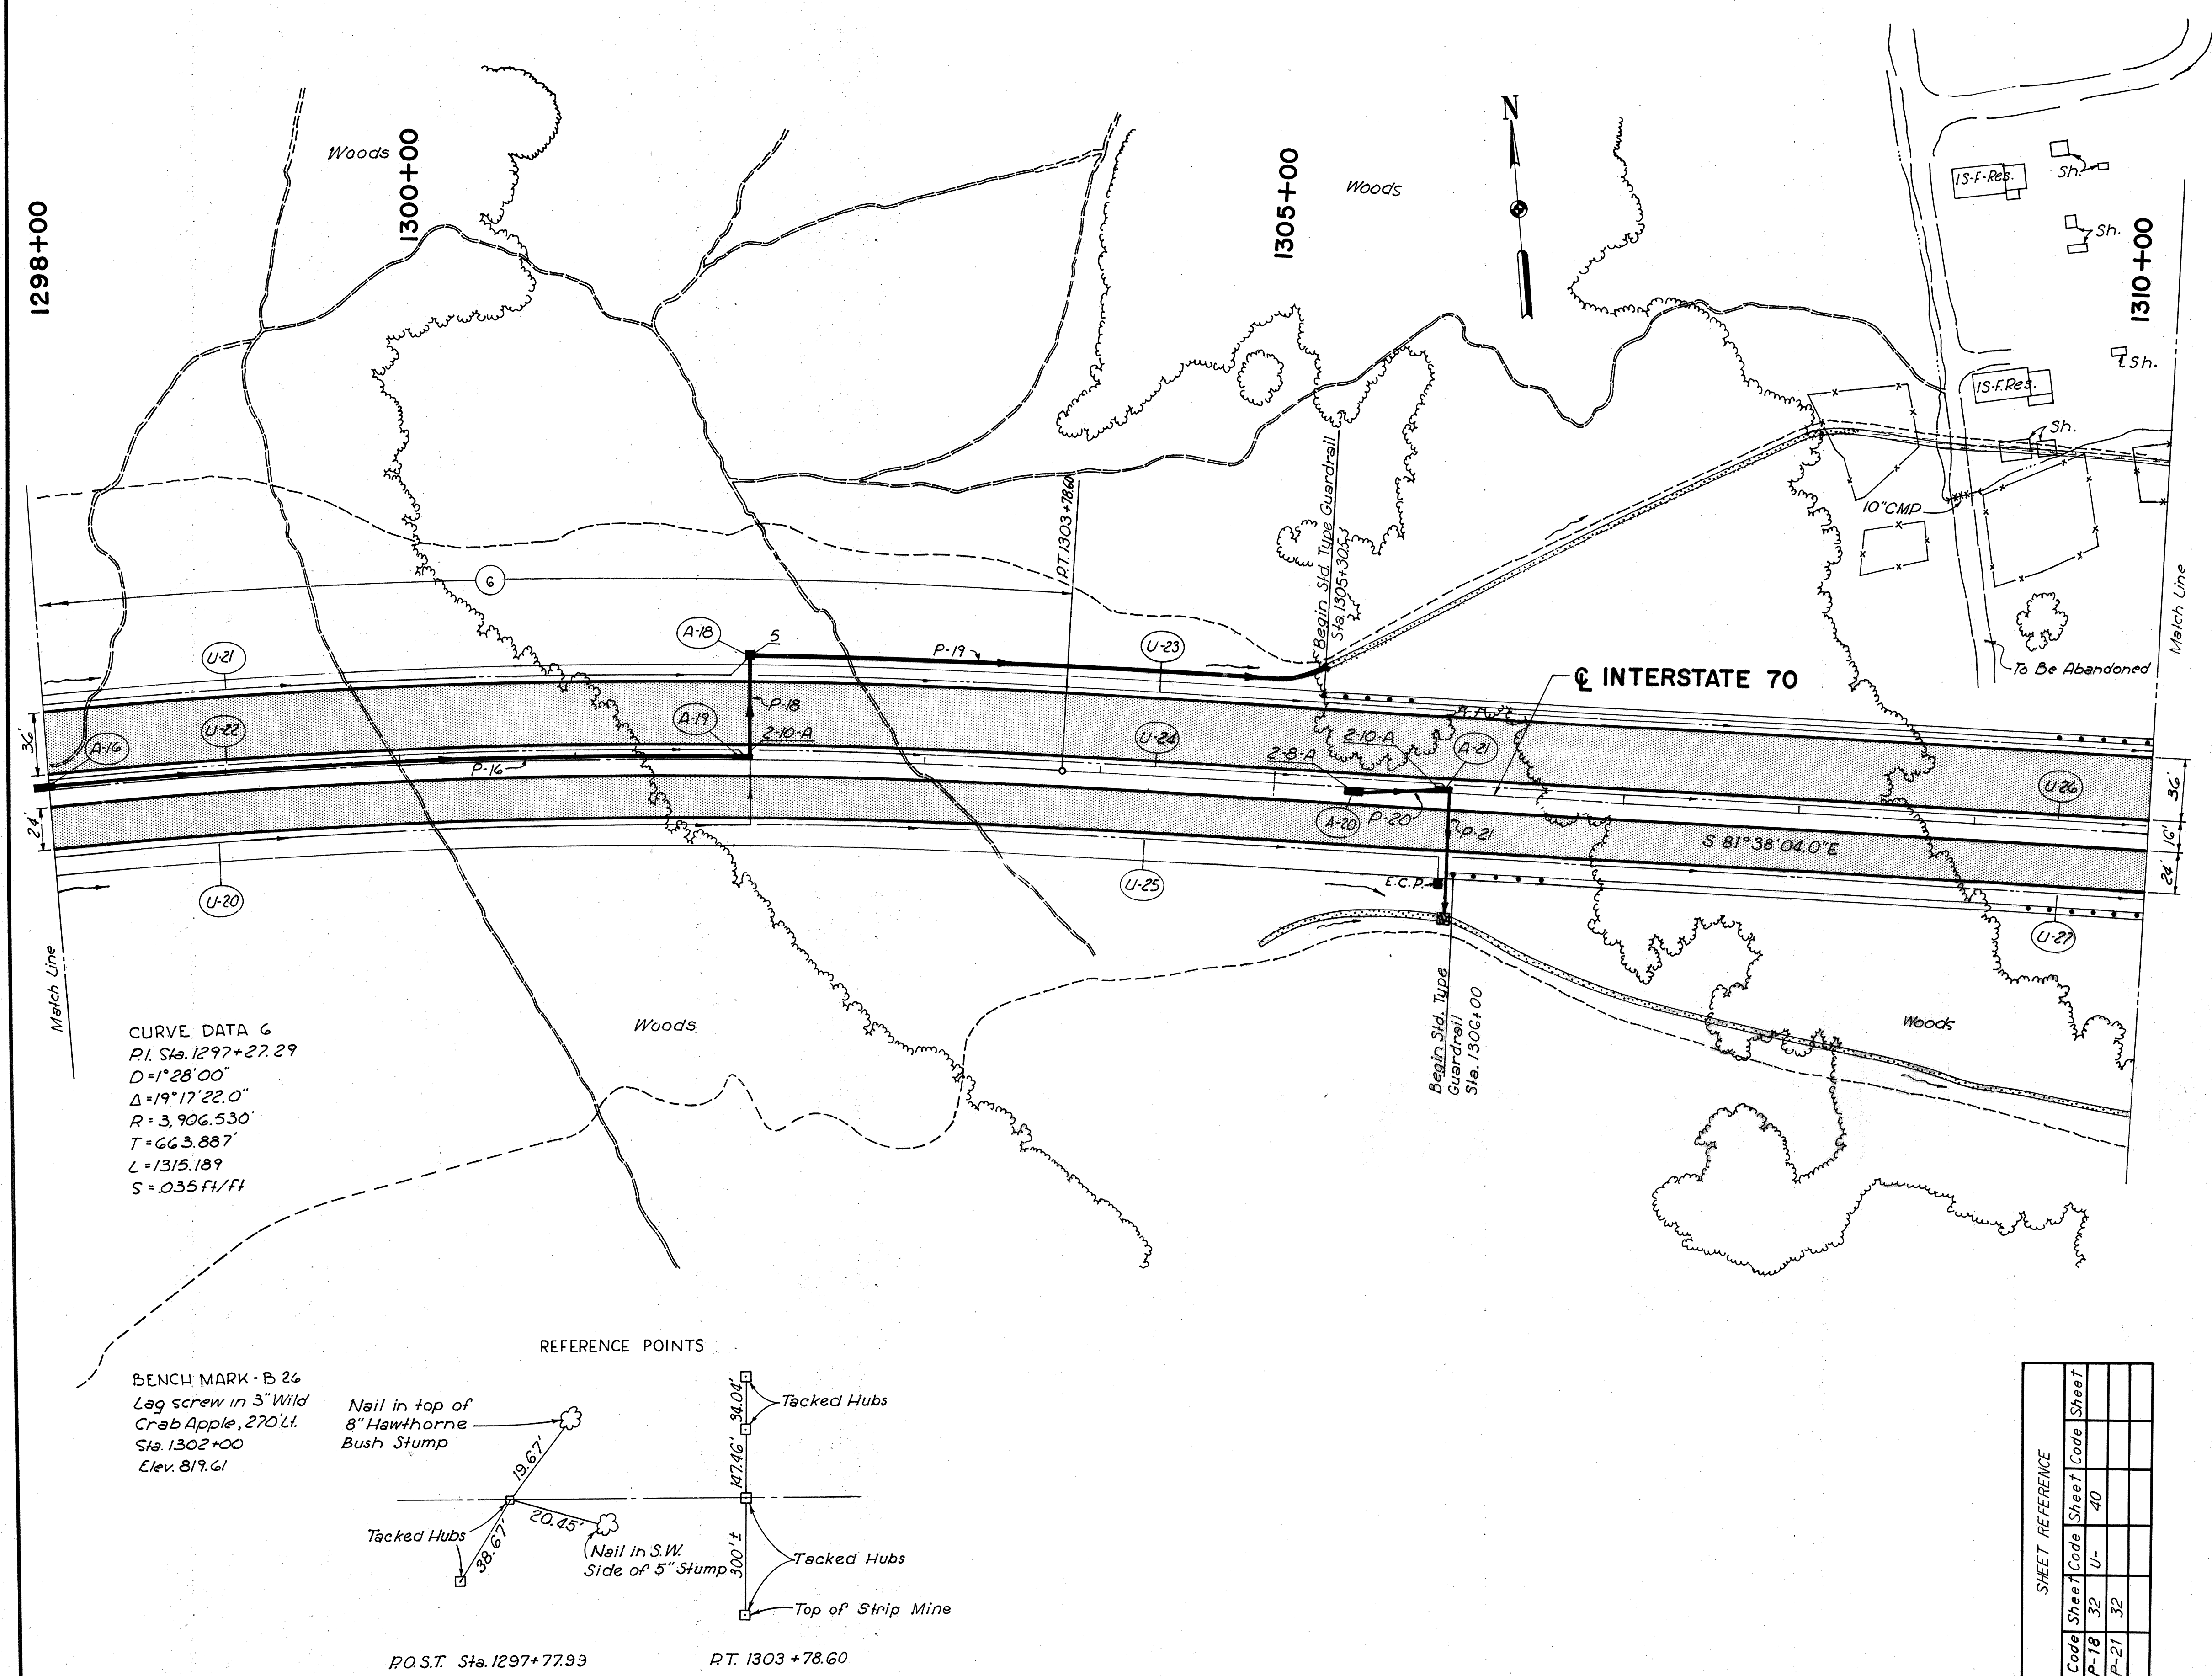


ESTIMATED QUANTITIES													
Code	Location	Item No.	INLETS AND C.B.'S		PIPES		DITCH PROTECTION		MISCELLANEOUS	GUARDRAIL		STR. REMOVAL	
			2-8-A Pvd. Shldr. Inlet	2-10-A Pvd. Shldr. Inlet	5 Catch Basin	18" Class E-1	12" Class E-1	L-10 Sodding		Dumped Rock Channel Protect.	Remarks		Steel Beam Stiff. Type (Deep)
P-16		Each	Each	Each	Each	Lin. Ft.	Lin. Ft.	Sq. Yds.	Cu. Yds.		Cu. Yds.	Lin. Ft.	Lin. Ft.
		I-1					398						
A-19	1302+00	I-8		1									
P-19		I-1				328							
A-20	1305+50	I-8	1										
		I-1					48						
P-20		I-1											
A-21	1306+00	I-8		1									
		I-8			1								
A-18	1302+00	I-8			1								
	1304+95 to 1310+00 Rt.	I-10							244				
	1305+25 to 1308+00 Lt.	I-10							110				
	1308+00 to 1310+00 Lt.	I-10					188						
	1298+00 to 1310+00 C.	I-15										1200	
	1305+305 to 1310+00 Lt.	I-15									469.5		
	1306+00 to 1310+00 Rt.	I-15									400		
	1308+75	E-12											16
	Total		1	2	1	328	446	188	354		0.90	1200	16


BELMONT COUNTY
BEL-40-23.89

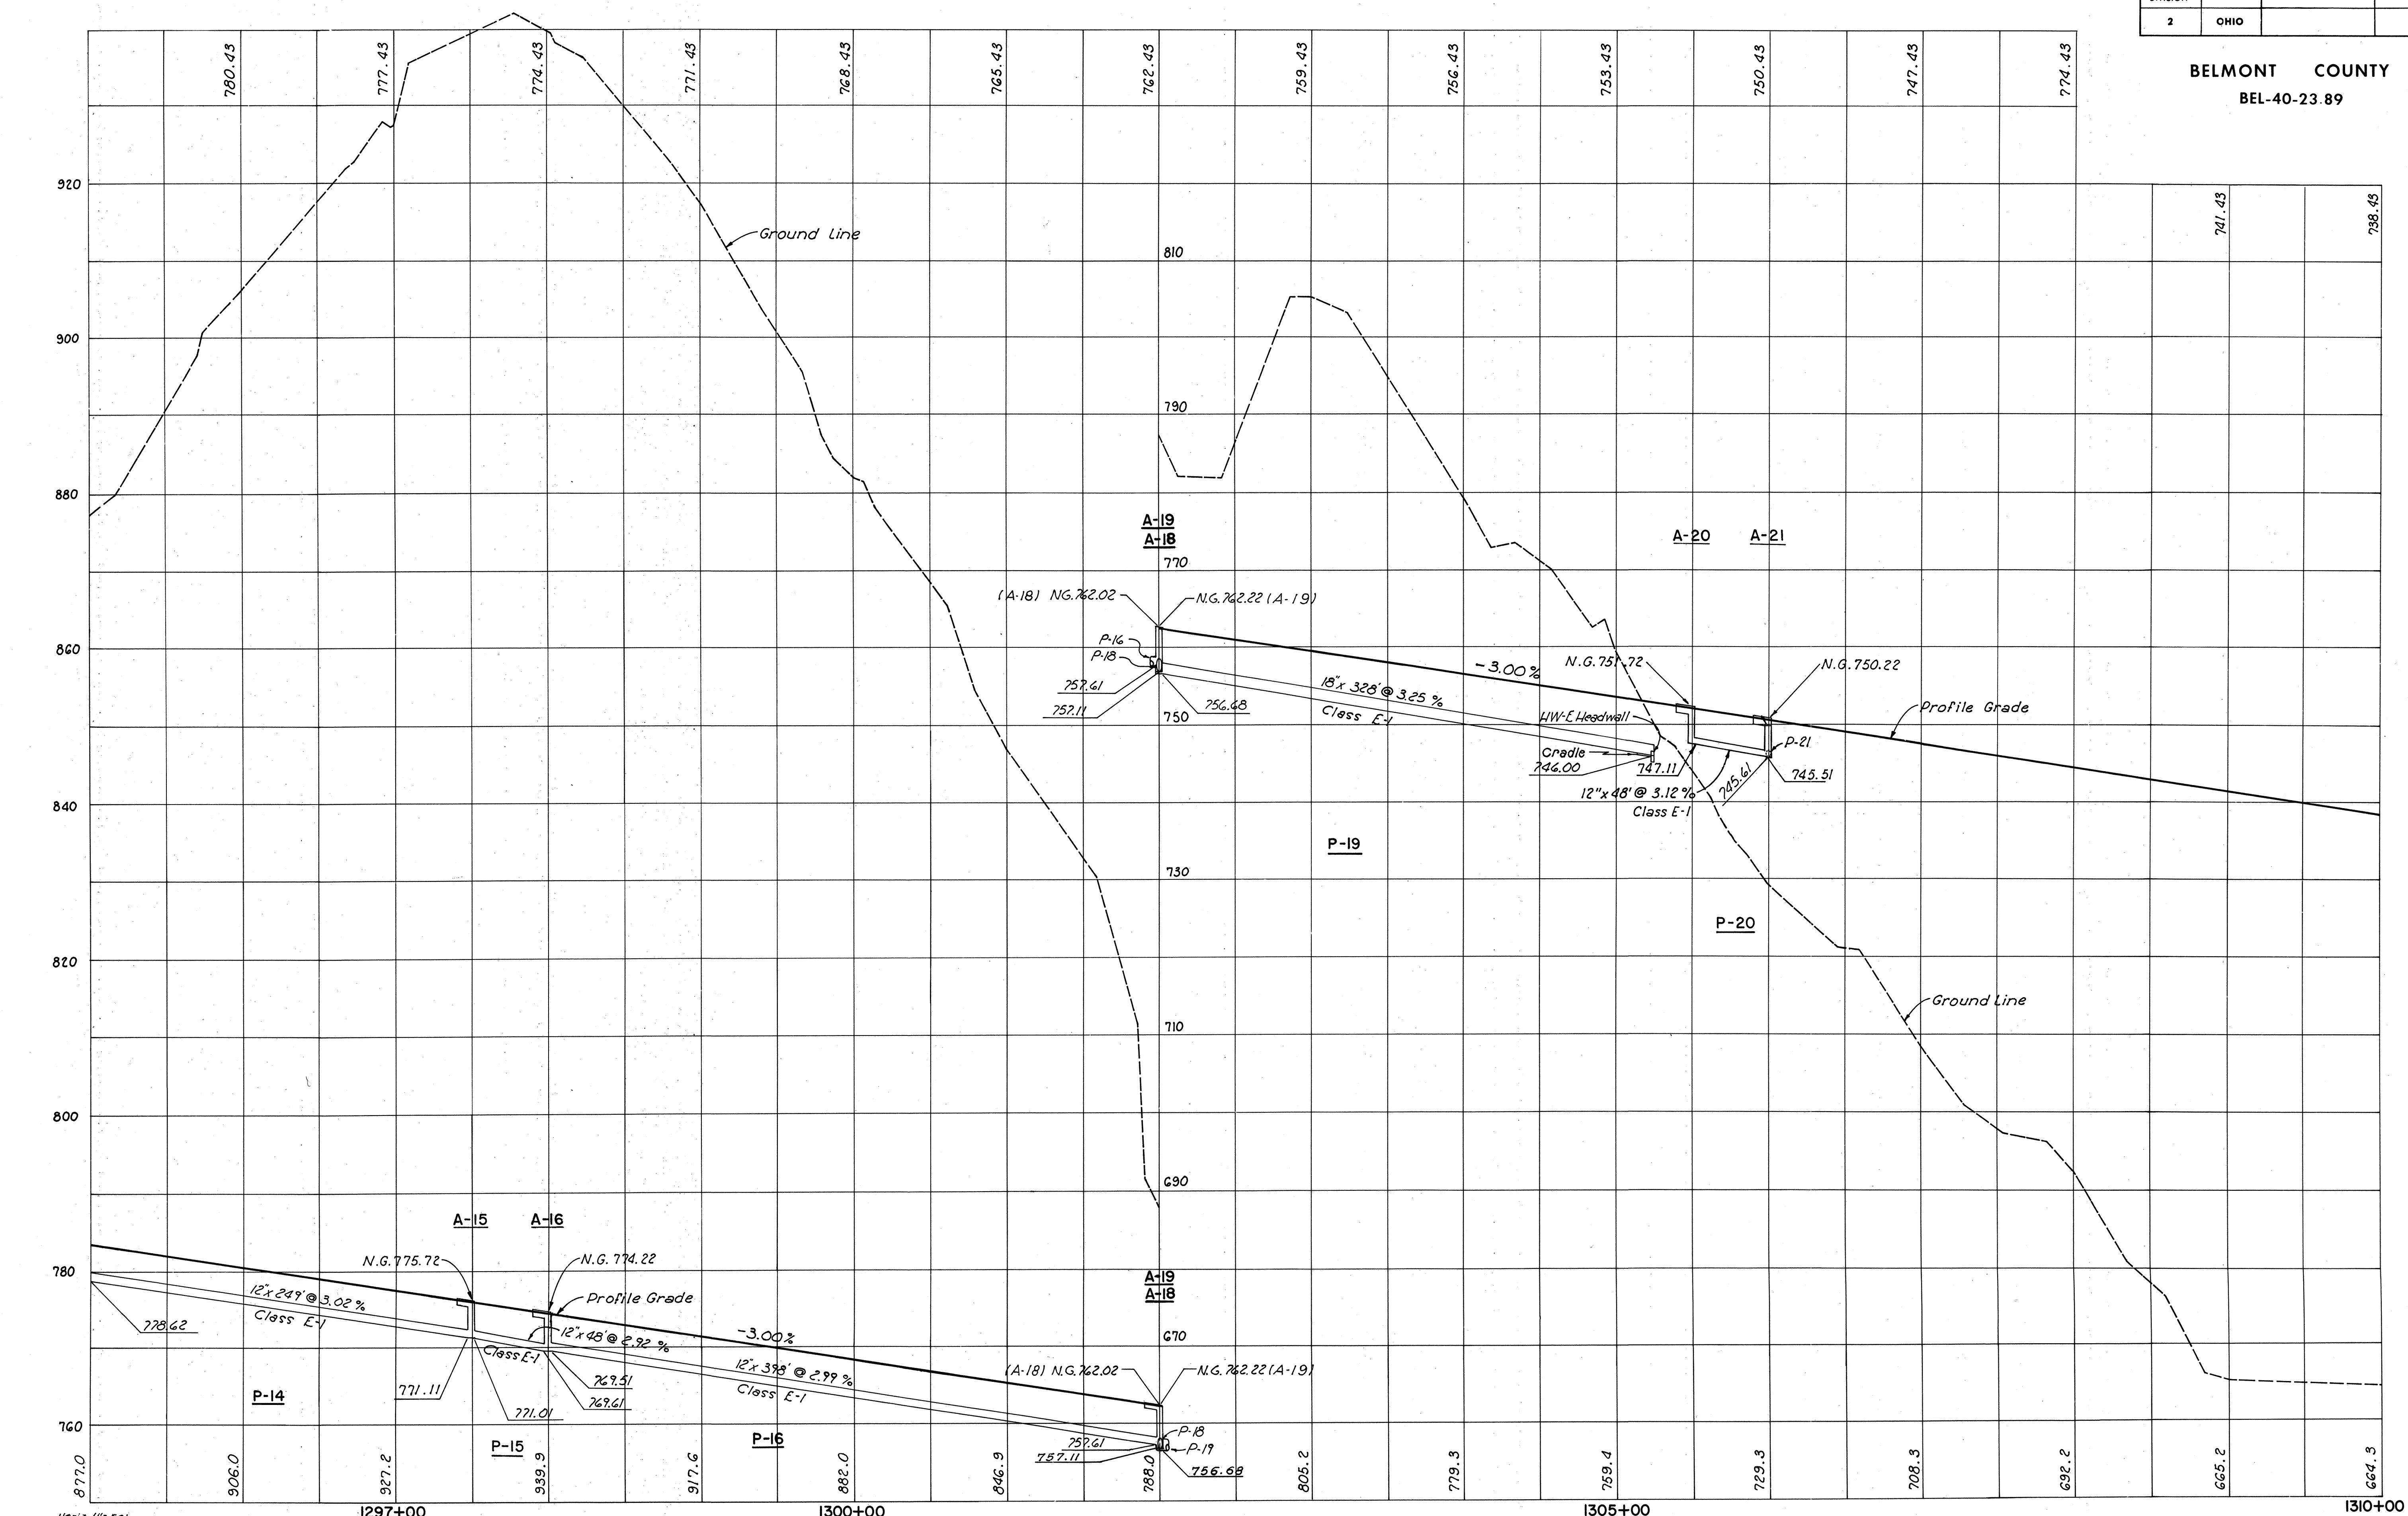

SCALE: 1" = 20' HORIZONTAL, 1" = 10' VERTICAL
 MADE BY: HOWARD, NEEDLES, TAMMEN & BERGENDOFF
 TRC DATE: 12-24-61
 CKD DATE: 11-2-61

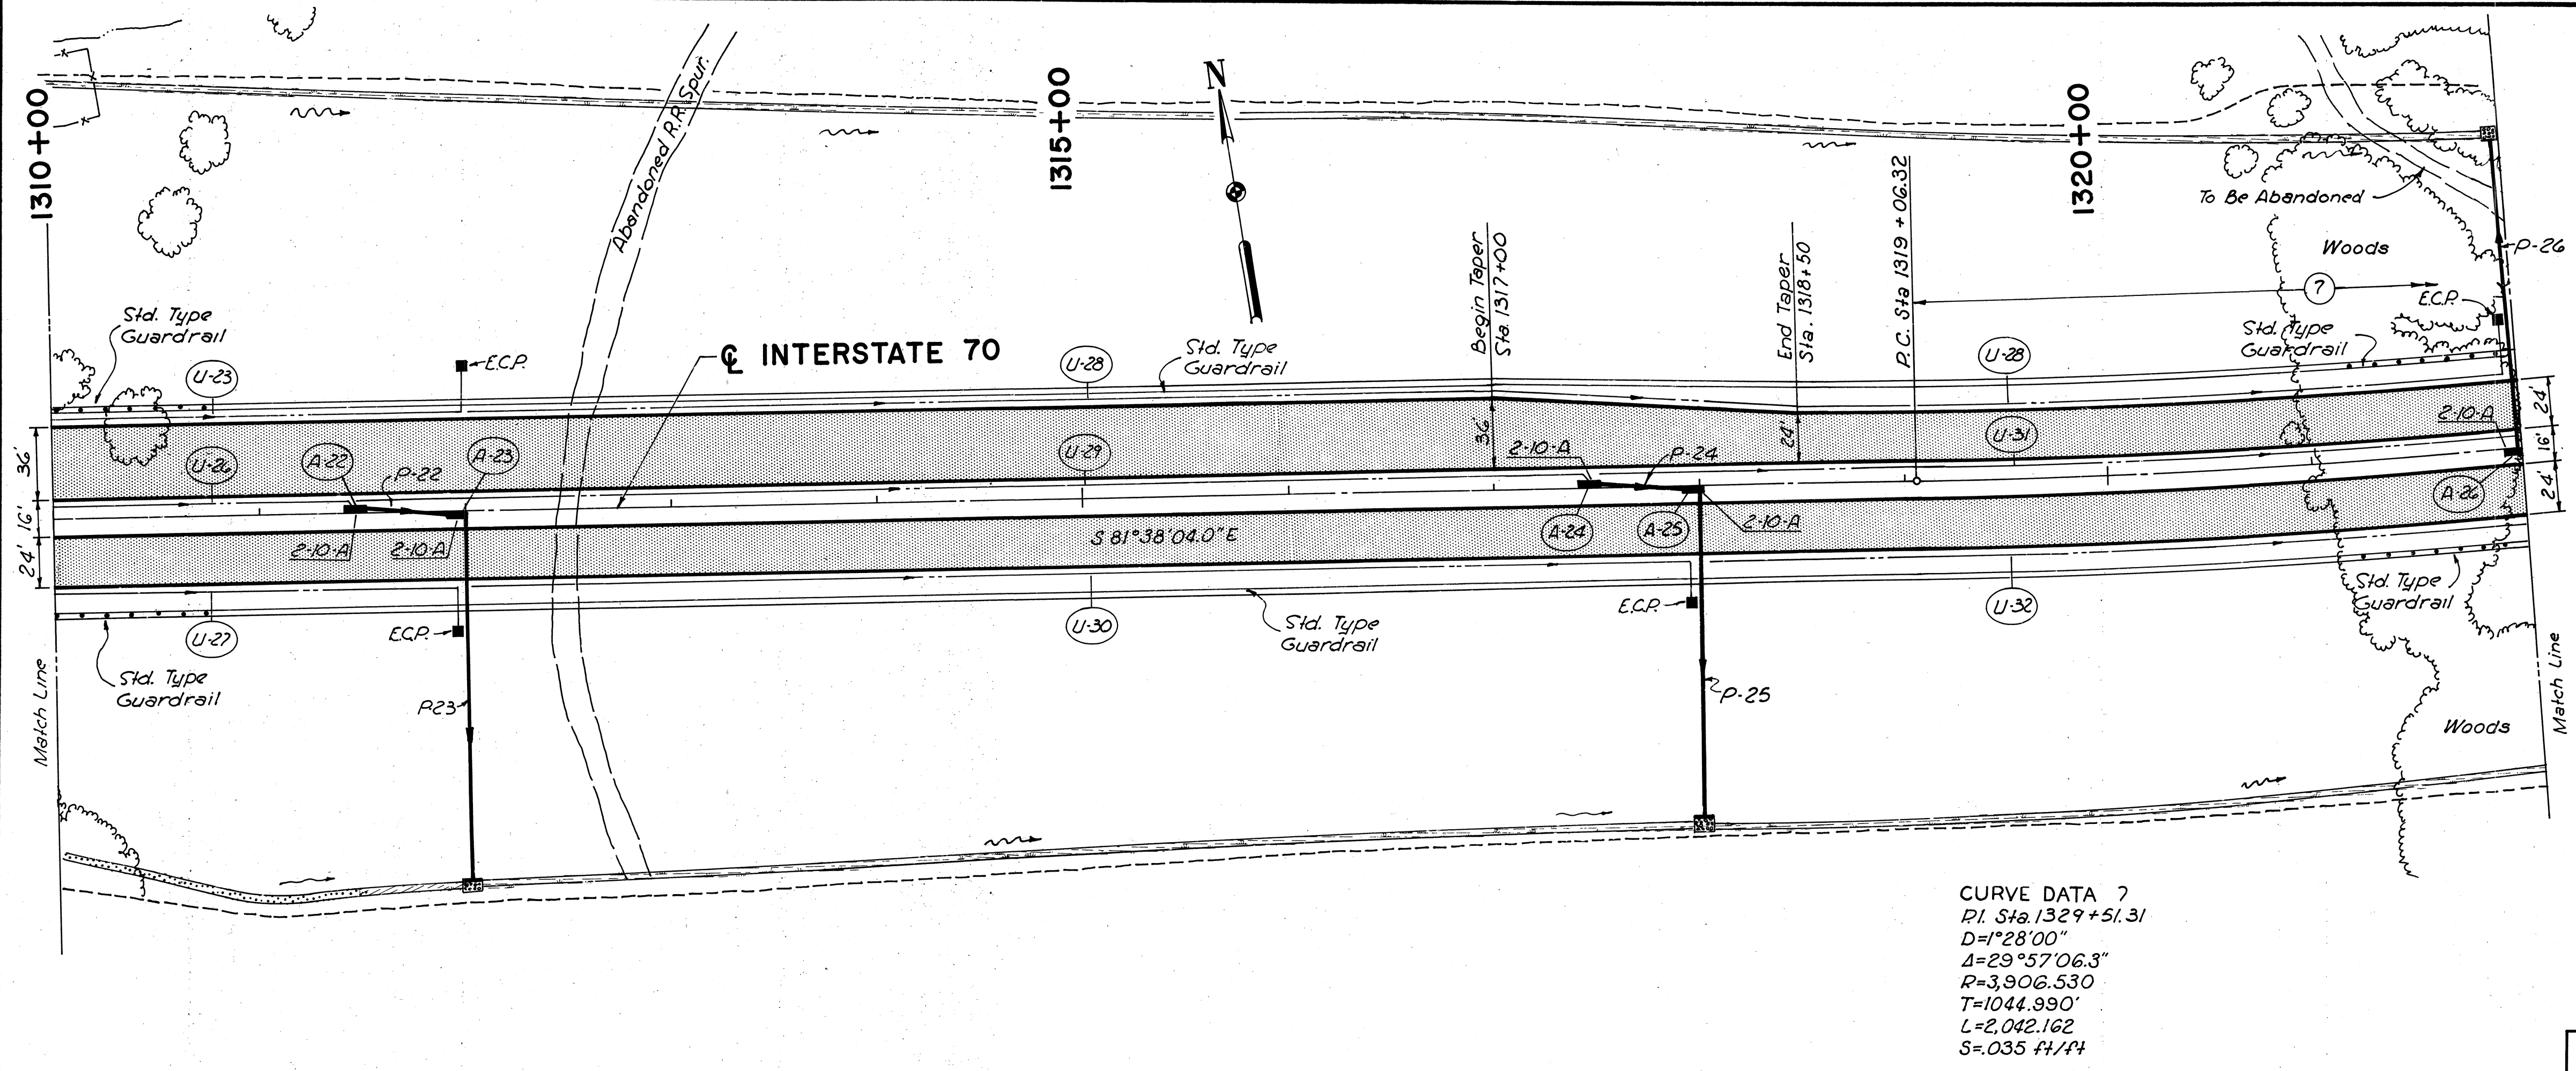

CURVE DATA 7
P.I. Sta. 1329+51.31
D=28'00"
Δ=29°57'06.3"
R=3,906.530
T=1044.990'
L=2,042.162
S=0.35 44/44

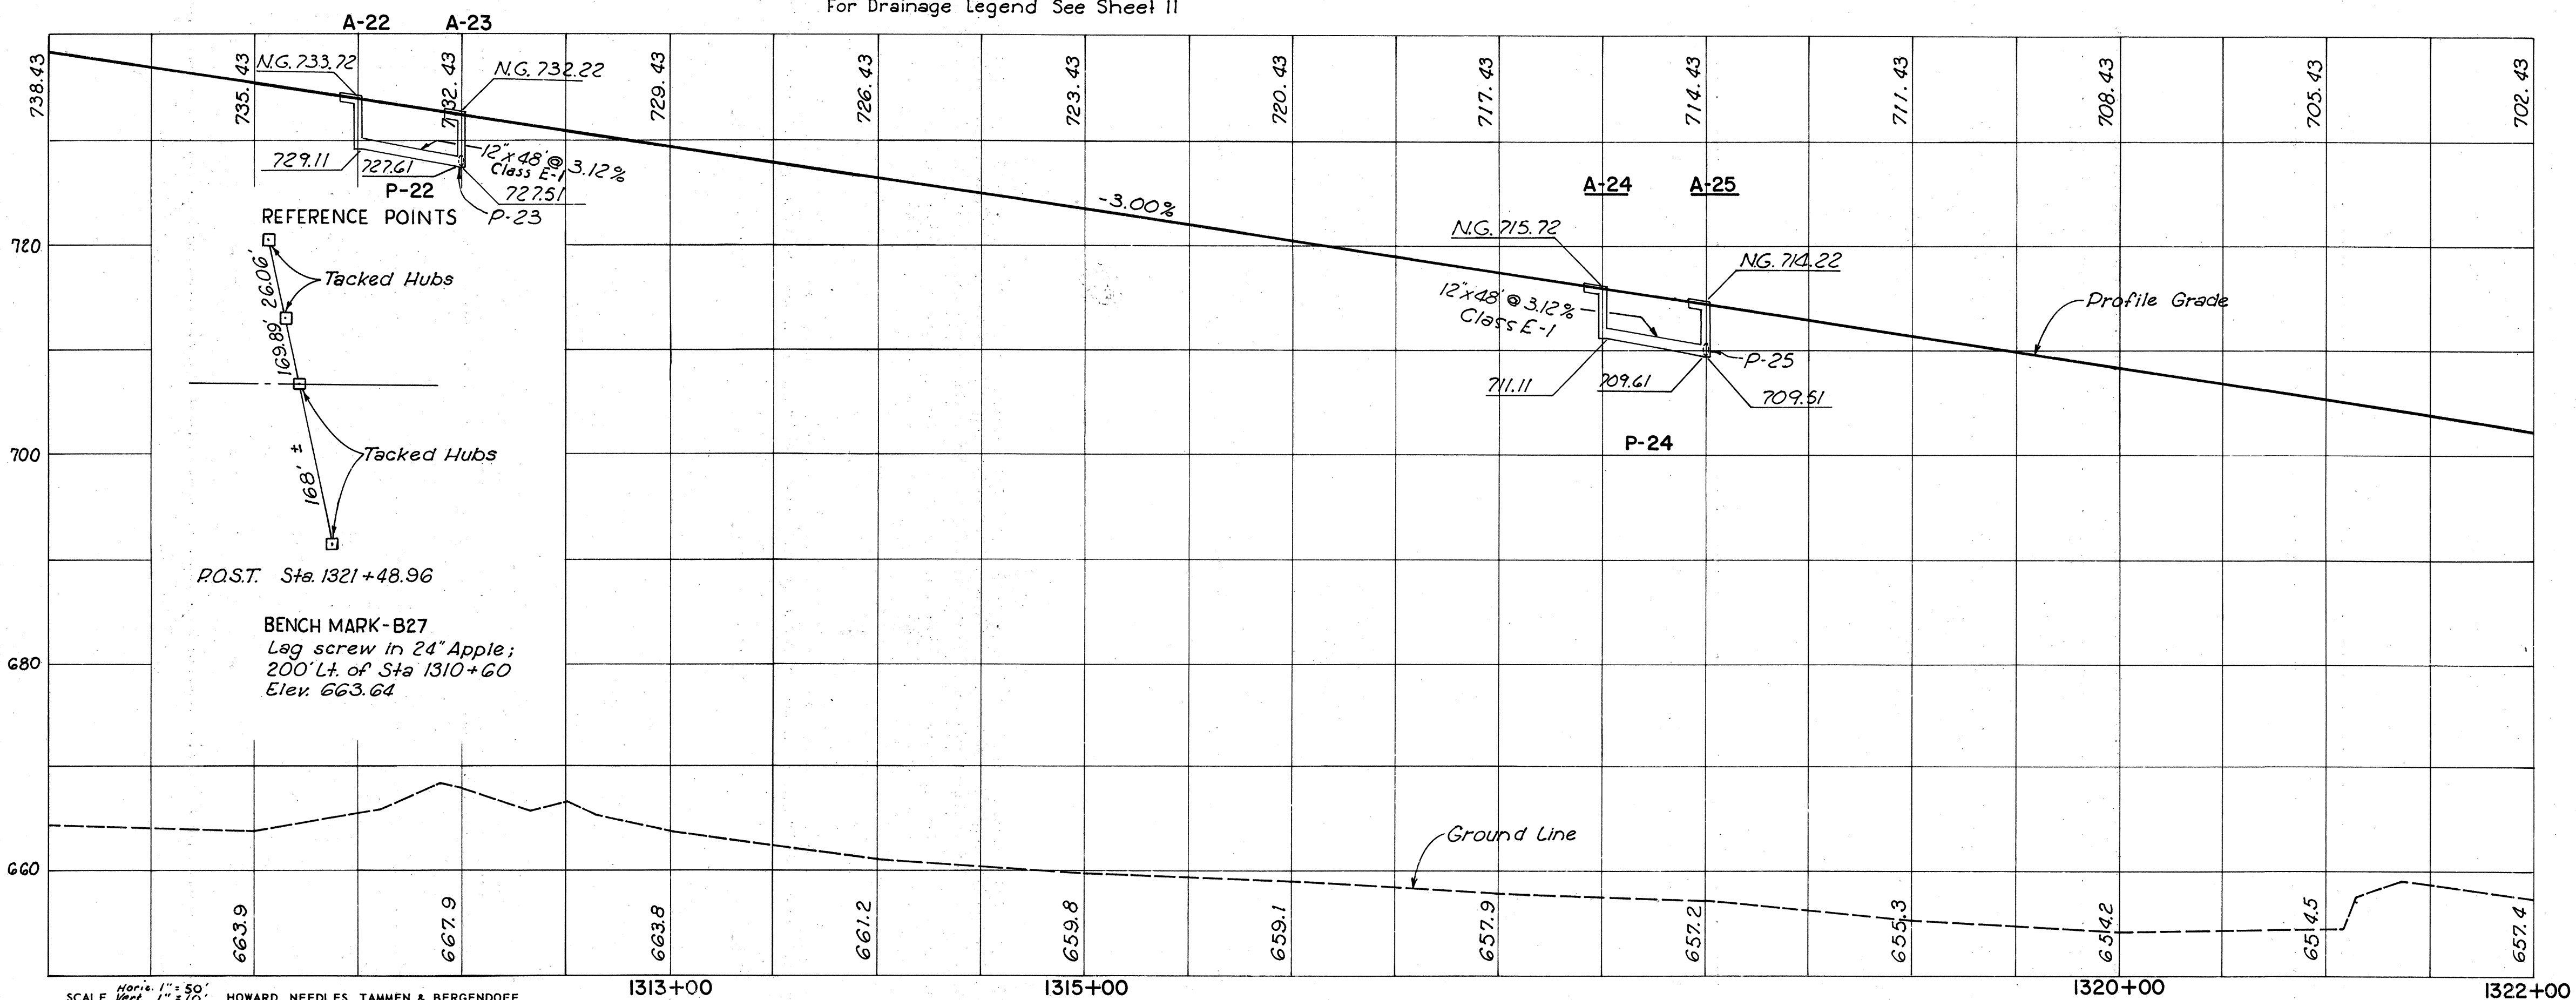


SCALE: Horiz. 1"=50'
VERT. 1"=10'
HOWARD, NEEDLES, TAMMEN & BERGENDOFF
CONSULTING ENGINEERS
MADE 10-23-89
TRCD 10-25-89
CKD PEB 10-21-89
KANSAS CITY CLEVELAND NEW YORK
SHEET.

REFERENCE SHEET			
Code	Sheet	Code	Sheet
P-23	32	A-26	33
P-25	33	P-26	33

ESTIMATED QUANTITIES											
Code	Location	Item No.	INLETS		PIPES			DITCH PROTECTION		GUARDRAIL	
			2-10-A Fwd. Shldr. Inlet	Each	12" Class E-1	Lin. Ft.	L-10 Sodding	Dumped Rock Channel Protect.	Remarks	Steel Beam Std. Type Barrier (Deep)	Steel Beam Barrier Type (Deep)
A-22	1311+50	3' Lt.	I-8	1							
P-22			I-1								
A-23	1312+00	3' Rt.	I-8	1		48					
A-24	1317+50	3' Lt.	I-8	1							
P-24			I-1			48					
A-25	1318+00	3' Rt.	I-8	1							
	1310+00 to 1322+00	Lt. L-10					1430		D = 1.5'		
	1310+00 to 1311+50	Rt. I-10						70	D = 1.0'		
	1311+50 to 1317+00	Rt. L-10						792	D = 2.0'		
	1317+00 to 1322+00	Rt. L-10						845	D = 2.5'		
	1310+00 to 1322+00	£ I-15								1200	
	1310+00 to 1322+00	Lt. I-15								1200	
	1310+00 to 1322+00	Rt. I-15								1200	
	Total			4		96		3067	70	2400	1200


PLAN PROFILE

STA. 1322+00 TO STA. 1334+00

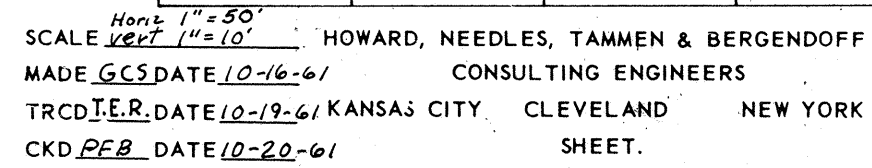



PLAN PROFILE

BELMONT COUNTY
BEL-40-23.89

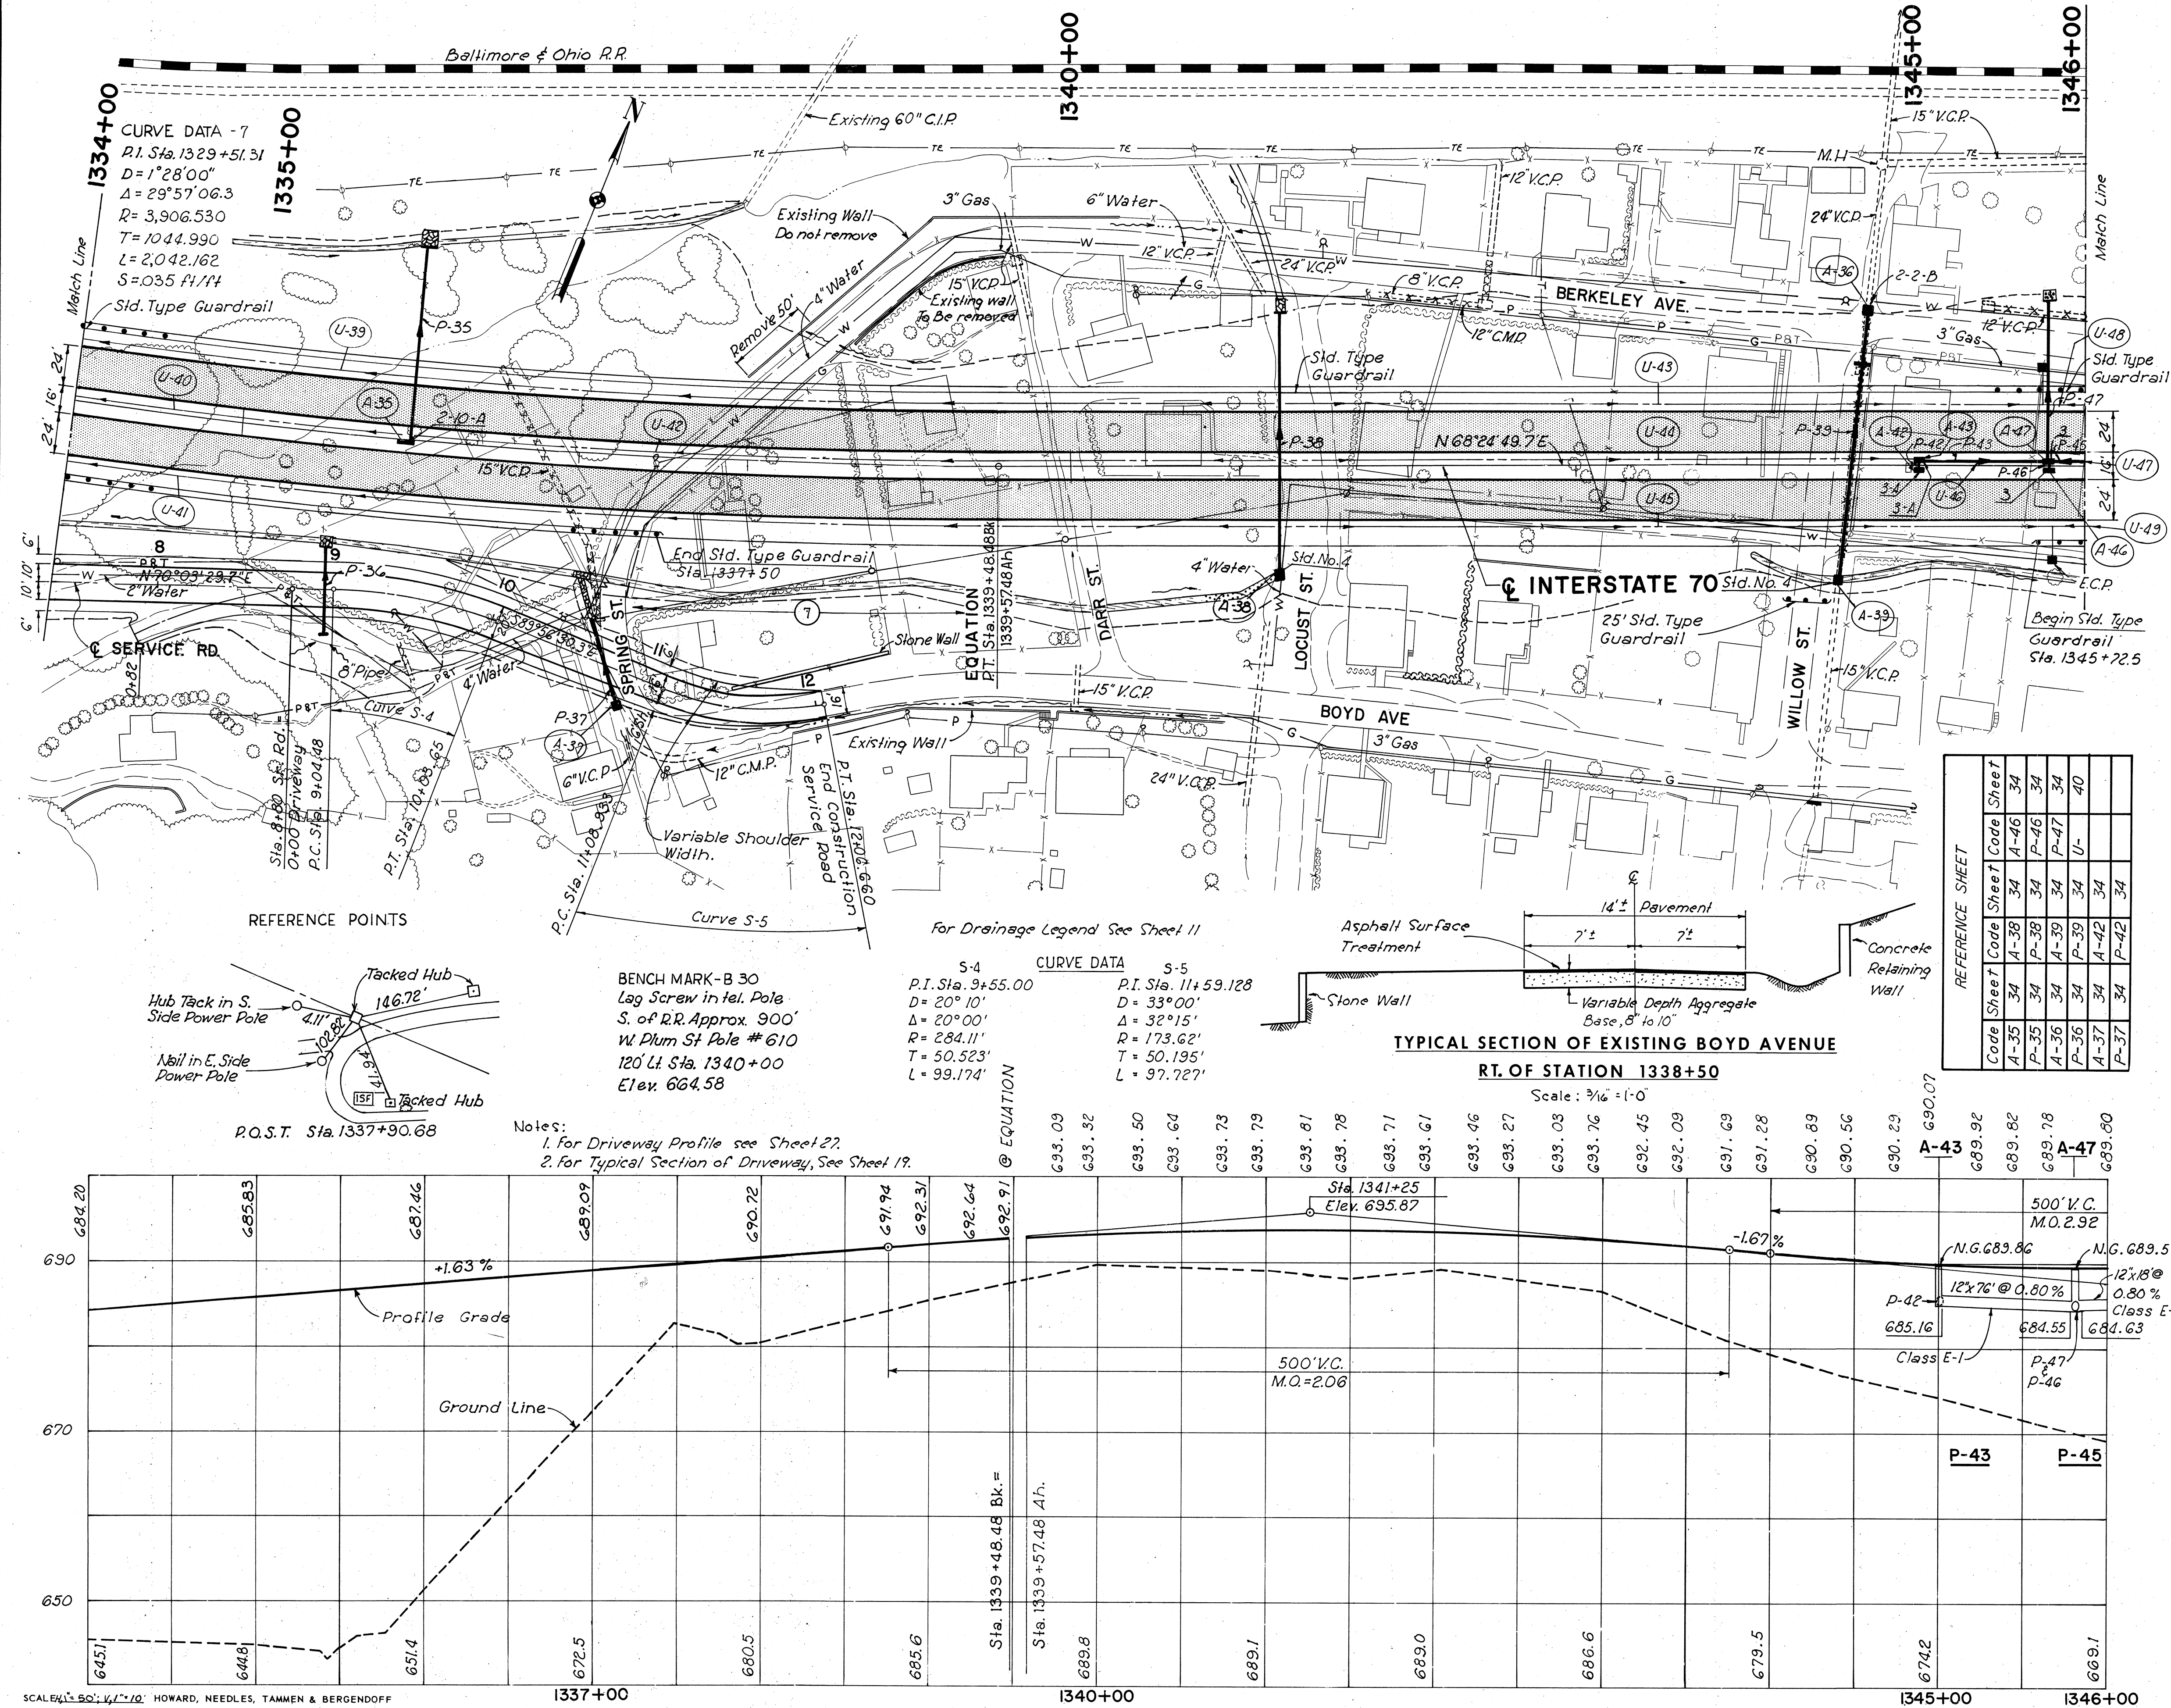

PLAN PROFILE

STA. 1334+00 TO STA. 1346+00

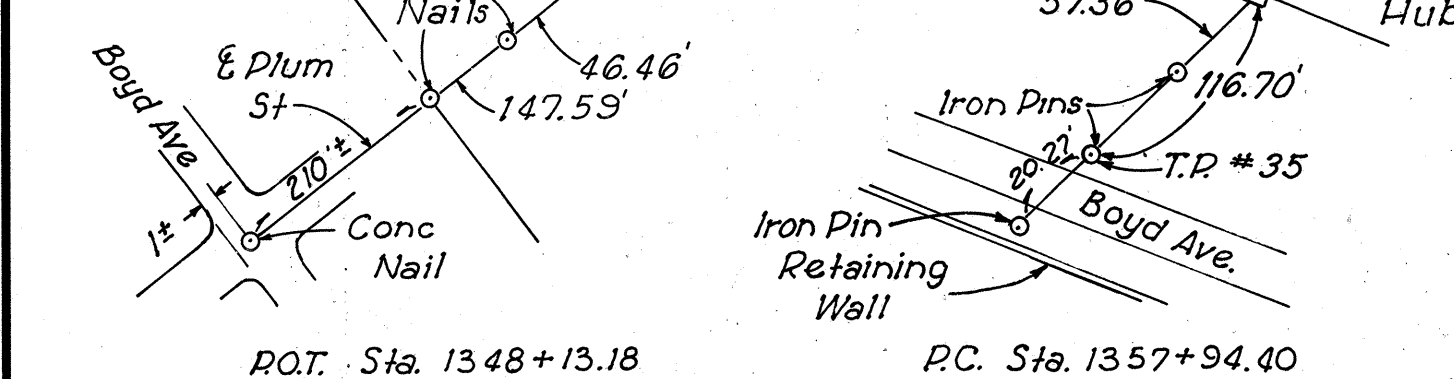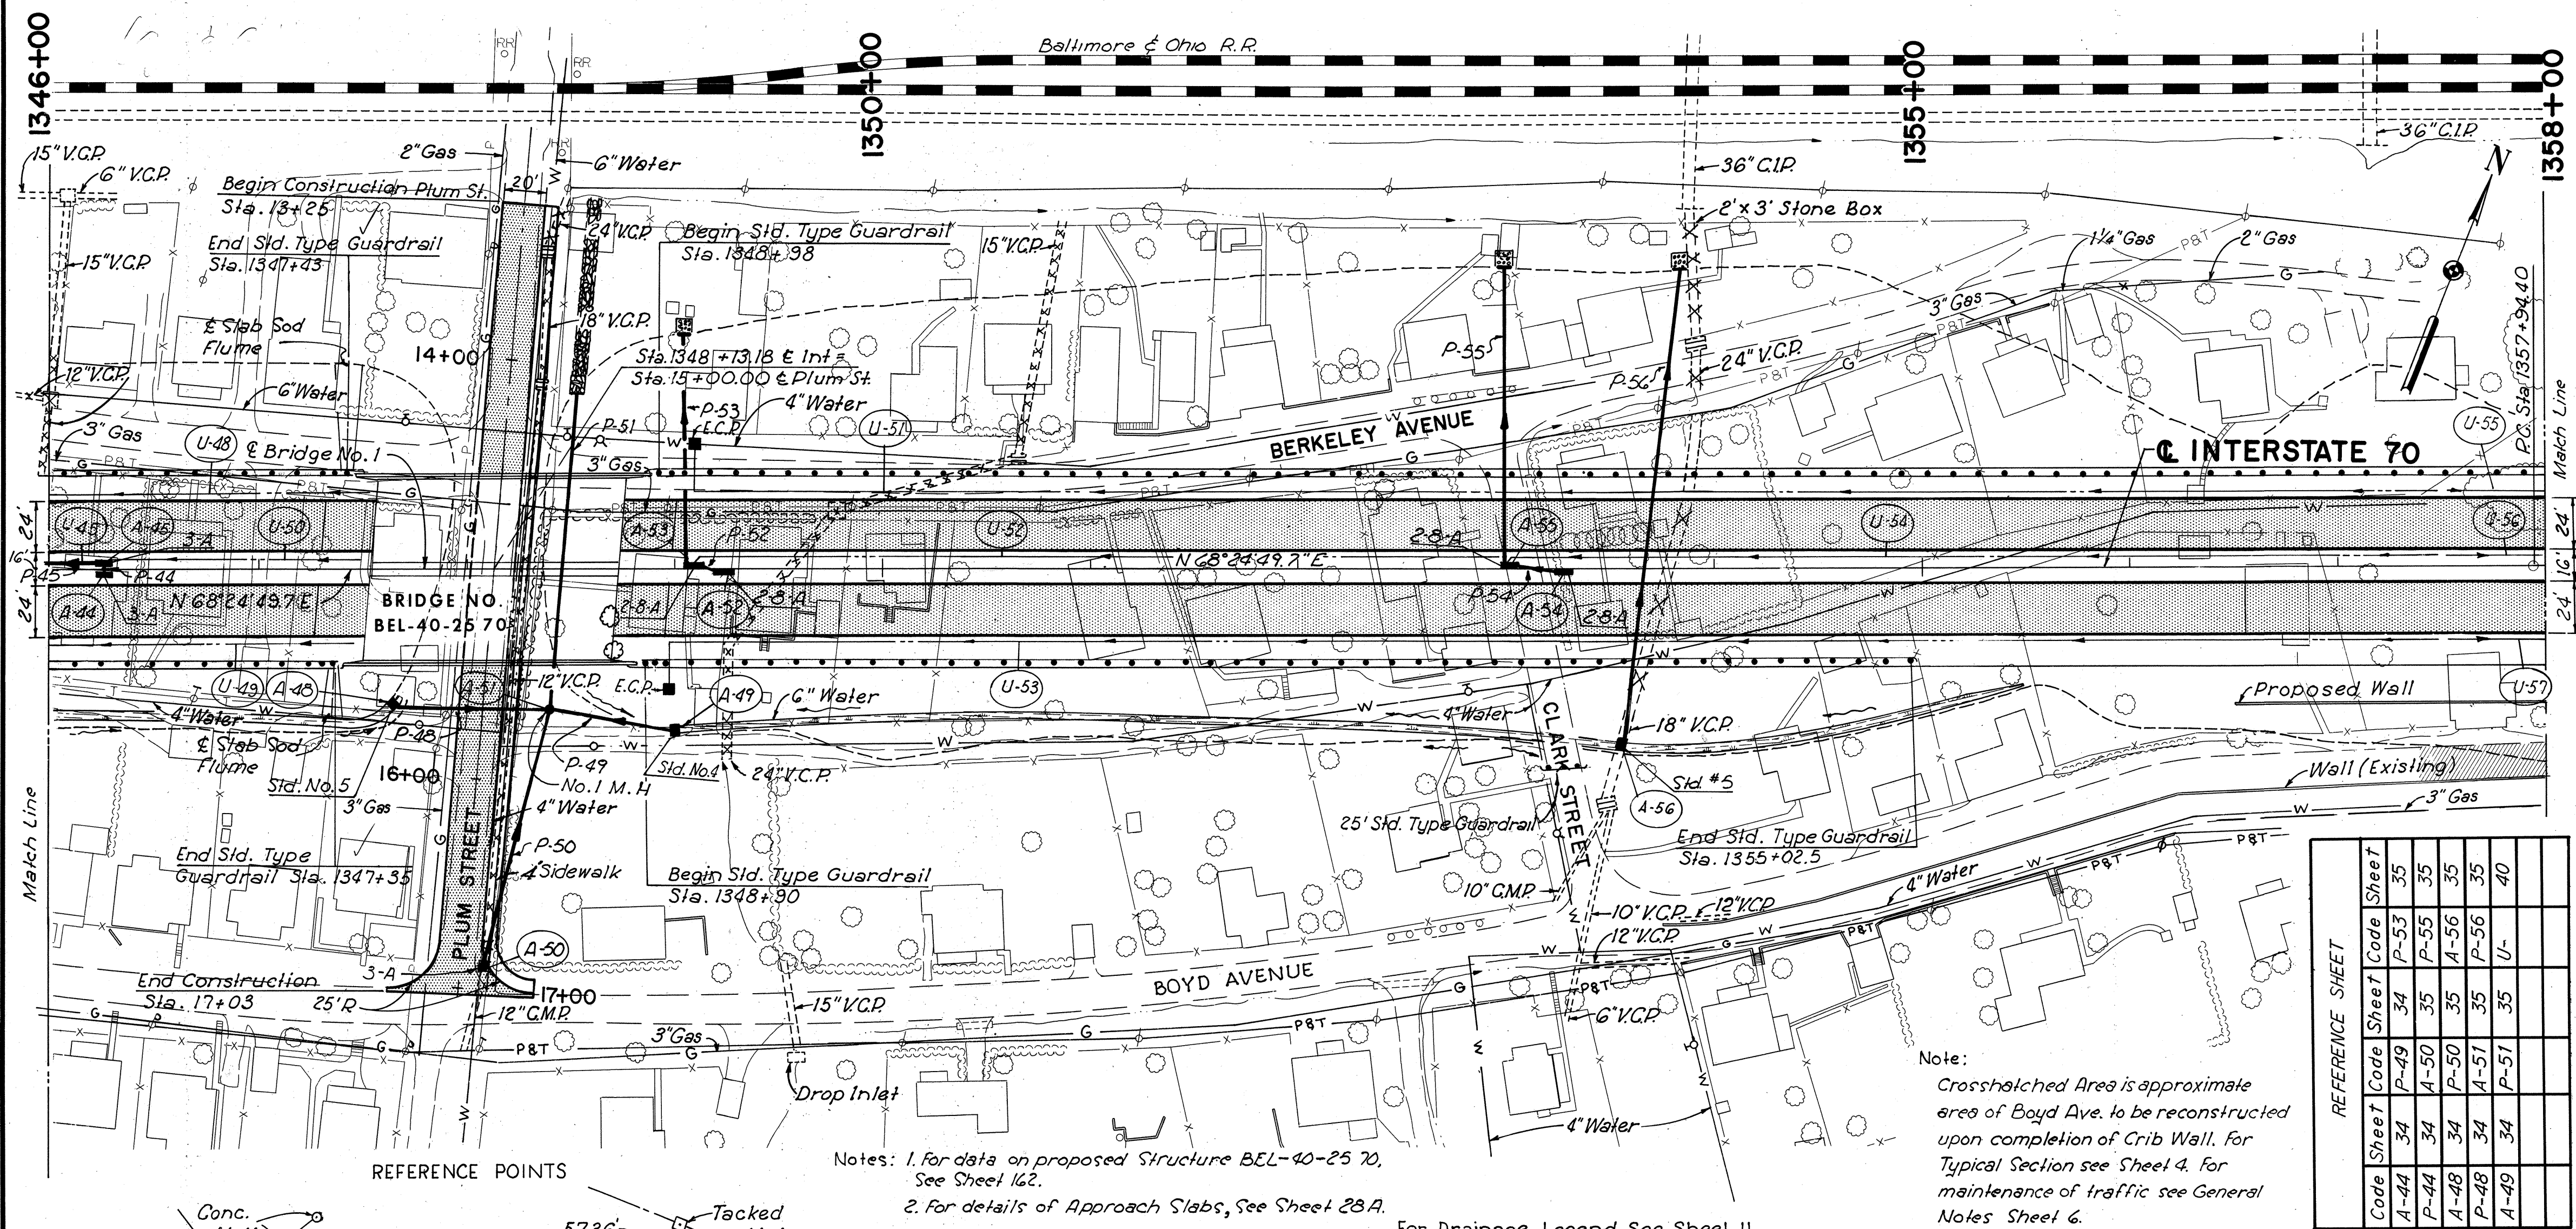

Notes: 1. For data on proposed Structure BEL-40-25 70, See Sheet 162.
2. For details of Approach Slabs, See Sheet 28A.


BENCH MARK-B31
Lag Screw Intel Pole
E. Side of Plum St. & 41'
S. of R.R. tracks 182'
L.I. Sta. 1348+31
ELEV. 663.64

For Drainage Legend See Sheet 11

Note:
Crosshatched Area is approximate
area of Boyd Ave. to be reconstructed
upon completion of Crib Wall. For
Typical Section see Sheet 4. For
maintenance of traffic see General
Notes Sheet 6.

REFERENCE SHEET

Code	Sheet	Code	Sheet	Code	Sheet
A-44	34	P-49	34	P-53	35
A-44	34	A-50	35	P-55	35
A-44	34	P-50	35	A-56	35
A-48	34	P-51	35	P-56	35
A-49	34	P-51	35	U-	40

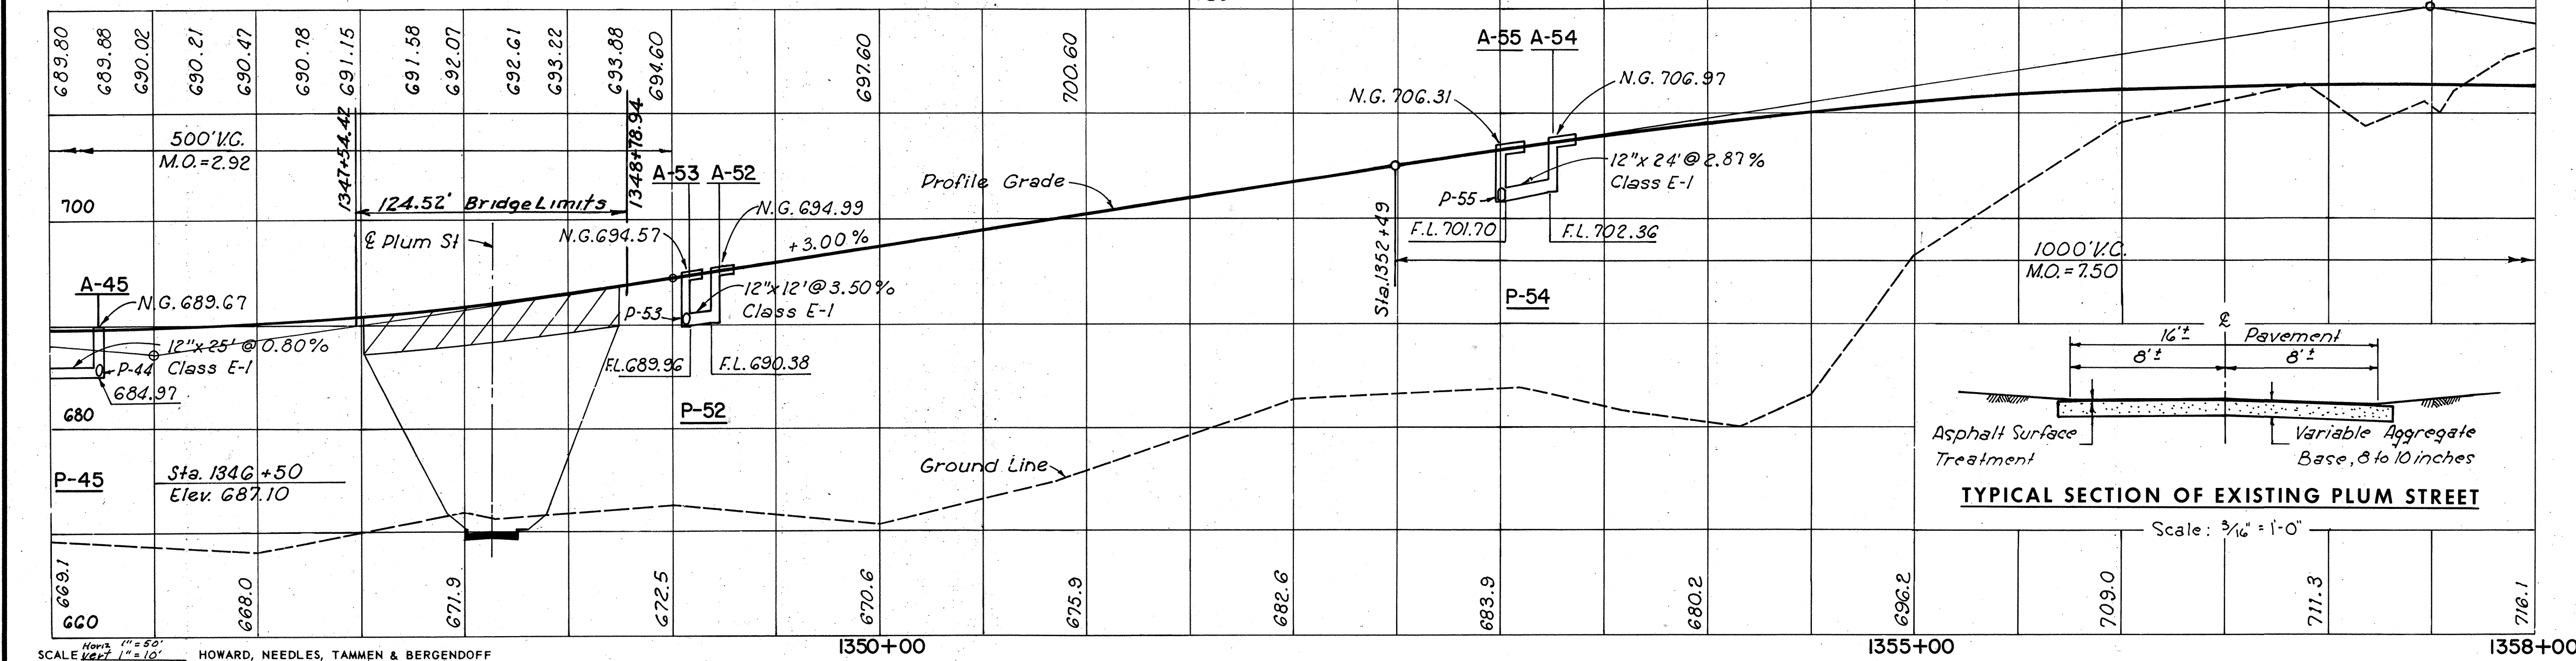



TYPICAL SECTION OF EXISTING PLUM STREET

Code	Location	Item No.	INLETS AND C.B.'S		PIPES		DITCH PROTECTION		GUARDRAIL		REMOVAL		ABANDON		MISC.
			2-8-A Std. No. 3-A Inlet C.B.	Each	12" Class E-1	Lin. Ft.	L-10 Sodding	Sq. Yds.	Steel Beam Std. Type (Deep)	Lin. Ft.	Pipe	2 x 3' Stone Box	Catch Basins	Each	Sq. Yds.
A-45	1346+25	I-8		1											
P-45		I-1				25									
A-52	1349+20	I-8		1											
P-52		I-1				12									
A-53	1349+06	I-8		1											
A-54	1353+25	I-8		1											
P-54		I-1				24									
A-55	1353+00	I-8		1											
	1346+00 to 1347+65 RT.	L-10					113	D=0.51							
	1349+00 to 1353+00 RT.	L-10					376	D=1.0'							
	1346+00 to 1347+43 LT.	I-15							143						
	1346+00 to 1347+35 RT.	I-15							135						
	1346+00 to 1347+54.42 LT.	I-15							902						
	1348+98 to 1358+00 LT.	I-15							612.5						
	1348+78.9 to 1358+00 LT.	I-15							25						
	1348+90 to 1355+02.5 RT.	I-15							154.42						
	1353+31 to 1358+00 LT.	I-15							921.06						
	1346+00 to 1358+00 LT.	E-12							612.5						
	1346+00 to 1358+00 LT.	I-16							25						
	1353+50 to 1358+00 LT.	S-24													
	1347+41 LT.	L-10					111	Sod Flume							
	1347+33 RT.	L-10					51	Sod Flume							
	Approach Slabs	I-7	4	1		61	651		1817.5	1075.48	970	Lump	6	266.7	266.7
	Total														

PLAN PROFILE


STA. 1346+00 TO STA. 1358+00

BEL-40-23.89

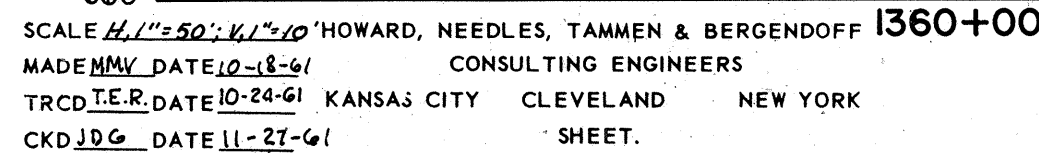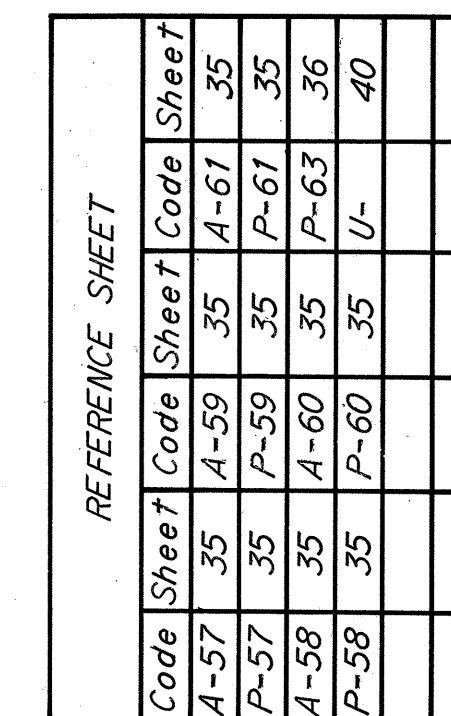


PLAN PROFILE


STA. 1358+00 TO STA. 1370+00

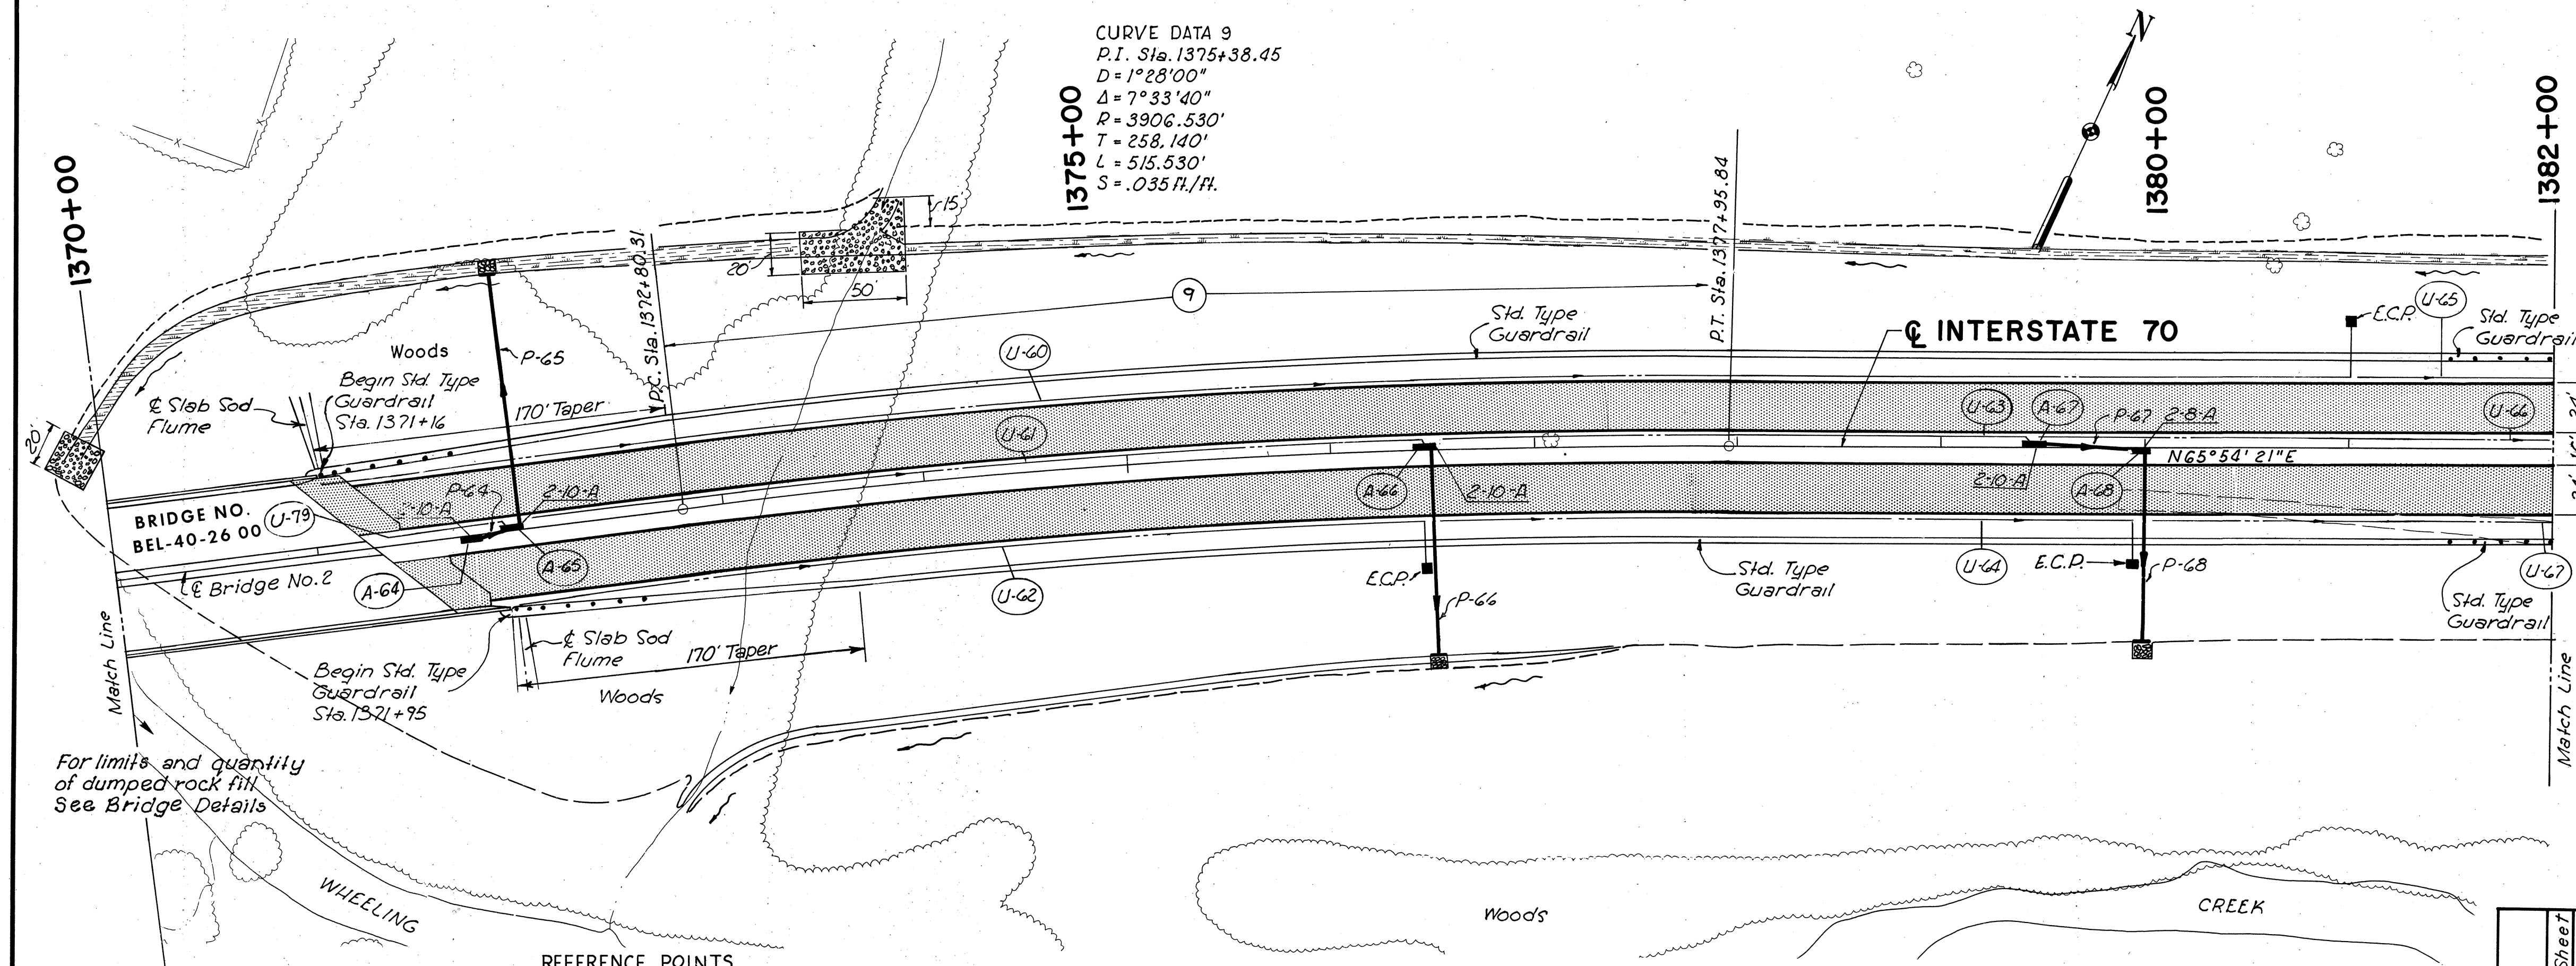


For limits and quantity of dumped rock fill See Bridge Details

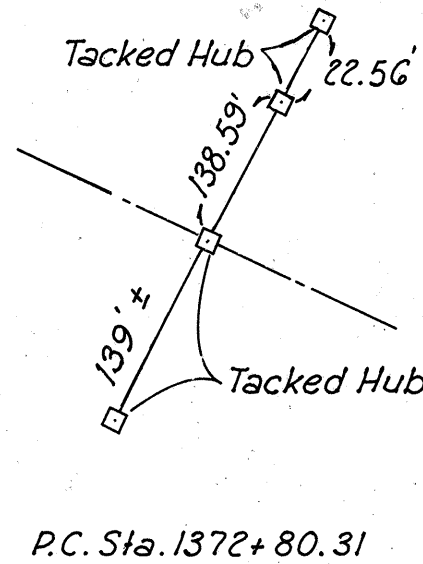

P.C. Sta. 1372+80.31

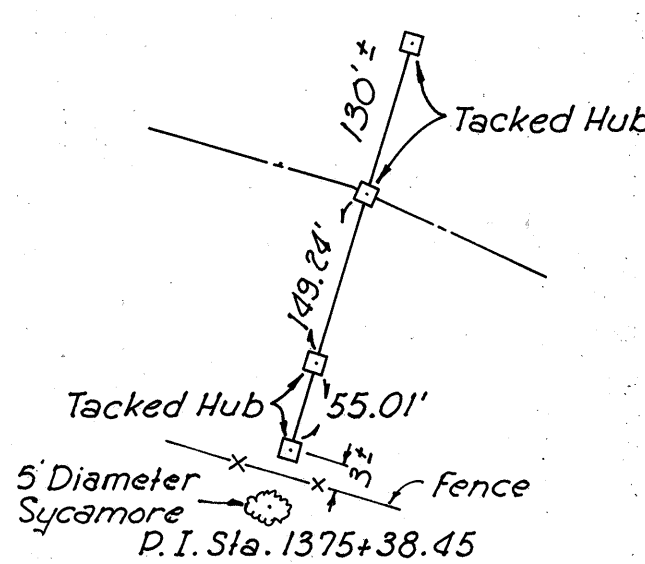

P.I. Sta. 1375+38.45

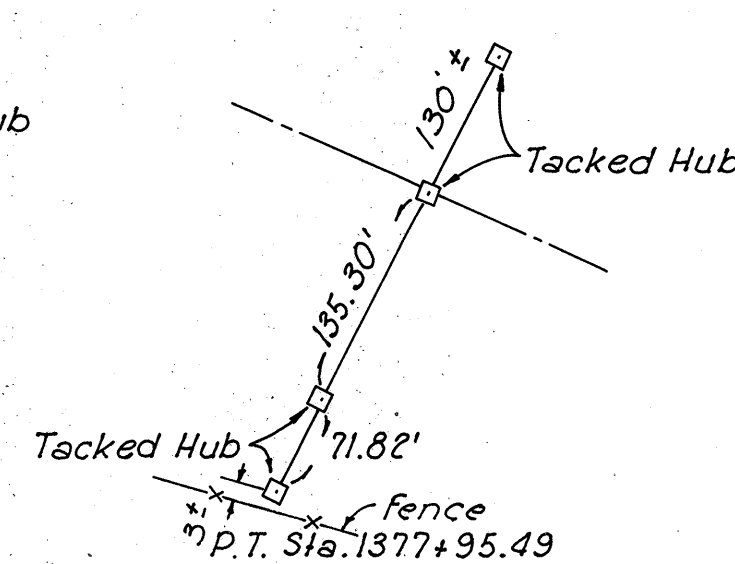


P.T. Sta. 1377+95.49

CURVE DATA 9
P.I. Sta. 1375+38.45
D=1°28'00"
Δ=7°33'40"
R=3906.530'
T=258.140'
L=515.530'
S=.035 ft./ft.

BENCH MARK-B34
Lag Screw in 60" Elm
W. Line of Driving Range
along ditch. 231' LI.
Sta. 1374+55
Elev. 644.50

Notes:
1. for data on proposed Structure BEL-40-26.00, See Sheet 168.
2. for details of Approach Slabs, See Sheet 28 A.



REFERENCE SHEET			
Code	Sheet	Code	Sheet
P-65	36	P-66	36
A-66	36	P-68	36

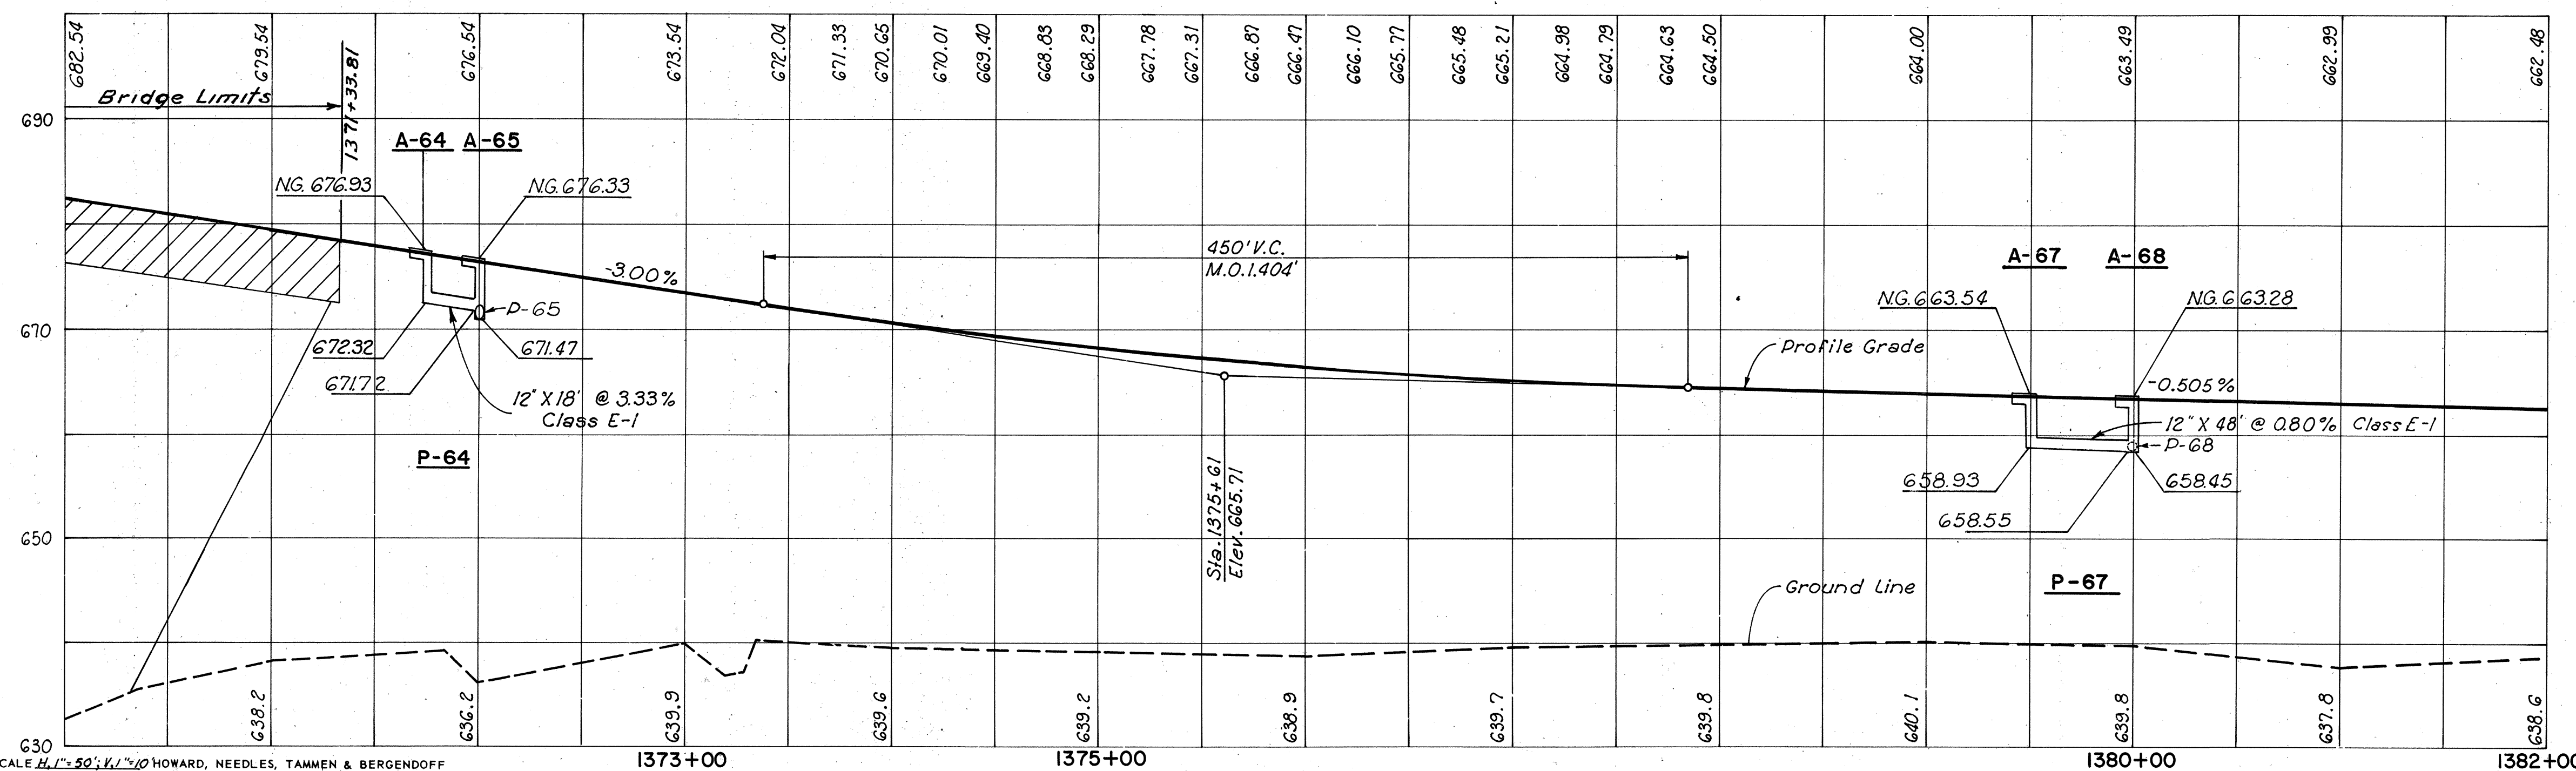

SCALE H. 1"=50' V. 1"=10'
MADE & CHECKED BY HOWARD, NEEDLES, TAMMEN & BERGENDOFF
TRCD. DATE 10-23-61 KANSAS CITY CLEVELAND NEW YORK
CKD. DATE 11-29-61 SHEET.

ESTIMATED QUANTITIES									
Code	Location	Item No.	INLETS		PIPES		DITCH PROTECTION		MISC.
			2-8-A Pvd. Shldr. Inlet Each	2-10-A Pvd. Shldr. Inlet Each	12" Class E-1 Lin. Ft.	L-10 Sodding Sq. Yd.	Dumped Rock Channel Protect. Cu. Yds.	Remarks	
A-64	1371+80	I-8	1						Approach Slabs
P-64	1371+80	I-1			18				Steel Beam Bridge (Deck)
A-65	1372+00	I-8	1						Steel Beam Bridge (Deck)
P-65	1372+00	I-1							Steel Beam Bridge (Deck)
A-66	1373+00	I-8	1						Steel Beam Bridge (Deck)
P-66	1373+00	I-1							Steel Beam Bridge (Deck)
A-67	1374+00	I-8	1						Steel Beam Bridge (Deck)
P-67	1374+00	I-1							Steel Beam Bridge (Deck)
A-68	1375+00	I-8	1						Steel Beam Bridge (Deck)
P-68	1375+00	I-1							Steel Beam Bridge (Deck)
A-69	1376+00	I-8	1						Steel Beam Bridge (Deck)
P-69	1376+00	I-1							Steel Beam Bridge (Deck)
A-70	1377+00	I-8	1						Steel Beam Bridge (Deck)
P-70	1377+00	I-1							Steel Beam Bridge (Deck)
A-71	1378+00	I-8	1						Steel Beam Bridge (Deck)
P-71	1378+00	I-1							Steel Beam Bridge (Deck)
A-72	1379+00	I-8	1						Steel Beam Bridge (Deck)
P-72	1379+00	I-1							Steel Beam Bridge (Deck)
A-73	1380+00	I-8	1						Steel Beam Bridge (Deck)
P-73	1380+00	I-1							Steel Beam Bridge (Deck)
A-74	1381+00	I-8	1						Steel Beam Bridge (Deck)
P-74	1381+00	I-1							Steel Beam Bridge (Deck)
A-75	1382+00	I-8	1						Steel Beam Bridge (Deck)
P-75	1382+00	I-1							Steel Beam Bridge (Deck)
A-76	1383+00	I-8	1						Steel Beam Bridge (Deck)
P-76	1383+00	I-1							Steel Beam Bridge (Deck)
P-136	1443+00	I-1							Steel Beam Bridge (Deck)
A-137	1444+00	I-8	1						Steel

BELMONT COUNTY
BEL-40-2389

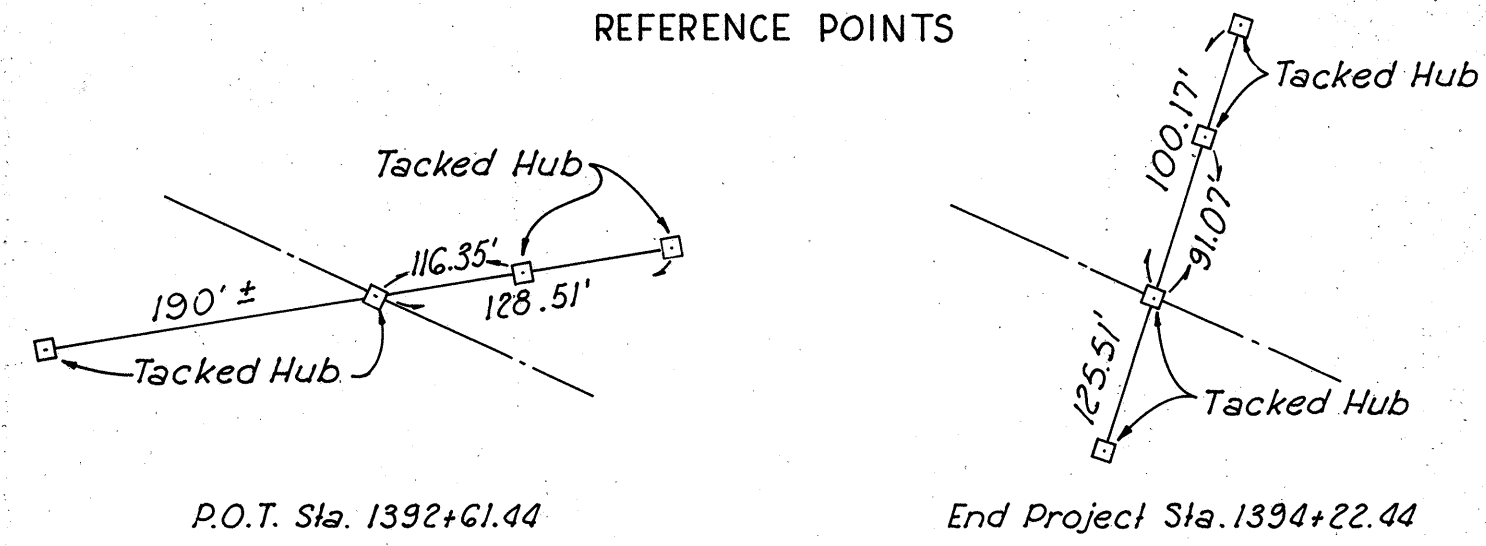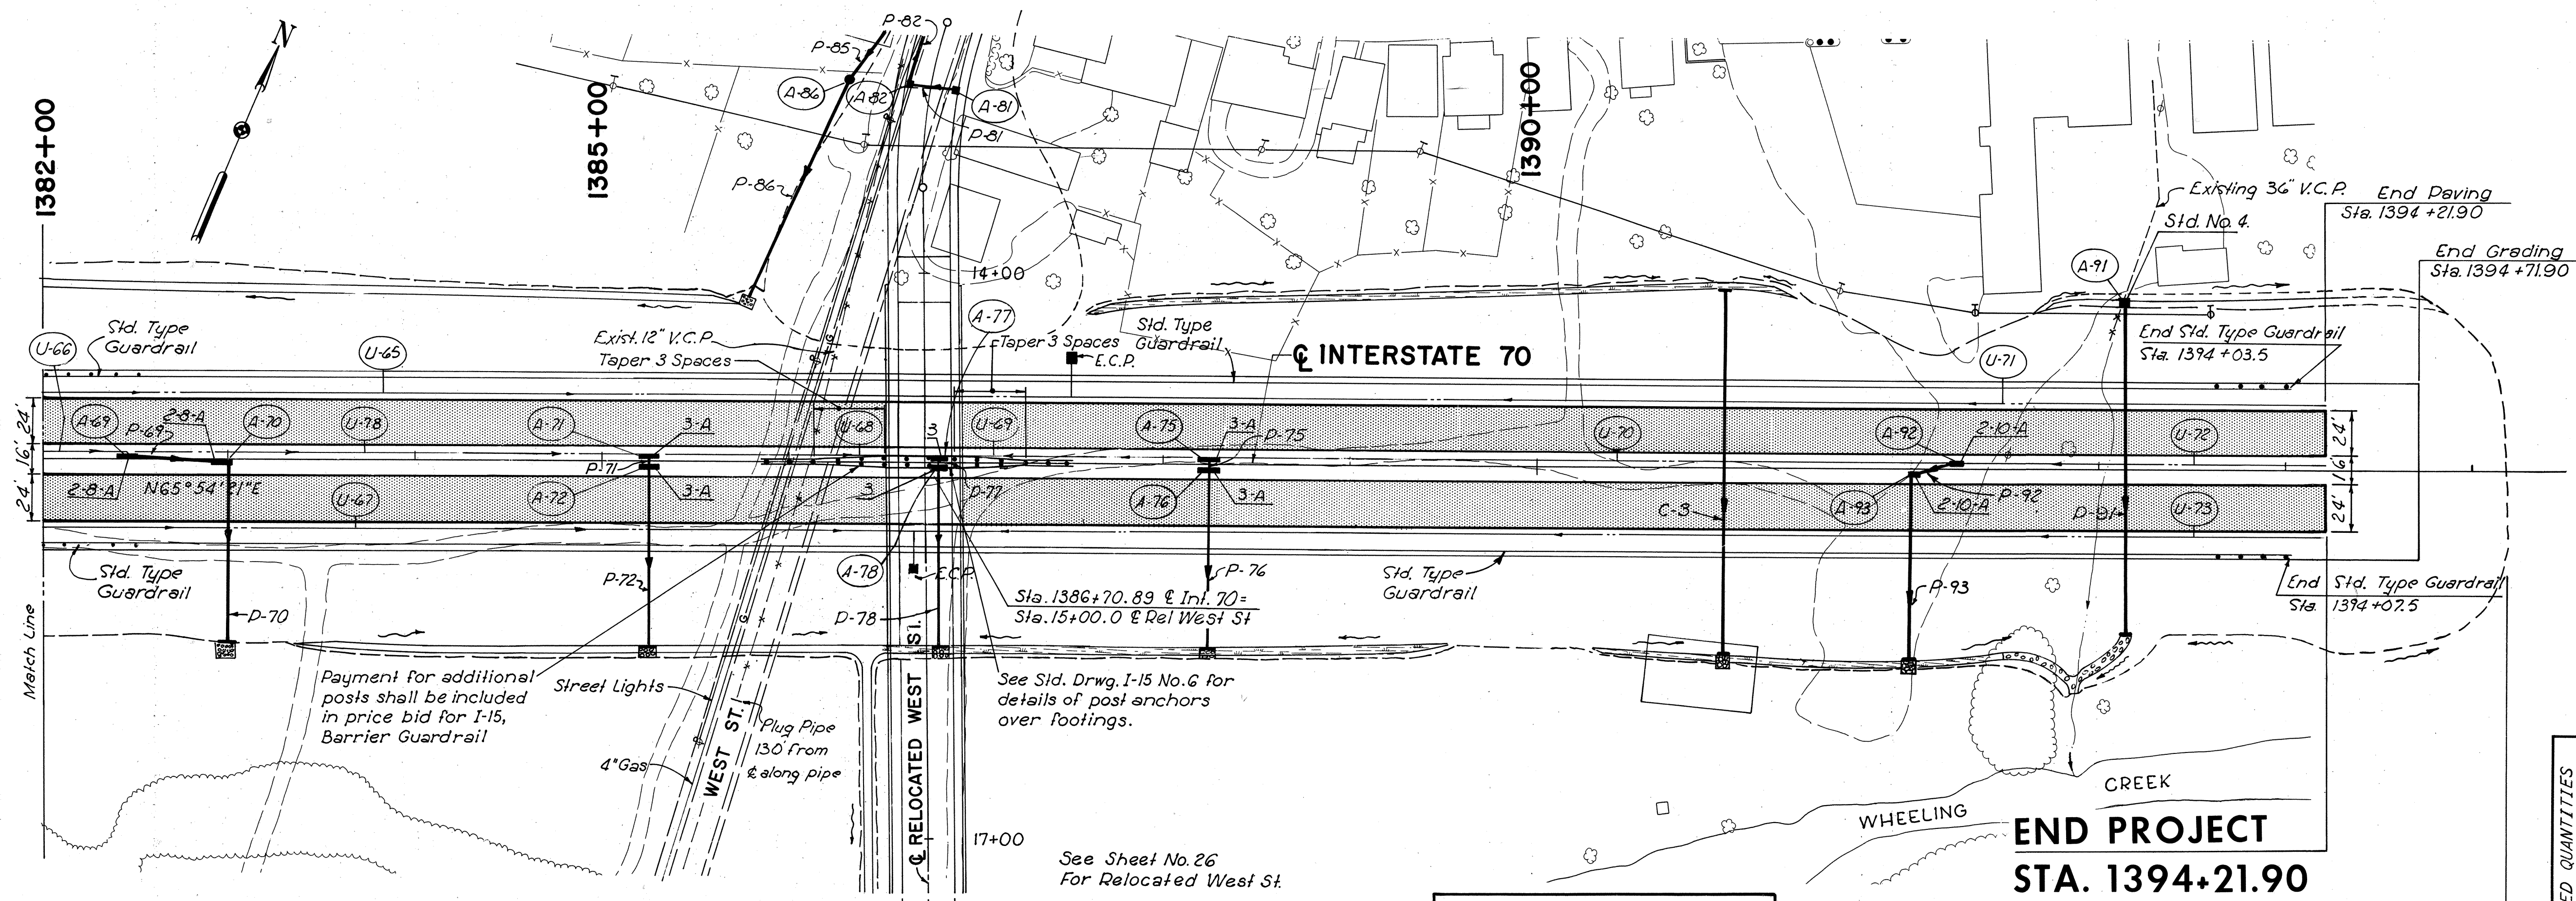


BENCH MARK - B 35
R.R. Spike in Tree @ N. end
W. St. Bridge 100' Lt. Sta. 1386+27
Elev. 650.28

SHEET REFERENCE					
Code	Sheet	Code	Sheet	Code	Sheet
P-70	36	A-75	36	P-85	37
A-71	36	P-75	36	A-86	37
P-71	36	A-76	36	P-86	37
A-72	36	P-76	36	C-3	31
P-72	36	A-77	36	P-93	37
A-81	37	P-77	36	A-91	37
P-81	37	A-78	36	P-91	37
A-82	26	P-78	36	U-	40
P-82	26				

Note:
Typical Section of Pavement Adjacent to
End of Project is Identical to Section
Shown on Sheet No.3 for Sta. 1394+25.

HNTB
Sta. 1394+21.90
Elev. 663.87 (USGS.)
H&H
Sta. 1394+00.00
Elev. 663.49 (1929 MSL)

ESTIMATED QUANTITIES				GUARDRAIL		DITCH PROTECTION		PIPE		INLETS	
				12"	Class E-1	Remarks	Remarks	12"	Class E-1	2-10-A	2-10-A
				Lin. Ft.	Lin. Ft.			Lin. Ft.	Lin. Ft.	Shldr. Inlet	Shldr. Inlet
										Each	Each
A-69	1382+50	3' LT.	I-8	1						1	1
P-69	1383+00	3' RT.	I-8	1						1	1
A-70	1383+25	3' LT.	I-8	1						1	1
P-70	1383+50	3' RT.	I-8	1						1	1
A-71	1384+00	3' LT.	I-8	1						1	1
P-71	1384+25	3' RT.	I-8	1						1	1
A-72	1384+50	3' LT.	I-8	1						1	1
P-72	1384+75	3' RT.	I-8	1						1	1
A-73	1385+00	3' LT.	I-8	1						1	1
P-73	1385+25	3' RT.	I-8	1						1	1
A-74	1385+50	3' LT.	I-8	1						1	1
P-74	1385+75	3' RT.	I-8	1						1	1
A-75	1386+00	3' LT.	I-8	1						1	1
P-75	1386+25	3' RT.	I-8	1						1	1
A-76	1386+50	3' LT.	I-8	1						1	1
P-76	1386+75	3' RT.	I-8	1						1	1
A-77	1387+00	3' LT.	I-8	1						1	1
P-77	1387+25	3' RT.	I-8	1						1	1
A-78	1387+50	3' LT.	I-8	1						1	1
P-78	1387+75	3' RT.	I-8	1						1	1
A-79	1388+00	3' LT.	I-8	1						1	1
P-79	1388+25	3' RT.	I-8	1						1	1
A-80	1388+50	3' LT.	I-8	1						1	1
P-80	1388+75	3' RT.	I-8	1						1	1
P-92	1394+75	3' RT.	I-8	1						1	1
A-93	1395+00	3' LT.	I-8	1						1	1
P-93	1395+20	3' RT.	I-8	1						1	1
TOTAL				2	2					2	2

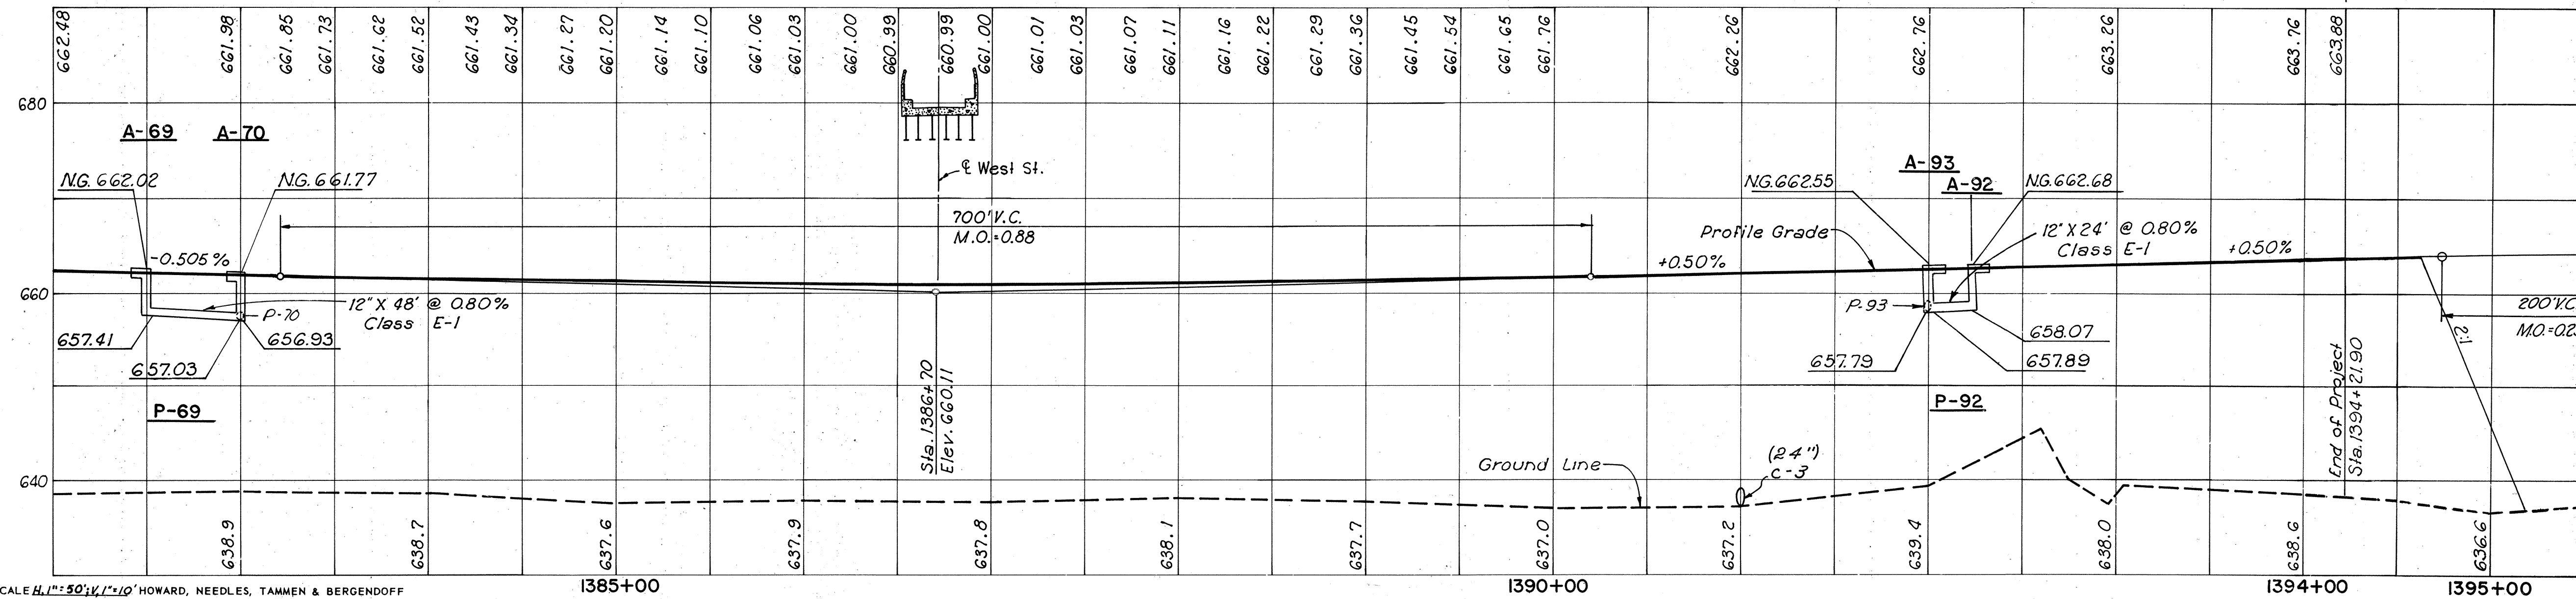

SCALE 1"=50' V. 1"=10' H. HOWARD, NEEDLES, TAMMEN & BERGENDOFF
MADE IN U.S.A. DATE 10-20-61 CONSULTING ENGINEERS
TRCD I.E.R. DATE 10-24-61 KANSAS CITY CLEVELAND NEW YORK
CKD J.D.G. DATE 11-30-61 SHEET.



PLAN PROFILE

STA. 1382+00 TO STA. 1395+50

FED. RD. DIVISION	STATE	PROJECT
2	OHIO	

25
197

BELMONT COUNTY
BEL-40-23.89

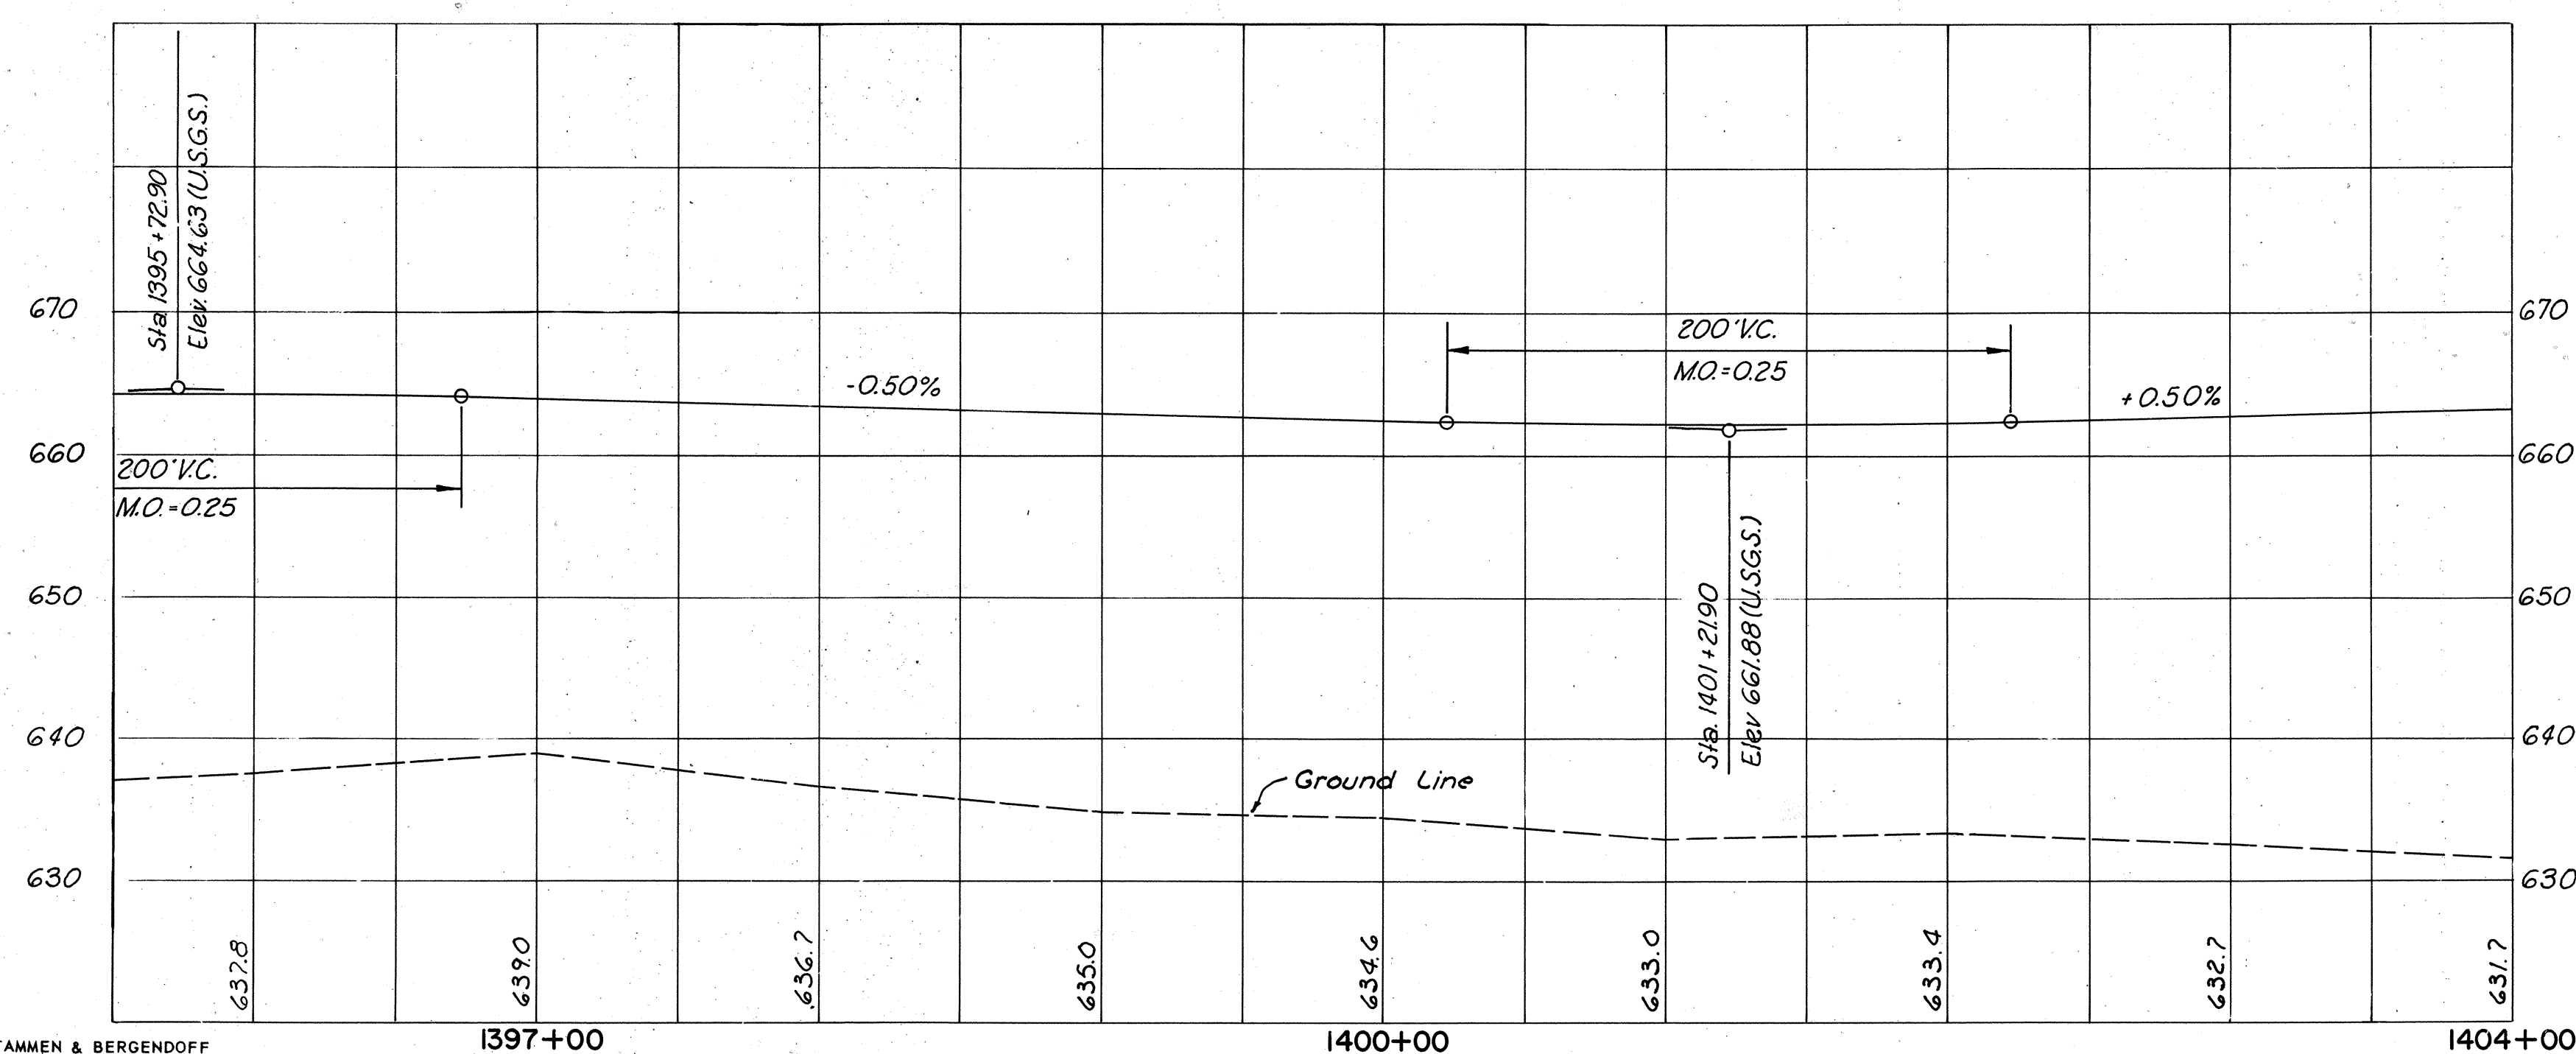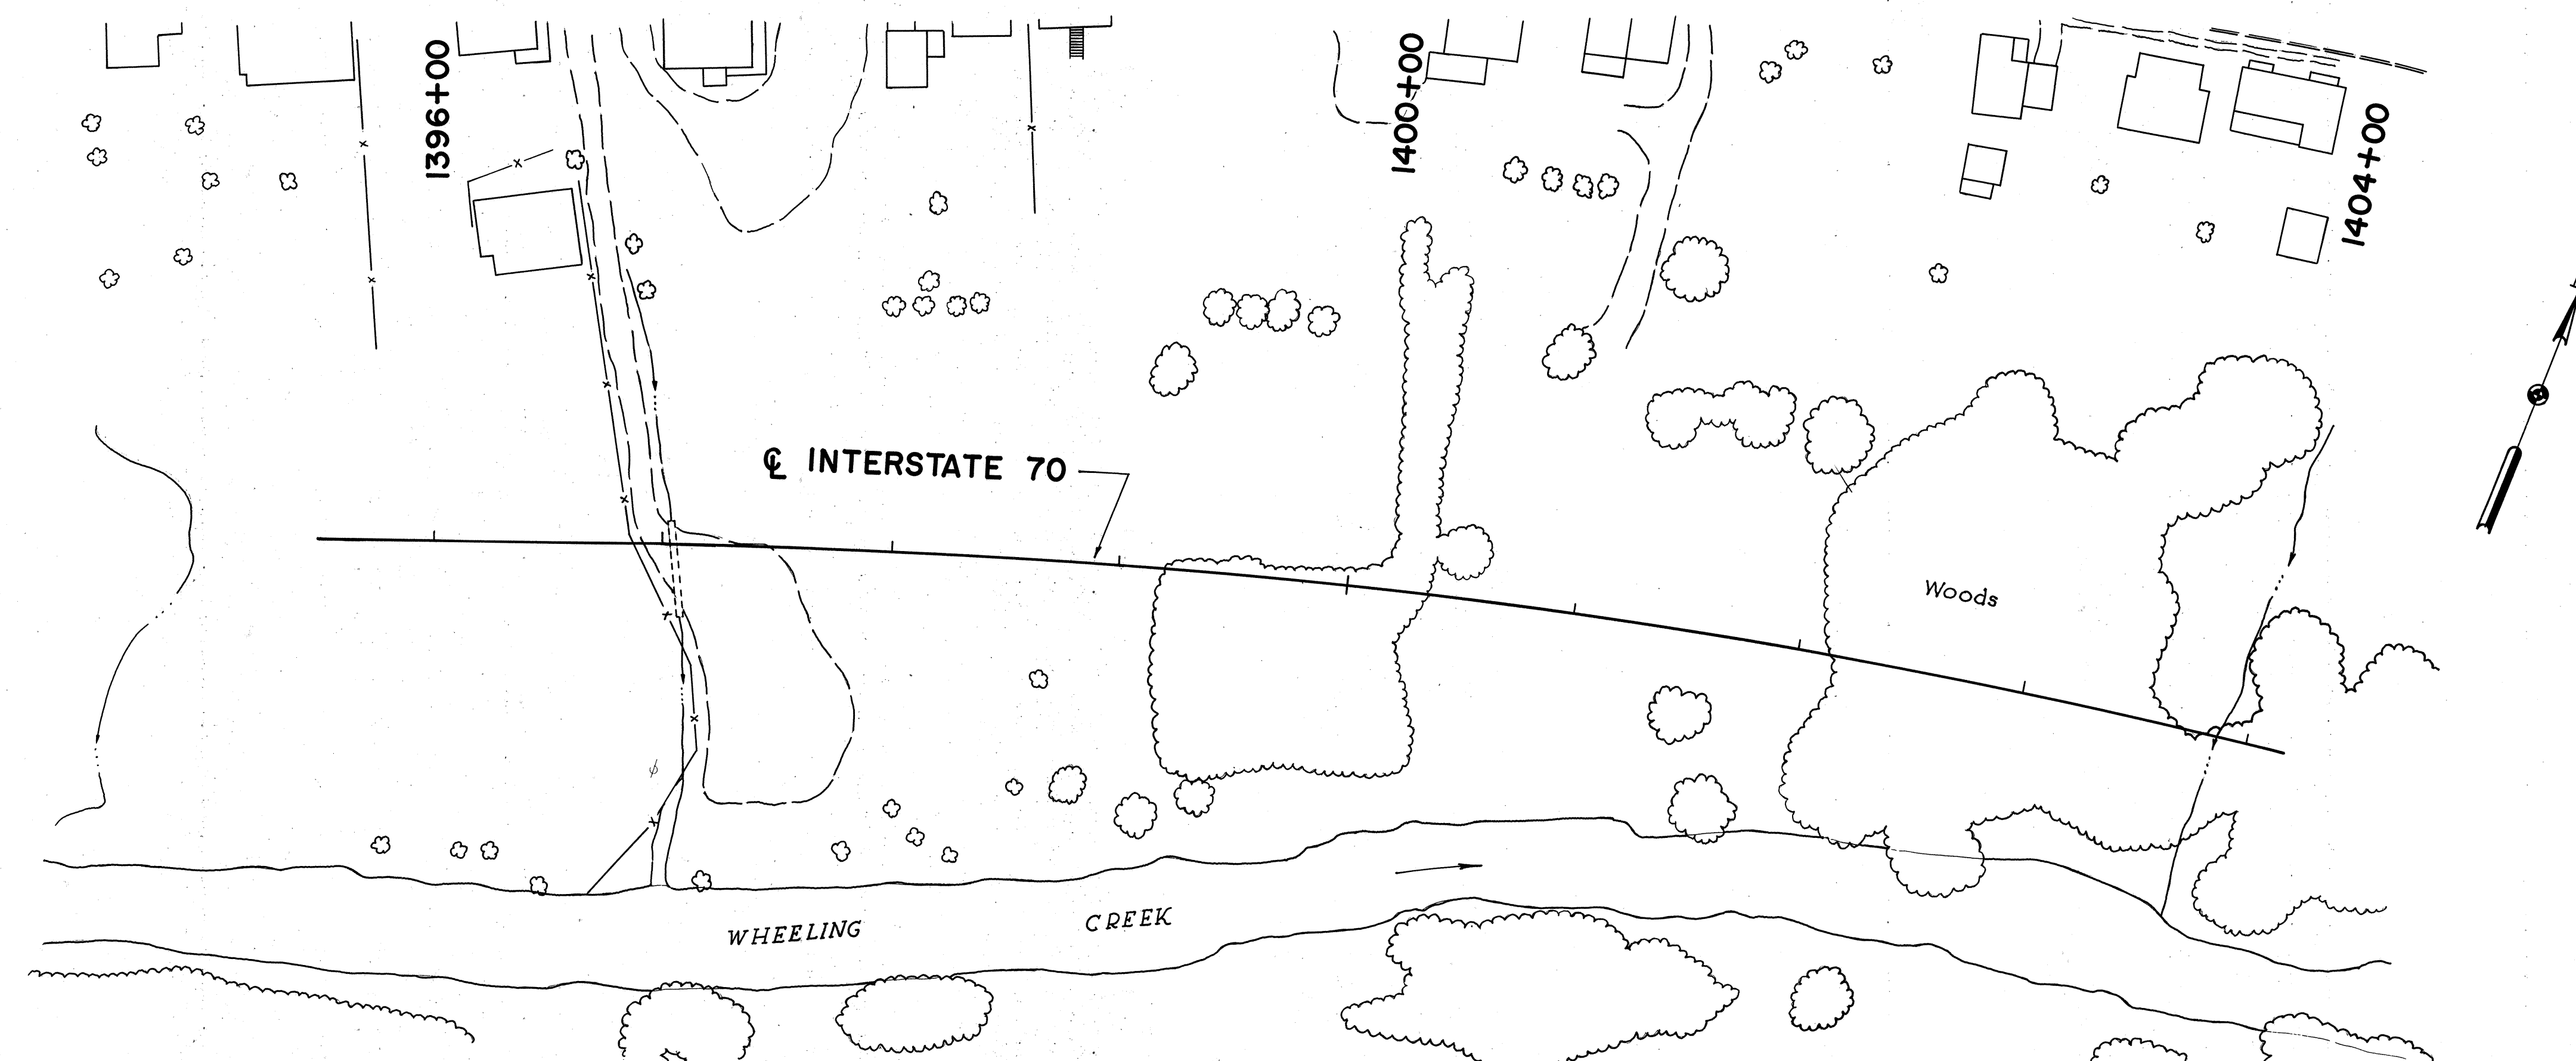



SCALE: 1" = 50' HORIZONTAL, 1" = 10' VERTICAL
MADE BY: DATE 11-9-61 HOWARD, NEEDLES, TAMMEN & BERGENDOFF
TRCD BY: DATE 11-7-61 CONSULTING ENGINEERS
CKD BY: DATE 11-9-61 KANSAS CITY CLEVELAND NEW YORK
SHEET.

ALIGNMENT AND GROUND LINE

STA. 1395+50 TO STA. 1404+00

BELMONT COUNTY
BEL-40-23.89

Notes:
1. For data on proposed Structure
BEL-40-26.35, See Sheet 185.
2. For details of Approach Slabs
See Sheet 28A.

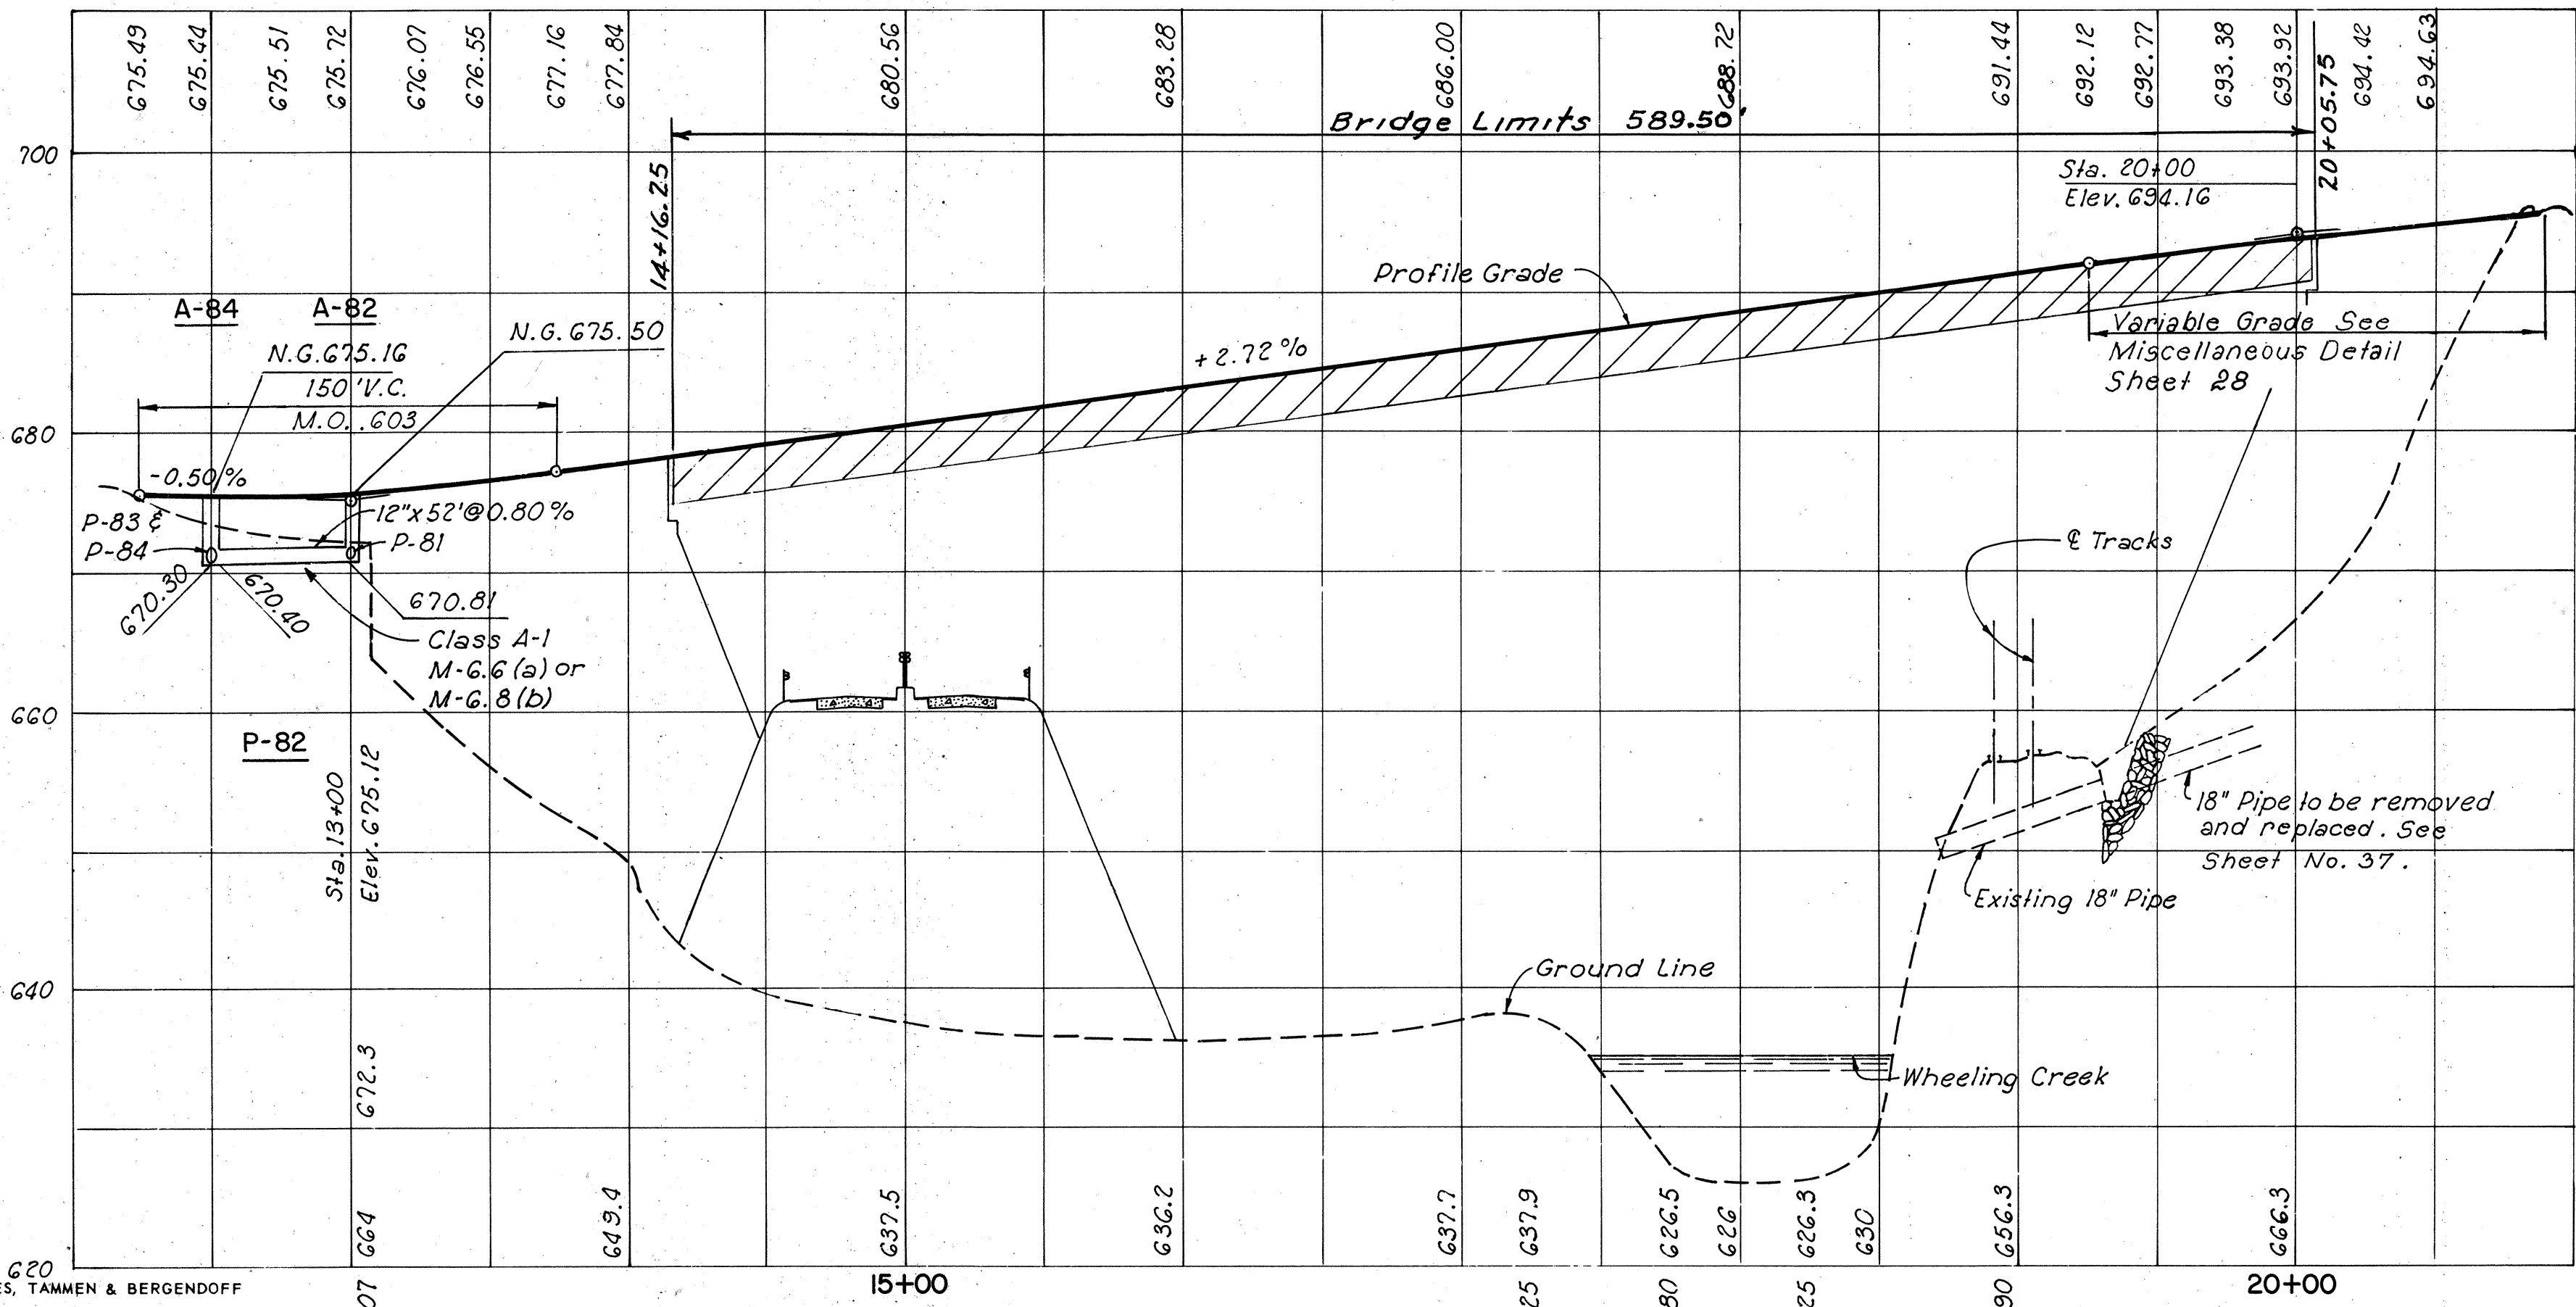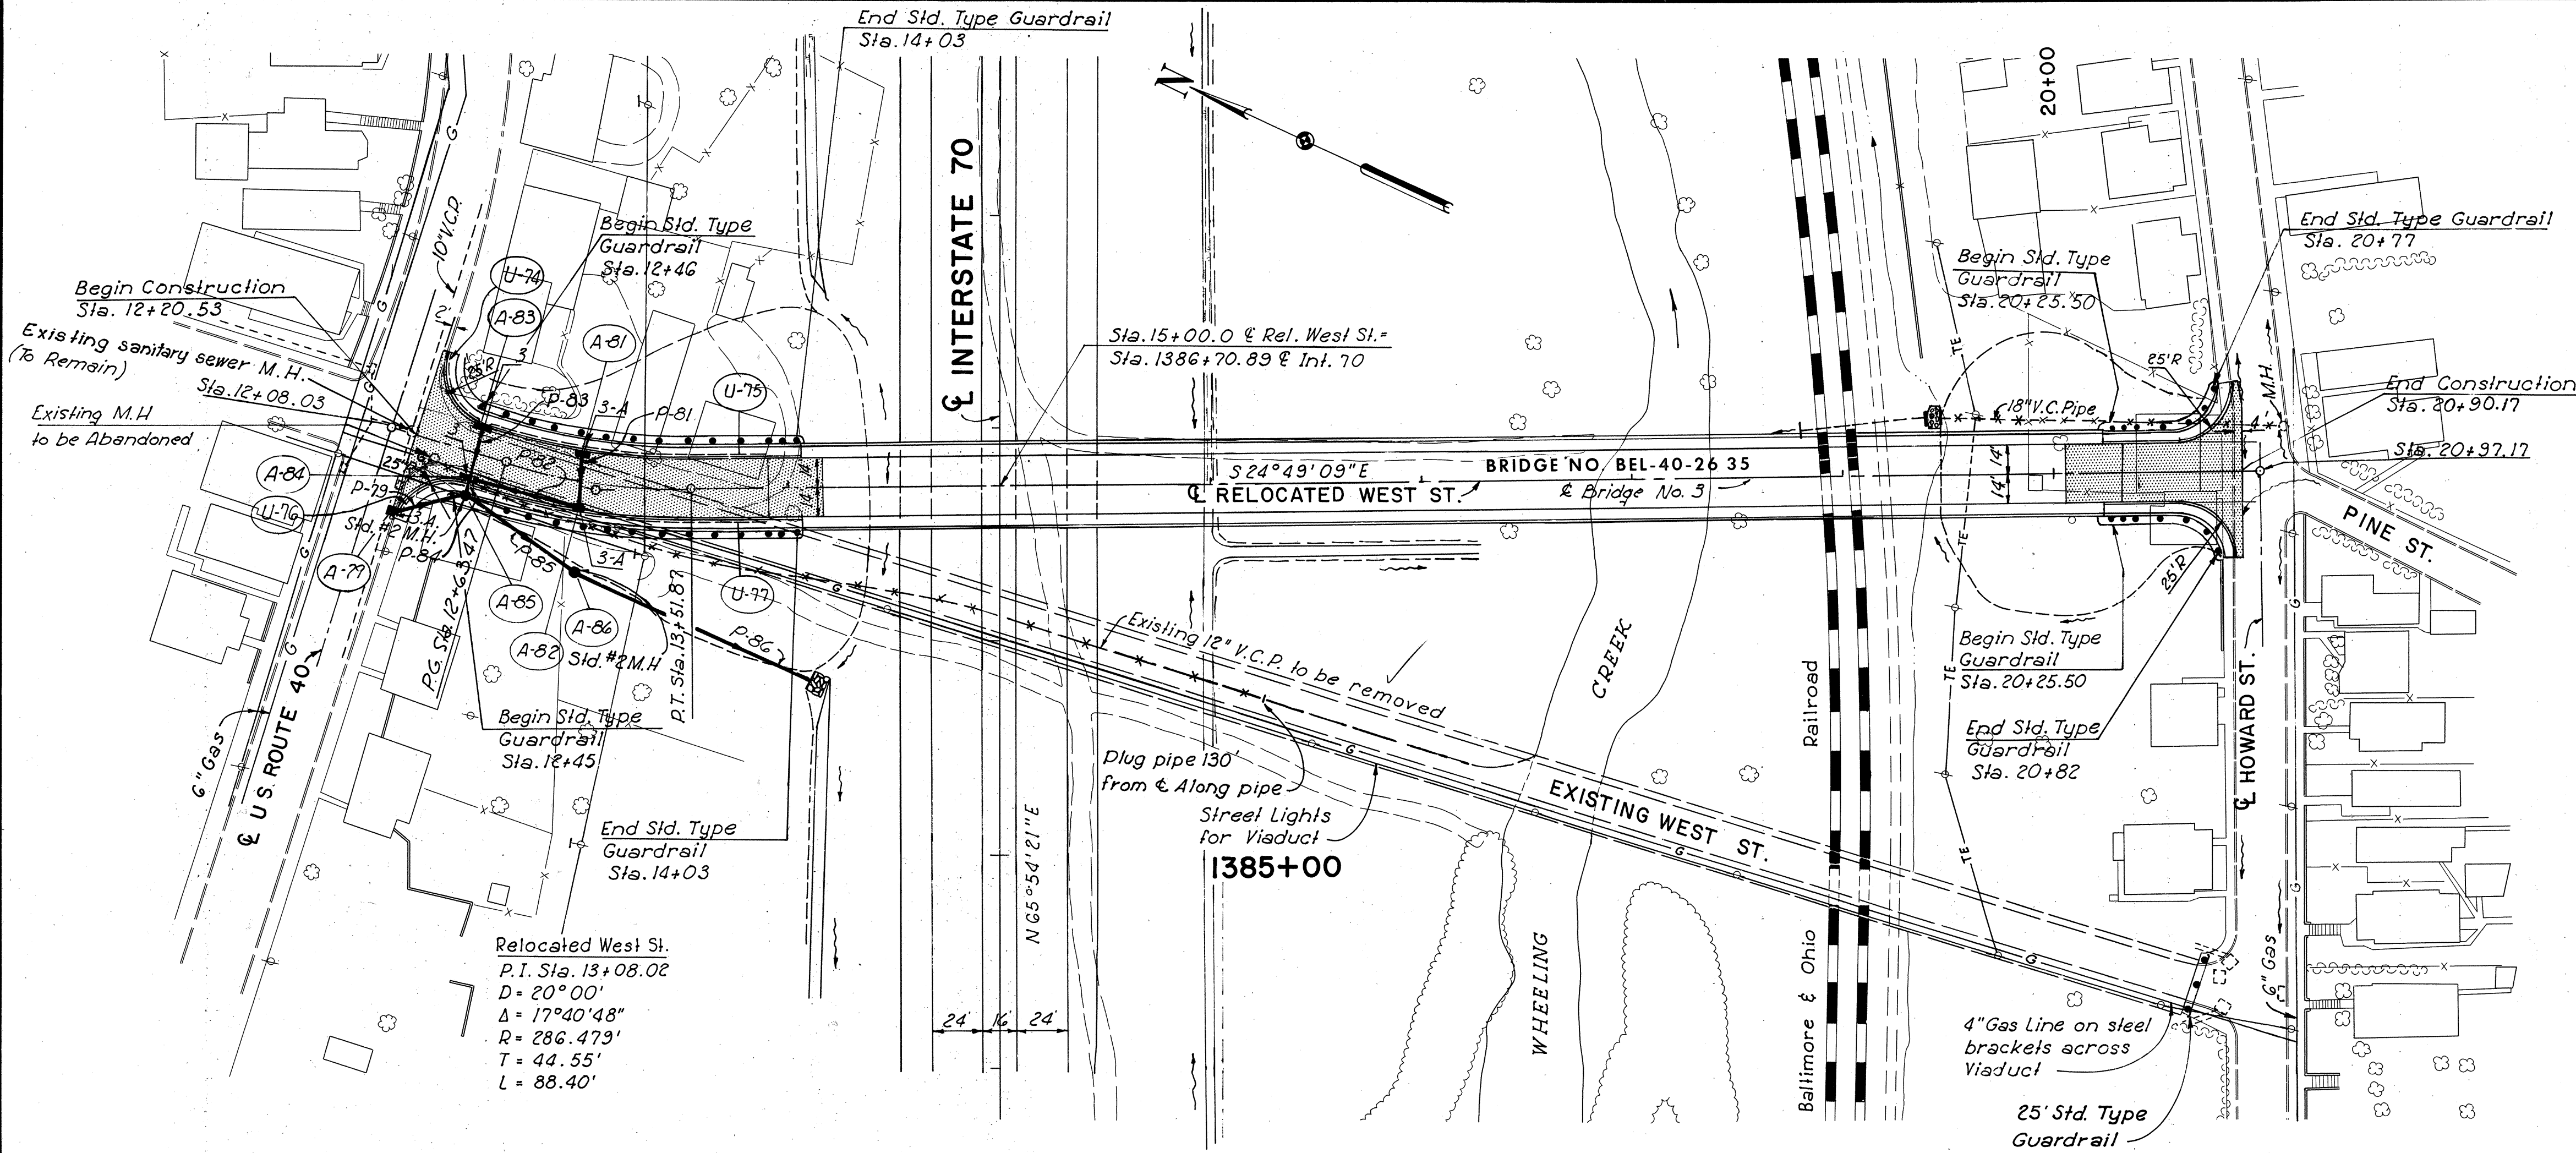


SHEET REFERENCE	
Code	Sheet
A-82	37
A-83	37
A-84	37
A-85	37
A-86	37
A-87	37
A-88	37
A-89	37
A-90	37
A-91	37
A-92	37
A-93	37
A-94	37
A-95	37
A-96	37
A-97	37
A-98	37
A-99	37
A-100	37

Note:
After the existing West Street bridge has been removed, the area under the bridge between the railroad and the abutment at Howard Street shall be cleaned of all debris, graded to drain and seeded as directed by the Engineer.


ESTIMATED QUANTITIES											
Code	Location	Item No.	CATCH BASIN			PIPE		GUARDRAIL	REMOVAL	ABANDON	MISC.
			No. 3-A C.B.	No. 3 C.B.		12" Class A-1 M-6, 6(a) or M-6.8(a)	Steel Beam Std. Type (Deep)				
			Each	Each		Lin. Ft.		Lin. Ft.	Each	Sq. Yds.	
A-82	13+00 Rel. W. St. 141 Rt.	I-8	1								
P-82		I-1									
A-84	12+48.3 Rel. W. St. 141 Rt.	I-8		1		52					
	12+46. To 14+03 Lt.	I-15					150				
	12+45. To 14+03 Rt.	I-15					162.5				
	20+25.50 to 20+77 Lt.	I-15					62.5				
	20+25.50 to 20+82 Rt.	I-15					62.5				
	Rel. West St.	E-12						544			
	Rel. West St. at Rte. 40	I-16							2		
	South End Existing West St	I-15					25				
	Approach Slabs	I-7									157.7
	Total		1	1		52		462.5	2		157.7

PLAN PROFILE
RELOCATED WEST STREET


BELMONT COUNTY
BEL-40-23 89

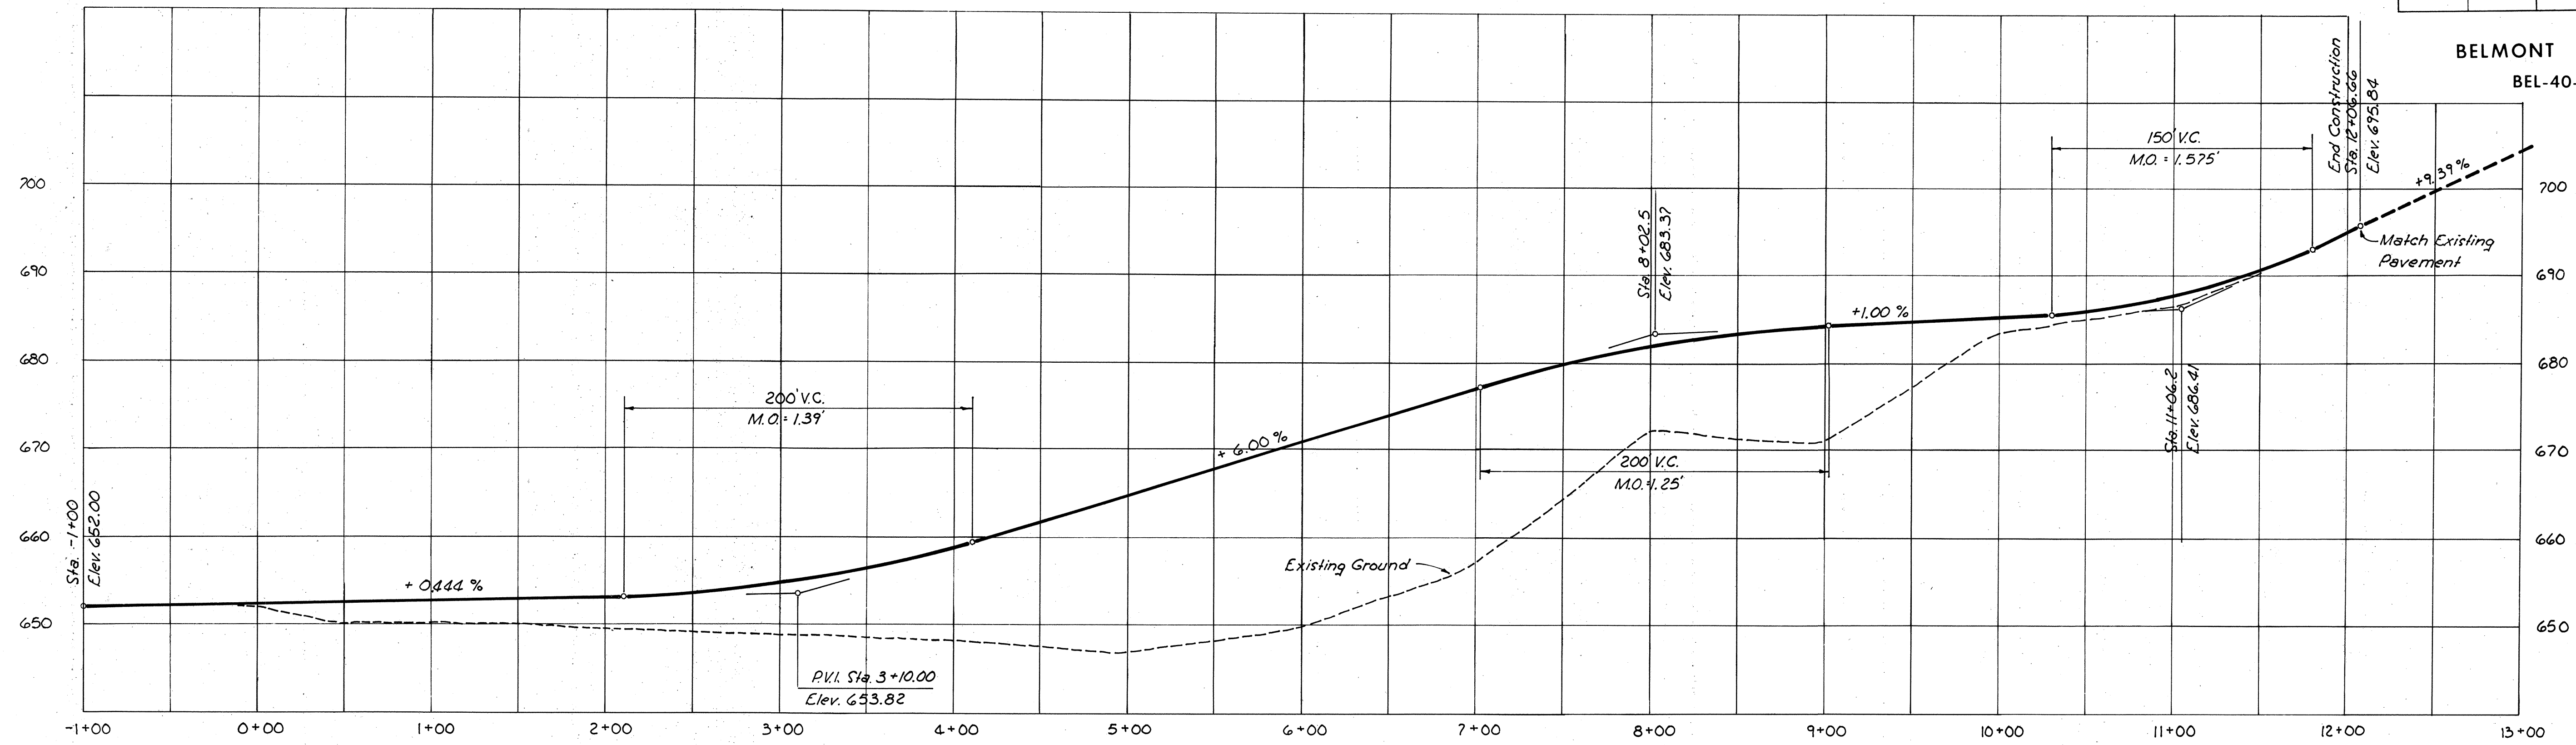


PROFILE SERVICE ROAD

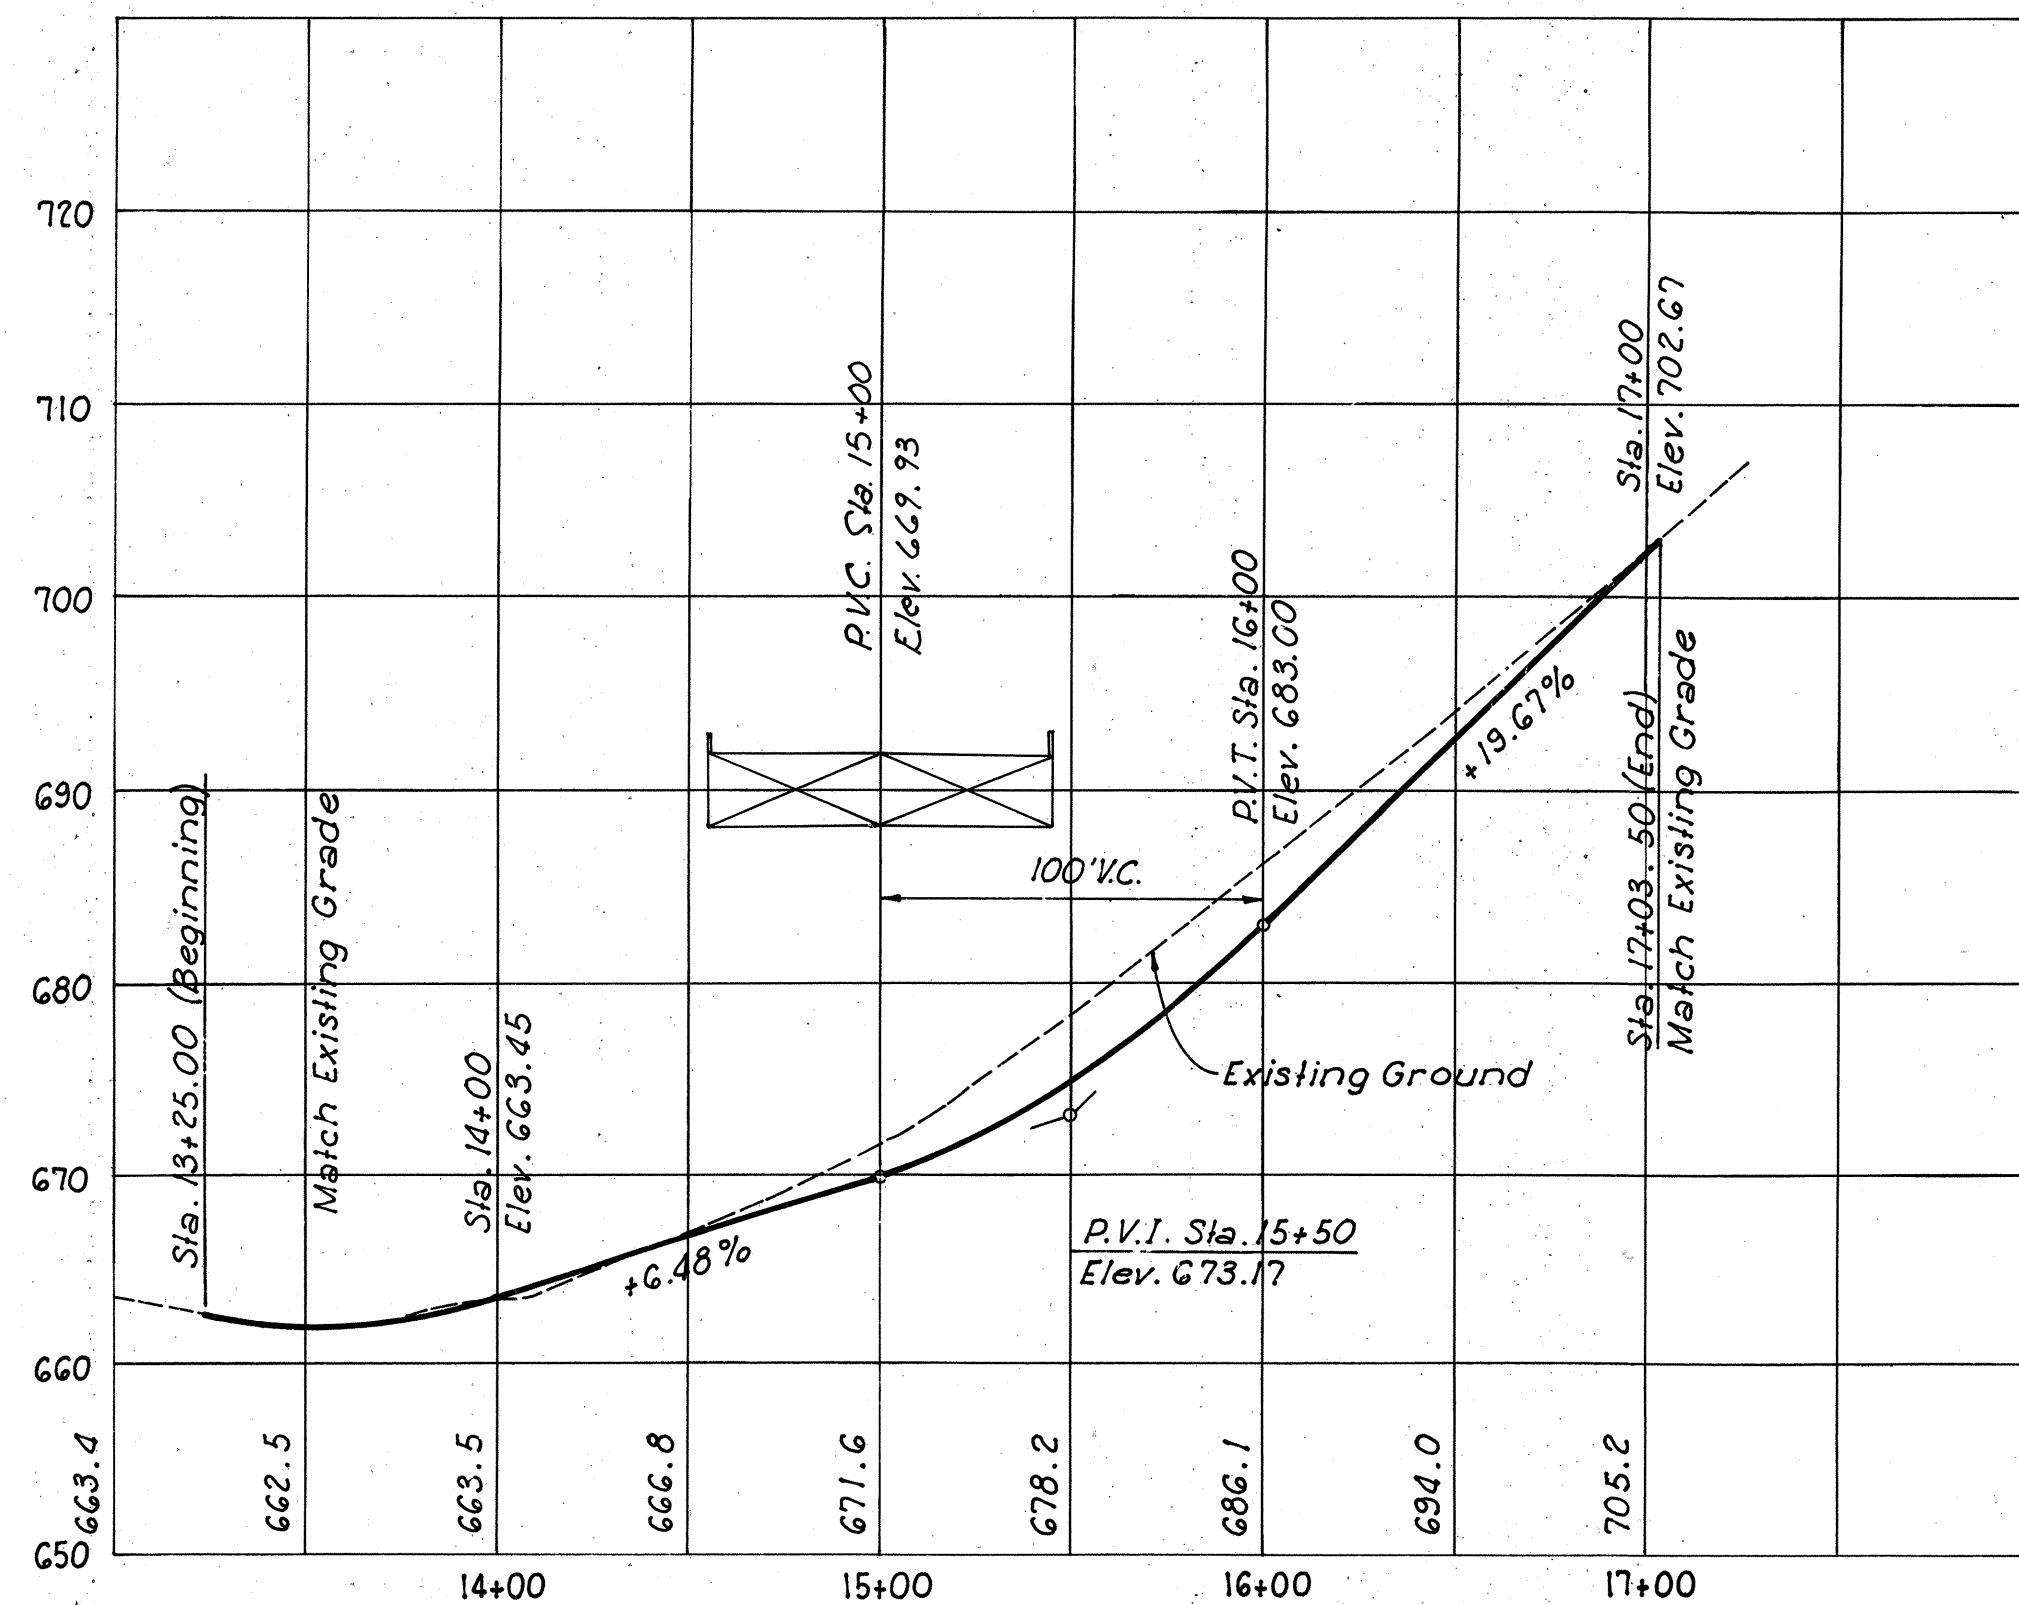


PROFILE PLUM STREET

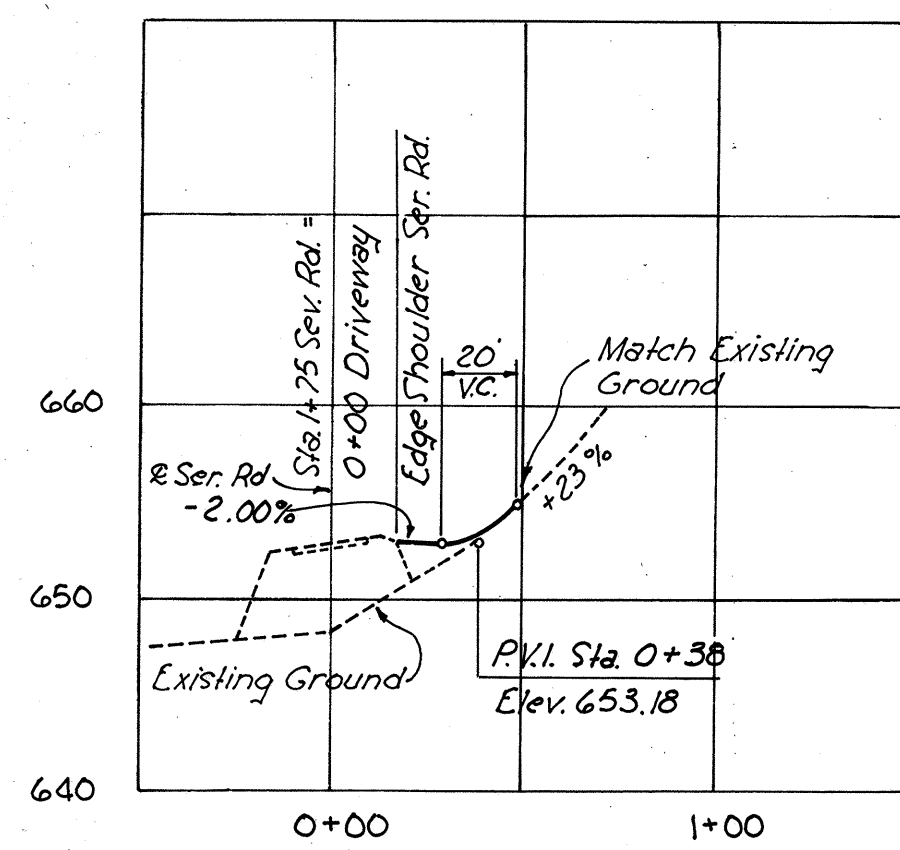

PROFILE DRIVEWAY RT. STA. 1+75 SR. RD.

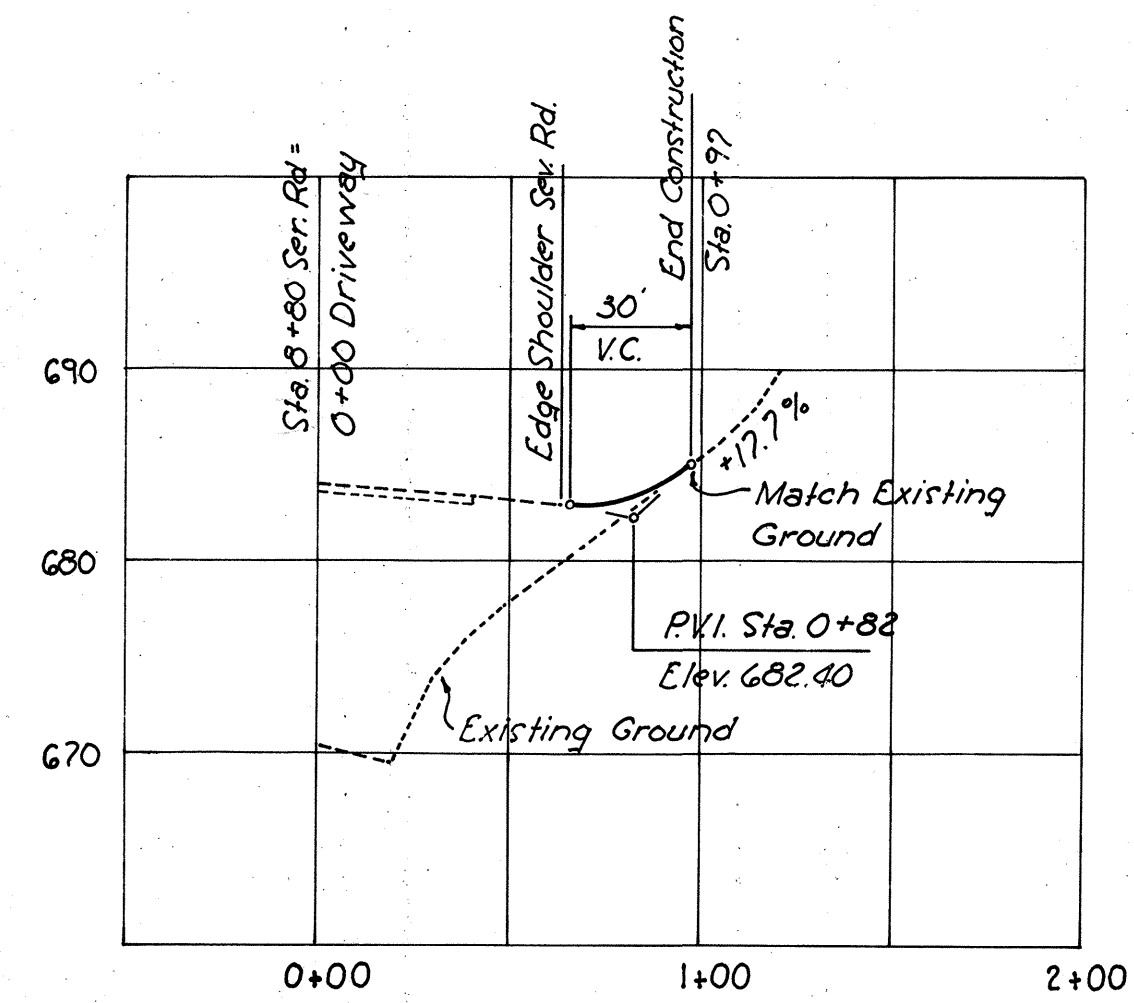


PROFILE DRIVEWAY RT. STA. 8+80 SR. RD.

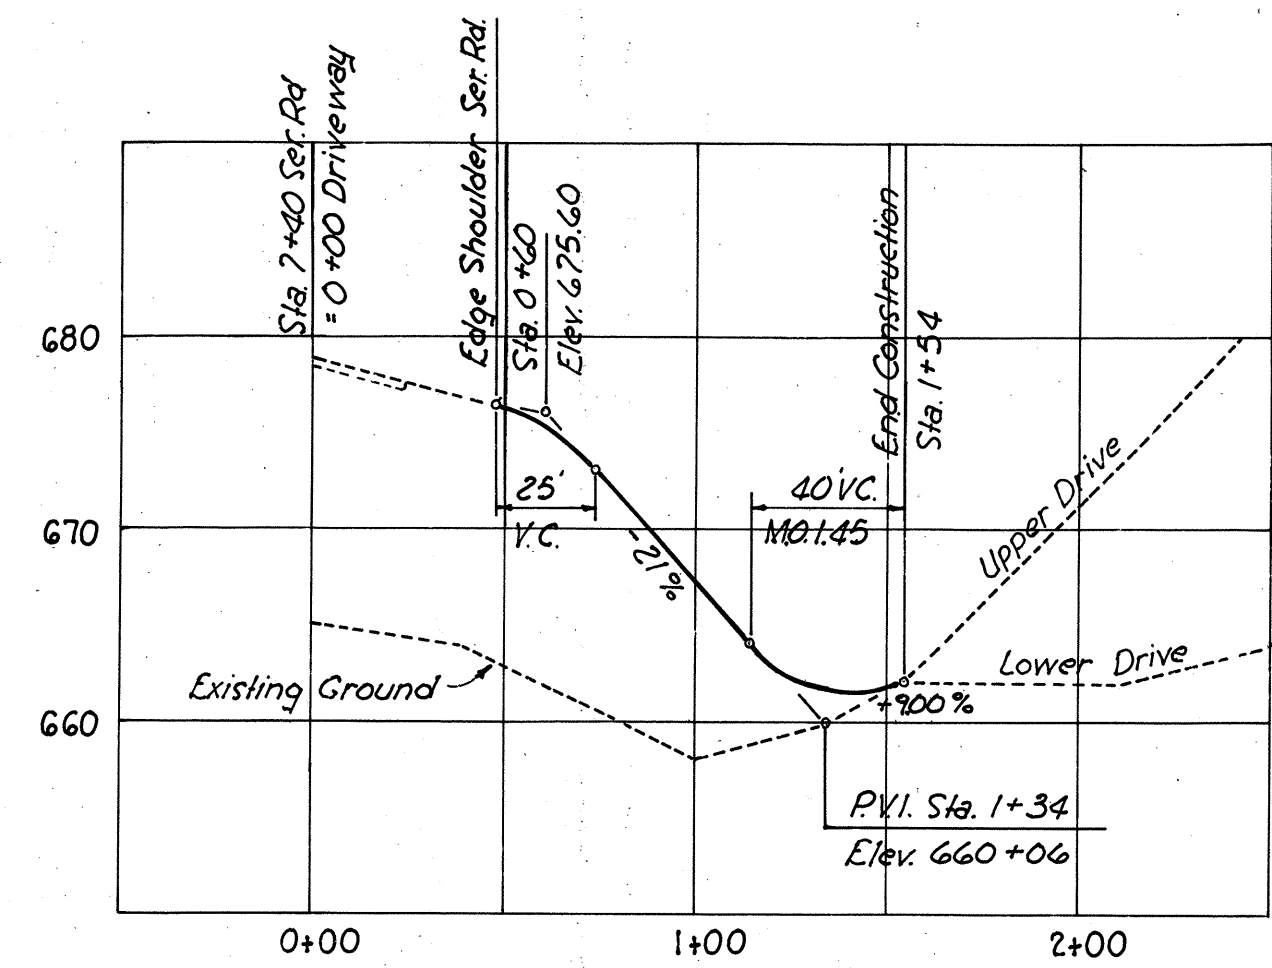


PROFILE DRIVEWAY RT. STA. 7+40 SR. RD.


BELMONT COUNTY
BEL-40-23.89

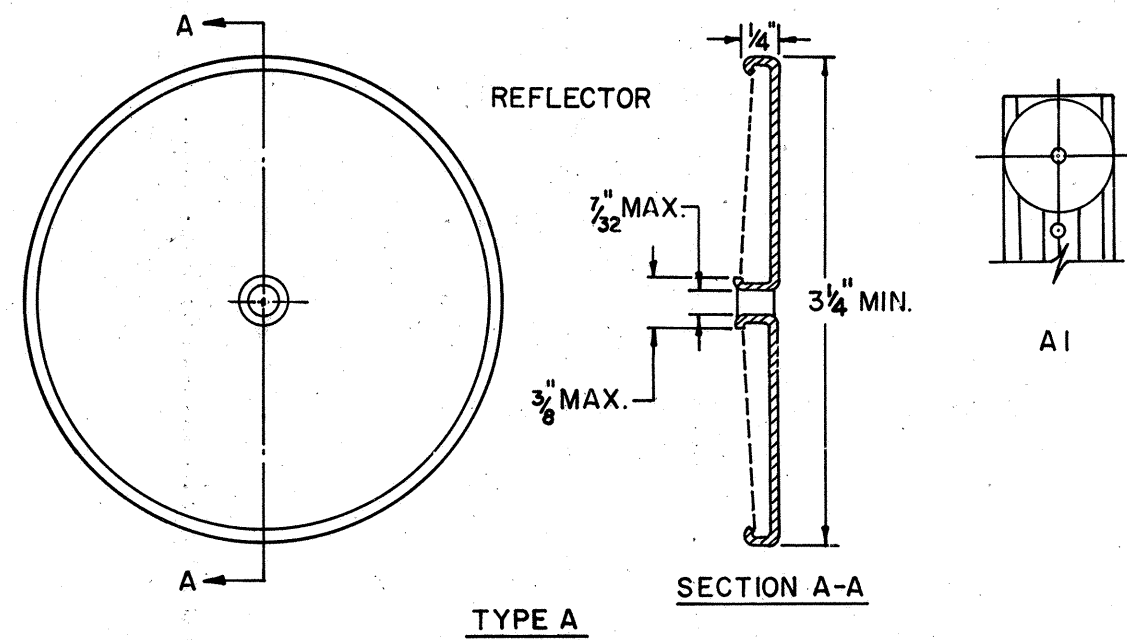

DELINEATOR TYPE
Scale: 3/4" = 1'

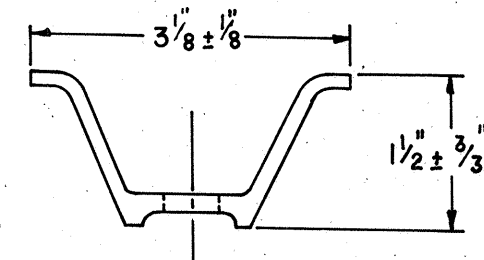


END OF 2 LB./FT. DRIVE POST

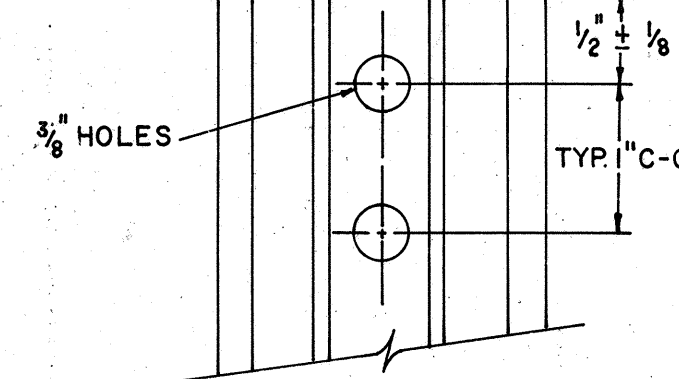

DELINEATOR POST
Scale: 3/4" = 1'


ALL BRACKETS 1/4" x 1 1/2" STAINLESS STEEL

3/8" x 1/2" CAP SCREWS

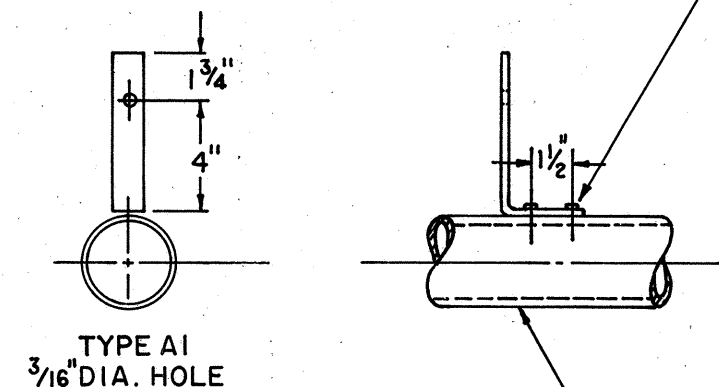


BRIDGE RAIL BRACKET
Scale: 3/4" = 1'

DELINEATOR DETAILS

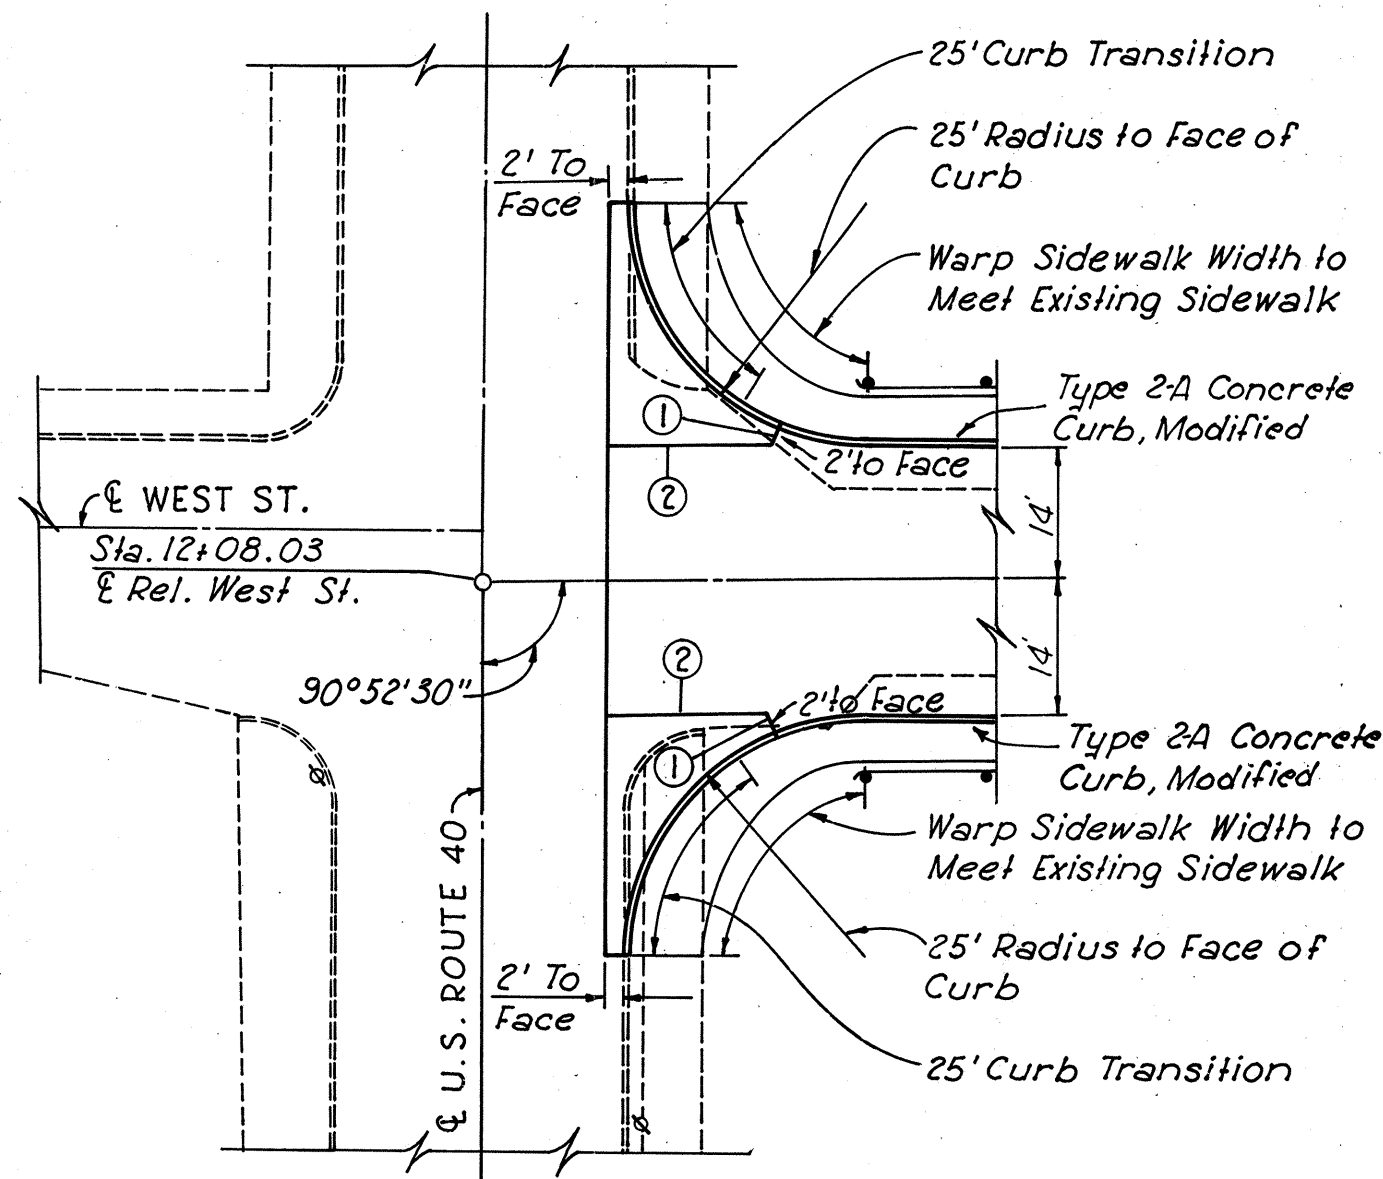


- ① Expansion Joint without Dowels
- ② Standard Key Joint without tie bars


INTERSECTION DETAIL
RELOCATED WEST ST. AT EXISTING U.S. ROUTE 40
Scale: 1" = 20'

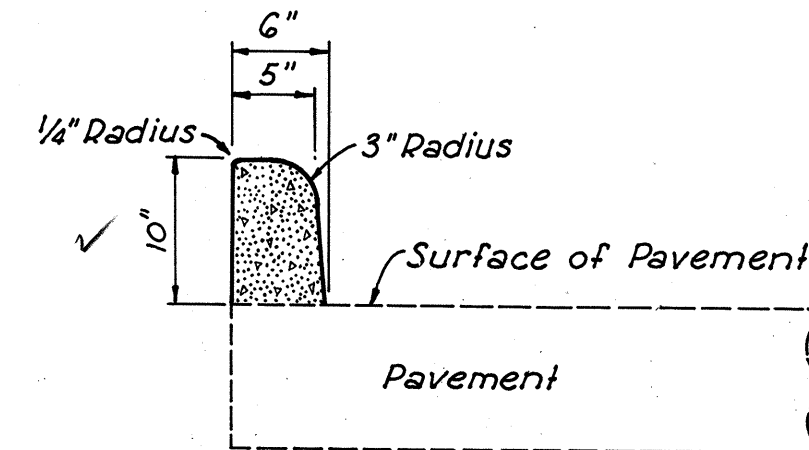

TYPE 2-A
CONCRETE CURB, MODIFIED
No Scale

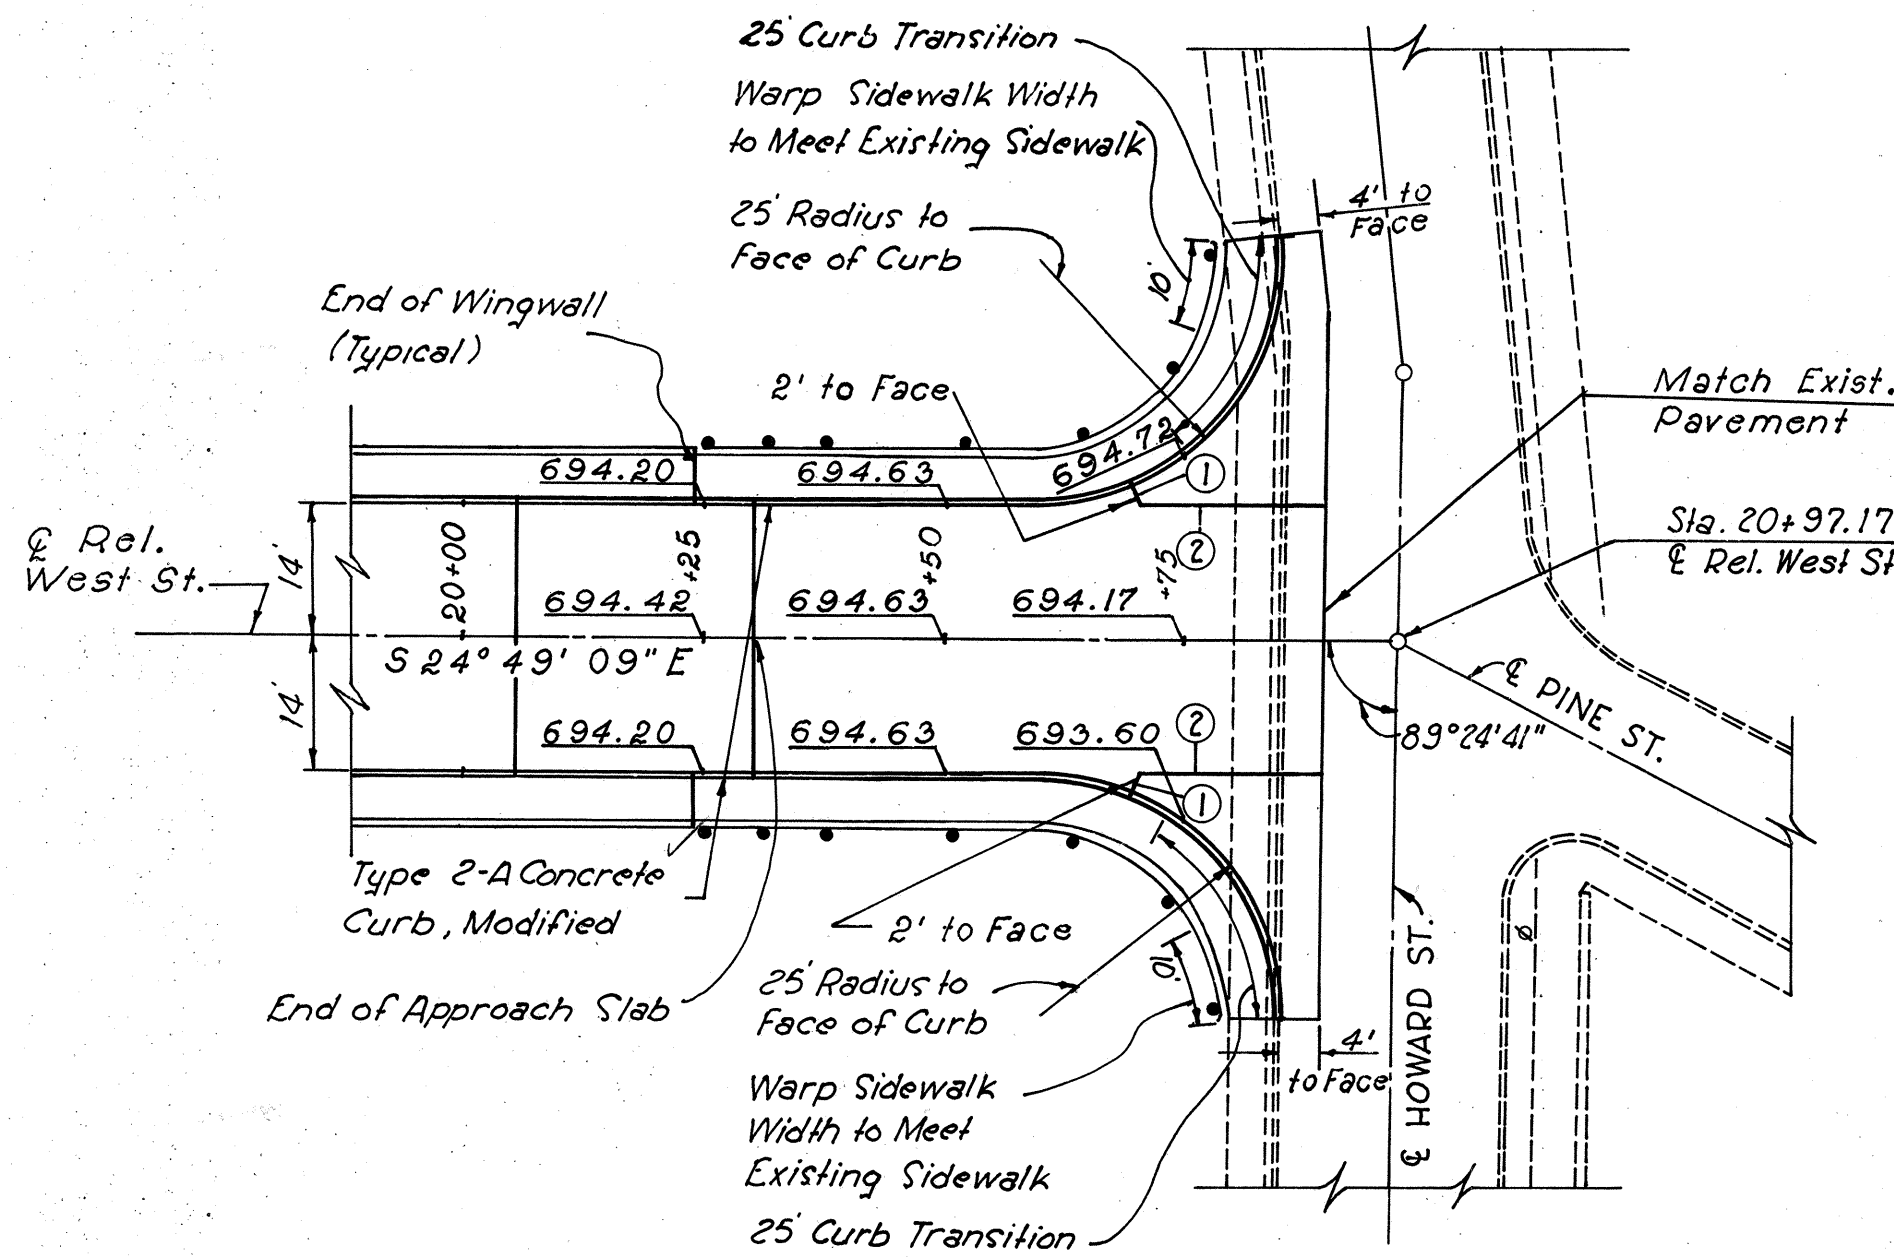


INTERSECTION DETAIL
RELOCATED WEST ST. AT HOWARD ST.
Scale: 1" = 20'

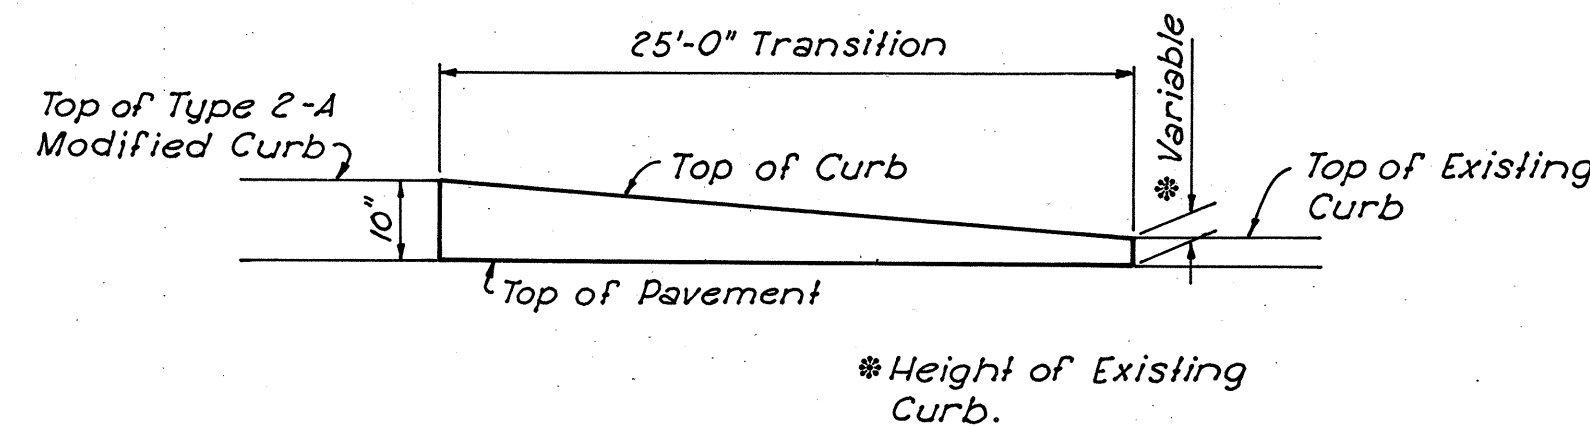


TYPICAL CURB TRANSITION
No Scale

MISCELLANEOUS DETAIL


BELMONT COUNTY
BEL-40-23.89

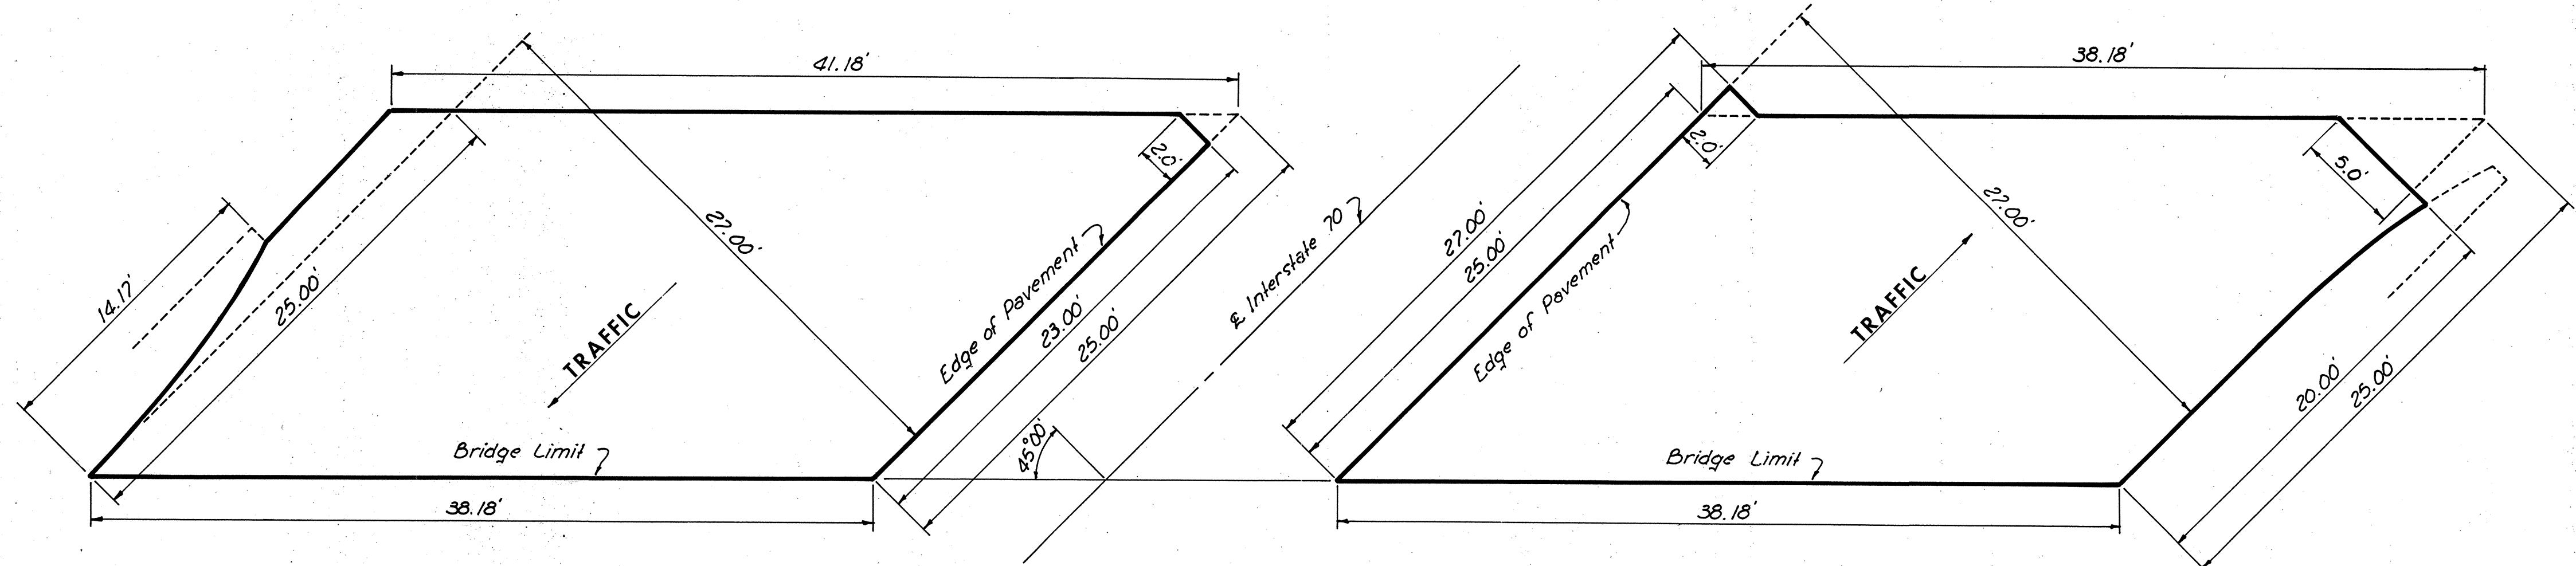


**EAST APPROACH SLABS
BRIDGE NO. 2**

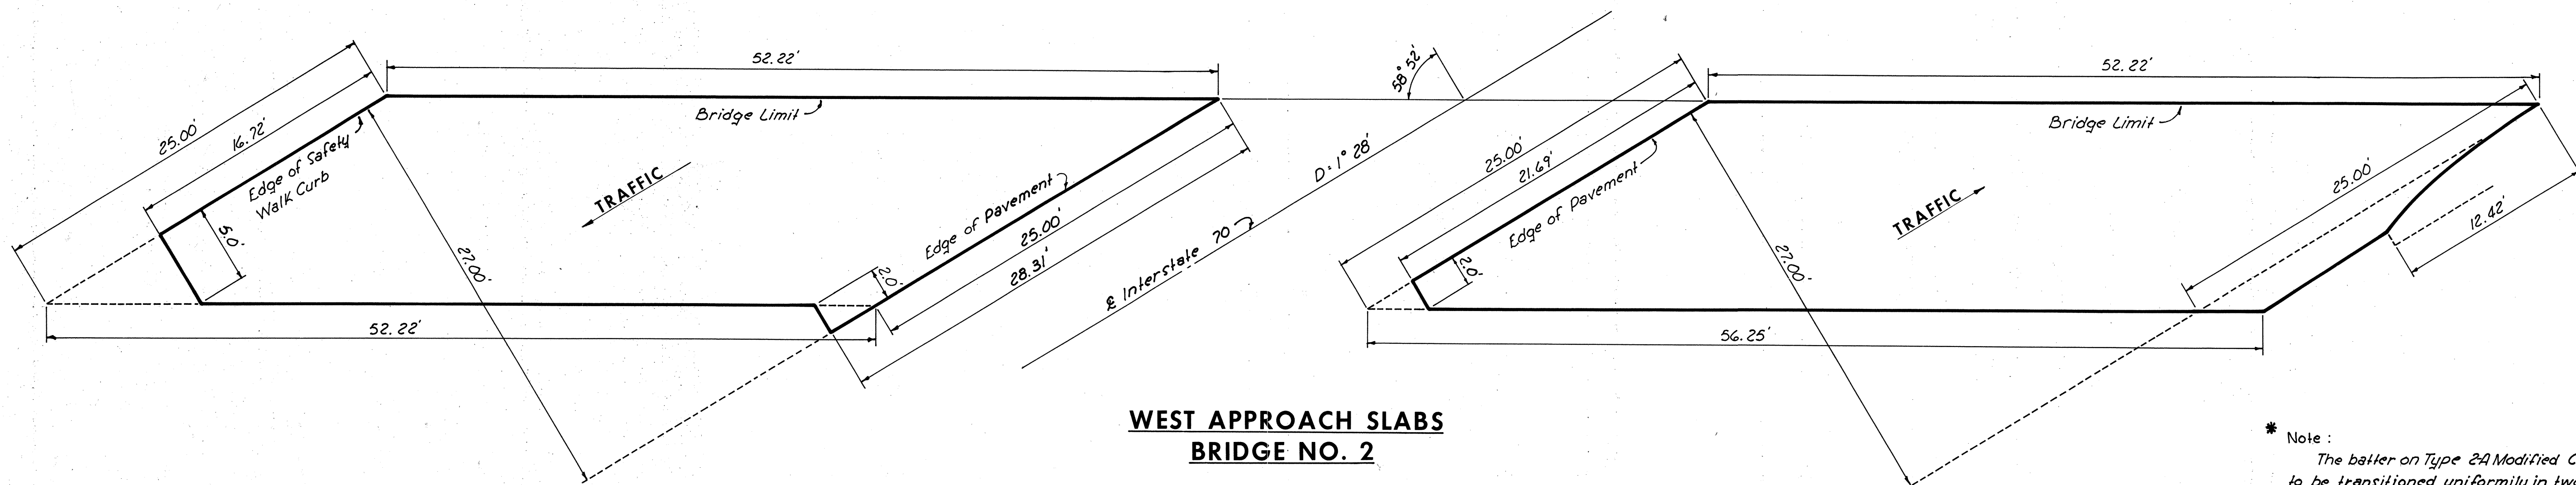

**WEST APPROACH SLABS
BRIDGE NO. 2**

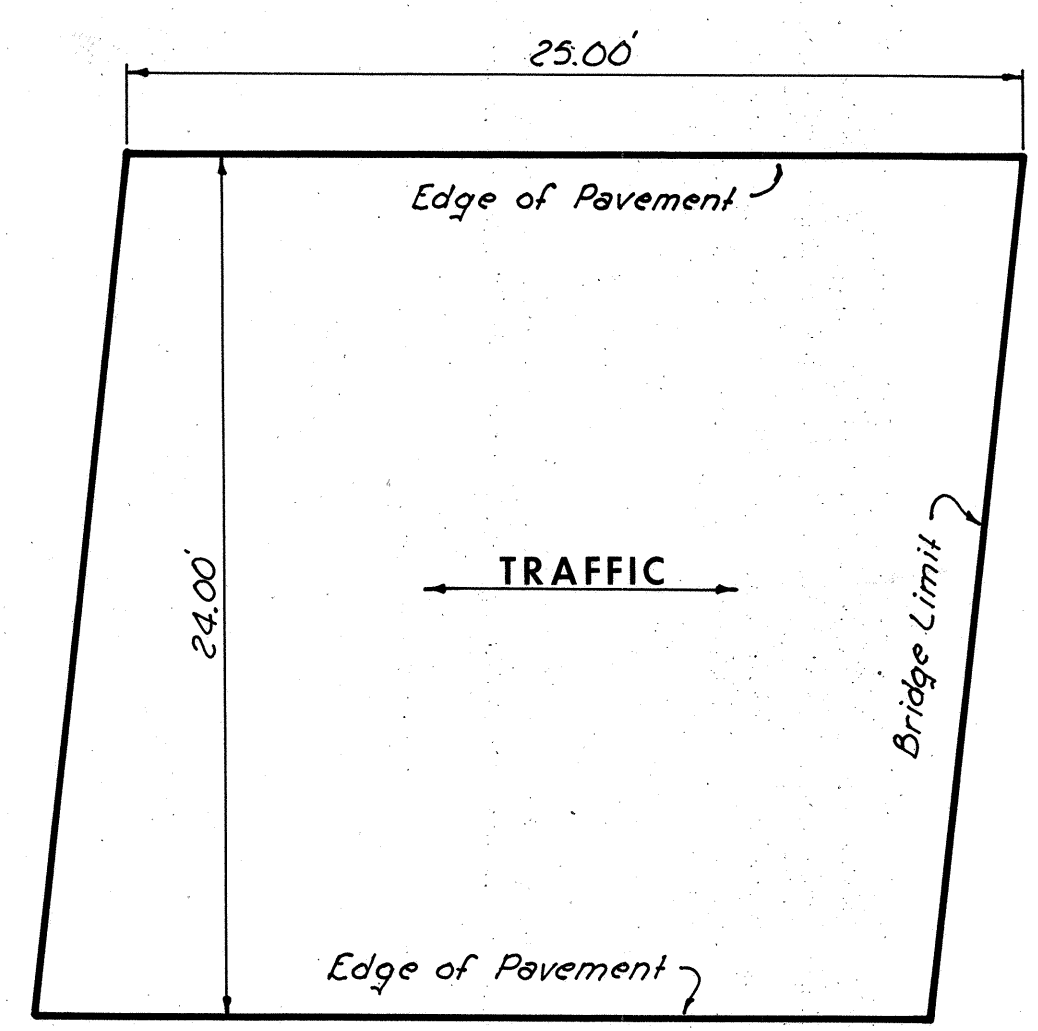

**TYPICAL APPROACH SLAB
BRIDGE NO. 1**

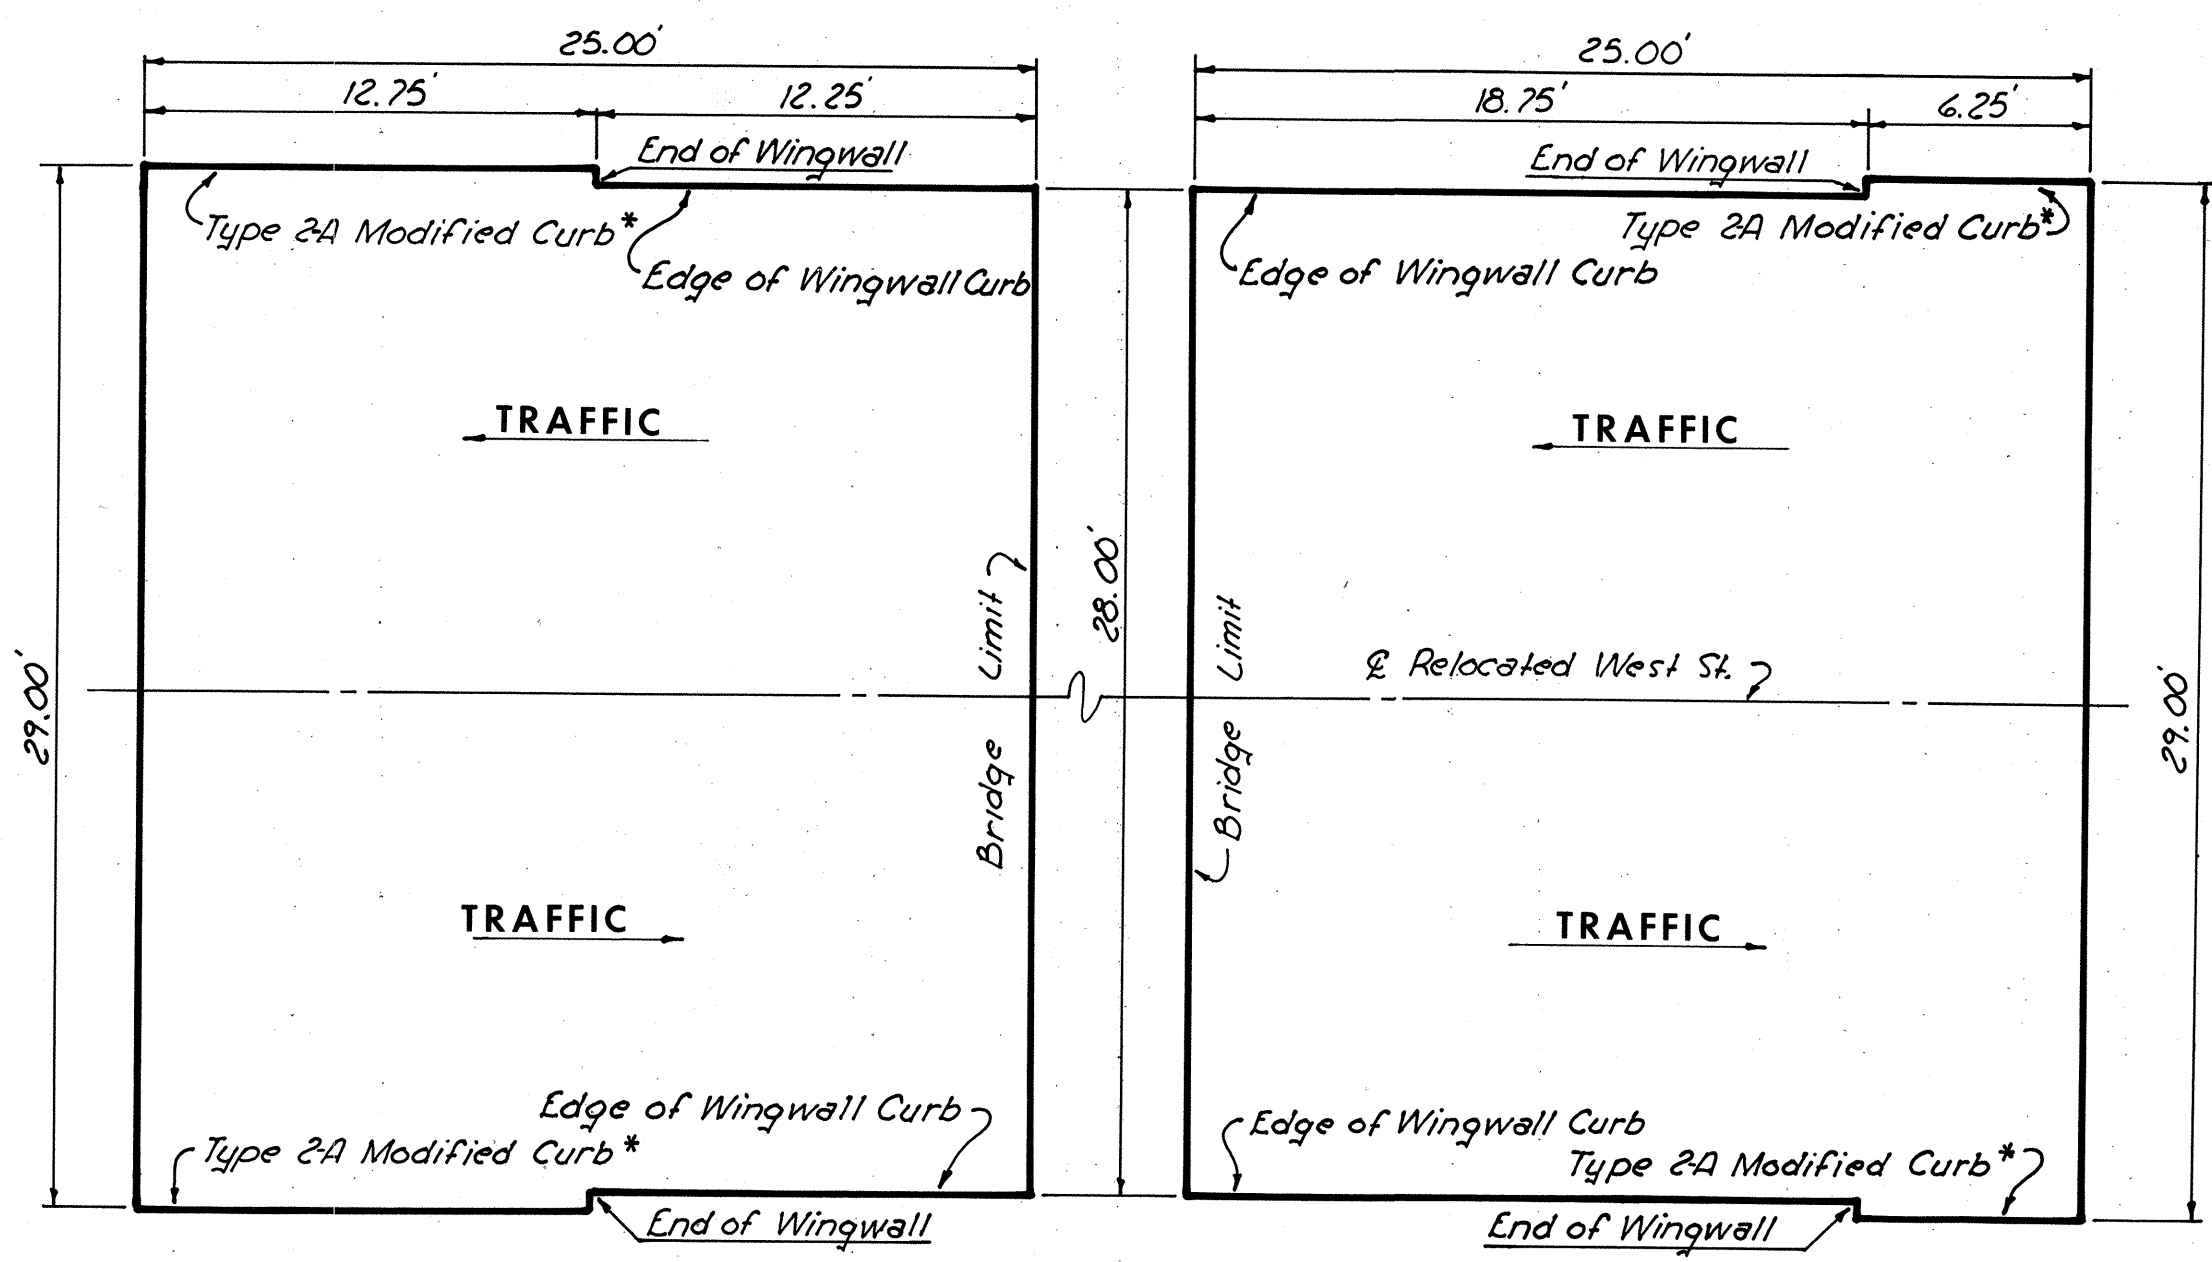


**NORTH APPROACH SLAB
BRIDGE NO. 3**

**SOUTH APPROACH SLAB
BRIDGE NO. 3**

* Note :
The batter on Type 2A Modified Curb to be transitioned uniformly in two (2) feet to match batter on Wingwall curb.

Note :
1. Approach slabs shall meet construction requirements as shown on State of Ohio Standard Drawing No. AS-1-54.
2. Payment for curb sections on approach slabs shall be included in the unit price bid for item 1-7.

BELMONT COUNTY
 BEL-40-23.89

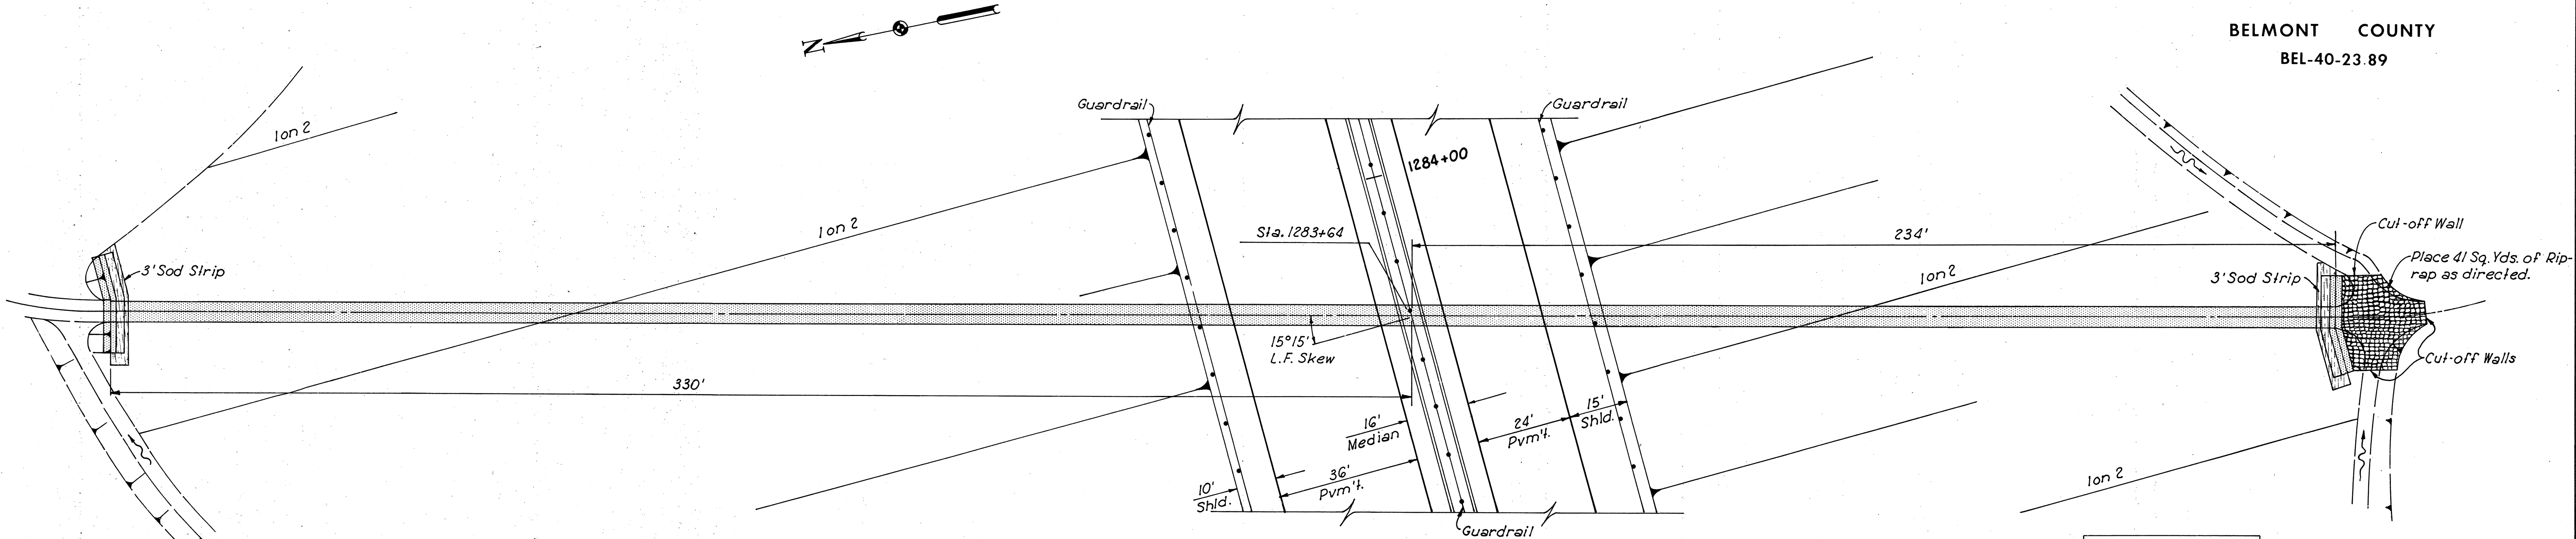

PLAN

Scale : 1" = 20'

CULVERT DATA


TYPE: Pipe Culvert Class A-1
 SIZE: 60"x 566'
 WORK REQUIRED: Build a 60"x 566' Sectional Plate Pipe Culvert with Mod. HW-B Headwalls as shown. Place Riprap at entrance as shown. Sod behind the two headwalls as shown. Coat and pave the pipe in accordance with instructions of Note No. 1.
 STD. DRAWINGS: HW-B
 SPECIAL DRAWINGS: Sheet No. 39

ESTIMATED QUANTITIES

1-1 60" Class A-1, 1-1 Gage M-6.4(g)(c) Sectional Corrugated Metal Plate Pipe, As per plan	566' Lin. Ft.
1-2 Masonry	40.1 Cu. Yds.
1-10 Riprap	41 Sq. Yds.
1-10 Sodding	21 Sq. Yds.

NOTES

1. The sectional corrugated metal pipe shall be shop coated in accordance with Sec. M-6.4(c) (and field paved with a bituminous material). (The paving shall consist of a mixture of hot sand and Sec. M-5.1 Asphalt Cement or other bituminous mixture acceptable to the Engineer and shall be spread and compacted to the satisfaction of the Engineer. The completed pavement shall be smooth and durable and shall have a minimum average thickness of approximately one inch over the inside crests of the corrugations.) After installation of the pipe, damaged or worn spots in the bituminous coating on the inside (and outside) of the pipe shall be recoated using material and methods recommended by the manufacturer and as directed by the Engineer. Payment for all of the above shall be included in the unit price bid for the Item I-1 pipe.

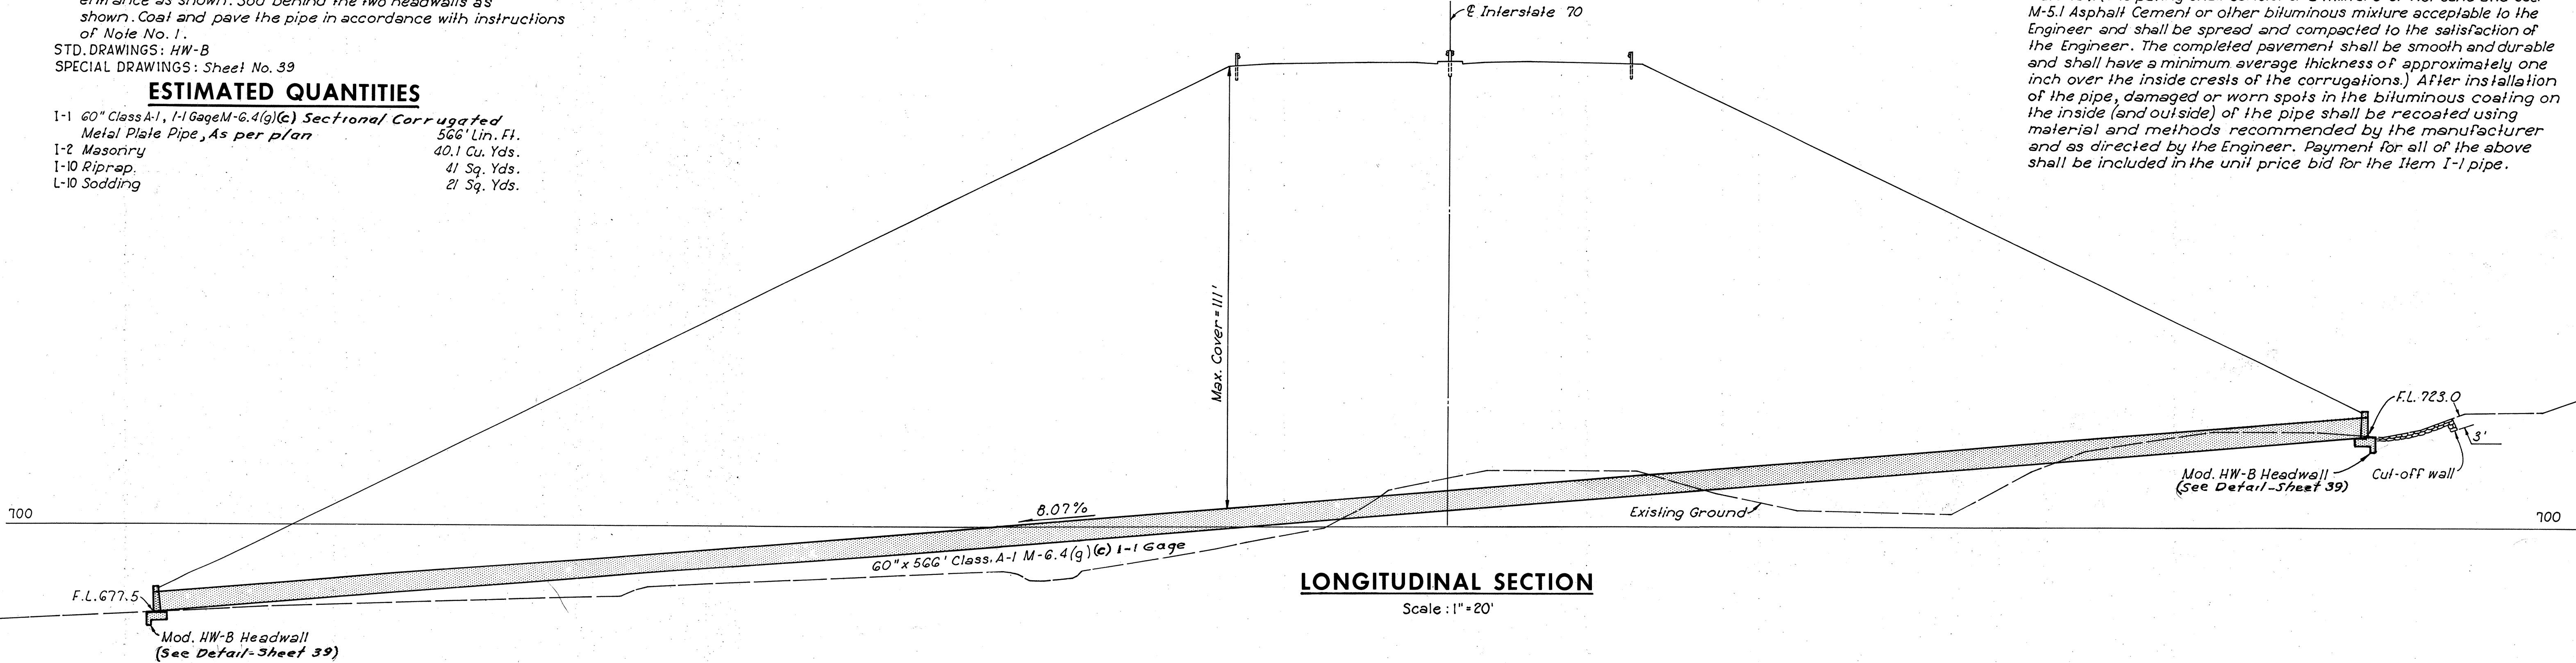


LONGITUDINAL SECTION

Scale : 1" = 20'

C-1
 CULVERT PLAN & PROFILE
 STA. 1283+64

BELMONT COUNTY
BEL-40-23.89


I.S. Fr. Res.

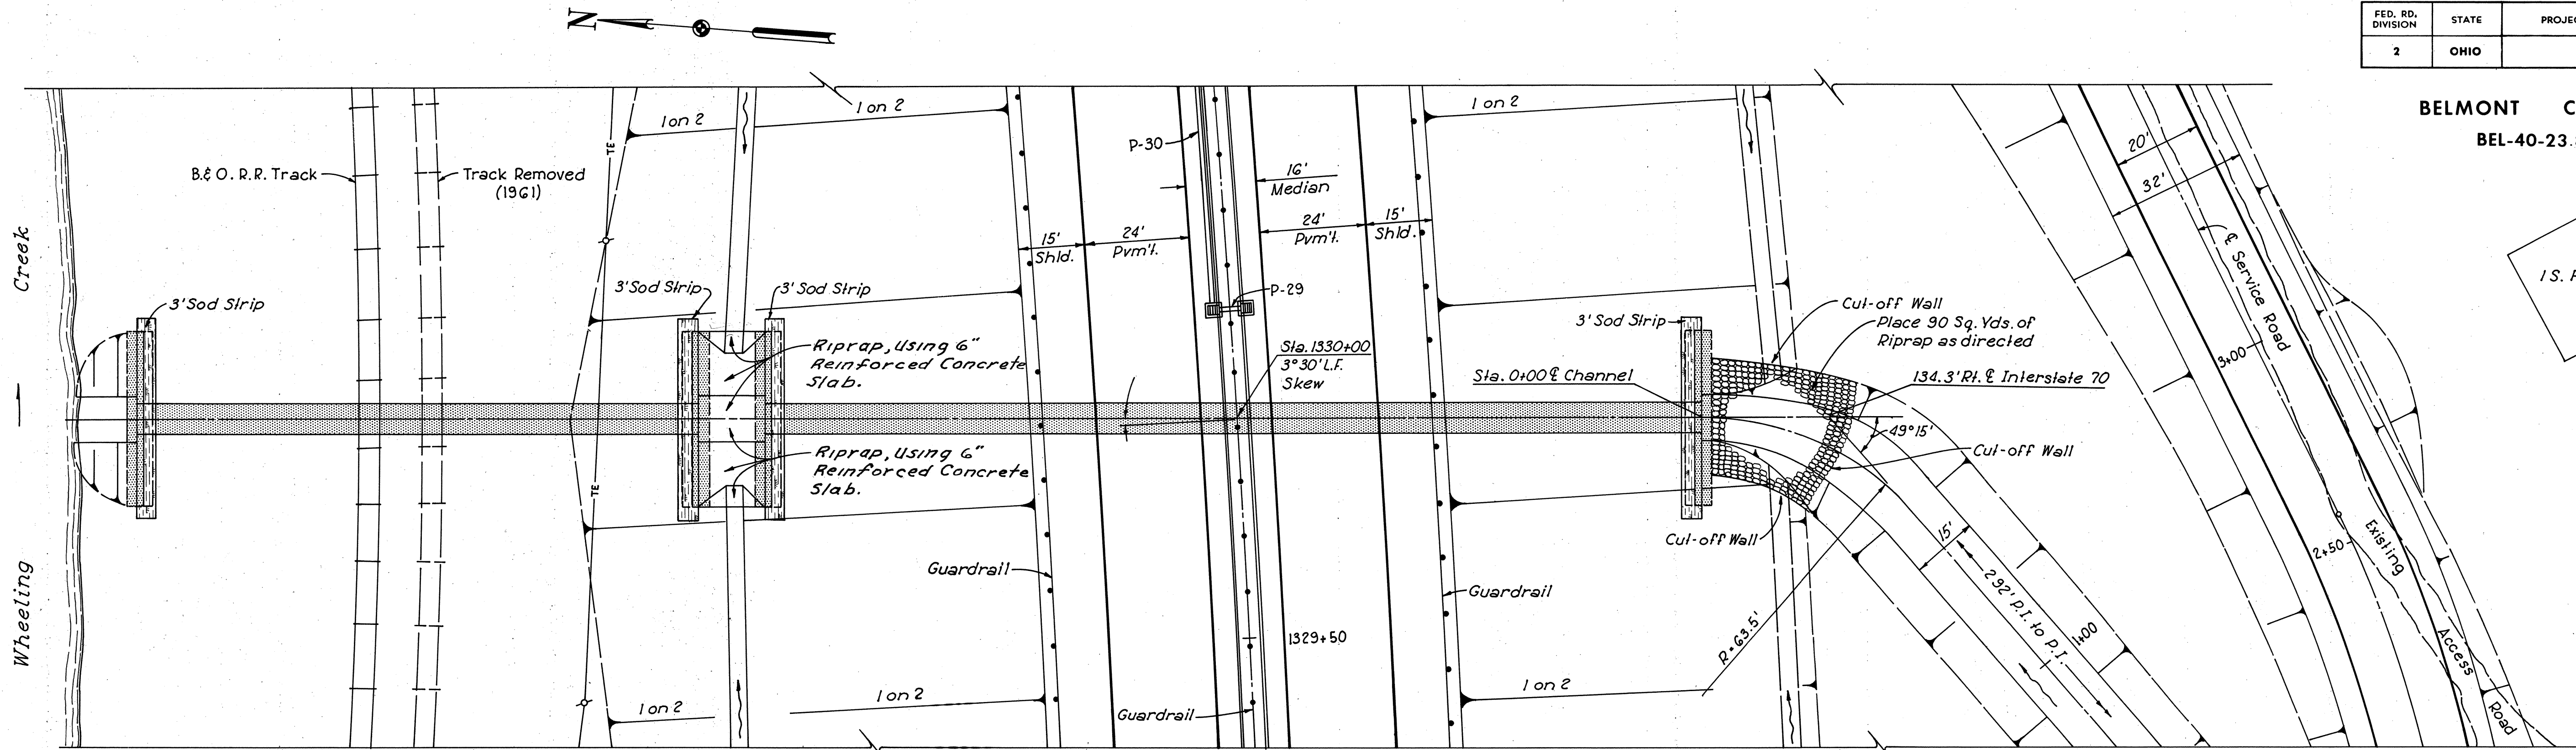

Drainage Area = 633 Ac.
Q₅₀ = 328 c.f.s.

PLAN
Scale 1" = 20'

Drainage Area = 580 Ac.
Q₅₀ = 305 c.f.s.

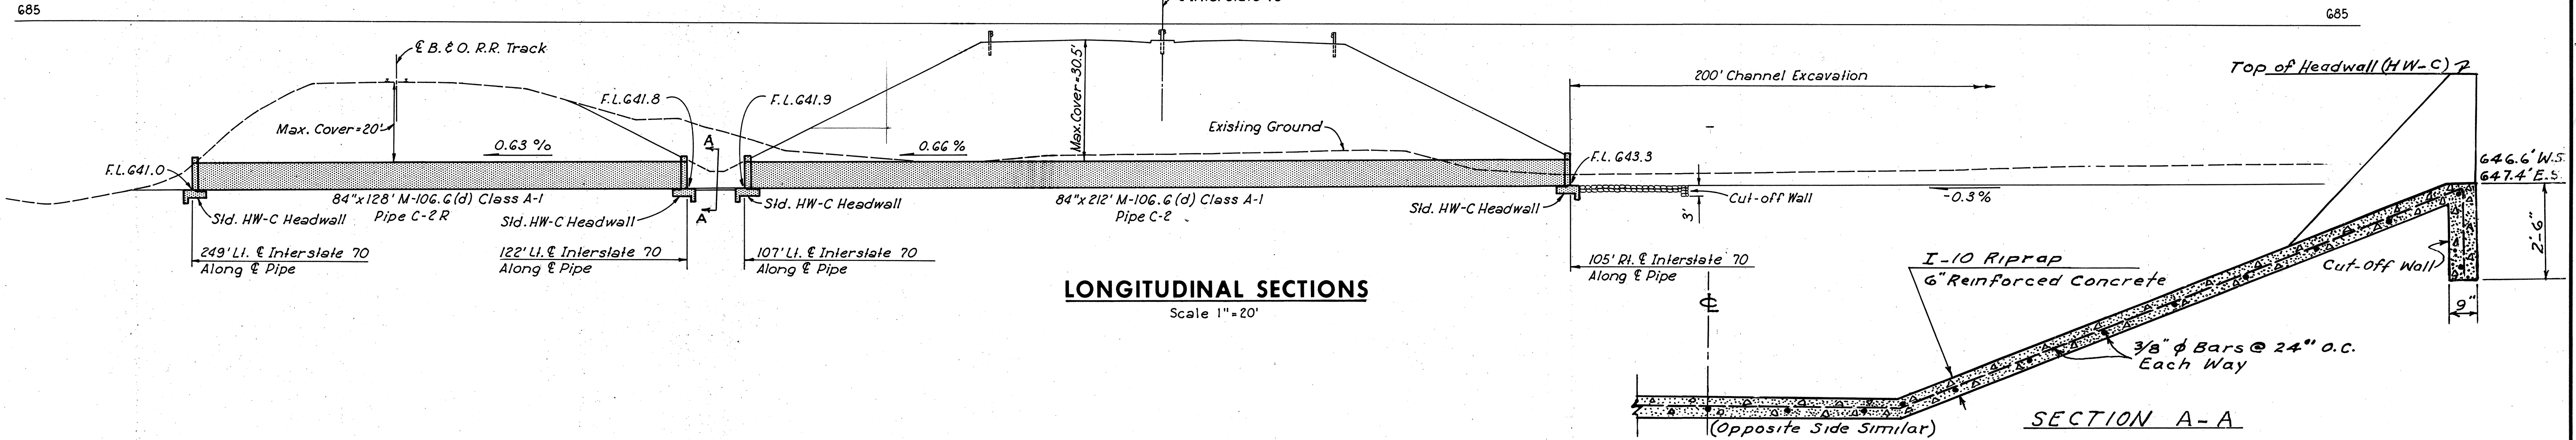

CULVERT DATA

TYPE: Pipe Culvert Class A-1
SIZE: 1-84"x128' and 1-84"x212'
WORK REQUIRED: Build an 84"x128' Pipe Culvert with Std. HW-C Headwalls under the B.&O. Railroad. Build an 84"x212' Pipe Culvert with Std. HW-C Headwalls under Interstate 70. Sod behind all headwalls as shown. Place Riprap at entrance to the culvert as shown. Use 6" Concrete Slope Protection between the two headwalls as shown in plan. Excavate a channel between the Service Road and Interstate 70 as shown in plan.
STD. DRAWINGS: HW-C.

ESTIMATED QUANTITIES


	Pipe C-2	Pipe C-2R	Total
E-3 Channel Excavation	415 Cu. Yds.	—	415 Cu. Yds.
I-1 84" Class A-1 M-106. G(d) Heavy Duty Reinforced Concrete Culvert Pipe, As Per Plan	212 Lin. Ft.	128 Lin. Ft.	340 Lin. Ft.
I-2 Masonry	69 Cu. Yds.	69 Cu. Yds.	138 Cu. Yds.
I-10 Riprap	90 Sq. Yds.	—	90 Sq. Yds.
I-10 Riprap, Using 6" Reinforced Concrete Slab	39 Sq. Yds.	—	39 Sq. Yds.
I-10 Sodding	32.5 Sq. Yds.	32.5 Sq. Yds.	65 Sq. Yds.

NOTES

The two runs of Heavy Duty Reinforced Concrete Culvert Pipe, Sec. M-106. G(d) at Station 1330+00 shall be factory lined with two (2) coats of Bitumastic Super Service Black, as manufactured by the Tar Products Division of Koppers Company, Inc. Pittsburgh 12, Pa. or two (2) coats of Rexon Coating No. 2 as manufactured by the Hamilton Kent Manufacturing Company, Kent, Ohio or approved equal. The entire interior of the pipe, the interior and end of the bell, and outside and end of the tongue shall be coated. Payment for work shall be made at the contract unit price per lineal foot bid for "Item I-1 Heavy Duty Reinforced Concrete Culvert Pipe, as per plan, Class A-1" and shall include all material and labor necessary to complete the lining.

C-2
CULVERT PLAN & PROFILE
STA. 1330+00


BELMONT COUNTY
BEL-40-23.89

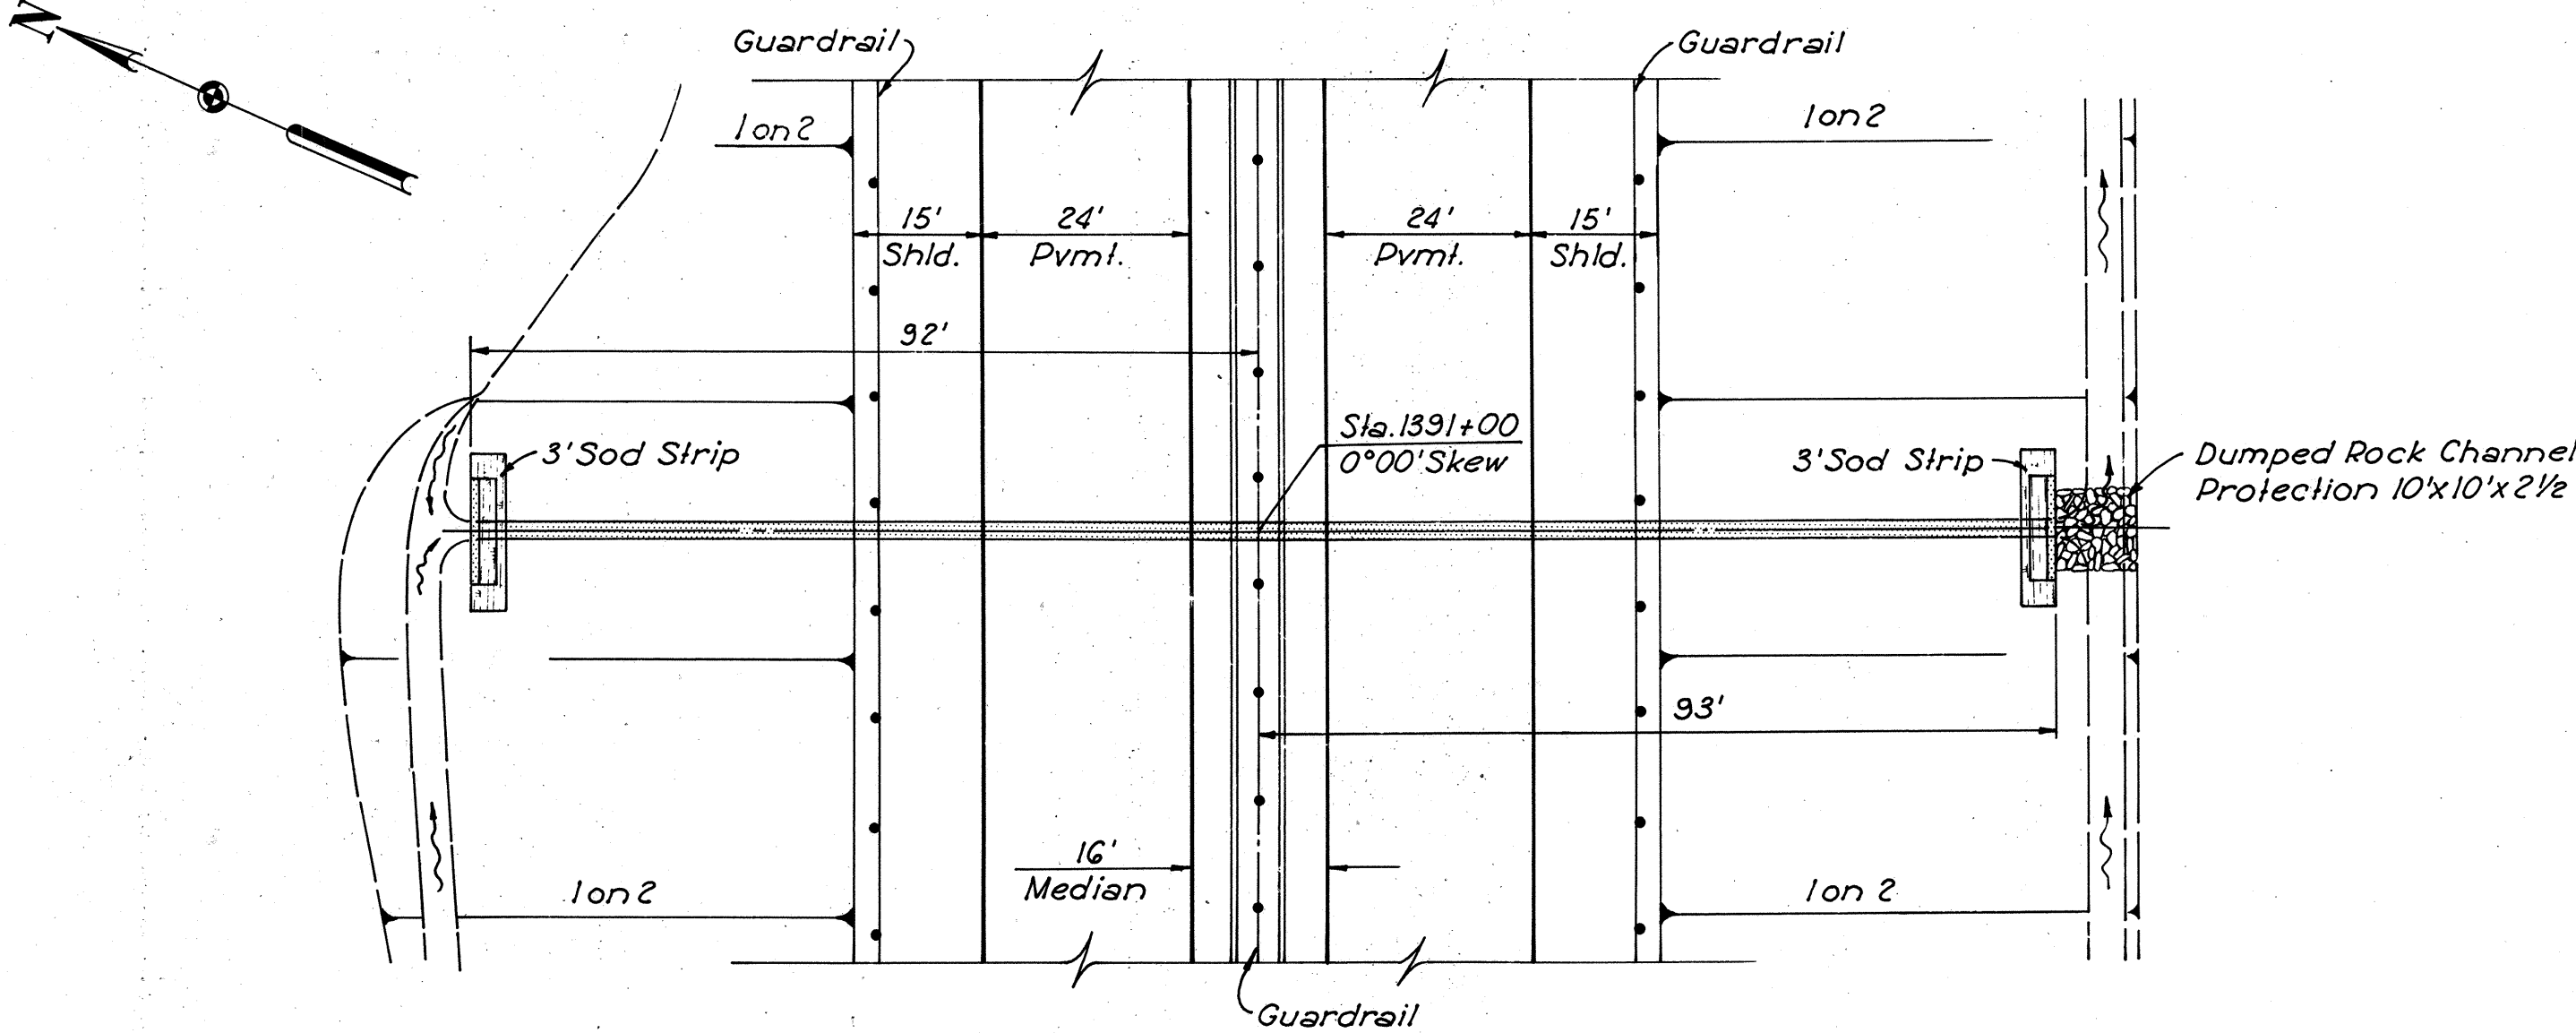

PLAN

Scale: 1" = 20'

Drainage Area = 2.7 Ac.
 Q₅₀ = 12.7 c.f.s.

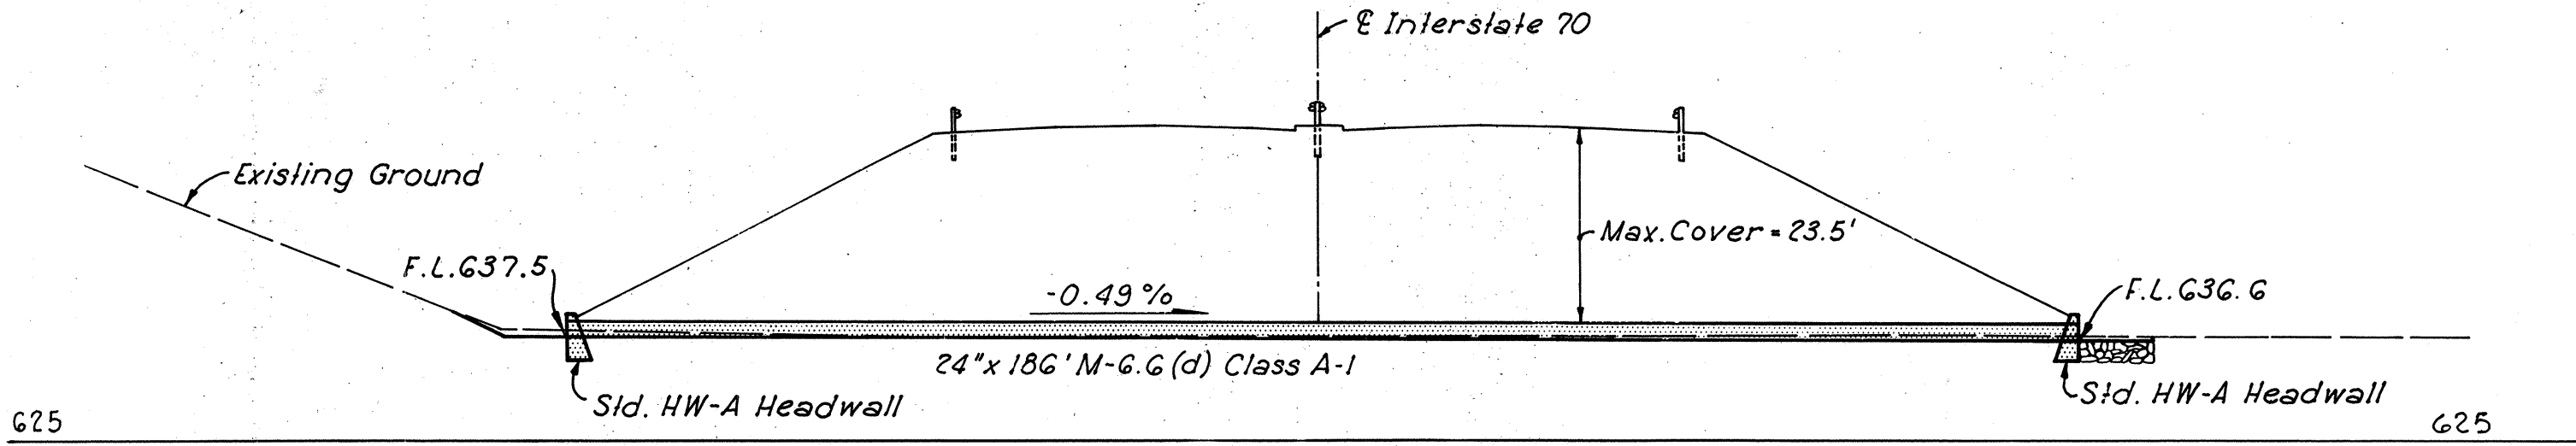

LONGITUDINAL SECTION

Scale: 1" = 20'


CULVERT DATA

TYPE: Pipe Culvert Class A-1
 SIZE: 24" x 186"
 WORK REQUIRED: Build a 24" x 186' Pipe Culvert with Std. HW-A Headwalls. Sod behind Headwalls as shown. Place Dumped Rock Channel Protection at outlet as shown.
 STD. DRAWINGS: HW-A & B

ESTIMATED QUANTITIES

1-1 24" Class A-1 M-G.G. (d) Concrete Pipe	Reinforced
1-2 Masonry	186 Lin. Ft.
1-10 Dumped Rock Channel Protection	10.4 Cu. Yds.
1-10 Sodding	9.3 Cu. Yds.
	14 Sq. Yds.


CULVERT C-3

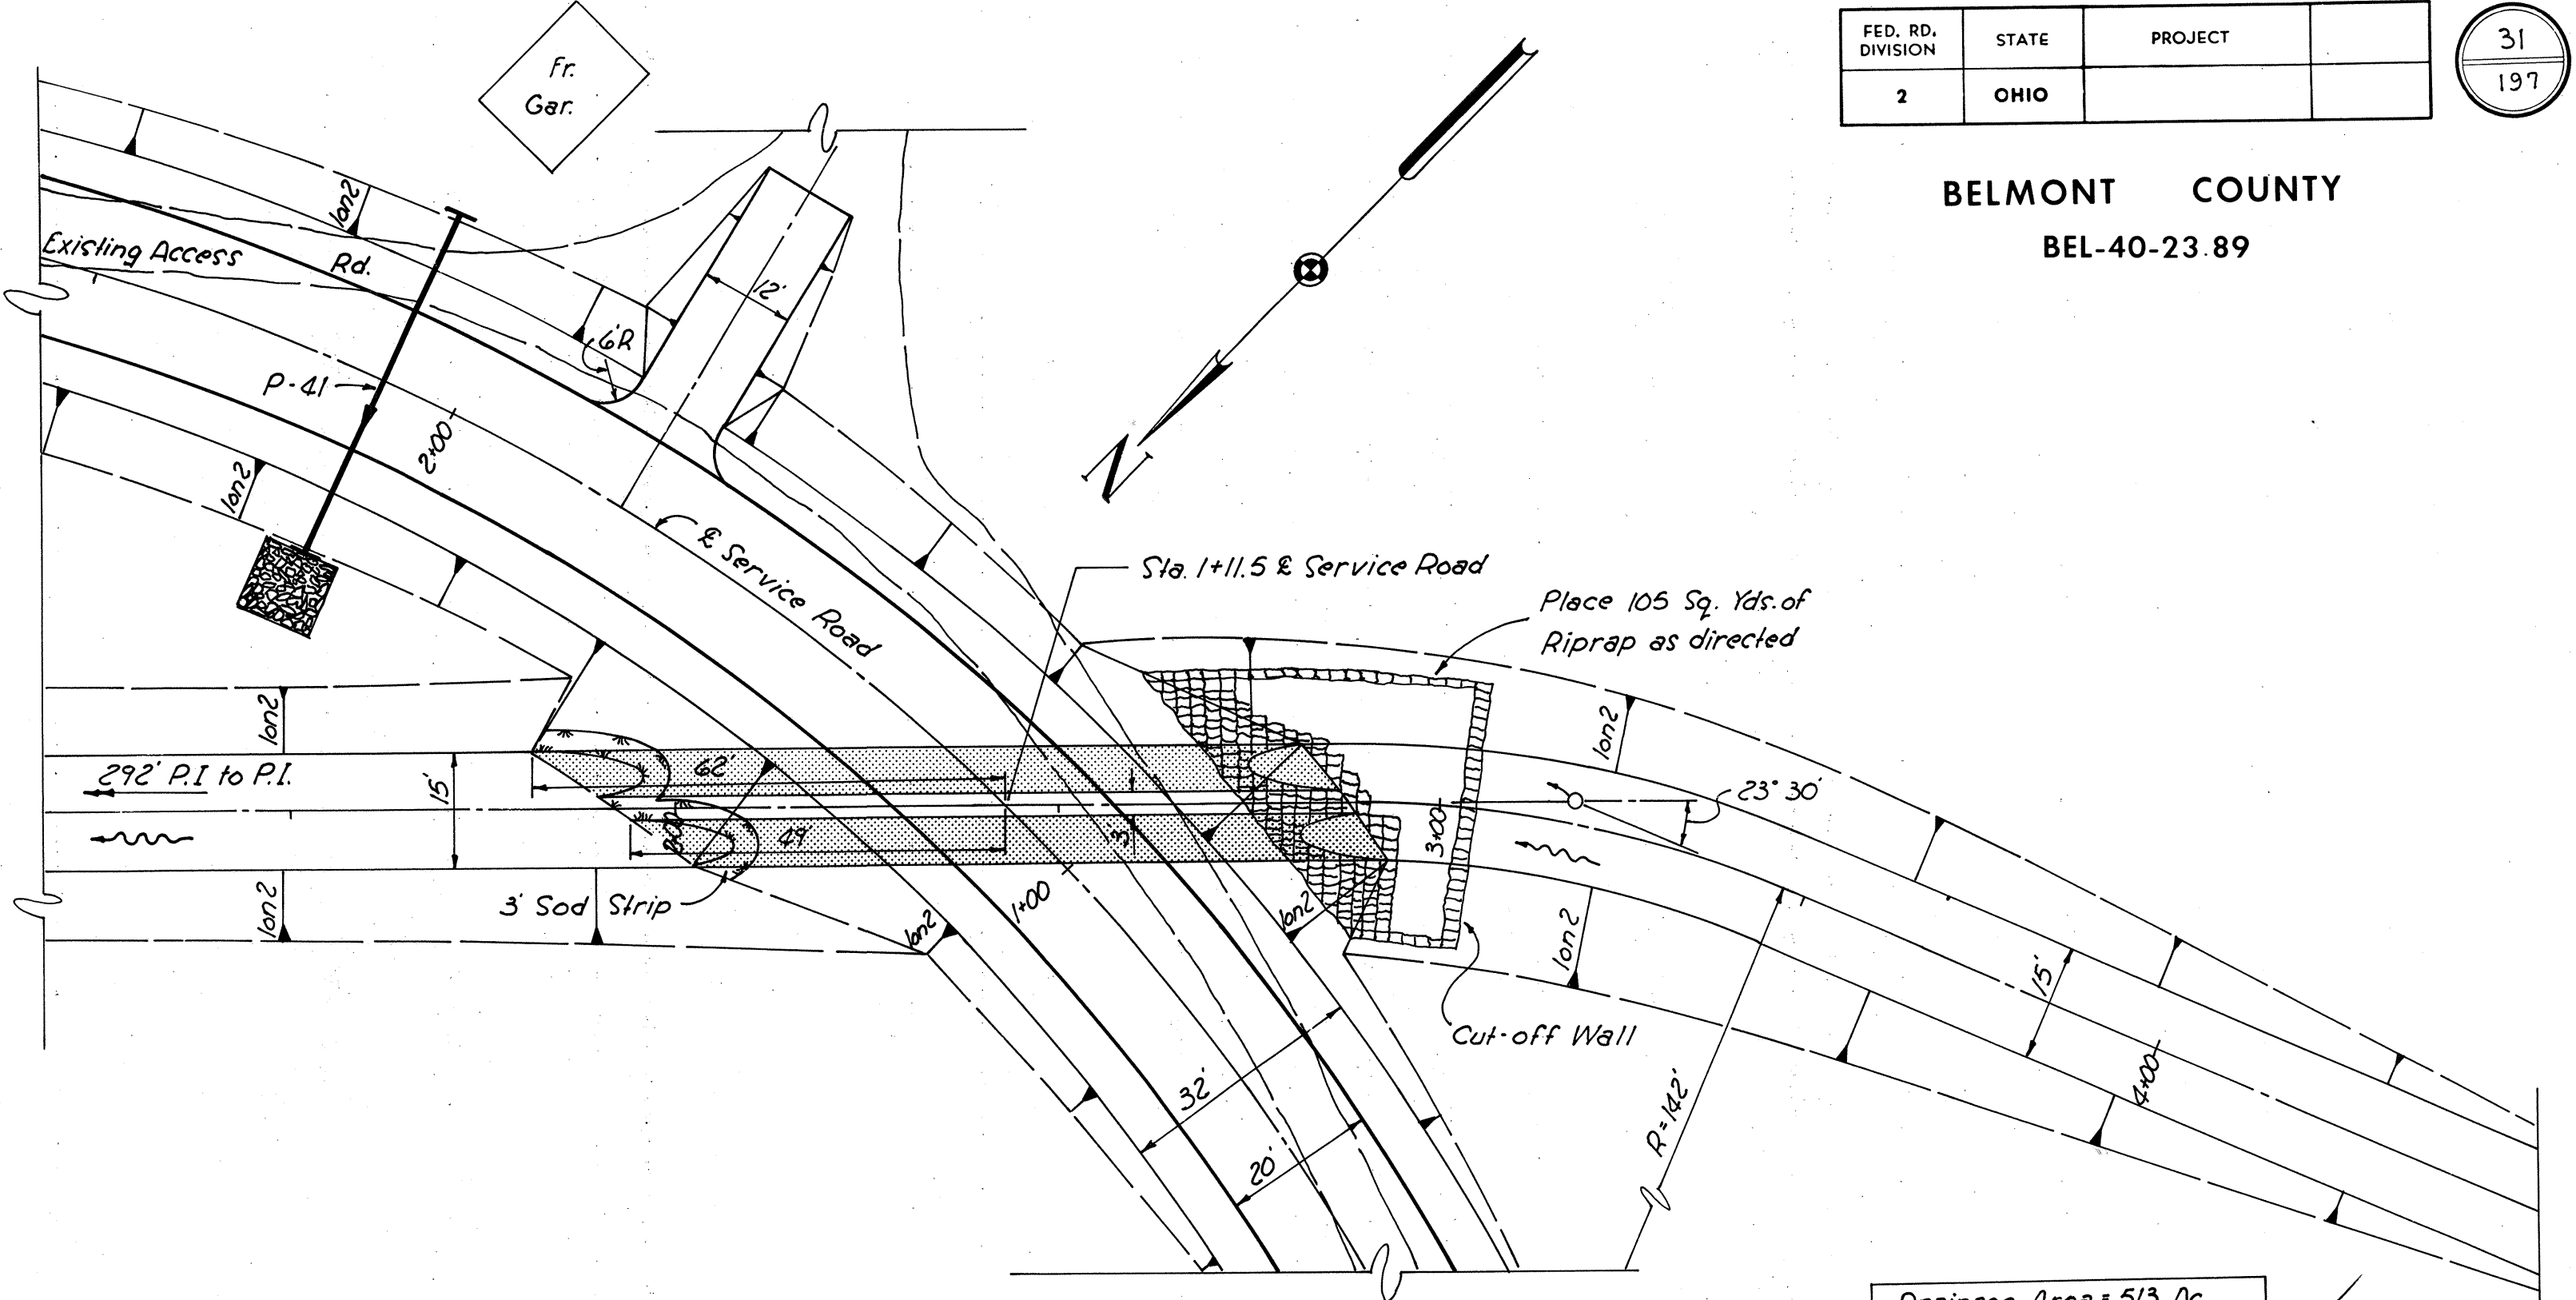

PLAN

Scale: 1" = 20'

Drainage Area = 513 Ac.
 Q₅₀ = 285 c.f.s.

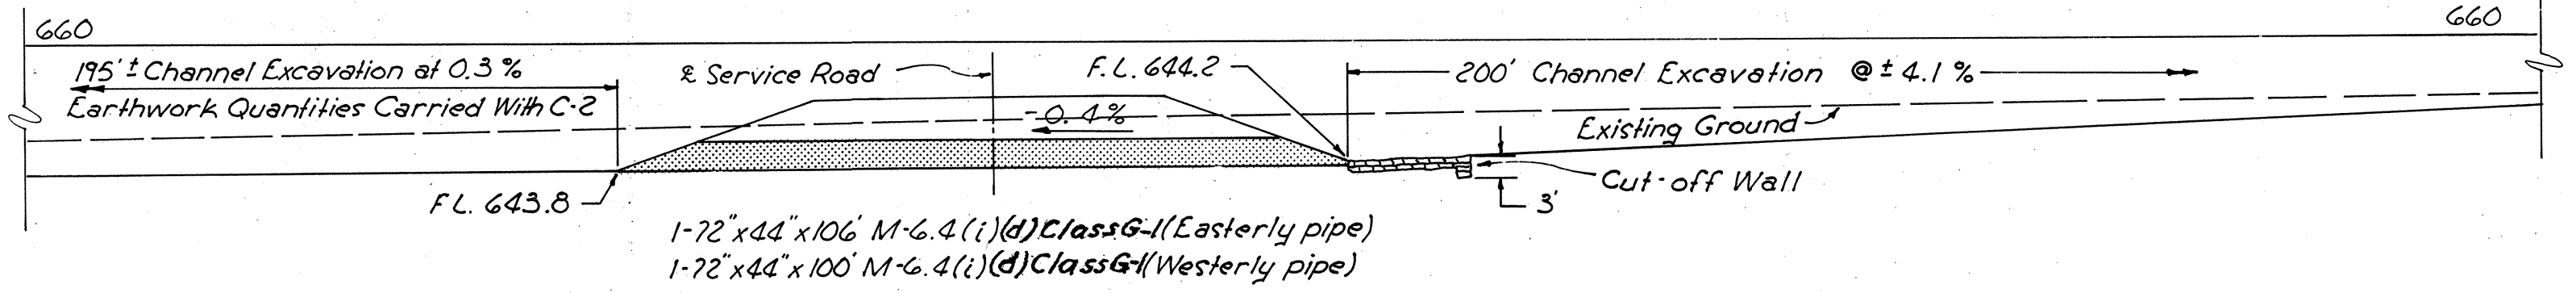

LONGITUDINAL SECTION

Scale: 1" = 20'

CULVERT DATA

TYPE: Pipe Culvert Class A-1
 SIZE: 72" x 44" and 72" x 44" x 100"
 WORK REQUIRED: Place two 72" x 44" Pipe Culverts as shown. Use no Headwalls. Miter both ends of both pipes to match finished side slopes and cut off ends of pipes as shown. Place Riprap at entrance as shown and sod around outlet of pipe as shown. Excavate 200' of channel to entrance as shown in plan and profile.
 STD. DRAWINGS: None






ESTIMATED QUANTITIES

E-3 Channel Excavation	400 Cu. Yds.
1-1 72" x 44" M-G.G. (d) Class G-1 Corrugated Metal Arch with Integral Base	206 Lin. Ft.
1-10 Riprap	105 Sq. Yds.
1-10 Sodding	15 Sq. Yds.

CULVERT C-2A





C-2A & C-3
CULVERT PLAN PROFILES
STA. 1+11.5 Q SER. ROAD
STA. 1391+00

BELMONT COUNTY
BEL-40-23.89

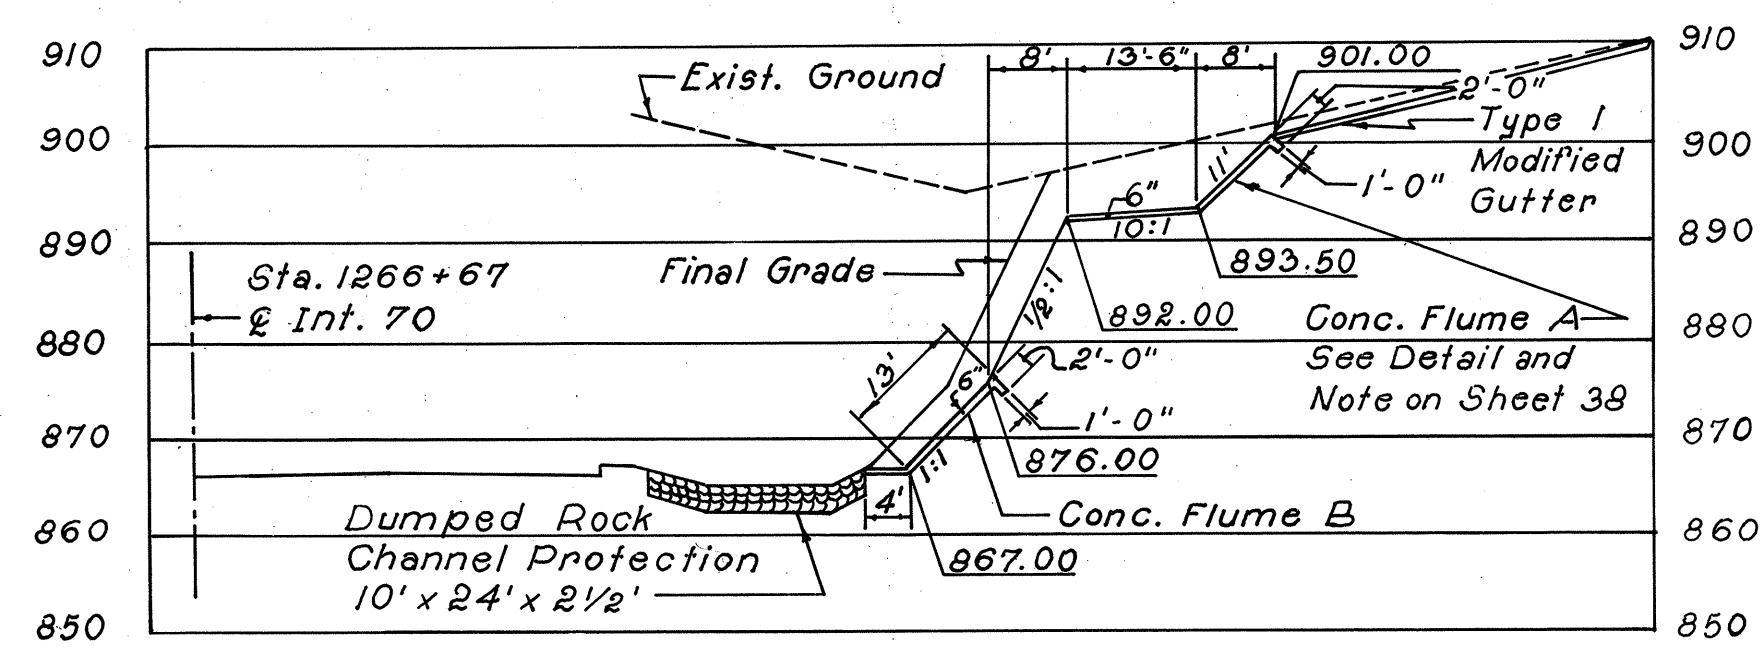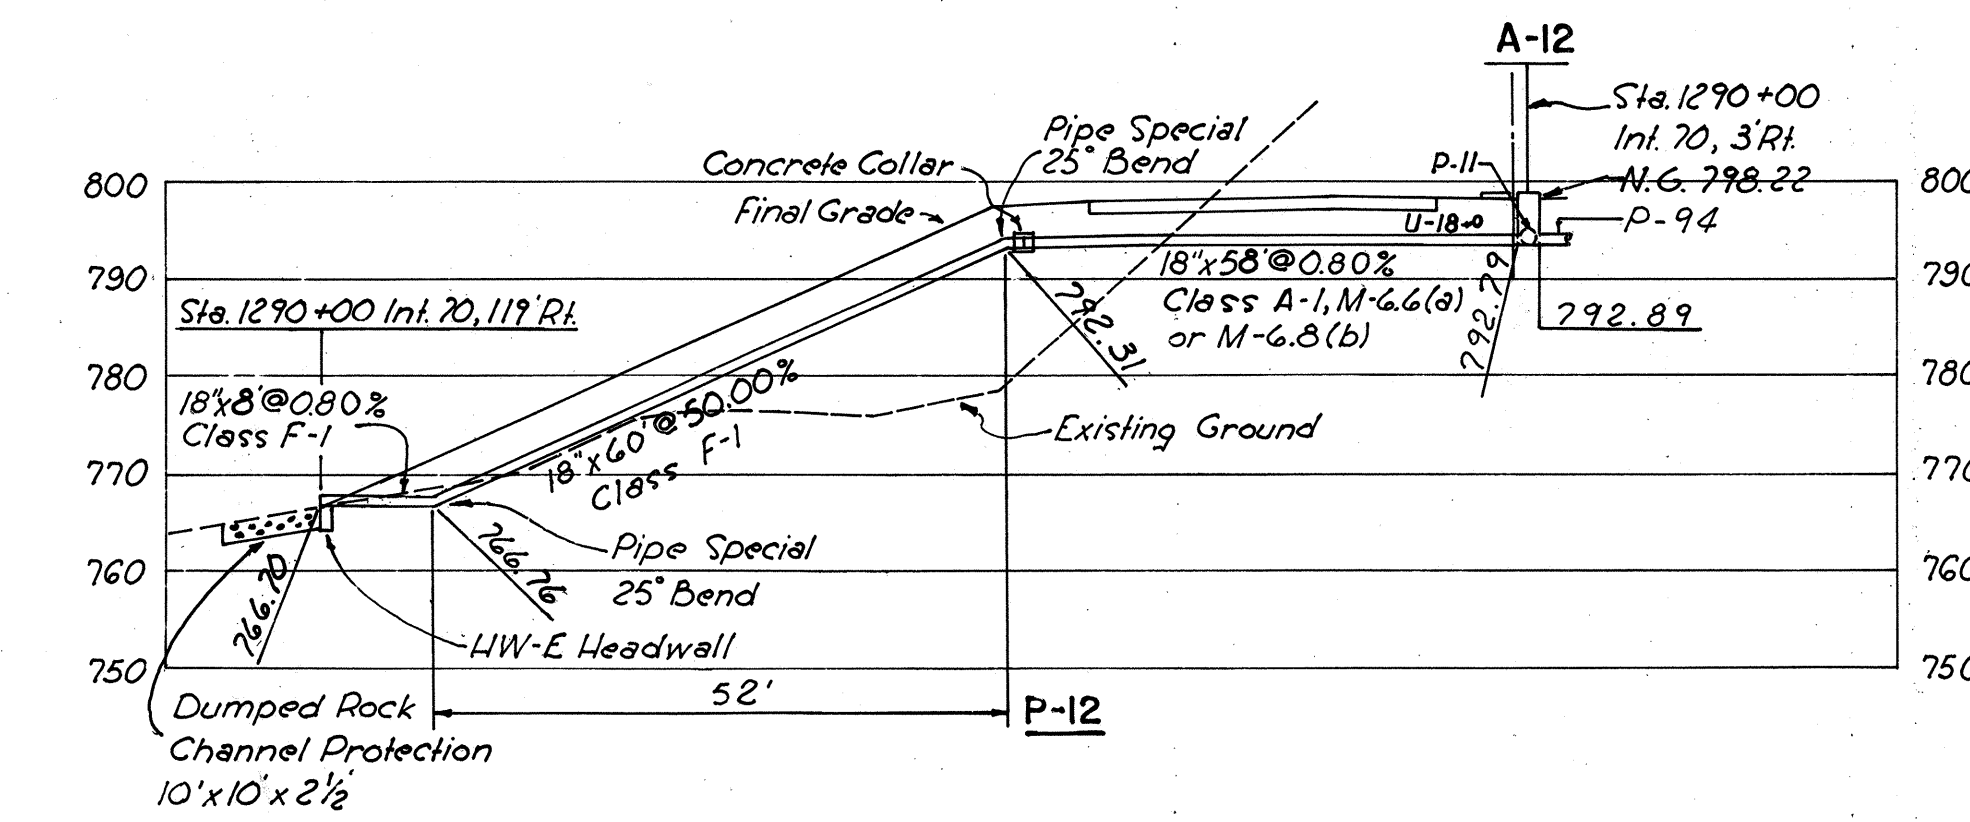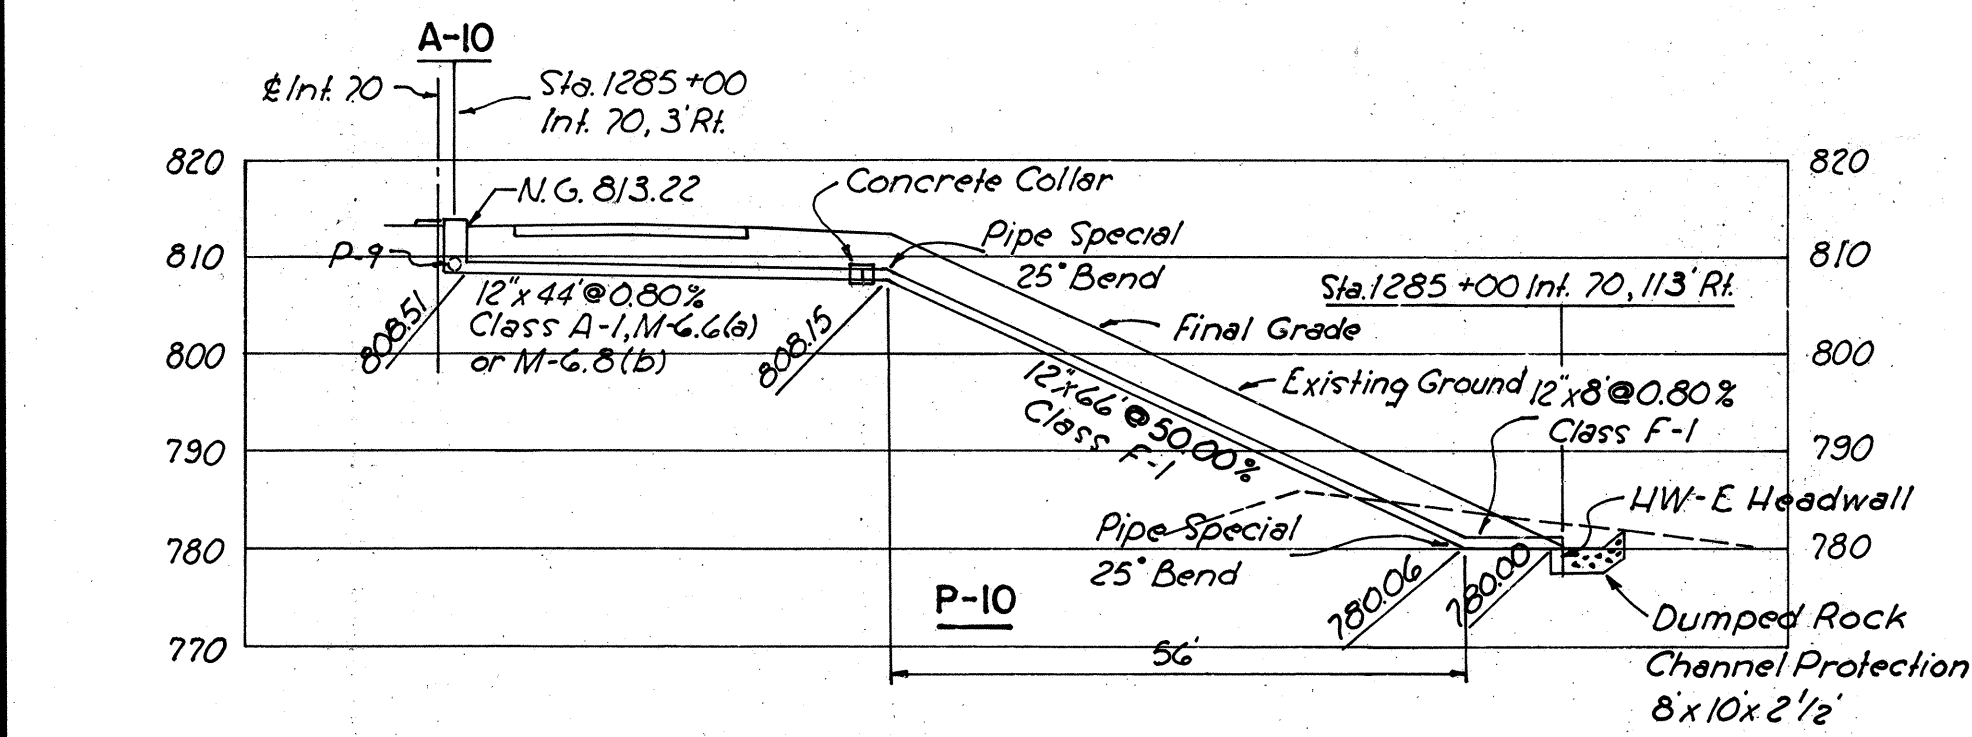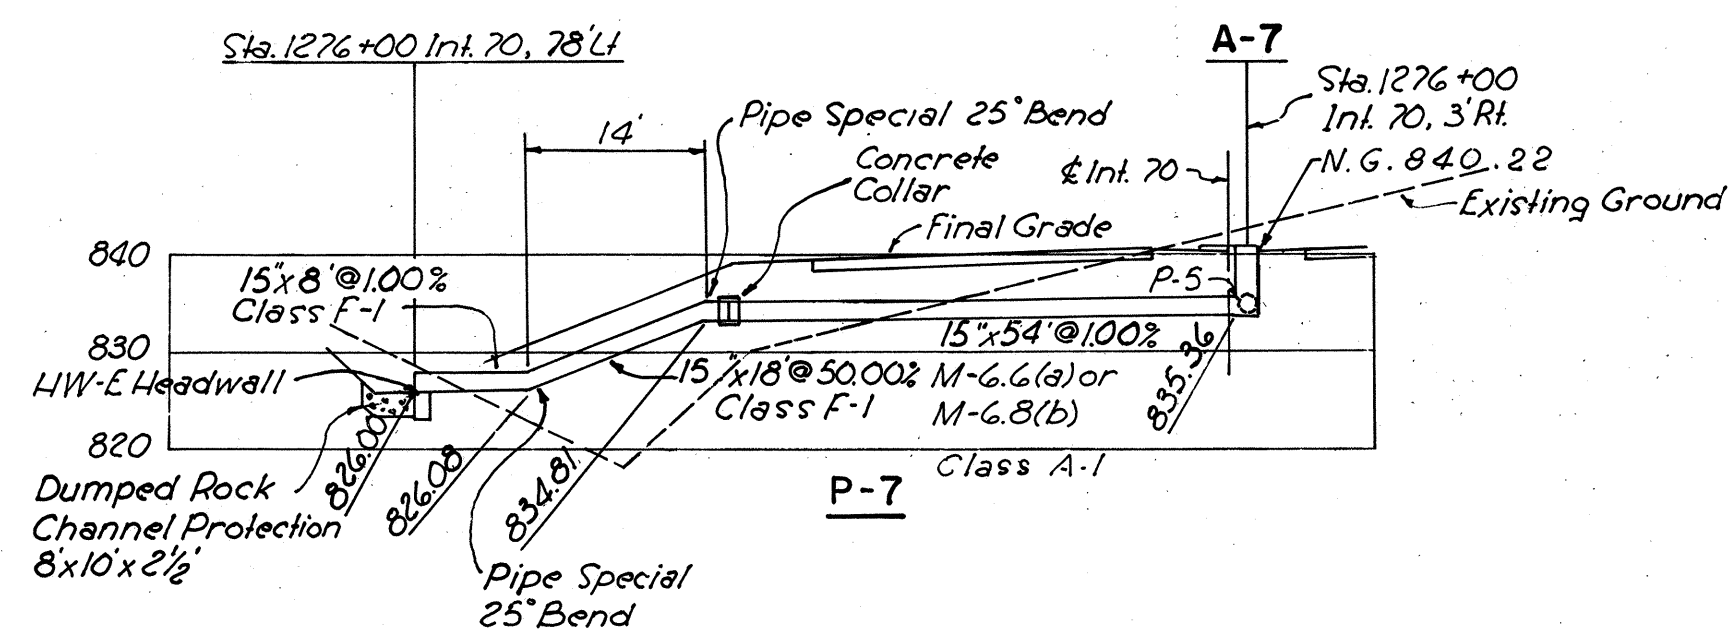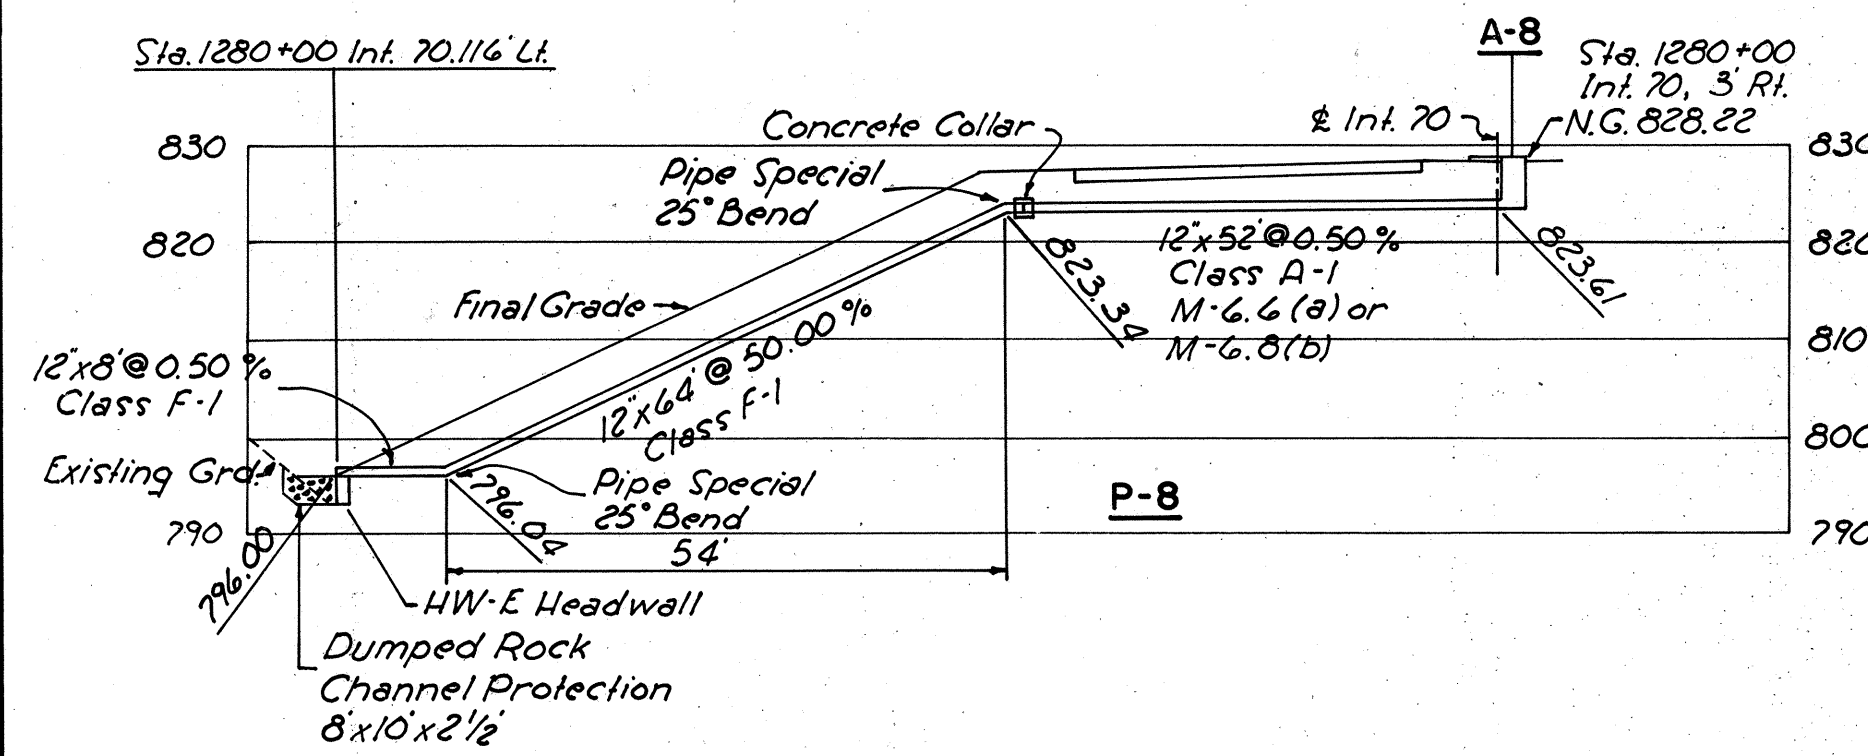







Note:
Transition Gutter to
Flume Section in 5'.

CONCRETE FLUME

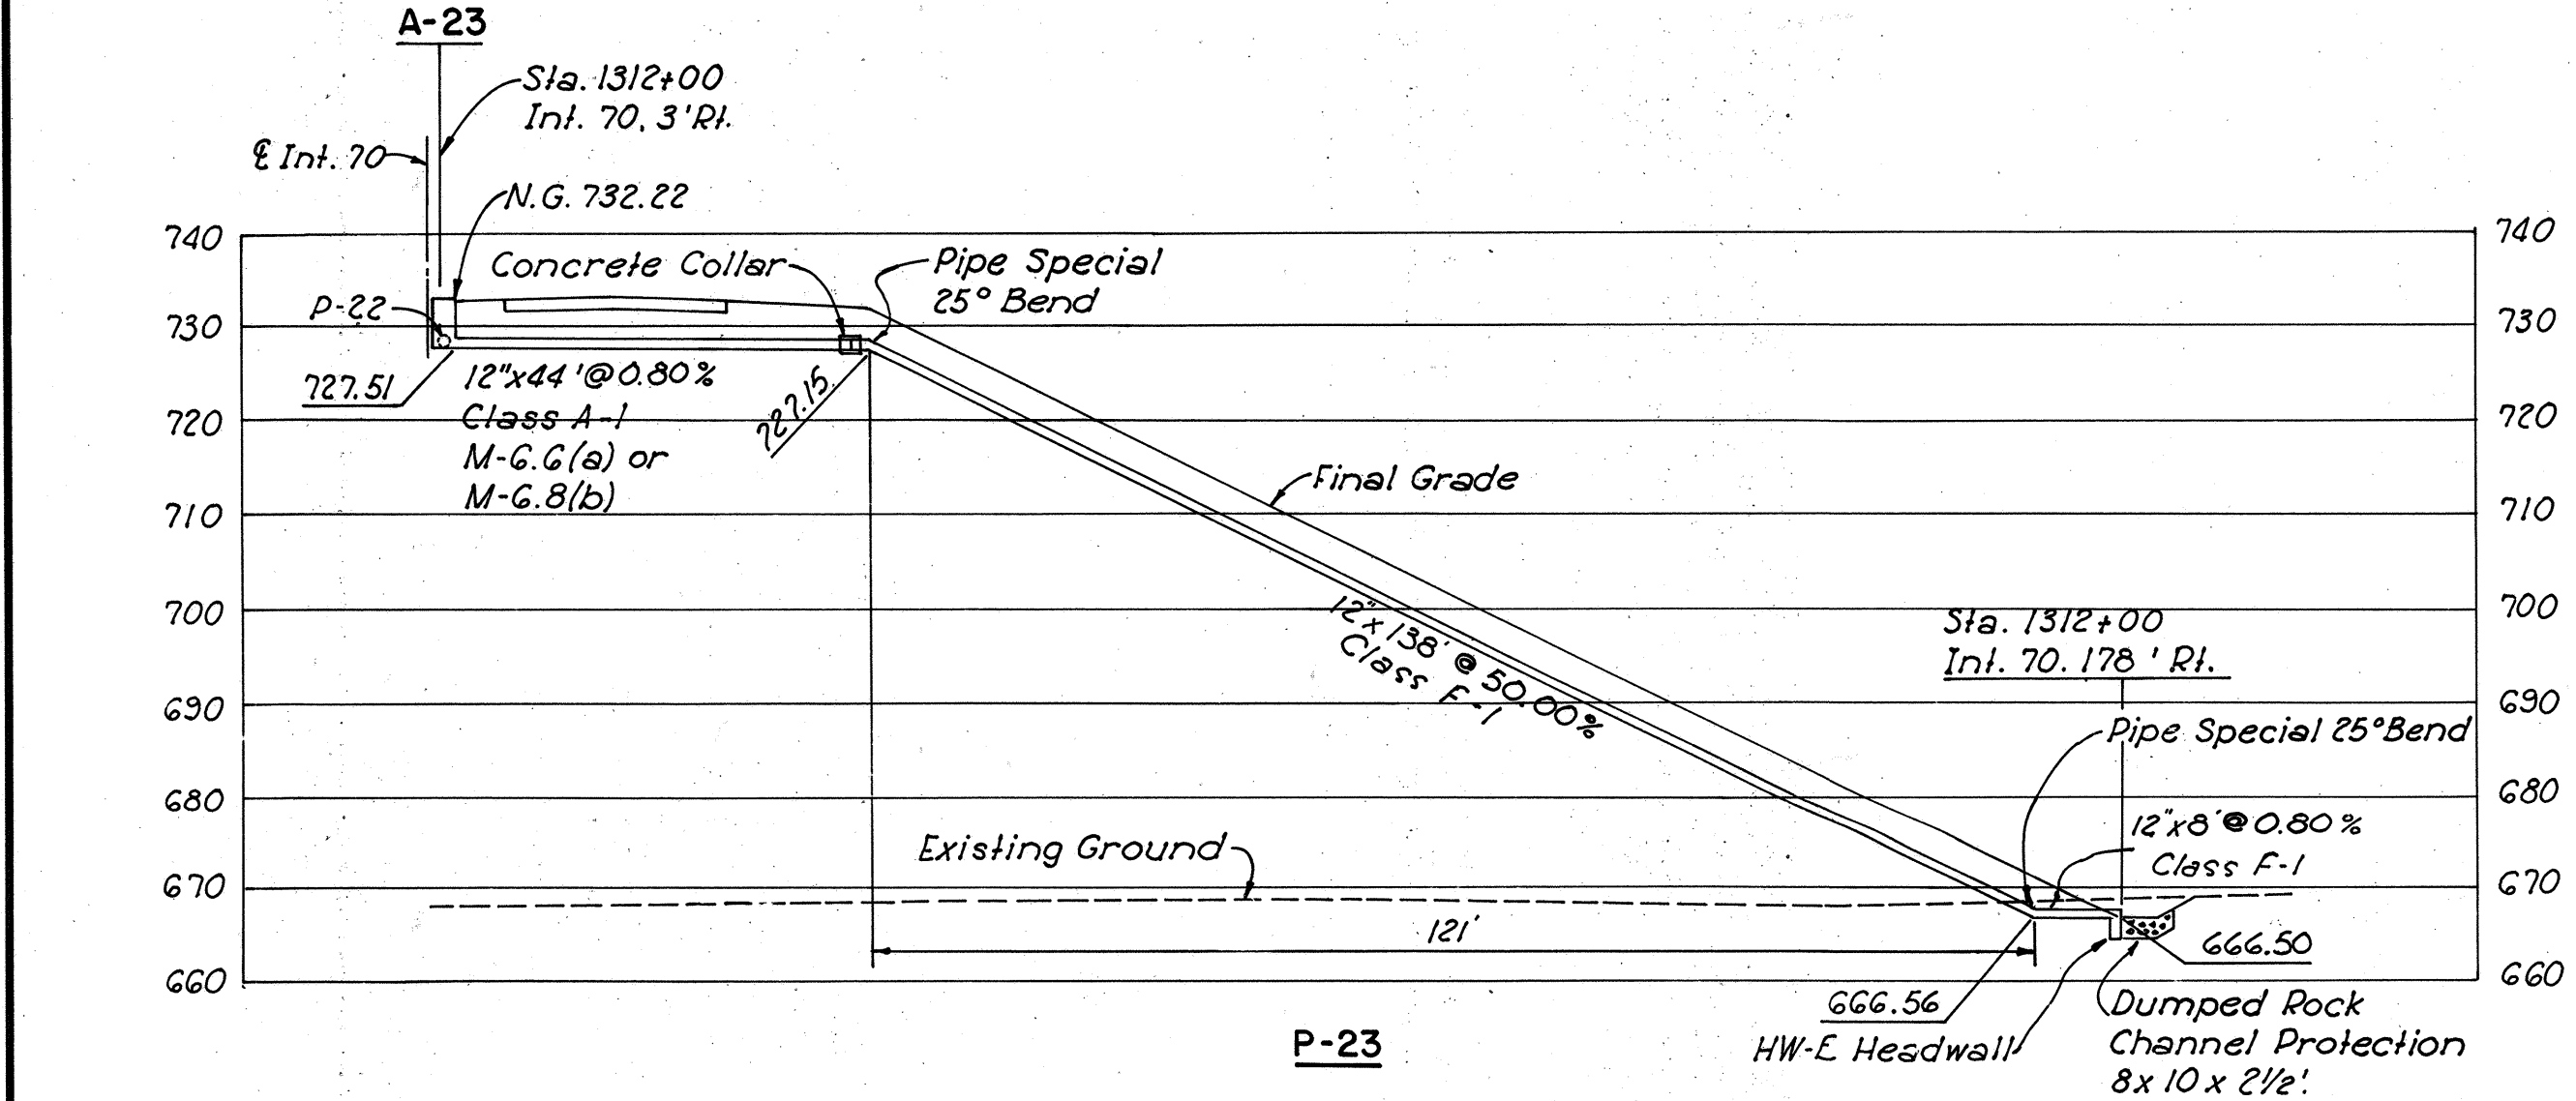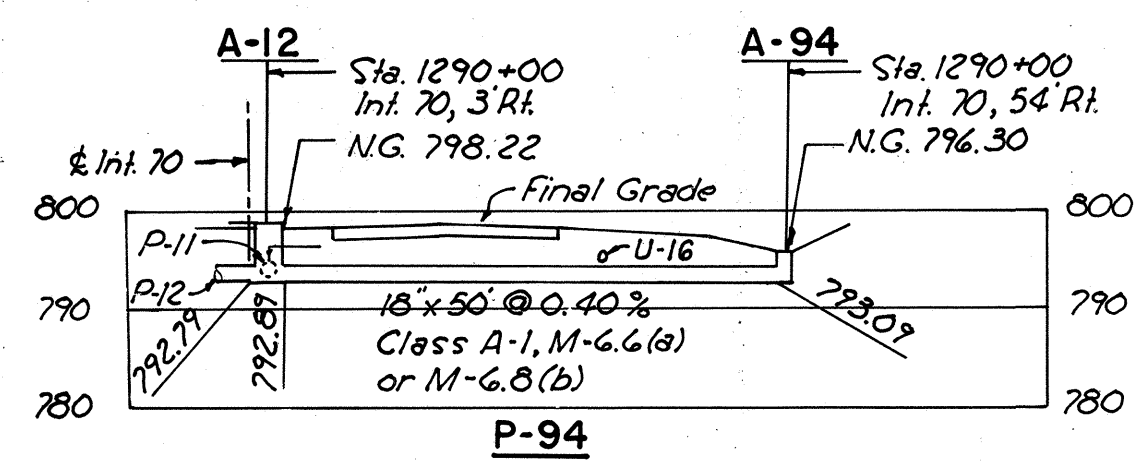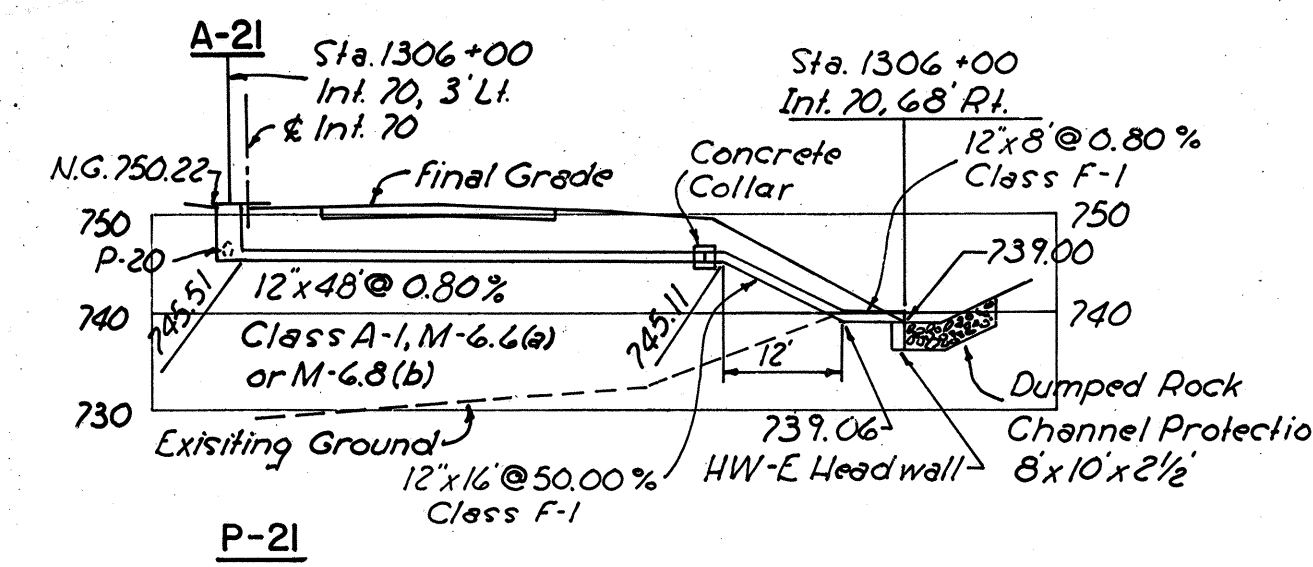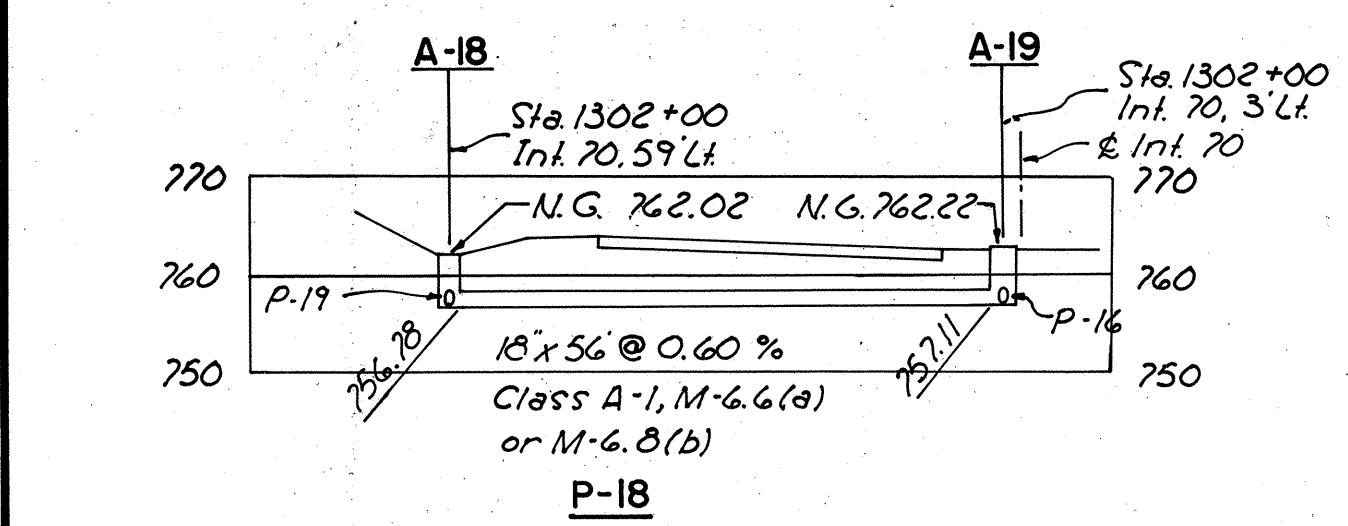












ESTIMATED QUANTITIES																	
Code	Location	Item No.	INLETS AND C.B.'S			PIPE							MISC.				
			2-10-A Pvd. Shldr. Inlet	No. 5 Catch Basin		12" Class A-1 M-6.6(a) or M-6.8(b)	15" Class A-1 M-6.6(a) or M-6.8(b)	18" Class A-1 M-6.6(a) or M-6.8(b)	12" Class F-1	15" Class F-1	18" Class F-1			L-10 Sodding	I-2 Masonry	I-5 Pipe Special	I-10 Dumped Rock Channel Protect.
			Each	Each		Lin.Ft.	Lin.Ft.	Lin.Ft.	Lin.Ft.	Lin.Ft.	Lin.Ft.			Sq. Yd.	Cu. Yd.	Each	Cu. Yd.
Canc. Flume	1266+67	Rt.	I-2														
P-7			I-1				54			26			13.8	5.40		22.2	
A-8	1280+00	3' Rt.	I-8	1										.26	2(15")	7.4	
P-8			I-1			52			72					.23	2(12")	7.4	
P-10			I-1			44			74					.23	2(12")	7.4	
P-12			I-1					58			68			.30	2(18")	9.3	
P-18			I-1					56									
P-21			I-1			48			24					.23	2(12")	7.4	
P-23			I-1			44			146					.23	2(12")	7.4	
A-94	1290+00	54' Rt.	I-8		1												
P-94			I-1					50									
	Total			1	1		188	54	164	316	26	68		13.8	6.88	8(12"), 2(18") 2(16")	68.5

BELMONT COUNTY
BEL-40-23.89

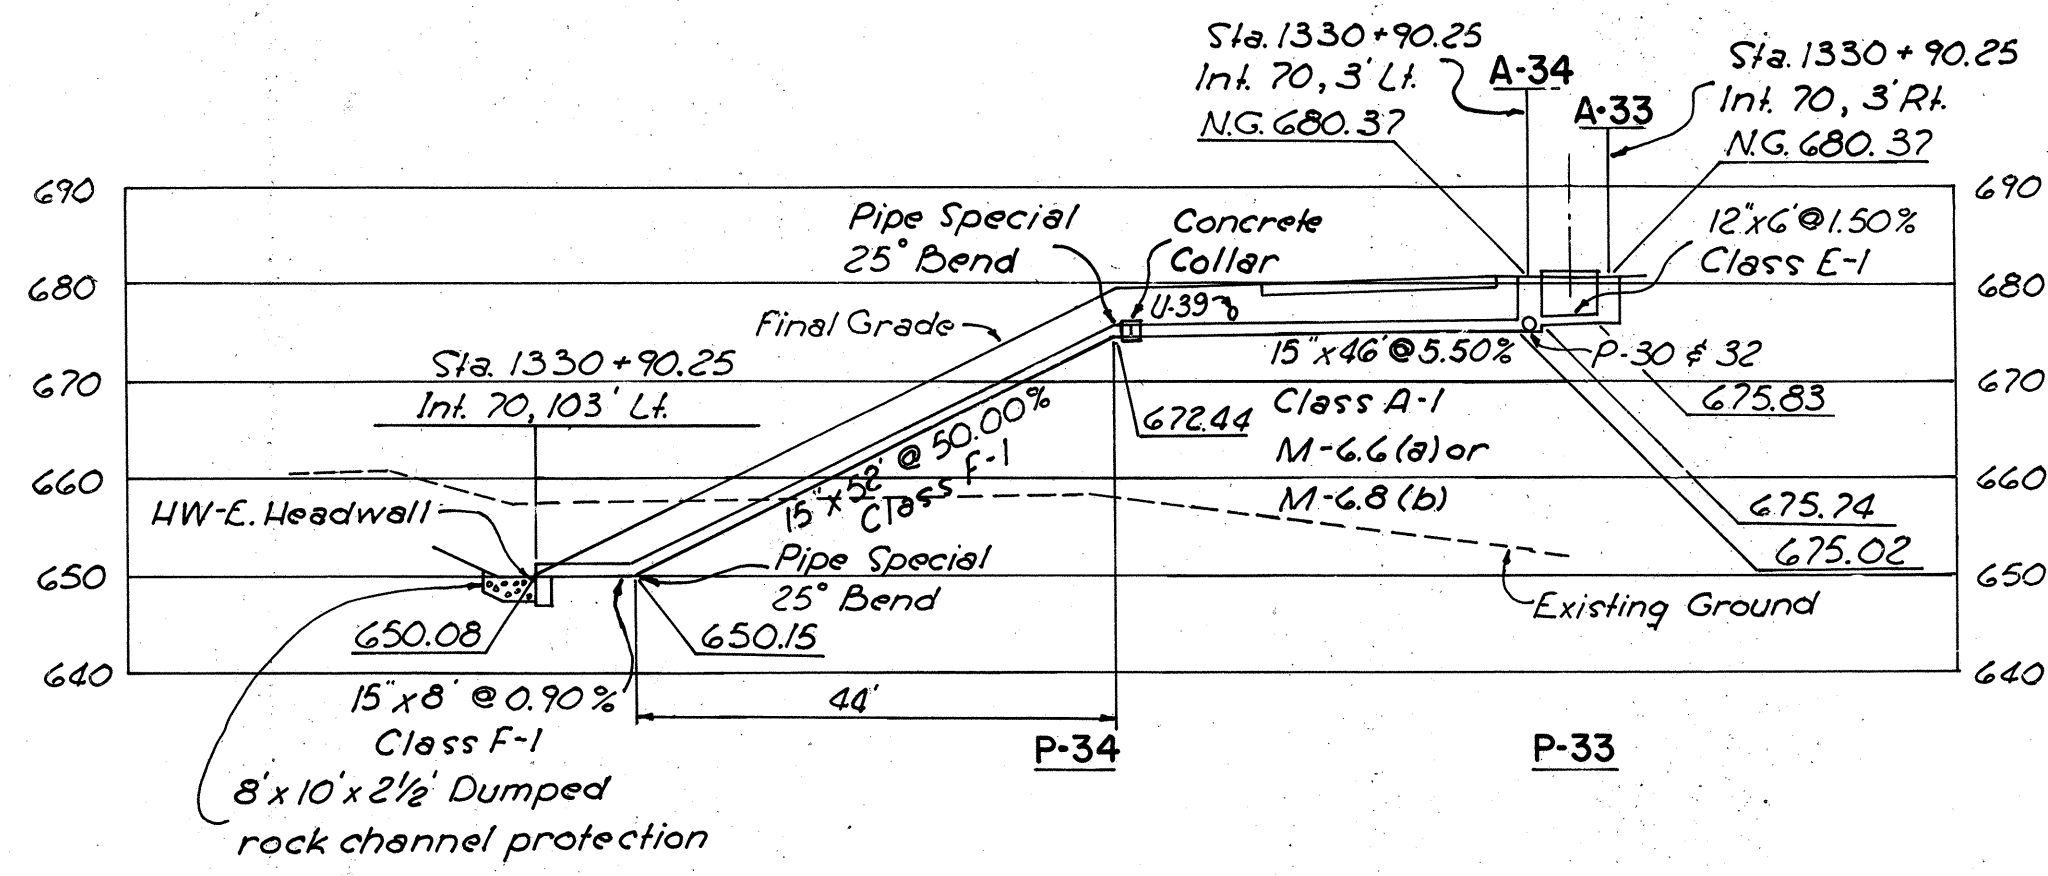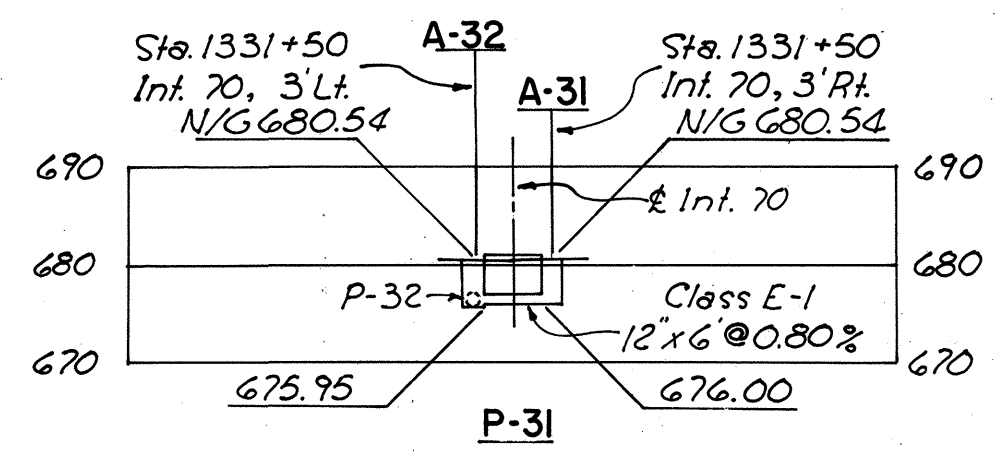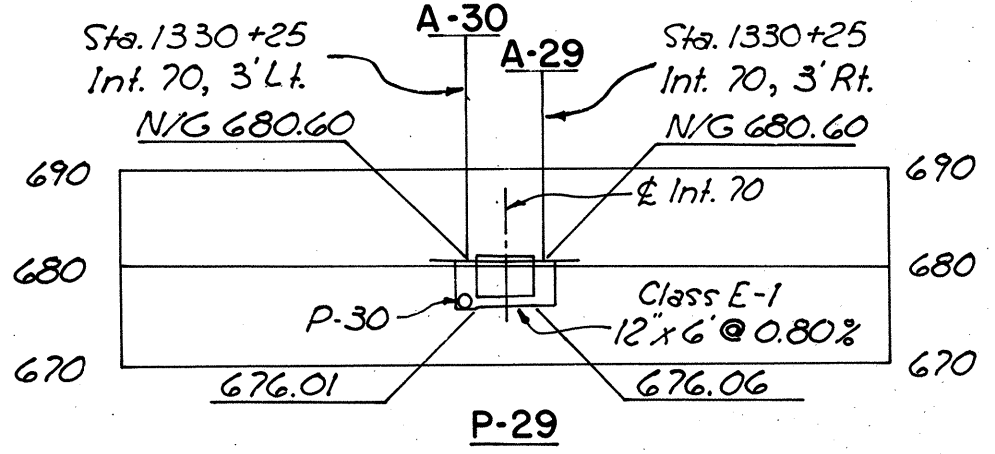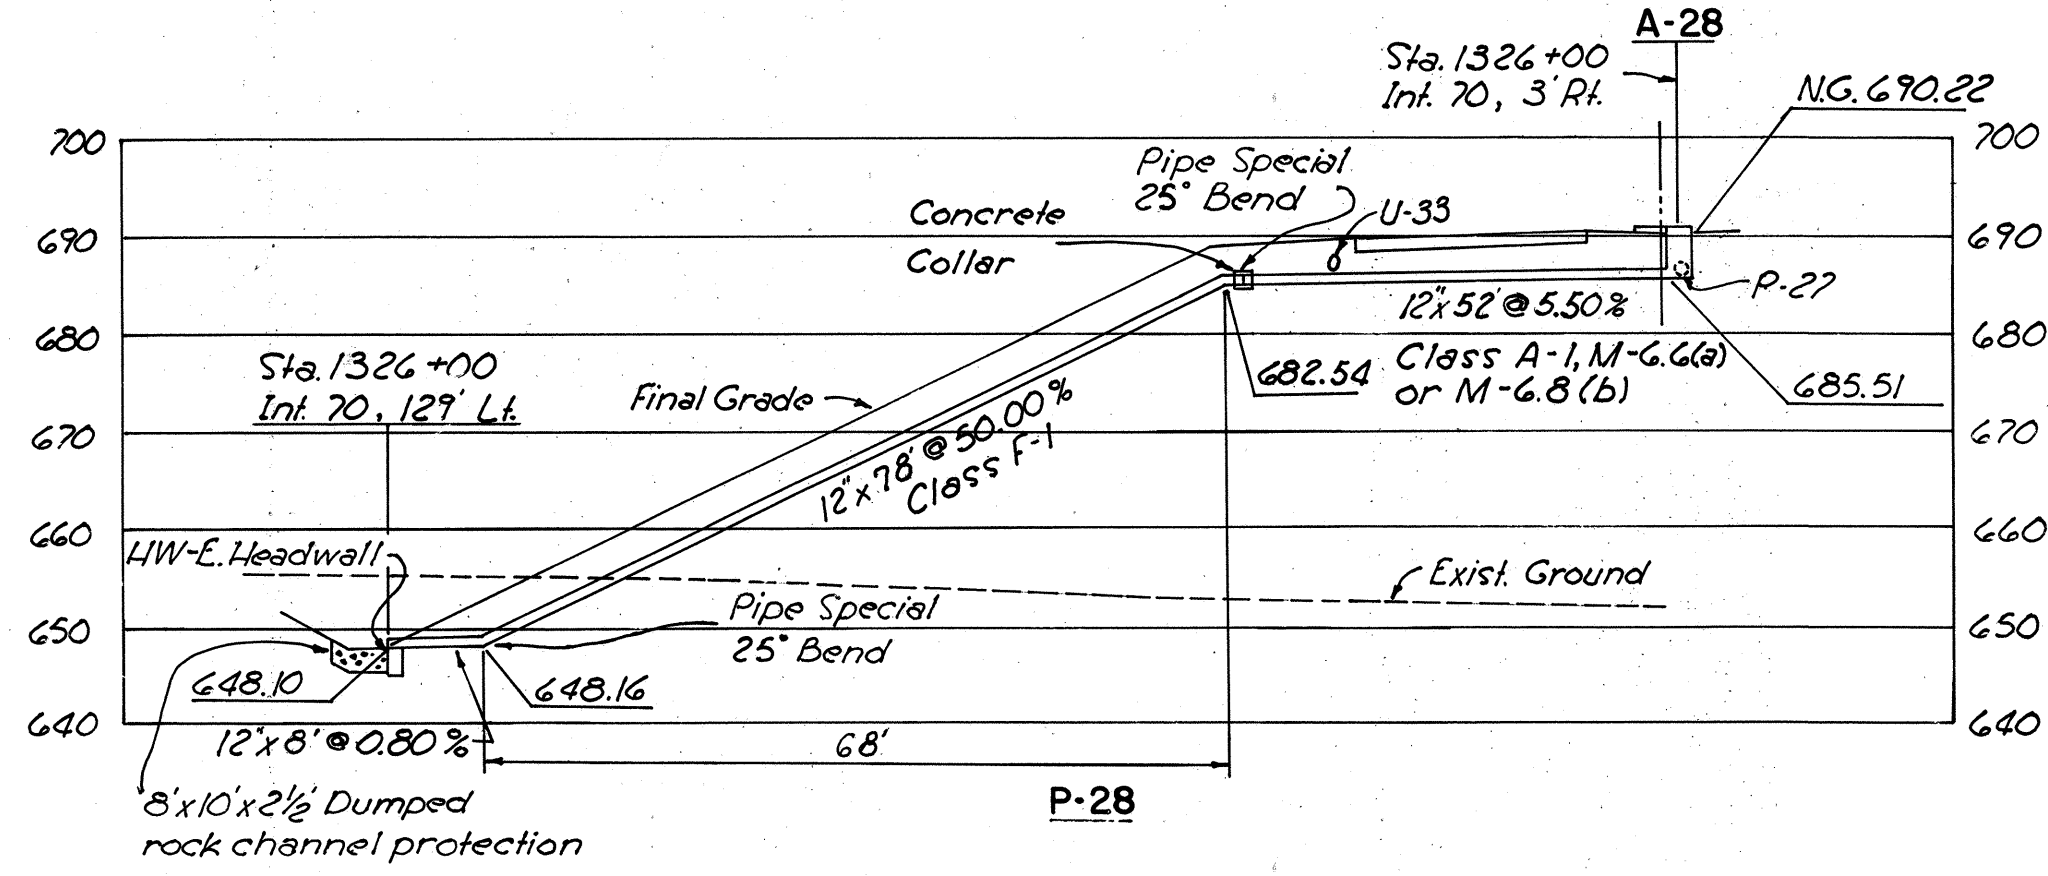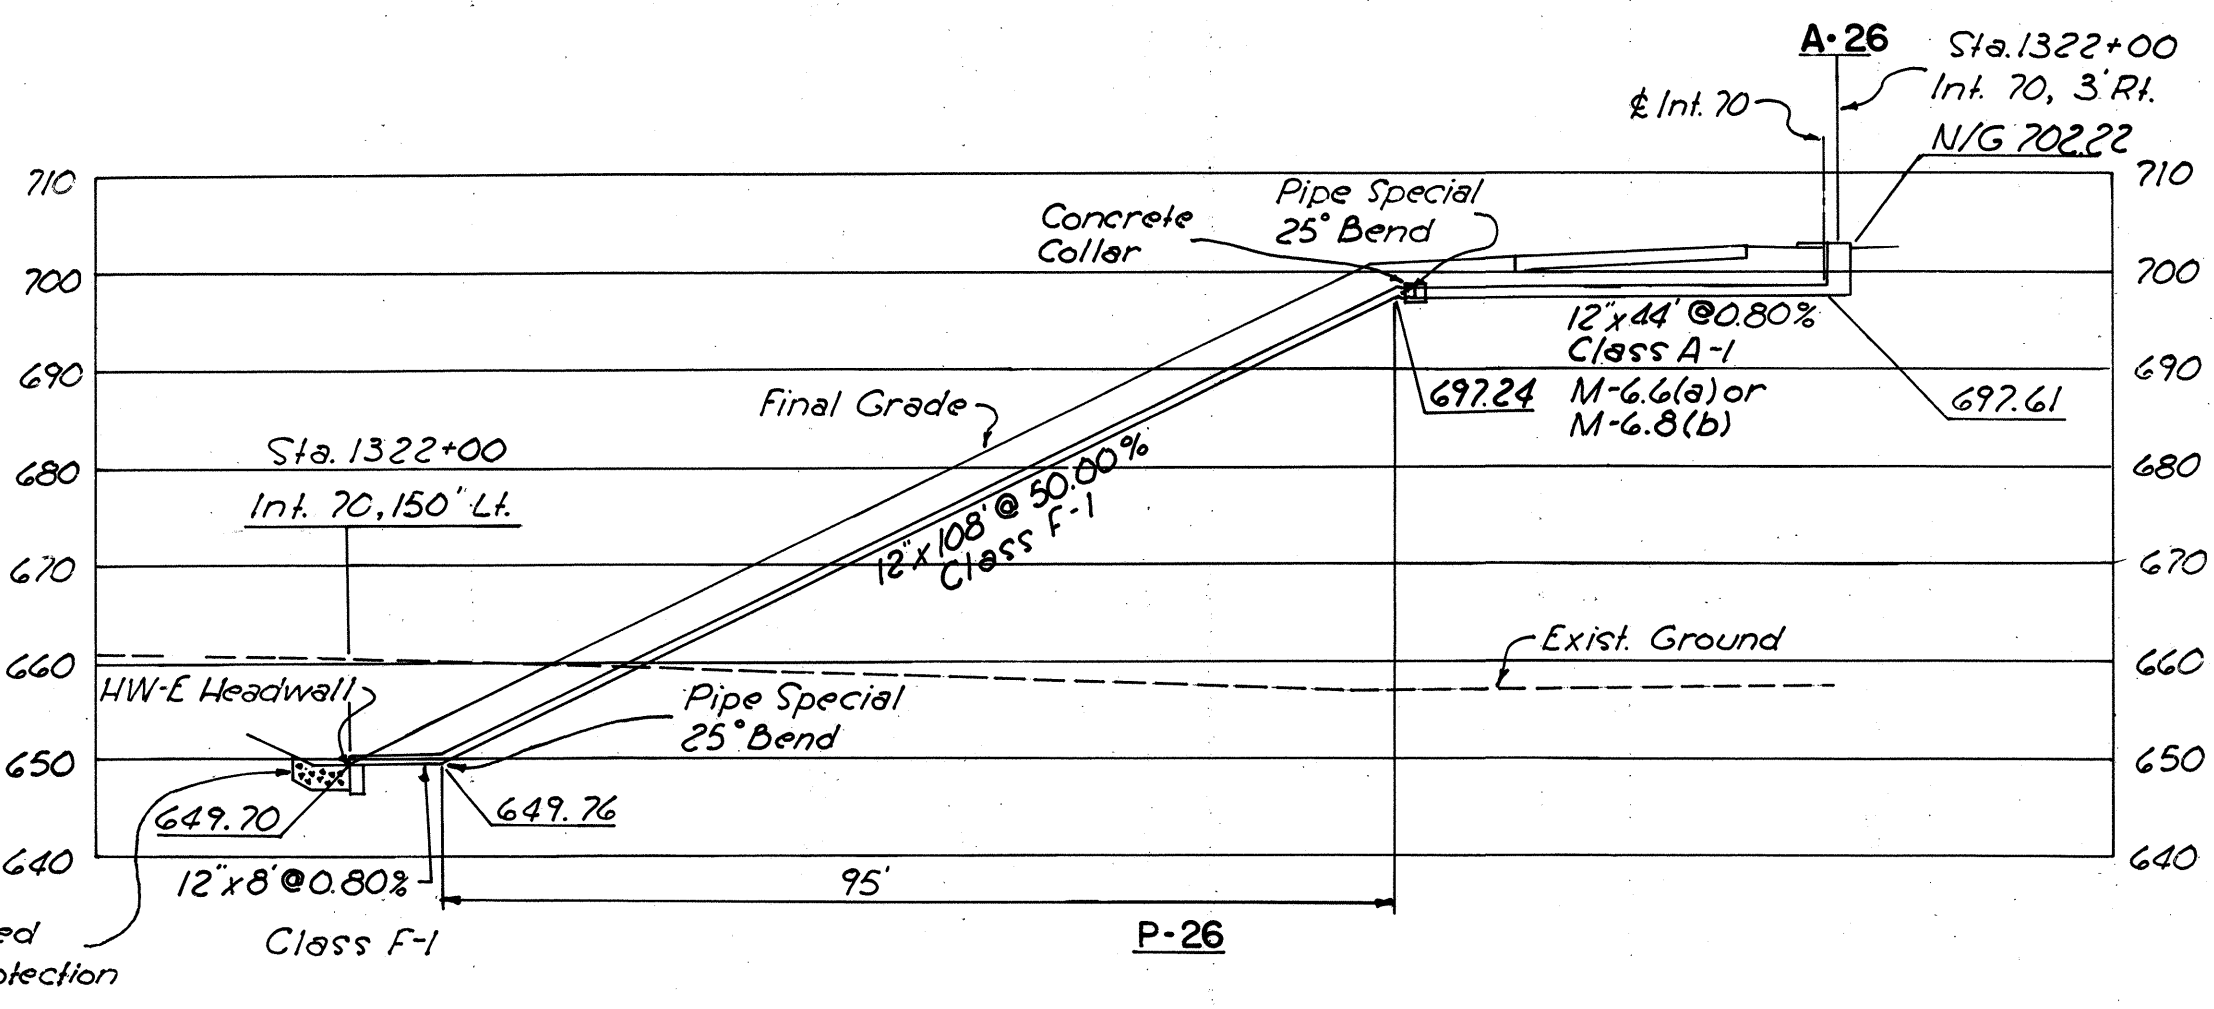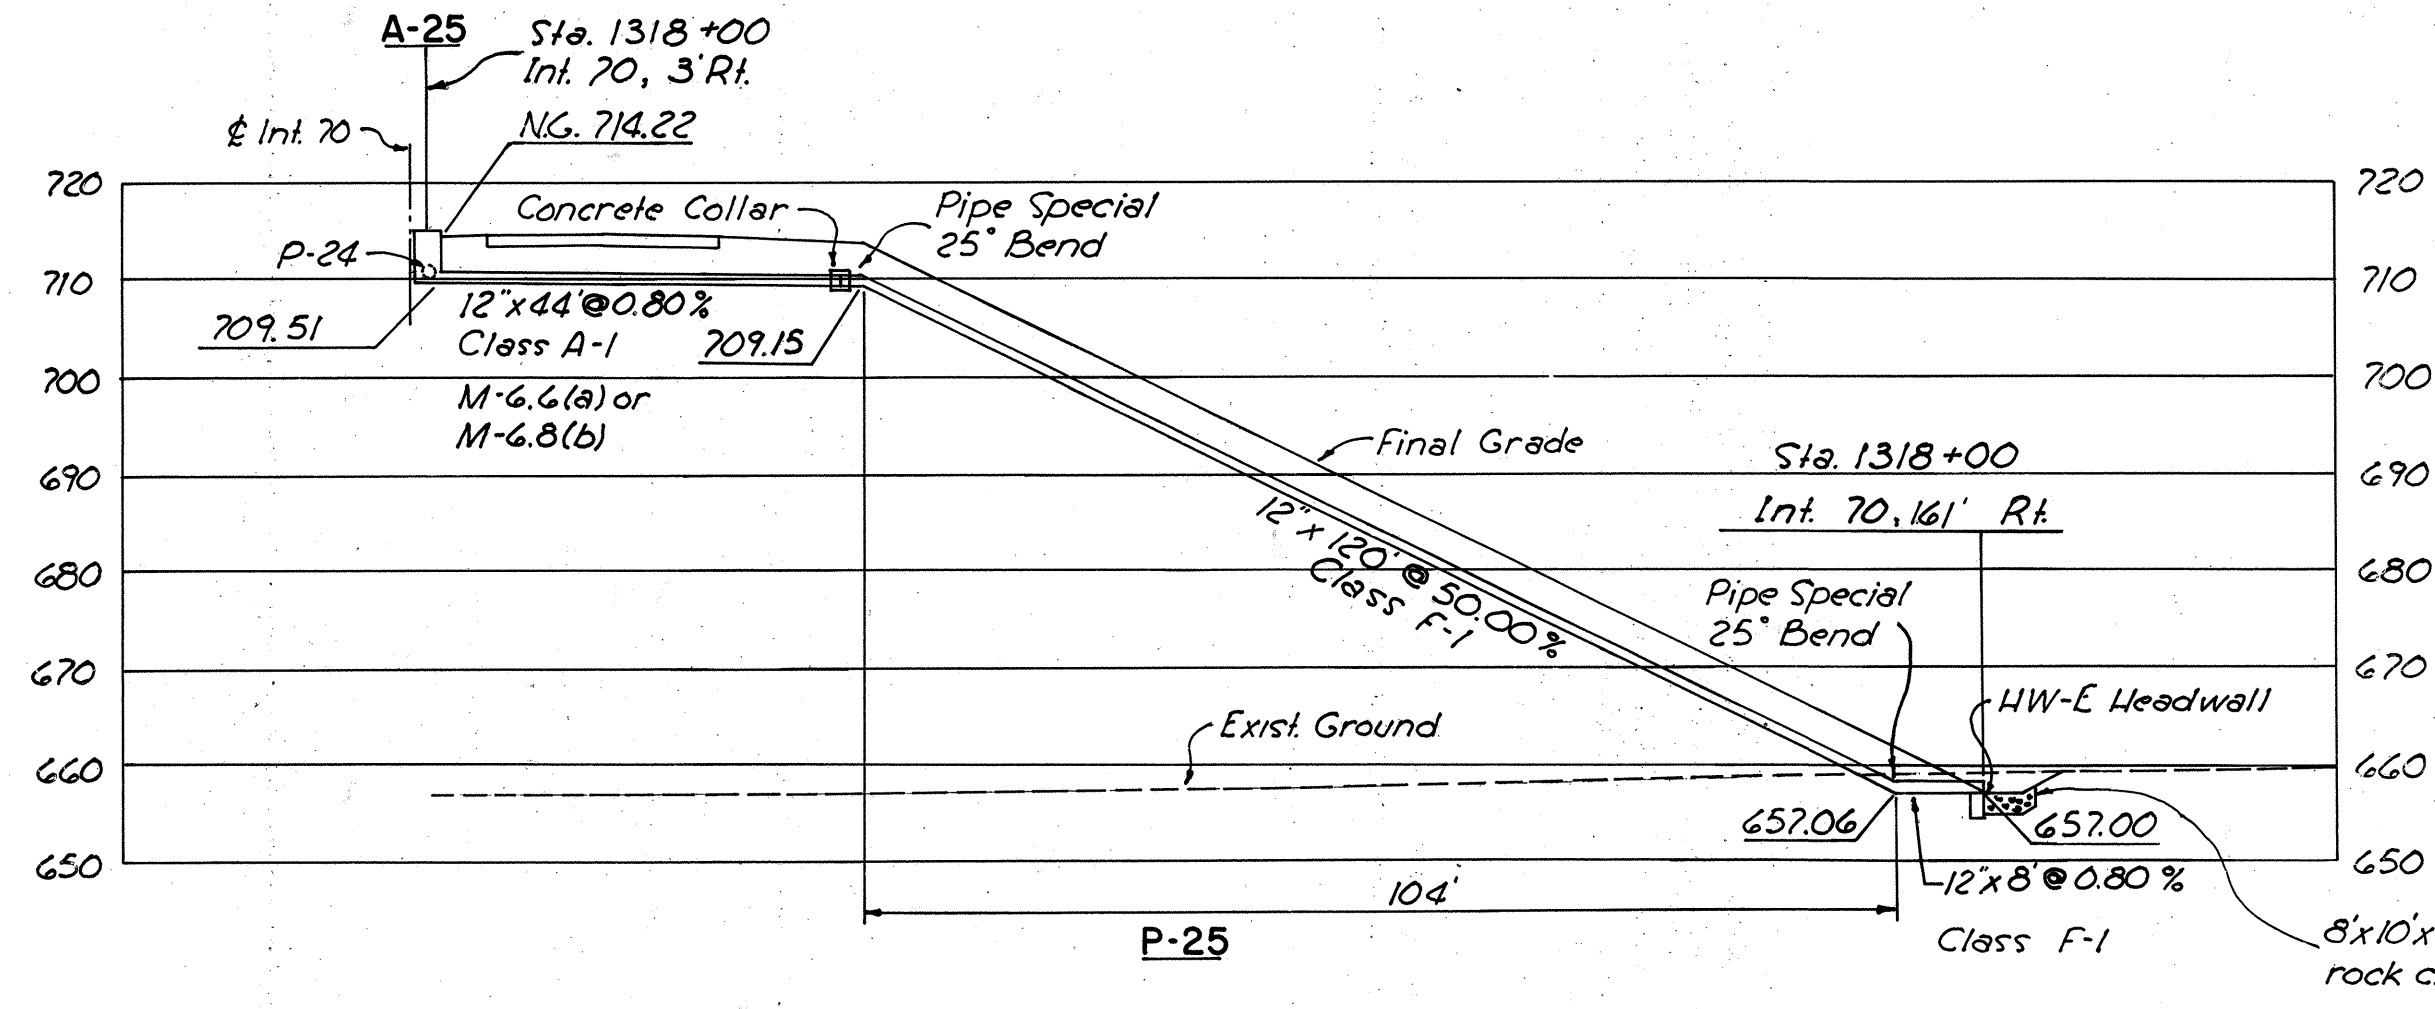

ESTIMATED QUANTITIES																
Code	Location	Item No.	INLETS AND CATCH BASINS				PIPE					MISCELLANEOUS				
			2-10-A Pvd. Shldr. Inlet	3-A Catch Basin	3 Catch Basin		12" Class A-1 M-6.6(a) or M-6.8(b)	12" Class E-1	12" Class F-1	15" Class A-1 M-6.6(a) or M-6.8(b)	15" Class F-1		I-2 Masonry	I-5 Pipe Special	I-10 Dumped Rock Channel Protect.	
			Each	Each	Each		Lin.Ft.	Lin.Ft.	Lin.Ft.	Lin.Ft.	Lin.Ft.		Cu.Yd.	Each	Cu.Yd.	
P-25		I-1					44		128				.23	2(12")	7.4	
A-26	1322+00	3' Rt.	I-8	1												
P-26		I-1					44		116				.23	2(12")	7.4	
P-28		I-1					52		86				.23	2(12")	7.4	
A-29	1330+25	3' Rt.	I-8		1											
P-29		I-1						6								
A-31	1331+50	3' Rt.	I-8		1											
P-31		I-1						6								
A-33	1330+90.25	3' Rt.	I-8			1										
P-33		I-1						6								
P-34		I-1								46	60		.26	2(15")	7.4	
	Total			1	2	1		140	18	330	46	60		.95	6(12"); 2(15")	29.6








BELMONT COUNTY
BEL-40-23.89

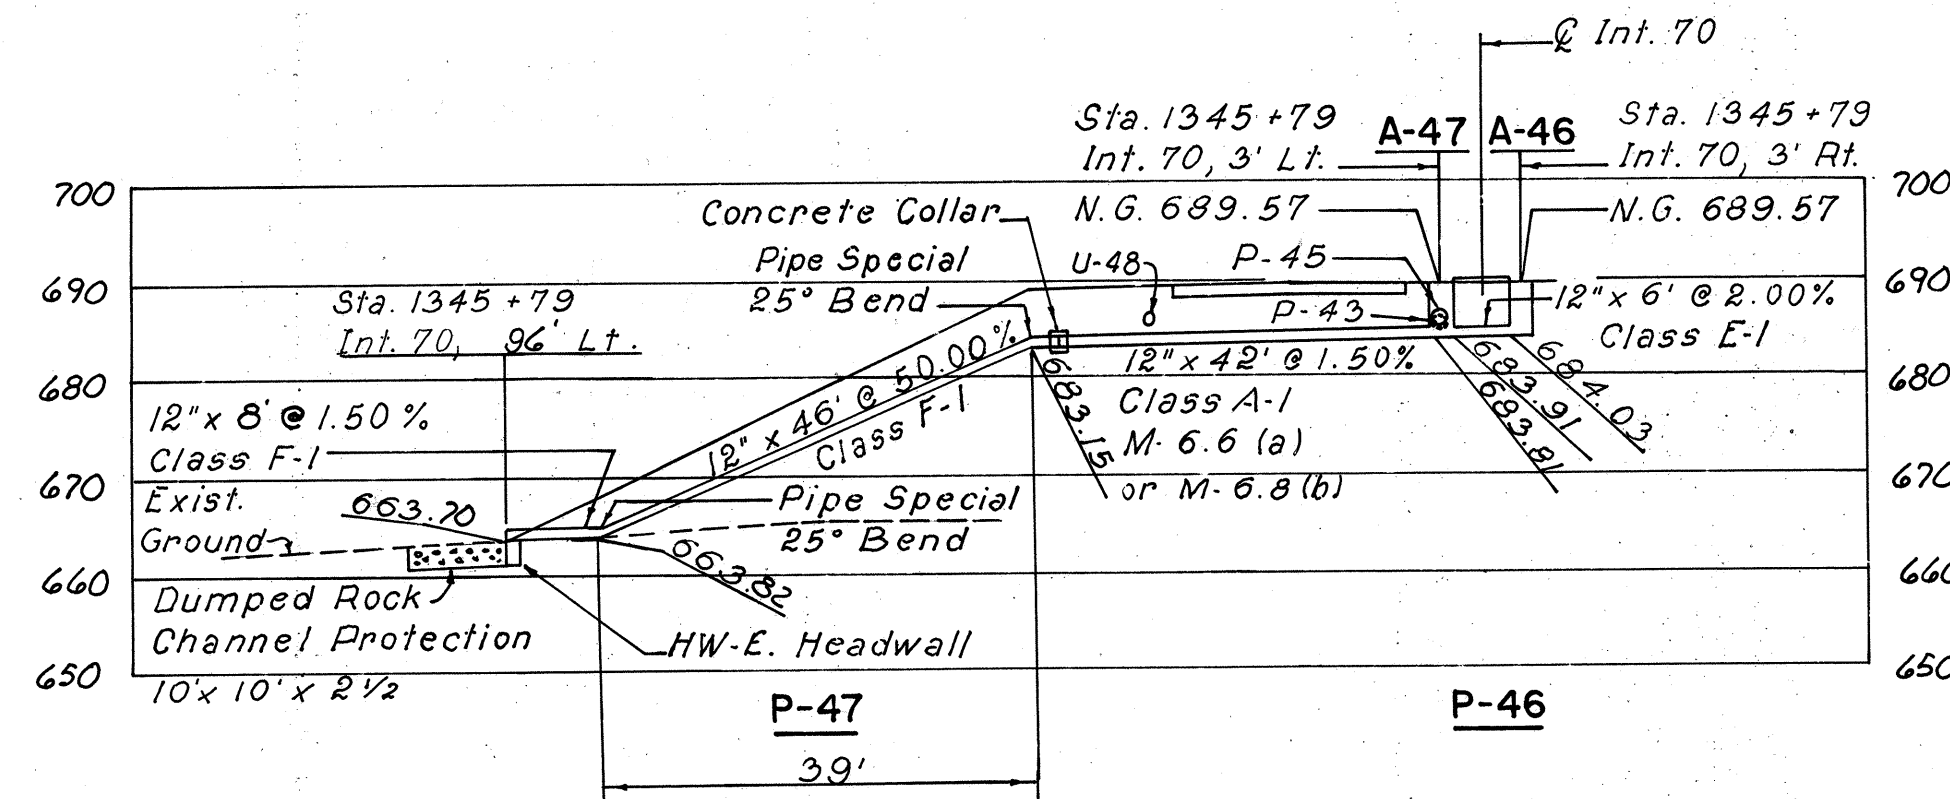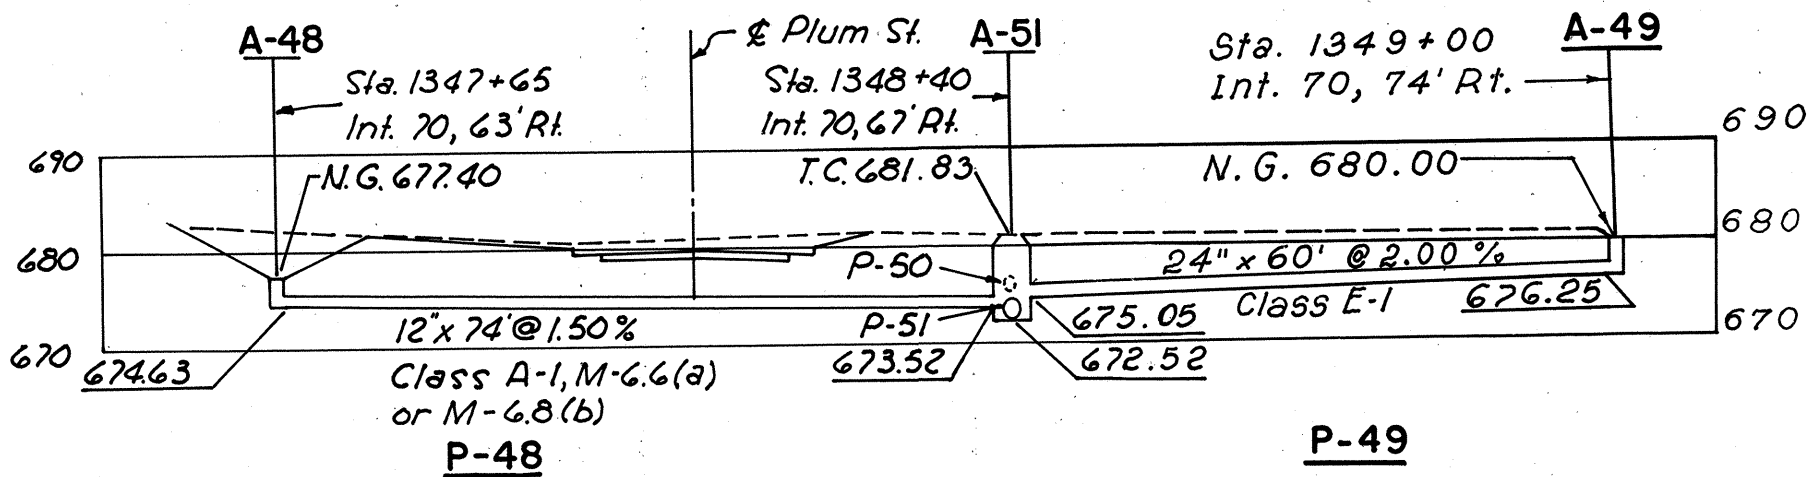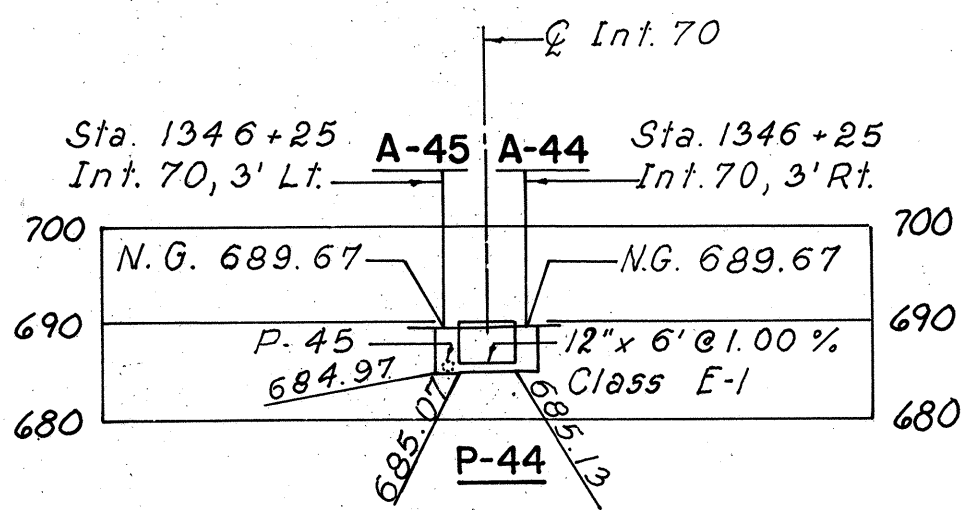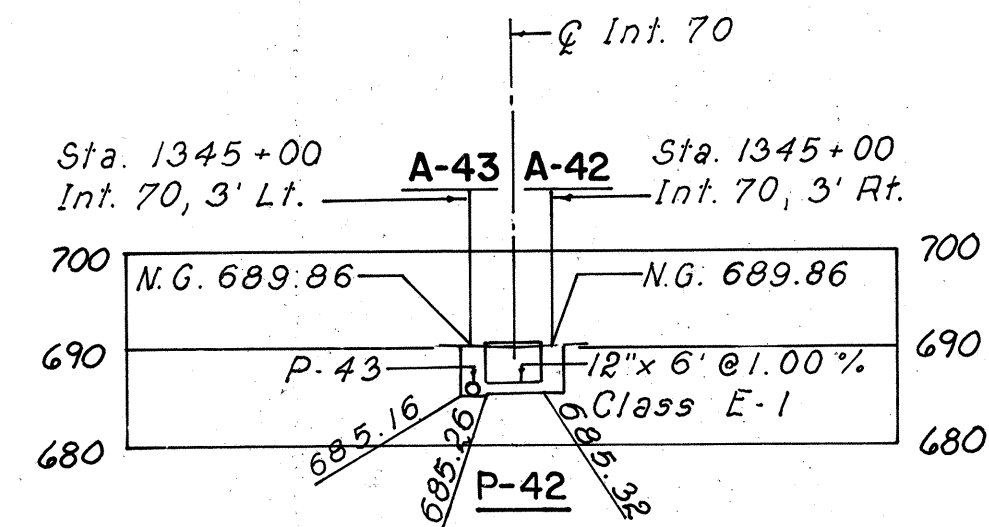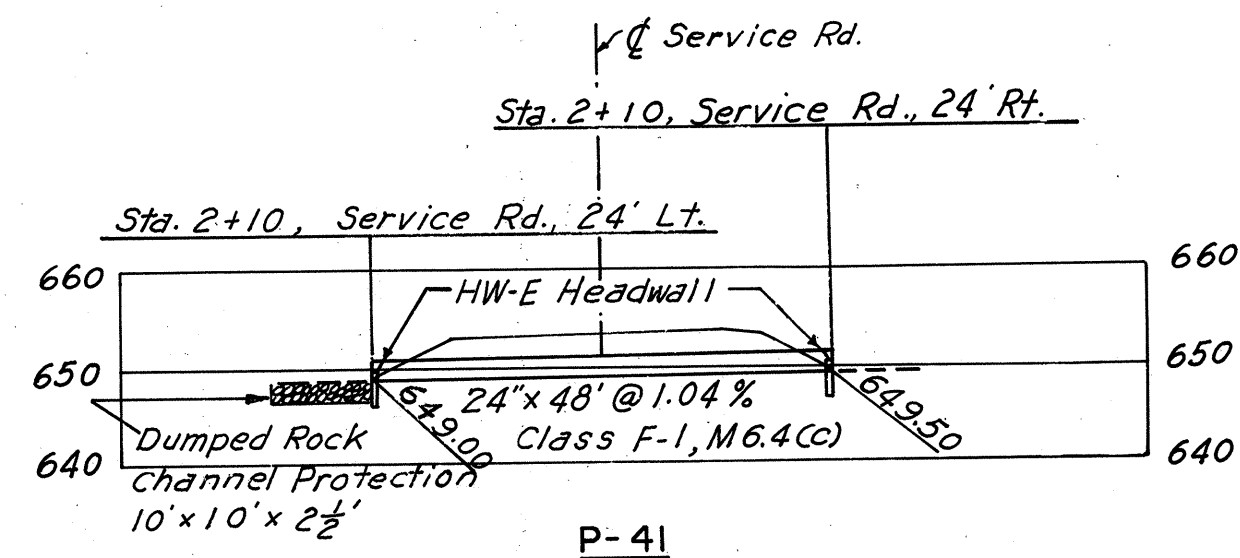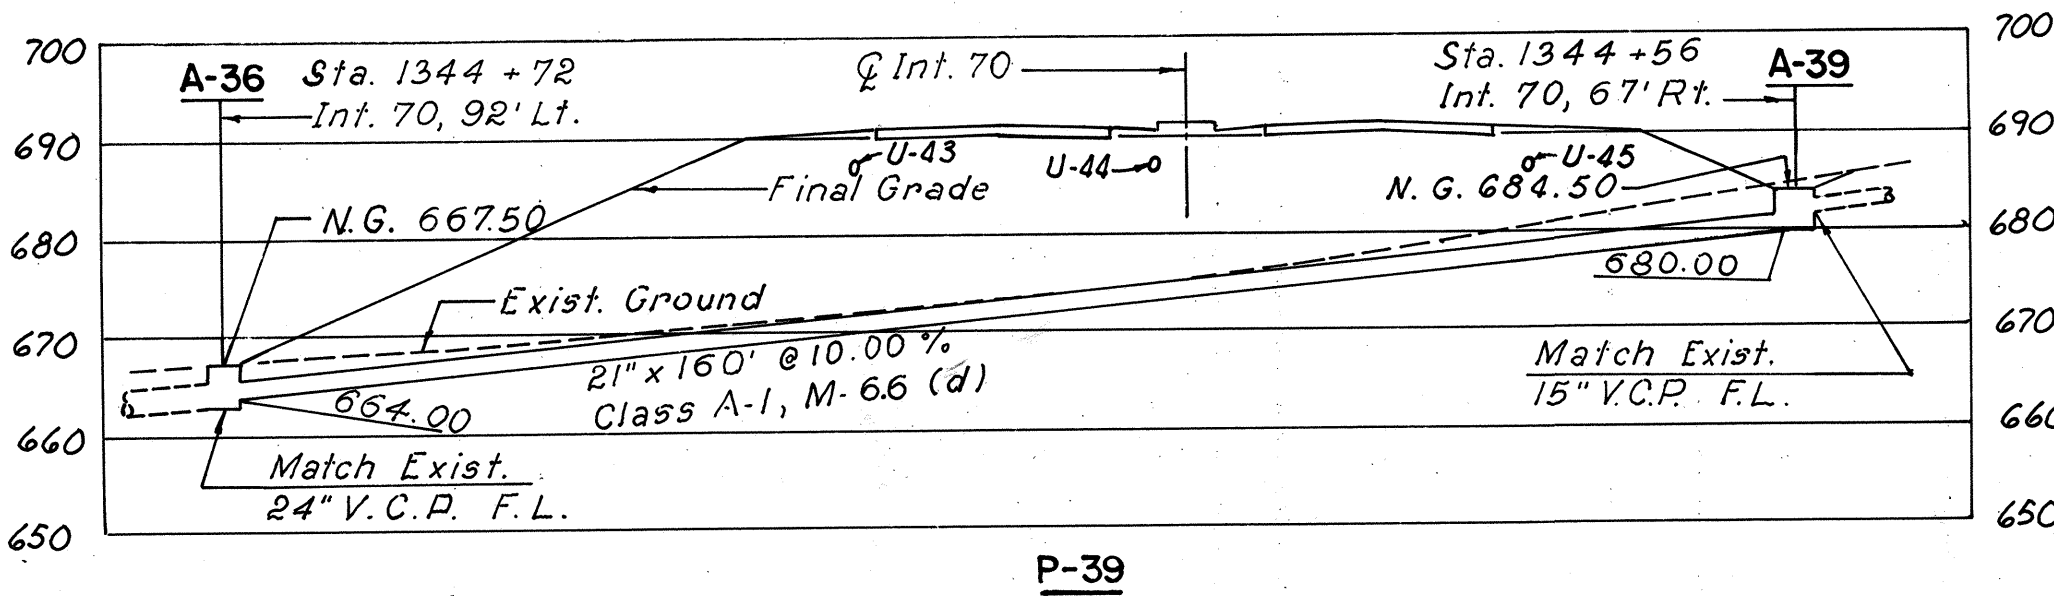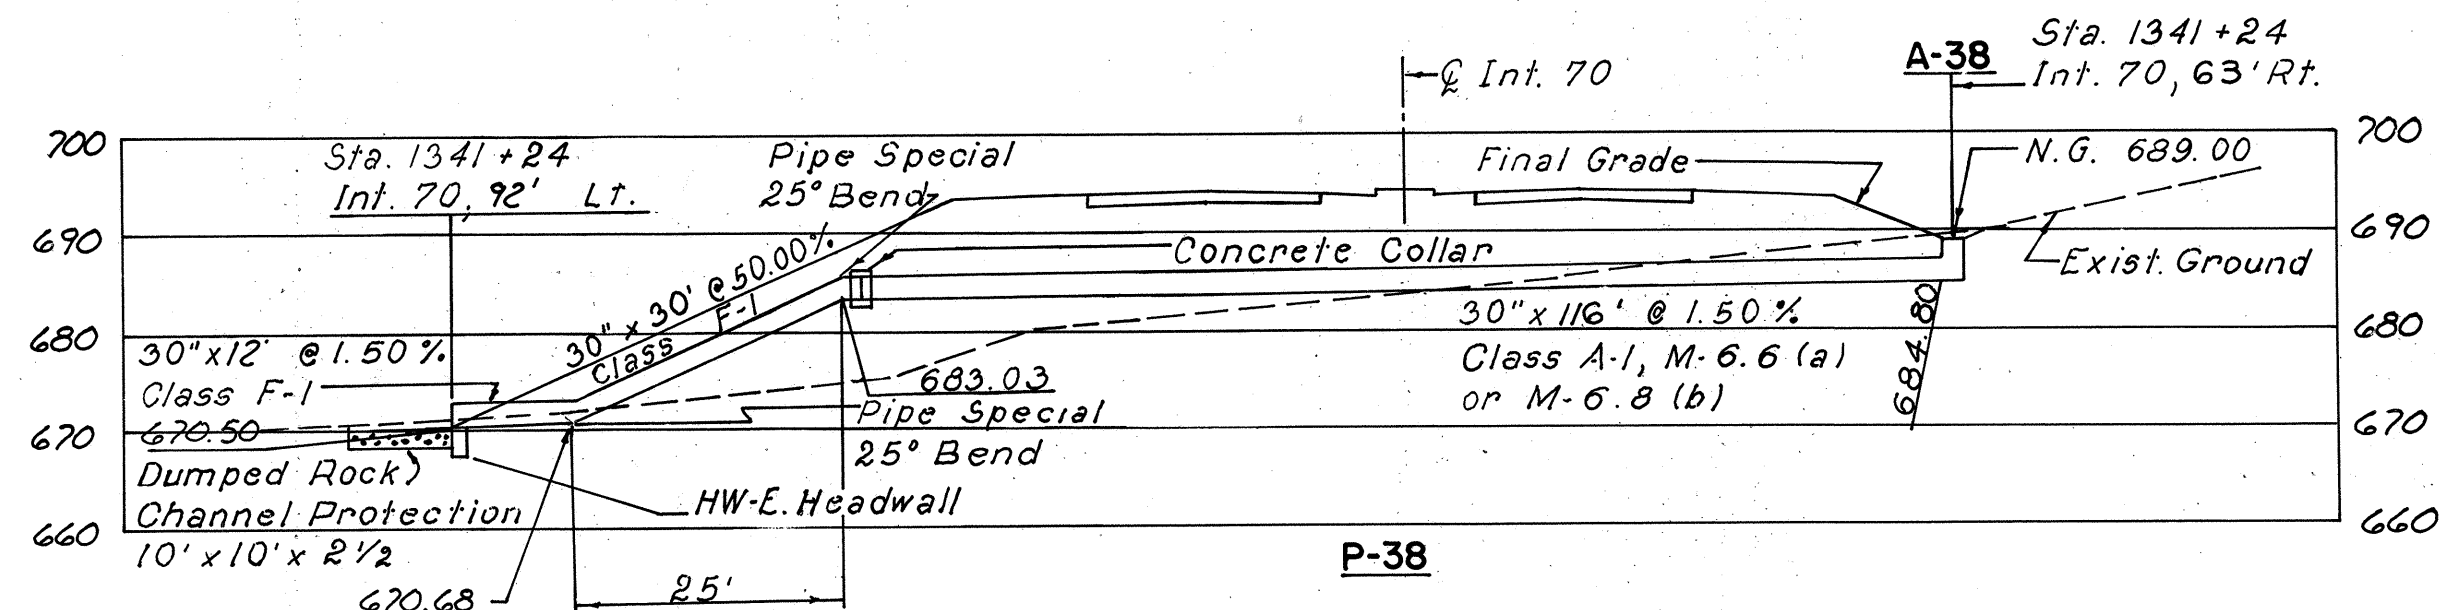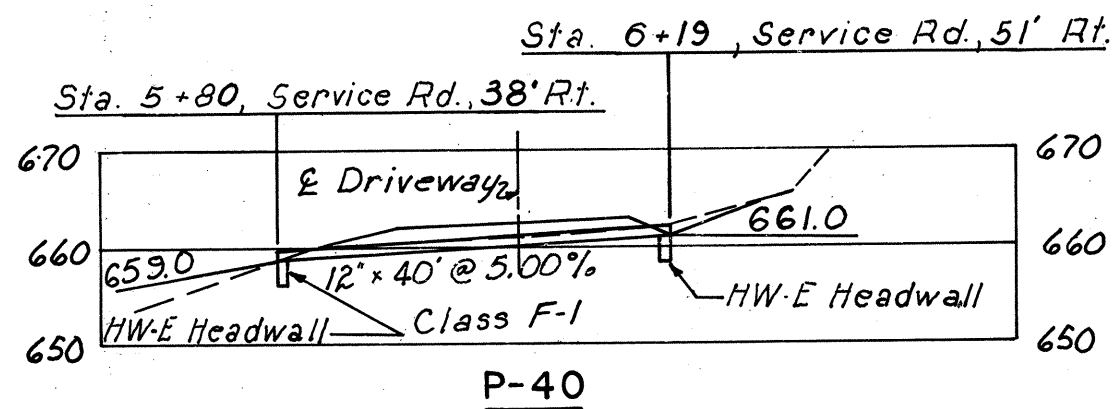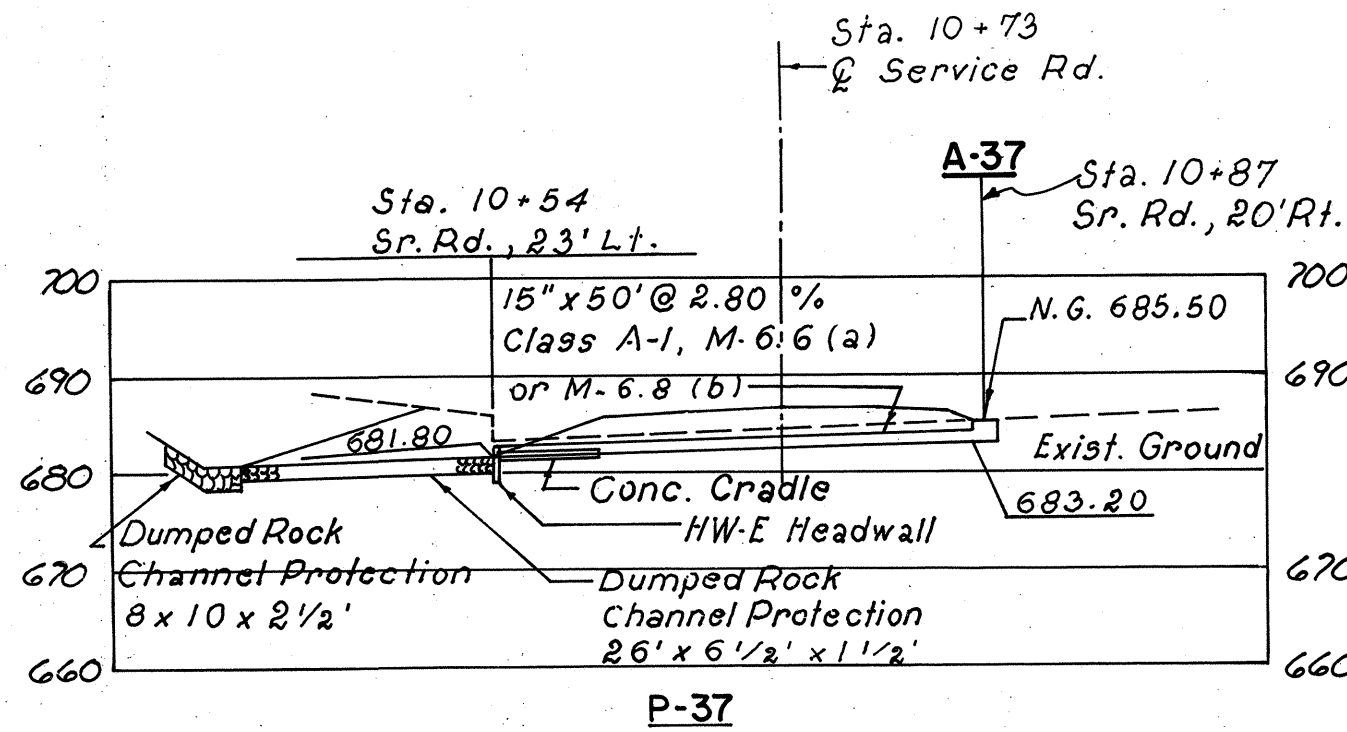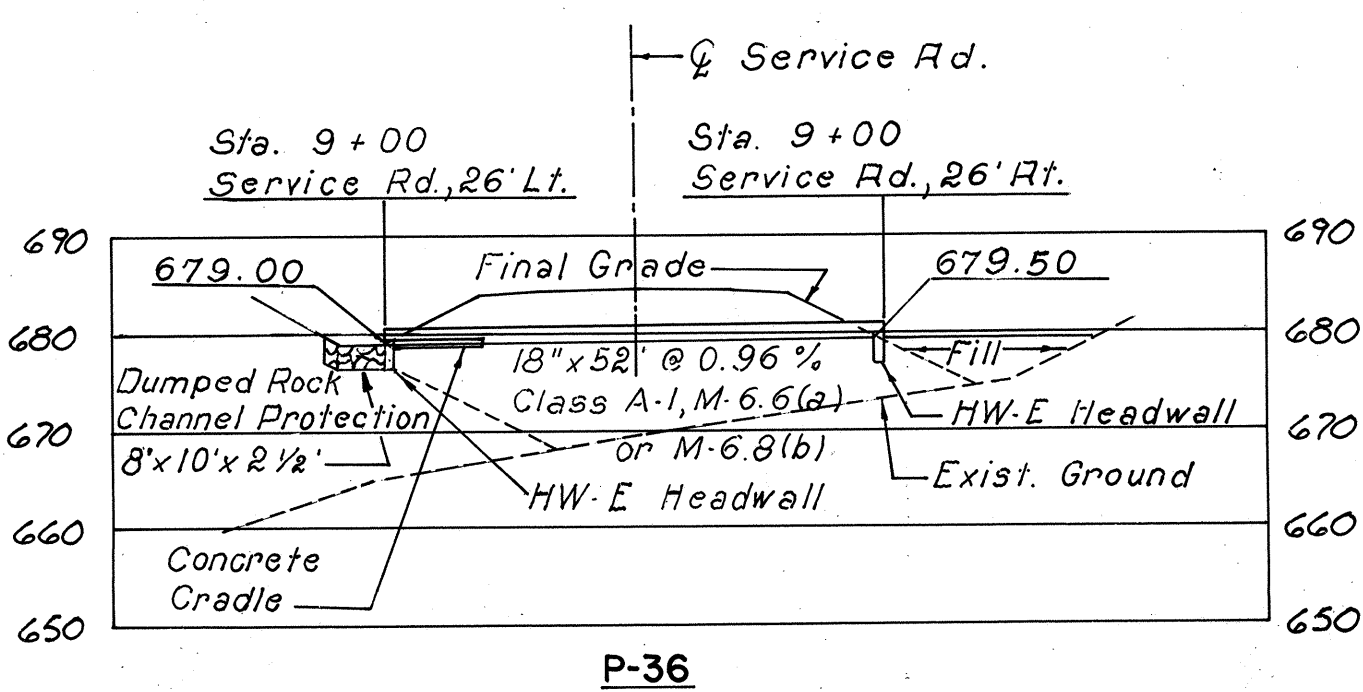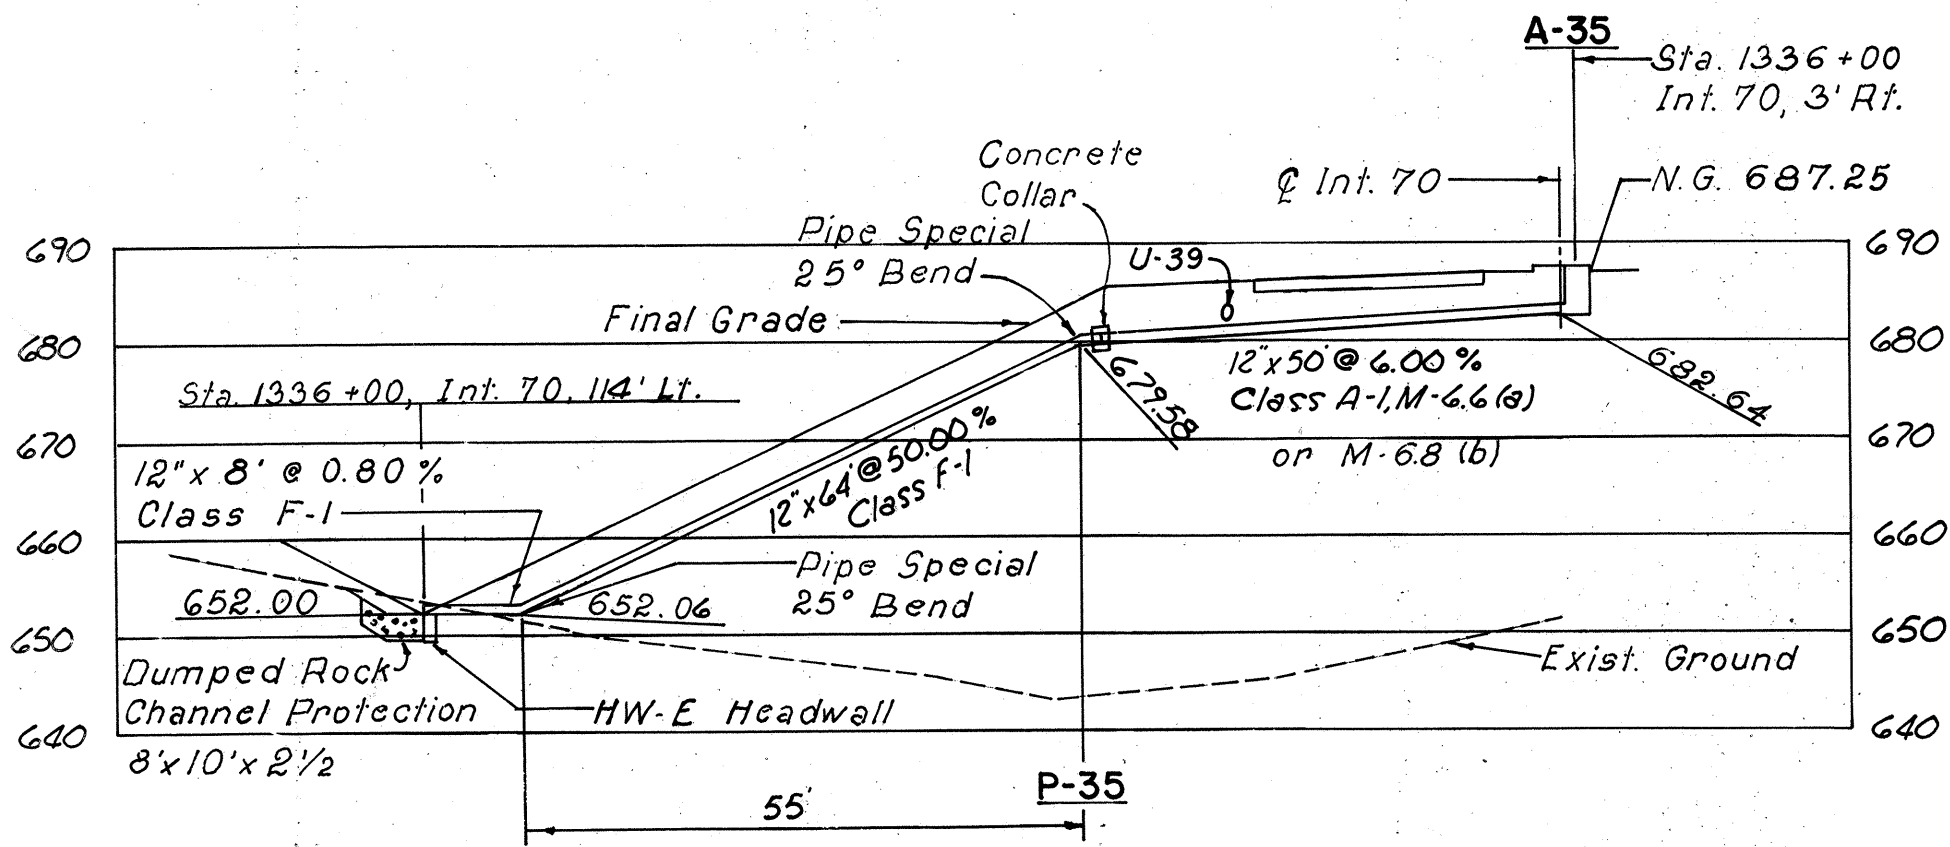

ESTIMATED QUANTITIES																						
Code	Location	Item No.	INLETS, C.B.'S. AND M.H.'S						PIPE									MISCELLANEOUS				
			2-10-A Pvd. Shldr. Inlet	2-2-B Catch Basin	3 Catch Basin	3-A Catch Basin	4 Catch Basin	5 Catch Basin	12" Class A-1 M-6.6(a) or M-6.8(b)	15" Class A-1 M-6.6(a) or M-6.8(b)	18" Class A-1 M-6.6(a) or M-6.8(b)	21" Class A-1 M-6.6(d)	30" Class A-1 M-6.6(a) or M-6.8(b)	12" Class E-1	24" Class E-1	12" Class F-1	24" Class F-1 M-6.4(c)	30" Class F-1	I-2 Masonry	I-5 Pipe Special	I-10 Dumped Rock Channel Protect.	
			Each	Each	Each	Each	Each	Each	Lin.Ft.	Lin.Ft.	Lin.Ft.	Lin.Ft.	Lin.Ft.	Lin.Ft.	Lin.Ft.	Lin.Ft.	Lin.Ft.	Cu.Yd.	Cu.Yd.	Each	Cu.Yd.	
A-35	1336+00	3' Rt.	I-8	1																		
P-35			I-1						50							72		.23	2(12")	7.4		
P-36			I-1								52							1.00		7.4		
A-37	10+87 Ser. Road	20' Rt.	I-8					1										.68		16.8		
P-37			I-1							50												
A-38	1341+24	63' Rt.	I-8					1														
P-38			I-1										116				42	.51	2(30")	9.3		
A-39	1344+56	67' Rt.	I-8					1														
P-39			I-1									160										
A-36	1344+72	92' Lt.	I-8		1																	
P-40			I-1													40		.46				
P-41			I-1														48	.82		9.3		
A-42	1345+00	3' Rt.	I-8					1														
P-42			I-1											6								
A-44	1340+25	3' Rt.	I-8					1														
P-44			I-1											6								
A-46	1345+79	3' Rt.	I-8					1														
P-46			I-1											6								
P-47			I-1						42							54		.23	2(12")	9.3		
A-49	1349+00	74' Rt.	I-8					1														
P-49			I-1												60							
A-48	1347+65	63' Rt.	I-8						1													
P-48			I-1							74												
Total				1	1	1	2	3	2	166	50	52	160	116	18	60	166	48	42	3.93	4(12"); 2(30")	59.5




BELMONT COUNTY

BEL-40-23.89

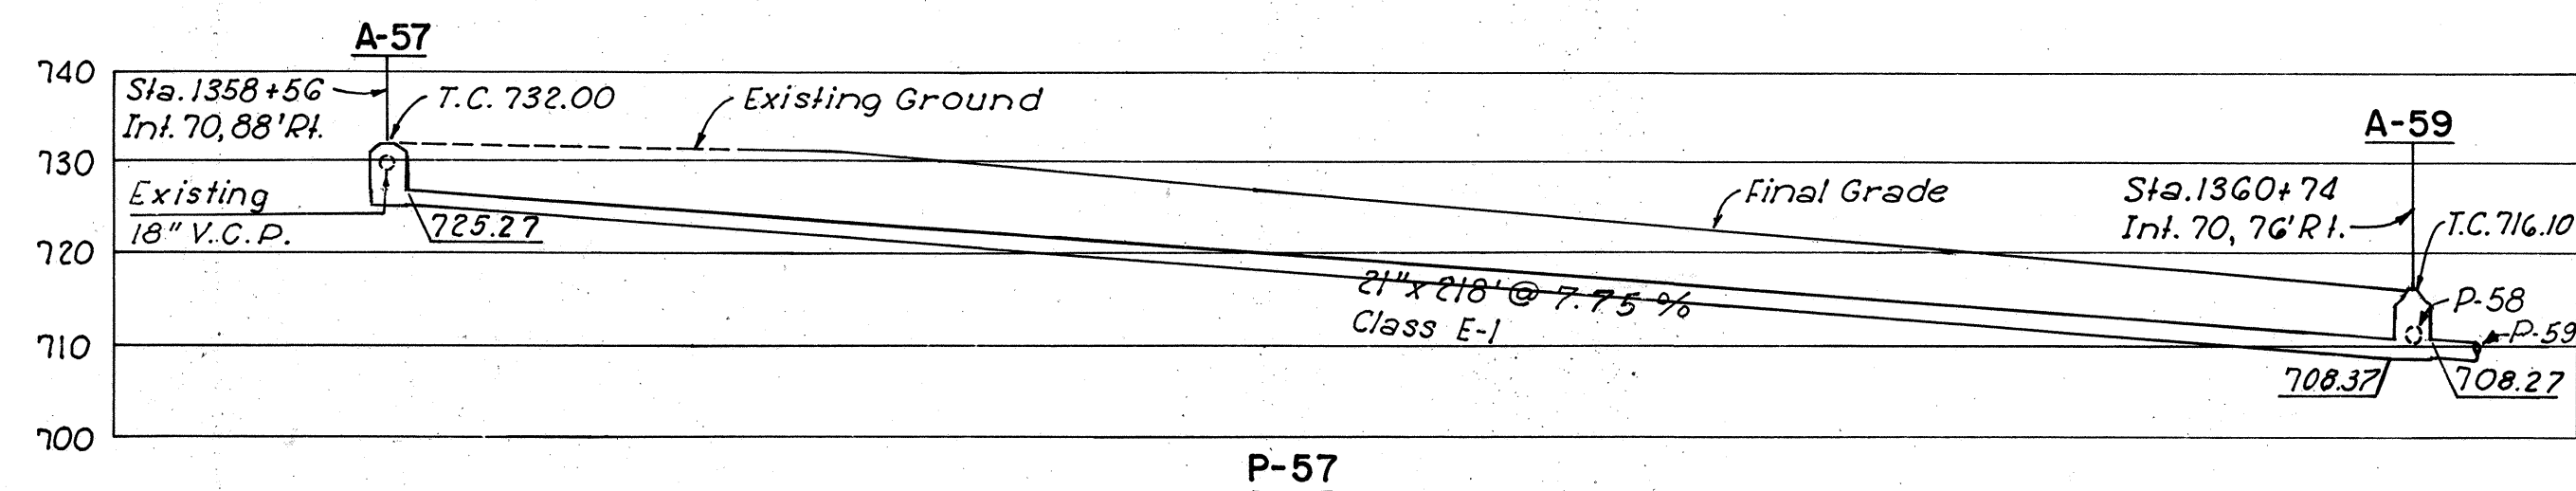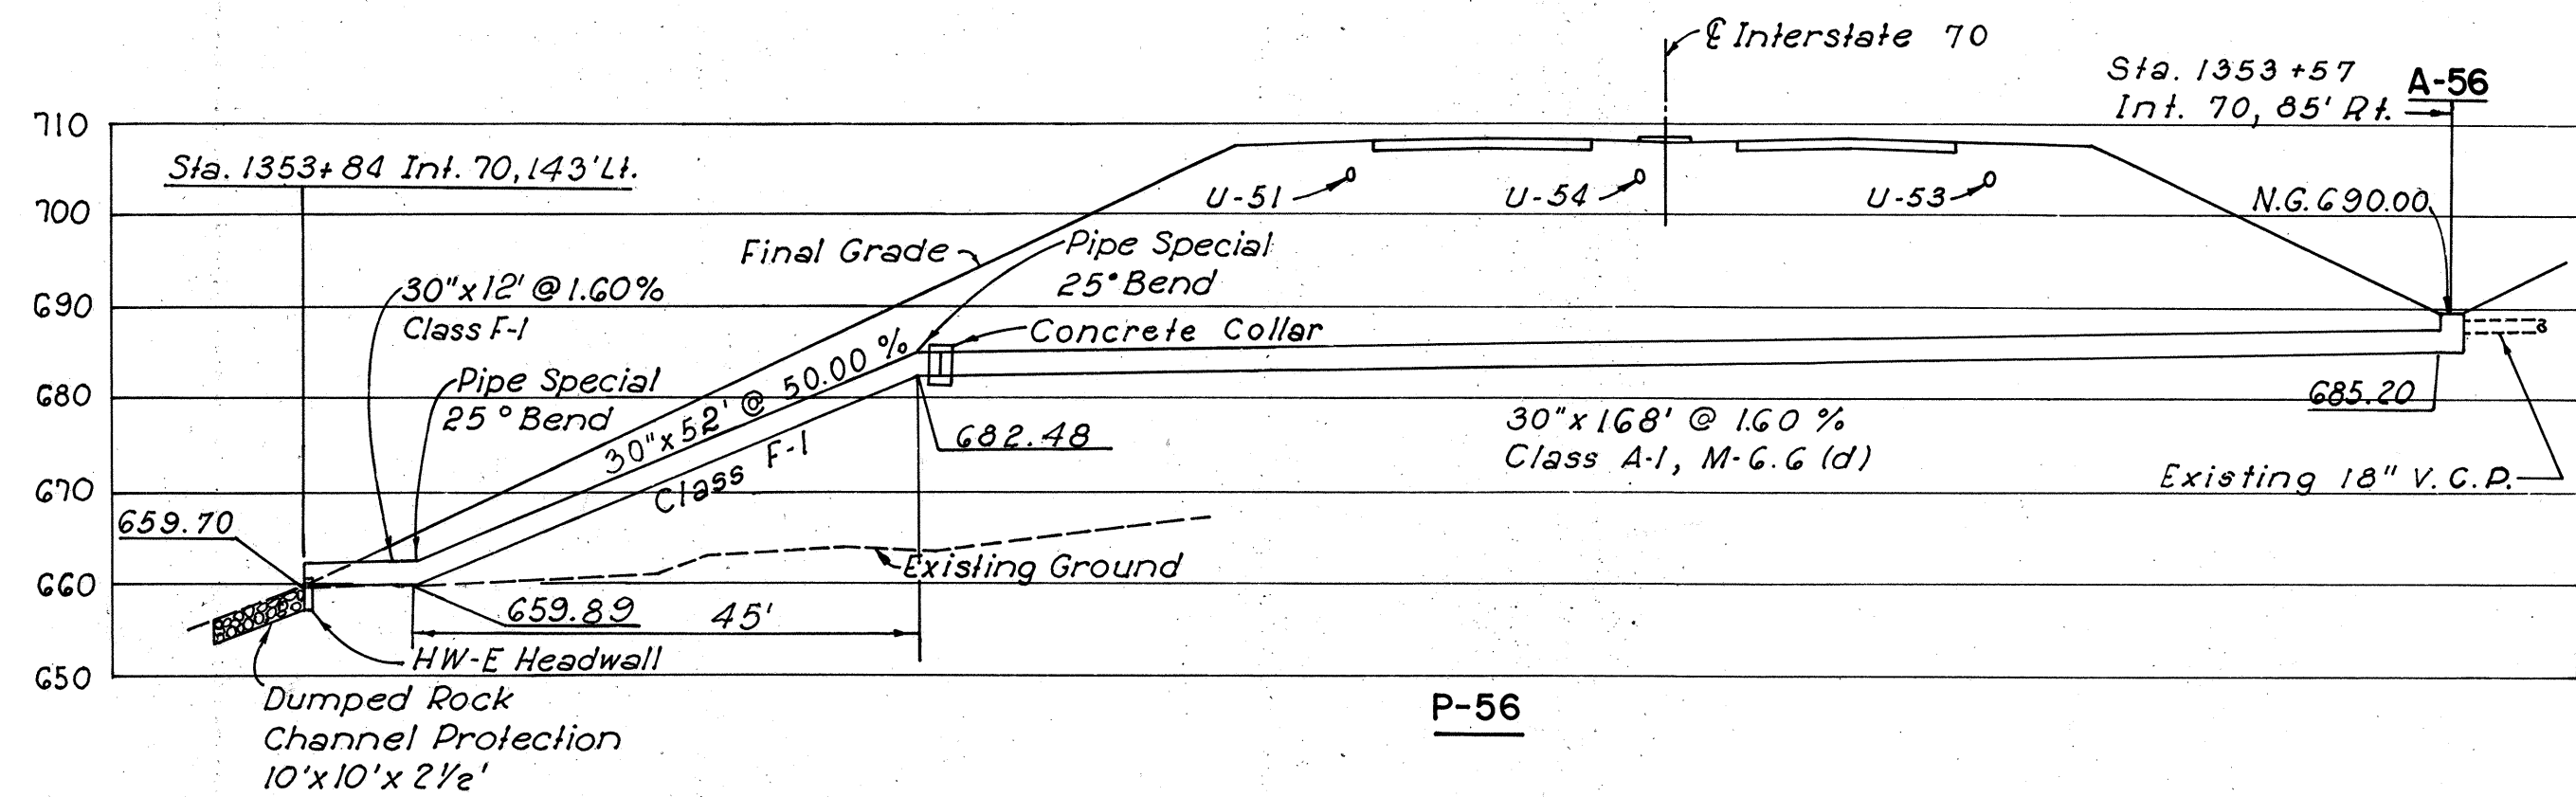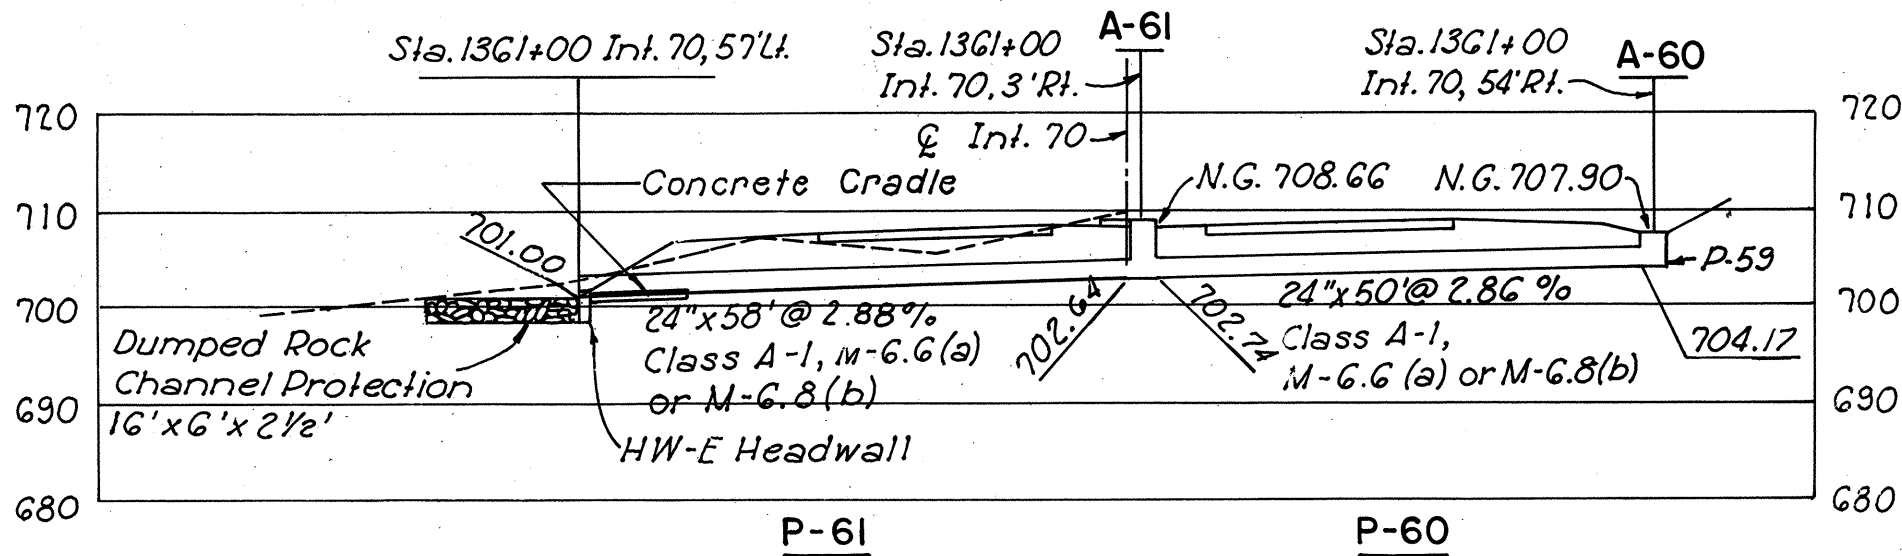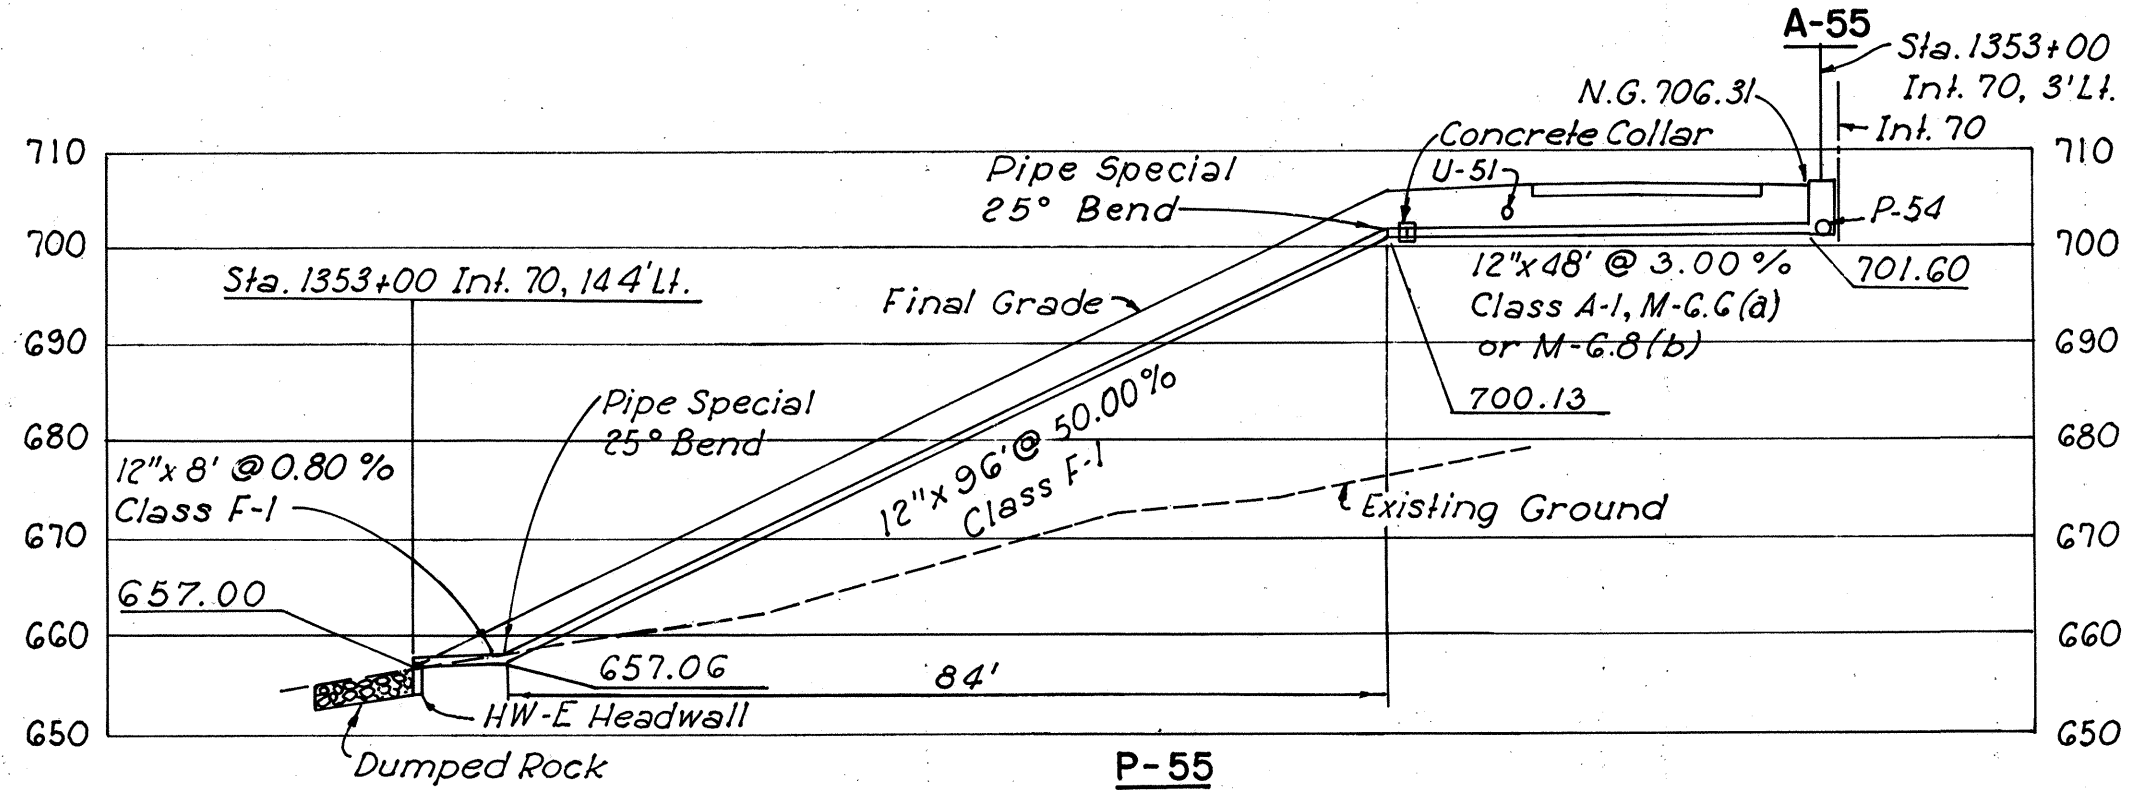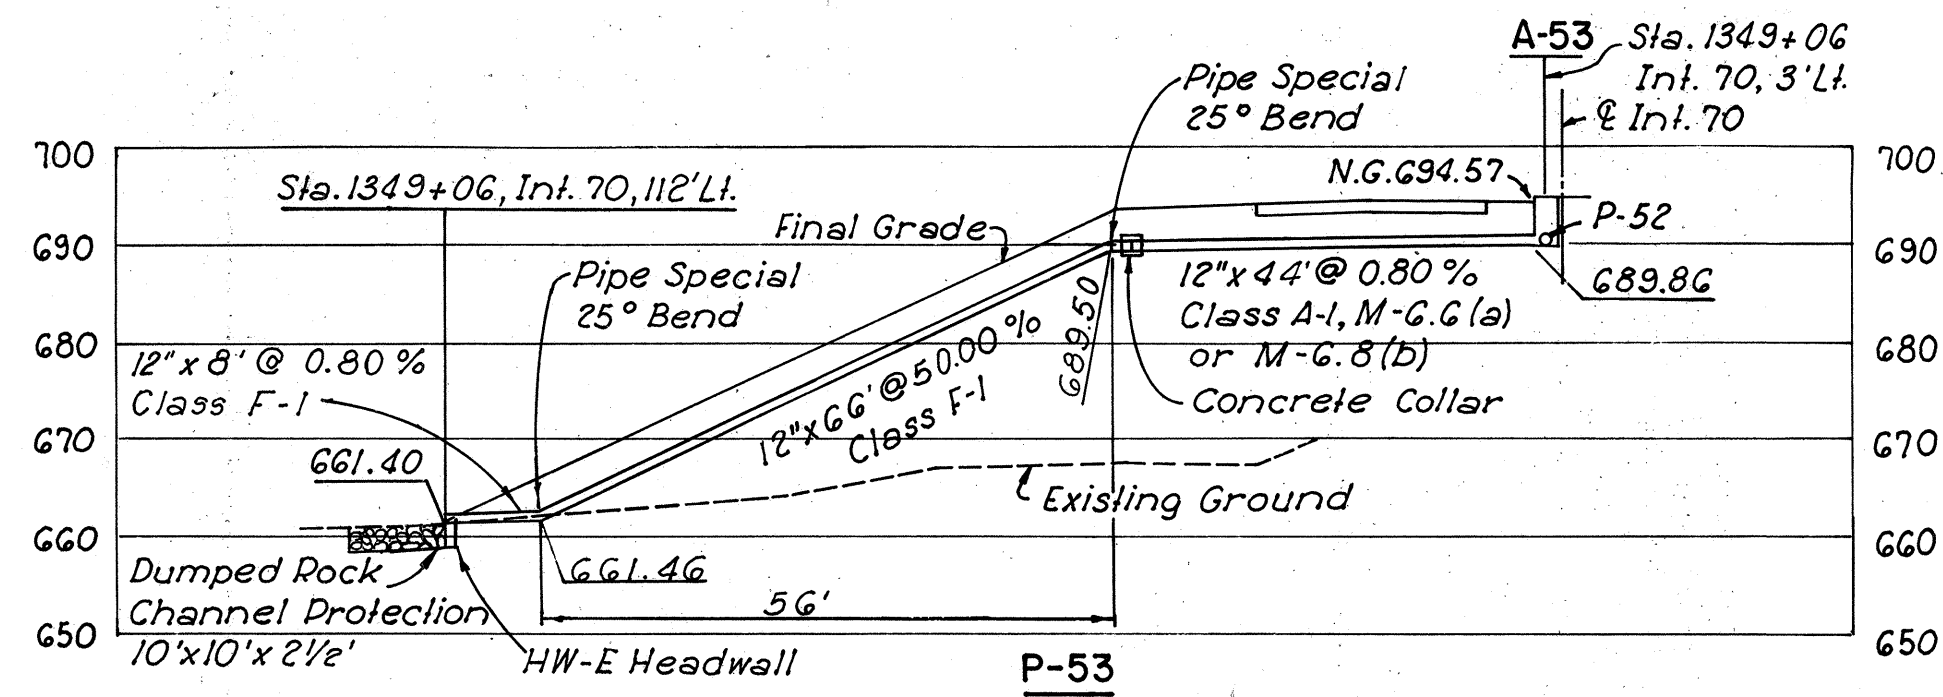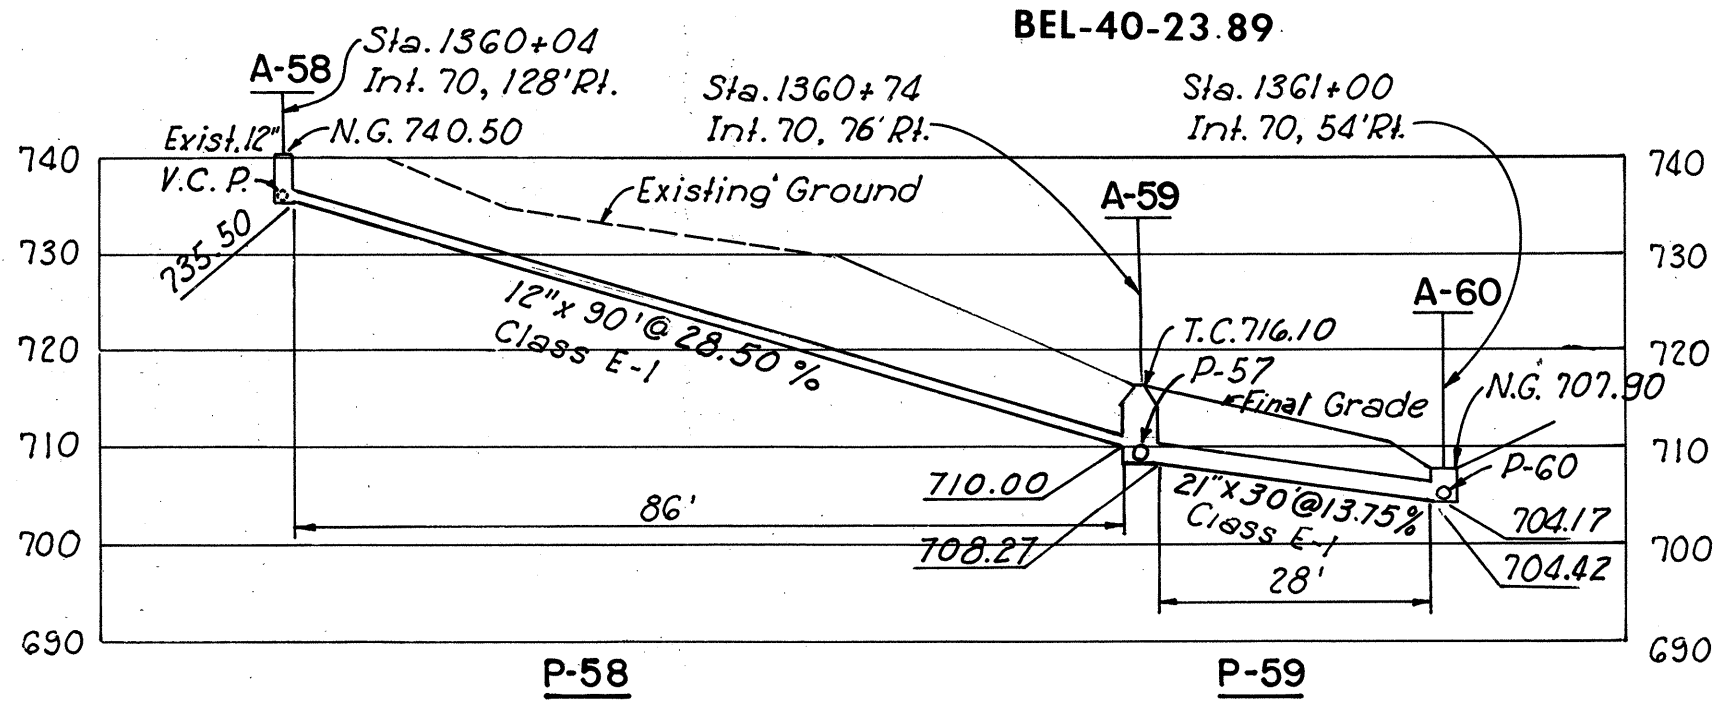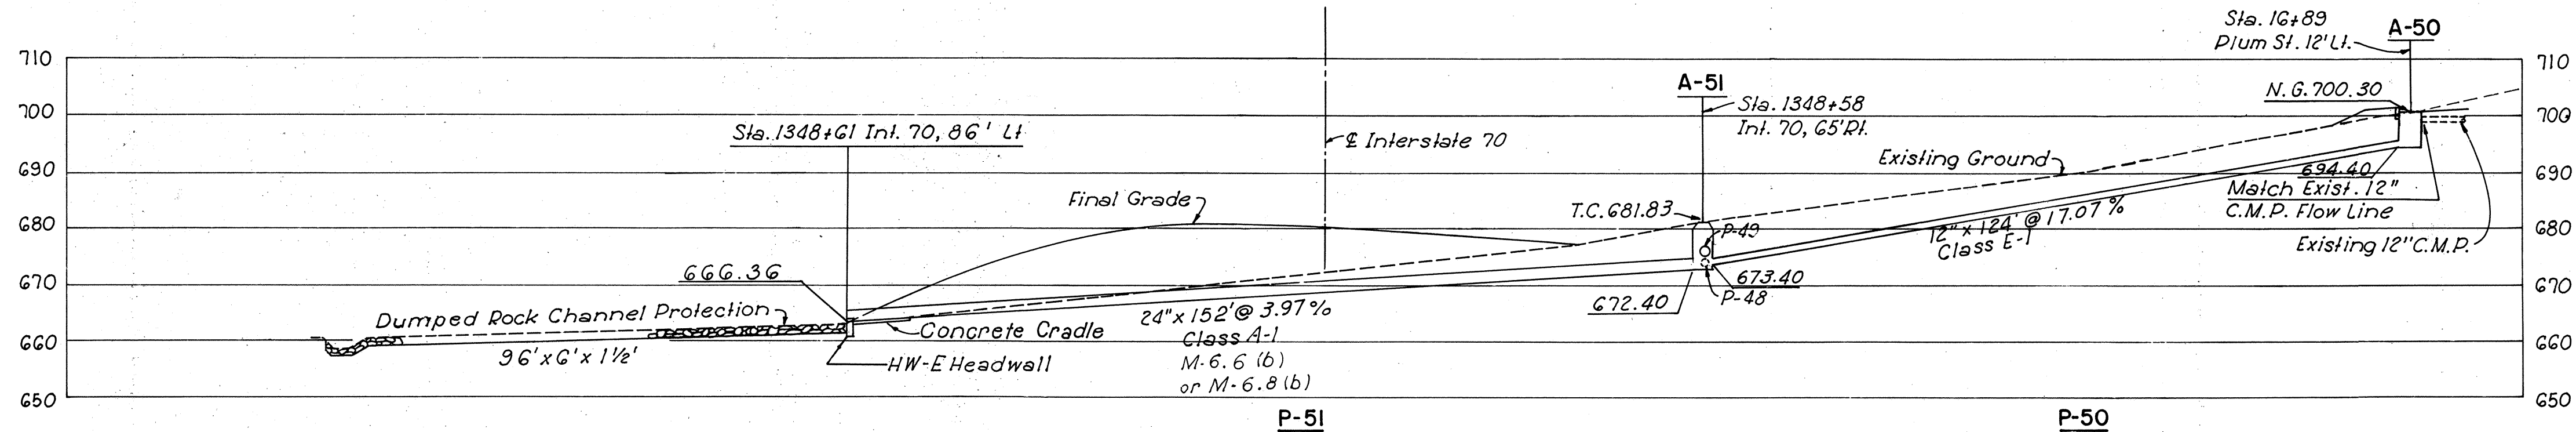








ESTIMATED QUANTITIES																			
Code	Location	Item No.	INLETS, C.B.'S AND M.H.'S					PIPES								MISCELLANEOUS			
			2-10-A Pvd. Shldr. Inlet	5 Catch Basin	6 Catch Basin	3A Catch Basin	No.1 M.H.	12" Class A-1 M-6.6(a) or M-6.8(b)	12" Class E-1	12" Class F-1	21" Class E-1	24" Class A-1 M-6.6(a) or M-6.8(b)	24" Class A-1 M-6.6(b) or M-6.8(b)	30" Class A-1 M-6.6(d)	30" Class F-1	I-2 Masonry	I-5 Pipe Special	I-10 Dumped Rock Channel Protect.	
			Each	Each	Each	Each	Each	Lin.Ft.	Lin.Ft.	Lin.Ft.	Lin.Ft.	Lin.Ft.	Lin.Ft.	Lin.Ft.	Lin.Ft.	Cu.Yd.	Each	Cu.Yd.	
A-50	16+89 Plum St. 12' Lt.	I-8				1													
P-50		I-1							124										
A-51	1348+58 65' Rt.	I-8					1												
P-51		I-1											152			1.07		32.0	
P-53		I-1						44		74						.23	2(12")	9.3	
P-55		I-1						48		104						.23	2(12")	9.3	
A-56	1353+57 85' Rt.	I-8		1															
P-56		I-1												168	64	.51	2(30")	9.3	
A-57	1358+56 88' Rt.	I-8					1												
P-57		I-1									218								
A-58	1360+04 128' Rt.	I-8			1														
P-58		I-1							90										
A-59	1360+74 76' Rt.	I-8					1												
P-59		I-1									30								
A-60	1361+00 54' Rt.	I-8		1															
P-60		I-1										50							
A-61	1361+00 3' Rt.	I-8	1																
P-61		I-1										58				1.07		8.9	
	TOTAL		1	2	1	1	3	92	214	178	248	108	152	168	64	3.11	4(12"), 2(30")	68.8	

BELMONT COUNTY
BEL-40-23.89

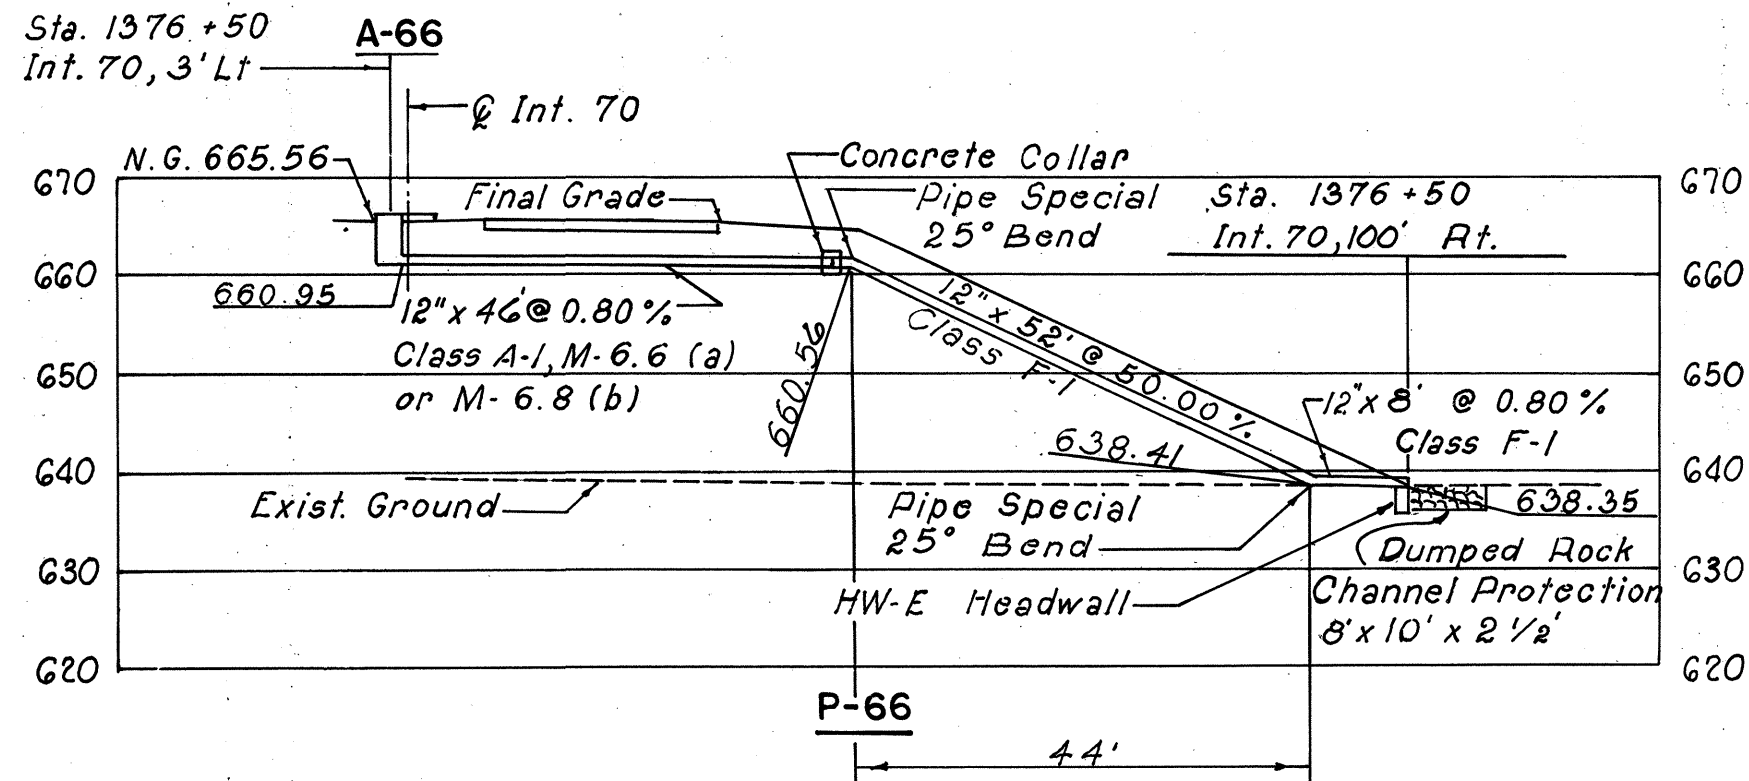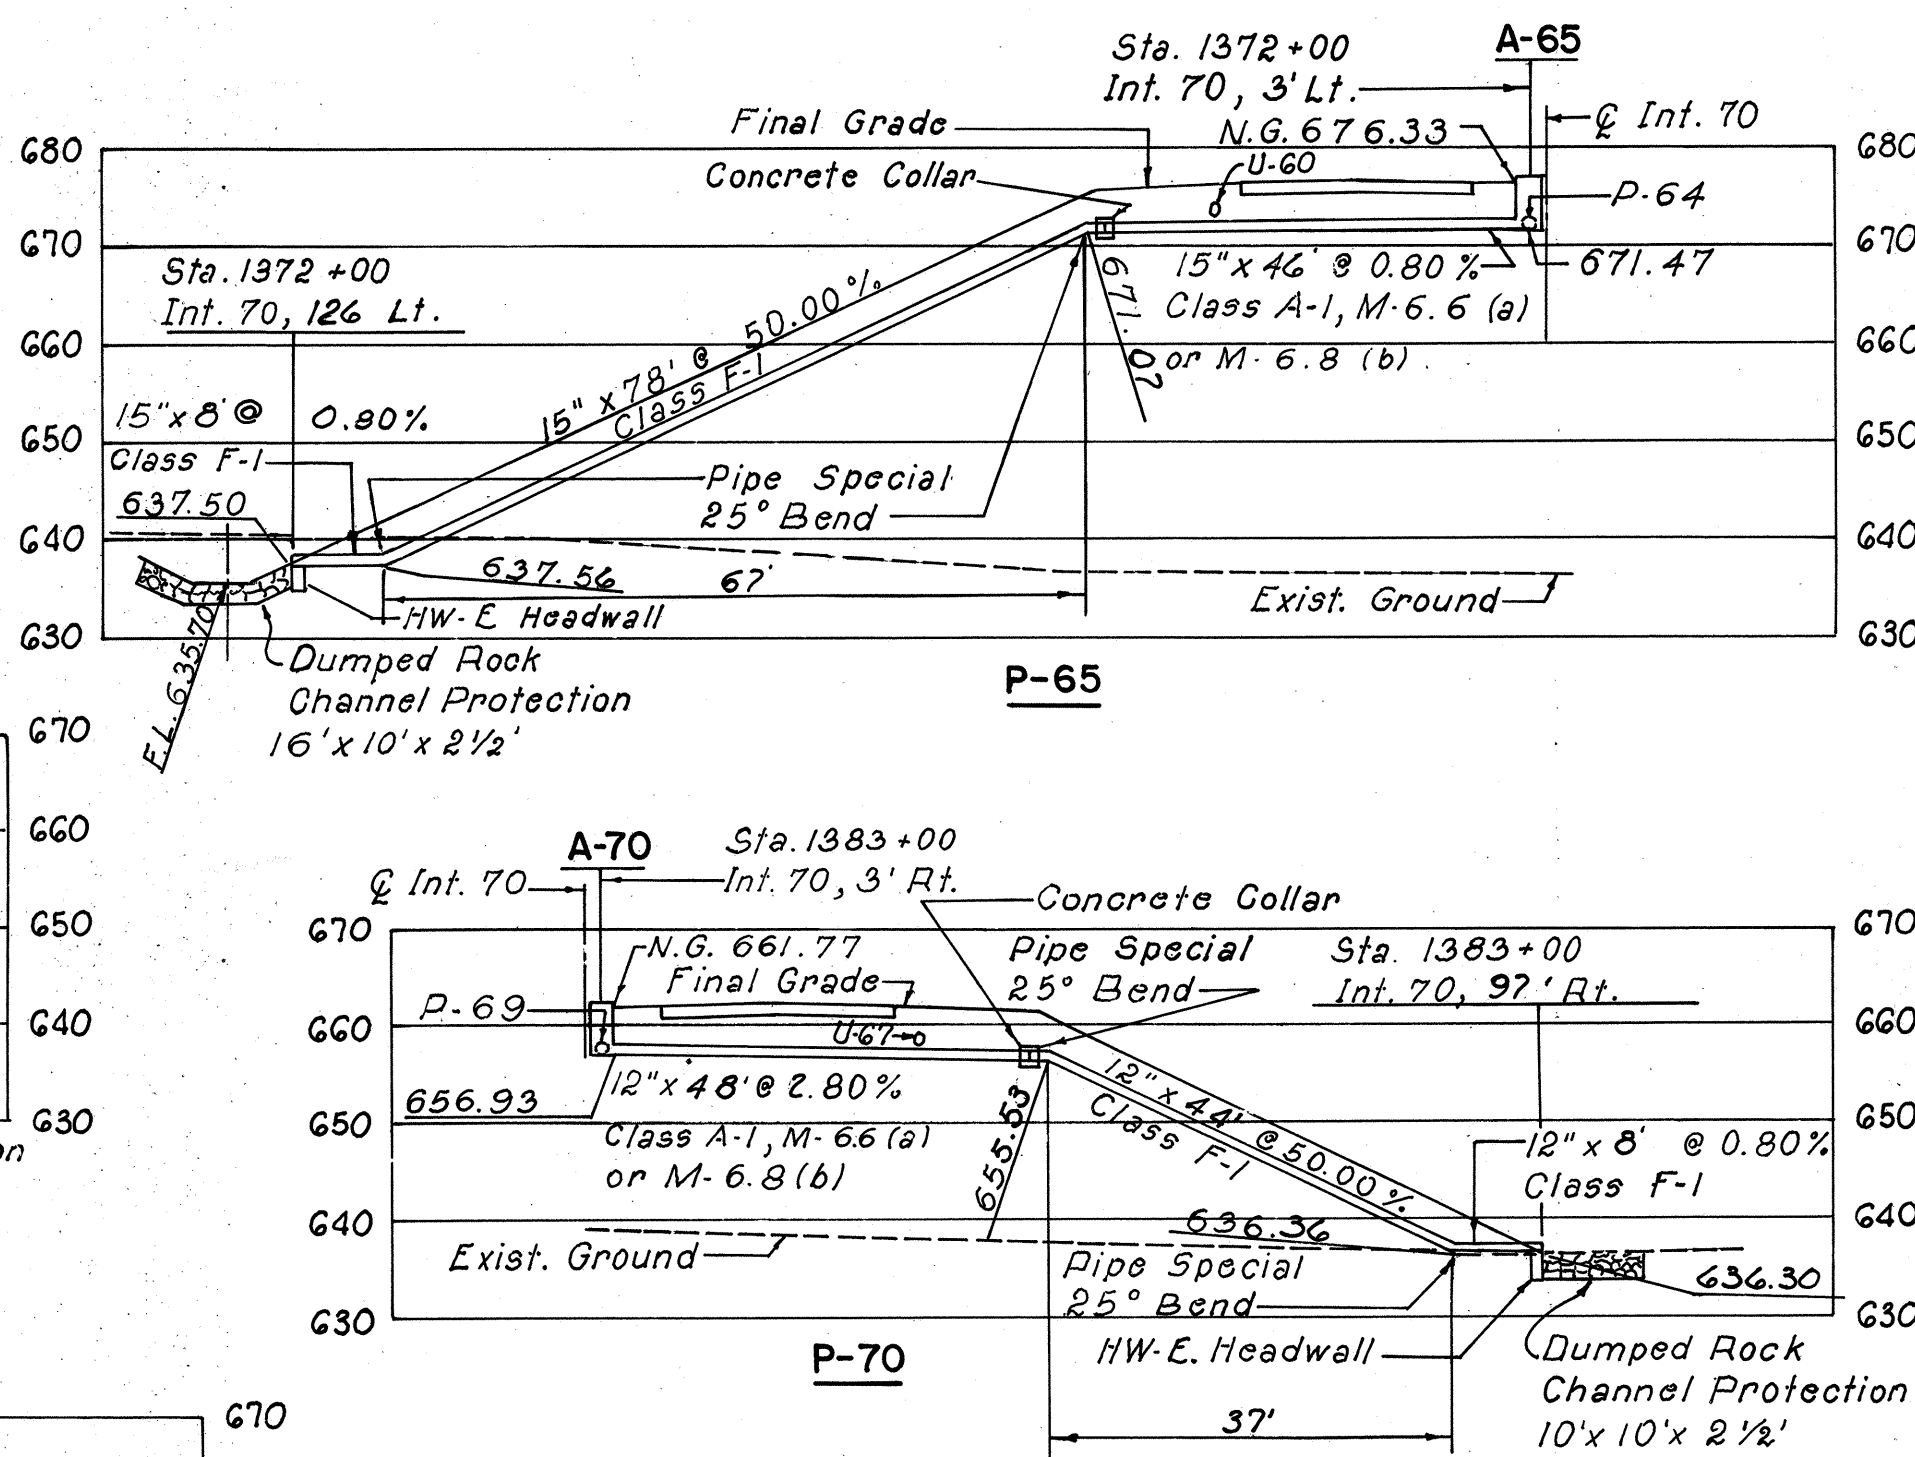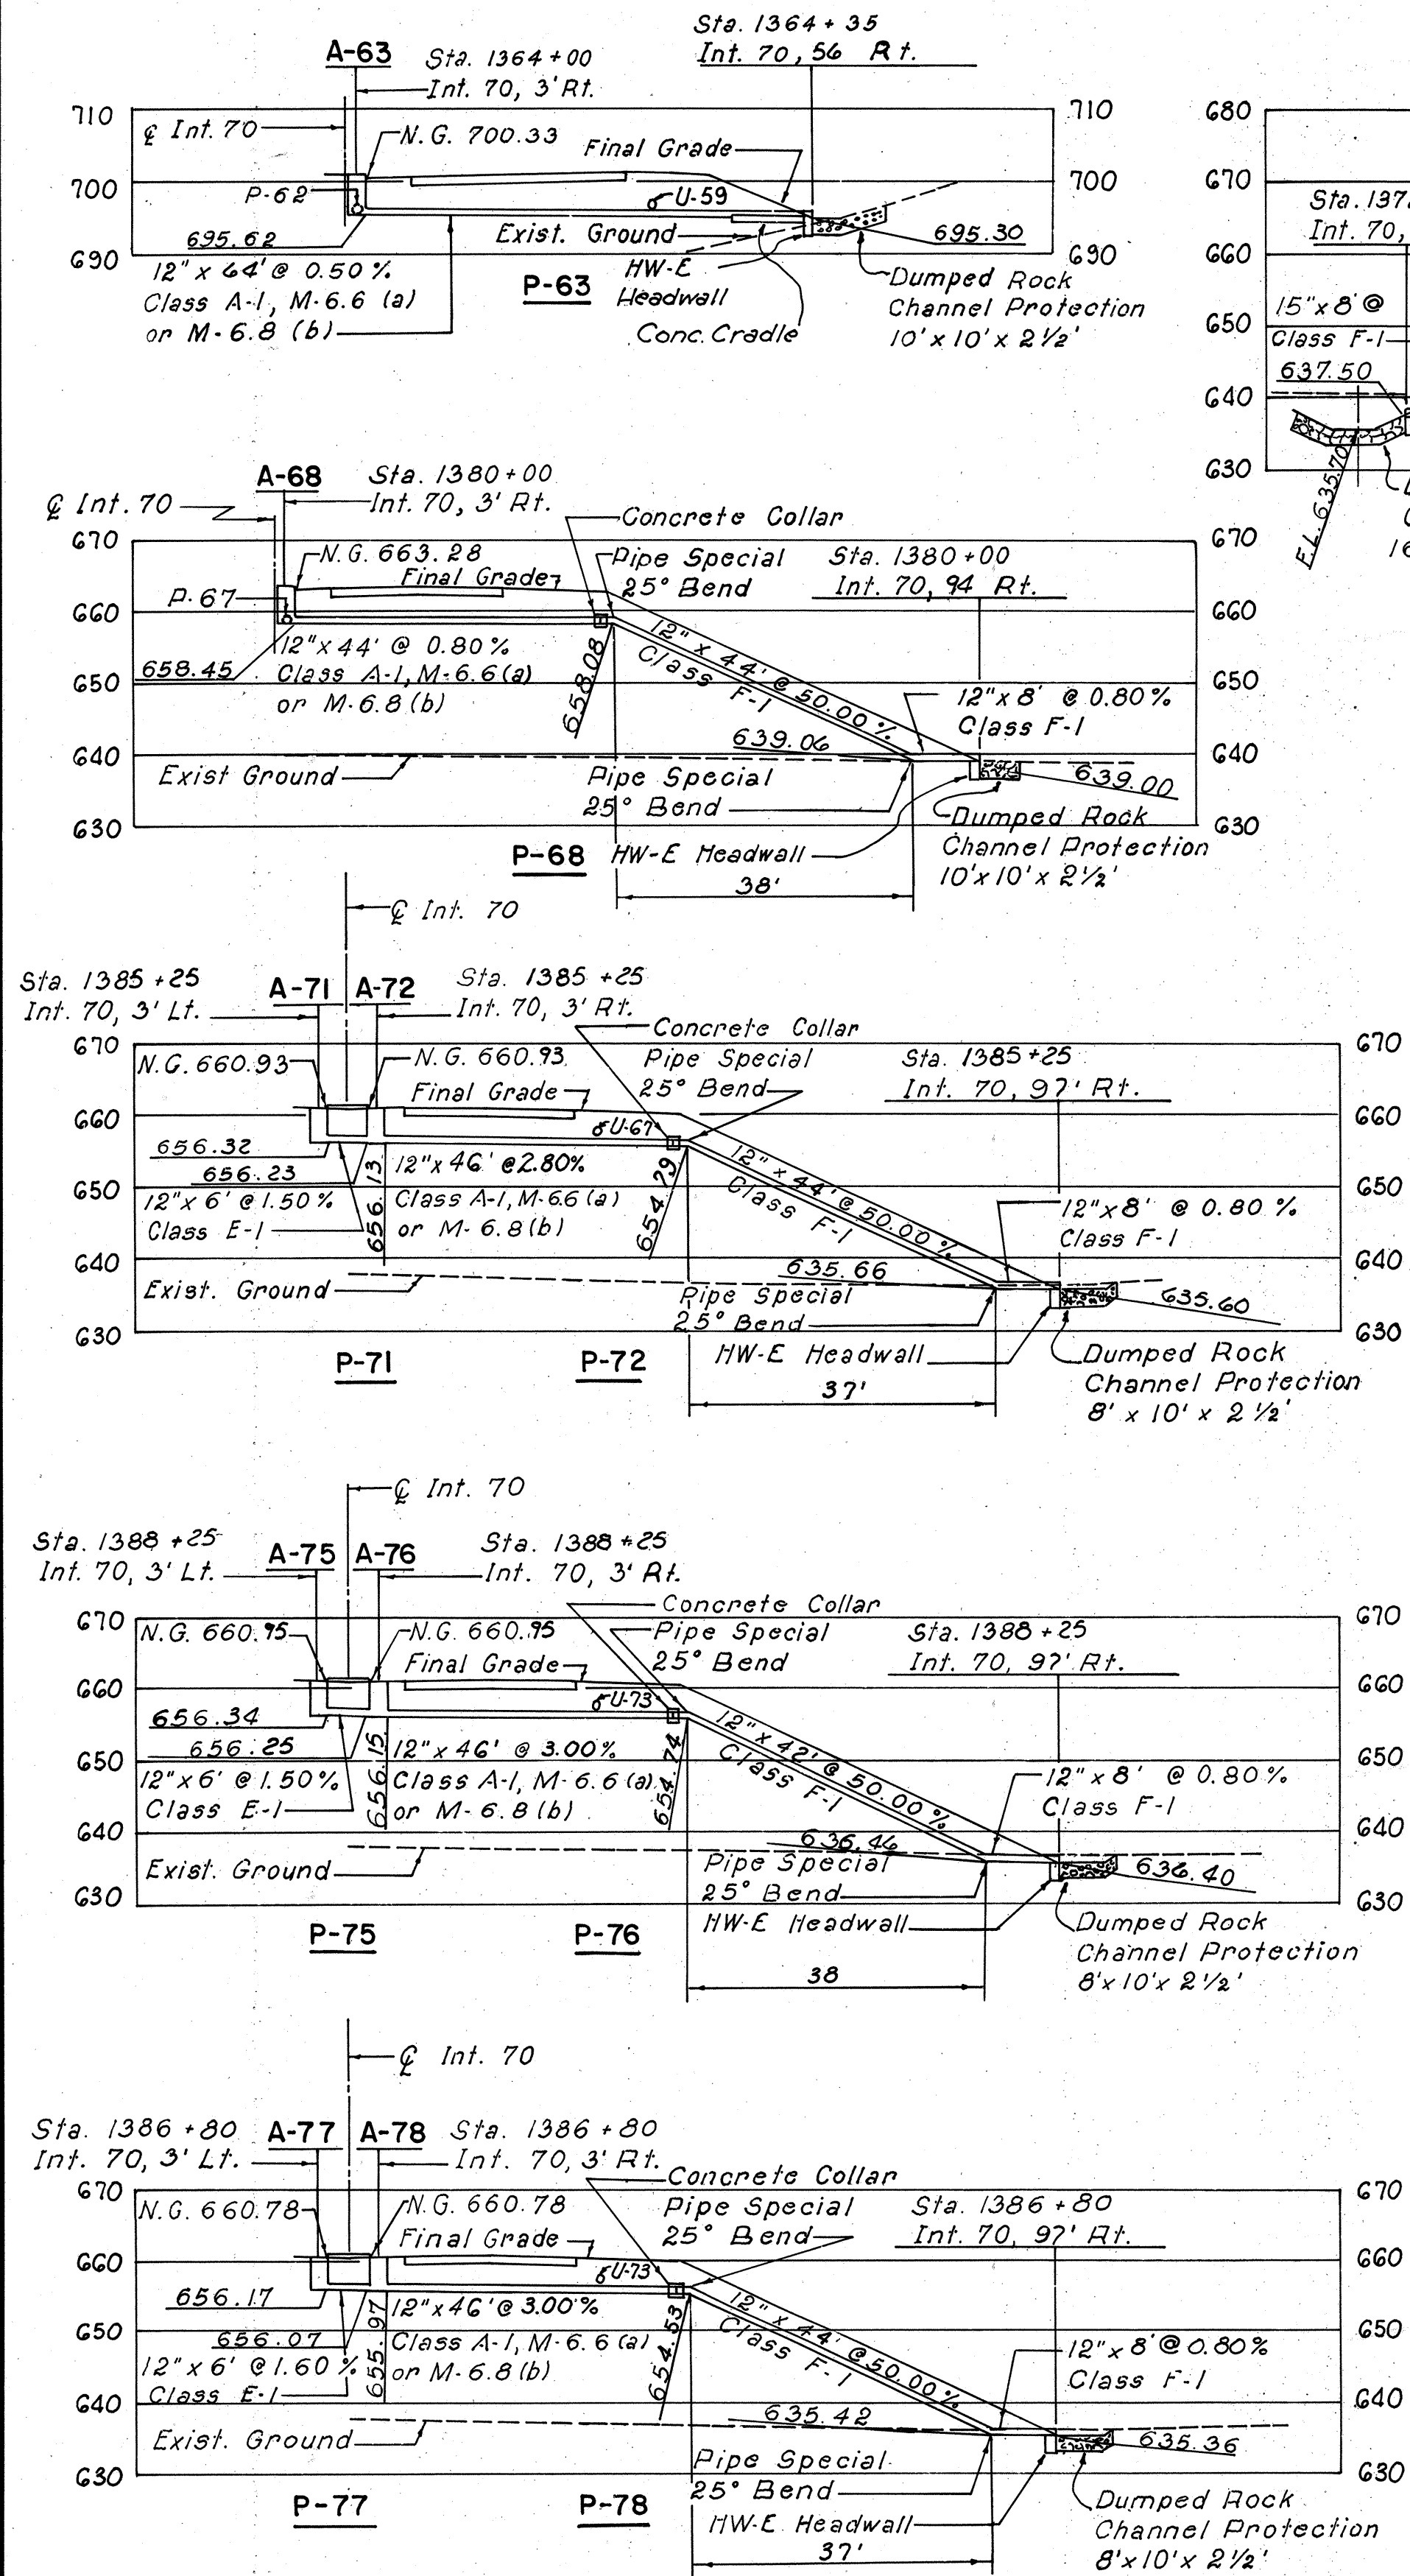


ESTIMATED QUANTITIES																	
Code	Location	Item No.	INLETS AND CATCH BASINS				PIPE							MISCELLANEOUS			
			2-10-A	3-A	3		12"	12"	12"	15"	15"				I-2	I-5	I-10
			Pav. Shldr. Inlet	Catch Basin	Catch Basin		Class A-1 M-6.6(a) or M-6.8(b) Lin. Ft.	Class E-1 Lin. Ft.	Class F-1 Lin. Ft.	Class A-1 M-6.6(a) or M-6.8(b) Lin. Ft.	Class F-1 Lin. Ft.				Masonry Cu. Yd.	Pipe Special Each	Dumped Channel Cu. Yd.
			Each	Each	Each												
P-63		I-1					64							.58		9.3	
P-65		I-1								46	86			.26	2(15")	14.8	
A-66	1376+50	3' Lt.	I-8	1													
P-66		I-1					46		60					.23	2(12")	7.4	
P-68		I-1					44		52					.23	2(12")	9.3	
P-70		I-1					48		52					.23	2(12")	9.3	
A-71	1385+25	3' Lt.	I-8		1												
P-71		I-1							6								
A-72	1385+25	3' Rt.	I-8		1												
P-72		I-1					46		52					.23	2(12")	7.4	
A-75	1388+25	3' Lt.	I-8		1												
P-75		I-1							6								
A-76	1388+25	3' Rt.	I-8		1												
P-76		I-1					46		52					.23	2(12")	7.4	
A-77	1386+ 80	3' Lt.	I-8			1											
P-77		I-1							6								
A-78	1386+ 80	3' Rt.	I-8			1											
P-78		I-1					46		52					.23	2(12")	7.4	
TOTAL				1	4	2		340	18	318	46	86		2.22	12(12"); 2(15")	72.3	

BELMONT COUNTY
BEL-40-23.89

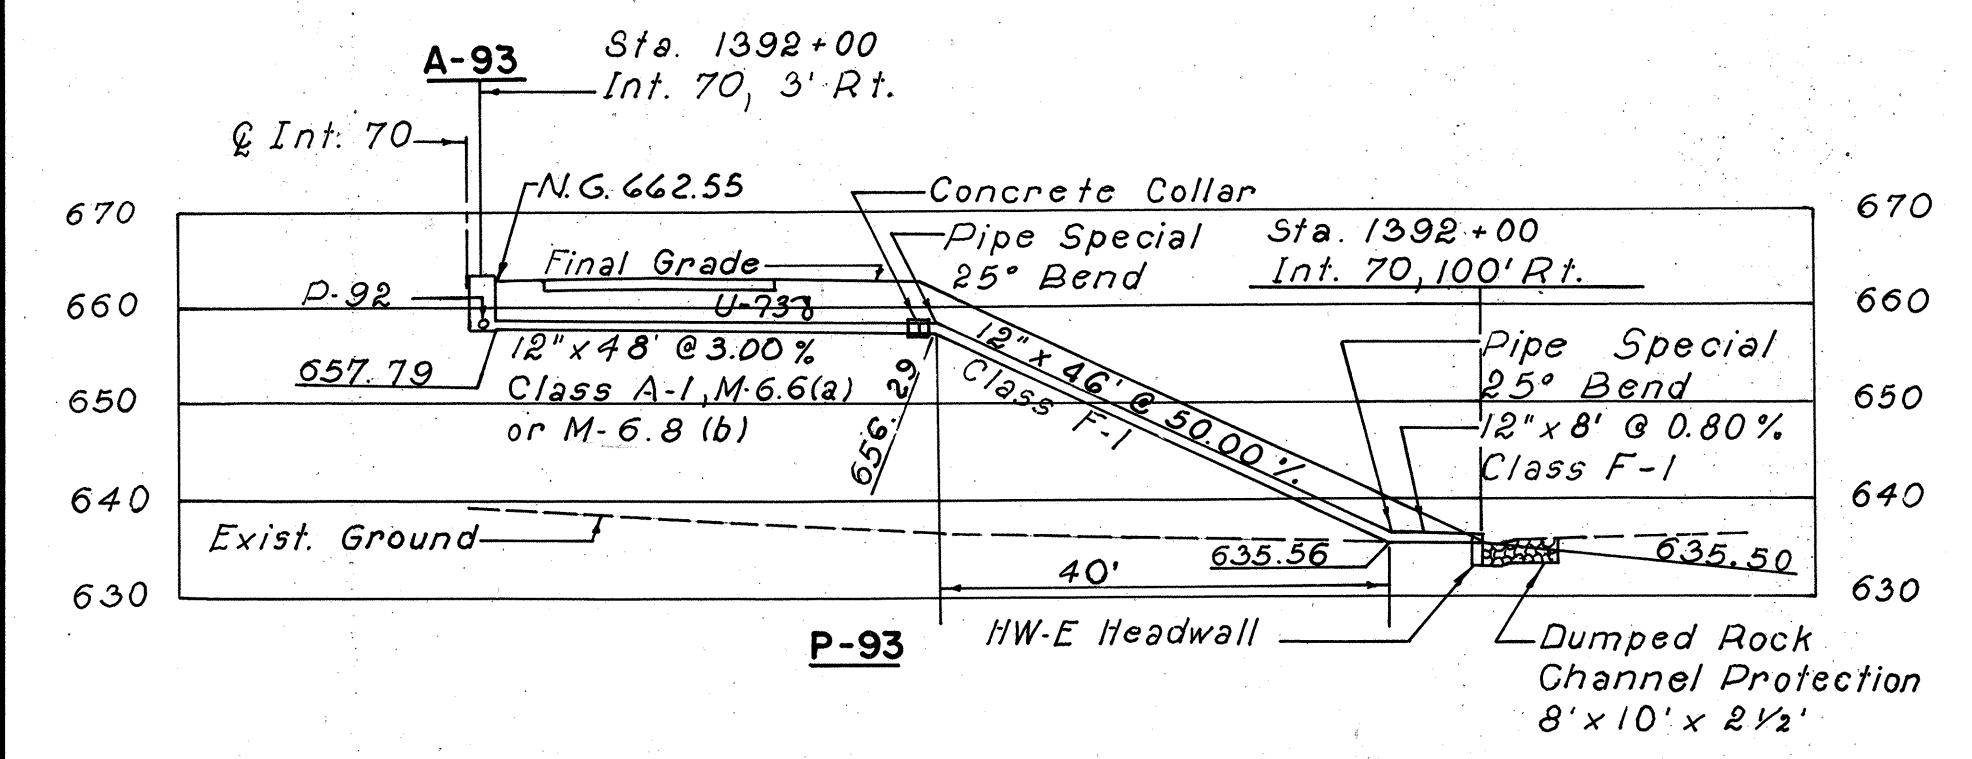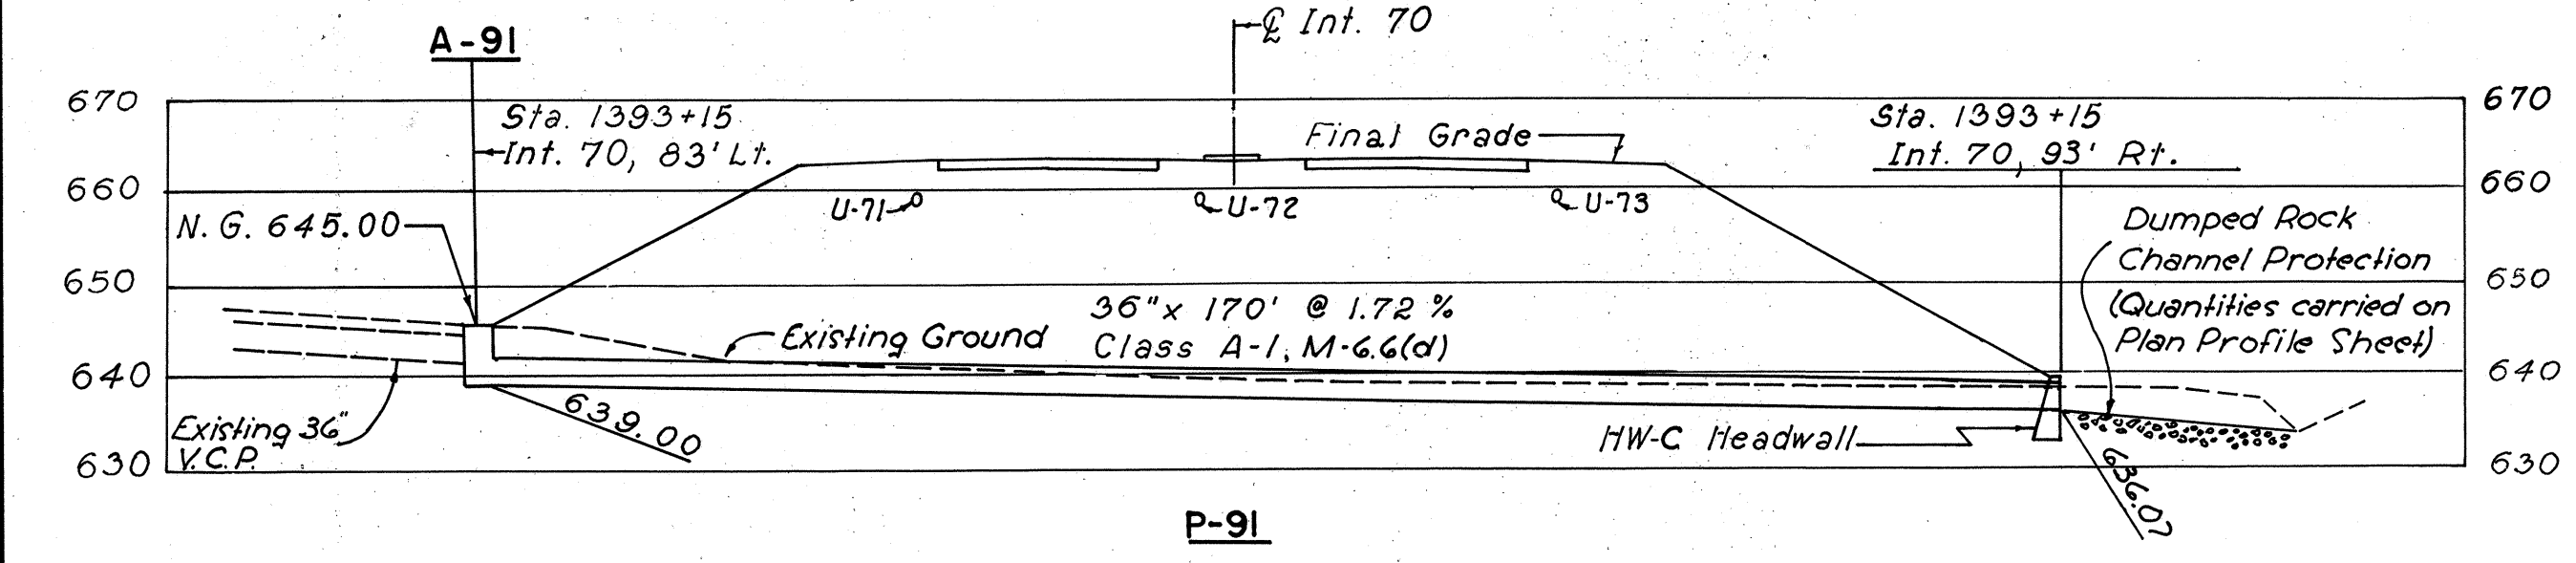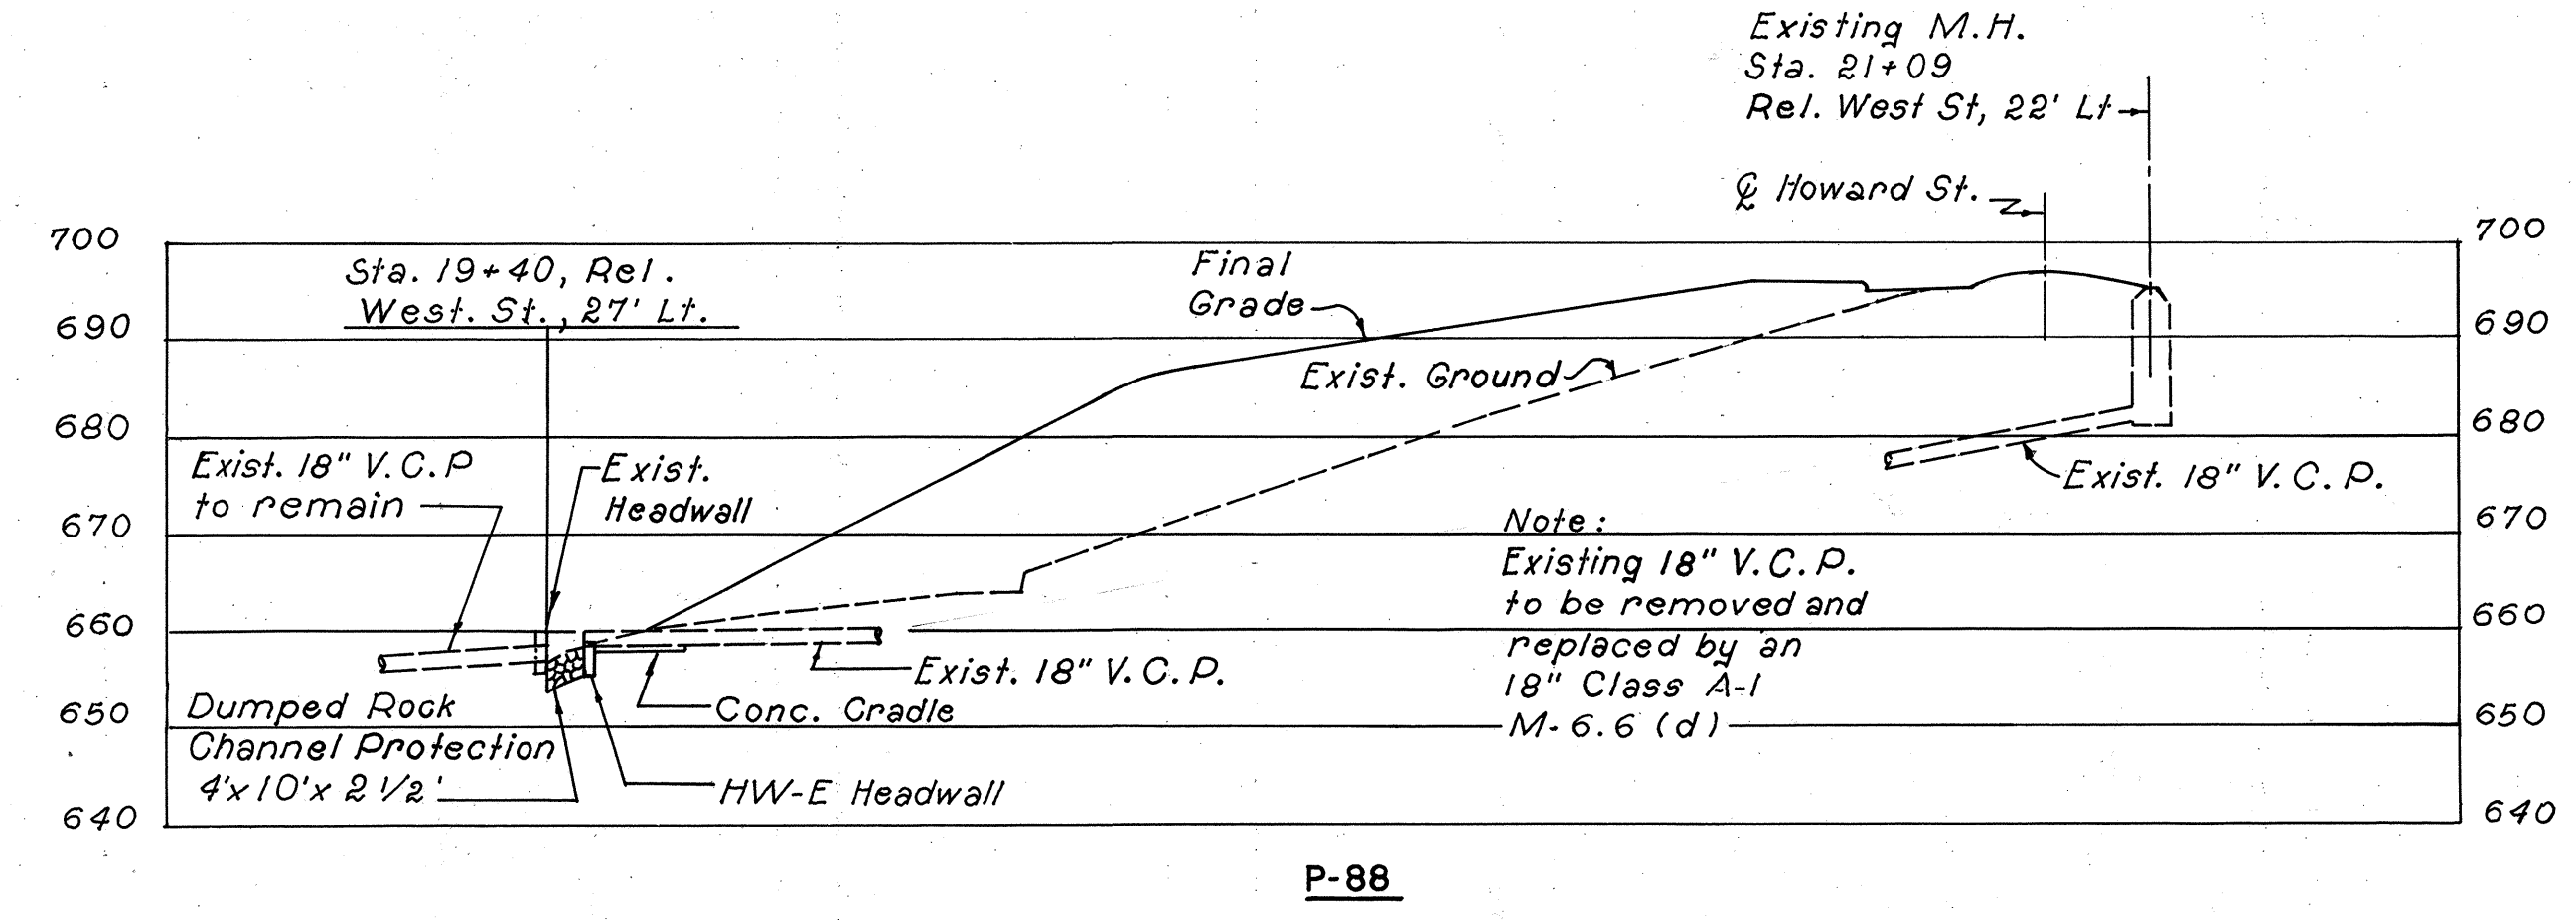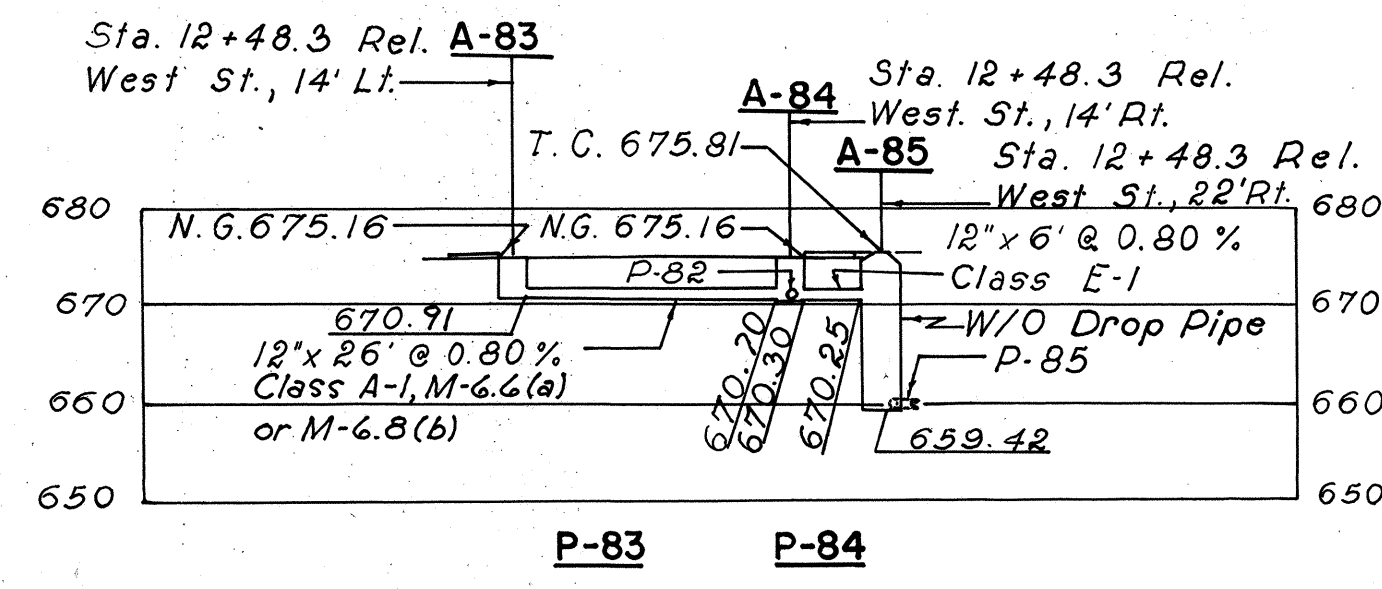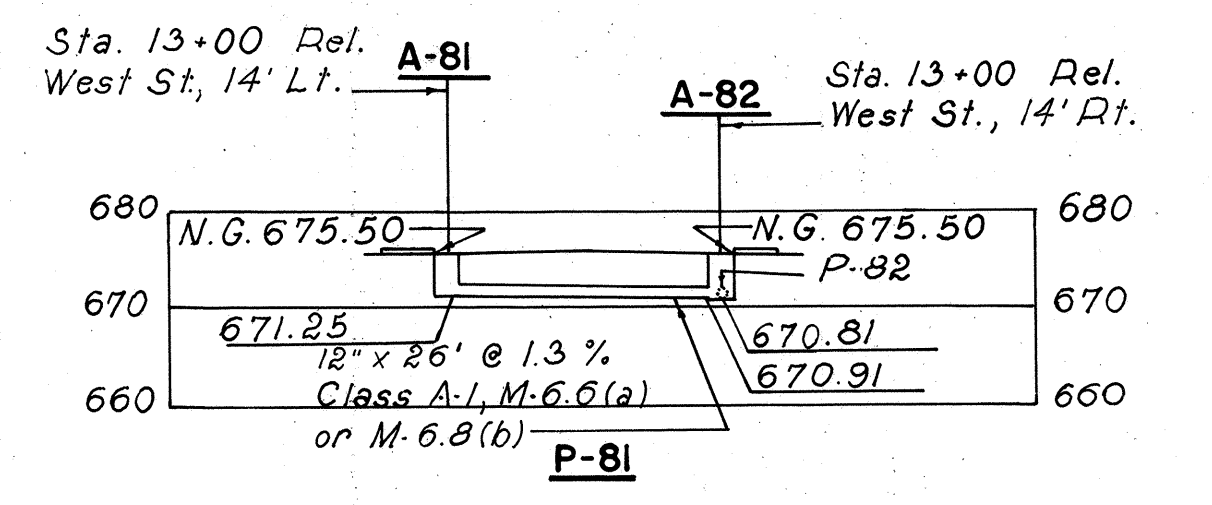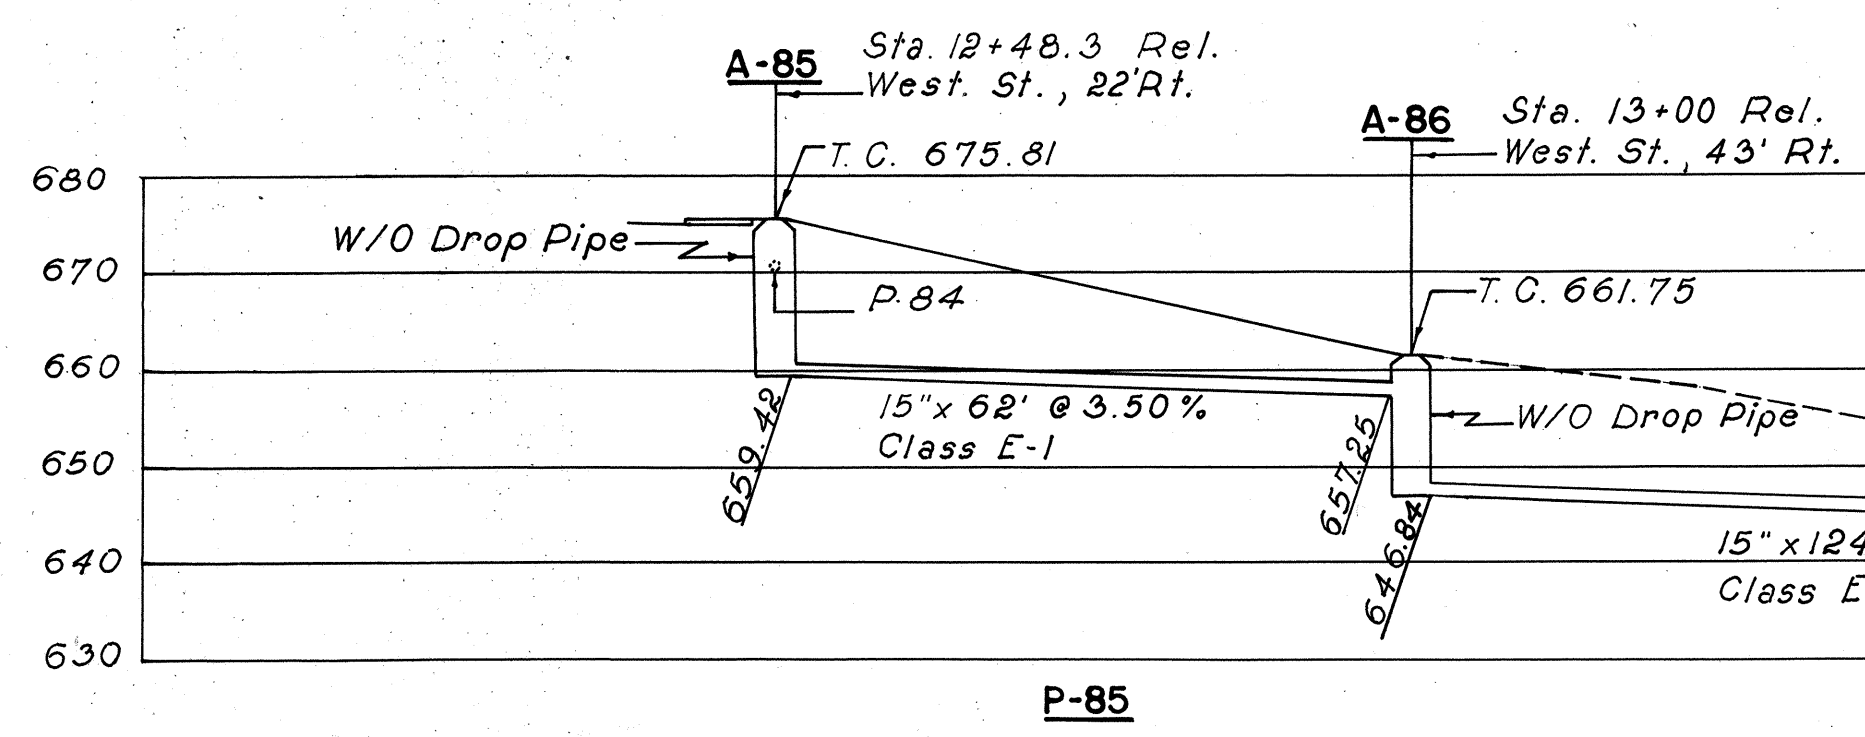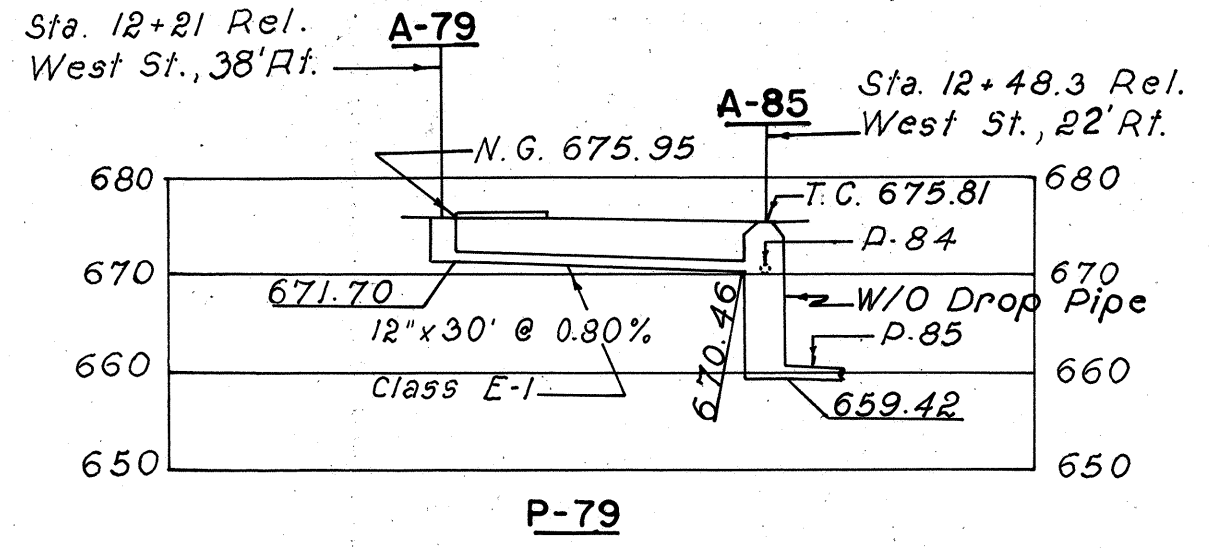


ESTIMATED QUANTITIES																			
Code	Location	Item No.	C.B.'S. and M.H.'S					PIPE							MISCELLANEOUS				
			3-A	3	4	Std.	M.H. W/O D.P.	12"	12"	15"	12"	36"	18"	I-2 Masonry	I-5 Pipe Special	I-10 Dumped Rock Channel Protect.			
			Catch Basin	Catch Basin	Catch Basin	No.2		Class A-1 M-6.6(a) or M-6.8(b)	Class E-1	Class E-1	Class F-1	Class A-1 M-6.6(d)	Class A-1 M-6.6(d)				Lin.Ft.	Lin.Ft.	Lin.Ft.
A-79	12+21 Rel. W. St. 38' Rt.	I-8	1																
P-79		I-1						30											
A-81	13+00 Rel. W. St. 14' Lt.	I-8	1																
P-81		I-1						26											
A-83	12+48.3 Rel. W. St. 14' Lt.	I-8		1															
P-83		I-1						26											
P-84		I-1							6										
A-85	12+48.3 Rel. W. St. 22' Rt.	I-8				1													
P-85		I-1								62									
A-86	13+00 Rel. W. St. 43' Rt.	I-8				1													
P-86		I-1								124					.68			7.4	
A-91	1393+15 83' Lt.	I-8			1														
P-91		I-1										170			8.0				
P-93		I-1						48			54				.23	2(12")		7.4	
P-88		I-1											164		.90			3.7	
	TOTAL		2	1	1	2		100	36	186	54	170	164		9.81	2(12")		18.5	

BELMONT COUNTY
BEL-40-23.89

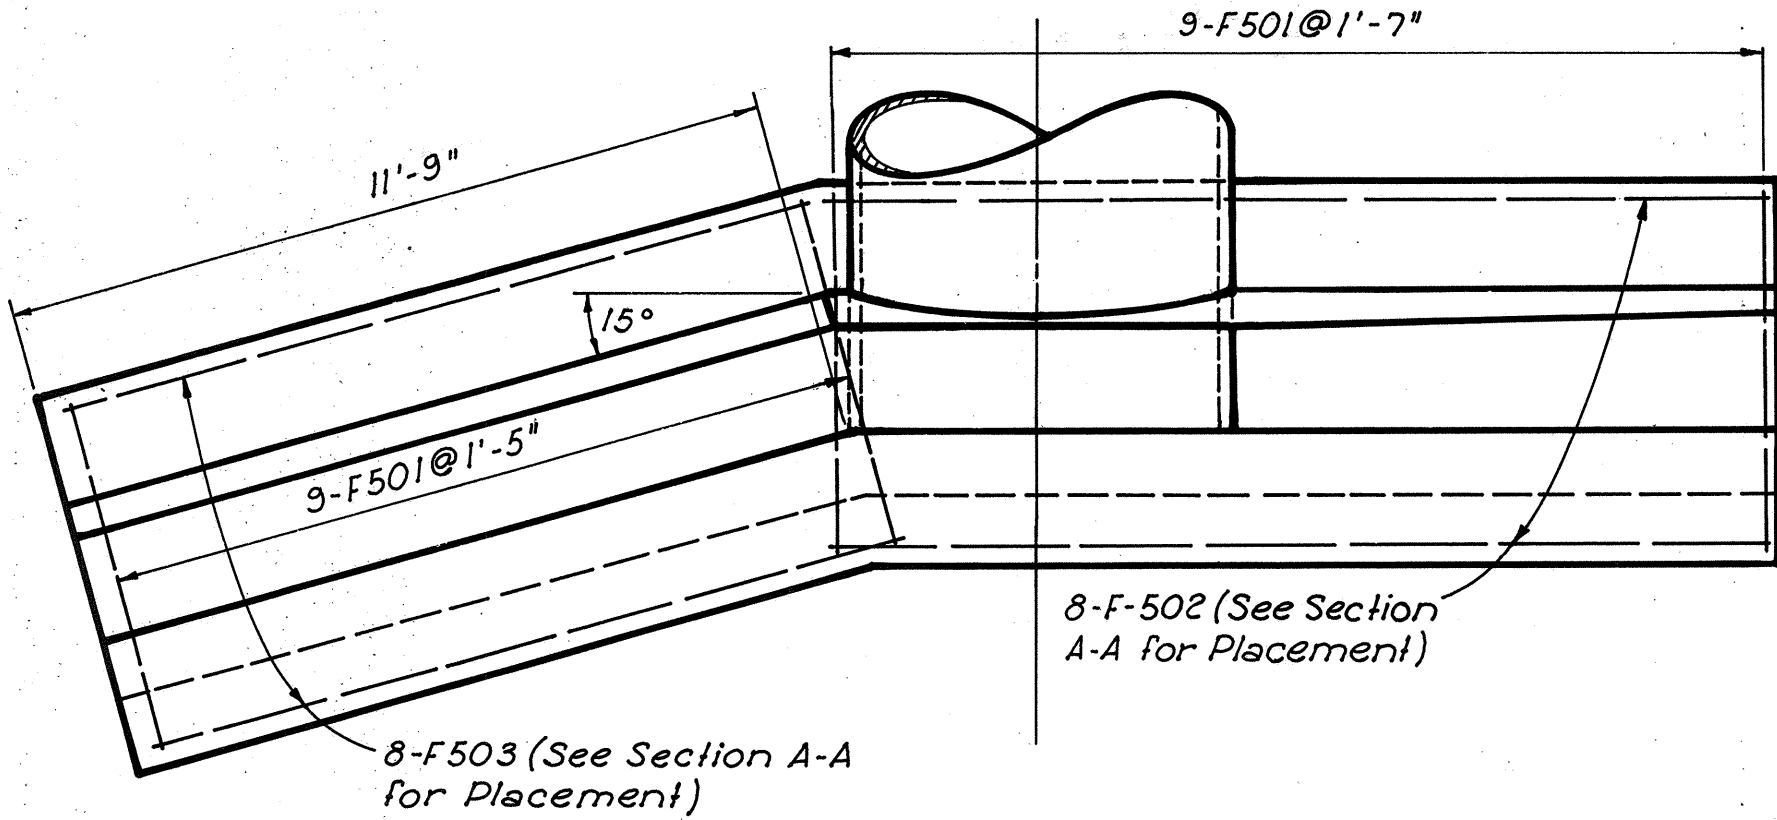


PLAN

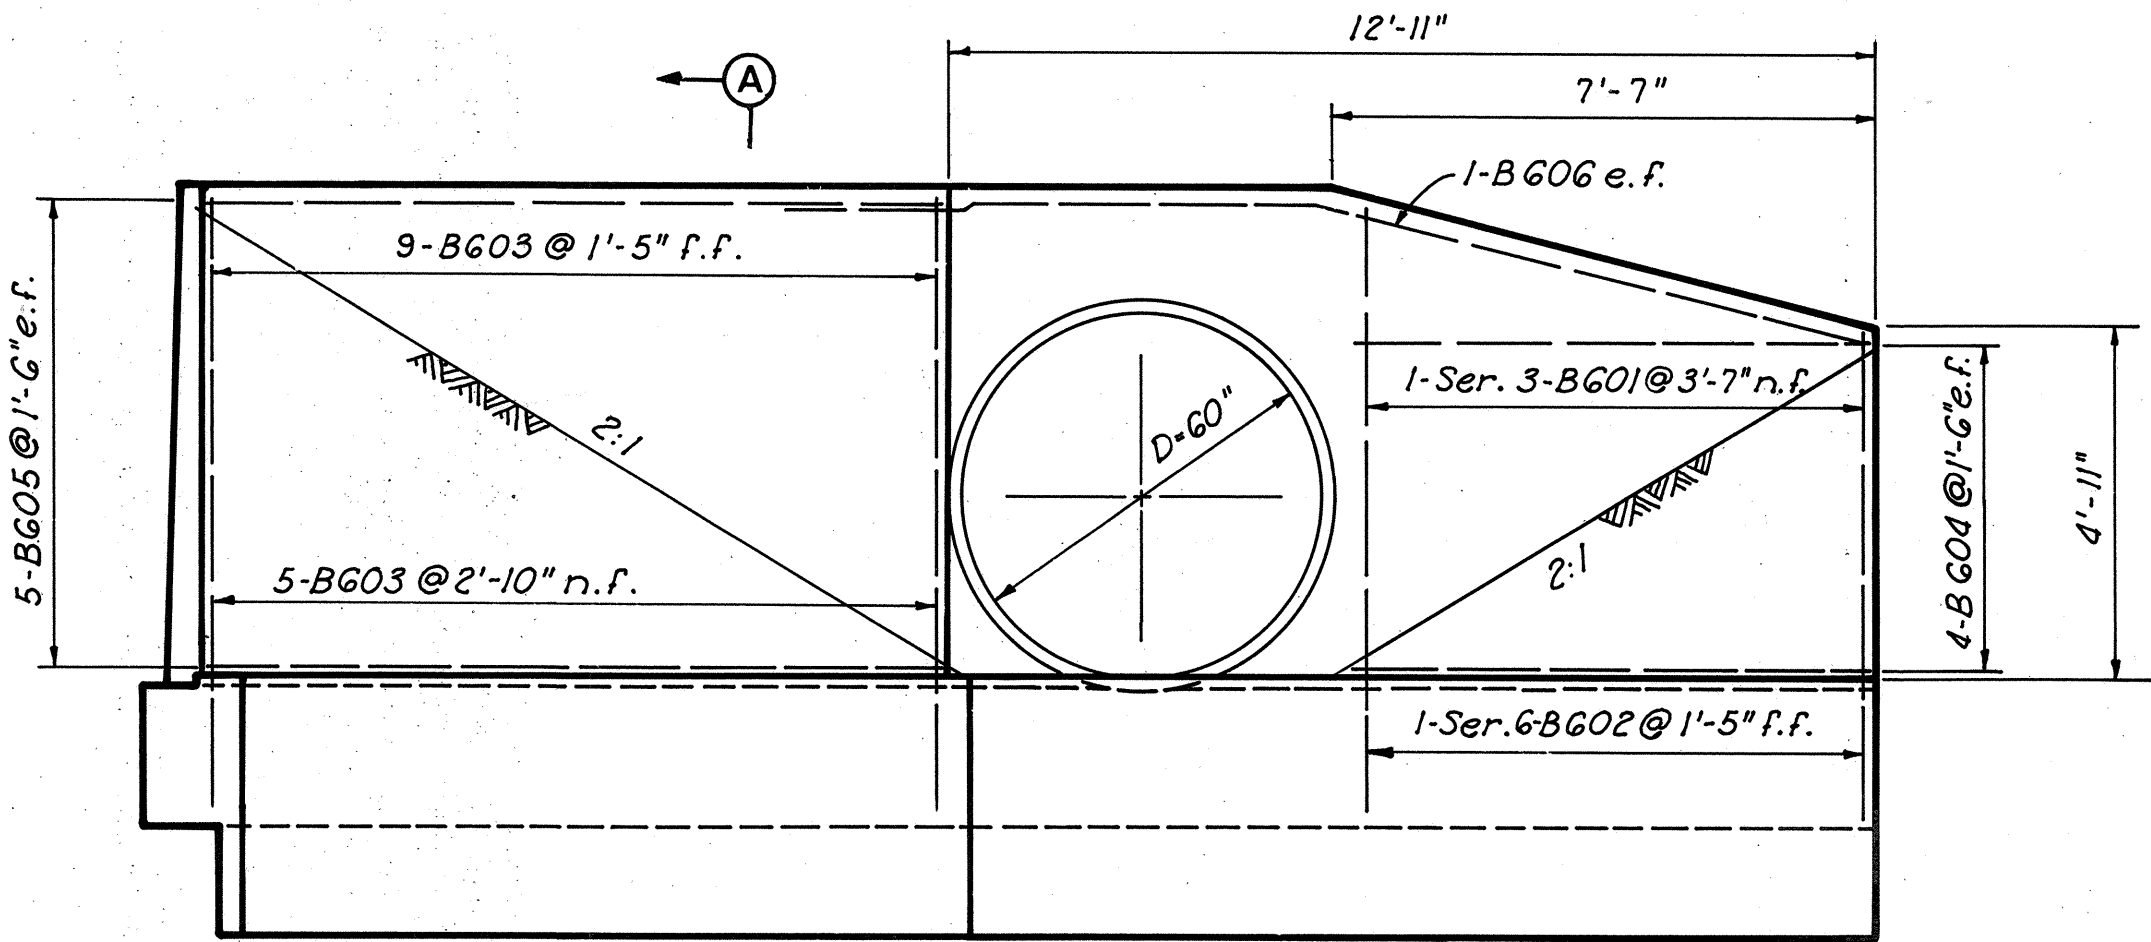

ELEVATION

LEGEND
n.f. = Near Face
f.f. = Far Face
e.f. = Each Face

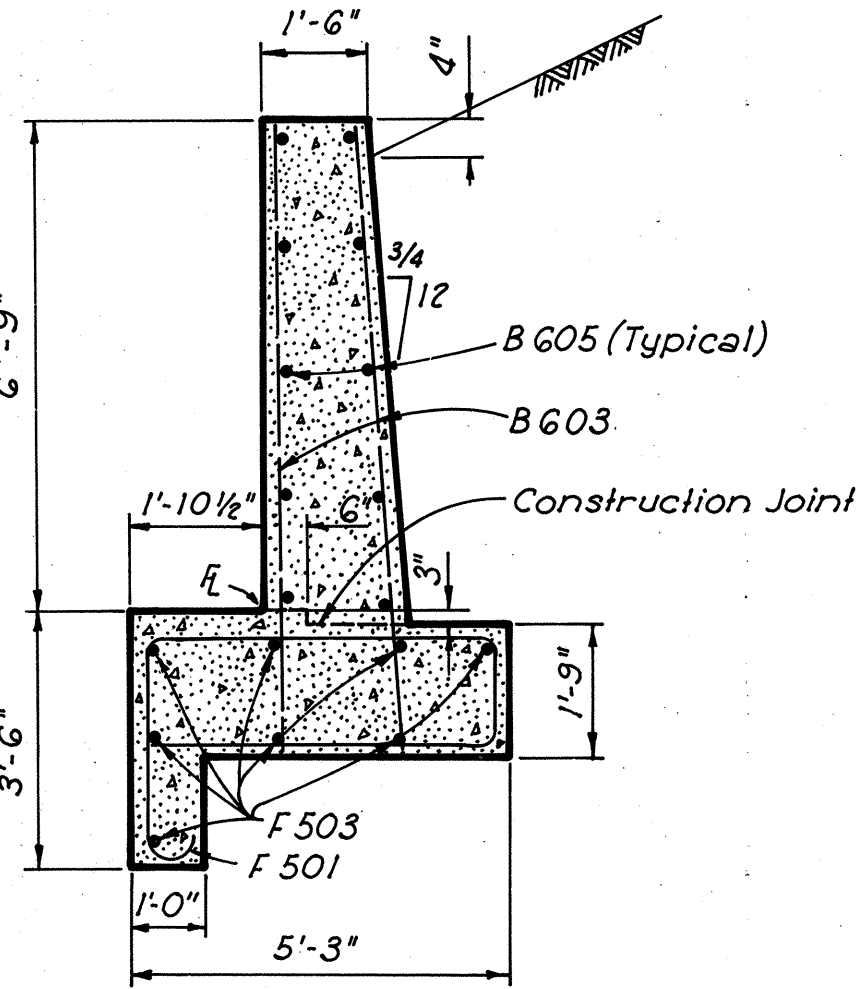


SECTION A-A

DETAILED HEADWALLS	
Sta. 1283+64 Lt. & Rt.	

STANDARD HEADWALLS	
Sta.	Std. Drw.
1330+00 Lt. & Rt.	HW-C
1391+00 Lt. & Rt.	HW-A

STEEL LIST & QUANTITIES					
MARK	NO.	LENGTH	TYPE	STEEL LBS.	CONCRETE C.Y.
2 REQ.					
F 501	18	14'-0"	120		
F 502	8	13'-0"	Str.		
F 503	8	12'-0"	Str.		
B 601	1 Ser.	3'-6" to 8'-3"			
B 602	1 Ser.	6'-6" to 8'-3"			
B 603	14	8'-3"			
B 604	8	7'-3"			
B 605	10	11'-9"	Str.		
B 606	2	14'-6"	108		
Total (per headwall)				1,054	20.05

BENDING DIAGRAMS

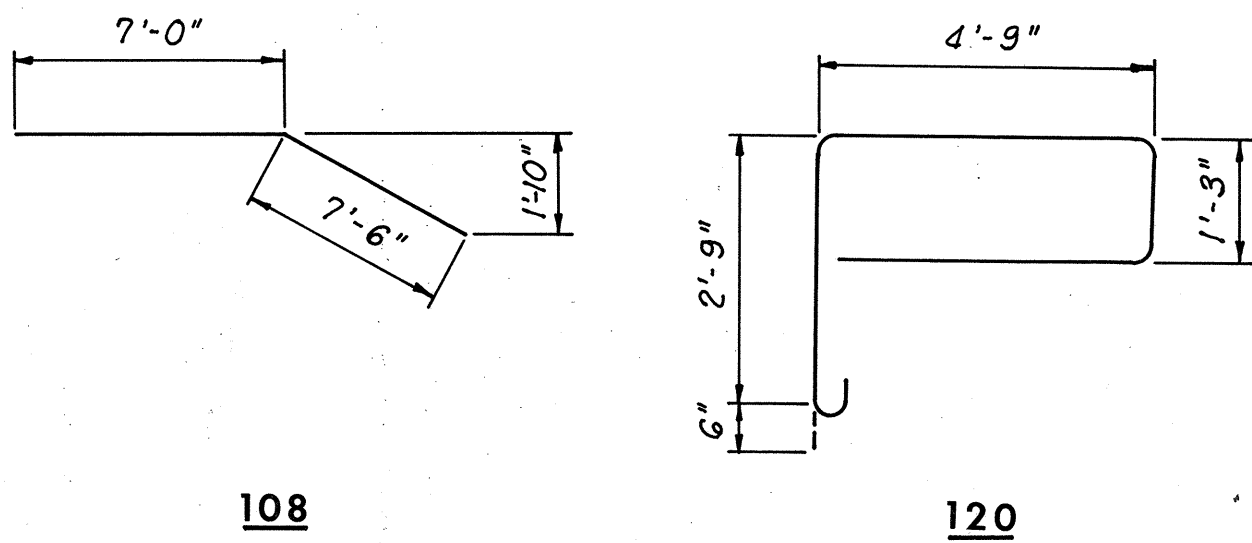

Note: All Reinforcing 3" Clear


HEADWALL DETAILS

BELMONT COUNTY
BEL-40-23.89

CODE	STATION TO STATION		SIDE	FLOW LINE ELEV.		ITEM I-1		ITEM I-1		I-1		ITEM I-5				ITEM I-5			
						6" PIPE - CLASS I-3		OUTLET PIPE - CL. F-1		CL. A-1		6" PIPE SPEC. F-1		8" PIPE SPEC. F-1		6" PIPE SPEC. F-1		8" PIPE SPEC. F-1	
						SHALLOW	M.6.4(h)	6"	8" **	8"	45°	90°	TEE	WYE	45°	90°	TEE	45°	90°
				UPPER	LOWER	LIN. FT.	LIN. FT.	LIN. FT.	LIN. FT.	LIN. FT.	EA.	EA.	EA.	EA.	EA.	EA.	EA.	EA.	EA.
U-1	1260+00	1262+79	Lt	867.56	865.56			279											
U-2	1260+00	1262+79	Lt-L	867.72	865.69			279											
U-3	1260+00	1262+79	Rt	867.75	865.75			279											
U-4	1262+81	1269+50	Lt	867.56	856.78			669		44		1					1		
U-5	1262+81	1269+50	Lt-L	867.72	856.94			659	10										
U-6	1262+81	1270+00	Rt	867.75	855.47			719											
U-7	1269+52	1275+98	Lt	856.71	837.34			651		10				1					
U-8	1269+52	1275+50	Lt-L	856.88	838.94			588	10							1			
U-9	1270+02	1276+00	Rt	855.41	837.47			598											
U-10	1276+02	1279+98	Lt	837.22	822.71	401				32		1							
U-11	1275+52	1280+00	Lt-L	838.88	824.24	385		43	20							1			
U-12	1276+02	1284+98	Rt	837.41	809.03	901				10		1							
U-13	1280+02	1289+98	Lt	822.59	793.84	1001			10			1							
U-14	1280+02	1284+50	Lt-L	824.12	810.44	438			10						1				
U-15	1284+52	1289+50	Lt-L	810.38	796.94	248		240	10						1				
U-16	1285+02	1294+00	Rt	808.91	782.57	198		698	10		32	1							
U-17	1290+02	1298+00	Lt	793.72	772.73	298		500		44						1	1		
U-18	1289+52	1294+00	Lt-L	796.88	783.35			428	20							1			
U-19	1294+02	1298+00	Lt-L	783.29	771.35			388	10										
U-20	1294+02	1302+00	Rt	782.51	758.67			798			32		1						
U-21	1298+02	1302+00	Lt	772.67	761.09			395		10		1							
U-22	1298+02	1302+00	Lt-L	771.29	759.35			388	10							1			
U-23	1302+02	1312+00	Lt	760.67	727.78	805		198		10			1						
U-24	1302+02	1306+00	Lt-L	759.29	747.44	190		198	10						1				
U-25	1302+02	1305+98	Rt	758.51	747.53	203		198		10			1						
U-26	1306+02	1311+50	Lt-L	747.38	729.44	538			10						1				
U-27	1306+02	1311+98	Rt	747.41	728.03	601			10			1							
U-28	1312+02	1321+98	Lt	727.72	697.13	1001			10				1						
U-29	1311+52	1317+50	Lt-L	729.38	711.44	588			10						1				
U-30	1312+02	1317+98	Rt	727.91	710.03	601			10				1						
U-31	1317+52	1322+00	Lt-L	711.38	698.24	438			10						1				
U-32	1318+02	1326+00	Rt	709.91	686.81	803			10				1						
U-33	1322+02	1330+86	Lt-L	697.01	675.23	879			10					1					
U-34	1326+02	1330+25	Lt-L	686.12	676.53	403			10						1				
U-35	1326+02	1330+90	Rt	686.75	676.97	488				32							1		
U-36	1330+27	1330+88	Lt-L	676.51	676.34	51			10							1			
U-37	1330+92	1331+48	Lt-L	676.48	676.34	46			10							1			
U-38	1322+02	1325+75	Lt-L	698.12	686.93	363			10							1			
U-39	1330+86	1341+21	Lt	689.35	675.23	1015			20										
U-40	1331+50	1335+98	Lt-L	683.18	676.50	438			10							1			
U-41	1330+90	1341+21	Rt	689.35	676.97	1031													
U-42	1336+00	1341+21	Lt-L	689.32	683.21	511			10							1			
U-43	1341+23	1345+77	Lt	689.35	685.32	459			10					1					
U-44	1341+23	1345+00	Lt-L	689.32	685.58	367			10							1			
U-45	1341+23	1345+79	Rt	689.35	685.32	501				10				1					
U-46	1345+02	1345+77	Lt-L	685.56	685.29	65			10							1			
U-47	1345+81	1346+23	Lt-L	685.39	685.29	32			10							1			
U-48	1345+77	1347+53	Lt	686.74	685.32	166			10										
U-49	1345+79	1347+47	Rt	686.64	685.32	168													
U-50	1346+25	1347+50	Lt-L	686.66	685.39	115			10							1			
U-51	1349+10	1357+49	Lt	708.11	690.44	834			10				1						
U-52	1349+10	1352+98	Lt-L	701.98	690.41	378			10							1			
U-53	1348+94	1357+49	Rt	708.11	689.96	860			10				1						
U-54	1353+00	1357+49	Lt-L	708.08	702.03	439			10							1			
U-55	1357+51	1360+98	Lt	708.11	703.55	352			10				1						
U-56	1357+51	1361+00	Lt-L	708.08	704.62	339			10							1			
U-57	1357+51	1361+00	Rt	708.11	705.65	347			10				1						
U-58	1361+02	1363+75	Lt-L	704.58	697.04	263			10							1			
U-59	1361+02	1364+75	Rt	705.21	696.00	378			10				1						
U-60	1371+10	1381+00	Lt	674.78	658.53	985			10				1						
U-61	1372+02	1376+50	Lt-L	671.99	661.19	438			10							1			
U-62	1371+95	1376+48	Rt	672.23	660.44	458			10				1						
U-63	1376+52	1379+50	Lt-L	661.16	659.25	288			10							1			
U-64	1376+52	1379+98	Rt	660.38	659.04	351			10				1						
U-65	1381+02	1387+50	Lt	658.52	656.53	653			10					1					
U-66	1379+52	1382+50	Lt-L	659.24	657.74	288			10							1			
U-67	1380+02	1386+61	Rt	659.02	656.53	624			10							1			
U-68	1385+27	1386+60	Lt-L	656.64	656.50	123			10							1			


CODE	STATION TO STATION		SIDE	FLOW LINE ELEV.		ITEM I-1		ITEM I-1		I-1	ITEM I-5				ITEM I-5				
						6" PIPE - CLASS I-3		OUTLET PIPE - CL. F-1		CL. A-1	6" PIPE SPEC. F-1		8" PIPE SPEC. F-1		6" PIPE SPEC. F-1				
						UPPER	LOWER	SHALLOW	M 6.4(h)	6"	8" **	8"	45°	90°	TEE	WYE	45°	90°	TEE
				LIN. FT.	LIN. FT.	LIN. FT.	LIN. FT.	LIN. FT.	LIN. FT.	EA.	EA.	EA.	EA.	EA.	EA.	EA.	EA.		
U-69	1386+64	1388+23	Lt-L	656.66	656.50	149			10										
U-70	1388+25	1392+23	Lt-L	658.38	656.68	388			10										
U-71	1387+50	1394+21	Lt	659.41	656.53	671													
U-72	1392+25	1394+21	Lt-L	659.38	658.39	186			10										
U-73	1386+61	1394+21	Rt	659.41	656.53	730			30										
U-74	12+20 West St.	12+50 West St.	Lt	670.90	670.76	30			10										
U-75	12+50 "	13+90 "	Lt	672.89	670.76	125			10										
U-76	12+20 "	12+50 "	Rt	671.80	670.76	30			10										
U-77	12+50 "	13+90 "	Rt	672.89	670.76	130			10										
U-78	1382+52	1385+25	Lt-L	657.73	656.66	263			10										
U-79	1371+42	1372+00	Lt-L	673.79	672.05	48			10										
U-80	1361+02	1363+05	Lt.	703.47	698.03	208													
		TOTAL				28,092	9,193	540		10	260	216	2	23	5		36	1	3

BELMONT COUNTY
BEL-40-23.89

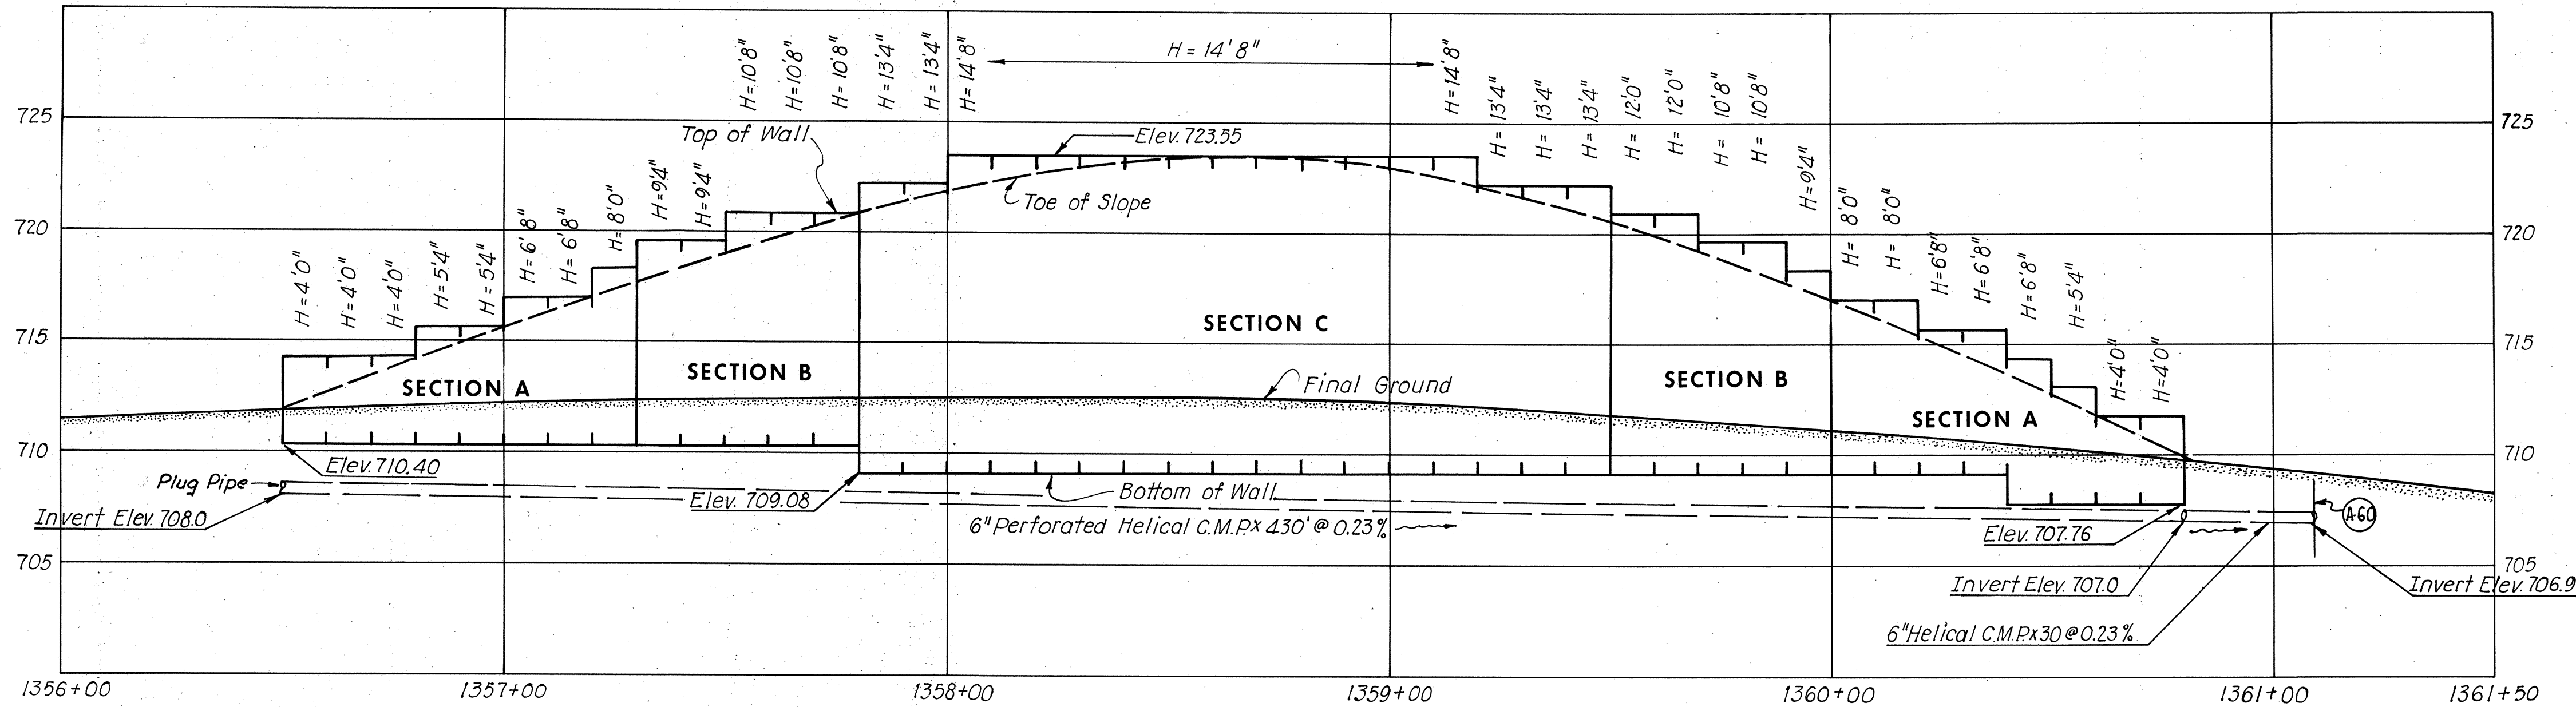


PROFILE (Metal Grib Wall)

Scale: Hor. 1" = 25'
Ver. 1" = 5'

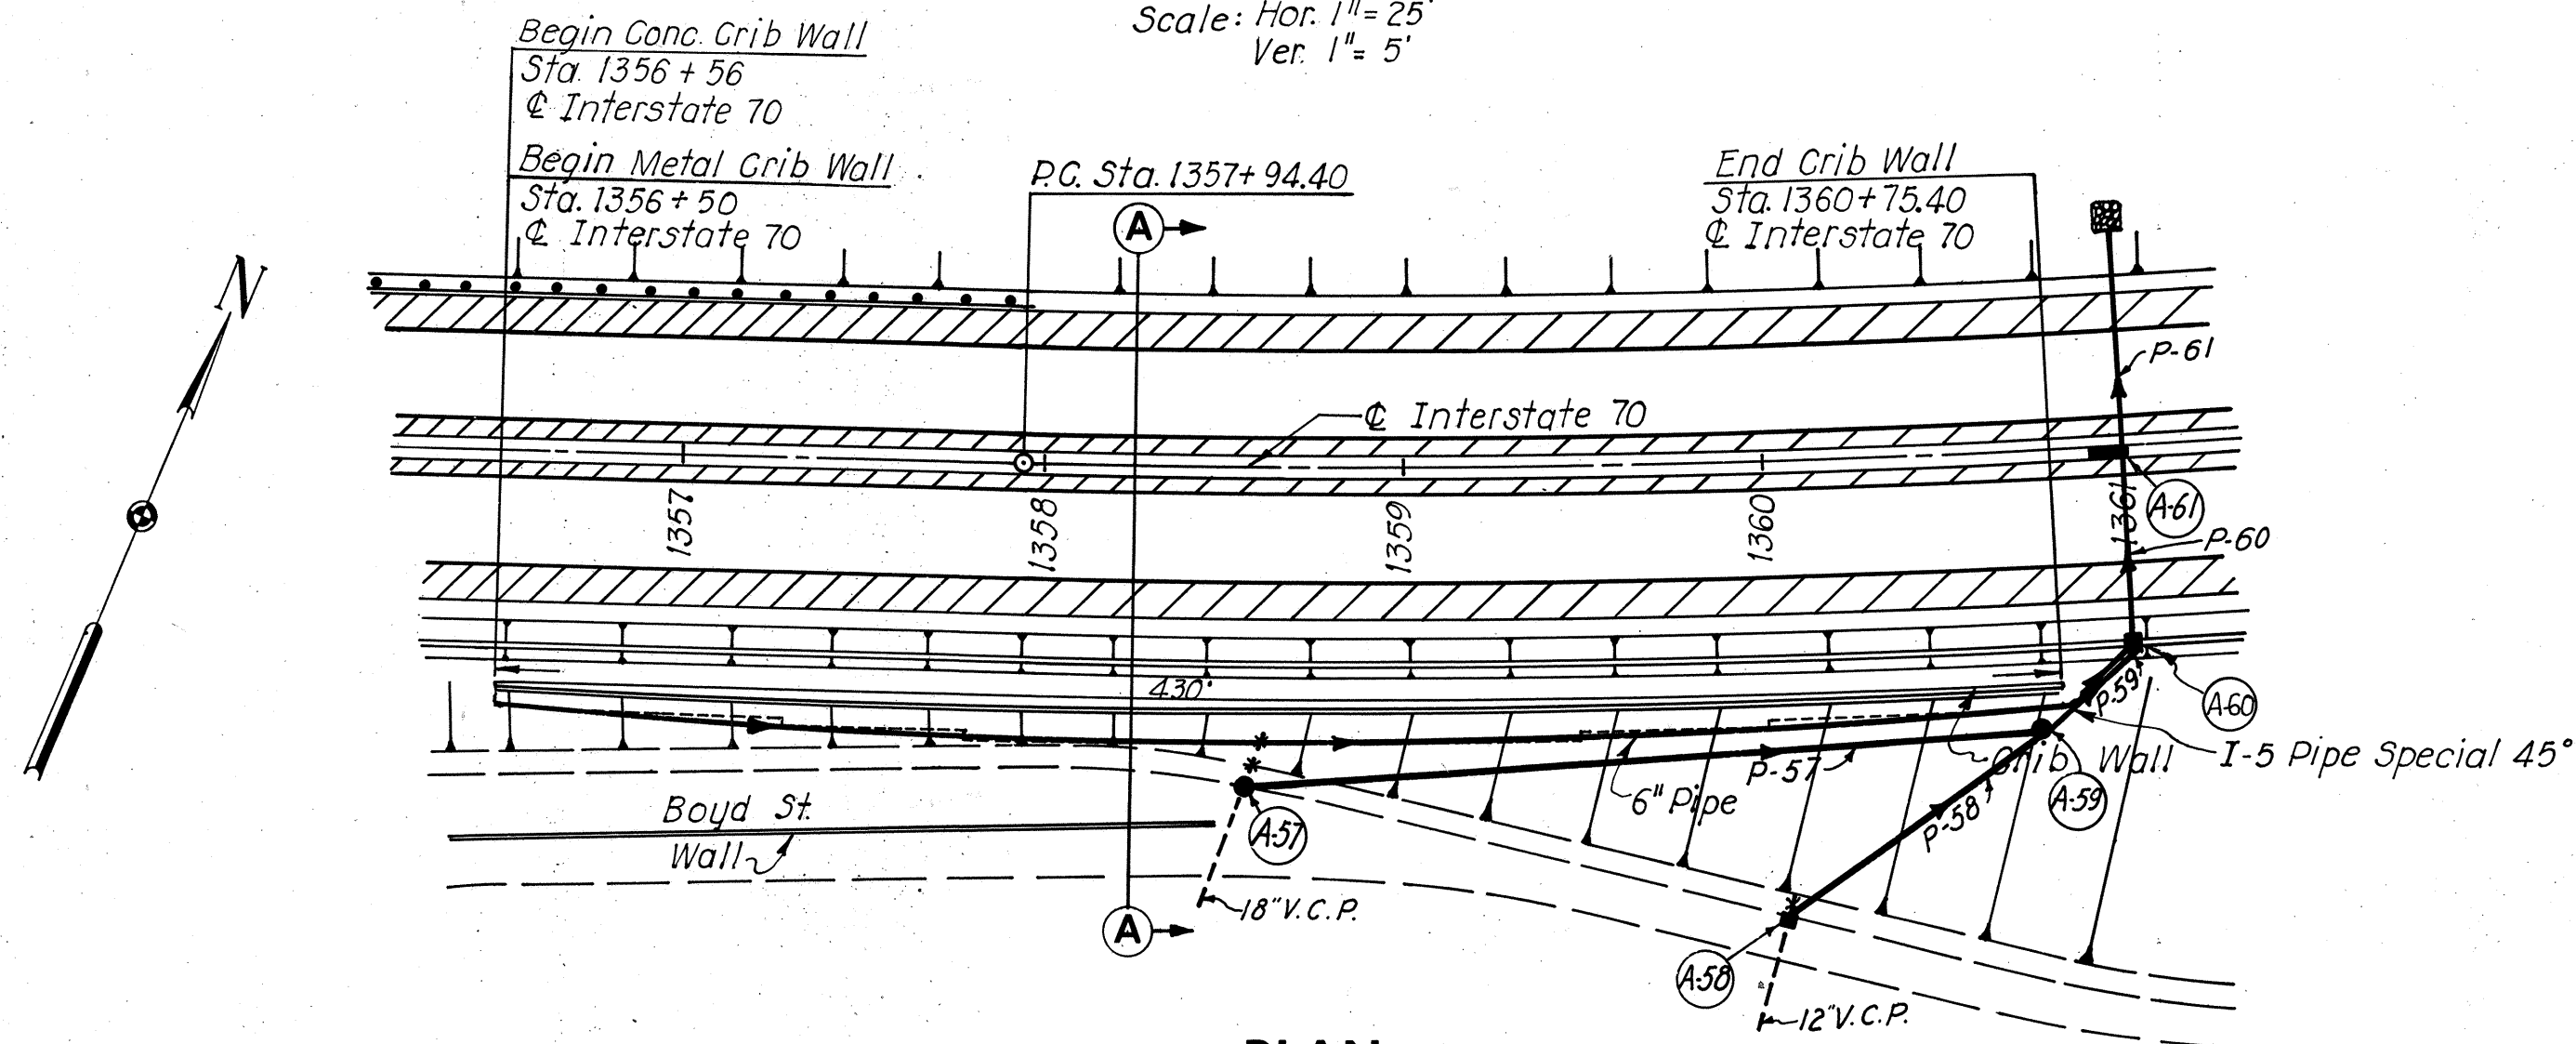

PLAN

Scale: 1" = 50'

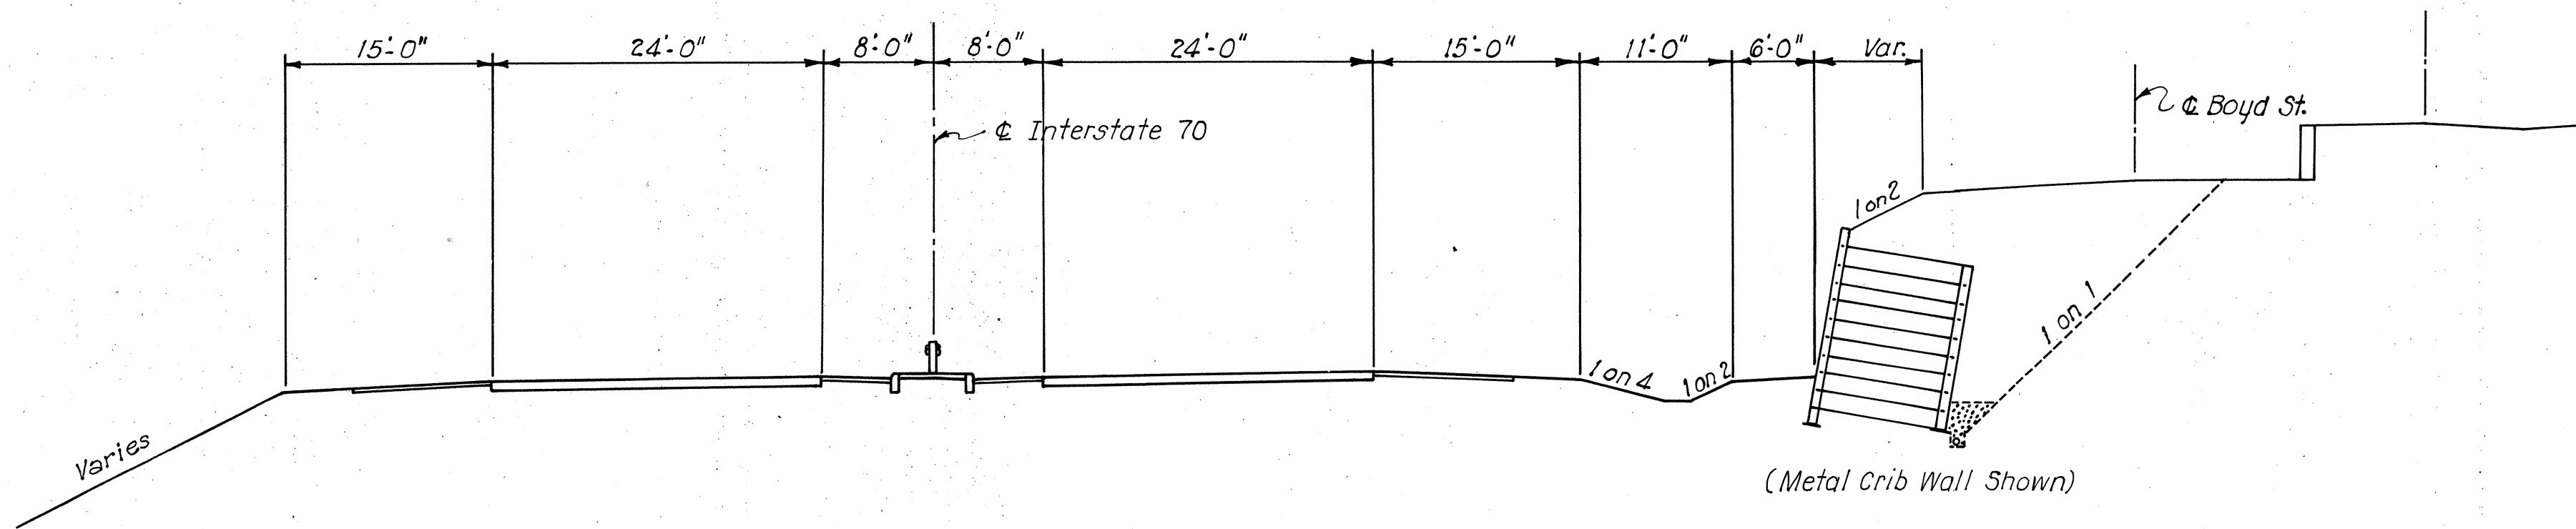

SECTION A-A
STATION 1358+25

Scale: 1" = 10'





Metal Crib Wall:

ESTIMATED QUANTITIES			
ITEM	DESCRIPTION	UNIT	QUANTITY
E-2	Cofferdams, Cribbs and Sheeting	Lump Sum	
I-1	6" Pipe Class I-3, Sec. M-6.4 (h)	Lin. Ft.	430
I-1	6" Pipe Class F-1	Lin. Ft.	30
I-5	6" Pipe Specials Class F-1	Each	1
I-17	Galvanized Metal or Reinforced Conc. Cellular Retaining Wall	Sq. Ft.	4,413

NOTE:

Construction of wall shall be advanced in stages not to exceed 50' of open trench at any one time.
Sheeting shall be used where necessary so that the existing retaining wall along Boyd St. will not be damaged.
All of the porous backfill as shown on the plans shall be either No. 6 or 6a aggregate.

BELMONT COUNTY
BEL-40-23.89

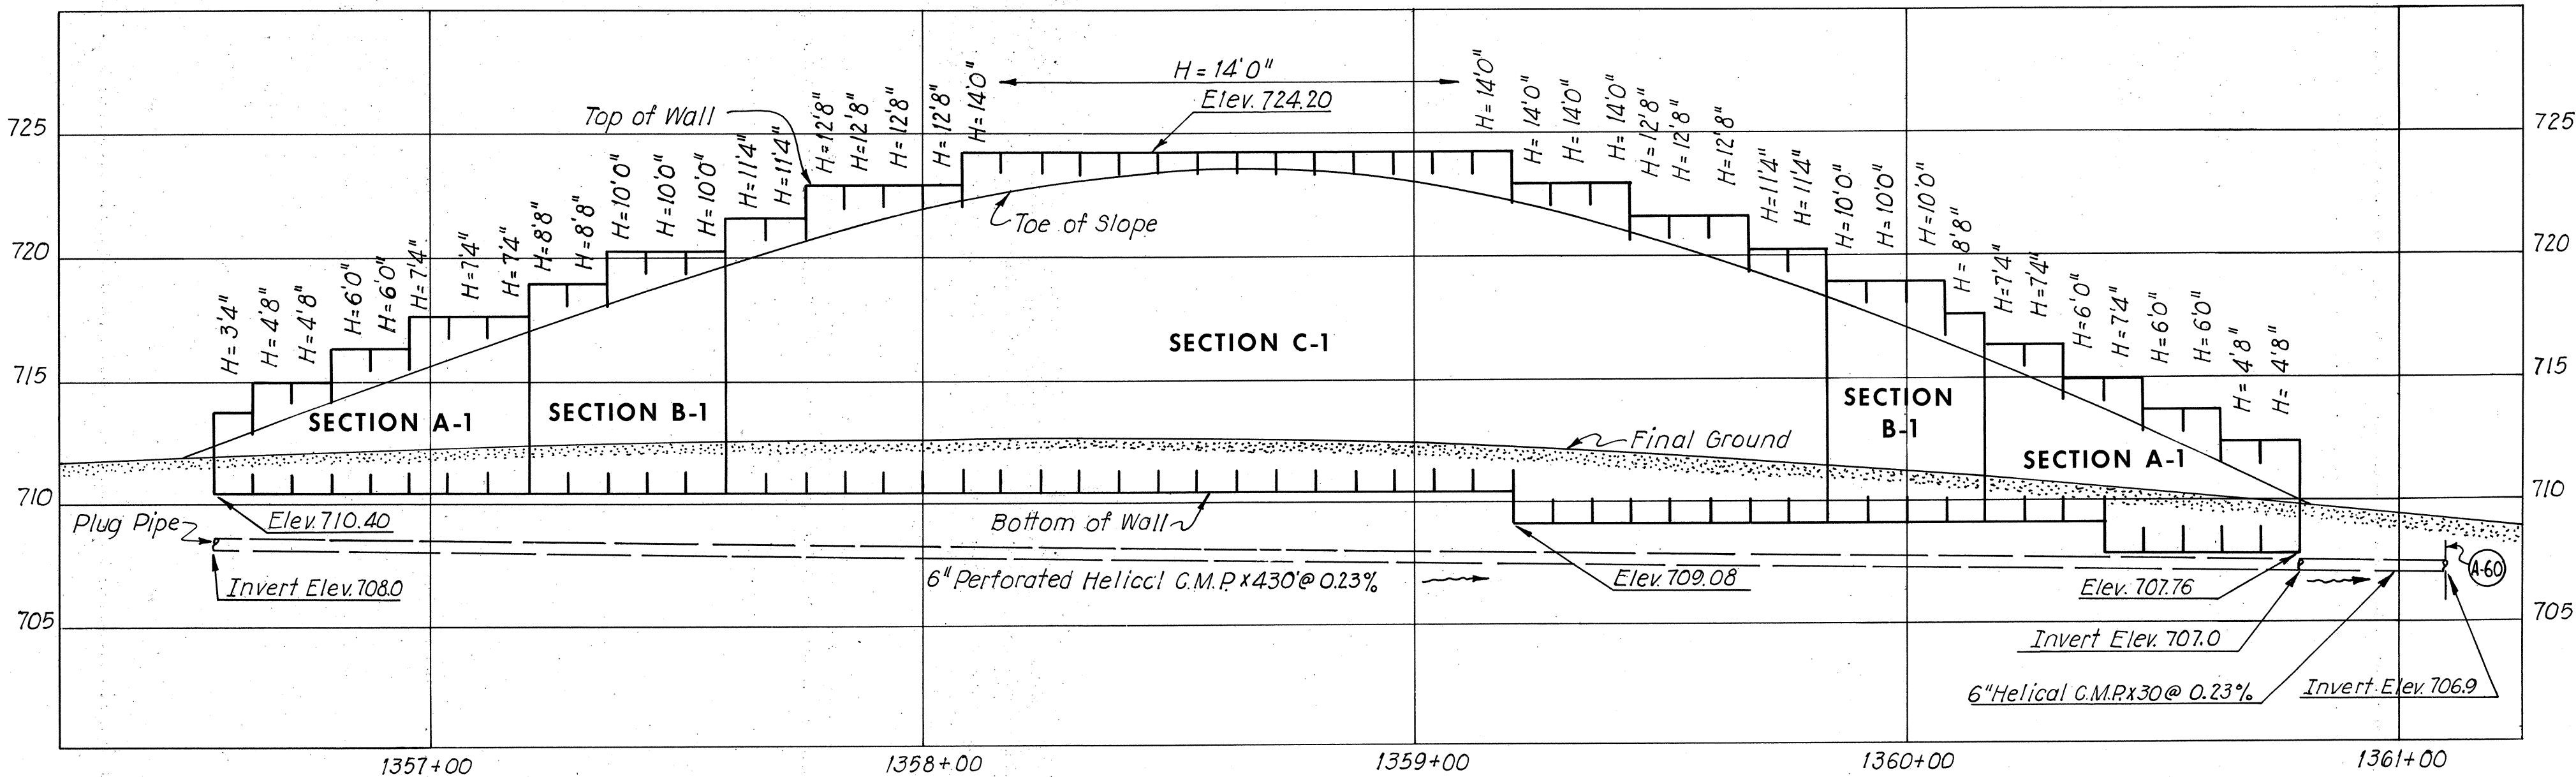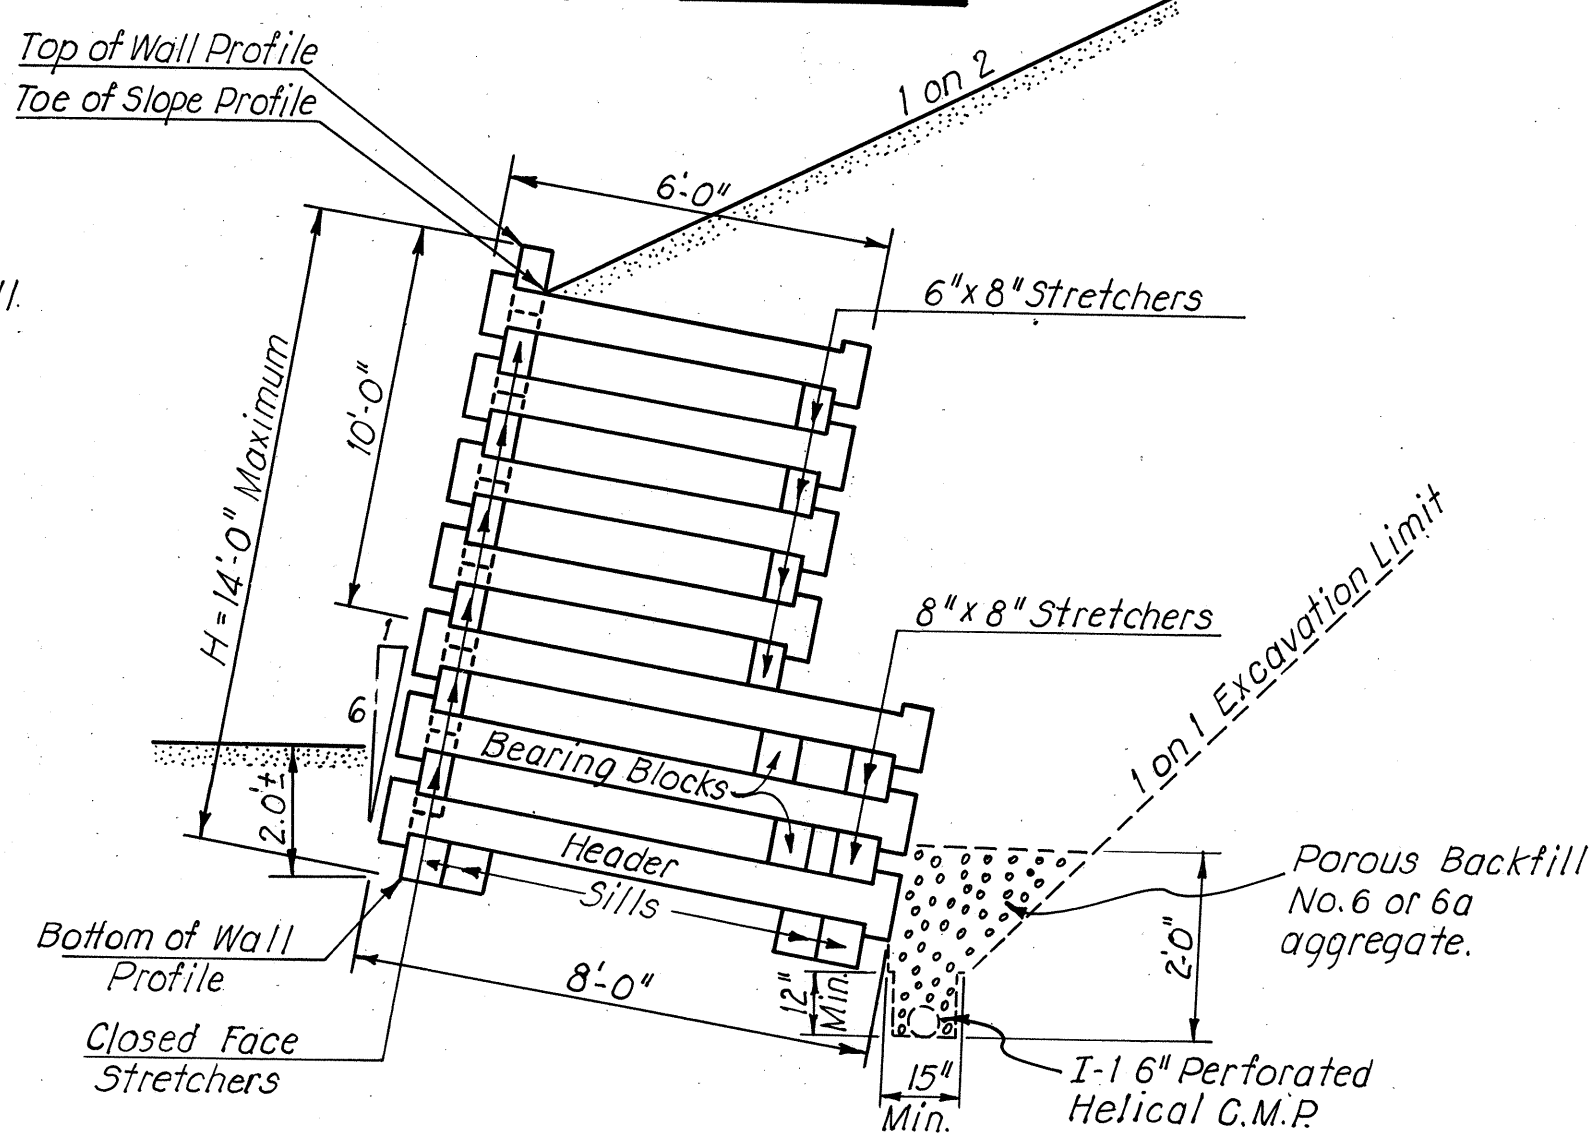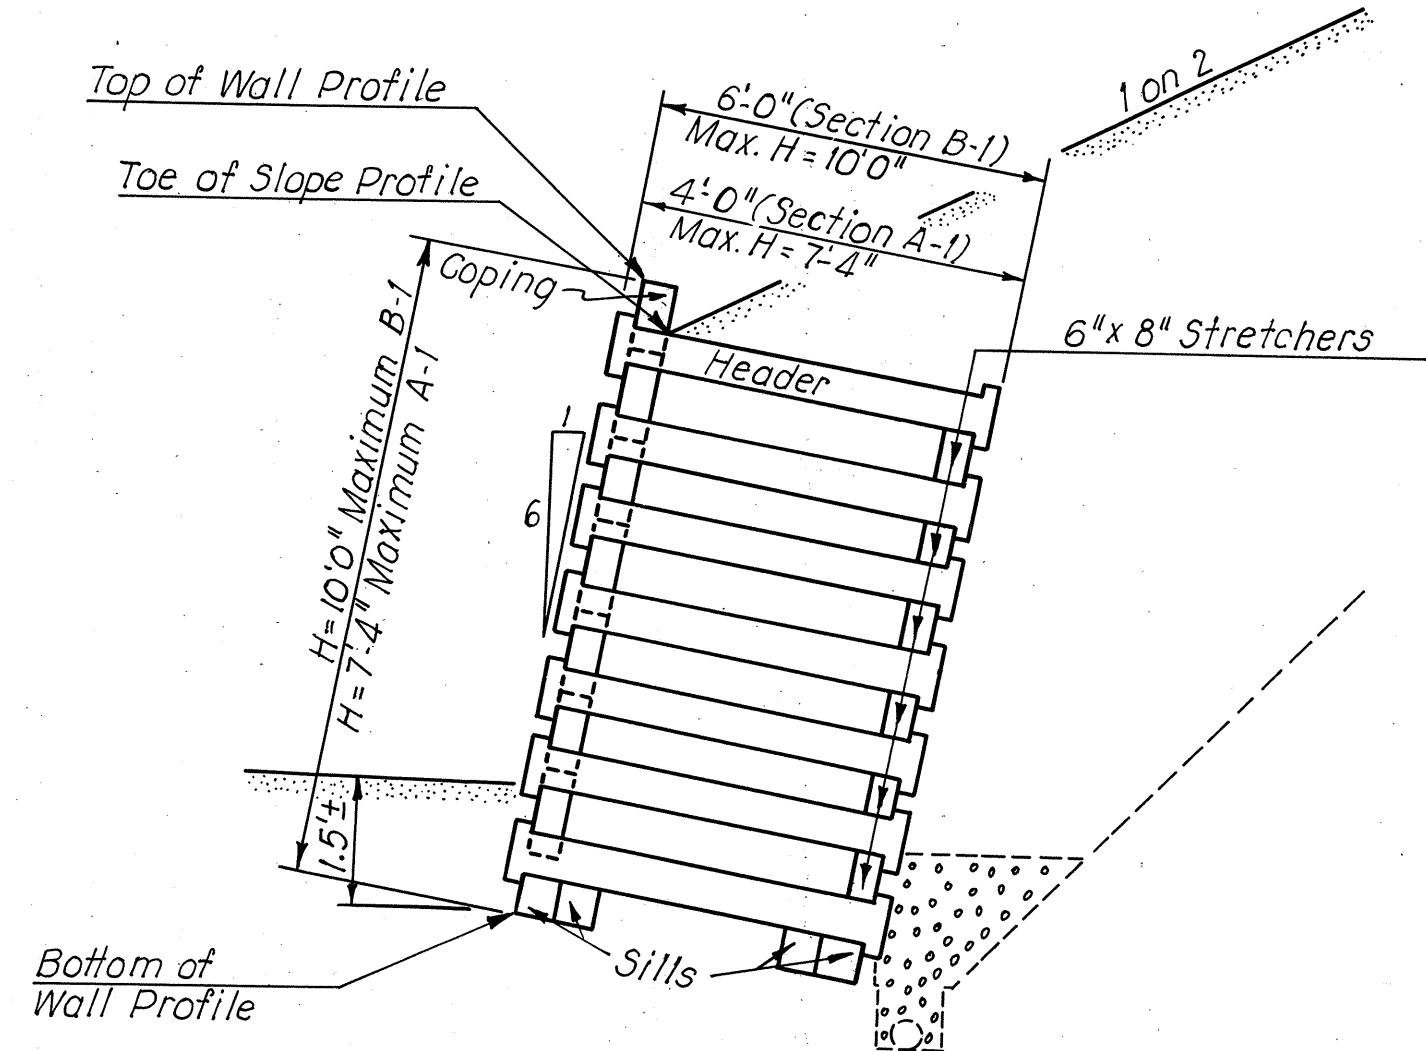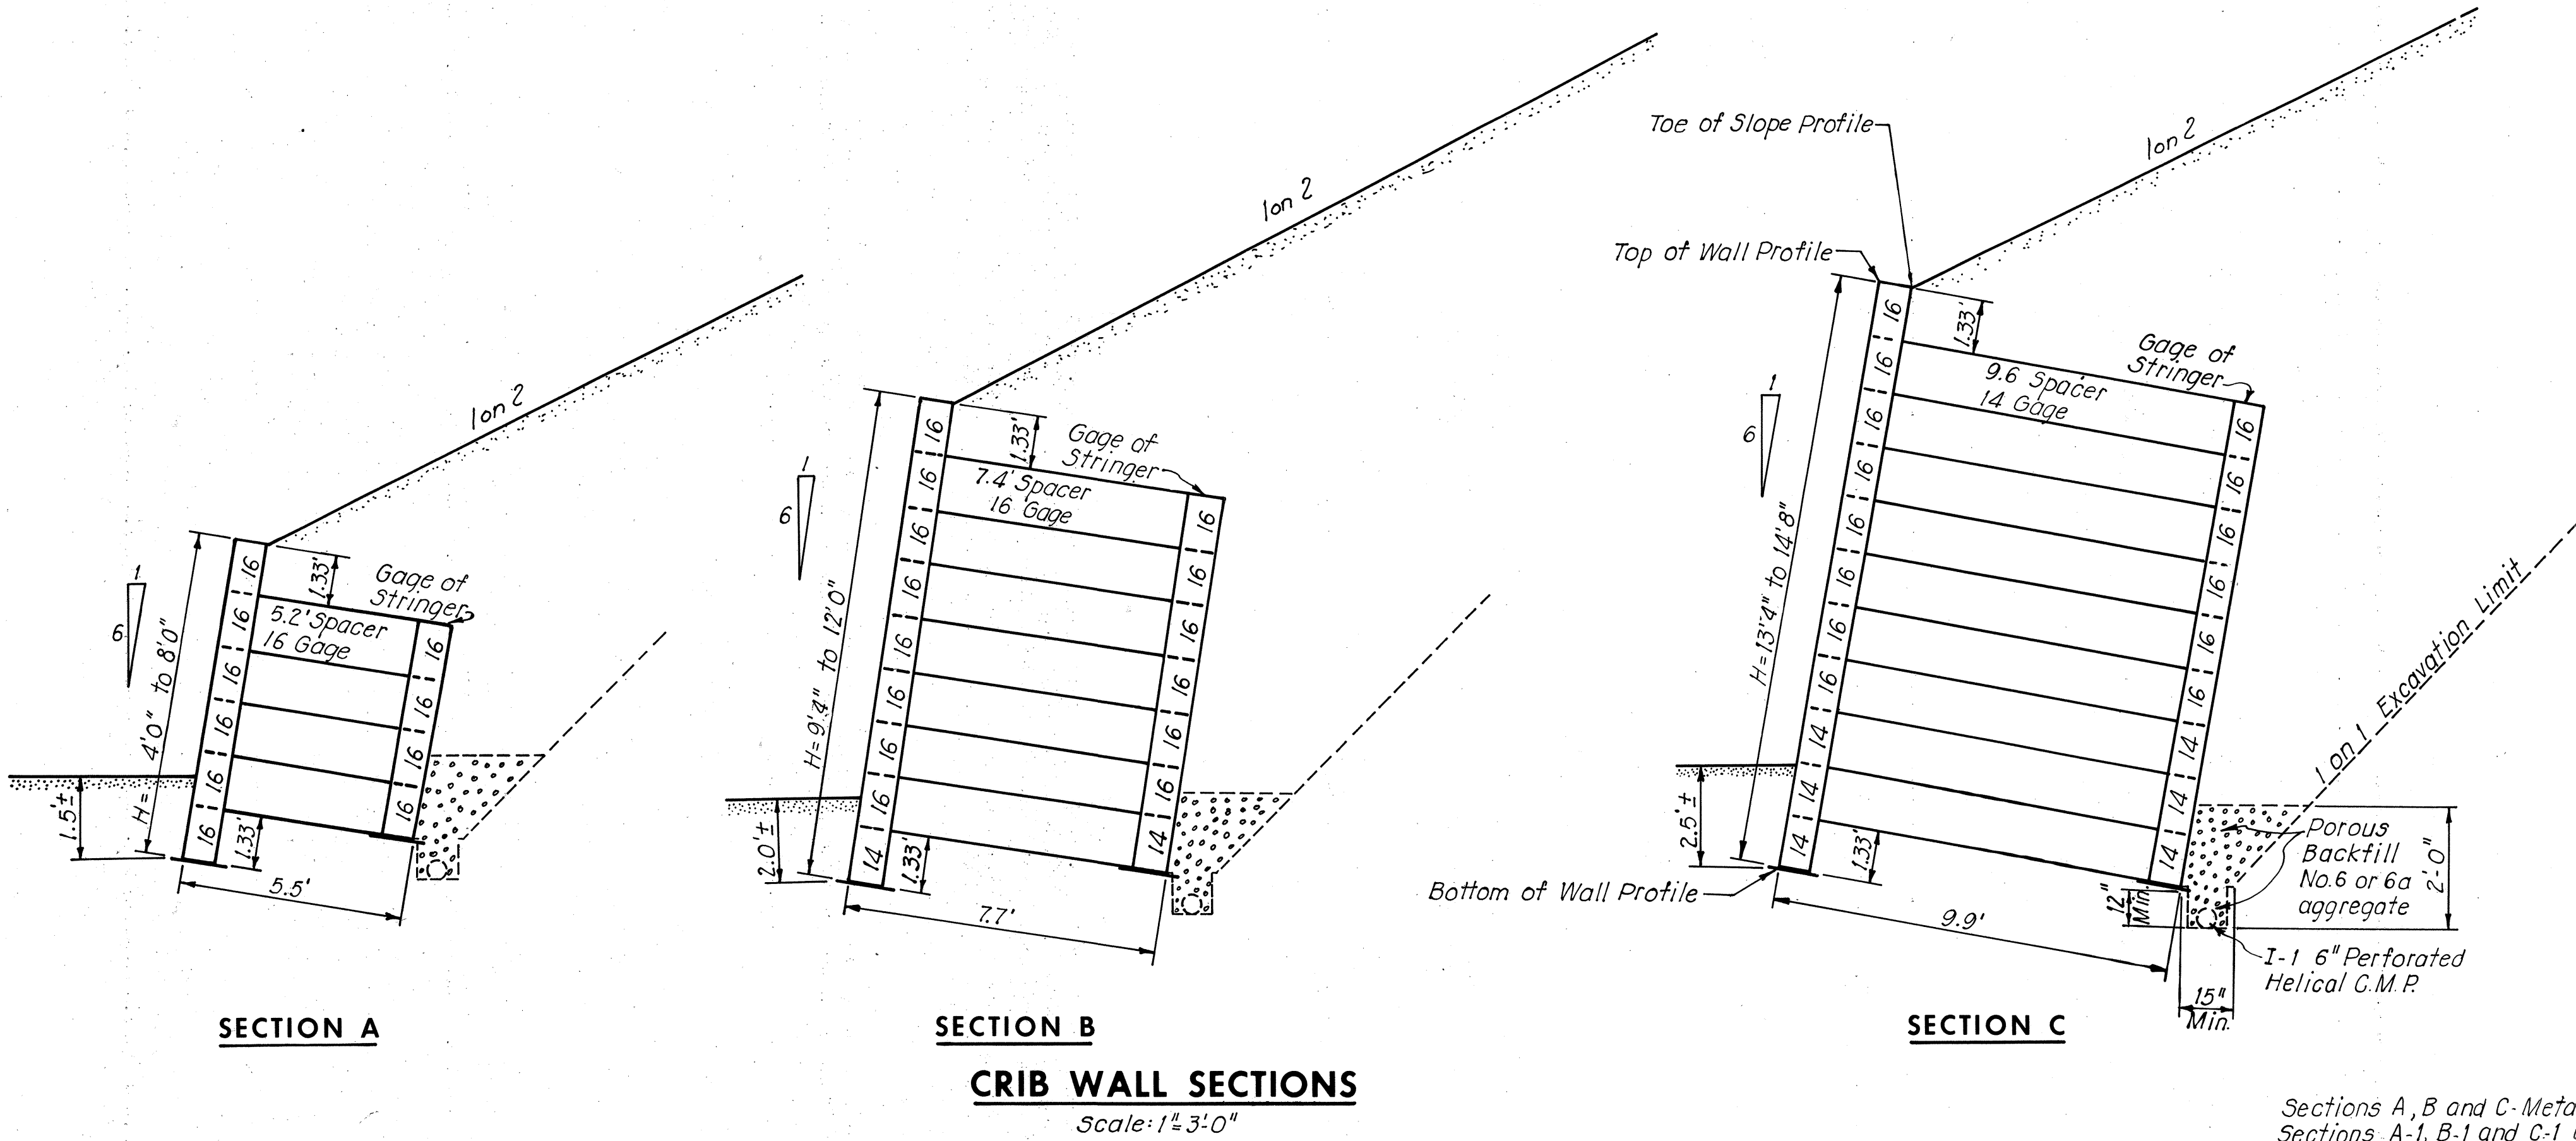

- NOTES:**
- 1/4" thick Asphalt Bearing Pads shall be placed between all flat bearing surfaces.
 - Dimensions, unless otherwise shown are as follows:
Coping: 6"x12"
Sills: 8"x8"
Bearing Blocks: 8"x8"x8"
Stretchers at Face of Wall: 6"x16"
Headers (Intermediate): 8"x8"
Headers (Closed Face End): 8"x16"
 - Bearing Blocks shall be set in mortar.
 - Panel Length = 8 feet.
 - Underdrain pipe material shall be 6" Pipe, Class I-3, Sec. M-6.4 (h)

LOCATION PLAN

INTERSTATE ROUTE 70 BELMONT COUNTY, OHIO

BEL-40-23.89

RICHLAND TWP. R.3, T.6 SEC 21

PEASE TWP. R.3, T.6 SEC'S 15, 9, & 3 R.2, T.3 SEC'S 27 28 & 33


RECEIVED	19
RECORDED	19
BOOK	PAGE
COUNTY RECORDER	

FED. RD. DIVISION	STATE	PROJECT
2	OHIO	


BELMONT COUNTY
BEL-40-23.89
LIMITED ACCESS

144
197

2
17

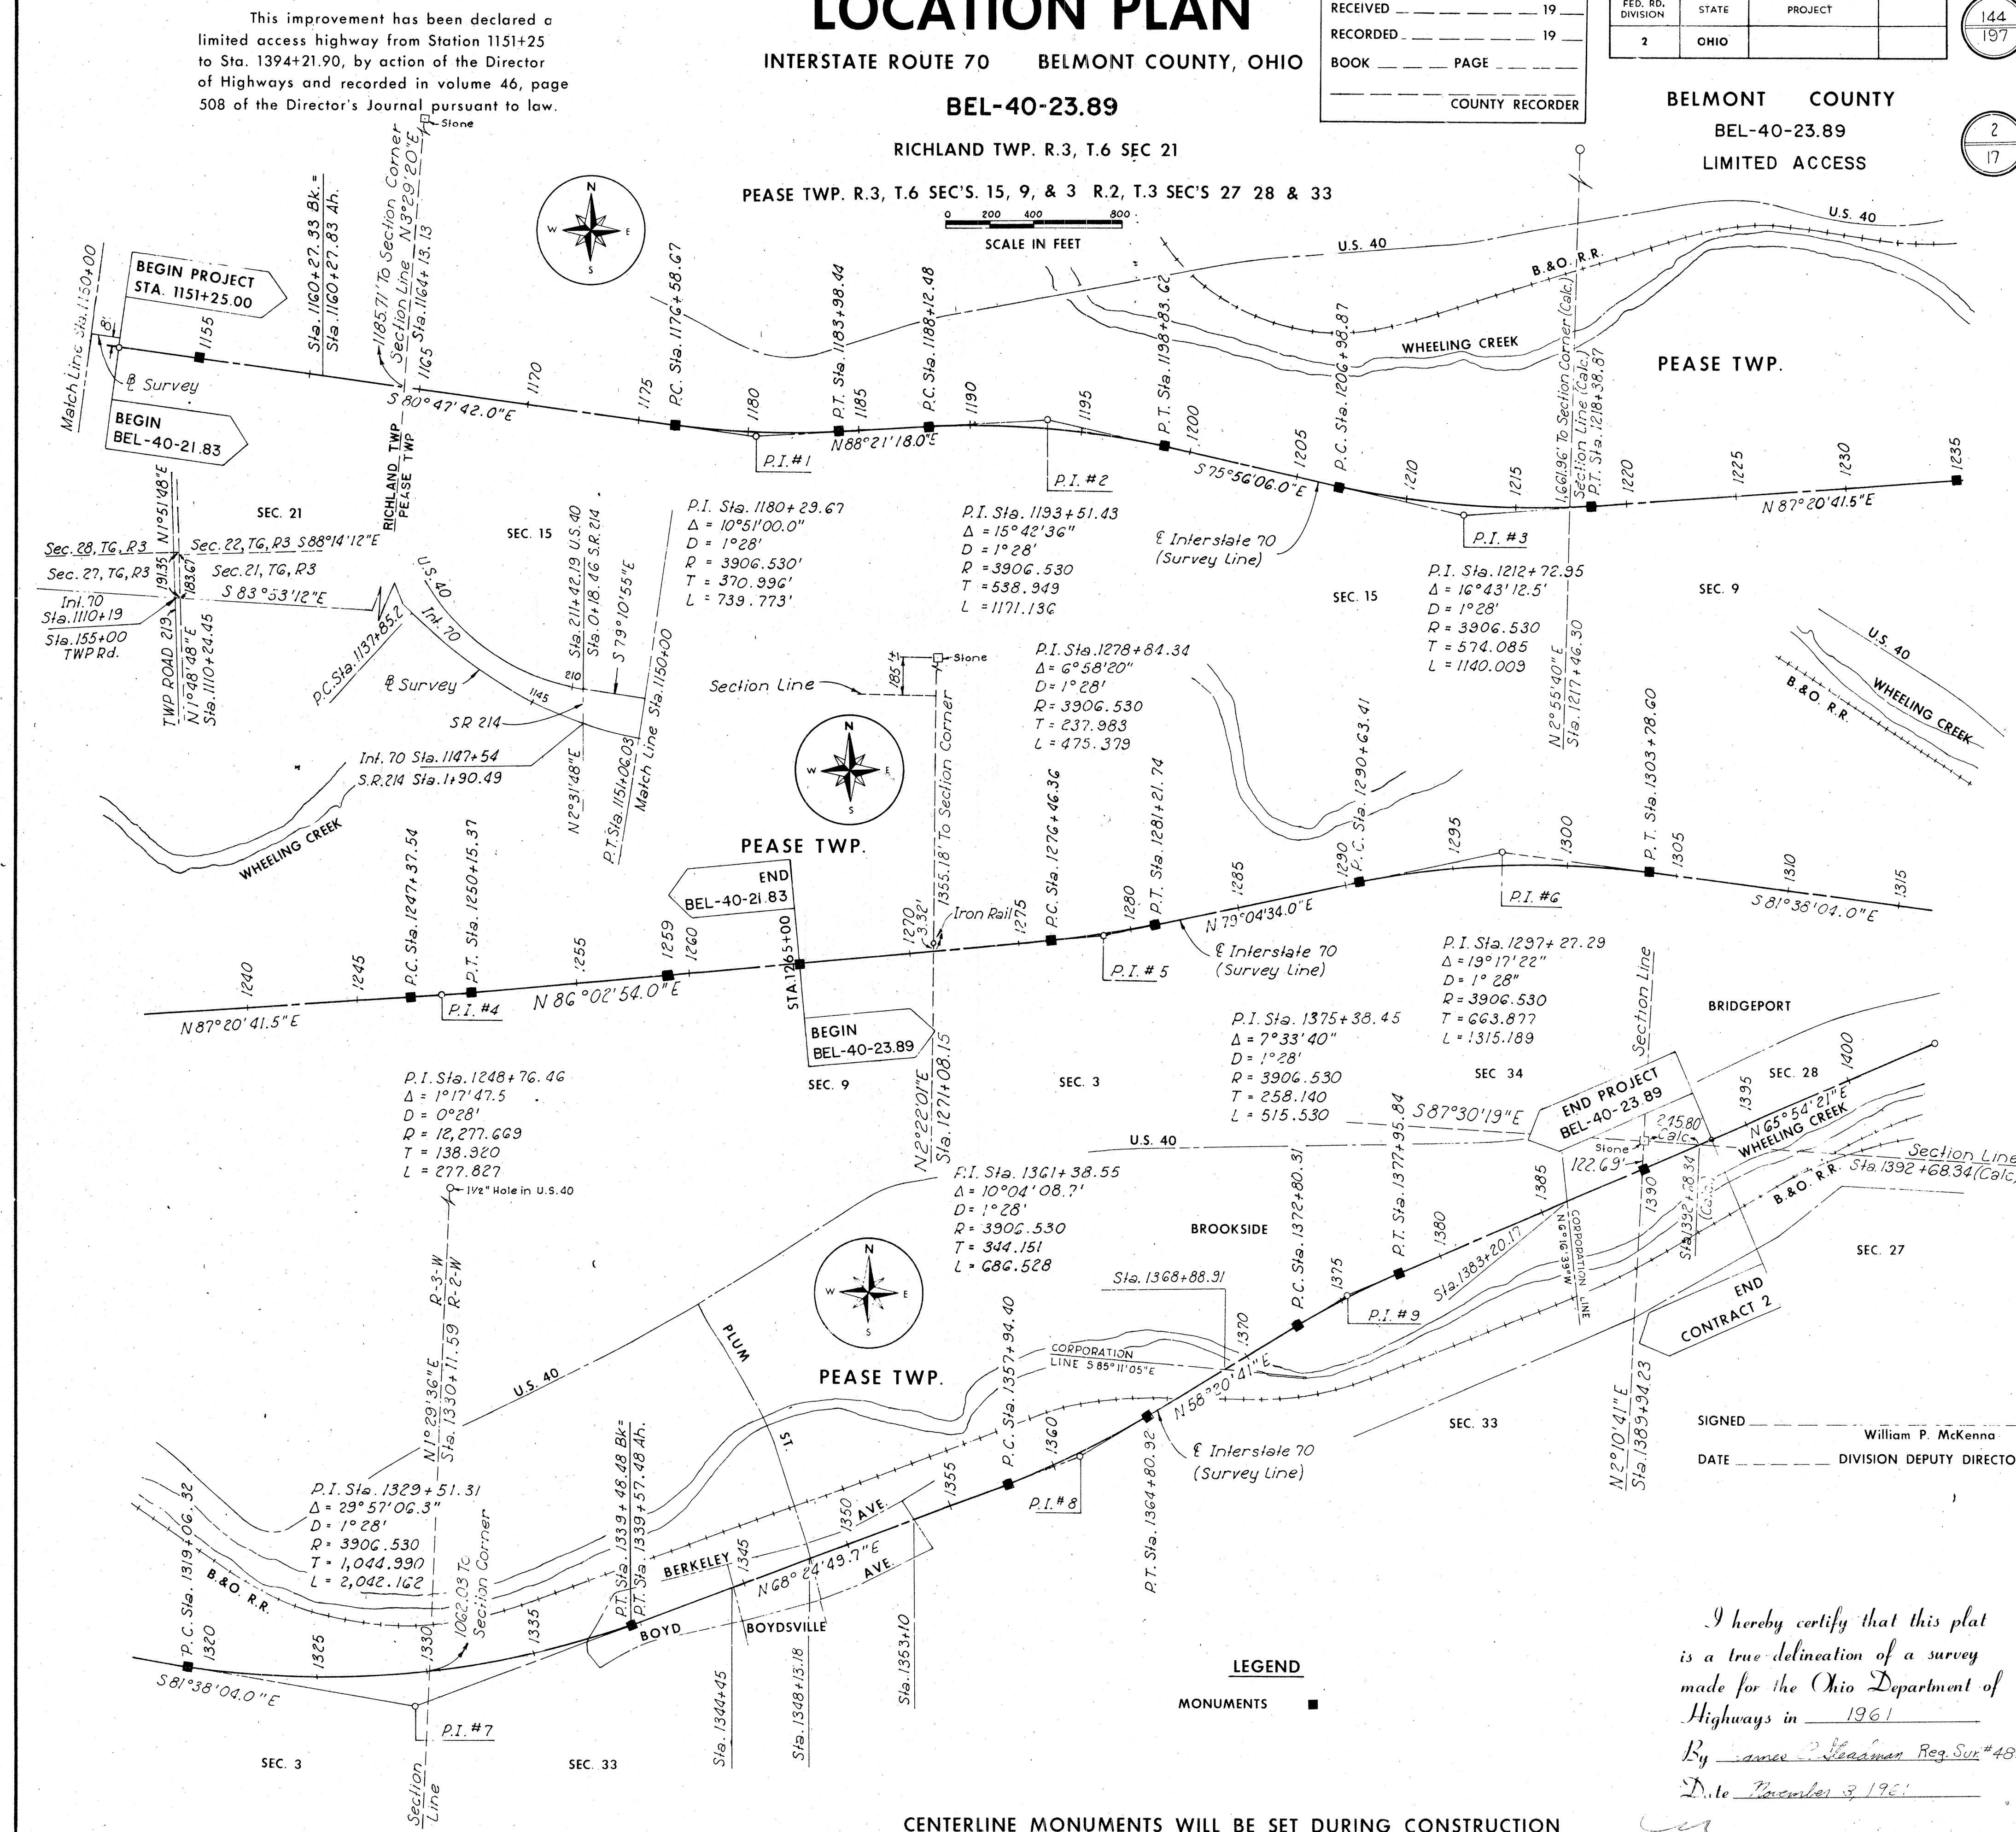

UTILITIES PLAN

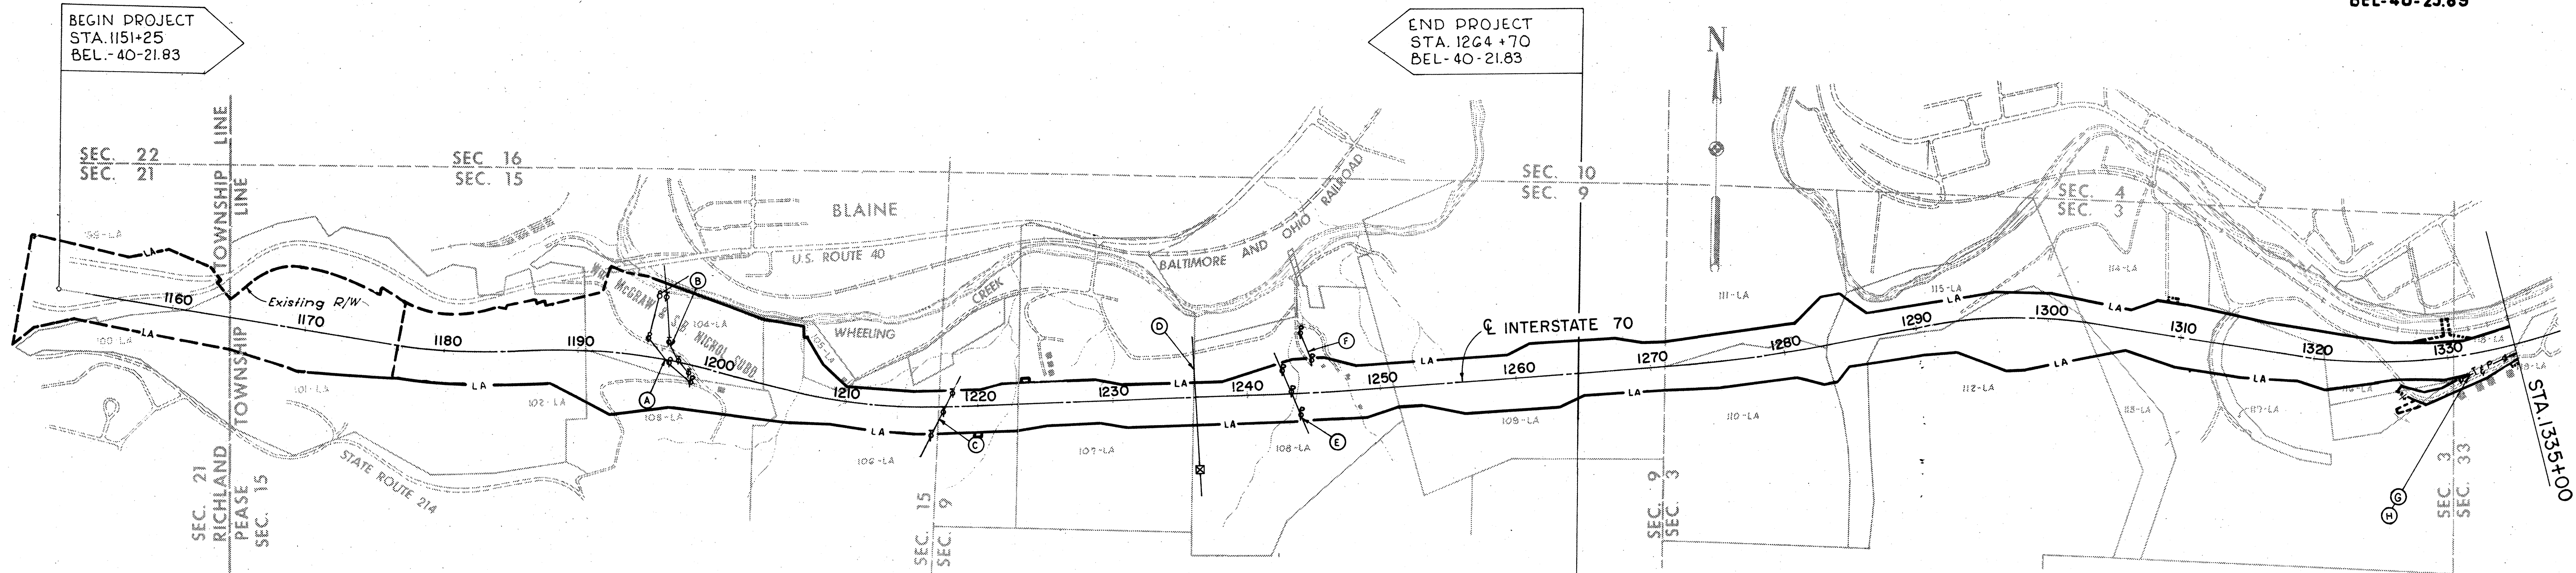


Scale: 1"=600'

MARK	OWNER	UTILITY	REMARKS
(A)	The Ohio Power Company	Power Service Line	2 Wire 1 ϕ 72 kv
(B)	The Ohio Bell Telephone Co.	Telephone Line	2 Wire Single Service
(C)	The Ohio Bell Telephone Co.	Telephone Cable	200 Pr. Trunk Cable 66 Pr. Cable
(D)	The Ohio Power Company	Transmission Lines	Clearance Sufficient
(E)	The Ohio Power Company	Power Service Line	2 Wire 1 ϕ 72 kv
(F)	The Ohio Power Company	Power Service Line	3 Wire 220v. Secondary
(G)	The Ohio Bell Telephone Co.	Telephone Lines	51 Pr. Cable 26 Pr. Cable
(H)	The Ohio Power Company	Power Service Lines	3 Wire 220v. Secondary 1 ϕ 72 kv. 6 Wire Arc Circuit
(I)	Belmont Sanitary Sewer Dist. No. 1	Water Lines	Boydsville
(J)	The Ohio Valley Gas Company	Gas Lines	Boydsville
(K)	Baltimore And Ohio Railroad	Telegraph Lines	R.R. R/W
(L)	The Ohio Bell Telephone Co.	Telephone Cable	51 Pr. Cable 600 Pr. Cable 900 Pr. Cable (200 are Trunk)
(M)	The Ohio Power Company	Street Lights	2 Wire Arc Circuit
(N)	The Ohio Valley Gas Company	Gas Line	Hung on West St. Bridge

LEGEND	
POWER LINE	—P—P—
TELEPHONE LINE	—T—T—
TELEPHONE & POWER LINES	—TP—TP—
GAS LINE	—G—G—
WATER LINE	—W—W—
TELEGRAPH LINE	—TE—TE—
TRANSMISSION LINE	—TR—TR—
STREET LIGHTS	—S—S—

LEGEND	
DWELLING UNIT	■
COMMERCIAL BUILDING	■
CHURCH	■
PARCELS PURCHASED BY DEPARTMENT	100-LA
PROPERTY LINE	—LA—
RIGHT OF WAY WITH LIMITED ACCESS	—R/W—
RIGHT OF WAY WITHOUT LIMITED ACCESS	—R/W—
EXISTING RIGHT OF WAY	—R/W—

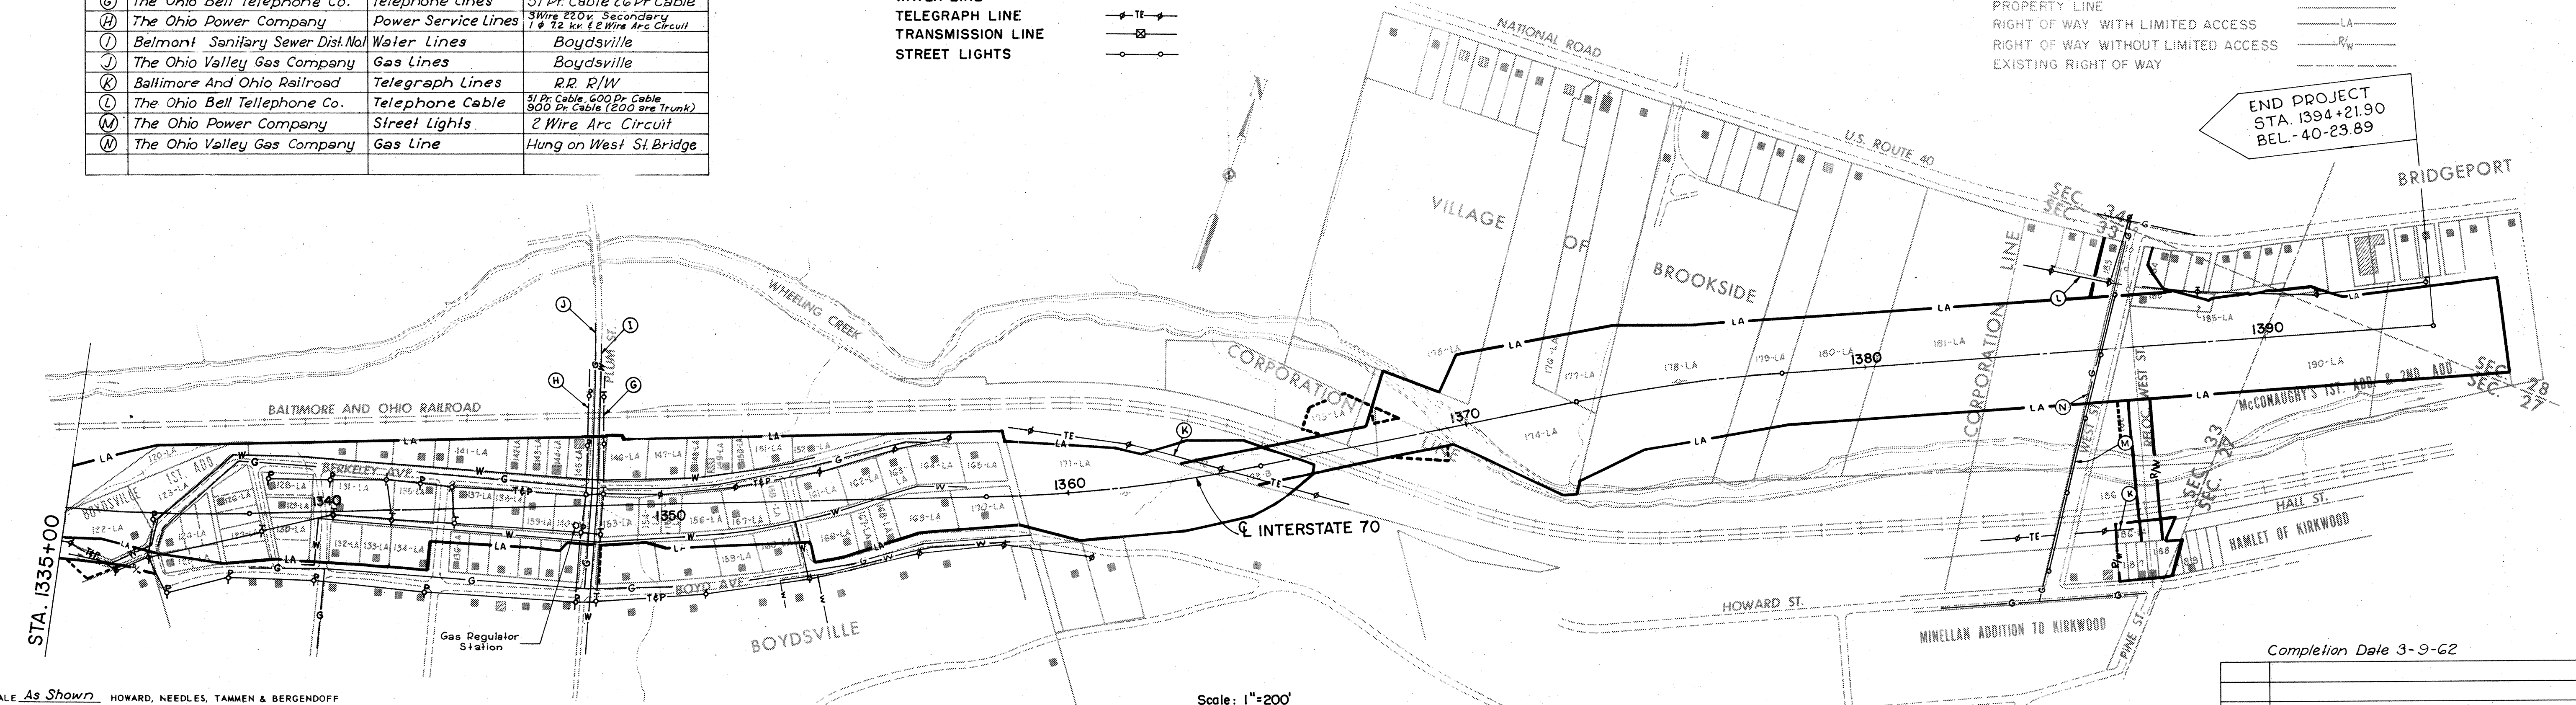

Scale: 1"=200'

MADE	REVISION	DATE

SUMMARY OF ADDITIONAL RIGHT OF WAY REQUIRED

BELMONT COUNTY
BEL-40-23.89

PARCEL NO	OWNER	DEED RECORD		DEED AREA	TO BE ACQUIRED		RESIDUE		SHEET NO	REMARKS	PARCEL NO.	OWNER	DEED RECORD		DEED AREA	TO BE ACQUIRED		RESIDUE		SHEET NO	REMARKS	
		BOOK	PAGE		LAND	BLDG	LEFT	RIGHT					BOOK	PAGE		LAND	BLDG	LEFT	RIGHT			
99-LA	Margaret S. Kennedy			5.40 Acres					5	Previously acquired by the State	133-LA	Louis F. Jr. & Johanna J. Straues	392	101	7,500 Sq.Ft.	7,638 Sq.Ft.	Y	0	0	12	Correct Area	
100A-LA	Hugh N. Stobbs	354	272	Limited Access Only	ACQ. UNDER BEL-40-20.14					5	Previously acquired by the State	134-LA	Frank Jr. & Helen C. Krapa	386	317	10,000 Sq.Ft.	10,117 Sq.Ft.	Y	0	0	12	Correct Area
100-LA	Hugh N. Stobbs	354	272	4.75 Acres					5	Previously acquired by the State	135-LA	Frank & Laura Gregorcic	444	268	Not Given	.23 Acres	Y	0	0	12		
101-LA	Job S. Burton	405	420	19.06					6	Previously acquired by the State	136-LA	Anna Schulte	410	470	5,000 Sq.Ft.	1,462 Sq.Ft.	N	0	3,538 Sq.Ft.	12		
102-LA	Job S. Burton	405	420	89.129 Acres	18.06 Acres	N	0	71.07Ac	7		137-LA	Sanford W & Ella June Church	450	30	10,000 Sq.Ft.	10,000 Sq.Ft.	Y	0	0	12		
103-LA	Herman Pfrogner	427	611	37 Acres	13.02 Acres	Y	0	23.98Ac	8	Tracts 2,4,& 5 of Deed	137A-LA	Edward Beltem	410	417	Not Given	1,500 Sq.Ft.	N	0	3,500 Sq.Ft.	12		
103-WA					.08 Acres	N	0	0	8	Remove Barn	138-LA	Charles Hasper	267	232	7,500 Sq.Ft.	7,481 Sq.Ft.	Y	0	0	12		
104-LA	Pauline Paluch	424	499	Not Given	7.92 Acres	N	0	0	8		138A-LA	Justine M. Berus	382	142	7,500 Sq.Ft.	2,175 Sq.Ft.	N	0	5,325 Sq.Ft.	12		
104A-LA	George Jr. & Norma Fatula	448	841	13,195 Sq.Ft.	.35 Acres	Y	0	0	8		139-LA	Irene Fornal	453	183	Not Given	.17 Acres	Y	0	0	12		
104B-LA	Mary Pfrogner			Not Given	2.37 Acres	Y	0	0	8		139A-LA	William J. & Stella Glivar	380	73	Not Given	1,450 Sq.Ft.	Y	0	3,550 Sq.Ft.	12		
104C-LA	Mike Grabacki	315	72	10,979 Sq.Ft.	.302 Acres	N	0	0	8	Tract 1	140-LA	Emmett V. McNinch ET AL	438	321	Not Given	.17 Acres	Y	0	0	12		
104D-LA	Anna Moritz	428	410	Not Given	.34 Acres	N	0	0	8	Tract 2	140A-LA	John J. & Louis N. Luzar	433	649	Not Given	1,479 Sq.Ft.	Y	0	3,521 Sq.Ft.	12		
105-LA	Milton E. Porter	452	194	2.436 Acres	1.39 Acres	Y	1.047Ac	0	9		140B-LA	Jack Kuklevice	290	103	5,000 Sq.Ft.	361 Sq.Ft.	Y	0	4,639 Sq.Ft.	12		
106-LA	William A. Allen Jr.	326	208	45.494 Acres	15.16 Acres	N	9.37Ac	19.96Ac	8-9		141-LA	Wilferd J. Ledergerber	350	536	Not Given	.26 Acres	Y	0	0	12		
106-X					.03 Acres	N	0	0	9	Construct Ditch Protection	141A-LA	Willie Grace Hodgkin & Nellie Hetzel	432	11	2,750 Sq.Ft.	2,466 Sq.Ft.	Y	0	0	12	Correct Area	
106A-LA	The Lorain Coal and Dock Company	224	11	1.00 Acre	1.00 Acres	N	0	0	9		142-LA	Andrew G. & Elcanor L. Pittner	380	87	Not Given	.10 Acres	Y	0	0	12		
107-LA	Harry L. Downing & Charles Norman	450	606	67.228 Acres	12.80 Acres	N	29.29Ac	24.14Ac(LL)	10-11		143-LA	Mary Klep ET AL	367	200	Not Given	.11 Acres	Y	0	0	12		
107-X					.06 Acres	N	0	0	10	Construct Ditch Protection	144-LA	Vicenzo Montagna	400	526	4,903.79 Sq.Ft.	4,967.50 Sq.Ft.	Y	0	0	12		
108-LA	William Farr	421	467	50.52 Acres	14.72 Acres	Y	13.04Ac	22.76Ac(LL)	11-12		145-LA	William & Mary Chesnik	368	114	Not Given	.12 Acres	Y	0	0	12		
109-LA	Edwin C. Lytton	442	557	97.75 Acres	18.93 Acres	N	51.22Ac	27.60Ac(LL)	12-13		146-LA	Joseph & Rose Shercell	280	452	.434 Acres	.24 Acres	Y	0	0	12	Correct Area	
110-LA	Parcel No. Not Used										147-LA	Charles E. & Mary Rose Hungerman	361	301	10,000 Sq.Ft.	9,976 Sq.Ft.	Y	0	0	12-13		
111-LA	John & Hermina Polomik	271	70	37.50 Acres	6.06 Acres	N	31.54Ac	0	6		148-LA	John M. & Esther Sadowski	299	222	5,000 Sq.Ft.	5,198 Sq.Ft.	Y	0	0	13		
112-LA	Joseph E. Zini, Edward A. Zini & Josephine H. Zini	403	230	373.533 Acres	34.49 Acres	Y	25.88	297.39Ac	7-9		149-LA	Joe & Mary Anuskewic	254	544	.115 Acres	.14 Acres	Y	0	0	13		
112A-LA	Baltimore Coal Corporation (Imp)				7.06 Acres	N	0	0	9-10		150-LA	Frank & Blanch Kovack	292	460	4,361 Sq.Ft.	4,232 Sq.Ft.	Y	0	0	13		
112-T					.62 Acres	N	0	0	10	Temporary Right of Way	151-LA	Joseph J. & Annette Simoncic	317	613	7,702.79 Sq.Ft.	7,875.62 Sq.Ft.	Y	0	0	13		
112-X					.11 Acres	N	0	0	10	Channel Change	152-LA	Joseph & Jennie Gliver	409	171	.17 Acres	.25 Acres	Y	0	0	13		
112-WA					.03 Acres	Y	0	0	9	Remove House	153-LA	Frances B. Fisher	389	298	9,420 Sq.Ft.	9,230 Sq.Ft.	Y	0	0	12		
112A-WA					.02 Acres	N	0	0	10	Build Driveway	153A-LA	Frank Sulek	252	466		195 Sq.Ft.	N	0	0	12		
113-LA	John J. & Angela Dewey	459	310	54,777 Sq.Ft.	14,385 Sq.Ft.	N	40,392Ac	0	8		153-SL				1,000 Sq.Ft.	N	0	0	12	Slope Easement		
116-LA	The Real Estate and Improvement Company of Baltimore City	148	111		.39 Acres	N		0	9		154-LA	Helen Marie Roscovich	380	305	5,580 Sq.Ft.	5,453 Sq.Ft.	Y	0	0	12		
117-LA	The Baltimore and Ohio Railroad Company	218	598	2.90 Acres	.84 Acres	N	.05 Ac.	2.01Ac(LL)	16		155-LA	Mary P. Polli	439	288	5,000 Sq.Ft.	4,926 Sq.Ft.	Y	0	0	12-13		
118-LA	The Baltimore and Ohio Railroad Company				9.79 Acres	N	0	0	10		156-LA	Joseph F. Jr. & Nancy V. Anuskewic	410	566		10,624 Sq.Ft.	Y	0	0	13		
118-WA					.42 Acres	N	0	0	10-11	Construct Drainage Pipes & Slopes	157-LA	Joseph J. & Annette Simoncic	410	569	9,932 Sq.Ft.	9,698 Sq.Ft.	Y	0	0	13	Correct Area	
119-LA	Unknown				.16 Acres	N	0	0	10		158-LA	Anna F. Lang	432	492	5,000 Sq.Ft.	5,142 Sq.Ft.	Y	0	0	13		
119-WA	Unknown				.07 Acres	N			10	Build Driveway	159-LA	Joseph A. Harris	318	497	10,000 Sq.Ft.	2,130 Sq.Ft.	N	0	7,870 Sq.Ft.	13		
119A-LA	Mary K. and Alex S. Nagy	427	603	1 Acre	.10 Acres	N	0	.70 Ac.	10		159A-LA	Angela Kusic	369	98	6,700 Sq.Ft.	2,524 Sq.Ft.	N	0	4,176 Sq.Ft.	12-13		
119B					.20 Acres	N			10	Highway Easement	160-LA	William & Jennie Kubovich	325	243	10,000 Sq.Ft.	3,305 Sq.Ft.	Y	0	6,695 Sq.Ft.	13		
119D-LA	Ruth V. Williams	322	612	4,314 Acres	.23 Acres	N	0	3.72 Ac.	10	Highway Easement	161-LA	Mary Dolence ETAL	342	530	11,000 Sq.Ft.	10,296 Sq.Ft.	Y	0	0	13	Correct Area	
119E					.36 Acres	N			10		162-LA	Agnes Romish	442	153	10,000 Sq.Ft.	9,967 Sq.Ft.	Y	0	0	13		
119G	Roman & Nellie Zilinski	423	514	2.875 Acres	.10 Acres	N	0	2.77 Ac.	10	Highway Easement	163-LA	Emma & William Albright	410	69	7,500 Sq.Ft.	7,877 Sq.Ft.	Y	0	0	13	Correct Area	
119H-WA					.02 Acres	N	0	0	10	Slope Easement	164-LA	Frances Grell ET AL	381	551	15,000 Sq.Ft.	13,122 Sq.Ft.	Y	0	0	13	Correct Area	
119I	Unknown				.32 Acres	N	0	0	10-12	Highway Easement	165-LA	Angela Ehigh	426	183	10,000 Sq.Ft.	9,588 Sq.Ft.	Y	0	0	13	Correct Area	
120-LA	State of Ohio			Not Given	.20 Acres	N	0	0	12		166-LA	Anton & Steffice Kolar	359	187	.25 Acres	.24 Acres	Y	0	0	13		
121	Louis Sustersic	268	395	22,424 Sq.Ft.	2,021 Sq.Ft.	Y	0	20,403Sq.Ft.	12	Highway Easement	167-LA	Dan & Mary Bradac	450	135		4,837 Acres	Y	0	0	13		
122-LA	Louis Straus & Caroline Straus	235	412	30,115 Sq.Ft.	23,930 Sq.Ft.	Y	0	0	12	Correct Area	168-LA	Joe & Ella Bradac	450	133	5,200 Sq.Ft.	5,064 Sq.Ft.	Y	0	0	13		
122					5,045 Sq.Ft.	Y	0	0	12	Highway Easement	169-LA	Helen Ann & Edward Smith	442	135	14,689 Sq.Ft.	14,949 Sq.Ft.	Y	0	0	13	Correct Area	
123-LA	John Koeneg & Francis Krockner	454	580	1.12 Acres	.52 Acres	Y	0	0	12	Correct Area	170-LA	Martha J. Stratter	440	142	15,000 Sq.Ft.	14,565 Sq.Ft.	Y	0	0	13		
123A-LA	Joseph & Veronica Tempka	240	533	10,485 Sq.Ft.	10,374 Sq.Ft.	Y	0	0	12		171-LA	George J. Holler	397	407	31.384 Acres	2.66 Acres	N	0	28,729 Ac	13-14		
123B-LA	Joseph & Mary Nowosadski	410	158	4,974.41 Sq.Ft.	4,738.80 Sq.Ft.	Y	0	0	12	Correct Area	172	The Baltimore and Ohio Railroad Company	147	184		.76 Acres	N	-	-	14	Slope Easement	
123C-LA	Mary Kropflich	383	267	Not Given	.15 Acres	Y	0	0	12		172A				.49 Acres	N	-	-	14	Aerial Easement		
124-LA	John Koeneg	332	618	Not Given	.28 Acres	Y	0	0	12		172B				.01 Acres	N	-	-	14	Pier Easement		
125-LA	Edward R. & Rose Mary Polli	457	176	Not Given	.08 Acres	N	0															

Note: Parcel No. 114-LA
and 115-LA Not Used

LEGEND

LL = Land/locked
* = Parcel out of numerical order
N = No Buildings
Y = Buildings

Completion Date 3-9-62

SUMMARY OF ADDITIONAL RIGHT OF WAY REQUIRED

PARCEL NO.	OWNER	DEED RECORD		DEED AREA	TO BE ACQUIRED		RESIDUE		SHEET NO.	REMARKS
		BOOK	PAGE		LAND	BLDG.	LEFT	RIGHT		
181-LA	Charles T. Meyer	353	628	10.716 Acres	1.77 Acres	N	2.67 Ac.	2.89Ac(LL)	15-16	
182					.19 Acres	N	-	-	16	Highway Easement
182-WA					.07 Acres	N	-	-	16	Construct Drainage Ditch
183					.17 Acres	Y	0	0	16	Highway Easement
184	George J. Huggins	353	360	Not Given	.08 Acres	Y		0	16	Highway Easement
185	Mary E. Hendershot	250	496	10,000 Sq.Ft.	1,175 Sq.Ft.	Y	0	0	16	Highway Easement
185-LA					8,926 Sq.Ft.	Y	0	0	16	
186	The Baltimore & Ohio Railroad Company	148	248		.16 Acres	N	-	-	17	Aerial Easement
186A					.16 Acres	N	-	-	17	Slope Easement
186B					.02 Acres	-	-	-	17	Pier Easement
187	Alfred P. & Ann L. Harding	422	195	Not Given	.16 Acres	Y	0	0	16	Highway Easement
188	Olive Lanning	410	310	Not Given	.13 Acres	Y	0	0	16	Highway Easement
189	Earl Ray & Edna Mae Harlan	352	41	Not Given	.02 Acres	N	0		16	Highway Easement
190-LA	Charles A. Maroon	380	366	Not Given	1.54 Acres	N	.96 Ac.	.82 Ac(LL)	16	
191-LA	Estella A. Lytton	334	127	2.29 Acres	1.61 Acres	N	.27 Ac.	.41Ac(LL)	16	
125	Edward R. & Rose Mary Polli	457	176	Not Given	.09 Acres	Y	0	0	12	Highway Easement
172E-WA	The Baltimore & Ohio Railroad Company	147	184		.08 Acres	N	-	-	14	
173-WA	David H. Dankworth	366	394	1.4082 Acres	.24 Acres	N	-	-	14	
184-WA	George J. Huggins	353	360	Not Given	.01 Acres	Y	-	-	16	Remove Garage
181A-LA	Charles T. Meyer	353	628		3.70 Acres	N	-	-	16	
112B-LA	Joseph E. Zini, Edward A Zini & Josephine Zini				0.16 Acres	N			10	
112-Y	Joseph E. Zini, Edward A Zini & Josephine Zini				0.20Acres	N			10	

LEGEND

LL = Landlocked
* = Parcel out of numerical order
N = No Buildings
Y = Buildings

SCALE None HOWARD, NEEDLES, TAMMEN & BERGENDOFF
MADE JCS DATE 11-7-61 CONSULTING ENGINEERS
TRCD T.E.R. DATE 11-9-61 KANSAS CITY CLEVELAND NEW YORK
CKD MMV DATE 1-31-62 SHEET.

Completion Date 3-9-62

MADE	REVISION	DATE

PEASE TWP - SEC. 9 - TWP 6 - R3
PEASE TWP - SEC. 3 - TWP 6 - R3


FED. RD. DIVISION	STATE	PROJECT
2	OHIO	

148
197

BELMONT COUNTY
BEL-40-23 89

6
17

LIMITED ACCESS

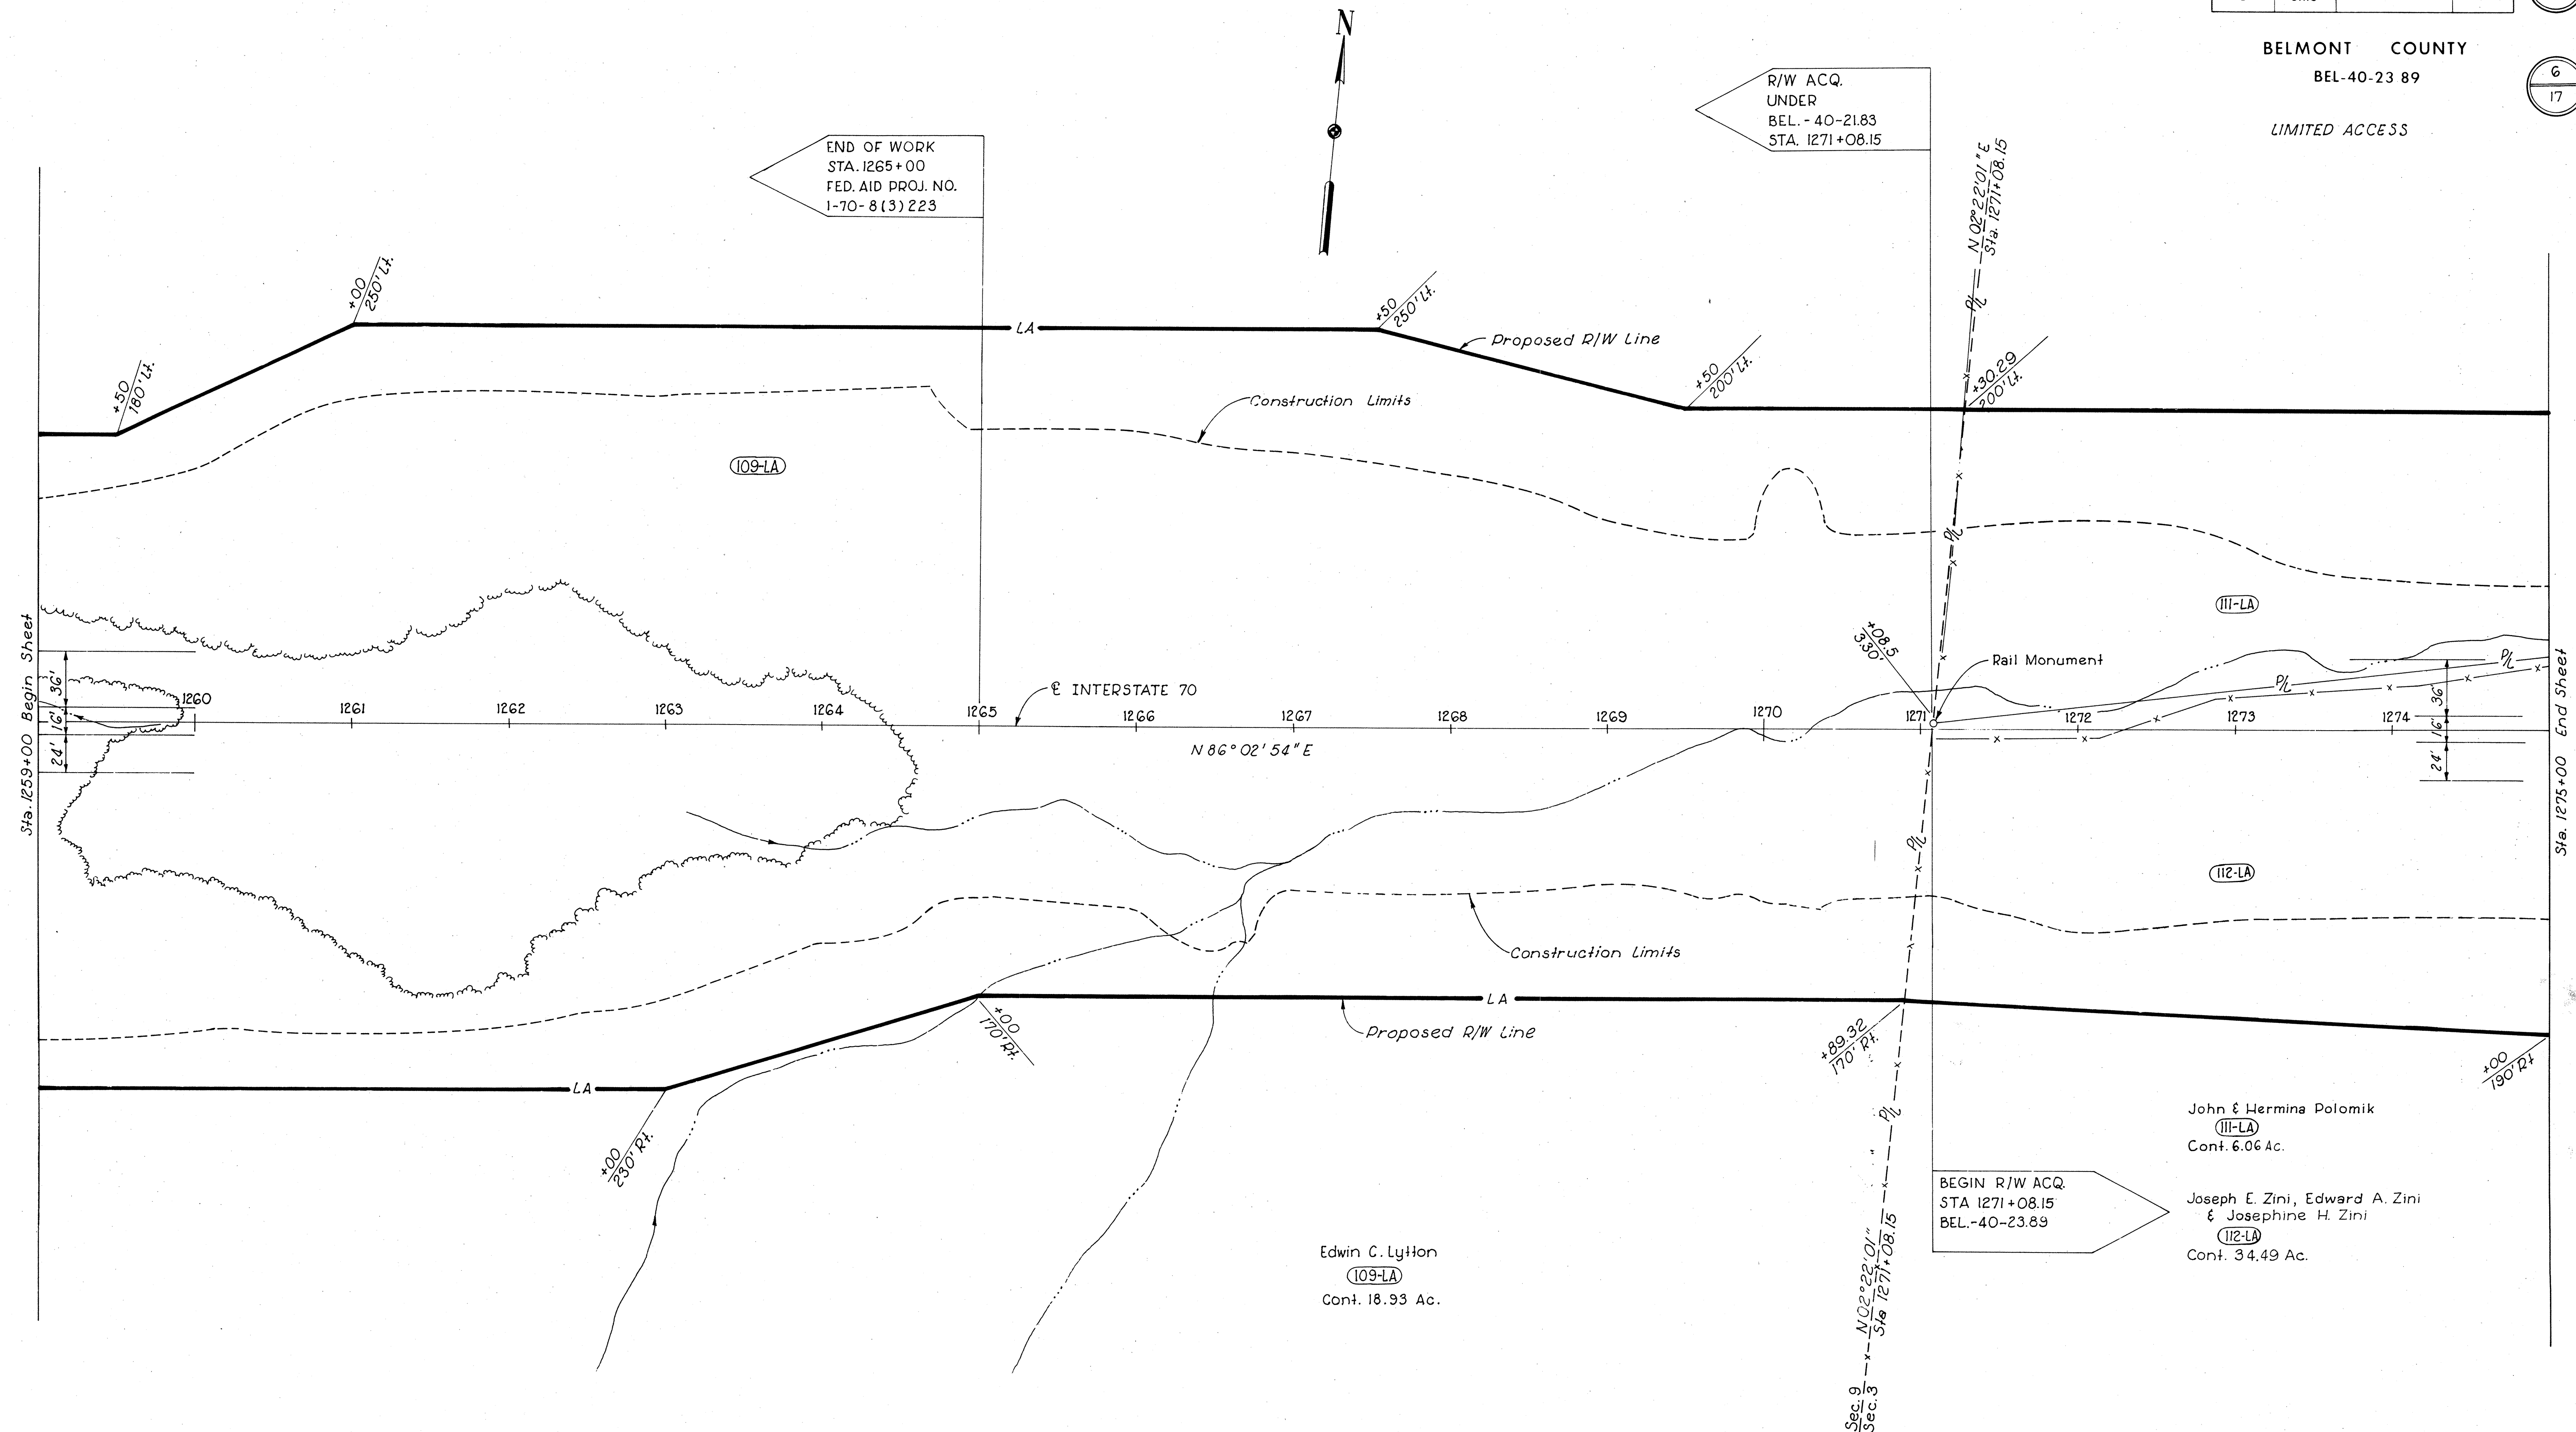

END OF WORK
STA. 1265+00
FED. AID PROJ. NO.
1-70-8(3) 223

R/W ACQ.
UNDER
BEL. - 40-21.83
STA. 1271+08.15

BEGIN R/W ACQ.
STA 1271+08.15
BEL.-40-23.89

Edwin C. Lytton
(109-LA)
Cont. 18.93 Ac.


John & Hermina Polomik
(111-LA)
Cont. 6.06 Ac.

Joseph E. Zini, Edward A. Zini
& Josephine H. Zini
(112-LA)
Cont. 34.49 Ac.

Completion Date 3-9-62

MADE	REVISION	DATE

Curve 5
 P.I. Sta. 1278+84.34
 $D = 1^\circ 28'$
 $\Delta = 6^\circ 58' 20" \text{ L.I.}$
 $R = 3906.533'$
 $T = 237.983'$
 $L = 475.379'$

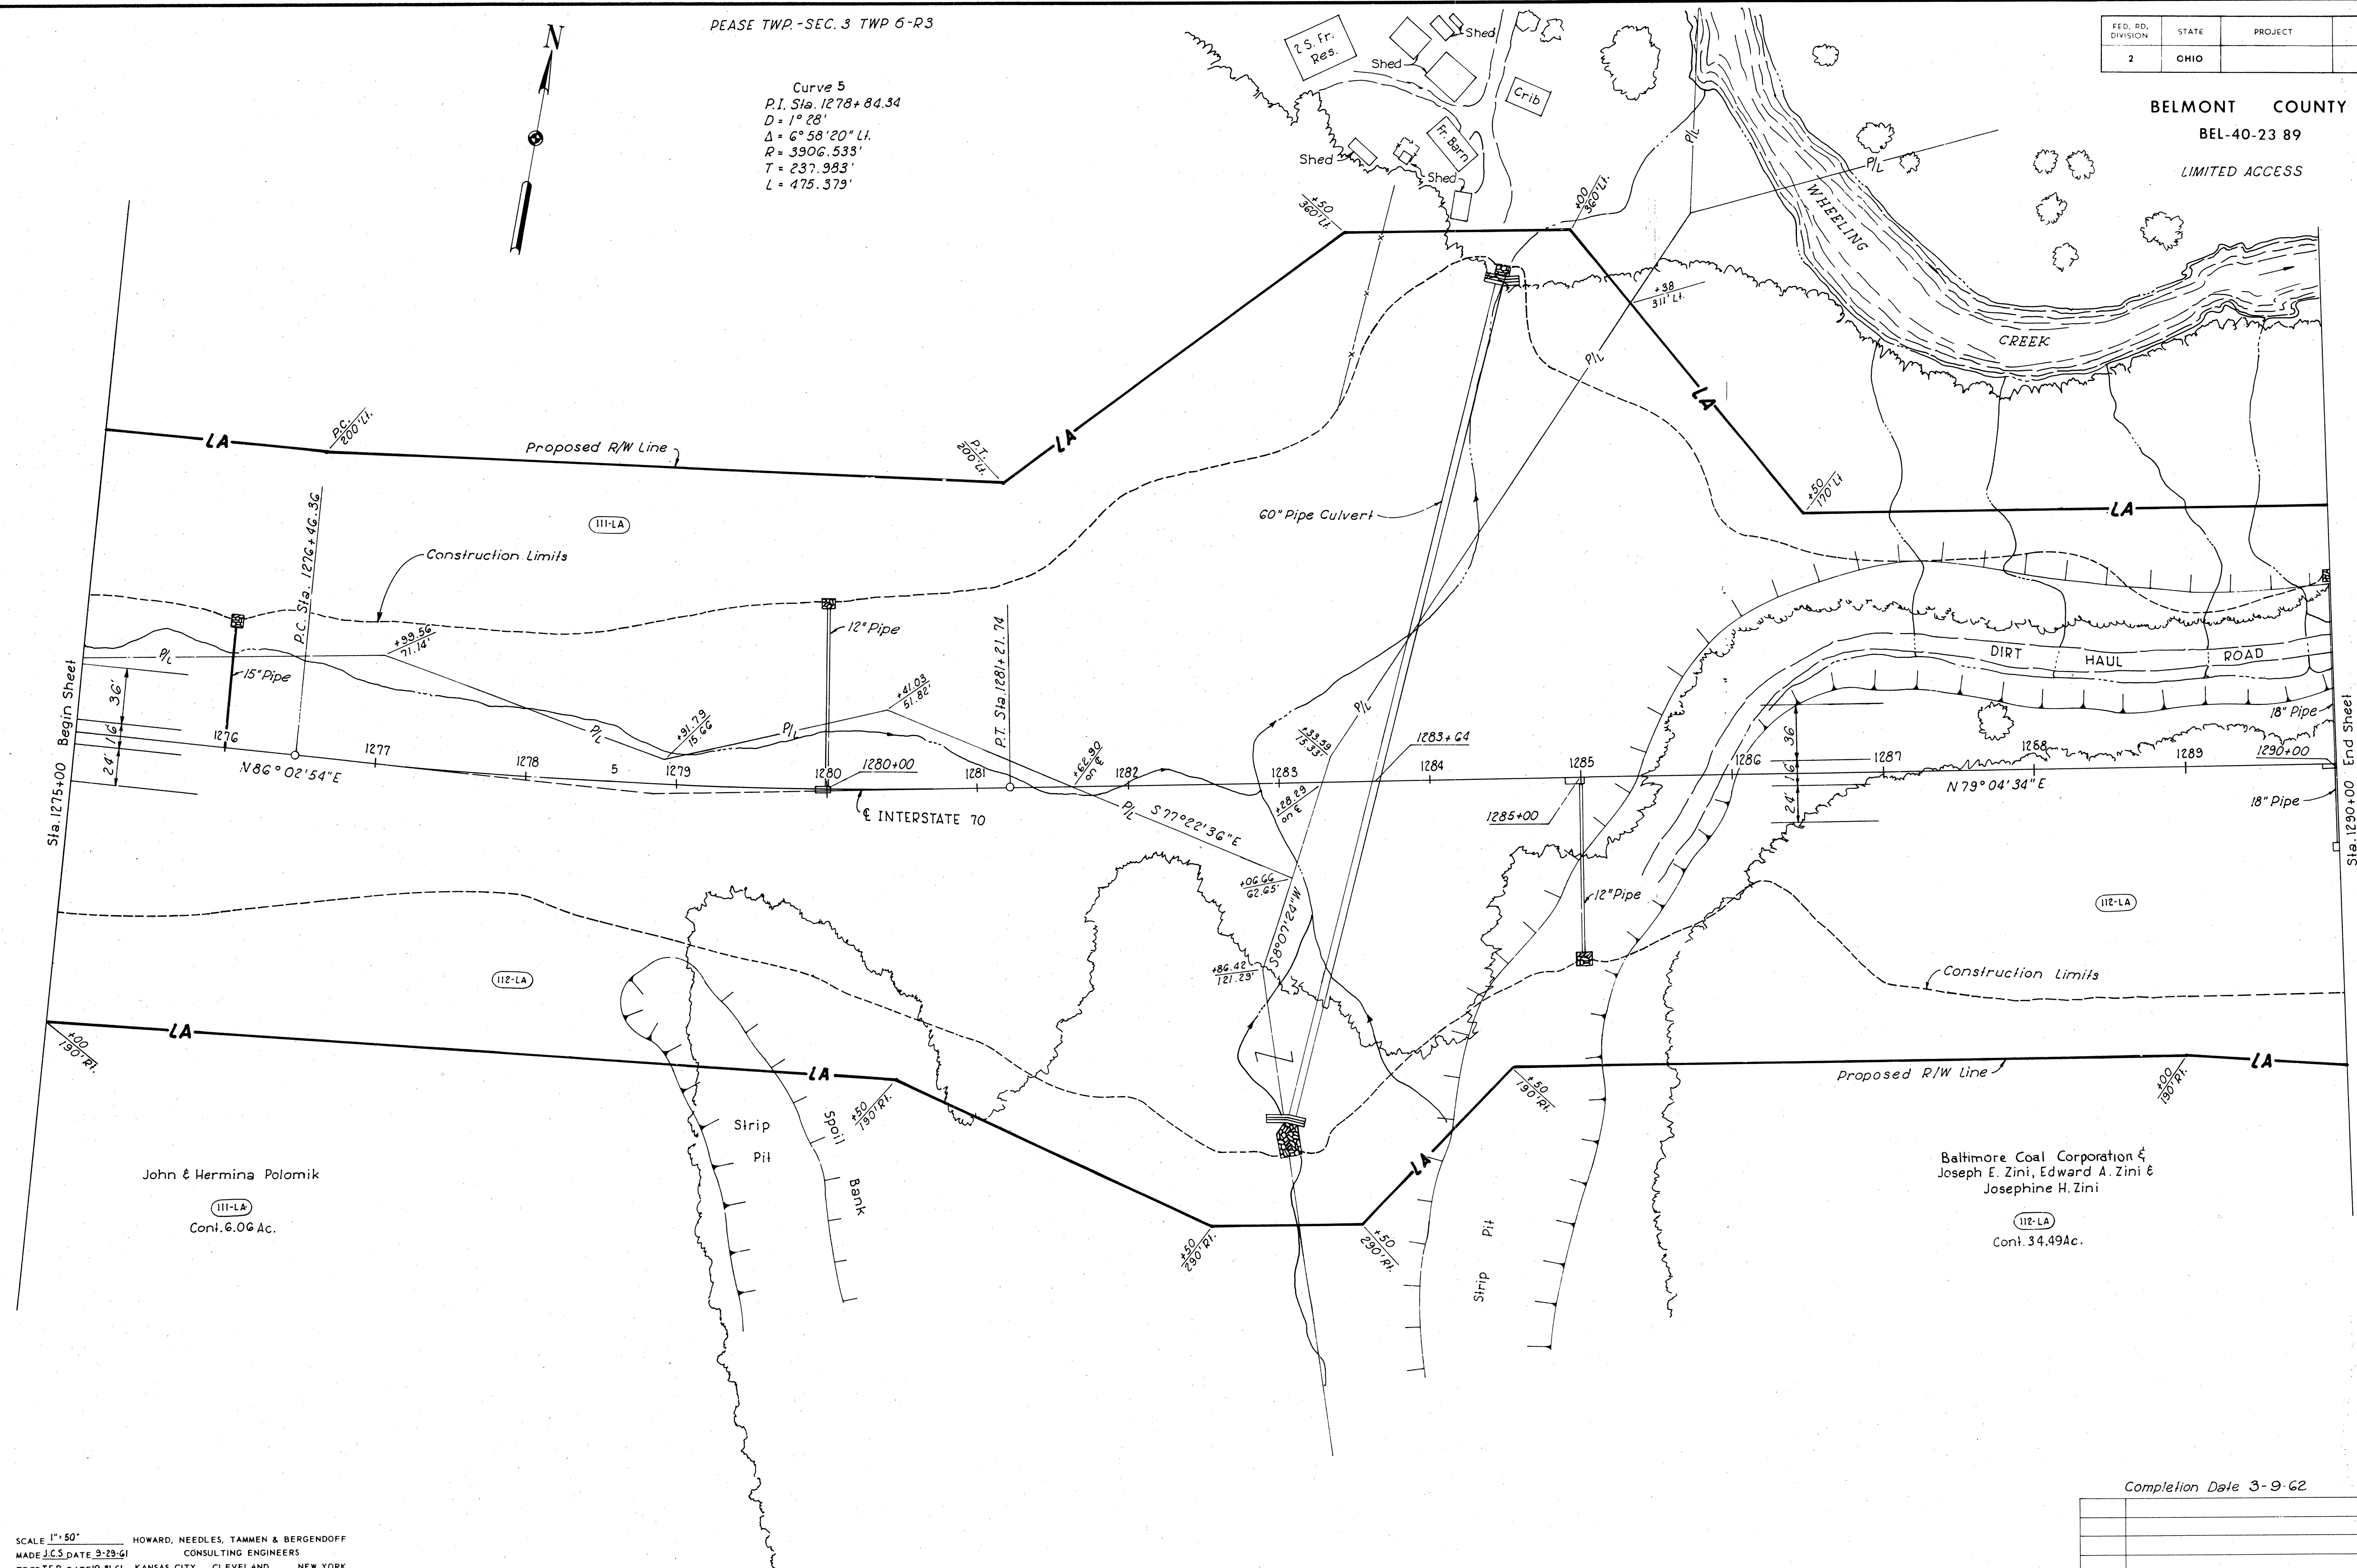

John & Hermine Polomik

 (111-LA)
 Cont. 6.06 Ac.

 Baltimore Coal Corporation &
 Joseph E. Zini, Edward A. Zini &
 Josephine H. Zini

 (112-LA)
 Cont. 34.49 Ac.

EST. NO.	STATE	PROJECT
2	OHIO	


BELMONT COUNTY
BEL-40-23 89

150
197

8
17

LIMITED ACCESS

Curve 6
P.I. Sta. 1297+27.29
D= 1°28'
Δ= 19°17'22" Rt.
R= 3906.533'
T= 663.877'
L= 1315.189'

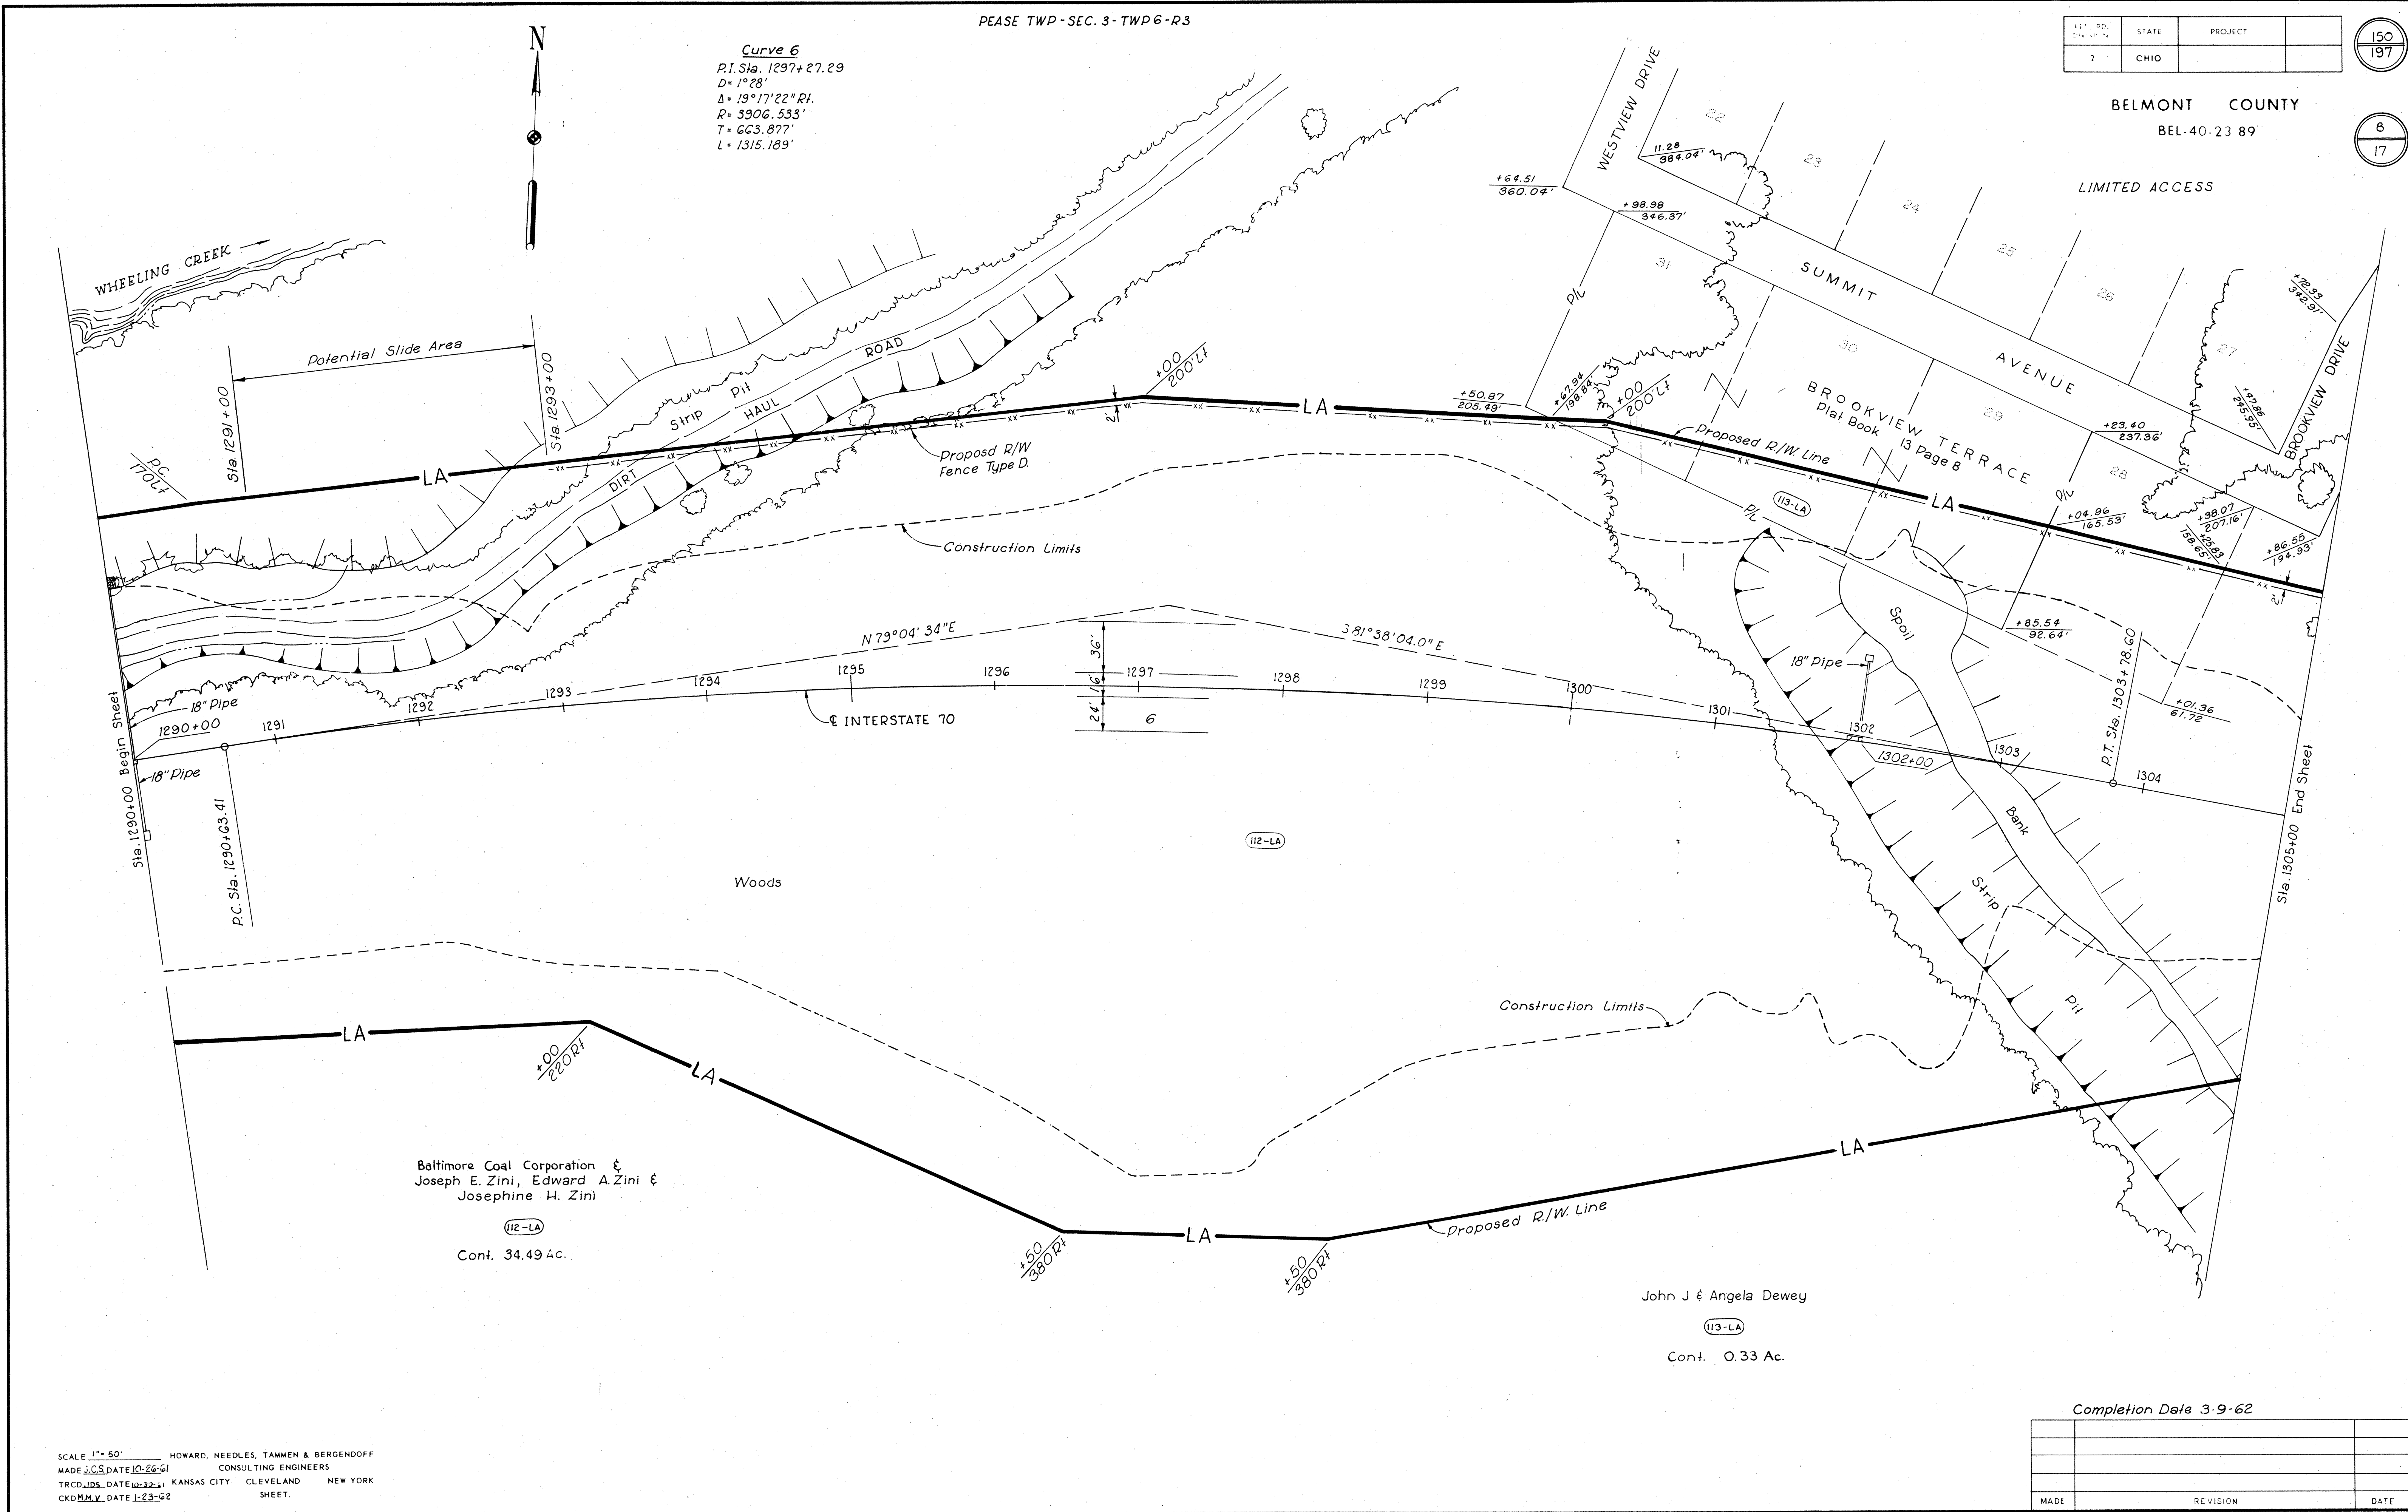

Baltimore Coal Corporation &
Joseph E. Zini, Edward A. Zini &
Josephine H. Zini

(112-LA)

Cont. 34.49 Ac.

John J & Angela Dewey

(113-LA)

Cont. 0.33 Ac.

Completion Date 3-9-62

MADE	REVISION	DATE

FED. RD. DIVISION	STATE	PROJECT
2	OHIO	


151
197

BELMONT COUNTY

BEL-40-23 89

9
17

LIMITED ACCESS

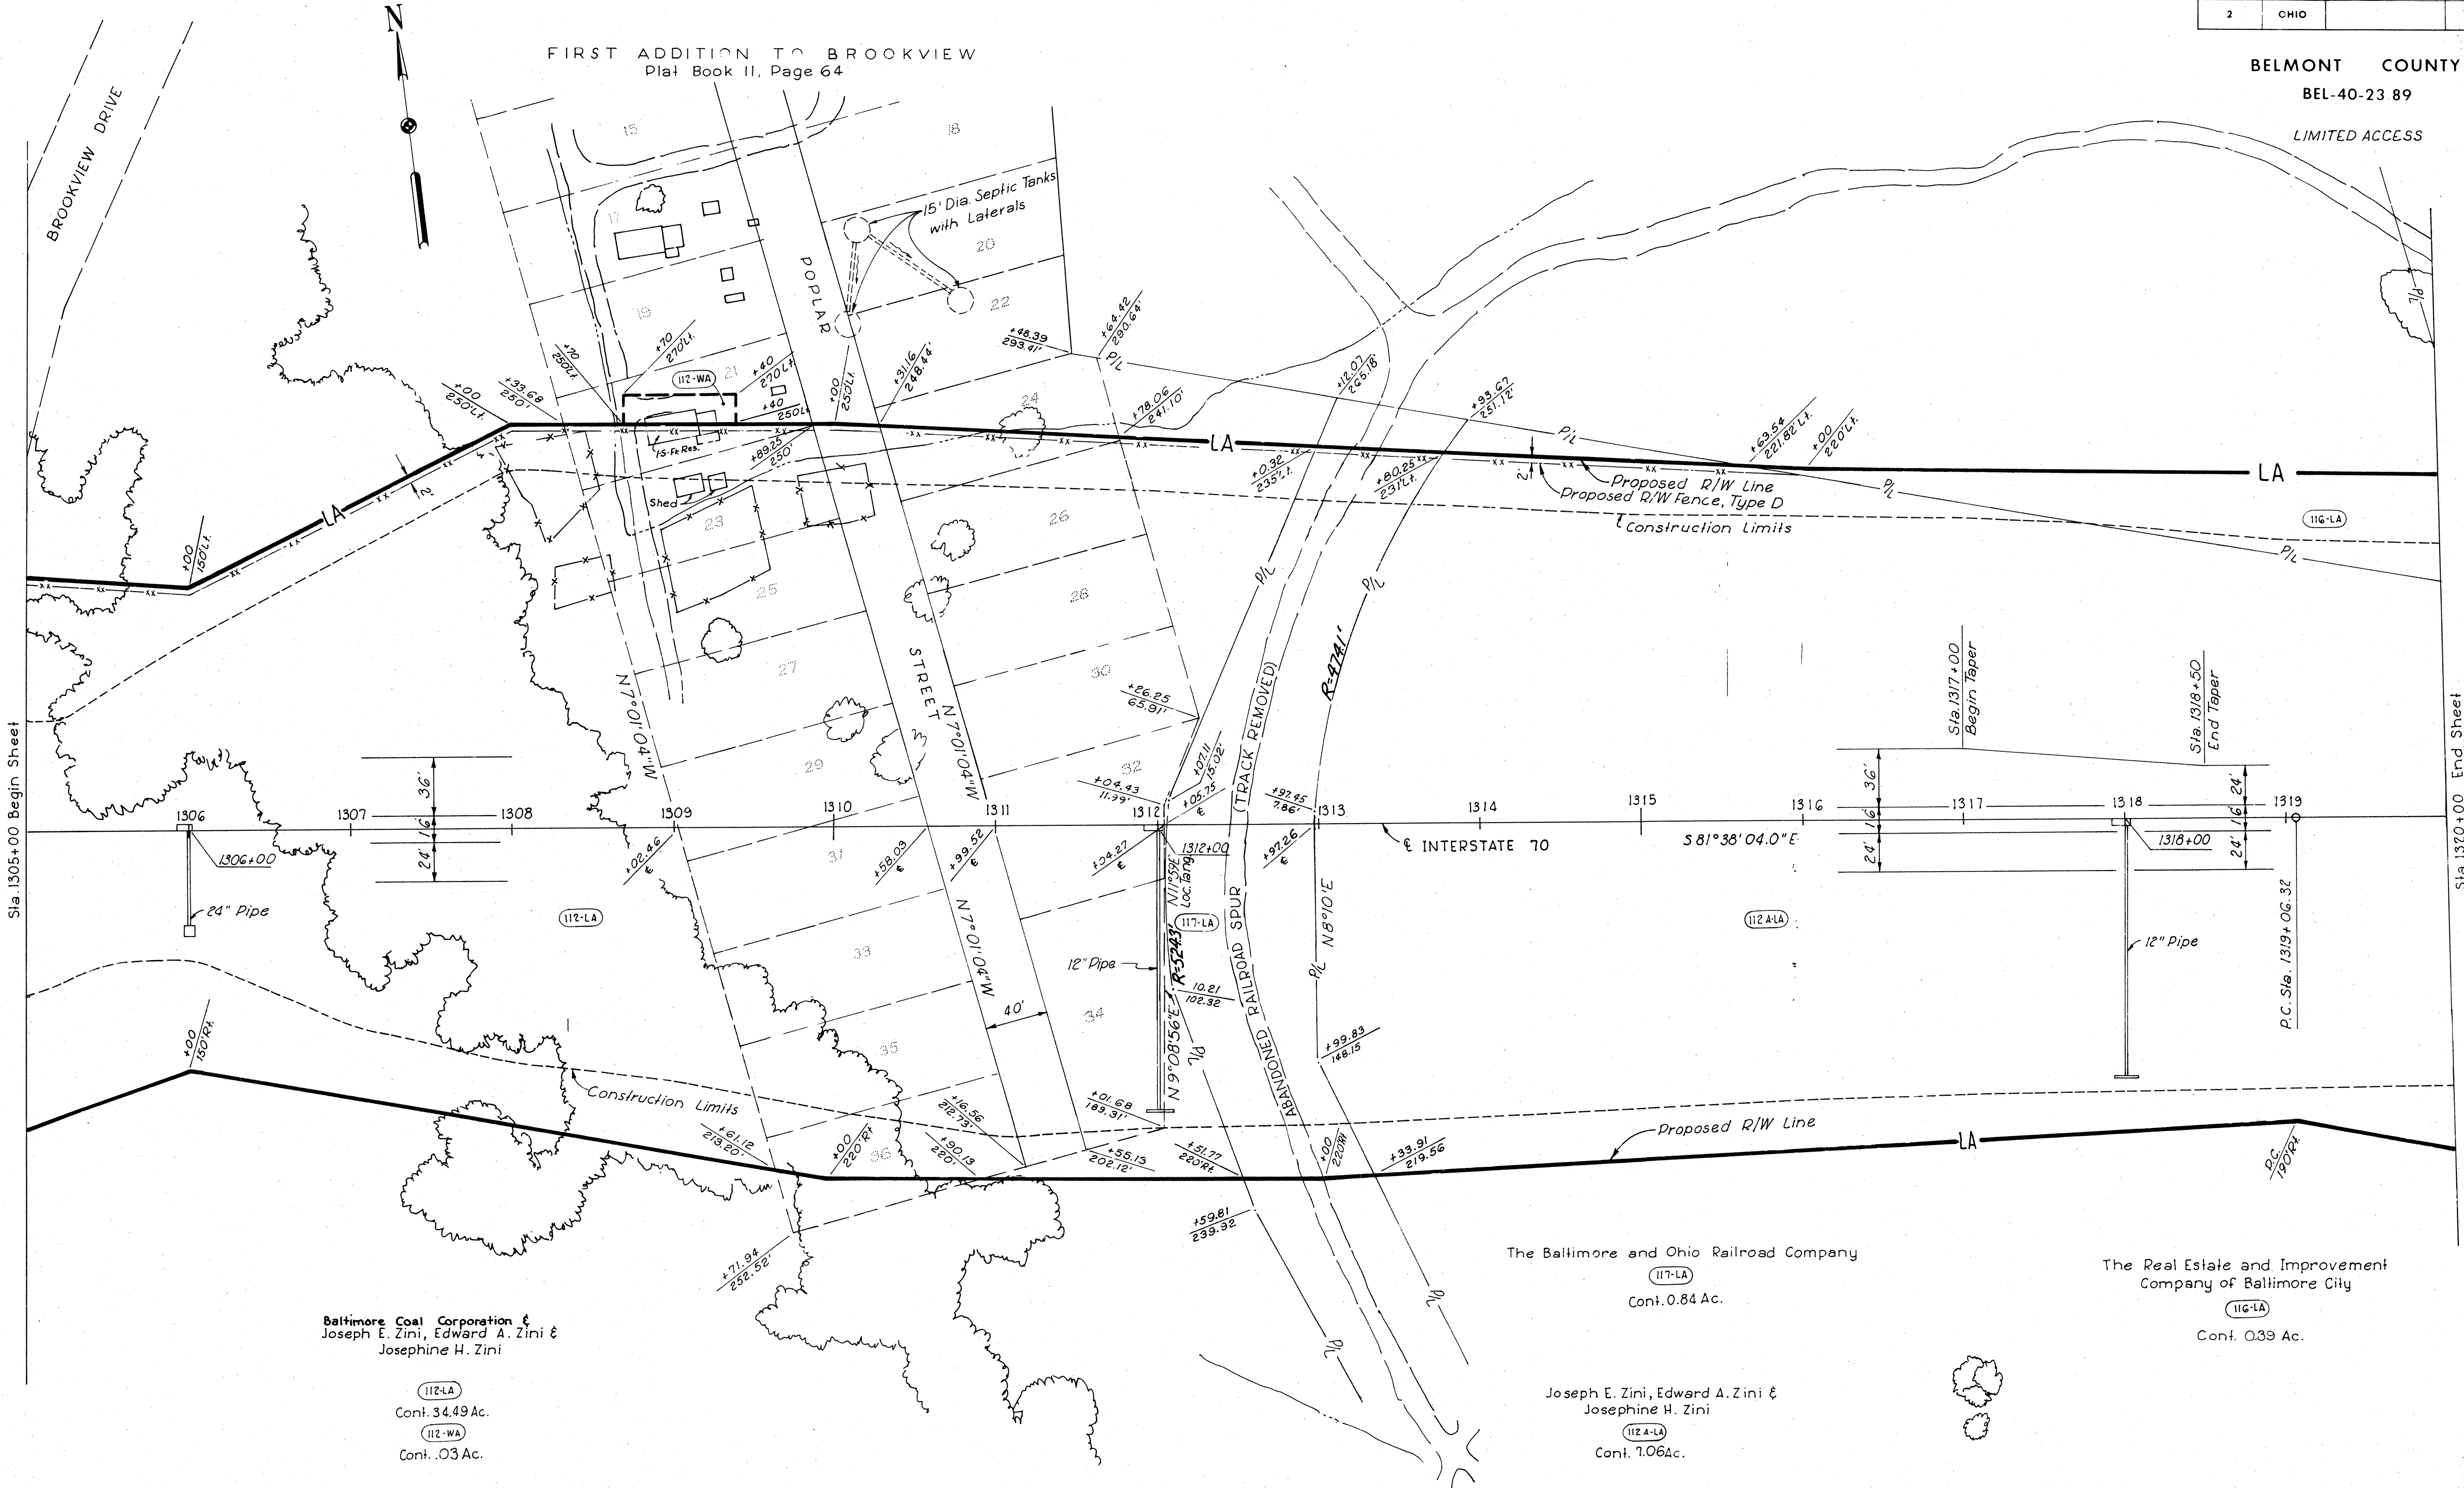

Baltimore Coal Corporation &
Joseph E. Zini, Edward A. Zini &
Josephine H. Zini

112-LA
Cont. 34.49 Ac.
112-WA
Cont. .03 Ac.

The Baltimore and Ohio Railroad Company
117-LA
Cont. 0.84 Ac.

Joseph E. Zini, Edward A. Zini &
Josephine H. Zini
112-A-LA
Cont. 7.06 Ac.

The Real Estate and Improvement
Company of Baltimore City
116-LA
Cont. 0.39 Ac.

Completion Date 3-9-62		
JCS	Added Septic Tanks & Lot Numbers	3-16-62
MADE	REVISION	DATE

PEASE TWP. - SEC. 3 - TWP. 6 - R. 3
PEASE TWP. - SEC. 33 - TWP. 3 - R. 2

FED. RD. DIVISION	STATE	PROJECT
2	OHIO	


152
197

BELMONT COUNTY
BEL-40-23.89
LIMITED ACCESS

10
17

CURVE DATA

7	S-1	S-2	S-3
P.I. Sta. 1329+51.31	P.I. Sta. 1+31.38	P.I. Sta. 5+50.00	P.I. Sta. 7+04.58
D=1° 28'	D=20° 00' 00"	D=5° 00' 00"	D=10° 00' 00"
Δ=29° 57' 06.3"	Δ=54° 40' 00"	Δ=5° 00' 00"	Δ=4° 50' 00"
R=3,906.530'	R=286.48'	R=1,145.92'	R=572.958'
T=1044.990'	T=148.074'	T=50.032'	T=24.181'
L=2,042.162'	L=273.333'	L=100.00'	L=48.333'

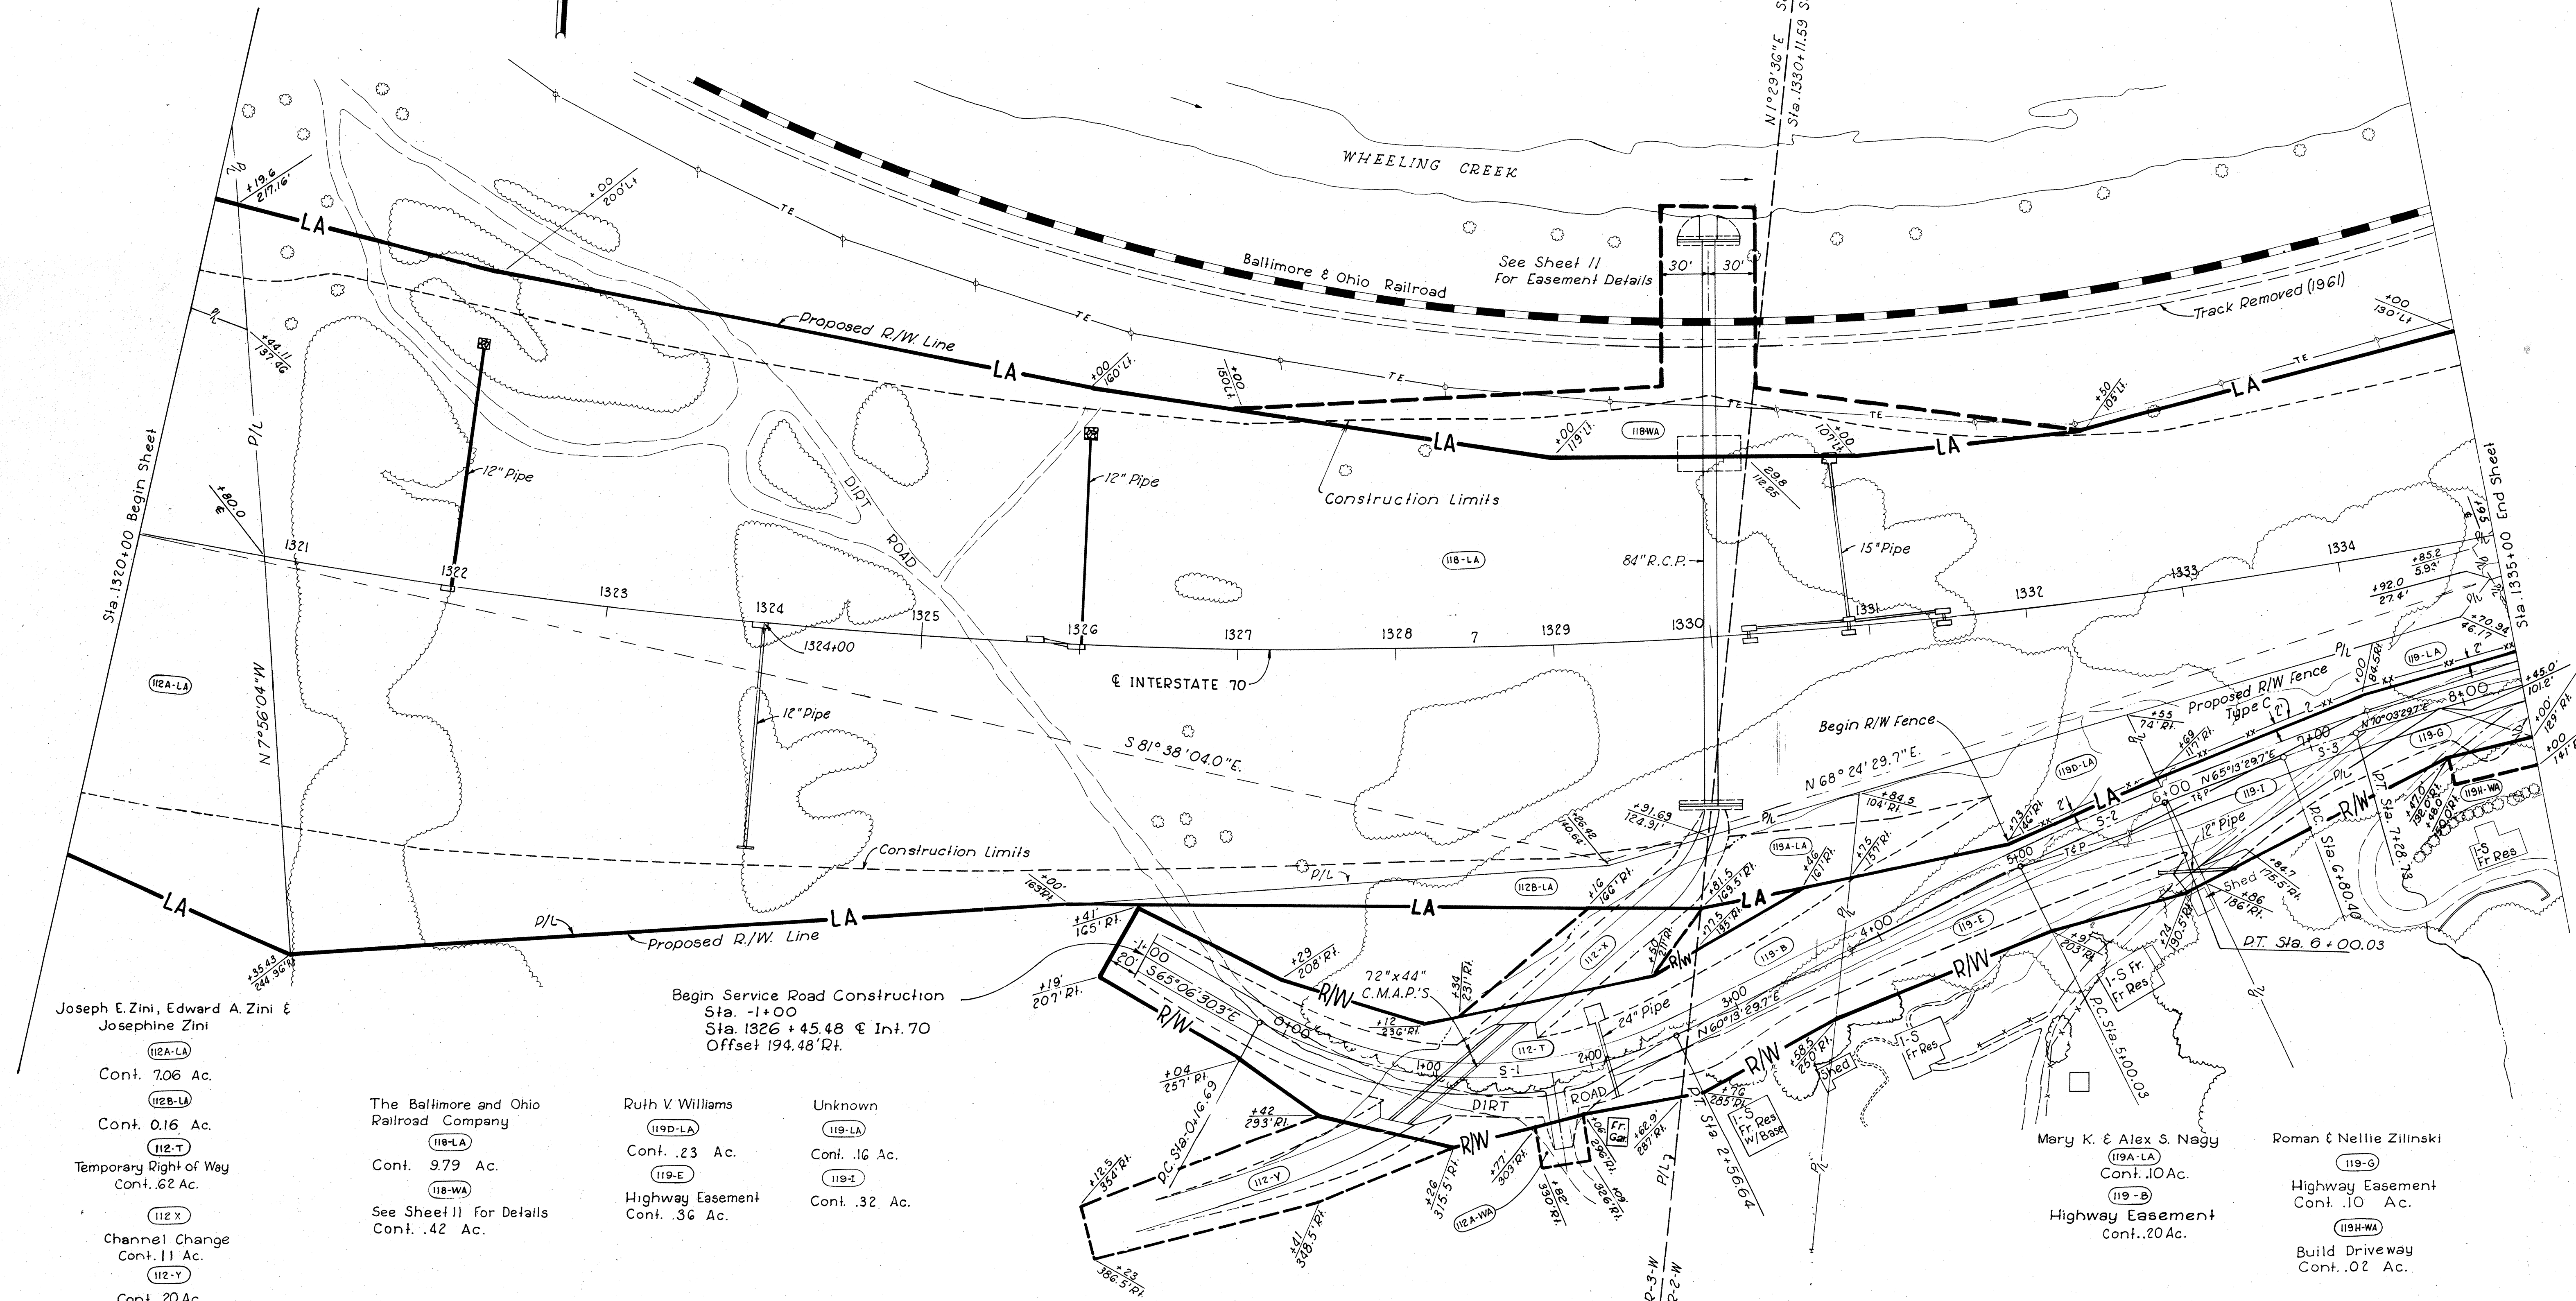

Joseph E. Zini, Edward A. Zini & Josephine Zini

- 112A-LA Cont. 7.06 Ac.
- 112B-LA Cont. 0.16 Ac.
- 112-T Temporary Right of Way Cont. .62 Ac.
- 112-X Channel Change Cont. .11 Ac.
- 112-Y Cont. .20 Ac.
- 112A-WA Build Driveway .02 Ac.

The Baltimore and Ohio Railroad Company
1118-LA Cont. 9.79 Ac.
1118-WA See Sheet 11 for Details Cont. .42 Ac.

Ruth V. Williams
1119D-LA Cont. .23 Ac.
1119-E Highway Easement Cont. .36 Ac.

Unknown
1119-LA Cont. .16 Ac.
1119-I Cont. .32 Ac.

Mary K. & Alex S. Nagy
1119A-LA Cont. .10 Ac.
1119-B Highway Easement Cont. .20 Ac.

Roman & Nellie Zilinski
1119-G Highway Easement Cont. .10 Ac.
1119-WA Build Driveway Cont. .02 Ac.

SCALE 1"=50' HOWARD, NEEDLES, TAMMEN & BERGENDOFF
MADE J.C.S. DATE 10-27-61 CONSULTING ENGINEERS
TRCD T.E.R. DATE 10-30-61 KANSAS CITY CLEVELAND NEW YORK
CKD M.M.V. DATE 1-25-62 SHEET.

Completion Date 3-9-62

MADE	REVISION	DATE


FED. RD. DIVISION	STATE	PROJECT	
2	OHIO		

153

BELMONT COUNTY
BEL-40-23.89
MAINLINE
BALTIMORE & OHIO RAILROAD

11
17

CURVE DATA	
Interstate 70	Railroad Curve
P.I. Sta. 1329+51.31	P.I. Sta. 1319+99.37
D = 1° 28'	D = 4° 00'
A = 29° 57' 06.3"	A = 55° 33'
R = 3,906.53'	R = 1,432.69'
T = 1,044.99'	T = 754.57'
L = 2,042.16'	L = 1,388.80'

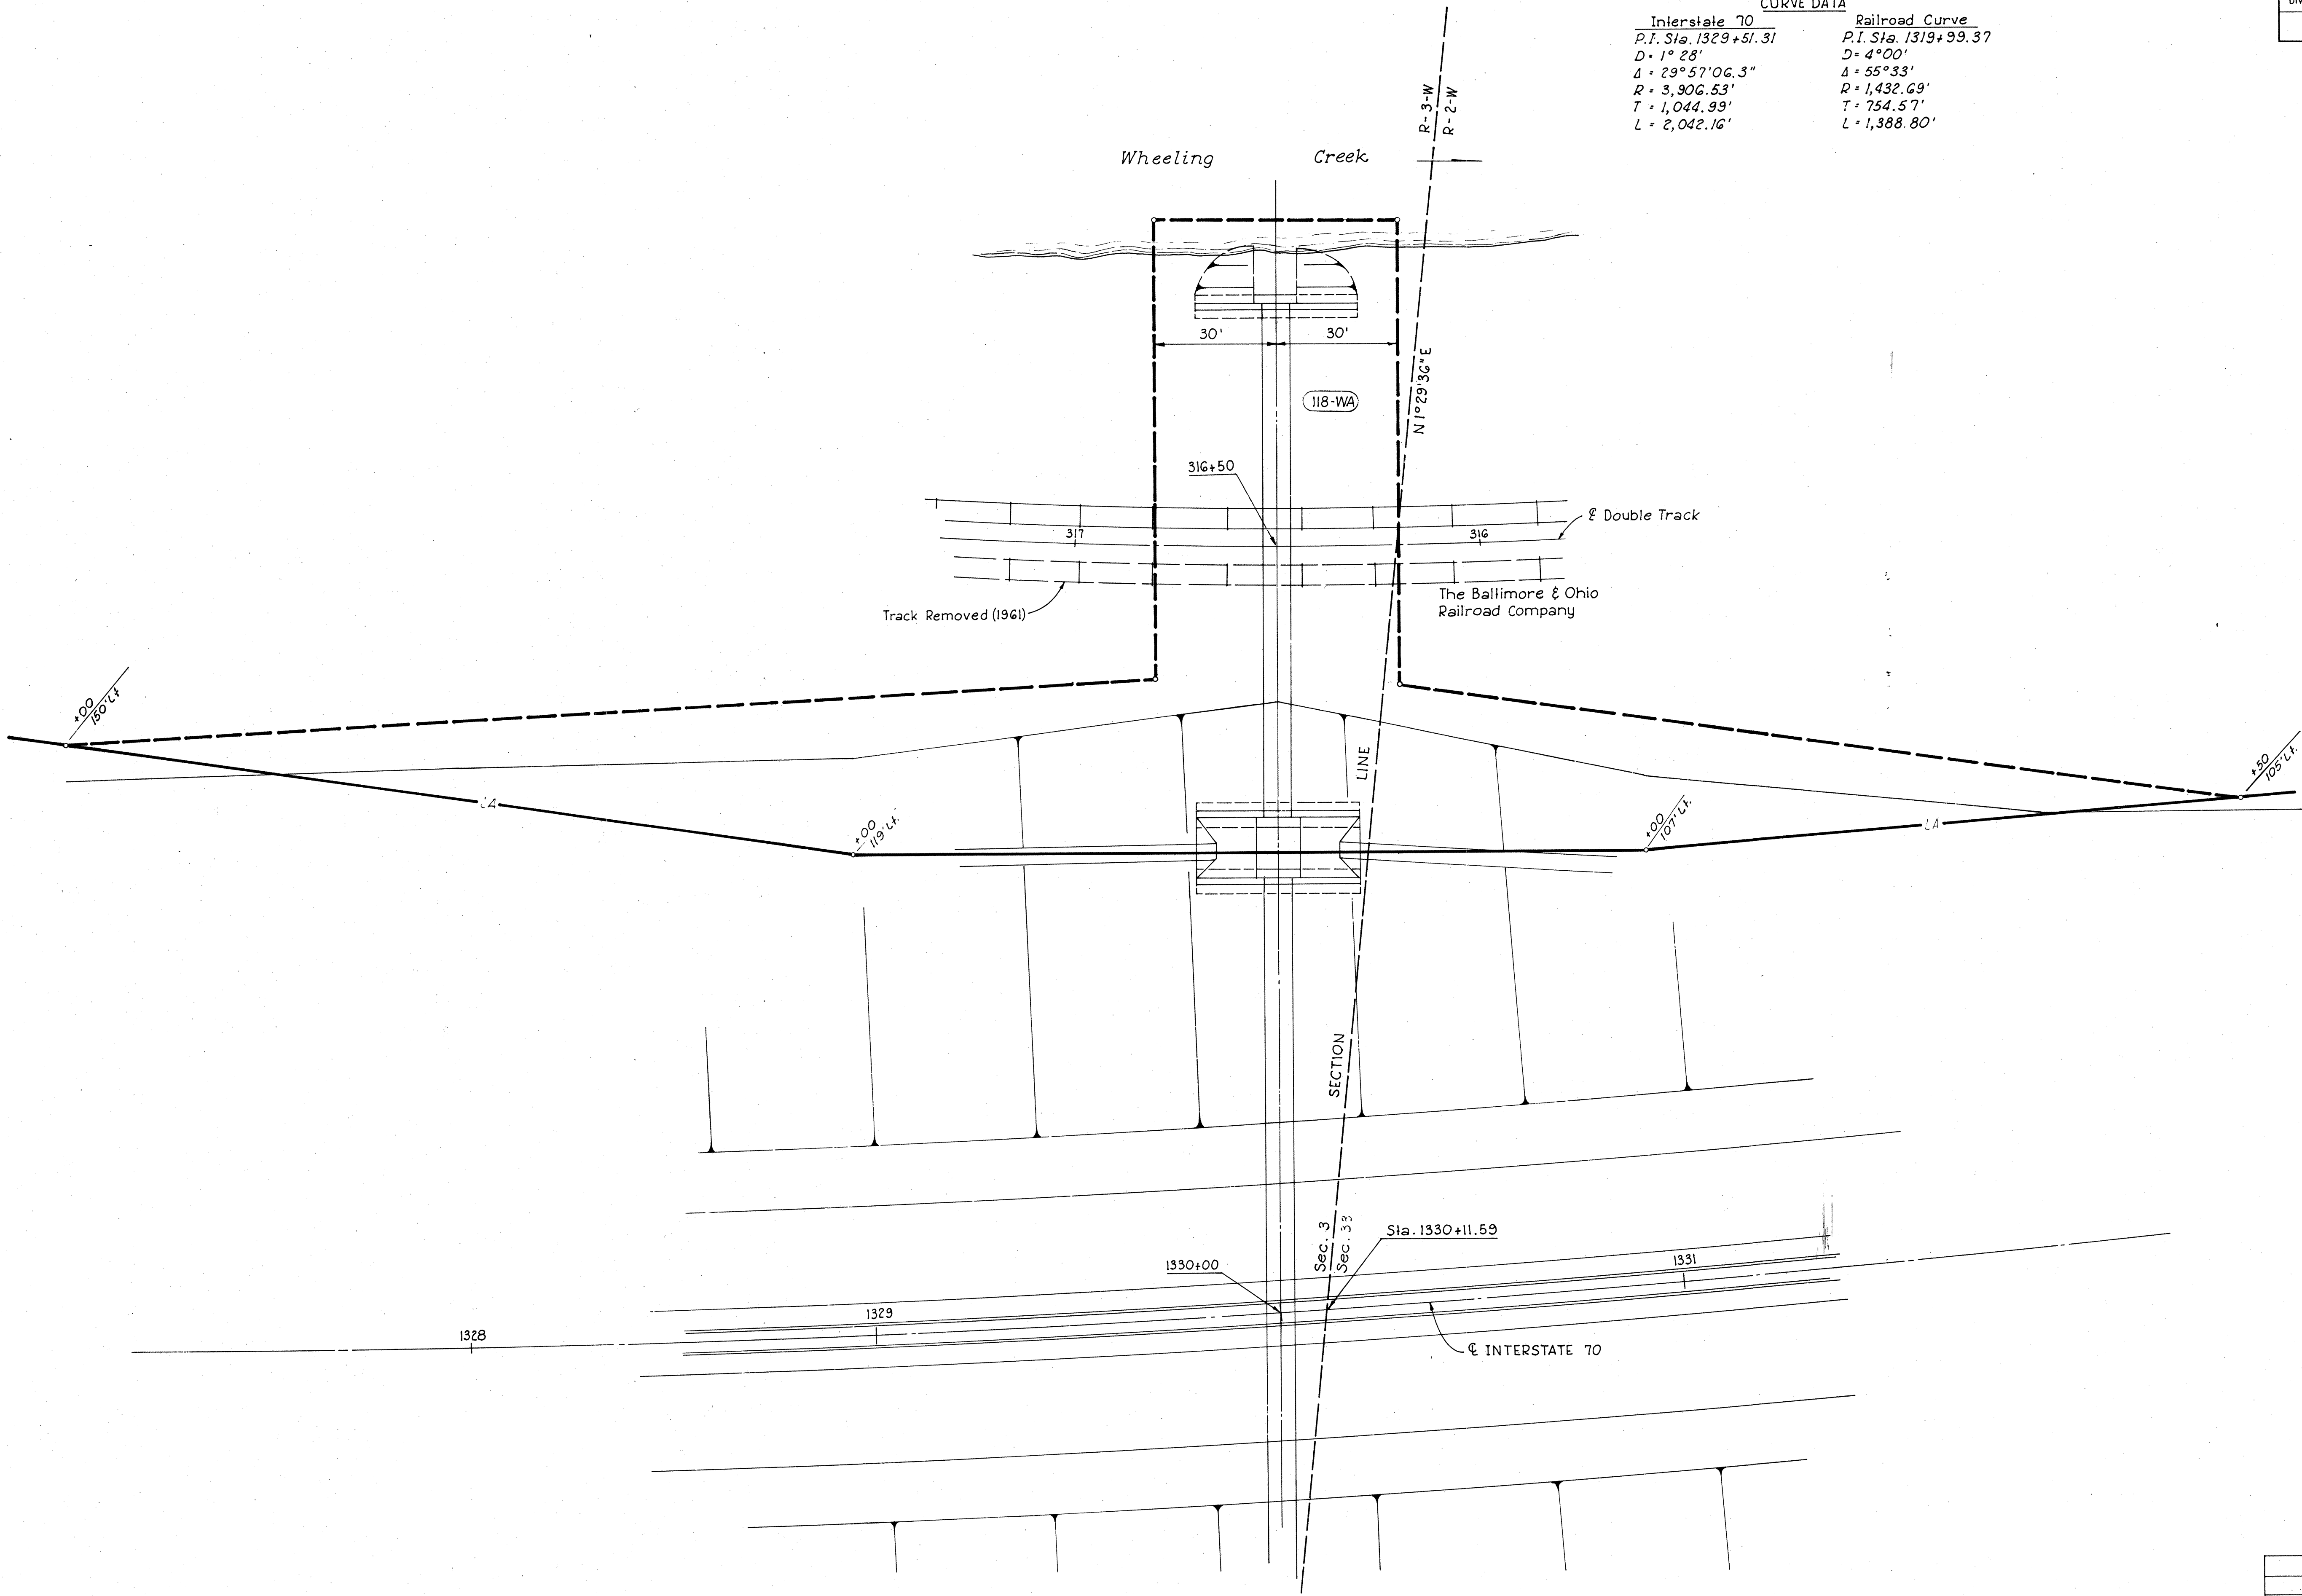

SCALE 1" = 20'
MADE J.C.S. DATE 1-23-62 HOWARD, NEEDLES, TAMMEN & BERGENDOFF
TRCD L.E.R. DATE 1-26-62 KANSAS CITY CLEVELAND NEW YORK
CKD J.D.S. DATE 1-29-62 SHEET.


MADE	REVISION	DATE

EQUATION

Sta. 1339 + 48.48 Bk. =
 Sta. 1339 + 57.48 Aft.

CURVE DATA

Curve 7	S-4	S-5
P.I. Sta. 1329 + 51.31	P.I. Sta. 9 + 55.00	P.I. Sta. 11 + 59.13
D = 1° 28'	D = 20° 10'	D = 33° 00'
Δ = 29° 57' 06.3"	Δ = 20° 00'	Δ = 32° 15'
R = 3,906.530'	R = 284.11'	R = 173.62'
T = 1,044.990'	T = 50.523'	T = 50.193'
L = 2,042.162'	L = 99.174'	L = 97.727'

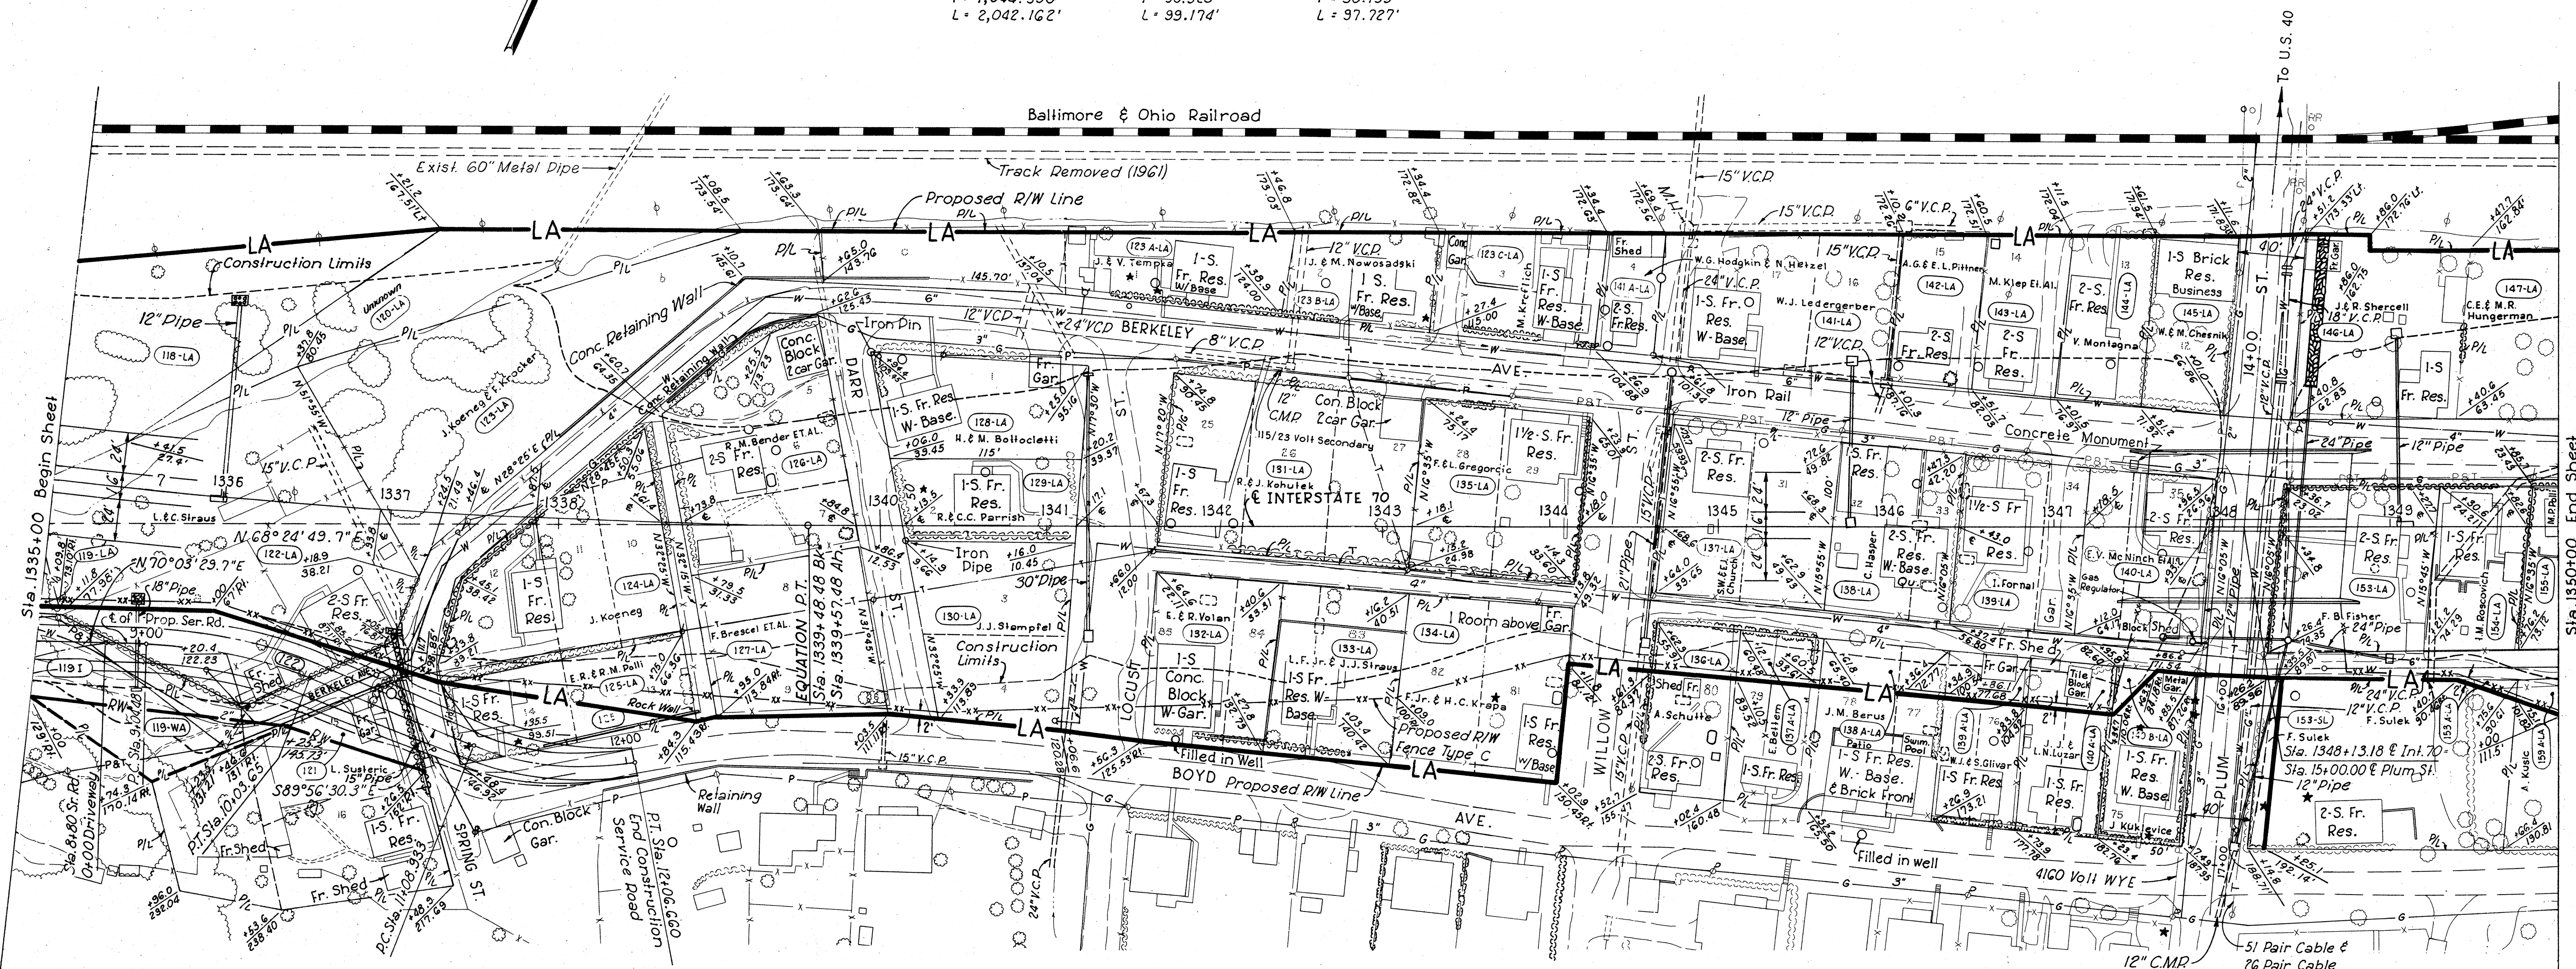

Parcel No.	Owner	Area	Exist. Bldg.	House No.	Remarks	Parcel No.	Owner	Area	Exist. Bldg.	House No.	Remarks
1191	Unknown	.32 Ac.				138A-LA	Justine M. Berus	2,175 Sq.Ft.			
120-LA	Unknown	.20 Ac.				139-LA	Irene Fornal	.17 Ac.	Yes		
121	Louis Sustersic	2,027 Sq.Ft.	Yes			139A-LA	William J. & Stella Glivar	1,450 Sq.Ft.	Yes	6	
122-LA	Louis & Caroline Straus	23,930 Sq.Ft.	Yes	44		140-LA	Emmett V. McNinch ET AL	.17 Ac.	Yes	1	
123-LA	John Koeneg & Francis Krockner	.52 Ac.				140A-LA	John J. & Louis N. Luzar	1,479 Sq.Ft.	Yes	4	
123A-LA	Joseph & Veronica Tempka	10,374 Sq.Ft.	Yes	28		140B-LA	Jack Kuklevice	361 Sq.Ft.	Yes	2	
123B-LA	Joseph & Mary Nowosadski	4,738.80 Sq.Ft.	Yes			141-LA	Wilfred J. Ledergerber	.26 Ac.	Yes		
123C-LA	Mary Krockner	.15 Ac.	Yes	20		141A-LA	Willard Grace Hodgkin & Nellie Hetzel	2,466 Sq.Ft.	Yes		
124-LA	John Koeneg	.28 Ac.	Yes	40		142-LA	Andrew G. & Eleanor L. Pihner	.10 Ac.	Yes		
125-LA	Edward R. & Rose Mary Polli	.08 Ac.				143-LA	Mary Klep ET AL	.11 Ac.	Yes	8	
126-LA	Rose M. Bender ET AL	.28 Ac.	Yes	35		144-LA	Vincenzo Montagna	4,967.50 Sq.Ft.	Yes		
127-LA	Francis Brescel ET AL	9,246 Sq.Ft.				145-LA	William & Mary Chesnik	.12 Ac.	Yes		
128-LA	Henry & Mary Botticelli	.17 Ac.	Yes	33		146-LA	Joseph & Rose Shercell	.24 Ac.	Yes	3	
129-LA	Rudolph & Christine C. Parrish	.12 Ac.	Yes			147-LA	Charles E. & Mary Rose Hungerman	9,976 Sq.Ft.	Yes		
130-LA	Joseph John Stampfel	.21 Ac.				153-LA	Frances B. Fisher	9,230 Sq.Ft.	Yes		
131-LA	Ralph & Julia Kohulek	15,285 Sq.Ft.	Yes	33		153A-LA	Frank Sulek	195 Sq.Ft.			
132-LA	Edward & Rose Volan	.17 Ac.	Yes	20		153-WA		1,000 Sq.Ft.			
133-LA	Louis F. Jr. & Johanna J. Straus	7,638 Sq.Ft.	Yes			154-LA	Helen Mary Roscovich	5,453 Sq.Ft.	Yes	6	
134-LA	Frank Jr. & Helen C. Krupa	10,117 Sq.Ft.	Yes	16		155-LA	Mary P. Polli	4,926 Sq.Ft.	Yes		
135-LA	Frank & Laura Gregorcic	.23 Ac.	Yes			159A-LA	Angela Kusic	2,524 Sq.Ft.	Yes		
136-LA	Anna Schutte	1,462 Sq.Ft.		14		*122	Louis Straus & Caroline Straus	5,045 Sq.Ft.	Yes		
137-LA	Sanford W. & Ella June Church	10,000 Sq.Ft.	Yes	13		*125	Edward R. & Rose Mary Polli	.09 Ac.	Yes		
137A-LA	Edward Beltem	1,500 Sq.Ft.				*119-WA	Unknown	.07 Ac.			
138-LA	Charles Hasper	7,481 Sq.Ft.	Yes								


Legend

* Parcel out of Numerical order

UTILITY OWNERS

Telephone • The Ohio Bell Telephone Company
 Power • The Ohio Power Company
 Water • Belmont Sanitary Sewer District No. 1
 Gas • The Ohio Valley Gas Company

Curve 8
P.T. Sta. 1361+38.55
D = 1°28' 1"
Δ = 10°04'08.7" L.
R = 3306.530'
T = 344.151'
L = 686.528'

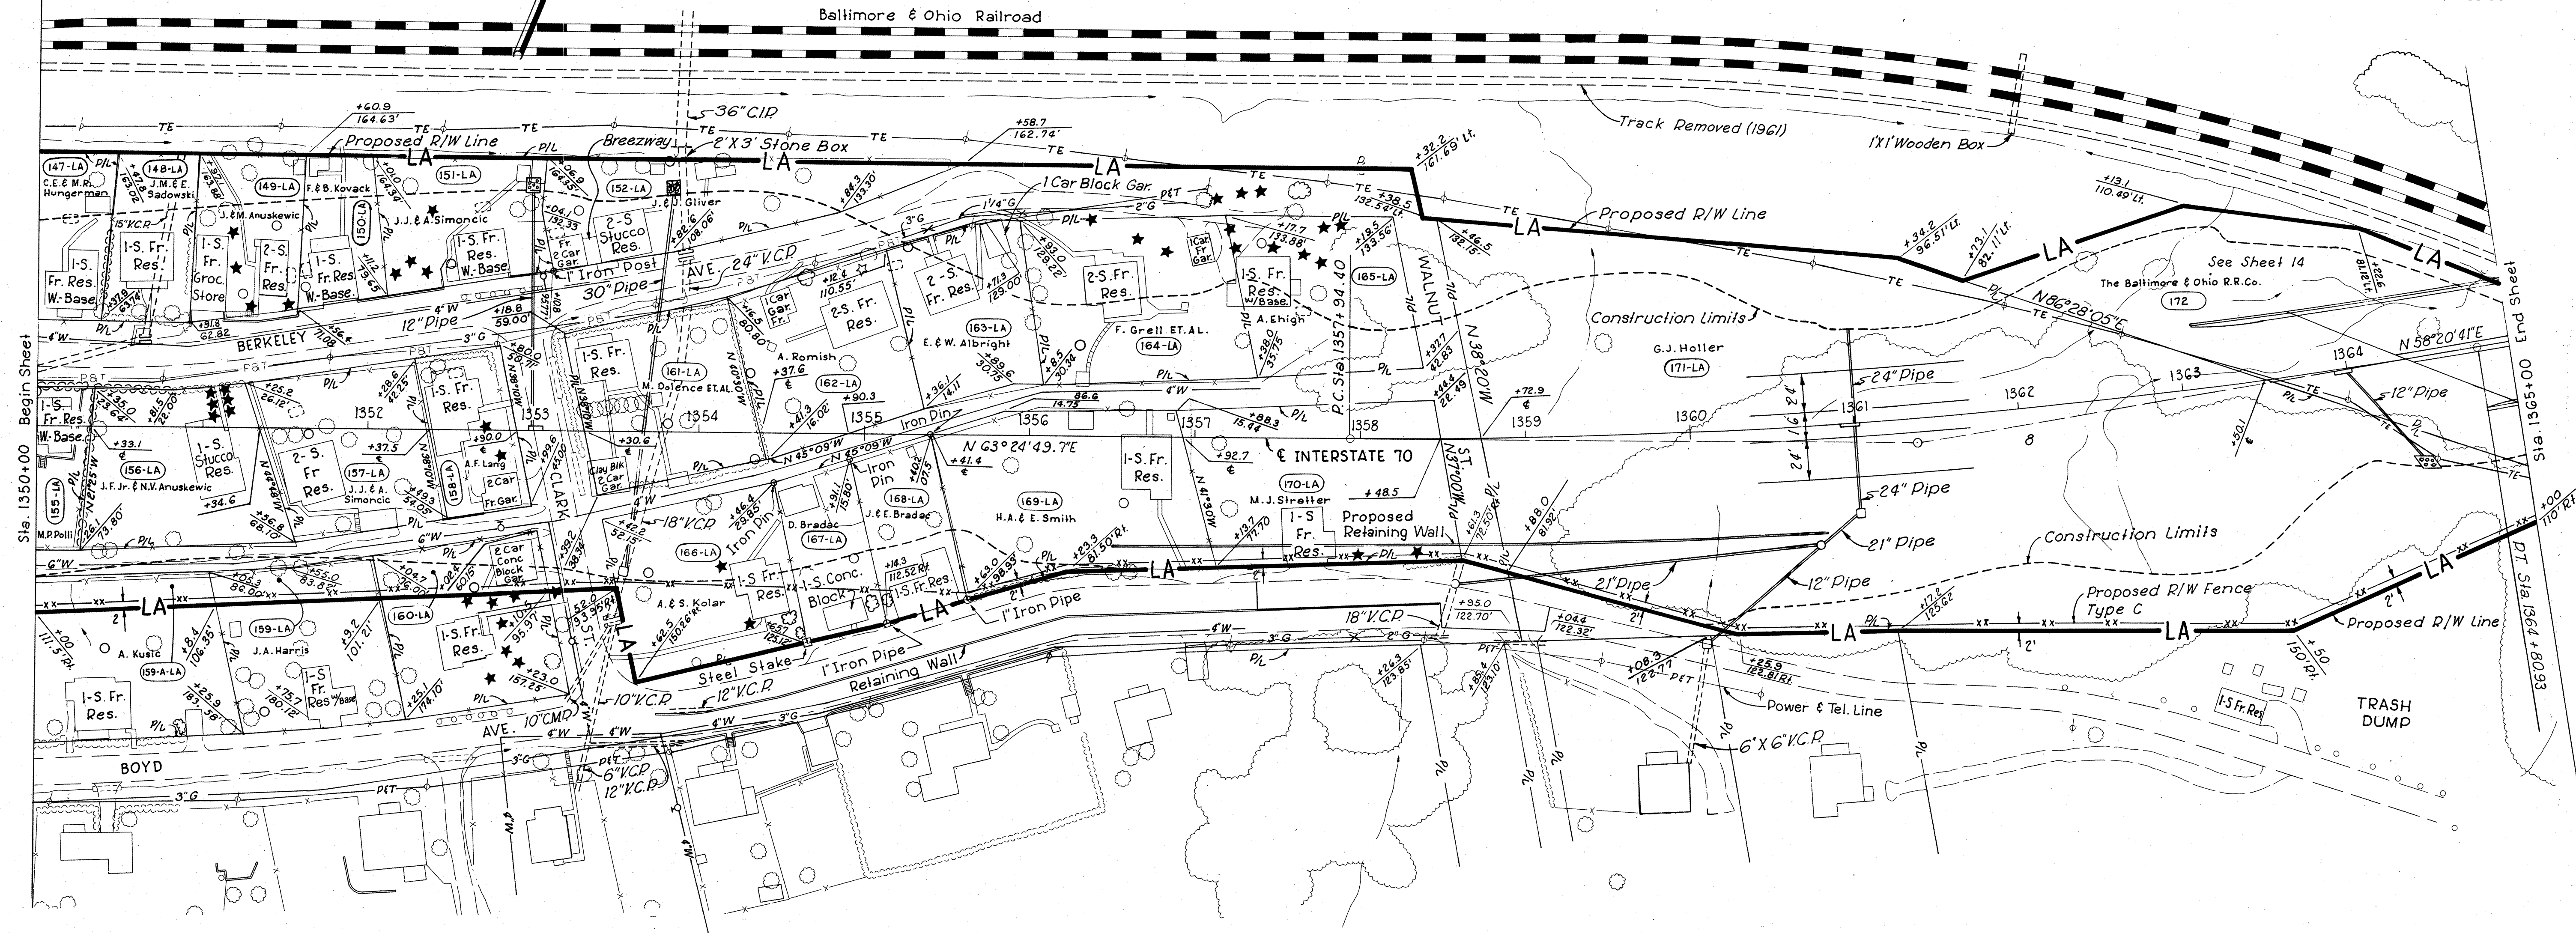

Parcel No.	Owner	Area	Exist. Bldg.	House No.	Remarks	Parcel No.	Owner	Area	Exist. Bldg.	House No.	Remarks
147-LA	Charles E. & Mary Rose Hungerman	3,976 Sq. Ft.	Yes			167-LA	Dan Bradac	4,837 Sq. Ft.	Yes		
148-LA	John M. & Esther Sadowski	5,198 Sq. Ft.	Yes	11		168-LA	Joe & Ella Bradac	5,064 Sq. Ft.	Yes	25	
149-LA	Joe & Mary Anuskewic	.14 Ac.	Yes	13		169-LA	Helen Ann & Edward Smith	14,949 Sq. Ft.	Yes		
150-LA	Frank & Blanch Kovack	4,232 Sq. Ft.	Yes	15		170-LA	Martha J. Stratter	14,565 Sq. Ft.	Yes	33	
151-LA	Joseph J. & Annette Simoncic	7,875.62 Sq. Ft.	Yes	19		171-LA	George J. Holler	2.66 Ac.	No		
152-LA	Joseph & Jennie Gliver	.25 Ac.	Yes	23		172	The Baltimore and Ohio Railroad Company		No		See Sheet 14
155-LA	Mary P. Polli	4,926 Sq. Ft.	Yes								
156-LA	Joseph F. Jr. & Nancy V. Anuskewic	10,624 Sq. Ft.	Yes	12							
157-LA	Joseph J. & Annette Simoncic	9,698 Sq. Ft.	Yes								
158-LA	Anna F. Lang	5,142 Sq. Ft.	Yes								
159-LA	Joseph A. Harris	2,130 Sq. Ft.	Yes								
159 A-LA	Angela Kusic	2,524 Sq. Ft.	Yes								
160-LA	William & Jennie Kubovich	3,305 Sq. Ft.	Yes								
161-LA	Mary Dolence ET AL	10,296 Sq. Ft.	Yes	20							
162-LA	Agnes Romish	9,967 Sq. Ft.	Yes	26							
163-LA	Emma & William Albright	7,877 Sq. Ft.	Yes	28							
164-LA	Frances Grell ET AL	13,122 Sq. Ft.	Yes	30							
165-LA	Angela Ehig	9,588 Sq. Ft.	Yes	43							
166-LA	Anton & Steffie Kolar	.24 Ac.	Yes								

UTILITY OWNERS

Telephone: The Ohio Bell Telephone Company
Power: The Ohio Power Company
Water: Belmont Sanitary Sewer District No. 1
Gas: The Ohio Valley Gas Company


Railroad Curve Data
P.I. Sta. 285+33.81
D = 4°00'
Δ = 21°02'
R = 1432.63'
T = 265.91
L = 525.83

Interstate 70 Curve Data
P.I. Sta. 1361+37.77
D = 1°28'
Δ = 10°04'08.7"LI
R = 3906.530'
T = 344.151'
L = 686.522'

R/W Easement Course & Distance Description						
Parcel No. 172A Aerial						
Station	Offset	Curve	Radius	Bearing	Distance	
284+50.9	120.82					
281+15.1	60.00					
279+53.1	60.00					
280+02.9	128.32					
279+56.9	156.08					
278+16.8	142.95					
282+55.2	121.92					
Parcel No. 172						
281+57.4	115.35					
285+39.3	112.52					
284+37.3	37.55					
283+29.1	19.78					
281+25.5	21.28					
281+25.5	36.81					

The Baltimore and Ohio Railroad Company

- 172 Cont. .76 Ac.
- 172A Aerial Cont. .49 Ac.
- 172B Cont. .01 Ac.
- 172C Cont. .01 Ac.
- 172D-WA Cont. .03 Ac.
- 172E-WA Cont. .08 Ac.

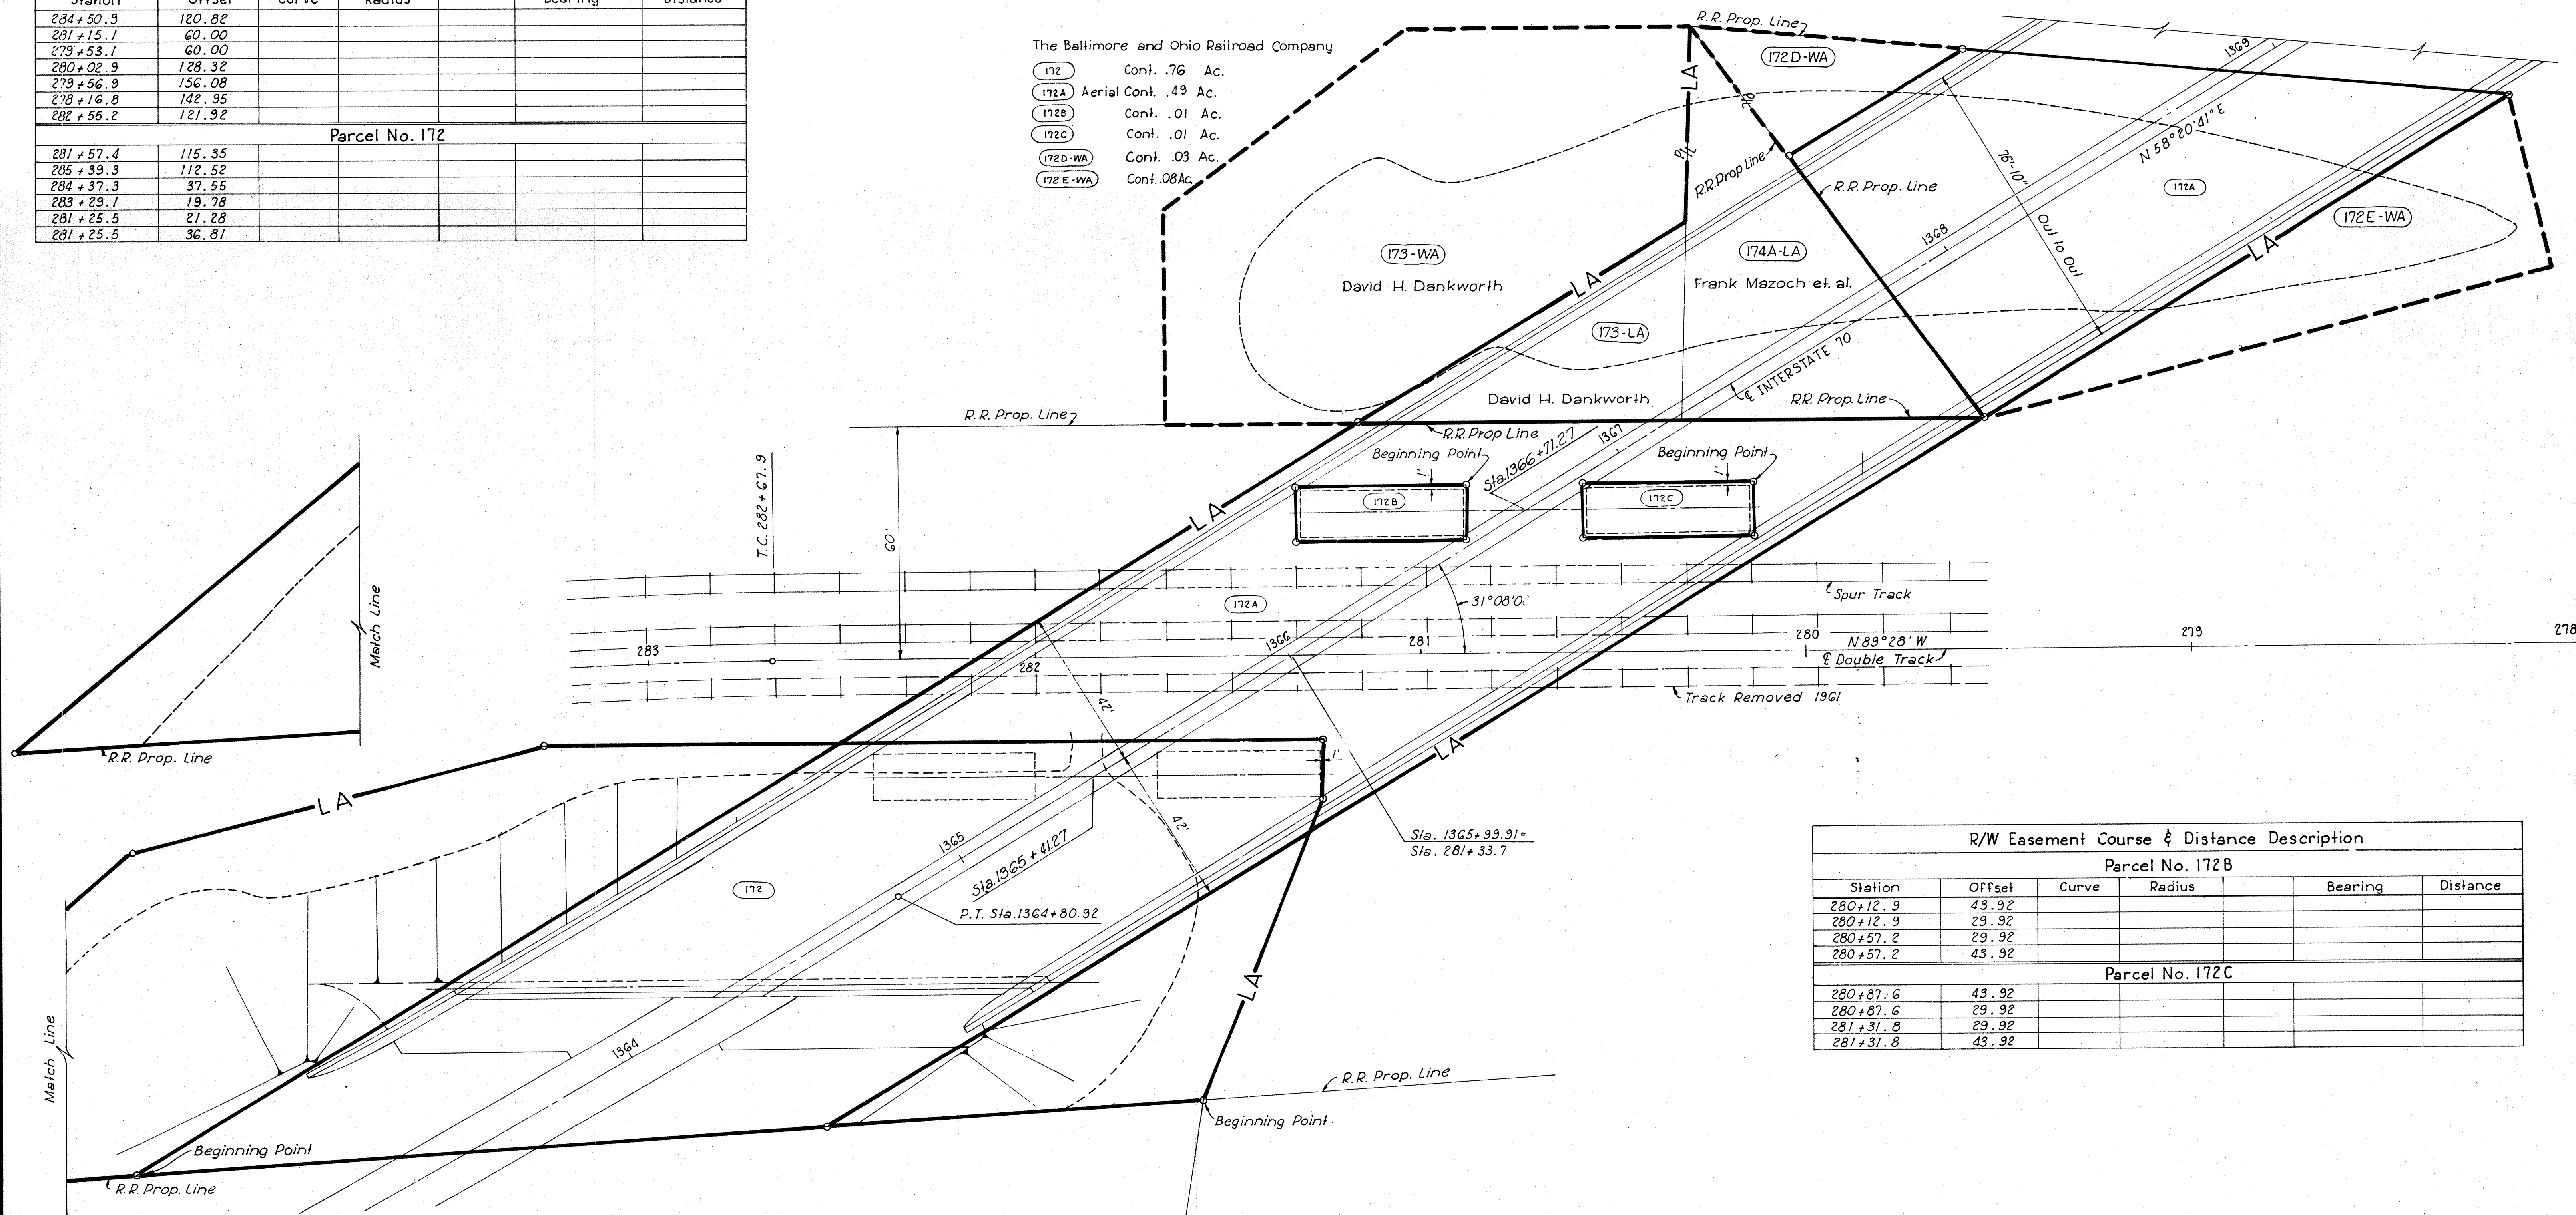

R/W Easement Course & Distance Description						
Parcel No. 172B						
Station	Offset	Curve	Radius	Bearing	Distance	
280+12.9	43.92					
280+12.9	29.92					
280+57.2	29.92					
280+57.2	43.92					
Parcel No. 172C						
280+87.6	43.92					
280+87.6	29.92					
281+31.8	29.92					
281+31.8	43.92					

Curve 2

P.I. Sta. 1375+38.45


D = 1°28'

Δ = 7°33'40" R.I.

R = 3906.530'

T = 258.140'

L = 515.530'

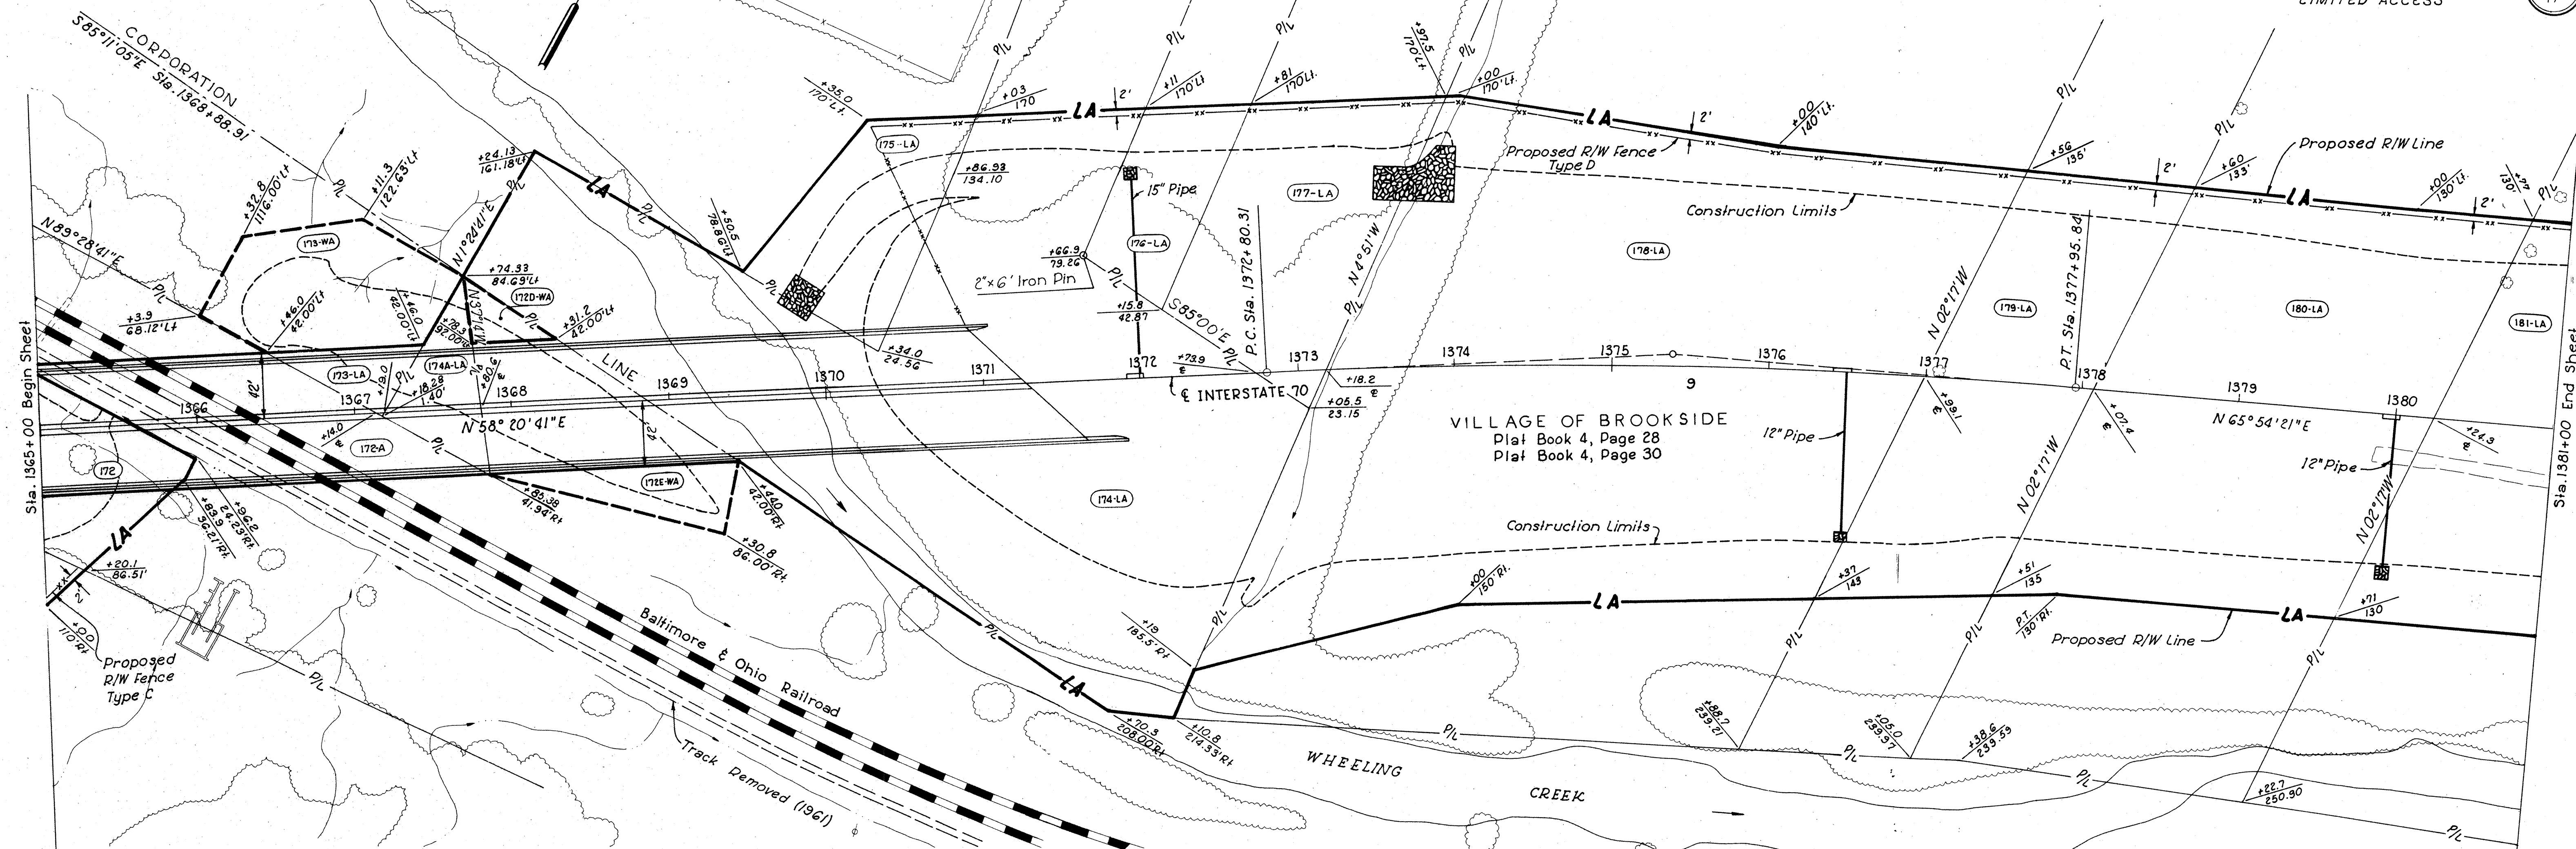

The Baltimore and Ohio
 Railroad Company
 See Sheet 13 For
 Easement Details

Parcel No.	Owner	Area	Remarks
172	The Baltimore and Ohio Railroad Company	.76 Ac.	Slope Easement
172 A		.49 Ac.	Aerial Easement
172 B		.01 Ac.	Pier Easement
172 C		.01 Ac.	Pier Easement
172D-WA		.03 Ac.	Pier Easement
172E-WA		.08 Ac.	
173-LA	David H. Dankworth	.06 Ac.	
173-WA		.24 Ac.	
174-LA	Frank Mazoch ETAL	2.25 Ac.	
174A-LA		.09 Ac.	
175-LA	Bridgeport Board of Education	.26 Ac.	
176-LA	Church of God	.17 Ac.	
177-LA	Thomas C. & Mary E. Gonot	.46 Ac.	
178-LA	Clara M. Dukes	2.70 Ac.	
179-LA	Wilma F. Sutton	.68 Ac.	
180-LA	Joseph A. & Martha George	1.31 Ac.	
181-LA	Charles T. Meyer	1.77 Ac.	

PEASE TWP - SEC. 33 - TWP 3 - R2
PEASE TWP - SEC. 27 - TWP 3 - R2
PEASE TWP - SEC. 28 - TWP 3 - R2

FED. RD. DIVISION	STATE	PROJECT
2	OHIO	

158
197

16
17

BELMONT COUNTY
BEL-40-23.89
LIMITED ACCESS

CURVE DATA
Relocated West St.
P.T. Sta. 13+08.02
D = 20°00'00"
Δ = 17°40'48"
R = 286.479'
T = 44.55'
L = 38.40'

The Ohio Bell Telephone Company
51 Pair Cable
900 Pair Cable
600 Pair Cable
(200 Pair is Trunk)

The Ohio Power Company
Street Lights on Existing
West Street Bridge.

NOTE: West St.
Structure to
be Removed
McCONAUGHYS
1ST ADD & 2ND ADD
Plat Book 33, Page 446

Note:
Parcel No. 181A-LA
Charles T. Meyer
PRQ = 0.32 Ac.
TBA = 3.38 Ac.
Total = 3.70 Ac.

Parcel No.	Owner	Area	Exist. Bldg.	House No.	Remarks
181-LA	Charles T. Meyer	1.77 Ac.			See Note
181A-LA		3.70 Ac.			
182		.19 Ac.			
182-WA		.07 Ac.			
183	George J. & Nellie M. Huggins	.17 Ac.	Yes	801	743
184		.08 Ac.	Yes		
184-WA	Mary Hendershot	.01 Ac.	Yes		
185		1,175 Sq.Ft.	Yes		
185-LA		8,326 Sq.Ft.			
186	The Baltimore and Ohio Railroad Company	.16 Ac.			
186A		.16 Ac.			
186B		.02 Ac.			
187	Alfred P. & Ann L. Harding	.16 Ac.	Yes		
188	Olive Lanning	.13 Ac.	Yes		
189	Earl Ray & Edna Mae Harlan	.02 Ac.	Yes		
190-LA	Charles A. Maroon	1.54 Ac.	Yes		
191-LA	Estella A. Lytton	1.61 Ac.	No		
191-WL		.43 Ac.			


SCALE 1"=50'
HOWARD, NEEDLES, TAMMEN & BERGENDOFF
MADE 10-5-61
TRCD 10-5-61
CKD MMV DATE 1-30-62
CONSULTING ENGINEERS
KANSAS CITY CLEVELAND NEW YORK
SHEET

Completion Date 3-9-62

MADE	REVISION	DATE

FED. RD. DIVISION	STATE	PROJECT	
2	OHIO		

159

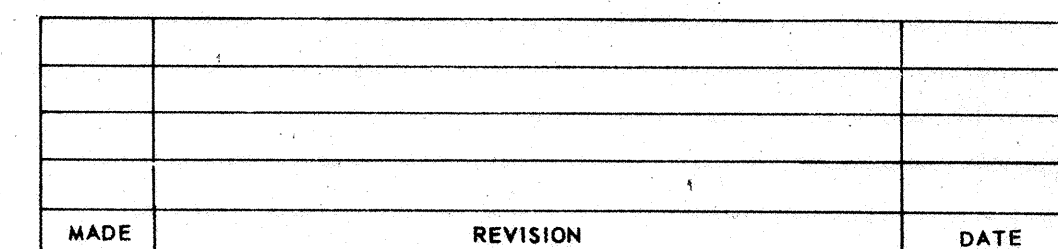

Design Specifications for Highway Structures of the State of Ohio, Department of Highways, dated September 1, 1957, and revised February 21, 1958.

Reference shall be made to Supplemental Specifications No. S-307, Radiographic Examination of Welds, dated August 23, 1960 and to No. S-207.10, High Strength Bolts, dated 4-25-61.

Reference shall be made to Standard Drawing Numbers RB-1-55 revised 2-2-59, AR-1-57, revised 12-12-60, CSB-2-56 (Sheet 2 of 6 and 3 of 6) revised 2-2-59, AS-1-54 revised 12-1-54 and to I-15 (No. 2-A) revised 8-17-60.

Dimensions given are measured horizontally and at 60° F. unless otherwise noted.

Any existing privately owned utility facilities encountered at the site of the work which will interfere with portions of the finished roadways or structures will be removed or relocated by others. The Contractor shall coordinate his operations with the work of the utility owners or others who may be making the relocations, and shall notify the owners of the utilities of his schedule sufficiently in advance to permit them to make the necessary alterations.

The embankment shall be placed and compacted to the finished spill-thru slope and to the level of the sub-grade, as shown on the plans, for a distance of at least 200 feet back of the abutments before excavation or any construction work is started on the abutments or piers.

The embankment shall be placed and compacted to the finished spill-thru slope and to the level of the sub-grade, as shown on the plans, for a distance of at least 200 feet back of the abutments before excavation or any construction work is started on the abutments or Piers 1 and 5.

The full length of the embankments on relocated West St. shall be placed and compacted to the finished spill-thru slopes and to the level of the subgrade and the embankment for I-70 in the vicinity of the bridge shall

be placed and compacted up to the level of the subgrade before excavation or any construction work is started on the abutments or Piers 1, 2, 3 and 7.

All 10BPA2 steel piles have a design load of 35 tons per pile except piles at Piers 1 and 2 of Bridge No. 2 have a design load of 30 tons per pile and all 12BP53 steel piles have a design load of 40 tons per pile. Piles shall be driven to firm contact with rock. If the length of penetration is approximately equal to the depth to rock according to the bridge foundation investigation report, the firm contact shall be considered as when the capacity according to the formula in Sec. 8-18.05 is not less than the following values for a pile hammer of the indicated energy rating and for the indicated design loads:

Hammer Size	Design Loads		
	30 Ton	35 Ton	40 Ton
11,000 Ft. Lbs.	50	45	50
15,000 Ft. Lbs.	45	40	45

If the energy rating of the hammer is between the ratings as shown above, the required formula capacity shall be determined by interpolation.

In order to obtain firm contact with rock, preboring may be used for all piles at the Contractor's option and expense, except preboring is required at Piers 1, 2, and 3 and at both abutments of Bridge No. 3. Backfill, after the piles are driven where preboring is used, shall conform to Item 1-22 of the construction specifications. Where preboring and backfill are required, their cost shall be included in the price bid per lineal foot of piles.

The estimated length of piles shown on the plans is based on a study of the borings and is approximate only. The Contractor shall assume full responsibility for lengths of piles selected for driving.

The design load for the spread footings of Piers 4 and 5 of Bridge No. 2 is 3 tons per square foot.

a. The welded girders shall be fabricated with camber, as specified on the plans, to compensate for the deflections due to weight of concrete and steel, and vertical curvature. The theoretical deflections are tabulated on the plans. Beams need not be cambered.

b. The final surface of the roadway shall conform as nearly as practicable to the elevations shown on the plans. To compensate for deflections due to dead load of the concrete the screeds used to strike off the surface of the concrete to the final desired grade line shall be adjusted by amounts equal to deflections shown for this dead load. Screeds may require further adjustments due to irregularities in the fabricated steel.

c. The depth of concrete over each beam (top of concrete to top of flange) and girder (top of concrete to top of web) at the supports is given on the plans. The concrete slab shall be of uniform thickness between beams or girders, with adjustments obtained by varying the thickness of the haunches over the beams or girders.

d. The aforementioned depth of concrete over each beam or girder is the nominal dimension. The quantity of deck concrete to be paid for shall be based on this dimension, even though deviation from it may be necessary because the top flange may not have the exact camber or conformation required to place it parallel to the finished grade.

e. In order to facilitate water curing of the concrete, its placement shall progress upgrade. The slab may be placed in sections, between transverse construction joints which are parallel to transverse reinforcing steel and are located near the center of any span.

a. All bars are designated on the plans by bar numbers. The bar size is indicated by the first digit of three-digit numbers and by the first two digits of four-digit numbers.

All bar dimensions are given out to out.
All bars of a series shall vary in length by a constant increment.

b. The clear distance between reinforcing steel and face of concrete shall be 3" at bottom of footings, 2 $\frac{1}{2}$ " at bar mats under shoes, 1" in parapets and curbs and 2" elsewhere unless otherwise shown on the plans.

c. If reinforcing bars are fabricated from stock which has previously been tested and approved by the Ohio Highway Test Laboratory, test samples as provided in Section S-4.02 need not be furnished, and replacement bars will not be required.

All contraction and expansion joints in back face of sub-structure against which earth is to be placed shall be water-proofed with a premolded sealing strip as shown on the plans.

Welds shown as field welds may, at the option of the Contractor, be made in the shop. All welds shall be Class "A" except as otherwise shown. Class "B" welds are shown thus B

a. Minimum temporary construction clearance of 19 feet vertically above top of rail and 8 feet horizontally from center-line of the track shall be maintained at all times.

* See Proposal

BELMONT COUNTY
BEL-40-23.89

b. Before construction is started, the Contractor shall submit eight sets of prints showing details of sheeting and bracing to be used for excavation adjacent to any railroad track to the Director for approval by the Department of Highways and by the Railroad Company affected as determined from the plans.

c. After the Contractor has completed all excavation and backfill adjacent to the track in compliance with Section E-2.04 and E-2.08 of the Construction and Material Specifications, subject to the supervision of the affected Railroad Company, nothing in Sections E-2.04, E-2.08 or G-8.07 of the Specifications shall be construed to hold the Contractor liable for aligning and re-surfacing the railroad track.

The surface preparation of all steel, requiring shop painting as per The Plans and Specifications, shall be accomplished by blast cleaning or power tool cleaning, except as noted in the Specifications regarding the use of Chromate Primers.

<u>H.N.T.B.</u>	<u>STATE</u>	
<u>BRIDGE NO.</u>	<u>BRIDGE NO.</u>	<u>DESCRIPTION</u>
1	BEL-40-2570	I-70 over relocated Plum St.
2	BEL-40-2600	I-70 over B&O Railroad and Wheeling Creek.
3	BEL-40-2635	Relocated West St. over I-70, Wheeling Creek, and B&O R.R.

Note:
For estimated quantities of Bridge No. BEL-40-2570 see Sheet 162.
For estimated Lighting Quantities on Bridge No. Bel-40-2635 see sheet 198.






HOWARD, NEEDLES, TAMMEN & BERGENDOFF
CONSULTING ENGINEERS
KANSAS CITY CLEVELAND NEW YORK

BRIDGE NO. BEL-40-2570
BRIDGE NO. BEL-40-2600
BRIDGE NO. BEL-40-2635

BELMONT COUNTY OHIO

DRAWN <i>G.D.</i>	TRACED	CHECKED <i>JT</i>	REVIEWED <i>JT</i>	REVISED
DATE <i>12-5-61</i>	DATE	DATE <i>11-17-61</i>	DATE <i>12-14-61</i>	949 SHEET 160

BELMONT COUNTY
BEL-40-23.89

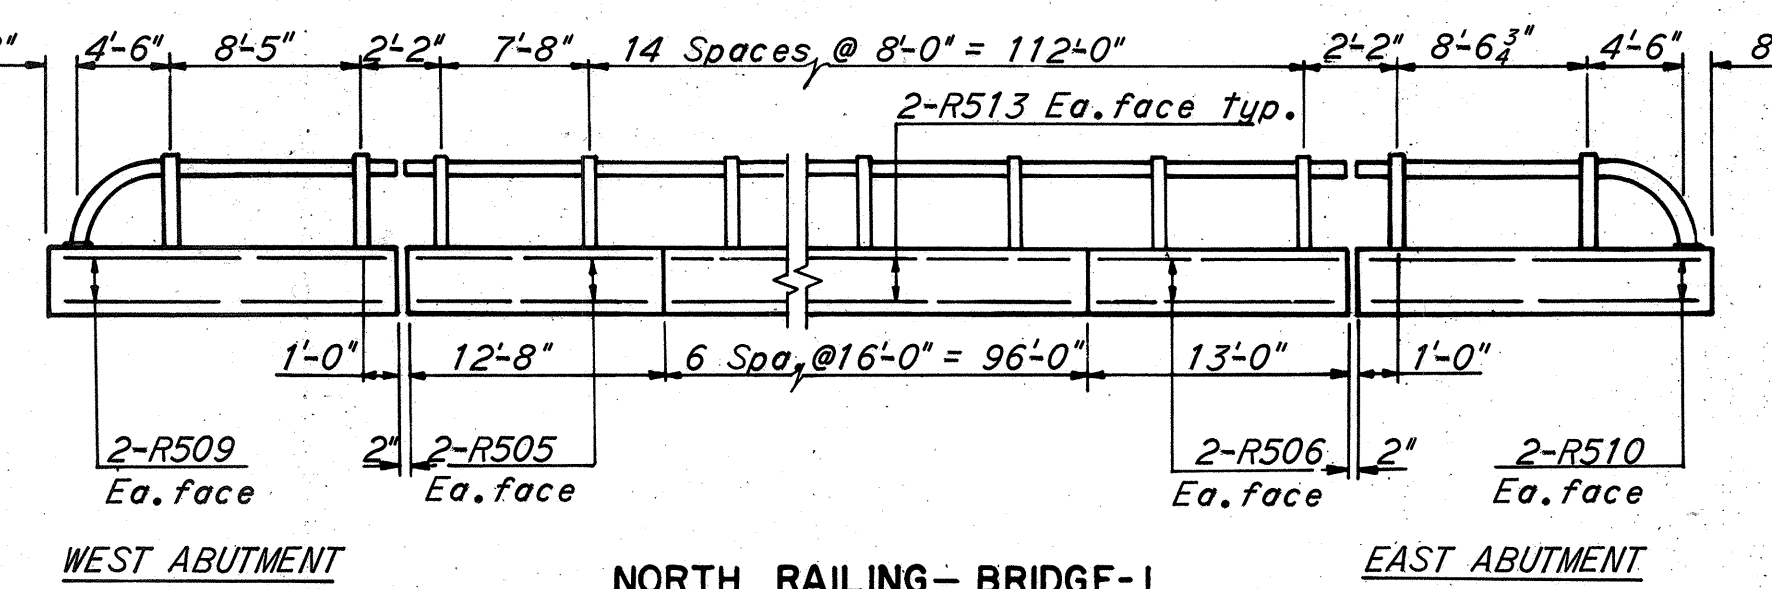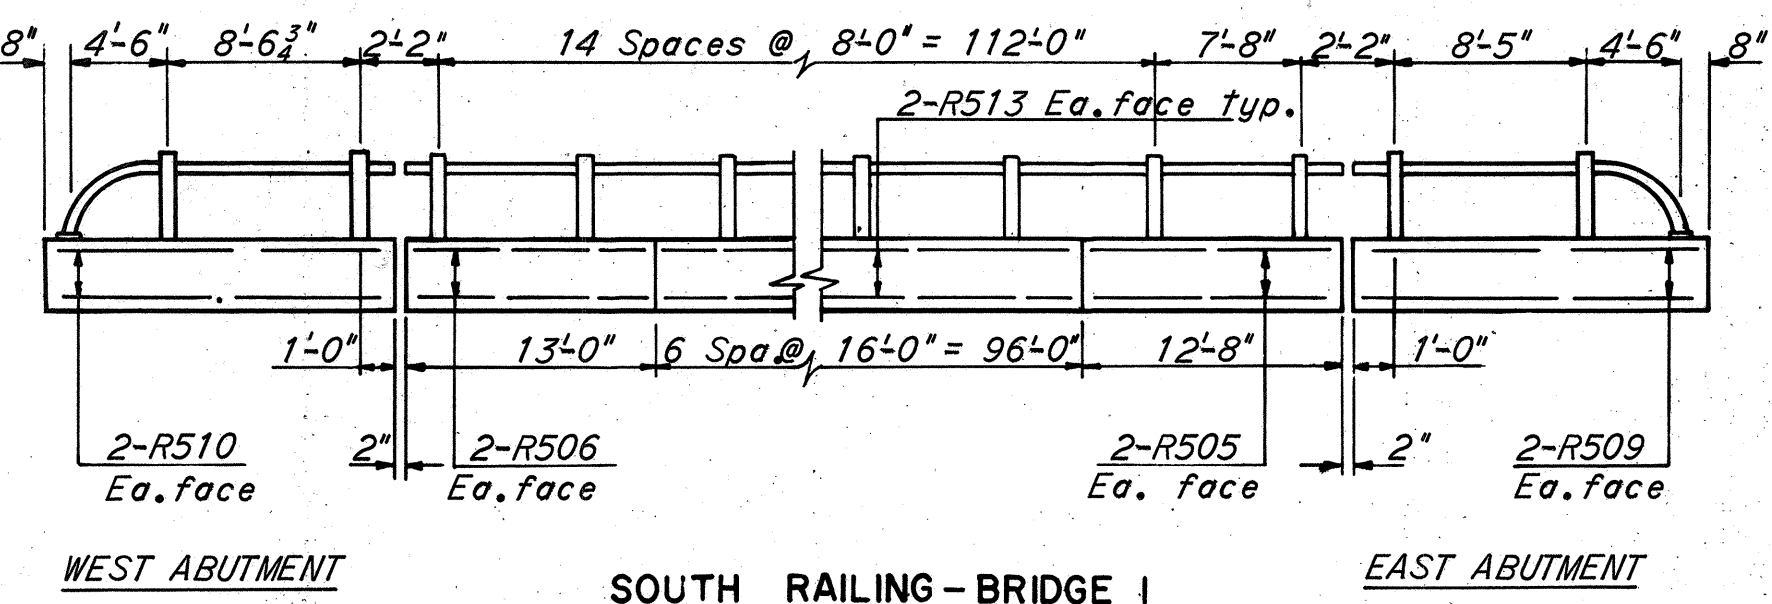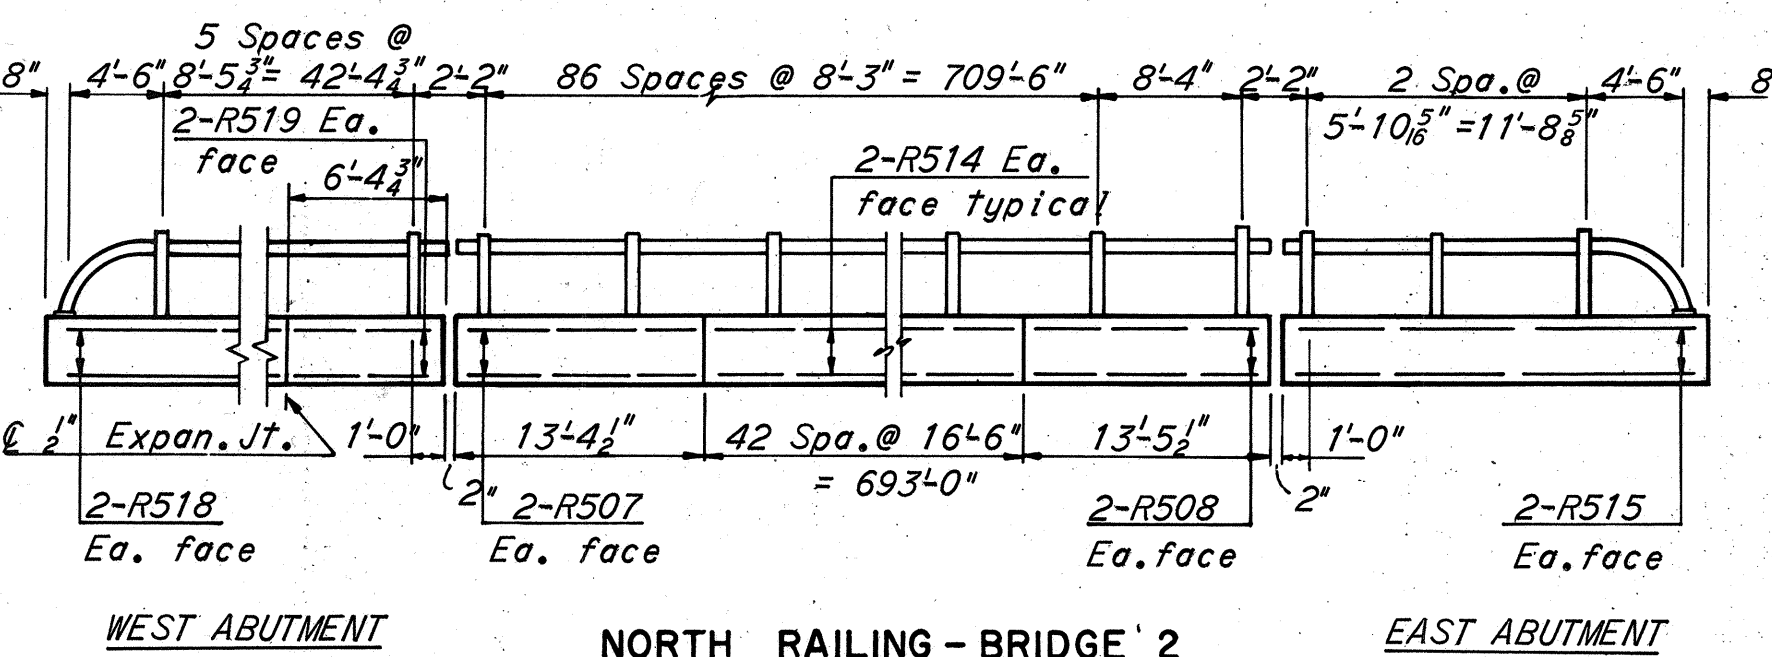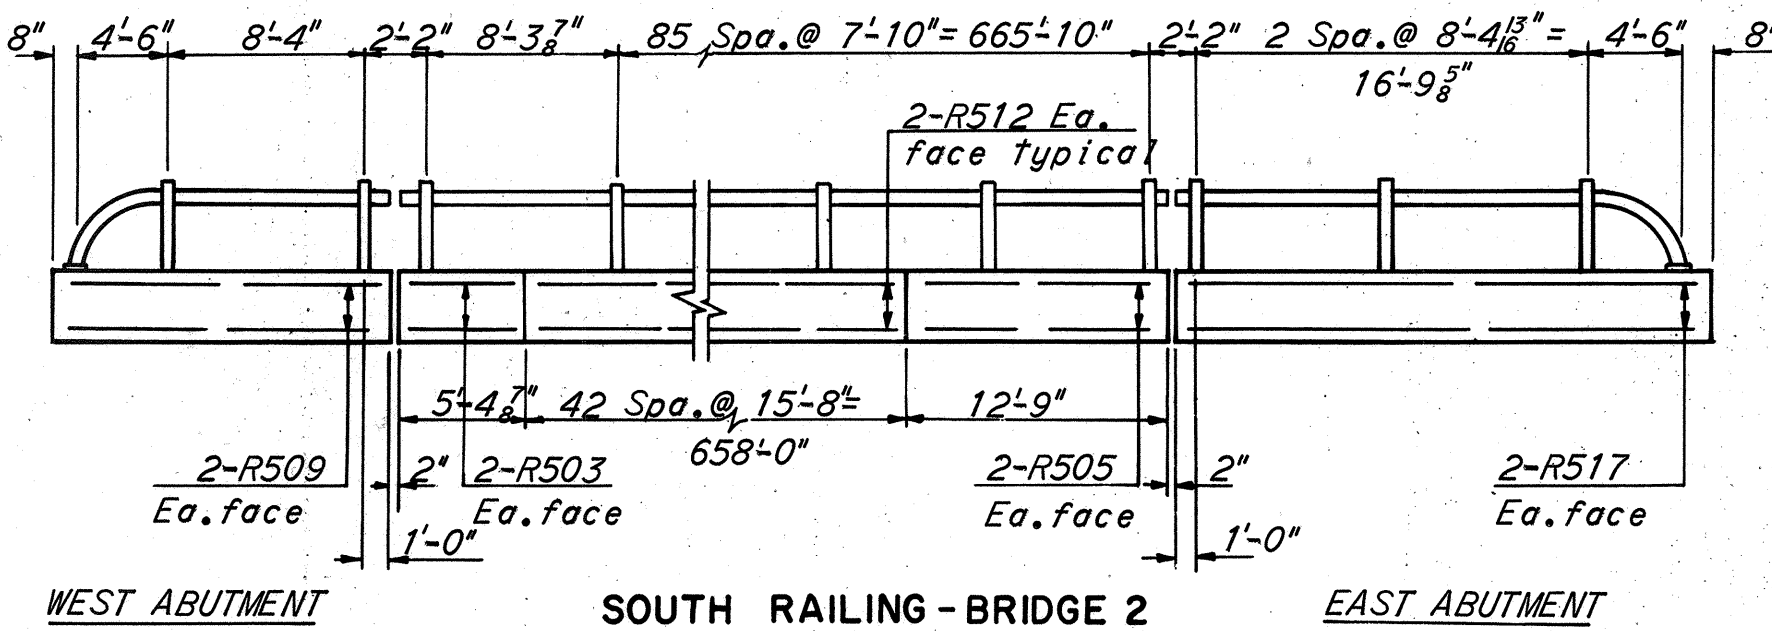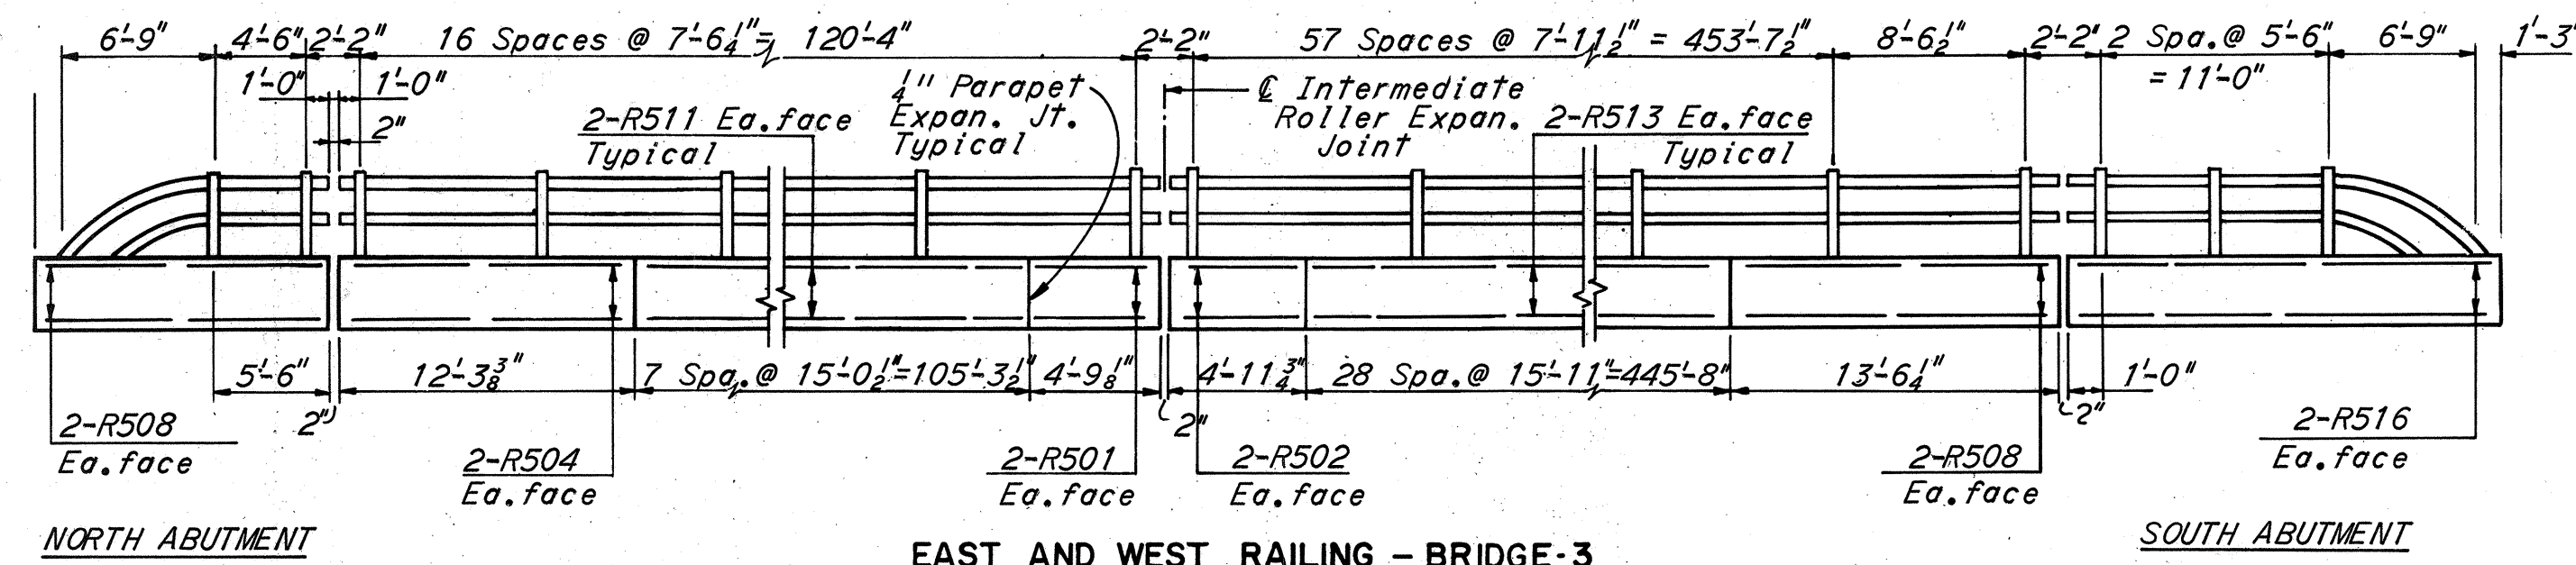


1" Preformed gray rubber expansion joint filler, meeting the requirements of Section M-1002 (type 1). Include for pavement in unit price bid for Item S-14.

Note: Expansion joints in superstructure parapets shall be at midpoints of alternate railing panels. See railing post spacing.


PARAPET JOINT DETAILS

3/8" = 1'-0"

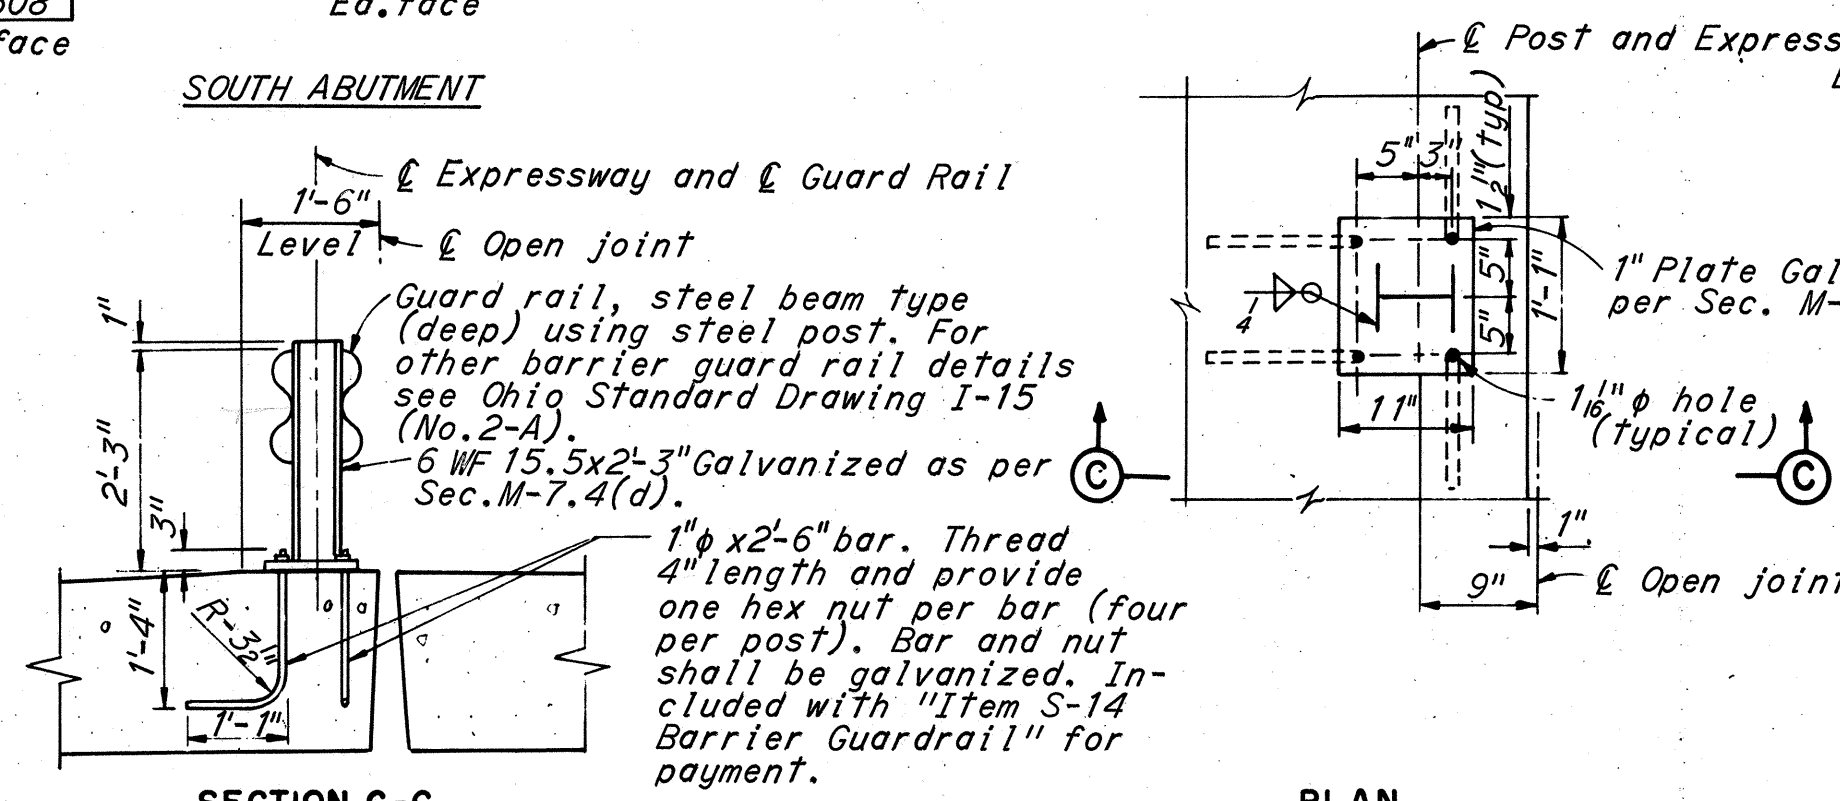


SECTION C-C
3/8" = 1'-0"

PLAN
No Scale
MEDIAN BARRIER GUARD RAIL DETAILS

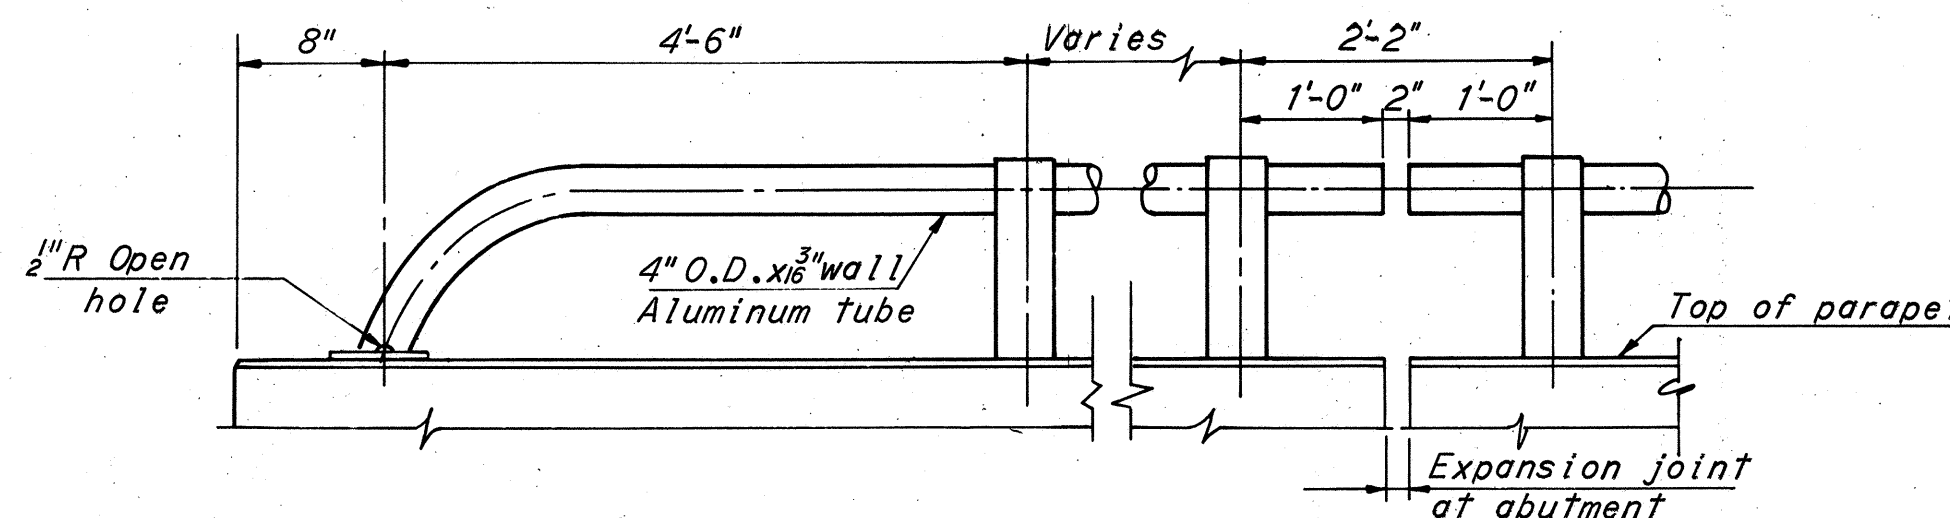


TYPE A RAILING END DETAILS

3/8" = 1'-0"

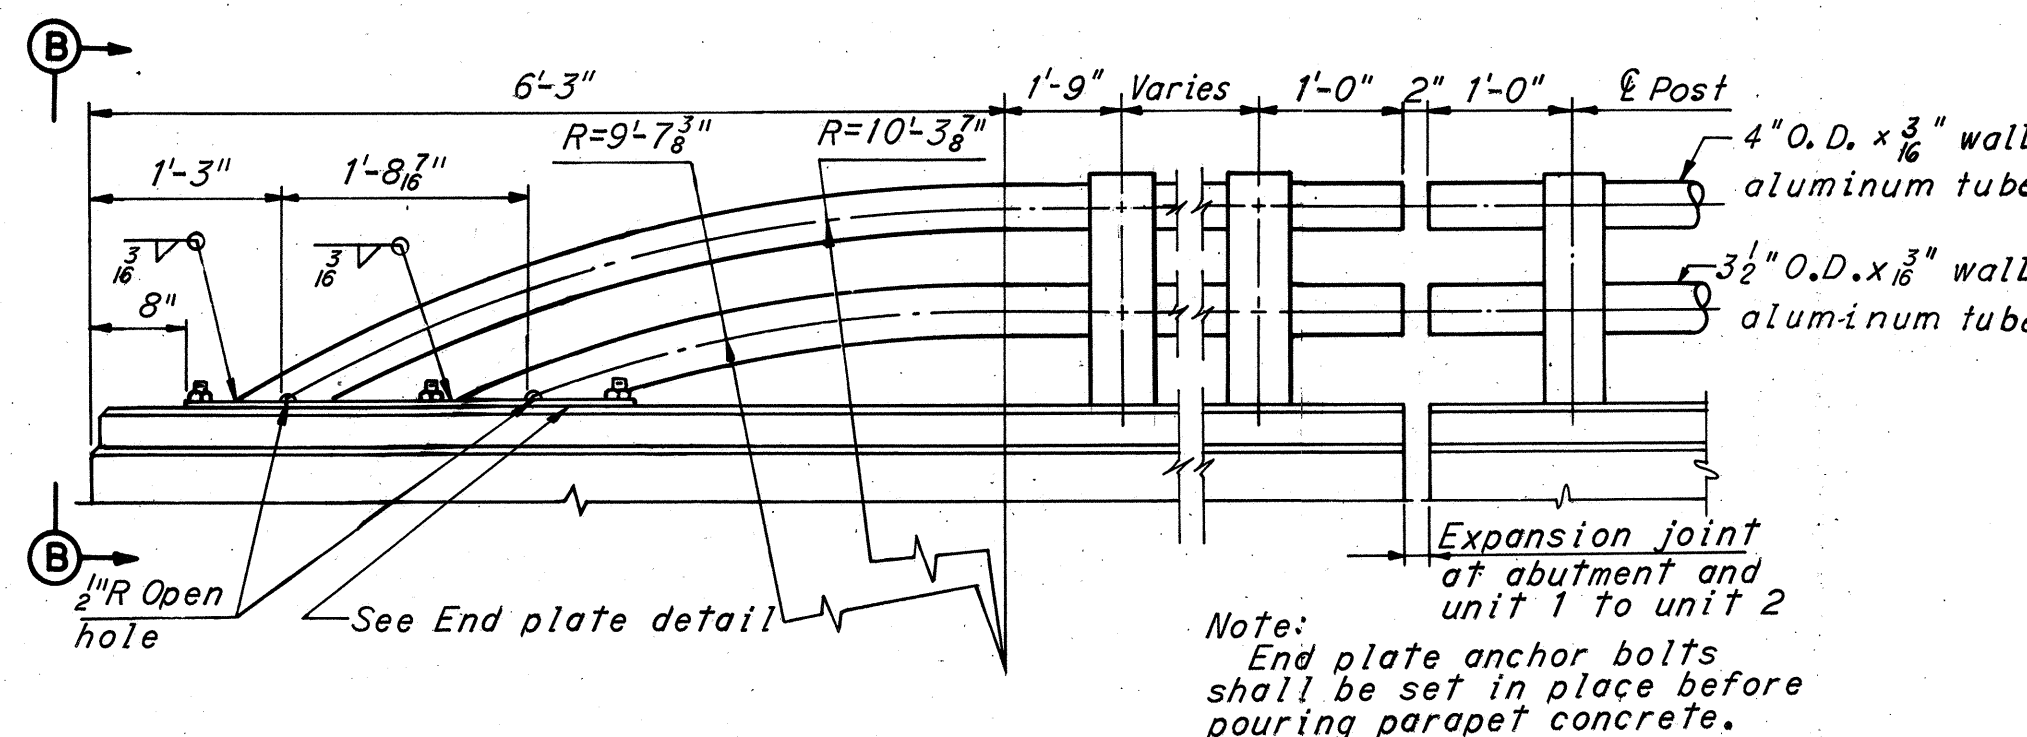

TYPE C RAILING END DETAILS

3/8" = 1'-0"

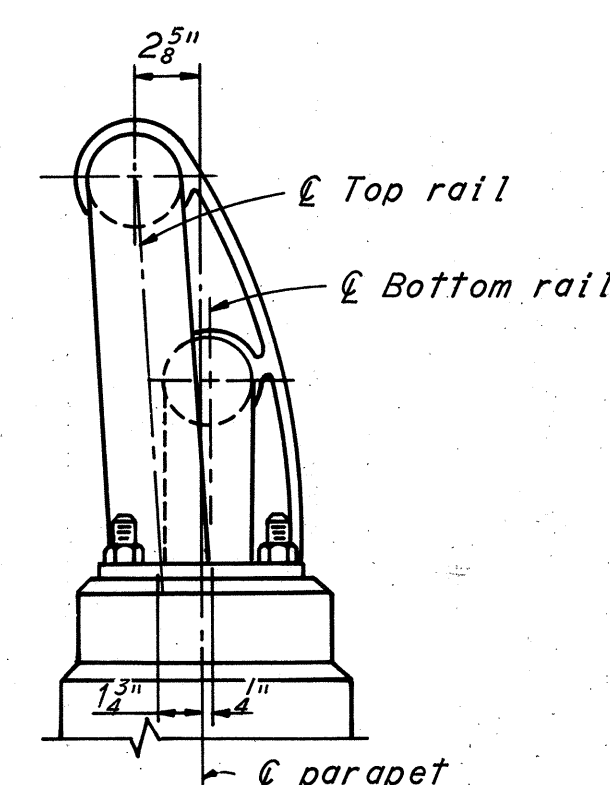

VIEW B-B

1 1/2" = 1'-0"

RAILING NOTES:

Railing shall be fabricated in lengths not less than three panels each and finished railing shall be free of burrs, sharp corners and rough surfaces.

Railing posts shall be normal to grade and the final adjustment of the railing shall be such that the top rail shall not depart more than 1/8" from correct line and grade.

Payment for railing shall be made at the contract unit price bid for "Item S-14, Aluminum Railing (including parapet)." Pay length shall be the overall length of the parapets and shall include cost of shims, nuts, anchor bolts, set screws, etc. necessary to complete the installation of railing.

Concrete and longitudinal reinforcing steel in the parapets shall be included in "Item S-14, Aluminum Railing (including parapet)" for payment. All other reinforcing steel in parapet shall be included in "Item S-4" for payment.

For additional details and notes regarding railing, see Ohio Standard Drawing AR-1-57, revised 12-12-60.

BRIDGES 1, 2 AND 3

HOWARD, NEEDLES, TAMMEN & BERGENDOFF
CONSULTING ENGINEERS
KANSAS CITY CLEVELAND NEW YORK

RAILING DETAILS

BRIDGE NO. BEL-40-2570
BRIDGE NO. BEL-40-2600
BRIDGE NO. BEL-40-2635

SCALE: NO SCALE
BELMONT CO.

OHIO

DRAWN H.D.P.	TRACED	CHECKED S.M.A.	REVIEWED J.	REVISOR
DATE 1/14/61	DATE	DATE 11-15-61	DATE 12-14-61	949 SHEET 161

BELMONT COUNTY
BEL-40-23.89

BORING LOCATIONS
B-6 1347+81 33' Lt.
A-2 1348+03 60' Rt.
B-7 1348+29 39' Rt.

ESTIMATED QUANTITIES

Item	Description	Unit	Piers	Abutments	Super-structure	General	Total
E-2	Excavation for Structures (Unclassified)	Cu.Yd.	265	435			700
S-1	Class "C" Concrete (pier caps and columns)	Cu.Yd.	120				120
S-1	Class "C" Concrete, superstructure	Cu.Yd.			350		350
S-1	Class "E" Concrete, stub abutments (above footing)	Cu.Yd.		173			173
S-1	Class "E" Concrete, footings (abutments and piers)	Cu.Yd.	90	145			235
S-3	Waterproofing, premolded sealing strip	Lin.Ft.		17			17
S-4	Reinforcing Steel	Lbs.	32,610	19,490	92,500		144,600
S-7	Structural Steel	Lbs.			232,000		232,000
S-8	Field Painting of Structural Steel	Lbs.			232,000		232,000
S-9	1/2" Preformed gray rubber expansion joint filler	Sq.Ft.		48			48
S-14	Type "A" Aluminum Railing (including parapet)	Lin.Ft.		59	243		302
S-14	Barrier Railing (T-15.11 rails with galvanized steel posts and bolts)	Lin.Ft.			124.52		124.52
S-16	First Test Pile	Lump Sum					Lump Sum
S-18	Steel Bearing Piles, 10BP42	Lin.Ft.		2420			2420
S-18	Steel Bearing Piles, 12BP53	Lin.Ft.	2520				2520
S-29	Porous Backfill	Cu.Yd.		56			56
S-29	Scuppers	Each			4		4
I-10	Concrete slope protection, Sec. I-10.05	Sq.Yd.				695	695
	Special Water reducing, set retarding admixture *	Each			350		350

* See Proposal.

Notes:

The following items are not included in the bridge plans. See roadway plans for details:

Removal of existing pavements, etc.

Relocation or removal of existing utilities.

Approach grading pavements and slabs.

Guard rails except on bridge.

Piles for piers to be 12BP53 with an estimated average vertical length of 45' for piers 1 and 2. Piles for abutments to be 10BP42 with an estimated average vertical length of 55'. These estimates are based on boring data and are approximate only. The contractor shall assume full responsibility for lengths of piling selected for driving.

⊙ Denotes boring.

Foundation design and foundation quantities are based on a study of rod soundings and soil-sampling soundings made at the site. This sounding information may be inspected in the office of the Bureau of Bridges in Columbus, or in the Division Office, but the State does not guarantee the accuracy thereof.

PROPOSED STRUCTURE

Type: 3 Span continuous rolled beam with reinforced concrete deck and sub-structure.

Spans: 33'-0", 47'-0" and 40'-0" = 120'-0" ctr. to ctr. end bearings.

Roadway: 2 @ 39'-10" f.f. of 1'-2" safety curb and 6'-0" median.


Loading: CF 2000 (Adequate for AASHTO alternate loading.)

Skew: 4°53'-35"


Alignment: Tangent (Expressway).

Surface Course: 1" Monolithic concrete.


Approach Slabs: AS-1-54 (25'-0" long).

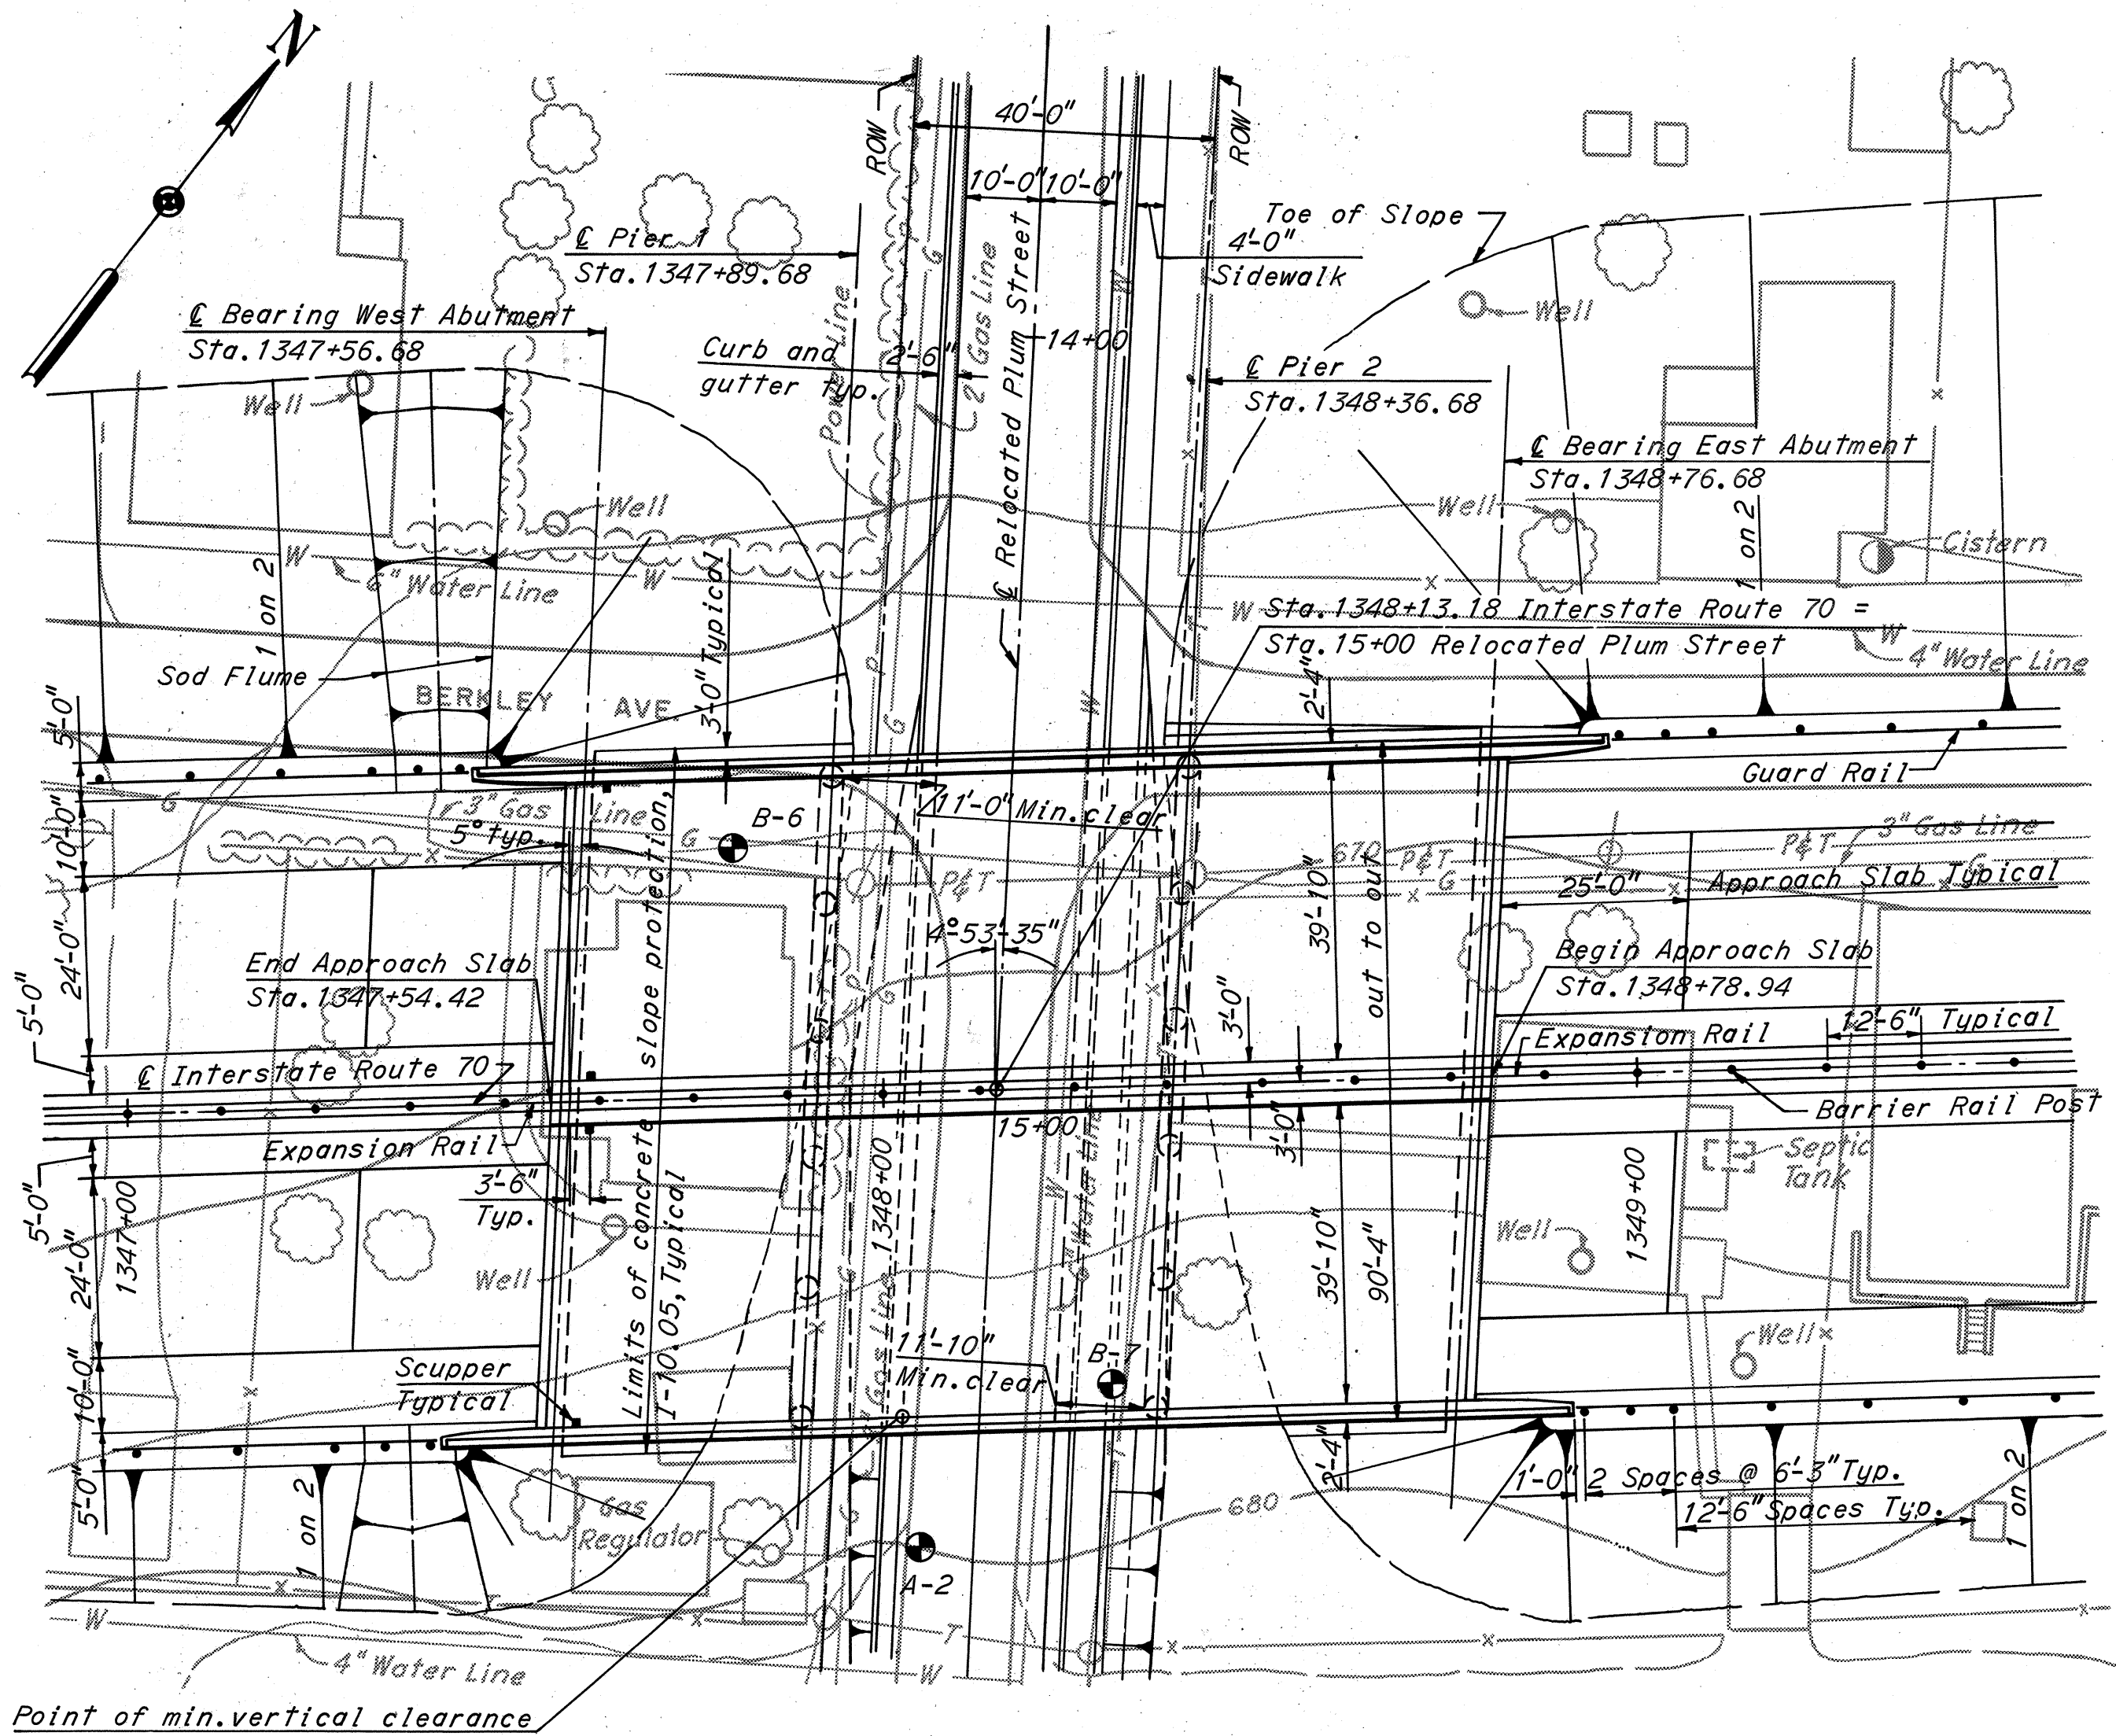


PLAN

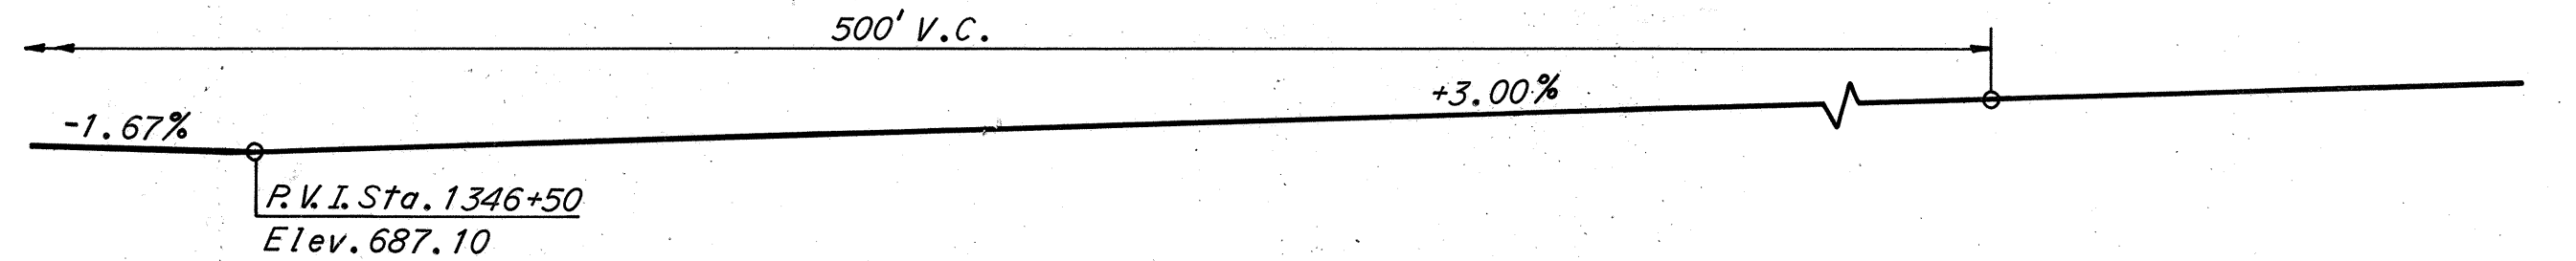

PROFILE INTERSTATE ROUTE 70

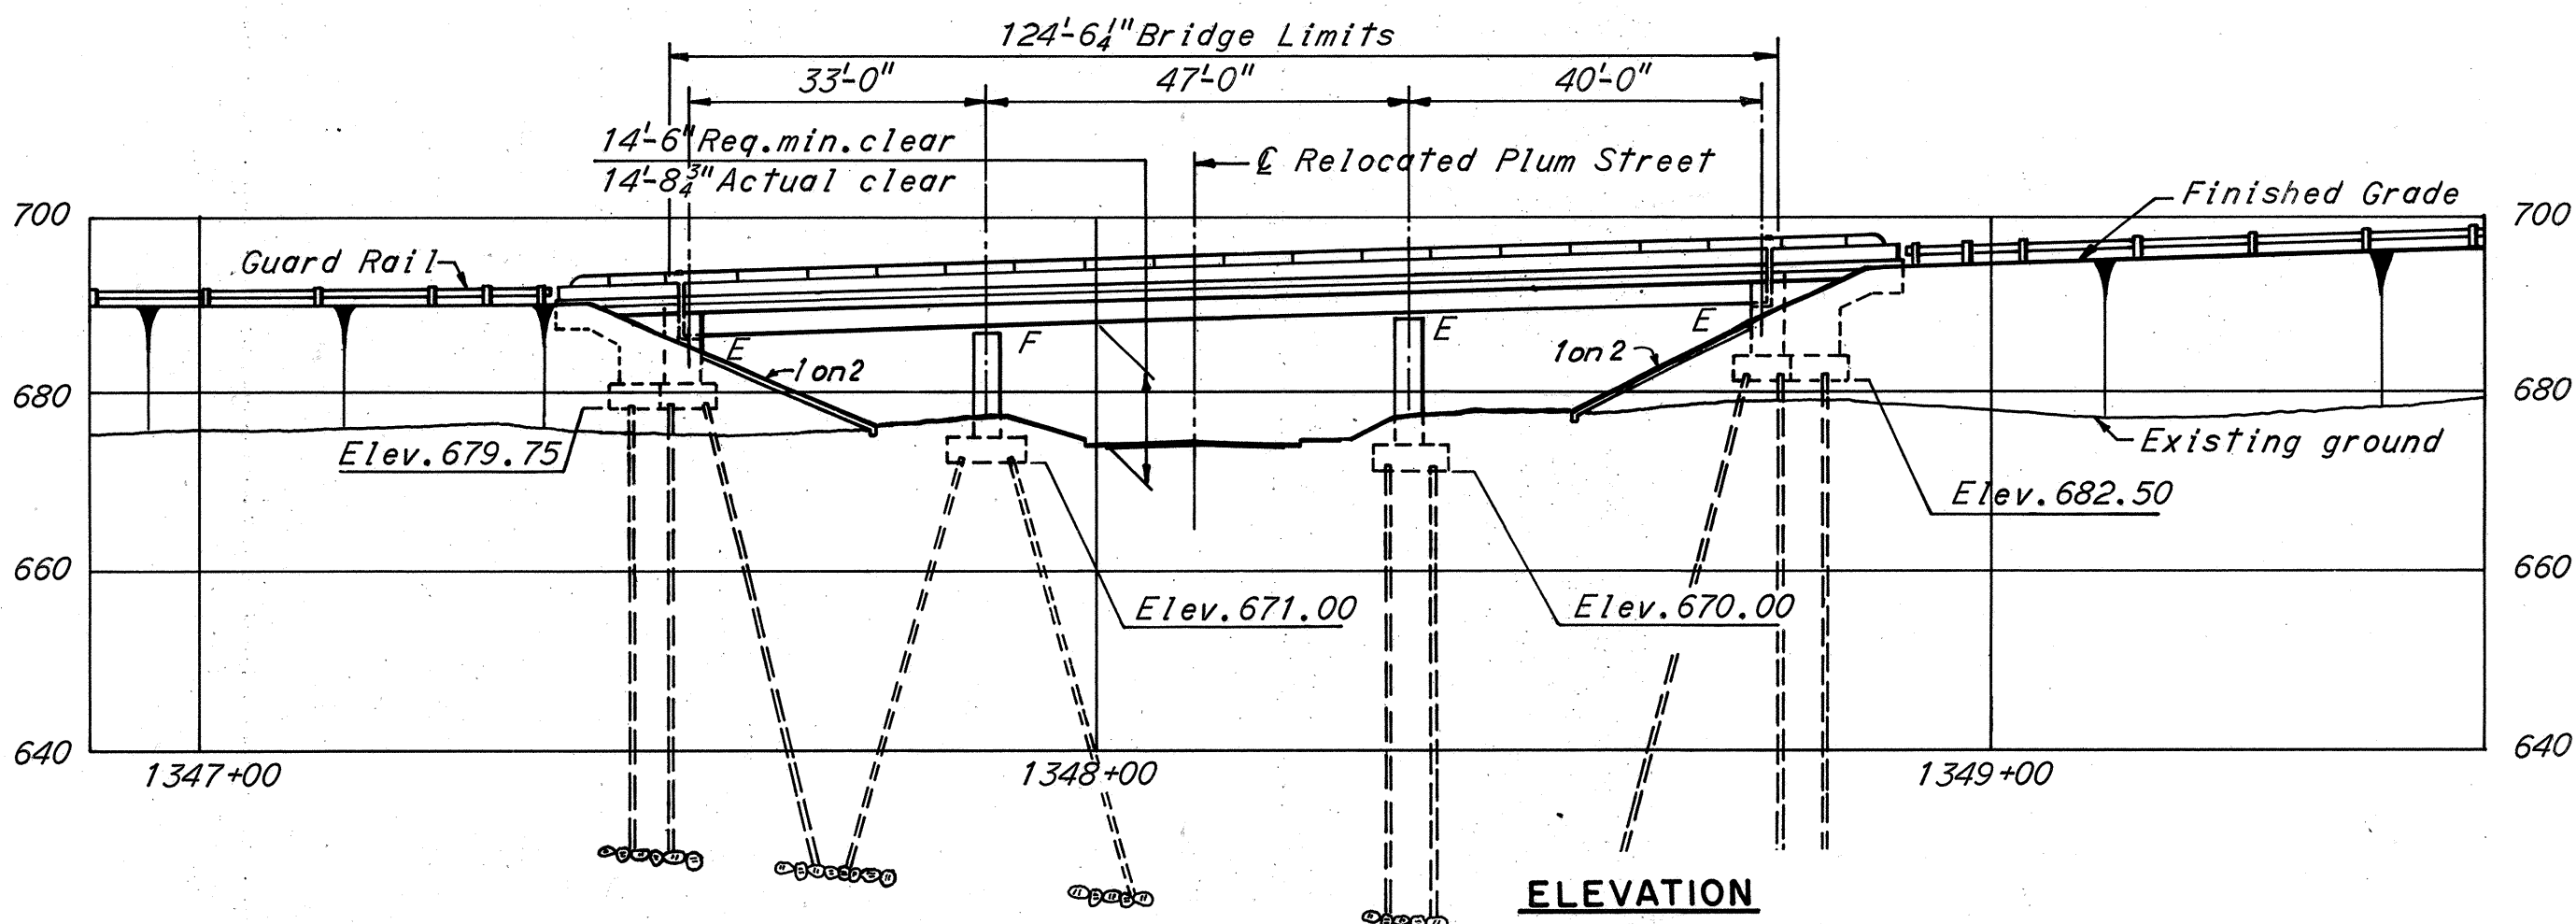

ELEVATION

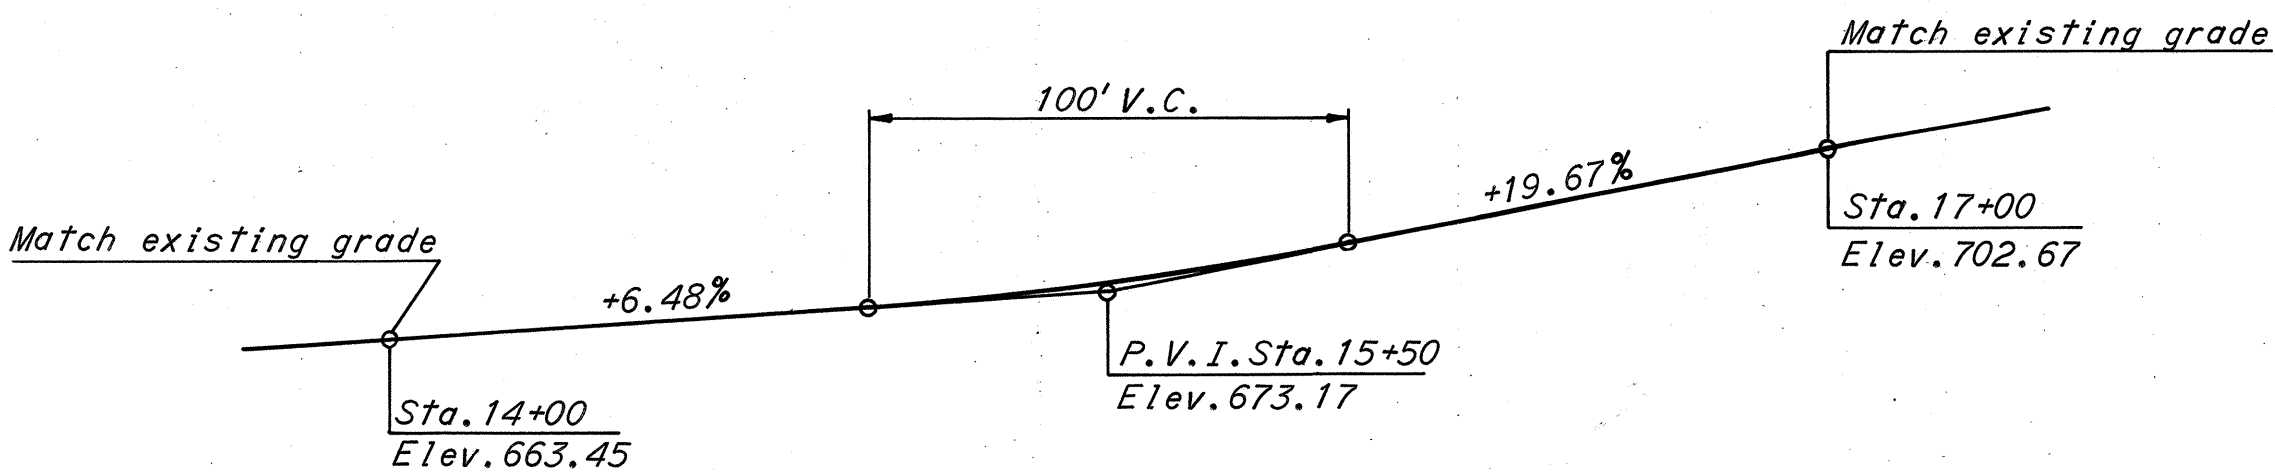

PROFILE RELOCATED PLUM STREET

BRIDGE NO. 1

HOWARD, NEEDLES, TAMMEN & BERGENDOFF
CONSULTING ENGINEERS
KANSAS CITY CLEVELAND NEW YORK

SITE PLAN


I-70 OVER RELOCATED PLUM STREET

BR. NO. BEL-40-2570 STA. 1347+54.42
SCALE: 1"=20' STA. 1348+78.94
BELMONT CO. OHIO

DRAWN: S.M.A. TRACED: A.H.S. CHECKED: J.P. REVIEWED: J.P. REVISED: J.P.
DATE: 8-21-61 DATE: 11-14-61 DATE: 12-14-61 949 SHEET 162

BELMONT COUNTY
BEL-40-23.89

REINFORCEMENT SCHEDULE						
MARK	NUMBER	LENGTH	TYPE	DIMENSIONS		WEIGHT POUNDS
				A	B	
SP401	1	429'-3"	123	52	18'-4 1/2"	337
SP402	1	239'-5"	123	29	9'-3 3/4"	287
SP403	1	396'-3"	123	48	17'-1 1/2"	311
SP404	1	305'-5"	123	37	12'-9"	239
SP405	1	363'-3"	123	44	15'-4 1/2"	285
SP406	1	338'-6"	123	41	14'-3"	265
P501	62	12'-2"	109			787
P502	68	4'-5"	105	2'-8"	1'-0"	313
P503	2	4'-0"	105	2'-3"	1'-0"	8
P504	2	2'-11"	105	1'-2"	1'-0"	6
P601	8	43'-0"	Str.			517
P602	8	8'-0"	113			96
P603	8	6'-2"	105	2'-8"	1'-11"	74
P701	36	9'-4"	100	7'-8"		687
P901	36	11'-2"	100	8'-8"		1367
P1001	8	21'-6"	Str.			740
P1002	8	13'-0"	Str.			448
P1003	8	20'-3"	Str.			697
P1004	8	16'-0"	Str.			552
P1005	8	18'-6"	Str.			638
P1006	8	17'-6"	Str.			603
P1007	48	6'-9"	104			1394
P1101	12	43'-9"	Str.			2789
P1102	8	43'-0"	Str.			1829
P1103	4	32'-9"	Str.			696
P1104	8	12'-9"	124			545
Total						16,510

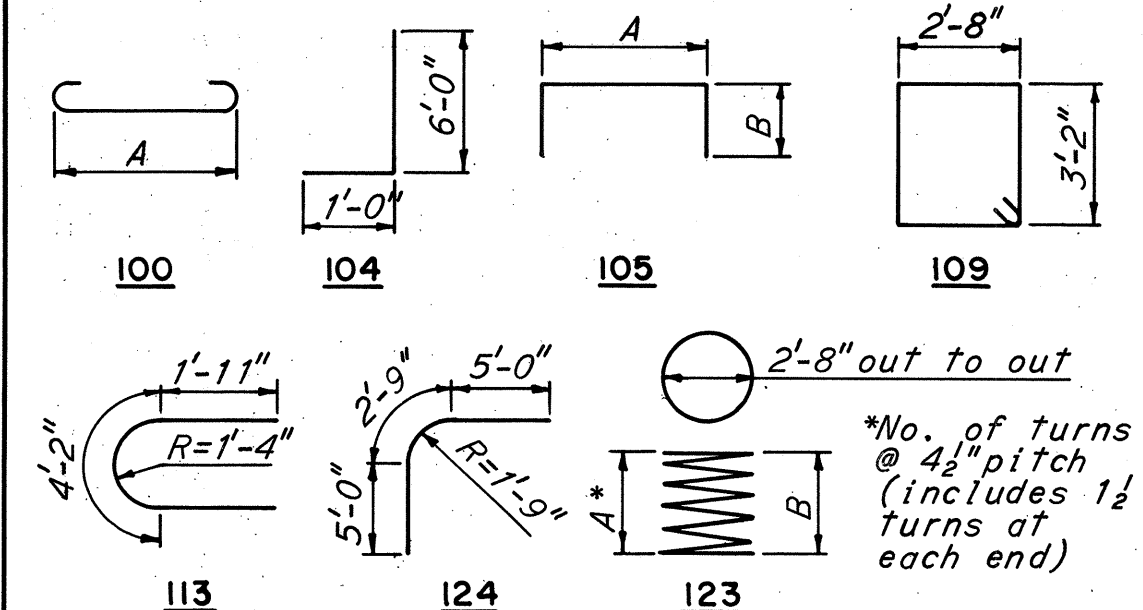

Spiral reinforcement shall not have deformations but shall in other respects conform to Item S-4. Four steel channel, tee or angle spacers, weighing approximately 0.68 pounds per linear foot, shall be provided for each spiral unit. They shall be equally spaced along the periphery of the coil. The spacers shall be paid for as reinforcing steel and their weight has been included in the tabulated weights of the spiral bars.

BENDING DIAGRAMS

BRIDGE NO. 1



HOWARD, NEEDLES, TAMMEN & BERGENDOFF
CONSULTING ENGINEERS
KANSAS CITY CLEVELAND NEW YORK

PIERS I-N AND I-S



I-70 OVER RELOCATED PLUM STREET

BR. NO. BEL-40-2570 STA. 1347+54.42
SCALE: 1/4" = 1'-0" STA. 1348+78.94
BELMONT CO. OHIO


DRAWN BY: TRACED: CHECKED: REVIEWED: REISED:
DATE: 8-18-61 DATE: DATE: 12-24-61 DATE: 12-14-61 949 SHEET 163

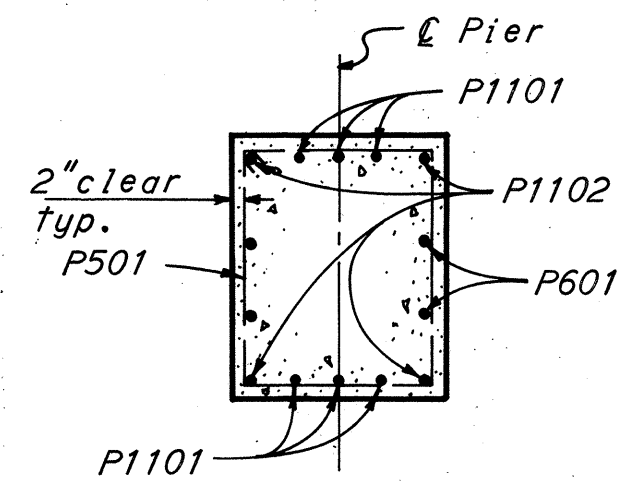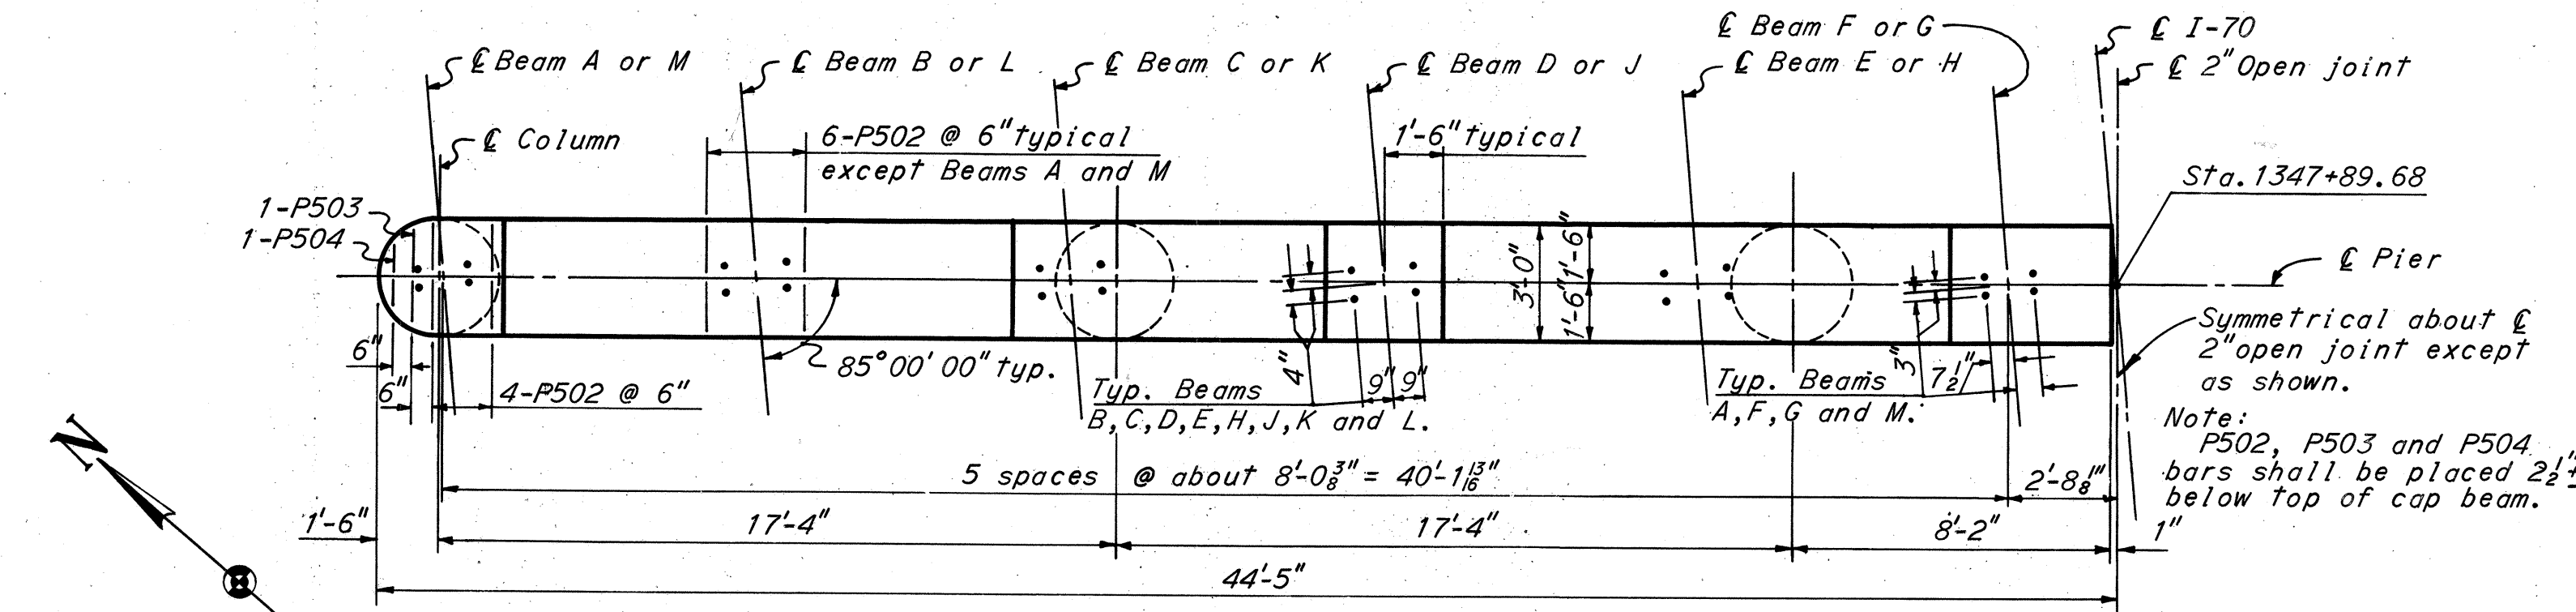


SECTION A-A

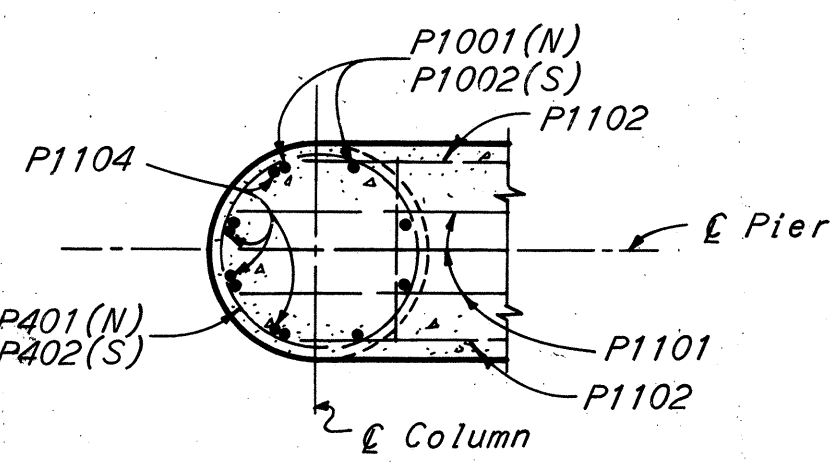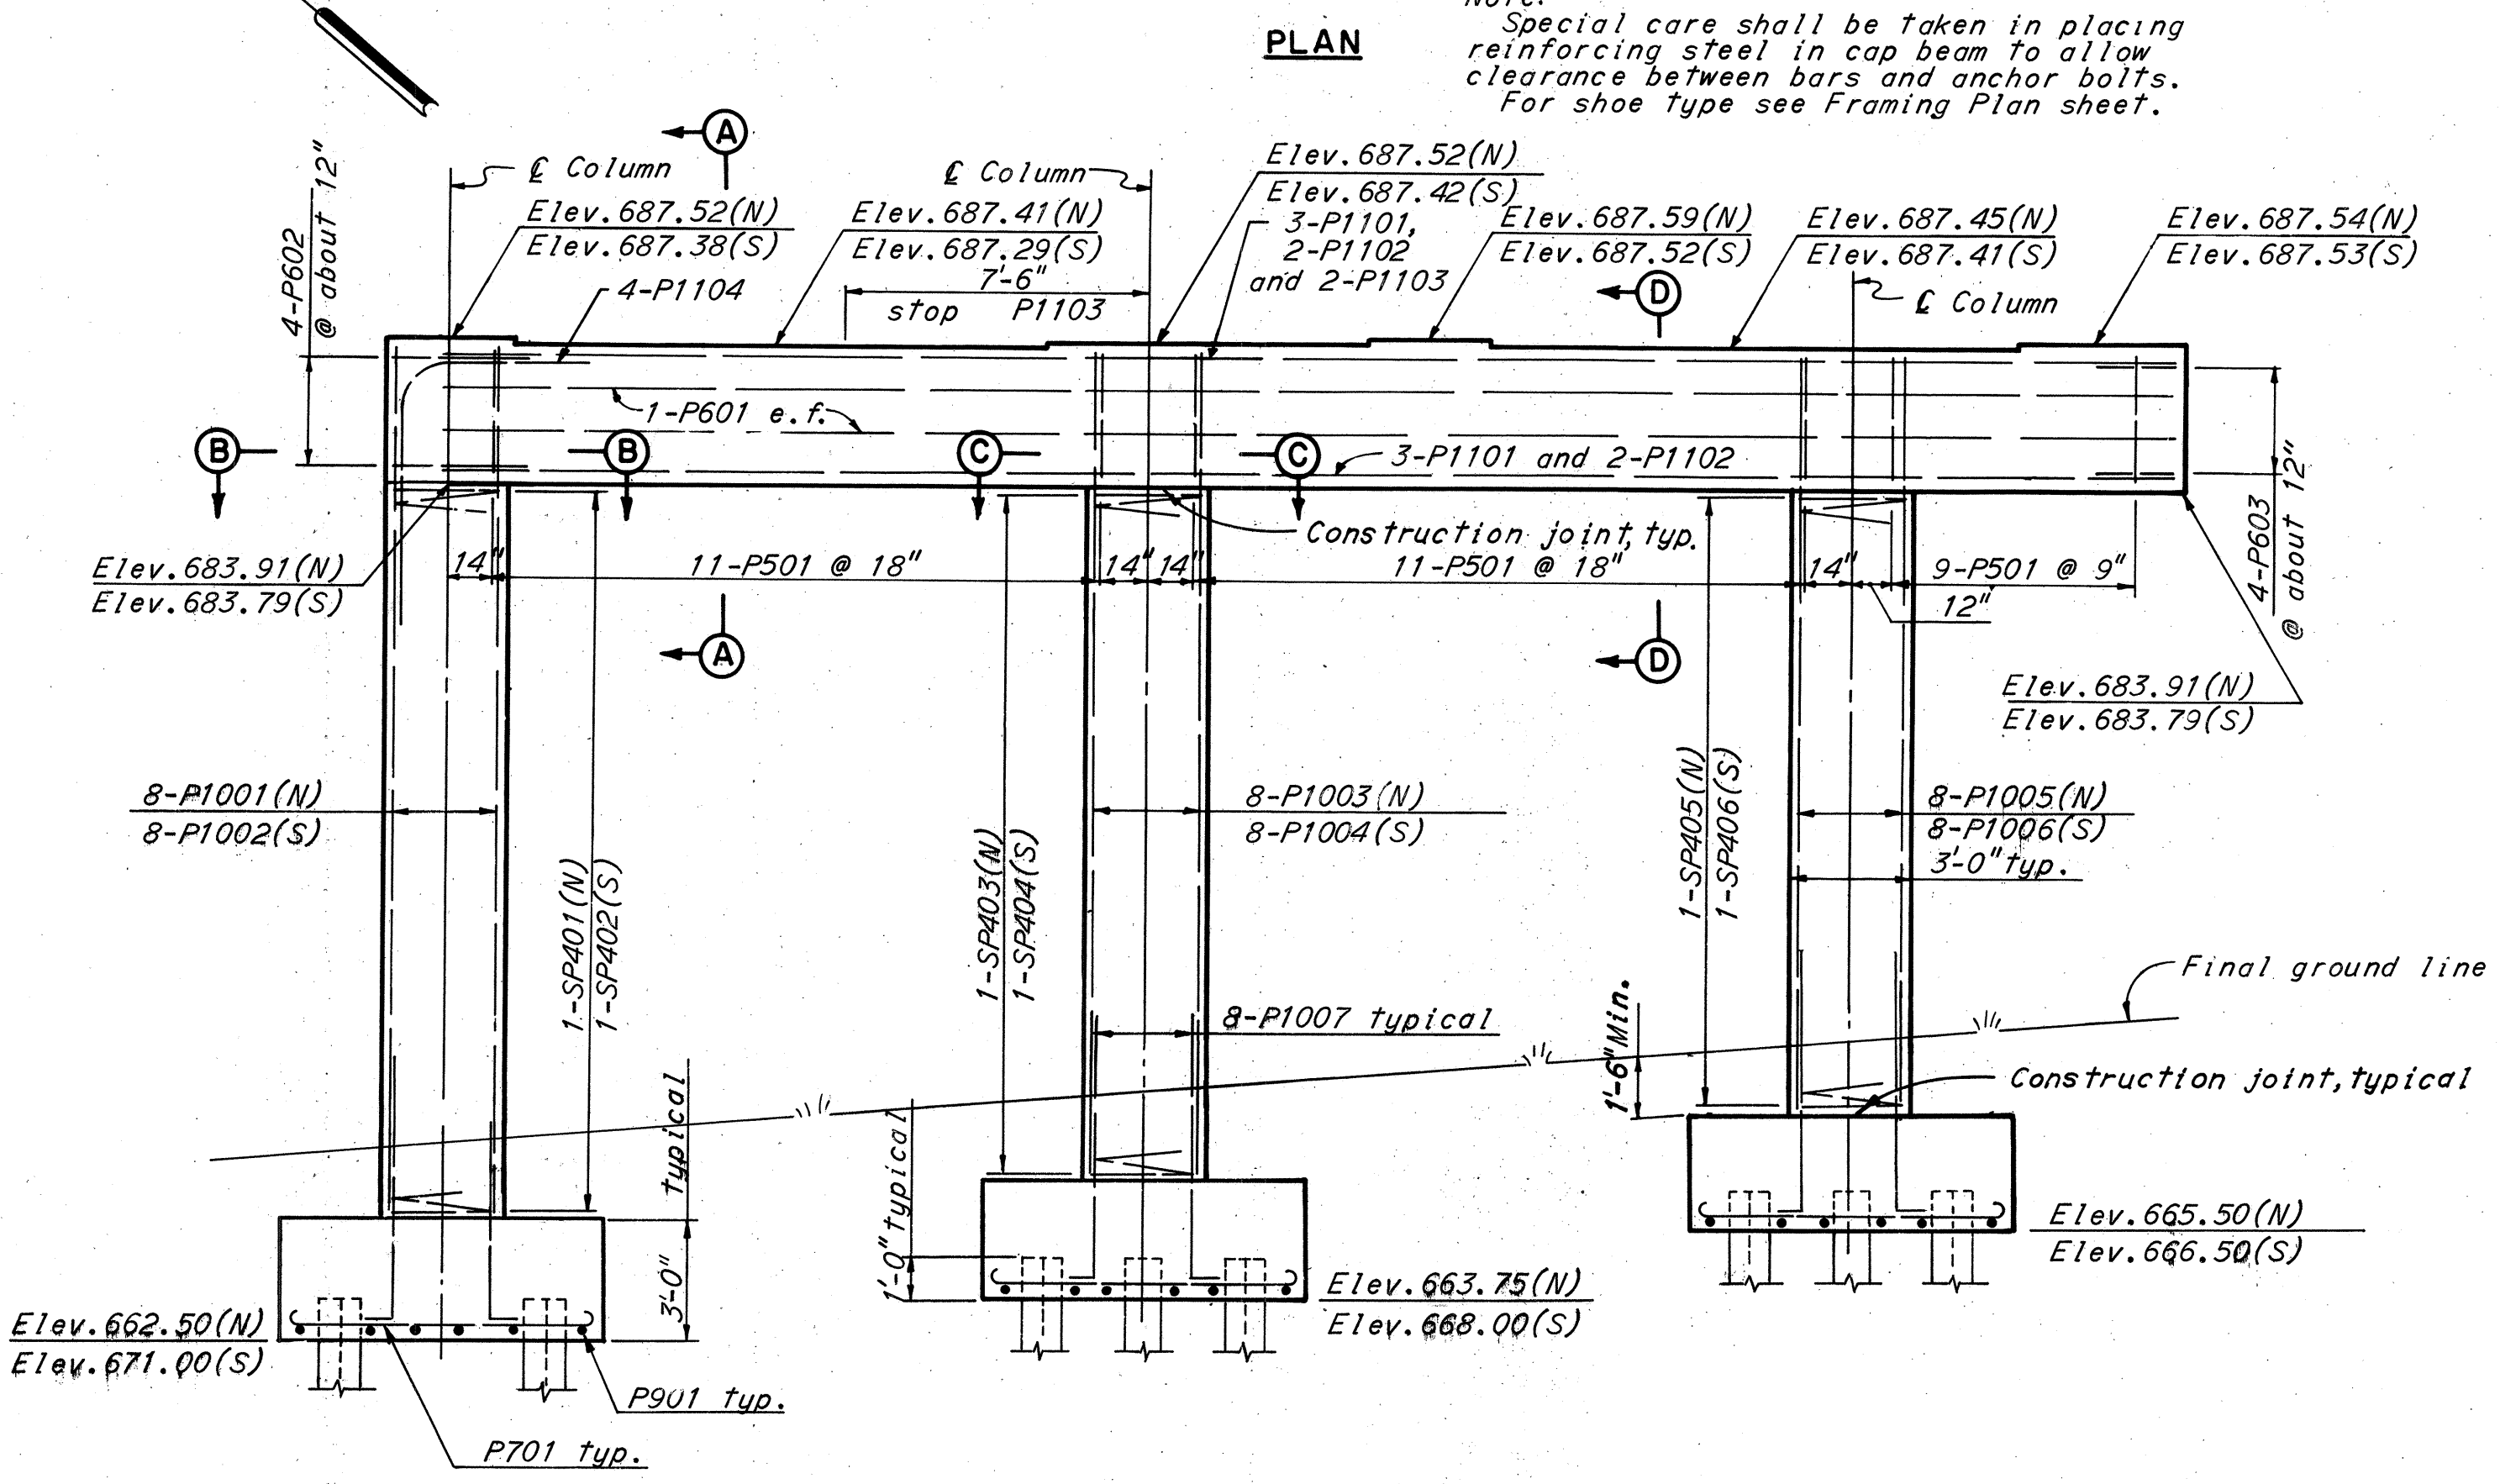


SECTION B-B

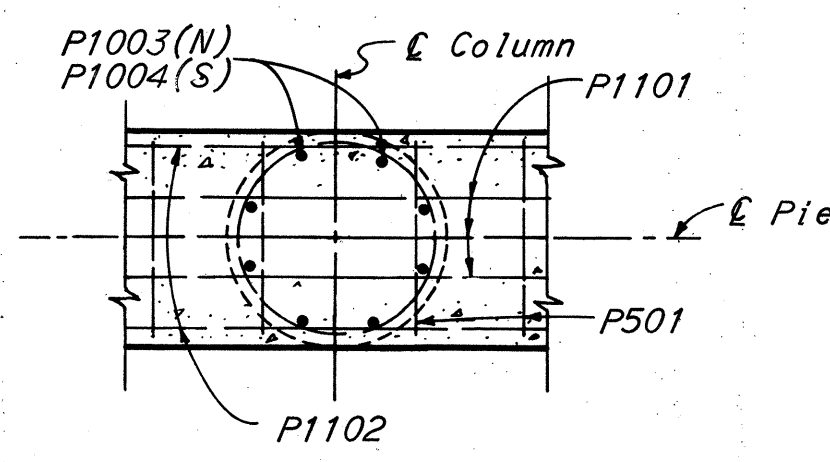

SECTION C-C

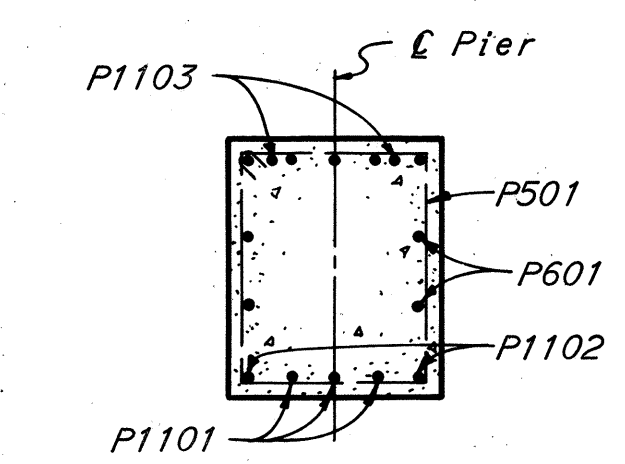

SECTION D-D

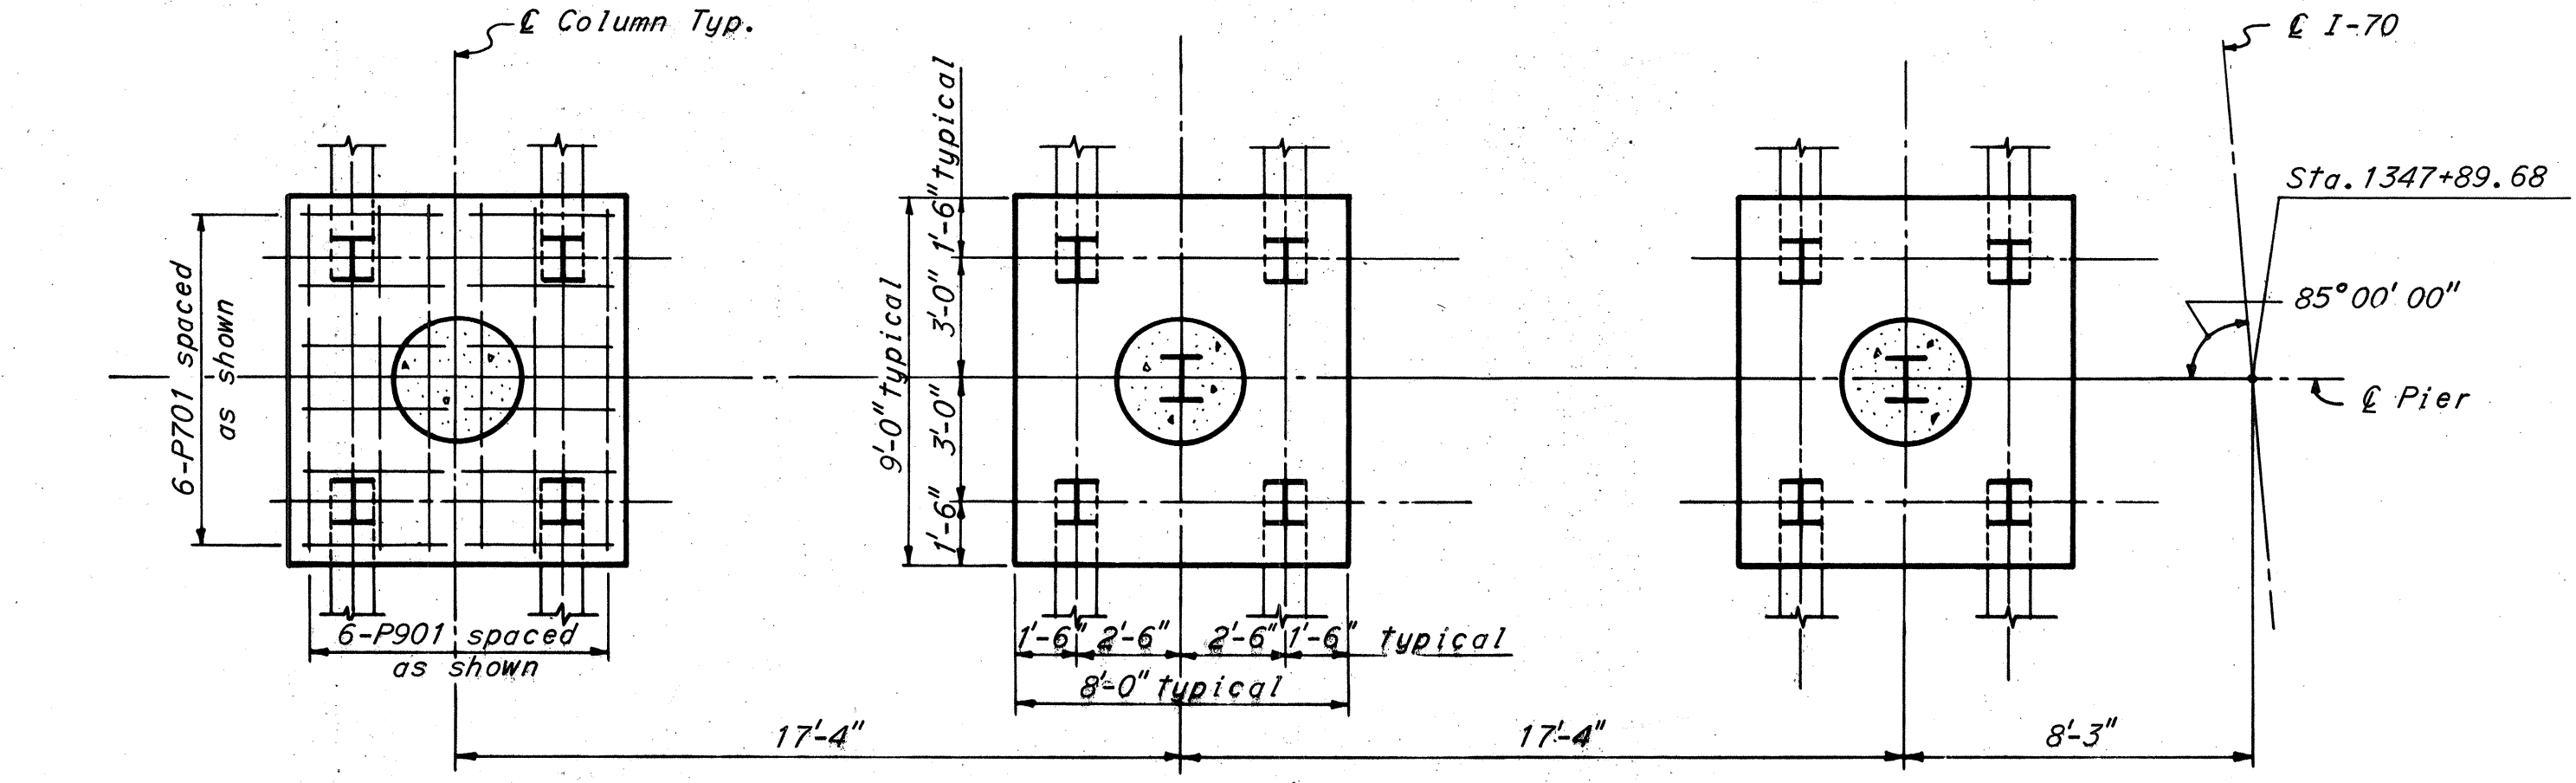


FOOTING PLAN

Notes:
All battered piles are battered 3 in 12.
All piles are 12 BP 53.
Pile spacings are measured along bottom of footings.
(N) Denotes Pier 1-N.
(S) Denotes Pier 1-S.
For anchor bolt details, see Ohio Standard Drawing RB-1-55.
For replacement bar schedule see Sheet 197.
All bar dimensions are given out to out.

BELMONT COUNTY
BEL-40-23.89

REINFORCEMENT SCHEDULE

MARK	NUMBER	LENGTH	TYPE	DIMENSIONS		WEIGHT POUNDS
				A	B	
SP411	1	454'-0"	123	55	19'-8"	356
SP412	1	280'-8"	123	34	11'-9"	219
SP413	1	421'-0"	123	51	18'-2"	330
SP414	1	321'-11"	123	39	13'-6"	252
SP415	1	396'-3"	123	48	16'-11"	311
SP416	1	355'-0"	123	43	15'-3"	278
P501	62	12'-2"	109			787
P502	68	4'-5"	105	2'-8"	1'-0"	313
P503	2	4'-0"	105	2'-3"	1'-0"	8
P504	2	2'-11"	105	1'-2"	1'-0"	6
P601	8	43'-0"	Str.			517
P602	8	8'-0"	113			96
P603	8	6'-2"	105	2'-8"	1'-11"	74
P701	72	9'-4"	100	7'-8"		1374
P1011	8	22'-9"	Str.			783
P1012	8	15'-0"	Str.			516
P1013	8	21'-3"	Str.			732
P1014	8	16'-9"	Str.			577
P1015	8	20'-0"	Str.			688
P1016	8	18'-6"	Str.			637
P1017	48	6'-9"	104			1394
P1101	12	43'-9"	Str.			2789
P1102	8	43'-0"	Str.			1828
P1103	4	32'-9"	Str.			696
P1104	8	12'-9"	124			539
						Total 16,100

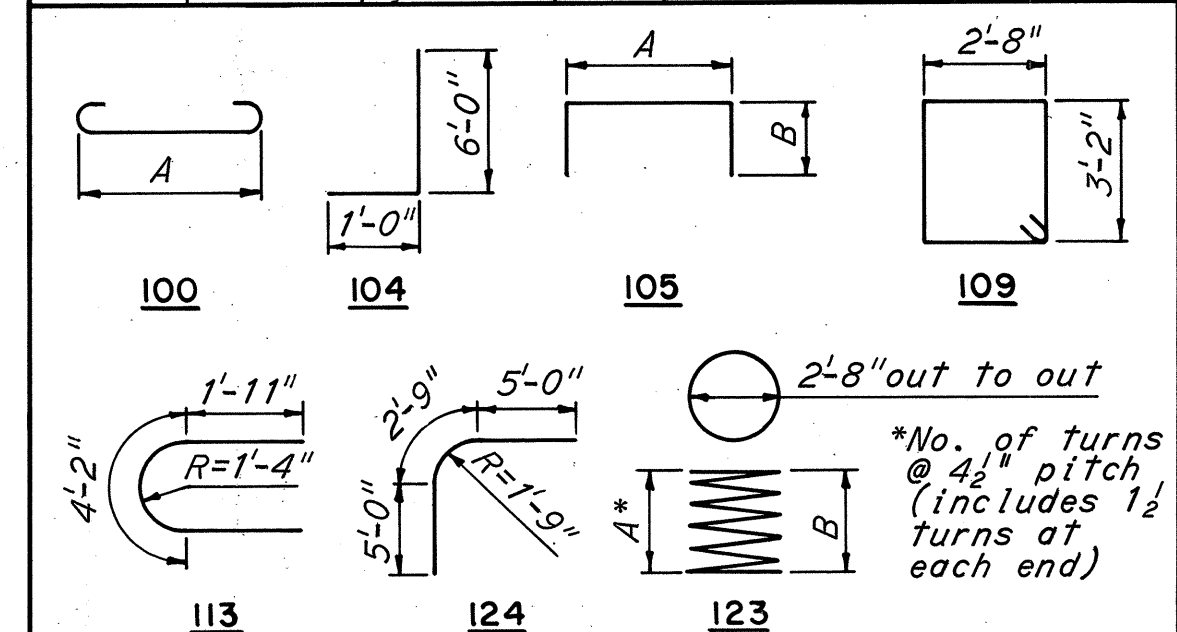

Spiral reinforcement shall not have deformations but shall in other respects conform to Item S-4. Four steel channel, tee or angle spacers, weighing approximately 0.68 pounds per linear foot, shall be provided for each spiral unit. They shall be equally spaced along the periphery of the coil. The spacers shall be paid for as reinforcing steel and their weight has been included in the tabulated weights of the spiral bars.

BENDING DIAGRAMS

BRIDGE NO. 1

HOWARD, NEEDLES, TAMMEN & BERGENDOFF
CONSULTING ENGINEERS
KANSAS CITY CLEVELAND NEW YORK

PIERS 2-N AND 2-S

I-70 OVER RELOCATED PLUM STREET

BR. NO. BEL-40-2570

STA. 1347+54.42


SCALE: 1/4" = 1'-0"

STA. 1348+78.94


BELMONT CO.

OHIO


DRAWN: H.P.	TRACED	CHECKED: R.M.S.	REVIEWED: J.T.	REVISED
DATE: 8-18-61	DATE:	DATE: 10-24-61	DATE: 12-14-61	949 SHEET 164

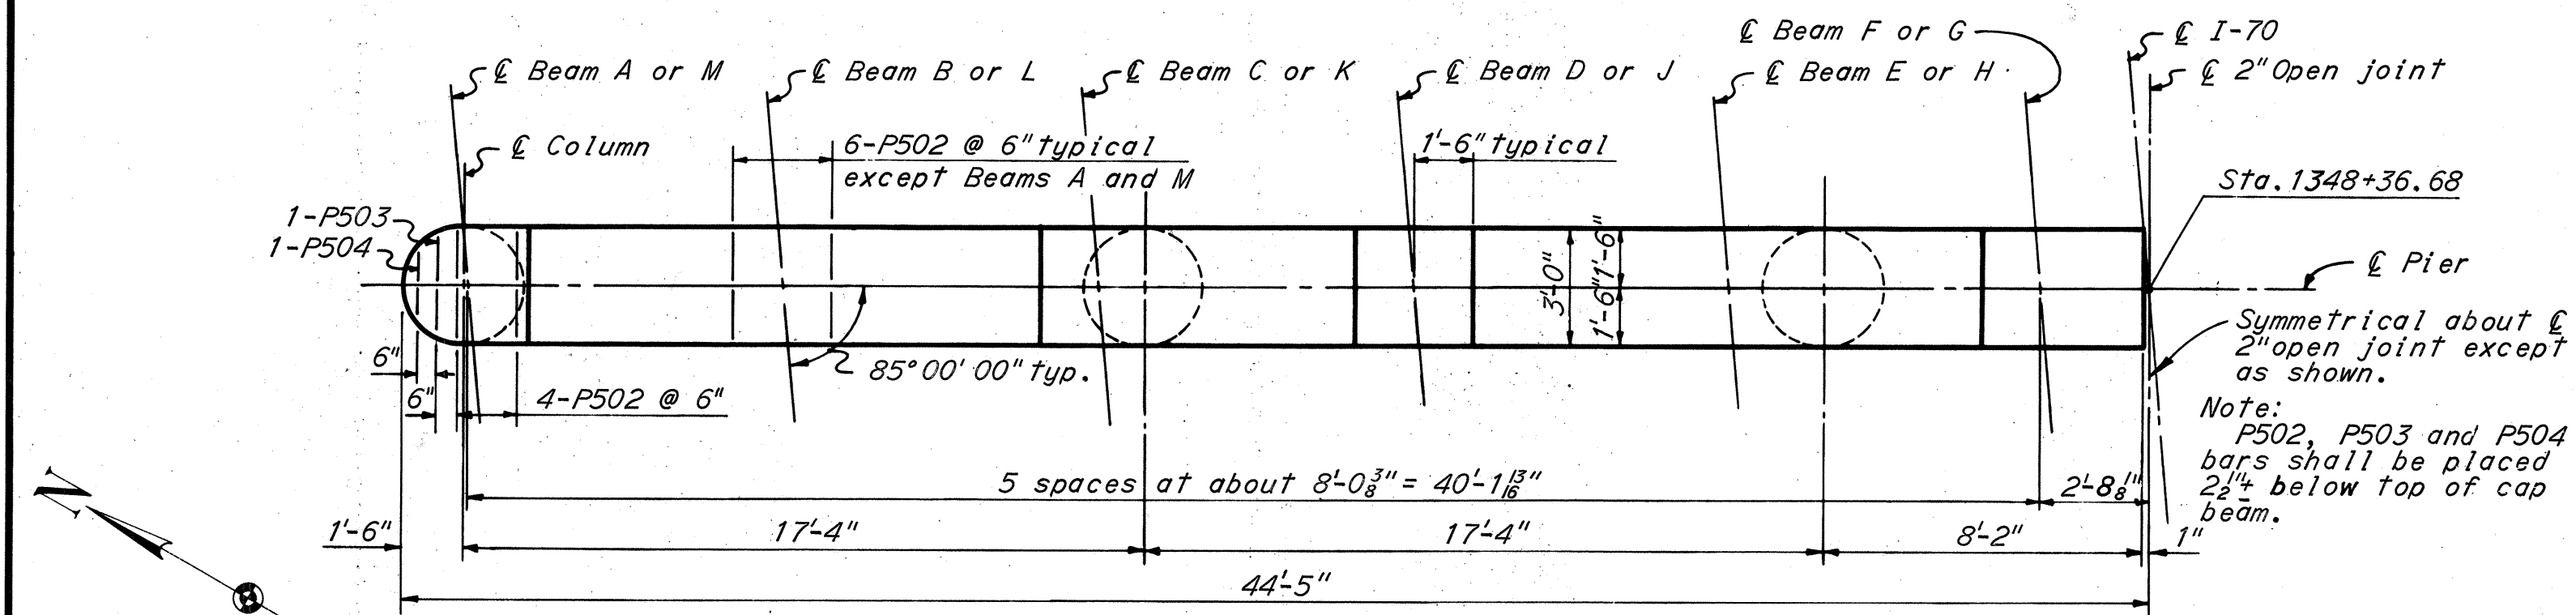

PLAN

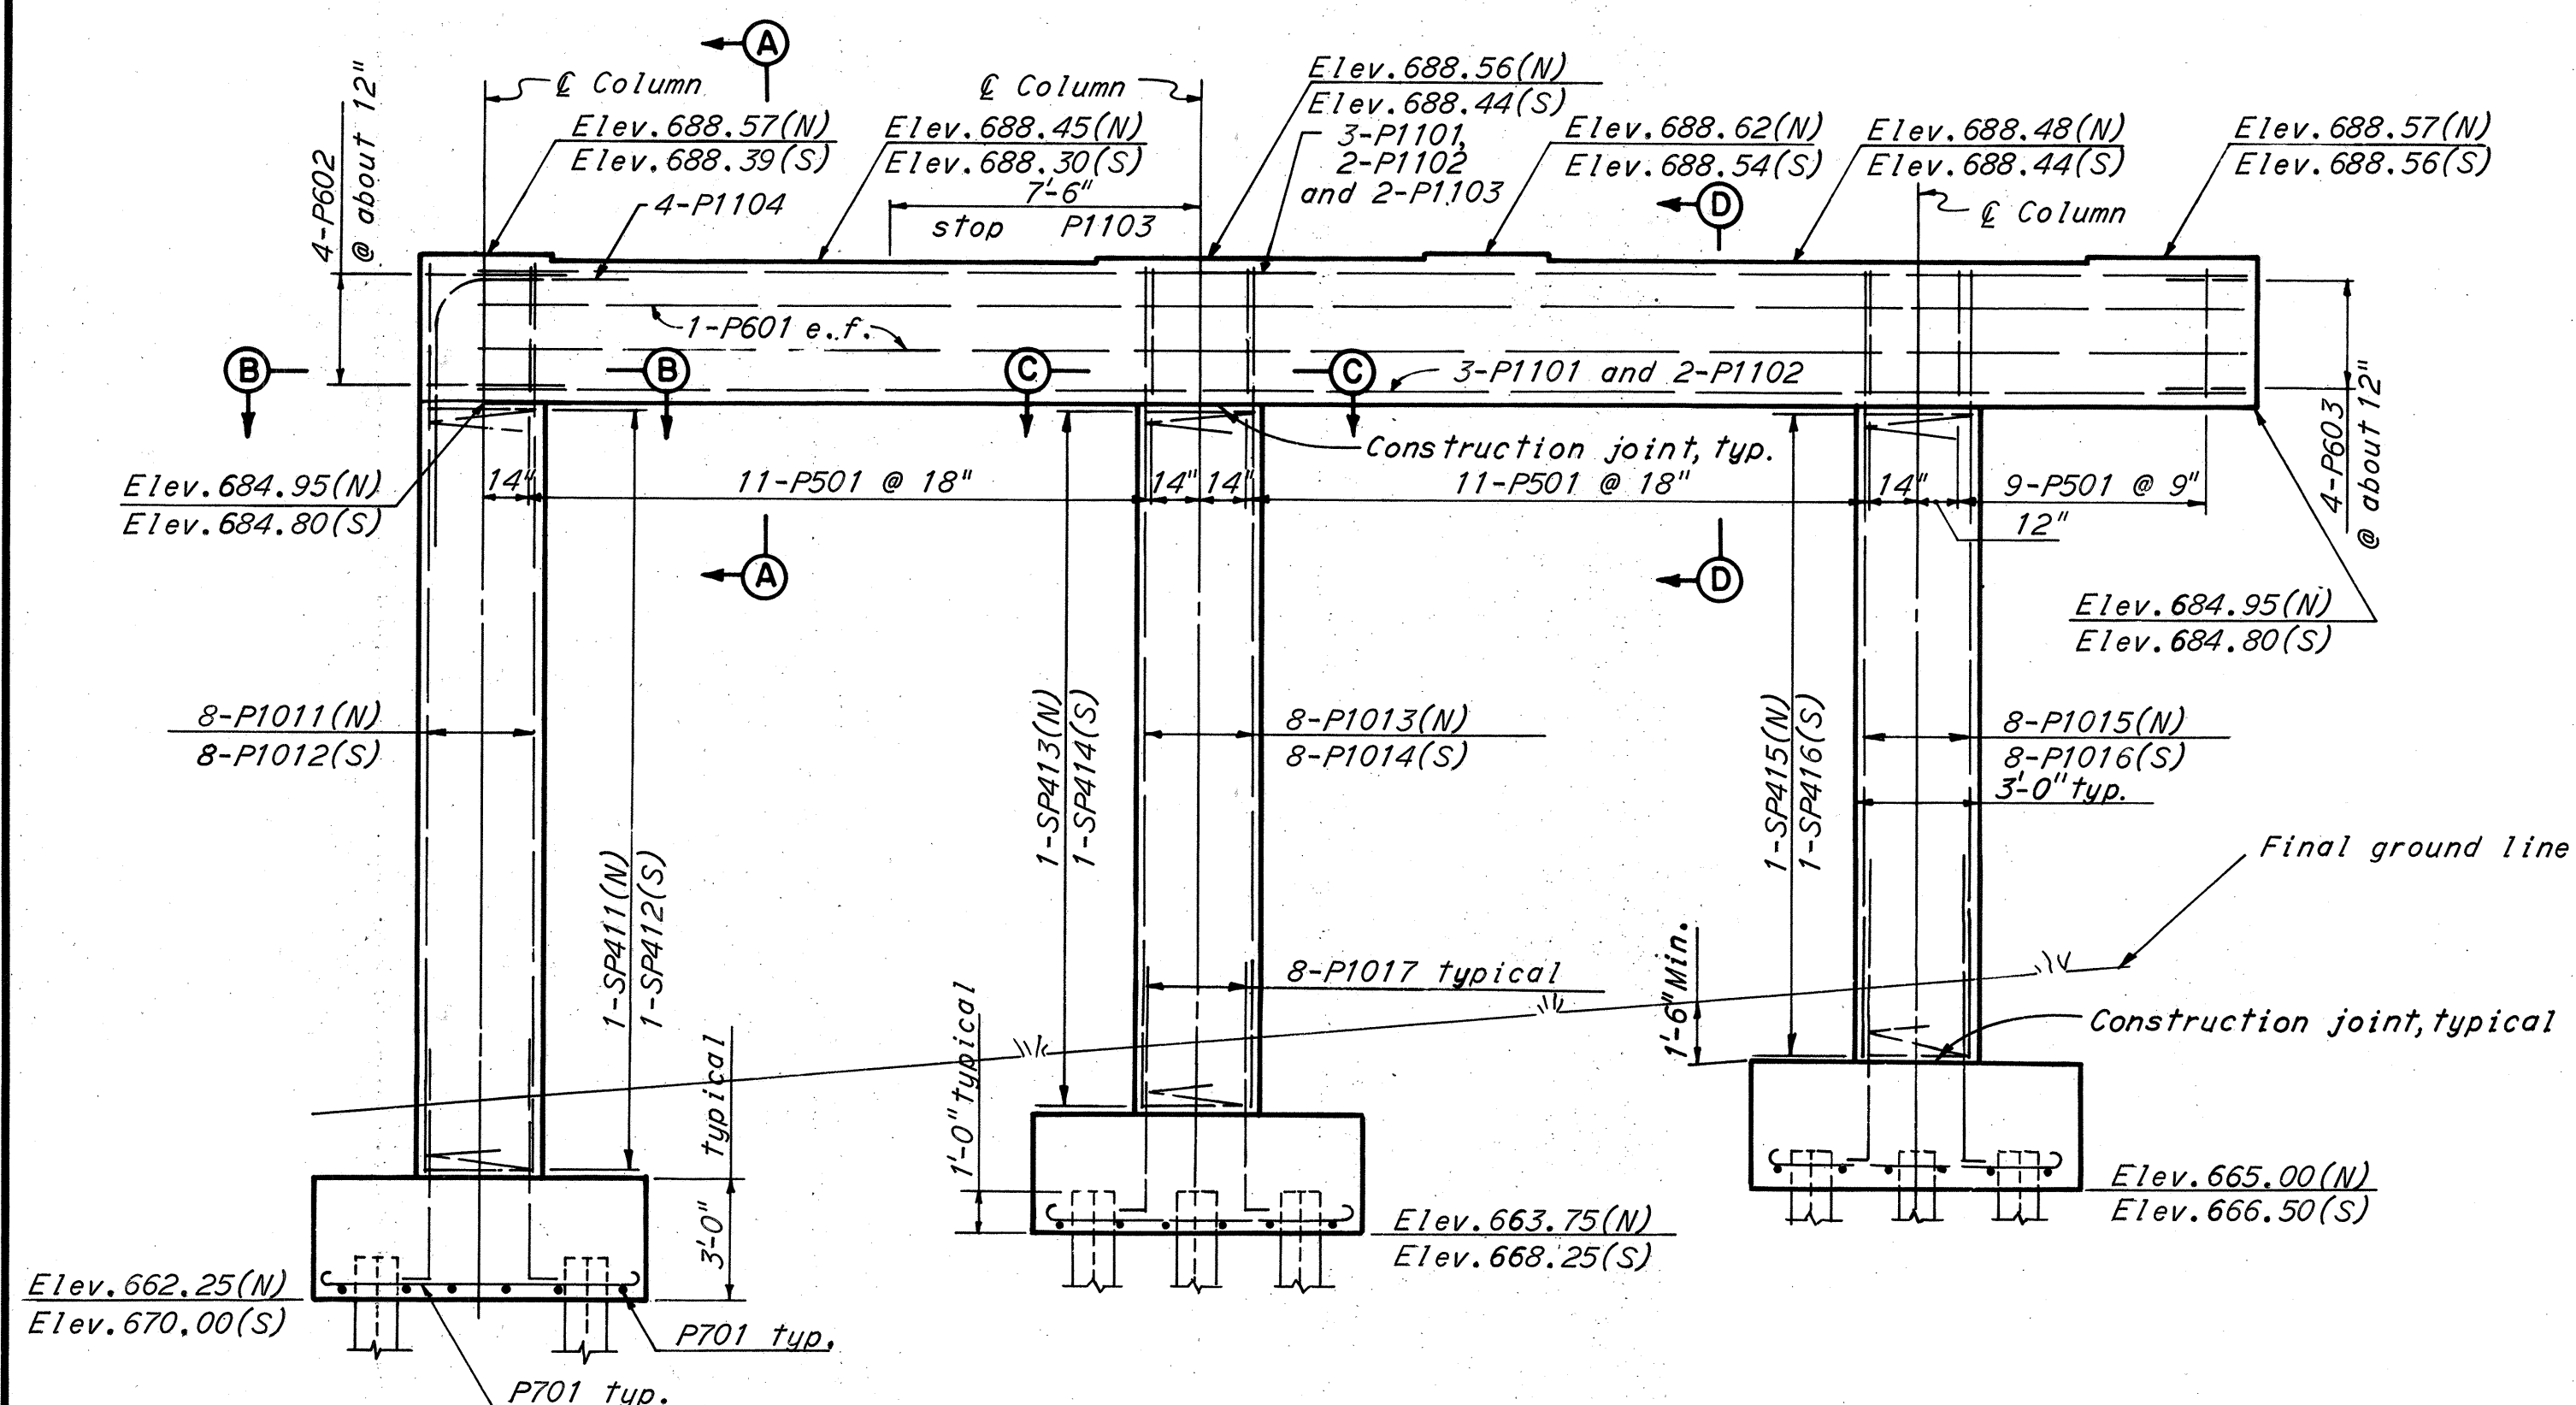


ELEVATION

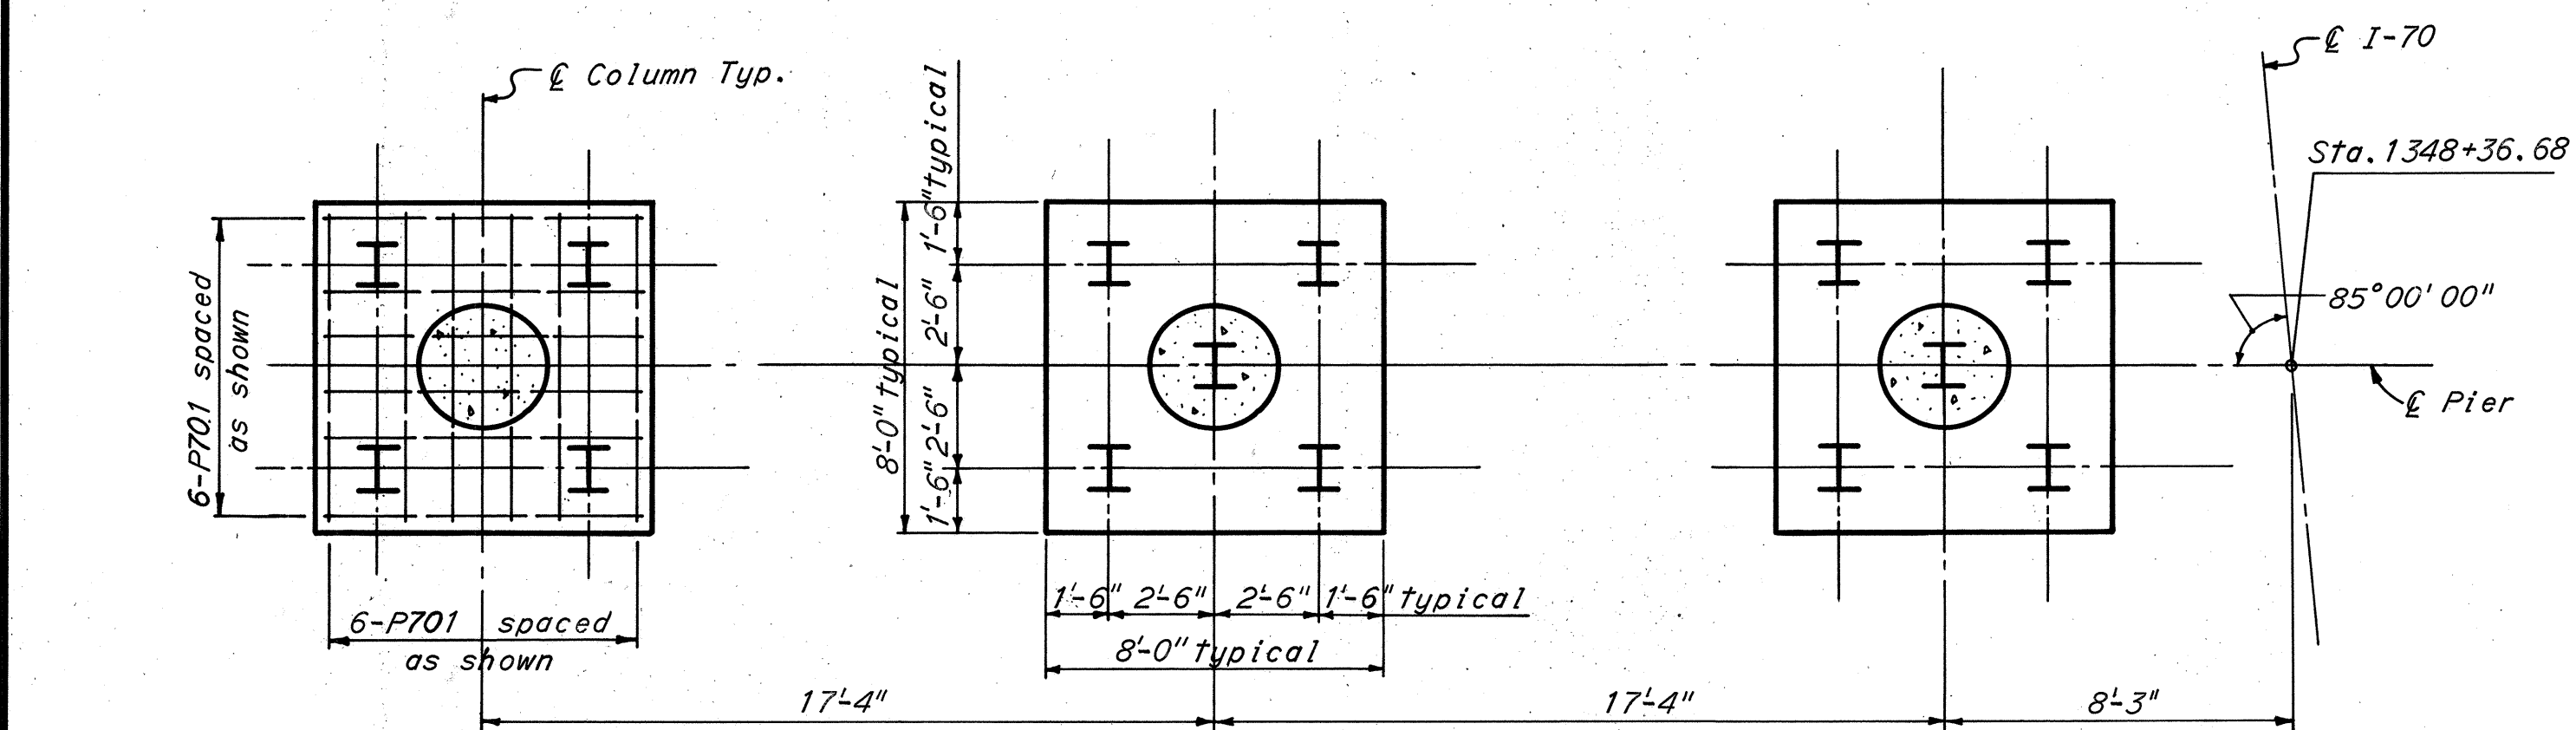


FOOTING PLAN


Pier 2-N shown. Pier 2-S similar except as noted.

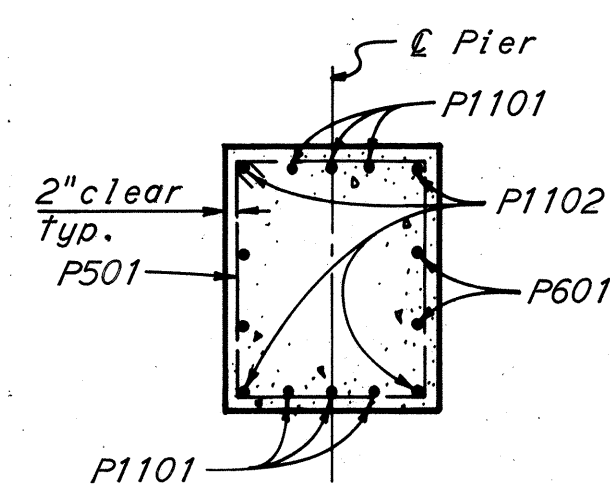


SECTION A-A

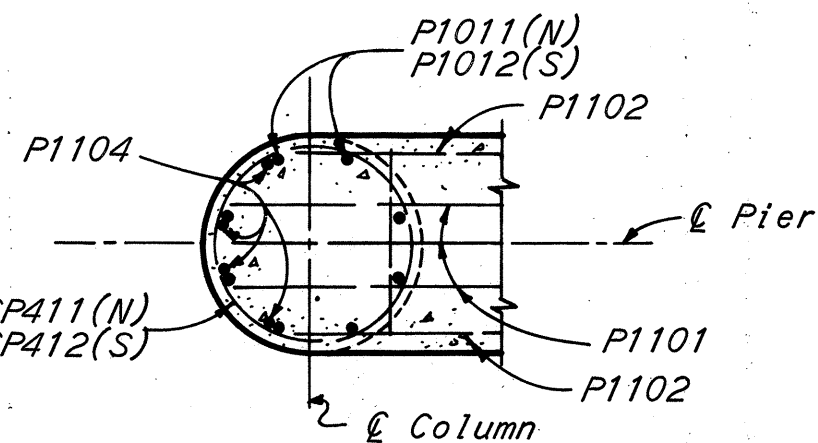

SECTION B-B

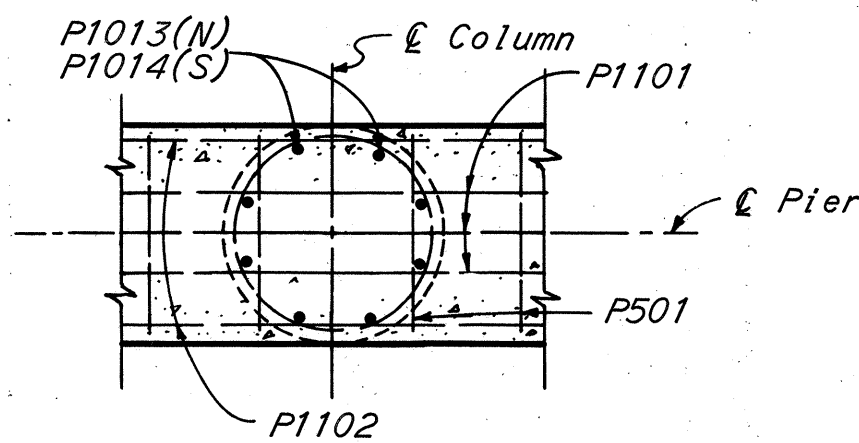


SECTION C-C

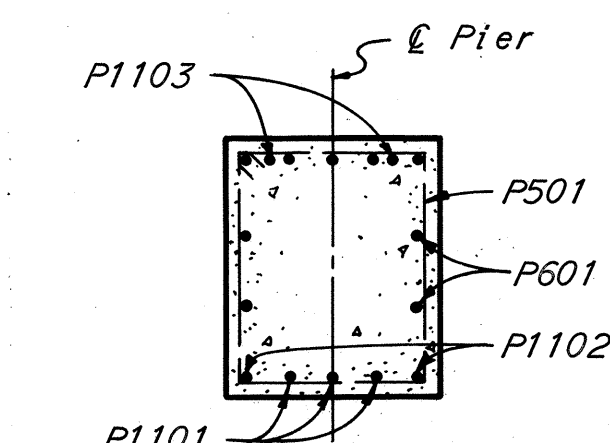


SECTION D-D



Notes:
All piles are 12 BP 53.
(N) denotes Pier 2-N.
(S) denotes Pier 2-S.
For replacement bar schedule see sheet 197.
For shoe type see Framing Plan, sheet 167.
All bar dimensions are given out to out.

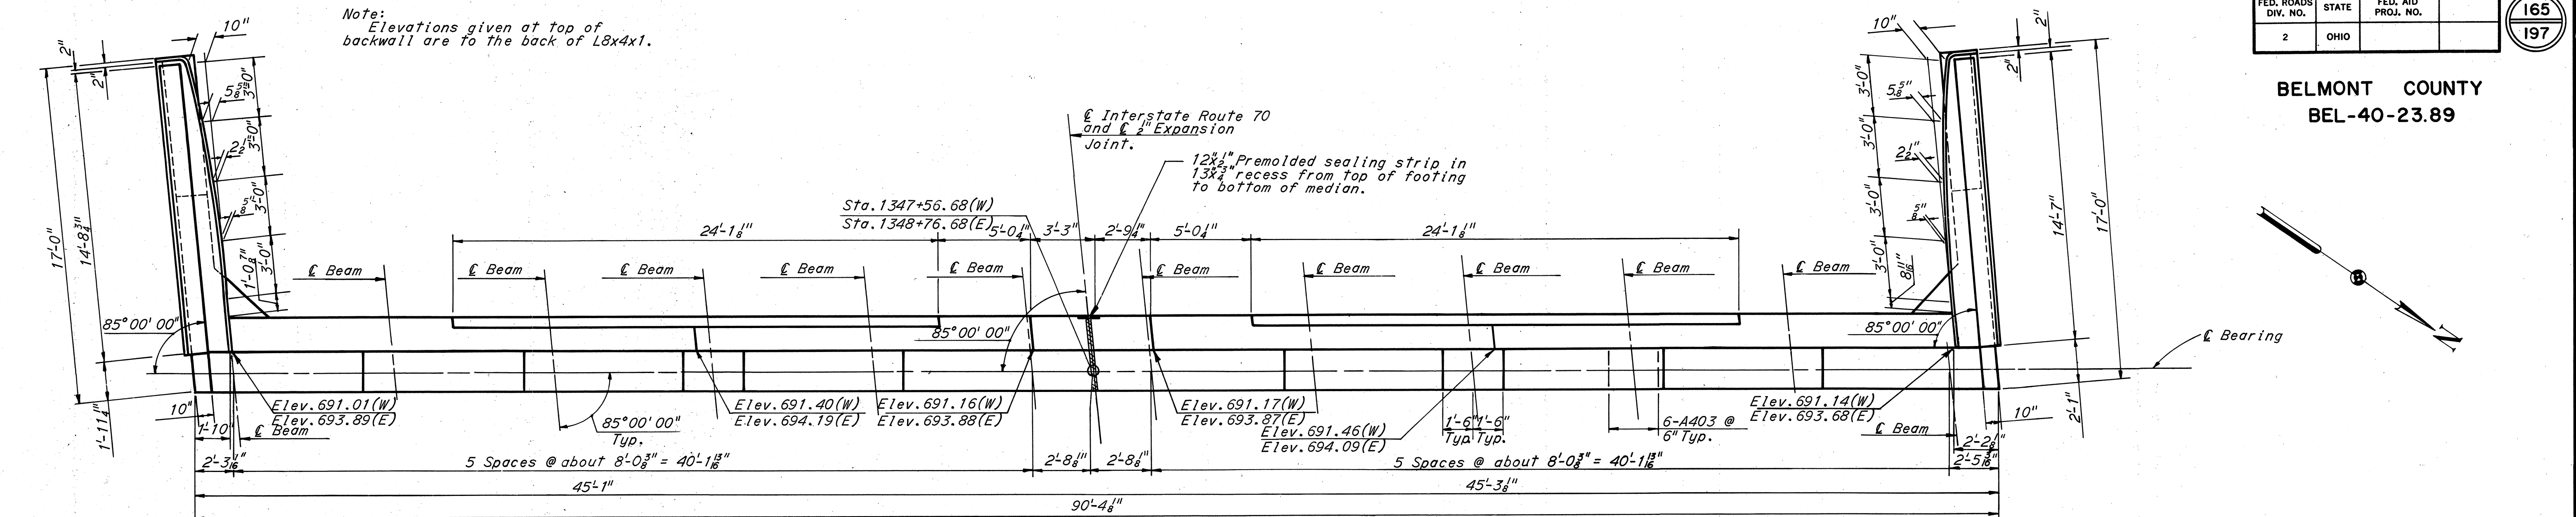

PLAN

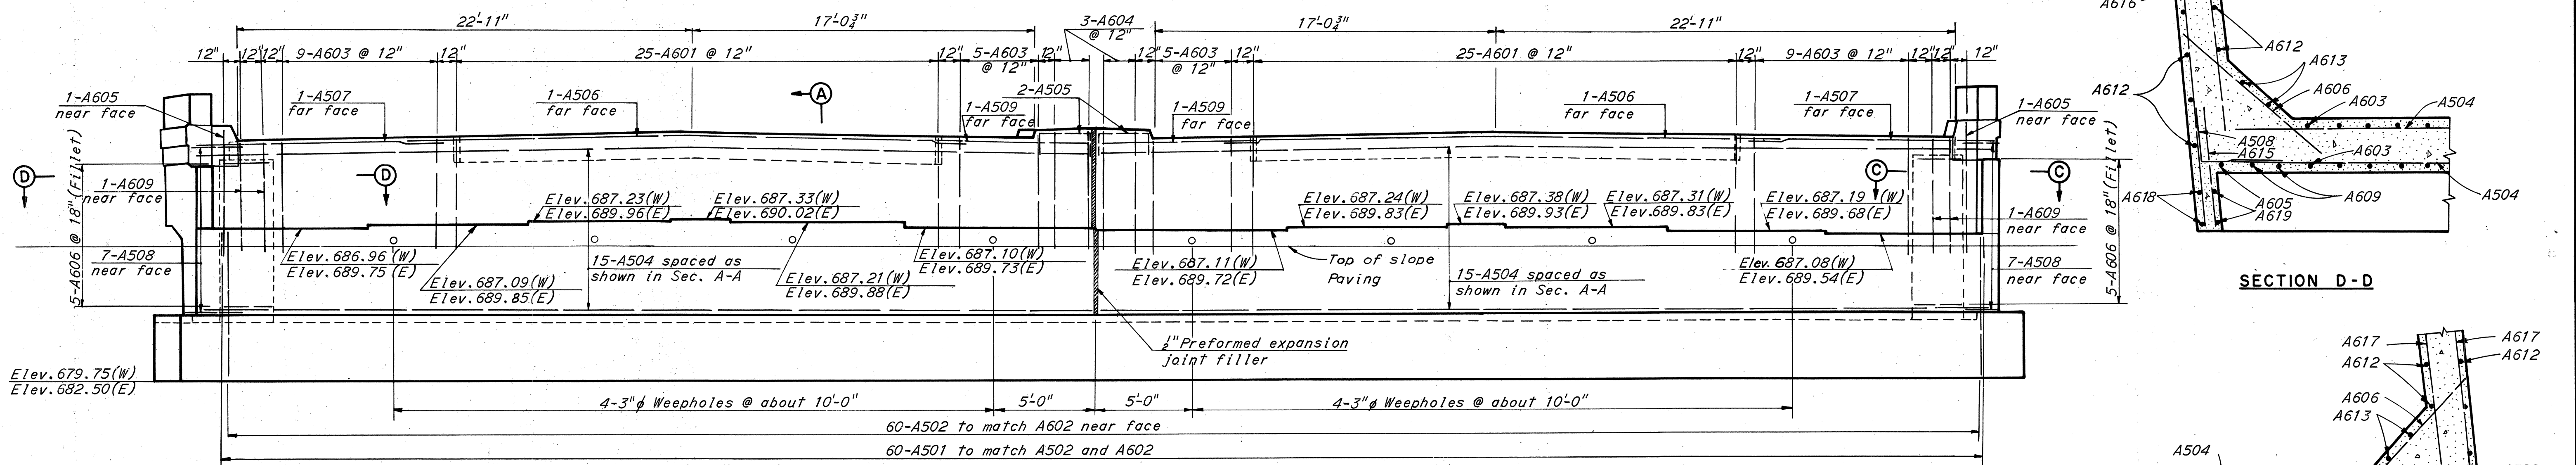


SECTION D-D

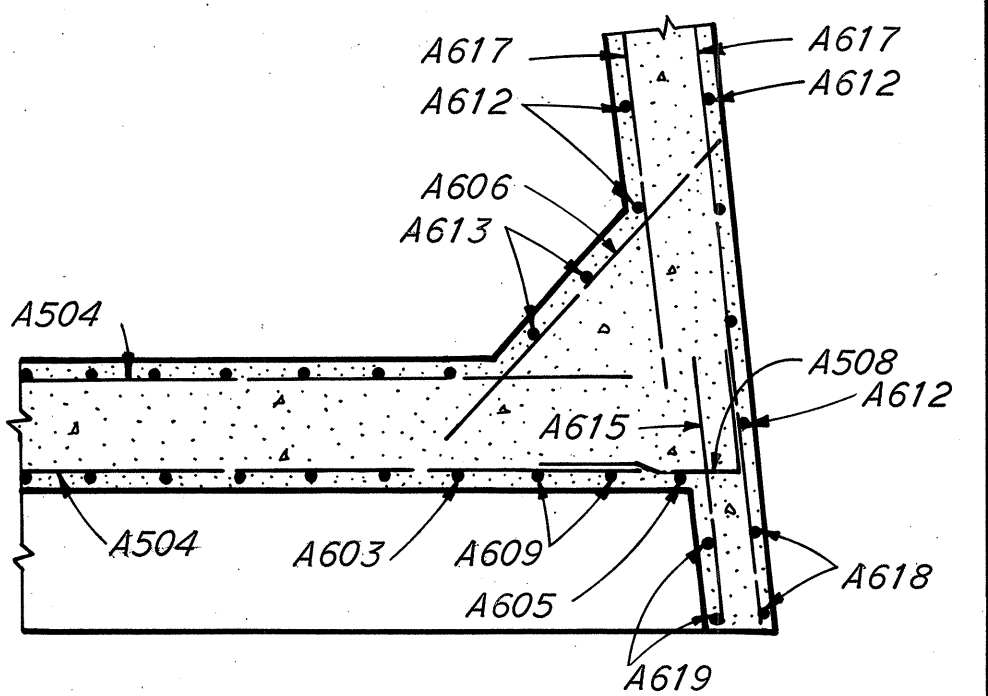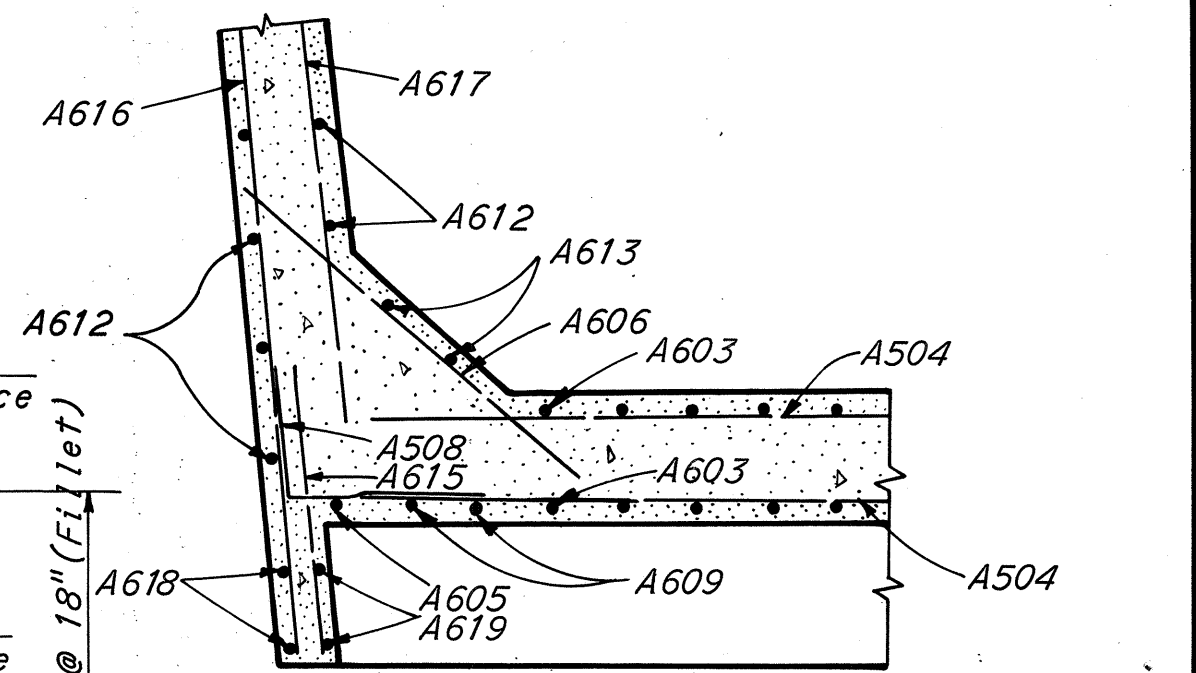


SECTION C-C

Notes:
 All piles are 10 BP 42.
 Batter all battered piles 3 in 12.
 For Section A-A see Sheet 166.
 For bar list and bending diagrams
 see Sheet 166.
 For wingwall details see Sheet 166.
 For other notes see Sheet 166.

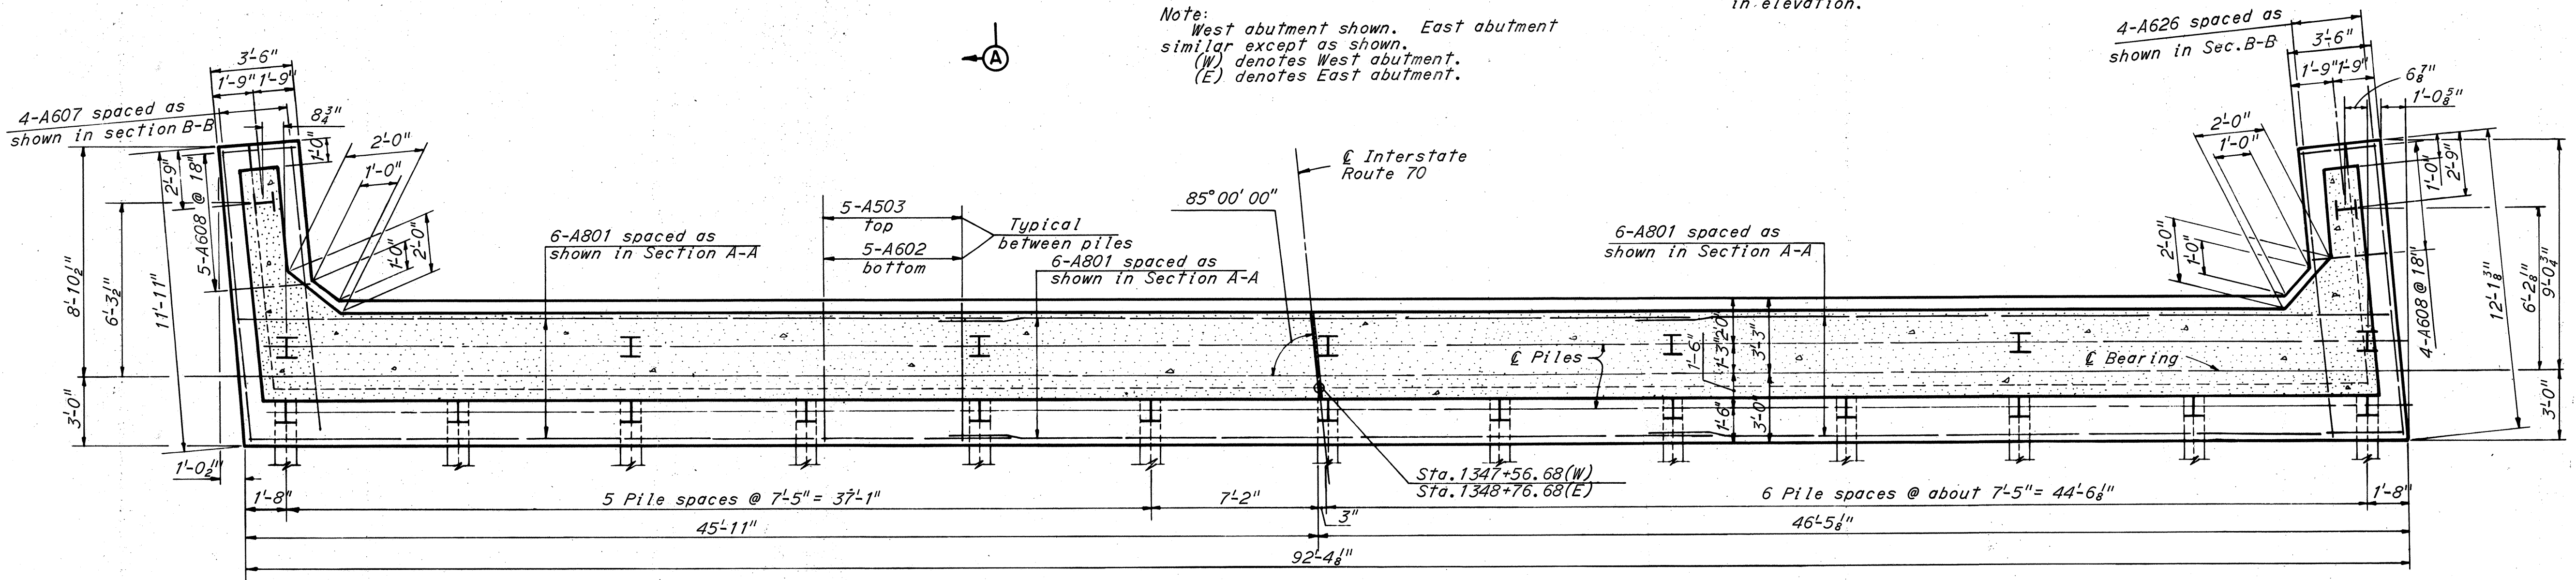


FOOTING PLAN

BELMONT COUNTY
BEL-40-23.89

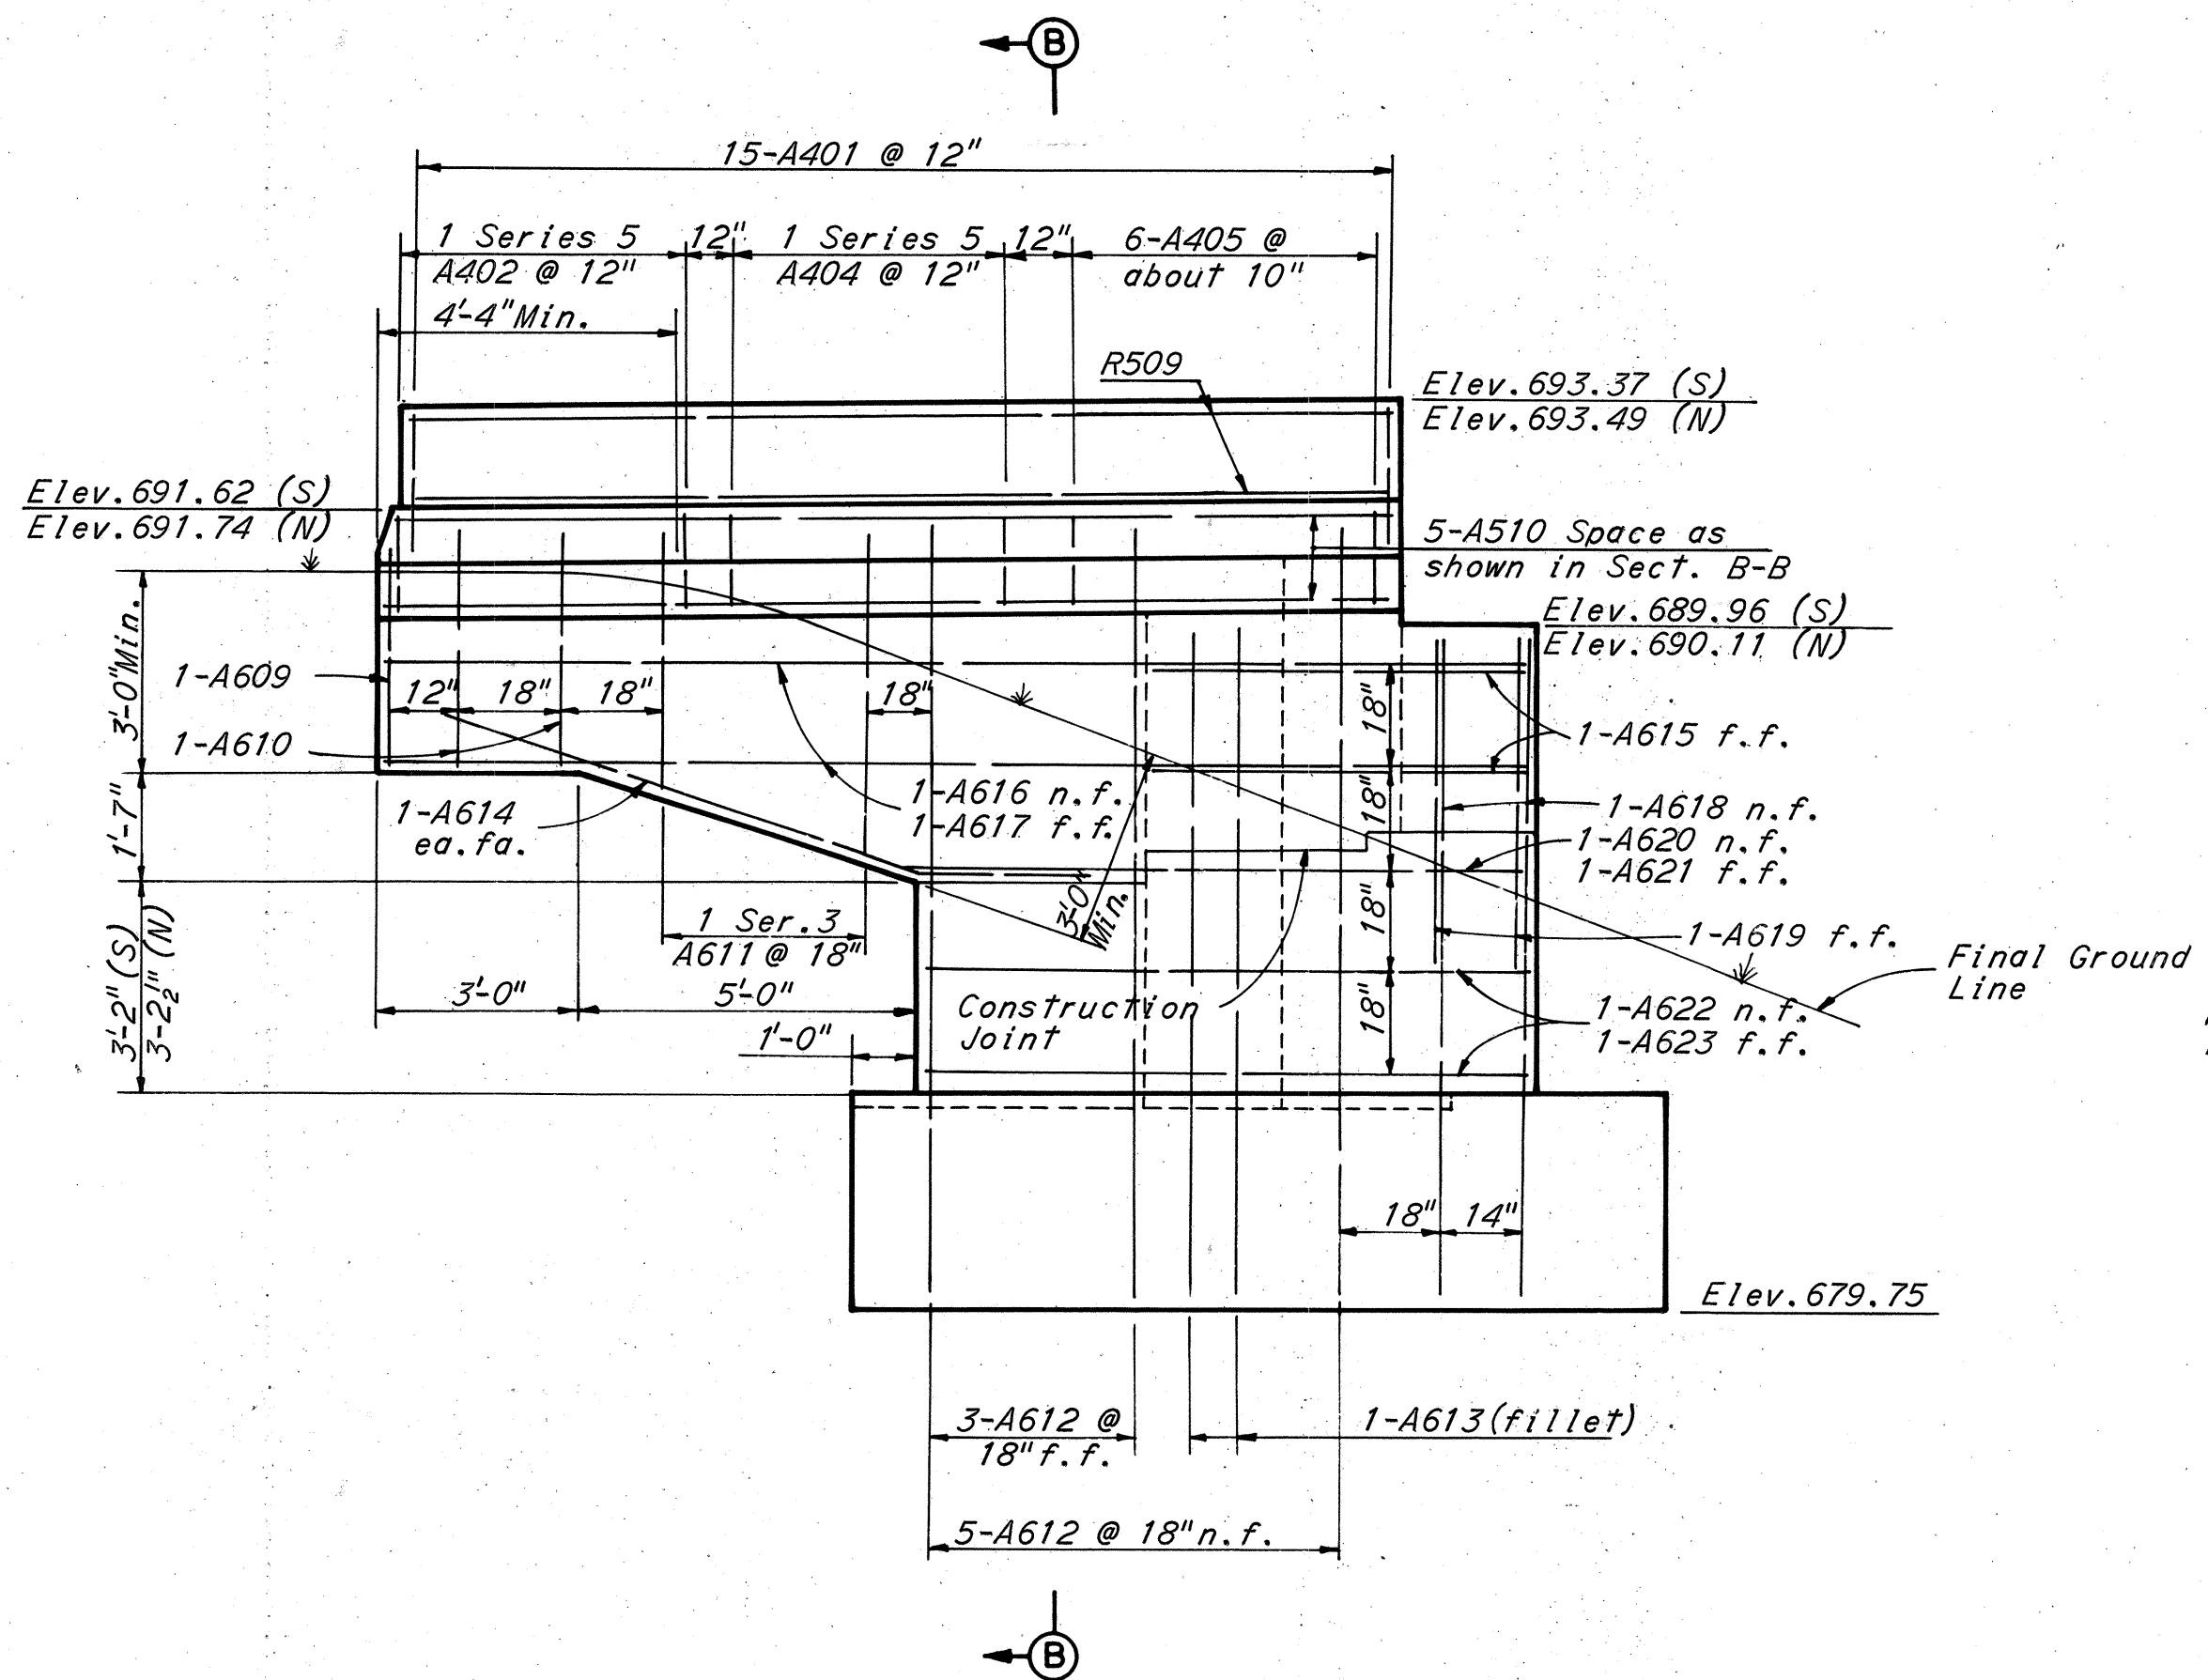


SOUTH WINGWALL ELEVATION - WEST ABUTMENT

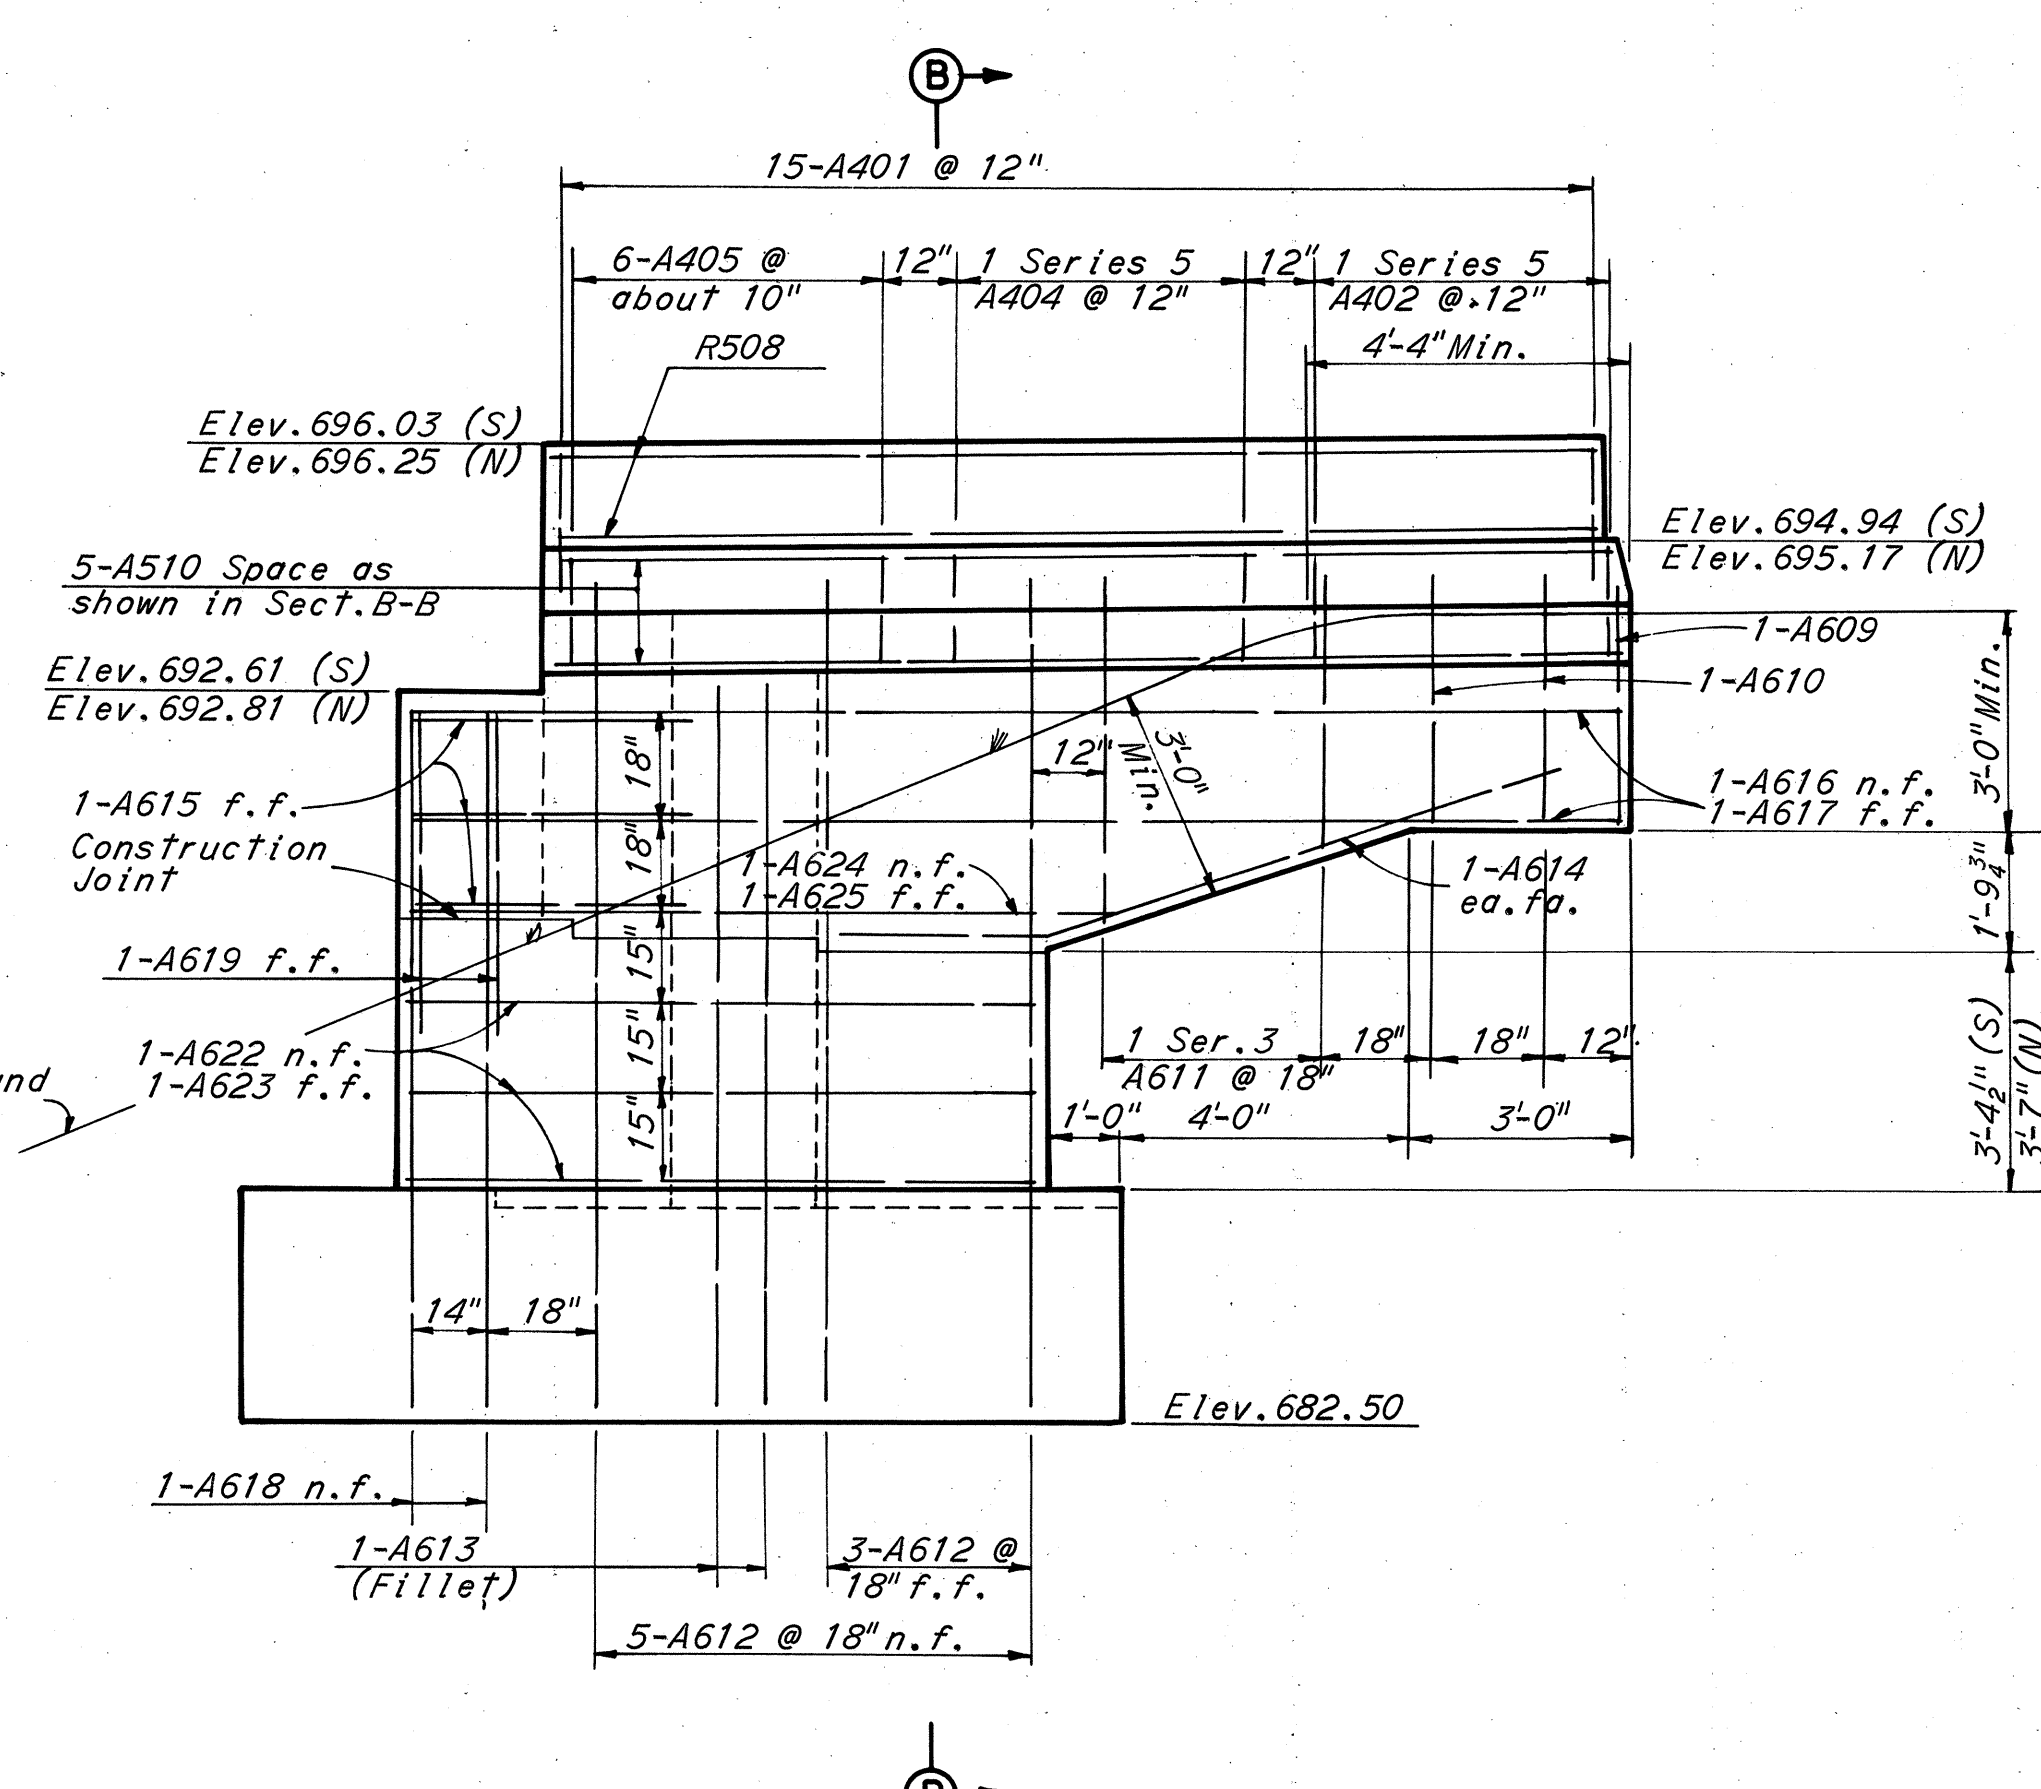


SOUTH WINGWALL ELEVATION - EAST ABUTMENT

Note:
Piles not shown in elevations.

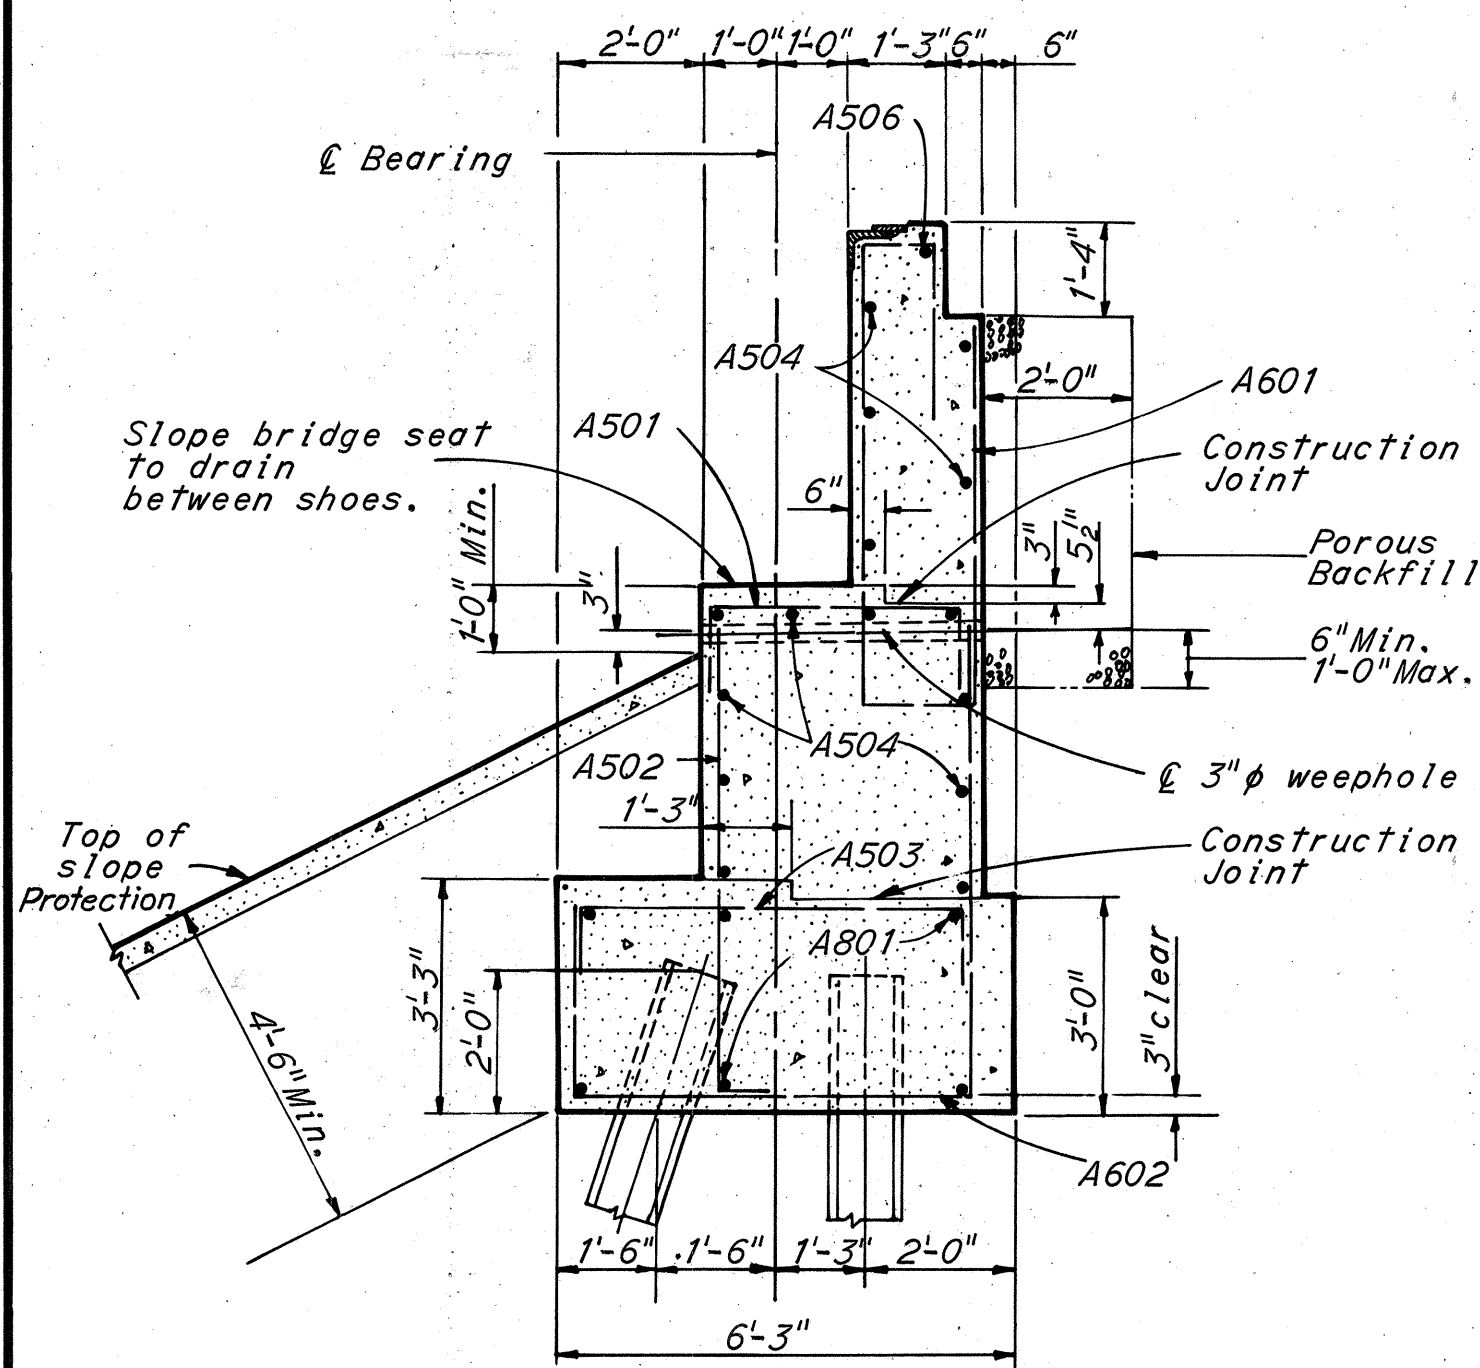


SECTION A-A

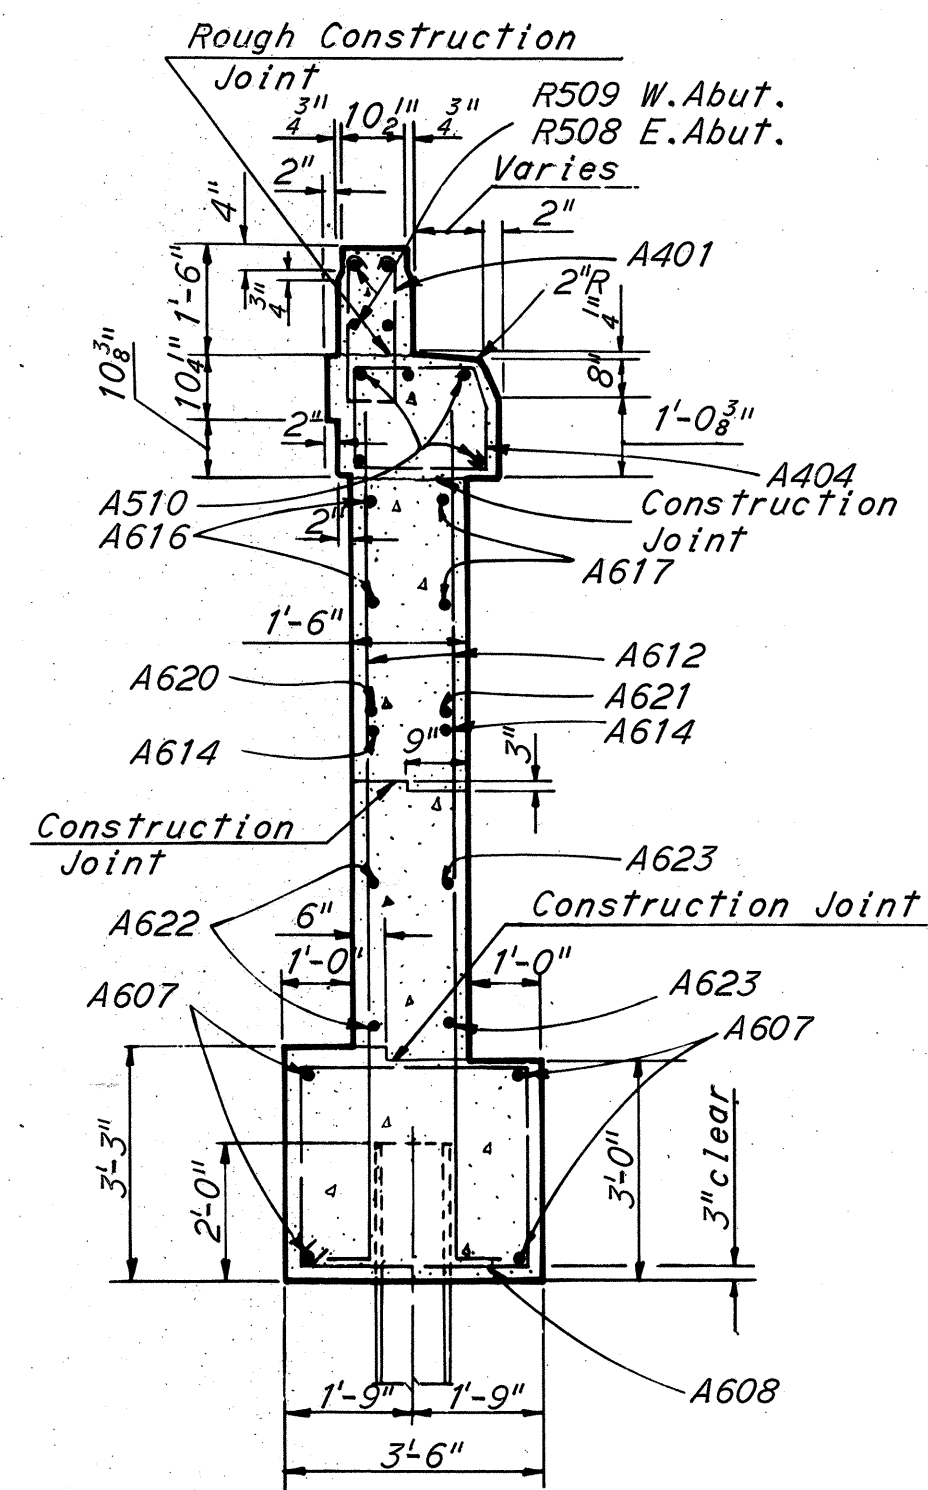

SECTION B-B

Section thru Southwest wingwall shown.
Section thru Southeast wingwall similar
except for bar marks and number of horizontal
bars.

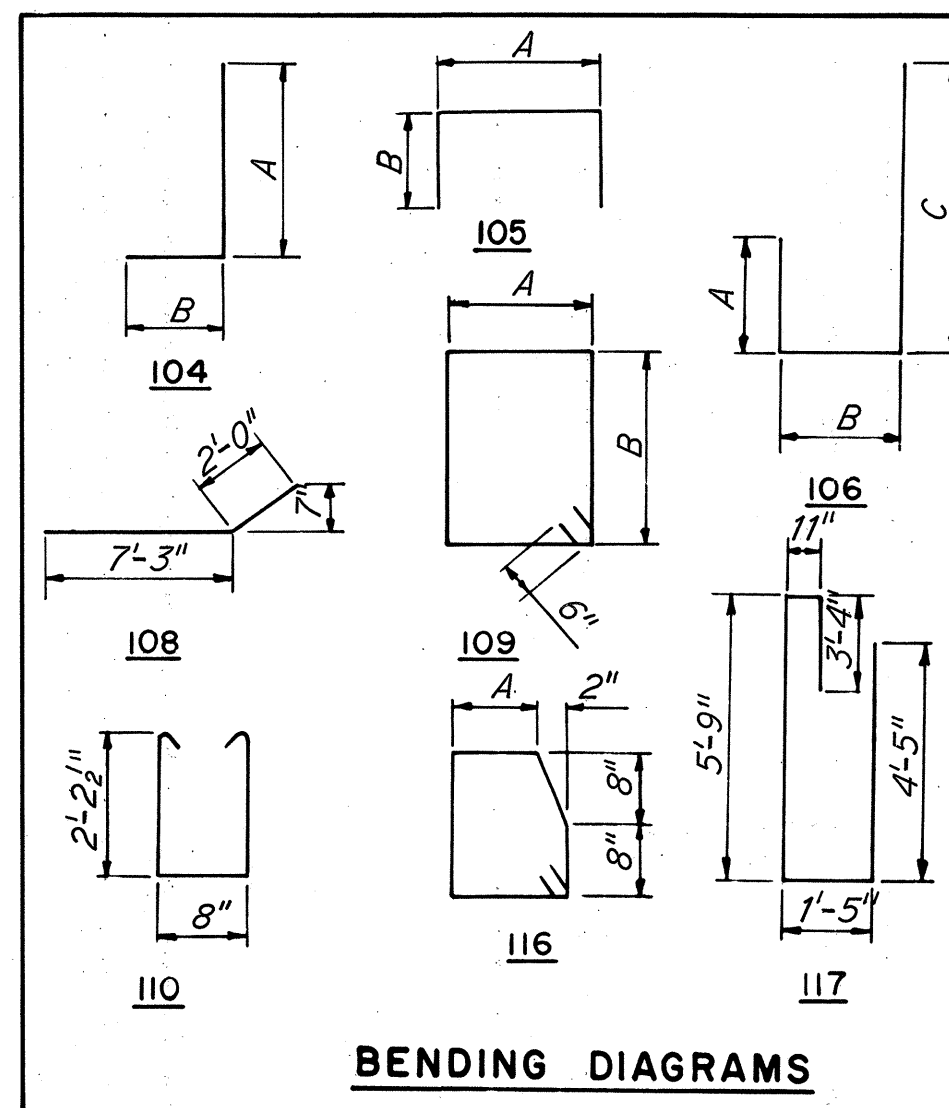

BENDING DIAGRAMS

Notes:
For longitudinal parapet steel see
Railing Details, Sheet 161.
South wingwall elevations are shown.
North wingwalls are similar except as noted.
S denotes South wingwall.
N denotes North wingwall.
e.f. denotes each face.
n.f. denotes near face.
f.f. denotes far face.
Bars of a series shall vary by a
constant increment.
All bar dimensions are given out to
out.
For replacement bar list see Sheet 197.

REINFORCEMENT SCHEDULE

MARK	NUMBER		LENGTH	TYPE	DIMENSIONS			WEIGHT
	EAST	WEST			A	B	C	
A401	30	30	5'-7"	110				224
A402	2 Ser. 5	2 Ser. 5	5'-4" to 6'-2"	116	1'-0" to 1'-5"			76
A403	72	72	4'-2"	104	3'-3 1/2"	1'-0"		400
A404	2 Ser. 5	2 Ser. 5	6'-4" to 6'-10"	116	1'-6" to 1'-9"			88
A405	12	12	7'-0"	116	1'-10"			112
A501	60	60	6'-4"	105	3'-5"	1'-7"		792
A502	60	60	7'-5"	104	6'-6 1/2"	1'-0"		928
A503	60	60	8'-8"	105	5'-9"	1'-7"		1086
A504	30	30	44'-9"	Str.				2800
A505	4	4	5'-7"	105	2'-8"	1'-7"		48
A506	2	2	27'-3"	Str.				114
A507	2	2	13'-0"	Str.				54
A508	14	14	3'-11"	104	2'-0 1/4"	2'-0 1/4"		114
A509	2	2	7'-9"	Str.				32
A510	10	10	14'-6"	Str.				302
A601	50	50	15'-2"	117				2278
A602	60	60	14'-1"	106	2'-7"	5'-4"	6'-6"	2538
A603	28	28	14'-10"	109	1'-5"	5'-9"		1248
A604	6	6	15'-10"	109	1'-5"	6'-3"		286
A605	2	2	6'-6"	Str.				40
A606	10	10	6'-0"	Str.				180
A607	4	4	11'-3"	Str.				136
A608	9	9	12'-2"	109	3'-3"	2'-7"		330
A609	6	6	5'-9"	106	1'-10"	1'-2"	3'-1"	104
A610	4	4	6'-2"	106	1'-11"	1'-2"	3'-5"	74
A611	2 Ser. 3	2 Ser. 3	8'-4" to 10'-4"	105	1'-2"	3'-9" to 4'-9"		168
A612	16	16	12'-3"	104	11'-5"	1'-0"		588
A613	4	4	10'-9"	104	9'-11"	1'-0"		128
A614	4	4	9'-3"	108				112
A615	4	4	4'-0"	Str.				48
A616	4	4	16'-6"	Str.				198
A617	4	4	13'-3"	Str.				160
A618	4	4	10'-7"	104	9'-9"	1'-0"		128
A619	4	4	5'-0"	Str.				60
A620	-	2	9'-0"	Str.				27
A621	-	2	5'-6"	Str.				17
A622	5	5	8'-6"	Str.				102
A623	5	5	5'-3"	Str.				64
A624	2	-	9'-9"	Str.				30
A625	2	-	6'-0"	Str.				18
A626	4	4	11'-6"	Str.				138
A801	18	18	32'-6"	Str.				3120
Total Reinf. Steel								19,490

BRIDGE NO. 1

HOWARD, NEEDLES, TAMMEN & BERGENDOFF
CONSULTING ENGINEERS
KANSAS CITY CLEVELAND NEW YORK


ABUTMENT DETAILS

I-70 OVER RELOCATED PLUM STREET

BR. NO. BEL-40-2570 STA. 1347+54.42
SCALE 3/8"=1'-0" STA. 1348+78.94
BELMONT CO. OHIO

DRAWN BY	TRACED	CHECKED	REVIEWED	REVISED
DATE 8-25-64	DATE	DATE 10-19-64	DATE 12-14-64	949 SHEET 166


BELMONT COUNTY
BEL-40-23.89

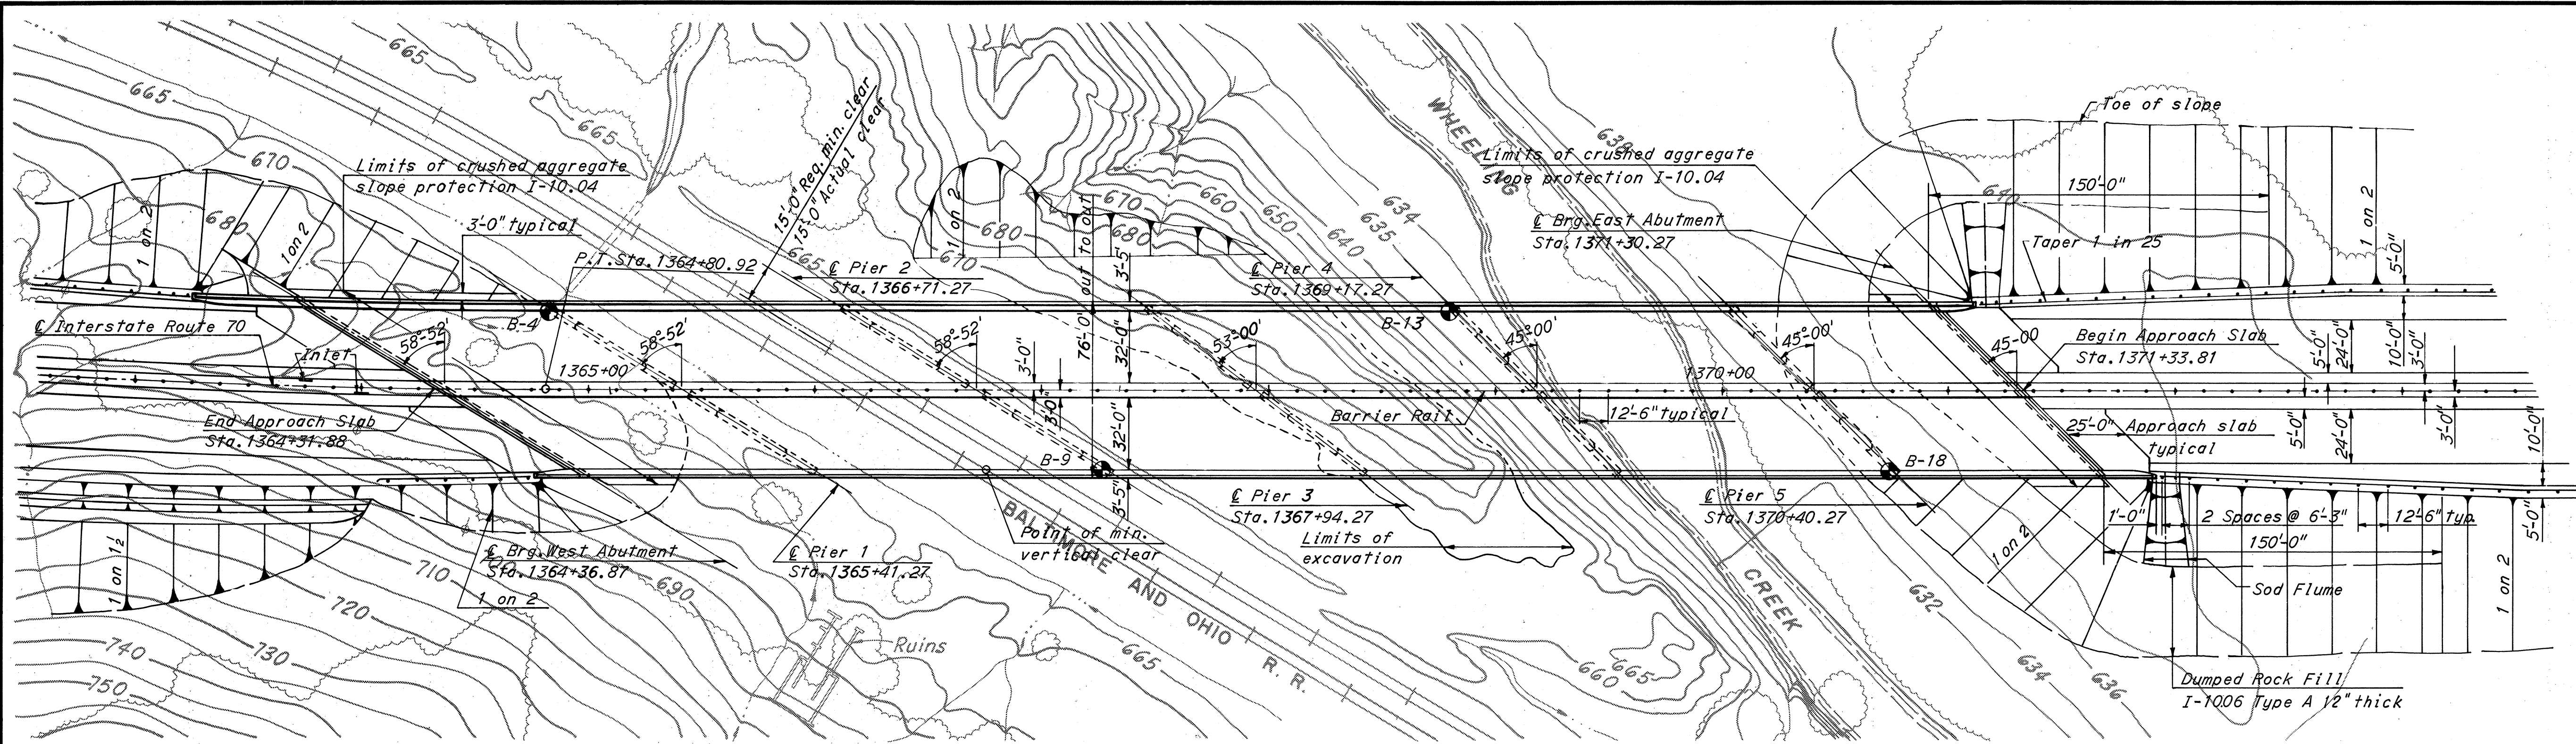

PLAN

CURVE DATA

$D = 1^{\circ}28'00''$
 $\Delta = 10^{\circ}04'08.7''$
 $R = 3906.53'$
 $T = 344.15'$
 $L = 686.52'$

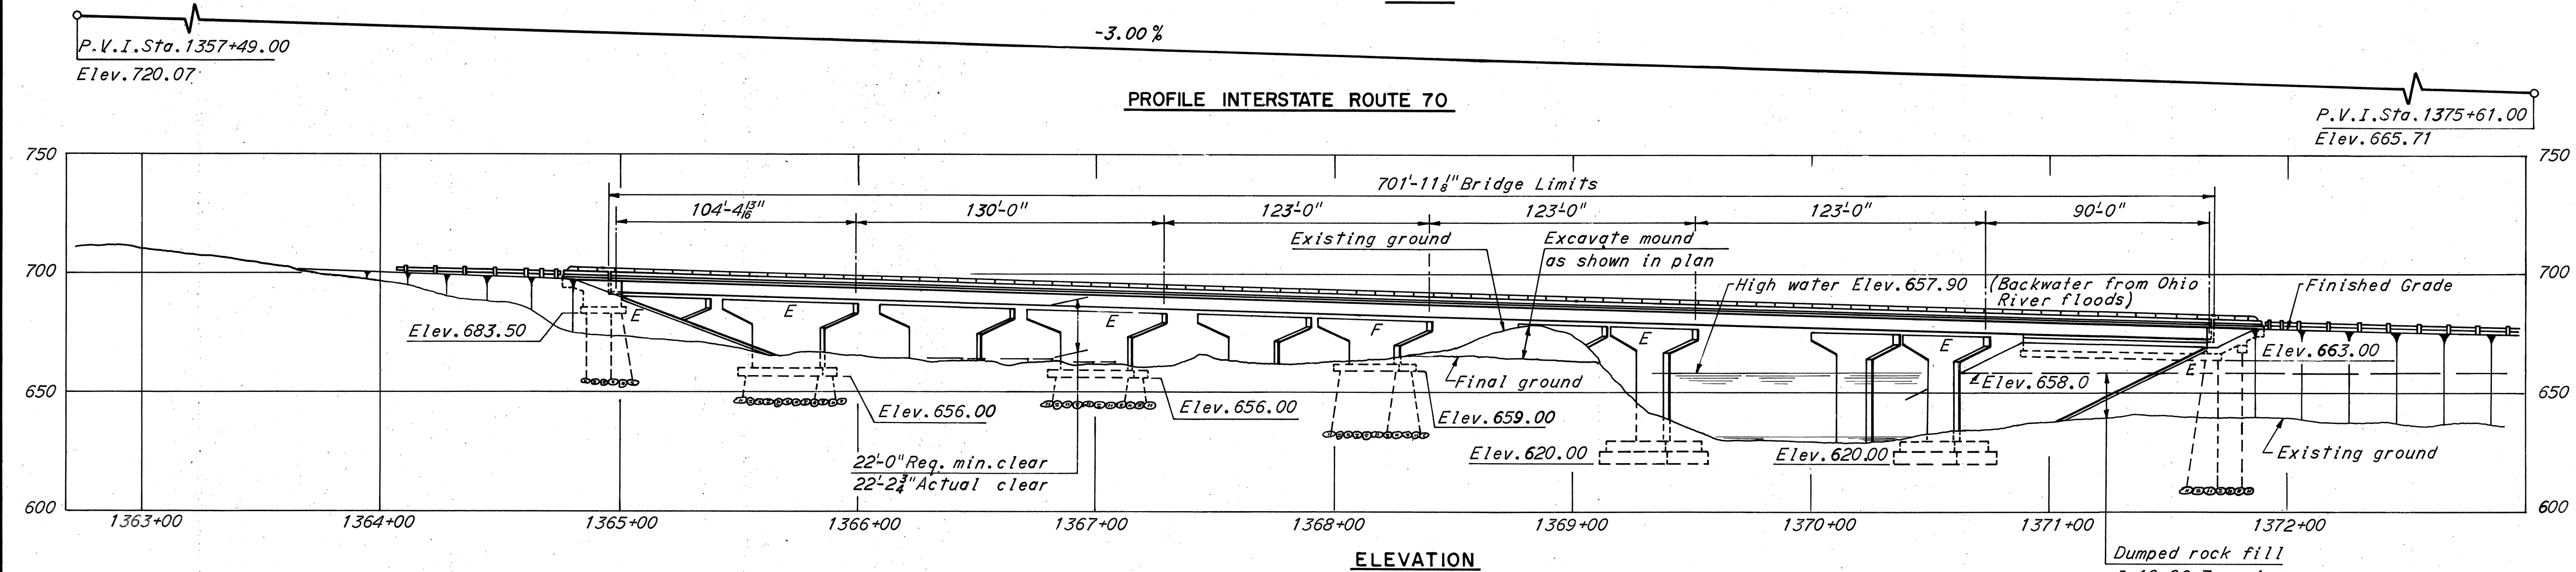

ELEVATION

PROPOSED STRUCTURE

Type: 6 Span continuous welded girder unit with reinforced concrete deck and substructure.
 Spans: 104'-4 1/8", 130'-0", 123'-0", 123'-0", 123'-0", 90'-0"
 90'-0" = 693'-4 1/8" ctr. to ctr. end bearings.
 Roadway: 2 @ 32'-0" f./f. of 2'-3" safety curb and 6'-0" median.
 Loading: CF 2000 (Adequate for AASHTO alternate loading).
 Skew: Varies 45°00' to 58°52'
 Alignment: 1°-28' Curve left @ E Interstate Route 70.
 Surface Course: 1" Monolithic concrete
 Approach Slabs: AS-1-54 (25'-0" long).

Notes:

The following items are not included in the bridge plans. See roadway plans for details:
 Approach grading, pavements and slabs.
 Guard rails except on bridge.
 Excavation of mound of material between piers 3 and 4 shall be removed to limits as shown in plan view and shall be paid for as Item E-1, Roadway Excavation.
 Piles for piers to be 10BP42 with an estimated average vertical length of 11' for piers 1 and 2 and 30' for pier 3. Piles for abutments to be 10BP42 with an estimated average vertical length of 30' for West abutment and 55' for East abutment. These estimates are based on boring data and are approximate only.

The contractor shall assume full responsibility for lengths of piling selected for driving.
 • Denotes boring.
 Foundation design and foundation quantities are based on a study of rod soundings made at the site. This sounding information may be inspected in the office of the Bureau of Bridges in Columbus, or in the Division Office but the State does not guarantee the accuracy thereof.

BORING LOCATIONS

B-4 1364+83 35' Lt.
 B-9 1367+27 35' Rt.
 B-13 1368+80 35' Lt.
 B-18 1370+74 35' Rt.

BRIDGE NO. 2

HOWARD, NEEDLES, TAMMEN & BERGENDOFF
 CONSULTING ENGINEERS
 KANSAS CITY CLEVELAND NEW YORK



SITE PLAN

**I-70 OVER B. & O. RAILROAD
 AND WHEELING CREEK**




BR. NO. BEL-40-2600 STA. 1364+31.88
 SCALE: 1" = 40' STA. 1371+33.81
 BELMONT CO. OHIO

DRAWN S.M.A. TRACED CHECKED R.M.S. REVIEWED J.T. REISED
 DATE 9-8-61 DATE DATE 11-14-61 DATE 12-14-61 949 SHEET 168

BELMONT COUNTY
BEL-40-23.89

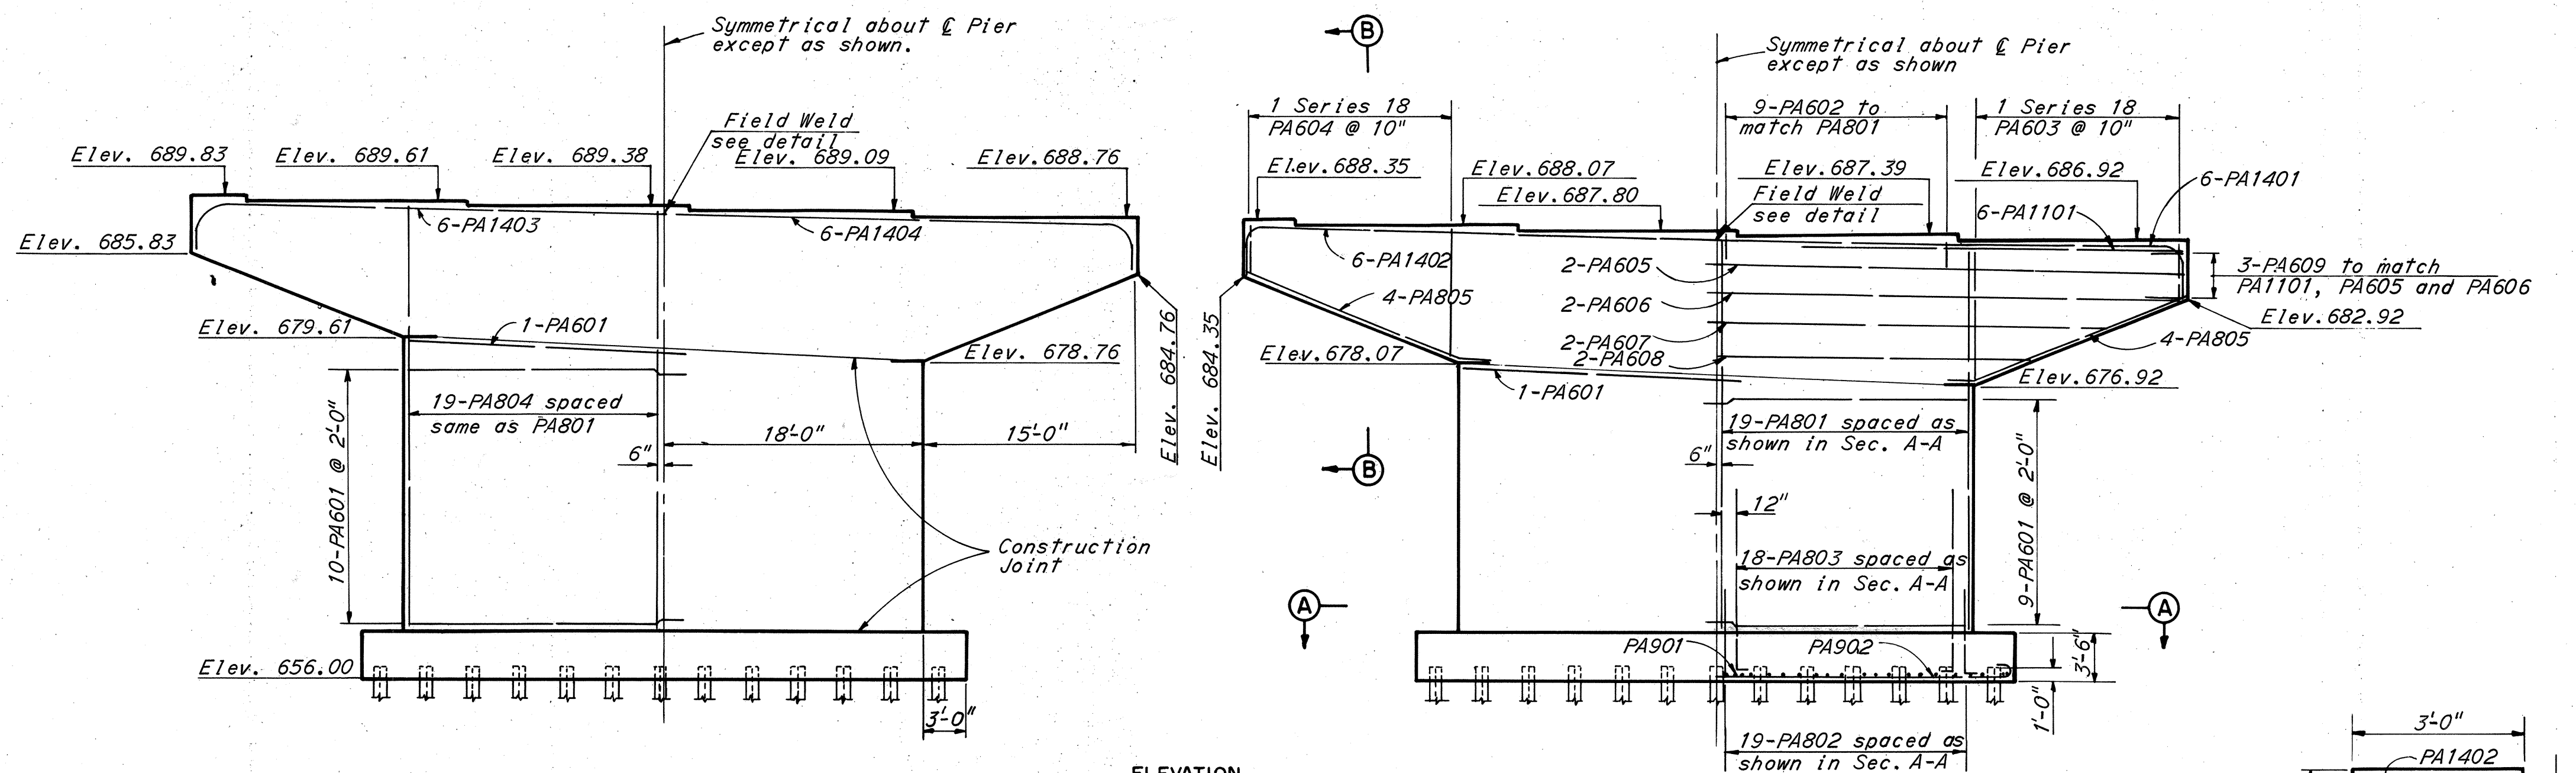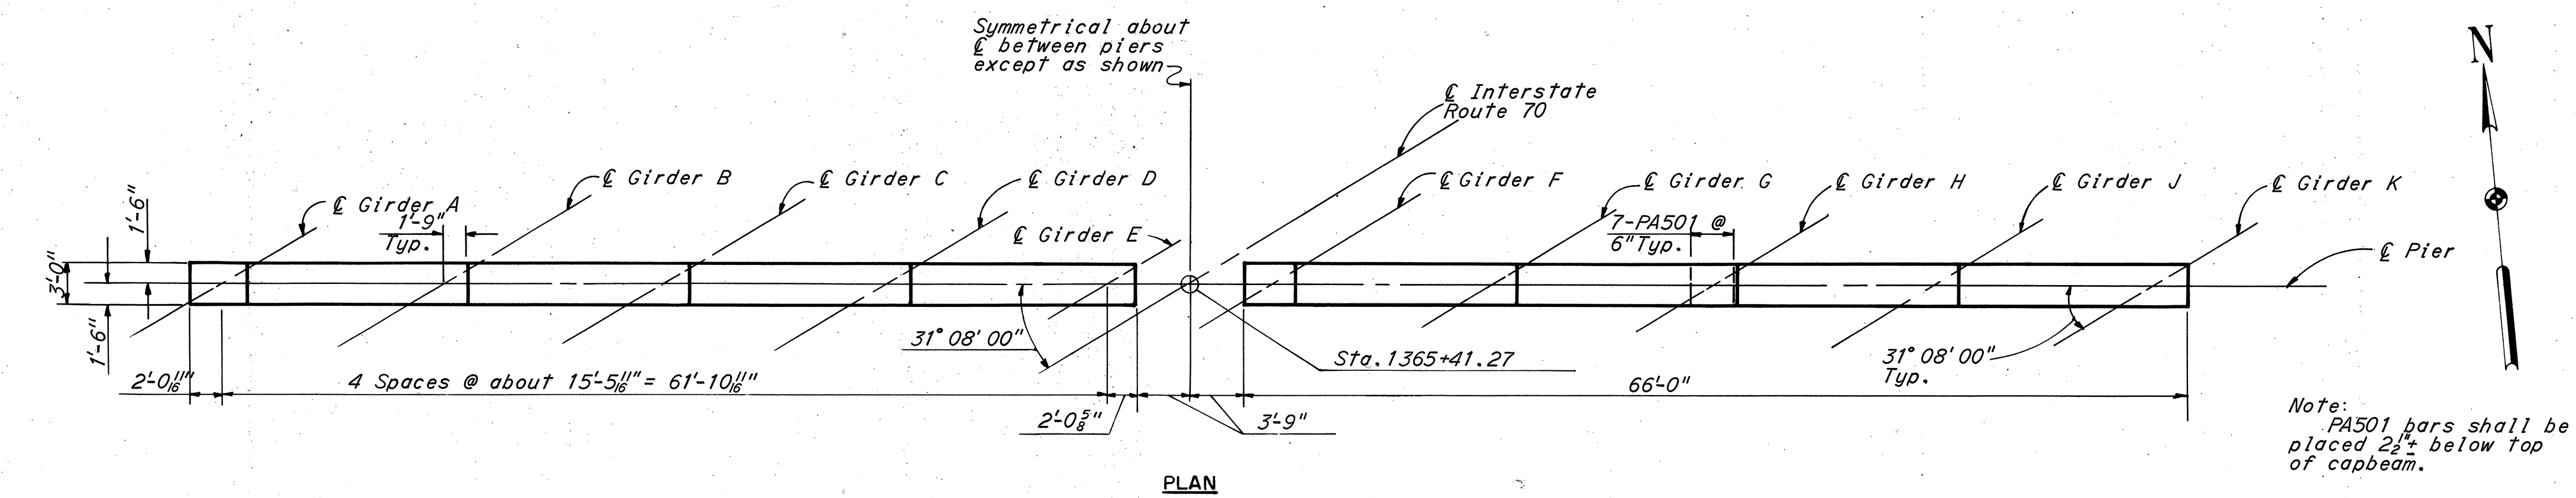


Note: Dimensions shown for Pier 1-N are typical for Pier 1-S except as shown. Reinforcing steel shown for Pier 1-S is typical for Pier 1-N except as shown.

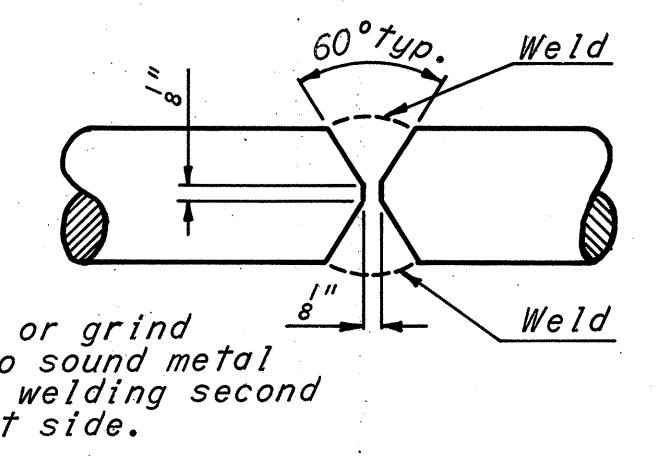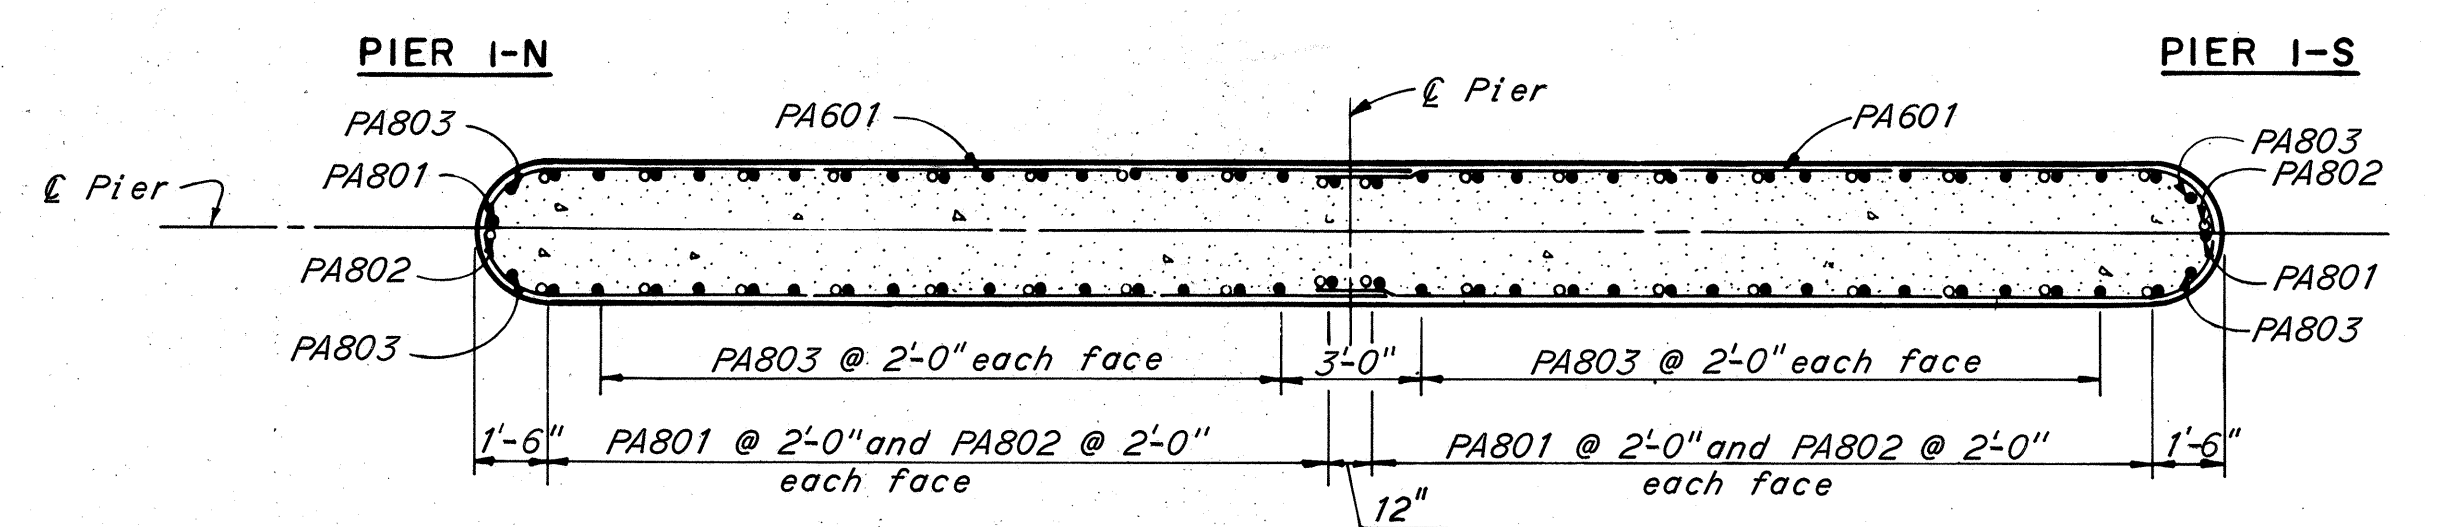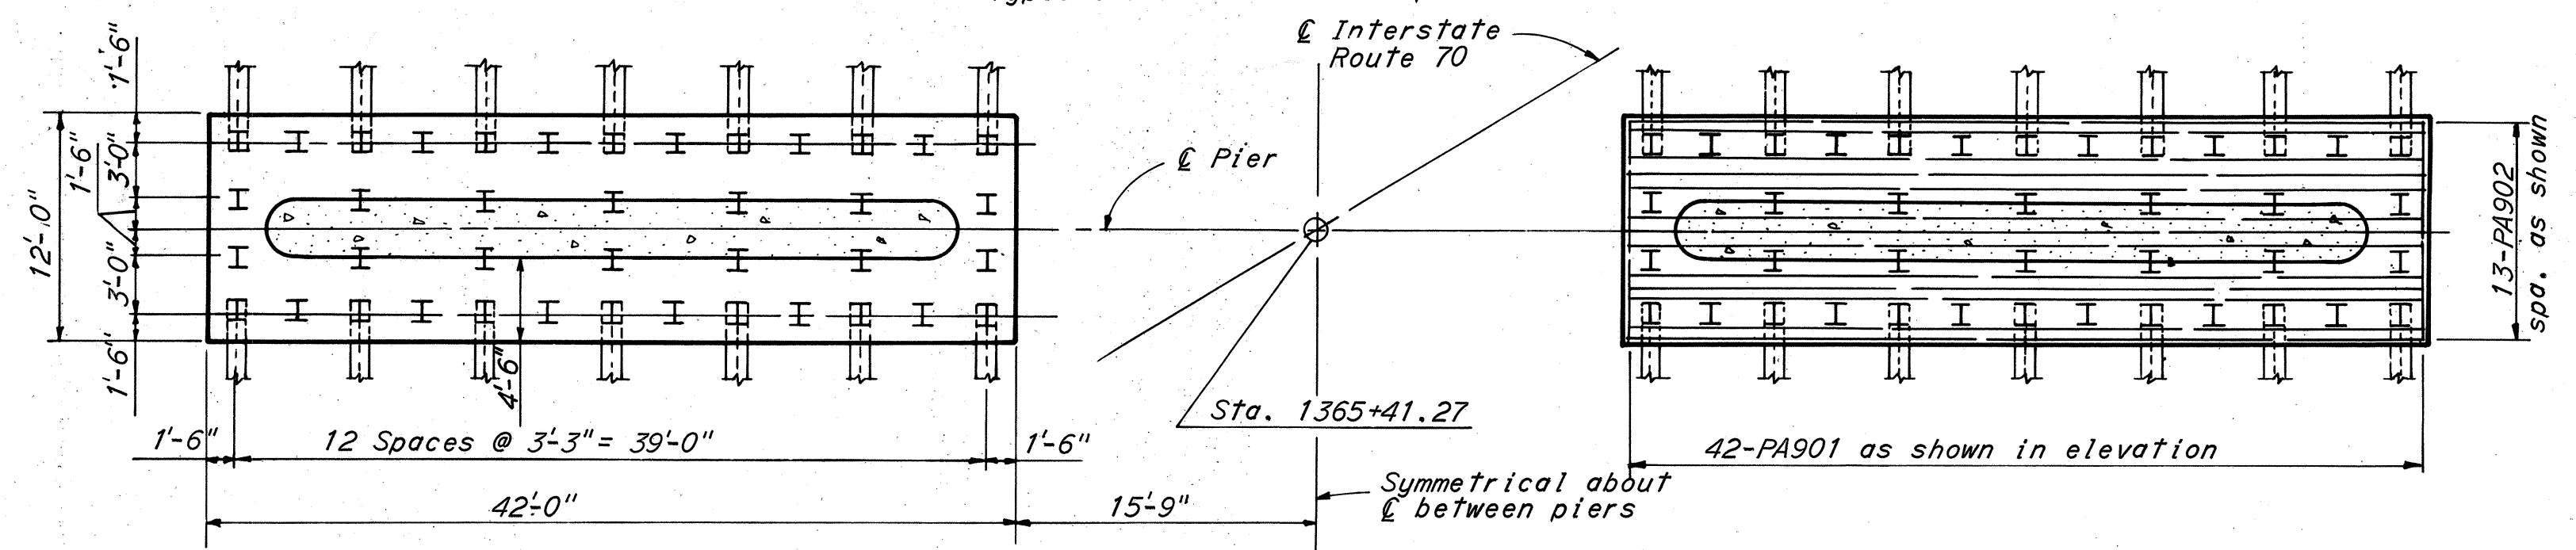

Note: Sections A-A and B-B taken thru Pier 1-S. Sections thru Pier 1-N similar except as shown.

REINFORCEMENT SCHEDULE							
MARK	NUMBER	LENGTH	TYPE	DIMENSIONS		SERIES INCRE.	WEIGHT POUNDS
				A	B		
PA501	70	4'-5"	105	2'-8"	1'-0"		322
PA601	40	39'-1"	113				2350
PA602	36	6'-4"	105	2'-8"	2'-0"		342
PA603	2 Series 18	13'-0" to 25'-0"	109	3'-7" to 9'-7"		8 1/2"	1028
PA604	2 Series 18	13'-6" to 24'-2"	109	3'-10" to 9'-2"		7 1/2"	1019
PA605	8	33'-9"	Str.				405
PA606	8	33'-6"	Str.				403
PA607	8	28'-0"	Str.				336
PA608	4	41'-0"	Str.				246
PA609	12	6'-2"	105	2'-6"	2'-0"		110
PA801	38	27'-3"	Str.				2765
PA802	76	6'-6"	104	5'-8"			1318
PA803	72	14'-0"	104	13'-2"			2691
PA804	38	29'-6"	Str.				2984
PA805	16	18'-5"	108				786
PA901	84	14'-0"	100	11'-6"			4000
PA902	26	44'-0"	100	41'-6"			3890
PA1101	24	28'-6"	Str.				3635
PA1401	6	35'-7"	126	10"			1630
PA1402	6	35'-11"	125	7"			1650
PA1403	6	35'-11"	125	6"			1650
PA1404	6	35'-7"	126	8"			1630
Total							35,190

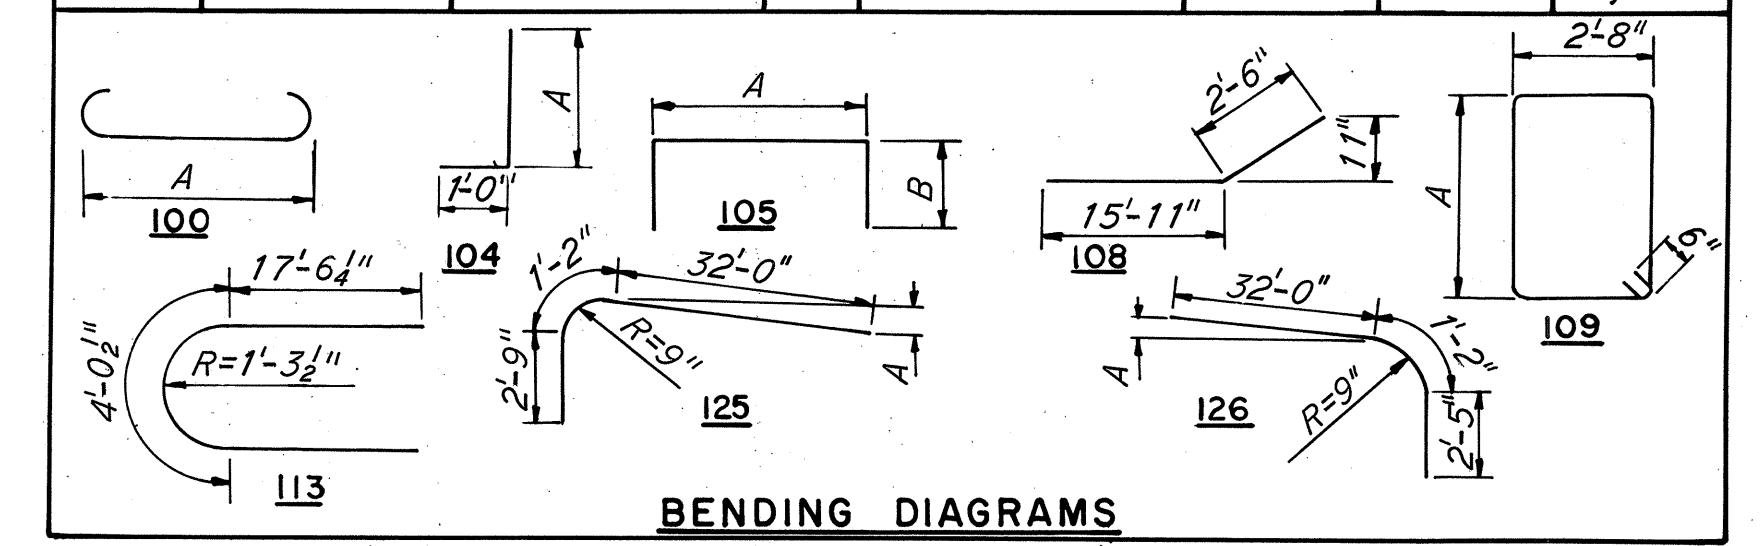

Notes:
Batter all battered piles 3 in 12.
All piles are 10BPA2.
Pile dimensions are measured along bottom of footing.
Bar dimensions are given out to out.
Bars of a series shall vary by a constant increment.
For replacement bar list see sheet 197.

Note:
Size 14S bars shall be intermediate or hard grade steel and conform to ASTM Spec. A408 and to applicable portions of Item S-4 of the Specifications. Payment will be based on the weight of 7.650 Lbs. per foot. Bars which are to be welded shall be of a composition suitable for welding and the contractor shall obtain information on the chemical composition to aid in the development of a satisfactory welding procedure. Welds shall be free of cracks or other visible flaws and shall conform to Item S-7 of the specifications.

BRIDGE NO. 2



HOWARD, NEEDLES, TAMMEN & BERGENDOFF
CONSULTING ENGINEERS
KANSAS CITY CLEVELAND NEW YORK

PIERS 1-N AND 1-S
I-70 OVER B. & O. RAILROAD
AND WHEELING CREEK



BR. NO. BEL-40-2600 STA. 1364+31.88
SCALE: 1/8"=1'-0" STA. 1371+33.81
BELMONT CO. OHIO

DRAWN JJJ	TRACED	CHECKED PHA	REVIEWED JY	REVISED
DATE 11-6-65	DATE	DATE 11-9-61	DATE 12-14-61	949 SHEET 169


BELMONT COUNTY
BEL-40-23.89

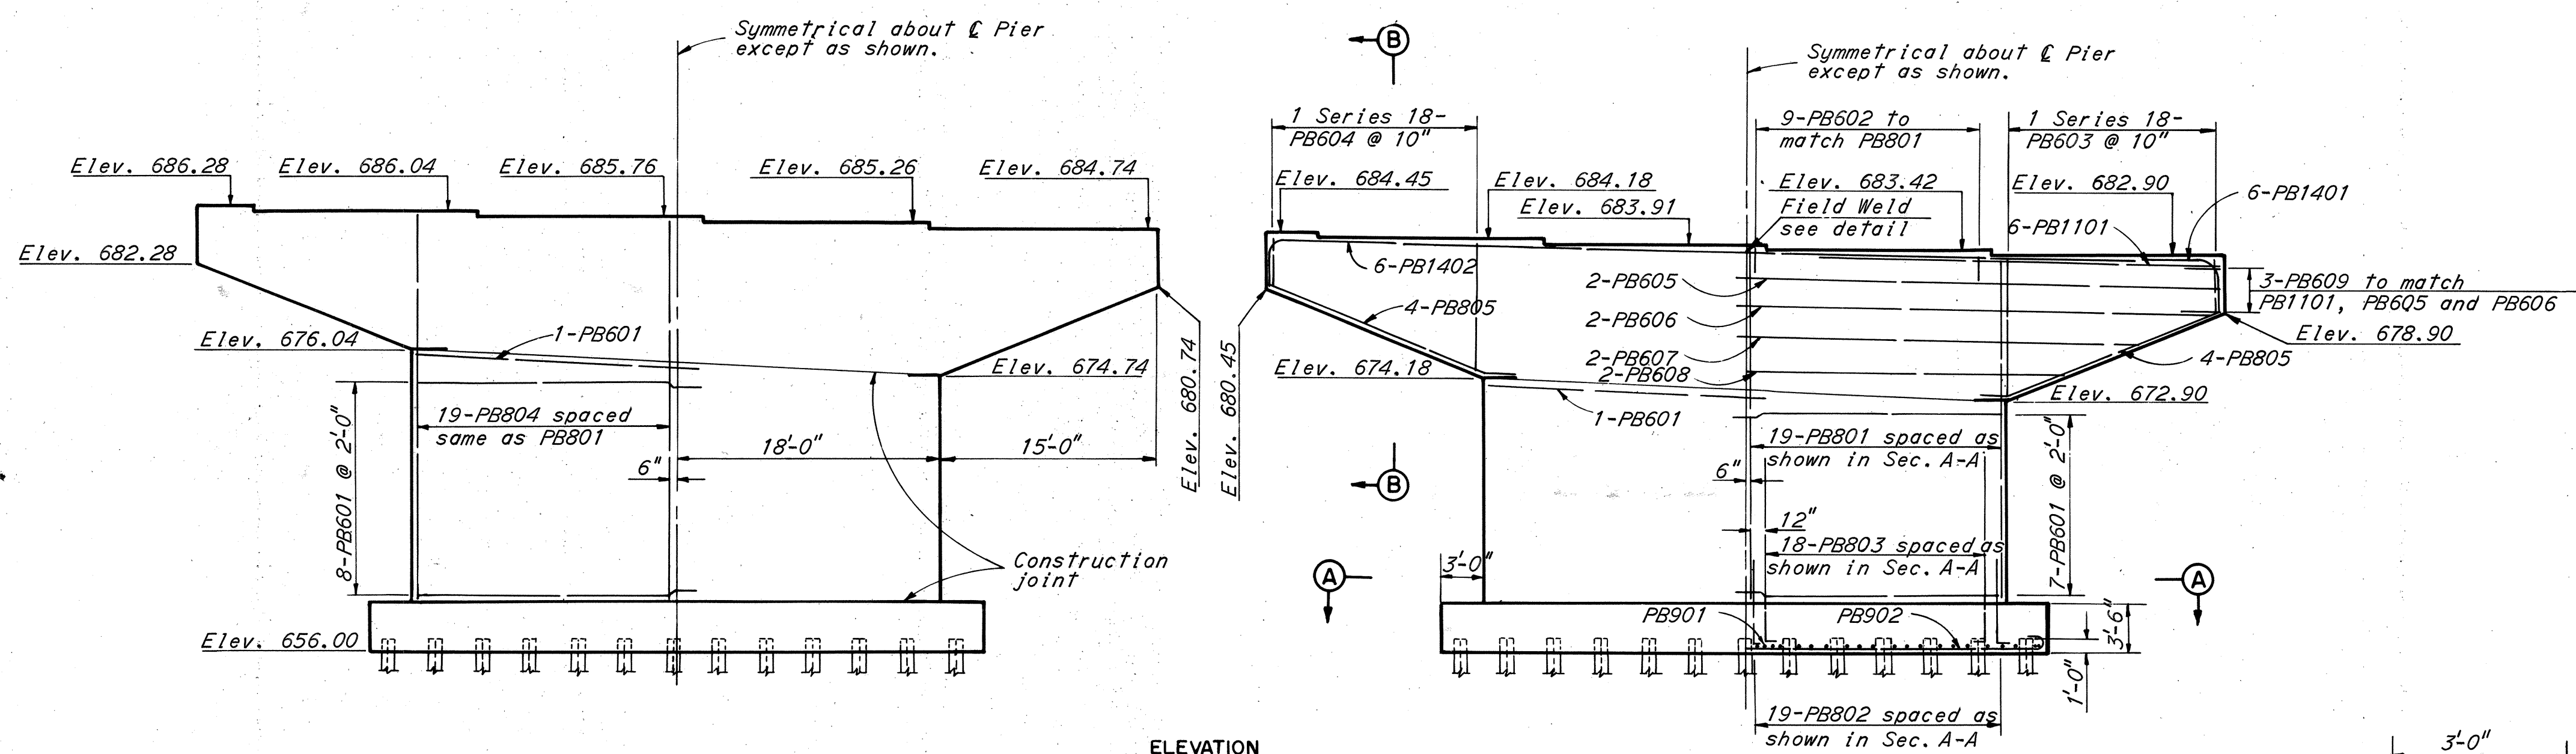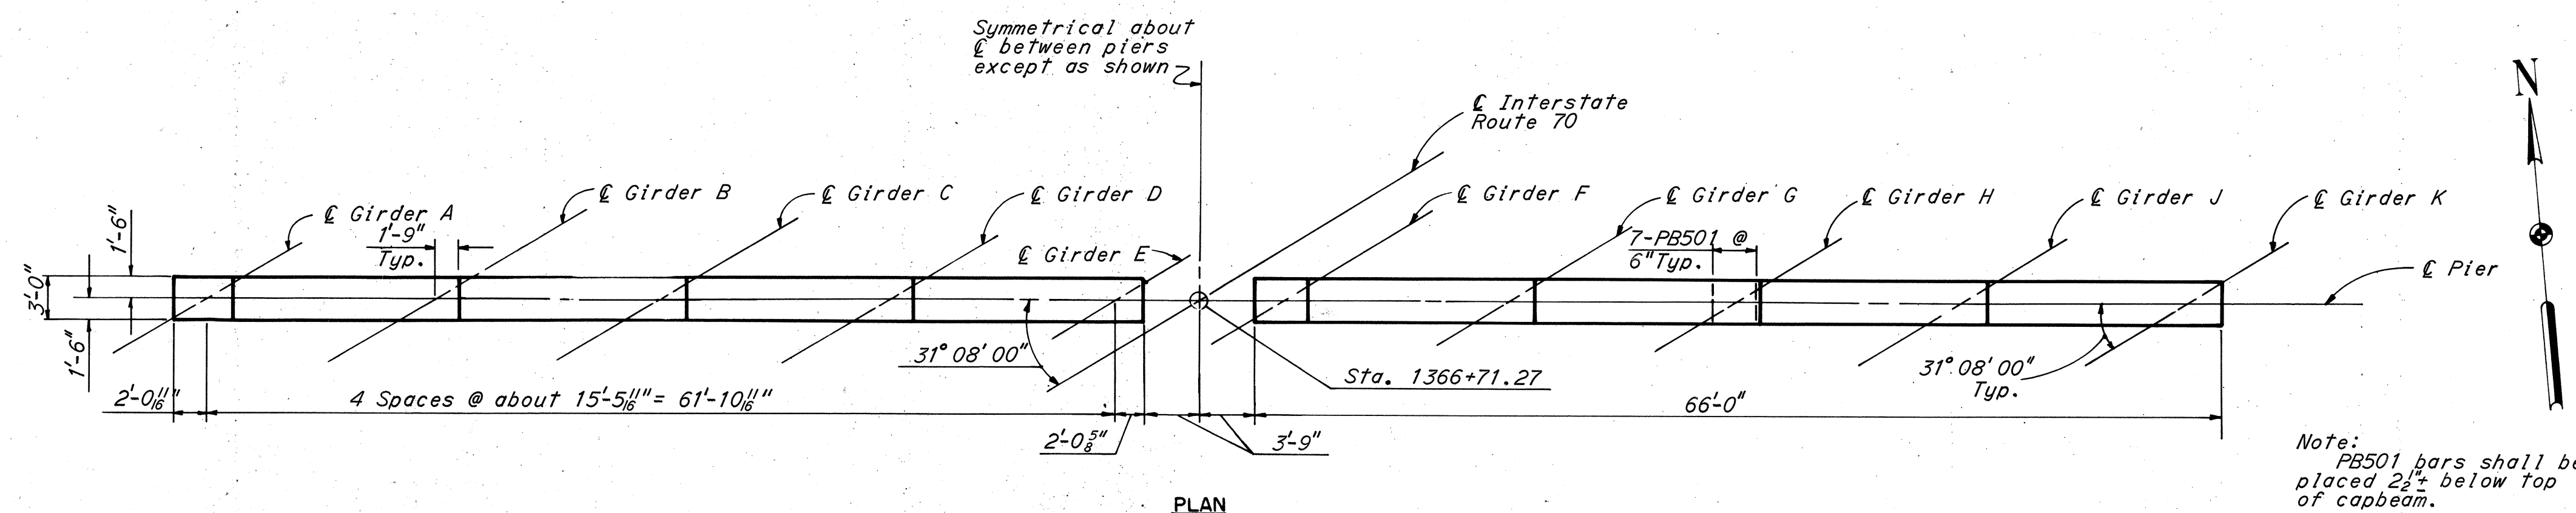


Note: Dimensions shown for Pier 2-N are typical for Pier 2-S except as shown. Reinforcing steel shown for Pier 2-S is typical for Pier 2-N except as shown.

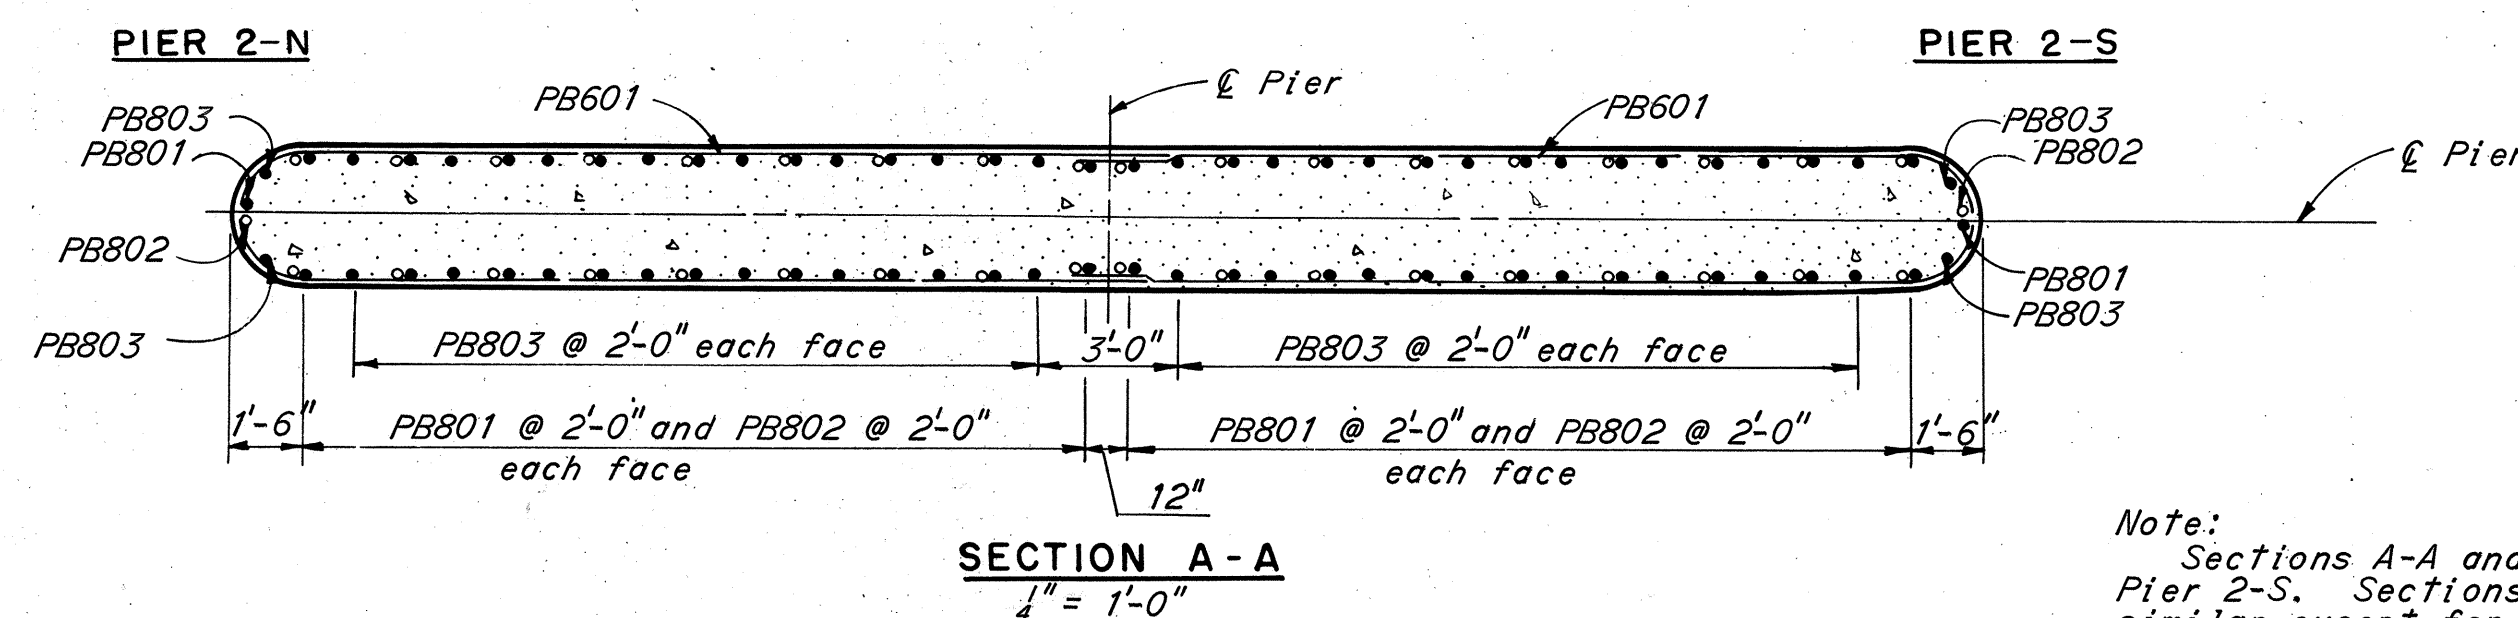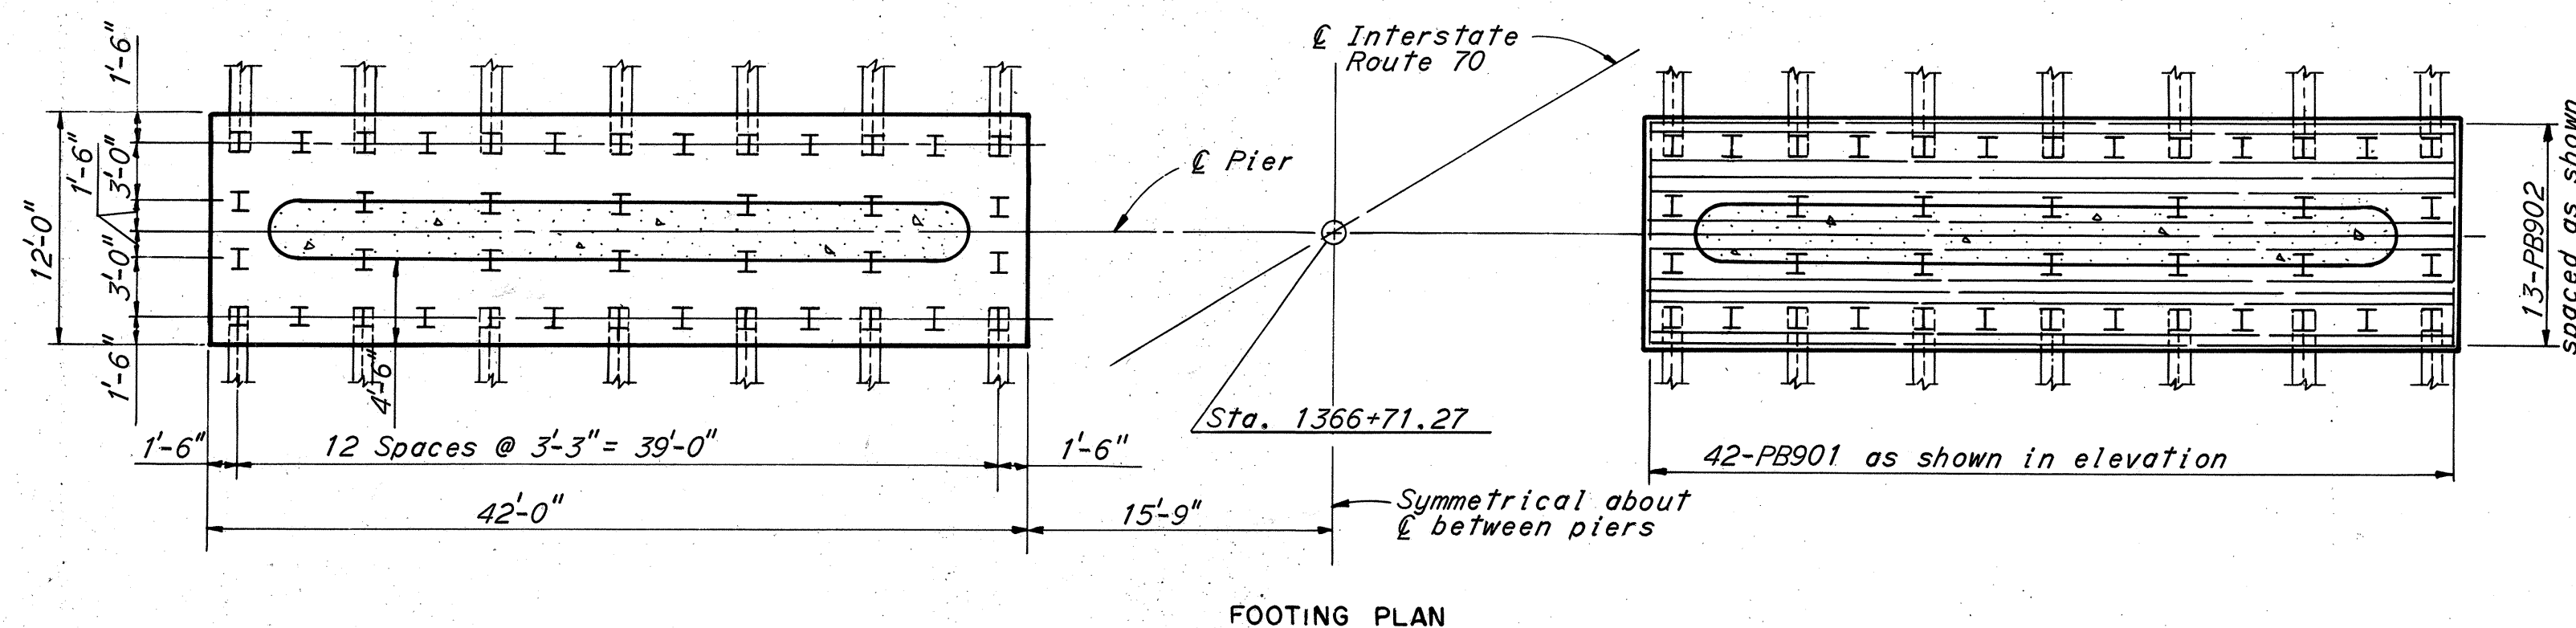

Note: Sections A-A and B-B taken thru Pier 2-S. Sections thru Pier 2-N similar except for bar marks.

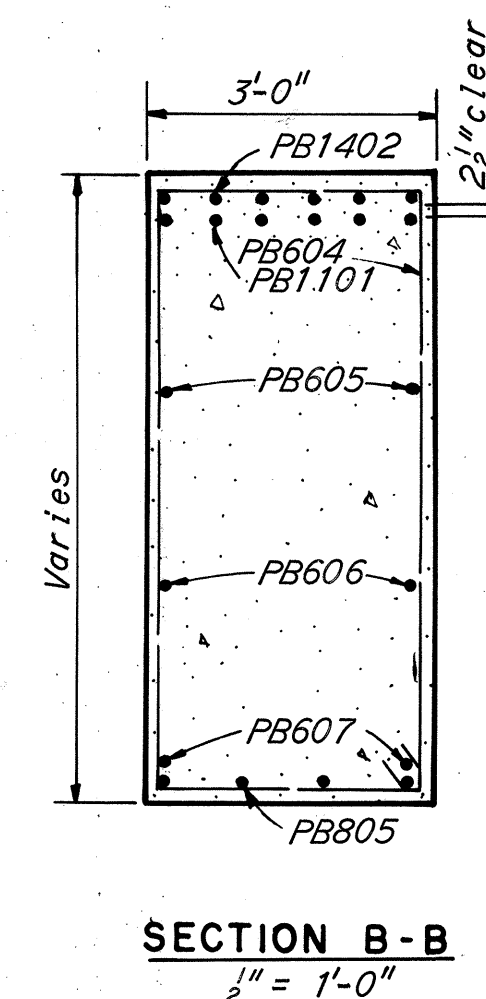

REINFORCEMENT SCHEDULE							
MARK	NUMBER	LENGTH	TYPE	DIMENSIONS		SERIES INCR.	WEIGHT POUNDS
				A	B		
PB501	70	4'-5"	105	2'-8"	1'-0"		322
PB601	32	39'-1"	113				1879
PB602	36	6'-4"	105	2'-8"	2'-0"		342
PB603	2 Series 18	13'-0" to 25'-0"	109	3'-7" to 9'-7"		8 1/2"	1028
PB604	2 Series 18	13'-6" to 24'-2"	109	3'-10" to 9'-2"		7 1/2"	1019
PB605	8	33'-9"	Str.				405
PB606	8	33'-6"	Str.				403
PB607	8	28'-0"	Str.				336
PB608	4	41'-0"	Str.				246
PB609	12	6'-2"	105	2'-6"	2'-0"		110
PB801	38	23'-3"	Str.				2365
PB802	76	6'-6"	104	5'-8"			1318
PB803	72	14'-0"	104	13'-2"			2691
PB804	38	25'-0"	Str.				2535
PB805	16	18'-5"	108				786
PB901	84	14'-0"	100	11'-6"			4000
PB902	26	44'-0"	100	41'-6"			3890
PB1101	24	28'-6"	Str.				3635
PB1401	12	35'-7"	126				3270
PB1402	12	35'-11"	125				3300
Total							33,880

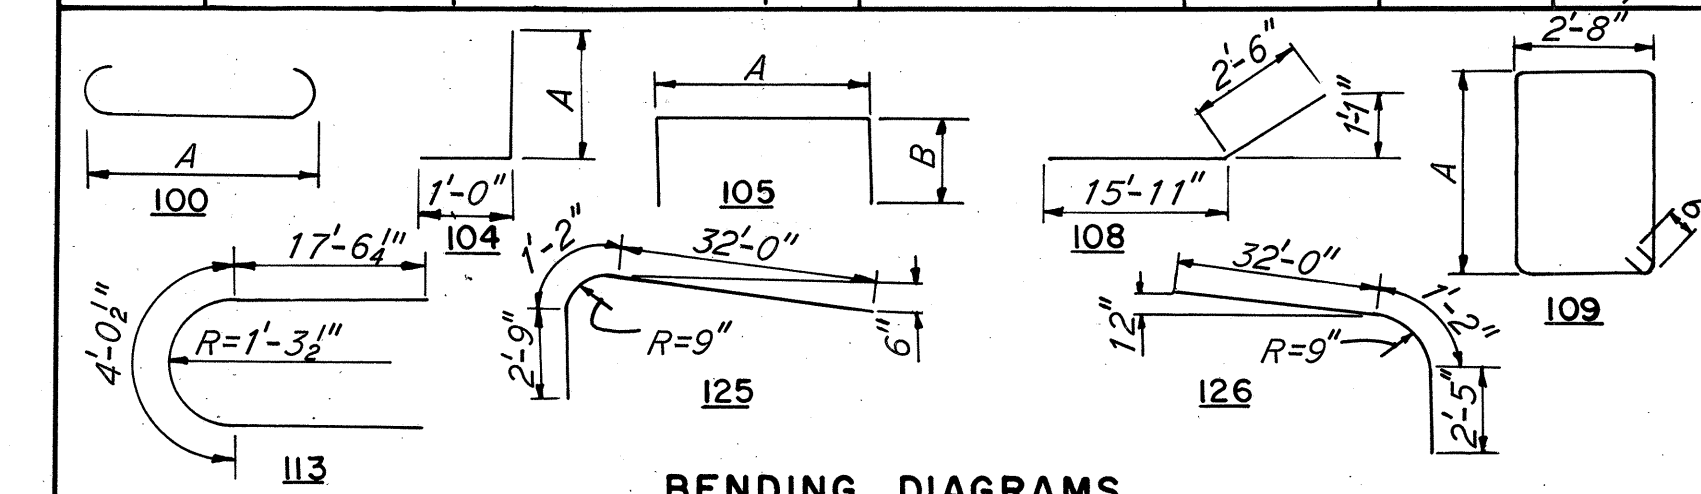

Notes:
Batter all battered piles 3 in 12.
All piles are 108P42.
Pile dimensions are measured along bottom of footing.
Bar dimensions are given out to out.
Bars of a series shall vary by a constant increment.
For replacement bar list see Sheet 197.
For detail showing field weld of No. 14S reinforcing bars see Sheet 169.

BRIDGE NO. 2




HOWARD, NEEDLES, TAMMEN & BERGENDOFF
CONSULTING ENGINEERS
KANSAS CITY CLEVELAND NEW YORK

PIERS 2-N AND 2-S


**I-70 OVER B. & O. RAILROAD
AND WHEELING CREEK**

BR. NO. BEL-40-2600 STA. 1364+31.88
SCALE: 1/8"=1'-0" STA. 1371+33.81
BELMONT CO. OHIO

DRAWN 337	TRACED	CHECKED 340	REVIEWED 341	REVISED
DATE 4-9-61	DATE	DATE 11-13-61	DATE 12-14-61	949 SHEET 170

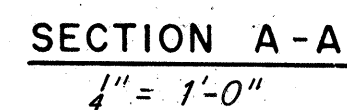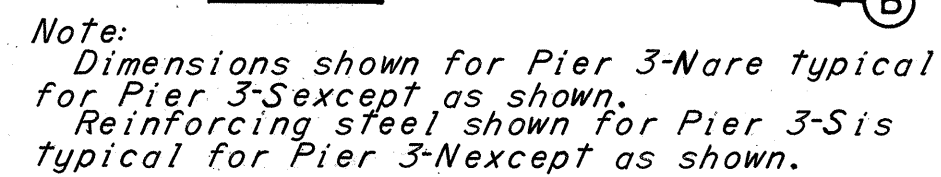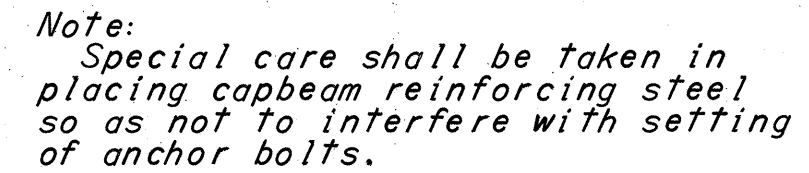

Note:
Sections A-A and B-B taken thru
Pier 3-S. Sections thru Pier 3-N
similar except for bar marks.

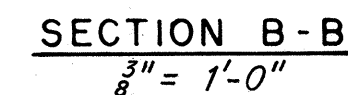

Notes:
Batter all battered piles 3 in 12.
All piles are 10 BP 42.
Pile dimensions are measured along bottom
of footing.
Bar dimensions are given out to out.
Bars of a series shall vary by a constant
increment.
For replacement bar list see Sheet 197.
For detail showing field weld of No.14S
reinforcing bars see Sheet 169.
e.f. denotes each face.

BRIDGE NO. 2

HOWARD, NEEDLES, TAMMEN & BERGENDOFF
CONSULTING ENGINEERS
KANSAS CITY CLEVELAND NEW YORK


PIERS 3-N AND 3-S
OVER B. & O. RAILROAD
AND WHEELING CREEK

BR. NO. BEL-40-2600	STA. 1364+31.88
SCALE: 1/8" = 1'-0"	STA. 1371+33.81


BELMONT CO. OHIO

DRAWN SJT	TRACED	CHECKED EDB	REVIEWED JT	REVISED
DATE 10-9-61	DATE	DATE 10-13-61	DATE 12-14-61	949 SHEET 171


BELMONT COUNTY
BEL-40-23.89

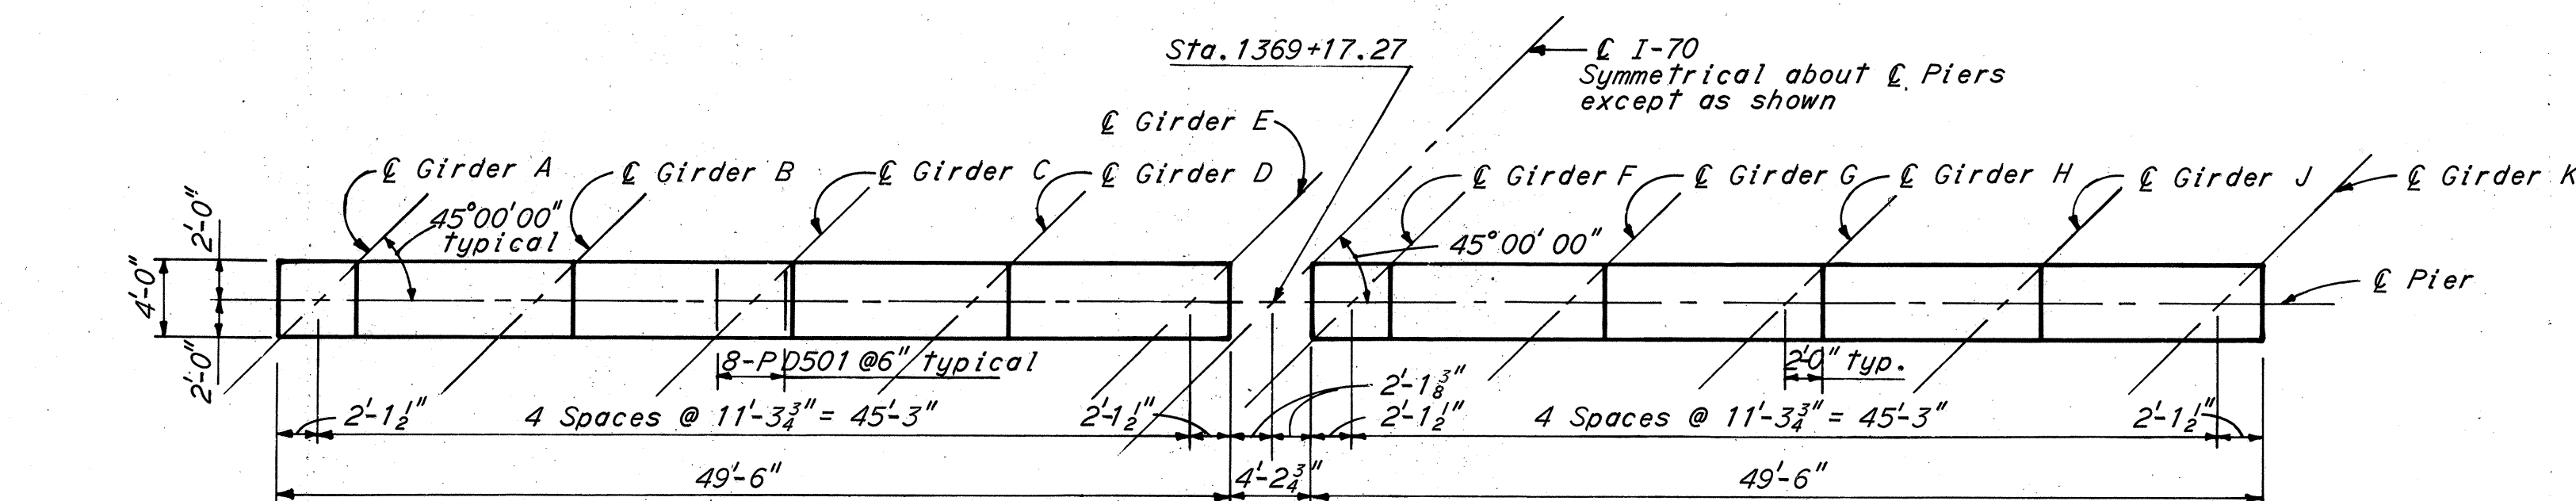

PLAN

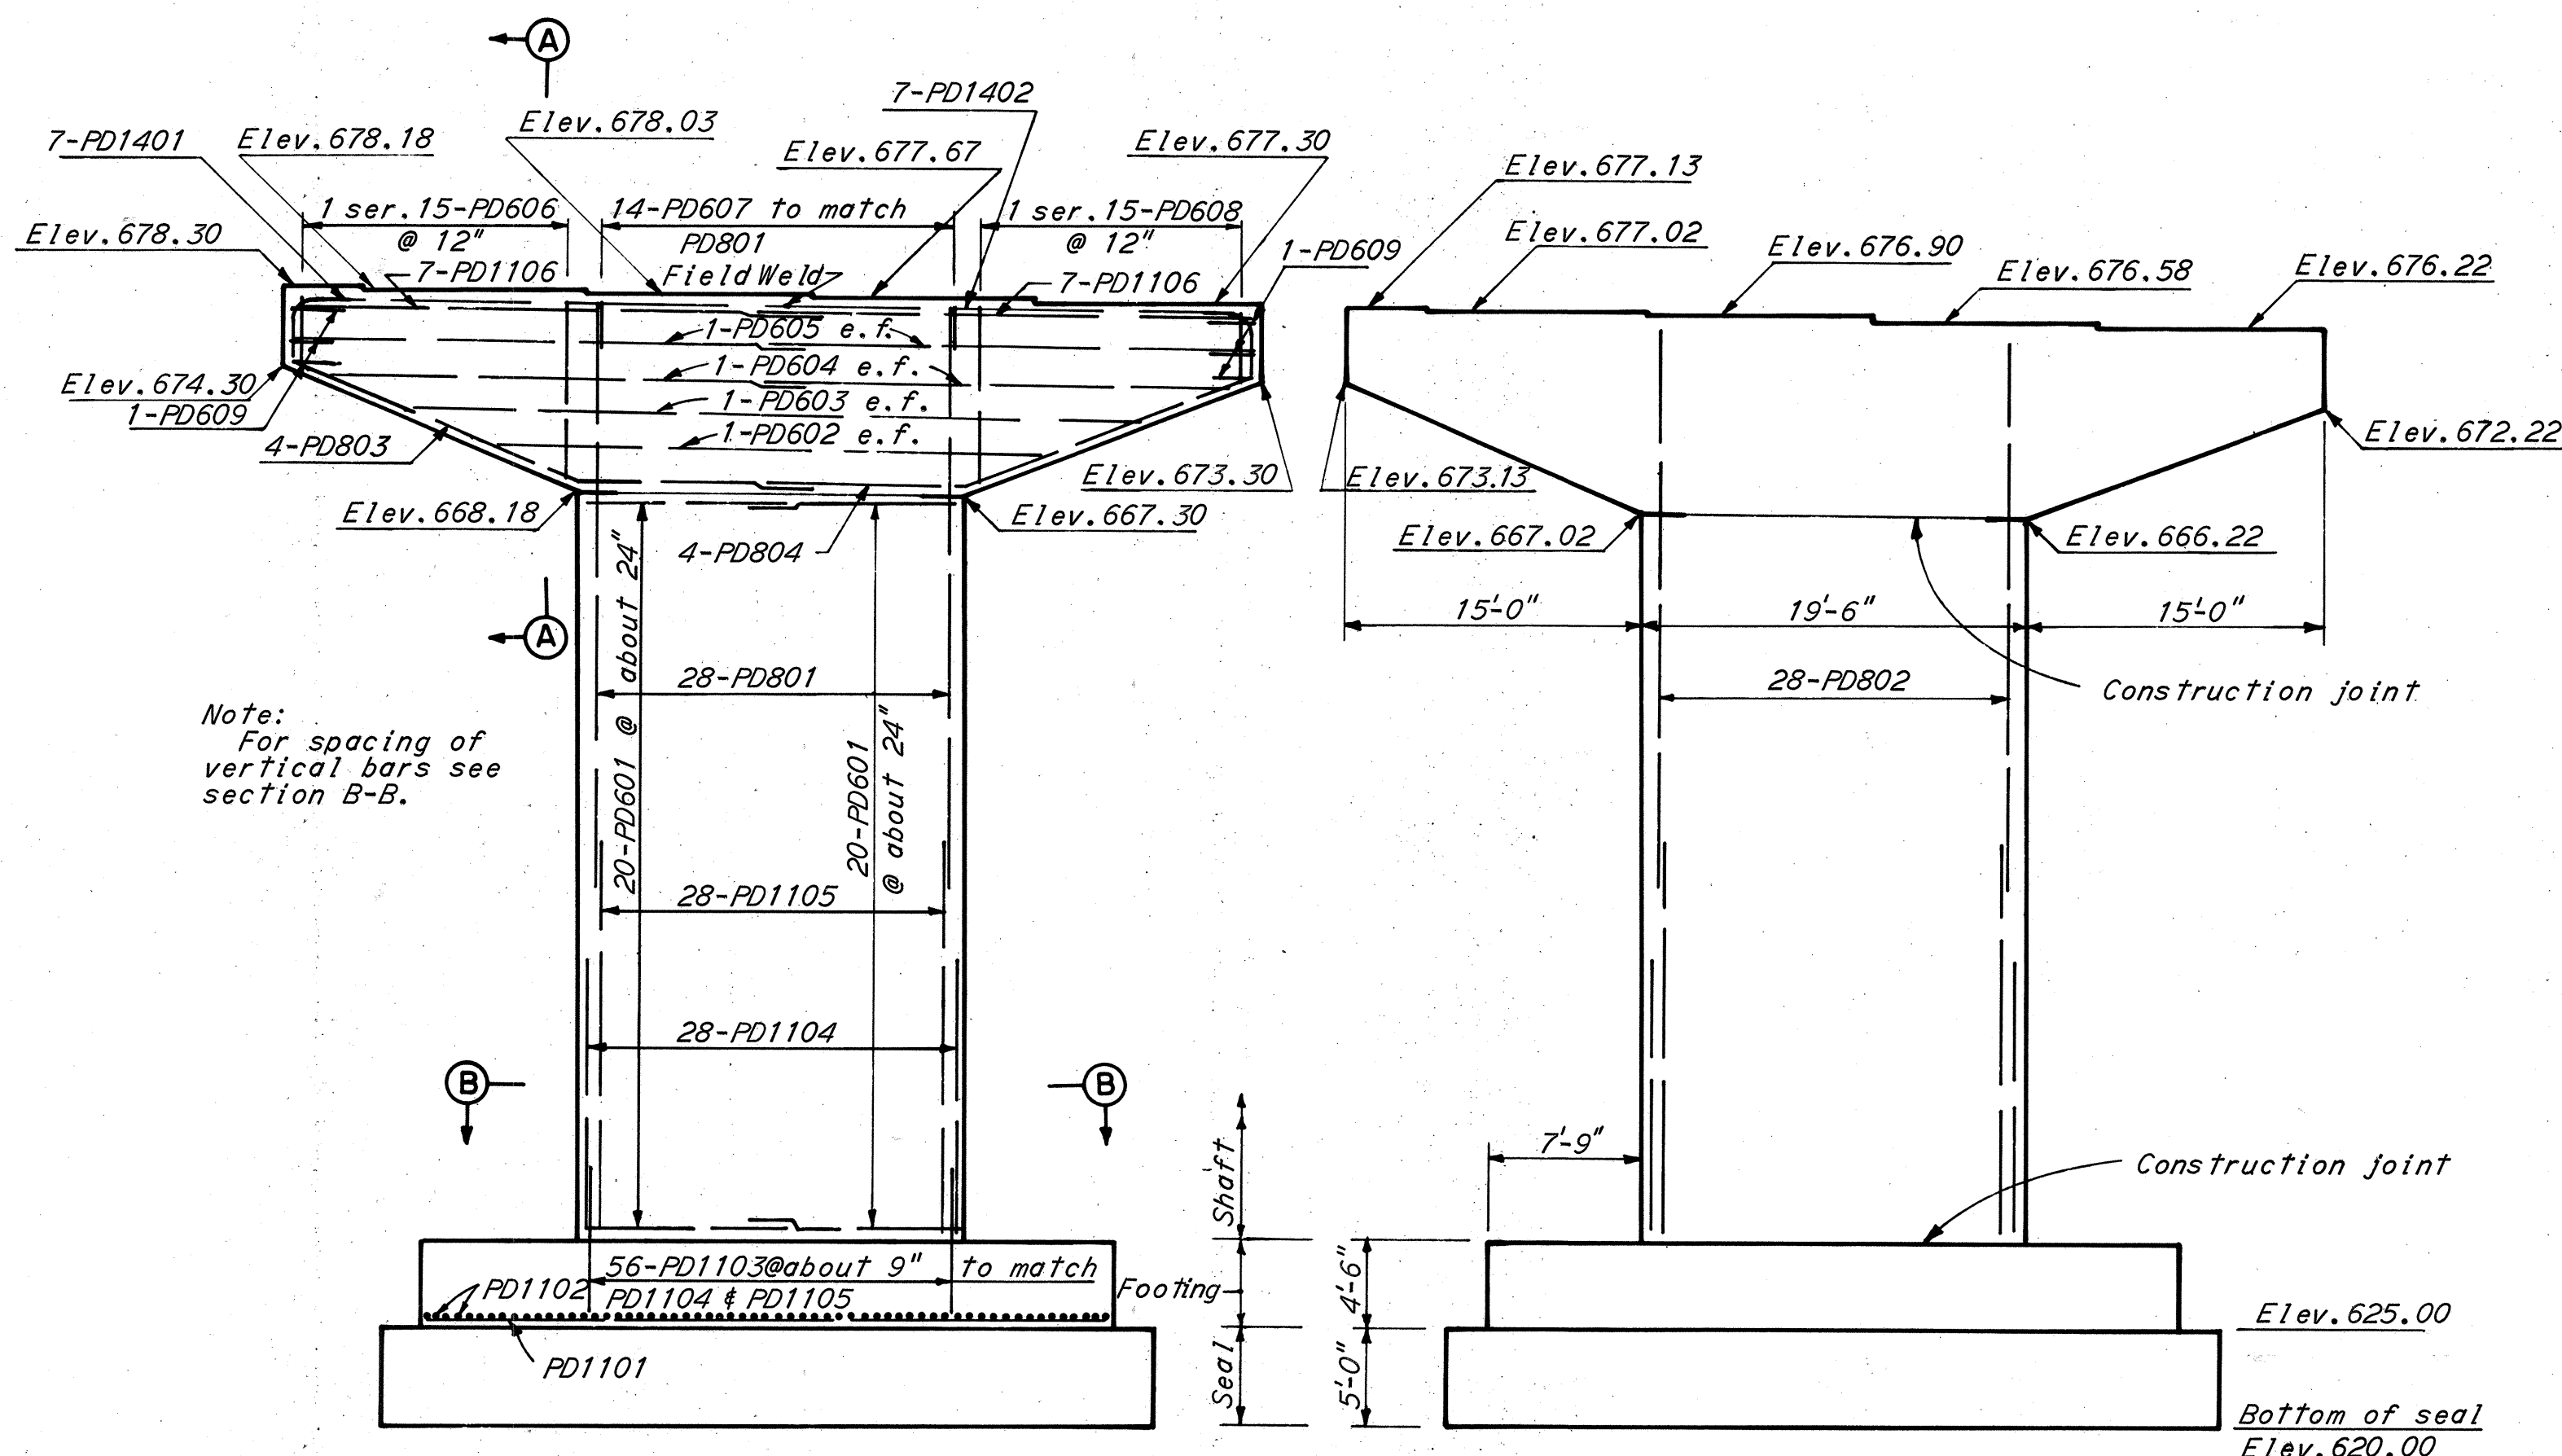


ELEVATION

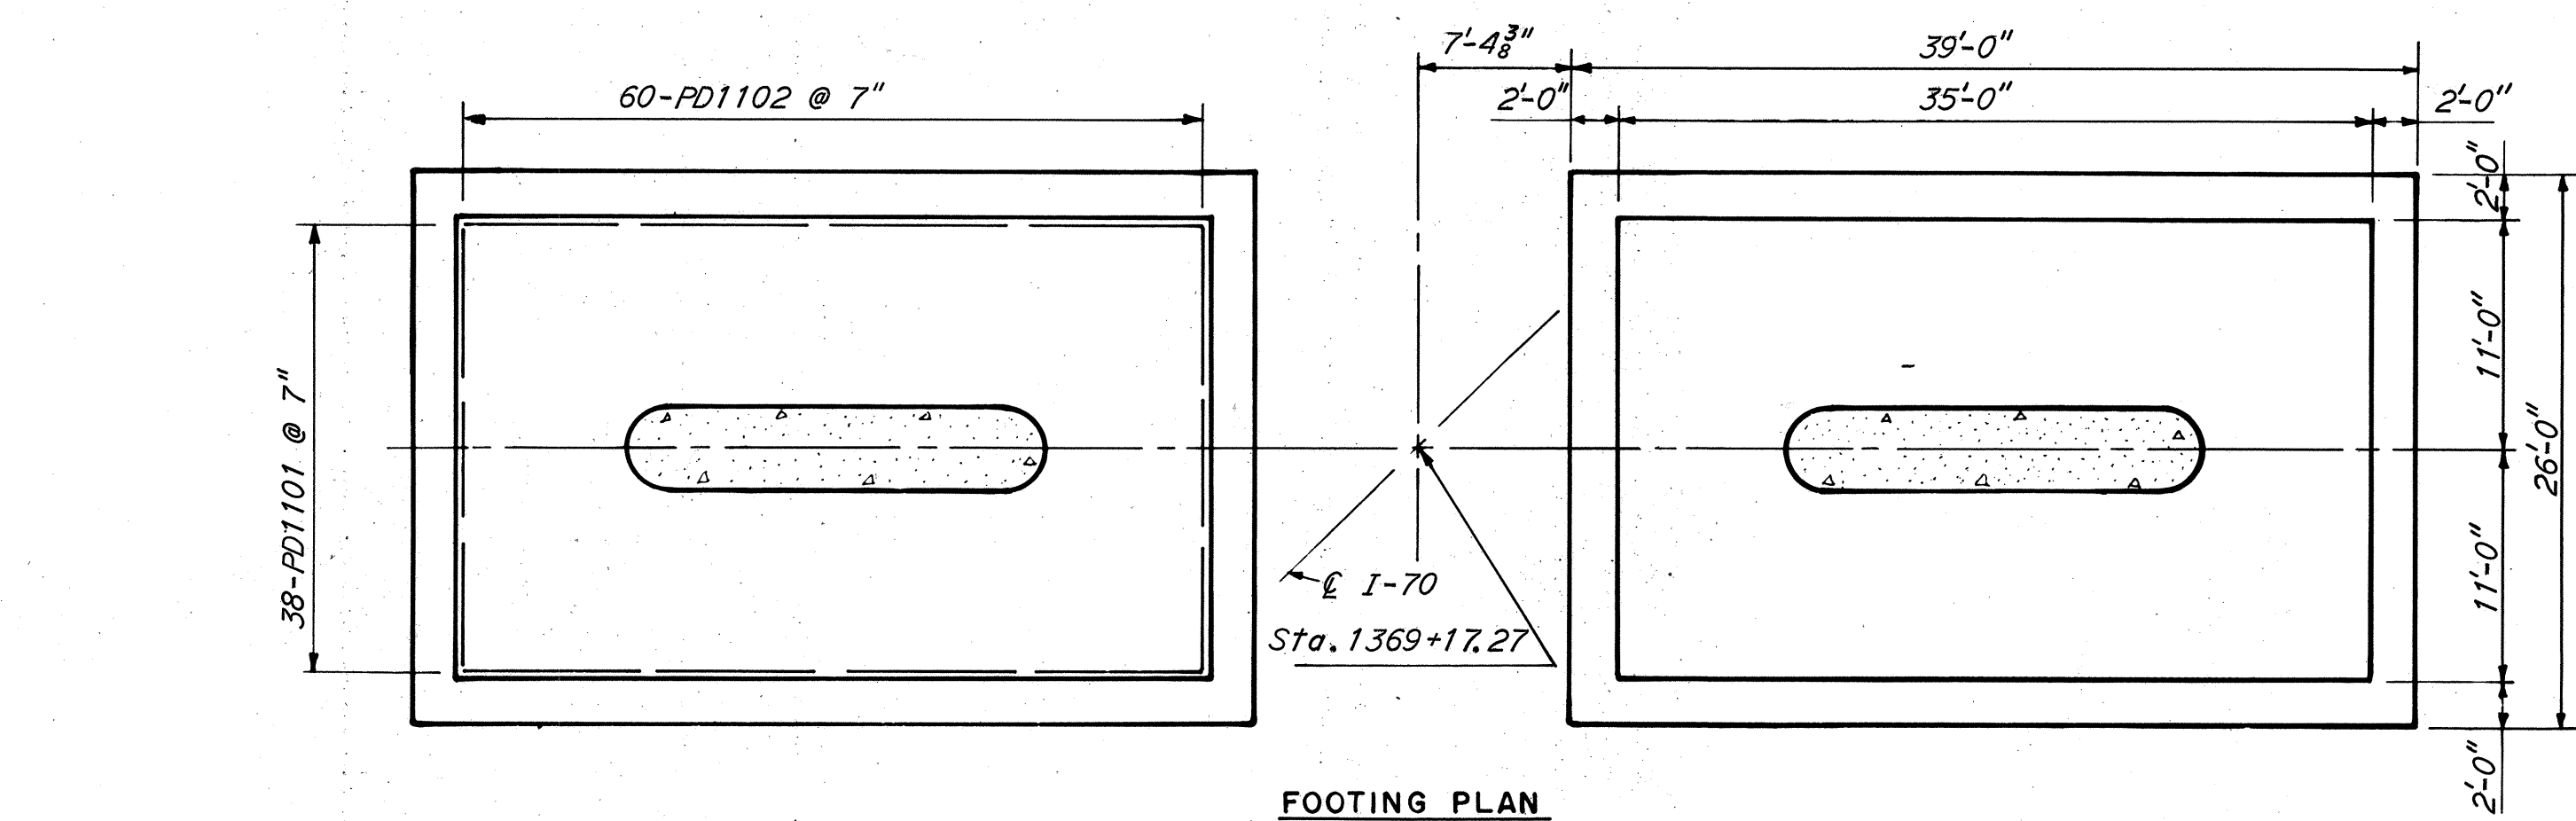

PIER 4-N

PIER 4-S

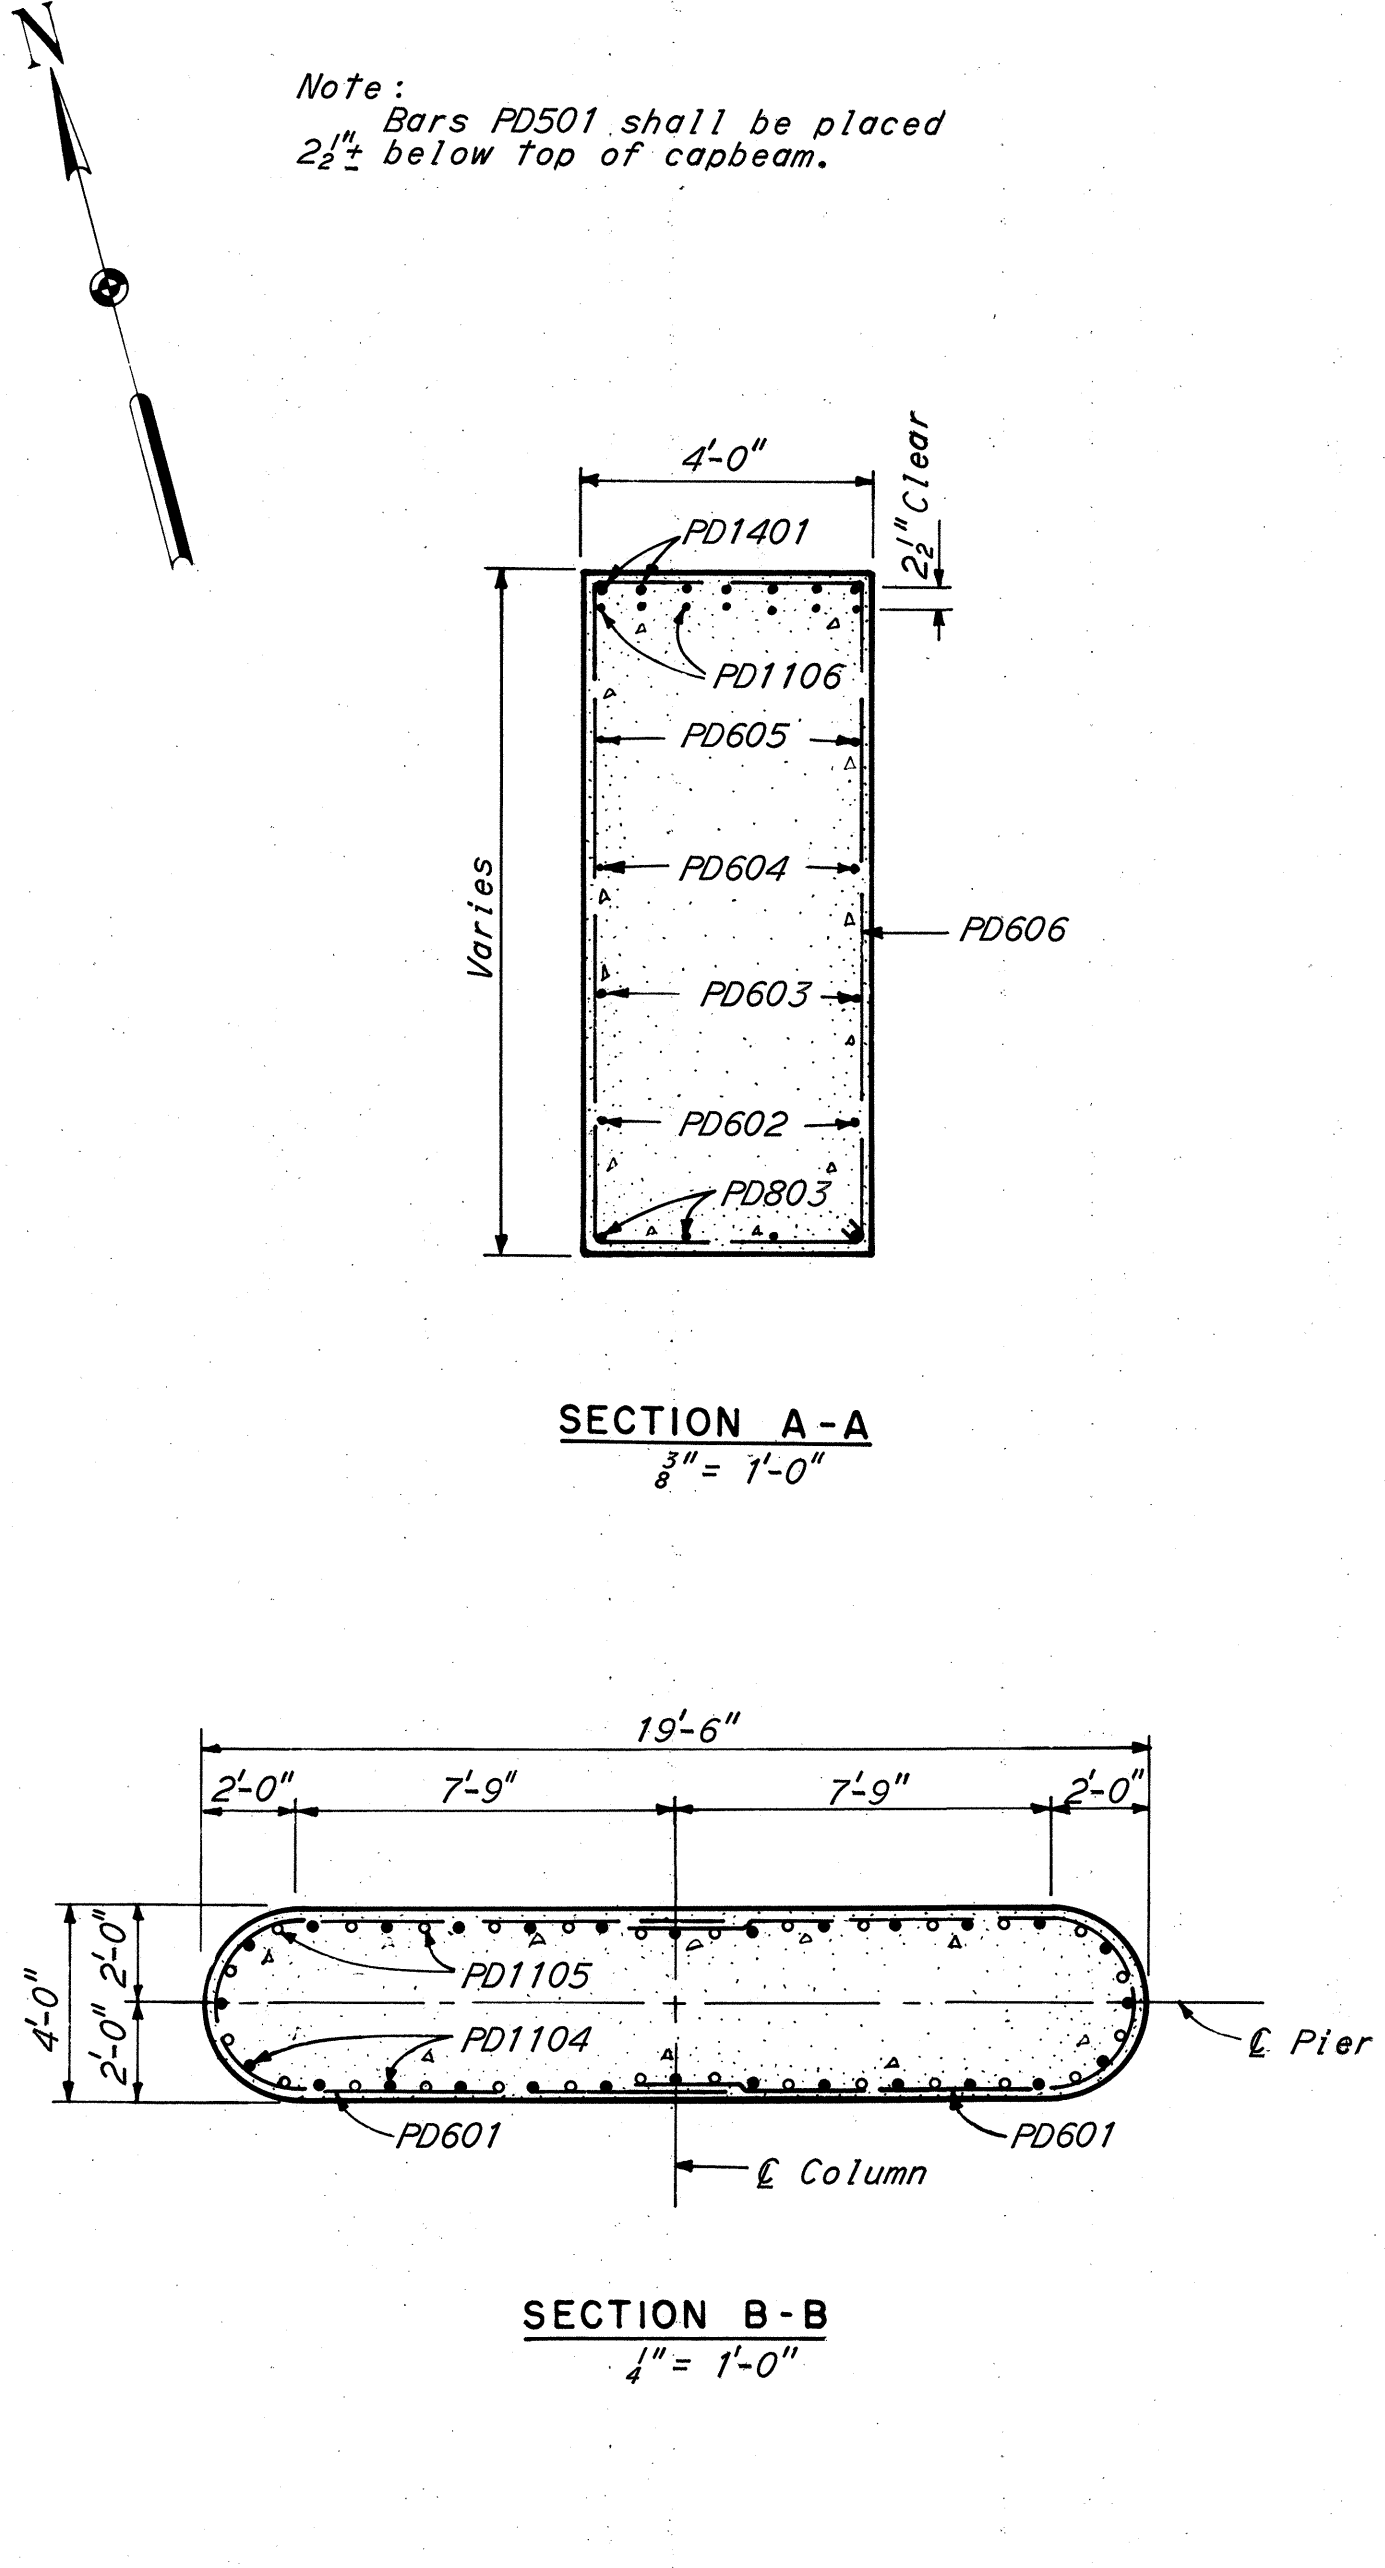

SECTION A-A
1/8" = 1'-0"

SECTION B-B
1/4" = 1'-0"

REINFORCEMENT SCHEDULE						
MARK	NUMBER	LENGTH	TYPE	DIMENSIONS		WEIGHT POUNDS
				A	B	
PD501	80	5'-5"	105	3'-8"	1'-0"	452
PD601	80	23'-3"	113			2794
PD602	4	30'-0"	Str.			180
PD603	4	38'-6"	Str.			231
PD604	8	23'-9"	Str.			285
PD605	8	25'-9"	Str.			309
PD606	2 Ser. 15	15'-0" to 27'-6"	109	3'-8"	3'-7" to 9'-10"	958
PD607	28	7'-4"	105	3'-8"	2'-0"	308
PD608	2 Ser. 15	15'-4" to 27'-0"	109	3'-8"	3'-9" to 9'-7"	954
PD609	12	7'-2"	105	3'-6"	2'-0"	129
PD801	28	30'-6"	Str.			2280
PD802	28	29'-6"	Str.			2205
PD803	8	27'-0"	108	16'-0"	5'-11"	577
PD804	8	26'-10"	108	15'-10"	5'-9"	573
PD1101	76	34'-6"	Str.			13,931
PD1102	120	21'-6"	Str.			13,710
PD1103	112	8'-6"	104			5058
PD1104	56	14'-0"	Str.			4165
PD1105	56	20'-0"	Str.			5951
PD1106	28	26'-6"	Str.			3942
PD1401	14	27'-8"	125			2962
PD1402	14	27'-4"	126			2926
Total						64,880

105

108

109

113

125

126

104

BENDING DIAGRAMS

Notes:
Reinforcing steel shown for Pier 4-N is typical for Pier 4-S except as shown.
Dimensions shown for Pier 4-S are typical for Pier 4-N except as shown.
Bar dimensions are given out to out.
Bars of a series shall vary by a constant increment.
For replacement bar list see sheet 197.
For detail showing field weld of No. 14S reinforcing bars see sheet 169.
e.f. denotes each face.

BRIDGE NO. 2


HOWARD, NEEDLES, TAMMEN & BERGENDOFF
CONSULTING ENGINEERS
KANSAS CITY CLEVELAND NEW YORK

PIERS 4-N AND 4-S
I-70 OVER B. & O. RAILROAD
AND WHEELING CREEK

BR. NO. BEL-40-2600 STA. 1364+31.88
SCALE: 1/8" = 1'-0" STA. 1371+33.81
BELMONT CO. OHIO


DRAWN R/M/S TRACED
DATE 11-1-61 DATE
CHECKED JHA
DATE 11-7-61
REVIEWED JF
DATE 12-14-61
REVISED
949 SHEET 172

BELMONT COUNTY
BEL-40-23.89

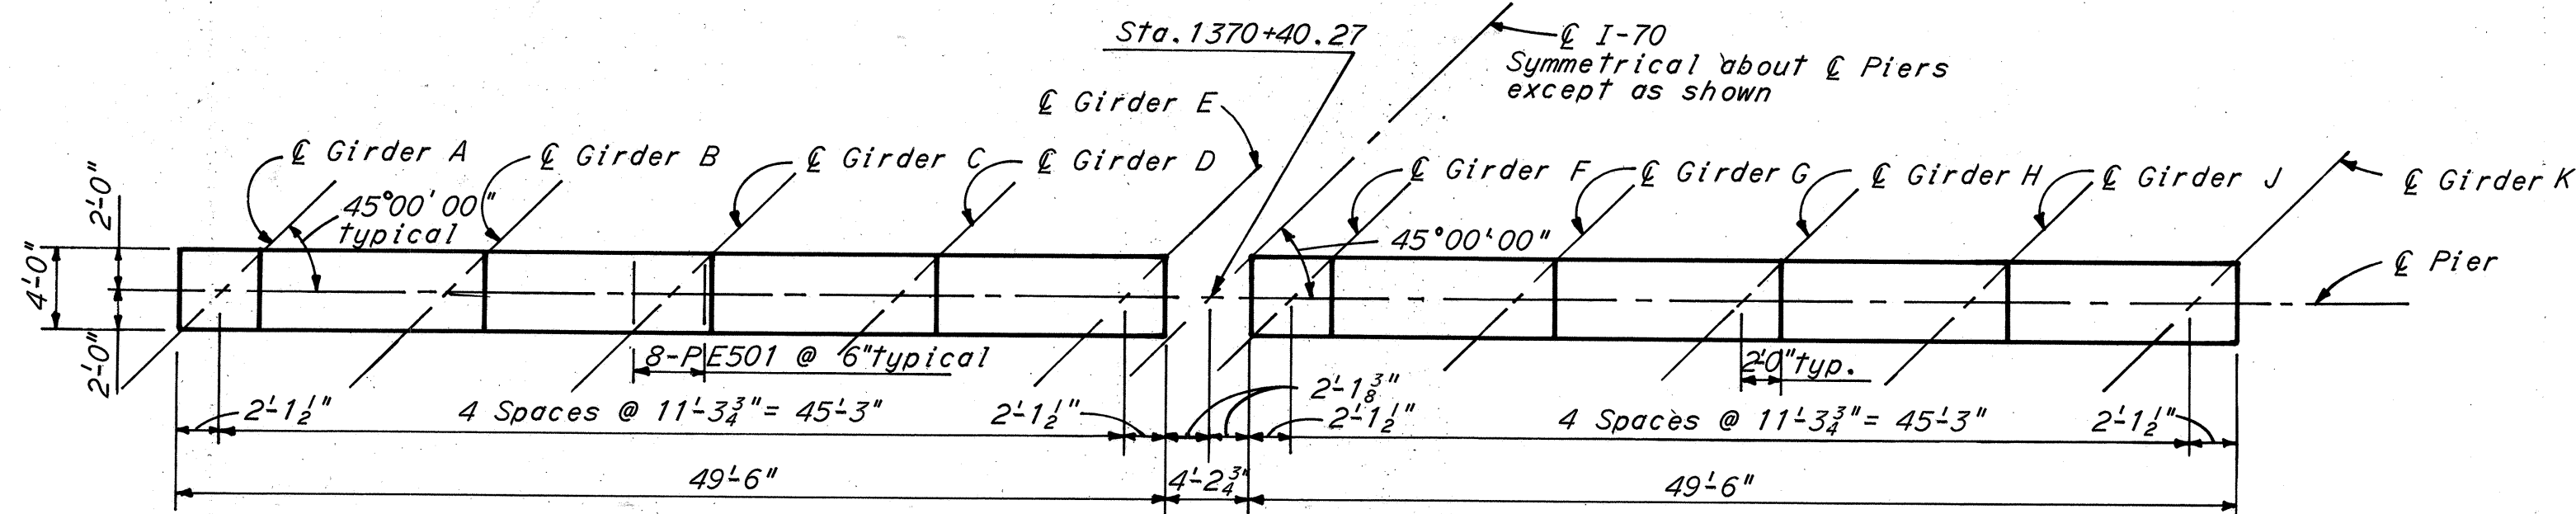


PLAN

Note: Bars PE501 shall be placed 2'-0" below top of capbeam.


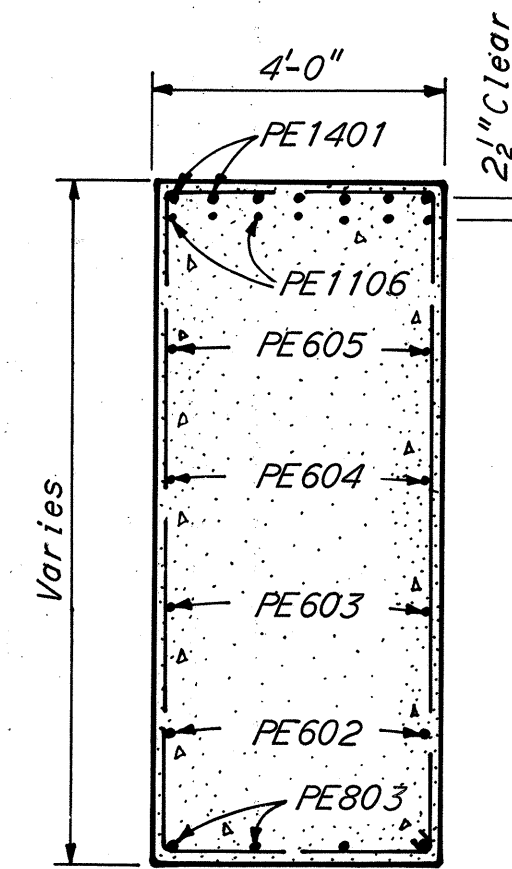


SECTION A-A
3/8" = 1'-0"

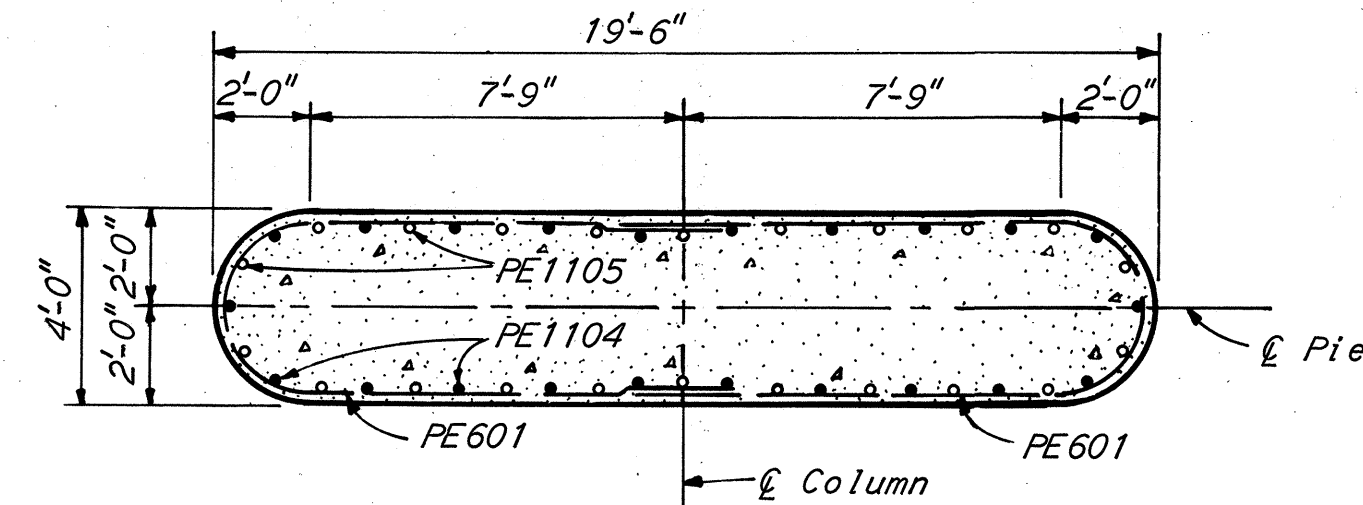


SECTION B-B
1/4" = 1'-0"

REINFORCEMENT SCHEDULE									
MARK	NUMBER	LENGTH	TYPE	DIMENSIONS		SERIES	WEIGHT		
				A	B	INCR.	POUNDS		
PE501	80	5'-5"	105	3'-8"	1'-0"		452		
PE601	72	23'-3"	113				2514		
PE602	4	30'-0"	Str.				180		
PE603	4	38'-6"	Str.				231		
PE604	8	23'-9"	Str.				285		
PE605	8	25'-9"	Str.				309		
PE606	2 Ser. 15	15'-0" to 27'-6"	109	3'-8"	3'-7" to 9'-10"	10 3/4"	958		
PE607	22	7'-4"	105	3'-8"	2'-0"		248		
PE608	2 Ser. 15	15'-4" to 27'-0"	109	3'-8"	3'-9" to 9'-7"	10"	954		
PE609	12	7'-2"	105	3'-6"	2'-0"		129		
PE801	22	29'-9"	Str.				1748		
PE802	22	28'-9"	Str.				1689		
PE803	8	27'-0"	108	16'-0"	5'-11"		577		
PE804	8	26'-10"	108	15'-10"	5'-9"		573		
PE1101	60	32'-6"	Str.				10,360		
PE1102	100	19'-6"	Str.				10,360		
PE1103	88	8'-6"	104				3974		
PE1104	44	12'-0"	Str.				2805		
PE1105	44	17'-0"	Str.				3974		
PE1106	28	26'-6"	Str.				3942		
PE1401	14	27'-8"	125				2962		
PE1402	14	27'-4"	126				2926		
Total							52,150		

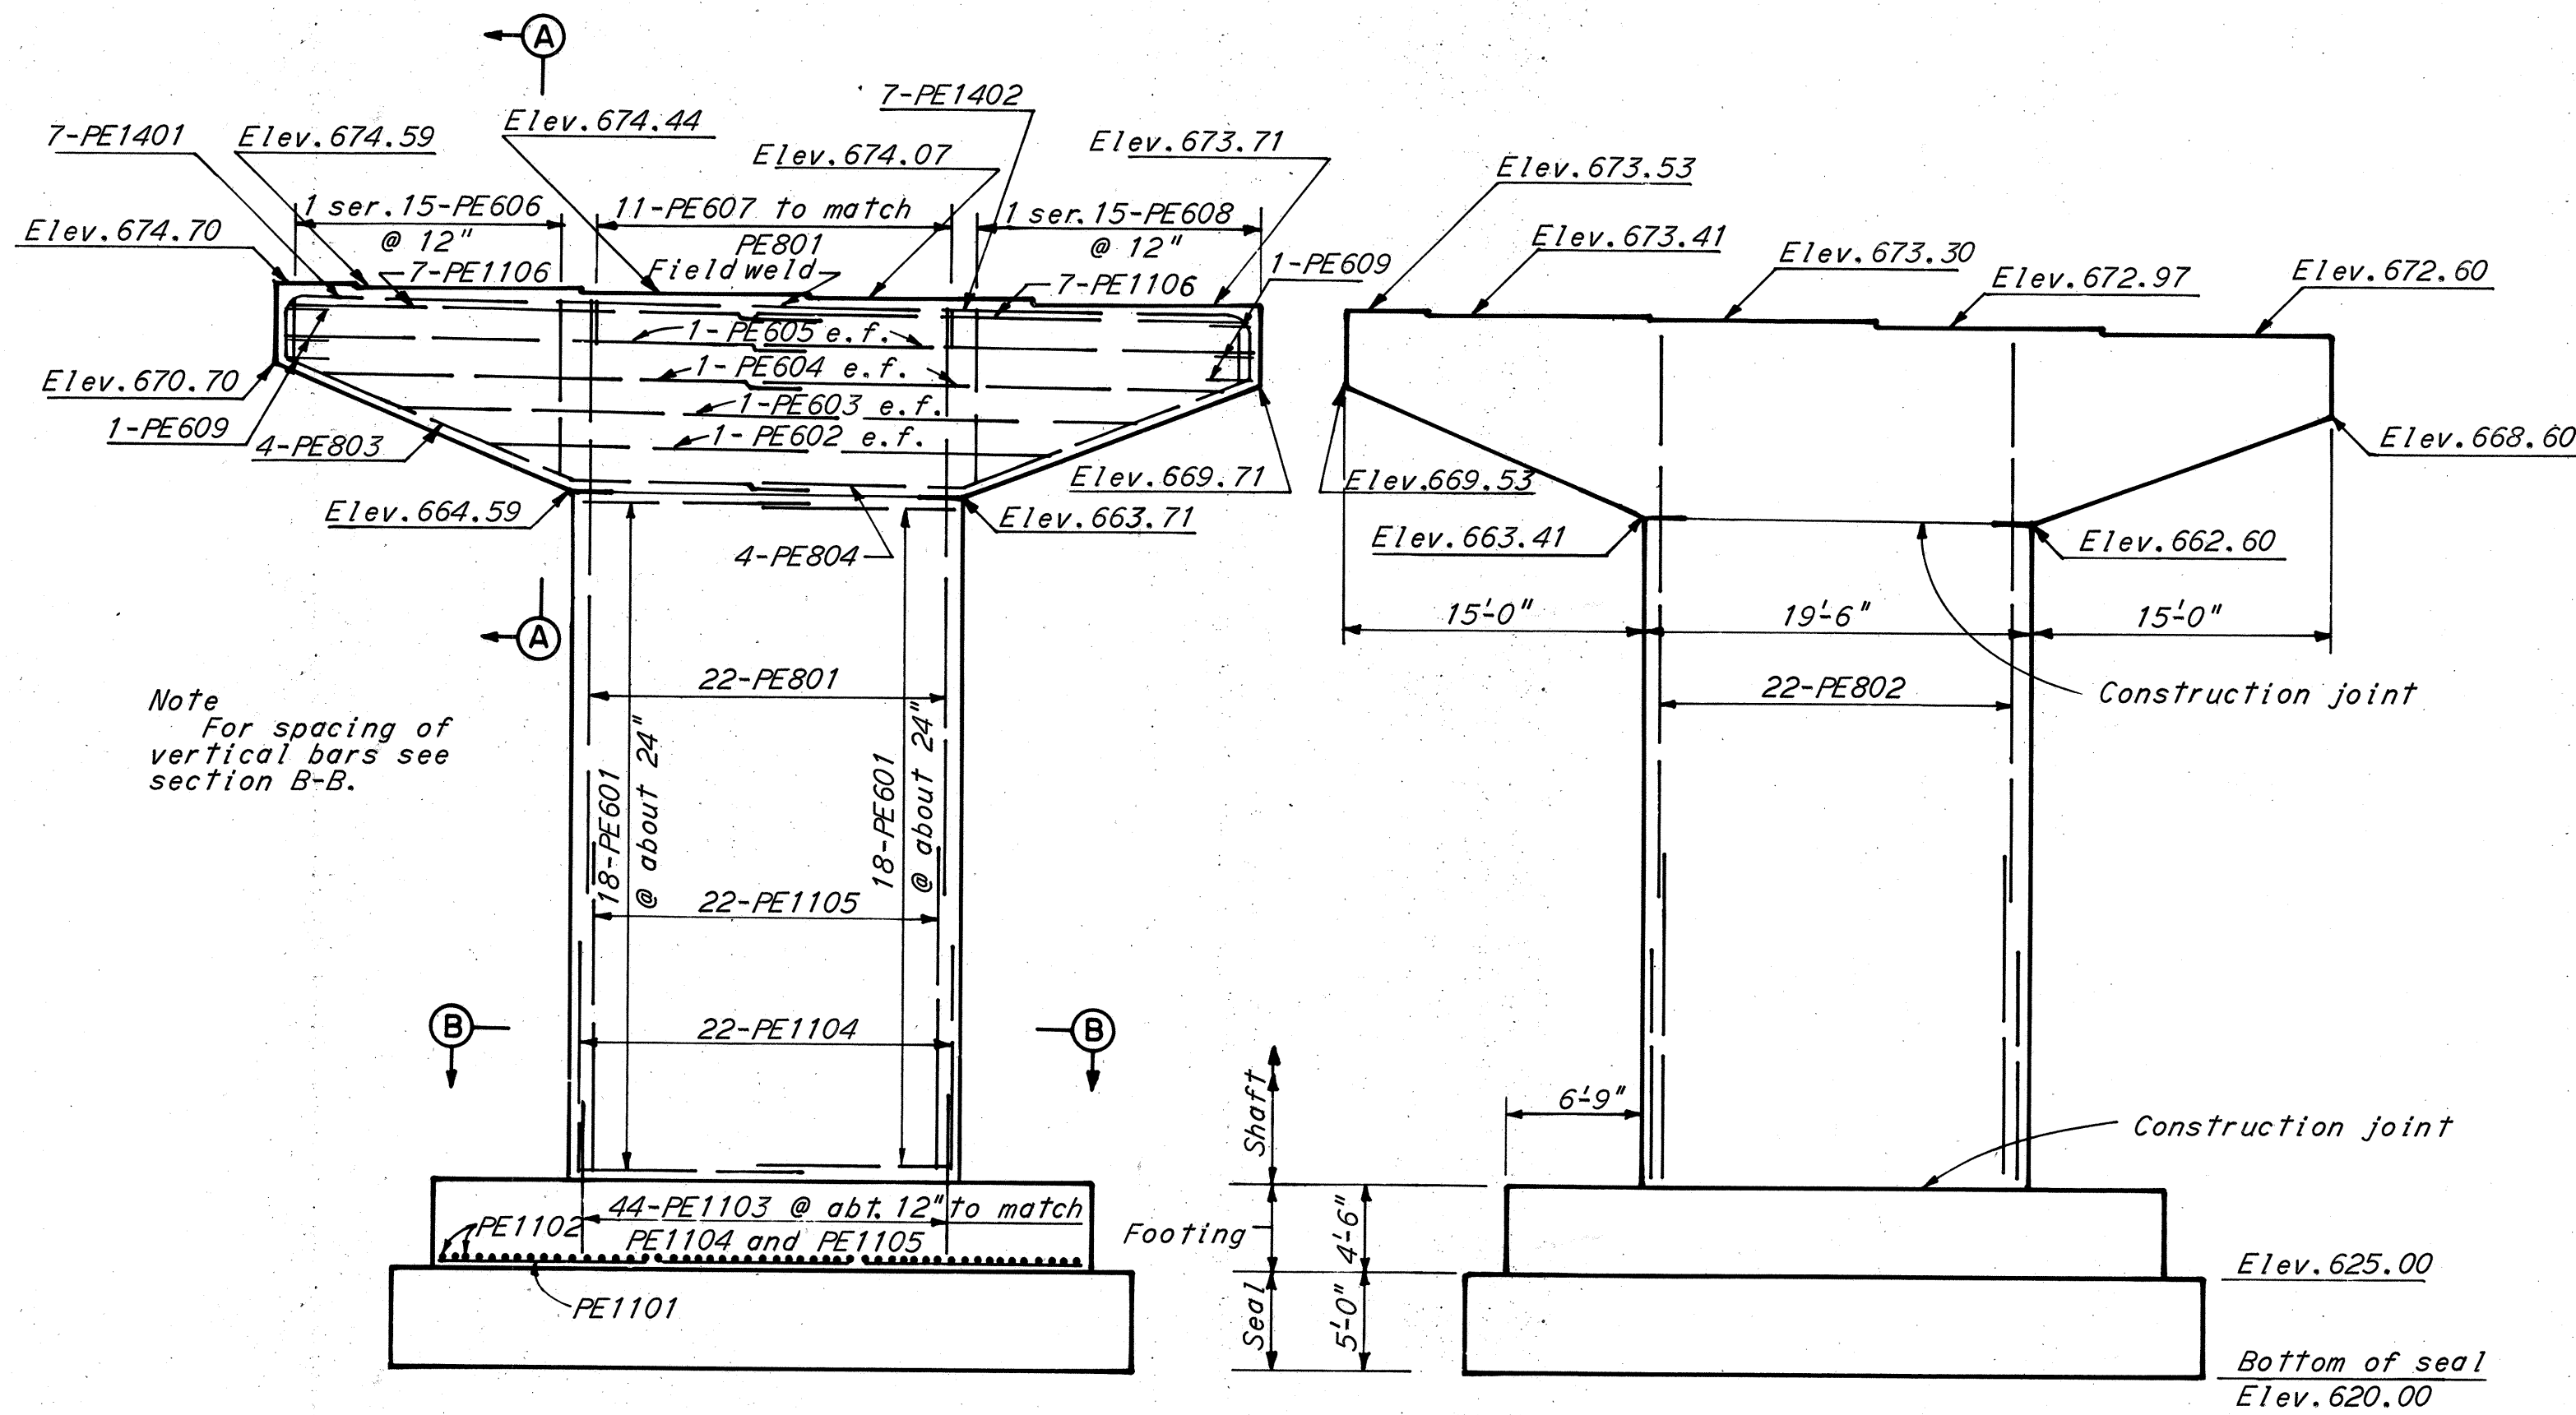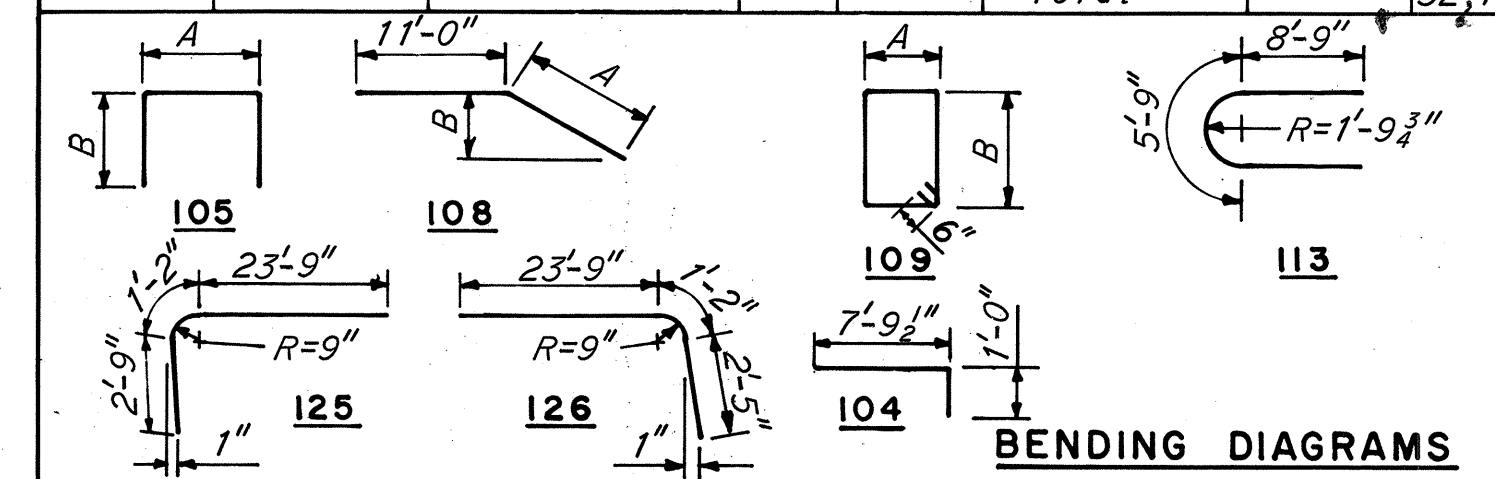

ELEVATION

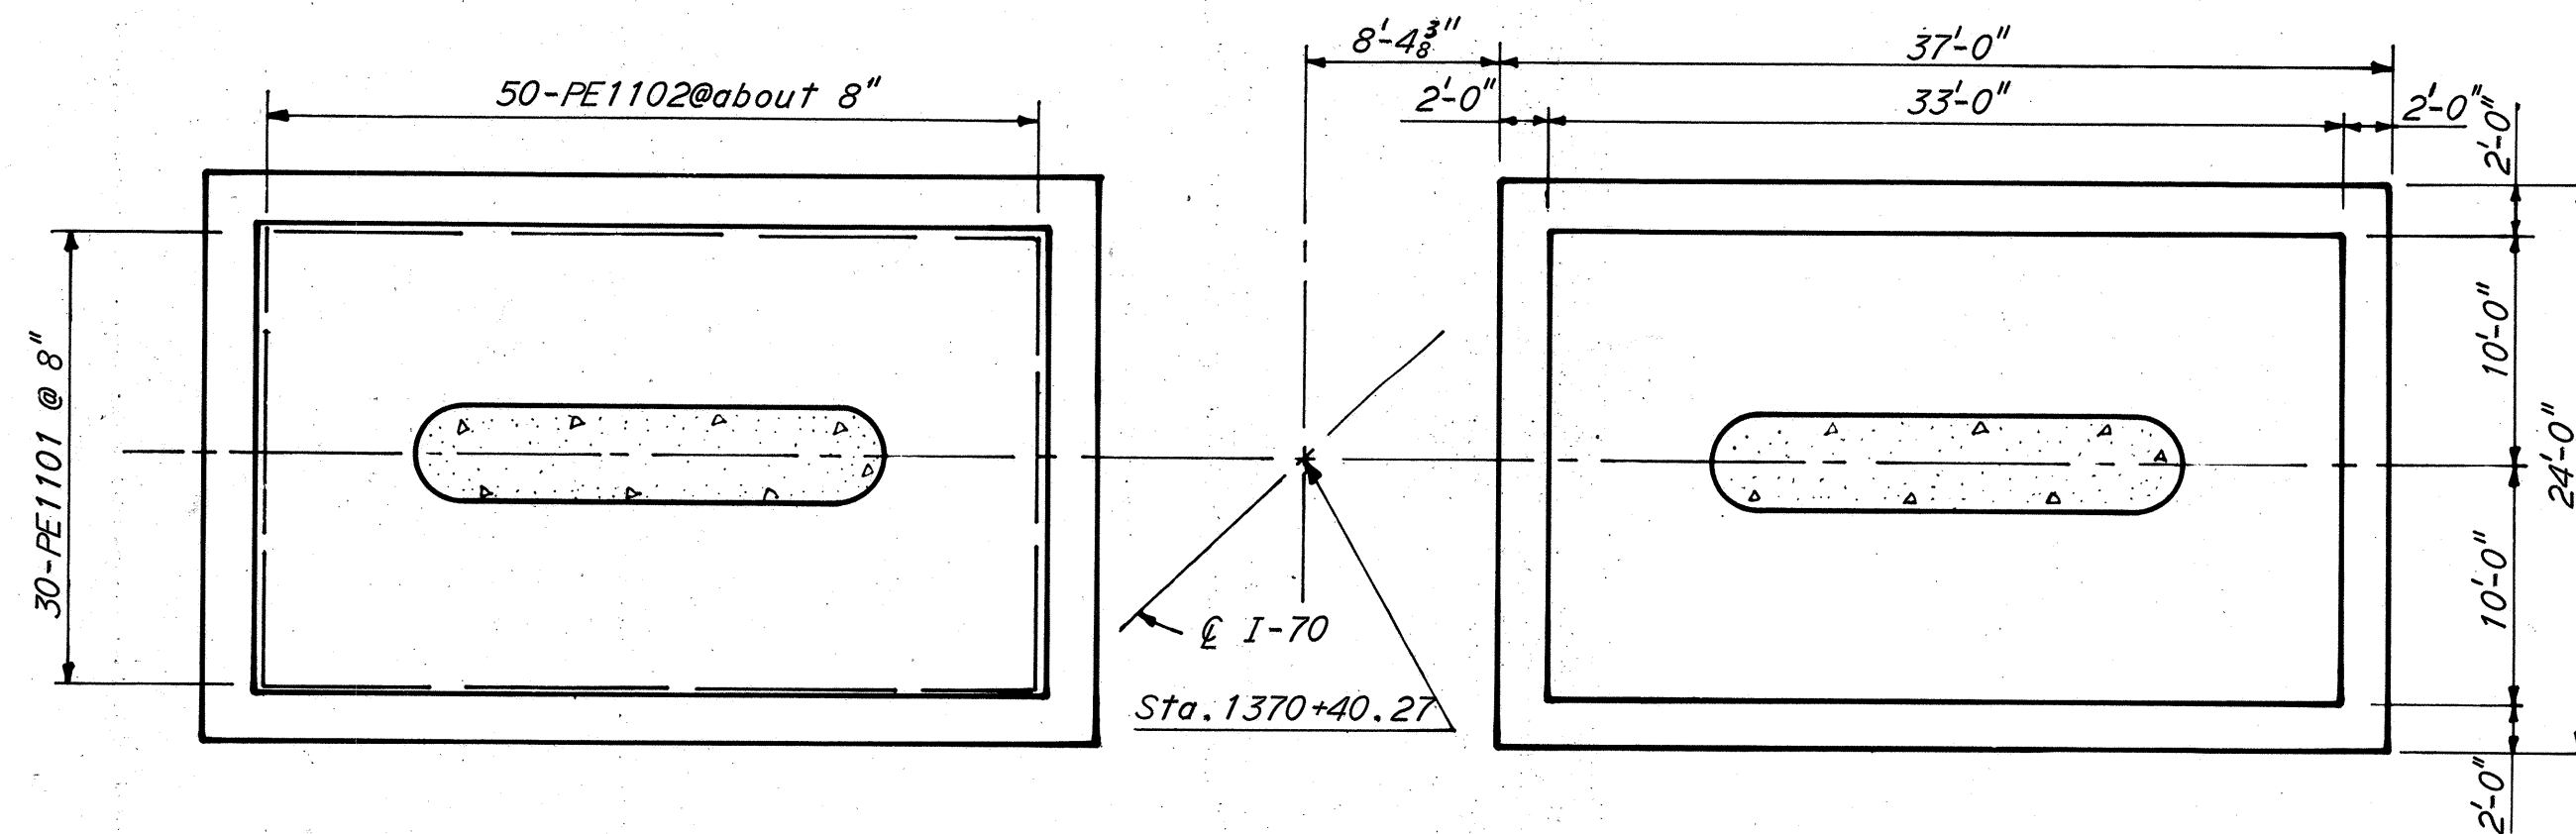

FOOTING PLAN

PIER 5-N

PIER 5-S

Notes:
Reinforcing steel shown for Pier 5-N is typical for Pier 5-S except as shown.
Dimensions shown for Pier 5-S are typical for Pier 5-N except as shown.
Bar dimensions are given out to out.
Bars of a series shall vary by a constant increment.
For replacement bar list see sheet 197.
For detail showing field weld of No. 14S reinforcing bars see sheet 169.
e.f. denotes each face.

BRIDGE NO. 2

HOWARD, NEEDLES, TAMMEN & BERGENDOFF
CONSULTING ENGINEERS
KANSAS CITY CLEVELAND NEW YORK

PIERS 5-N AND 5-S

**I-70 OVER B. & O. RAILROAD
AND WHEELING CREEK**


BR. NO. BEL-40-2600 STA. 1364+31.88
SCALE: 1/8"=1'-0" STA. 1371+33.81

BELMONT CO. OHIO


DRAWN R/MS	TRACED	CHECKED	REVIEWED	REVISED
DATE 11-3-61	DATE	DATE 11-8-61	DATE 12-14-61	949 SHEET 173

BELMONT COUNTY
BEL-40-23.89

Note:
Elevations given at top of backwall in plan
are to the back of L8x4x1 of end dam.

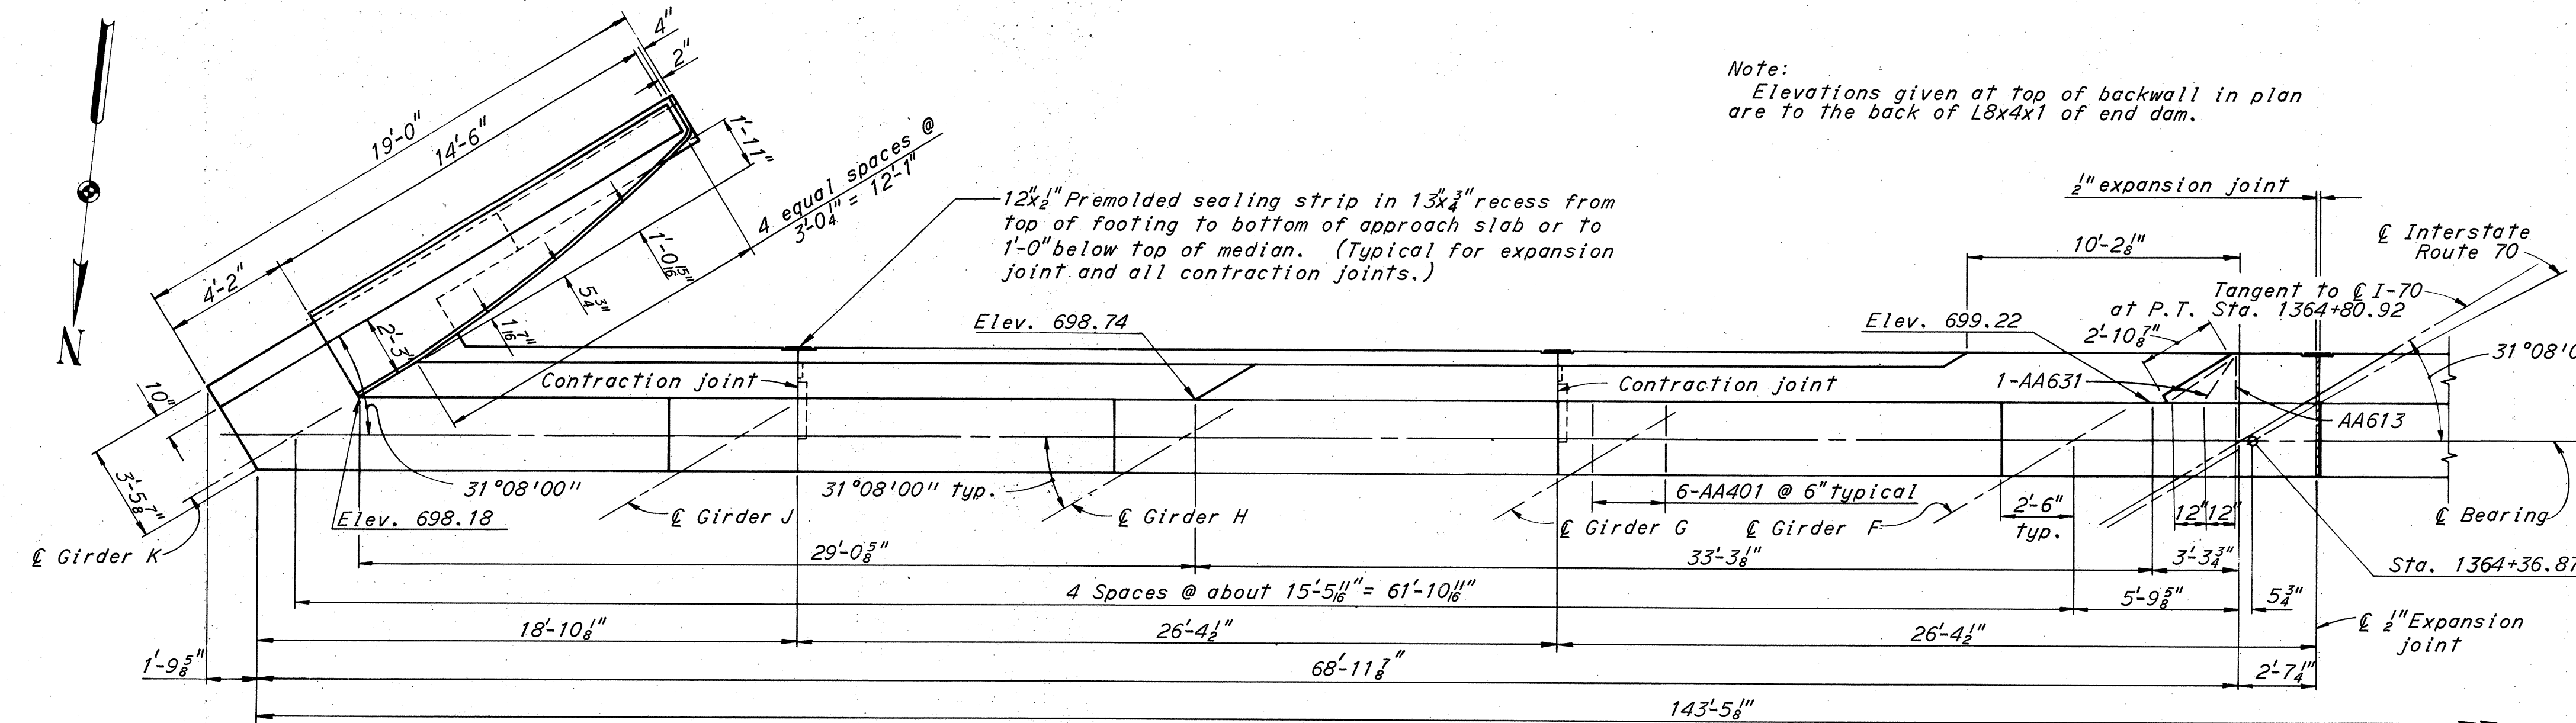


PLAN

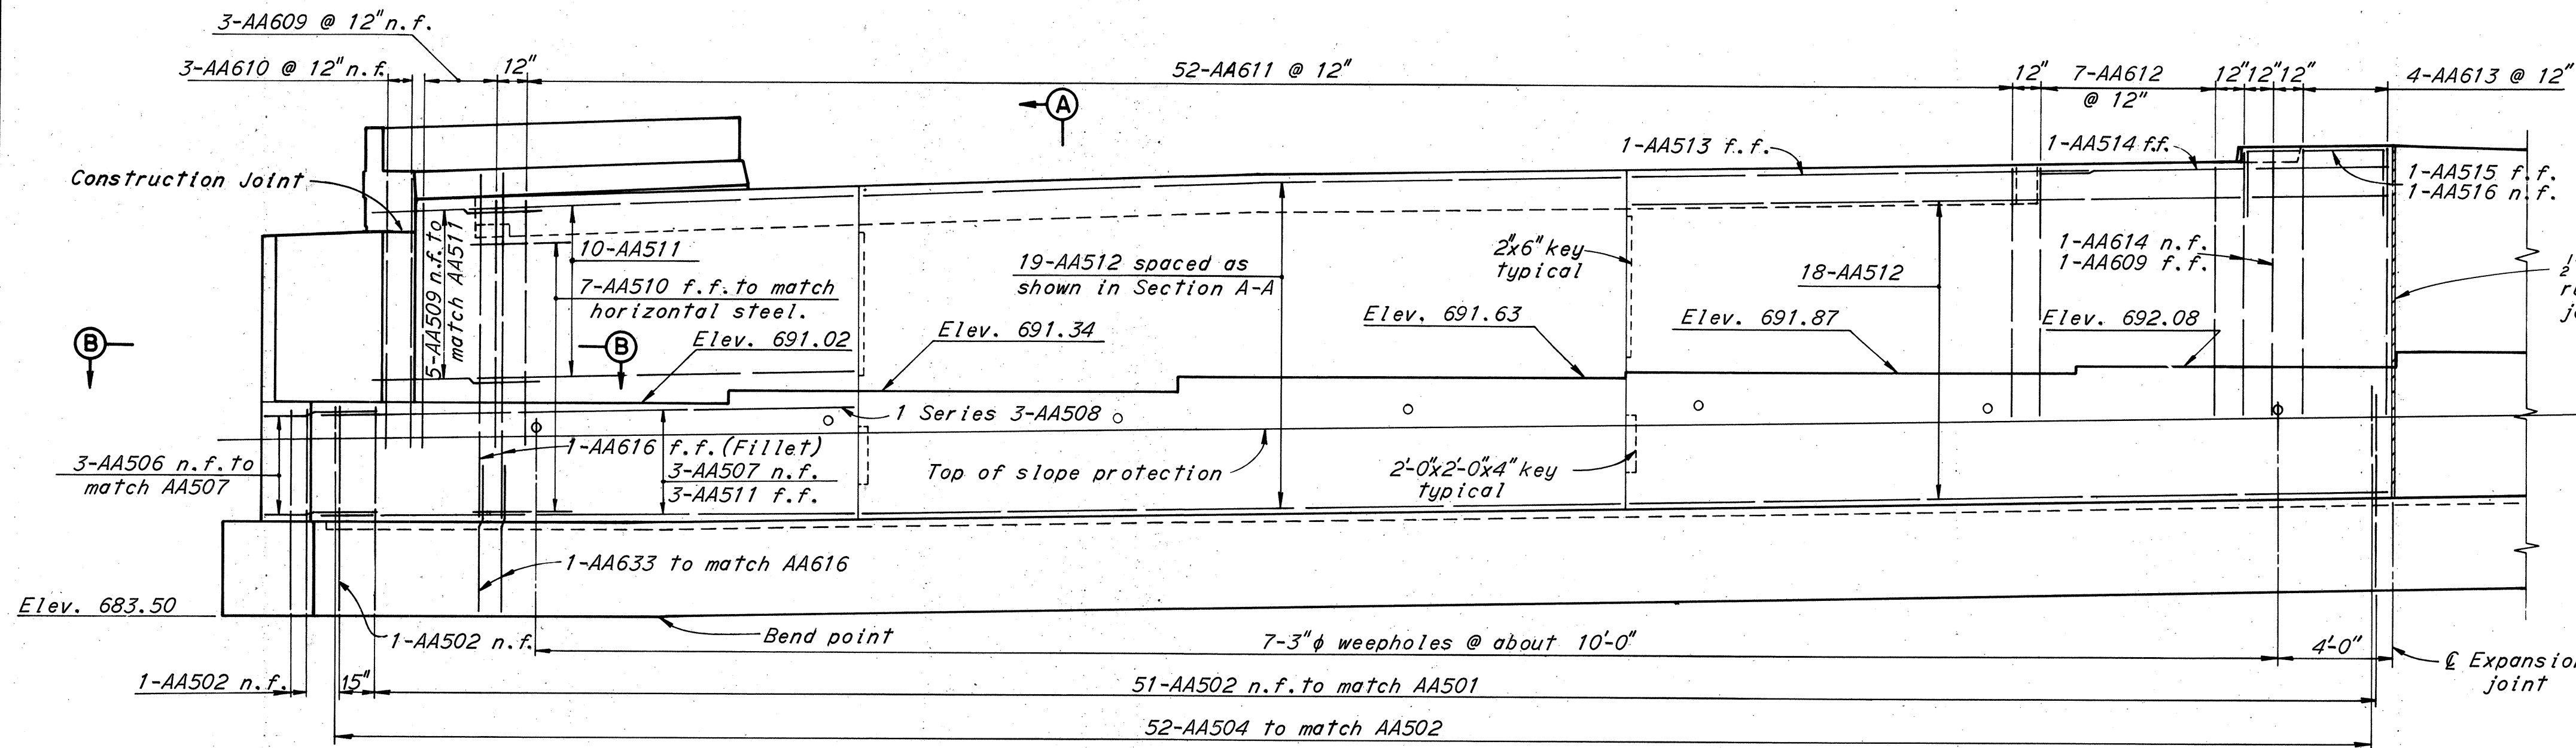


ELEVATION

Note:
Piles not shown in elevation.

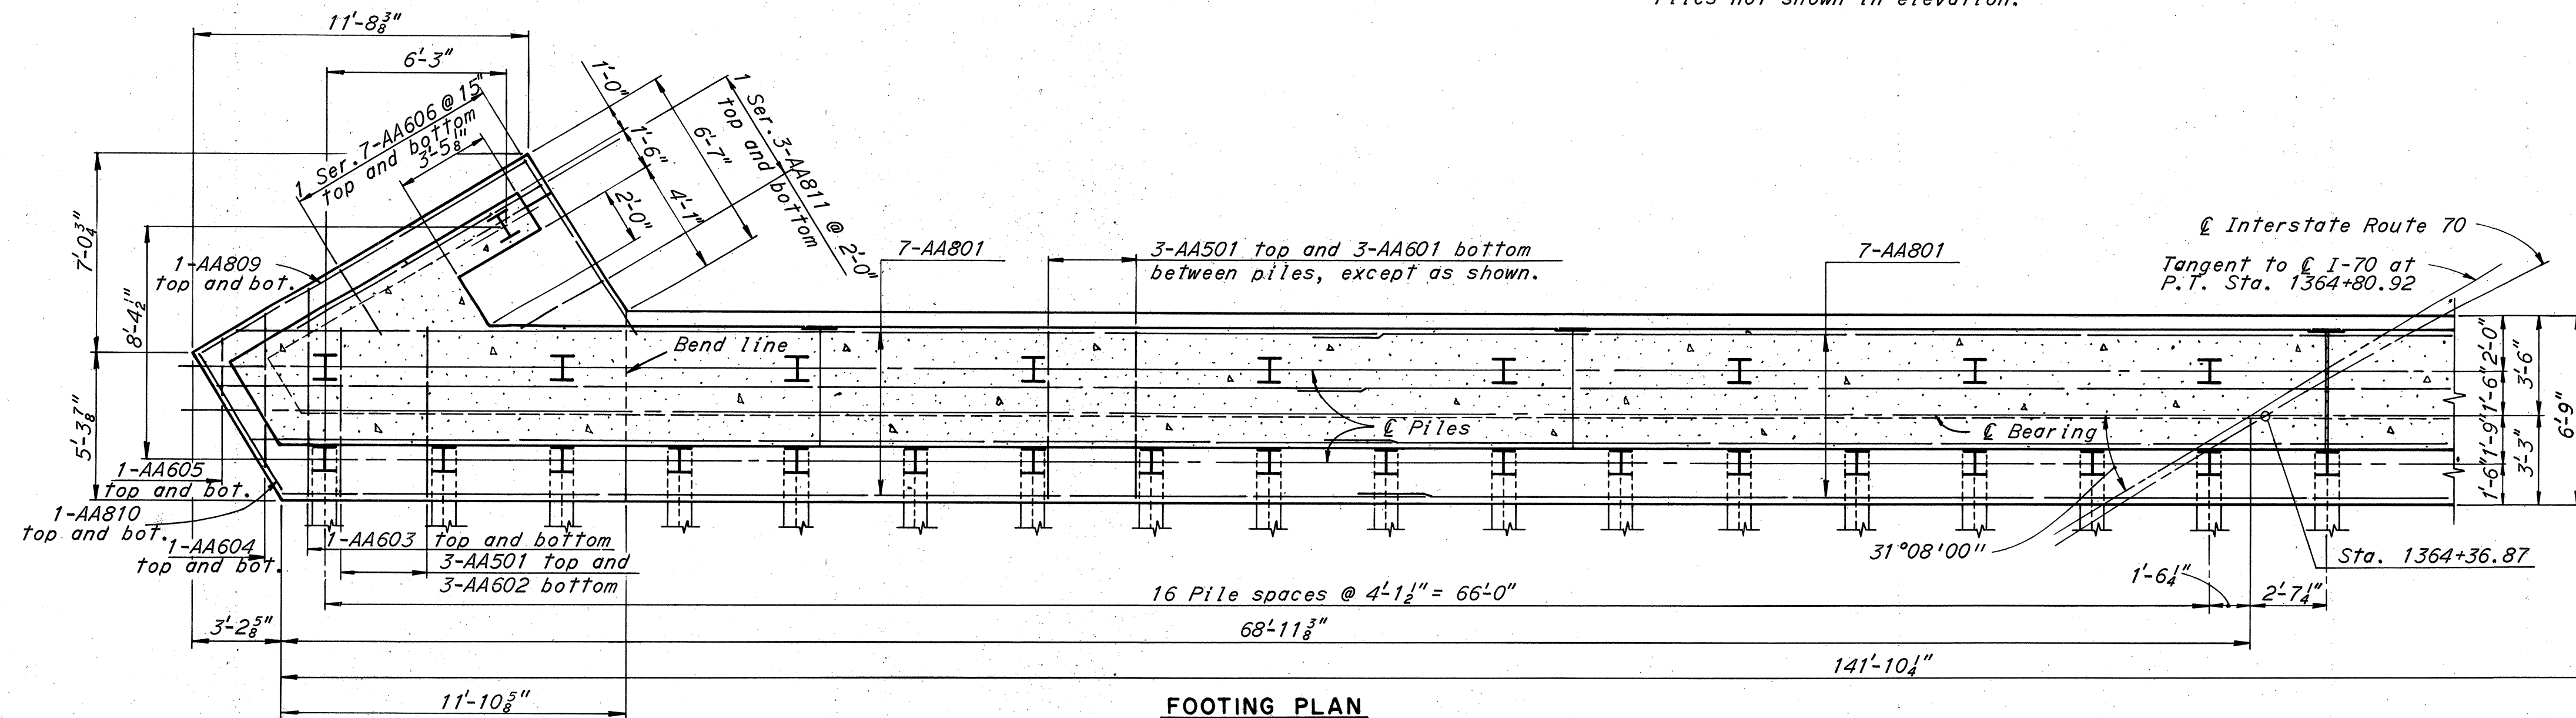


FOOTING PLAN

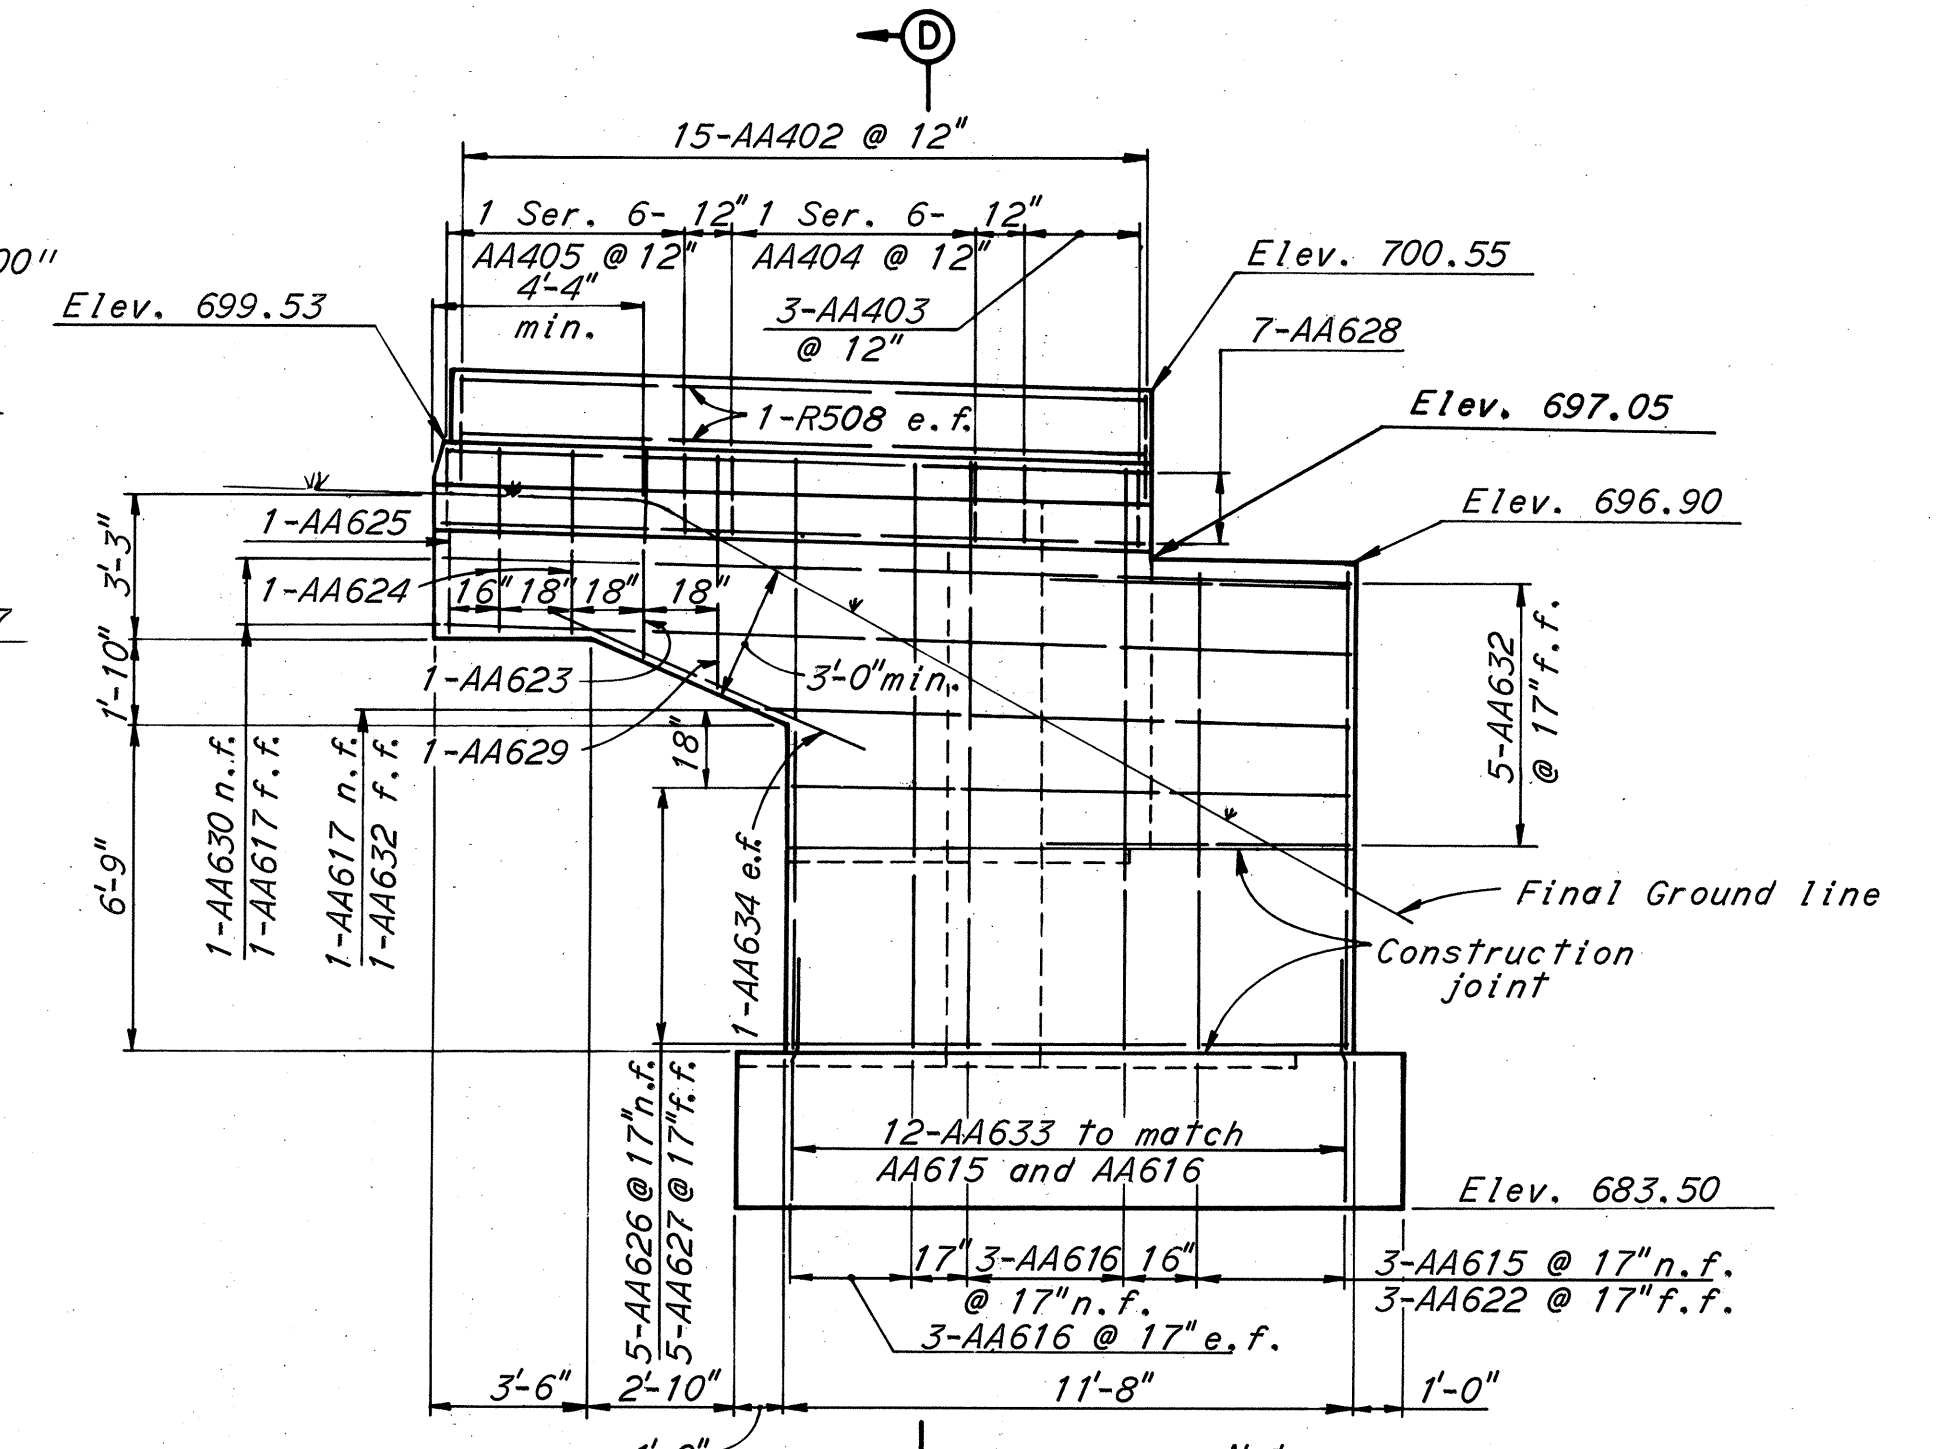

SOUTH WINGWALL ELEVATION

Note:
Piles not shown in elevation.

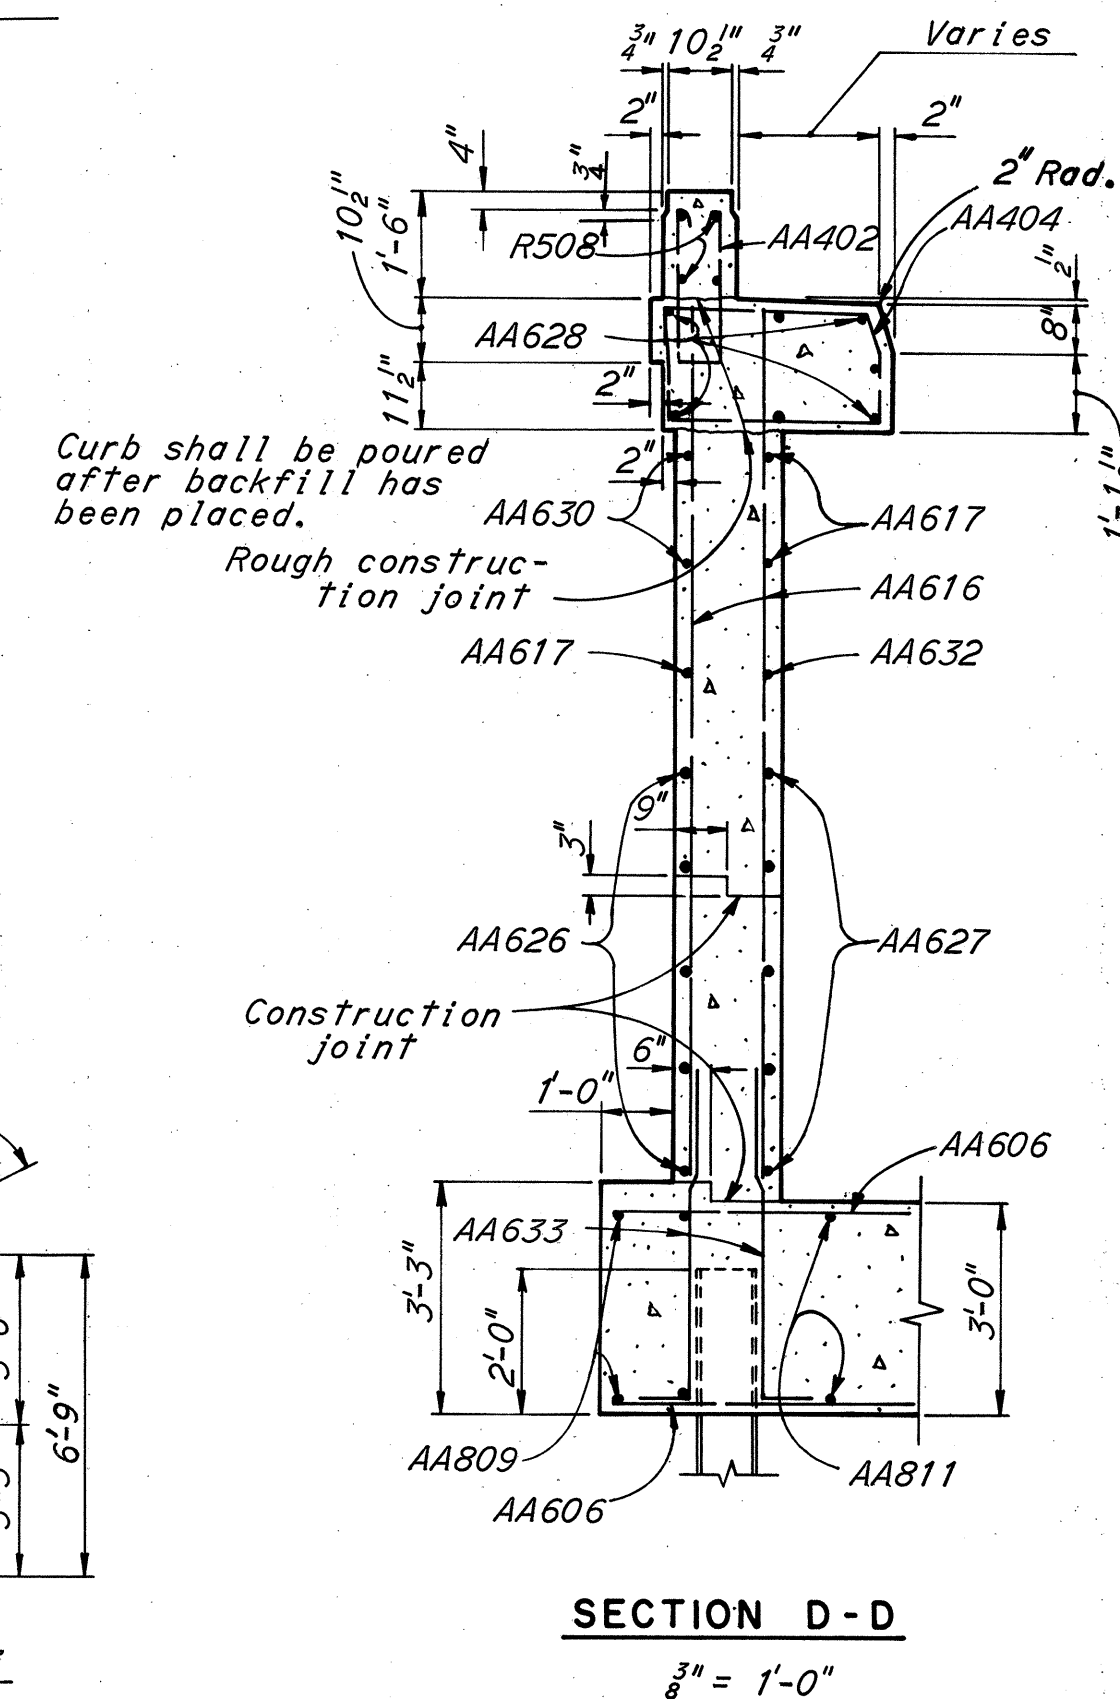

SECTION D-D
3/8" = 1'-0"

Notes:
n.f. denotes near face; f.f. denotes far face and e.f. denotes each face.
For Sections A-A and B-B see Sheet 175.
For reinforcement schedule see Sh. 176.
For bending diagrams see Sh. 178.
For railing post spacing and longitudinal reinforcement in parapet, see Sheet 161.
All piles are 10BP42.
All battered piles shall be battered 3 in 12.
All pile dimensions are measured at bottom of footing.
For roadway and dam details, see Ohio Standard Drawing CSB-2-56, Sheet 2 of 6.
For details of expansion joint at median, see Sheet 182.

BRIDGE NO. 2

HOWARD, NEEDLES, TAMMEN & BERGENDOFF
CONSULTING ENGINEERS
KANSAS CITY CLEVELAND NEW YORK







WEST ABUTMENT

**I-70 OVER B. & O. RAILROAD
AND WHEELING CREEK**

BR. NO. BEL-40-2600 STA. 1364+31.88
SCALE: 1/4" = 1'-0" STA. 1371+33.81
BELMONT CO. OHIO

DRAWN RWA TRACED CHECKED DDB REVIEWED JY REVISD
DATE 10-6-64 DATE 10-31-64 DATE 12-14-64 949 SHEET 174

BELMONT COUNTY
BEL-40-23.89

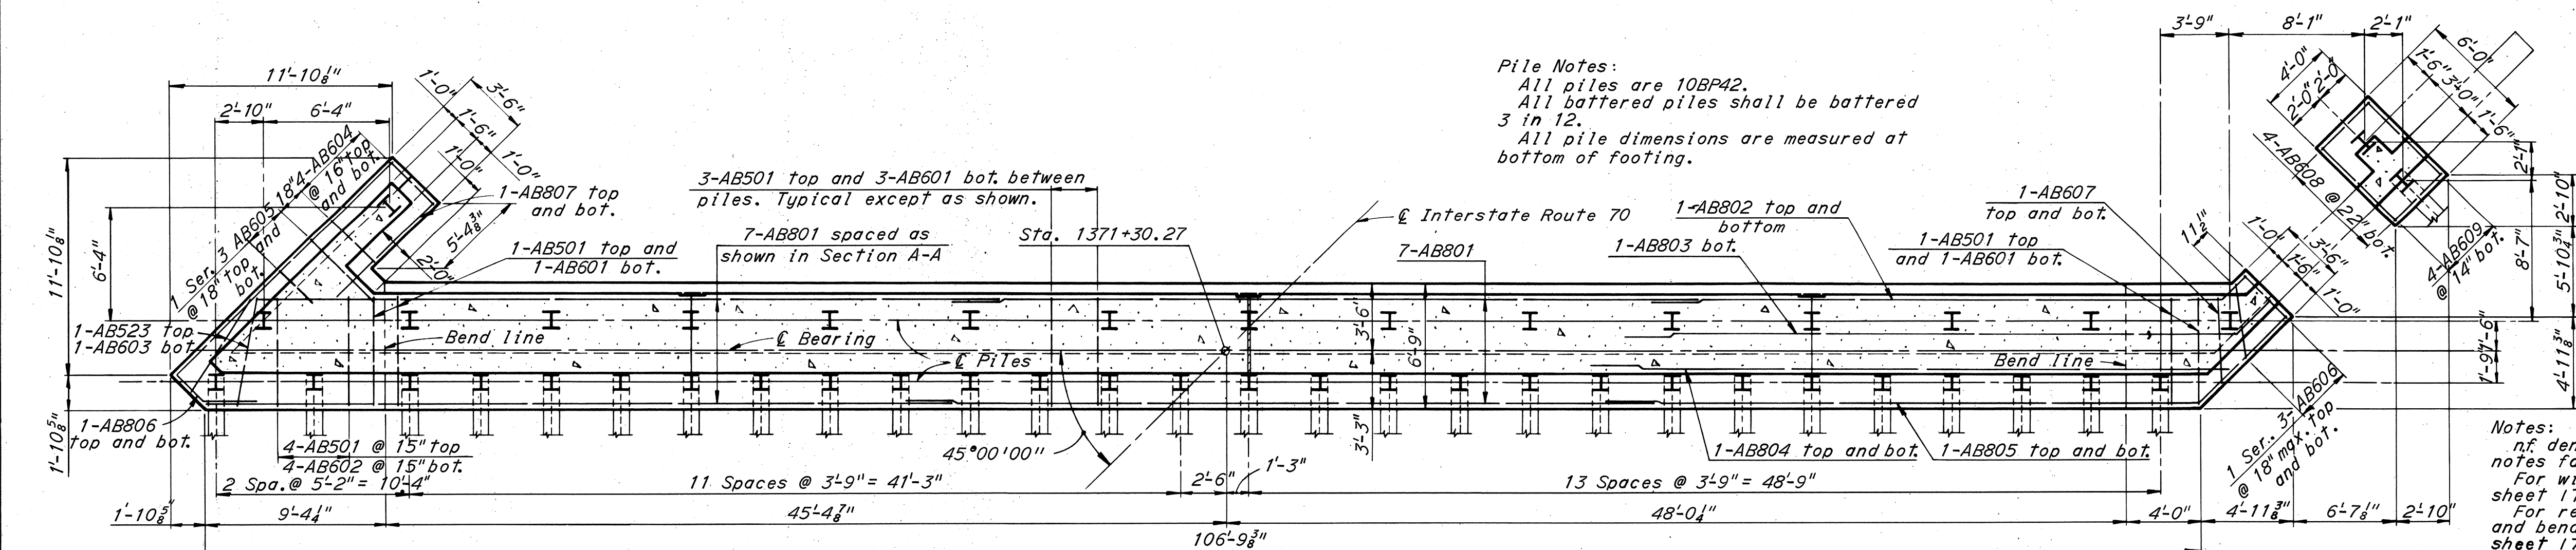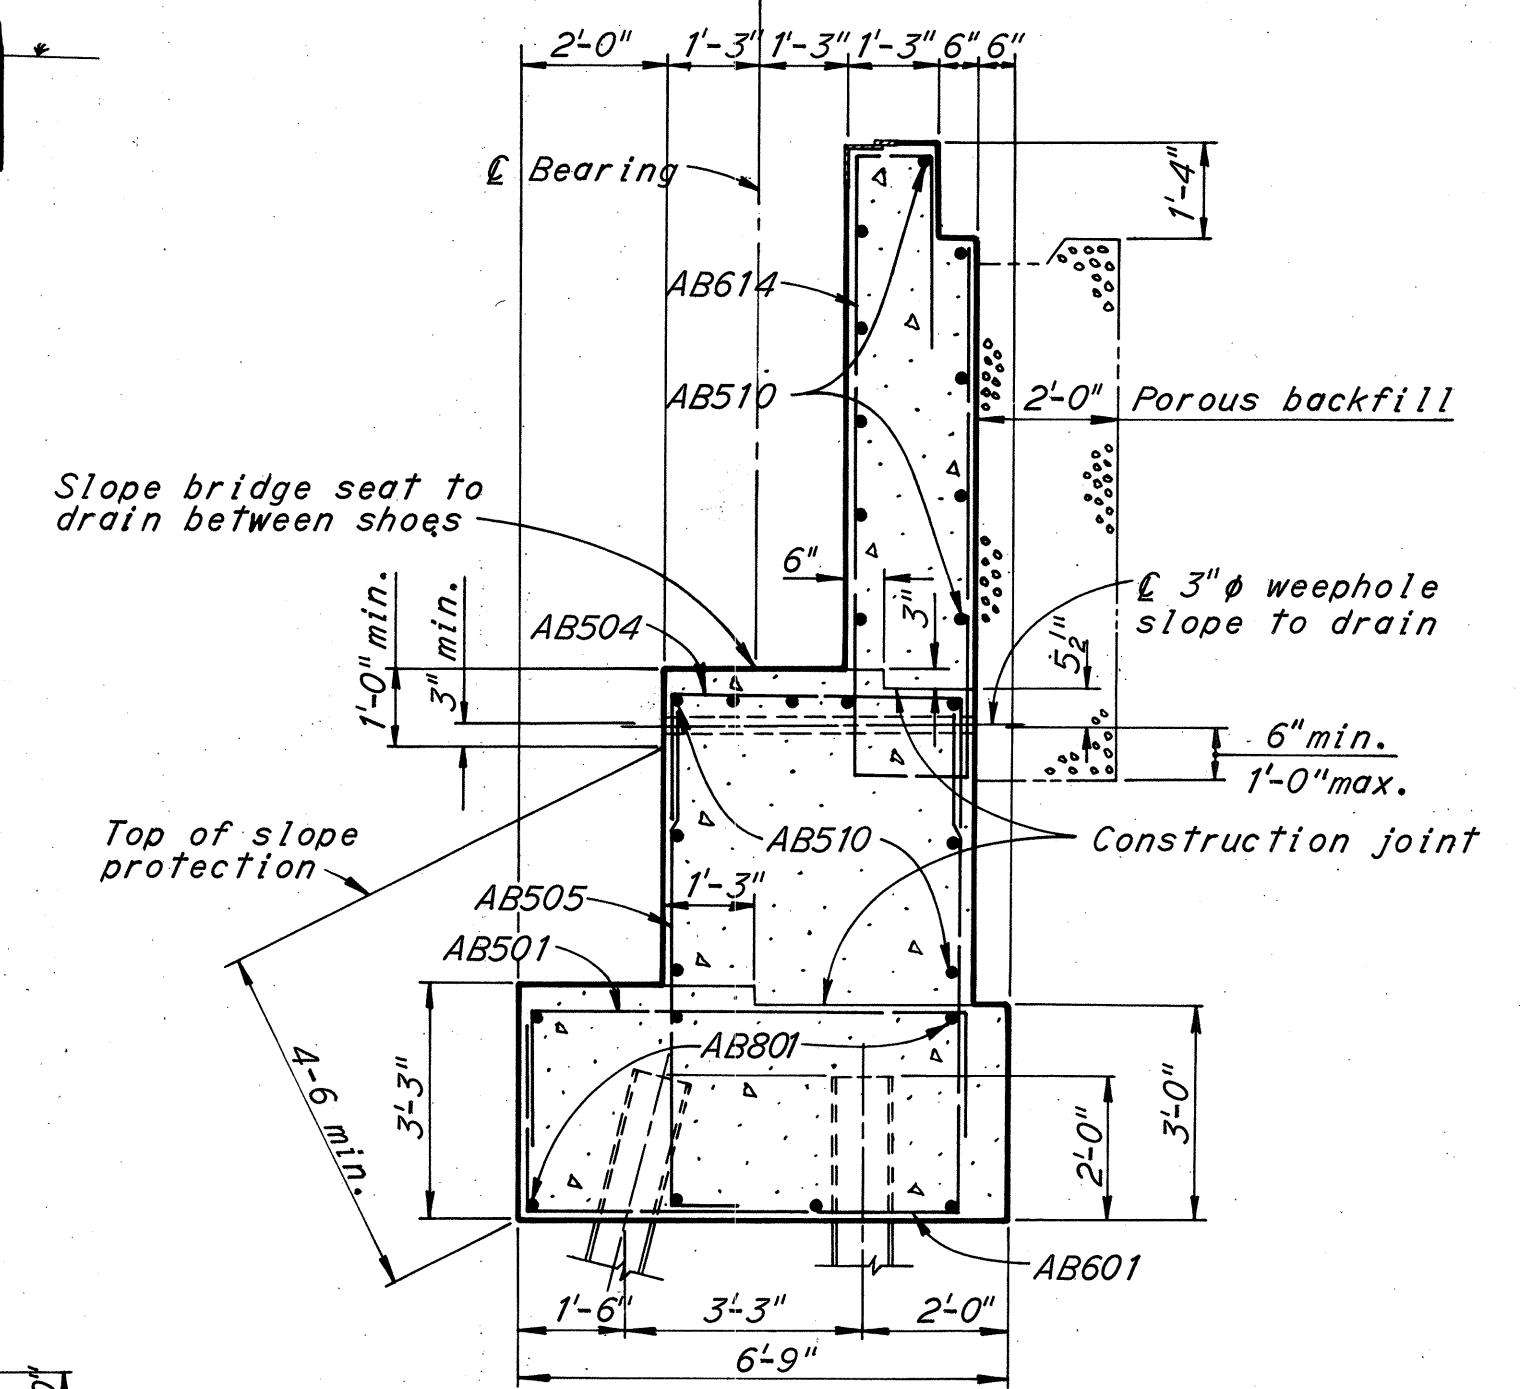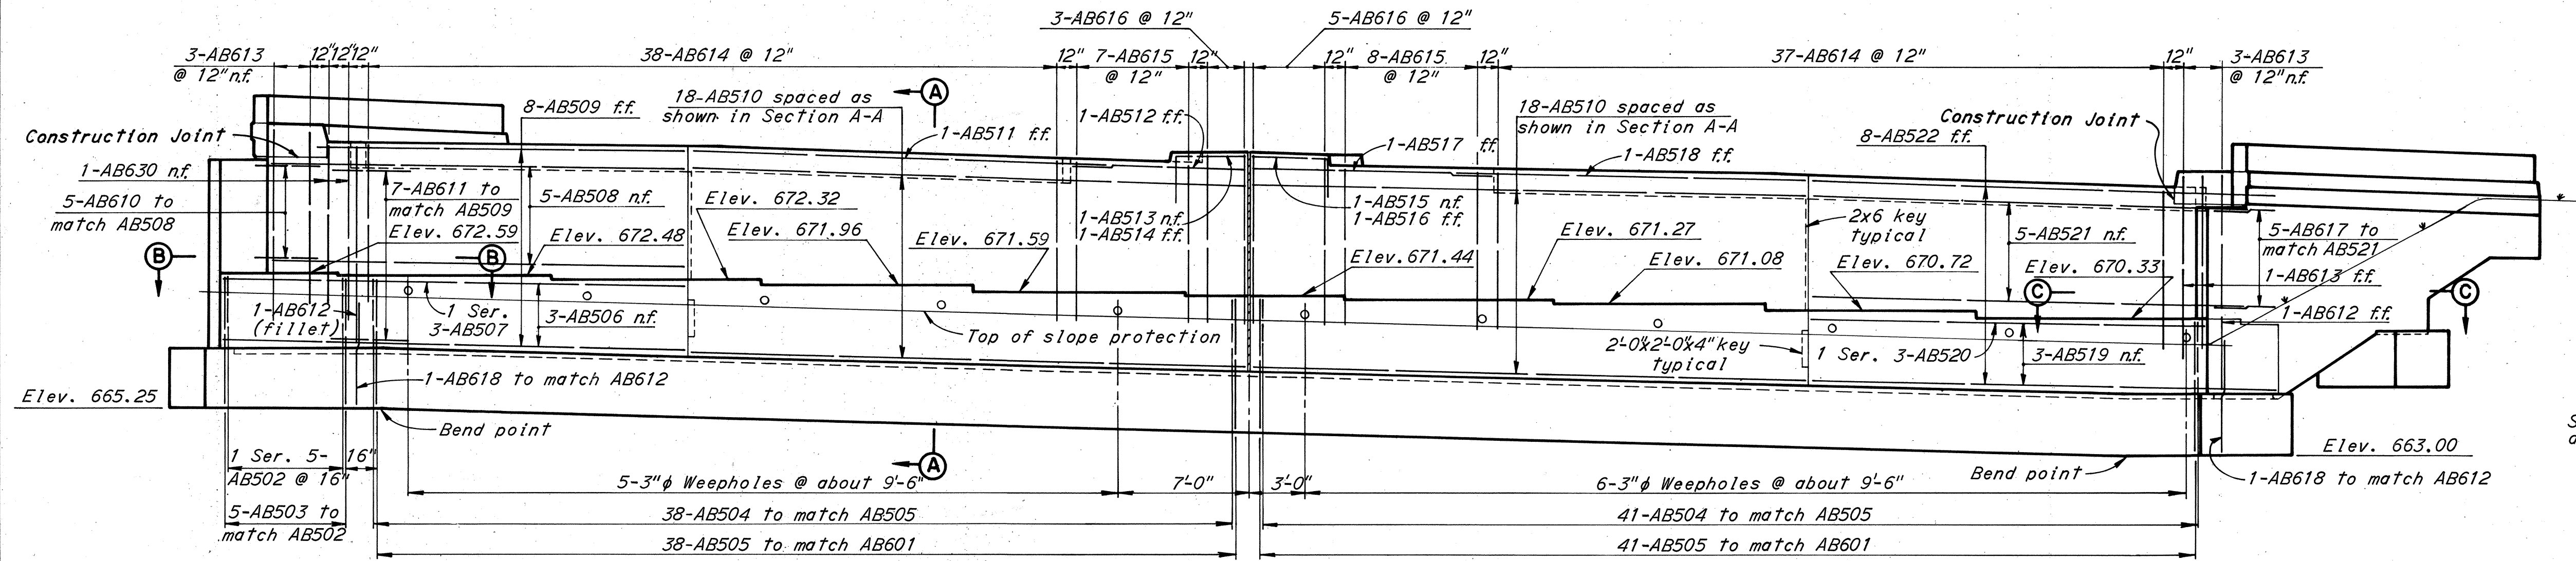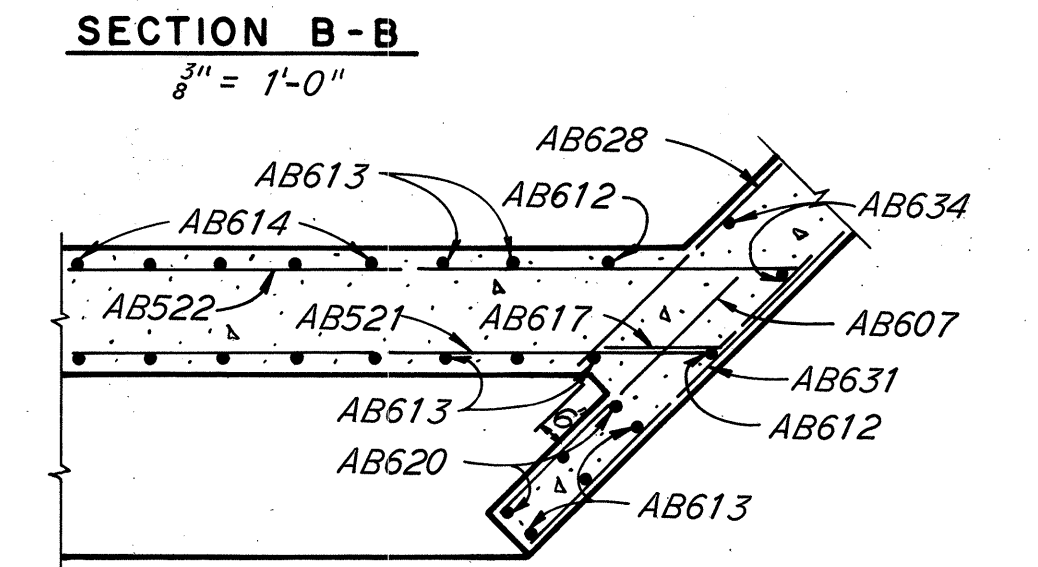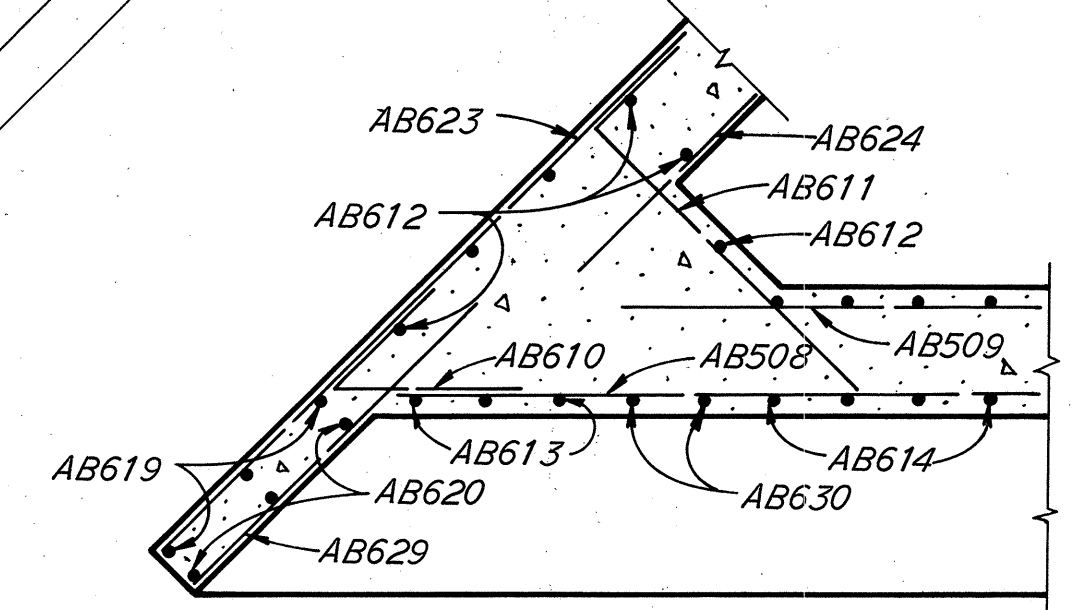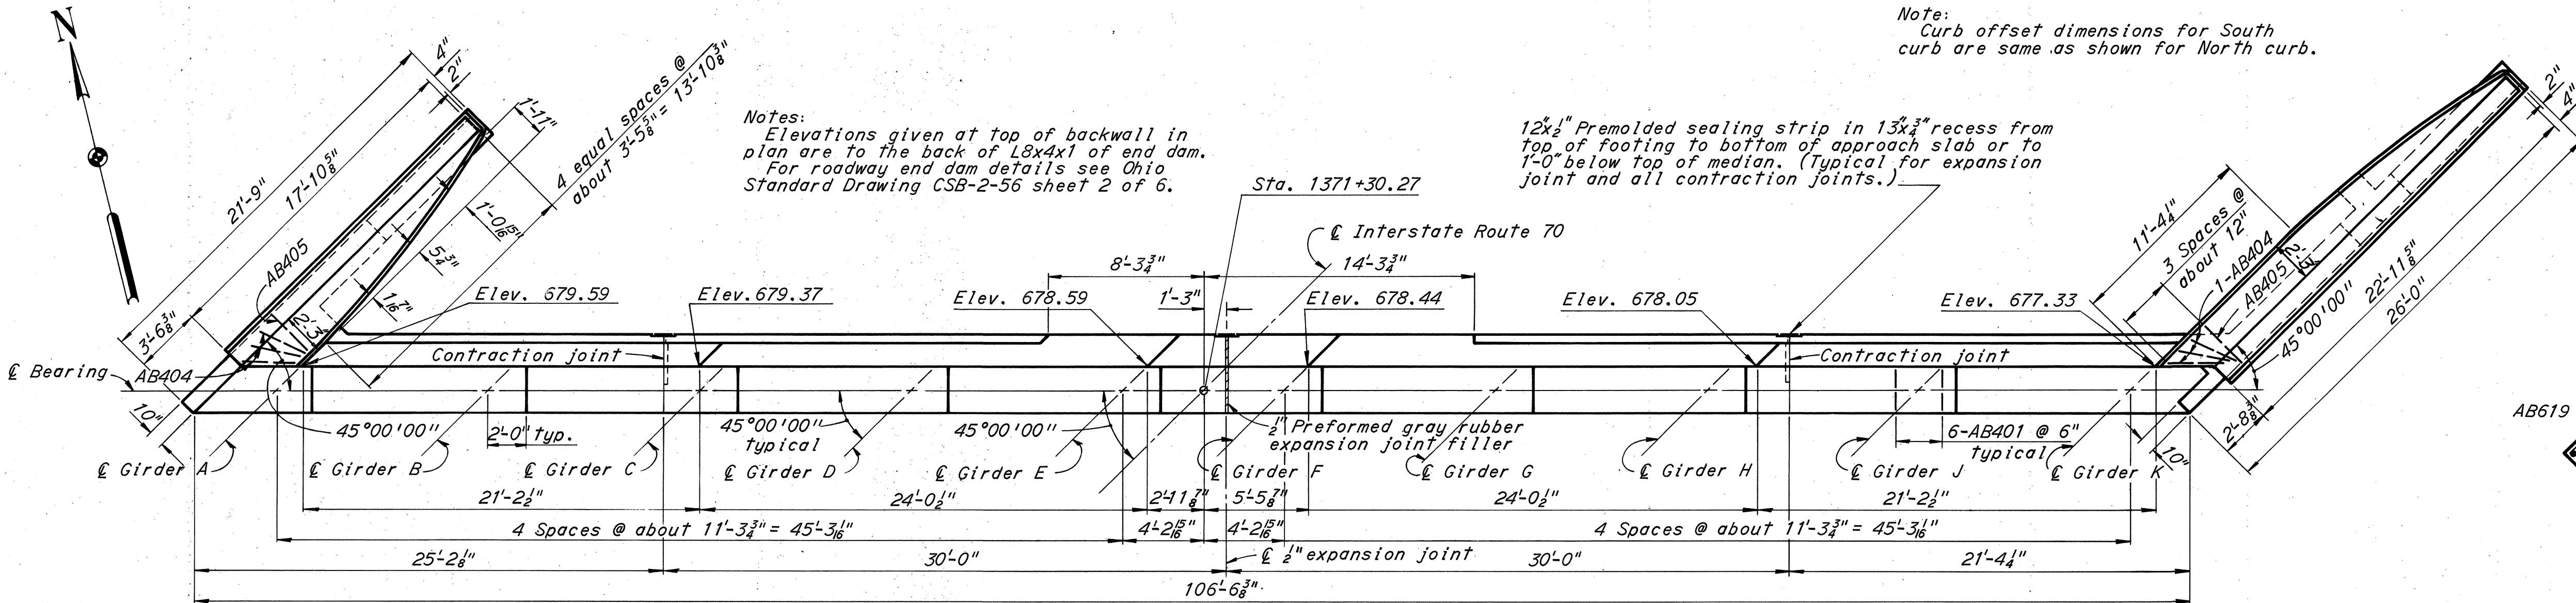


BRIDGE NO. 2			
HOWARD, NEEDLES, TAMMEN & BERGENDOFF CONSULTING ENGINEERS KANSAS CITY CLEVELAND NEW YORK			
EAST ABUTMENT			
I-70 OVER B. & O. RAILROAD AND WHEELING CREEK			
BR. NO. BEL-40-2600	STA. 1364+31.88		
SCALE: 3/16" = 1'-0"	STA. 1371+33.81		
BELMONT CO.	OHIO		
DRAWN R.W.P.	TRACED	CHECKED L.D.S.	REVIEWED J.J.
DATE 10-31-61	DATE	DATE 11-14-61	DATE 12-14-61

BELMONT COUNTY
BEL-40-23.89

REINFORCEMENT SCHEDULE									
MARK	NUMBER	LENGTH	TYPE	DIMENSION			SERIES INCR.	WEIGHT POUNDS	
				A	B	C			
AB401	60	3'-3"	104	2'-4 1/2"	1'-0"			130	
AB402	2	7'-2"	110	3'-0"				10	
AB403	41	5'-7"	110	2'-2 1/2"				153	
AB404	6	4'-2"	104	2'-10"	1'-5 1/2"			17	
AB405	13	9'-0"	116	2'-11"				78	
AB406	2 Ser. 7	7'-10" to 8'-10"	116	2'-4" to 2'-10"			2"	78	
AB407	2 Ser. 6	5'-2" to 7'-6"	116	1'-0" to 2'-2"			5 3/8"	51	
AB501	83	8'-9"	105	1'-7"	5'-10"			759	
AB502	1 Ser. 5	4'-4" to 6'-3"	106	2'-0" to 3'-11"	1'-7"	1'-0"	5 3/4"	28	
AB503	5	7'-9"	104	6'-10 1/2"	1'-0"			40	
AB504	79	8'-8"	105	2'-6"	3'-11"			715	
AB505	79	7'-6"	104	6'-7"	1'-0 1/2"			618	
AB506	3	25'-0"	Str.					78	
AB507	1 Ser. 3	23'-3" to 25'-0"	Str.				10 1/2"	75	
AB508	5	22'-3"	Str.					116	
AB509	8	19'-0"	Str.					159	
AB510	36	29'-6"	Str.					1110	
AB511	1	22'-6"	Str.					23	
AB512	1	9'-3"	Str.					10	
AB513	1	7'-4"	105	1'-11"	3'-9"			8	
AB514	1	5'-10"	105	1'-11"	2'-3"			6	
AB515	1	7'-8"	105	1'-11"	4'-1"			8	
AB516	1	9'-1"	105	1'-11"	5'-6"			9	
AB517	1	12'-9"	Str.					13	
AB518	1	18'-9"	Str.					20	
AB519	3	21'-0"	Str.					66	
AB520	1 Ser. 3	22'-0" to 23'-6"	Str.				9"	71	
AB521	5	23'-6"	Str.					123	
AB522	8	24'-9"	Str.					206	
AB523	2	8'-4"	104	5'-9 1/2"	2'-8"			17	
AB601	79	14'-9"	106	5'-10"	6'-7"	2'-8"		1750	
AB602	5	5'-9"	Str.					43	
AB603	2	6'-0"	Str.					18	
AB604	8	3'-0"	Str.					36	
AB605	2 Ser. 3	2'-6" to 5'-0"	Str.				1'-3"	34	
AB606	2 Ser. 3	3'-0" to 4'-0"	Str.				6"	32	
AB607	7	4'-6"	Str.					47	
AB608	4	4'-10"	100	3'-6"				29	
AB609	4	6'-10"	100	5'-6"				41	
AB610	5	4'-8"	103					35	
AB611	7	7'-0"	104	5'-3"	1'-11"			74	
AB612	14	11'-6"	Str.					242	
AB613	11	9'-6"	Str.					157	
AB614	75	20'-4"	117	8'-4"	7'-0"			2293	
AB615	15	19'-8"	109	1'-5"	8'-2"			443	
AB616	8	21'-4"	109	1'-5"	9'-0"			256	
AB617	5	3'-10"	108	1'-11"	1'-11"	1'-4"		29	
AB618	20	5'-10"	104	5'-0"	1'-0"			175	
AB619	3	9'-9"	Str.					44	
AB620	6	7'-9"	Str.					70	
AB621	1 Ser. 3	8'-10" to 11'-4"	105	4'-0" to 5'-3"	1'-2"		1'-3"	45	
AB622	4	7'-10"	105	3'-6"	1'-2"			47	
AB623	6	13'-3"	Str.					119	
AB624	4	7'-0"	Str.					42	
AB625	1	14'-9"	Str.					22	
AB626	1	8'-3"	Str.					12	
AB627	2	21'-3"	Str.					64	
AB628	3	15'-0"	Str.					68	
AB629	4	5'-6"	Str.					33	
AB630	6	8'-9"	Str.					79	
AB631	3	17'-6"	Str.					79	
AB632	3	15'-6"	Str.					70	
AB633	2	16'-6"	Str.					50	
AB634	2 Ser. 6	7'-3" to 10'-0"	Str.				6 3/8"	156	
AB635	1	4'-9"	Str.					7	
AB636	1	8'-0"	Str.					12	
AB637	1	12'-3"	Str.					18	
AB638	1	10'-0"	Str.					15	
AB639	1	19'-0"	Str.					29	
AB640	1	16'-9"	Str.					25	
AB641	2	25'-6"	Str.					77	
AB642	4	23'-3"	Str.					140	
AB643	2	22'-9"	Str.					68	

REINFORCEMENT SCHEDULE

MARK	NUMBER	LENGTH	TYPE	DIMENSION			SERIES INCR.	WEIGHT POUNDS	
				A	B	C			
AB644	3	24'-9"	Str.					112	
AB645	2	9'-8"	101	9'-0"				29	
AB646	4	7'-6"	121	2'-6"				45	
AB647	8	10'-4"	104	9'-6"	1'-0"			124	
AB648	2	5'-8"	106	1'-2"	3'-1"	1'-9"		16	
AB649	1 Ser. 3	8'-4" to 10'-4"	105	3'-9" to 4'-9"	1'-2"		1'-0"	42	
AB801	14	40'-0"	Str.					1497	
AB802	2	32'-5"	108	30'-9"	1'-8"	1'-2"		173	
AB803	1	35'-6"	108	33'-0"	2'-6"	1'-9"		95	
AB804	2	34'-9"	Str.					186	
AB805	2	38'-4"	108	31'-9"	6'-7"	4'-8"		204	
AB806	2	20'-1"	118					107	
AB807	2	7'-6"	Str.					40	
									Total 14,590

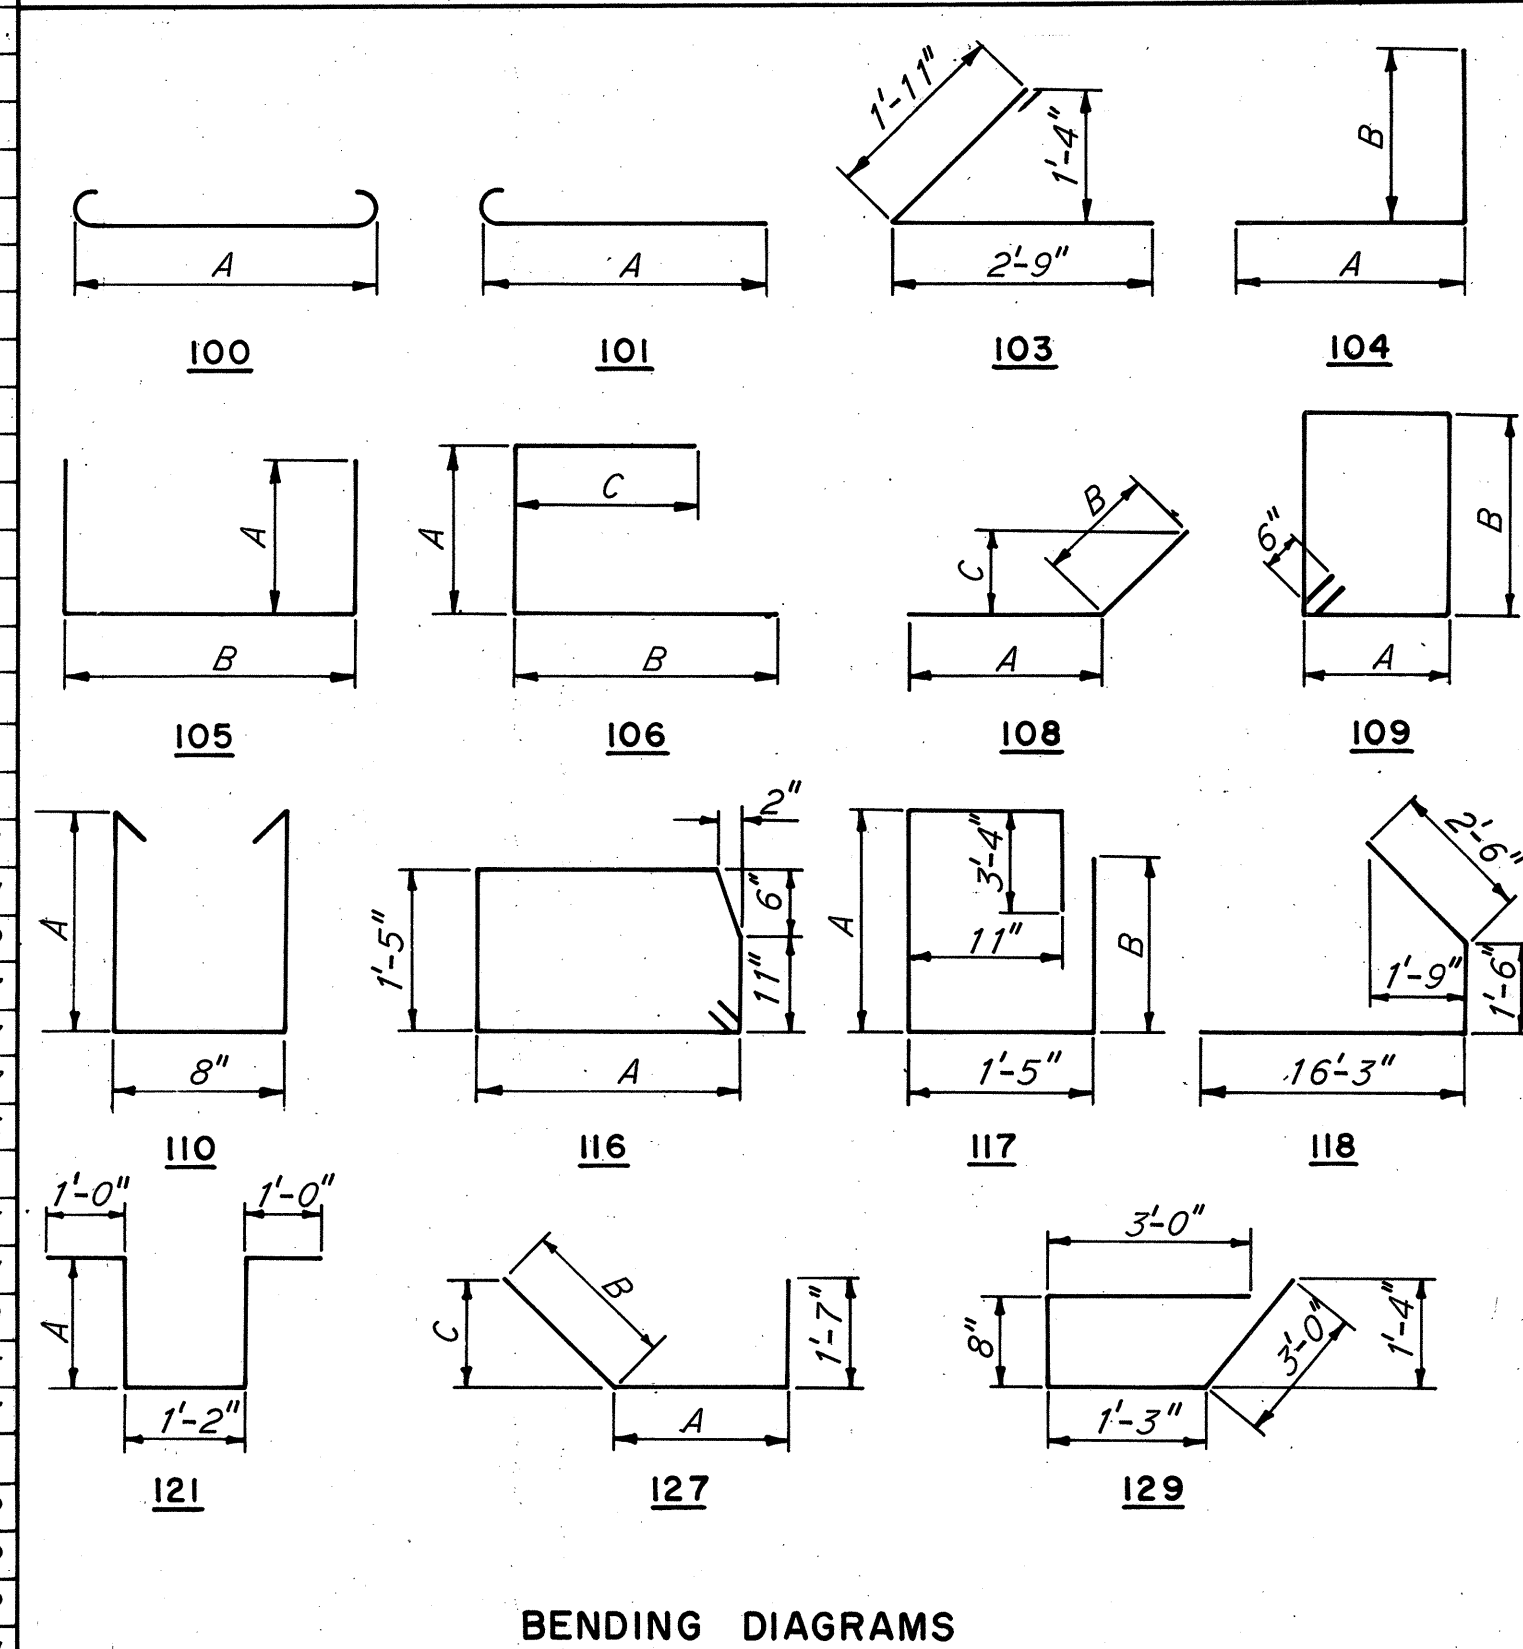

BRIDGE NO. 2



HOWARD, NEEDLES, TAMMEN & BERGENDOFF
CONSULTING ENGINEERS
KANSAS CITY CLEVELAND NEW YORK

EAST ABUTMENT DETAILS



**I-70 OVER B. & O. RAILROAD
AND WHEELING CREEK**

BR. NO. BEL-40-2600 STA. 1364+31.88
SCALE: 3/8" = 1'-0" STA. 1371+33.81
BELMONT CO. OHIO

DRAWN RWP	TRACED	CHECKED DDB	REVIEWED JY	REVISED
DATE 11-7-64	DATE	DATE 11-14-64	DATE 12-14-64	949 SHEET 178

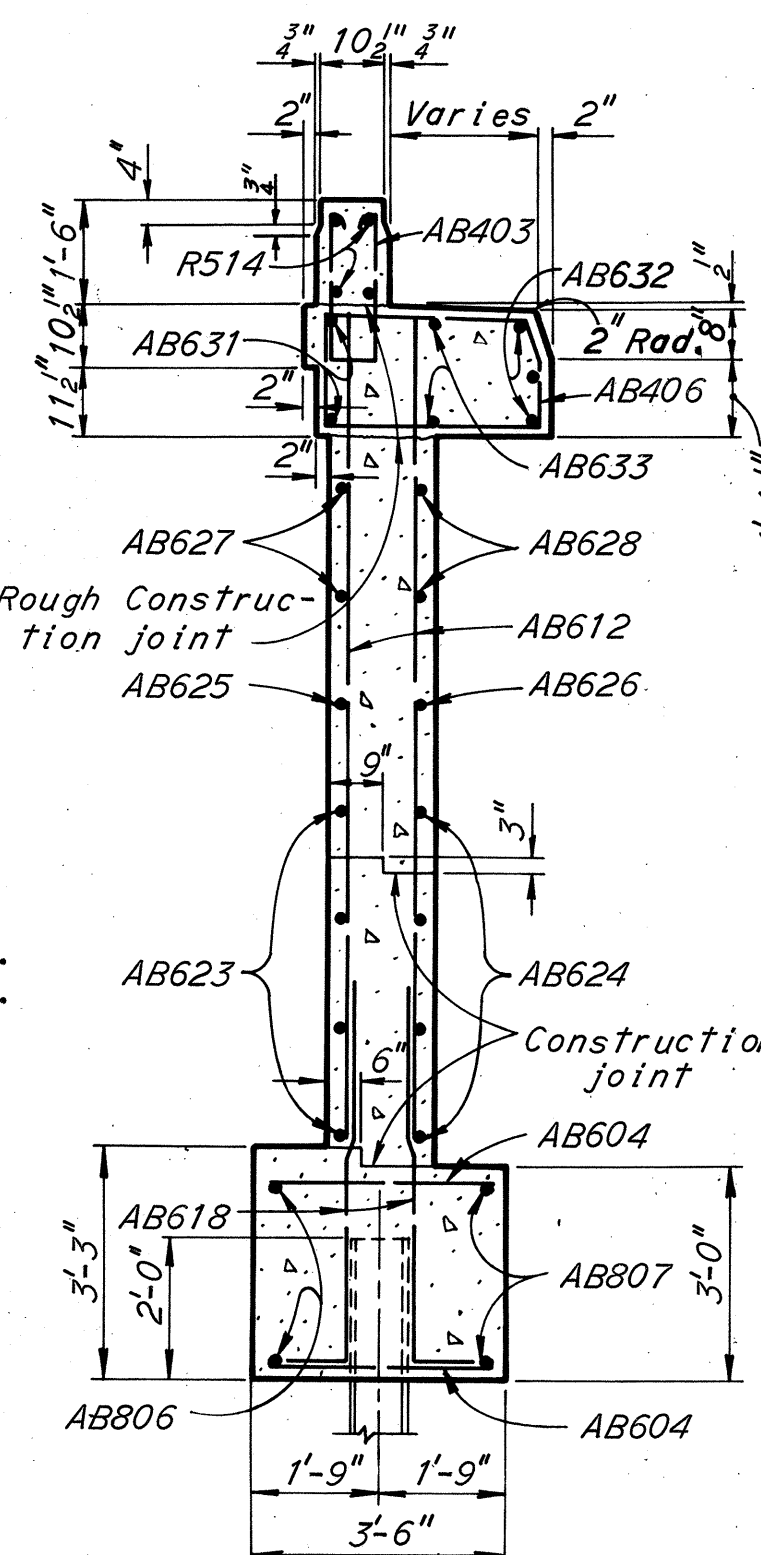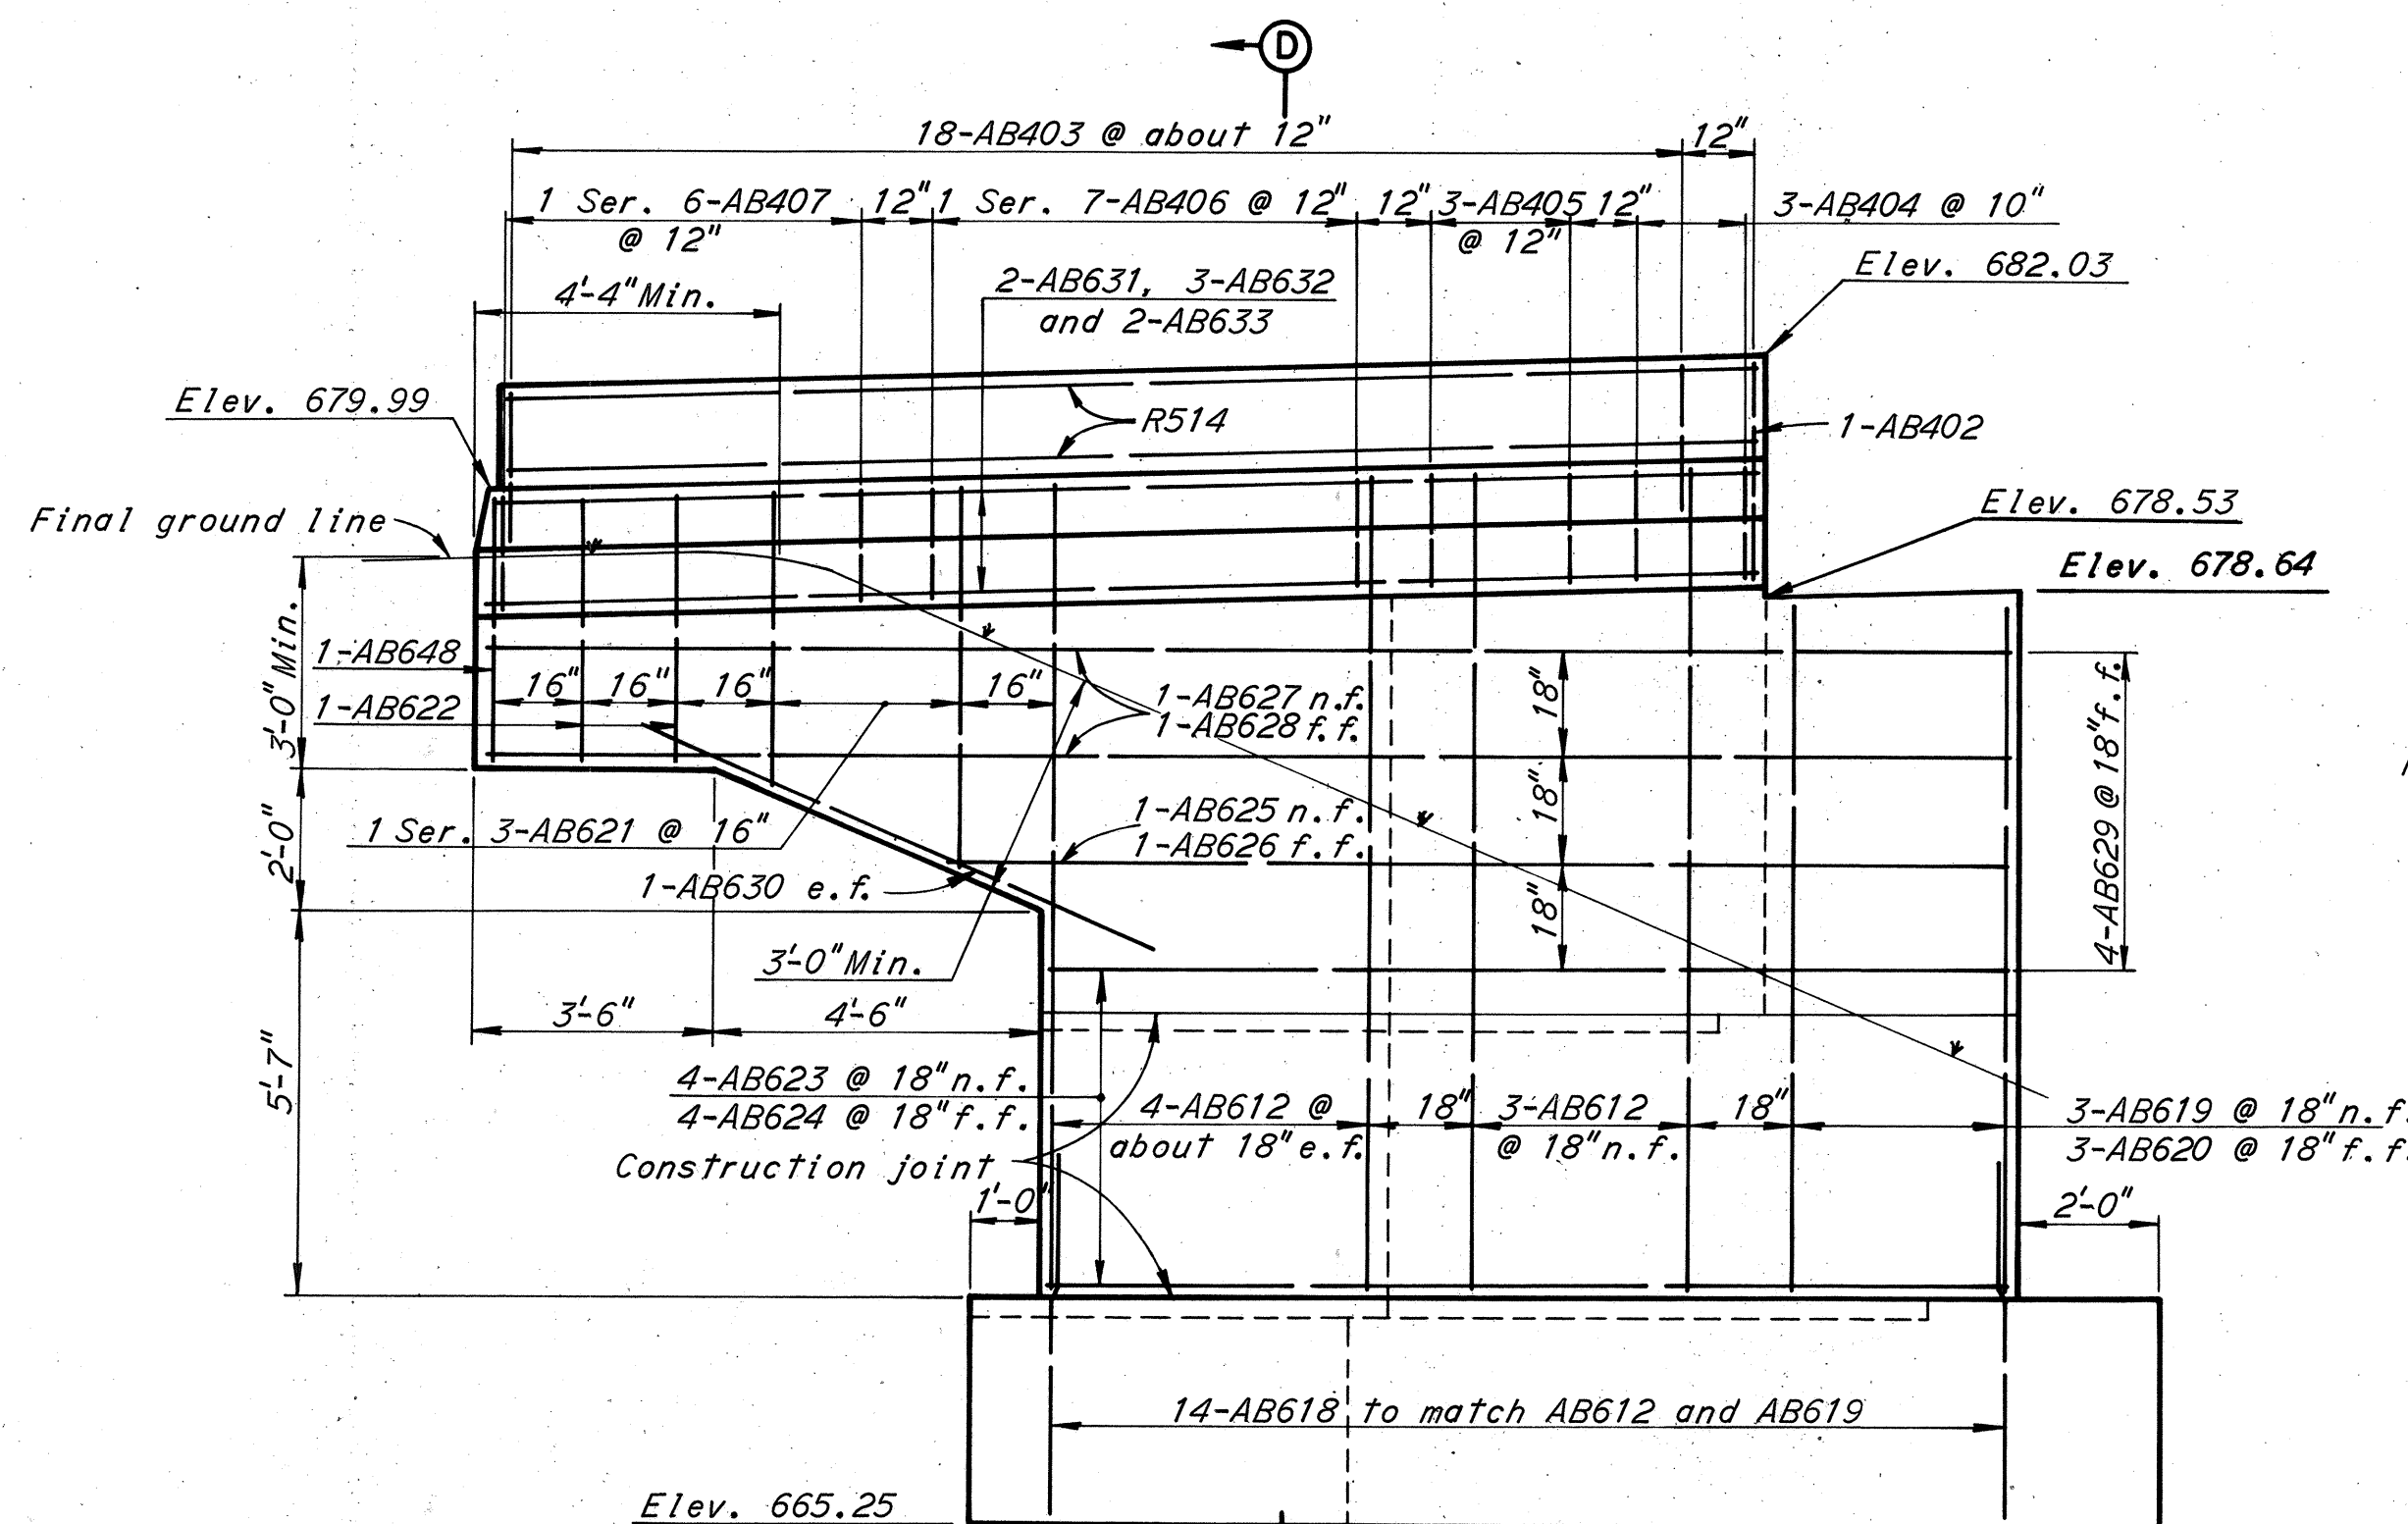


Note: Files in abutment footing not shown in Elevations.

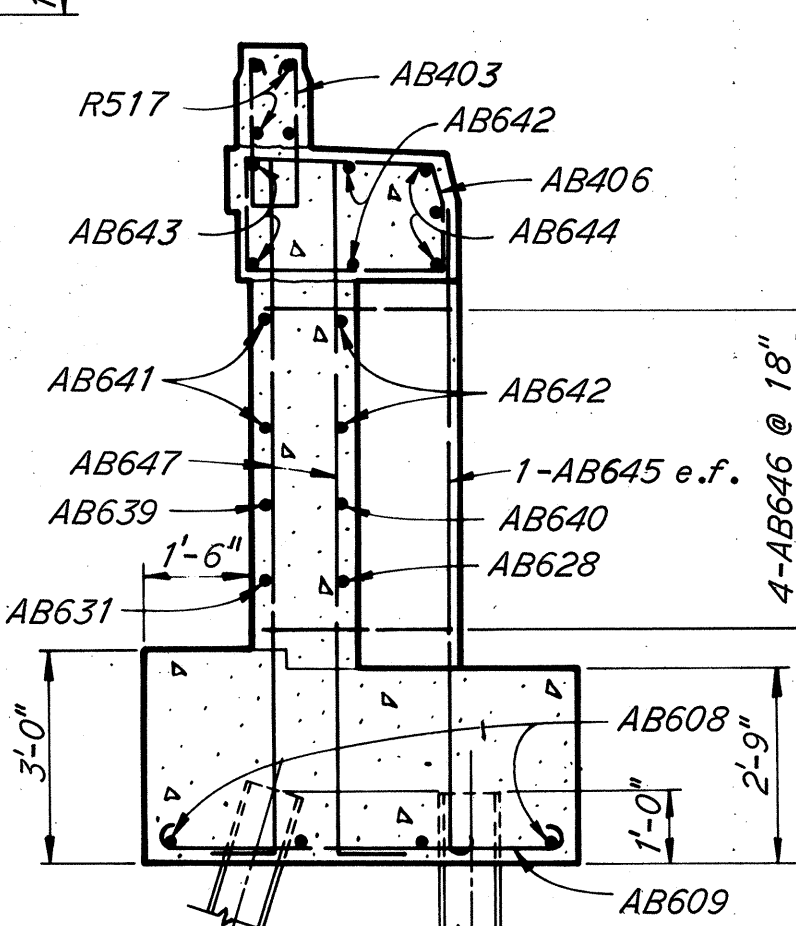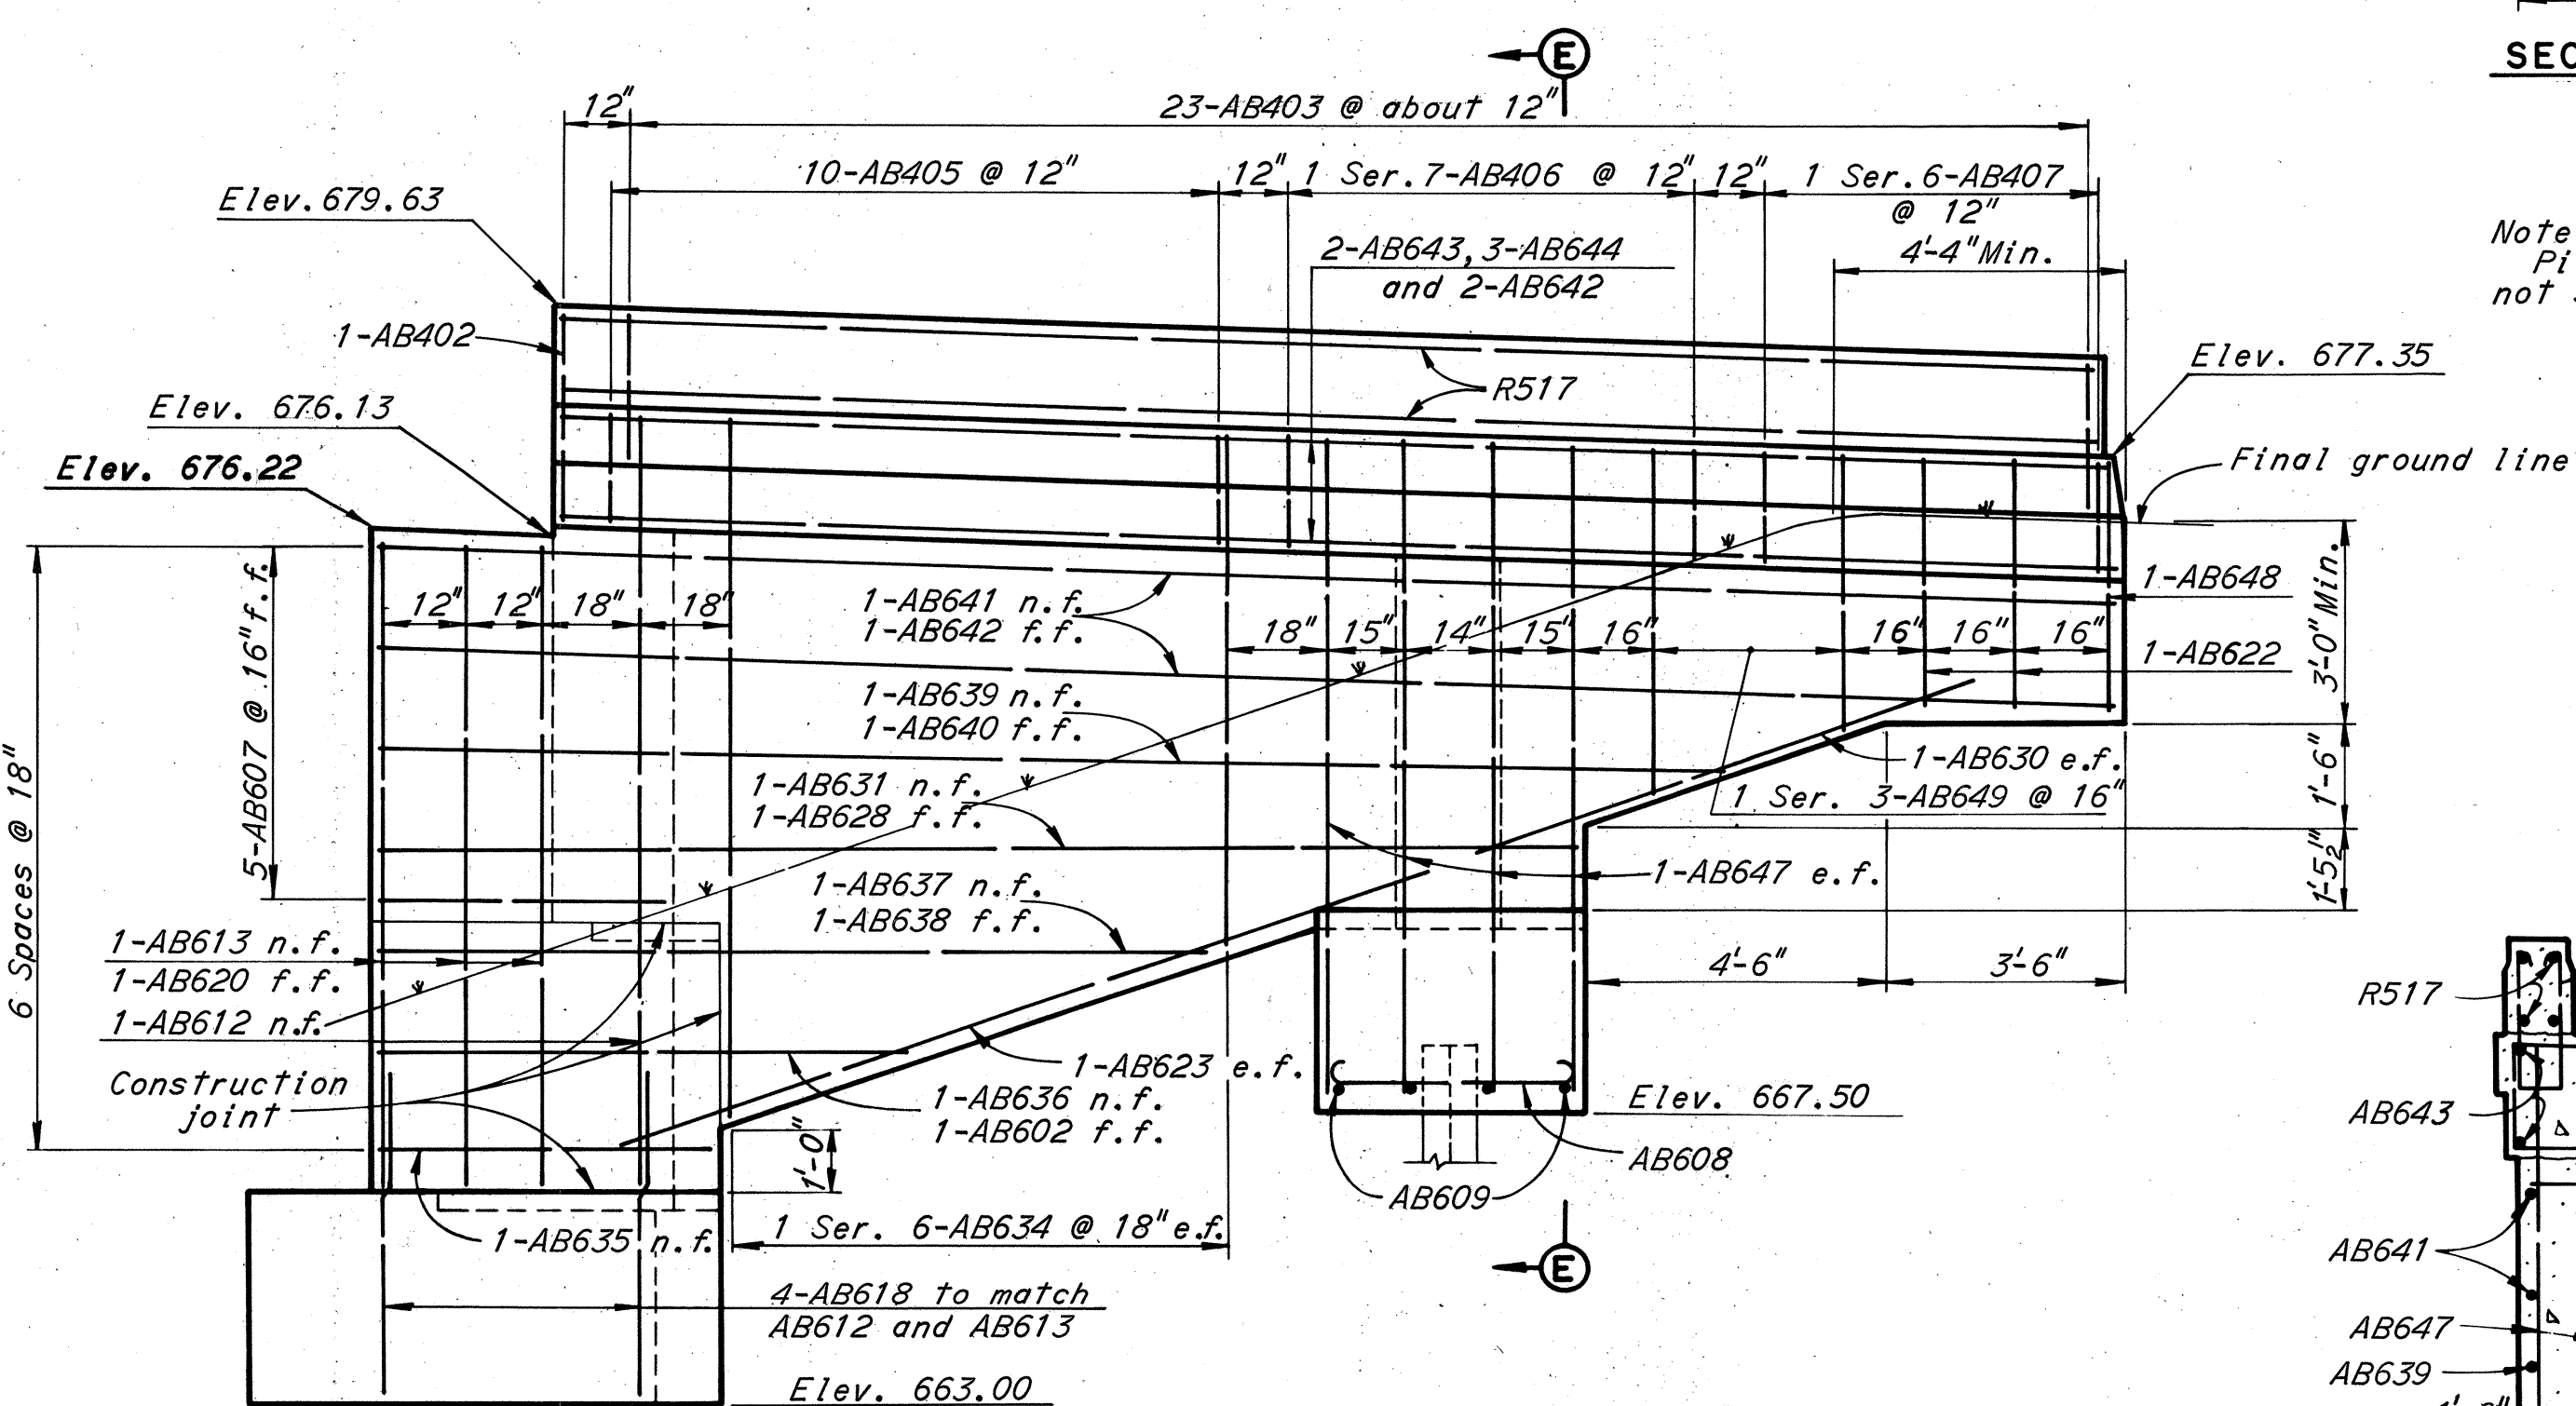

Note: Dimensions not shown are same as for Section D-D.

Notes:
For longitudinal parapet reinforcement and railing post spacing see Sheet 161.
n.f. denotes near face; f.f. denotes far face and e.f. denotes each face.
Bar dimensions are given out to out.
Bars of a series shall vary by a constant increment.
For replacement bar list see Sheet 197.
For other notes see Sheet 177.

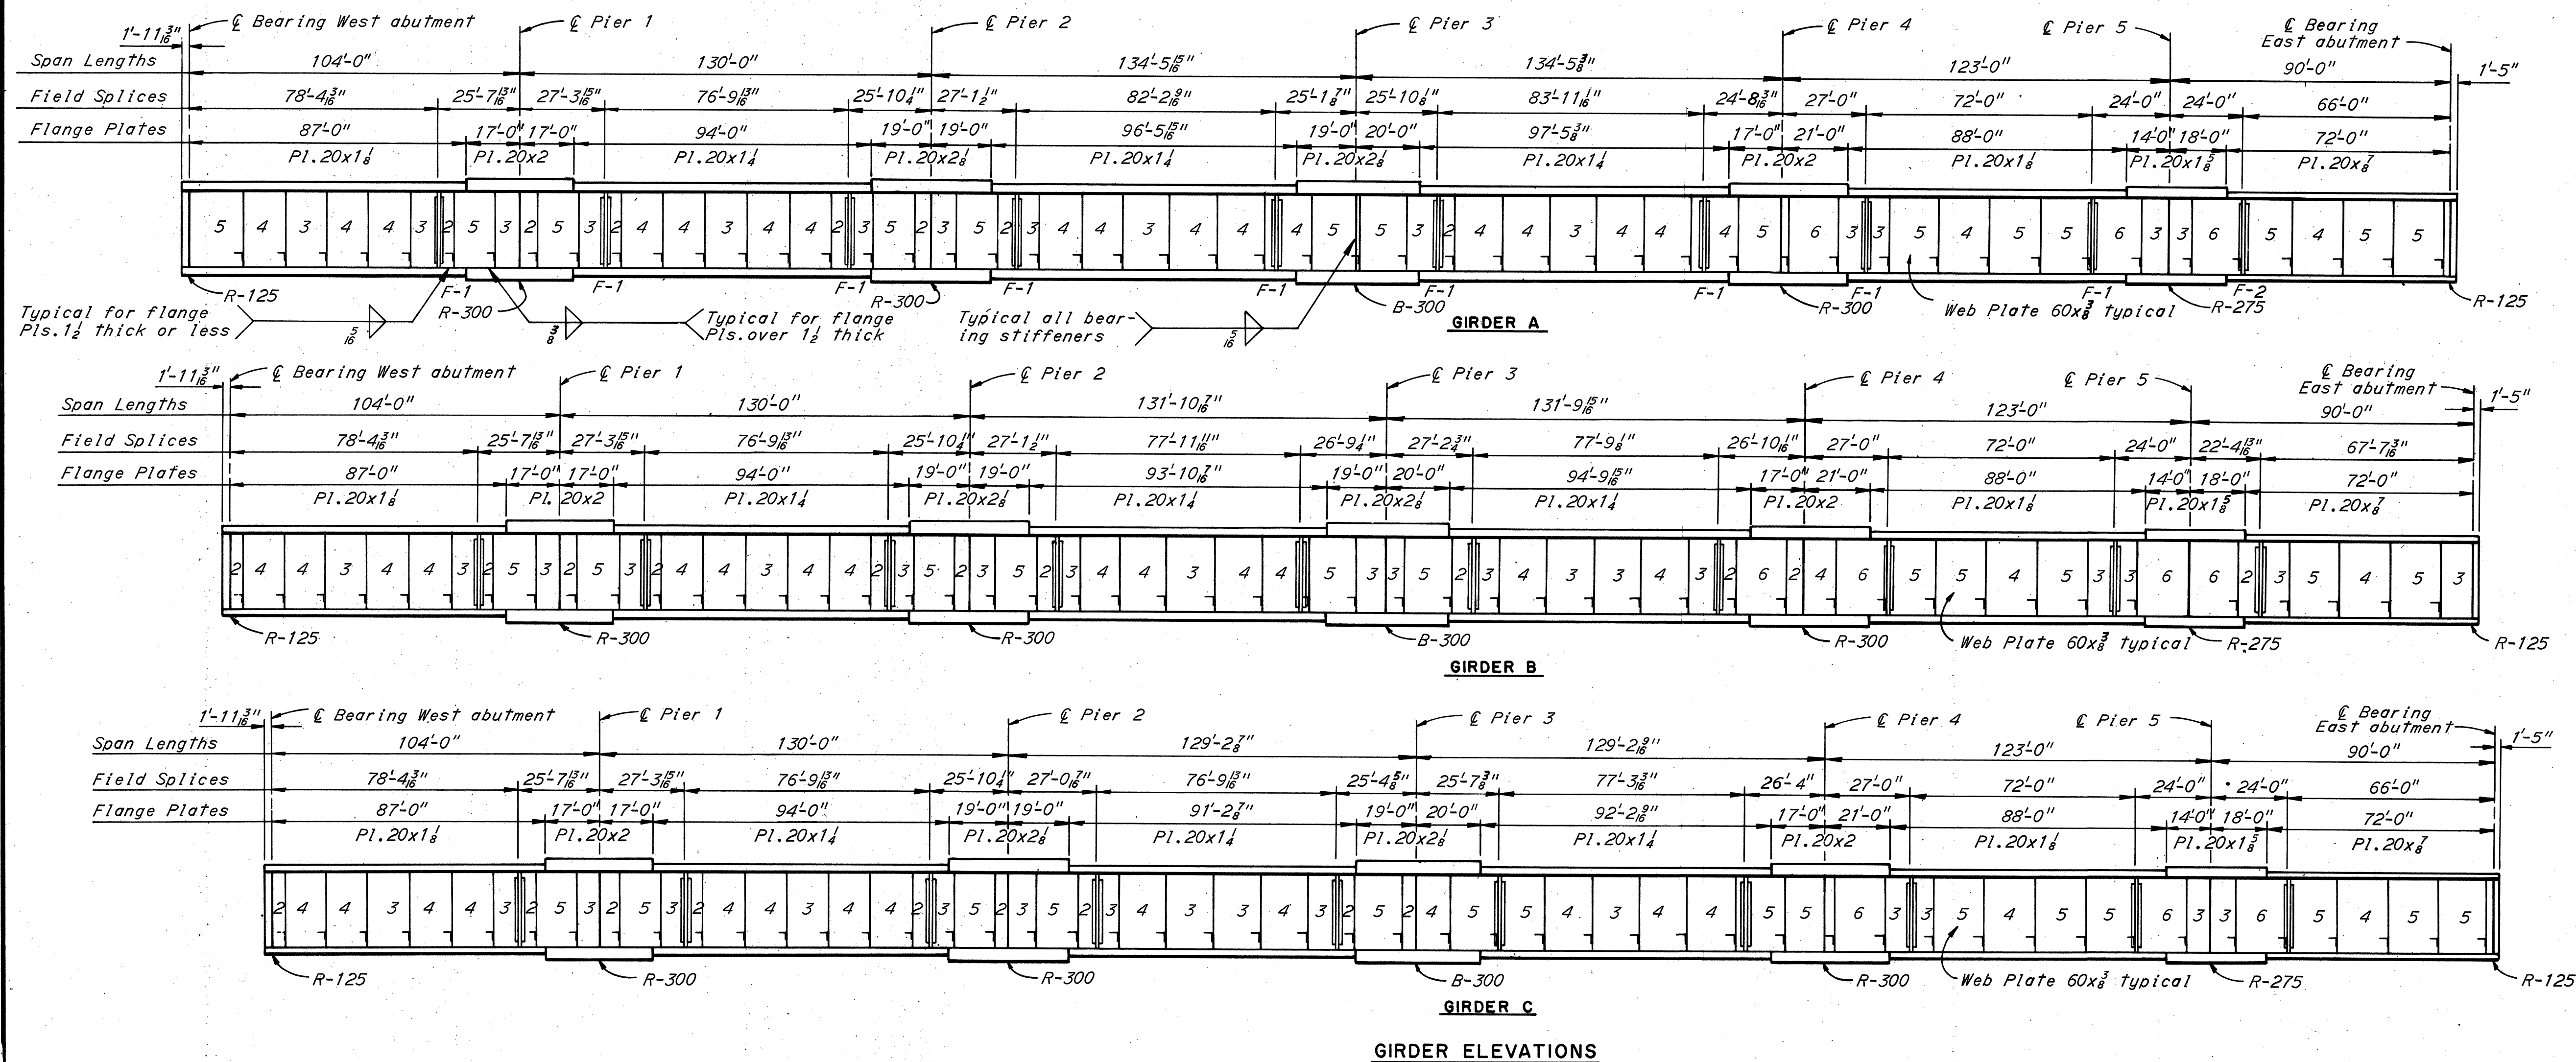

Notes:

For other girder elevations see Sheets 180 and 181.

For end crossframe details, see Ohio Standard Drawing, CSB-2-56, Sheet 2 of 6.

For top of pavement elevations and girder deflections see Sheet 181.

Numbers shown on girder webs indicate the number of stiffener spaces between crossframes or crossframes and field splices or crossframes and bearing stiffeners. Where no number is indicated, one stiffener space is required.

All intermediate stiffeners shall be Pls. 8x $\frac{1}{2}$ on both sides of all girders.

Bearing stiffeners shall be as follows: at all Piers - 2 Pls. 8x $\frac{1}{2}$; at East abutment - 2 Pls. 1x $\frac{1}{2}$; at West abutment - 2 Pls. 6x1.

The intermediate stiffeners shall not be welded to the girder flanges but shall be fitted to the flanges in close enough contact that the shop paint will fill and lose the openings.

All intermediate stiffeners to web welds shall be 3" Cont. fillets both sides of stiffener.

The bearing stiffeners at piers and abutments shall be fully grooved and butt welded to the lower flange and fitted in close contact with the upper flange.

Welding shown for Girder A is typical for Girders B thru K.

For details of rockers and balsters, see Ohio Standard Drawing RB-1-55.

For detail of field splice, see Sheet 182.

Top and bottom flanges are identical.

For details of roadway end dams, see Ohio Standard Drawing CSB-2-56, Sheet 2 of 6. The supporting 16x4x $\frac{1}{2}$ in the Roadway End Dam table shall be increased to 18x4x $\frac{1}{2}$.

All field splices, 18x4x $\frac{1}{2}$ shall be used in lieu of Pls. 8x $\frac{1}{2}$ for stiffeners.

For detail of butt welds of flanges and of web plates, see Sheet 182.

Field splices shown for Girder A are typical for Girders B and C.

For Girder End Details see Sheet 180.







All stiffeners shall be placed normal to profile grade.

For intermediate crossframe details, see Sheet 183.

Shop splices in web plates shall be located as required by available plate lengths.

BRIDGE NO. 2			
HOWARD, NEEDLES, TAMMEN & BERGENDOFF CONSULTING ENGINEERS KANSAS CITY CLEVELAND NEW YORK			
FRAMING PLAN AND GIRDER ELEVATIONS I-70 OVER B. & O. RAILROAD AND WHEELING CREEK			
BR. NO. BEL-20600		STA. 1364+31.88	
SCALE: NO SCALE		STA. 1371+33.81	
BELMONT CO.		OHIO	
DRAWN RWR DATE 8-8-61	TRACED DATE 8-16-61	CHECKED EDB DATE 8-16-61	REVIEWED JT DATE 8-16-61
REVISED			949 SHEET 179

BELMONT COUNTY
BEL-40-23.89

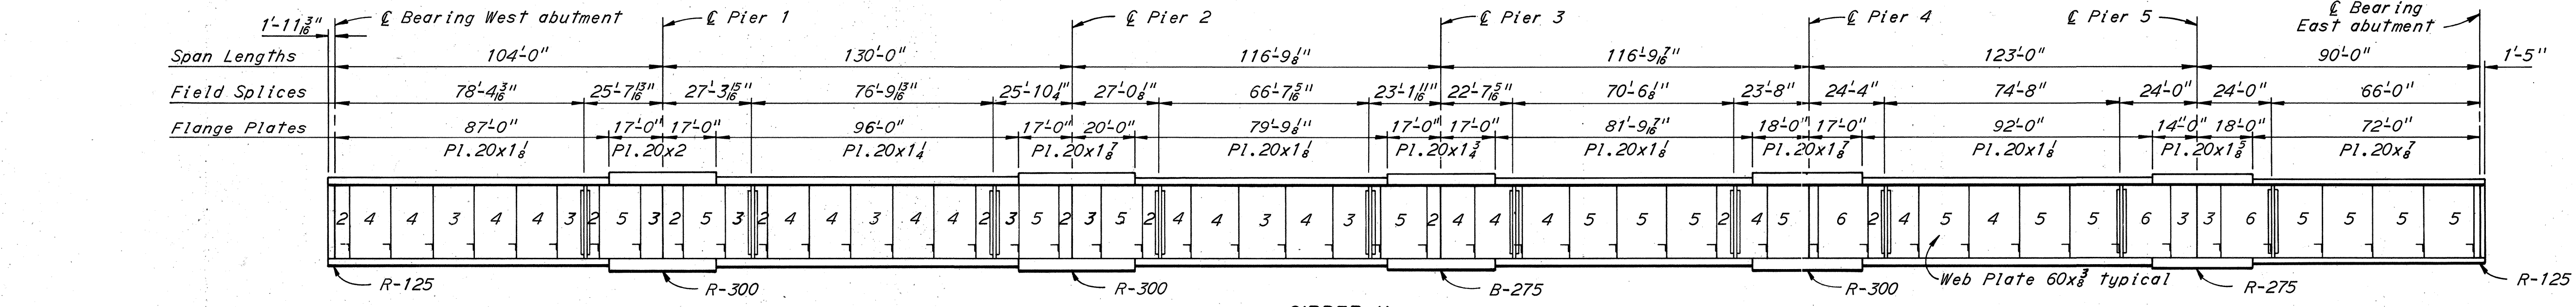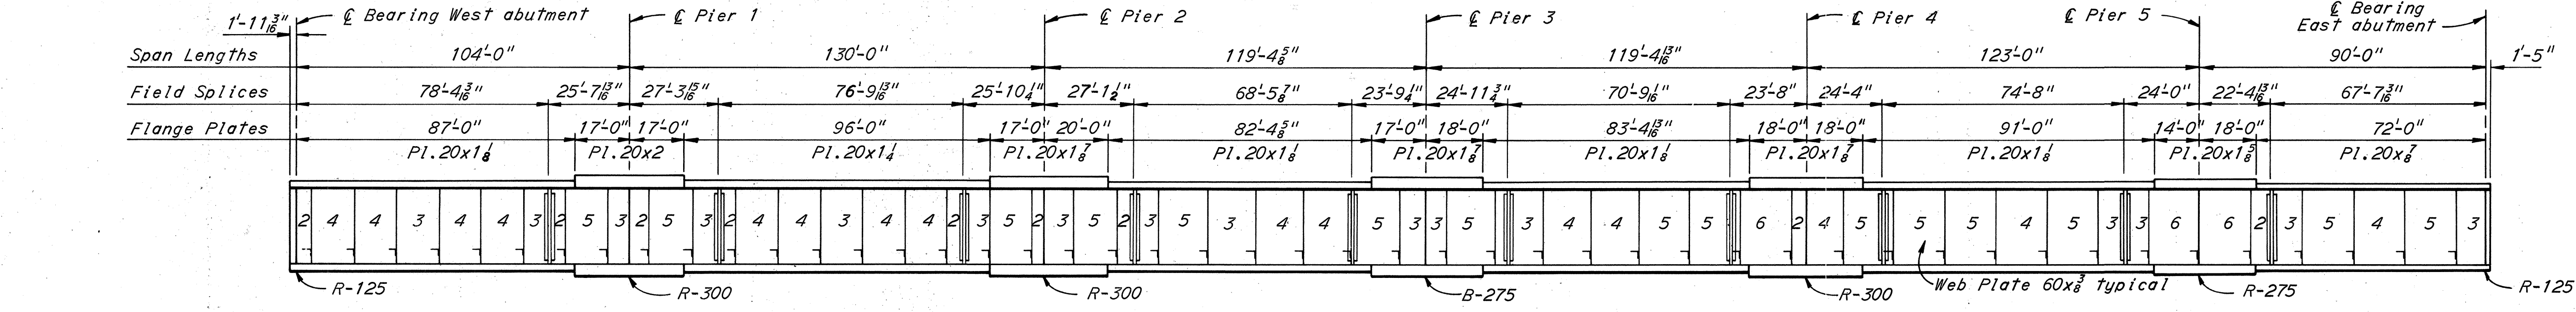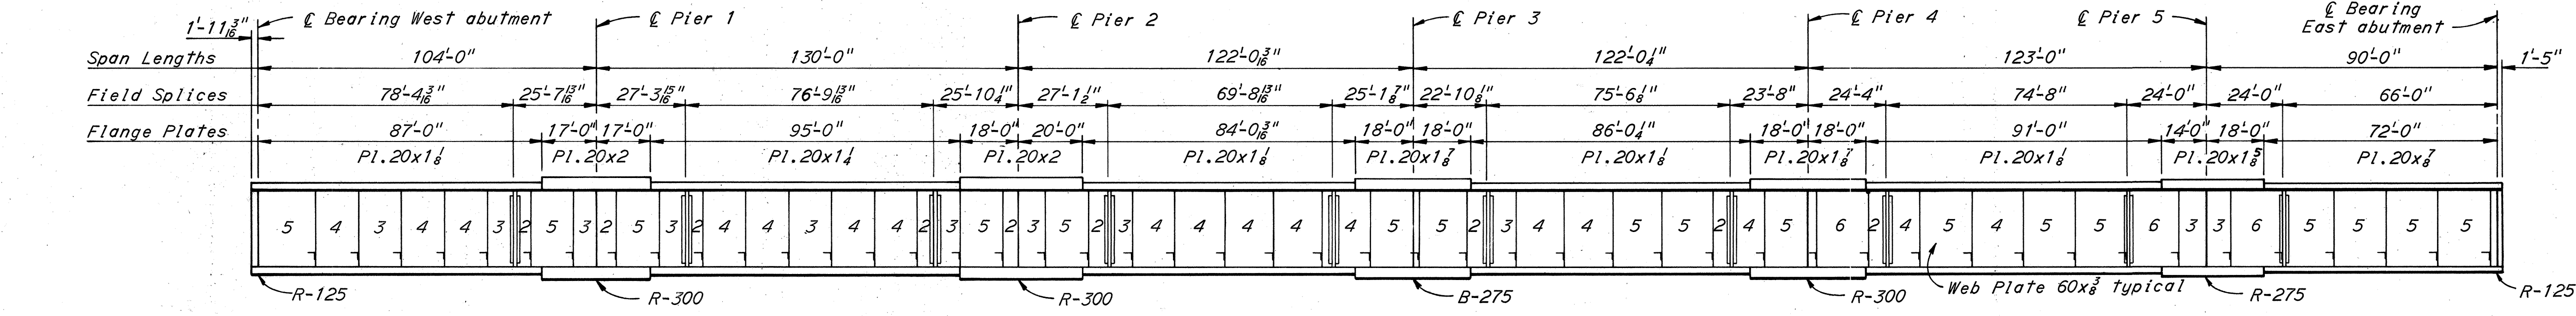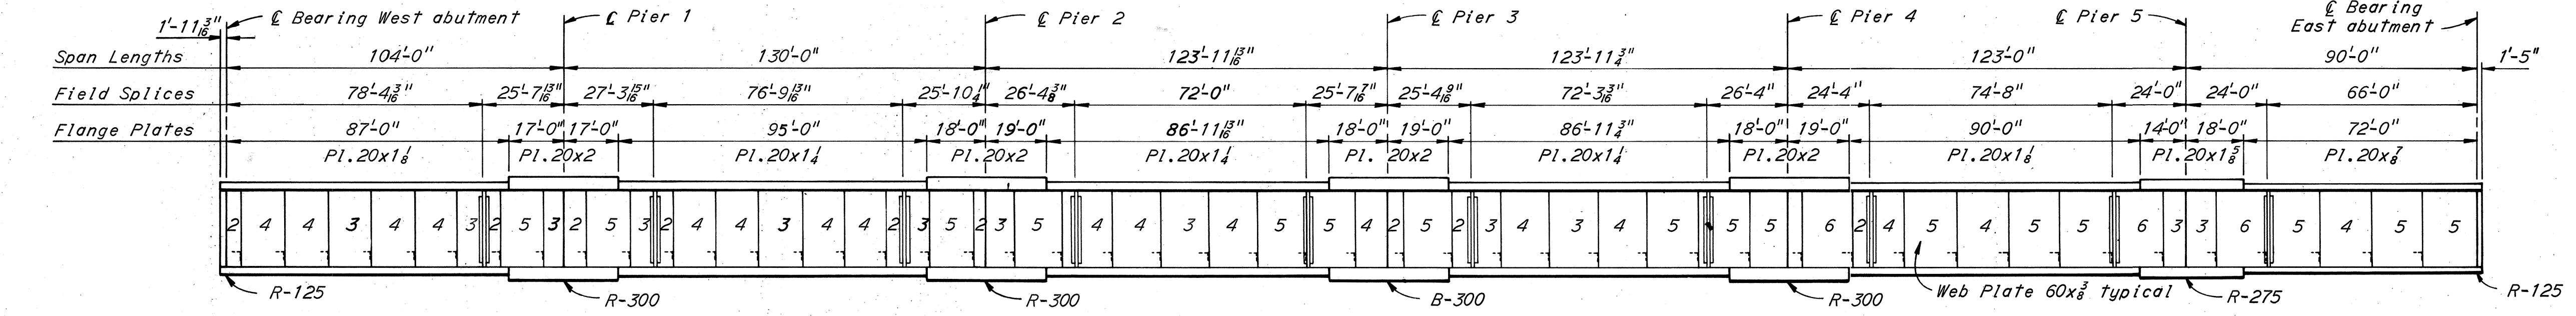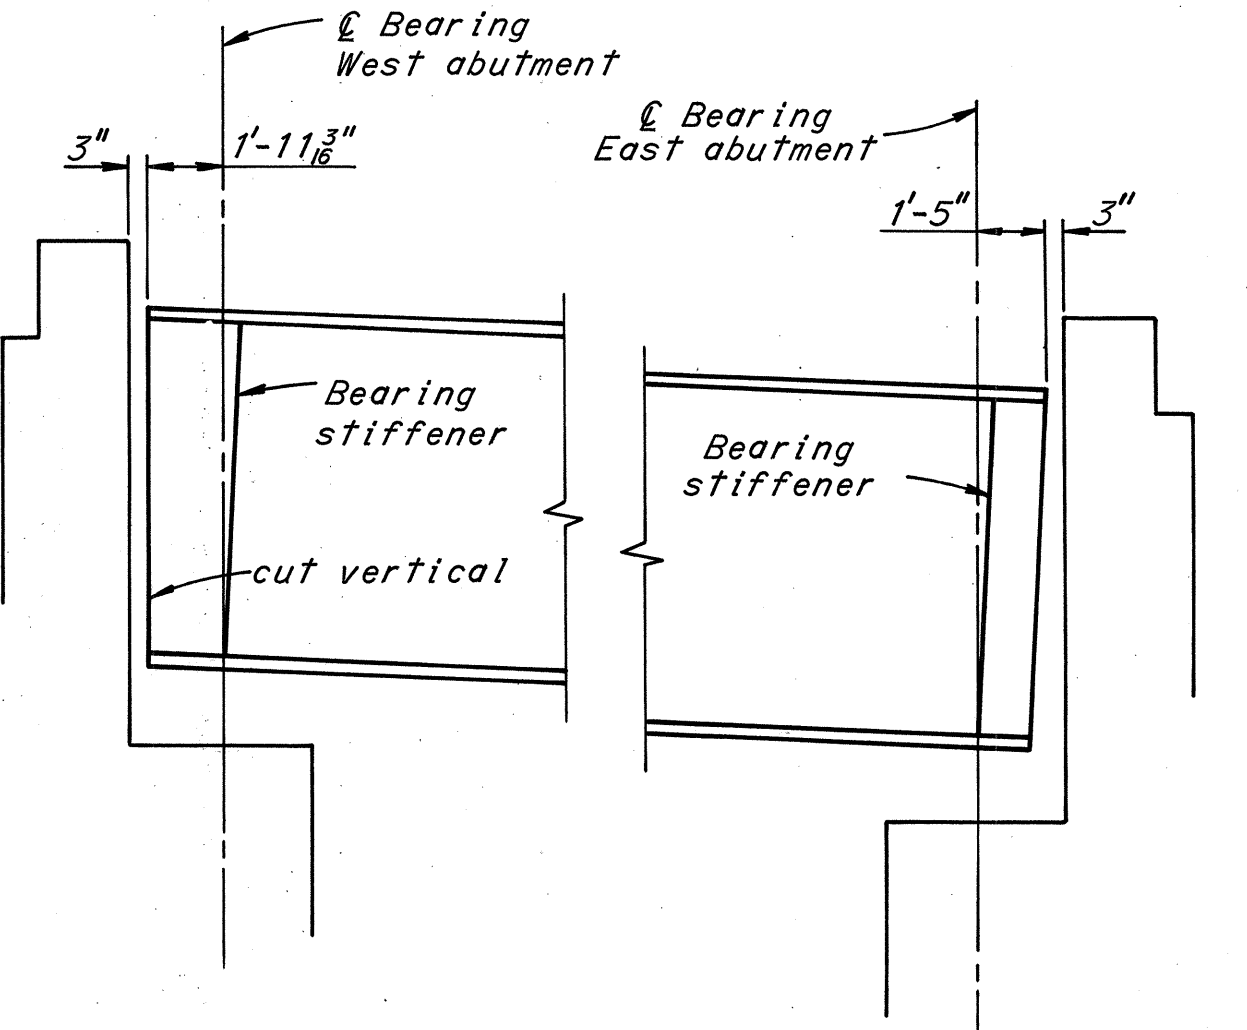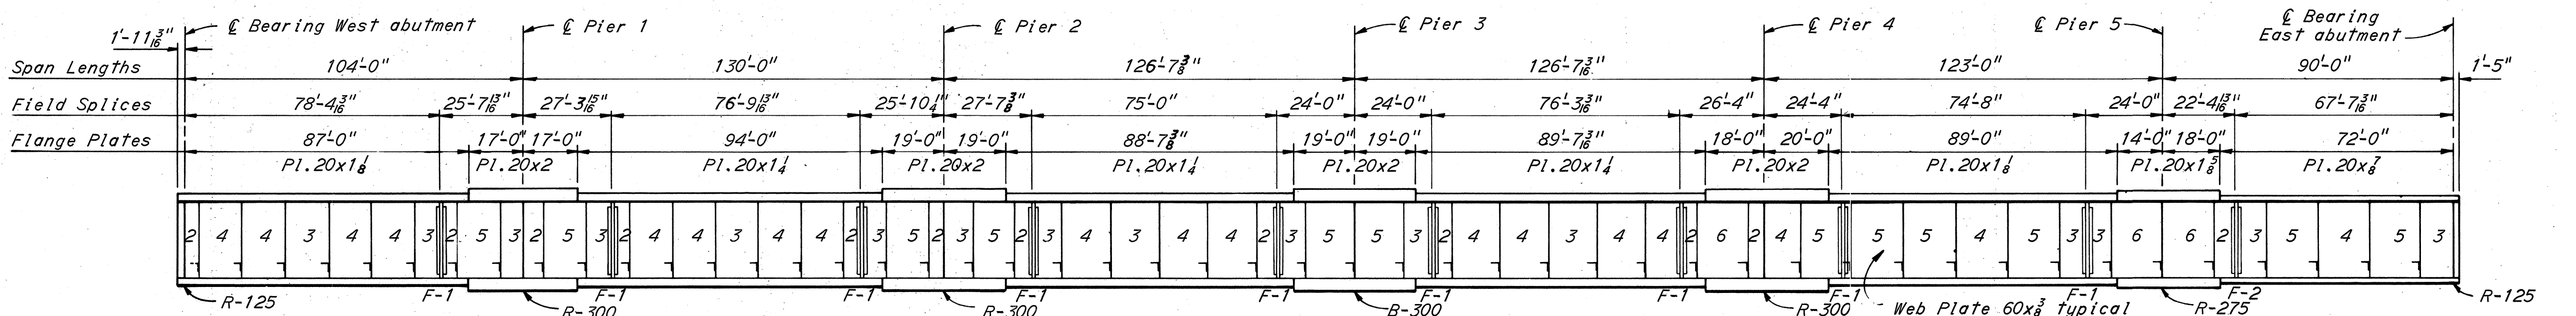

Notes:
Field splices shown for Girder D are typical for Girders E thru H.
For other girder elevations see Sheets 179 and 181.
For top of pavement elevations and girder deflections see Sheet 181.
For other notes see Sheets 179 and 181.

BRIDGE NO. 2


HOWARD, NEEDLES, TAMMEN & BERGENDOFF
CONSULTING ENGINEERS
KANSAS CITY CLEVELAND NEW YORK

GIRDER ELEVATIONS
I-70 OVER B. & O. RAILROAD
AND WHEELING CREEK

BR. NO. BEL-40-2600 STA. 1364+31.88
SCALE: NONE STA. 1371+33.81
BELMONT CO. OHIO

DRAWN BY W.R.	TRACED	CHECKED E.B.	REVIEWED J.T.	REvised
DATE 8-16-61	DATE	DATE 8-14-61	DATE 8-14-61	949 SHEET 180

BELMONT COUNTY
BEL-40-23.89

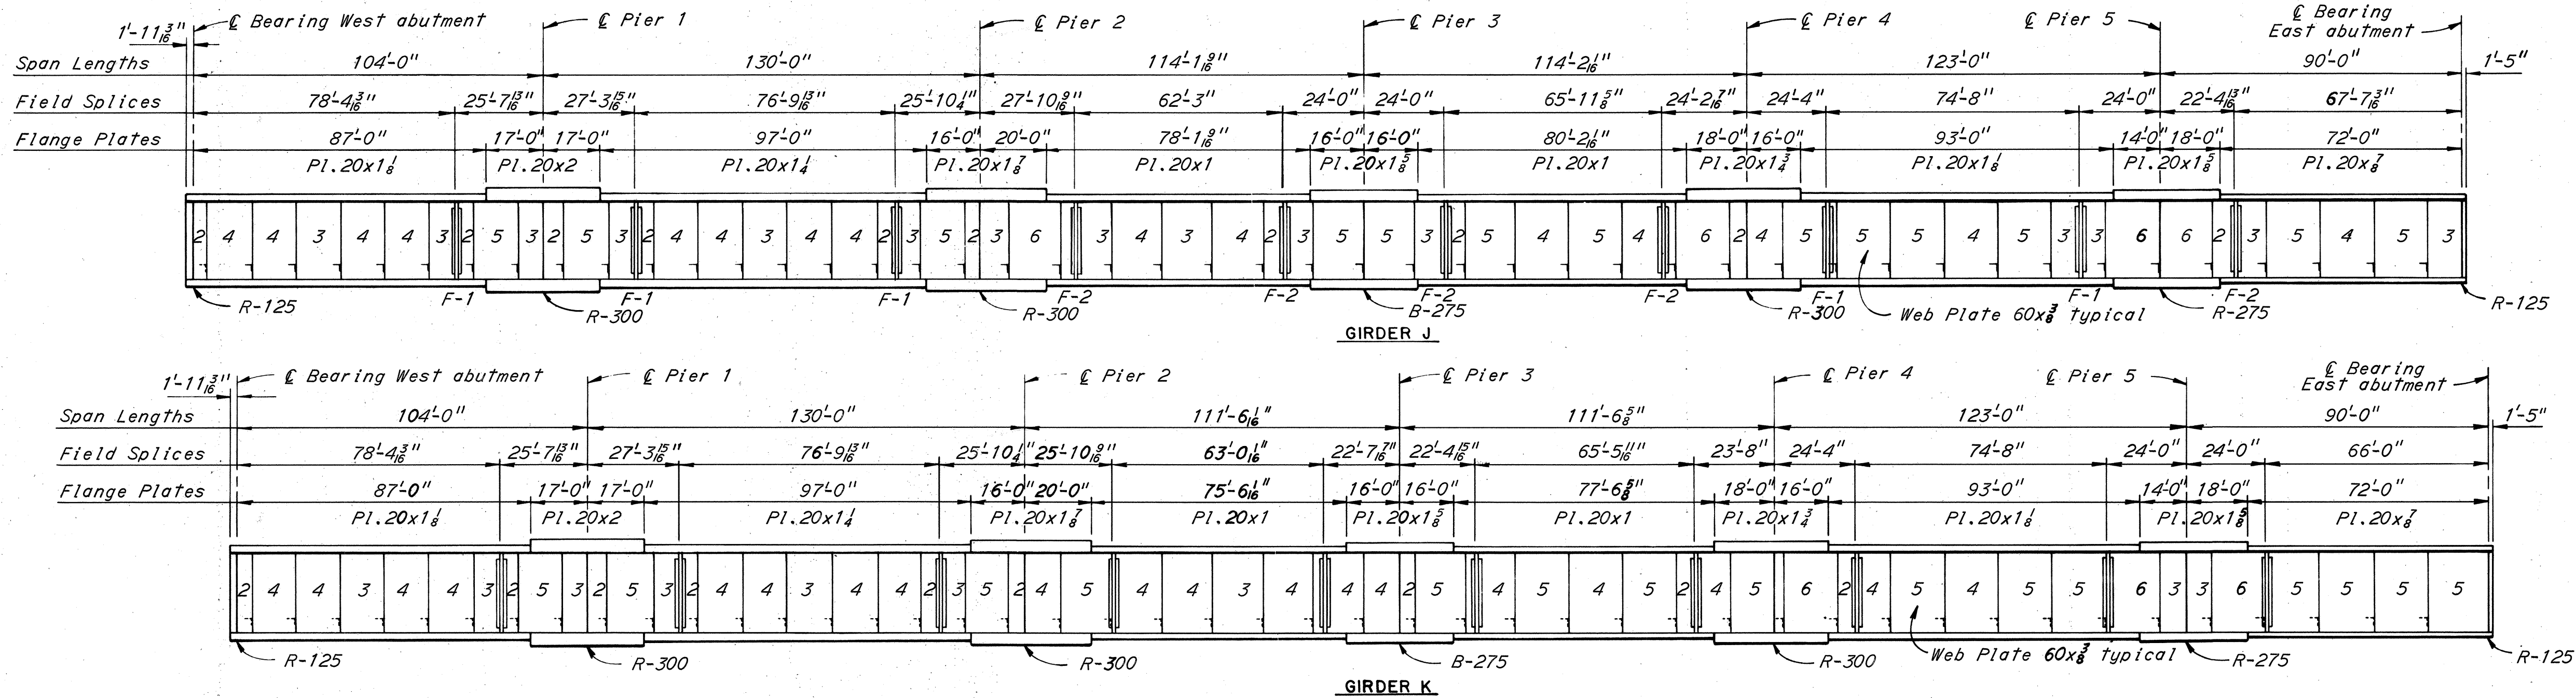


Girder Notes:
The girders shall be fabricated to lines parallel to profiles formed by top of pavement elevations directly over the girders, plus the camber required to compensate for dead load deflections.
Field splices shown for Girder J are typical for Girder K.
For other girder elevations see Sheets 179 and 180.
For Girder End Details see Sheet 180.
For other girder notes see Sheet 179.

TOP OF PAVEMENT ELEVATIONS	
Girder	W.Abut.	1	2	3	4	5	6	7	8	9	Pier 1	1	2	3	4	5	6	7	8	9	Pier 2	1	2	3	4	5	6	7	8	9	Pier 3	1	2	3	4	5	6	7	8	9	Pier 4			
A	700.31	700.01	699.71	699.42	699.14	698.86	698.59	698.33	698.08	697.82	697.56	697.22	696.88	696.52	696.16	695.81	695.45	695.09	694.73	694.38	694.02	693.65	693.27	692.88	692.48	692.08	691.68	691.27	690.87	690.46	690.06	689.66	689.25	688.85	688.45	688.04	687.64	687.24	686.83	686.43	686.03			
B	700.18	699.88	699.58	699.29	699.01	698.73	698.45	698.18	697.90	697.62	697.34	696.99	696.64	696.28	695.92	695.57	695.21	694.85	694.49	694.14	693.78	693.40	693.02	692.63	692.24	691.84	691.45	691.05	690.66	690.26	689.87	689.47	689.08	688.68	688.28	687.89	687.49	687.10	686.70	686.31	685.91			
C	700.05	699.74	699.44	699.14	698.85	698.56	698.27	697.98	697.68	697.39	697.11	696.75	696.39	696.03	695.67	695.31	694.95	694.59	694.23	693.87	693.50	693.12	692.74	692.35	691.97	691.58	691.19	690.80	690.42	690.03	689.64	689.25	688.86	688.48	688.09	687.70	687.31	686.93	686.54	686.15	685.76			
D	699.90	699.58	699.27	698.96	698.66	698.35	698.04	697.73	697.43	697.13	696.82	696.44	696.06	695.67	695.29	694.91	694.53	694.15	693.76	693.38	692.99	692.62	692.24	691.86	691.48	691.10	690.72	690.34	689.96	689.58	689.20	688.82	688.44	688.06	687.68	687.30	686.92	686.54	686.16	685.78	685.40			
E	699.72	699.39	699.07	698.74	698.42	698.10	697.78	697.46	697.13	696.81	696.48	696.15	695.82	695.49	695.16	694.83	694.50	694.17	693.84	693.51	693.18	692.85	692.52	692.19	691.86	691.53	691.20	690.87	690.54	690.21	689.88	689.55	689.22	688.89	688.56	688.23	687.90	687.57	687.24	686.91	686.58	686.25		
F	699.15	698.84	698.54	698.24	697.94	697.63	697.32	697.01	696.70	696.39	696.07	695.76	695.45	686.46		
G	698.94	698.63	698.31	697.99	697.67	697.36	697.05	696.74	696.43	696.11	695.80	695.49	695.18	694.87	694.56	694.25	693.94	693.63	693.32	693.01	692.70	692.39	692.08	691.77	691.46	691.15	690.84	690.53	690.22	690.00	689.61	689.22	688.83	688.44	688.05	687.66	687.27	686.88	686.49	686.10	685.71	685.32		
H	698.70	698.36	698.03	697.71	697.40	697.09	696.78	696.47	696.15	695.84	695.53	695.22	694.91	694.60	694.29	693.98	693.67	693.36	693.05	692.74	692.43	692.12	691.81	691.50	691.19	690.88	690.57	690.26	690.00	689.61	689.22	688.83	688.44	688.05	687.66	687.27	686.88	686.49	686.10	685.71	685.32	684.93	684.54	
J	698.41	698.07	697.73	697.41	697.08	696.75	696.43	696.10	695.77	695.45	695.12	694.79	694.47	694.14	693.81	693.49	693.16	692.84	692.51	692.18	691.85	691.52	691.19	690.86	690.53	690.20	690.00	689.61	689.22	688.83	688.44	688.05	687.66	687.27	686.88	686.49	686.10	685.71	685.32	684.93	684.54	684.15	683.76	
K	698.10	697.74	697.40	697.05	696.71	696.37	696.02	695.68	695.34	694.99	694.65	694.30	693.95	693.60	693.25	692.90	692.55	692.20	691.85	691.50	691.15	690.80	690.45	690.10	690.00	689.65	689.30	688.95	688.60	688.25	687.90	687.55	687.20	686.85	686.50	686.15	685.80	685.45	685.10	684.75	684.40	684.05	683.70	
Girder	1	2	3	4	5	6	7	8	9	Pier 5	1	2	3	4	5	6	7	8	9	E.Abut.																								
A	685.66	685.29	684.92	684.55	684.18	683.81	683.45	683.08	682.71	682.34	682.07	681.80	681.53	681.26	680.99	680.72	680.45	680.18	679.91	679.64																								
B	685.54	685.17	684.80	684.44	684.07	683.70	683.33	682.96	682.59	682.22	681.95	681.68	681.41	681.14	680.87	680.60	680.33	680.06	679.79	679.53																								
C	685.39	685.03	684.66	684.29	683.92	683.55	683.18	682.81	682.44	682.07	681.80	681.53	681.26	680.99	680.72	680.45	680.18	679.91	679.64	679.37																								
D	685.03	684.66	684.29	683.92	683.55	683.18	682.82	682.45	682.08	681.71	681.44	681.17	680.90	680.63	680.36	680.09	679.82	679.55	679.28	679.01																								
E	684.66	684.30	683.93	683.56	683.19	682.82	682.45	682.08	681.71	681.34	681.07	680.80	680.53	680.26	679.99	679.72	679.45	679.18	678.91	678.64																								
F	684.48	684.12	683.75	683.38	683.01	682.64	682.27	681.90	681.53	681.16	680.89	680.62	680.35	680.08	679.81	679.55	679.28	679.02	678.75	678.49																								
G	684.37	684.00	683.63	683.26	682.89	682.52	682.16	681.79	681.42	681.05	680.78	680.51	680.24	679.97	679.70	679.43	679.15	678.88	678.60	678.33																								
H	684.25	683.89	683.52	683.15	682.78	682.41	682.04	681.67	681.30	680.93	680.66	680.39	680.12	679.85	679.57	679.29	679.01	678.72	678.43	678.13																								
J	683.92	683.55	683.18	682.82	682.45	682.08	681.71	681.34	680.97	680.60	680.33	680.06	679.79	679.51	679.23	678.94	678.65	678.36	678.06	677.77																								
K	683.56	683.19	682.82	682.45	682.08	681.71	681.35	680.98	680.61	680.24	679.97	679.69	679.42	679.13	678.85	678.56	678.27	677.97	677.68	677.39																								

Diagram illustrating the layout of the bridge structure, showing the alignment of the bridge piers and abutments. The diagram includes labels for the bearing west abutment, Pier 1, Pier 2, Pier 3, Pier 4, Pier 5, and the bearing east abutment. The spans between the piers are marked as 10 Equal spaces, and the typical spans are indicated.



Note:
Elevations are given at tenth points of spans along girders.

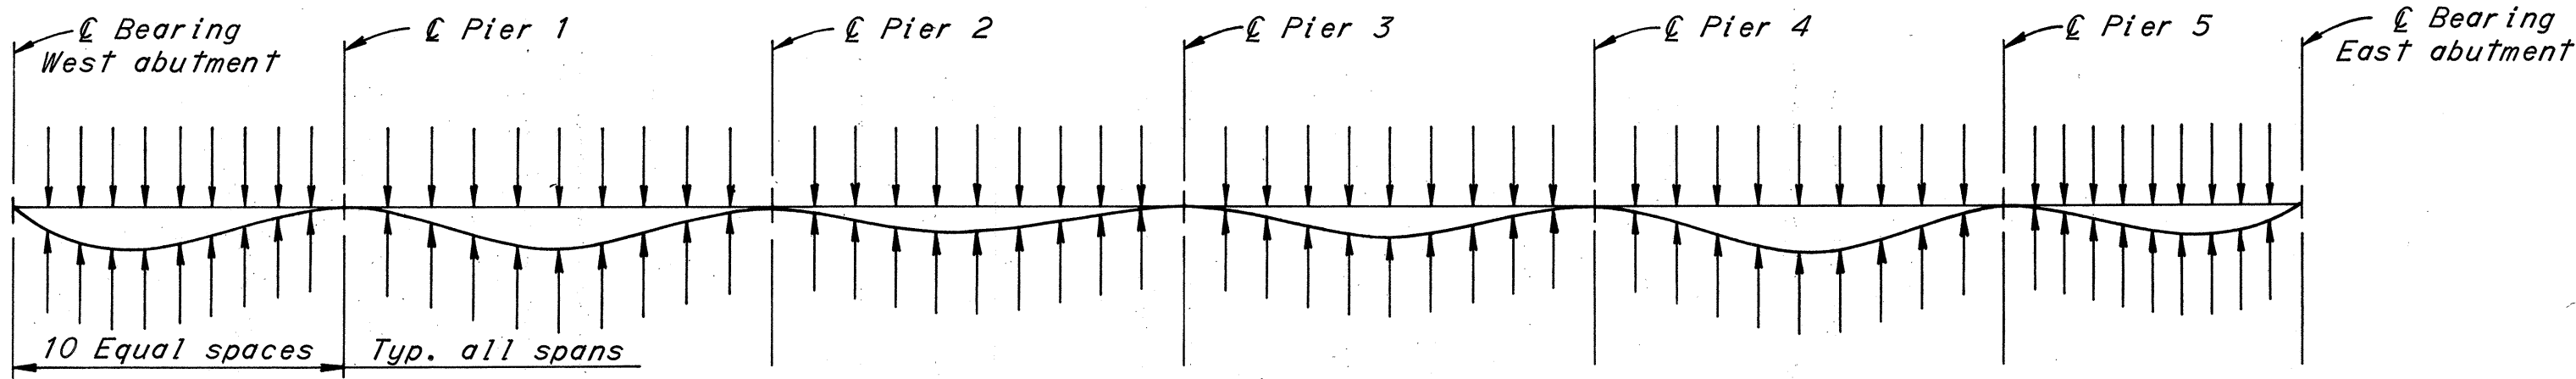

Deflection Notes:
Deflections are given to nearest 1/16 inch.
All deflections are given at tenth points of spans.
In the table of deflections, T indicates the deflection due to total dead loads and C indicates the deflection due to dead load of concrete only.


BRIDGE NO. 2
HOWARD, NEEDLES, TAMMEN & BERGENDOFF
CONSULTING ENGINEERS
KANSAS CITY CLEVELAND NEW YORK
GIRDER ELEVATIONS
I-70 OVER B. & O. RAILROAD
AND WHEELING CREEK
BR. NO. BEL-40-2600 STA. 1364+31.88
SCALE: NONE STA. 1371+33.81
BELMONT CO. OHIO
DRAWN/RWR TRACED
DATE 8-23-61 DATE
CHECKED/EDB
DATE 9-15-61
REVIEWED/JT
DATE 12-14-61
REVISOR
949 SHEET 181

BELMONT COUNTY
BEL-40-23.89

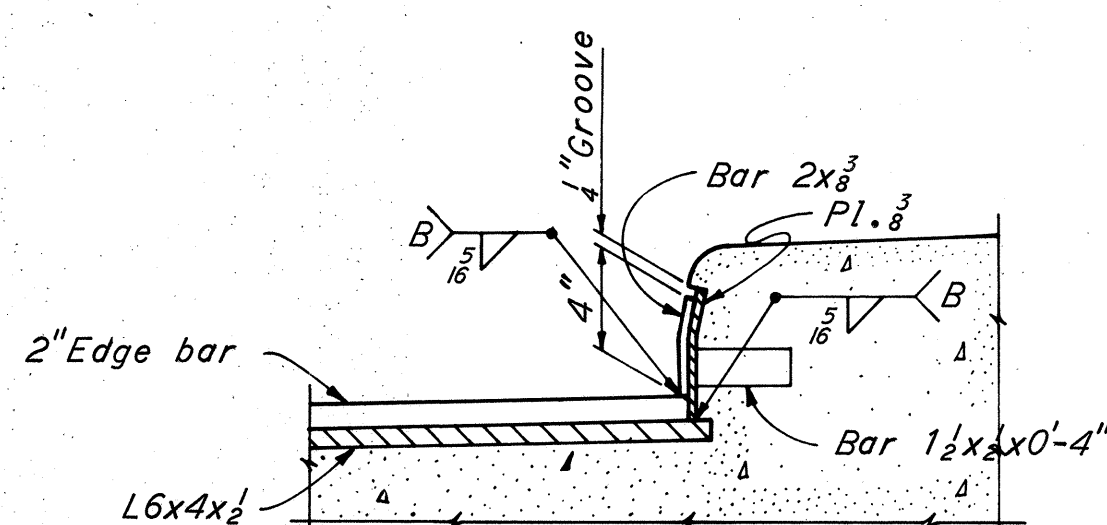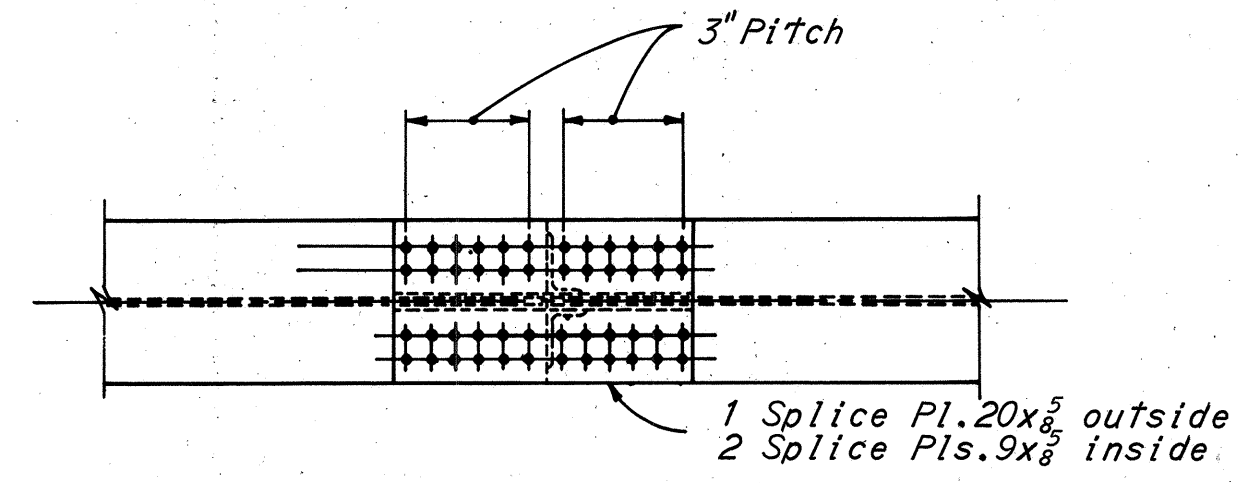

DETAIL AT ABUTMENT BACKWALL




Continuous 3" beveled bearing bar with minimum thickness of $\frac{1}{4}$ " to be welded to L8x6x1. Bevel to match grade.

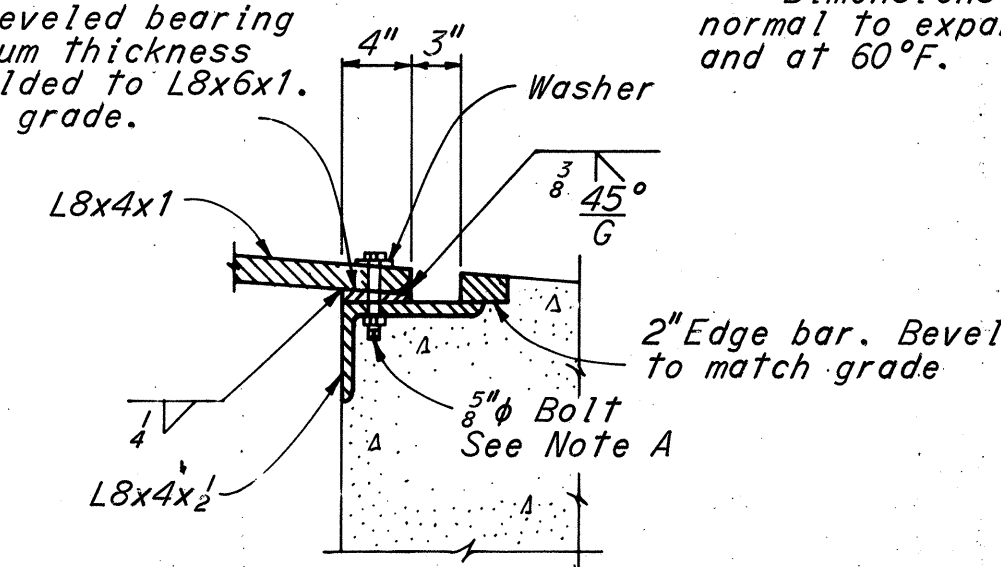

BEVELED BEARING BAR DETAIL

Note: Beveled bearing bars are required at both abutments. For other details of expansion joint see Ohio Standard Drawing CSB-2-56, Sheet 2 of 6.


Note A: 3" x 3" bolts at 2'-0" centers with nuts tack welded to lower angle, and 1 $\frac{1}{2}$ " holes in upper angle. Turn bolts tight and release one-half turn. Remove bolts as soon as possible, preferably within two hours after placing. Fill holes with bituminous material.

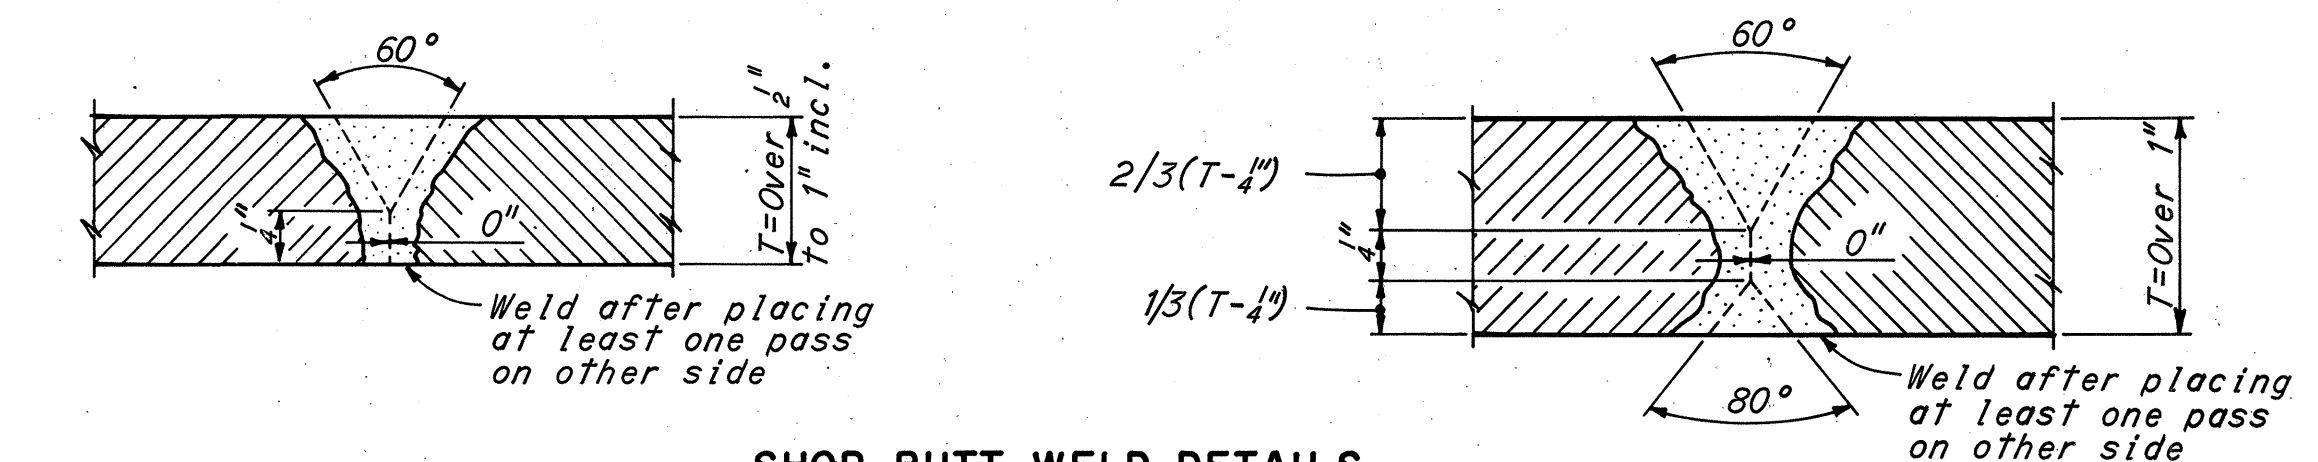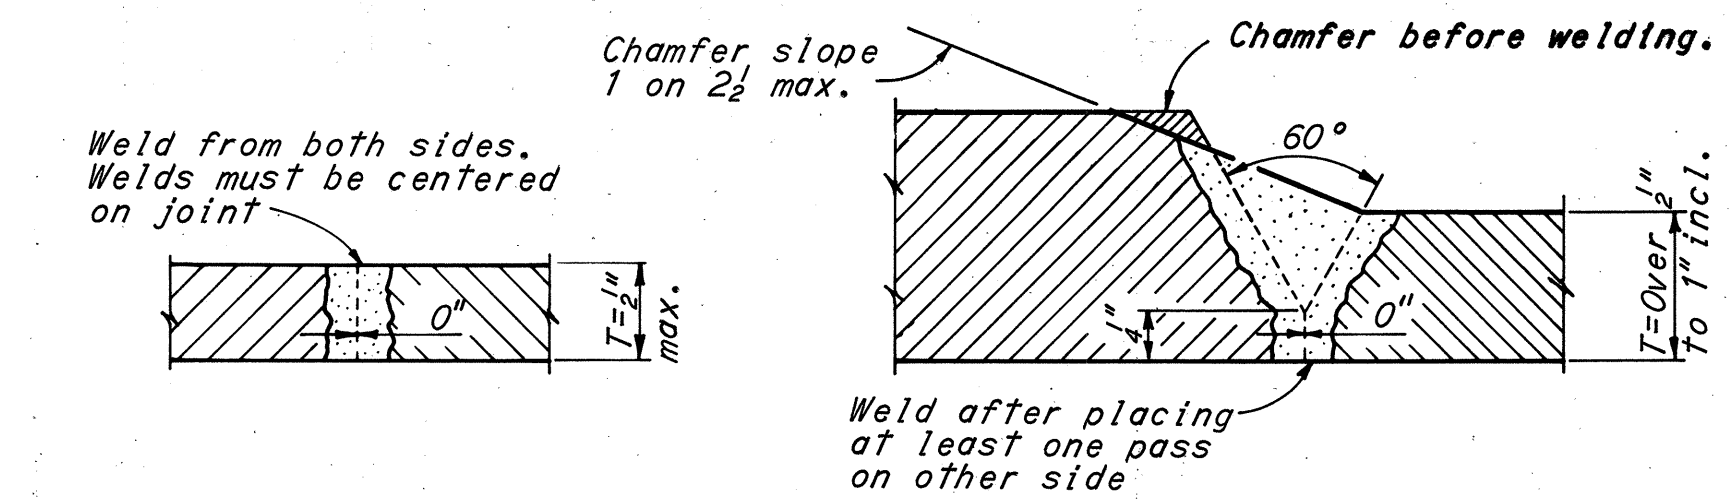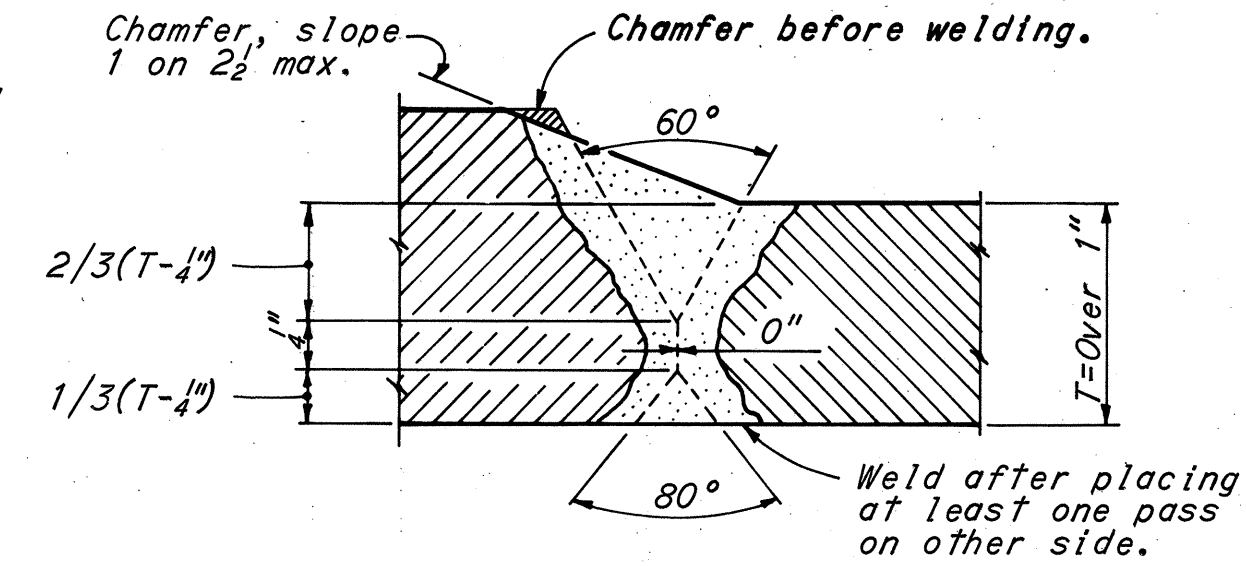


SHOP BUTT WELD DETAILS

No Scale

Note: Optional shop splices will be permitted in the webs and flanges of girders but their locations shall be submitted to the Director for approval. All flange butt-welds shall be ground flush.

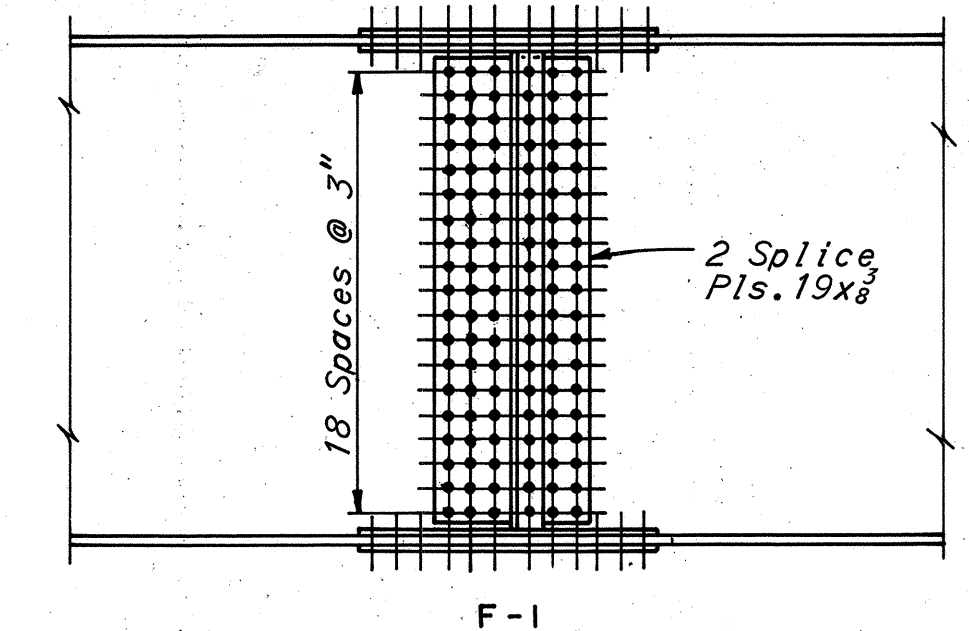


Note: Web splice shown for F-1 splice is typical for F-2 splice. Both top and bottom flange splices are identical. Girder field splices shall be made with $\frac{3}{4}$ " high strength bolts. The high strength bolts shall be placed with the heads on the outside face of the exterior girders, and the bottom of girder flange.

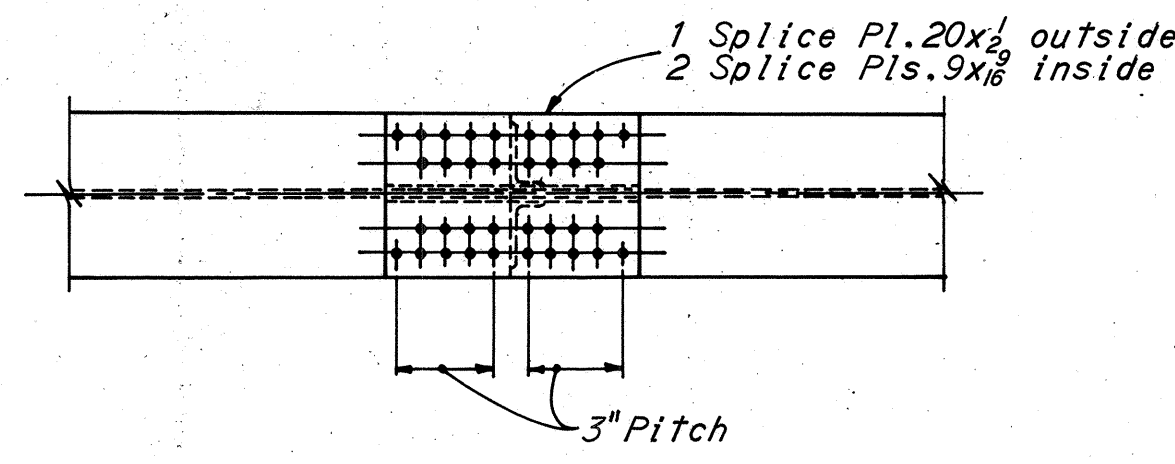

GIRDER FIELD SPLICES

$\frac{1}{2}$ " = 1'-0"

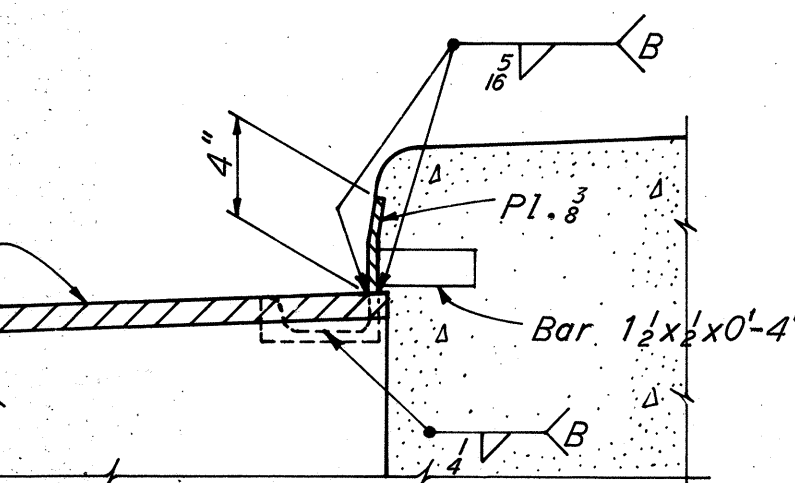


DETAIL AT END DAM

DETAILS OF EXPANSION JOINT AT MEDIAN

$\frac{1}{2}$ " = 1'-0"

Note: For curb plate details at exterior curbs see Ohio Standard Drawing CSB-2-56, Sheet 3 of 6. Details not shown at median same as for exterior curbs.

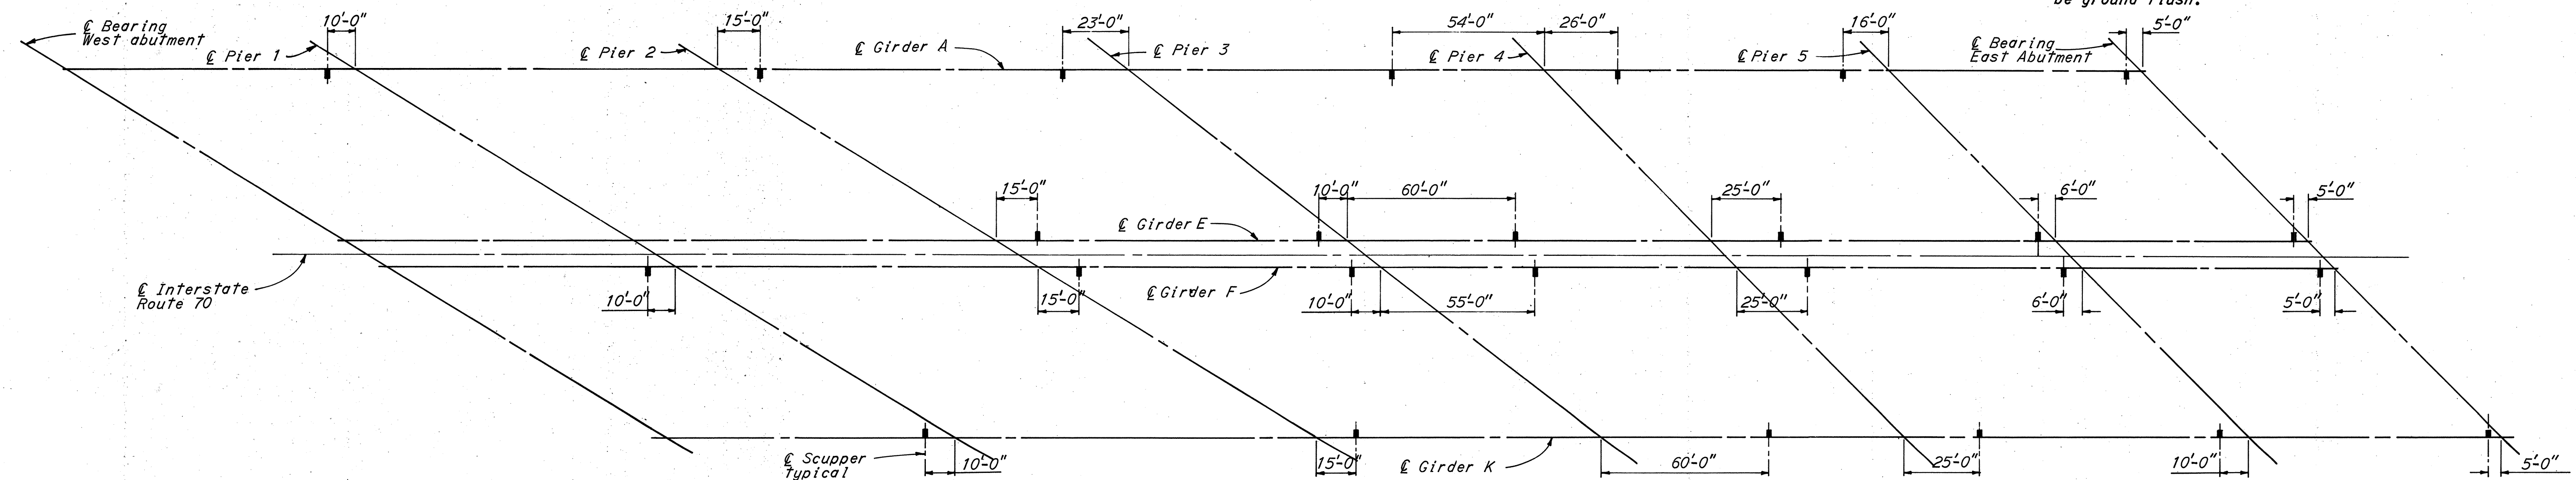

SCUPPER LAYOUT SKETCH

No Scale

Note: For details of scuppers see Ohio Standard Drawing CSB-2-56, Sheet 3 of 6, Section K-K

BRIDGE NO. 2

HOWARD, NEEDLES, TAMMEN & BERGENDOFF
CONSULTING ENGINEERS
KANSAS CITY CLEVELAND NEW YORK


MISCELLANEOUS DETAILS

I-70 OVER B. & O. RAILROAD AND WHEELING CREEK

BR. NO. BEL-40-2600 STA. 1364+31.88
SCALE: AS SHOWN STA. 1371+33.81
BELMONT CO. OHIO

DRAWN E.D.B.	TRACED J.P.	CHECKED J.P.	REVIEWED J.P.	REVISED
DATE 11-16-61	DATE	DATE 11-17-61	DATE 12-14-61	949 SHEET 182

BELMONT COUNTY
BEL-40-23.89

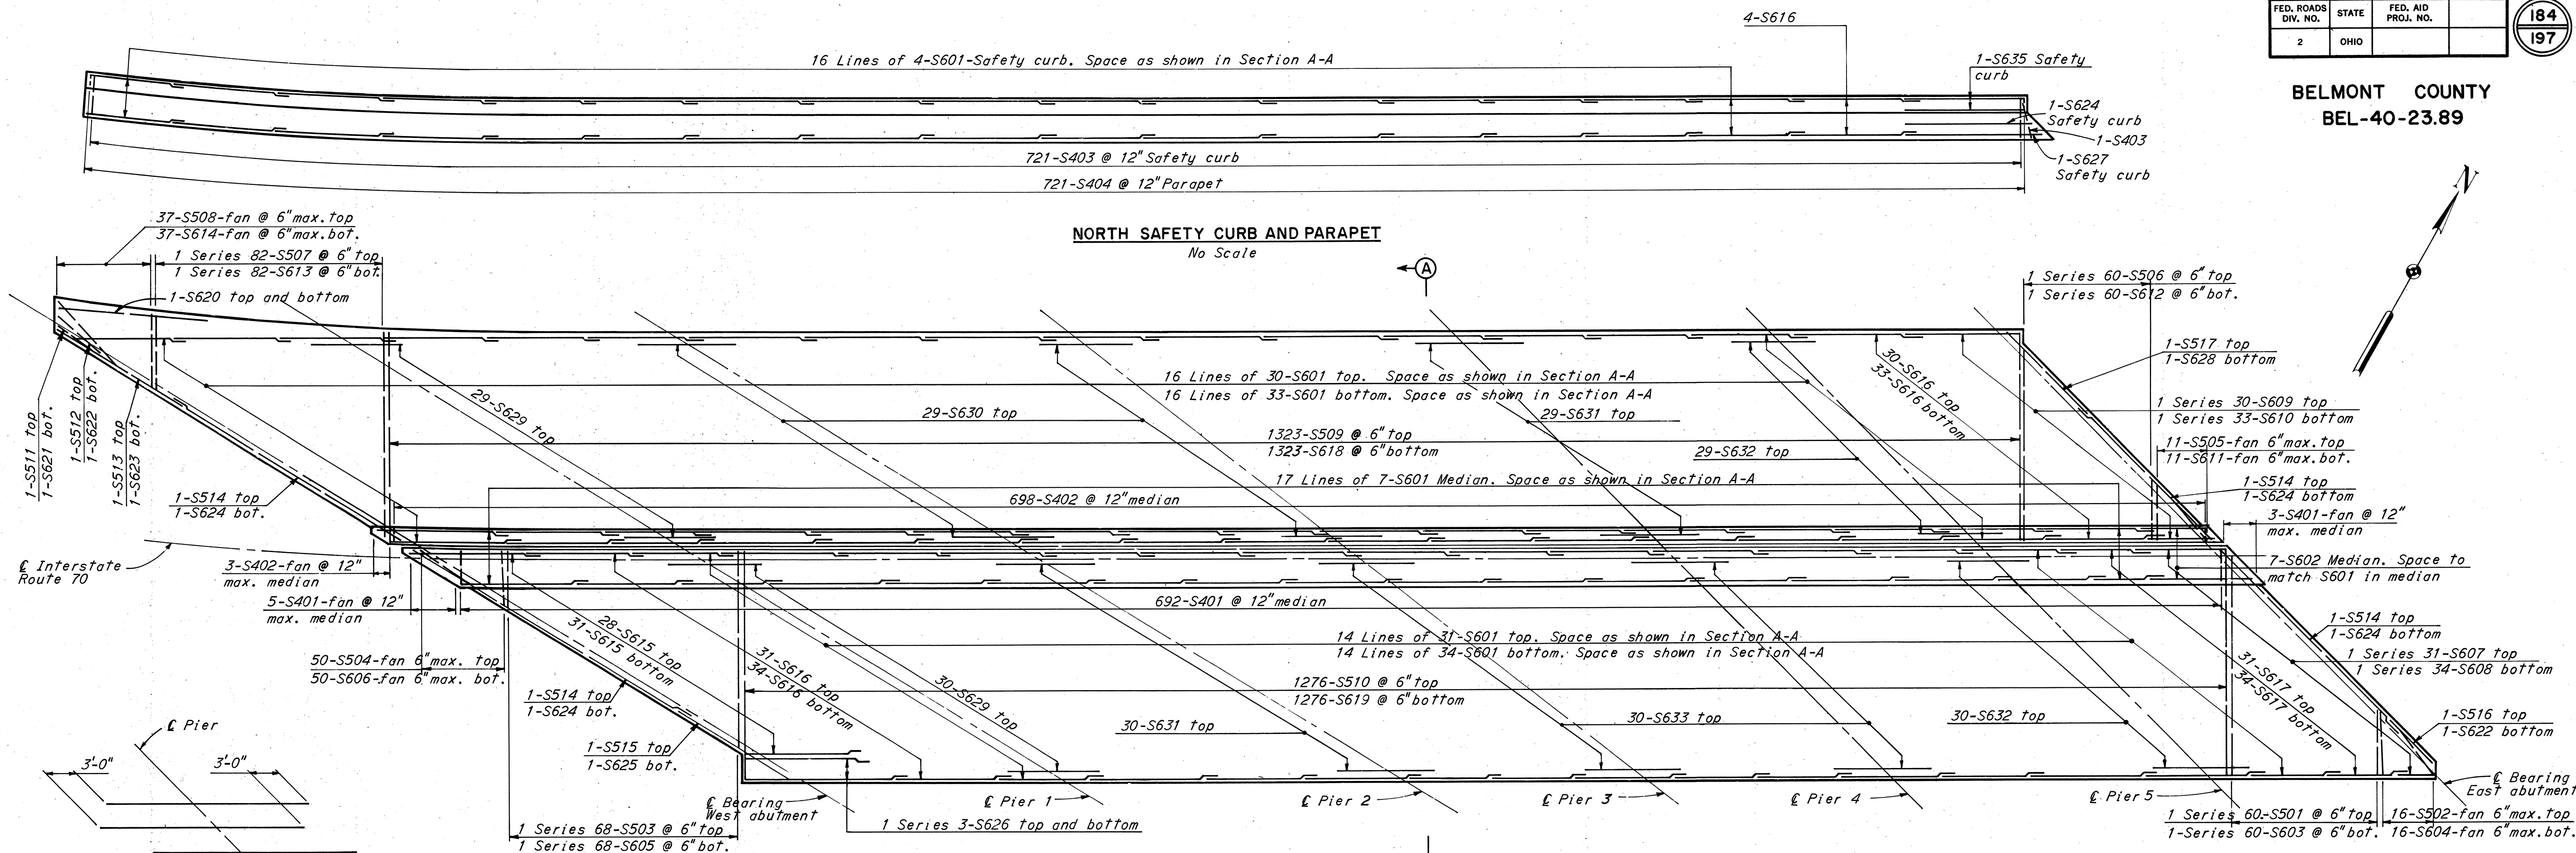

NORTH SAFETY CURB AND PARAPET
No Scale

DECK PLAN
No Scale



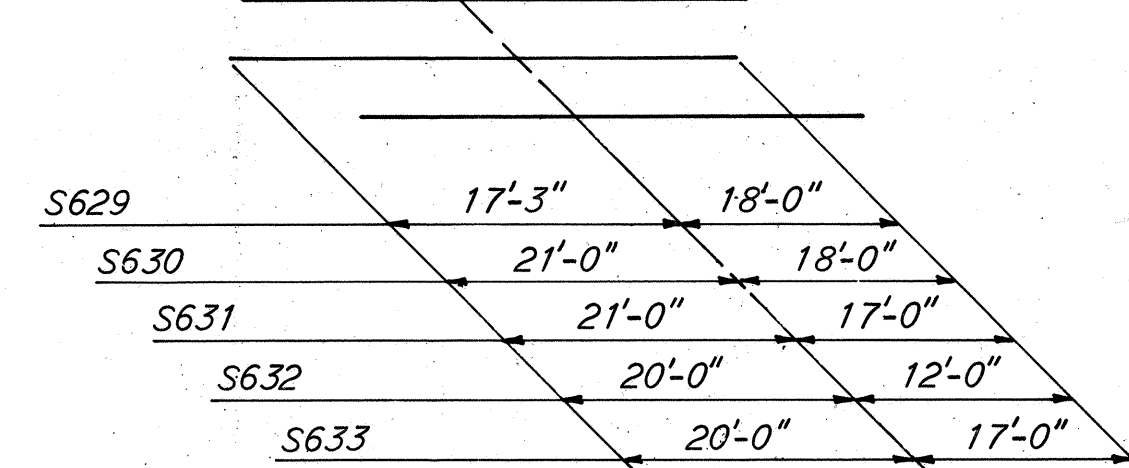



DIAGRAM SHOWING STAGGER OF S629, S630, S631, S632 AND S633 BARS OVER PIERS

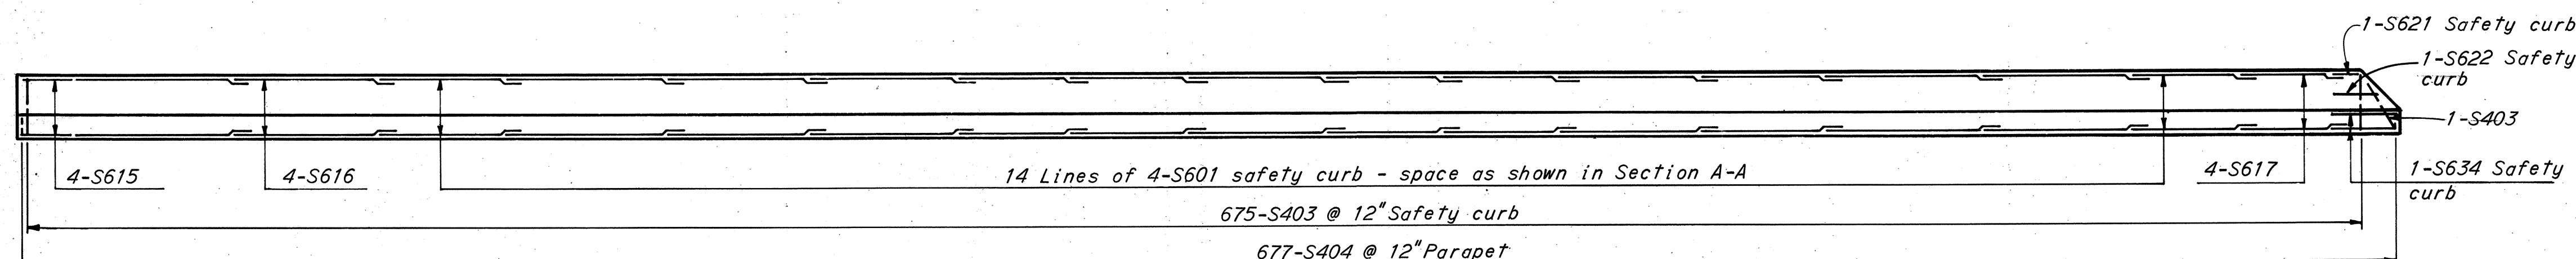

SOUTH SAFETY CURB AND PARAPET
No Scale

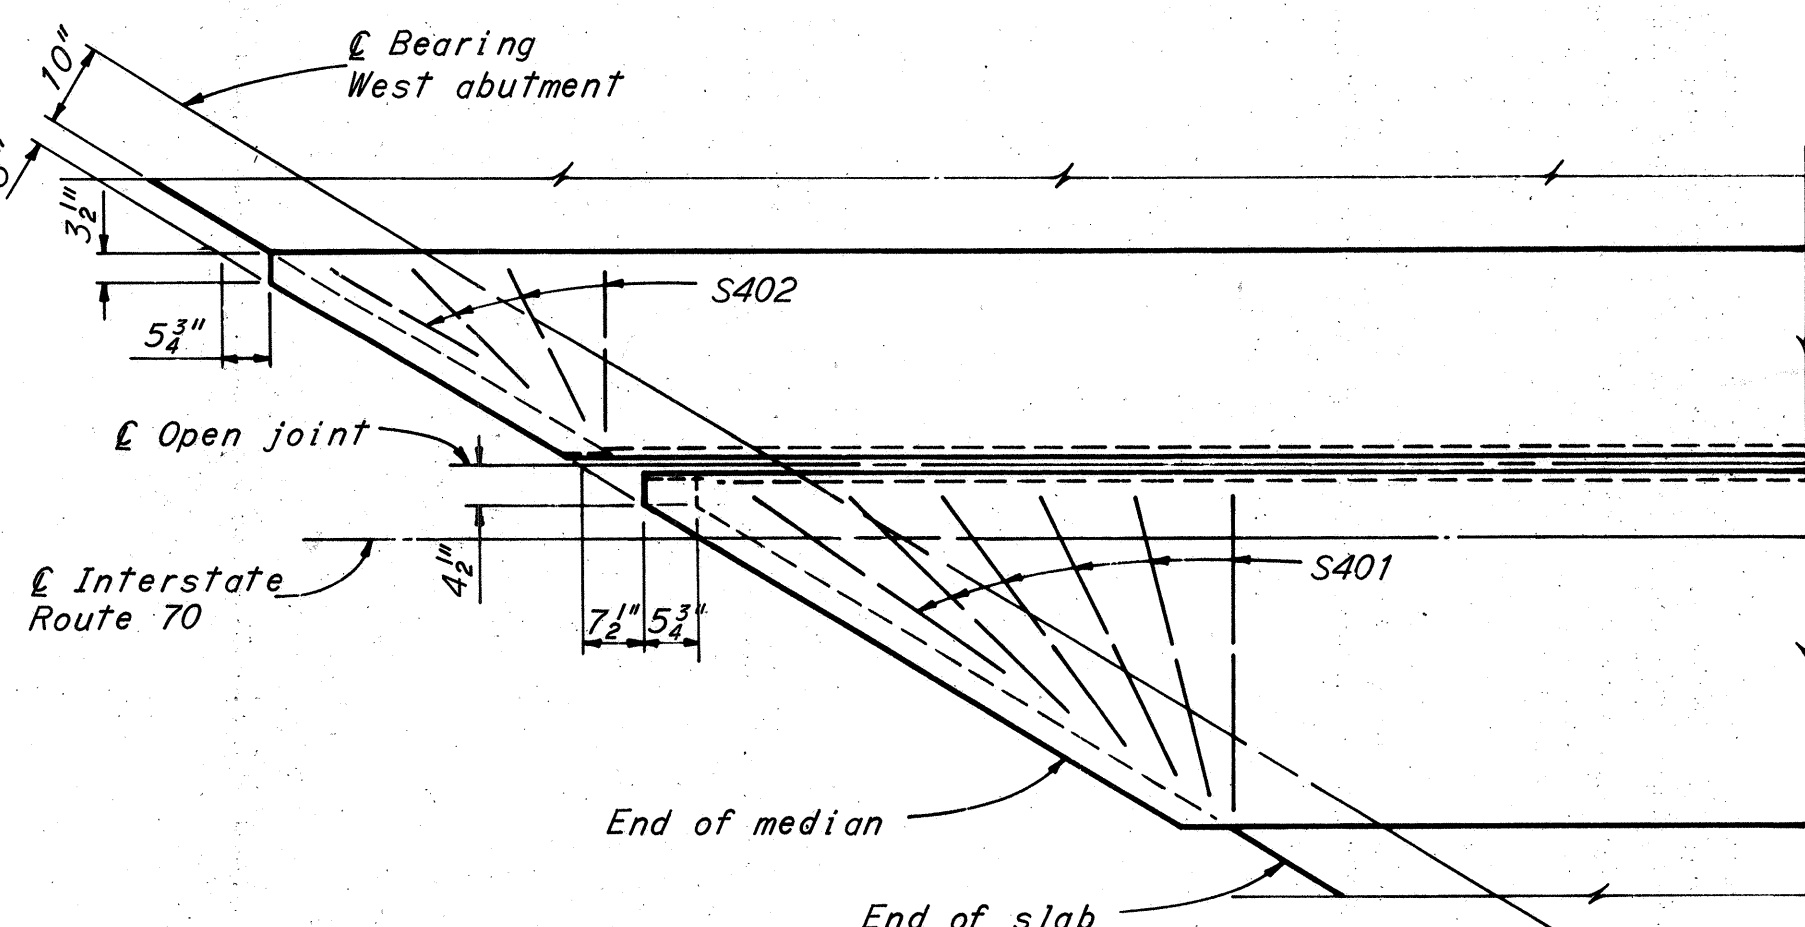

MEDIAN DETAILS AT WEST ABUTMENT
1/2"=1'-0"

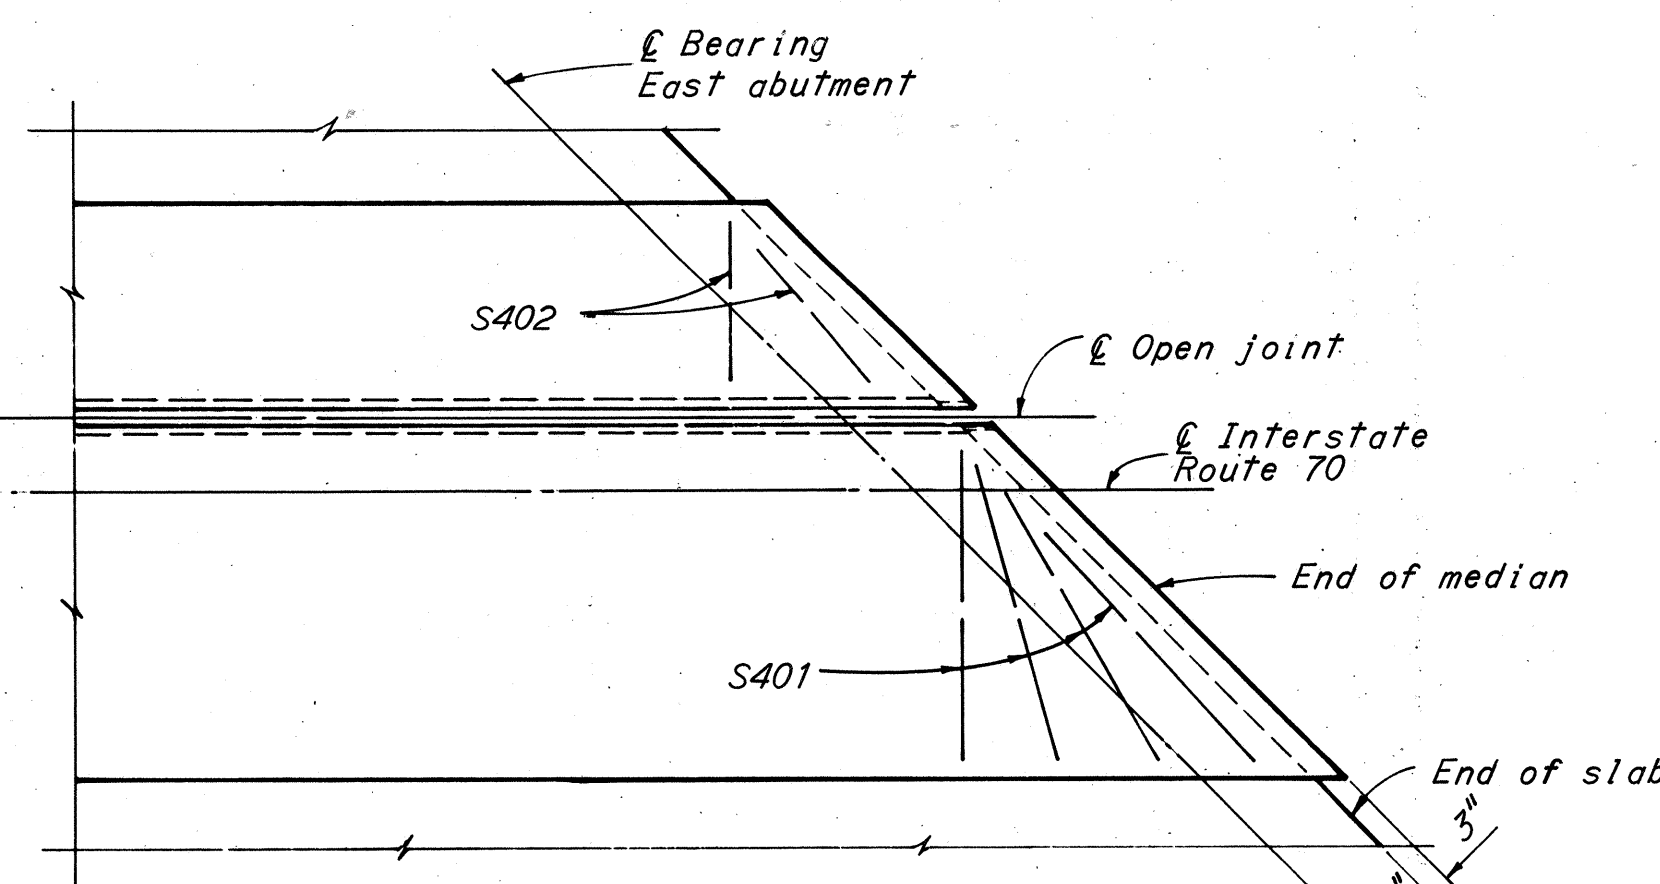

MEDIAN DETAILS AT EAST ABUTMENT
1/2"=1'-0"

Notes:
For longitudinal reinforcing in parapet see Sheet 161.
For detail of optional construction joint thru slab see Sheet 167.
For location of scuppers see Sheet 182.
For Section A-A, reinforcing steel schedule and bending diagrams see Sheet 183.
Deck reinforcing steel spacing shall be adjusted as required to clear scuppers.
For railing post spacing and details see Sheet 167.
For expansion joint details at abutments see Sheet 182.

BRIDGE NO. 2				
HOWARD, NEEDLES, TAMMEN & BERGENDOFF CONSULTING ENGINEERS KANSAS CITY CLEVELAND NEW YORK				
DECK REINFORCEMENT				
I-70 OVER B. & O. RAILROAD AND WHEELING CREEK				
BR. NO. BEL-40-2600		STA. 1364+31.88		
SCALE: AS SHOWN		STA. 1371+33.81		
BELMONT CO.		OHIO		
DRAWN EDB	TRACED	CHECKED	REVIEWED	REVISED
DATE 9-29-61	DATE	DATE 10-23-61	DATE 12-14-61	DATE
				949 SHEET 184

BELMONT COUNTY
BEL-40-23.89


PROPOSED STRUCTURE

Type 3 span rolled beam unit and 5 span welded girder unit both continuous with reinforced concrete deck and substructure.
Spans Beam unit-33'-9" 47'-9" 39'-9" = 121'-0"
Girder unit-8'-0" cantilever, 88'-9" 111'-0" 111'-0" 85'-0" 60'-0" = 464'-0"
Ctr. to ctr. end bearings = 585'-0"
Roadway 28'-0" f/f of two 5'-2" sidewalks.
Loading CF 400
Skew
Alignment Tangent
Surface Course 1" Monolithic concrete.
Approach Slabs AS-1-54 (25'-0" long).

Notes: The following items are not included in the bridge plans. See roadway plans for details.
Removal of existing pavements, etc.
Relocation or removal of existing utilities.
Approach grading pavements and slabs.
Guard rails except on bridge.
Piles for piers to be 12BP53 with an estimated average vertical length of 50' for piers 1, 2 and 3, 35' for piers 4 and 5, 20' for pier 6, and 40' for pier 7. Piles for abutments to be 10BP42 with an estimated average vertical length of 40' for North abutment and 50' for South abutment. These estimates are based on boring data and are approximate only. The contractor shall assume full responsibility for lengths of piling selected for driving.
• Denotes boring.
Foundation design and foundation quantities are based on a study of rod soundings and soil sampling soundings made at the site. This sounding information may be inspected in the office of the Bureau of Bridges in Columbus, or in the Division Office, but the State does not guarantee the accuracy thereof.
Curbs shall be provided on approach slabs at both ends of the structure. They shall be smoothly transitioned in height within the distance from the end of bridge curb to the end of approach slab, from the 6' height of roadway curb to the 10' height of the bridge curb.
The existing bridge is to be removed as a part of this contract, Item S-24.

EXISTING STRUCTURE

Type Steel viaduct spans and 1 pony truss span on concrete pedestals.
Spans 12 @ 33' = 400', 1 @ 90', 1 @ 30' and 1-95' truss span.
Roadway 17' and 5' walk one side.

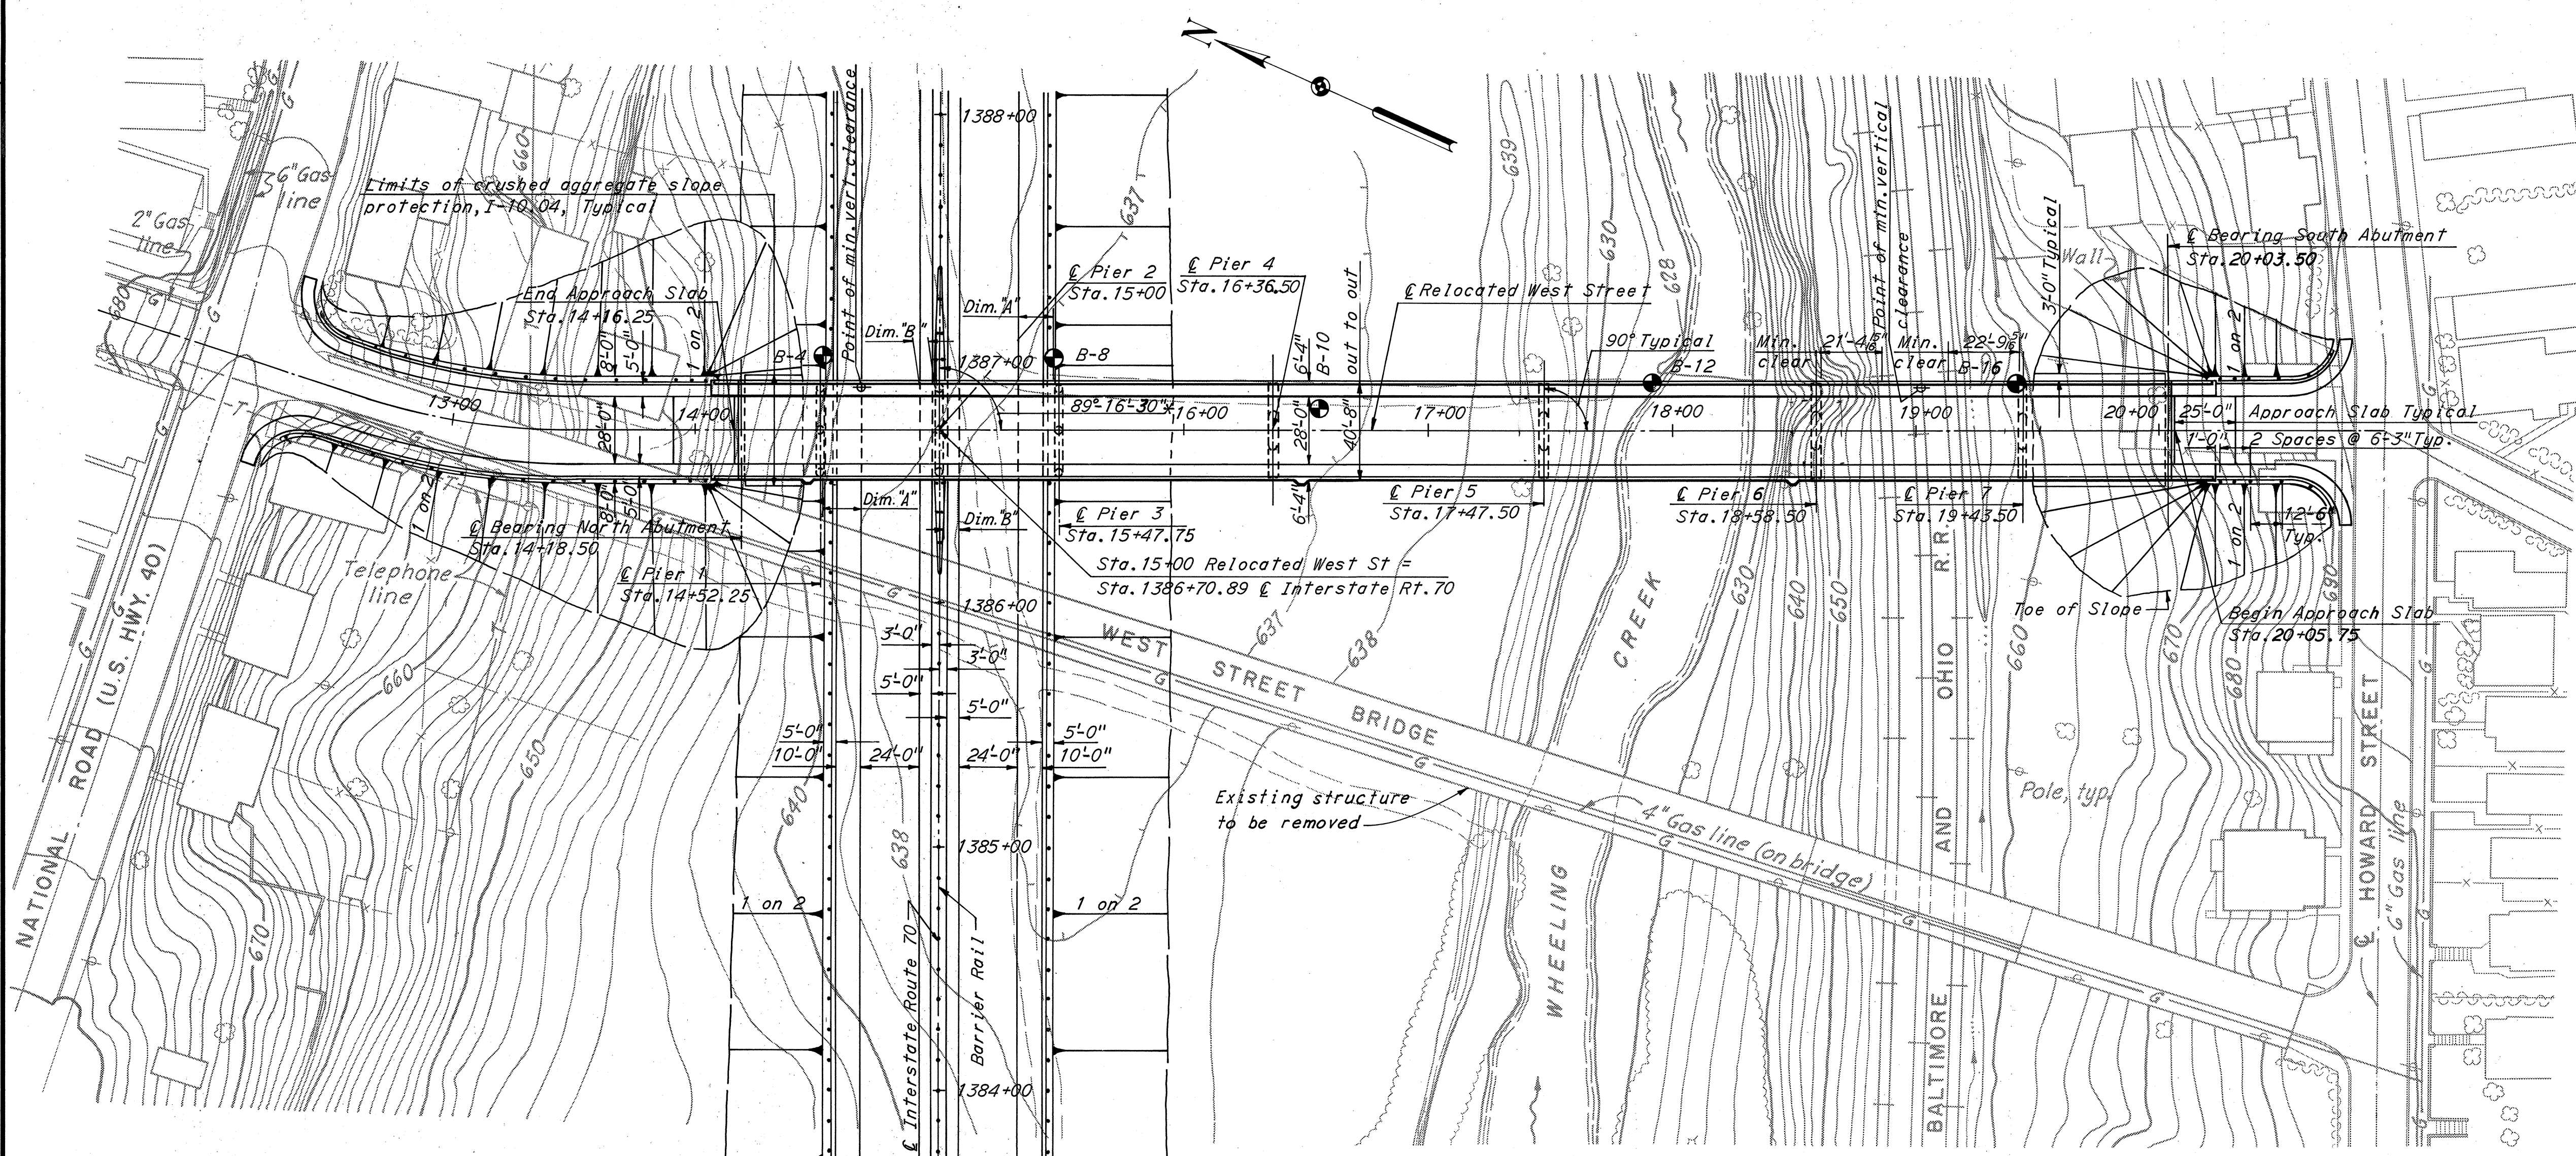


PLAN


* Between centerline of West Street and centerline of I-70.
Dimension "A" = 14'-0" Required clear
14'-0 1/2" Actual clear
Dimension "B" = 6'-0" Required clear
6'-3 1/2" Actual clear

BORING LOCATIONS


B-4 14+52.5 31' Lt.
B-8 15+47.5 30' Lt.
B-10 16+55.5 9' Lt.
B-12 17+92.0 20' Lt.
B-16 19+42.0 20' Lt.

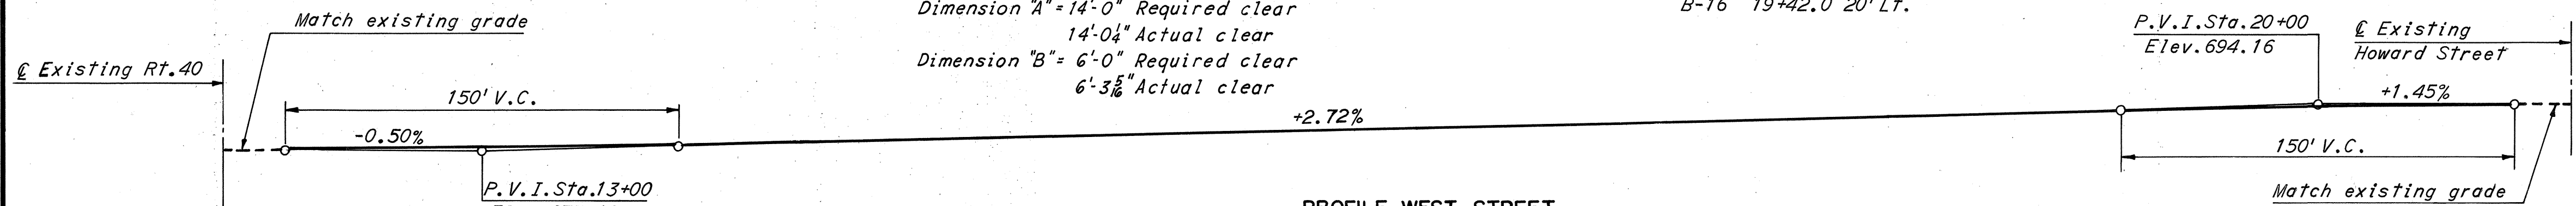

PROFILE WEST STREET

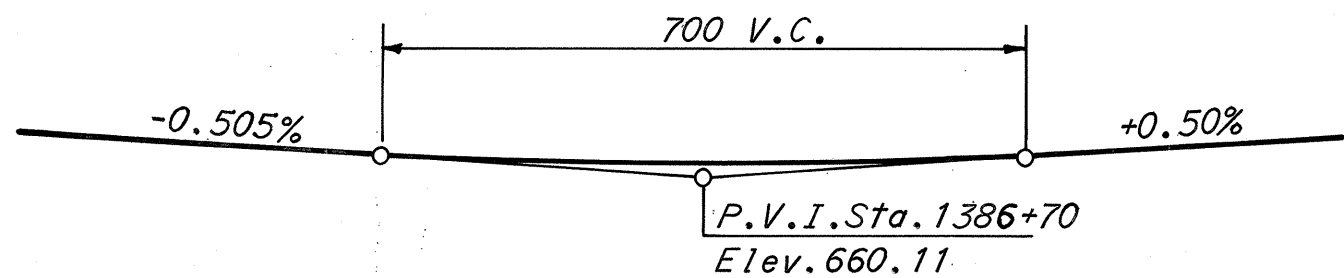

PROFILE INTERSTATE ROUTE 70

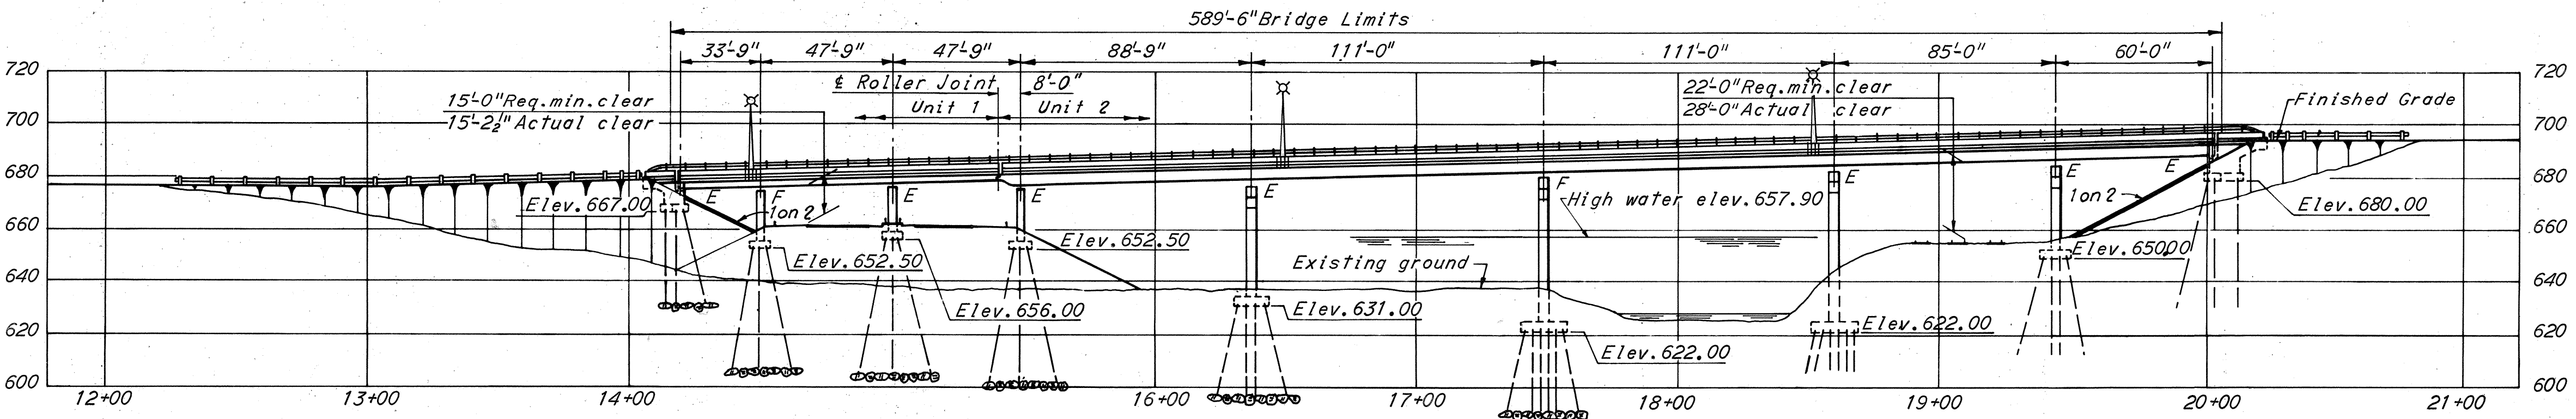

ELEVATION

BRIDGE NO. 3

HOWARD, NEEDLES, TAMMEN & BERGENDOFF
CONSULTING ENGINEERS
KANSAS CITY CLEVELAND NEW YORK


SITE PLAN

RELOCATED WEST STREET OVER I-70,
WHEELING CREEK AND B. & O. RAILROAD


BR. NO. BEL-40-2635 STA. 14+16.25
SCALE: 1" = 40' STA. 20+05.75

BELMONT CO. OHIO


BELMONT COUNTY
BEL-40-23.89

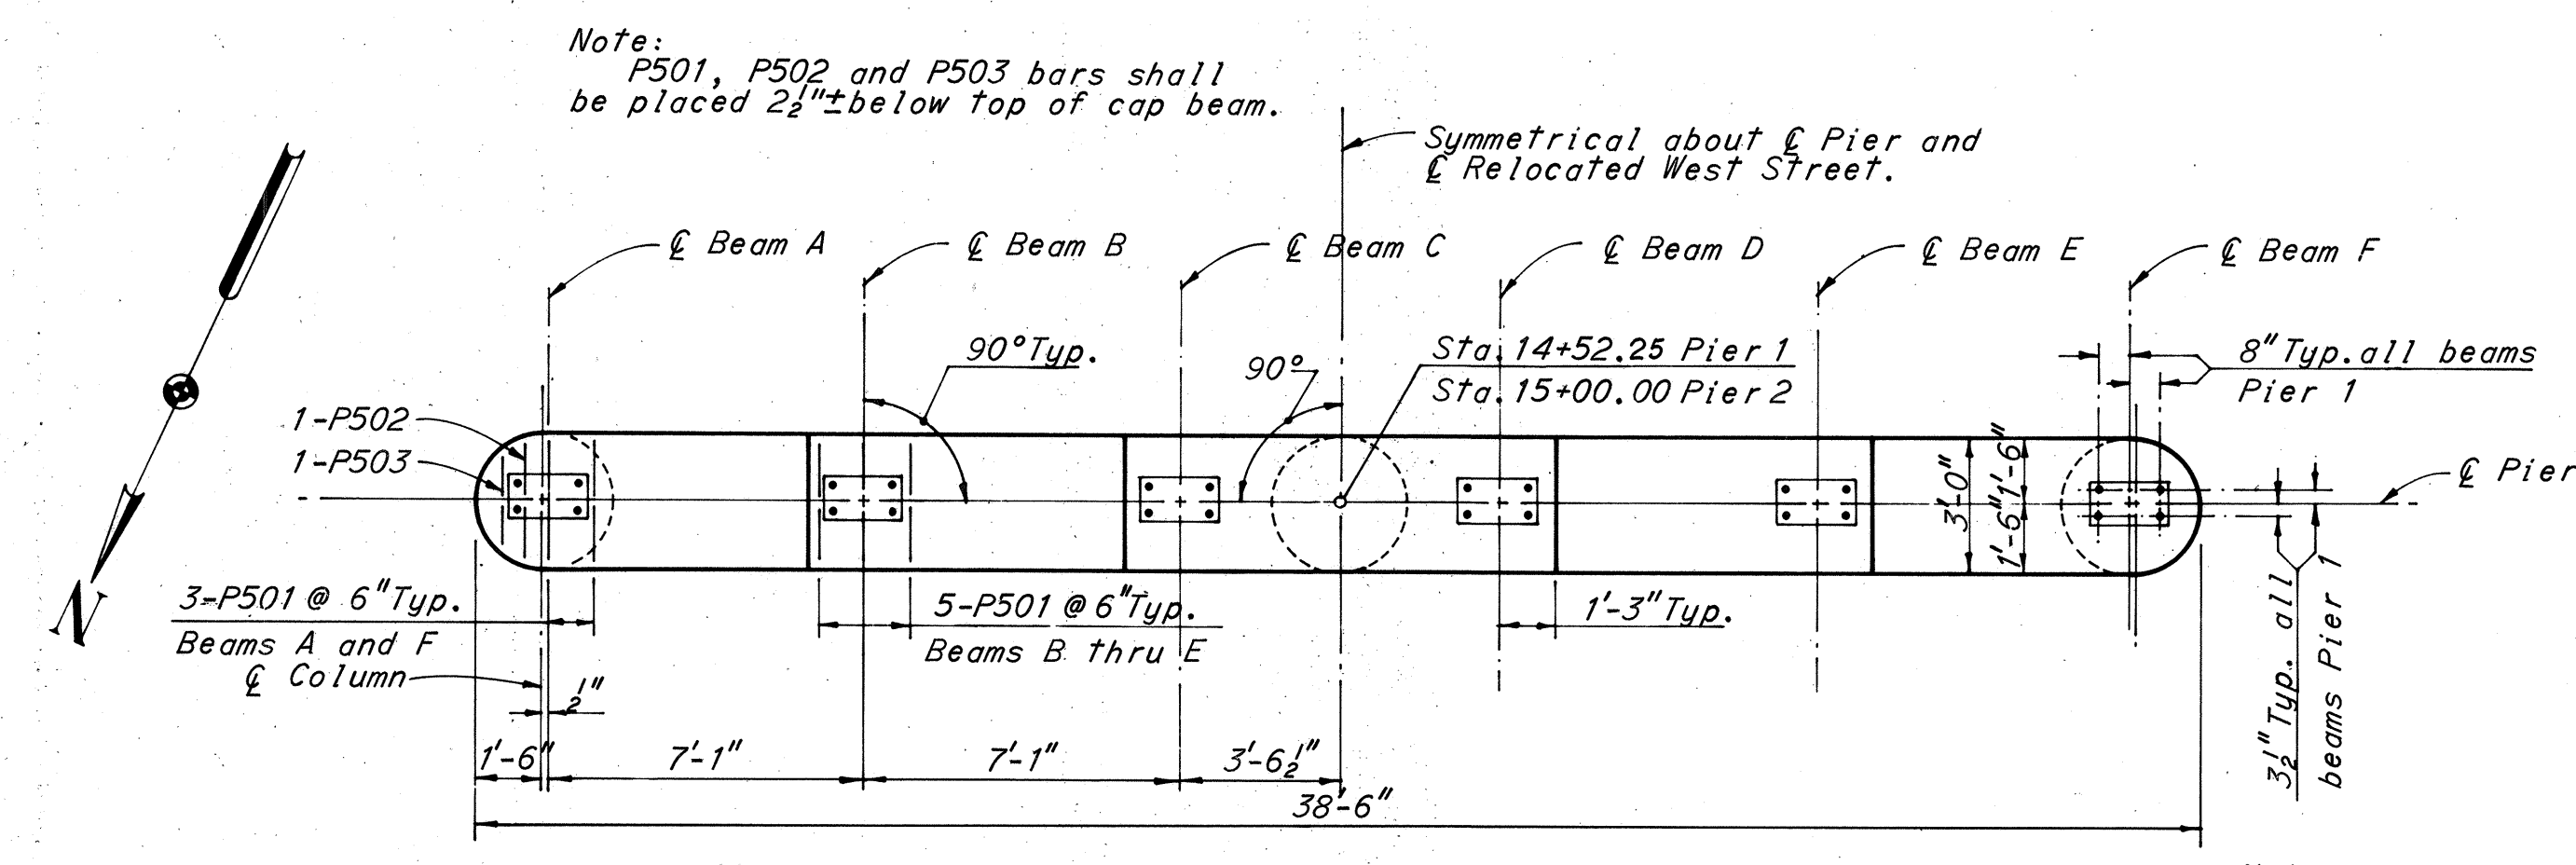


PLAN

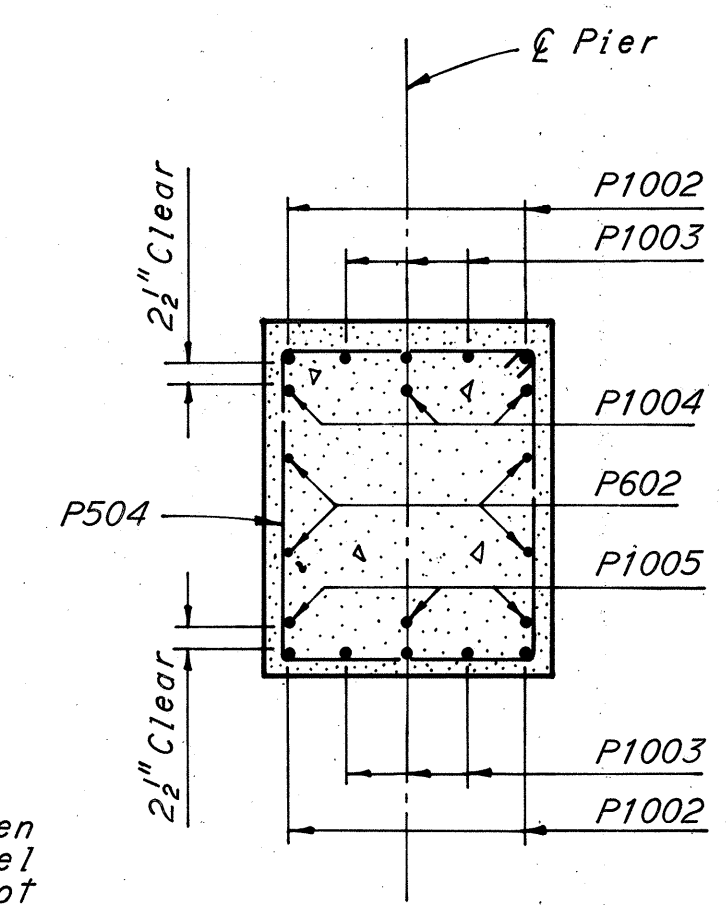


SECTION A-A

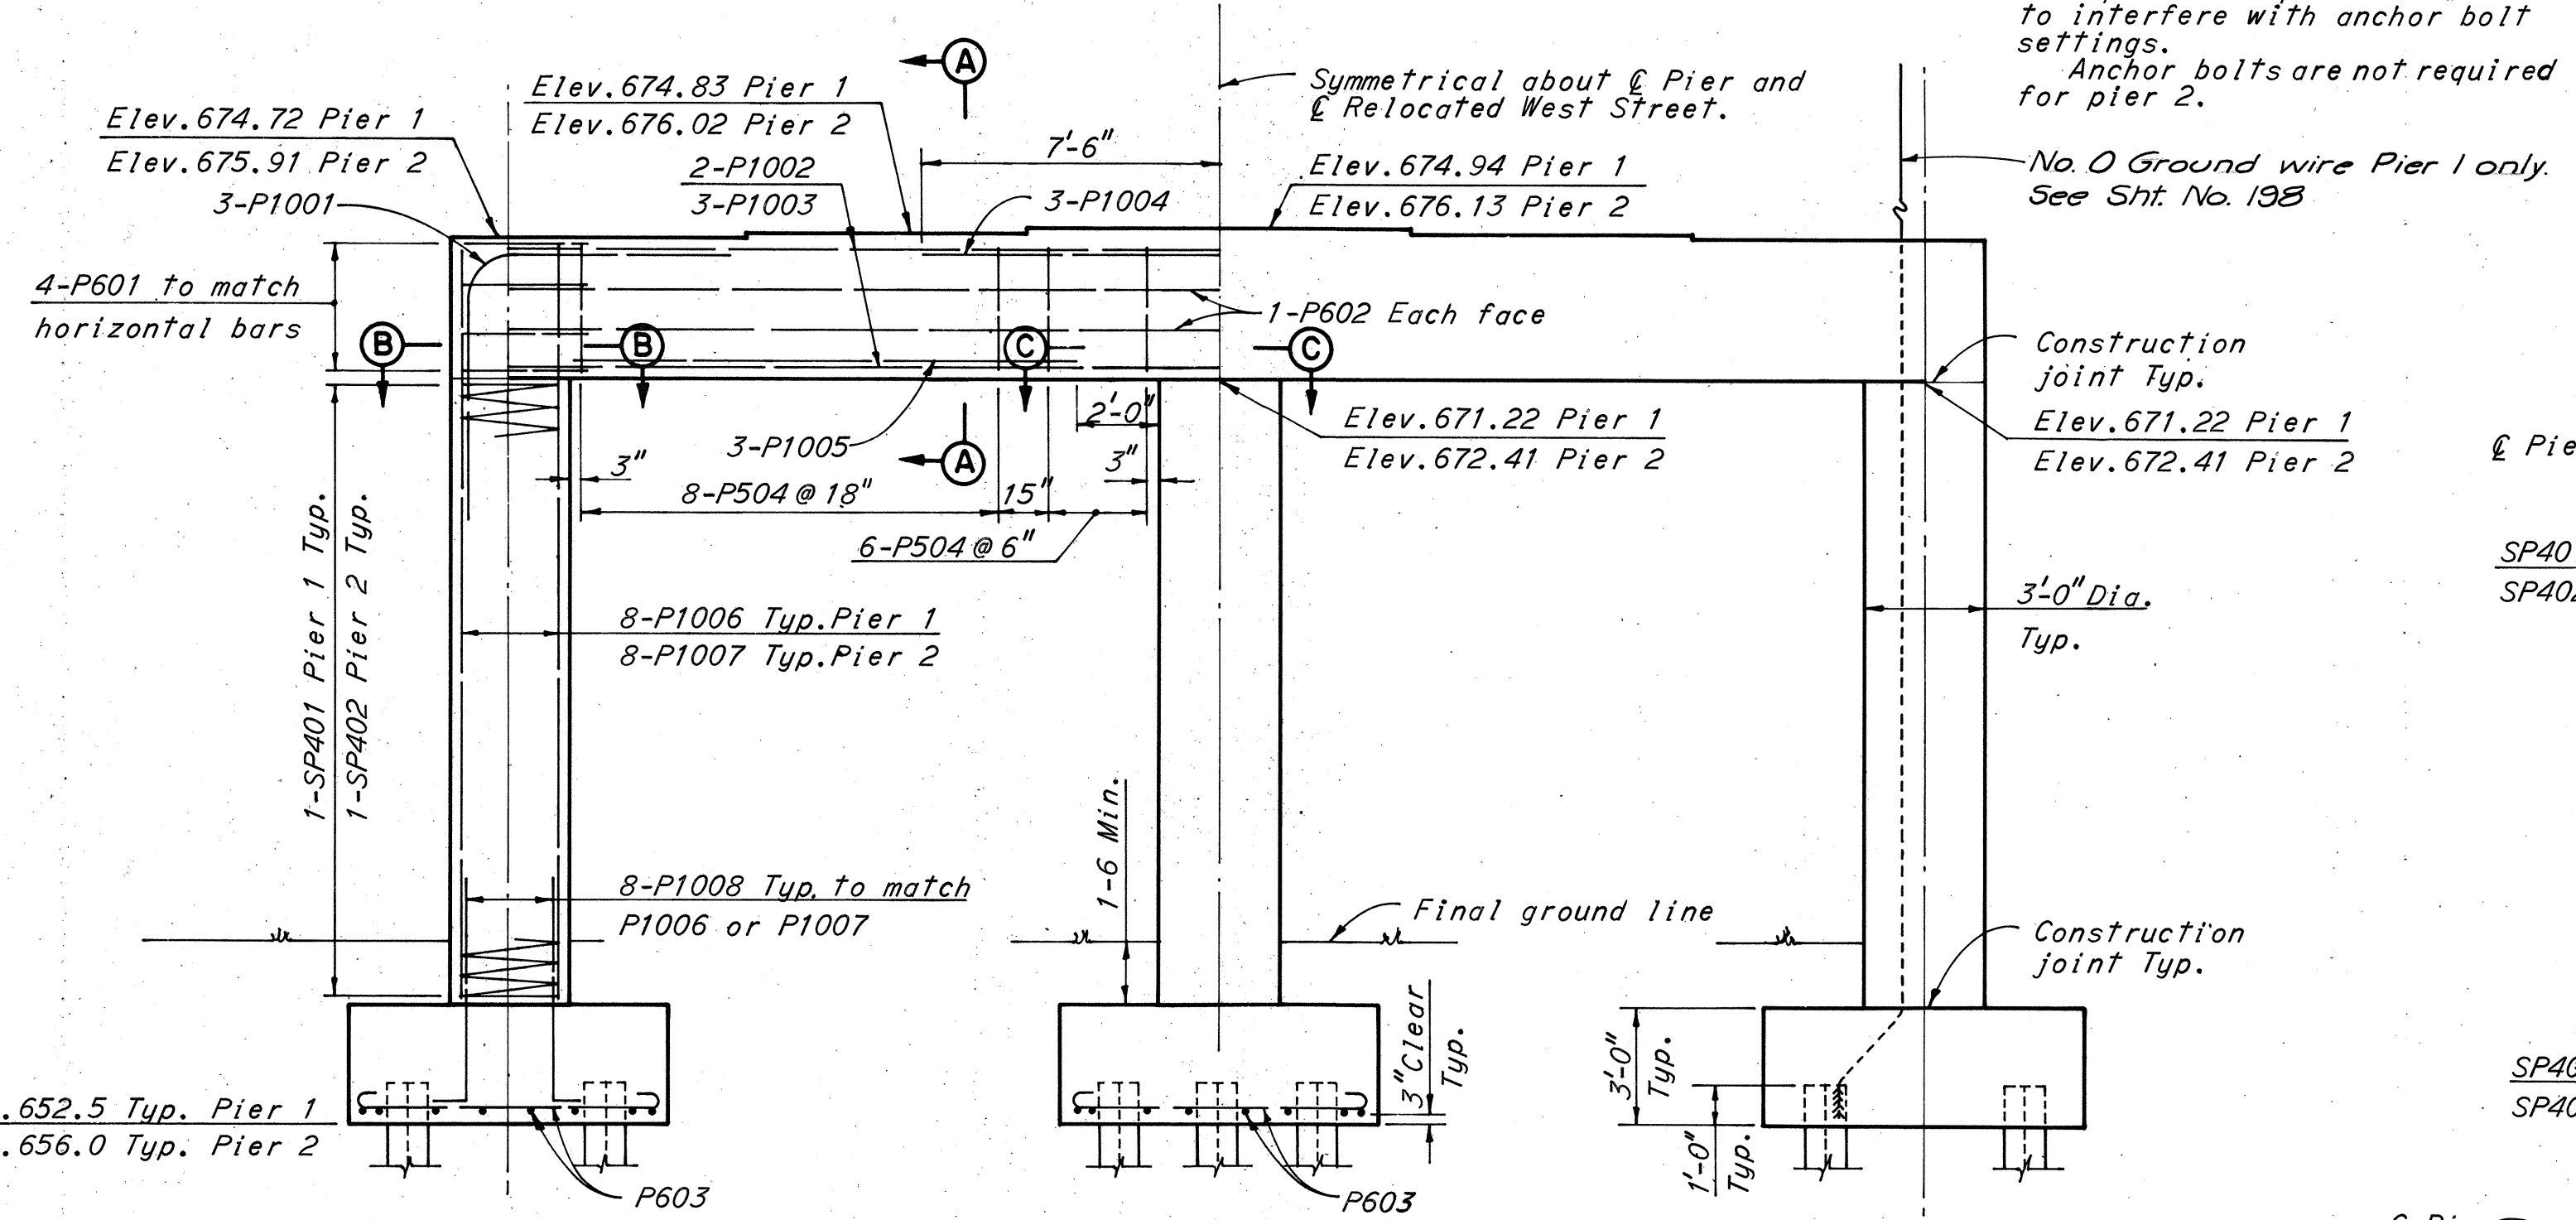


ELEVATION

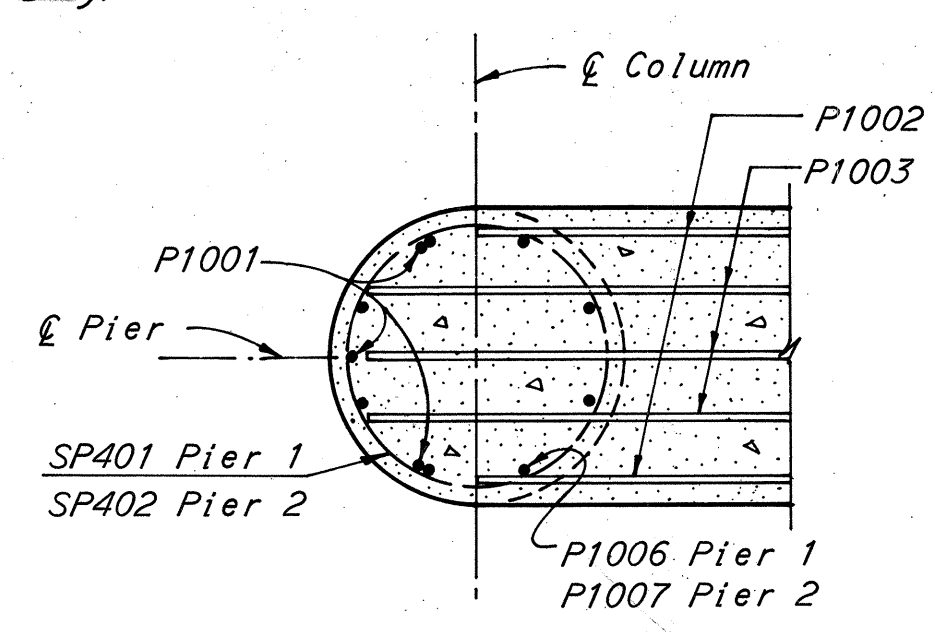

SECTION B-B

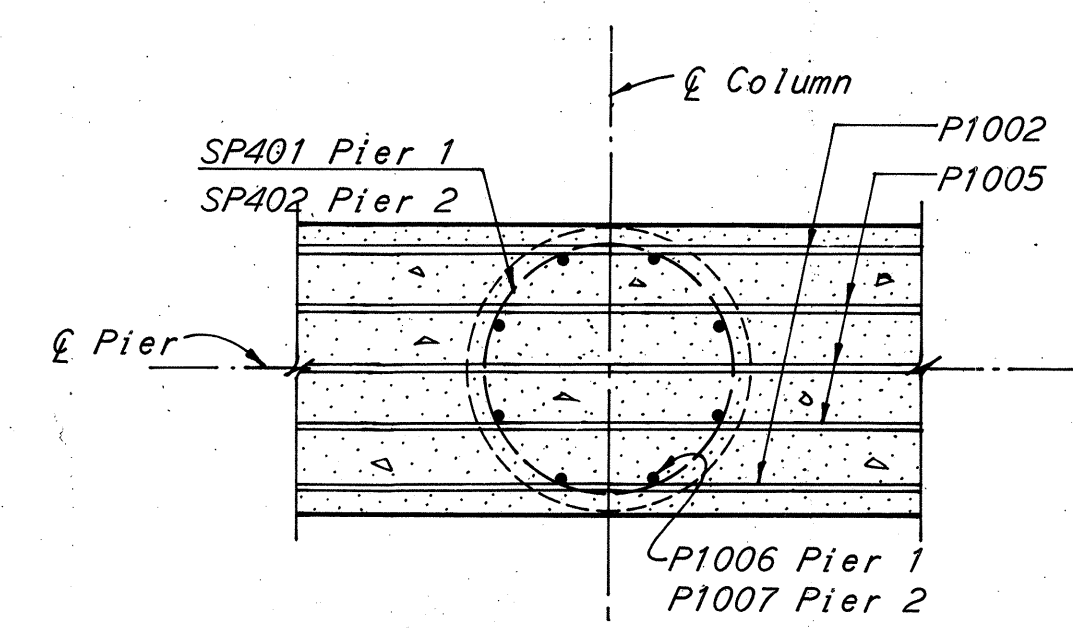


SECTION C-C

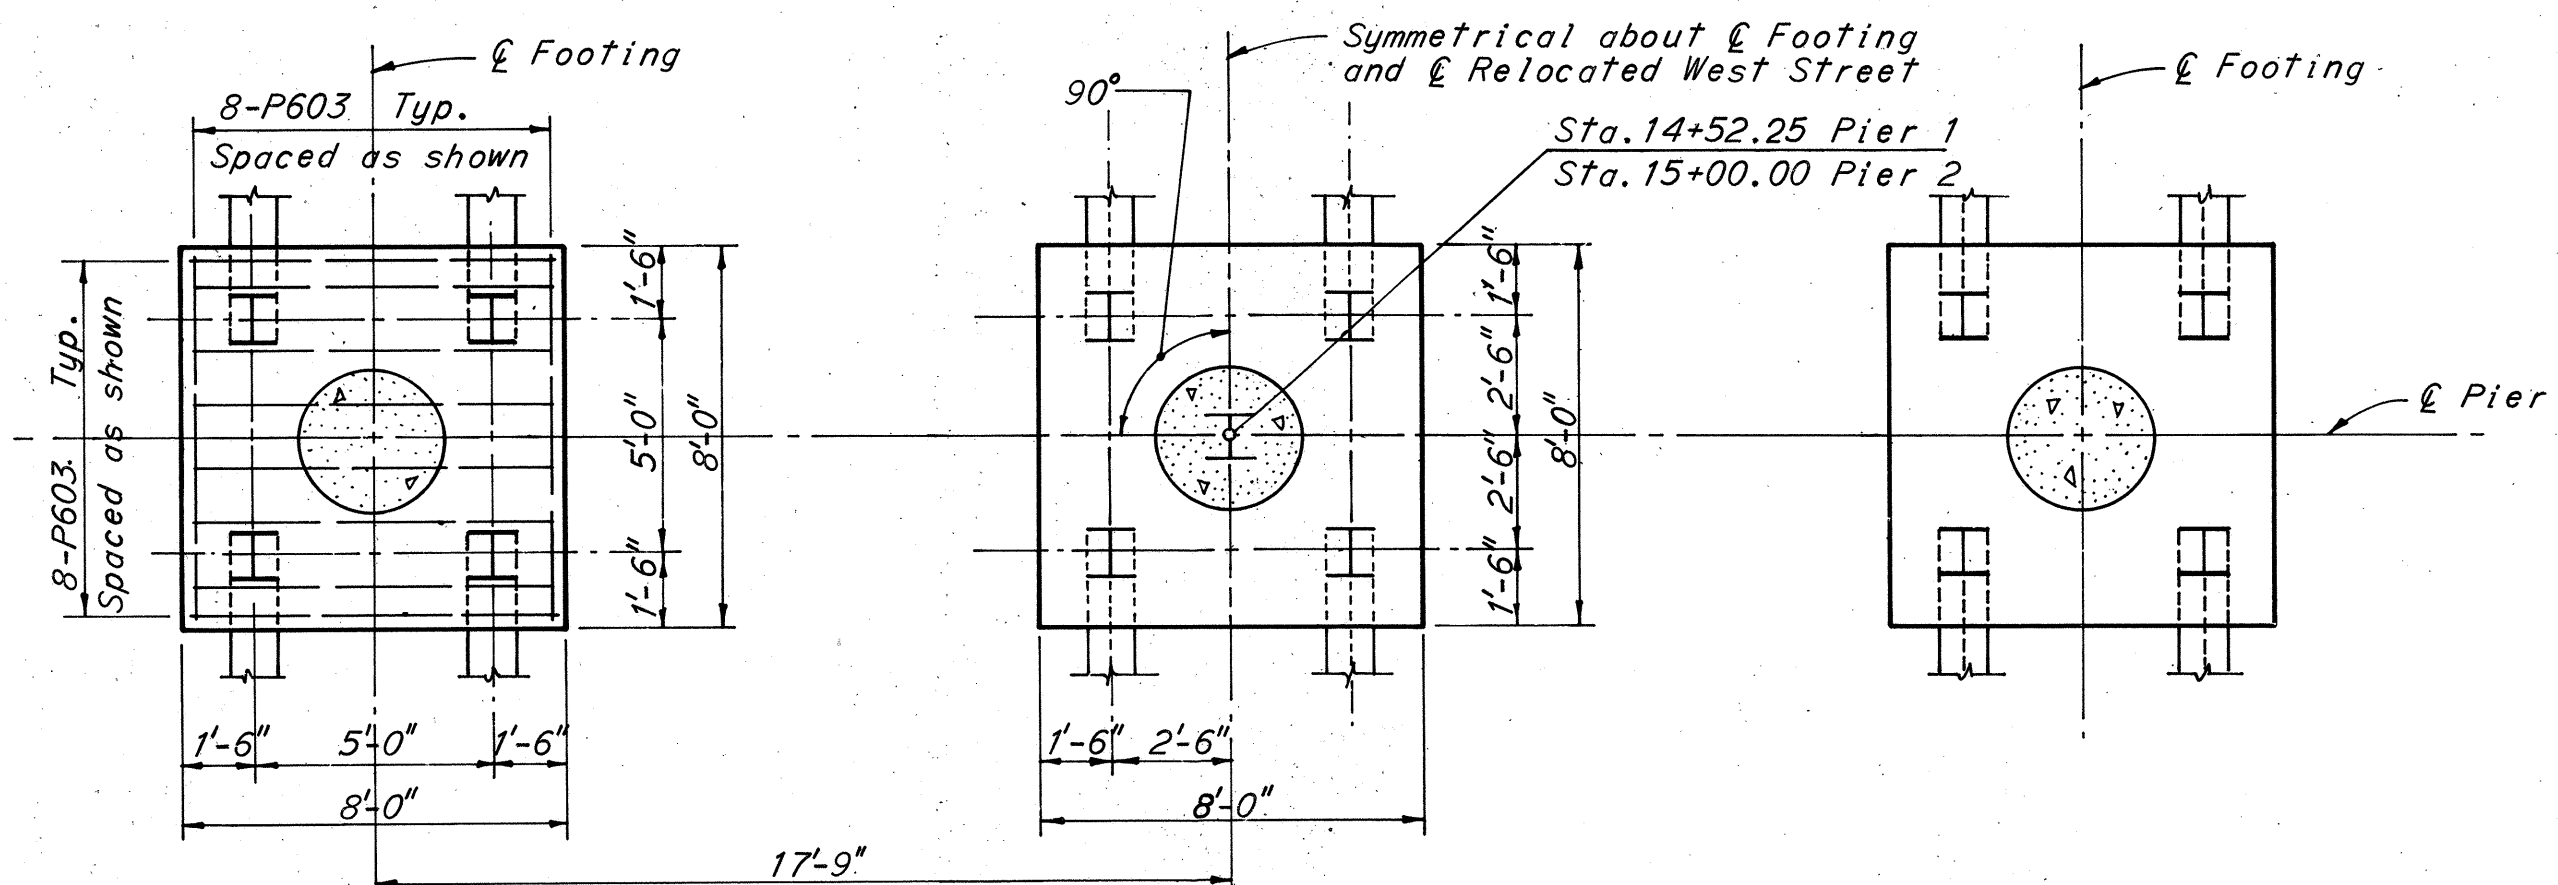

FOOTING PLAN

REINFORCEMENT SCHEDULE							
MARK	NUMBER		LENGTH	TYPE	DIMENSIONS		WEIGHT POUNDS
	PIER 1	PIER 2			A	B	
SP401	3		37'-3"	123	45	15'-9"	873
SP402		3	32'-11"	123	39	13'-6"	755
P501	26	26	4'-2"	105	2'-5"		226
P502	2	2	4'-1"	105	2'-4"		18
P503	2	2	3'-6"	105	1'-9"		14
P504	28	28	12'-2"	109	2'-8 1/2"		712
P601	8	8	8'-0"	113			192
P602	4	4	35'-6"	Str.			426
P603	48	48	8'-10"	100	7'-6"		1274
P1001	6	6	13'-0"	124			672
P1002	4	4	35'-6"	Str.			1222
P1003	6	6	37'-6"	Str.			1936
P1004	3	3	15'-0"	Str.			388
P1005	6	6	12'-9"	Str.			658
P1006	24		19'-0"	Str.			1962
P1007		24	16'-6"	Str.			1702
P1008	24	24	6'-7"	104			1360
Total							14,390

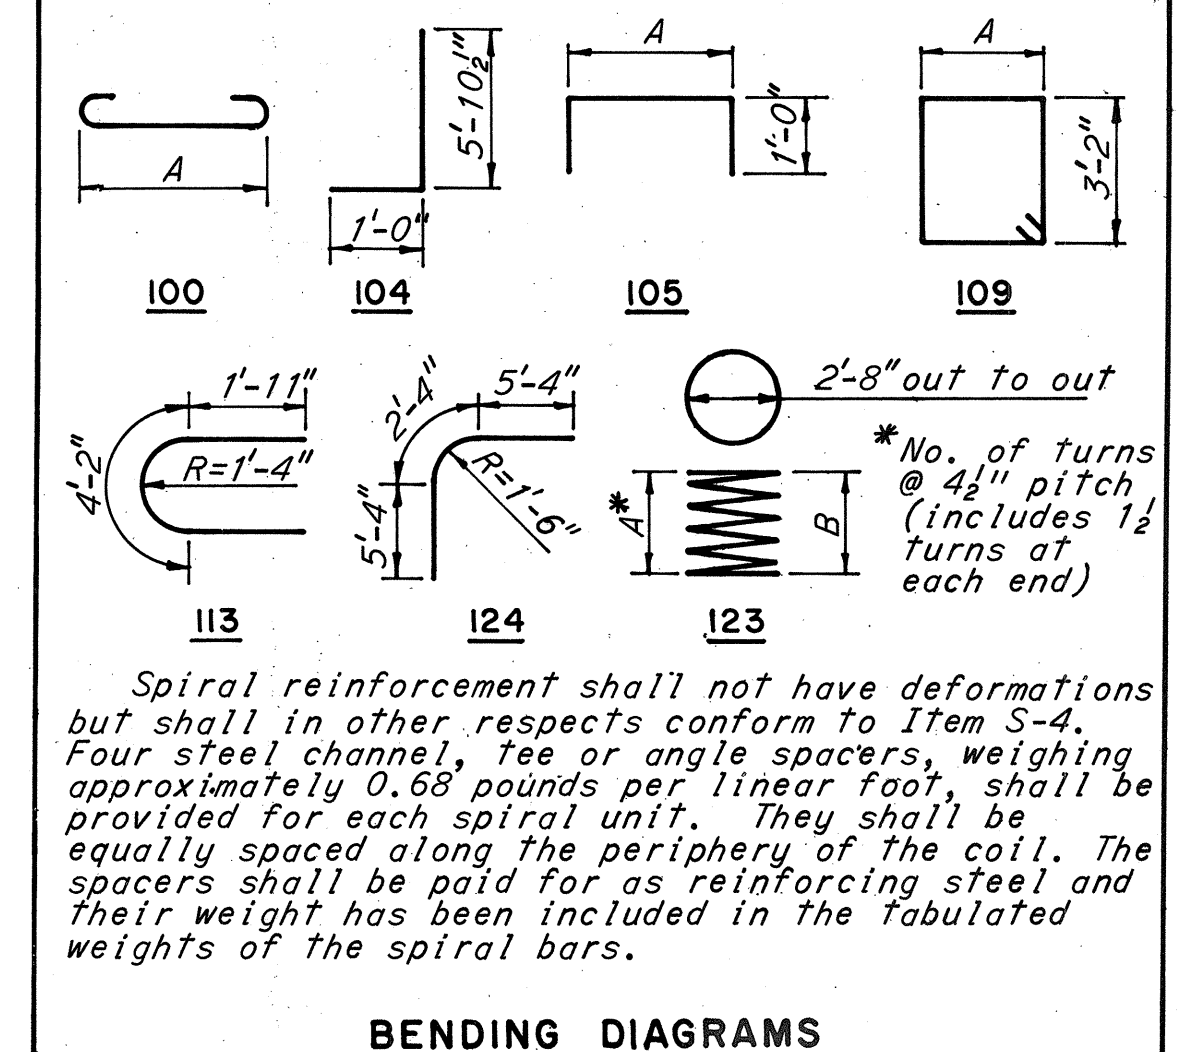

BENDING DIAGRAMS

Notes:
 All piles are 12BP53.
 Pile spacings are measured along bottom of footings.
 For replacement bar list see Sheet 197.
 All bar dimensions are given out to out.
 All battered piles are battered 3 in 12.
 Piers 1 and 2 similar except as shown.
 For electrical grounding requirements at Pier 1 see sheet 198.

BRIDGE NO. 3

HOWARD, NEEDLES, TAMMEN & BERGENDOFF
CONSULTING ENGINEERS
KANSAS CITY CLEVELAND NEW YORK


PIERS 1 AND 2

**RELOCATED WEST STREET OVER I-70,
WHEELING CREEK AND B. & O. RAILROAD**


BR. NO. BEL-40-2635 STA. 14+16.25
 SCALE: 1/4" = 1'-0" STA. 20+05.75
 BELMONT CO. OHIO

DRAWN D.E.T.	TRACED	CHECKED	REVIEWED	REVISED
DATE 8-29-61	DATE	DATE 9-18-61	DATE 12-14-61	949 SHEET 186


BELMONT COUNTY
BEL-40-23.89

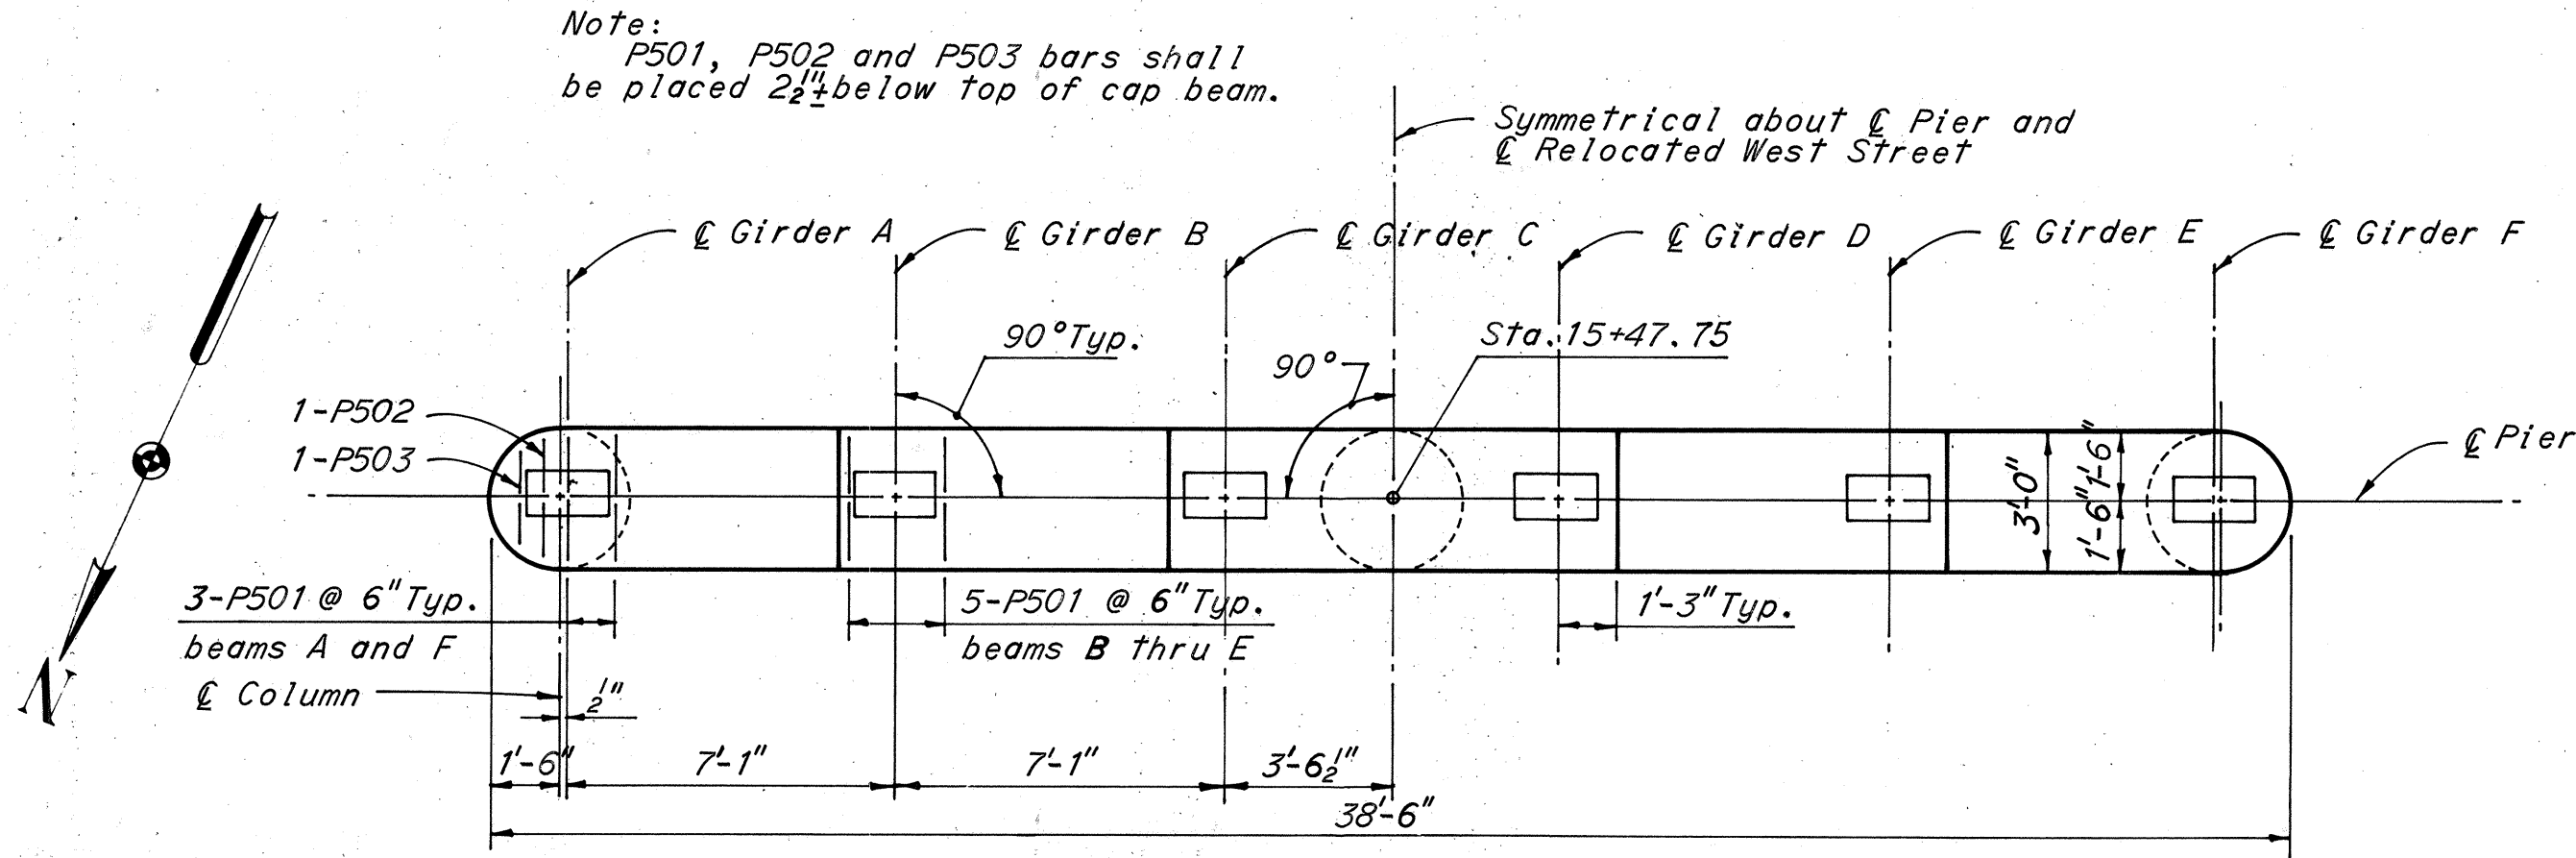


PLAN

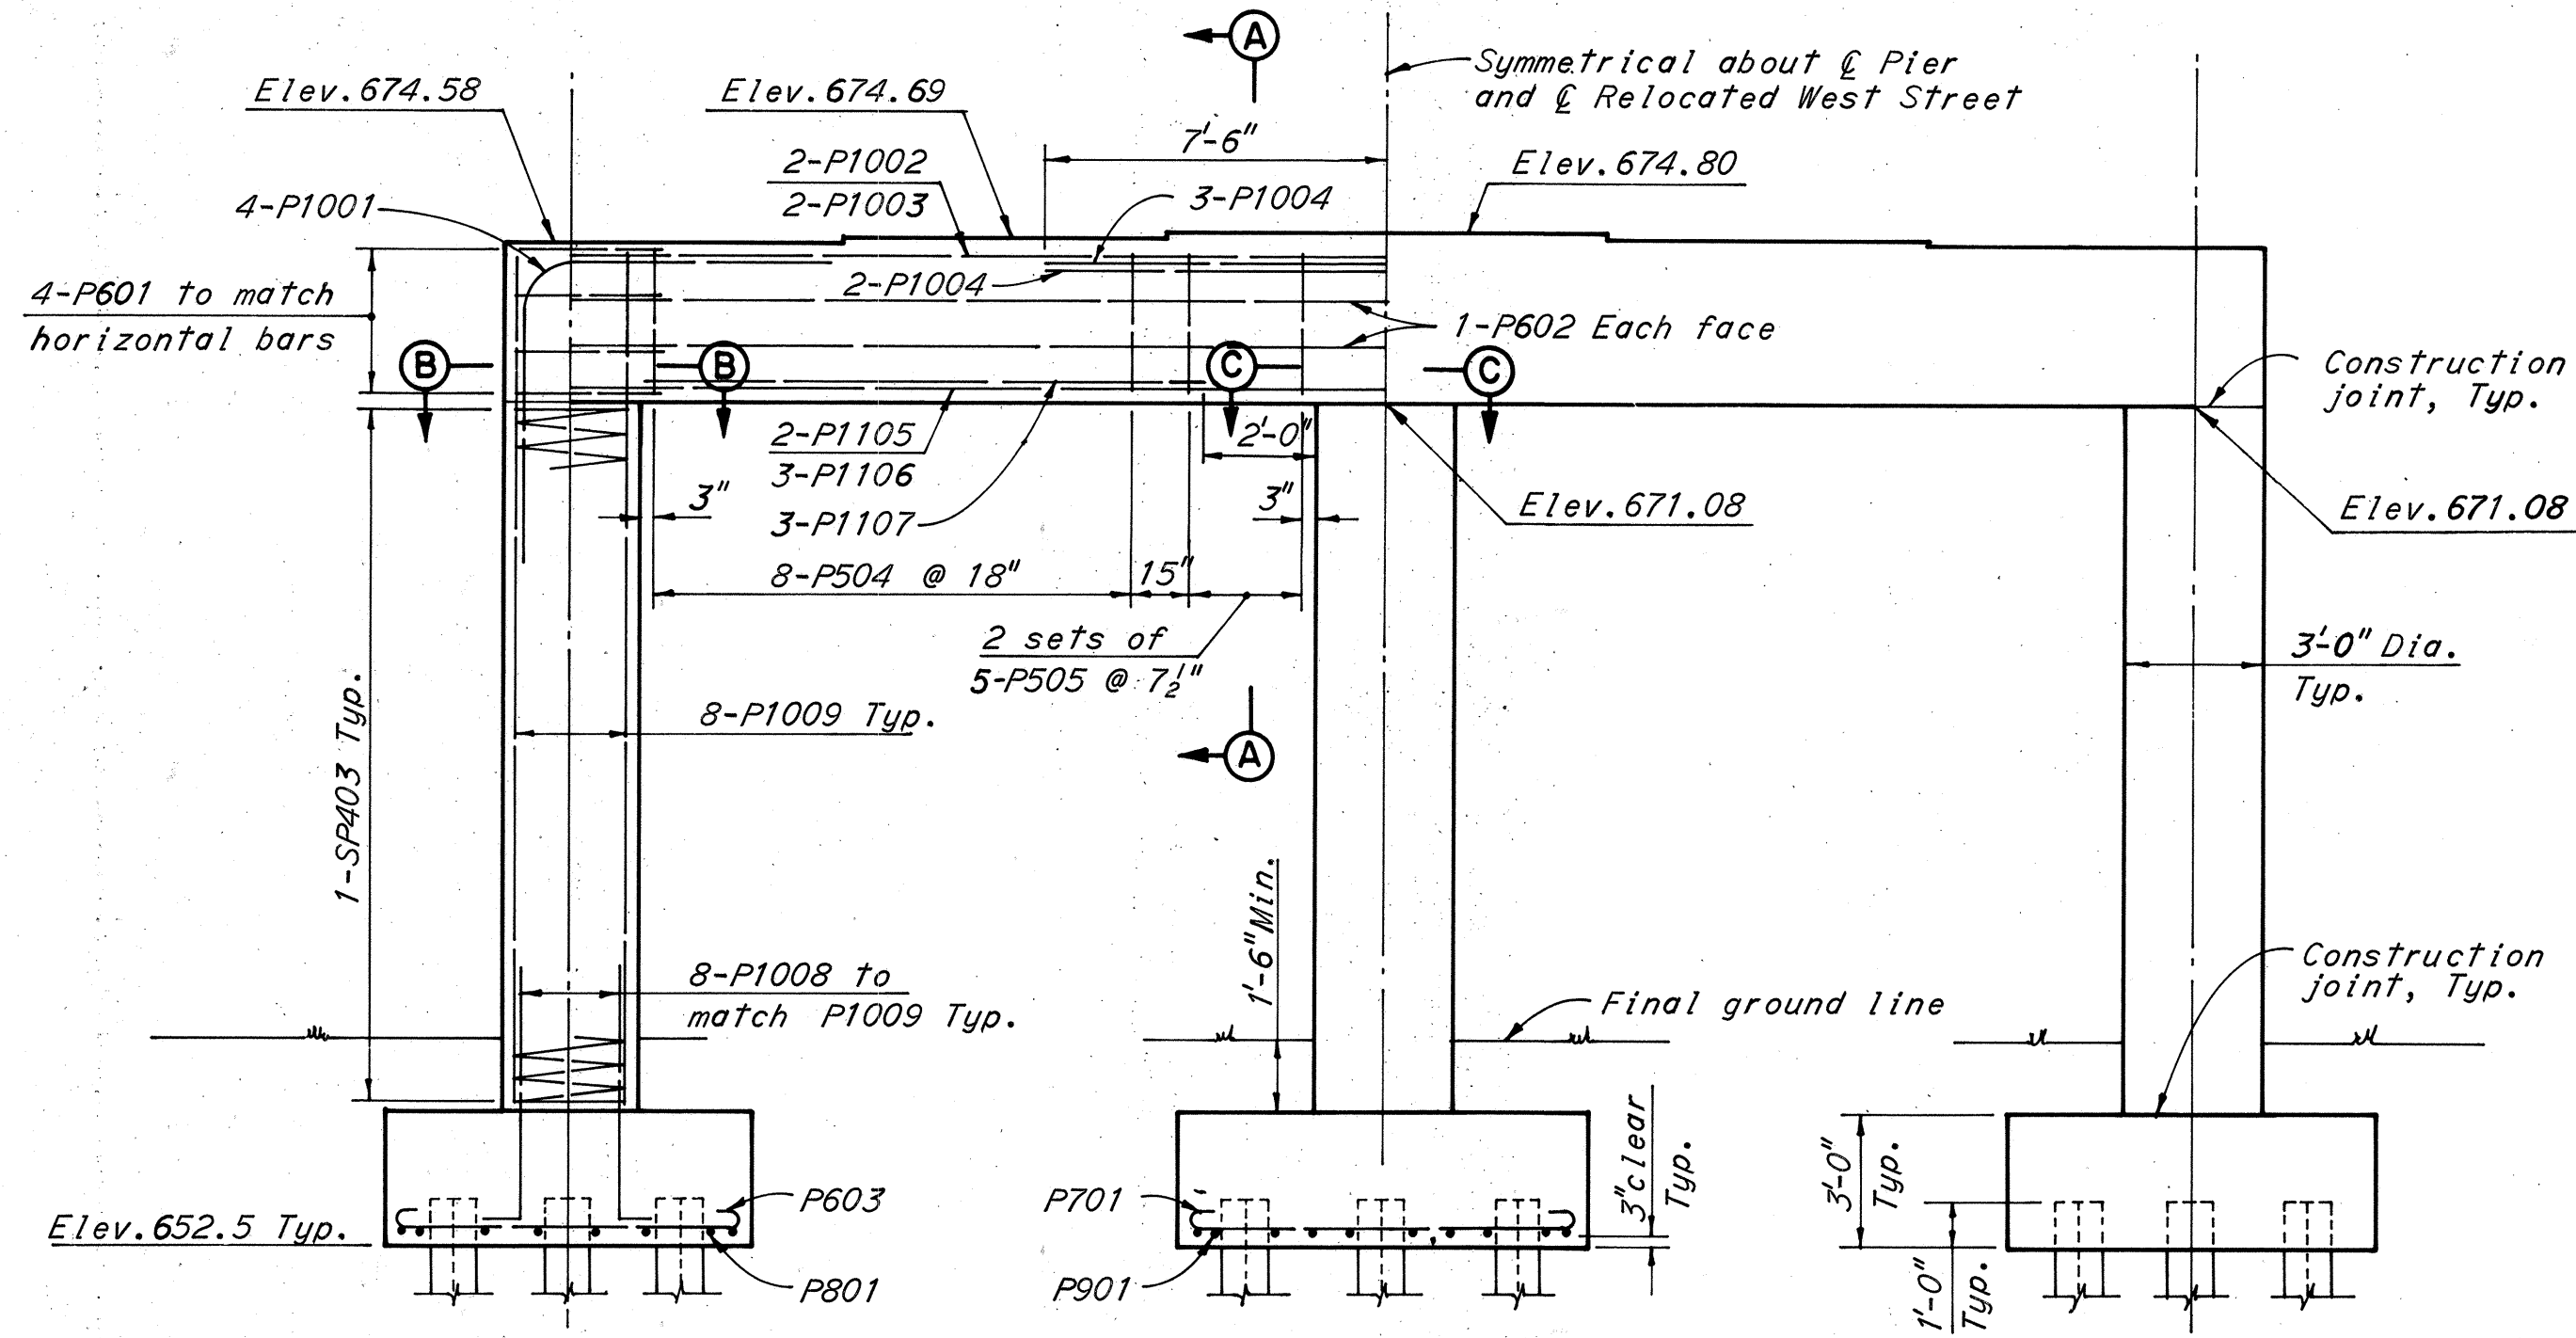


ELEVATION

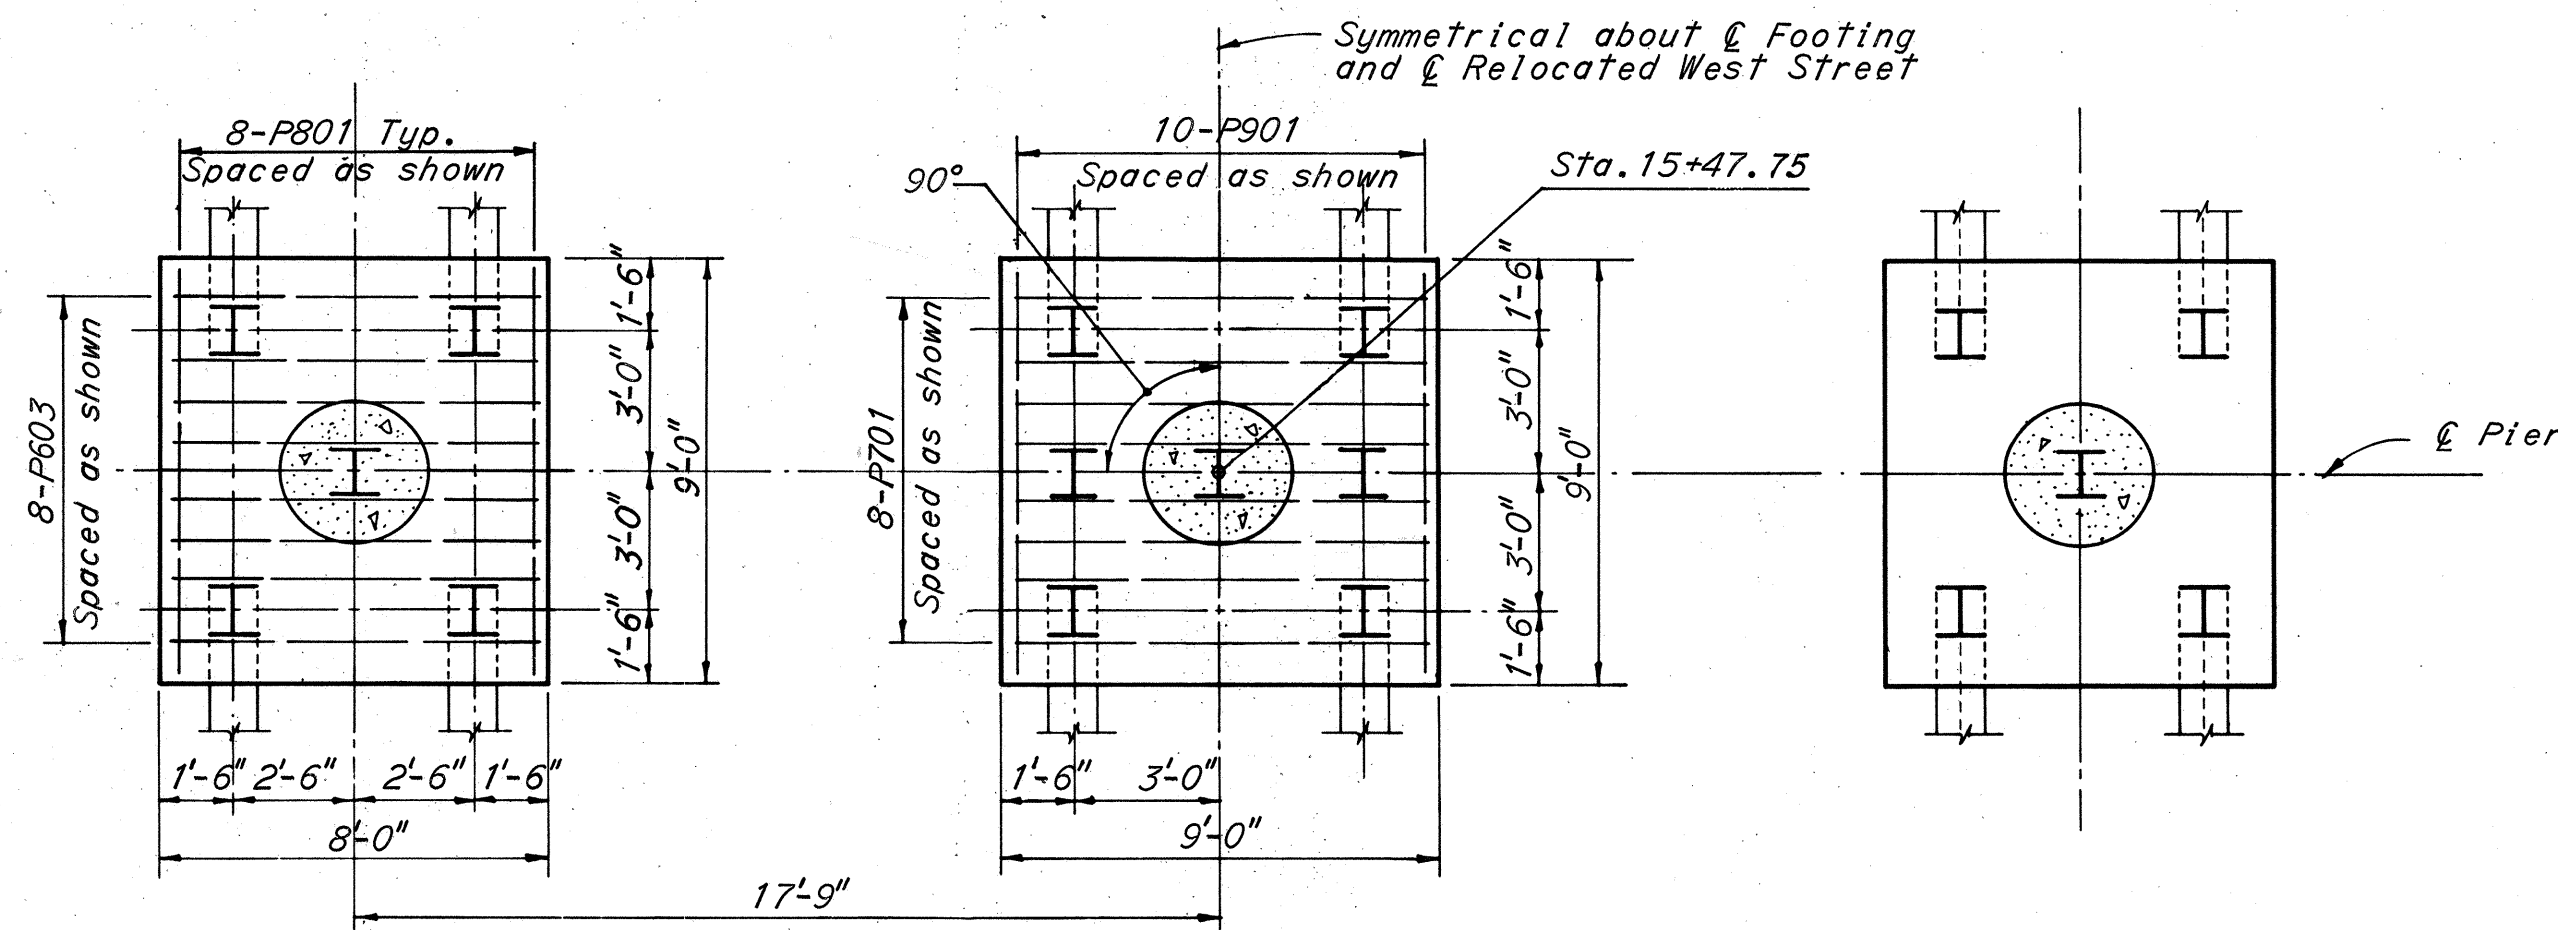


FOOTING PLAN

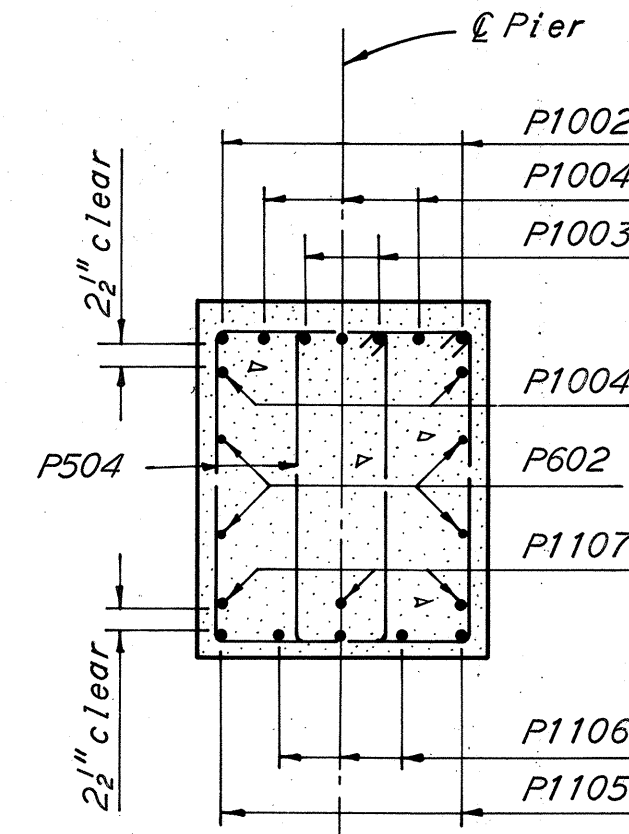

SECTION A-A

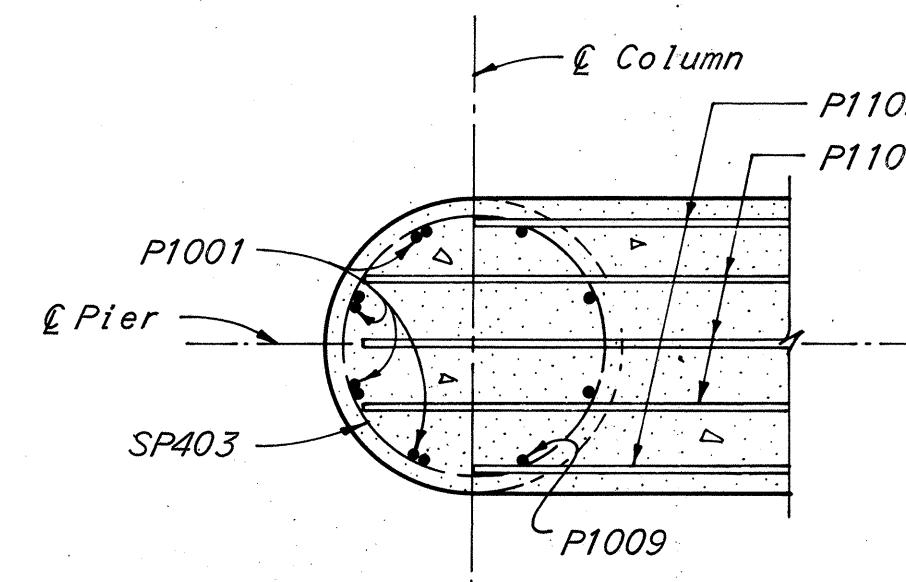

SECTION B-B

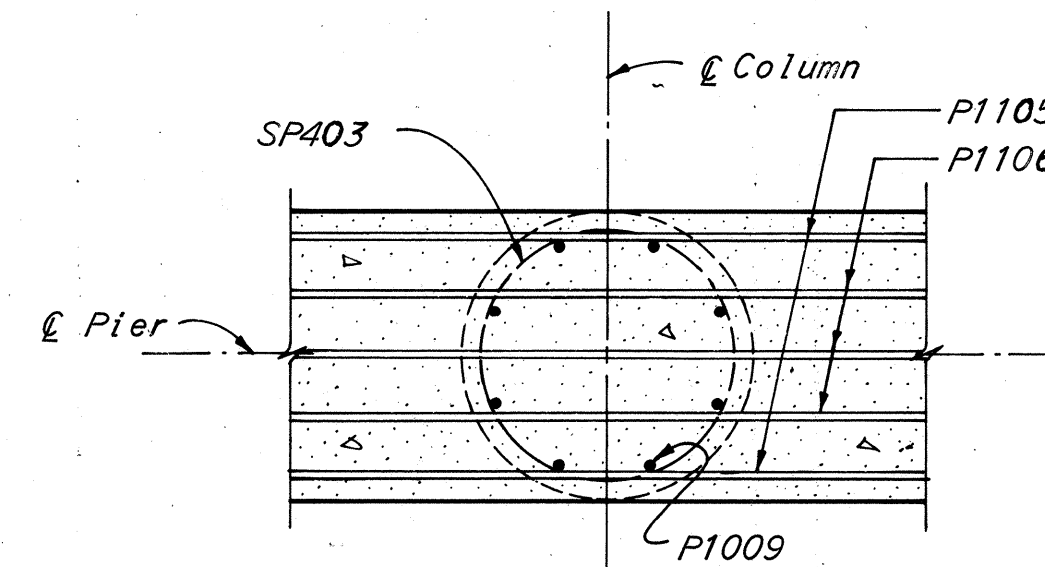

SECTION C-C

REINFORCEMENT SCHEDULE						
MARK	NUMBER	LENGTH	TYPE	DIMENSIONS		WEIGHT POUNDS
				A	B	
SP403	3	363'-3"	123	44	15'-4 1/2"	854
P501	26	4'-2"	105	2'-5"		113
P502	2	4'-1"	105	2'-4"		9
P503	2	3'-6"	105	1'-9"		7
P504	16	12'-2"	109	2'-8 1/4"		203
P505	20	10'-6"	109	1'-10 1/4"		219
P601	8	8'-0"	113			96
P602	4	35'-6"	Str.			213
P603	16	8'-10"	100	7'-6"		212
P701	8	10'-2"	100	8'-6"		166
P801	16	10'-8"	100	8'-6"		456
P901	10	11'-0"	100	8'-6"		374
P1001	8	13'-0"	124			448
P1002	2	35'-6"	Str.			306
P1003	2	37'-6"	Str.			323
P1004	5	15'-0"	Str.			323
P1008	24	6'-7"	104			678
P1009	24	18'-9"	Str.			1936
P1105	2	35'-6"	Str.			377
P1106	3	37'-6"	Str.			599
P1107	6	12'-9"	Str.			408
Total						8320

Notes:
All piles are 12BP53.
Pile spacings are measured along bottom of footings.
For replacement bar list see sheet 197.
All bar dimensions are given out to out.
All battered piles are battered 3 in 12.
For bending diagrams see sheet 186.

BRIDGE NO. 3

HOWARD, NEEDLES, TAMMEN & BERGENDOFF
CONSULTING ENGINEERS
KANSAS CITY CLEVELAND NEW YORK

PIER 3


RELOCATED WEST STREET OVER I-70,
WHEELING CREEK AND B. & O. RAILROAD

BR. NO. BEL-40-2635 STA. 14+16.25
SCALE: 1/4" = 1'-0" STA. 20+05.75
BELMONT CO. OHIO


DRAWN D.E.T.	TRACED	CHECKED	REVIEWED	REVISED
DATE 9-7-61	DATE	DATE 9-18-61	DATE 12-14-61	DATE

949 SHEET 187


BELMONT COUNTY
BEL-40-23.89

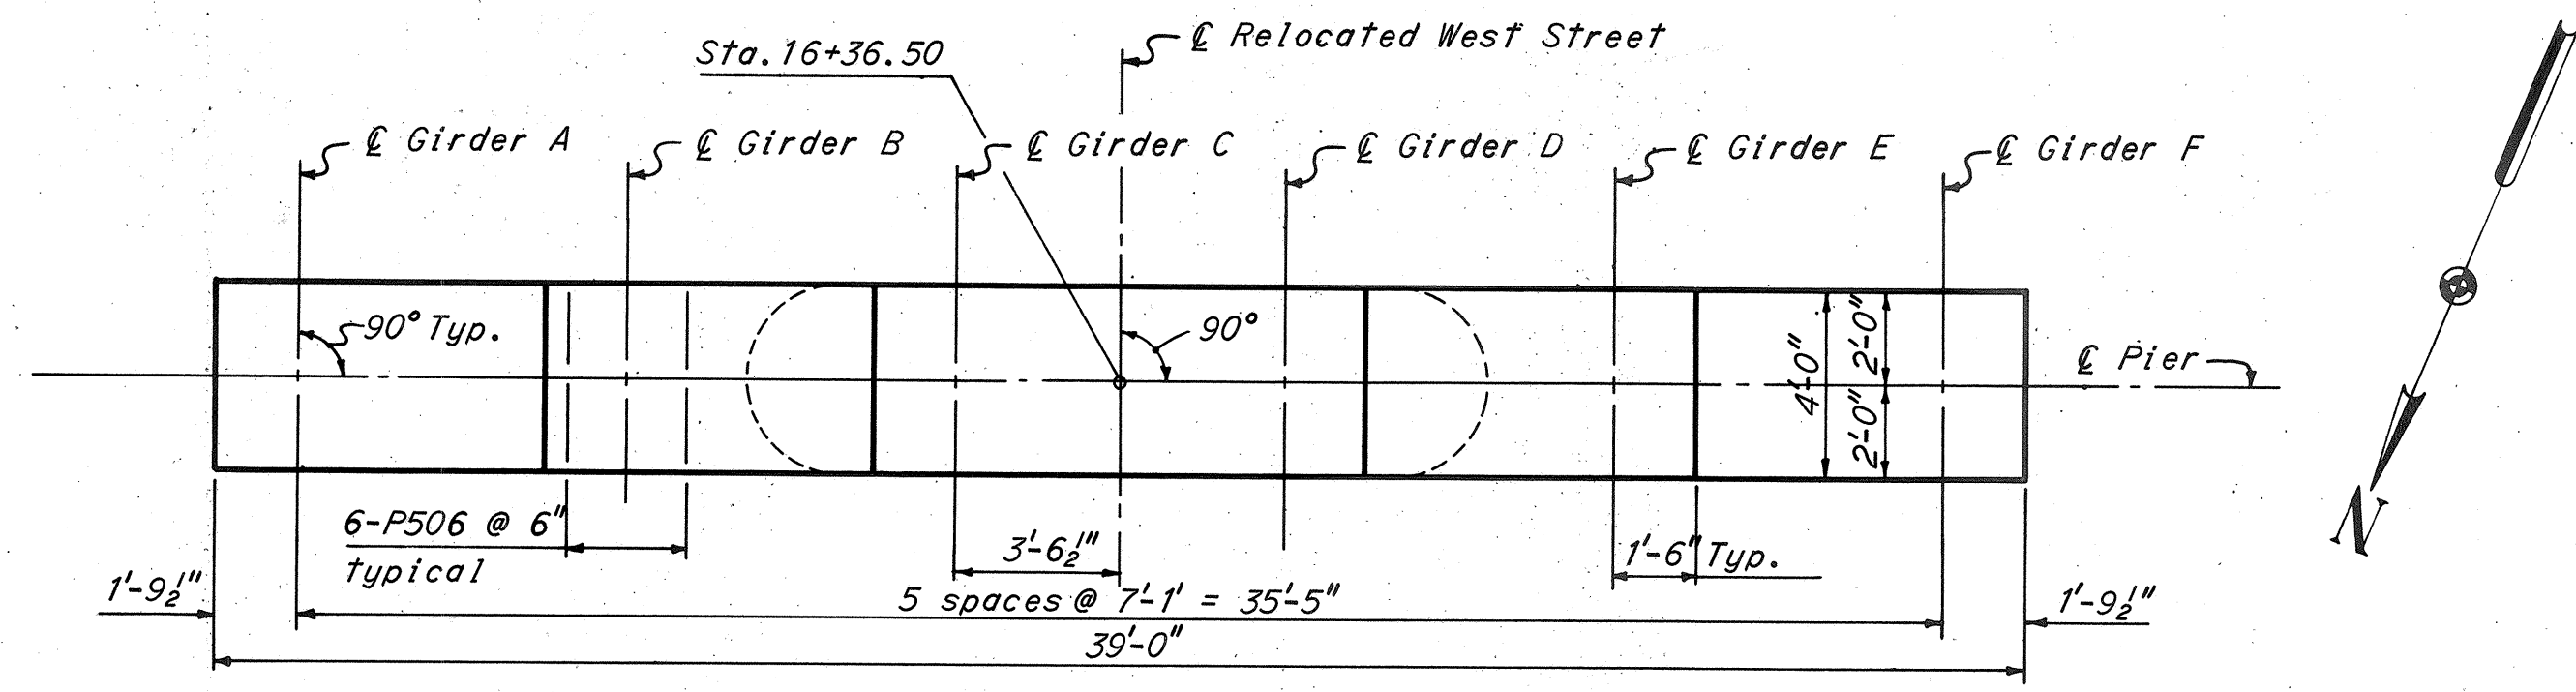


PLAN

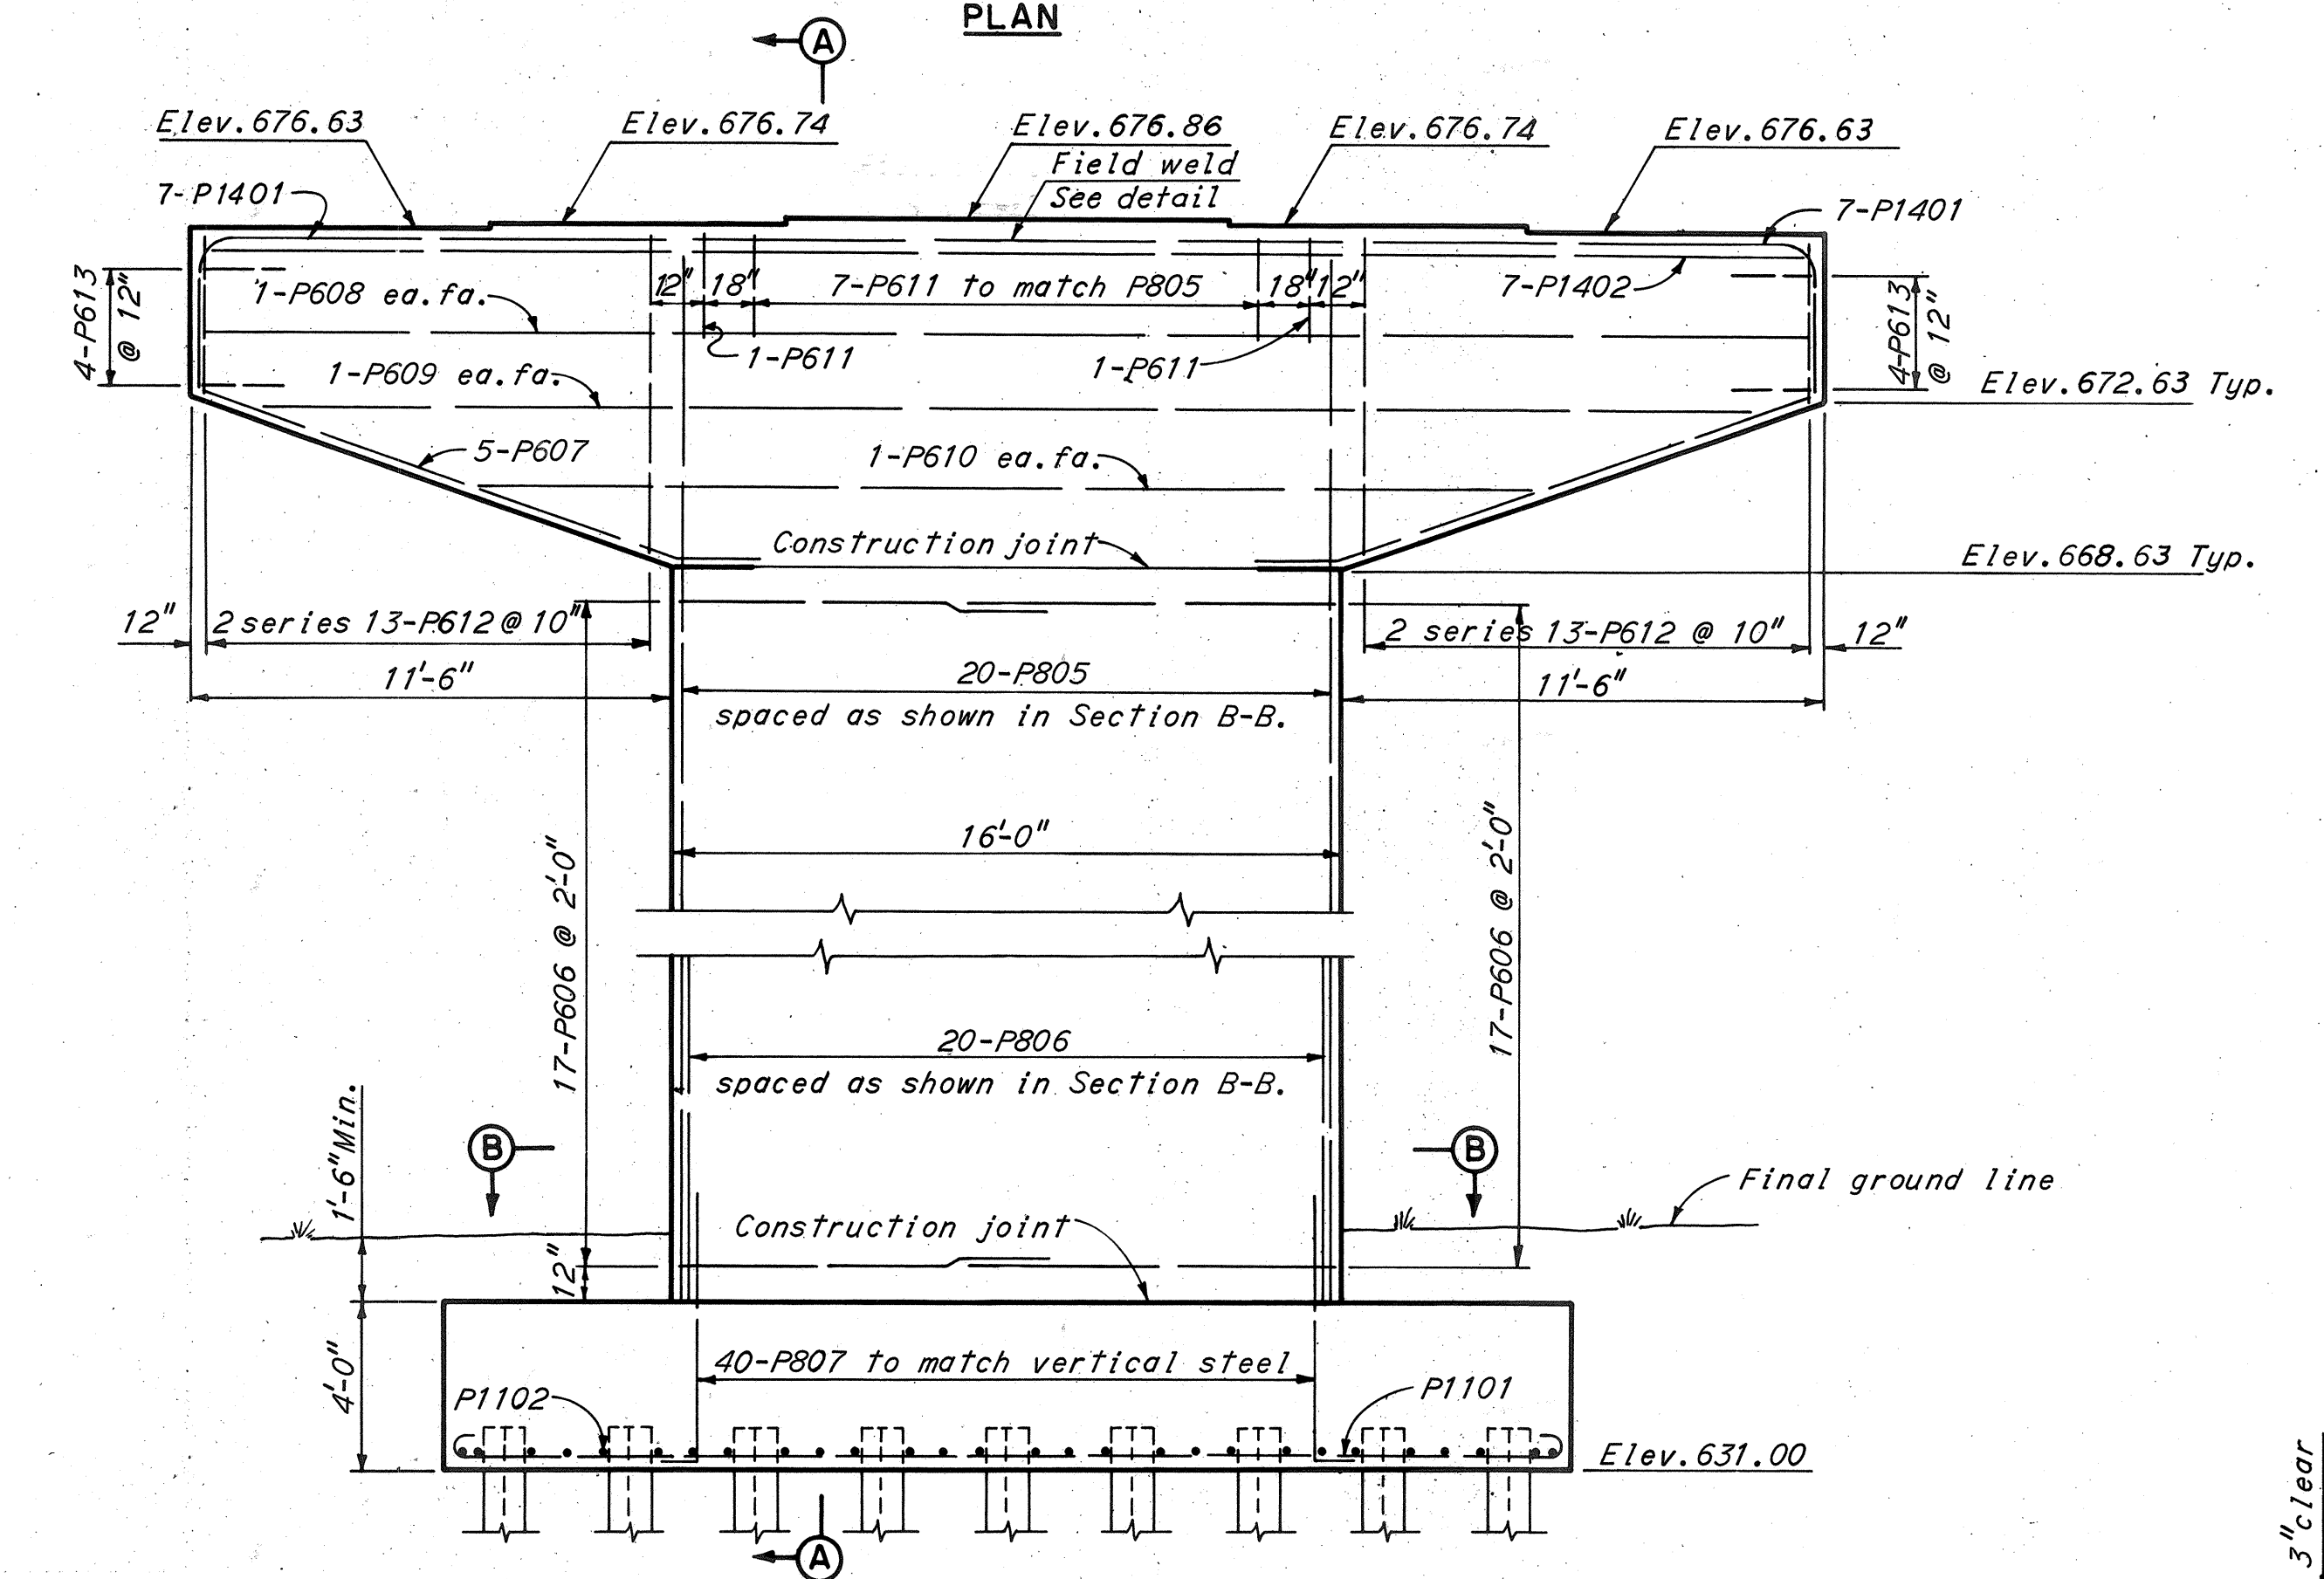


ELEVATION

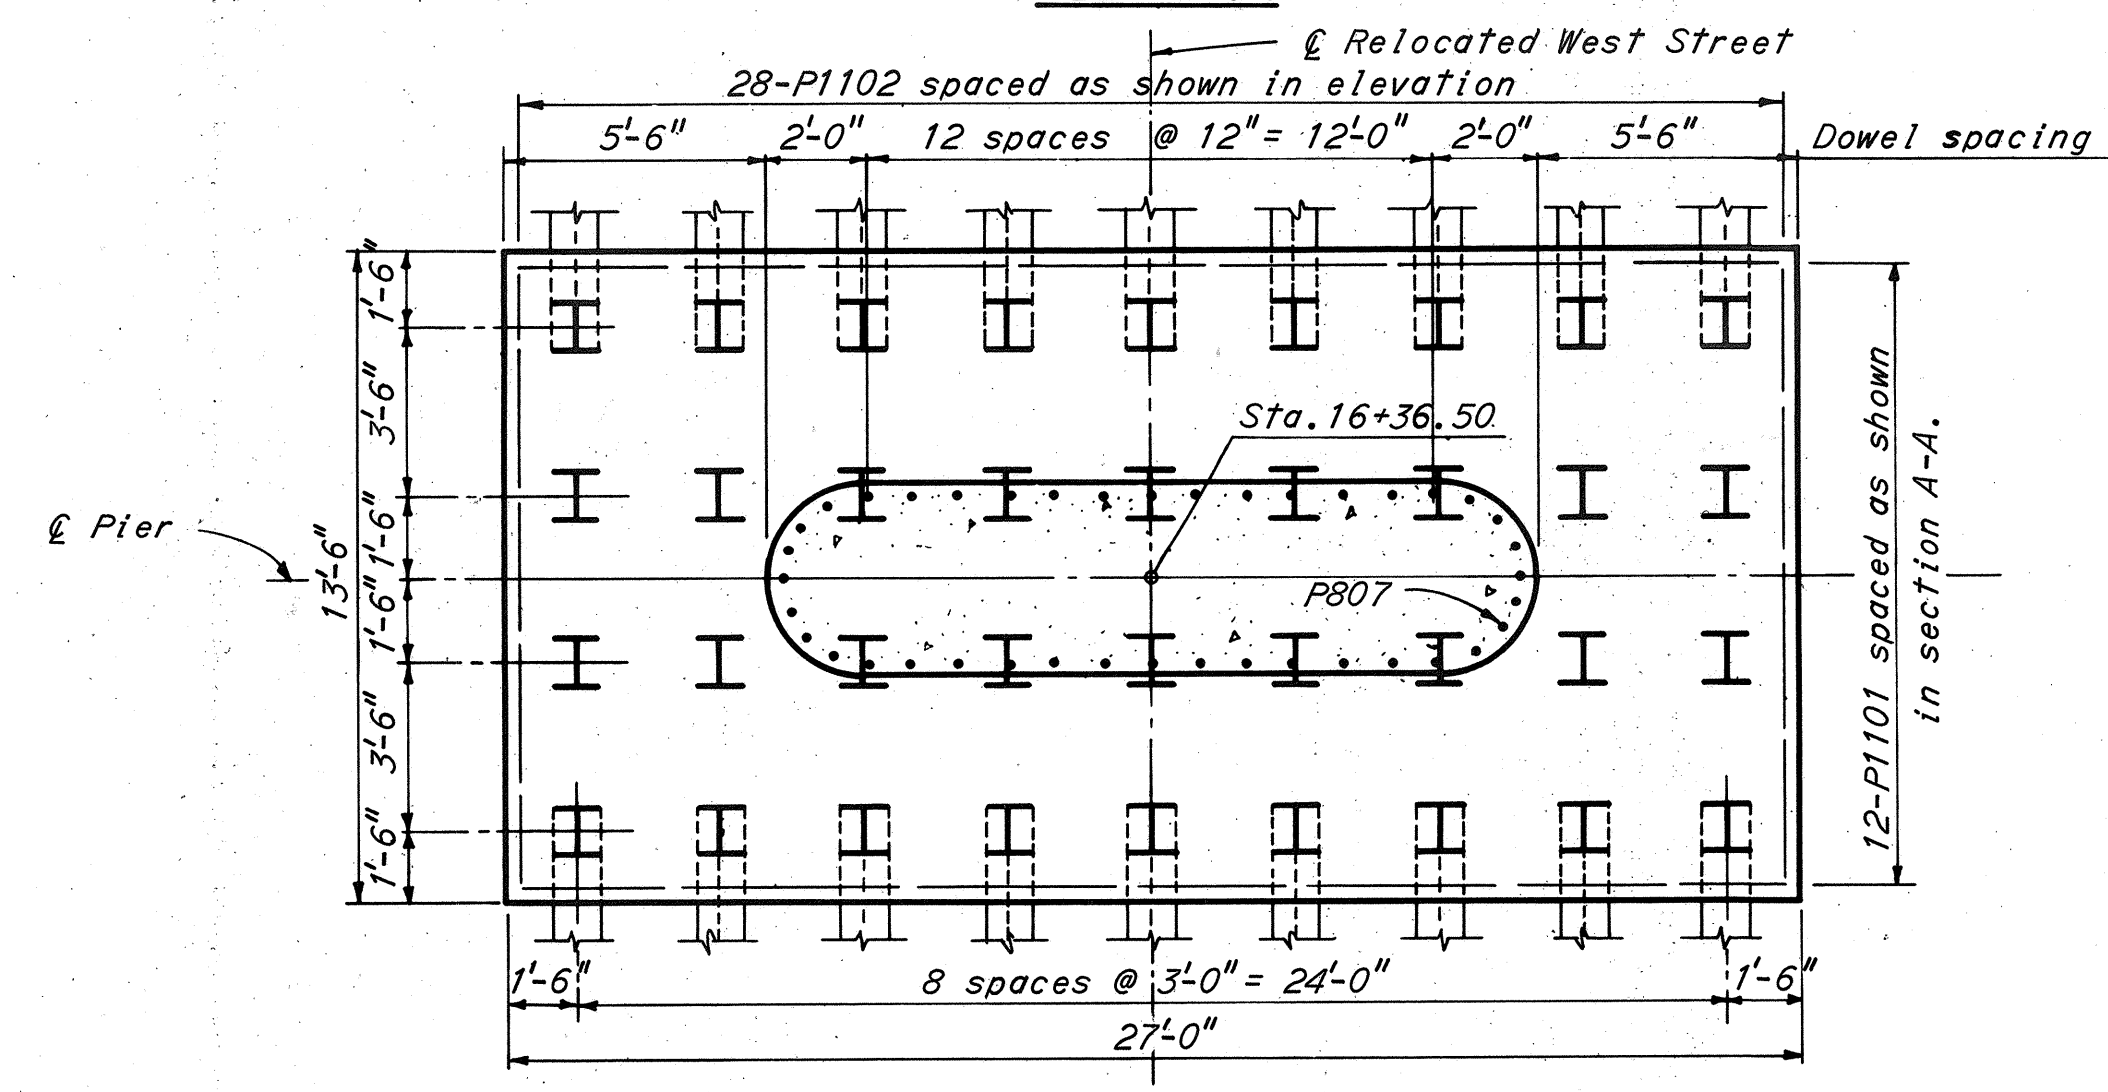

FOOTING PLAN

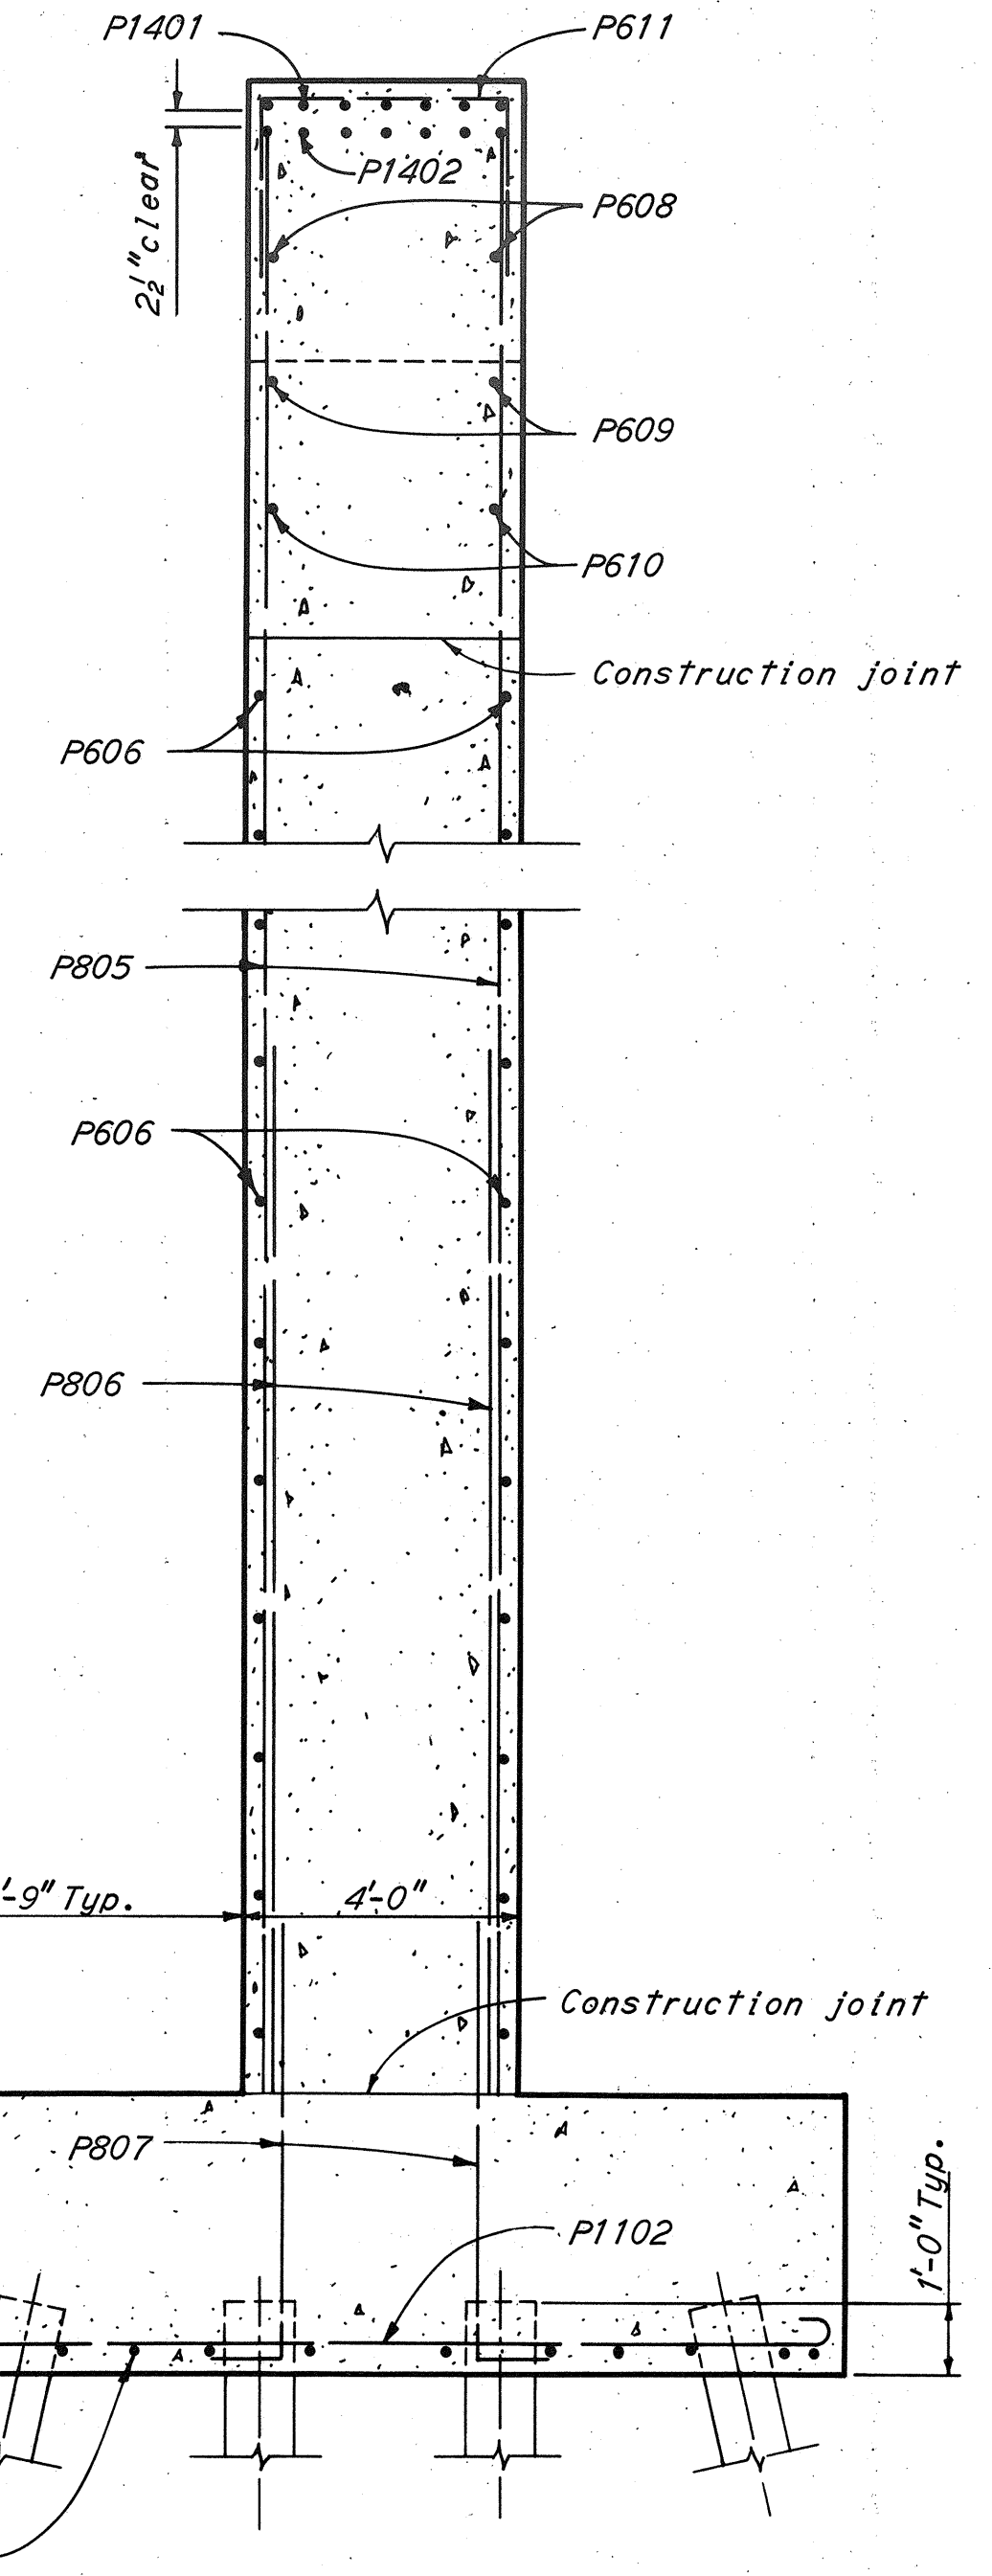


SECTION A-A
3/8" = 1'-0"

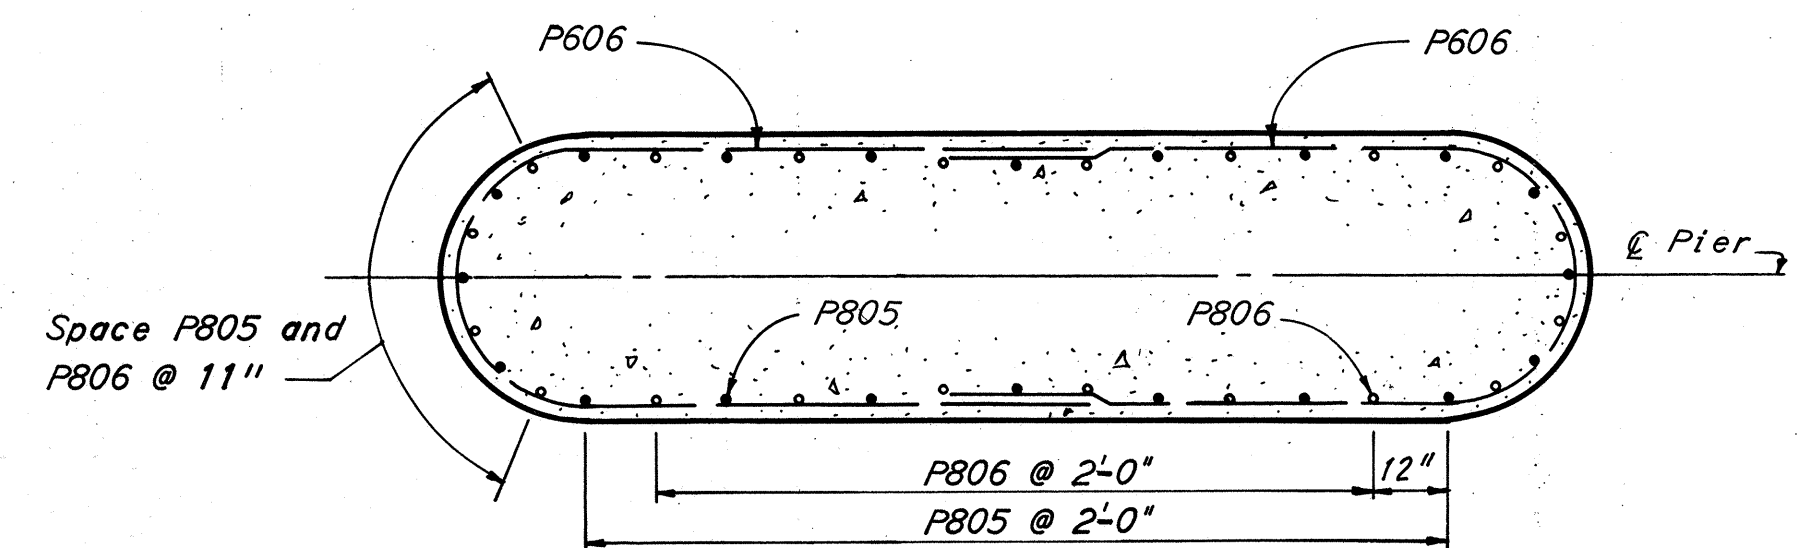

SECTION B-B
3/8" = 1'-0"

REINFORCEMENT SCHEDULE						
MARK	NUMBER	LENGTH	TYPE	DIMENSIONS		SER. WEIGHT INC. POUNDS
				A	B	
P506	36	5'-5"	105	3'-8"	1'-0"	203
P606	34	19'-9"	113			1012
P607	10	13'-11"	108			209
P608	2	38'-0"	Str.			114
P609	2	36'-3"	Str.			109
P610	2	25'-9"	Str.			77
P611	9	7'-4"	105	3'-8"	2'-0"	99
P612	4 Ser. 13	12'-10" to 20'-2"	109	3'-11" to 7'-7"	7'-11"	1290
P613	8	7'-2"	105	3'-6"	2'-0"	86
P805	20	41'-0"	Str.			2190
P806	20	15'-0"	Str.			800
P807	40	7'-1"	104			756
P1101	12	29'-8"	100	26'-6"		1890
P1102	28	16'-2"	100	13'-0"		2410
P1401	14	22'-6"	114			2410
P1402	7	38'-0"	Str.			2035
Total						15,690

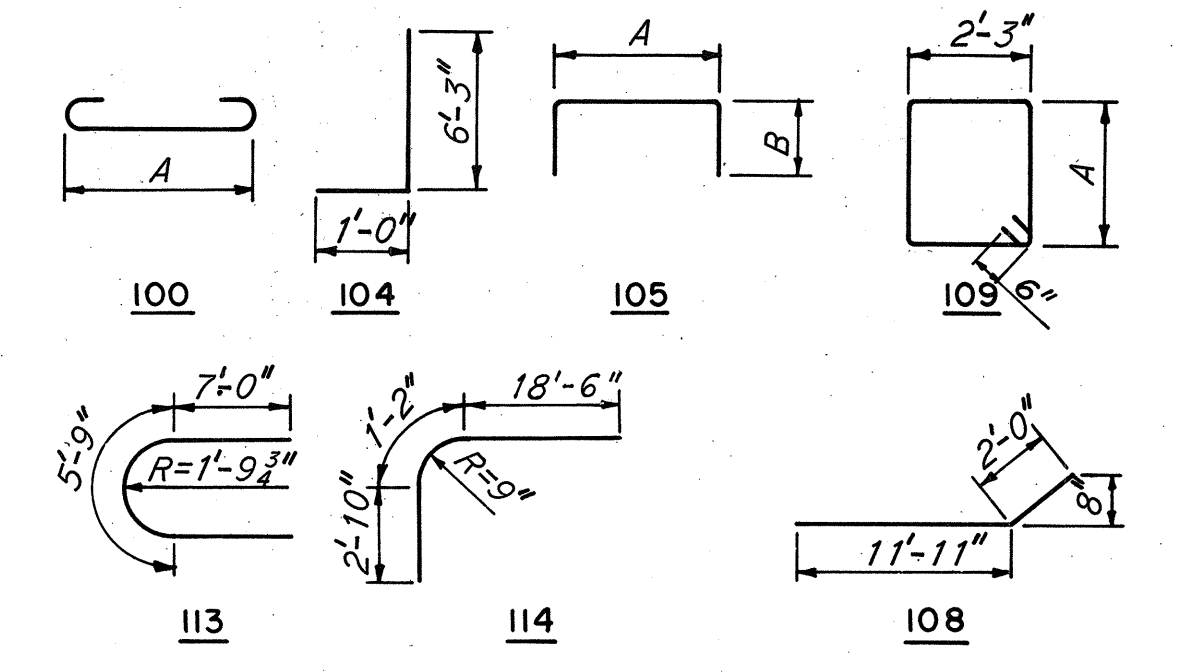

BENDING DIAGRAMS

Notes:
 All piles are 12BP53.
 Batter all battered piles 3 in 12.
 Bar dimensions are given out to out.
 Bars of a series shall vary by a constant increment.
 For replacement bar list see sheet 197.
 Pile spacings are given along bottom of footing.
 Field weld P1401 bars at centerline of pier. See Sh. 189 for detail of weld.

BRIDGE NO. 3
 HOWARD, NEEDLES, TAMMEN & BERGENDOFF
 CONSULTING ENGINEERS
 KANSAS CITY CLEVELAND NEW YORK

PIER 4


RELOCATED WEST STREET OVER I-70,
WHEELING CREEK AND B. & O. RAILROAD

BR. NO. BEL-40-2635 STA. 14+16.25
 SCALE: 1/4" = 1'-0" STA. 20+05.75
 BELMONT CO. OHIO

DRAWN/EHP	TRACED	CHECKED	REVIEWED	REVISED
DATE 9-1-61	DATE	DATE 9-20-61	DATE 12-14-61	DATE

949 SHEET 188


BELMONT COUNTY
BEL-40-23.89

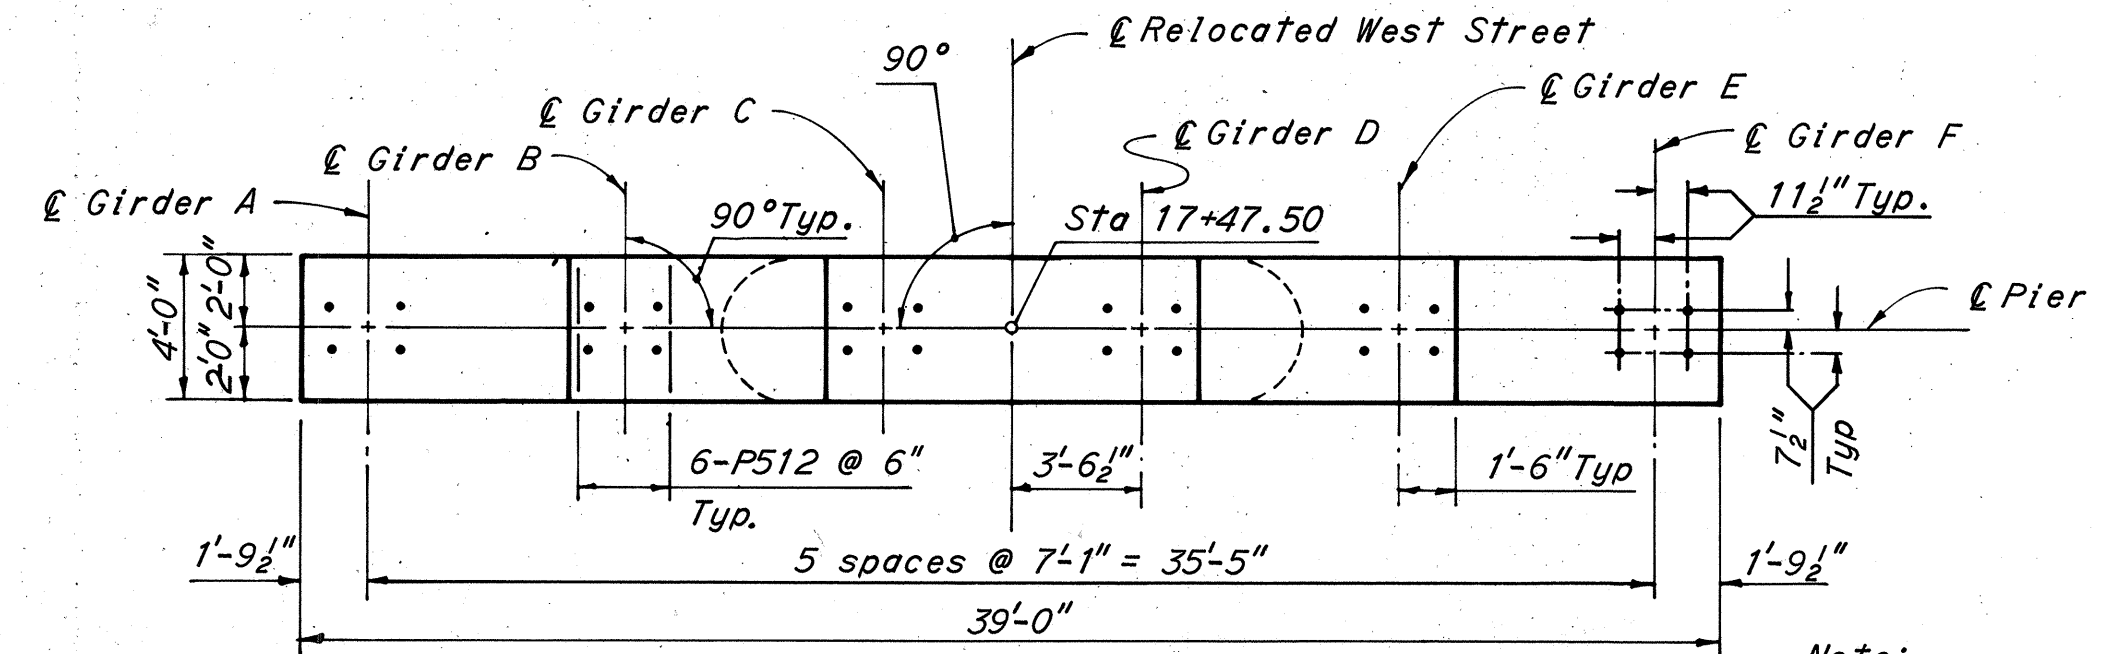


PLAN

Note: P512 bars shall be placed 2 1/4" below the top of cap beam.


Note: Special care shall be taken when placing cap beam reinforcing steel so as not to interfere with anchor bolt setting.

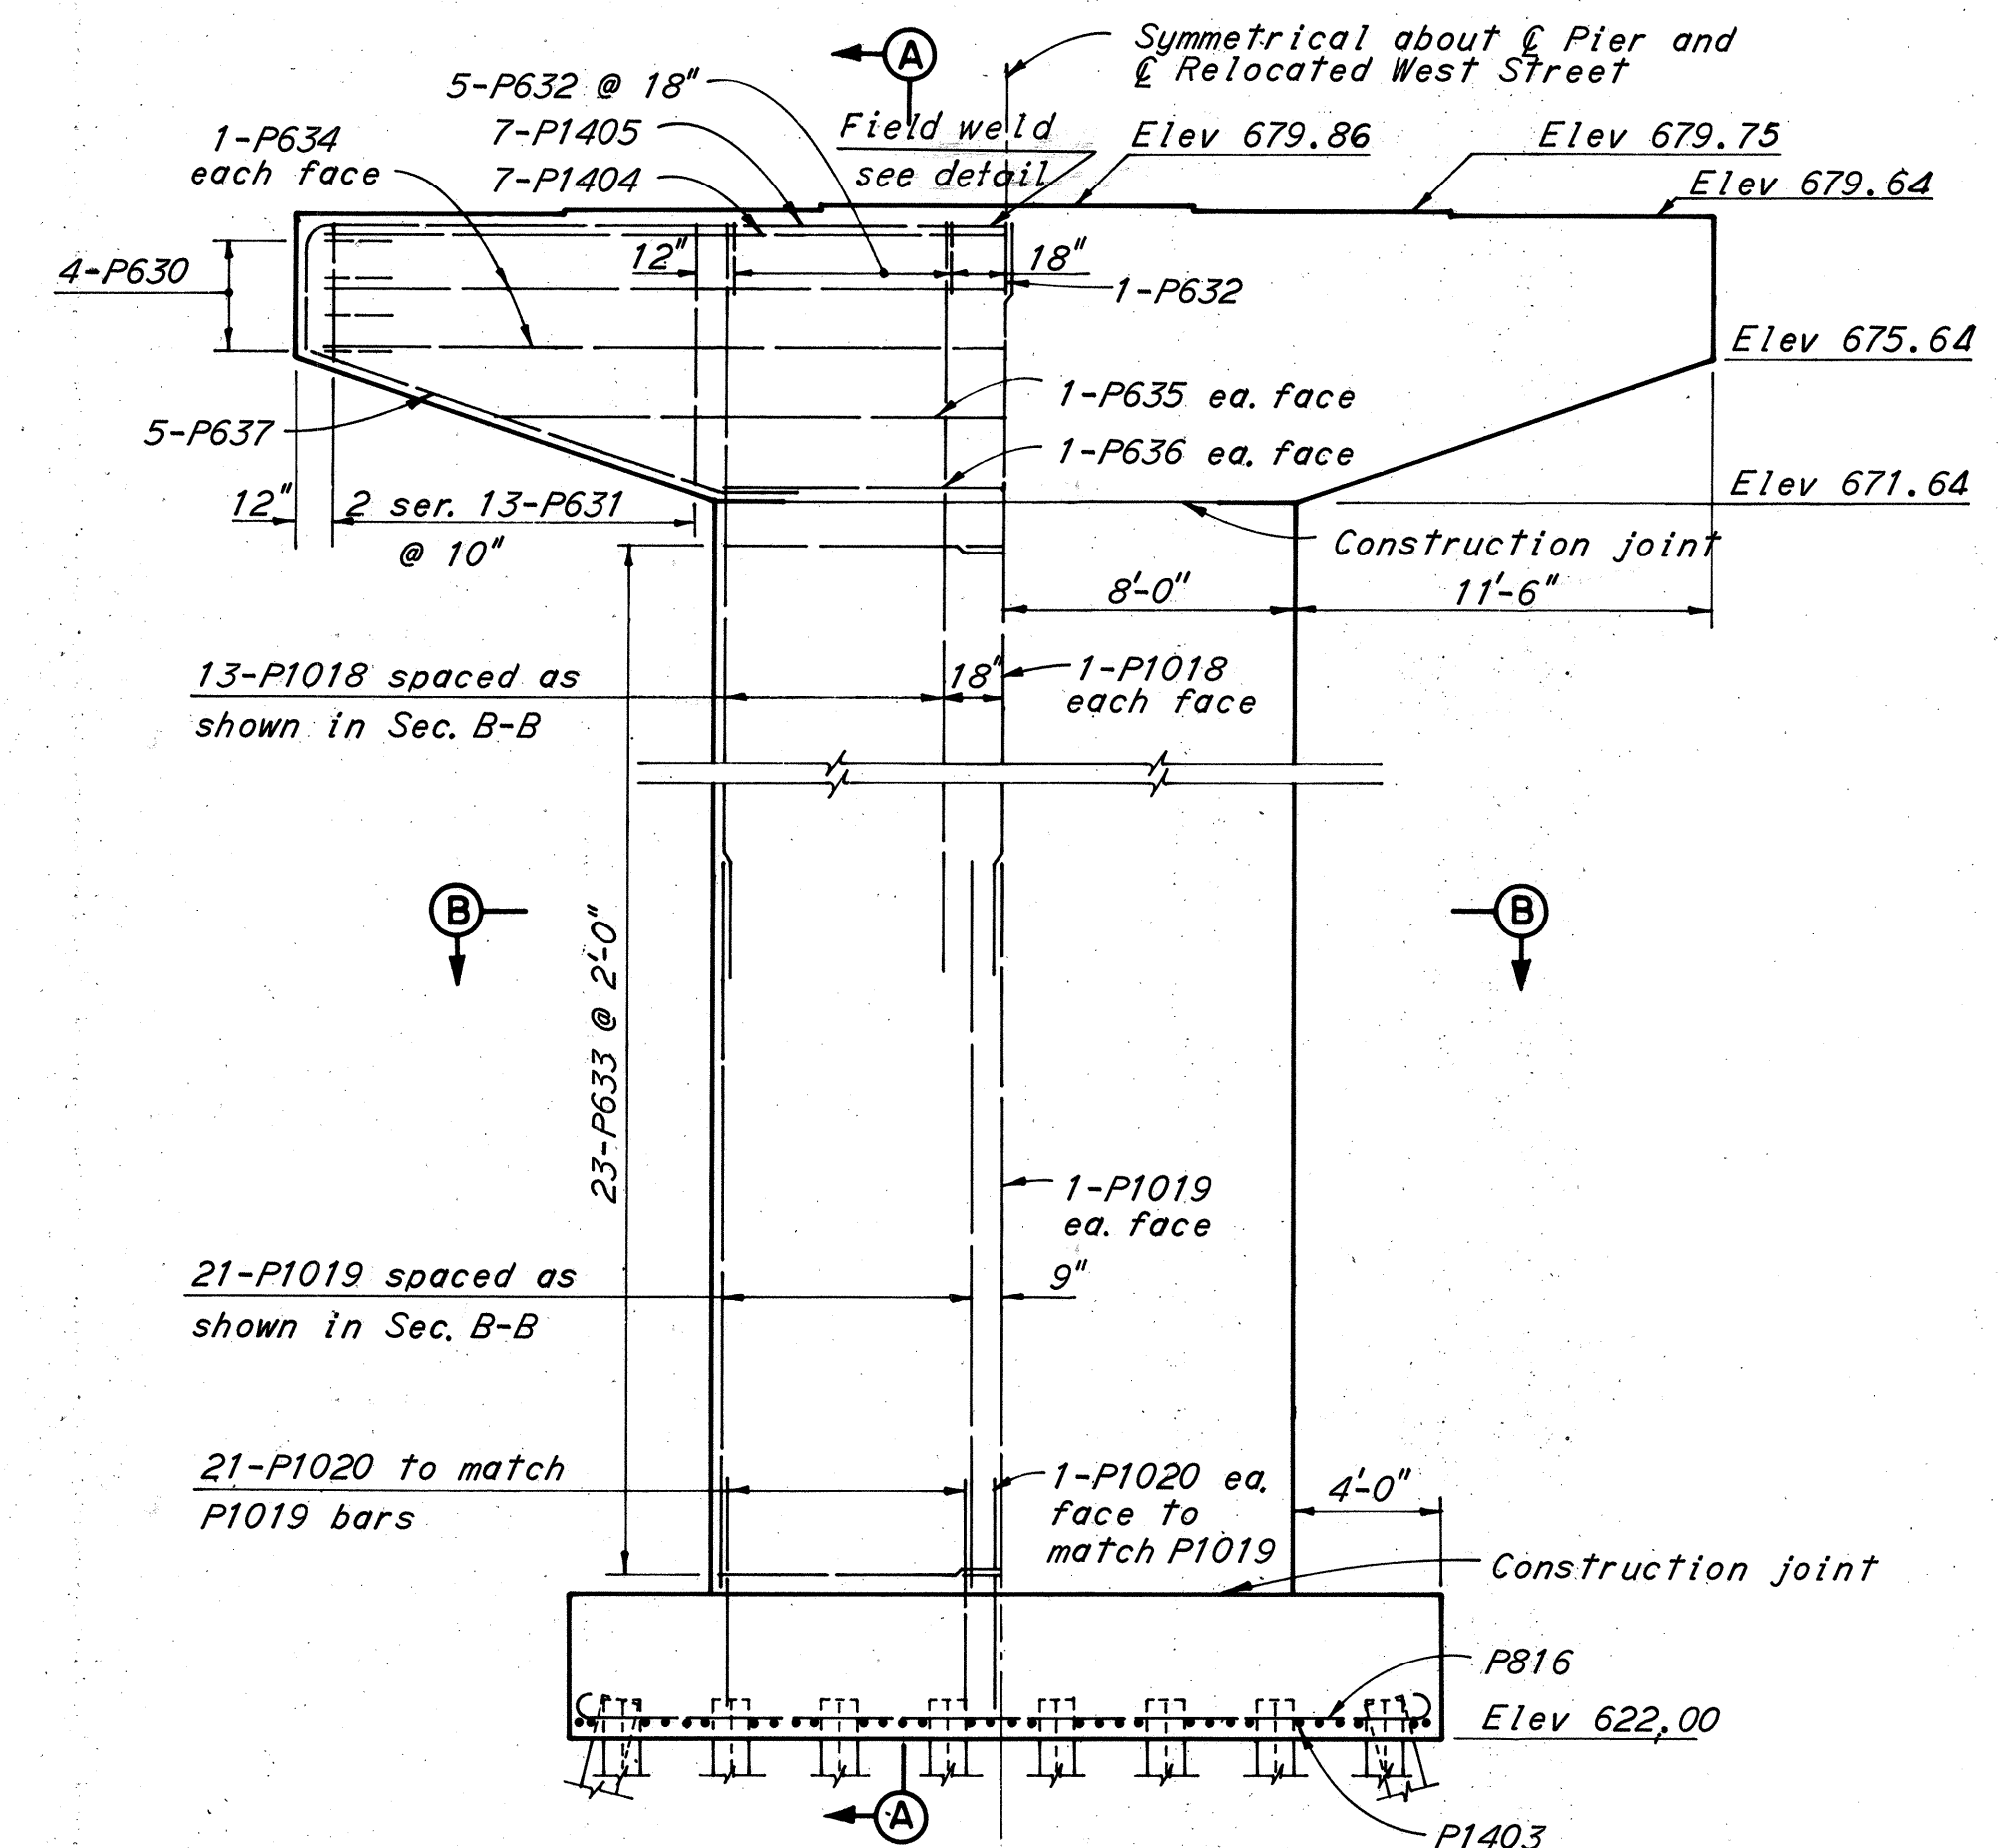


ELEVATION

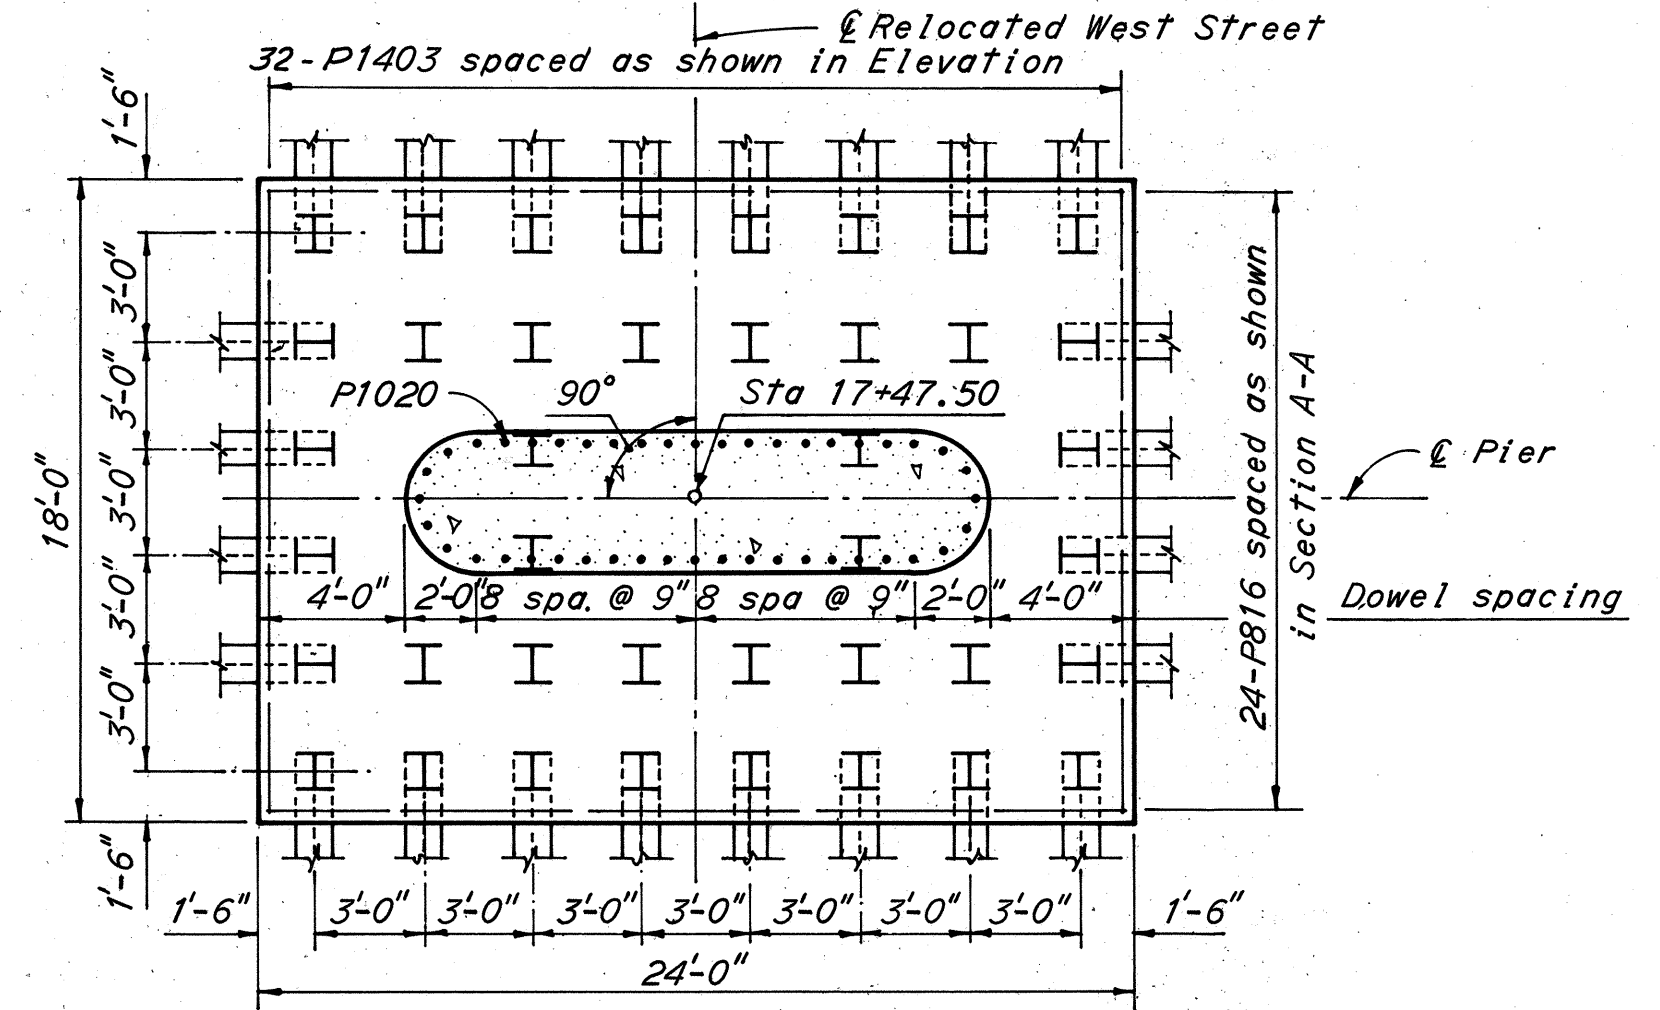

FOOTING PLAN

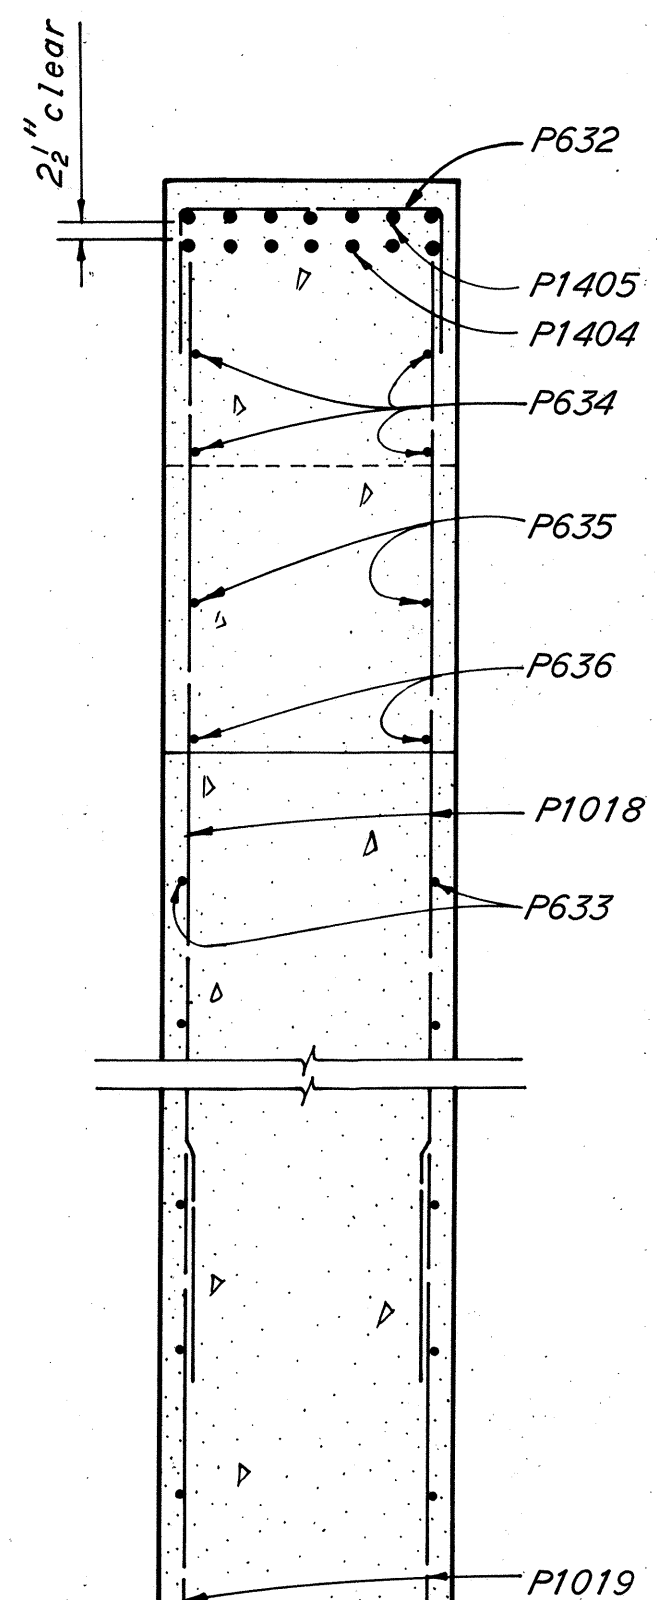


SECTION A-A

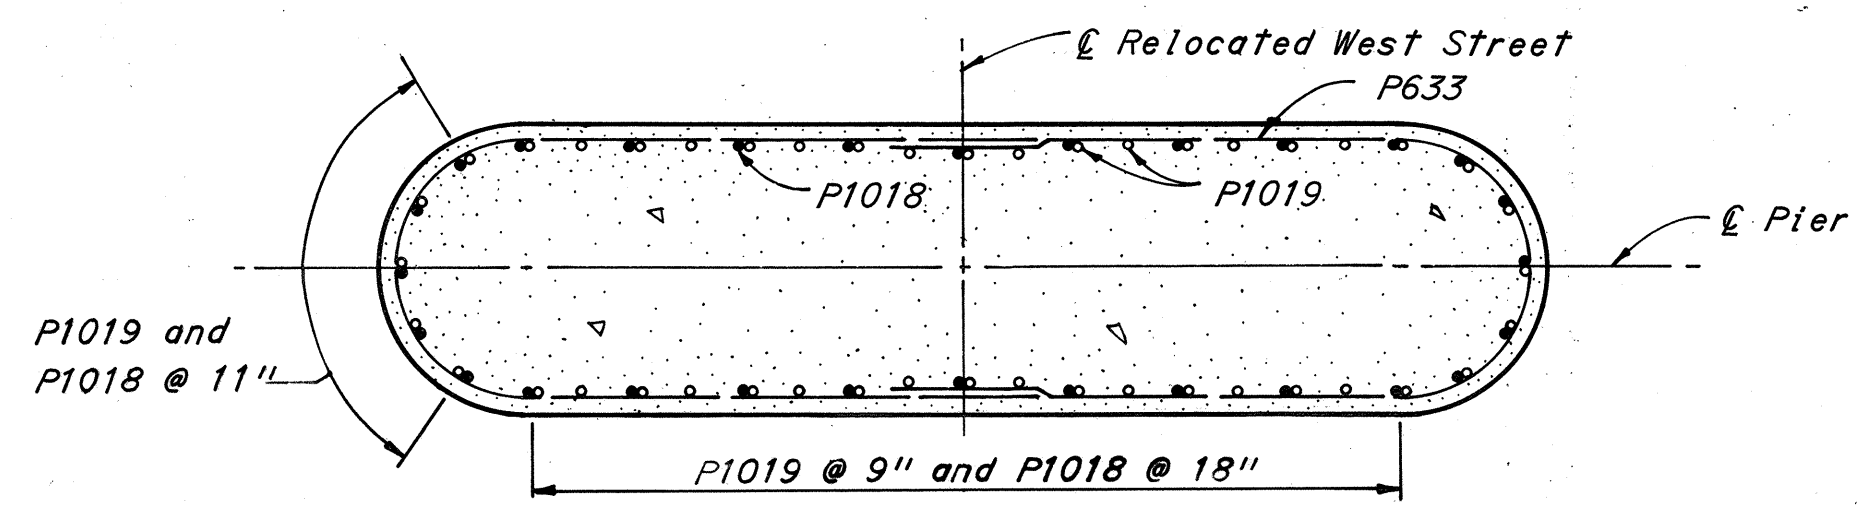

SECTION B-B


Note: Size 14S bars shall be intermediate or hard grade steel and conform to ASTM Spec. A408 and to applicable portions of Item S-4 of the Specifications. Payment will be based on the weight of 7,650 lbs. per foot. Bars which are to be welded shall be of a composition suitable for welding and the contractor shall obtain information on the chemical composition to aid in the development of a satisfactory welding procedure. Welds shall be free of cracks or other visible flaws and shall conform to Item S-7 of the specifications.

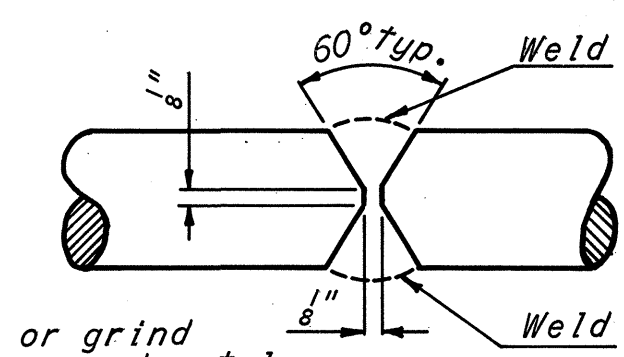

DETAIL FOR FIELD WELDING
OF NO. 14 REINF. BARS
No Scale

Field Weld P1405 bars at centerline of pier.

REINFORCEMENT SCHEDULE						
MARK	NUMBER	LENGTH	TYPE	DIMENSIONS		WEIGHT POUNDS
				A	B	
P512	36	5'-5"	105	3'-8"	1'-0"	204
P630	8	7'-2"	105	3'-6"	2'-0"	86
P631	4 ser. 13	13'-0" to 20'-0"	109	4'-0" to 7'-6"	7"	1290
P632	11	7'-4"	105	3'-8"	2'-0"	121
P633	46	19'-9"	113			1365
P634	4	38'-0"	Str.			228
P635	2	27'-6"	Str.			83
P636	2	16'-0"	Str.			48
P637	10	13'-11"	108			210
P816	24	25'-8"	100	23'-6"	1'-1"	1642
P1018	28	36'-6"	Str.			4400
P1019	44	20'-3"	Str.			3840
P1020	44	7'-6"	104			1420
P1403	32	21'-6"	100	17'-6"	2'-0"	5260
P1404	7	38'-0"	Str.			2030
P1405	14	22'-6"	114			2413
Total						24,640

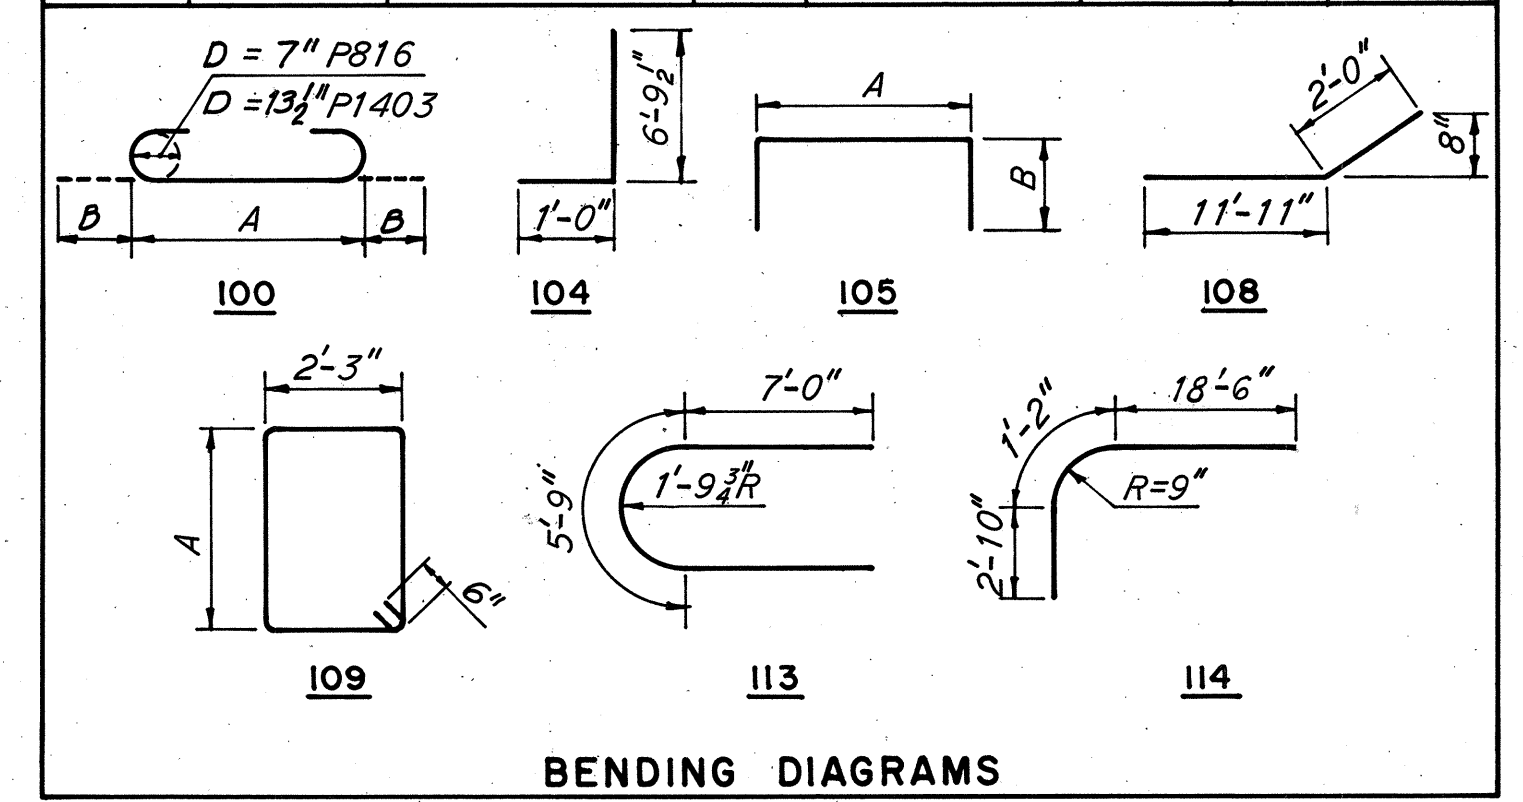

Notes:
All piles are 128P53.
Batter all battered piles 3 in 12.
Bar dimensions are given out to out.
Bars of a series shall vary by a constant increment.
For replacement bar list see Sheet 197.
Pile spacings are given along bottom of footing.

BRIDGE NO. 3


HOWARD, NEEDLES, TAMMEN & BERGENDOFF
CONSULTING ENGINEERS
KANSAS CITY CLEVELAND NEW YORK

PIER 5

RELOCATED WEST STREET OVER I-70,
WHEELING CREEK AND B. & O. RAILROAD

BR. NO. BEL-40-2635 STA. 14+16.25
SCALE: 3/16"=1'-0" STA. 20+05.75
BELMONT CO. OHIO

DRAWN DET	TRACED	CHECKED	REVIEWED	REVISED
DATE 9-18-61	DATE	DATE 9-19-61	DATE 12-14-61	949 SHEET 189

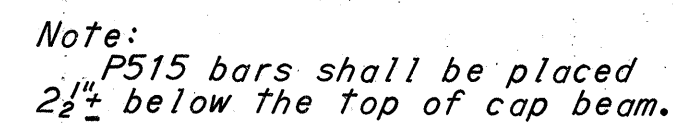

PLAN







Notes:

- All piles are 12BP53.
- Batter all battered piles 3 in 12.
- Bar dimensions are given out to out.
- Bars of a series shall vary by a constant increment.
- For replacement bar list see Sheet 197.
- Pile spacings are given along bottom of footing.
- Field weld P1415 bars at centerline of Pier. See Sheet 189 for detail of weld.

BRIDGE NO. 3			
HOWARD, NEEDLES, TAMMEN & BERGENDOFF CONSULTING ENGINEERS KANSAS CITY CLEVELAND NEW YORK			
PIER 6			
RELOCATED WEST STREET OVER I-70, WHEELING CREEK AND B. & O. RAILROAD			
BR. NO. BEL-40-2635		STA. 14+16.25	
SCALE: 3/16 = 1'-0"		STA. 20+05.75	
BELMONT CO.		OHIO	
DRAWN BY DATE 9-25-61	TRACED DATE 10-5-61	CHECKED <i>EDB</i> DATE 12-18-61	REVIEWED <i>JY</i> DATE 12-18-61
		REVISED 949 SHEET 190	

BELMONT COUNTY
BEL-40-23.89

REINFORCEMENT SCHEDULE							
MARK	NUMBER	LENGTH	TYPE	DIMENSIONS		SER. INC.	WEIGHT POUNDS
				A	B		
P509	36	4'-11"	105	3'-2"	1'-0"		184
P517	24	18'-11"	113				682
P618	4	38'-6"	Str				231
P619	2	27'-6"	Str				82
P620	2	16'-0"	Str				48
P621	7	6'-10"	105	3'-2"	2'-0"		72
P622	2 Ser 11	14'-10" to 22'-0"	109	4'-0" to 7'-7"	8'-2"		610
P623	8	6'-8"	105	3'-0"	2'-0"		80
P810	20	31'-3"	Str				1670
P811	20	10'-0"	Str				534
P812	40	6'-7"	104				702
P813	8	14'-5"	108				309
P1012	7	44'-10"	115				1348
P1013	7	38'-0"	Str				1140
P1014	13	23'-4"	100	20'-6"			1305
P1015	22	14'-4"	100	11'-6"			1353
Total							10,350

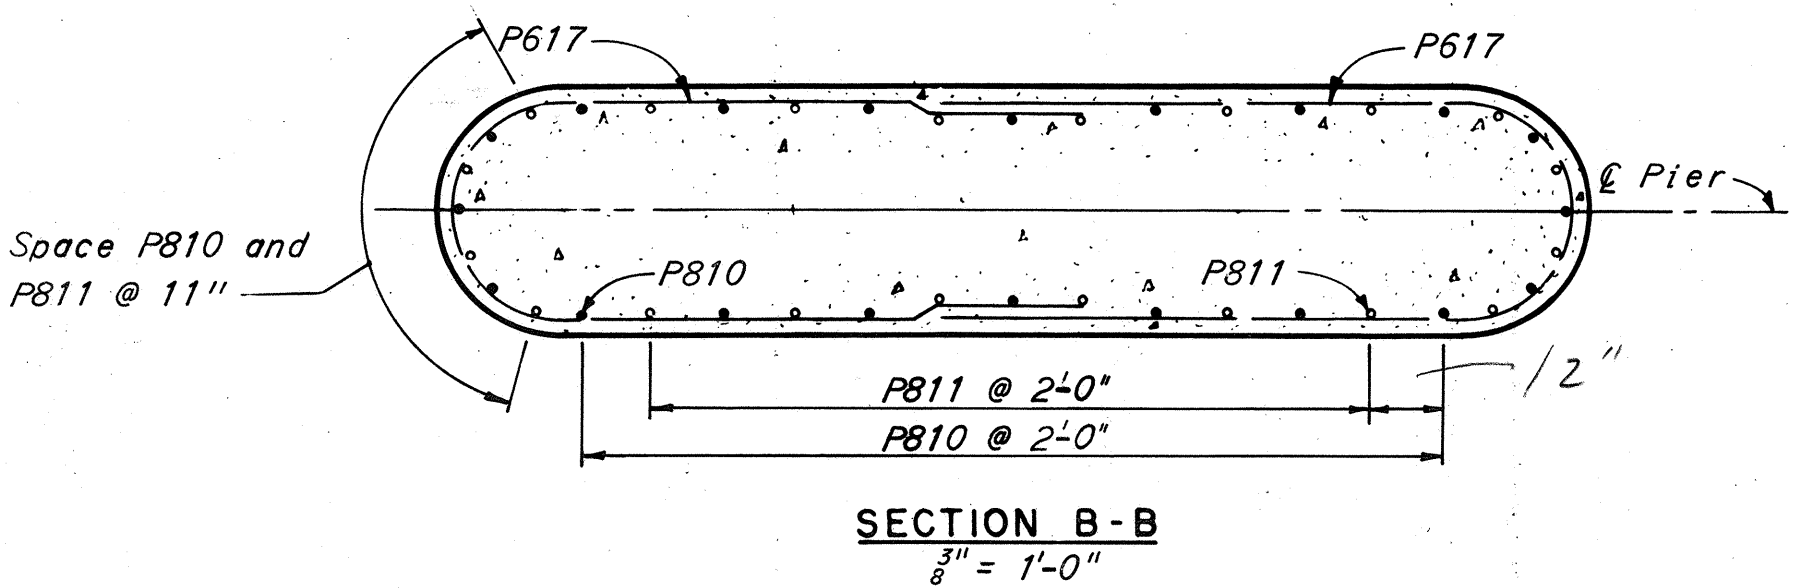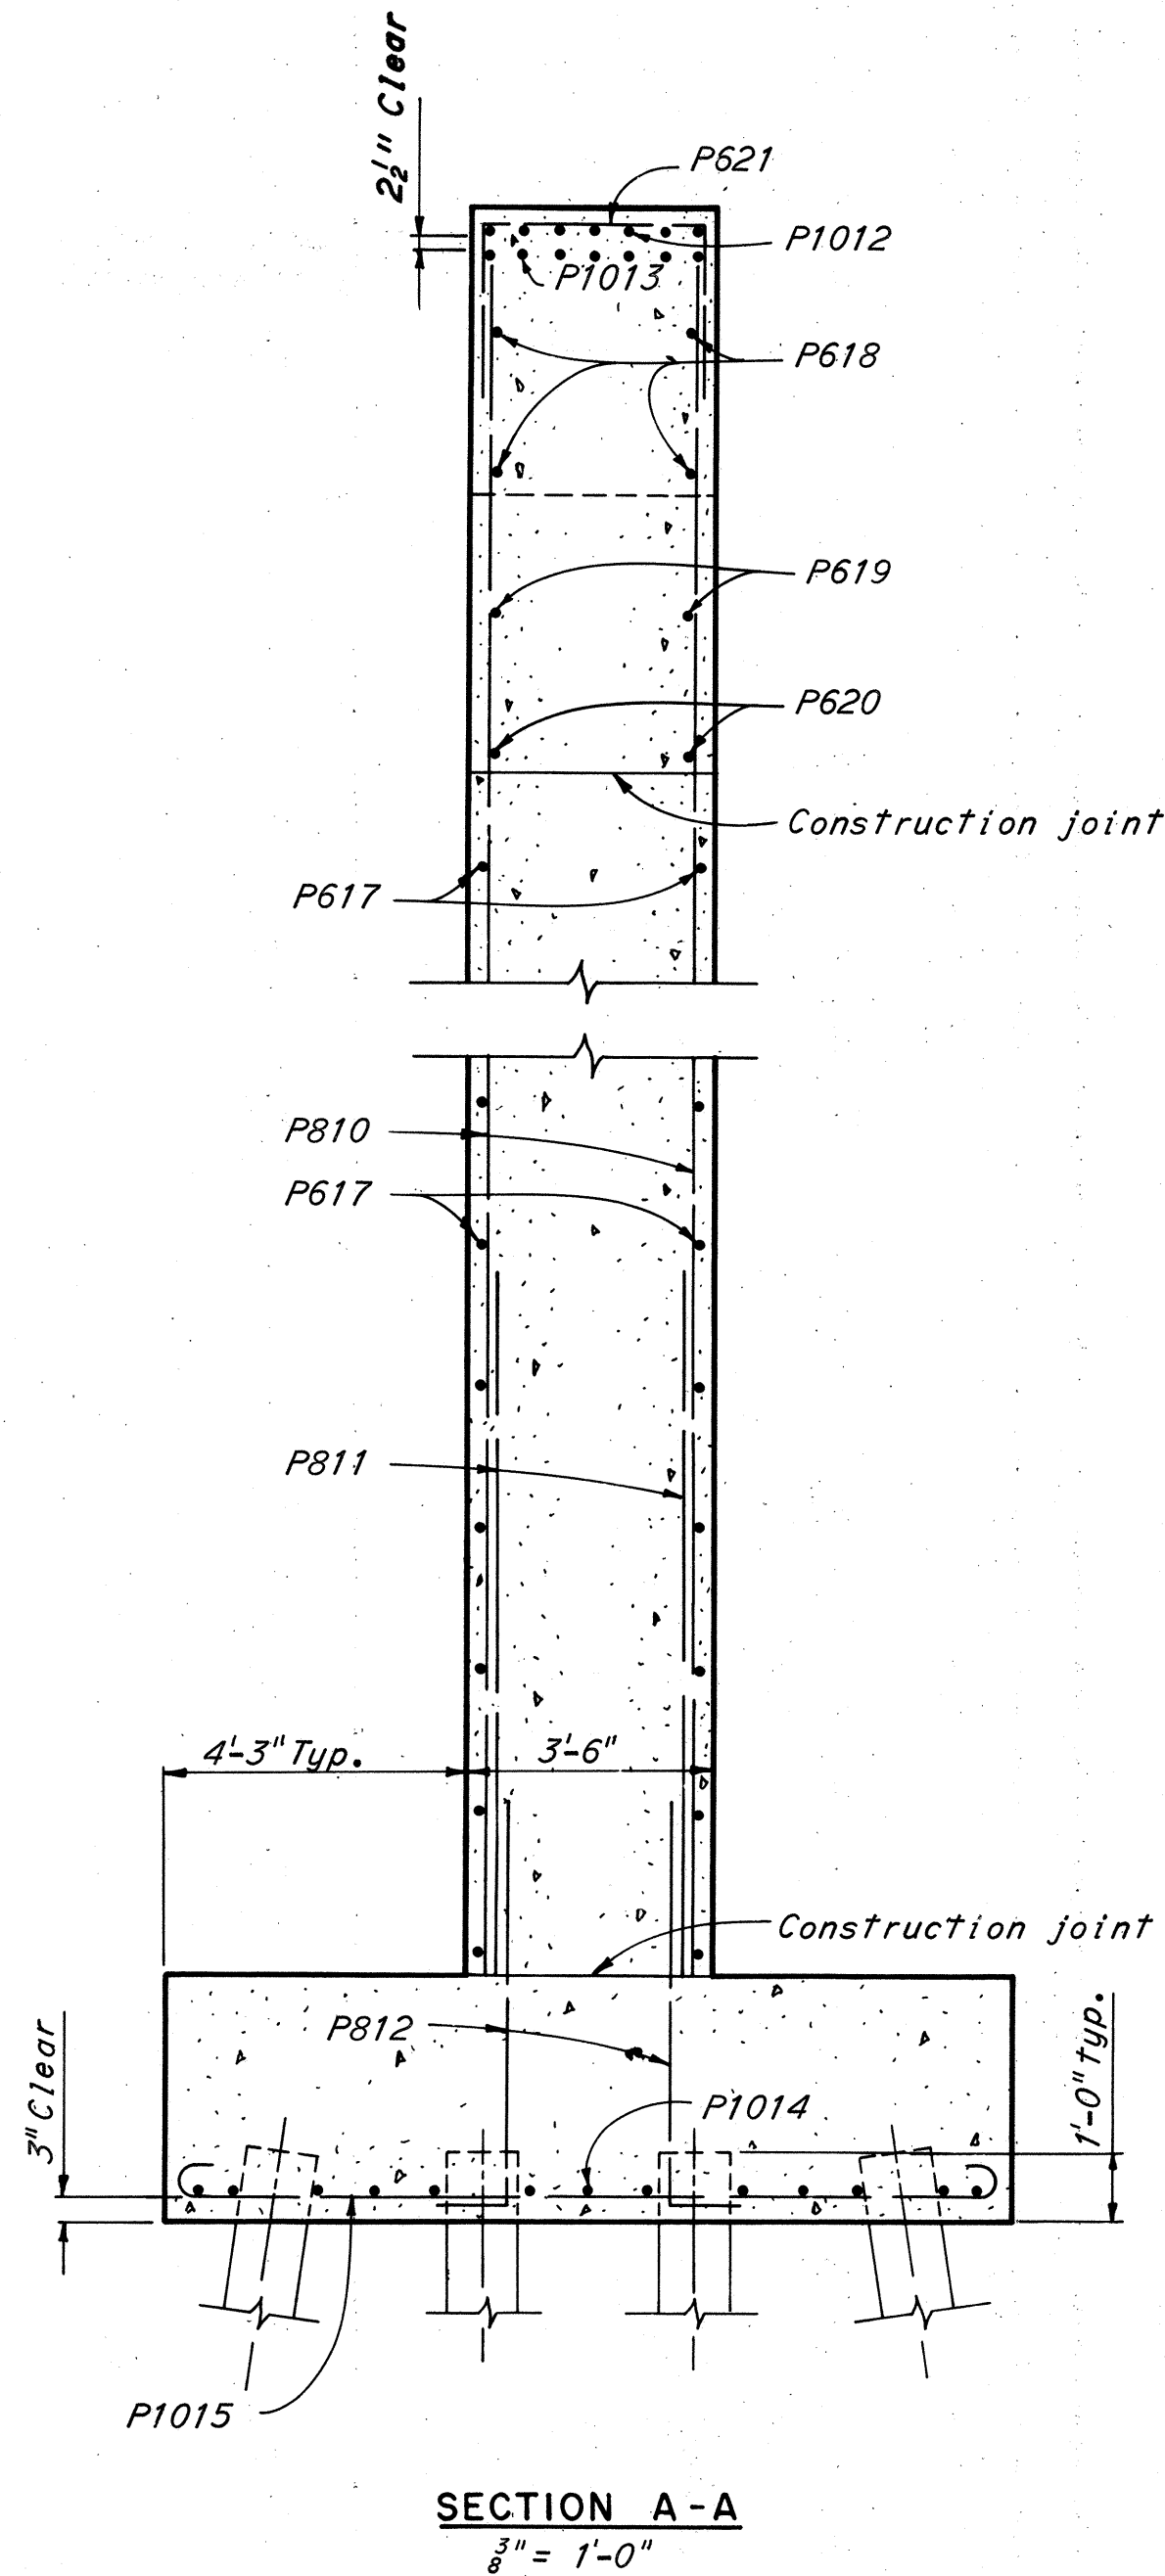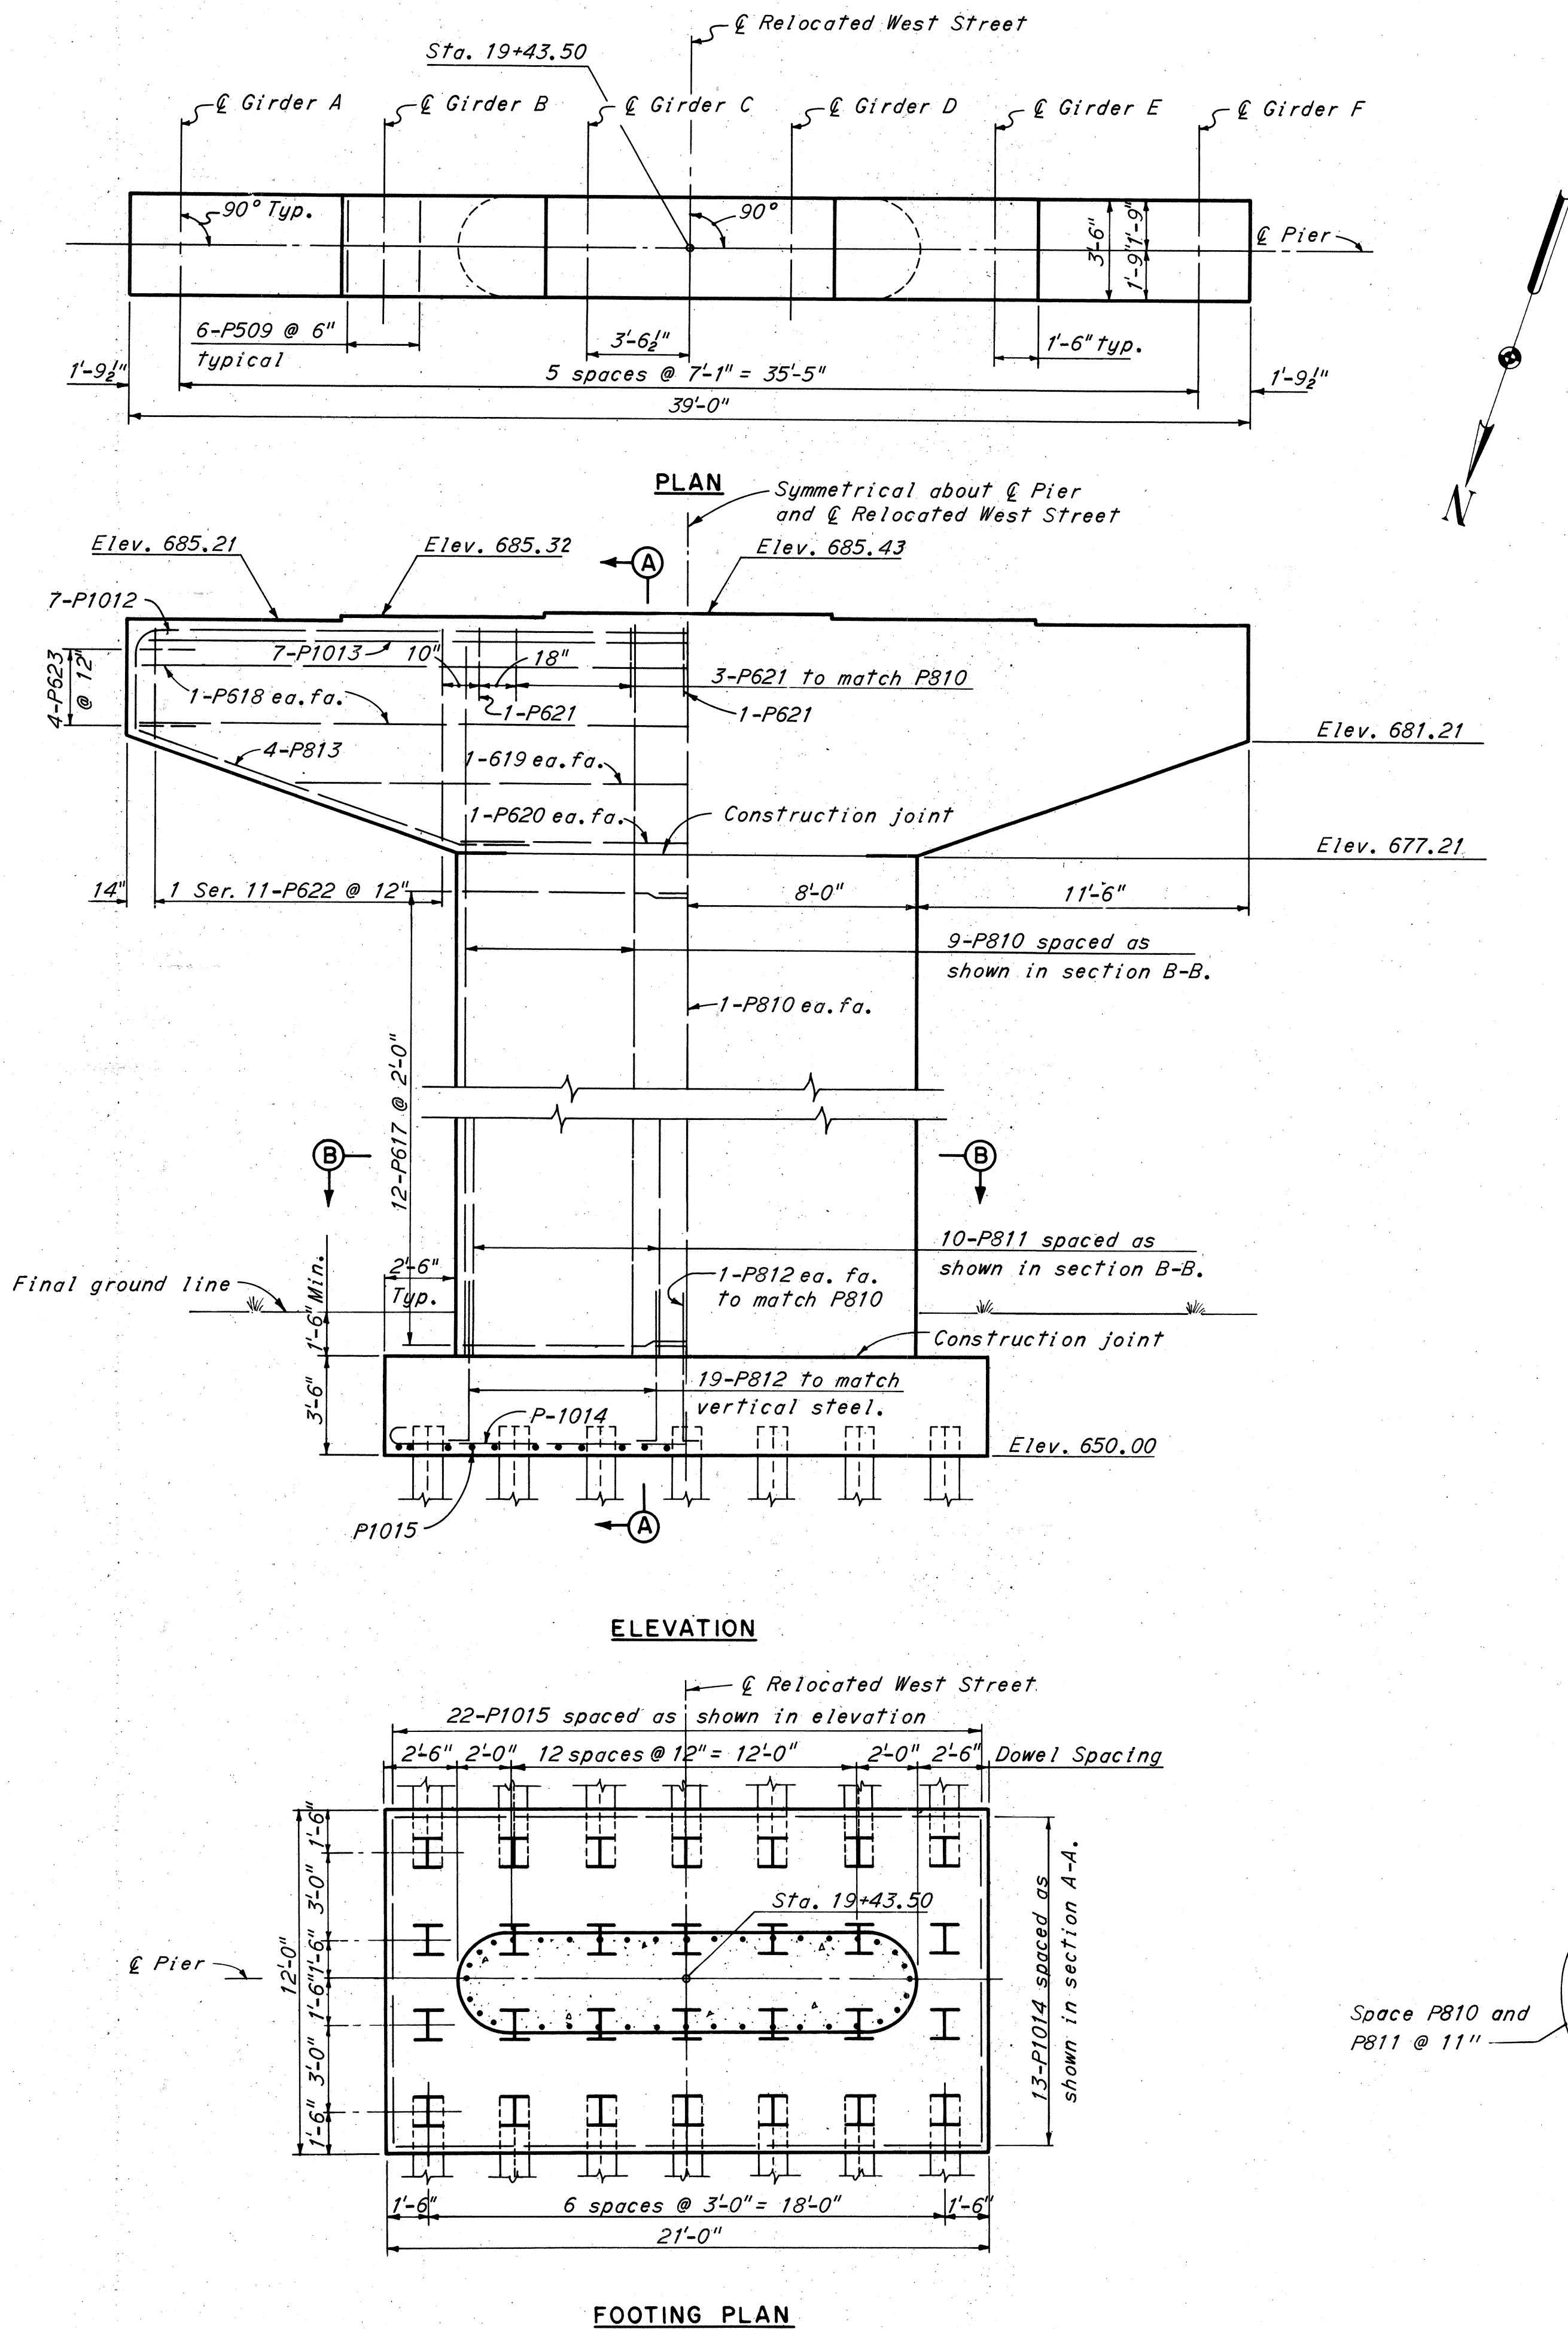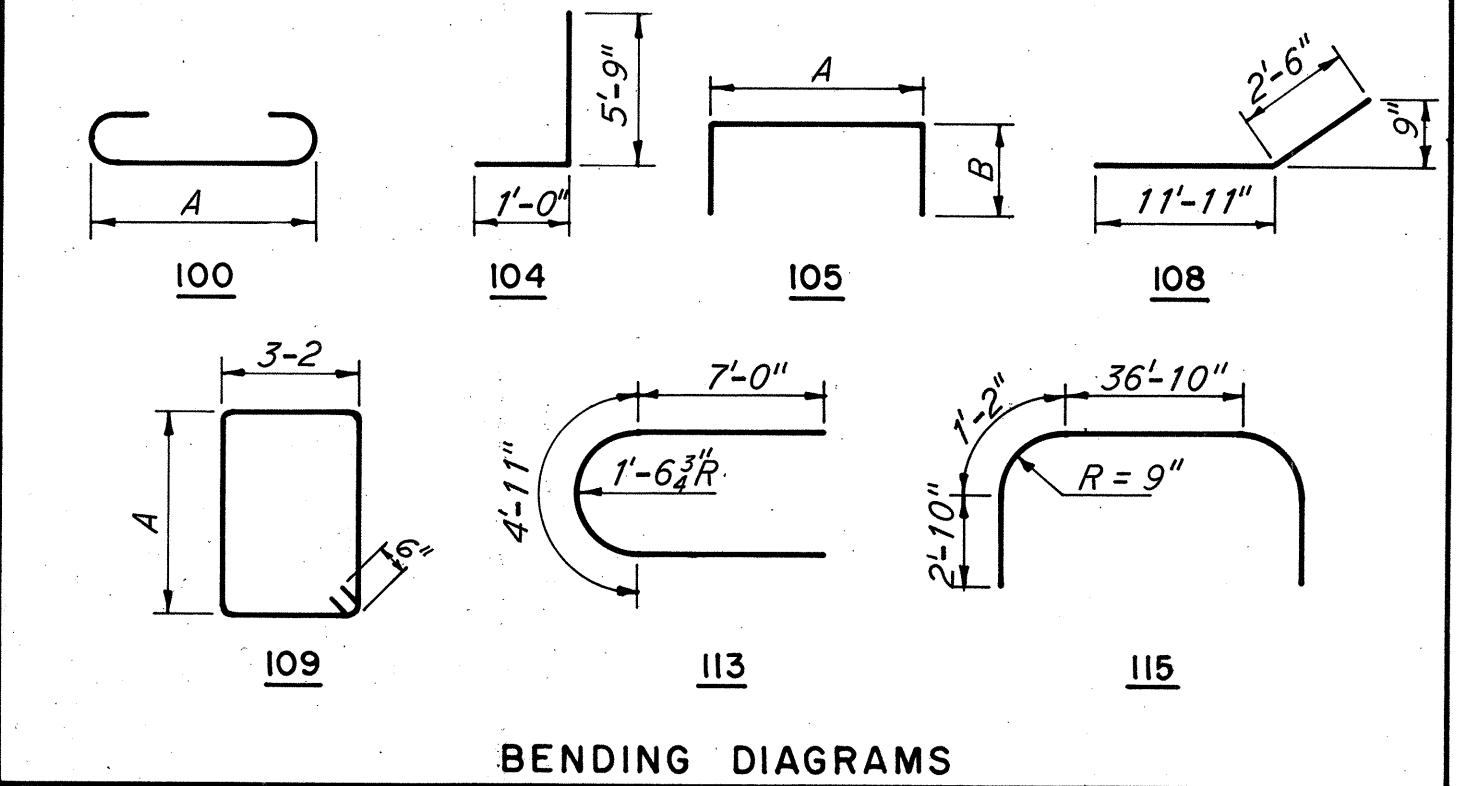

Notes:
All piles are 12 BP53.
Batter all battered piles 3 in 12.
Bar dimensions are given out to out.
Bars of a series shall vary by a constant increment.
For replacement bar list see sheet 197.
Pile spacings are given along bottom of footing.

BRIDGE NO. 3

HOWARD, NEEDLES, TAMMEN & BERGENDOFF
CONSULTING ENGINEERS
KANSAS CITY CLEVELAND NEW YORK

PIER 7

RELOCATED WEST STREET OVER I-70,
WHEELING CREEK AND B. & O. RAILROAD

BR. NO. BEL-40-2635 STA. 14+16.25
SCALE: 1/4"=1'-0" STA. 20+05.75


BELMONT CO. OHIO

DRAWN H/P	TRACED	CHECKED EDB	REVIEWED JF	REVISED
DATE 9-8-61	DATE	DATE 9-20-61	DATE 12-14-61	DATE

949 SHEET 191

BELMONT COUNTY
BEL-40-23.89

REINFORCEMENT SCHEDULE						
MARK	NUMBER	LENGTH	TYPE	DIMENSIONS		WEIGHT POUNDS
				A	B	
AA401	30	2'-11"	104	2'-0"	1'-0 1/2"	58
AA402	28	5'-8"	110			106
AA403	8	16'-0"	114			86
AA404	20	12'-0"	119			160
AA405	16	3'-0"	Str.			32
AA501	24	8'-3"	105	5'-4"	1'-7"	205
AA502	16	39'-6"	Str.			660
AA503	27	7'-6"	104	6'-7 1/2"	1'-0"	211
AA504	27	6'-4"	105	3'-5"	1'-7"	179
AA601	24	14'-3"	106	6'-6"		512
AA602	8	10'-9"	Str.			129
AA603	6	3'-0"	Str.			27
AA604	16	4'-0"	Str.			96
AA605	28	14'-5"	117	5'-8"	4'-4"	605
AA606	16	6'-9"	Str.			162
AA607	28	13'-0"	Str.			545
AA608	20	12'-3"	104	11'-5"	1'-0"	368
AA609	4	11'-4"	104	10'-6"	1'-0"	68
AA610	4	5'-6"	Str.			33
AA611	6	7'-9"	Str.			70
AA612	10	7'-6"	Str.			113
AA613	2	10'-0"	Str.			30
AA614	4	9'-0"	118	1'-10"	4'-3"	54
AA615	4	4'-3"	Str.			26
AA616	10	3'-6"	Str.			53
AA617	2	5'-3"	Str.			16
AA801	7	41'-6"	Str.			775
AA802	2	6'-1"	100	3'-11"		32
AA803	6	5'-2"	100	3'-0"		83
AA804	8	12'-11"	100	10'-9"		276
Total						5770

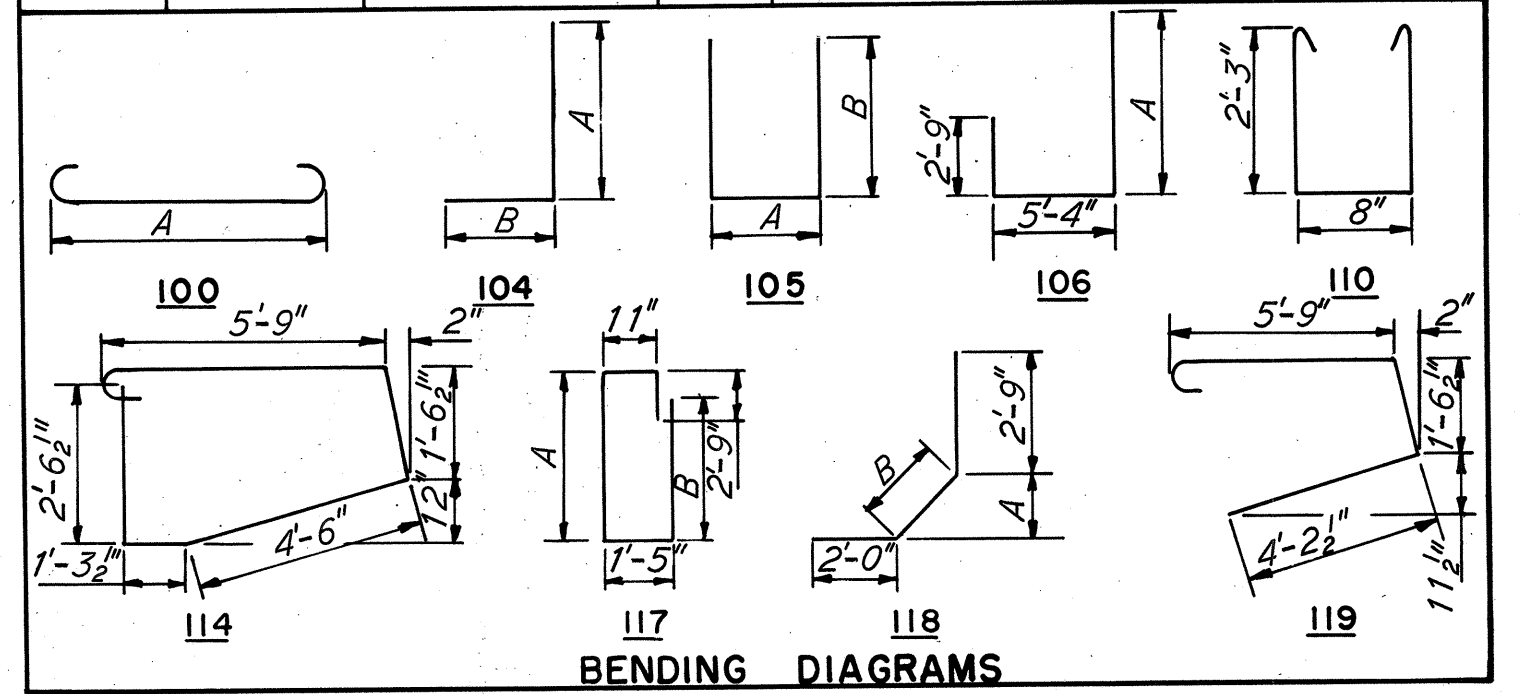

Notes:
For replacement bar list see Sheet 197.
Bar dimensions are given out to out.
n.f. denotes near face, f.f. denotes far face and e.f. denotes each face.
All piles shall be 10B42.
All pile dimensions are measured at bottom of footing.
All battered piles shall be battered 3 in. 12.
For end dam details see Ohio Standard Drawing CSB-2-56, Sheet 2 of 6.

Note: Sidewalk shall be poured after backfill has been placed.

BRIDGE NO. 3

HOWARD, NEEDLES, TAMMEN & BERGENDOFF
CONSULTING ENGINEERS
KANSAS CITY CLEVELAND NEW YORK


NORTH ABUTMENT

RELOCATED WEST STREET OVER I-70,
WHEELING CREEK AND B. & O. RAILROAD


BR. NO. BEL-40-2635 STA. 14+16.25
SCALE: 1/4"=1'-0" STA. 20+05.75
BELMONT CO. OHIO

DRAWN G.D.	TRACED	CHECKED H.M.	REVIEWED J.	REVISED
DATE 10-6-61	DATE	DATE 1-8-61	DATE 2-14-61	


949 SHEET 192

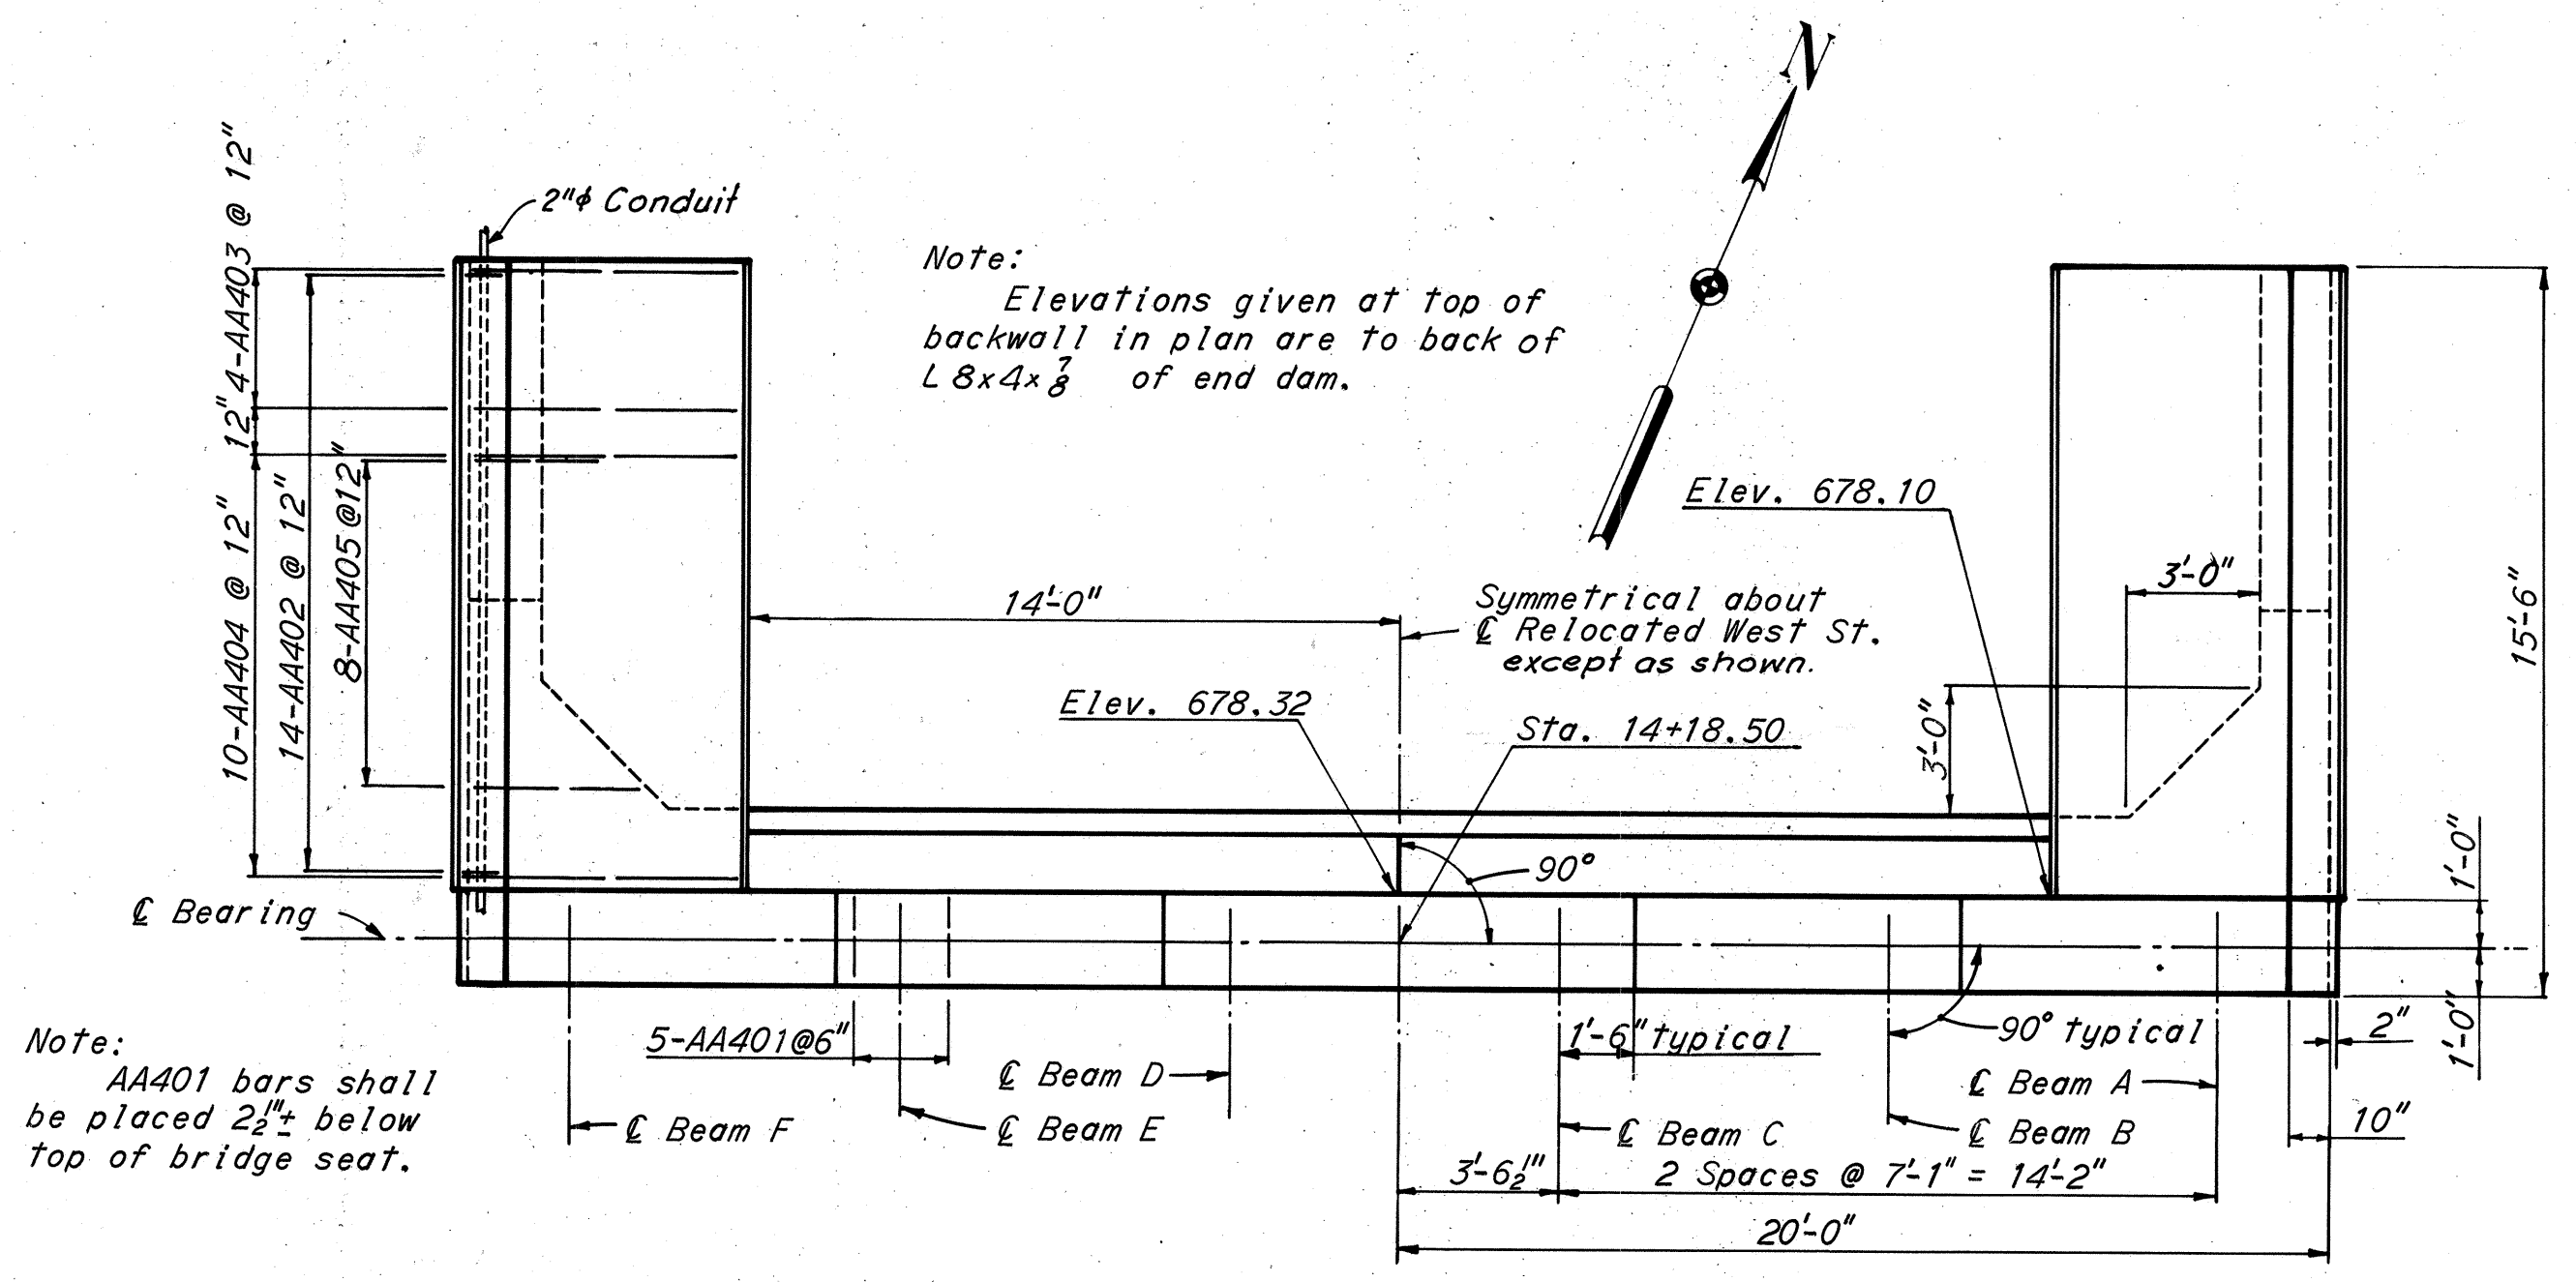


PLAN

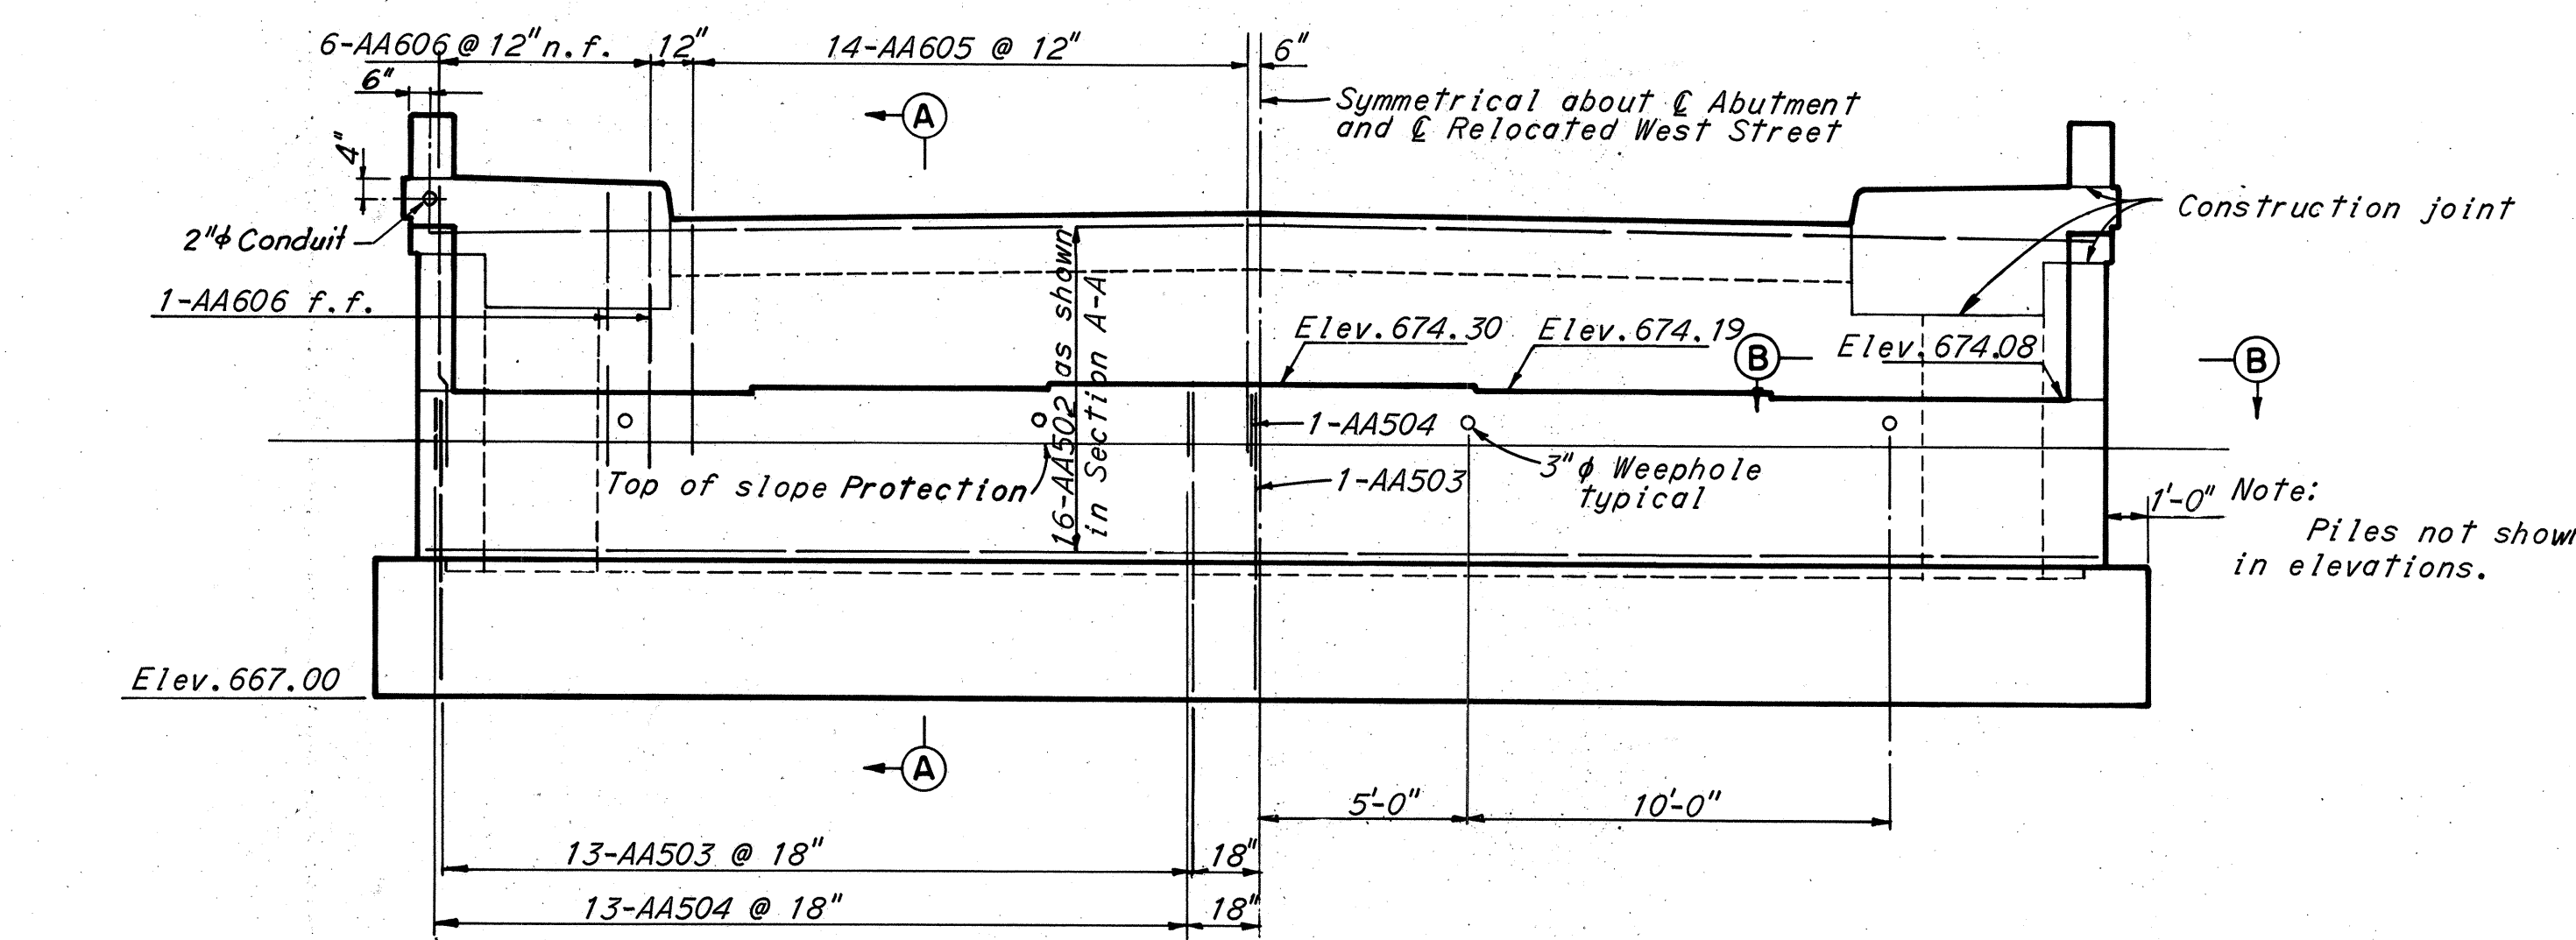


ELEVATION

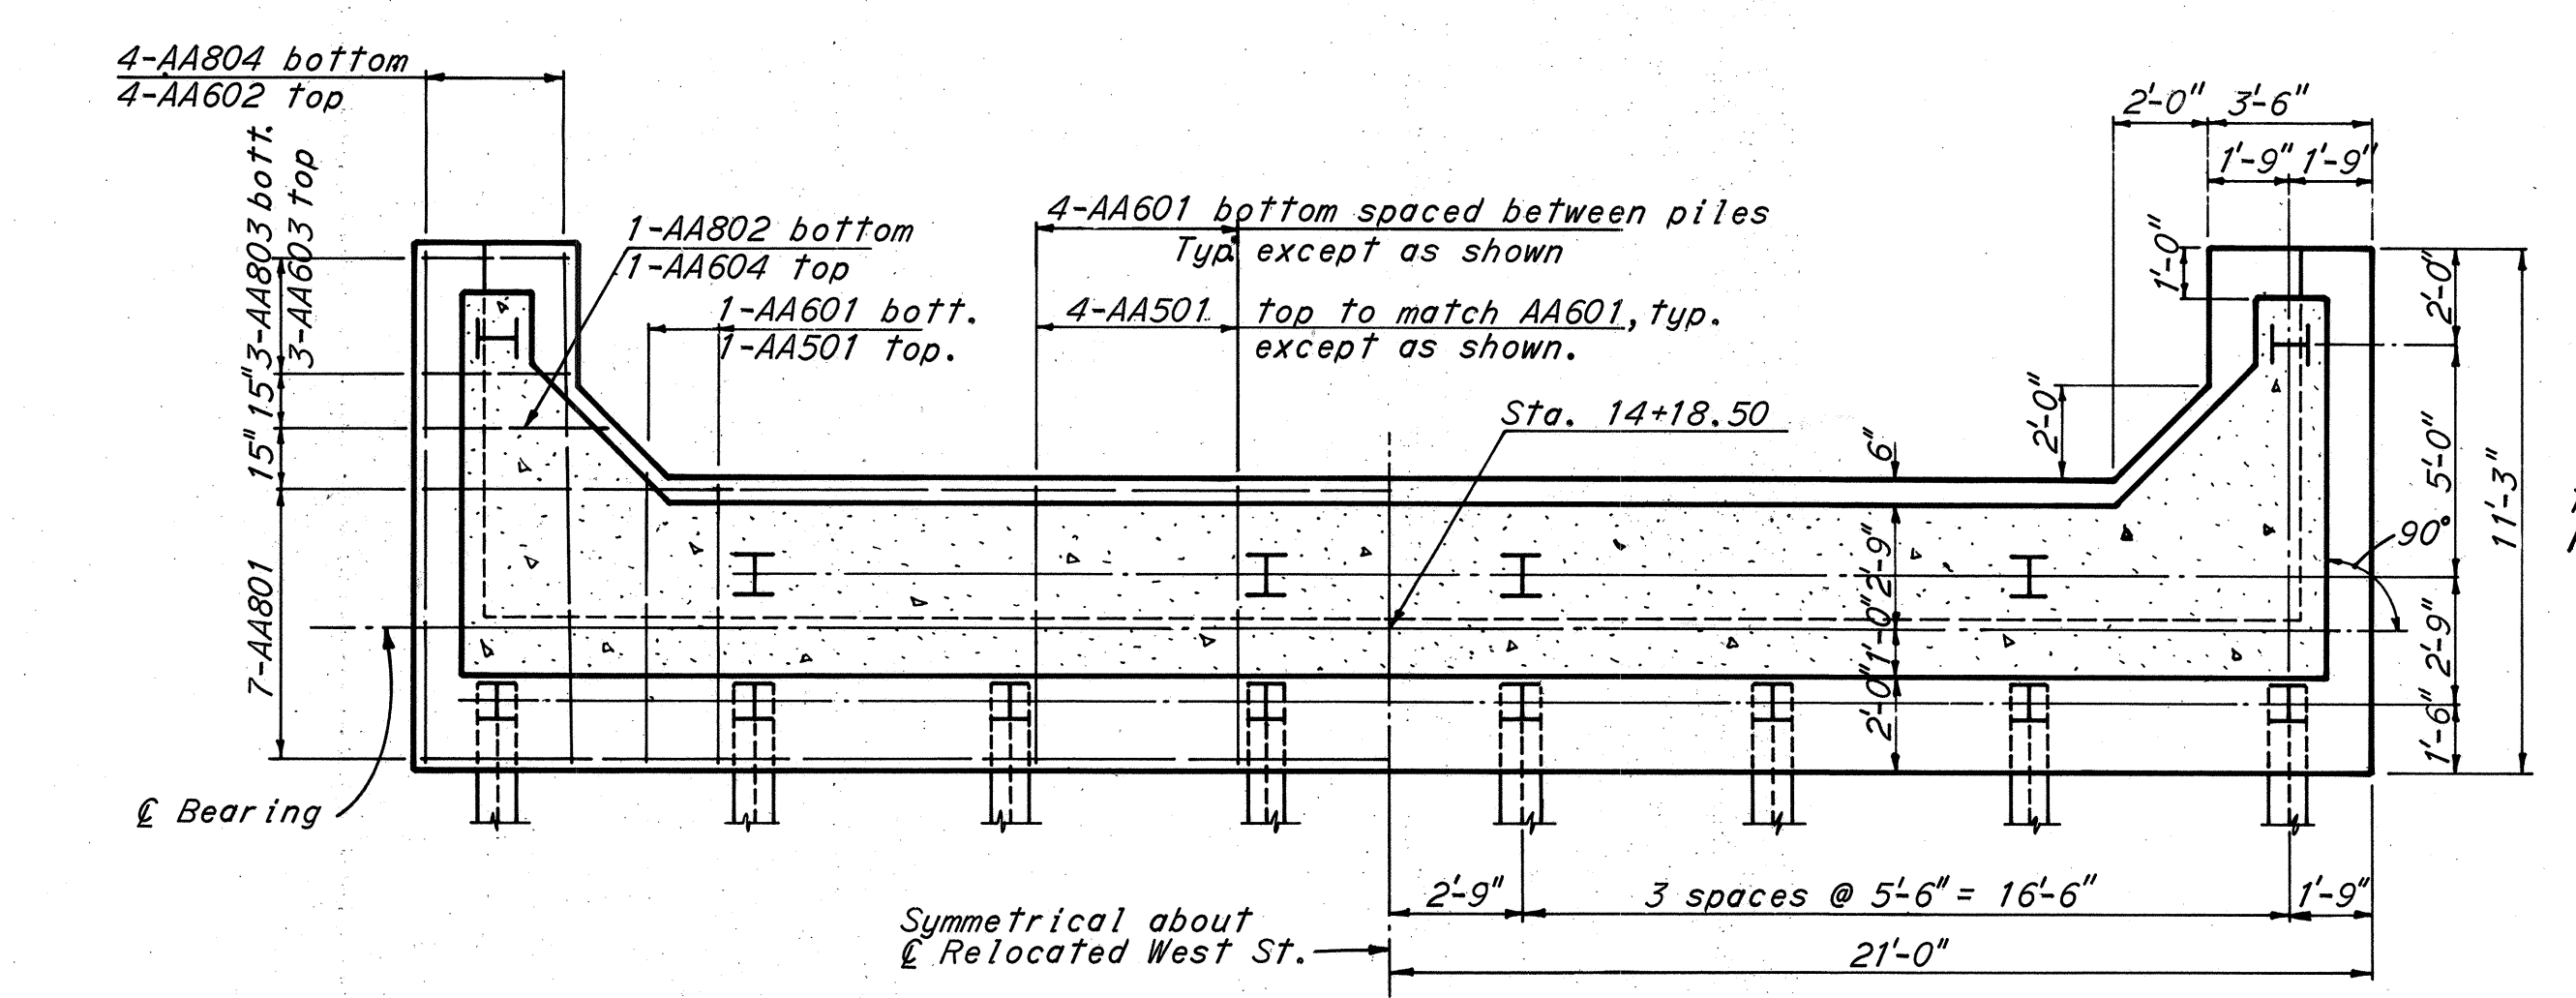


FOOTING PLAN

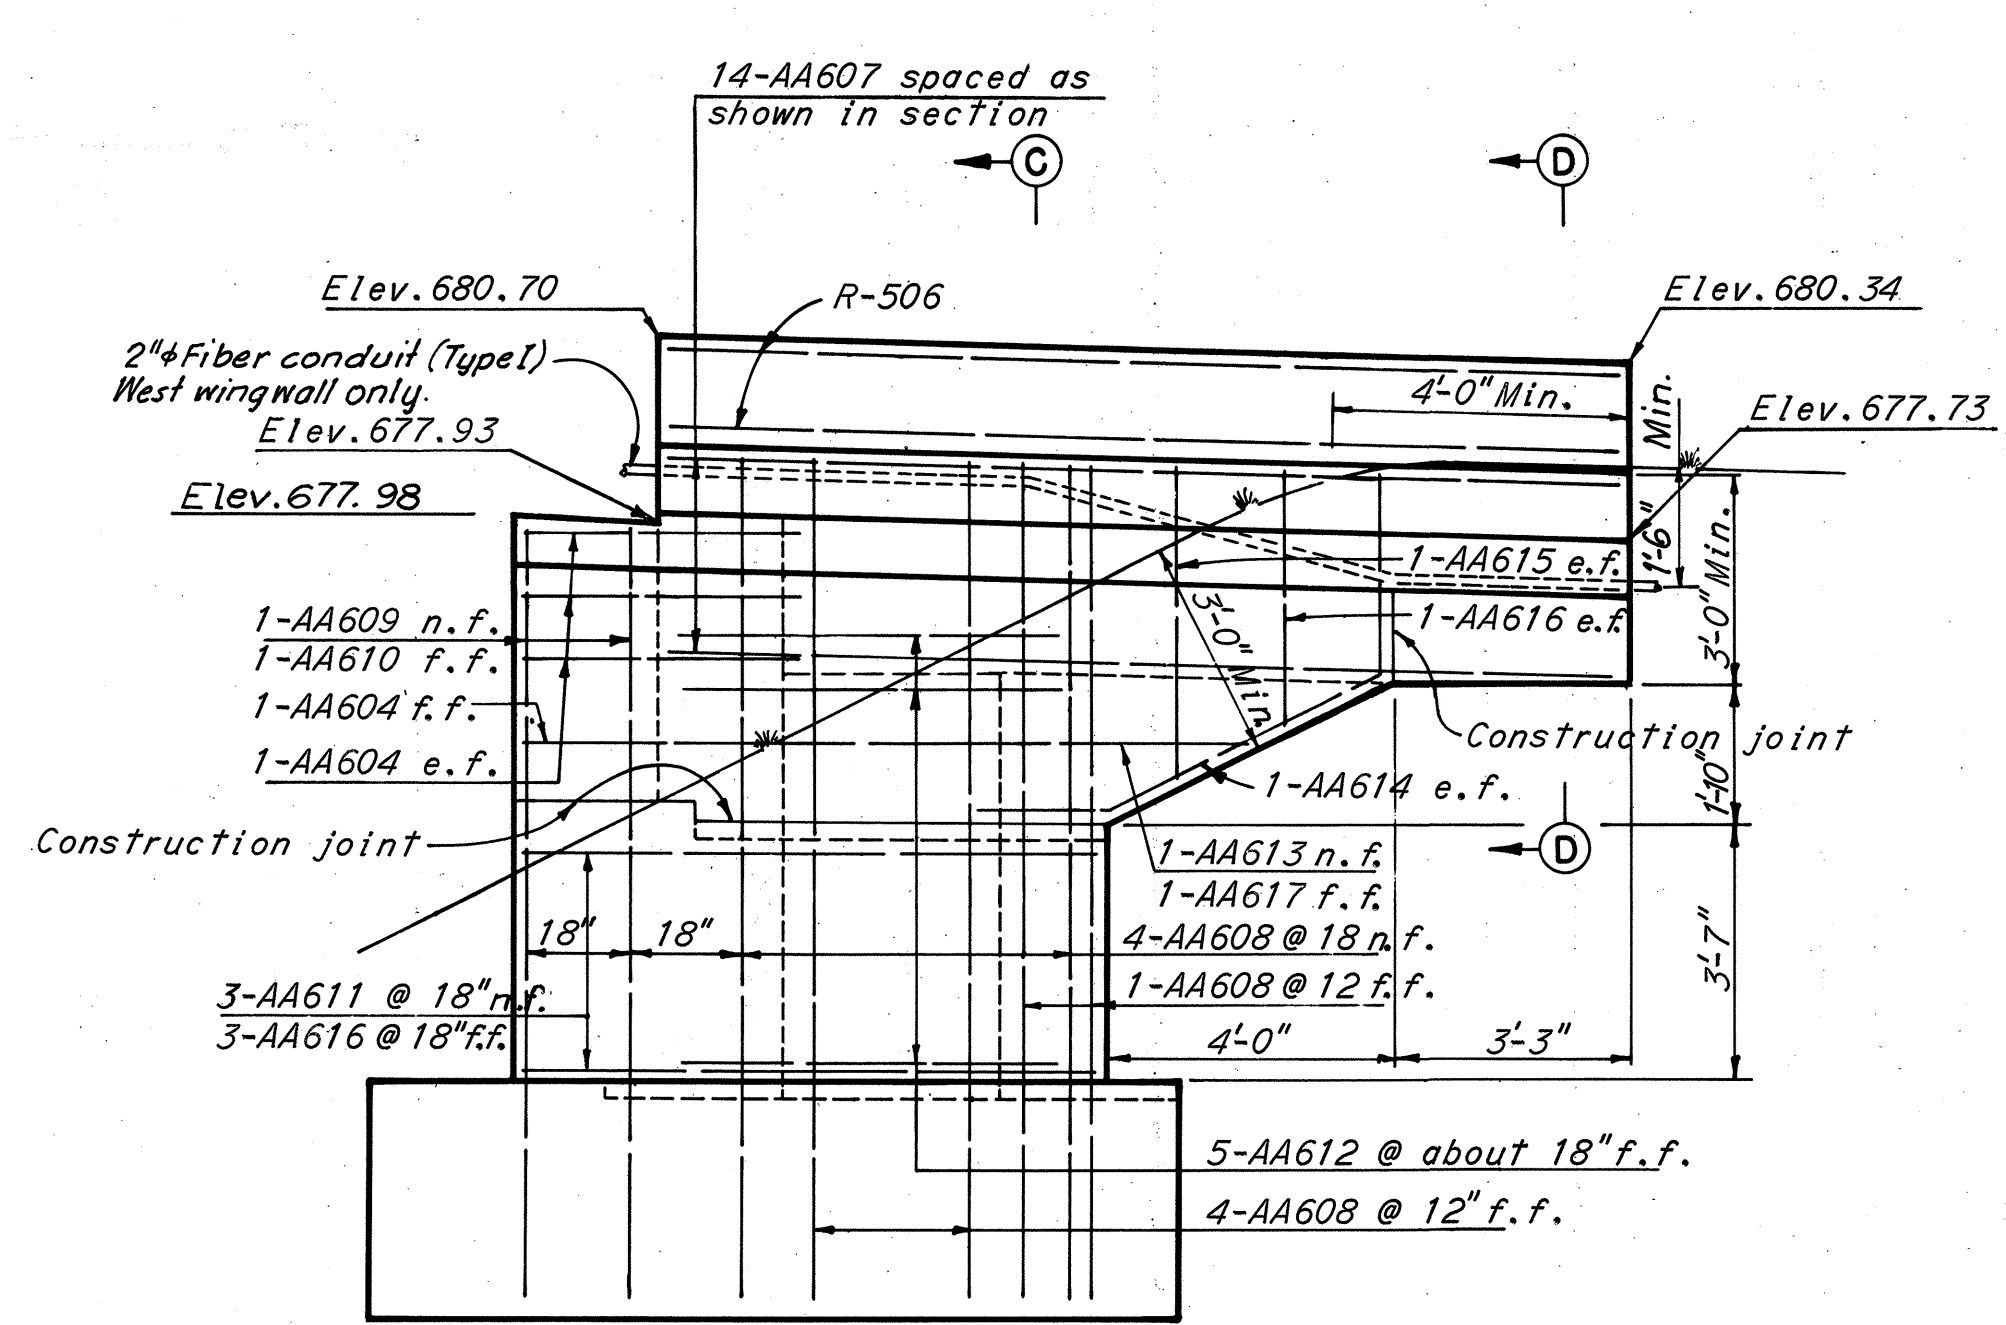


WINGWALL ELEVATION

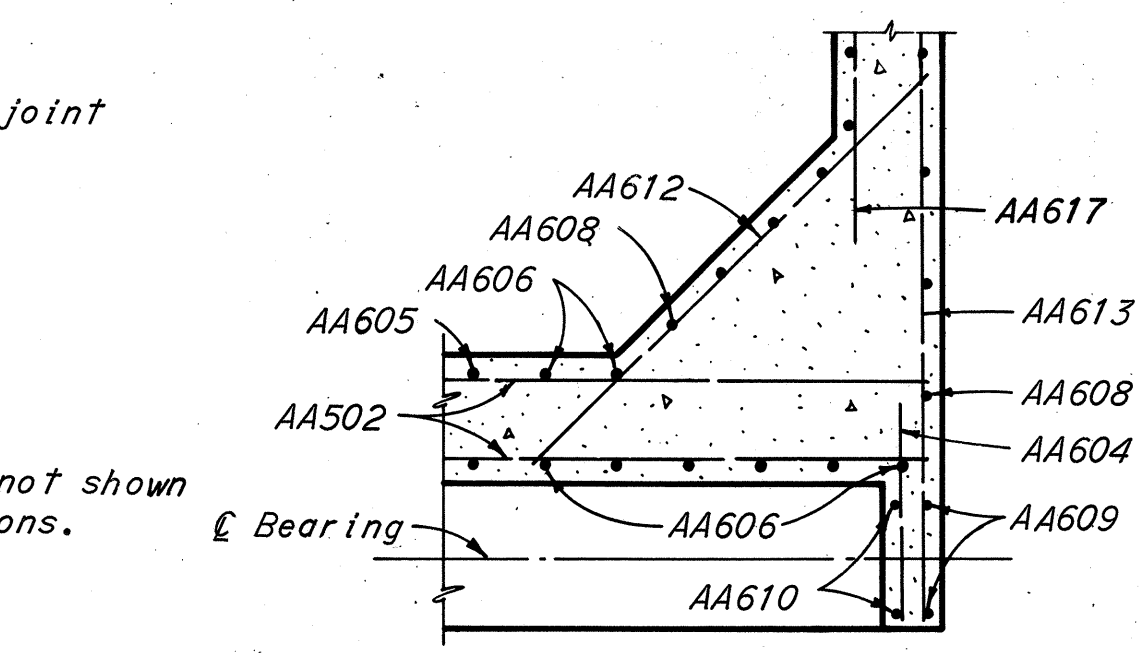


SECTION B-B

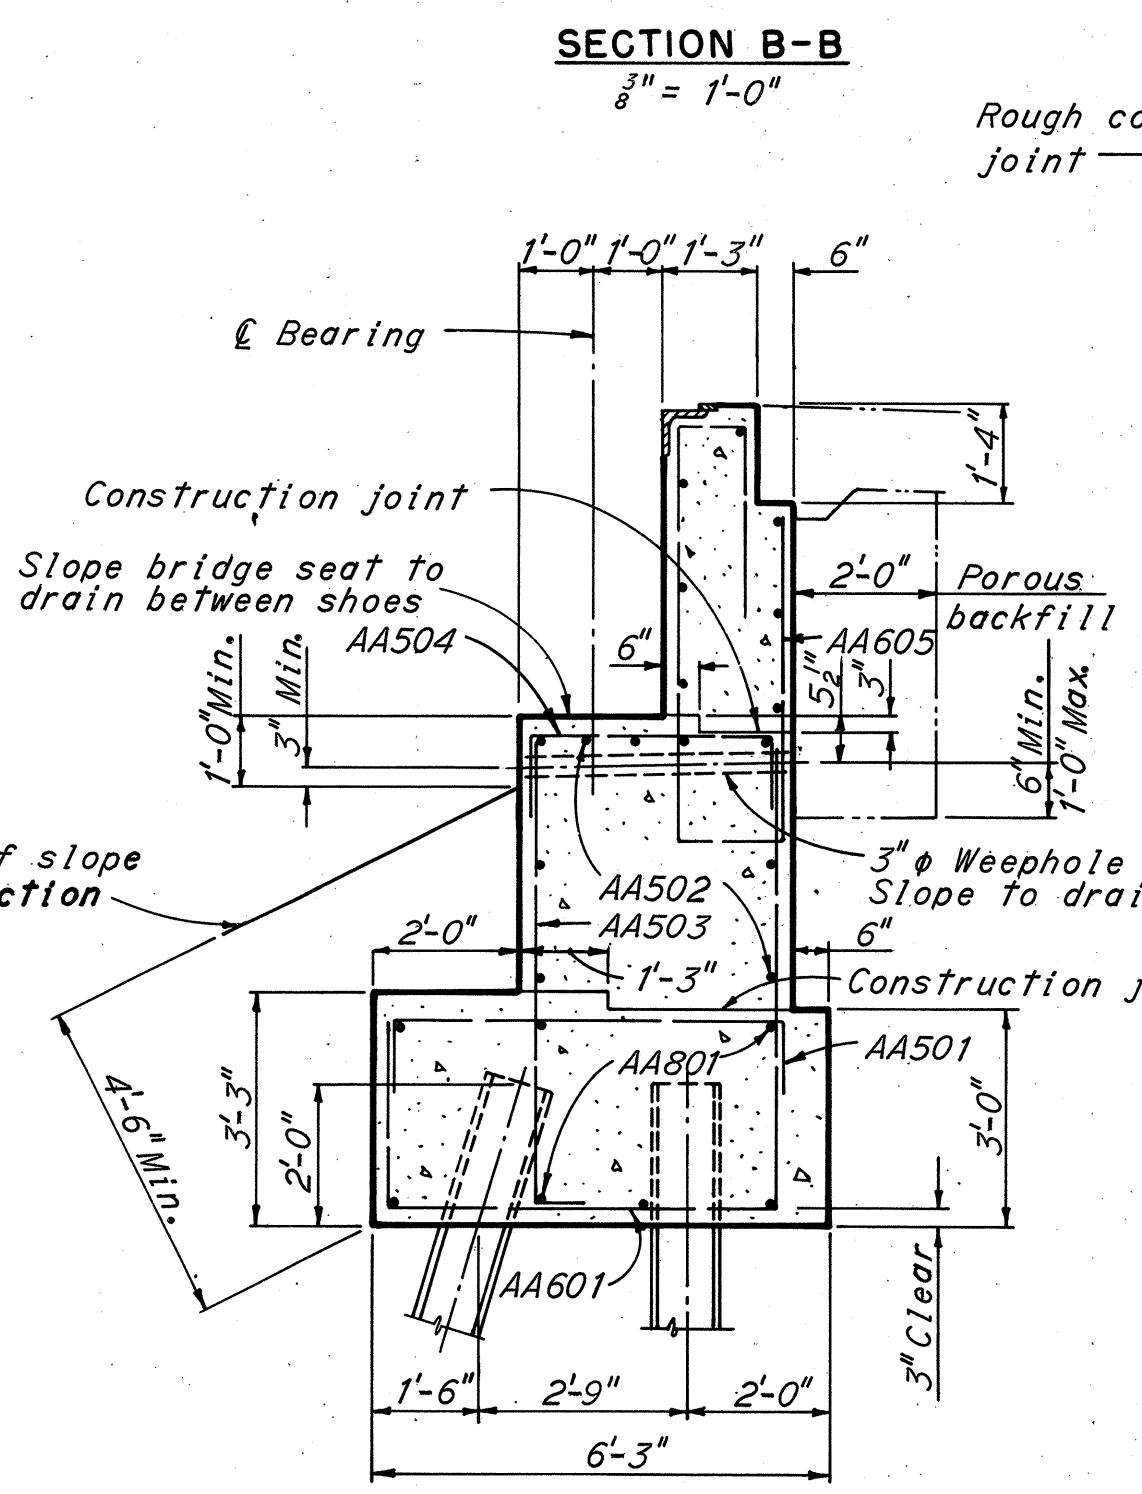

SECTION A-A

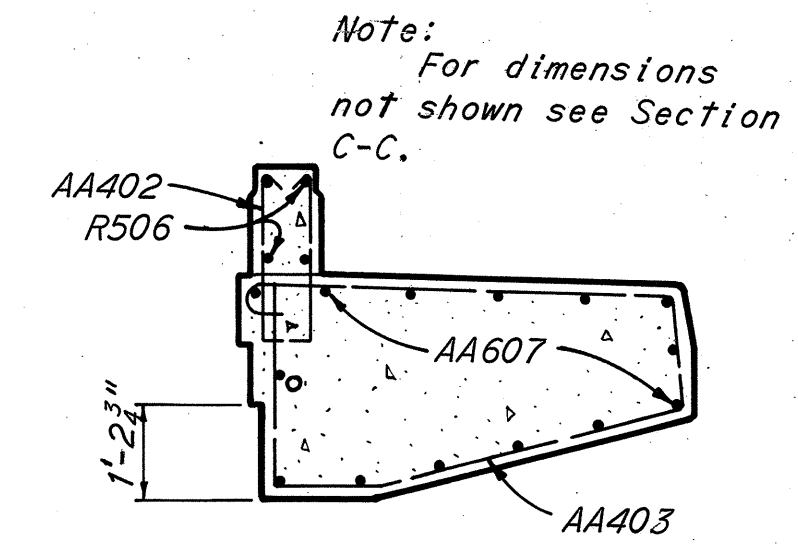

SECTION D-D

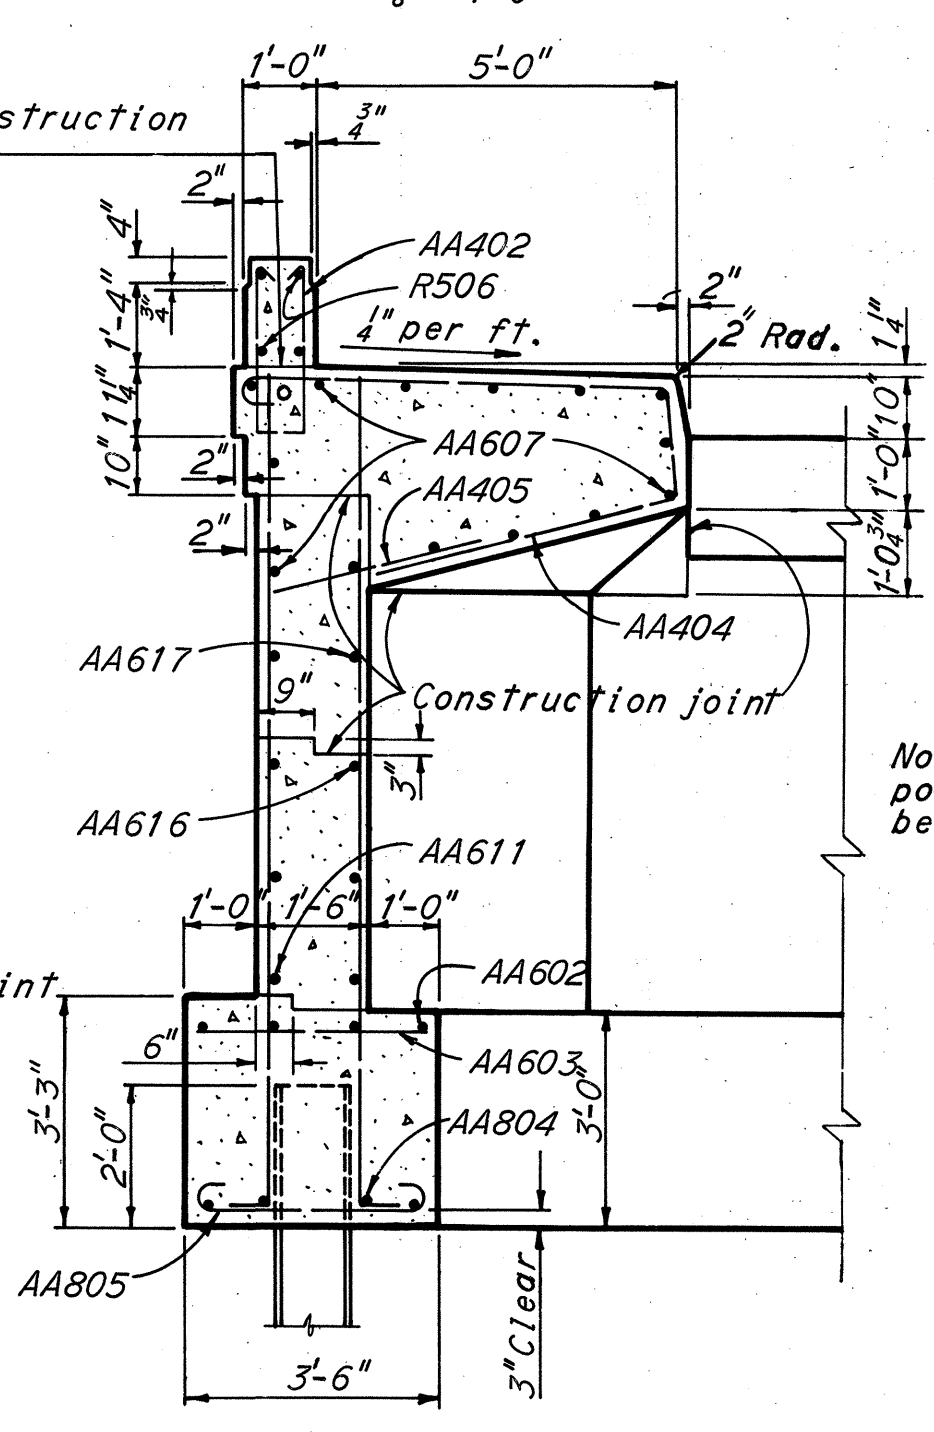

SECTION C-C

BELMONT COUNTY
BEL-40-23.89

REINFORCEMENT SCHEDULE						
MARK	NUMBER	LENGTH	TYPE	DIMENSIONS		WEIGHT POUNDS
				A	B	
AB401	30	2'-11"	104	2'-0"	1'-0 1/2"	59
AB402	42	5'-8"	110			159
AB403	8	16'-0"	114			85
AB404	34	12'-0"	119			272
AB405	34	3'-0"	Str.			68
AB501	26	8'-3"	105	5'-4"	1'-7"	224
AB502	20	39'-6"	Str.			825
AB503	27	7'-7"	104	6'-8 1/2"	1'-0"	214
AB504	27	5'-2"	105	3'-5"	1'-0"	146
AB505	2	9'-3"	105	6'-4"	1'-7"	19
AB601	26	14'-3"	106	6'-6"		556
AB602	8	16'-6"	Str.			198
AB608	16	3'-0"	Str.			72
AB604	16	4'-0"	Str.			96
AB605	28	20'-7"	117	8'-9"	7'-5"	865
AB606	16	9'-6"	Str.			228
AB607	28	19'-6"	Str.			820
AB608	40	14'-7"	104	13'-9"	1'-0"	875
AB609	4	13'-11"	104	13'-1"	1'-0"	84
AB610	4	8'-6"	Str.			51
AB611	10	13'-6"	Str.			203
AB612	14	7'-6"	Str.			158
AB613	4	14'-3"	Str.			86
AB614	4	10'-5"	118	2'-5"	5'-8"	63
AB615	10	9'-3"	Str.			139
AB616	4	4'-3"	Str.			26
AB617	4	3'-6"	Str.			21
AB618	2	11'-8"	105	6'-6"	2'-9"	35
AB801	7	41'-6"	Str.			776
AB802	2	6'-5"	100	4'-3"		34
AB803	16	5'-2"	100	3'-0"		221
AB804	8	16'-6"	Str.			352
Total						8030

Notes:
For bending diagrams see Sheet 192.
For replacement bar list see Sheet 197.
Bar dimensions are given out to out.
n.f. denotes near face, f.f. denotes far face and e.f. denotes each face.
All piles shall be 10BP42.
All pile dimensions are measured at bottom of footing.
All battered piles shall be battered 3 in 12.
For end dam details see Ohio Standard Drawing CSB-2-56, Sheet 2 of 6.

BRIDGE NO. 3


HOWARD, NEEDLES, TAMMEN & BERGENDOFF
CONSULTING ENGINEERS
KANSAS CITY CLEVELAND NEW YORK

SOUTH ABUTMENT


RELOCATED WEST STREET OVER I-70,
WHEELING CREEK AND B. & O. RAILROAD

BR. NO. BEL-40-2635 STA. 14+16.25
SCALE: 1/4" = 1'-0" STA. 20+05.75
BELMONT CO. OHIO


DRAWN E.T.	TRACED	CHECKED E.D.	REVIEWED J.T.	REVISED
DATE 10-30-61	DATE	DATE 11-3-61	DATE 12-14-61	949 SHEET 193

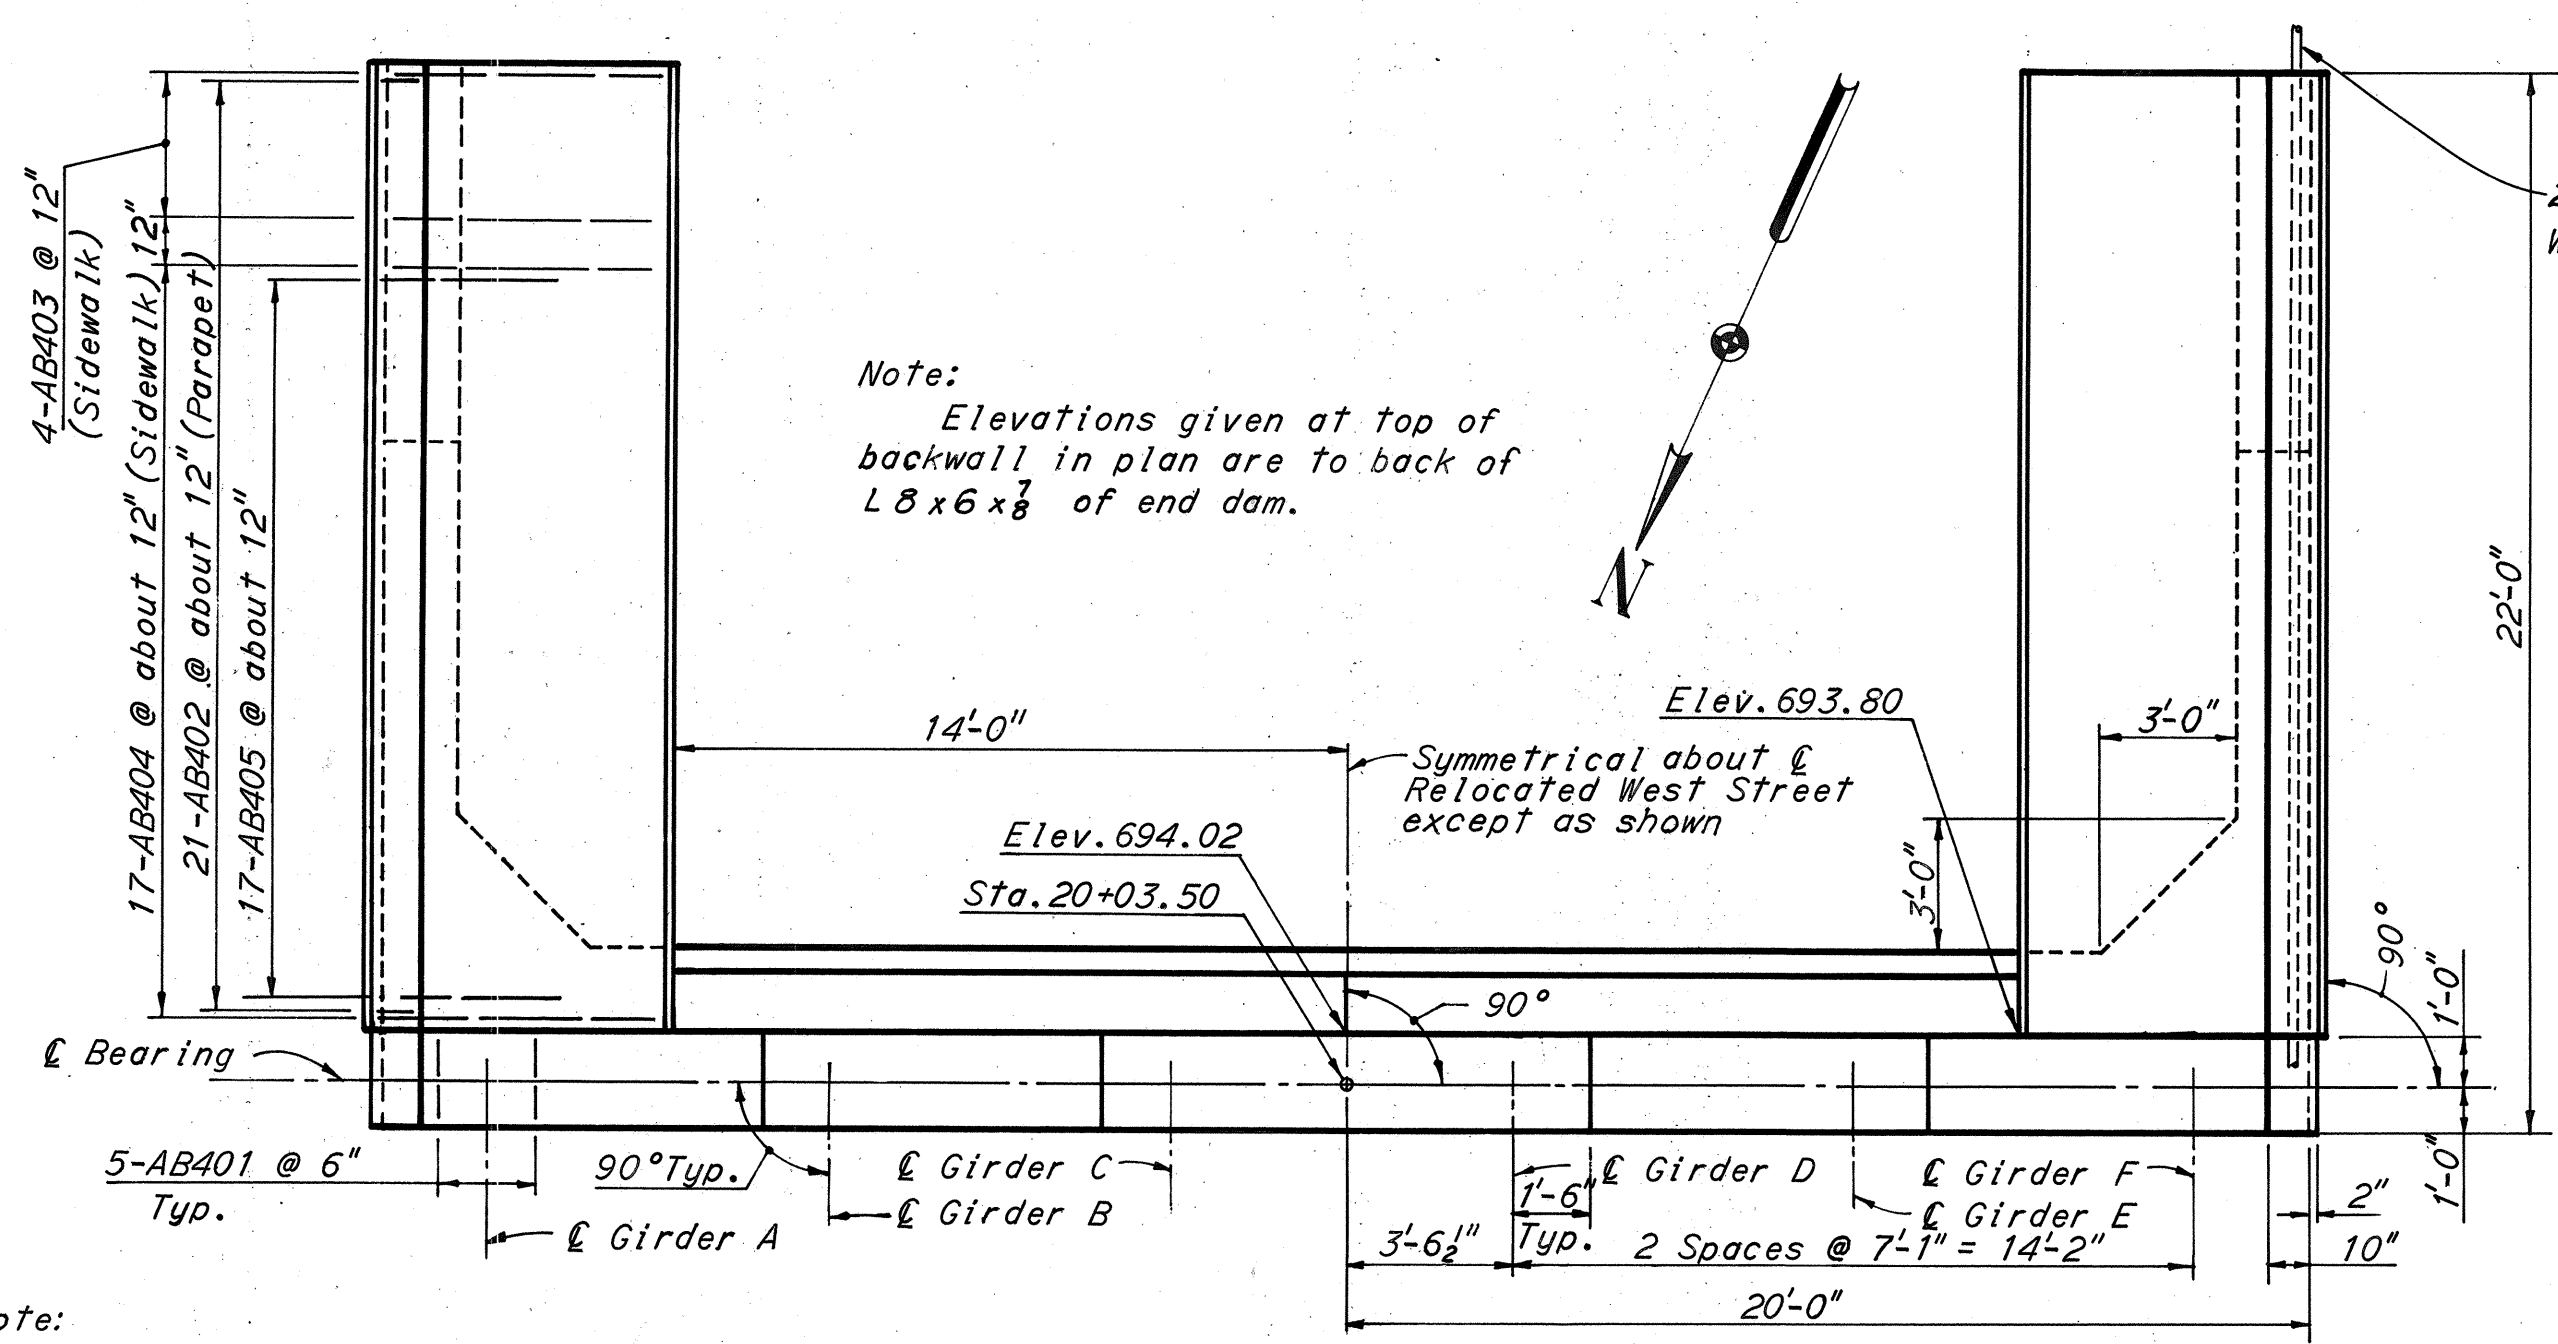


PLAN

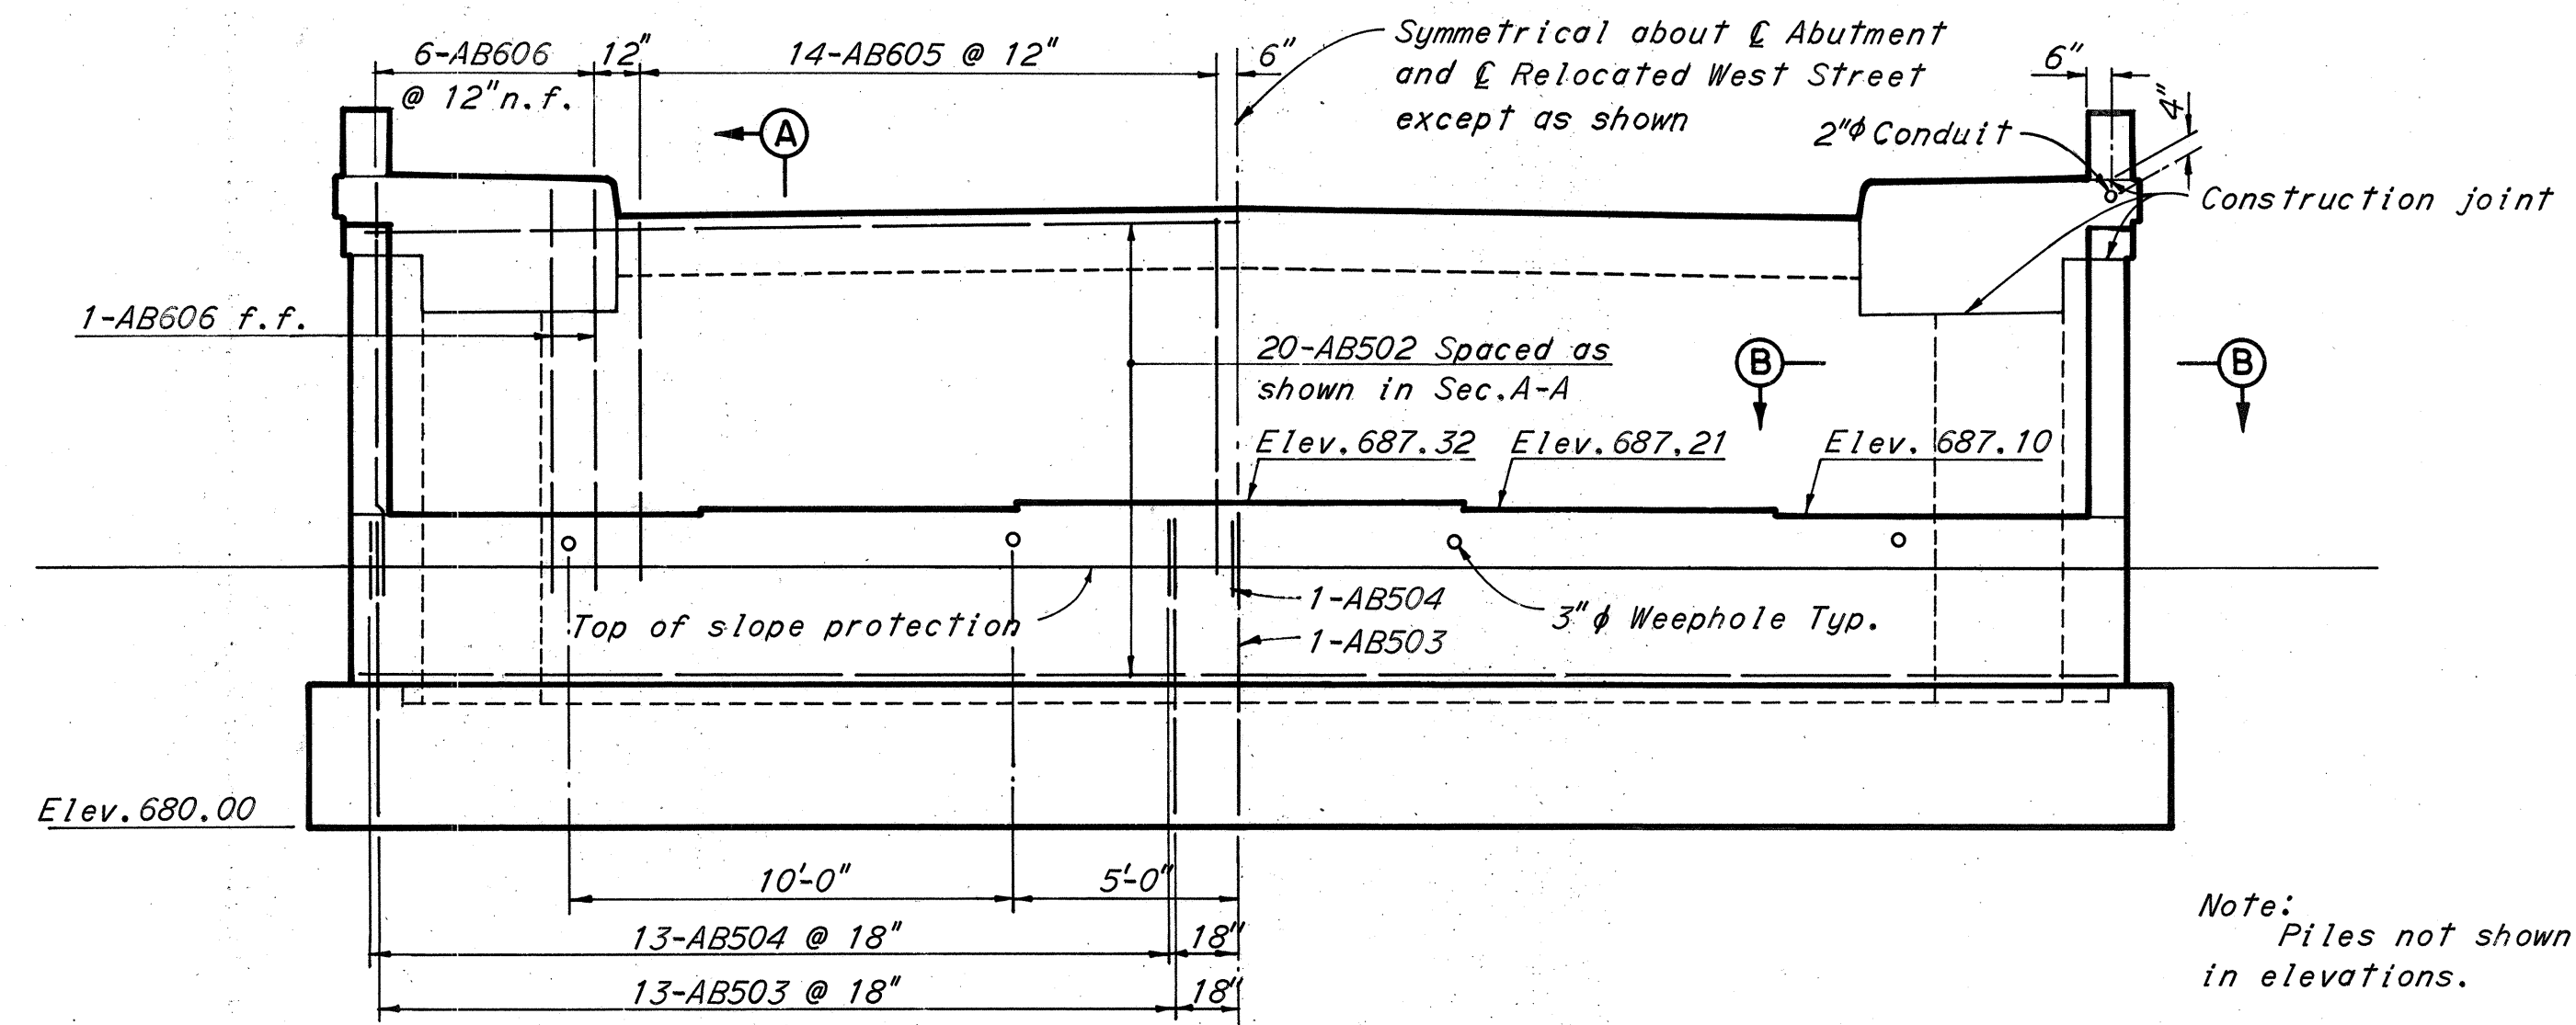





ELEVATION

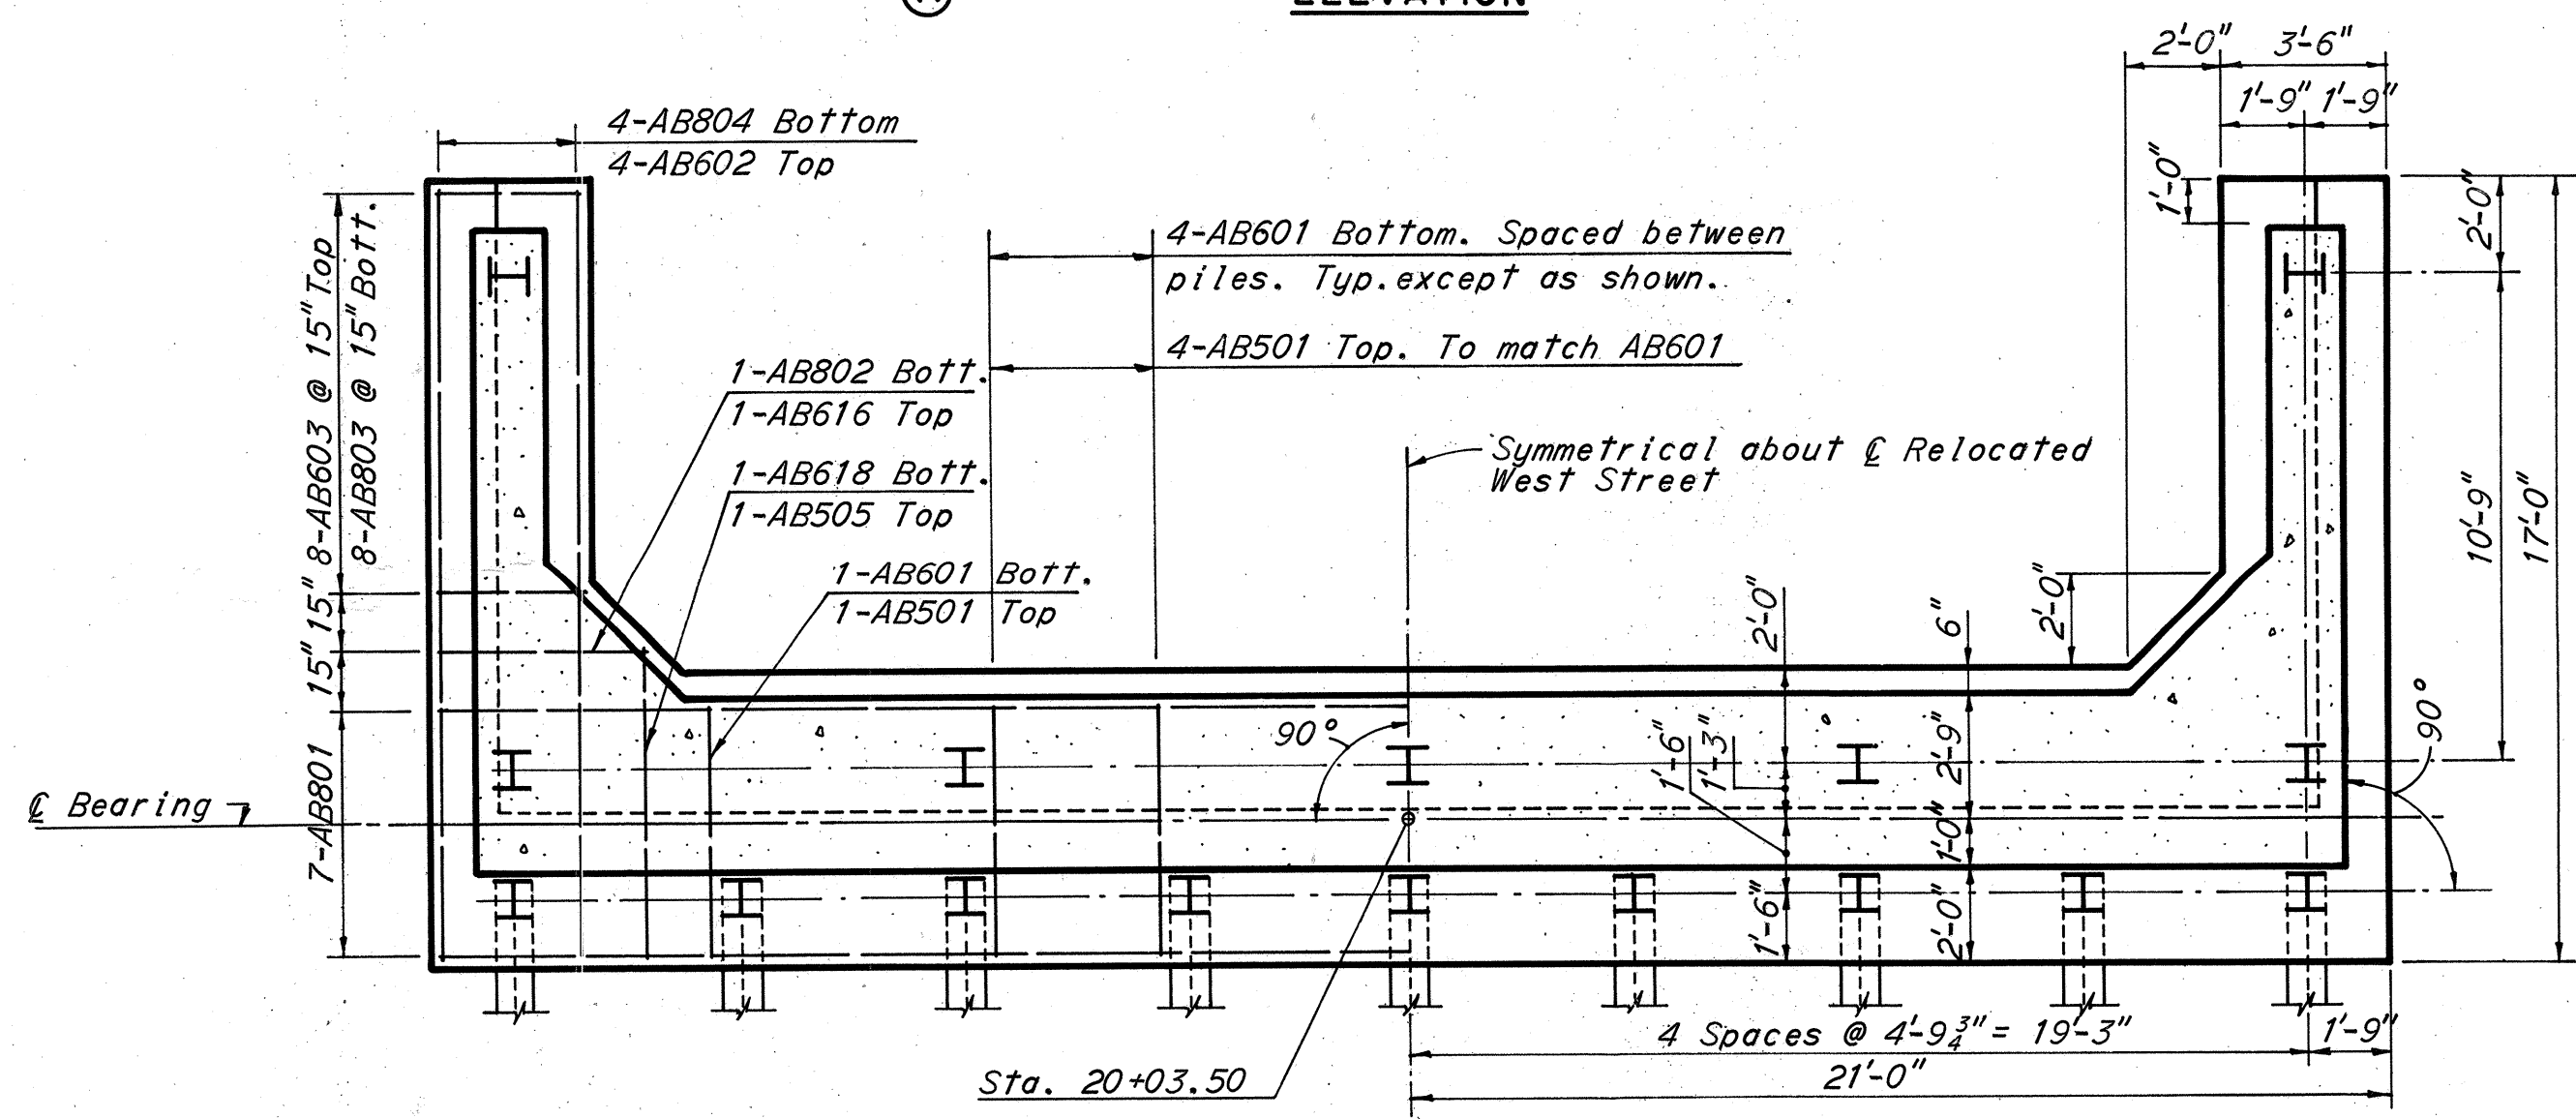

FOOTING PLAN

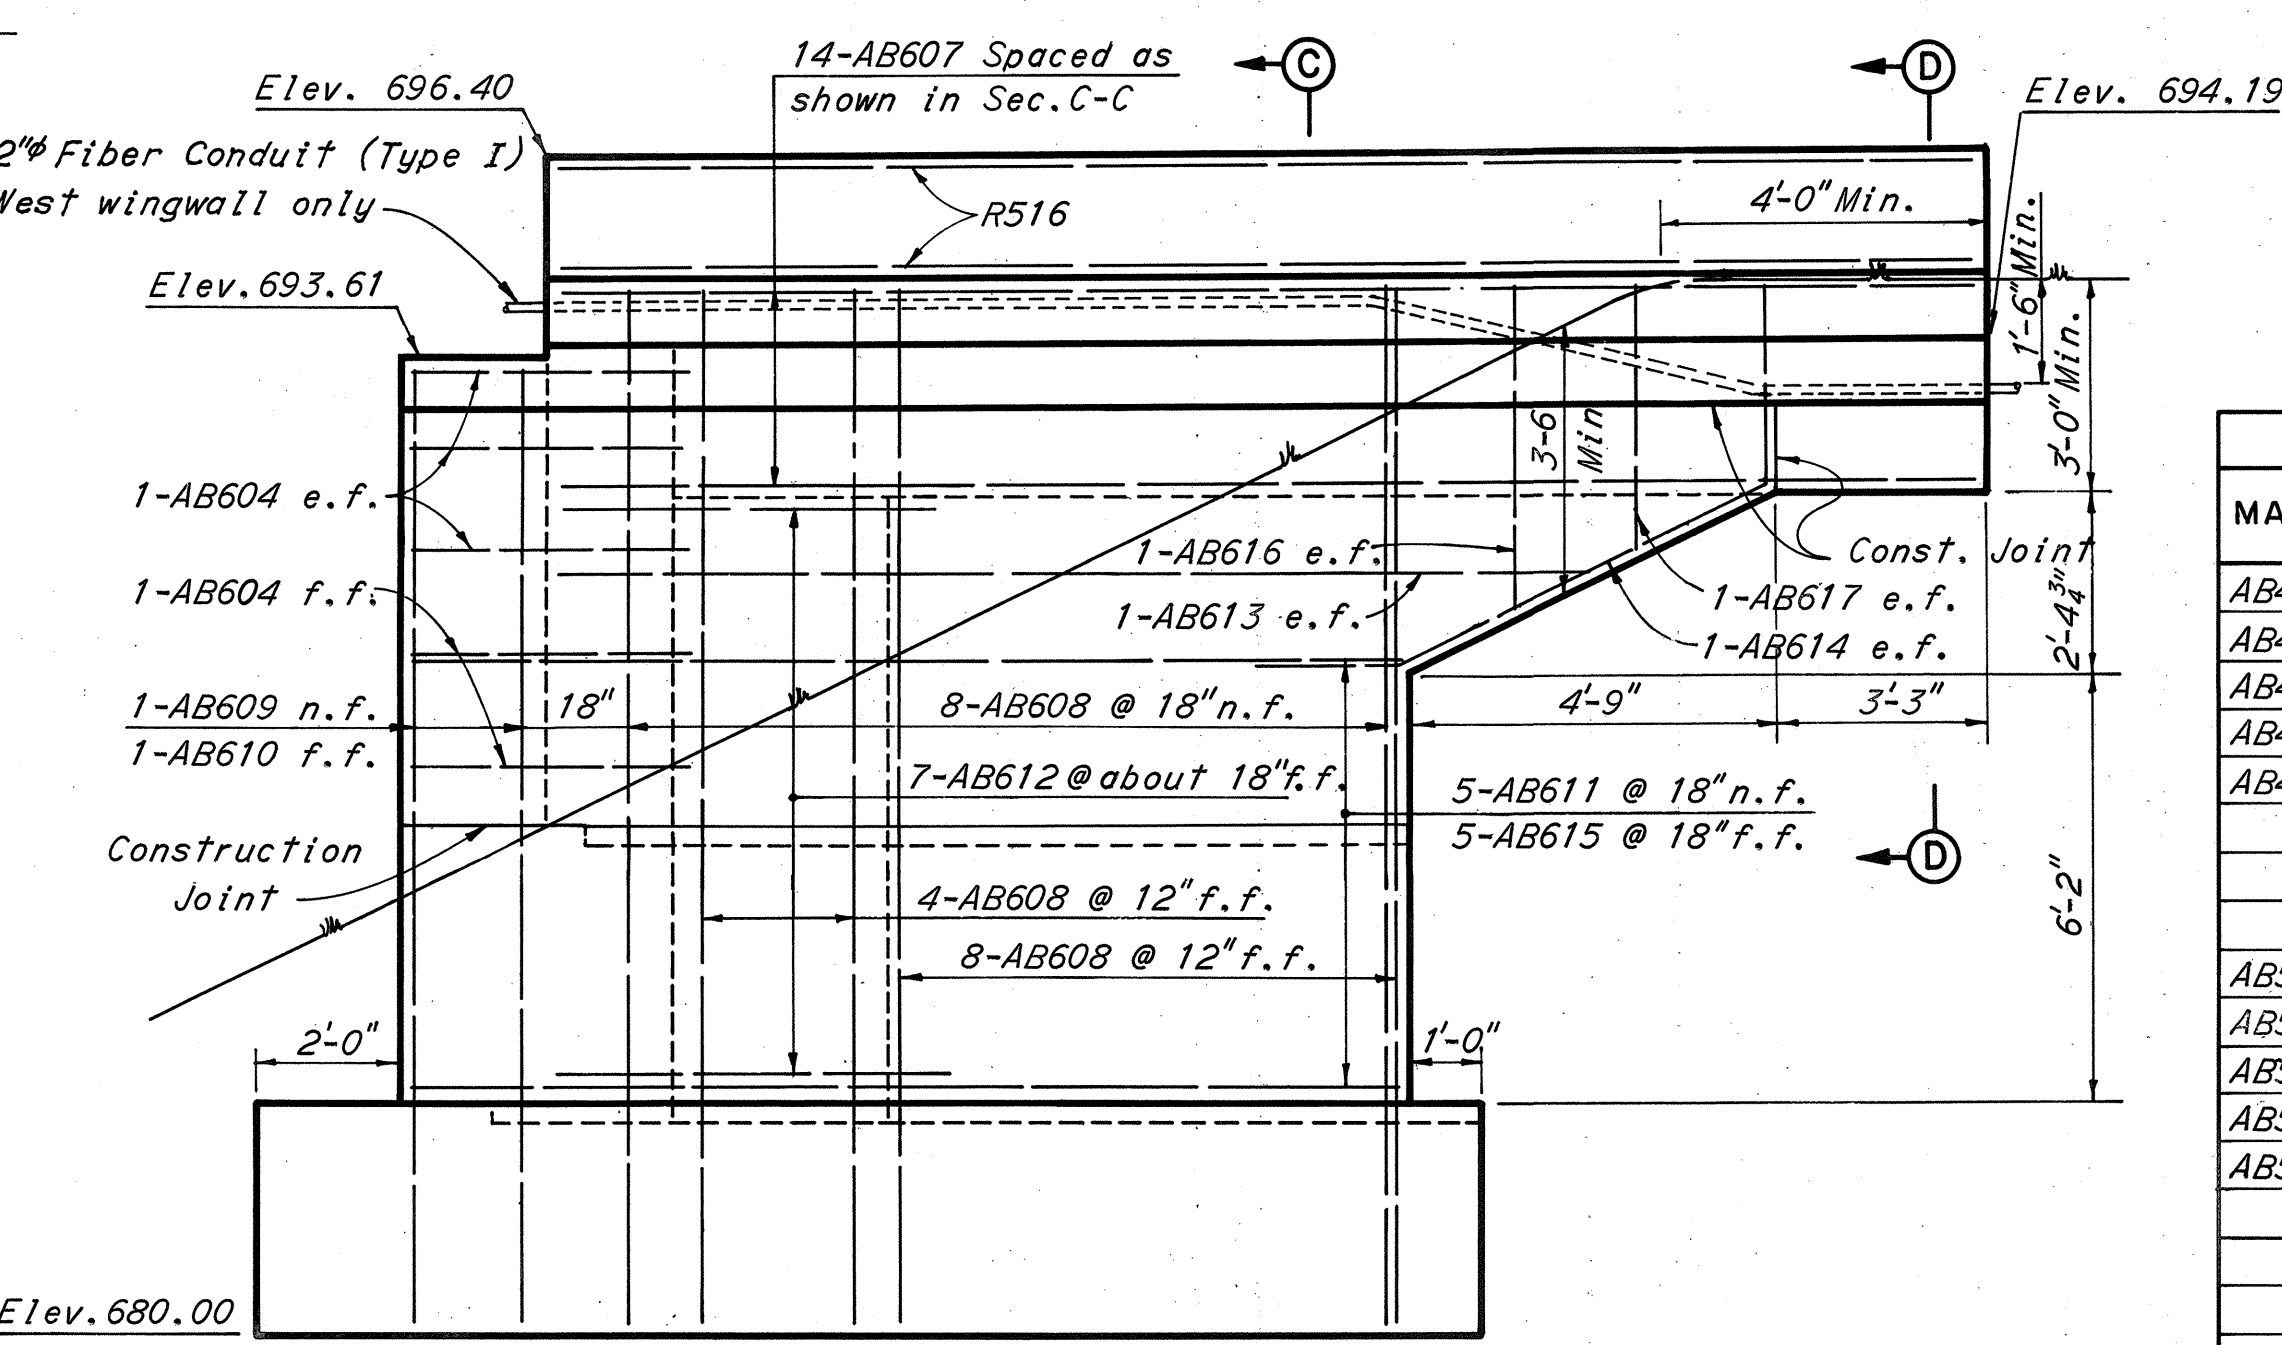

TYPICAL WINGWALL ELEVATION

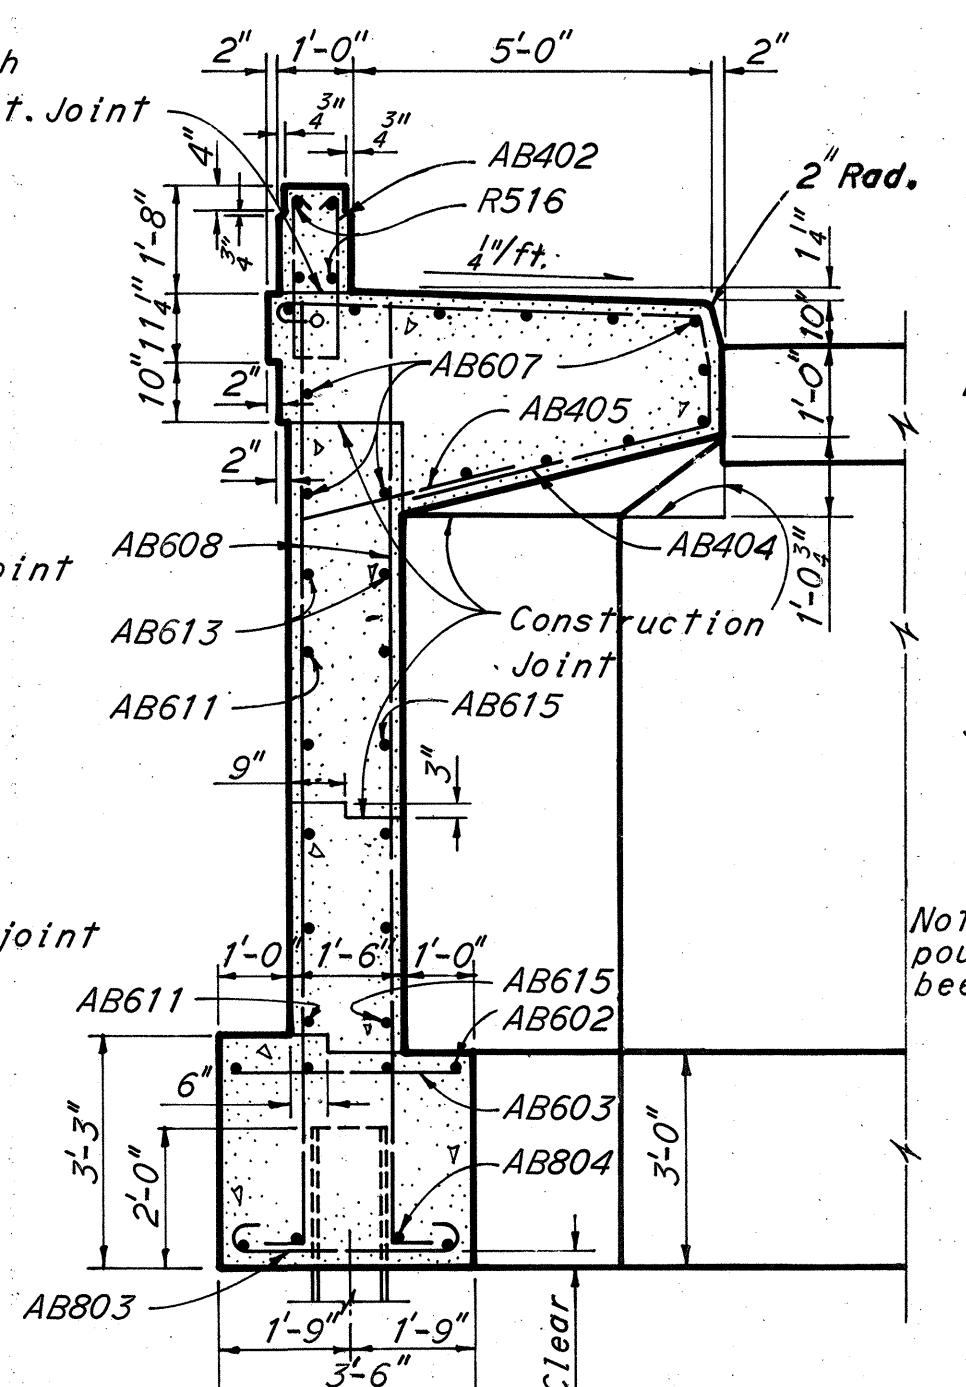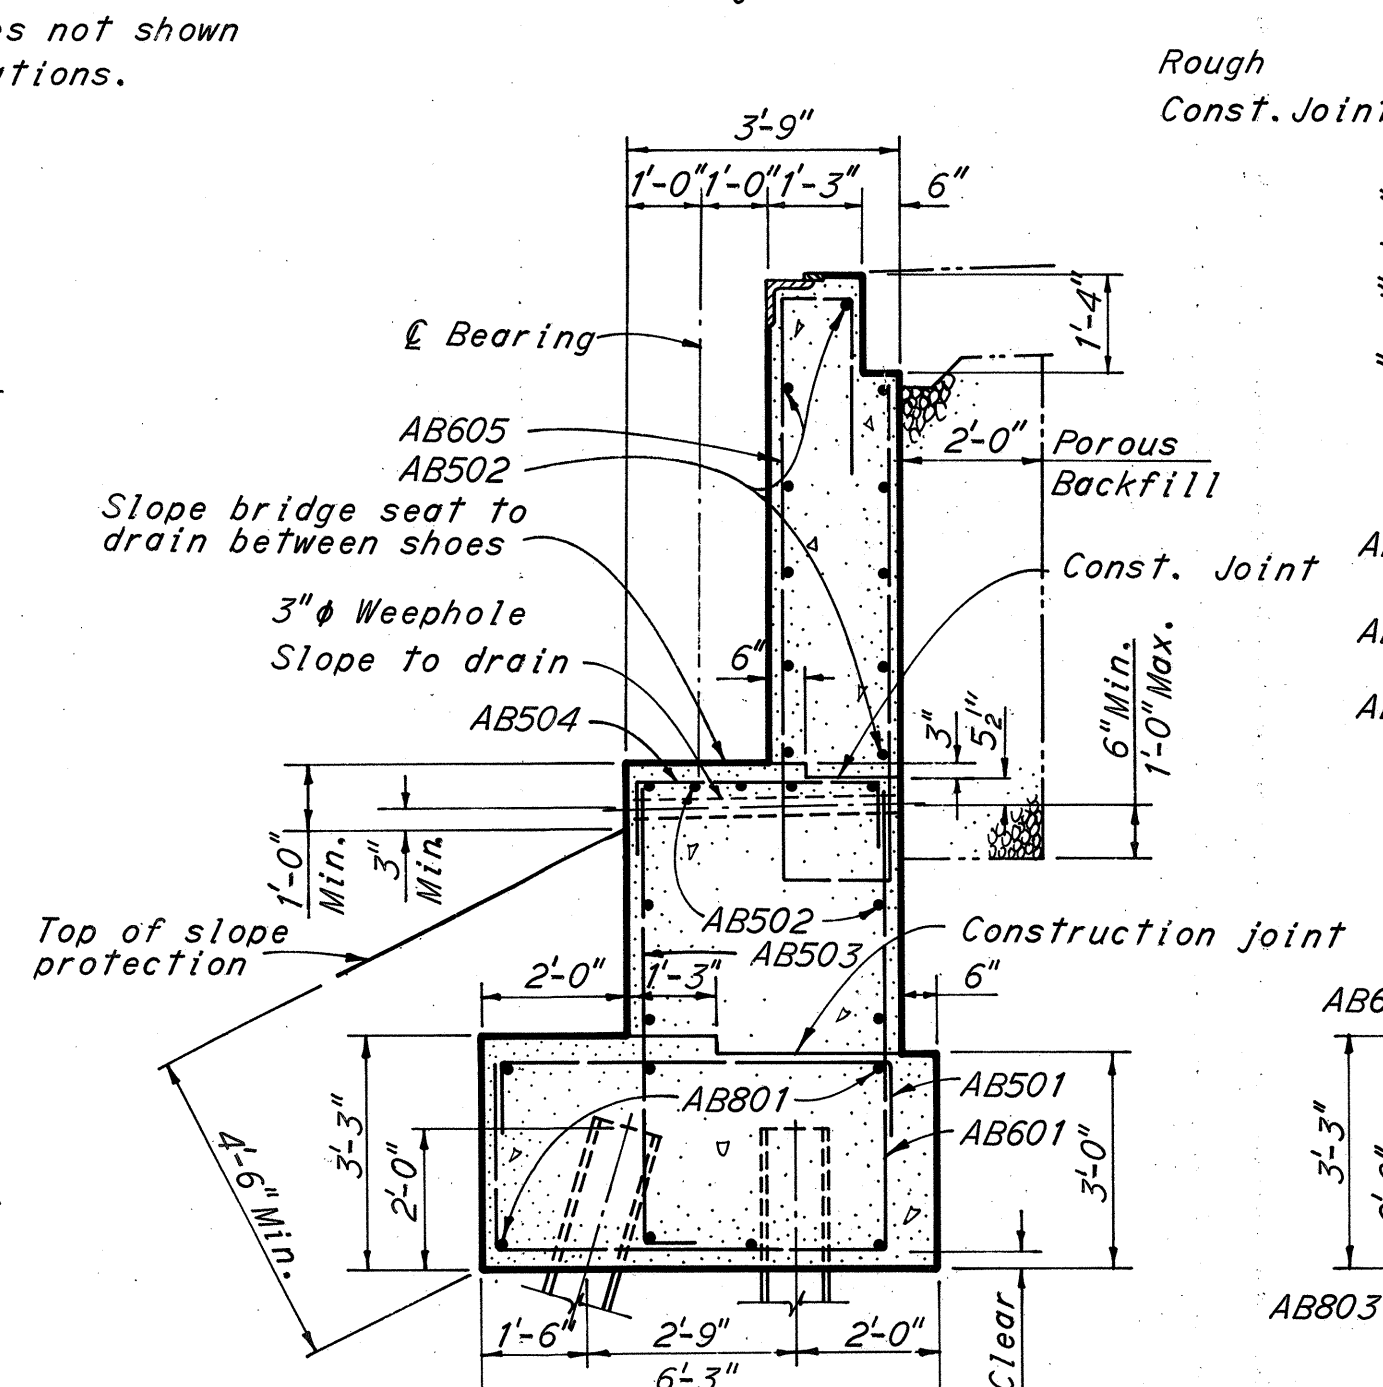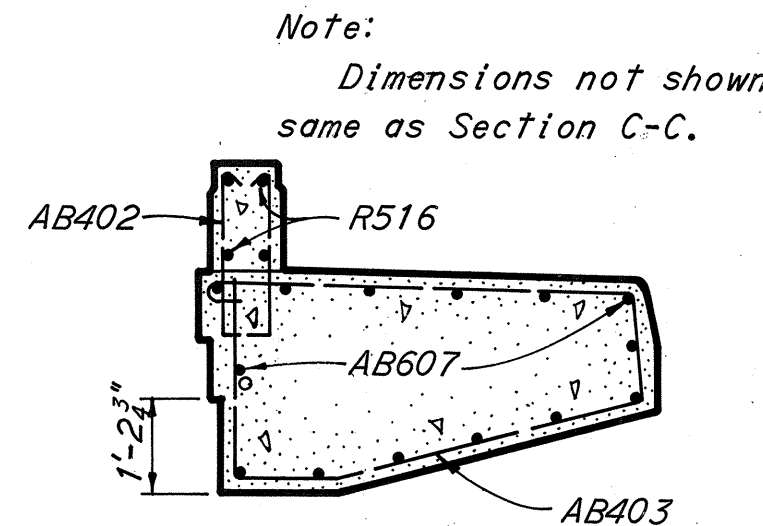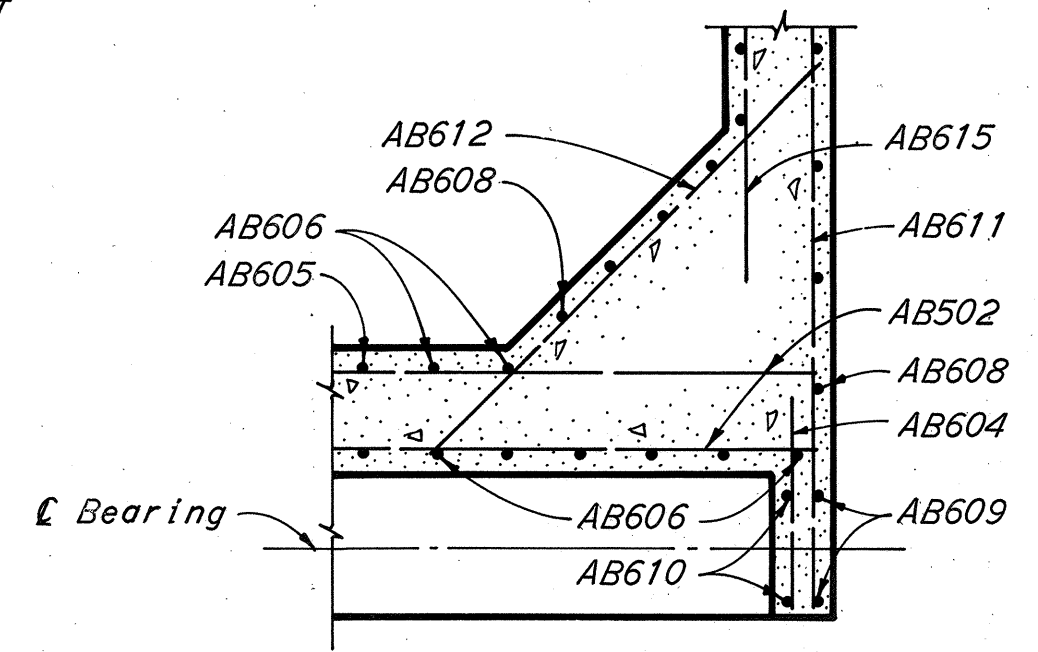


Note: Sidewalk shall be poured after backfill has been placed.

BELMONT COUNTY
BEL-40-23.89


REINFORCEMENT SCHEDULE

MARK	NUMBER	LENGTH	TYPE	WEIGHT (POUNDS)
SB 401	930	5'-8"	110	3522
SB 501	930	11'-8"	135	11,320
SB 502	856	39'-0"	100	34,820
SB 503	154	43'-6"	Str.	6987
Light standard support				560
SB 601	770	44'-0"	Str.	50,888
SB 602	32	30'-3"	Str.	1454
SB 603	32	33'-6"	Str.	1610
SB 604	32	29'-6"	Str.	1420
SB 605	32	21'-9"	Str.	1048
SB 606	856	37'-9"	Str.	48,531
Total				162,160

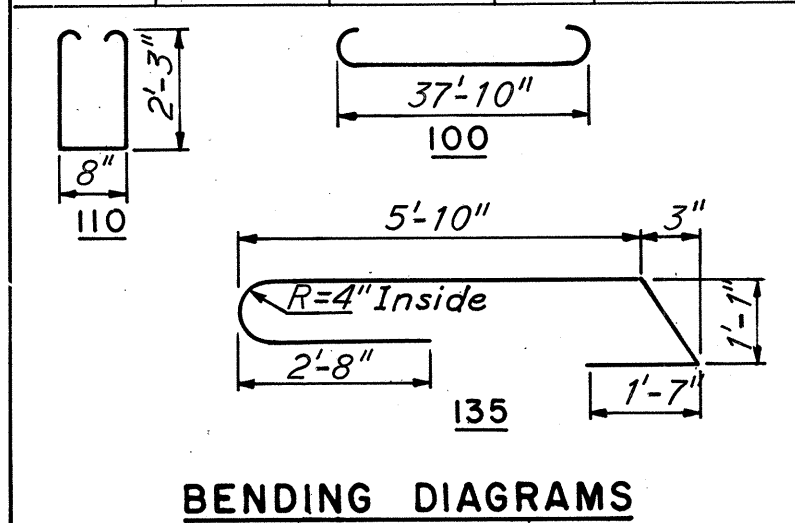


Notes:
For intermediate crossframe C-2 details see Sheet 197.
For end crossframe details see Ohio Standard Drawing CSB-2-56, Sheet 2 of 6.
Numbers shown on girder webs indicate the number of stiffener spaces between crossframes or crossframes and field splices or crossframes and bearing stiffeners. Where no number is indicated, one stiffener space is required.
Intermediate stiffeners shall be plates 6x $\frac{3}{8}$ placed in pairs on all girders. At field splices, 4x4x $\frac{3}{8}$ shall be used in lieu of the Pls. 6x $\frac{3}{8}$.
Bearing stiffeners shall be as follows: at Pier 3 - 2 Pls. 6x $\frac{3}{8}$; Pier 4 - 2 Pls. 8x $\frac{3}{8}$; Pier 5 - 2 Pls. 8x $\frac{3}{8}$; Pier 6 - 2 Pls. 8x $\frac{3}{8}$; Pier 7 - 2 Pls. 6x $\frac{3}{8}$; South Abutment - 2 Pls. 6x $\frac{3}{8}$.
The intermediate stiffeners shall not be welded to the girder flanges but shall be fitted to the flanges in close enough contact so that the shop paint will fill and close the openings.
The bearing stiffeners at piers and abutment shall be fully grooved and butt welded to the lower flange and fitted in close contact with upper flange.
For details of rockers and bolsters, see Ohio Standard Drawing RB-1-55.
For detail of field splice, see Sheet 196.
Top and bottom flanges are identical.
For intermediate expansion joint details, see Sheet 196.
For roadway end dam details at South Abutment, see Ohio Standard Drawing CSB-2-56, Sheet 2 of 6. The main angle 8x4x $\frac{3}{8}$ in the Roadway End Dam Table shall be increased to 12x6x $\frac{3}{8}$.
For girder end transition details at intermediate expansion joint, see Sheet 196.
For details of shop butt welds of flanges and of web plates, see Sheet 197.
All stiffeners shall be placed normal to profile grade.
For details of Type C Railing, see Ohio Standard Drawing AR-1-57.
For longitudinal steel in parapet, see Sheet 161.
Bar dimensions are given out to out.


Girder Notes:
The girders shall be fabricated to lines parallel to profiles formed by top of pavement elevations directly over the girders, plus the camber required to compensate for dead load deflections and convexity corrections.

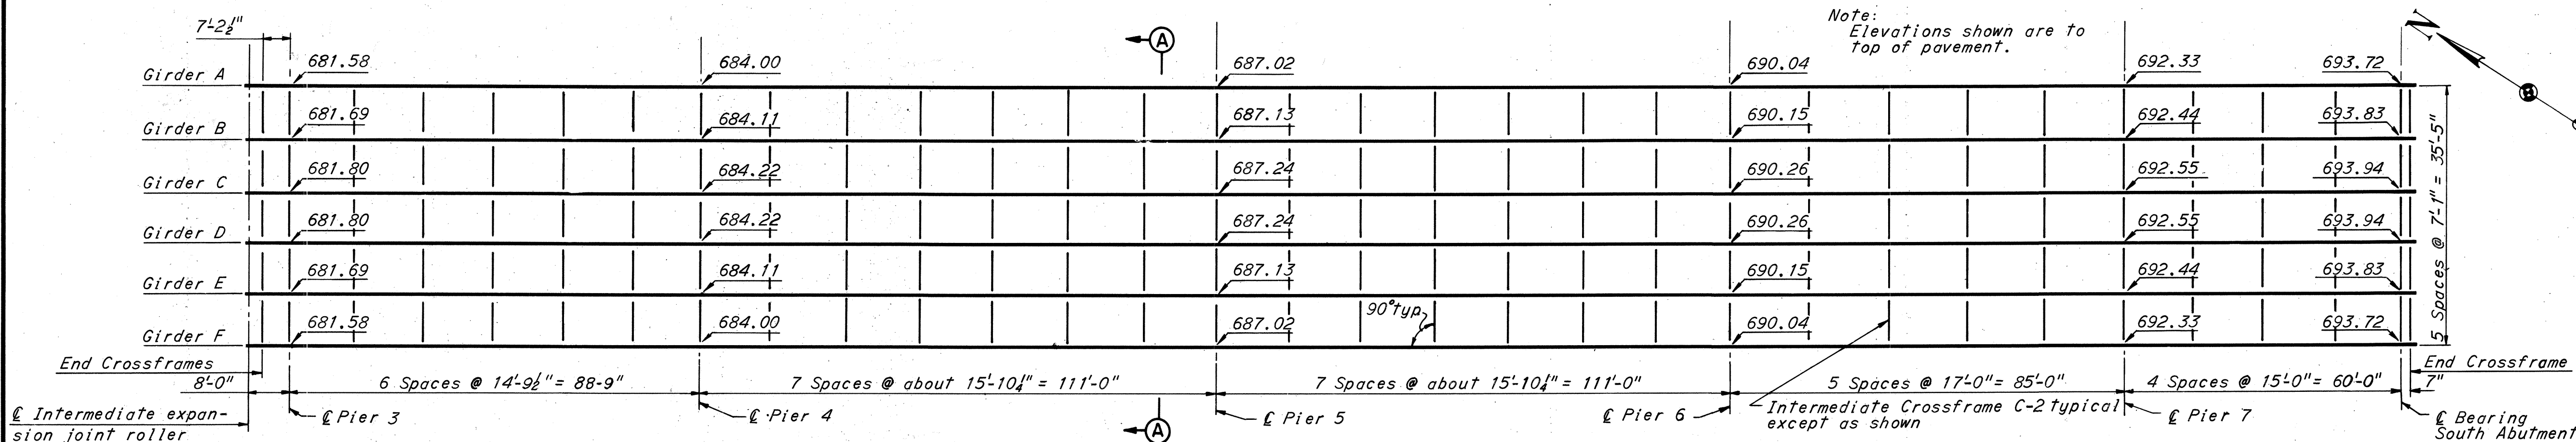

FRAMING PLAN

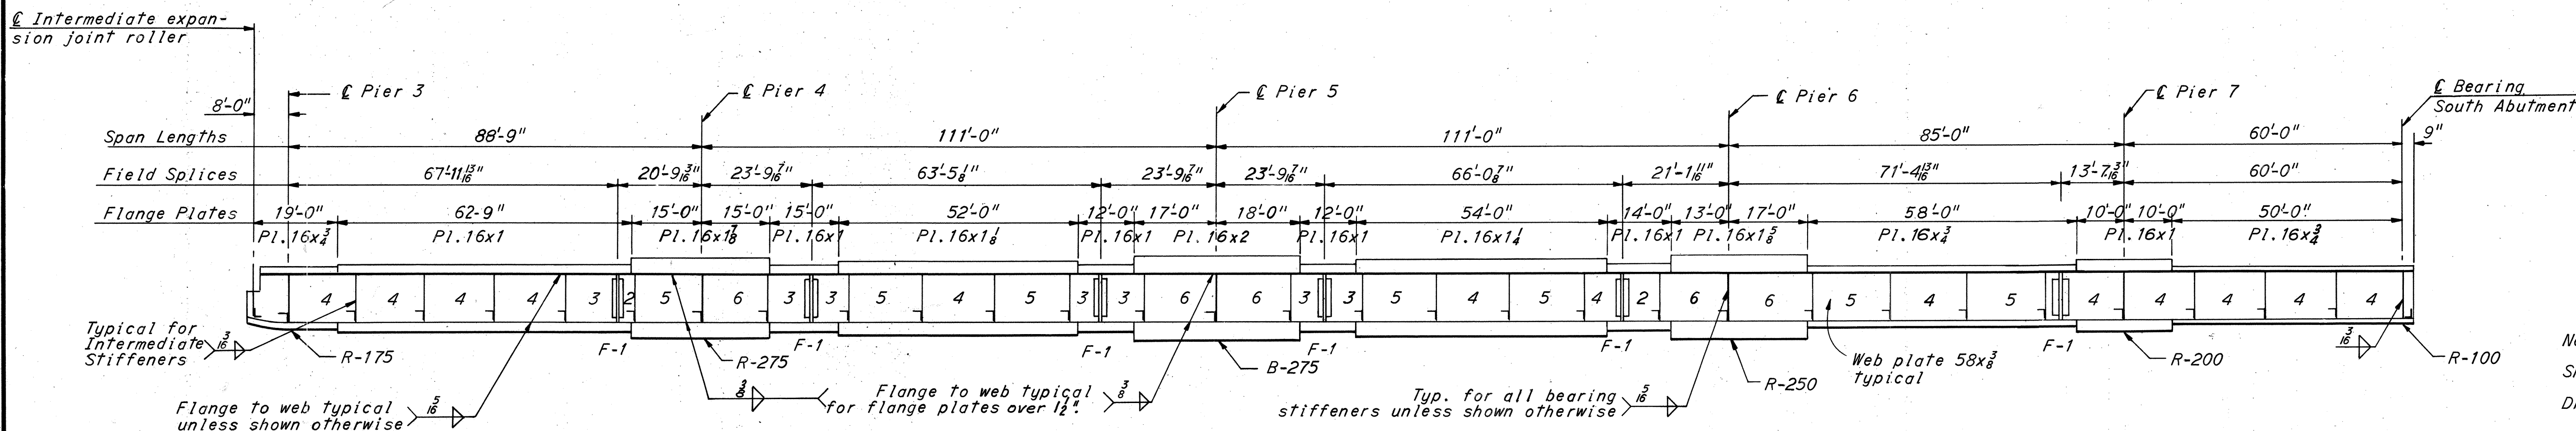


TYPICAL GIRDER ELEVATION

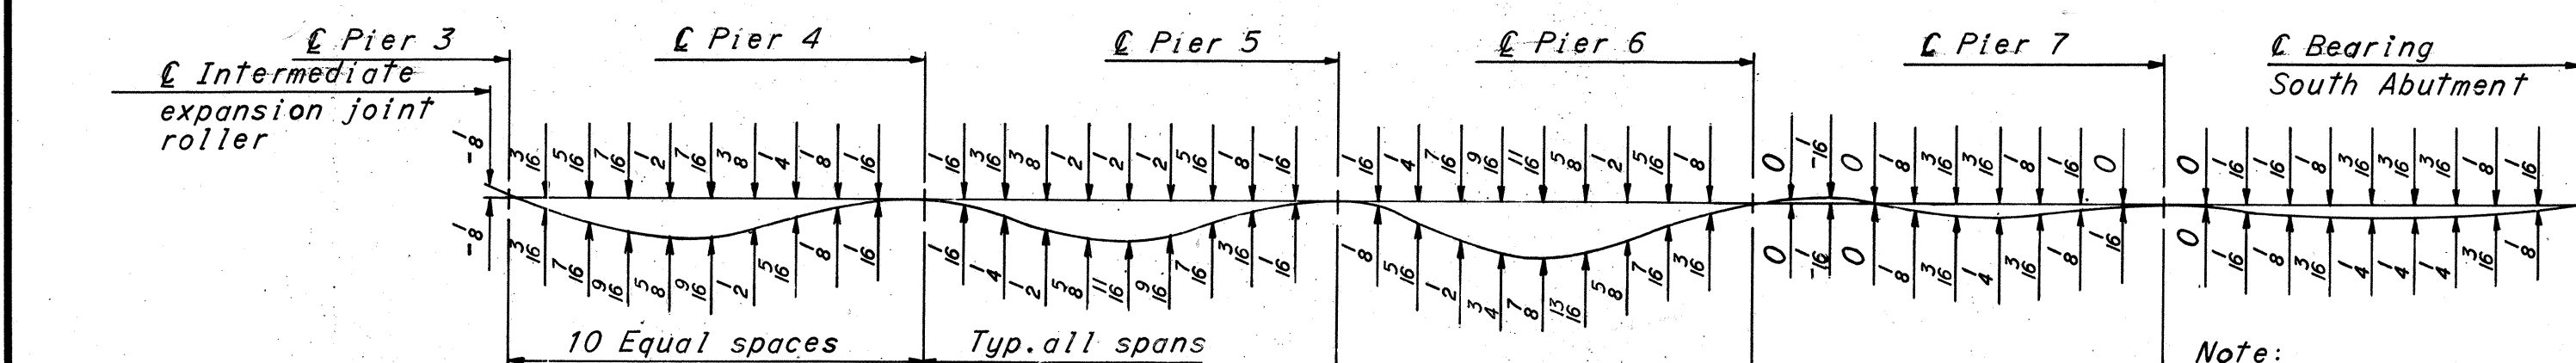


DEAD LOAD DEFLECTION DIAGRAM

Note:
Total dead load deflections are shown below the line and deflections due to concrete only are above the line. Deflections are measured to nearest $\frac{1}{16}$ ".
Convexity corrections for vertical curvature are measured to nearest $\frac{1}{16}$ ".

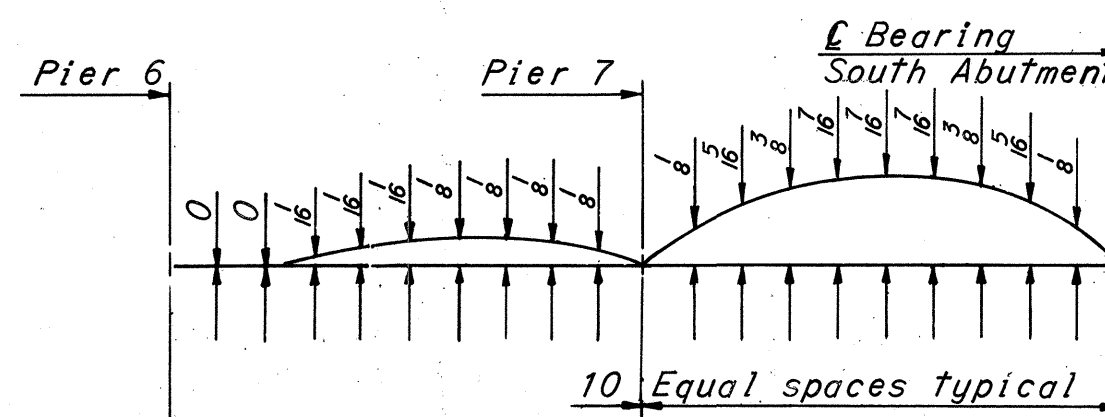


CONVEXITY CORRECTIONS FOR VERTICAL CURVATURE

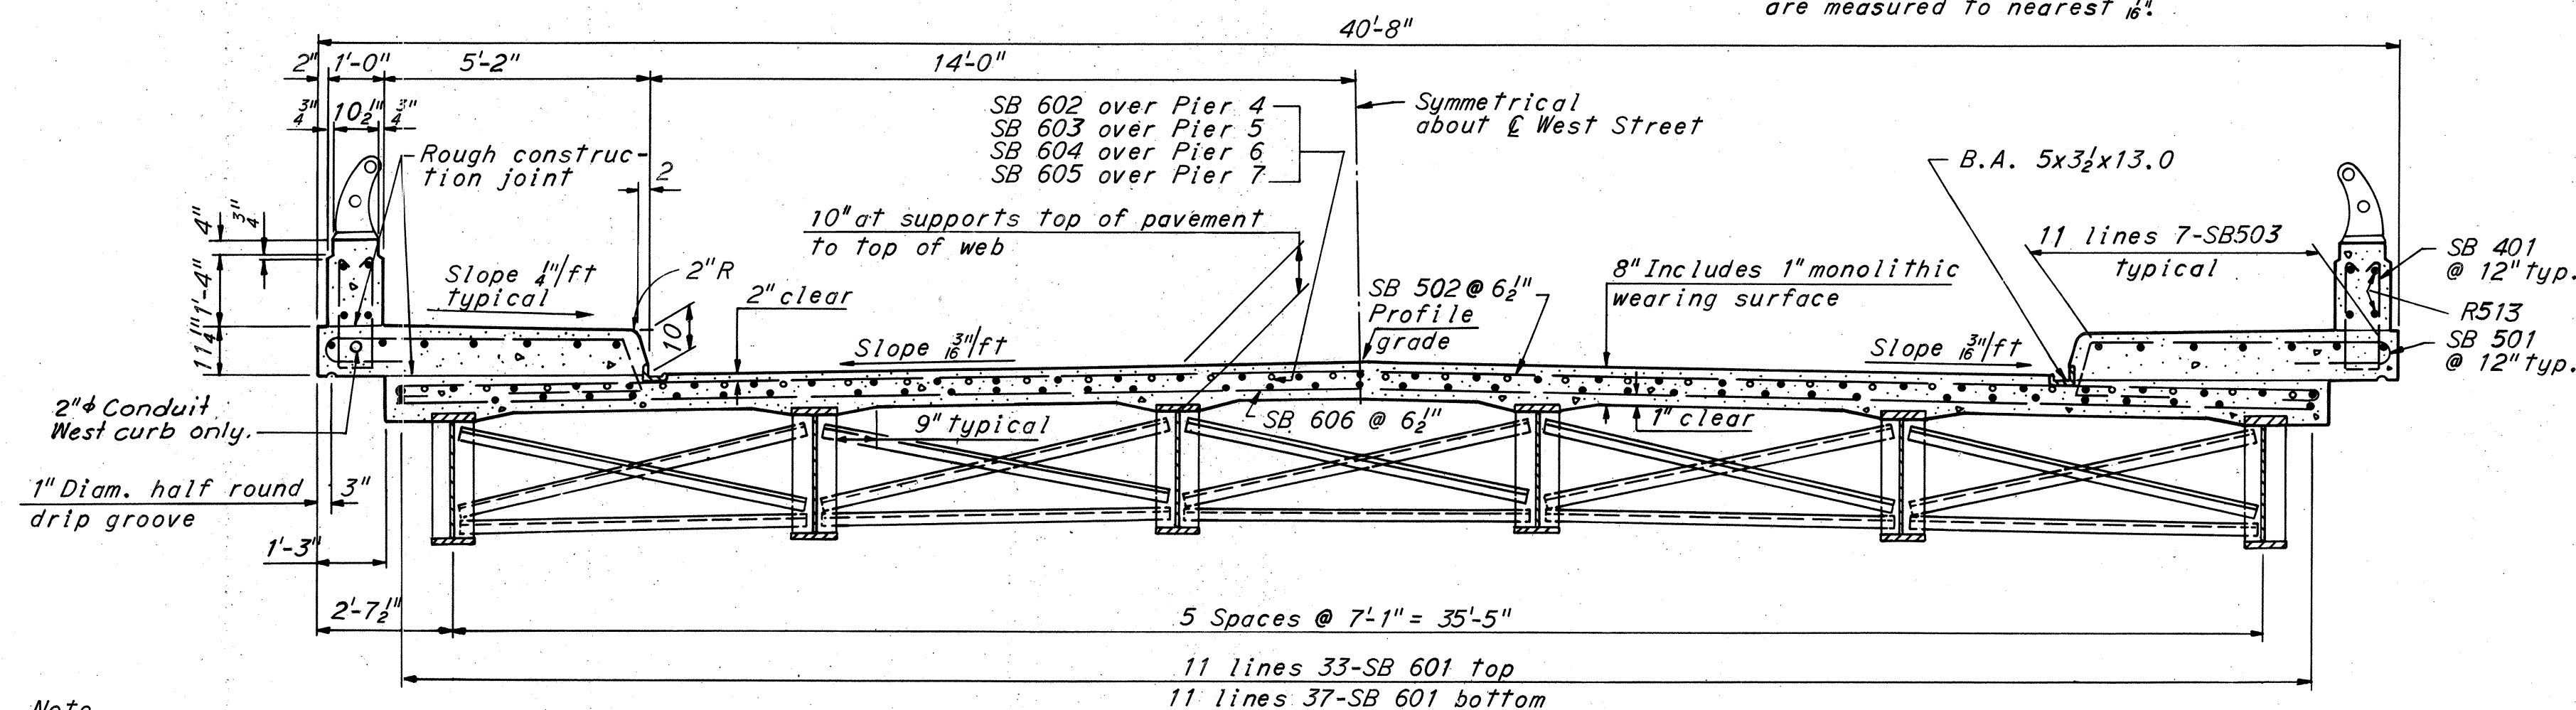

SECTION A-A
 $\frac{3}{8}$ " = 1'-0"

Pier 4	12'-0"	18'-3"	SB 602
Pier 5	15'-3"	18'-3"	SB 603
Pier 6	15'-3"	14'-3"	SB 604
Pier 7	11'-3"	10'-6"	SB 605

DIAGRAM SHOWING STAGGERED SB602, SB603, SB604, SB605 BARS OVER PIERS

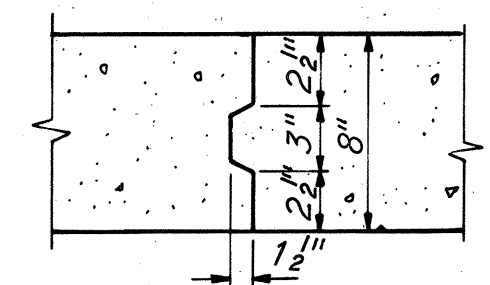

OPTIONAL TRANSVERSE CONSTRUCTION JOINT

BRIDGE NO. 3

HOWARD, NEEDLES, TAMMEN & BERGENDOFF
CONSULTING ENGINEERS
KANSAS CITY CLEVELAND NEW YORK

SUPERSTRUCTURE- UNIT 2

RELOCATED WEST STREET OVER I-70,
WHEELING CREEK AND B. & O. RAILROAD


BR. NO. BEL-40-2635 STA. 14+16.25
SCALE: NONE STA. 20+05.75
BELMONT CO. OHIO

DRAWN	TRACED	CHECKED	REVIEWED	REVISED
DATE 10/12/61	DATE	DATE 10-27-61	DATE 12-14-61	DATE


FED. ROADS DIV. NO.	STATE	FED. AID PROJ. NO.
2	OHIO	

196
197



BELMONT COUNTY
BEL-40-23.89

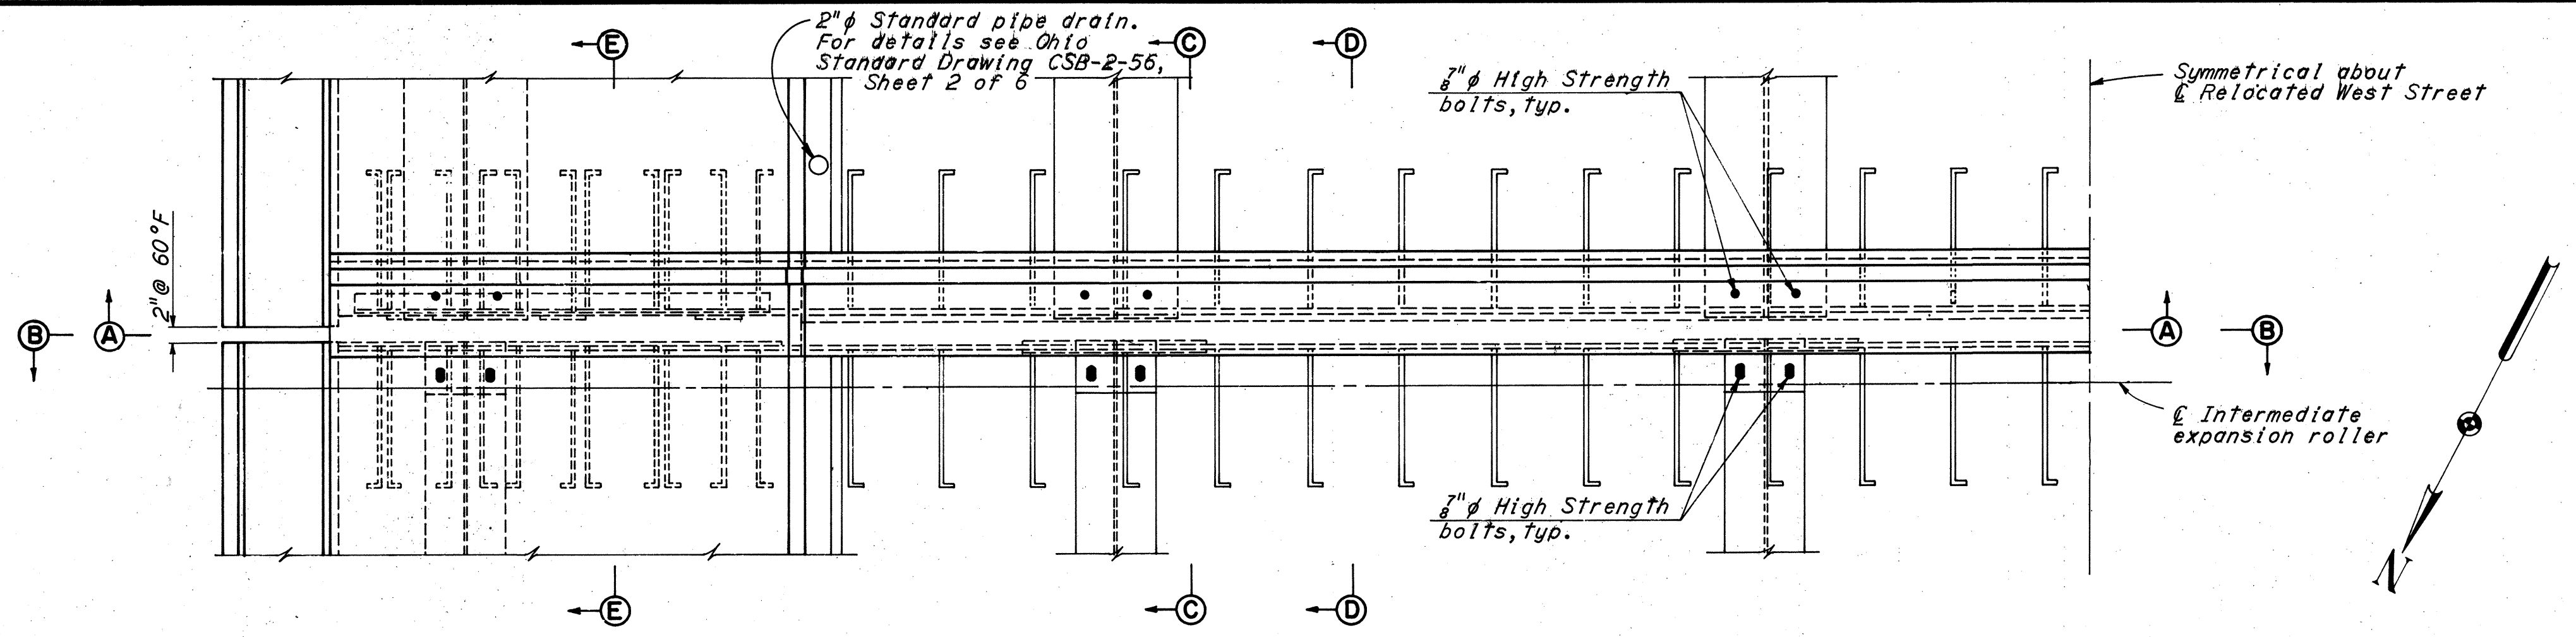


PART PLAN INTERMEDIATE EXPANSION JOINT
3/4" ± 1'-0"

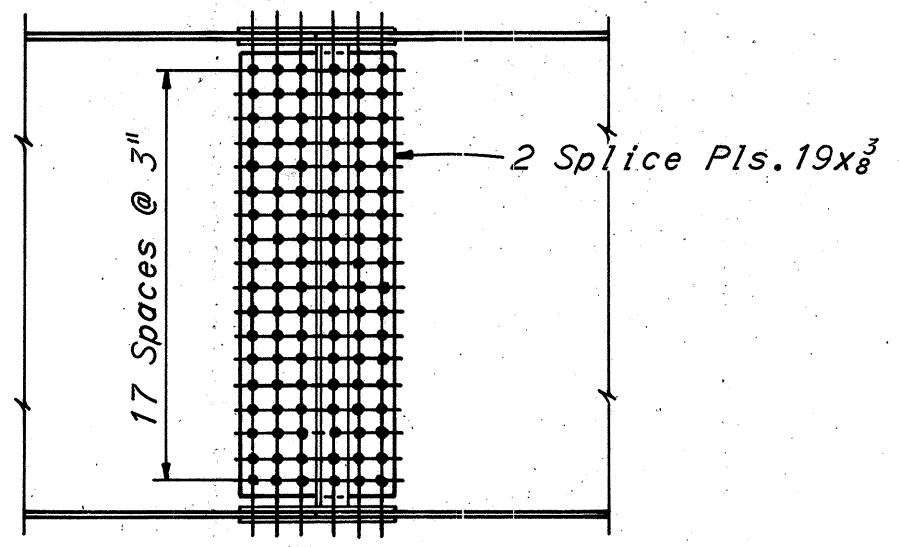

GIRDER FIELD SPLICE F-1
1/2" ± 1'-0"

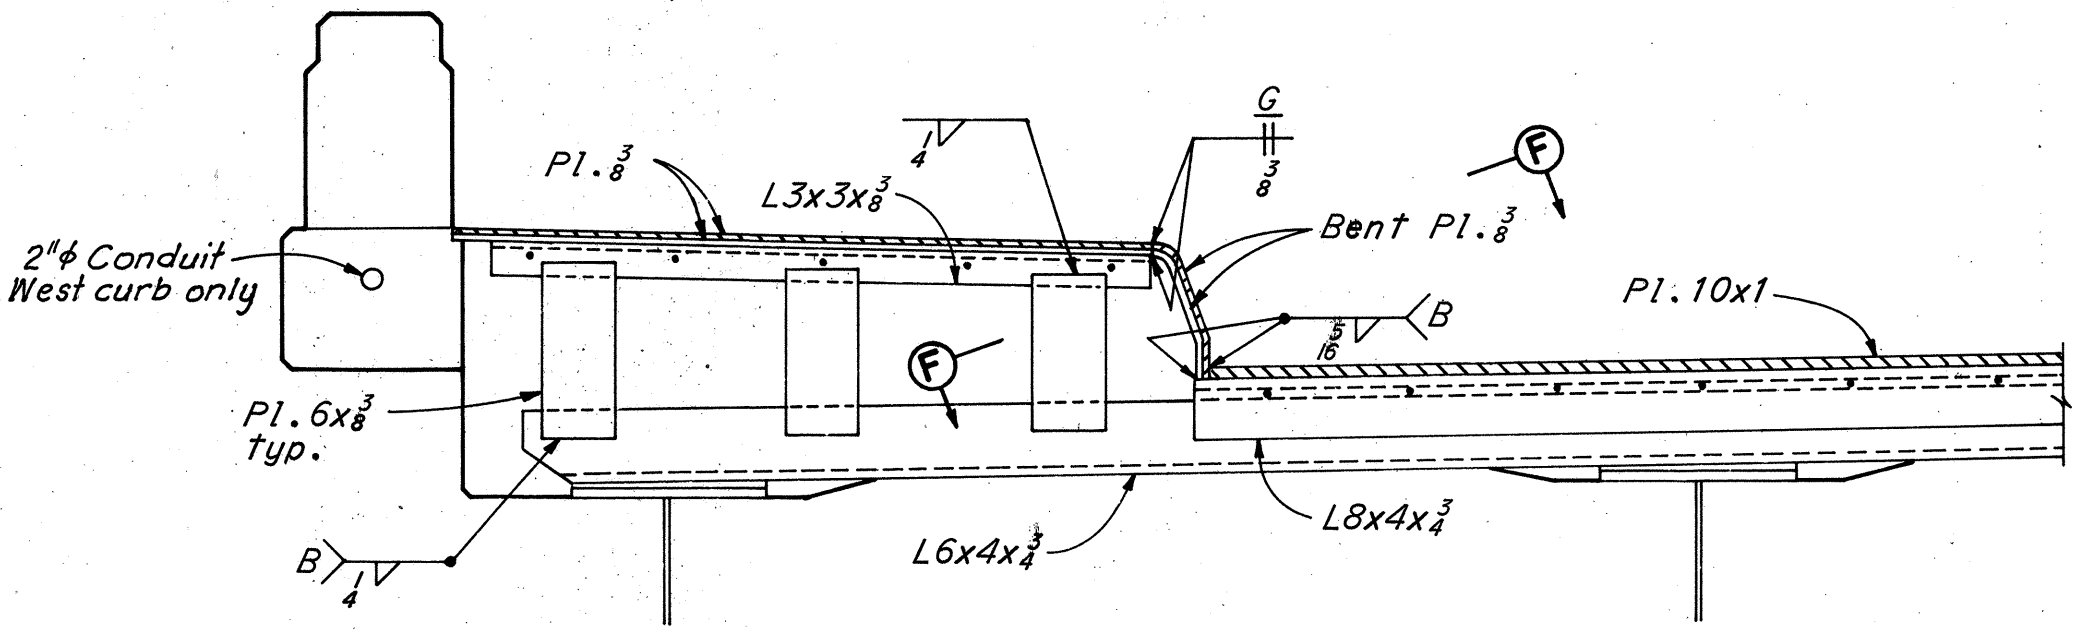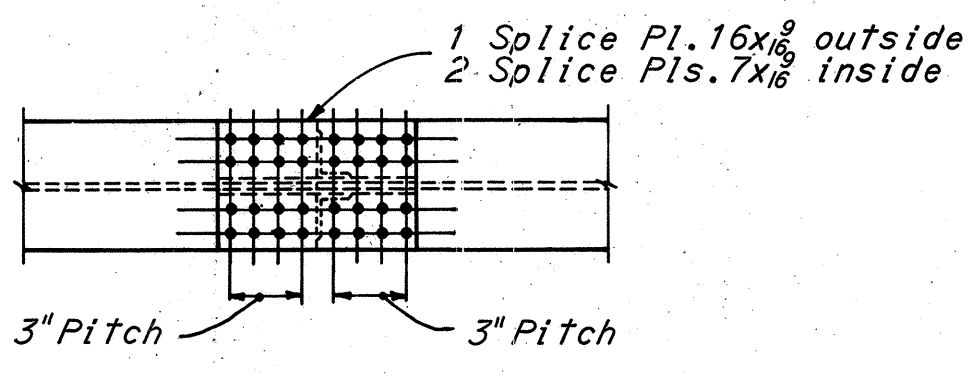


SECTION A-A
3/4" ± 1'-0"

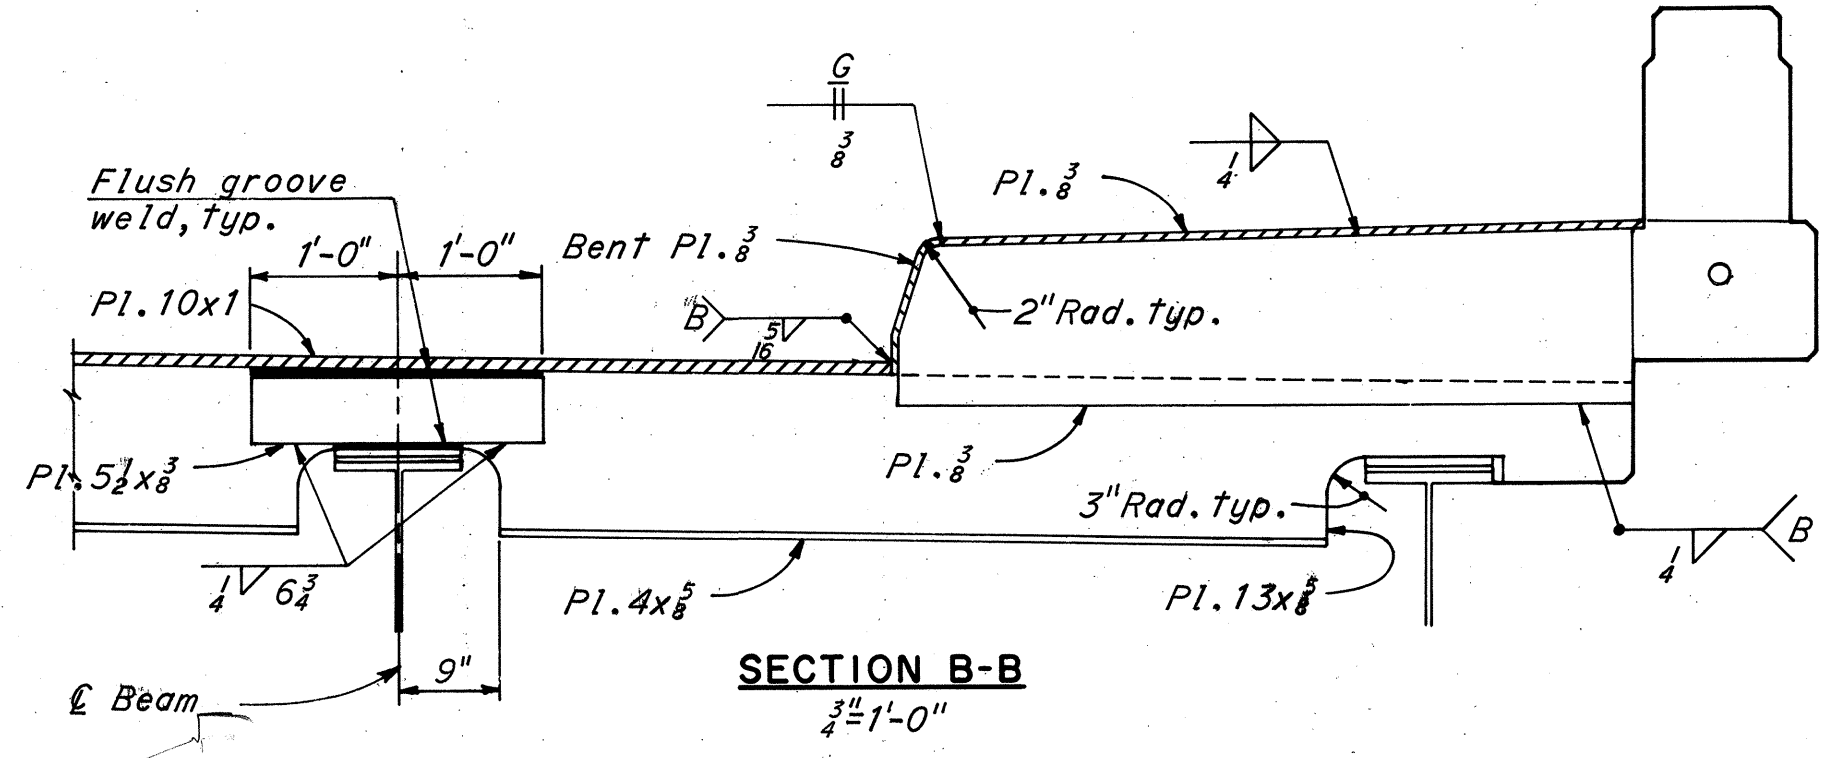


SECTION B-B
3/4" ± 1'-0"


Notes
The rocker plates and adjustable bearing plates shall be fabricated of alloy steel conforming to A.S.T.M. A441. The spacer plate and tooth bars shall be fabricated of structural carbon steel.
Girder field splices shall be made with 7/8" high strength bolts. The bolts shall be placed with the heads on the outside face of exterior girders and on the bottom of girder flanges.
Both top and bottom flange splice plates are identical.
Shop splices may be located as required by available plate lengths.
The lineal correction shown in the roller positioning diagram indicates the position of the roller to be expected if the temperature at the time of erection is other than 60°F. Any deviation in these, due to irregularities in the erected steel, shall be corrected by shifting each adjustable bearing plate one-half the total correction necessary.
For butt weld details see Sheet 197.
Transition all girders as shown. Only beams A and F shall be transitioned.

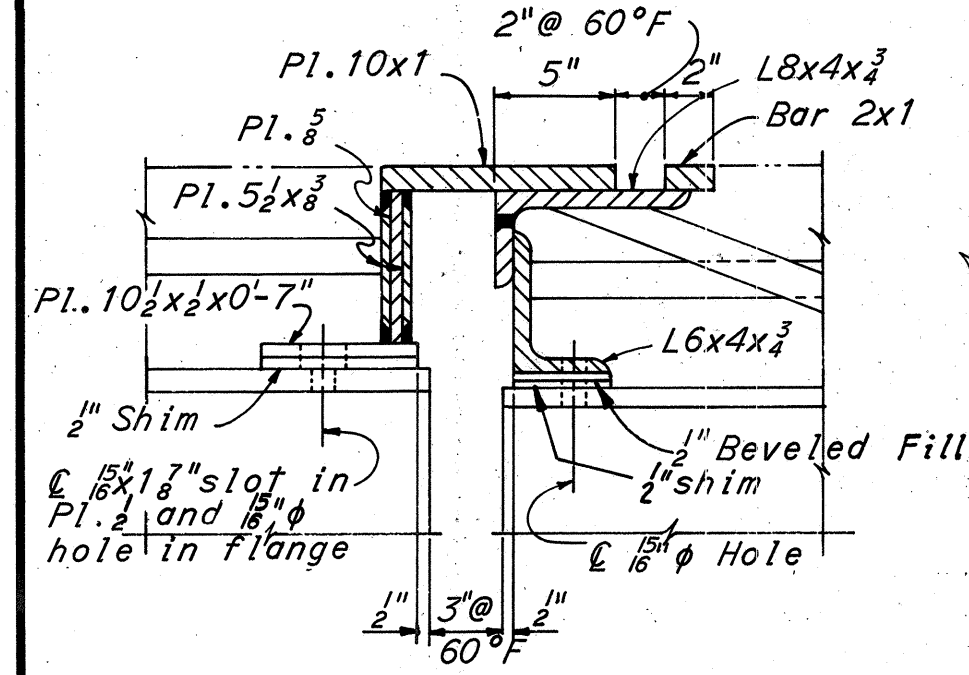


SECTION C-C
1 1/2" ± 1'-0"

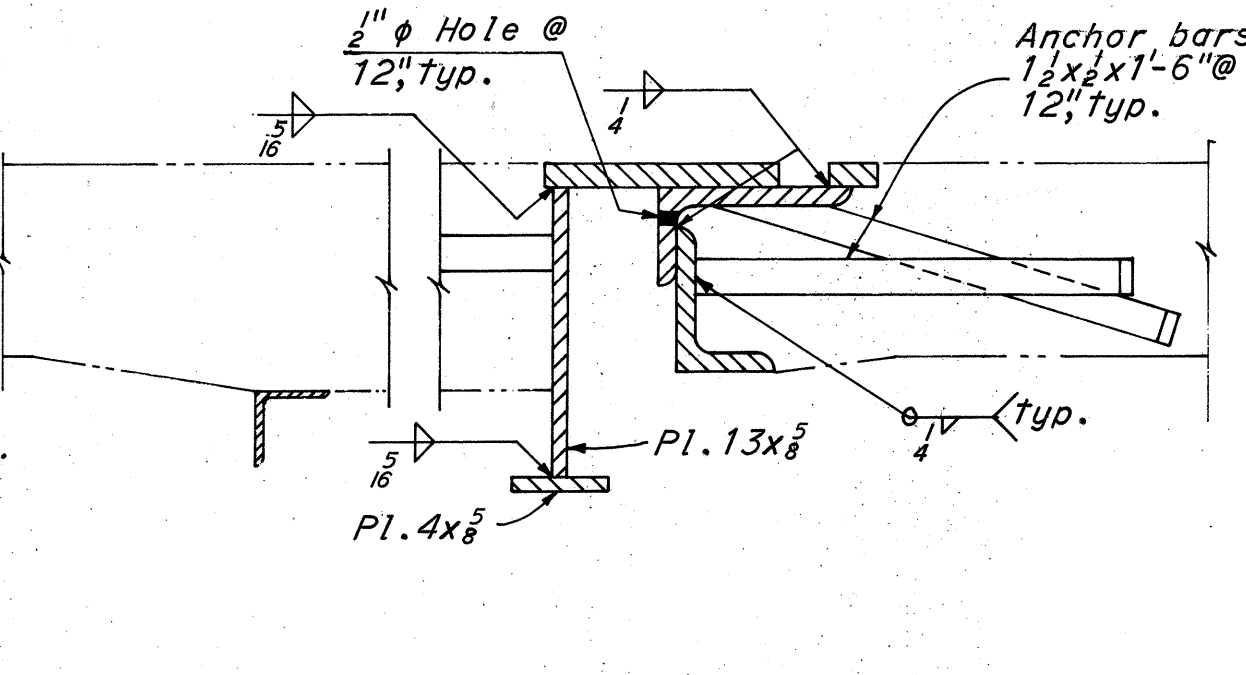


SECTION D-D
1 1/2" ± 1'-0"

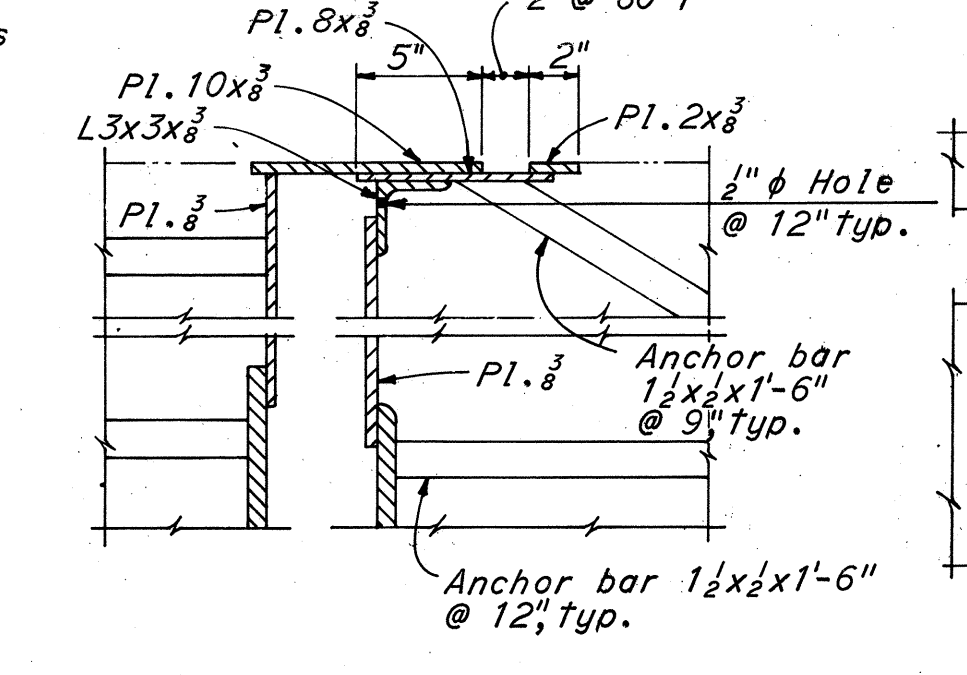


SECTION E-E
1 1/2" ± 1'-0"

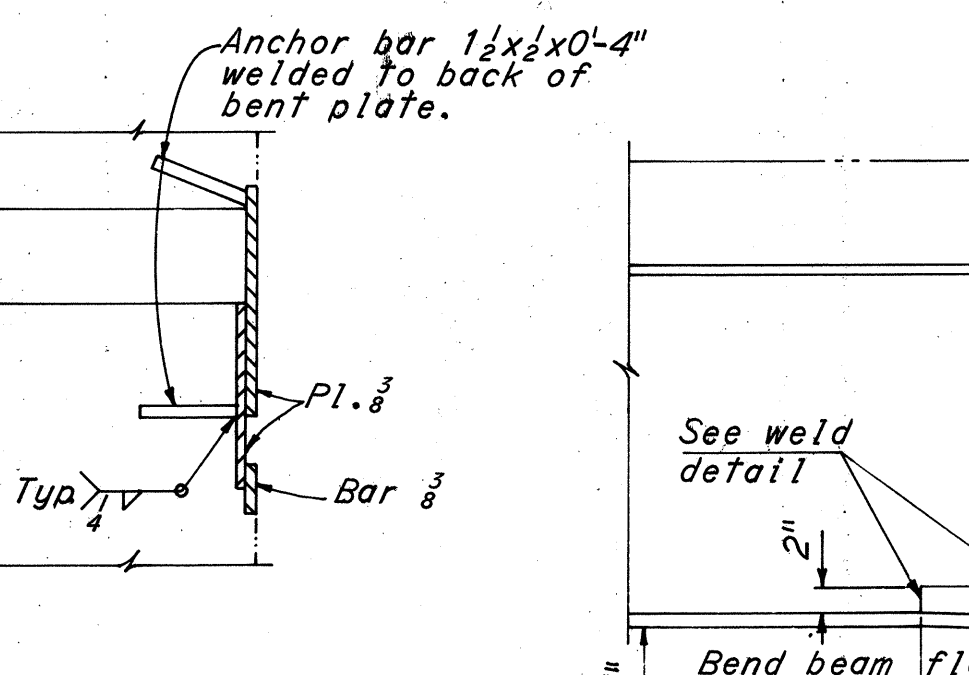


SECTION F-F
1 1/2" ± 1'-0"

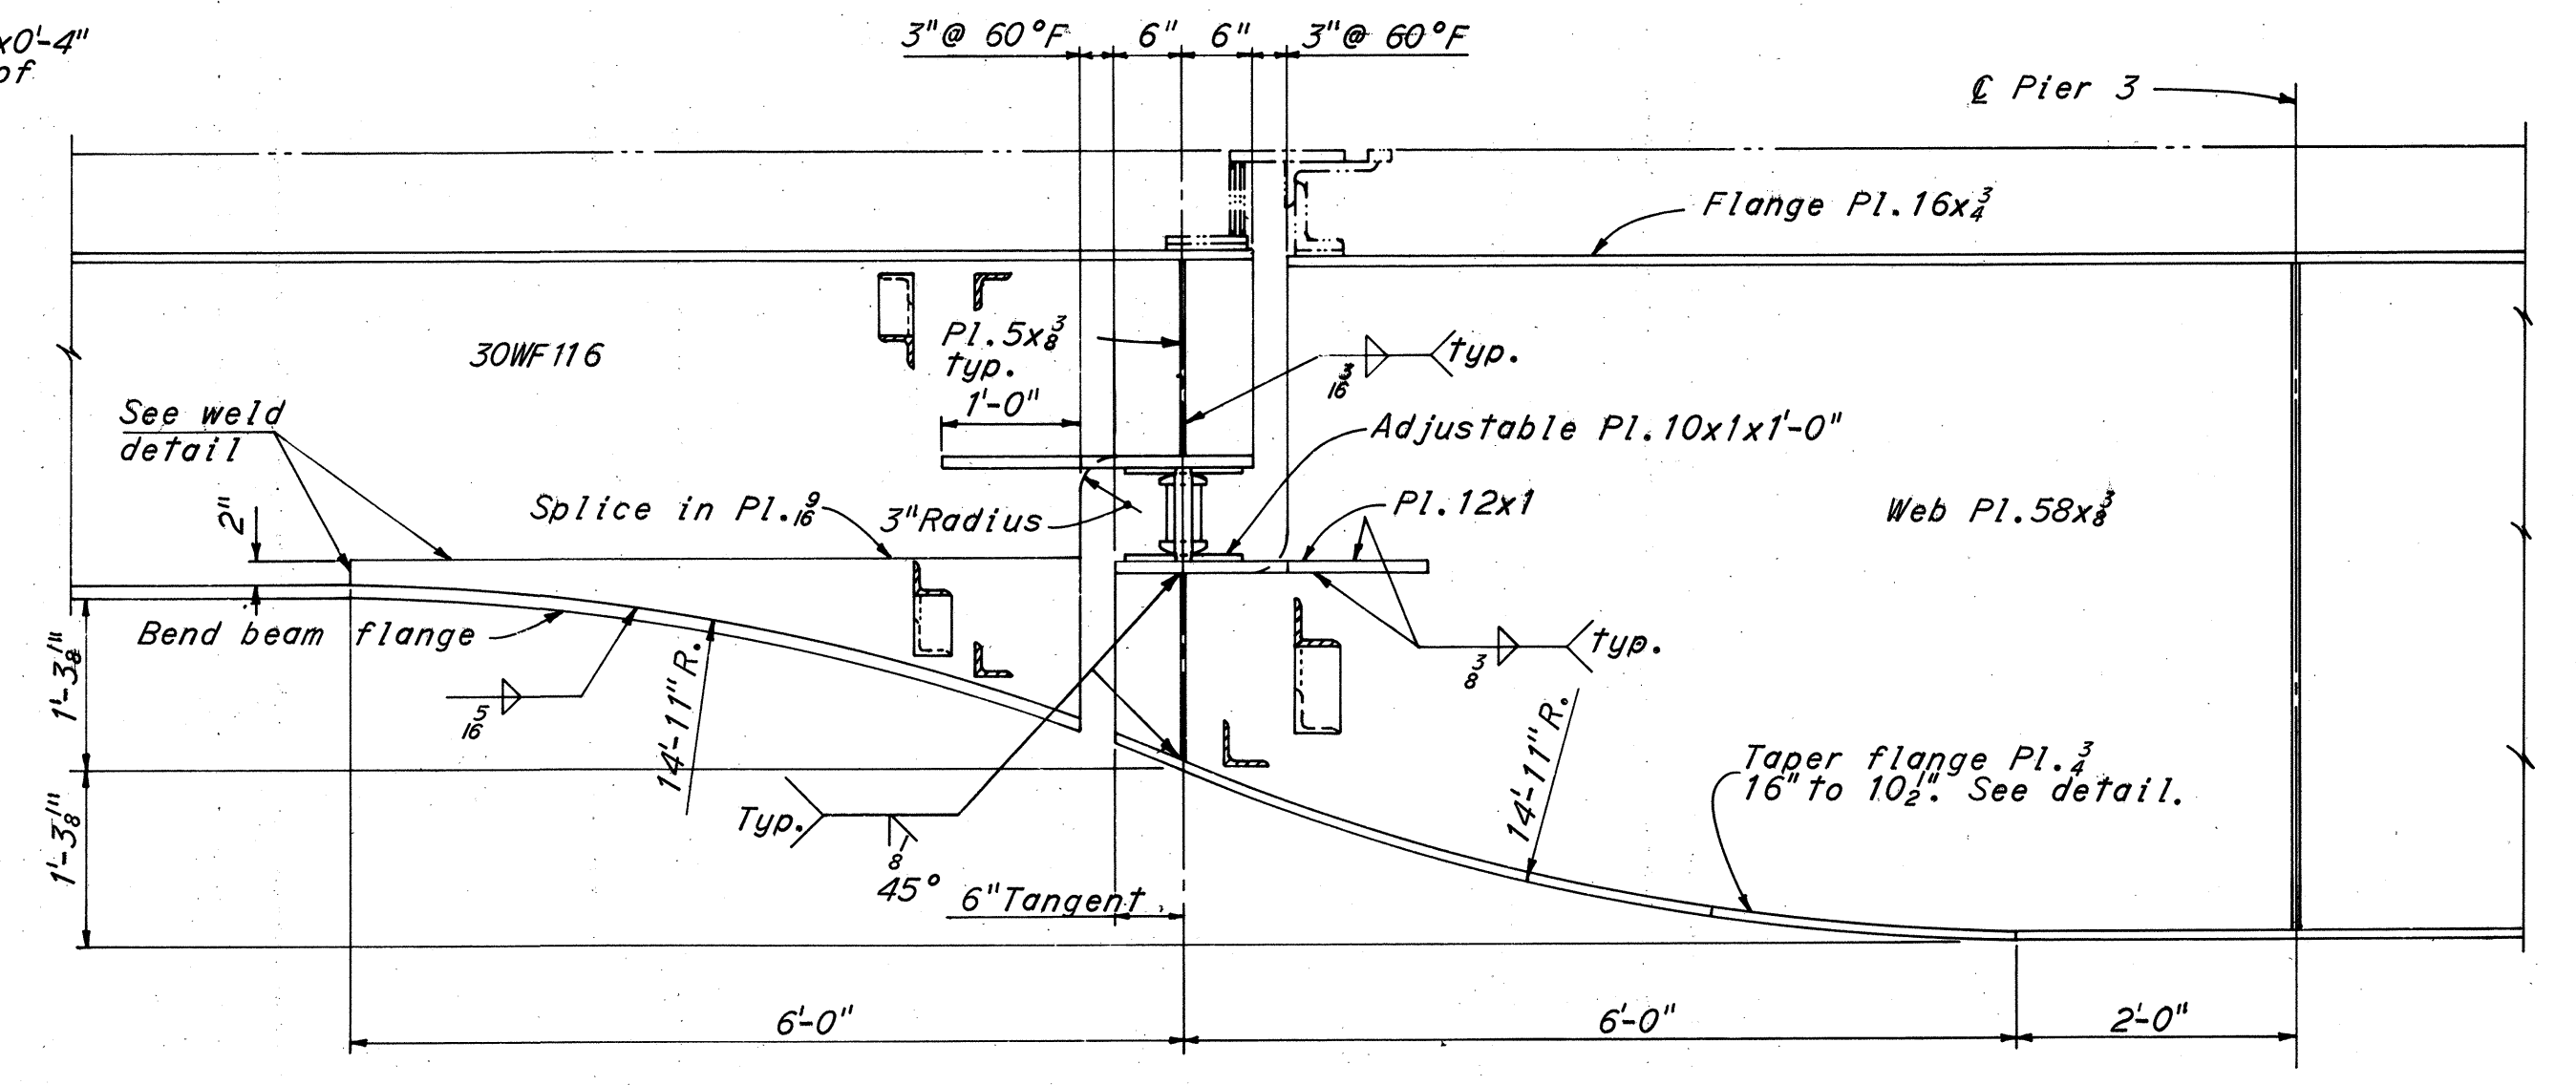


GIRDER TO BEAM TRANSITION DETAILS
3/4" ± 1'-0"

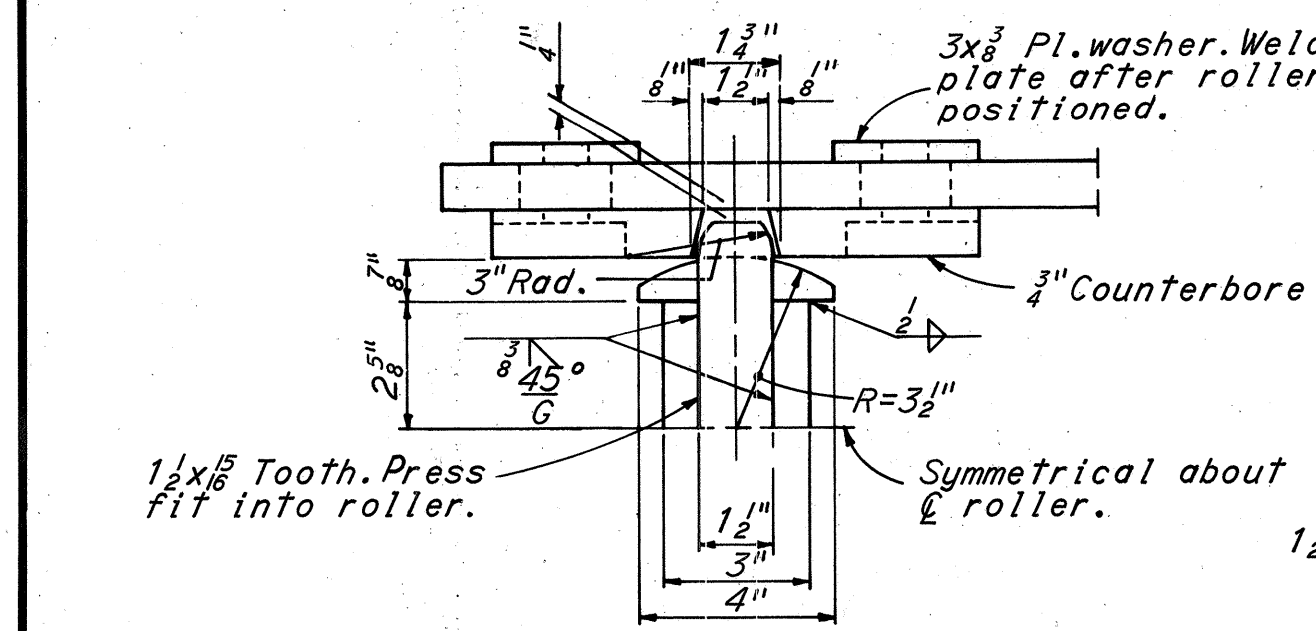

ROLLER ELEVATION

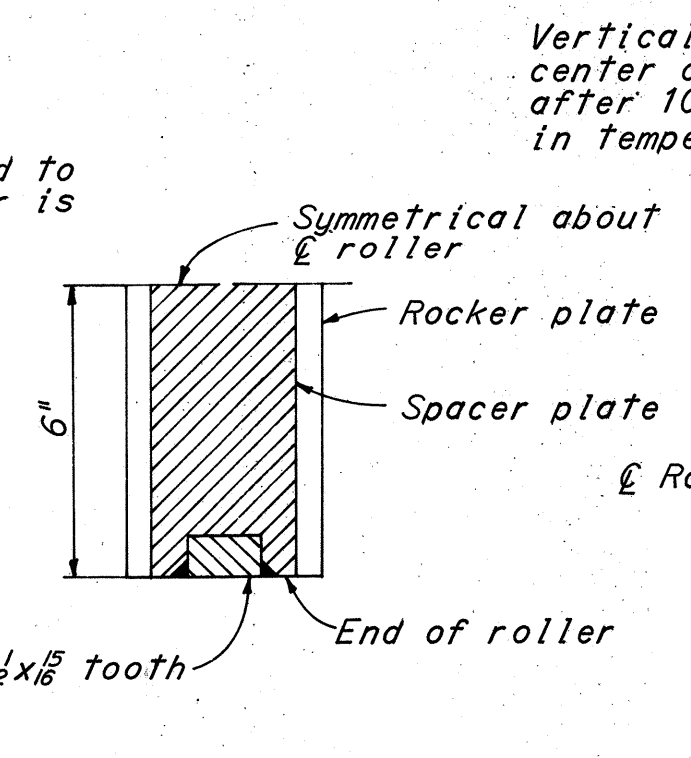


SECTION THRU ROLLER
ROLLER DETAILS
3/4" ± 1'-0"

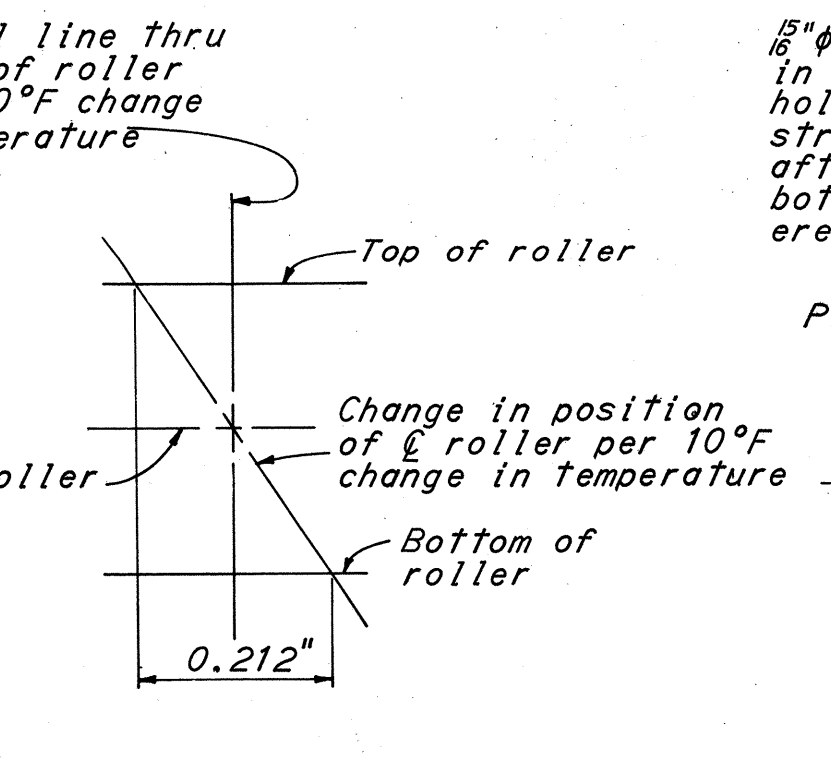


ROLLER POSITIONING

1 1/2" Hole with 2 1/2 x 3/4 counterbore in adjustable plate. 1/8" x 1/8" slotted hole in Pl. 12x1 for 7/8" High strength bolts. Tighten bolts after roller is adjusted with both beams and girders erected.

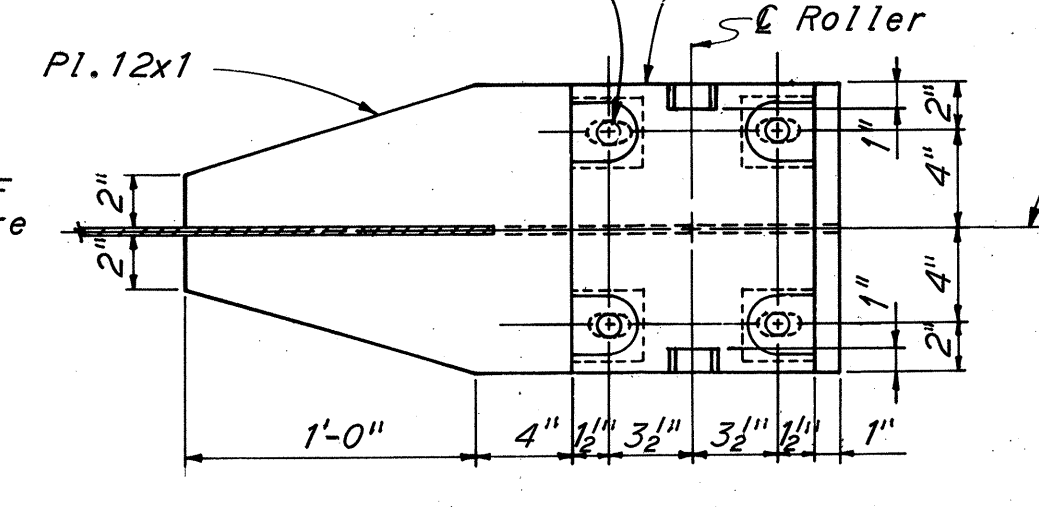


ADJUSTABLE BEARING
PLATE DETAIL
1 1/2" ± 1'-0"

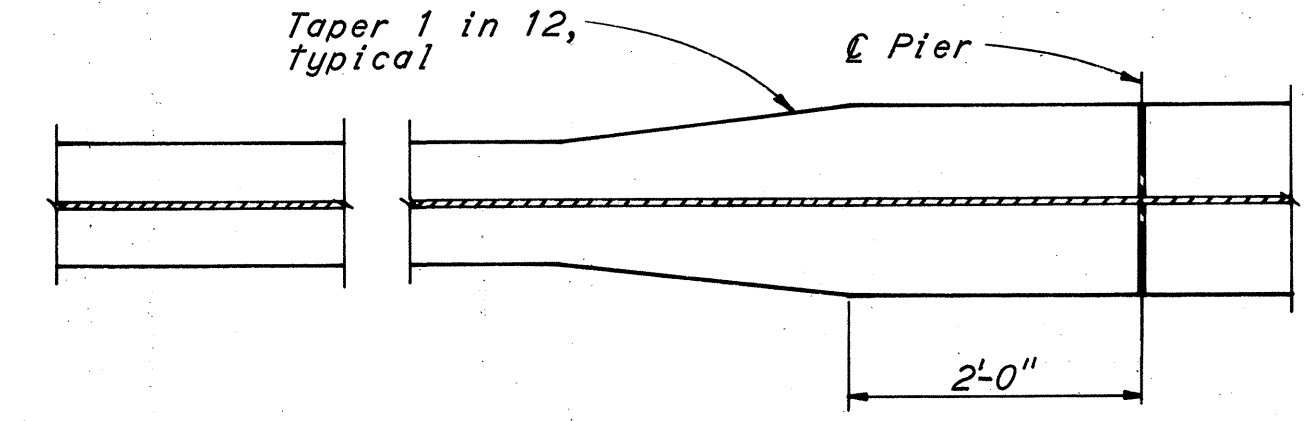


GIRDER FLANGE TAPER DETAIL
3/4" ± 1'-0"

BRIDGE NO. 3			
HOWARD, NEEDLES, TAMMEN & BERGENDOFF CONSULTING ENGINEERS KANSAS CITY CLEVELAND NEW YORK			
INTERMEDIATE EXPANSION JOINT AND GIRDER FIELD SPLICES DETAILS RELOCATED WEST STREET OVER I-70, WHEELING CREEK AND B. & O. RAILROAD			
BR. NO. BEL-40-2635		STA. 14+16.25	
SCALE: AS SHOWN		STA. 20+05.75	
BELMONT CO.		OHIO	
DRAWN: D.B.	TRACED	CHECKED: R.M.S.	REVIEWED: J.F.
DATE: 9-6-61	DATE	DATE: 9-26-61	DATE: 12-14-61
			949 SHEET 196

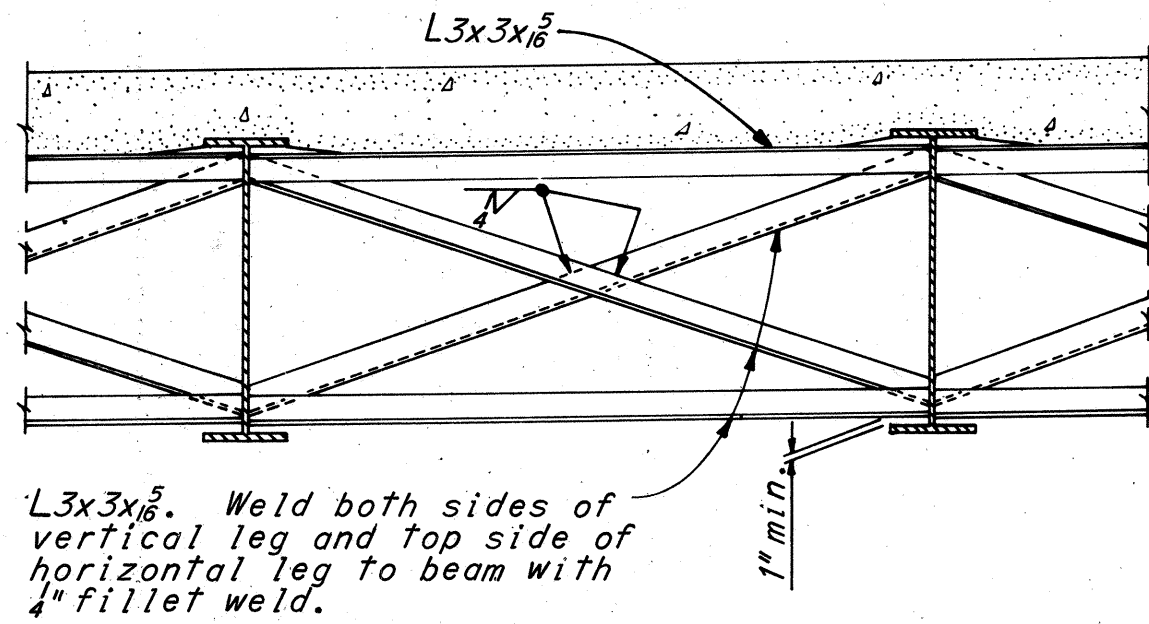


CROSSFRAME "C-1"

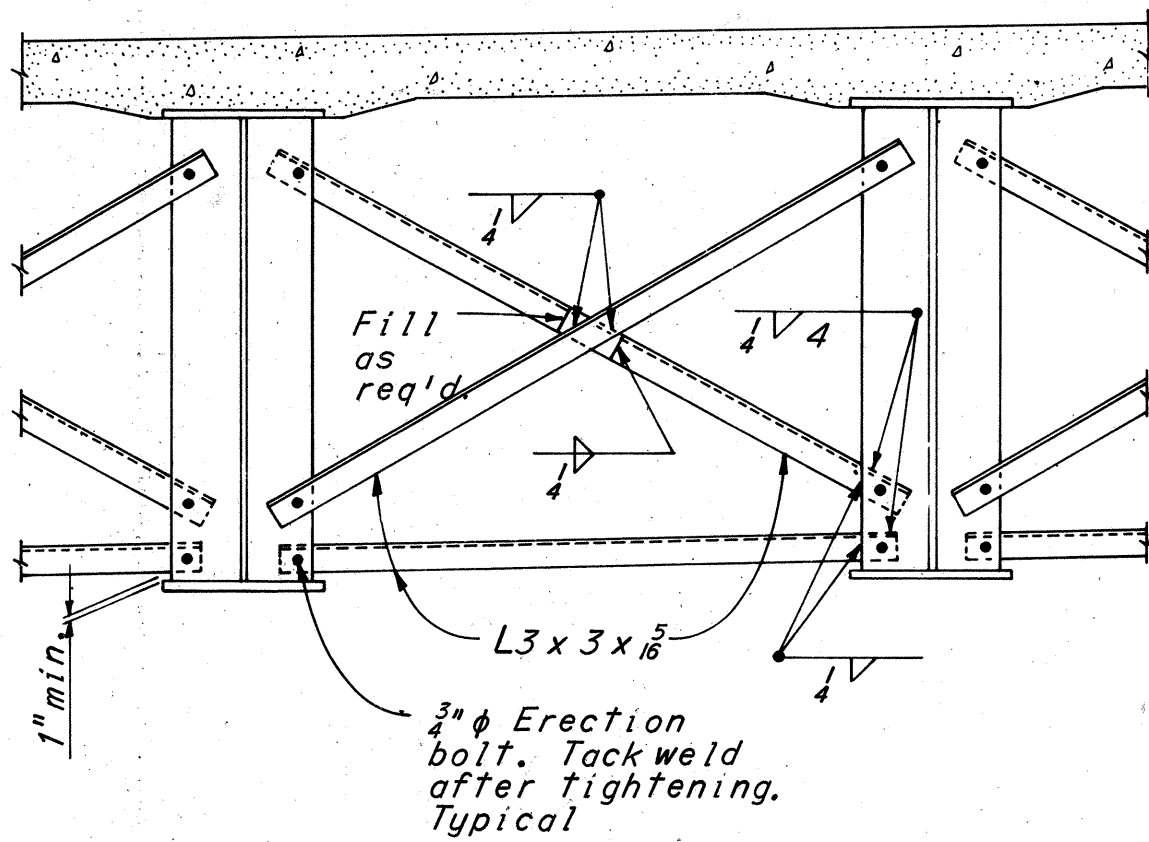

CROSSFRAME "C-2"


CROSSFRAME DETAILS

1/2" = 1'-0"

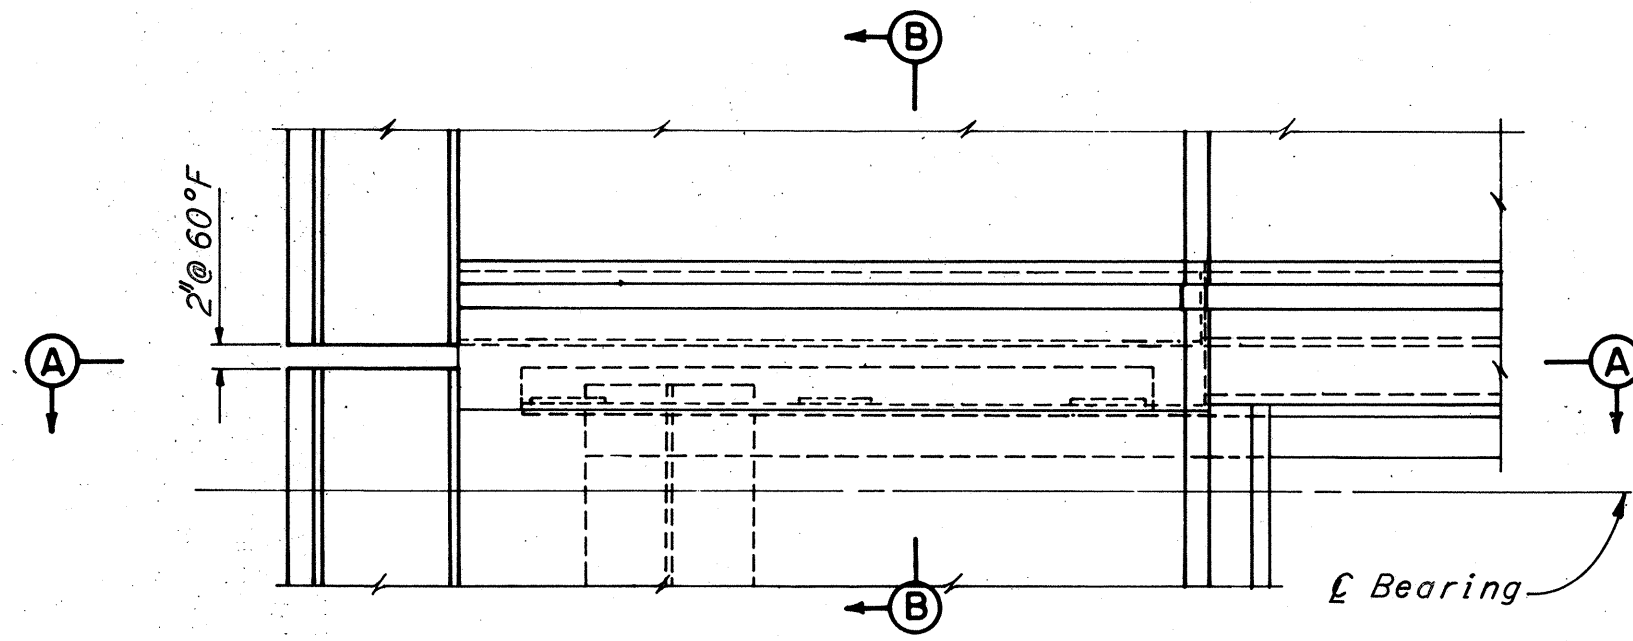


PLAN CURB EXPANSION
JOINT AT ABUTMENT

3/4" = 1'-0"

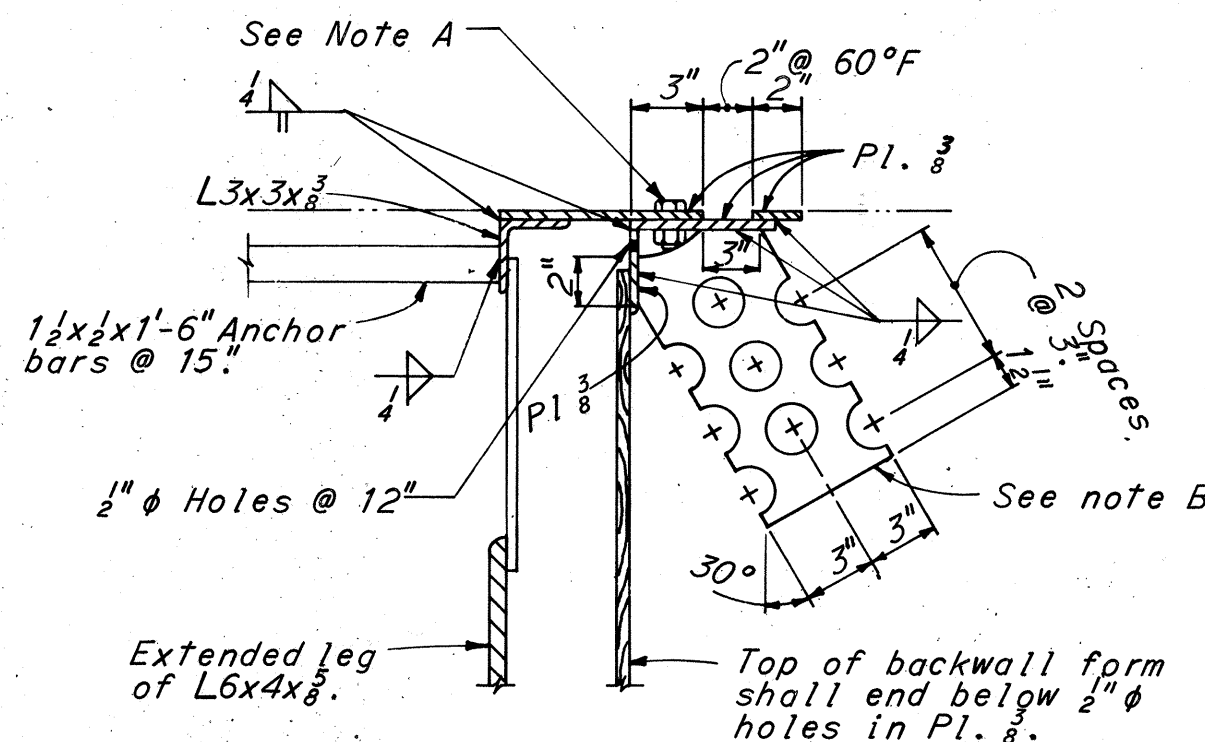





SECTION B-B

1/2" = 1'-0"

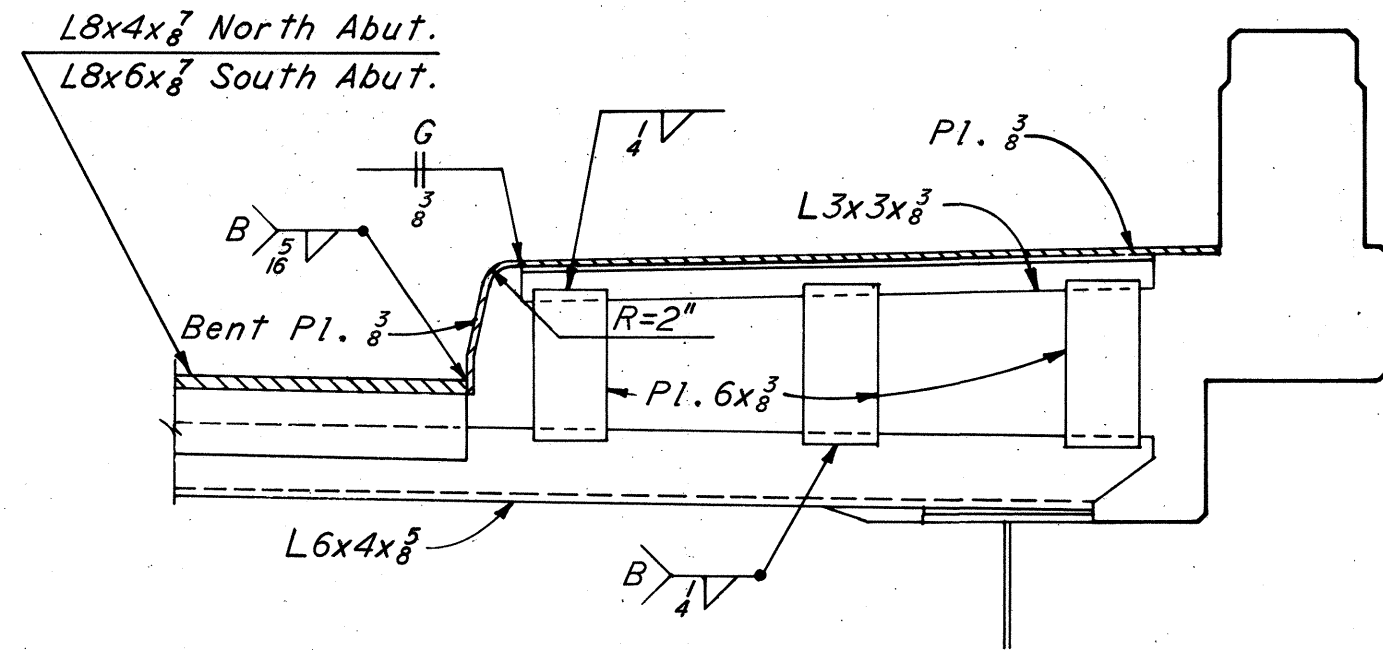

SECTION A-A


3/4" = 1'-0"

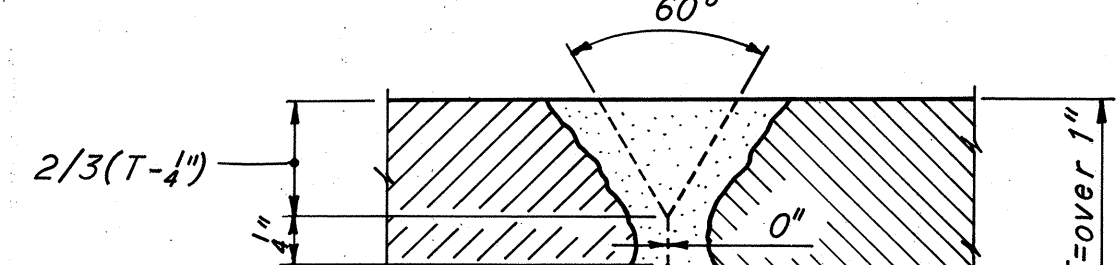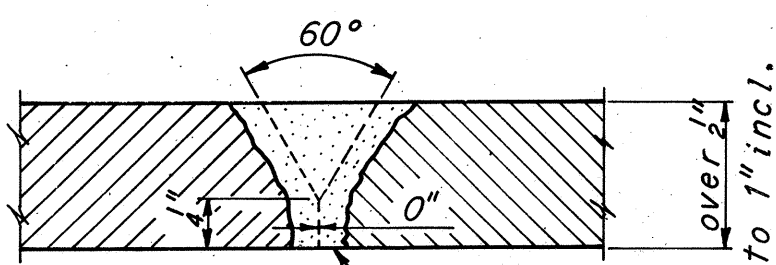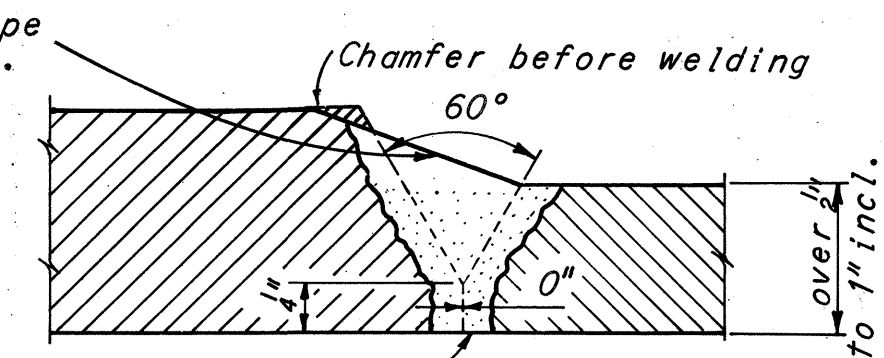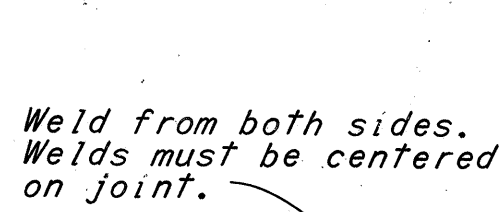

SHOP BUTT WELD DETAILS

No Scale

Note:
Optional shop splices will be permitted in the webs and flanges of girders but their locations shall be submitted to the Director for approval.
All flange butt-welds shall be ground flush.

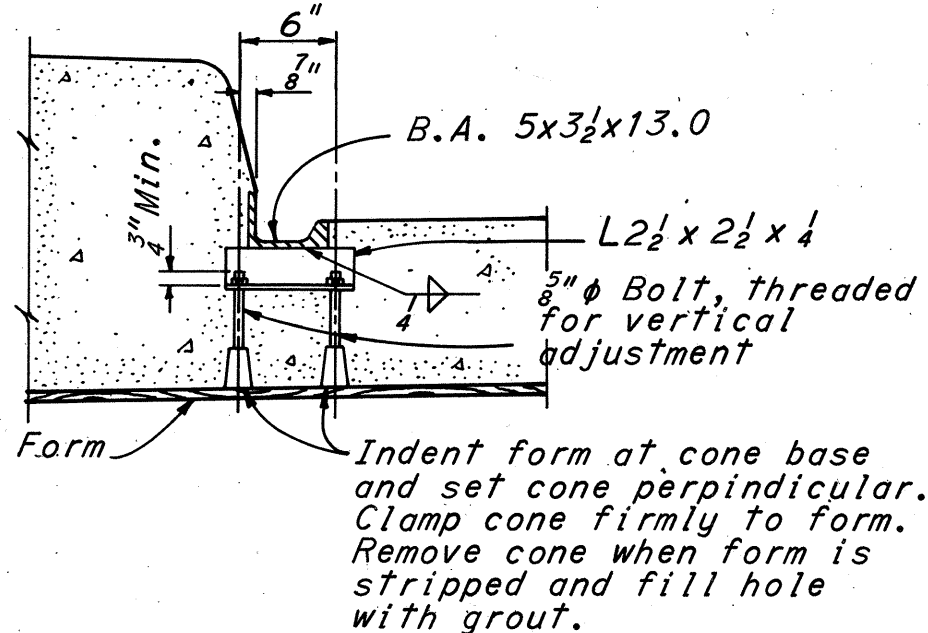

BULB ANGLE GUTTER SUPPORT DETAIL

No Scale

Notes:
For details of roadway expansion joint at abutments see Ohio Standard Drawing CSB-2-56, Sheet 2 of 6.
For details of scuppers see Ohio Standard Drawing CSB-2-56, Sheet 3 of 6. Section K-K.

Note A:
3/8 inch x 2 inch bolts @ 2'-0 inch centers with nuts tack welded to lower plate, and 1/8 inch holes in upper plate. Apply flake graphite between washers and plate. Turn bolts tight and release one-half turn. Remove bolts as soon as concrete has reasonably set, preferably within two hours after placing. Fill holes with bituminous material.

Note B:
Pls. 6x12 inch @ 15 inch centers. Holes may be burned in plates.

BRIDGE NO. 3

HOWARD, NEEDLES, TAMMEN & BERGENDOFF
CONSULTING ENGINEERS
KANSAS CITY CLEVELAND NEW YORK

MISCELLANEOUS DETAILS

RELOCATED WEST STREET OVER I-70,
WHEELING CREEK AND B. & O. RAILROAD

BR. NO. BEL-40-2635

STA. 14+16.25


SCALE: AS SHOWN

STA. 20+05.75

BELMONT CO.

OHIO

DRAWN/DB	TRACED	CHECKED/MS	REVIEWED/JT	REVISED
DATE 9-12-61	DATE	DATE 10-27-61	DATE 12-14-61	949 SHEET 197

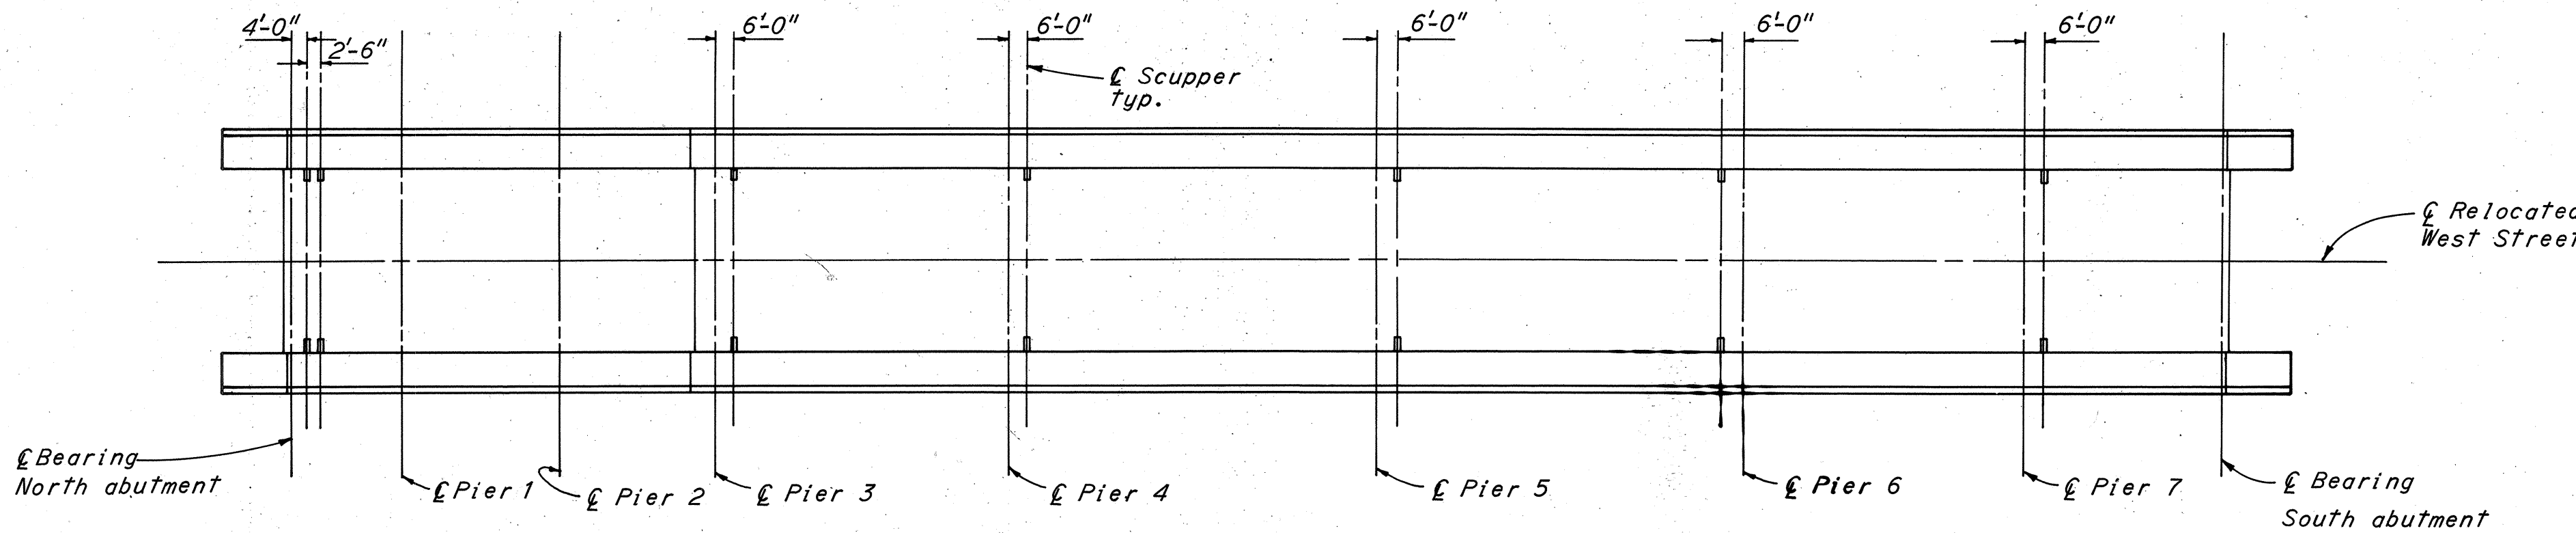

SCUPPER LAYOUT SKETCH

No Scale

REPLACEMENT REINFORCEMENT SCHEDULE			
SIZE	NUMBER	LENGTH	TYPE
4	2	5'-8"	110
5	12	5'-9"	Str.
6	31	4'-0"	Str.
7	1	8'-6"	Str.
8	3	6'-6"	Str.
9	1	9'-9"	Str.
10	3	7'-3"	Str.
11	6	7'-6"	Str.
14-S	3	4'-0"	Str.

BENDING DIAGRAM

HIGHWAY LIGHTING NOTES

This work shall consist of furnishing and installing all materials and equipment for five new highway lighting units on the new West Street bridge and approaches, complete and in place, consisting of lighting units, mounting bases, grounding, conduits, cables, controller, branch circuit protective devices, service entrance switch, equipment pole, including necessary brackets, hardware, fittings and attachments necessary to integrate the components into a single lighting system connected to the overhead service, all in accordance with the requirements of the Plan, the State of Ohio's Construction and Materials Specifications dated January 1, 1961,

The wiring shall consist of furnishing, installing, and testing complete underdeck and underground 120/240 volt, secondary single phase, grounded neutral, 2-conductor No. 8 AWG feeder system from the pigtails extending from the service head on the equipment pole to all lighting units, including three No. 12 conductors to photoelectric controller and two No. 10 conductors to each lighting unit from handholes in standards.

Cables shall be Butyl base ozone, moisture resistant, insulated, color coded Neoprene-jacketed power cable conforming to IPCEA suitable for operation at 600 volts at a maximum conductor temperature of 90° C. and for installation directly in the ground. The Contractor may use 90° C. thermo-setting insulation rated per IPCEA methods as General Electric "Vulkene" insulated power cable.

Underground cable shall be installed at a minimum depth of 30 inches below finished grade and laid in no less than 3 inches of compacted sand in a 3-inch sand envelope, complete with insulated bushing where cables enter conduits. Where cables enter conduits, they shall be centered and sealed with oakum and sealing compound.

Backfill shall be carefully tamped and placed in layers not exceeding 12 inches in depth. Cables shall be installed in continuous lengths without splices outside of handholes. The Contractor shall provide rigid conduits on the equipment pole. Rigid conduit shall be of a standard weight, hot-dipped galvanized or sherardized inside and outside, rigid conduit 2-inch or 3/4-inch in diameter as indicated, conforming to the requirements of American Standard Association Specifications for Rigid Steel Conduit, Designation C80.1. Conduit shall be Republic "Galvite" or approved equal.

Conduit on equipment pole shall be supported at not over 6-foot intervals by 2-hole straps or clamps. Conduits and neutral shall be grounded at the equipment pole. The underground portions of rigid conduits at the equipment pole shall be grounded with No. 6 AWG bare copper wire clamped to a 5/8" by 8" copper clad ground rod by approved clamps.

The Contractor shall furnish and install all control and protective devices for completely automatic operation of the roadway lighting system. The Contractor shall provide a switch type combination magnetic starter for service entrance protection, branch service protection, and switching the lighting circuits. The combination shall be in NEMA Type 4 watertight enclosure, complete with lockable external operating handle. Provide a five tumbler padlock with six keys. Service entrance fused safety switch shall be 60-ampere with 2-20 ampere cartridge fuses and a solid fuse in neutral. Contactor shall be 2-pole NEMA Size 1, without O.L. relays or reset button. The switch type combination starter shall be rated for 250 volts, and shall be similar to Square D Class 8538 with Type CA-3 enclosure, with modifications noted. Paint or stencil "ROADWAY LIGHTING" sign on front of enclosure.

The photoelectric switch unit shall be 240-volt, SPSTDB, normally closed, closed at night with factory-set turn-on of 5 footcandles, built-in fuses, and built-in lightning arresters. The relay shall be fail-safe, and have built-in time delays to avoid erroneous operation due to transient lights. The photoelectric controller shall be Fisher-Pierce Model 63302-G, or approved equal. The controller shall be mounted about 25 feet above ground level and oriented to the north sky. Provide a suitable galvanized bracket for mounting.

A selector switch shall be enclosed in the enclosure to switch between off-on-automatic, and shall be General Electric Type CR 2940-NA 101D, or approved equal.

The Contractor shall provide an equipment pole for mounting the protective and control devices. The pole shall be 35-foot, Class 5, complying with American Standard Q5.1, either fully treated Southern Pine or butt-treated Western Red Cedar. Combination starter shall be mounted on two short sections of 3-1/4" by 4-1/4" Douglas Fir cross-arms, complete with galls and plates. Treat cut or bored areas of pole and crossarms with 3 coats of preservative after cutting.

Payment for lighting units on approaches will be made at the contract unit price each for Item S-25, "Ground Mount Lighting Unit", completely assembled, in place, completed and accepted, including 8" x 3.8" x 30'-0" steel pole, 31'-0" mounting height, 6-foot tapered elliptical single member bracket, anchor base, grounding lug, handhole, hand-hole cover, finial, two shop coats, two aluminum field coats, J-hook, cable grips, No. 10 AWG belted pole and bracket cable, 400-watt ASA-IES Type II end-mounted integral ballast luminaire, Borosilicate refractor lamp, splices, connections, concrete foundation base, excavation, 2-inch galvanized foundation conduit sleeve, galvanized anchor rods, insulated bushings, 5/8" x 8' ground rod, No. 6 copper ground lead, clamps, removing waste, finishing, plumbing, grading, two in-line fused disconnects, and all incidentals.

Payment for lighting units on bridge will be made at the contract unit price each for Item S-25, "Bridge Lighting Unit", completely assembled, in place, completed and accepted, including 8" x 4" x 28'-6" steel pole and all applicable features required for Item S-25, "Ground Mount Lighting Unit". The anchor bolt assemblies are included in Item S-7 for payment.

Payment for direct burial cable will be made at the contract unit price per lineal foot for Item S-25, "Multiple Underground Cable", in place, completed and accepted, including all direct burial cable, excavation, sand envelope, backfill, tamping, testing, and all incidentals necessary. Measurement will be made per foot of circuit in place, each foot for payment for multiple cable including two insulated conductors.

Payment for multiple cable in bridge deck will be made at the contract unit price per lineal foot for Item S-25, "Multiple Bridge Cable", in place, completed and accepted, including all No. 8 Type USE-RHH 90° C. - RHW 75° C. cables in conduit, 2-inch non-metallic Type I conduit in structure, caulking cable in conduit bushings, splicing, connections, testing, conduit bends, elbows, tees, bushings, joint sealer compound, expansion couplings, wire chairs, drains, supports, fittings, fastenings, and all incidentals. Measurement will be made per foot of circuit in place, each foot for payment for multiple cable including two insulated conductors.







Payment for multiple cable in underground concrete enclosed duct will be made at the contract unit price for Item S-25, "Multiple Duct Cable", in place, completed and accepted, including all No. 8 Type USE - RHH 90° C. - RHW 75° C. cables in concrete enclosed conduit, 2-inch non-metallic Type I concrete enclosed conduit, excavation, forms for concrete, concrete, backfill, tamping, adapters to rigid conduit at base and equipment pole, couplings, joint sealer, and all incidentals. Measurement will be made per foot of circuit in place, each foot for payment for multiple cable including two insulated conductors.


Payment for equipment at the service will be made at the lump sum price for Item S-25, "Highway Lighting Service and Control Panel", in place, completed and accepted, including connection to overhead secondary service, entrance head, conduit to panel, No. 6 service conductors, service switch, fuses, contactors, selector switch, enclosure, two coats of aluminum paint, photoelectric controller, conduit and wiring to controller, conduits and wiring down equipment pole to underground, equipment pole, crossarms, excavation, backfilling, tamping, seeding, ground wires, ground rods, grounding, ground wire moulding, clamps, grounding bushings, and all incidentals.

BRIDGE GROUNDING

The superstructure steel shall be grounded at Pier No. 1 by means of a No. 0 bare copper wire brazed or bolted to the flange of one beam and extending down thru the pier cap, west column and footing and brazed to one of the piles. A No. 0 stranded, bare copper wire shall be suitably looped and then fastened across the roller expansion joint at about Sta. 15+39, to the abutting girder and beam flanges of the two exterior lines of stringers. Each lighting standard shall be grounded by a No. 0 bare copper wire brazed or bolted to the top flange of the nearest steel stringer at one end and to the grounding lug or anchor bolt of the standard at the other end. The lump sum price bid for Item S-25, Bridge Grounding, shall include all labor, material and incidentals necessary to properly install these grounds, including tests and restoration of paint.

HIGHWAY LIGHTING KEY

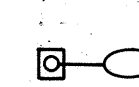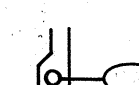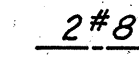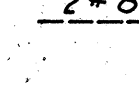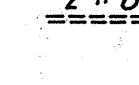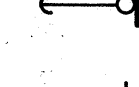-  "Ground Mount Lighting Unit", steel standard and 6-ft. bracket for 30-ft. mounting height, 400-watt integral ballast luminaire, ASA-IES Type II, ASA H33-1CD clear lamp, 240-volt CW ballast, on concrete foundation.
-  "Bridge Lighting Unit", steel standard and 6-ft. bracket for 30-ft. mounting height, 400-watt integral ballast luminaire, ASA-IES Type II, ASA H33-1CD clear mercury lamp, 240-volt CW ballast, on parapet blister.
-  "Multiple Underground Cable", 2-conductors, direct burial, 600-volt Type USE-RHH 90° C. - RHW 75° C.
-  "Multiple Bridge Cable", in 2" non-metallic Type I conduit in bridge curb, two 600-volt Type USE-RHH 90° C. - RHW 75° C. conductors.
-  "Multiple Duct Cable", in 2" non-metallic Type I conduit, concrete encased, two 600-volt Type USE-RHH 90° C. - RHW 75° C. conductors.
-  Overhead Secondary Service between service pole and lighting service panel - by Ohio Power Co.
-  "Highway Lighting Service and Control Panel", on equipment pole - c/w guy and provisions for metering if required by Ohio Power Company.
-  "Bridge Grounding"

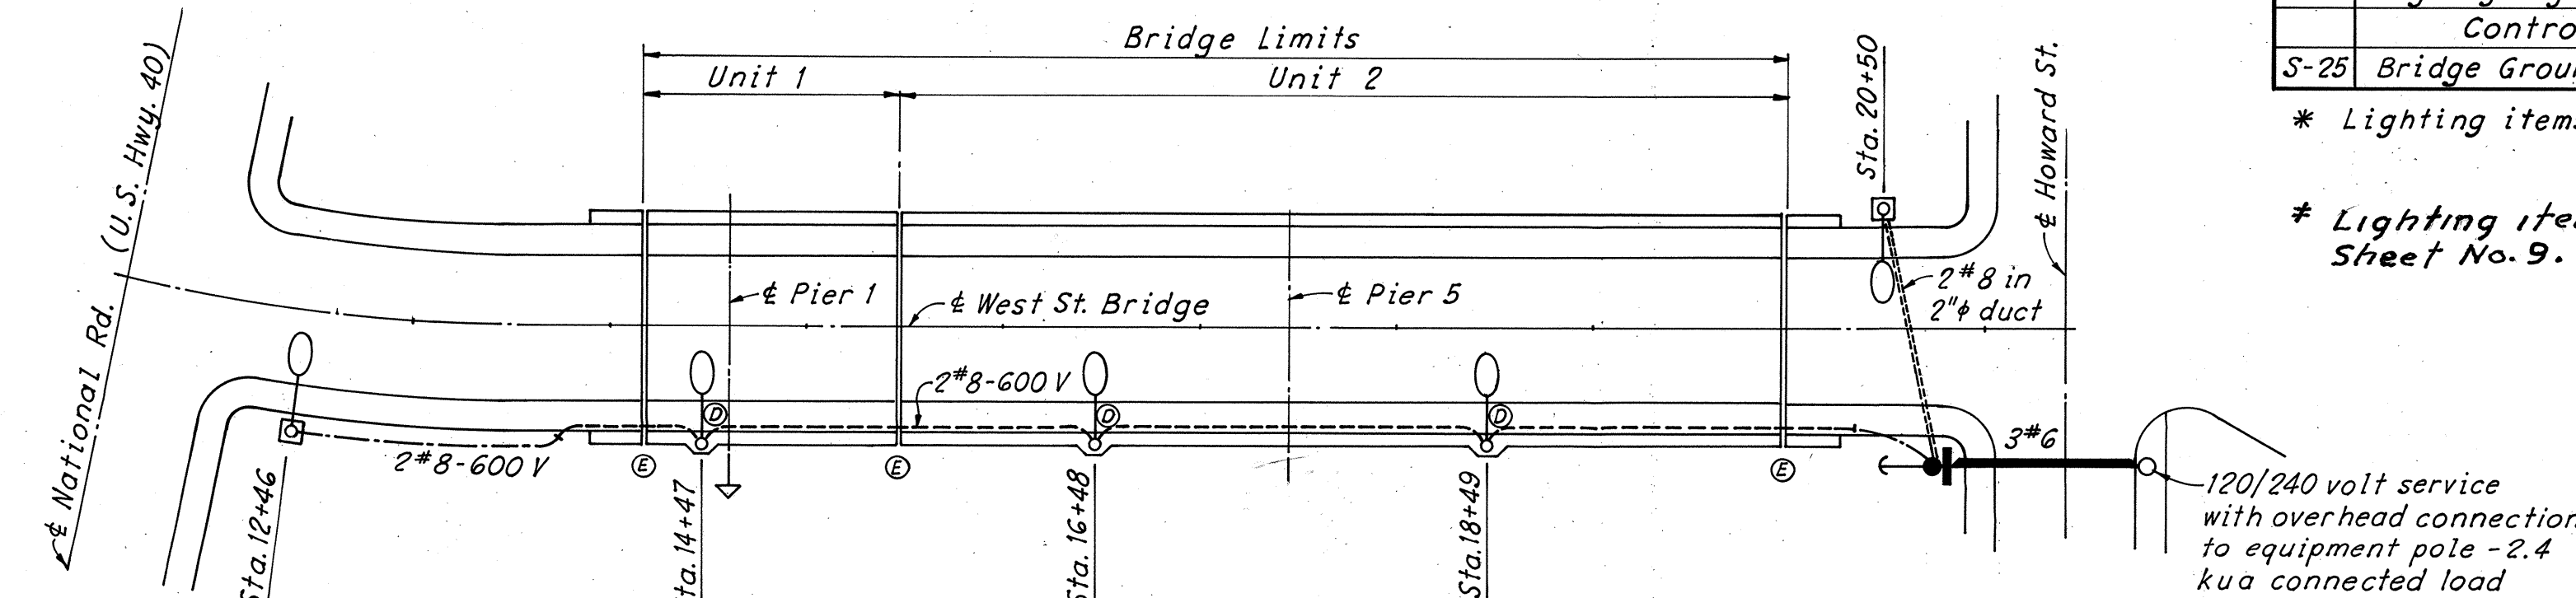

LIGHTING PLAN

ESTIMATED QUANTITIES

Item	Description	Unit	Quantity	Quantity
S-25	Ground Mount Lighting Unit	#	Each	2
S-25	Bridge Lighting Unit *		Each	3
S-25	Multiple Underground Cable	#	Lin. Ft.	200
S-25	Multiple Bridge Cable *		Lin. Ft.	640
S-25	Multiple Duct Cable	#	Lin. Ft.	60
	Highway Lighting Service and Control Panel	#		Lump Sum
S-25	Bridge Grounding *			Lump Sum

* Lighting items for Br. Bel-40-2635

* Lighting items for Roadway carried to General Summary, Sheet No. 9.

BRIDGE NO. 3

HOWARD, NEEDLES, TAMMEN & BERGENDOFF
CONSULTING ENGINEERS
KANSAS CITY CLEVELAND NEW YORK

HIGHWAY LIGHTING SYSTEM

RELOCATED WEST STREET OVER I-70,
WHEELING CREEK AND B. & O. RAILROAD


BR. NO. BEL-40-2635 STA. 14+16.25

SCALE: NONE STA. 20+05.75


BELMONT CO. OHIO

DRAWN	TRACED	CHECKED	REVIEWED	REVISD
DATE 3-1-62	DATE	DATE 3-2-62	DATE 3-5-62	949 SHEET 197A


BELMONT COUNTY
BEL-40-23.89

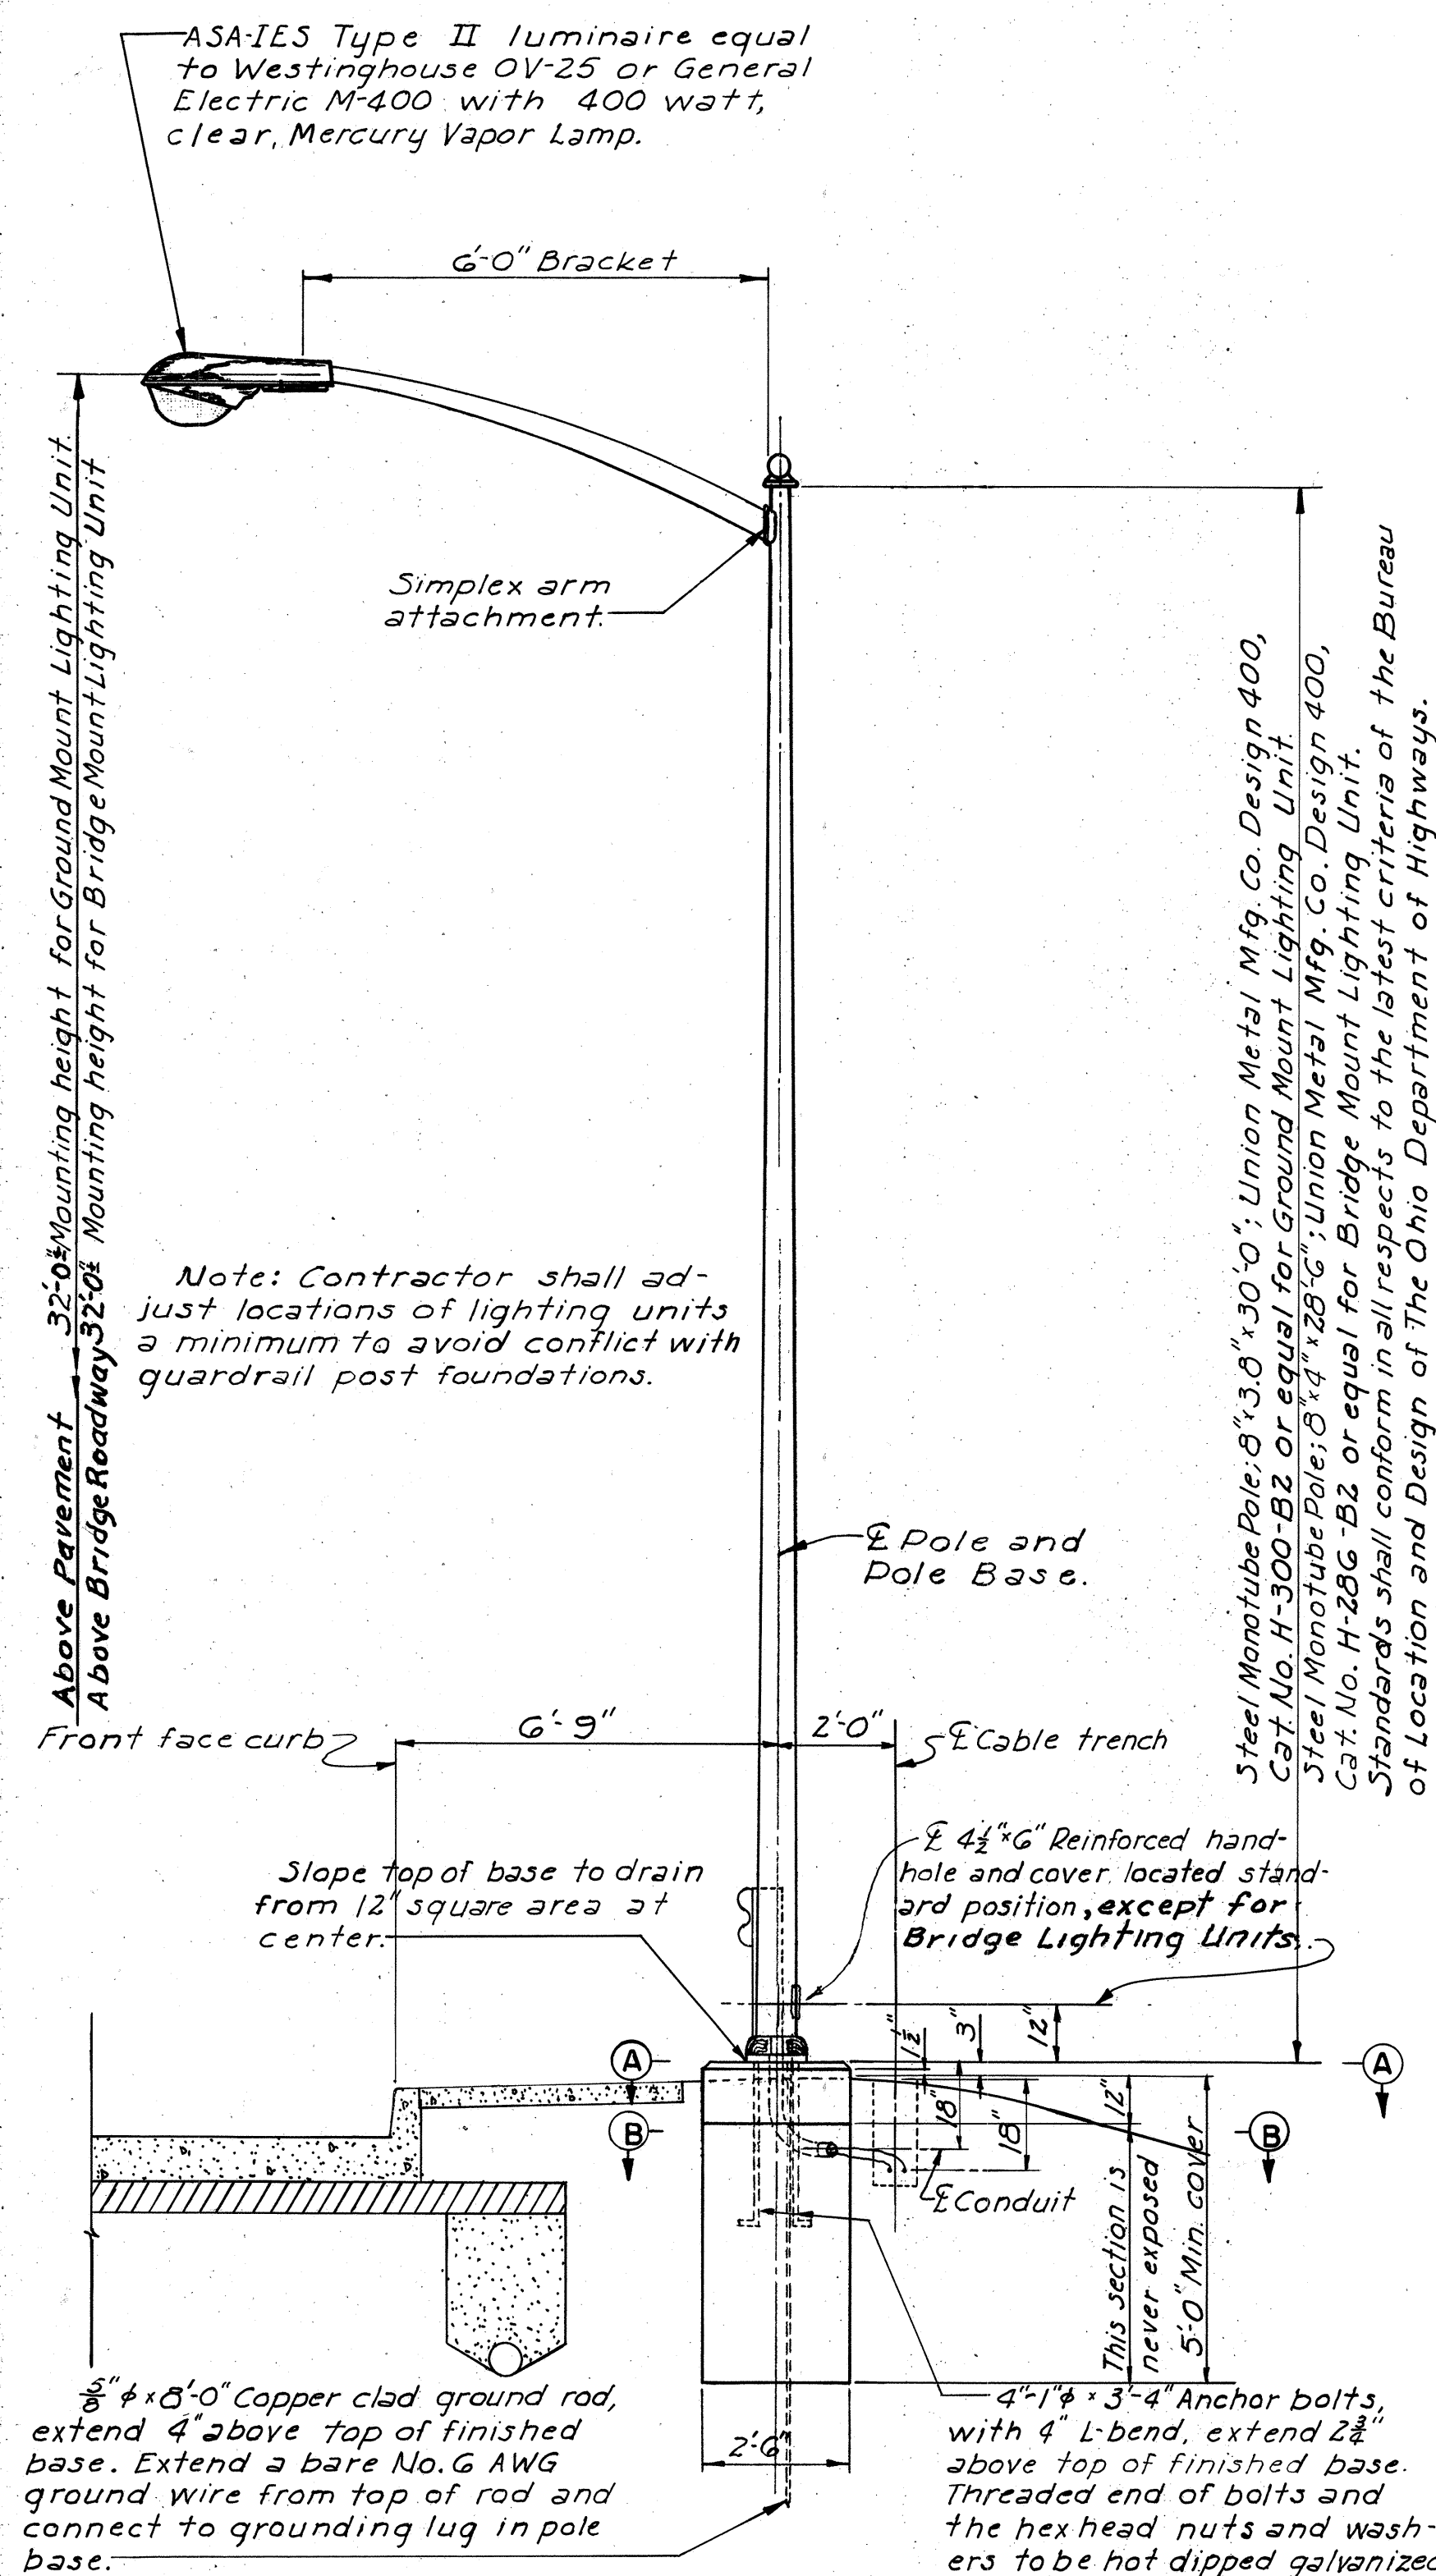

GROUND MOUNT LIGHTING UNIT DETAILS
Scale: $\frac{3}{8}" = 1'-0"$

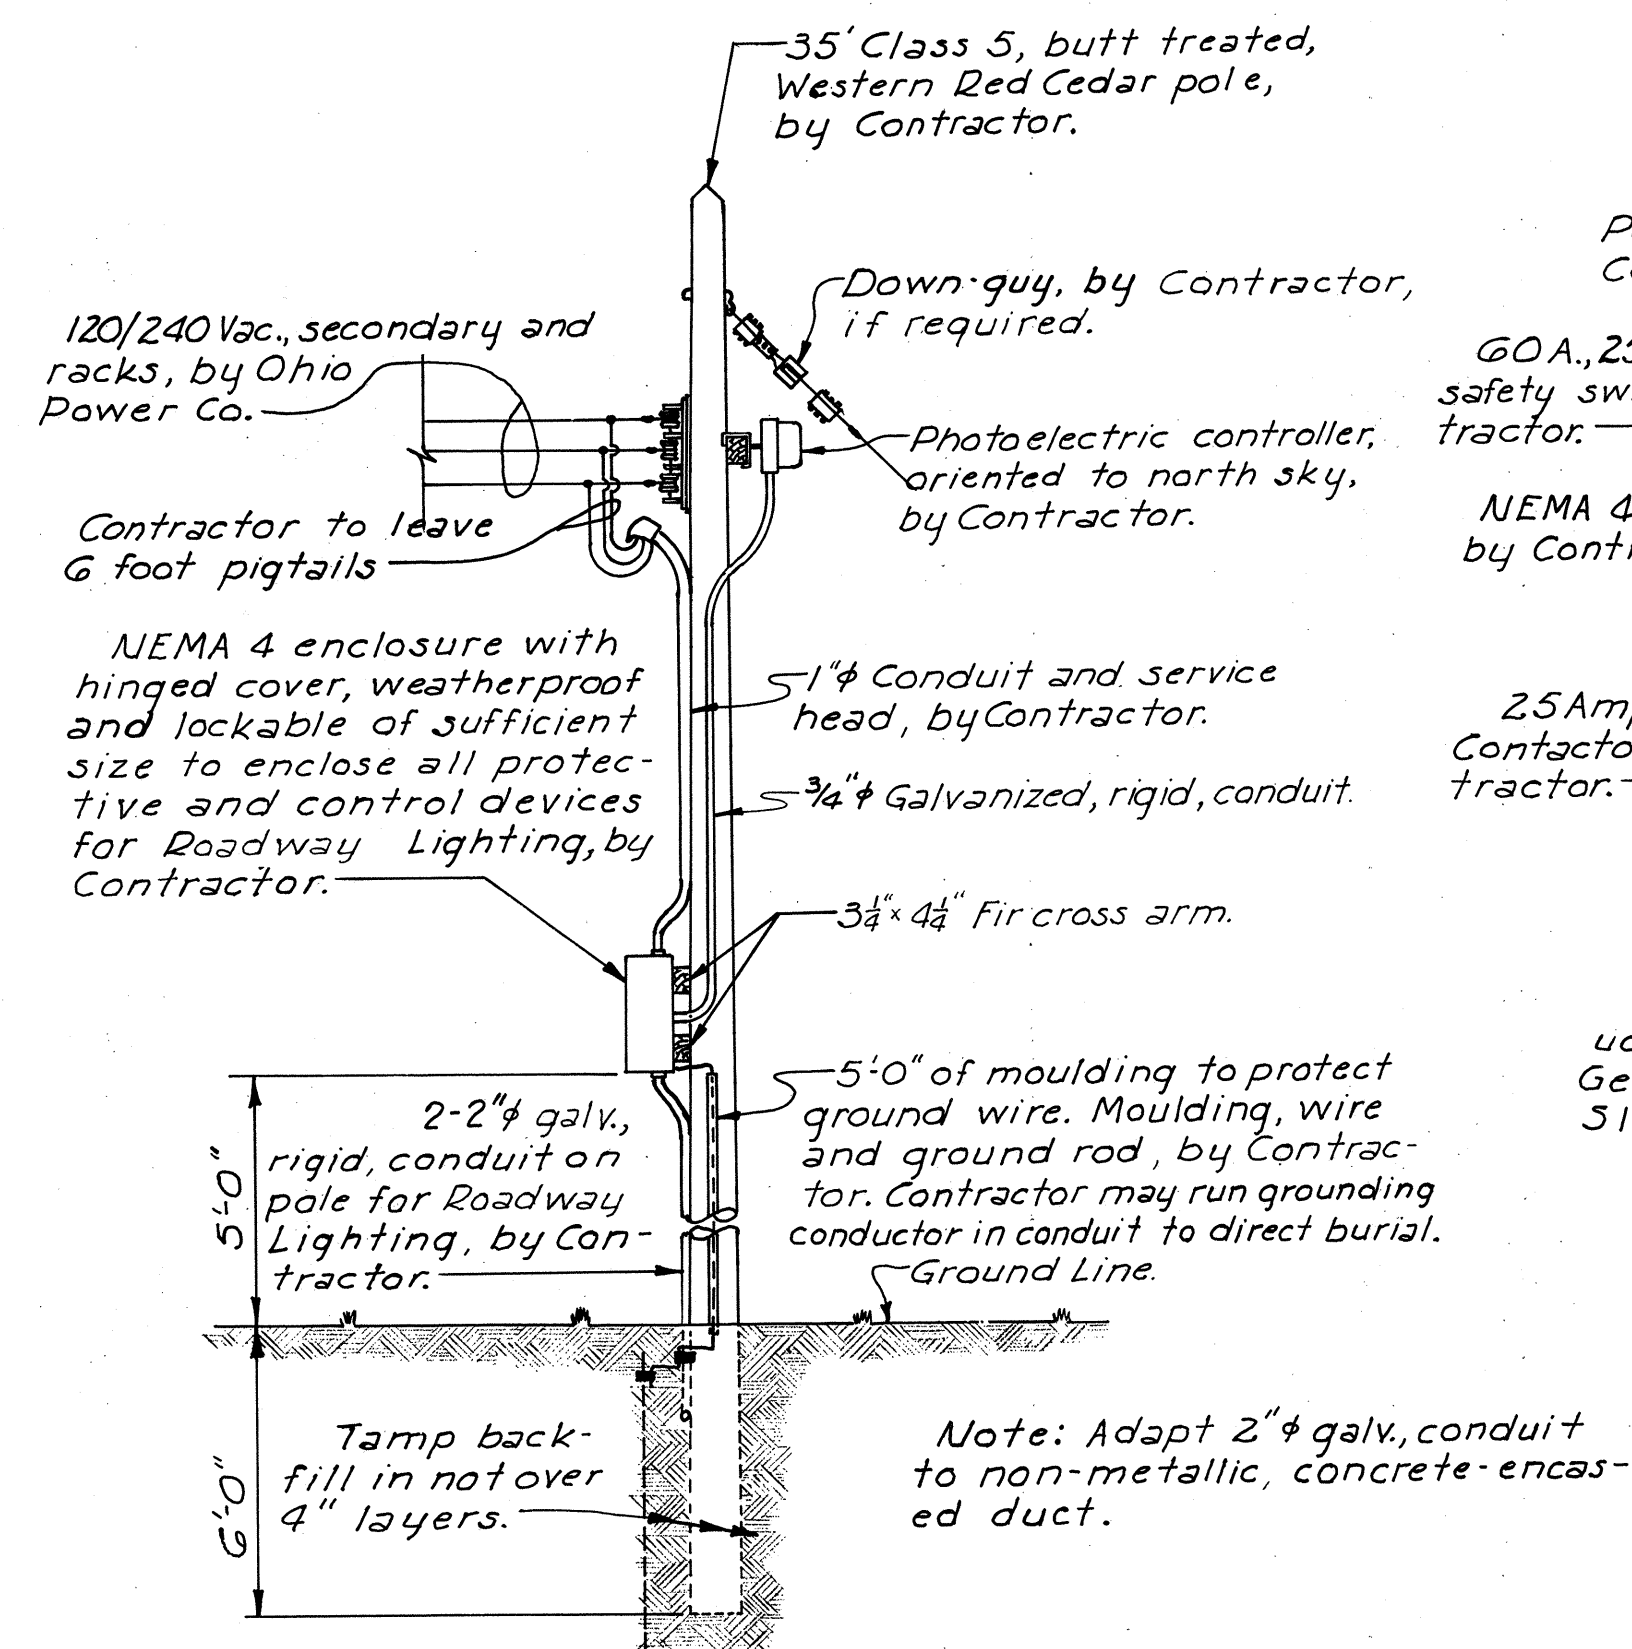


SERVICE ARRANGEMENT
No Scale

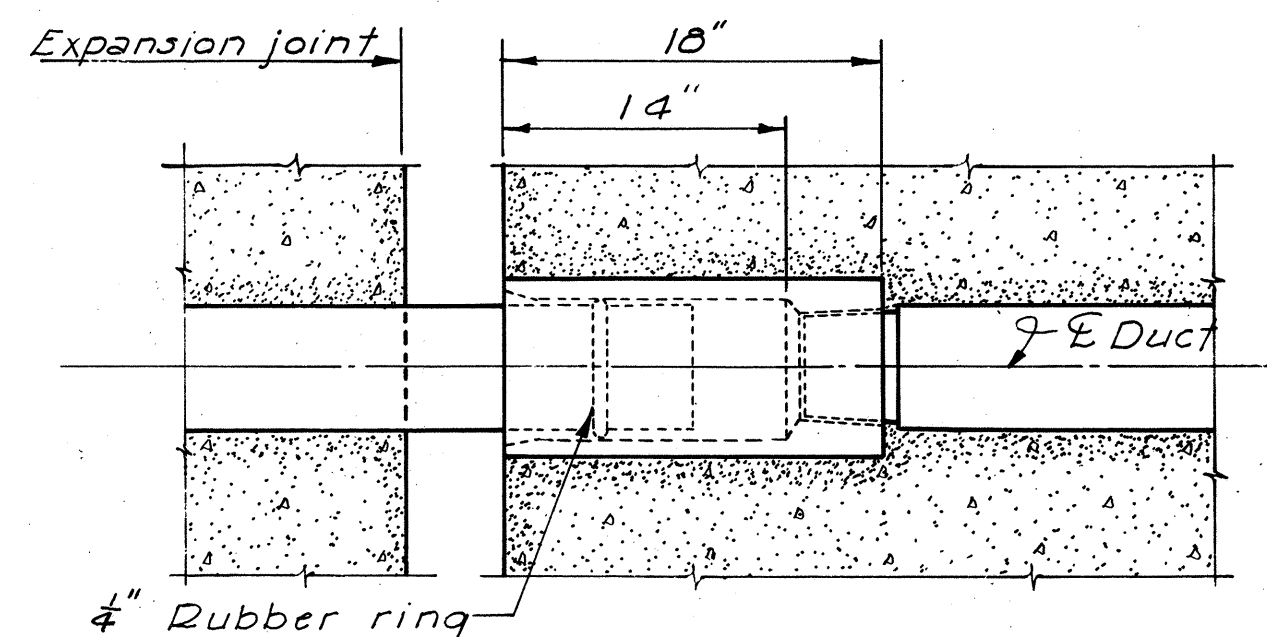


EXPANSION FITTING
No Scale

BRIDGE LIGHTING UNIT HANDHOLES


A 4½" x 6" reinforced handhole and cover, having its center-line located 17" above the top of the concrete parapet and with the opening on the side of the pole nearest the sidewalk, shall be furnish for each "Bridge Lighting Unit". Inside the pole, opposite the handhole opening, and 18" above the top of the parapet a ½" x 13" stainless steel ground nut shall be brazed to the Lighting Standard.

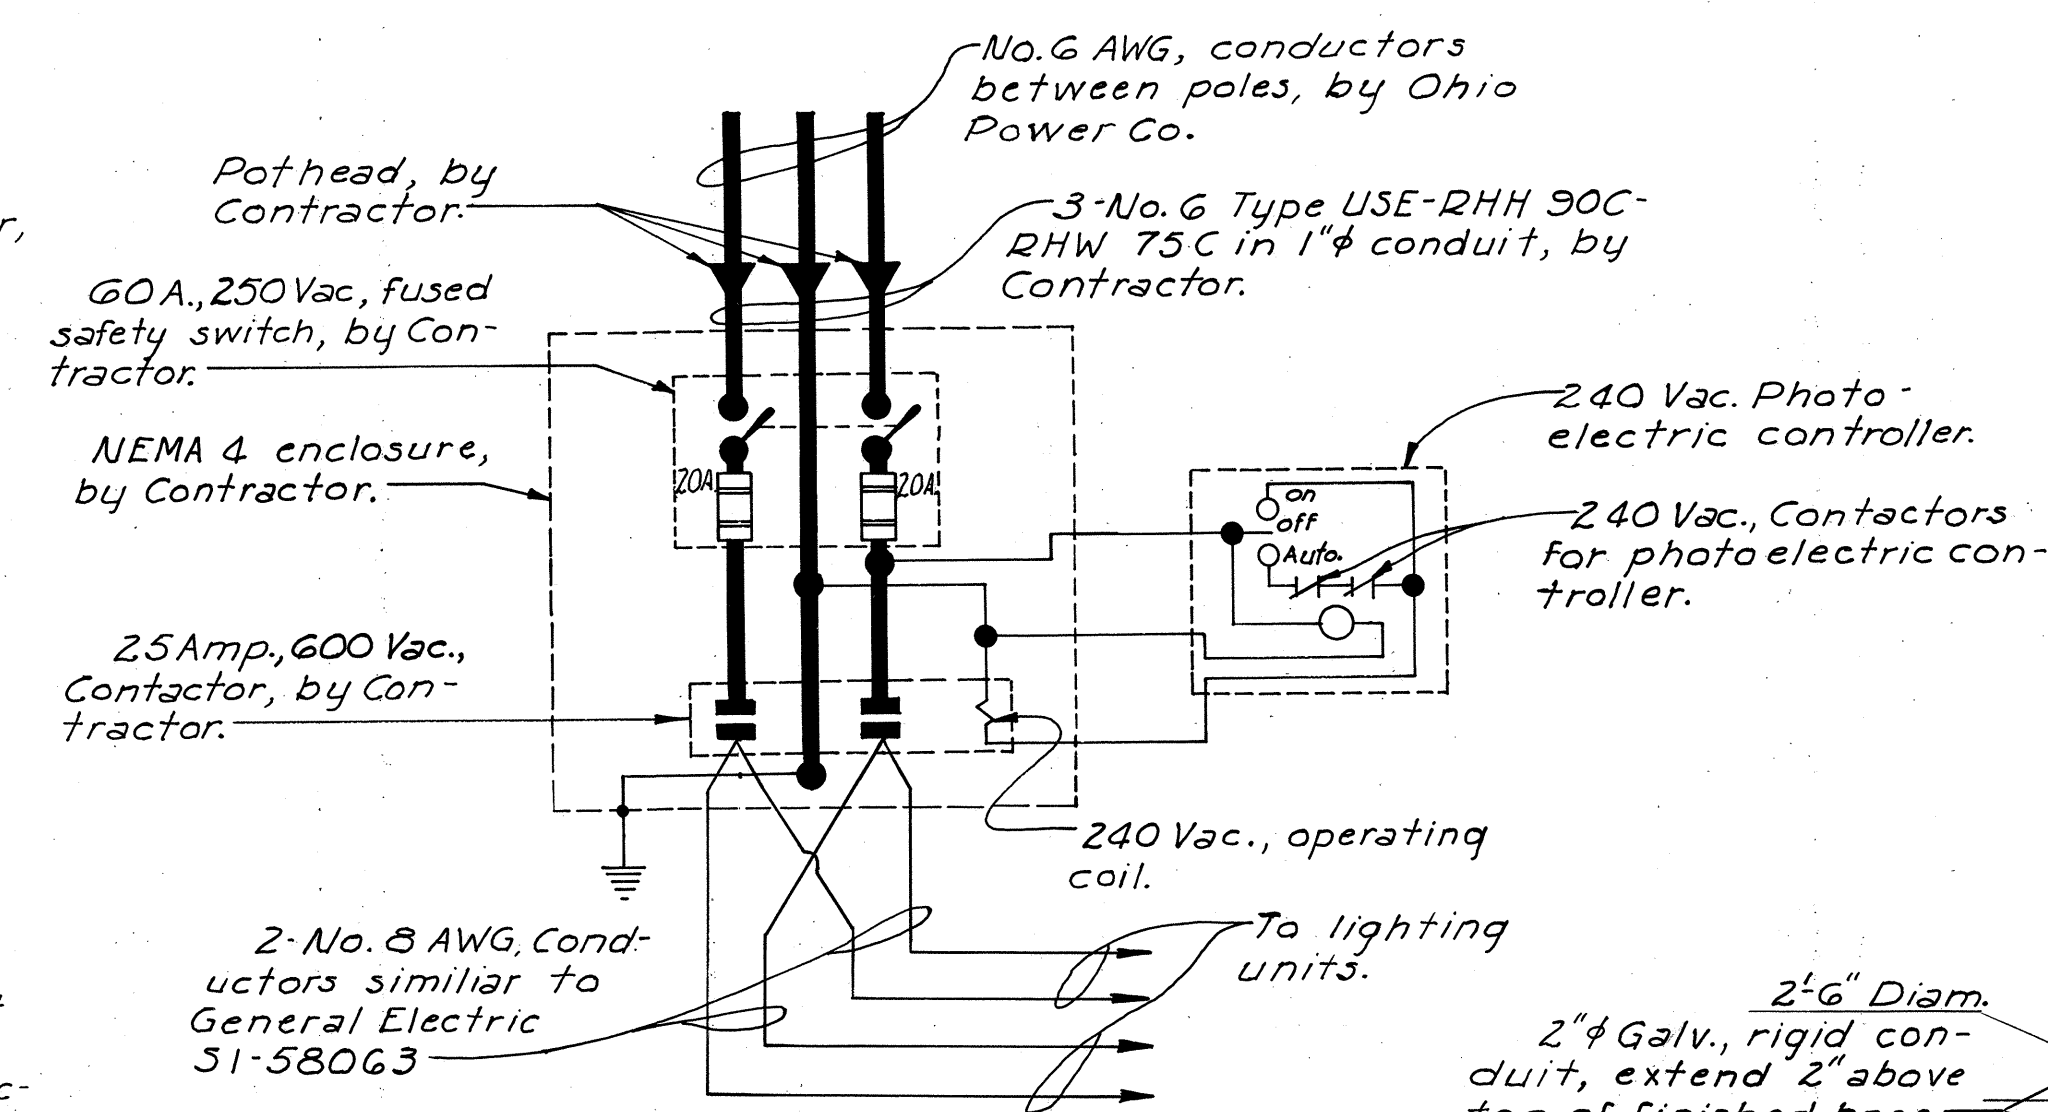


SERVICE WIRING ARRANGEMENT
No Scale

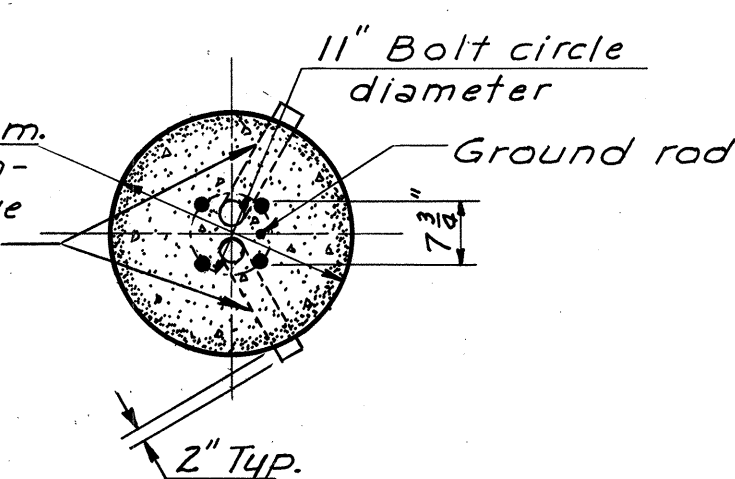

SECTION B-B
Scale: $\frac{1}{2}" = 1'-0"$

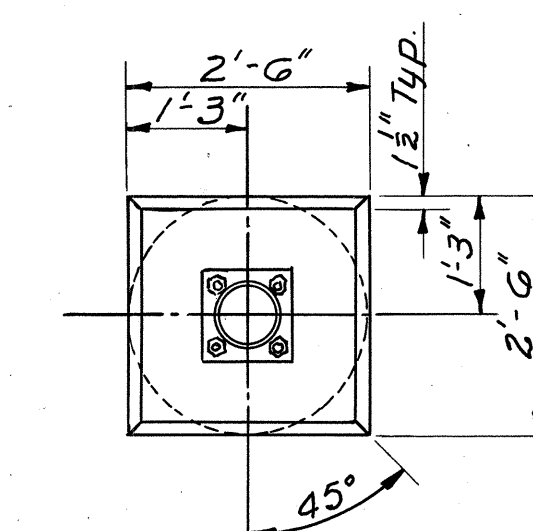

SECTION A-A
Scale: $\frac{1}{2}'' = 1'-0''$

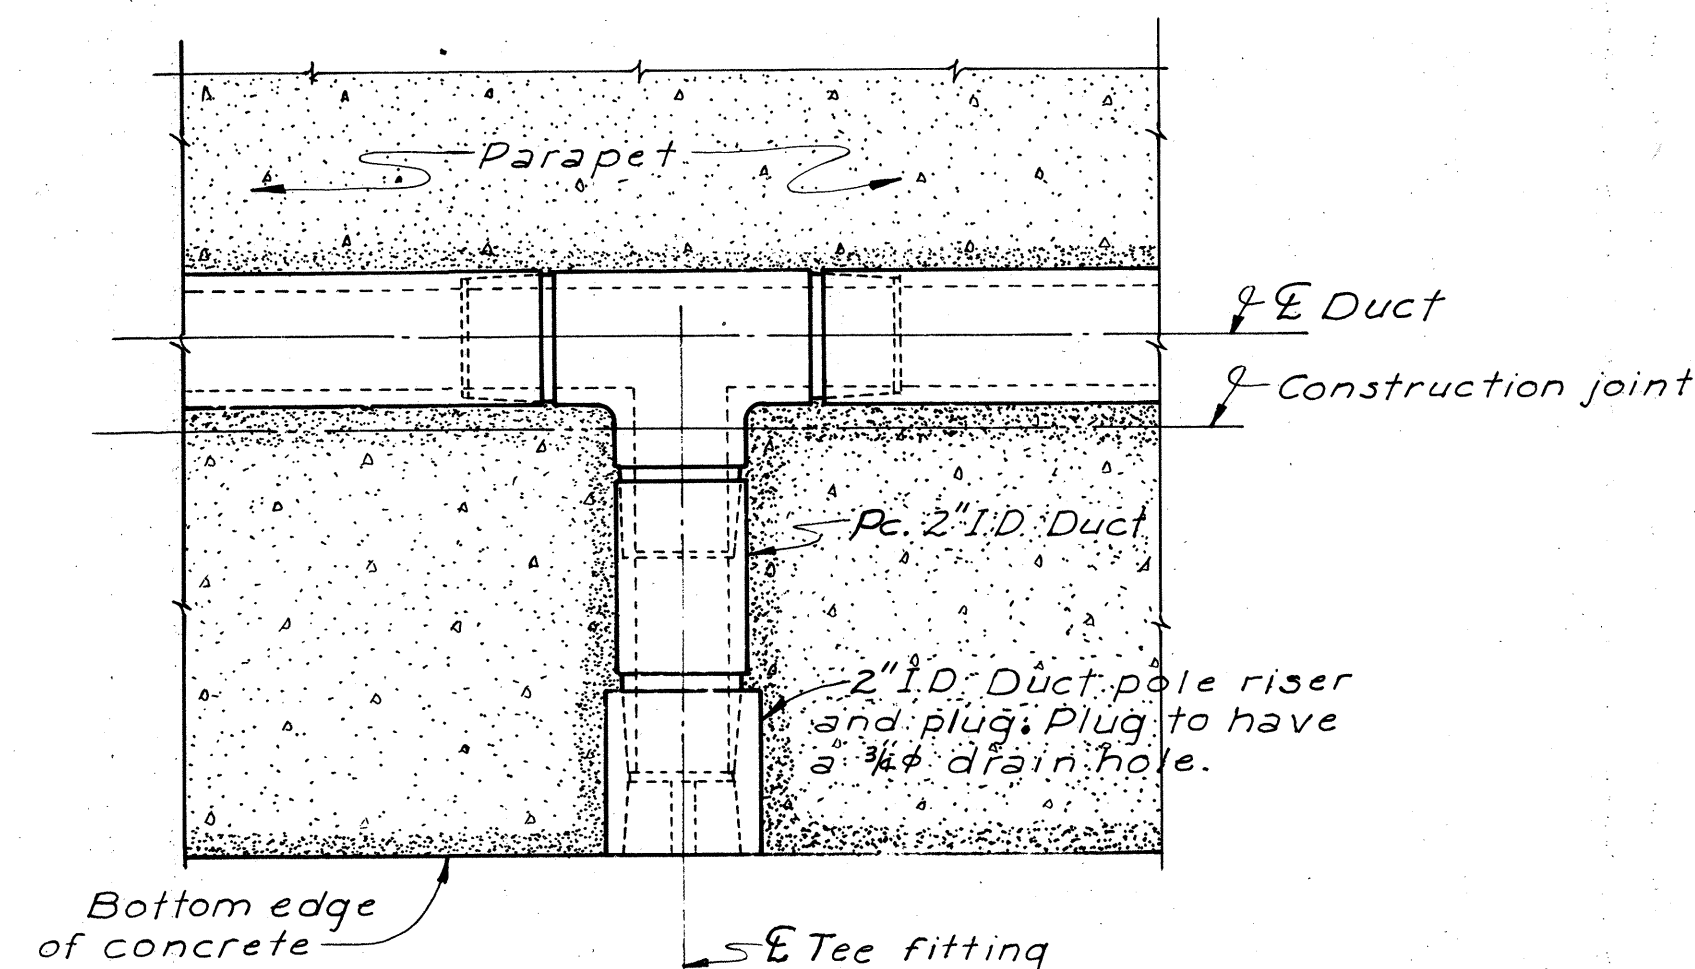

CONDUIT DRAIN FITTING
No Scale

9] Note: One required between each pair of pole bases on structures.

BRIDGE NO. 3

HOWARD, NEEDLES, TAMMEN & BERGENDOFF
CONSULTING ENGINEERS
KANSAS CITY CLEVELAND NEW YORK

HIGHWAY LIGHTING SYSTEM

RELOCATED WEST STREET OVER I-70,
WHEELING CREEK AND B. & O. RAILROAD

BR. NO. BEL-40-2635	STA. 14+16.25
SCALE: AS SHOWN	STA. 20+05.75
BELMONT CO.	OHIO

DRAWN <i>JRK</i>	TRACED	CHECKED <i>GJC</i>	REVIEWED <i>Jr</i>	REVISED
DATE <i>3-5-62</i>	DATE	DATE <i>3-6-62</i>	DATE <i>3-5-62</i>	SHEET 97 B

For details of light standard supports and location of conduit on bridge see sheets 192, 193 and 194.

GENERAL INFORMATION

INTRODUCTION

The project consists of the major relocation of USR 10, beginning south of the community of Blaine, approximately 1.2 miles east of the USR 10-SR 211 junction, and extending eastward 3.1 miles, passing through Roysville, terminating in Brookside, 200 feet east of Wheeling Creek.

The proposed grade indicates cut, maximum 150 feet in depth; fill embankment, maximum 127 feet in height.

GEOLOGY AND OBSERVATIONS OF THE PROJECT

The alignment, situated within an unglaciated, highly-dissected portion of the Allegheny Plateau, traverses the valley wall and uplands south of Wheeling Creek, and for the final 0.7 mile predominantly crosses the flood plain of Wheeling Creek. Residual soil cover ranges from 0 to 30 feet in thickness, alluvium reportedly ranges from 25 to 100 feet in thickness. Local bedrock consists of clay bedrock, various shales, limestone, sandstone, and coal, of Permian and Pennsylvanian ages.

Extensive strip mining has been conducted between stations 1217+50 and 1246+50, 1255+00 and 1257+10, 1270+00 to 1280+20, 1285+40 to 1295+00 and 1301+80 to 1308+30. In conjunction with the strip mining activity, slides have occurred in the vicinity of stations 1230+45 to 1231+00 - 100 feet left to 20 feet right, 1233+00 to 1234+30 - 130 feet left to 370 feet left and 1231+00 to 1232+20 - 180 feet left to 80 feet right. It was further noted that considerable slumping has occurred on the slope between stations 1303+20 and 1308+90. Strip mining is being actively carried out between stations 1235+00 and 1253+10. A slide was observed at station 1214+50, 70 feet to 130 feet left of centerline. Evidence that underground mining has been conducted was noted in the boring at station 1218+00, 105 feet right, with the affected horizon being between elevations 200 and 222 feet. Mine entrances were observed at approximately elevation 790 feet at station 1244+35, 235 feet right and at station 1240+70, 110 feet right.

Between stations 1300+00 and 1362+00, within the community of Roysville, the alignment apparently traverses an ancient slump-filled valley. Royd Avenue, right of centerline, between stations 1350+00 and 1361+30 is, at the present time, slipping and breaking. Some slump is also evident left of centerline between stations 1350+00 and 1363+30.

EXPLORATION

Exploratory borings were made by means of truck mounted mechanical earth auger, hand auger (in areas of difficult access), and rotary drill rig; probing was done by means of mechanically driven steel rod, employing a 122 pound hammer with a 5-foot free fall, and a 1.315 inch diameter rod, between February 20 and March 31, 1961.

INVESTIGATIONAL DISCLOSURES

Materials immediately below grade between stations 1214+00 and 1309+00, (exclusive of the strip mined areas) consist of coal, shale and limestone bedrock. Within the mined areas, a variety of materials was encountered, consisting of clay in the A-7-F classification, but predominantly rock fragments (shale, limestone, and coal).

From station 1309+00 to 1372+00, the material immediately below grade consists of silty clay, elastic clay, and clay, in the A-6, A-7-S, and A-7-F classifications.

It is anticipated bedrock will be encountered in the excavations at the following locations:

Stations 1215+00 to 1218+50 - limestone at right ditchline and lower portion of right backslope.

Stations 1218+50 to 1219+50 - limestone at grade (right lanes), right ditchline, and right backslope.

Stations 1254+00 to 1255+00 - siliceous shale and limestone at grade, right lane, right ditchline, and lower portion of right backslope; coal, limestone and argillaceous shales in the upper portion of right backslope.

Stations 1255+00 to 1257+00 - limestone, coal, and siliceous and argillaceous shale at grade, ditches, and back slopes.

Stations 1257+00 to 1259+00 - limestone, coal, and siliceous and argillaceous shale at grade, ditches, and lower portion of right backslope; limestone, clay bedrock, and calcareous shale in upper portion of right backslope.

Stations 1259+00 to 1261+00 - limestone, coal, and siliceous and argillaceous shales at grade, ditches, and lower portion of back slopes; limestone, clay bedrock, and calcareous shale in upper portion of both back slopes.

Stations 1261+00 to 1269+00 limestone, coal, and siliceous and argillaceous shales at grade, ditches, and lower portion of back slopes; limestone in upper portion of right back slope; limestone, calcareous shales, and clay bedrock in upper portion of left back slope.

Stations 1269+00 to 1270+00 - limestone, coal, and siliceous and argillaceous shale at grade, both ditches, and lower portion of back slopes; limestone in upper portion of back slopes.

Stations 1270+00 to 1274+00 - argillaceous and siliceous shale at grade and ditches (not at grade between stations 1270+00 and 1271+00) argillaceous and siliceous shales, coal, and limestone in lower portions of both back slopes; limestone in upper portion of both back slopes.

Stations 1274+00 to 1276+00 - argillaceous and siliceous shales at grade and ditches; argillaceous and siliceous shales, coal, and limestone in lower portion of right back slope; limestone in upper portion of right back slope.

Stations 1276+00 to 1291+00 - limestone and indurated clay at grade (right lanes), right ditchline, and lower portion of right back slope; limestone, indurated clay, sandstone, and coal in the upper portion of right back slope.

Stations 1291+00 to 1293+00 - coal and limestone at grade, ditches, and lower portion of right back slope; limestone and indurated clay in upper portion of right back slope.

Stations 1293+00 to 1297+00 - coal and limestone at grade, ditches, and lower portion of back slopes; limestone, coal, sandstone, clay bedrock, indurated clay and siliceous and argillaceous shale in upper portion of back slope.

Stations 1297+00 to 1300+00 - argillaceous and carbonaceous shale and limestone at grade, both ditches, and lower portion of both back slopes; limestone, clay bedrock, coal, indurated clay, and argillaceous and siliceous shale in upper portion of right back slope.

Stations 1300+00 to 1304+00 - argillaceous and carbonaceous shales and limestone at grade, ditches, and lower portion of both back slopes; coal, clay bedrock and limestone in the upper portion of both back slopes.

In the embankment areas between stations 1214+00 and 1309+00, foundation materials consist predominantly of clay, in the A-7-F classification, and strip mine debris (shale fragments and coal fragments with some silt). Embankment foundation comprises shallow soil cover, overlying sloping bedrock surface between stations 1217+00 to 1218+00, 1255+00 to 1256+00, 1270+00 to 1271+00, and 1295+00 to 1300+00.

LEGEND FOR PROJECT-AVERAGE RESULTS OF TESTS- 454 SAMPLES TESTED

DESCRIPTION	H. R. B. CLASS	OHIO CLASS	% AGG.	% C. SAND	% F. SAND	% SILT	% CLAY	LIQUID LIMIT	PLASTICITY INDEX	WATER CONTENT	SAMPLES TESTED
Gravel and/or stone fragments	A-1-a (0)	A-1-a	72	7	9	5	7	31	2	17	12
Gravel and/or stone fragments with sand and silt	A-2-4 (0)	A-2-4	62	8	8	10	12	30	8	18	15
Gravel and/or stone fragments with sand, silt, and clay	A-2-6 (0)	A-2-6	60	9	6	8	15	39	13	16	9
Sandy silt	A-4 (3)	A-4a	28	8	13	26	25	35	6	21	45
Silt	A-4 (0)	A-4b	1	3	6	51	38	33	7	30	9
Elastic silt and clay without organic material unless otherwise noted	A-5 (5)	A-5	15	10	16	23	36	42	8	31	4
Silt and clay	A-6 (6)	A-6a	14	6	6	34	38	35	12	22	168
Silty clay	A-6 (10)	A-6b	15	7	7	30	41	39	18	22	21
Elastic clay without organic material unless otherwise noted	A-7-5 (15)	A-7-5	7	4	6	33	50	53	20	38	46
Clay	A-7-6 (15)	A-7-6	7	4	5	32	52	47	20	29	111
Underclay											1
Random fill consisting of cinders, coal fragments, and strip mine debris.											
Coal											
Coal blossom											1
Clay bedrock											
Weathered indurated clay											
Weathered shale											7
Indurated clay											
Shale											5
Sandstone											
Limestone											
Various other materials											
Soil and/or Topsoil - Approximate depth. Indicates a non-plastic material with high water content. Free water. Indicates broken rock interval. Auger boring - plan view. Drive sample and/or core boring - plan view. Drive rod-plan view. Auger boring plotted to vertical scale only. Drive sample and/or core boring plotted to vertical scale only. Drive rod plotted to vertical scale only. Number of blows for "Standard Penetration" test. X=number of blows for the first 6 inches. Y=number of blows for the second 6 inches. Water content nearly equal to or greater than liquid limit.											

NOTE: Figures beside borings indicate water content in percent. e.g. 15


In the embankment areas between stations 1309+00 and 1372+00, foundation materials consist predominantly of silt clay, elastic clay, and clay, in the A-6a, A-7-S, and A-7-F classifications.

Revised 8/16/61

SOIL PROFILE
BELMONT COUNTY
BEL-40-2389
OHIO STATE HIGHWAY
TESTING LABORATORY
COLUMBUS, OHIO

NOTE: INFORMATION SHOWN BY THIS SUBGRADE PROFILE WAS OBTAINED SOLELY FOR USE IN ESTABLISHING DESIGN CONTROLS FOR THE PROJECT. THE STATE OF OHIO DOES NOT GUARANTEE THE ACCURACY OF THIS DATA AND IT IS NOT TO BE CONSTRUED AS A PART OF THE PLANS GOVERNING CONSTRUCTION OF THE PROJECT.

Fed. No. 1-70-8(3) 223

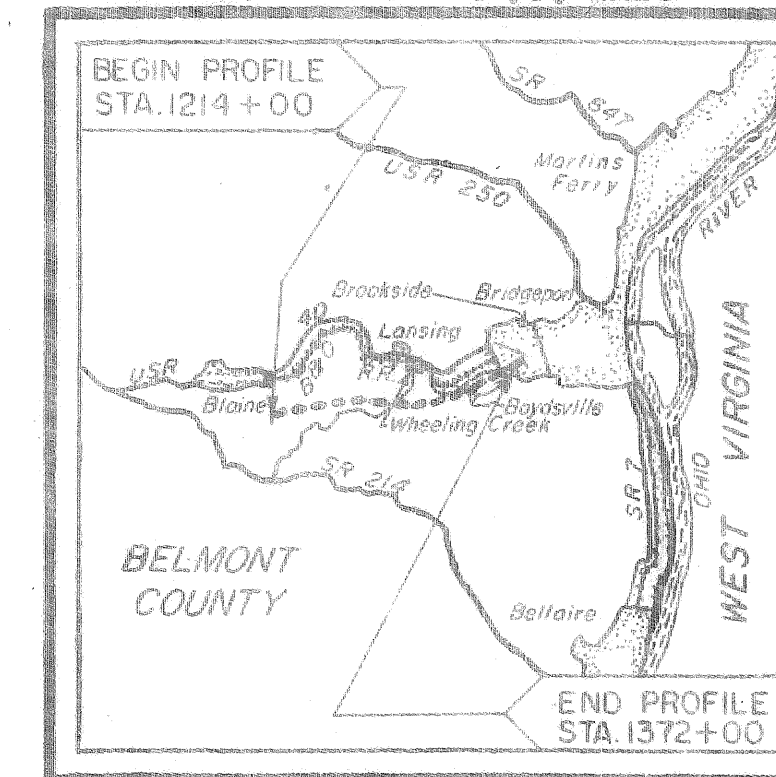

LOCATION MAP

Recon - C.J.K. - 3/15/61

Auger - A.J.P., T.R.S., J.R.G. - 2/20/61 to 3/29/61

Drilling - Core - D.W.B., A.T.W., K.D.E., O.G. - 2/23/61 to 3/31/61

Drafting - R.A.W., R.C.B., D.J.T., C.R.M. - 6/30/61

Revised 8/16/61
Revised 2/ /62


SUMMARY OF SOIL TEST DATA
NOTE: NP shown in Liquid Limit and Plasticity Index columns indicates that the material is non-plastic.
*Denotes sample taken at or near grade.

STATION & OFFSET	DEPTH	FROM-TO	AGG.	C.S.	F.S.	SILT	CLAY	L.L.	P.I.	W.C.	CLASS.	SHTL	
1214+00	50' Lt	0.5-1.5 1.5-3.0	16	2	1	28	69	52	27	27	A-7-6 A-7-5		
1217+05	CL	0.3-2.0 2.0-5.0 5.0-10.0 10.0-11.0	0 0 0 23	7 1 1 4	6 3 3 6	19 27 52 30	30 69 38 37	33 55 38 36	11 36 15 11	25 34 15 11	A-6a A-7-6 A-6a A-6a		
1221+00	150' Lt	0.0-2.0 2.0-6.0 6.0-6.5	0 15 21	2 5 3	2 5 1	50 23 23	46 46 43	33 39 41	12 15 20	27 33 22	A-6a A-6a A-7-6		
1221+00	50' Lt	0.0-3.0 3.0-5.0 5.0-8.0	Gray Clay 8 24	Clay 3 3	M/Coal 6 6	Fragments 37 31 36	46 46 36	36 39 39	16 15 10	10 21 22	Visual A-6a A-6a		
1221+00	CL	0.0-1.0 1.0-4.0	7 9	3 3	5 5	43 46	42 46	39 35	13 12	25 26	A-6a A-6a		
1226+50	CL	0.0-4.0 4.0-9.0 9.0-14.0	26 43 0	12 4 4	7 4 3	22 19 27	33 30 50	33 11 46	11 10 28	16 19 28	A-6a A-6a A-7-6		
1231+25	CL	0.0-5.0 5.0-10.0 10.0-15.0 15.0-18.5	0 0 0 0	3 4 6 2	4 4 5 3	27 20 62 65	64 63 37 65	43 45 33 50	18 19 23 31	26 30 33 28	A-7-6 A-7-6 A-6a A-7-6		
1233+00	45' Lt	0.0-6.0 6.0-10.0 10.0-16.0	0 0 0	4 2 3	5 3 4	36 41 45	55 54 48	46 44 42	15 21 18	32 24 23	A-7-5 A-7-6 A-7-6		
1235+15	CL	0.0-4.0 4.0-6.0 6.0-14.0 14.0-20.0	0 0 0 0	1 1 2 3	2 4 3 3	35 30 29 61	62 61 67 61	51 48 57 41	23 23 25 14	28 23 25 33	A-7-6 A-7-6 A-7-6 A-7-6*		
1242+00	100' Lt	0.0-5.0 5.0-9.0 9.0-16.0 16.0-20.0 20.0-25.0	0 19 0 0 0	5 5 7 4 2	5 5 6 5 2	31 31 30 27 41	50 50 61 62 55	43 43 35 39 40	16 16 19 21 17	23 23 24 29 17	A-7-6 A-7-6 A-7-6 A-7-6 A-6b		
1242+00	CL	0.0-1.5 1.5-8.0	Black Broken Coal with Shale Fragments Visual								Visual Visual		
1244+20	175' Lt	0.0-2.0	48	12	7	10	23	44	12	20	A-2-7		
1244+20	15' Lt	0.0-5.0	17	7	5	21	50	47	15	30	A-7-5		
1246+00	120' Lt	0.5-5.0 5.0-10.0 10.0-14.0	0 27 39	0 3 6	1 5 6	52 30 20	47 35 29	39 46 44	11 19 21	23 21 24	A-6a A-7-6 A-7-5		
1246+00	CL	0.0-6.0 6.0-11.0 11.0-15.5	0 23 17	4 3 5	7 5 6	38 21 27	51 48 45	42 49 36	18 21 15	22 26 21	A-7-6 A-7-6 A-6a		
1247+00	150' Lt	0.0-4.0 4.0-5.5	21 17	6 9	10 7	33 31	27 36	44 48	14 19	37 37	A-7-5 A-7-6		
1247+00	CL	0.0-4.0	10	9	7	23	43	40	13	29	A-6a		
1250+00	100' Lt	0.3-5.0 5.0-7.0 7.0-11.0 11.0-15.0	0 0 11 11	1 2 6 9	2 3 12 32	30 30 34 39	59 42 37 39	54 42 34 39	27 16 11 15	24 22 23 19	A-7-6 A-7-6 A-6a A-6a		
1250+00	CL	0.3-4.0 4.0-6.5	0 0	2 3	3 3	24 28	71 66	69 44	36 16	38 31	A-7-5 A-7-6		
1254+00	100' Lt	0.3-3.0	0	6	5	34	49	42	16	25	A-7-6		
1254+00	CL	0.3-4.0 4.0-6.5	0 0	2 3	3 3	24 28	71 66	69 44	36 16	38 31	A-7-5 A-7-6		
1261+00	CL	0.7-5.5	0	2	2	56	40	36	11	31	A-6a		
1266+00	22' Lt	0.3-3.0 3.0-5.0	0 10	2 2	2 3	55 37	41 46	37 45	9 15	20 26	A-1b A-7-5		
1270+50	120' Lt	0.3-3.5 3.5-5.0	0 0	2 1	2 1	50 60	46 62	40 50	14 23	25 31	A-6a A-7-5		
1285+00	CL	0.0-8.0 8.0-9.0 9.0-11.0 11.0-12.0	Broken Coal and Strip Mine Debris Underclay Visual Visual								Visual Visual Visual Visual		
1286+00	75' Lt	0.0-8.0 8.0-11.0 11.0-12.0	Black Broken Coal and Strip Mine Debris Underclay Visual								Visual Visual Visual		
1292+00	75' Lt	0.0-10.0	Plank Broken Coal and Strip Mine Debris Visual								Visual		
1298+00	CL	0.3-2.0	47	11	4	12	26	51	20	38	A-7-5		
1309+00	CL	0.5-4.0 4.0-6.0 6.0-13.0 13.0-18.0 18.0-20.0	0 0 23 48 66	3 0 17 10 10	4 0 22 12 9	36 45 22 22 6	57 51 26 34 9	61 50 34 17 35	30 23 12 13 9	30 22 20 30 22	A-7-5 A-7-6 A-6a A-7-6 A-2-4		
1310+00	110' Lt	0.0-3.0 3.0-6.0 6.0-13.0 13.0-20.0	Black Cinders W/Prom. Silty Clay Visual Visual Visual Visual								Visual Visual Visual Visual		
1311+00	CL	1.0-2.0 2.0-8.0 8.0-10.0 10.0-12.0 12.0-14.0 14.0-16.0 16.0-21.0 21.0-22.0 22.0-25.0	Cinders 0 0 0 49 81 77 41 15 14	1 2 2 19 11 4 8 15 13	4 57 11 6 6 5 15 16	44 11 30 17 34 10 19 35 22	51 30 26 24 34 30 10 25 22	42 26 22 24 34 30 45 45 6	17 2 2 17 12 10 6 6 6	27 24 21 17 16 16 9 9 9	A-7-6 A-7-6 A-2-4 A-2-4 A-2-4 A-2-4 A-5 A-5 A-2-4		
1313+00	CL	0.0-9.5 9.5-13.0	Cinders and Coal Fragments Visual								Visual		
1317+00	CL	0.0-2.5 2.5-6.0 6.0-11.0 11.0-14.0 14.0-15.0	0 26 82 39 12	1 5 4 11 10	21 32 4 19 19	35 17 2 17 34	43 20 6 17 23	33 32 12 38 25	11 10 12 9 3	23 33 33 23 17	A-6a A-1a A-2-6 A-2-6 A-1a		
1318+75	100' Lt	0.5-4.0 4.0-9.0	0 72	1 6	27 10	38 6	34 6	33 11	11 NP	25 18	A-6a A-1-a		
1319+20	CL	0.5-1.5 1.5-4.0 4.0-10.0	0 0 69	20 4 8	17 49 14	31 24 5	32 23 4	NP NP NP	39 28 16	A-1a A-1a A-1-a			
1319+50	200' Lt	0.0-4.5 4.5-7.0 7.0-8.0	0 0 0	2 1 3	19 10 4	41 40 36	38 58 57	31 69 63	12 30 30	24 55 63	A-6a A-7-5 A-7-5		
1324+00	CL	0.5-3.0 3.0-6.0 6.0-10.0 10.0-16.0	0 35 78 57	1 14 6 11	14 15 5 11	45 7 4 10	40 29 23 11	37 29 23 28	15 16 9 8	22 23 21 19	A-6a A-6b A-2-4 A-2-4		
1328+00	CL	0.2-2.0 2.0-4.0 4.0-6.0 6.0-12.0 12.0-14.0 14.0-20.0	0 13 55 71 0 75	1 16 16 9 2 7	14 13 17 6 57 9	45 17 5 7 36 36	37 37 0 7 36 36	12 17 NP NP 12 12	20 20 NP NP 27 27	A-6a A-2-6 A-1-a A-1-a A-6a A-1-a			
1329+75	90' Lt	0.0-2.0 2.0-5.0	0 0	5 2	12 10	24 44	59 44	60 42	16 22	70 43	A-7-5 A-7-6		
1329+85	90' Lt	0.5-2.0 2.0-5.0 5.0-10.0 10.0-14.0 14.0-16.0	0 0 0 8 54	2 1 0 8 9	5 2 12 10 23	45 46 55 29 28	48 51 58 29 14	55 44 58 38 28	16 13 25 38 5	47 36 46 22 15	A-7-5 A-7-5 A-7-5 A-6a A-1a		
1332+00	CL	0.5-5.0 5.0-10.0 10.0-12.0	10 8 0	7 5 2	4 5 16	44 53 42	41 41 41	41 41 40	17 17 16	23 17 27	A-7-6 A-7-6 A-6a		
1332+00	70' Lt	0.0-2.5 2.5-7.5 7.5-6.0	0 0 73	1 1 0	4 3 7	50 48 5	45 49 29	46 59 30	16 16 16	42 40 16	A-7-5 A-7-6 A-2-4		
1332+00	90' Lt	0.0-3.5 3.5-6.0	0 0	0 1	2 2	40 50	54 55	21 23	50 45	A-7-5 A-7-5			
1333+00	75' Lt	0.0-3.0 3.0-6.0	0 0	1 1	3 4	43 40	53 50	51 55	31 23	55 56	A-7-6 A-7-5		
1334+50	CL	0.0-3.5 3.5-6.5 6.5-8.0	0 0 25	0 0 13	0 0 16	44 44 21	56 63 50	46 35 19	35 44 21	A-7-6 A-7-6 A-7-5			
1336+00	75' Lt	0.5-1.5 1.5-4.0 4.0-7.0	0 0 0	1 4 3	2 4 3	42 50 44	65 46 36	47 46 11	18 20 25	33 25 25	A-7-6 A-7-6 A-6a		
1336+00	CL	0.4-2.0	0	6	7	33	54	63	34	34	A-7-6		
1336+00	125' Lt	0.7-6.0 6.0-10.0 10.0-15.0 15.0-18.0	0 0 11 11	3 6 7 8	4 5 24 24	30 28 51 46	63 61 50 37	49 54 50 15	22 25 31 24	27 23 32 24	A-7-6 A-7-6 A-7-6 A-6a		
1337+00	CL	0.5-5.0 5.0-9.0 9.0-15.0 15.0-18.0	14 16 13 3	2 6 6 6	3 6 25 25	33 43 29 31	48 43 29 25	52 43 36 31	23 22 12 11	29 32 23 16	A-7-6 A-7-6 A-6a A-6a		
1340+00	15' Lt	0.4-4.0 4.0-7.5 7.5-10.0 10.0-15.0 15.0-19.0 19.0-25.0 25.0-30.0	0 21 21 32 22 18 18	7 6 3 7 5 1	10 10 10 10 10 10	39 37 27 26 31 30	40 37 32 32 32 32	40 37 32 32 32 32	10 10 10 10 10 10	25 25 25 25 25 25	A-6b A-6a A-6a A-6a A-6a A-6a A-6a		
1340+00	130' Lt	1.0-2.0 2.0-4.0 4.0-6.0 6.0-13.0 13.0-19.0	5 0 0 10 0	8 2 2 1 1	11 11 11 11 11	33 33 33 33 33	43 43 43 43 43	43 43 43 43 43	13 13 13 13 13	13 13 13 13 13	26 26 26 26 26	A-7-6 A-7-6 A-7-6 A-7-6 A-7-6	
1340+00	275' Lt	0.5-3.0 3.0-5.0 5.0-7.0 7.0-11.0 11.0-15.0 15.0-20.0	0 0 7 0 16 7	4 6 4 4 5 4	6 7 3 3 3 3	32 30 30 30 30 30	57 56 56 56 56 56	49 49 49 49 49 49	10 10 10 10 10 10	25 25 25 25 25 25	A-7-6 A-6b A-7-6 A-7-6 A-7-6 A-7-6		
1342+00	112' Lt	0.0-1.0 1.0-2.0 2.0-4.0 4.0-10.0 10.0-15.0	7 7 16 16 20	1 1 17 9 9	6 6 20 33 31	35 35 20 33 31	40 40 20 33 31	40 40 20 33 31	10 10 10 10 10	20 20 20 20 20	24 24 24 24 24	A-7-6 A-7-6 A-7-6 A-7-6 A-7-6	
1342+00	35' Lt	0.2-6.0 6.0-11.0 11.0-15.0 15.0-18.0 18.0-25.0 25.0-30.0 30.0-34.0	31 53 33 42 38 27 48	6 6 9 11 11 9 1	0 5 5 8 8 8 1	26 10 25 20 22 20 26	29 29 25 25 25 25 25	33 33 33 33 33 33 33	11 11 11 11 11 11 11	20 13 13 13 13 13 13	20 13 13 13 13 13 13	A-6a A-7-5 A-7-5 A-7-5 A-7-5 A-7-5 A-7-5	
1343+75	300' Lt	0.3-5.0 5.0-6.0 6.0-9.0 9.0-11.0 11.0-15.0 15.0-22.0 22.0-24.0 24.0-27.0	14 8 10 32 1 7 1 1	10 5 5 10 4 0 0 0	2 10 10 27 4 0 0 0	4 4 4 4 4 4 4 4	16 16 A-7-6 A-6a A-6a A-6a A-6a A-6a A-6a A-6a	
1343+85	165' Lt	0.4-6.0 6.0-10.0 10.0-16.0 16.0-25.0 25.0-30.0 30.0-34.0	23 30 13 46 17 4	0 0 0 10 0 0	0 0 0 6 0 0	0 0 0 17 0 0	0 0 0 17 0 0	0 0 0 17 0 0	0 0 0 17 0 0	0 0 0 17 0 0	0 0 0 17 0 0	A-7-5 A-6a A-6a A-6a A-6a A-6a	
1344+15	CL	0.2-6.0 6.0-9.0 9.0-13.5	19 54 40	11 6 9	12 7 20	25 18 23	41 41 33	41 41 33	0 14 11	0 14 11	26 36 36	A-7-6 A-2-7 A-6a	
1344+17	CL	0.7-2.5 2.5-6.0 6.0-15.0 15.0-17.0 17.0-21.0 21.0-26.0 26.0-30.0	50 22 52 57 38 40 40	8 9 10 6 10 7 3	6 11 7 6 6 7 5	15 24 10 14 20 17 40	21 34 24 24 24 24 24	11 37 28 28 28 28 28	13 13 13 				


Revised 8/16/61

SUMMARY OF SOIL TEST DATA (Cont'd)
NOTE: NP shown in Liquid Limit and Plasticity Index columns indicate that the material is non-plastic.
*Denotes sample taken at or near grade.

STATION & OFFSET	DEPTH	FROM-TO	AGG.	C.S.	F.S.	SILT	CLAY	L.L.	P.I.	W.C.	CLASS.
1304+75 60' Rt	0.5-4.5	65	7	5	8	15	32	9	20	A-2-U	
	4.5-10.0	52	10	8	12	18	24	5	15	A-2-U	
	10.0-15.0	34	10	8	19	22	29	6	17	A-2-U	
	15.0-19.0	34	10	6	22	26	30	8	18	A-2-U	
	19.0-21.0	8	11	9	41	31	27	7	23	A-2-U	
	21.0-24.0	0	3	4	46	45	31	11	24	A-2-U	
	24.0-28.0	0	1	1	42	56	34	17	27	A-2-U	
	28.0-33.0	0	2	3	44	51	31	11	33	A-2-U	
	33.0-38.0	0	1	1	37	61	43	18	30	A-2-U	
1305+45 180' Rt	0.0-3.0	3	5	9	45	30	32	11	19	A-6a	
	3.0-10.0	22	8	7	27	36	38	13	24	A-6a	
	10.0-14.0	18	4	3	23	21	34	11	27	A-6a	
	14.0-20.0	17	4	5	41	33	30	11	25	A-6a	
	20.0-22.0	12	12	9	32	29	29	11	20	A-6a	
	22.0-24.0	0	2	3	60	35	34	12	27	A-6a	
	24.0-30.0	0	1	3	38	57	17	24	26	A-6a	
	30.0-36.0	0	4	5	39	53	40	18	31	A-6b	
1305+50 85' Lt	0.2-10.0	6	9	9	28	40	45	19	28	A-7-6	
	10.0-15.0	0	2	5	41	52	44	16	28	A-7-6	
1305+50 70' Rt	0.5-3.0	12	4	8	26	50	41	5	24	A-5	
	3.0-6.5	32	7	8	27	31	34	21	24	A-6b	
	6.5-9.0	38	1	8	25	27	26	5	13	A-1a	
	9.0-16.0	2	1	3	35	50	40	14	22	A-6a	
	16.0-20.0	0	3	4	38	56	36	12	27	A-6a	
	20.0-22.0	0	0	1	40	59	41	17	25	A-7-6	
	22.0-26.0	0	6	7	36	51	41	11	34	A-7-5	
	26.0-30.0	0	1	1	27	71	48	20	34	A-7-6	
	30.0-34.0	0	2	3	41	50	46	15	38	A-7-5	
	34.0-39.0	0	2	4	44	50	46	15	38	A-7-5	
	39.0-44.0	0	1	3	17	79	64	22	33	A-7-5	
	44.0-47.0	0	1	2	22	66	57	26	34	A-7-5	
1306+10 75' Rt	0.5-1.5	10	14	15	33	20	38	9	29	A-1a	
	1.5-5.5	16	8	6	19	21	32	8	19	A-1a	
	5.5-11.0	32	7	6	29	26	29	11	18	A-6a	
	11.0-14.5	23	10	8	30	29	28	6	17	A-1a	
1306+20 30' Lt	0.4-4.0	25	8	10	23	24	39	13	23	A-6a	
	4.0-10.0	14	0	9	27	41	46	22	29	A-7-6	
	10.0-17.0	7	9	9	33	42	41	18	26	A-7-6	
	17.0-21.0	0	3	2	46	47	38	15	27	A-6a	
	21.0-28.0	0	3	2	46	46	43	15	28	A-7-6	
1306+20 60' Rt	0.5-3.0	12	6	7	40	35	53	23	29	A-7-5	
	3.0-4.0	6	5	10	36	41	47	20	40	A-7-6	
	4.0-6.0	22	2	9	31	30	37	11	23	A-6a	
	6.0-10.0	13	4	9	37	37	32	11	35	A-6a	
	10.0-13.0	0	1	2	36	61	43	19	37	A-7-6	
	13.0-22.0	15	10	9	31	38	36	12	24	A-6a	
	22.0-27.0	0	1	3	42	54	41	18	28	A-7-6	
1309+25 235' Rt	1.0-5.0	26	5	8	29	34	43	16	28	A-7-6	
	5.0-9.0	12	9	8	32	39	47	18	26	A-7-6	
	9.0-15.0	24	11	10	29	28	35	11	20	A-6a	
	15.0-18.0	6	10	11	40	33	29	5	24	A-1a	
	18.0-25.0	15	8	8	26	43	36	12	19	A-6a	
	25.0-30.0	5	9	9	33	42	39	13	23	A-6a	
	30.0-35.0	7	10	9	27	47	39	14	22	A-6a	
	35.0-36.0	6	3	6	32	53	47	18	34	A-7-6	
	36.0-40.0	0	2	4	32	62	46	18	27	A-7-6	
	40.0-47.0	15	6	7	27	65	37	11	19	A-6a	
1350+25 55' Lt	0.6-3.0	34	4	5	19	30	45	19	28	A-7-6	
	3.0-6.0	11	8	8	36	44	42	13	32	A-7-6	
	6.0-10.0	17	10	7	28	40	43	16	26	A-7-6	
	10.0-17.0	22	8	8	29	33	40	23	26	A-6b	
	17.0-19.0	25	12	9	26	28	30	11	17	A-6a	
	19.0-23.0	35	9	9	17	30	30	11	18	A-6a	
	23.0-24.0	0	2	2	32	64	55	19	16	A-7-5	
	24.0-26.0	10	7	9	33	41	35	13	34	A-6a	
	26.0-28.0	0	2	4	33	61	48	20	22	A-7-6	
	28.0-30.0	0	1	1	34	64	71	36	35	A-7-5	
	30.0-35.0	0	2	14	39	45	46	22	35	A-7-6	
1351+00 75' Rt	0.2-12.0	38	8	8	21	25	31	7	14	A-1a	
1351+00 80' Rt	0.2-13.0	19	11	9	30	31	31	11	19	A-6a	
	13.0-15.0	9	12	10	32	37	35	14	17	A-6a	
1353+25 165' Rt	1.0-3.0	0	5	6	32	57	52	25	26	A-7-6	
	3.0-6.0	33	5	5	21	36	44	17	23	A-7-6	
	6.0-7.0	8	7	6	28	51	39	18	16	A-6b	
	7.0-10.0	24	10	7	23	36	38	15	21	A-6a	
	10.0-11.0	Gray Weathered Shale								Visual	
	11.0-16.0	Gray Weathered Shale								Visual	
	16.0-17.0	Gray Weathered Shale								Visual	
	17.0-19.0	Gray Weathered Shale								Visual	
	19.0-22.0	Gray Weathered Shale								Visual	
	22.0-23.5	Gray Weathered Shale								Visual	
	23.5-25.0	Gray Weathered Shale								Visual	
1353+80 110' Lt	0.6-3.0	Gray Sandy Clayey Silt								Visual	
	3.0-6.0	Gray Sandy Clayey Silt								Visual	
	6.0-11.0	Gray Sandy Clayey Silt								Visual	
	11.0-15.0	Gray Sandy Clayey Silt								Visual	
	15.0-21.0	Gray Sandy Clayey Silt								Visual	
1353+80 35' Rt	0.5-4.0	0	5	5	44	46	60	23	39	A-7-6	
	4.0-9.0	8	10	8	36	36	32	11	22	A-6a	
	9.0-16.0	7	9	8	37	39	33	11	21	A-6a	
1356+00 150' Lt	1.0-4.0	0	3	4	39	54	43	17	25	A-7-6	
	4.0-11.0	0	6	7	39	48	39	14	21	A-6a	
	11.0-15.0	0	1	3	39	57	48	23	26	A-7-6	
	15.0-16.0	0	10	21	9	60	40	23	32	A-7-6	
1358+00 80' Lt	0.2-3.0	0	6	6	25	60	49	23	31	A-7-6	
	3.0-5.0	0	4	9	25	62	58	29	31	A-7-6	
1359+00 75' Lt	0.2-2.0	0	2	2	44	82	43	15	21	A-7-6	
	2.0-4.0	0	5	4	40	51	44	17	25	A-7-6	
	4.0-9.0	0	2	4	47	47	41	14	23	A-7-6	
	9.0-13.0	0	2	3	42	53	44	15	27	A-7-6	
	13.0-16.0	0	2	3	45	55	40	20	27	A-7-6	
	16.0-25.0	0	4	5	36	55	39	13	20	A-6a	
1359+00 CL	0.5-4.0	0	3	3	45	49	46	14	22	A-7-5	
	4.0-9.0	0	4	4	36	56	48	16	23	A-7-5	
	9.0-15.0	0	5	5	46	44	33	11	23	A-6a	
	15.0-17.0	54	4	4	16	20	32	11	27	A-6a	
	17.0-22.0	26	8	8	28	30	23	11	16	A-6a	
1359+00 95' Rt	1.0-1.5	3	11	11	31	44	42	17	25	A-7-6	
	1.5-5.0	11	13	10	25	44	47	14	30	A-7-6	
	5.0-9.0	2	5	5	39	49	40	15	24	A-6a	
	9.0-11.0	5	11	8	30	46	45	16	29	A-7-6	
	11.0-17.5	2	7	7	33	45	39	18	18	A-6b	
	17.5-22.0	11	5	6	30	48	37	13	19	A-6a	
	22.0-28.0	0	3	9	34	54	36	11	14	A-6a	
	28.0-30.0	7	10	6	38	39	34	12	8	A-6a	
	30.0-30.5	Gray Broken Shale								Visual	
1360+75 30' Rt	0.6-3.0	0	2	4	41	53	45	17	30	A-7-6	
	3.0-9.0	0	8	8	38	46	36	12	21	A-6a	
	9.0-15.0	31	9	7	24	29	30	6	18	A-1a	
	15.0-17.0	0	11	9	40	40	30	7	17	A-1a	
	17.0-19.0	15	7	8	36	34	27	7	17	A-1a	
1361+00 60' Lt	0.6-5.0	0	4	5	45	46	38	11	23	A-6a	
	5.0-8.0	43	5	4	26	22	36	11	23	A-6a	
	8.0-15.0	0	7	8	44	41	29	5	19	A-1a	
	15.0-23.0	0	7	6	45	42	34	11	17	A-6a	
1361+00 40' Rt	0.0-3.0	0	6	4	38	42	45	14	34	A-7-5	
	3.0-6.0	0	7	6	39	48	45	19	23	A-7-6	
1361+00 157' Rt	0.2-2.0	0	4	6	30	60	48	20	28	A-7-6	
	2.0-6.0	32	15	8	23	22	34	11	8	A-6a	
1362+10 28' Rt	0.7-2.0	0	2	3	34	44	46	18	29	A-7-5	
	2.0-5.0	0	2	3	37	57	60	22	30	A-7-5	
	5.0-7.0	0	2	3	37	53	43	10	27	A-5	
	7.0-14.0	0	4	10	30	47	40	15	24	A-6a	
	14.0-15.0	0	3	6	36	42	43	13	21	A-7-6	
	15.0-17.0	22	3	4	21	36	44	11	23	A-7-5	
	17.0-19.0	0	2	4	35	39	40	14	18	A-6a	
	19.0-23.0	5	2	5	50	37	29	6	10	A-1b	
1362+25 60' Lt	0.6-5.0	0	3	4							

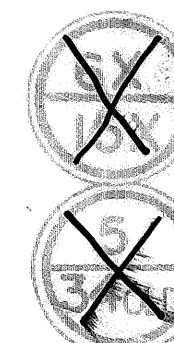

Revised 8/16/61
Revised 2/5/62

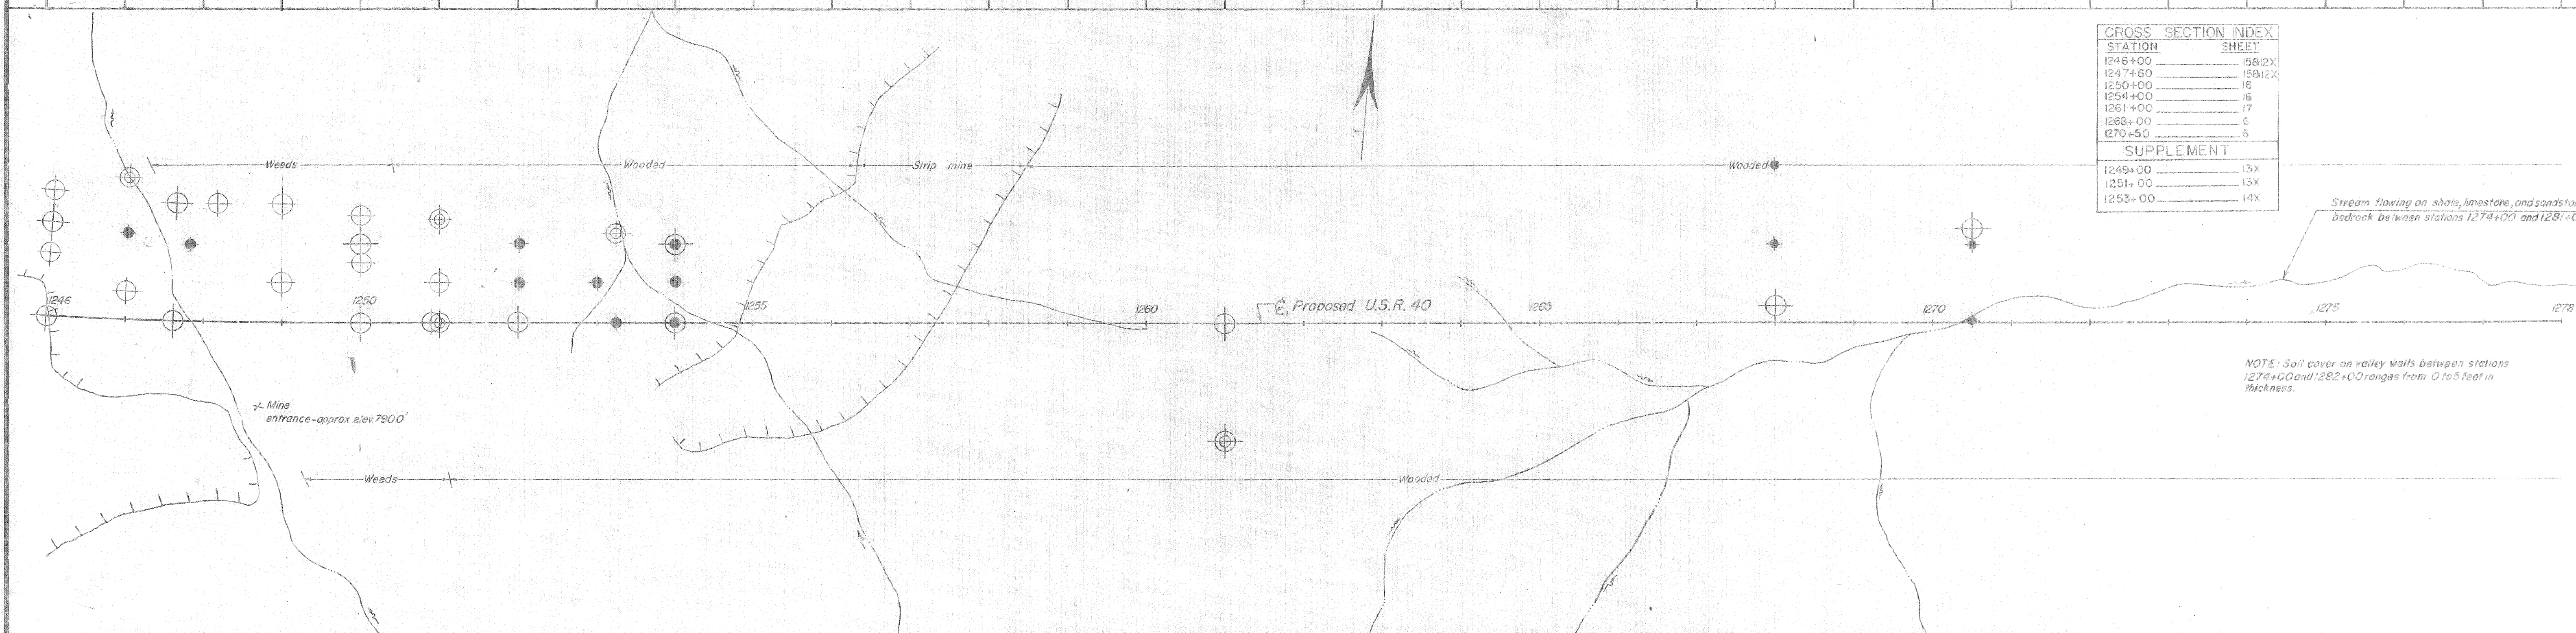


CROSS SECTION INDEX	
STATION	SHEET
1246+00	158/2X
1247+60	158/2X
1250+00	16
1254+00	16
1261+00	17
1268+00	6
1270+50	6
SUPPLEMENT	
1249+00	13X
1251+00	13X
1253+00	14X


For complete log and descriptions of cored
intervals, see cross section of station 1261+00,
sheet 17.
Top of boring at elev. 974.8'.
C 150' RI.
Top of Rock-In-Place

SOIL PROFILE
BELMONT COUNTY $\frac{5}{11}$
BEL-40-~~23.26~~ 23.89
OHIO STATE HIGHWAY
TESTING LABORATORY
COLUMBUS, OHIO

Revised 8/16/61

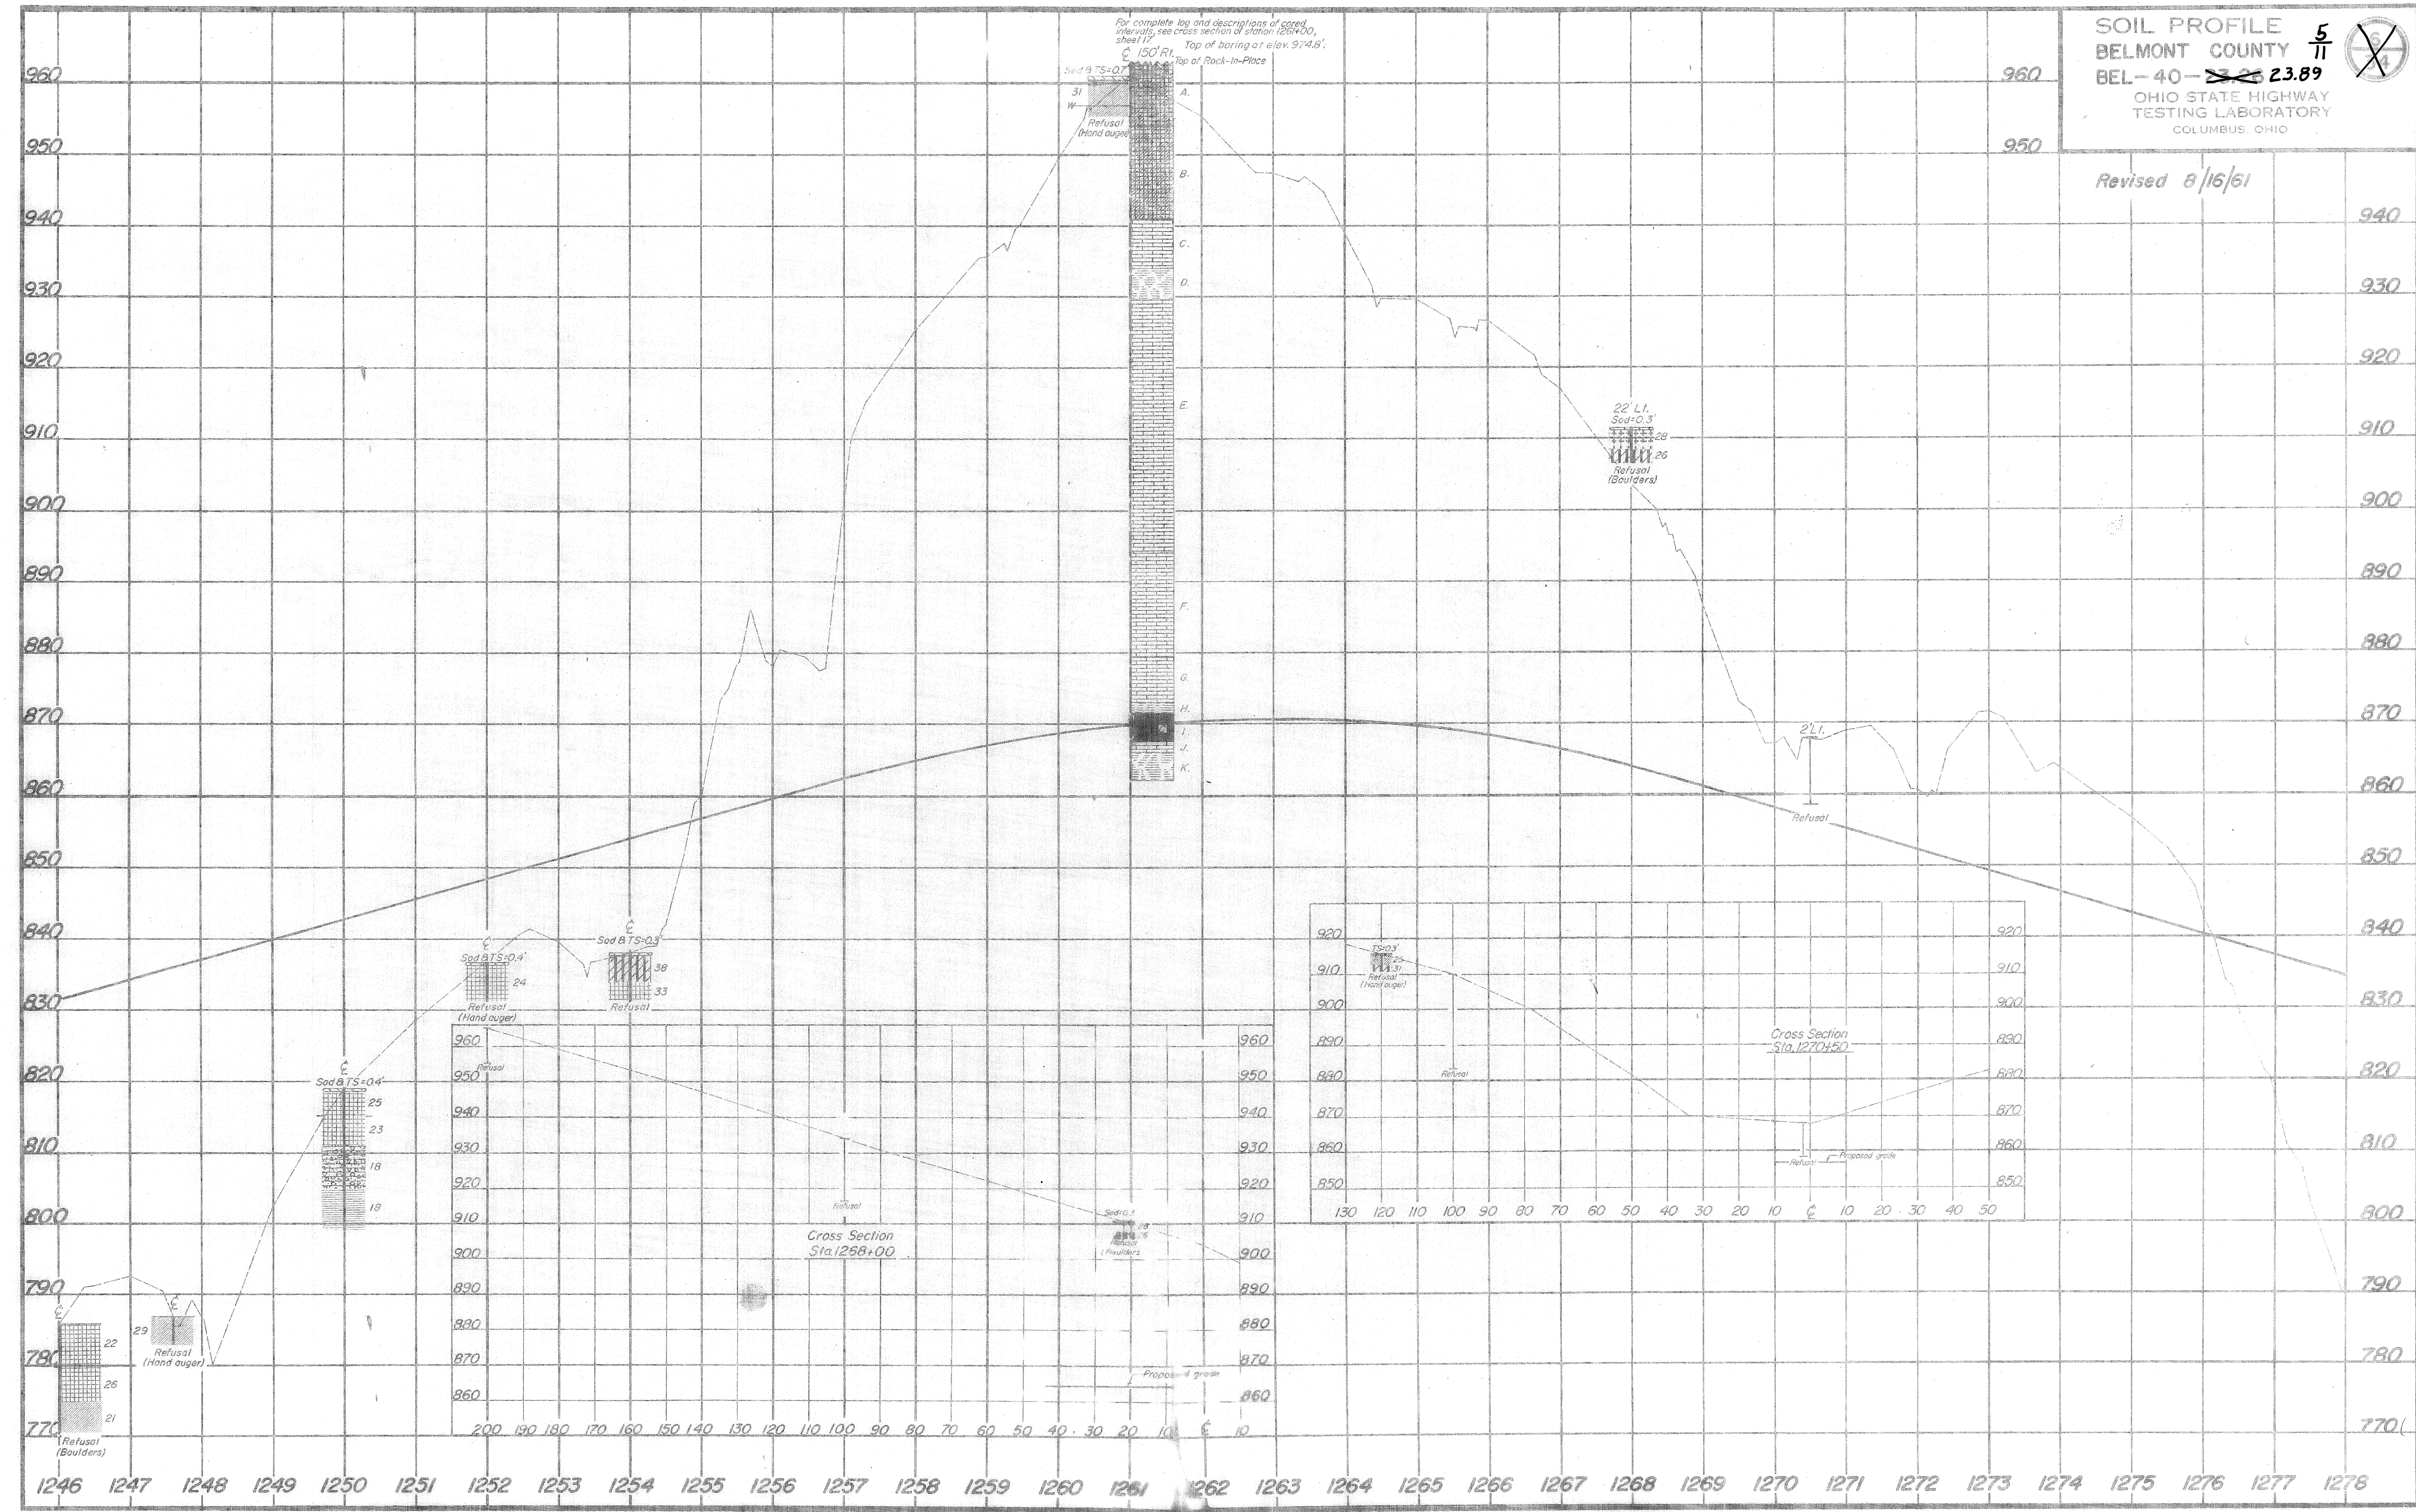

Revised 8/16/61

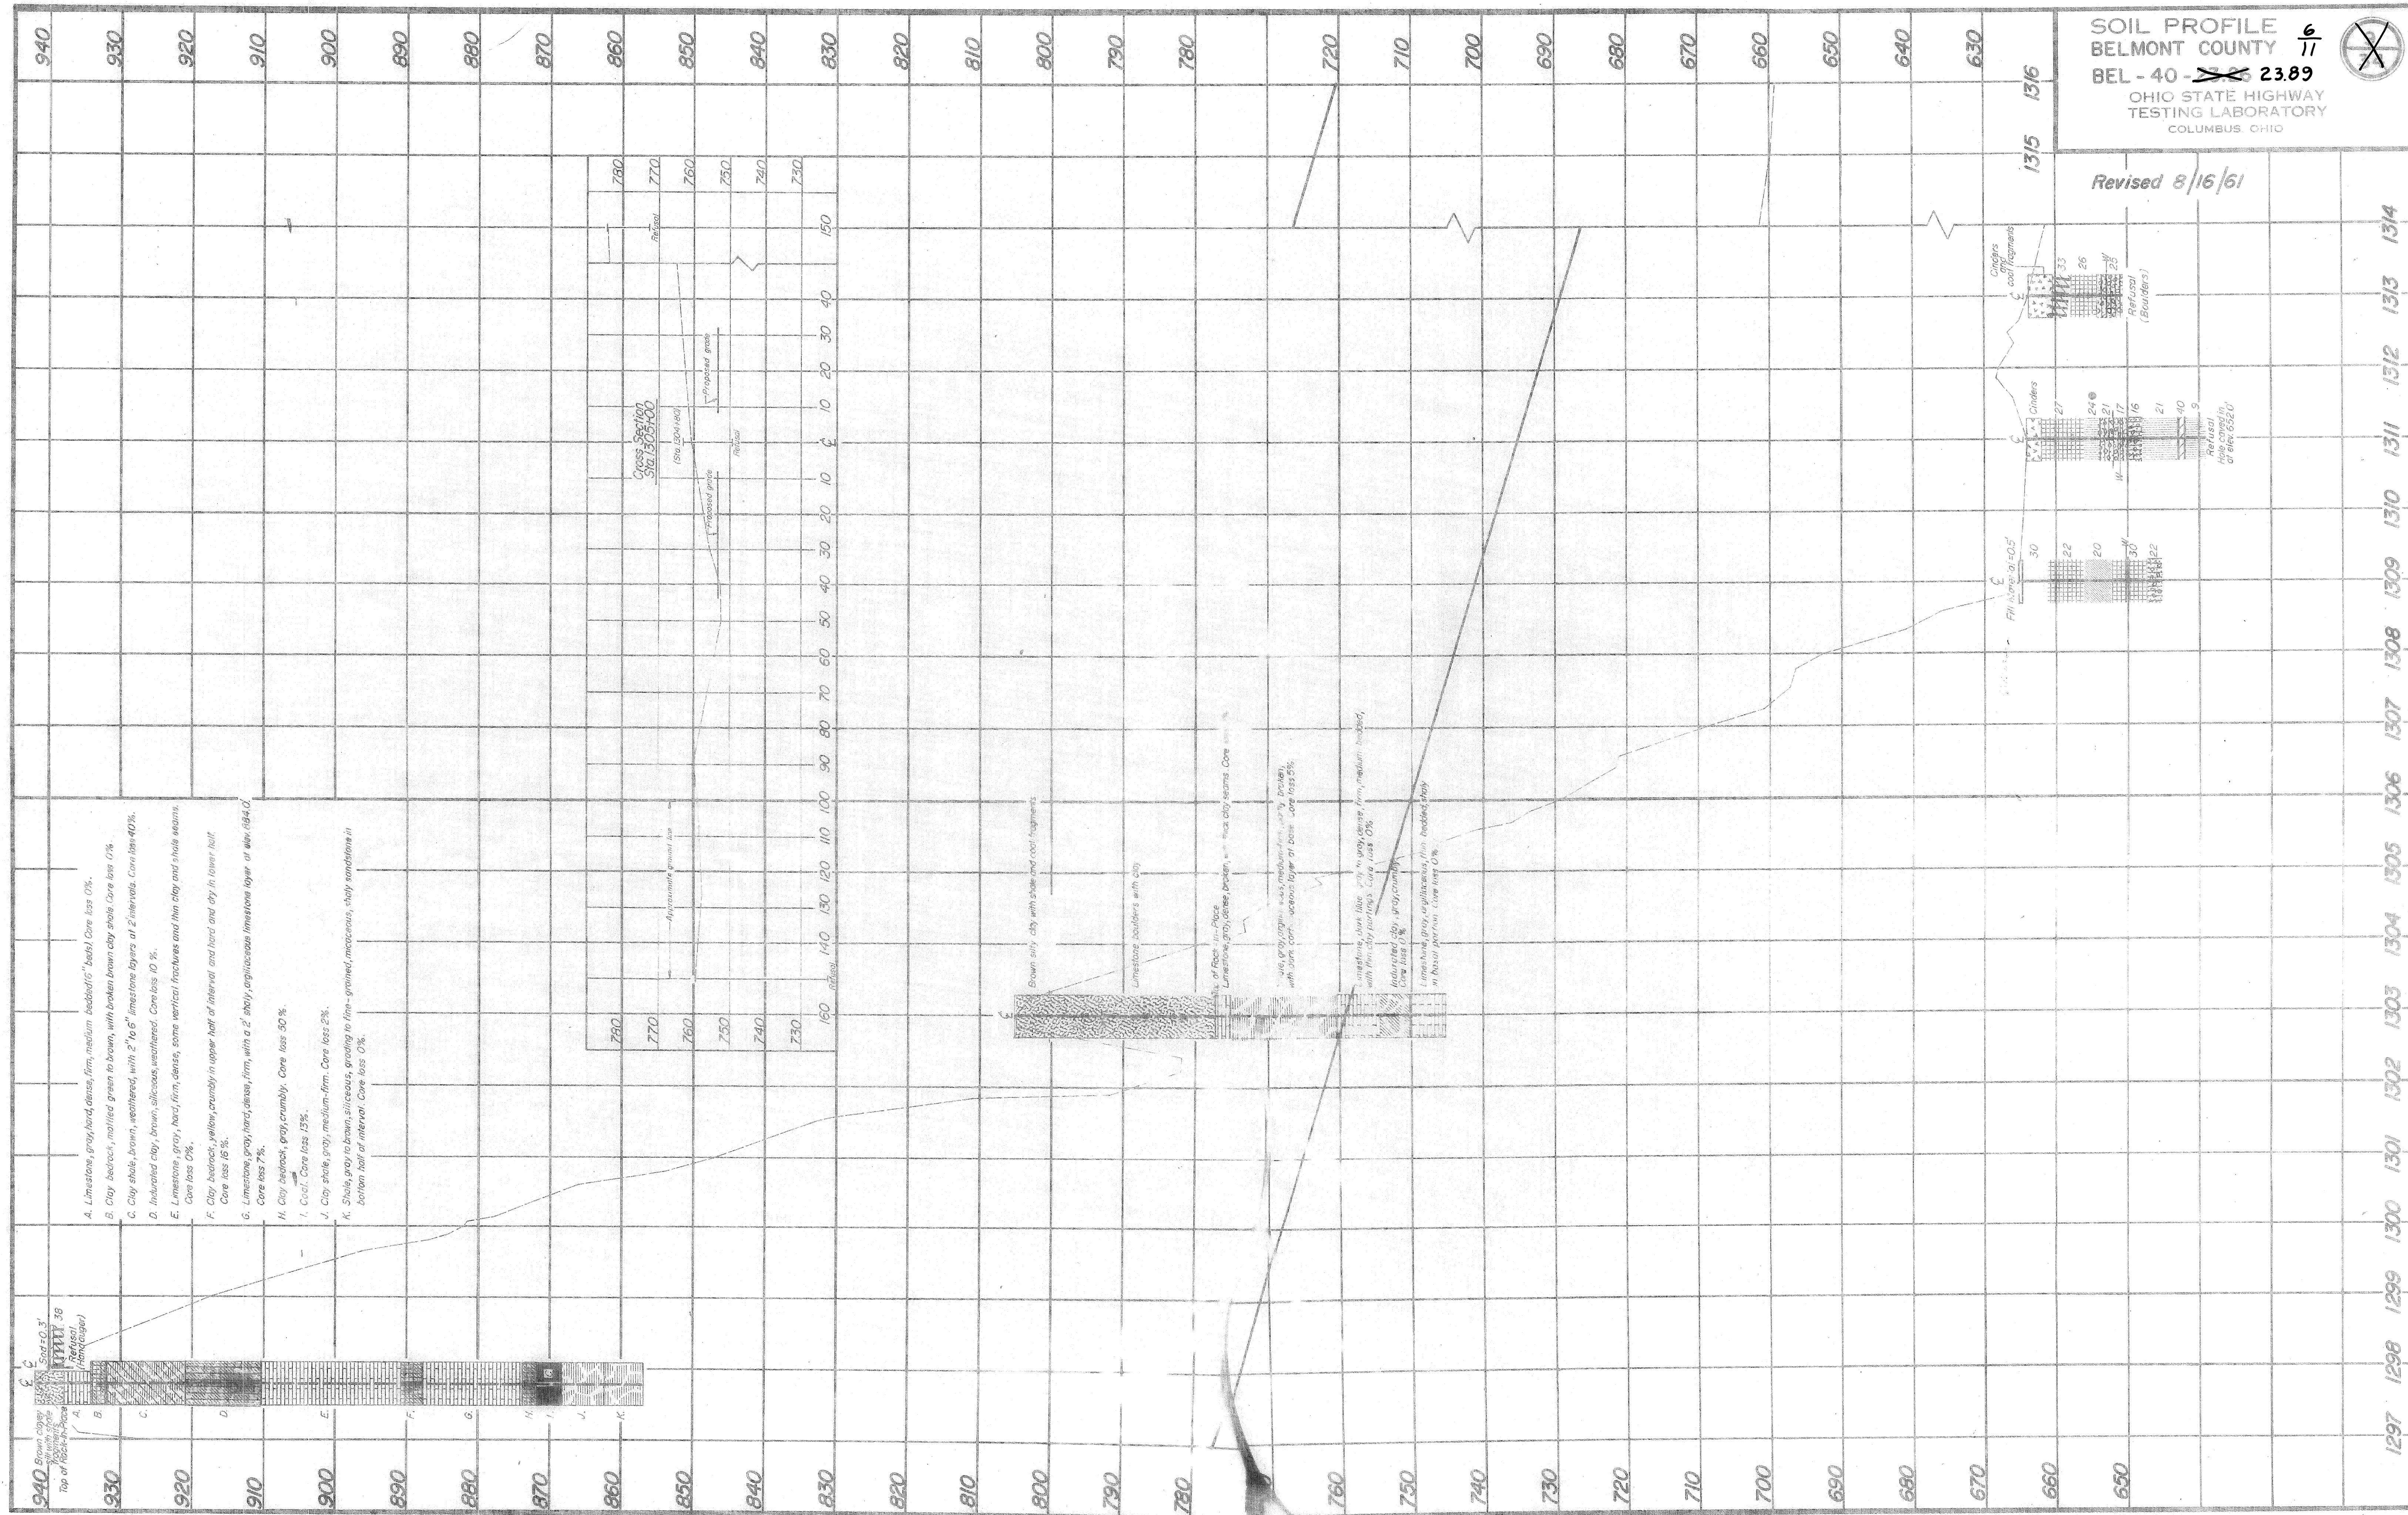

Stream flowing on silt and rock debris.

Golf Course

1372

1375

1380

1385

1390

1391+00

Proposed U.S. R. 40

Brookside Bridge over

Weeds

Existing West Street

Proposed West Street

Sta. 1386+73.44 ϕ Proposed U.S. R. 40 = Sta. 15+00 ϕ Proposed West Street

Note: For cross section of Sta. 1383+00, see sheet 4.

Note: For profile of proposed West Street see sheet 3.


Note: For boring log 120' right of Sta. 1386+72 of proposed U.S. R. 40, see West Street profile, sheet 3.

Fill, cinders, stone, & junk


Chinder Drive

Chinder Parking Lot


Wheeling Creek

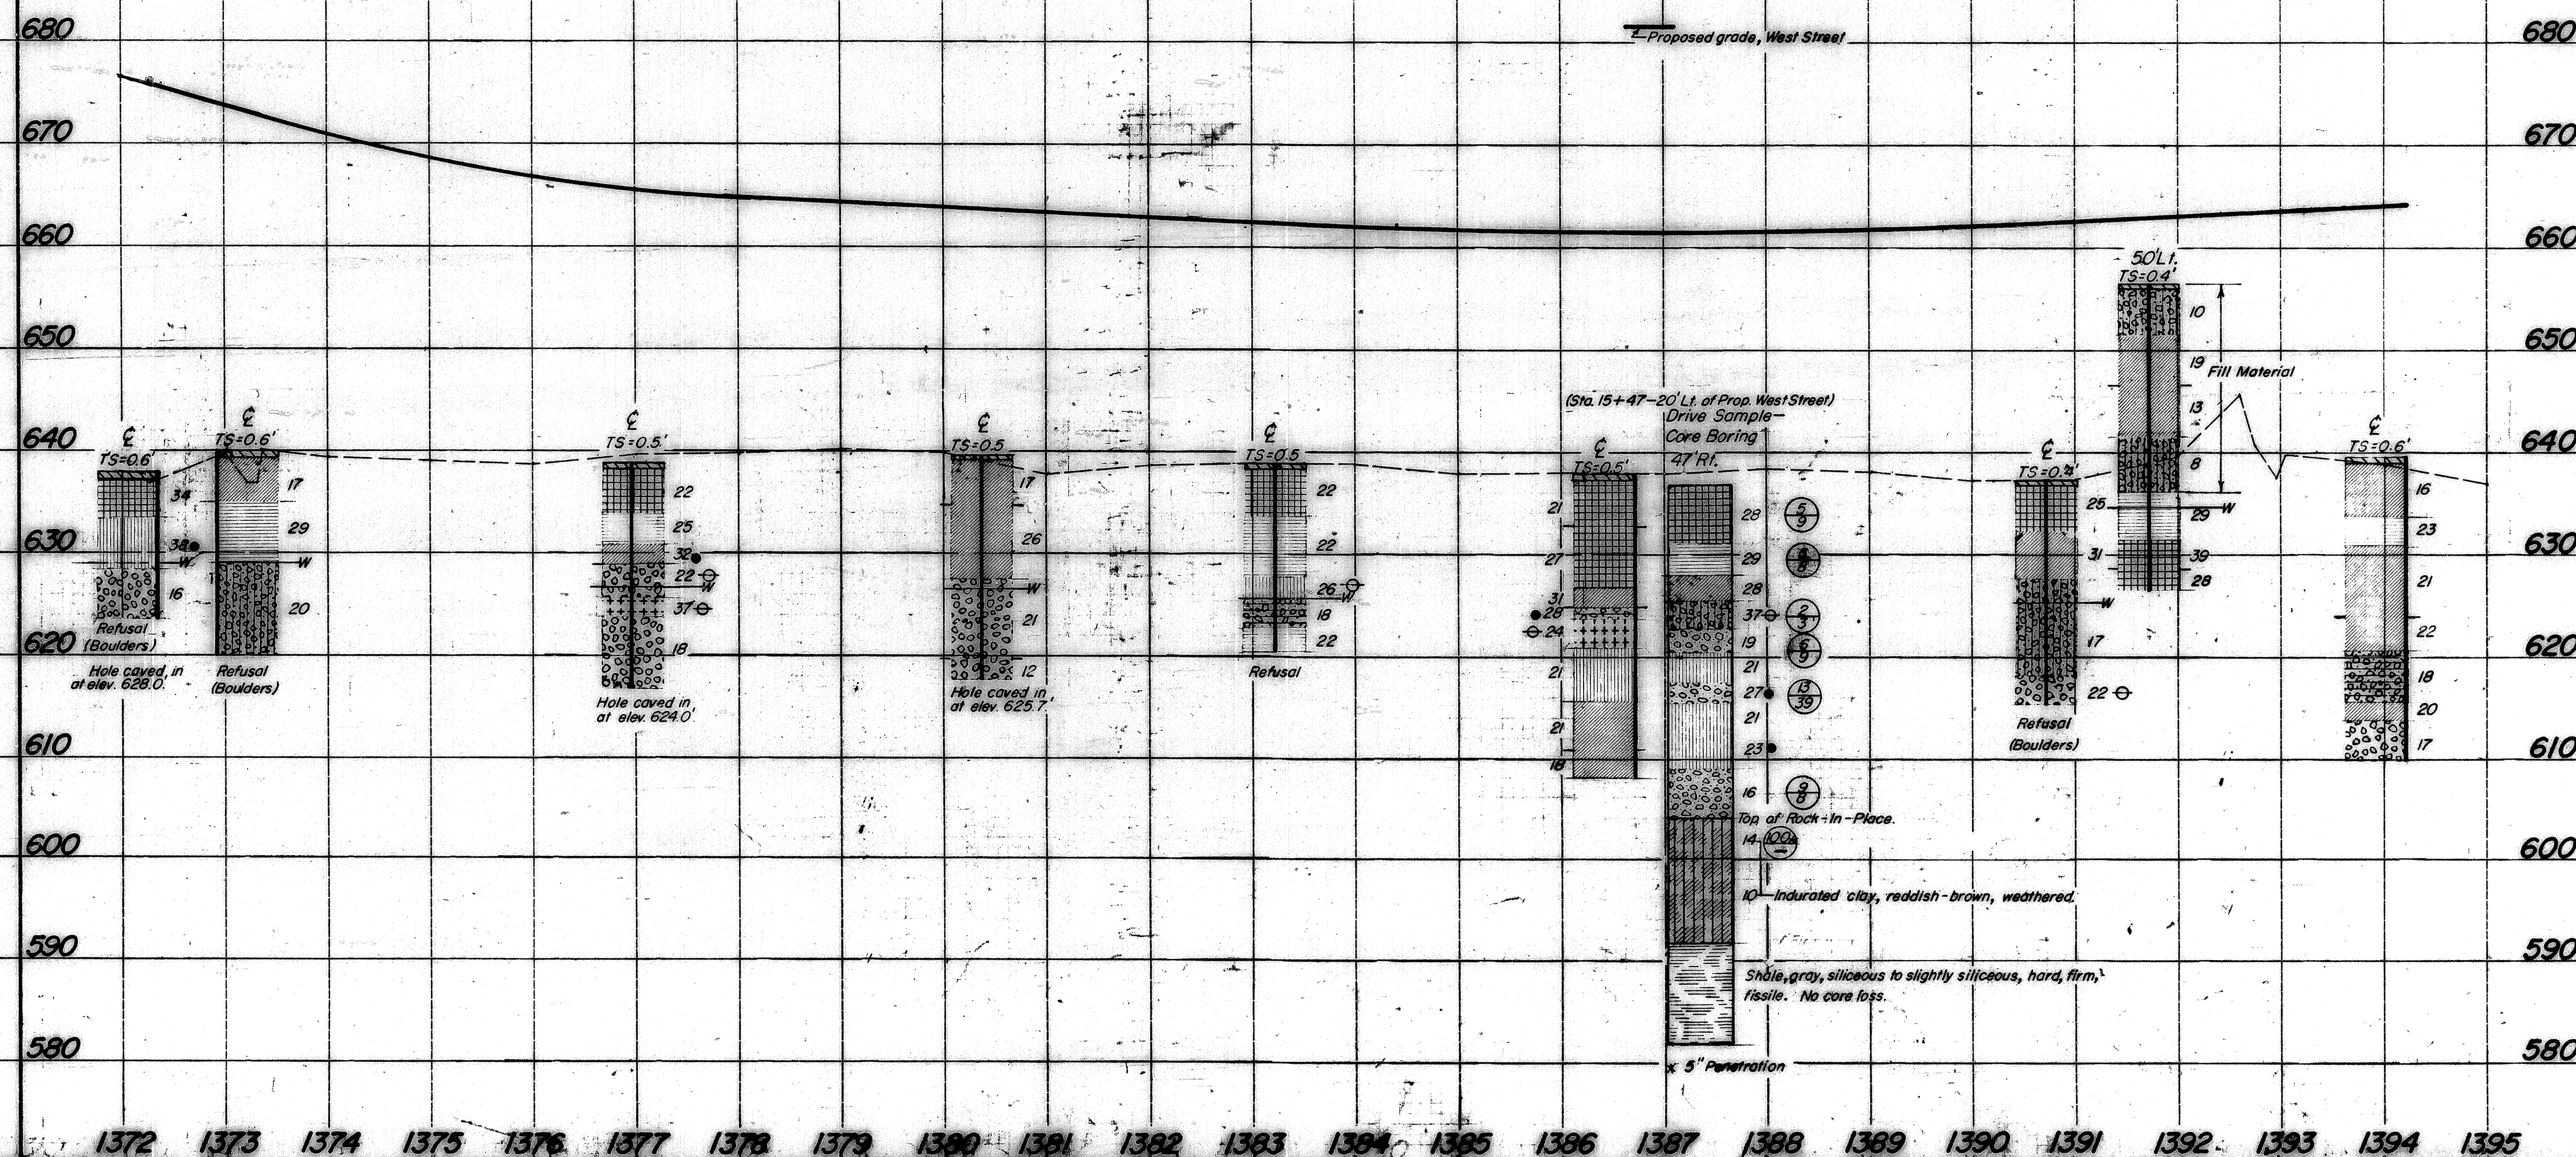

Revised 6/8/61

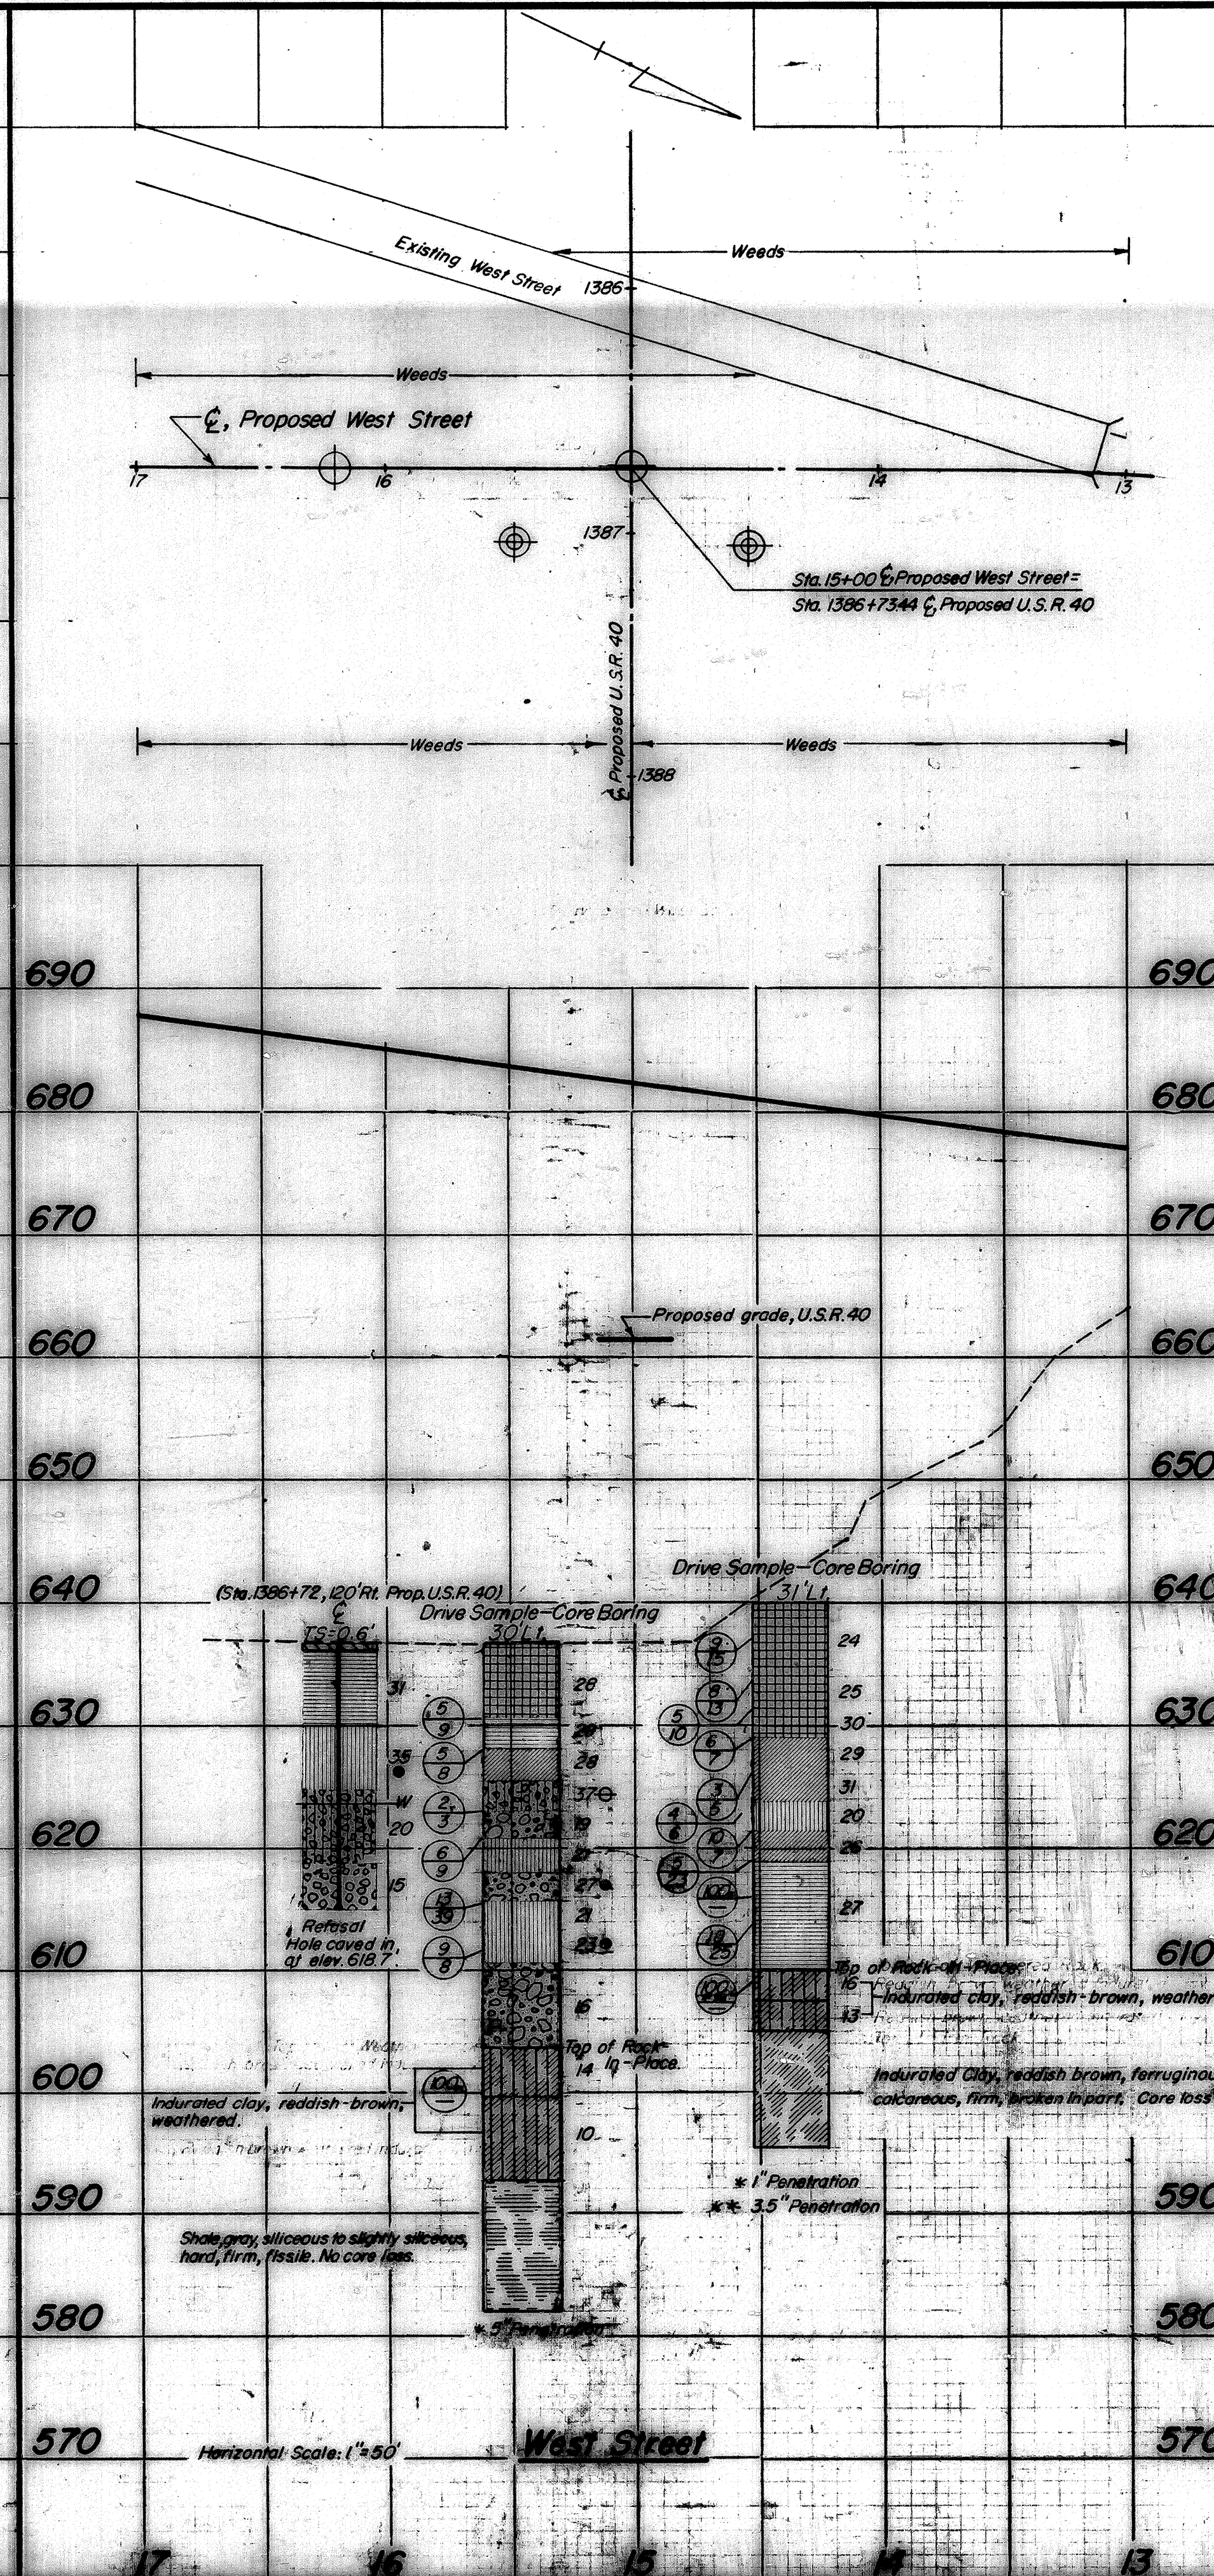

- Proposed section

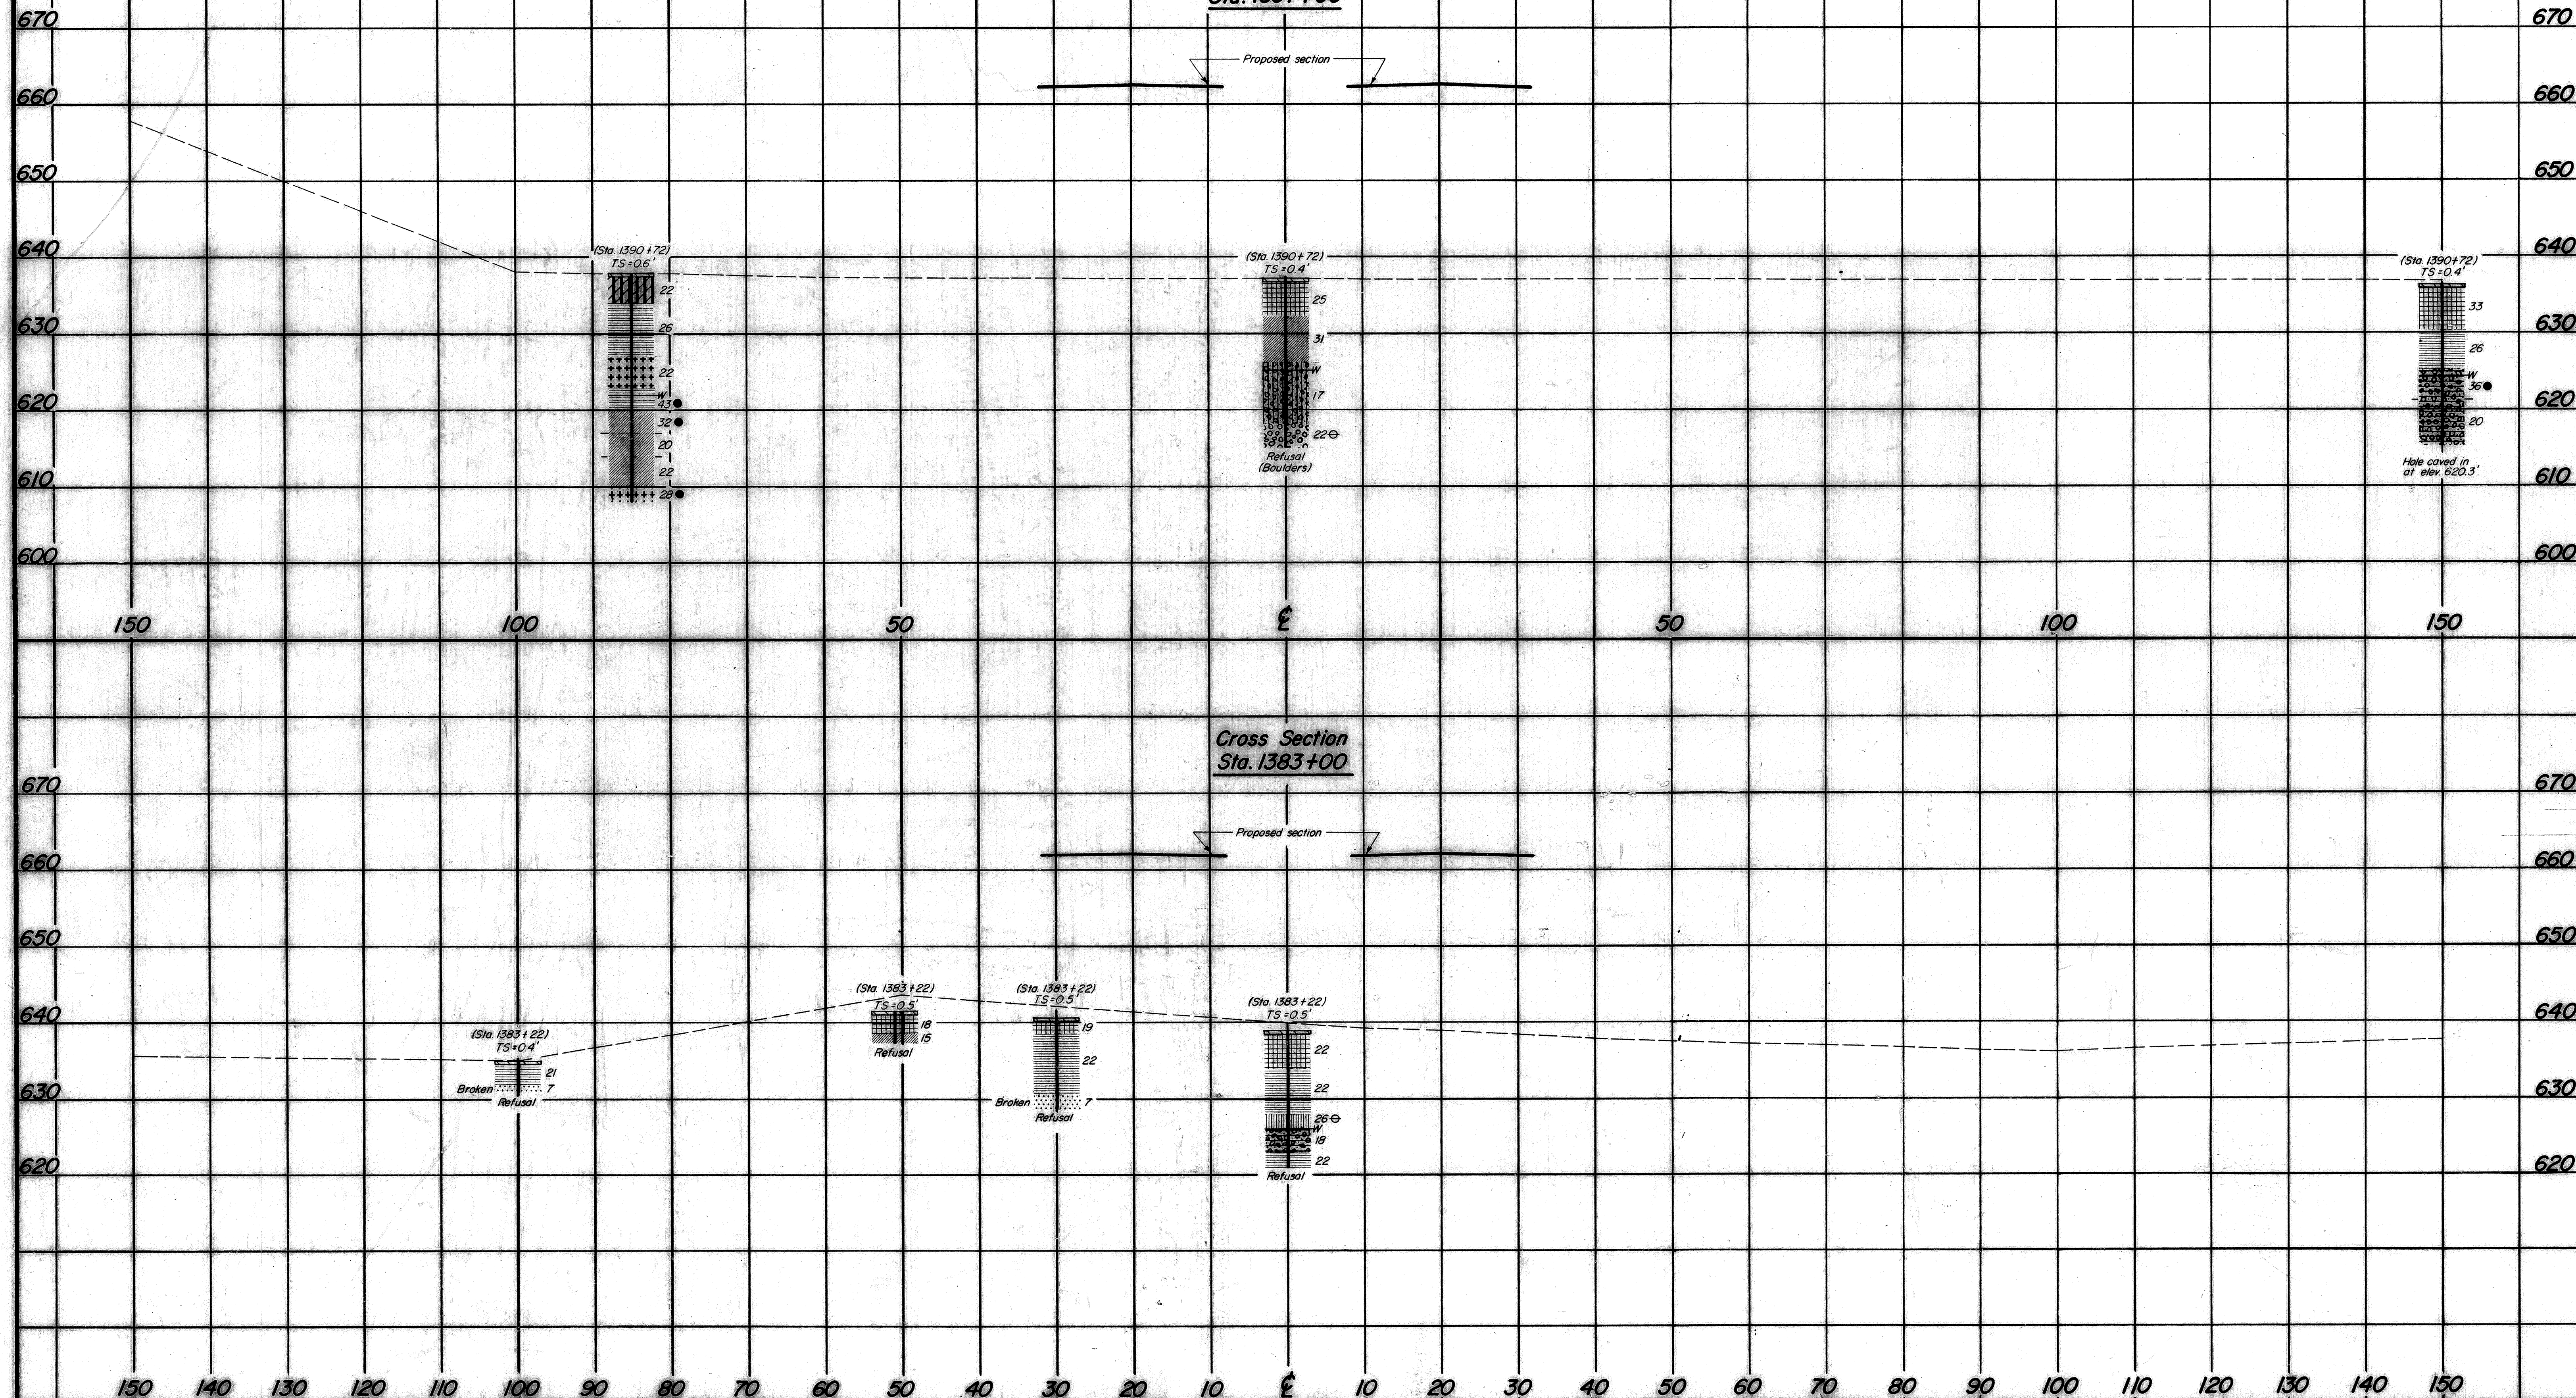

SUMMARY OF SOIL TEST DATA
NOTE: NP shown in Liquid Limit and Plasticity Index columns indicates that the material is non-plastic.

STATION & OFFSET	DEPTH	%					SILT	CLAY	L.L.	P.I.	W.C.	CLASS.	STATION & OFFSET	DEPTH	%					SILT	CLAY	L.L.	P.I.	W.C.	CLASS.	STATION & OFFSET	DEPTH	%					SILT	CLAY	L.L.	P.I.	W.C.	CLASS.	STATION & OFFSET	DEPTH	%					SILT	CLAY	L.L.	P.I.	W.C.	CLASS.	
		FROM-TO	AGG.	C.S.	F.S.	SILT									FROM-TO	AGG.	C.S.	F.S.	SILT									SOIL PROFILE
BELMONT COUNTY
BEL - 40-23.89

OHIO STATE HIGHWAY
TESTING LABORATORY
COLUMBUS, OHIO


2X
12X

1
10LD

Revised
2/20/62

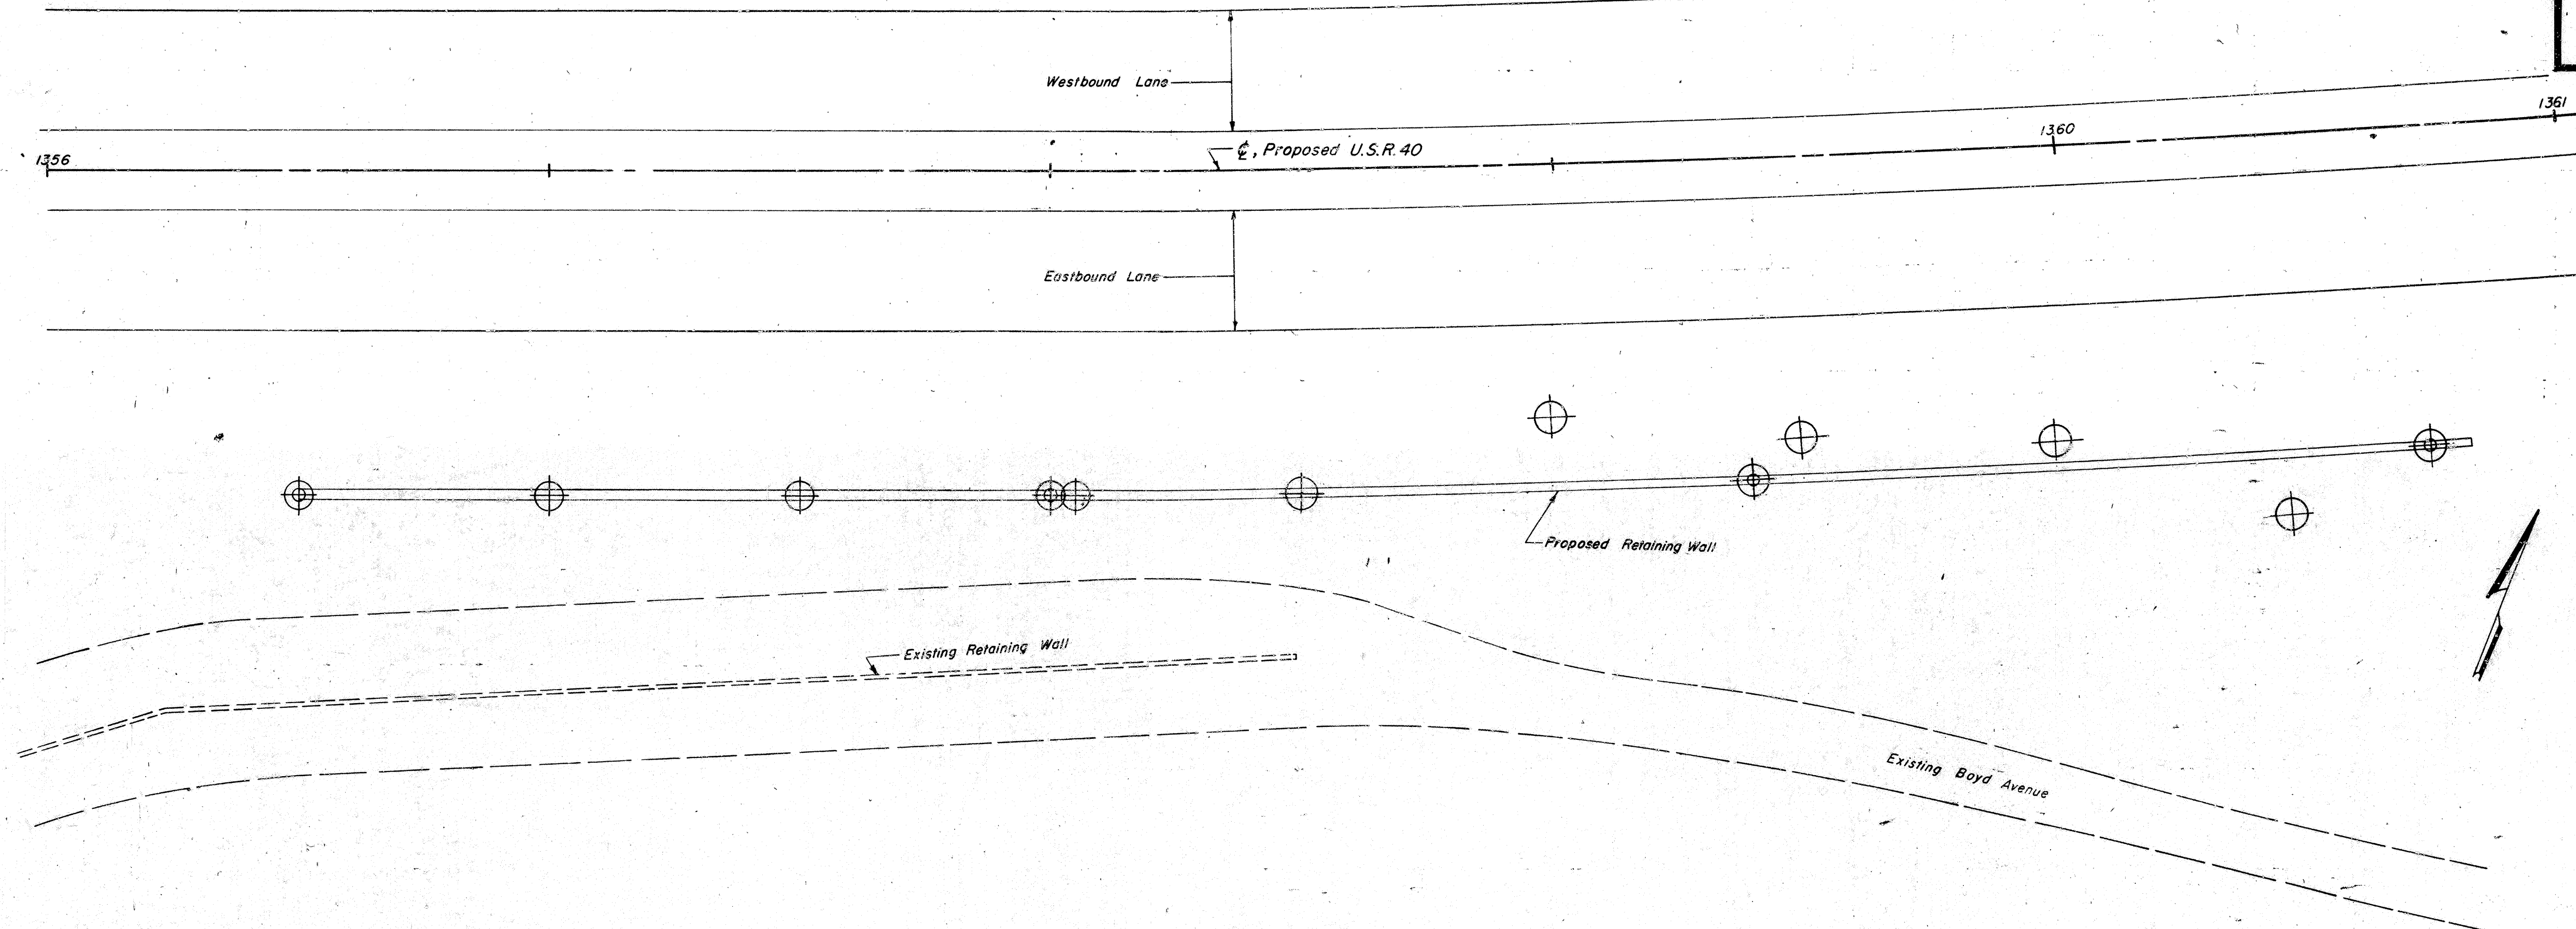


BORING PLAN
Scale - 1" = 20'

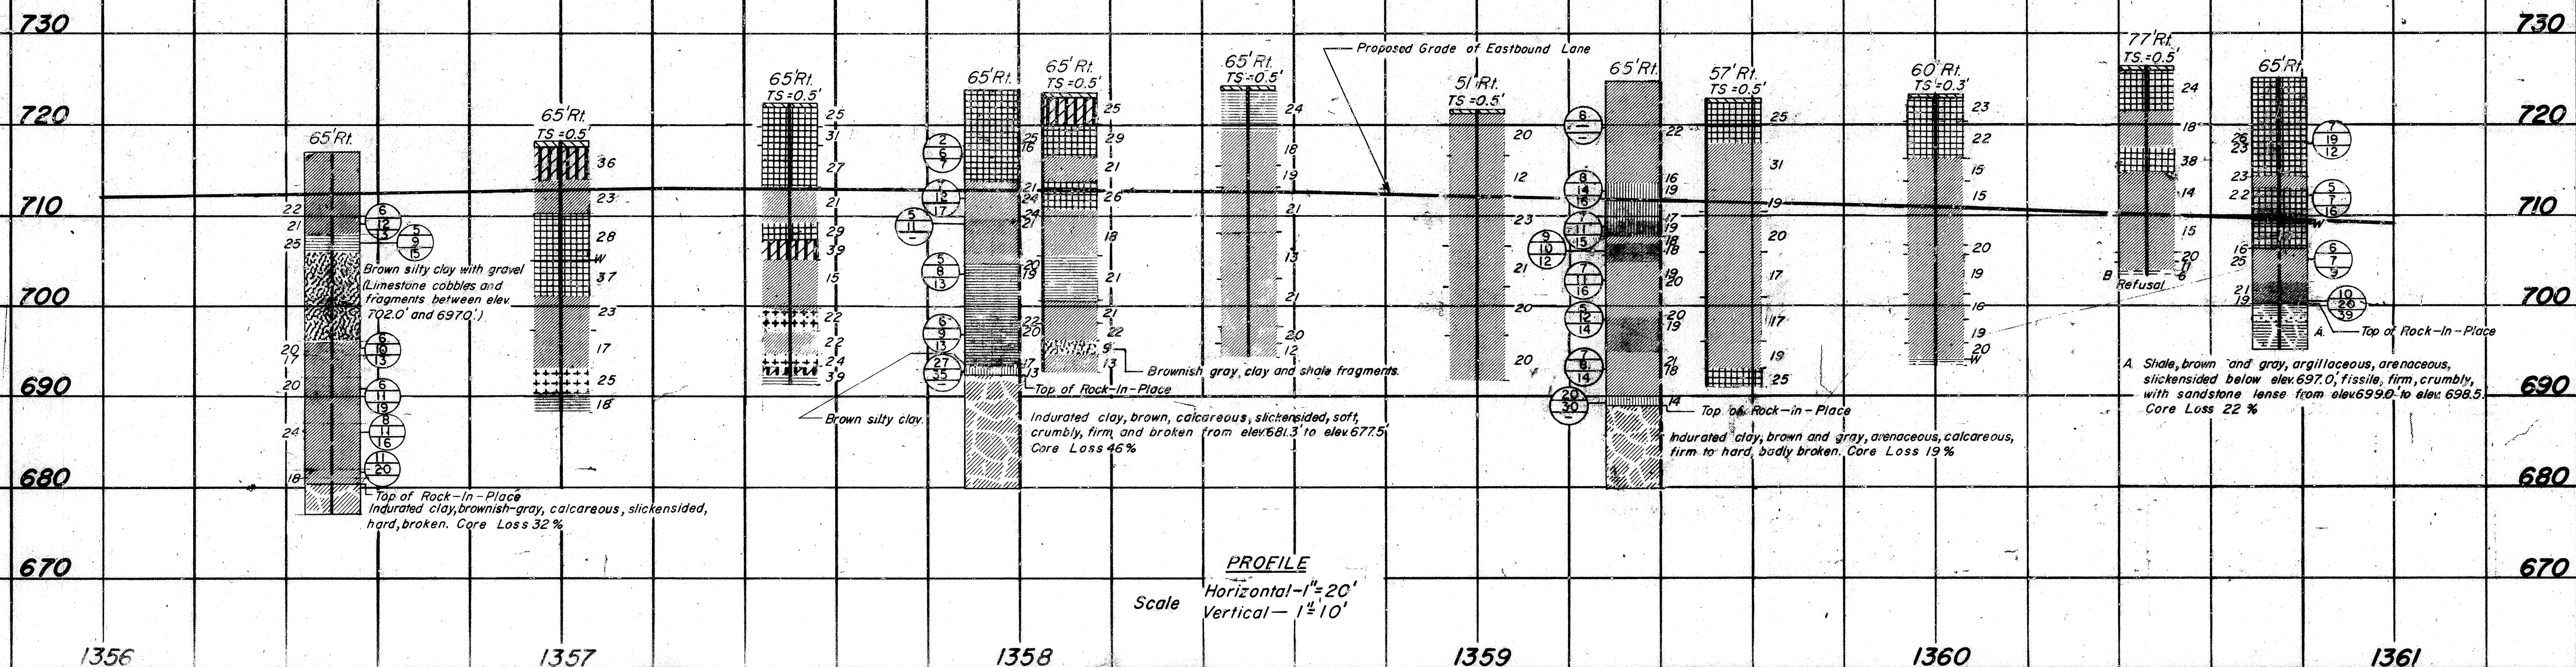


PROFILE
Horizontal - 1" = 20'
Vertical - 1 1/2" = 10'

CROSS SECTION INDEX	
STATION	SHEET
1283+00	8B4X
1284+65	8B4X
1288+00	18B8X
1292+00	19B9X
1297+00	20
SUPPLEMENT	
1286+00	7X
1287+00	7X
1289+50	9X

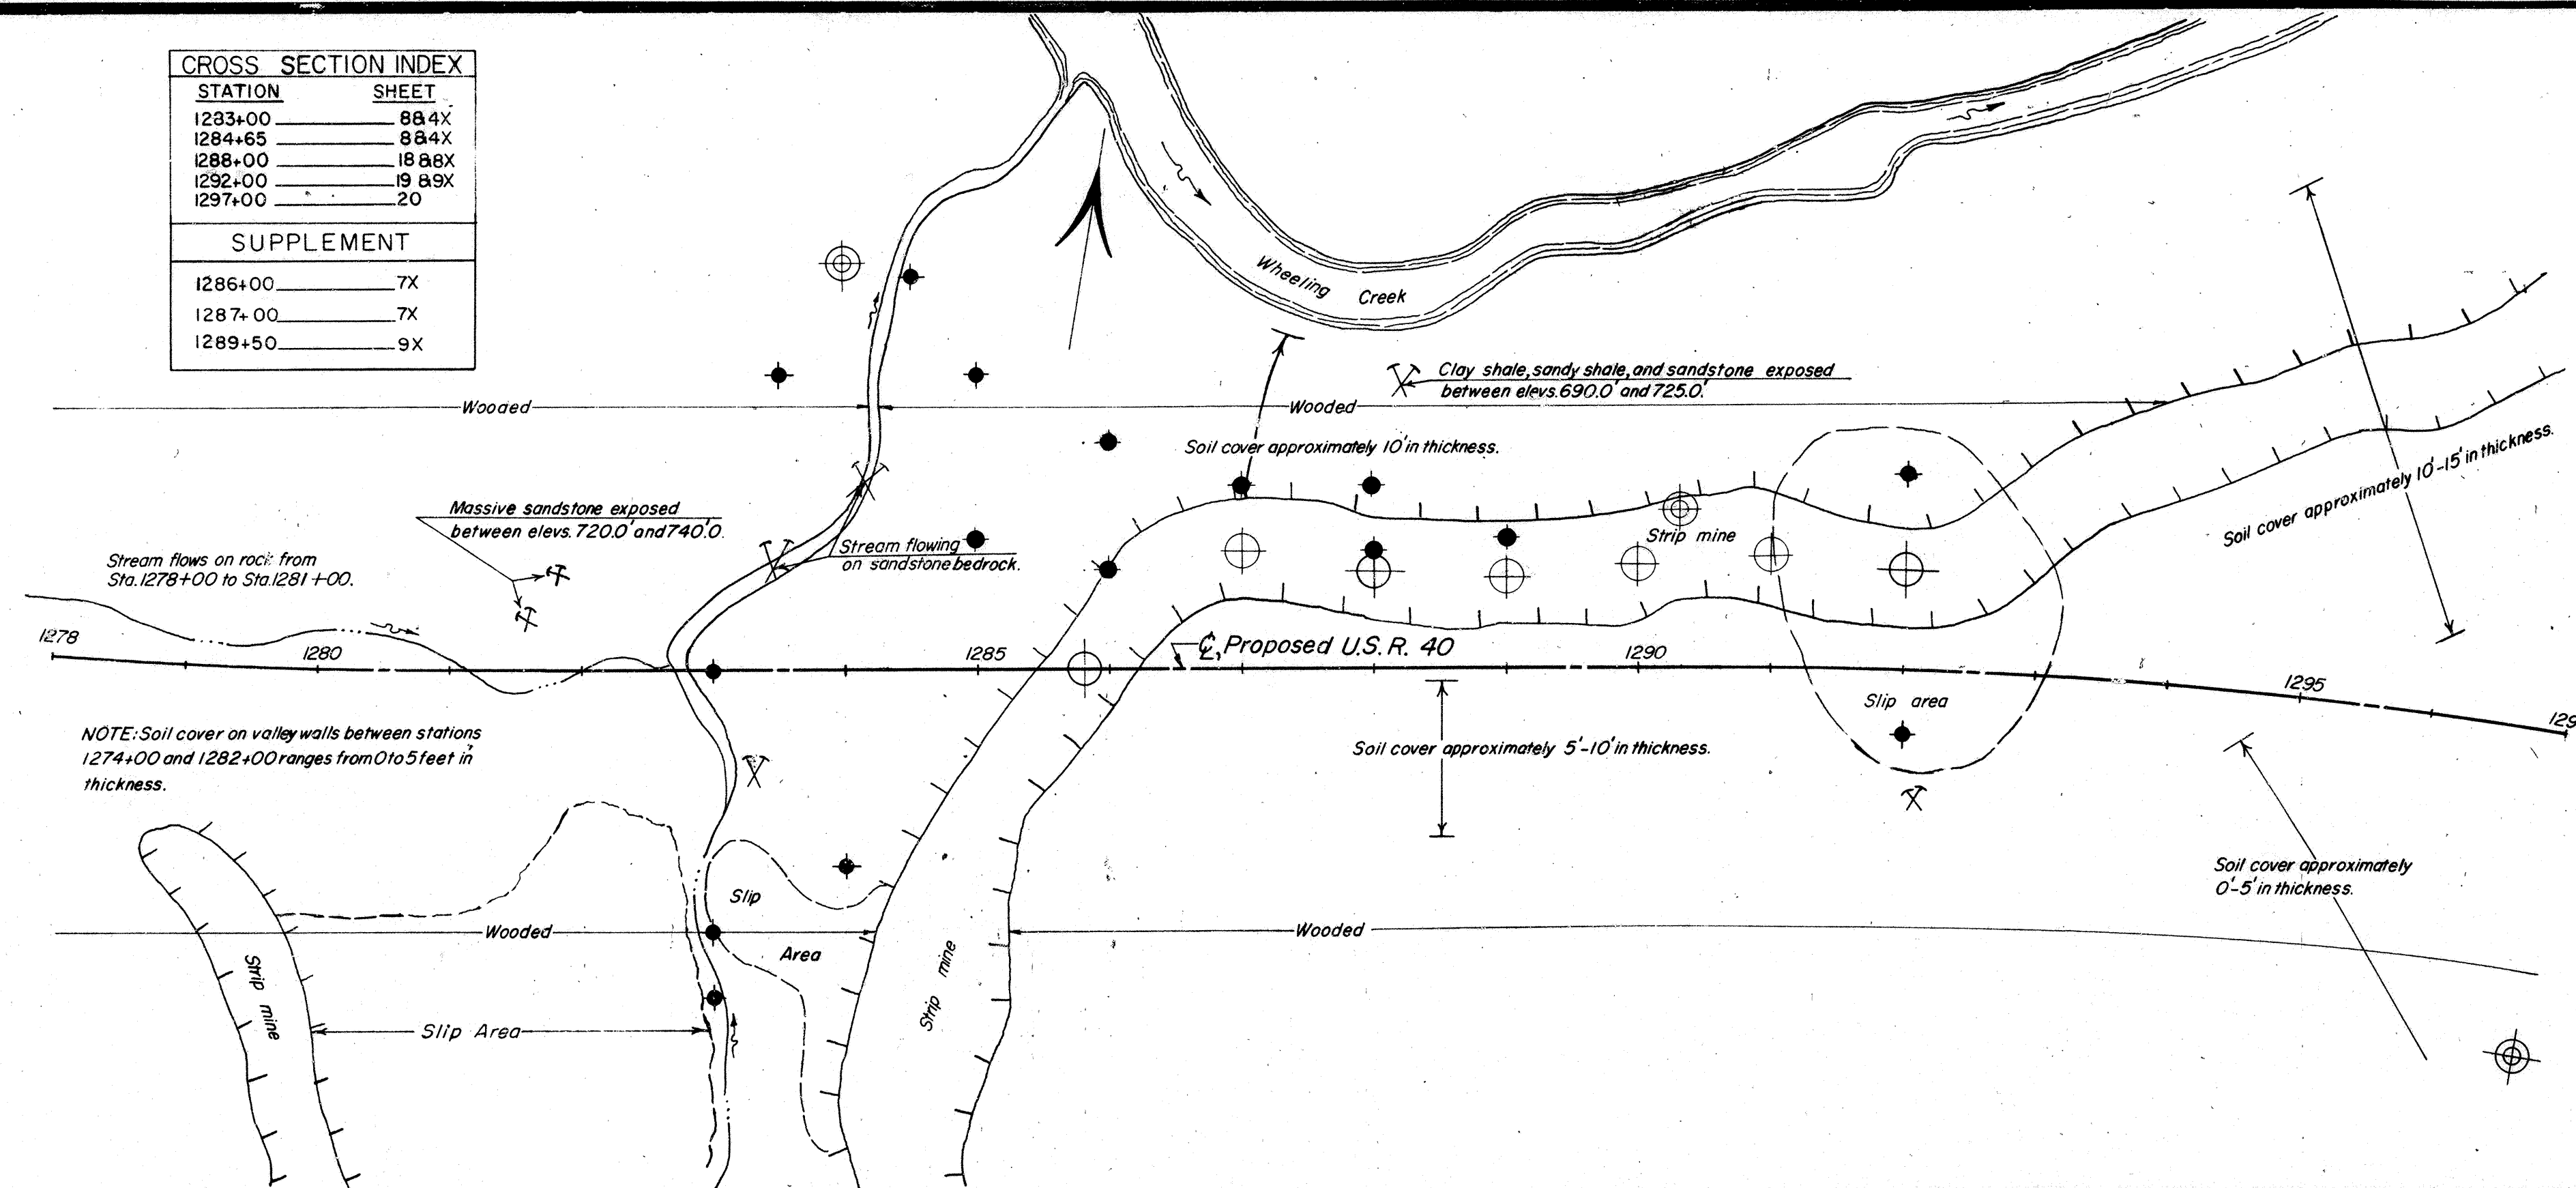


CROSS SECTION INDEX	
STATION	SHEET
1297+00	20
1297+79	21
1299+00	22
1302+85	23
1305+00	9
1310+00	23

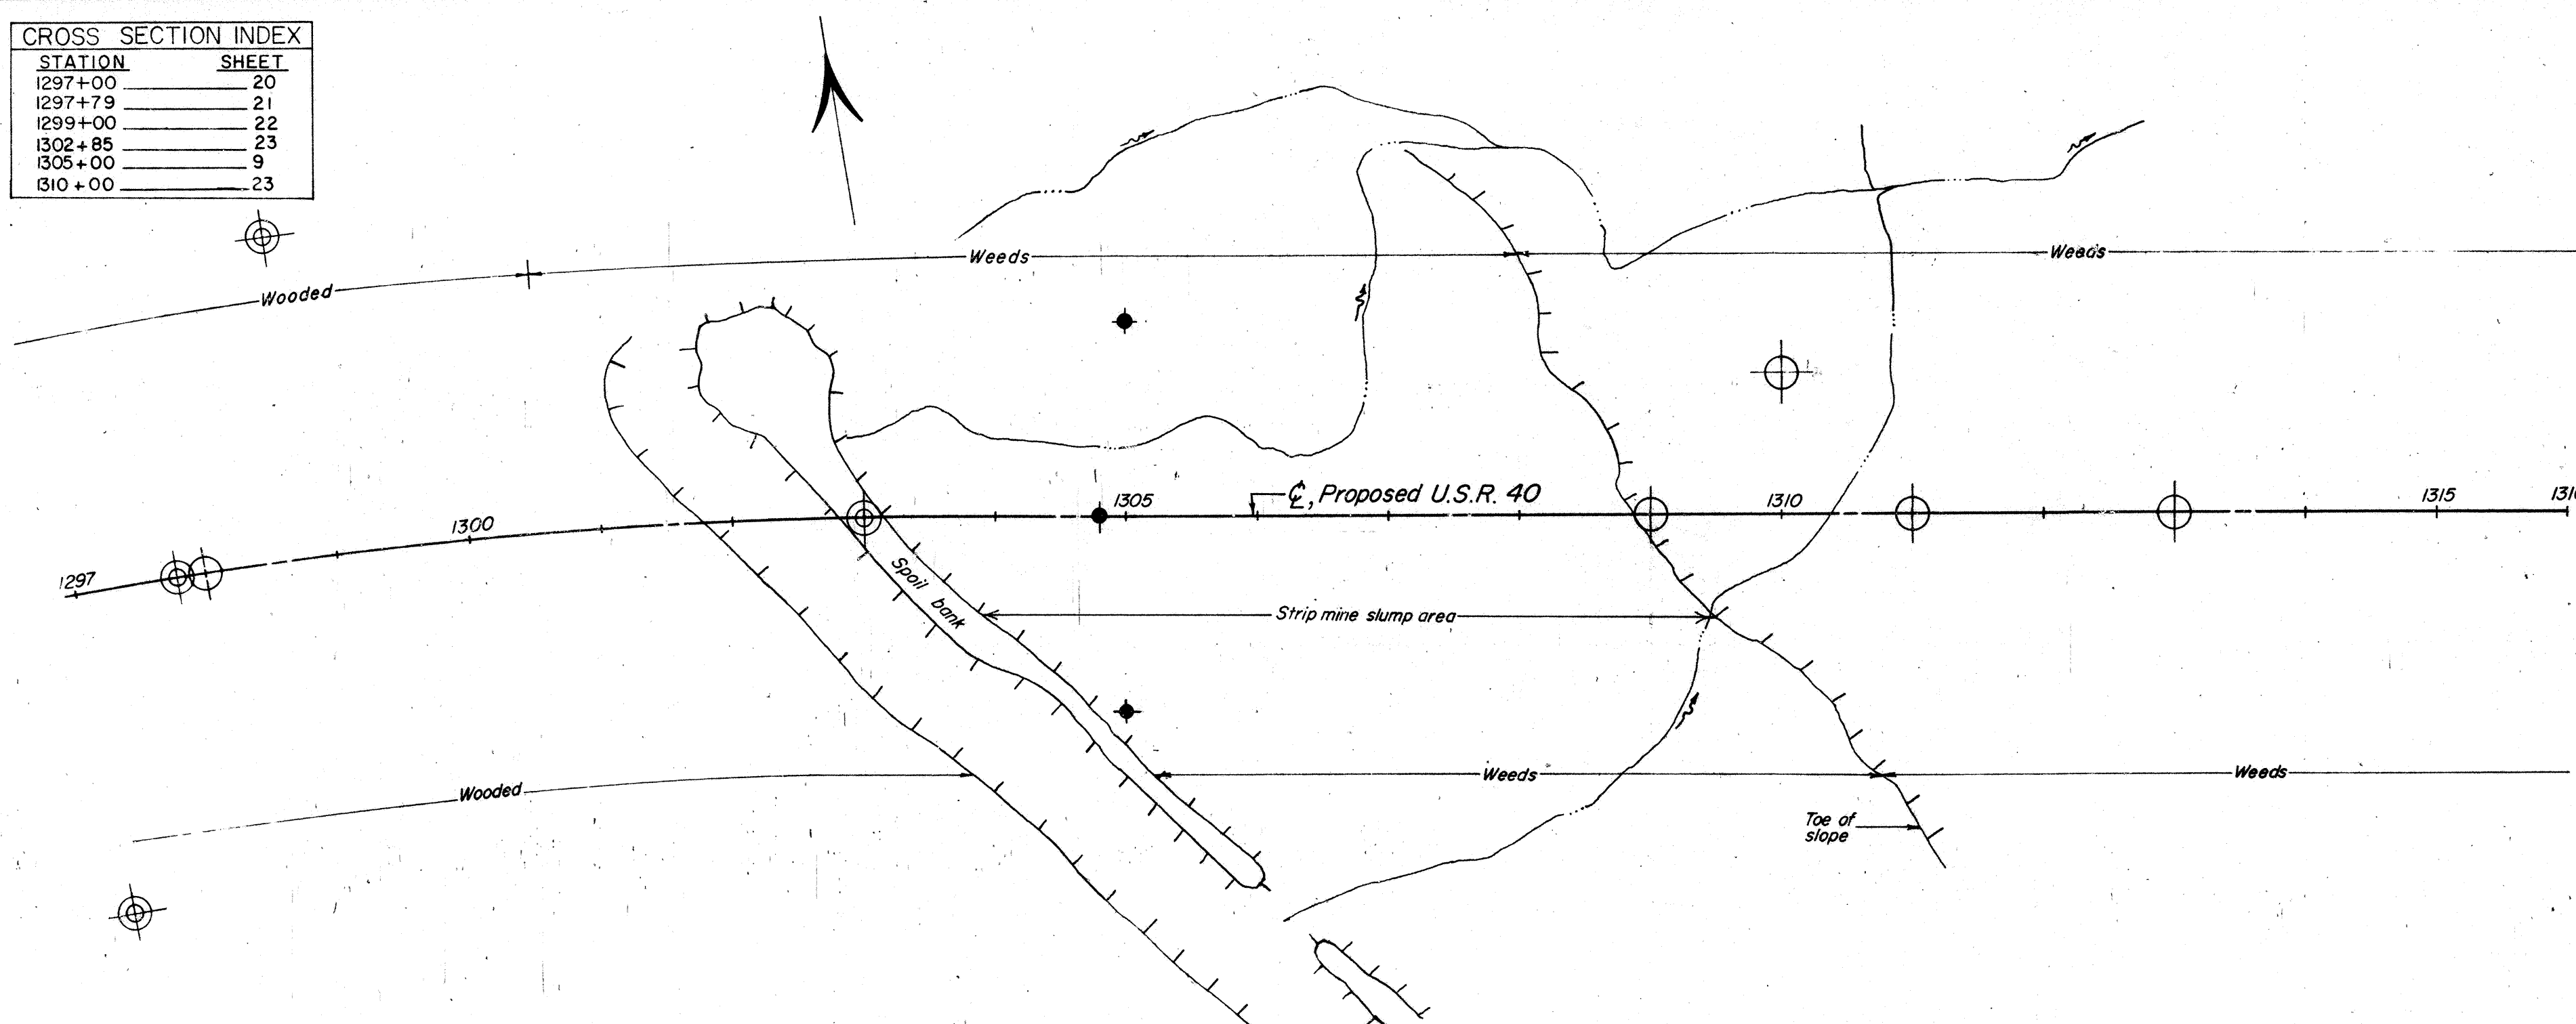

SOIL PROFILE
BELMONT COUNTY
BEL-40-23.89
OHIO STATE HIGHWAY
TESTING LABORATORY
COLUMBUS, OHIO

3X
12X
7
349LD

Revised 8/16/61
Revised 2/20/62

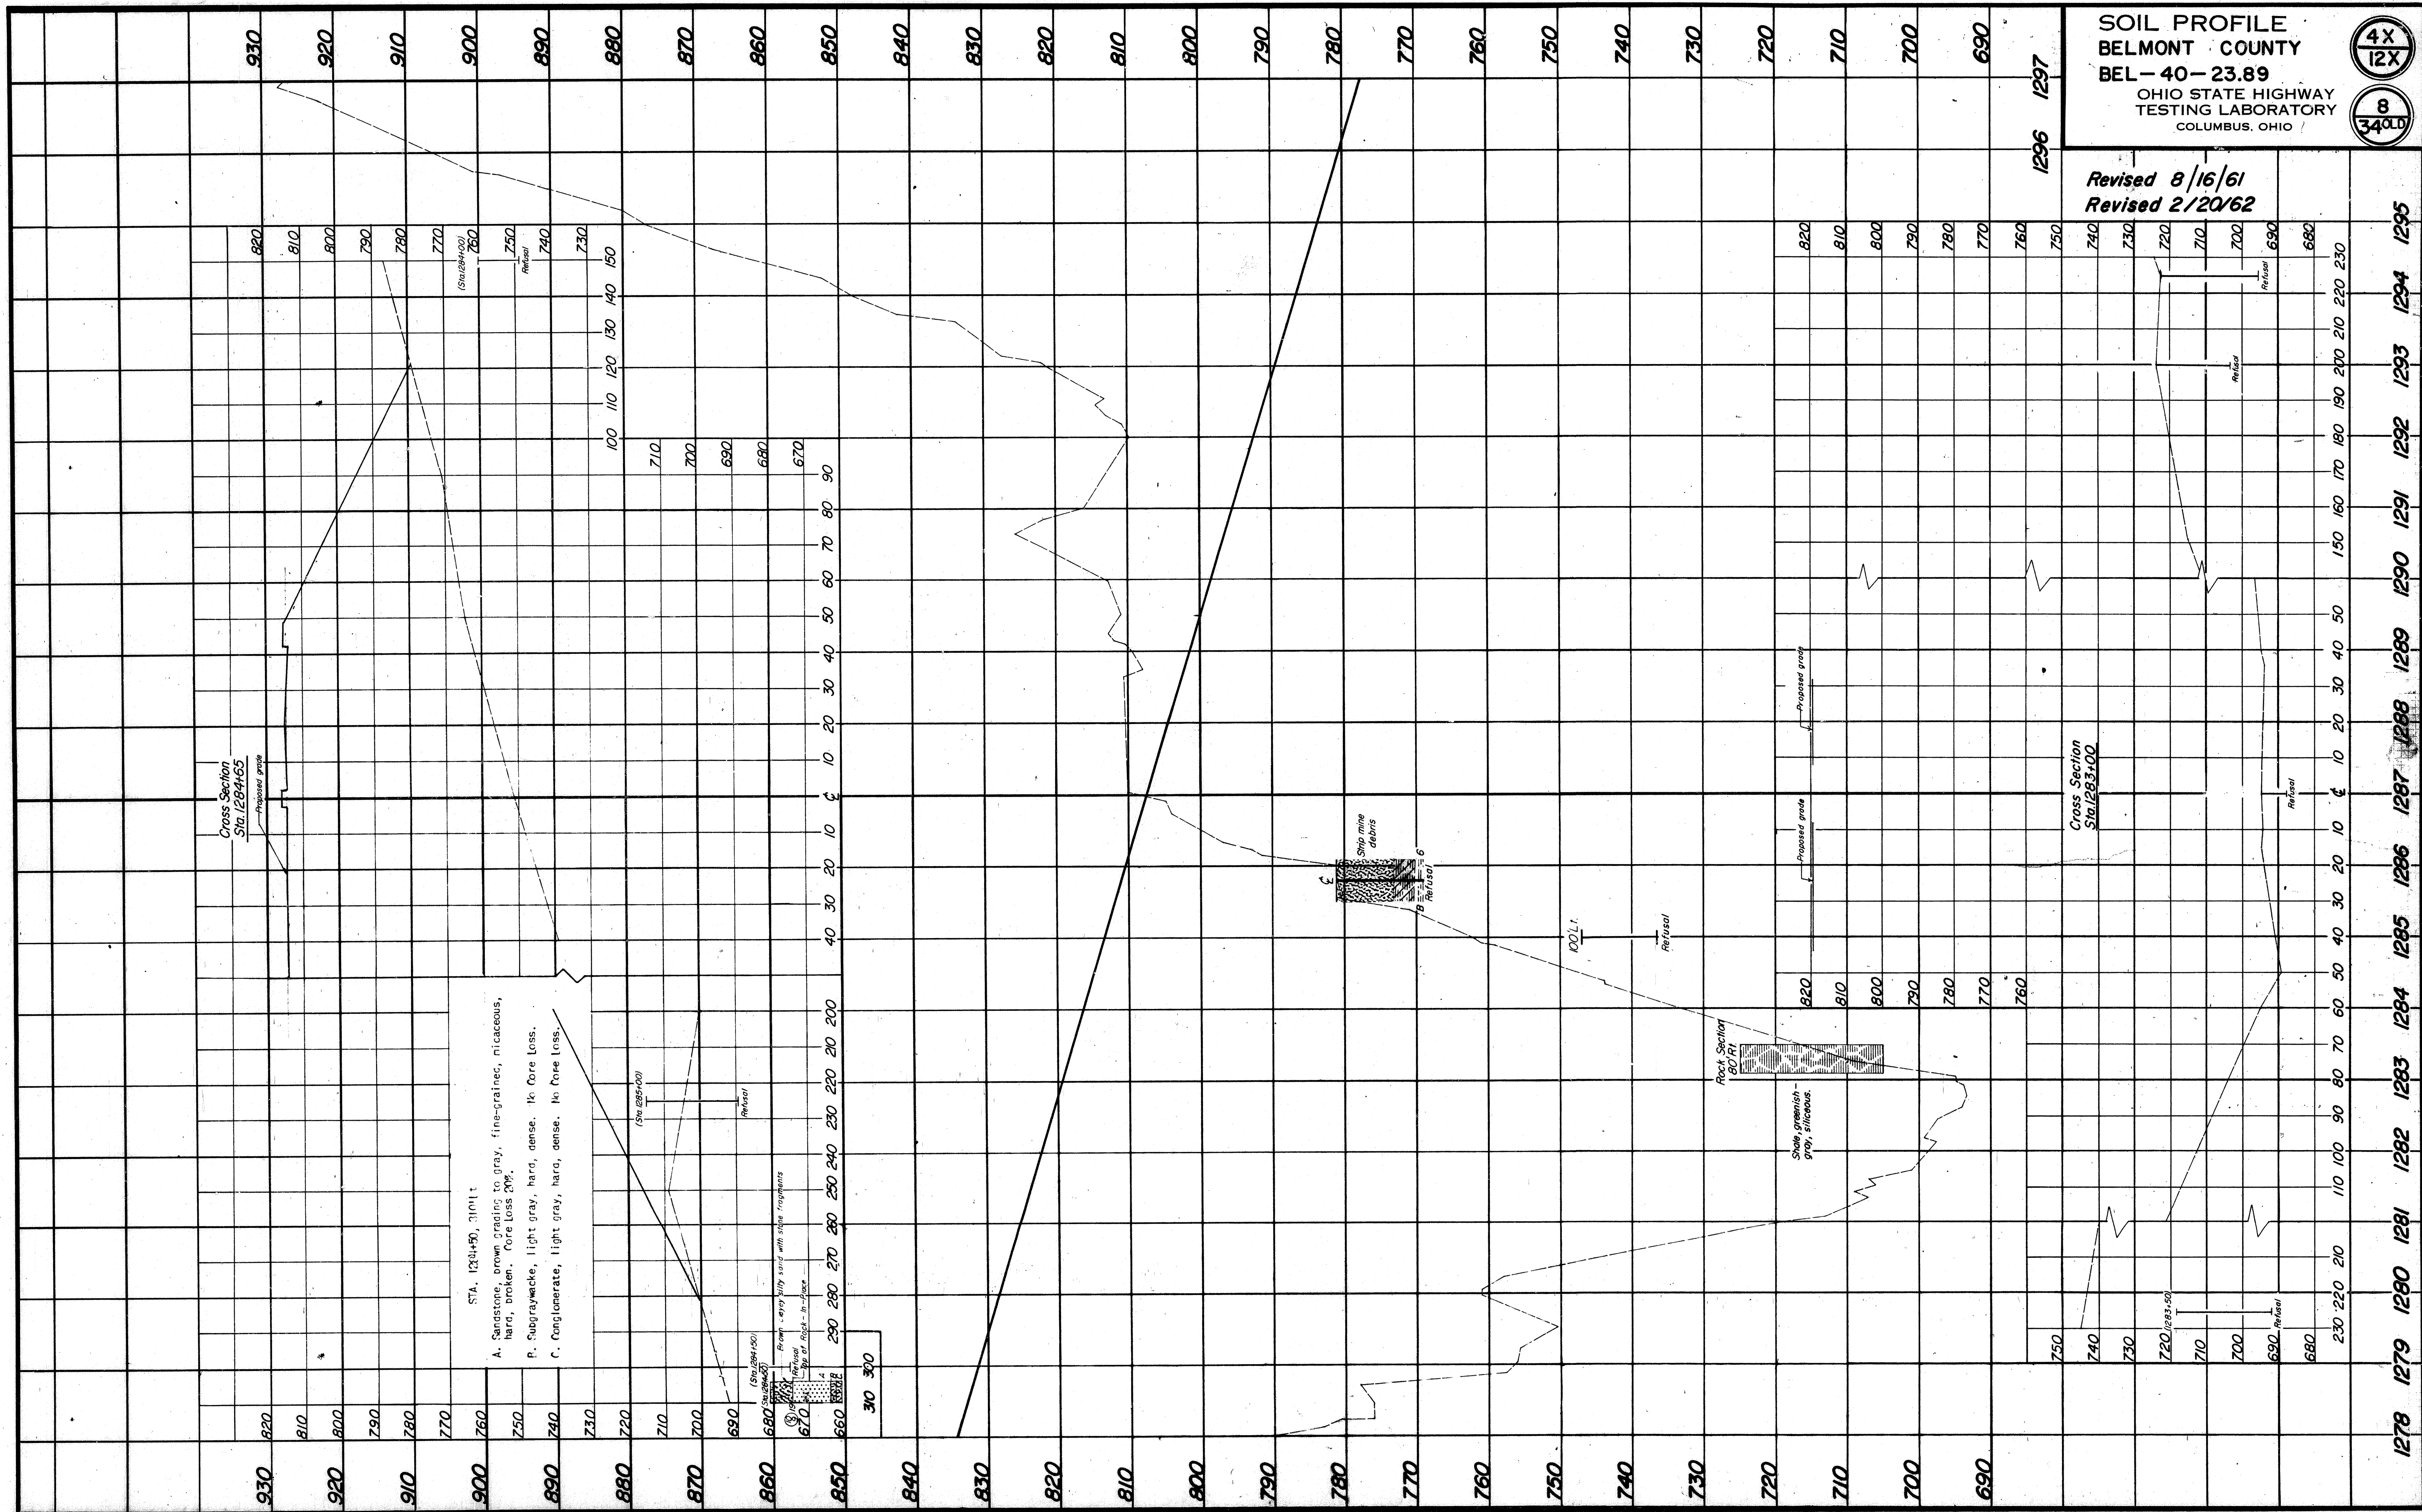



Revised 8/16/61
Revised 2/20/62

SOIL PROFILE
BELMONT COUNTY
BEL - 40-23.89
OHIO STATE HIGHWAY
TESTING LABORATORY
COLUMBUS, OHIO



6X
12X
11
340LD

Revised 8/16/61
Revised 2/20/62


STATION	SHEET
1348+00	28
1349+00	28
1350+86	29
1353+57	29
1356+00	30
1358+00	30
1359+00	30
1361+00	31
1362+00	32
1365+62	33
1368+80	33
1370+30	34

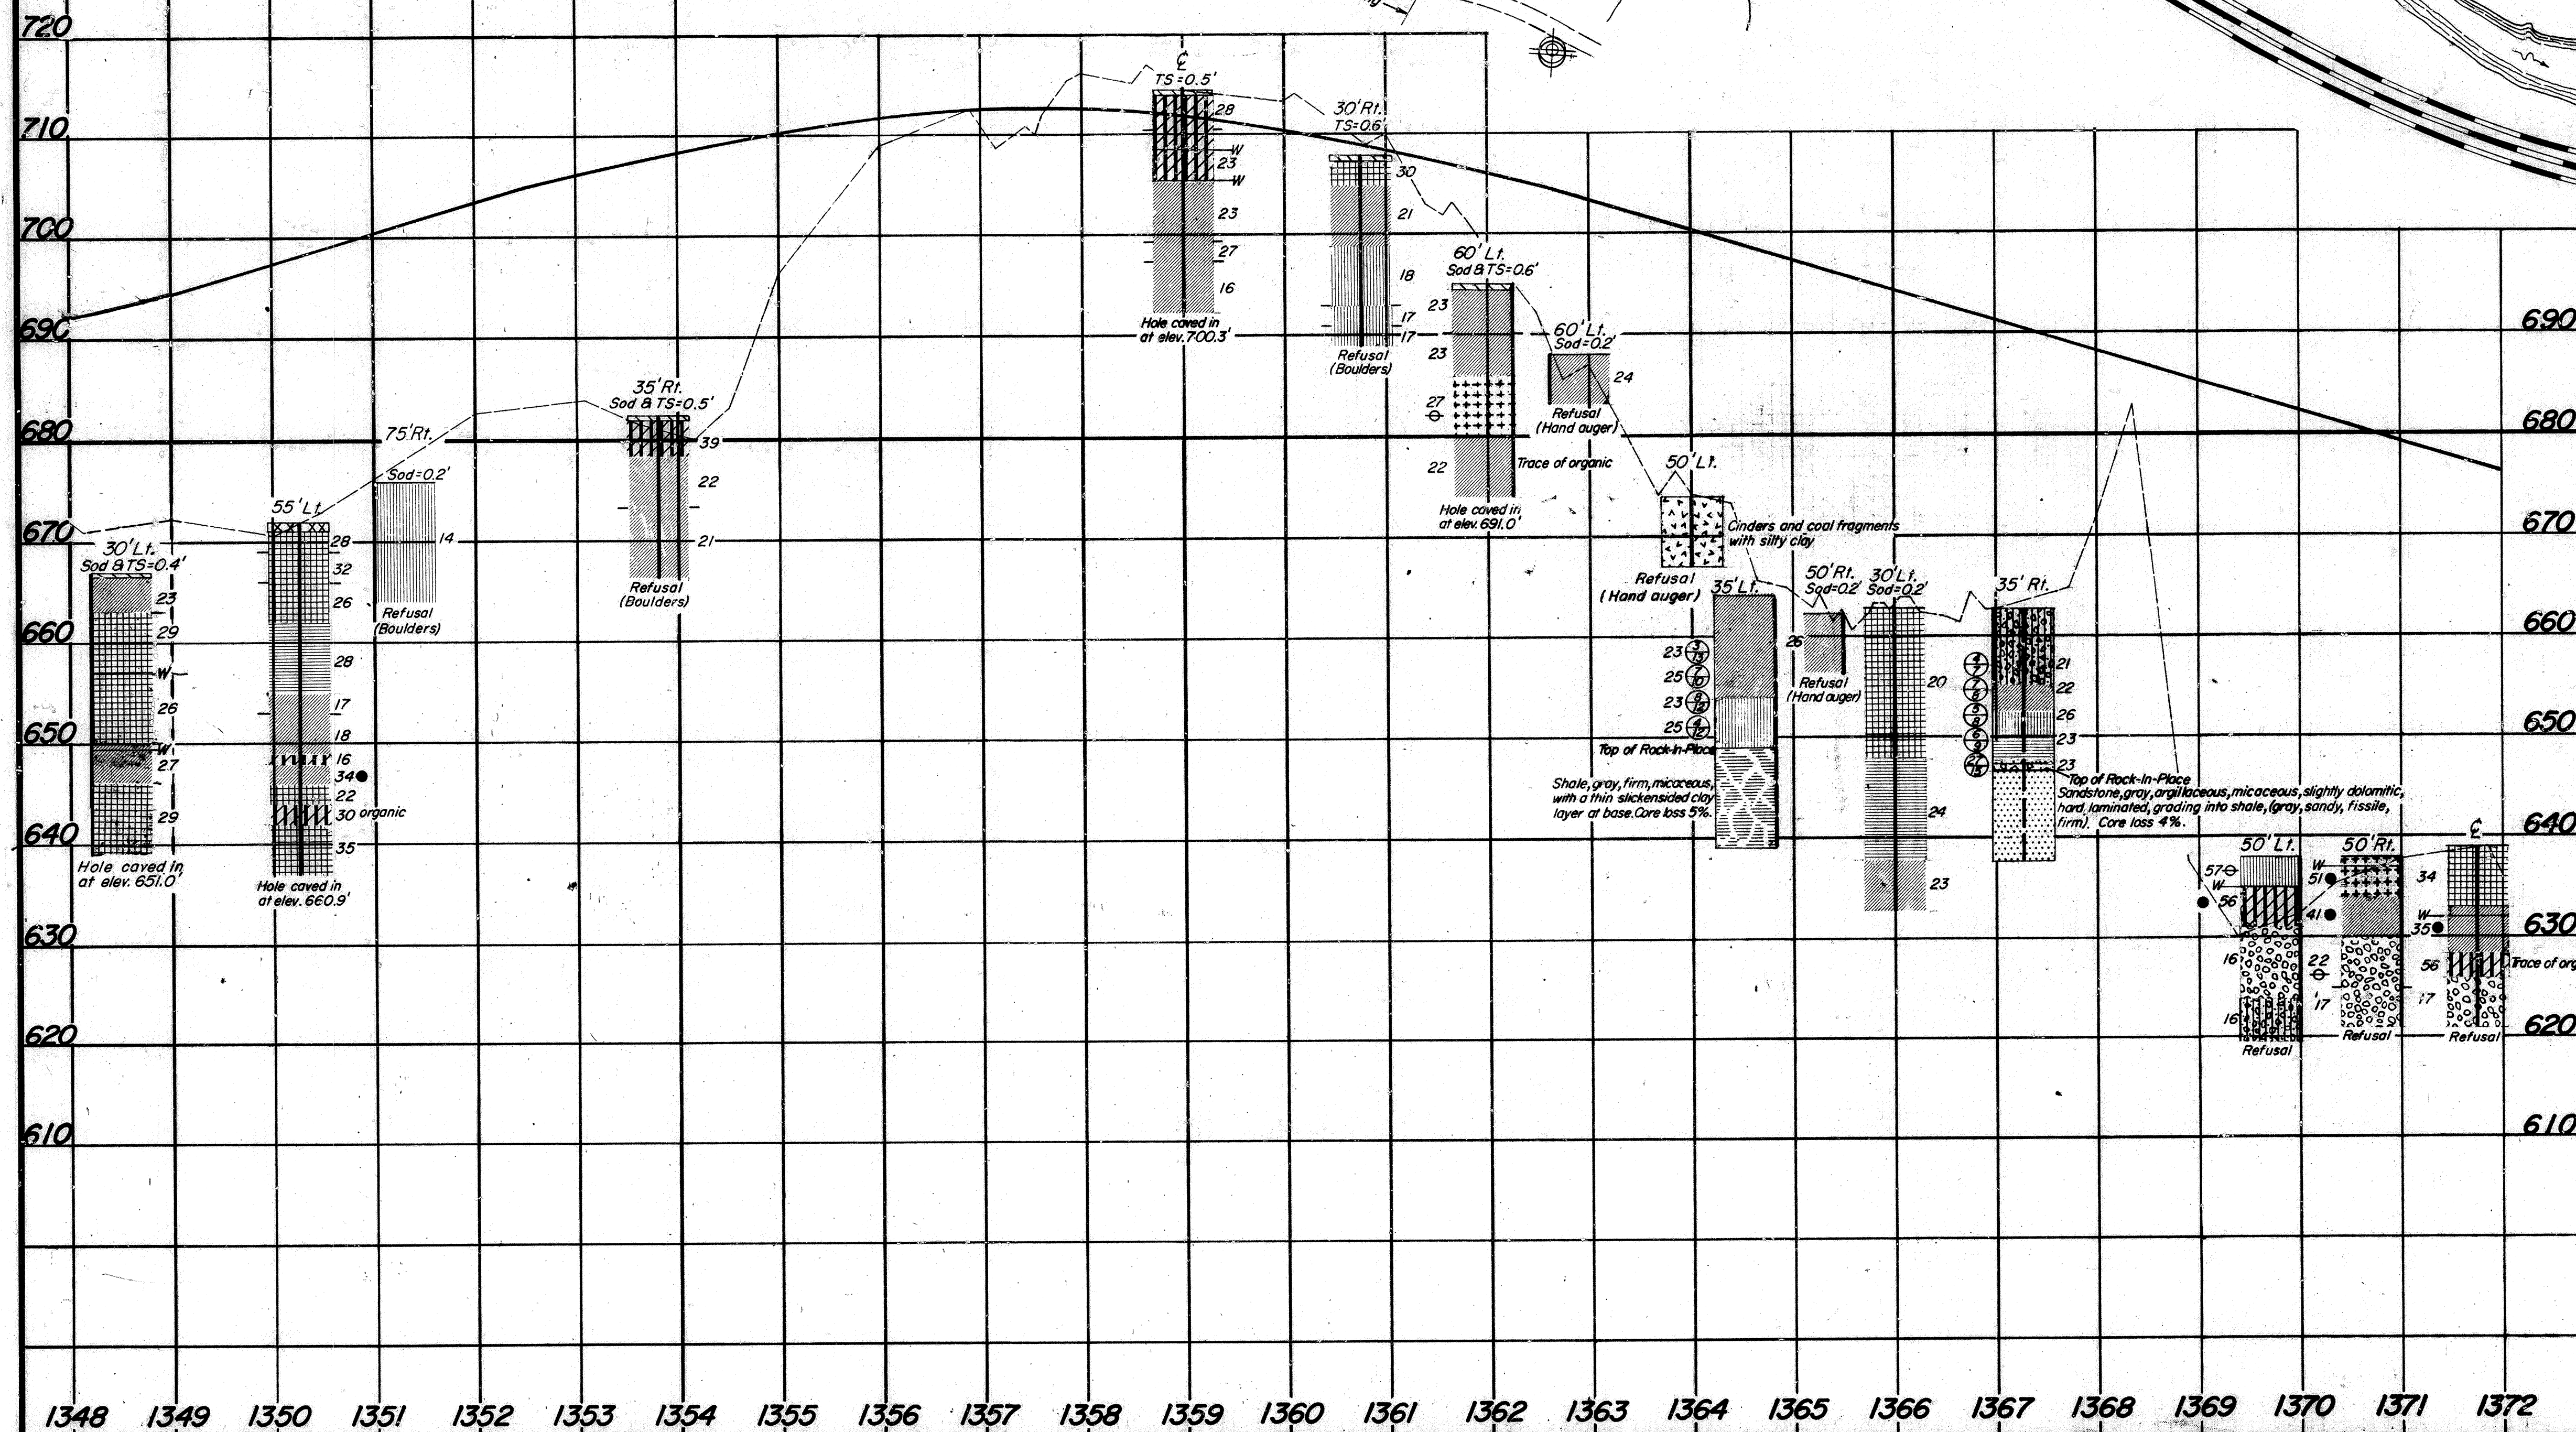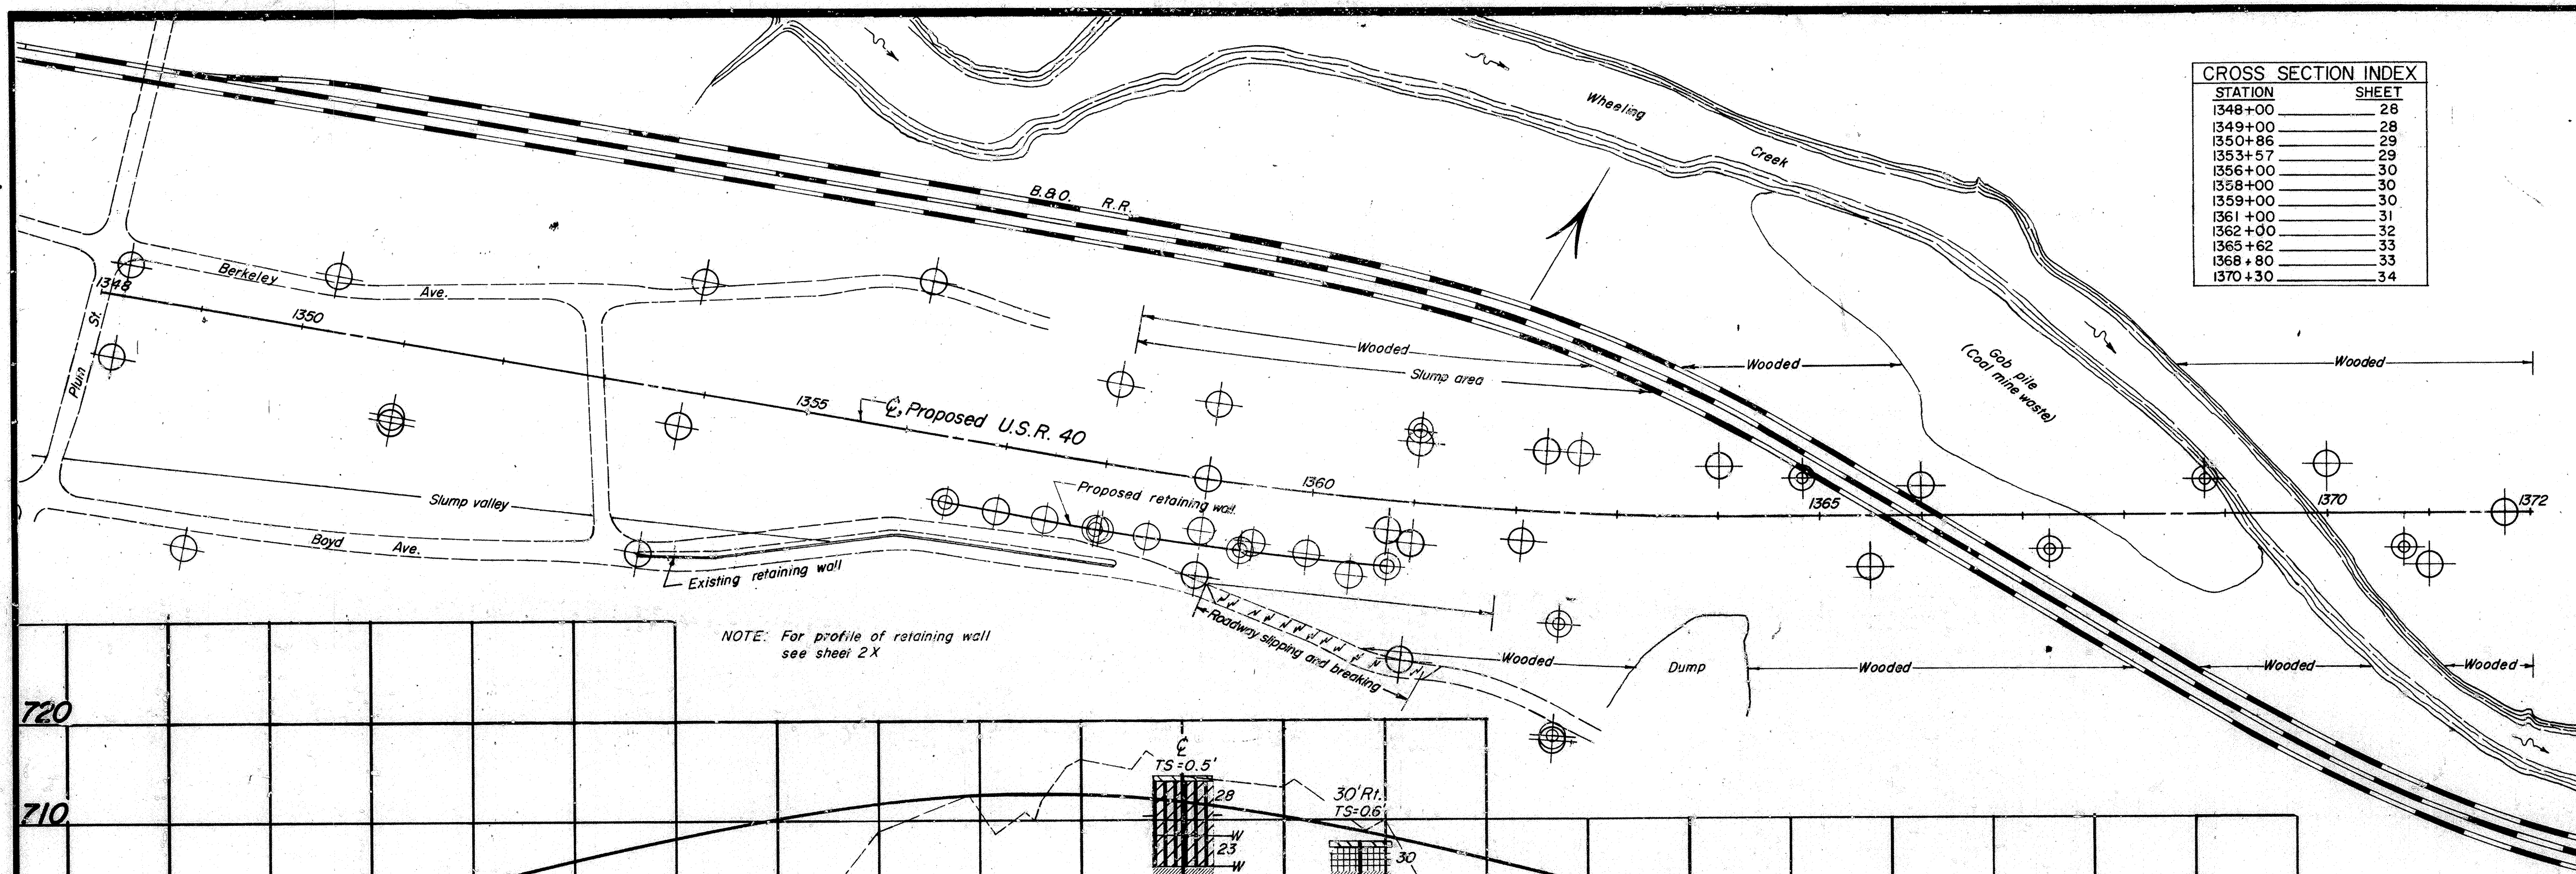


Supplement 2/20/62

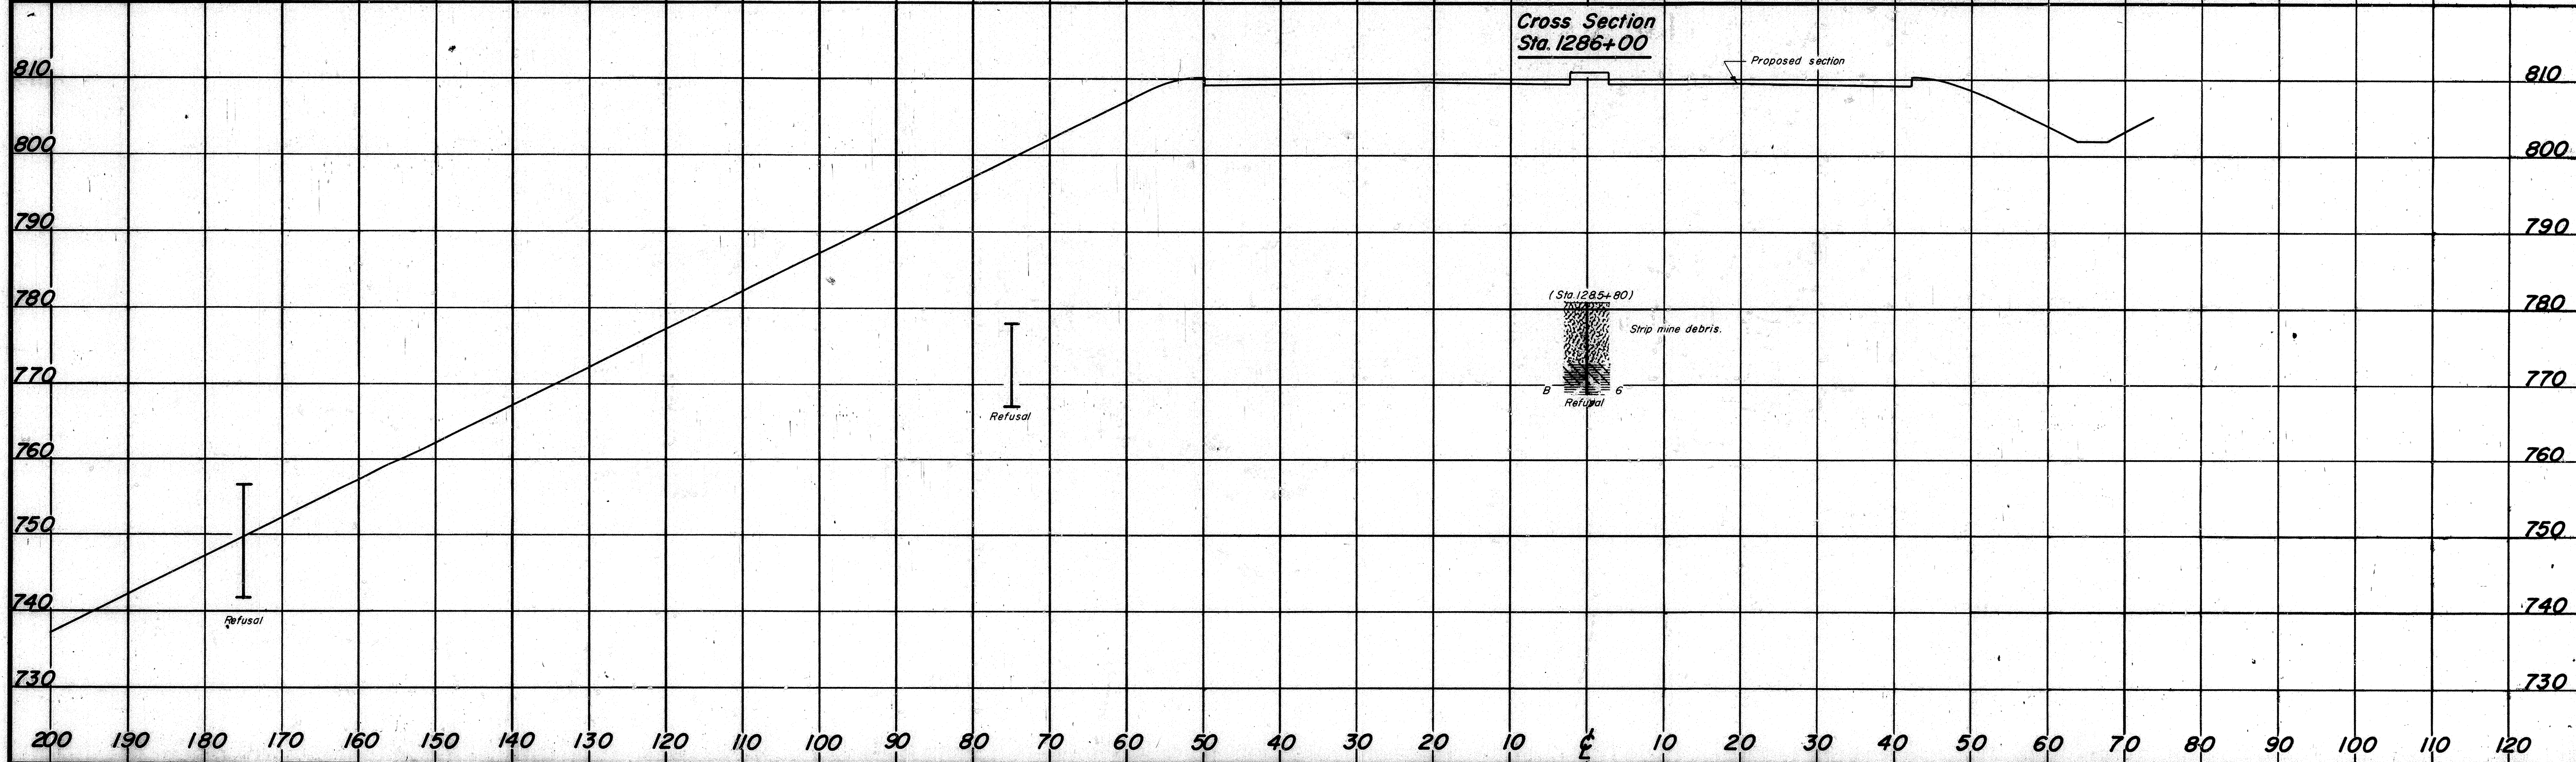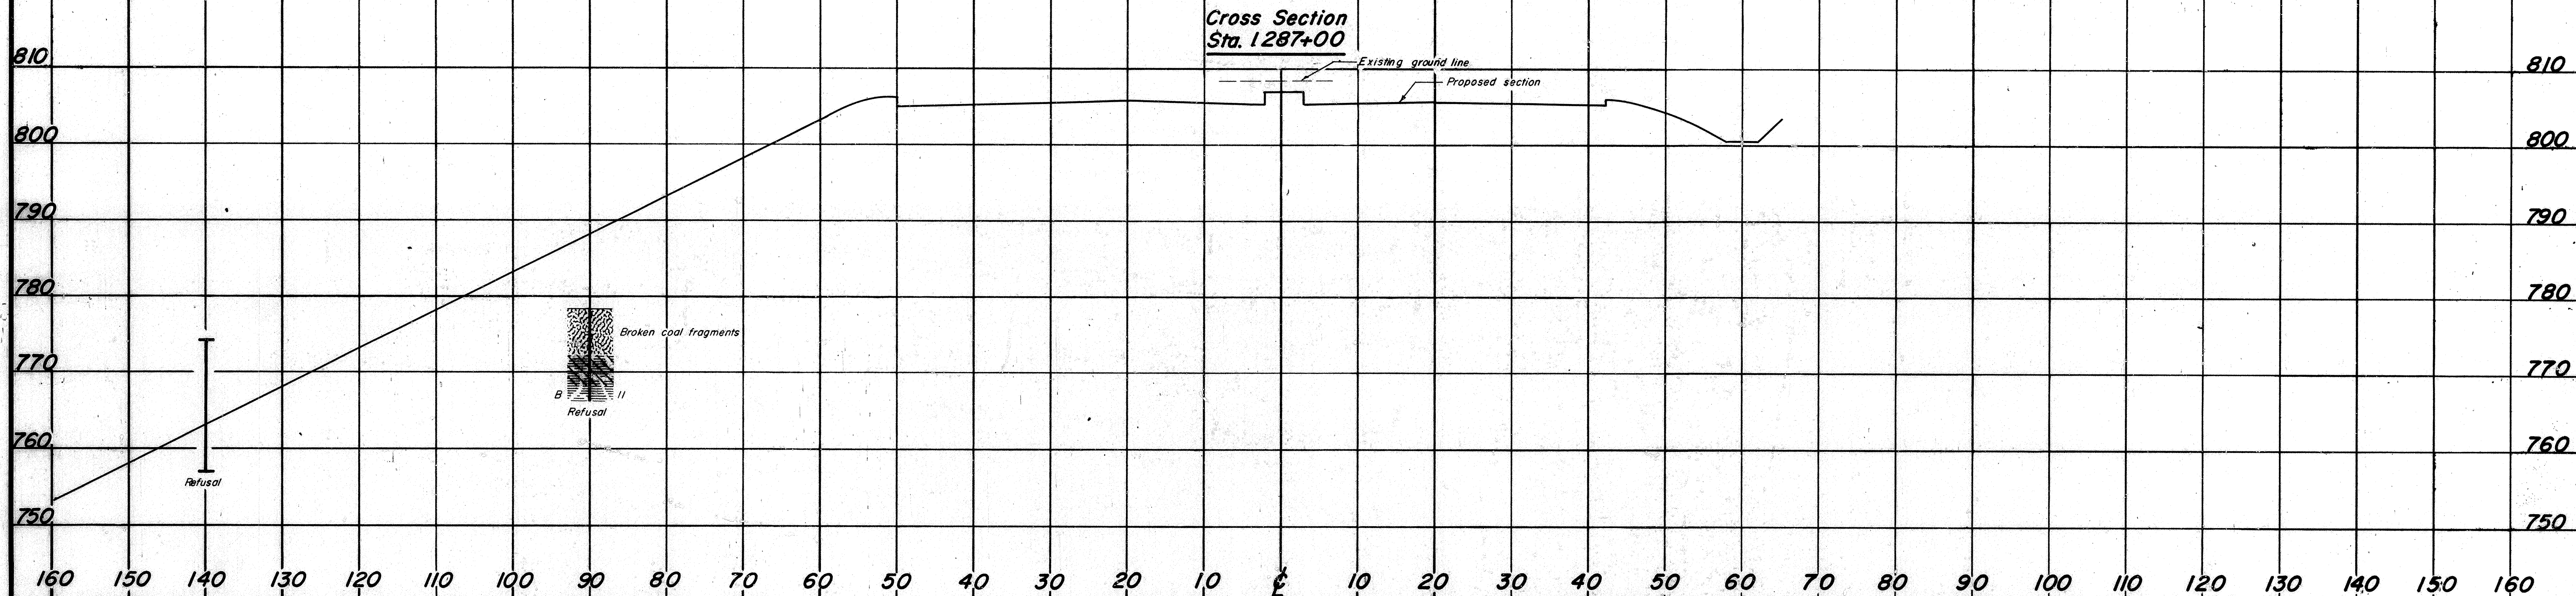



SOIL PROFILE
BELMONT COUNTY
BEL - 40-23.89
OHIO STATE HIGHWAY
TESTING LABORATORY
COLUMBUS, OHIO

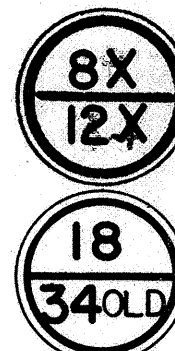

Revised 8/16/61
Revised 2/20/62

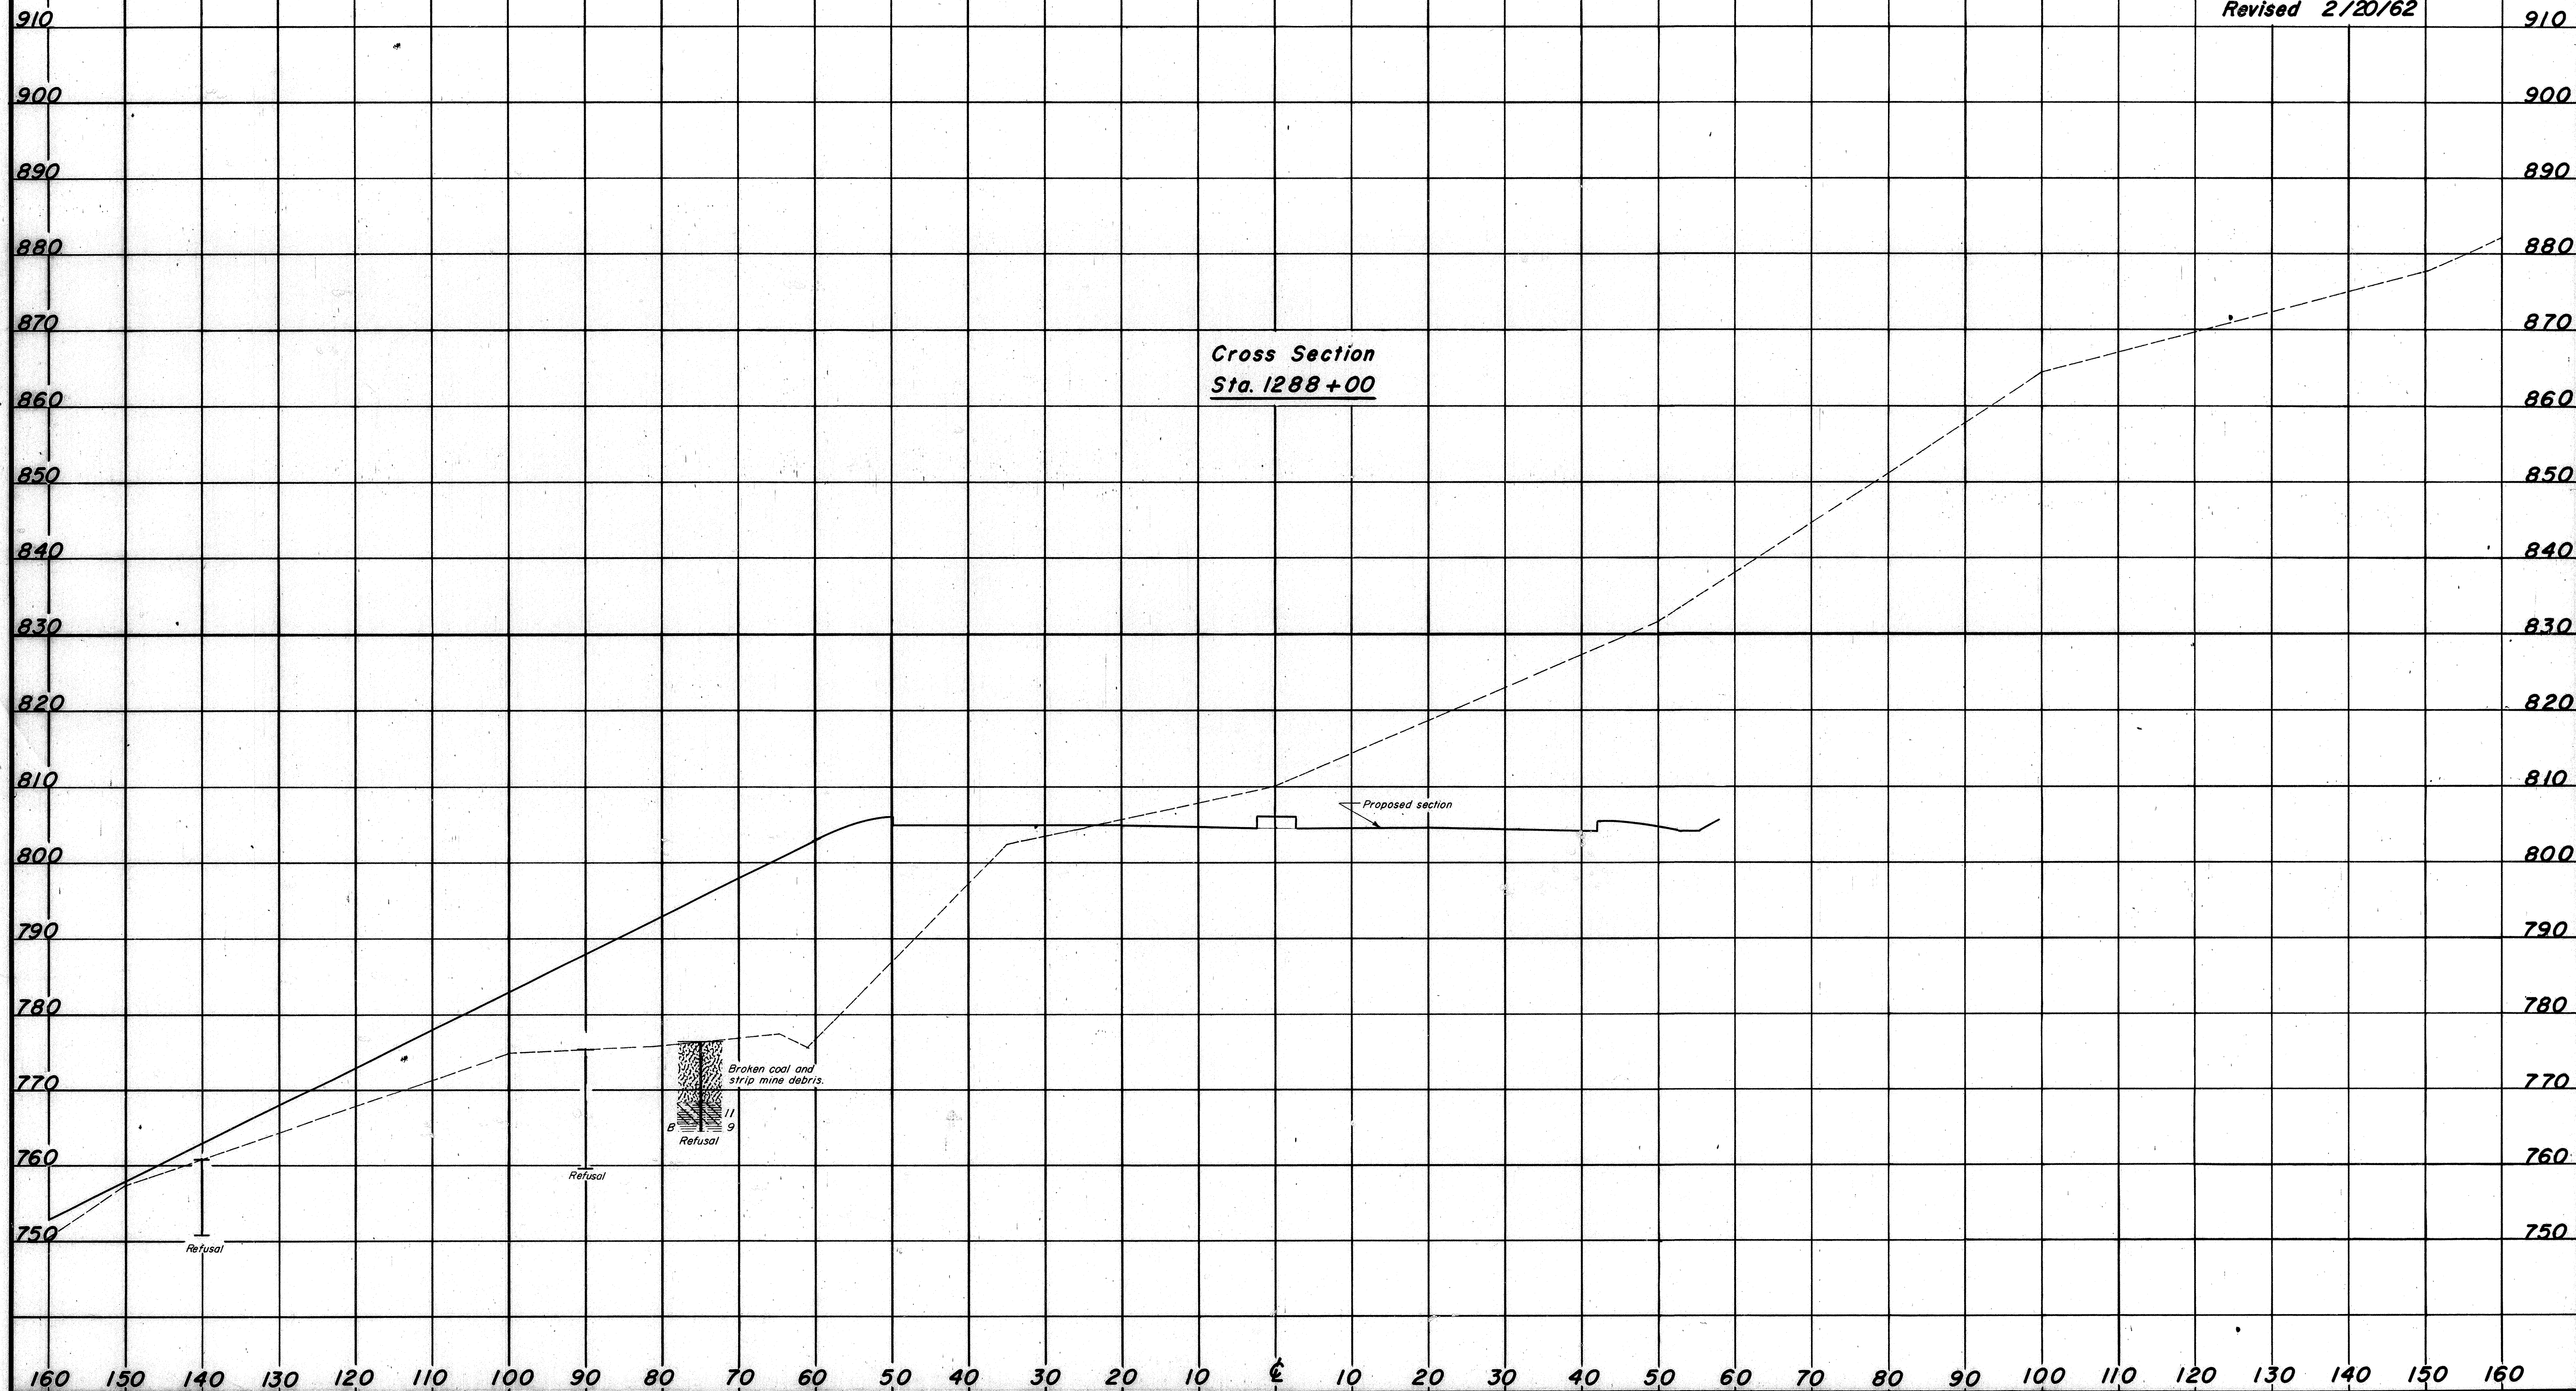


Supplement 2/20/62

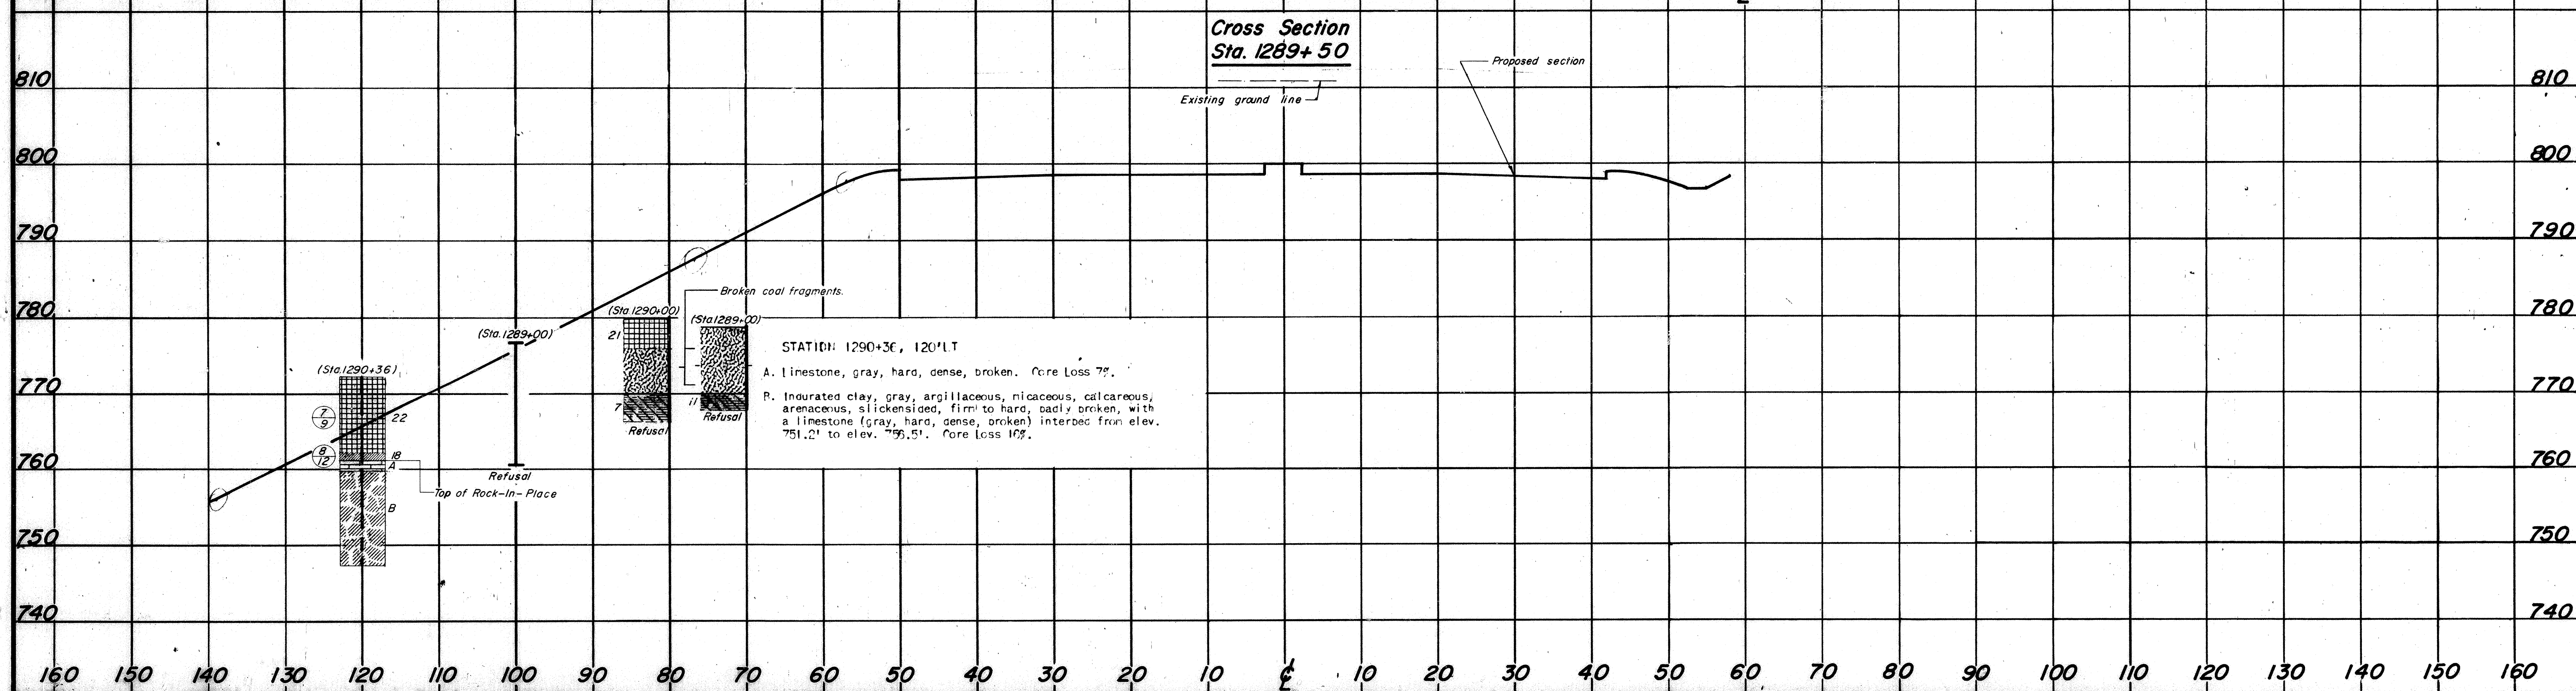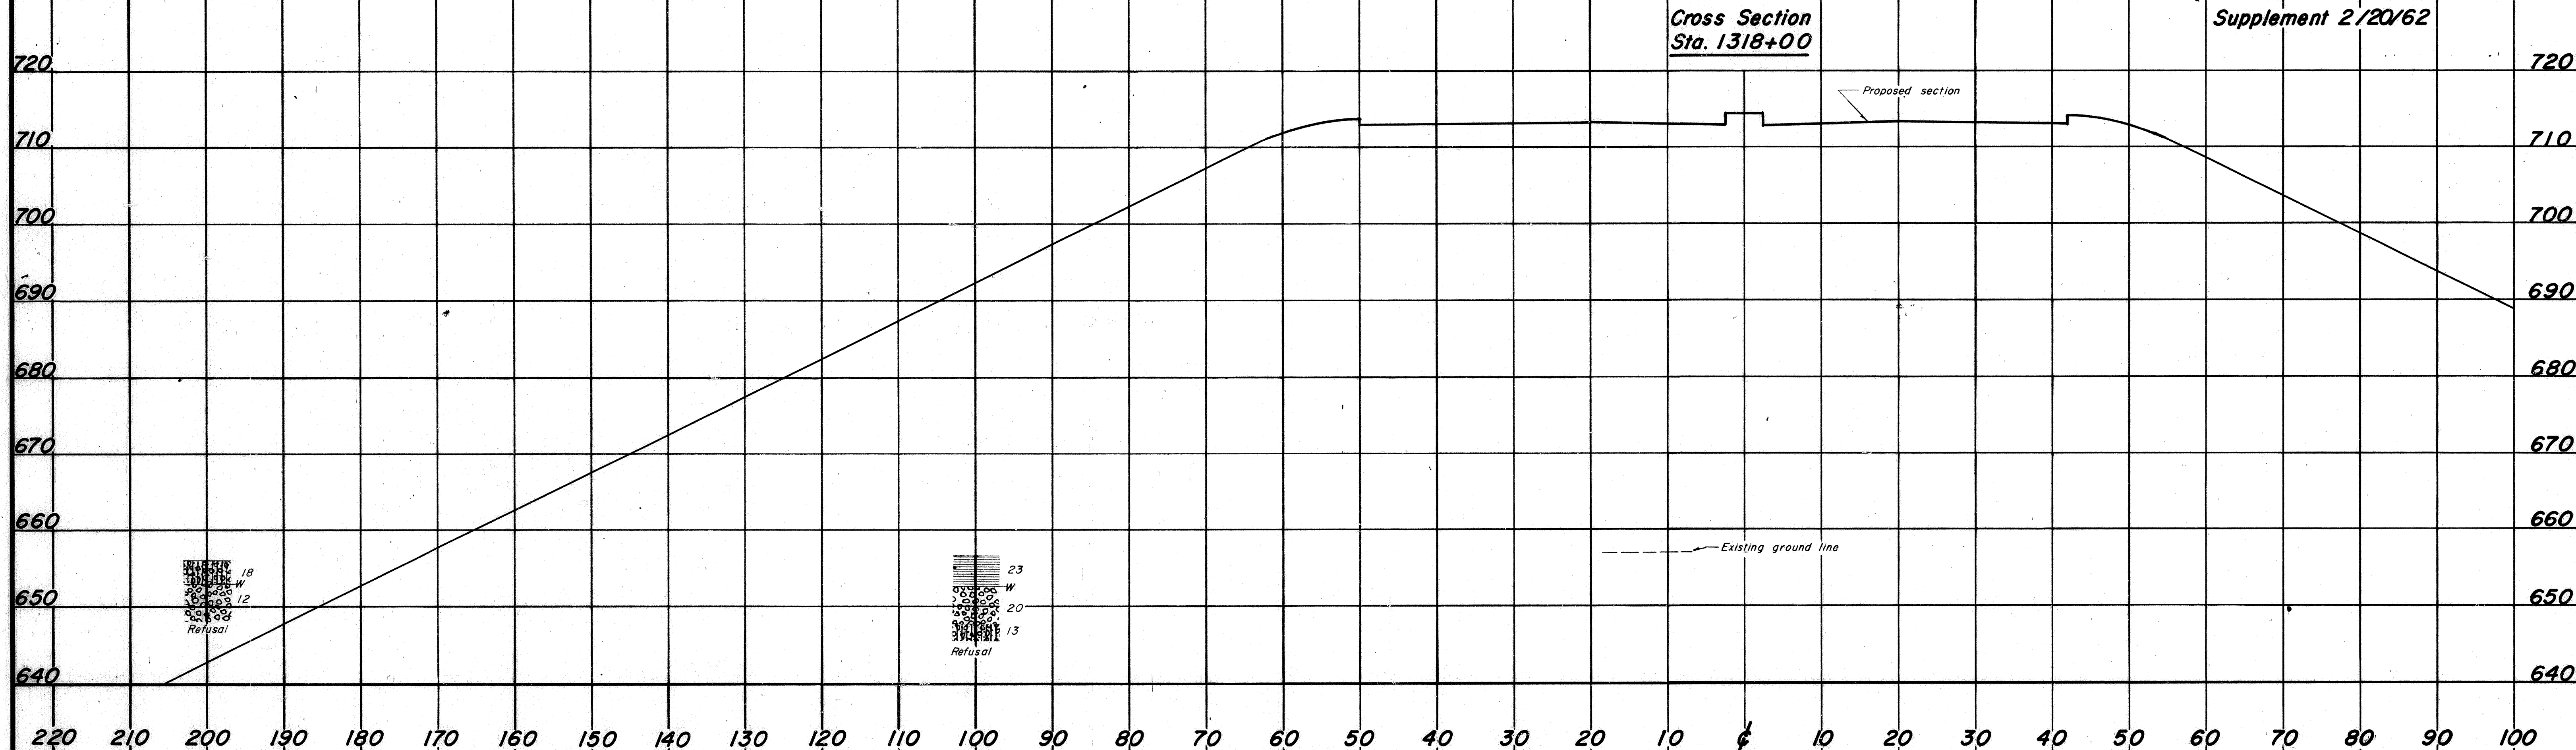

SOIL PROFILE
BELMONT COUNTY
BEL - 40-23.89
OHIO STATE HIGHWAY
TESTING LABORATORY
COLUMBUS, OHIO

10X
12X
19
34OLD

Revised 8/16/61
Revised 2/20/62

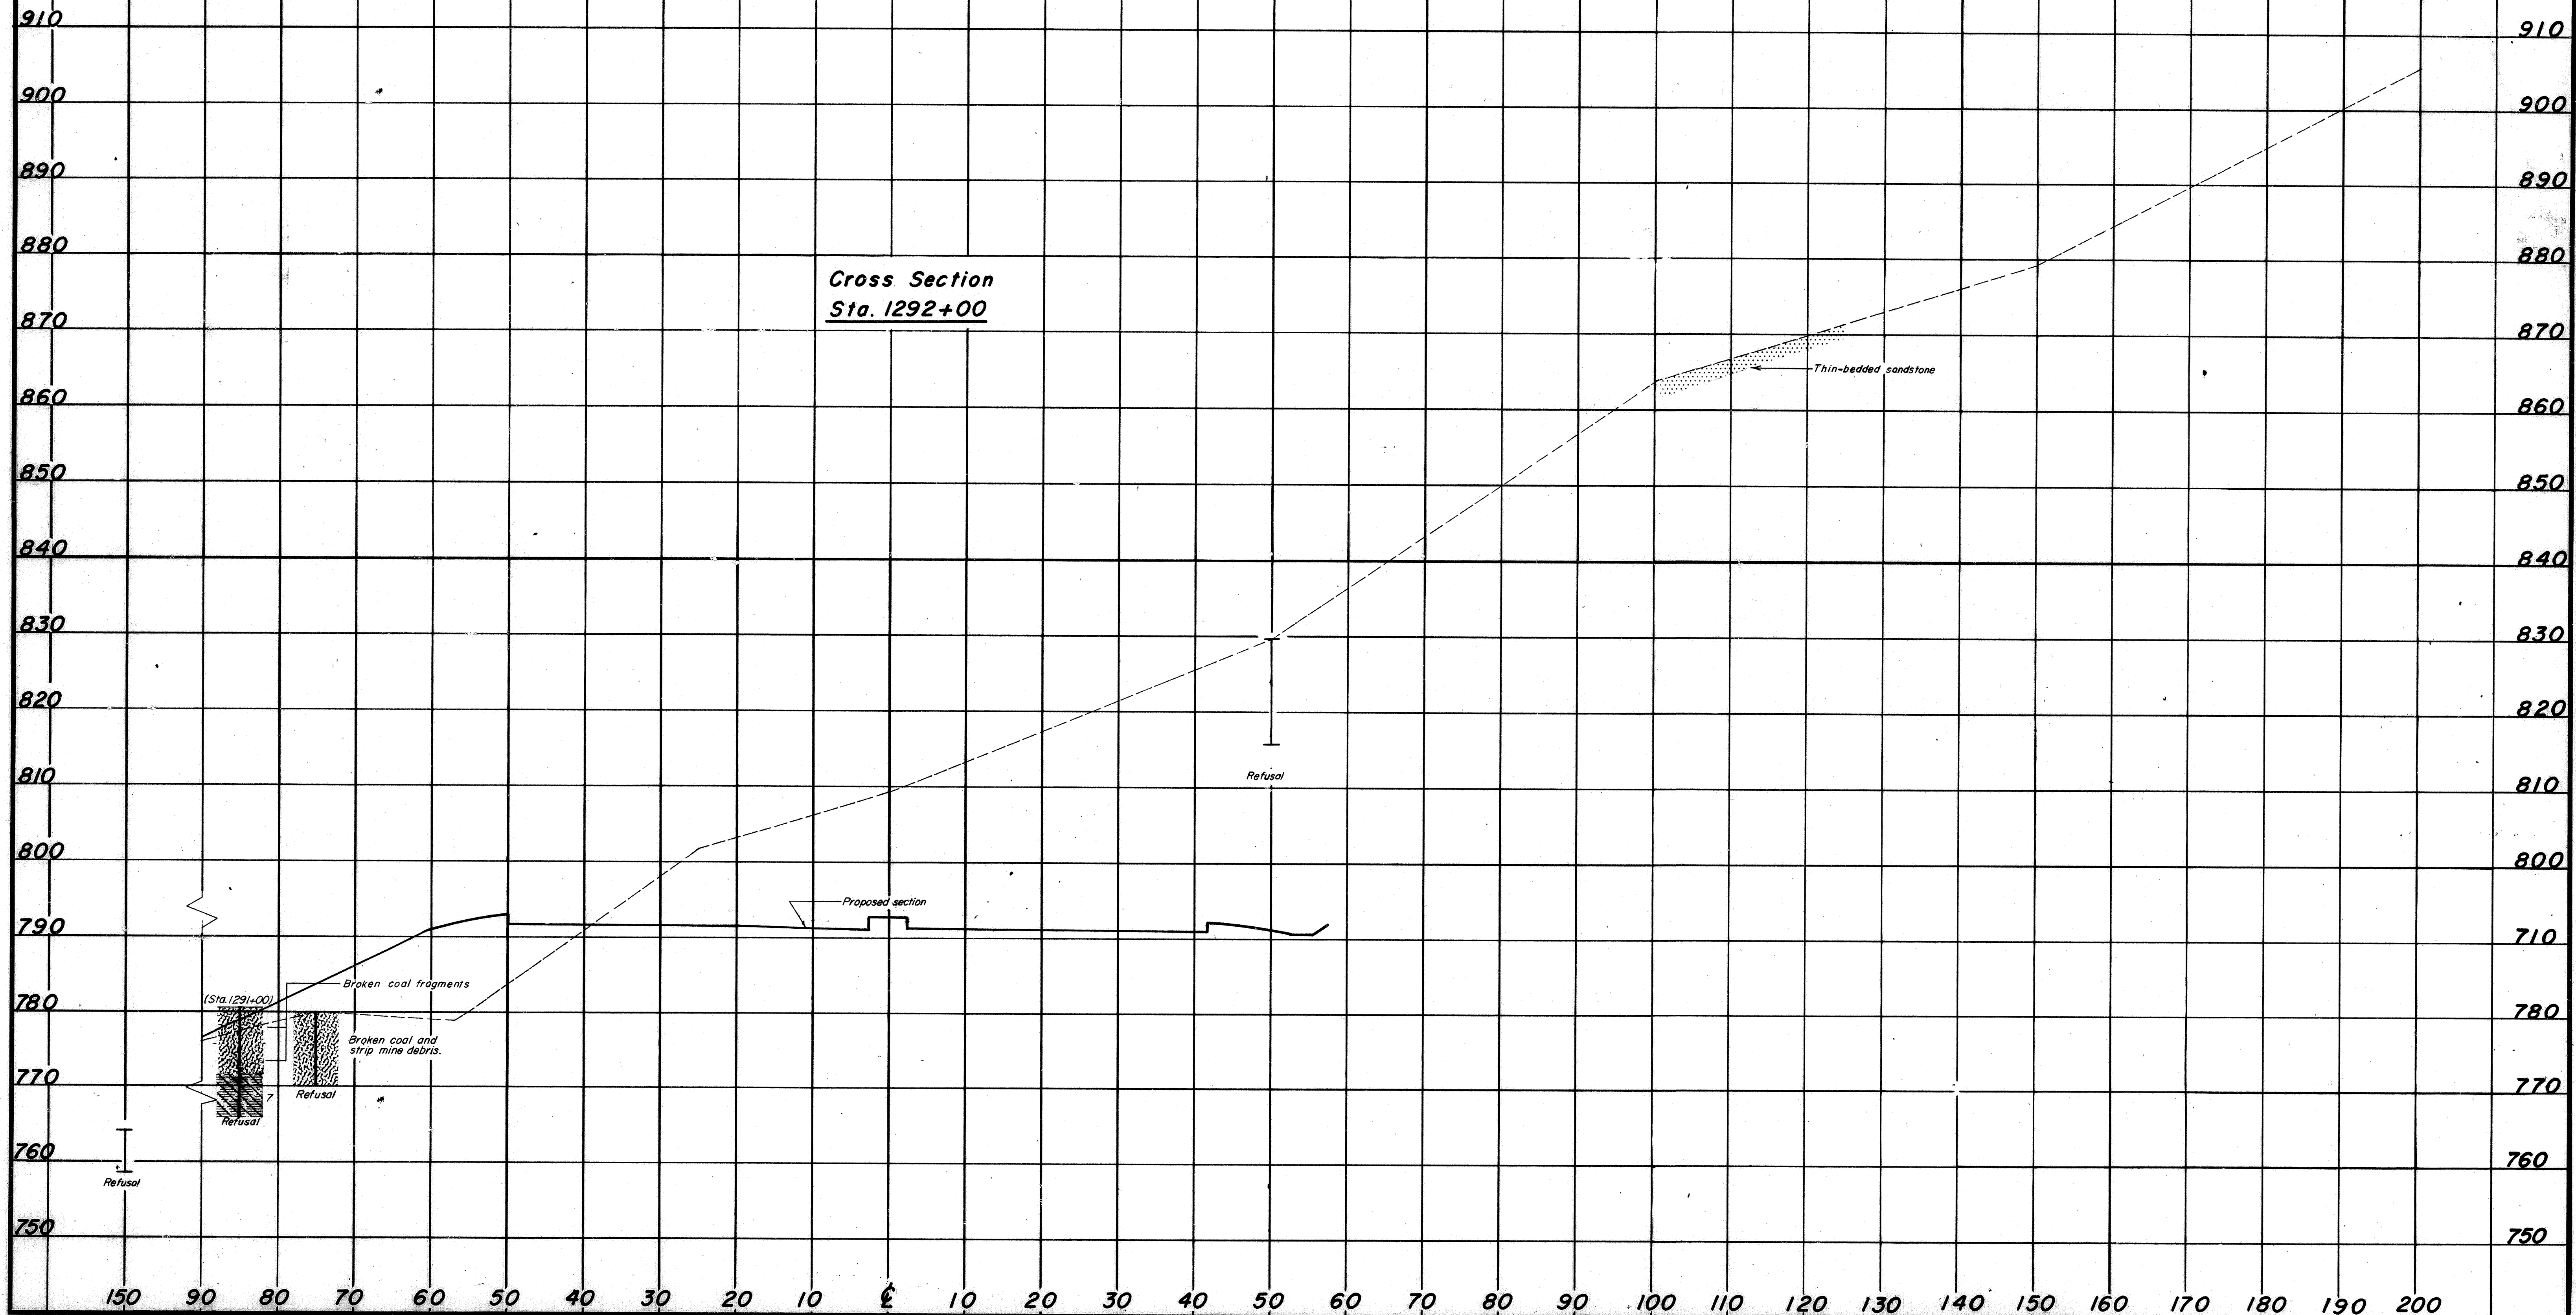

Supplement 2 /20/62

Cross Section
Sta. 1319+00

Proposed section

Existing ground line

(Sta. 1319+50)

44 Slightly organic

23

19

7

19

Refusal

Refusal

32 Slightly organic

26

16

Refusal

Refusal

(Sta. 1319+75)

51 Organic

61

17

Refusal

Refusal

(Hole caved in at elev. 651/4)

27

16

12

15

Refusal

Refusal

720

710

700

690

680

670

660

650

640

630

720

710

700

690

680

670

660

650

640

210 200 190 130 120 110 100 90 80 70 60 50 40 30 20 10 0 10 20 30 40 50 60 70 80 90 100 110 120 130 140 150

