



MICROFILMED  
APR 16 1985

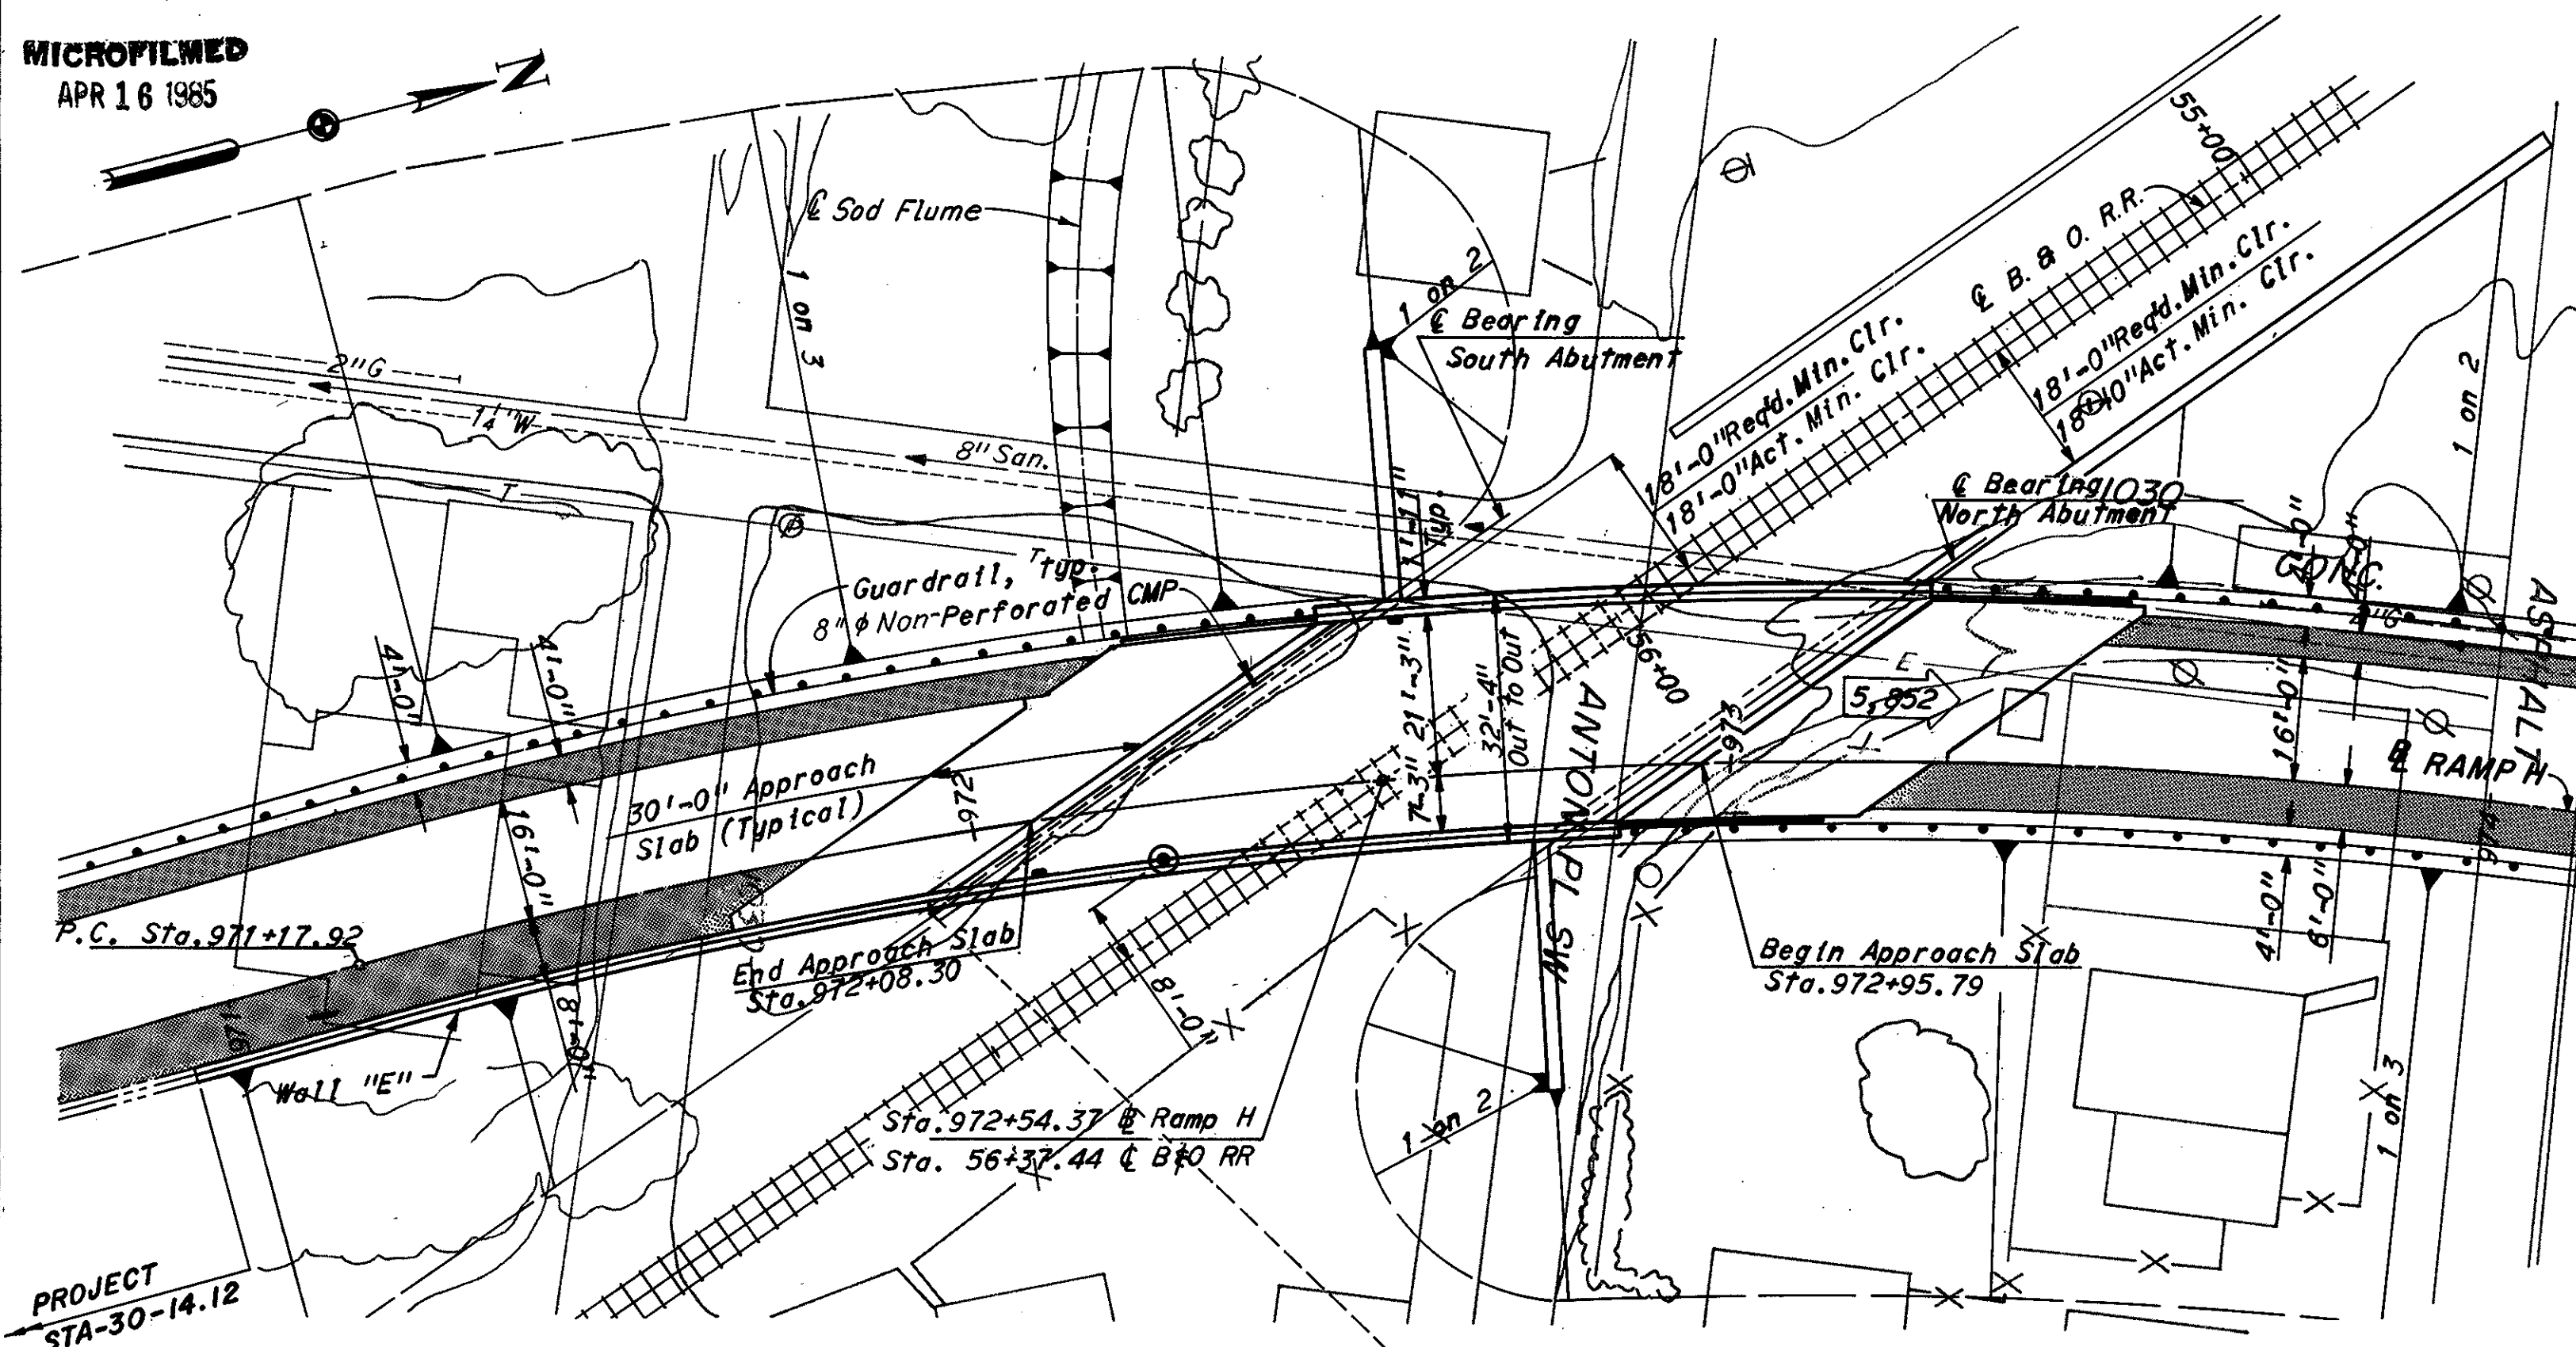

CURVE DATA - RAMP H  
D = 8°00'00.0"  
Δ = 70°46'21.1"  
R = 716.20'  
T = 508.72'  
L = 884.66'

| FED. ROAD DIV. NO. | STATE | FEDERAL AID PROJECT NO. | TYPE FUNDS | 242<br>299 |
|--------------------|-------|-------------------------|------------|------------|
| 2                  | OHIO  |                         |            |            |

STARK COUNTY  
STA-30-15.04  
STA-77-9.22

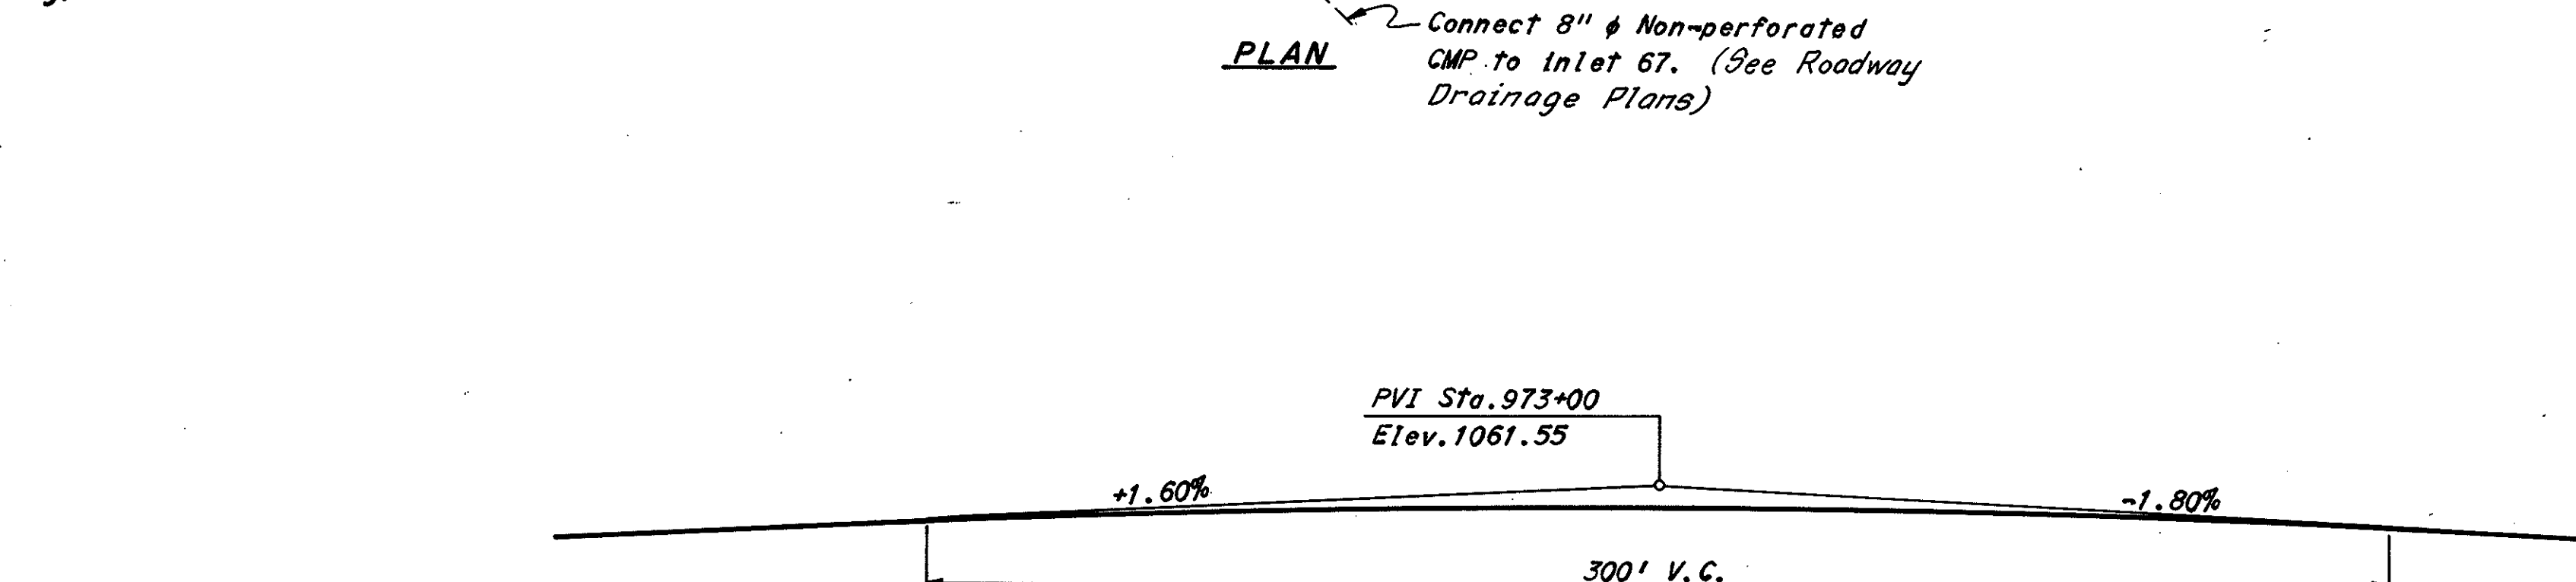

UTILITY LEGEND



- G --- Gas
- W --- Water
- SS --- Storm Sewer
- San --- Sanitary Sewer
- T --- Telephone
- E --- Power Lines
- 4W-E4KW 4 Wire, Primary 4 Kilovolt
- 3W-ES 3 Wire, Secondary
- Manhole
- Catch Basin
- ⊕ Pole, Telephone
- ⊕ Pole, Electric

\* Modify Standard Drawing AS-1-72 by providing 3" clear over the top reinforcing bars instead of the 2" shown on the Standard Drawing. The jacking holes as called for on Standard Drawing AS-1-72 are not required.

PROPOSED STRUCTURE

Type: Simple Span Welded Girders with Reinforced Concrete Slab.  
Span: 77'-4" ctr. to ctr. End Bearings measured along @ Ramp H.  
Roadway: 30'-0" face to face of parapets.  
Loading: HS20-44, Case I and the Alternate Military Loading  
Skew to Layout Line: 60° 07' 40.3"  
Wearing Surface: 2 1/2" Asphalt Concrete  
Approach Slab: AS-1-72 (30'-0" Long) (Modified)  
Alignment: 8°00'00" Curve (Right)

Notes:  
For Estimated Quantities, see Sheet 201A.  
The following items are not included in the bridge plans. See roadway plans for details.  
1. Relocation or removal of existing utilities.  
2. Approach grading, pavement and slabs.  
3. Guardrails  
5,852 Denotes one way average daily traffic.  
Earthwork limits shown are schematic. Actual slopes shall conform to plan cross sections.  
⊙ Denotes point of minimum vertical clearance.  
■ Denotes standard scupper.  
All piles shall be 12" cast-in-place concrete with an estimated average pay length of 80'-0" for abutments and all retaining walls except the estimated pile length for retaining wall E shall be 90'-0". These estimates are based on boring data and are approximate only. The Contractor shall assume full responsibility for the length of piling selected for driving.  
For lighting details see lighting plans.

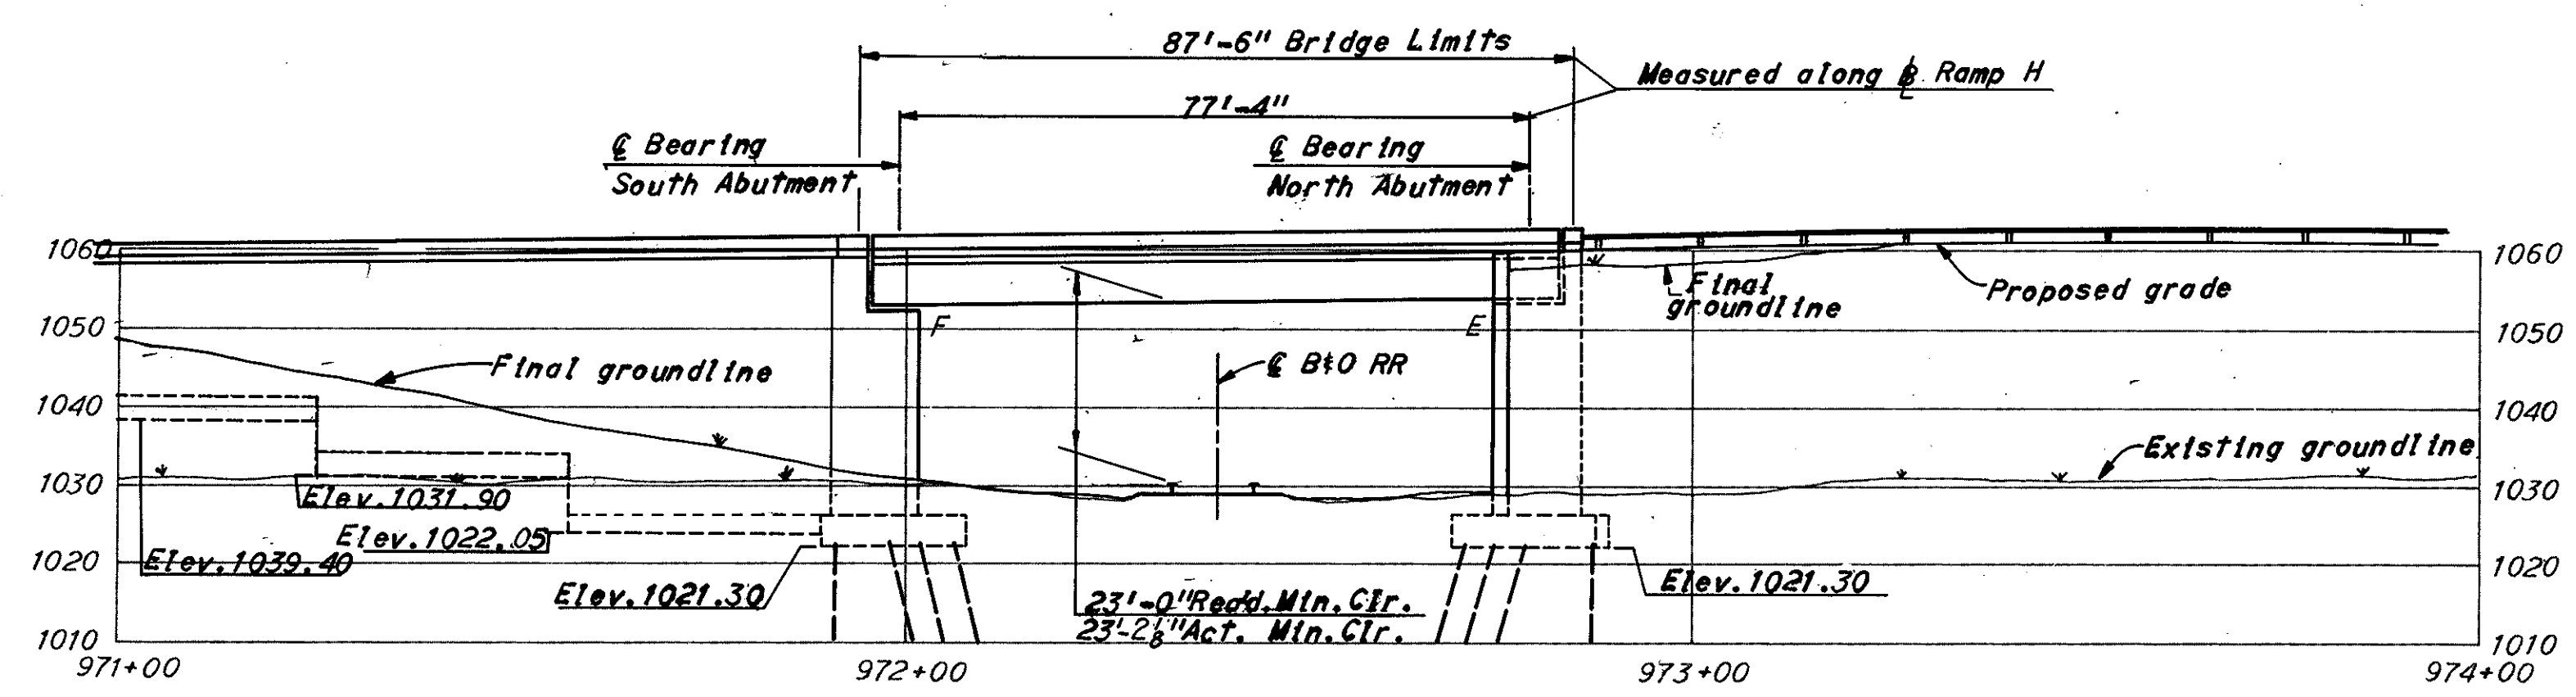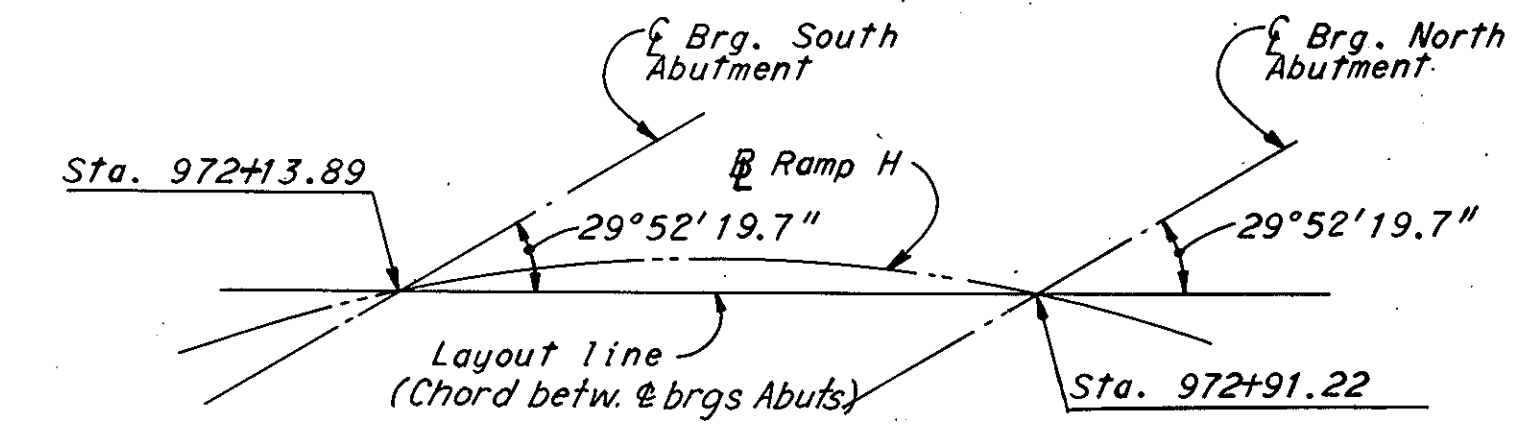

ELEVATION





|                                      |        |                  |          |                                |  |
|--------------------------------------|--------|------------------|----------|--------------------------------|--|
| H.N.T.B. BRIDGE NO. 11               |        | Revised 11-21-75 |          | By EPS                         |  |
| HOWARD, NEEDLES, TAMMEN & BERGENDOFF |        |                  |          | 1 / 14                         |  |
| CONSULTING ENGINEERS                 |        |                  |          | KANSAS CITY CLEVELAND NEW YORK |  |
| SITE PLAN                            |        |                  |          |                                |  |
| RAMP H OVER B. & O. RR.              |        |                  |          |                                |  |
| BR. NO. STA-30-1510                  |        | STA. 972+08.30   |          | STA. 972+95.79                 |  |
| SCALE: 1" = 20'-0"                   |        |                  |          |                                |  |
| RELOCATED U.S. 30                    |        |                  |          |                                |  |
| CANTON                               |        | STARK COUNTY     |          | OHIO                           |  |
| DRAWN ZLH                            | TRACED | CHECKED BM       | REVIEWED | REVISED                        |  |
| DATE 11-5-69                         | DATE   | DATE 8/16/70     | DATE     | 1668                           |  |

**MICROFILME**  
**APR 16 1985**

| FED ROAD<br>DIV NO | STATE | FEDERAL AID<br>PROJECT NO | TYPE<br>FUNDS |
|--------------------|-------|---------------------------|---------------|
| 2                  | OHIO  |                           |               |



STARK COUNTY  
STA-30-15.04  
STA-77-9.22

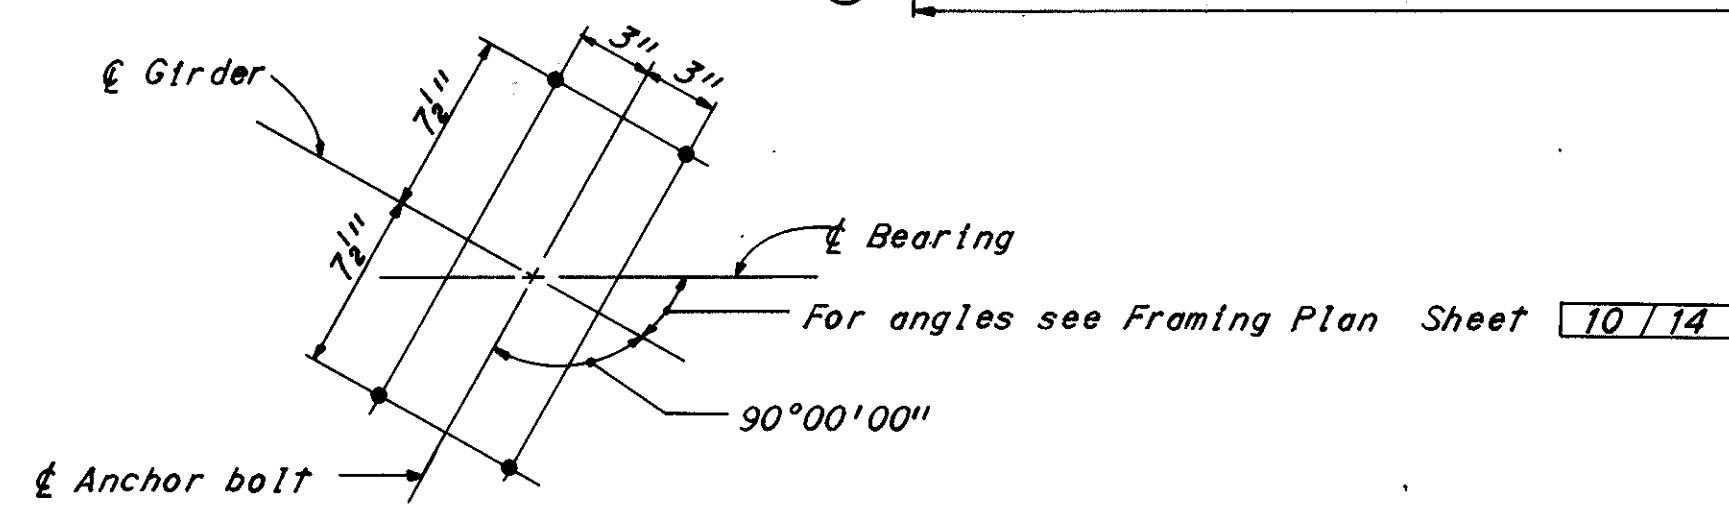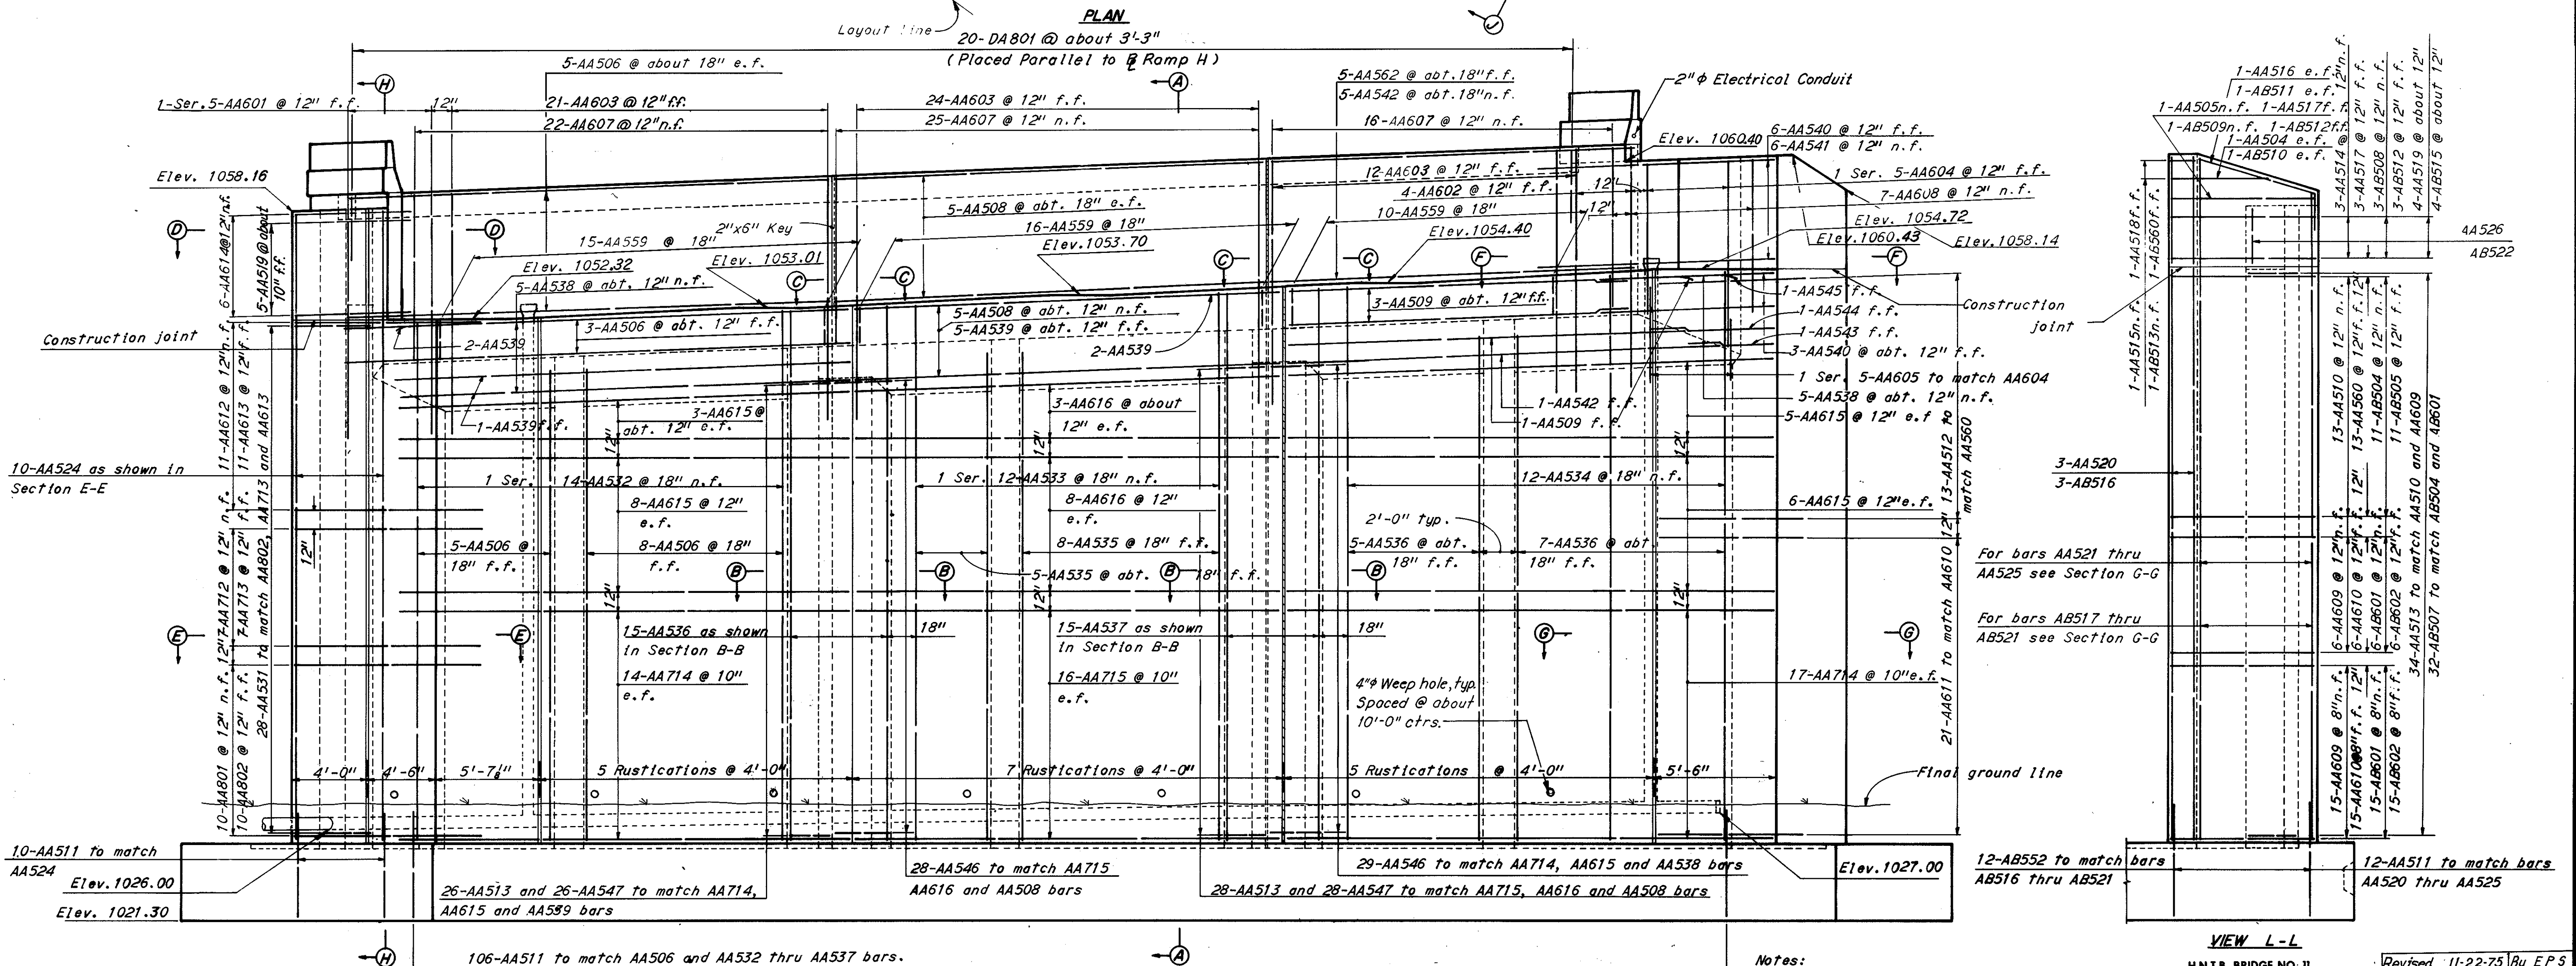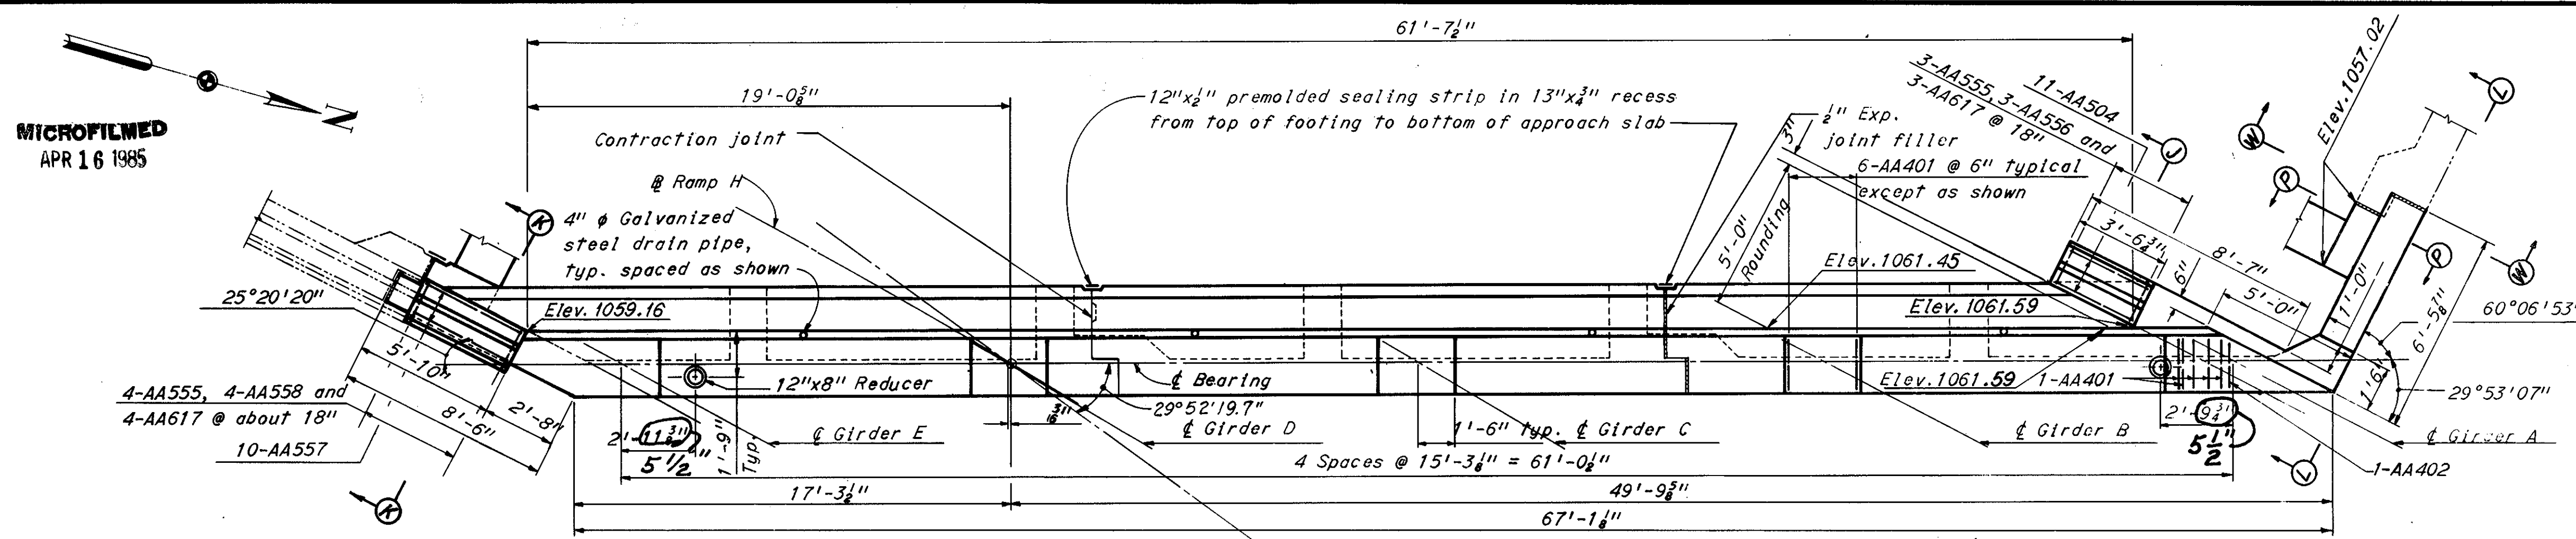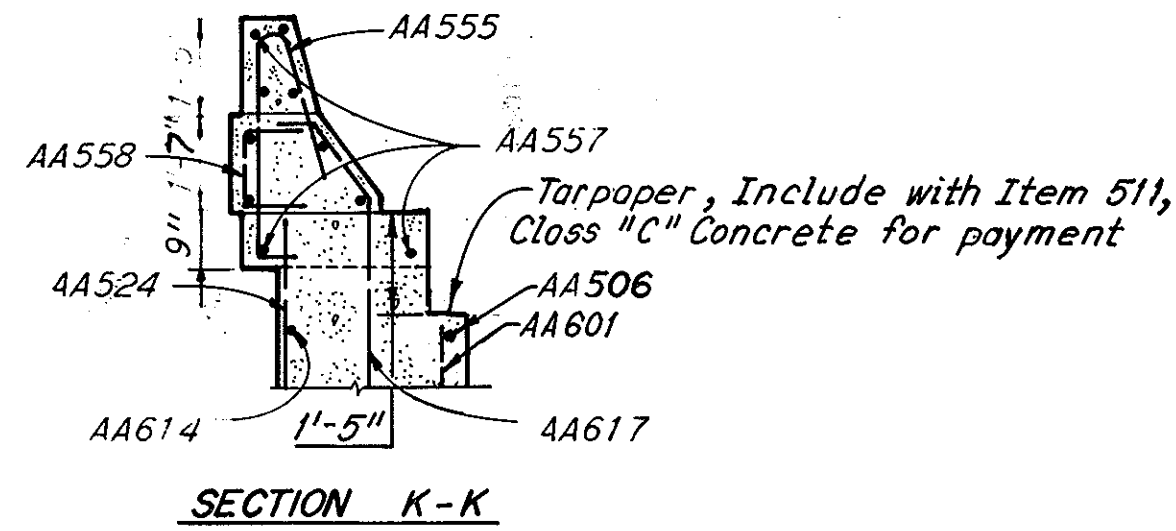

ANCHOR BOLT PLAN

**Notes:**

For notes not shown see Sheet 4 / 14

- For Sections not shown see Sheets 3 / 14

and 5 / 14

Special care shall be taken when placing reinforcing steel so as not to interfere with anchor bolt setting.

"AA" and "AB" bars denotes South and North Abutment respectively.

VIEW L-L  
H.N.T.B. BRIDGE NO. 11  
Revised 11-22-75 By EPS  
HOWARD, NEEDLES, TAMMEN & BERGENDOFF  
CONSULTING ENGINEERS  
KANSAS CITY CLEVELAND NEW YORK  
2/14

***SOUTH ABUTMENT***

RAMP H OVER B. & O. R.R.  
BR. NO. STA-30-1510 STA. 972+08.30  
SCALE: 1/4" = 1'-0" STA. 972+95.79

**RELOCATED U.S. 30**

CANTON STARK COUNTY OHIO

|                 |        |                   |                 |                    |
|-----------------|--------|-------------------|-----------------|--------------------|
| DRAWN<br>C.K.K. | TRACED | CHECKED<br>K.S.S. | REVIEWED<br>MJK | REVISED<br>5.11.78 |
|-----------------|--------|-------------------|-----------------|--------------------|

|                                |      |                               |               |      |
|--------------------------------|------|-------------------------------|---------------|------|
| DATE <sup>C9A</sup><br>6-16-70 | DATE | DATE <sup>A33</sup><br>8-6-70 | DATE 11-24-71 | 1668 |
|--------------------------------|------|-------------------------------|---------------|------|



**MICROFILMED**  
APR 16 1985

3-AB524, 3-AB526 and 3-AB528 @ abt. 18"

11-AB510  
1-AB402

35°35'37"

4'-2 1/2"

Elev. 1061.63

6-AB401 @ 6" typical except as shown

Elev. 1061.62

1-AB401

Elev. 1061.55

40'-8"

58'-10 1/4"

1'-6" typical

12"x 1/2" premolded sealing strip in 13"x 3/4" recess from top of footing to bottom of approach slab

1/2" Expansion joint filler

4" Galvanized steel pipe, typ. spaced as shown

Ramp H

Elev. 1059.69

29°52'19.7"

18'-2 1/4"

3-AB524, 3-AB525 and 3-AB526 @ abt. 18"

11-AB523

7'-9"

4'-9"

11'-0"

7'-5 1/2"

57°56'56"

32°03'04"

Girder E

**PLAN**

20-DB 801 @ 2'-8" (Place Parallel to Ramp H)

5-AB528 @ 12" e.f.

5-AB528 @ abt. 18" f.f.

5-AB529 @ abt. 18" n.f.

5-AB530 @ abt. 18" n.f.

32-AB607 @ 12" f.f.

33-AB 610 @ 12" n.f.

21-AB607 @ 12" f.f.

17-AB610 @ 12" n.f.

5-AB532 @ abt. 18" f.f.

5-AB501 @ abt. 18" n.f.

1 Ser. 4-AB608 @ 12" f.f.

10-AB611 @ abt. 12" n.f.

6-AB535 @ 12" f.f.

6-AB536 @ 12" n.f.

Elev. 1058.46

Elev. 1058.45

Elev. 1055.69

2" Electrical Conduit

1-AB541 f.f.

4-AB549 to match AB528

5-AB550 to match AB529

Constructing joint

Elev. 1054.75

Elev. 1054.53

21-AB551 @ 18"

Elev. 1053.94

14-AB551 @ 18"

3-AB532 @ abt. 12" f.f.

Elev. 1053.36

1-AB544

Elev. 1052.78

Construction joint

1-AB543 f.f.

1-AB545 f.f.

3-AB535 @ abt. 12" f.f.

1 Ser. 4-AB616 to match AB608

8-AB538 @ about 18" f.f.

12-AB614 @ 12" n.f.

12-AB615 @ 12" f.f.

15-AB537 as shown in Sect. B-B

8-AB530 @ about 18" f.f.

4-AB530 @ 18" f.f.

7-AB530 @ abt. 18" f.f.

2'-0" typ.

1 Ser. 19-AB539 @ about 18" n.f.

8-Rustications @ 4'-0"

7 Rustications @ 4'-0"

1 Ser. 16-AB540 @ 18" n.f.

4" Weep hole, typ. spaced at abt. 10'-0" ctrs.

8-AB713 @ 12" n.f.

8-AB714 @ 12" f.f.

5-AB713 @ 10" n.f.

5-AB714 @ 10" f.f.

Final ground line

10-AB552 to match AB527

Elev. 1021.30

27-AB546 to match AB528, AB612 and AB711

26-AB507 and 26-AB547 to match AB530, AB614 and AB713

85-AB552 to match AB530 and AB537 thru AB540 bars

Key 6" x 12" x 7'-0" typ.

STARK COUNTY  
STA-30-15.04  
STA-77-9.22

Notes:

Bearings shall be set in line with girders.  
See Sheet 10/14 for intersection angles between centerline of abutment and girders.

For reinforcement schedule see Sheet 12/14.  
AA401, AA402, AB401 and AB402 bars shall be placed  $2\frac{1}{2}"$  below top of bridge seat.

For roadway end dam details see Ohio Standard Drawing SD-1-69, Sheets 1 and 2 of 4, and Sheet 203.  
n.f. denotes near face, f.f. denotes far face, and e.f. denotes each face.

(S) denotes South Abutment, and (N) denotes North Abutment.





Pile dimensions are measured along bottom of footing.

All piles are 12"  $\phi$  cast-in-place concrete.  
All battered piles are battered 4 in 12.  
○ ➔ Denotes battered piles.


Weep hole shall be sloped  $\frac{1}{4}"$  per foot.  
For Section W-W see Sheet 6/14  
For Sections not shown see Sheets 3/14 and 5/14  
For rustication detail see Sheet 203.  
For layout sketch see Sheet 1/14

|   |        |                    |                      |
|---|--------|--------------------|----------------------|
| H.N.T.B. BRIDGE NO. 31   |        | Revised 11-24-75   | By <u>EPS</u>        |
| <b>HOWARD, NEEDLES, TAMMEN &amp; BERGENDOFF</b><br>CONSULTING ENGINEERS<br>KANSAS CITY    CLEVELAND    NEW YORK   |        |                    | 4 / 14               |
| <h2 style="margin: 0;">NORTH ABUTMENT</h2> <p style="margin: 10px 0 0 0;">RAMP H OVER B. &amp; O. R.R.</p> <div style="display: flex; justify-content: space-between;"> <span>BR. NO. STA. 30-1510</span> <span>STA. 972+08.30</span> </div> <div style="display: flex; justify-content: space-between;"> <span>SCALE: 1/4"=1'-0"</span> <span>STA. 972+95.79</span> </div> <h1 style="margin: 20px 0 0 0; text-align: center;">RELOCATED U.S. 30</h1> <div style="display: flex; justify-content: space-between; margin-top: 10px;"> <span>CANTON</span> <span>STARK COUNTY</span> <span>OHIO</span> </div> |        |                    |                      |
| DRAWN <u>CYK</u>   | TRACED | CHECKED <u>KSS</u> | REVIEWED <u>MJK</u>  |
| DATE <u>7-1-70</u>   | DATE   | DATE <u>8-6-70</u> | DATE <u>11-24-71</u> |
|   |        |                    | 1668                 |

STARK COUNTY  
STA-30-14.12  
STA-77-9.22

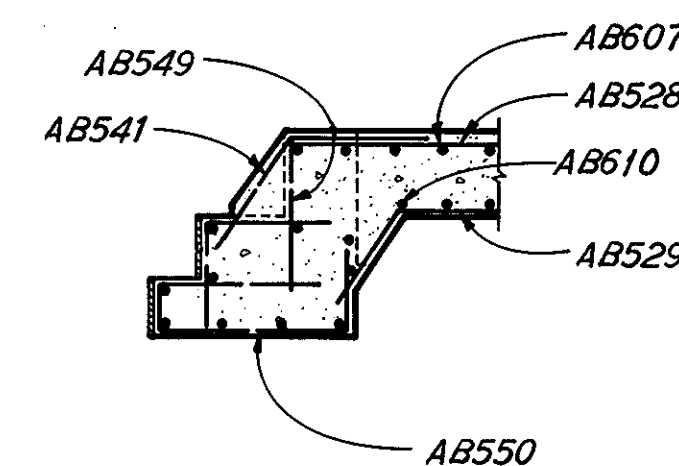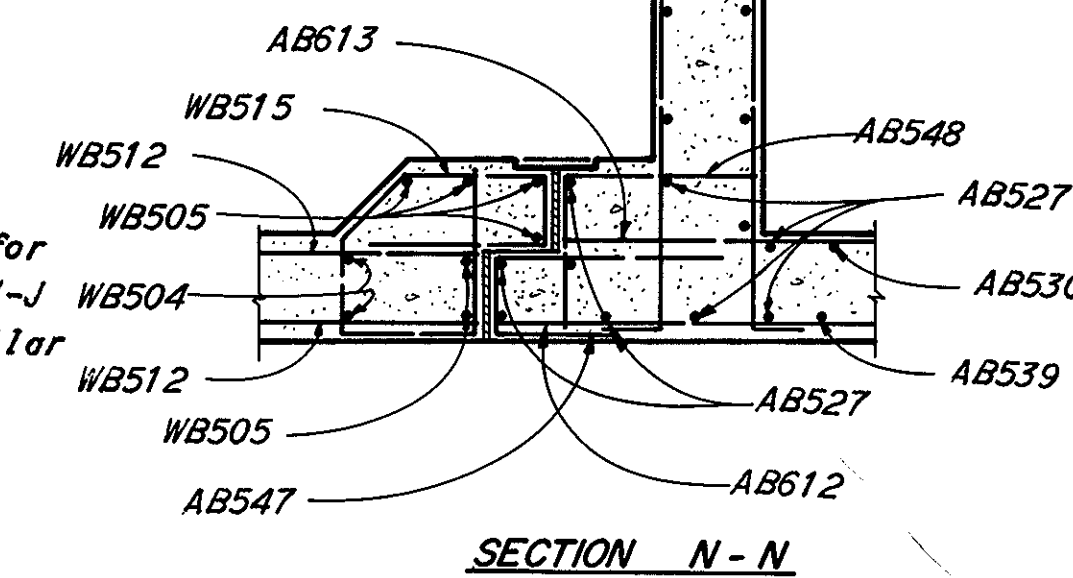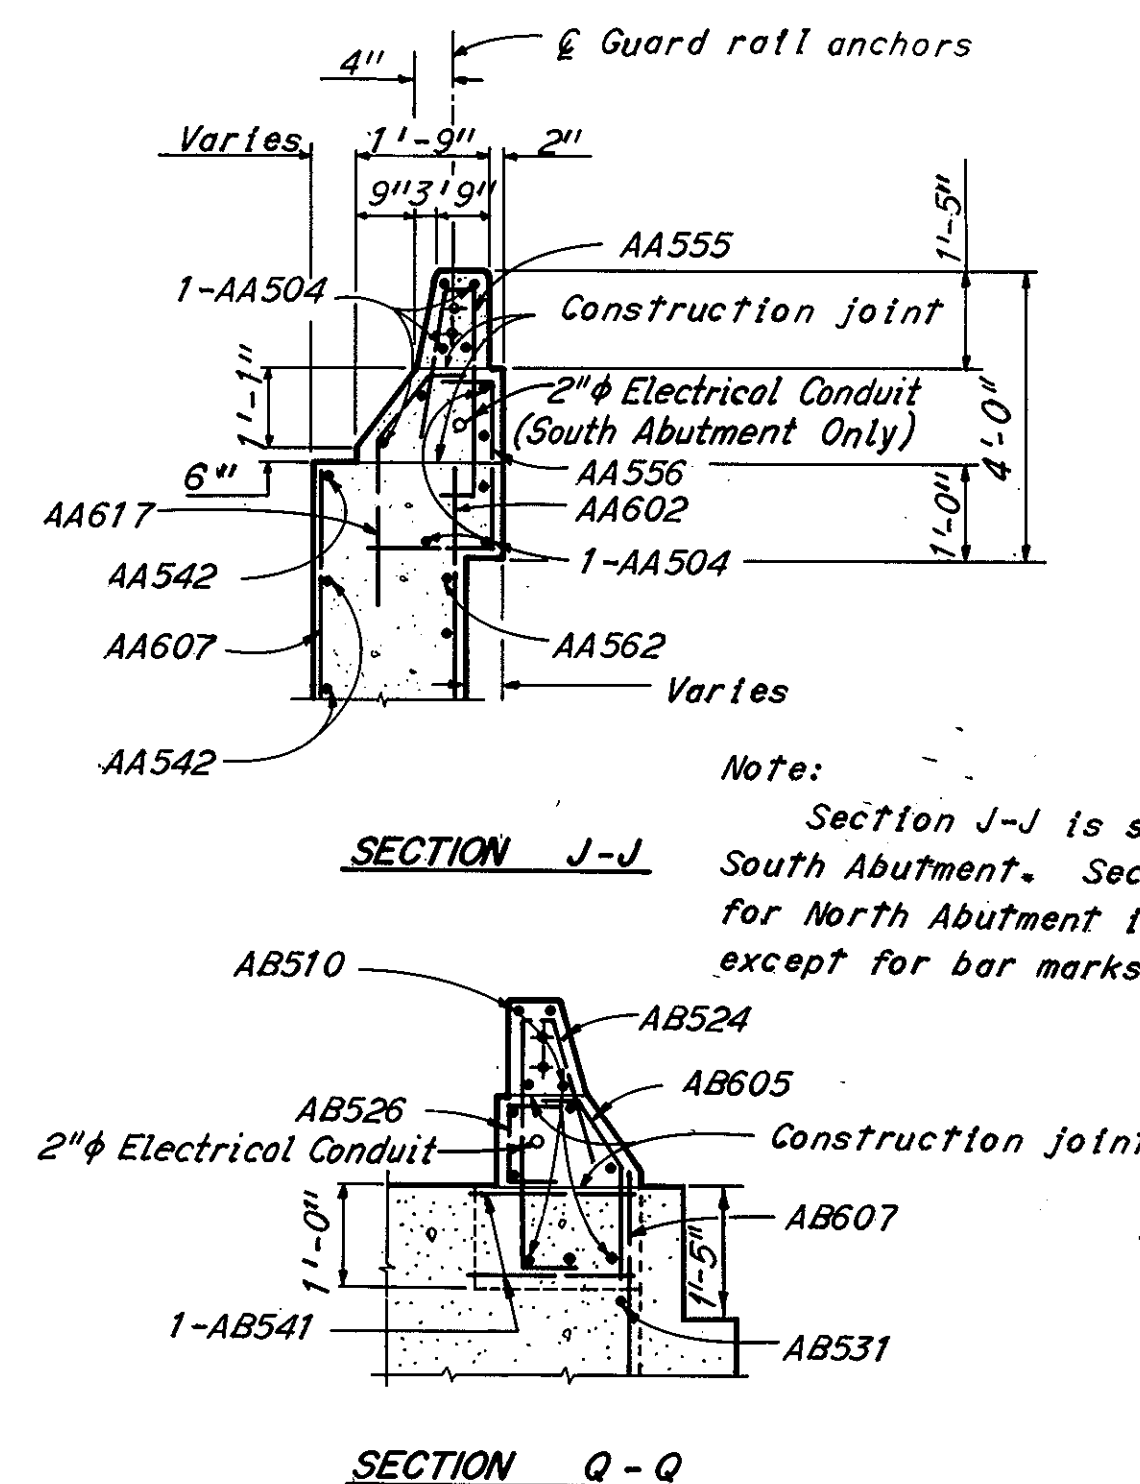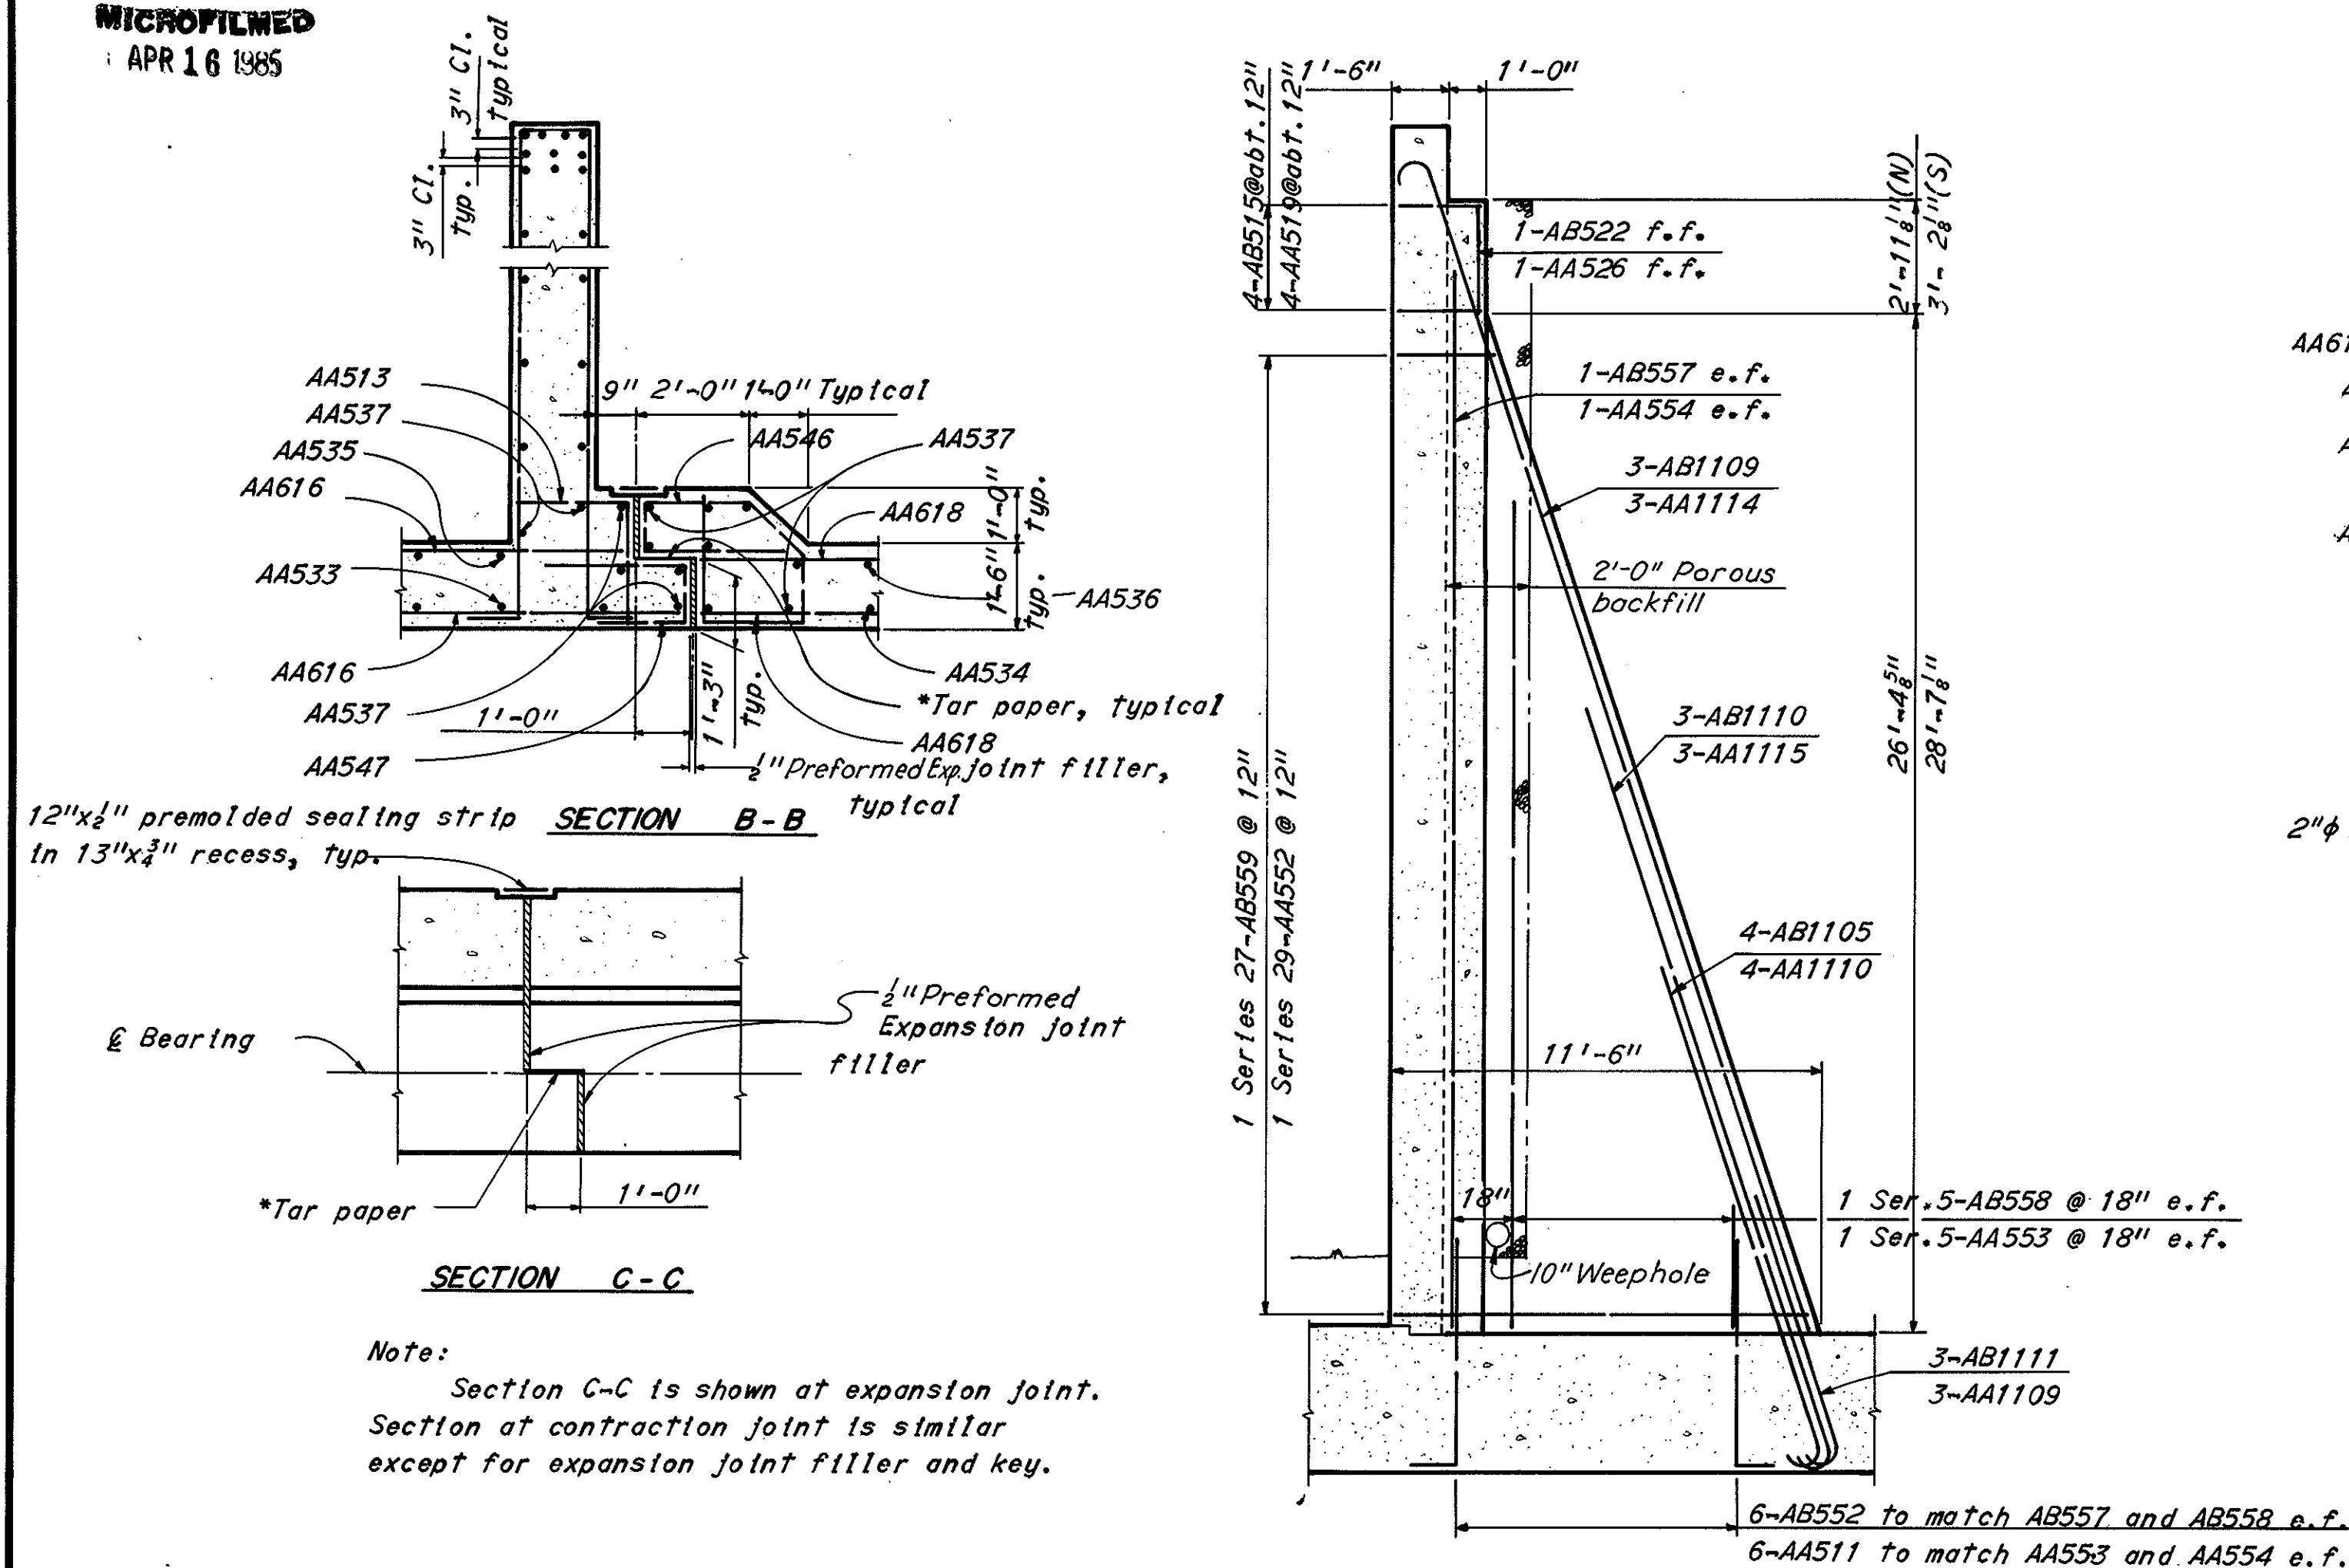

**SECTION P-P** Note: "AA" and "AB" bars denote South and North Abutment respectively.

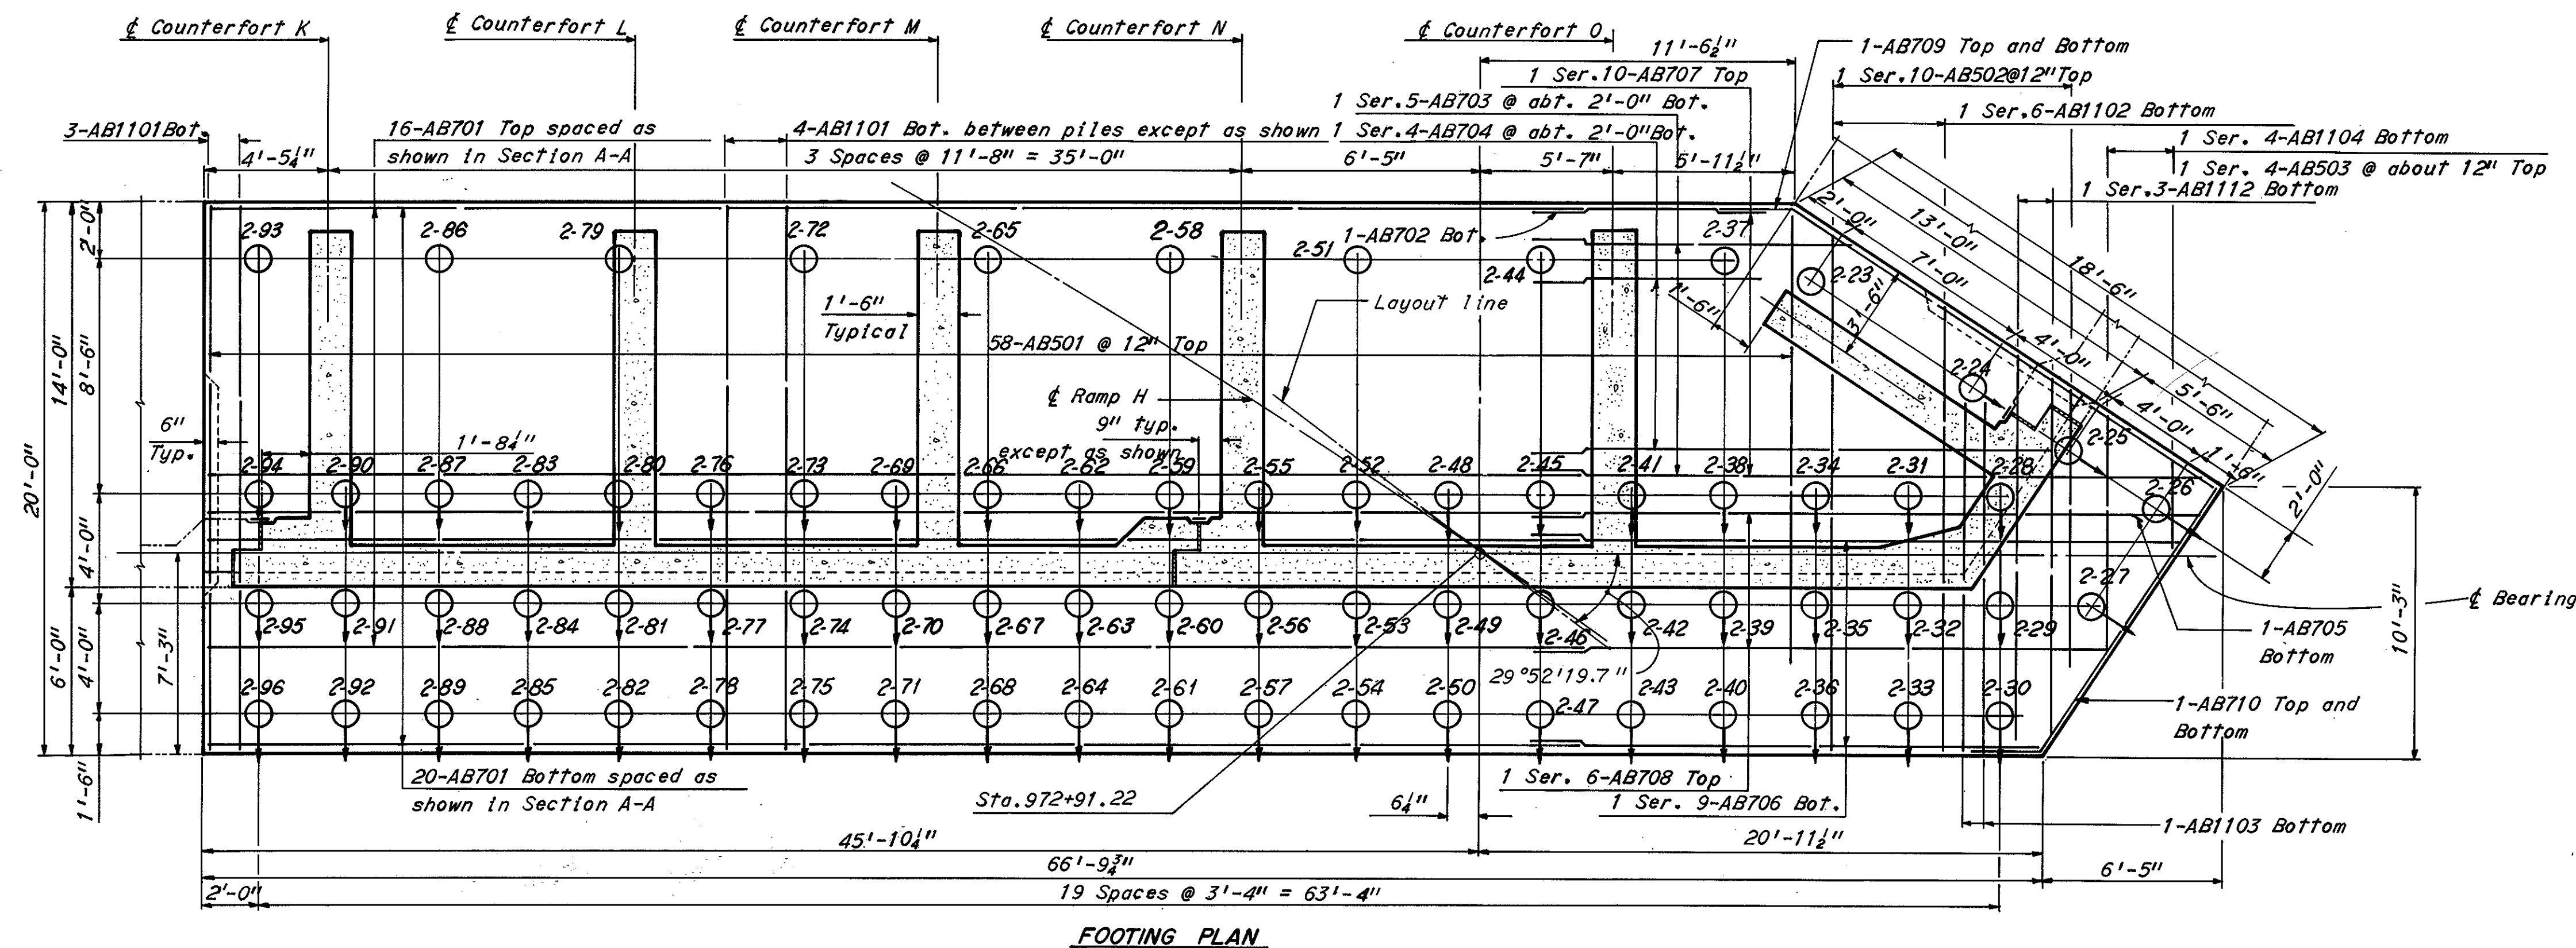

Notes:  
For notes not shown see Sheet 4/14  
Section B-B is shown at expansion joint. Section at contraction joint is similar except for expansion joint filler and bar marks. Section B-B is shown for South Abutment. Section B-B for North Abutment is similar except for bar marks.  
\*Tar paper is to be included with "Item 511, Class C concrete, abutments above footing" for payment.

|                                      |        |                                |               |
|--------------------------------------|--------|--------------------------------|---------------|
| H.N.T.B. BRIDGE NO. 11               |        | Revised 11-24-75 By EP5        |               |
| HOWARD, NEEDLES, TAMMEN & BERGENDOFF |        | 5/14                           |               |
| CONSULTING ENGINEERS                 |        | KANSAS CITY CLEVELAND NEW YORK |               |
| <b>NORTH ABUTMENT</b>                |        |                                |               |
| RAMP H OVER B. & O. R.R.             |        |                                |               |
| BR. NO. STA-30-1510                  |        | STA. 972+08.30                 |               |
| SCALE: 1/4"=1'-0"                    |        | STA. 972+95.79                 |               |
| <b>RELOCATED U.S. 30</b>             |        |                                |               |
| CANTON                               |        | STARK COUNTY OHIO              |               |
| DRAWN CYK                            | TRACED | CHECKED KSS                    | REVIEWED JJK  |
| DATE 7-1-70                          | DATE   | DATE 8-6-70                    | DATE 11-24-71 |
|                                      |        |                                | 1668          |



|                                                                         |                         |                                                                                     |
|-------------------------------------------------------------------------|-------------------------|-------------------------------------------------------------------------------------|
| <b>H.N.T.B. BRIDGE NO. 11</b>                                           | <i>Revised 11-24-75</i> | <i>By EPS</i>                                                                       |
| <b>HOWARD, NEEDLES, TAMMEN &amp; BERGENDOFF</b><br>CONSULTING ENGINEERS |                         | <b>6 / 14</b>                                                                       |
| KANSAS CITY    CLEVELAND    NEW YORK                                    |                         |                                                                                     |
| <b><i>SOUTHWEST, NORTHWEST AND<br/>NORTHEAST RETAINING WALLS</i></b>    |                         |                                                                                     |
| RAMP H OVER B. & O. R.R.                                                |                         |                                                                                     |
| BR. NO. STA. 30-1510                                                    | STA. 972+08.30          |                                                                                     |
| SCALE: 3/16" = 1'-0"                                                    | STA. 972+95.79          |                                                                                     |
| <b>RELOCATED U.S. 30</b>                                                |                         |                                                                                     |
| CANTON                                                                  | STARK COUNTY            | OHIO                                                                                |
| DRAWN <i>C.Y.K.</i><br>DATE <i>7-20-70</i>                              | TRACED<br>DATE          | CHECKED <i>K.S.S.</i><br>DATE <i>8-12-70</i>                                        |
| REVIEWED <i>M.J.K.</i><br>DATE <i>11-24-71</i>                          |                         | REVISION<br><div style="border: 1px solid black; height: 20px; width: 100%;"></div> |
| 1668                                                                    |                         |                                                                                     |

| FED. ROAD<br>DIV. NO | STATE | FEDERAL AID<br>PROJECT NO | TYPE<br>FUNDS |
|----------------------|-------|---------------------------|---------------|
| 2                    | OHIO  |                           |               |



1'-6"

1'-0"

1'-5 1/2"

2'-8 1/2"

1-WB519

1-WB522n.f.

Cfft. F \*\*12'-3 1/2"

Cfft. C \*\*22'-3 1/2"

Note:  
\*\* To top of footing



H.N.T.B. BRIDGE NO. 11 Revised 11-24-75 By EPS  
**HOWARD, NEEDLES, TAMMEN & BERGENDOFF** 7 / 14  
 CONSULTING ENGINEERS  
 KANSAS CITY CLEVELAND NEW YORK

|                              |                |                                |                                  |                 |
|------------------------------|----------------|--------------------------------|----------------------------------|-----------------|
| DRAWN<br>CYK<br>DATE 7-20-70 | TRACED<br>DATE | CHECKED<br>KSS<br>DATE 8-12-70 | REVIEWED<br>MJK<br>DATE 11-24-71 | REVISED<br>1668 |
|------------------------------|----------------|--------------------------------|----------------------------------|-----------------|



H.N.T.B. BRIDGE NO. 11 Revised 11-24-75 By EPS  
**HOWARD, NEEDLES, TAMMEN & BERGENDOFF** 7/14  
 CONSULTING ENGINEERS  
 KANSAS CITY CLEVELAND NEW YORK

| FED. ROAD<br>DIV. NO | STATE | FEDERAL AID<br>PROJECT NO | TYPE<br>FUNDS |
|----------------------|-------|---------------------------|---------------|
| 2                    | OHIO  |                           |               |



[illegible]

**SECTION A-A**

[illegible]

**SECTION D-D**

H.N.T.B. BRIDGE NO. 11 Revised 11-24-75 By EPS

---

**HOWARD, NEEDLES, TAMMEN & BERGENDOFF** 8 / 14

CONSULTING ENGINEERS

KANSAS CITY CLEVELAND NEW YORK


RAMP H OVER B. & O. R.R.  
BR. NO. STA-30-1510 STA. 972+08.30  
SCALE: 1/8" = 1'-0" STA. 972+95.79

**CANTON STARK COUNTY OHIO**

|              |        |             |               |         |
|--------------|--------|-------------|---------------|---------|
| DRAWN T.P.S. | TRACED | CHECKED LL  | REVIEWED MJK  | REVISED |
| DATE 6-9-70  | DATE   | DATE 8-5-70 | DATE 11-24-71 | 1668    |




STARK COUNTY  
STA-30-15.04  
STA-77-9.22

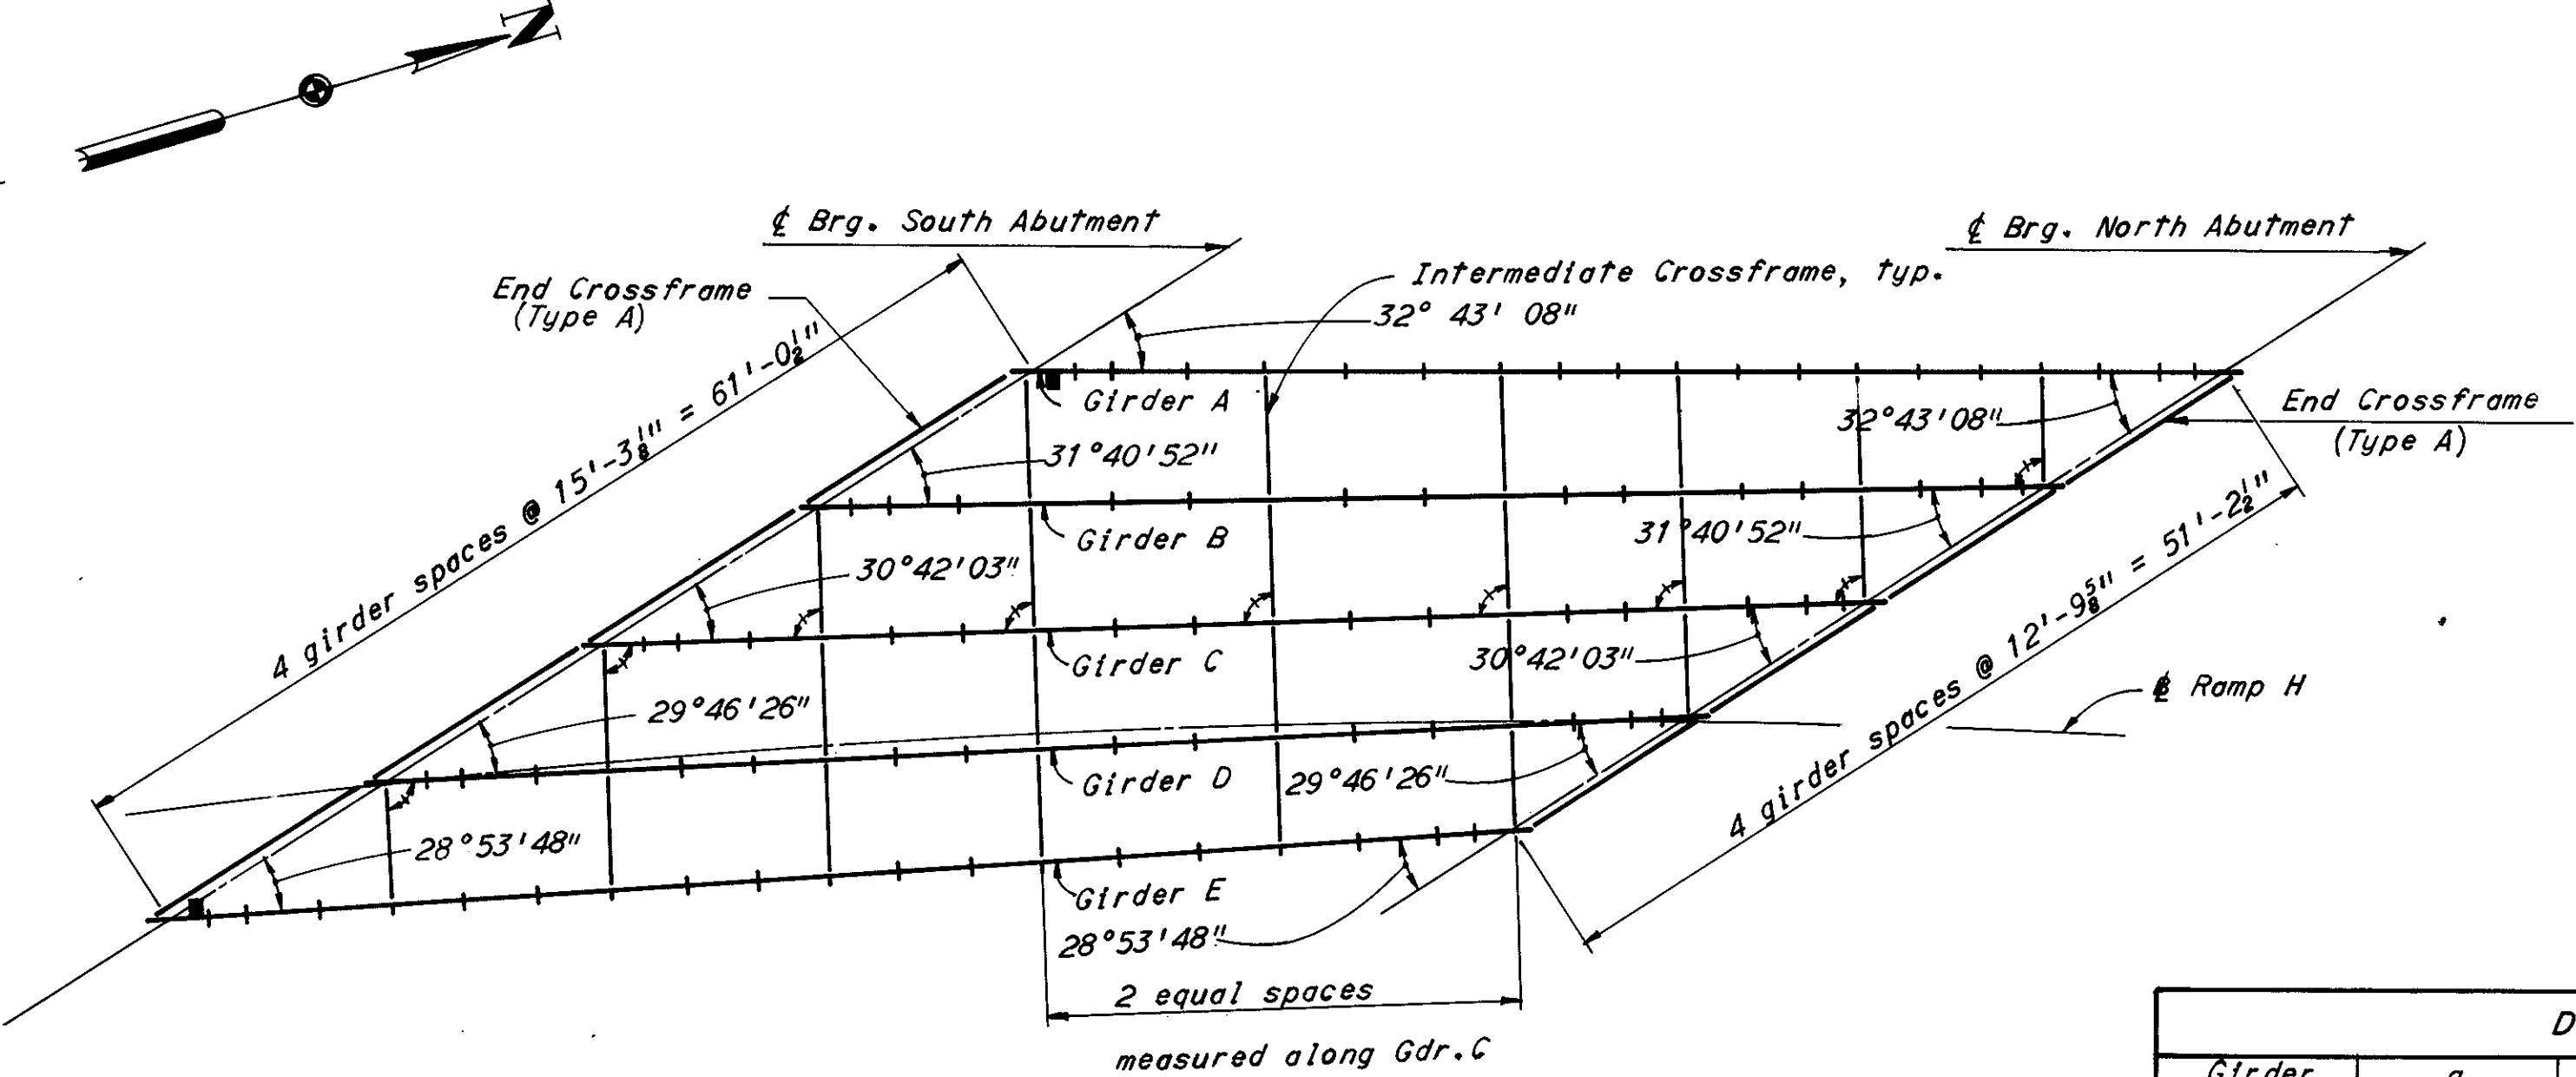

FRAMING PLAN


| DIMENSIONS |            |             |             |            |
|------------|------------|-------------|-------------|------------|
| Girder     | a          | b           | c           | d          |
| A          | 1'-9 1/8"  | 17'-9 1/8"  | 35'-7 3/8"  | 1'-9 1/8"  |
| B          | 1'-9 5/8"  | 18'-3 5/8"  | 36'-7 1/8"  | 1'-9 5/8"  |
| C          | 1'-10 1/4" | 18'-10 1/4" | 37'-8 1/8"  | 1'-10 1/4" |
| D          | 1'-10 7/8" | 19'-4 7/8"  | 38'-9 3/8"  | 1'-10 7/8" |
| E          | 1'-11 3/8" | 19'-11"     | 39'-10 1/8" | 1'-11 3/8" |

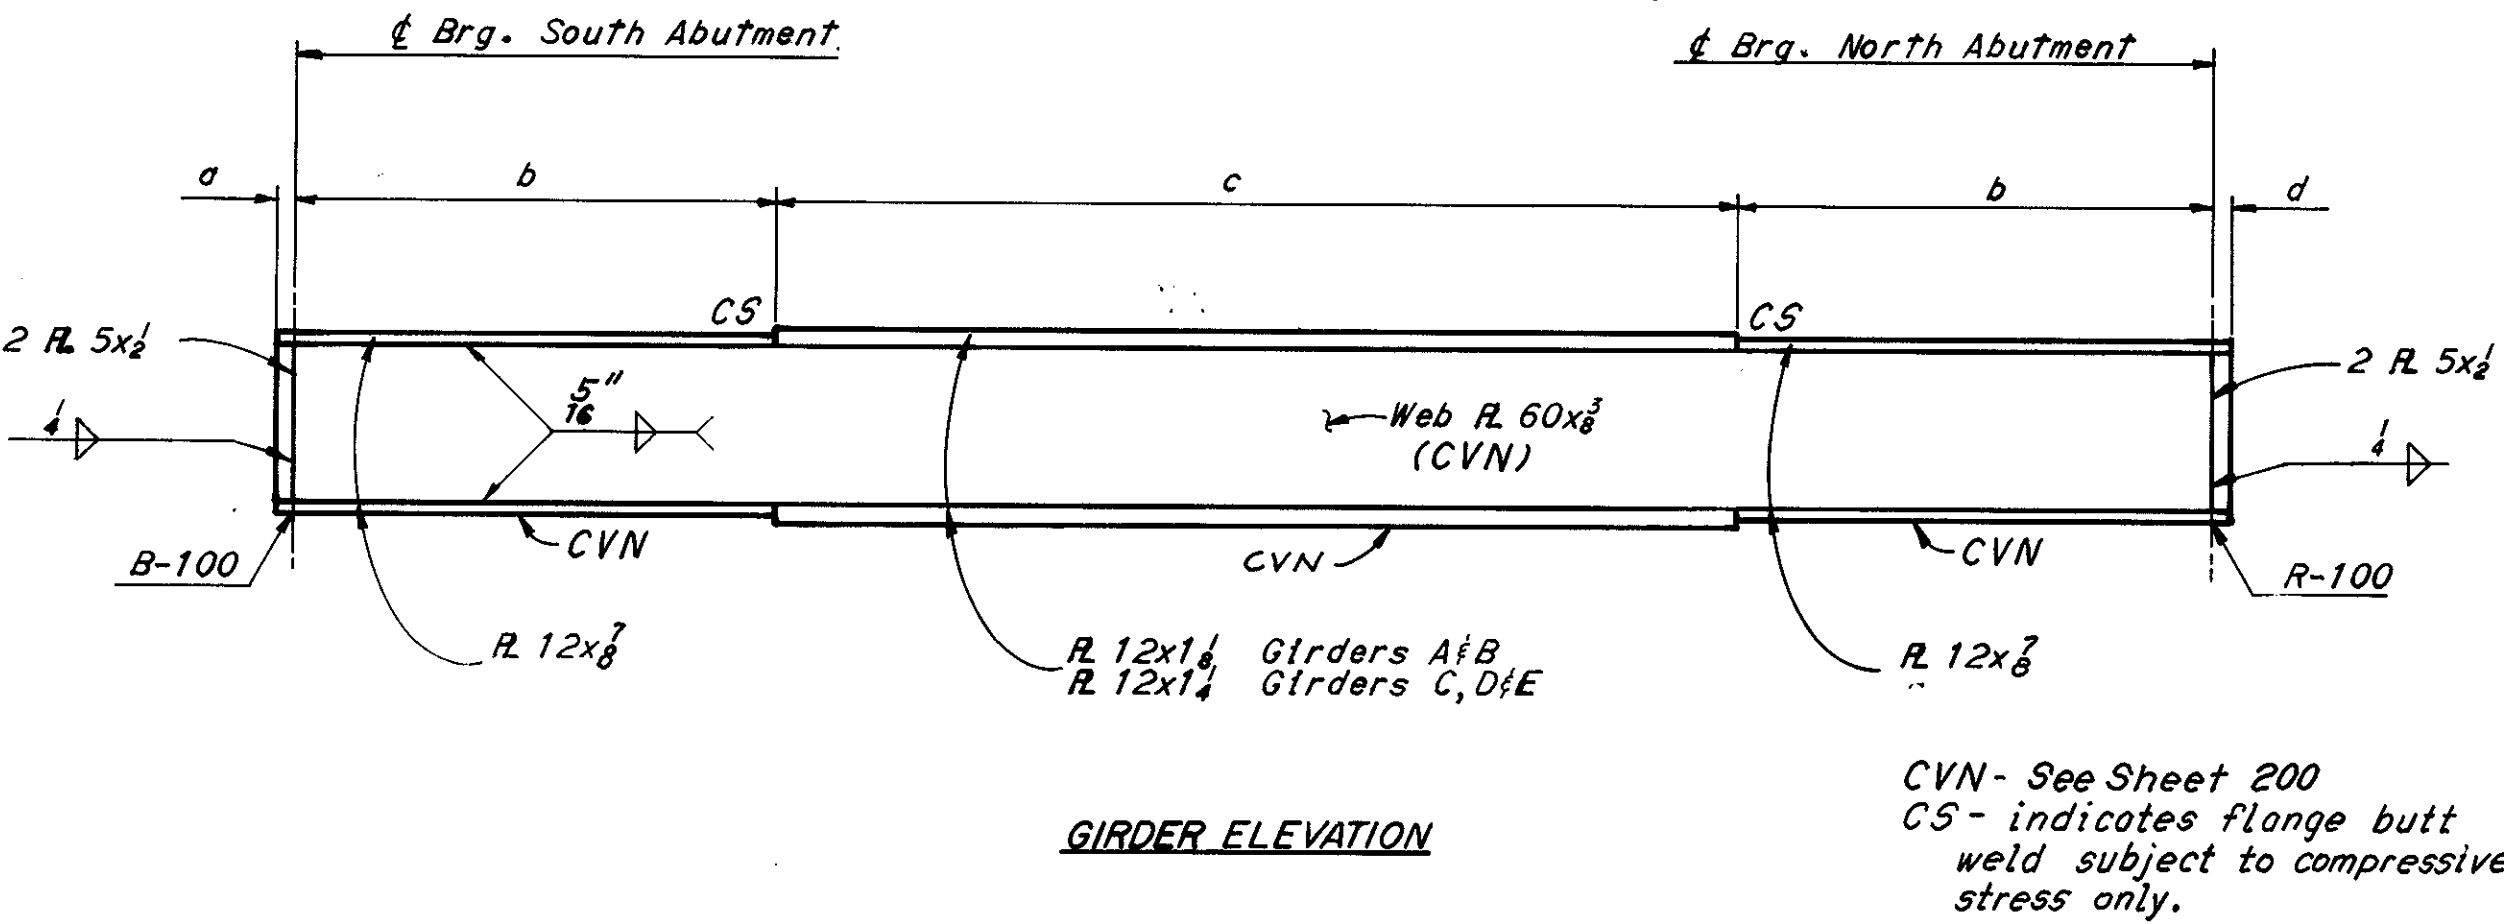

GIRDER ELEVATION

Note:  
There are no restrictions  
for welded attachments to  
the exterior girders.

| DEFLECTION AND CAMBER |   |          |      |      |              |
|-----------------------|---|----------|------|------|--------------|
|                       |   | S. Abut. | .25  | .50  | .75 W. Abut. |
| Girder A              | 1 | 0        | 1/16 | 1/8  | 0            |
|                       | 2 | 0        | 1/8  | 1/4  | 0            |
|                       | 3 | 0        | 1/16 | 1/8  | 0            |
|                       | 4 | 0        | 1/8  | 1/4  | 0            |
| Girder B              | 1 | 0        | 1/16 | 1/8  | 0            |
|                       | 2 | 0        | 1/8  | 1/4  | 0            |
|                       | 3 | 0        | 0    | 1/16 | 0            |
|                       | 4 | 0        | 1/8  | 1/4  | 0            |
| Girder C              | 1 | 0        | 1/16 | 1/8  | 0            |
|                       | 2 | 0        | 1/8  | 1/4  | 0            |
|                       | 3 | 0        | 0    | 1/16 | 0            |
|                       | 4 | 0        | 1/8  | 1/4  | 0            |
| Girder D              | 1 | 0        | 1/16 | 1/8  | 0            |
|                       | 2 | 0        | 1/8  | 1/4  | 0            |
|                       | 3 | 0        | 0    | 1/16 | 0            |
|                       | 4 | 0        | 1/8  | 1/4  | 0            |
| Girder E              | 1 | 0        | 1/16 | 1/8  | 0            |
|                       | 2 | 0        | 1/8  | 1/4  | 0            |
|                       | 3 | 0        | 1/16 | 1/8  | 0            |
|                       | 4 | 0        | 1/8  | 1/4  | 0            |

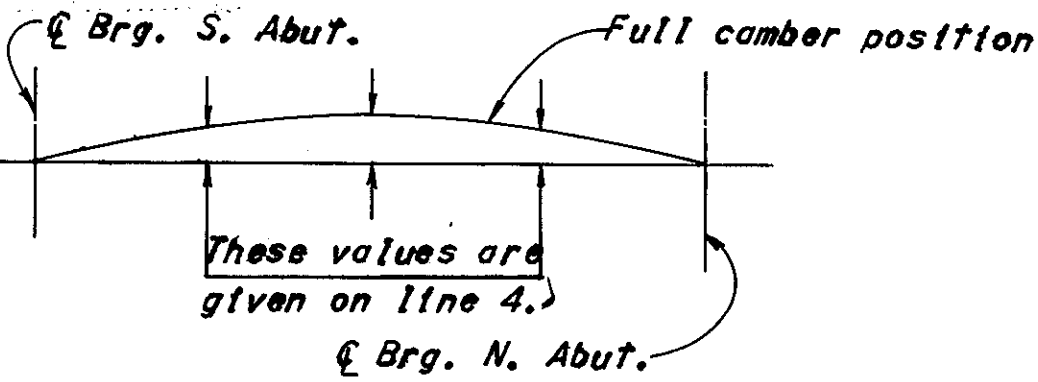

SCHEMATIC DETAIL

- Notes:
- Line 1. Deflection due to weight of steel.
  - Line 2. Deflection due to remaining dead load.
  - Line 3. Adjustment required for vertical curve and superelevation.
  - Line 4. Required shop camber.
- Values given in table are to nearest 1/16 inch.

Notes:

Top and bottom flanges are identical in size.  
All stiffeners shall be placed normal to girder flanges.  
All intermediate stiffener to web welds shall be 1/4" continuous fillets on both sides of stiffeners.


Intermediate stiffeners shall be placed as shown on framing plan, equally spaced between crossframes or crossframes and bearing stiffeners. See Note, Sheet 200.  
For details of Standard scupper see Ohio Standard Drawing SD-1-69, Sheet 3 of 4.  
End crossframe details shall be same as shown on Sheet 202.  
For intermediate crossframe details see Sheet 202.  
All crossframes are intermediate crossframes unless shown otherwise.  
For details of roadway end dam, see Ohio Standard Drawing SD-1-69, Sheet 1 of 4, and Sheet 203.  
For drainage details see Sheet 204.

For details of rockers and bolsters see Ohio Standard Drawing RB-1-55.  
The girders shall be fabricated to lines parallel to profiles formed by top of pavement elevations directly over girders, plus the camber required to compensate for dead load deflection.  
The allowance to be made in screed settings to compensate for dead load deflections due to concrete and wearing course are to be made above or below the top of the pavement elevations as required. Screeds may require further adjustment due to irregularities in fabricated steel.  
For details of curb plates at concrete bridge railing see Ohio Standard Drawing SD-1-69, Sheet 2 of 4 and Sheet 203.  
■ Denotes standard scupper.

Dimensions to scuppers are measured along centerline of girder.





Denotes 90°00'00"  
All structural steel shall be A-36.

All intermediate stiffeners shall be P/s. 4 x 1/2 except at intermediate crossframes where P/s. 5 x 1/2 shall be used.

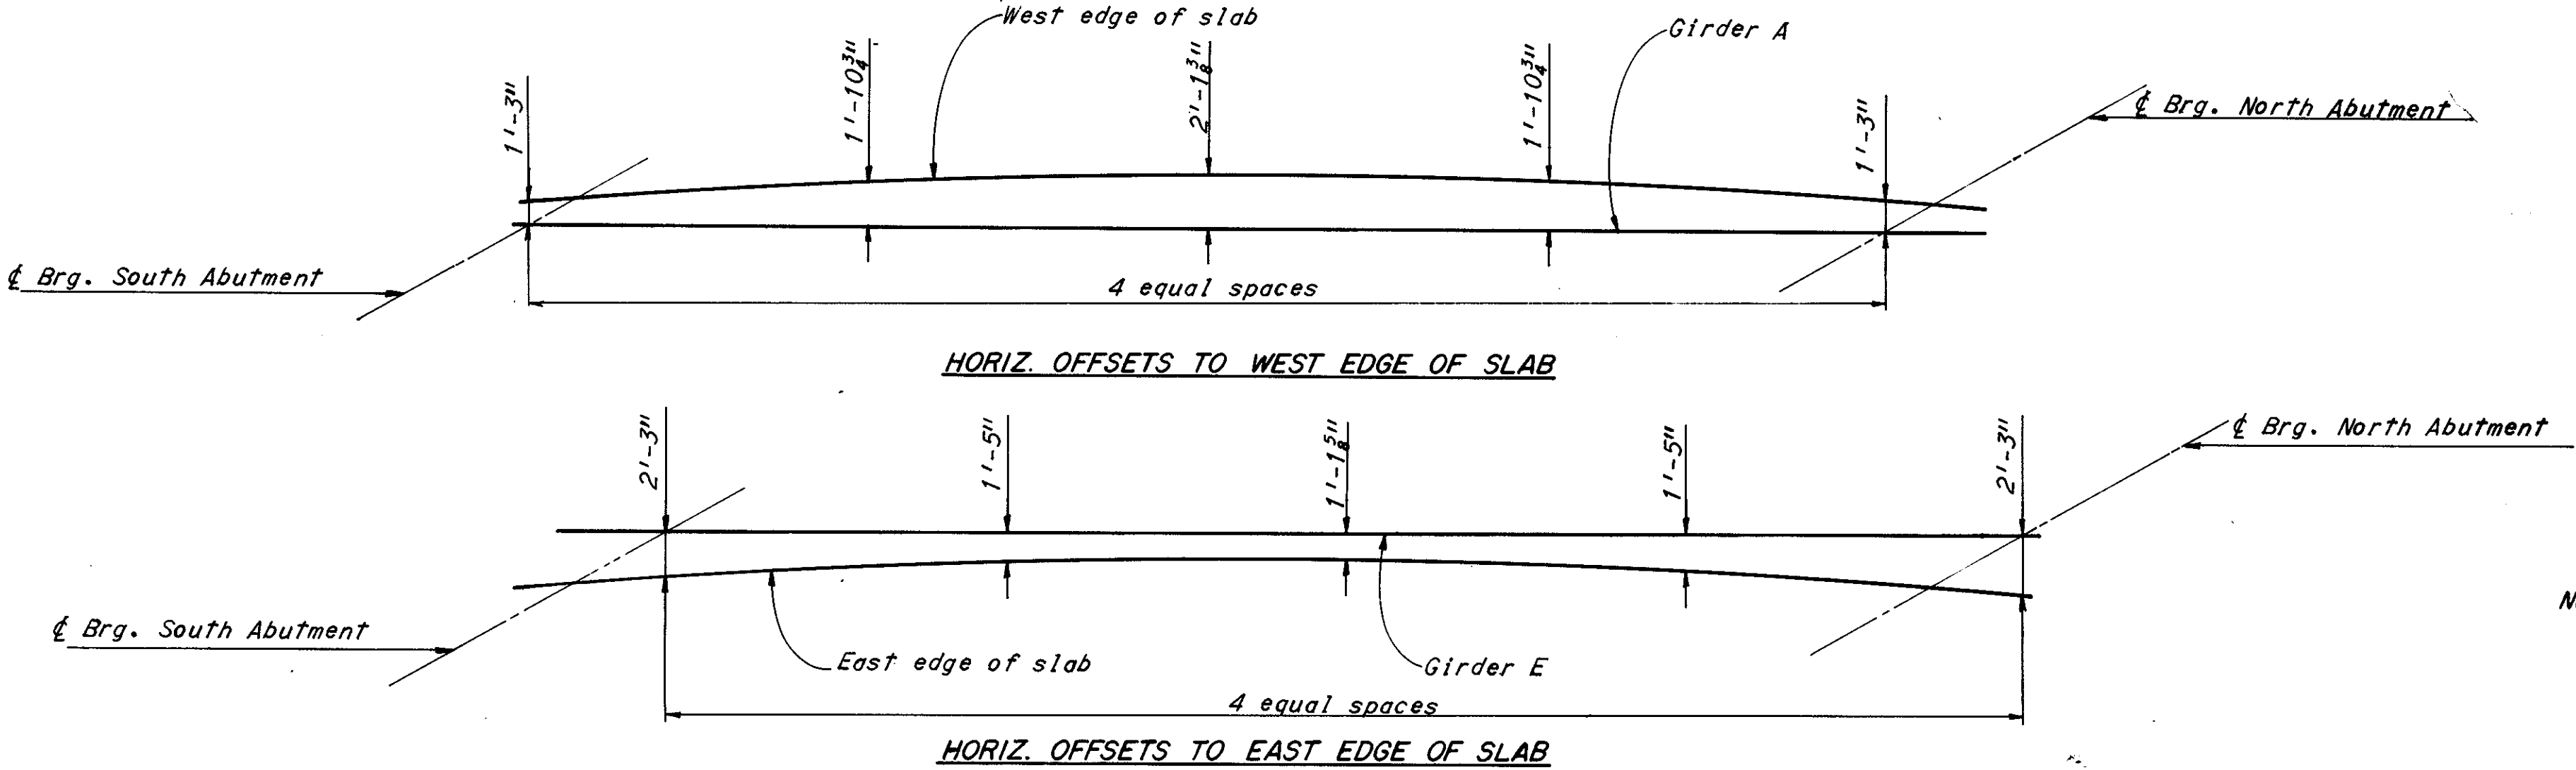

|                                      |        |                                |               |
|--------------------------------------|--------|--------------------------------|---------------|
| H.N.T.B. BRIDGE NO. 11               |        | Revised 11-24-75 By EPS        |               |
| HOWARD, NEEDLES, TAMMEN & BERGENDOFF |        | 10/14                          |               |
| CONSULTING ENGINEERS                 |        | KANSAS CITY CLEVELAND NEW YORK |               |
| FRAMING PLAN                         |        |                                |               |
| RAMP H OVER B. & O. R.R.             |        |                                |               |
| BR. NO. STA-30-1510                  |        | STA. 972+08.30                 |               |
| SCALE: 1"=10'-0"                     |        | STA. 972+95.79                 |               |
| RELOCATED U.S. 30                    |        |                                |               |
| CANTON                               |        | STARK COUNTY OHIO              |               |
| DRAWN BY                             | TRACED | CHECKED BY                     | REVIEWED BY   |
| DATE 7/15/70                         | DATE   | DATE 8/12/70                   | DATE 11-24-71 |
| 1668                                 |        |                                |               |

STARK COUNTY  
STA-30-15.04  
STA-77-9.22

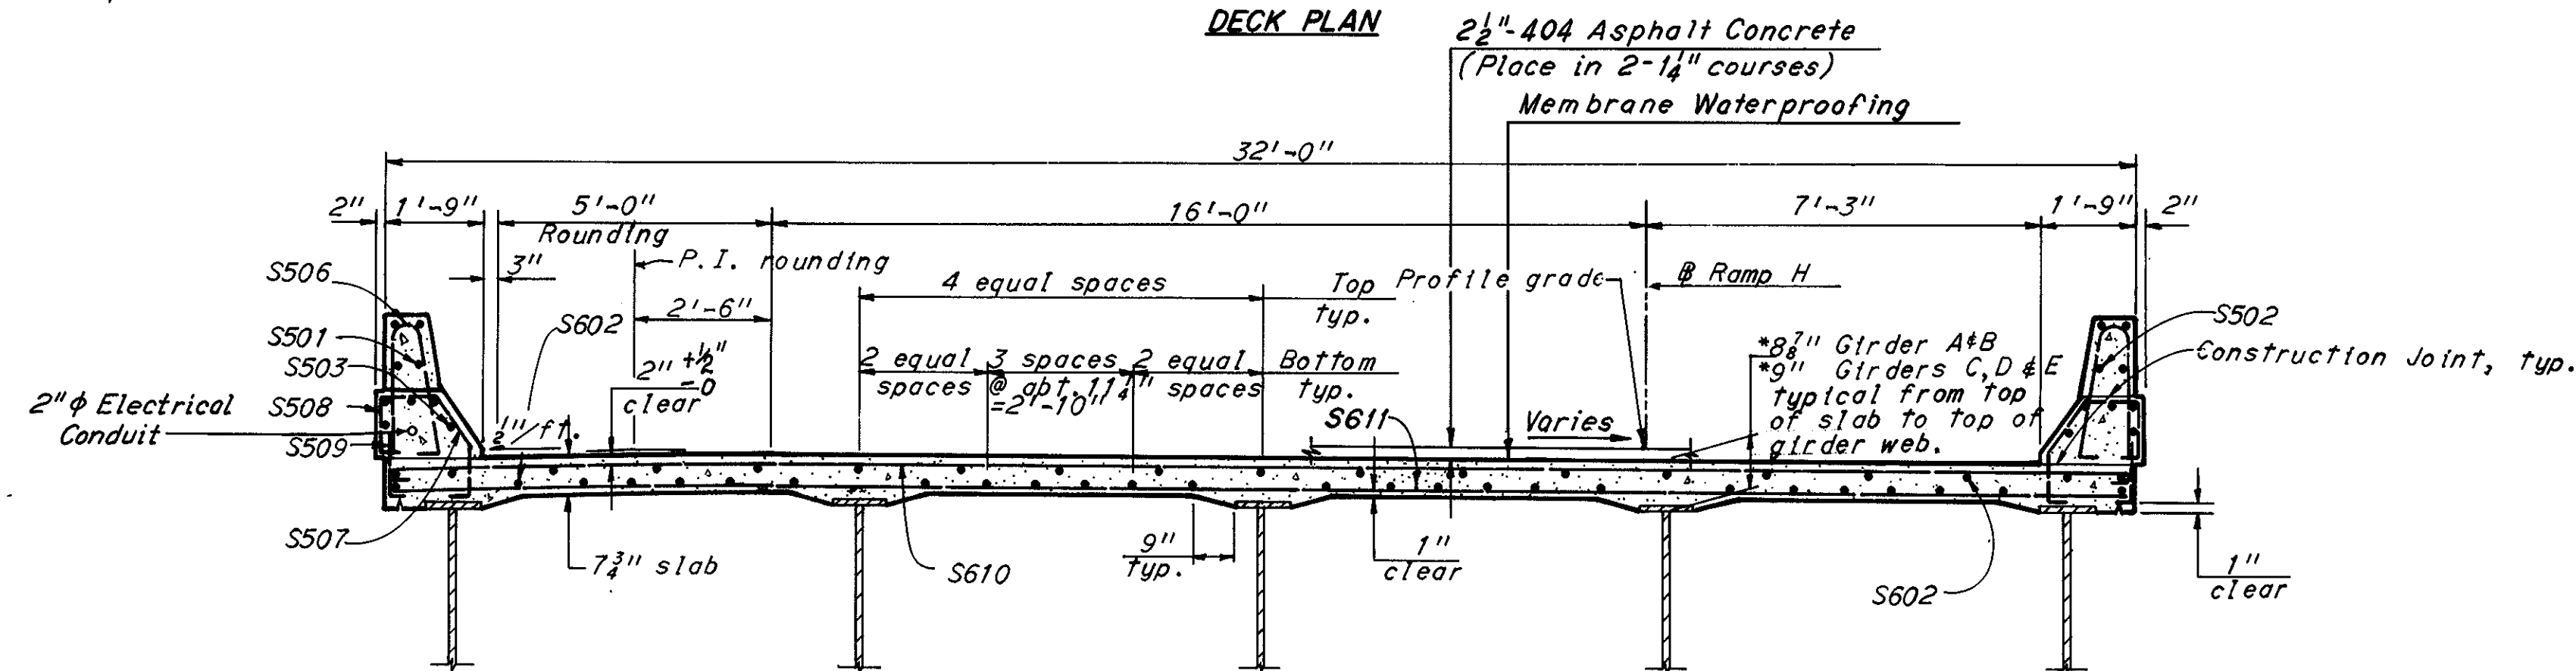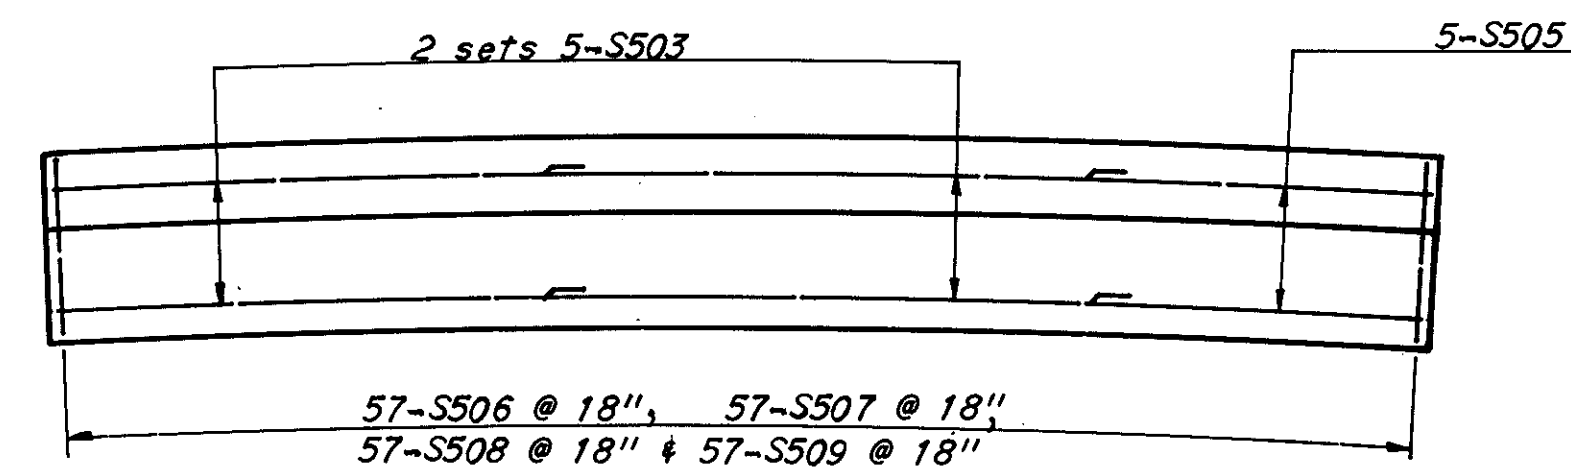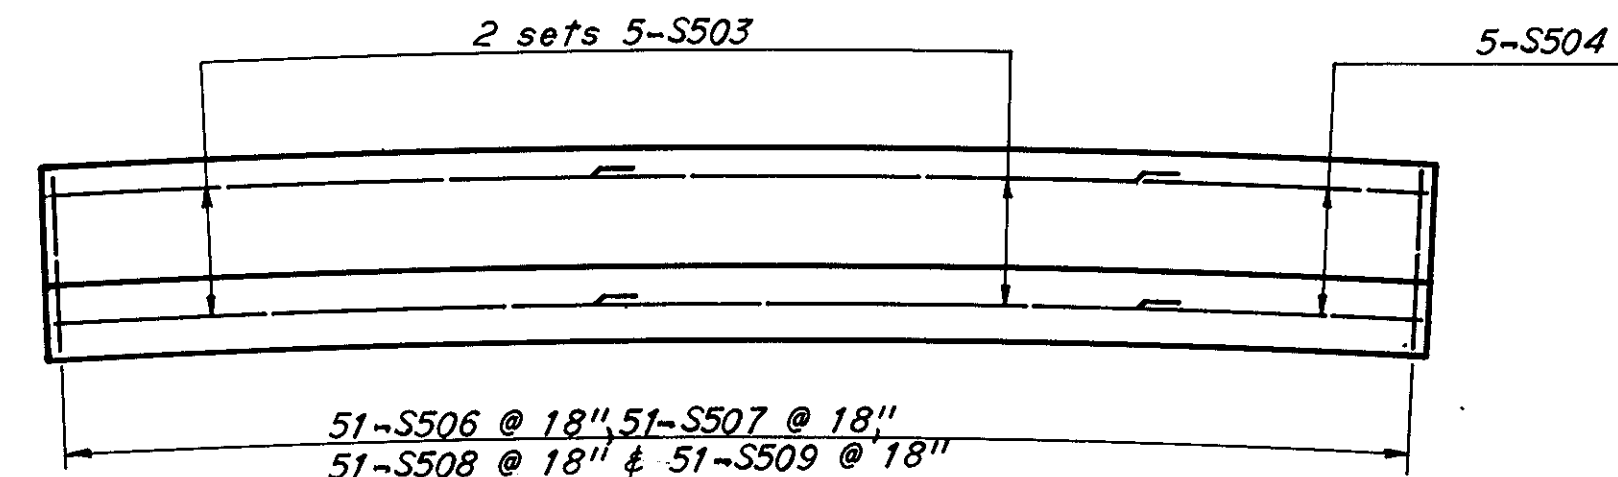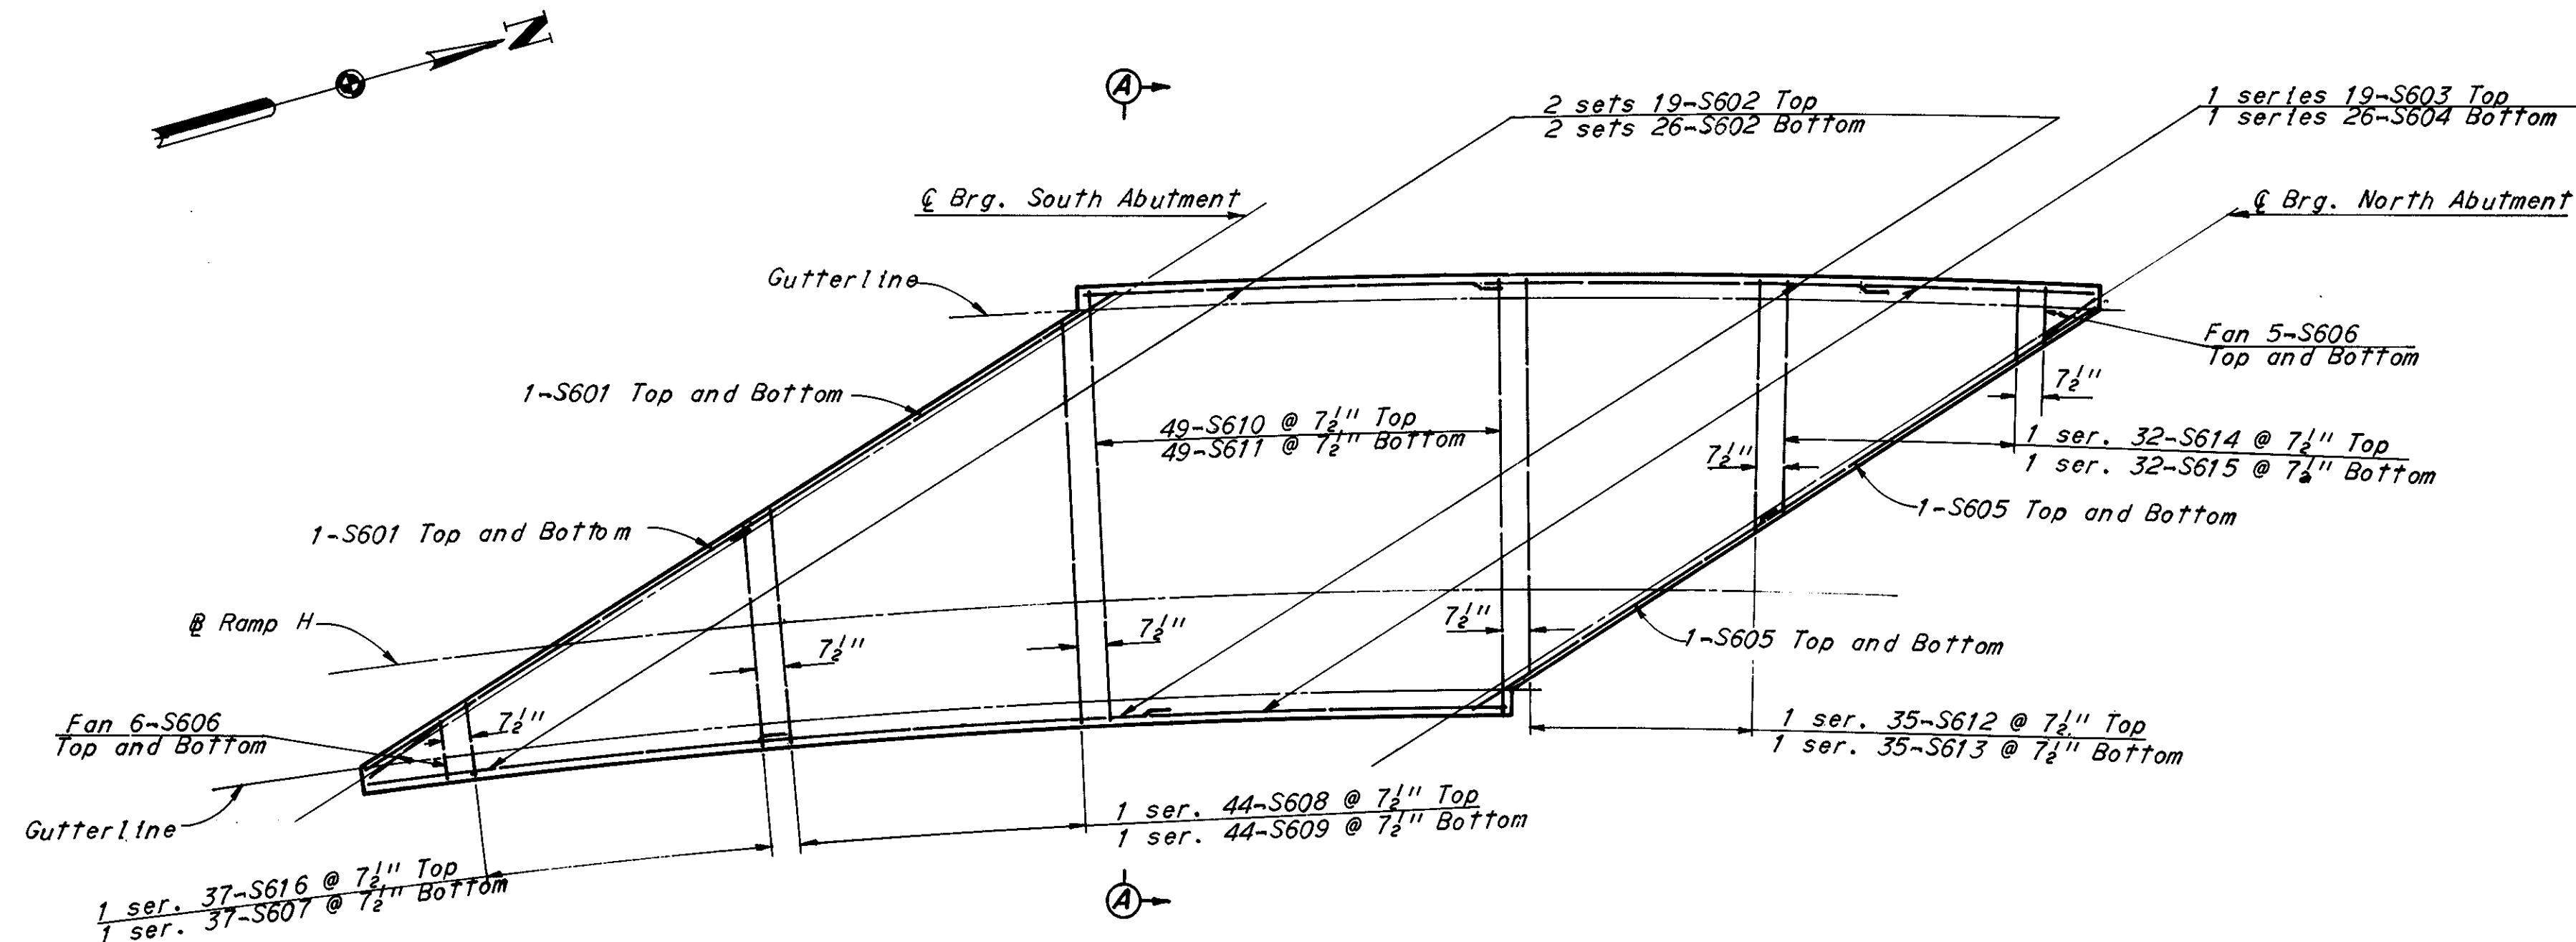


| TOP OF PORTLAND CEMENT CONCRETE<br>ELEVATIONS |                    |         |         |         |                    |
|-----------------------------------------------|--------------------|---------|---------|---------|--------------------|
| Girder                                        | ℄ Brg.<br>S. Abut. | .25     | .50     | .75     | ℄ Brg.<br>N. Abut. |
| A                                             | 1061.43            | 1061.42 | 1061.51 | 1061.49 | 1061.45            |
| B                                             | 1061.11            | 1061.14 | 1061.17 | 1061.20 | 1061.24            |
| C                                             | 1060.42            | 1060.48 | 1060.54 | 1060.60 | 1060.66            |
| D                                             | 1059.73            | 1059.82 | 1059.90 | 1059.99 | 1060.08            |
| E                                             | 1059.04            | 1059.21 | 1059.37 | 1059.44 | 1059.50            |

| TOP OF PORTLAND CEMENT CONCRETE<br>ELEVATIONS AT GUTTERLINE |                    |         |         |         |                    |
|-------------------------------------------------------------|--------------------|---------|---------|---------|--------------------|
|                                                             | ℄ Brg.<br>S. Abut. | .25     | .50     | .75     | ℄ Brg.<br>N. Abut. |
| West Gutterline                                             | 1061.41            | 1061.50 | 1061.53 | 1061.51 | 1061.44            |
| East Gutterline                                             | 1058.99            | 1059.22 | 1059.38 | 1059.46 | 1059.46            |

Note:  
The gutterline elevations shown have been adjusted for the dead load deflections caused by the weight of concrete and wearing course and are the elevations required before the concrete deck is placed.

Notes:  
Reinforcing steel shall be adjusted as required to clear scuppers.  
A typical haunch width of 9" shall be used for computing quantity of concrete. However, the haunch width may vary between 6" and 12" provided that the slope shall be not more than 1:4 for a haunch less than 9" in width.  
For concrete railing details see Sheet 203.  
For deflection joint details see Sheet 203.  
For curb and parapet dimensions see Sheet 203.  
Transverse reinforcing steel shall be placed radially.  
\*This is the nominal dimension. The quantity of deck concrete to be paid for shall be based on this dimension, even though deviation from it may be necessary because the top flange of the girder may not have the exact camber or conformation required to place it parallel to the finished grade. Deduction shall be made for volume of encased steel plates as per Sec. 511.18 of the Construction and Materials Specifications.

For reinforcement schedule see Sheet 14/14  
For subdrainage details see Sheet 204A

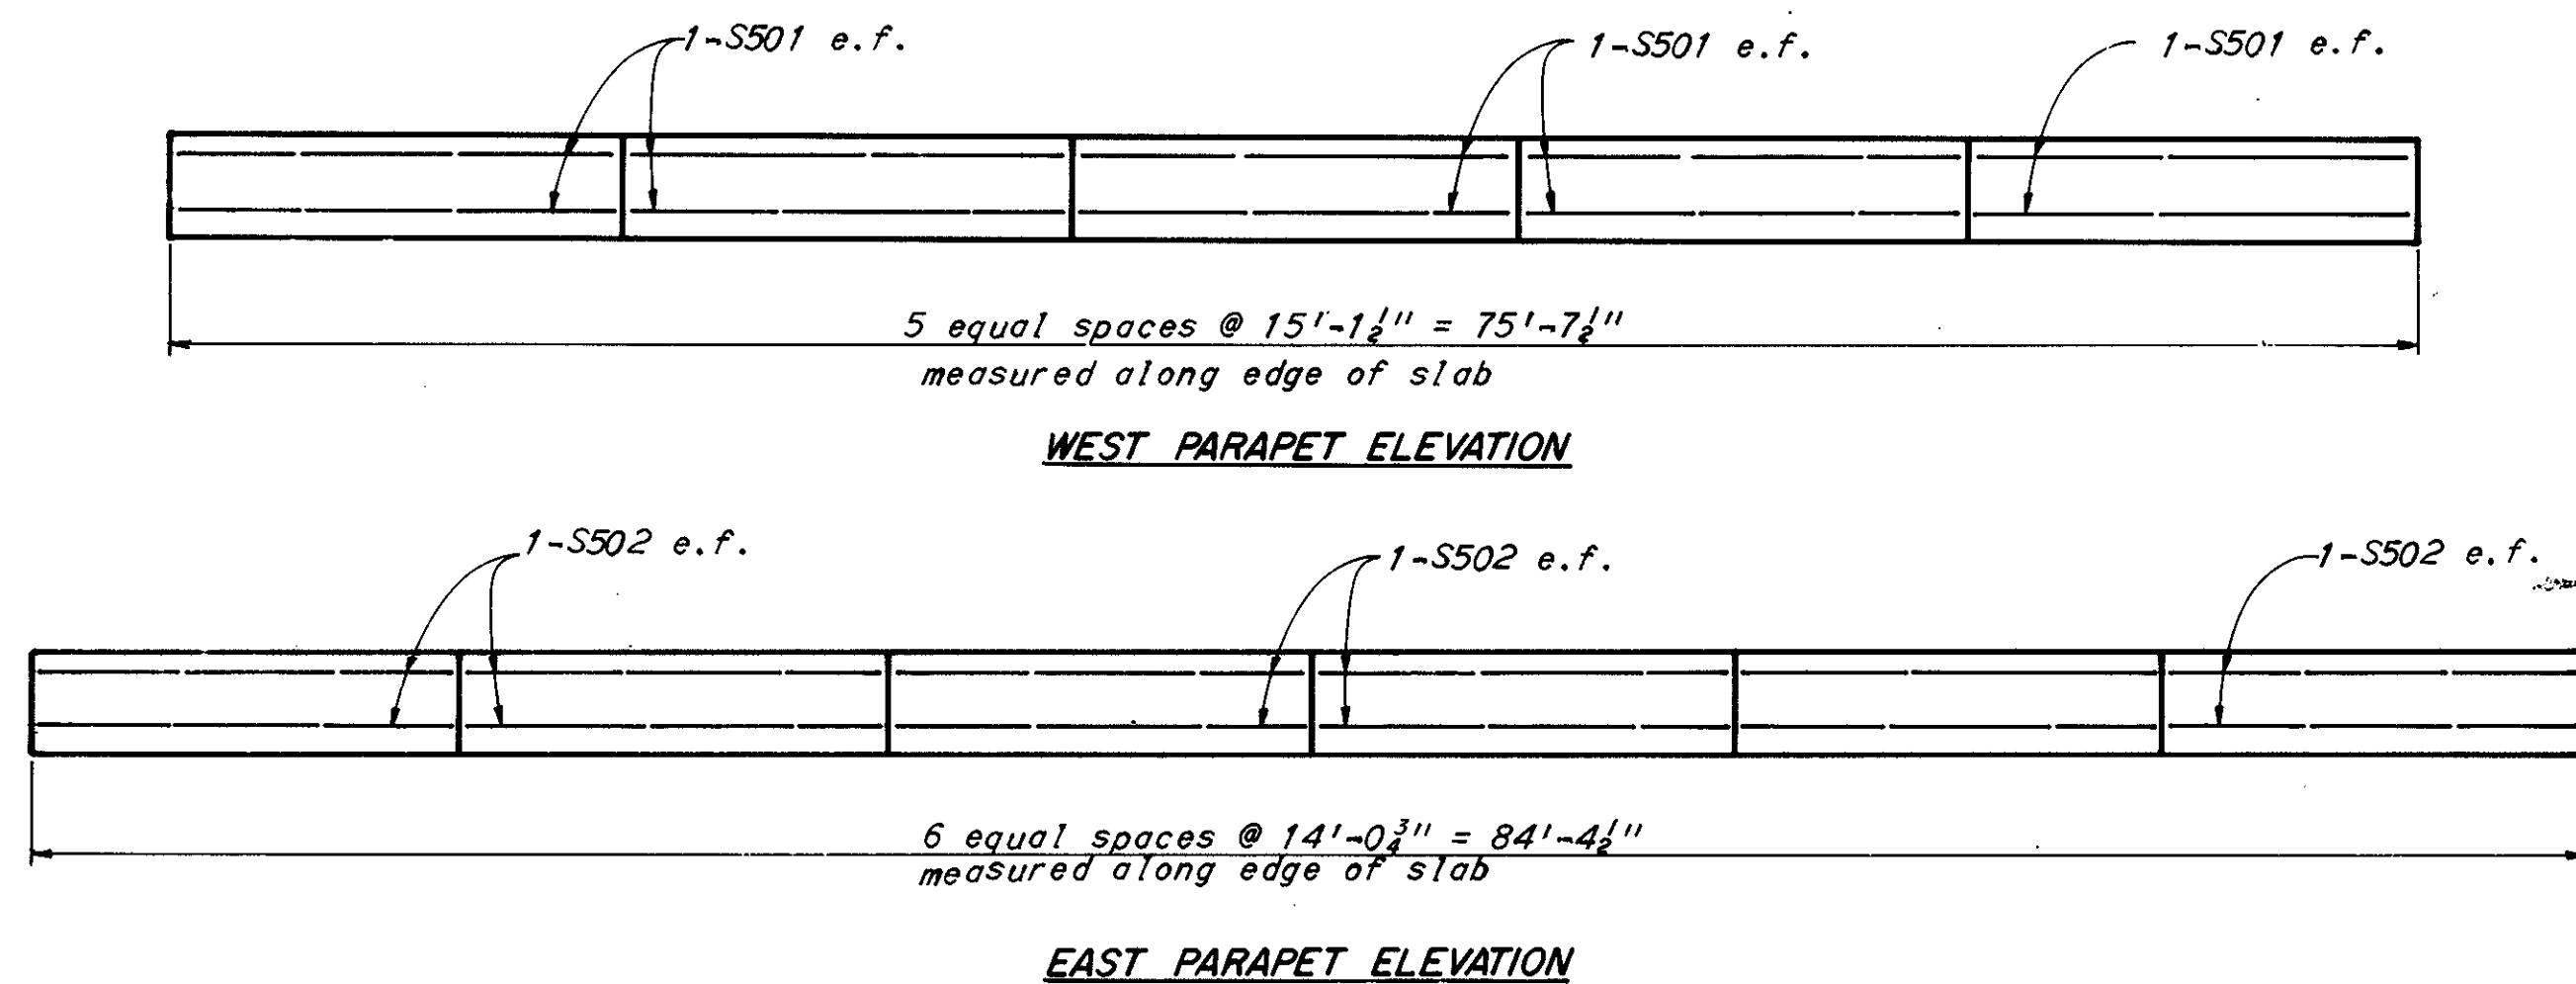

|                                                                                                |                |                            |                              |         |  |
|------------------------------------------------------------------------------------------------|----------------|----------------------------|------------------------------|---------|--|
| H.N.T.B. BRIDGE NO. 11                                                                         |                | Revised 11-24-75           |                              | By EPS  |  |
| HOWARD, NEEDLES, TAMMEN & BERGENDOFF<br>CONSULTING ENGINEERS<br>KANSAS CITY CLEVELAND NEW YORK |                |                            |                              | 11/14   |  |
| <b>DECK PLAN</b>                                                                               |                |                            |                              |         |  |
| RAMP H OVER B. & O. R.R.                                                                       |                |                            |                              |         |  |
| BR. NO. STA-30-1510                                                                            |                | STA. 972+08.30             |                              |         |  |
| SCALE: 1"=10'-0"                                                                               |                | STA. 972+95.79             |                              |         |  |
| <b>RELOCATED U.S. 30</b>                                                                       |                |                            |                              |         |  |
| CANTON                                                                                         |                | STARK COUNTY               |                              | OHIO    |  |
| DRAWN BY<br>DATE 7/16/70                                                                       | TRACED<br>DATE | CHECKED BY<br>DATE 8/23/70 | REVIEWED BY<br>DATE 11-24-71 | REVISED |  |
|                                                                                                |                |                            |                              | 1668    |  |

| MARK           | NUMBER    | LENGTH            | TYPE | DIMENSIONS      |           |        | SERIES INCR. | WEIGHT POUNDS |
|----------------|-----------|-------------------|------|-----------------|-----------|--------|--------------|---------------|
|                |           |                   |      | A               | B         | C      |              |               |
| SOUTH ABUTMENT |           |                   |      |                 |           |        |              |               |
| AA401          | 29        | 3'-6"             | 105  | 1'-0"           | 1'-9"     |        |              | 68            |
| AA402          | 1         | 3'-2"             | 105  | 1'-0"           | 1'-5"     |        |              | 2             |
|                |           |                   |      |                 |           |        |              |               |
|                |           |                   |      |                 |           |        |              |               |
|                |           |                   |      |                 |           |        |              |               |
| AA501          | 66        | 14'-6"            | Str. |                 |           |        |              | 995           |
| AA502          | 1 Ser. 6  | 14'-6" to 2'-6"   | Str. |                 |           |        | 2'-4 3/4"    | 53            |
| AA503          | 1 Ser. 12 | 14'-0" to 8'-0"   | Str. |                 |           |        | 6 3/4"       | 138           |
| AA504          | 14        | 3'-3"             | Str. |                 |           |        |              | 48            |
| AA505          | 1         | 7'-7"             | 104  | 6'-1 1/2"       | 1'-7"     |        |              | 8             |
| AA506          | 26        | 25'-3"            | Str. |                 |           |        |              | 685           |
|                |           |                   |      |                 |           |        |              |               |
| AA508          | 15        | 23'-6"            | Str. |                 |           |        |              | 368           |
| AA509          | 5         | 16'-6"            | Str. |                 |           |        |              | 86            |
| AA510          | 13        | 11'-1"            | 138  | 1'-7"           | 6'-1"     | 10"    |              | 150           |
| AA511          | 220       | 6'-2"             | 104  | 5'-3 1/2"       | 1'-0"     |        |              | 1,416         |
| AA512          | 13        | 8'-7"             | 108  | 7'-0"           | 1'-7"     | 6"     |              | 117           |
| AA513          | 88        | 3'-10"            | 104  | 2'-0 1/2"       | 1'-11"    |        |              | 352           |
| AA514          | 3         | 11'-0"            | 152  | 1'-7"           | 6'-1 1/2" | 2'-9"  |              | 34            |
| AA515          | 2         | 2'-9"             | 104  | 1'-3 1/2"       | 1'-7"     |        |              | 6             |
| AA516          | 2         | 7'-2"             | 108  | 1'-7"           | 5'-7"     | 4'-11" |              | 15            |
| AA517          | 4         | 6'-10"            | 108  | 4'-10"          | 2'-0"     | 1'-5"  |              | 28            |
| AA518          | 2         | 2'-6"             | Str. |                 |           |        |              | 5             |
| AA519          | 9         | 5'-11"            | 105  | 2'-1"           | 2'-0"     |        |              | 61            |
| AA520          | 3         | 34'-10"           | Str. |                 |           |        |              | 110           |
| AA521          | 1 Ser. 4  | 34'-5" to 32'-3"  | Str. |                 |           |        | 8 1/8"       | 140           |
| AA522          | 1         | 33'-11"           | Str. |                 |           |        |              | 36            |
| AA523          | 1         | 33'-7"            | Str. |                 |           |        |              | 35            |
| AA524          | 12        | 32'-8"            | Str. |                 |           |        |              | 410           |
| AA525          | 1         | 32'-3"            | Str. |                 |           |        |              | 34            |
| AA526          | 1         | 3'-0"             | Str. |                 |           |        |              | 3             |
| AA527          | 2 Ser. 5  | 29'-0" to 6'-0"   | Str. |                 |           |        | 5'-9"        | 183           |
| AA528          | 1         | 3'-3"             | Str. |                 |           |        |              | 5             |
| AA529          | 1 Ser. 7  | 22'-2" to 20'-2"  | 121  | 9'-6" to 8'-6"  | 1'-8"     |        | 4"           | 154           |
| AA530          | 1 Ser. 23 | 19'-2" to 7'-8"   | 121  | 8'-0" to 2'-3"  | 1'-8"     |        | 6 1/2"       | 322           |
| AA531          | 28        | 4'-4"             | 104  | 2'-6 1/2"       | 1'-11"    |        |              | 126           |
| AA532          | 1 Ser. 14 | 26'-6" to 27'-3"  | Str. |                 |           |        | 1 1/16"      | 392           |
| AA533          | 1 Ser. 12 | 27'-6" to 28'-3"  | Str. |                 |           |        | 2 1/8"       | 350           |
| AA534          | 12        | 28'-9"            | Str. |                 |           |        |              | 360           |
| AA535          | 13        | 24'-9"            | Str. |                 |           |        |              | 336           |
| AA536          | 27        | 27'-3"            | Str. |                 |           |        |              | 766           |
| AA537          | 15        | 28'-6"            | Str. |                 |           |        |              | 445           |
| AA538          | 10        | 21'-3"            | Str. |                 |           |        |              | 221           |
| AA539          | 11        | 22'-6"            | Str. |                 |           |        |              | 259           |
| AA540          | 9         | 7'-7"             | 108  | 6'-0"           | 1'-7"     | 11"    |              | 71            |
| AA541          | 6         | 6'-7"             | 108  | 5'-0"           | 1'-7"     | 11"    |              | 41            |
| AA542          | 5         | 17'-9"            | Str. |                 |           |        |              | 93            |
| AA543          | 1         | 5'-1"             | 108  | 3'-6"           | 1'-7"     | 11"    |              | 5             |
| AA544          | 1         | 6'-1"             | 108  | 4'-6"           | 1'-7"     | 11"    |              | 6             |
| AA545          | 1         | 19'-6"            | Str. |                 |           |        |              | 21            |
| AA546          | 57        | 10'-1"            | 133  |                 |           |        |              | 600           |
| AA547          | 54        | 5'-1"             | 106  | 11"             | 2'-10"    | 1'-7"  |              | 286           |
| AA548          | 4 Ser. 6  | 29'-0" to 3'-9"   | Str. |                 |           |        | 5'-0 5/8"    | 410           |
| AA549          | 6 Ser. 6  | 30'-6" to 3'-9"   | Str. |                 |           |        | 5'-4 3/8"    | 644           |
| AA550          | 2 Ser. 24 | 25'-8" to 11'-8"  | 121  | 11'-6" to 4'-6" | 1'-2"     |        | 7 3/4"       | 934           |
| AA551          | 3 Ser. 25 | 25'-8" to 12'-2"  | 121  | 11'-6" to 4'-9" | 1'-2"     |        | 6 3/4"       | 1,480         |
| AA552          | 1 Ser. 29 | 24'-8" to 7'-2"   | 121  | 11'-0" to 2'-3" | 1'-2"     |        | 7 1/2"       | 481           |
| AA553          | 2 Ser. 5  | 26'-0" to 6'-0"   | Str. |                 |           |        | 5'-0"        | 167           |
| AA554          | 2         | 30'-0"            | Str. |                 |           |        |              | 63            |
| AA555          | 7         | 7'-1"             | 114  | 3'-7"           |           |        |              | 52            |
| AA556          | 3         | 4'-3"             | 106  | 2'-3"           | 1'-7"     | 7 1/2" |              | 18            |
| AA557          | 10        | 3'-6"             | Str. |                 |           |        |              | 37            |
| AA558          | 4         | 2'-3"             | 105  | 7 1/2"          | 1'-3"     |        |              | 9             |
| AA559          | 41        | 5'-6"             | 105  | 1'-0"           | 3'-9"     |        |              | 236           |
| AA560          | 13        | 5'-6"             | Str. |                 |           |        |              | 74            |
| AA561          | 1         | 6'-3"             | Str. |                 |           |        |              | 6             |
| AA562          | 6         | 15'-0"            | Str. |                 |           |        |              | 94            |
| AA563          | 10        | 26'-6"            | Str. |                 |           |        |              | 276           |
|                |           |                   |      |                 |           |        |              |               |
|                |           |                   |      |                 |           |        |              |               |
|                |           |                   |      |                 |           |        |              |               |
|                |           |                   |      |                 |           |        |              |               |
| AA601          | 1 Ser. 5  | 9'-10" to 11'-10" | 151  | 2'-0" to 4'-0"  | 6'-10"    |        | 6"           | 81            |
| AA602          | 4         | 13'-6"            | 108  | 8'-3"           | 5'-3"     | 3'-9"  |              | 81            |
| AA603          | 57        | 12'-5"            | 108  | 7'-0"           | 5'-3"     | 3'-9"  |              | 1063          |
| AA604          | 1 Ser. 5  | 7'-3" to 10'-0"   | Str. |                 |           |        | 8 1/4"       | 66            |
| AA605          | 1 Ser. 5  | 7'-0" to 4'-0"    | 151  | 5'-0" to 2'-0"  | 2'-0"     |        | 9"           | 41            |
|                |           |                   |      |                 |           |        |              |               |
| AA607          | 63        | 11'-7"            | 106  | 11"             | 8'-6"     | 2'-6"  |              | 1098          |

| MARK           | NUMBER    | LENGTH           | TYPE | DIMENSIONS       |        |       | SERIES INCR. | WEIGHT POUNDS |
|----------------|-----------|------------------|------|------------------|--------|-------|--------------|---------------|
|                |           |                  |      | A                | B      | C     |              |               |
| AA608          | 7         | 7'-8"            | Str  |                  |        |       |              | 87            |
| AA609          | 21        | 11'-4"           | 138  | 1'-11"           | 6'-1"  | 1'-0" |              | 358           |
| AA610          | 21        | 5'-6"            | Str  |                  |        |       |              | 173           |
| AA611          | 21        | 8'-11"           | 108  | 7'-0"            | 1'-11" | 6"    |              | 281           |
| AA612          | 11        | 13'-6"           | 138  | 1'-11"           | 8'-3"  | 1'-9" |              | 224           |
| AA613          | 11        | 8'-3"            | Str  |                  |        |       |              | 137           |
| AA614          | 6         | 11'-2"           | 152  | 2'-6"            | 5'-6"  | 2'-9" |              | 101           |
| AA615          | 44        | 21'-0"           | Str  |                  |        |       |              | 139           |
| AA616          | 22        | 23'-6"           | Str  |                  |        |       |              | 776           |
| AA617          | 7         | 5'-4"            | 115  | 3'-6"            | 9"     |       |              | 56            |
|                |           |                  |      |                  |        |       |              |               |
|                |           |                  |      |                  |        |       |              |               |
| AA701          | 34        | 40'-0"           | Str  |                  |        |       |              | 2,780         |
| AA702          | 2 Ser. 6  | 22'-3" to 31'-6" | Str  |                  |        |       | 1'-10 1/2"   | 660           |
| AA703          | 2         | 32'-6"           | Str  |                  |        |       |              | 133           |
| AA704          | 2         | 34'-6"           | Str  |                  |        |       |              | 141           |
| AA705          | 2         | 35'-0"           | Str  |                  |        |       |              | 143           |
| AA706          | 2 Ser. 6  | 38'-6" to 37'-6" | Str  |                  |        |       | 2 1/2"       | 935           |
| AA707          | 1         | 35'-6"           | Str  |                  |        |       |              | 74            |
| AA708          | 1 Ser. 3  | 34'-3" to 32'-6" | Str  |                  |        |       | 10 1/2"      | 204           |
| AA709          | 3         | 5'-0"            | Str  |                  |        |       |              | 31            |
| AA710          | 2         | 20'-3"           | 108  | 18'-0"           | 2'-3"  | 1'-2" |              | 84            |
| AA711          | 2         | 12'-6"           | 108  | 10'-3"           | 2'-3"  | 2'-0" |              | 51            |
| AA712          | 7         | 13'-10"          | 138  | 2'-3"            | 8'-3"  | 2'-1" |              | 198           |
| AA713          | 7         | 8'-3"            | Str  |                  |        |       |              | 119           |
| AA714          | 62        | 20'-6"           | Str  |                  |        |       |              | 2,600         |
| AA715          | 32        | 23'-6"           | Str  |                  |        |       |              | 1,540         |
| AA716          | 2 Ser. 9  | 6'-0" to 8'-0"   | 108  | 3'-9" to 5'-9"   | 2'-3"  | 11"   | 3"           | 258           |
| AA717          | 2 Ser. 6  | 8'-3" to 9'-3"   | 108  | 6'-0" to 7'-0"   | 2'-3"  | 11"   | 2 1/2"       | 215           |
| AA718          | 2         | 14'-0"           | 108  | 11'-9"           | 2'-3"  | 11"   |              | 57            |
|                |           |                  |      |                  |        |       |              |               |
|                |           |                  |      |                  |        |       |              |               |
| AA801          | 10        | 14'-1"           | 138  | 2'-6"            | 8'-3"  | 2'-4" |              | 376           |
| AA802          | 10        | 8'-3"            | Str  |                  |        |       |              | 220           |
| DA 801         | 20        | 7'-11"           | 141  | 5'-8"            |        |       |              | 422           |
|                |           |                  |      |                  |        |       |              |               |
|                |           |                  |      |                  |        |       |              |               |
|                |           |                  |      |                  |        |       |              |               |
|                |           |                  |      |                  |        |       |              |               |
| AA1101         | 68        | 21'-2"           | 100  | 18'-0"           |        |       |              | 7,650         |
| AA1102         | 1 Ser. 8  | 20'-8" to 17'-8" | 100  | 17'-6" to 14'-6" |        |       | 5 1/2"       | 814           |
| AA1103         | 1 Ser. 3  | 16'-8" to 15'-8" | 100  | 13'-6" to 12'-6" |        |       | 6"           | 255           |
| AA1104         | 1 Ser. 4  | 14'-2" to 6'-5"  | 100  | 11'-0" to 3'-3"  |        |       | 2'-7"        | 218           |
| AA1105         | 1         | 11'-1"           | 101  | 9'-6"            |        |       |              | 58            |
| AA1106         | 1         | 13'-1"           | 101  | 11'-6"           |        |       |              | 69            |
| AA1107         | 2         | 6'-7"            | 101  | 5'-0"            |        |       |              | 69            |
| AA1108         | 12        | 34'-1"           | 101  | 32'-6"           |        |       |              | 2,175         |
| AA1109         | 15        | 8'-7"            | 101  | 7'-0"            |        |       |              | 686           |
| AA1110         | 19        | 15'-1"           | 101  | 13'-6"           |        |       |              | 1,520         |
| AA1111         | 15        | 25'-7"           | 101  | 24'-0"           |        |       |              | 2,040         |
| AA1112         | 8         | 35'-4"           | 139  | 29'-6"           | 6"     |       |              | 1,505         |
| AA1113         | 12        | 36'-7"           | 139  | 30'-9"           | 6"     |       |              | 2,330         |
| AA1114         | 3         | 34'-4"           | 101  | 32'-9"           |        |       |              | 548           |
| AA1115         | 3         | 22'-7"           | 101  | 21'-0"           |        |       |              | 362           |
| AA1116         | 6         | 19'-2"           | 100  | 16'-0"           |        |       |              | 611           |
| AA1117         | 1 Ser. 6  | 16'-4" to 5'-1"  | 101  | 14'-9" to 3'-6"  |        |       | 2'-3"        | 340           |
|                |           |                  |      |                  |        |       |              |               |
|                |           |                  |      |                  |        |       |              |               |
|                |           |                  |      |                  |        |       |              |               |
|                |           |                  |      |                  |        |       |              |               |
|                |           |                  |      |                  |        |       | Total        | 53,156        |
|                |           |                  |      |                  |        |       |              |               |
| NORTH ABUTMENT |           |                  |      |                  |        |       |              |               |
| AB401          | 29        | 3'-6"            | 105  | 1'-0"            | 1'-9"  |       |              | 68            |
| AB402          | 1         | 3'-0"            | 105  | 1'-0"            | 1'-3"  |       |              | 2             |
|                |           |                  |      |                  |        |       |              |               |
|                |           |                  |      |                  |        |       |              |               |
|                |           |                  |      |                  |        |       |              |               |
| AB501          | 63        | 15'-6"           | Str  |                  |        |       |              | 1,018         |
| AB502          | 1 Ser. 10 | 15'-3" to 9'-9"  | Str  |                  |        |       | 7 1/2"       | 131           |
| AB503          | 1 Ser. 4  | 8'-6" to 3'-6"   | Str  |                  |        |       | 1'-8"        | 25            |
| AB504          | 11        | 12'-1"           | 138  | 1'-7"            | 7'-2"  | 10"   |              | 139           |
| AB505          | 11        | 6'-5"            | Str  |                  |        |       |              | 74            |
| AB506          | 11        | 10'-3"           | 108  | 8'-8"            | 1'-7"  | 6"    |              | 118           |
| AB507          | 58        | 3'-10"           | 104  | 2'-0 1/2"        | 1'-11" |       |              | 232           |
|                |           |                  |      |                  |        |       |              |               |
|                |           |                  |      |                  |        |       |              |               |
|                | </        |                  |      |                  |        |       |              |               |

| MARK                   | NUMBER    | LENGTH             | TYPE | DIMENSIONS     |       |           | SERIES INCR. | WEIGHT POUNDS |
|------------------------|-----------|--------------------|------|----------------|-------|-----------|--------------|---------------|
|                        |           |                    |      | A              | B     | C         |              |               |
| NORTH ABUTMENT(CON'T.) |           |                    |      |                |       |           |              |               |
| AB701                  | 36        | 50'-0"             | Str. |                |       |           |              | 3,690         |
| AB702                  | 1         | 9'-6"              | Str. |                |       |           |              | 20            |
| AB703                  | 1 Ser. 5  | 11'-0"to24'-0"     | Str. |                |       |           | 3'-3"        | 180           |
| AB704                  | 1 Ser. 4  | 10'-0"to19'-0"     | Str. |                |       |           | 3'-0"        | 119           |
| AB705                  | 1         | 22'-0"             | Str. |                |       |           |              | 45            |
| AB706                  | 1 Ser. 9  | 23'-0"to19'-0"     | Str. |                |       |           | 6"           | 387           |
| AB707                  | 1 Ser. 10 | 9'-6"to25'-0"      | Str. |                |       |           | 1'-8 1/8"    | 352           |
| AB708                  | 1 Ser. 6  | 25'-0"to21'-0"     | Str. |                |       |           | 9 3/8"       | 283           |
| AB709                  | 2         | 20'-2"             | 108  | 18'-0"         | 2'-2" | 1'-1"     |              | 82            |
| AB710                  | 2         | 13'-8"             | 108  | 11'-6"         | 2'-2" | 1'-1 1/4" |              | 55            |
| AB711                  | 13        | 35'-5"             | Str. |                |       |           |              | 942           |
| AB712                  | 13        | 34'-5"             | Str. |                |       |           |              | 915           |
| AB713                  | 13        | 27'-0"             | Str. |                |       |           |              | 720           |
| AB714                  | 13        | 26'-0"             | Str. |                |       |           |              | 692           |
| DB801                  | 20        | 7'-2"              | 141  | 4'-11"         |       |           |              | 383           |
|                        |           |                    |      |                |       |           |              |               |
|                        |           |                    |      |                |       |           |              |               |
| AB1101                 | 71        | 22'-8"             | 100  | 19'-6"         |       |           |              | 8,560         |
| AB1102                 | 1 Ser. 6  | 19'-2"to21'-4 1/2" | 100  | 16'-0"to18'-9" |       |           | 6 3/8"       | 655           |
| AB1103                 | 2         | 14'-1"             | 101  | 12'-6"         |       |           |              | 149           |
| AB1104                 | 1 Ser. 4  | 9'-4"to4'-10"      | 101  | 7'-9"to3'-3"   |       |           | 1'-6"        | 149           |
| AB1105                 | 24        | 15'-1"             | 101  | 13'-6"         |       |           |              | 1,920         |
| AB1106                 | 20        | 25'-7"             | 101  | 24'-0"         |       |           |              | 2,720         |
| AB1107                 | 16        | 37'-4"             | 139  | 31'-6"         | 6"    |           |              | 3,170         |
| AB1108                 | 4         | 36'-7"             | 139  | 30'-9"         | 6"    |           |              | 777           |
| AB1109                 | 3         | 32'-7"             | 101  | 31'-0"         |       |           |              | 520           |
| AB1110                 | 3         | 22'-7"             | 101  | 21'-0"         |       |           |              | 362           |
| AB1111                 | 3         | 8'-7"              | 101  | 7'-0"          |       |           |              | 138           |
| AB1112                 | 1 Ser. 3  | 14'-4"to15'-0"     | 101  | 12'-9"to14'-3" |       |           | 9"           | 239           |
|                        |           |                    |      |                |       |           |              |               |
|                        |           |                    |      |                |       |           |              |               |
| MARK             | NUMBER    | LENGTH         | TYPE | DIMENSIONS           |           |   | SERIES INCR. | WEIGHT POUNDS |
|------------------|-----------|----------------|------|----------------------|-----------|---|--------------|---------------|
|                  |           |                |      | A                    | B         | C |              |               |
|                  |           |                |      |                      |           |   |              |               |
| RETAINING WALL E |           |                |      |                      |           |   |              |               |
| RA501            | 1 Ser. 20 | 15'-6"to16'-0" | Str. |                      |           |   | 3 11/16"     | 329           |
| RA502            | 20        | 5'-7"          | 147  | 4'-1"                | 1'-7 1/2" |   |              | 116           |
| RA503            | 67        | 3'-10"         | 115  | 1'-11"               | 9"        |   |              | 268           |
| RA504            | 67        | 2'-6"          | 105  | 9"                   | 1'-3"     |   |              | 175           |
| RA505            | 67        | 6'-11"         | 114  | 3'-5"                |           |   |              | 484           |
| RA506            | 1 Ser. 18 | 23'-0"to23'-5" | Str. |                      |           |   | 3 11/16"     | 437           |
| RA507            | 82        | 5'-6"          | 104  | 4'-7"                | 1'-0 1/2" |   |              | 471           |
| RA508            | 1 Ser. 18 | 23'-3"to23'-8" | Str. |                      |           |   | 3 11/16"     | 440           |
| RA509            | 1 Ser. 18 | 33'-2"to33'-6" | Str. |                      |           |   | 4 1/4"       | 628           |
| RA510            | 17        | 5'-0"          | 105  | 1'-7"                | 2'-1"     |   |              | 89            |
| RA511            | 1 Ser. 18 | 33'-5"to33'-9" | Str. |                      |           |   | 4 1/4"       | 631           |
| RA512            | 2         | 13'-1"         | 104  | 12'-3"               | 1'-0"     |   |              | 272           |
| RA513            | 2         | 10'-4"         | 104  | 9'-6"                | 1'-0"     |   |              | 22            |
| RA514            | 1         | 3'-9"          | Str. |                      |           |   |              | 4             |
| RA515            | 1         | 4'-0"          | Str. |                      |           |   |              | 4             |
| RA516            | 20        | 31'-6"         | Str. |                      |           |   |              | 658           |
| RA517            | 32        | 32'-6"         | Str. |                      |           |   |              | 1,087         |
| RA518            | 8         | 15'-6"         | Str. |                      |           |   |              | 129           |
| RA519            | 3 Ser. 20 | 6'-3"to17'-8"  | 121  | 1'-9 1/2"to7'-6"     | 1'-2"     |   | 7 3/8"       | 749           |
| RA520            | 3 Ser. 30 | 6'-7"to22'-3"  | 121  | 1'-8 1/2"to9'-6 1/2" | 1'-8"     |   | 6 1/2"       | 1,359         |
| RA521            | 6 Ser. 3  | 5'-0"to14'-11" | Str. |                      |           |   | 7'-5"        | 187           |
| RA522            | 6 Ser. 5  | 3'-8"to25'-11" | Str. |                      |           |   | 5'-6 3/4"    | 462           |
| RA523            | 48        | 5'-3"          | 104  | 4'-4"                | 1'-0 1/2" |   |              | 263           |
| RA524            | 8         | 23'-0"         | Str. |                      |           |   |              | 192           |
| RA525            | 8         | 33'-0"         | Str. |                      |           |   |              | 276           |
| RA526            | 5         | 22'-6"         | Str. |                      |           |   |              | 117           |
| RA527            | 5         | 32'-9"         | Str. |                      |           |   |              | 171           |
|                  |           |                |      |                      |           |   |              |               |
|                  |           |                |      |                      |           |   |              |               |
| MARK                        | NUMBER    | LENGTH          | TYPE | DIMENSIONS    |        |       | SERIES WEIGHT INCR. POUNDS |
|-----------------------------|-----------|-----------------|------|---------------|--------|-------|----------------------------|
|                             |           |                 |      | A             | B      | C     |                            |
| RA901                       | 24        | 31'-6"          | Str. |               |        |       | 2,565                      |
| RA902                       | 31        | 16'-6"          | 147  | 13'-8"        | 2'-10" |       | 1,740                      |
| RA1001                      | 29        | 31'-6"          | Str. |               |        |       | 3,940                      |
| RA1101                      | 3         | 24'-5"          | 101  | 22'-10"       |        |       | 388                        |
| RA1102                      | 3         | 23'-4"          | 101  | 21'-9"        |        |       | 372                        |
| RA1103                      | 2         | 22'-4"          | 101  | 20'-9"        |        |       | 240                        |
| RA1104                      | 20        | 7'-9"           | 101  | 6'-2"         |        |       | 825                        |
| RA1105                      | 4         | 33'-11"         | 101  | 32'-4"        |        |       | 724                        |
| RA1106                      | 4         | 32'-9"          | 101  | 31'-2"        |        |       | 697                        |
| RA1107                      | 4         | 31'-8"          | 101  | 30'-1"        |        |       | 675                        |
| Total 36,262                |           |                 |      |               |        |       |                            |
| NORTHWEST RETAINING WALL    |           |                 |      |               |        |       |                            |
| WB501                       | 33        | 15'-0"          | Str. |               |        |       | 516                        |
| WB502                       | 33        | 10'-6"          | Str. |               |        |       | 362                        |
| WB503                       | 15        | 36'-10"         | Str. |               |        |       | 576                        |
| WB504                       | 2 Ser. 21 | 26'-2"to35'-8"  | Str. |               |        |       | 5 1/8" 1,354               |
| WB505                       | 12        | 35'-11"         | Str. |               |        |       | 450                        |
| WB506                       | 25        | 4'-9"           | 147  | 3'-10 1/2"    | 1'-0"  |       | 124                        |
| WB507                       | 82        | 9'-8"           | 104  | 8'-9 1/2"     | 1'-0"  |       | 826                        |
| WB508                       | 2 Ser. 22 | 15'-11"to26'-2" | Str. |               |        |       | 5 7/8" 966                 |
| WB509                       | 1 Ser. 25 | 3'-11"to15'-11" | Str. |               |        |       | 6" 259                     |
| WB510                       | 2 Ser. 7  | 33'-0"to6'-0"   | Str. |               |        |       | 4'-6" 285                  |
| WB511                       | 9         | 10'-0"          | Str. |               |        |       | 94                         |
| WB512                       | 30        | 30'-6"          | Str. |               |        |       | 955                        |
| WB513                       | 2 Ser. 10 | 30'-9"to2'-6"   | Str. |               |        |       | 3'-1 3/8" 348              |
| WB514                       | 2 Ser. 9  | 30'-6"to4'-6"   | Str. |               |        |       | 3'-3" 329                  |
| WB515                       | 63        | 10'-1"          | 133  |               |        |       | 663                        |
| WB516                       | 10        | 5'-2"           | 106  | 11"           | 2'-11" | 1'-7" | 54                         |
| WB517                       | 45        | 3'-10"          | 104  | 2'-1"         | 1'-11" |       | 180                        |
| WB518                       | 41        | 5'-8"           | 105  | 2'-6"         | 11"    |       | 242                        |
| WB519                       | 6         | 5'-7"           | 105  | 2'-0"         | 1'-11" |       | 34                         |
| WB520                       | 4         | 32'-6"          | Str. |               |        |       | 136                        |
| WB521                       | 2         | 37'-6"          | Str. |               |        |       | 78                         |
| WB522                       | 2         | 2'-3"           | Str. |               |        |       | 4                          |
| WB523                       | 2 Ser. 6  | 30'-0"to6'-5"   | Str. |               |        |       | 4'-8 5/8" 228              |
| WB524                       | 2 Ser. 6  | 27'-0"to6'-0"   | Str. |               |        |       | 4'-2 3/8" 207              |
| WB525                       | 2 Ser. 6  | 24'-0"to5'-0"   | Str. |               |        |       | 3'-9 5/8" 181              |
| WB526                       | 1 Ser. 29 | 24'-8"to7'-2"   | 121  | 11'-0"to2'-3" | 1'-2"  |       | 7 1/2" 481                 |
| WB527                       | 1 Ser. 25 | 24'-8"to8'-2"   | 121  | 11'-0"to2'-9" | 1'-2"  |       | 8 1/4" 428                 |
| WB528                       | 1 Ser. 22 | 24'-8"to8'-2"   | 121  | 11'-0"to2'-9" | 1'-2"  |       | 9 7/8" 375                 |
| WB529                       | 2 Ser. 4  | 20'-6"to4'-0"   | Str. |               |        |       | 5'-6" 102                  |
| WB530                       | 2 Ser. 4  | 17'-0"to3'-0"   | Str. |               |        |       | 4'-8" 84                   |
| WB531                       | 2 Ser. 4  | 13'-6"to3'-0"   | Str. |               |        |       | 3'-6" 69                   |
| WB532                       | 1 Ser. 18 | 7'-2"to16'-8"   | 121  | 2'-3"to7'-0"  | 1'-2"  |       | 6 1/8" 225                 |
| WB533                       | 1 Ser. 15 | 7'-2"to16'-8"   | 121  | 2'-3"to7'-0"  | 1'-2"  |       | 8 1/8" 187                 |
| WB534                       | 1 Ser. 12 | 8'-8"to16'-8"   | 121  | 3'-0"to7'-0"  | 1'-2"  |       | 8 3/4" 159                 |
| WB535                       | 41        | 6'-3"           | 104  | 5'-4 1/2"     | 1'-0"  |       | 268                        |
| WB536                       | 4         | 14'-6"          | Str. |               |        |       | 61                         |
| WB537                       | 5         | 24'-9"          | Str. |               |        |       | 130                        |
| (Continuation on Sheet 255) |           |                 |      |               |        |       |                            |

MICROFILMED  
1 APR 16 1985

|                    |       |                         |            |
|--------------------|-------|-------------------------|------------|
| FED. ROAD DIV. NO. | STATE | FEDERAL AID PROJECT NO. | TYPE FUNDS |
| 2                  | OHIO  |                         |            |

STARK COUNTY  
STA-30-15.04  
STA-77-9.22

For bending diagrams see Sheet 12/14

|   |                |                             |                               |
|---|----------------|-----------------------------|-------------------------------|
| H.N.T.B. BRIDGE NO. 11                                                                               |                | Revised 11-24-75 By EPS     |                               |
| HOWARD, NEEDLES, TAMMEN & BERGENDOFF 13/14<br>CONSULTING ENGINEERS<br>KANSAS CITY CLEVELAND NEW YORK |                |                             |                               |
| REINFORCEMENT SCHEDULE                                                                               |                |                             |                               |
| RAMP H OVER B. & O. R.R.                                                                             |                |                             |                               |
| BR. NO. STA-30-1510                                                                                  |                | STA. 972+08.30              |                               |
| SCALE:                                                                                               |                | STA. 972+95.79              |                               |
| RELOCATED U.S. 30                                                                                    |                |                             |                               |
| CANTON                                                                                               |                | STARK COUNTY OHIO           |                               |
| DRAWN BDB<br>DATE 11-2-70                                                                            | TRACED<br>DATE | CHECKED CYK<br>DATE 11-2-70 | REVIEWED JJK<br>DATE 11-24-71 |
|   |                | 1668                        |                               |

