


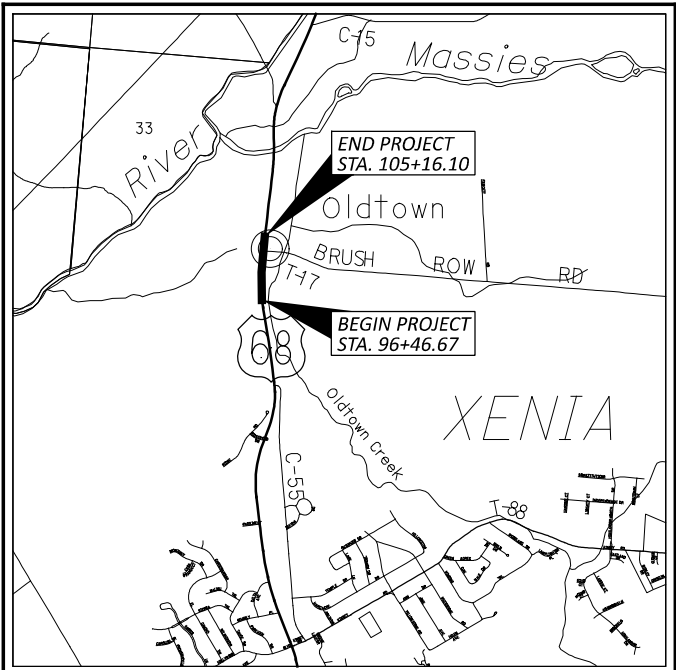

LOCATION MAP

LATITUDE: 39 °43'46" LONGITUDE: 83 °56'12"



PORTION TO BE IMPROVED	
INTERSTATE HIGHWAY	
FEDERAL ROUTES	
STATE ROUTES	
COUNTY & TOWNSHIP ROADS	
OTHER ROADS	

DESIGN DESIGNATION

CURRENT ADT (2024)	8600
DESIGN YEAR ADT (2044)	8800
DESIGN HOURLY VOLUME (2044)	1200
DIRECTIONAL DISTRIBUTION	50%
TRUCKS (24 HOUR B&C)	7%
DESIGN SPEED	45 MPH
LEGAL SPEED	45 MPH
DESIGN FUNCTIONAL CLASSIFICATION: PRINCIPAL ARTERIAL URBAN	
NHS PROJECT	YES

DESIGN EXCEPTIONS

NONE

ADA DESIGN WAIVERS

NONE

UNDERGROUND UTILITIES

Contact Two Working Days
Before You Dig


Before You Dig

OHIO 811, 8-1-1, or 1-800-362-2764
(Non members must be called directly)

PLAN PREPARED BY:


transportation
6612 SINGLETREE DRIVE COLUMBUS, OH 43229
614.655.2424 WWW.CMTRAN.COM

REVIEW COMPLETE		
PM	Katherine S. DeStefano, P.E.	05/08/2025
BRIDGES	Amy Shell, P.E.	05/06/2025
CONSTRUCT		
DRAINAGE	Tami Brehm, P.E.	05/01/2025
ENVIRON	Anthony Pankala, P.E.	05/08/2025 no comments
GEOTECH	Casey Carriere, P.E.	5/8/2025 no comments
ITS		
MOT	Scott Kraus, P.E.	05/08/2025
PAVEMENT		
ROADWAY	Katherine S. DeStefano, P.E.	05/08/2025
R/W		
SURVEY		
TRAFFIC	Teri C. Scanlon, P.E.	05/08/2025
UTILITIES	Lucas W. Braun, P.E.	05/01/2025
OTHER		
OTHER	Katherine S. DeStefano, P.E.	05/08/2025

ENGINEER'S SEAL


Digitally signed by
Bradley A Ackel
Date: 2025.04.28
16:02:21-04'00'

ENGINEER'S SEAL:


Digitally signed by
Gregory D. Johnson
Date: 2025.04.28
16:17:24-04'00'

BUILDABLE UNIT #3 AND #4

INDEX OF SHEETS:

TITLE SHEET	1
SCHEMATIC PLAN	2
TYPICAL SECTIONS	3-5
GENERAL NOTES	6-7
WASTE PLANS AND DETOUR ROUTES	8-15
PLAN AND PROFILE - U.S. 68	16-19
CROSS SECTIONS - U.S. 68	19-26
PLAN AND PROFILE - LITTLE MIAMI SCENIC TRAIL	27
CROSS SECTIONS - LITTLE MIAMI SCENIC TRAIL	28-30
PLAN AND PROFILE - RAMP	31
HANDRAIL DETAIL	32
INTERSECTION DETAIL - U.S. 68 AND BRUSH ROW ROAD	33
INTERSECTION DETAIL - SHARED USE PATH AND LMST	34
CURB RAMP DETAILS	35
GRADING DETAIL	36
DRIVEWAY DETAILS	37-43
STORM SEWER PROFILES	44-45
TRENCH DRAIN DETAIL	46
FIRE HYDRANT SETTING DETAILS	47
BRIDGE DETAILS	48-75
WALL DETAILS	76-87
TRAFFIC CONTROL PLAN	88-91
LIGHTING PLANS	92-94
GEOTECHNICAL PLAN	95-109

Comments Provided by
ODNR. See Sheet 6.

PROJECT DESCRIPTION

PROPOSED IMPROVEMENTS SHALL FOCUS ON THE CONSTRUCTION OF A GRADE SEPARATED CROSSING, CONNECTING THE LITTLE MIAMI SCENIC TRAIL WITH THE NEW SHAWNEE INTERPRETIVE CENTER. ADDITIONAL AT-GRADE CROSSING IMPROVEMENTS ARE TO BE INSTALLED AT THE US 68 AND BRUSH ROW INTERSECTION, LOCATED APPROXIMATELY 400 FEET NORTH OF THE SHAWNEE INTERPRETIVE CENTER. THE PEDESTRIAN FACILITIES, WITHIN THE DEFINED PROJECT LIMITS OF THE US 68 ROADWAY CORRIDOR WILL ALSO BE UPGRADED.

EARTH DISTURBED AREAS

PROJECT EARTH DISTURBED AREA:	2.08 ACRES
ESTIMATED CONTRACTOR EARTH DISTURBED AREA:	0.50 ACRES
NOTICE OF INTENT EARTH DISTURBED AREA:	2.58 ACRES

2023 SPECIFICATIONS

THE STANDARD SPECIFICATIONS OF THE STATE OF OHIO, DEPARTMENT OF TRANSPORTATION, INCLUDING SUPPLEMENTAL SPECIFICATIONS LISTED IN THE PLANS, CHANGES LISTED IN THE PROPOSAL, AND THE SUPPLEMENTAL SPECIFICATION 800 VERSION INDICATED ON THE PROPOSAL SHALL GOVERN THIS IMPROVEMENT.

I HEREBY APPROVE THESE PLANS AND DECLARE THAT THE MAKING OF THIS IMPROVEMENT WILL REQUIRE THE CLOSING TO TRAFFIC OF THE HIGHWAY AND THAT DETOURS WILL BE PROVIDED AS INDICATED ON SHEET P.14 .

STANDARD CONSTRUCTION DRAWINGS										SUPPLEMENTAL SPECIFICATIONS	SPECIAL PROVISIONS
BP-3.1	01/19/24	TC-41.20	10/18/13	MT-101.60	01/17/25	CB-2-2B	07/19/24	EXJ-6-17	01/19/24	800 07/19/24	WATERWAY PERMITS CONDITIONS
BP-4.1	07/19/13	TC-41.30	04/21/23	MT-110.10	07/19/13	CB-3	07/19/24			813 07/21/23	02/25/25
BP-5.1	01/17/25	TC-42.20	10/18/13	MT-102.20	07/21/23	CB-3A	07/19/24	PSID-1-13	07/19/24	825 10/20/23	
BP-7.1	01/17/25	TC-52.10	10/18/13	MT-105.10	01/17/23			GSD-1-19	07/19/24	832 07/19/24	
		TC-52.20	01/15/21	MT-97.10	04/19/19	MH-3	07/19/24			839 07/16/21	
RM-2.1	07/19/13	TC-65.10	01/17/14	MT-101.90	07/17/20					913 04/16/21	
RM-5.2	07/21/23	TC-65.11	01/17/25	MT-95.61	04/19/19	HW-2.1	07/15/22			939 01/17/20	
		TC-71.10	04/21/23			HW-2.2	07/20/18			895 04/18/14	
HL-30.11	07/21/23	TC-74.10	07/21/23							995 07/17/15	
HL-30.22	01/17/25	TC-83.20	07/19/24			DM-1.2	01/17/25				
HL-30.31	01/17/25	TC-87.10	01/17/25			DM-4.1	07/17/20				
HL-40.20	01/17/25					DM-4.3	01/17/25				
HL-50.21	07/15/22					DM-4.3	04/15/16				
HL-60.31	07/19/24					DM-4.4	04/15/16				

RELEASED FOR CONSTRUCTION
DATE: 04/28/2025

DESIGN AGENCY



DESIGNER

CEF

REVIEWER



BAA 04/28/25

PROJECT ID

115388

SHEET TOTAL

P.01 P.109

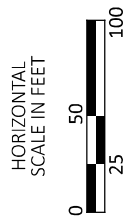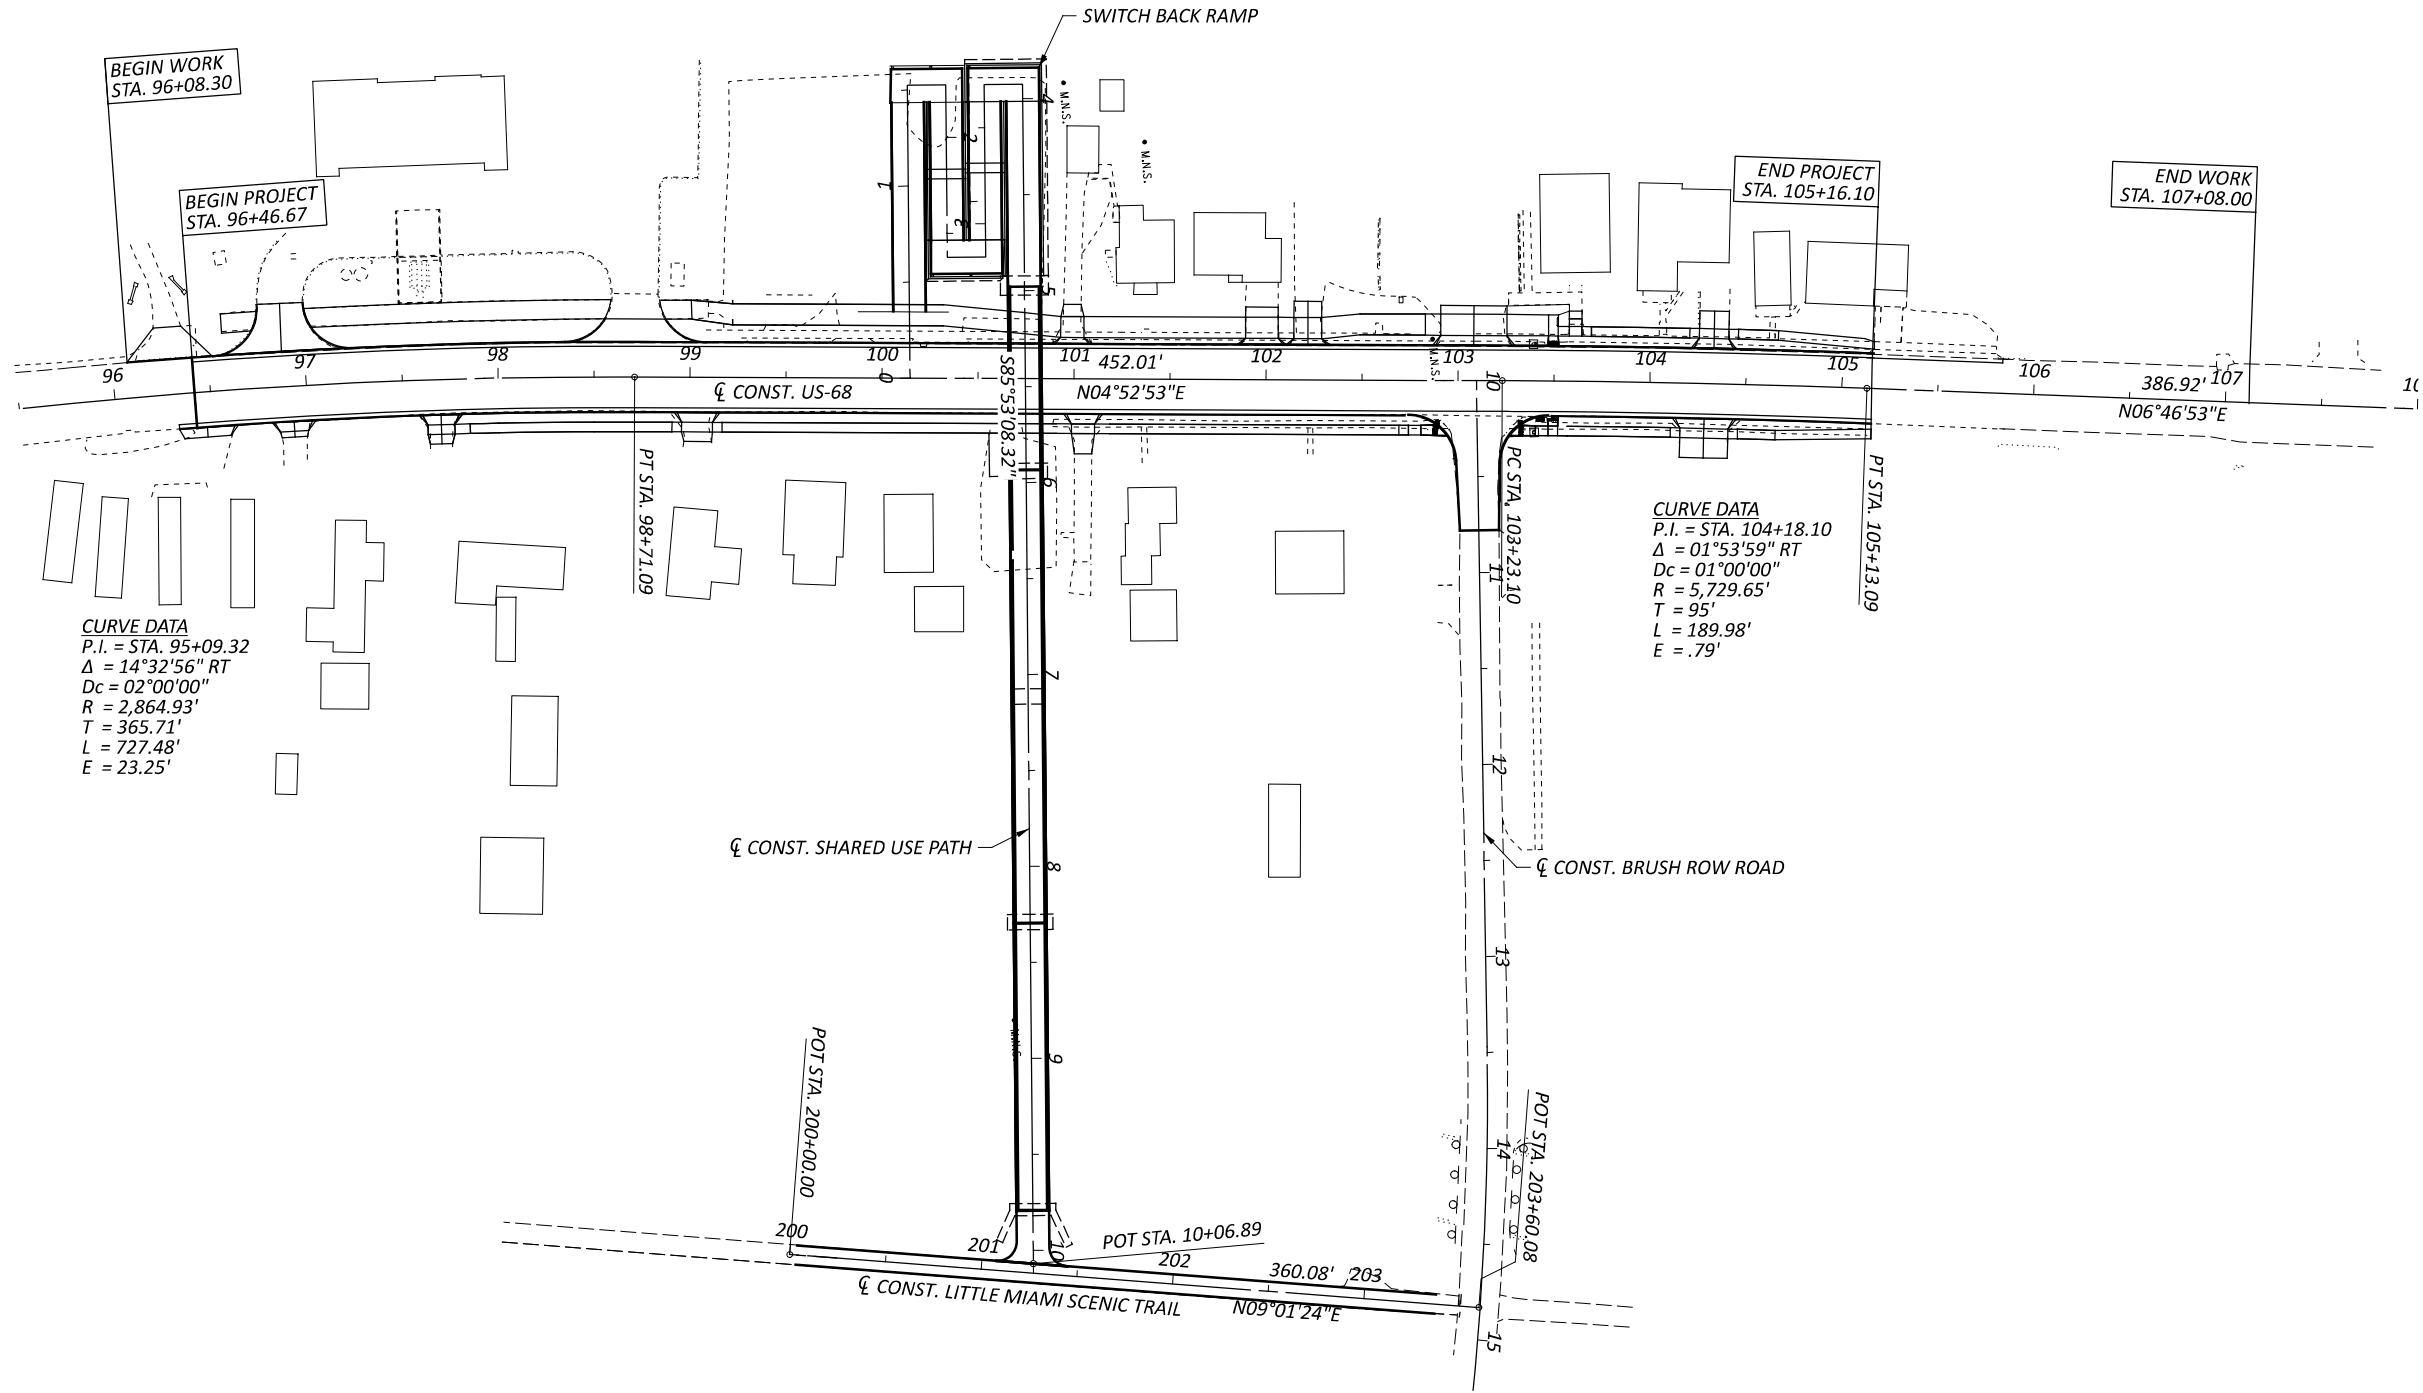

SCHEMATIC PLAN

DESIGN AGENCY



DESIGNER

WCS

REVIEWER

BAA 04/28/25

PROJECT ID

115388

SHEET

P.02

TOTAL

P.109

LEGEND

- 1

ITEM 204 - PROOF ROLLING
- 2

ITEM 204 - SUBGRADE COMPACTION
- 3

ITEM 254 - 1½" PAVEMENT PLANING
- 4

ITEM 301 - 10" A.C. BASE, PG64-22, (449) (6" MAX. LIFT)
- 5

ITEM 304 - 4" AGGREGATE BASE
- 6

ITEM 304 - 6" AGGREGATE BASE
- 7

ITEM 407 - NON-TRACKING TACK COAT
- 8

ITEM 441 - 1½" A.C. SURFACE COURSE, TYPE 1 (448), PG64-22
- 9

ITEM 441 - 2" A.C. INTERMEDIATE COURSE, TYPE 2 (448)
- 10

ITEM 530 - RETAINING WALL
- 11

ITEM 605 - 6" BASE PIPE UNDERDRAIN
- 12

ITEM 608 - 4" CONCRETE WALK
- 13

ITEM 608 - 6" CONCRETE WALK
- 14

ITEM 609 - 6" CURB, TYPE 6
- 15

ITEM 659 - SEEDING AND MULCHING
- 16

ITEM 517 - PEDESTIAN AND BICYCLE RAILING
- 17

ITEM 204 - PROOF ROLLING

A

EXISTING COMPOSITE PAVEMENT

B

EXISTING CONCRETE WALK

C

EXISTING CURB

D

EXISTING ASPHALT SHARED-USE PATH


TABLE A	
STATION	PATH WIDTH
96+57.88 TO 99+00.80	10.0'
99+00.50 TO 99+22.00	10.0' TO 11.0'


TABLE B	
STATION	BUFFER WIDTH
96+57.88 TO 99+00.80	11.5'
99+00.80 TO 99+22.00	11.5' TO 8.8'
100+31.76 TO 100+93.00	8.8' TO 3.0'
100+93.00 TO 102+28.93	3.0'
102+28.93 TO 102+48.93	3.0' TO 5.0'

TABLE C	
STATION	WALK WIDTH
105+11.10 TO 105+16.10	5.0' TO 3.9'

TABLE D	
STATION	BUFFER WIDTH
104+66.10 TO 105+16.10	5.0' TO 2.6'


TABLE E	
STATION	BUFFER WIDTH
104+66.10 TO 105+16.10	5.0' TO 2.6'

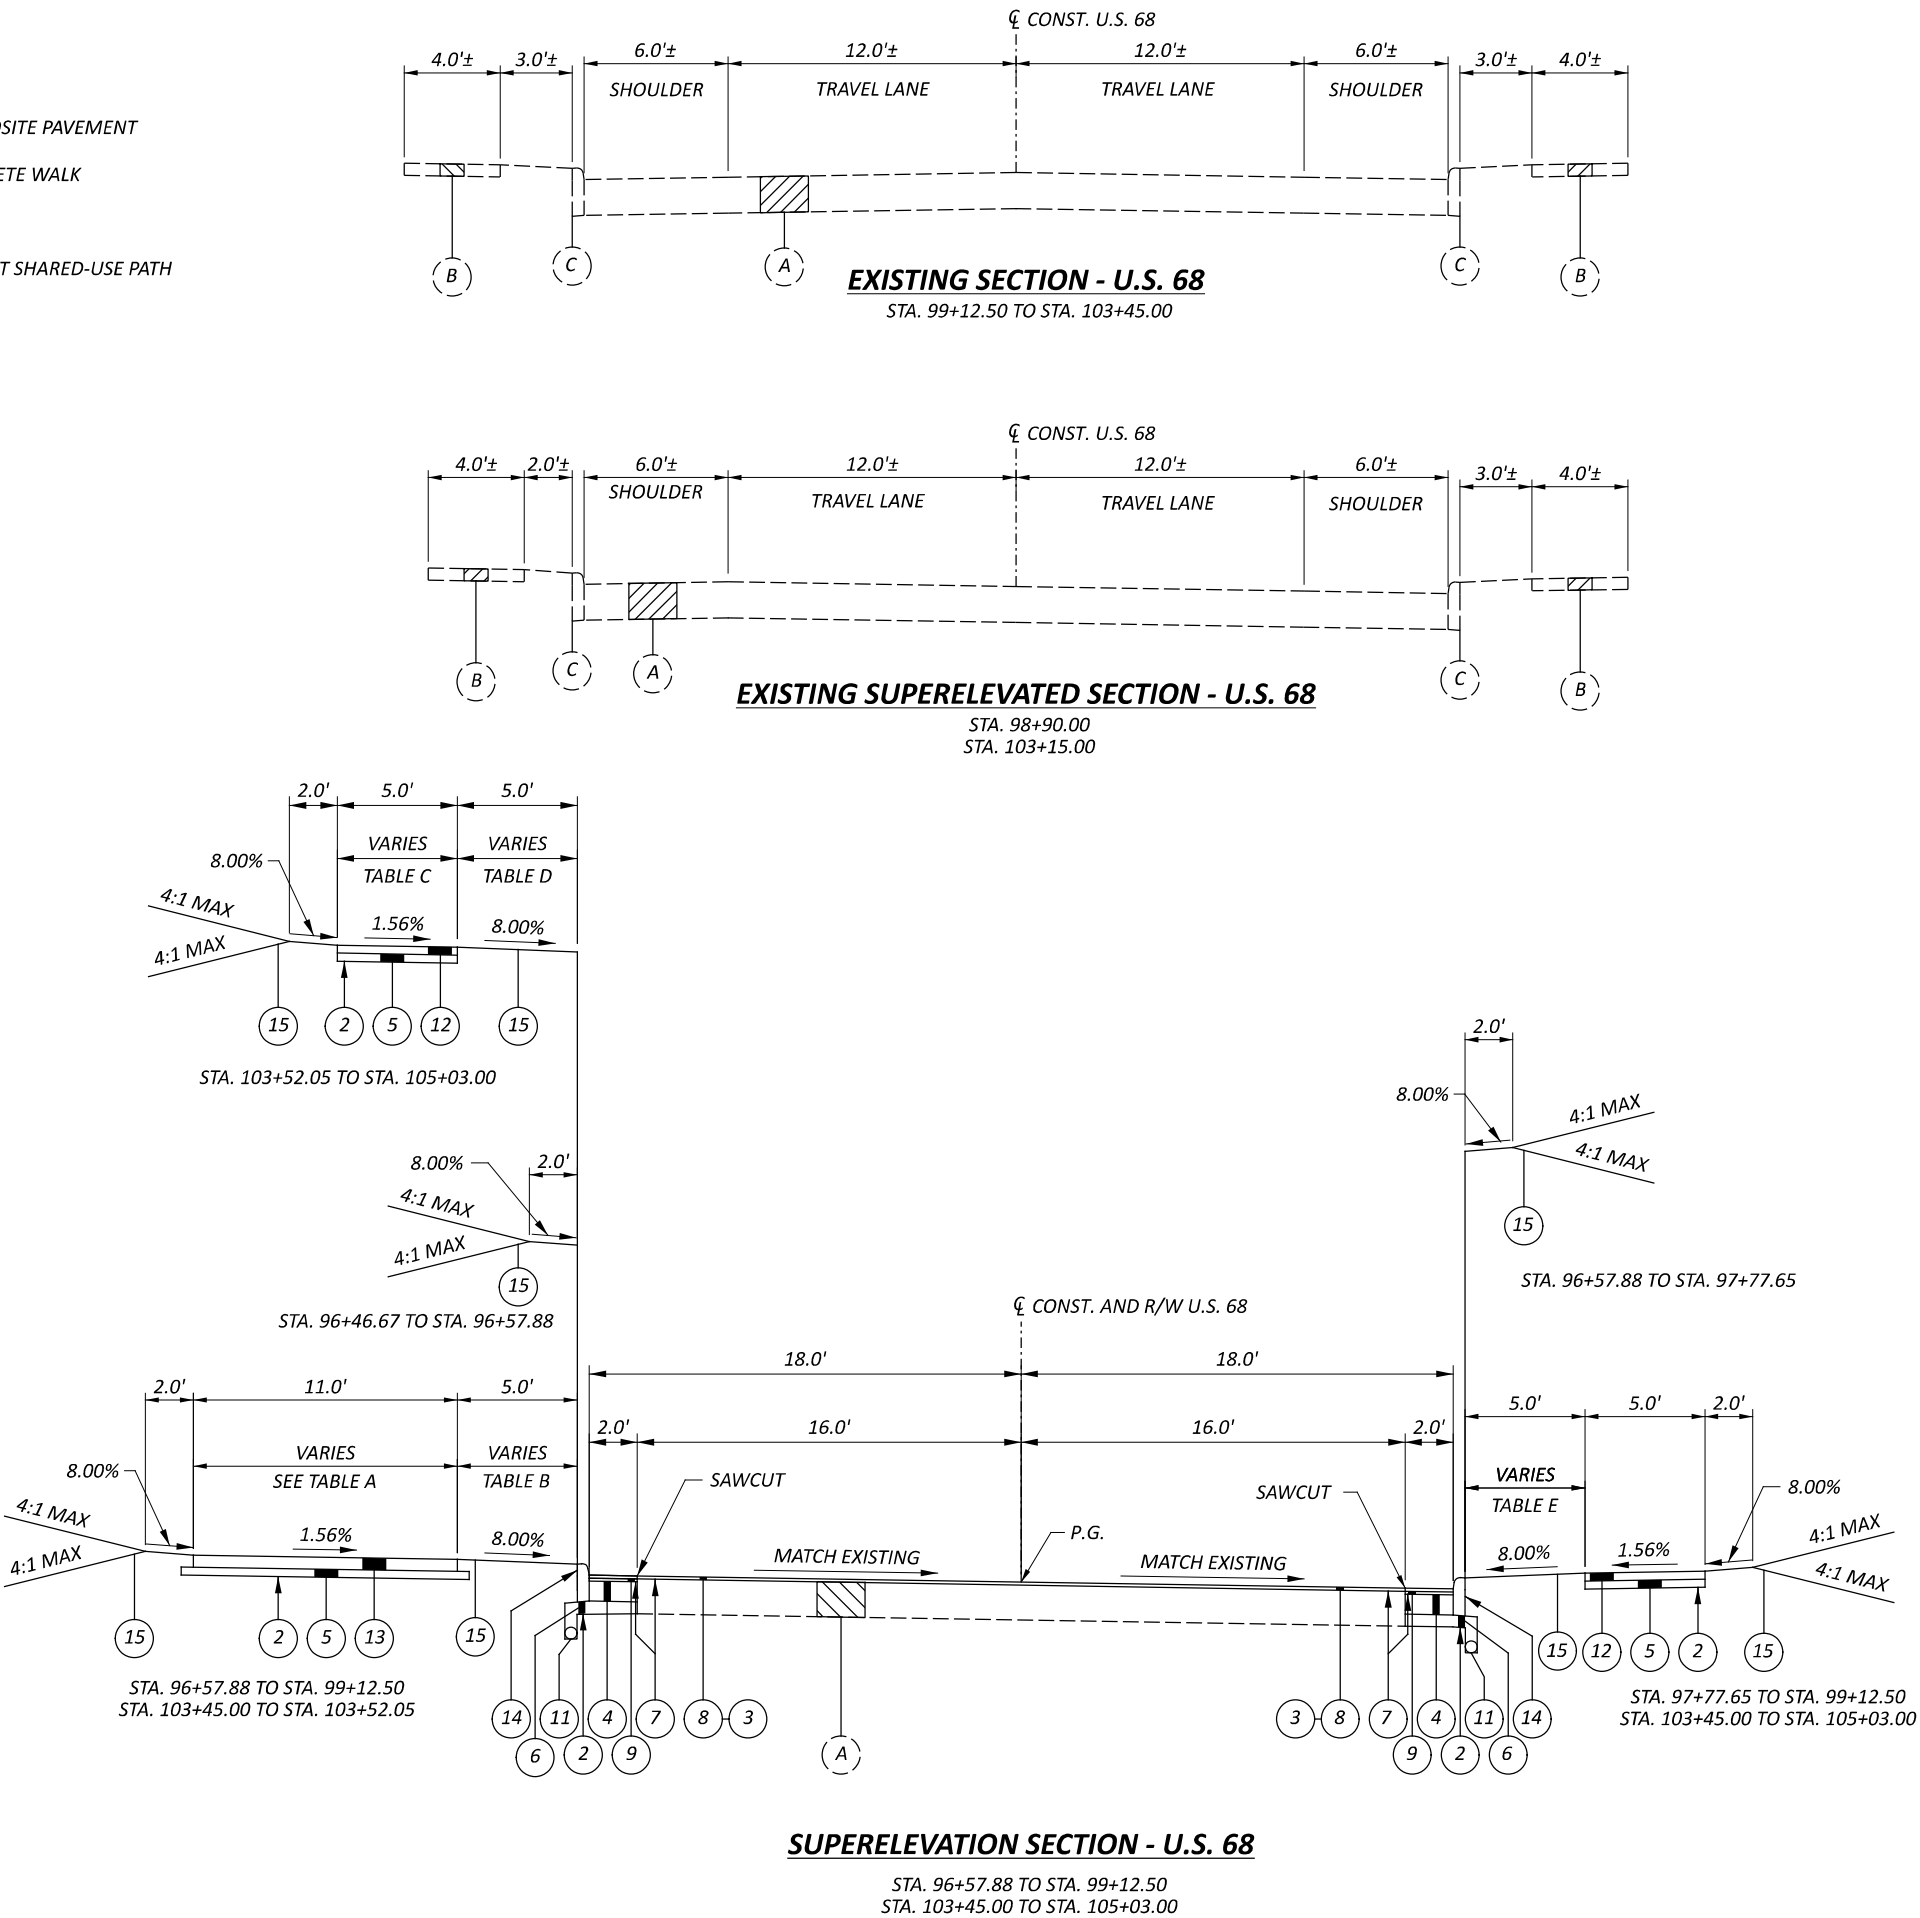

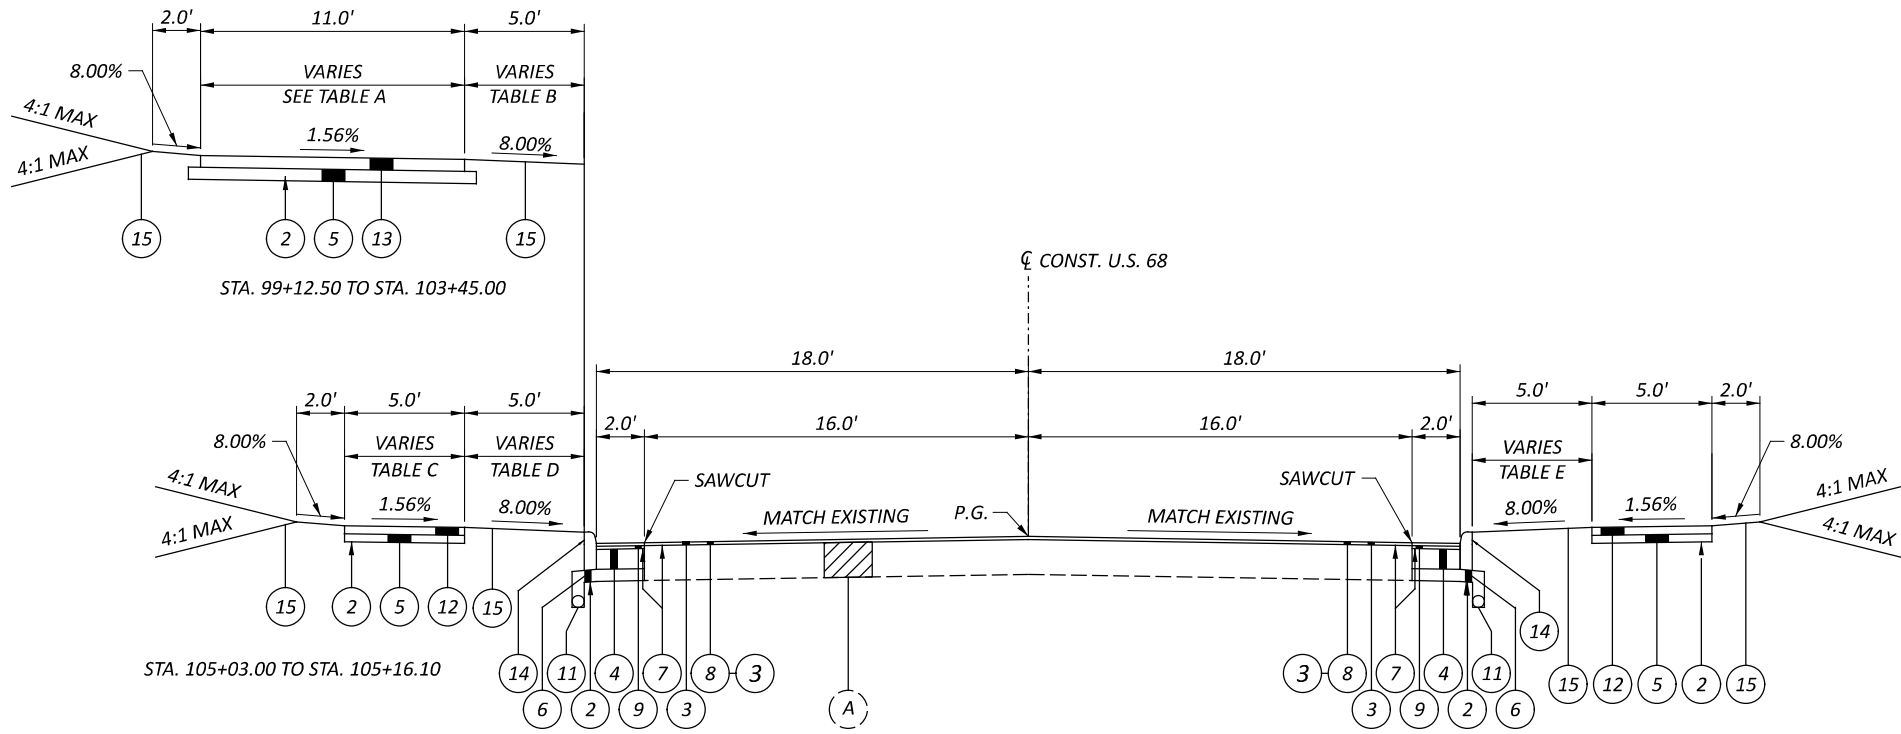


NORMAL SECTION - U.S. 68

STA. 99+12.50 TO STA. 103+45.00
STA. 105+03.00 TO STA. 105+16.10

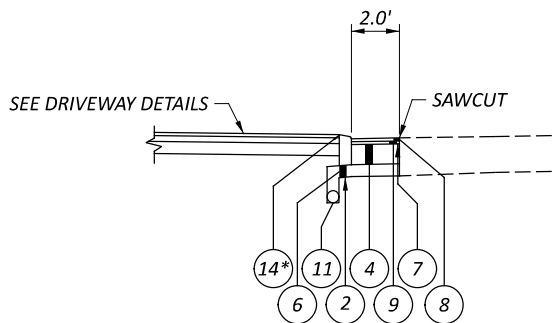


CURB DETAIL - U.S. 68

STA. 96+08.30 TO STA. 96+46.67
STA. 105+16.10 TO STA. 105+83.28

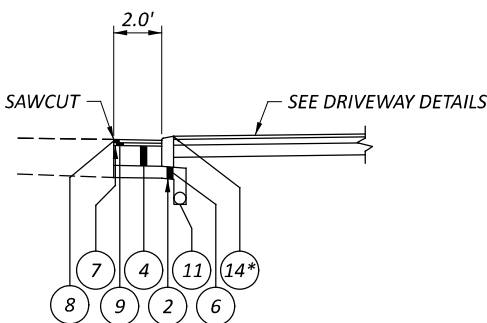


CURB DETAIL - U.S. 68

STA. 96+32.41 TO STA. 96+46.67

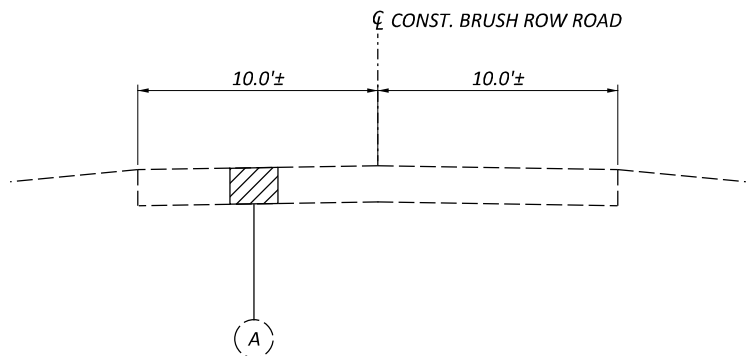

EXISTING SECTION - BRUSH ROW ROAD

STA. 10+78.00

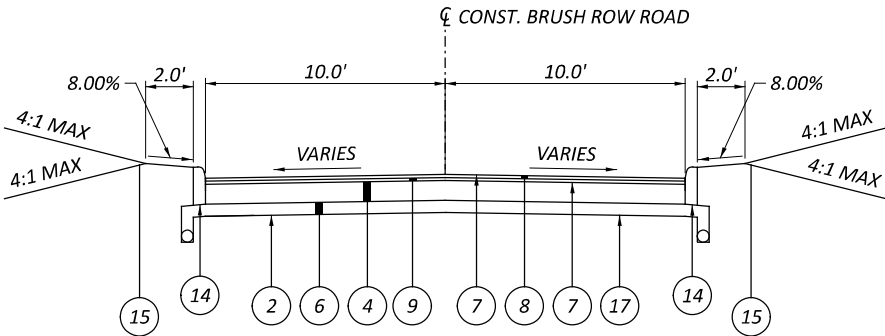

TYPICAL SECTION - BRUSH ROW ROAD

STA. 10+00.00 TO STA. 10+78.00
SEE INTERSECTION DETAIL ON SHEET P.33

NOTE:
SEE SHEET P.03 FOR TYPICAL SECTION LEGEND.
* = DROP CURB PER ODOT SCD BP-4.1


TABLE A	
STATION	PATH WIDTH
96+57.88 TO 99+00.80	10.0'
99+00.50 TO 99+22.00	10.0' TO 11.0'

TABLE B	
STATION	BUFFER WIDTH
96+57.88 TO 99+00.80	11.5'
99+00.80 TO 99+22.00	11.5' TO 8.8'
100+31.76 TO 100+93.00	8.8' TO 3.0'
100+93.00 TO 102+28.93	3.0'
102+28.93 TO 102+48.93	3.0' TO 5.0'


TABLE C	
STATION	WALK WIDTH
105+11.10 TO 105+16.10	5.0' TO 3.9'

TABLE D	
STATION	BUFFER WIDTH
104+66.10 TO 105+16.10	5.0' TO 2.6'

TABLE E	
STATION	BUFFER WIDTH
104+66.10 TO 105+16.10	5.0' TO 2.6'

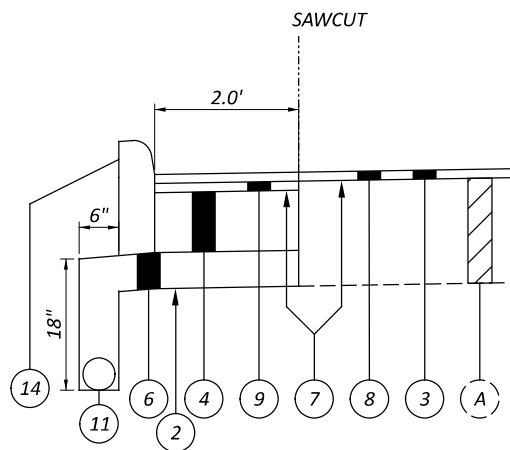


EDGE DETAIL - U.S. 68

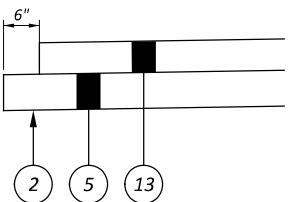


EDGE DETAIL - U.S. 68

Is this the correct label? Appears to be for the multi-use path

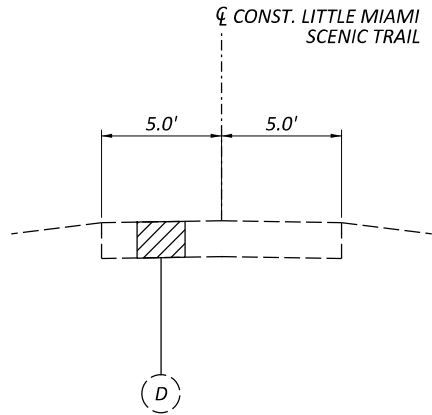


EXISTING SECTION - LITTLE MIAMI SCENIC TRAIL

STA. 200+03.52 TO STA. 203+37.21

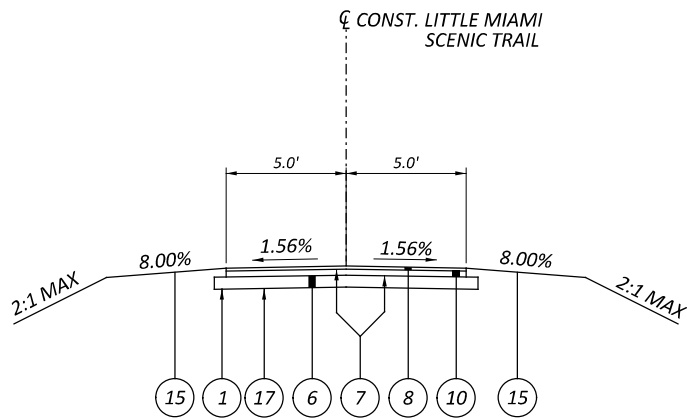


TYPICAL SECTION - LITTLE MIAMI SCENIC TRAIL

STA. 200+03.52 TO STA. 203+37.21

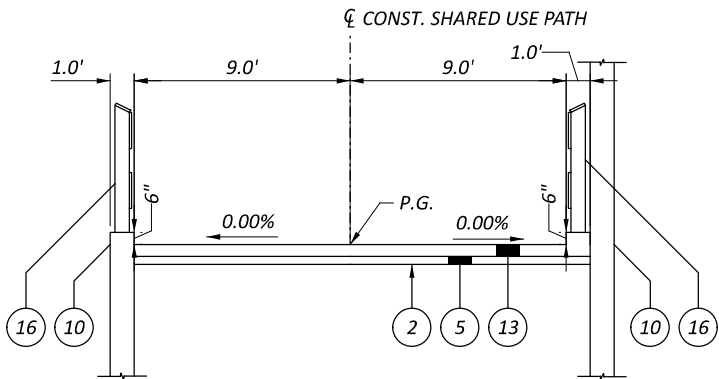


TYPICAL SECTION - SHARED USE PATH (SWITCHBACK)

STA. 1+62.62 TO STA. 2+72.53

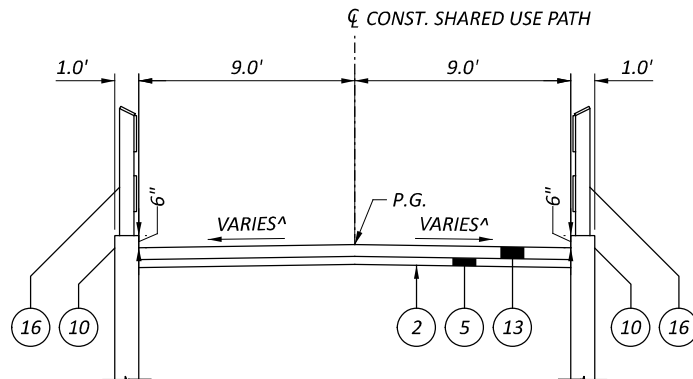

TYPICAL SECTION - SHARED USE PATH (SWITCHBACK)

STA. 2+72.53 TO STA. 4+95.94

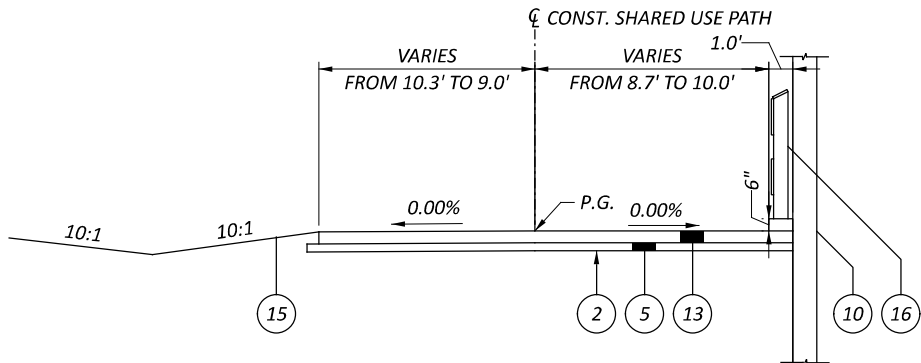

TYPICAL SECTION - SHARED USE PATH (SWITCHBACK)

STA. 0+34.51 TO STA. 1+62.62

- NOTES
1. SEE SHEET P.03 FOR TYPICAL SECTION LEGEND
 2. SEE SHEETS P.76 - P.86 FOR WALL DETAIL SHEETS
- ^ VARIES FROM 1.00% TO 0.00% FROM STA. 4+50.00 TO STA. 4+95.94

MODEL: ShwEl_SurvFI PAPER SIZE: 34x22 (in.) DATE: 4/28/2025 TIME: 3:51:38 PM USER: clach P:\DBP\EAG\0003_GRE-68-12.65\15388\400-Engineering\Roadway\Sheets\115388_GN001.dgn

UTILITIES

LISTED BELOW ARE ALL UTILITIES LOCATED WITHIN THE PROJECT CONSTRUCTION LIMITS TOGETHER WITH THEIR RESPECTIVE OWNERS:

AES OHIO
1900 DRYDEN RD.
DAYTON, OH 45439
ATTN: WILLIAM WARD
PHONE: 937-554-9063
WILLIAM.WARD@AES.COM

CHARTER COMMUNICATIONS
3691 TURNER ROAD
DAYTON, OH 45415
JEFF GAMMON
937-396-7290
JEFFERY.GAMMON@CHARTER.COM

AT&T OHIO
7201 FAR HILLS AVE.
DAYTON, OH 45439
ATTN: ALAN STUTES
PHONE: 937-708-1026
AS1634@ATT.COM

ALTAFIBER
221 E. 4TH ST.
CINCINNATI, OH 45201
ATTN: GARY MCCARTNEY
PHONE: 937-271-8730
GARY.MCCARTNEY@ALTAFIBER.COM

CITY OF XENIA
11 N. DETROIT ST.
XENIA, OHIO 45385
ATTN: CHRIS BERGER
PHONE: 937-376-7265
CBERGER@CI.XENIA.OH.US

MIAMI VALLEY LIGHTING
ATTN: ROBYN LIVESAY
ROBYN.LIVESAY@AES.COM

SPECIFICATIONS

THE STATE OF OHIO DEPARTMENT OF TRANSPORTATION 2023 CONSTRUCTION AND MATERIAL SPECIFICATIONS, CURRENT EDITION, SHALL GOVERN THIS IMPROVEMENT.

CONSTRUCTION NOISE

ACTIVITIES AND LAND USE ADJACENT TO THIS PROJECT MAY BE AFFECTED BY CONSTRUCTION NOISE. IN ORDER TO MINIMIZE ANY ADVERSE CONSTRUCTION NOISE IMPACTS, DO NOT OPERATE POWER-OPERATED CONSTRUCTION-TYPE DEVICES BETWEEN THE HOURS OF 10 PM AND 7 AM. IN ADDITION, DO NOT OPERATE AT ANY TIME ANY DEVICE IN SUCH A MANNER THAT THE NOISE CREATED SUBSTANTIALLY EXCEEDS THE NOISE CUSTOMARILY AND NECESSARILY ATTENDANT TO THE REASONABLE AND EFFICIENT PERFORMANCE OF SUCH EQUIPMENT.

OVERHEAD UTILITIES

THE CONTRACTOR SHALL EXERCISE EXTREME CAUTION WHEN WORKING UNDER OR AROUND OVERHEAD UTILITY LINES.

WORK LIMITS

THE WORK LIMITS SHOWN ON THESE PLANS ARE FOR PHYSICAL CONSTRUCTION ONLY. PROVIDE THE INSTALLATION AND OPERATION OF ALL WORK ZONE TRAFFIC CONTROL AND WORK ZONE TRAFFIC CONTROL DEVICES REQUIRED BY THESE PLANS WHETHER INSIDE OR OUTSIDE THESE WORK LIMITS.

ENDANGERED BAT HABITAT REMOVAL

THIS PROJECT IS LOCATED WITHIN THE KNOWN HABITAT RANGES OF THE FEDERALLY LISTED AND PROTECTED INDIANA BAT, AND NORTHERN LONG-EARED BAT. NO TREES SHALL BE REMOVED UNDER THIS PROJECT FROM APRIL 1 THROUGH SEPTEMBER 30. ALL NECESSARY TREE REMOVAL SHALL OCCUR FROM OCTOBER 1 THROUGH MARCH 31. THIS REQUIREMENT IS NECESSARY TO AVOID AND MINIMIZE IMPACTS TO THESE SPECIES AS REQUIRED BY THE ENDANGERED SPECIES ACT (ESA). FOR THE PURPOSES OF THIS NOTE, A TREE IS DEFINED AS: A LIVE, DYING, OR DEAD WOODY PLANT, WITH A TRUNK 3 INCHES OR GREATER IN DIAMETER AT A HEIGHT OF 4.5 FEET ABOVE THE GROUND SURFACE, AND WITH A MINIMUM HEIGHT OF 13 FEET.

ANY PARTY FINDING A DEAD, INJURED, OR SICK BAT SPECIMEN MUST PROMPTLY NOTIFY THE USFWS OHIO FIELD OFFICE AT (614) 416-8993. THE CONTRACTOR SHALL CONTACT ODOT WHO WILL IN TURN CONTACT USFWS ABOUT ANY BATS FOUND WITHIN THE PROJECT.

SURVEYING PARAMETERS - OHIO STATE PLANE (SOUTH)

PRIMARY PROJECT CONTROL MONUMENTS GOVERN ALL POSITIONING ON ODOT PROJECTS. SEE THIS SHEET FOR A TABLE CONTAINING PROJECT CONTROL INFORMATION.

USE THE FOLLOWING PROJECT CONTROL, VERTICAL POSITIONING, AND HORIZONTAL POSITIONING PARAMETERS FOR ALL SURVEYING:

PROJECT CONTROL

POSITIONING METHOD: ODOT VRS
MONUMENT TYPE: 5/8" IRON PIN TRAVERSE POINT WITH RED CARPENTER MARTY TRANSPORTATION CAP

VERTICAL POSITIONING

ORTHOMETRIC HEIGHT DATUM: NAVD 88
GEOID: GEOID 18

HORIZONTAL POSITIONING

REFERENCE FRAME: NAD 83 (2011)
ELLIPSOID: GRS80
COORDINATE SYSTEM: LAMBERT CONFORMAL CONIC
MAP PROJECTION: OHIO STATE PLANE, SOUTH OHIO
PROJECT ADJUSTMENT FACTOR: 1.00000000000 (PRJ. IS IN GRID COORD.)
ORIGIN OF COORDINATE SYSTEM: 0,0

USE THE POSITIONING METHODS AND MONUMENT TYPE USED IN THE ORIGINAL SURVEY TO RESTORE ALL MONUMENTS RELATED TO PRIMARY PROJECT CONTROL THAT ARE DAMAGED OR DESTROYED BY CONSTRUCTION ACTIVITIES. RESTORE THE DAMAGED OR DESTROYED MONUMENTS IN ACCORDANCE WITH CMS 623.

UNITS ARE IN U.S. SURVEY FEET.

SEEDING AND MULCHING

THE FOLLOWING QUANTITIES ARE PROVIDED TO PROMOTE GROWTH AND CARE OF PERMANENT SEEDED AREAS:

659, TOPSOIL

641 CY

659, SEEDING AND MULCHING

5766 SY

659, REPAIR SEEDING AND MULCHING

288 SY

659, INTER-SEEDING

288 SY

659, COMMERCIAL FERTILIZER

0.78 TON

659, LIME

1.20 ACRES

659, WATER

15600 GAL

SEEDING AND MULCHING SHALL BE APPLIED TO ALL AREAS OF EXPOSED SOIL BETWEEN THE RIGHT-OF-WAY LINES, AND WITHIN THE CONSTRUCTION LIMITS FOR AREAS OUTSIDE THE RIGHT-OF-WAY LINES COVERED BY WORK AGREEMENT OR SLOPE EASEMENT. QUANTITY CALCULATIONS FOR SEEDING AND MULCHING ARE BASED ON THESE LIMITS.

IN-STREAM WORK RESTRICTIONS

THE CONTRACTOR SHALL NOT WORK BELOW THE ORDINARY HIGH-WATER MARK OF OLDTOWN CREEK, OR INSTALL, MODIFY, OR REMOVE ANY EXISTING IN-STREAM FILLS DURING THE ODNR INSTREAM WORK RESTRICTION PERIOD OF APRIL 15TH AND JUNE 30TH.

ITEM 204 - PROOF ROLLING

THE FOLLOWING QUANTITY IS PROVIDED IN THE GENERAL SUMMARY TO ADDRESS LOCATIONS REQUIRING PROOF ROLLING. SEE PLAN SHEET NO. 2 FOR ADDITIONAL INFORMATION.

ITEM 204 - PROOF ROLLING 2 HOUR

ODNR NOTIFICATION

THE ODNR DIVISION OF PARKS AND WATERCRAFT'S GREAT COUNCIL STATE PARK MANAGER, IVY ORTMAN, SHALL BE INFORMED OF ANY PARK RELATED INTERESTS (I.E. SCHEDULING, ROAD CLOSURES, ETC.) AS THE PROJECT PROGRESSES. IVY ORTMAN CAN BE REACHED AT IVY.ORTMAN@DNR.OHIO.GOV OR 937-629-1740.

CL OF CONSTRUCTION PROPOSED SEWER			PROJECT GROUND COORDINATES		ELEVATION	DESCRIPTION
POINT NUMBER	STATION	OFFSET	NORTH (Y) U.S. FT.	EAST (X) U.S. FT.		
CP01	93+69.19	21.53 LT	632483.62	1564386.75	833.71	IRON PIN
BM01	95+30.07	41.84 LT	632644.71	1564356.84	833.23	FH BOLT (BENCHMARK)
CP02	95+98.17	46.38 LT	632713.73	1564351.23	831.80	IRON PIN
CP03	96+73.50	146.38 RT	632787.14	1564543.33	833.71	IRON PIN
CP04	97+86.00	96.87 RT	632896.57	1564497.72	835.37	MAG NAIL
T2	97+91.42	21.63 RT	632906.33	1564422.92	834.79	CONCRETE MONUMENT (BENCHMARK)
CP05	98+06.23	23.91 RT	632920.64	1564426.05	835.76	MAG NAIL
CP06	99+16.17	25.68 RT	633029.55	1564436.40	843.32	MAG NAIL
CP07	99+71.31	29.95 LT	633089.22	1564385.67	835.66	IRON PIN
CP08	100+31.42	163.51 LT	633160.48	1564257.70	840.84	PIPE FOUND
T104	100+88.75	24.39 LT	633205.76	1564401.20	835.68	MAG NAIL (BENCHMARK)
CP09	100+91.43	160.17 LT	633219.98	1564266.14	841.12	IRON PIN
CP10	100+93.88	154.24 LT	633221.93	1564272.26	840.80	MAG NAIL
CP11	100+94.64	40.00 RT	633206.15	1564465.86	835.18	IRON PIN
CP12	101+36.27	123.47 LT	633261.54	1564306.52	840.36	MAG NAIL
CP13	101+50.51	97.12 RT	633256.96	1564527.52	835.69	MAG NAIL
CP14	102+87.83	13.92 LT	633402.82	1564420.92	834.97	MAG NAIL

CENTERLINE REFERENCES AND KEY SURVEY POINTS PROPOSED US 68 - GROUND COORDINATES						
STATION	OFFSET (FT)	SIDE	NORTHING	EASTING	ELEVATION	DESCRIPTION
85+42.87	0	CL	631669.86	1564538.15	---	P.O.T.
91+43.61	0	CL	632261.92	1564437.28	---	P.C.
98+71.09	0	CL	632986.82	1564406.98	---	P.T.
103+23.10	0	CL	633437.19	1564445.44	---	P.C.
105+13.09	0	CL	633626.18	1564464.74	---	P.T.
109+00.00	0	CL	634010.40	1564510.43	---	P.O.T.

LITTLE MIAMI SCENIC TRAIL PROJECT CONTROL						
CL OF CONSTRUCTION PROPOSED SEWER			PROJECT GROUND COORDINATES		ELEVATION	DESCRIPTION
POINT NUMBER	STATION	OFFSET	NORTH (Y) U.S. FT.	EAST (X) U.S. FT.		
CP15	200+92.80	27.47 LT	633126.36	1564856.57	827.97	IRON PIN
CP16	201+18.85	8.39 LT	633149.09	1564879.51	831.87	IRON PIN
CP17	201+44.60	26.74 LT	633177.41	1564865.42	828.19	IRON PIN

DAYTON AQUIFER AND DRINKING WATER PROTECTION

THIS PROJECT IS LOCATED WITHIN THE GREAT MIAMI SOLE SOURCE AQUIFER AND A DRINKING WATER PROTECTION AREA. IN ORDER TO MINIMIZE THE POTENTIAL FOR CONTAMINATION, THE CONTRACTOR SHALL UTILIZE PROPER CONTAINMENT AND DIKING IN REFUELING AREAS. FUELS, TOXIC/HAZARDOUS MATERIALS, AND CHEMICALS SHALL NOT BE STORED NEAR DRAINAGE WAYS, DITCHES, OR STREAMS. A SPILL KIT IS TO BE MAINTAINED ON-SITE THROUGHOUT CONSTRUCTION ACTIVITIES. THE CONTRACTOR SHALL IMMEDIATELY TAKE STEPS TO MITIGATE ANY EVENT, SUCH AS SPILL OF FUELS, OILS, OR CHEMICALS THAT COULD THREATEN TO CONTAMINATE THE DRINKING WATER SUPPLY. ANY SUCH SPILL OR EVENT SHALL BE REPORTED IMMEDIATELY TO THE XENIA CITY PWS (OH2902812) COMMUNITY SYSTEM (937) 376-7269. IF THE SPILL IS A REPORTABLE AMOUNT (PER OHIO EPA'S RELEASE REPORTING REQUIREMENTS), THE CONTRACTOR SHALL CONTACT XENIA TOWNSHIP FIRE DEPARTMENT (937) 372-7857 OR THE OHIO EPA'S SPILLS HOTLINE 1-800-282-9378FOR CLEAN-UP OF THE SPILL.

ODNR: Add me (Eric Evanoo) as contact for ODNR notifications (contact information below). ODNR local contact would be Ivy Ortmán, Park Manager for Great Council State Park (office: (937)-502-0055, mobile: (937) 629-1740, Ivy.Ortman@dnr.ohio.gov).

POST CONSTRUCTION STORM WATER TREATMENT

THIS PLAN UTILIZES STRUCTURAL BEST MANAGEMENT PRACTICES (BMP'S) FOR POST CONSTRUCTION STORM WATER TREATMENT.

THIS PLAN UTILIZES MANUFACTURED WATER QUALITY STRUCTURES FOR WATER QUALITY TREATMENT. AREAS HAVE BEEN SHOWN IN THE PLANS FOR PLACEMENT OF AN IN-LINE SYSTEM. PAYMENT FOR THESE DEVICES SHALL BE MADE AT THE CONTRACT UNIT PRICE FOR ITEM 895, MANUFACTURED WATER QUALITY STRUCTURE, TYPE 2.

DESIGN AGENCY



DESIGNER

CEF

REVIEWER

BAA 04/28/25

PROJECT ID

115388

SHEET

P.06

TOTAL

P.109

ITEM SPECIAL - MAILBOX SUPPORT

THIS WORK SHALL CONSIST OF FURNISHING AND ERECTING MAILBOX SUPPORTS AND ANY ASSOCIATED MOUNTING HARDWARE IN ACCORDANCE WITH PLAN DETAILS, AND ATTACHING OWNER-SUPPLIED MAILBOX AT LOCATIONS SPECIFIED IN THE PLANS, OR OTHERWISE ESTABLISHED BY THE ENGINEER.

WOOD POSTS SHALL BE NOMINAL 4 INCHES BY 4 INCHES SQUARE OR 4.5 INCHES DIAMETER ROUND, AND CONFORM TO 710.14.

STEEL POSTS SHALL BE NOMINAL PIPE SIZE 2 INCHES I.D., AND CONFORM TO AASHTO M 181.

ALL HARDWARE INCLUDING BUT NOT LIMITED TO PLATES, SCREWS, BOLTS, AND ETC. SHALL BE COMMERCIAL-GRADE GALVANIZED STEEL.

POSTS SHALL BE SET PER THE FIRST PARAGRAPH OF 606.03, AND SHALL IN NO INSTANCE BE EMCASED IN CONCRETE.

SUPPORT HARDWARE SHALL ACCOMMODATE EITHER A SINGLE OR A DOUBLE MAILBOX INSTALLATION, AND NO MORE THAN TWO BOXES MAY BE MOUNTED ON A SINGLE POST.

THE MAILBOX SHALL BE SECURELY AND NEATLY ATTACHED BY THE CONTRACTOR TO THE NEW SUPPORT. THE CONTRACTOR SHALL FURNISH ALL NECESSARY ATTACHMENT HARDWARE (STRAPS, BOLTS, PLATES, SPACERS, AND WASHERS) AS NECESSARY TO ACCOMMODATE THE COMPLETE INSTALLATION.

IN THE ABSENCE OF A NEW BOX SUPPLIED BY THE OWNER, THE CONTRACTOR SHALL SALVAGE THE EXISTING BOX AND PLACE IT ON THE NEW SUPPORT. DUE CARE SHALL BE EXERCISED IN SUCH AN OPERATION, AND THE CONTRACTOR SHALL BE RESPONSIBLE FOR REPAIRING OR REPLACING ANY BOX DAMAGED BY IMPROPER HANDLING ON HIS PART, AS JUDGED AND DIRECTED BY THE ENGINEER.

THE CONTRACTOR SHALL BE RESPONSIBLE FOR COORDINATING WITH THE LOCAL POST MASTER REGARDING THE TIMING OF THE MOVEMENT OF ANY MAILBOX TO A NEW LOCATION.

NEW POSTED TIMES THAT ITEM SHALL BE LIMITED TO FINAL PERMANENT INSTALLATIONS. TEMPORARY INSTALLATIONS SHALL BE IN ACCORDANCE WITH ITEM 730.10. HOWEVER, THE REQUIREMENTS FOR POST DIMENSIONS AS SPECIFIED IN THIS INSTALLATION SHALL APPLY.

MAILBOX SUPPORTS, COMPLETE IN PLACE, WILL BE PAID FOR AT THE CONTRACT UNIT PRICE PER EACH, FOR ITEM REFERENCED IN THE SUPPORTING SPECIFICATION (I.E. 606.80).

ITEM SPEC - CONCRETE QUALITY CONTROL

ALL CONCRETE SHALL BE TESTED. CONCRETE TESTING FOR QC/QA ITEMS (SWITCHBACK RAMP WALLS & FOOTERS, BRIDGE ABUTMENTS, BRIDGE PIERS, BRIDGE STAIRS, BRIDGE DECK) SHALL BE TESTED AS PER CMS ITEM 455. CONCRETE INSPECTION AND TESTING FOR NON-QC/QA ITEMS SHALL BE COVERED AND TESTED BY ODOT (SIDEWALKS, CURBS, BRIDGE PILES, DRIVEWAYS).

REVIEW OF DRAINAGE FACILITIES

PRIOR TO THE START OF WORK AND AGAIN BEFORE FINAL ACCEPTANCE, PERFORM AN INSPECTION WITH REPRESENTATIVES OF THE DEPARTMENT, CONTRACTOR AND LOCALS OF ALL EXISTING DRAINAGE FACILITIES THAT ARE TO REMAIN IN SERVICE WHICH MAY BE AFFECTED BY THE WORK. THE CONDITION OF THE EXISTING CONDUITS AND THEIR APPURTENANCES IS DETERMINED FROM FIELD OBSERVATIONS. RECORDS OF THE INSPECTION ARE MAINTAINED BY THE DEPARTMENT.

CONFIRM ALL EXISTING SEWERS INSPECTED INITIALLY BY THE ABOVE-MENTIONED PARTIES ARE MAINTAINED AND LEFT IN A CONDITION COMPARABLE TO THAT DETERMINED BY THE ORIGINAL INSPECTION. THE CONTRACTOR IS RESPONSIBLE TO CORRECT ANY CHANGE IN THE CONDITION RESULTING FROM THEIR OPERATIONS AS DIRECTED AND APPROVED BY THE ENGINEER.

LITTLE MIAMI SCENIC TRAIL

ACCESS TO THE LITTLE MIAMI SCENIC TRAIL WILL BE RESTRICTED FOR THE DURATION OF CONSTRUCTION ACTIVITIES DUE TO SAFETY CONCERNS AND LACK OF A FEASIBLE AND SAFE DETOUR FOR PEDESTRIANS. THERE WILL BE ASSIGNED DETOUR ROUTE FOR BICYCLISTS.

TEMPORARY CONSTRUCTION FENCING SHALL BE INSTALLED ALONG PROPOSED CONSTRUCTION LIMITS PRIOR TO THE START OF CONSTRUCTION ACTIVITIES TO PROTECT THE EXISTING SECTION 4(F) PROPERTY AND THE PUBLIC.

APPROPRIATE SIGNAGE SHALL BE INSTALLED TO ALERT USERS OF THE LITTLE MIAMI SCENIC TRAIL OF CONSTRUCTION ACTIVITIES, ACCESS RESTRICTIONS OR CLOSURES, AND TO DIRECT USERS TO SECONDARY ACCESS POINTS.

THE CONTRACTOR SHALL BE REQUIRED TO CLOSELY COORDINATE THE CONSTRUCTION SCHEDULE WITH ODOT, ODNR, AND GREENE COUNTY PARKS & TRAILS PRIOR TO THE START OF CONSTRUCTION ACTIVITIES.

CROSSINGS AND CONNECTIONS TO EXISTING PIPES AND UTILITIES

WHERE PLANS PROVIDE FOR A PROPOSED CONDUIT TO BE CONNECTED TO, OR CROSS OVER OR UNDER AN EXISTING SEWER OR UNDERGROUND UTILITY, LOCATE THE EXISTING PIPES OR UTILITIES BOTH AS TO LINE AND GRADE BEFORE STARTING TO LAY THE PROPOSED CONDUIT.

IF IT IS DETERMINED THAT THE ELEVATION OF THE EXISTING CONDUIT, OR EXISTING APPURTENANCE TO BE CONNECTED, DIFFERS FROM THE PLAN ELEVATION OR RESULTS IN A CHANGE IN THE PLAN CONDUIT SLOPE, NOTIFY THE ENGINEER BEFORE STARTING CONSTRUCTION OF ANY PORTION OF THE PROPOSED CONDUIT WHICH WILL BE AFFECTED BY THE VARIANCE IN THE EXISTING ELEVATIONS.

IF IT IS DETERMINED THAT THE PROPOSED CONDUIT WILL INTERSECT AN EXISTING SEWER OR UNDERGROUND UTILITY IF CONSTRUCTED AS SHOWN ON THE PLAN, NOTIFY THE ENGINEER BEFORE STARTING CONSTRUCTION OF ANY PORTION OF THE PROPOSED CONDUIT WHICH WOULD BE AFFECTED BY THE INTERFERENCE WITH AN EXISTING FACILITY.

PAYMENT FOR ALL THE OPERATIONS DESCRIBED ABOVE IS INCLUDED IN THE CONTRACT PRICE FOR THE PERTINENT 611 CONDUIT ITEM.

ITEM 630 - SIGNING, MISC.: REMOVE AND RE-ERECT SOLAR-POWERED RECTANGULAR RAPID FLASHING BEACON (RRFB)

THIS WORK SHALL CONSIST OF THE REMOVAL OF THE EXISTING SOLAR POWERED RECTANGULAR RAPID FLASHING BEACON (RRFB) SIGN ASSEMBLY AND RE-ERCTING AT THE NEW LOCATIONS OF THE PEDESTALS SHOWN IN THE PLANS. THE CONTRACTOR SHALL USE SPECIAL CAUTION TO NOT DAMAGE THE EXISTING RRFB SIGNS DURING REMOVAL.

GENERAL NOTES

DESIGN AGENCY



DESIGNER

CEF

REVIEWER

BAA 04/28/25

PROJECT ID

115388

SHEET

P.07

TOTAL

P.109

ITEM 614, MAINTAINING TRAFFIC

A MINIMUM OF ONE LANE OF TRAFFIC IN EACH DIRECTION SHALL BE MAINTAINED AT ALL TIMES, EXCEPT FOR A PERIOD NOT TO EXCEED 3 CONSECUTIVE CALENDAR DAYS, WHEN THROUGH TRAFFIC MAY BE DETOURED AS SHOWN ON SHEET P.14. A DISINCENTIVE SHALL BE ASSESSED IN THE AMOUNT OF \$ 2500 PER DAY FOR EACH CALENDAR DAY THE ROADWAY REMAINS CLOSED TO TRAFFIC BEYOND THE SPECIFIED LIMIT.

NO WORK SHALL BE PERFORMED AND ALL EXISTING LANES SHALL BE OPEN TO TRAFFIC DURING THE FOLLOWING DESIGNATED HOLIDAYS OR SPECIAL EVENTS:

NEW YEAR'S (OBSERVED)	GENERAL/REGULAR ELECTION DAY ((NOV)
THANKSGIVING	DAYTON HAMVENTION
MEMORIAL DAY	CHRISTMAS (OBSERVED)
FOURTH OF JULY (OBSERVED)	GREENE COUNTY FAIR
LABOR DAY	INTERPRETIVE CENTER EVENTS

THE PERIOD OF TIME THAT THE LANES ARE TO BE OPEN DEPENDS ON THE DAY OF THE WEEK ON WHICH THE HOLIDAY OR SPECIAL EVENT FALLS. THE FOLLOWING SCHEDULE SHALL BE USED TO DETERMINE THIS PERIOD:

DAY OF HOLIDAY OR SPECIAL EVENT	TIME ALL LANES MUST BE OPEN TO TRAFFIC
SUNDAY	12:00N FRIDAY THROUGH 6:00 AM MONDAY
MONDAY	12:00N FRIDAY THROUGH 6:00 AM TUESDAY
TUESDAY	12:00N MONDAY THROUGH 6:00 AM WEDNESDAY
TUESDAY (GEN./REG. ELECTION)	5:00 AM TUESDAY THROUGH 12:00 AM WEDNESDAY
WEDNESDAY	12:00N TUESDAY THROUGH 6:00 AM THURSDAY
THURSDAY	12:00N WEDNESDAY THROUGH 6:00 AM FRIDAY
THURSDAY (THANKSGIVING ONLY)	6:00 AM WEDNESDAY THROUGH 6:00 AM MONDAY
FRIDAY	12:00N THURSDAY THROUGH 6:00 AM MONDAY
SATURDAY	12:00N FRIDAY THROUGH 6:00 AM MONDAY

DURING THE SAME PERIODS, MAINTAIN PEDESTRAIN ACCESS IF PEDESTRIAN ACCESS WAS PRESENT PRIOR TO CONSTRUCTION.

SHOULD THE CONTRACTOR FAIL TO MEET ANY OF THESE REQUIREMENTS, THE CONTRACTOR SHALL BE ASSESSED A DISINCENTIVE OF \$2500 PER DAY THAT THE ROADWAY DOES NOT MEET THE REQUIREMENTS.

NOTICE OF CLOSURE SIGNS (W20-H13) SHALL BE ERECTED BY THE CONTRACTOR PRIOR TO THE SCHEDULED ROAD OR RAMP CLOSURE IN ACCORDANCE WITH THE NOTICE OF CLOSURE TIME TABLE BELOW. [AT THE APPROVAL OF THE ENGINEER, PORTABLE CHANGEABLE MESSAGE SIGNS MAY BE USED IN LIEU OF THE STANDARD FLATSHEET SIGN FOR CLOSURE DURATIONS OF LESS THAN 1 WEEK.]

THE SIGNS SHALL BE ERECTED ON THE RIGHT-HAND SIDE OF THE ROAD/RAMP FACING TRAFFIC. THEY SHALL BE PLACED SO AS NOT TO INTERFERE WITH THE VISIBILITY OF ANY OTHER TRAFFIC CONTROL SIGNS. ON ROADWAYS, THEY SHOULD BE ERECTED AT OR NEAR THE POINT OF CLOSURE. THE SIGNS MAY BE ERECTED ANYWHERE ON RAMPS AS LONG AS THEY ARE VISIBLE TO THE MOTORISTS USING THE RAMP. ON ENTRANCE RAMPS, THE SIGN SHALL BE ERECTED WELL IN ADVANCE OF THE MERGE AREA TO AVOID DISTRACTING MOTORISTS.

ITEM 614, MAINTAINING TRAFFIC (CONT.)

NOTIFICATION OF TRAFFIC RESTRICTIONS TIME TABLE		
ITEM	DURATION OF CLOSURE	SIGN DISPLAYED TO PUBLIC
RAMP & ROAD CLOSURES	>= 2 WEEKS	14 CALENDAR DAYS PRIOR TO CLOSURE
	> 12 HOURS & < 2 WEEKS	7 CALENDAR DAYS PRIOR TO CLOSURE
	<= 12 HOURS	2 CALENDAR DAYS PRIOR TO CLOSURE

THE SIGN SHALL DISPLAY THE DATE OF THE CLOSURE IN MMM-DD FORMAT AND THE NUMBER OF DAYS OF THE CLOSURE. THE LAST LINE OF THE W20-H13 SIGN LISTS A PHONE NUMBER WHICH A MOTORIST MAY CALL FOR ADDITIONAL INFORMATION. THIS IS TO BE A SPECIFIC OFFICE WITHIN THE DISTRICT RATHER THAN THE GENERAL SWITCHBOARD NUMBER

THE FOLLOWING QUANTITIES HAVE BEEN INCLUDED IN THE FOR USE AS DETERMINED BY THE ENGINEER FOR THE MAINTENANCE OF TRAFFIC.

ITEM 410,	TRAFFIC COMPACTED SURFACE, TYPE A OR B	40 CY
ITEM 614,	ASPHALT CONCRETE FOR MAINTAINING TRAFFIC	40 CY

THE CONTRACTOR SHALL PROVIDE, ERECT AND MAINTAIN SIGNS AND SIGN SUPPORTS, AS DETAILED IN THE OHIO MANUAL OF UNIFORM TRAFFIC CONTROL DEVICES, AND TYPE III BARRICADES OF AS SHOWN IN THE MAINTENANCE OF TRAFFIC PLANS.

THE CONTRACTOR SHALL PROVIDE, ERECT AND MAINTAIN STANDARD 48 X 30 INCH ROAD CLOSED SIGNS, SIGN SUPPORTS, BARRICADES AND LIGHTS, AS DETAILED IN TRAFFIC SCD MT-101.60 AT THE FOLLOWING LOCATIONS DURING PERIODS IN WHICH THE AFFECTED ROADS ARE CLOSED TO TRAFFIC.

THROUGHOUT THE DURATION OF THE PROJECT, THE CONTRACTOR SHALL NOTIFY THE PROJECT ENGINEER IN WRITING OF ALL TRAFFIC RESTRICTIONS AND UPCOMING MAINTENANCE OF TRAFFIC CHANGES. THE CONTRACTOR SHALL ENSURE THE WRITTEN NOTIFICATION IS SUBMITTED IN A TIMELY MANNER TO ALLOW THE PROJECT ENGINEER TO MEET THE REQUIRED TIME FRAMES SET FORTH IN THE TABLE BELOW TO INFORM THE SPECIAL HAULING PERMITS SECTION (HAULING.PERMITS@DOT.OHIO.GOV) AND THE DISTRICT PUBLIC INFORMATION OFFICE (PIO). THIS NOTIFICATION SHALL BE RECEIVED BY THE PROJECT ENGINEER PRIOR TO THE PHYSICAL SETUP OF ANY APPLICABLE SIGNS OR MESSAGE BOARDS.

INFORMATION SHOULD INCLUDE, BUT IS NOT LIMITED TO, ALL CONSTRUCTION ACTIVITIES THAT IMPACT OR INTERFERE WITH TRAFFIC AND SHALL LIST THE SPECIFIC LOCATION, TYPE OF WORK, ROAD STATUS, DATE AND TIME OF RESTRICTION, DURATION OF RESTRICTION, NUMBER OF LANES MAINTAINED, NUMBER OF LANES CLOSED, MINIMUM VERTICAL CLEARANCE, MINIMUM WIDTH OF DRIVABLE PAVEMENT, DETOUR ROUTES, IF APPLICABLE, AND ANY OTHER INFORMATION REQUESTED BY THE PROJECT ENGINEER.

NOTIFICATION OF TRAFFIC RESTRICTIONS TIME TABLE		
ITEM	DURATION OF CLOSURE	SIGN DISPLAYED TO PUBLIC
RAMP & ROAD CLOSURES	>= 2 WEEKS	21 CALENDAR DAYS PRIOR TO CLOSURE
	> 12 HOURS & < 2 WEEKS	14 CALENDAR DAYS PRIOR TO CLOSURE
	<= 12 HOURS	4 BUSINESS DAYS PRIOR TO CLOSURE

NOTIFICATION OF TRAFFIC RESTRICTIONS TIME TABLE CONT.		
ITEM	DURATION OF CLOSURE	SIGN DISPLAYED TO PUBLIC
LANE CLOSURES & RESTRICTIONS	>= 2 WEEKS	14 CALENDAR DAYS PRIOR TO CLOSURE
	< 2 WEEKS	5 BUSINESS DAYS PRIOR TO CLOSURE
START OF CONSTRUCTION & TRAFFIC PATTERN CHANGES	N/A	14 CALENDAR DAYS PRIOR TO IMPLEMENTATION

ANY UNFORESEEN CONDITIONS NOT SPECIFIED IN THE PLANS REQUIRING TRAFFIC RESTRICTIONS SHALL ALSO BE REPORTED TO THE PROJECT ENGINEER USING THE NOTIFICATION TIME TABLE.

ALL WORK AND TRAFFIC CONTROL DEVICES SHALL BE IN ACCORDANCE WITH C&MS 614 AND OTHER APPLICABLE PORTIONS OF THE SPECIFICATIONS, AS WELL AS THE OHIO MANUAL OF UNIFORM TRAFFIC CONTROL DEVICES. PAYMENT FOR ALL LABOR, EQUIPMENT AND MATERIALS SHALL BE INCLUDED IN THE LUMP SUM CONTRACT PRICE FOR ITEM 614, MAINTAINING TRAFFIC, UNLESS SEPARATELY ITEMIZED IN THE PLAN.

DESIGNATED LOCAL DETOUR ROUTE

IN ADDITION TO THE OFFICIAL, SIGNED DETOUR ROUTE, A LOCAL ROUTE HAS BEEN DETERMINED TO BE THE SECONDARY, UNSIGNED DETOUR ROUTE OR "DESIGNATED LOCAL DETOUR ROUTE." THIS ROUTE IS SHOWN ON SHEET NO. P.14. DURING THE TIME THAT TRAFFIC IS DETOURED, THE CONTRACTOR SHALL MAINTAIN THIS ROUTE IN A CONDITION WHICH IS REASONABLY SMOOTH AND FREE FROM HOLES, RUTS, RIDGES, BUMPS, DUST AND STANDING WATER. ONCE THE DETOUR IS REMOVED AND TRAFFIC RETURNED TO ITS NORMAL PATTERN, THE DESIGNATED LOCAL DETOUR ROUTE SHALL BE RESTORED TO A CONDITION THAT IS EQUIVALENT TO THAT WHICH EXISTED PRIOR TO ITS USE FOR THIS PURPOSE. ALL SUCH WORK SHALL BE PERFORMED WHEN AND AS DETERMINED BY THE ENGINEER.

THE FOLLOWING ITEMS ARE PROVIDED FOR USE AS DETERMINED BY THE ENGINEER TO MAINTAIN AND SUBSEQUENTLY RESTORE THE DESIGNATED LOCAL DETOUR ROUTE:

ITEM 441,	ASPHALT CONCRETE SURFACE COURSE, TYPE 1, (448) PG64-22	150 CY
ITEM 407,	NON-TRACKING TACK COAT	50 GAL
ITEM 616,	WATER	70 MGAL
ITEM 617,	COMPACTED AGGREGATE, TYPE A	100 CY
ITEM 617,	WATER	50 MGAL

TRENCH FOR WIDENING

TRENCH EXCAVATION FOR BASE WIDENING SHALL BE ONLY ON ONE SIDE OF THE PAVEMENT AT A TIME. THE OPEN TRENCH SHALL BE ADEQUATELY MAINTAINED AND PROTECTED WITH DRUMS OR BARRICADES AT ALL TIMES. PLACEMENT OF PROPOSED SUBBASE AND BASE MATERIAL SHALL FOLLOW AS CLOSELY AS POSSIBLE BEHIND EXCAVATION OPERATIONS. THE LENGTH OF WIDENING TRENCH WHICH IS OPEN AT ANY ONE TIME SHALL BE HELD TO A MINIMUM AND SHALL AT ALL TIMES BE SUBJECT TO APPROVAL OF THE ENGINEER.

DUST CONTROL

THE CONTRACTOR SHALL FURNISH AND APPLY WATER FOR DUST CONTROL AS DIRECTED BY THE ENGINEER.

DRUM REQUIREMENTS

IN ADDITION TO THE REQUIREMENTS OF THE PLANS, SPECIFICATION AND PROPOSAL, DRUMS FURNISHED BY THE CONTRACTOR SHALL BE NEW AND UNUSED AT THE TIME OF ARRIVAL ON THE PROJECT. ANY DRUMS BROUGHT ON THE PROJECT, WHICH HAVE PREVIOUSLY BEEN USED ELSEWHERE, WILL NOT BE ACCEPTED.

PAYMENT FOR DRUMS SHALL BE INCLUDED IN THE LUMP SUM PRICE BID FOR MAINTAINING TRAFFIC UNLESS SEPARATELY ITEMIZED.

OVERNIGHT TRENCH CLOSING

THE BASE WIDENING SHALL BE COMPLETED TO A DEPTH OF NO MORE THAN 3 INCHES BELOW THE EXISTING PAVEMENT BY THE END OF EACH WORK DAY. NO TRENCH SHALL BE LEFT OPEN OVERNIGHT EXCEPT FOR A SHORT LENGTH (25 FEET OR LESS) OF A WORK SECTION AT THE END OF THE TRENCH. IN CASE WORK MUST BE SUSPENDED BECAUSE OF INCLEMENT WEATHER OR OTHER REASONS, THE TRENCH FOR THE UNCOMPLETED BASE WIDENING SHALL BE BACKFILLED AT THE DIRECTION OF THE ENGINEER.

FIRE STATION

CONTINUOUS EMERGENCY VEHICLE ACCESS TO FIRE STATION #51 SHALL BE MAINTAINED AT ALL TIMES, INCLUDING DURING CLOSURES.

DETOUR DURATION REQUIREMENTS

US 68 MAY REQUIRE UP TO EIGHT (8) SHORT-TERM/INTERMEDIATE-TERM CLOSURES, FOR THE PURPOSES OF SUPERSTRUCTURE INSTALLATION AND STRUCTURE PAINTING. SHORT-TERM/INTERMEDIATE-TERM CLOSURES ARE ANY CLOSURES LASTING UP TO 3 CALENDAR DAYS. EACH SHORT-TERM/ INTERMEDIATE-TERM CLOSURE IS REQUIRED TO HAVE A POSTED DETOUR. DETOUR SIGNING ALONG THE DETOUR ROUTE SHALL BE INSTALLED OR UNCOVERED NO MORE THAN 3 CALENDAR DAYS BEFORE THE CLOSURE AND SHALL BE REMOVED OR COVERED NO MORE THAN 3 CALENDAR DAYS AFTER THE CLOSURE; DETOUR SIGNING ALONG US 68 SHALL BE INSTALLED/ REMOVED ON THE SAME DAY AS THE CLOSURE.

DESIGN AGENCY



DESIGNER

WCS

REVIEWER

BAA 04/28/25

PROJECT ID

115388

SHEET

P.08

TOTAL

P.109

LAW ENFORCEMENT OFFICER (WITH PATROL CAR) FOR ASSITANCE DURING CONSTRUCTION OPERRATIONS

USE OF LAW ENFORCEMENT OFFICERS (LEOS) BY CONTRACTORS OTHER THAN THE USES SPECIFIED BELOW SHALL NOT BE PERMITTED AT PROJECT COST NOR TIME COMPENSATION. LEOS SHOULD NOT BE USED WHERE THE OMUTCD INTENDS THAT FLAGGERS BE USED.

IN ADDITION TO THE REQUIREMENTS OF C&MS 614 AND THE OMUTCD, A UNIFORMED LEO WITH AN OFFICIAL PATROL CAR (CAR WITH TOP-MOUNTED EMERGENCY FLASHING LIGHTS AND COMPLETE MARKINGS OF THE APPROPRIATE LAW ENFORCEMENT AGENCY) SHALL BE PROVIDED FOR THE FOLLOWING TRAFFIC CONTROL TASKS:

DURING THE ENTIRE ADVANCE PREPARATION AND CLOSURE SEQUENCE WHERE COMPLETE BLOCKAGE OF TRAFFIC IS REQUIRED. DURING A TRAFFIC SIGNAL INSTALLATION WHEN IMPACTING THE NORMAL FUNCTION OF THE SIGNAL OR THE FLOW OF TRAFFIC, OR WHEN TRAFFIC NEEDS TO BE DIRECTED THROUGH AN ENERGIZED TRAFFIC SIGNAL CONTRARY TO THE SIGNAL DISPLAY (E.G., DIRECTING MOTORISTS THROUGH A RED LIGHT).

IN GENERAL, LEOS SHOULD BE POSITIONED IN ADVANCE OF AND ON THE SAME SIDE AS THE LANE RESTRICTION (OR AT THE POINT OF ROAD CLOSURE), AND TO MANUALLY CONTROL TRAFFIC MOVEMENTS THROUGH SIGNALIZED INTERSECTIONS AND/OR IN CONTRARY TO OTHER TRAFFIC CONTROL DEVICES IN WORK ZONES.

LEOS SHOULD NOT FORGO THEIR TRAFFIC CONTROL RESPONSIBILITIES TO APPREHEND MOTORISTS FOR ROUTINE TRAFFIC VIOLATIONS. HOWEVER, IF A MOTORIST’S ACTIONS ARE CONSIDERED TO BE RECKLESS, THEN PURSUIT OF THE MOTORIST IS APPROPRIATE.

THE LEOS WORK AT THE DIRECTION OF THE CONTRACTOR. THE CONTRACTOR IS RESPONSIBLE FOR SECURING THE SERVICES OF THE LEOS WITH THE APPROPRIATE AGENCIES AND COMMUNICATING THE INTENTIONS OF THE PLANS WITH RESPECT TO DUTIES OF THE LEOS. THE ENGINEER SHALL HAVE FINAL CONTROL OVER THE LEOS’ DUTIES AND PLACEMENT, AND WILL RESOLVE ANY ISSUES THAT MAY ARISE BETWEEN THE TWO PARTIES.

ENSURE PROVIDED LEOS HAVE BEEN TRAINED APPROPRIATE TO THE JOB DECISIONS THEY ARE REQUIRED TO MAKE WHILE ON THE PROJECT, IN ACCORDANCE WITH C&MS 614.03.

LAW ENFORCEMENT OFFICER (WITH PATROL CAR) FOR ASSITANCE DURING CONSTRUCTION OPERRATIONS (CONT.)

THE LEO SHALL REPORT IN TO THE CONTRACTOR PRIOR TO THE START OF THE SHIFT, IN ORDER TO RECEIVE INSTRUCTIONS REGARDING SPECIFIC WORK ASSIGNMENTS DURING HIS/HER SHIFT. THE SHIFT DURATION SHALL NOT BE LESS THAN THE LEO’S MINIMUM SHOW-UP TIME REQUIRED BY THEIR LAW ENFORCEMENT AGENCY. THE LEO IS EXPECTED TO STAY AT THE PROJECT SITE FOR THE ENTIRE DURATION OF HIS/HER SHIFT. THE LEO SHALL REPORT TO THE CONTRACTOR AT THE END OF HIS/HER SHIFT. SHOULD IT BE NECESSARY TO LEAVE THE PROJECT SITE, THE LEO SHALL NOTIFY THE ENGINEER. THE CONTRACTOR SHALL PROVIDE THE LEO WITH A TWO-WAY COMMUNICATION DEVICE THAT SHALL BE RETURNED TO THE CONTRACTOR AT THE END OF HIS/HER SHIFT.

LEOS (WITH PATROL CAR) REQUIRED BY THE TRAFFIC MAINTENANCE TASKS ABOVE SHALL BE PAID FOR ON A UNIT PRICE (HOURLY) BASIS UNDER ITEM 614, LAW ENFORCEMENT OFFICER (WITH PATROL CAR) FOR ASSISTANCE. THE FOLLOWING ESTIMATED QUANTITIE ARE TO BE USED AS DIRECTED BY THE ENGINEER.

ITEM 614,	LAW ENFORCEMENT OFFICE WITH PATROL CAR FOR ASSISTANCE	80 HOURS
-----------	---	----------

ANY ADDITIONAL COSTS (ADMINISTRATIVE OR OTHERWISE) INCURRED BY THE CONTRACTOR TO OBTAIN THE SERVICES OF AN LEO ARE INCLUDED WITH THE BID UNIT PRICE FOR ITEM 614, LAW ENFORCEMENT OFFICER WITH PATROL CAR FOR ASSISTANCE.

DETOUR ROUTE

THE FOLLOWING DETOUR ROUTE SHALL BE USED FOR SHORT-TERM/ INTERMEDIATE-TERM DETOURS IN CONJUNCTION WITH THE DETOUR PLAN

DETOUR ROUTE FOR U.S. 68 SOUTHBOUND TRAFFIC:
TRAVEL SOUTH ON U.S. 68.
TURN EAST ONTO STATE ROUTE 343.
TURN SOUTH ON STATE ROUTE 72.
TURN WEST ONTO U.S. 42.
TURN WEST ONTO U.S. 35.
TURN SOUTH ONTO U.S. 68.

DETOUR ROUTE FOR U.S. 68 NORTHBOUND TRAFFIC:
TRAVEL NORTH ON U.S. 68.
TURN EAST ONTO U.S. 35.
TURN NORTH ON U.S. 42.
TURN NORTH ONTO STATE ROUTE 72.
TURN WEST ON STATE ROUTE 343.
RECONNECT WITH NORTHBOUND U.S. 68.

DETOUR DURATION REQUIREMENTS

U.S. 68 MAY REQUIRE UP TO EIGHT (8) SHORT-TERM/INTERMEDIATE-TERM CLOSURES, FOR THE PURPOSES OF SUPERSTRUCTURE INSTALLATION AND STRUCTURE PAINTING. SHORT-TERM/INTERMEDIATE-TERM CLOSURES ARE AND CLOSURES LASTING UP TO 3 CALENDAR DAYS. EACH SHORT-TERM/ INTERMEDIATE-TERM CLOSURE IS REQUIRED TO HAVE A POSTED DETOUR. DETOUR SIGNING ALONG THE DETOUR ROUTE SHALL BE INSTALLED OR UNCOVERED NO MORE THAN 3 CALENDAR DAYS BEFORE THE CLOSURE AND SHALL BE REMOVED OR COVERED NO MORE THAN 3 CALENDAR DAYS AFTER THE CLOSURE; DETOUR SIGNING ALONG U.S. 68 SHALL BE INSTALLED/ REMOVED ON THE SAME DAY AS THE CLOSURE. THE SIGNING SHALL BE INSTALLED PER THE DETOUR PLAN.

LITTLE MIAMI SCENIC TRAIL DETOUR

THE FOLLOWING DETOUR ROUTE SHALL BE USED IN CONJUNCTION WITH THE LITTLE MIAMI SCENIC TRAIL DETOUR PLAN TO DETOUR PEDESTRIAN AND BICYCLE TRAFFIC ON THE LITTLE MIAMI SCENIC TRAIL.

DETOUR ROUTE FOR NORTHBOUND PEDESTRIANS/BICYCLES:
TRAVEL NORTH ON LITTLE MIAMI SCENIC TRAIL
TURN WEST AT OLD TOWN RESERVE PARK
TURN NORTH ON U.S. 68
TURN EAST ON BRUSH ROW ROAD
TURN NORTH ON LITTLE MIAMI SCENIC TRAIL

DETOUR ROUTE FOR SOUTHBOUND PEDESTRIANS/BICYCLES:
TRAVEL SOUTH ON LITTLE MIAMI SCENIC TRAIL
TURN WEST ON BRUSH ROW ROAD
TURN SOUTH ON U.S. 68
TURN EAST AT OLD TOWN RESERVE PARK
TURN SOUTH ON LITTLE MIAMI SCENIC TRAIL

DESIGN AGENCY	
	
DESIGNER	WCS
REVIEWER	BAA 04/28/25
PROJECT ID	
115388	
SHEET	TOTAL
P.09	P.109

SEQUENCE OF CONSTRUCTION

PHASE 1

TRAFFIC SHALL BE SHIFTED TO THE EAST SIDE OF THE ROADWAY, UTILIZING THE EXISTING PAVEMENT TO MAINTAIN TRAFFIC WHILE WORKING ON THE WEST SIDE OF THE ROADWAY. TWO TRAVEL LANES, ONE NORTHBOUND AND ONE SOUTHBOUND SHALL BE PROVIDED DURING THIS PHASE. PEDESTRIAN ACCESS SHALL BE MAINTAINED BY UTILIZING THE EXISTING SIDEWALK ON THE EAST SIDE OF THE ROADWAY.

THE WORK ON THE EAST SIDE INCLUDES NEW CURB REPLACEMENT WITH A SAW CUT LINE 2' FROM THE EXISTING CURB, PAVEMENT PLANING AND SURFACE COURSE, A SHARED USE PATH, CURB RAMP RECONSTRUCTION, DRIVEWAY RECONSTRUCTION, AND THE REPLACEMENT OF THE RRFB.

SEQUENCE OF CONSTRUCTION

PHASE 2

TRAFFIC SHALL BE SHIFTED TO THE WEST SIDE OF THE ROADWAY, UTILIZING THE EXISTING PAVEMENT TO MAINTAIN TRAFFIC WHILE WORKING ON THE EAST SIDE OF THE ROADWAY. TWO TRAVEL LANES, ONE NORTHBOUND AND ONE SOUTHBOUND SHALL BE PROVIDED DURING THIS PHASE. PEDESTRIAN ACCESS SHALL BE MAINTAINED BY UTILIZING THE NEW SHARED USE PATH ON THE WEST SIDE OF THE ROADWAY.


THE WORK ON THE WEST SIDE INCLUDES NEW CURB REPLACEMENT WITH A SAW CUT LINE 2' FROM THE EXISTING CURB, PAVEMENT PLANING AND SURFACE COURSE, CONCRETE WALK, CURB RAMP RECONSTRUCTION, DRIVEWAY RECONSTRUCTION, AND THE REPLACEMENT OF THE RRFB. BRUSH ROW ROAD INTERSECTION WILL BE CONSTRUCTED WITH THIS PHASE.

PLANING AND RESURFACING

THE CONTRACTOR MAY PERFORM PLANING AND RESURFACING OPERATIONS OUTSIDE OF THE LISTED PHASES. THE CONTRACTOR SHALL UTILIZE FLAGGERS TO DIRECT TRAFFIC DURING THIS OPERATION. ALL WORK AND MAINTENANCE OF TRAFFIC SHALL MEET THE REQUIREMENTS OF THE OHIO CONSTRUCTION AND MATERIAL SPECIFICATIONS AND STANDARD DRAWINGS, CURRENT EDITIONS. ALL CONSTRUCTION SIGNAGE AND THE DEVICES EMPLOYED FOR MAINTENANCE OF TRAFFIC SHALL MEET THE STANDARDS ESTABLISHED IN THE OHIO MANUAL OF UNIFORM TRAFFIC CONTROL DEVICES (OMUTCD), CURRENT EDITION.


LEGEND

- CONSTRUCTED IN PREVIOUS PHASE
- CURRENT CONSTRUCTION PHASE

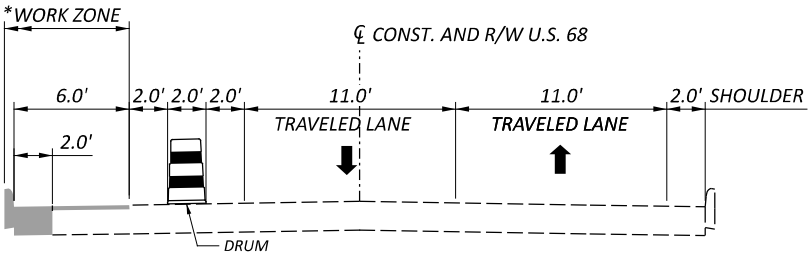

MAINTENANCE OF TRAFFIC SECTION PHASE 1 - U.S. 68


STA. 91+46.67 TO STA. 105+16.10

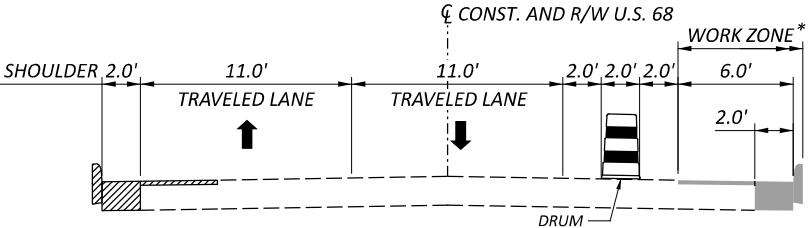

MAINTENANCE OF TRAFFIC SECTION PHASE 2 - U.S. 68

STA. 91+46.67 TO STA. 105+16.10

NOTE:
* WORK ZONE IS TO INCLUDE ALL WORK WITHIN THE CONSTRUCTION LIMITS THAT IS PAST THE CURB

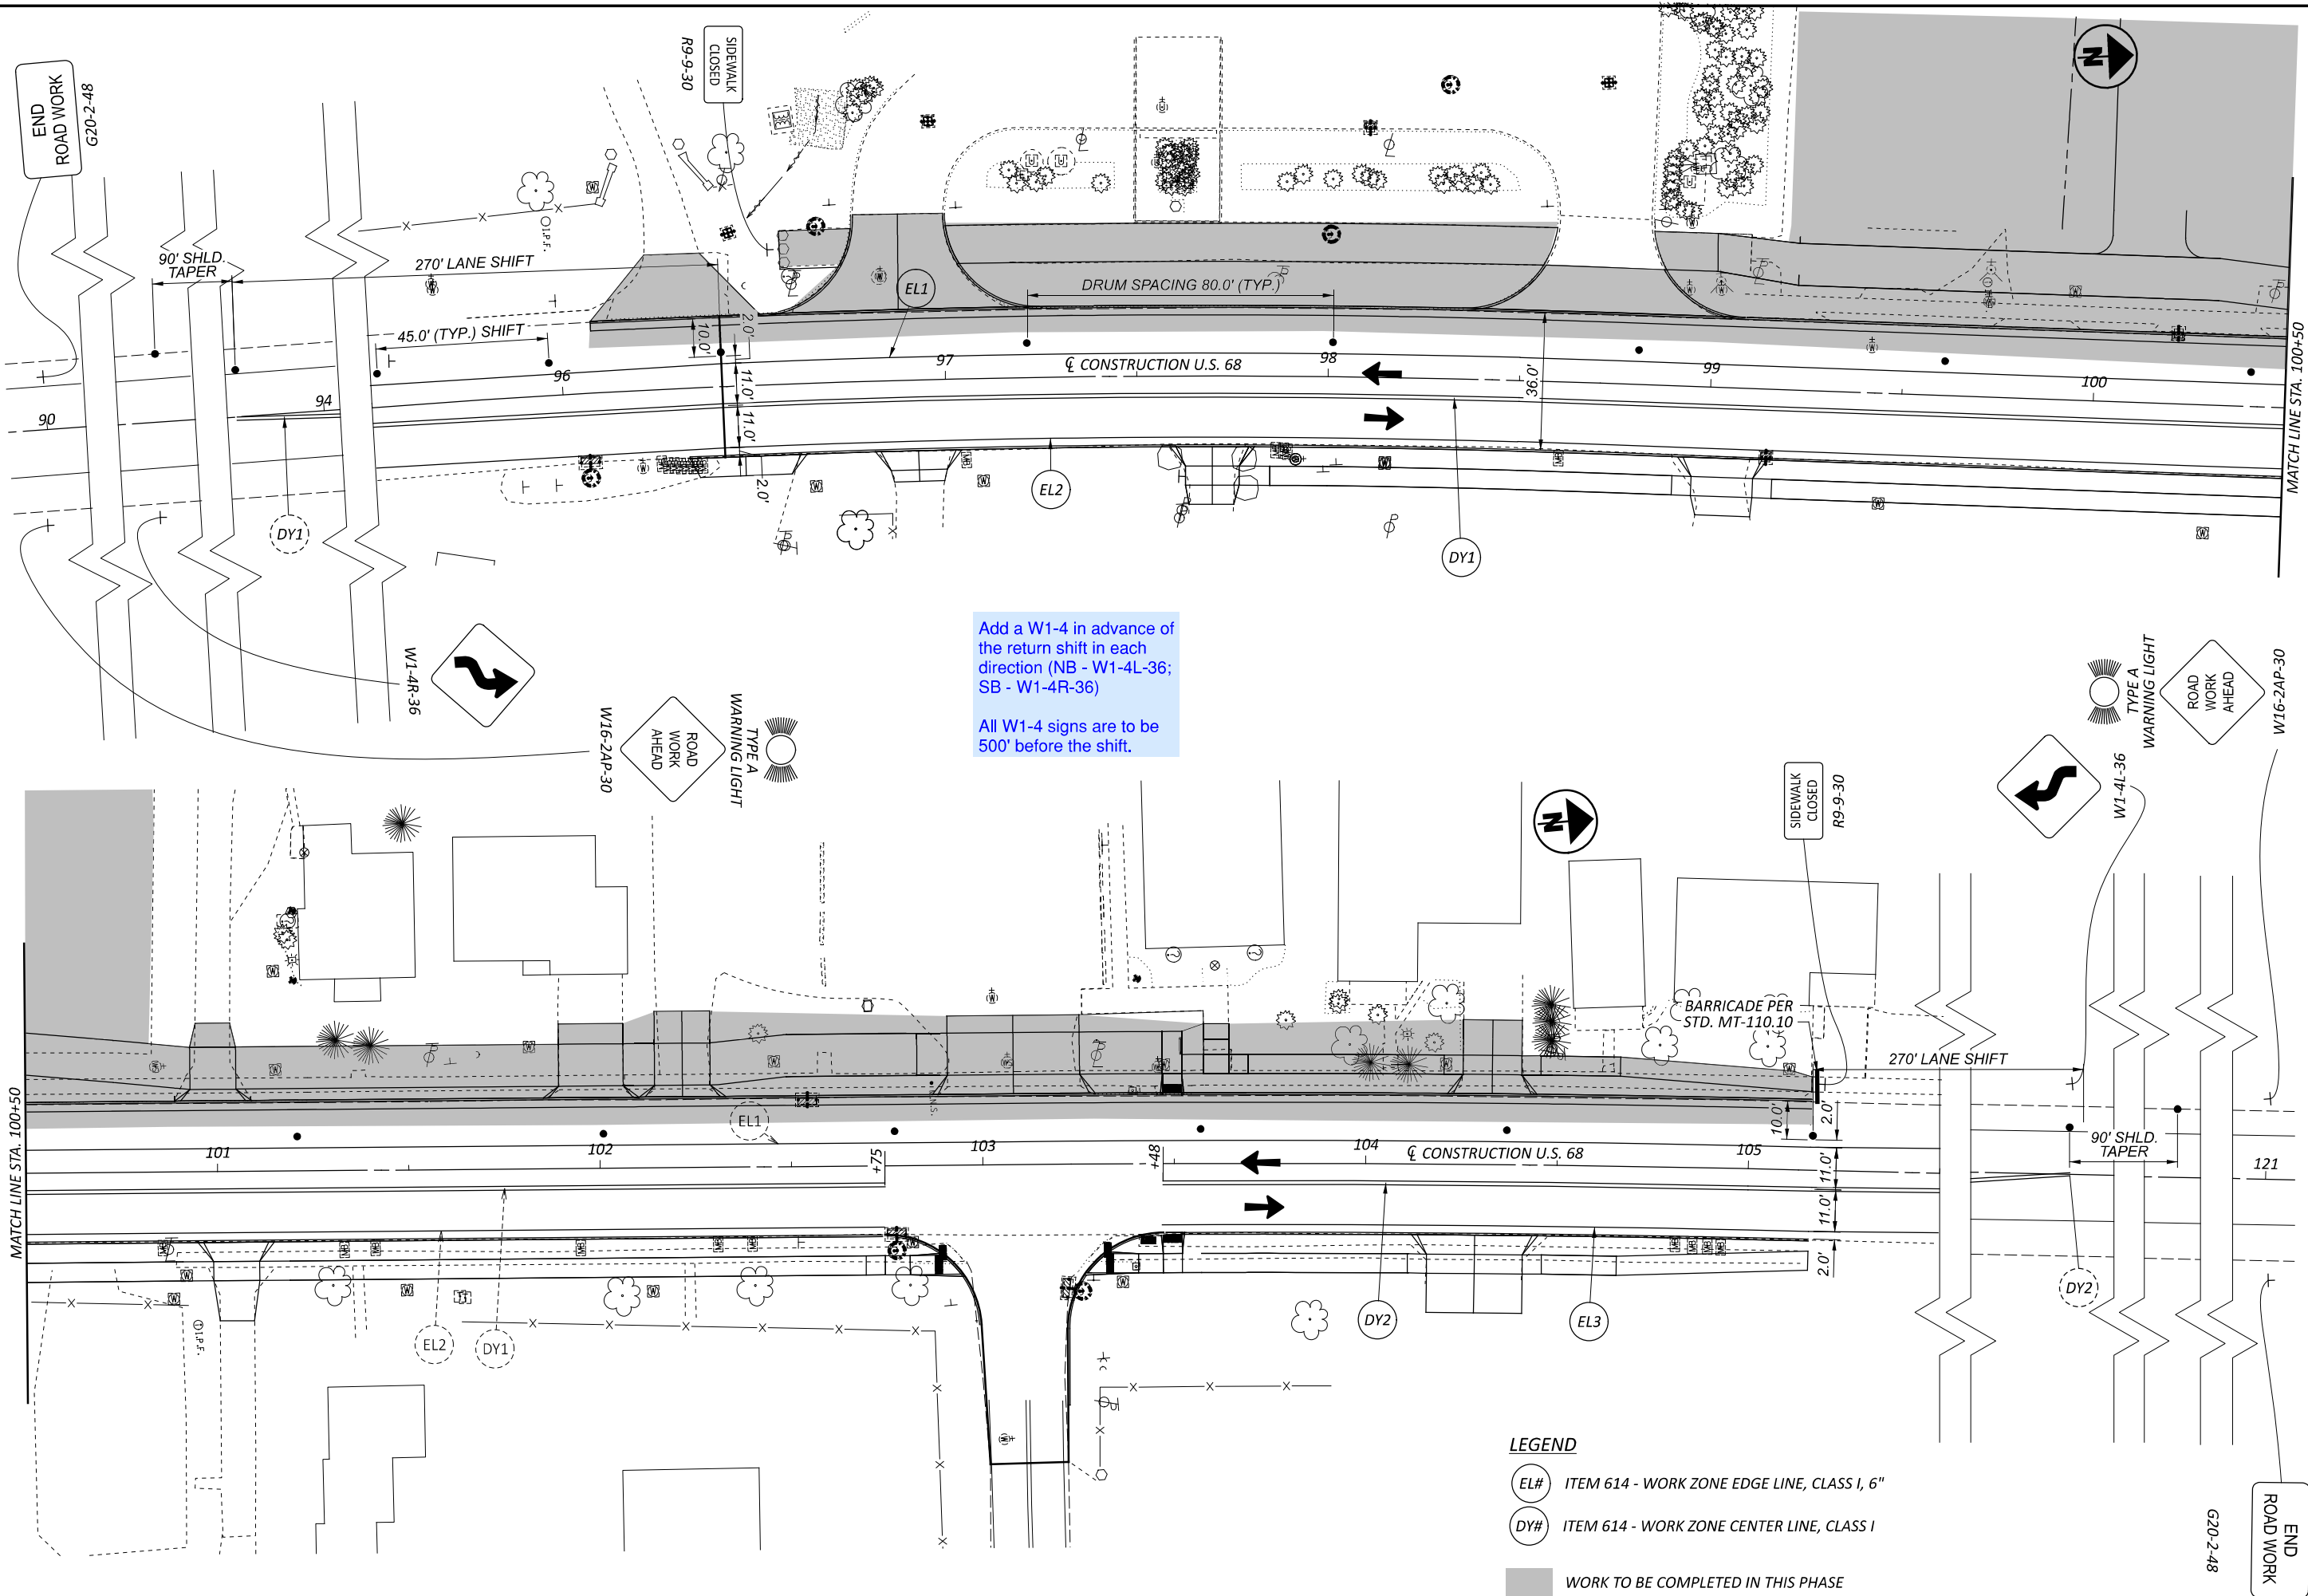

Add a W1-4 in advance of the return shift in each direction (NB - W1-4L-36; SB - W1-4R-36)

All W1-4 signs are to be 500' before the shift.

LEGEND

- EL# ITEM 614 - WORK ZONE EDGE LINE, CLASS I, 6"
- DY# ITEM 614 - WORK ZONE CENTER LINE, CLASS I

WORK TO BE COMPLETED IN THIS PHASE

MAINTENANCE OF TRAFFIC PLAN
PHASE 1



DESIGN AGENCY

CARPENTER
MARTY

DESIGNER

WCS

REVIEWER

BAA 04/28/25

PROJECT ID


115388

SHEET


P.11

TOTAL




P.109

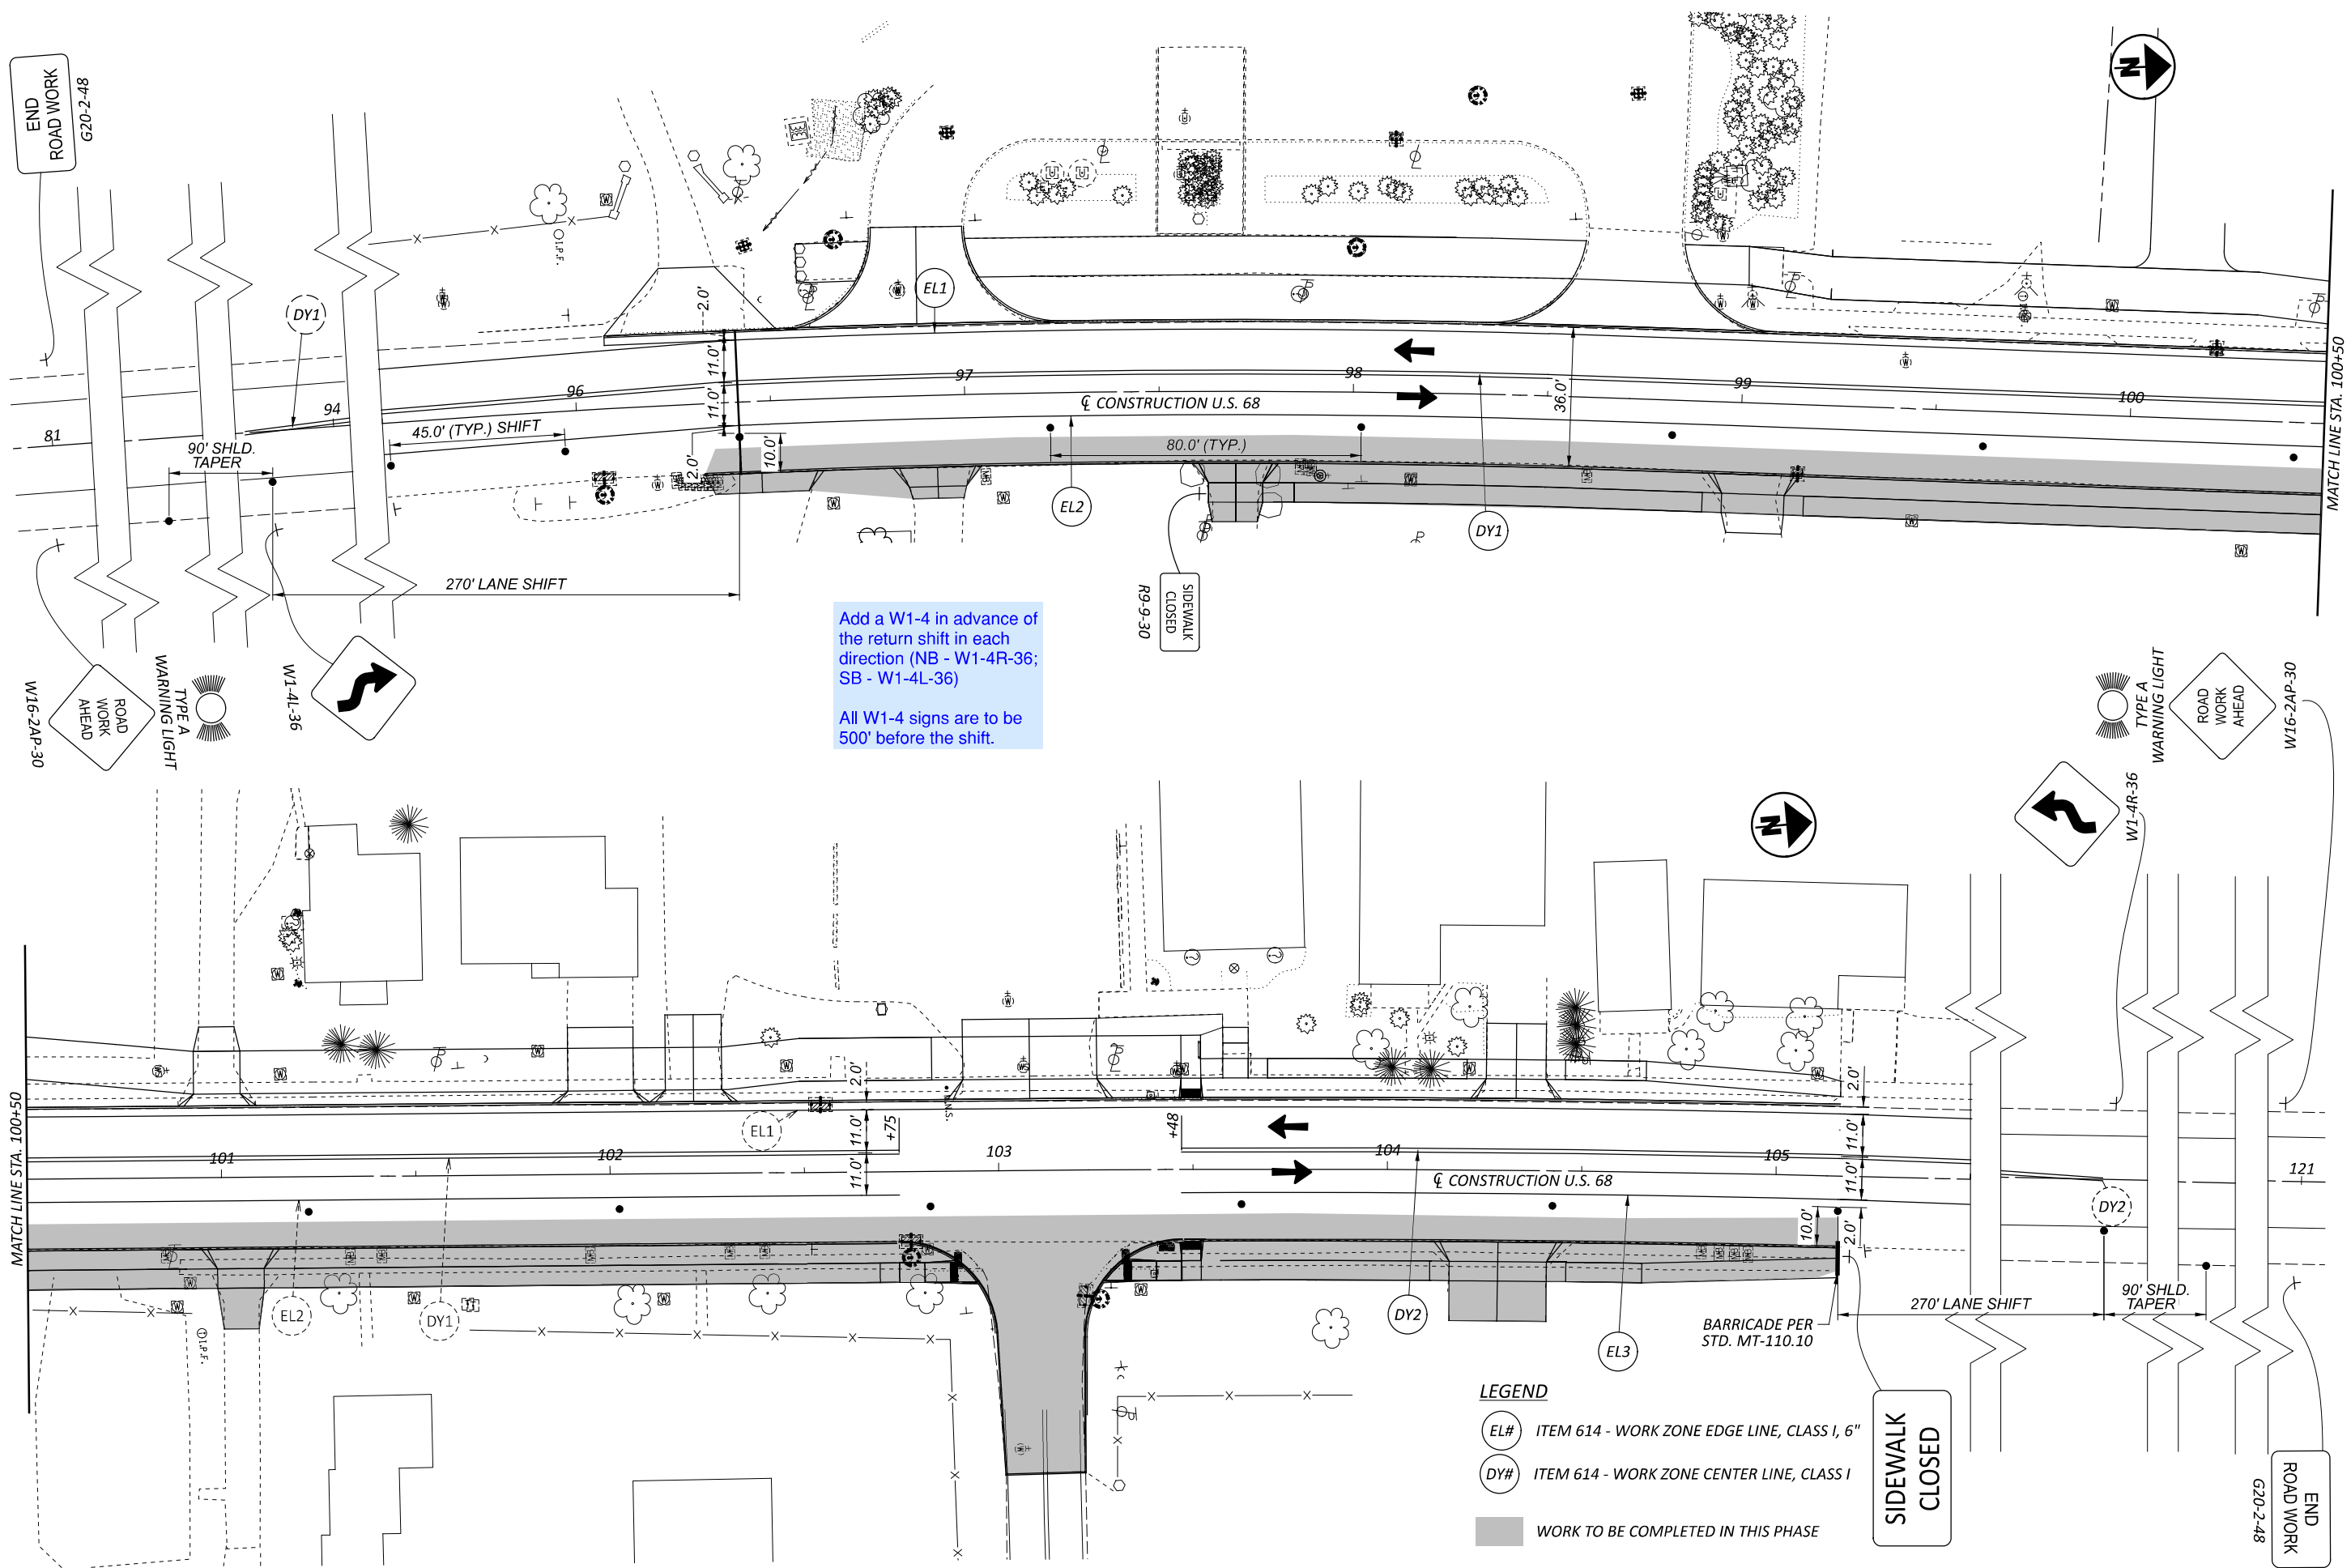

MAINTENANCE OF TRAFFIC PLAN
PHASE 2

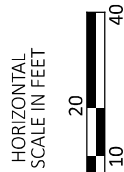

DESIGN AGENCY	
CARPENTER MARTY	
DESIGNER	WCS
REVIEWER	BAA 04/28/25
PROJECT ID	115388
SHEET	TOTAL
P.12	P.109

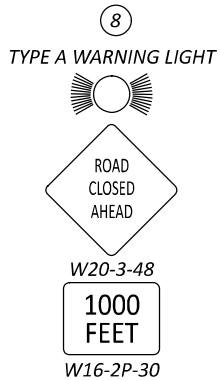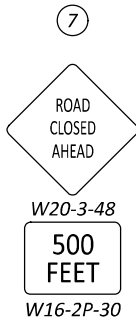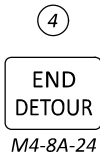

NOTE
1. SEE SHEET P.14 FOR U.S. 68 DETOUR PLAN

DETOUR SIGNS - U.S. 68

DESIGN AGENCY

CARPENTER
MARTY

DESIGNER

WCS

REVIEWER

BAA 04/28/25

PROJECT ID


115388

SHEET


P.13

TOTAL


P.109

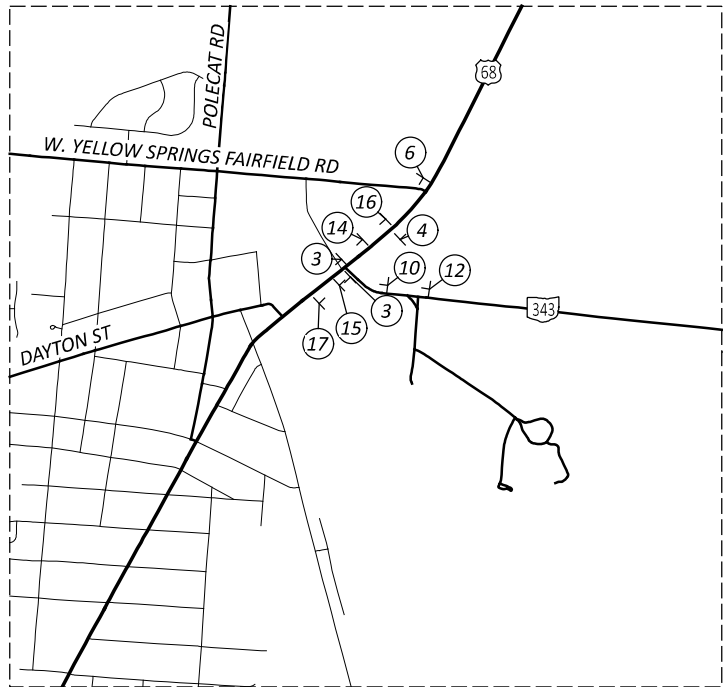

ENLARGED PLAN

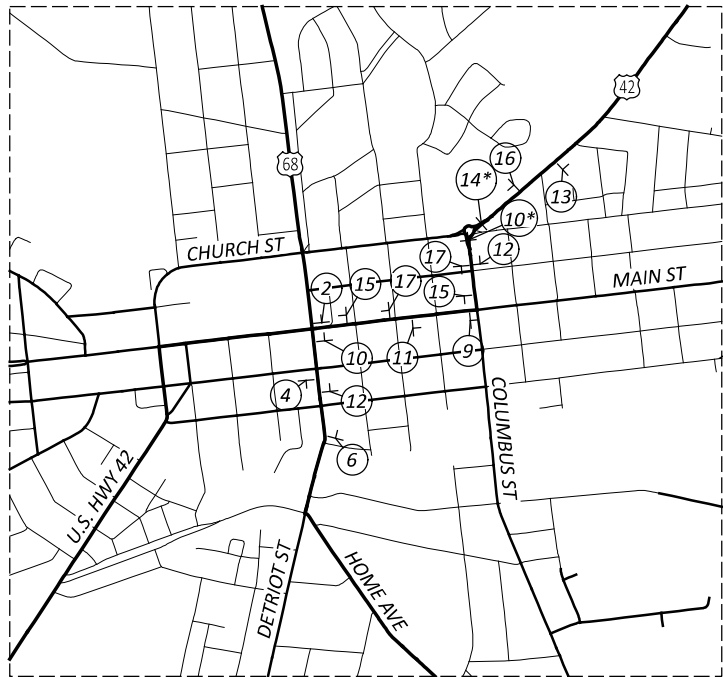

ENLARGED PLAN

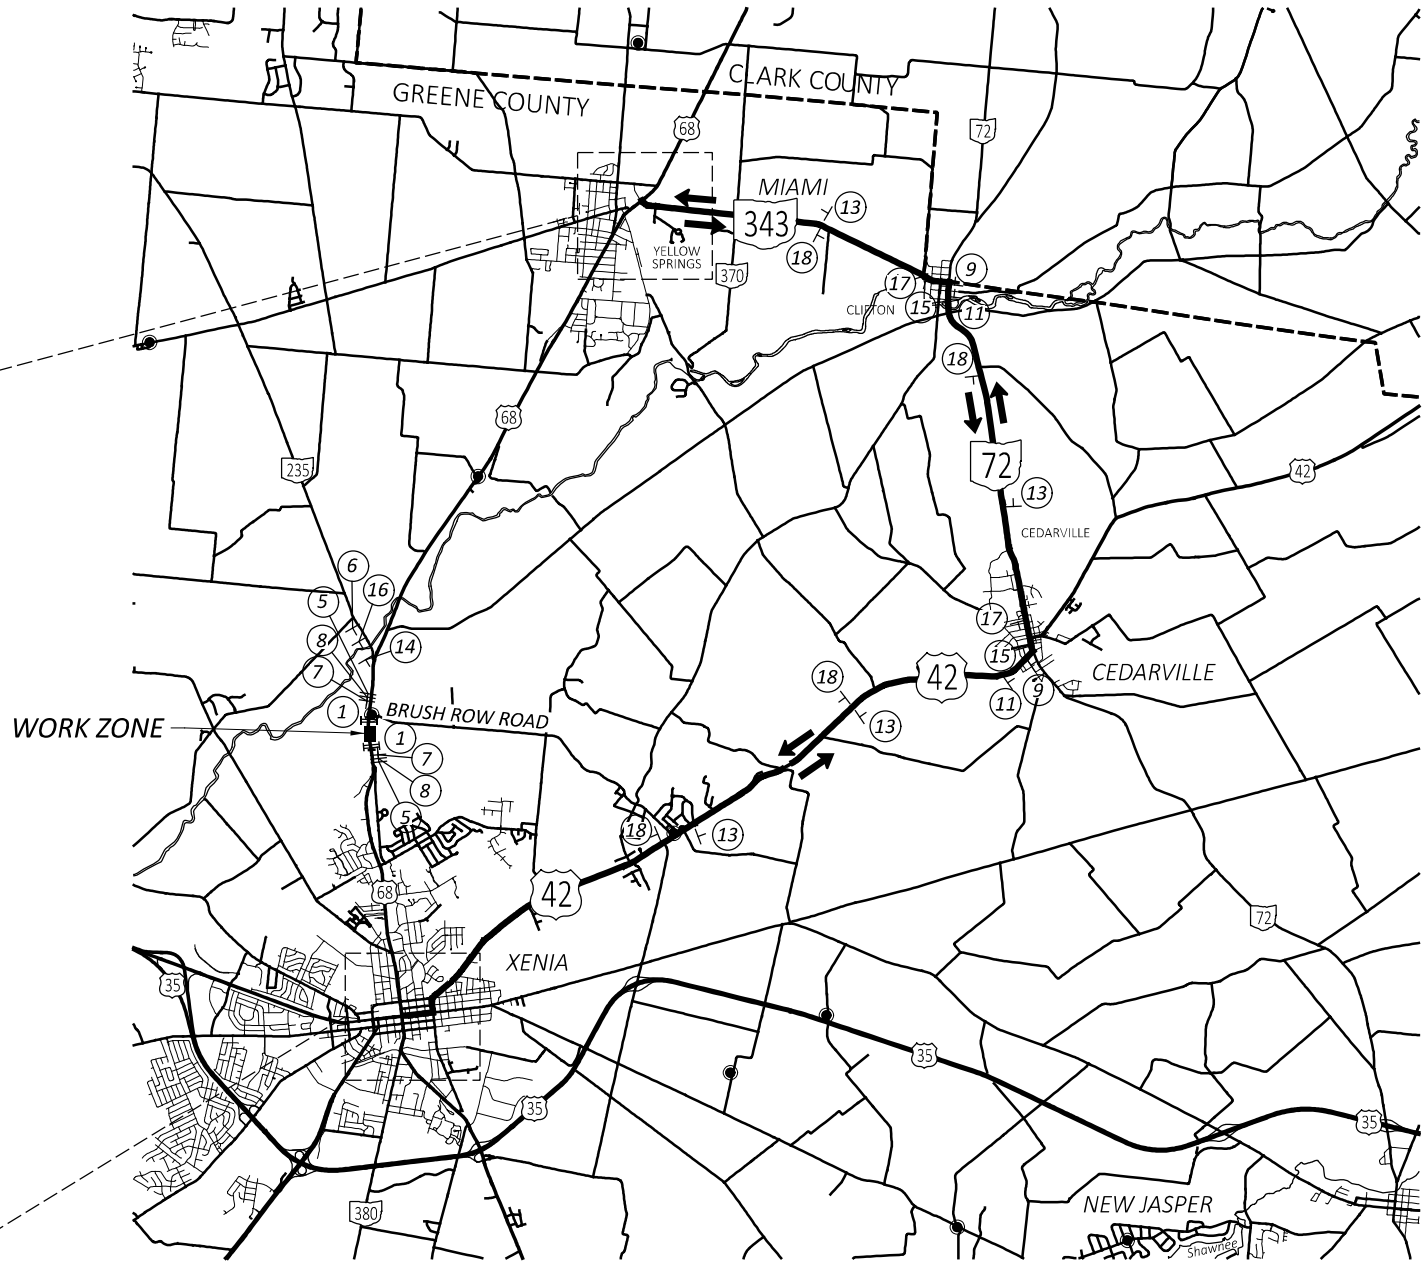

DETOUR ROUTE

- NOTES:
1. DETOUR PLAN IS TO BE USED FOR SHORT-TERM/ INTERMEDIATE-TERM DETOURS ONLY SEE MOT NOTES FOR INFORMATION
 2. SEE SHEET P.13 FOR DETOUR SIGNS

* SIGN IS TO BE PLACED IN THE SPLITTER ISLAND

DETOUR PLAN
U.S 68

DESIGN AGENCY



DESIGNER

WCS

REVIEWER

BAA 04/28/25

PROJECT ID


115388

SHEET

P.14

TOTAL

P.109

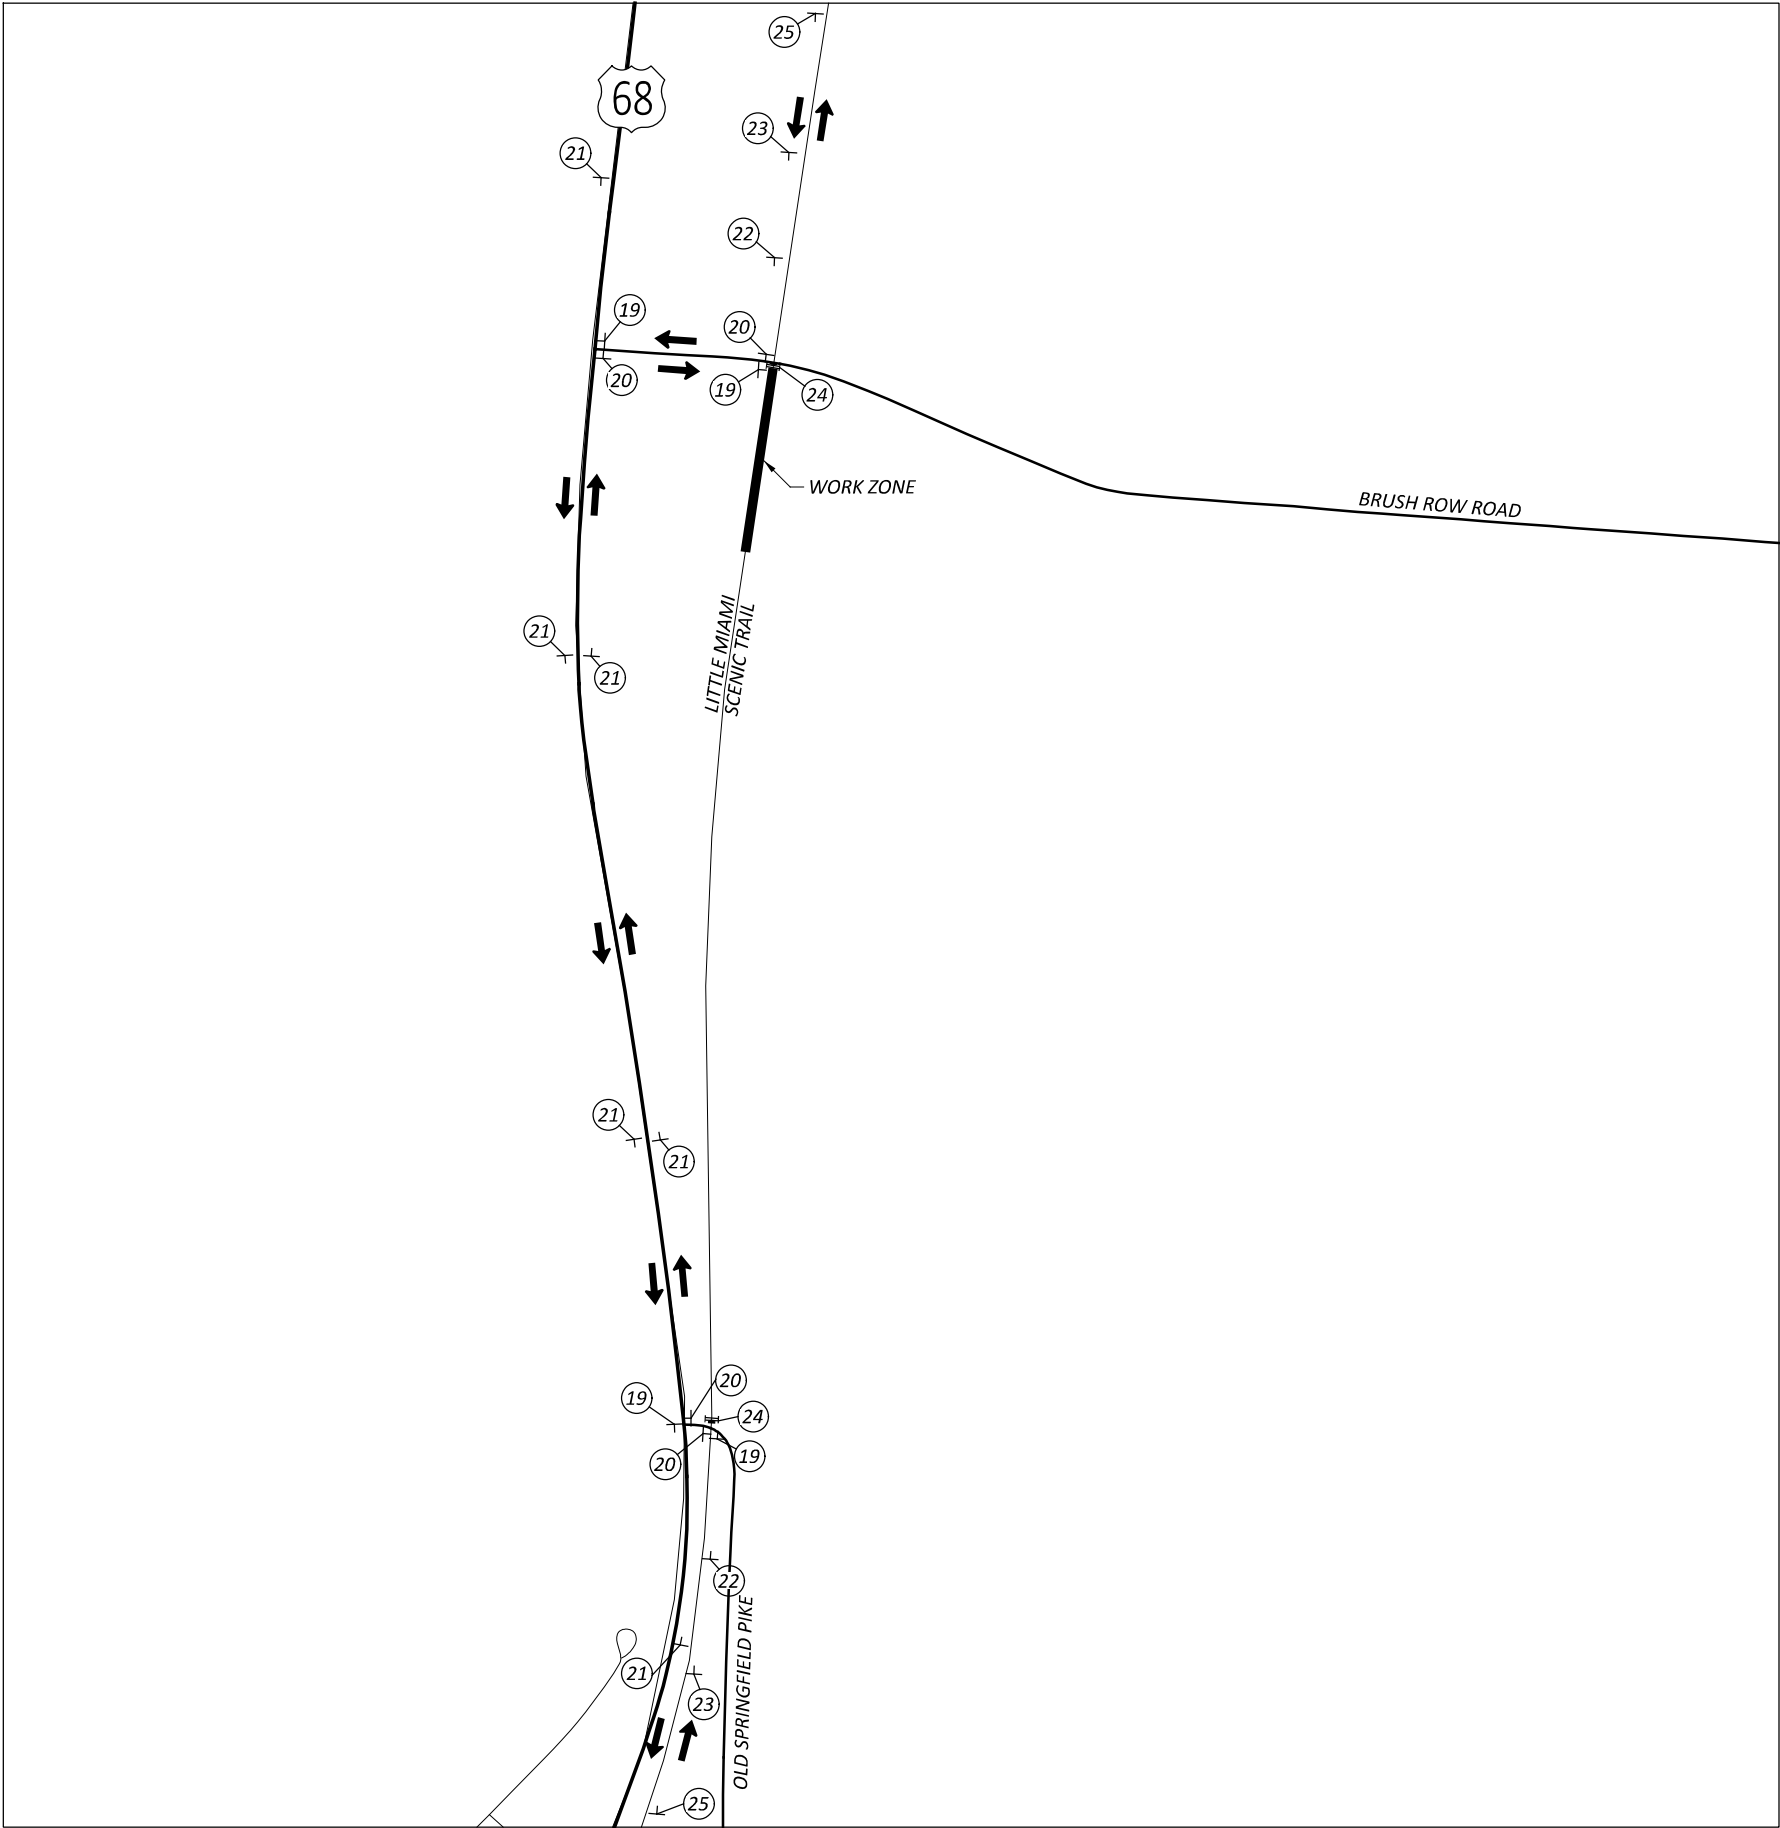


DETOUR
←
M4-9cL-30
19


DETOUR
→
M4-9cR-30
20


W11-1-30
SHARE THE ROAD
W16-1P-24
21


DETOUR AHEAD
W20-2a-36
22


PATH CLOSED AHEAD
W20-3a-36
23



PATH CLOSED
R11-2c-48
24




ROAD WORK AHEAD
W20-1-36
25

DETOUR PLAN
LITTLE MIAMI SCENIC TRAIL - BICYCLE

DESIGN AGENCY	
	
DESIGNER	CEF
REVIEWER	BAA 04/28/25
PROJECT ID	115388
SHEET	TOTAL
P.15	P.109

RELEASED FOR CONSTRUCTION 04/28/2025

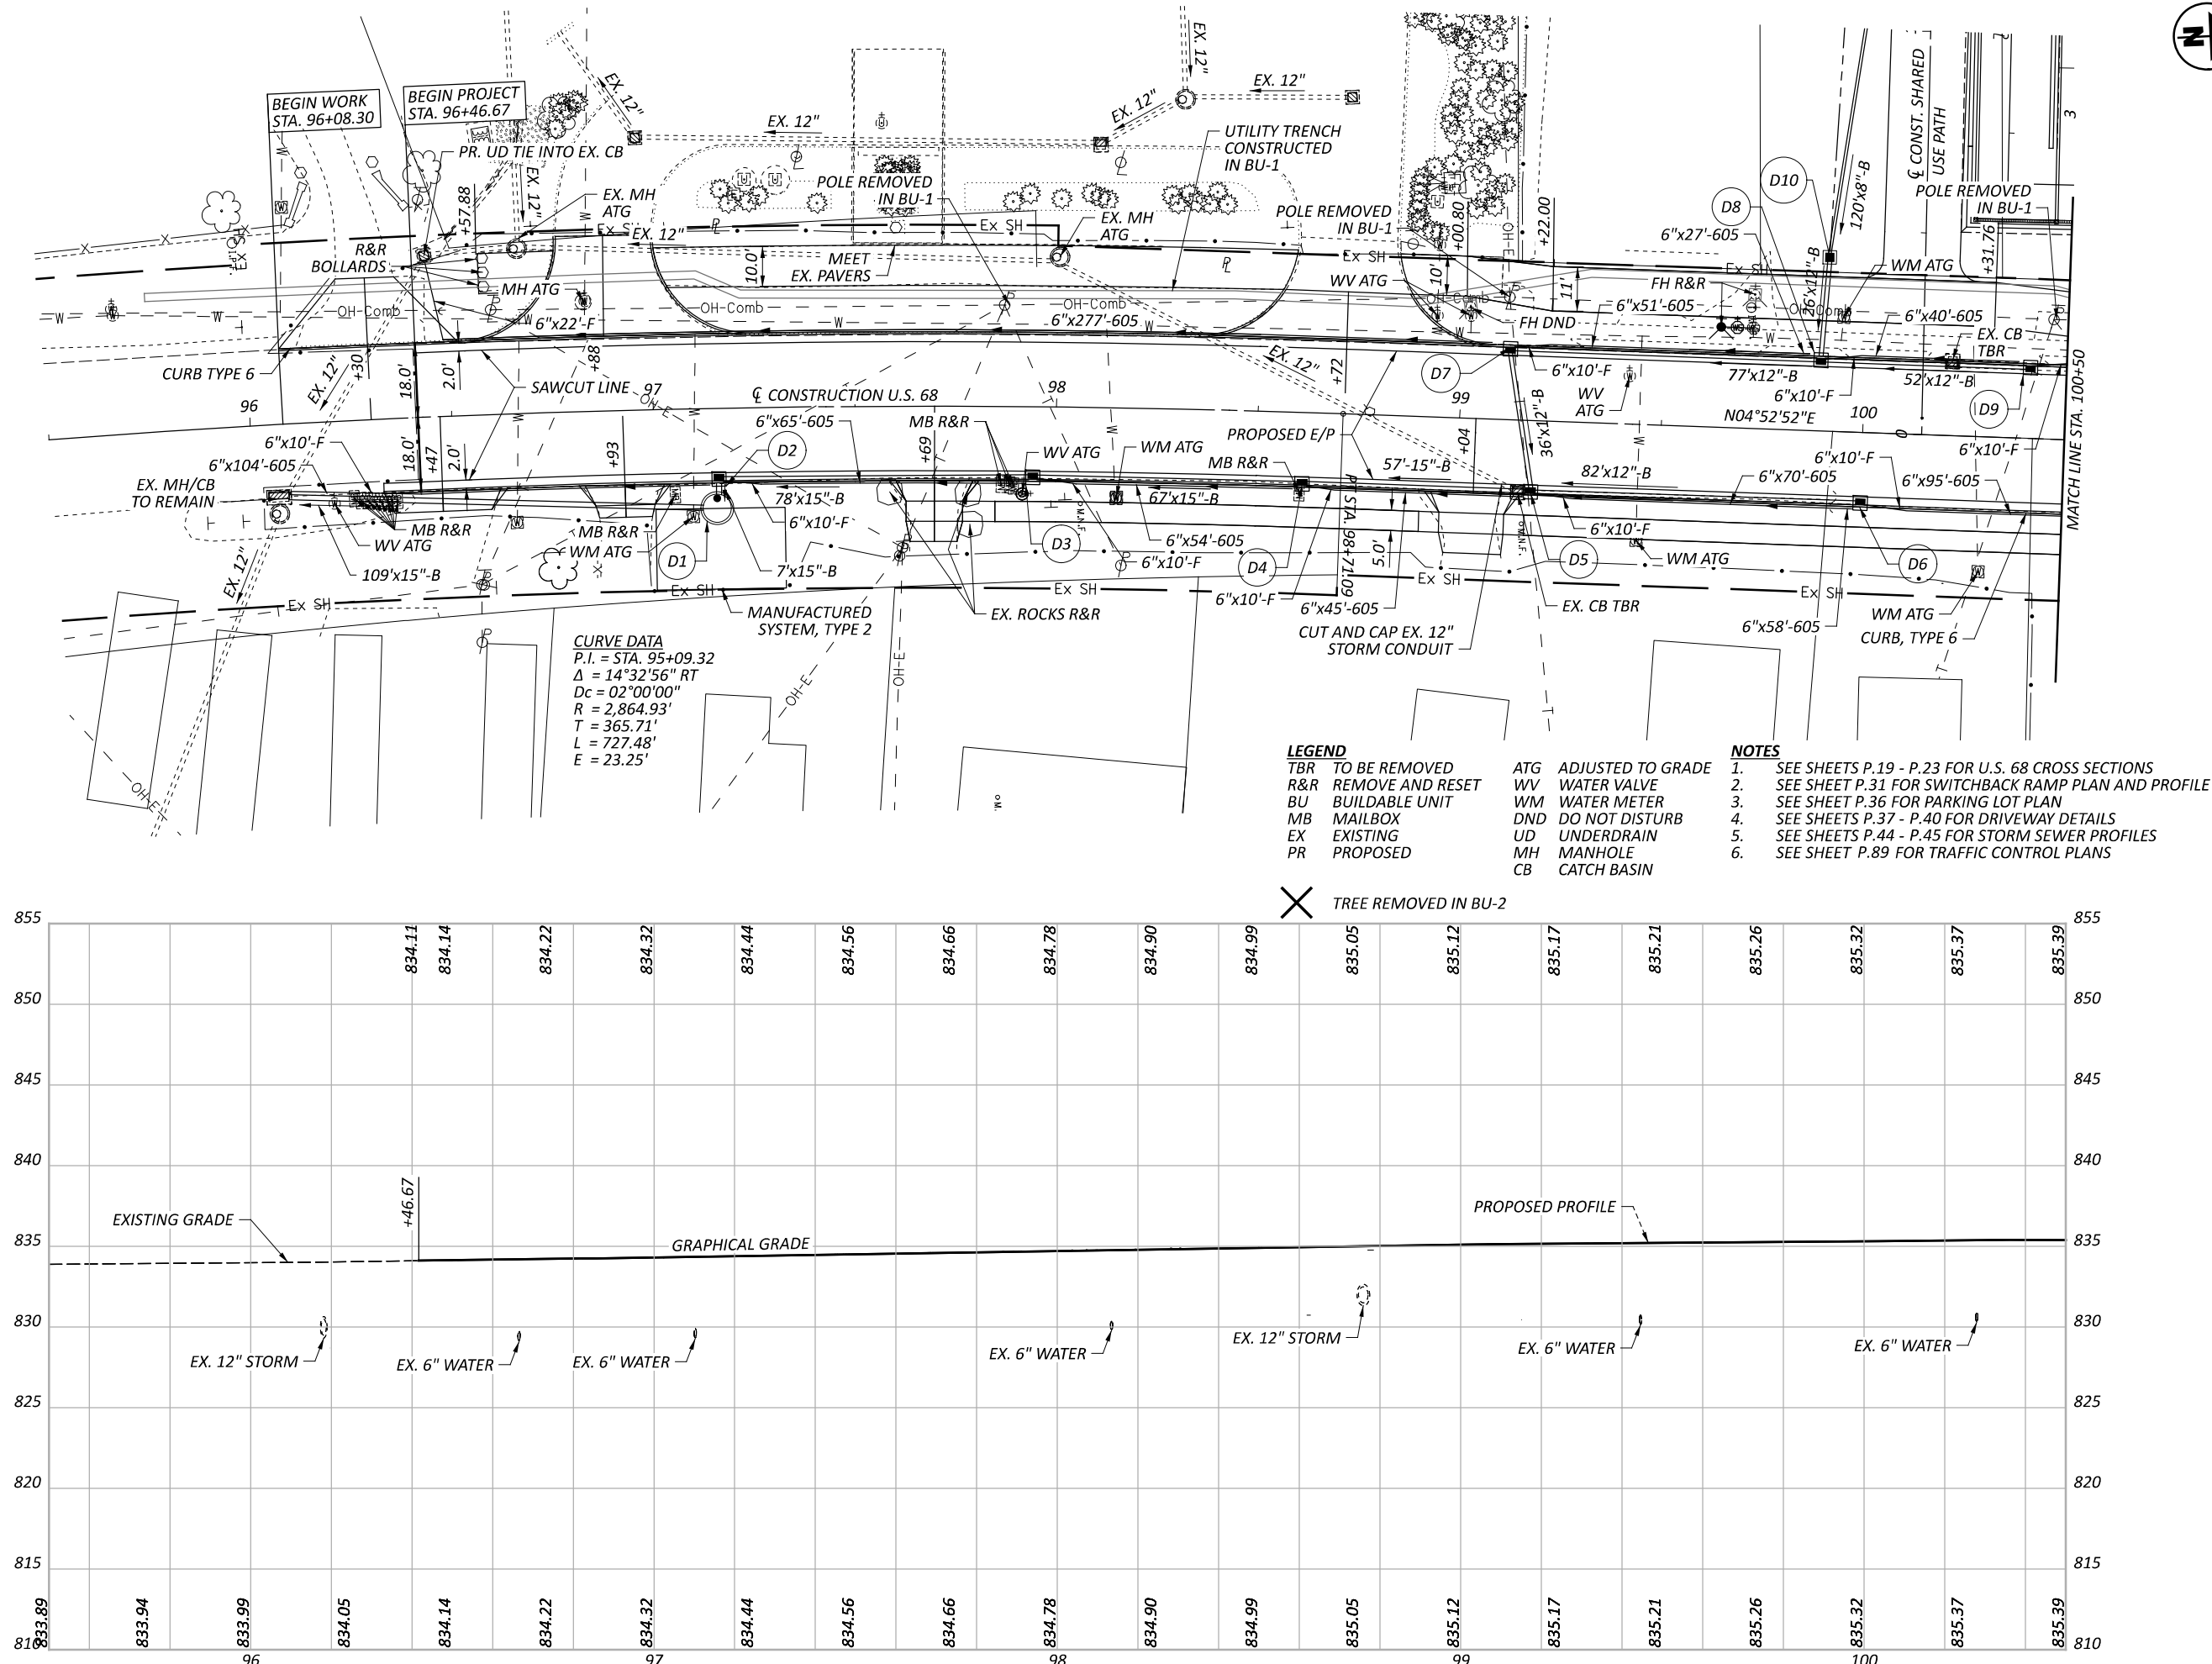


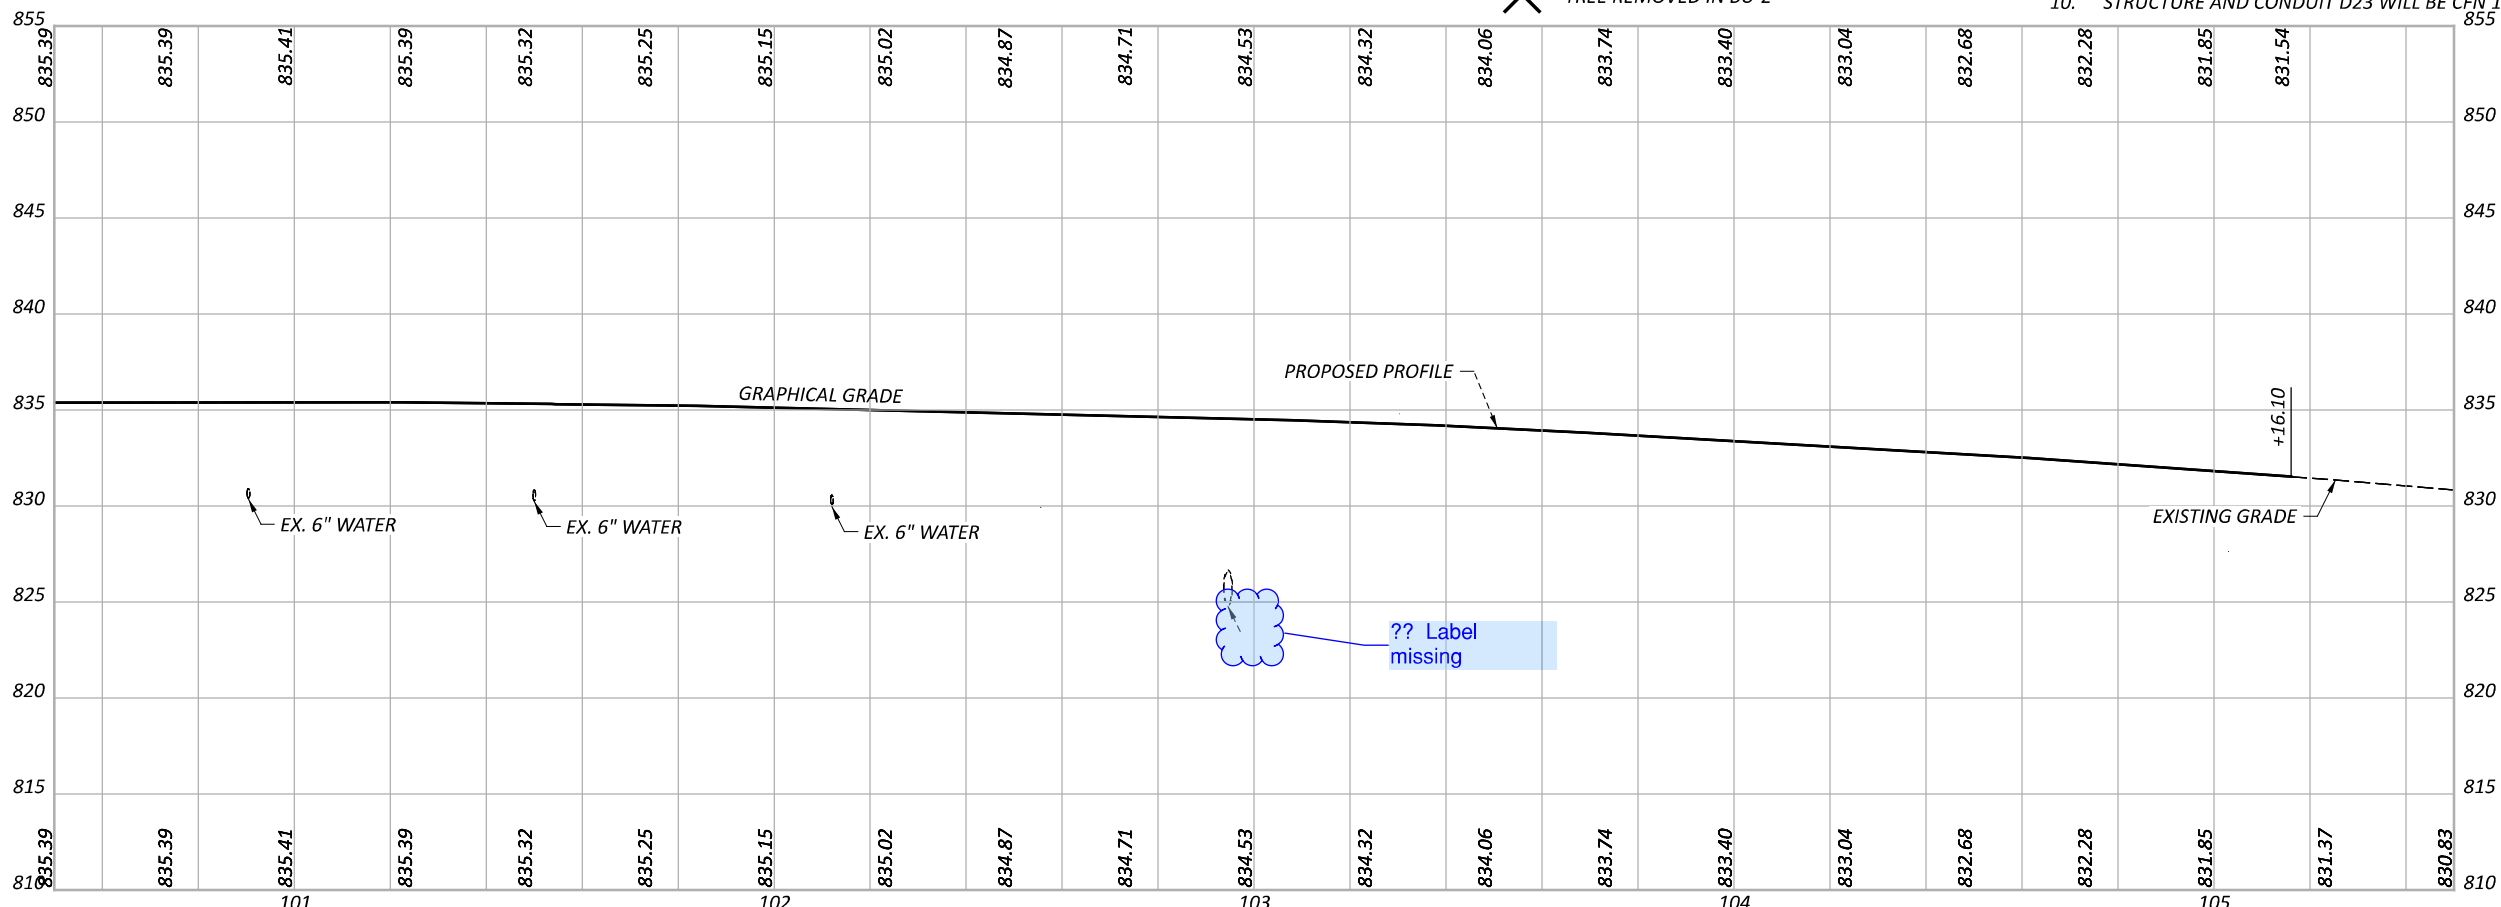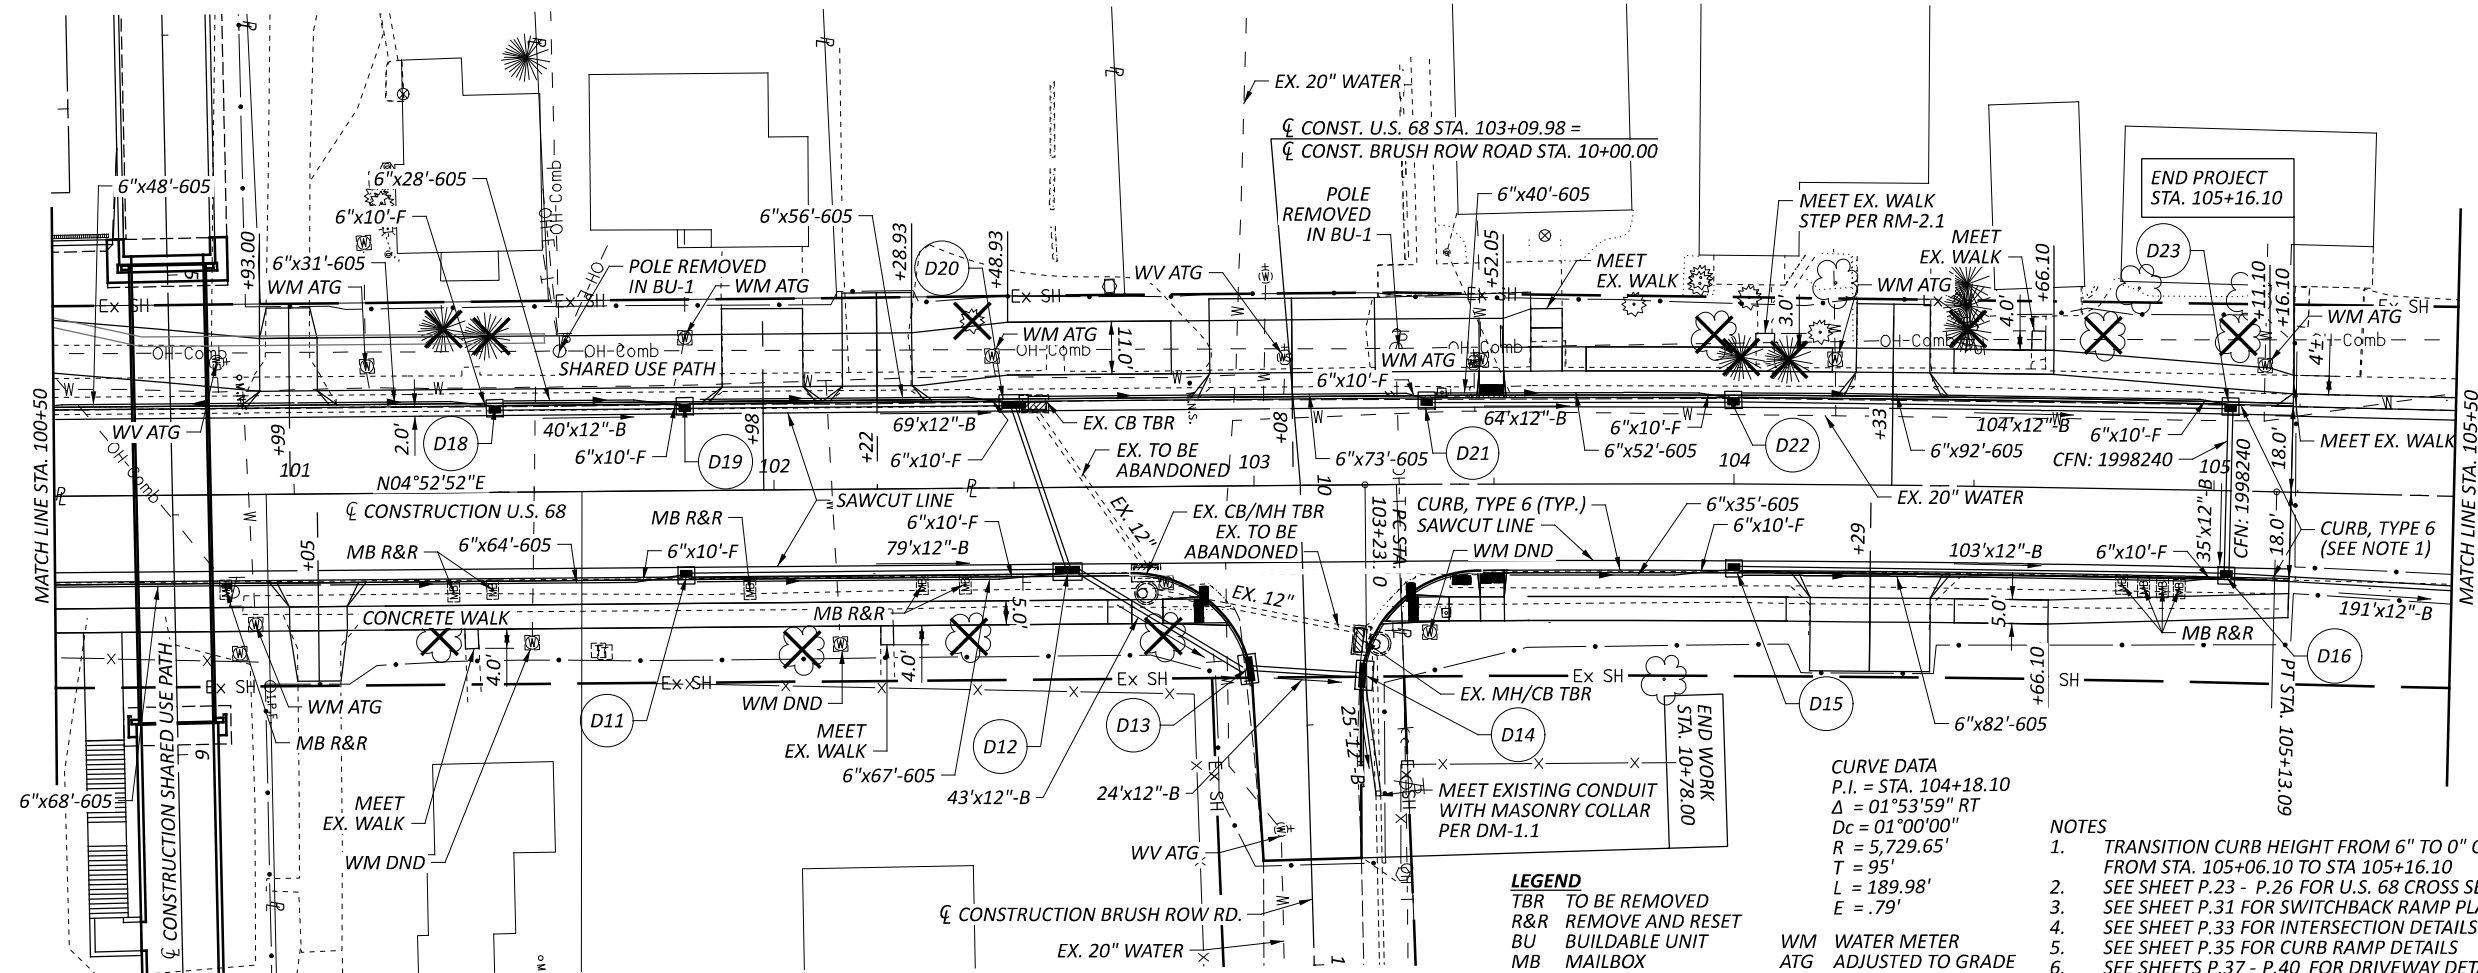

LEGEND
TBR TO BE REMOVED
R&R REMOVE AND RESET
BU BUILDABLE UNIT
MB MAILBOX
EX EXISTING
J&B JACK AND BORED
WM WATER METER
ATG ADJUSTED TO GRADE
DND DO NOT DISTURB
WV WATER VALVE
X TREE REMOVED IN BU-2

CURVE DATA
P.I. = STA. 104+18.10
 $\Delta = 01^{\circ}53'59''$ RT
 $D_c = 01^{\circ}00'00''$ RT
 $R = 5,729.65'$
 $T = 95'$
 $L = 189.98'$
 $E = .79'$

- NOTES**
1. TRANSITION CURB HEIGHT FROM 6" TO 0" OVER 10' FROM STA. 105+06.10 TO STA 105+16.10
 2. SEE SHEET P.23 - P.26 FOR U.S. 68 CROSS SECTIONS
 3. SEE SHEET P.31 FOR SWITCHBACK RAMP PLAN
 4. SEE SHEET P.33 FOR INTERSECTION DETAILS
 5. SEE SHEET P.35 FOR CURB RAMP DETAILS
 6. SEE SHEETS P.37 - P.40 FOR DRIVEWAY DETAILS
 7. SEE SHEETS P.44 - P.45 FOR STORM SEWER PROFILES
 8. SEE SHEETS P.48 - P.73 FOR BRIDGE STRUCTURE PLANS
 9. SEE SHEET P.89 FOR TRAFFIC CONTROL PLAN
 10. STRUCTURE AND CONDUIT D23 WILL BE CFN 1998240

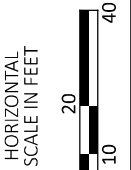




PLAN AND PROFILE - U.S. 68
STA. 100+50.00 TO STA. 105+50.00

DESIGN AGENCY	
CARPENTER MARTY	
DESIGNER	WCS
REVIEWER	BAA
PROJECT ID	04/28/25
	115388
SHEET	TOTAL
P.17	P.109

- NOTES**
- SEE SHEETS P.44 - P.45 FOR STORM SEWER PROFILES
 - SEE SHEET P.89 FOR TRAFFIC CONTROL PLAN

LEGEND

HW	HEADWALL	EX	EXISTING
MH	MANHOLE	PR	PROPOSED
H-H	HALF-HEIGHT		

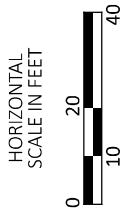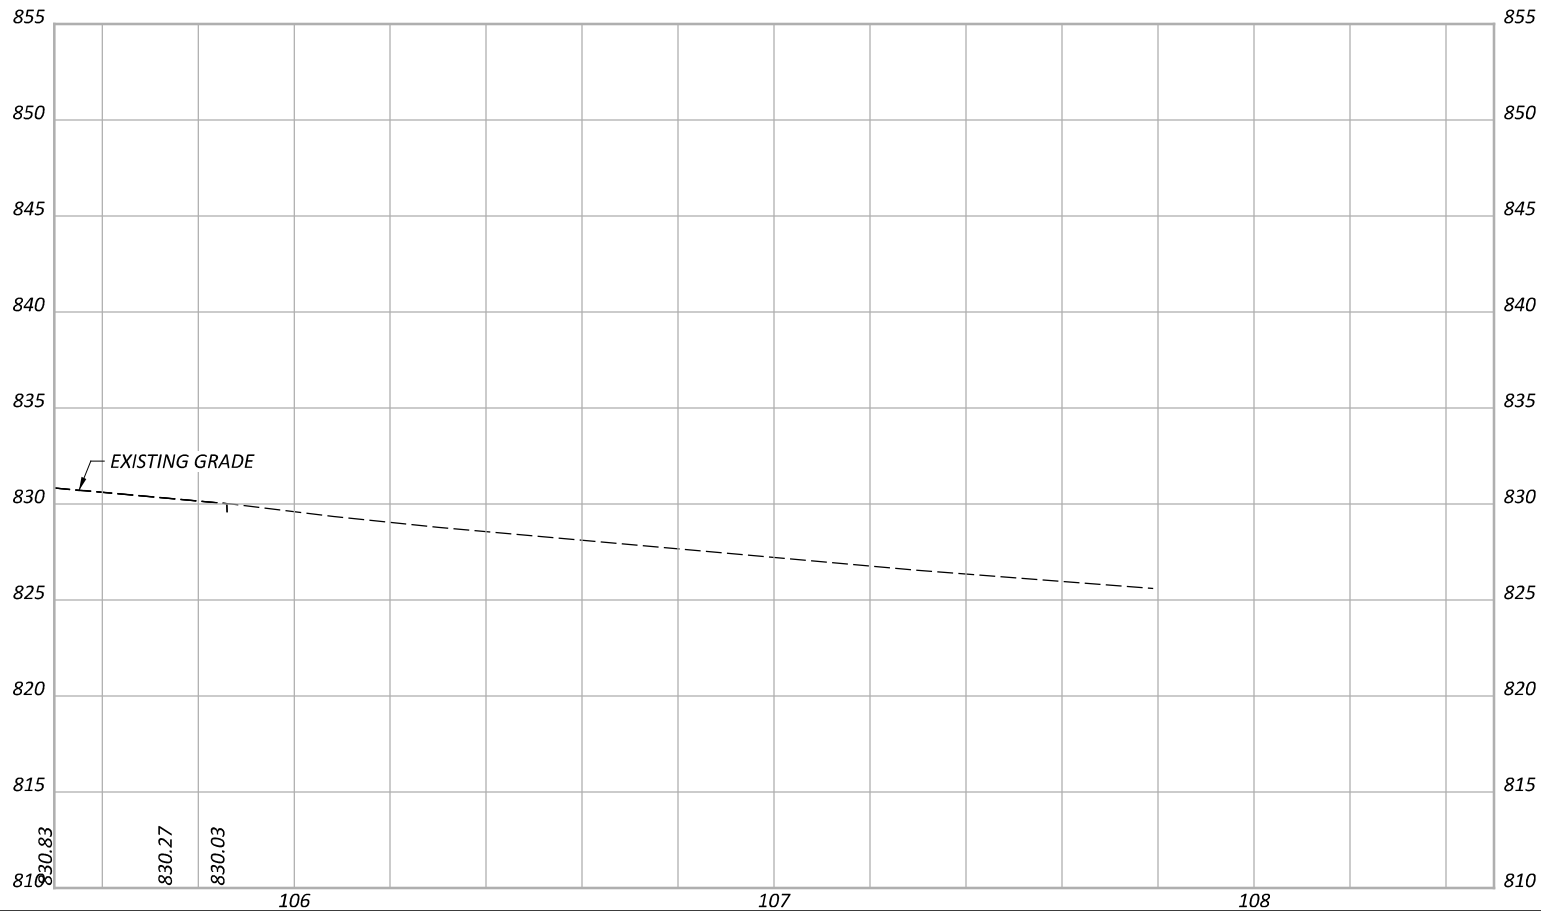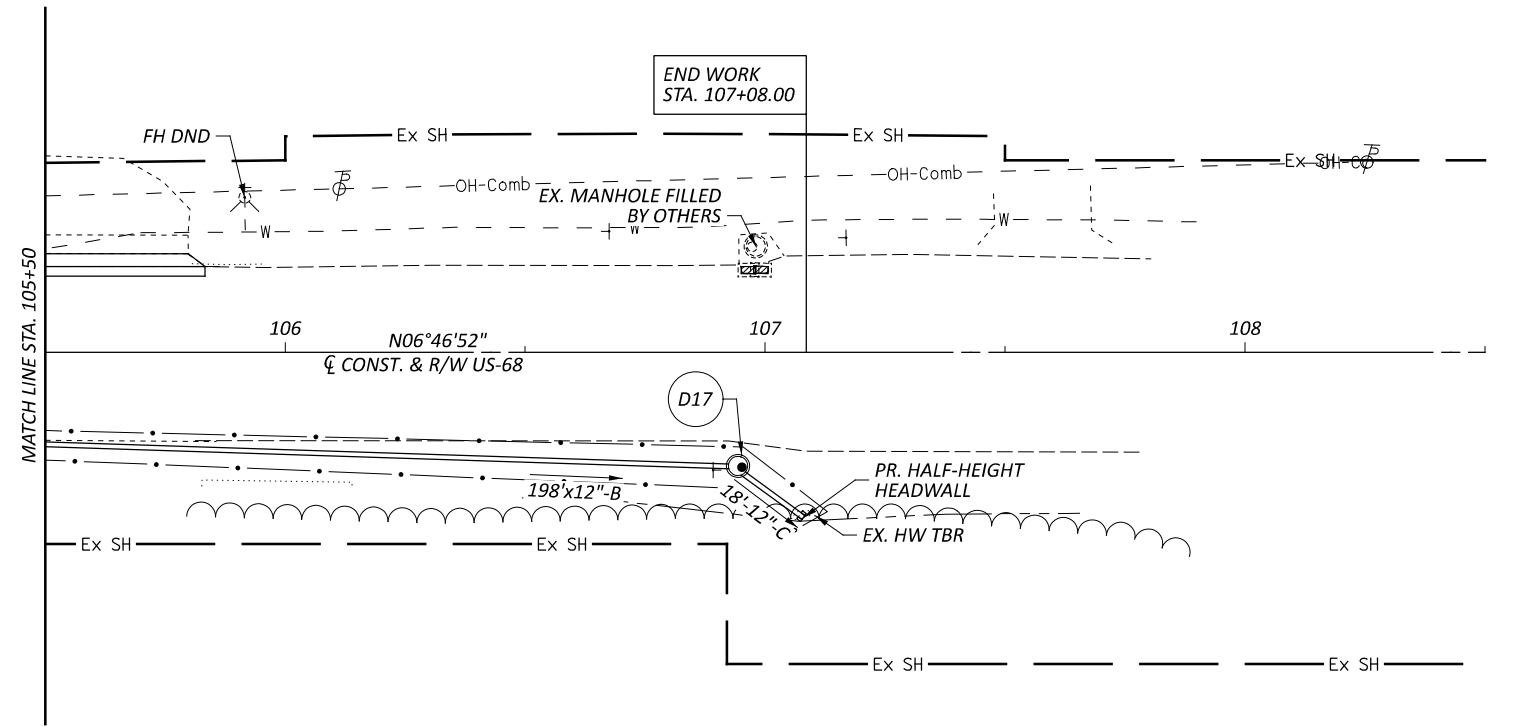

PLAN AND PROFILE - U.S. 68
STA. 105+50.00 TO STA. 108+50.00

DESIGN AGENCY



DESIGNER

WCS

REVIEWER

BAA 04/28/25

PROJECT ID




115388

SHEET

P.18

TOTAL

P.109

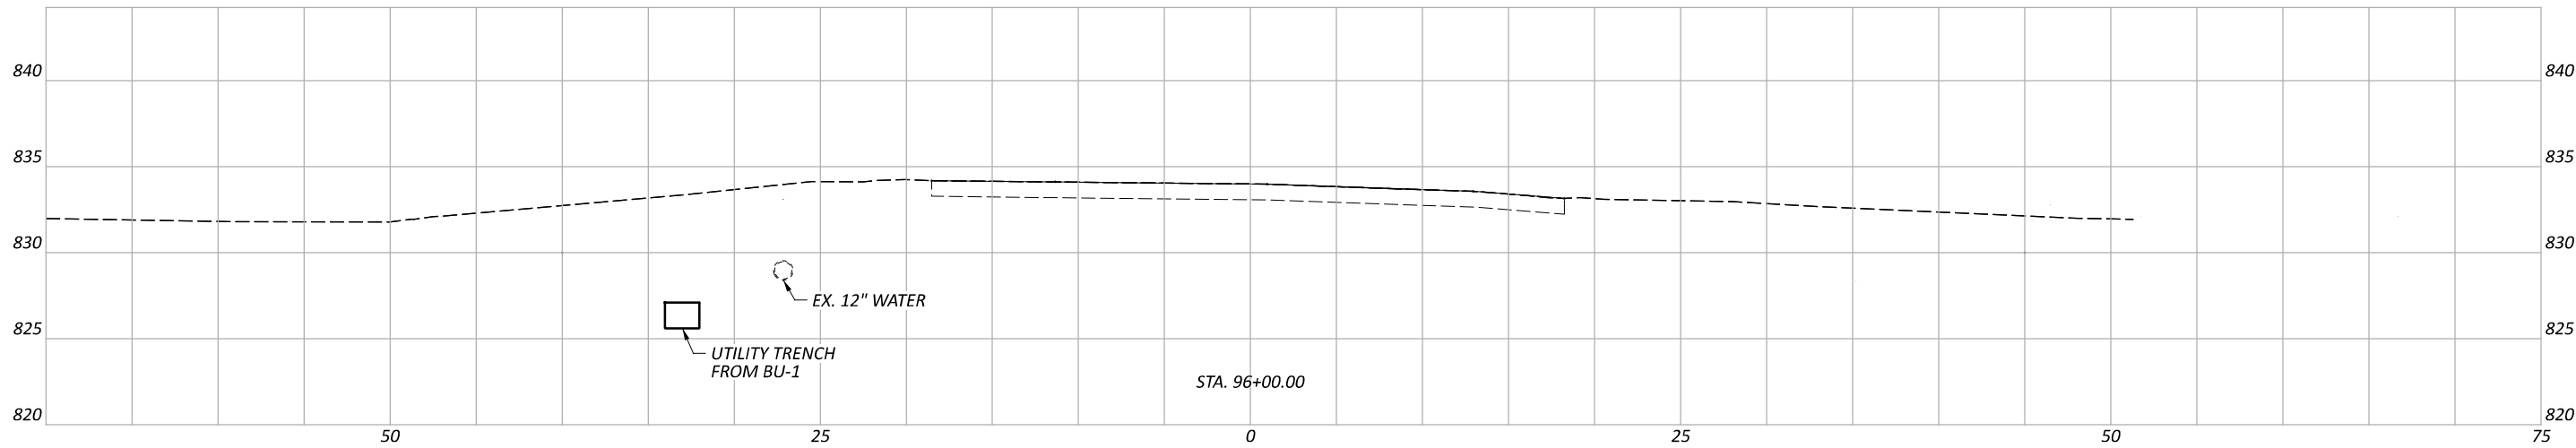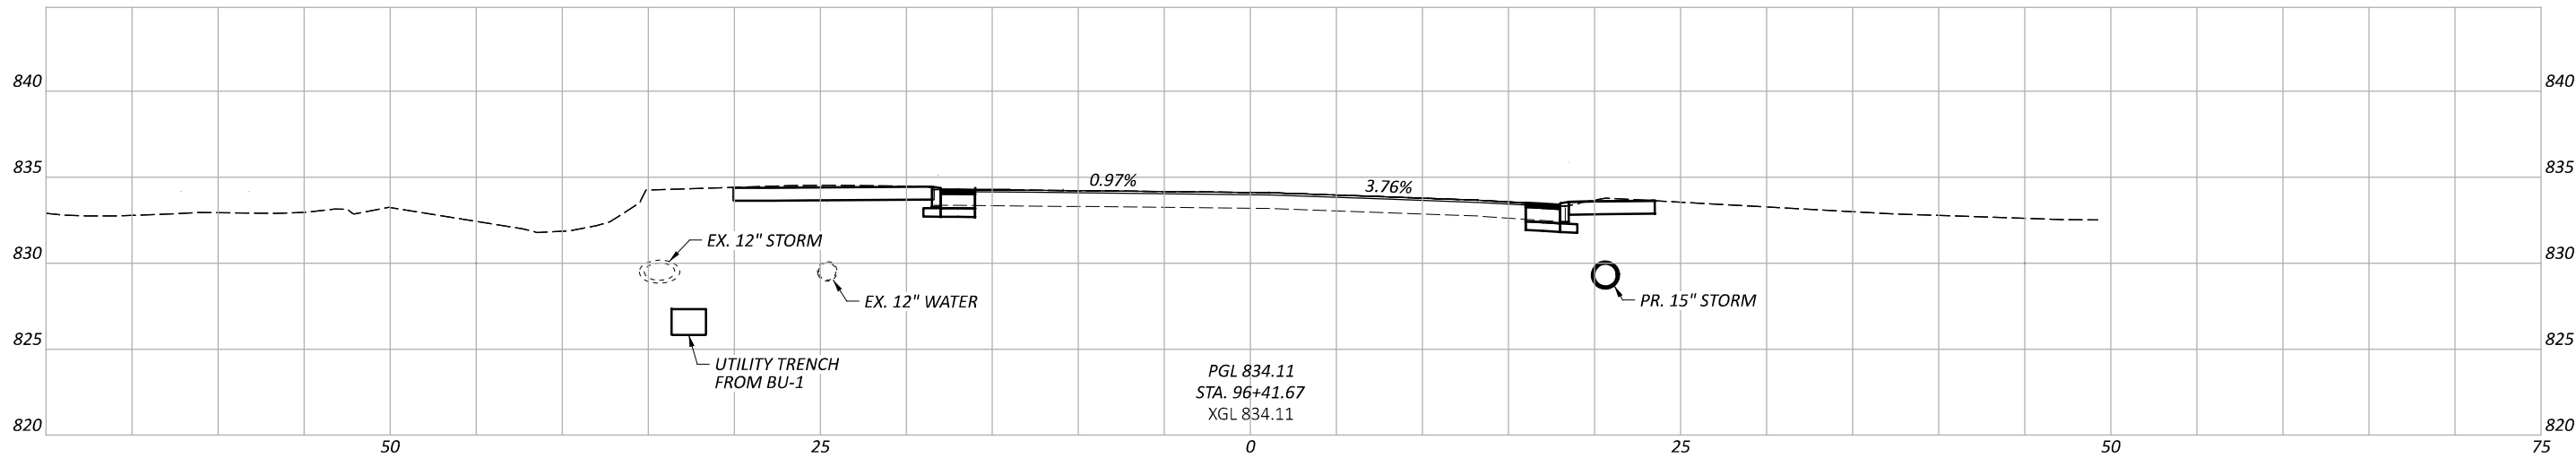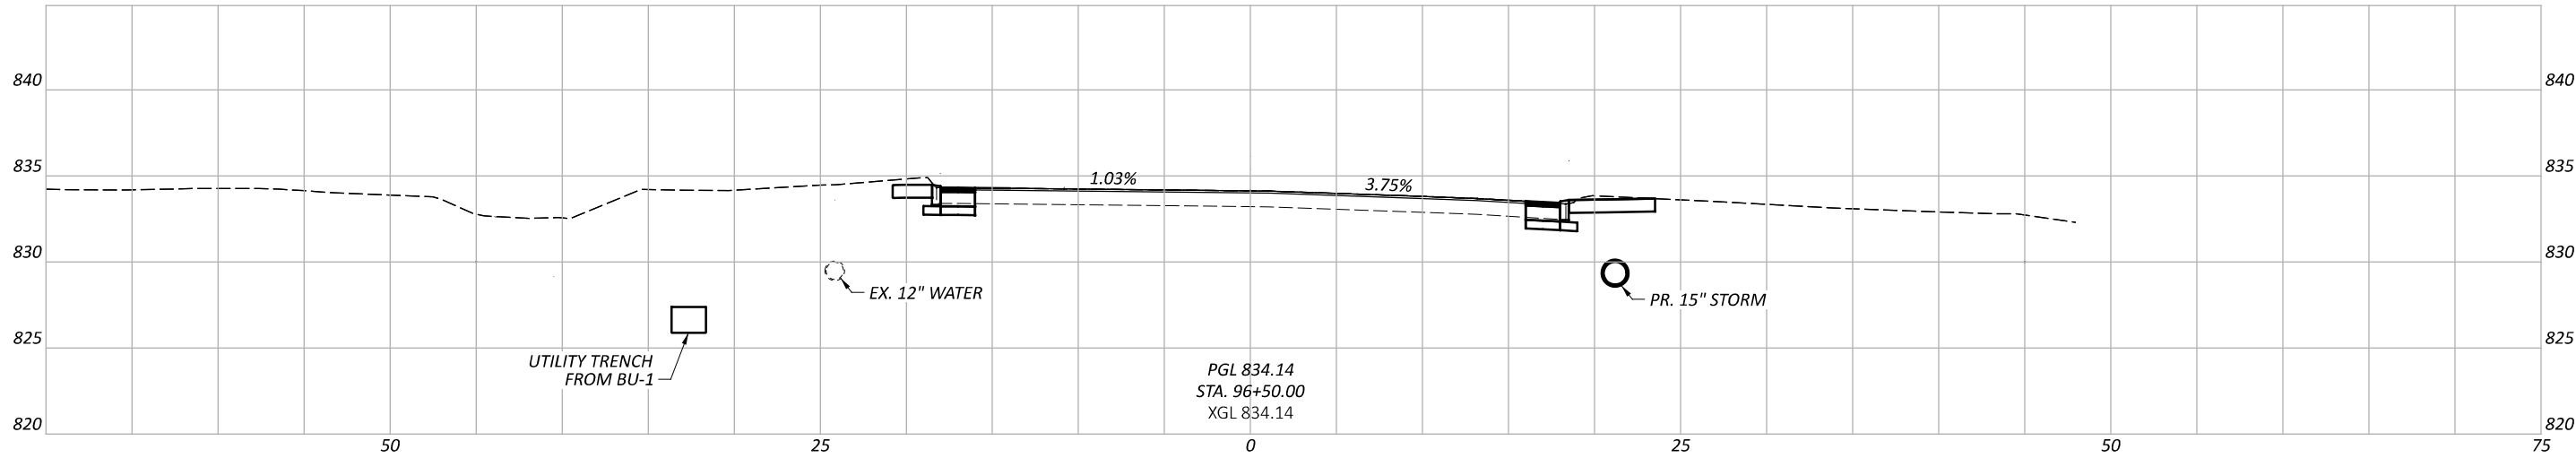

CROSS SECTIONS - U.S. 68
STA. 96+00.00 TO STA. 96+50.00

DESIGN AGENCY

CARPENTER
MARTY

DESIGNER

WCS

REVIEWER

BAA 04/28/25

PROJECT ID




115388

SHEET

P.19

TOTAL

P.109

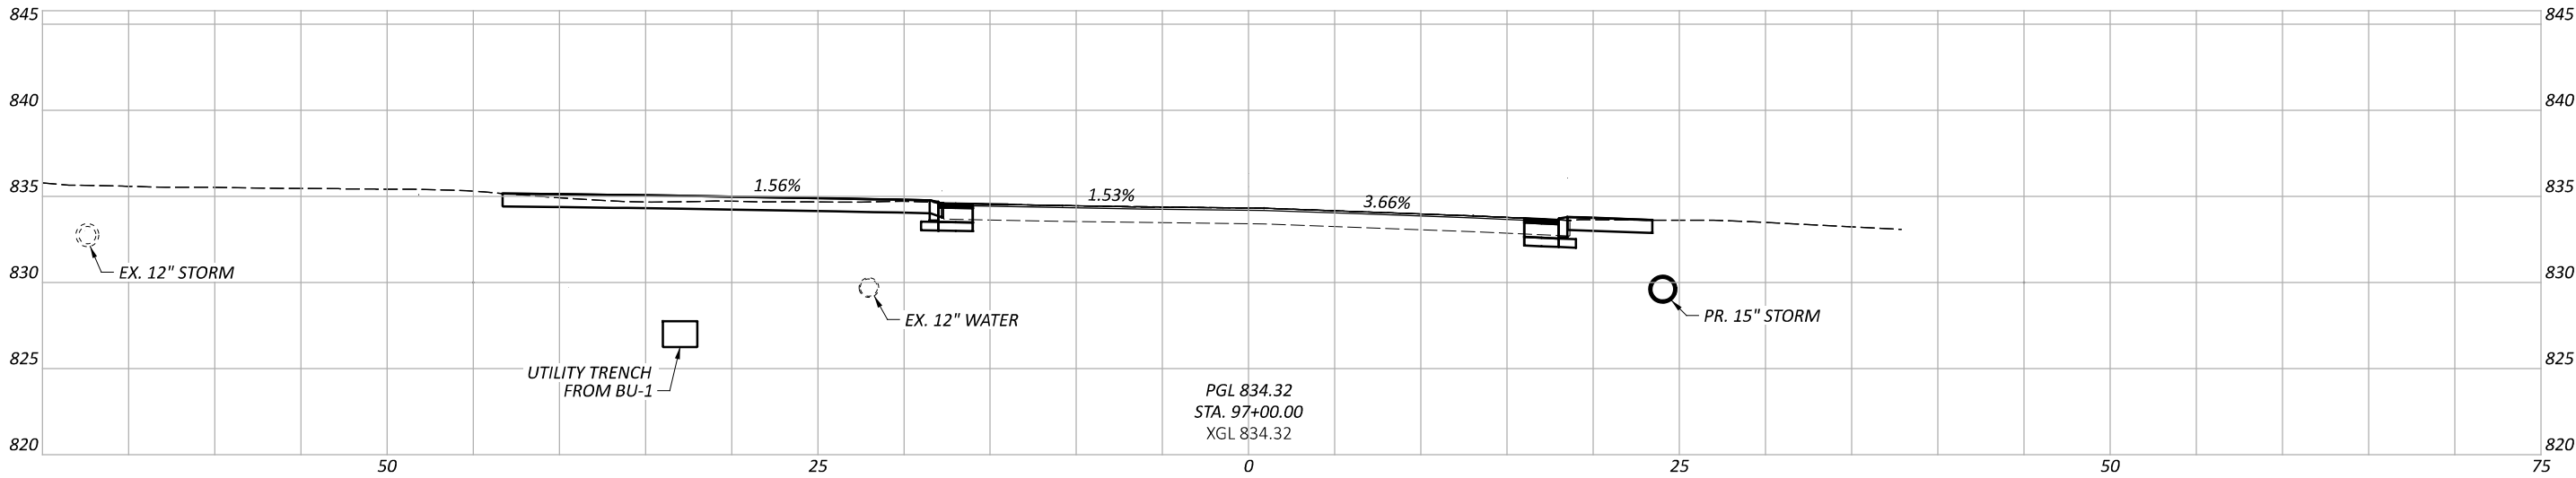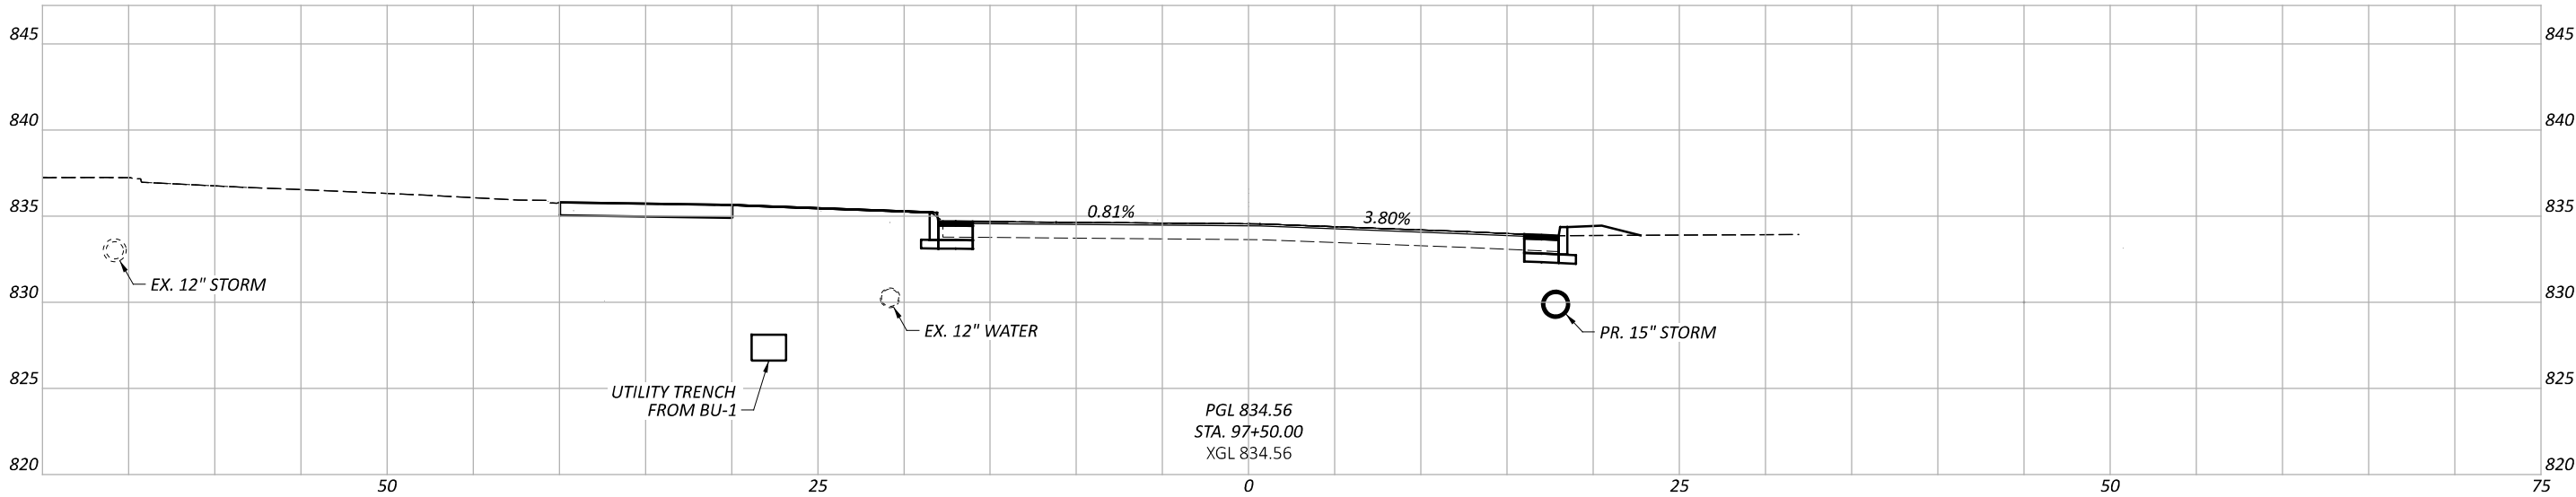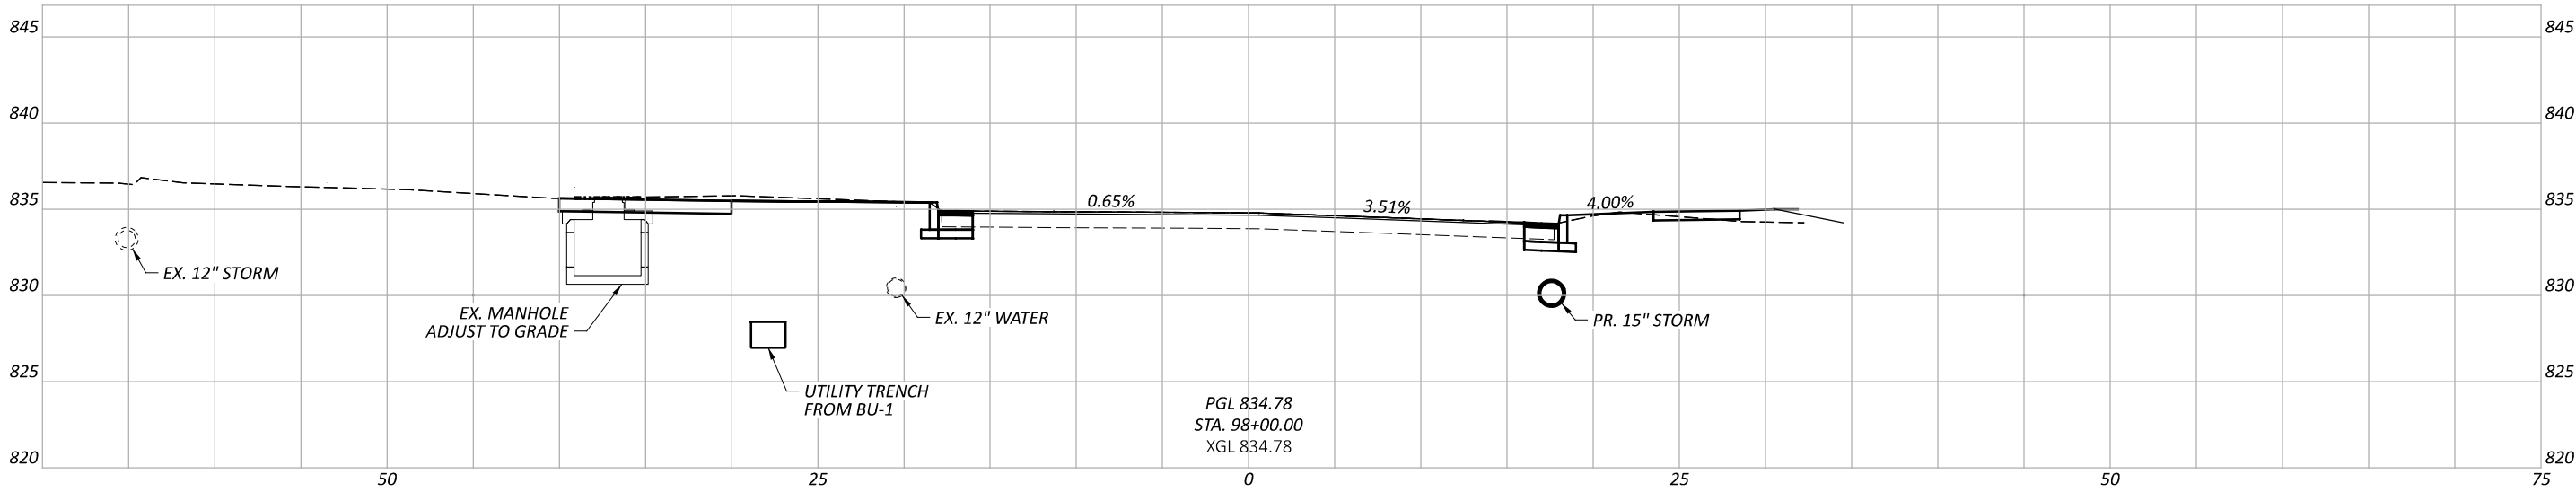

CROSS SECTIONS - U.S. 68
STA. 97+00.00 TO STA. 98+00.00

DESIGN AGENCY

CARPENTER
MARTY

DESIGNER

WCS

REVIEWER

BAA 04/28/25

PROJECT ID




115388

SHEET

P.20

TOTAL

P.109

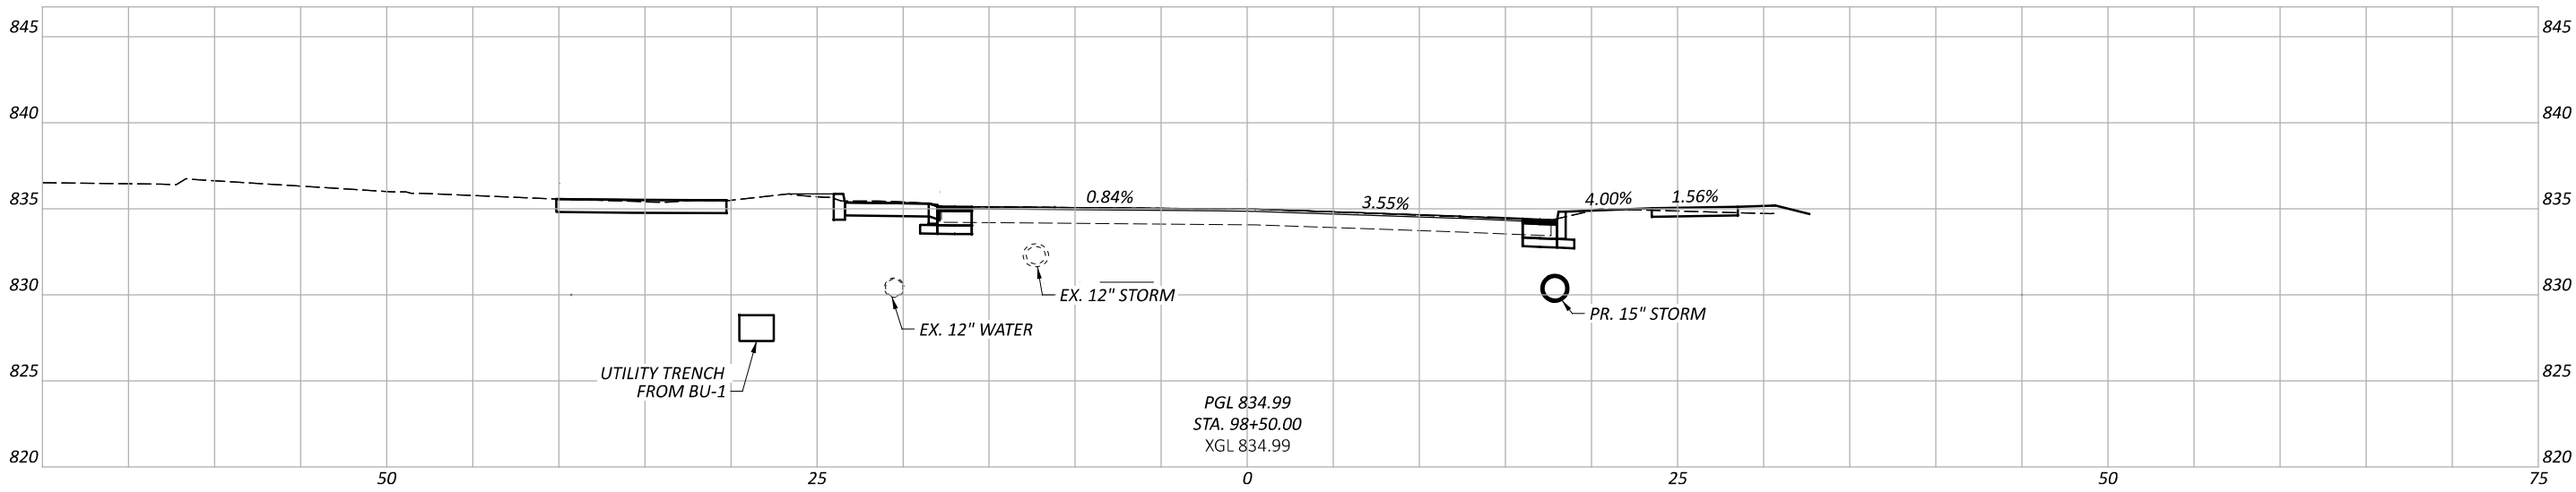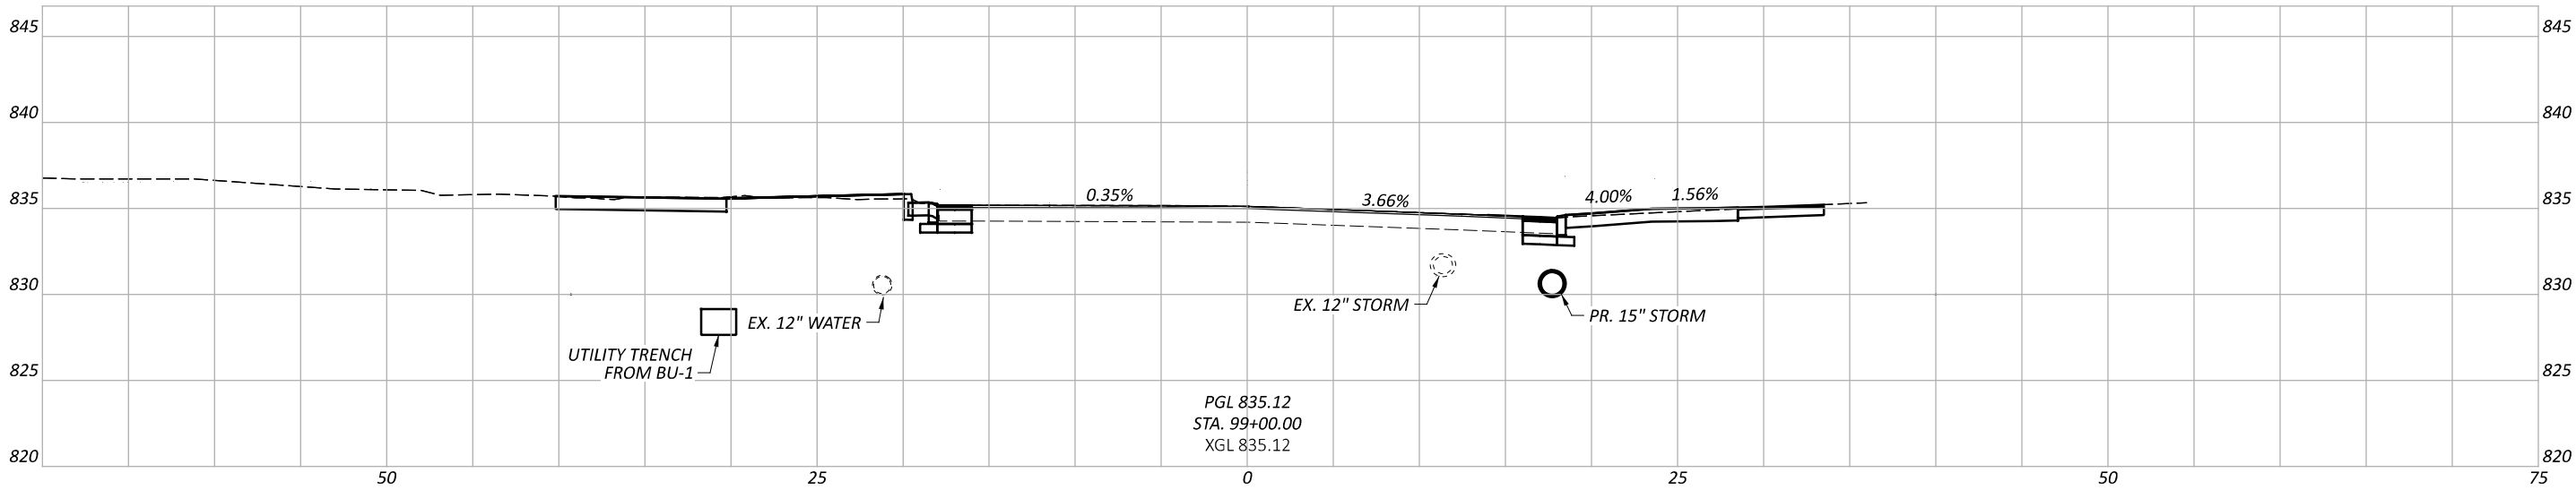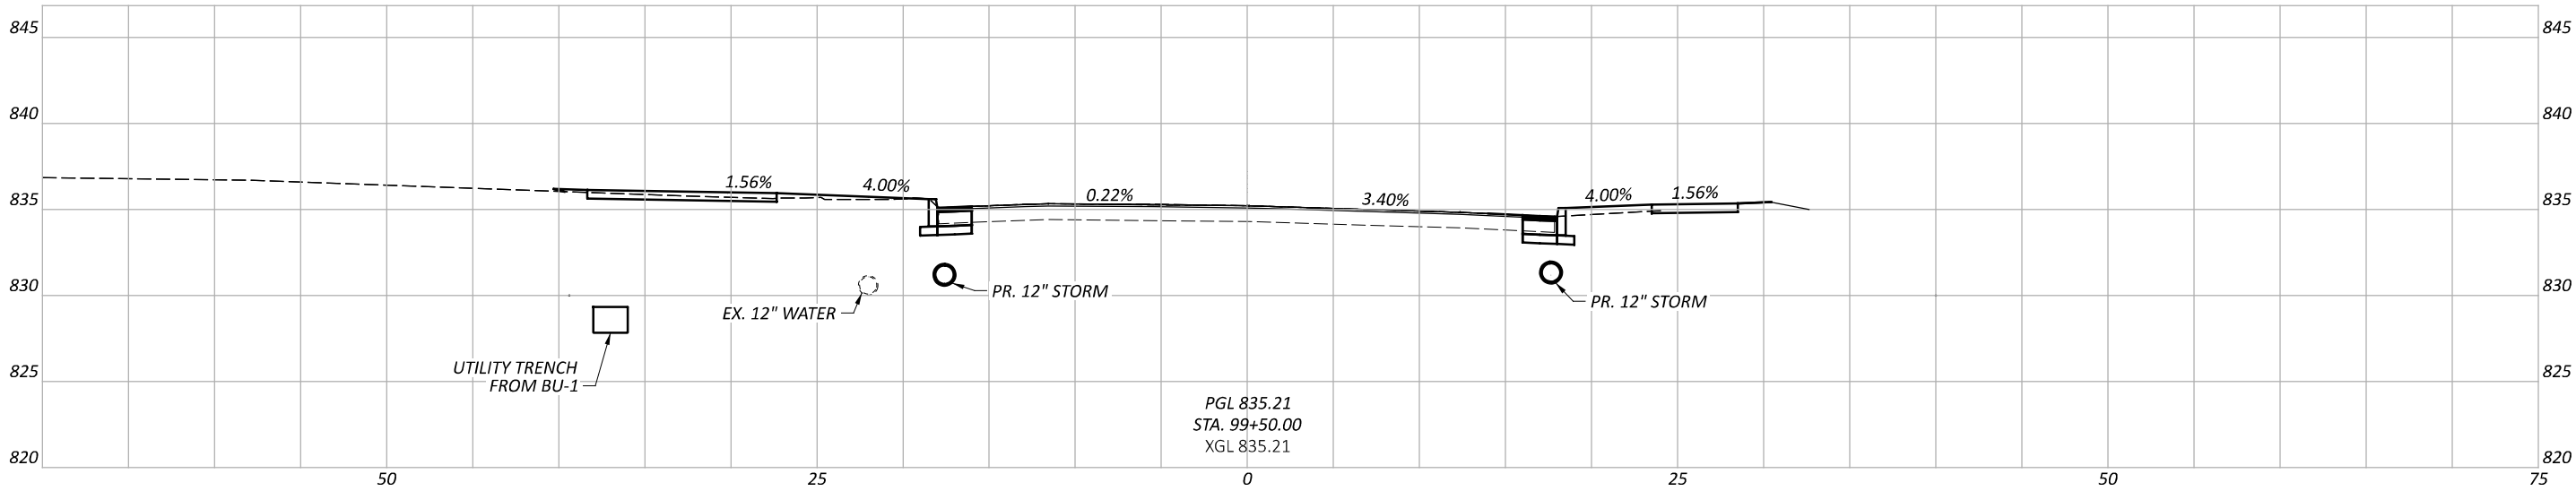

CROSS SECTIONS - U.S. 68
STA. 98+50.00 TO STA. 99+50.00

DESIGN AGENCY

CARPENTER
MARTY

DESIGNER

WCS

REVIEWER

BAA 04/28/25

PROJECT ID



115388

SHEET

P.21

TOTAL

P.109

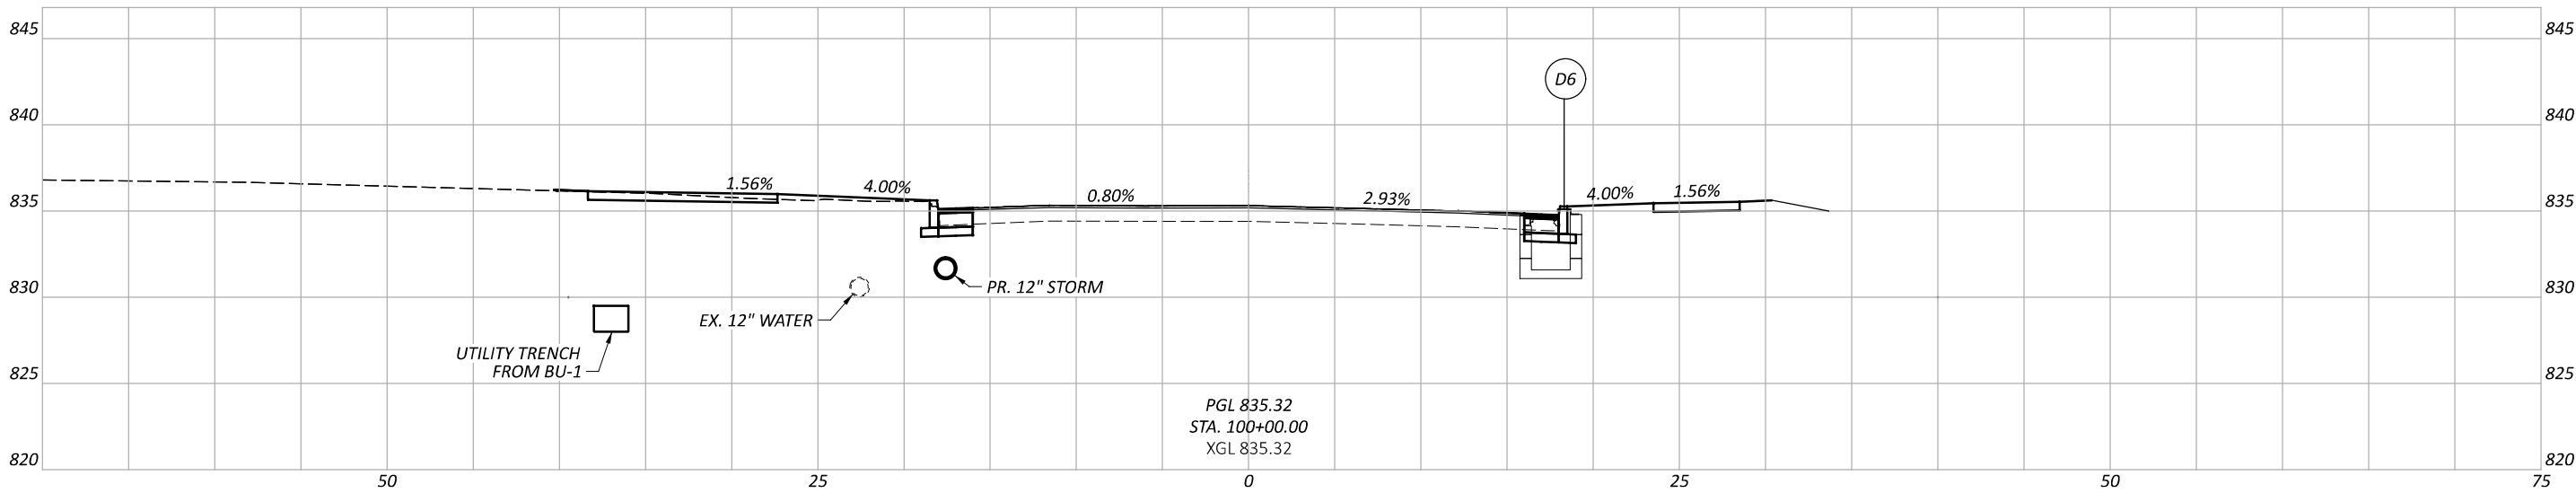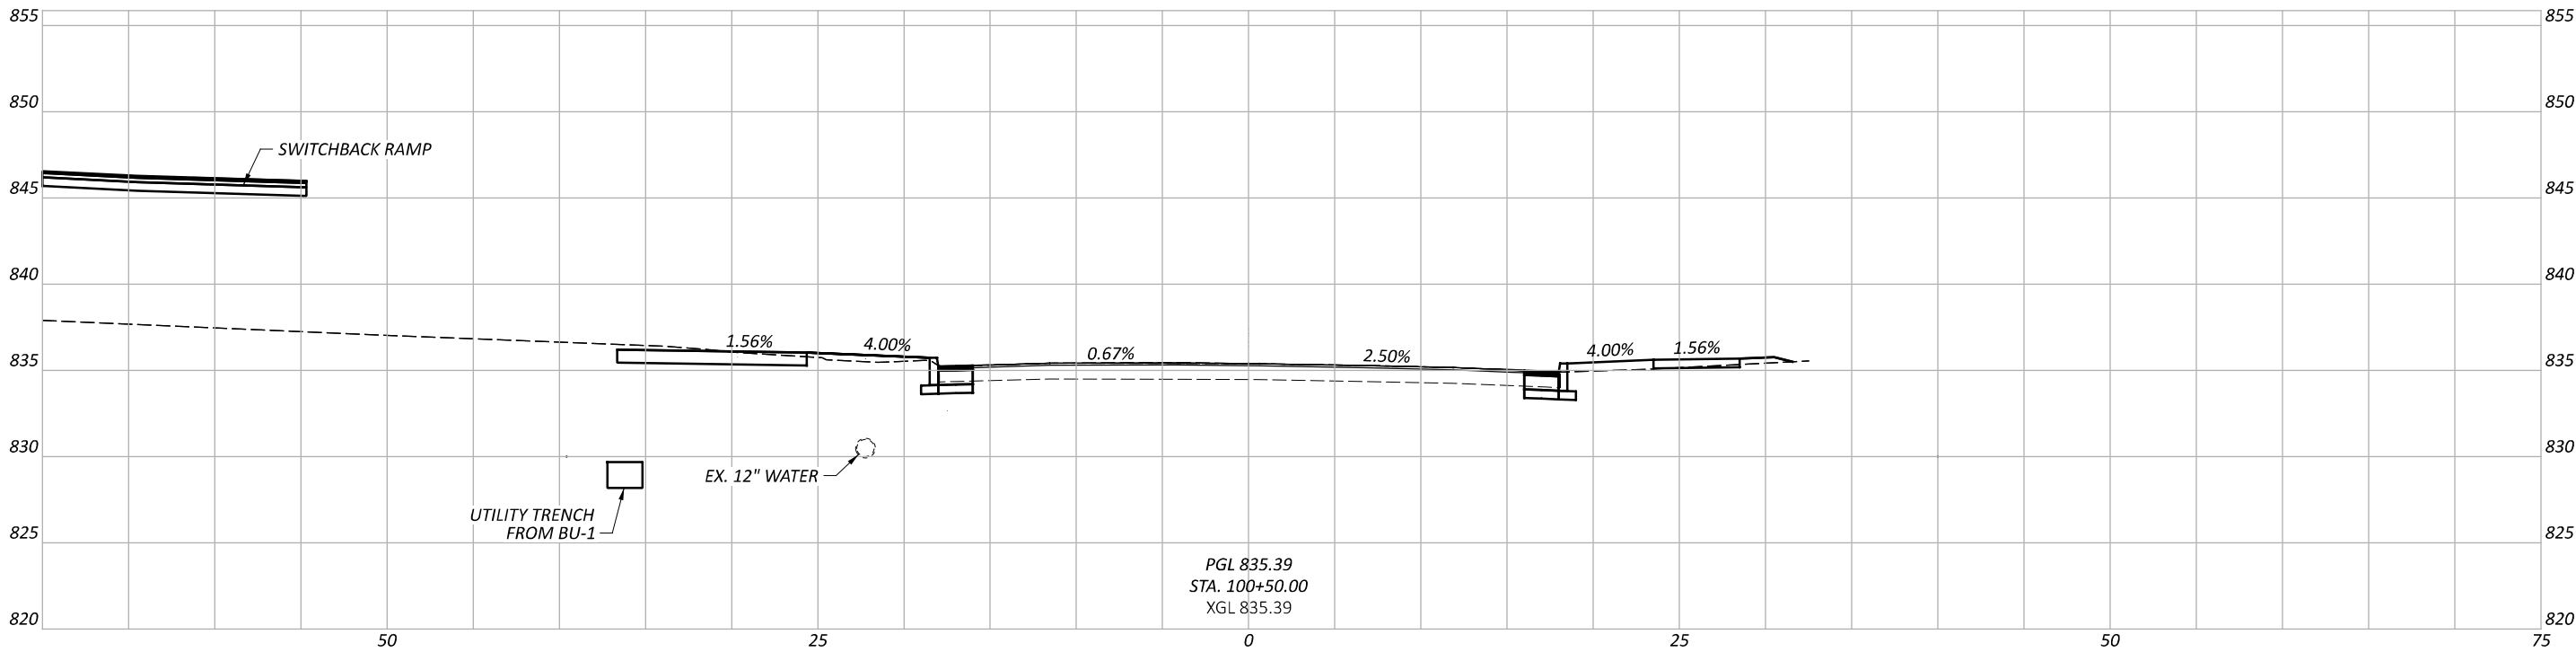

CROSS SECTIONS - U.S. 68
STA. 100+00.00 TO STA. 100+50.00

DESIGN AGENCY

CARPENTER
MARTY

DESIGNER

CEF

REVIEWER

BAA 04/28/25

PROJECT ID




115388

SHEET

P.22

TOTAL

P.109

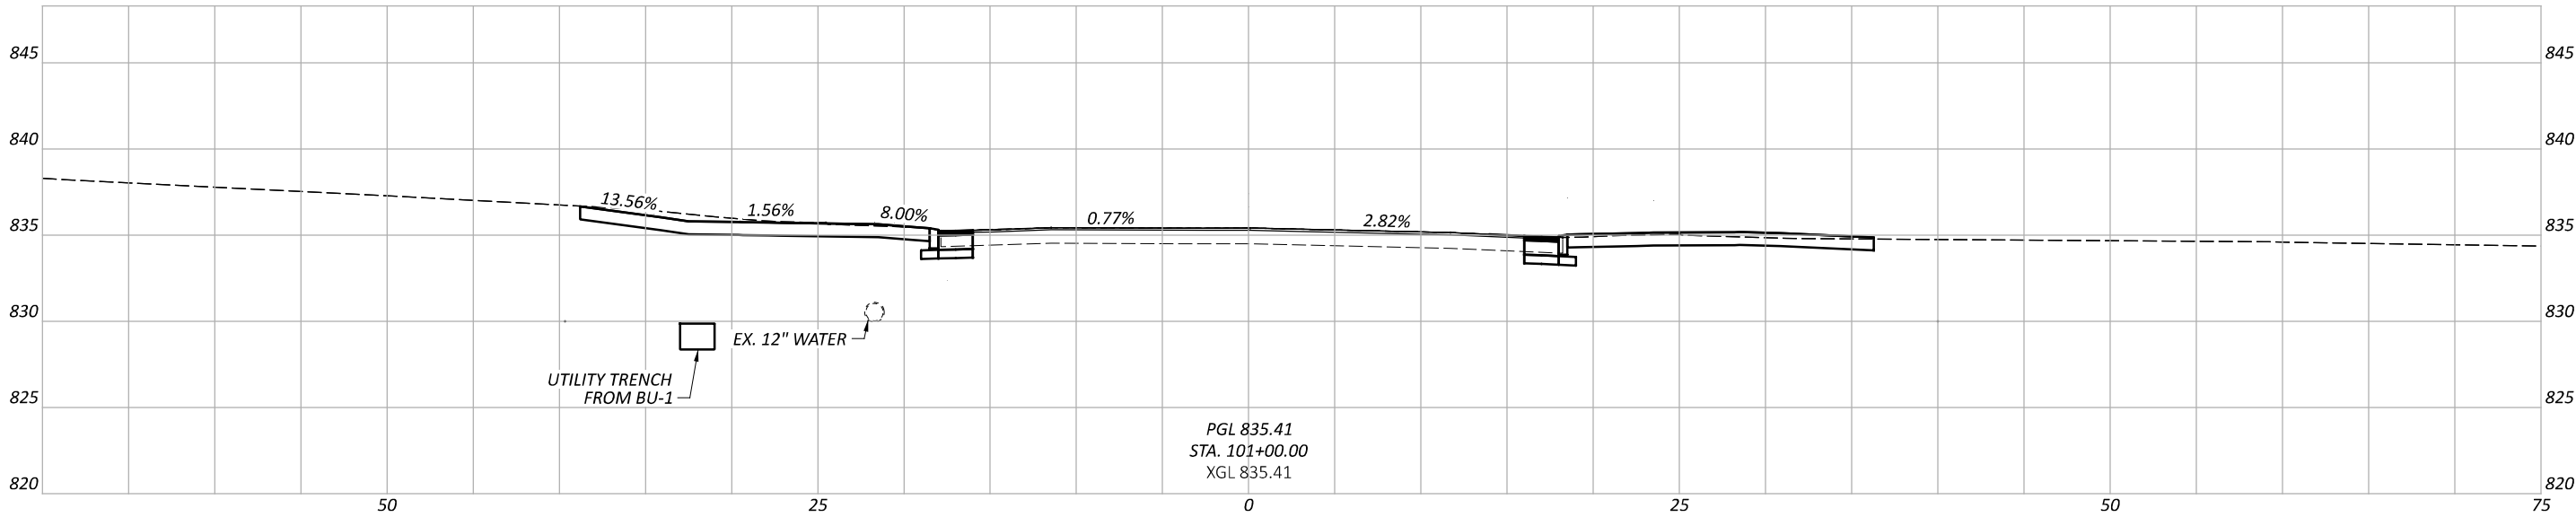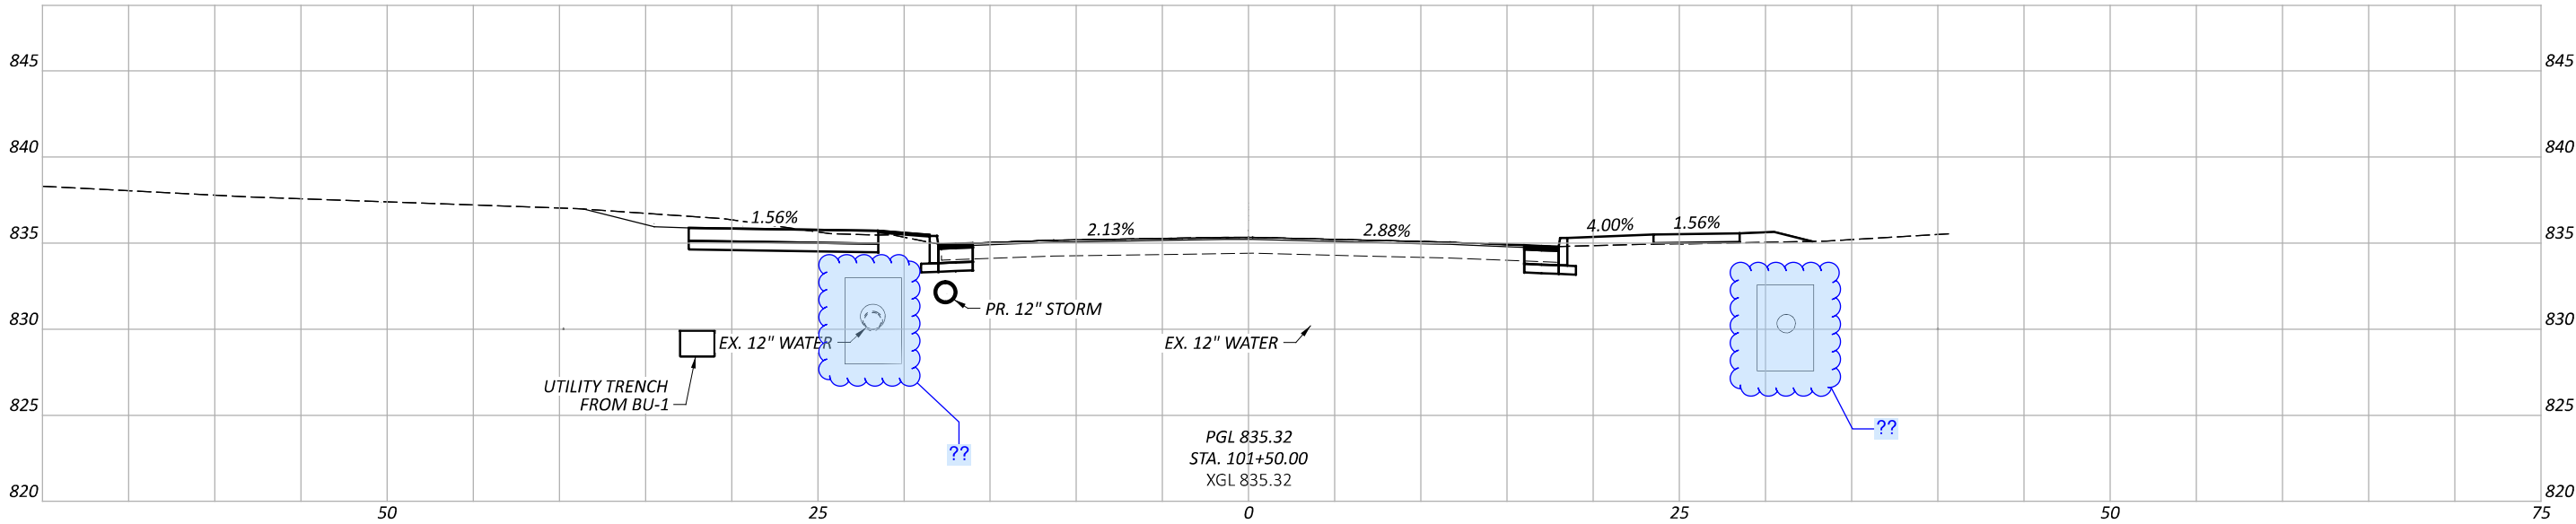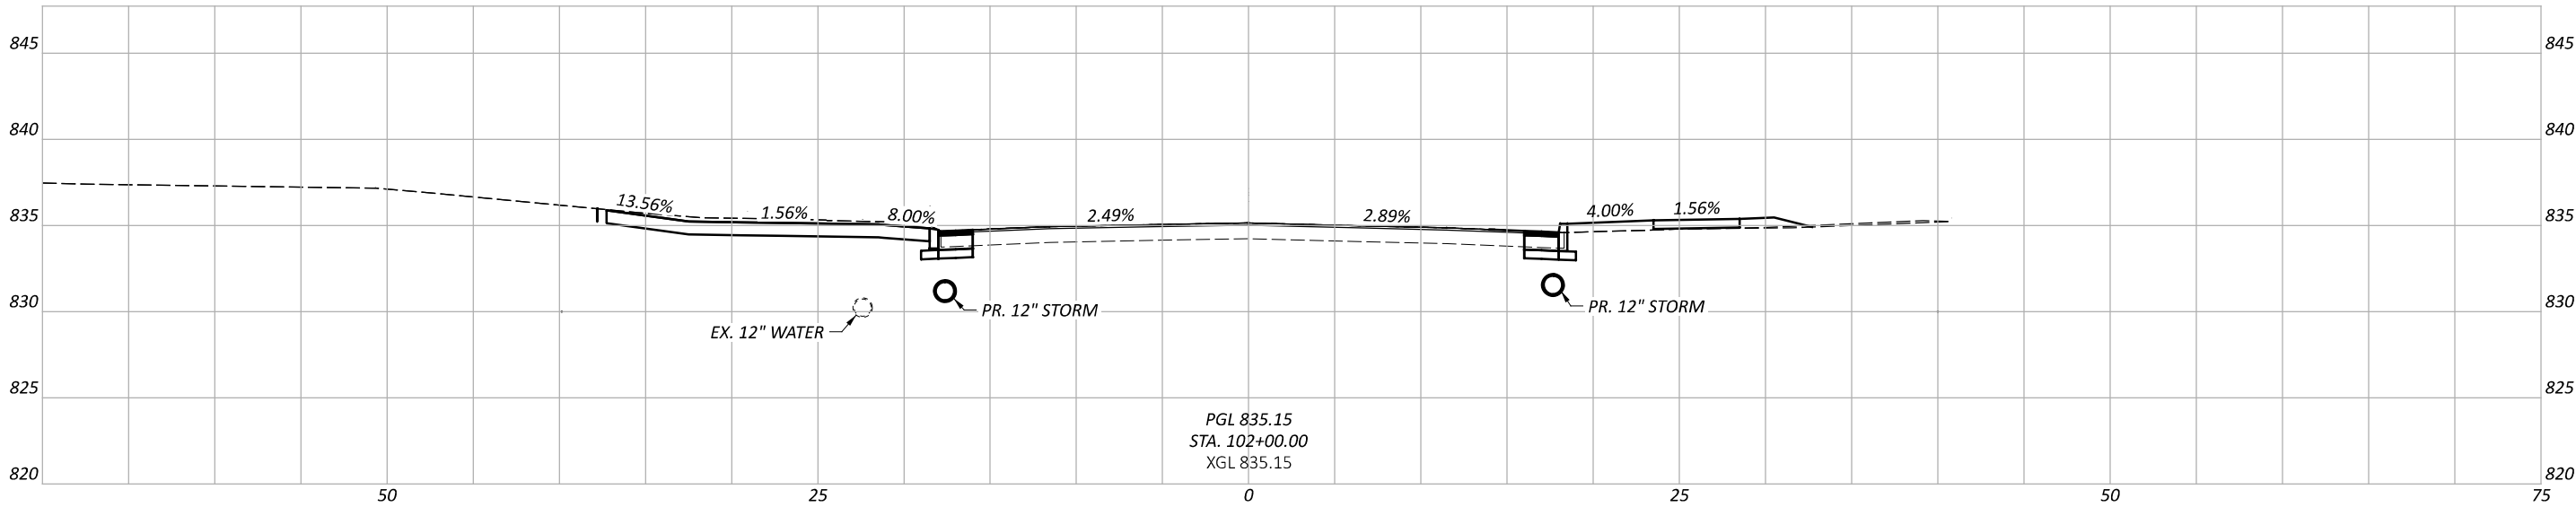

CROSS SECTIONS - U.S. 68
STA. 101+00.00 TO STA. 102+00.00


DESIGN AGENCY
**CARPENTER
MARTY**

DESIGNER
CEF

REVIEWER
BAA 04/28/25

PROJECT ID
115388

SHEET TOTAL
P.23 P.109

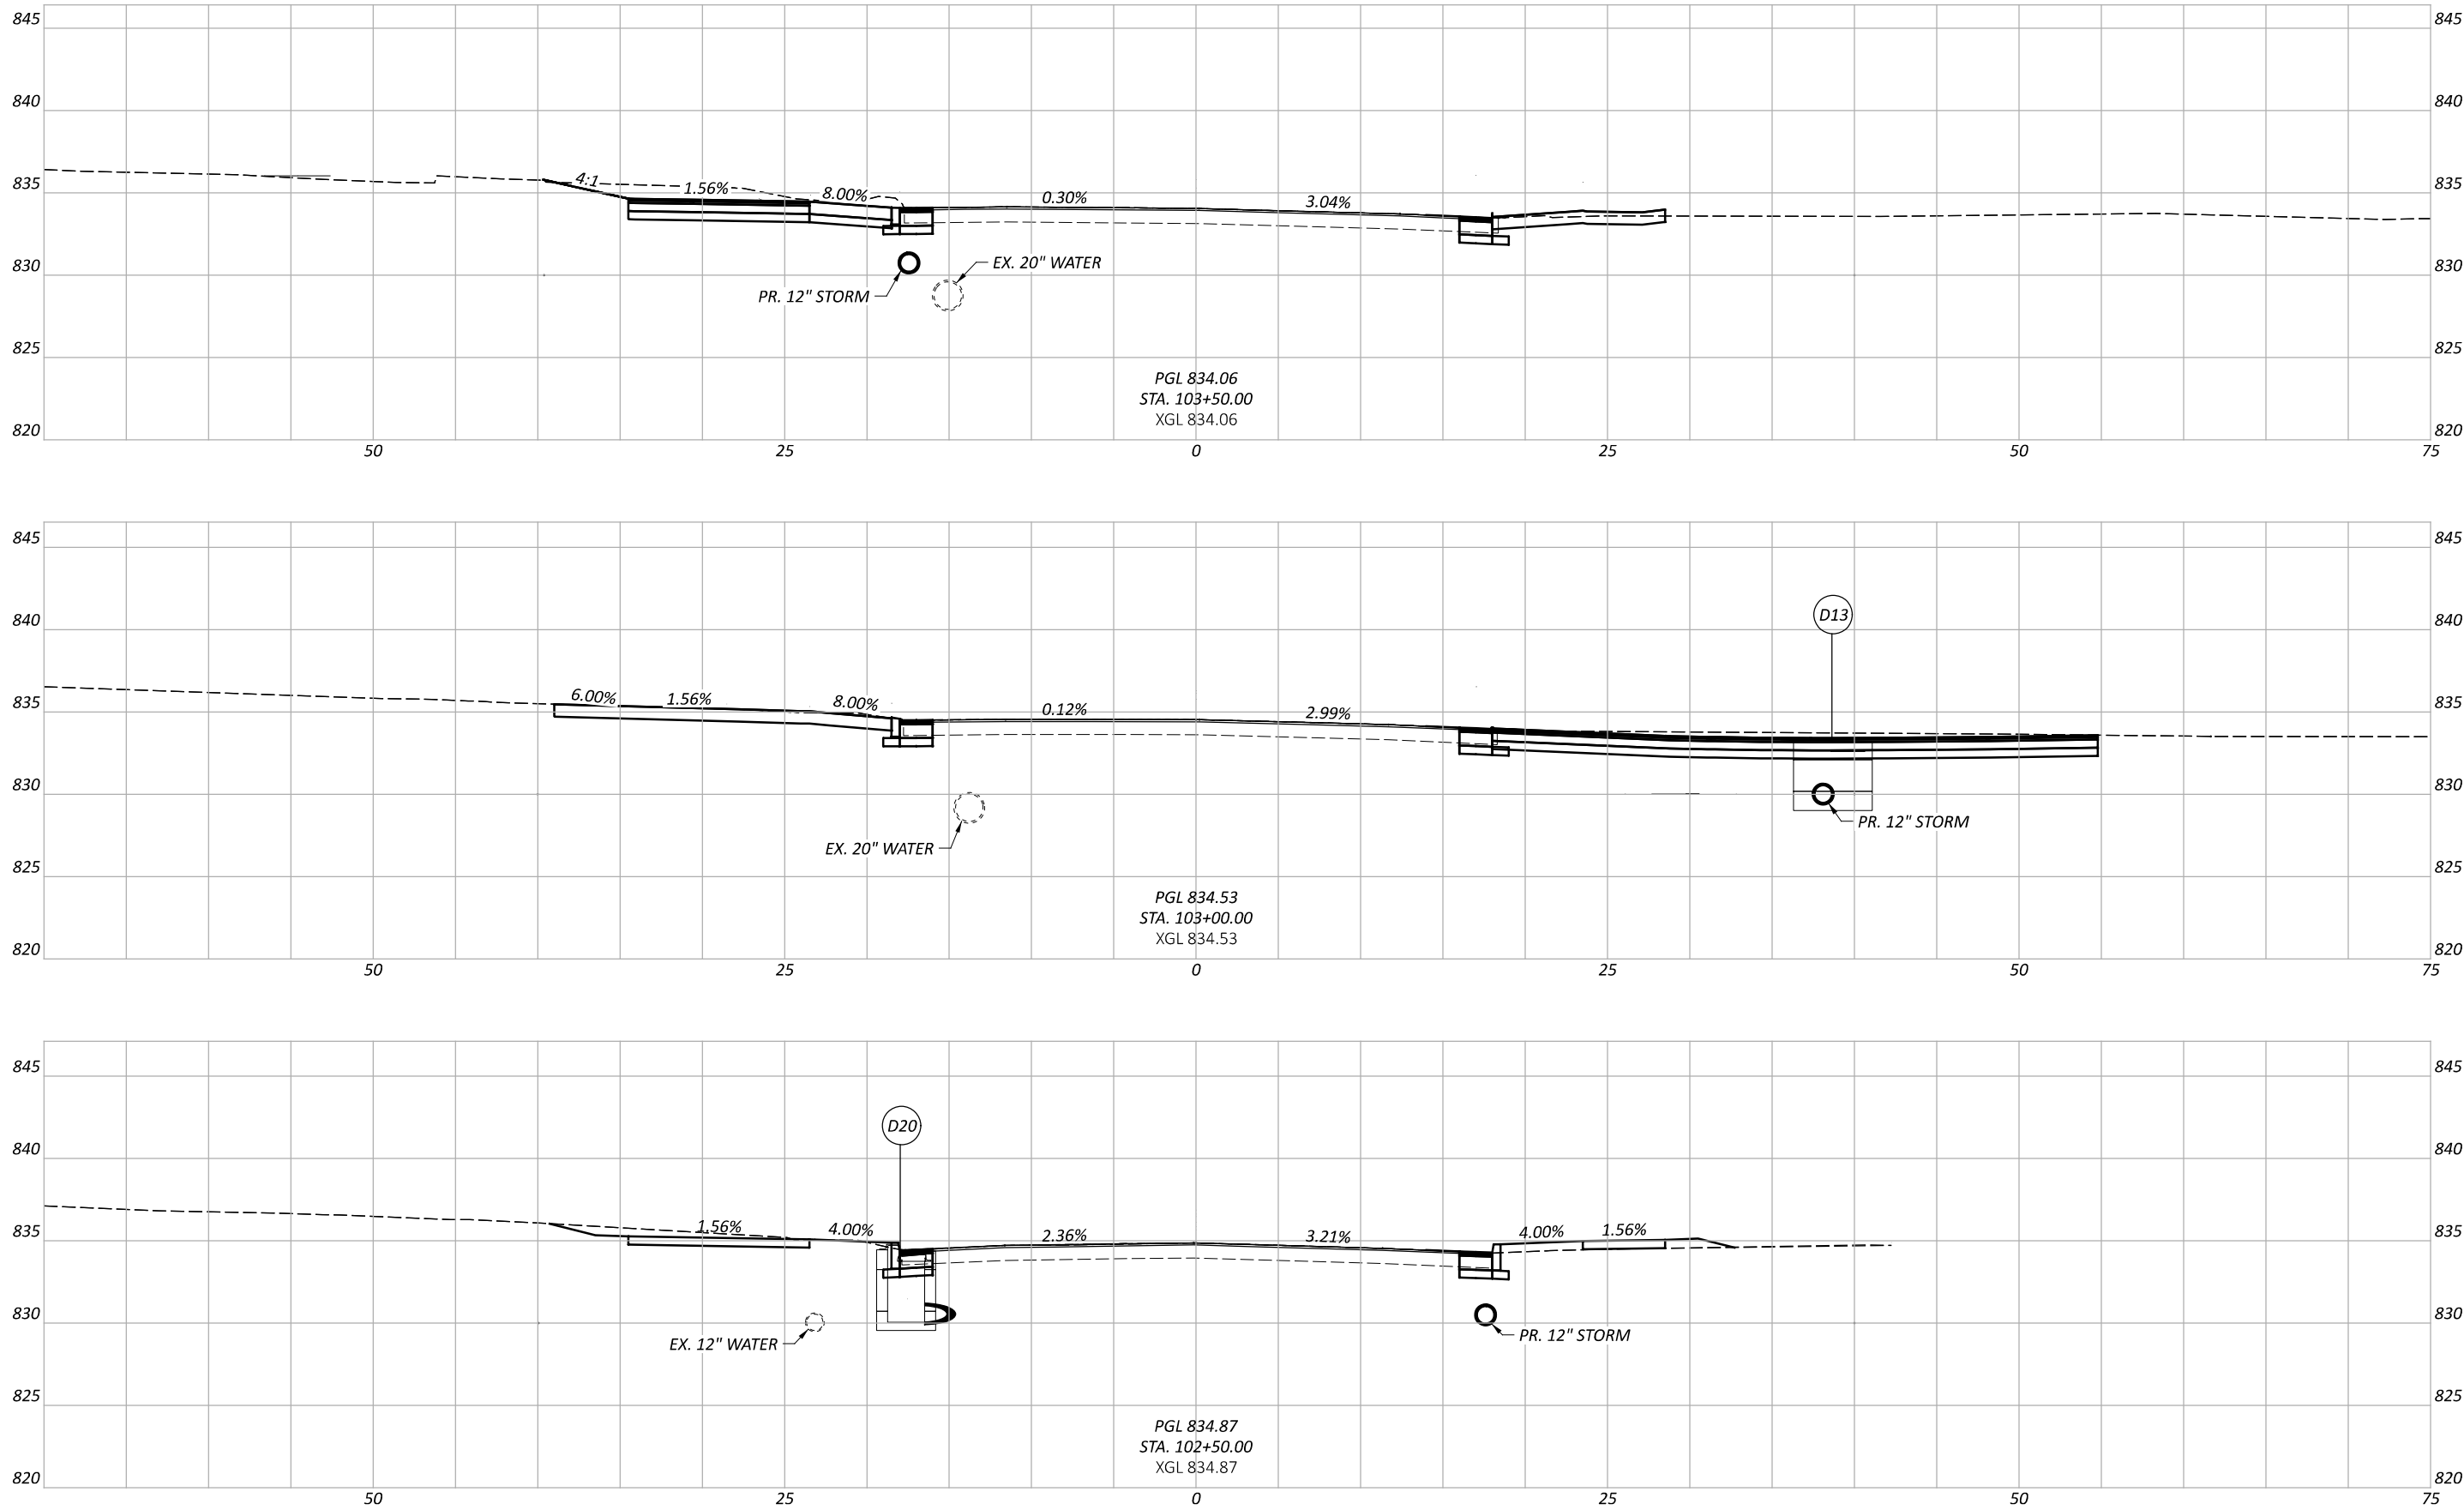

CROSS SECTIONS - U.S. 68
STA. 102+50.00 TO STA. 103+50.00

DESIGN AGENCY



DESIGNER

CEF

REVIEWER

BAA 04/28/25

PROJECT ID


115388

SHEET

P.24

TOTAL

P.109

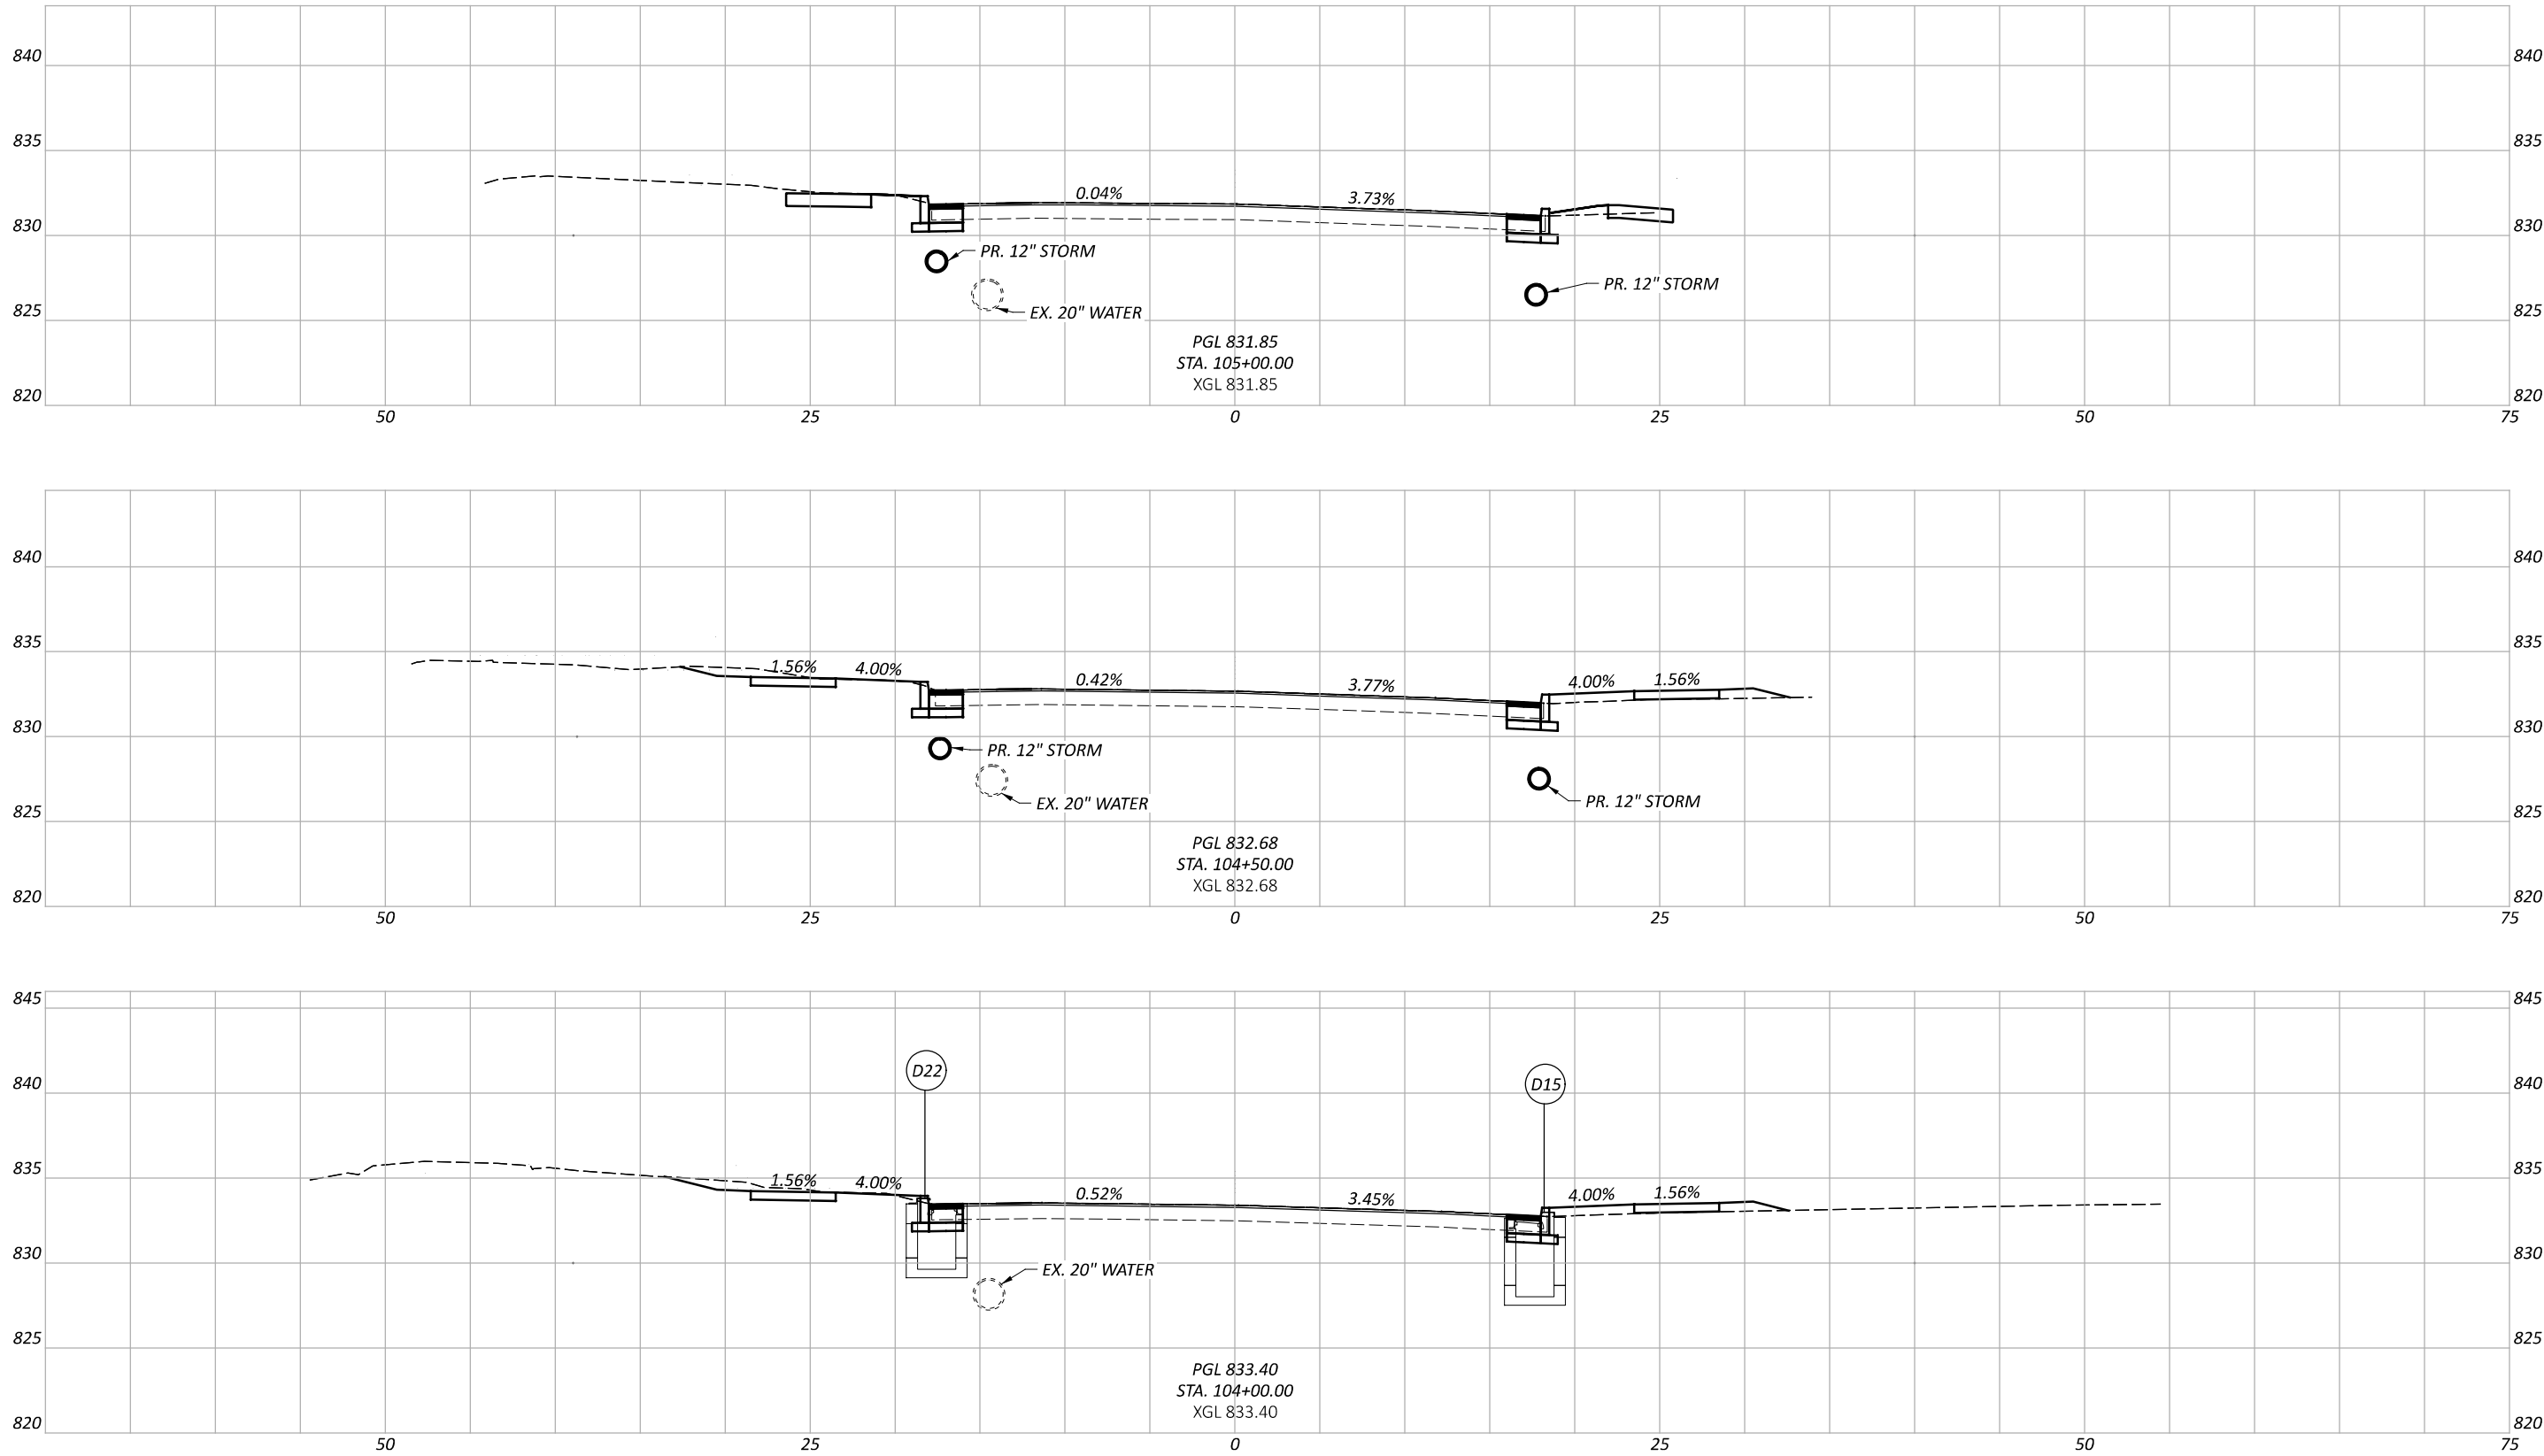

CROSS SECTIONS - U.S. 68
STA. 104+00.00 TO STA. 105+00.00

DESIGN AGENCY

CARPENTER
MARTY

DESIGNER

CEF

REVIEWER

BAA 04/28/25

PROJECT ID



115388

SHEET

P.25

TOTAL

P.109

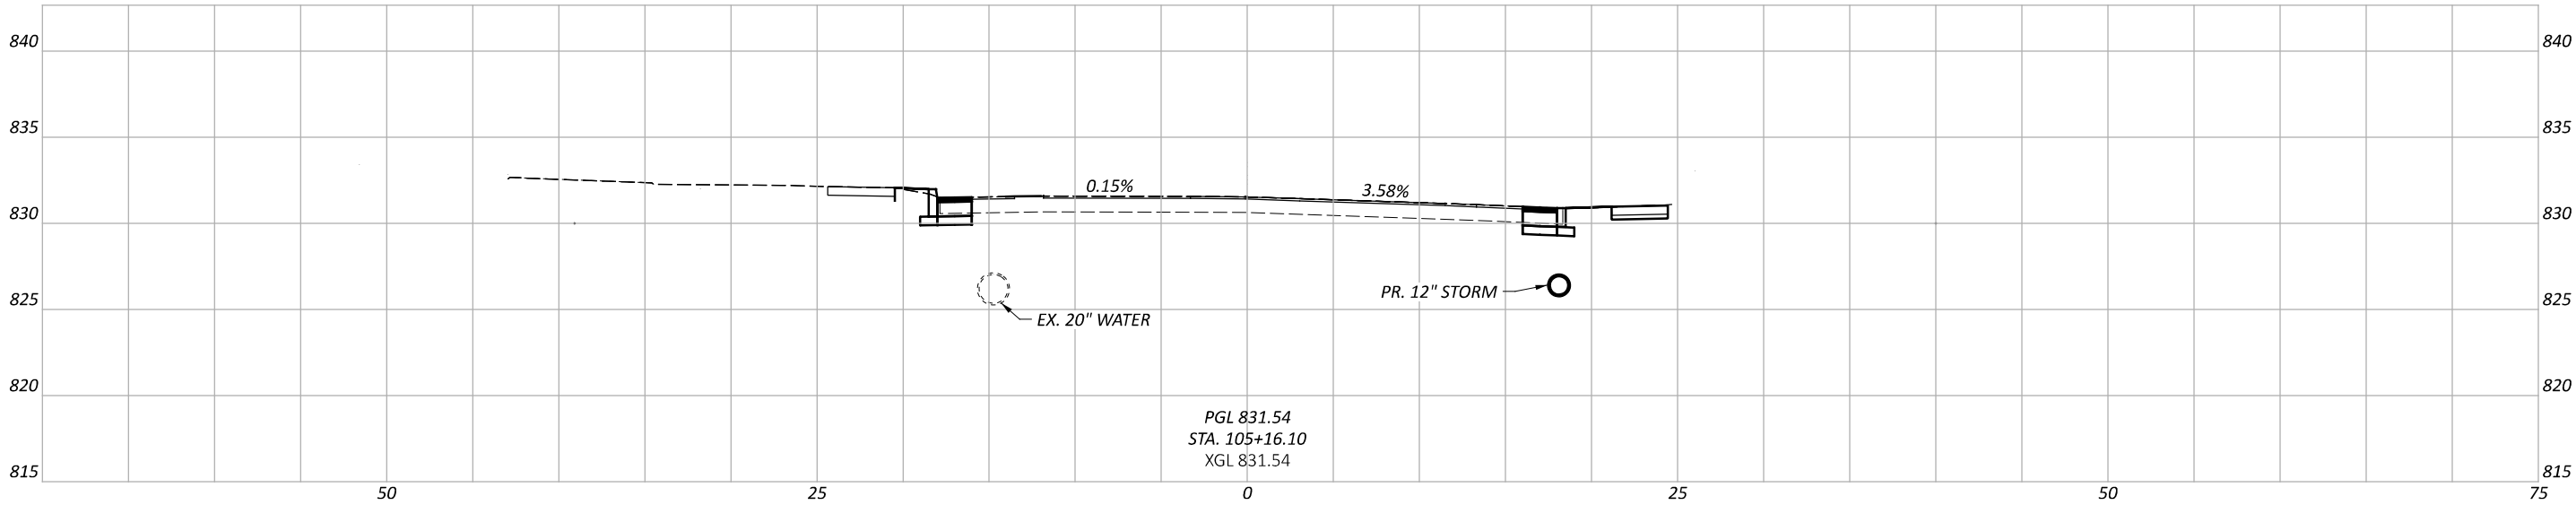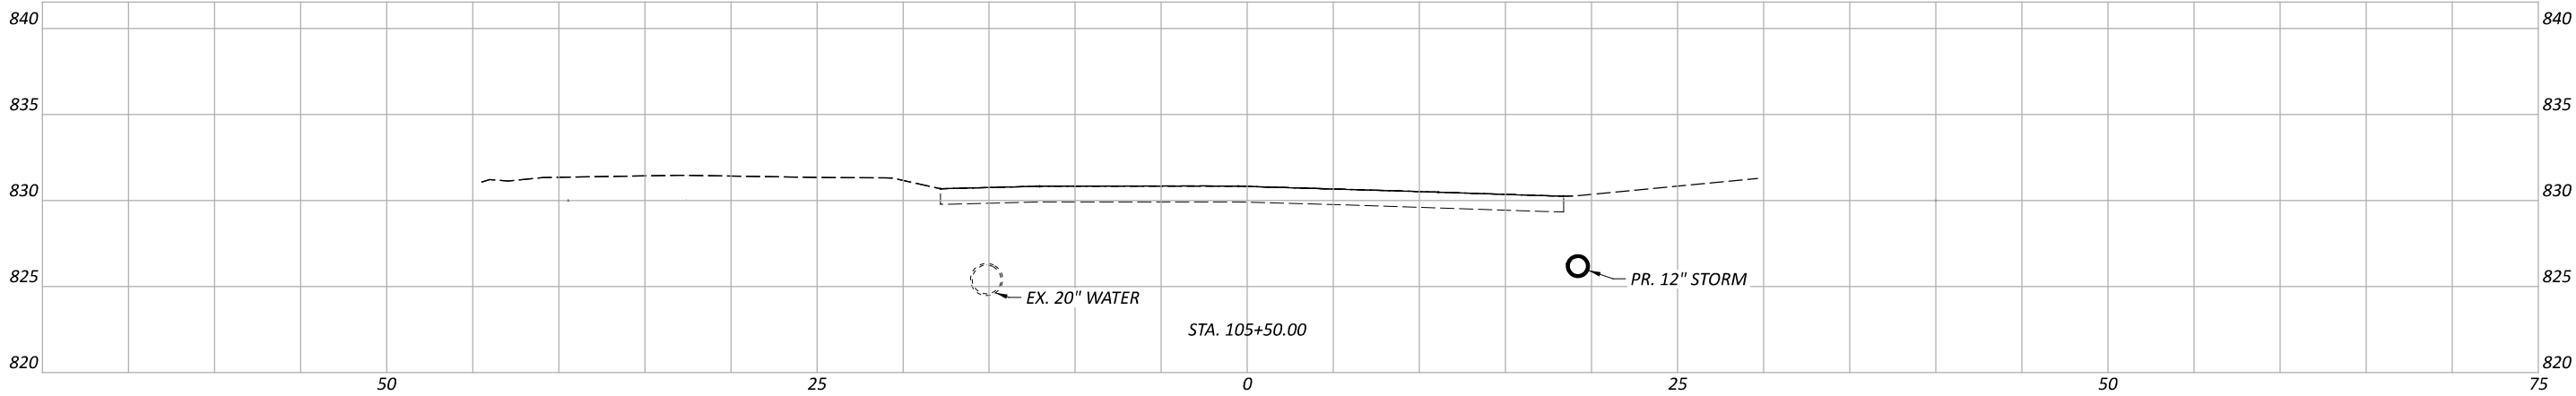

CROSS SECTIONS - U.S. 68
STA. 105+16.00 TO STA. 105+50.00

DESIGN AGENCY

CARPENTER
MARTY

DESIGNER

CEF

REVIEWER

BAA 04/28/25

PROJECT ID


115388

SHEET

P.26

TOTAL

P.109

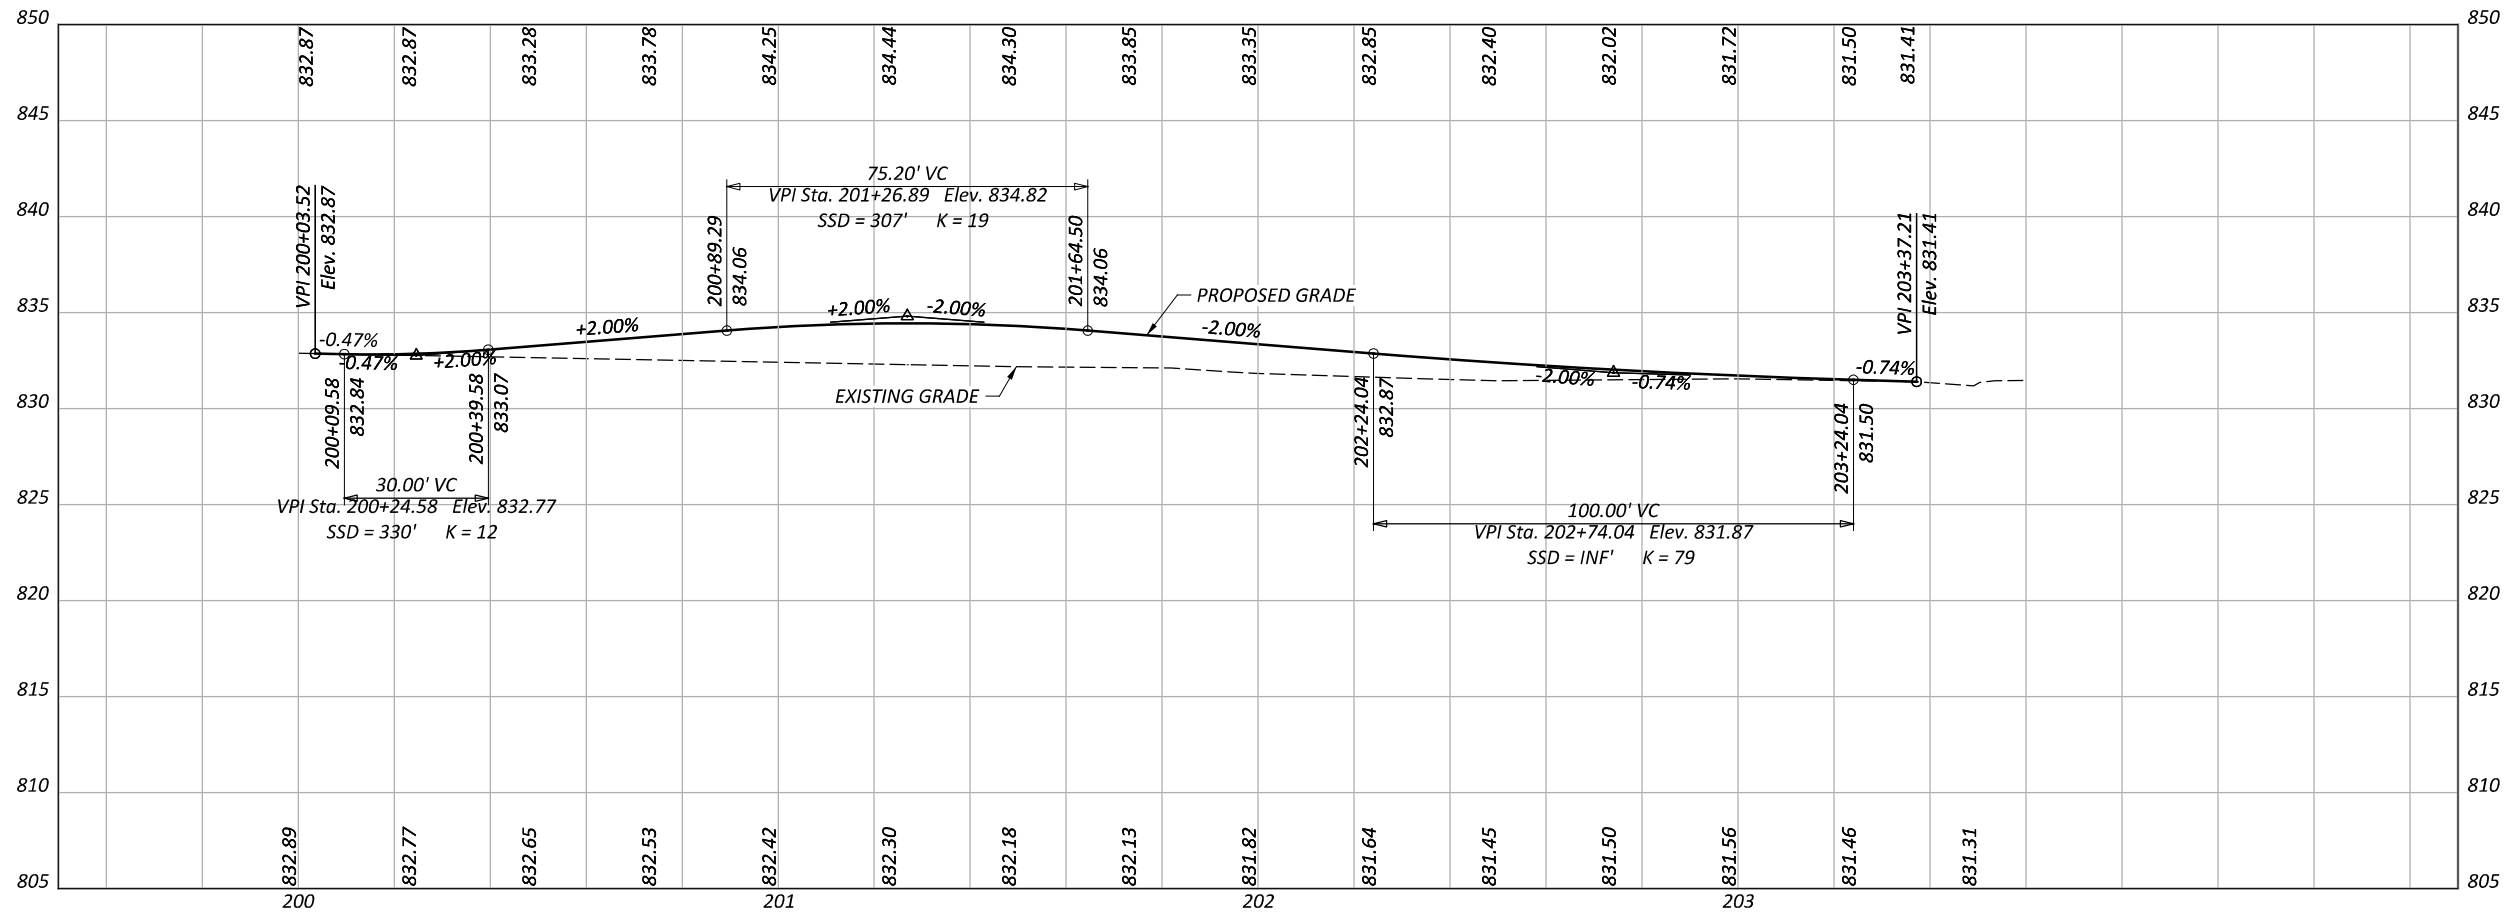


LEGEND

TBR TO BE REMOVED
R&R REMOVE AND RESET
BU BUILDABLE UNIT
ATG ADJUSTED TO GRADE
EX EXISTING
DND DO NOT DISTURB

✕ TREE REMOVED IN BU-2

NOTES

1. SEE SHEETS P.28 - P.30 FOR LMST CROSS SECTIONS
2. SEE SHEETS P.48 - P.73 FOR BRIDGE PLANS
3. SEE SHEET P.34 FOR BRIDGE AND LMST INTERSECTION DETAIL
4. SEE SHEET P.90 FOR TRAFFIC CONTROL PLANS

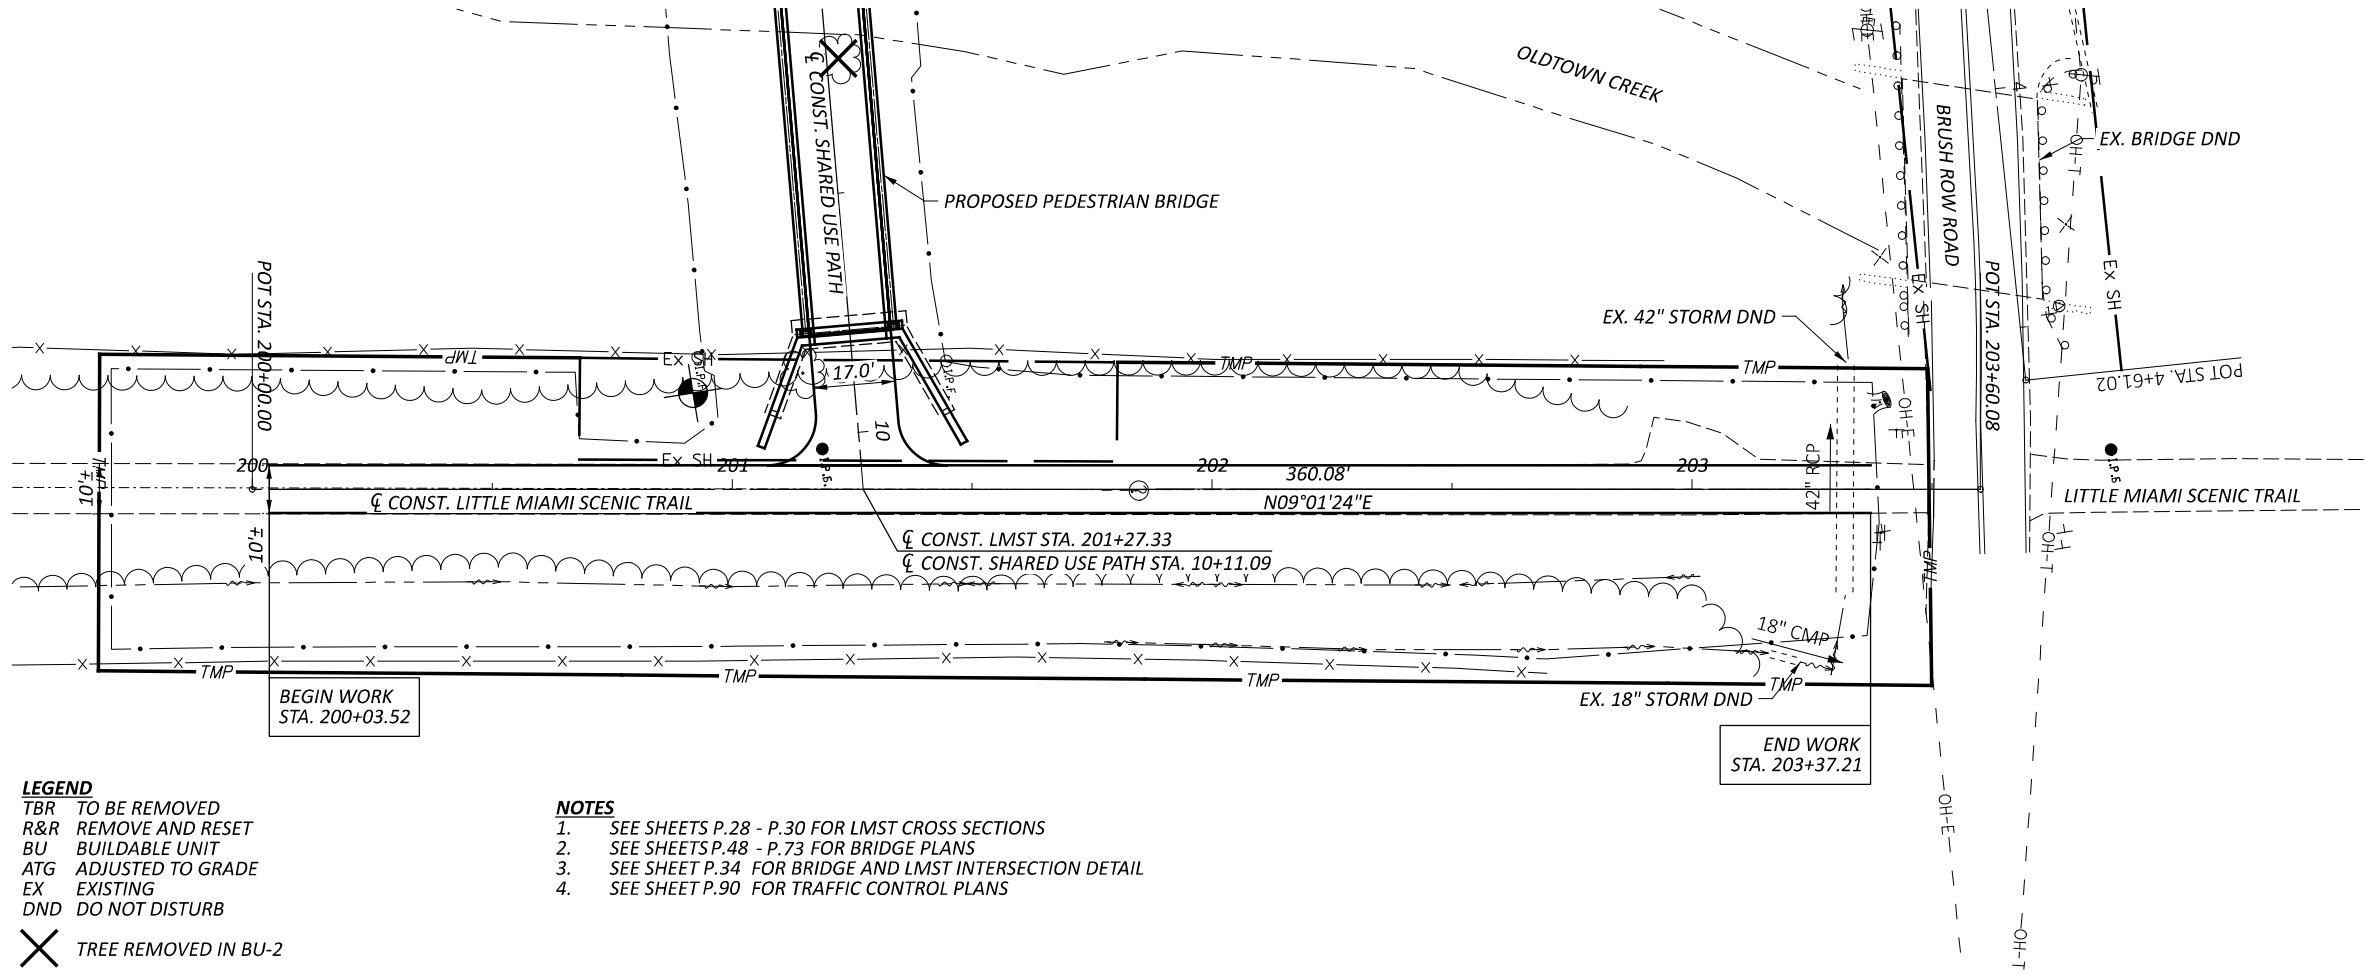

PLAN AND PROFILE - LITTLE MIAMI SCENIC TRAIL
STA. 200+00.00 TO STA. 203+60.08



DESIGN AGENCY



DESIGNER

CEF

REVIEWER

BAA 04/28/25

PROJECT ID




115388

SHEET

P.27

TOTAL

P.109

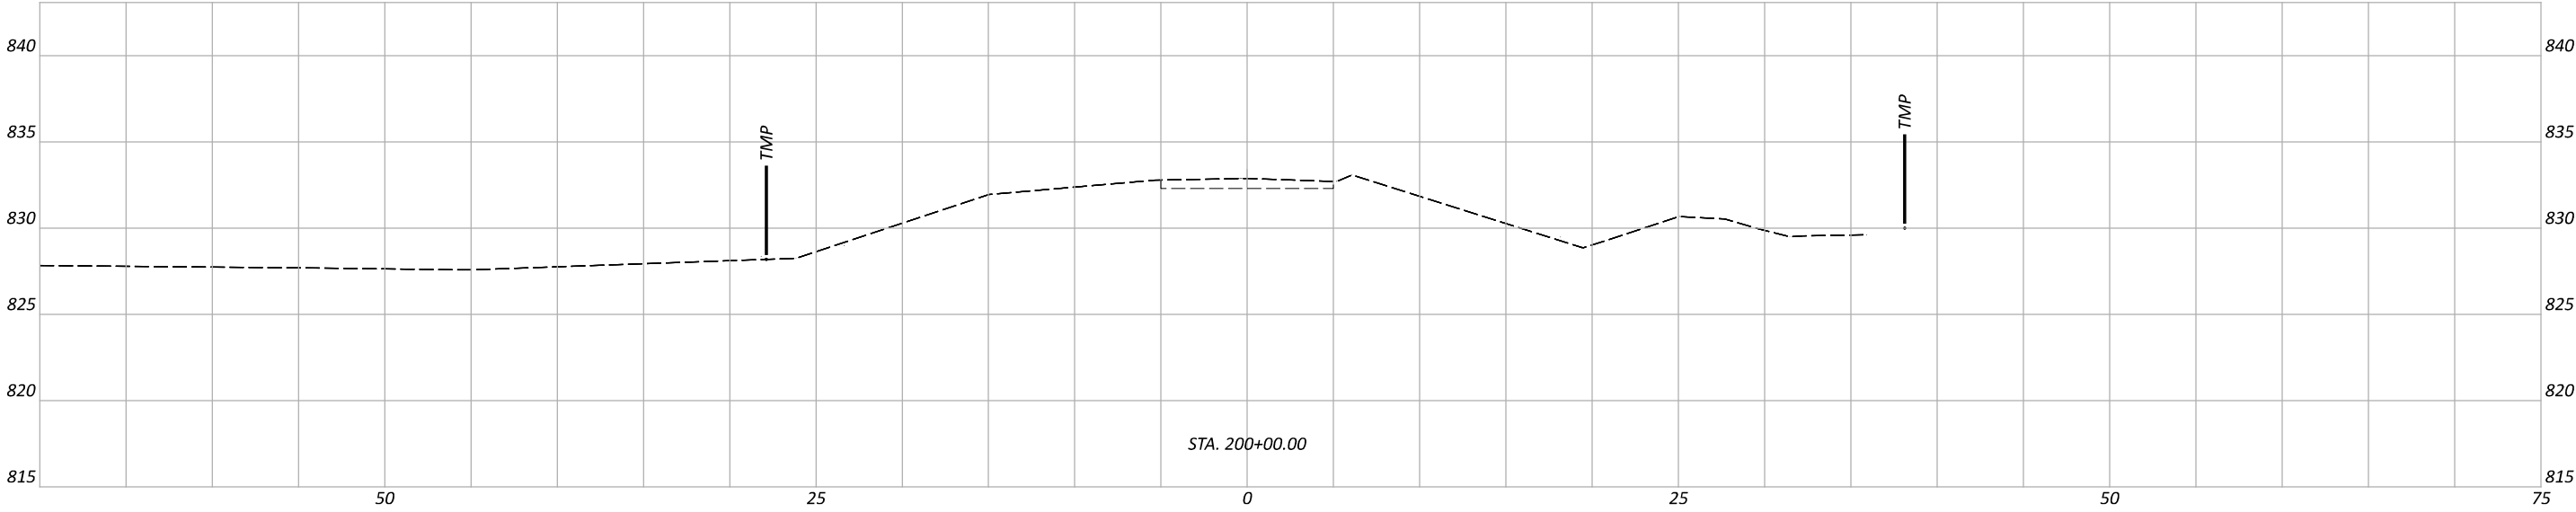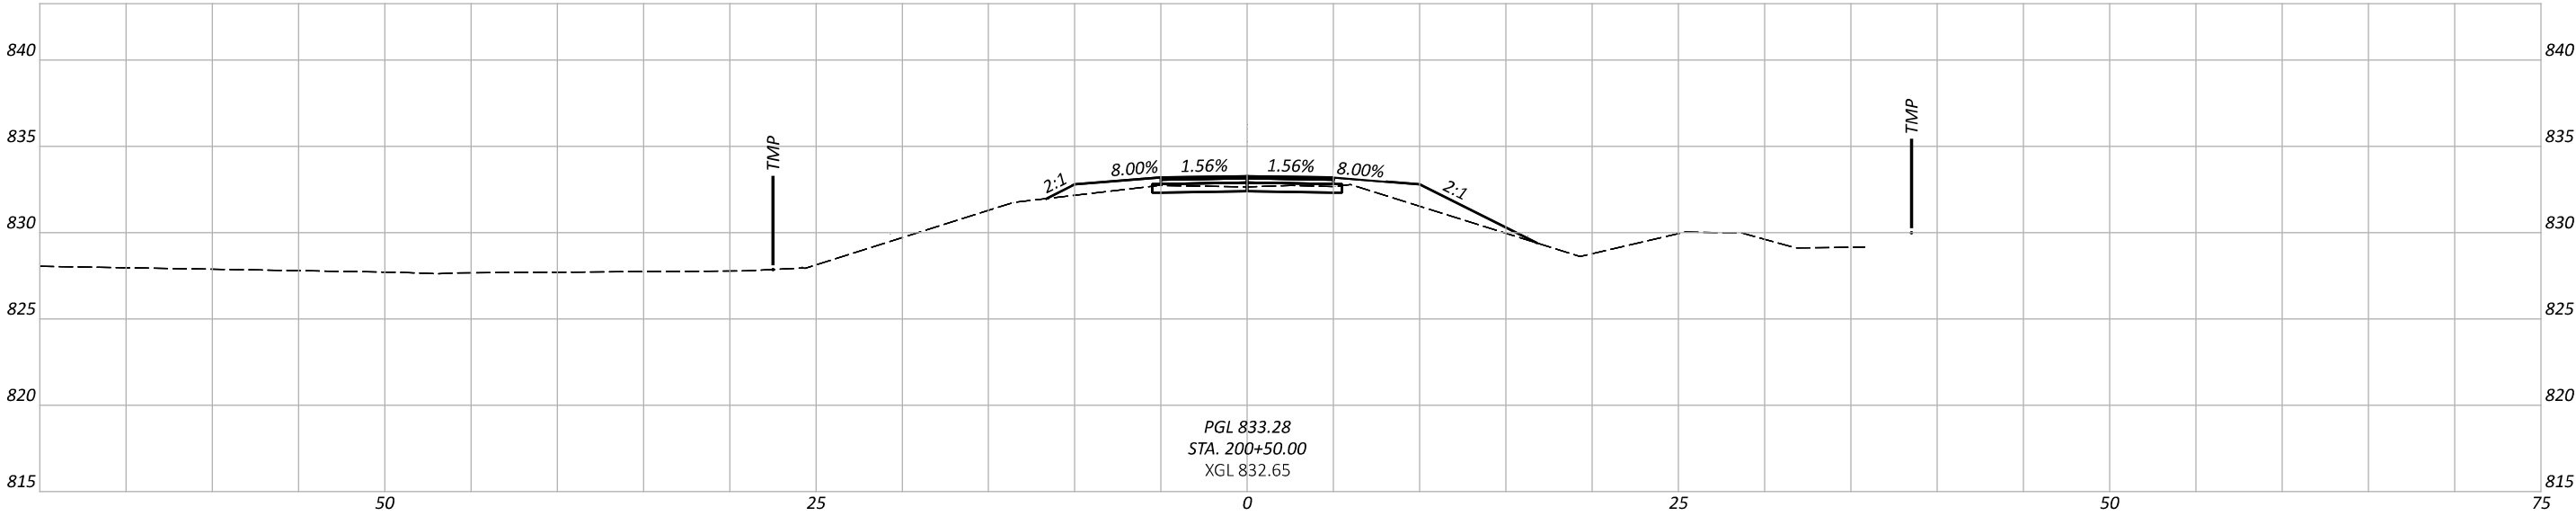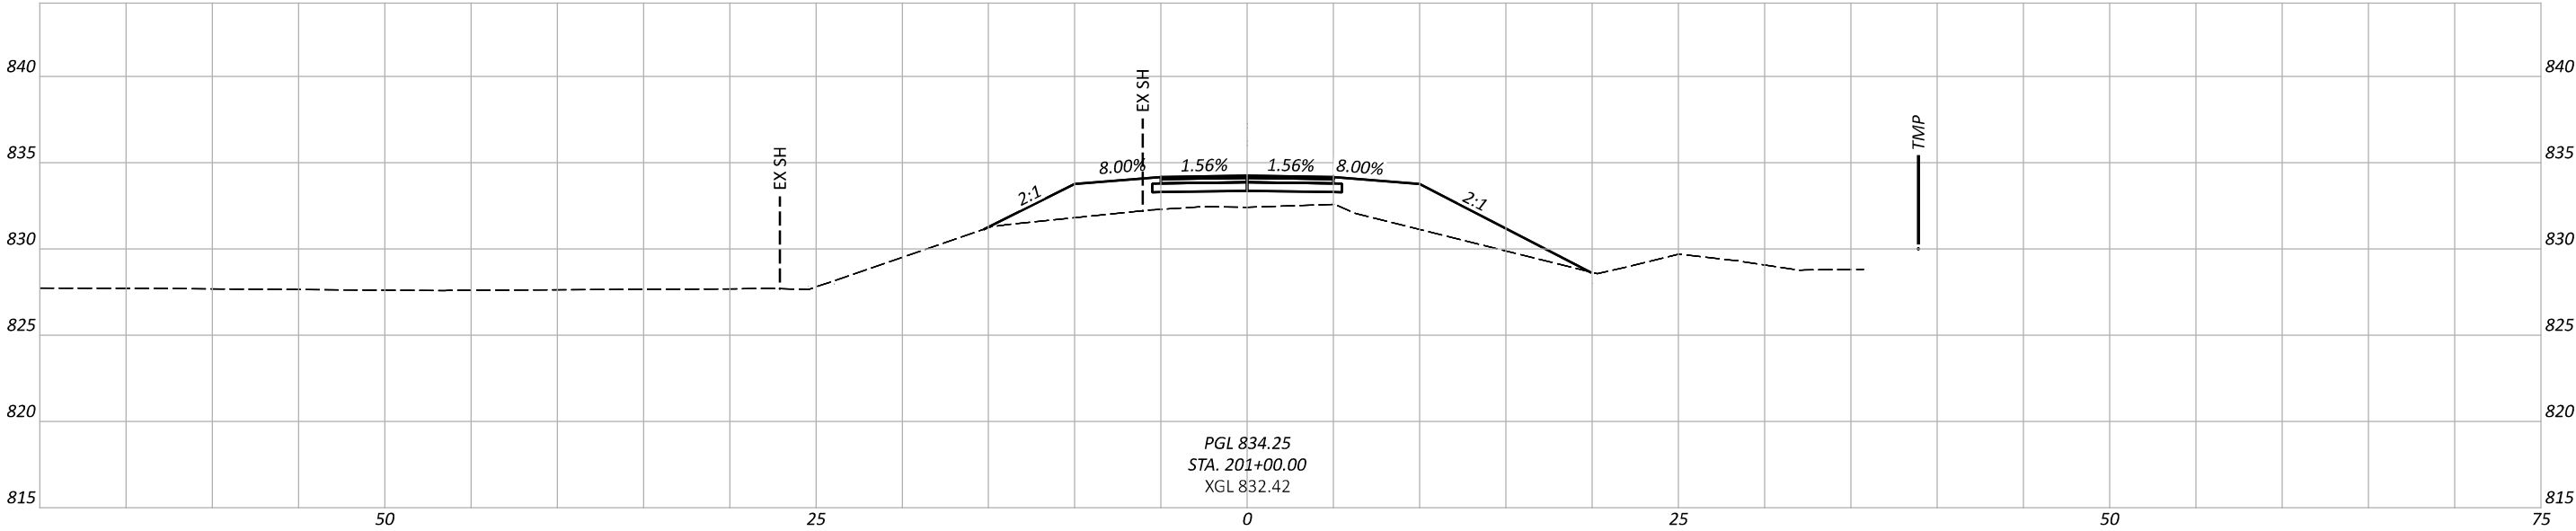

CROSS SECTIONS - LITTLE MIAMI SCENIC TRAIL
STA. 200+00.00 TO STA. 201+00.00

DESIGN AGENCY



DESIGNER

CEF

REVIEWER

BAA 04/28/25

PROJECT ID




115388

SHEET

P.28

TOTAL

P.109

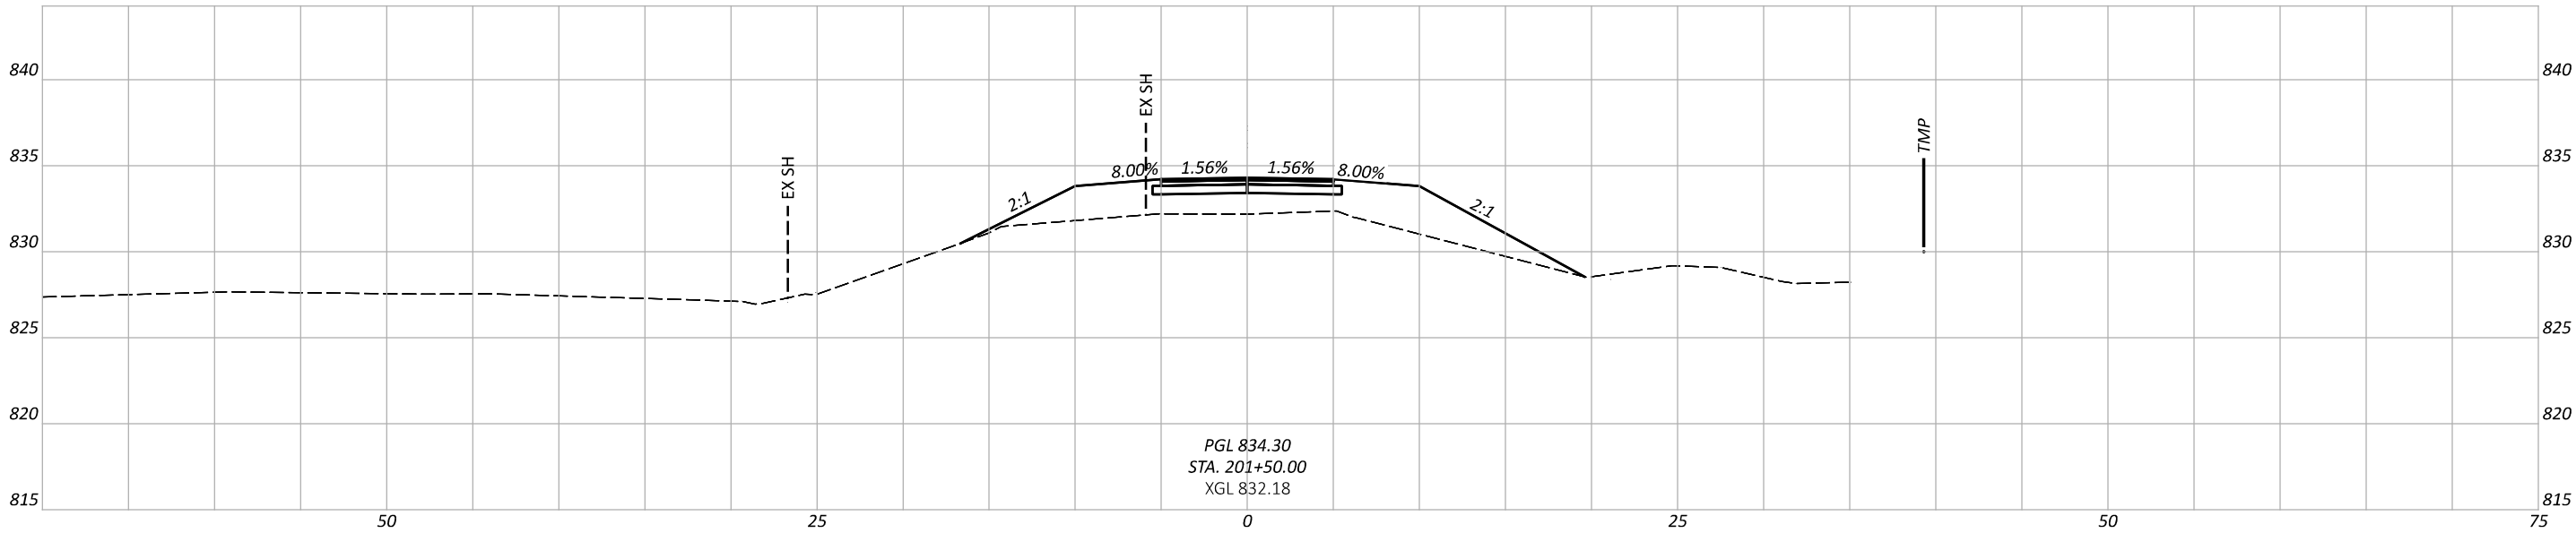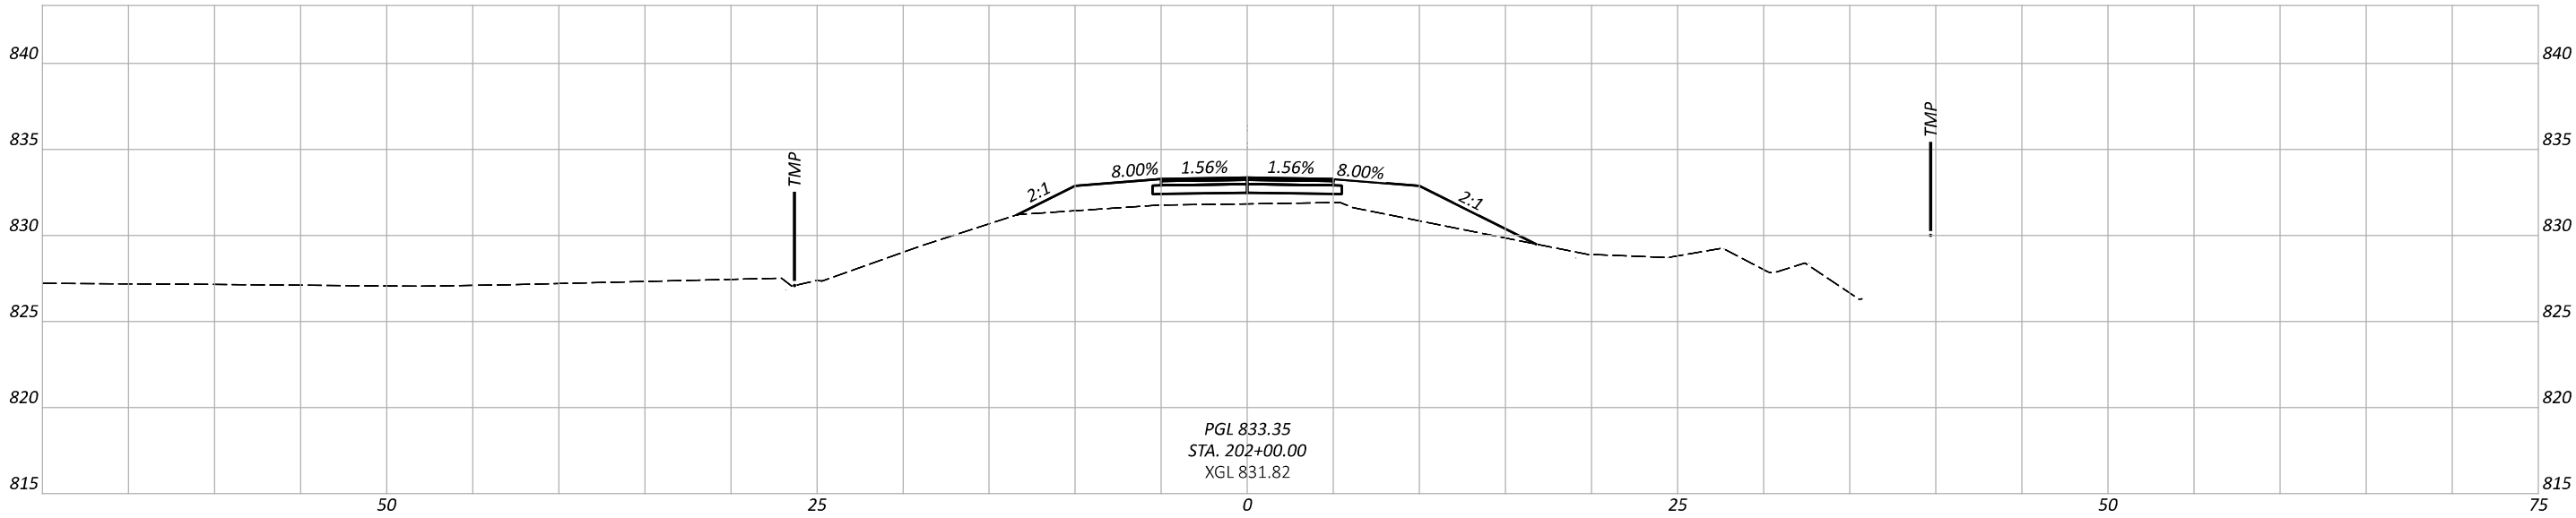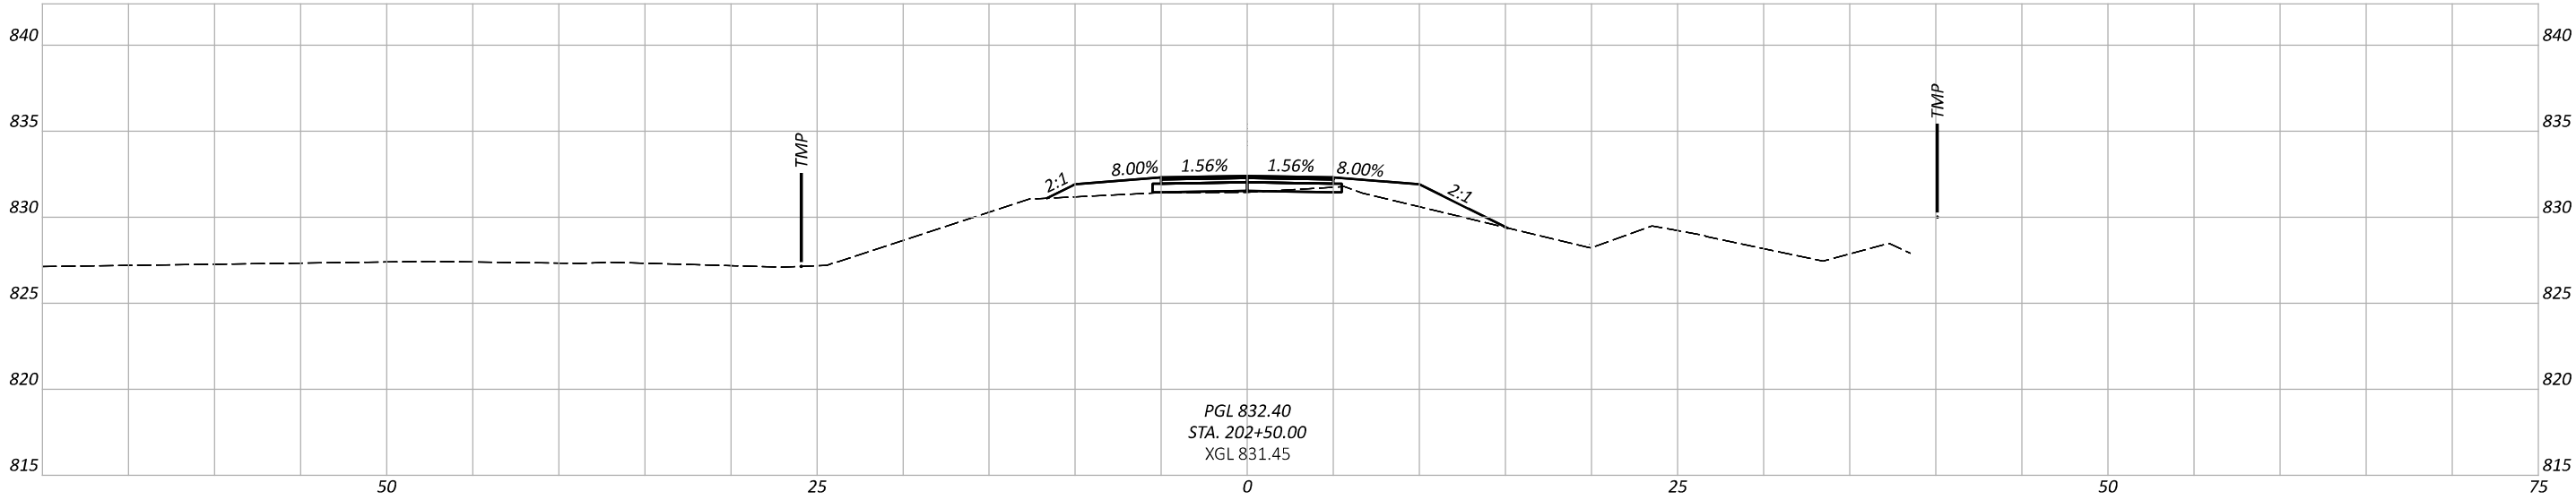

CROSS SECTIONS - LITTLE MIAMI SCENIC TRAIL
STA. 201+50.00 TO STA. 202+50.00

DESIGN AGENCY



DESIGNER

CEF

REVIEWER

BAA 04/28/25

PROJECT ID



115388

SHEET

P.29

TOTAL

P.109

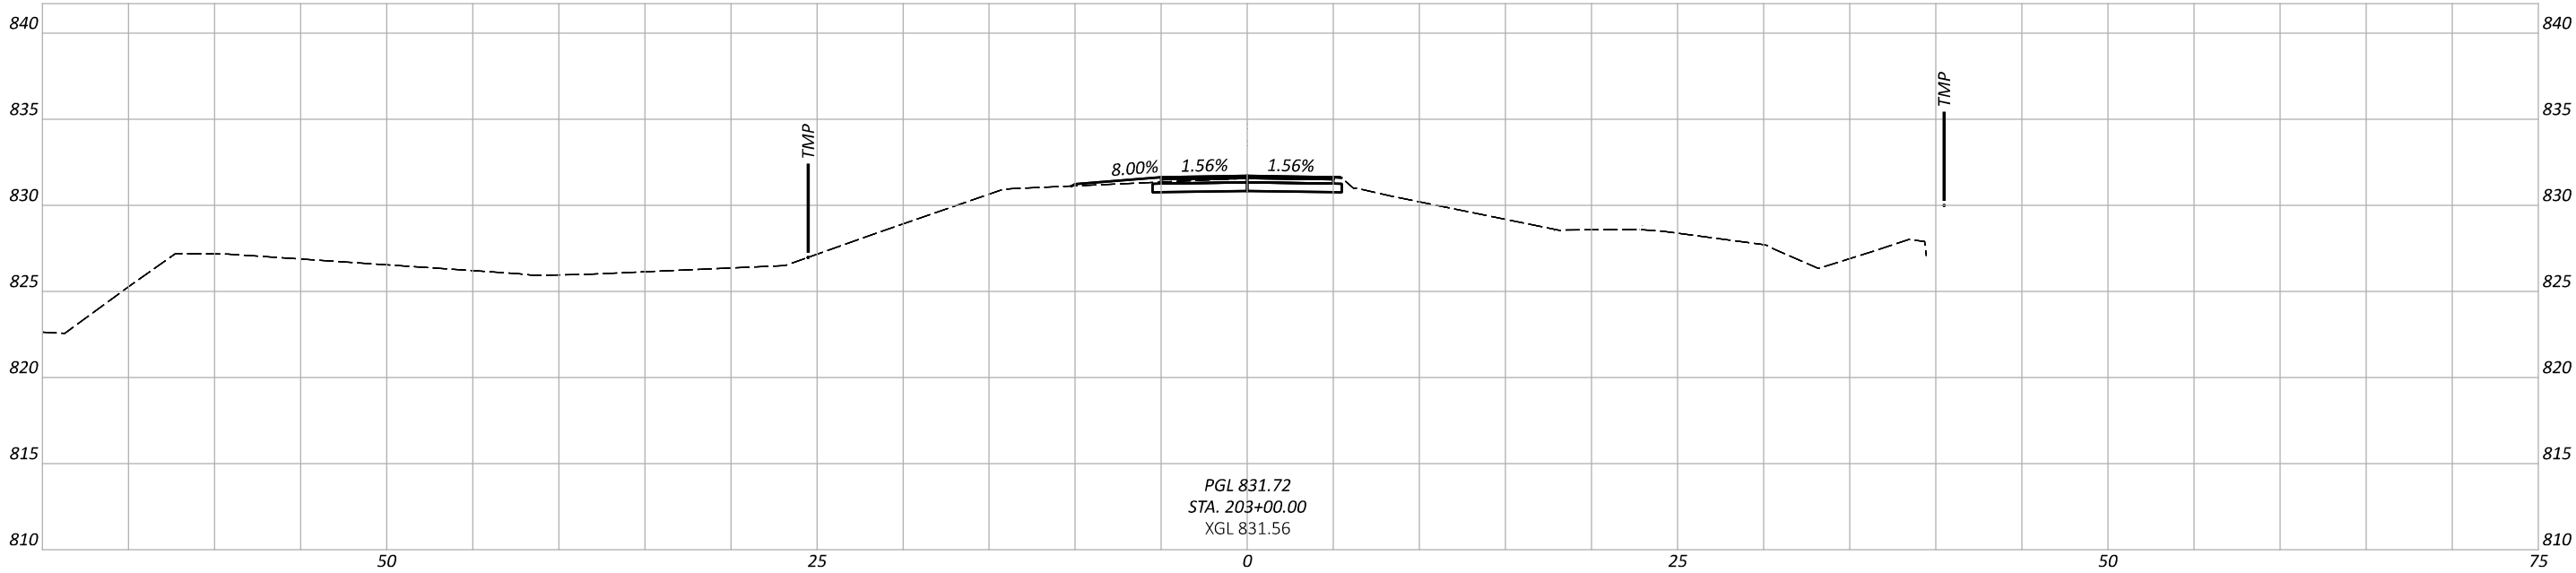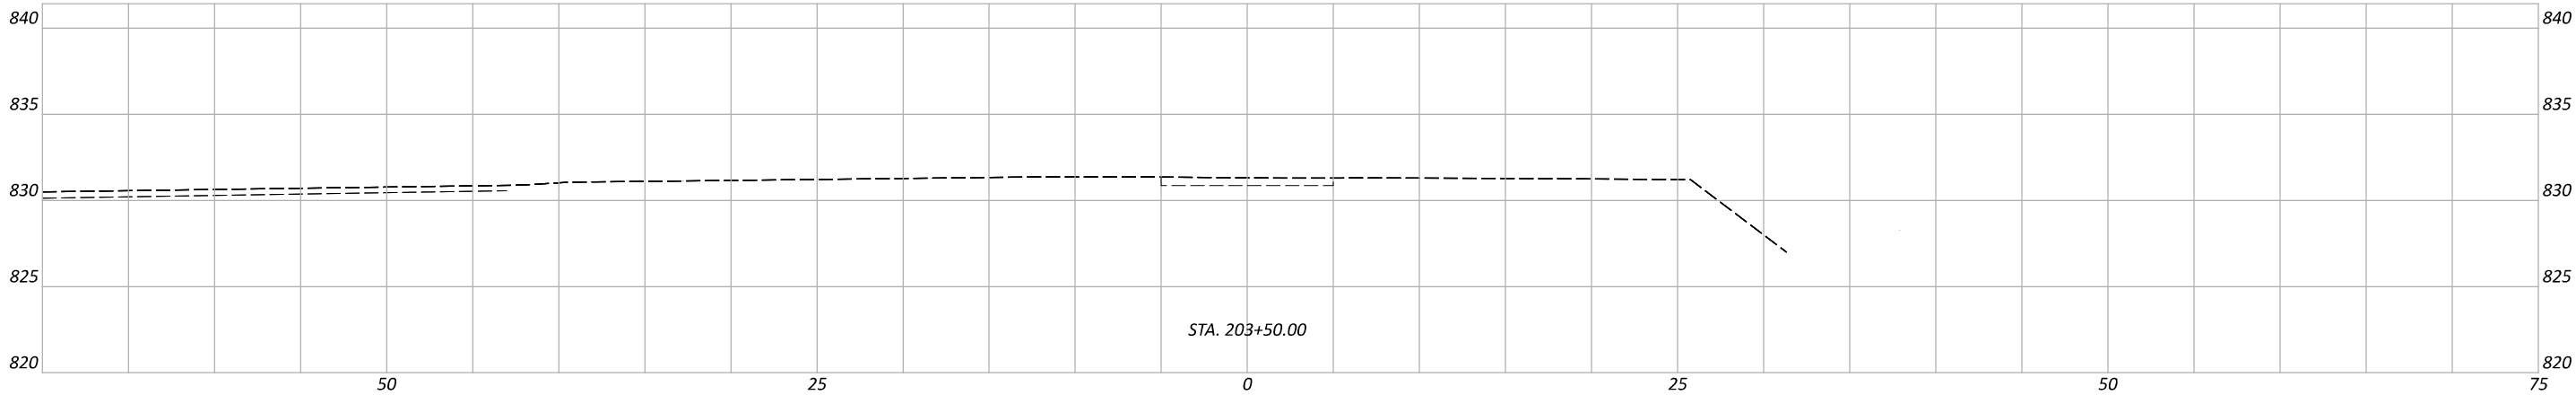

CROSS SECTIONS - LITTLE MIAMI SCENIC TRAIL
STA. 203+00.00 TO STA. 203+50.00

DESIGN AGENCY



DESIGNER

CEF

REVIEWER

BAA 04/28/25

PROJECT ID

115388




SHEET

P.30



TOTAL


P.109

SWITCHBACK RAMP CONTROL POINTS				
	STATION	OFFSET	NORTHING	EASTING
A	0+00.00	0.00'	633129.80	1564419.19
B	1+52.62	0.00'	633140.75	1564266.97
C	1+72.62	0.00'	633160.70	1564268.40
D	2+62.53	0.00'	633154.25	1564358.09
E	2+82.53	0.00'	633174.20	1564359.53
F	3+72.45	0.00'	633180.65	1564269.84
G	3+92.45	0.00'	633200.60	1564271.27

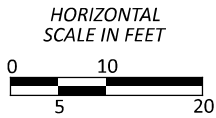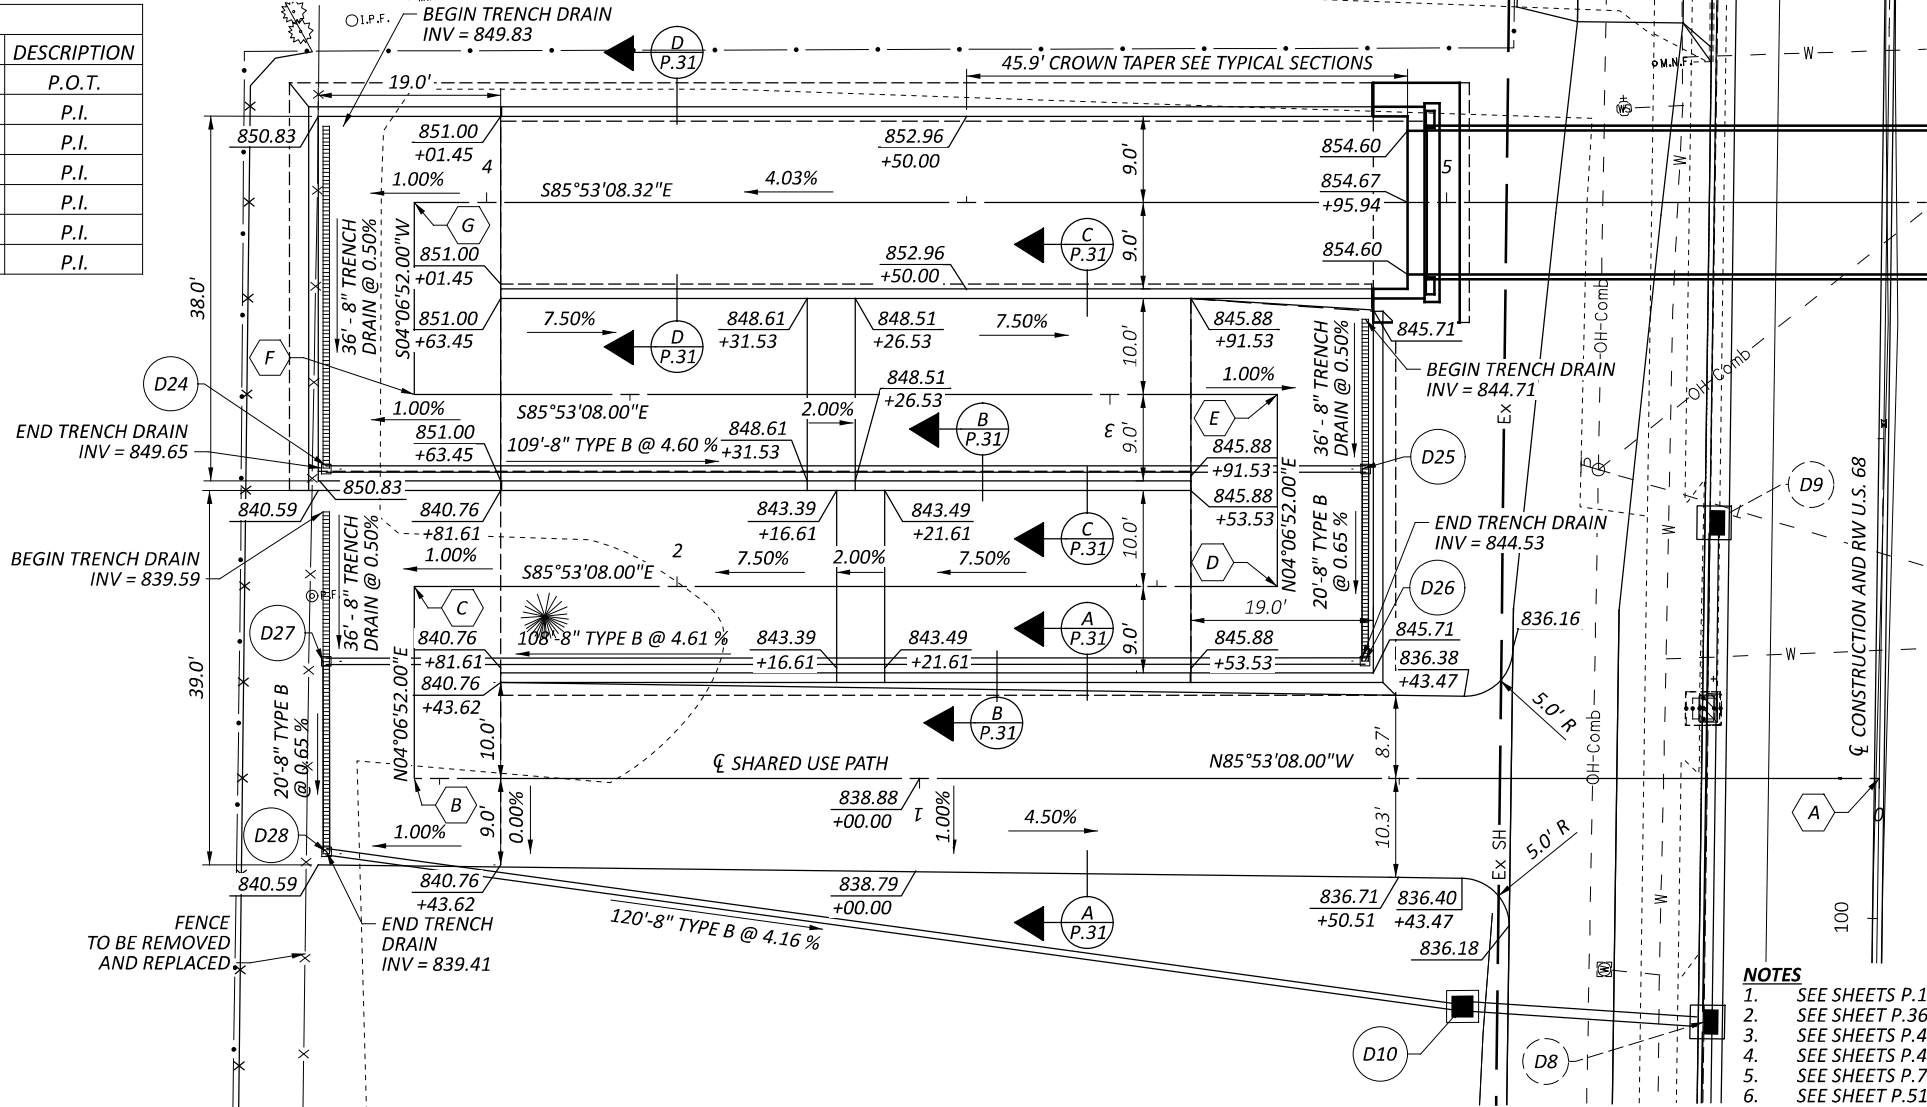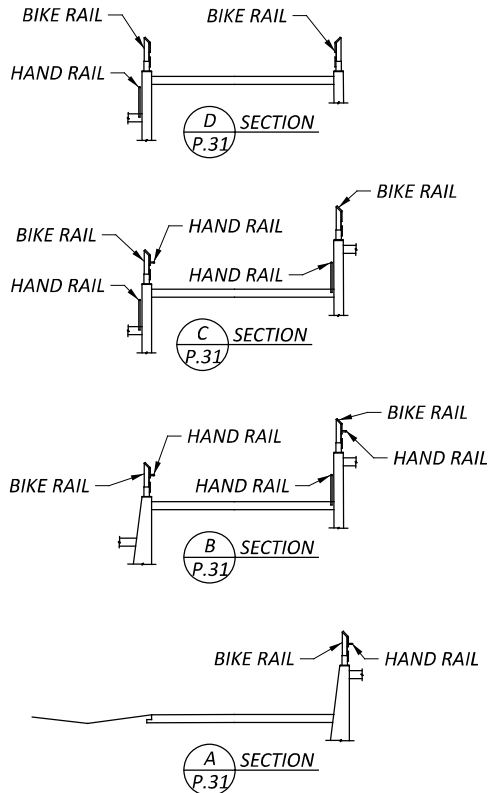

- NOTES
- SEE SHEETS P.16 - P.18 FOR U.S. 68 PLAN AND PROFILE
 - SEE SHEET P.36 FOR PARKING LOT DETAILS
 - SEE SHEETS P.44 - P.45 FOR STORM SEWER PROFILES
 - SEE SHEETS P.48 - P.73 FOR BRIDGE STRUCTURE PLANS
 - SEE SHEETS P.77 - P.86 FOR WALL DETAILS
 - SEE SHEET P.51 FOR WALL/ABUTMENT ELEVATIONS

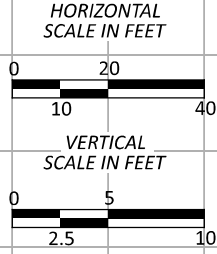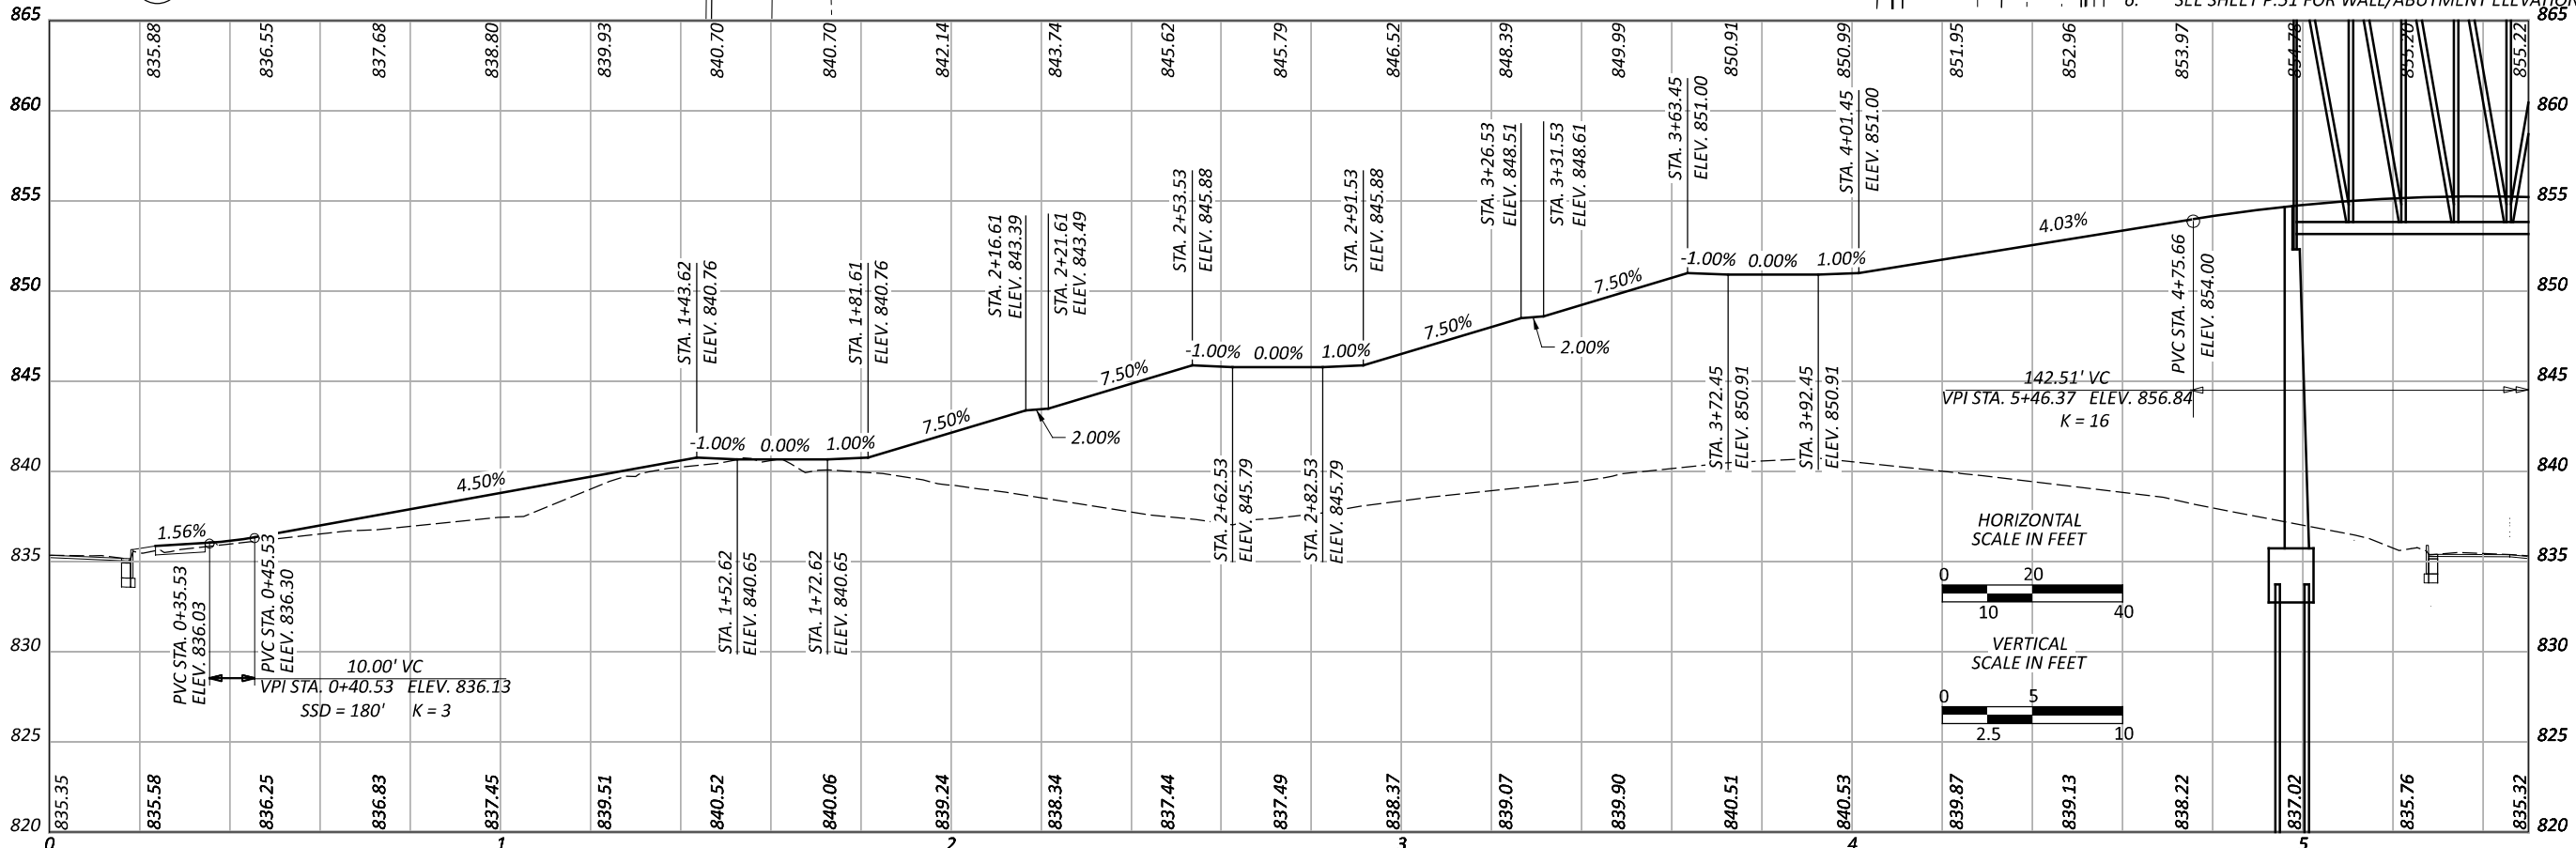

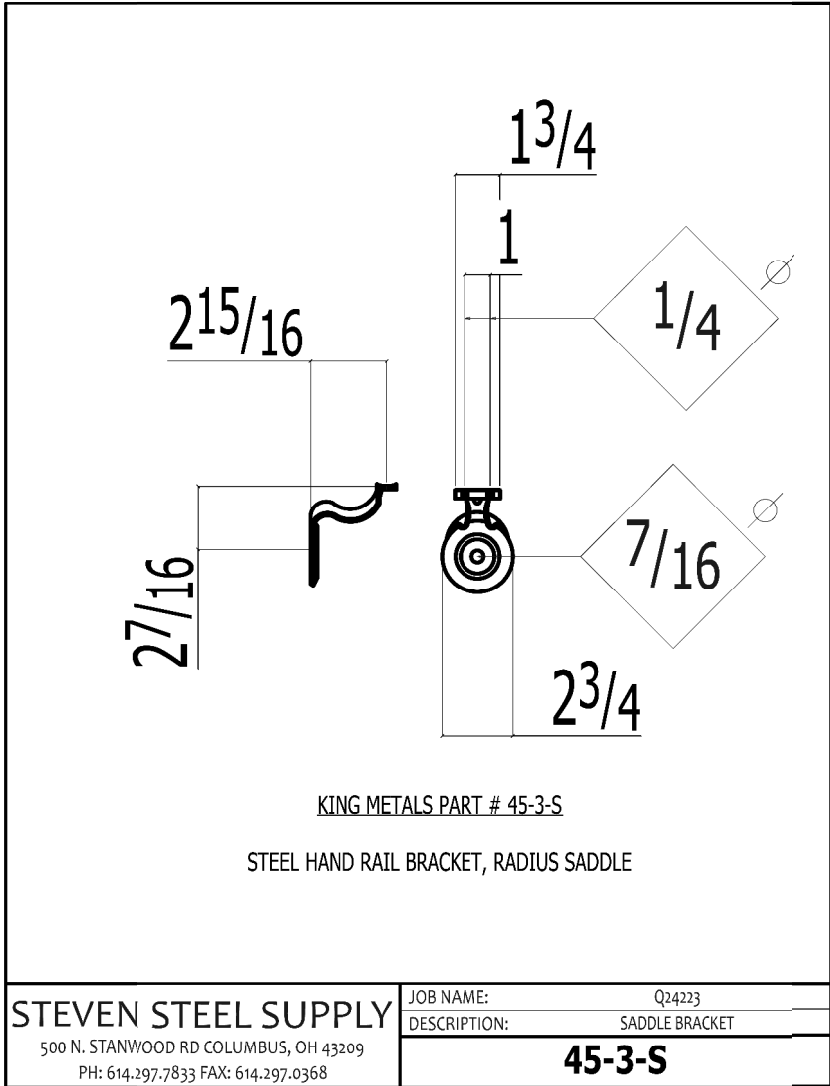

3D BRACKET VIEW

NOTE:
BRACKET IS TO BE MOUNTED TO BIKE RAIL WITH 3/8" BOLT
WITH NUT AND WASHER



INTERSECTION DETAIL
U.S 68 AND BRUSH ROW ROAD

HORIZONTAL
SCALE IN FEET

10 20 40

SIGN AGENCY

MARTY *Insurance*

SIGNER	
WCS	
REVIEWER	
AA	04/28/25
PROJECT ID	
115388	
EET	TOTAL
P.33	P.109

NOTES:




1. ALL ELEVATIONS SHOWN ON THIS SHEET, UNLESS LABELED OTHERWISE, ARE PAVEMENT ELEVATIONS
2. SEE SHEET P.35 FOR CURB RAMP DETAILS



NOTES:
1. SEE SHEET P.54 FOR TOP OF WALL/ABUTMENT ELEVATIONS

LITTLE MIAMI TRAIL INTERSECTION DETAIL

LEGEND
TBR TO BE REMOVED
R&R REMOVE AND RESET
BU BUILDABLE UNIT
EP EDGE OF PAVEMENT
EX EXISTING
BS BOTTOM OF STEP
TS TOP OF STEP
TC TOP OF CURB
ATG ADJUST TO GRADE

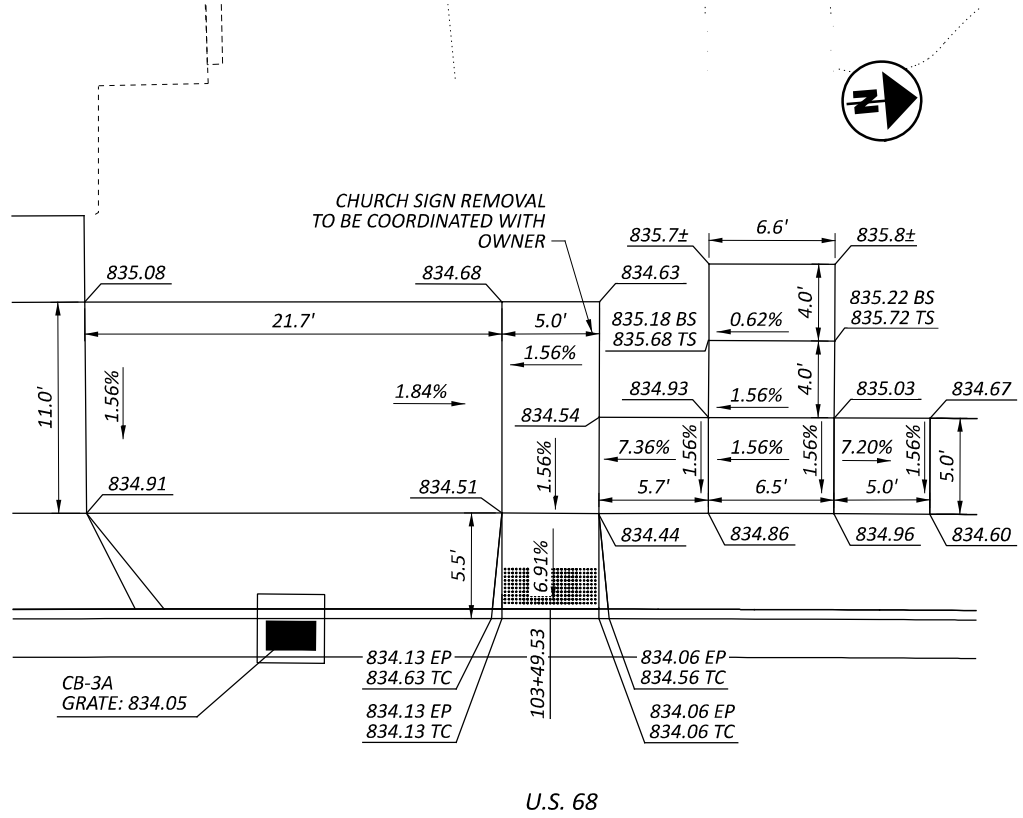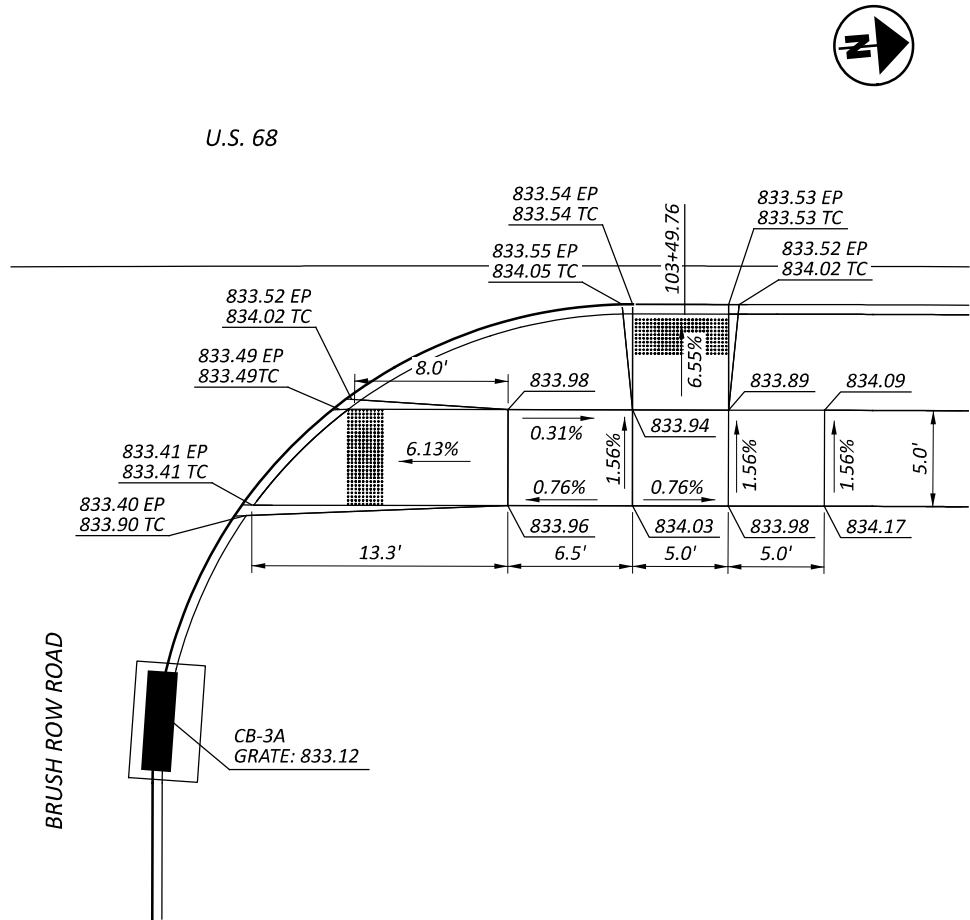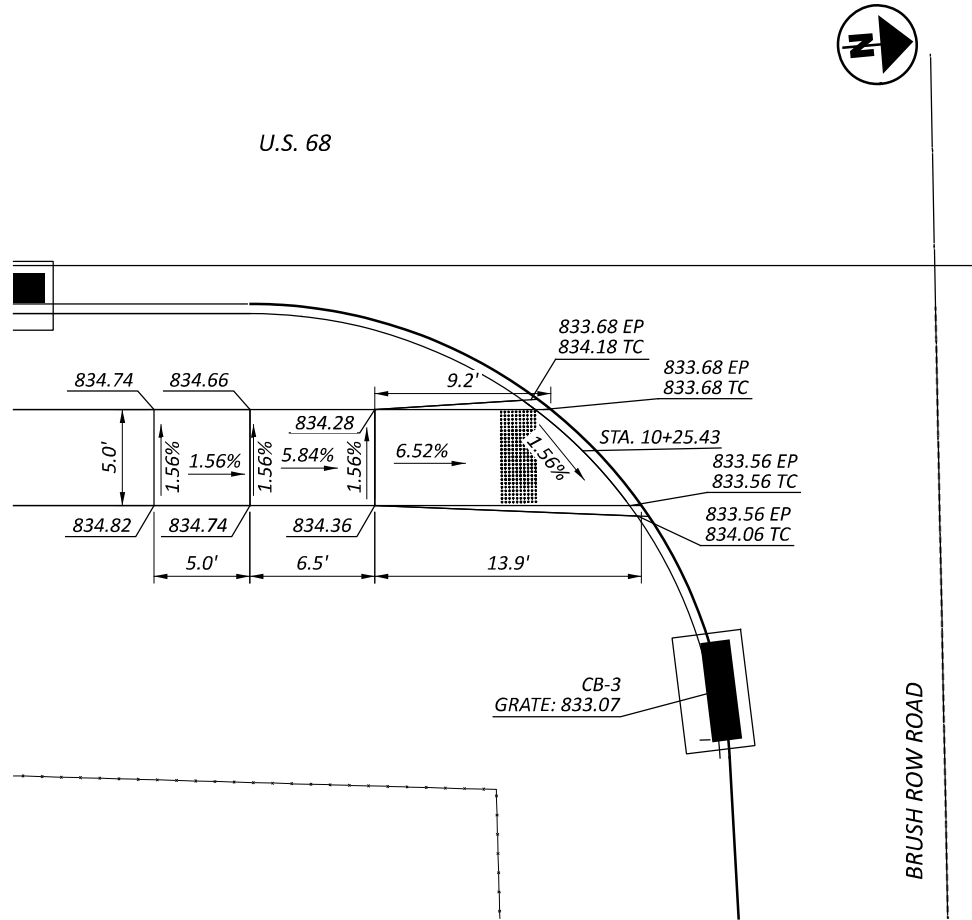

CURB RAMP
DETAILS

MODEL: CLP_US82 - Plan 9 PAPER SIZE: 34x22 (in.) DATE: 4/28/2025 TIME: 3:53:45 PM USER: cflach
P:\DBP\EAG\0003_GRE-68-12.65\115388\400-Engineering\Roadway\Sheets\115388_GD101_Parking_Lot.dgn

1. AREA IS TO BE DESIGNATED AS A FUTURE ODNR PARKING LOT. ALL REMOVED AGGREGATE IS TO BE KEPT CLEAN, FREE OF ADDITIONAL SOIL, AND STOCKPILED ONSITE. AGGREGATE THAT HAS BEEN REMOVED MAY BE USED ON THIS PROJECT PROVIDED IT IS KEPT CLEAN, AND FREE OF ADDITIONAL SOIL.



A horizontal scale bar labeled "HORIZONTAL SCALE IN FEET" with markings at 0, 10, 20, and 40 feet.

GRADING DETAILS

DESIGN AGENCY

**CARPENTER
MARTY** *transportation*

DESIGNER

WCS

REVIEWER

REVIEWER
BAA 04/29

BAA 04/28

PROJECT ID
115000

115388

SHEET TOTAL

P.36 | P.1


RELEASED FOR CONSTRUCTION 04/28/2025

LEGEND - DRIVEWAY PAVEMENT BUILDUP


- ① ITEM 452 - 6" NON-REINFORCED CONCRETE PAVEMENT
- ② ITEM 441 - 2" AC SURFACE COURSE, TYPE 1, 449, (DRIVEWAYS)
ITEM 304 - 6" AGGREGATE BASE
- ③ ITEM 304 - 8" AGGREGATE BASE
- ④ ITEM 452 - 8" NON-REINFORCED CONCRETE PAVEMENT

NOTES


- 1. SEE SHEETS P.41 - P.43 FOR DRIVEWAY PROFILES

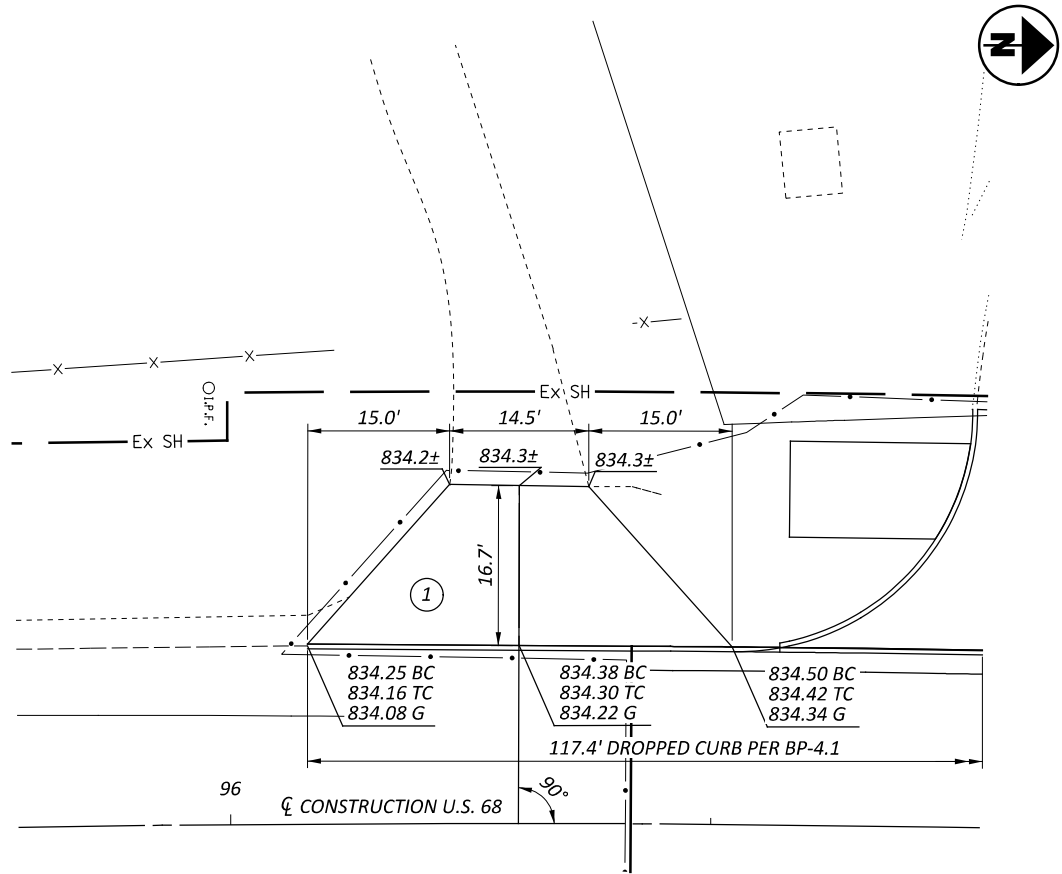


DRIVE STA. 96+29.88

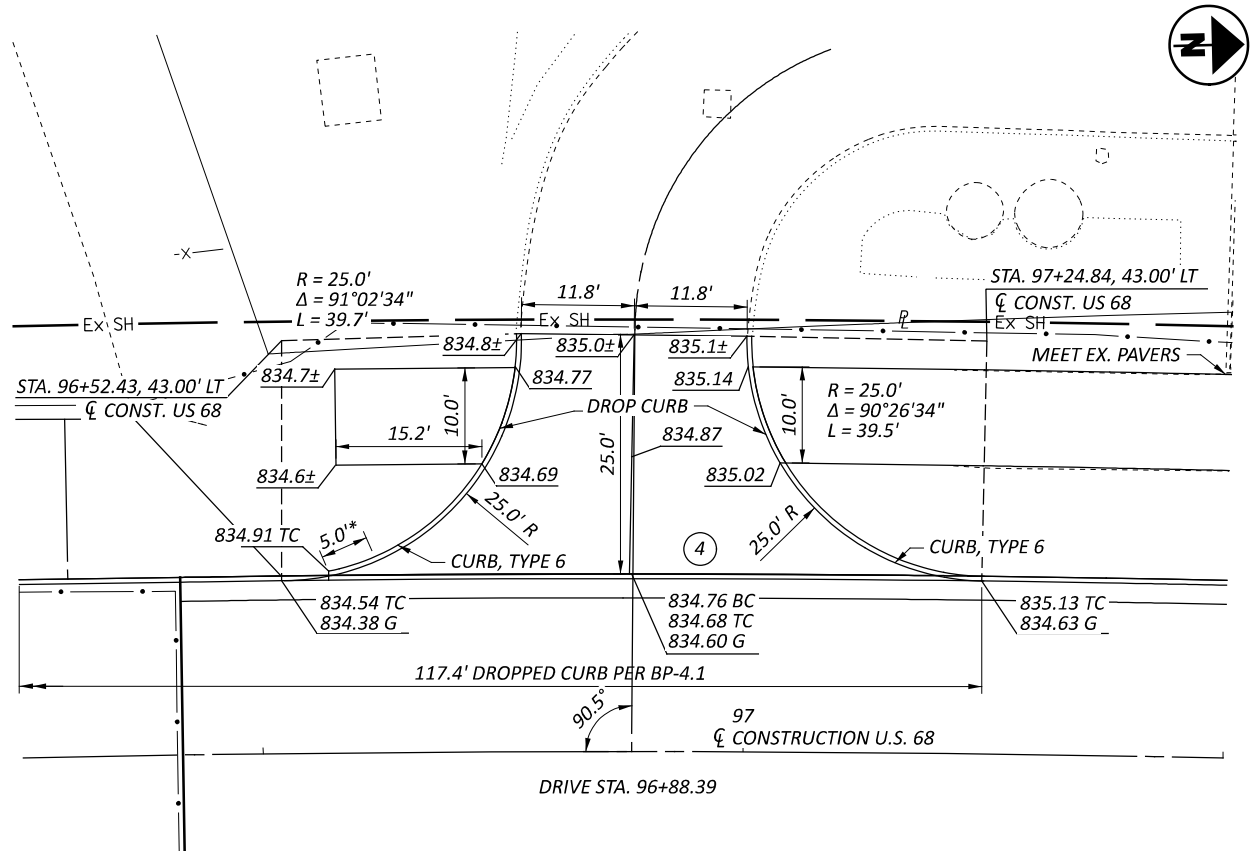

DRIVE STA. 96+88.39

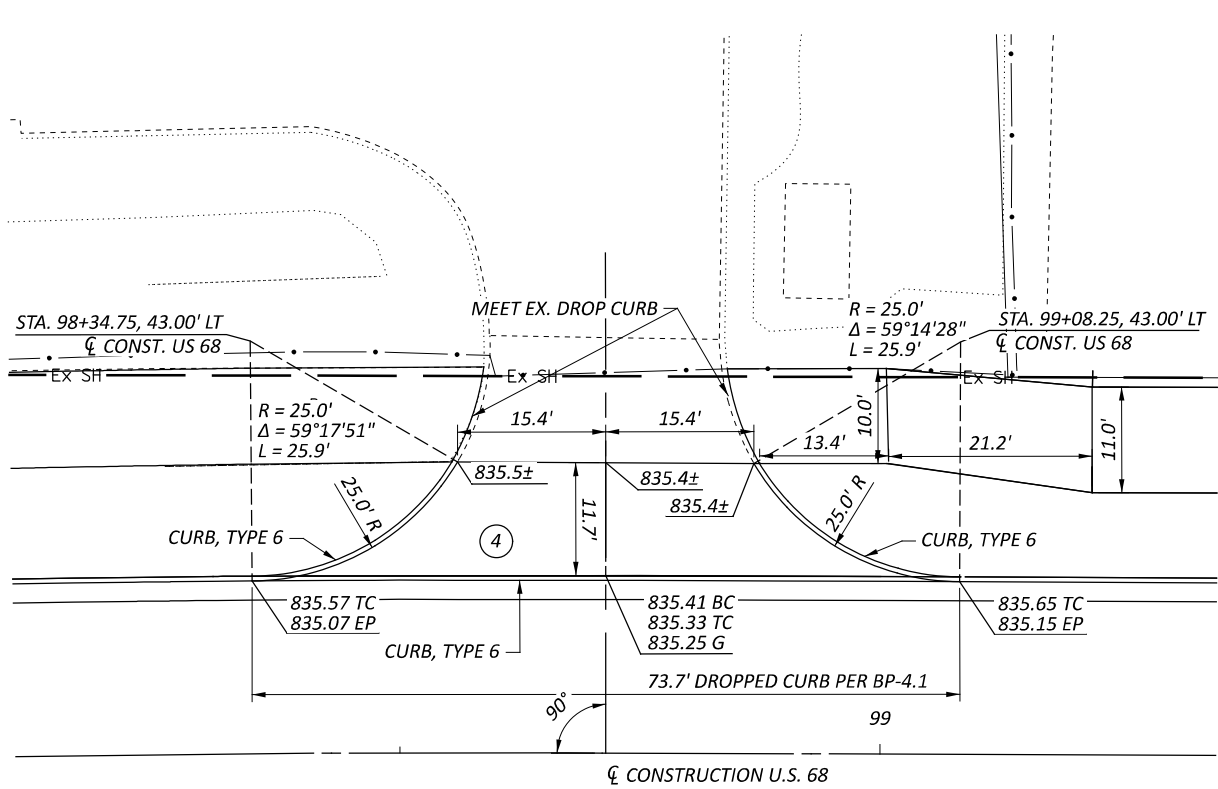

STA. 98+71.46

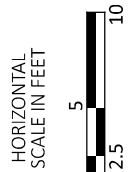

DRIVEWAY DETAILS
PLANS

DESIGN AGENCY



DESIGNER

WCS

REVIEWER

BAA 04/28/25

PROJECT ID






115388

SHEET

P.37

TOTAL

P.109

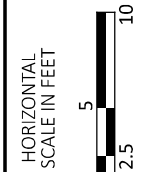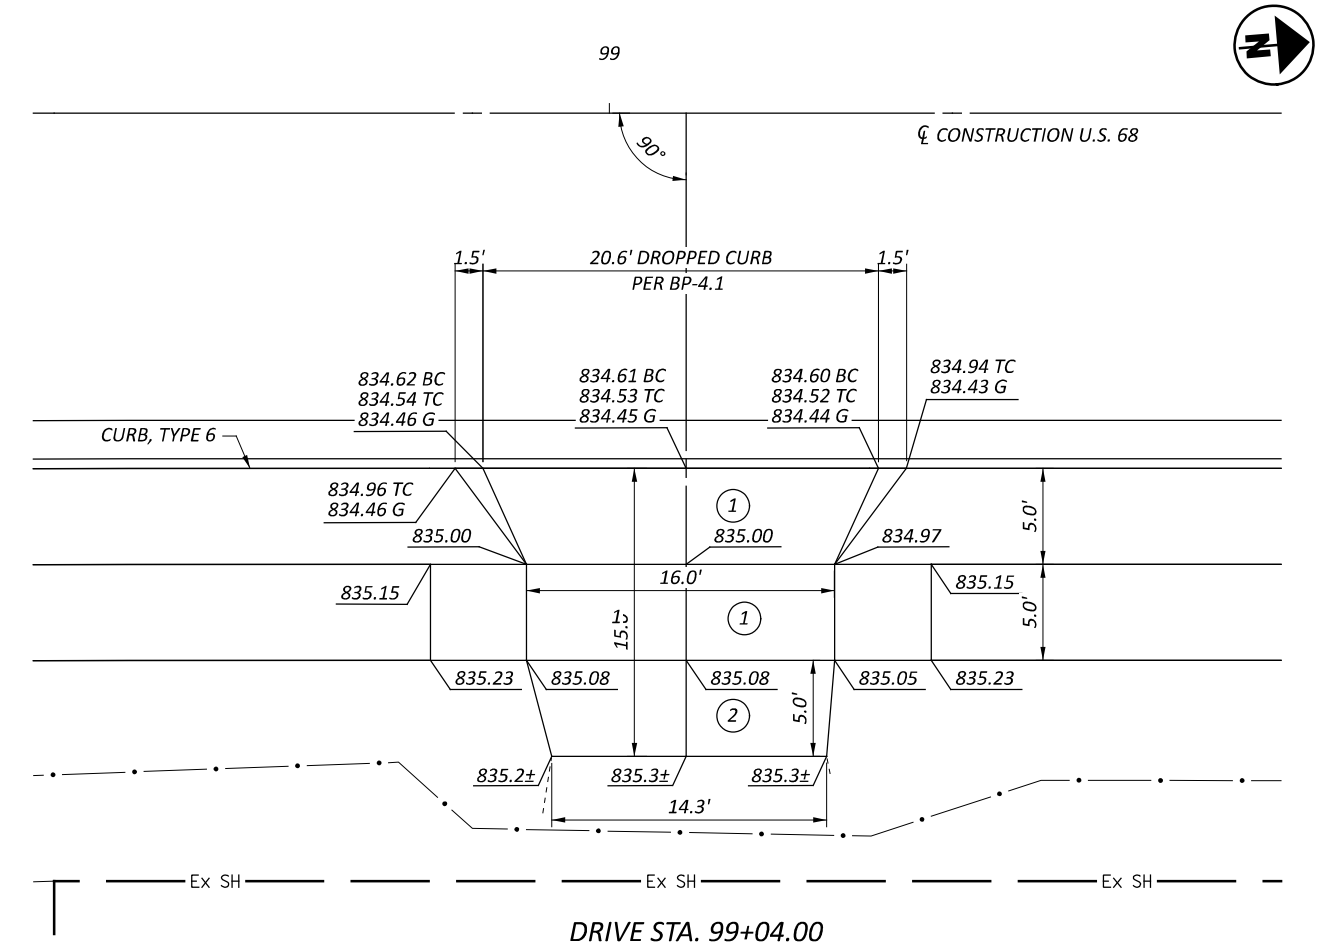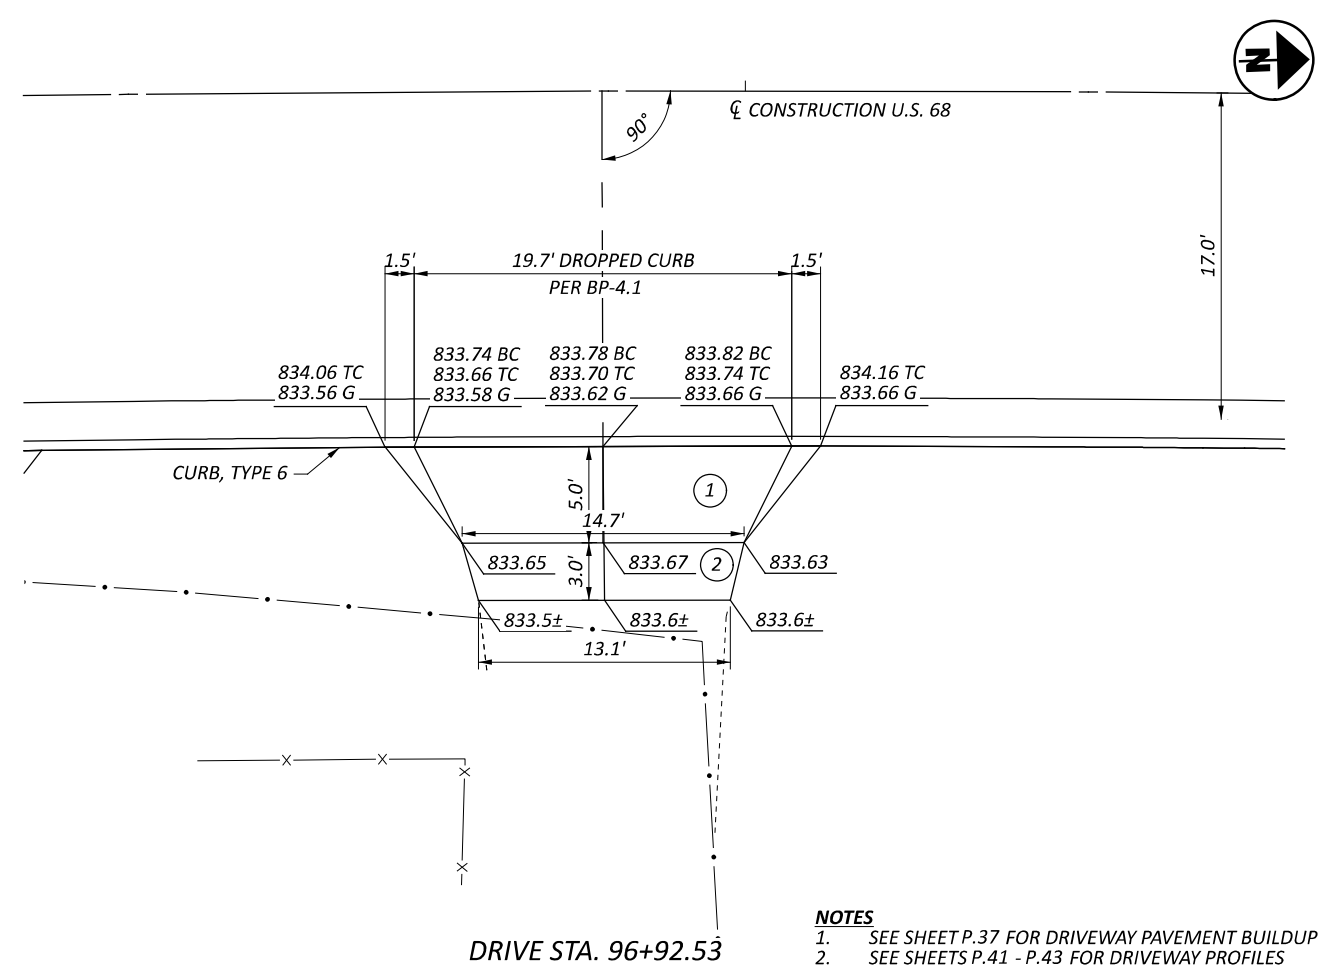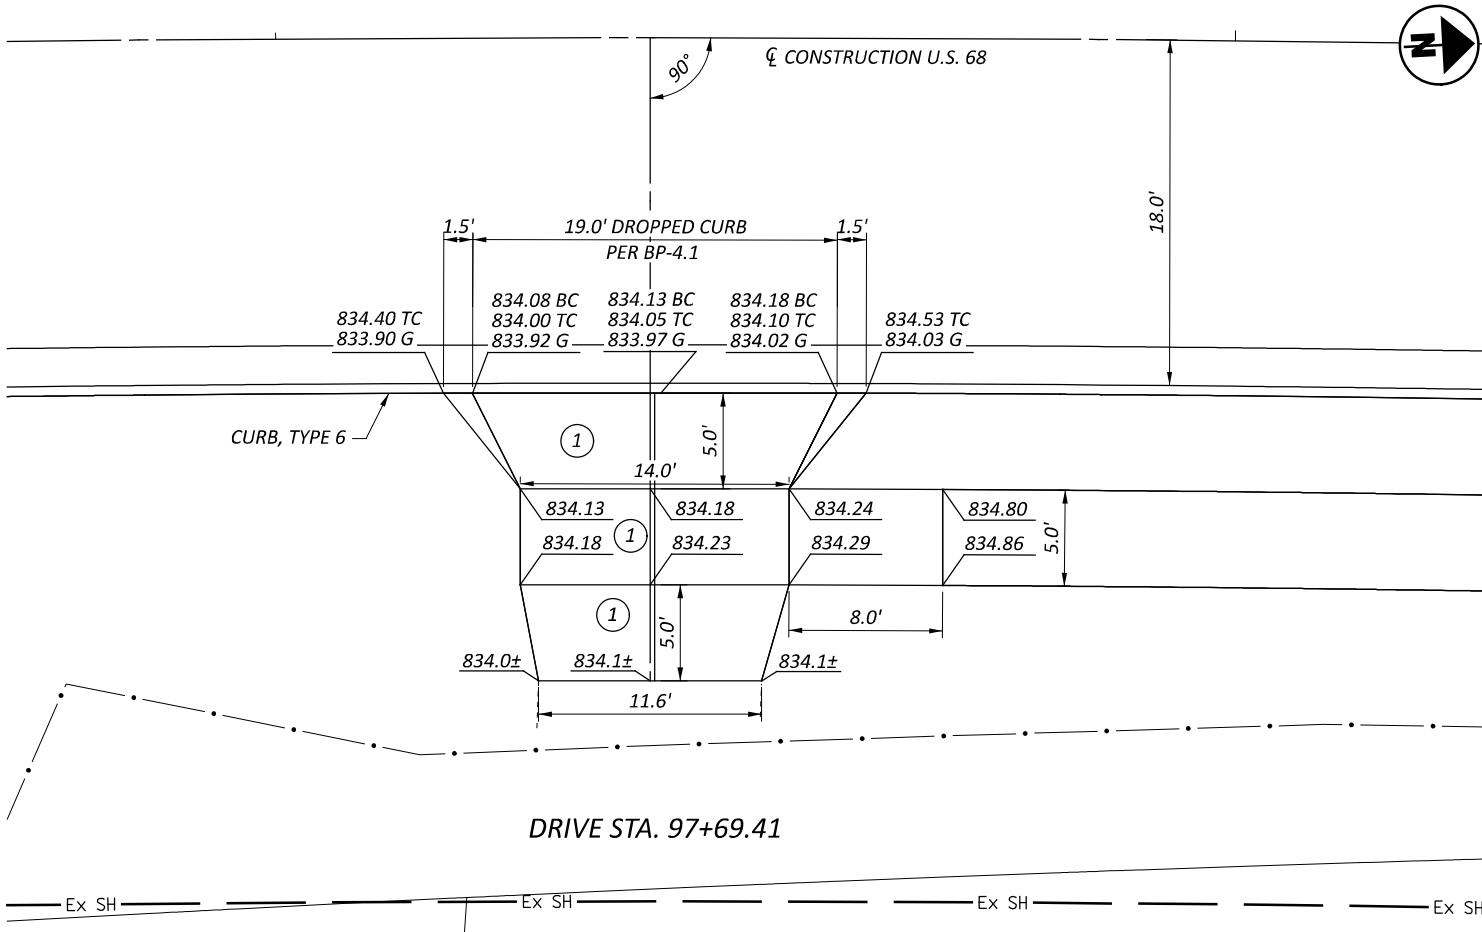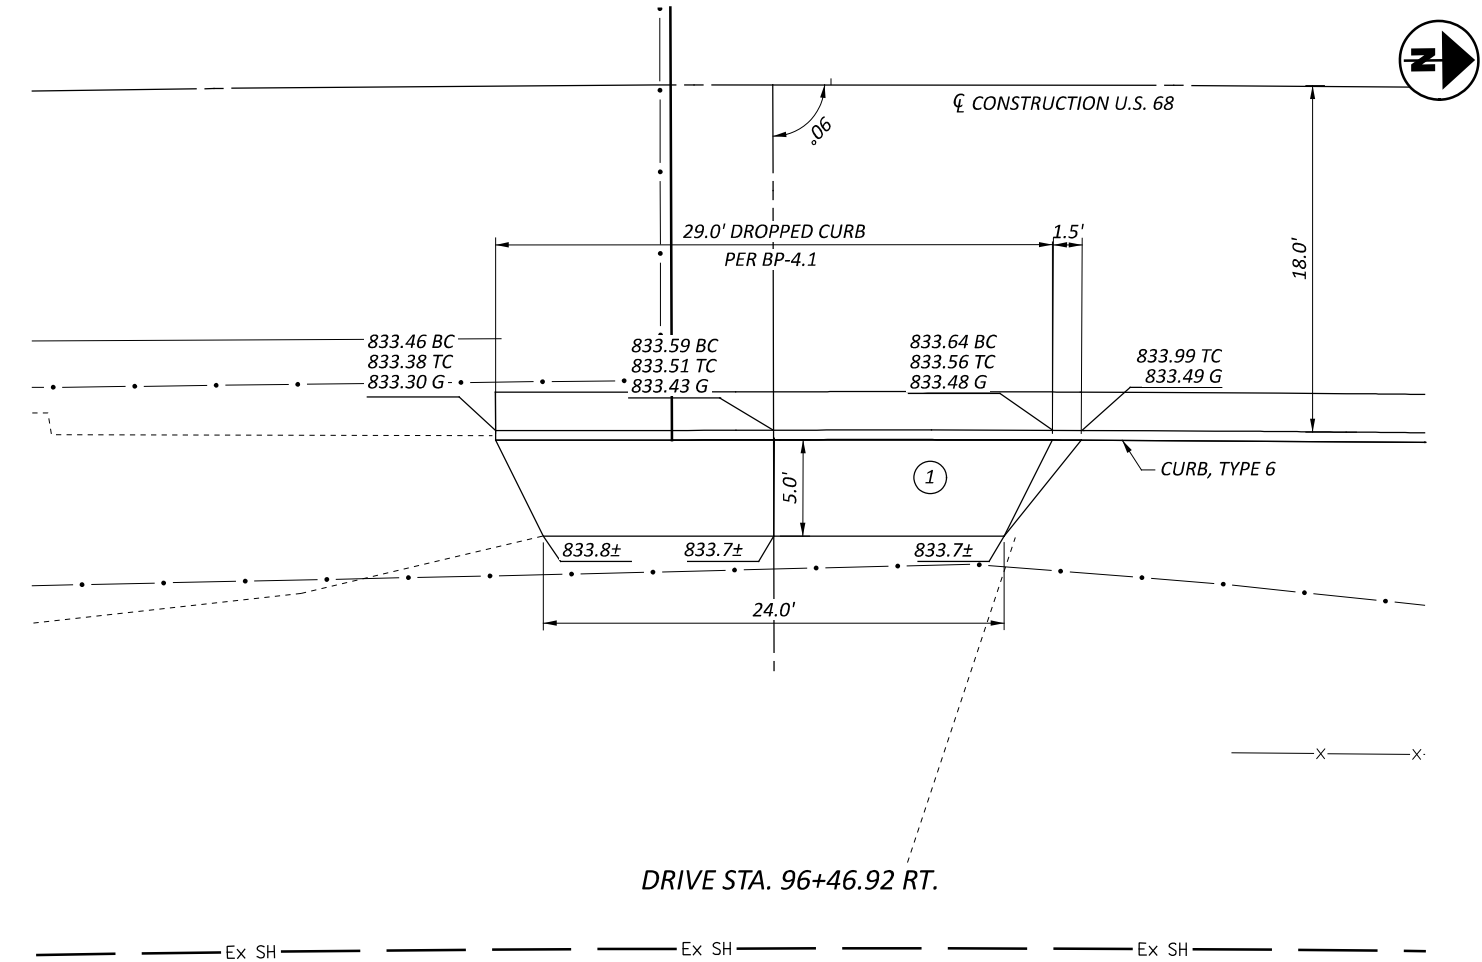

DRIVEWAY DETAILS
PLANS

DESIGN AGENCY



DESIGNER

WCS

REVIEWER

BAA 04/28/25

PROJECT ID

115388





SHEET

P.38

TOTAL

P.109

- NOTES**
1. SEE SHEET P.37 FOR DRIVEWAY PAVEMENT BUILDUP
 2. SEE SHEETS P.41 - P.43 FOR DRIVEWAY PROFILES

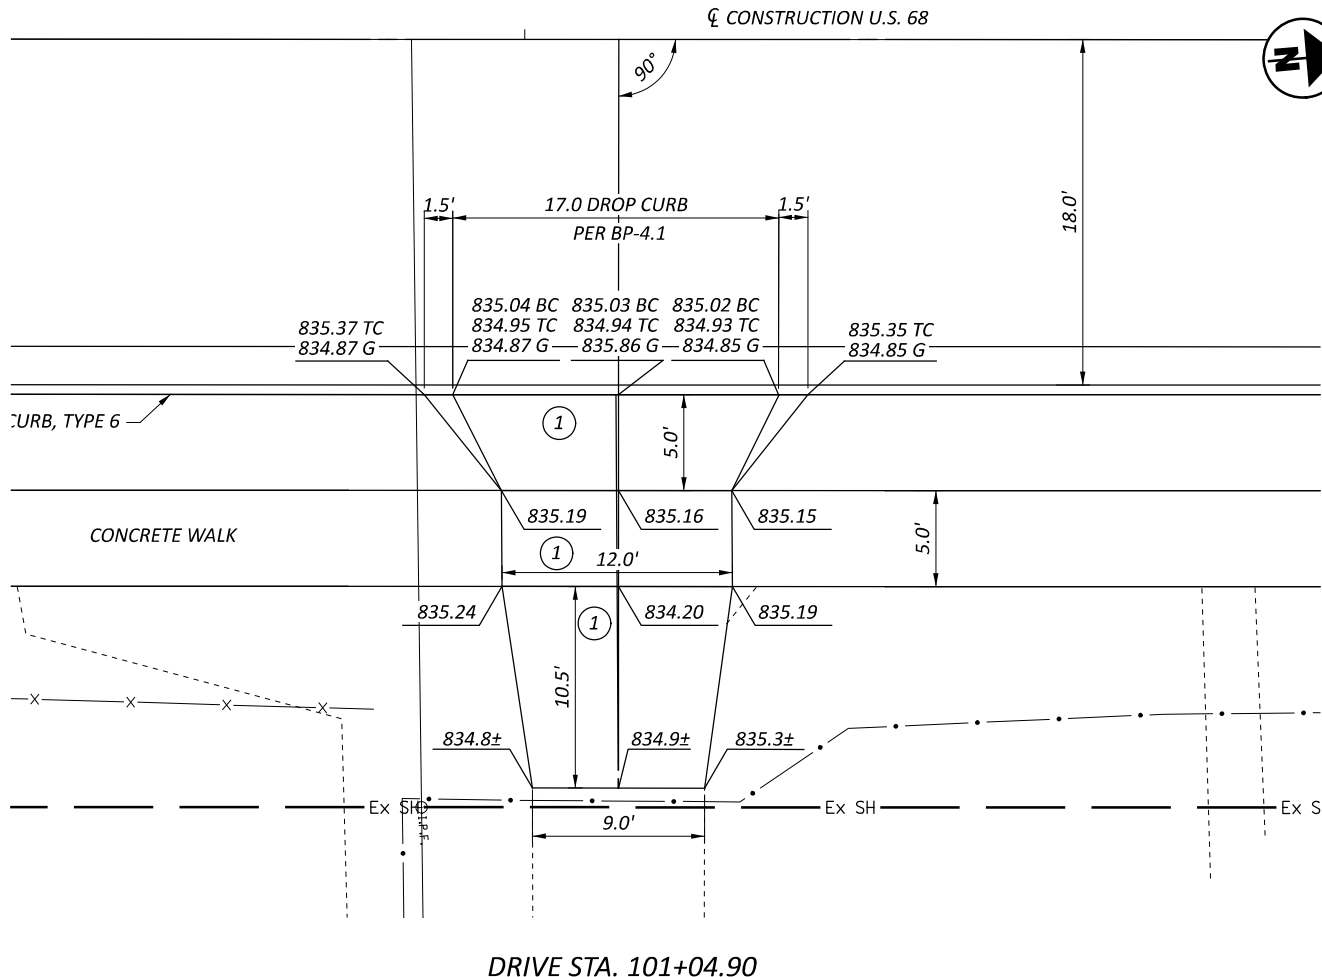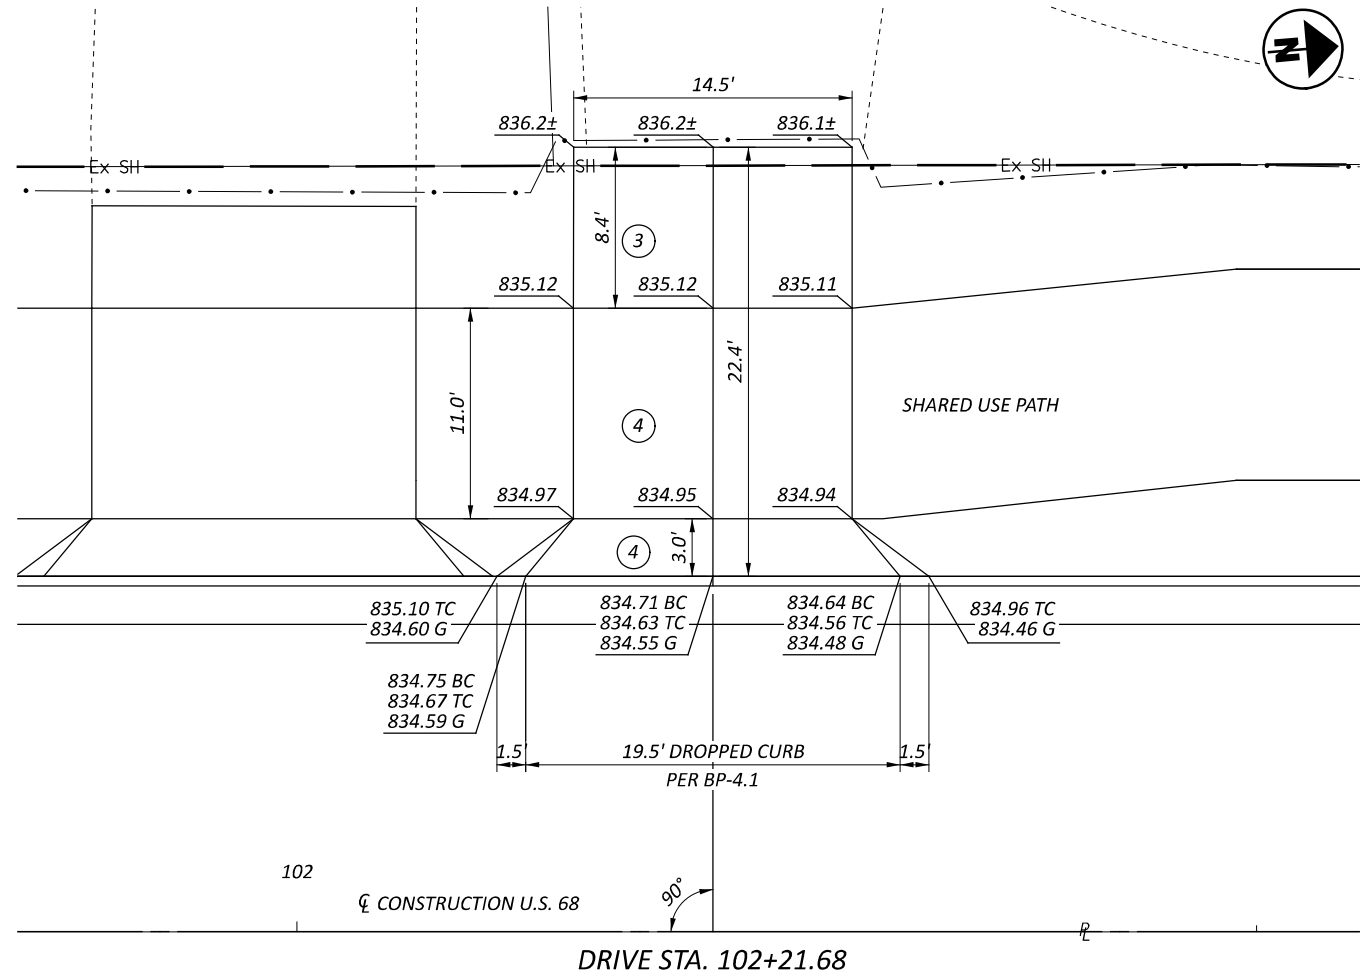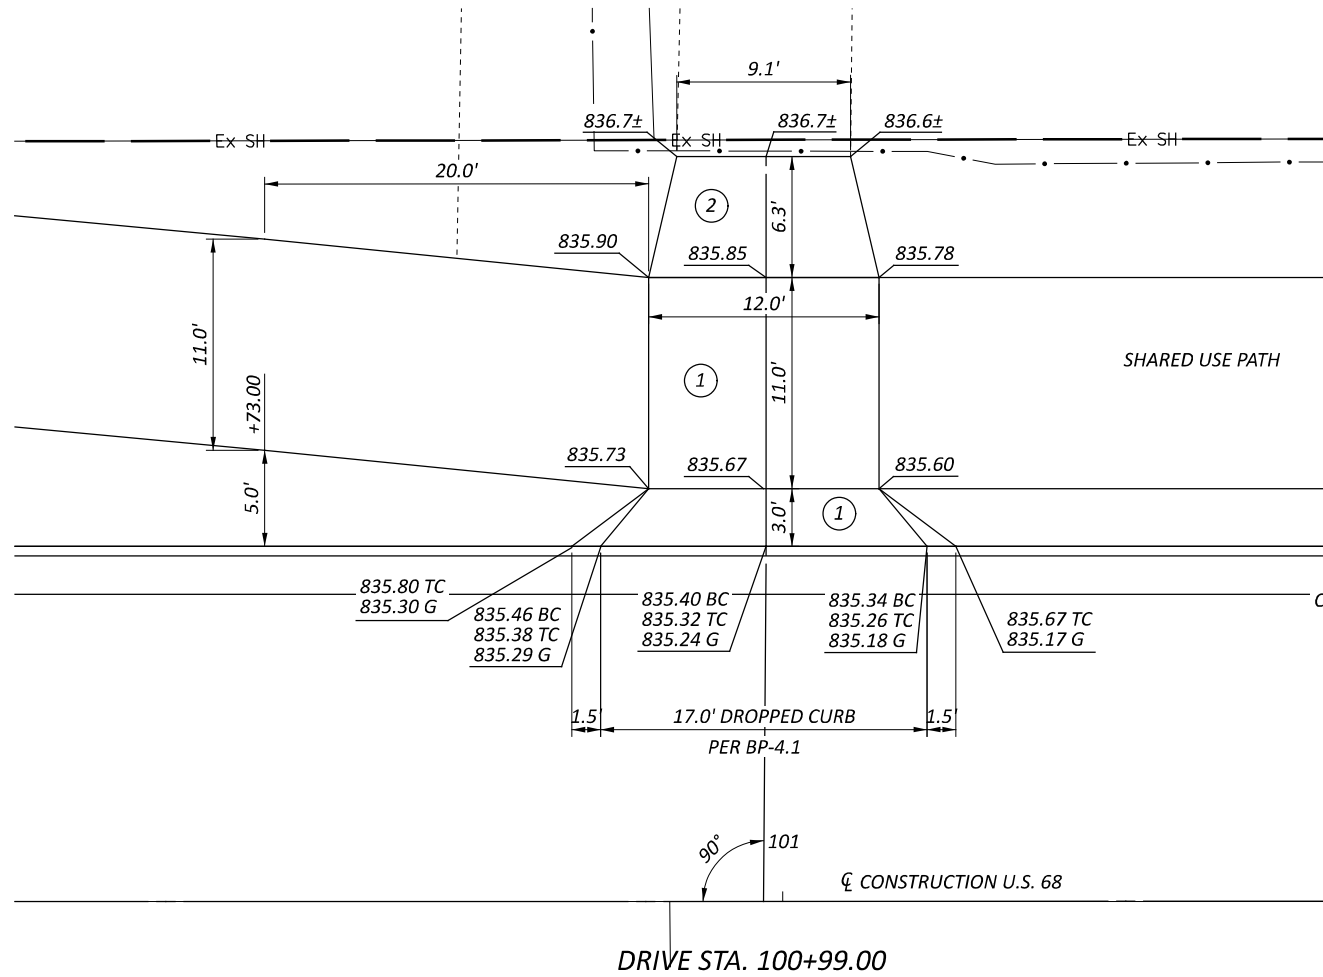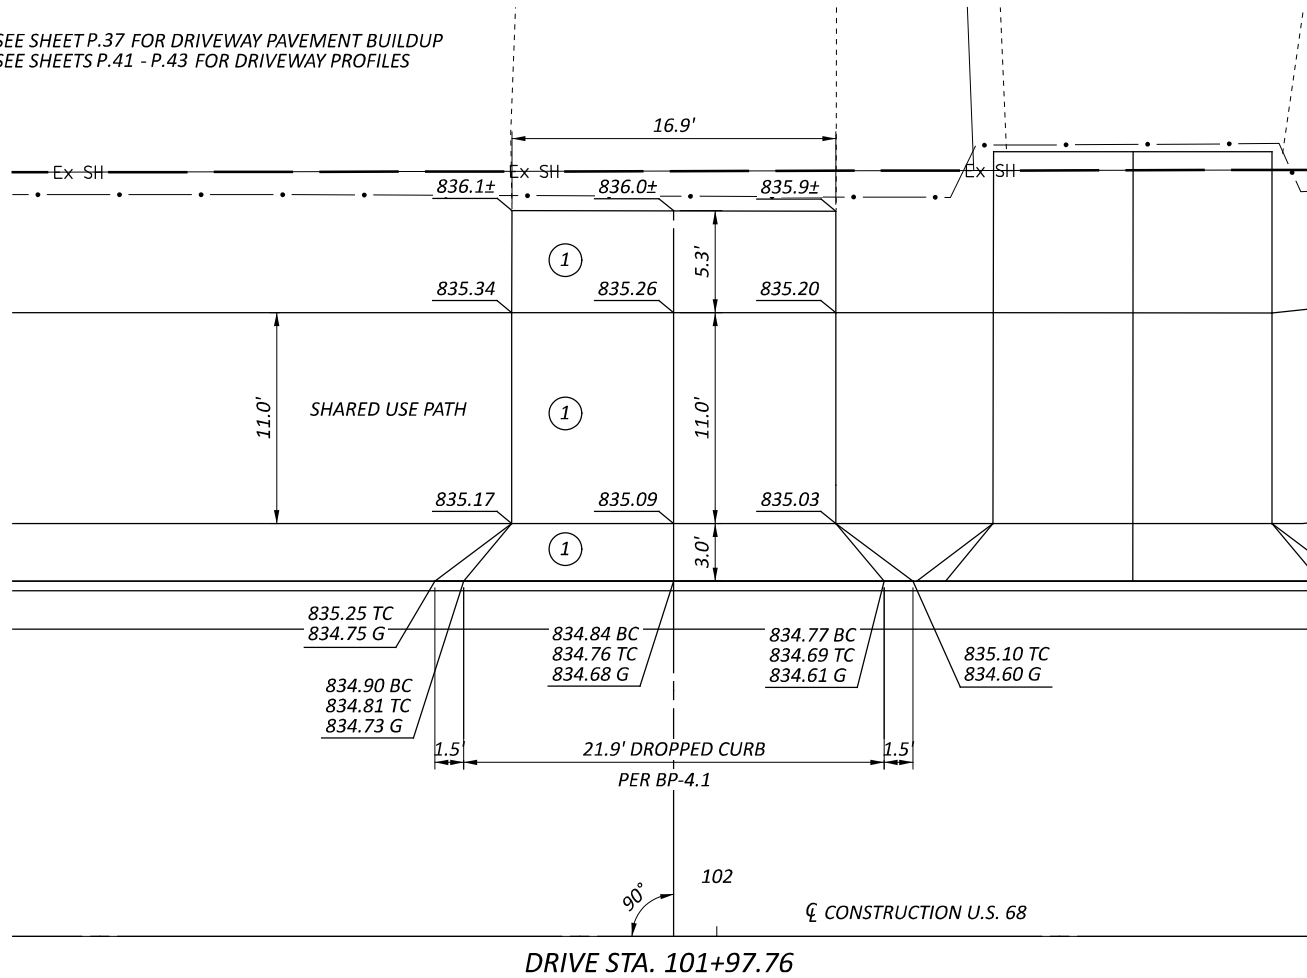

DESIGN AGENCY



DESIGNER

WCS

REVIEWER

BAA 04/28/25

PROJECT ID

115388

SHEET

P.39




TOTAL

P.109

DRIVEWAY DETAILS
PLANS




HORIZONTAL
SCALE IN FEET




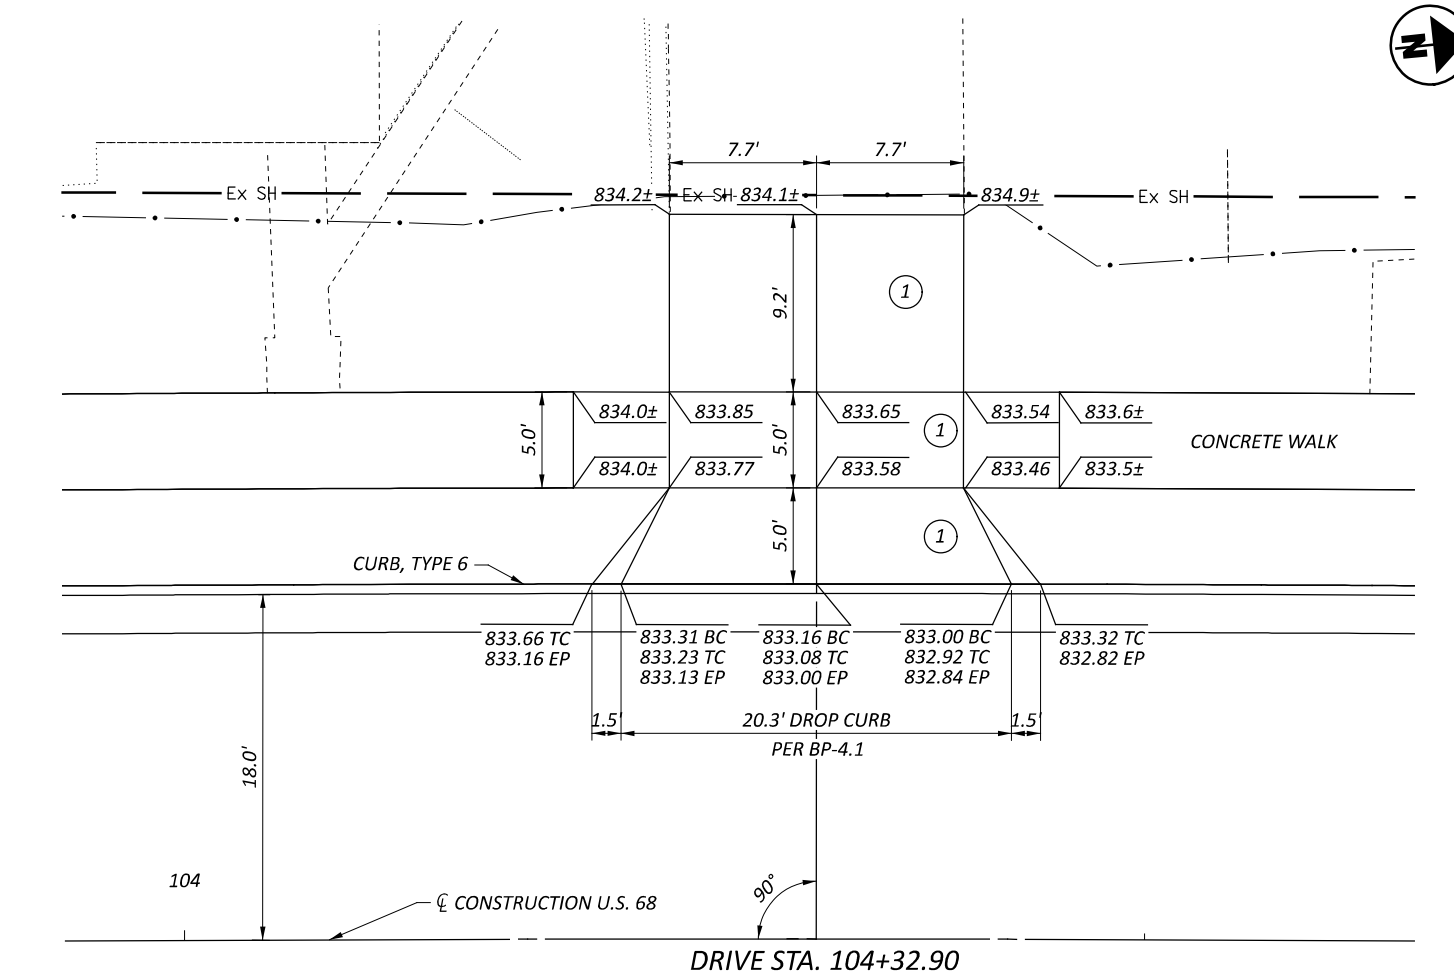
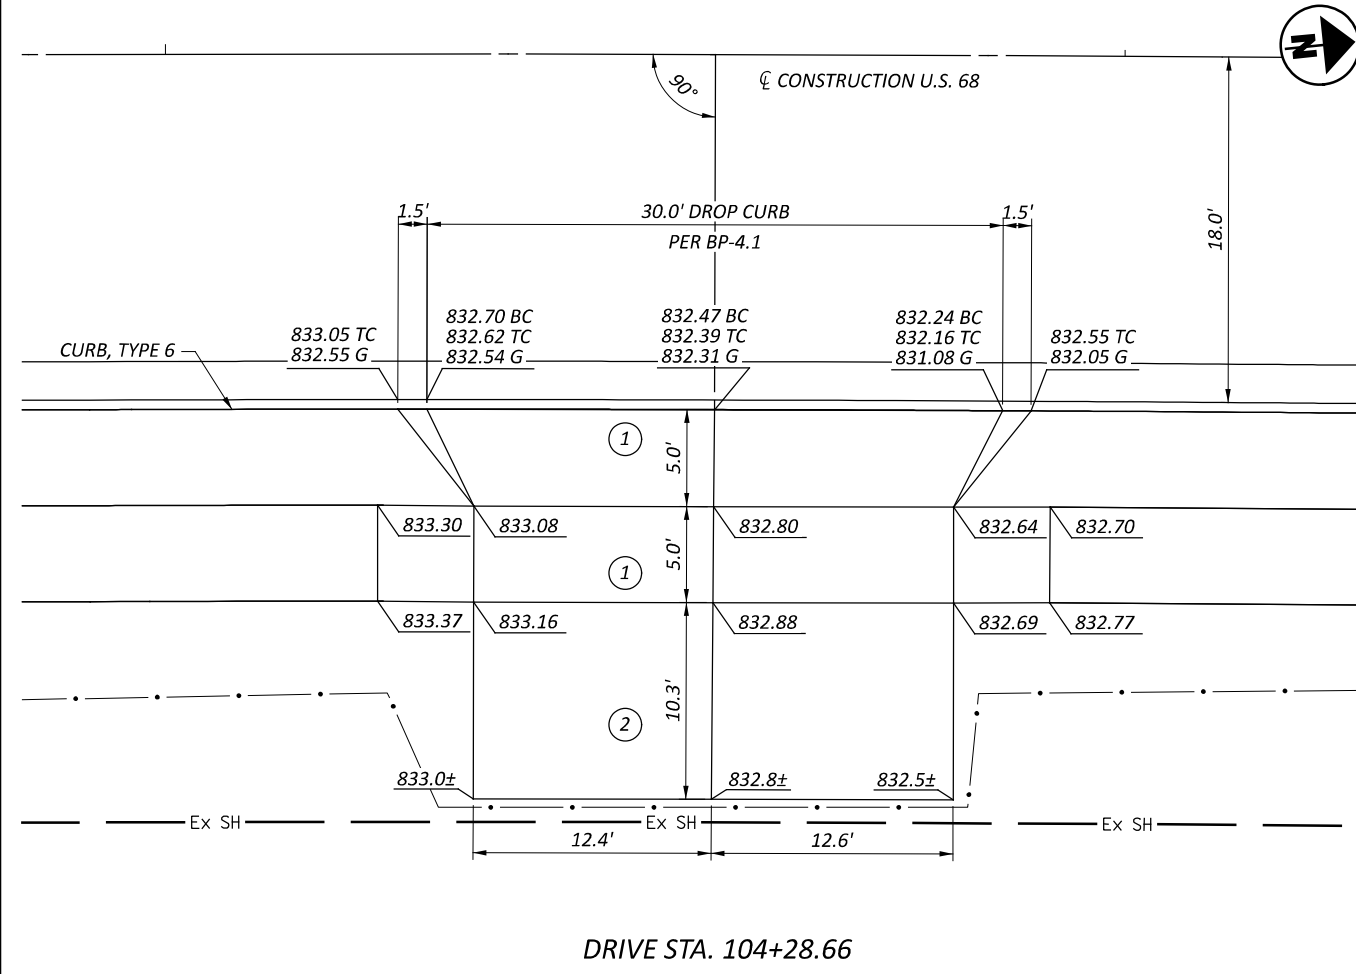
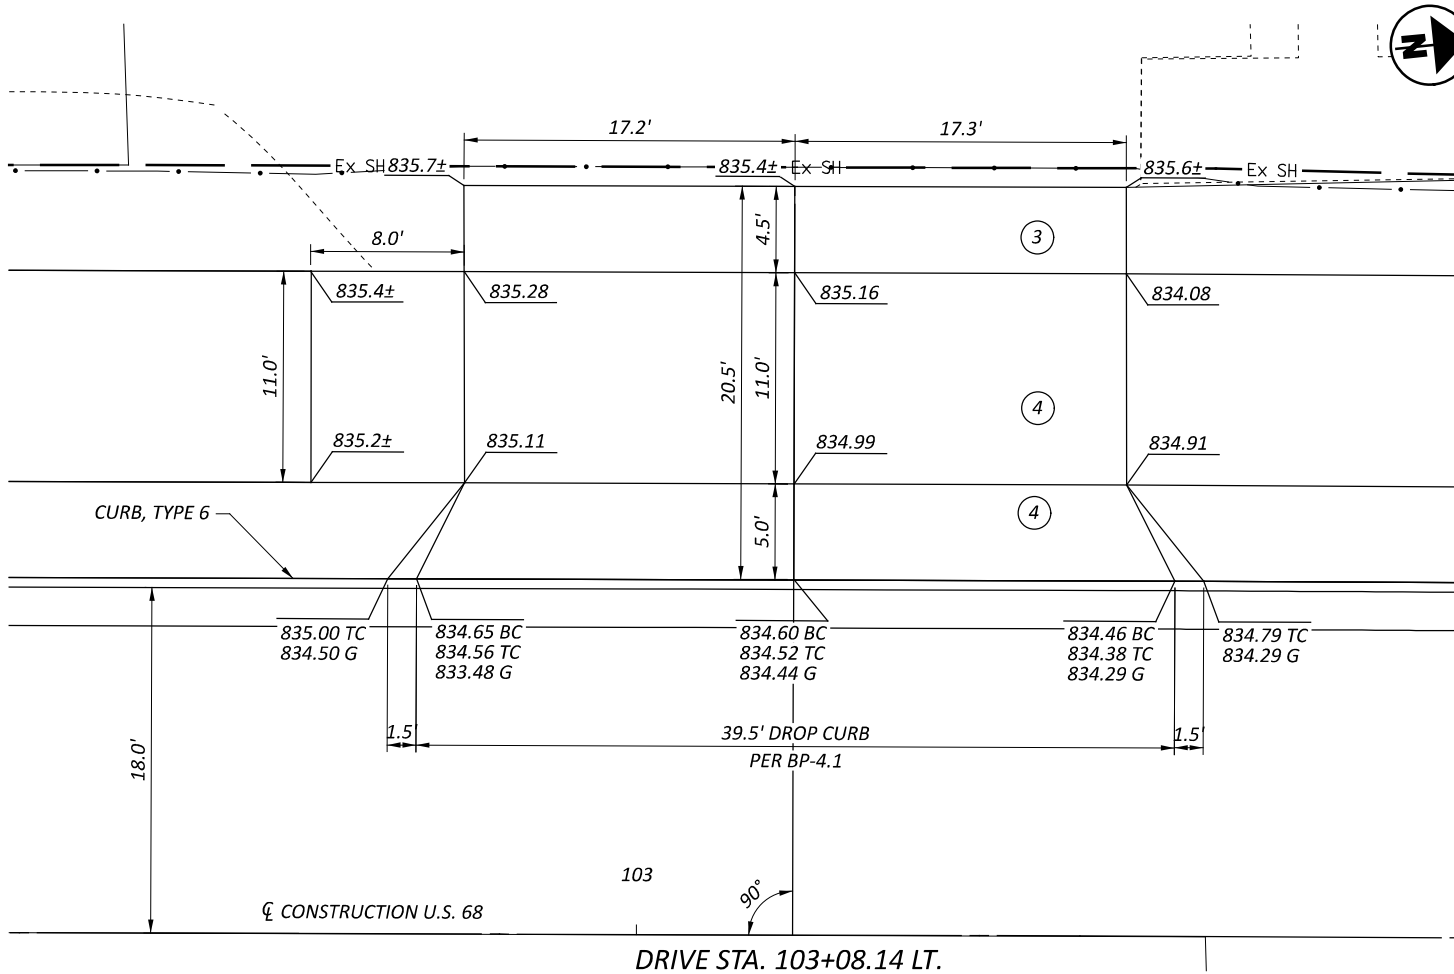


- NOTES
1. SEE SHEET P.37 FOR DRIVEWAY PAVEMENT BUILDUP
 2. SEE SHEETS P.41 - P.43 FOR DRIVEWAY PROFILES

DRIVEWAY DETAILS
PLANS

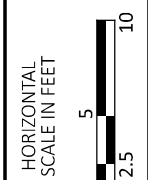

DESIGN AGENCY	
CARPENTER MARTY	
DESIGNER	WCS
REVIEWER	BAA
PROJECT ID	04/28/25
SHEET	115388
TOTAL	P.109

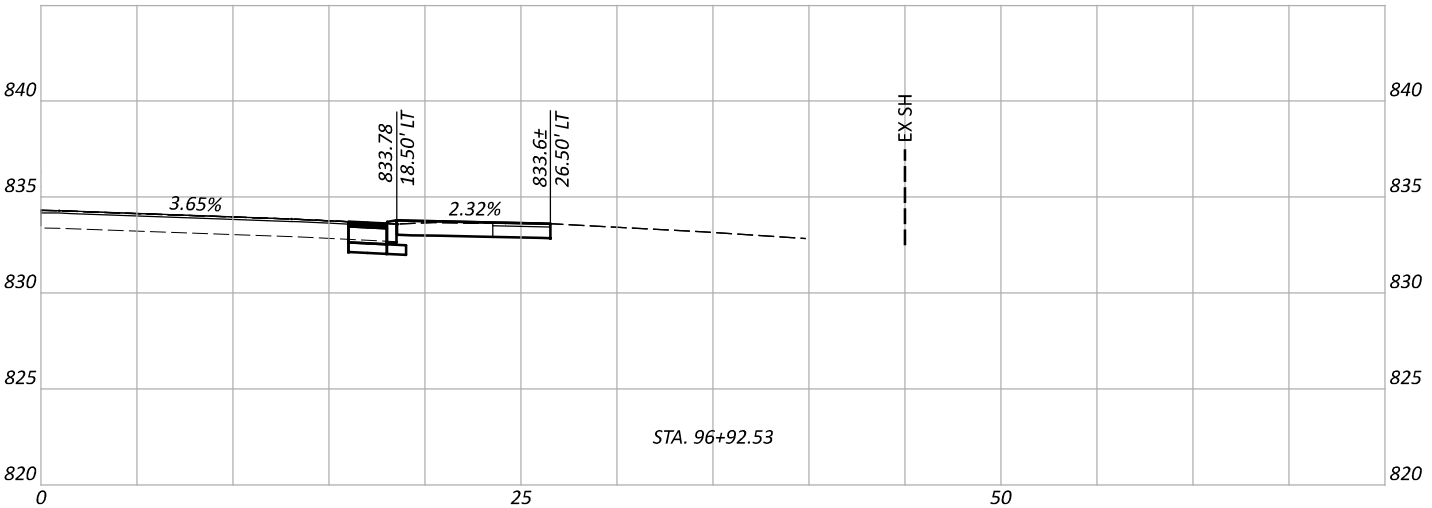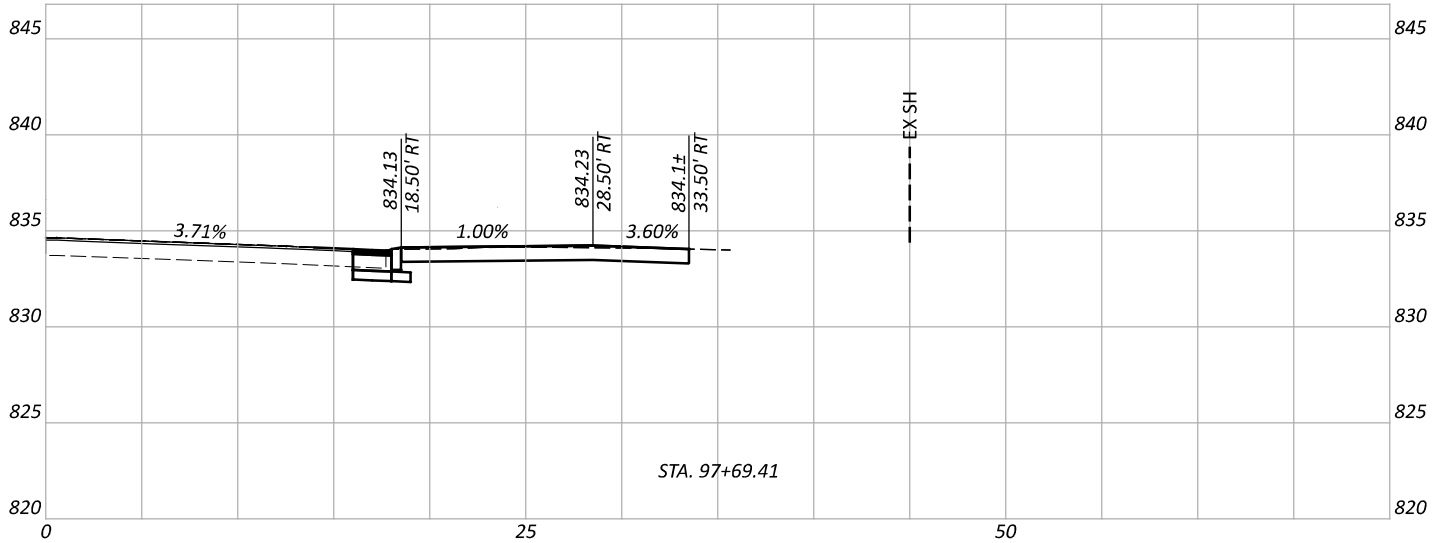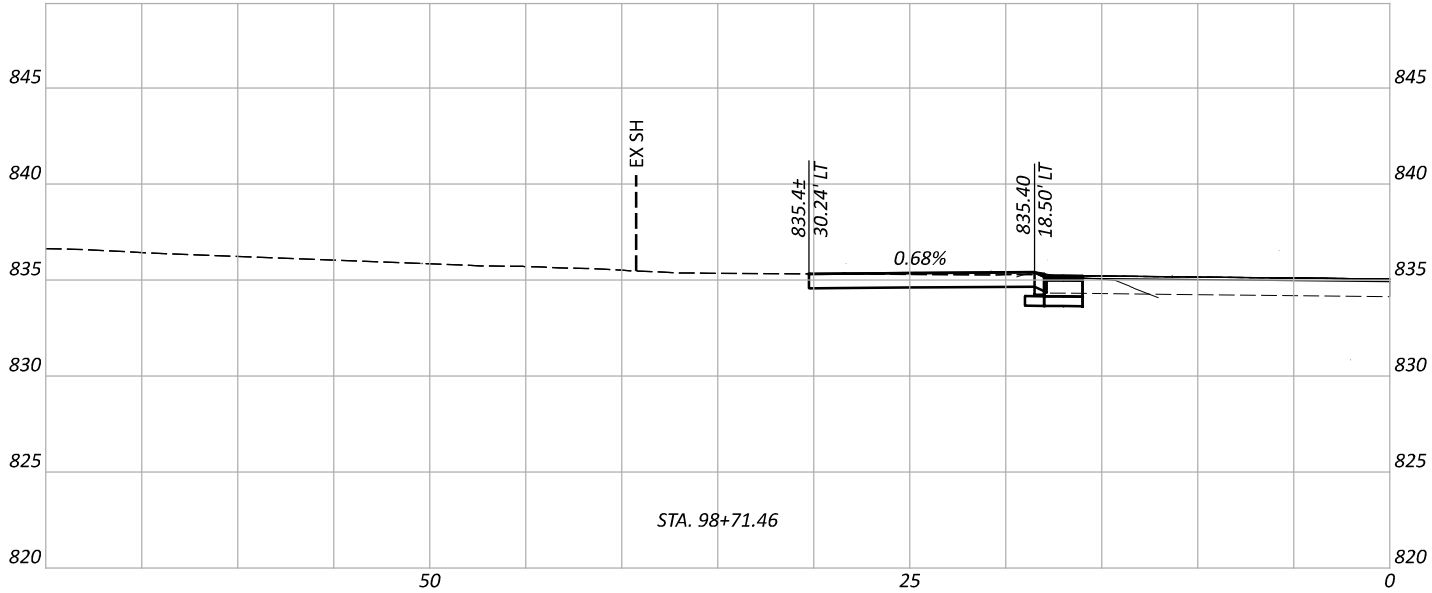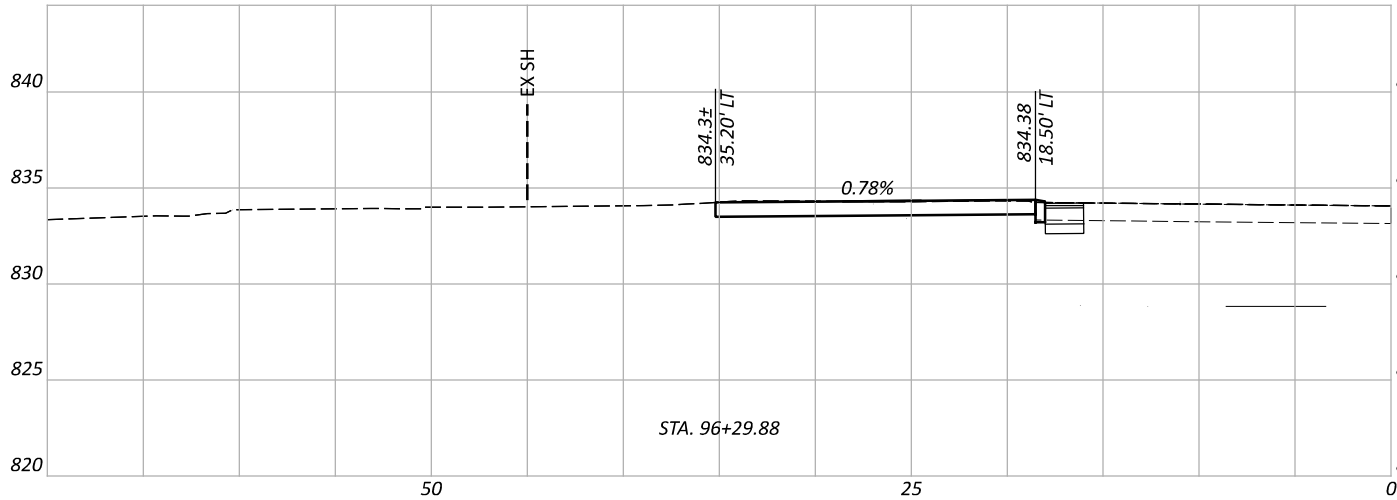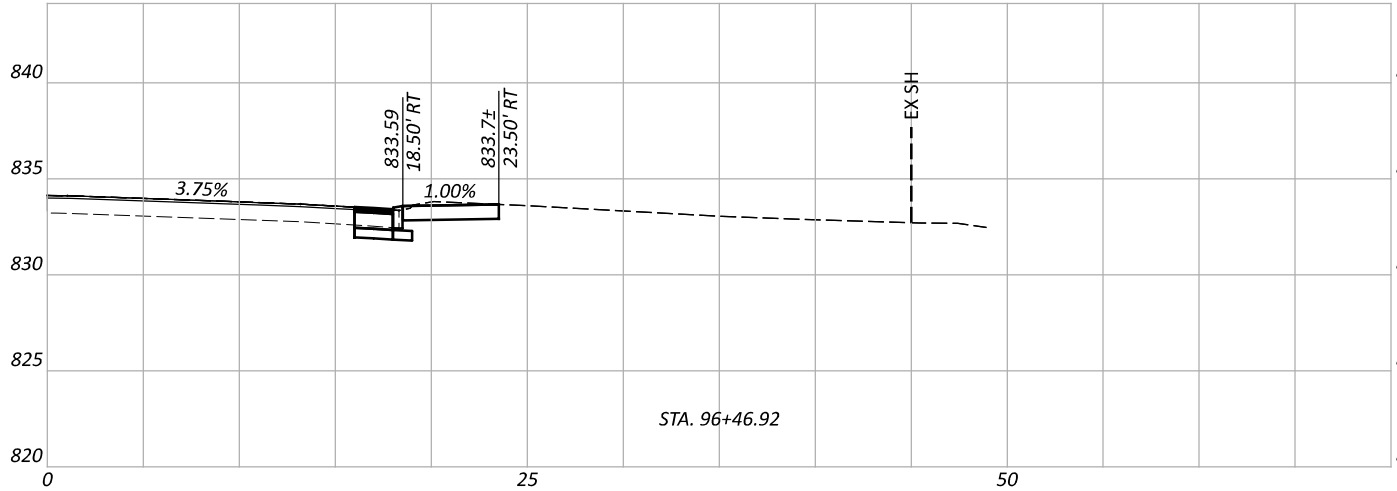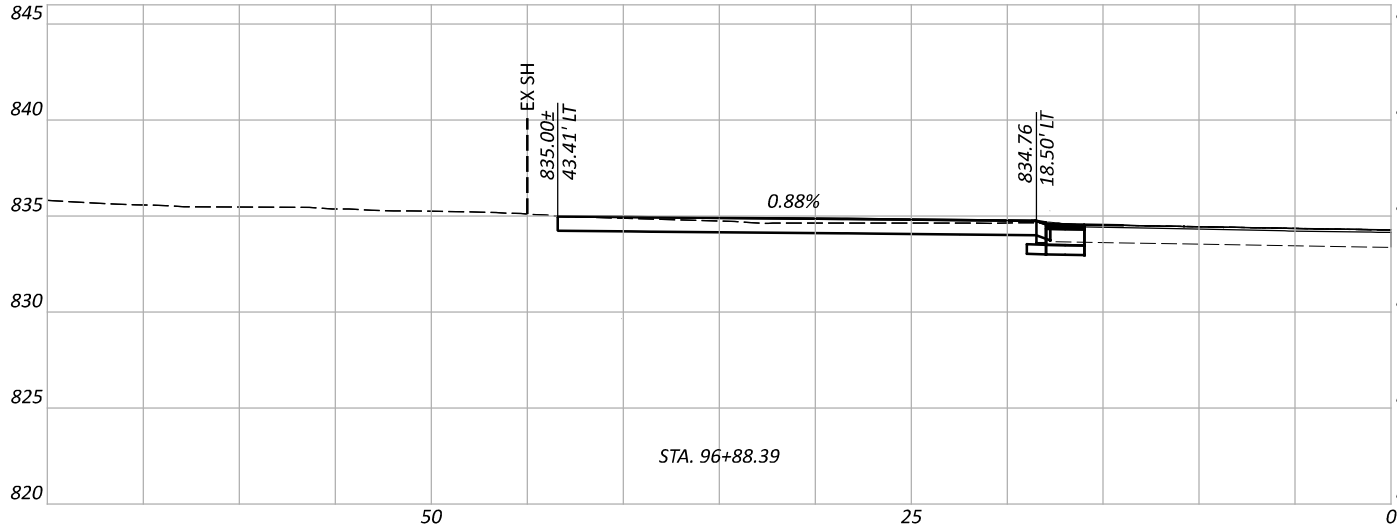

NOTES
1. SEE SHEETS P.37 - P.40 FOR DRIVEWAY PLANS

DRIVEWAY DETAILS
PROFILES

DESIGN AGENCY



DESIGNER

WCS

REVIEWER

BAA 04/28/25

PROJECT ID





115388

SHEET

P.41

TOTAL

P.109

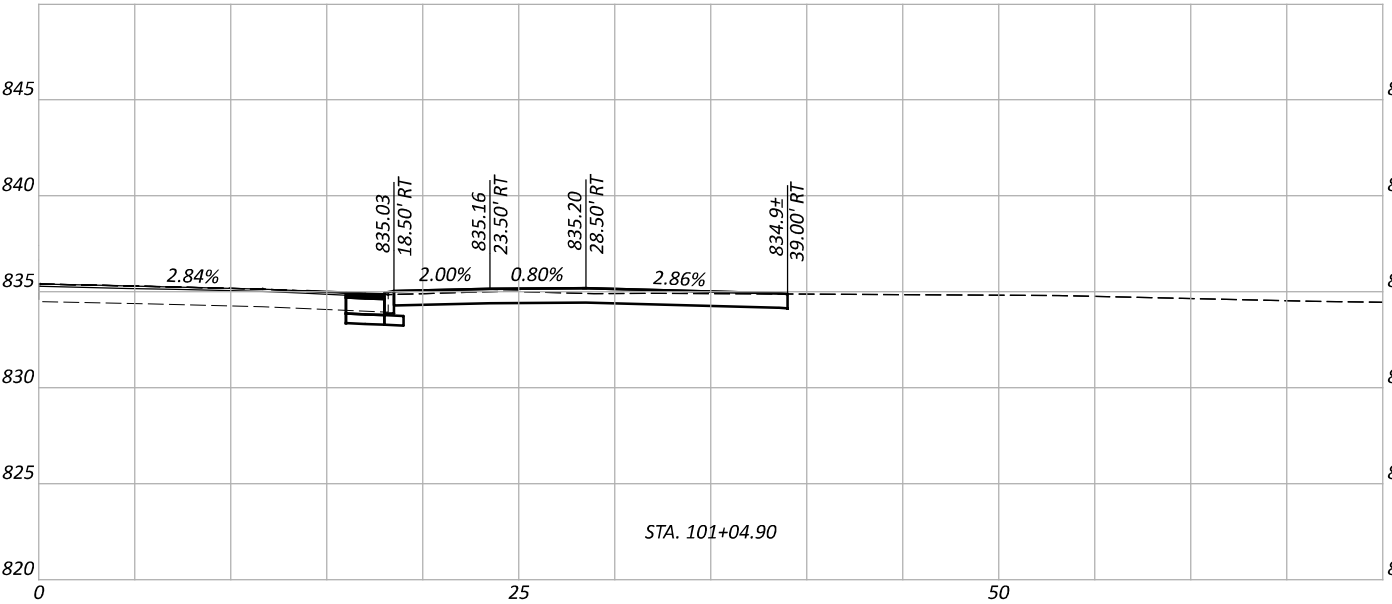
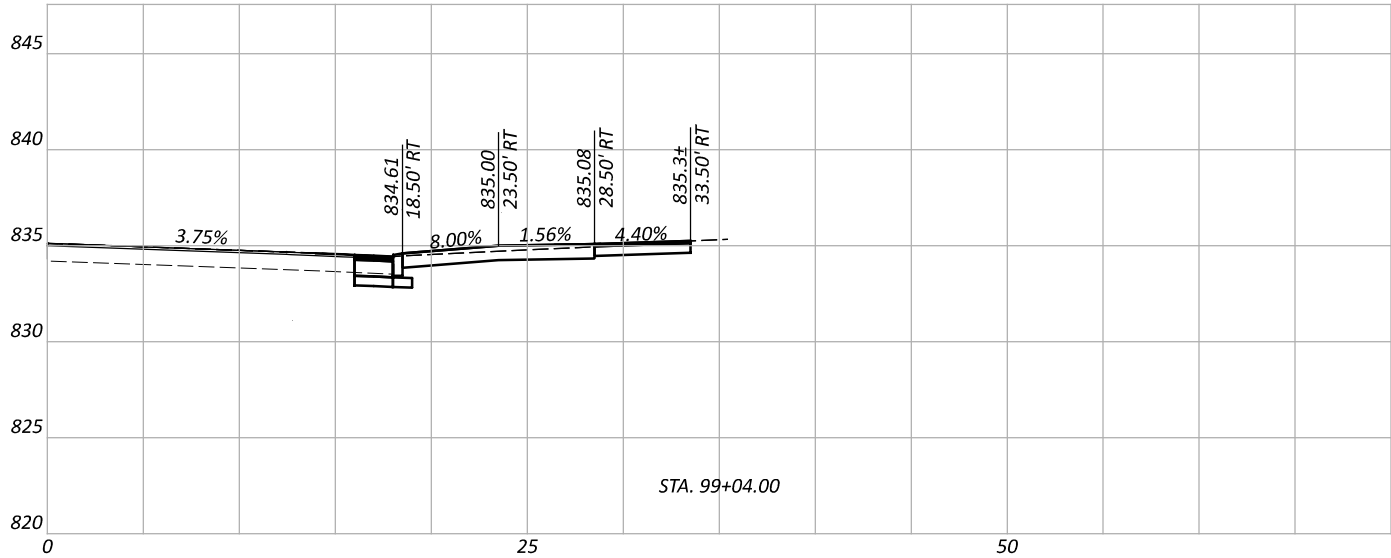
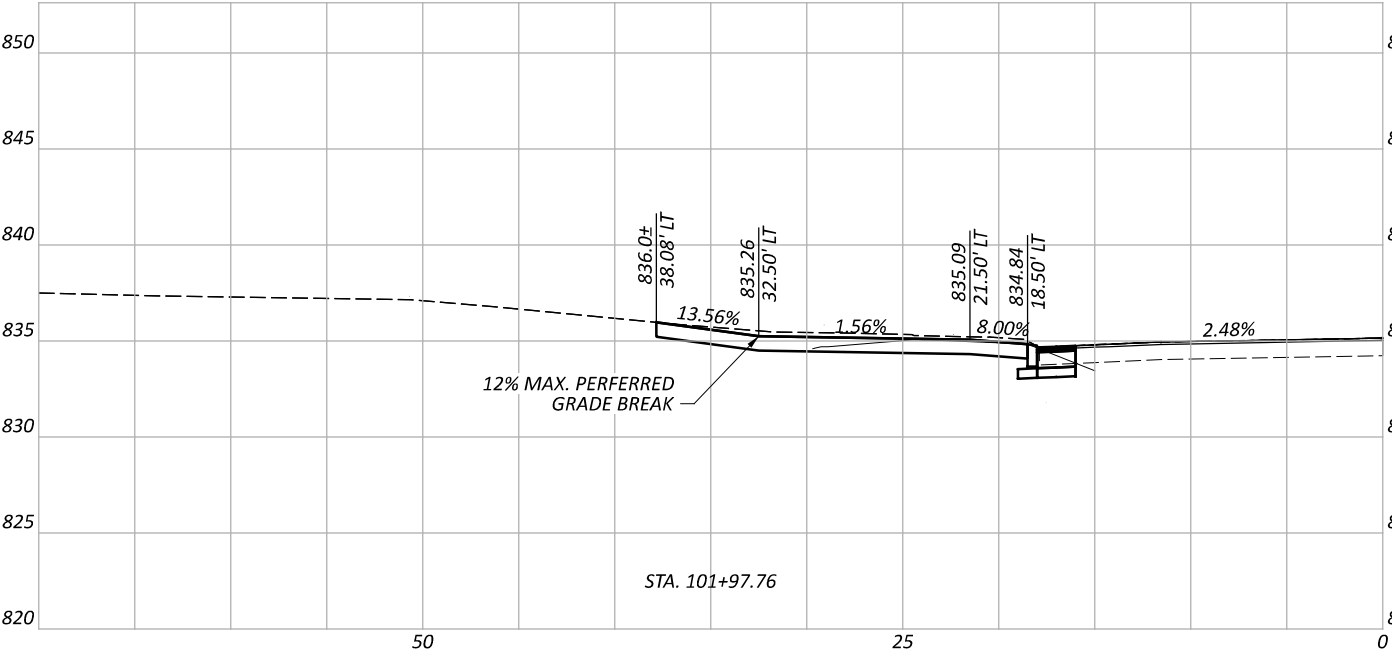
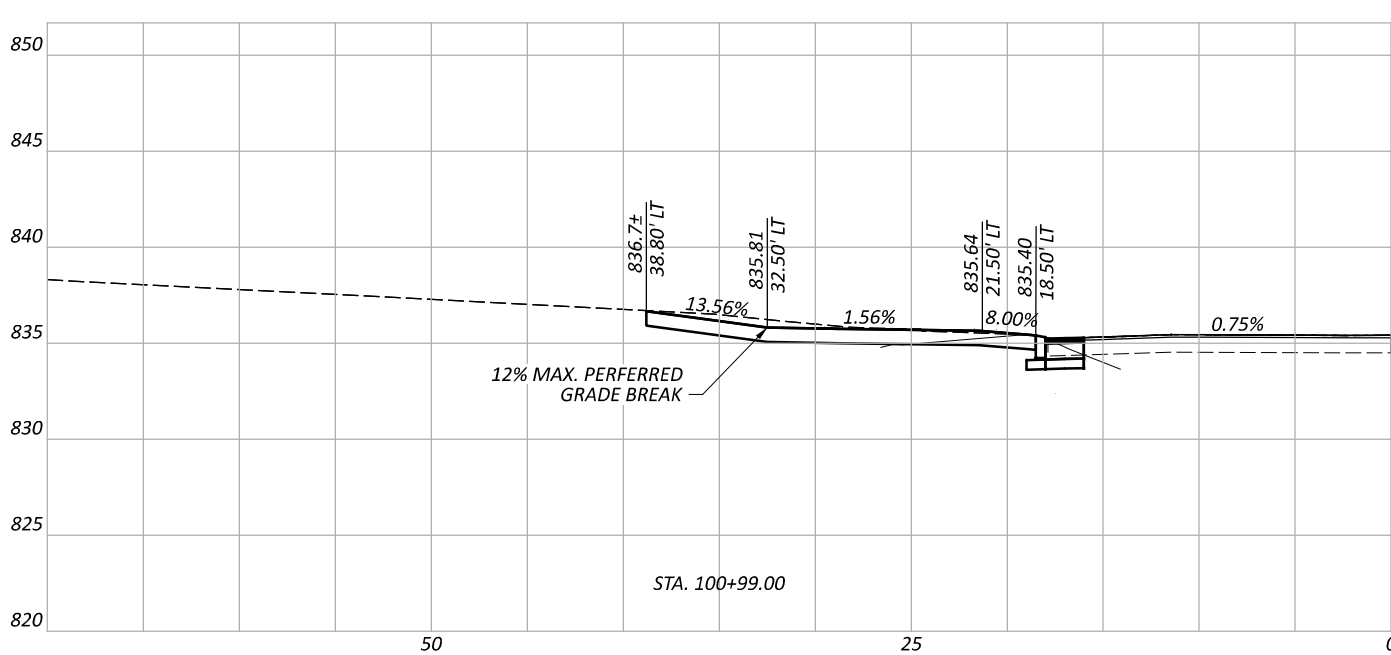


NOTES
1. SEE SHEETS P.37 - P.40 FOR DRIVEWAY PLANS

DRIVEWAY DETAILS
PROFILES



DESIGNER	WCS
REVIEWER	BAA 04/28/25
PROJECT ID	115388
SHEET	TOTAL
P.42	P.109

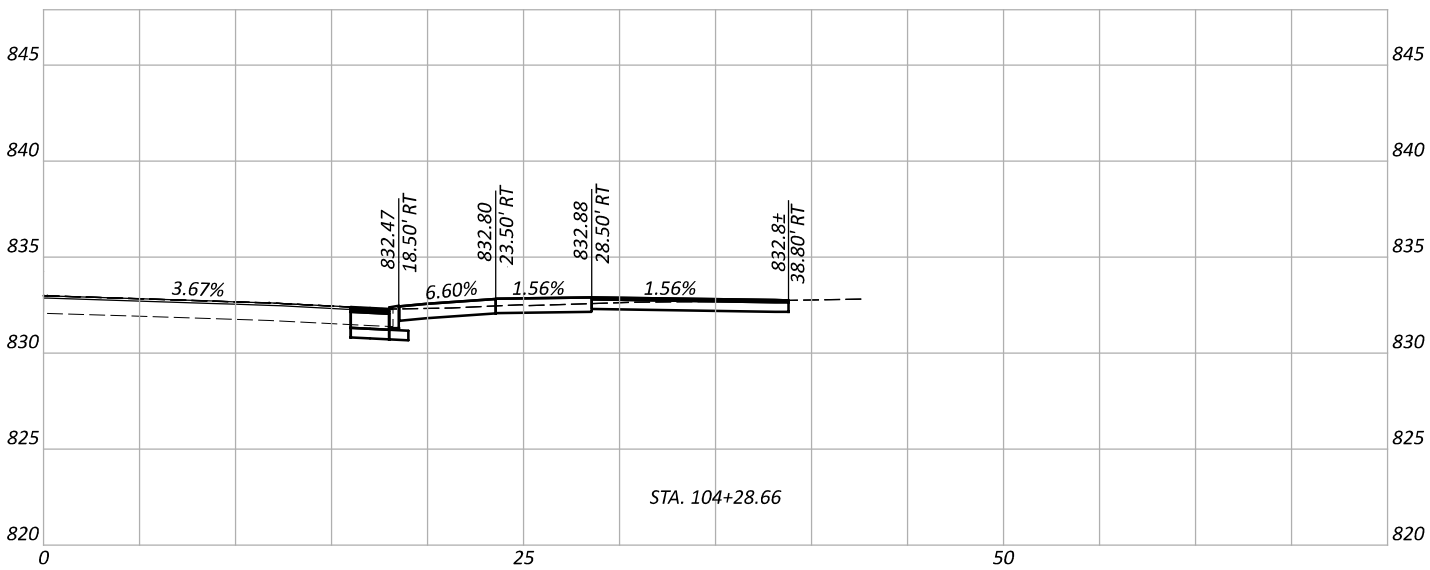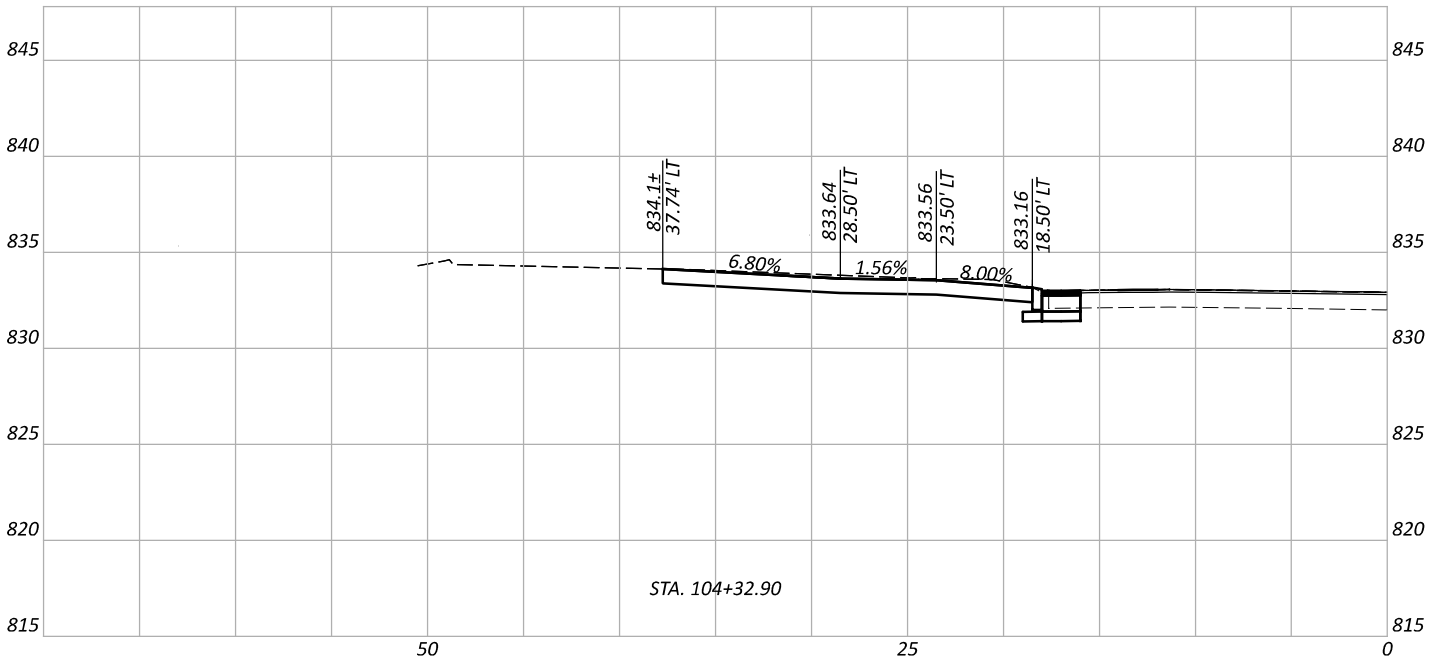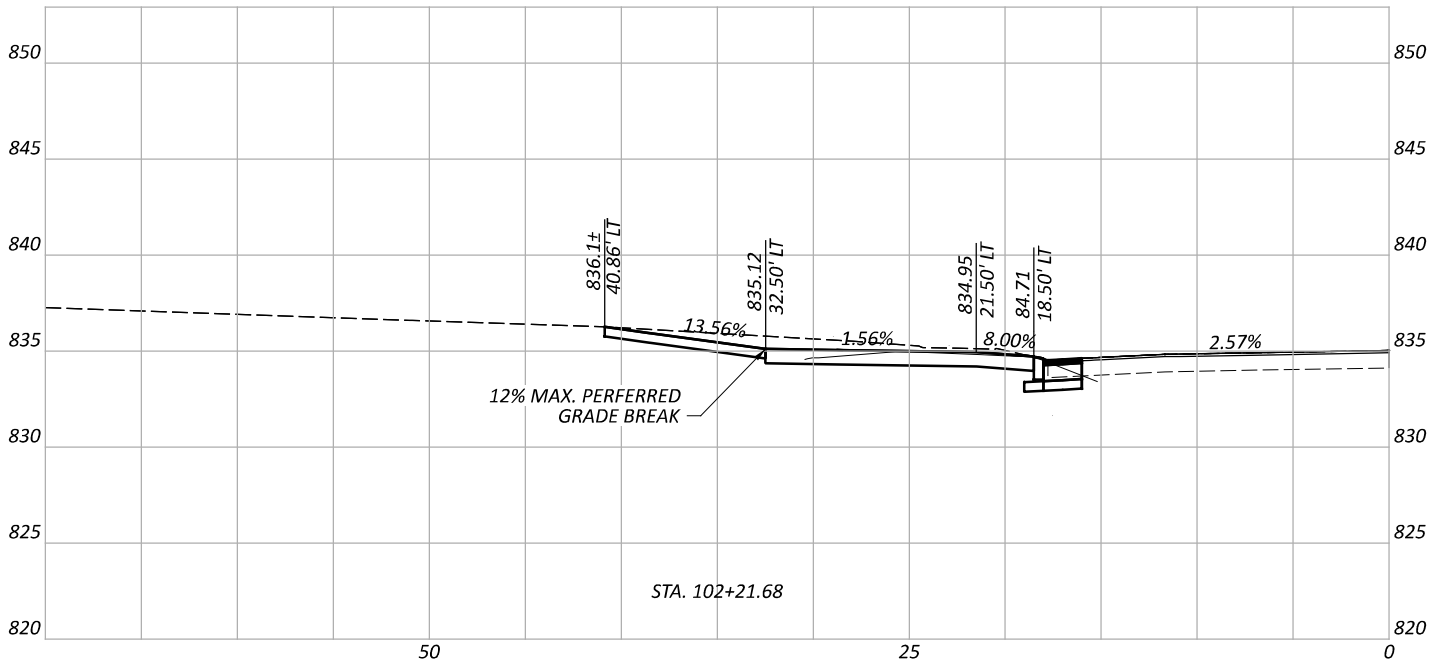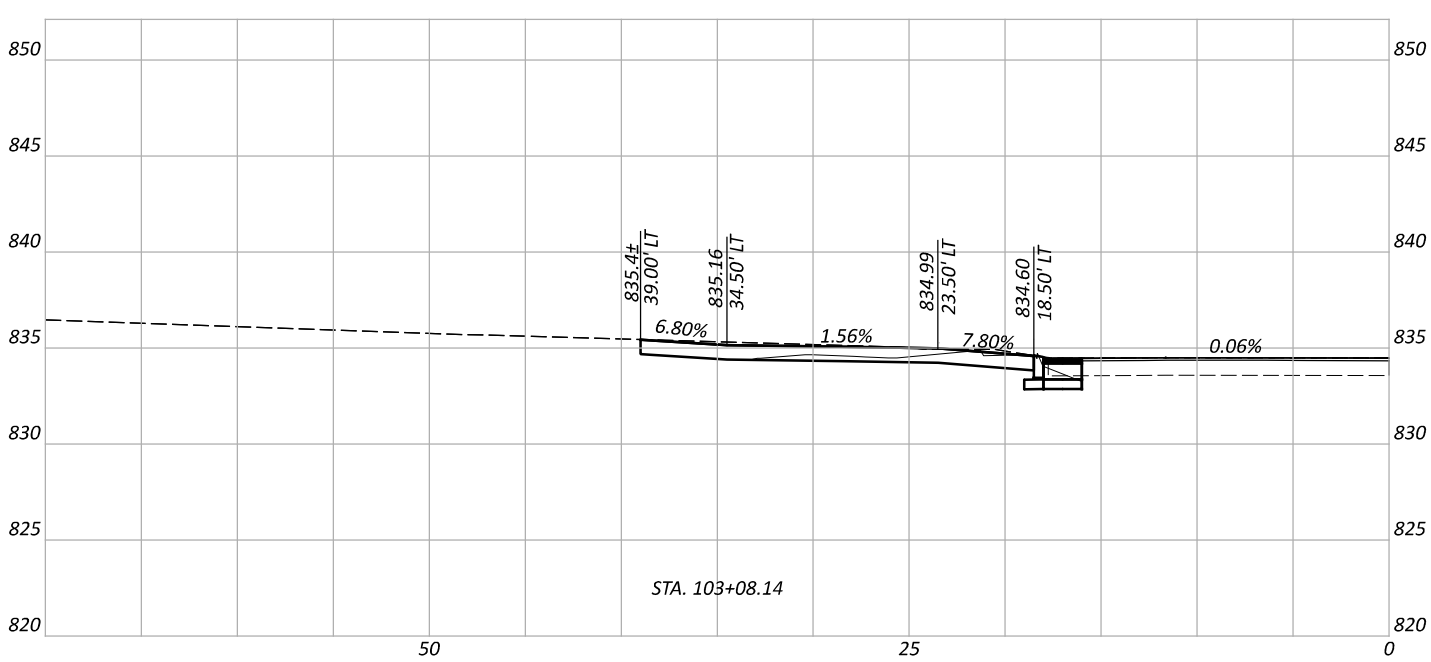

NOTES
1. SEE SHEETS P.37 - P.40 FOR DRIVEWAY PLANS

DRIVEWAY DETAILS
PROFILES

DESIGN AGENCY



DESIGNER

WCS

REVIEWER

BAA 04/28/25

PROJECT ID




115388

SHEET

P.43

TOTAL

P.109

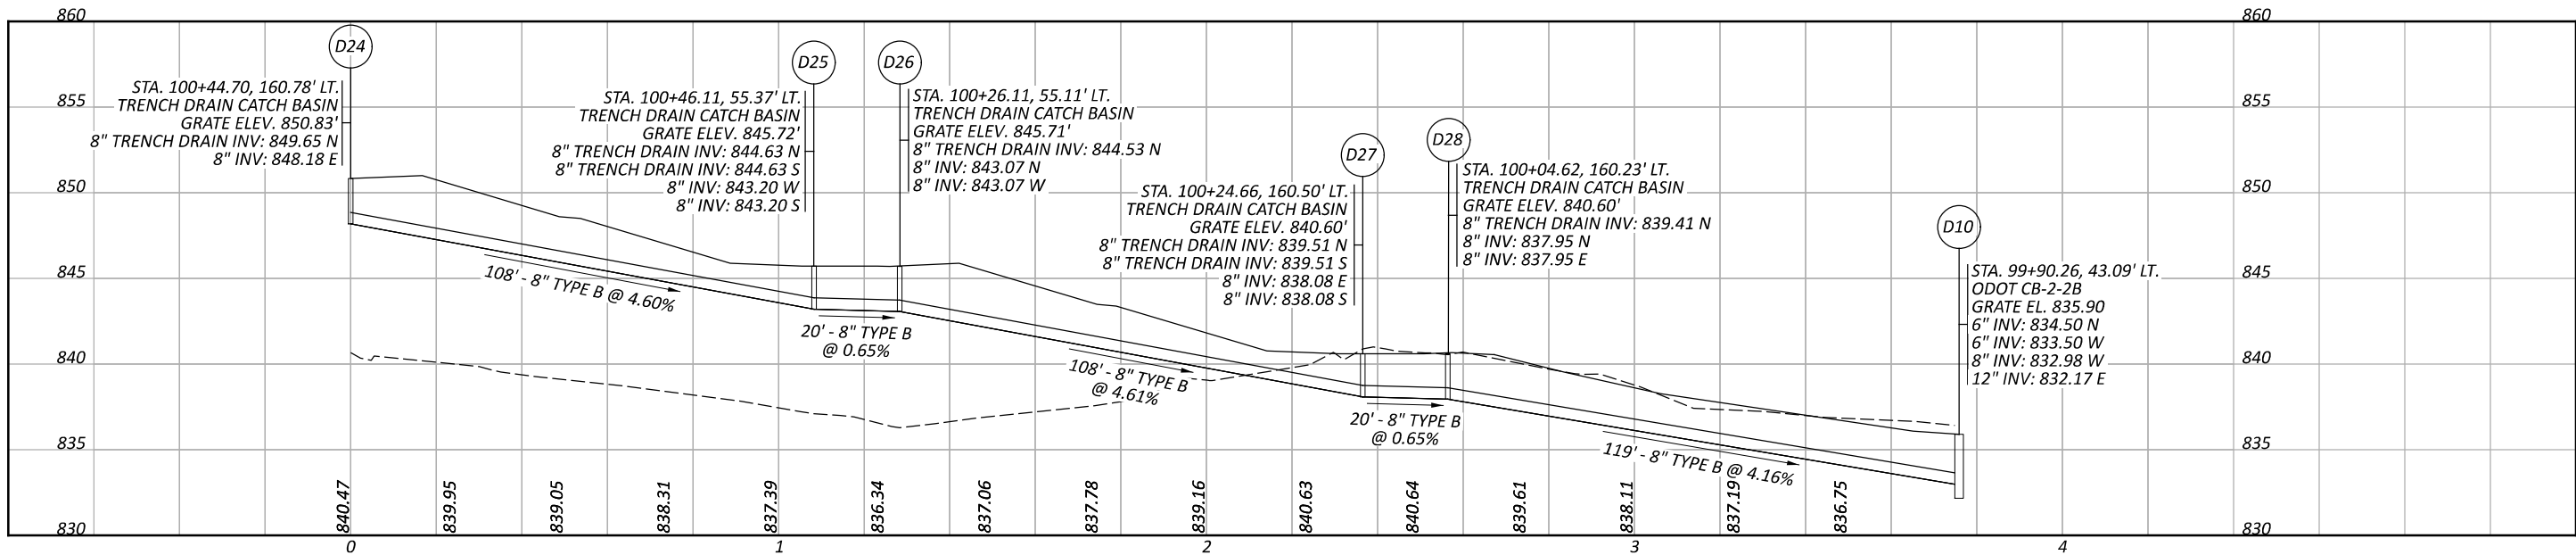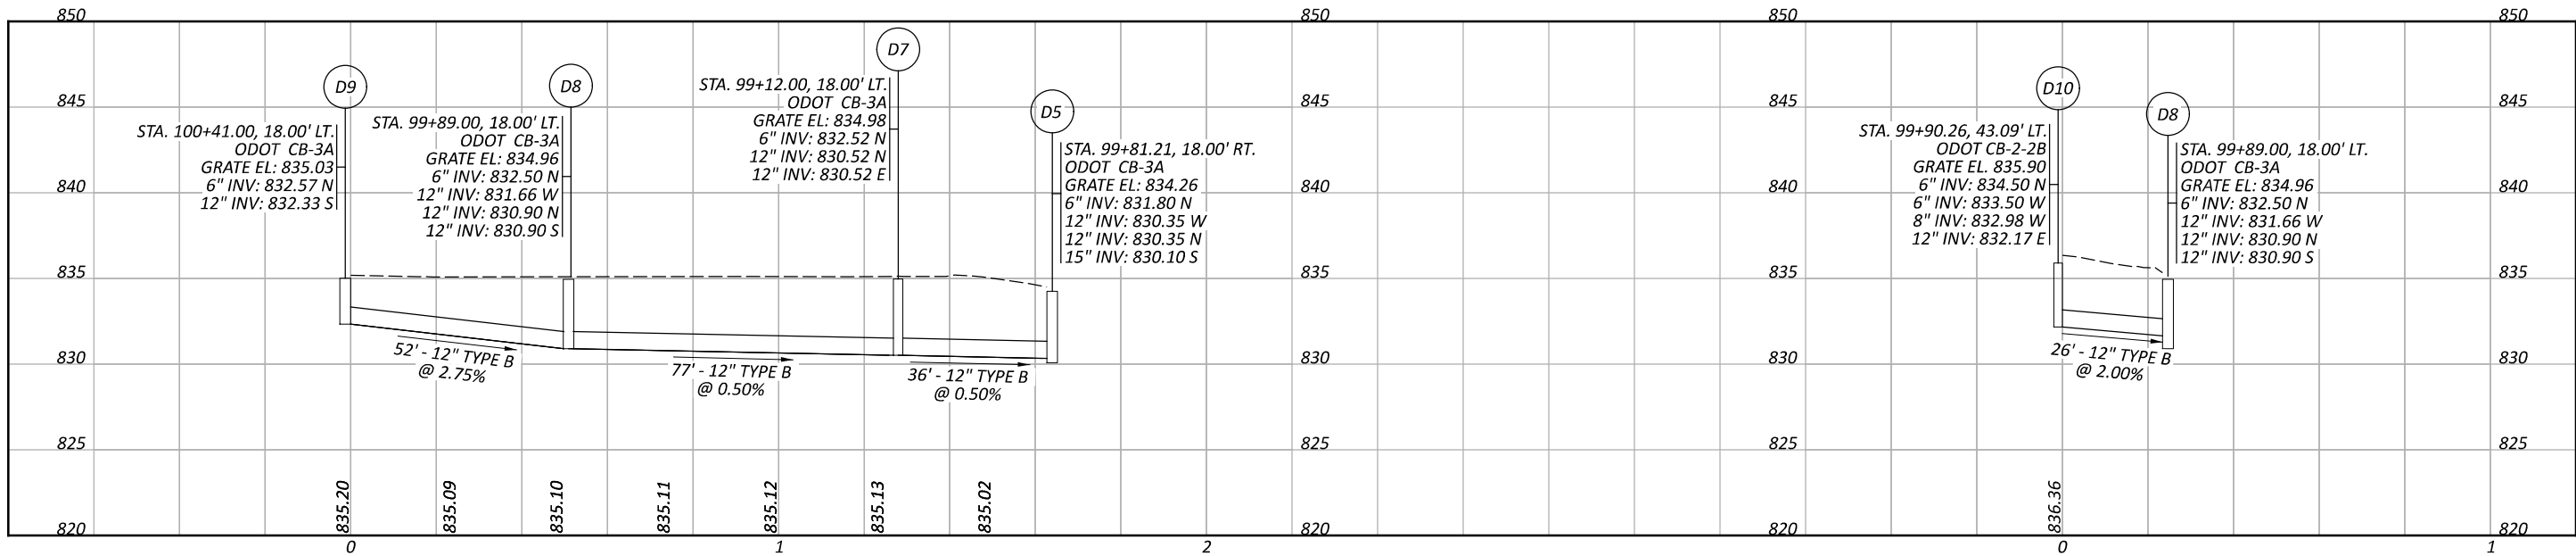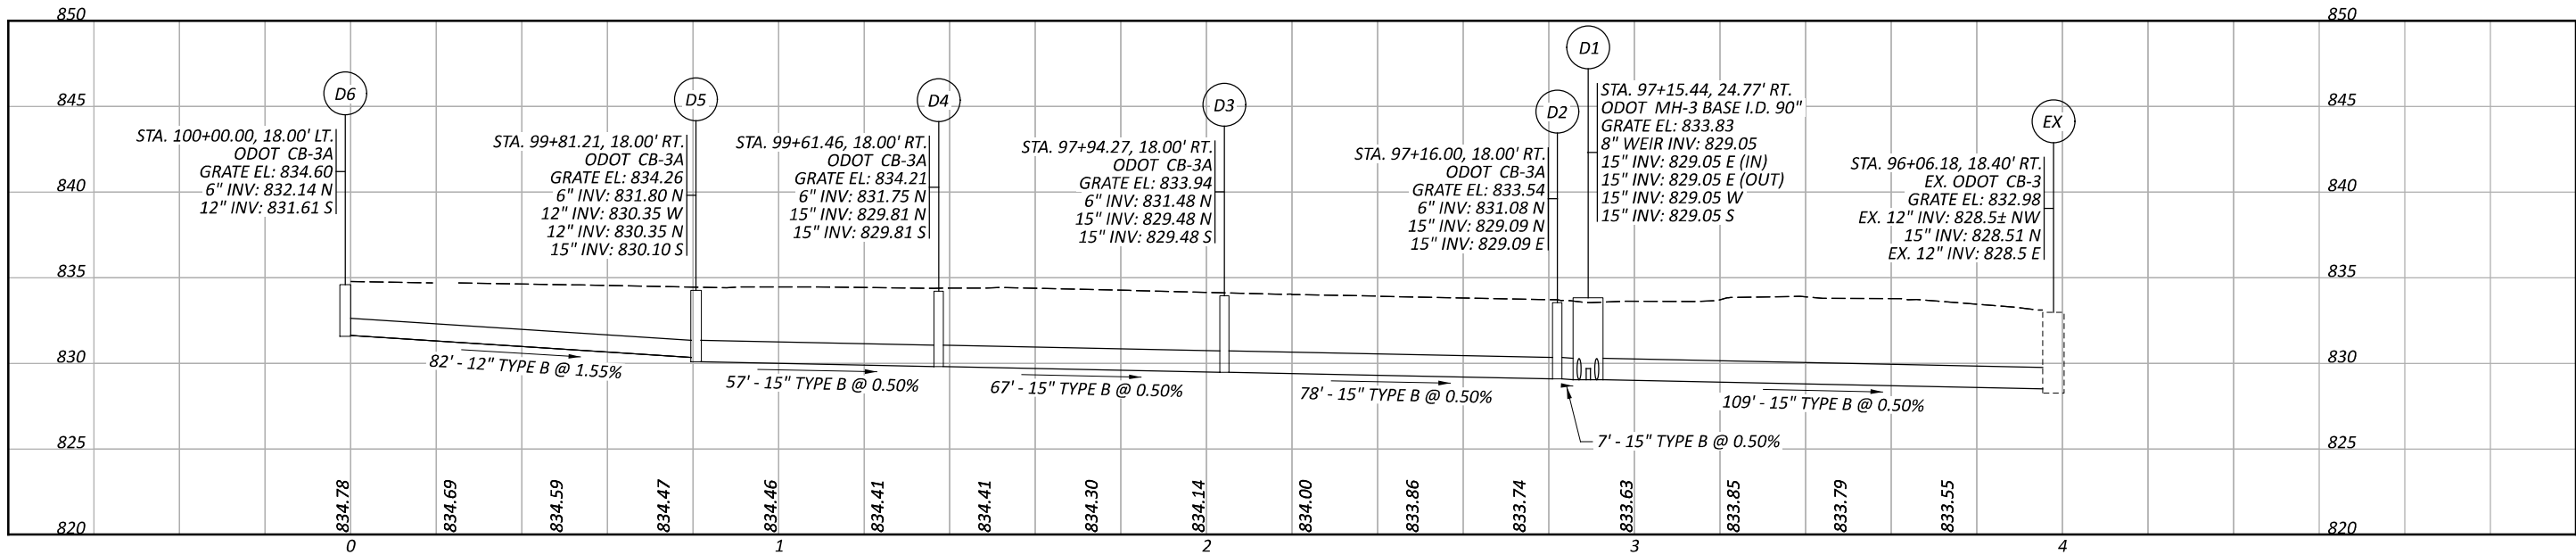

STORM SEWER
PROFILES

DESIGN AGENCY



DESIGNER

CEF

REVIEWER

BAA 04/28/25

PROJECT ID




115388

SHEET

P.44

TOTAL

P.109

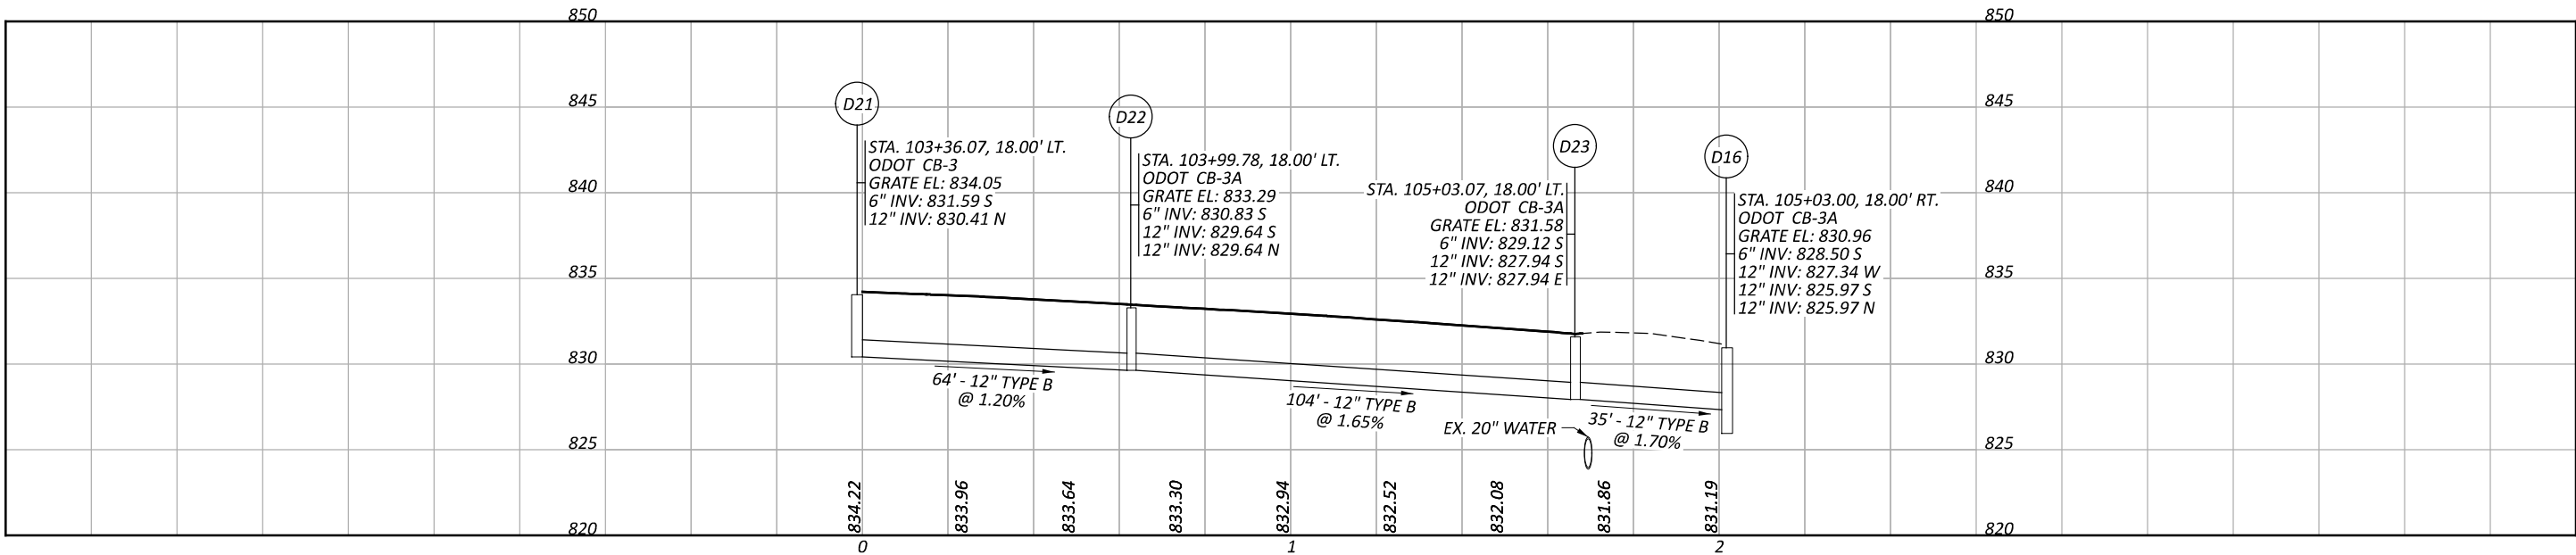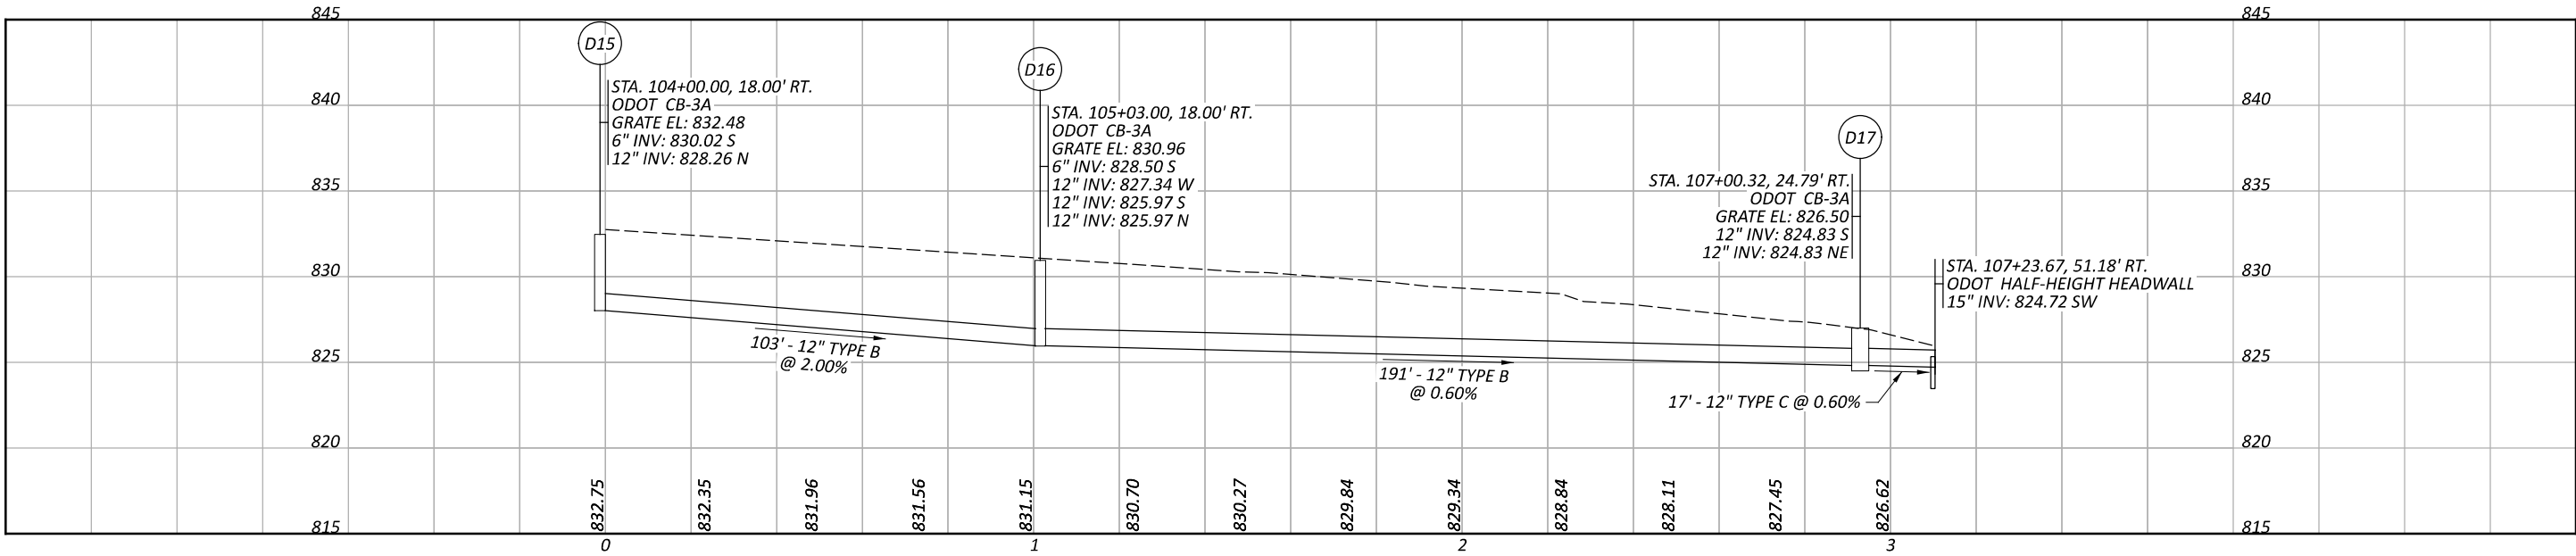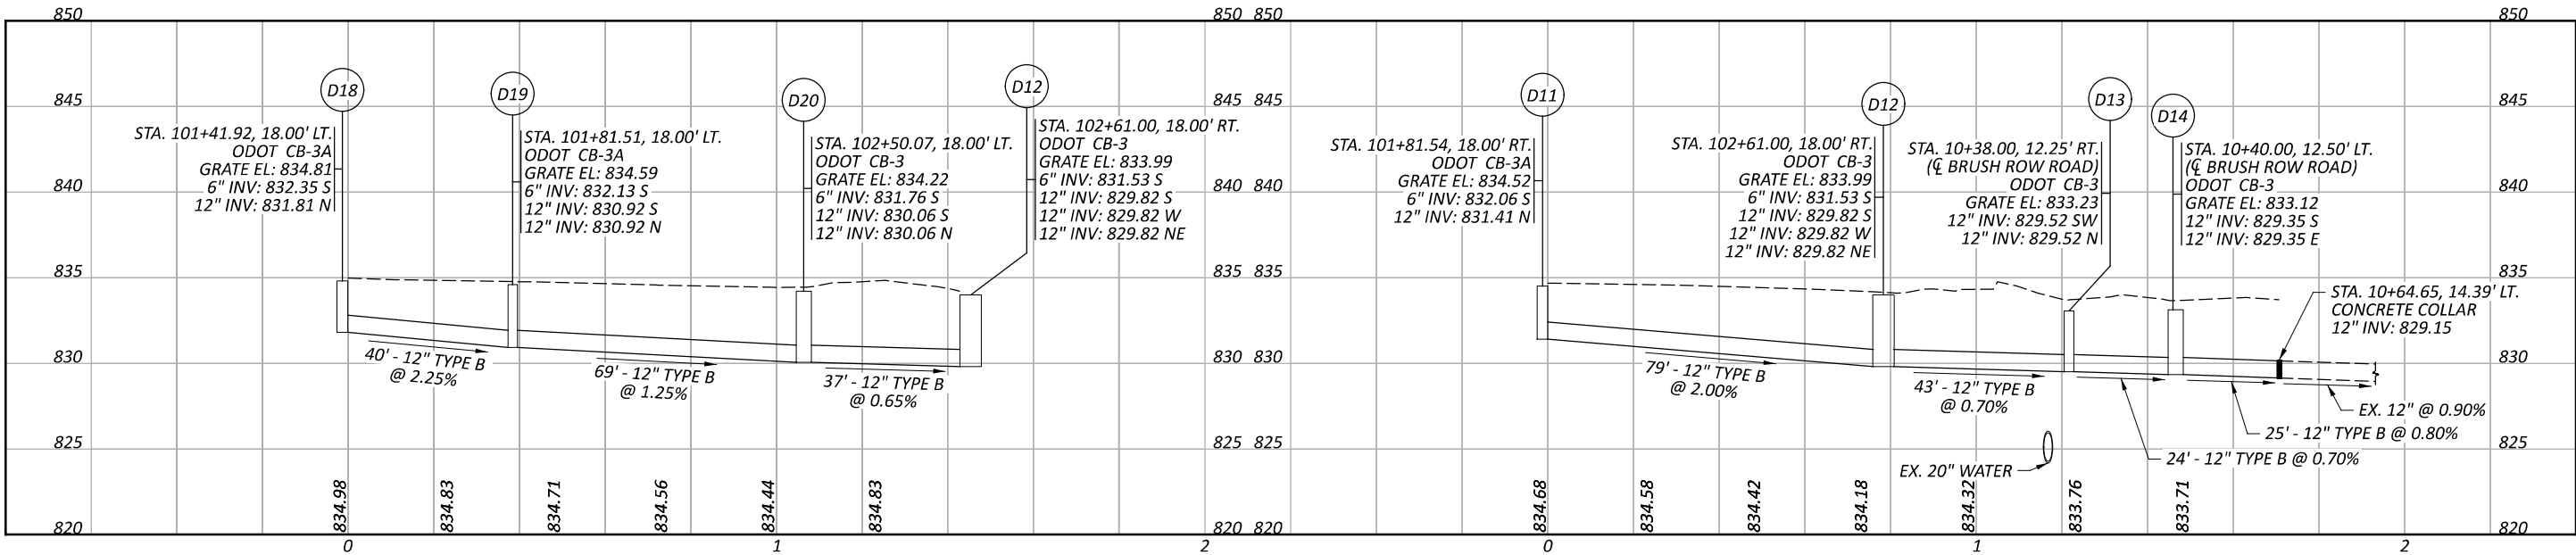

STORM SEWER
PROFILES

DESIGN AGENCY



DESIGNER

CEF

REVIEWER

BAA 04/28/25

PROJECT ID

115388

SHEET



P.45

TOTAL


P.109

ITEM 611 - DRAINAGE STRUCTURE, MISC.: POLYMER CONCRETE TRENCH DRAIN SYSTEM

1. THIS WORK SHALL CONSIST OF FURNISHING AND CONSTRUCTING A TRENCH DRAIN SYSTEM FOR THE SWITCHBACK RAMP. THE WORK INCLUDES ALL NECESSARY EXCAVATION, FRAMES, GRATES, FITTINGS, COUPLING SYSTEMS, CONCRETE BACKFILL, AND ACCESSORIES.
2. ALL WORK SHALL BE PER ODOT SUPPLEMENTAL SPECIFICATION 839 AND 939.
3. THE MANUFACTURER MUST BE CERTIFIED PER ODOT SUPPLEMENT 1073.
4. THE GRATES SHALL BE TYPE B FOR INTERMITTENT, NON-INTENTIONAL TRAFFIC LOADING. THE GRATES SHALL BE ADA COMPLIANT PEDETRIAN SAFE. THE GRATES SHALL FIT INTO THE FRAMES WITHOUT ROCKING OR MOVEMENT AND EITHER BE REMOVABLE OR NON-REMOVABLE. AT A MINIMUM PROVIDE A REMOVABLE GRATE WITH CORROSION RESISTANT LOCKING DEVICES AT THE BEGINNING AND END OF EACH TRENCH DRAIN RUN.
5. THE CHANNEL SECTIONS SHALL BE 8"INSIDE WIDTH AND MINIMUM 12" DEEP, INTER-LOCKING, SLOPED-INVERT, POLYMER-CONCRETE MODULAR UNITS WITH END CAPS. THE CHANNEL SECTIONS SHALL INCLUDE ROUNDED BOTTOM WITH A BUILT-IN INVERT SLOPE OF 0.50 PERCENT MINIMUM. THE OUTLETS SHALL BE PLACED AS SPECIFIED ON THE PLANS. INCLUDE EXTENSION SECTIONS IF NECESSARY FOR THE REQUIRED DEPTH OF THE CATCH BASIN. THE CHANNEL SECTIONS SHALL BE JOINED AND FASTENED AS REQUIRED BY THE MANUFACTURER.
5. THE TRENCH DRAIN SHALL BE SURROUNDED BY A MNINUM OF 4-INCHES ALONG THE BOTTOM AND 6-INCHES ON EITHER SIDE.
6. A 1-INCH PERFORATED EXPANSION JOINT FILLER (PEJF) SHALL BE PLACED BETWEEN THE CONCRETE PAVEMENT AND TRENCH DRAIN AS WELL AS THE RETAINING WALL AND TRENCH DRAIN AS SHOWN ON THE DETAIL ON THIS SHEET.
7. EACH TRENCH DRAIN RUN SHALL BE FURNISHED WITH A TRENCH DRAIN CATCH BASIN ATTACHMENT THAT WILL ALLOW THE TRENCH DRAIN SYSTEM TO ACCEPT A 6" DIAMETER CONDUIT. THESE TRENCH DRAIN CATCH BASIN ATTACHMENTS SHALL BE INSTALLED PER THE MANUFACTURER SPECIFICATIONS THE OUTLET CONDUIT SHALL BE CONSTRUCTED AS SEEN IN THESE PLANS ON SHEETS P.31 AND P.44.

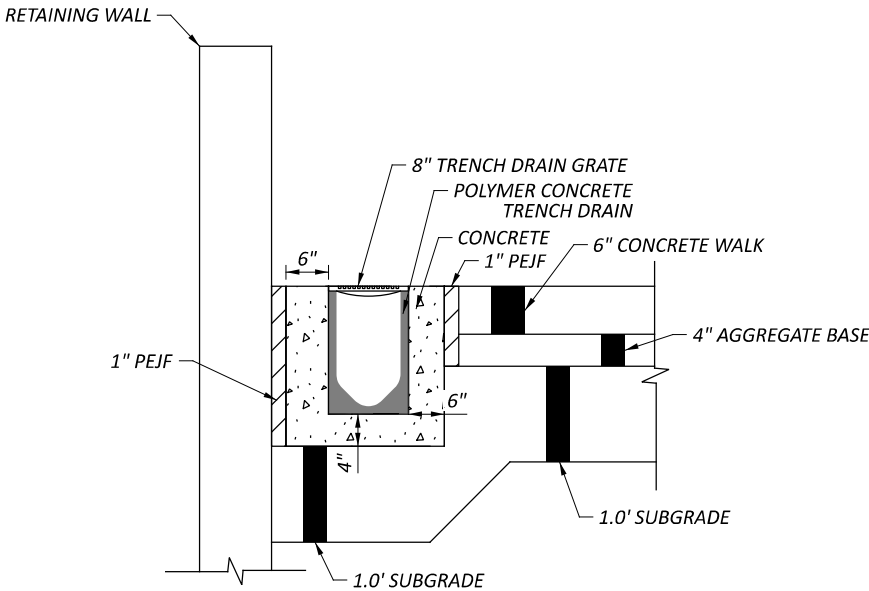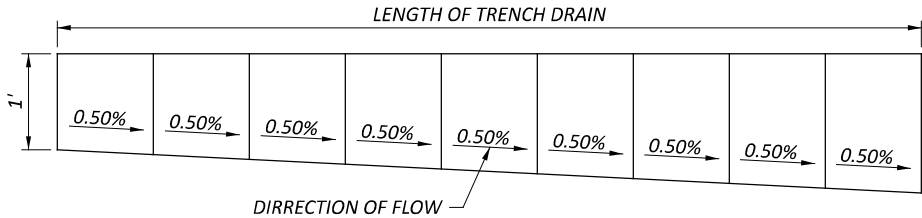

TRENCH DRAIN SECTION DETAIL

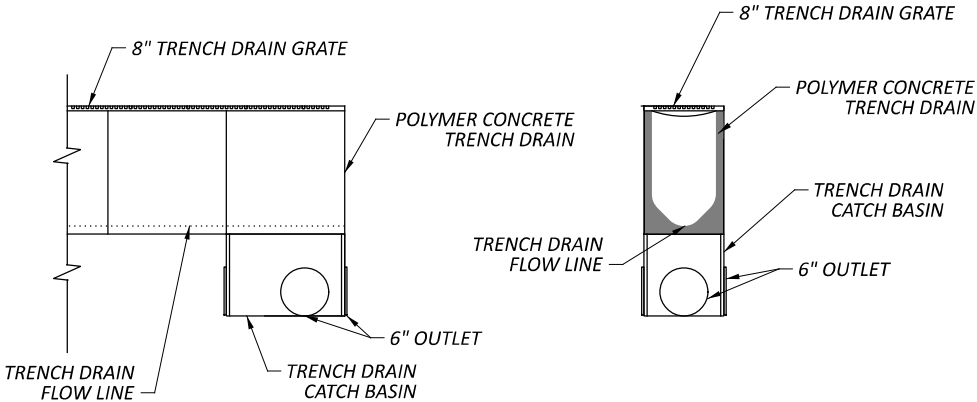

TRENCH DRAIN CATCH BASIN DETAIL

MAKE OF HYDRANTS APPROVED IN XENIA


- 1. MUELLER SUPER CENTURION A-423
- 2. CLOW MEDALLION
- 3. KENNEDY GUARDIAN K-81

NOTE:

- 1) USE ANCHOR PIPE BETWEEN VALVE AND HYDRANT
- 2) NO THRUST BLOCKING
- 3) HYDRANTS SHALL BE YELLOW



HYDRANT DATA

- 1. ALL VALVES AND HYDRANTS "RIGHT TO OPEN"
- 2. 5.25 VALVE OPENING
- 3. 3 NOZZLES (2)2.5 & (1)5 STORZ
- 4. ALL THREADS ARE NATIONAL STANDARD
- 5. 1.5 INCH FIVE SIDED OPERATING NUT
- 6. ALL HYDRANTS TO BE TRAFFIC MODEL
- 7. HYDRANT TO BE YELLOW IN COLOR
- 8. SELF DRAINING
- 9. 5 1/2' LOWER BARRELL SECTION

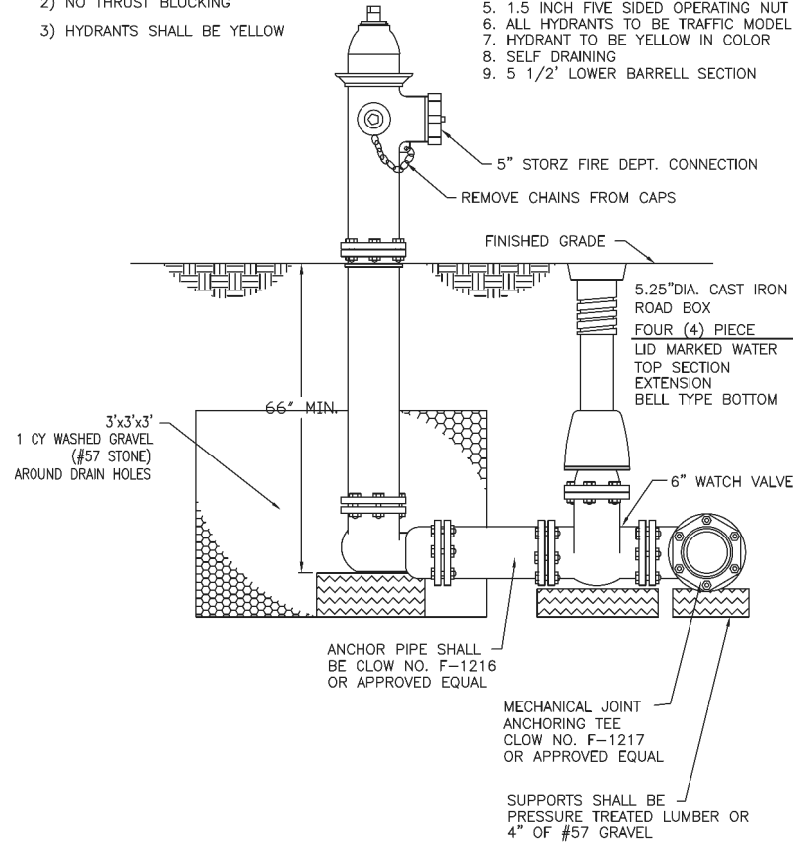

City of Xenia, Ohio
Standard Construction Drawings
Fire Hydrant Assembly

LOCAL
STD-103
2022

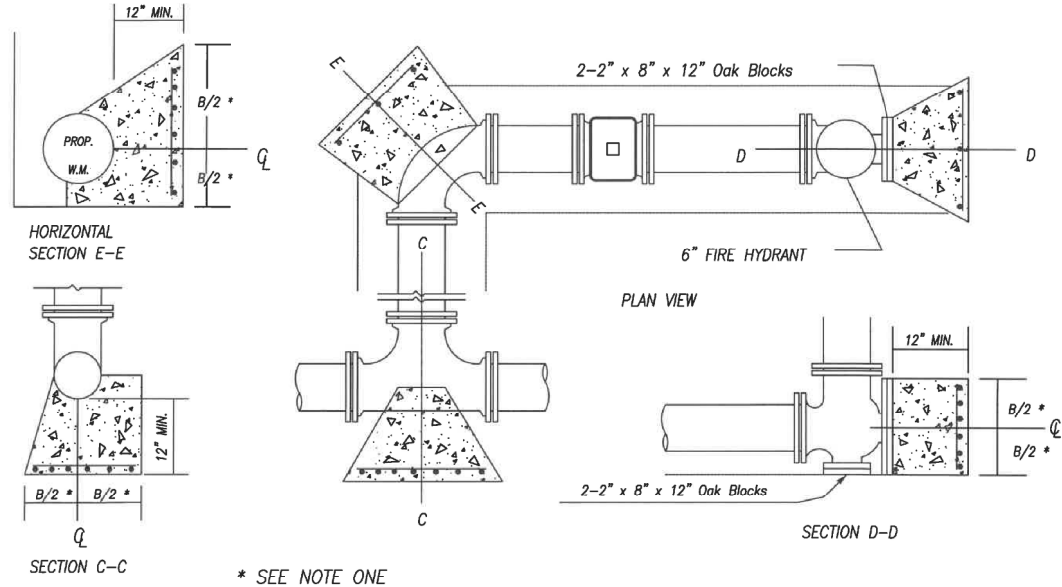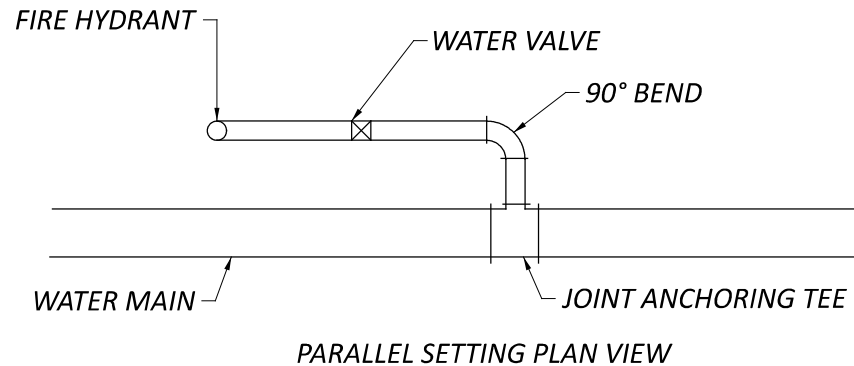


NOTE:


- 1. REFER TO STANDARD DRAWING NO. 101-5 FOR PLACEMENT OF REINFORCING STEEL AND BLOCKING DETAILS.
- 2. CONCRETE BLOCKING TO BE POURED AGAINST UNDISTURBED EARTH ON THE THRUST SIDE.
- 3. IN LIEU OF STEEL REINFORCING BARS, THE CONTRACTOR HAS THE OPTION TO USE WELDED WIRE FABRIC SHEETS (12 x 12 - W 5.8 x W 5.8) @ 42 LBS. PER 100 S.F.



CONCRETE BLOCKING FOR FITTINGS			
FIRE HYDRANT BLOCKING			
APPROVED	DATE	STANDARD DRAWING	
	1/4/13	101-7	

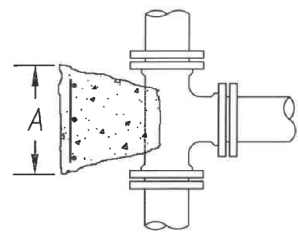

3/4" REINFORCING BARS TO BE
PLACED ON THRUST SIDE 6" O.C.

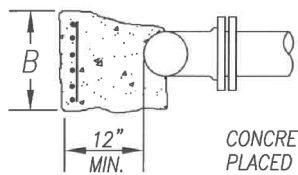

CONCRETE BLOCKING TO BE
PLACED AGAINST UNDISTURBED
EARTH.

NOTE:

THIS STD. DWG. SHALL BE UTILIZED FOR BLOCKING OF TEES, 90° BENDS,
FIRE HYDRANTS, AND PLUGS

SIZE		75 P.S.I. & UNDER				75 P.S.I. TO 125 P.S.I.				125 P.S.I. TO 200 P.S.I.			
RUN	BRANCH	A	B	CU. YDS. CONC.	LBS. STEEL	A	B	CU. YDS. CONC.	LBS. STEEL	A	B	CU. YDS. CONC.	LBS. STEEL
6"	6"	1'9"	1'6"	0.1	17	2'6"	1'6"	0.1	23	2'6"	2'0"	0.2	30
8"	6"	1'6"	1'9"	0.1	17	2'0"	1'9"	0.1	23	2'6"	2'0"	0.2	30
12"	6"	1'6"	2'0"	0.2	18	2'0"	2'0"	0.2	24	2'6"	2'0"	0.2	30
16"	6"	1'6"	2'6"	0.2	23	1'6"	2'6"	0.2	23	2'0"	2'6"	0.2	30
20"	6"	1'6"	2'9"	0.2	26	1'6"	2'9"	0.2	26	1'9"	2'9"	0.2	33
8"	8"	2'0"	2'0"	0.2	24	2'6"	2'0"	0.2	28	3'0"	2'3"	0.2	32
10"	8"	2'0"	2'0"	0.2	24	2'6"	2'0"	0.2	28	3'0"	2'3"	0.2	32
12"	8"	2'0"	2'0"	0.2	24	2'6"	2'0"	0.2	28	3'0"	2'3"	0.2	32
16"	8"	2'0"	2'0"	0.2	24	2'6"	2'6"	0.3	35	3'0"	2'4"	0.3	32
20"	8"	2'0"	2'0"	0.2	24	2'6"	2'9"	0.4	35	3'0"	2'9"	0.4	39
12"	12"	3'0"	3'0"	0.5	54	4'0"	2'6"	0.4	55	4'6"	3'6"	0.7	95
16"	12"	3'0"	3'0"	0.5	54	4'0"	2'6"	0.4	55	4'6"	3'9"	0.7	98
20"	12"	3'0"	3'0"	0.5	54	4'0"	2'9"	0.6	60	4'6"	4'0"	1.0	108
20"	16"	4'0"	3'6"	0.8	84	4'6"	4'0"	1.0	108	6'0"	5'0"	1.5	180
20"	20"	4'6"	4'6"	1.1	122	5'6"	5'0"	1.4	165	7'0"	6'0"	2.0	252

NOTE: 1. PRESSURE RANGES AS SHOWN ARE
OPERATING PRESSURES. CONCRETE AND
STEEL QUANTITIES ARE CALCULATED
USING OPERATING PRESSURE PLUS 50 P.S.I.

2. CONCRETE AND STEEL QUANTITIES ARE FOR
ESTIMATING PURPOSES ONLY.

3. IN LIEU OF STEEL REINFORCING BARS, THE CONTRACTOR HAS THE OPTION
TO USE WELDED WIRE FABRIC SHEETS (12 x 12 - W5.8 x W5.8) @ 42 LBS.
PER 100 S.F.



CONCRETE BLOCKING FOR FITTINGS			
TEES			
APPROVED	DATE	STANDARD DRAWING	
	1/4/13	101-5	



BM01 STA. 95+30.07, EL. 833.23, OFFSET 41.84' LT.
T2 STA. 97+91.42, EL. 834.79, OFFSET 21.63' RT.
T104 STA. 100+88.75, EL. 835.68, OFFSET 24.39' LT.

HYDRAULIC DATA

LEGEND

B - MINIMUM HORIZONTAL CLEARANCE = 27'-9"

 - PROJECT BORING LOCATION

TYPE: FOUR SPAN PREFABRICATED PAINTED STEEL TRUSS AND WIDE FLANGE BEAM SUPERSTRUCTURE WITH REINFORCED CONCRETE DECK ON REINFORCED CONCRETE ABUTMENTS AND PIERS SUPPORTED ON CAST-IN-PLACE REINFORCED CONCRETE PILES

ROADWAY: 15'-0" TOE/TOE CURB

SKEW: NONE

APPROACH SLABS: NONE

ALIGNMENT: TANGENT

CROWN: 0.01 FT/FT

DECK AREA: 8 257 SF

COORDINATES: LATITUDE: 10 00 00 N
LONGITUDE: 100 00 00 E

COORDINATES: LATITUDE N39°43'46.65"
LONGITUDE W83°56'12.36"



REFER TO THE FOLLOWING STANDARD BRIDGE DRAWINGS:

EXJ-6-17	REVISED	1-19-2024
PSID-1-13	REVISED	7-19-2024
GSD-1-19	REVISED	7-19-2024
RM-5.2	REVISED	7-21-2023

DESIGN SPECIFICATIONS

THIS STRUCTURE CONFORMS TO THE 9th EDITION OF THE "LRFD BRIDGE DESIGN SPECIFICATIONS" ADOPTED BY THE AMERICAN ASSOCIATION OF STATE HIGHWAY AND TRANSPORTATION OFFICIALS, 2020, THE "LRFD GUIDE SPECIFICATIONS FOR THE DESIGN OF PEDESTRIAN BRIDGES" ADOPTED BY THE AMERICAN ASSOCIATION OF STATE HIGHWAY AND TRANSPORTATION OFFICIALS, 2009, AND THE ODOT BRIDGE DESIGN MANUAL, 2020.

OPERATIONAL IMPORTANCE:

A LOAD MODIFIER OF 1.0 HAS BEEN ASSUMED FOR THE DESIGN OF THIS STRUCTURE IN ACCORDANCE WITH THE AASHTO LRFD BRIDGE DESIGN SPECIFICATIONS, ARTICLE 1.3.5 AND THE ODOT BRIDGE DESIGN MANUAL.

DESIGN LOADING

VEHICULAR LIVE LOAD: H15-44 (NOT CONCURRENTLY WITH PEDESTRIAN LIVE LOAD)

PEDESTRIAN LIVE LOAD: 0.090 KIPS/FT²

DESIGN DATA

CONCRETE CLASS QC2 WITH QC/QA - COMPRESSIVE STRENGTH 4.5 KSI (SUPERSTRUCTURE)

CONCRETE CLASS QC1 WITH QC/QA - COMPRESSIVE STRENGTH 4.0 KSI (SUBSTRUCTURE)

CONCRETE REINFORCEMENT:

GALVANIZED STEEL REINFORCEMENT - MINIMUM YIELD STRENGTH 60 KSI (SUBSTRUCTURES, SUPERSTRUCTURES)

STRUCTURAL STEEL - ASTM A709 GRADE 50 - YIELD STRENGTH 50 KSI

STEEL CIP PILES - ASTM A252 GRADE 3 - YIELD STRENGTH 45 KSI

CONCRETE FOR PRESTRESSED BEAM:
COMPRESSIVE STRENGTH (FINAL) - 7 KSI
COMPRESSIVE STRENGTH (RELEASE) - 5 KSI

WELD WIRE REINFORCEMENT:
YIELD STRENGTH - 70 KSI

PRESTRESSING STRAND:
AREA = 0.217 SQ. IN. 0.6" Ø
ULTIMATE STRENGTH = 270 KSI
INITIAL STRESS = 202.5 KSI (LOW RELAXATION STRANDS)
INITIAL TENSION LOAD = 43.95 KIP/STRAND

MONOLITHIC WEARING SURFACE

MONOLITHIC WEARING SURFACE IS ASSUMED, FOR DESIGN PURPOSES, TO BE 1 INCH THICK.

DECK PROTECTION METHOD

GALVANIZED REINFORCING STEEL
2½" CONCRETE COVER
SEAL JOINT WITH HMWM RESIN

SEALING OF CONCRETE SURFACES, AS PER PLAN.
(PERMANENT GRAFFITI PROTECTION):

APPLY A PERMANENT GRAFFITI COATING QUALIFIED ACCORDING TO S1083 THAT IS COMPATIBLE WITH THE CONCRETE SEALER OVER WHICH IT IS APPLIED. APPLY THE GRAFFITI COATING IN ACCORDANCE WITH THE MANUFACTURER'S PRINTED INSTRUCTIONS.

SEALING OF CONCRETE SURFACES (EPOXY-URETHANE)

SEALING OF ALL CONCRETE SURFACES WITH THE EXCEPTION OF THE REAR ABUTMENT AND PIERS SHALL BE LIGHT NEUTRAL FEDERAL COLOR FS-595C-17778.

DECK PLACEMENT DESIGN ASSUMPTIONS

THE FOLLOWING ASSUMPTIONS OF CONSTRUCTION MEANS AND METHODS WERE MADE FOR THE ANALYSIS AND DESIGN OF THE SUPERSTRUCTURE. THE CONTRACTOR IS RESPONSIBLE FOR THE DESIGN OF THE FALSEWORK SUPPORT SYSTEM WITHIN THESE PARAMETERS AND WILL ASSUME RESPONSIBILITY FOR SUPERSTRUCTURE ANALYSIS FOR DEVIATION FROM THESE DESIGN ASSUMPTIONS.

AN EIGHT WHEEL FINISHING MACHINE WITH A MAXIMUM WHEEL LOAD OF 2.2 KIPS.

A MINIMUM OUT-TO-OUT WHEEL SPACING AT EACH END OF THE MACHINE OF 103 INCHES.

A MAXIMUM SPACING OF OVERHANG FALSEWORK BRACKETS OF 48 INCHES.

A MAXIMUM DISTANCE FROM THE CENTERLINE OF THE FASCIA GIRDER TO THE FACE OF THE SAFETY HANDRAIL OF 65 INCHES.

PILE DESIGN LOADS (ULTIMATE BEARING VALUE):

THE ULTIMATE BEARING VALUE (UBV) IS 292.9 KIPS PER PILE FOR THE REAR AND 164.8 KIPS PER PILE FORWARD ABUTMENT PILES. THE UBV IS 226.6 KIPS PER PILE FOR THE PIER 1 PILES, 303.0 KIPS PER PILE FOR THE PIER 2 PILES, AND 259.6 KIPS PER PILE FOR THE PIER 3 PILES.

REAR ABUTMENT PILES:

14 INCH DIAMETER PILES 25 FEET LONG, ORDER LENGTH
1 DYNAMIC LOAD TESTING ITEMS

PIER 1 PILES:

12 INCH DIAMETER PILES 25 FEET LONG, ORDER LENGTH
1 DYNAMIC LOAD TESTING ITEMS

PIER 2 PILES:

14 INCH DIAMETER PILES 35 FEET LONG, ORDER LENGTH
1 DYNAMIC LOAD TESTING ITEMS

PIER 3 PILES:

14 INCH DIAMETER PILES 20 FEET LONG, ORDER LENGTH
1 DYNAMIC LOAD TESTING ITEMS

FORWARD ABUTMENT PILES:

14 INCH DIAMETER PILES 20 FEET LONG, ORDER LENGTH
1 DYNAMIC LOAD TESTING ITEMS



PROVIDE PLAIN CYLINDRICAL CASINGS WITH A MINIMUM PILE WALL THICKNESS PER TABLE 3 / 28 FOR THE CAST-IN-PLACE REINFORCED CONCRETE PILES.

FOUNDATION BEARING RESISTANCE:


STAIRWAY PIER FOOTINGS, AS DESIGNED, PRODUCE A MAXIMUM SERVICE LIMIT STATE BEARING PRESSURE OF 1.7 KIPS PER SQUARE FOOT AND A MAXIMUM STRENGTH LIMIT STATE BEARING PRESSURE OF 2.1 KIPS PER SQUARE FOOT. THE FACTORED BEARING RESISTANCE IS 4.0 KIPS PER SQUARE FOOT FOR THE STAIR PIER 1 FOOTING, AND 4.3 KIPS PER SQUARE FOOT FOR THE STAIR PIER 2 FOOTING.

AESTHETIC TREATMENT (CONCRETE FORMLINER)

ONE FULL SCALE PATTERNED PRECONSTRUCTION TEST PANEL SHALL BE PROVIDED FOR APPROVAL BY THE DISTRICT 8 PROJECT MANAGER. IF THE TEST PANEL DOES NOT MEET THE APPROVAL OF THE DISTRICT 8 PROJECT MANAGER, THE RESULT WILL BE GROUNDS TO THE REJECT THE PROPOSED PANEL SURFACE CHOSEN. THE TEST PANEL WILL BE PROVIDED REPEATEDLY, AS NECESSARY, UNTIL APPROVAL IS GRANTED. THE MOCK-UP SHALL HAVE THE SAME ARCHITECTURAL RELIEF, THICKNESS, PATTERN INTENDED TO BE USED ON THE PROJECT. THE PANEL SHALL BE THE SAME CEMENT AND AGGREGATE SOURCE THAT WILL BE USED TO CONSTRUCT THE PROJECT. AFTER APPROVAL THE CONCRETE TEST PANEL SHALL BE REMOVED AND DISPOSED OF BY THE CONTRACTOR.

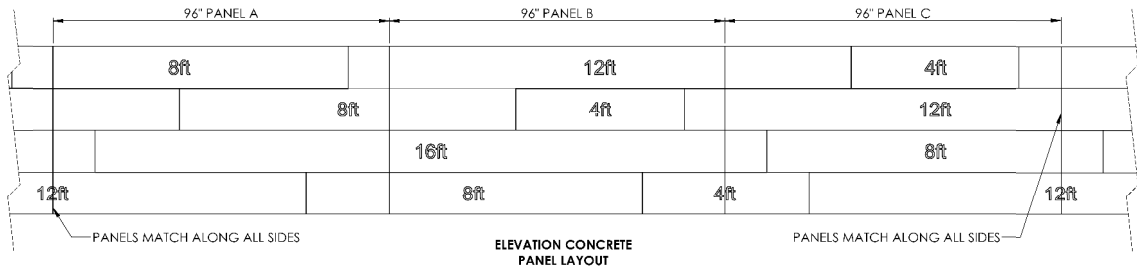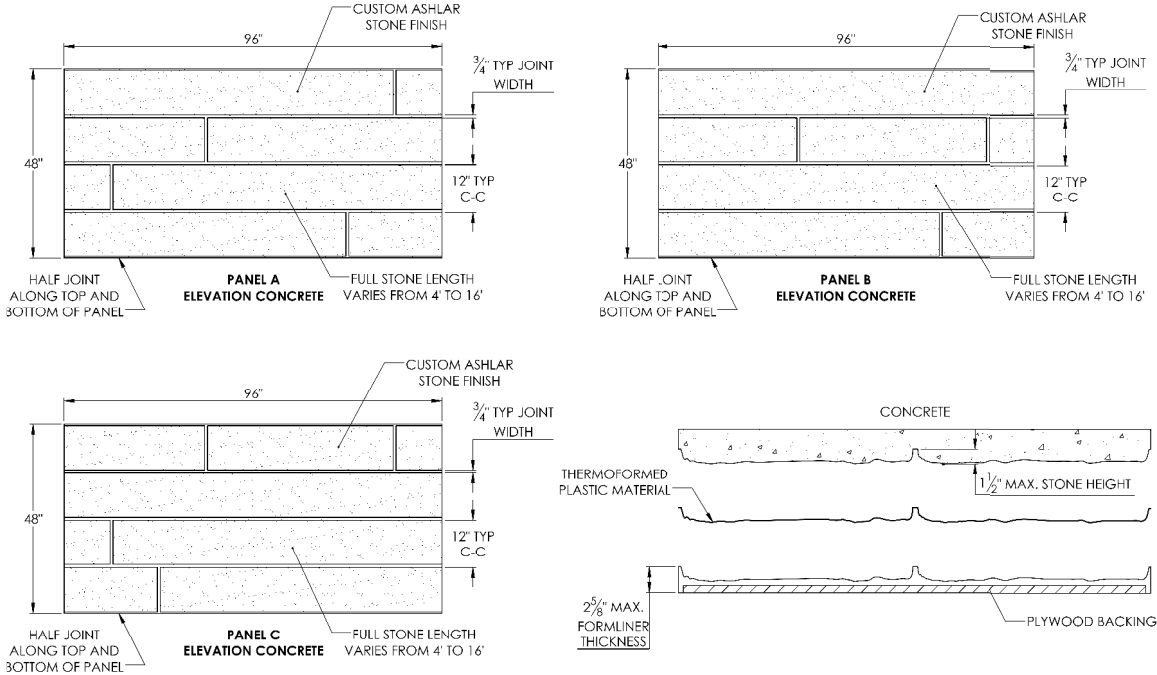


CONCRETE FORMLINER DETAIL

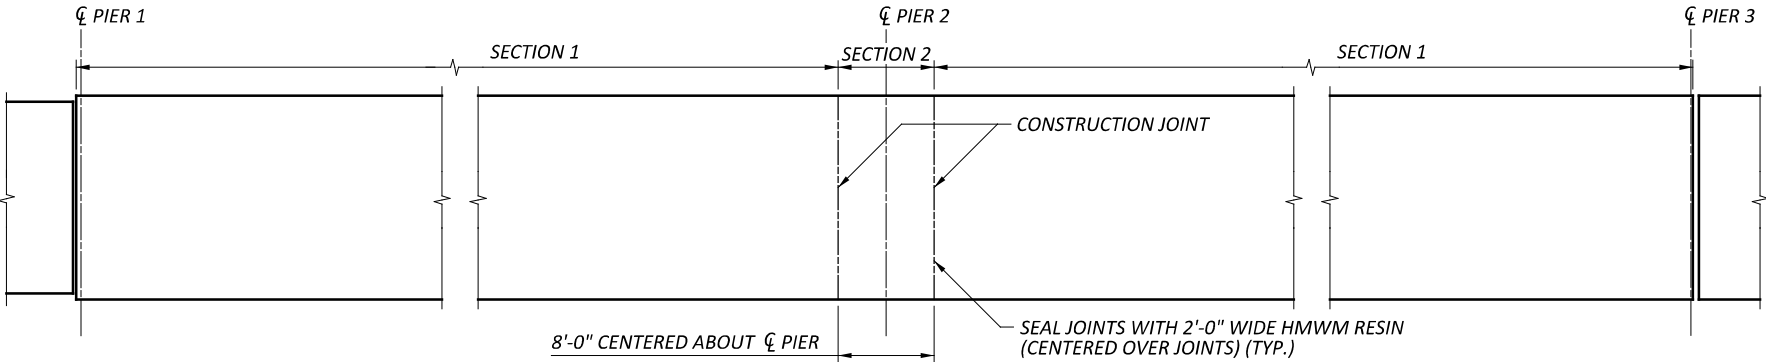

DECK POURING SEQUENCE PLAN

NOTE



SECTION 2 SHALL NOT BE POURED PRIOR TO SECTION 1 WITHOUT APPROVAL OF THE ENGINEER.

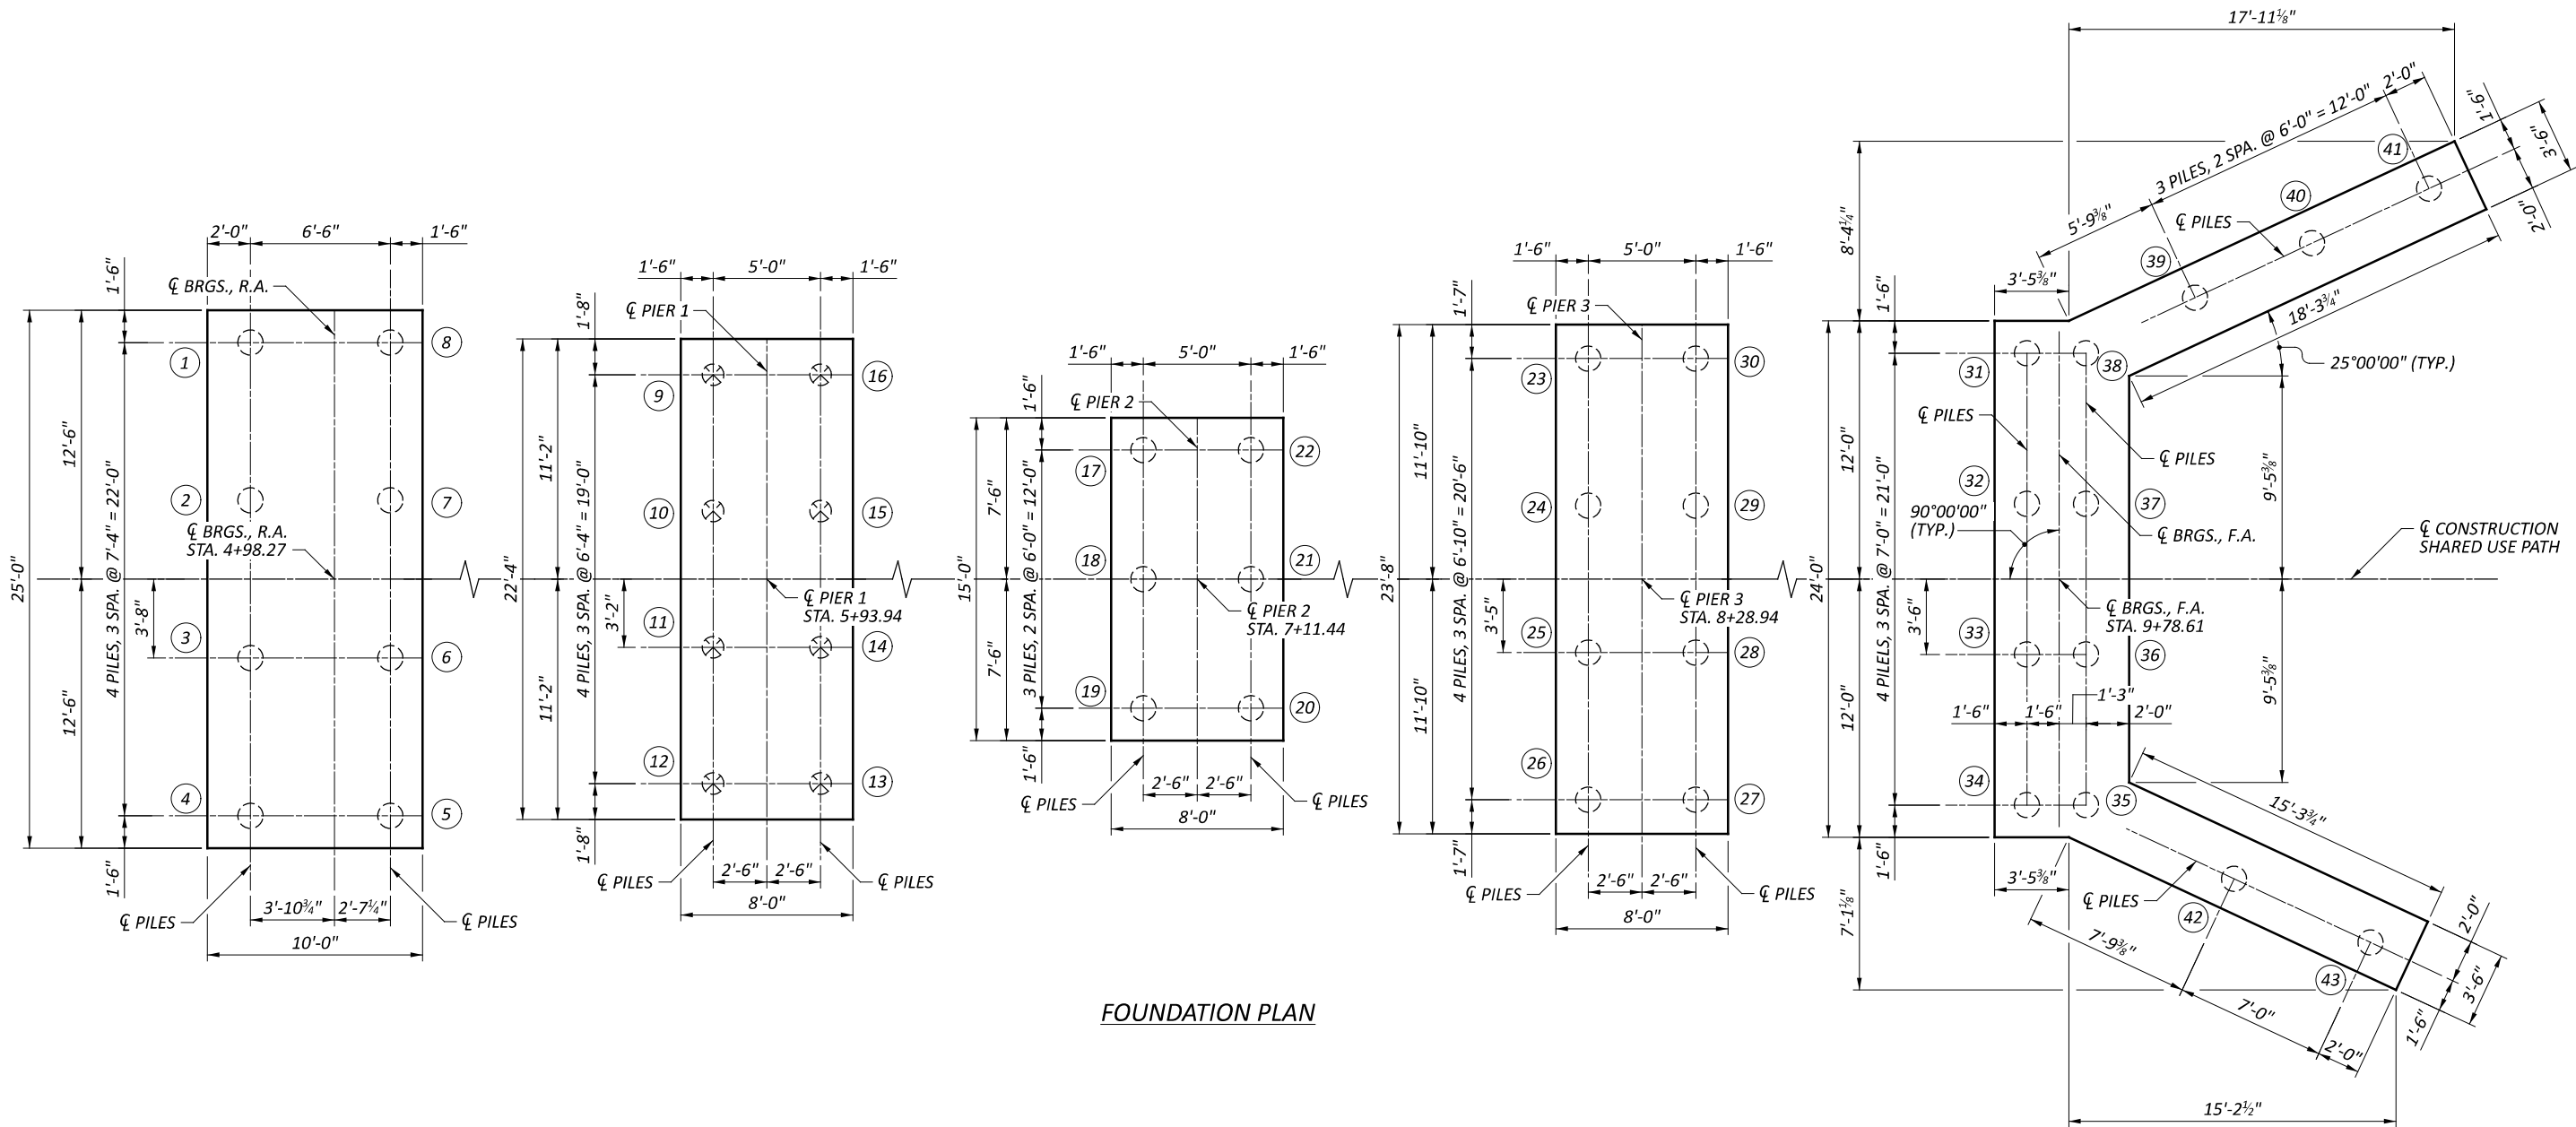


FOUNDATION PLAN

- LEGEND**
- ① - PILE NUMBER
 - ⊗ - 12" C.I.P. REINFORCED CONCRETE PILE (PIER 1)
 - - 14" C.I.P. REINFORCED CONCRETE PILE (R.A., PIER 2, PIER 3 AND F.A.)

LOCATION	PILE TYPE (ASTM A252)	PREBORE LENGTH FROM BOTTOM OF FOOTING (FT)	ESTIMATED PILE LENGTH (FT)	ORDER LENGTH (FT)	MINIMUM PILE WALL THICKNESS (INCHES)
R.A.	14-INCH C.I.P. (GRADE 3)	7.50	20	25	0.438
PIER 1	12-INCH C.I.P. (GRADE 3)	6.00	20	25	0.250
PIER 2	14-INCH C.I.P. (GRADE 3)	14.00	30	35	0.312
PIER 3	14-INCH C.I.P. (GRADE 3)	10.05	15	20	0.312
F.A.	14-INCH C.I.P. (GRADE 3)	10.05	15	20	0.250

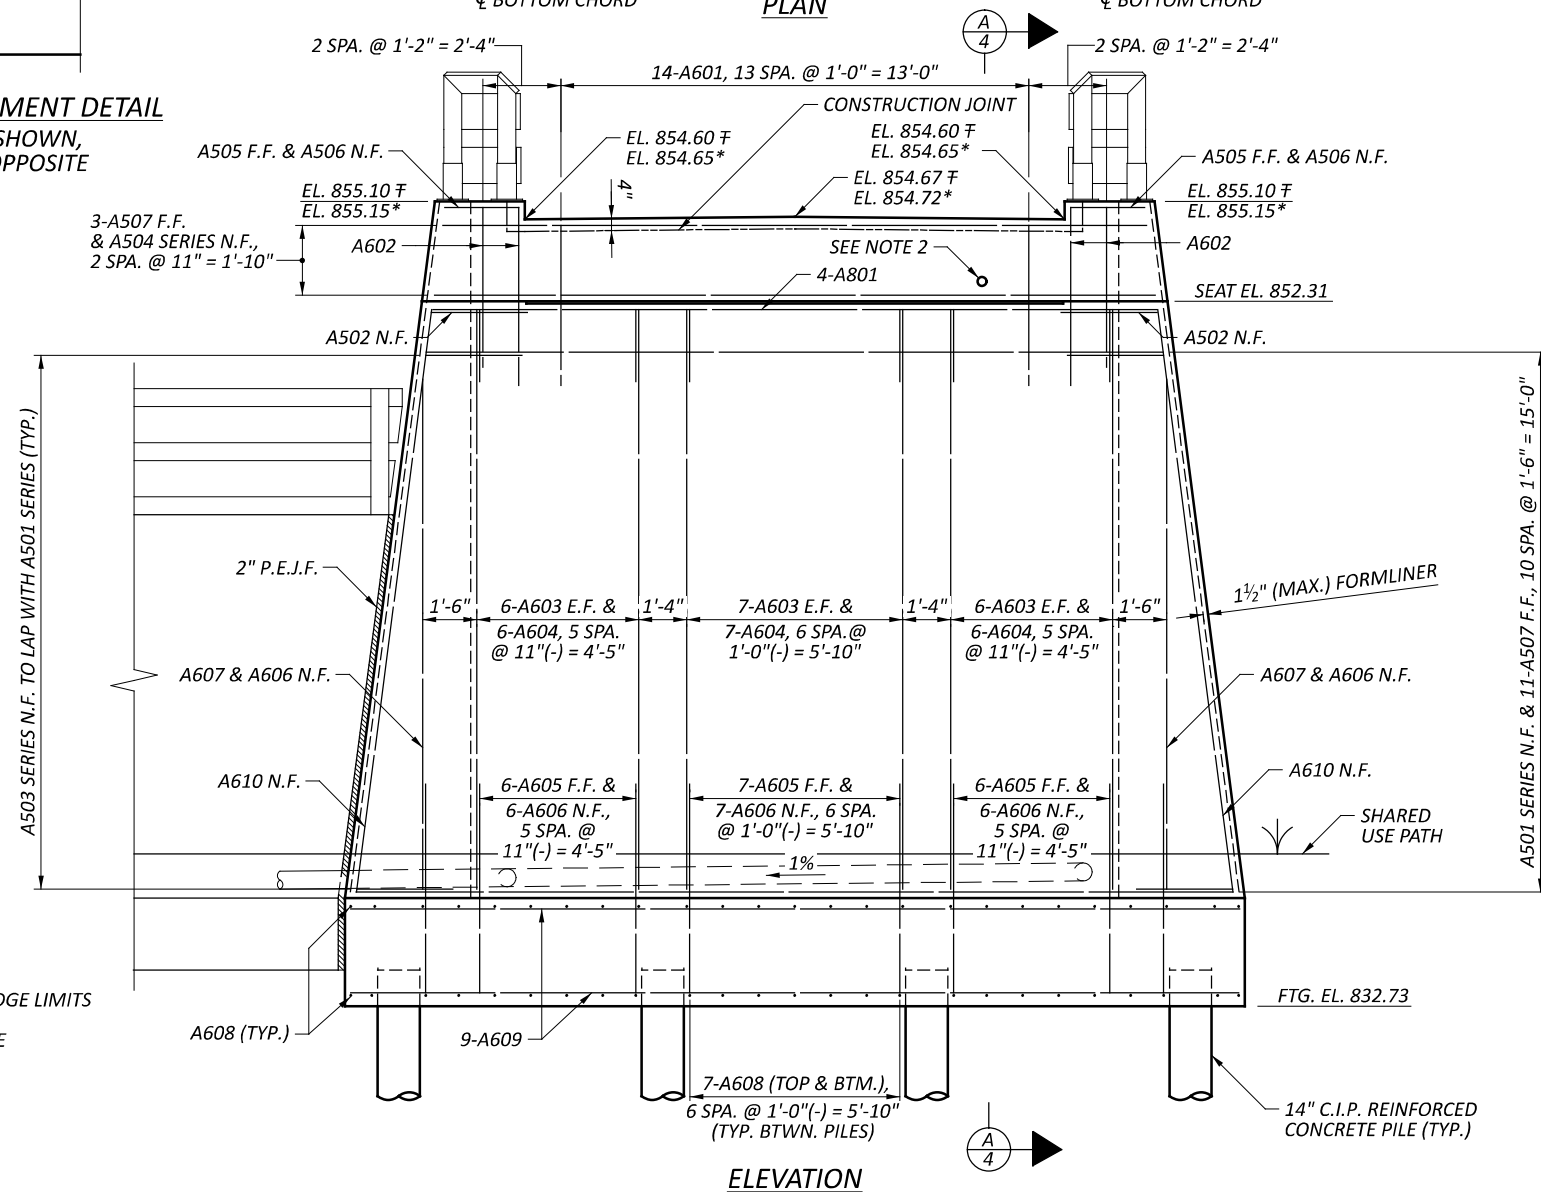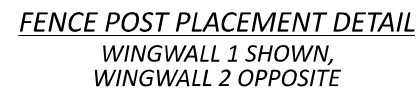


T - ELEVATION TAKEN AT BRIDGE LIMITS
*** - ELEVATION TAKEN AT FACE
E.F. - EACH FACE
F.F. - FAR FACE
N.F. - NEAR FACE

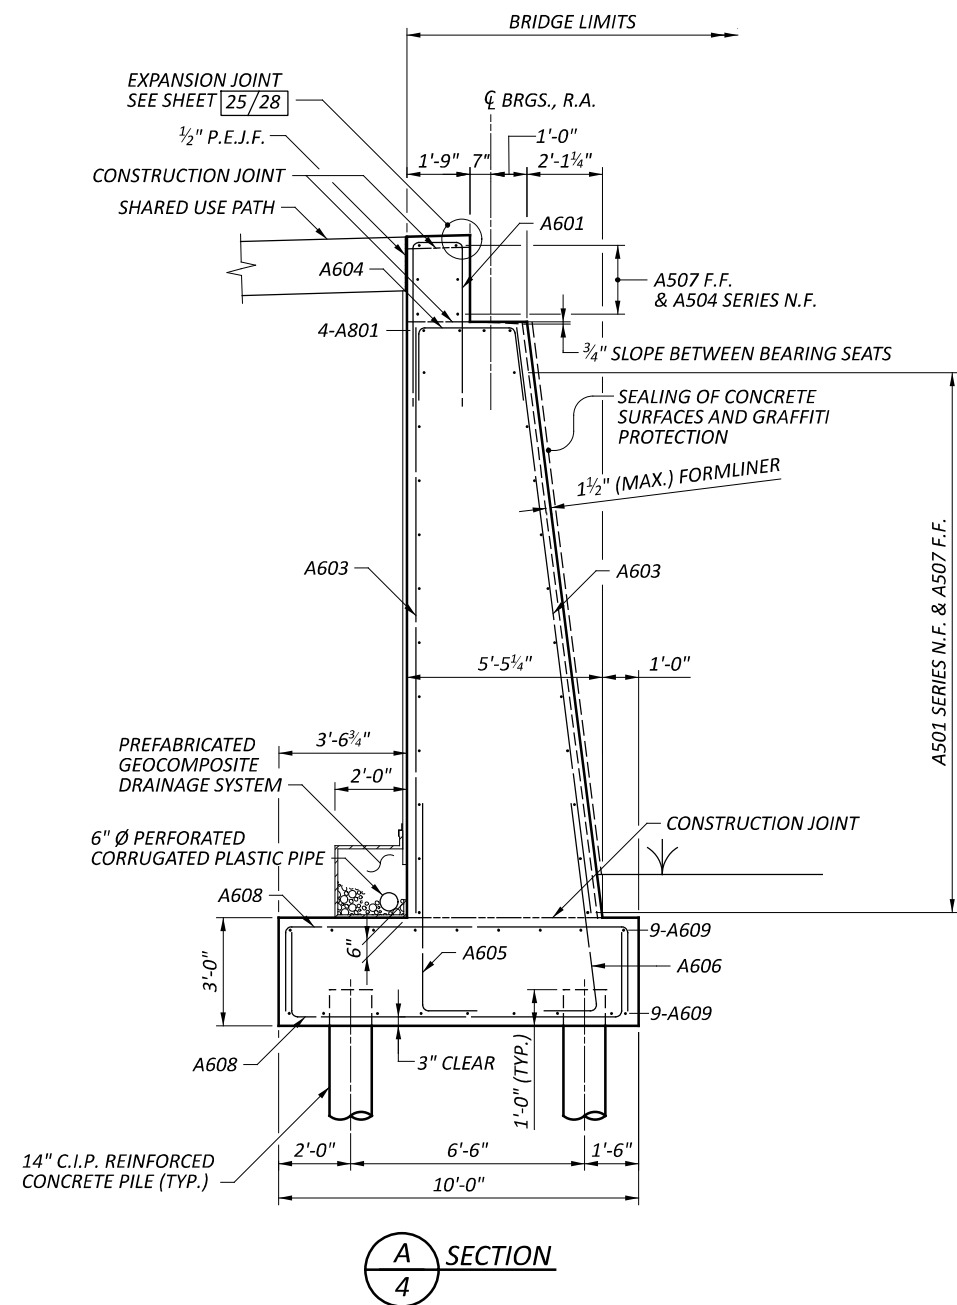


1. MINIMUM LAP SPLICE LENGTH:
#6 BAR = 36 INCHES
2. 3" DIAMETER SLEEVE FOR THE 2" CONDUIT. THE GAP BETWEEN THE SLEEVE AND 2" CONDUIT SHALL BE FULLY SEALED BY CONTRACTOR.
3. PIPE CONNECTS TO CATCH BASIN (D10), INVERT EL. 834.50

NOTE
MINIMUM LAP SPLICE LENGTH:
#6 BAR = 36 INCHES


LEGEND
E.F. - EACH FACE
F.F. - FAR FACE
N.F. - NEAR FACE

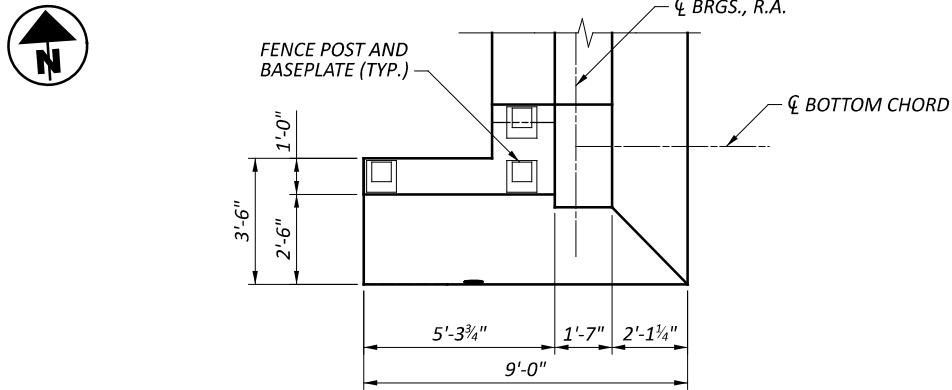



WINGWALL 1 PLAN
WINGWALL 2 OPPOSITE,
ADJACENT RETAINING WALLS NOT SHOWN

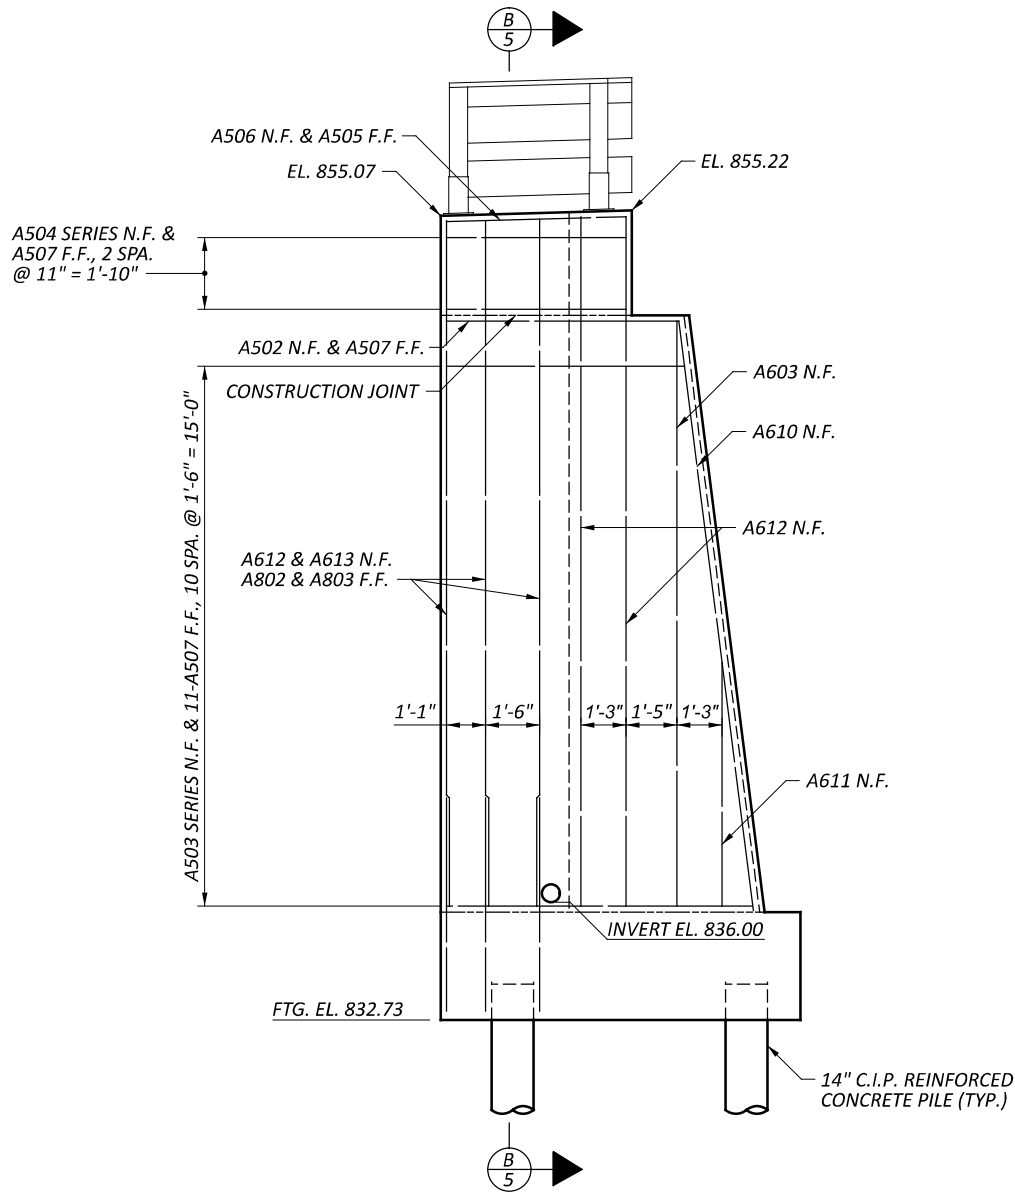



WINGWALL 1 ELEVATION
WINGWALL 2 OPPOSITE

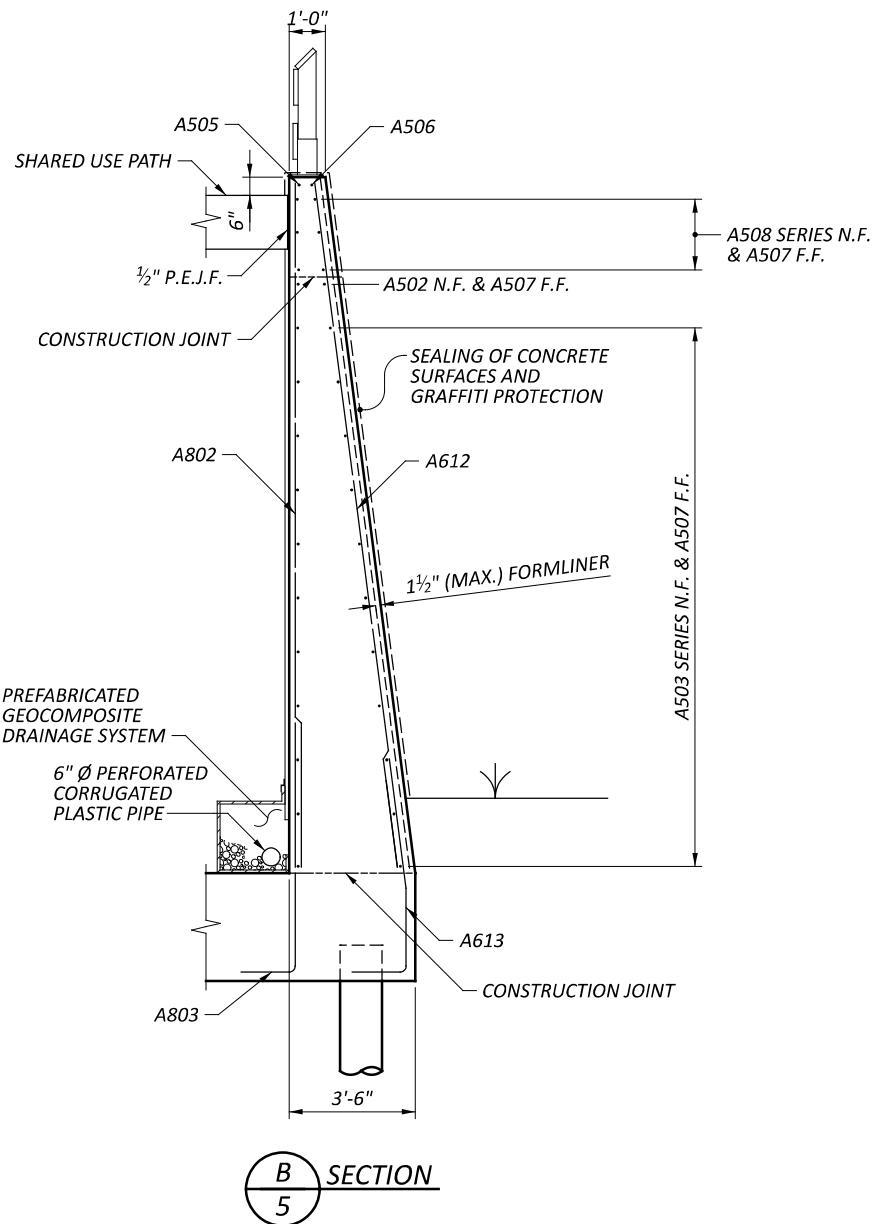


SECTION B

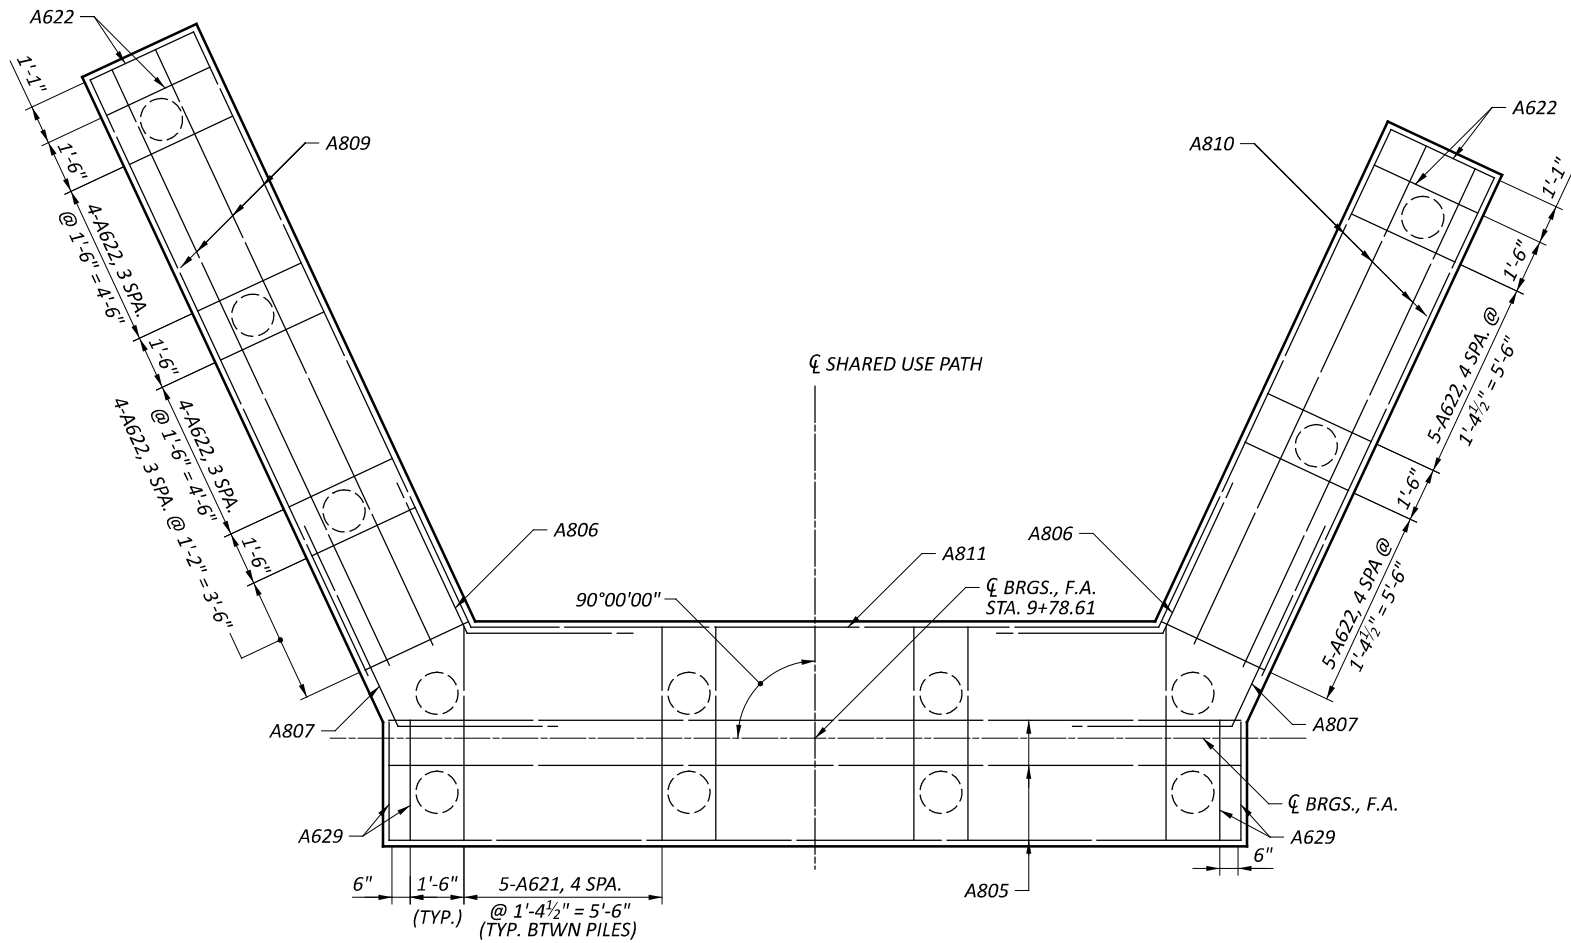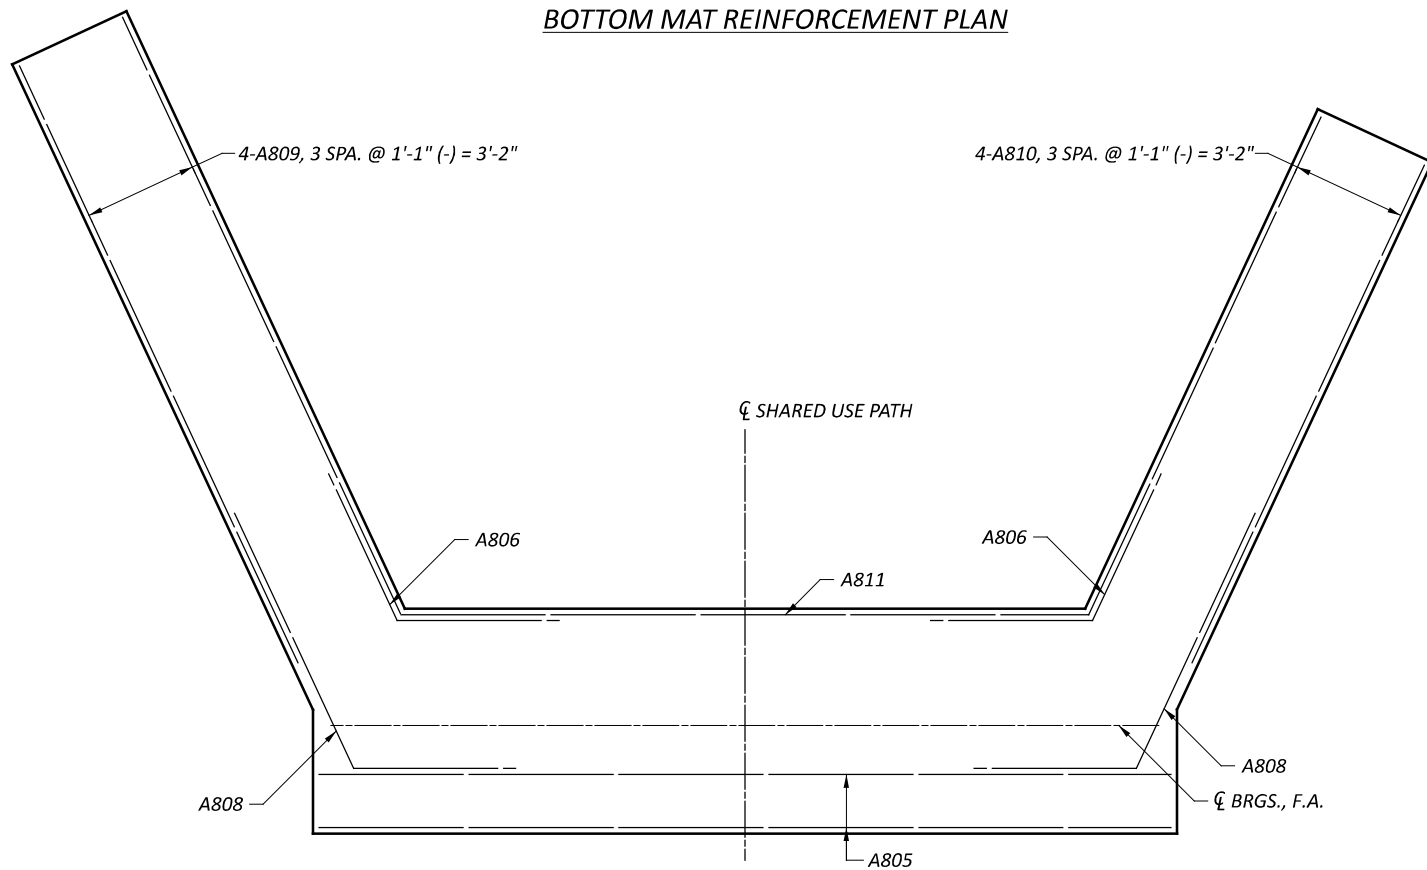NOTEMINIMUM LAP SPLICE LENGTH:
#8 BAR = 4'-6"**BOTTOM MAT REINFORCEMENT PLAN****TOP MAT REINFORCEMENT PLAN**


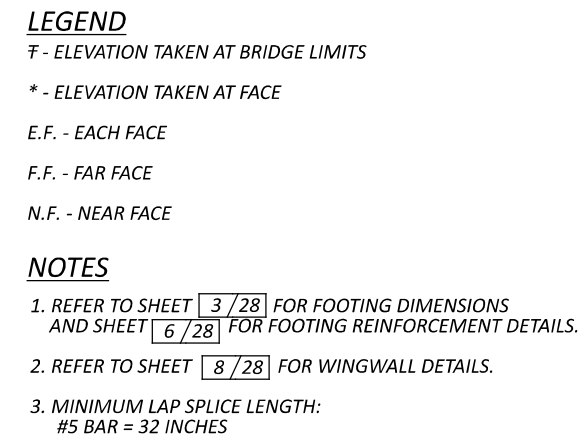


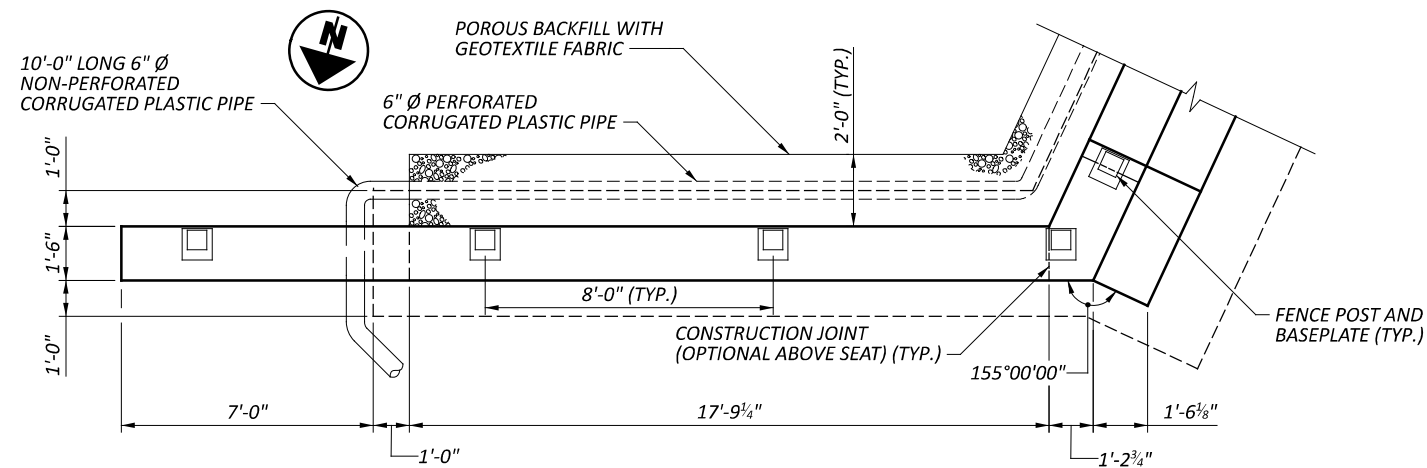


WINGWALL 3 PLAN

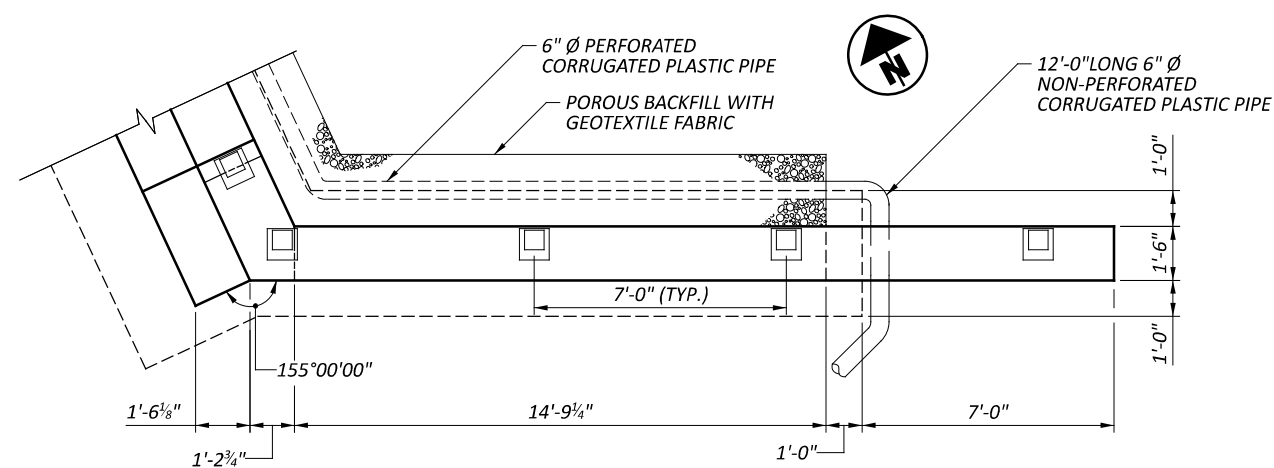

WINGWALL 4 PLAN

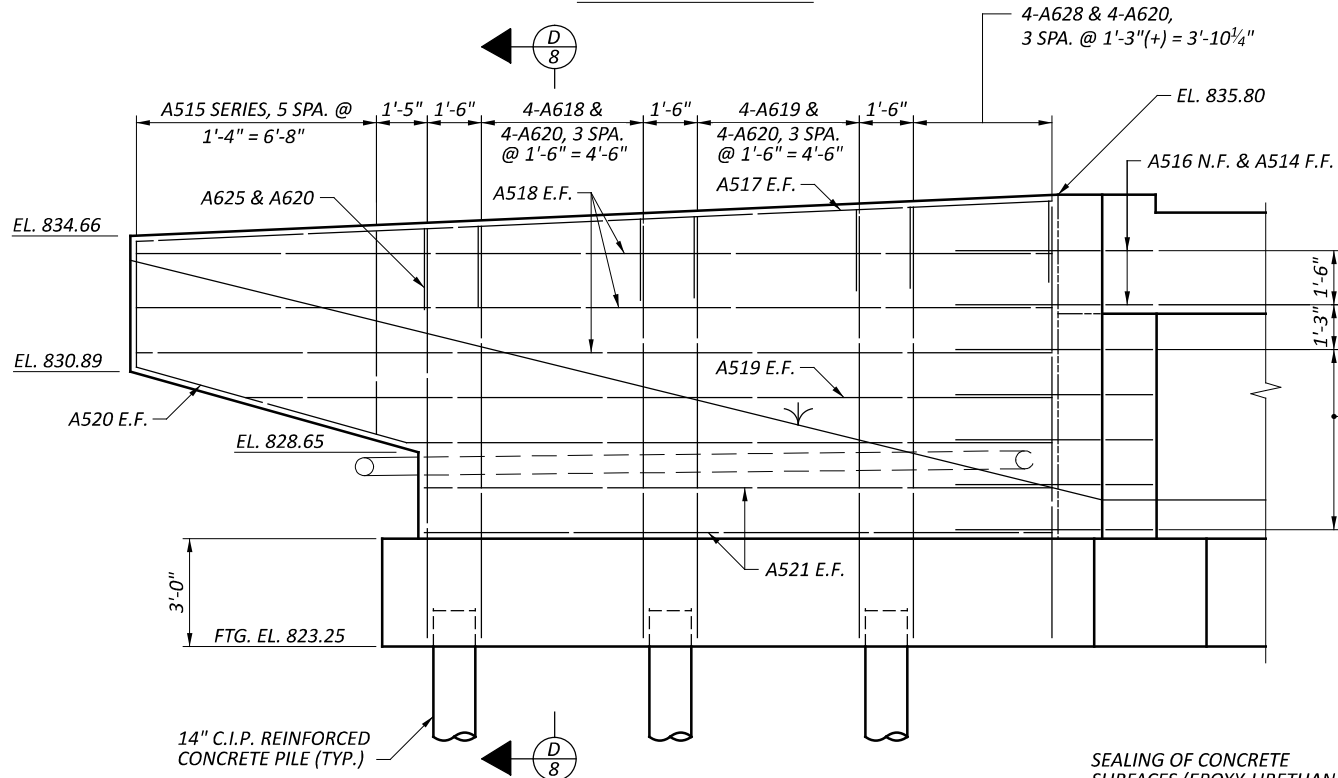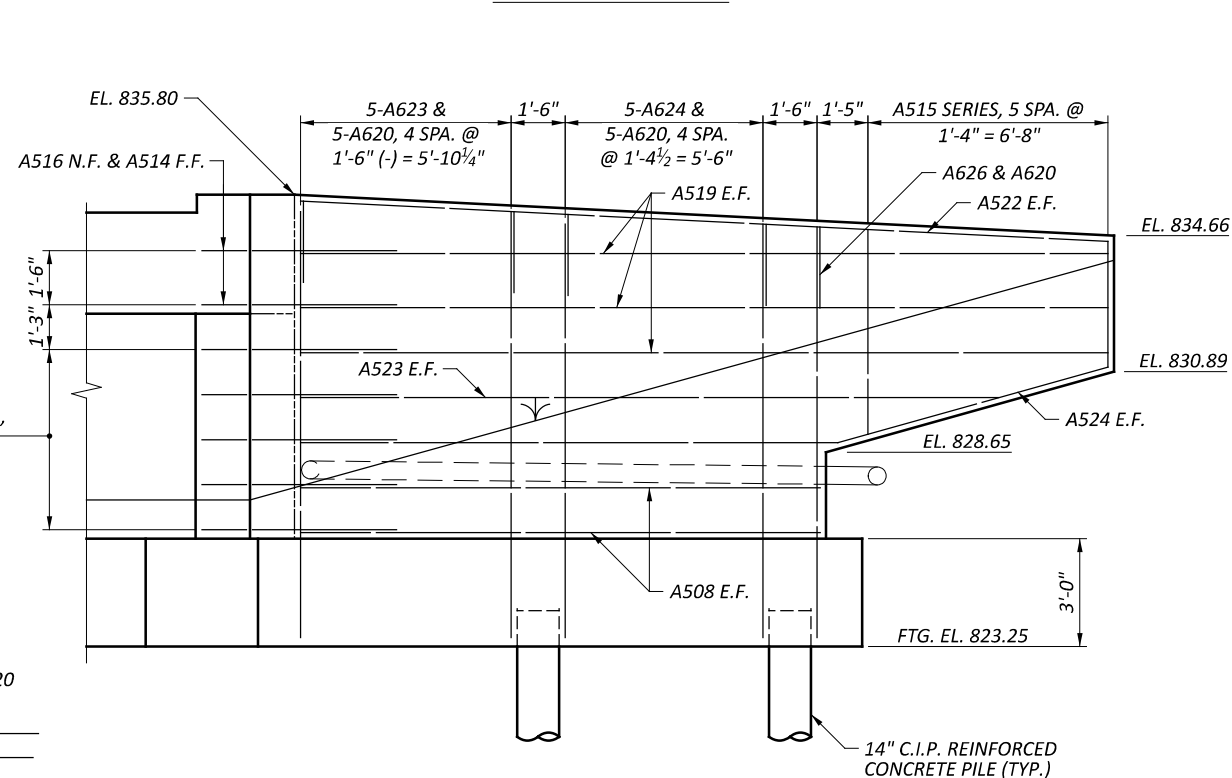WINGWALL 3 ELEVATION
FENCE NOT SHOWNWINGWALL 4 ELEVATION
FENCE NOT SHOWN

SEALING OF CONCRETE SURFACES (EPOXY-URETHANE AND GRAFFITI PROTECTION)

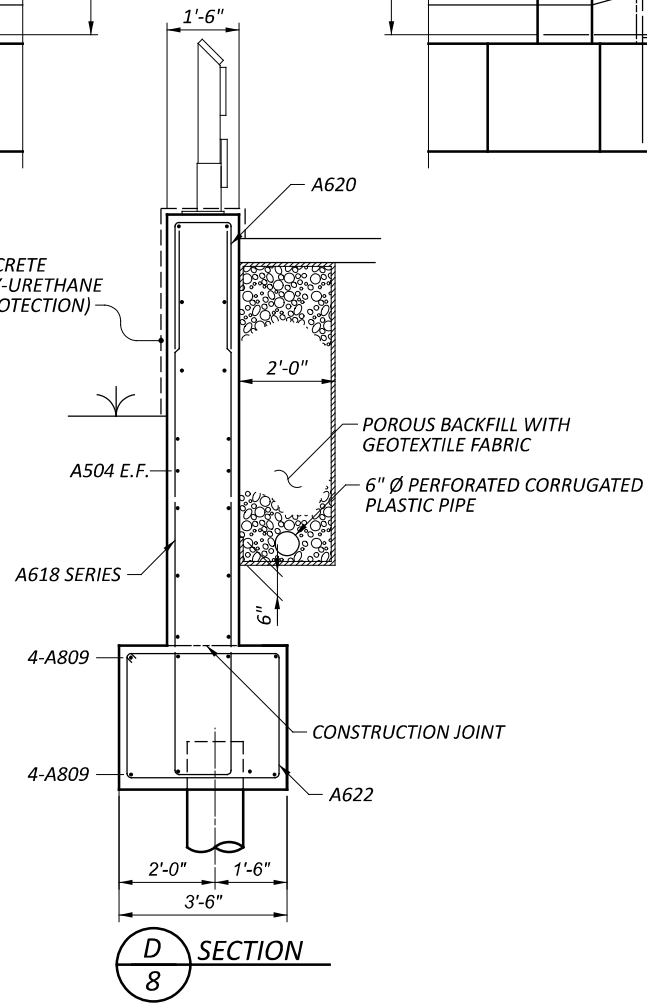

LEGEND





E.F. - EACH FACE

F.F. - FAR FACE

N.F. - NEAR FACE



NOTES

1. MINIMUM LAP SPLICE LENGTH:
#5 BAR = 32 INCHES
#6 BAR = 29 INCHES
2. REFER TO SHEET 3/28 FOR FOOTING DIMENSIONS
AND SHEET 6/28 FOR FOOTING REINFORCEMENT DETAILS.

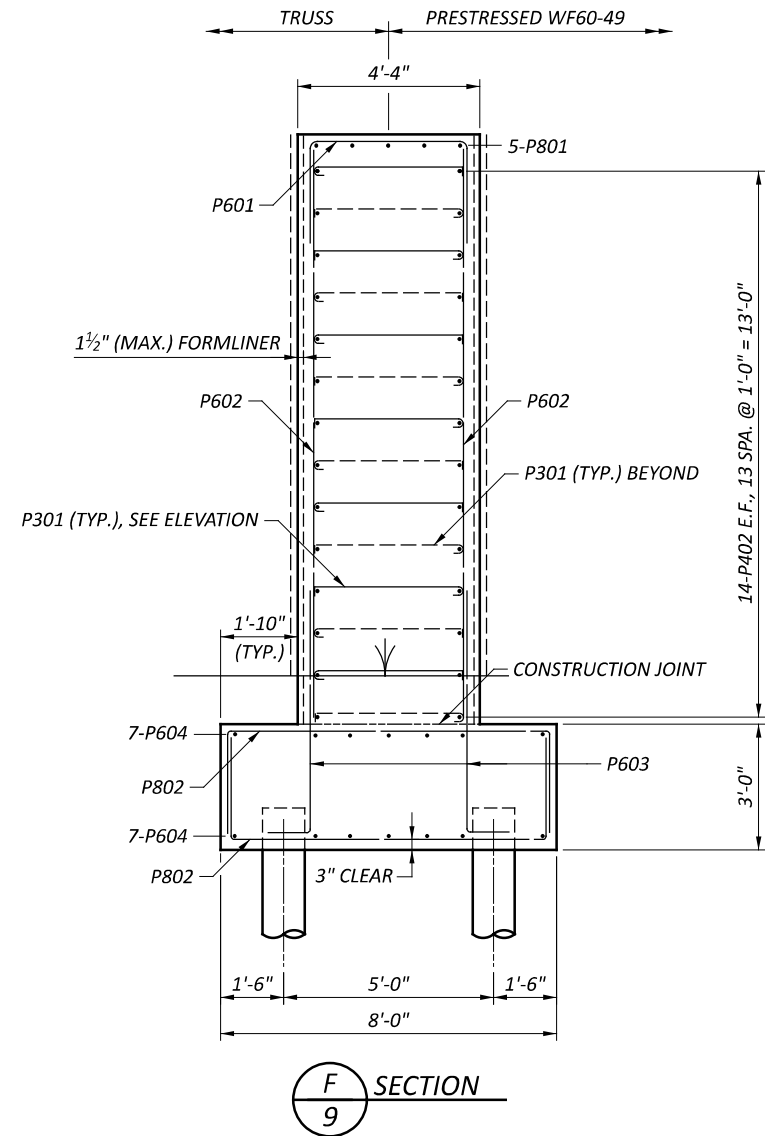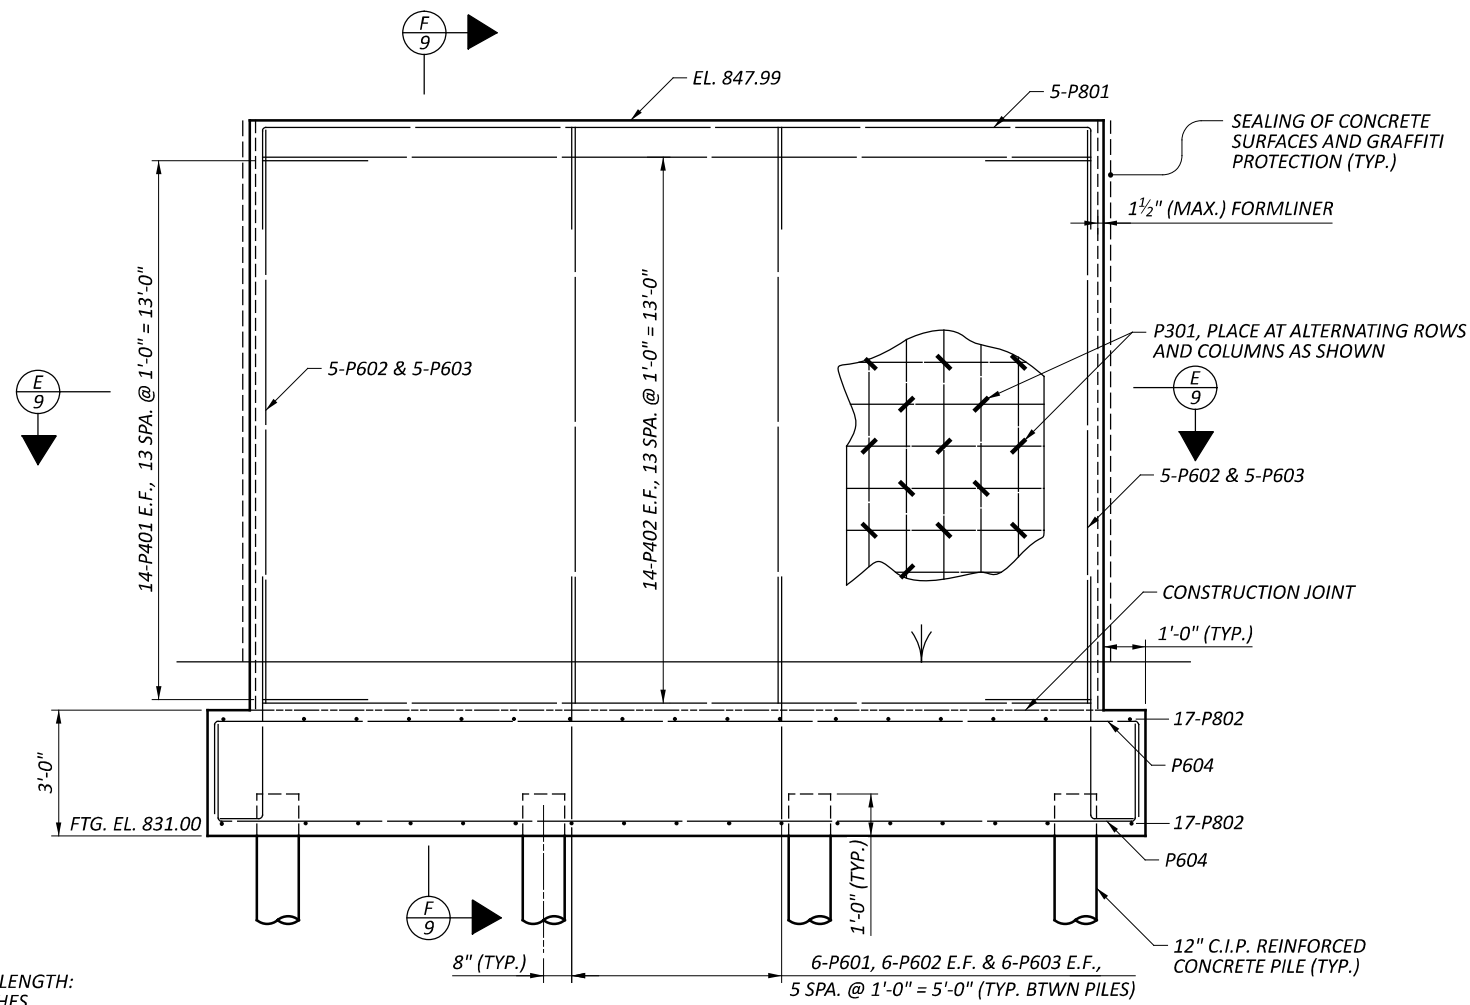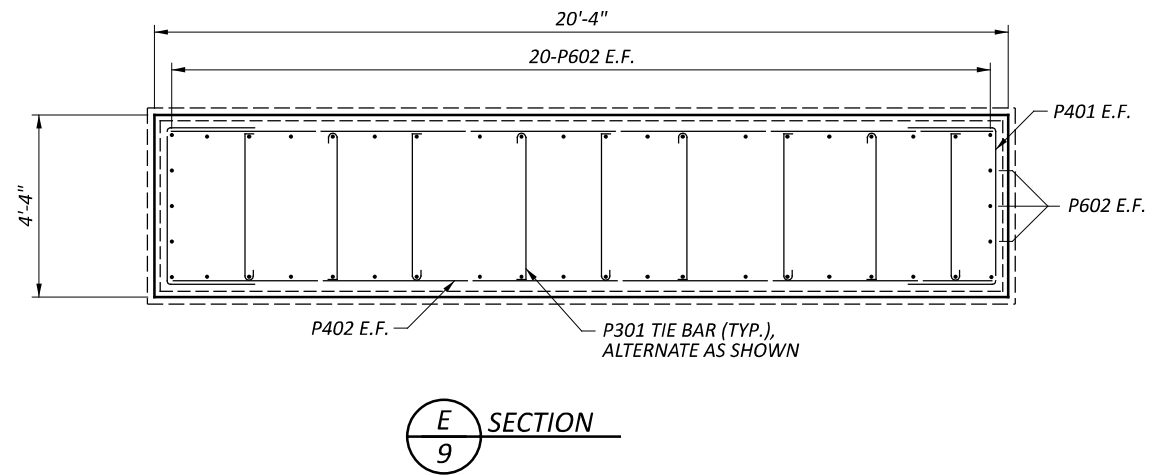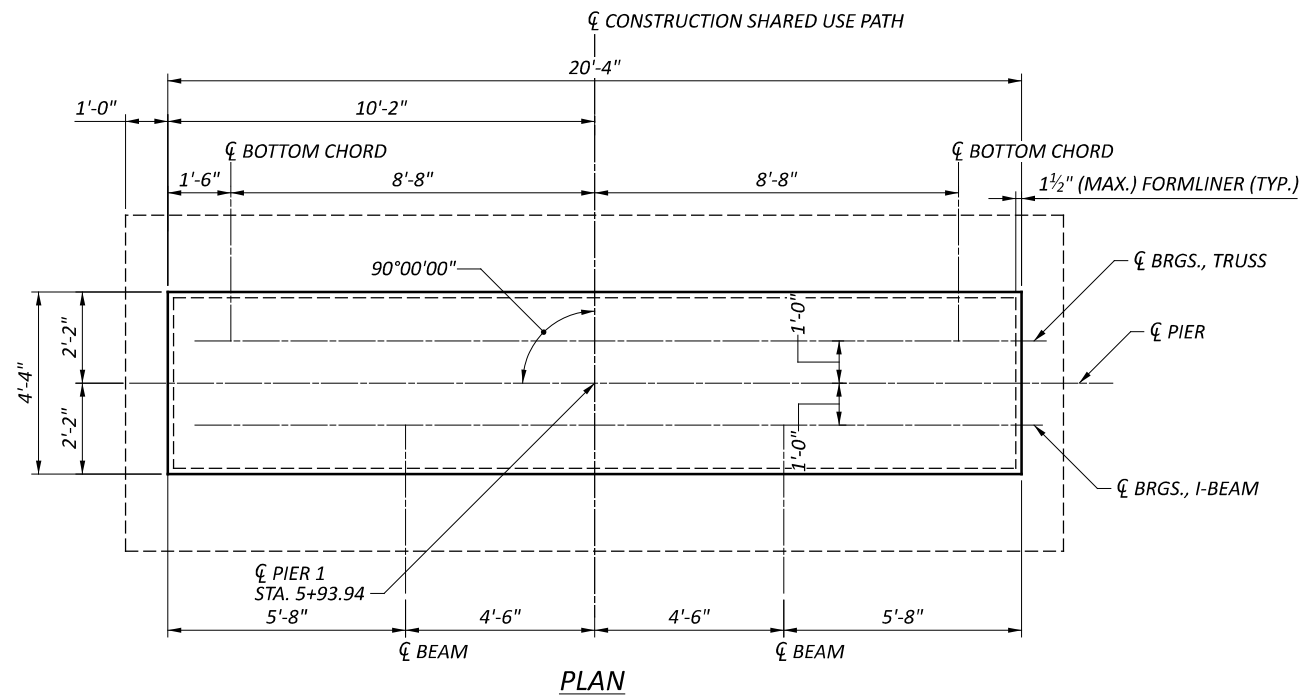

NOTE
MINIMUM LAP SPLICE LENGTH:
#6 BAR = 36 INCHES

LEGEND
E.F. - EACH FACE

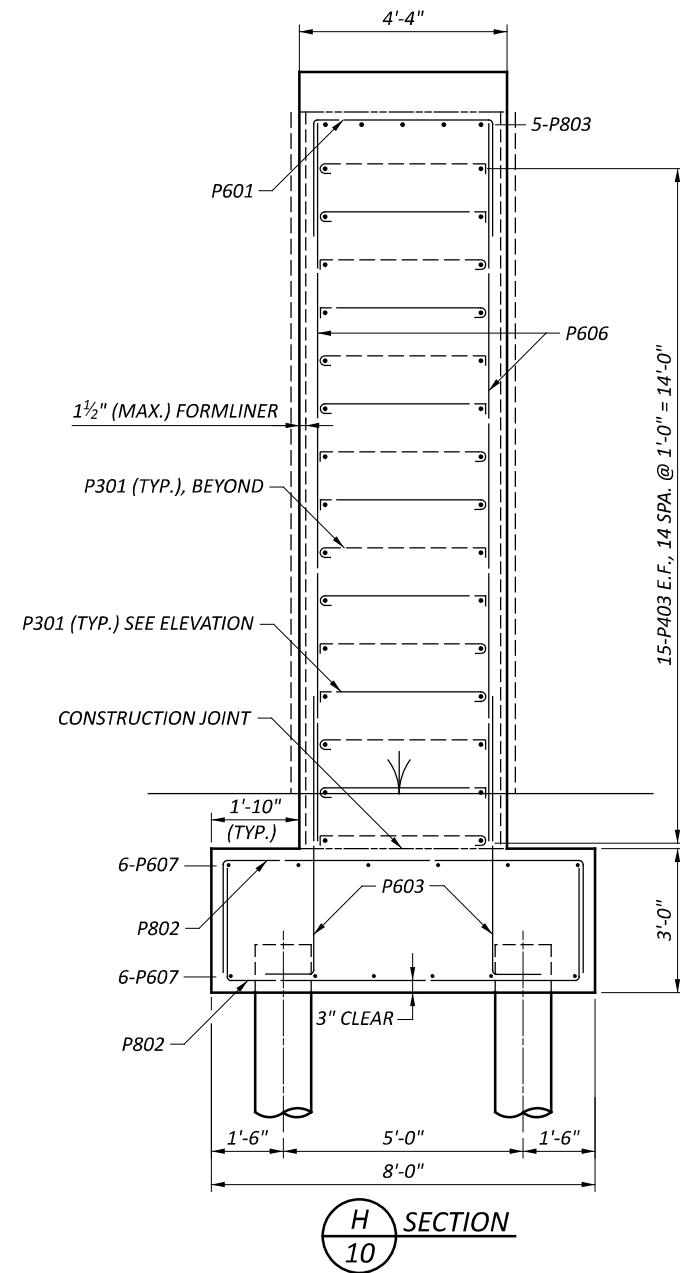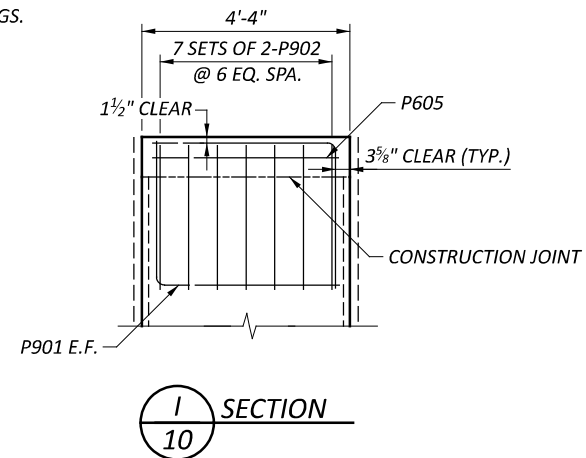




LEGEND
E.F. - EACH FACE

PIER 2 DETAILS

BRIDGE NO. GRE-BK80020-00.492

PEDESTRIAN BRIDGE OVER US 68 AND OLDTOWN CREEK

N 2926107	
DESIGN AGENCY	
	
DESIGNER	CHECKER
SMH	AMR
REVIEWER	
DJ 04/28/25	
PROJECT ID	
115388	
SUBSET	TOTAL
10	28
SHEET	TOTAL
P.57	P.109

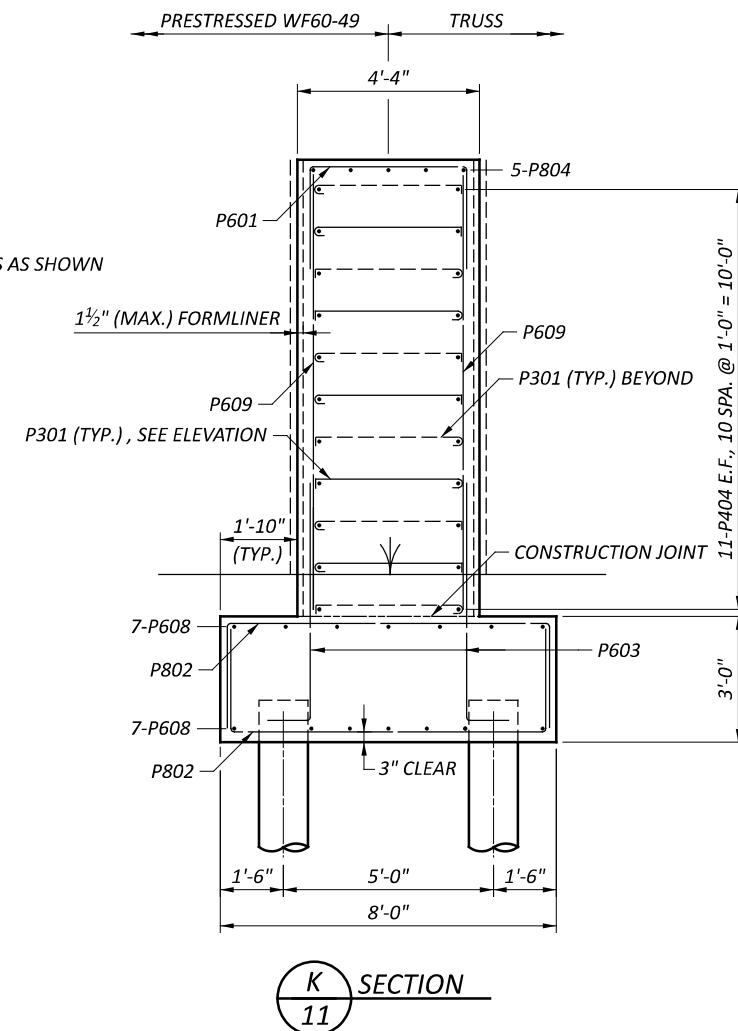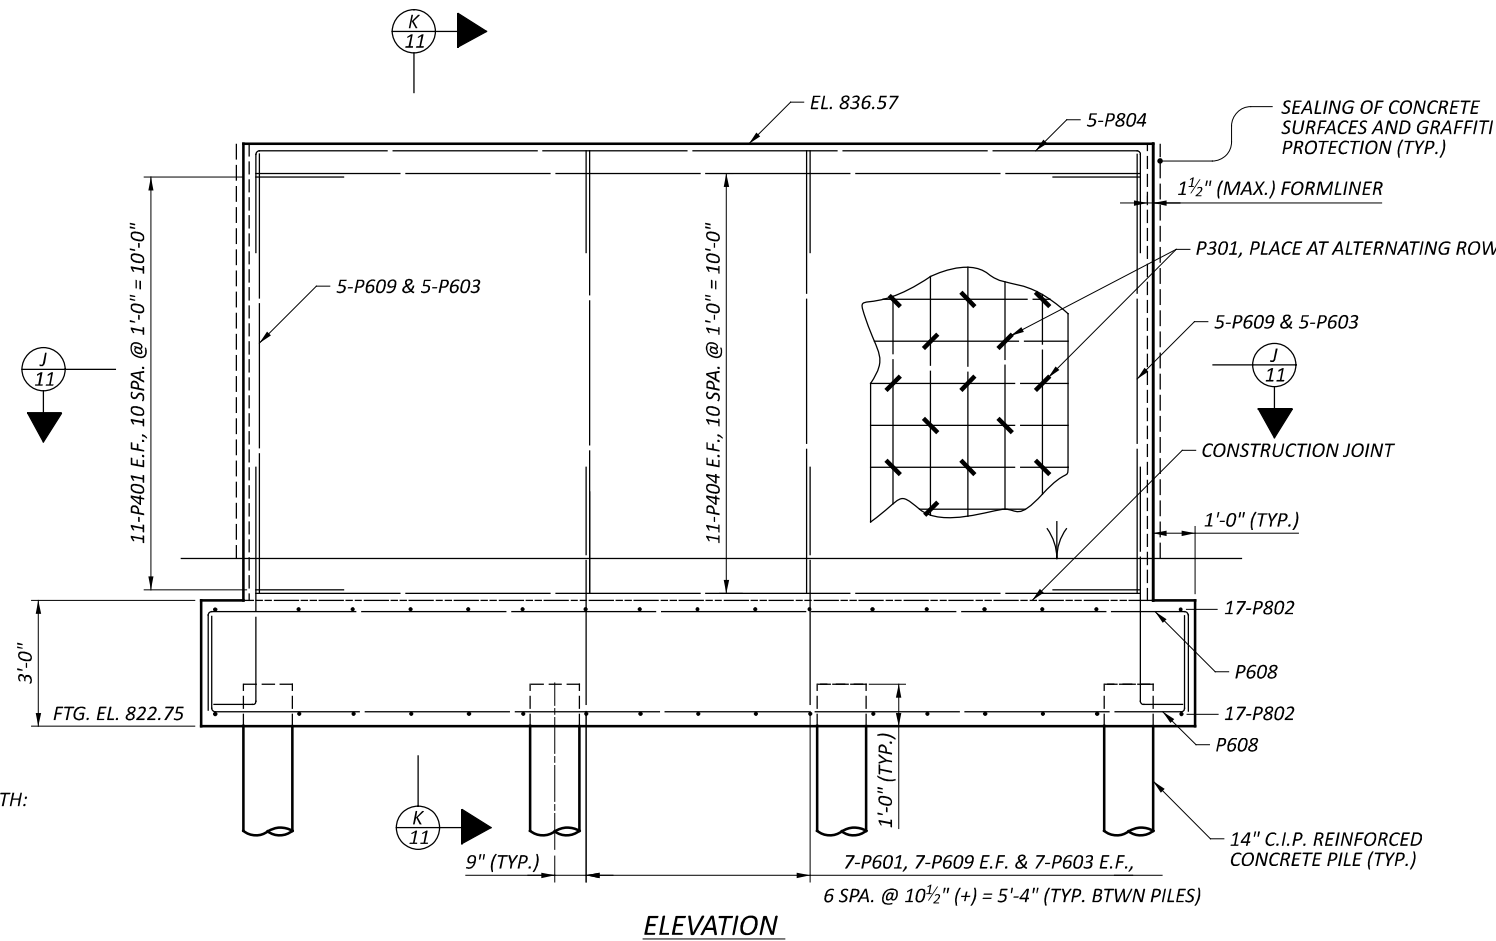
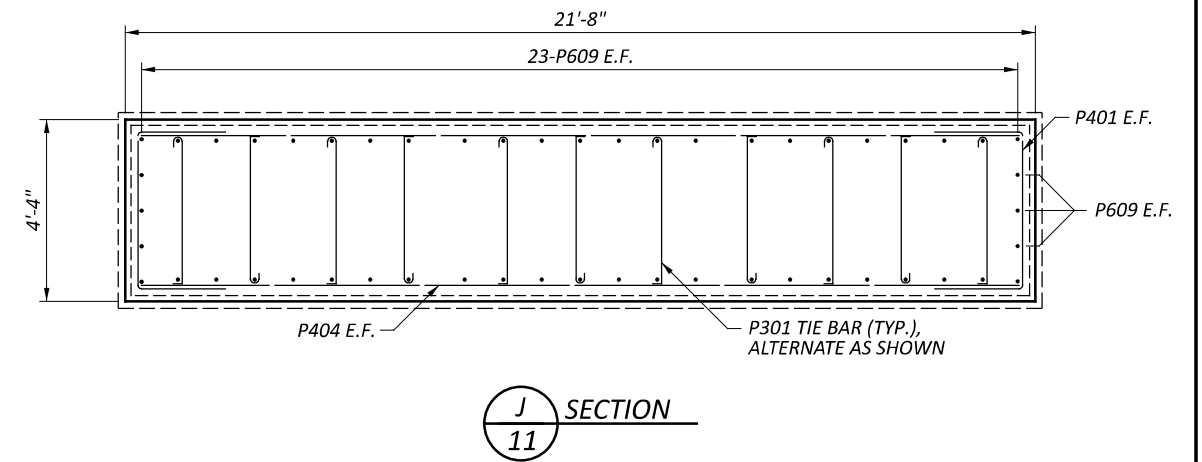


NOTE
MINIMUM LAP SPLICE LENGTH:
#6 BAR = 36 INCHES

LEGEND
E.F. - EACH FACE

PIER 3 DETAILS
BRIDGE NO. GRE-BK80020-00.492
PEDESTRIAN BRIDGE OVER US 68 AND OLDTOWN CREEK

SFN		2926107	
DESIGN AGENCY 			
DESIGNER		CHECKER	
JZ		AMR	
REVIEWER			
GDJ 04/28/25			
PROJECT ID			
115388			
SUBSET		TOTAL	
11		28	
SHEET		TOTAL	
P.58		P.109	

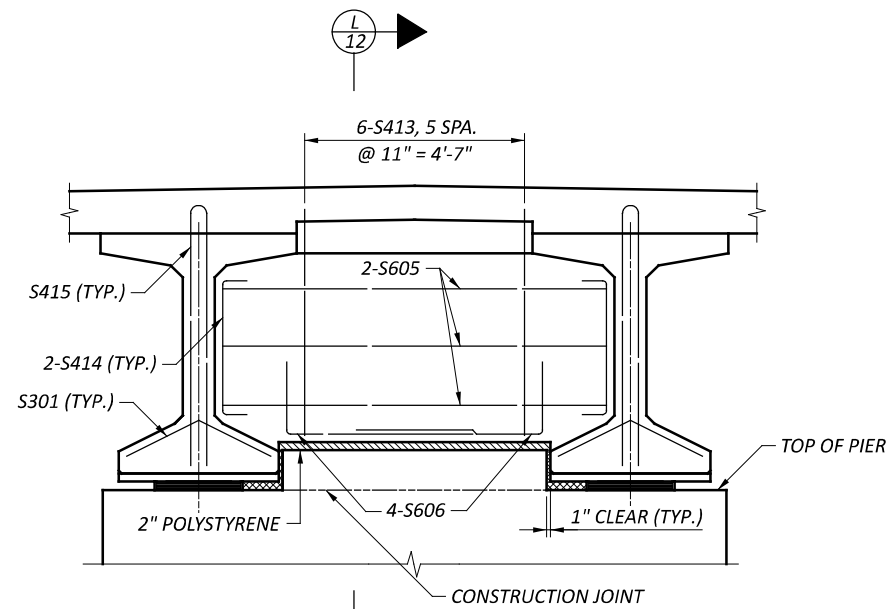
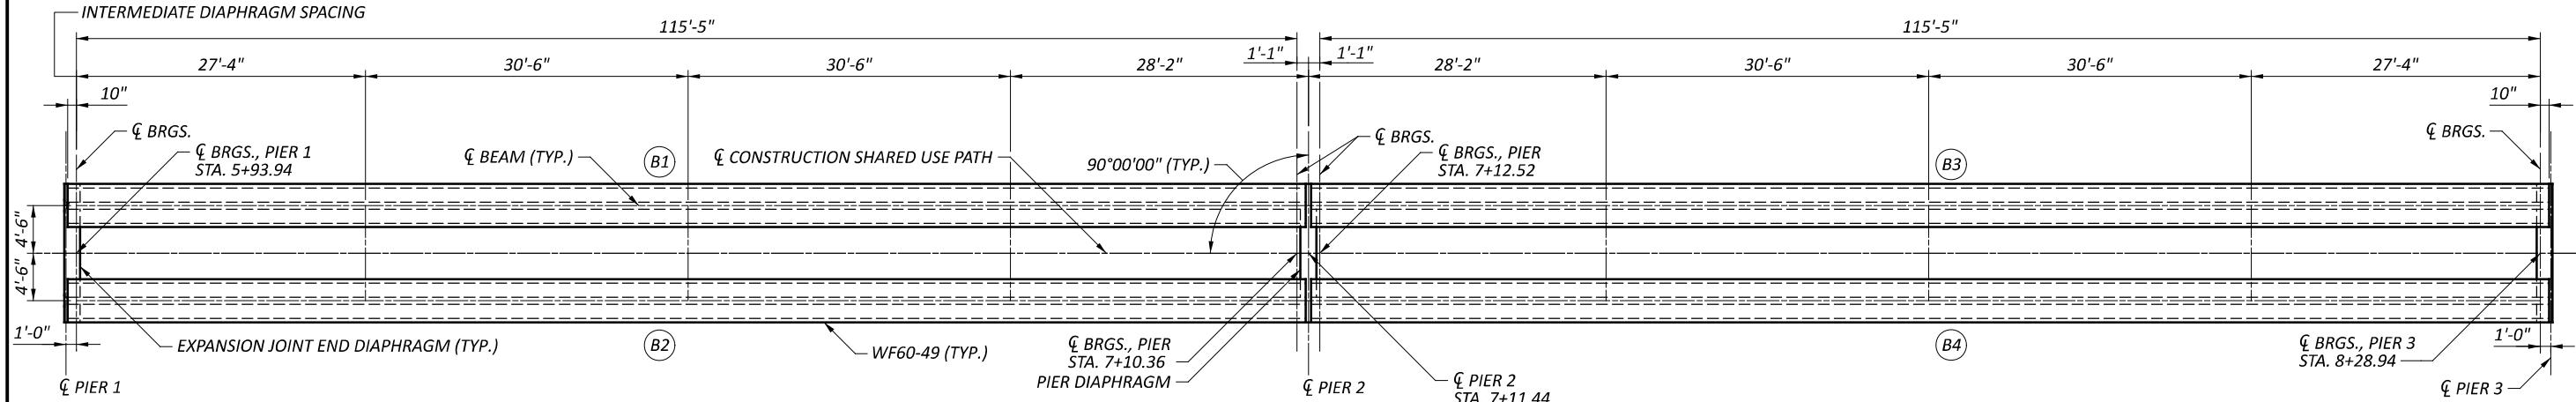



LEGEND

(B#) - BEAM NUMBER

NOTES

1. REFER TO STD. DWG. PSID-1-13 FOR ADDITIONAL NOTES AND DETAILS.
2. REFER TO SHEET 13/28 FOR BEAM SECTION AND STRAND LAYOUT.

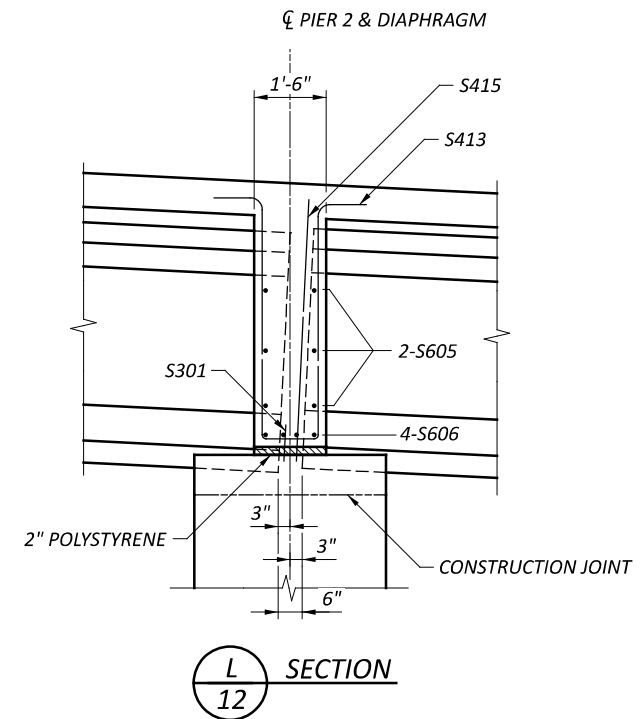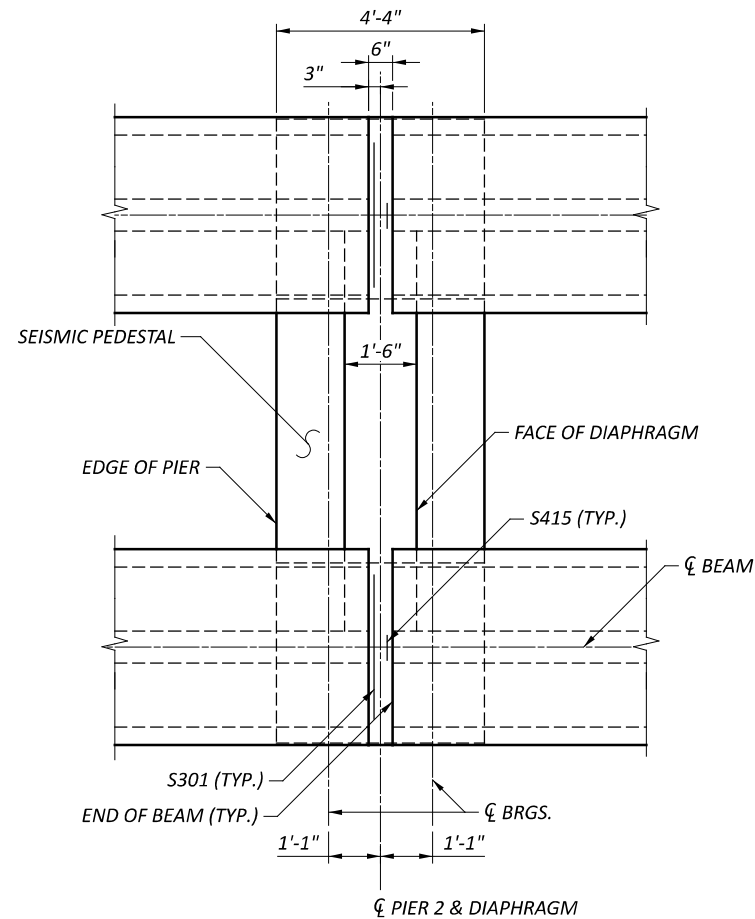


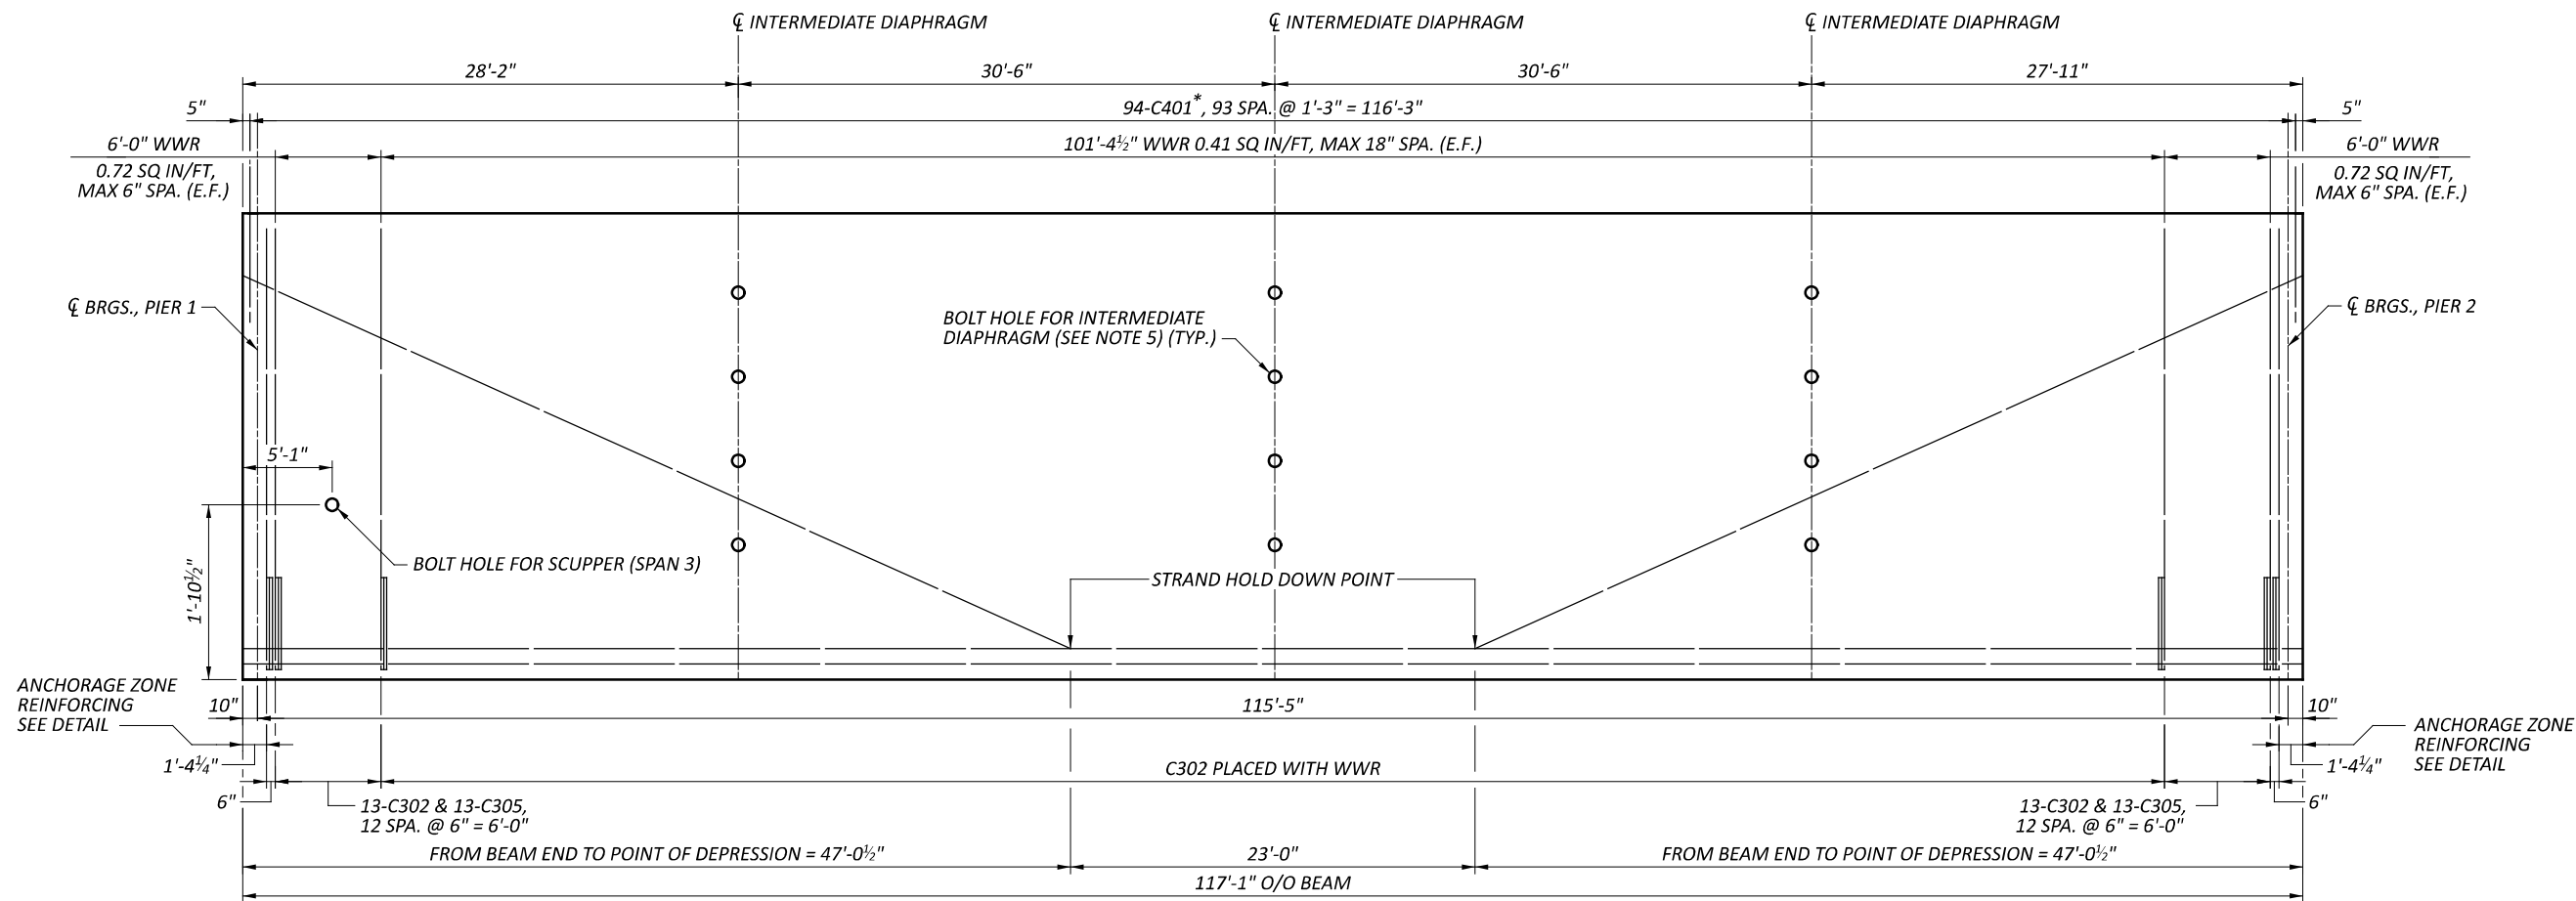


TYPICAL BEAM ELEVATION
VERTICAL SCALE EXAGGERATED
SPAN 2 SHOWN, SPAN 3 OPPOSITE HAND

SECTION	NUMBER OF STRANDS PER ROW				CONCRETE STRENGTHS (KSI)		C305 REQ'D	C401* REQ'D
	①	②	③	TOTAL	f'ci	f'cf		
END	15	12	1	28				
MID	15	12	1	28	5.0	7.0	38	94


* - TO BE GALVANIZED

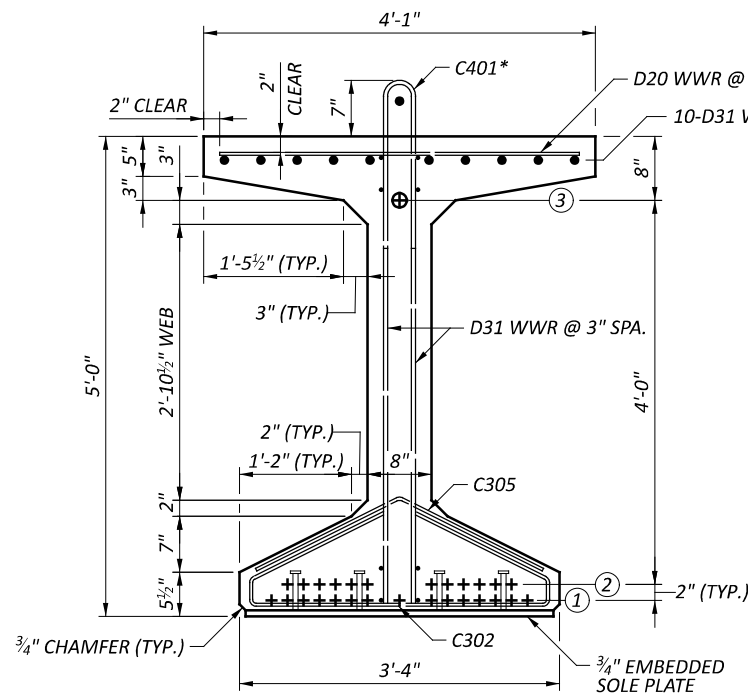

END BEAM SECTION

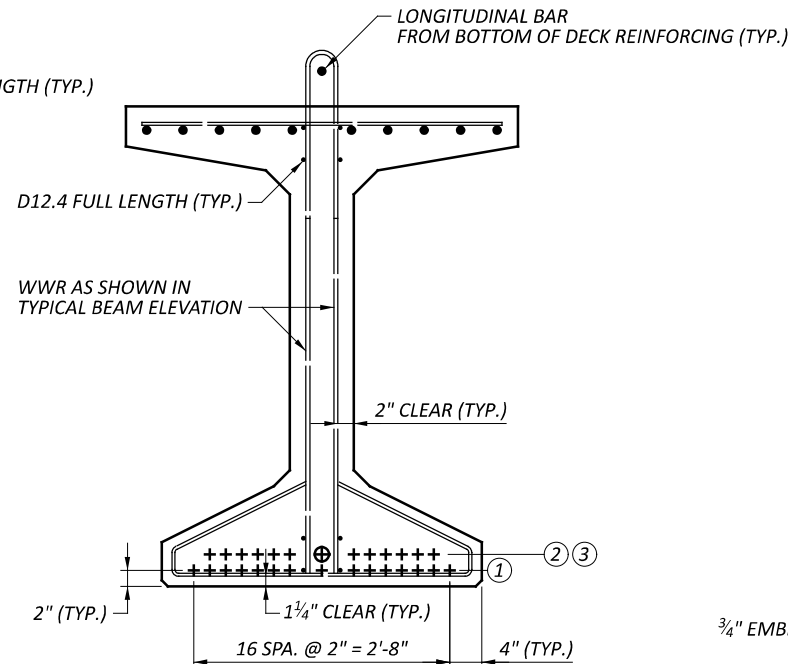

MIDSPAN BEAM SECTION

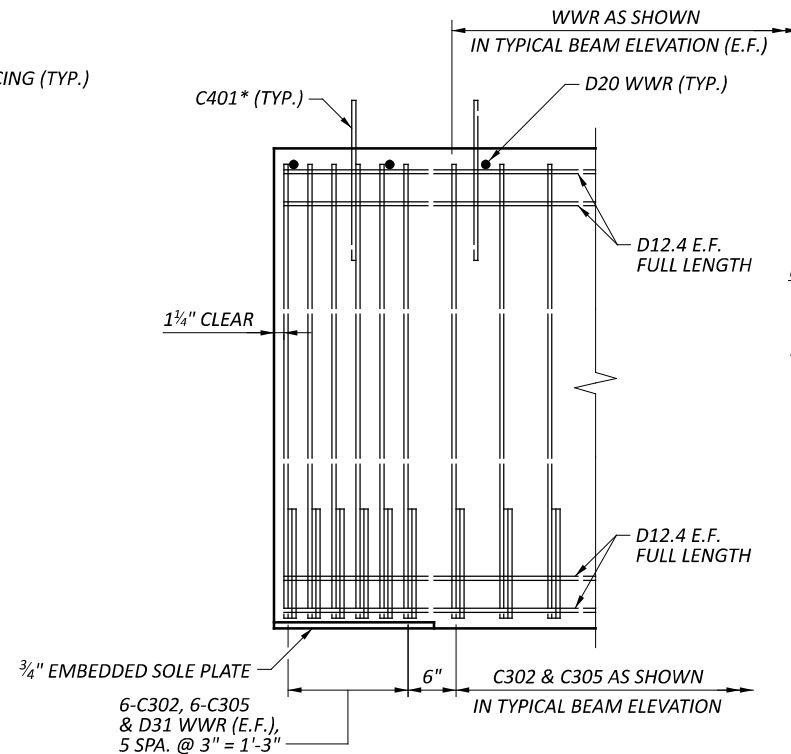

ANCHORAGE ZONE REINFORCING
STRANDS NOT SHOWN FOR CLARITY


LEGEND

⊕ - DRAPED STRAND


E.F. - EACH FACE

NOTES

- WWR DENOTES WELDED WIRE REINFORCEMENT.
- REFER TO STD. DWG. PSID-1-13 FOR ADDITIONAL NOTES AND DETAILS.
- STRANDS ARE TO BE LOW-RELAXATION, 0.6 INCH DIAMETER (A = 0.217 SQ. IN.) SEVEN WIRE UNCOATED, ASTM A416, GRADE 270.
- VERTICAL UPLIFT FORCE AT HOLD DOWN POINT = 4.16 K
- APPROXIMATE LOCATIONS OF BOLT HOLES SHOWN FOR STEEL INTERMEDIATE DIAPHRAGMS.
- SHIPPING STRANDS SHALL BE CUT FOLLOWING DELIVERY.

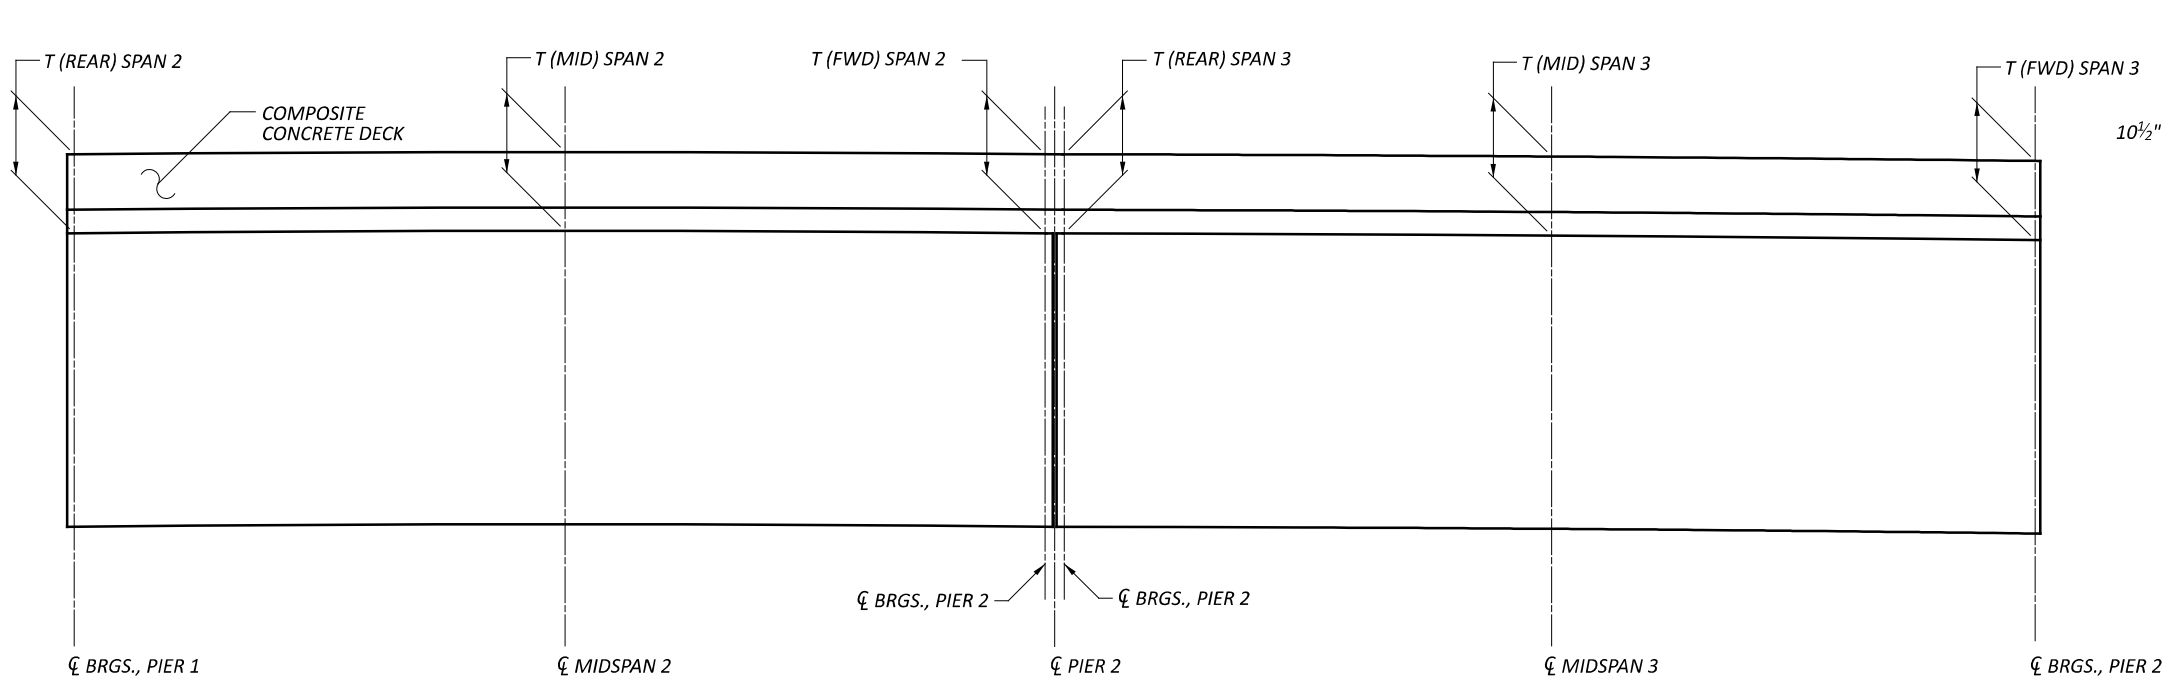

TOPPING DIAGRAM

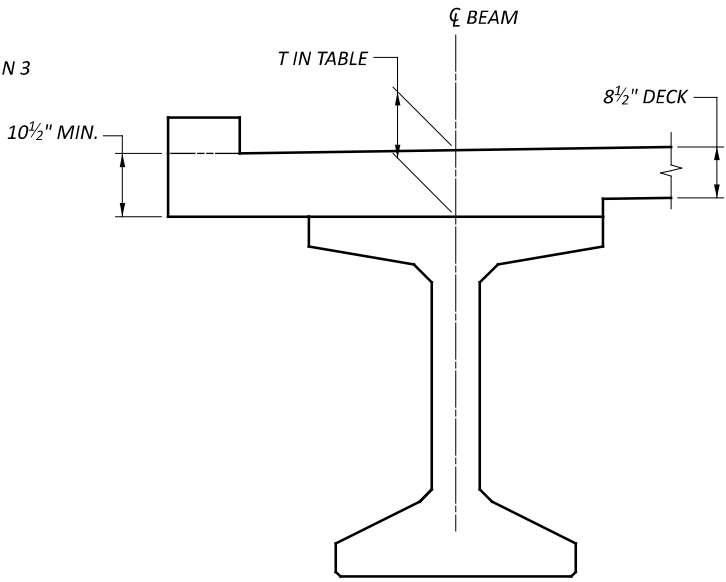

TOPPING THICKNESS DETAIL

TOPPING THICKNESSES (T) AT CL OF BEAM						
LOCATION	SPAN 2			LOCATION	SPAN 3	
	T (REAR)	T (MID)	T (FWD)		T (REAR)	T (FWD)
BEAM 1	10 3/4"	12 1/4"	12 3/8"	BEAM 3	11 1/8"	11 1/8"
BEAM 2	10 3/4"	12 1/4"	12 3/8"	BEAM 4	11 1/8"	11 1/8"

NOTE


DECK SLAB THICKNESS FOR CONCRETE QUANTITY: THE ESTIMATED QUANTITY OF DECK CONCRETE IS MEASURED ACCORDING TO C&MS 511. IN ADDITION TO THE DESIGN SLAB THICKNESS, THE QUANTITY INCLUDES A VARIABLE HAUNCH THICKNESS THAT PROVIDES AN ALLOWANCE FOR: VERTICAL GRADE ADJUSTMENT, BEAM CAMBER AND ADDITIONAL SACRIFICIAL HAUNCH THICKNESS.

CAMBER: SPAN 2 & SPAN 3


ESTIMATED CAMBER AT DAY 0 (D0) IS 1 1/4 INCHES.
ESTIMATED CAMBER AT DAY 30 (D30) IS 2 INCHES.

DEFLECTION DUE TO REMAINING DEAD LOAD (E.G. CONCRETE DECK, CROSS FRAMES, DIAPHRAGMS, BRIDGE RAILING, ETC) IS 1 3/4 INCHES.

THE BEAM SEAT ELEVATIONS ASSUME ESTIMATED CAMBER D30 WITH A SACRIFICIAL HAUNCH THICKNESS AS SHOWN.


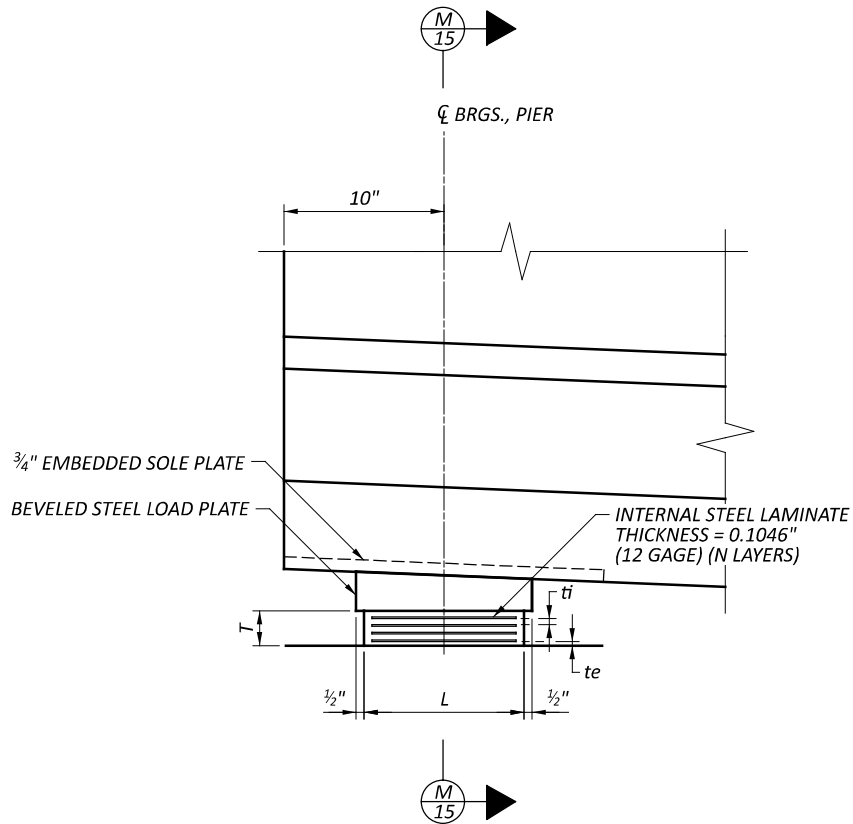


LAMINATED ELASTOMERIC EXPANSION BEARING

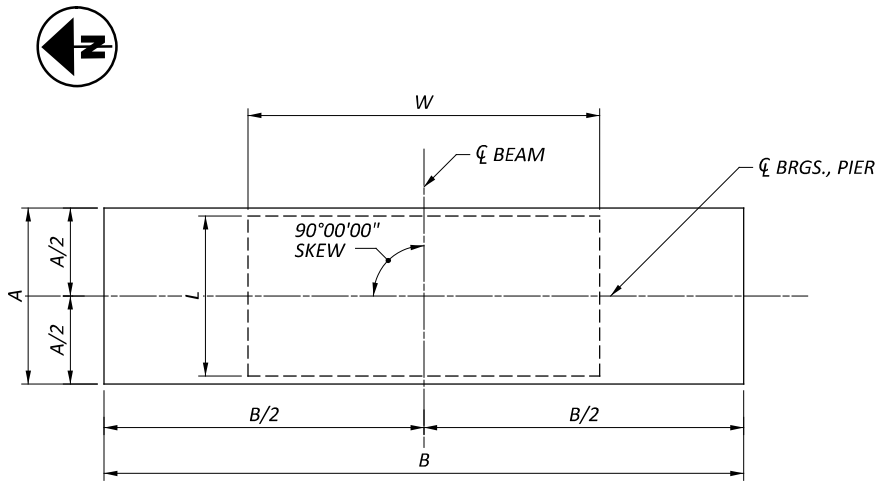

ELASTOMERIC BEARING AND STEEL LOAD PLATE PLAN

ELASTOMERIC BEARING											
LOCATION	BEARING DIMENSIONS						STEEL LOAD PLATE		SERVICE REACTIONS		MAXIMUM TOTAL LOAD
	L	W	ti	te	T	N	A	B	DL	LL	
ALL PIERS	10"	19"	0.375"	0.25"	2.168"	4	11"	40"	146 K	39 K	185 K

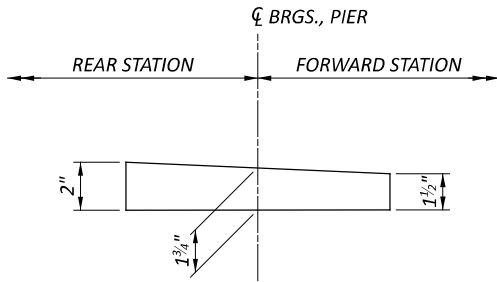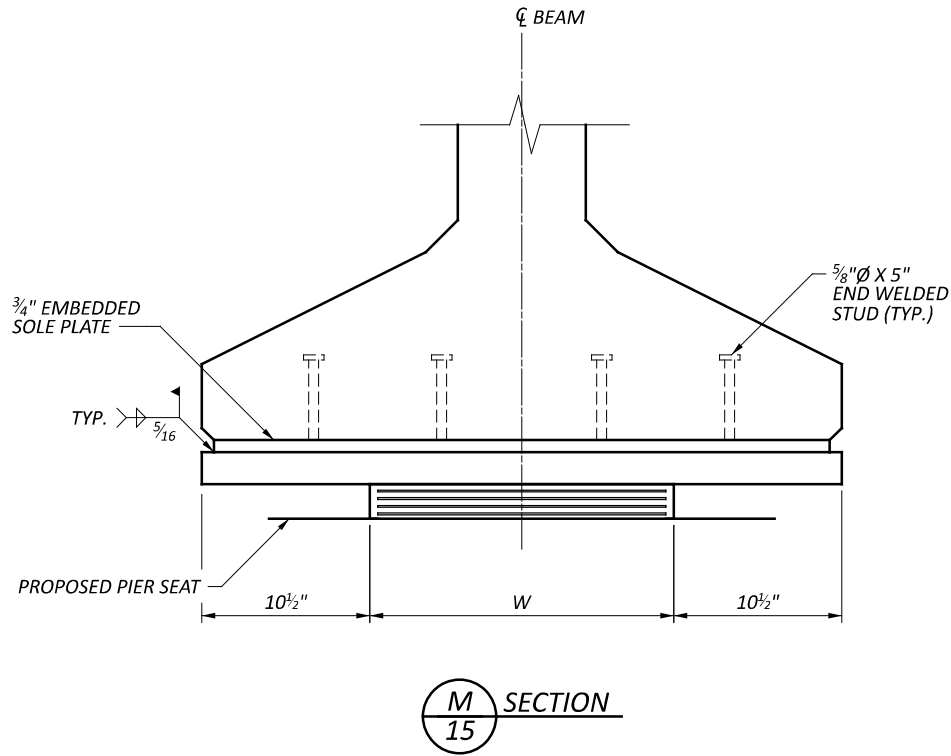

BEVELED STEEL LOAD PLATE DETAIL

LEGEND

ti = THICKNESS OF INTERNAL LAYERS
te = THICKNESS OF EXTERNAL LAYER
T = TOTAL THICKNESS OF ELASTOMERIC BEARINGS
N = NUMBER OF STEEL LAMINATES & INTERNAL LAYERS

NOTES


- REFER TO STD. DWG. PSID-1-13 FOR ADDITIONAL NOTES AND DETAILS.
- ELASTOMERIC BEARINGS: THE ELASTOMER SHALL HAVE A HARDNESS OF 50 DUROMETER. THE BEARINGS WERE DESIGNED IN ACCORDANCE WITH SECTION 14.7.6 (METHOD A) OF THE AASHTO LRFD BRIDGE DESIGN SPECIFICATIONS. THE LONG TERM COMPRESSION PROOF LOAD TEST (AASHTO STANDARD SPECIFICATIONS FOR HIGHWAY BRIDGES, DIVISION II, SECTION 18.7.2.6) IS NOT REQUIRED.
- STEEL LOAD PLATES SHALL BE BONDED BY VULCANIZATION TO THE ELASTOMER DURING THE MOLDING PROCESS. THE STEEL PLATES SHALL BE ASTM A709 GRADE 50.
- PER C&MS 516.03, GALVANIZE STEEL COMPONENTS OF BEARING ASSEMBLIES.




1. MINIMUM LAP SPLICE LENGTHS:
#4 BARS = 20 INCHES
#6 BARS = 29 INCHES

2. REFER TO SHEET 23/28 FOR TRANSVERSE SECTION.

SFN		2926107	
DESIGN AGENCY			
			
DESIGNER		CHECKER	
JZ		AMR	
REVIEWER			
GDJ		04/28/25	
PROJECT ID			
115388			
SUBSET		TOTAL	
16		28	
SHEET		TOTAL	
P.63		P.109	

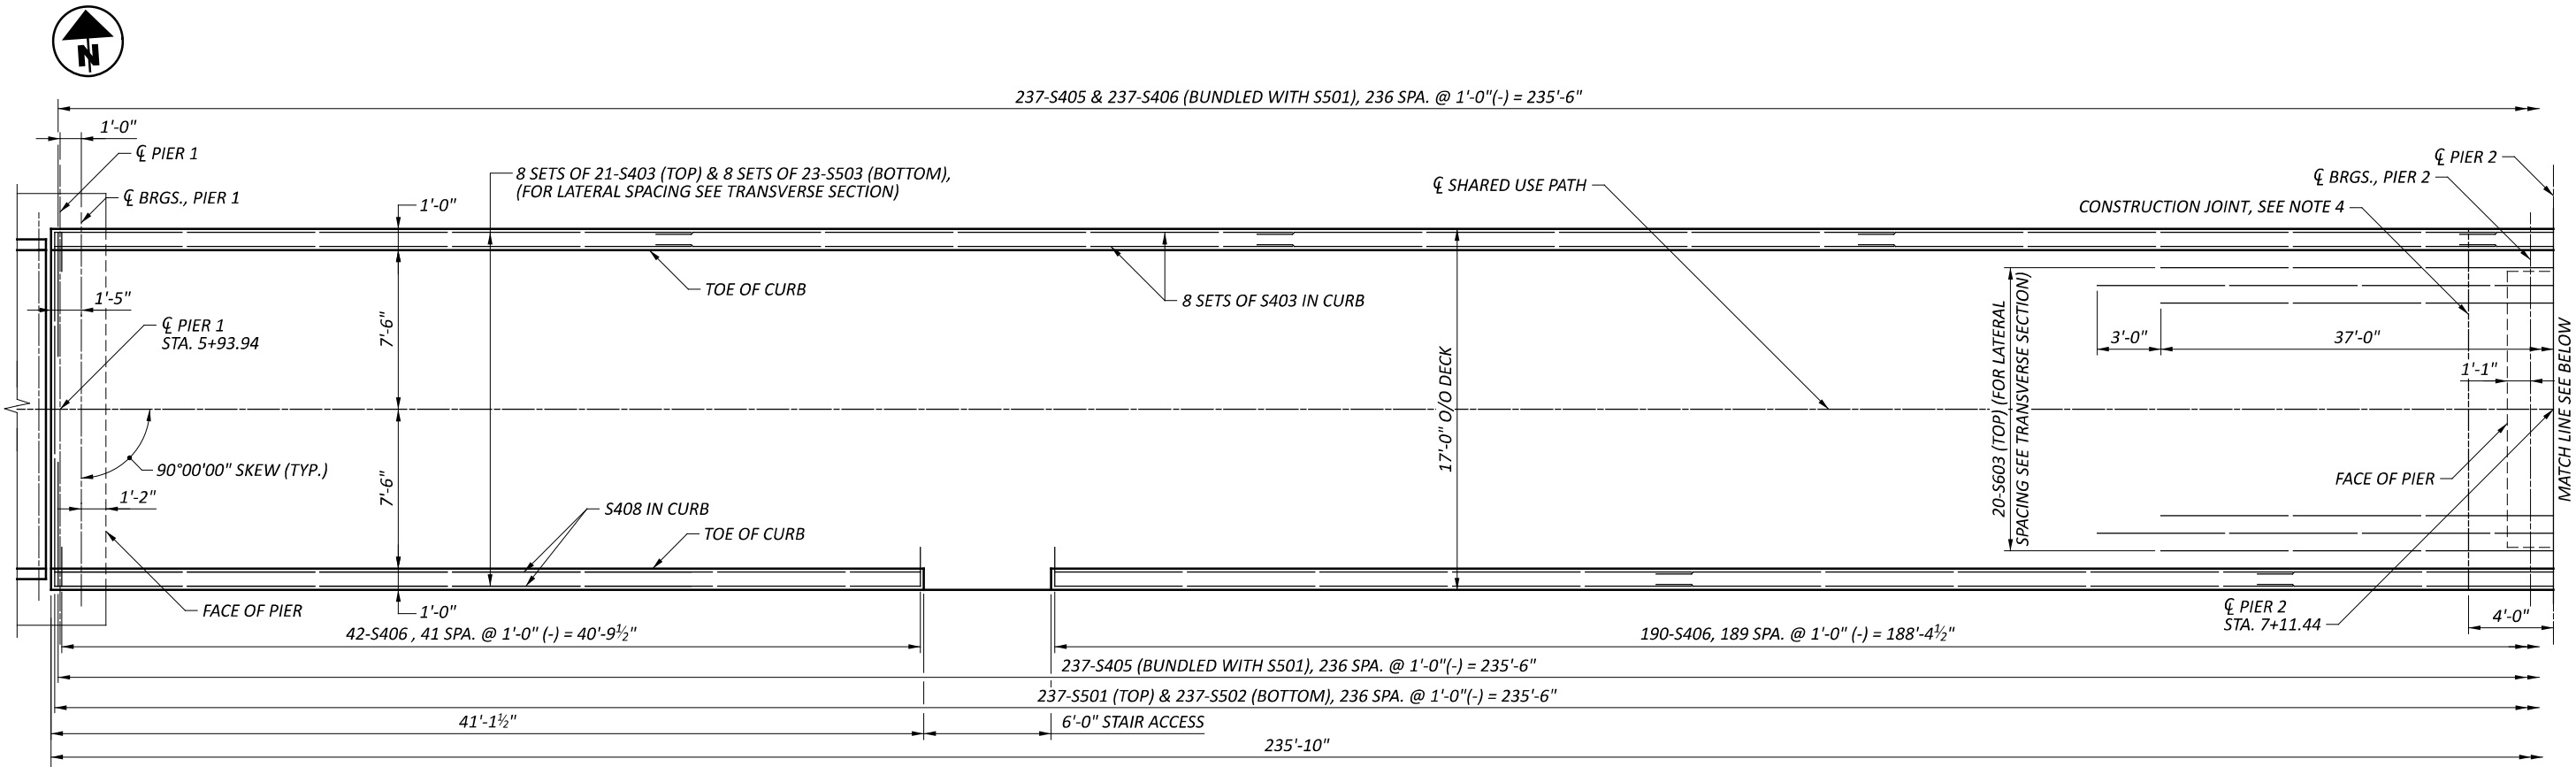

DECK PLAN - SPAN 2

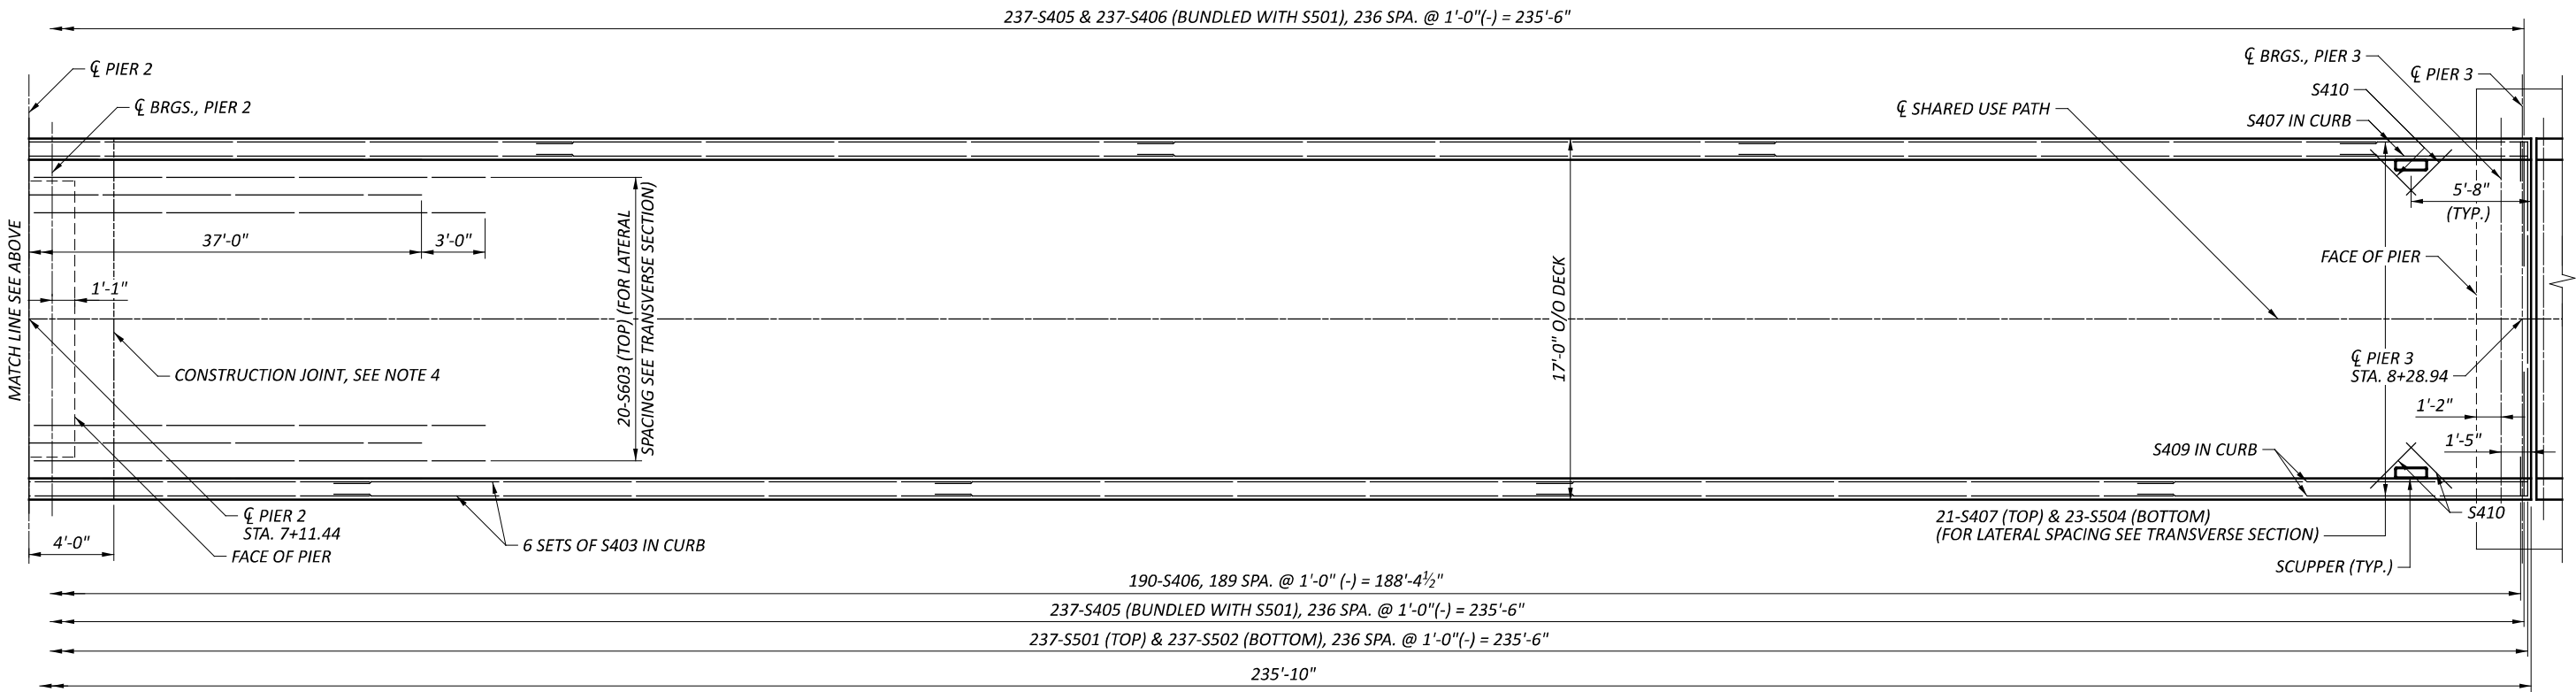

DECK PLAN - SPAN 3

NOTES


1. MINIMUM LAP SPLICE LENGTHS:
#4 BARS = 20 INCHES
#5 BARS = 24 INCHES
2. REFER TO SHEET 22/28 FOR TRANSVERSE SECTION
3. REFER TO SHEET 2/28 FOR DECK POUR SEQUENCE
4. SEAL JOINT WITH 2'-0" WIDE HMWM

DECK PLAN - SPANS 2 AND 3
BRIDGE NO. GRE-BK80020-00.492
PEDESTRIAN BRIDGE OVER US 68 AND OLD TOWN CREEK


SFN 2926107	
DESIGN AGENCY	
CARPENTER MARTY	
DESIGNER SMH	CHECKER AMR
REVIEWER GDJ 04/28/25	
PROJECT ID 115388	
SUBSET 17	TOTAL 28
SHEET P.64	TOTAL P.109

NOTES

1. MINIMUM LAP SPLICE LENGTHS:
#4 BARS = 20 INCHES
#6 BARS = 29 INCHES
2. REFER TO SHEET 23/28 FOR TRANSVERSE SECTION.

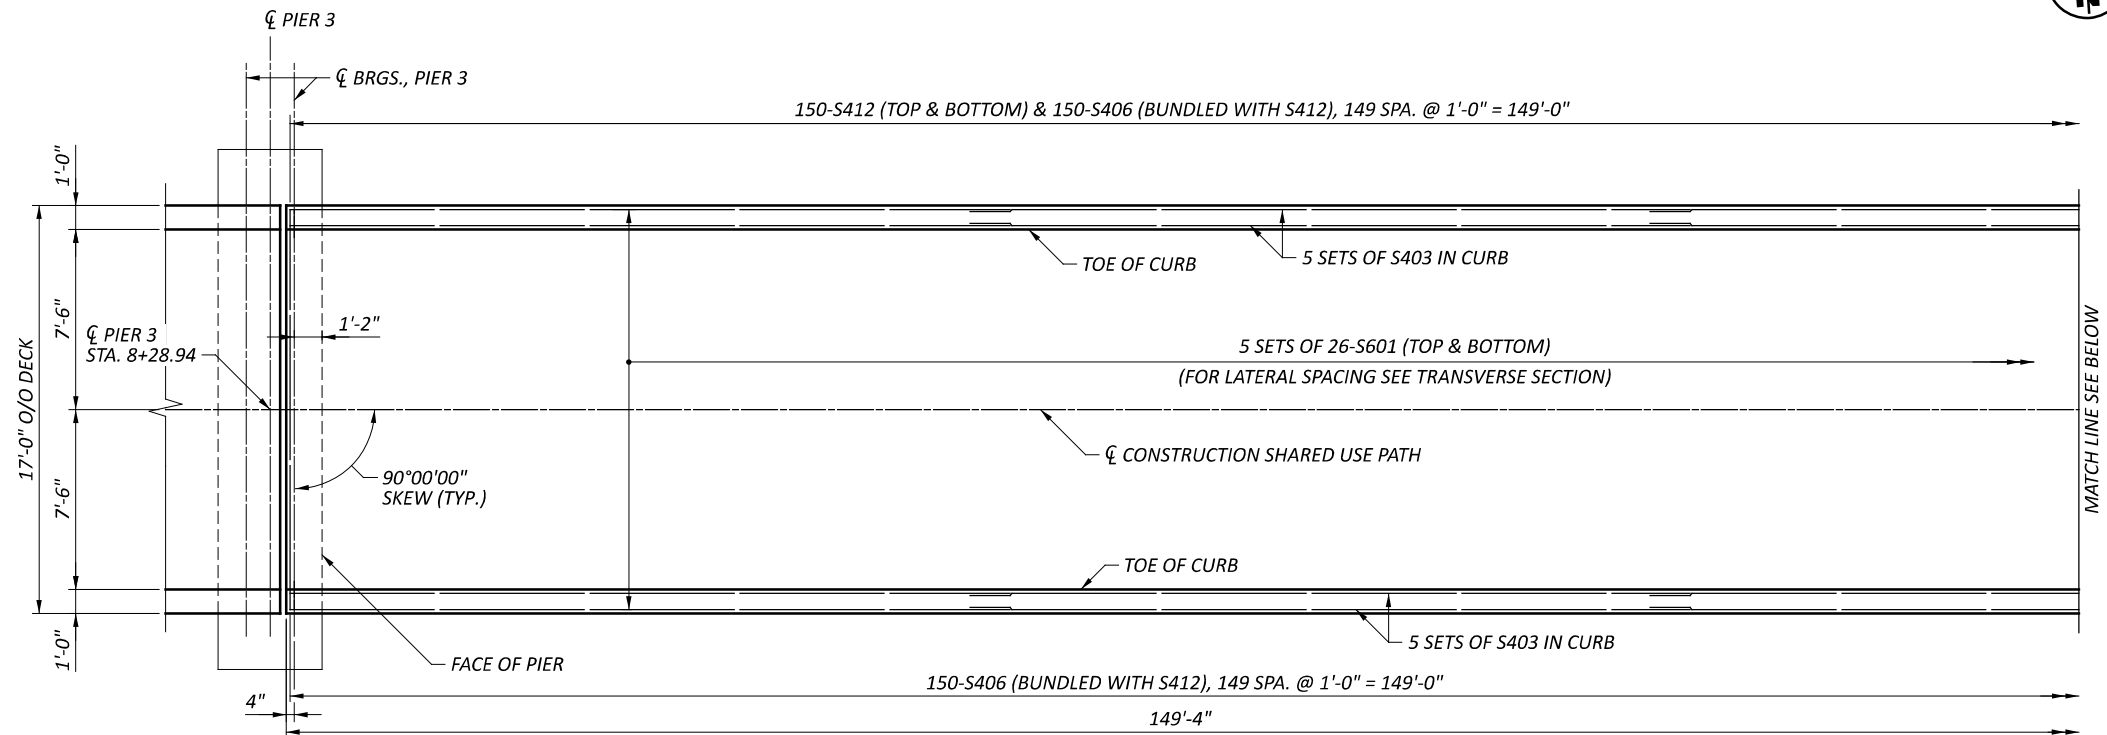


PARTIAL DECK PLAN - SPAN 4

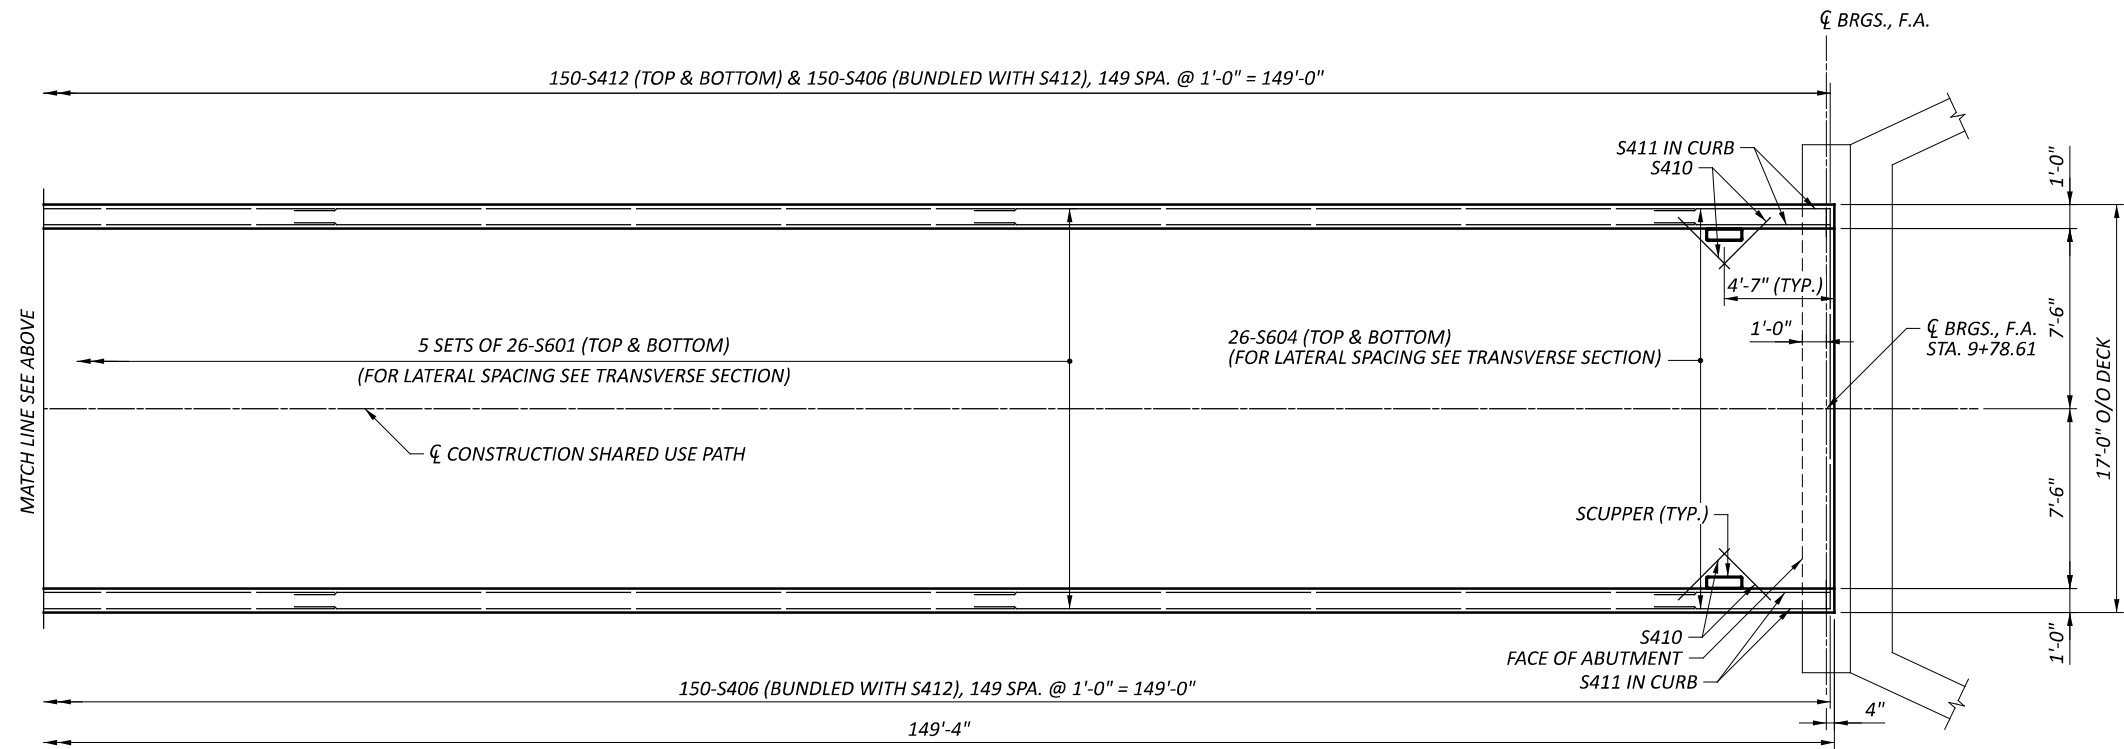


PARTIAL DECK PLAN - SPAN 4




FINAL DECK SURFACE ELEVATIONS TABLE (FT.) (SPAN 1 & SPAN 4)															
LOCATION		A	$\frac{1}{4}$	$\frac{1}{2}$	$\frac{3}{4}$	B	G	$\frac{7}{8}$	$\frac{1}{4}$	$\frac{3}{8}$	$\frac{1}{2}$	$\frac{5}{8}$	$\frac{3}{4}$	$\frac{7}{8}$	H
LEFT TOE OF CURB	STATION	4+98.27	5+21.94	5+45.61	5+69.27	5+92.94	8+29.94	8+48.52	8+67.11	8+85.69	9+04.27	9+22.86	9+41.44	9+60.02	9+78.61
	FINAL ELEVATION	854.66	855.09	855.17	854.89	854.26	842.70	841.78	840.86	839.93	839.01	838.09	837.17	836.25	835.33
CL CONSTRUCTION SHARED USE PATH, CROWN, & PROFILE GRADE	STATION	4+98.27	5+21.94	5+45.61	5+69.27	5+92.94	8+29.94	8+48.52	8+67.11	8+85.69	9+04.27	9+22.86	9+41.44	9+60.02	9+78.61
	FINAL ELEVATION	854.73	855.16	855.24	854.97	854.34	842.78	841.85	840.93	840.01	839.09	838.17	837.24	836.32	835.40
RIGHT TOE OF CURB	STATION	4+98.27	5+21.94	5+45.61	5+69.27	5+92.94	8+29.94	8+48.52	8+67.11	8+85.69	9+04.27	9+22.86	9+41.44	9+60.02	9+78.61
	FINAL ELEVATION	854.66	855.09	855.17	854.89	854.26	842.70	841.78	840.86	839.93	839.01	838.09	837.17	836.25	835.33

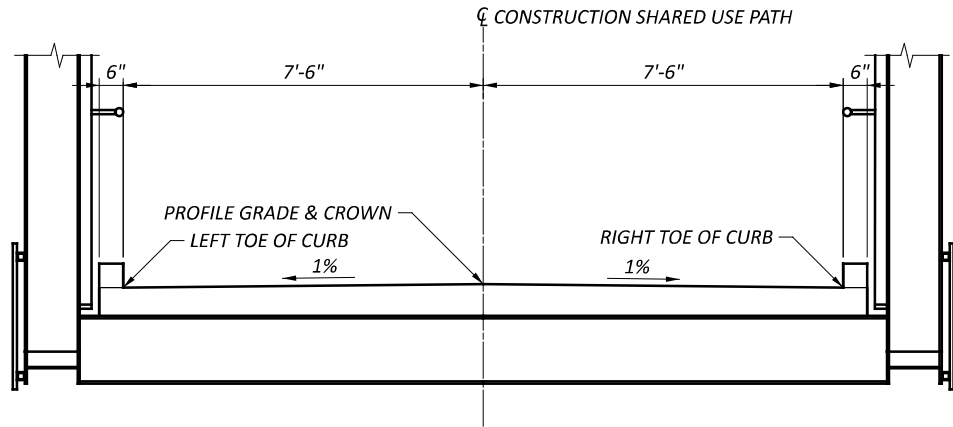

TRANSVERSE SECTION - SPAN 1

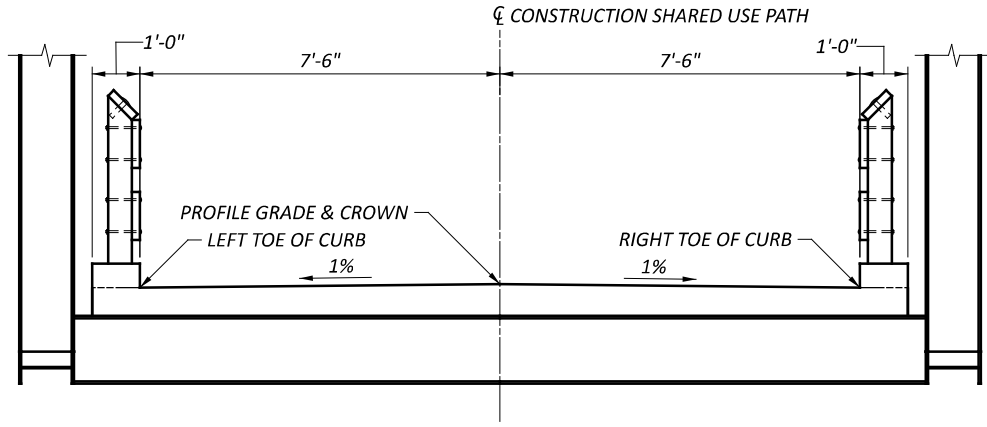


TRANSVERSE SECTION - SPAN 4

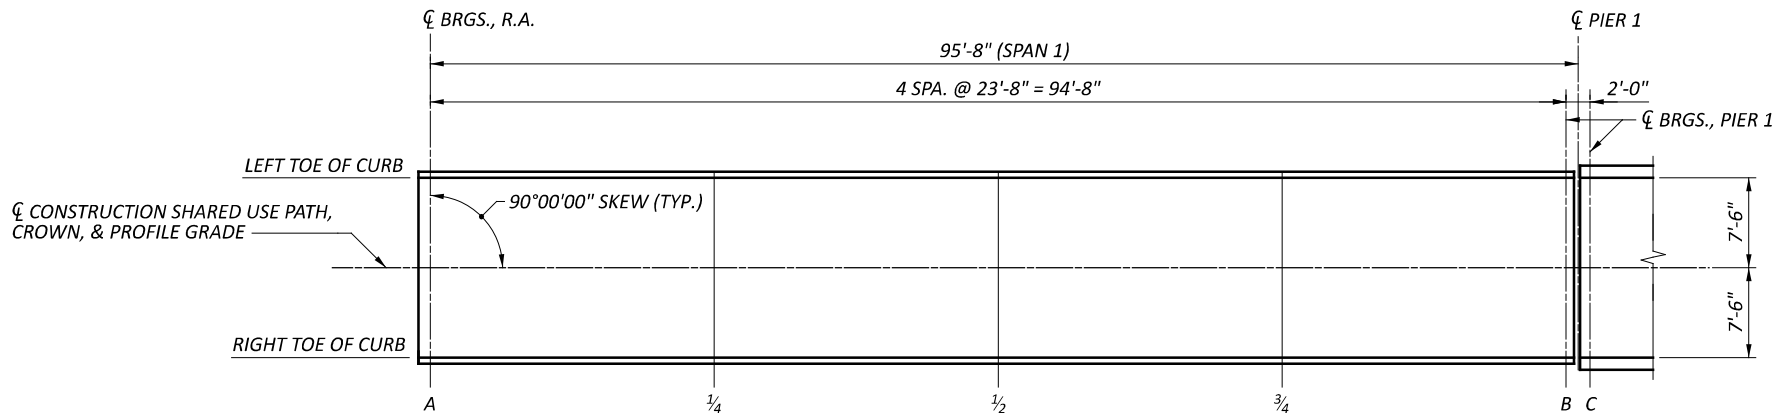

PLAN - SPAN 1

NOTES

1. FINAL DECK SURFACE ELEVATIONS SHOWN REPRESENT THE DECK SURFACE LOCATION AFTER ALL ANTICIPATED DEAD LOAD DEFLECTIONS HAVE OCCURRED.
2. SEE SHEET 20/28 FOR SPANS 2 & 3 FINAL DECK SURFACE ELEVATIONS

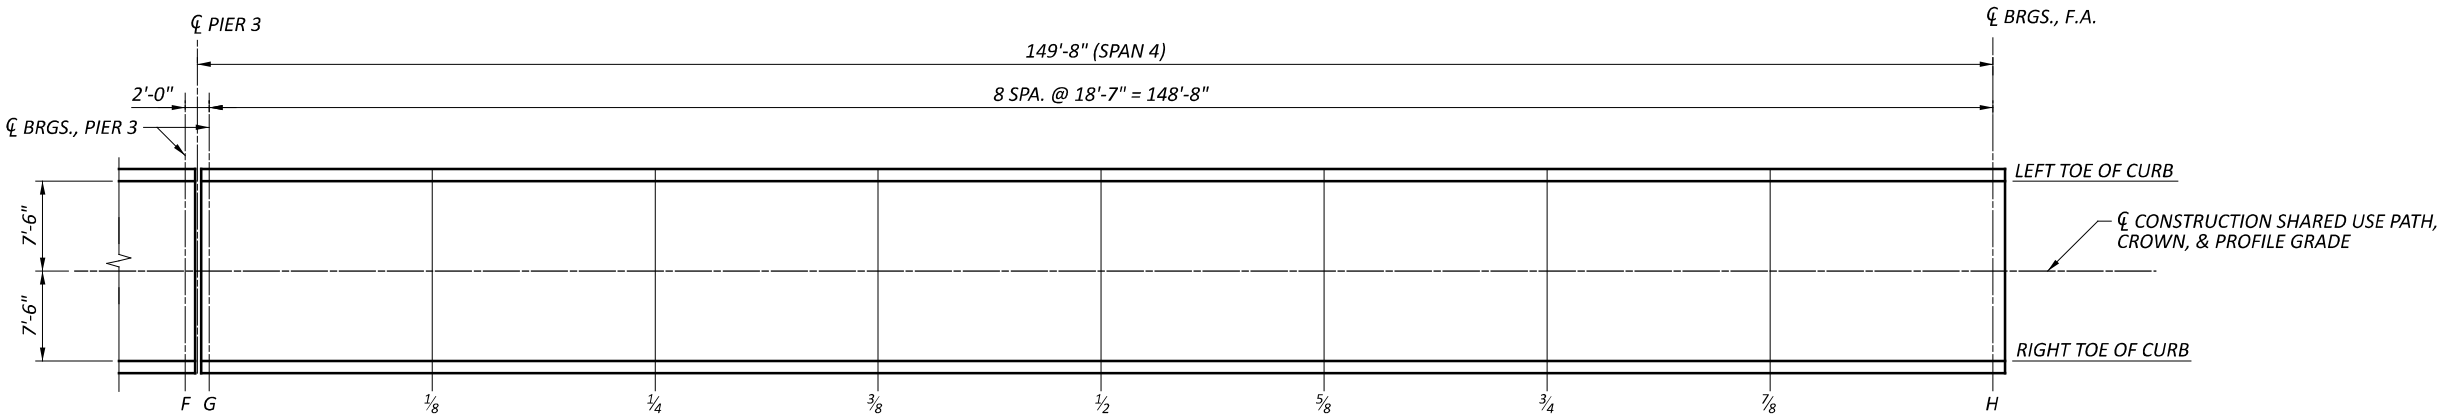



PLAN - SPAN 4




SCREED, TOP OF HAUNCH, AND FINAL DECK SURFACE ELEVATIONS TABLE (FT.) (SPAN 2 & SPAN 3)																			
LOCATION		C	1/8	1/4	3/8	1/2	5/8	3/4	7/8	D	E	1/8	1/4	3/8	1/2	5/8	3/4	7/8	F
LEFT TOE OF CURB	STATION	5+94.94	6+09.37	6+23.79	6+38.22	6+52.65	6+67.07	6+81.50	6+95.93	7+10.36	7+12.52	7+26.95	7+41.38	7+55.80	7+70.23	7+84.66	7+99.08	8+13.51	8+27.94
	FINAL ELEVATION	854.19	853.62	852.92	852.21	851.49	850.78	850.06	849.35	848.63	848.52	847.81	847.09	846.38	845.66	844.95	844.23	843.51	842.80
	SCREED ELEVATION	854.19	853.67	853.03	852.34	851.64	850.91	850.16	849.40	848.63	848.52	847.86	847.19	846.51	845.80	845.08	844.33	843.57	842.80
CL BEAM 1 & BEAM 3	STATION	5+94.94	6+09.37	6+23.79	6+38.22	6+52.65	6+67.07	6+81.50	6+95.93	7+10.36	7+12.52	7+26.95	7+41.38	7+55.80	7+70.23	7+84.66	7+99.08	8+13.51	8+27.94
	FINAL ELEVATION	854.22	853.65	852.95	852.24	851.52	850.81	850.09	849.38	848.66	848.55	847.84	847.12	846.41	845.69	844.98	844.26	843.54	842.83
	TOP OF HAUNCH ELEVATION	853.52	853.00	852.35	851.66	850.96	850.23	849.48	848.72	847.95	847.85	847.18	846.51	845.83	845.13	844.40	843.65	842.89	842.12
CL CONSTRUCTION SHARED USE PATH, CROWN, & PROFILE GRADE	STATION	5+94.94	6+09.37	6+23.79	6+38.22	6+52.65	6+67.07	6+81.50	6+95.93	7+10.36	7+12.52	7+26.95	7+41.38	7+55.80	7+70.23	7+84.66	7+99.08	8+13.51	8+27.94
	FINAL ELEVATION	854.27	853.69	853.00	852.28	851.57	850.85	850.14	849.42	848.71	848.60	847.88	847.17	846.45	845.74	845.02	844.31	843.59	842.87
	SCREED ELEVATION	854.27	853.75	853.10	852.42	851.71	850.98	850.24	849.48	848.71	848.60	847.94	847.27	846.58	845.88	845.15	844.41	843.64	842.87
CL BEAM 2 & BEAM 4	STATION	5+94.94	6+09.37	6+23.79	6+38.22	6+52.65	6+67.07	6+81.50	6+95.93	7+10.36	7+12.52	7+26.95	7+41.38	7+55.80	7+70.23	7+84.66	7+99.08	8+13.51	8+27.94
	FINAL ELEVATION	854.22	853.65	852.95	852.24	851.52	850.81	850.09	849.38	848.66	848.55	847.84	847.12	846.41	845.69	844.98	844.26	843.54	842.83
	TOP OF HAUNCH ELEVATION	853.52	853.00	852.35	851.66	850.96	850.23	849.48	848.72	847.95	847.85	847.18	846.51	845.83	845.13	844.40	843.65	842.89	842.12
RIGHT TOE OF CURB	STATION	5+94.94	6+09.37	6+23.79	6+38.22	6+52.65	6+67.07	6+81.50	6+95.93	7+10.36	7+12.52	7+26.95	7+41.38	7+55.80	7+70.23	7+84.66	7+99.08	8+13.51	8+27.94
	FINAL ELEVATION	854.19	853.62	852.92	852.21	851.49	850.78	850.06	849.35	848.63	848.52	847.81	847.09	846.38	845.66	844.95	844.23	843.51	842.80
	SCREED ELEVATION	854.19	853.67	853.03	852.34	851.64	850.91	850.16	849.40	848.63	848.52	847.86	847.19	846.51	845.80	845.08	844.33	843.57	842.80


NOTES

1. SCREED ELEVATIONS SHOWN REPRESENT THE THEORETICAL DECK SURFACE LOCATION PRIOR TO DEFLECTIONS CAUSED BY DECK PLACEMENT AND OTHER ANTICIPATED DEAD LOADS.
2. TOP OF HAUNCH ELEVATIONS SHOWN REPRESENT THE THEORETICAL LOCATION OF THE BOTTOM OF THE DECK ABOVE THE BEAM HAUNCH PRIOR TO DEFLECTIONS CAUSED BY DECK PLACEMENT AND OTHER ANTICIPATED DEAD LOADS.
3. FINAL DECK SURFACE ELEVATIONS SHOWN REPRESENT THE DECK SURFACE LOCATION AFTER ALL ANTICIPATED DEAD LOAD DEFLECTIONS HAVE OCCURRED.

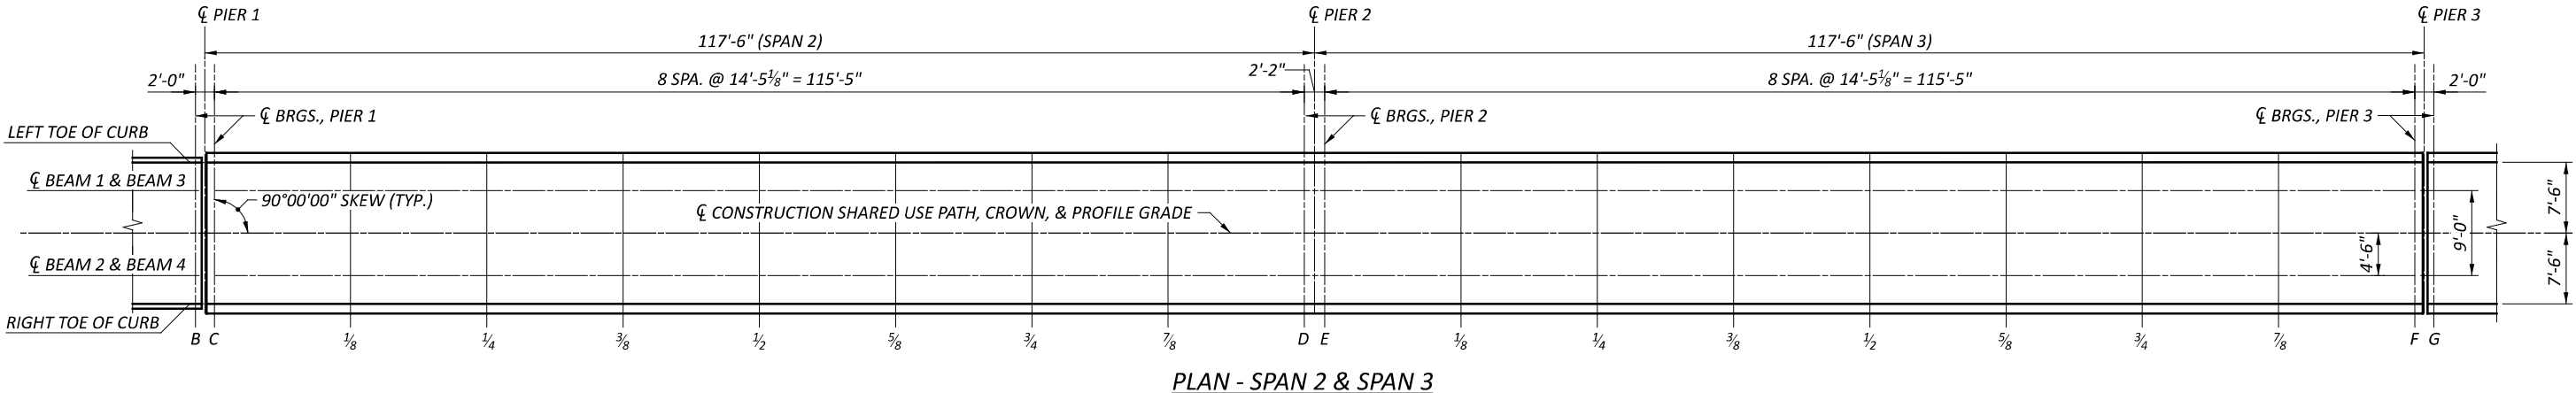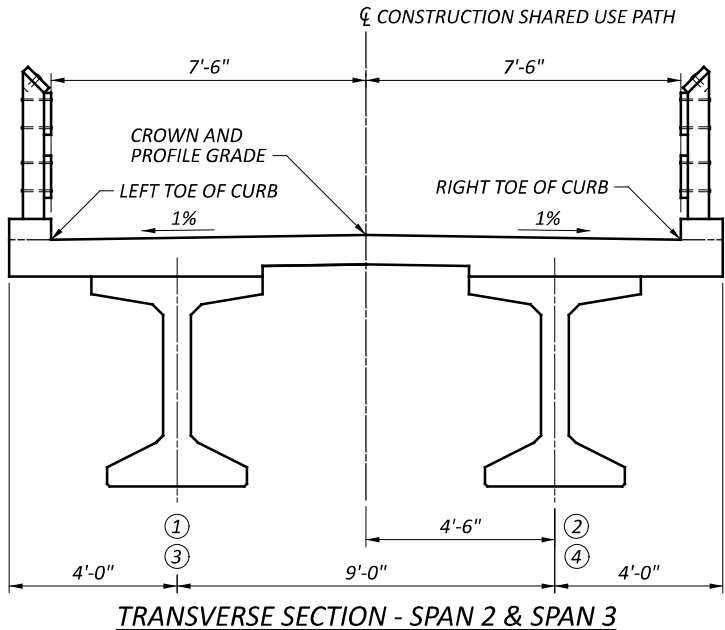


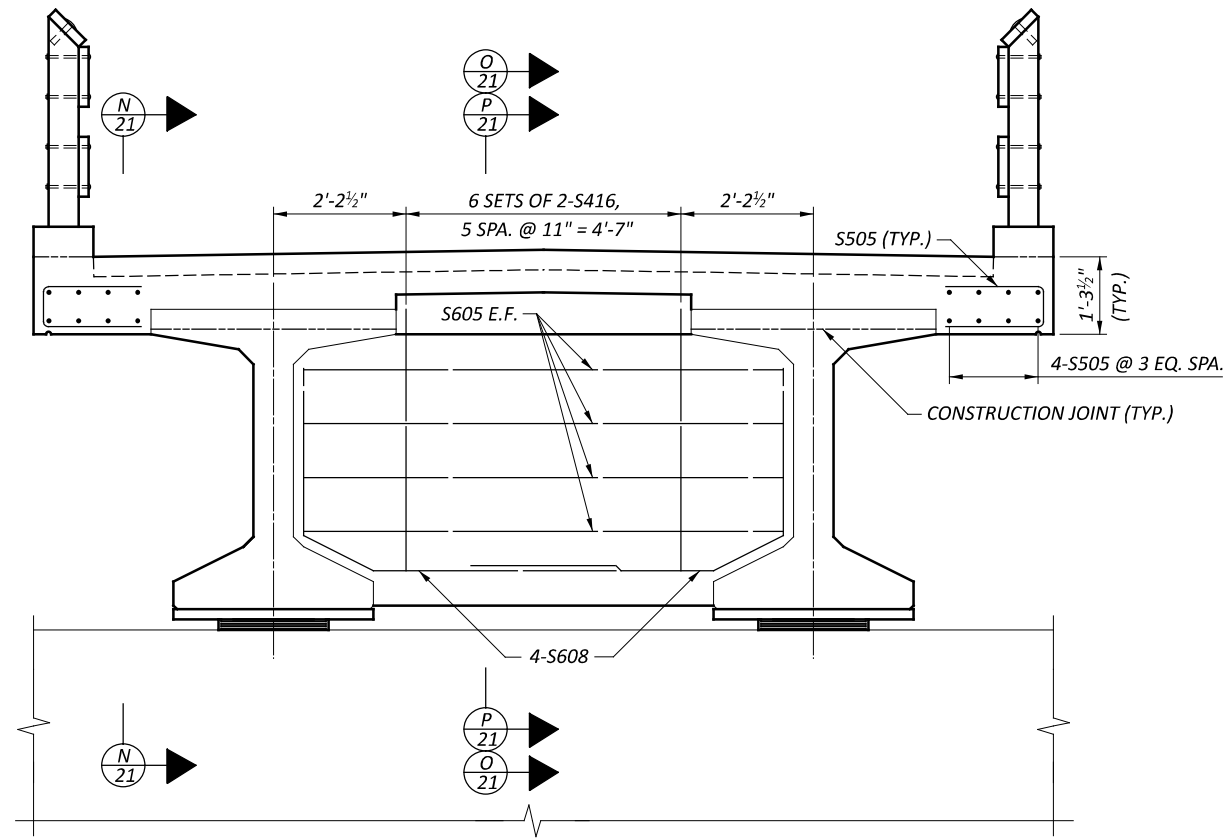




PIER 1 & PIER 3 DIAPHRAGM ELEVATION

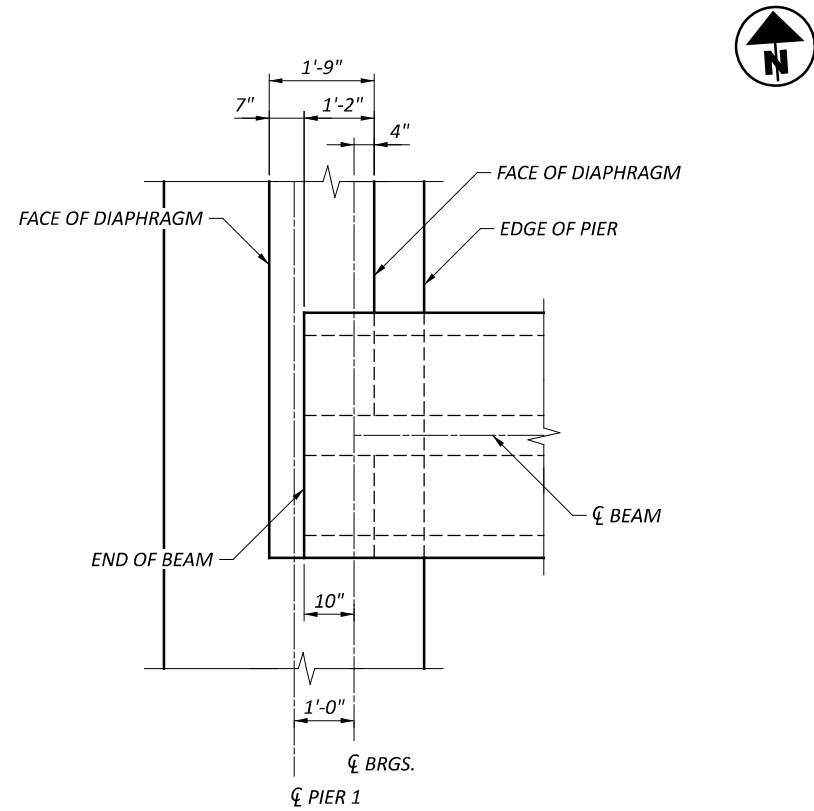

PIER 1 PARTIAL PLAN

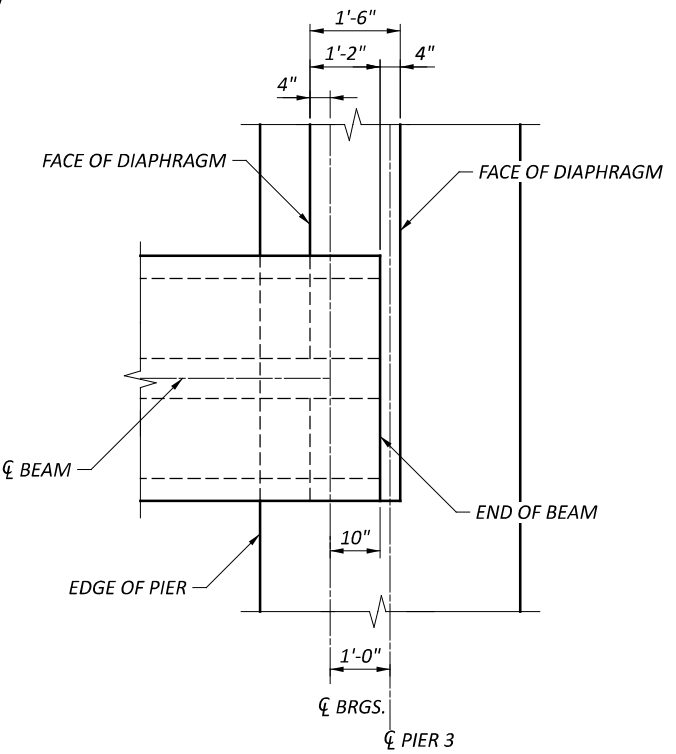

PIER 3 PARTIAL PLAN

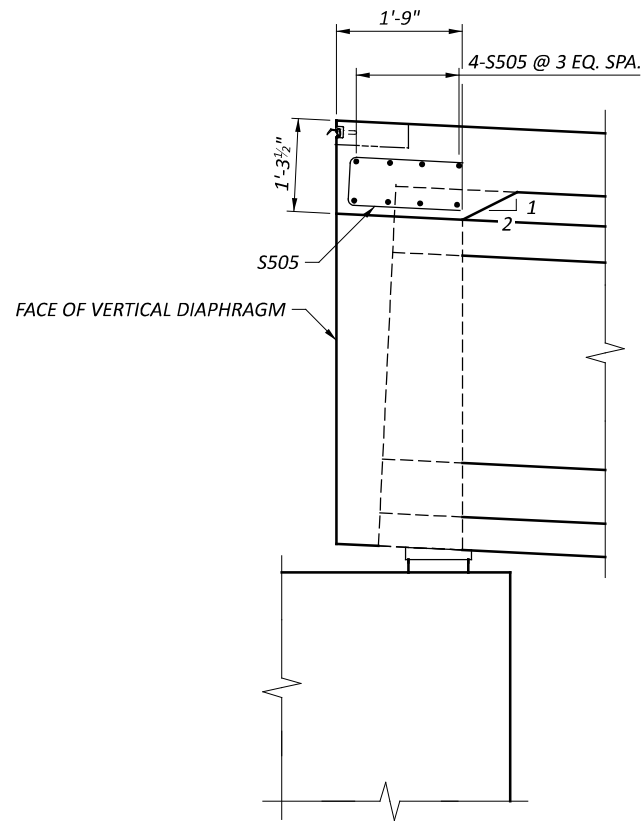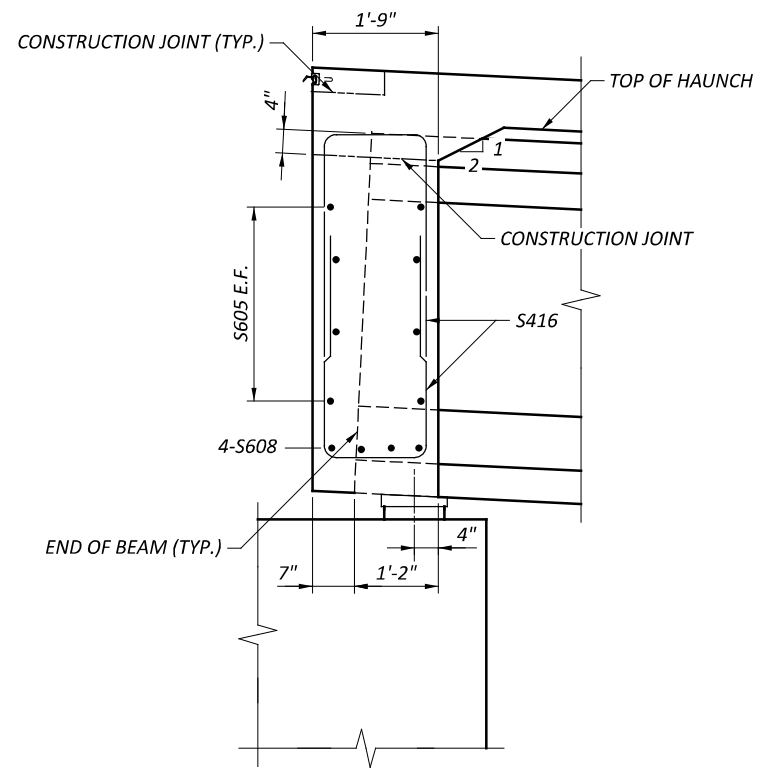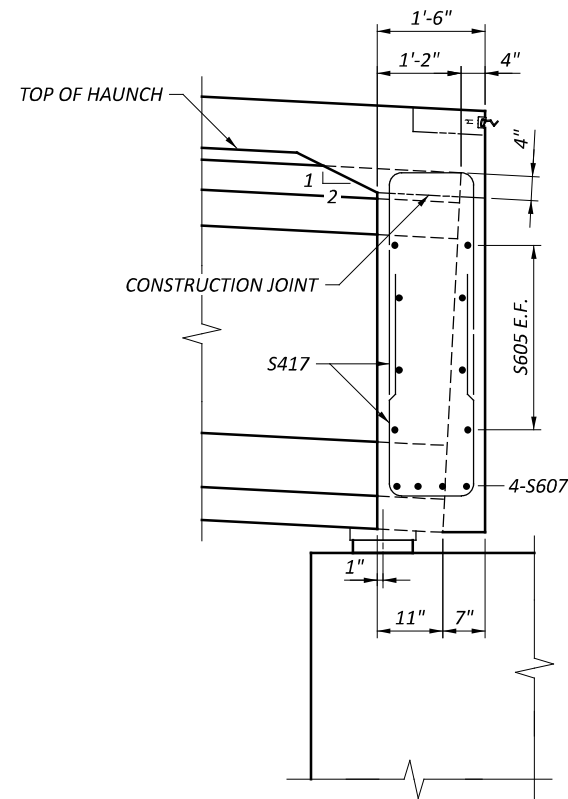SECTION
N 21 PIER 1 SHOWN, PIER 3 OPPOSITE HANDSECTION
O 21 PIER 1 SHOWNSECTION
P 21 PIER 3 SHOWN**LEGEND**

E.F. - EACH FACE


NOTES

1. REFER TO STD. DWGS. PSID-1-13 & EXJ-6-17 FOR ADDITIONAL NOTES AND DETAILS.
2. SEE TRANSVERSE SECTION FOR ADDITIONAL REINFORCING.


PIER 1 & PIER 3 DIAPHRAGM DETAILS
BRIDGE NO. GRE-BK80020-00.492
PEDESTRIAN BRIDGE OVER US 68 AND OLD TOWN CREEK

SFN 2926107	
DESIGN AGENCY CARPENTER MARTY	
DESIGNER JZ	CHECKER AMR
REVIEWER GDJ 04/28/25	
PROJECT ID 115388	
SUBSET 21	TOTAL 28
SHEET P.68	TOTAL P.109


MODEL: Sheet PAPER SIZE: 34x22 (in.) DATE: 4/28/2025 TIME: 3:55:53 PM USER: cflach
P:\DBP\LEAG\0003 GRE-68-12.65\115388\400-Engineering\Structures\SFN 2926107\Sheets\115388 SFN 2926107 ST001.dgn

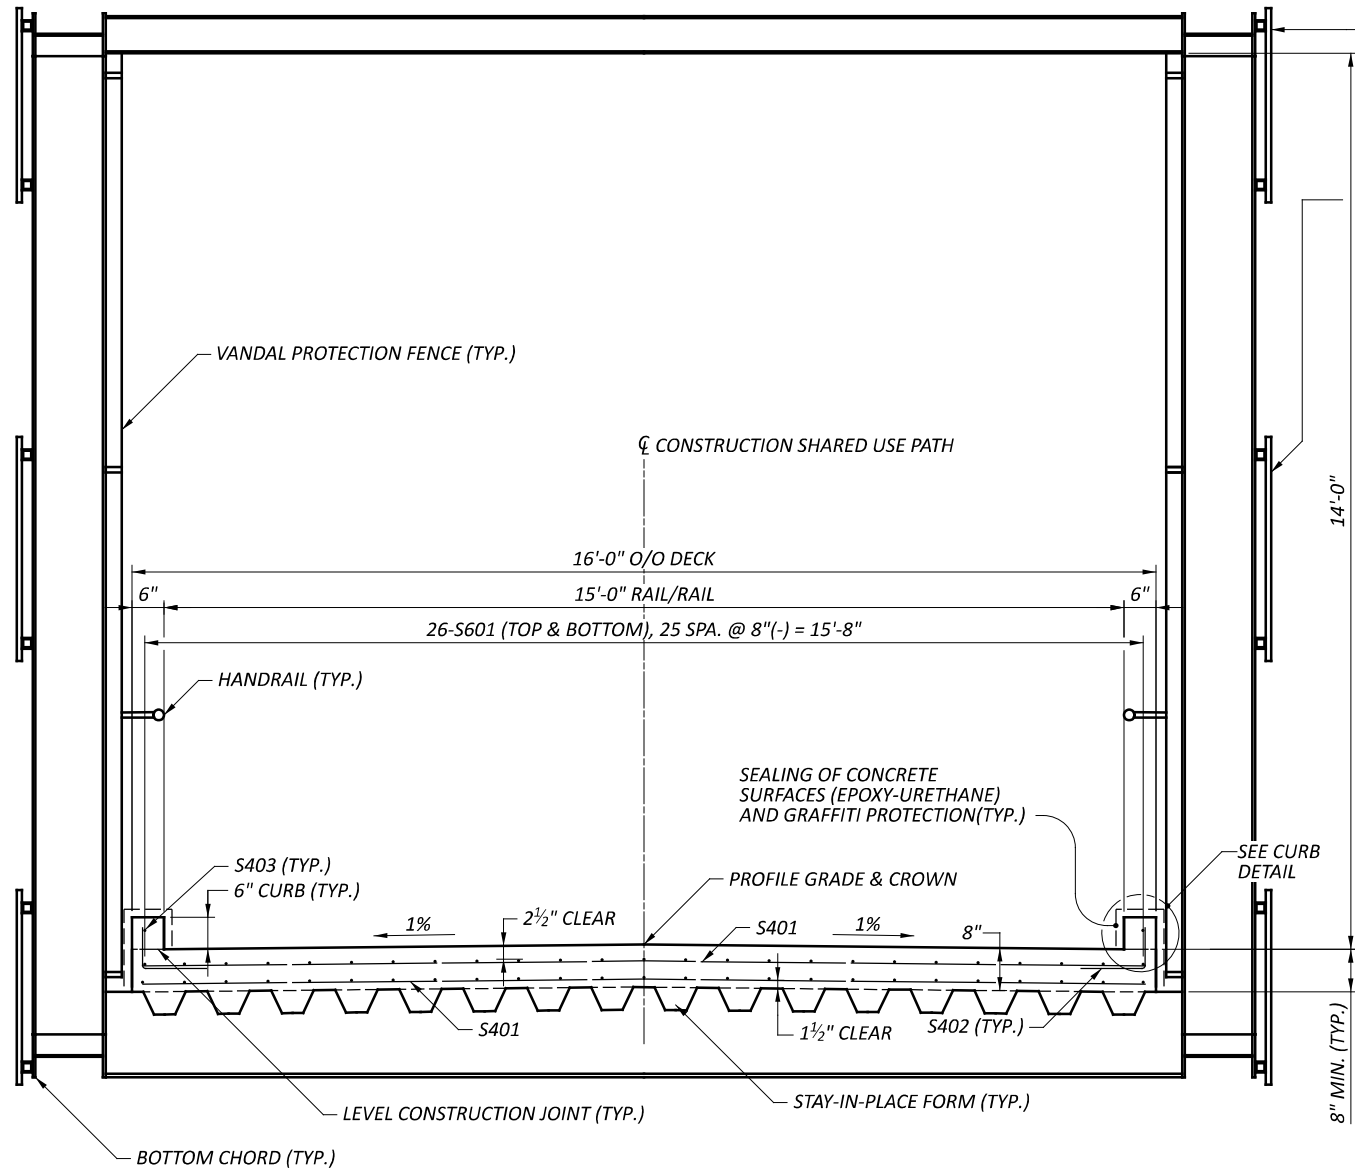

TRANSVERSE SECTION
SPAN 1

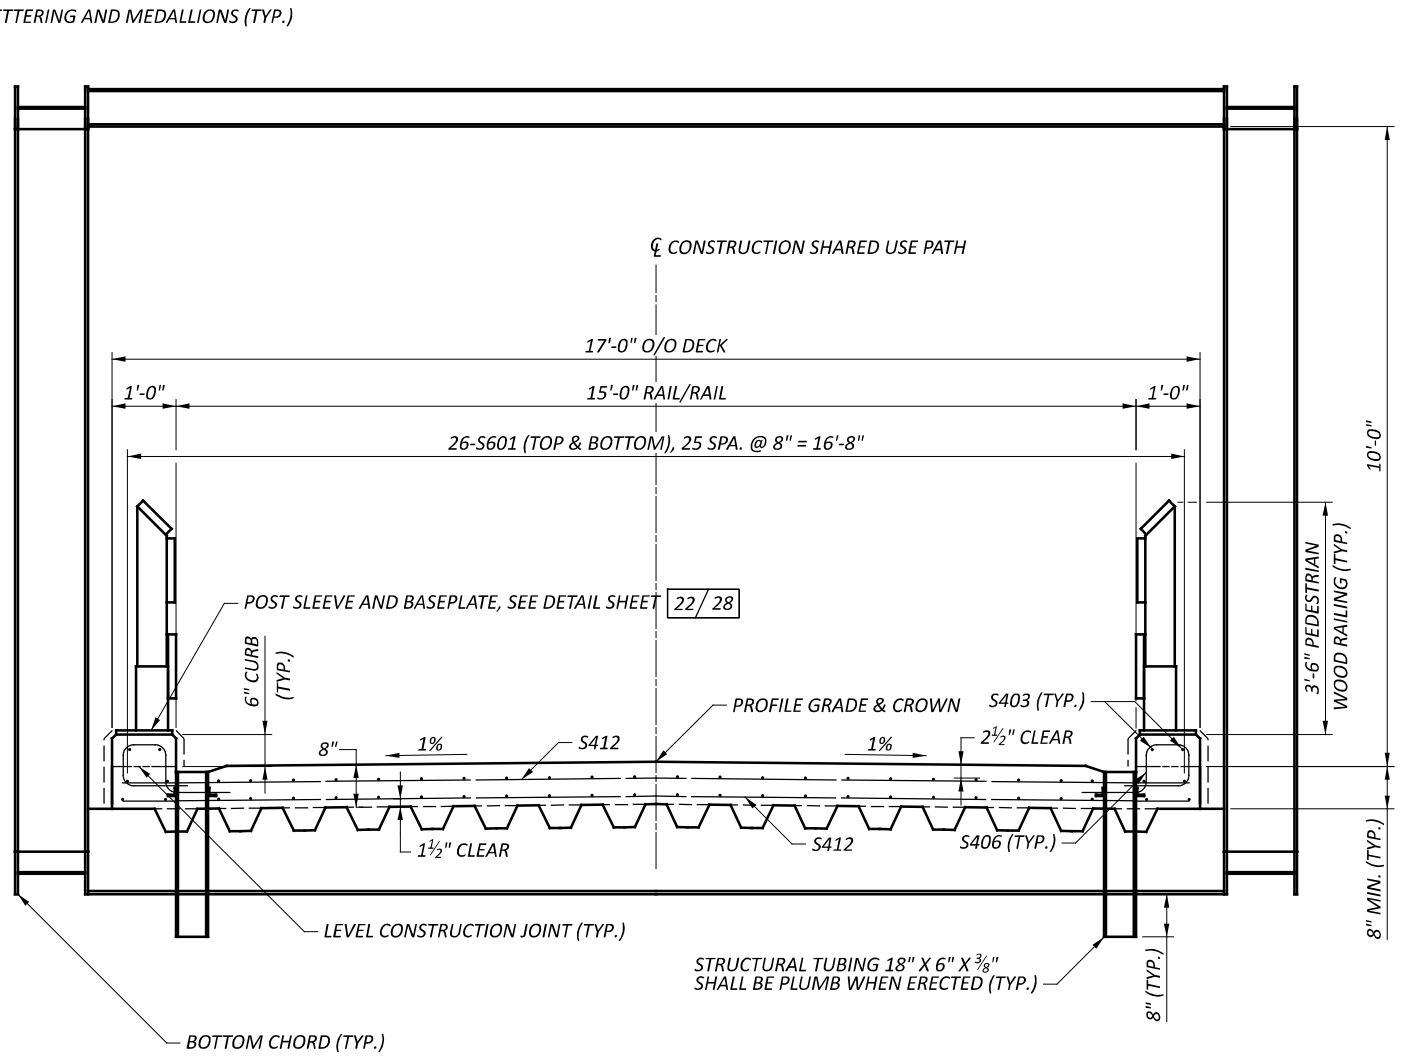



TRANSVERSE SECTION
SPAN 4

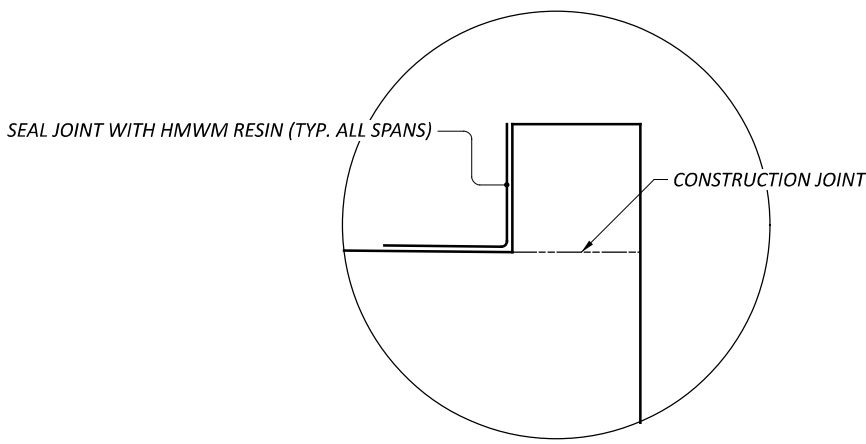


CURB DETAIL

TRANSVERSE SECTION - SPANS 1 AND 4
BRIDGE NO. GRE-BK80020-00.492
PEDESTRIAN BRIDGE OVER US 68 AND OLDTOWN CREEK

SFN	
2926107	
DESIGN AGENCY	
	
DESIGNER	CHECKER
SMH	AMR
REVIEWER	
GDJ 04/28/25	
PROJECT ID	
115388	
SUBSET	TOTAL
23	28
SHEET	TOTAL
P.70	P.109






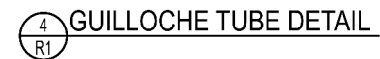
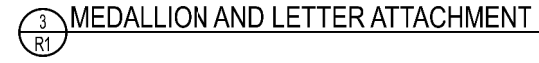


				SSS JOB NUMBER F4129		STEVEN STEEL SUPPLY 500 N. STANWOOD RD COLUMBUS, OH 43209 PH: 614.297.7833 FAX: 614.297.0368	
				JOB NAME: GREAT COUNCIL STATE PARK - PEDESTRIAN BRIDGE			
				LOCATION: XENIA, OHIO / GREENE COUNTY			
				CONTRACTOR: EAGLE BRIDGE CO.			
				DESCRIPTION: GUILLOCHE ATTACHMENT FOR REVIEW			
R2	Apr 28 2025	RT	FOR REVIEW	DRAWN:		RT 11-25-24	Review 1
R1	Apr 11 2025	RT	FOR REVIEW	CHECK:		PM 12-3-24	
R	Mar 24 2025	RT	ISSUED FOR REVIEW				
REV	DATE	BY	DESCRIPTION				

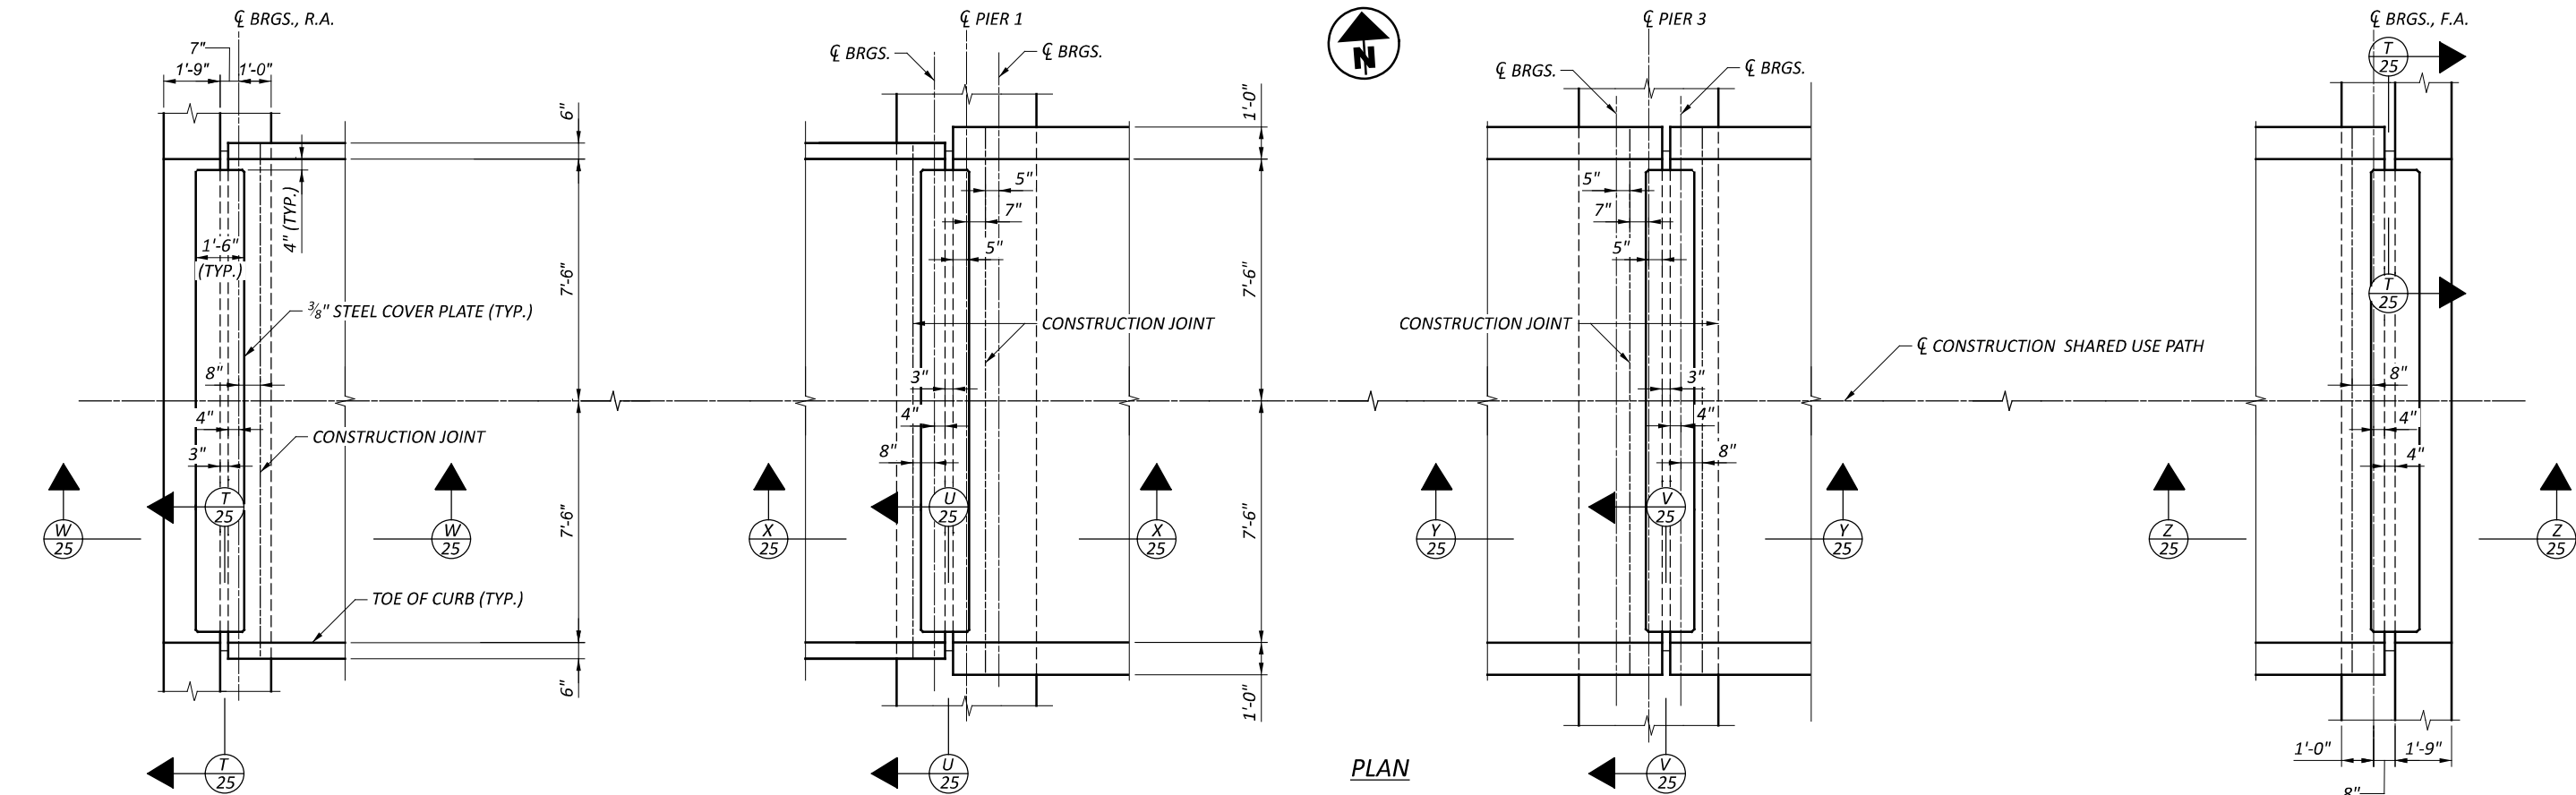


NOTES


1. UTILIZE WABO STRIP SEAL MODEL CRETE SE-400 WITH SINUSOIDAL ANCHORAGE AT ALL LOCATIONS.
2. REFER TO STD. DWG. EXJ-6-17 FOR ADDITIONAL NOTES AND DETAILS.
3. STEEL RETAINERS AND COVER PLATES SHALL BE FABRICATED TO MATCH CROSS-SLOPE OF DECK.

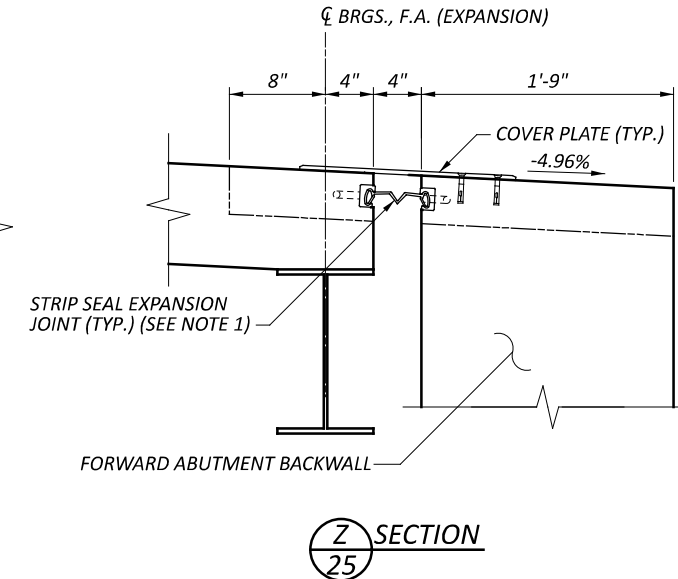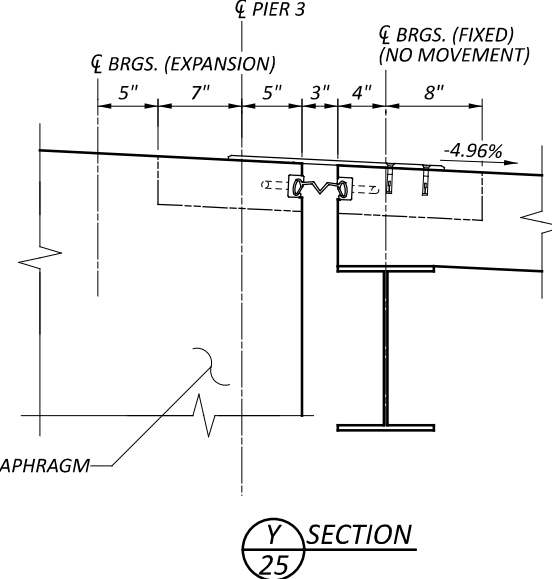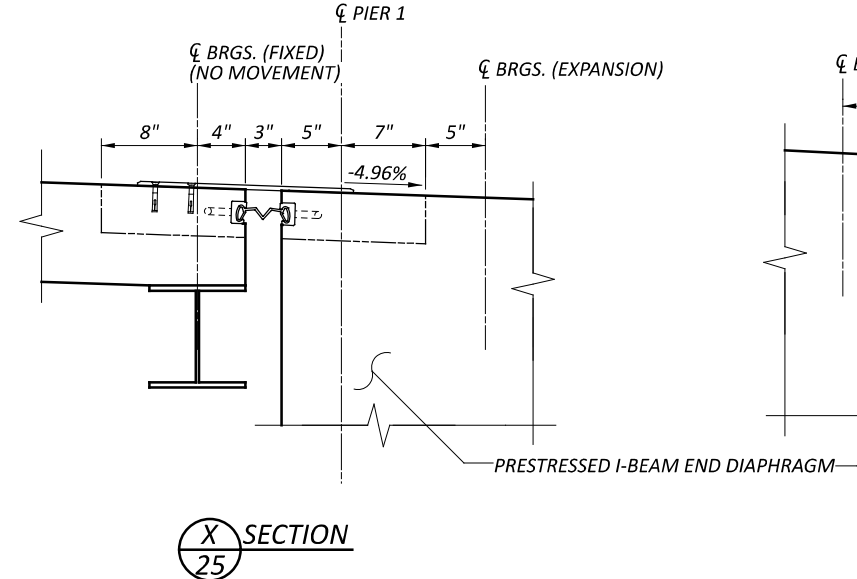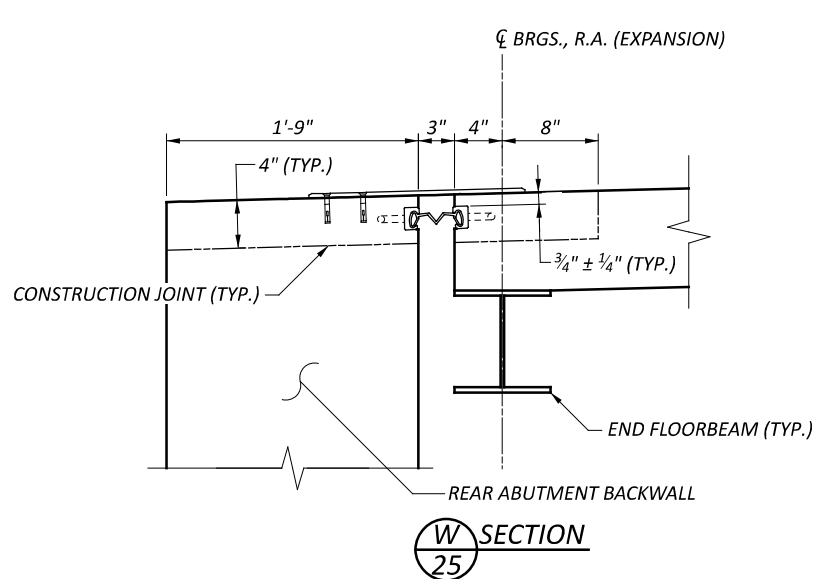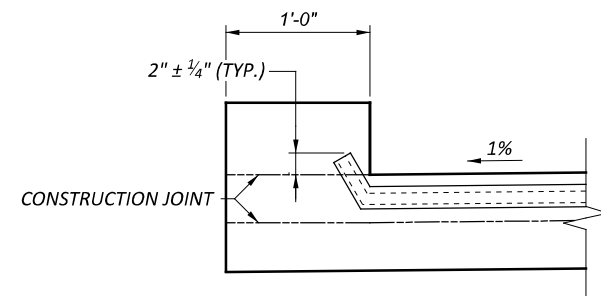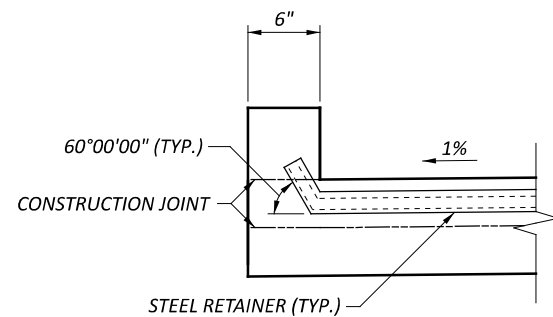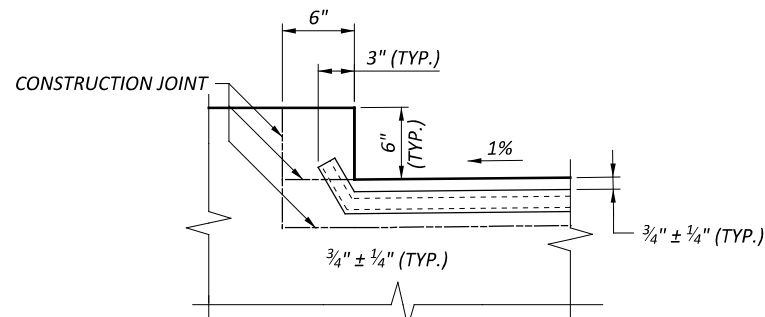


- 4-S406, 3 SPA. @ 1'-1" = 3'-3"

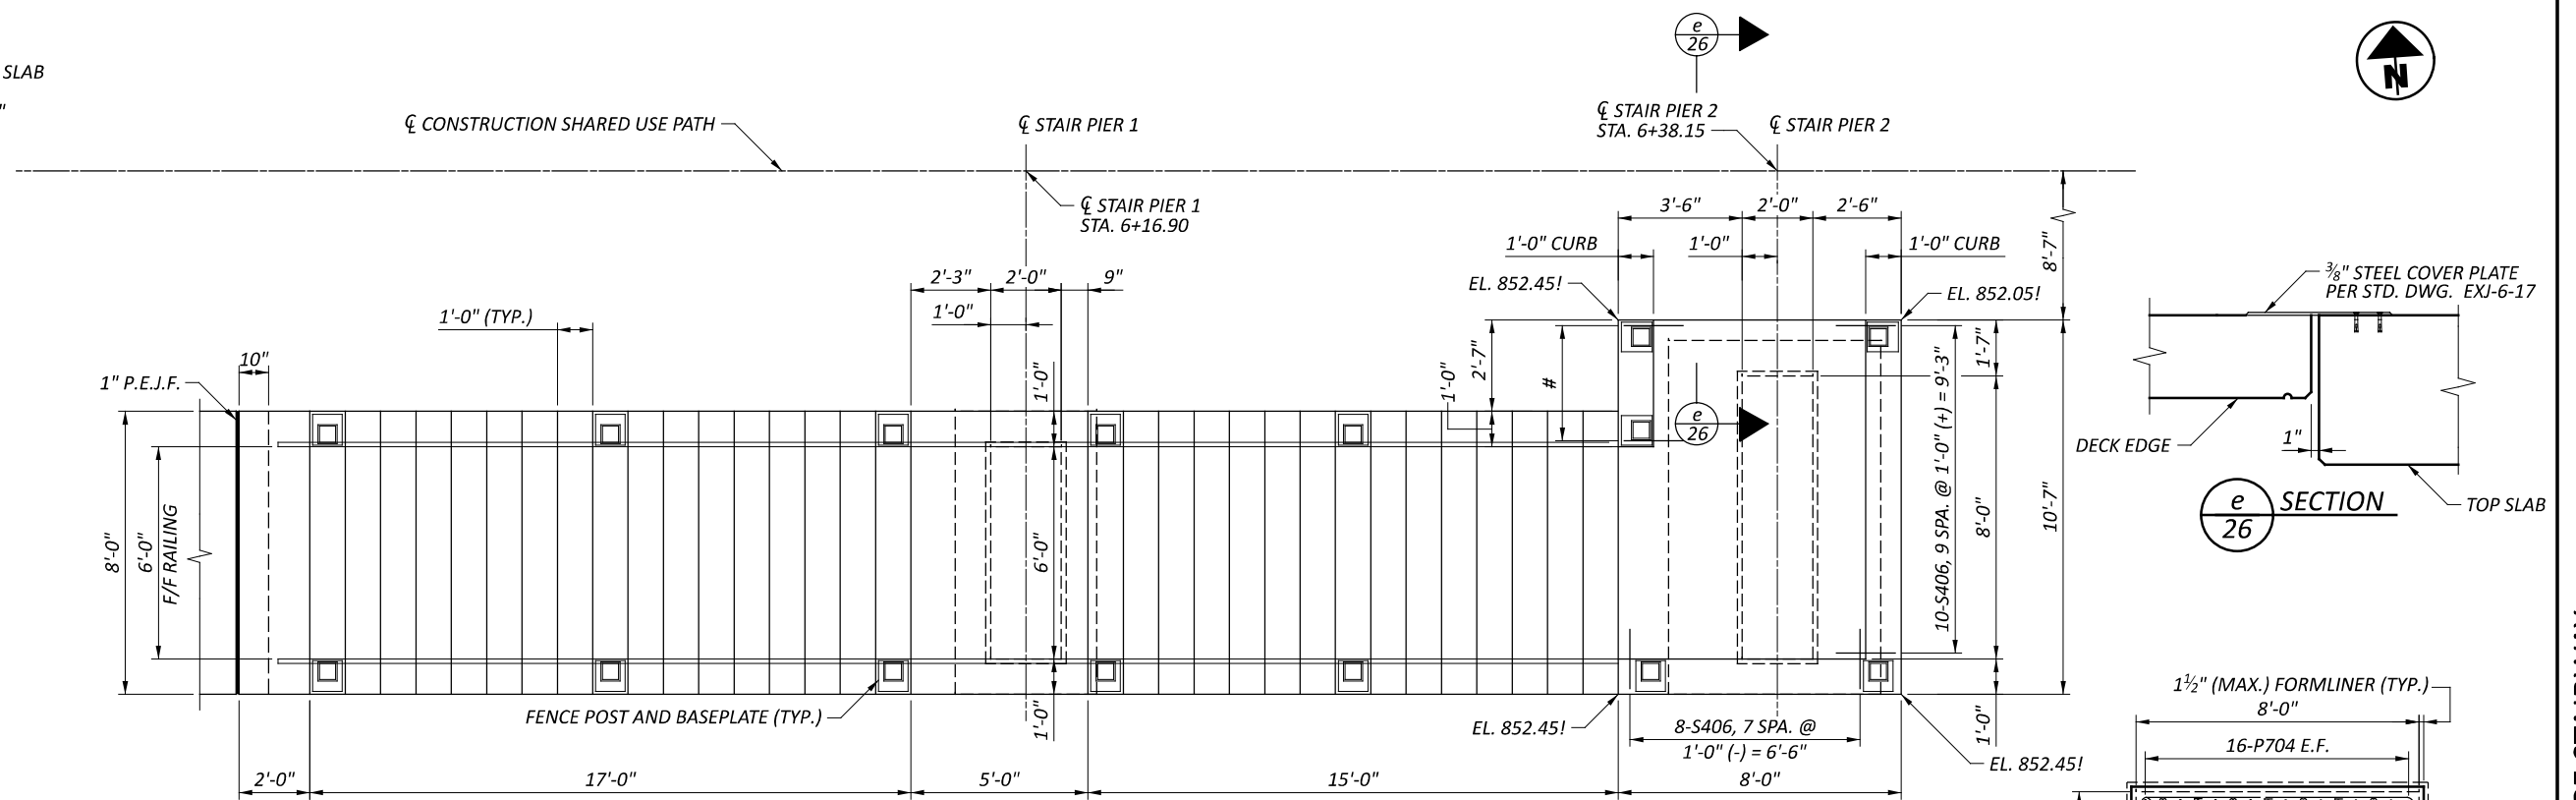

PLAN

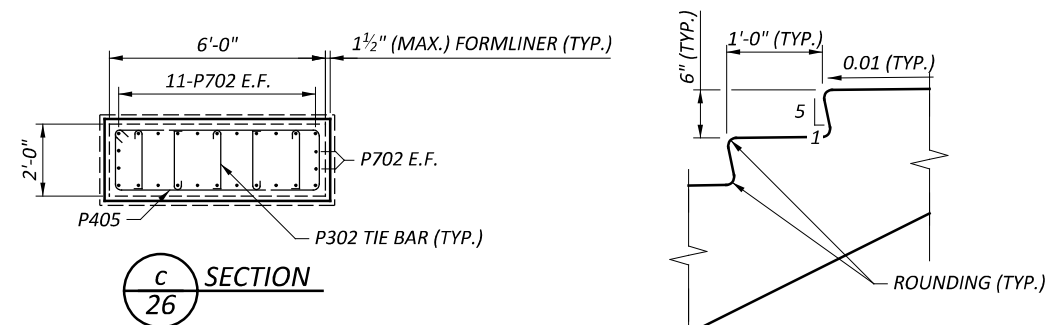

NOSING DETAIL

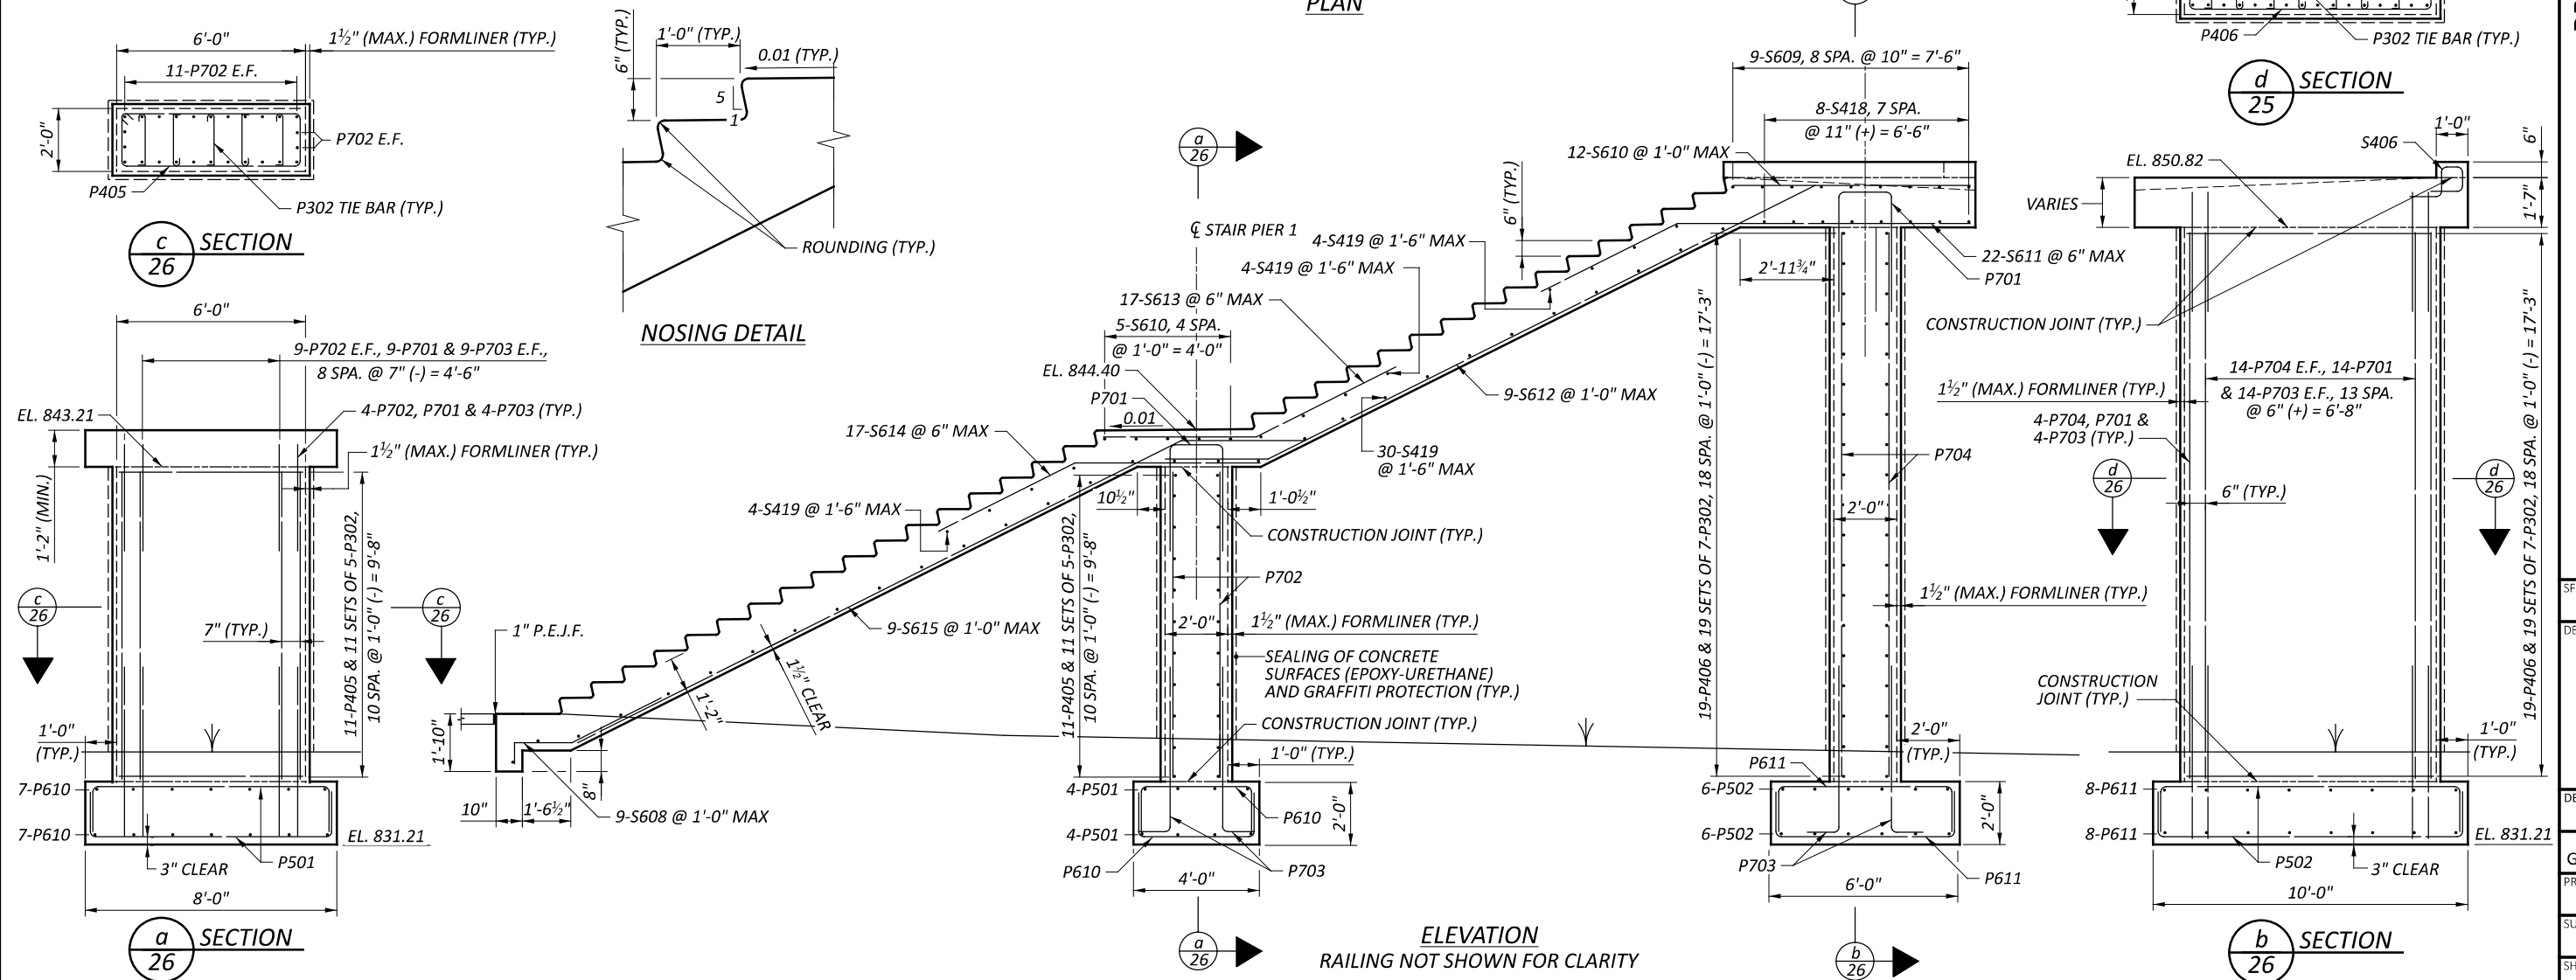

ELEVATION
RAILING NOT SHOWN FOR CLARITY

MODEL: Sheet PAPER SIZE: 34x22 (in.) DATE: 4/28/2025 TIME: 3:56:39 PM USER: cfiach
P:\DBP\EAG\0003_GRE-68-12.65\115388\400-Engineering\Structures\SFN_2926107\sheet115388_SFN_2926107_SM001.dgn

BRIDGE STAIRWAY
BRIDGE NO. GRE-BK80020-00.492
PEDESTRIAN BRIDGE OVER US 68 AND OLDTOWN CREEK

N 2926107	
DESIGN AGENCY 	
DESIGNER JZ	CHECKER AMR
REVIEWER SDJ 04/28/25	
PROJECT ID 115388	
SUBSET 26	TOTAL 28
P.73	P.109

RELEASED FOR CONSTRUCTION 04/28/2025

BAR MARK	MATERIAL TYPE	TOTAL	LENGTH	WEIGHT	TYPE	DIMENSIONS				
						A	B	C	D	R
SUPERSTRUCTURE (GALVANIZED STEEL REINFORCEMENT - GSR)										
S301	GSR	2	3'-4"	3	19	1'-8"	1'-0"	1'-4"		
S401	GSR	192	15'-8"	2010	STR					
S402	GSR	192	1'-6"	193	1	7"	1'-0"			
S403	GSR	222	30'-0"	4449	STR					
S404	GSR	2	10'-0"	14	STR					
S405	GSR	474	8'-8"	2745	2	5'-4"	6"	3'-1"		
S406	GSR	791	3'-9"	1982	30	1'-0"	8"	11"	7"	
S407	GSR	23	8'-10"	136	STR					
S408	GSR	2	40'-10"	55	STR					
S409	GSR	2	18'-5"	25	STR					
S410	GSR	8	3'-0"	17	STR					
S411	GSR	4	7'-4"	20	STR					
S412	GSR	300	16'-8"	3340	STR					
S413	GSR	6	12'-11"	52	6	1'-4"	5'-0"	1'-0"		
S414	GSR	4	3'-6"	10	2	6"	2'-9"	6"		
S415	GSR	2	11'-4"	16	24	4"	5'-5"			2"
S416	GSR	12	7'-4"	59	2	3'-1"	1'-5"	3'-1"		
S417	GSR	12	7'-1"	57	2	3'-1"	1'-2"	3'-1"		
S418	GSR	8	10'-3"	55	STR					
S419	GSR	42	7'-8"	216	STR					
S501	GSR	237	17'-10"	4409	17	16'-8"				
S502	GSR	237	16'-8"	4120	STR					
S503	GSR	184	30'-0"	5758	STR					
S504	GSR	23	11'-6"	276	STR					
S505	GSR	32	3'-7"	120	2	1'-7"	8"	1'-7"		
S601	GSR	416	30'-0"	18745	STR					
S602	GSR	52	12'-3"	957	STR					
S603	GSR	20	40'-0"	1202	STR					
S604	GSR	52	11'-1"	866	STR					
S605	GSR	22	8'-0"	265	STR					
S606	GSR	8	5'-3"	64	1	1'-6"	3'-11"			
S607	GSR	16	8'-1"	195	13	2'-9"	7"	1'-2"	4'-1"	
S608	GSR	9	5'-6"	75	39	8"	2'-0"	2'-8"	1'-4"	
S609	GSR	9	10'-3"	139	STR					
S610	GSR	17	7'-8"	196	STR					
S611	GSR	22	14'-1"	466	19	9'-3"	4'-4"	2'-2"		
S612	GSR	9	22'-8"	307	19	19'-9"	2'-8"	1'-4"		
S613	GSR	17	9'-9"	249	19	4'-11"	4'-4"	2'-2"		
S614	GSR	17	10'-9"	275	19	5'-11"	4'-4"	2'-2"		
S615	GSR	9	25'-7"	346	19	21'-8"	3'-6"	1'-9"		
SUPERSTRUCTURE GSR SUBTOTAL				54484						

NOTES

1. THE NUMBER IS SPECIFIED ON THE PLANS IN THE BAR MARK COLUMN.
THE FIRST DIGIT INDICATES THE BAR SIZE NUMBER. FOR EXAMPLE, A501
IS A NO. 5 BAR. BAR DIMENSIONS ARE OUT-TO-OUT, UNLESS OTHERWISE NOTED.
2. REFER TO SHEET 28/28 FOR BENDING DIAGRAM.

BAR MARK	MATERIAL TYPE	NUMBER			LENGTH	WEIGHT	TYPE	DIMENSIONS				
		REAR	FWD	TOTAL				A	B	C	D	INC
ABUTMENTS (GALVANIZED STEEL REINFORCEMENT - GSR)												
A501	GSR	1 SERIES OF 11		1 SERIES OF 11	20'-6" TO 24'-4"	258	STR					5" (+)
A502	GSR	2		2	8'-11"	19	1	2'-8"	6'-5"			3" (-)
A503	GSR	2 SERIES OF 11		2 SERIES OF 11	9'-1" TO 11'-0"	232	1	2'-8"	6'-7" TO 8'-6"			
A504	GSR	1 SERIES OF 3		1 SERIES OF 3	29'-4" TO 29'-9"	93	2	5'-0"	19'-7" TO 20'-0"	5'-0"		3" (-)
A505	GSR	2		2	4'-11"	11	1	1'-6"	3'-7"			
A506	GSR	2		2	7'-0"	15	1	2'-2"	5'-0"			
A507	GSR	14		14	25'-3"	369	2	3'-7"	18'-4"	3'-7"		
A508	GSR		4	4	14'-5"	61	STR					
A509	GSR		8	8	21'-8"	181	STR					
A510	GSR		8	8	20'-6"	172	STR					
A511	GSR		2	2	4'-2"	9	19	3'-3"	5"	10"		
A512	GSR		2	2	2'-6"	6	STR					
A513	GSR		10	10	8'-6"	89	19	5'-10"	1'-2"	2'-5"		
A514	GSR		14	14	5'-7"	82	19	2'-11"	1'-2"	2'-5"		
A515	GSR		2 SERIES OF 6	2 SERIES OF 6	10'-0" to 14'-4"	153	3	1'-2"	3'-6" TO 5'-8"			11"(-)
A516	GSR		4	4	6'-8"	28	19	4'-0"	1'-2"	2'-5"		
A517	GSR		2	2	25'-6"	54	STR					
A518	GSR		6	6	25'-5"	160	STR					
A519	GSR		8	8	22'-5"	188	STR					
A520	GSR		2	2	25'-8"	54	19	17'-11"	7'-6"	2'-1"		
A521	GSR		4	4	17'-5"	73	STR					
A522	GSR		2	2	22'-6"	47	STR					
A523	GSR		2	2	19'-5"	41	STR					
A524	GSR		2	2	22'-8"	48	19	14'-11"	7'-6"	2'-1"		
A601	GSR	14		14	10'-1"	213	2	4'-6"	1'-5"	4'-6"		
A602	GSR	4		4	9'-11"	60	2	4'-5"	1'-5"	4'-5"		
A603	GSR	40		40	16'-3"	977	STR					
A604	GSR	19		19	6'-8"	191	10	3"	2'-0"	2'-11"	2'-0"	
A605	GSR	19		19	7'-3"	207	1	1'-6"	5'-11"			
A606	GSR	21		21	7'-1"	224	11	9"	5'-9"	1'-6"		
A607	GSR	2		2	14'-4"	44	STR					
A608	GSR	50		50	14'-6"	1089	2	2'-7"	9'-8"	2'-7"		
A609	GSR	18		18	24'-8"	667	STR					
A610	GSR	2		2	16'-6"	50	STR					
A611	GSR	2		2	6'-5"	20	STR					
A612	GSR	10		10	19'-1"	287	STR					
A613	GSR	6		6	7'-4"	67	10	3'-7"	6"	2'-4"	1'-6"	
A614	GSR		6	6	7'-1"	64	2	3'-0"	1'-5"	3'-0"		
A615	GSR		20	20	8'-1"	243	2	3'-6"	1'-5"	3'-6"		
A616	GSR		14	14	5'-11"	125	2	2'-3"	1'-5"	2'-3"		
A617	GSR		21	21	24'-6"	773	3	3'-1"	8'-9"			
A618	GSR		4	4	23'-8"	143	2	11'-5"	1'-2"	11'-5"		2"(-)
A619	GSR		4	4	24'-2"	146	2	11'-8"	1'-2"	11'-8"		2"
A620	GSR		24	24	5'-4"	193	2	2'-3"	1'-2"	2'-3"		
A621	GSR		15	15	17'-10"	402	3	5'-11"	2'-7"			
A622	GSR		26	26	12'-4"	482	3	3'-2"	2'-7"			
A623	GSR		5	5	24'-6"	184	2	11'-10"	1'-2"	11'-10"		
A624	GSR		5	5	23'-10"	179	2	11'-6"	1'-2"	11'-6"		
A625	GSR		1	1	23'-6"	36	2	11'-4"	1'-2"	11'-4"		
A626	GSR		1	1	23'-8"	36	2	11'-5"	1'-2"	11'-5"		
A627	GSR		2	2	22'-0"	67	3	2'-9"	7'-10"			
A628	GSR		4	4	24'-10"	150	2	12'-0"	1'-2"	12'-0"		
A629	GSR		4	4	12'-8"	77	3	3'-4"	2'-7"			
A801	GSR	4		4	20'-2"	216	STR					
A802	GSR	6		6	19'-0"	305	STR					
A803	GSR	6		6	8'-2"	131	1	1'-6"	6'-11"			
A804	GSR		5	5	21'-8"	290	STR					
A805	GSR		5	5	23'-8"	316	STR					
A806	GSR		4	4	8'-11"	96	19	4'-6"	1'-11"	4'-1"		
A807	GSR		2	2	10'-4"	56	19	5'-11"	1'-11"	4'-1"		
A808	GSR		2	2	12'-5"	67	19	8'-0"	1'-11"	4'-1"		
A809	GSR		8	8	18'-3"	390	STR					
A810	GSR		8	8	15'-3"	326	STR					
A811	GSR		2	2	19'-2"	103	STR					
ABUTMENT GSR SUBTOTAL						12135						

CONCRETE REINFORCEMENT

BRIDGE NO. GRE-BK80020-00.492

PEDESTRIAN BRIDGE OVER US 68 AND OLDTOWN CREEK

SFN
2926107

DESIGN AGENCY


DESIGNER
JZ

CHECKER
AMR

REVIEWER
GDJ 04/28/25

PROJECT ID
115388

SUBSET
27

TOTAL
28


SHEET
P.74


TOTAL
P.109

BAR MARK	MATERIAL TYPE	NUMBER						LENGTH	WEIGHT						TYPE	DIMENSIONS		
		PIER 1	PIER 2	PIER 3	STAIR PIER 1	STAIR PIER 2	TOTAL		PIER 1	PIER 2	PIER 3	STAIR PIER 1	STAIR PIER 2	TOTAL		A	B	C
PIERS (GALVANIZED STEEL REINFORCEMENT - GSR)																		
P301	GSR	126	75	116			317	4'-5"	210	125	193			528	38	3'-9"	4"	
P302	GSR				55	133	188	2'-4"				49	117	166	38	1'-8"	4"	
P401	GSR	28	30	22			80	8'-6"	159	171	125			455	2	2'-6"	3'-9"	2'-6"
P402	GSR	28					28	19'-9"	370					370	STR			
P403	GSR		30				30	12'-5"		249				249	STR			
P404	GSR			22			22	21'-1"			310			310	STR			
P405	GSR				11		11	15'-1"				111		111	3	5'-8"	1'-8"	
P406	GSR					19	19	19'-1"					243	243	3	7'-8"	1'-8"	
P501	GSR				8		8	10'-7"				89		89	2	1'-7"	7'-8"	1'-7"
P502	GSR					12	12	12'-7"					158	158	2	1'-7"	9'-8"	1'-7"
P601	GSR	18	10	21			49	8'-3"	224	124	261			609	2	2'-5"	3'-9"	2'-5"
P602	GSR	46					46	13'-8"	945					945	STR			
P603	GSR	46	30	52			128	6'-9"	467	305	528			1300	1	1'-0"	5'-11"	
P604	GSR	14					14	26'-8"	561					561	2	2'-6"	22'-0"	2'-6"
P605	GSR		1				1	19'-2"		29				29	3	5'-2"	4'-0"	
P606	GSR		30				30	15'-0"		676				676	STR			
P607	GSR		12				12	19'-4"		349				349	2	2'-6"	14'-8"	2'-6"
P608	GSR			14			14	28'-0"			589			589	2	2'-6"	23'-4"	2'-6"
P609	GSR			52			52	10'-6"			821			821	STR			
P610	GSR				14		14	6'-6"				137		137	2	1'-7"	3'-8"	1'-7"
P611	GSR					16	16	8'-6"					205	205	2	1'-7"	5'-8"	1'-7"
P701	GSR				11	16	27	8'-5"				190	276	466	2	3'-7"	1'-8"	3'-7"
P702	GSR				26		26	9'-8"				514		514	STR			
P703	GSR				26	36	62	6'-3"				333	460	793	1	1'-0"	5'-5"	
P704	GSR					36	36	17'-3"					1270	1270	2	3'-9"	1'-8"	3'-9"
P801	GSR	5					5	24'-2"	323					323	2	2'-5"	19'-9"	2'-5"
P802	GSR	34	24	34			92	12'-6"	1135	801	1135			3071	2	2'-6"	7'-8"	2'-6"
P803	GSR		5				5	16'-10"		225				225	2	2'-5"	12'-5"	2'-5"
P804	GSR			5			5	25'-6"			341			341	2	2'-5"	21'-1"	2'-5"
P901	GSR		16				16	6'-6"		354				354	1	3'-9"	3'-0"	
P902	GSR		14				14	7'-11"		377				377	1	5'-2"	3'-0"	
		PIER GSR SUBTOTAL							4394	3785	4303	1423	2729	16634				

NOTE
THE BAR NUMBER IS SPECIFIED ON THE PLANS IN THE BAR MARK COLUMN.
THE FIRST DIGIT INDICATES THE BAR SIZE NUMBER. FOR EXAMPLE, P301 IS A NO. 3 BAR. BAR DIMENSIONS ARE OUT-TO-OUT, UNLESS OTHERWISE NOTED.

BENDING DIAGRAM

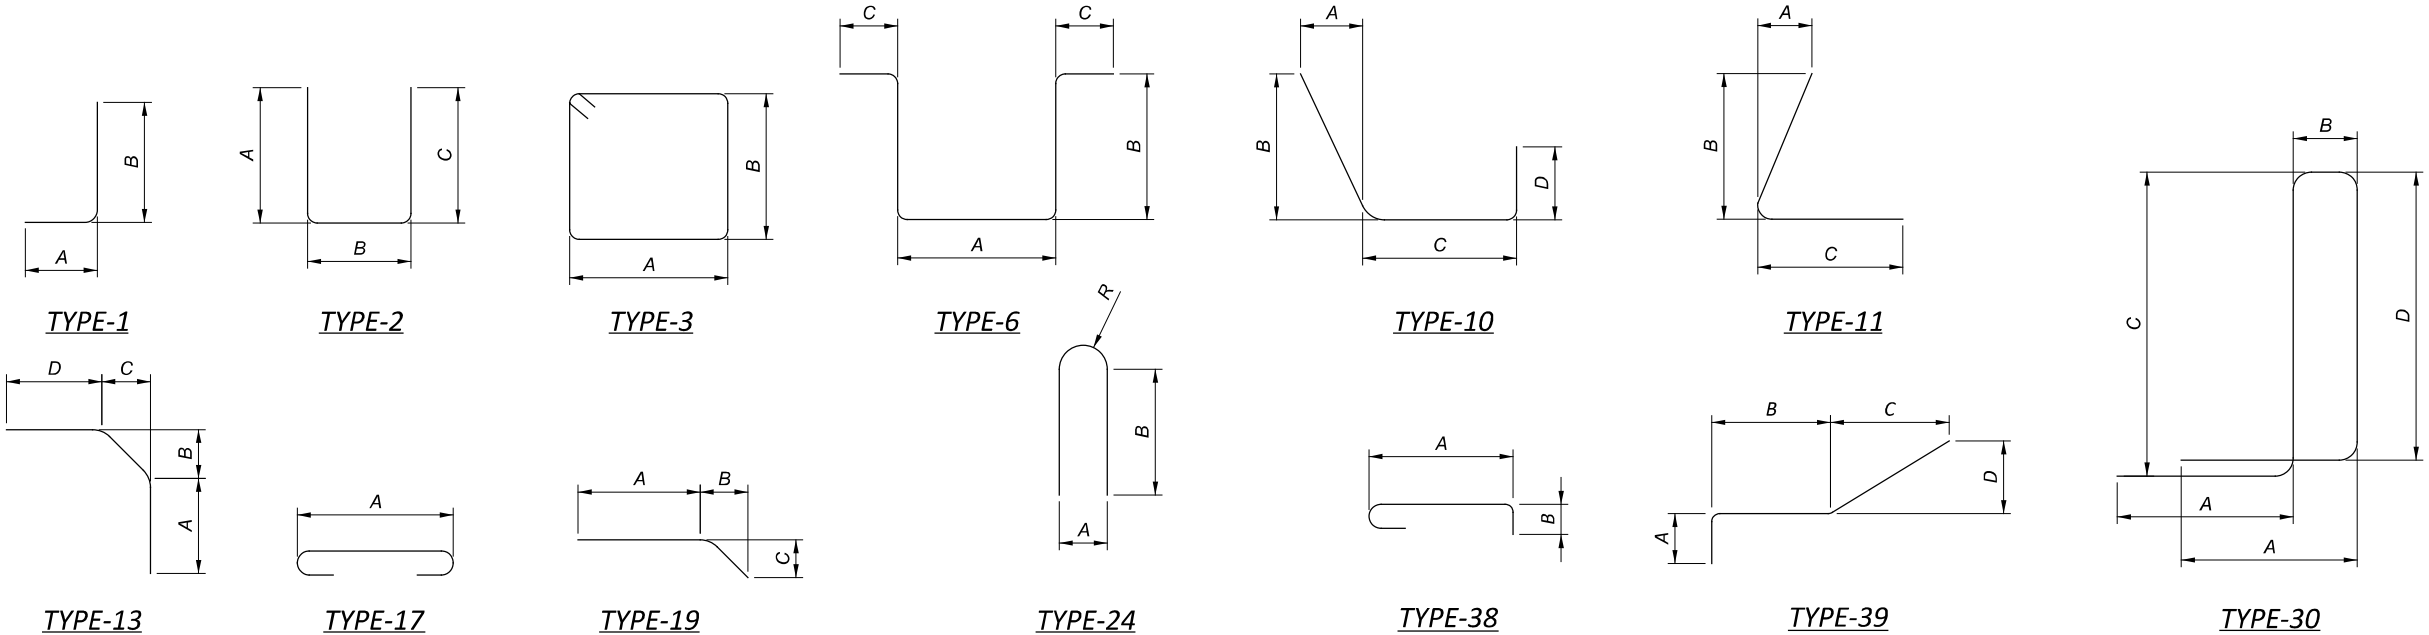

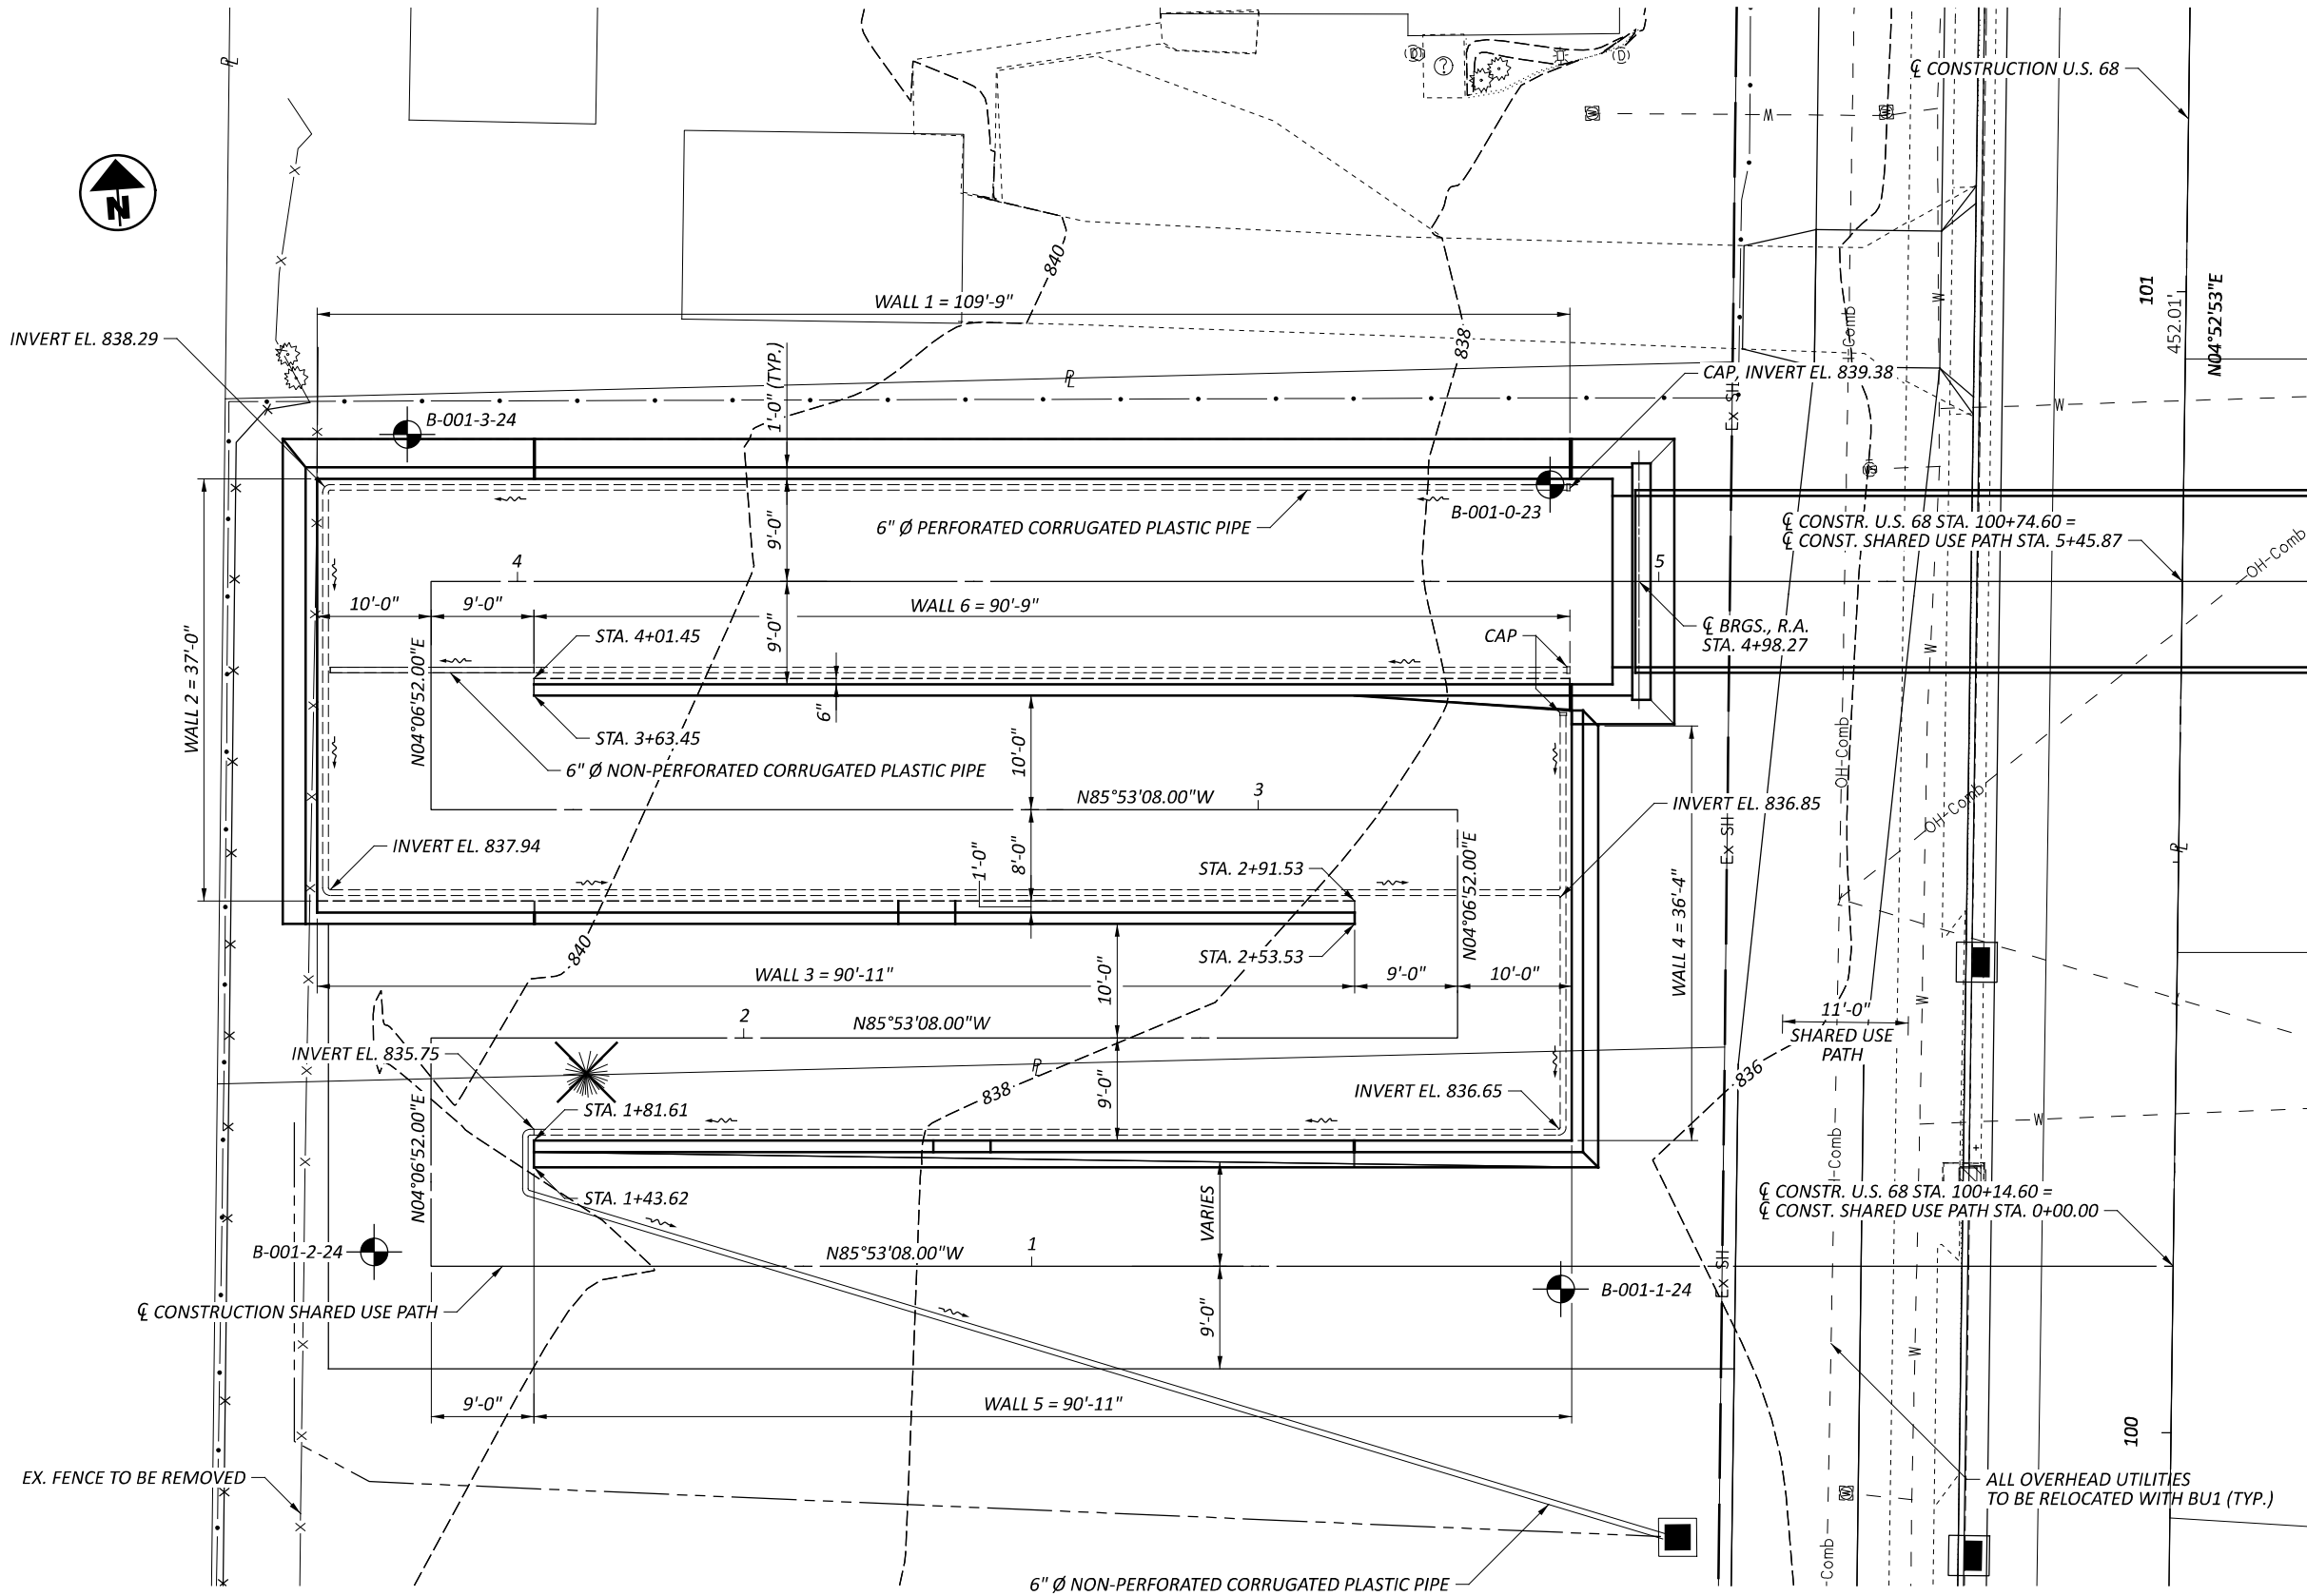

PLAN

RAMP RETAINING WALL PLAN
BRIDGE NO. GRE-BK80020-00.492
PEDESTRIAN BRIDGE OVER US 68 AND OLDTOWN CREEK

DESIGN AGENCY



DESIGNER

CHECKER

REVIEWER

PROJECT ID

SUBSET

SHEET

TOTAL

P.76

P.109

REFER TO THE FOLLOWING STANDARD CONSTRUCTION DRAWING:

RM - 5.2 REVISED 07-21-2023

DESIGN SPECIFICATIONS

THIS STRUCTURE CONFORMS TO THE 9th EDITION OF THE "LRFD BRIDGE DESIGN SPECIFICATIONS" ADOPTED BY THE AMERICAN ASSOCIATION OF STATE HIGHWAY AND TRANSPORTATION OFFICIALS, 2020, AND THE ODOT BRIDGE DESIGN MANUAL, 2020.

OPERATIONAL IMPORTANCE:

A LOAD MODIFIER OF 1.0 HAS BEEN ASSUMED FOR THE DESIGN OF THIS STRUCTURE IN ACCORDANCE WITH THE AASHTO LRFD BRIDGE DESIGN SPECIFICATIONS, ARTICLE 1.3.5 AND THE ODOT BRIDGE DESIGN MANUAL.

DESIGN DATA

CONCRETE CLASS QC1 WITH QC/QA - COMPRESSIVE STRENGTH 4.0 KSI (SUBSTRUCTURE)

CONCRETE REINFORCEMENT:

GALVANIZED STEEL REINFORCEMENT - MINIMUM YIELD STRENGTH 60 KSI (SUBSTRUCTURE)

AESTHETIC TREATMENT (CONCRETE FORMLINER)

ONE FULL SCALE PATTERNED PRECONSTRUCTION TEST PANEL SHALL BE PROVIDED FOR APPROVAL BY THE DISTRICT 8 PROJECT MANAGER. IF THE TEST PANEL DOES NOT MEET THE APPROVAL OF THE DISTRICT 8 PROJECT MANAGER, THE RESULT WILL BE GROUNDS TO REJECT THE PROPOSED PANEL SURFACE CHOSEN. THE TEST PANEL WILL BE PROVIDED REPEATEDLY, AS NECESSARY, UNTIL APPROVAL IS GRANTED. THE MOCK-UP SHALL HAVE THE SAME ARCHITECTURAL RELIEF, THICKNESS AND PATTERN INTENDED TO BE USED ON THE PROJECT. THE PANEL SHALL USE THE SAME CEMENT AND AGGREGATE SOURCE THAT WILL BE USED TO CONSTRUCT THE PROJECT. AFTER APPROVAL, THE CONCRETE TEST PANEL SHALL BE REMOVED AND DISPOSED OF BY THE CONTRACTOR.


FOUNDATION BEARING RESISTANCE:

WALL FOOTINGS, AS DESIGNED, PRODUCE A MAXIMUM SERVICE LIMIT STATE BEARING PRESSURE OF 1.6 KIPS PER SQUARE FOOT AND A MAXIMUM STRENGTH LIMIT STATE BEARING PRESSURE OF 2.9 KIPS PER SQUARE FOOT. SEE TABLE FOR FACTORED BEARING RESISTANCE:

RETAINING WALL	RW-1	RW-2	RW-3	RW-4	RW-5	RW-6
FACTORED BEARING RESISTANCE (KSF)	5.0	4.9	4.5	4.4	4.1	5.9

SEALING OF CONCRETE SURFACES, AS PER PLAN, (PERMANENT GRAFFITI PROTECTION):

APPLY A PERMANENT GRAFFITI COATING QUALIFIED ACCORDING TO S1083 THAT IS COMPATIBLE WITH THE CONCRETE SEALER OVER WHICH IT IS APPLIED. APPLY THE GRAFFITI COATING IN ACCORDANCE WITH THE MANUFACTURER'S PRINTED INSTRUCTIONS.

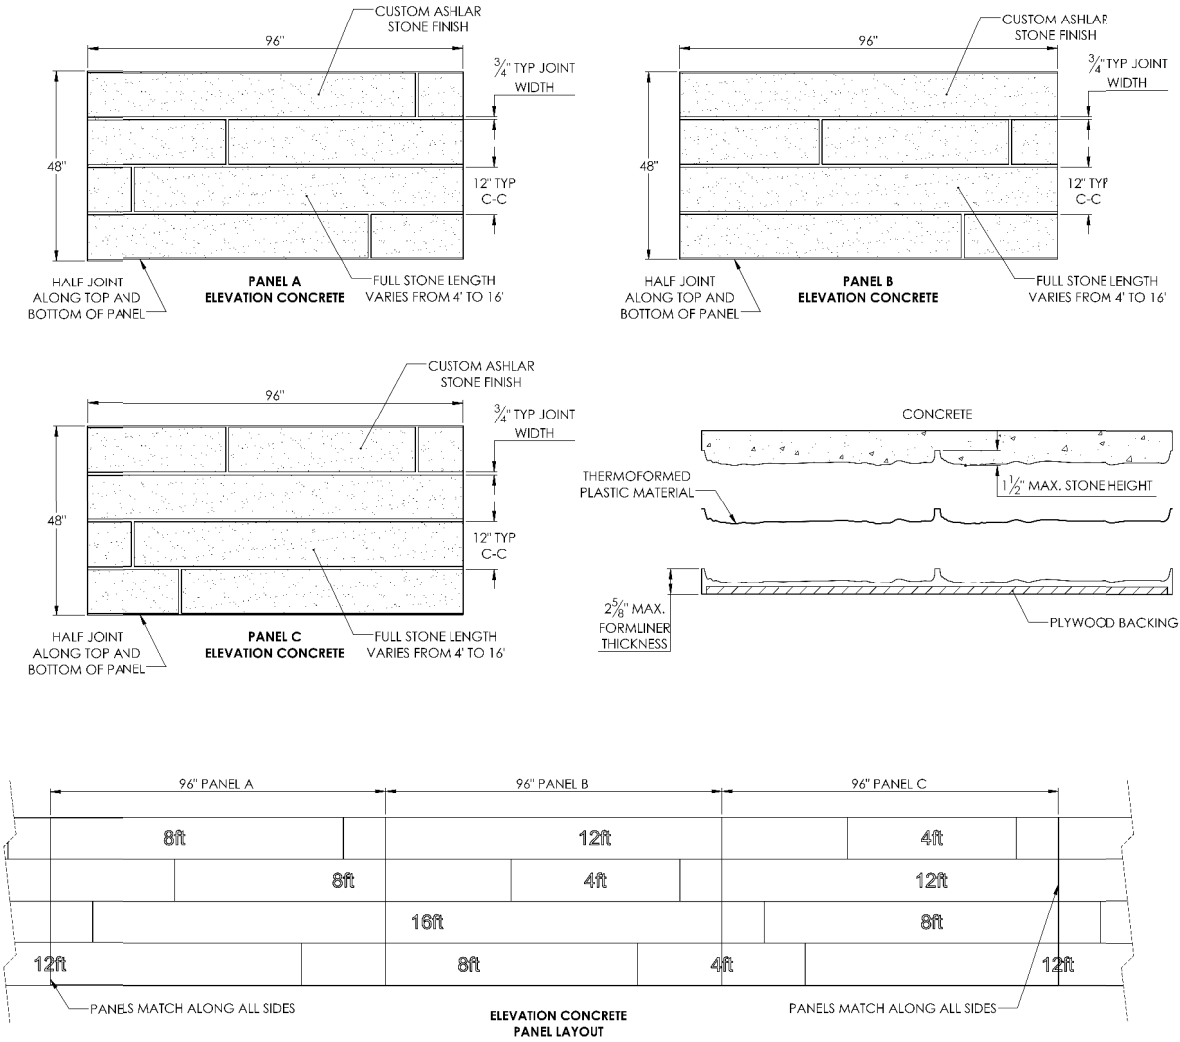

CONCRETE FORMLINER DETAIL

DESIGN AGENCY




DESIGNER JZ CHECKER AMR

REVIEWER GDJ 03/28/25

PROJECT ID 115388

SUBSET 2 TOTAL 12

SHEET P.77 TOTAL P.109

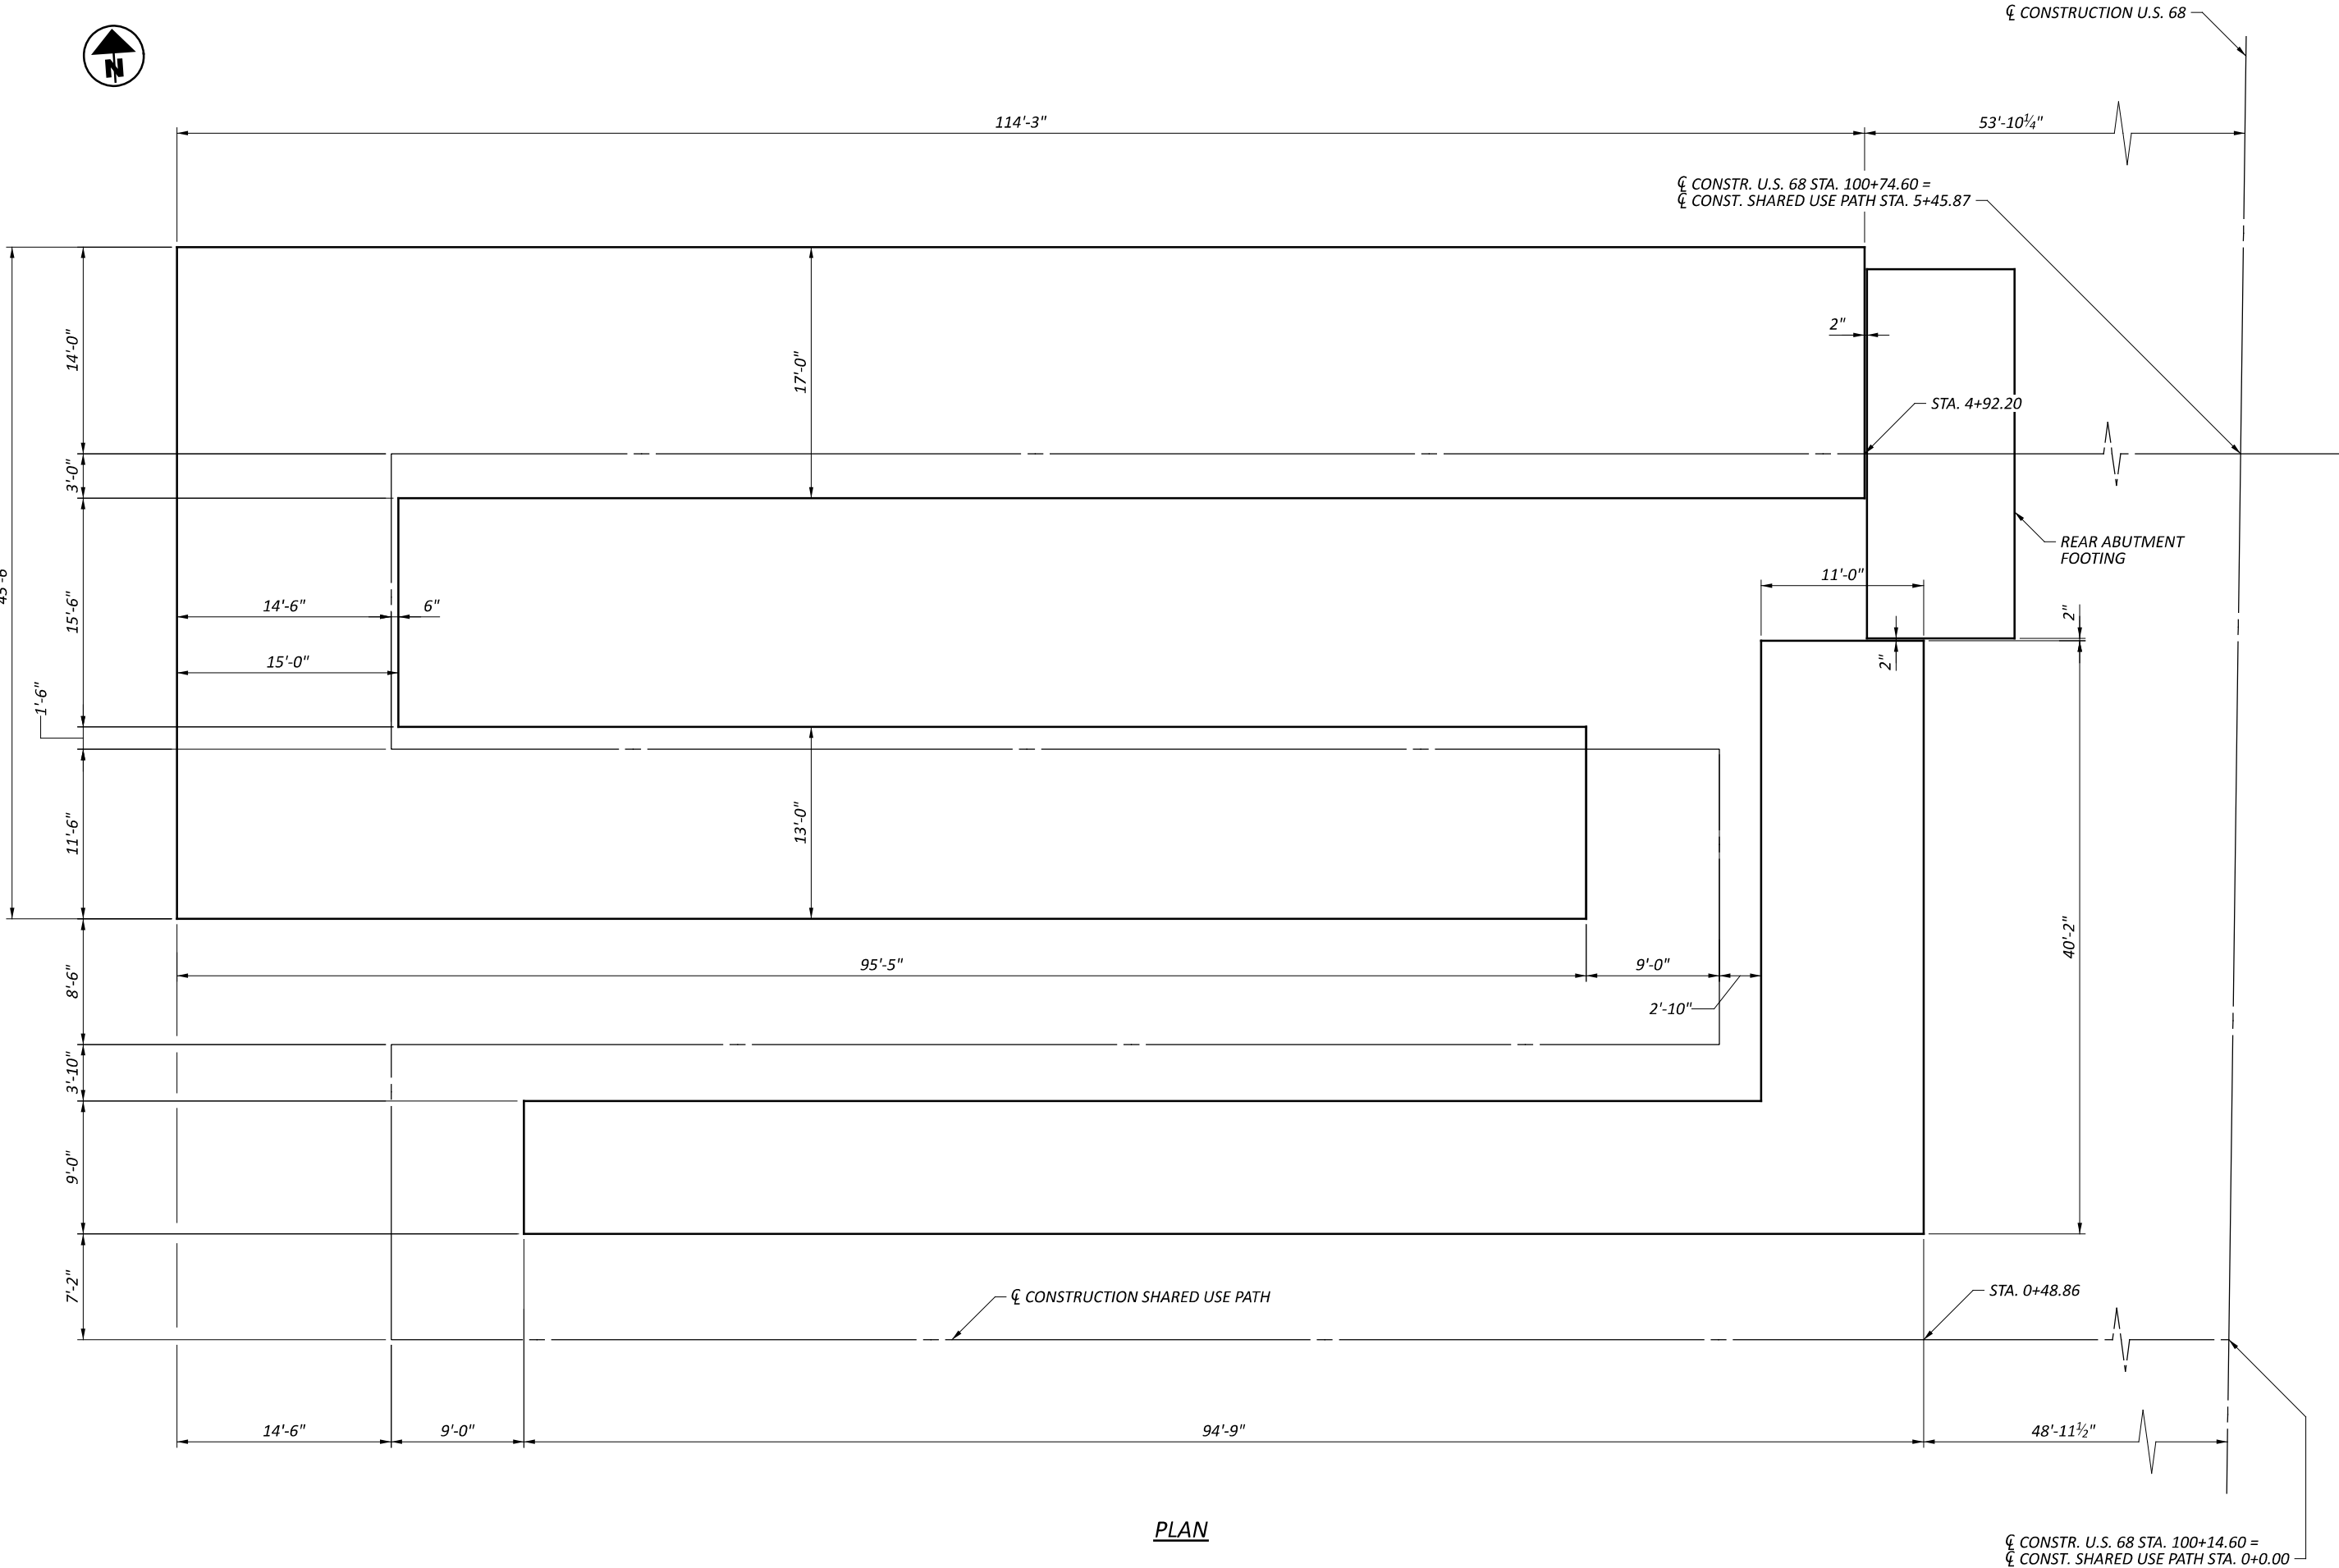


PLAN

RAMP RETAINING WALL FOUNDATION PLAN WALLS 1-5
BRIDGE NO. GRE-BK80020.00.492
PEDESTRIAN BRIDGE OVER US 68 AND OLDTOWN CREEK

DESIGN AGENCY	
CARPENTER MARTY	
DESIGNER	CHECKER
MME	AMR
REVIEWER	
GDJ 04/28/25	
PROJECT ID	
115388	
SUBSET	TOTAL
3	12
SHEET	TOTAL
P.78	P.109

NOTES

1. MINIMUM LAP SPLICE LENGTH:
#5 BARS = 32 INCHES
#8 BARS = 38 INCHES
2. REFER TO SHEET 5 / 12 FOR WALL 6 FOUNDATION DETAILS.

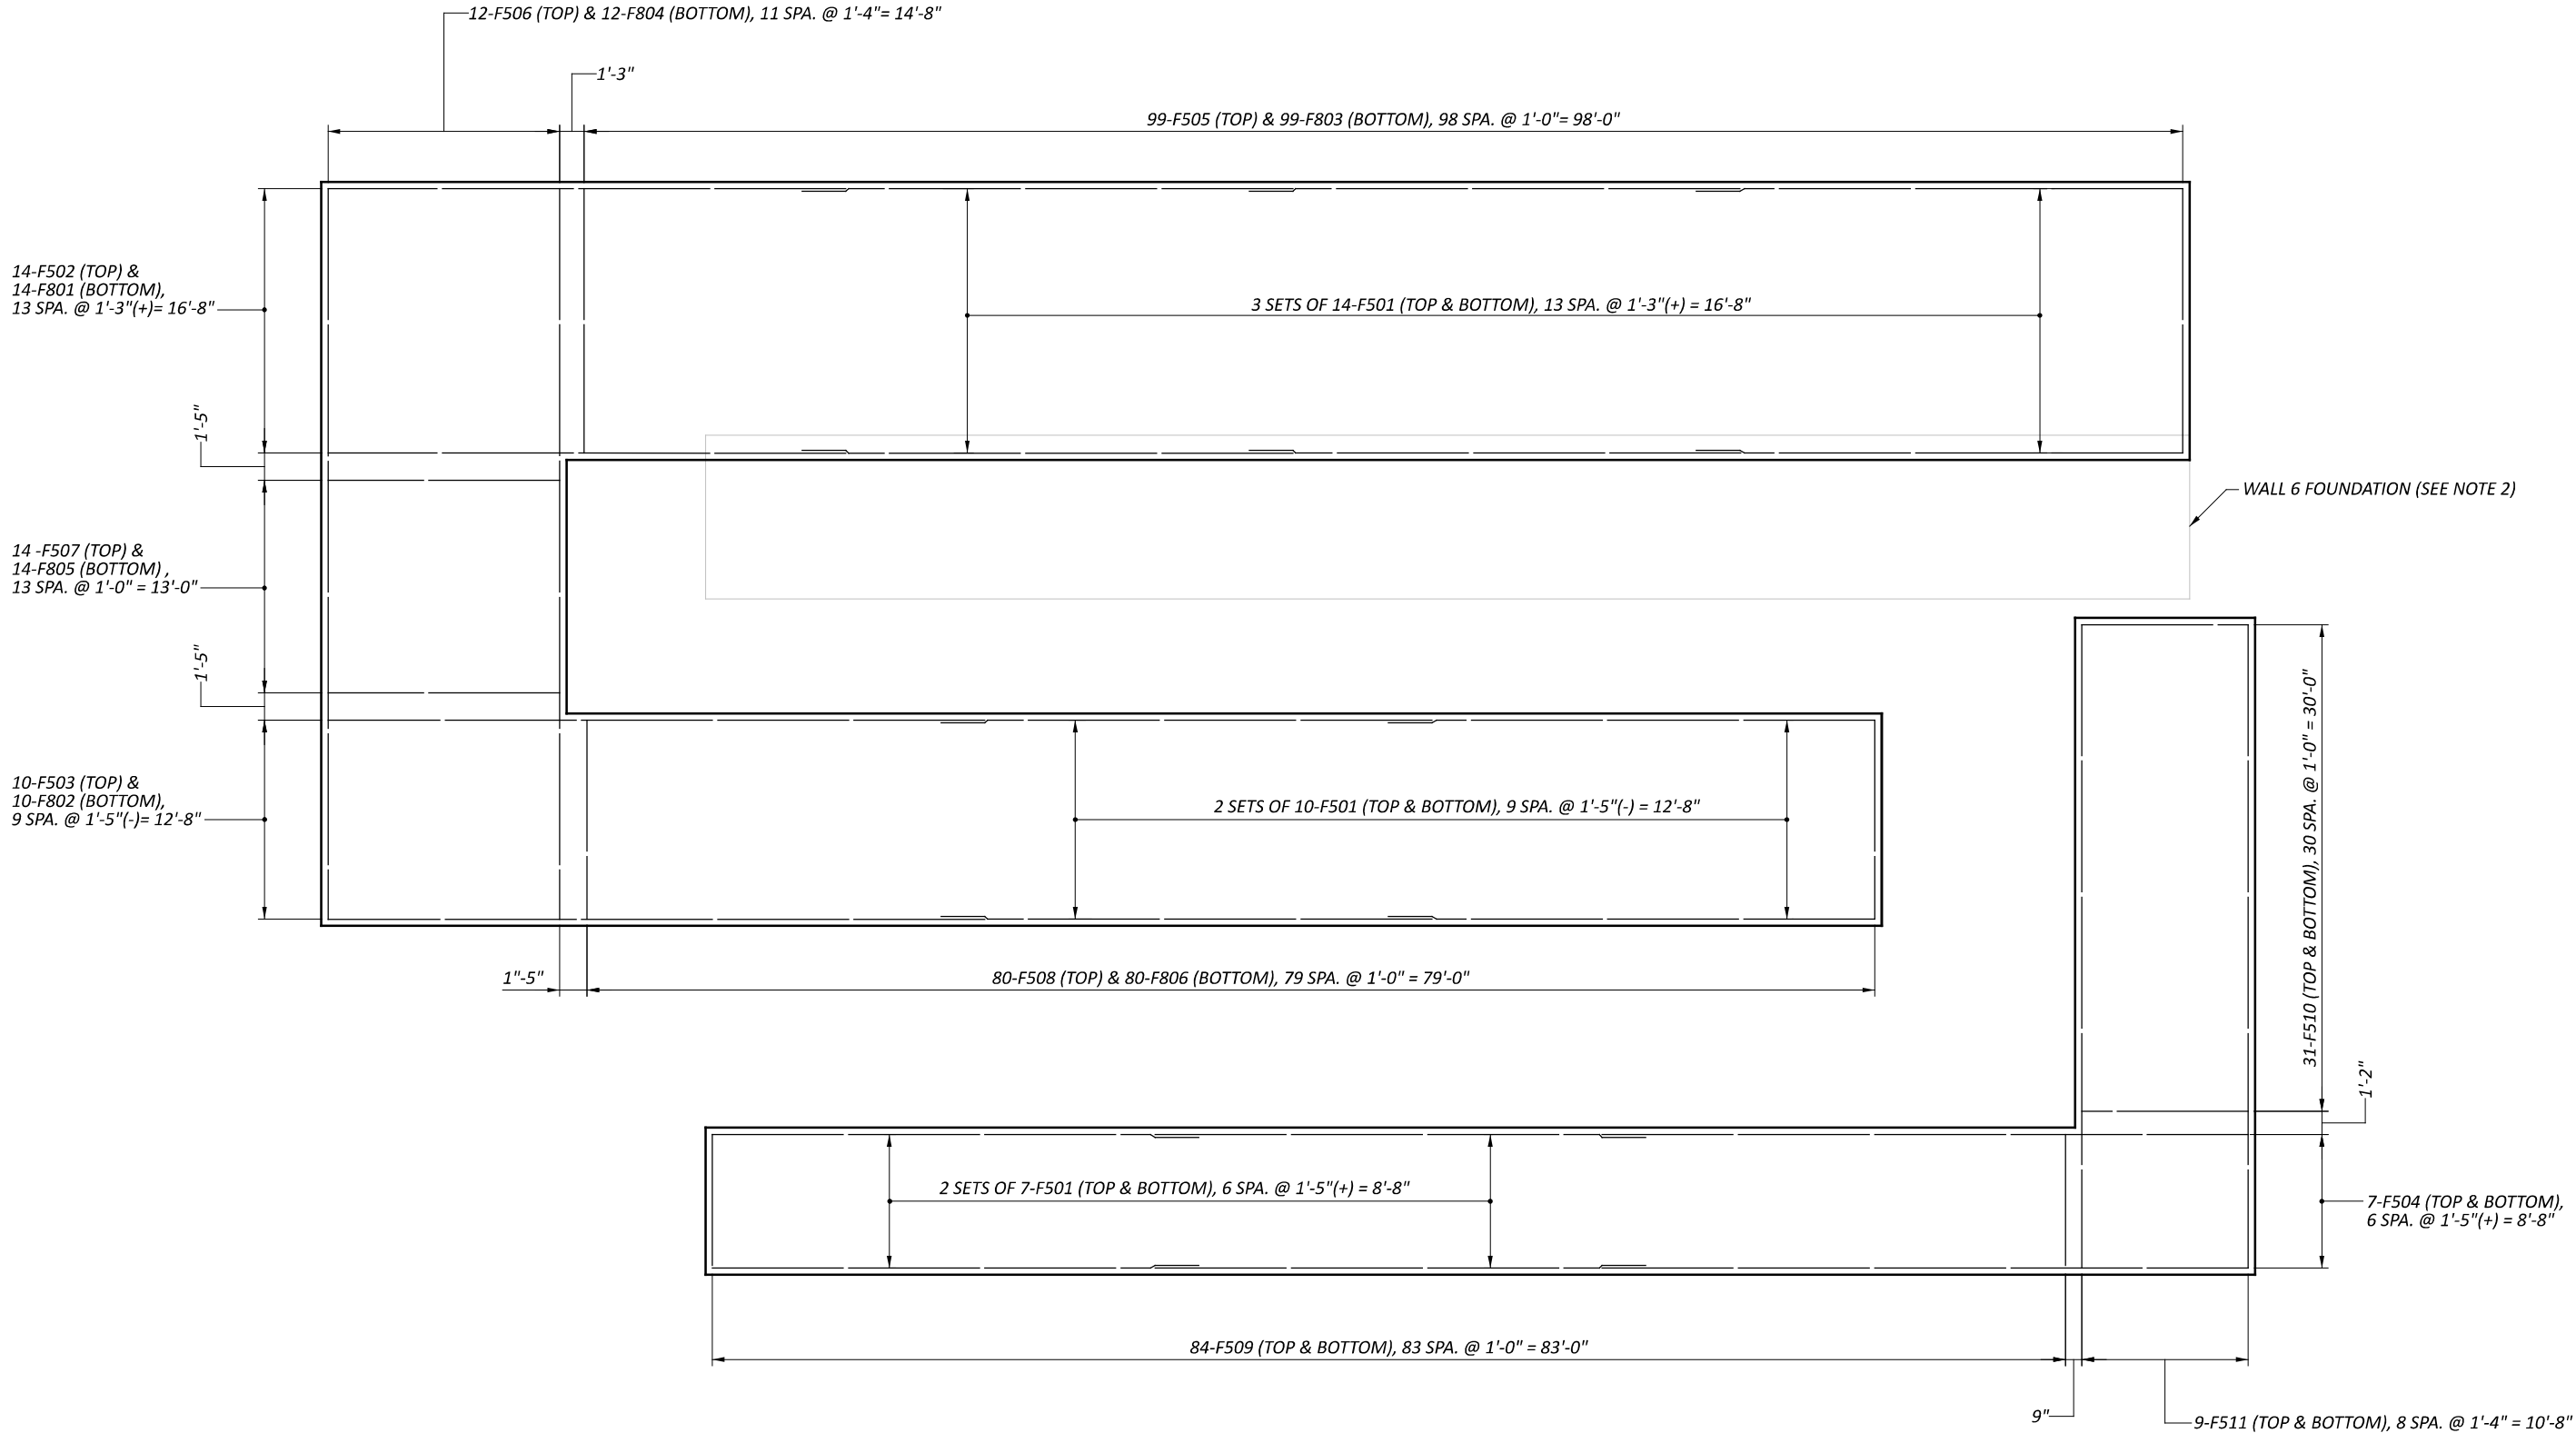

PLAN

RAMP RETAINING WALL FOUNDATION REINFORCEMENT DETAIL WALLS 1-5
BRIDGE NO. GRE-BK80020.00.492
PEDESTRIAN BRIDGE OVER US 68 AND OLDTOWN CREEK

DESIGN AGENCY



DESIGNER: MME
CHECKER: AMR

REVIEWER: GDJ
DATE: 04/28/25

PROJECT ID: 115388

SUBSET: 4
TOTAL: 12

SHEET: P.79
TOTAL: P.109



1'-6"
10'-0"
8'-6"

9'-0"

8-F512 (TOP & BOTTOM),
7 SPA. @ 1'-4" (+) = 9'-8"

90'-9"

91-F513 (TOP & BOTTOM), 90 SPA. @ 1'-0" (+) = 90'-5"

CL CONSTRUCTION SHARED USE PATH

STA. 4+92.20

2 SETS OF 8-F501 (TOP & BOTTOM), 7 SPA. @ 1'-4" (+) = 9'-8"

90'-9"

WALL 4 FOOTING

WALL 1-3 FOOTING

NOTE

MINIMUM LAP SPLICE LENGTH
#5 BAR= 32 INCHES

PLAN

RAMP RETAINING WALL FOUNDATION AND REINFORCEMENT DETAILS - WALL 6
BRIDGE NO. GRE-BK80020.00.492
PEDESTRIAN BRIDGE OVER US 68 AND OLDTOWN CREEK

DESIGN AGENCY







DESIGNER MME CHECKER AMR

REVIEWER
GDJ 04/28/25

PROJECT ID
115388

SUBSET TOTAL
5 12

SHEET TOTAL
P.80 P.109

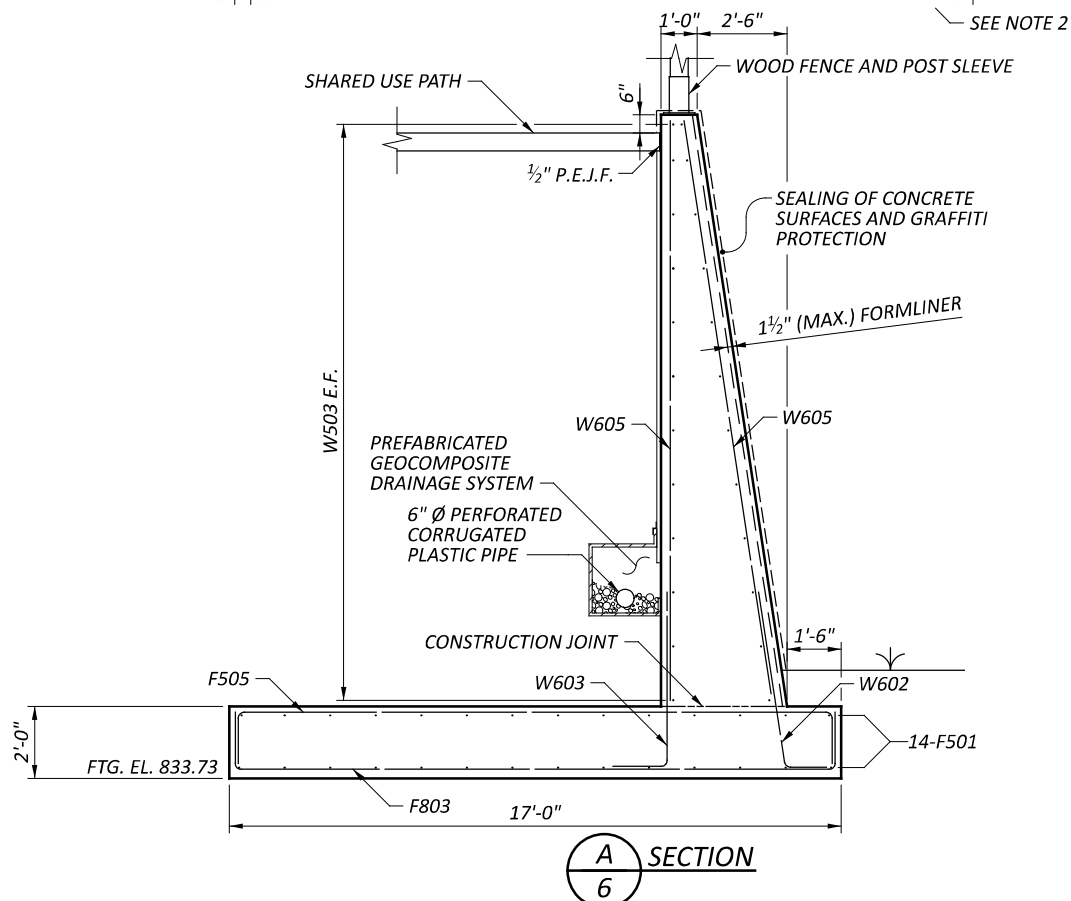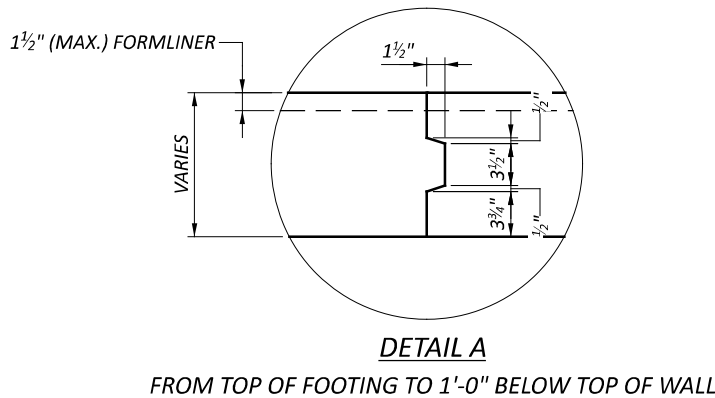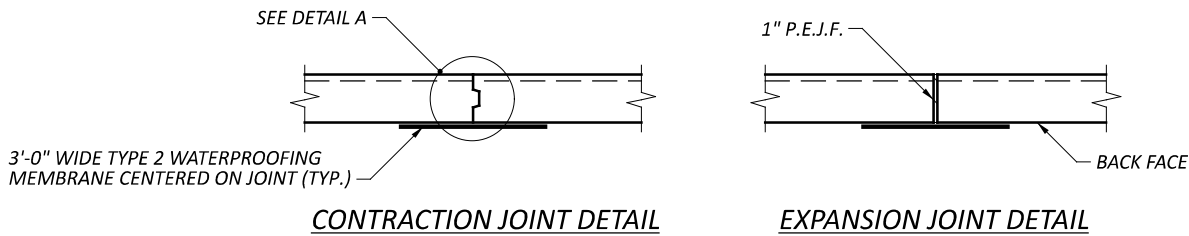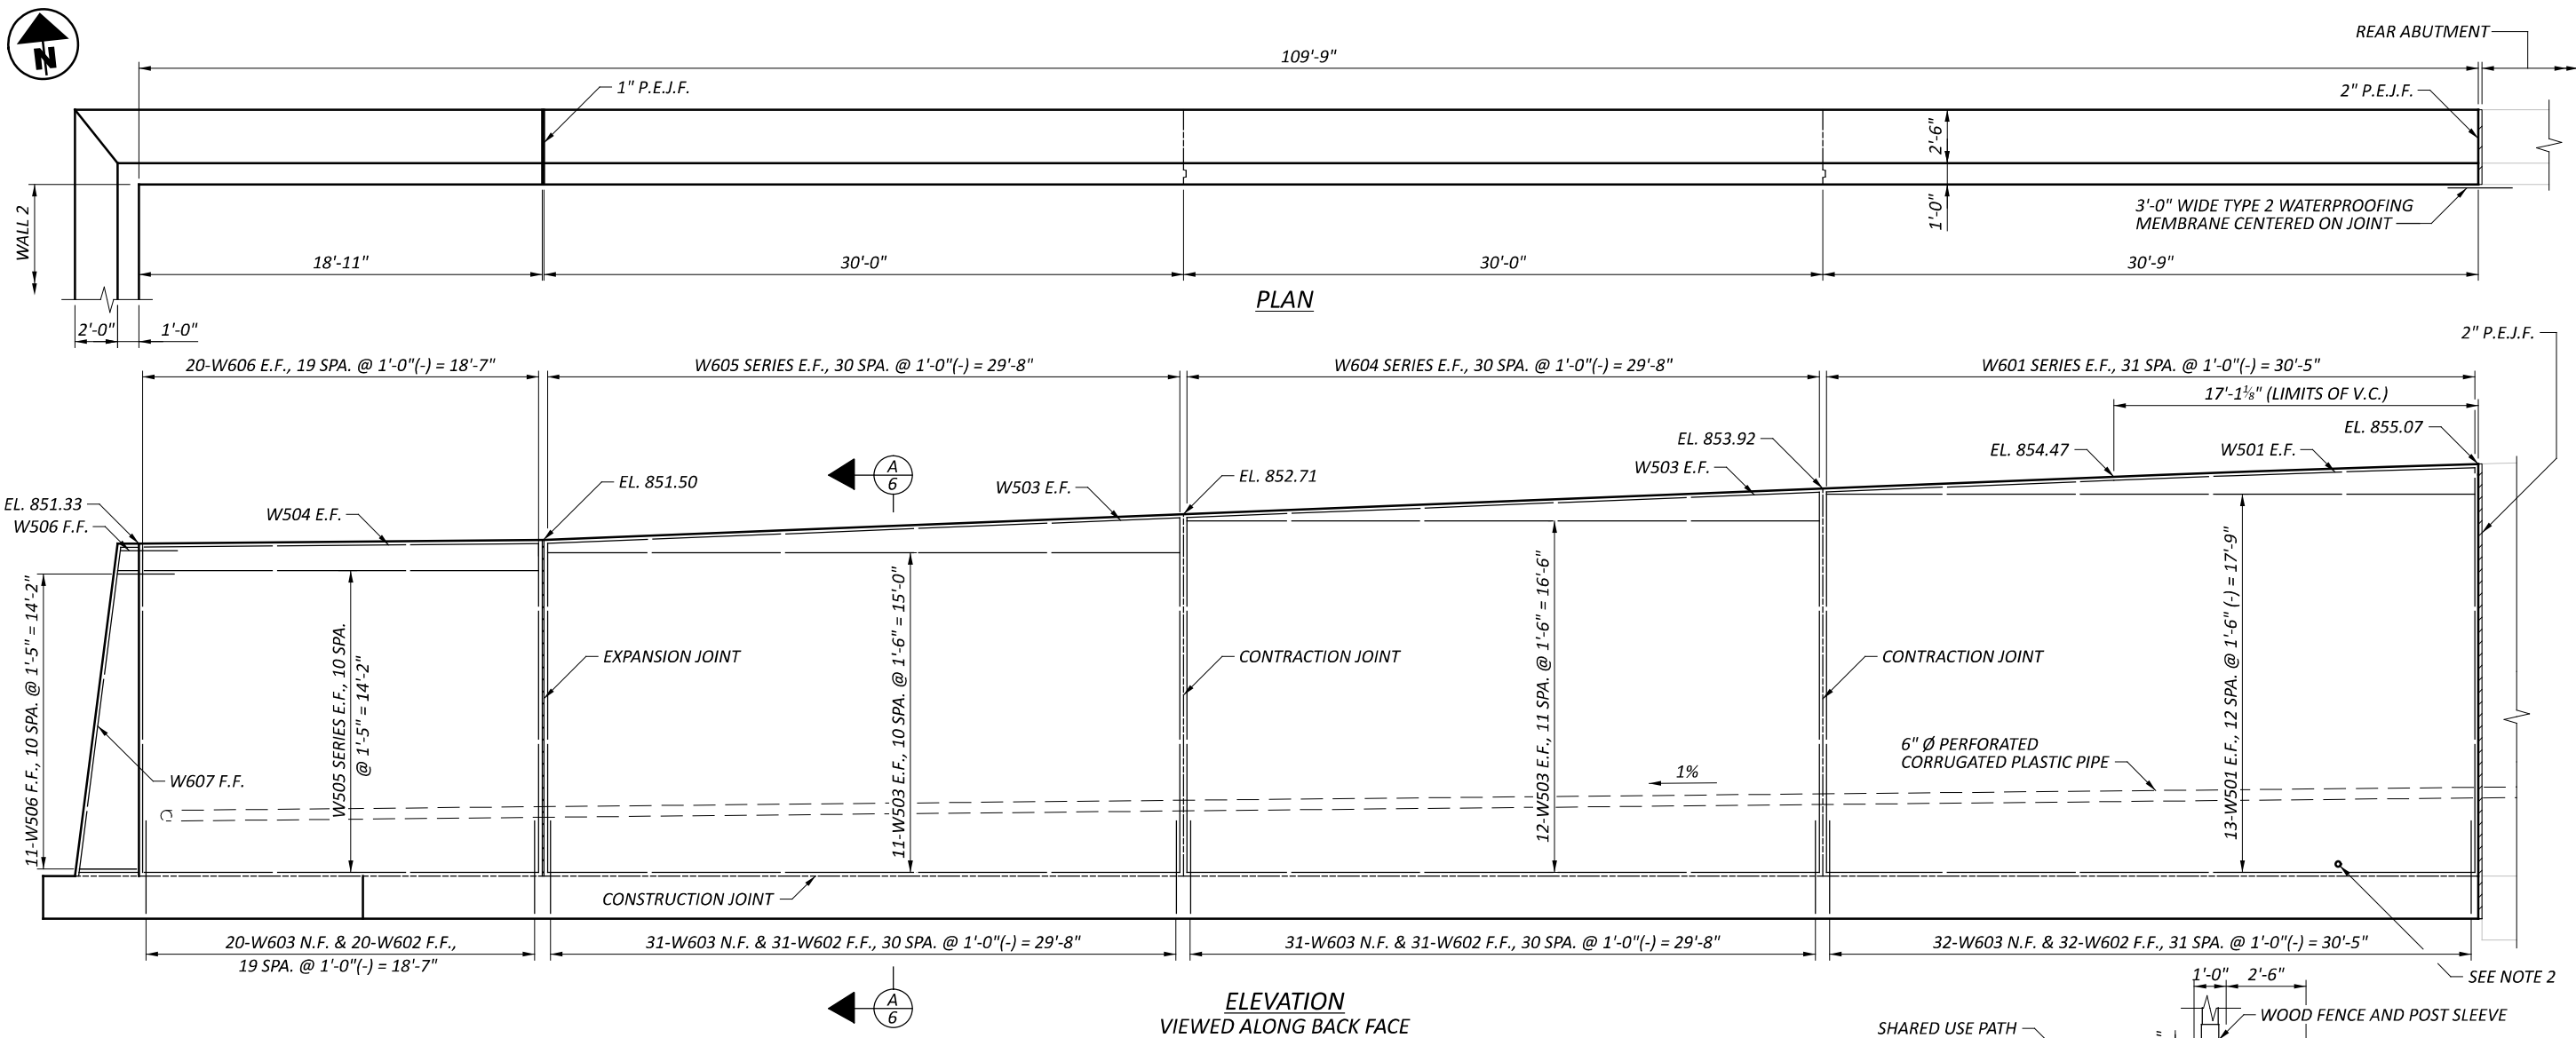


- NOTES**
- REFER TO SHEET **P.69/P.109** FOR POST SLEEVE DETAILS.
 - 3" DIAMETER SLEEVE FOR THE 2" CONDUIT. THE GAP BETWEEN THE SLEEVE AND 2" CONDUIT SHALL BE FULLY SEALED BY CONTRACTOR.


- LEGEND**
- E.F. - EACH FACE
N.F. - NEAR FACE
F.F. - FAR FACE

WALL 1 DETAILS
BRIDGE NO. GRE-BK80020-00.492
PEDESTRIAN BRIDGE OVER US 68 AND OLDTOWN CREEK

DESIGN AGENCY	
CARPENTER MARTY	
DESIGNER	CHECKER
SMH	AMR
REVIEWER	
GDJ 04/28/25	
PROJECT ID	
115388	
SUBSET	TOTAL
6	12
SHEET	
P.81	P.109

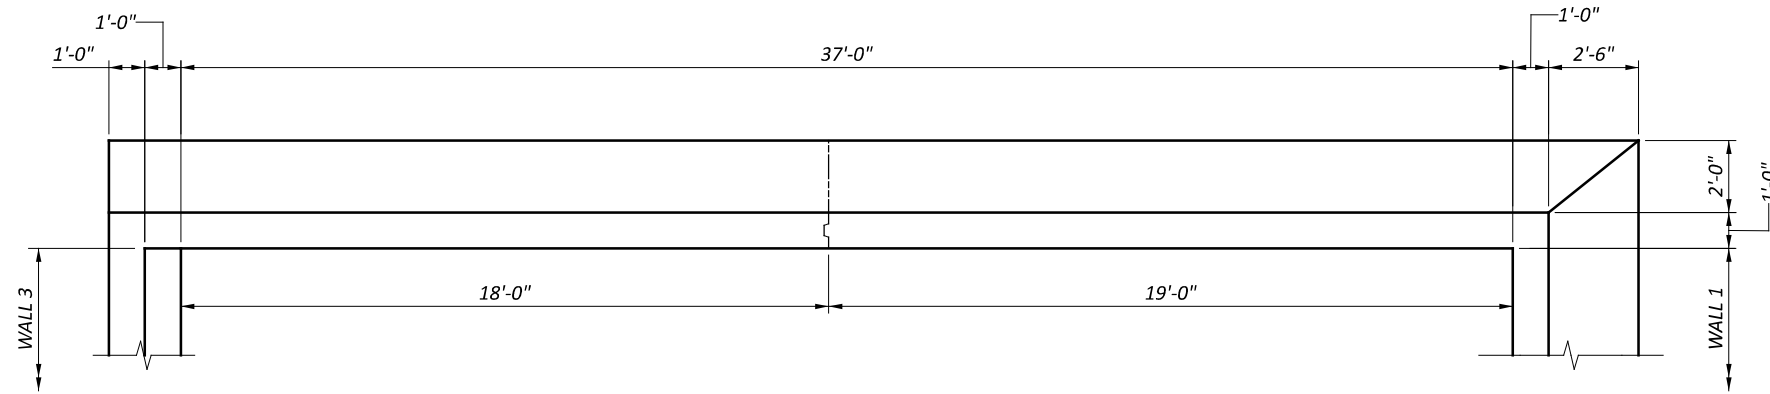

PLAN

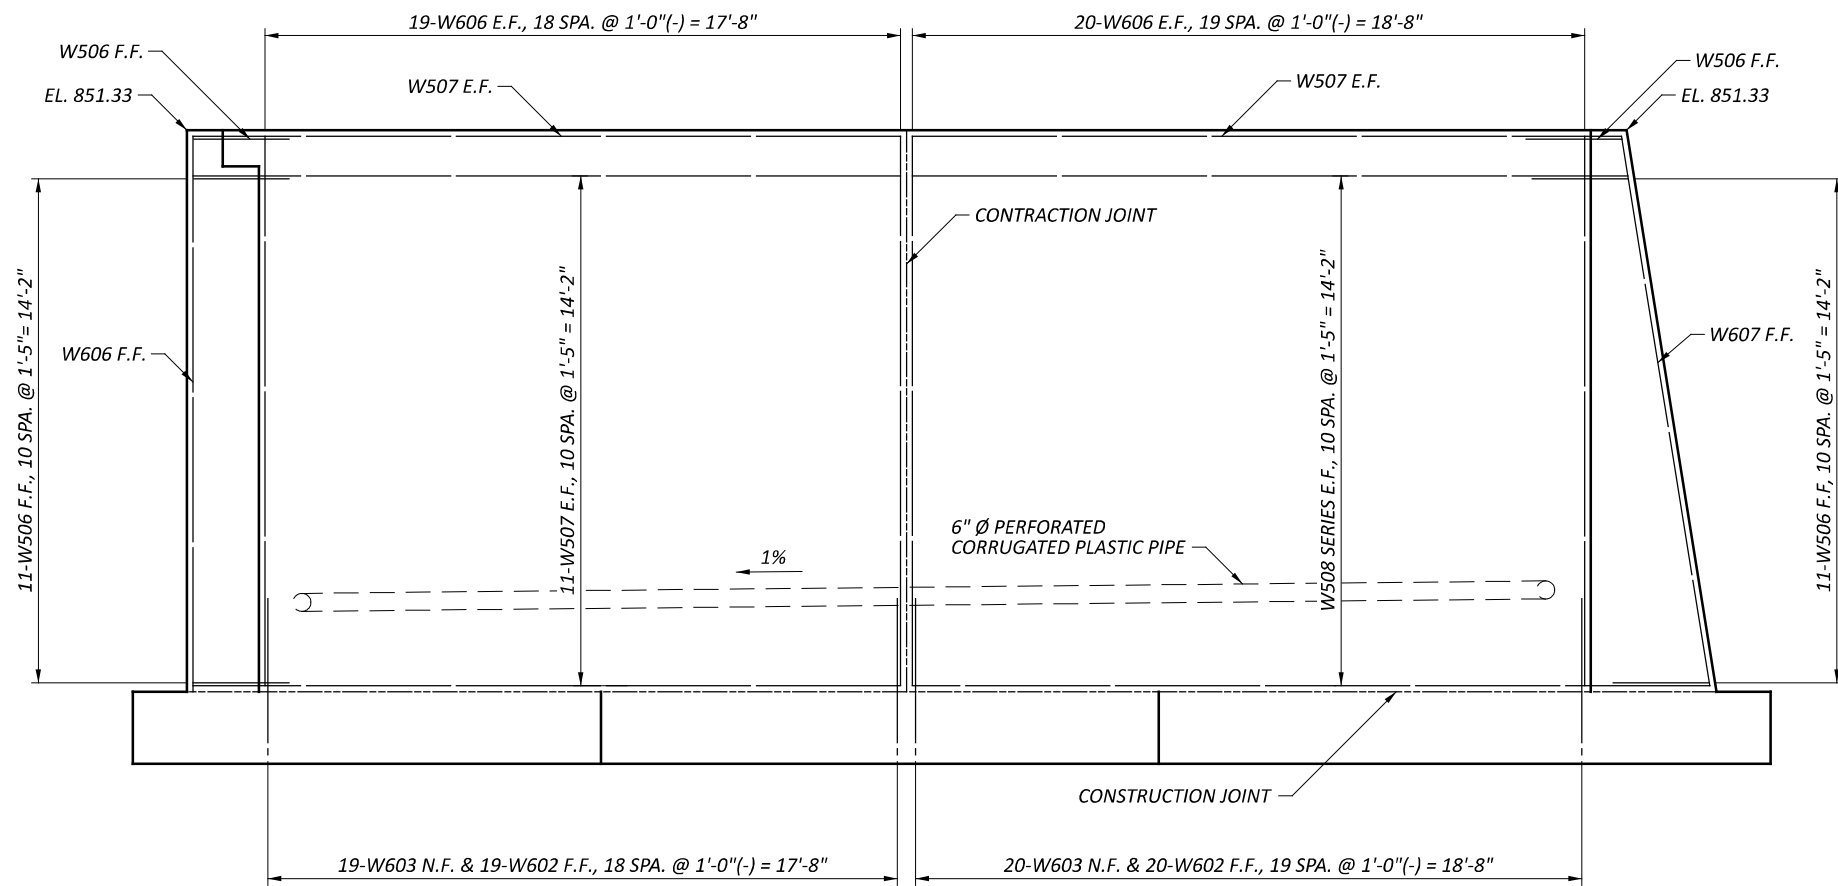

ELEVATION

VIEWED ALONG BACK FACE

NOTES


1. REFER TO SHEET 6/12 FOR CONTRACTION JOINT DETAIL.
2. REFER TO SHEET P.69/P.109 FOR POST SLEEVE DETAILS.

LEGEND

E.F. - EACH FACE

N.F. - NEAR FACE

F.F. - FAR FACE

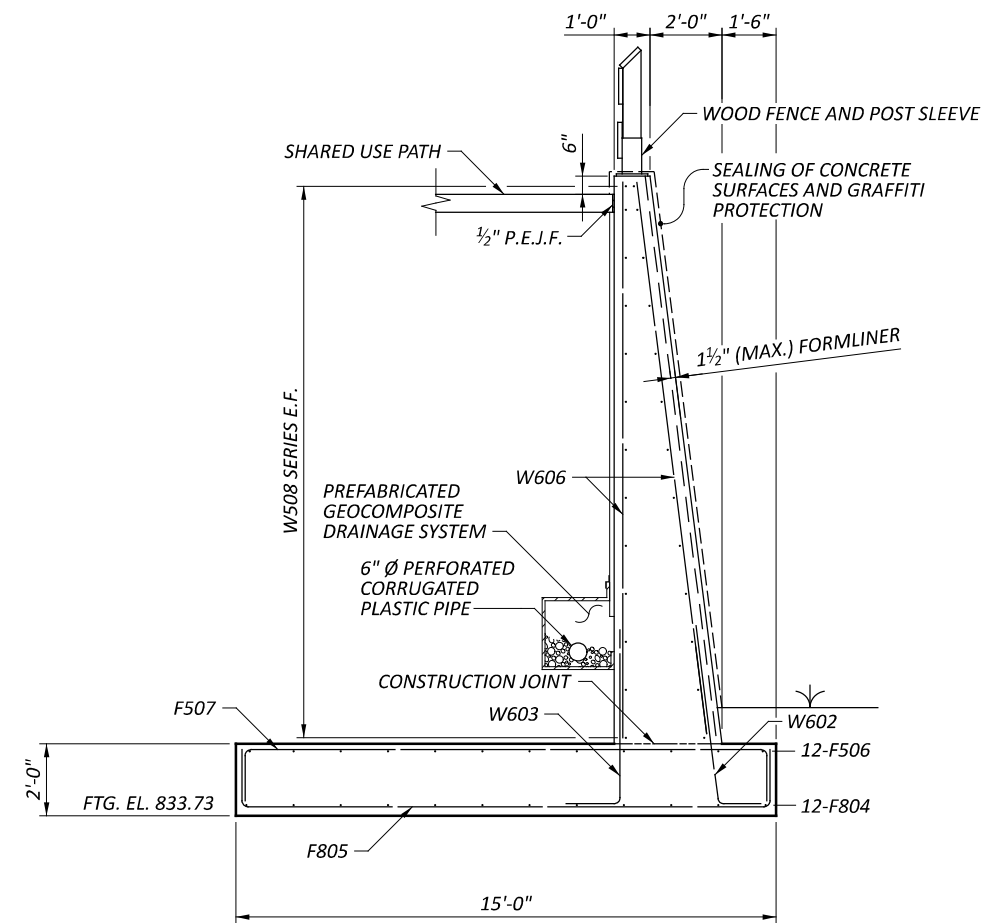

SECTION

WALL 2 DETAILS

BRIDGE NO. GRE-BK80020-00.492


PEDESTRIAN BRIDGE OVER US 68 AND OLDTOWN CREEK

DESIGN AGENCY

CARPENTER
MARTYDESIGNER: SMH
CHECKER: AMRREVIEWER: GDJ
DATE: 04/28/25


PROJECT ID: 115388

SUBSET: 7
TOTAL: 12SHEET: P.82
TOTAL: P.109

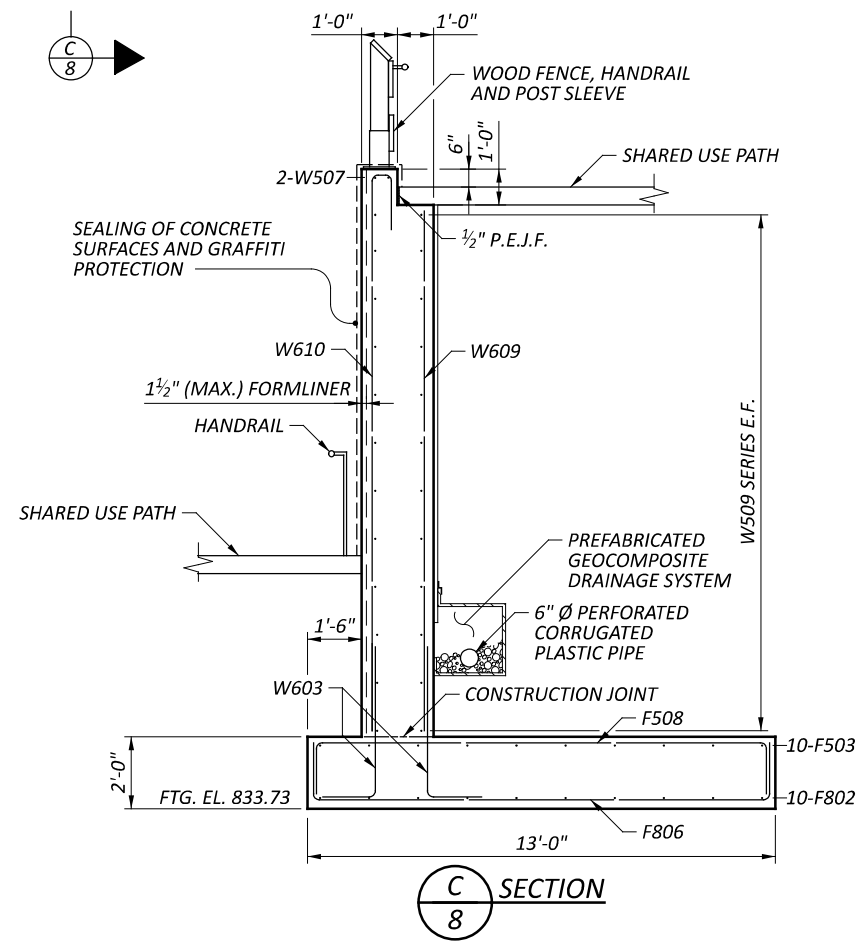

F.F. - FAR FACE

DESIGN AGENCY	
	
DESIGNER	CHECKER
SMH	AMR
REVIEWER	
GDJ 04/28/25	
PROJECT ID	
115388	
SUBSET	TOTAL
8	12
SHEET	TOTAL
P.83	P.109

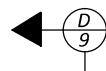

WALL 4 DETAILS


BRIDGE NO. GRE-BK80020-00.492

PEDESTRIAN BRIDGE OVER US 68 AND OLDTOWN CREEK


DESIGN AGENCY	
	
DESIGNER	CHECKER
SMH	AMR
REVIEWER	
GDJ 04/28/21	
PROJECT ID	
115388	
SUBSET	TOTAL
9	12
SHEET	TOTAL
P.84	P.109




1. REFER TO SHEET 6/12 FOR CONTRACTION JOINT DETAIL.
2. REFER TO SHEET P.69/P.109 FOR POST SLEEVE DETAILS.

E.F. - EACH FACE
N.F. - NEAR FACE
F.F. - FAR FACE

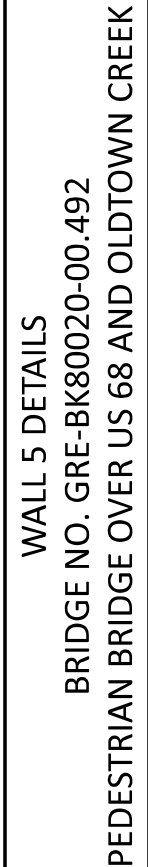

- ## LEGEND
- Δ - 5-W622 E.F., 4 SPA. @ 1'-0" = 4'-0"
- # - 4-W507 E.F., 3 SPA. @ 1'-6" = 4'-6"
- ! - 5-W507 E.F., 4 SPA. @ 1'-6" = 6'-0"
- E.F. - EACH FACE
- N.F. - NEAR FACE
- F.F. - FAR FACE

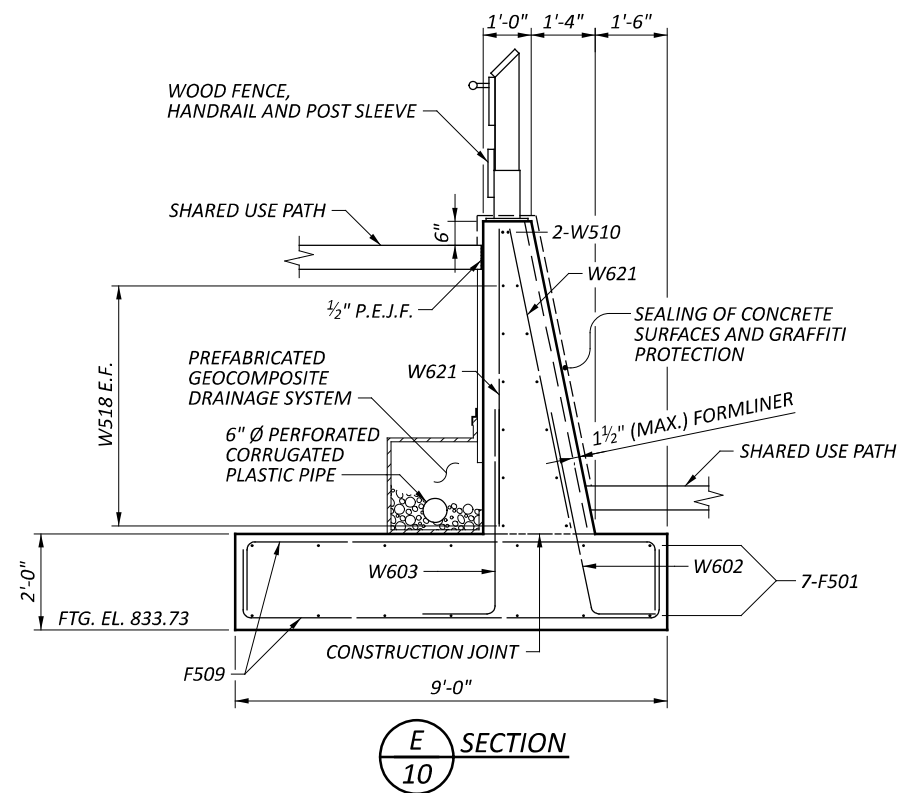

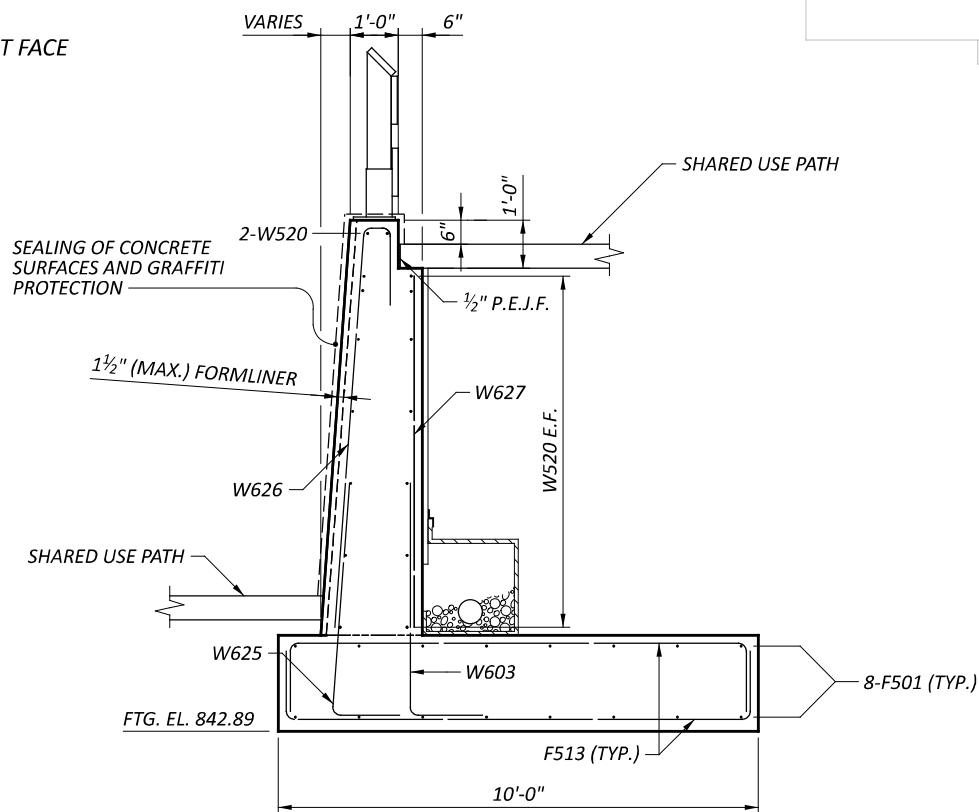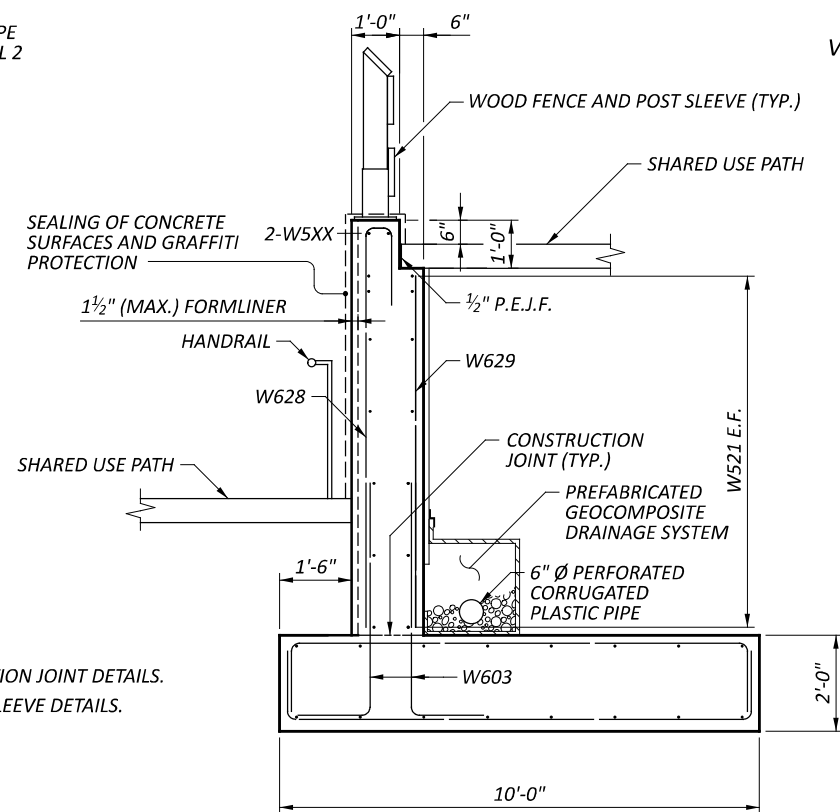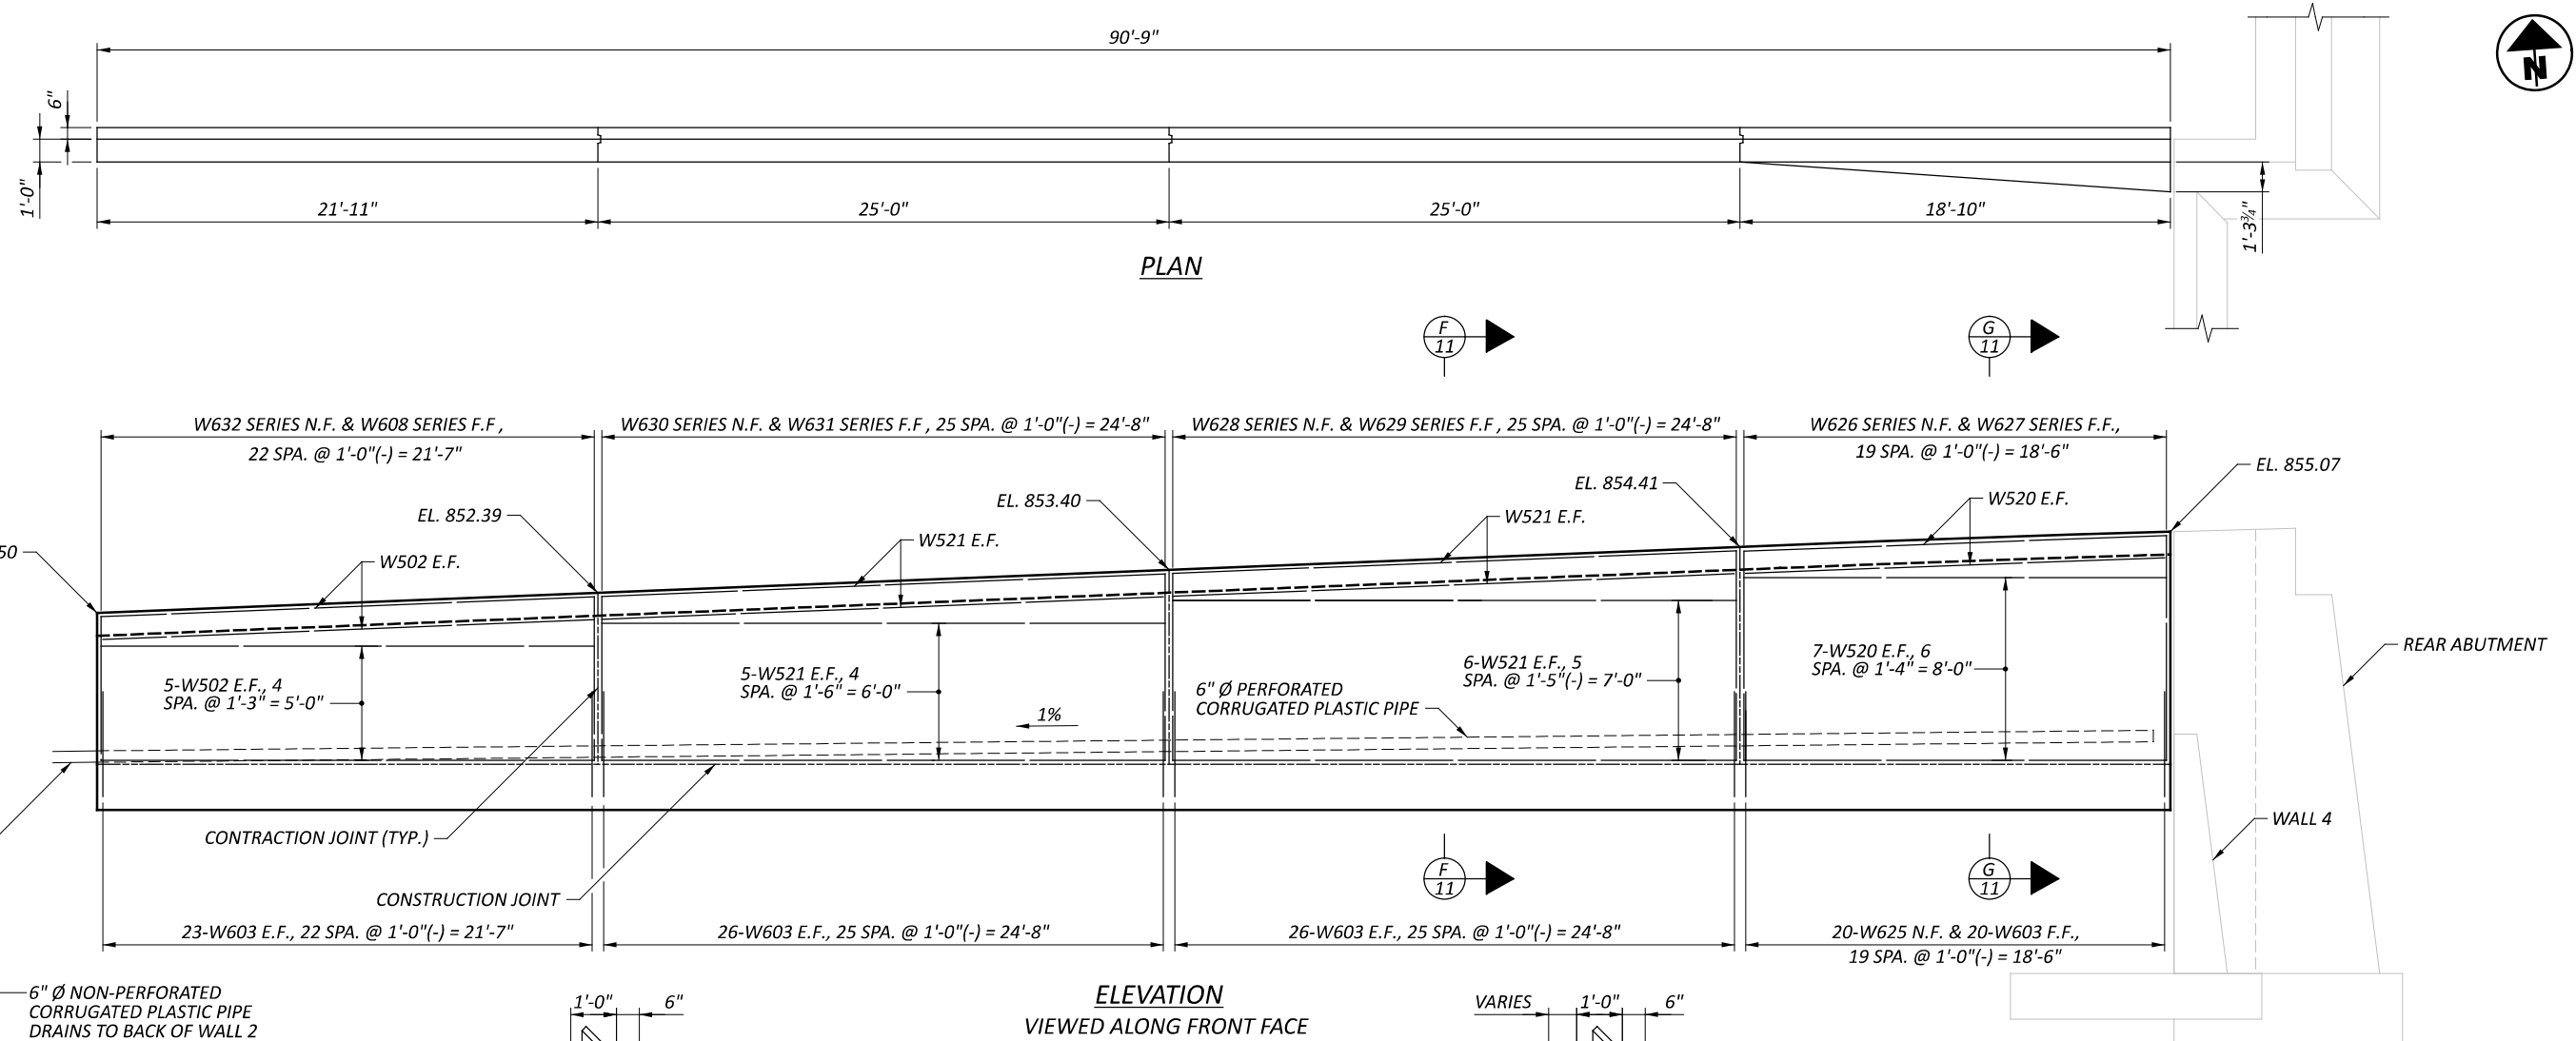**NOTES**

1. REFER TO SHEET **6/12** FOR CONTRACTION JOINT DETAILS.
2. REFER TO SHEET **P.69/P.109** FOR POST SLEEVE DETAILS.

LEGEND

E.F. - EACH FACE
N.F. - NEAR FACE
F.F. - FAR FACE

WALL 6 DETAILS
BRIDGE NO. GRE-BK80020.00.492
PEDESTRIAN BRIDGE OVER US 68 AND OLD TOWN CREEK

DESIGN AGENCY

CARPENTER
MARTY

DESIGNER MME
CHECKER AMR

REVIEWER
GDJ 04/28/25

PROJECT ID
115388

SUBSET TOTAL
11 12


SHEET TOTAL
P.86 P.109

BAR MARK	MATERIAL TYPE	TOTAL	LENGTH	WEIGHT	TYPE	DIMENSIONS		
						A	B	C
RETAINING WALL FOUNDATION (GALVANIZED STEEL REINFORCEMENT - GSR)								
F501	GSR	184	30'-0"	5758	STR			
F502	GSR	14	31'-11"	467	STR			
F503	GSR	10	40'-5"	422	STR			
F504	GSR	14	39'-9"	581	STR			
F505	GSR	99	19'-7"	2023	2	1'-7"	16'-8"	1'-7"
F506	GSR	12	45'-2"	566	STR			
F507	GSR	14	17'-7"	257	2	1'-7"	14'-8"	1'-7"
F508	GSR	80	15'-7"	1301	2	1'-7"	12'-8"	1'-7"
F509	GSR	168	11'-7"	2030	2	1'-7"	8'-8"	1'-7"
F510	GSR	62	13'-7"	879	2	1'-7"	10'-8"	1'-7"
F511	GSR	18	39'-10"	748	STR			
F512	GSR	16	35'-9"	597	STR			
F513	GSR	182	12'-7"	2389	2	1'-7"	9'-8"	1'-7"
F801	GSR	14	32'-5"	1212	STR			
F802	GSR	10	40'-11"	1093	STR			
F803	GSR	99	19'-5"	5133	2	1'-7"	16'-8"	1'-7"
F804	GSR	12	45'-2"	1448	STR			
F805	GSR	14	17'-5"	652	2	1'-7"	14'-8"	1'-7"
F806	GSR	80	15'-5"	3294	2	1'-7"	12'-8"	1'-7"
RETAINING WALL FOUNDATION GSR SUBTOTAL				30850				


NOTE

THE BAR NUMBER IS SPECIFIED ON THE PLANS IN THE BAR MARK COLUMN.
THE FIRST DIGIT INDICATES THE BAR SIZE NUMBER. FOR EXAMPLE, W501 IS
A NO. 5 BAR. BAR DIMENSIONS ARE OUT-TO-OUT, UNLESS OTHERWISE NOTED.


BENDING DIAGRAM

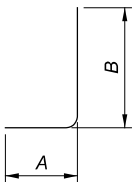


TYPE-1

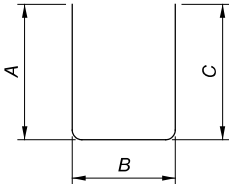

TYPE-2

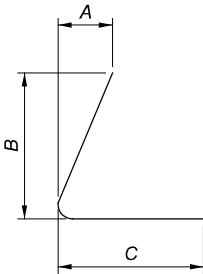

TYPE-11

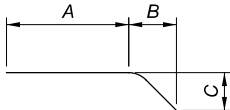

TYPE-19

BAR MARK	MATERIAL TYPE	TOTAL	LENGTH	WEIGHT	TYPE	DIMENSIONS			
						A	B	C	INC
RETAINING WALL (GALVANIZED STEEL REINFORCEMENT - GSR)									
W501	GSR	28	30'-5"	889	STR				
W502	GSR	14	21'-7"	316	STR				
W503	GSR	50	29'-8"	1548	STR				
W504	GSR	2	19'-7"	41	STR				
W505	GSR	2 SERIES OF 11	19'-9" TO 21'-7"	475	STR				2"(+)
W506	GSR	32	5'-2"	173	1	2'-8"	2'-8"		
W507	GSR	86	19'-8"	1765	STR				
W508	GSR	2 SERIES OF 11	19'-11" TO 22'-2"	484	STR				3"(-)
W509	GSR	2 SERIES OF 11	19'-10" TO 21'-8"	477	STR				2"(+)
W510	GSR	6	31'-7"	198	STR				
W511	GSR	2	14'-5"	31	STR				
W512	GSR	20	31'-6"	658	STR				
W513	GSR	6	19'-9"	124	19	14'-11"	4'-10"	3"	
W514	GSR	2 SERIES OF 8	18'-5" TO 19'-9"	319	STR				2"(+)
W515	GSR	2 SERIES OF 8	18'-3" TO 19'-7"	316	STR				3"(-)
W516	GSR	2 SERIES OF 7	19'-8" TO 21'-0"	297	STR				3"(-)
W517	GSR	2	17'-3"	36	STR				
W518	GSR	12	31'-6"	395	STR				
W519	GSR	4	15'-10"	67	STR				
W520	GSR	18	18'-6"	348	STR				
W521	GSR	30	24'-8"	772	STR				
W601	GSR	2 SERIES OF 32	17'-10" TO 19'-0"	1771	STR				1" (-)
W602	GSR	287	6'-1"	2623	19	5'-0"	2"	1'-2"	
W603	GSR	647	6'-3"	6074	1	1'-6"	4'-11"		
W604	GSR	2 SERIES OF 31	16'-8" TO 17'-10"	1659	STR				1" (-)
W605	GSR	2 SERIES OF 31	15'-5" TO 16'-8"	1543	STR				1" (-)
W606	GSR	119	15'-3"	2726	STR				
W607	GSR	1	15'-5"	24	STR				
W608	GSR	1 SERIES OF 23	5'-4" TO 6'-2"	199	STR				1" (-)
W609	GSR	20	14'-3"	429	STR				
W610	GSR	20	17'-0"	511	2	15'-4"	6"	1'-6"	
W611	GSR	1 SERIES OF 33	12'-1" TO 14'-5"	657	STR				1" (-)
W612	GSR	1 SERIES OF 33	14'-9" TO 17'-1"	789	2	13'-1" TO 15'-5"	6"	1'-6"	1" (-)
W613	GSR	5	12'-0"	91	STR				
W614	GSR	5	14'-8"	111	2	13'-0"	6"	1'-6"	
W615	GSR	1 SERIES OF 16	10'-10" TO 11'-11"	274	STR				1"(-)
W616	GSR	1 SERIES OF 16	13'-6" TO 14'-7"	339	2	11'-10" TO 12'-11"	6"	1'-6"	1"(-)
W617	GSR	1 SERIES OF 21	9'-4" TO 10'-10"	319	STR				1"(-)
W618	GSR	1 SERIES OF 21	12'-0" TO 13'-6"	403	2	10'-4" TO 11'-10"	6"	1'-6"	1"(-)
W619	GSR	120	10'-2"	1833	STR				
W620	GSR	1	10'-4"	16	STR				
W621	GSR	2 SERIES OF 33	7'-11" TO 10'-4"	905	STR				1"(-)
W622	GSR	10	7'-10"	118	STR				
W623	GSR	2 SERIES OF 16	6'-9" TO 7'-10"	351	STR				1"(-)
W624	GSR	2 SERIES OF 21	5'-3" TO 6'-8"	376	STR				1"(-)
W625	GSR	20	6'-3"	188	11	8"	4'-11"	1'-6"	
W626	GSR	1 SERIES OF 20	10'-10" TO 11'-7"	338	2	9'-2" TO 9'-11"	6"	1'-6"	1" (-)
W627	GSR	1 SERIES OF 20	8'-2" TO 8'-11"	257	STR				1" (-)
W628	GSR	1 SERIES OF 26	9'-10" TO 10'-10"	404	2	8'-2" TO 9'-2"	6"	1'-6"	1" (-)
W629	GSR	1 SERIES OF 26	7'-2" TO 8'-2"	300	STR				1" (-)
W630	GSR	1 SERIES OF 26	8'-10" TO 9'-10"	365	2	7'-2" TO 8'-2"	6"	1'-6"	1" (-)
W631	GSR	1 SERIES OF 26	6'-2" TO 7'-2"	261	STR				1" (-)
W632	GSR	1 SERIES OF 23	8'-0" TO 8'-10"	291	2	6'-4" TO 7'-2"	6"	1'-6"	1" (-)
RETAINING WALL GSR SUBTOTAL				36274					


MODEL: Sheet_SurvFlt PAPER SIZE: 34x22 (in.) DATE: 4/28/2025 TIME: 3:57:28 PM USER: cllach
P:\DB\PIEAG\10003_GRE-68-12.65\115388\400-Engineering\Traffic\Sheets\115388_TS001.dgn


Sign post
reflectors are
only needed for
stop sign
installations.
See TEM.
Revise
quantities.

This sign and reference is still not shown on the plans. Remove this reference


	
DESIGNER	
WCS	
REVIEWER	
BAA 04/28/25	
PROJECT ID	
115388	
SHEET	TOTAL
P.88	P.109



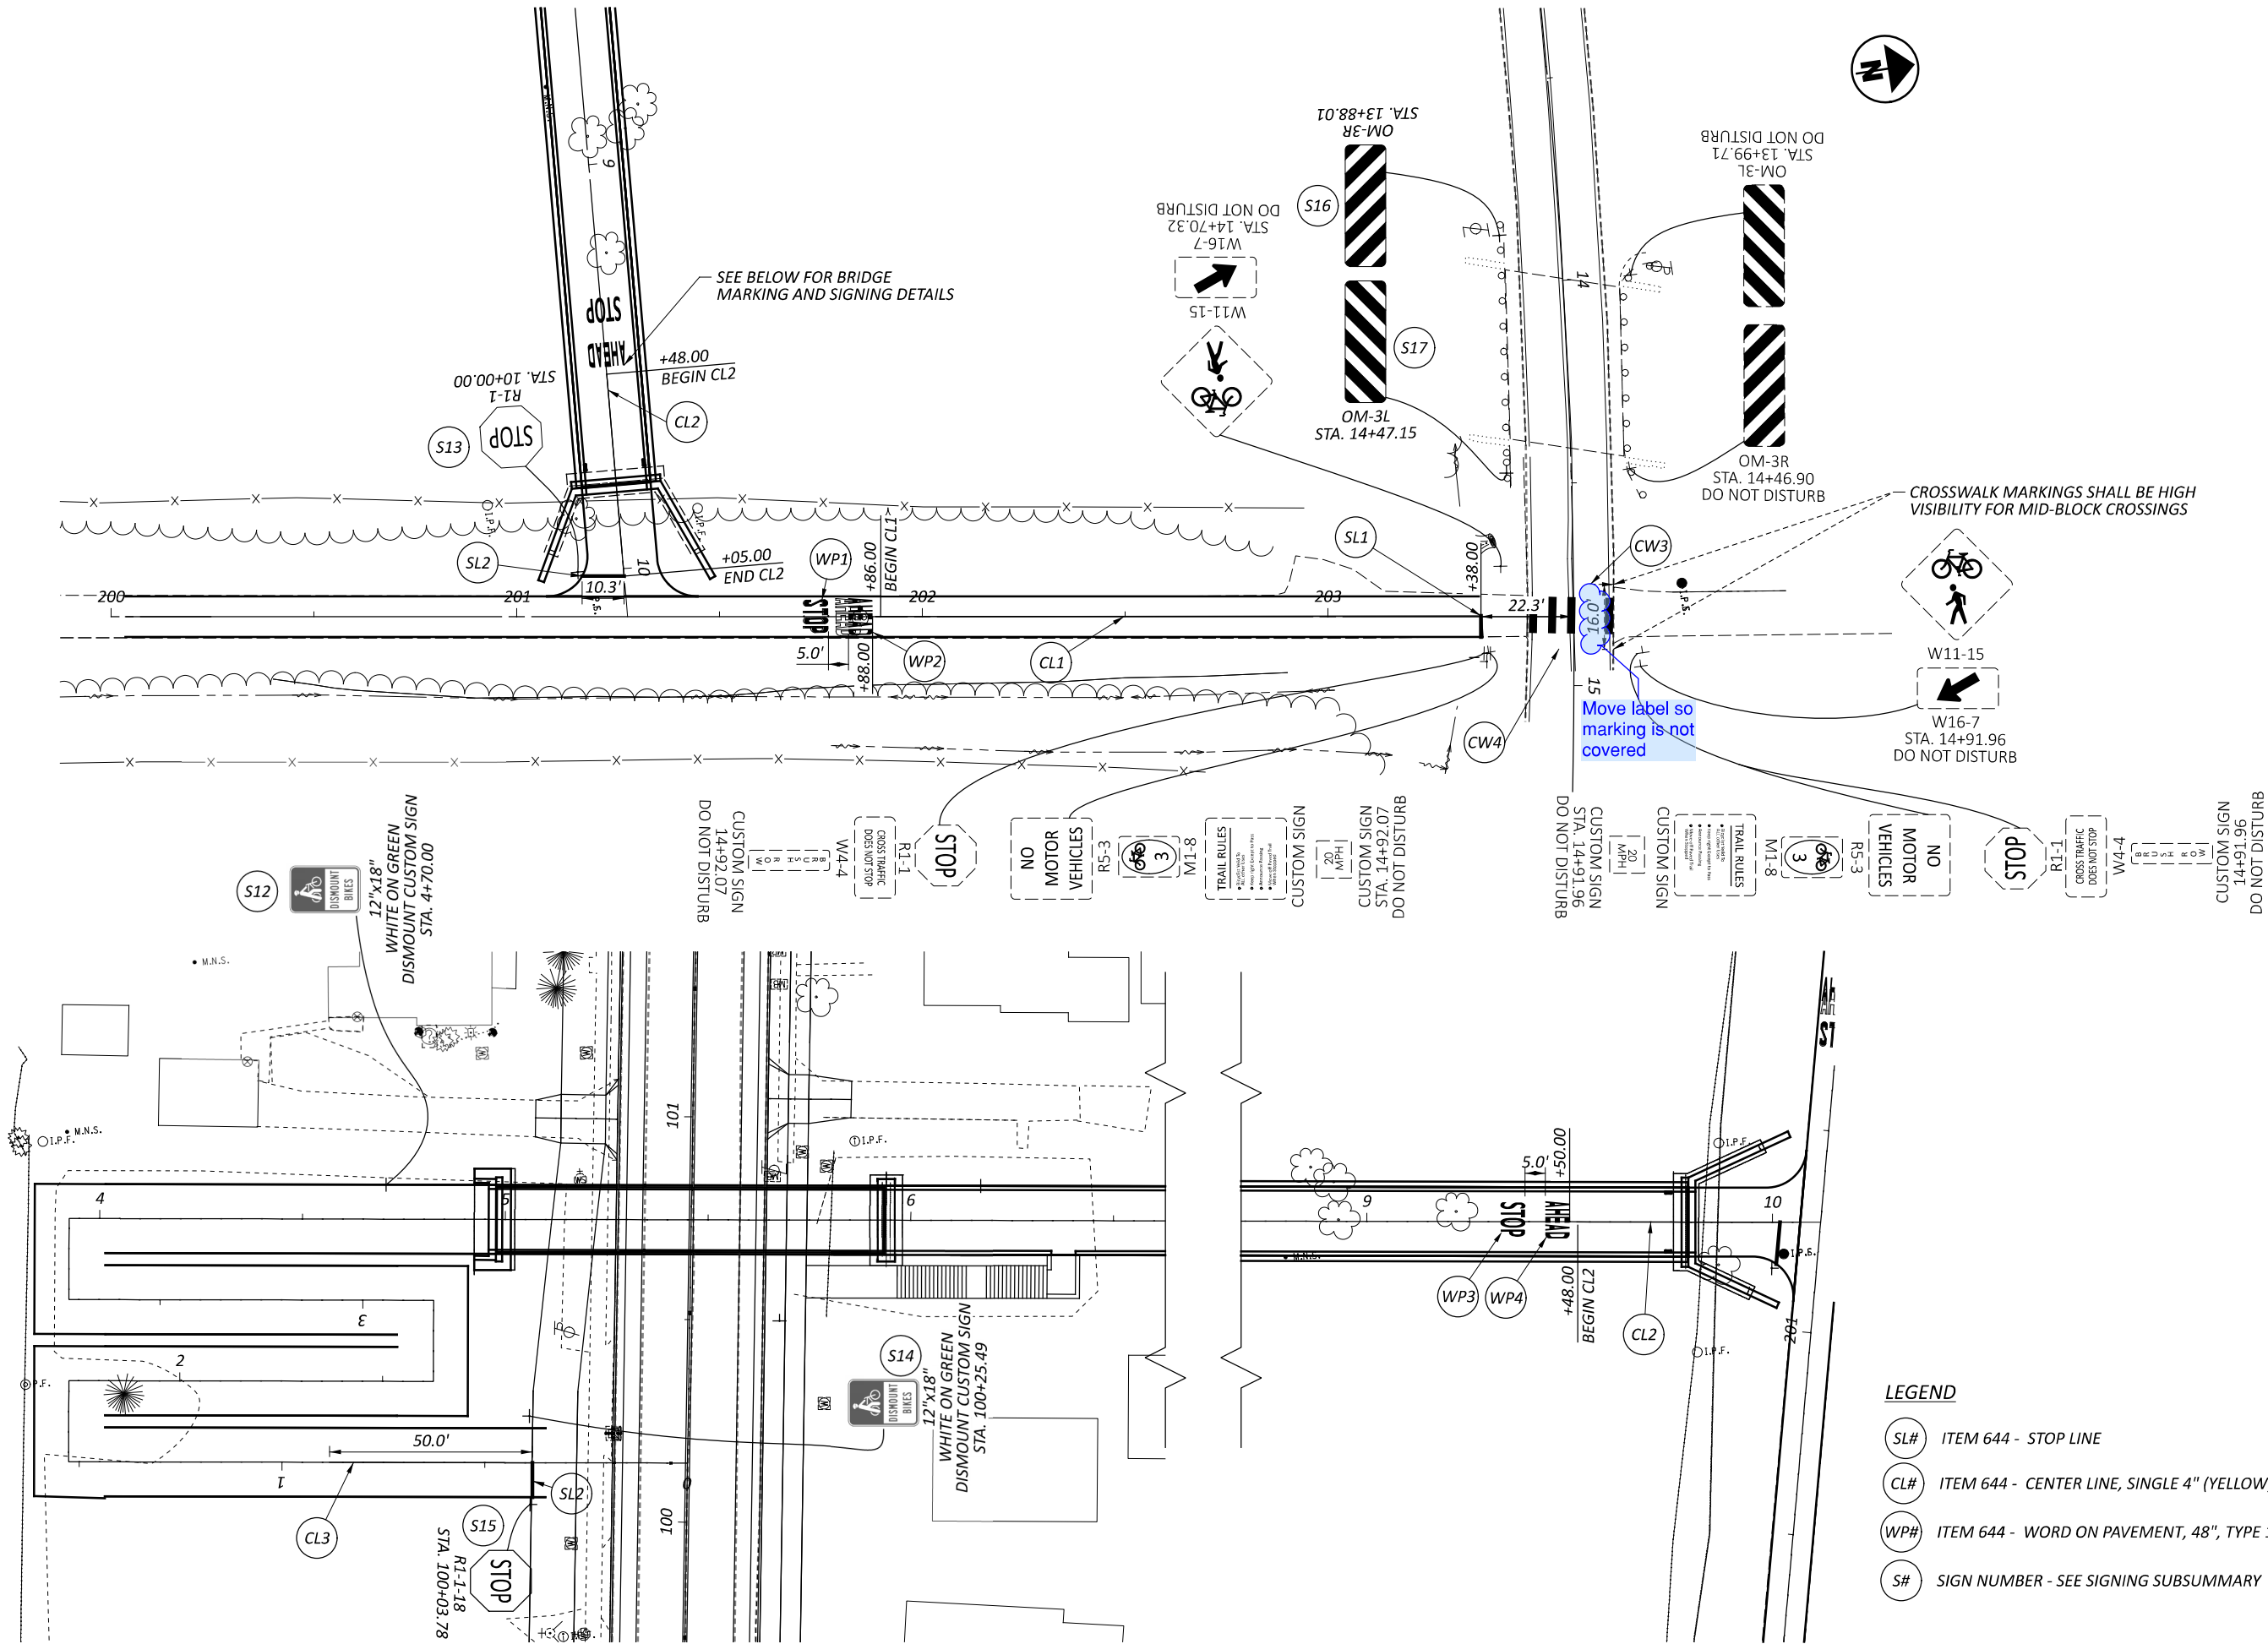


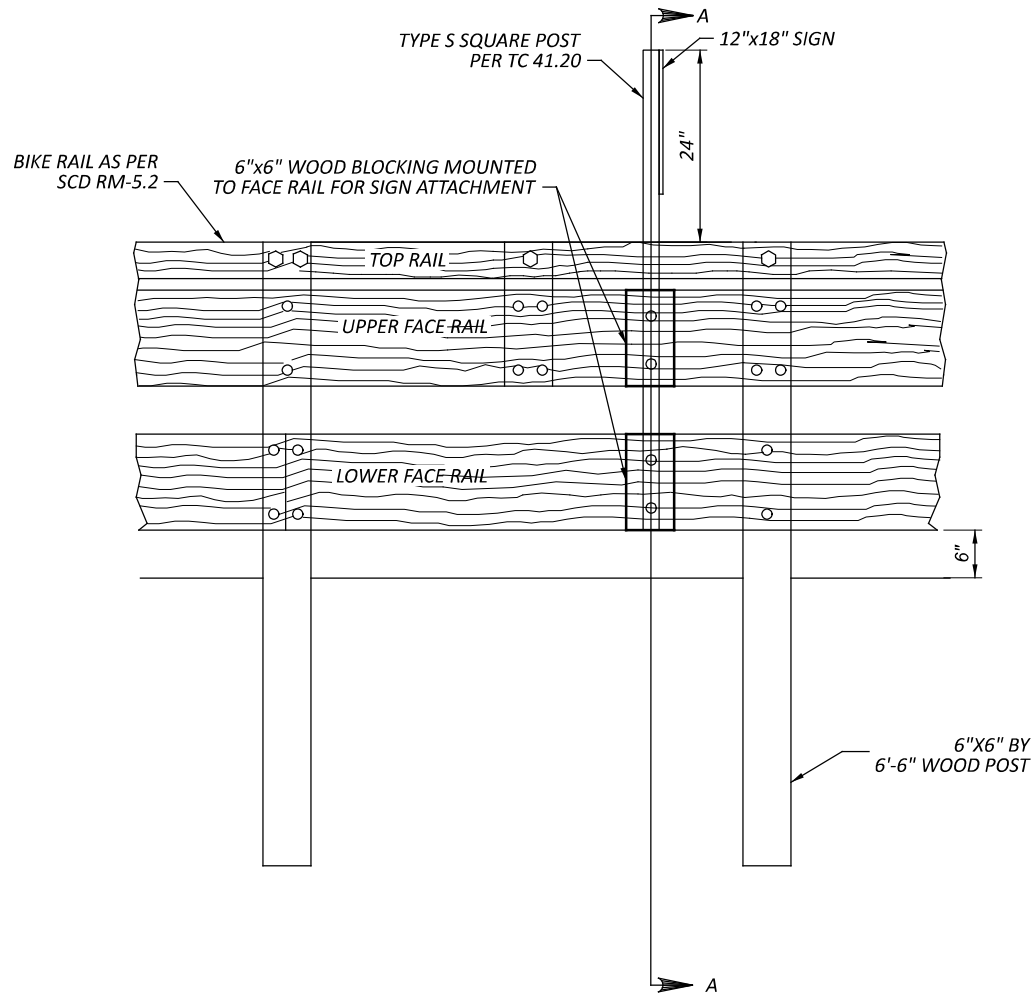

BIKE RAILING MOUNTED SIGN

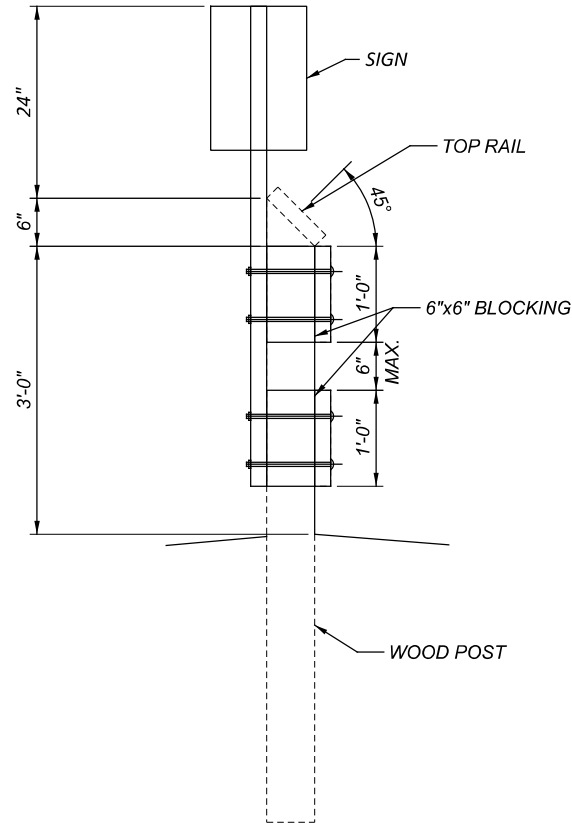

SECTION A-A

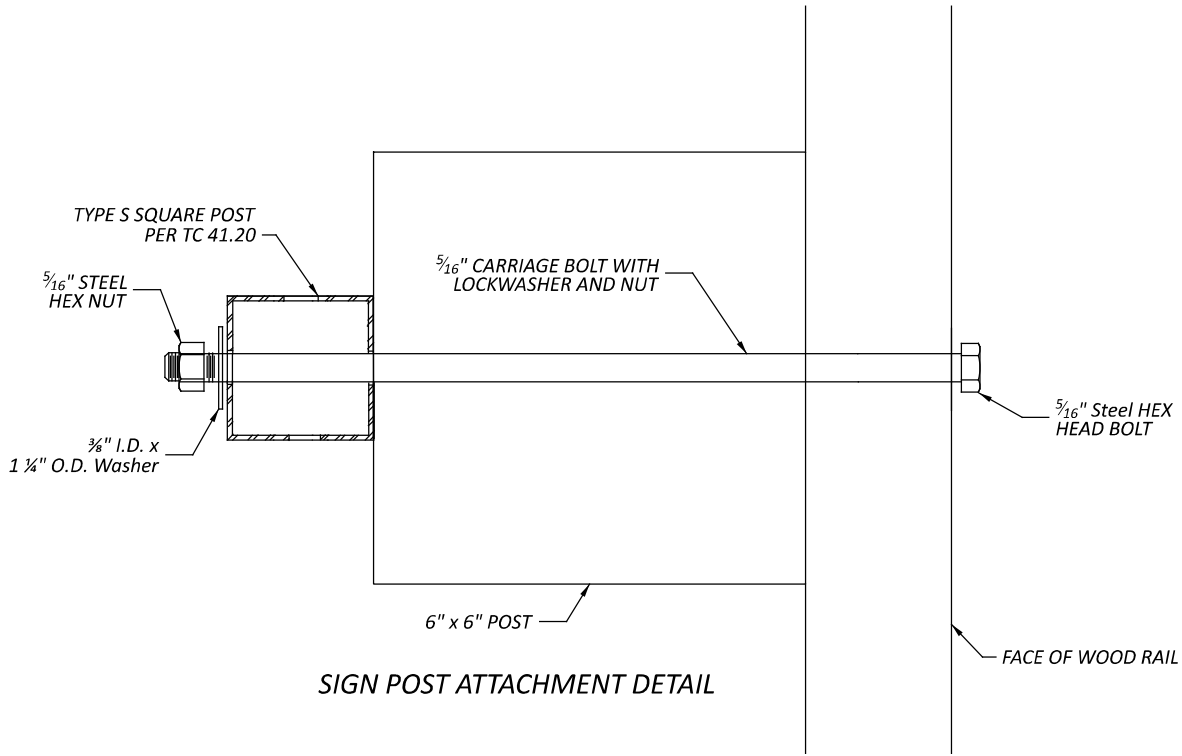

SIGN POST ATTACHMENT DETAIL

ITEM 625, POWER SERVICE, AS PER PLAN

IN ADDITION TO THE REQUIREMENTS OF THE SPECIFICATIONS, THE FOLLOWING IS ADDED.

THE POWER SUPPLYING AGENCY FOR THIS PROJECT IS:

AES OHIO
1900 DRYDEN ROAD
DAYTON, OH 45439
937-554-9063
ATTN: WILLIAM WARD
WILLIAM.WARD@AES.COM

THE ENGINEER SHALL ENSURE THAT EACH POWER SERVICE ELECTRICAL ENERGY ACCOUNT IS IN THE NAME OF AND THAT THE BILLING ADDRESS IS TO THE MAINTAINING AGENCY NOTED IN THE PLANS. THIS SHALL BE DONE NOT ONLY FOR EACH NEW POWER SERVICE ESTABLISHED BY THIS PROJECT BUT ALSO FOR EACH EXISTING POWER SERVICE, SINCE THERE MAY BE A REASSIGNMENT OF THE RESPONSIBILITY FOR AN EXISTING SERVICE AS A RESULT OF THE WORK PERFORMED BY THIS PROJECT.

PADLOCKS AND KEYS

PADLOCKS FURNISHED SHALL BE EITHER BRASS OR BRONZE, EQUAL TO MASTER NO. 4BKA OR WILSON BOHANNAN 660A, AND SHALL BE KEYED IN ACCORDANCE WITH C&MS 631.06. PAYMENT SHALL BE INCLUDED IN THE BID FOR THE ITEM(S) BEING LOCKED.

ITEM 625, LUMINAIRE, MISC.: LUMINAIRE, FLOODLIGHT (LED)

IN ADDITION TO THE REQUIREMENTS OF SUPPLEMENTAL SPECIFICATIONS 813 AND 913:

1. LUMINAIRES FOR FLOODLIGHT LIGHTING UNITS SHALL BE 240 VOLT WITH LED LAMPS.

2. SHALL BE MANUFACTURED BY:

- SIGNIFY, STONCO SERIES,
MODEL NUMBER: SF60-SCT-S-G2-10-BZ

3. LUMINAIRES SUPPLIED SHALL INCLUDE ALL NECESSARY ADAPTERS TO FIT THE PROPOSED LIGHTING MOUNTING BRACKETS.

4. THIS ITEM SHALL INCLUDE PROVIDING AND INSTALLING A STEEL MOUNTING BRACKET WITH EACH LUMINAIRE. THE MOUNTING BRACKET SHALL BE A GARDCO, SBRKT-RA-L1-14-WA AS MANUFACTURED BY SIGNIFY. THE BRACKET SHALL BE PAINTED TO MATCH THE PEDESTRIAN BRIDGE.

ITEM 625, CONDUIT, 2", 725.051, AS PER PLAN

IN ADDITION TO THE REQUIREMENTS OF ODOT C&MS, ALL EXTERIOR CONDUIT SHALL BE PAINTED TO MATCH PEDESTRIAN BRIDGE. THIS ALSO INCLUDES ANY EXTERIOR HARDWARE NECESSARY TO ATTACH CONDUIT TO BRIDGE.

ITEM 625, JUNCTION BOX, AS PER PLAN

IN ADDITION TO THE REQUIREMENTS OF ODOT C&MS, BRIDGE MOUNTED JUNCTION BOXES SHALL BE PAINTED TO MATCH THE PEDESTRIAN BRIDGE.

ITEM 625, ARC FLASH CALCULATIONS AND LABEL

THE CONTRACTOR SHALL SATISFY THE REQUIREMENTS OF ODOT SUPPLEMENTAL SPECIFICATION 825 FOR THE CONTROL CENTERS. THE CONTRACTOR MAY BE ABLE TO OBTAIN LABELS FOR THE ODOT MAINTAINED INSTALLATIONS FROM THE ODOT SIGN SHOP, 1606 WEST BROAD ST., COLUMBUS, OH 43223, FOR NON-ODOT MAINTAINED INSTALLATIONS THE CONTRACTOR IS RESPONSIBLE FOR OBTAINING THE LABEL MADE FROM "ENGINEER GRADE" SIGN SHEETING OR AN EQUIVALENT LABEL MATERIAL.

THE ODOT OFFICE OF ROADWAY ENGINEERING AND THE DISTRICT OFFICE HAVE AN EXCEL SPREADSHEET AVAILABLE UPON REQUEST, TO ASSIST WITH MAKING AND DOCUMENTING THE REQUIRED CALCULATIONS.

METHOD OF MEASUREMENT SHALL BE AS PER 825.06. THE FOLLOWING QUANTITIES HAVE BEEN CARRIED TO THE GENERAL SUMMARY.

ITEM 625, ARC FLASH CALCULATION AND LABEL, (PS-A) 1 EACH

CONDUIT EXPANSION AND DEFLECTION

EXPANSION FITTINGS SHALL BE OZ TYPE AX, CROUSE HINDS TYPE XIG, OR EQUAL APPROVED BY THE ENGINEER. EACH EXPANSION FITTING SHALL PROVIDE EITHER 4 OR 8 INCHES TOTAL MOVEMENT AS SPECIFIED BY THE PLAN DETAILS AND SHALL HAVE AN EXTERNAL COPPER BONDING JUMPER, UNLESS SPECIFIED OTHERWISE BY THE PLAN DETAILS.

DEFLECTION COUPLINGS SHALL BE OZ TYPE DX, CROUSE HINDS TYPE XD, OR EQUAL APPROVED BY THE ENGINEER. EACH DEFLECTION COUPLING SHALL HAVE AN EXTERNAL COPPER BONDING JUMPER, UNLESS SPECIFIED OTHERWISE BY THE PLAN DETAILS. MINIMUM DEFLECTION CAPABILITY: 25".

EXPANSION AND DEFLECTION FITTINGS FULLY OR PARTIALLY EMBEDDED IN CONCRETE, SOIL, OR SIMILAR MATERIAL SHALL BE COMPLETELY WRAPPED IN A NEOPRENE SLEEVE OR SHEET OF 1/2-INCH MINIMUM THICKNESS.

SECURE NEOPRENE WRAP WITH TIE-WRAPs PRIOR TO EMBEDMENT OF THE FITTING.

STRUCTURE GROUNDING

THE PROPOSED PEDESTRIAN BRIDGE OVER US-68 AND THE PROPOSED BRIDGE OVER OLDTOWN CREEK SHALL HAVE A STRUCTURE GROUNDING SYSTEM PROVIDED AS PER SCD HL-50.21.

DESIGN AGENCY



CARPENTER
MARTY

DESIGNER

CTF

REVIEWER

NAU 04/28/25

PROJECT ID


115388

SHEET

P.92

TOTAL

P.109

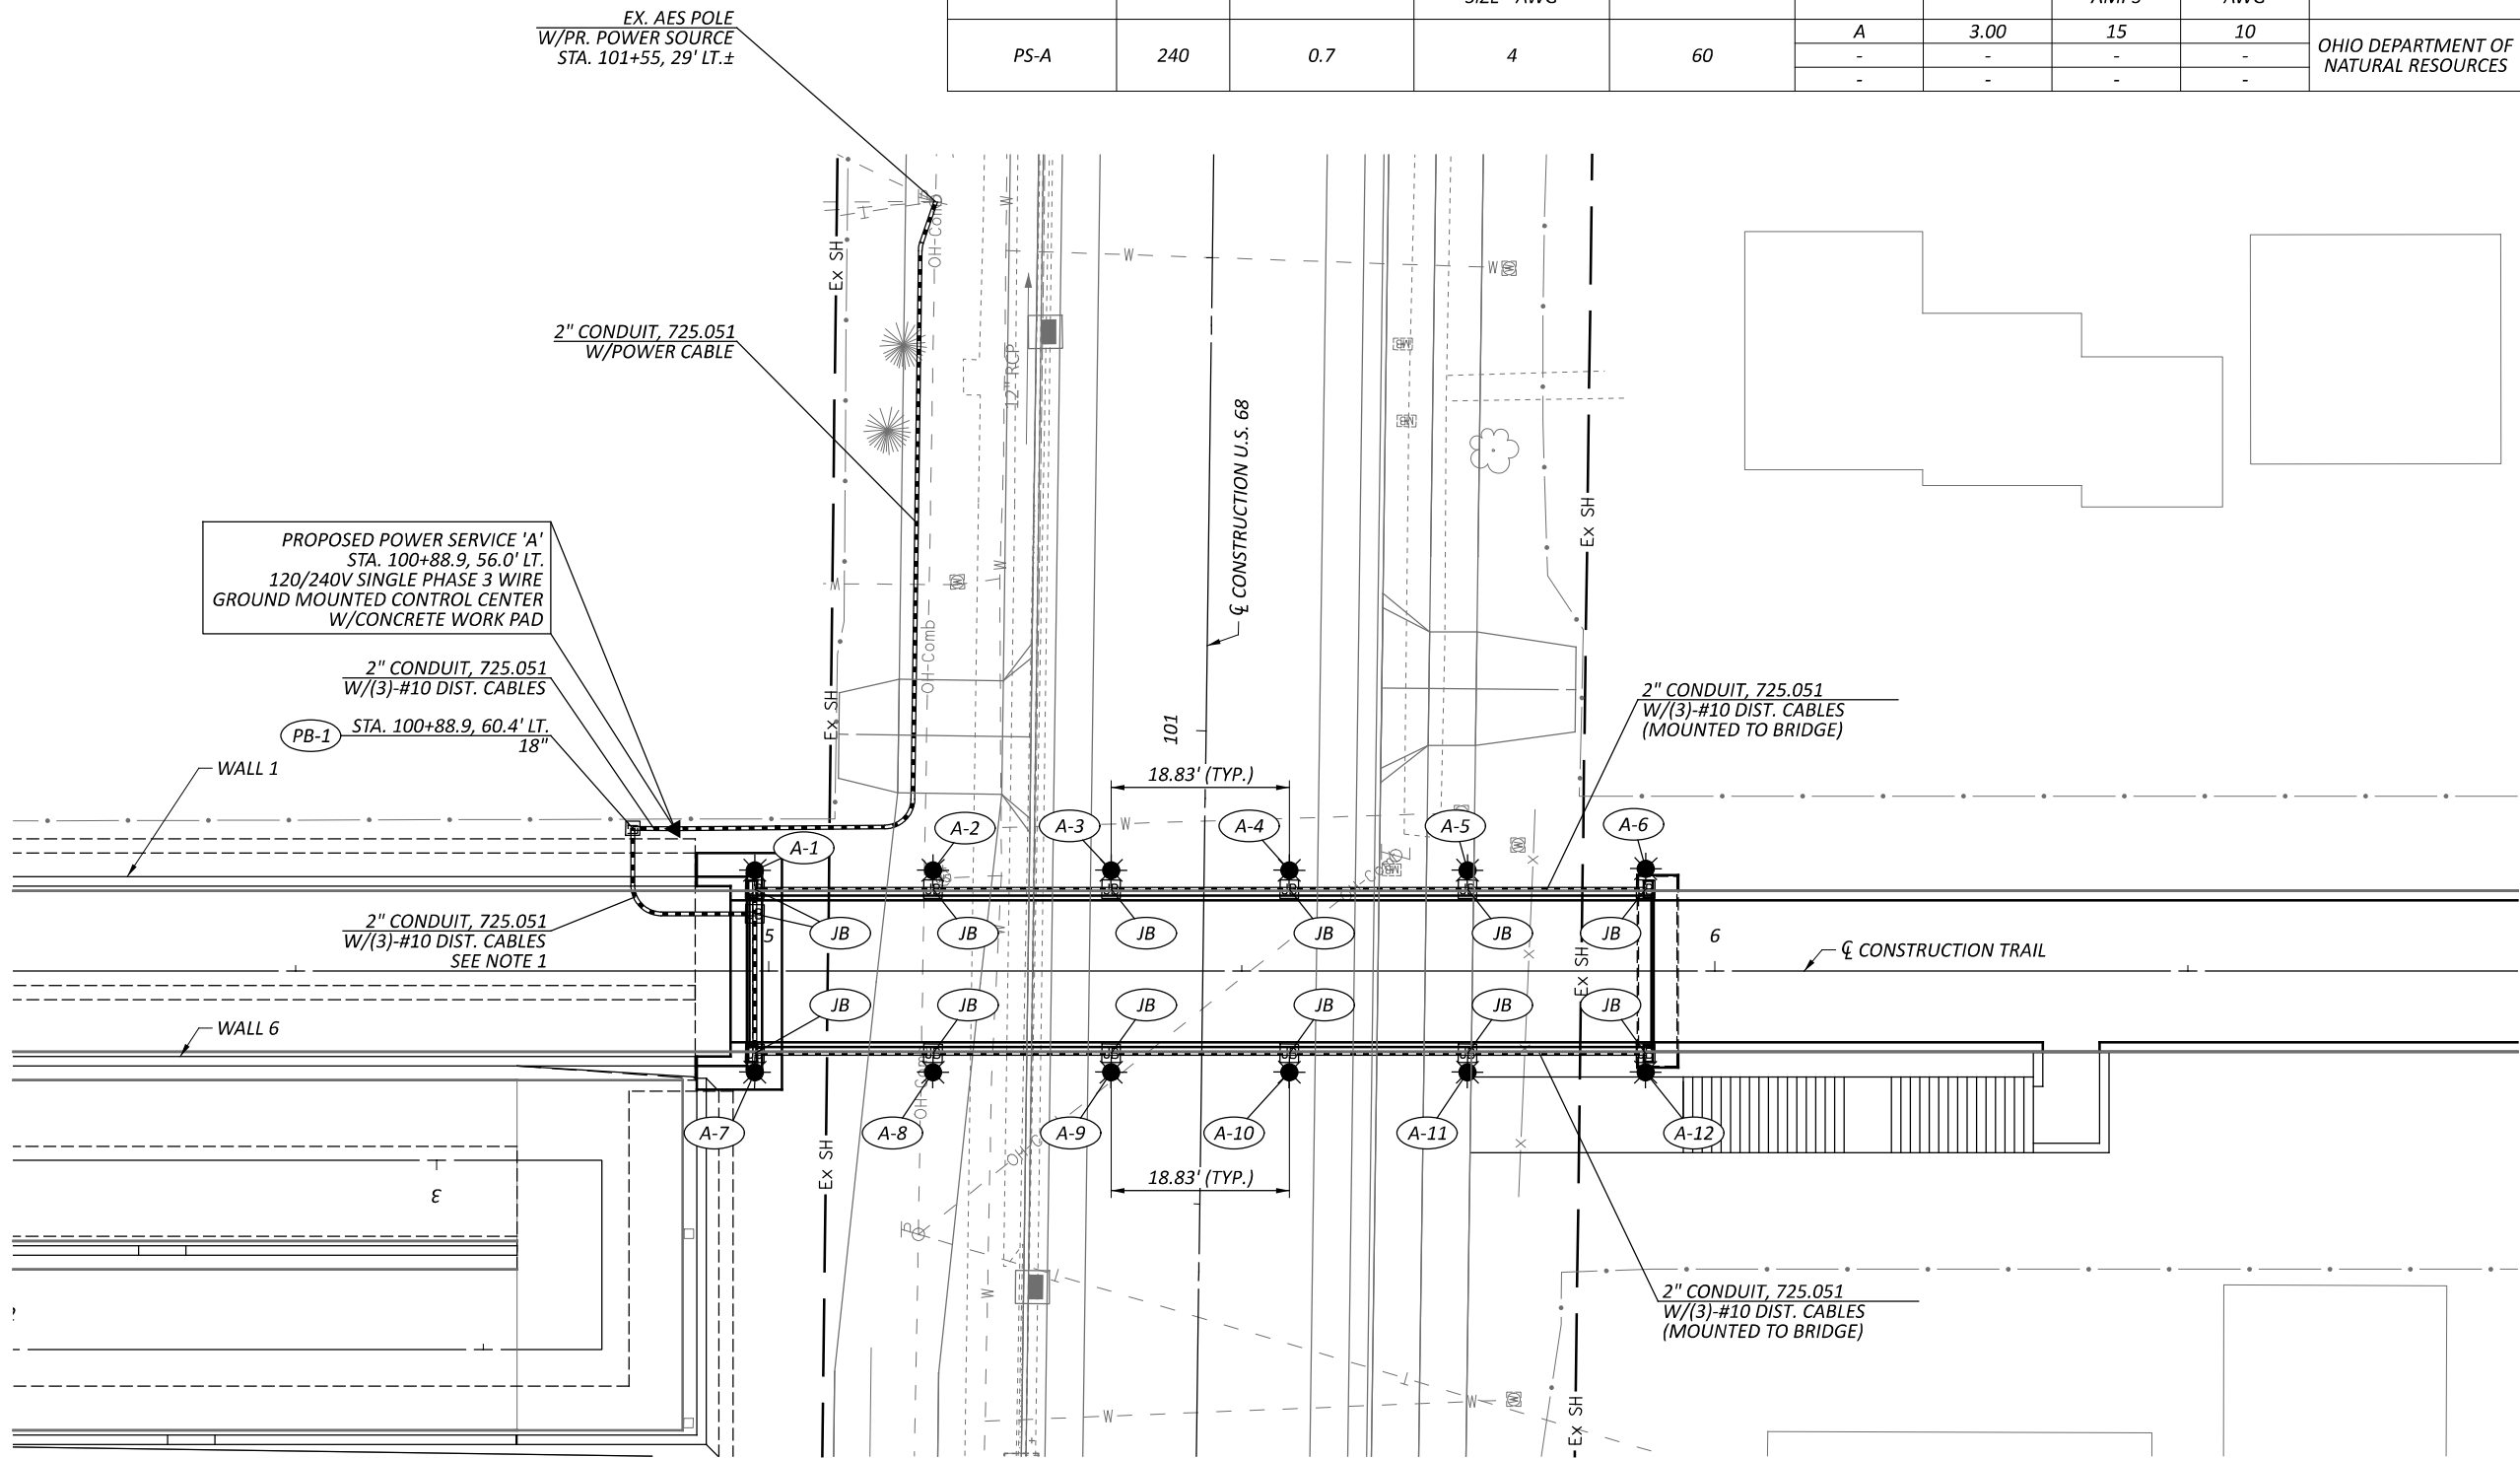

CONTROL CENTER DATA									
CONTROL CENTER DESIGNATION	LINE VOLTS	CONNECTED LOAD (KVA)	SERVICE ENTRANCE CONDUCTOR SIZE - AWG	ENCLOSURE RATING (AMPS)	CIRCUIT NO.	CIRCUIT LOAD AMPS	CIRCUIT FUSE SIZE AMPS	CIRCUIT CABLE SIZE AWG	MAINTAINING AGENCY
PS-A	240	0.7	4	60	A	3.00	15	10	OHIO DEPARTMENT OF NATURAL RESOURCES
					-	-	-	-	
					-	-	-	-	




LIGHTING PLAN
PEDESTRIAN BRIDGE OVER U.S. 68


- NOTES:
1. THE 2" CONDUIT BETWEEN THE 18" PULL BOX AND BRIDGE MOUNTED JUNCTION BOX SHALL PASS THROUGH RETAINING WALL 1. A 3" DIAMETER CONDUIT SLEEVE SHALL BE PROVIDED THROUGH THE WALL FOR INSTALLATION OF LIGHTING CONDUIT. AFTER INSTALLATION OF THE 2" CONDUIT, ANY GAP BETWEEN THE SLEEVE AND CONDUIT SHALL BE FULLY SEALED BY CONTRACTOR.
2. FOR BRIDGE MOUNTED LIGHTING DETAILS, SEE SHEET P.94.

LEGEND	
	BRIDGE MOUNTED LUMINAIRE, FLOODLIGHT
	2" CONDUIT (725.051)
	PULL BOX (725.08), IDENTIFICATION NO.
	BRIDGE JUNCTION BOX (PVC)
	POWER SERVICE

DESIGN AGENCY	
DESIGNER	CTF
REVIEWER	NAU 03/28/25
PROJECT ID	115388
SHEET	TOTAL
P.93	P.109

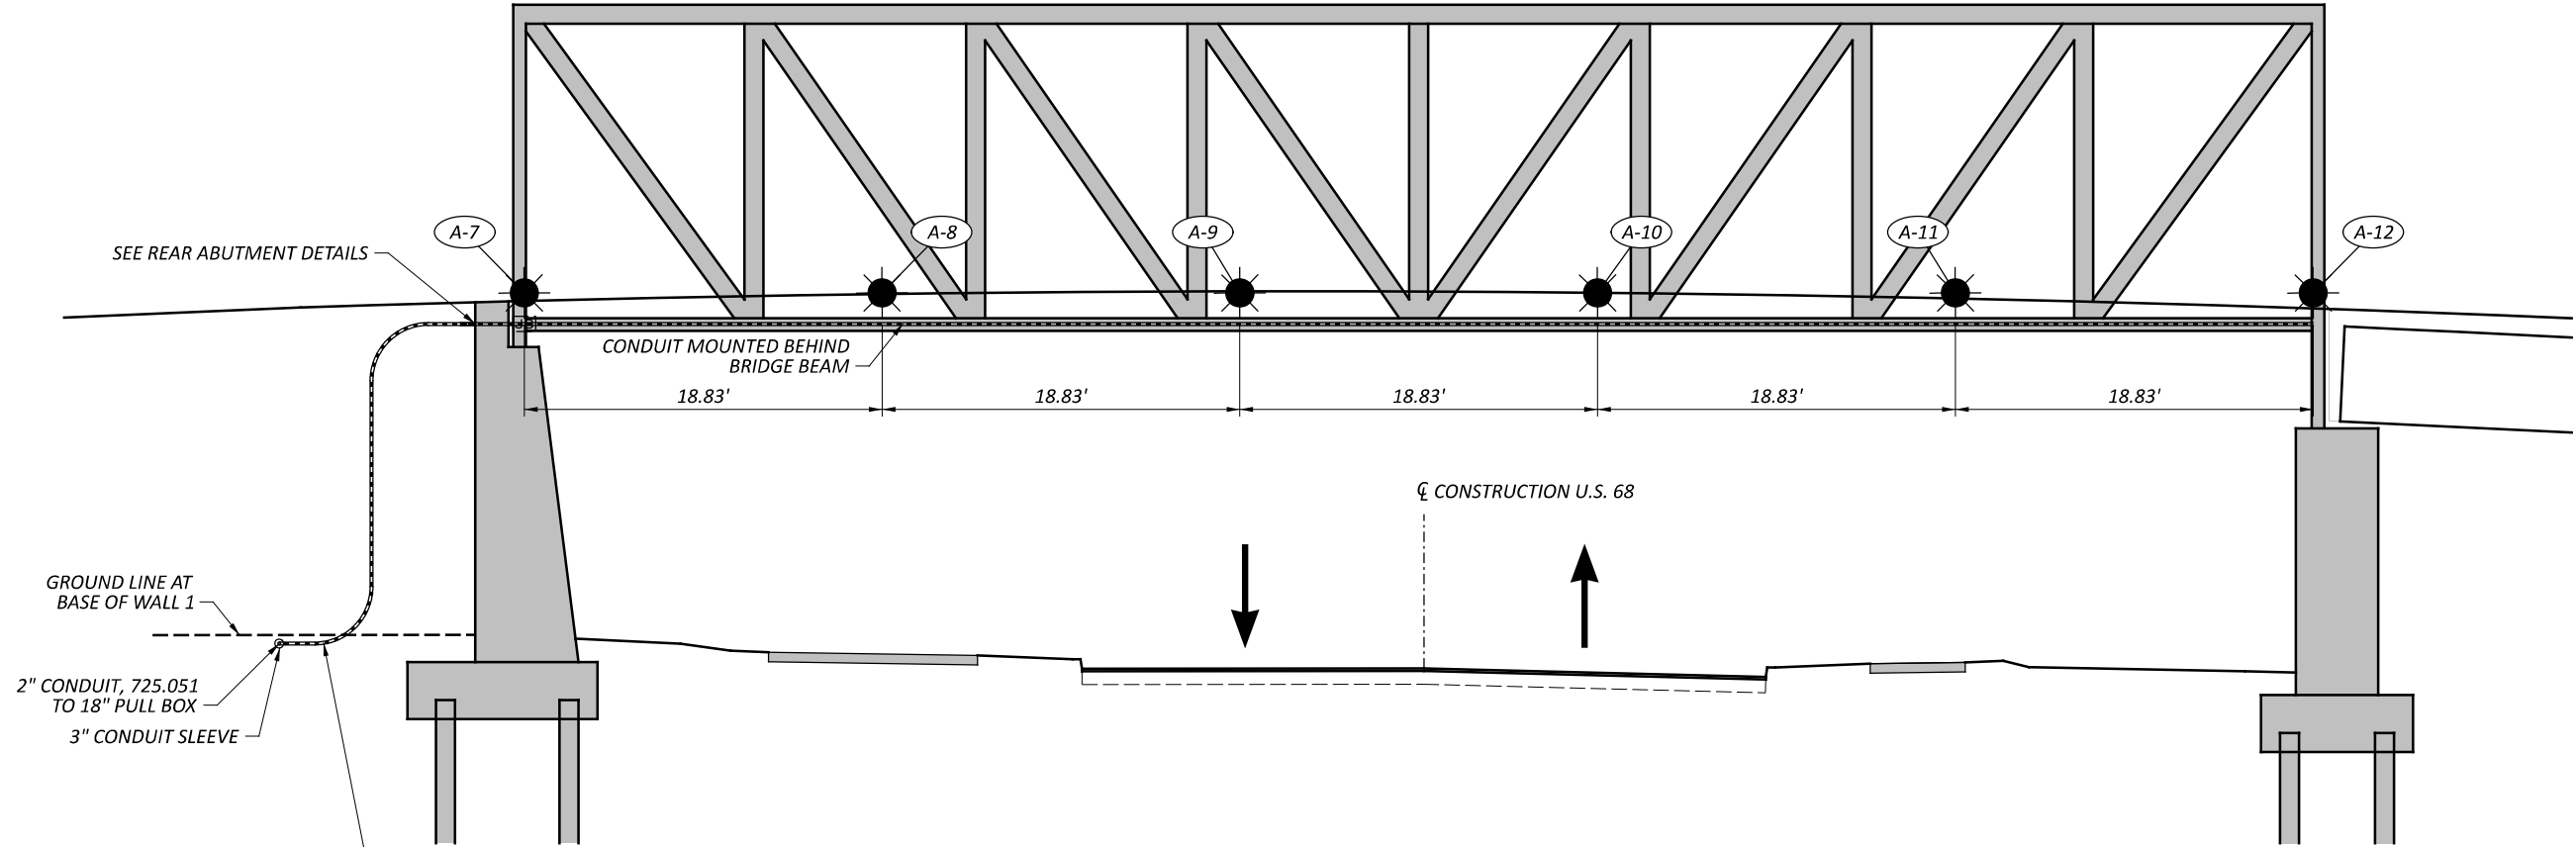

ELEVATION VIEW
(LOOKING NORTH)

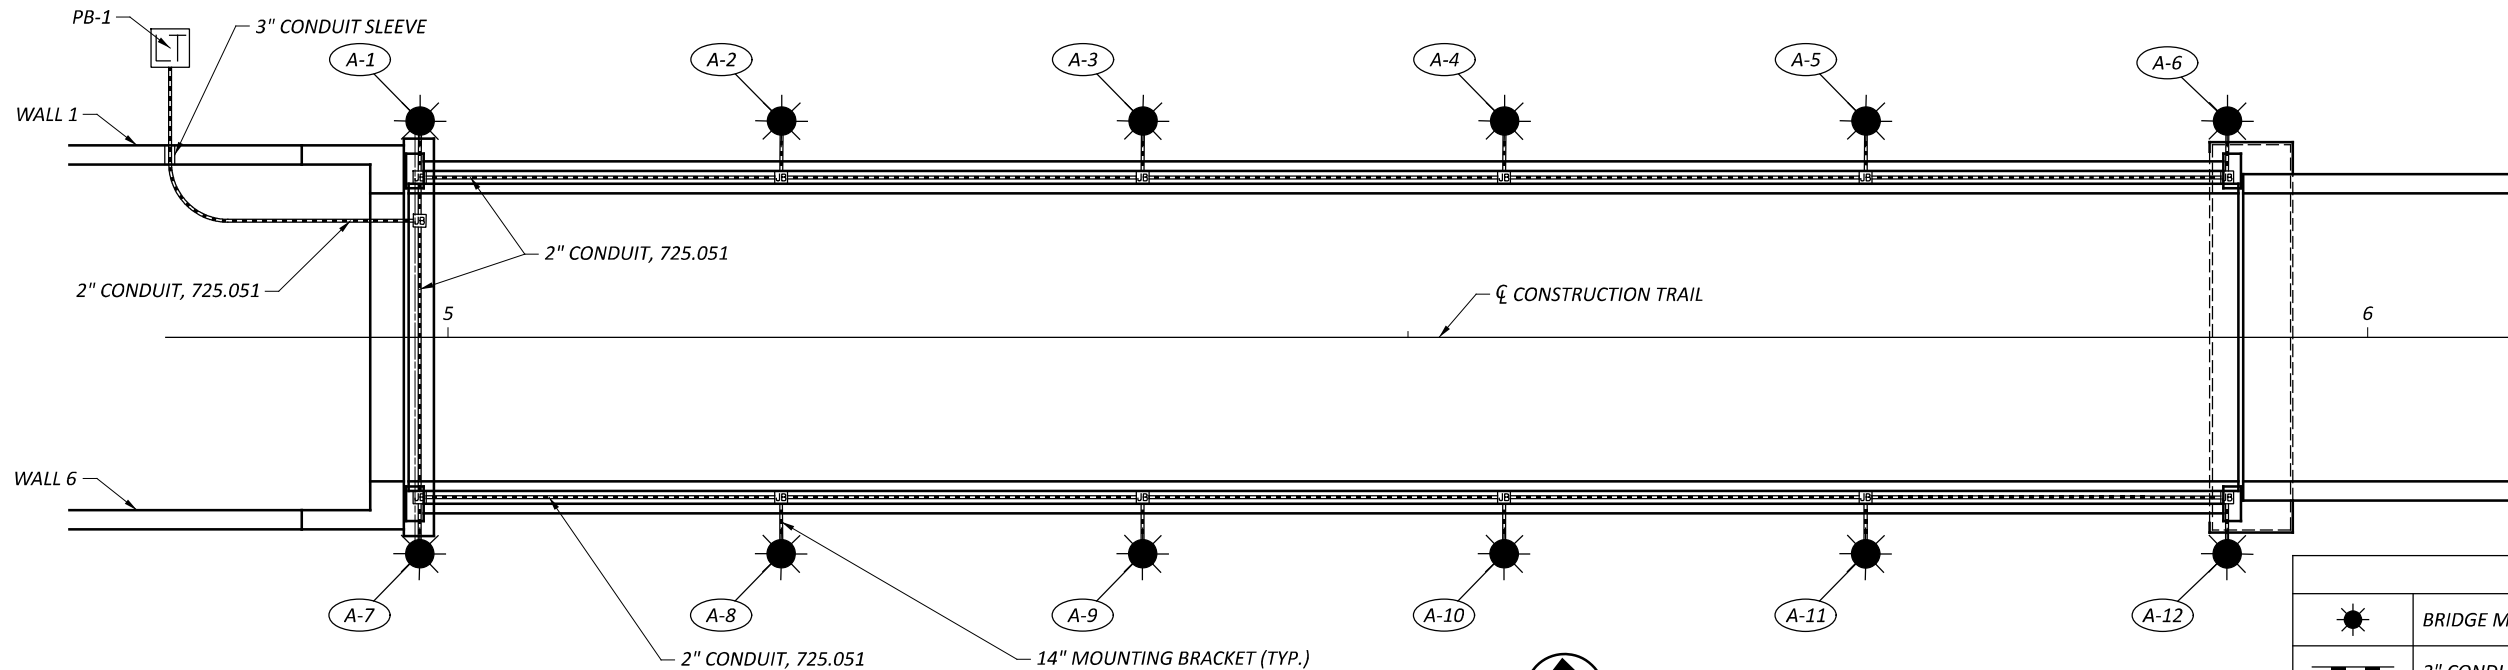

PLAN VIEW



NOTES:
1. BRIDGE JUNCTION BOXES SHALL BE PVC JUNCTION BOXES 6P
RATED AND SHALL BE SIZE 6" X 6" X 4".

LEGEND	
	BRIDGE MOUNTED LUMINAIRE, FLOODLIGHT
	2" CONDUIT (725.051)
	PULL BOX (725.08)
	BRIDGE JUNCTION BOX (PVC)



LIGHTING DETAILS
PEDESTRIAN BRIDGE OVER U.S. 68

DESIGN AGENCY	
DESIGNER	CTF
REVIEWER	NAU 03/28/25
PROJECT ID	115388
SHEET	TOTAL
P.94	P.109

PROJECT DESCRIPTION

THE PROPOSED PROJECT IS INTENDED TO PROVIDE A SAFE ACCESS PATH FROM THE LITTLE MIAMI SCENIC TRAIL TO THE FACILITIES AT THE GREAT COUNCIL STATE PARK AND SHAWNEE INTERPRETIVE CENTER LOCATED AT 1575 U.S. ROUTE 68 (US-68), WITHIN OLDTOWN, OHIO. INCLUDES THE CONSTRUCTION OF A NEW PEDESTRIAN BRIDGE STRUCTURE TO DIRECT PEDESTRIAN AND BIKE TRAFFIC OVER OLDTOWN CREEK AND US-68, AND SIX (6) NEW RETAINING WALLS (RW-1 THROUGH RW-6) IN THE VICINITY OF THE REAR ABUTMENT OF THE BRIDGE TO PROVIDE GRADE SEPARATION BETWEEN THE PROPOSED PEDESTRIAN PATH AND THE SURROUNDING AREA AS IT DESCENDS FROM THE BRIDGE TO THE EXISTING SIDEWALK GRADE.

HISTORIC RECORDS

AS PART OF THE INITIAL PHASES OF THE PROJECT, ODOT CONTRACTED STANTEC CONSULTING SERVICES INC. (STANTEC) AND SUBSEQUENTLY UES (FORMERLY GEOTECHNOLOGY) TO CONDUCT AN INITIAL EXPLORATION OF THE PROJECT AREA. THE INITIAL EXPLORATION FOR THIS PROJECT WAS CONDUCTED BY UES BETWEEN JANUARY 2 AND JANUARY 4, 2024 AND INCLUDED 4 BORINGS DRILLED TO A DEPTH OF 51.5 FT BGS. THE PERTINENT INFORMATION REGARDING THE SUBSURFACE INVESTIGATION CAN BE FOUND IN THE DOCUMENT TITLED "GEOTECHNICAL EXPLORATION LOGS, GRE-68-12.65, PID 115388, GREEN COUNTY, OHIO" PROVIDED BY STANTEC DATED JANUARY 29, 2024.

A HISTORIC RECORD SEARCH WAS PERFORMED THROUGH ODOT'S TRANSPORTATION INFORMATION MAPPING SYSTEM (TIMS), HOWEVER, NO HISTORICAL INFORMATION WAS FOUND WITHIN THE PROJECT AREA.

GEOLOGY

THE PROJECT SITE IS LOCATED WITHIN THE SOUTHERN OHIO LOAMY TILL PLAIN, WHICH IS CHARACTERIZED AS END AND RECESSIONAL MORAINES, COMMONLY ASSOCIATED WITH BOULDER BELTS, BETWEEN RELATIVELY FLAT-LYING GROUND MORAINE, CUT BY STEEP-VALLEYED LARGE STREAMS WITH SURFACE SOILS CONSISTING OF LOAMY TILL. BURIED VALLEYS ARE COMMON AND ARE GENERALLY FILLED WITH OUTWASH AND ALTERNATE BETWEEN BROAD FLOODPLAINS AND NARROWS. THE GEOLOGY WITHIN THIS REGION IS DESCRIBED AS LOAMY, HIGH-LIME WISCONSINIAN-AGE TILL, OUTWASH AND LOESS OVER LOWER PALEOZOIC-AGE CARBONE ROCKS, AND IN THE EAST, SHALES.

RECONNAISSANCE

A FIELD RECONNAISSANCE VISIT FOR THE OVERALL PROJECT AREA WAS CONDUCTED BY NEAS ON NOVEMBER 15, 2024, WITHIN THE PROJECT LIMITS. SITE CONDITIONS, INCLUDING THE EXISTING LAND CONDITIONS AND PAVEMENT CONDITIONS, WERE NOTED DURING THE VISIT. DURING RECONNAISSANCE, NO GEOHAZARDS WERE OBSERVED WITHIN THE PROJECT LIMITS. THE LAND USE OF THE PROJECT AREA MOSTLY CONSISTS OF ODOT RIGHT-OF-WAY (ROW), FARMLAND/AGRICULTURAL/VACANT LAND, SINGLE-FAMILY HOMES, AND COMMERCIAL PROPERTIES. THE PROJECT AREA CONSISTS OF A GRAVEL PARKING LOT LOCATED TO THE WEST OF US-68 WITH PAVEMENT AND AGRICULTURAL/VACANT LAND TO THE EAST. THE EXISTING AGRICULTURAL/VACANT LAND IS VEGETATED WITH A MIX OF SMALL TO LARGE TREES WITH SOME BUSHES.

AT THE TIME OF RECONNAISSANCE, THE PAVEMENT CONDITIONS WITHIN THE PROJECT AREA WERE OBSERVED TO BE IN GOOD CONDITION WITH SOME SIGNS OF WEATHERING AND SURFACE WEAR. NO EVIDENCE OF STANDING WATER WAS NOTED IN THE PROJECT AREA. NO SIGNS OF GEOTECHNICAL INSTABILITY WERE OBSERVED AT THE TIME OF RECONNAISSANCE.

SUBSURFACE EXPLORATION

FIVE (5) BORINGS WERE COMPLETED AS PART OF THE SUBSURFACE EXPLORATION CONDUCTED BY NEAS BETWEEN NOVEMBER 25, 2024, AND DECEMBER 6, 2024. THE BORINGS WERE DRILLED USING A CME 55TB TRACK-MOUNTED DRILLING RIG UTILIZING 3.25-INCH I.D. HOLLOW STEM AUGERS. SOIL SAMPLES WERE GENERALLY RECOVERED USING A SPLIT SPOON SAMPLER (AASHTO T-206) AT INTERVALS OF 2.5-FT TO A DEPTH OF 35 FT BGS AND AT 5-FT INTERVALS THEREAFTER UNTIL BORING TERMINATION. THE SOIL SAMPLES OBTAINED FROM THE EXPLORATION PROGRAM WERE VISUALLY OBSERVED IN THE FIELD BY THE NEAS FIELD REPRESENTATIVE AND PRESERVED FOR REVIEW BY A GEOLOGIST AND POSSIBLE LABORATORY TESTING. STANDARD PENETRATION TESTS WERE CONDUCTED USING CME AUTO HAMMERS THAT HAVE BEEN CALIBRATED TO 89% EFFICIENCY AS INDICATED ON THE BORING LOGS.

EXPLORATION FINDINGS

RW-1 THROUGH RW-6

AT THE PROPOSED SITE OF THE RETAINING WALLS, THE MATERIALS ENCOUNTERED BELOW THE EXISTING TOPSOIL OR GROUND SURFACE WERE GENERALLY "MAN-MADE" FILL / POTENTIAL FILL SOILS OR NATURAL GLACIAL TILL SOILS. FILL / POTENTIAL FILL SOILS WERE ENCOUNTERED IN EACH OF THE BORINGS PERFORMED EXTENDING TO DEPTHS RANGING FROM 2.8 TO 9.5-FT BGS AND WERE CLASSIFIED AS EITHER COHESIVE SANDY SILT (A-4a), SILT AND CLAY (A-6a), SILTY CLAY (A-6b), AND CLAY (A-7-6). NATURALLY DEPOSITED GLACIAL TILL SOILS WERE ENCOUNTERED UNDERLYING THE FILL / POTENTIAL FILL SOILS IN EACH OF THE BORINGS PERFORMED. IN GENERAL, THE TILL ENCOUNTERED CONSISTED OF COARSE-GRAINED, NON-COHESIVE SOILS CLASSIFIED AS GRAVEL AND / OR STONE FRAGMENTS (A-1-a), GRAVEL AND / OR STONE FRAGMENTS WITH SAND (A-1-b), GRAVEL WITH SAND AND SILT (A-2-4), AND COARSE AND FINE SAND (A-3a). BEDROCK WAS NOT ENCOUNTERED WITHIN THE BORINGS PERFORMED.

GROUNDWATER WAS OBSERVED URING AND / OR UPON COMPLETION OF DRILLING IN EACH OF HTE BORINGS PERFORMED. GROUNDWATER WAS RECORDED TO BE ENCOUNTERED AT DEPTHS RANGING FROM 21.0 TO 25.0-FT BGS.

LEGEND

DESCRIPTION	ODOT CLASS	CLASSIFIED MECH./VISUAL	
GRAVEL	A-1a	10	15
GRAVEL WITH SAND	A-1b	12	23
GRAVEL WITH SAND AND SILT	A-2-4	3	9
COARSE AND FINE SAND	A-3a	1	3
SANDY SILT	A-4a	11	16
SILT	A-4b	3	1
SILT AND CLAY	A-6a	5	1
SILTY CLAY	A-6b	3	4
CLAY	A-7-6	5	4
	TOTAL	53	76
PAVEMENT OR BASE = X = APPROXIMATE THICKNESS	VISUAL		
SOD AND TOPSOIL = X = APPROXIMATE THICKNESS	VISUAL		
BORING LOCATION - PLAN VIEW.			
DRIVE SAMPLE AND/OR ROCK CORE BORING PLOTTED TO VERTICAL SCALE ONLY. HORIZONTAL BAR INDICATES A CHANGE IN STRATIGRAPHY.			
WC	INDICATES WATER CONTENT IN PERCENT.		
N ₆₀	INDICATES STANDARD PENETRATION RESISTANCE NORMALIZED TO 60% DRILL ROD ENERGY RATIO.		
W	INDICATES FREE WATER ELEVATION.		
●	INDICATES A PLASTIC MATERIAL WITH A MOISTURE CONTENT EQUAL TO OR GREATER THAN THE LIQUID LIMIT MINUS 3.		
ST	INDICATES A SHELBY TUBE SAMPLE.		
X/Y/D"	NUMBER OF BLOWS FOR STANDARD PENETRATION TEST (SPT) X = NUMBER OF BLOWS FOR 6 INCHES (UNCORRECTED) Y/D" = NUMBER OF BLOWS (UNCORRECTED) FOR D" OF PENETRATION AT REFUSAL.		

EXPLORATION FINDINGS, (CONT.)

PEDESTRIAN BRIDGE OVER OLDTOWN CREEK AND US-68

AT THE PROPOSED BRIDGE SITE, THE MATERIALS ENCOUNTERED BELOW THE EXISTING TOPSOIL OR GROUND SURFACE WERE GENERALLY "MAN-MADE" FILL / POTENTIAL FILL SOILS OR NATURAL GLACIAL TILL SOILS. FILL / POTENTIAL FILL SOILS WERE ENCOUNTERED IN EACH OF THE BORINGS PERFORMED AND WERE CLASSIFIED AS EITHER COHESIVE SILT AND CLAY (A-6a), SILTY CLAY (A-6B), OR CLAY (A-7-6). NATURALLY DEPOSITED GLACIAL TILL SOILS WERE ENCOUNTERED UNDERLYING THE FILL / POTENTIAL FILL SOILS IN EACH OF THE BORINGS PERFORMED. IN GENERAL, THE TILL ENCOUNTERED CAN BE DIVDED INTO AN UPPER AND LOWER STRATUM BASED ON CHARACTERISTICS. THE UPPER TILL STRATUM GENERALLY CONSISTED OF COARSE- AND FINE-GRAINED, NON COHESIVE SOILS CLASSIFIED AS EITHER GRAVEL AND STONE FRAGMENTS (A-1-a), GRAVEL AND STONE FRAGMENTS WITH SAND (A-1-b), GRAVEL AND / OR STONE FRAGMENTS WITH SAND AND SILT (A-2-4), AND NON-COHESIVE SILT (A-4b). THE LOWER TILL STRATUM GENERALLY CONSISTED OF FINE-GRAINED, COHESIVE SOILS CLASSIFIED AS COHESIVE SANDY SILT (A-4a), COHESIVE SILT (A-4b), AND CLAY (A-7-6). BEDROCK WAS NOT ENCOUNTERED WITHIN THE BORINGS PERFORMED.


GROUNDWATER WAS OBSERVED DURING AND / OR UPON COMPLETION OF DRILLING IN EACH OF THE BORINGS PERFORMED WITH THE EXCEPTION OF B-002-1-24. GROUNDWATER WAS RECORDED TO BE ENCOUNTERED AT DEPTHS RANGING FROM 10.5 TO 21.0-FT BGS.

SPECIFICATIONS

THIS GEOTECHNICAL EXPLORATION WAS PERFORMED IN ACCORDANCE WITH THE STATE OF OHIO, DEPARTMENT OF TRANSPORTATION, OFFICE OF GEOTECHNICAL ENGINEERING, SPECIFICATIONS FOR GEOTECHNICAL EXPLORATIONS, DATED JANUARY 24TH, 2025.

AVAILABLE INFORMATION

THE SOIL, BEDROCK, AND GROUNDWATER INFORMATION COLLECTED FOR THIS SUBSURFACE EXPLORATION THAT CAN BE CONVENIENTLY DISPLAYED ON THE GEOTECHNICAL PROFILE SHEETS HAS BEEN PRESENTED. GEOTECHNICAL REPORTS, IF PREPARED, ARE AVAILABLE FOR REVIEW ON THE OFFICE OF CONTRACT SALES WEBSITE.

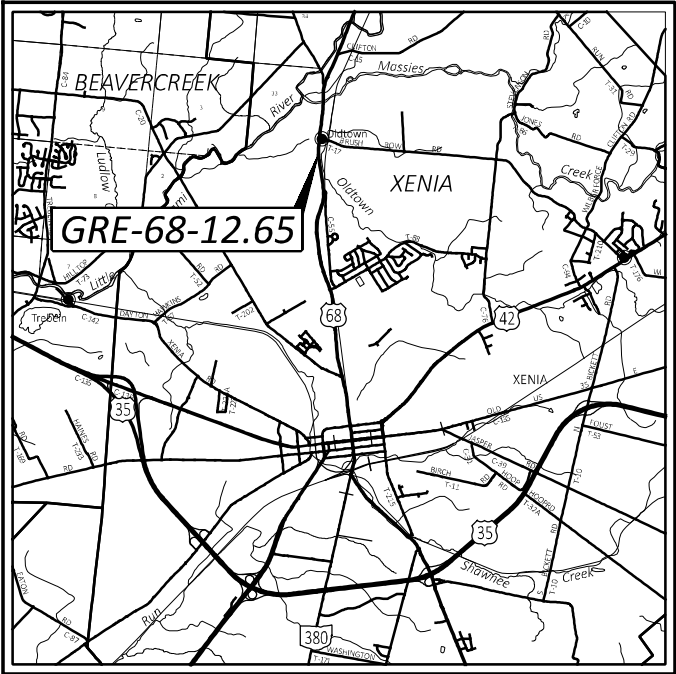


LOCATION MAP

SCALE IN MILES



PARTICLE SIZE DEFINITIONS

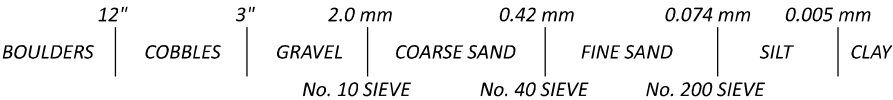

SCOUR SAMPLES				
BORING ID	SAMPLE ID	SAMPLE DEPTH (ft)	SAMPLE ELEVATION	D50 VALUE (mm)
B-002-1-24	SS-1	2.5 - 4.0	825.7 - 824.3	0.148
	SS-2	5.0 - 6.5	823.3 - 821.8	0.081
	SS-3	7.5 - 9.0	820.8 - 819.3	0.931
	SS-5	12.5 - 14.0	815.8 - 814.3	0.050
	SS-7	17.5 - 19.0	810.8 - 809.3	0.064
B-003-1-24	SS-1	1.0 - 2.5	825.7 - 824.2	0.021
	SS-2	2.5 - 4.0	824.2 - 822.7	0.073
	SS-3	4.0 - 5.5	822.7 - 821.2	0.024
	SS-5	7.0 - 8.5	819.7 - 818.2	0.435

RECON. - MA, 11/15/2024
DRILLING - TG, JS, 01/02/2024 - 01/03/2024
JL, 11/25/2024 - 11/29/2024
DRAWN - AS, RS
REVIEWED - KA, BPA, 03/31/25

DESIGN AGENCY

NEAS
NEAS Engineering & Construction, Inc.

2800 CORPORATE
EXCHANGE DR,
SUITE 240
COLUMBUS, OH,
43231
TEL:614.714.0299
WWW.NEASINC.COM

DESIGNER

AS

REVIEWER

BPA 03/31/25

PROJECT ID

115388

SUBSET

115

SHEET

P.95109



5710 Westbourne Avenue
Columbus, OH 43213
614.892.0162

Consolidation Test

Project Name: GRE-68-12.65

Source: B-001-3-24 ST-2 (2.6'-2.7'). Offset resampled ST-2

Description: Stiff to very stiff, brown, CLAY, some silt, some sand, little gravel, damp.

Prepared by: LR

Checked by: ZM

Date: 12/27/2024

Test Specification: ASTM D 2435

Initial Void Ratio: 0.707

In-situ Vertical Effective Stress (psf): 322

Initial Bulk Unit Weight (lb/ft³): 124

Dry Unit Weight (lb/ft³): 99

Compression and Swelling Index


Compression Index (Cc): 0.166

Recompression Index (Cr): 0.013


Preconsolidation Pressure (σ_c')(psf): 2000

Over-Consolidation Ratio (OCR): 6.22

Consolidation Curve

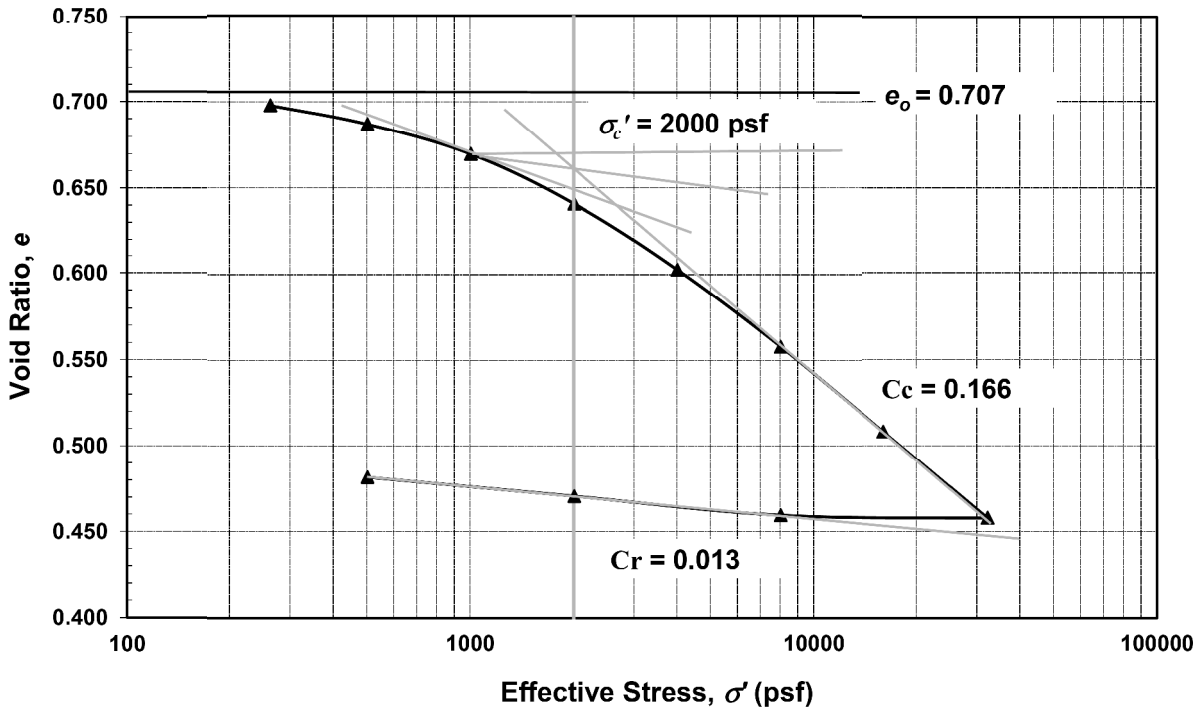


Loading

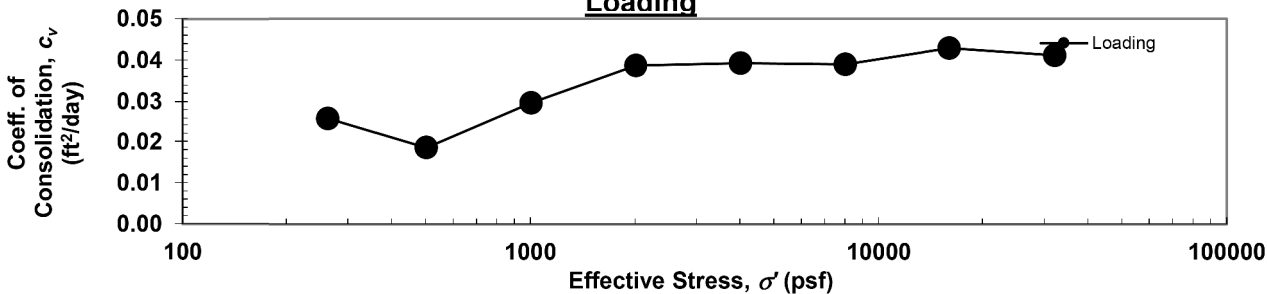

GEOTECHNICAL PROFILE - BRIDGE
LABORATORY TEST DATA
B-001-3-24 ST-2

DESIGN AGENCY
NEAS
2800 CORPORATE
EXCHANGE DR,
SUITE 240
COLUMBUS, OH,
43231
TEL: 614.714.0299
WWW.NEASINC.COM


DESIGNER	
AS	
REVIEWER	
BPA 03/31/25	
PROJECT ID	
115388	
SUBSET	TOTAL
2	15
SHEET	TOTAL
P.96	109

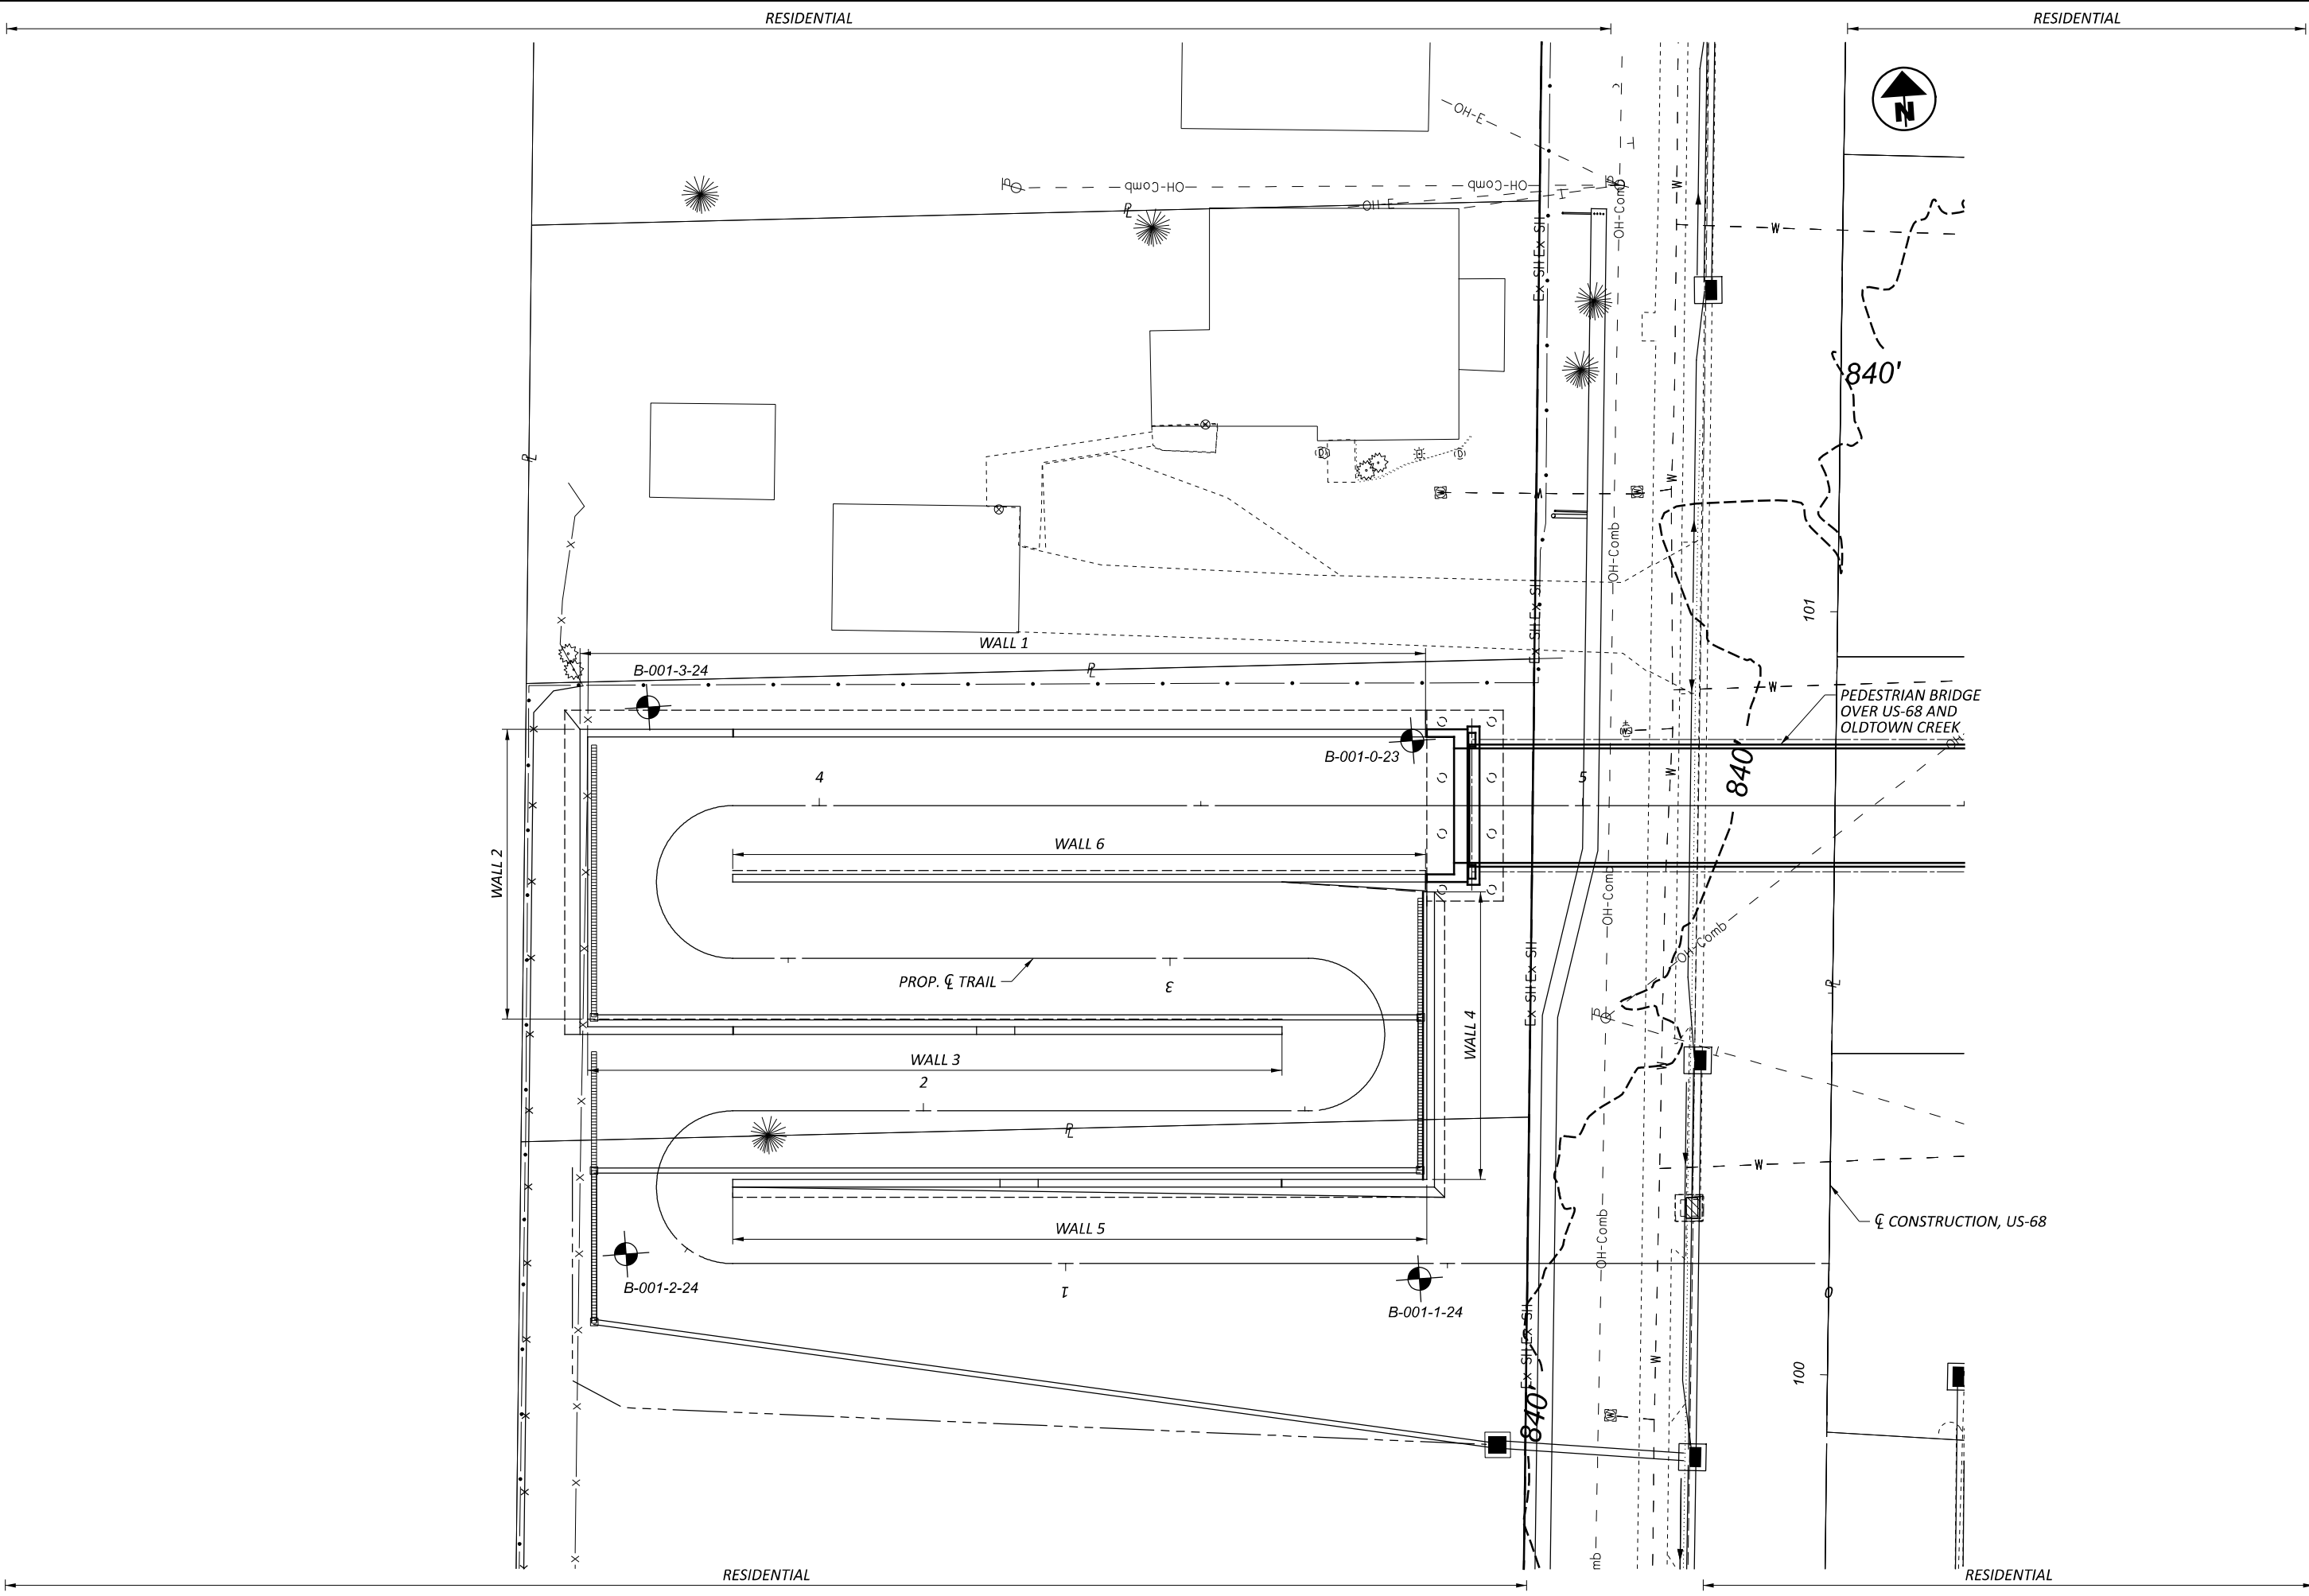


GEOTECHNICAL PROFILE - BRIDGE
PEDESTRIAN BRIDGE OVER US 68 AND OLDTOWN CREEK

DESIGN AGENCY
NEAS
Neas Engineering & Consulting, Inc.
2800 CORPORATE
EXCHANGE DR,
SUITE 240
COLUMBUS, OH,
43231
TEL: 614.714.0299
WWW.NEASINC.COM

DESIGNER	RS
REVIEWER	BPA
PROJECT ID	115388
SUBSET	TOTAL
3	15
SHEET	TOTAL
P.97	109

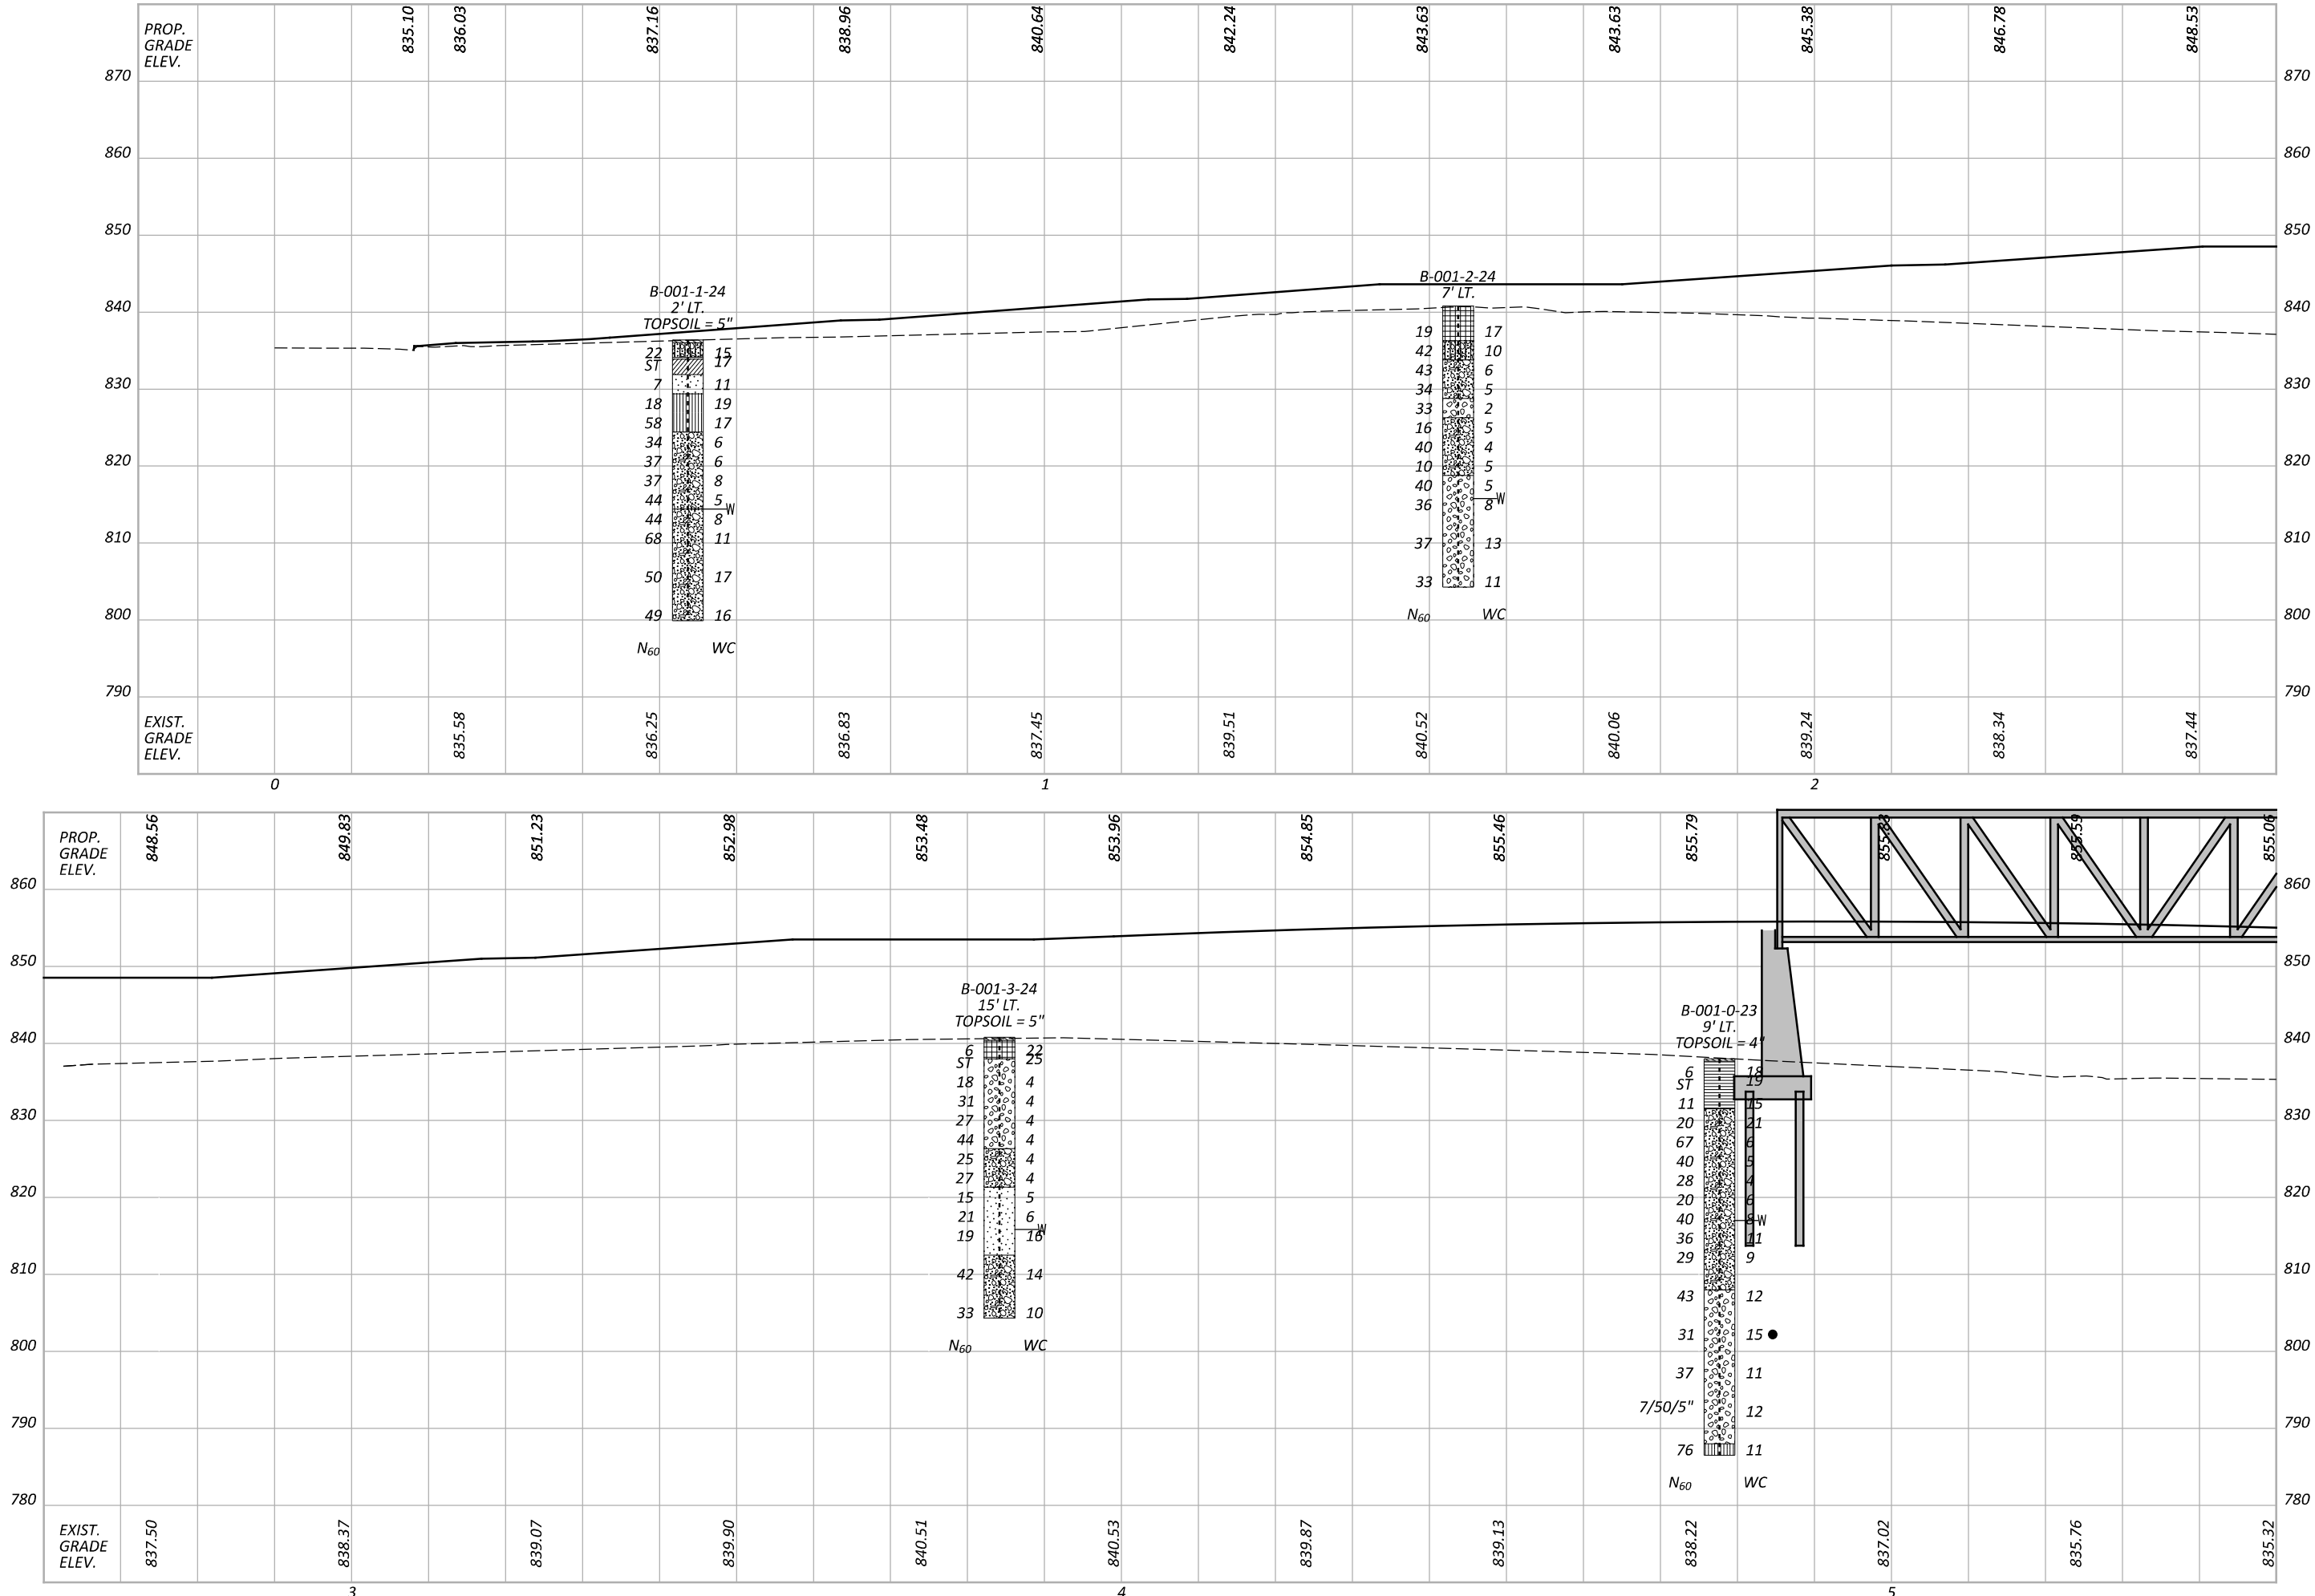


GEOTECHNICAL PROFILE - BRIDGE
PEDESTRIAN BRIDGE OVER US 68 AND OLDTOWN CREEK

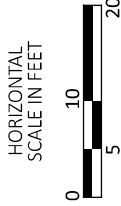

2800 CORPORATE
EXCHANGE DR,
SUITE 240
COLUMBUS, OH,
43231
TEL: 614.714.0299
WWW.NEASINC.COM

DESIGNER	RS
REVIEWER	BPA
PROJECT ID	115388
SUBSET	TOTAL
4	15
SHEET	TOTAL
P.98	109


MODEL: 115388_ZP002 PAPERSIZE: 17x11 (in.) DATE: 3/31/2025 TIME: 2:50:25 PM USER: Rsoflkancs
P:\OHDOT v3\WorkSets\115388\400-Engineering\Geotechnical\Sheets\115388_ZP002.dgn

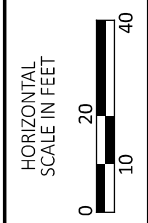

DESIGN AGENCY
NEAS
National Engineering & Architectural Services Inc.
2800 CORPORATE
EXCHANGE DR,
SUITE 240
COLUMBUS, OH,
43231
TEL:614.714.0299
WWW.NEASINC.COM

DESIGNER	
RS	
REVIEWER	
BPA 03/31/25	
PROJECT ID	
115388	
SUBSET	TOTAL
5	15
SHEET	TOTAL
P.99	109

MODEL: 115388_ZF002 PAPERSIZE: 17x11 (in.) DATE: 3/31/2025 TIME: 2:50:30 PM USER: Rsofilkancs
P:\OHDOT_v3\WorkSets\115388\400-Engineering\Geotechnical\Sheets\115388_ZF002.dgn

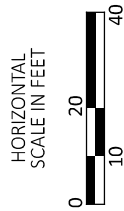




DESIGN AGENCY
NEAS
National Engineering & Architectural Services Inc.
2800 CORPORATE
EXCHANGE DR,
SUITE 240
COLUMBUS, OH,
43231
TEL:614.714.0299
WWW.NEASINC.COM

DESIGNER	
RS	
REVIEWER	
BPA 03/31/25	
PROJECT ID	
115388	
SUBSET	TOTAL
6	15
SHEET	TOTAL
P.100	109

GRE-68-12.65

MODEL: Sheet PAPER: SIZE: 17x11 (in.) DATE: 3/31/2025 TIME: 2:50:30 PM USER: Rsofflancs
P:\OHDOT_v3\Works\115388\400-Engineering\Geotechnical\Sheets\115388_ZL001.dgn

52

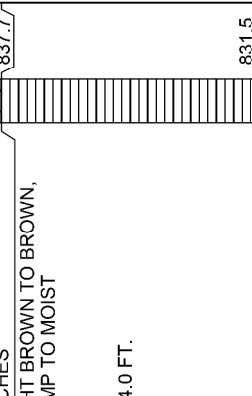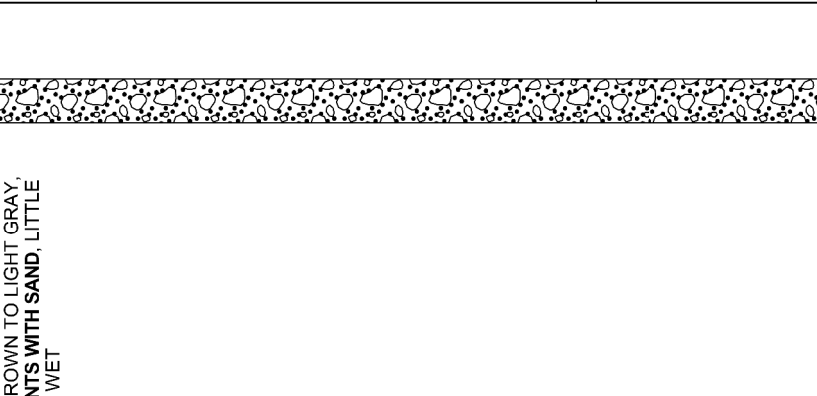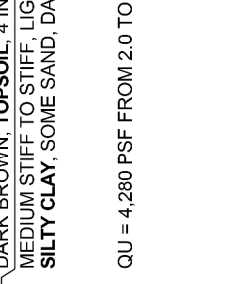PROJECT: GRE-68-12.65			DRILLING FIRM / OPERATOR: UES / TG			DRILL RIG: UES CME 55			STATION / OFFSET: TBD			EXPLORATION ID	
TYPE: STRUCTURE FOUNDATION			SAMPLING FIRM / LOGGER: STANTEC / JS			HAMMER: CME AUTOMATIC			ALIGNMENT: US 68			B-001-0-23	
PID: 115388 SFN: N/A			DRILLING METHOD: 3.25" HSA			CALIBRATION DATE: 7/17/23			ELEVATION: 838.0 (MSL) EOB: 51.5 ft.			PAGE	
START: 1/2/24 END: 1/3/23			SAMPLING METHOD: SPT / ST			ENERGY RATIO (%): 90*			LAT / LONG: 39.729686, -83.936960			1 OF 2	
MATERIAL DESCRIPTION AND NOTES			ELEV. 838.0			DEPTHS			GRADATION (%)			ATTERBERG			HOLE	
									GR CS FS SI CL			LL PL PI			WC	
DARK BROWN, TOPSOIL, 4 INCHES MEDIUM STIFF TO STIFF, LIGHT BROWN TO BROWN, SILTY CLAY, SOME SAND, DAMP TO MOIST						1			6			67			SS-1			1.25			-			-			-			-			18			A-6b (V)	
						2			2	
						3	
						4	
						5	
						6	
						7	
						8	
						9	
						10	
MEDIUM DENSE TO DENSE, BROWN TO LIGHT GRAY, GRAVEL AND STONE FRAGMENTS WITH SAND, LITTLE SILT, TRACE CLAY, MOIST TO WET						4			6			20			94			SS-3			-			-			-			-			-			21			A-1-b (V)	
						7	
						11	
						12	
						13	
						14	
						15	
						16	
						17	
						18	
QU = 4,280 PSF FROM 2.0 TO 4.0 FT.						9			11			39			72			SS-5			-			49			22			10			14			5			18			17			1			5			A-1-b (0)	
						15	
						16	
						17	
						18	
						19	
						20	
						21	

52

52

PID: 115388	SFN:	N/A	PROJECT:	GRE-68-12.65	STATION / OFFSET:		TBD			START: 1/2/24			END: 1/3/23			PG 2 OF 2			B-001-0-23		
MATERIAL DESCRIPTION AND NOTES					ELEV.	DEPTHS	SPT/ RQD	N ₆₀	REC SAMPLE ID	HP (tsf)	GRADATION (%)			ATTERBERG			ODOT CLASS (GI)	HOLE SEALED			
MEDIUM DENSE TO DENSE, BROWN TO LIGHT GRAY, GRAVEL AND STONE FRAGMENTS WITH SAND, LITTLE SILT, TRACE CLAY, MOIST TO WET (continued)					811.5	27															
						28															
MEDIUM DENSE TO DENSE, BROWNISH GRAY, GRAVEL AND STONE FRAGMENTS, SOME SAND, TRACE SILT, TRACE CLAY, WET					808.0	29															
						30															
						31	8	42	83	SS-11	-	53	27	8	8	4	18	17	1	12	A-1-a (0)
						32	15														
						33	13														
						34															
						35															
						36															
						37	9	30	78	SS-12	-	53	27	8	8	4	18	17	1	15	A-1-a (0)
						38	11														
						39															
						40															
						41	7	36	72	SS-13	-	-	-	-	-	-	-	-	-	11	A-1-a (V)
						42	15														
						43															
						44															
						45															
						46															
						47	7	-	100	SS-14	-	-	-	-	-	-	-	-	12	A-1-a (V)	
						48	50/5"														
						49															
						50															
						51															
						52															
COBBLES ENCOUNTERED FROM 46.0 to 47.0 FEET						53	13														
						54	21														
						55	28														
						56															
HARD, GRAY, SANDY SILT, TRACE TO LITTLE GRAVEL, SOME CLAY, GLACIAL TILL, DAMP						57															
						58															
						59															
52

GEOTECHNICAL PROFILE - BRIDGE
PEDESTRIAN BRIDGE OVER US 68 AND OLDTOWN CREEK
BORING LOG B-001-0-23

DESIGN AGENCY
NEAS
2800 CORPORATE
EXCHANGE DR,
SUITE 240
COLUMBUS, OH,
43231
TEL:614.714.0299
WWW.NEASINC.COM

DESIGNER
AS

REVIEWER
BPA 03/31/25

PROJECT ID
115388

SUBSET
7

TOTAL
15

SHEET
P.101

TOTAL
109

GRE-68-12.65

MODEL: Sheet PAPER: 17x11 (in.) DATE: 3/31/2025 TIME: 2:50:40 PM USER: Rsofflancs
P:\OHDOT_v3\Worksheets\115388\400-Engineering\Geotechnical\Sheets\115388_ZL002.dgn

12.65

PROJECT: GRE-68-12.65			DRILLING FIRM / OPERATOR: UES / TG			DRILL RIG: UES CME 55			STATION / OFFSET: TBD			EXPLORATION ID: B-002-0-23															
TYPE: STRUCTURE FOUNDATION			SAMPLING FIRM / LOGGER: STANTEC / JS			HAMMER: CME AUTOMATIC			ALIGNMENT: US 68			PAGE															
PID: 115388 SFN: N/A			DRILLING METHOD: 3.25" HSA			CALIBRATION DATE: 7/17/23			ELEVATION: 835.0 (MSL) EOB: 51.5 ft.			1 OF 2															
START: 1/3/23 END: 1/3/23			SAMPLING METHOD: SPT / ST			ENERGY RATIO (%): 90*			LAT / LONG: 39.729607, -83.936608																		
MATERIAL DESCRIPTION AND NOTES						ELEV.	DEPTHS	SPT/ RQD	N ₆₀	REC SAMPLE ID	HP (tsf)	GR	CS	FS	SI	CL	LL	PL	PI	WC	ODOT CLASS (GI)	HOLE SEALED					
GRAY, GRAVEL, 2 INCHES STIFF, LIGHT BROWN TO BROWN, SILT AND CLAY, TRACE GRAVEL, SOME SAND, DAMP TO MOIST						835.0		3 3	9	72	SS-1	1.25	1	8	24	41	26	35	20	15	25	A-6a (8)					
						834.8/																					
MEDIUM DENSE TO DENSE, LIGHT BROWN TO GRAY, GRAVEL AND STONE FRAGMENTS WITH SAND AND SILT, TRACE TO LITTLE CLAY, MOIST VERY DENSE AT SS-3						831.0		3 4 6	15	56	SS-2	2.75	1	8	24	41	26	35	20	15	20	A-6a (8)					
MEDIUM DENSE TO DENSE, GRAY, GRAVEL AND STONE FRAGMENTS, SOME SAND, TRACE SILT, TRACE CLAY, MOIST TO WET VERY DENSE AT SS-8																											

MODEL: Sheet PAPER SIZE: 17x11 (in.) DATE: 3/31/2025 TIME: 2:50:50 PM USER: Rsofkancs
P:\OHDOT_v3\Worksheets\115388\400-Engineering\Geotechnical\Sheets\115388_ZL003.dgn

STANDARD ODOT SOIL BORING LOG (8.5 X 11) - OH DOT.GDT - 1/29/24 08:49 - \\US0268-PFSS01\SHARED_PROJECTS\175578516\TECHNICAL_PRODUCTION\FIELD_DATA\LOGS\GRE-68-12.65

STANDARD ODOT SOIL BORING LOG (8.5 X 11) - OH DOT.GDT - 1/29/24 08:49 - \US0268-PFSS01\SHARED PROJECTS\175578516\TECHNICAL PRODUCTION\FIELD DATA\LOGS\GRE-68-12.65

ABANDONMENT METHODS, MATERIALS, QUANTITIES: BENTONITE; AUGER CUTTINGS MIXED WITH BENTONITE POWDER

DESIGNER

A

REVIEWER
BPA 03/31/25

PROJECT ID
115388

SUBSET	TOTAL
9	1

SHEET	TOTAL
P.103	10

GEOTECHNICAL PROFILE - BRIDGE
PEDESTRIAN BRIDGE OVER US 68 AND OLDTOWN CREEK
BORING LOG B-003-0-23

GRE-68-12.65

MODEL: Sheet PAPER: 17x11 (in.) DATE: 3/31/2025 TIME: 2:50:59 PM USER: Rsofflancs
P:\OHDOT_v3\Works\115388\400-Engineering\Geotechnical\Sheets\115388_ZL004.dgn

12.65

PROJECT: GRE-68-12.65			DRILLING FIRM / OPERATOR: UES / TG			DRILL RIG: UES CME 55			STATION / OFFSET: TBD						EXPLORATION ID: B-004-0-23						
TYPE: STRUCTURE FOUNDATION			SAMPLING FIRM / LOGGER: STANTEC / JS			HAMMER: CME AUTOMATIC			ALIGNMENT: US 68						PAGE						
PID: 115388 SFN: N/A			DRILLING METHOD: 3.25" HSA			CALIBRATION DATE: 7/17/23			ELEVATION: 831.0 (MSL) EOB: 51.5 ft.						1 OF 2						
START: 1/2/24 END: 1/2/24			SAMPLING METHOD: SPT			ENERGY RATIO (%): 90*			LAT / LONG: 39.729494, -83.935199												
MATERIAL DESCRIPTION AND NOTES			ELEV.	DEPTHS	SPT/ RQD	N ₆₀	REC (%)	SAMPLE ID	HP (tsf)	GR	CS	FS	SI	CL	LL	PL	WC	ODOT CLASS (GI)	SEALED		
DARK BROWN, TOPSOIL, 4 INCHES STIFF TO VERY STIFF. DARK BROWN TO BROWN, CLAY, TRACE GRAVEL, LITTLE TO SOME SAND, "AND" SILT, DAMP TO MOIST			831.0		3	11	100	SS-1	3.00	-	-	-	-	-	-	-	-	19	A-7-6 (V)		
			830.7		4																
										</											

12.65

12.65

PID:	SFN:	N/A	PROJECT:	GRE-68-12.65	STATION / OFFSET:		TBD	START: 1/2/24			END: 1/2/24			PG 2 OF 2		B-004-0-23						
MATERIAL DESCRIPTION AND NOTES					ELEV.	DEPTHS	SPT/ RQD	N ₆₀	REC SAMPLE (%)	HP (tsf)	GRADATION (%)			ATTERBERG		WC	ODOT CLASS (GI)	HOLE SEALED				
DENSE TO VERY DENSE, GRAY, GRAVEL AND STONE FRAGMENTS, TRACE SILT, TRACE CLAY, WET <i>(continued)</i>					804.5																	
					HARD, GRAY, SANDY SILT, TRACE TO LITTLE GRAVEL, SOME CLAY, GLACIAL TILL, DAMP VERY DENSE, GRAY, GRAVEL AND STONE FRAGMENTS, TRACE SILT, TRACE CLAY, GLACIAL TILL, WET					796.0												
HARD, GRAY, SANDY SILT, TRACE TO LITTLE GRAVEL, SOME CLAY, GLACIAL TILL, DAMP					781.0																	
HARD, GRAY, SANDY SILT, TRACE TO LITTLE GRAVEL, SOME CLAY, GLACIAL TILL, DAMP					779.5																	
EOB																						
NOTES: GPS COORDINATES DETERMINED BY CELL PHONE. ELEVATION ESTIMATED USING GPS COORDINATES AND GOOGLE EARTH TOPOGRAPHIC DATA.																						
ABANDONMENT METHODS. MATERIALS, QUANTITIES: BENTONITE; AUGER CUTTINGS MIXED WITH BENTONITE POWDER																						

GEOTECHNICAL PROFILE - BRIDGE
PEDESTRIAN BRIDGE OVER US 68 AND OLDTOWN CREEK
BORING LOG B-004-0-23

DESIGN AGENCY


2800 CORPORATE
EXCHANGE DR,
SUITE 240
COLUMBUS, OH,
43231
TEL: 614.714.0299
WWW.NEASINC.COM

DESIGNER

AS

REVIEWER

BPA 03/31/25

PROJECT ID

115388

SUBSET

10

TOTAL

15

SHEET

P.104

TOTAL

109

GRE-68-12.65

MODEL: Sheet PAPER: 17x11 (in.) DATE: 3/31/2025 TIME: 2:51:08 PM USER: Rsofflancs
P:\OHDOT_v3\Works\115388\400-Engineering\Geotechnical\Sheets\115388_ZL005.dgn

PROJECT: GRE-68-12.65			DRILLING FIRM / OPERATOR: NEAS INC. / JL			DRILL RIG: CME 55TB			STATION / OFFSET: 0+54, 2' LT.			EXPLORATION ID													
TYPE: RETAINING WALL			SAMPLING FIRM / LOGGER: NEAS INC. / JL			HAMMER: CME AUTOMATIC			ALIGNMENT: SHARED USE PATH			B-001-1-24													
PID: 115388 SFN:			DRILLING METHOD: 3.25" HSA			CALIBRATION DATE: 7/30/24			ELEVATION: 836.4 (MSL) EOB: 36.5 ft.			PAGE													
START: 11/29/24 END: 11/29/24			SPT / ST			ENERGY RATIO (%): 89			LAT / LONG: 39.729493, -83.936971			1 OF 1													
MATERIAL DESCRIPTION AND NOTES						SPT/ RQD	N ₆₀	REC SAMPLE ID	HP (tsf)	GR	CS	FS	SI	CL	LL	PL	PI	WC	ODOT CLASS (gi)	BACK FILL					
5.0" TOPSOIL (DRILLERS DESCRIPTION) MEDIUM DENSE, BROWN, GRAVEL WITH SAND AND SILT, TRACE CLAY, MOIST (FILL) BROWN, SILT, LITTLE CLAY, TRACE SAND, TRACE GRAVEL, DAMP (FILL) HARD, ORANGISH BROWN, SILT AND CLAY "AND" SAND, TRACE GRAVEL, IRON STAINING, DAMP (FILL) LOOSE, ORANGISH BROWN, COARSE AND FINE SAND SOME SILT, LITTLE CLAY, TRACE GRAVEL, IRON STAINING, DAMP (FILL) STIFF TO VERY STIFF, BROWN, SANDY SILT, SOME CLAY, TRACE GRAVEL, MOIST						12	6	22	39	SS-1	-	-	-	-	-	-	-	-	-	-	15	A-2-4 (V)			
						1																			
						2																			
						3																			
						4																			
						5																			
						6																			
						7																			
						8																			
						9																			
DENSE, BROWN, GRAVEL WITH SAND LITTLE SILT, TRACE CLAY, DAMP						17	18	58	11	SS-5	1.50	-	-	-	-	-	-	-	17	A-4a (V)					
						10																			
						7	13	34	56	SS-6	-	-	-	-	-	-	-	-	-	-	-	-	6	A-1-b (V)	
						10																			
						9	11	37	39	SS-7	-	44	28	11	13	4	NP	NP	NP	NP	NP	NP	6	A-1-b (0)	
						10	12	37	56	SS-8	-												8	A-1-b (V)	
						8	12	45	50	SS-9	-												5	A-1-b (V)	
						9	11	45	67	SS-10	-												8	A-1-b (V)	
						14	30	68	89	SS-11	-												11	A-1-b (V)	
						4	14	50	83	SS-12	-	23	48	22	5	2	NP	NP	NP	NP	NP	NP	17	A-1-b (0)	
DENSE TO VERY DENSE, BROWN, GRAVEL WITH SAND TRACE SILT, TRACE CLAY, MOIST TO WET						8	16	49	89	SS-13	-	-	-	-	-	-	-	-	16	A-1-b (V)					
						17																			

STANDARD ODOT SOIL BORING LOG (1' X 17') - OH DOT.GDT - 3/28/25 15:40 - X:\ACTIVE PROJECTS\ACTIVE SOIL PROJECTS\GRE-68-12.65\GINT FILES\GRE-68-12.65.GPJ

NOTES: GROUNDWATER ENCOUNTERED AT 22.0' DURING DRILLING. HOLE DID NOT GAVE. DRILLED AS STAKED.
ABANDONMENT METHODS, MATERIALS, QUANTITIES: POURED 1.0 BAG HOLE PLUG; SHOVELED SOIL CUTTINGS

DESIGN AGENCY


2800 CORPORATE
EXCHANGE DR,
SUITE 240
COLUMBUS, OH,
43231
TEL:614.714.0299
WWW.NEASINC.COM

DESIGNER

AS

REVIEWER

BPA 03/31/25

PROJECT ID

115388

SUBSET

11

TOTAL

15

SHEET

P.105

TOTAL

109

GEOTECHNICAL PROFILE - BRIDGE
PEDESTRIAN BRIDGE OVER US 68 AND OLDTOWN CREEK
BORING LOG B-001-1-24

GRE-68-12.65

MODEL: Sheet PAPER: 17x11 (in.) DATE: 3/31/2025 TIME: 2:51:19 PM USER: Rsofflancs
P:\OHDOT_v3\Works\115388\400-Engineering\Geotechnical\Sheets\115388_ZL006.dgn

PROJECT: GRE-68-12.65		DRILLING FIRM / OPERATOR: NEAS INC. / J/L		STATION / OFFSET: 1+54, 5' LT.		EXPLORATION ID														
TYPE: RETAINING WALL		SAMPLING FIRM / LOGGER: NEAS INC. / J/L		ALIGNMENT: SHARED USE PATH		B-001-2-24														
PID: 115388 SFN:		DRILLING METHOD: 3.25" HSA		ELEVATION: 840.7 (MSL) EOB: 36.5 ft.		PAGE														
START: 11/28/24 END: 11/29/24		SAMPLING METHOD: SPT		LAT / LONG: 39.729517, -83.937339		1 OF 1														
MATERIAL DESCRIPTION AND NOTES				SPT/ RQD	N ₆₀	REC SAMPLE ID	HP (tsf)	GR	CS	FS	SI	CL	LL	PL	PI	WC	ODOT CLASS (GI)	BACK FILL		
HARD, BROWN, CLAY, SOME SAND, SOME GRAVEL, LITTLE SILT, CONTAINS ROOTS, MODERATELY ORGANIC, DAMP (FILL)																				
DENSE, BROWN, GRAVEL WITH SAND AND SILT TRACE CLAY, DAMP				6 6 7	19 61	SS-1	4.50	24	13	12	16	35	60	24	36		17	A-7-6 (12)		
DENSE, BROWN, GRAVEL WITH SAND LITTLE SILT, TRACE CLAY, DAMP				7 4 24	42 22	SS-2	-	-	-	-	-	-	-	-	-	-	10	A-2-4 (V)		
DENSE, BROWN, GRAVEL AND STONE FRAGMENTS LITTLE SAND, TRACE SILT, TRACE CLAY, DAMP				12 14 15	43 17	SS-3	-	-	-	-	-	-	-	-	-	-	6	A-1-b (V)		
LOOSE TO DENSE, BROWN, GRAVEL WITH SAND TRACE SILT, TRACE CLAY, DAMP				13 8 15	34 33	SS-4	-	-	-	-	-	-	-	-	-	-	5	A-1-b (V)		
DENSE, BROWN, GRAVEL SOME SAND, TRACE SILT, TRACE CLAY, MOIST TO WET				12 11 11	33 22	SS-5	-	-	-	-	-	-	-	-	-	2	A-1-a (V)			
DENSE, BROWN, GRAVEL SOME SAND, TRACE SILT, TRACE CLAY, MOIST TO WET				4 5 6	16 50	SS-6	-	-	-	-	-	-	-	-	-	-	5	A-1-b (V)		
DENSE, BROWN, GRAVEL SOME SAND, TRACE SILT, TRACE CLAY, MOIST TO WET				6 8 19	40 72	SS-7	-	27	35	29	7	2	NP	NP	NP	4	A-1-b (0)			
DENSE, BROWN, GRAVEL SOME SAND, TRACE SILT, TRACE CLAY, MOIST TO WET				3 4 3	10 61	SS-8	-	-	-	-	-	-	-	-	-	5	A-1-b (V)			
DENSE, BROWN, GRAVEL SOME SAND, TRACE SILT, TRACE CLAY, MOIST TO WET				7 16 11	40 50	SS-9	-	-	-	-	-	-	-	-	-	5	A-1-a (V)			
DENSE, BROWN, GRAVEL SOME SAND, TRACE SILT, TRACE CLAY, MOIST TO WET				11 12 12	36 33	SS-10	-	60	20	11	7	2	NP	NP	NP	8	A-1-a (0)			
DENSE, BROWN, GRAVEL SOME SAND, TRACE SILT, TRACE CLAY, MOIST TO WET				7 16 9	37 72	SS-11	-	-	-	-	-	-	-	-	-	13	A-1-a (V)			
DENSE, BROWN, GRAVEL SOME SAND, TRACE SILT, TRACE CLAY, MOIST TO WET				10 14 8	33 67	SS-12	-	-	-	-	-	-	-	-	-	11	A-1-a (V)			

GRE-68-12.65

MODEL: Sheet PAPER SIZE: 17x11 (in.) DATE: 3/31/2025 TIME: 2:51:29 PM USER: Rsoflkancs
P:\OHDOT_v3\WorkSets\115388\400-Engineering\Geotechnical\Sheets\115388_ZL007.dgn

[illegible]

STANDARD ODOT SOIL BORING LOG (11 X 17) - OH DOT.GDT - 3/28/25 15:40 - X:\ACTIVE PROJECTS\ACTIVE SOIL PROJECTS\GRE-68-12.65.GPJ

NOTES: GROUNDWATER ENCOUNTERED AT 25.0' DURING DRILLING. HOLE DID NOT CAVE. DRILLED AS STAKED. ABANDONMENT METHODS, MATERIALS, QUANTITIES: POURED 1.0 BAG HOLE PLUG; SHOVELED SOIL CUTTINGS

GEOTECHNICAL PROFILE - BRIDGE
PEDESTRIAN BRIDGE OVER US 68 AND OLDTOWN CREEK
BORING LOG B-001-3-24

DESIGN AGENCY
NEAS
 National Engineering & Architectural Services Inc.
 2800 CORPORATE
 EXCHANGE DR.,
 SUITE 240
 COLUMBUS, OH,
 43231
 TEL:614.714.0299
 WWW.NEASINC.COM

DESIGNER
AS

REVIEWER
BPA 03/31/25

PROJECT ID
115388

SUBSET	TOTAL
13	15

SHEET	TOTAL
P.107	109

GRE-68-12.65

MODEL: Sheet PAPER: 17x11 (in.) DATE: 3/31/2025 TIME: 2:51:40 PM USER: Rsofflancs
P:\OHDOT_v3\Works\115388\400-Engineering\Geotechnical\Sheets\115388_ZL008.dgn

PROJECT: GRE-68-12.65			DRILLING FIRM / OPERATOR: NEAS INC. / JL			DRILL RIG: CME 55TB			STATION / OFFSET: 7+13.4' LT.			EXPLORATION ID									
TYPE: BRIDGE			SAMPLING FIRM / LOGGER: NEAS INC. / JL			HAMMER: CME AUTOMATIC			ALIGNMENT: SHARED USE PATH			B-002-1-24									
PID: 115388 SFN:			DRILLING METHOD: 3.25" HSA			CALIBRATION DATE: 7/30/24			ELEVATION: 828.3 (MSL) EOB: 61.5 ft.			PAGE									
START: 11/25/24 END: 11/26/24			SAMPLING METHOD: SPT			ENERGY RATIO (%): 89			LAT / LONG: 39.729640, -83.936171			1 OF 2									
MATERIAL DESCRIPTION AND NOTES			ELEV.	DEPTHS	SPT/ RQD	N ₆₀	REC SAMPLE (%)	HP (tsf)	GR	CS	FS	SI	CL	LL	PL	WC	ODOT CLASS (gi)	BACK FILL			
5.0" TOPSOIL (DRILLERS DESCRIPTION) MEDIUM STIFF TO STIFF, DARK BROWN AND BROWN, SILTY CLAY, SOME GRAVEL, SOME SAND, SS-1 IS SLIGHTLY ORGANIC, CONTAINS TRACE COAL FRAGMENTS, MOIST TO DAMP (FILL)			828.3	1																	
				2																	
				3	1	2	7	22		1.00	28	12	16	27	17	40	24	16	25	A-6b (4)	
				4																	
				5																	
				6	8	14	33	50		1.75	26	12	13	29	20	40	23	17	21	A-6b (5)	
				7																	
				8	4	4	13	50		-	38	24	9	20	9	NP	NP	NP	13	A-2-4 (0)	
				9																	
				10																	
				11	3	5	16	44		-	-	-	-	-	-	-	-	-	-	13	A-2-4 (V)
				12																	
MEDIUM DENSE, BROWN AND LIGHT BROWN, GRAVEL WITH SAND AND SILT TRACE CLAY, DAMP			821.3	13	3	5	19	72	SS-5	-	10	10	17	53	10	NP	NP	22	A-4b (6)		
				14																	
				15	38	20	64	50		-	-	-	-	-	-	-	-	-	-	13	A-1-b (V)
				16																	
				17																	
				18	9	26	83	78		4.50	10	15	23	33	19	20	12	8	9	A-4a (3)	
				19																	
				20	11	40	131	67		4.50	-	-	-	-	-	-	-	-	10	A-4a (V)	
				21																	
				22																	
				23	11	27	89	83		4.50	-	-	-	-	-	-	-	-	9	A-4a (V)	
				24																	
MEDIUM DENSE, BROWN, SILT, SOME SAND, TRACE CLAY, TRACE GRAVEL, WET			813.8	25																	
				26	6	20	83	78		4.50	12	15	21	32	20	21	13	8	11	A-4a (3)	
				27																	
				28																	
				29																	
				30																	
				31	20	8	25	50		4.50	-	-	-	-	-	-	-	-	11	A-4a (V)	
				32																	
				33																	
				34																	
				35																	
				36	8	11	46	83		4.50	-	-	-	-	-	-	-	-	12	A-4a (V)	
HARD, GRAY, SANDY SILT, LITTLE CLAY, TRACE TO LITTLE GRAVEL, DAMP			790.0	37																	
				38																	
				39																	
				40																	
				41	6	13	46	89		4.50	5	8	22	42	23	24	14	10	12	A-4a (6)	
				42																	
				43																	
				44																	
				45																	
				46	5	12	45	89		4.50	-	-	-	-	-	-	-	-	12	A-4a (V)	
				47																	
				48																	
HARD, GRAY, SANDY SILT, SOME CLAY, TRACE GRAVEL, DAMP			790.0	49																	
				50																	
				51	8	15	47	94		4.50	-	-	-	-	-	-	-	-	13	A-4a (V)	
				52																	
				53																	
				54																	
				55																	
				56	9	13	47	50		4.50	7	9	22	39	23	24	14	10	13	A-4a (5)	
				57																	
				58																	
				59																	
				60																	

STANDARD ODOT SOIL BORING LOG (1' X 17') - OH DOT.GDT - 3/28/25 15:40 - X:\ACTIVE PROJECTS\ACTIVE SOIL PROJECTS\GRE-68-12.65\GINT FILES\GRE-68-12.65.GPJ

GEOTECHNICAL PROFILE - BRIDGE
PEDESTRIAN BRIDGE OVER US 68 AND OLDTOWN CREEK
BORING LOG B-002-1-24

DESIGN AGENCY
NEAS
2800 CORPORATE
EXCHANGE DR,
SUITE 240
COLUMBUS, OH,
43231
TEL:614.714.0299
WWW.NEASINC.COM

DESIGNER
AS

REVIEWER
BPA 03/31/25

PROJECT ID
115388

SUBSET
14

TOTAL
15

SHEET
P.108

TOTAL
109

GRE-68-12.65

MODEL: Sheet PAPER SIZE: 17x11 (in.) DATE: 3/31/2025 TIME: 2:51:50 PM USER: Rsofklancs
P:\OHDOT_v3\Worksheets\115388\400-Engineering\Geotechnical\Sheets\115388_ZL009.dgn

[illegible]

STANDARD ODOT SOIL BORING LOG (8.5 X 11) - OH DOT.GDT - 3/28/25 15:39 - X:\ACTIVE PROJECTS\ACTIVE SOIL PROJECTS\GRE-68-12.65\GINT FILES\GRE-68-12.65.GPJ

NOTES: GROUNDWATER NOT ENCOUNTERED DURING DRILLING. HOLE DID NOT CAVE. DRILLED AS STAKED.

ABANDONMENT METHODS, MATERIALS, QUANTITIES: SHOVELED SOIL CUTTINGS

DESIGN AGENCY
NEAS
National Engineering & Architectural Services Inc.

2800 CORPORATE
EXCHANGE DR,
SUITE 240
COLUMBUS, OH,
43231
TEL:614.714.0299
WWW.NEASINC.COM

DESIGNER

AS

REVIEWER

BPA 03/31/25

PROJECT ID

115388

SUBSET	TOTAL
--------	-------

15 | 1

SHEET	TOTAL
-------	-------

P 109 | 1

--	--	--

PN 04/28/

GEOTECHNICAL PROFILE - BRIDGE
PEDESTRIAN BRIDGE OVER US 68 AND OLDTOWN CREEK
BORING LOG B-003-1-24