

POINT NAME	NORTHING	EASTING	ELEVATION	CODE	STATION	OFFSET
P1000	201349.227	2479013.415	664.628	CMON	205+00.69	45.0054
P1001	201773.768	2479276.101	666.604	CMON	209+99.93	45.035
P1002	202199.058	2479539.202	667.853	CMON	215+00.03	45.0234
P1003	202246.391	2479462.599	667.821	CMON	214+99.97	-45.0234
P1004	201821.117	2479199.511	666.67	CMON	209+99.90	-45.0092
P1005	201396.575	2478936.733	664.708	CMON	205+00.61	-45.1165
P1006	200550.924	2478402.469	661.116	CMON	195+00.38	-54.5427
P1007	200120.732	2478147.465	660.693	CMON	190+00.37	-45.0663
P1008	200073.411	2478224.208	660.846	CMON	190+00.51	45.0932
P1009	200923.777	2478750.341	662.951	CMON	200+00.48	45.1241

22-G-1

STATE JOB NUMBER	FED. RD. DIVISION	STATE	PROJECT
11665(0)	2	OHIO	

503
560
1
3

JEFFERSON COUNTY
JEF-7-0.20
LIMITED ACCESS

R/W BEL/JEF-23.74/0.20
ONLY

"LIMITED ACCESS"

This improvement is especially designed for thru traffic and has been declared a Limited Access Highway or Freeway by action of the Director of Highways, in accordance with the provisions of Sec. 5511.02 of The Revised Code of Ohio.

1971 SPECIFICATIONS


The Standard Specifications of the State of Ohio, Department of Highways, including changes and supplemental specifications listed in the proposal, shall govern this improvement.

The Right of Way for this improvement will be provided by the State of Ohio.

STATE OF OHIO DEPARTMENT OF HIGHWAYS JEF-7-0.20 RIGHT OF WAY JEFFERSON COUNTY WARREN TOWNSHIP VILLAGE OF YORKVILLE VILLAGE OF TILTONSVILLE VILLAGE OF RAYLAND

CONVENTIONAL SIGNS


- Limited Access R/W
- Limited Access (Easement)
- Existing R/W
- Proposed R/W
- Center Line
- Township Line
- Section Line
- County Line
- Corporation Line
- Property Line
- Existing Fence Line
- Proposed R/W Fence
- Gas Line
- Existing Sewer
- Proposed Sewer
- Trees & Stumps
- Trees & Stumps to be Removed
- Power Pole
- Light Pole
- Railroads
- Proposed Guard Rail
- Proposed Catch Basin
- Telephone or Telegraph Pole

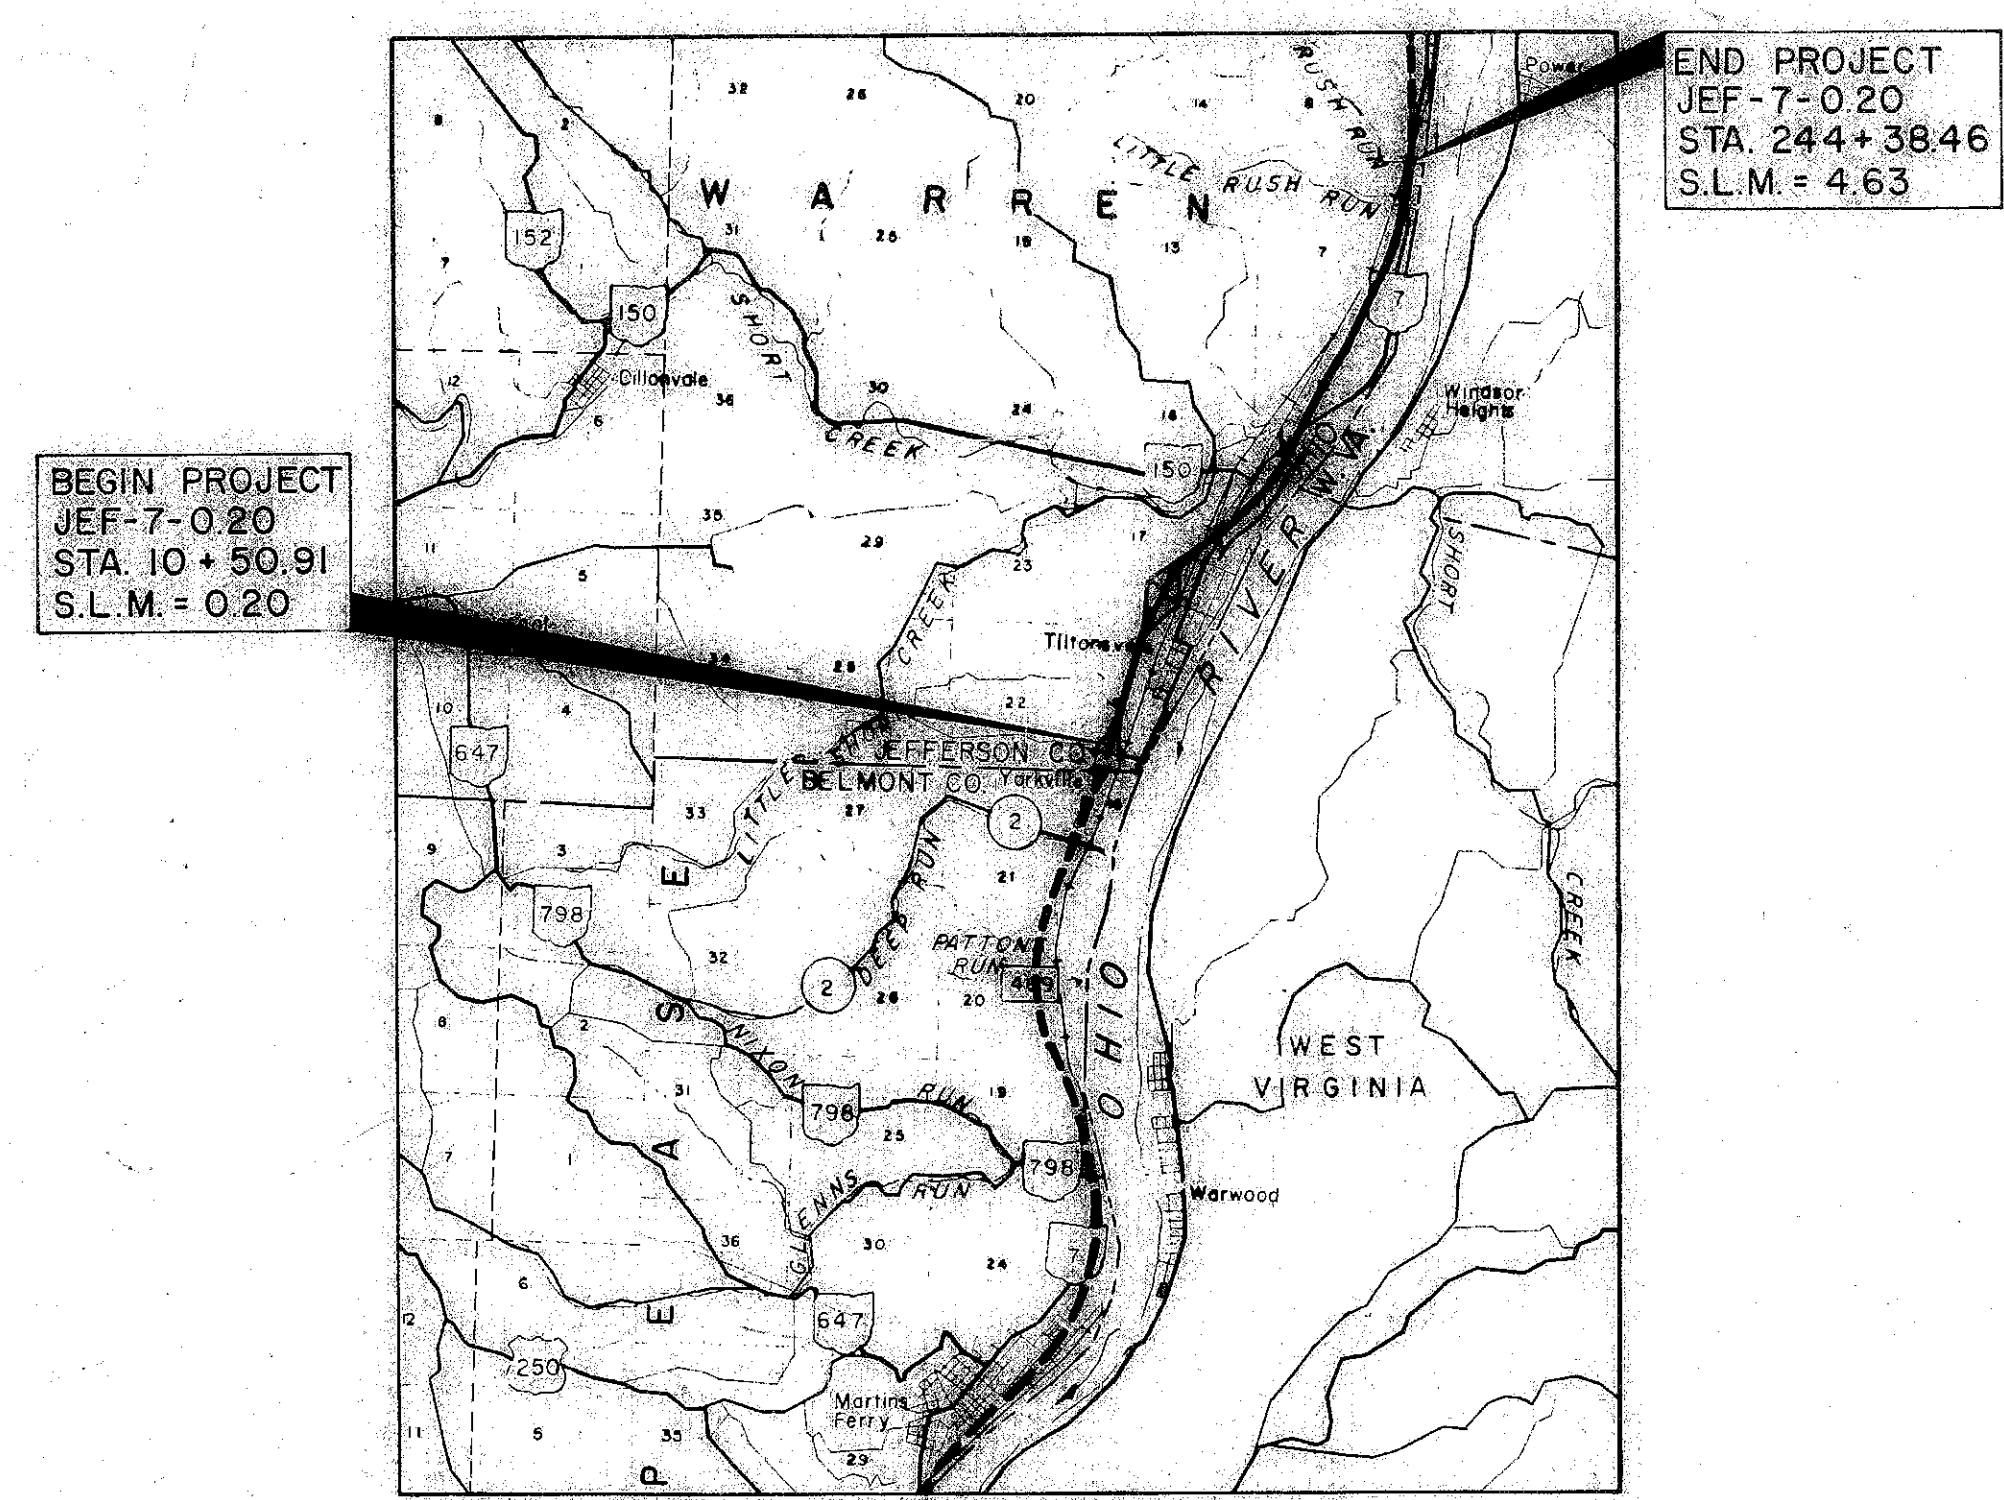

LOCATION MAP

SCALE OF MILES

- PORTION TO BE IMPROVED
- U.S. HIGHWAYS
- STATE HIGHWAYS
- COUNTY ROADS
- TOWNSHIP ROADS
- PROPOSED PROJECT

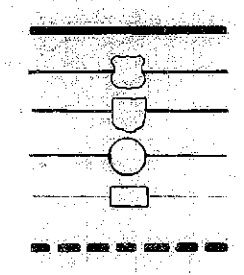

FILE NUMBER	DATE OF LETTING	19
	CONTRACT NUMBER	

PLANS PREPARED BY
ALDEN E STILSON & ASSOCIATES, LIMITED
CONSULTING ENGINEERS
170 NORTH HIGH STREET
COLUMBUS OHIO
FOR
The STATE of OHIO

CENTER LINE SURVEY PLAT

JEF-7-0.20

JEFFERSON COUNTY, OHIO


WARREN TOWNSHIP, SECTIONS 16 & 22, T.4N., R.2W.

FIRST SEVEN RANGES CONGRESS LANDS

VILLAGE OF YORKVILLE

VILLAGE OF TILTONSVILLE

LIMITED ACCESS

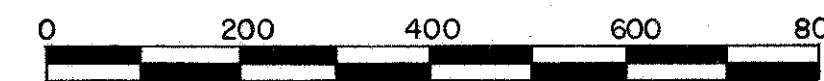

FED. RD. DIVISION	STATE	PROJECT
2	OHIO	

JEFFERSON COUNTY
JEF-7-0.20
LIMITED ACCESS

Sheet 1 of 4

THIS IMPROVEMENT HAS BEEN DECLARED A LIMITED ACCESS HIGHWAY FROM STATION 10+50.91 TO STATION 24+38.46, BY ACTION OF THE DIRECTOR OF HIGHWAYS AND RECORDED IN VOLUME 51 PAGE 991, OF THE DIRECTOR'S JOURNAL PURSUANT TO LAW.

I hereby certify that this plat is a true delineation of a survey made for the Department of Highways in Jefferson County.

Date: 3-10-69 By: Roger W. Lovelace, Registered Surveyor No. 3070




Alden E. Stilson & Associates, Limited, Consulting Engineers.

Date: 3-14-69 Signed: [Signature]

Division Deputy Director
Department of Highways, Ohio

Received _____
Recorded _____
Plat Book _____
Signed _____

Recorder, Jefferson County, Ohio

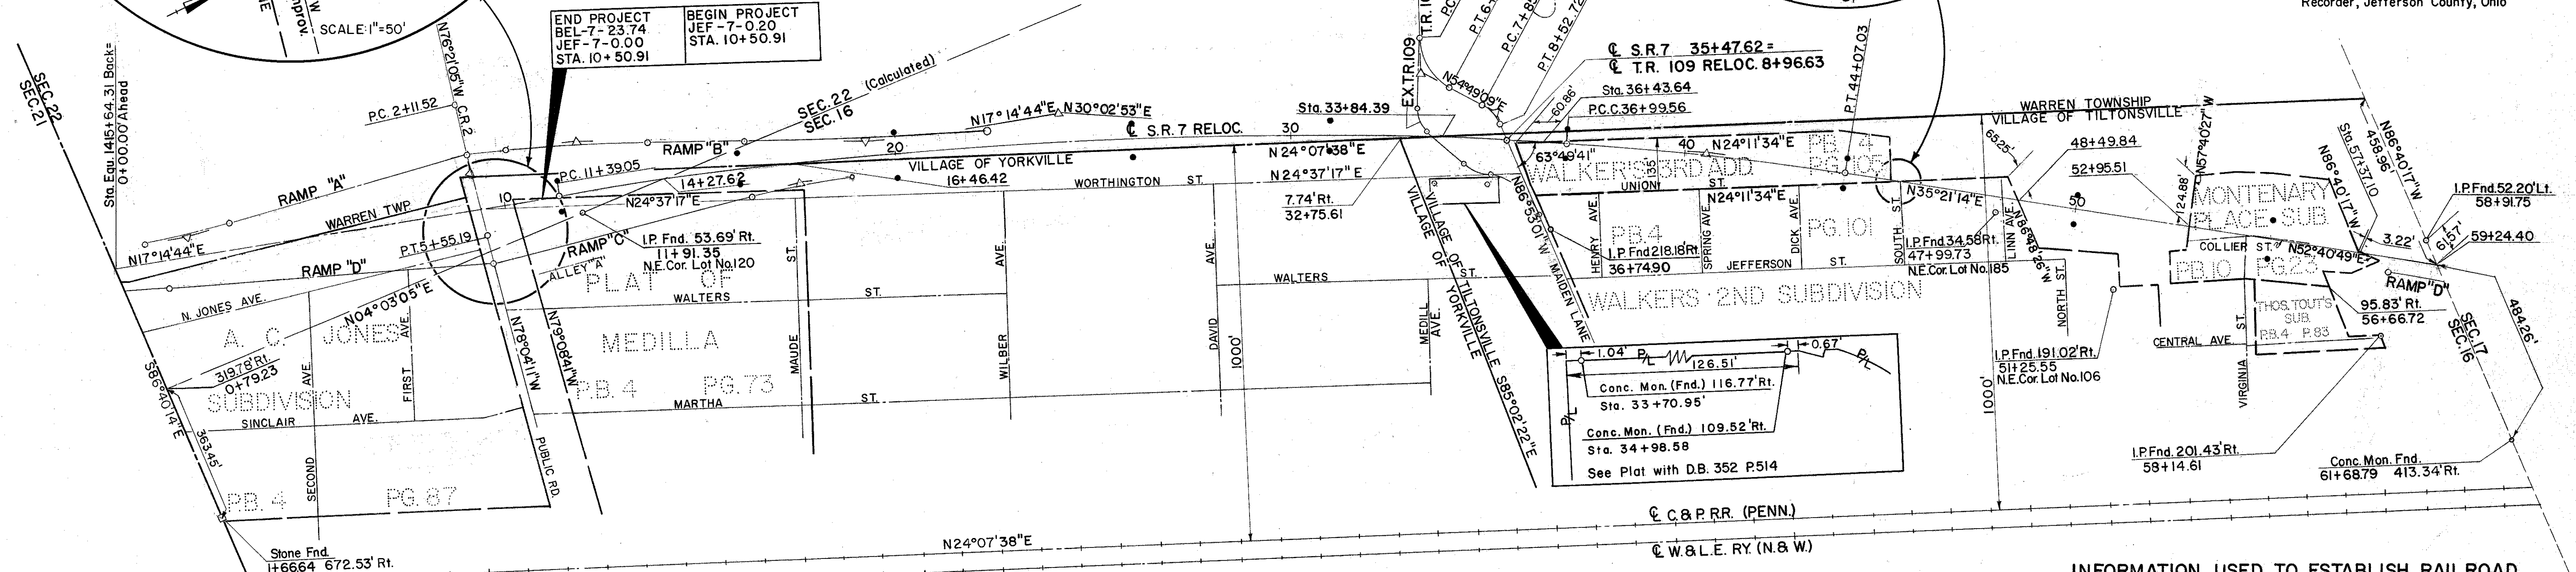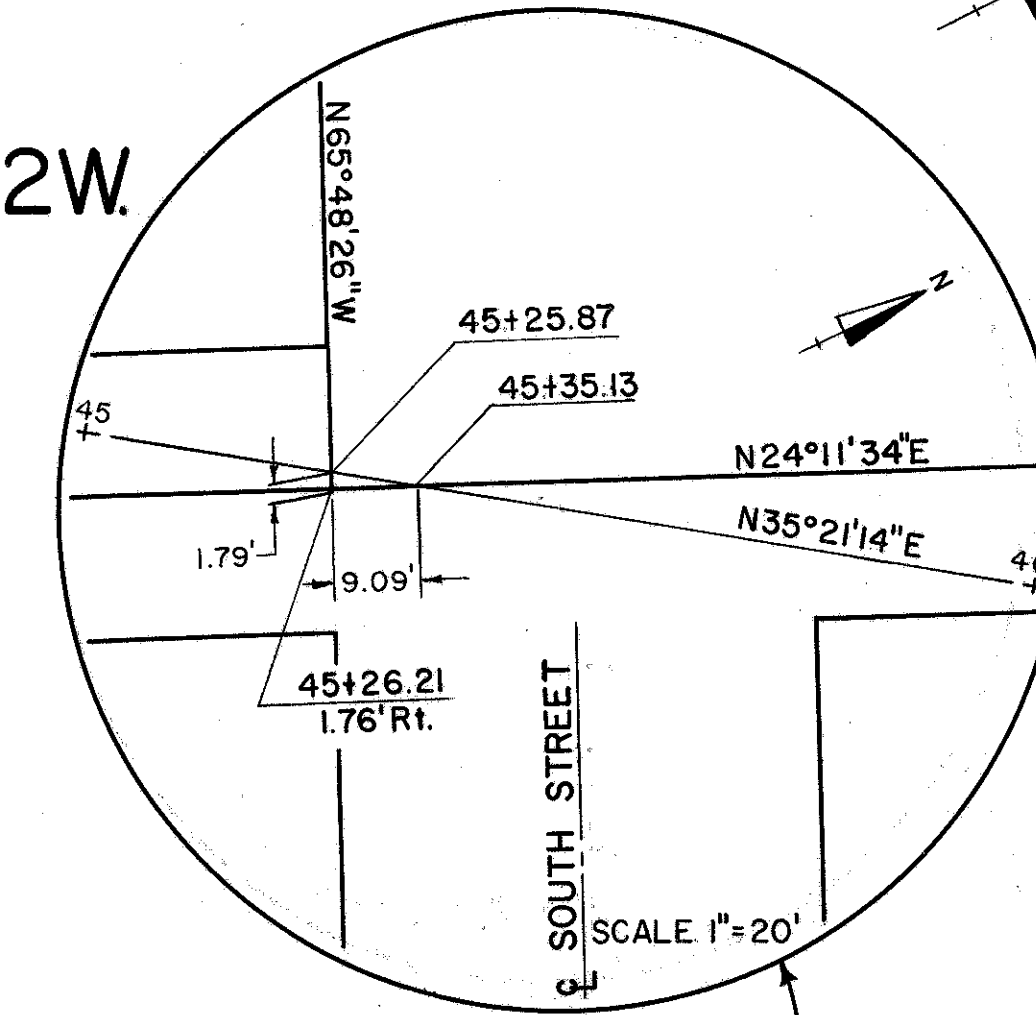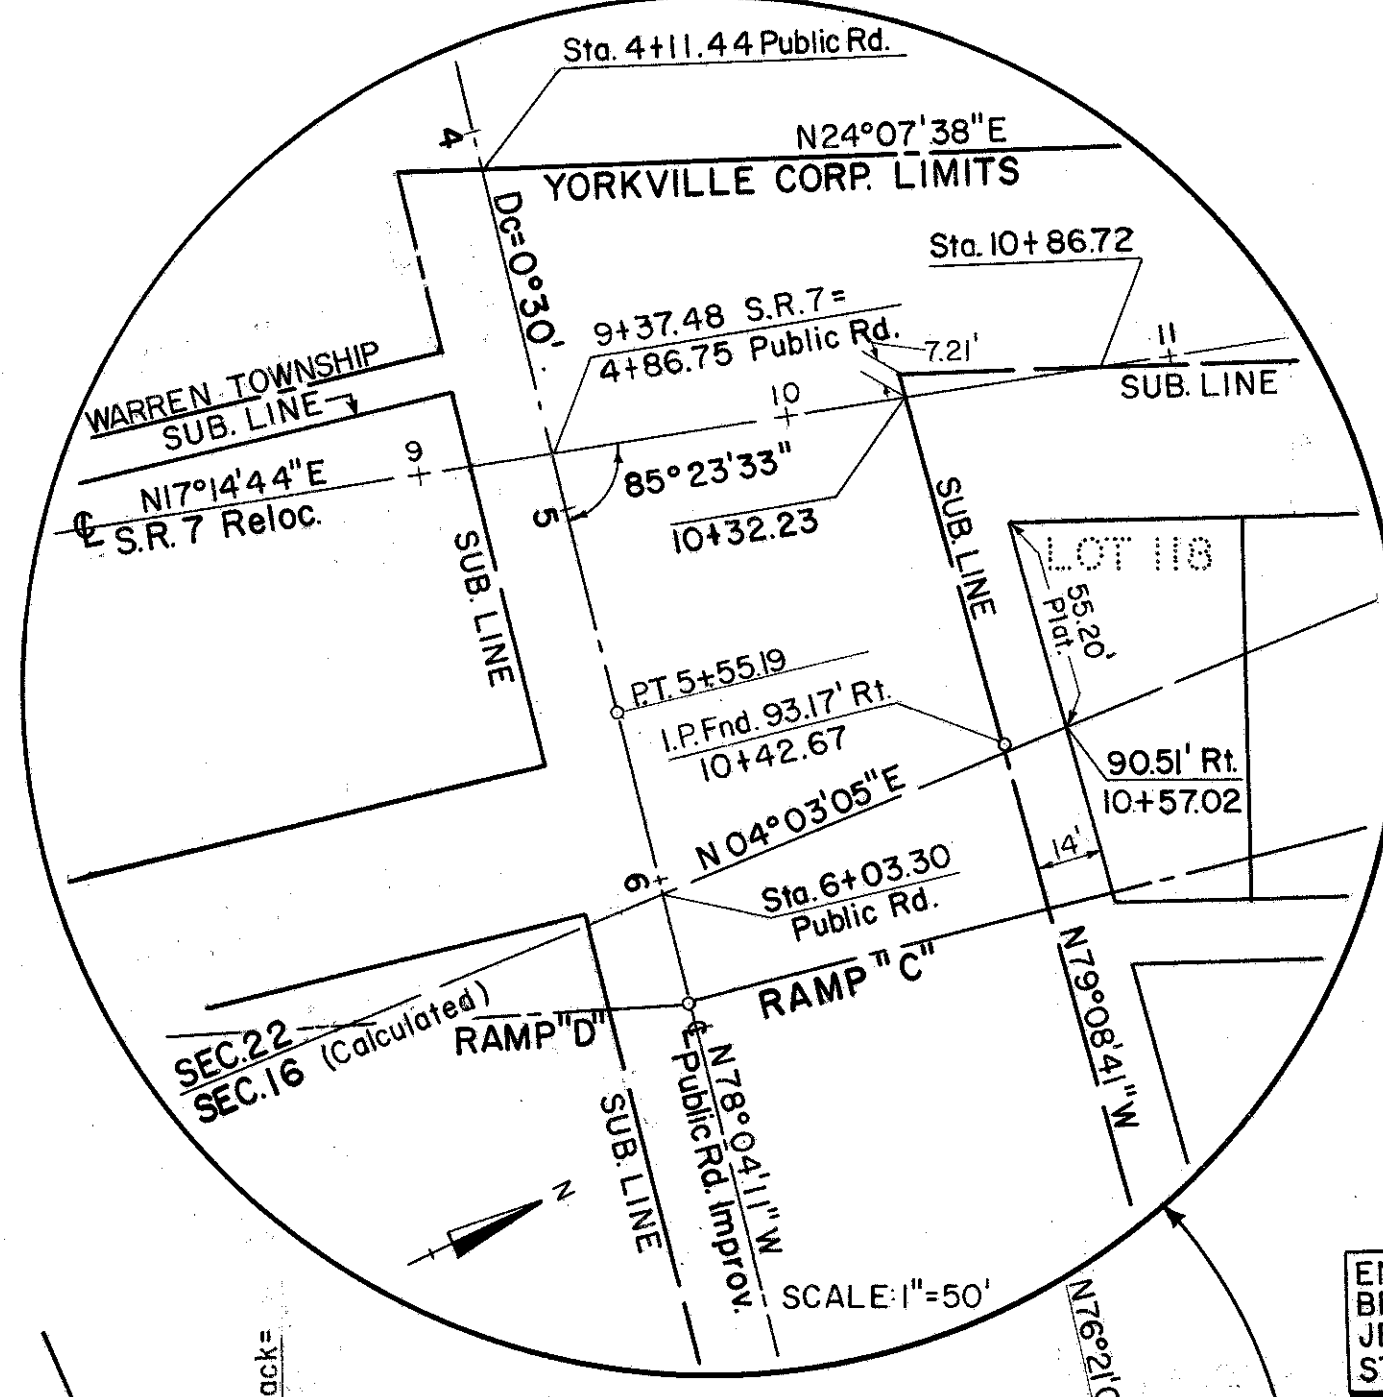

INFORMATION USED TO ESTABLISH RAILROAD RIGHT OF WAY

Right of way & track map of Cleveland & Pittsburg R.R. operated by Pennsylvania Co. through [Ohio] incl. [Ohio]

Right of Way & track map of the Wheeling & Lake Erie Ry. Co. through [Ohio] incl. [Ohio]

Available dead sources. R.R. stationing on this plan is as follows: The R/W & track map of each P.C. is assigned to each R.R. P.C. on this plan. Stationing is carried from the P.C. to the following P.C. continuously and any differences in stationing are noted in a Station Equation at the P.C. ahead.

NOTE: — Angles shown at centerline intersections on curves are to local tangents.

NOTE: — For monument locations, see centerline Plat Sheet 4 of 4.

NOTE: — E reference monuments & monument assemblies will be set during construction.

NOTE: — Due to lack of physical evidence, all lines which could not be field located were marked calculated.

CURVE DATA	S.R. 7 RELOCATION	PUBLIC RD. IMPROV.	T.R. 109 RELOCATION
P.I.	24+24.66	40+53.55	3+83.37
Δ	12°48'09" Rt.	5°18'21" Rt.	1°43'06" Lt.
Dc	0°30'00"	0°45'	0°30'00"
R	11,459.16'	7639.44'	11,459.16'
T	1285.61'	353.99'	171.85'
Lc	2560.51'	707.47'	343.67'
E	71.89'	8.20'	1.29'

358008

State of Ohio, Jefferson County, 358008
PRESENTED FOR RECORD [Signature]
AT [Signature]
RECORDED [Signature]
VOL. No. [Signature]
Recorder's Fee [Signature]

325686
State of Ohio, Jefferson County, 325686
PRESENTED FOR RECORD [Signature]
AT [Signature]
RECORDED [Signature]
VOL. No. [Signature]
Recorder's Fee [Signature]

APPROVED
JEFFERSON COUNTY DEPARTMENT
OF ENGINEERING
2-25-74

APPROVED
JEFFERSON COUNTY DEPARTMENT
OF ENGINEERING

TRANSFER NOT NECESSARY
[Signature]
COUNTY AUDITOR

APRIL 2, 1969
TRANSFER NOT NECESSARY
[Signature]
COUNTY AUDITOR

~~LIMITED~~ ACCESS

TRANSFER NOT NECESSARY
Stephen J. Hamrock
STEPHEN J. HAMROCK
COUNTY AUDITOR

JEF - 7-0.20

WARREN TOWNSHIP, SECTIONS 11,12,17,18,T.4N.,R.2W.

EPHRIAM KIMBERLY GRANT



VILLAGE OF RAYLAND



506

4

Sheet 3 of 4

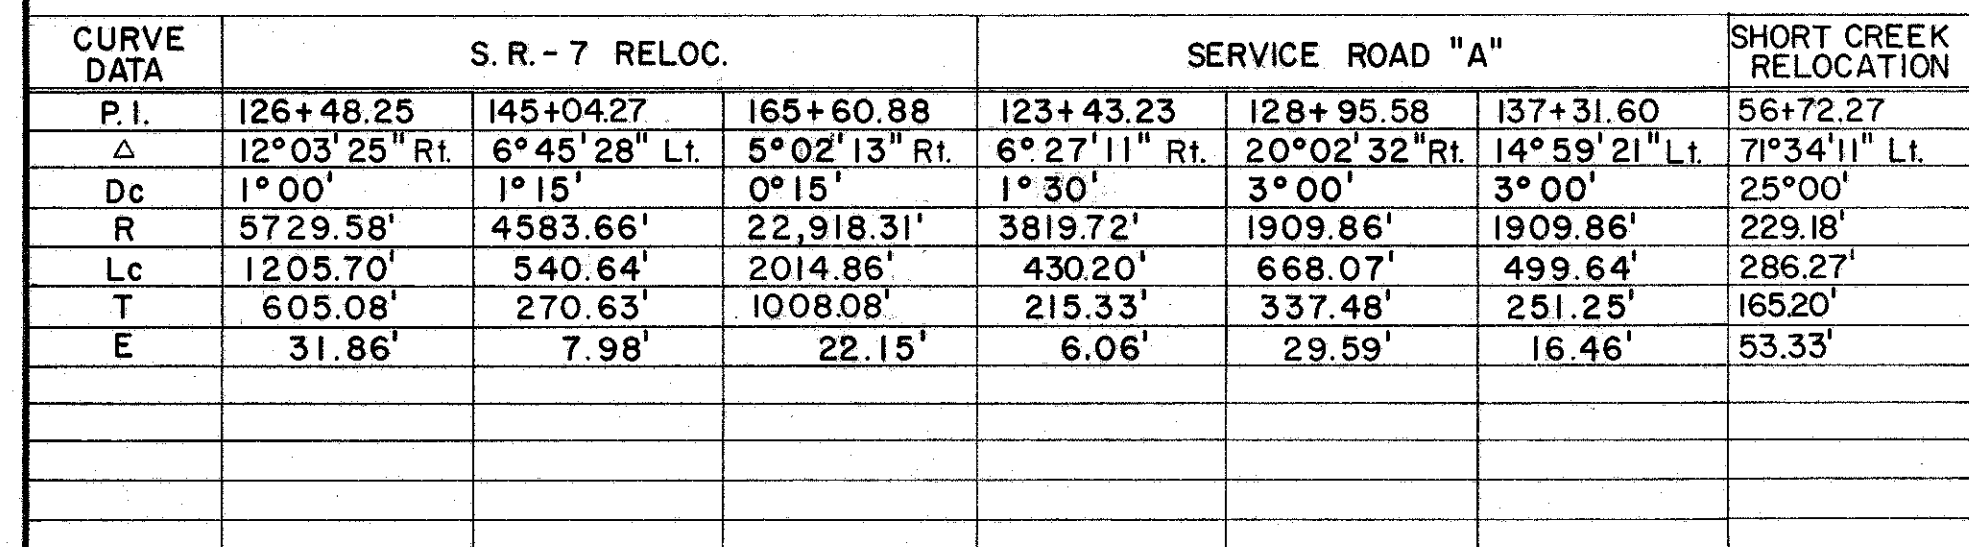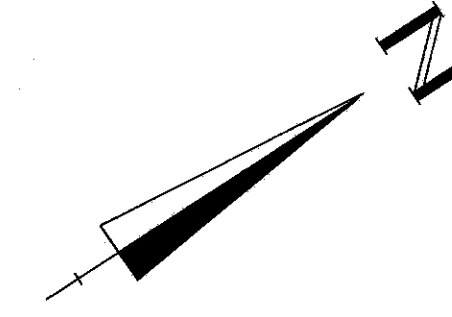

CENTER LINE SURVEY PLAT

JEF - 7 - 0.20

JEFFERSON COUNTY, OHIO, WARREN TOWNSHIP

SEC. 12, T. 4 N., R. 2 W., SEC. 1, 7, T. 5 N., R. 2 W.


FIRST SEVEN RANGES CONGRESS LANDS

LIMITED ACCESS

FED. RD. DIVISION	STATE	PROJECT
2	OHIO	

JEFFERSON COUNTY
JEF - 7 - 0.20
LIMITED ACCESS

Sheet 4 of 4

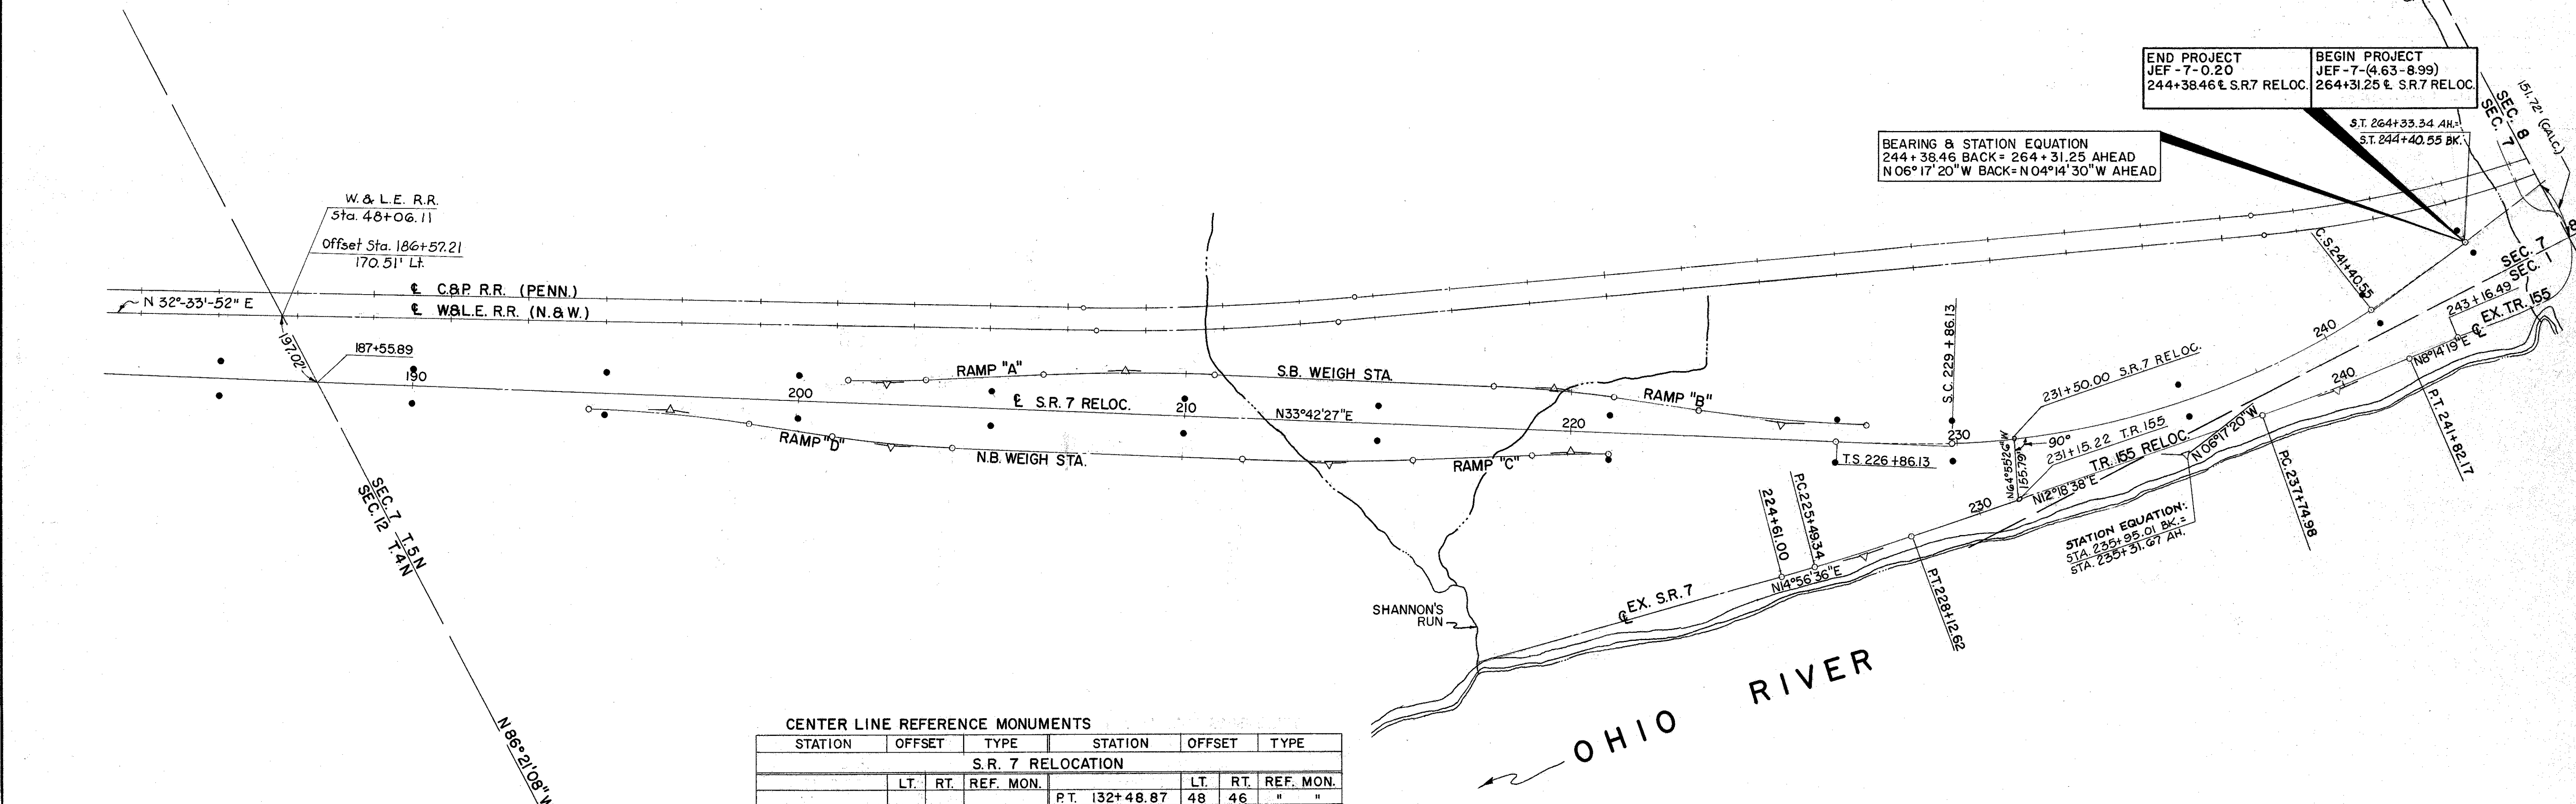

CENTER LINE REFERENCE MONUMENTS

STATION	OFFSET	TYPE	STATION	OFFSET	TYPE		
S.R. 7 RELOCATION							
	LT.	RT.	REF. MON.	LT.	RT.	REF. MON.	
				P.T. 132+48.87	48	46	" "
P.C. 11+39.05	39.5	39.5	" "	137+00.00	59	60.5	" "
16+00.00	39.5	39.5	" "	P.C. 142+33.64	39.5	39.5	" "
20+00.00	54	61.5	" "				
26+00.00	37.5	46.5	" "	P.T. 147+74.28	53	54.5	" "
31+00.00	37.5	39.5	" "	151+00.00	45.5	46.5	" "
P.C.C. 36+99.56	37.5	39.5	" "	P.C. 155+52.80	39.5	39.5	" "
P.T. 44+07.03	37.5	39.5	" "	160+00.00	39.5	39.5	" "
50+00.00	37.5	39.5	" "	165+00.00	40	40	" "
55+00.00	45	52.5	" "	170+00.00	42.5	42.5	" "
P.C. 59+96.42	57.5	58	" "	P.T. 175+67.66	45	45	" "
				180+00.00	45	45	" "
65+00.00	37.5	39.5	" "	185+00.00	45	45	" "
P.T. 69+06.58	37	39.5	" "	190+00.00	45	45	" "
T.S. 76+40.68	37	39.5	" "	195+00.00	54.5	57	" "
S.C. 80+40.68	73	70	" "	200+00.00	67	45	" "
84+00.00	51.5	58	" "	205+00.00	45	45	" "
87+00.00	49.5	51	" "	210+00.00	45	45	" "
T.S. 97+71.80	39.5	39.5	" "	215+00.00	45	45	" "
S.C. 101+71.80	39.5	39.5	" "	221+00.00	45	70	" "
S.C. 108+12.75	39.5	39.5	" "	T.S. 226+86.13	57.5	55.5	" "
S.T. 112+12.75	39.5	39.5	" "	S.C. 229+86.13	57	48	" "
116+00.00	39.5	39.5	" "	236+00.00	45	43	" "
P.C. 120+43.17	39.5	39.5	" "	C.S. 241+40.55	42.5	42.5	" "
125+00.00	39.5	39.5	" "	S.T. 244+38.46(BK)	36	36	" "

REFERENCE MONUMENTS & MONUMENT ASSEMBLIES

STATION	OFFSET	TYPE	STATION	OFFSET	TYPE
FARM LANE					
P.T. 14+91.74	"	MON. ASSEMB.	P.C. 93+58.04	"	MON. ASSEMB.
P.O.T. 17+00	"	"	P.T. 96+62.71	"	"
P.O.T. 19+00	"	"	P.C. 98+04.01	"	"
			104+00.00	"	"
SERVICE ROAD "A"					
P.C. 225+49.34	"	MON. ASSEMB.	P.T. 110+03.84	"	"
P.T. 228+12.62	"	"	115+00.00	"	"
P.O.T. 234+00	"	"	120+00.00	"	"
P.C. 237+74.98	"	"	P.C. 121+27.90	"	"
P.T. 241+82.17	"	"	P.C.C. 125+58.10	"	"
			P.T. 132+26.17	"	"
			P.C. 134+80.35	"	"
			P.T. 139+79.99	"	"
			145+00.00	"	"
			150+00.00	"	MON. ASSEMB.

CURVE DATA	S. R.7 RELOC.	T. R. 155	
P.I.	235+95.01	226+81.00	239+78.66
Δ	39°59'47" Lt.	2°37'58" Lt.	4°04'19" Lt.
Dc	2°45'	1°00'	1°00'
R	2083.48'	5729.58'	5729.58'
Lc	1154.42'	263.28'	407.19'
Ls	300.00'		
T		131.66'	203.68'
Ts	908.88'		
Θs	4°07'30'	1.51'	3.62'
E			
Es	135.60'		
LT	200.05'		
ST	100.05'		

355010

NOTE: — FOR CENTERLINE OF S.R. 7 AHEAD SEE CENTER-LINE SURVEY PLAT FOR JEF-7-(4.63-6.99)

325689

State of Ohio, Jefferson County, Ohio
PRESENTED FOR RECORD
AT
RECORDED
VOL. NO.
FEB 23 1969
FEB 23 1969
17.84
Recorder's Fee
3-25-74


TRANSFER NOT NECESSARY
Stephen J. Hanrock
COUNTY AUDITOR

APPROVED
JEFFERSON COUNTY ENGINEERING DEPARTMENT
3-25-74

APPROVED
STEPHEN J. HANROCK
COUNTY AUDITOR
APRIL 2, 1969
TRANSFER NOT NECESSARY
Stephen J. Hanrock
COUNTY AUDITOR

UTILITY MAP

JEFFERSON COUNTY, OHIO
WARREN TOWNSHIP, SECTIONS 16 & 22, T.4N., R.2W.
FIRST SEVEN RANGES CONGRESS LANDS
VILLAGE OF YORKVILLE
VILLAGE OF TILTONSVILLE

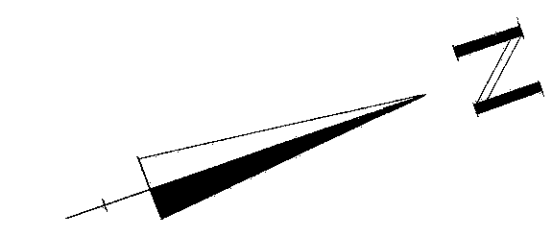


FED. RD. DIVISION	STATE	PROJECT	
2	OHIO		

JEFFERSON COUNTY
JEF-7-0.20
LIMITED ACCESS

508
560


6
58

- UTILITIES AFFECTED
- (A) General Telephone Co., 1121 Tuscarawas Ave. N.E., New Phil., Ohio
 - (B) Ohio Power Co., Canton, Ohio
 - (C) Ohio Valley Gas Co., 99 N. Front St., Columbus, Ohio
 - (D) Water Dept., Village of Tiltonsville, Ohio
 - (E) Water Dept., Village of Yorkville, Ohio
 - (F) Western Union Telegraph Co., 33 E. Gay St., Columbus, Ohio
 - (G) Wheeling Steel Corporation, Wheeling, West Virginia
 - (H) Water Dept., Village of Rayland, Ohio

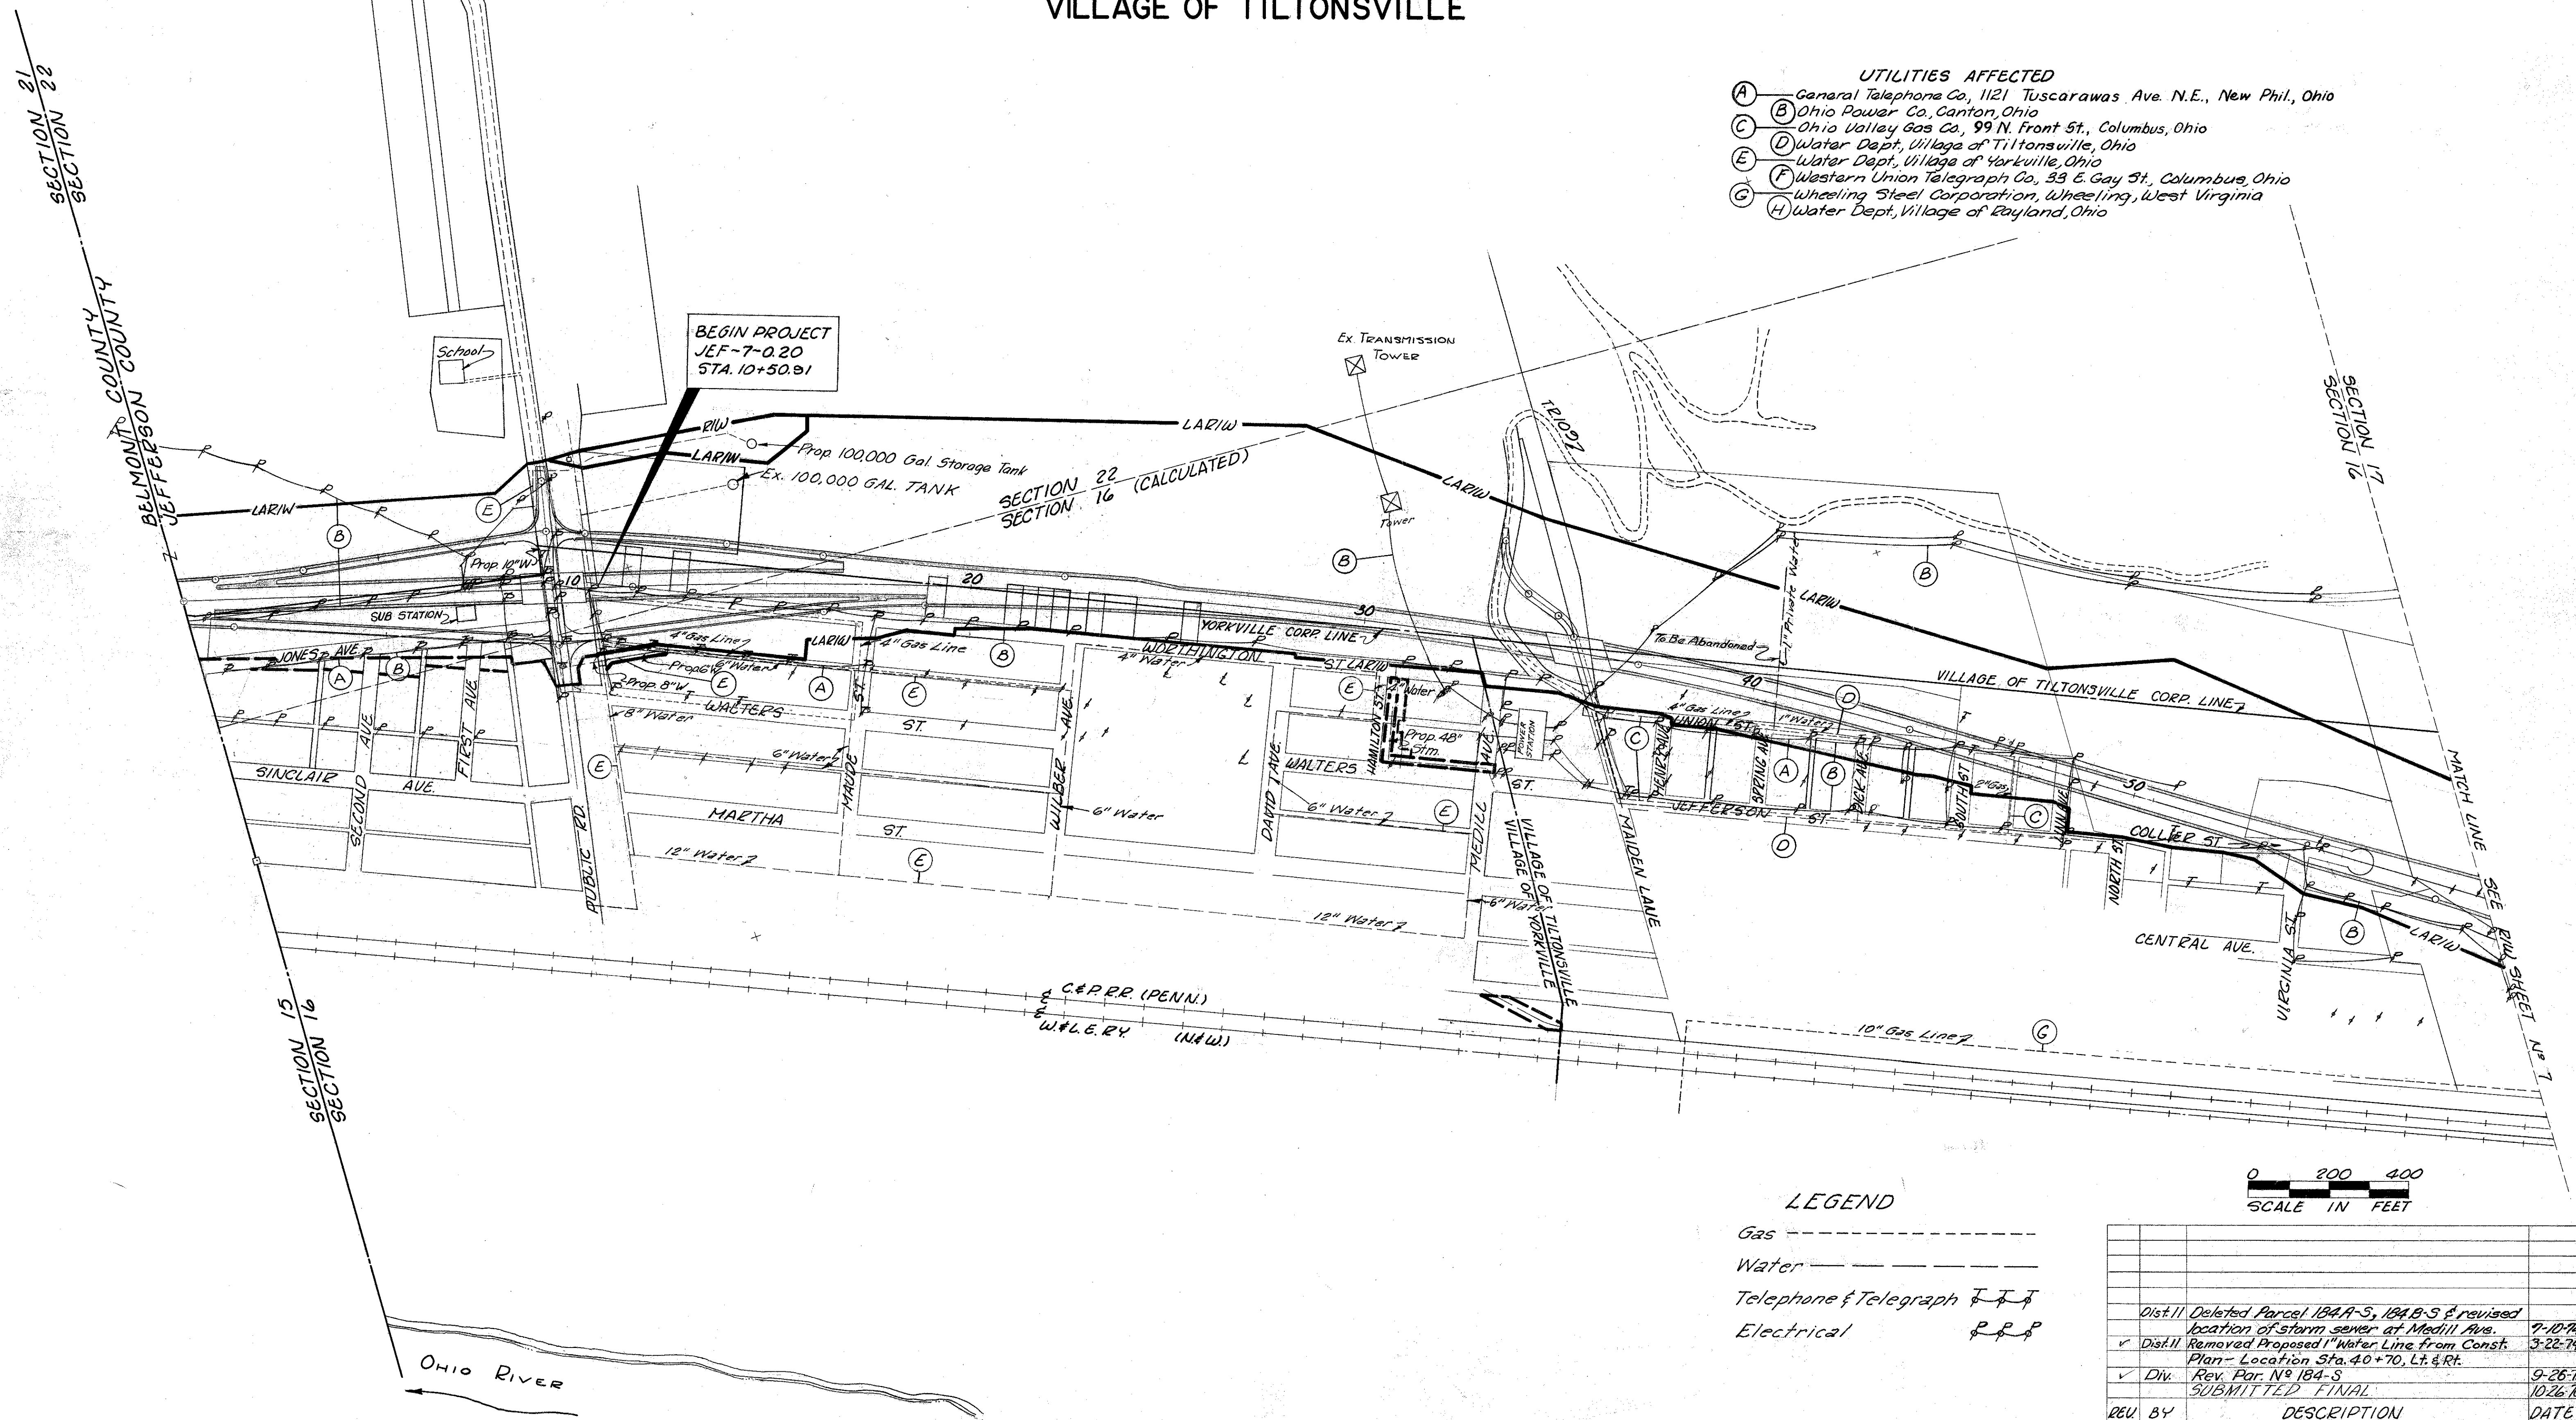

LEGEND

- Gas -----
- Water -----
- Telephone & Telegraph ---x---
- Electrical -----

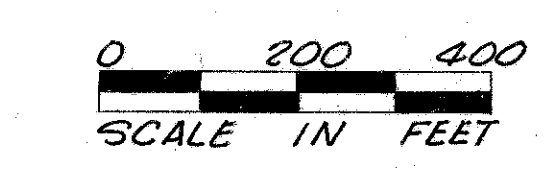

REV.	BY	DESCRIPTION	DATE
Dist. II		Deleted Parcel 184A-S, 184B-S & revised location of storm sewer at Medill Ave.	9-10-74
✓ Dist. II		Removed Proposed 1" Water Line from Const. Plan - Location Sta. 40+70, Lt. & Rt.	3-22-74
✓ Div.		Rev. Par. N° 184-S SUBMITTED FINAL	9-26-72
			10-26-72

UTILITY MAP


JEFFERSON COUNTY, OHIO
WARREN TOWNSHIP, SECTION 17, T.4N., R.2W.
FIRST SEVEN RANGES CONGRESS LANDS
VILLAGE OF TILTONSVILLE
VILLAGE OF RAYLAND

FED. RD. DIVISION	STATE	PROJECT
2	OHIO	


JEFFERSON COUNTY
JEF ~ 7 ~ 0.20
LIMITED ACCESS

509
560

7
58

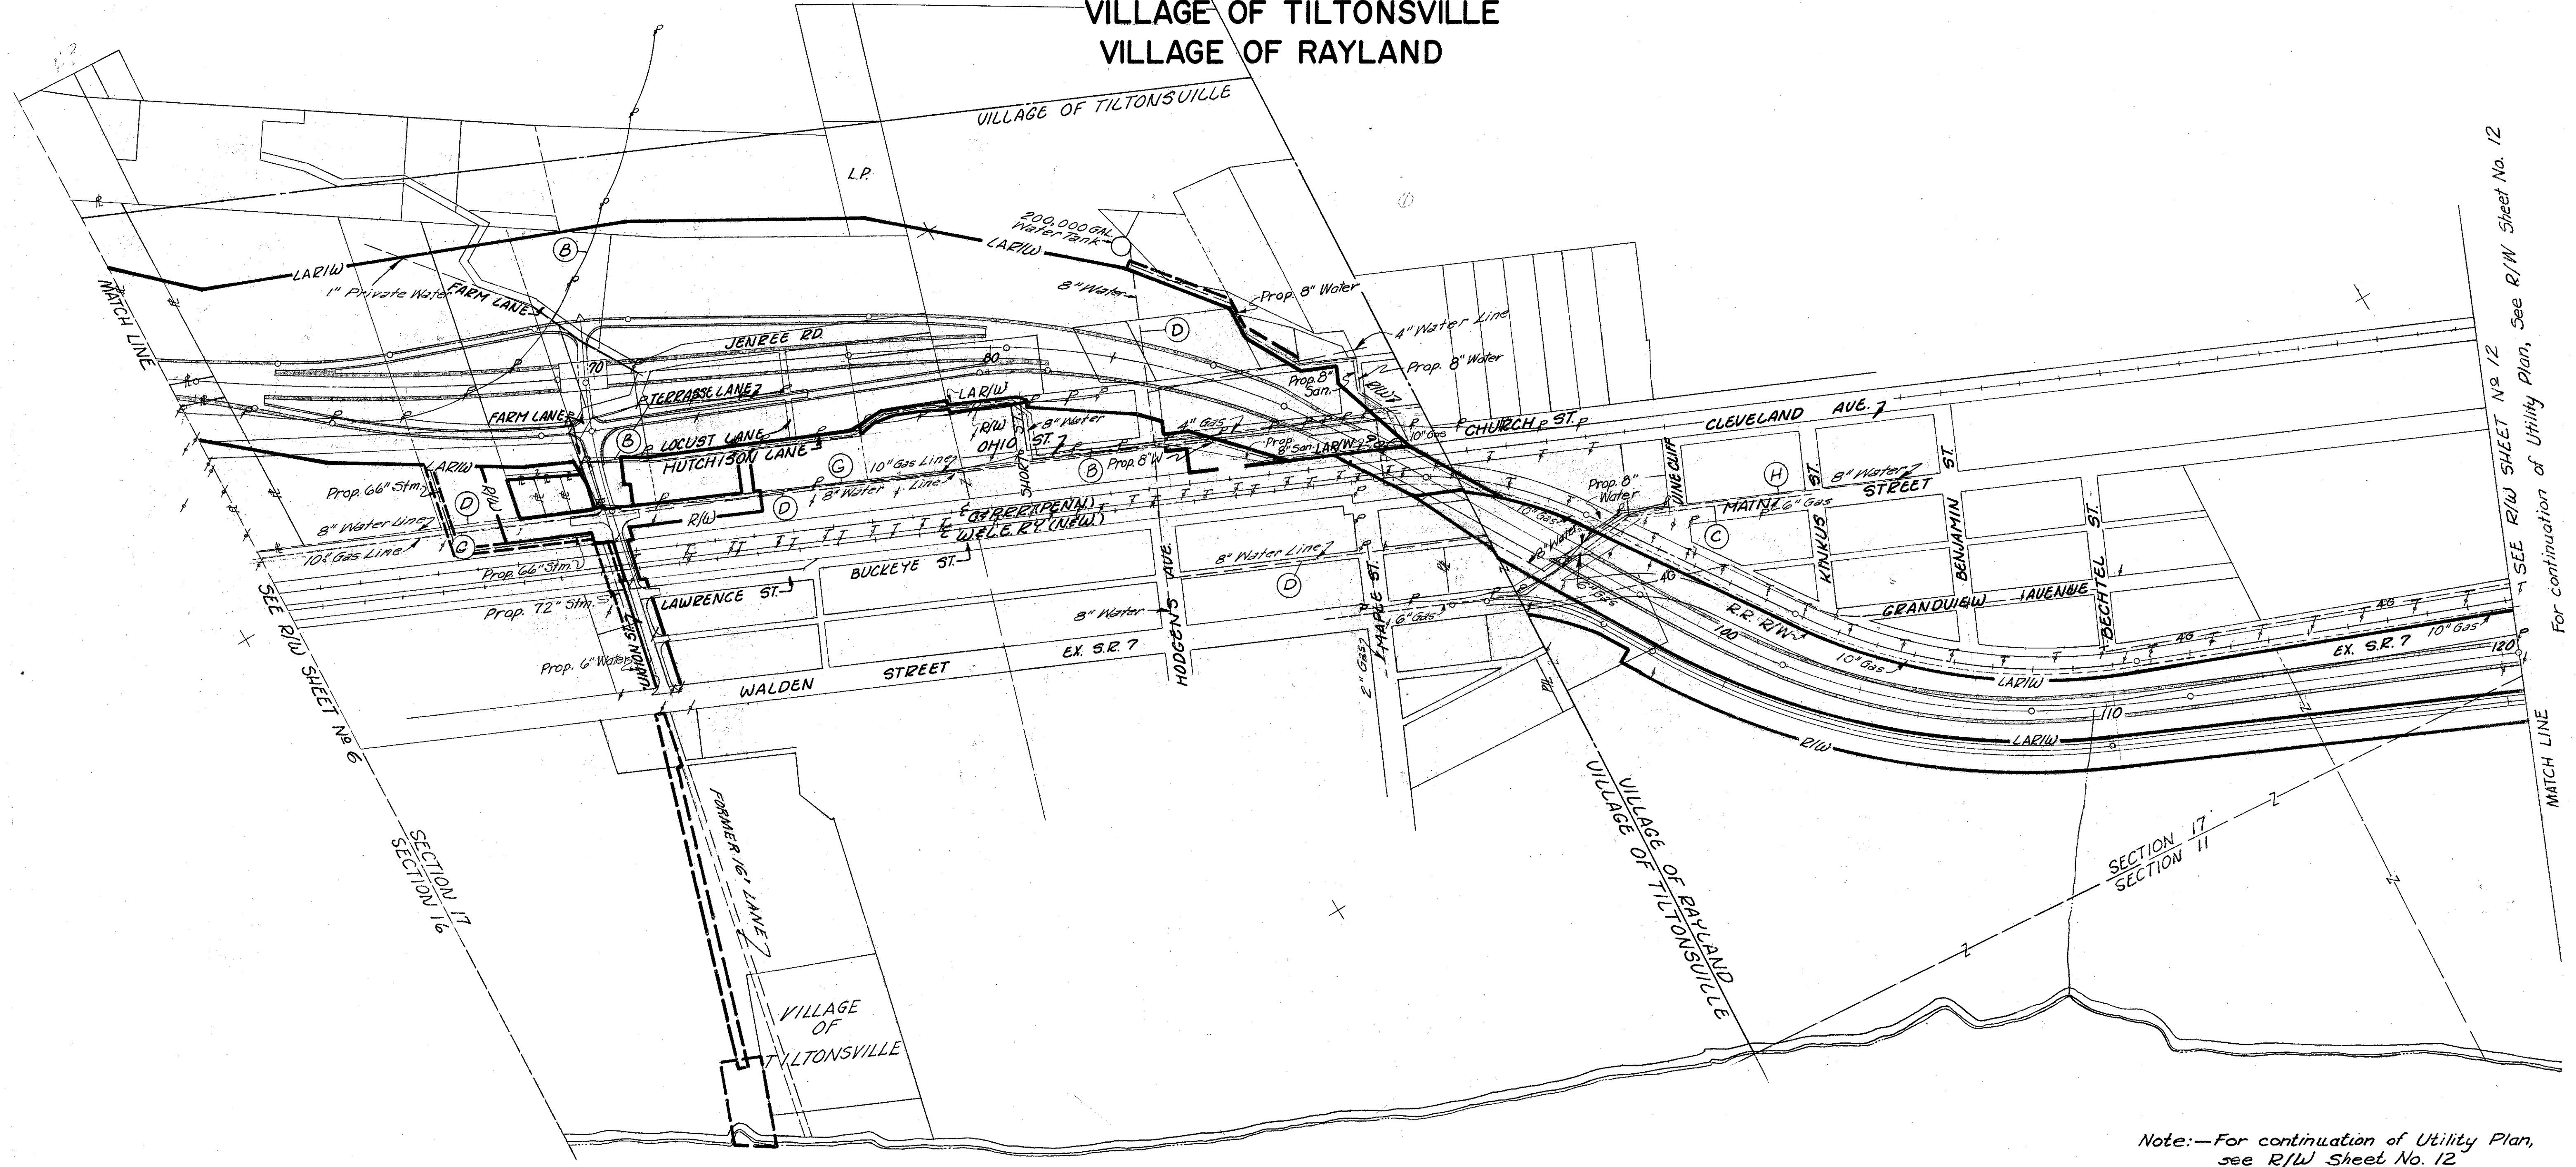

Note:—For continuation of Utility Plan, see R/W Sheet No. 12

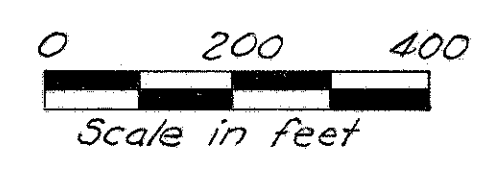

LEGEND

Gas	---
Water	---
Telephone & Telegraph	---
Electrical	---

REV	BY	DESCRIPTION	DATE
✓	Dist. II	Deleted Par. 298A-S-1, Rev. Par. 298A-S & 298A-X	7-22-74
		SUBMITTED FINAL	10-26-70

UTILITY MAP

PROPERTY MAP

JEFFERSON COUNTY, OHIO
WARREN TOWNSHIP, SECTIONS 16 & 22, T.4N., R.2W.
FIRST SEVEN RANGES CONGRESS LANDS
VILLAGE OF YORKVILLE

FED. RD. DIVISION	STATE	PROJECT
2	OHIO	


JEFFERSON COUNTY
JEF-7-020
LIMITED ACCESS

510
560

8
58

UTILITIES AFFECTED

General Telephone Co., 107 S. Main St., Marion, Ohio
Ohio Power Co., Canton, Ohio
Ohio Valley Gas Co., 2023 Sunset Blvd., Steubenville, Ohio
Water Dept. Village of Yorkville, Ohio
Water Dept. Village of Tiltonsville, Ohio
Western Union Telegraph Co., 33 E. Gay St., Columbus, Ohio
Wheeling Steel Corp., Wheeling, West Virginia (10" Gas Line)

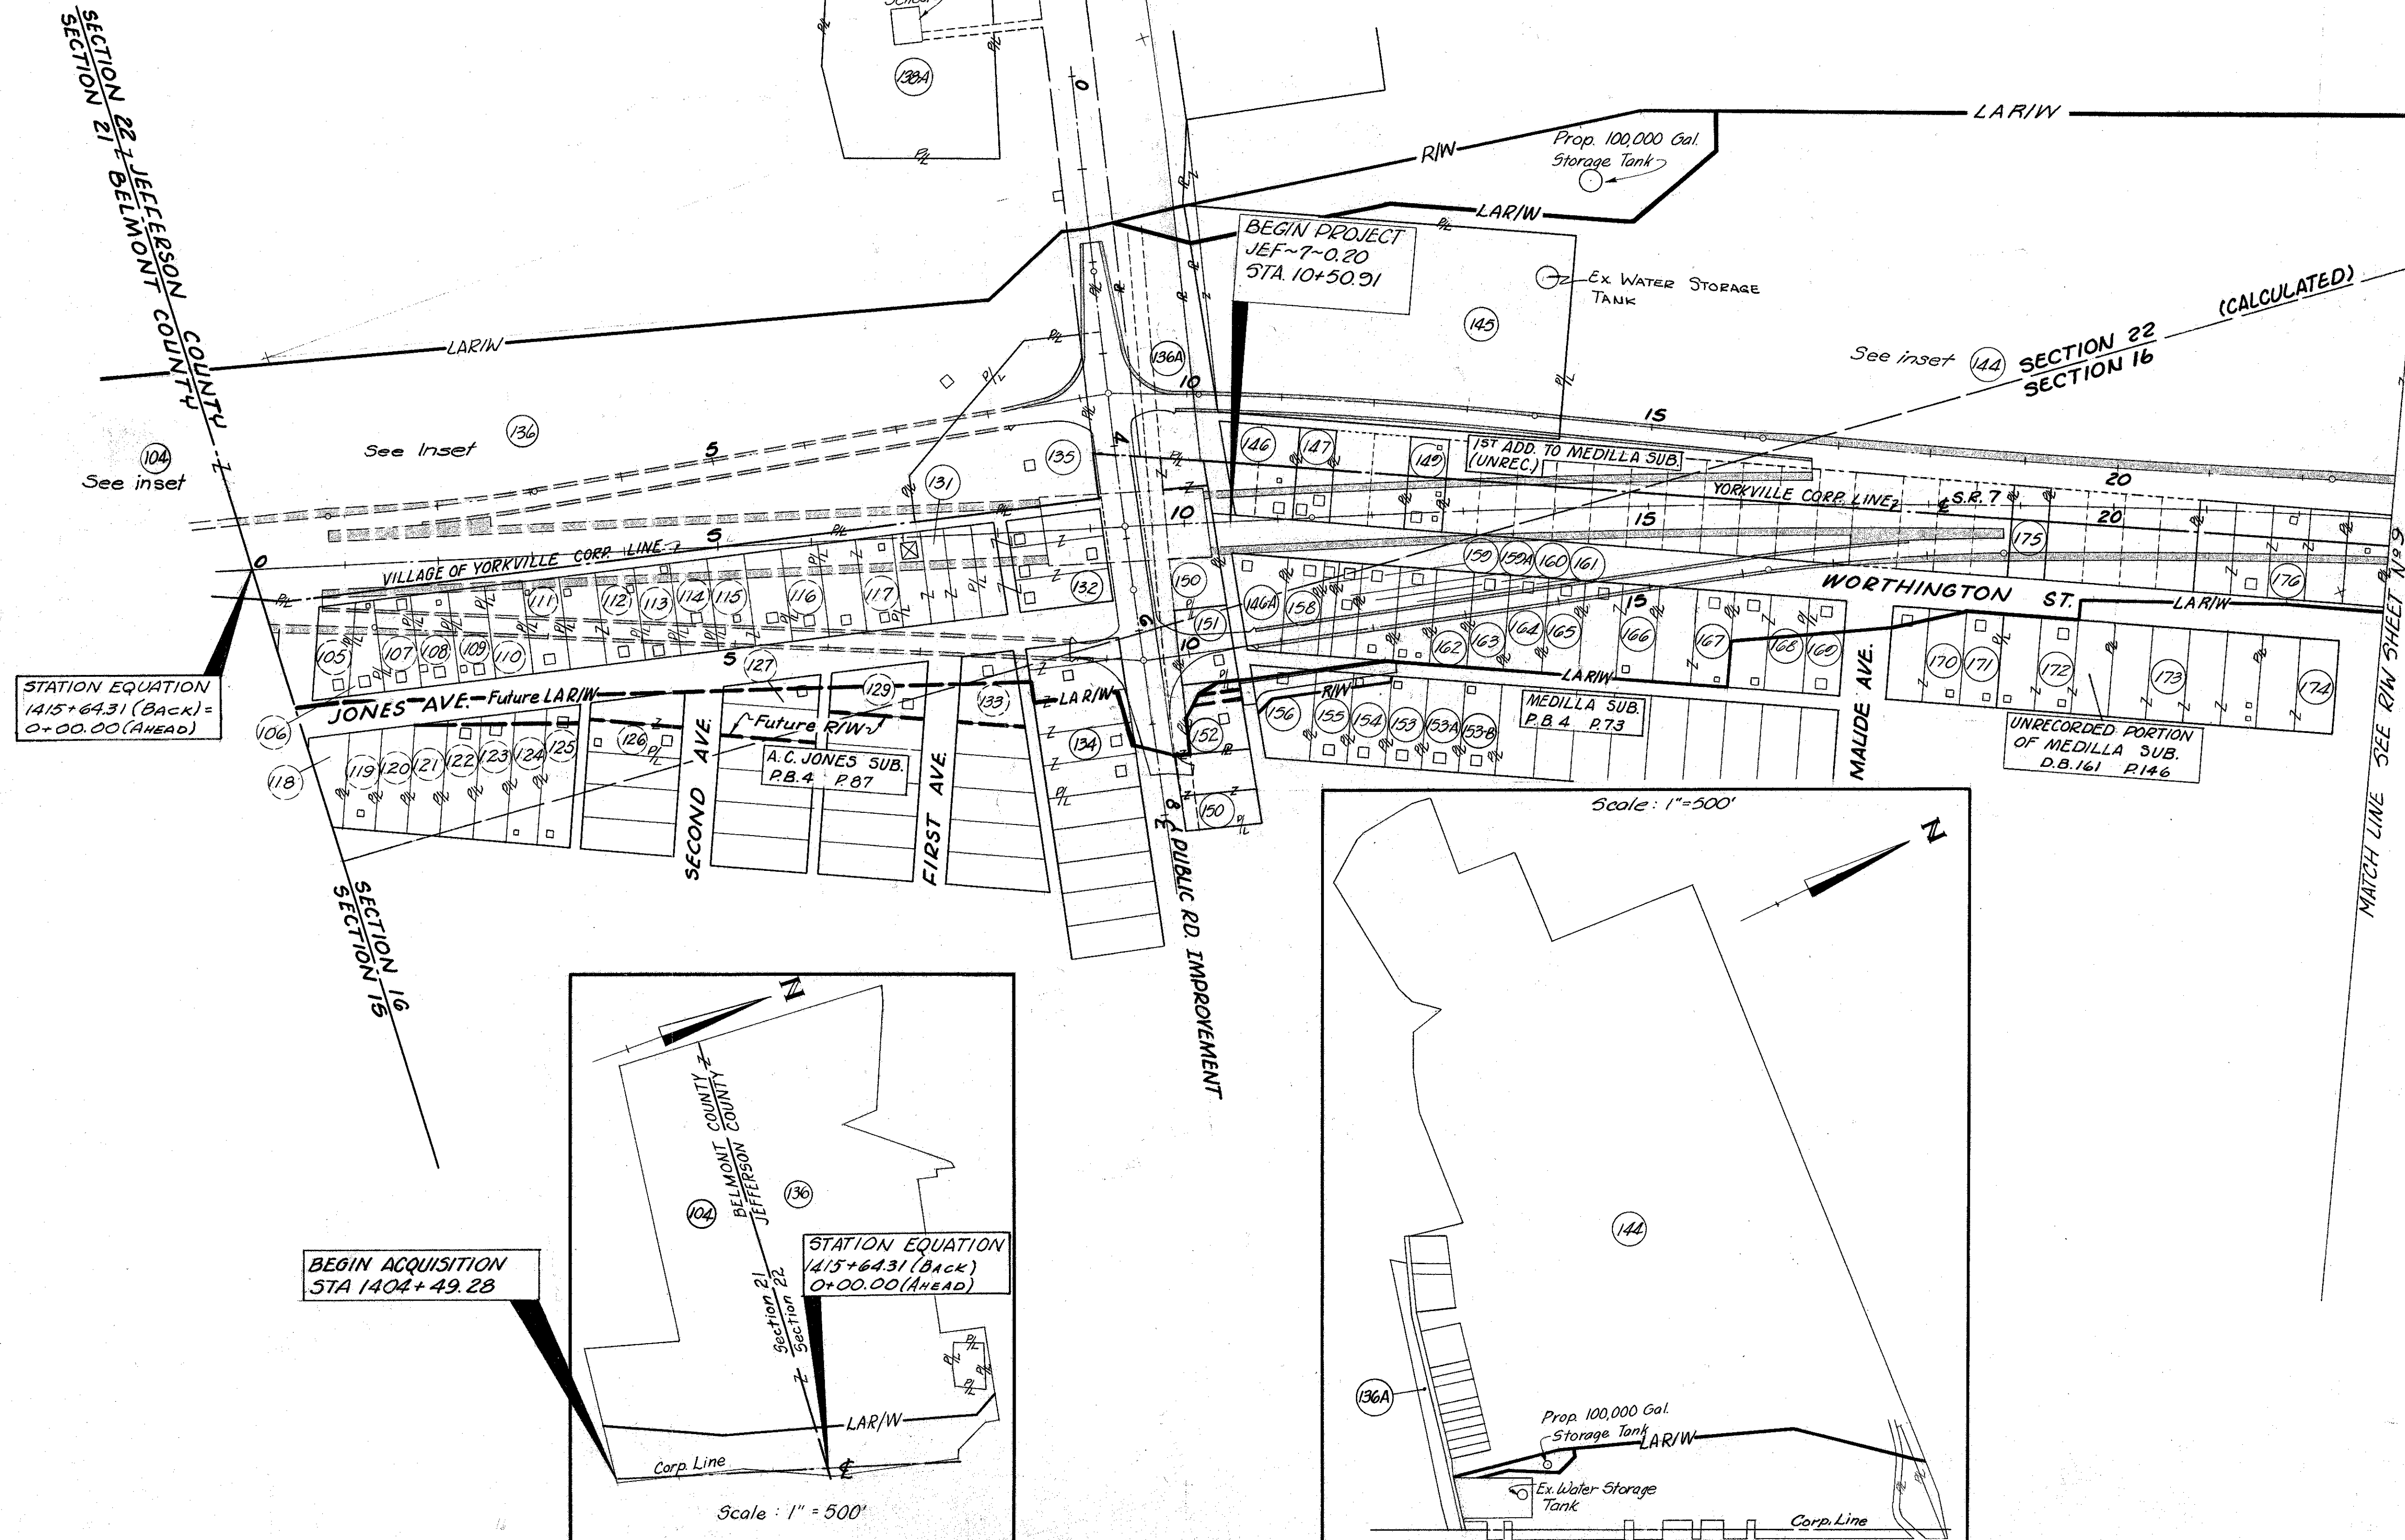

PARCEL NO.	OWNER	PARCEL NO.	OWNER
104	ELMER W. STUPAK	146	FELIX NICKLE
105	IRENE & BESSIE GLAVARIS	146A	FELIX NICKLE
118	CATHERINE KONTIRIS	147	NELLIE KNOBOWSKI
106	MARY KOKALIDIS	148	NOT ASSIGNED
107	JACOB & ROSE M. RICHTER	149	ANDREW SHANOSKI
119	CONNIE NICOSIA	150	VILLAGE OF YORKVILLE
108	GEORGE LICORINOS ET AL		
120	LILY TRIPI & MARY GALLINA	151	LOUIS BOURG, JR.
109	CALLIOPE BRAGALONE ET AL	152	STEFAN & ANNA LATACZ
121	GEORGE & MARY LICORINOS	153	CARL & LUCILLE DROBECK
110	JAMES PALEOS	153A	JOHN & DOROTHY V. STABILE
122	FRANK & IRENE MOSCATO	153B	D. & E. VINCE
111	CONNIE NICOSIA	154	ROBERT & ANNA WRANA
123	PAULINE BAZAN	155	NATALIE & CATHERINE MUSCATO
112	JAMES & SOPHIA K. GIANNIZAKIS	156	ALICE SHEFFICK
113	MICHAEL & JOSEPHINE SWIGER	157	NOT ASSIGNED
114	JOHN & THERESA SKEDEL	158	ALEXANDRIA KOSIKOWSKI
115	MILDRED MICHAELS ET AL (4)	159	C. & L. CLOSSER
116	SUSAN STRADON	159A	JAMES & MARGARET VARGO
117	ANNA E. SASU	160	SOPHIA BACAN
131	OHIO POWER COMPANY	161	MIKE & PARASKA DICKEY
132	CHARLES & ANGELINA TOMINELLO	162	JOHN & STELLA DICKEY
133	LOUIS & FRANCES MOFFO	163	CAROLINE & VIOLET WRUBLESKI
134	JULIA LOHA	164	JAMES & VIOLET FULTON
135	STANLEY M. & DORAE DIELECH	165	FRANCES EINI
136	ELMER W. STUPAK	166	MARY PETRAS ET AL
136A	KATHRYN D. HAGAN	167	CAROLINE KROLL
124	GEORGE & PAULINE KIMBLE	168	BLANCHE CYBULSKI
138A	BOARD OF EDUCATION YORKVILLE	169	FRANCISCA MAGONE
		170	KOSTOS & MARY KONSTANTINOS
125	JOHN & EUGENA WNEK	171	FRANK RUNGO
126	KERMIT & MELBA KULL	172	JOHN PULICE ET AL
127	INGRID MOSCATO	173	NUNZIATO MAGNONE
129	NINA CLOSSER	174	JOHN & ROSE MAGYARE
144	JOHN MEDILL ET AL (4)	175	JOSEPH F. CALEVEDO
145	VILLAGE OF YORKVILLE	176	JOSEPH P. & MARY E. ORBAN

0 100 200
SCALE IN FEET

REV	BY	DESCRIPTION	DATE
✓	Dist. II	Changed Ownership on Parcel 171	8-27-73
✓	Dist. II	Rev. Ownership on Parcels 104 & 136	5-4-73
✓	Dist. II	Rev. Parcels 136A-WL, 136A-WU & 150-WL and Changed Ownership on Par. 136A	3-29-73
		SUBMITTED FINAL	10-26-70

PROPERTY MAP

PROPERTY MAP

JEFFERSON COUNTY, OHIO
WARREN TOWNSHIP, SECTION 16, T.4N., R.2W
FIRST SEVEN RANGES CONGRESS LANDS
VILLAGE OF YORKVILLE
VILLAGE OF TILTONSVILLE

FED. RD. DIVISION	STATE	PROJECT
2	OHIO	

JEFFERSON COUNTY
JEF. - 7- 0.20
LIMITED ACCESS

511
560

9
58

PARCEL NO.	OWNER
144A	JOHN W. MEDILL ET AL (4)
177	BOARD OF EDUCATION- YORKVILLE
178	JOHN MAGYARI
179	A. H. GEORGE
180	RICHARD & ANNA K. SMITH
181	A. & A. DEL VECCHIO
182	PETER J. & AGNES I. ROMANOLI
183	EMILE & GRACE DONTIA
184	OHIO POWER COMPANY
186	GEORGE WEAVER
187	PAUL & FRANCES ANDERSON
188	OSCAR & LEAH WILSON
189	J. & E. DOLFI
190	GEORGE GRANT
191	ROSS A. RISDON
192	RUSSELL & MADELINE CERISANO
193	MIKE & ANNA YOHAN
194	N. & E. DENNIS
195	MARY & LOUIS PUSKA
196	L. & N. SANETZNIK
197	CATHERINE ZOC
198	ANDREW & IDA ZONKOSKI
199	FRANK & VICTORIA VASS
200	ANTHONY & MILDRED PESTELLA
201	CARL A. & DELORES GEORGE
202	ROBERT & SYLVIA WATSON
203	EMILY BECK
204	RALPH McKEEVER NEELY ET AL (3)
205	EMILIO & FANNIE DOLFI
206	TONY & ANITA DINAPOLI
207	MARY ANN WALKER
208	CARMON & LENA BELLOTTE
184C	THE FRANKLIN REAL ESTATE CO.
208A	JOSEPHINE R. STANTON

0 100 200
SCALE IN FEET

REV	BY	DESCRIPTION	DATE
		Dist. II Added Parcel/s 198-WD and 201-WD	3-24-76
		Dist. II Deleted Parcel 184A-S & 184B-S	7-10-74
✓	DIV.	Changed Name (OWNER) on Par. 204	1-4-75
✓	DIV.	Rev. Par. No 184-S	9-26-72
✓	DIV.	Revised Par. 184-C	5-1-72
✓	DIV.	REVISED PARCEL No. 190-T	11-2-71
		ADDED PARCEL 208A & REVISED PARCEL 208	12-16-70
		SUBMITTED FINAL	10-26-70

PROPERTY MAP

PROPERTY MAP




JEFFERSON COUNTY, OHIO
WARREN TOWNSHIP, SECTIONS 16&17, T.4N., R.2W.
FIRST SEVEN RANGES CONGRESS LANDS
VILLAGE OF TILTONSVILLE

FED. RD. DIVISION	STATE	PROJECT
2	OHIO	

512
560

10
58

JEFFERSON COUNTY
JEF.-7-0.20
LIMITED ACCESS

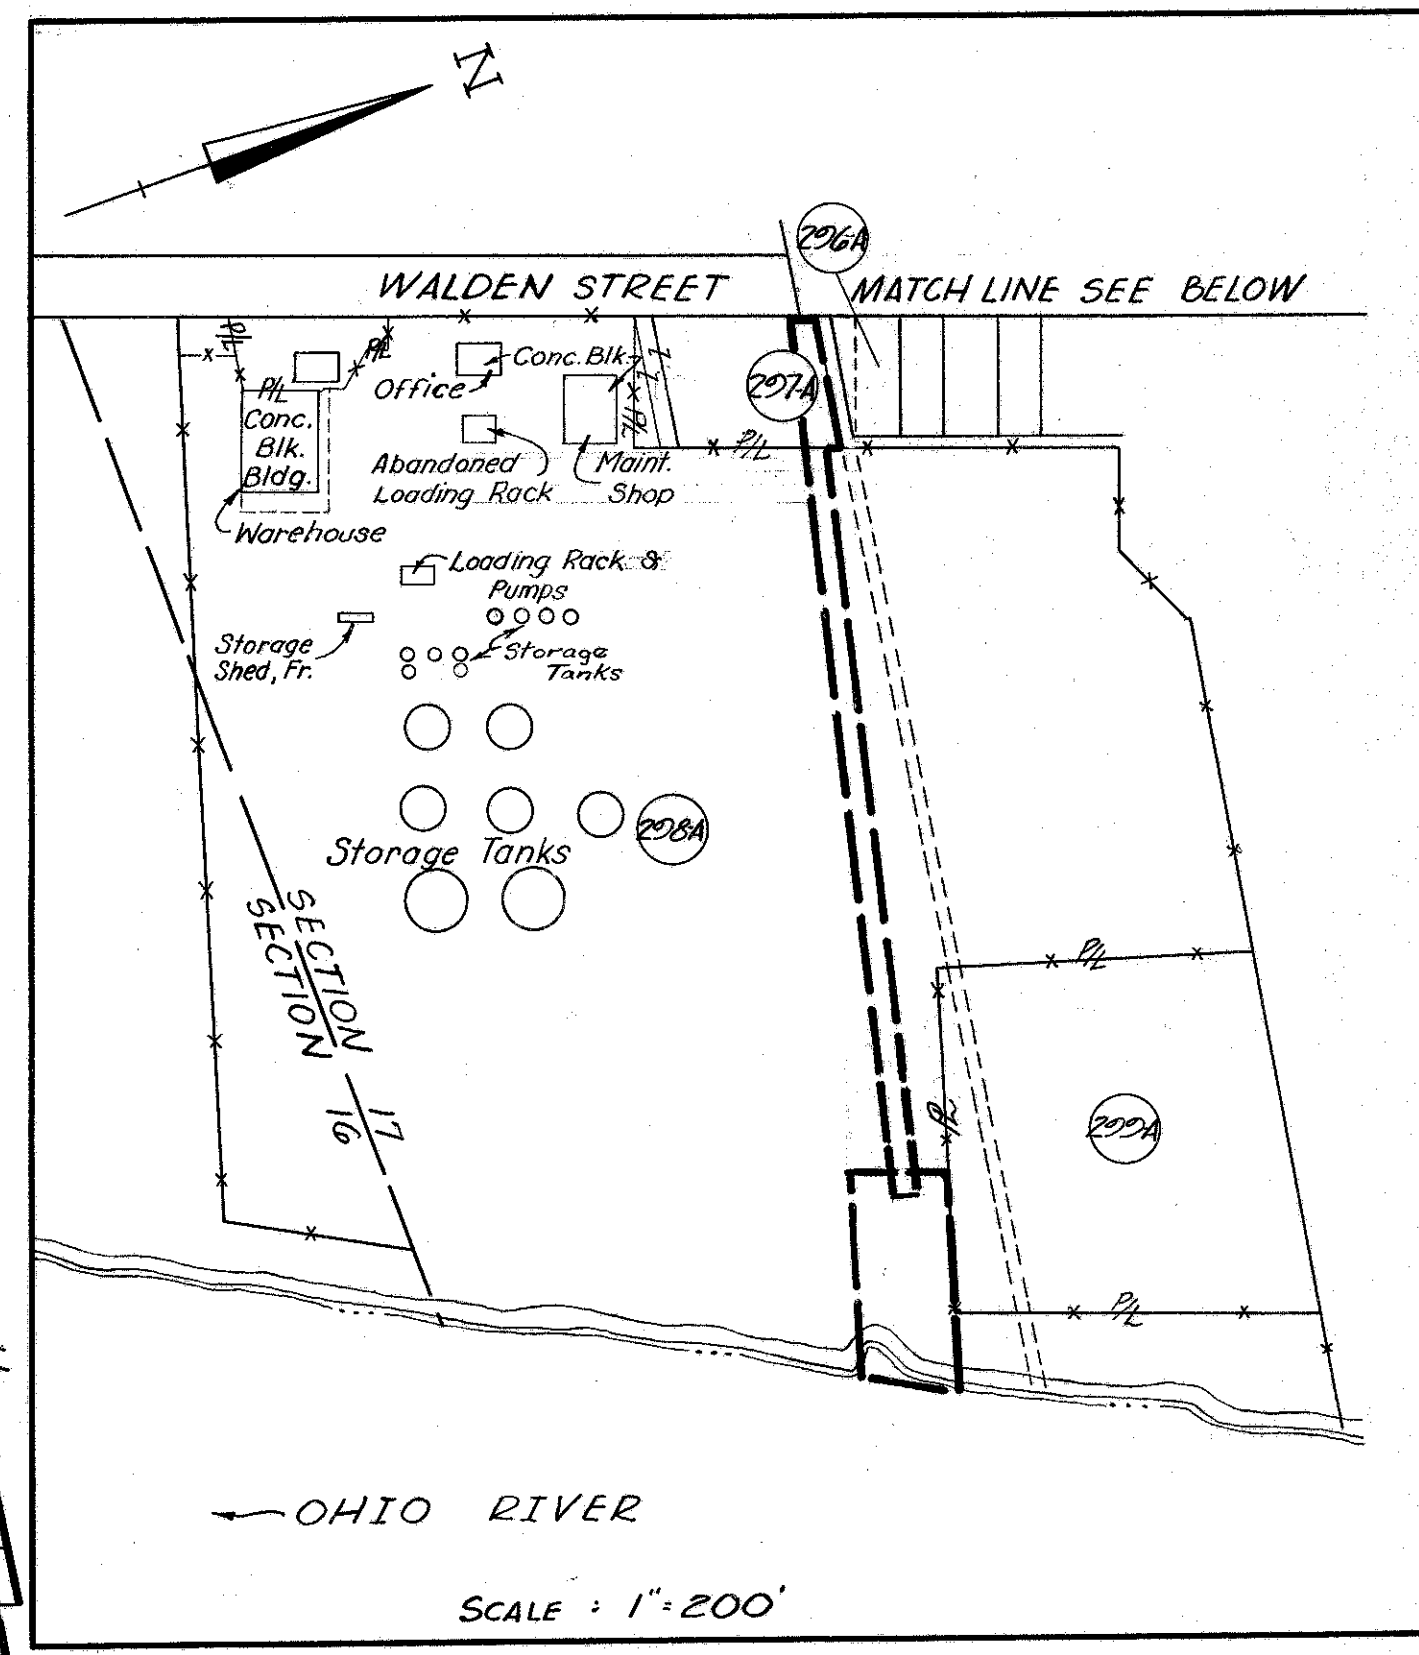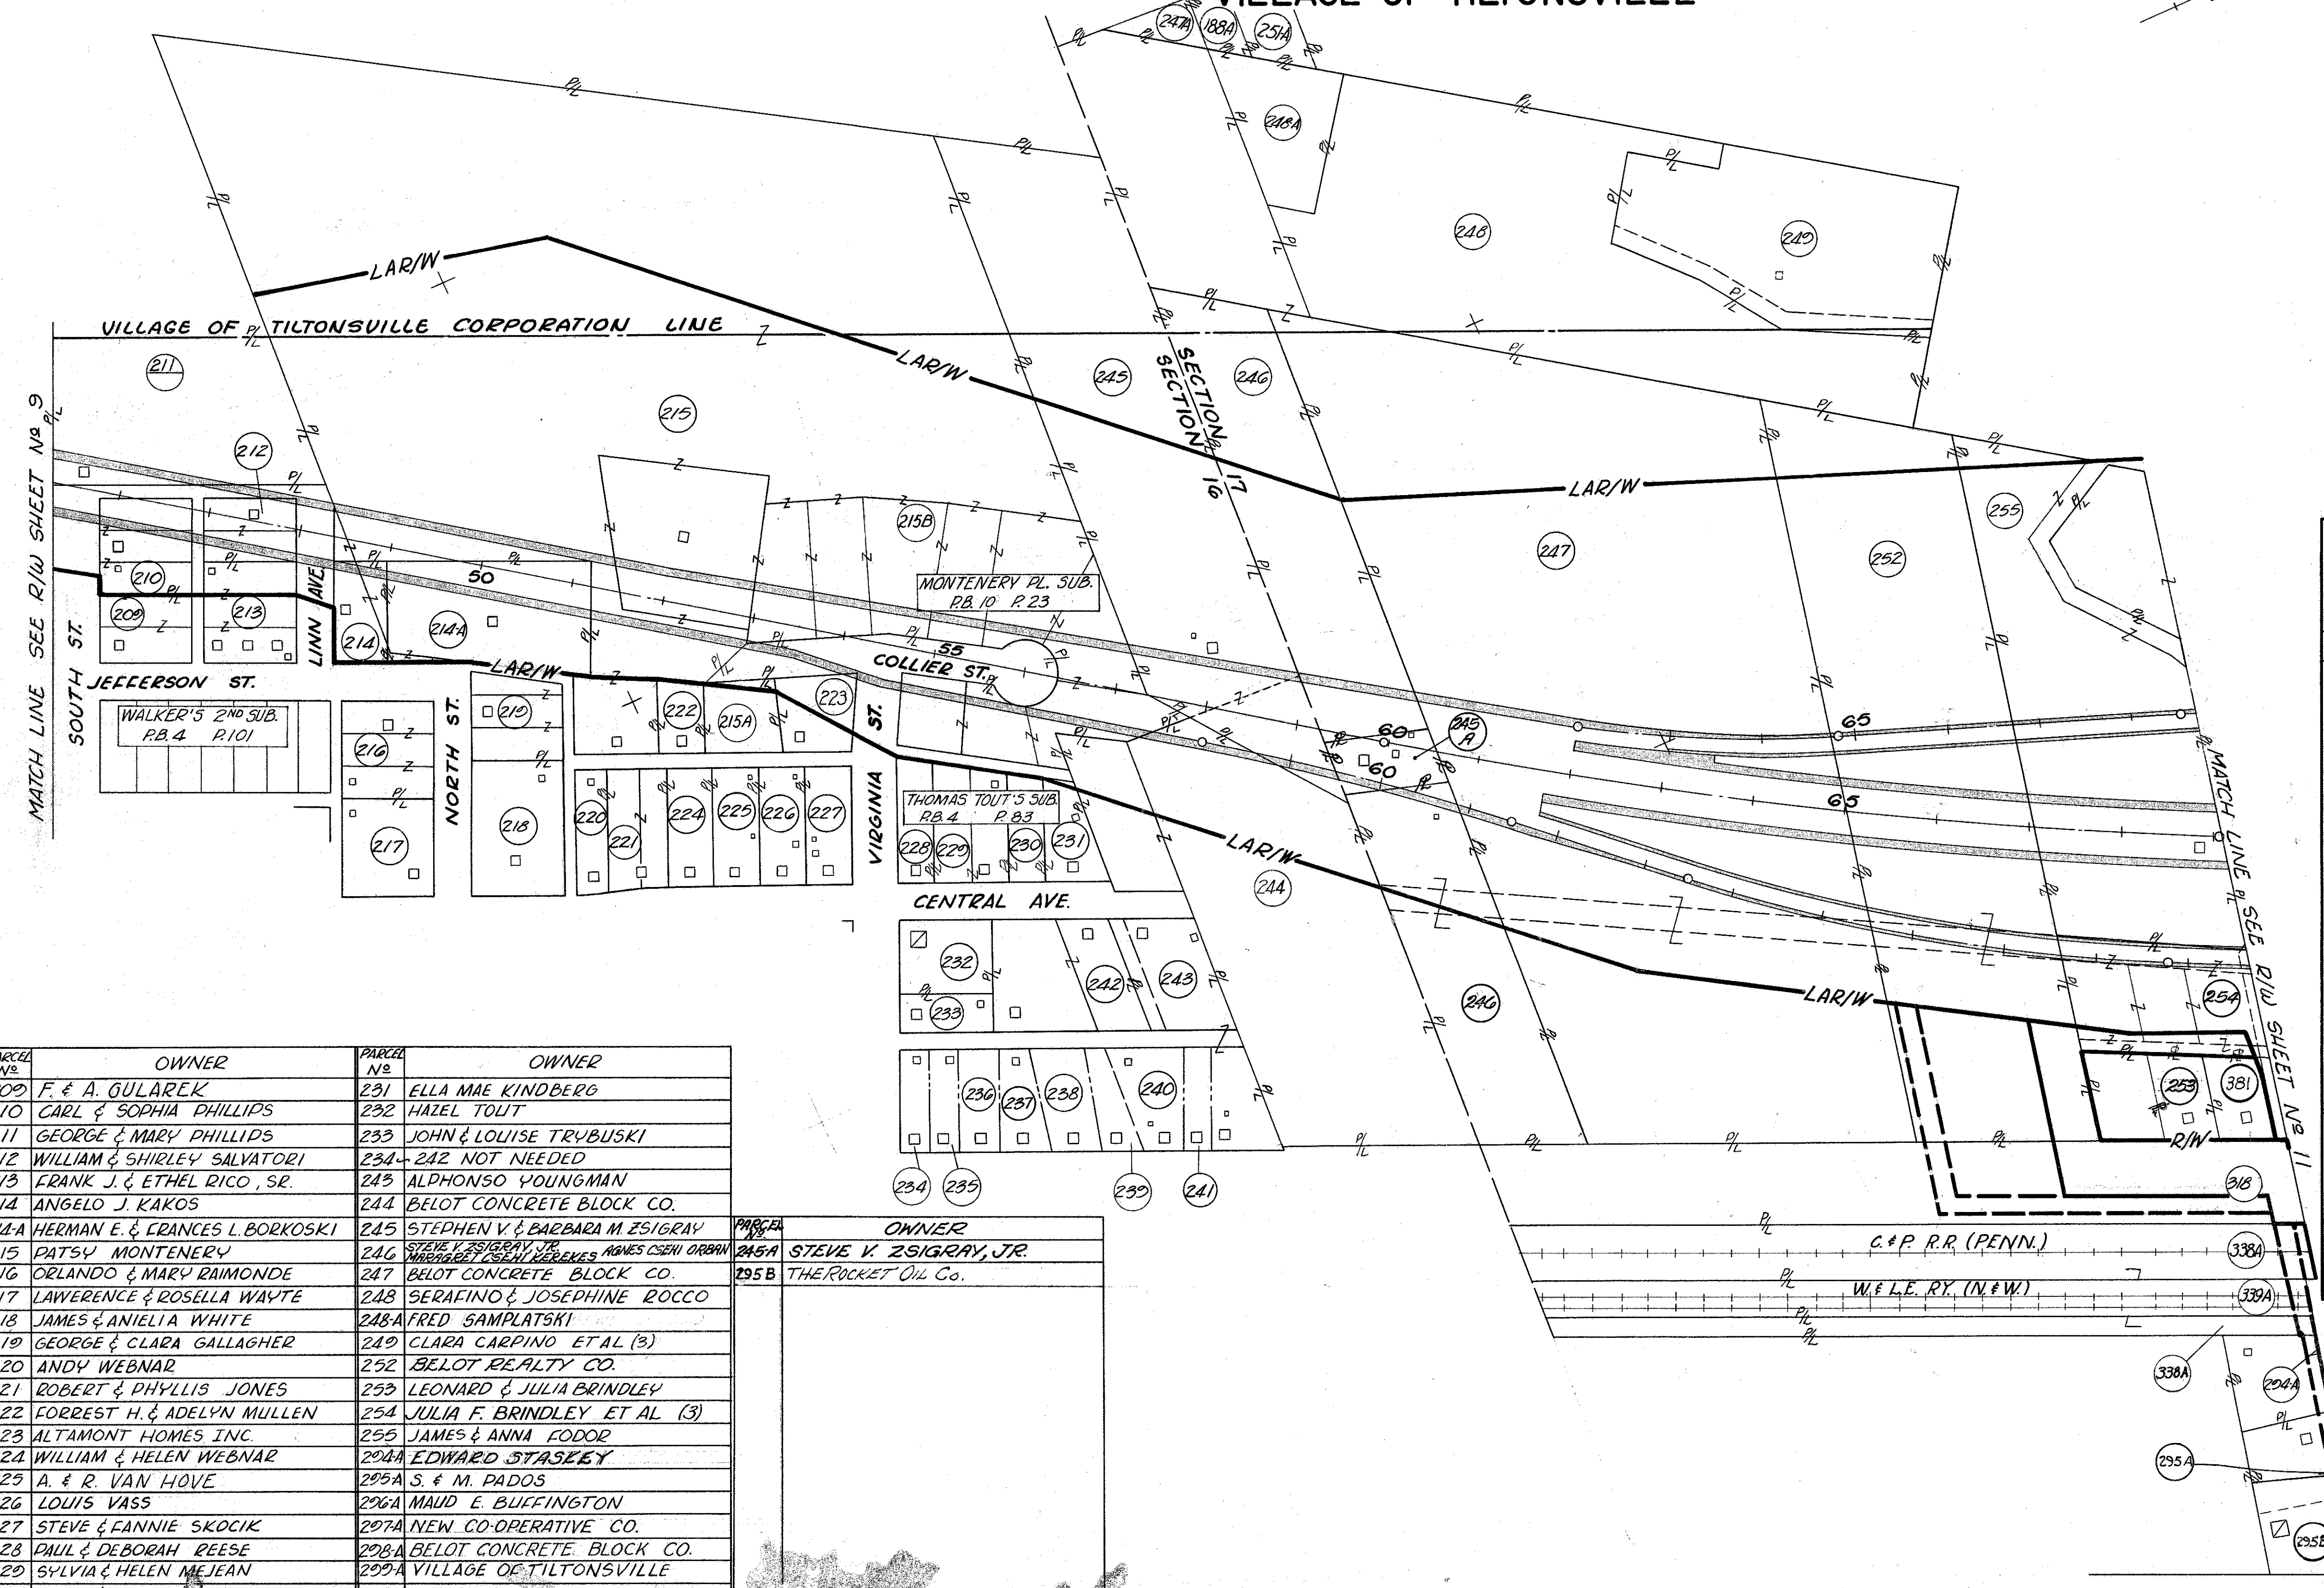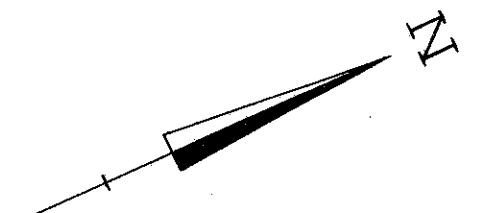


PARCEL NO.	OWNER	PARCEL NO.	OWNER
209	F. & A. GULAREK	231	ELLA MAE KINDBERG
210	CARL & SOPHIA PHILLIPS	232	HAZEL TOUT
211	GEORGE & MARY PHILLIPS	233	JOHN & LOUISE TRYBUSKI
212	WILLIAM & SHIRLEY SALVATORI	234-242	NOT NEEDED
213	FRANK J. & ETHEL RICO, SR.	243	ALPHONSO YOUNGMAN
214	ANGELO J. KAKOS	244	BELOT CONCRETE BLOCK CO.
214A	HERMAN E. & FRANCES L. BORKOSKI	245	STEPHEN V. & BARBARA M. ZSIGRAY
215	PATSY MONTENERY	246	STEVE V. ZSIGRAY, JR.
216	ORLANDO & MARY RAIMONDE	247	BELOT CONCRETE BLOCK CO.
217	LAWRENCE & ROSELLA WAYTE	248	SERAFINO & JOSEPHINE ROCCO
218	JAMES & ANIELIA WHITE	248A	FRED SAMPLATSKI
219	GEORGE & CLARA GALLAGHER	249	CLARA CARPINO ET AL (3)
220	ANDY WEBNAR	252	BELOT REALTY CO.
221	ROBERT & PHYLLIS JONES	253	LEONARD & JULIA BRINDLEY
222	FORREST H. & ADELYN MULLEN	254	JULIA F. BRINDLEY ET AL (3)
223	ALTAMONT HOMES INC.	255	JAMES & ANNA FODOR
224	WILLIAM & HELEN WEBNAR	256A	EDWARD STASEEY
225	A. & R. VAN HOVE	256A	S. & M. PADOS
226	LOUIS VASS	256A	MAUD E. BUFFINGTON
227	STEVE & FANNIE SKOCIK	257A	NEW CO-OPERATIVE CO.
228	PAUL & DEBORAH REESE	258A	BELOT CONCRETE BLOCK CO.
229	SYLVIA & HELEN MEJEAN	259A	VILLAGE OF TILTONSVILLE
230	TONY & GLADYS WICHTER	318	WHEELING STEEL CORP.
188A	UNKNOWN OWNERSHIP	250	GLENN G. & YOLANDA C. STEINMAN
247A	RALPH COLIMO	251	RUSSELL E. & ELIZABETH E. EDEN
248A	FRED SAMPLATSKI	251A	J. NICOSIA ET AL

REV	BY	DESCRIPTION	DATE
✓	Dist II	Changed Ownership on Parcel 234 A	10-20-76
✓	Dist II	Added Topo for Par. 298A.	12-12-74
✓	Dist II	Deleted Par. 298A-S-1, Rev. Par. 298A-S-2 & 298A-S-3	7-22-74
✓	Dist II	Changed Ownership on Parcel 298A.	12-13-73
✓	Dist I	Rev. Ownership on Parcel 254	4-9-73
✓	Div	Rev. Par. 295A & Added Parcel No. 295 B	10-4-71
		Revised Owner on Parcel 246 & Added Parcels 245 A & 381	9-7-71
		Revised Owner on Parcel 252	1-18-71
		Changed 318 A to 318, 339 C to 339 A & 339 B to 338 A	12-17-70
		SUBMITTED FINAL	10-26-70

PROPERTY MAP
JEFFERSON COUNTY, OHIO
WARREN TOWNSHIP, SECTION 17, T.4N., R.2W.
FIRST SEVEN RANGES CONGRESS LANDS
VILLAGE OF TILTONSVILLE
VILLAGE OF RAYLAND

FED. RD. DIVISION	STATE	PROJECT	513 560
2	OHIO		11 58
JEFFERSON COUNTY JEF-7-0.20 LIMITED ACCESS			

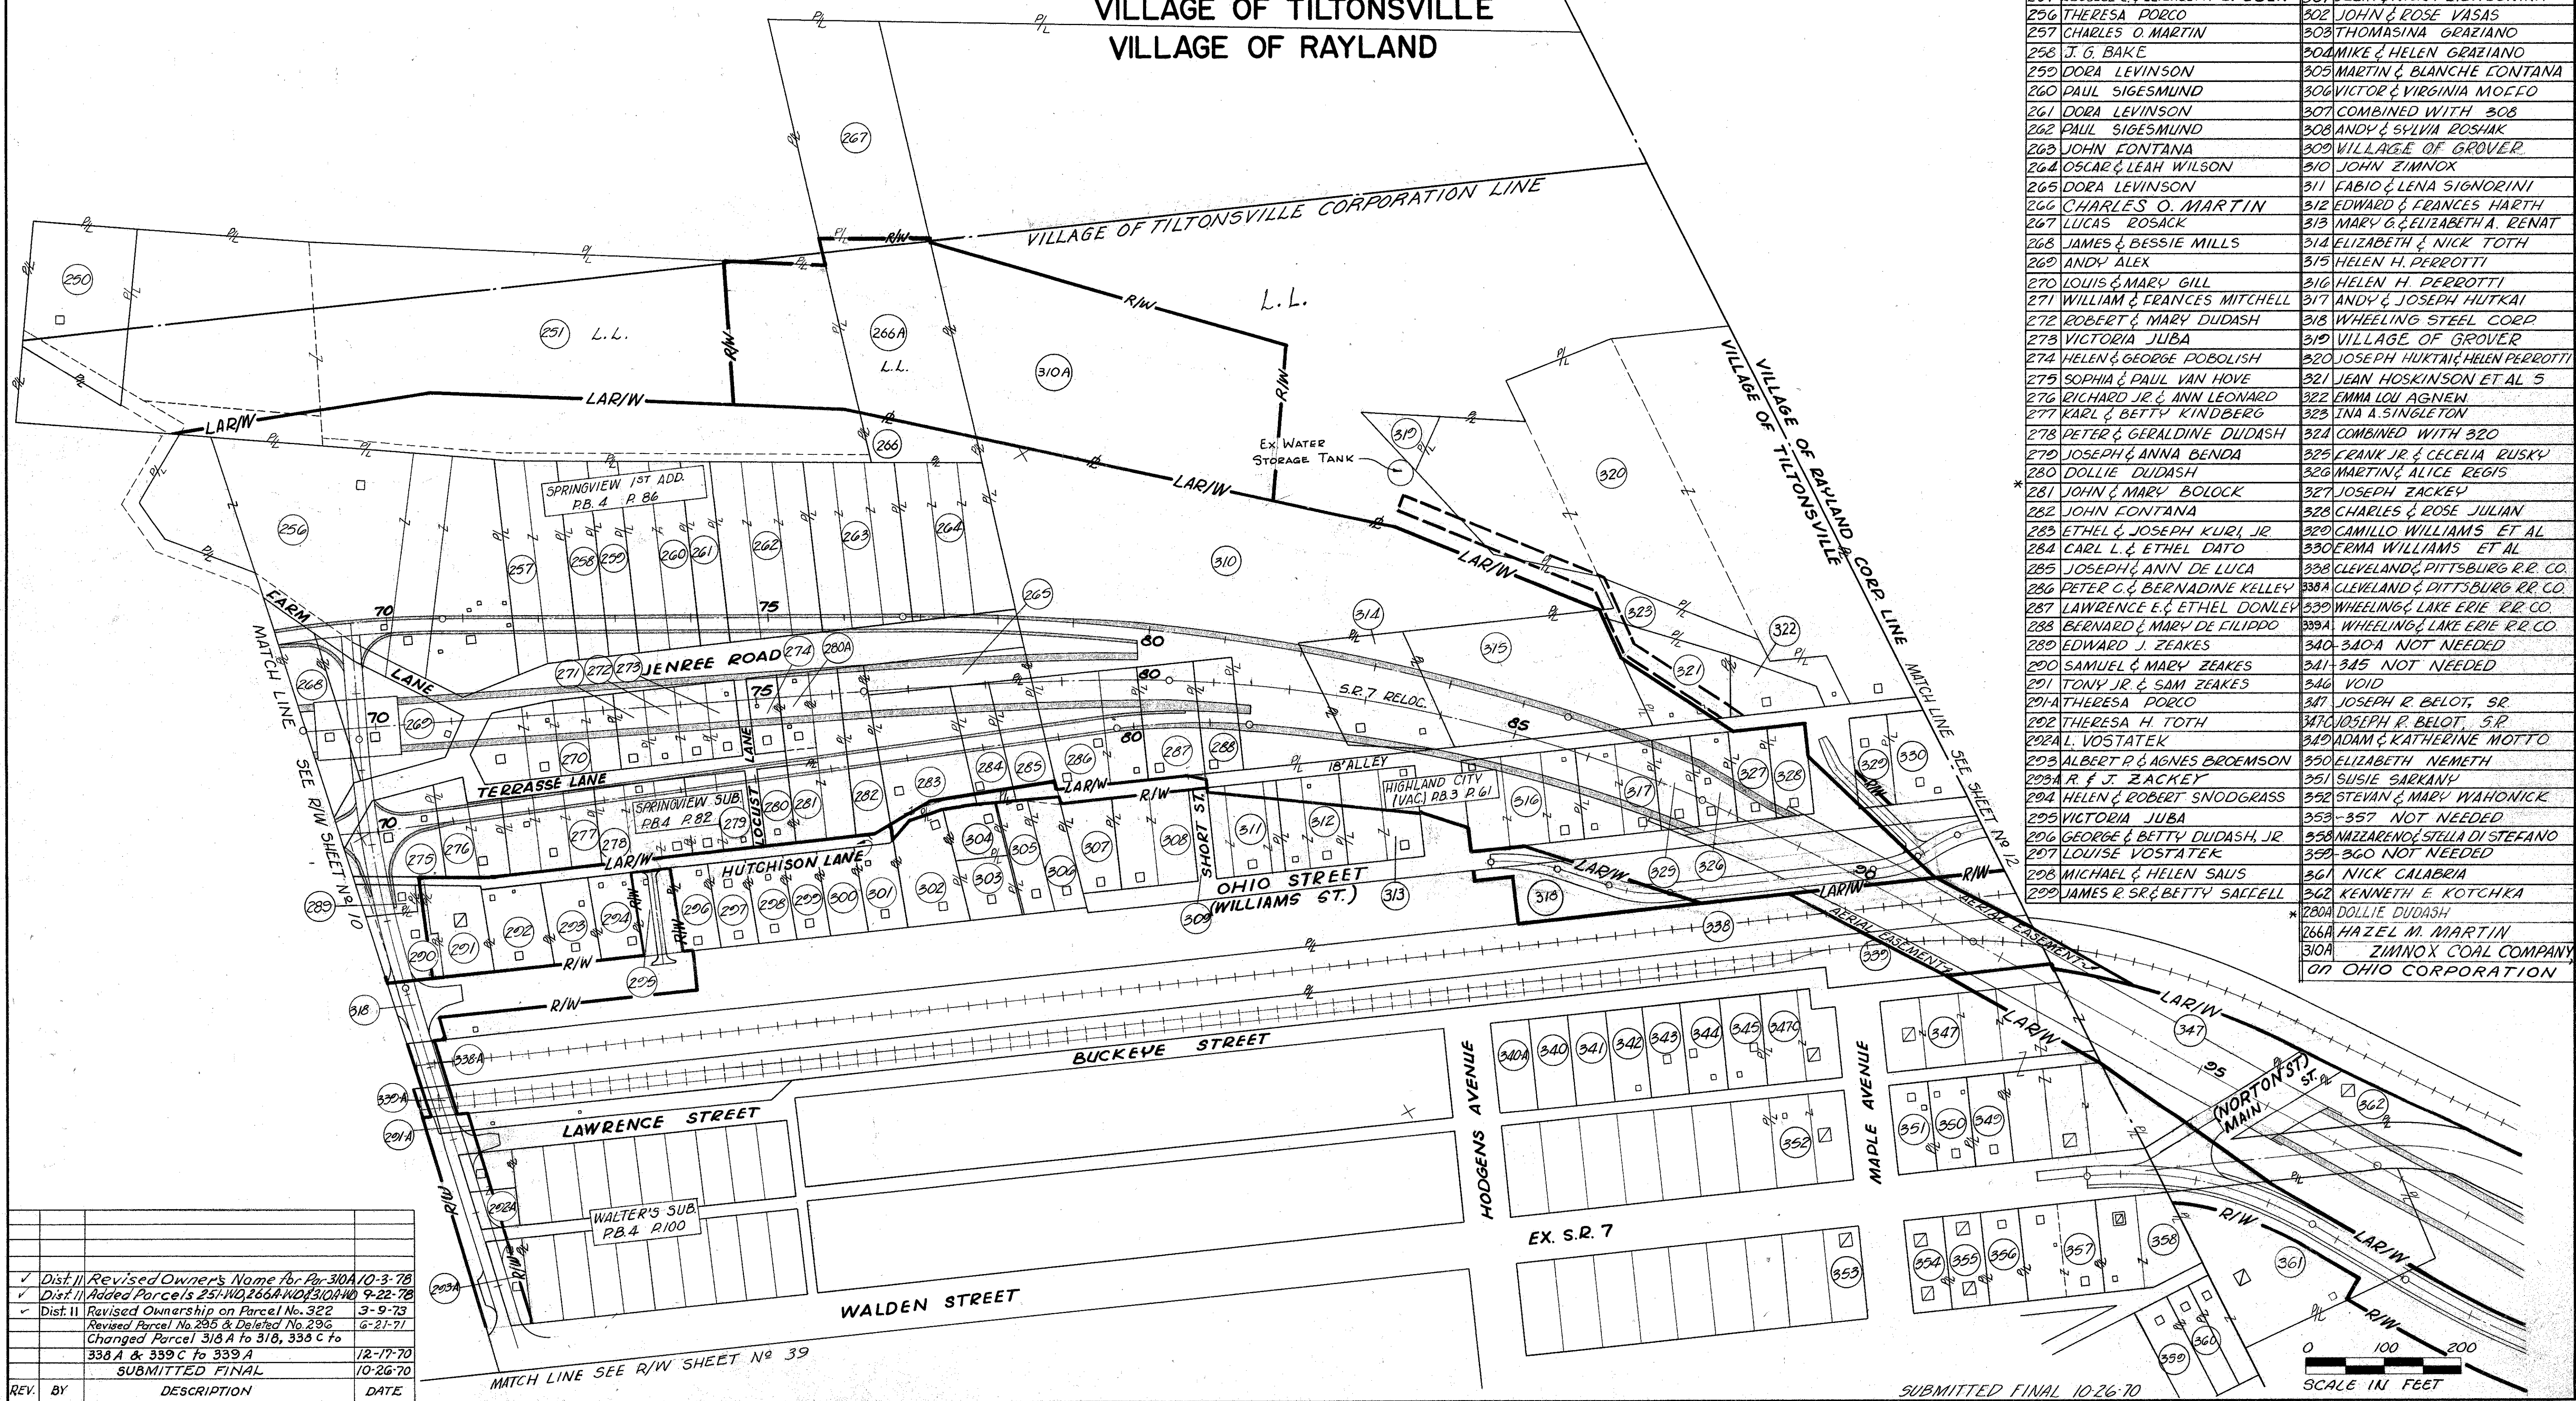

PARCEL NO.	OWNER	PARCEL NO.	OWNER
250	GLEN D. & VOLANDA C. STEINMAN	300	MARY & JOHN BOLOCK
251	RUSSELL E. & ELIZABETH E. EDEN	301	JULIA & NICK PZIEWONIKA
256	THERESA PORCO	302	JOHN & ROSE VASAS
257	CHARLES O. MARTIN	303	THOMASINA GRAZIANO
258	J. G. BAKE	304	MIKE & HELEN GRAZIANO
259	DORA LEVINSON	305	MARTIN & BLANCHE FONTANA
260	PAUL SIGESMUND	306	VICTOR & VIRGINIA MOFFO
261	DORA LEVINSON	307	COMBINED WITH 308
262	PAUL SIGESMUND	308	ANDY & SYLVIA ROSHAK
263	JOHN FONTANA	309	VILLAGE OF GROVER
264	OSCAR & LEAH WILSON	310	JOHN ZIMNOX
265	DORA LEVINSON	311	FABIO & LENA SIGNORINI
266	CHARLES O. MARTIN	312	EDWARD & FRANCES HARTH
267	LUCAS ROSACK	313	MARY G. & ELIZABETH A. RENAT
268	JAMES & BESSIE MILLS	314	ELIZABETH & NICK TOTH
269	ANDY ALEX	315	HELEN H. PERROTTI
270	LOUIS & MARY GILL	316	HELEN H. PERROTTI
271	WILLIAM & FRANCES MITCHELL	317	ANDY & JOSEPH HUTKAI
272	ROBERT & MARY DUDASH	318	WHEELING STEEL CORP.
273	VICTORIA JUBA	319	VILLAGE OF GROVER
274	HELEN & GEORGE POBOLISH	320	JOSEPH HUTKAI & HELEN PERROTTI
275	SOPHIA & PAUL VAN HOVE	321	JEAN HOSKINSON ET AL 5
276	RICHARD JR. & ANN LEONARD	322	EMMA LOU AGNEW
277	KARL & BETTY KINDBERG	323	INA A. SINGLETON
278	PETER & GERALDINE DUDASH	324	COMBINED WITH 320
279	JOSEPH & ANNA BENDA	325	FRANK JR. & CECELIA RUSKY
280	DOLLIE DUDASH	326	MARTIN & ALICE REGIS
281	JOHN & MARY BOLOCK	327	JOSEPH ZACKAY
282	JOHN FONTANA	328	CHARLES & ROSE JULIAN
283	ETHEL & JOSEPH KURI, JR.	329	CAMILLO WILLIAMS ET AL
284	CARL L. & ETHEL DATO	330	ERMA WILLIAMS ET AL
285	JOSEPH & ANN DE LUCA	331	CLEVELAND & PITTSBURG R.R. CO.
286	PETER C. & BERNADINE KELLEY	332	CLEVELAND & PITTSBURG R.R. CO.
287	LAWRENCE E. & ETHEL DONLEY	333	WHEELING & LAKE ERIE R.R. CO.
288	BERNARD & MARY DE FILIPPO	334	WHEELING & LAKE ERIE R.R. CO.
289	EDWARD J. ZEAKES	335	330-340A NOT NEEDED
290	SAMUEL & MARY ZEAKES	341	345 NOT NEEDED
291	TONY JR. & SAM ZEAKES	346	VOID
292	THERESA PORCO	347	JOSEPH R. BELOT, SR.
293	THERESA H. TOTH	348	JOSEPH R. BELOT, SR.
294	L. VOSTATEK	349	ADAM & KATHERINE MOTTO
295	ALBERT R. & AGNES BROEMSON	350	ELIZABETH NEMETH
296	R. F. J. ZACKAY	351	SUSIE SARKANY
297	HELEN & ROBERT SNODGRASS	352	STEVEN & MARY WAHONICK
298	VICTORIA JUBA	353	357 NOT NEEDED
299	GEORGE & BETTY DUDASH, JR.	354	NAZZARENO, STELLA DI STEFANO
300	LOUISE VOSTATEK	355	360 NOT NEEDED
301	MICHAEL & HELEN SAUS	356	NICK CALABRIA
302	JAMES R. SR. & BETTY SACCILL	357	KENNETH E. KOTCHKA
303		358	DOLLIE DUDASH
304		359	HAZEL M. MARTIN
305		360	ZIMNOX COAL COMPANY
306		361	ON OHIO CORPORATION

REV.	BY	DESCRIPTION	DATE
✓	Dist. II	Revised Owners Name for Par. 30A	10-3-78
✓	Dist. II	Added Par. 251, 266A, 266B, 266C, 266D	9-22-78
✓	Dist. II	Revised Ownership on Parcel No. 322	3-9-73
✓	Dist. II	Revised Parcel No. 295 & Deleted No. 296	6-21-71
		Changed Parcel 318 A to 318, 338 C to 338 A & 339 C to 339 A	12-17-70
		SUBMITTED FINAL	10-26-70



PROPERTY AND UTILITY MAP
JEFFERSON COUNTY, OHIO
WARREN TOWNSHIP, SECTIONS 11, 12, 17 & 18, T.4N., R.2W.
FIRST SEVEN RANGES CONGRESS LANDS
VILLAGE OF RAYLAND

FED. RD. DIVISION	STATE	PROJECT
2	OHIO	

JEFFERSON COUNTY
JEF-7-0.20
LIMITED ACCESS

514
560

12
58

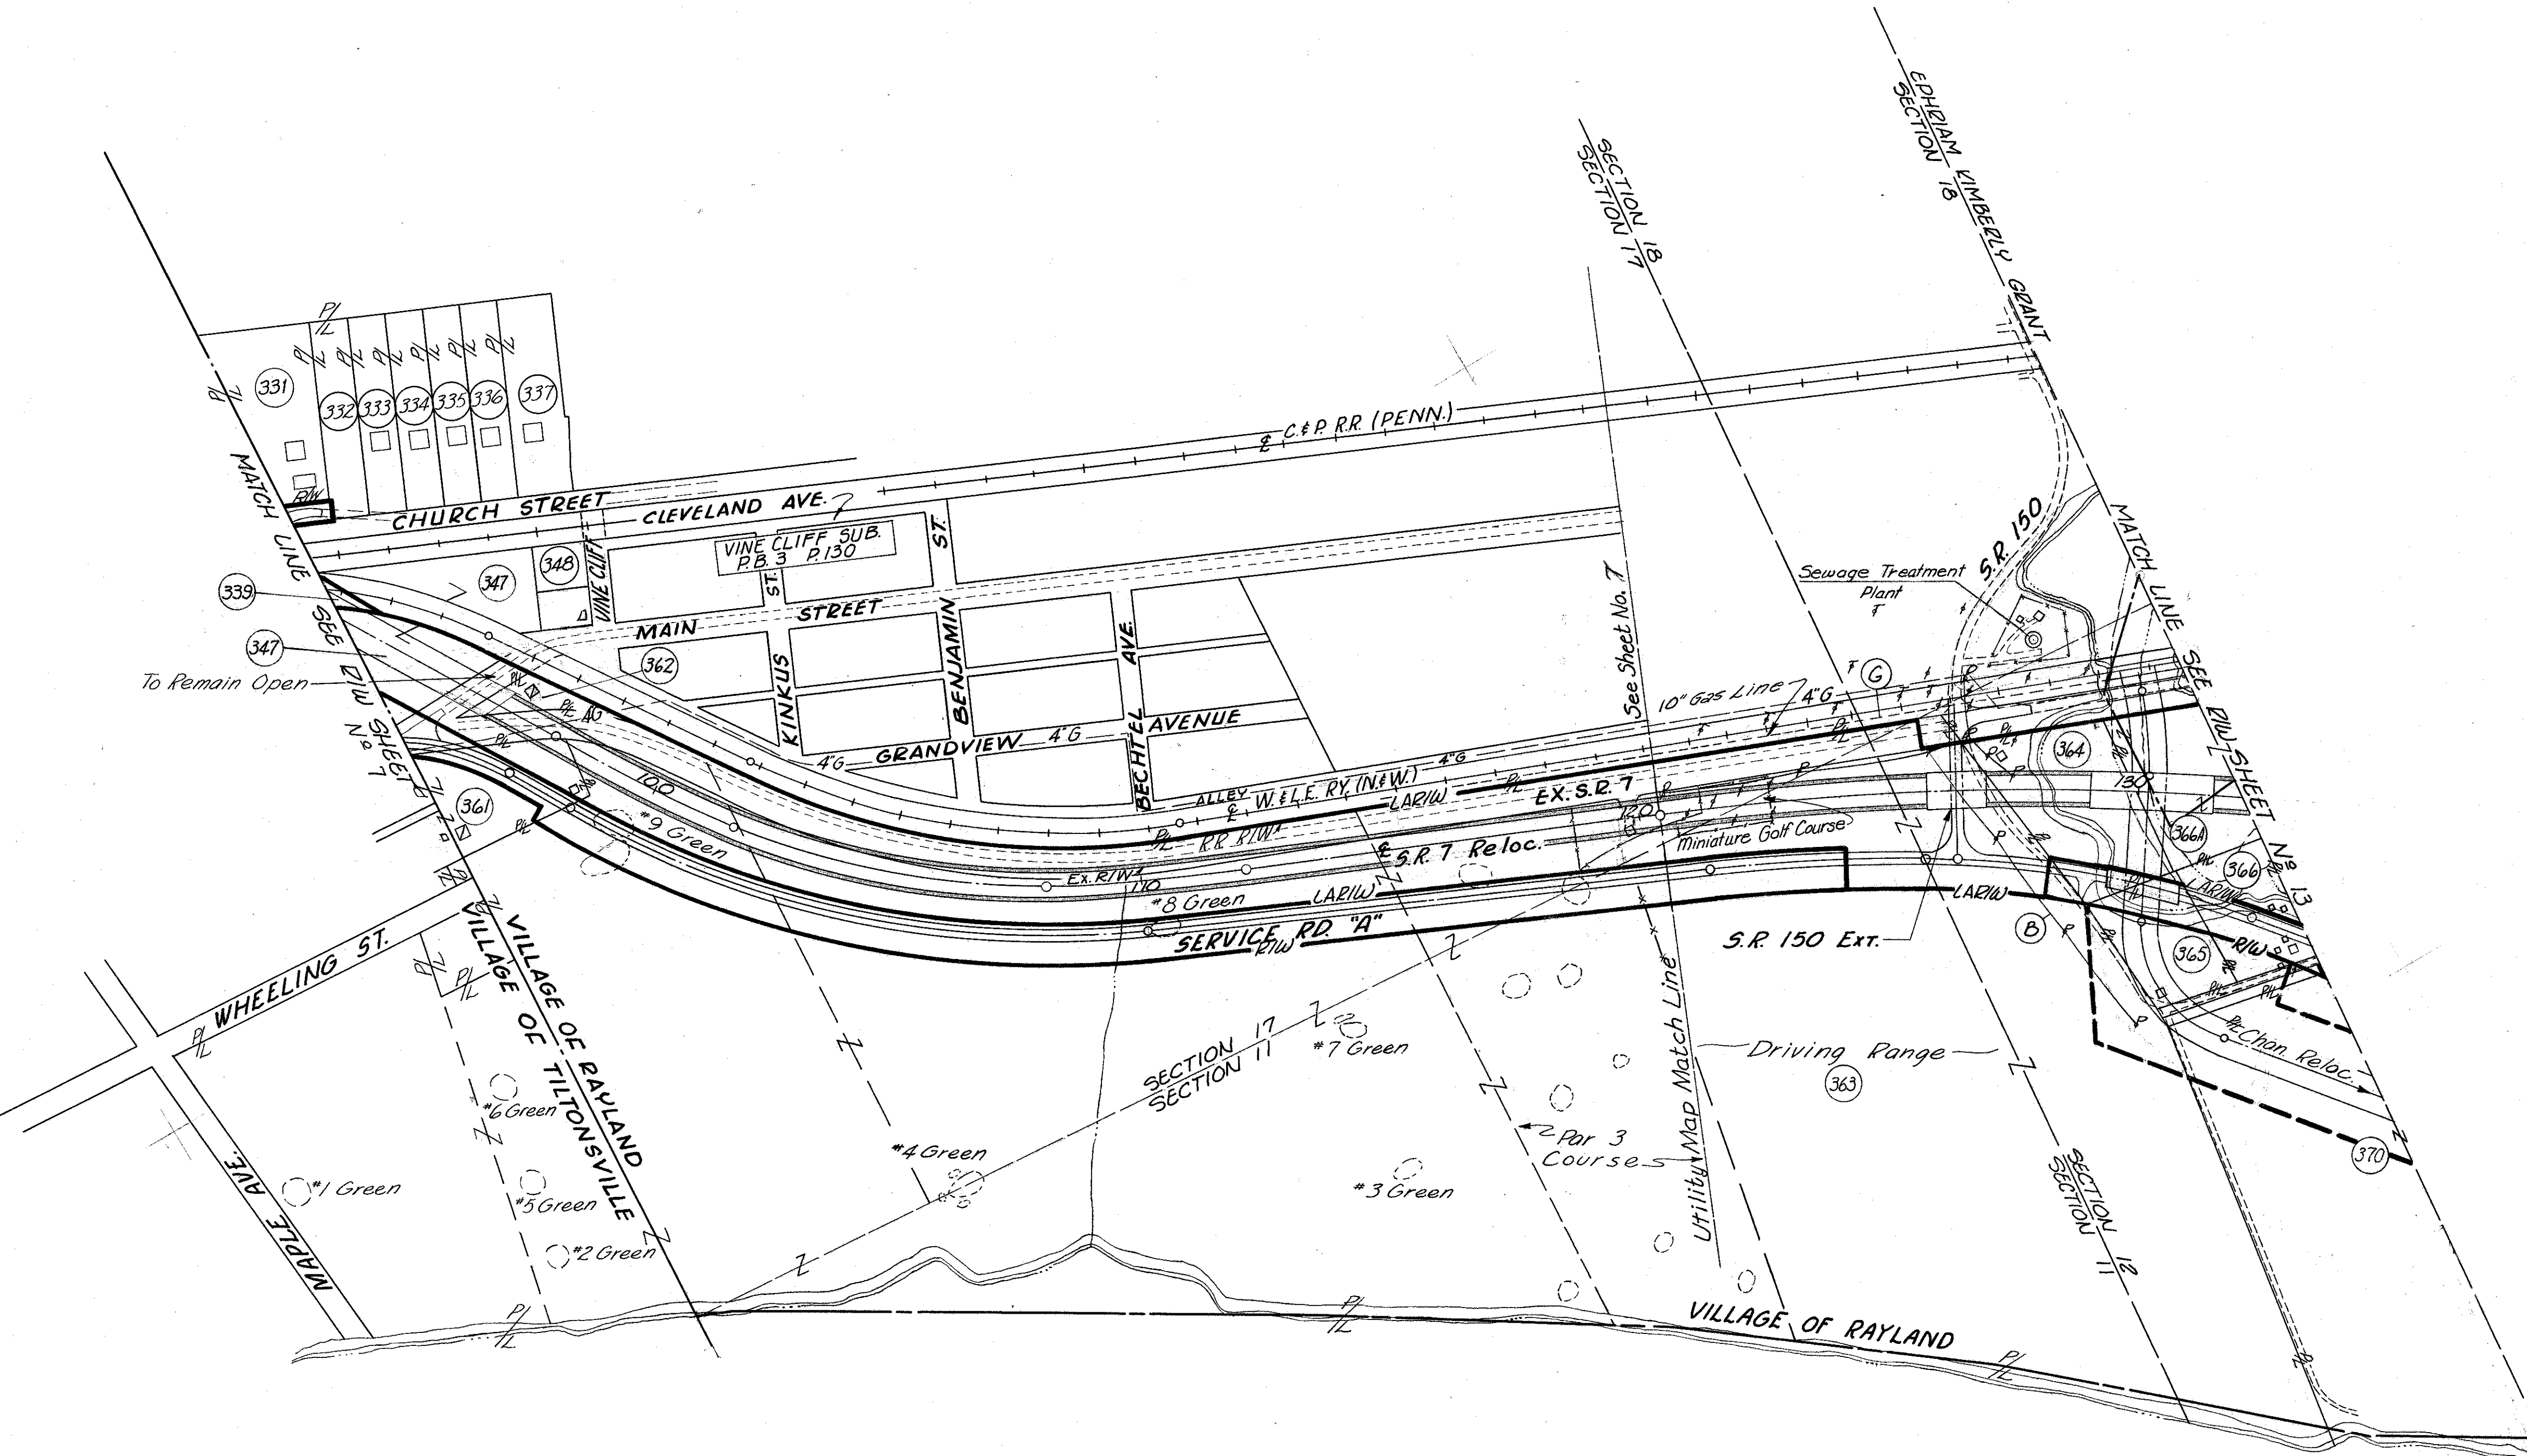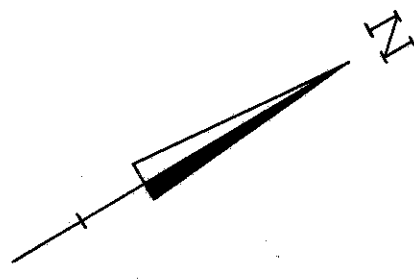


Parcel No.	OWNER
331	BERTRAM R SOLAK
332-337	NOT NEEDED
347	JOSEPH R BELOT, SR
348	NOT NEEDED
361	NICK CALABRIA
362	KENNETH E KOTCHKA
363	THE CEICO COMPANY
364	F.D. BISHOP
365	CHARLES J. & JEANNETTE LARUE
366	LIZZIE HOOD A.K.A. LIZZIE MELVIN
366A	EDITH E. STRINGER ET AL
370	THE UNITED STATES OF AMERICA

OHIO RIVER

LEGEND

Gas -----
Water -----
Telephone & Telegraph ---F---F---F---
Electrical -----P-----P-----P-----

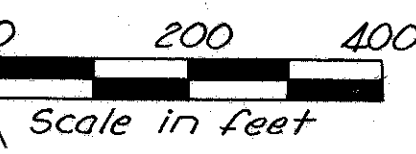

REV	BY	DESCRIPTION	DATE
✓	Div.	Rev. Par. N°370-WL & Deleted Par. N°370-370A	2-29-70
		SUBMITTED FINAL	10-26-70

JEFFERSON COUNTY, OHIO
WARREN TOWNSHIP, SECTION 12, T. 4 N., R. 2 W.
FIRST SEVEN RANGES CONGRESS LANDS
EPHRIAM KIMBERLY GRANT
VILLAGE OF RAYLAND

JEFFERSON COUNTY
JEF ~ 7 ~ 0.20
LIMITED ACCESS



✓	Div.	Rev. Par. N° 370-WL & Deleted Par. N° 370 & 370A Added Co. Rel. to Relocation SUBMITTED FINAL	2-29-72 3-10-72 10-26-70
REV.	BY	DESCRIPTION	DATE

PROPERTY & UTILITY MAP

FIRST SEVEN RANGES CONGRESS LANDS



END PROJECT
JEF~7~0.20
Sta. 244+38.46 Back
Sta. 264+31.25 Ahead

PARCEL N ^o	OWNER
376	OHIO EDISON COMPANY
377	STEUBENVILLE DRIVE-IN THEATER Co.
378	JOHN W. LETUSICK
379	OHIO POWER COMPANY
380	LOUIS BERKMAN ET AL (5)

PROPERTY AND UTILITY MAP

TOTAL NUMBER OF:

189 (101) OWNERSHIPS (CONTIGUOUS PARCELS OF LAND UNDER SAME OWNERSHIP) AFFECTED (W/STRUCTURES TAKEN)

98 (69) TOTAL TAKES (W/STRUCTURES)

SUMMARY OF ADDITIONAL R/W REQUIRED

SYMBOLS & ABBREVIATIONS + = Area Calculated
* = Area in Square FeetN.N. = Not Needed L.P. = Land Locked Prior to Project L.L. = Land Locked
** = Parcel Added at End of Summary T.T. = Total Take A.P. = Auditor's Parcel P.R. = Property Rights

STATE	JOB NUMBER	FED. RD. DIVISION	STATE	PROJECT
OHIO	11665(0)	2	OHIO	

JEF-7-0.20

R/W ONLY BEL/JEF-7-23.74/0.20

AUDITORS PARCEL NO. PARCEL NO. OWNER DEED RECORD EXISTING TO BE ACQUIRED NET RESIDUE FUND SHEET NO. REMARKS													AUDITORS PARCEL NO. PARCEL NO. OWNER DEED RECORD EXISTING TO BE ACQUIRED NET RESIDUE FUND SHEET NO. REMARKS												
BOOK PAGE AREA PRO. GROSS PRO. NET BLDGS LEFT RIGHT													BOOK PAGE AREA PRO. GROSS PRO. NET BLDGS LEFT RIGHT												
235, 236 131 WL OHIO POWER COMPANY 107 297 8500** 8500* 8500* YES 19, 40 T.T.													1-A 177 YORKVILLE LOCAL SCHOOL DISTRICT 202 202 4000** 4000* 4000* YES 20, 21 N.N.												
237 132 WL CHARLES & ANGELINA TOMINELLO 147 570 12,605** 12,605* 12,605* YES 19, 40 1/2 T.T.													1-B 178 WL JOHN MAGYARI 355 6 4000** 4000* 4000* YES 20, 44 T.T.												
13-17 INCL. 133 WL JULIA LOHA 221 430 12,605** 12,605* 12,605* YES 19, 41 T.T.													1-G 179 WL A.H. GEORGE 261 108 8000** 8000* 8000* YES 20, 44 T.T.												
134 WL 170 190 16,269* 5761* 5761* YES 10,307* 19, 41 T.T.													1-D 180 WL RICHARD & ANNA K. SMITH 292 360 4000** 4000* 4000* YES 21, 44 T.T.												
134 T 201* 201* 19, 41 T.T.													1-Z 181 A. & A. DEL VECCHIO 457 702 21, 45 N.N.												
134 T 1257* 1257* 19, 41 T.T.													511 182 PETER & AGNES ROMANOLI 367 438 21, 45 N.N.												
32-F 135 WL STANLEY M. & DORA E. DIELECH 383 501 0.60 0.60 0.60 YES 19 T.T.													510 183 EMILE & GRACE PONTIA 357 442 21, 45 N.N.												
23 136 WL ELMER W. STUPAK 486 218 60.57 0.29 4.70 0.06 4.64 YES 53.64 19 T.T.													14, 311, 1-Z-11 184 T OHIO POWER COMPANY 346 233 2.66 2.66 2.66 21 Limitation of Access Only												
136A WL KATHRYN D. HAGAN 299 361 2.01 0.425 0.425 NO 1.562 20 T.T.													125-B, 1-C 184 S 161 41 9375* 9375* 21												
137-143 137 WL JOHN W. MEDILL ET AL (4) 319 296 155.04 0.51 22.16 0.29 21.87 YES 19, 135 20, 21 T.T.													1-Z-2 184 T 352 512 2093* 2093* 21, 46 To Construct T.P. 109 RELOC.												
1, 5 & 12 144 WL JOHN W. MEDILL ET AL (4) 445 16 0.48 0.48 0.48 21 T.T.																									
144B WL 372 59 0.48 0.48 0.48 21 T.T.																									
144A WL JOHN W. MEDILL ET AL (4) 104 475 1617** 1617* 1617* 21, 46 T.T.																									
12A 145 WL VILLAGE OF YORKVILLE 158 453 2.00 1.94 1.94 YES 0.06 20 T.T.																									
1-J 146 WL FELIX J. NICKLE ET AL (8) 417 219 7445** 7445* 7445* YES 20 T.T.																									
118 146A WL FELIX NICKLE 174 236 4925** 4925* 4925* YES 20, 42 T.T.																									
17 147 WL NELLIE A. KNOROWSKI 365 119 4000** 4000* 4000* YES 20, 42 T.T.																									
148 249 310 4000** 4000* 4000* YES 20, 42 T.T.																									
16 149 WL ANDREW SHANOSKI 249 310 4000** 4000* 4000* YES 20, 42 T.T.																									
21 150 WL VILLAGE OF YORKVILLE 192 538 0.50 0.35 0.35 0.15 20, 41 T.T.																									
18 182 450 162 122 160 336 0.11 0.11 0.11 YES 20, 41 T.T.																									
19 151 WL LOUIS BOURG, JR. 421 644 0.11 405* 405* 3825* 20, 41 T.T.																									
20 152 WL STEFAN & ANNA LATACZ 142 224 0.11 75* 75* 20, 41 T.T.																									
152 WD 380 98 540* 540* 20, 41 T.T.																									
152 U 201 201 20, 41 T.T.																									
152 T 201 201 20, 41 T.T.																									
114 153 CARL & LUCILLE DROBECK 400 96 283* 283* YES 3717* 20, 42 T.T.																									
113 153A JOHN & DOROTHY STABILE 283 565 904 904 20, 42 T.T.																									
112 153B D. & E. VINCE 458 242 682* 682* 3318* 20, 42 T.T.																									
115 154 WD ROBERT & ANNA WRANA 348 133 4000** 603* 603* YES 3907* 20, 42 T.T.																									
154 WA 283* 283* YES 3717* 20, 42 T.T.																									
116 155 WD NATALIE & CATHERINE MUSCATO 398 238 4000** 1590* 1590* 20, 42 T.T.																									
117 156 WL ALICE SHEFFICK 172 464 6100** 603* 603* YES 3907* 20, 42 T.T.																									
156 WD 1590* 1590* 20, 42 T.T.																									
156 WA 20, 42 T.T.																									
157 20, 42 T.T.																									
119 158 WL ALEXANDRIA KOSIKOWSKI 231 60 4000** 4000* 4000* YES 20, 42 T.T.																									
120A 159 WL C. & L. CLOSSER 443 320 1900** 1900* 1900* YES 20, 42 T.T.																									
120B 159A WL JAMES & MARGARET VARGO 387 119 2100** 2100* 2100* YES 20, 42 T.T.																									
121 160 WL SOPHIA BARAN 377 480 4000** 4000* 4000* YES 20, 42 T.T.																									
122 161 WL MIKE & PARASKA DICKEY 159 327 4000** 4000* 4000* YES 20, 42 T.T.																									
123 162 WL JOHN & STELLA DICKEY 304 324 4000** 4000* 4000* YES 20, 42 T.T.																									
124 163 WL CAROLINE & VIOLET WRUBLESKI 192 416 4000** 4000* 4000* YES 20, 42 T.T.																									
Pr 125 164 WL JAMES & VIOLET FULTON 357 400 3700** 3700* 3700* YES 20, 42 T.T.																									
126 & Pr 125 165 WL FRANCES ZINNI 413 473 4300** 4300* 4300* YES 20, 42 T.T.																									
127 & 128 166 WL MARY PETRAS ET AL 463 325 8000** 8000* 8000* YES 20, 42 T.T.																									
129 & 130 167 WL CAROLINE KROLL 180 4 8000** 8000* 8000* YES 20, 42 T.T.																									
131 168 WL BLANCHE CYBULSKI 251 455 8000** 3529* 3529* YES 4471* 20, 43 T.T.																									
132 168 T 188 251 1200* 1200* 20, 43 T.T.																									
133 169 WL FRANCISCA MAGONE 280 285 4000** 1412* 1412* YES 2588* 20, 43 T.T.																									
5 & 5A 169 WA 1400* 1400* 20, 43 T.T.																									
170 WL KOSTOS H. & MARY KONSTANTINOS 194 418 8000** 1000* 1000* YES 1000* 20, 43 T.T.																									
170 WA 20, 43 T.T.																									
4 171 ONLY FRANK RUNGO 515 540 0.09 0.09 20, 43 T.T.																									
15, 3 & 187 172 ONLY JOHN PULICE ET AL 139 344 0.27 0.27 20, 43 T.T.																									
170 241 N.N.																									
1-W 173 NUNZIATO MAGNONE 366 379 N.N.																									
1N & 13-14 174 JOHN & ROSE MAGYARE 282 595 N.N.																									
308 165 20, 43 T.T.																									
1-A 175 WL JOSEPH F. CALEVRO 282 129 4000** 4000* 4000* 20, 43 T.T.																									
1-J & 1-H 176 WL JOSEPH P. & MARY E. ORBAN 249 112 16,000* 16,000* 16,000* YES 20, 43 T.T.																									
2 212 321																									
1-Z-10 383 97																									
STATE																									
1-2-74 Revised Take Area on Parcel 134-T Dist. II													12-3-73 Remove Parcel 134-WA Dist. II												
7-10-74 Deleted Parcel 134A-5 & 134-B-5 Dist. II													5-26-72 Rev. Parcel No 184-3 Dist. II												
3-24-76 Rev. Dead Area & Residue for Par. 201 and Added Parcels 198-WD & 201-WD. Dist. II													3-29-73 Rev. Par. 136A-WL & 150-WL, Changed Owner - ship on Par. 136A-WL Dist. II												
1-18-79 Chg. Par's 198-WD & 201-WD to 198-EL & 201-EL Dist. II													1-4-73 Changed Owners Names on Par. 204-WL Dist. II												
													5-27-73 Changed Ownership on Parcel 171-LA Dist. II												
													12-6-73 Changed Par. 134-WD to 134-WR & revised Area Par. 134-T Dist. II												
													DEED ACERAGE - EXISTING PRO. = SUM OF NET PERMANENT T.B.A. + SUM OF NET RESIDUES												
													1) If deed area differs from Auditor's area, the Auditor's area has been used.												
													2) Where deed area has been corrected by calculations, this equation will equal the calculated deed area shown in the "Remarks" column.												
													REV. DATE DESCRIPTION												

SUMMARY OF ADDITIONAL R/W REQUIRED

STATE JOB NUMBER	FED. RD. DIVISION	STATE	PROJECT
11665 (0)	2	OHIO	

JEF-7-0.20

R/W ONLY BEL/JEF-7-23.74/0.20

518

560

16

58

AUDITORS PARCEL NO.	PARCEL NO.	OWNER	DEED RECORD			EXISTING PRO.	TO BE ACQUIRED			NET RESIDUE		FUND	SHEET NO.	REMARKS
			BOOK	PAGE	AREA		GROSS	PRO.	NET	LEFT	RIGHT			
185 & 186	212	WL WILLIAM & SHIRLEY SALVATORI	336	14	7000**		7000*		7000*	YES		STATE	22,48	T.T.
182, 183 & 184	213	WL FRANK J., SR. & ETHEL RICO	403	96	11000**		3300*		3500*	YES	7500*		22,48	T.T.
187 & 188	214	WL ANGELO JAMES KAKOS	343	401	6584**		6584*		6584*	YES			22,48	T.T.
112-H			348	490										
188, 117-E-1	214A	WL HERMAN E. & FRANCES L. BORKOSKI	454	670	0.53		0.53*		0.53*	YES			22,48	T.T.
117-G														
215	WL PATSY MONTENERY													
215	T													
215A	WL													
215A	T													
215B	WL													
101, 102 & 103	216	ORLANDO & MARY RAIMONDE	288	448								22	N.N.	
98, 99 & 100	217	LAWRENCE & ROSELLA WAYTE	218	475								22	N.N.	
107-110	218	JAMES & AMELIA WHITE	251	85								22	N.N.	
104, 105 & 106	219	GEORGE & CLARA GALLAGHER	323	511								22	N.N.	
111	220	ANDY WEBNAR	142	287								22	N.N.	
112 & 113	221	ROBERT & PHYLLIS JONES	330	26								22	N.N.	
118-D	222	WL FORREST H. & ADELYN MULLEN	459	655	3882**						3882**	49		LIMITATION OF ACCESS ONLY
10	223	WL ALTAMONT HOMES, INC.	406	607	6773**		3426*		3426*	YES	3347**	22,49		TO REMOVE A BRICK RESIDENCE
223	WA											22,49		
12	224	WILLIAM WEBNER	458	217								22	N.N.	
11	225	A. & R. VAN HOVE	458	336								22	N.N.	
10	226	LOUIS VASS	410	188								22	N.N.	
9	227	STEVE & FANNIE SKOCIK	433	208								22	N.N.	
1	228	WL PAUL & DEBORAH REESE	231	172	5381**						5381*	23,49		LIMITATION OF ACCESS ONLY
2 & 3	229	WL SYLVIA & HELEN MEJEAN	371	116	10038**						10038*	23,49		LIMITATION OF ACCESS ONLY
4	230	WL TONY & GLADYS RICHTER	331	445	4656**						4656*	23,49		LIMITATION OF ACCESS ONLY
5	231	WL ELLA MAE KINDBERG	404	300	5588**		105*		105*		5483*	23,49		
123-C	232	ROBERT & HAZEL TOUT	378	234									N.N.	
121-A	233	JOHN & LOUISE TRYBUSKI	302	60									N.N.	
123-A	234	GEORGE TOUT	134	466									N.N.	
123-B	235	EUGENE FORTNEY	208	215									N.N.	
123-D	236	RICHARD PORCO	225	509									N.N.	
123-G	237	MIKE & ANN DUUBECK	374	87									N.N.	
123-T	238	MARY VITEK & ANNA PASGAI	264	526									N.N.	
123 & 120-D	239	HAROLD & DOROTHY TOUT	322	438									N.N.	
120-C	240	DOROTHY TOUT	219	375									N.N.	
120-B	241	EARL & MARY WEAVER	373	224									N.N.	
120-A	242	HAZEL TOUT	173	266									N.N.	
119 & 120	243	ALPHONSO YOUNGMAN	173	267									N.N.	
117A, 117-B	244	WL BELOT CONCRETE BLOCK COMPANY	306	304	2.52		0.66		0.66		1.86	23		T.B.A. = 0.49 FROM A.P. 117-A; 0.05 FROM A.P. 117-B; 0.12 FROM A.P. 118-B
118-B	244	T					0.03		0.03			23,49		L.P. = ALL A.P. 1A; 0.22 FROM A.P. 117-C
1-A	245	WL STEPHEN V. & BARBARA M. ZSIGRAY	353	393	2.58		1.36		1.36	YES	122 L.P.	23		T.B.A. = 1.16 FROM A.P. 117-C
117-C														T.B.A. = 0.20 FROM A.P. 117-D (ALL)
117-D														See Parcel 246A-WL
246	WL STEVEN & EUGENIE JR. JAMES CSCHORBAN		497	538	1.294		0.762		0.762		0.532 L.P.	23		T.B.A. = 5.24 FROM A.P. 30
30	247	WL BELOT CONCRETE BLOCK COMPANY	306	304	10.39		5.24		5.24		293 L.P. 156 L.P.	23,24		CORRECTED AREA: A.P. 35 = 1.05; A.P. 30; AREA CORRECTED TO 8.68
35														L.P.
247A		RALPH COLDSIMO			0.10							23	N.N.	L.P.
36, 11 & 8	248	PR SERAFINO & JOSEPHINE ROCCO	240	259	2.75							23		L.L.
33			240	261										
9 & 32			253	493										
33-B			264	292										
248A		FRED SAMPLATSKI			0.33							23	N.N.	L.P.
31 & 34	249	PR CLARA CAPRINO ET AL (3)	386	230	1.40							23,24		L.L.; Also D.B. 158, P. 331 & 302/269
6-A	250	PR GLENN G. & YOLANDA C. STEINMAN	335	58	0.61							24		L.L.; Also D.B. 302, P. 269 & 158/931
5, 6	251	WL RUSSELL E. & ELIZABETH E. EDEN	200	495	5.79		1.32		1.32	YES	3.84 L.L.	24,25		T.B.A. = 1.20 FROM A.P. 5 & 0.12 FROM A.P. 6
35, 23	251	WD					0.63 L.L.		0.63 L.L.			25,25A		T.B.A. = 0.63 AC FROM A.P. 5
251	WA											24		Landlocked by Acquisition of Par. 251-WL
251A		J. NICOSIA ET AL										23	N.N.	TO REMOVE A 2 STY FR PLS
30-D	252	WL BELOT REALTY CO.	492	358	3.74		2.69		2.69		0.27 L.P. 0.49	23,24		L.P.
252							0.15		0.15			24		AREA CORRECTED TO 3.60
252 S							0.07		0.07			24		Unity of use with Belot Conc. Block Co.
30-E & 30-F	253	T LEONARD & JULIA BRINDLEY	252	112	0.14		200*		200*			24,50		Area Corrected To 0.129 AC
30-C	254	WL JULIA F. BRINDLEY ET AL (3)	498	211	0.85	0.21	0.45	0.21	0.24			24,50	T.T.	TO CONSTRUCT A DRIVEWAY
254							0.11		0.11			24,50		Area Corrected To 0.56
30-G	255	WL JAMES & ANNA FODOR	336	524	2.03	0.14	2.05	0.14	1.91	YES	0.06 L.L.	24,50	L.L.	CORRECTED AREA: A.P. 30-G = 1.16 AC
30-H			336	526										T.B.E. = 0.95 FROM A.P. 30-H
4	266A	WD HAZEL M. MARTIN	508	159	0.84 L.L.		0.82		0.82			25,25A	T.T.	CORRECTED AREA: 2.11 AC
3, 25	310A	WD ZIMNOX COAL COMPANY, ON OHIO CORPORATION	527	212	9.01 L.L.		2.19		2.19		6.82	STATE	25,25A	CORRECTED AREA: 0.82 AC
			527	212										Landlocked by Acquisition of Par. 310-WL

SYMBOLS & ABBREVIATIONS

* = Area in Square Feet
+ = Area Calculated
** = Parcel Added at End of Summary

N.N. = Not Needed
T.T. = Total Take
L.L. = Land Locked
L.P. = Land Locked Prior to Project
R.R. = Property Rights
A.P. = Auditors Parcel

✓ 12-4-70	Removed Parcels 247A, 248A & 251A	
✓ 1-18-71	Revised Owner On Parcel 252	
✓ 2-16-71	Revised Remarks "Column Parcel 256-WL"	
✓ 9-7-71	Revised Parcels 246-WL, 253-T, & 254-WL	
✓ 12-27-71	Par. 222-LA only, changed Area from Ac. to S.F.	
✓ 12-27-71	Par. 292A-WD, changed Area, Res. Rt. & Owner	
✓ 5-18-72	Par. 247-WL & 252-WL, See Remarks Sheet 23-A	
✓ 4-22-72	Par. 291 changed to Par. 290	
SUBMITTED FINAL		10-26-70
Rev. Date	Description	By
REV	DATE	DESCRIPTION

STATE	JOB NUMBER	FED. RD. DIVISION	STATE	PROJECT	
	11665 (O)	2	OHIO		

JEF-7-0.20

R/W
ONLY

BEL / JEF-7-23.74 / 0.20

SUMMARY OF ADDITIONAL R/W REQUIRED

STATE	JOB NUMBER	FED. RD. DIVISION	STATE	PROJECT	
i1665(0)	2	OHIO			

JEF - 7 - 0.20


R/W BEL / JEF - 7 - 23.74 / 0.20
ONLY

SUMMARY OF ADDITIONAL R/W REQUIRED

FED. RD. DIVISION	STATE	PROJECT	
2	OHIO		



18A
58

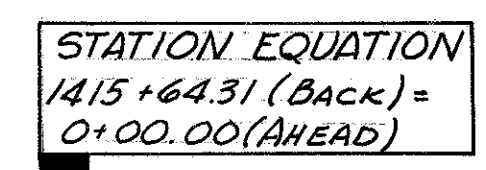[illegible]

1404+49.28 to 1415+64.31 R/W


Jefferson Co., Warren Township
Village of Yorkville
Sections 16 & 22 T.4 N., R.2 W.
First 7 Ranges Congress Lands

FED. RD. DIVISION	STATE	PROJECT
2	OHIO	

JEFFERSON COUNTY
JEF-7-020
LIMITED ACCESS

521
560

19
58

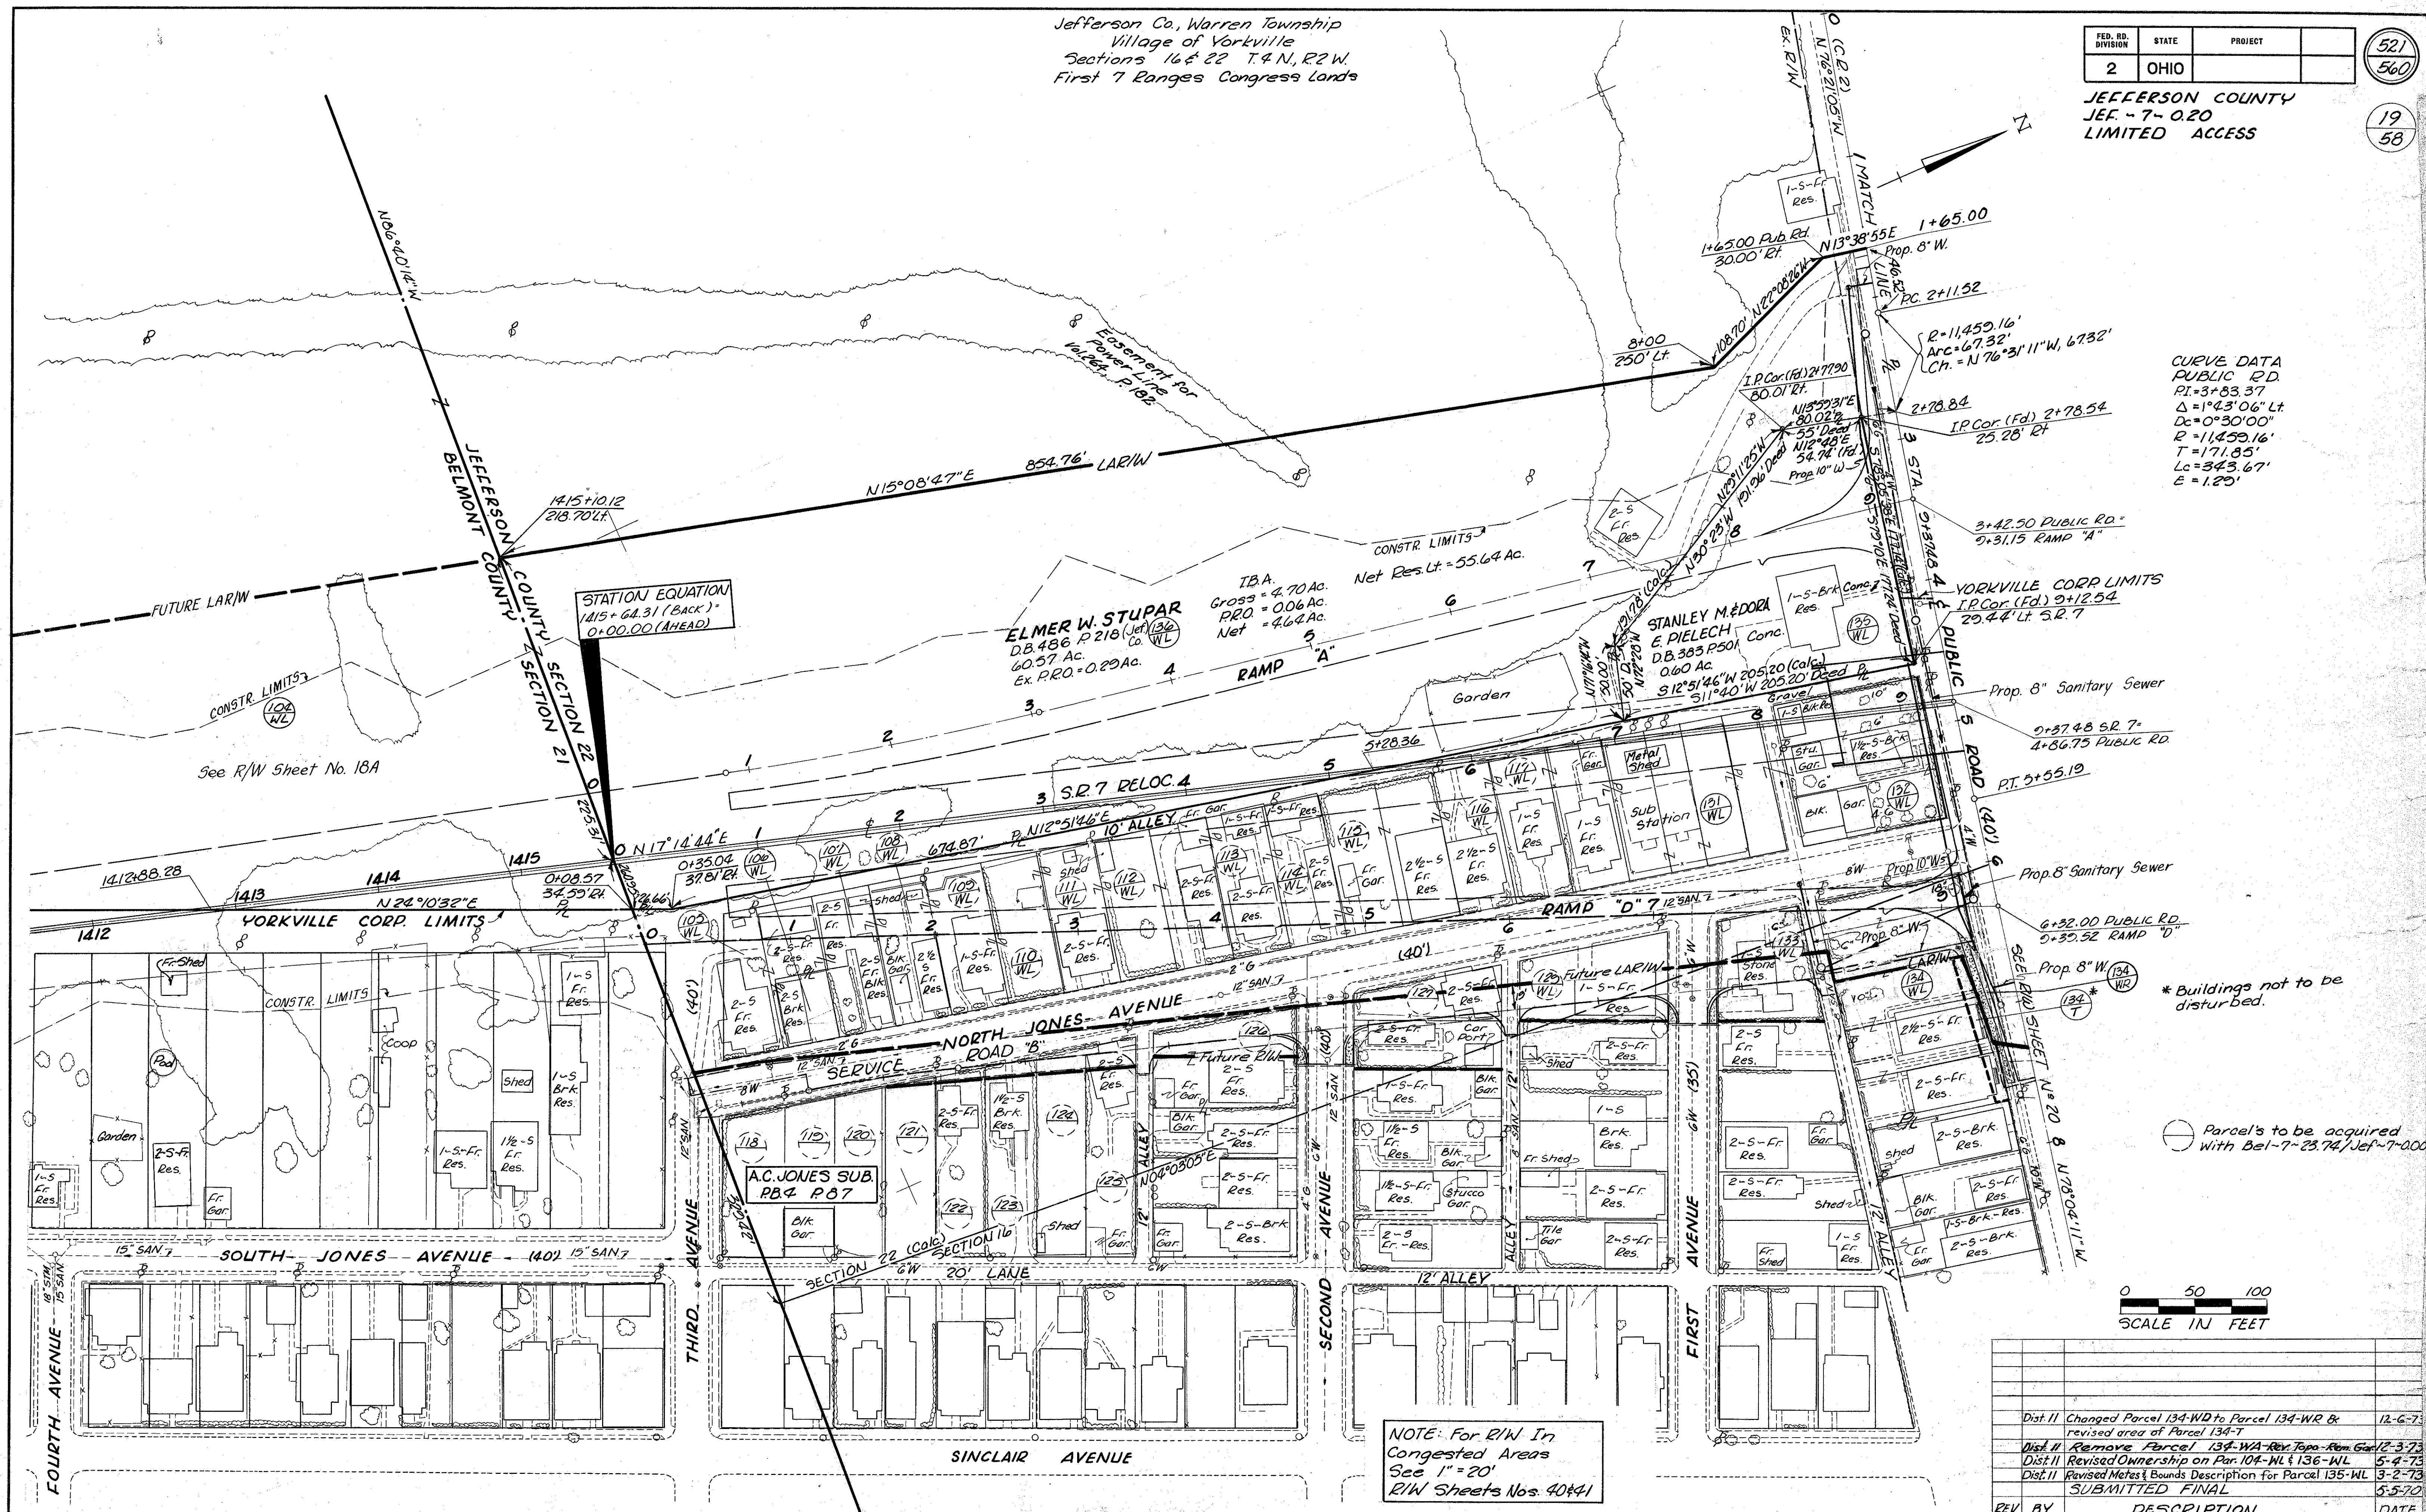

Jefferson Co., Warren Twp.
Village of Yorkville
Sections 16 & 22 T4N R2W
First Seven Ranges Congress Lands

FED. RD. DIVISION	STATE	PROJECT
2	OHIO	


JEFFERSON COUNTY

JEF-7-020

LIMITED ACCESS

522
560

20
58

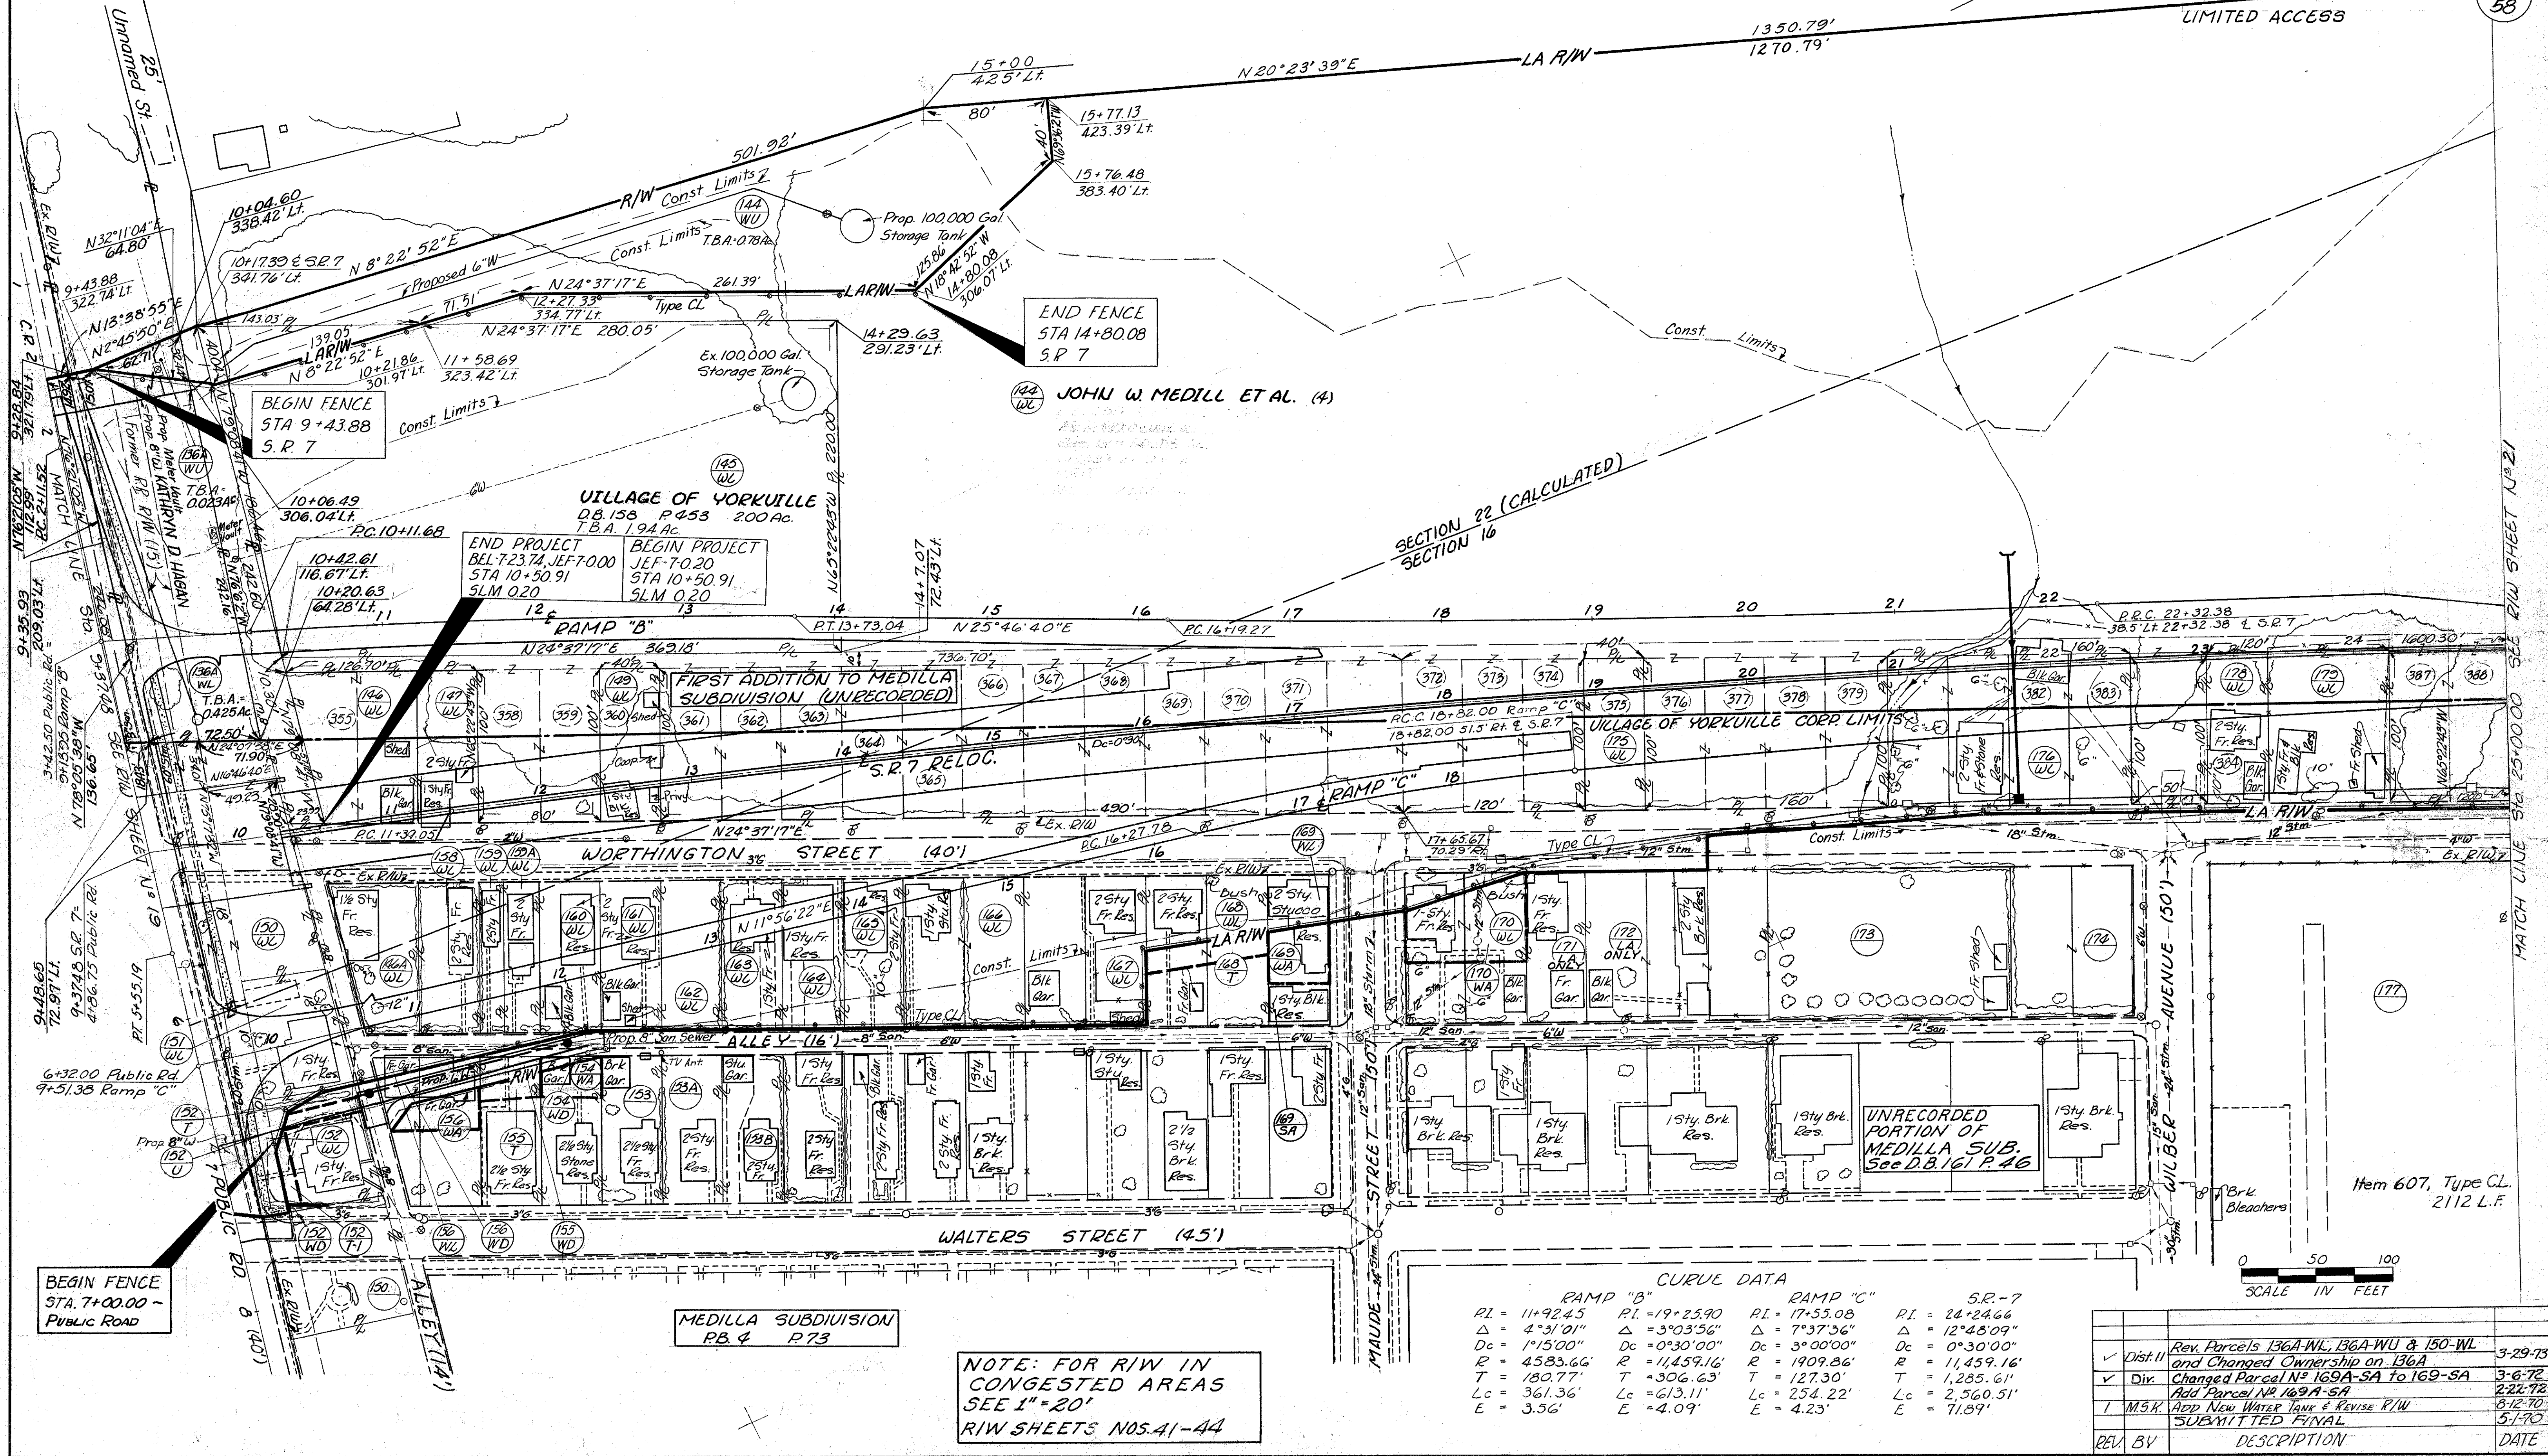

SECTION 22 (CALCULATED)
SECTION 16

END PROJECT
BEL 7-23.74, JEF-7-000
STA 10+50.91
SLM 0.20

BEGIN PROJECT
JEF-7-020
STA 10+50.91
SLM 0.20

VILLAGE OF YORKVILLE
D.B. 158 P. 453 200 AC.
T.B.A. 1.94 AC.

FIRST ADDITION TO MEDILLA
SUBDIVISION (UNRECORDED)

UNRECORDED
PORTION OF
MEDILLA SUB.
See D.B. 161 P. 46

WALTERS STREET (45')

MEDILLA SUBDIVISION
PB 4 P. 73

NOTE: FOR R/W IN
CONGESTED AREAS
SEE 1"=20'
R/W SHEETS NOS. 41-44


CURVE DATA

RAMP "B"		RAMP "C"		S.R.-7	
PI = 11+92.45	PI = 19+25.90	PI = 17+55.08	PI = 24+24.66	PI = 24+24.66	PI = 24+24.66
Δ = 4°31'01"	Δ = 3°03'56"	Δ = 7°37'36"	Δ = 12°48'09"	Δ = 12°48'09"	Δ = 12°48'09"
Dc = 1°15'00"	Dc = 0°30'00"	Dc = 0°30'00"	Dc = 0°30'00"	Dc = 0°30'00"	Dc = 0°30'00"
R = 4583.66'	R = 11,459.16'	R = 1909.86'	R = 11,459.16'	R = 11,459.16'	R = 11,459.16'
T = 180.77'	T = 306.63'	T = 127.30'	T = 127.30'	T = 127.30'	T = 127.30'
Lc = 361.36'	Lc = 613.11'	Lc = 254.22'	Lc = 254.22'	Lc = 254.22'	Lc = 254.22'
E = 3.56'	E = 4.09'	E = 4.23'	E = 4.23'	E = 4.23'	E = 4.23'

SCALE IN FEET
0 50 100

REV.	BY	DESCRIPTION	DATE
✓	Dist. II	Rev. Parcels 136A-WL, 136A-WU & 150-WL and Changed Ownership on 136A	3-29-73
✓	Div.	Changed Parcel N° 169A-SA to 169-SA	3-6-72
		Add Parcel N° 169A-SA	2-22-72
I	M.S.K.	Add New Water Tank & Revise R/W	8-12-70
		SUBMITTED FINAL	5-1-70

9+37.48 to 25+00 R/W

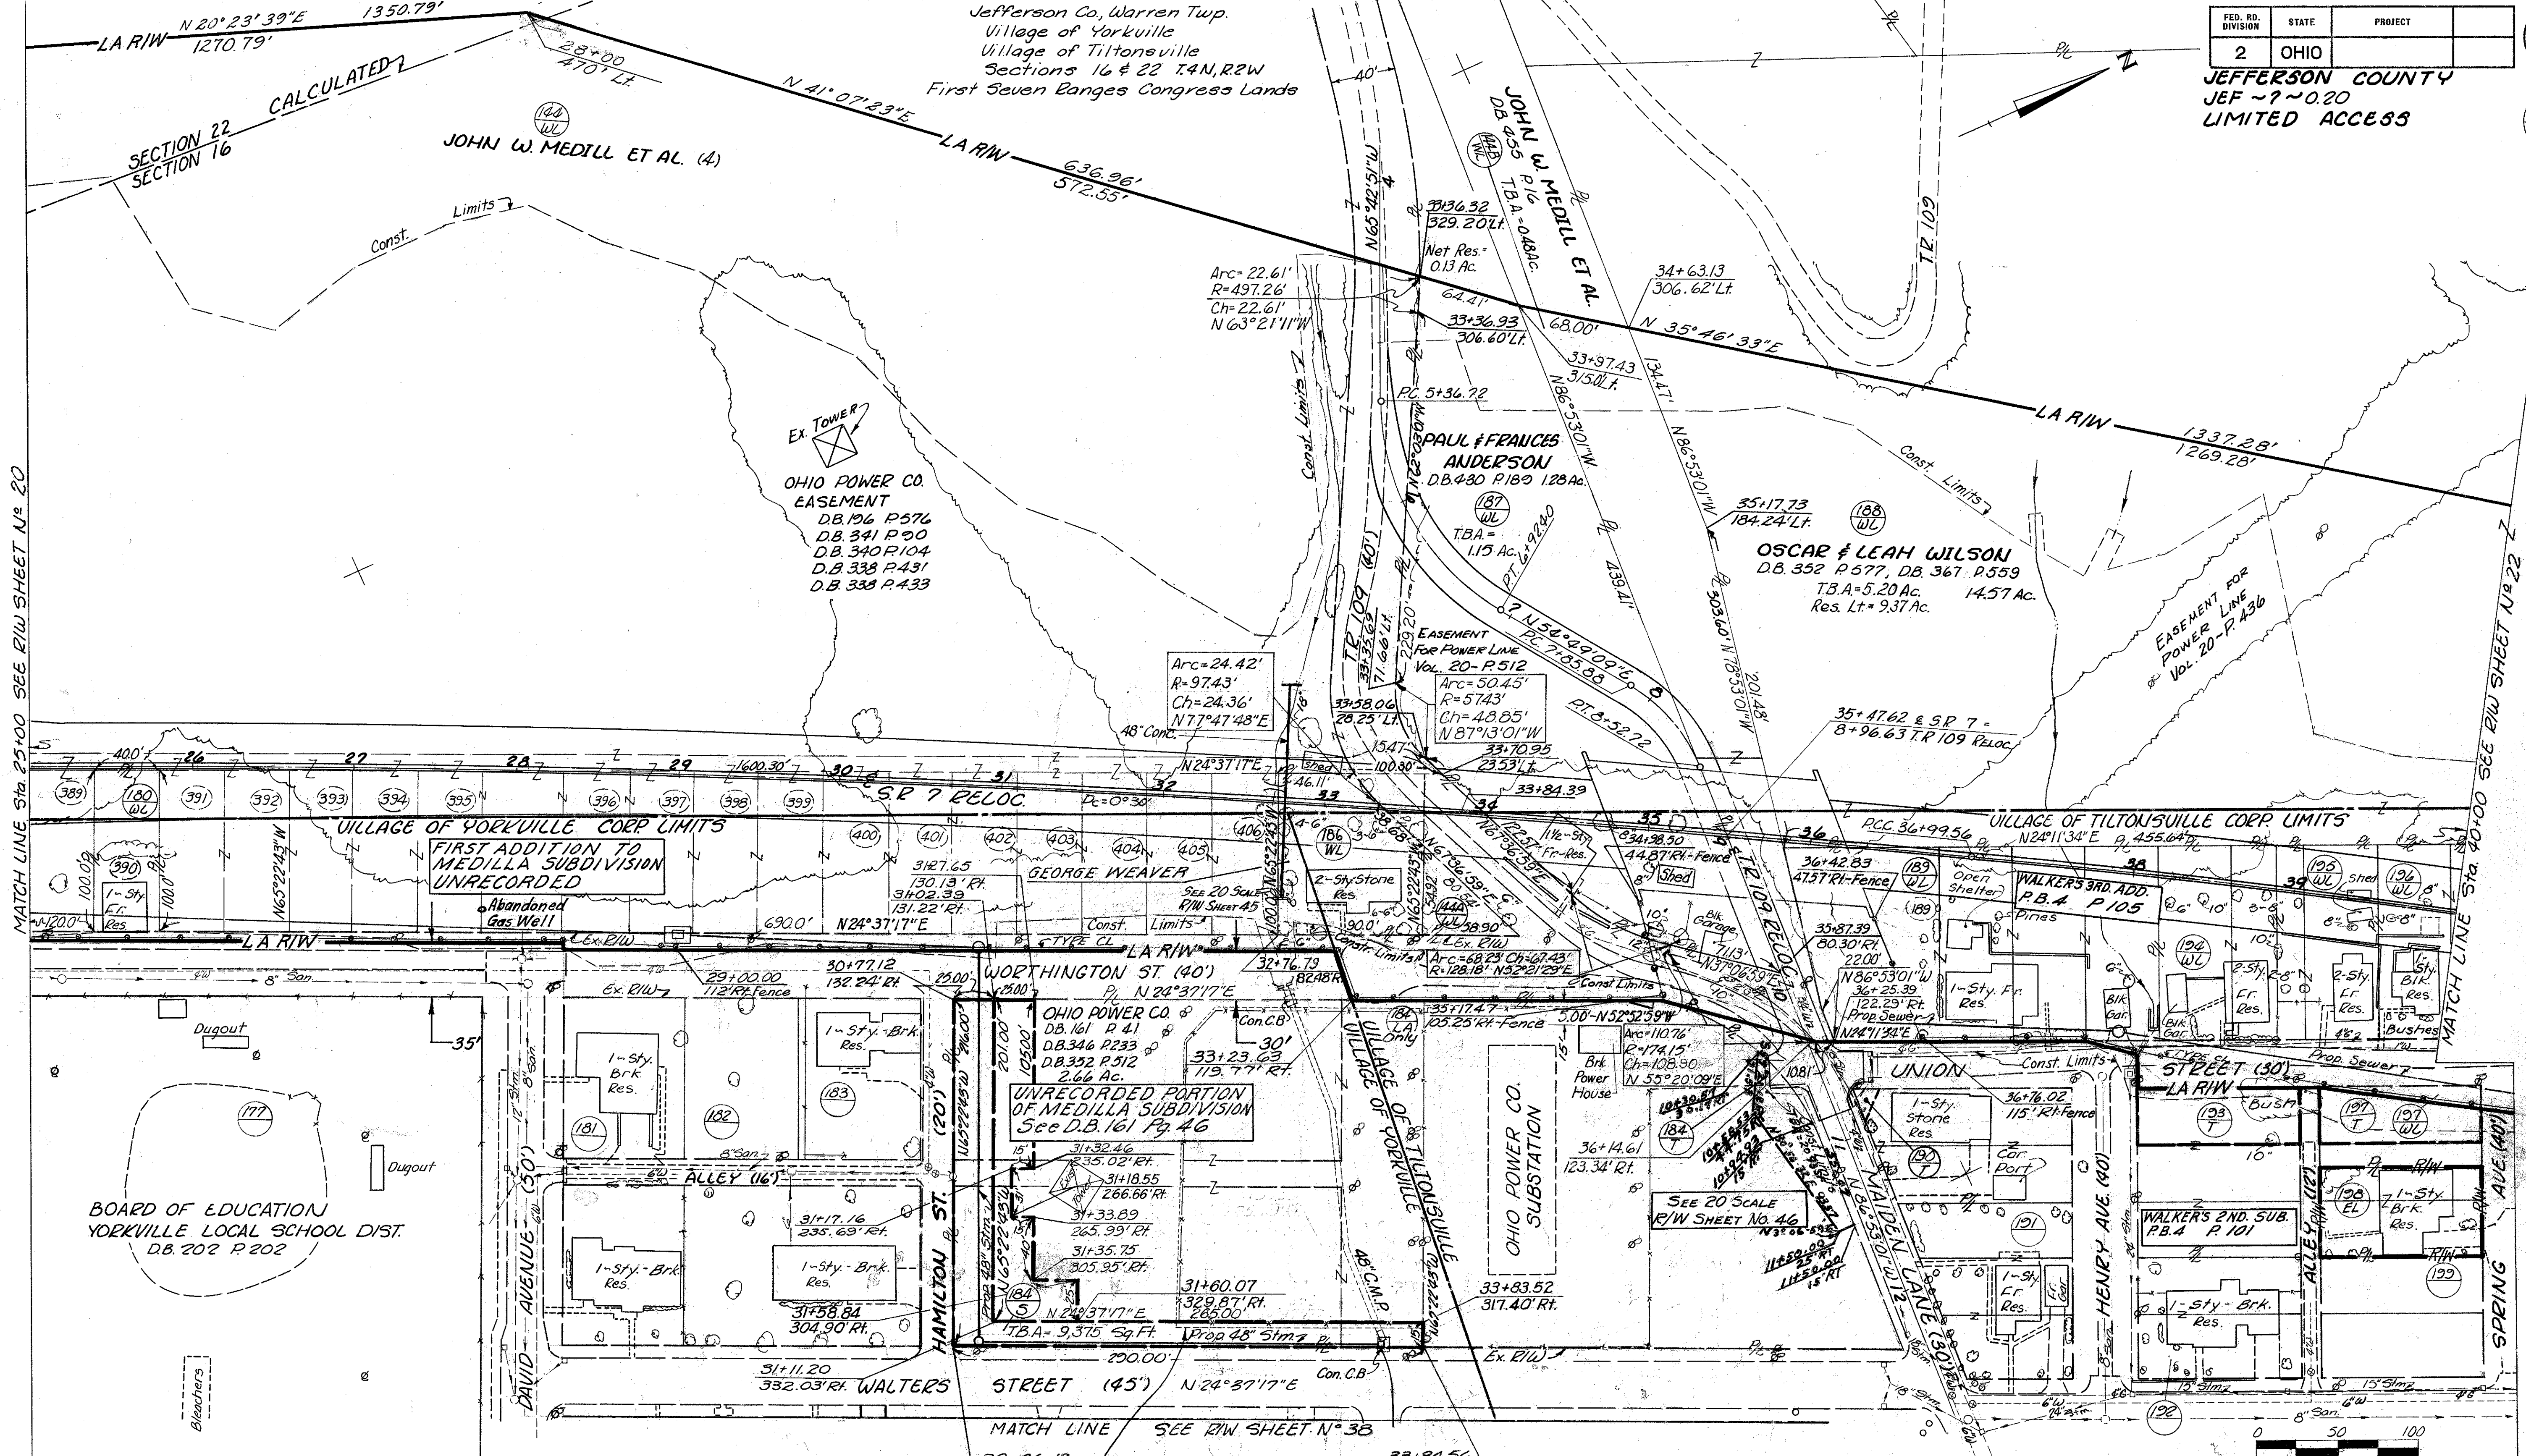

MATCH LINE Sta 25+00 SEE RIW SHEET N° 20

MATCH LINE Sta 40+00 SEE RIW SHEET N° 22


NOTE: FOR RIW IN CONGESTED AREAS SEE 1"=20' RIW SHEETS NOS. 44-46

CURVE DATA
S.R. 7 RELOC.

PI = 24+24.66	RI = 40+53.55
Δ = 12°48'09"	Δ = 5°18'21"
De = 0°30'00"	De = 0°45'00"
R = 11,454.16'	R = 2639.04'
T = 1,285.61'	T = 353.99'
Lc = 2560.51'	Lc = 707.47'
C = 71.89'	C = 8.20'


Item 607, Type C.L.
1550 L.F.

REV BY	DESCRIPTION	DATE
✓	Dist. II Changed Par. 198-WD to 198-EL	1-19-79
✓	Dist. II Added Parcel 198-WD	3-24-76
✓	Dist. II Added Gas Well on Par. 144-WL	1-10-74
✓	Dist. II Relocated Exist. Substation fence on Par. 184	10-24-75
✓	Div. Rev. Par. N° 184-S	9-26-72
✓	Div. ADDED METES & BOUNDS TO PAR 184-T	5-1-72
✓	Div. REVISED PARCEL N° 190-T	11-2-71
✓	Div. SUBMITTED FINAL	10-26-70

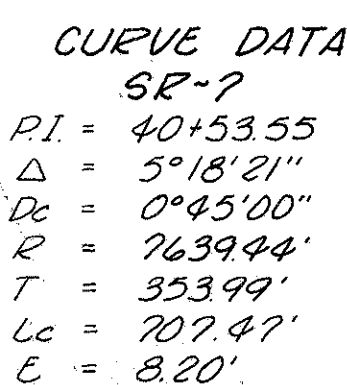

Item 607, Type C.L.
1560 L.F.

40+00 to 55+00 RIW

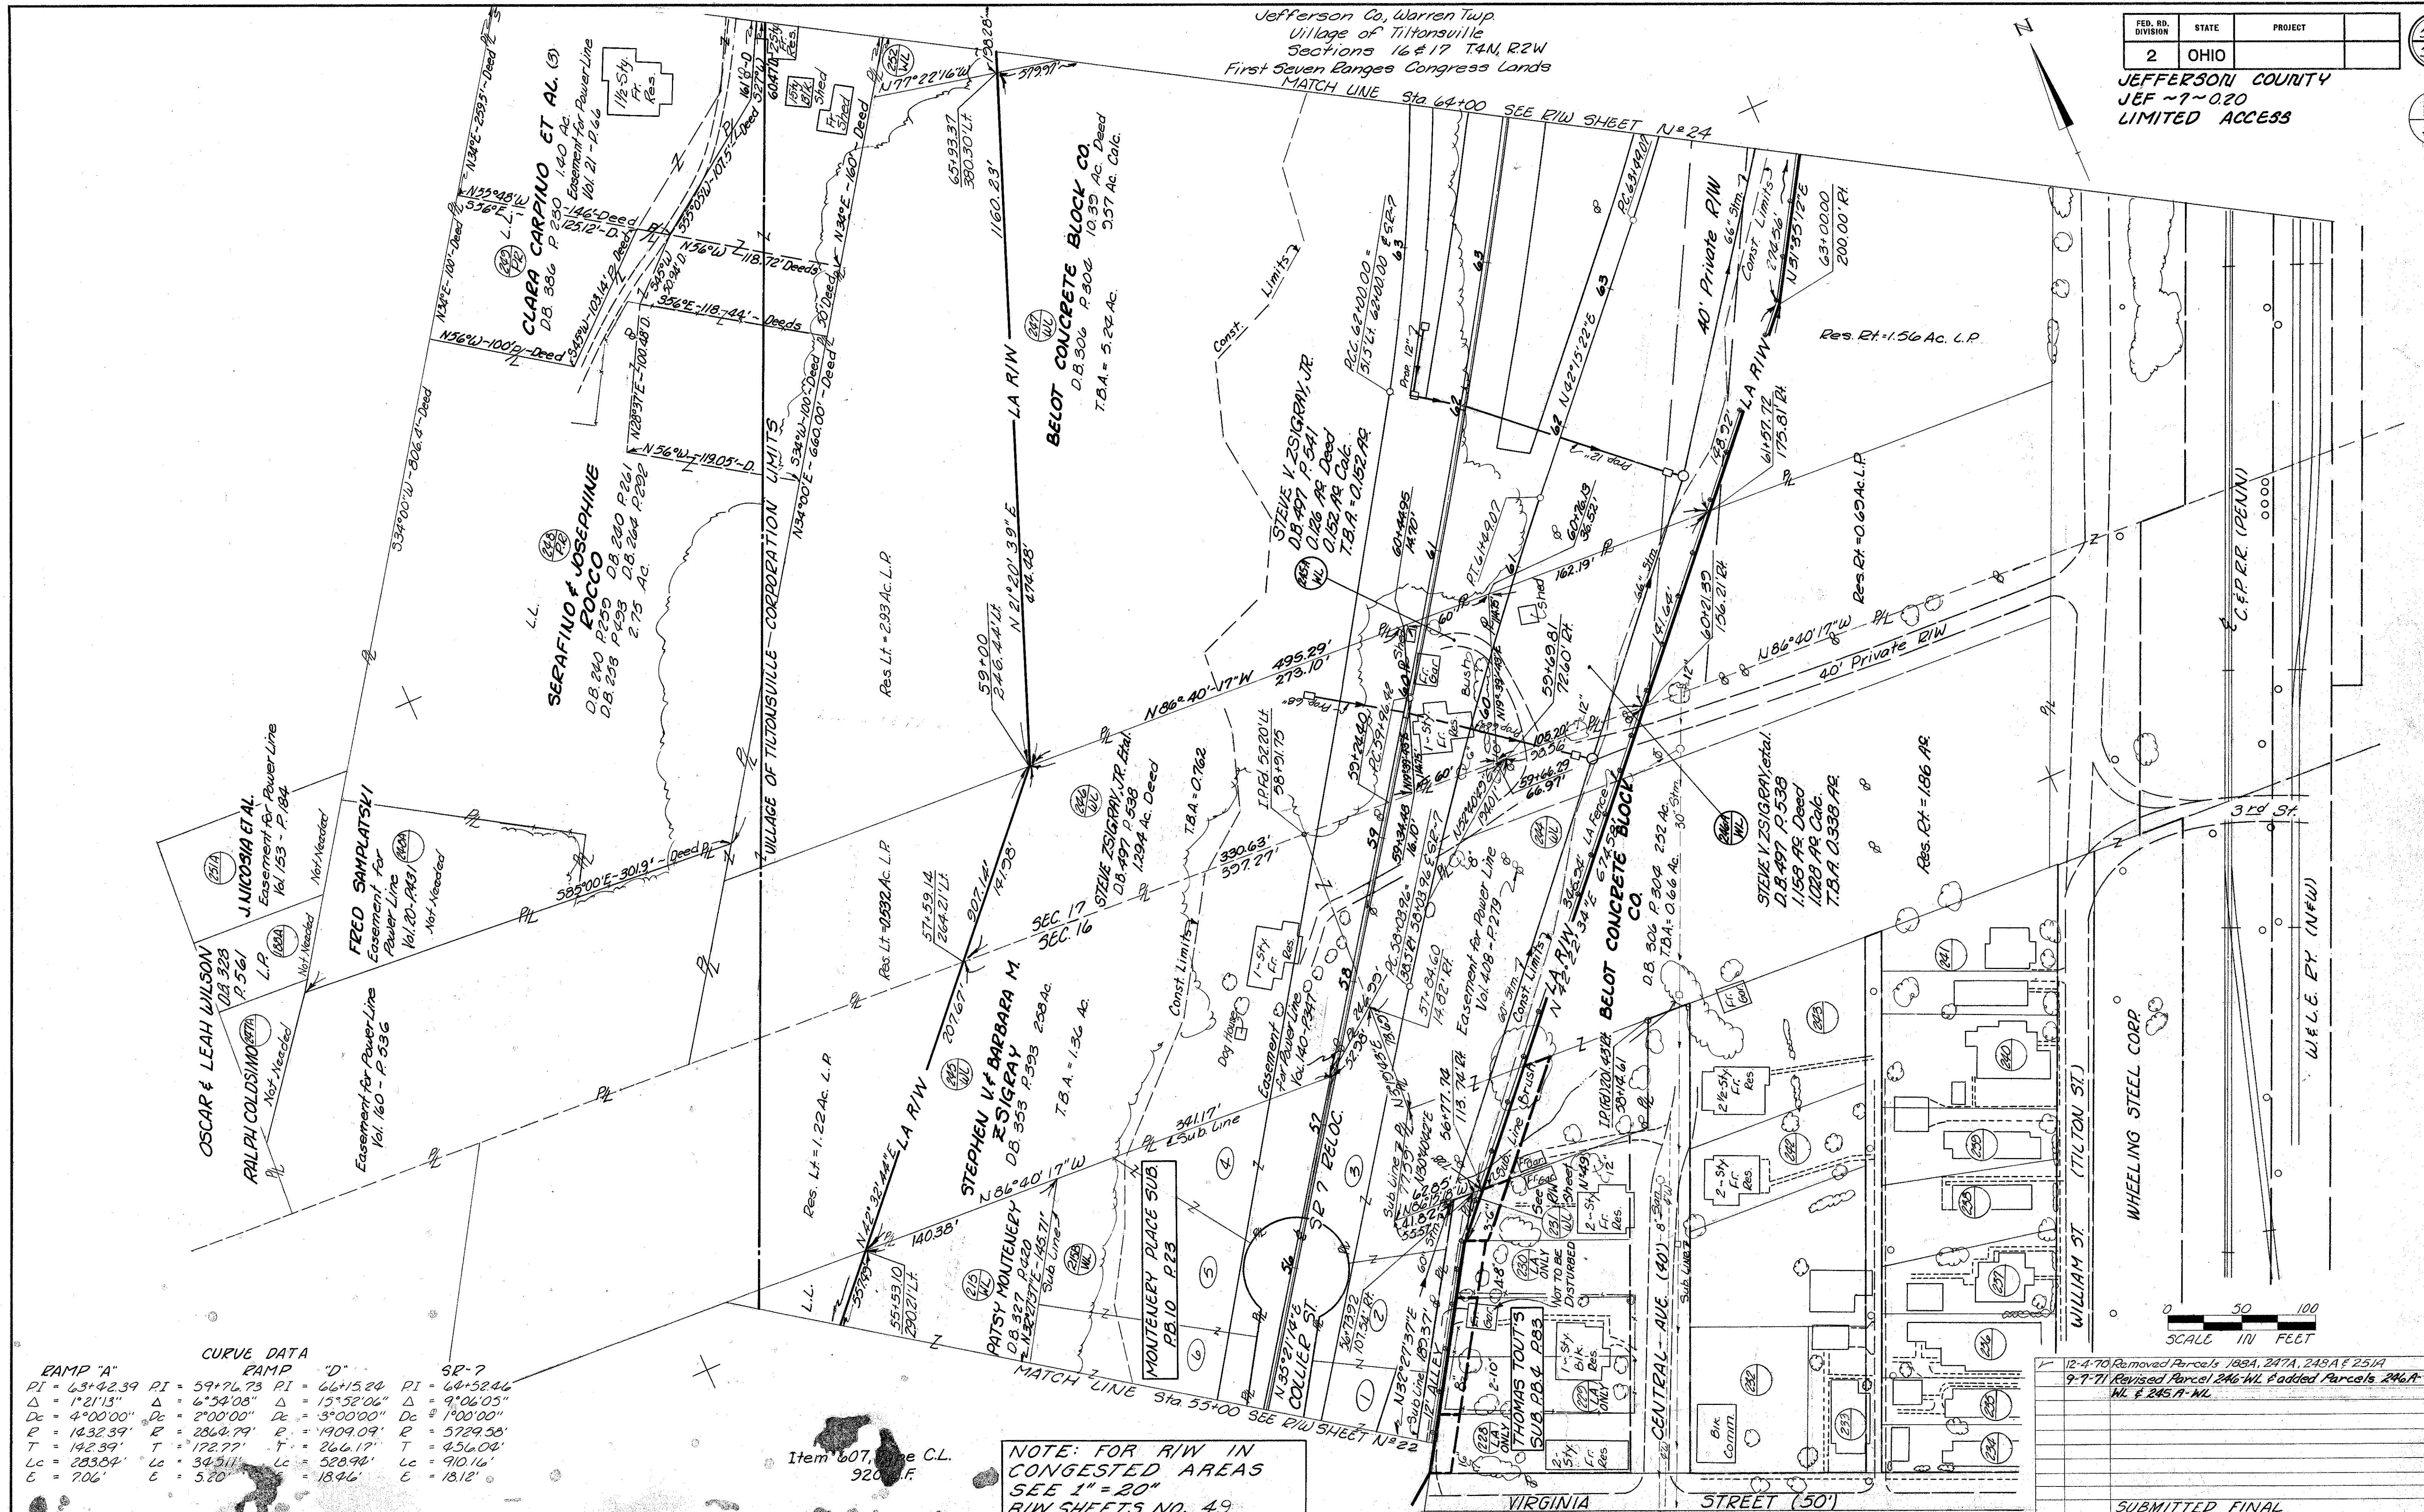

CURVE DATA

RAMP "A"		RAMP "D"		SR-7	
PI = 63+42.39	PI = 59+76.73	PI = 66+15.24	PI = 64+52.46	PI = 64+52.46	PI = 64+52.46
Δ = 1°21'13"	Δ = 6°54'08"	Δ = 15°52'06"	Δ = 9°06'05"	Δ = 9°06'05"	Δ = 9°06'05"
Δc = 4°00'00"	Δc = 2°00'00"	Δc = 3°00'00"	Δc = 1°00'00"	Δc = 1°00'00"	Δc = 1°00'00"
R = 1432.39'	R = 2864.79'	R = 1909.09'	R = 5729.58'	R = 5729.58'	R = 5729.58'
T = 142.39'	T = 172.77'	T = 266.17'	T = 436.04'	T = 436.04'	T = 436.04'
Lc = 283.84'	Lc = 345.11'	Lc = 528.94'	Lc = 910.16'	Lc = 910.16'	Lc = 910.16'
E = 706'	E = 520'	E = 1846'	E = 1812'	E = 1812'	E = 1812'

NOTE: FOR R/W IN CONGESTED AREAS SEE 1" = 20" R/W SHEETS NO. 49


12-4-70 Revised Parcels 183A, 247A, 248A & 251A
9-7-71 Revised Parcel 246-WL Padded Parcels 246A-WL & 245A-WL


REV	BY	SUBMITTED FINAL DESCRIPTION	DATE
1			

FED. RD. DIVISION	STATE	PROJECT	
2	OHIO		

525A

23A
58

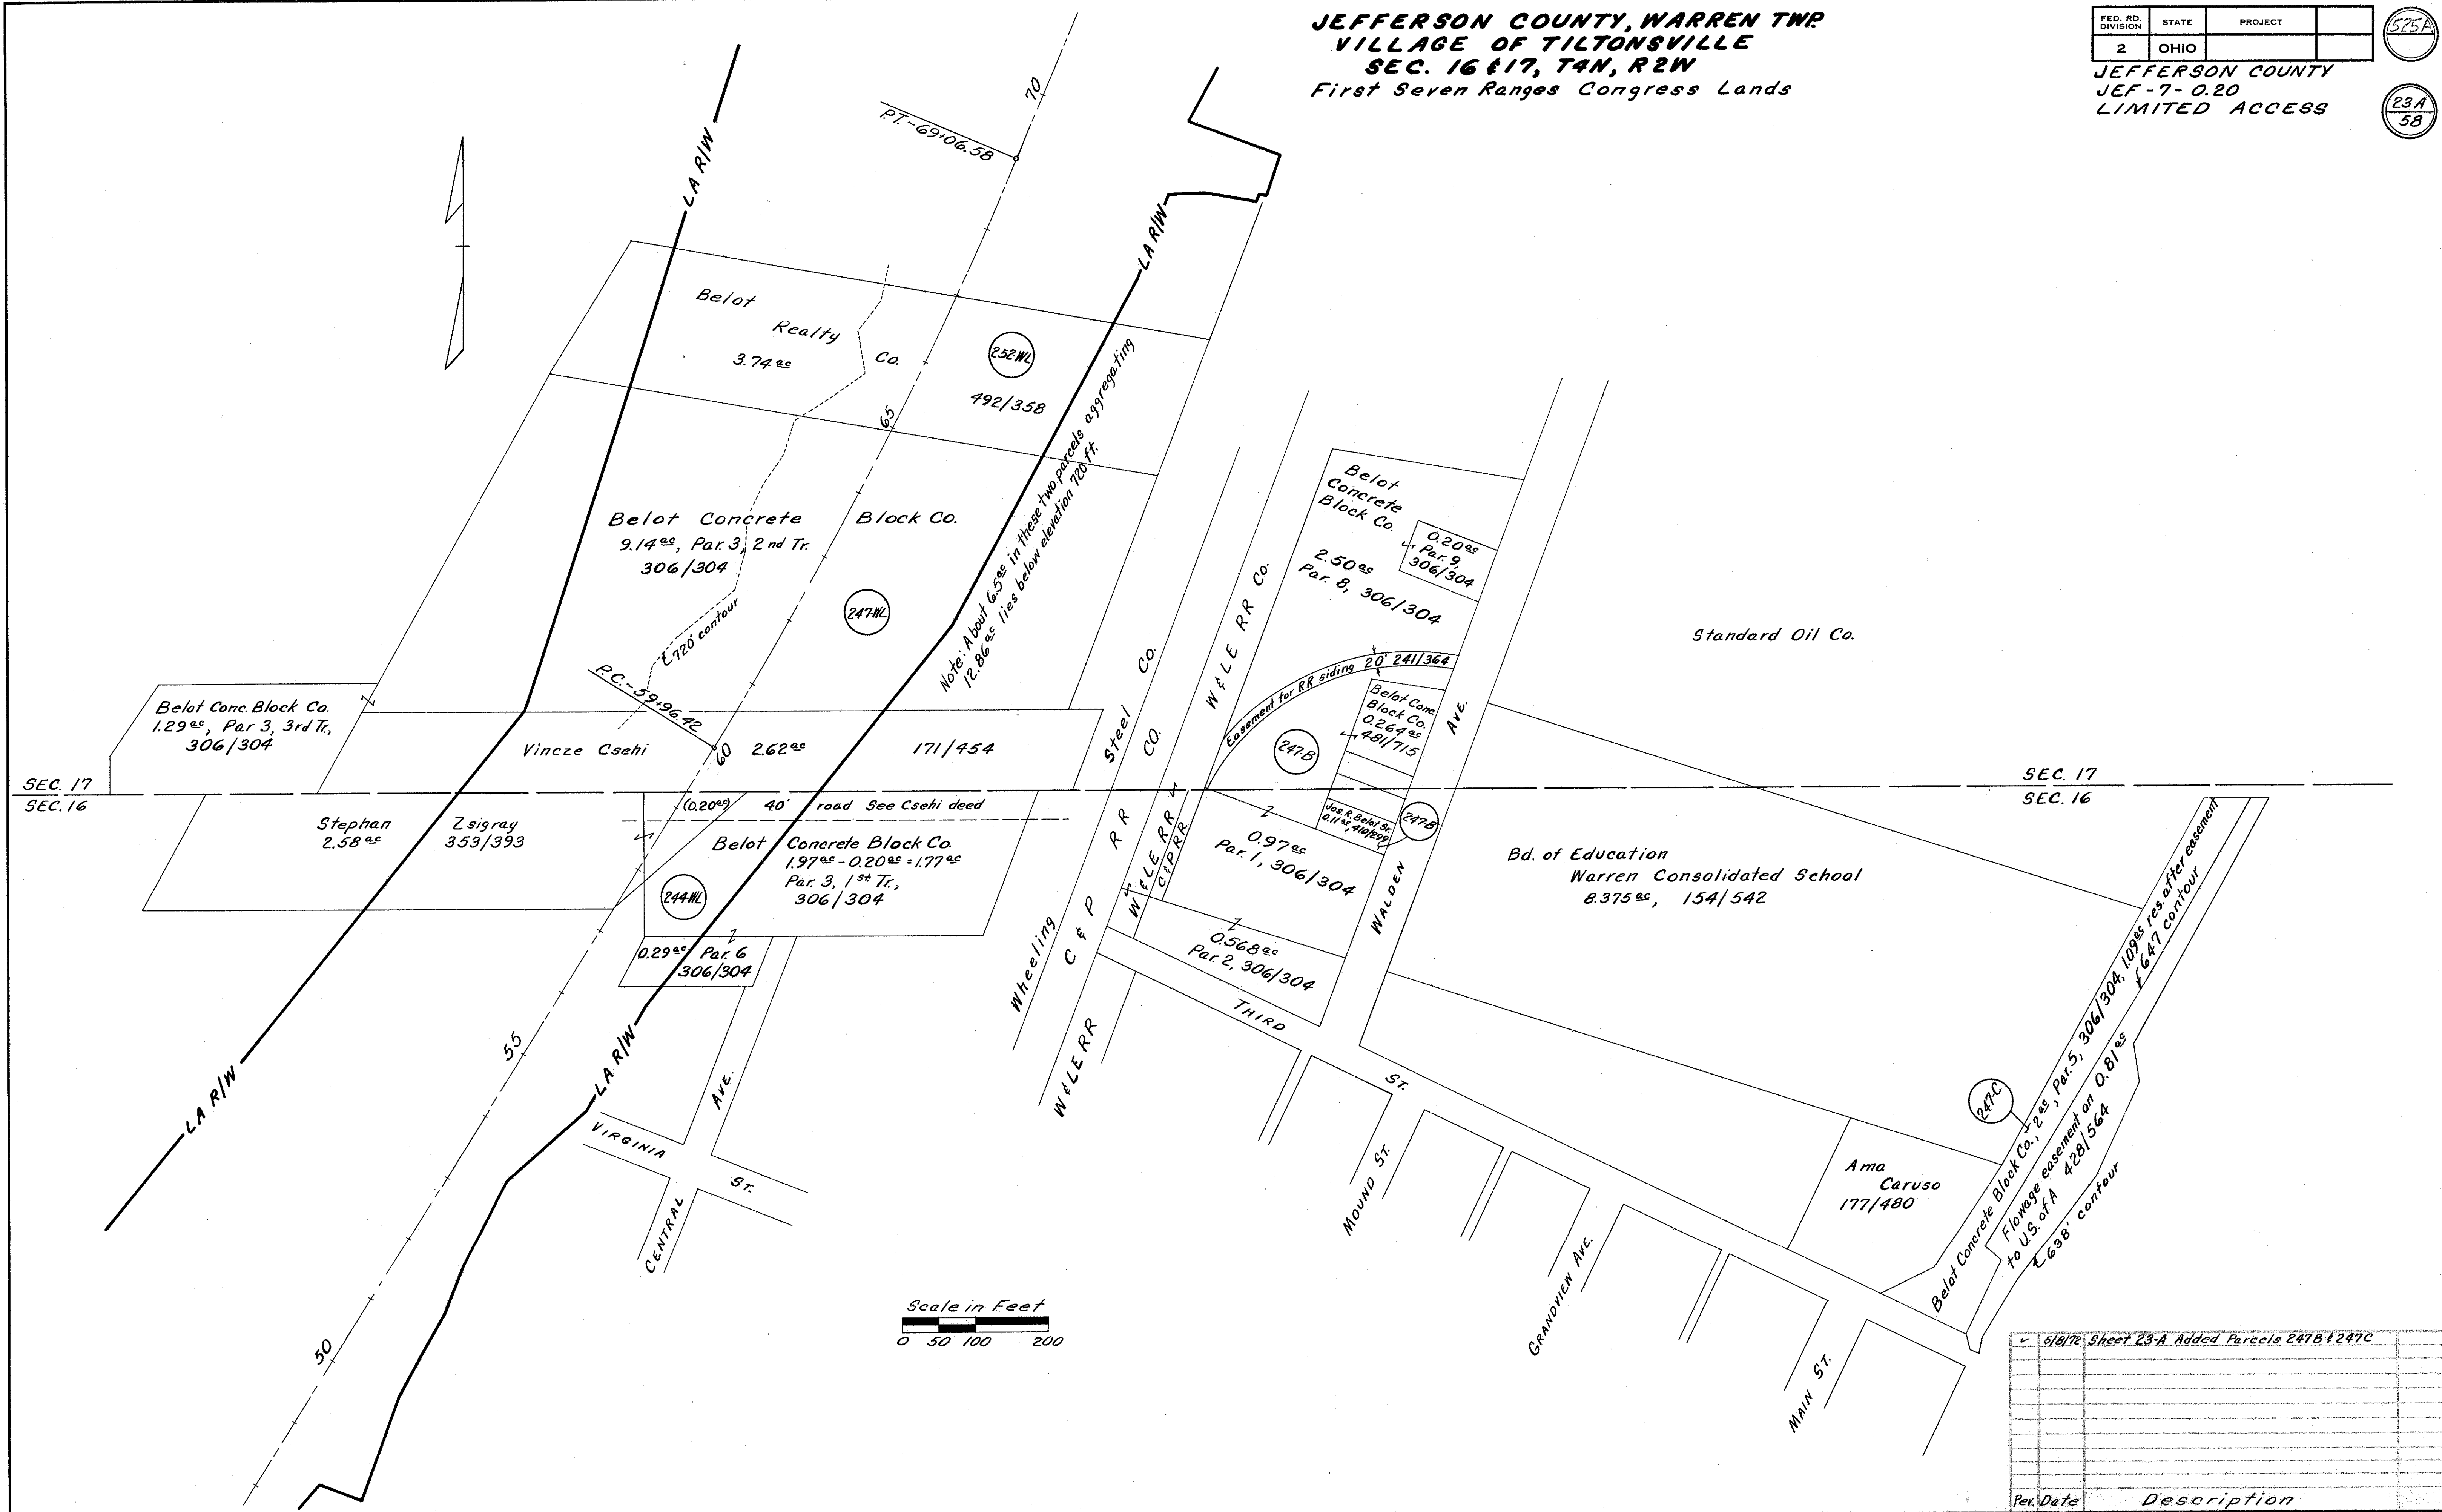

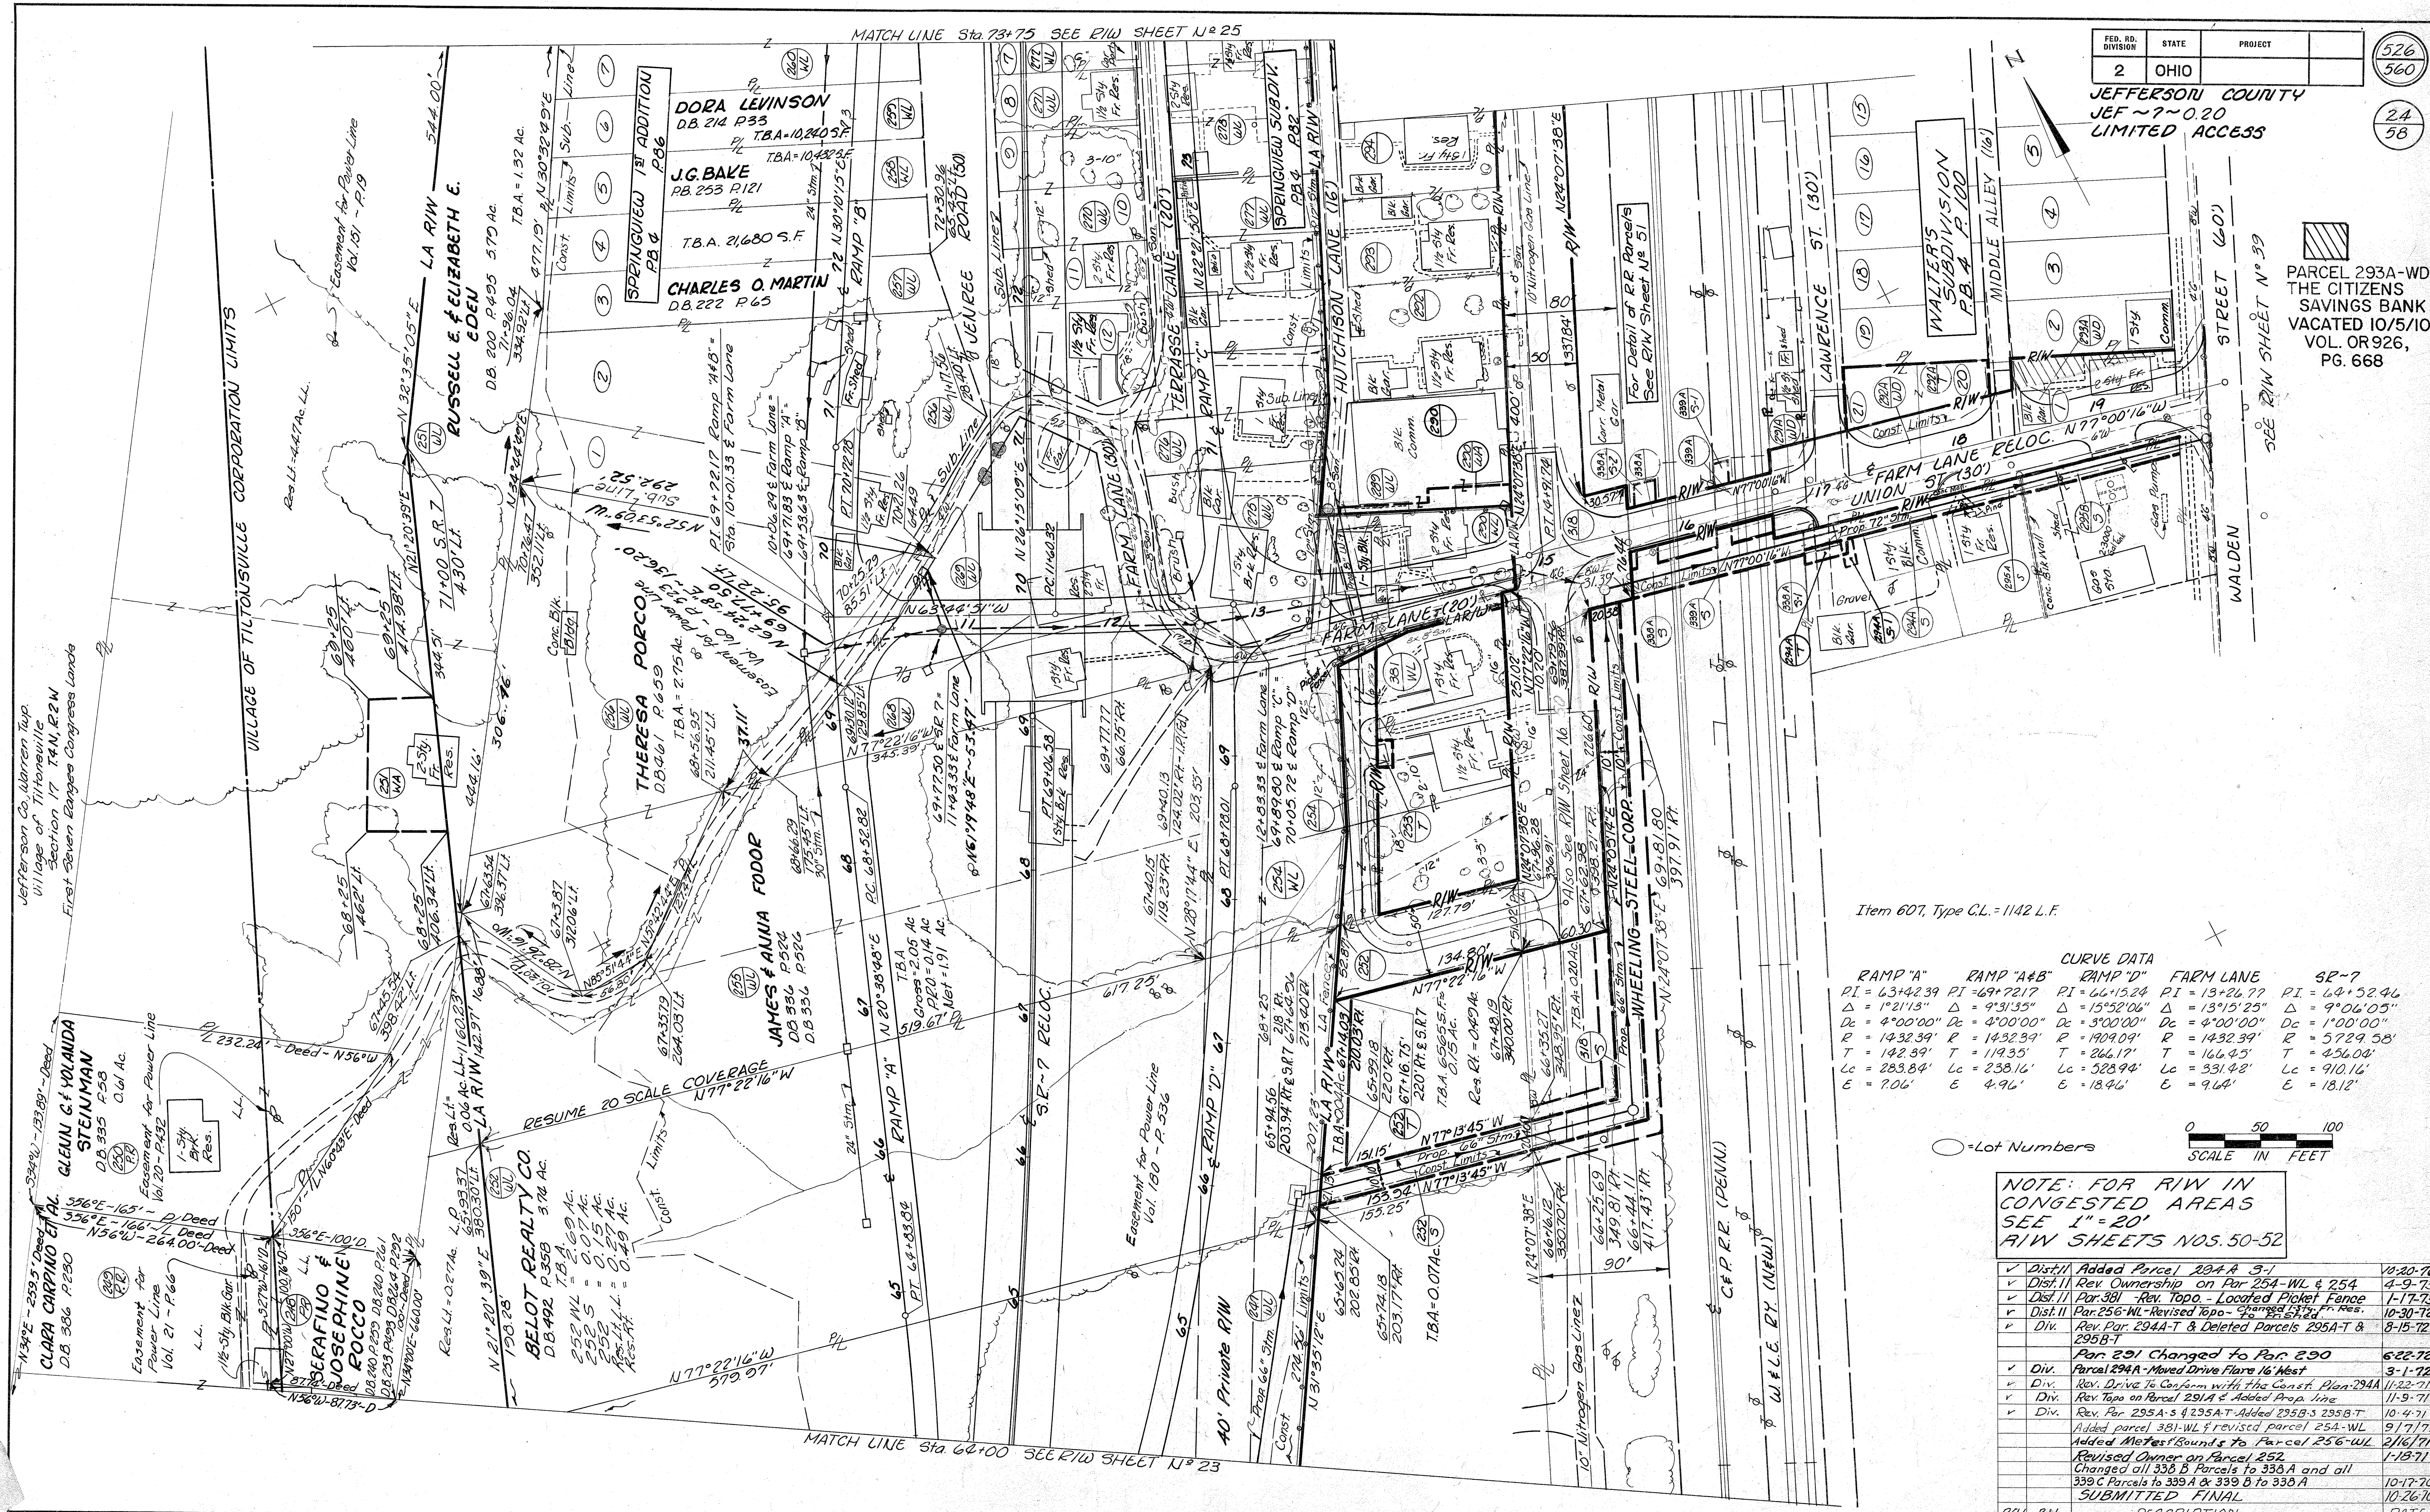

PARCEL 293A-WD
THE CITIZENS
SAVINGS BANK
VACATED 10/5/10
VOL. OR 926,
PG. 668

Item 607, Type CL = 1142 L.F.

CURVE DATA				
RAMP "A"	RAMP "A&B"	RAMP "D"	FARM LANE	SR-7
PI = 63+42.39 Δ = 1°21'13" Dc = 4°00'00" R = 1432.39' T = 142.39' Lc = 283.84' E = 7.06'	PI = 69+72.17 Δ = 9°31'35" Dc = 4°00'00" R = 1432.39' T = 142.39' Lc = 283.84' E = 7.06'	PI = 66+15.24 Δ = 15°52'06" Dc = 4°00'00" R = 1409.09' T = 166.17' Lc = 528.94' E = 18.46'	PI = 13+26.77 Δ = 13°15'25" Dc = 4°00'00" R = 1432.39' T = 166.45' Lc = 331.42' E = 9.64'	PI = 64+52.46 Δ = 9°06'05" Dc = 1°00'00" R = 5729.58' T = 456.04' Lc = 910.16' E = 18.12'




NOTE: FOR RIW IN
CONGESTED AREAS
SEE 1"=20'
RIW SHEETS NOS. 50-52

REV. BY	DESCRIPTION	DATE
✓ Dist. II	Added Parcel 294A 3-1	10-20-76
✓ Dist. II	Rev. Ownership on Par 254-WL & 254	4-9-75
✓ Dist. II	Par 381 Rev. Topo - Located Picket Fence	1-17-73
✓ Dist. II	Par 256-WL Revised Topo - 70' Fr. Res.	10-30-72
✓ Div.	Rev. Par 294A-T & Deleted Parcels 295A-T & 295B-T	8-15-72
✓ Div.	Par 291 Changed to Par 290	6-22-72
✓ Div.	Parcel 294A - Moved Drive Flare 16' West	3-1-72
✓ Div.	Rev. Drive to Conform with the Const. Plan-294A	11-22-71
✓ Div.	Rev. Topo on Parcel 291A & Added Prop. Line	11-9-71
✓ Div.	Rev. Par 295A-S & 295A-T-Added 295B-S 295B-T	10-4-71
✓ Div.	Added parcel 381-WL & revised parcel 254-WL	9/7/71
✓ Div.	Added McFest Bounds to Parcel 256-WL	2/16/71
✓ Div.	Revised Owner on Parcel 252	1-18-71
✓ Div.	Changed all 338 B Parcels to 338A and all 339 C Parcels to 339A & 339 B to 338A	10-17-70
✓ Div.	Submitted Final	10-26-70

FHWA REGION	STATE	PROJECT	
5	OHIO		

527A
560

25A
58

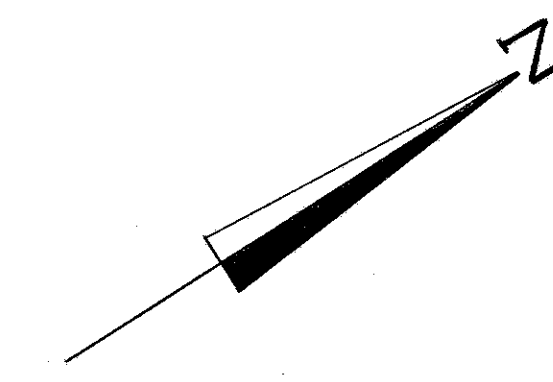

REV.	BY	DESCRIPTION	DATE
	Dist. II	This Sheet Added to Plan	9- 22- 78
✓	Dist. II	Revised Owner's Name for Par. 310A	10- 3- 78

NOTE: For acquisition of Property which falls within the spiraled portion of Horizontal Curves, the alternate method of stationing tangent lines for point reference was used.

S.R. 7 CURVE DATA

P.I. = 84 + 17.41
 $\Delta = 33^{\circ}33'07''$
 $D_c = 3^{\circ}00'00''$
 $R = 1909.86'$
 $T_s = 776.73'$
 $L.T. = 266.82'$
 $S.T. = 133.47'$
 $\Theta_g = 6^{\circ}00'00''$
 $L_s = 400.00'$
 $E_s = 88.54'$

0 50 100
SCALE IN FEET

73 + 75 to 88 + 00 Lt. R/W


CURVE DATA SERVICE ROAD "A"

SR ~ 7	SR ~ 7	SR ~ 7	SR ~ 7
PI = 95+15.17	PI = 104+24.47	PI = 84+17.41	PI = 105+11.79
Δ = 36°33'39"	Δ = 35°59'42"	Δ = 33°33'07"	Δ = 36°25'59"
DC = 12°00'00"	DC = 3°00'00"	DC = 3°00'00"	DC = 3°30'00"
R = 477.47'	R = 1909.86'	R = 1909.86'	R = 1637.02'
T = 157.23'	T = 620.46'	Ts = 776.23'	Ts = 799.99'
Lc = 304.67'	Lc = 1199.83'	Lc = 718.41'	Lc = 640.95'
E = 25.37'	E = 98.26'	LT = 266.88'	LT = 266.88'
		ST = 133.47'	ST = 133.52'
		θs = 6°00'00"	θs = 7°00'00"
		Ls = 400.00'	Ls = 400.00'
		Es = 88.54'	Es = 90.66'

Jefferson County
Village of Tiltonsville
Village of Rayland
Section 17, T.4 N., R.2 W.
First Seven Ranges Congress Lands


FED. RD. DIVISION	STATE	PROJECT	
2	OHIO		

JEFFERSON COUNTY
JEF ~7-0.20
LIMITED ACCESS

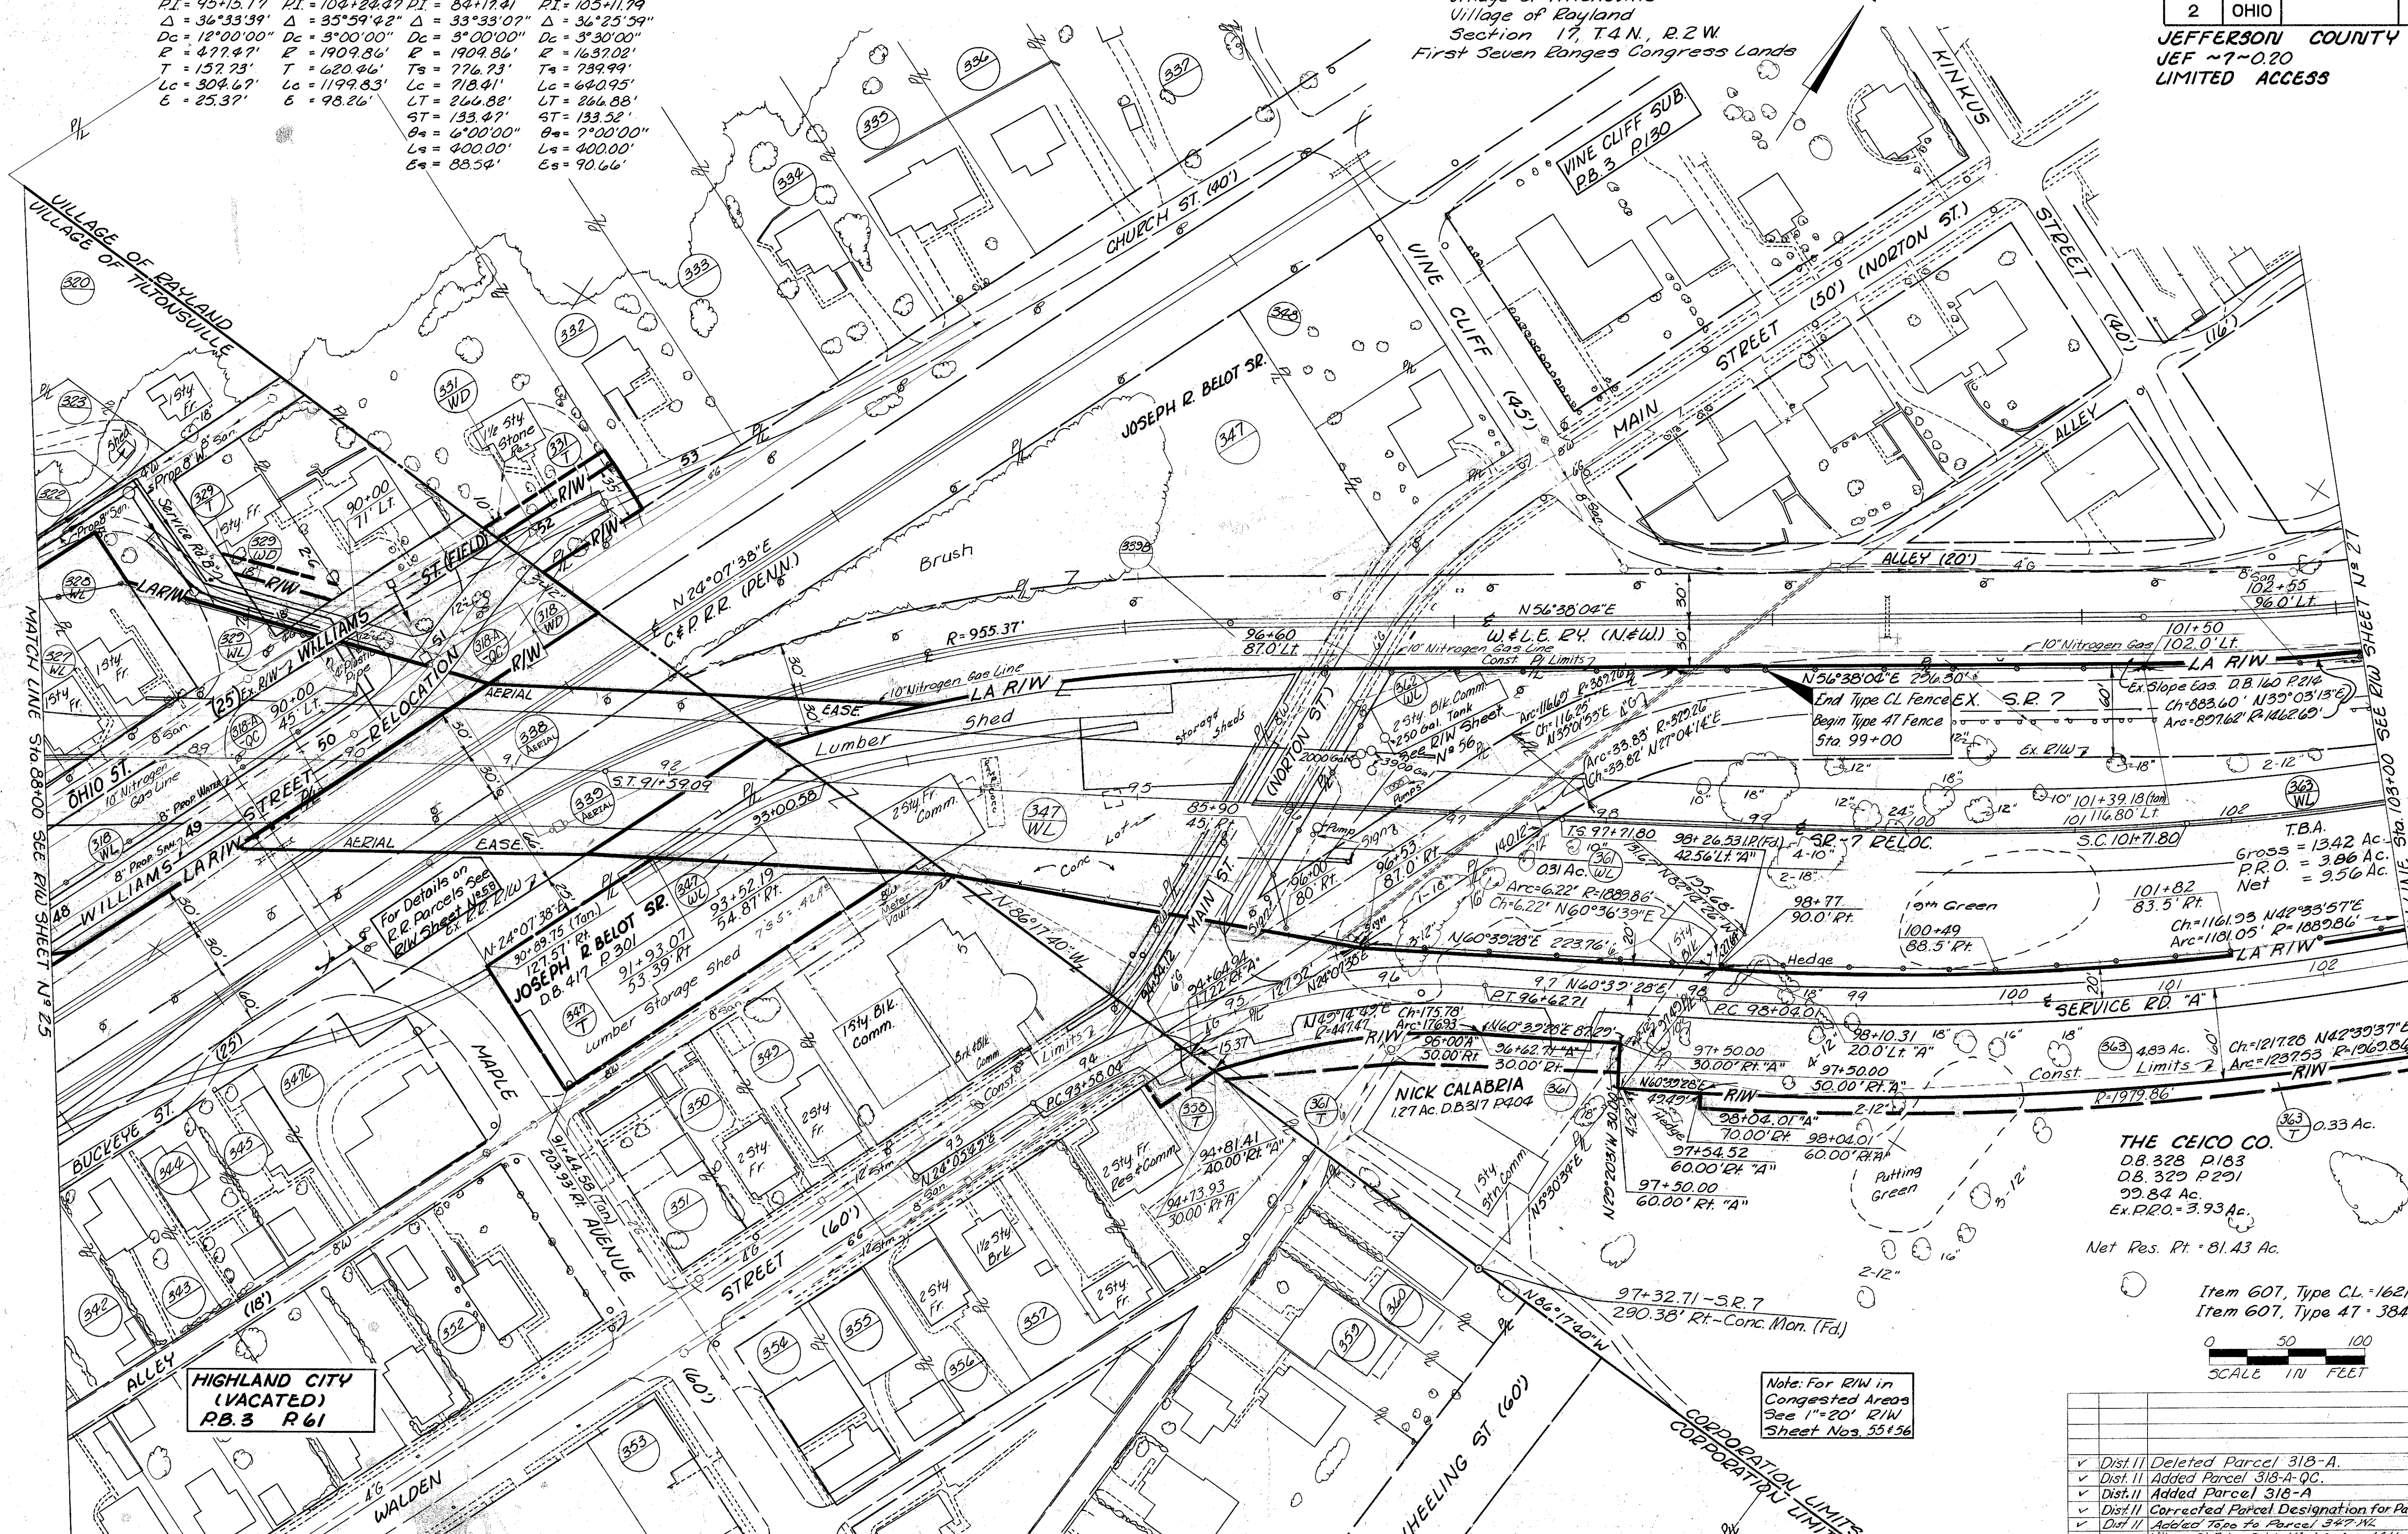

THE CEICO CO.
D.B. 328 P.183
D.B. 329 P.271
29.84 Ac.
Ex. P.R.O. = 3.93 Ac.
Net Res. Pt. = 81.43 Ac.

Item 607, Type CL = 1621 L.F.
Item 607, Type 47 = 384 L.F.

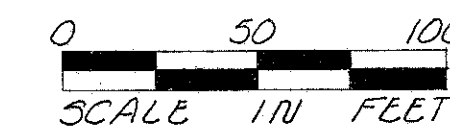

Note: For R/W in
Congested Areas
See 1"=20' R/W
Sheet Nos. 55156

REV	BY	DESCRIPTION	DATE
✓	Dist II	Deleted Parcel 318-A.	7-6-75
✓	Dist II	Added Parcel 318-A-QC.	1-3-76
✓	Dist II	Added Parcel 318-A	7-3-76
✓	Dist II	Corrected Parcel Designation for Par. 318-NL.	4-23-76
✓	Dist II	Added Note to Parcel 318-NL.	8-30-76
✓	Dist II	Williams St. Reloc. Deleted Maple Ave. Note: Added Barricades	3-2-77
		SUBMITTED FINAL	10-26-70


Jefferson County
Village of Bayland
Section 17 & 11, T.4 N., R.2 W.
First Seven Ranges Congress Lands

FED. RD. DIVISION	STATE	PROJECT
2	OHIO	

529
560

JEFFERSON COUNTY
JEF ~ 7~020
LIMITED ACCESS

27
58

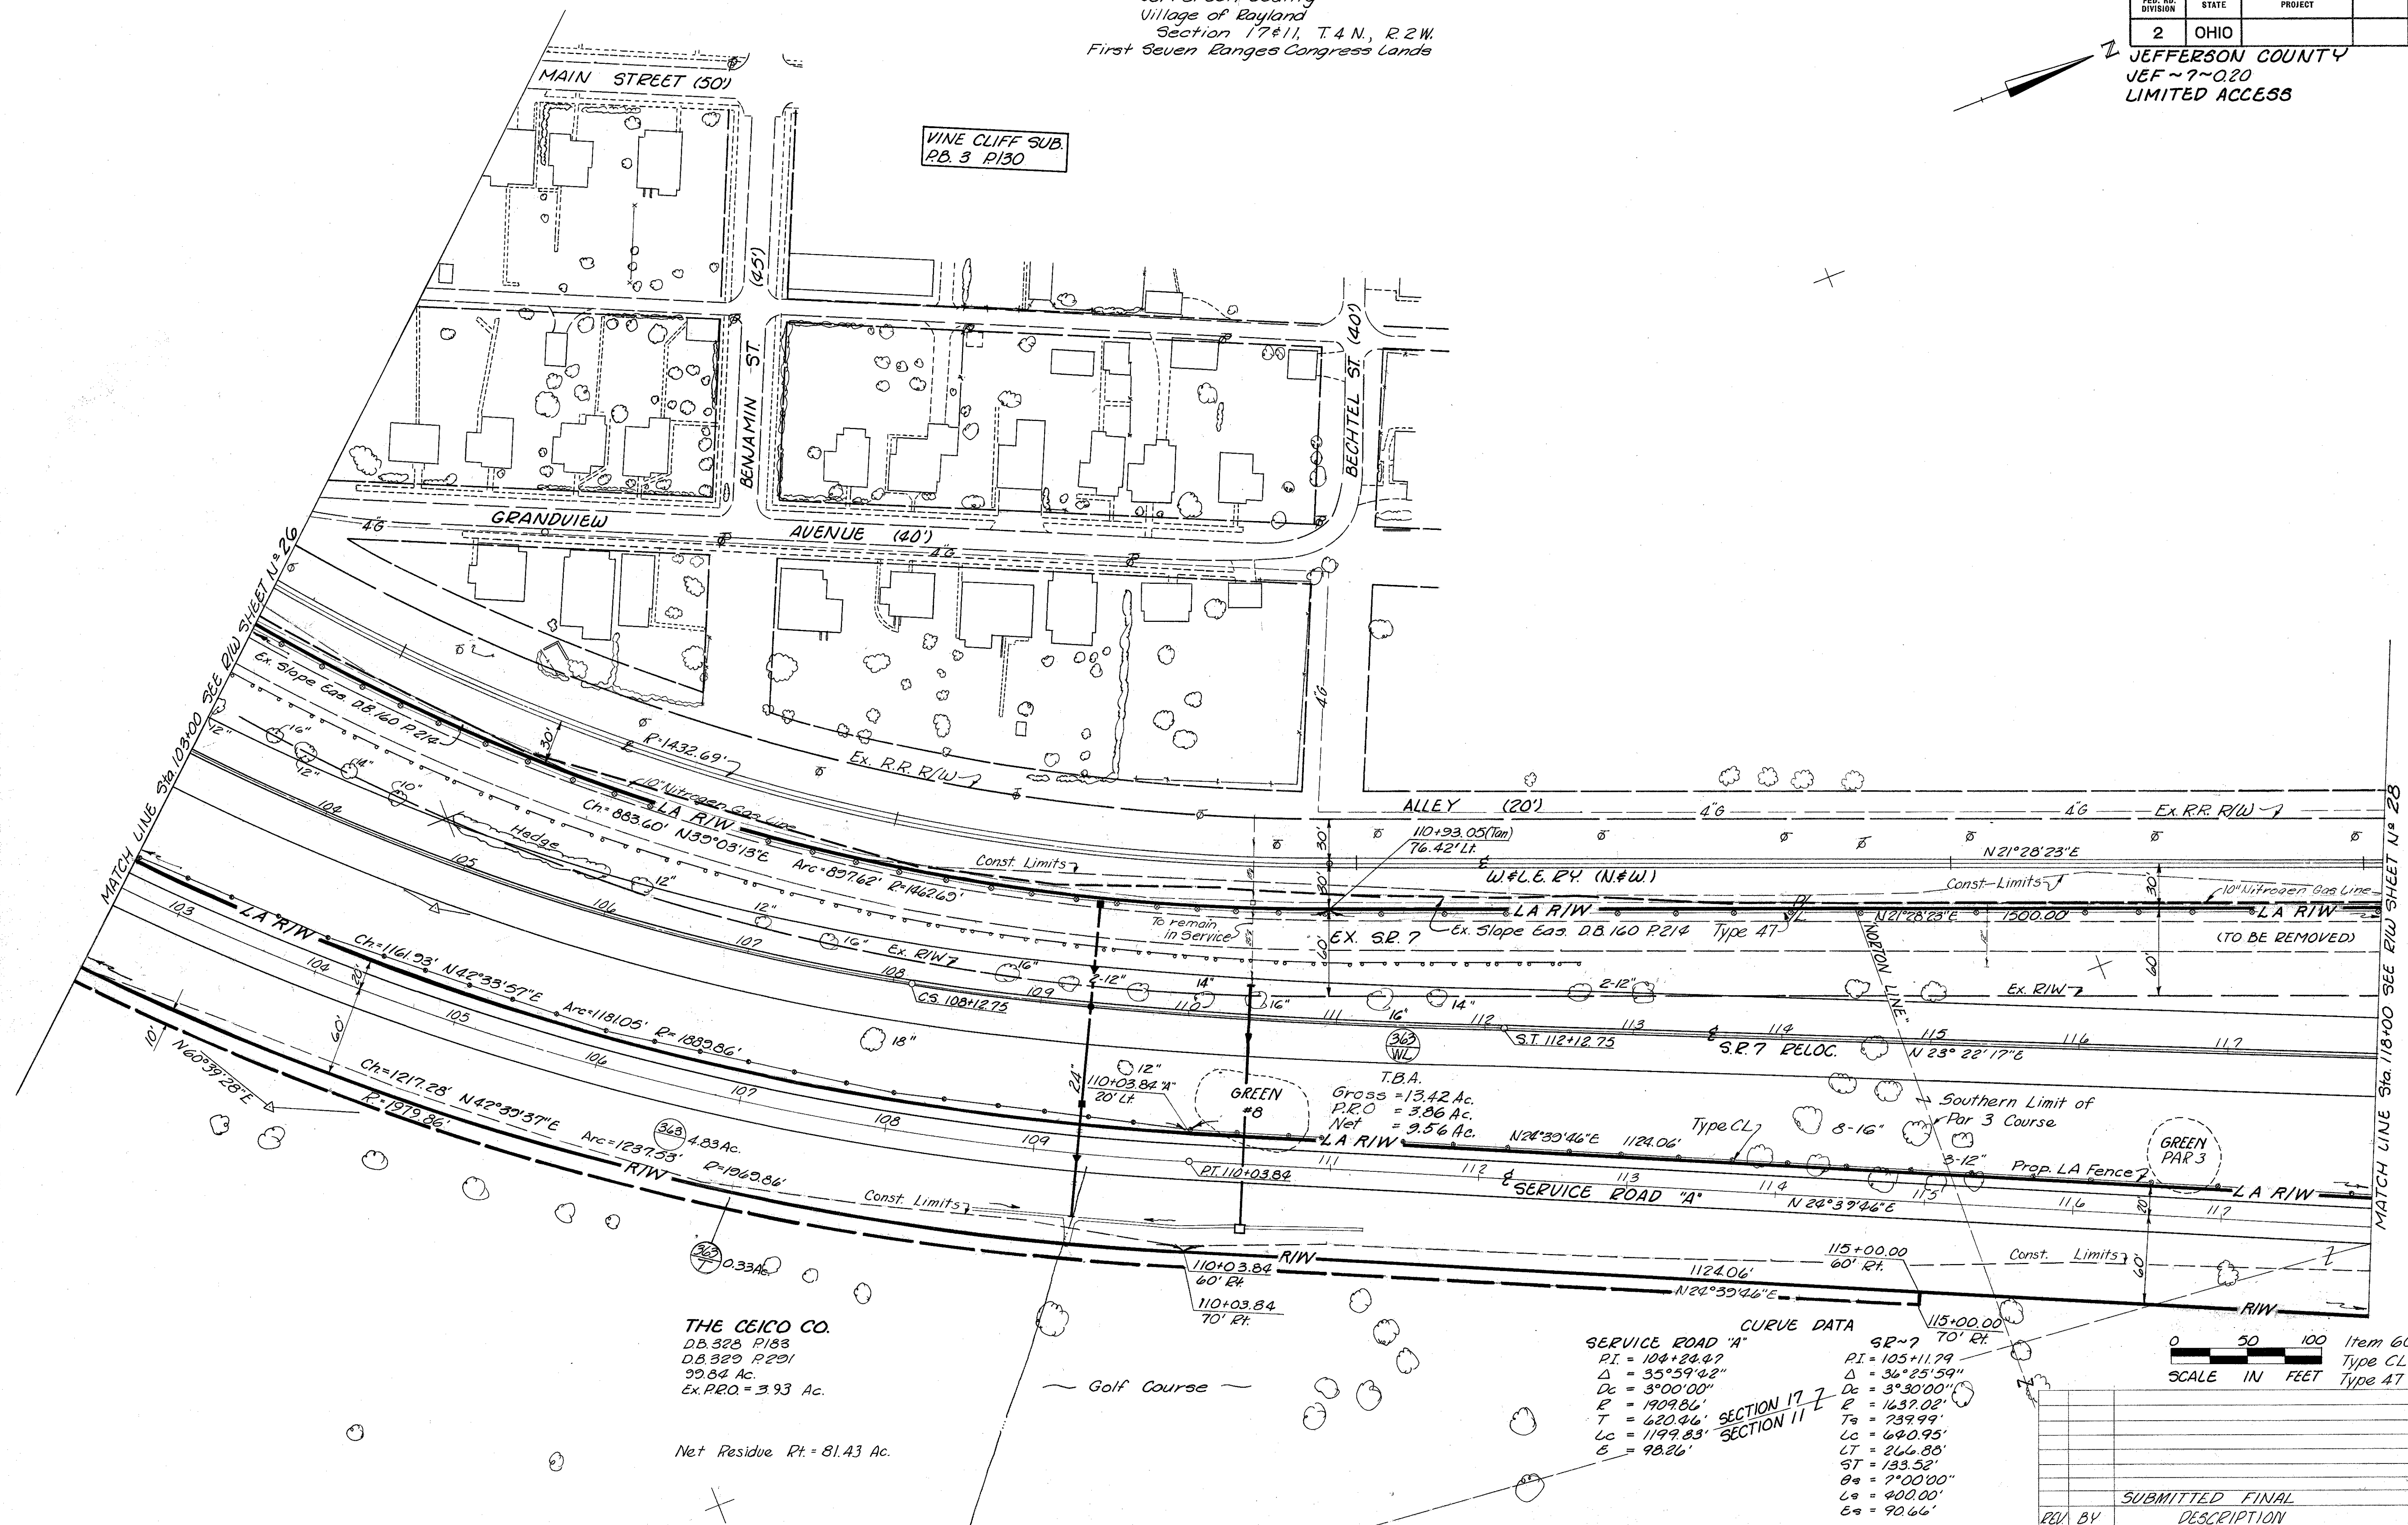

THE CEICO CO.
DB. 328 P133
DB. 329 P201
99.84 Ac.
Ex. P.R.O. = 3.93 Ac.


Net Residue Rt. = 81.43 Ac.

CURVE DATA	
SERVICE ROAD 'A'	SR-7 TO 'Rt.
PI = 104+24.47	PI = 105+11.79
Δ = 35°59'42"	Δ = 36°25'59"
Dc = 3°00'00"	Dc = 3°30'00"
R = 1929.86'	R = 1637.02'
T = 420.46'	Ts = 239.99'
Lc = 1199.83'	Lc = 640.95'
E = 98.26'	Lt = 266.88'
	St = 133.52'
	θs = 7°00'00"
	Ls = 400.00'
	Es = 90.66'

0 50 100 Item 607
SCALE IN FEET Type CL-1542 L.F.
Type AT-1475 L.F.

REV BY	SUBMITTED FINAL DESCRIPTION	DATE
		10-26-70

103+00 to 118+00 RIW

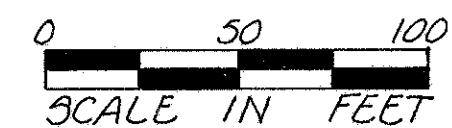

✓	Dist II	Revised Area to be Acquired on Par. 370-T.	12-10-73
✓	Div.	Revised Parcel N ^o 370-WL & Deleted Parcel N ^o 370	2-29-72
		SUBMITTED FINAL	10-26-70
REV BY		DESCRIPTION	DATE

FED. RD. DIVISION	STATE	PROJECT
2	OHIO	

532
560

JEFFERSON COUNTY
JEF-7-0.20
LIMITED ACCESS

30
58

TOWN OF WARREN
DB "A" P. 270
Subdivision Line

Jefferson Co. Warren Twp
Village of Rayland
Ephraim Kimberly Grant

148+00 SERVICE RD "A"

MATCH LINE Sta. 148+00 SEE R/W SHEET N° 31


THE UNITED STATES
OF AMERICA
D.B. 420 P. 275
D.B. 440 P. 638
5205 Ac.



CURVE DATA S.R. 7	CURVE DATA SERVICE RD "A"
PI = 145+04.27	PI = 137+31.60
Δ = 6°45'28"	Δ = 14°59'21"
Dc = 1°15'00"	Dc = 3°00'00"
R = 4583.66'	R = 1909.86'
Lc = 540.64'	Lc = 499.64'
T = 270.63'	T = 251.25'
E = 7.98'	E = 16.46'

0 50 100
SCALE IN FEET

REV BY	DESCRIPTION	DATE
✓ Dist. II	Rev. Area to be Acquired on Par. 370-T	12-10-73
✓ Div.	Rev. Par. N° 370-WL Deleted Par. N° 370-370A	2-29-72
	SUBMITTED FINAL	10-26-70


136+00 to 148+00 R/W

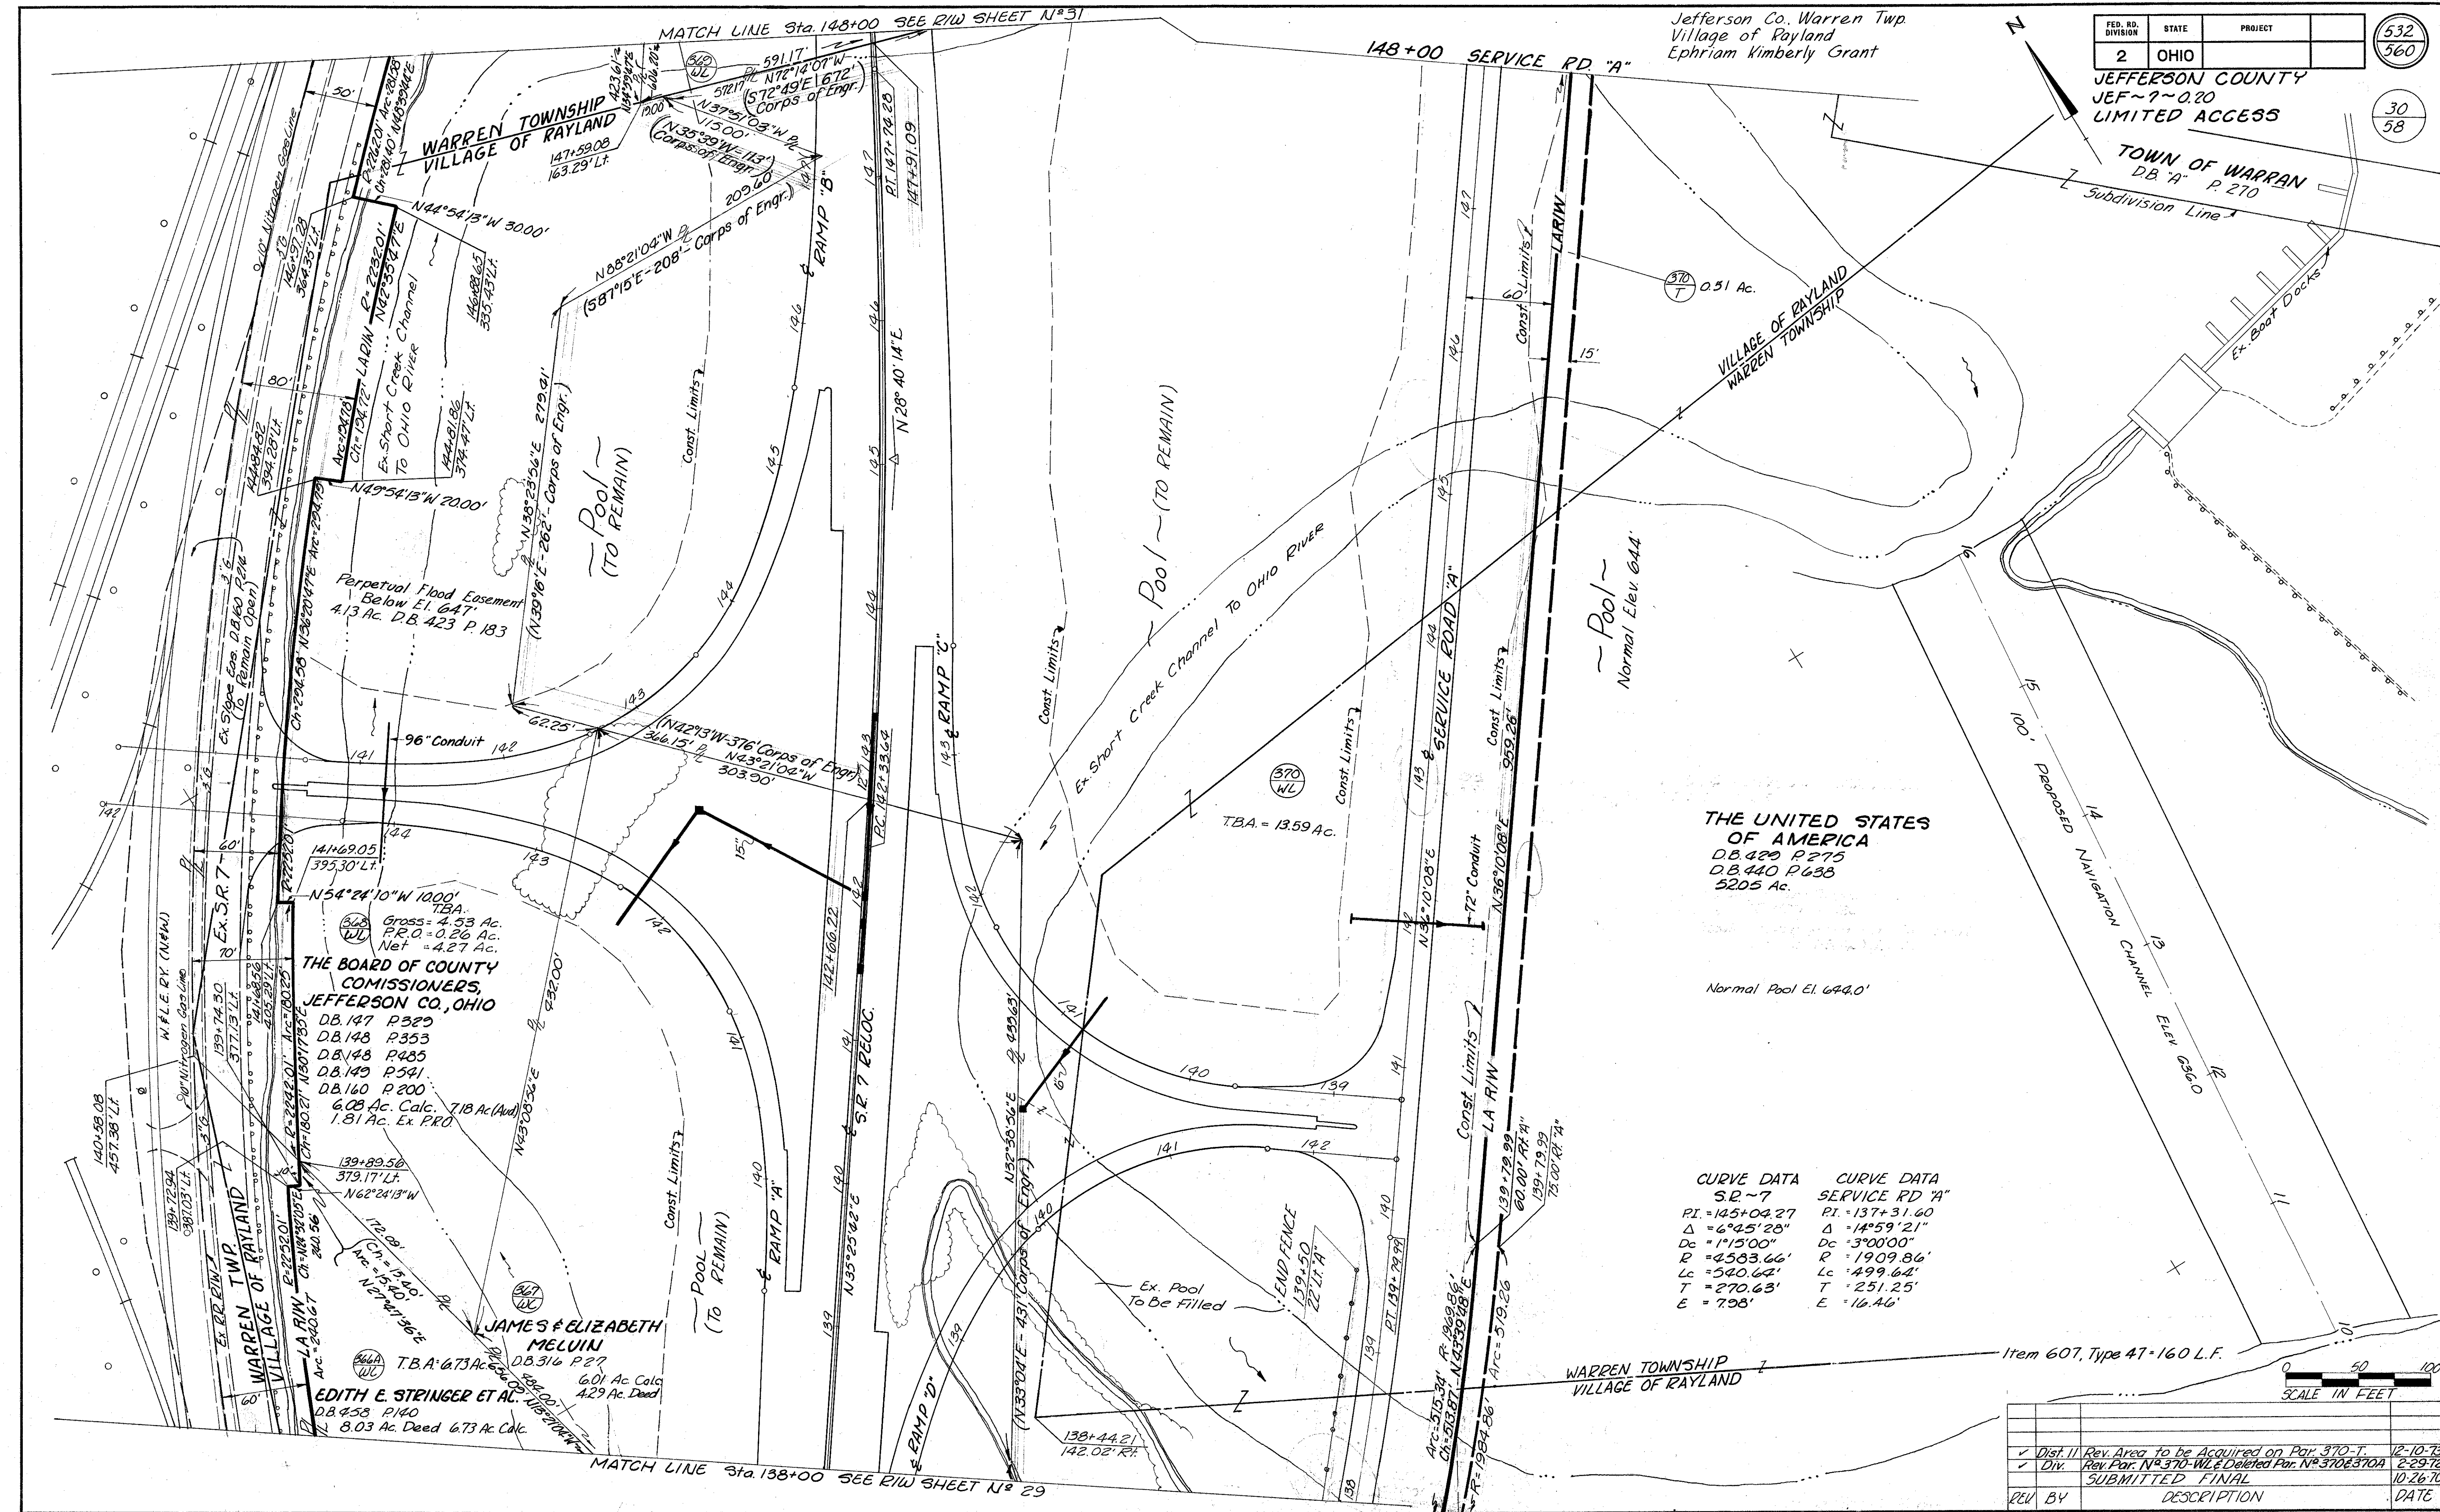

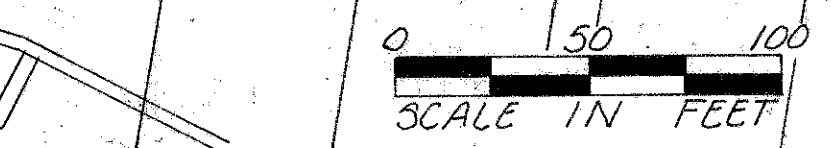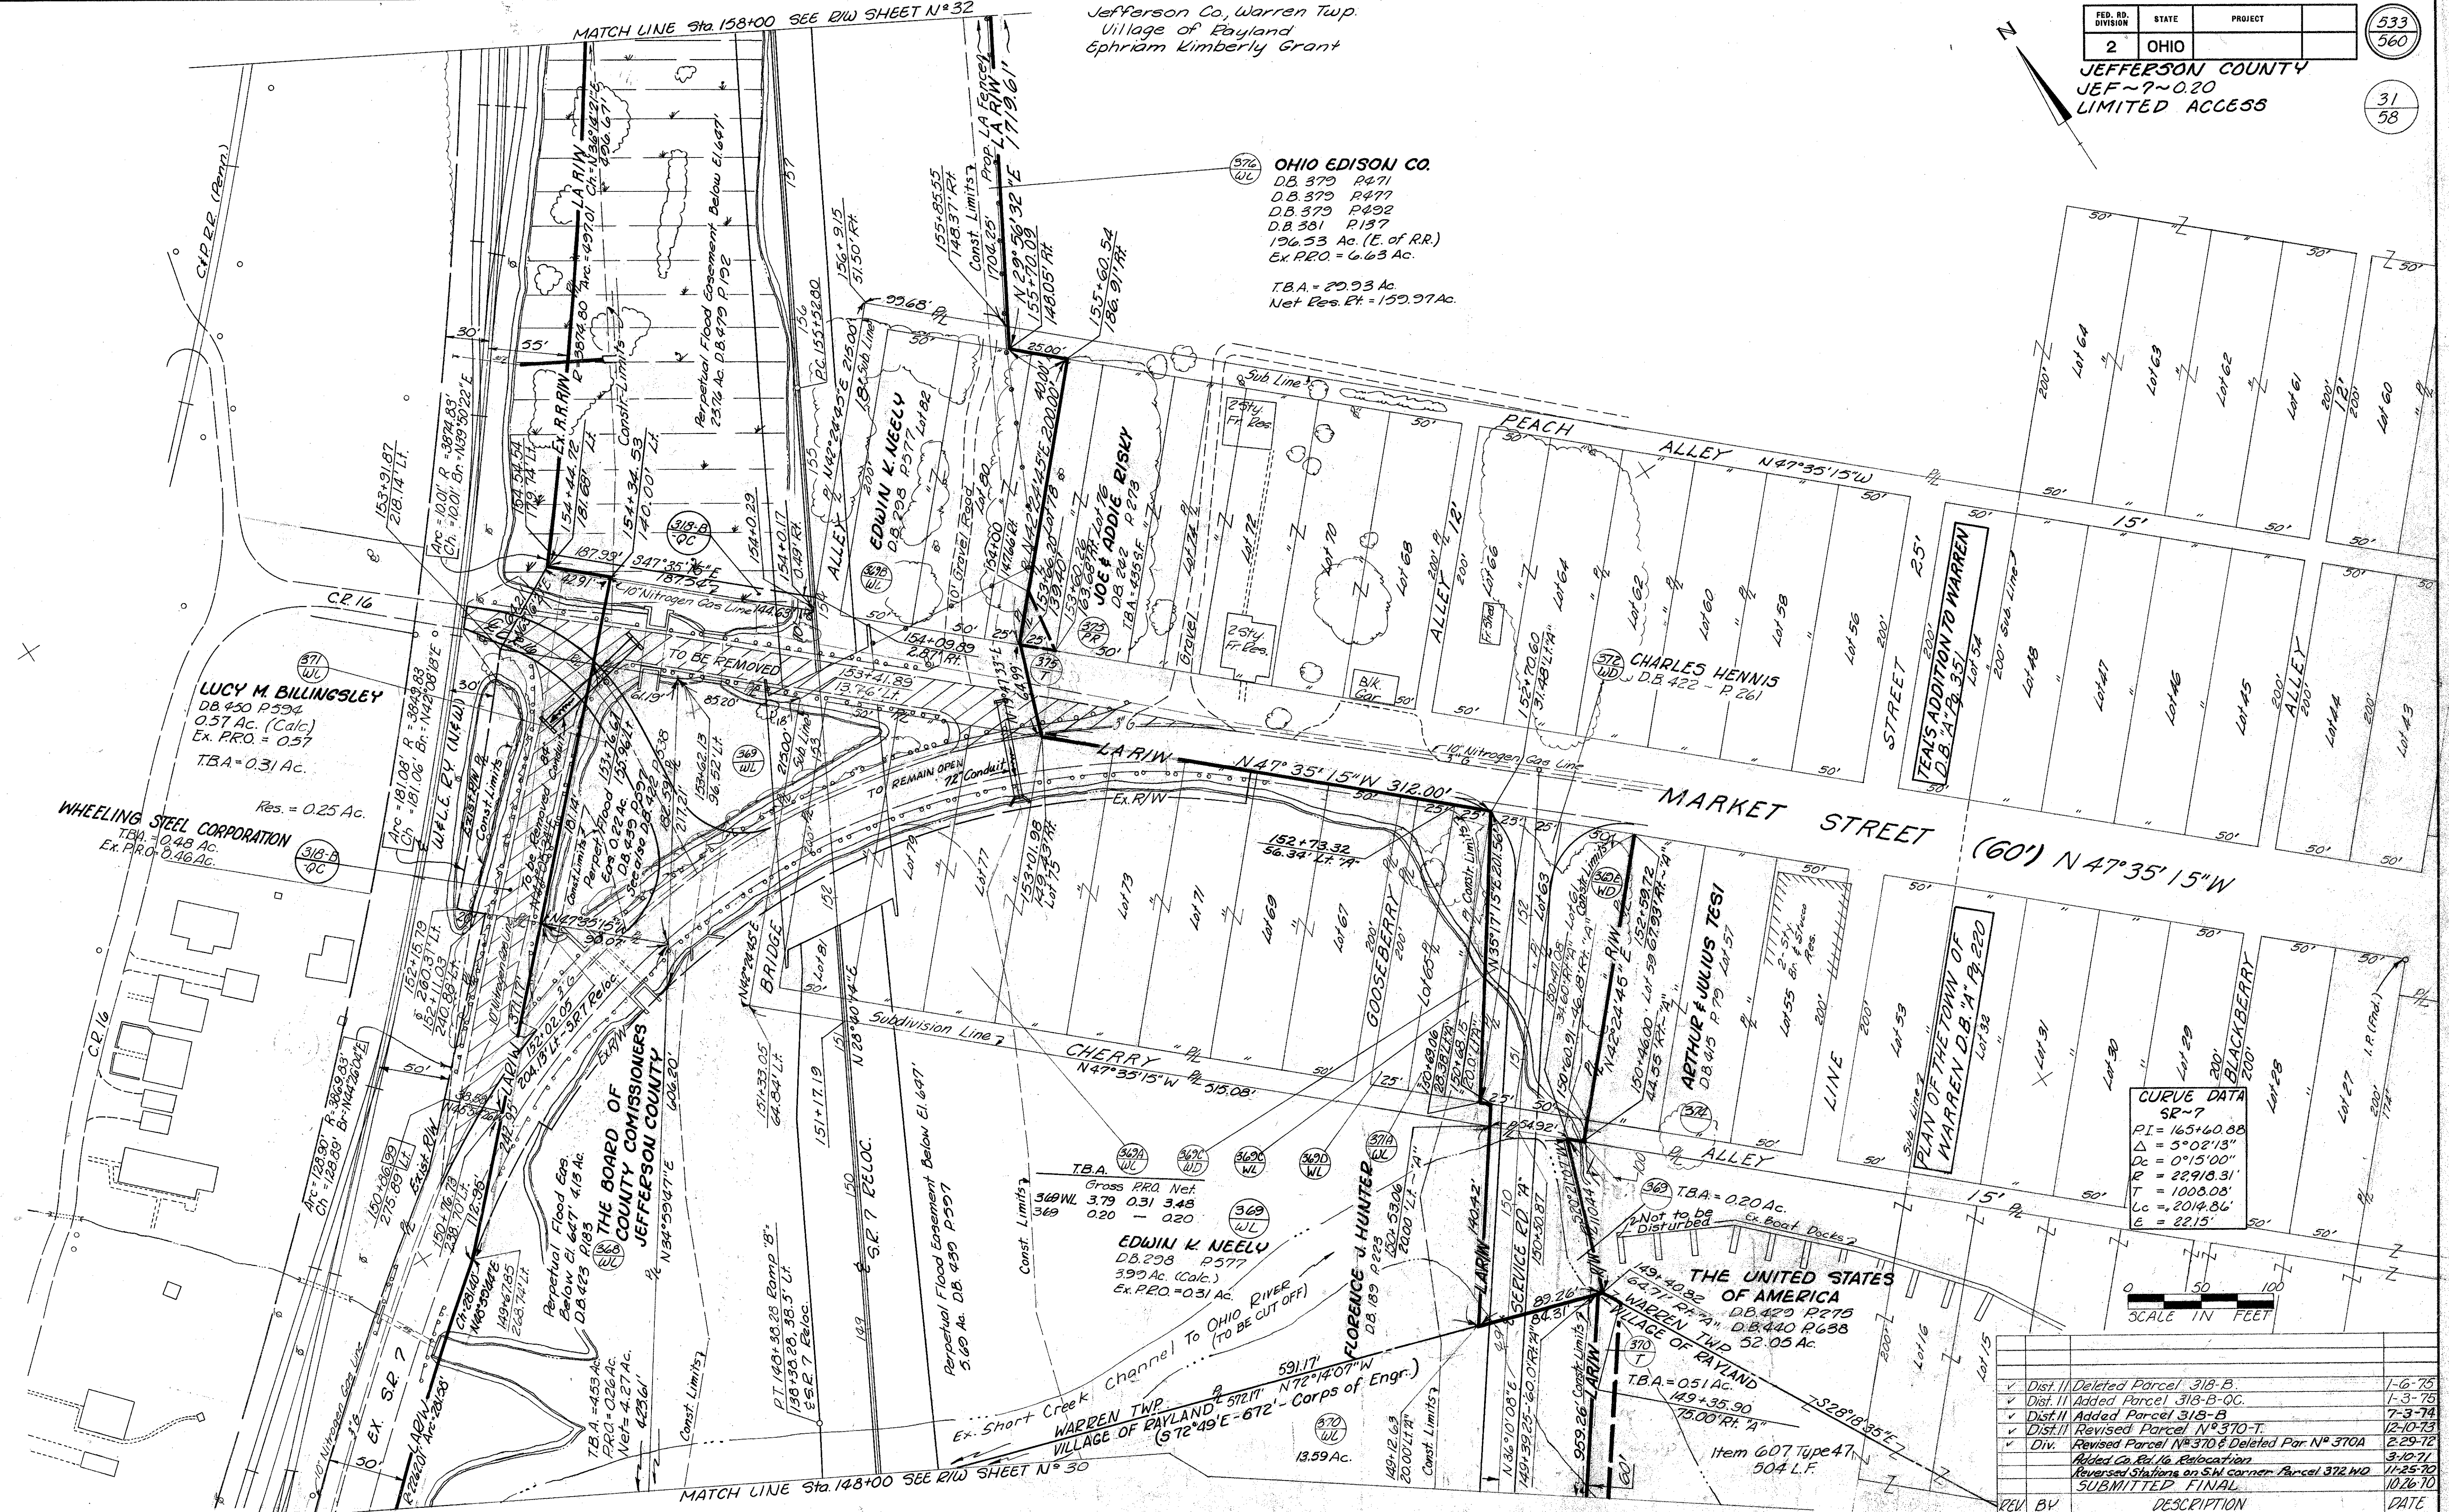

REV	BY	DESCRIPTION	DATE
✓		Dist. II Deleted Parcel 318-B	1-6-75
✓		Dist. II Added Parcel 318-B-OC	1-3-75
✓		Dist. II Added Parcel 318-B	7-3-74
✓		Dist. II Revised Parcel N° 370-T	12-10-73
✓		Revised Parcel N° 370 & Deleted Par N° 370A	2-29-72
✓		Added Co. Rd. 16 Relocation	3-12-71
✓		Revised Stationing on S.M. corner Parcel 372 WD	11-25-70
✓		SUBMITTED FINAL	10-26-70

148+00 to 158+00 R/W

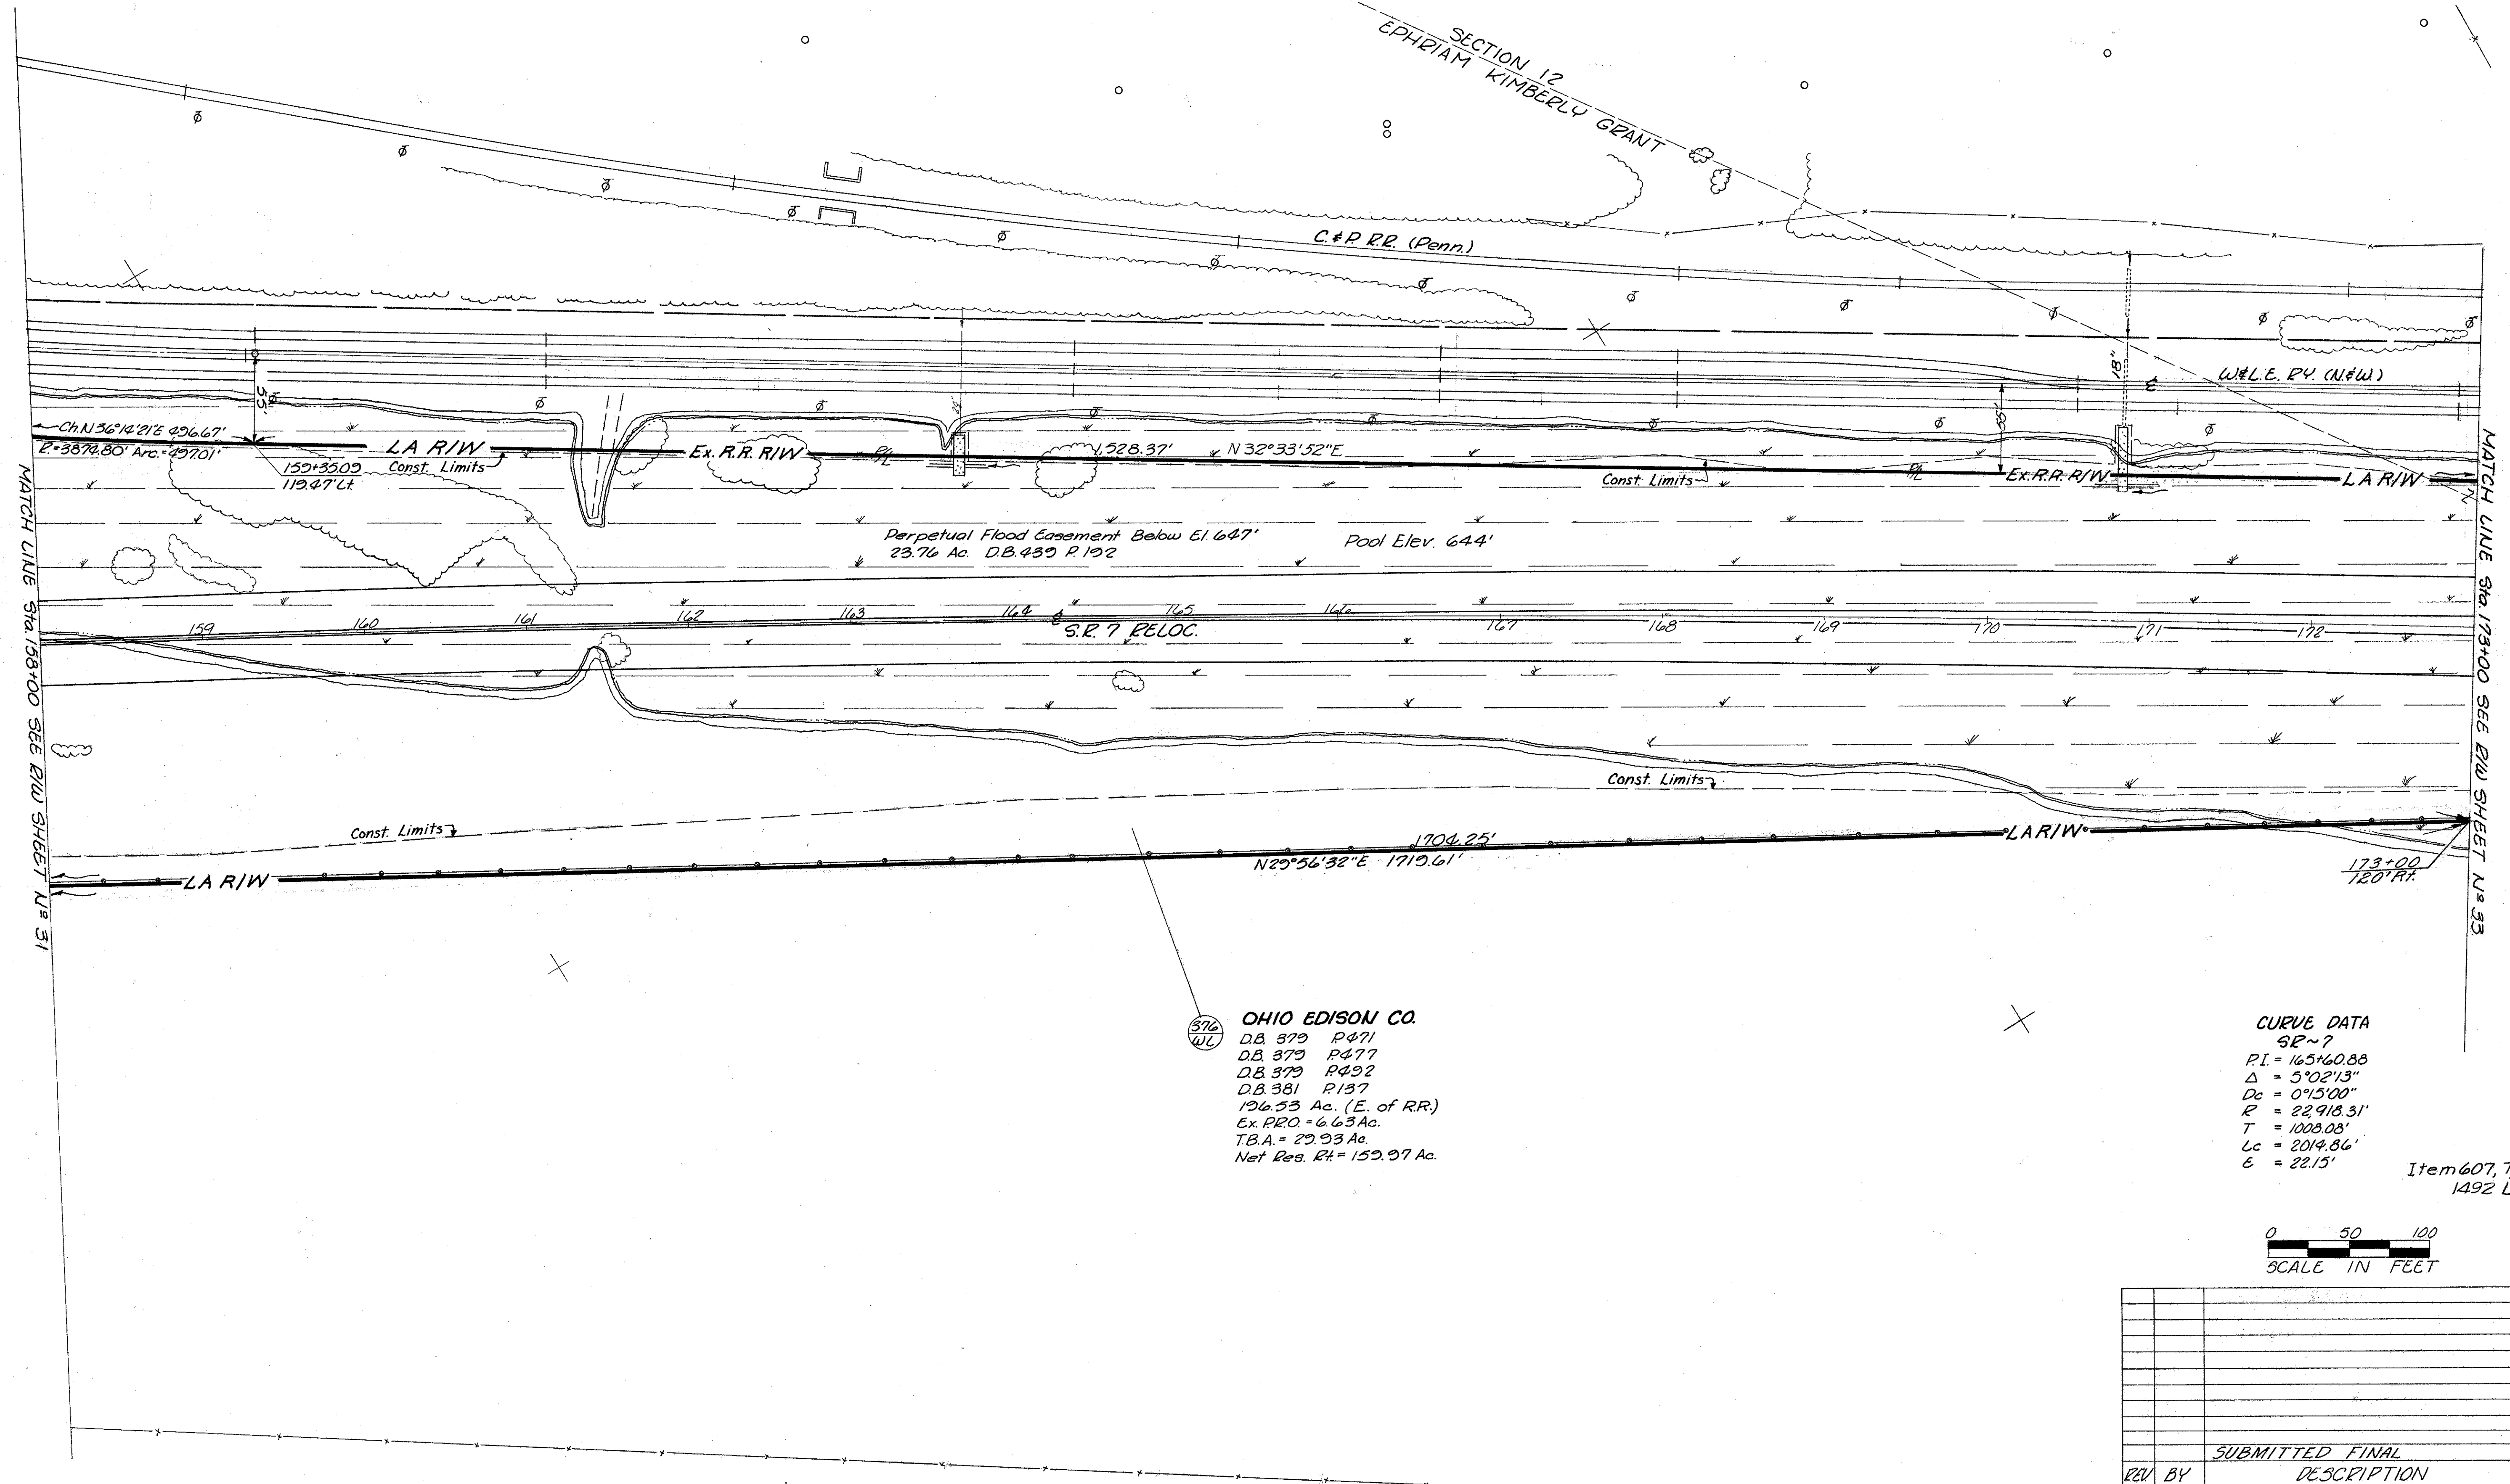

OHIO EDISON CO.
100.70 Ac. (W. of R.R.)

POINT OF ACCESS
FOR UNDERPASS ONLY
18' WIDE
STA. 183+80

POINT OF ACCESS
FOR UNDERPASS ONLY
18' WIDE
STA. 184+95

CURVE DATA
SR ~ 7
PI. = 165+60.88
 Δ = 5°02'13"
Dc = 0°15'00"
R = 22,918.31'
T = 1008.08'
Lc = 2014.86'
E = 22.15'

Item 607, Type 47
3048 L.F.

0 50 100
SCALE IN FEET

		SUBMITTED FINAL	10-26-70
REV. BY		DESCRIPTION	DATE

123+00 to 188+00 RIW

X

Jefferson Co, Warren Twp.
Sec. 12 T4N. R2W & Sec. 7 T5N R2W
First Seven Ranges Congress Lands


FED. RD. DIVISION	STATE	PROJECT
2	OHIO	

536
560

JEFFERSON COUNTY
JEF-7-0.20
LIMITED ACCESS

34
58

OHIO EDISON CO.
Residue W. of R.R. = 100.70 Ac.

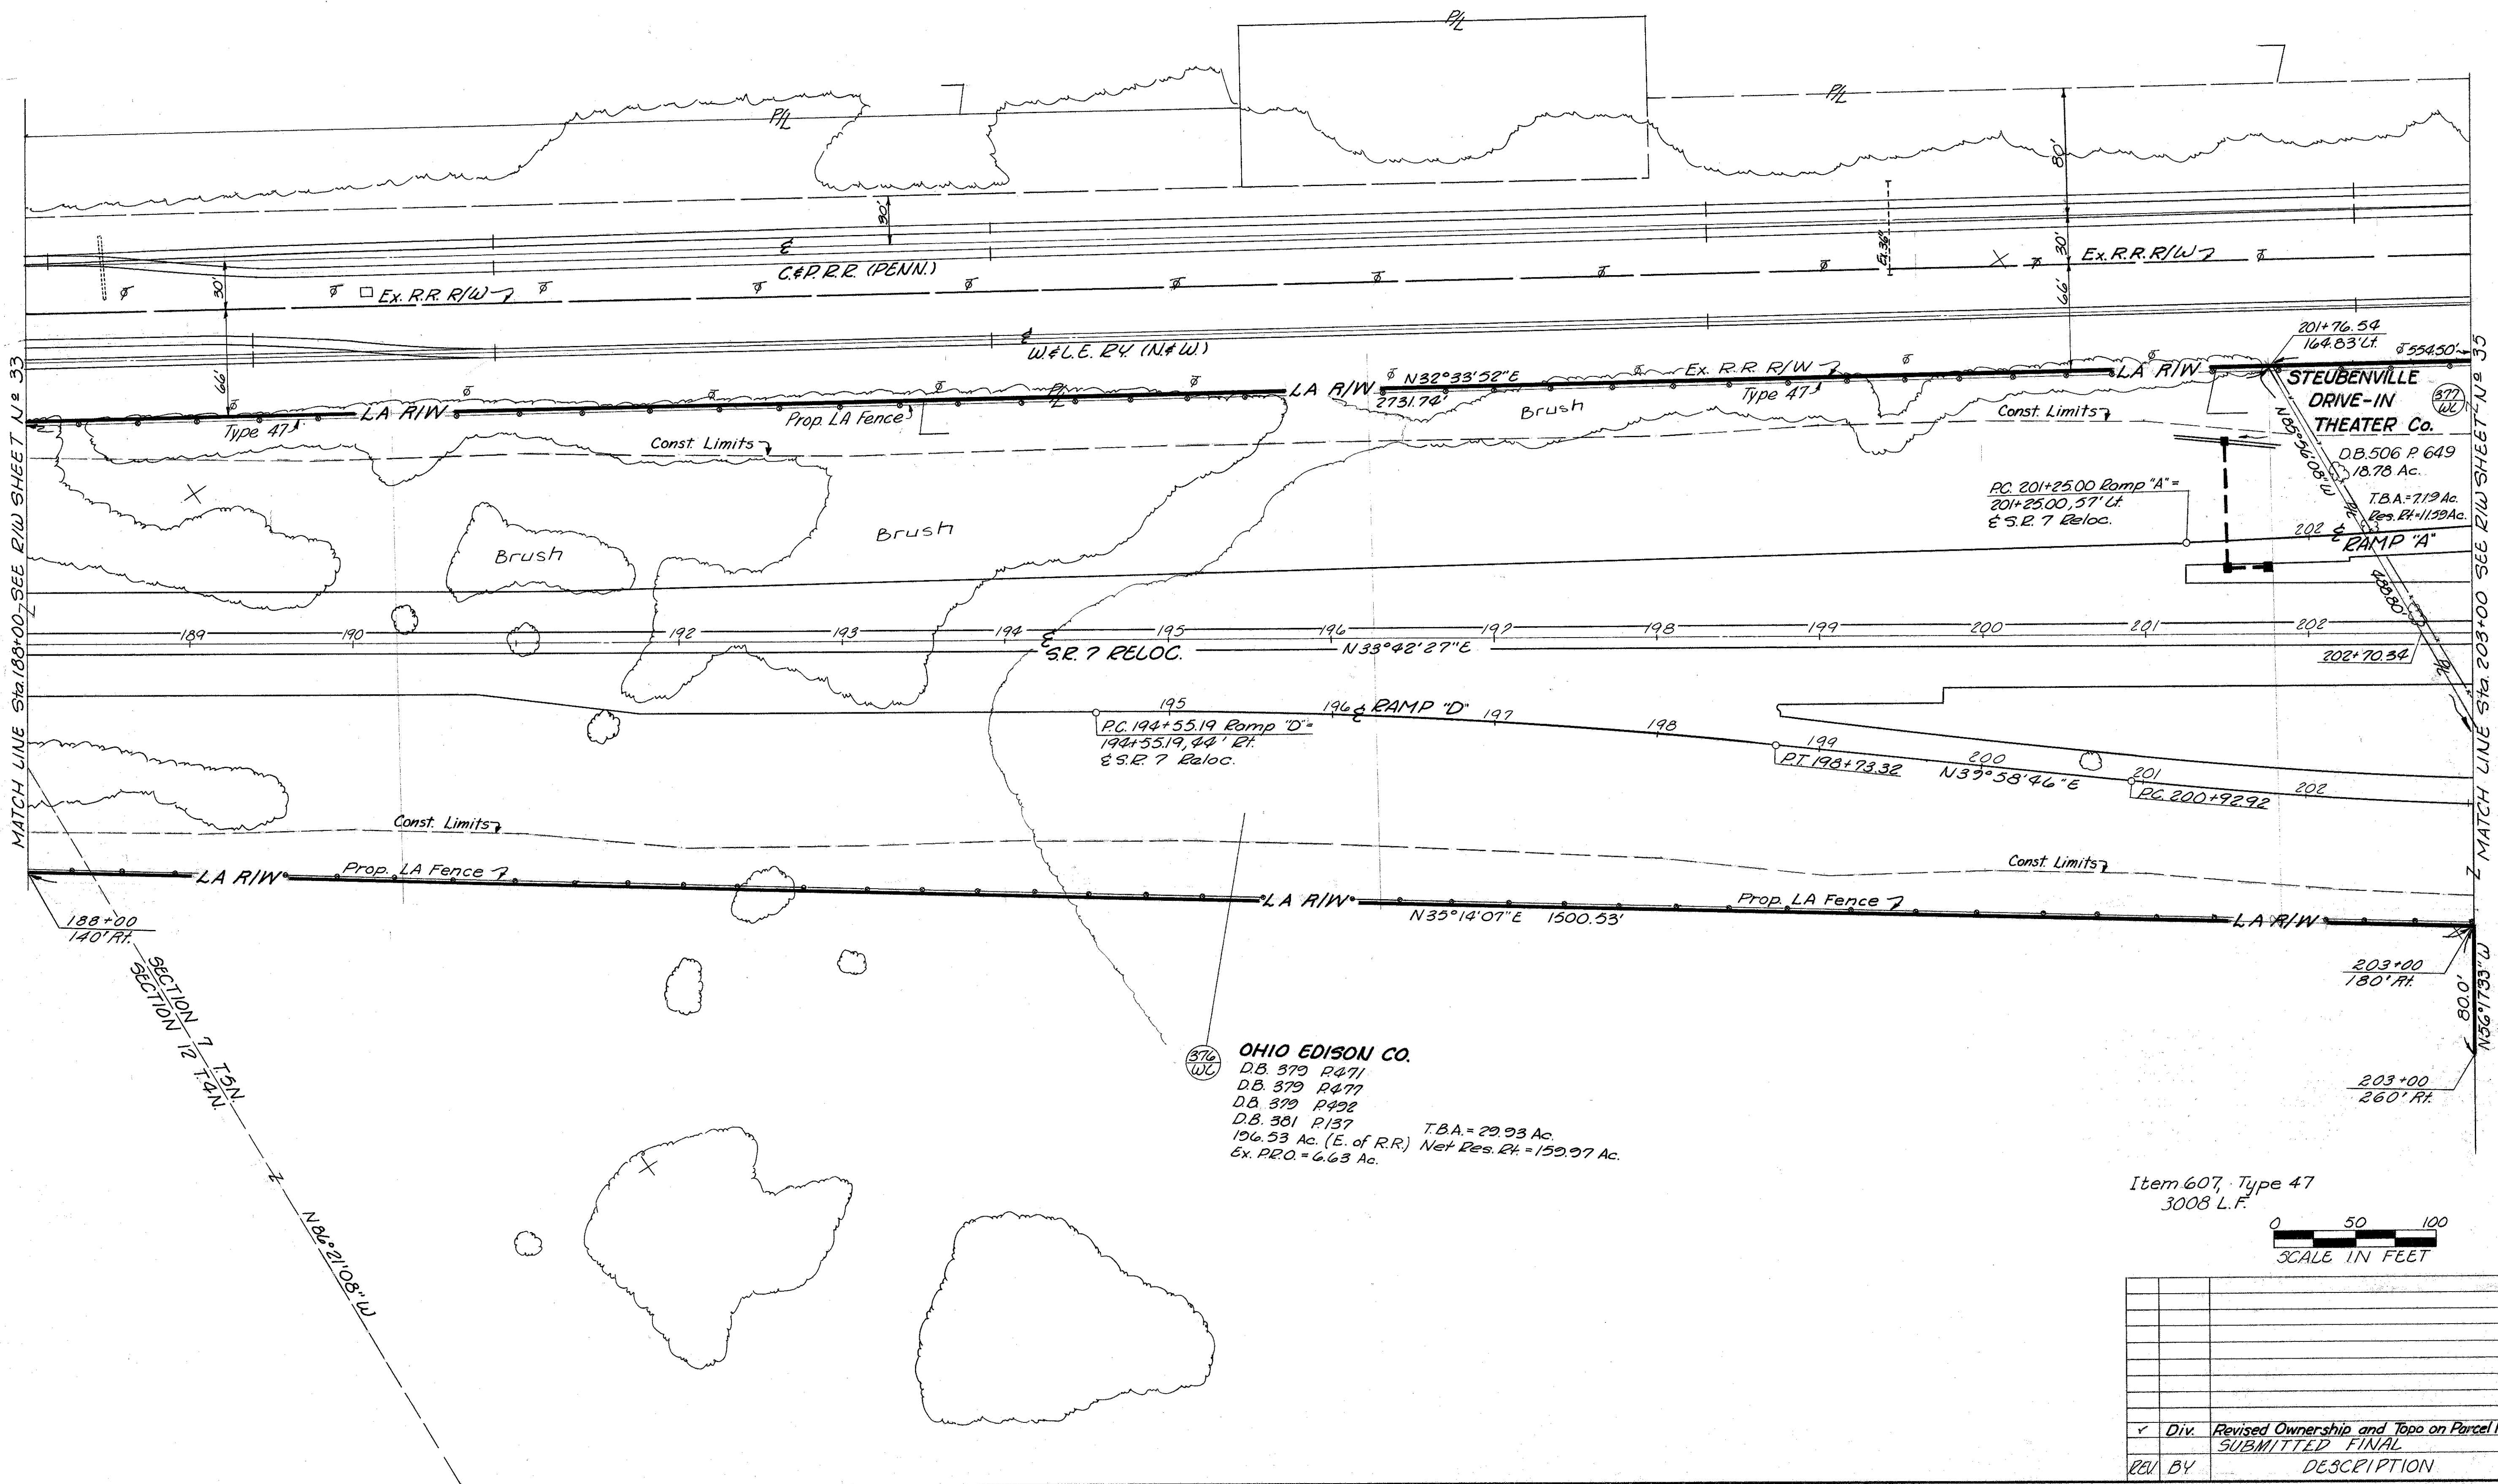

OHIO EDISON CO.
Residue W. of R.R. = 100.70 Ac.

JOHN W. LETUSICK
Residue W. of R.R. = 37.51 Ac.

Jefferson Co. Warren Twp.
Sec. 7 T.5N R.2W
First Seven Ranges Congress Lands

FED. RD. DIVISION	STATE	PROJECT
2	OHIO	

537
560


JEFFERSON COUNTY
JEF-7-0.20
LIMITED ACCESS

35
58

This Line is a Parcel Line
between Par. 378 and
Par. 378B and is not a
property Line.

MATCH LINE Sta 203+00 SEE R/W SHEET No. 34

MATCH LINE Sta 218+19.68 SEE R/W SHEET No. 36

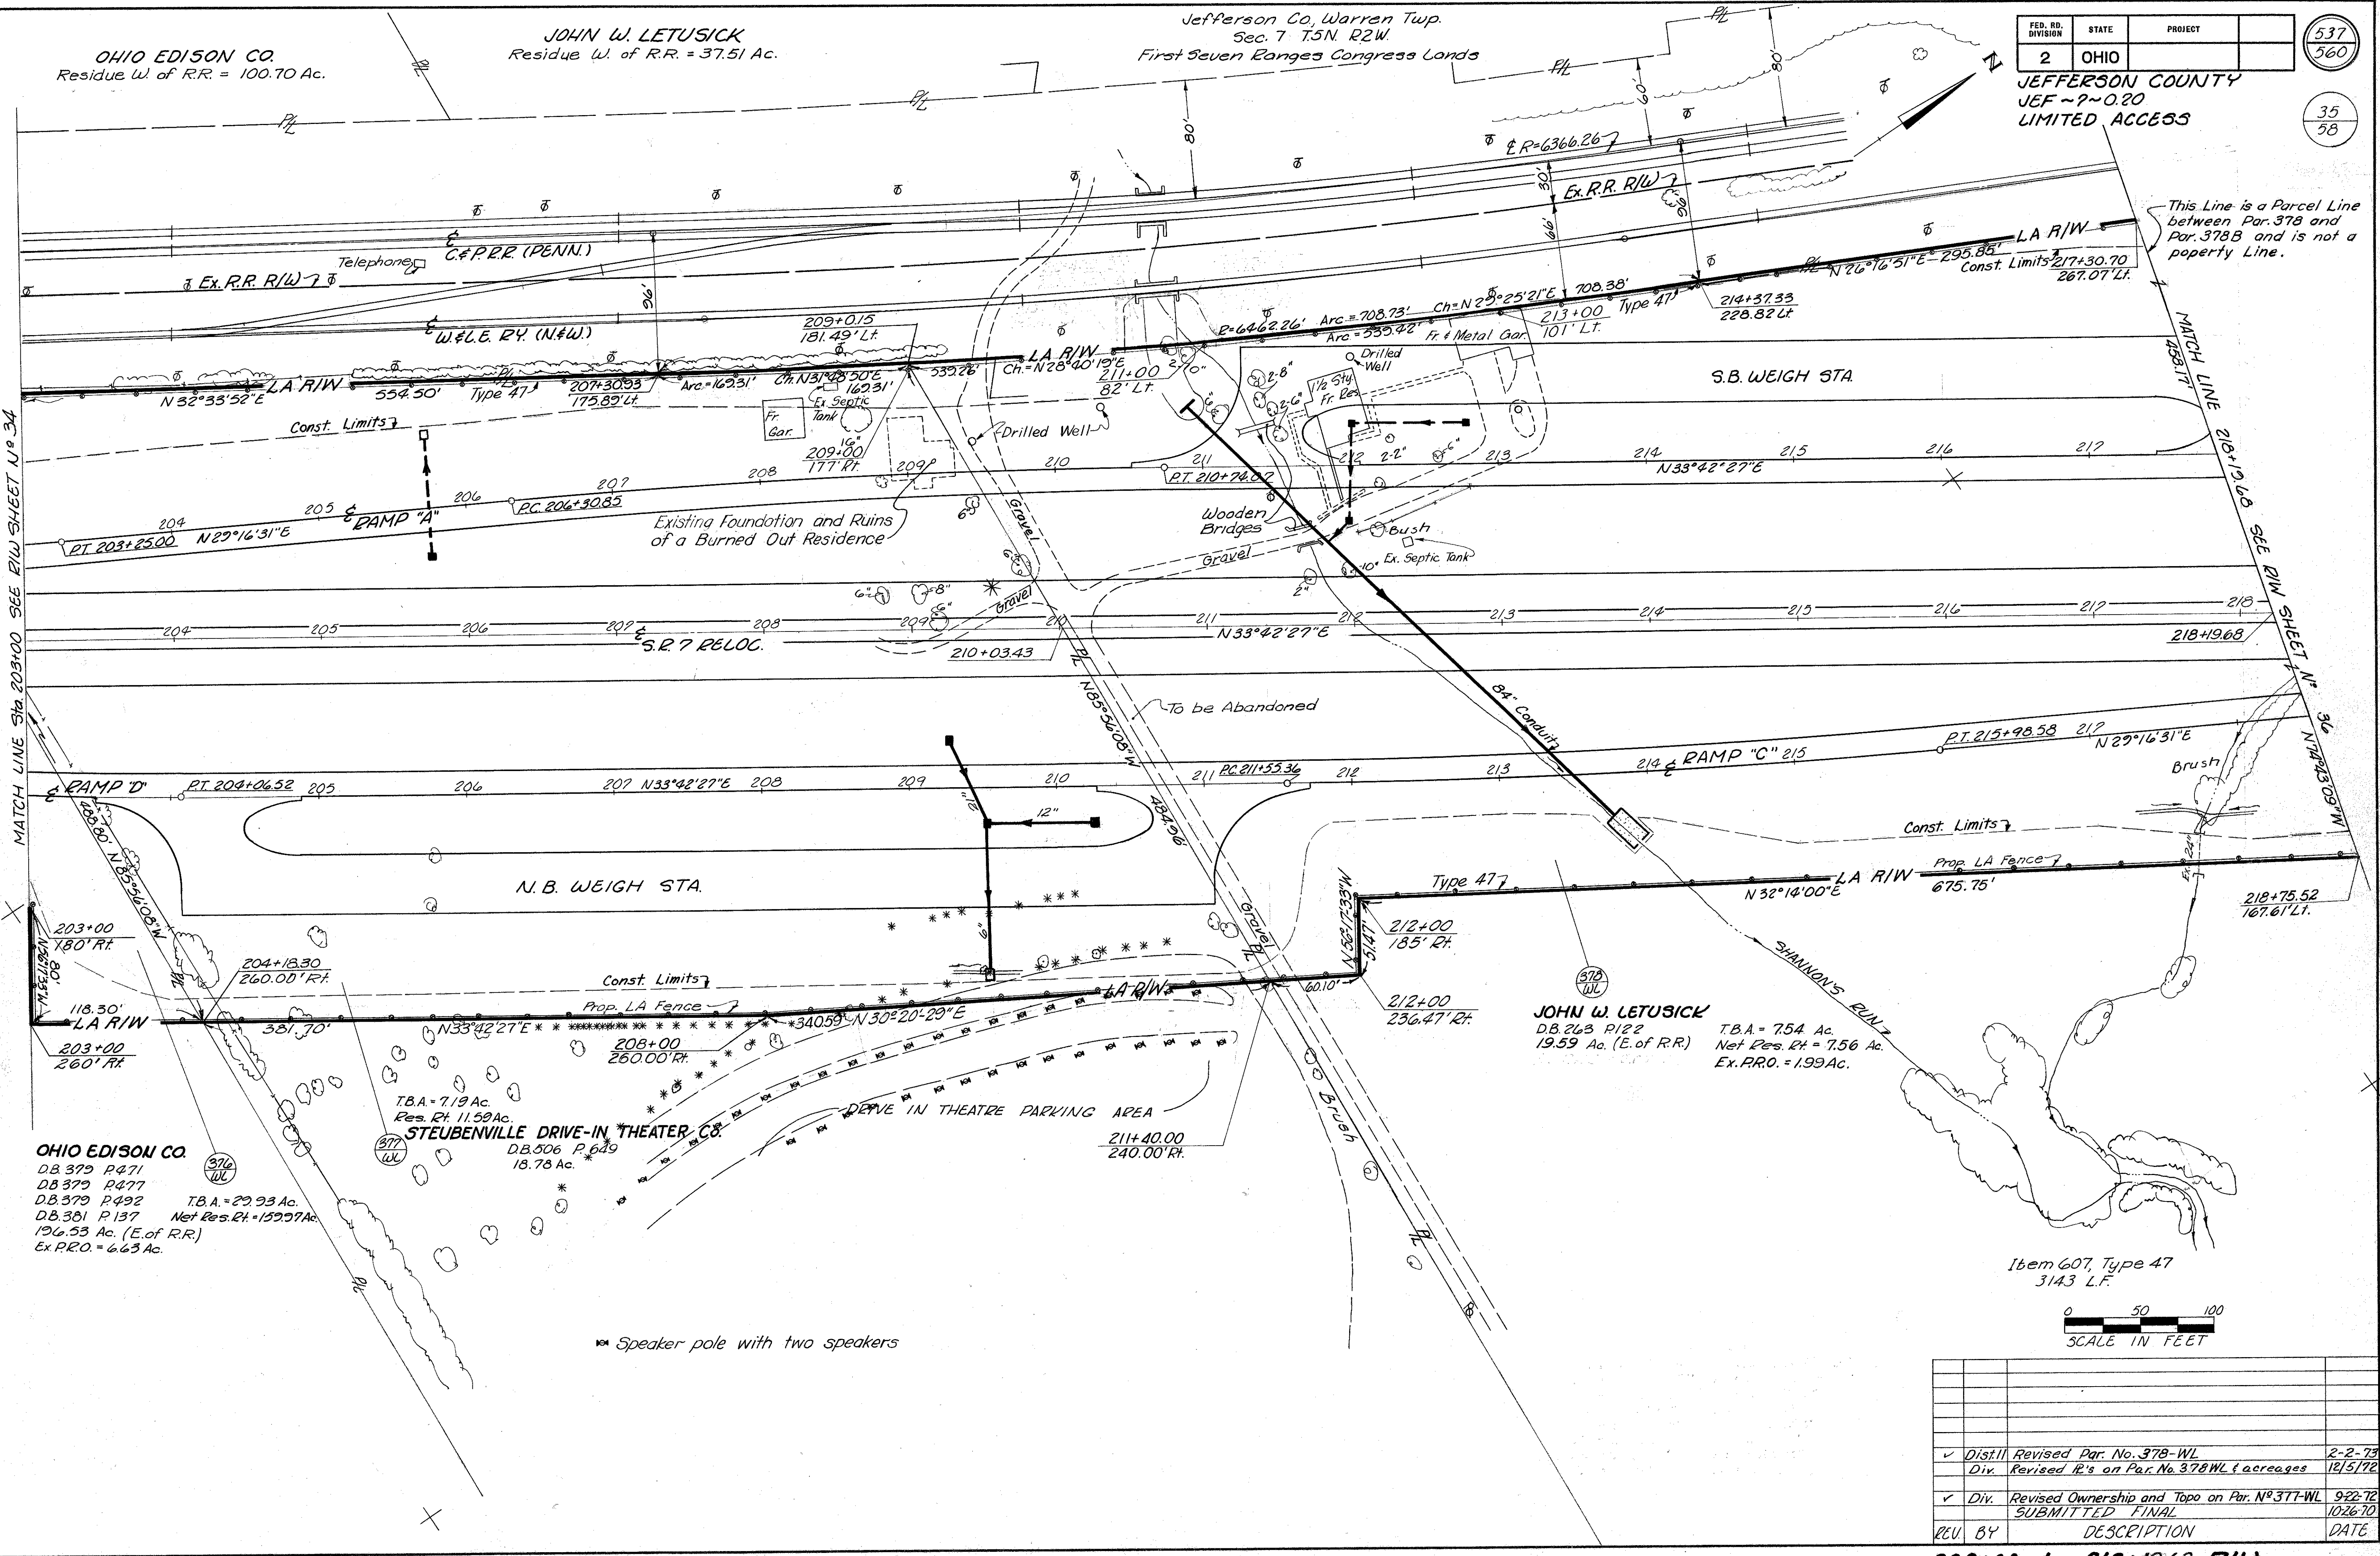

OHIO EDISON CO.
DB 379 P 471
DB 379 P 477
DB 379 P 492
DB 381 P 137
T.B.A. = 29.93 Ac.
Net Res. Rt. = 159.97 Ac.
196.53 Ac. (E. of R.R.)
Ex. P.R.O. = 6.63 Ac.

T.B.A. = 7.19 Ac.
Res. Rt. 11.50 Ac.
STEUBENVILLE DRIVE-IN THEATER CO.
DB 506 P 649
18.78 Ac.


JOHN W. LETUSICK
DB 263 P 122
19.59 Ac. (E. of R.R.)
T.B.A. = 7.54 Ac.
Net Res. Rt. = 7.56 Ac.
Ex. P.R.O. = 1.99 Ac.

Item 607, Type 47
3143 L.F.

0 50 100
SCALE IN FEET

REV.	BY	DESCRIPTION	DATE
✓	Dist II	Revised Par. No. 378-WL	2-2-73
	Div.	Revised R's on Par. No. 378 WL & acreages	12/5/72
✓	Div.	Revised Ownership and Topo on Par. No. 377-WL	9-22-72
		SUBMITTED FINAL	10-26-70


203+00 to 218+19.68 R/W

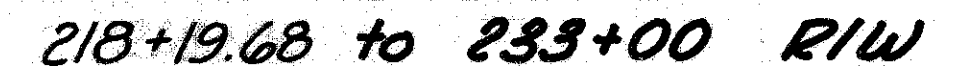

Jefferson Co., Warren Twp.
Section 1 & 7 T.5N. R.2W.
First Seven Ranges Congress Lands

LOUIS BERKMAN ET AL
Residue W. of RR = 109.96 Ac.

FED. RD. DIVISION	STATE	PROJECT	
2	OHIO		
JEFFERSON COUNTY			539
JEF-7-0.20			560
LIMITED ACCESS			37
			58

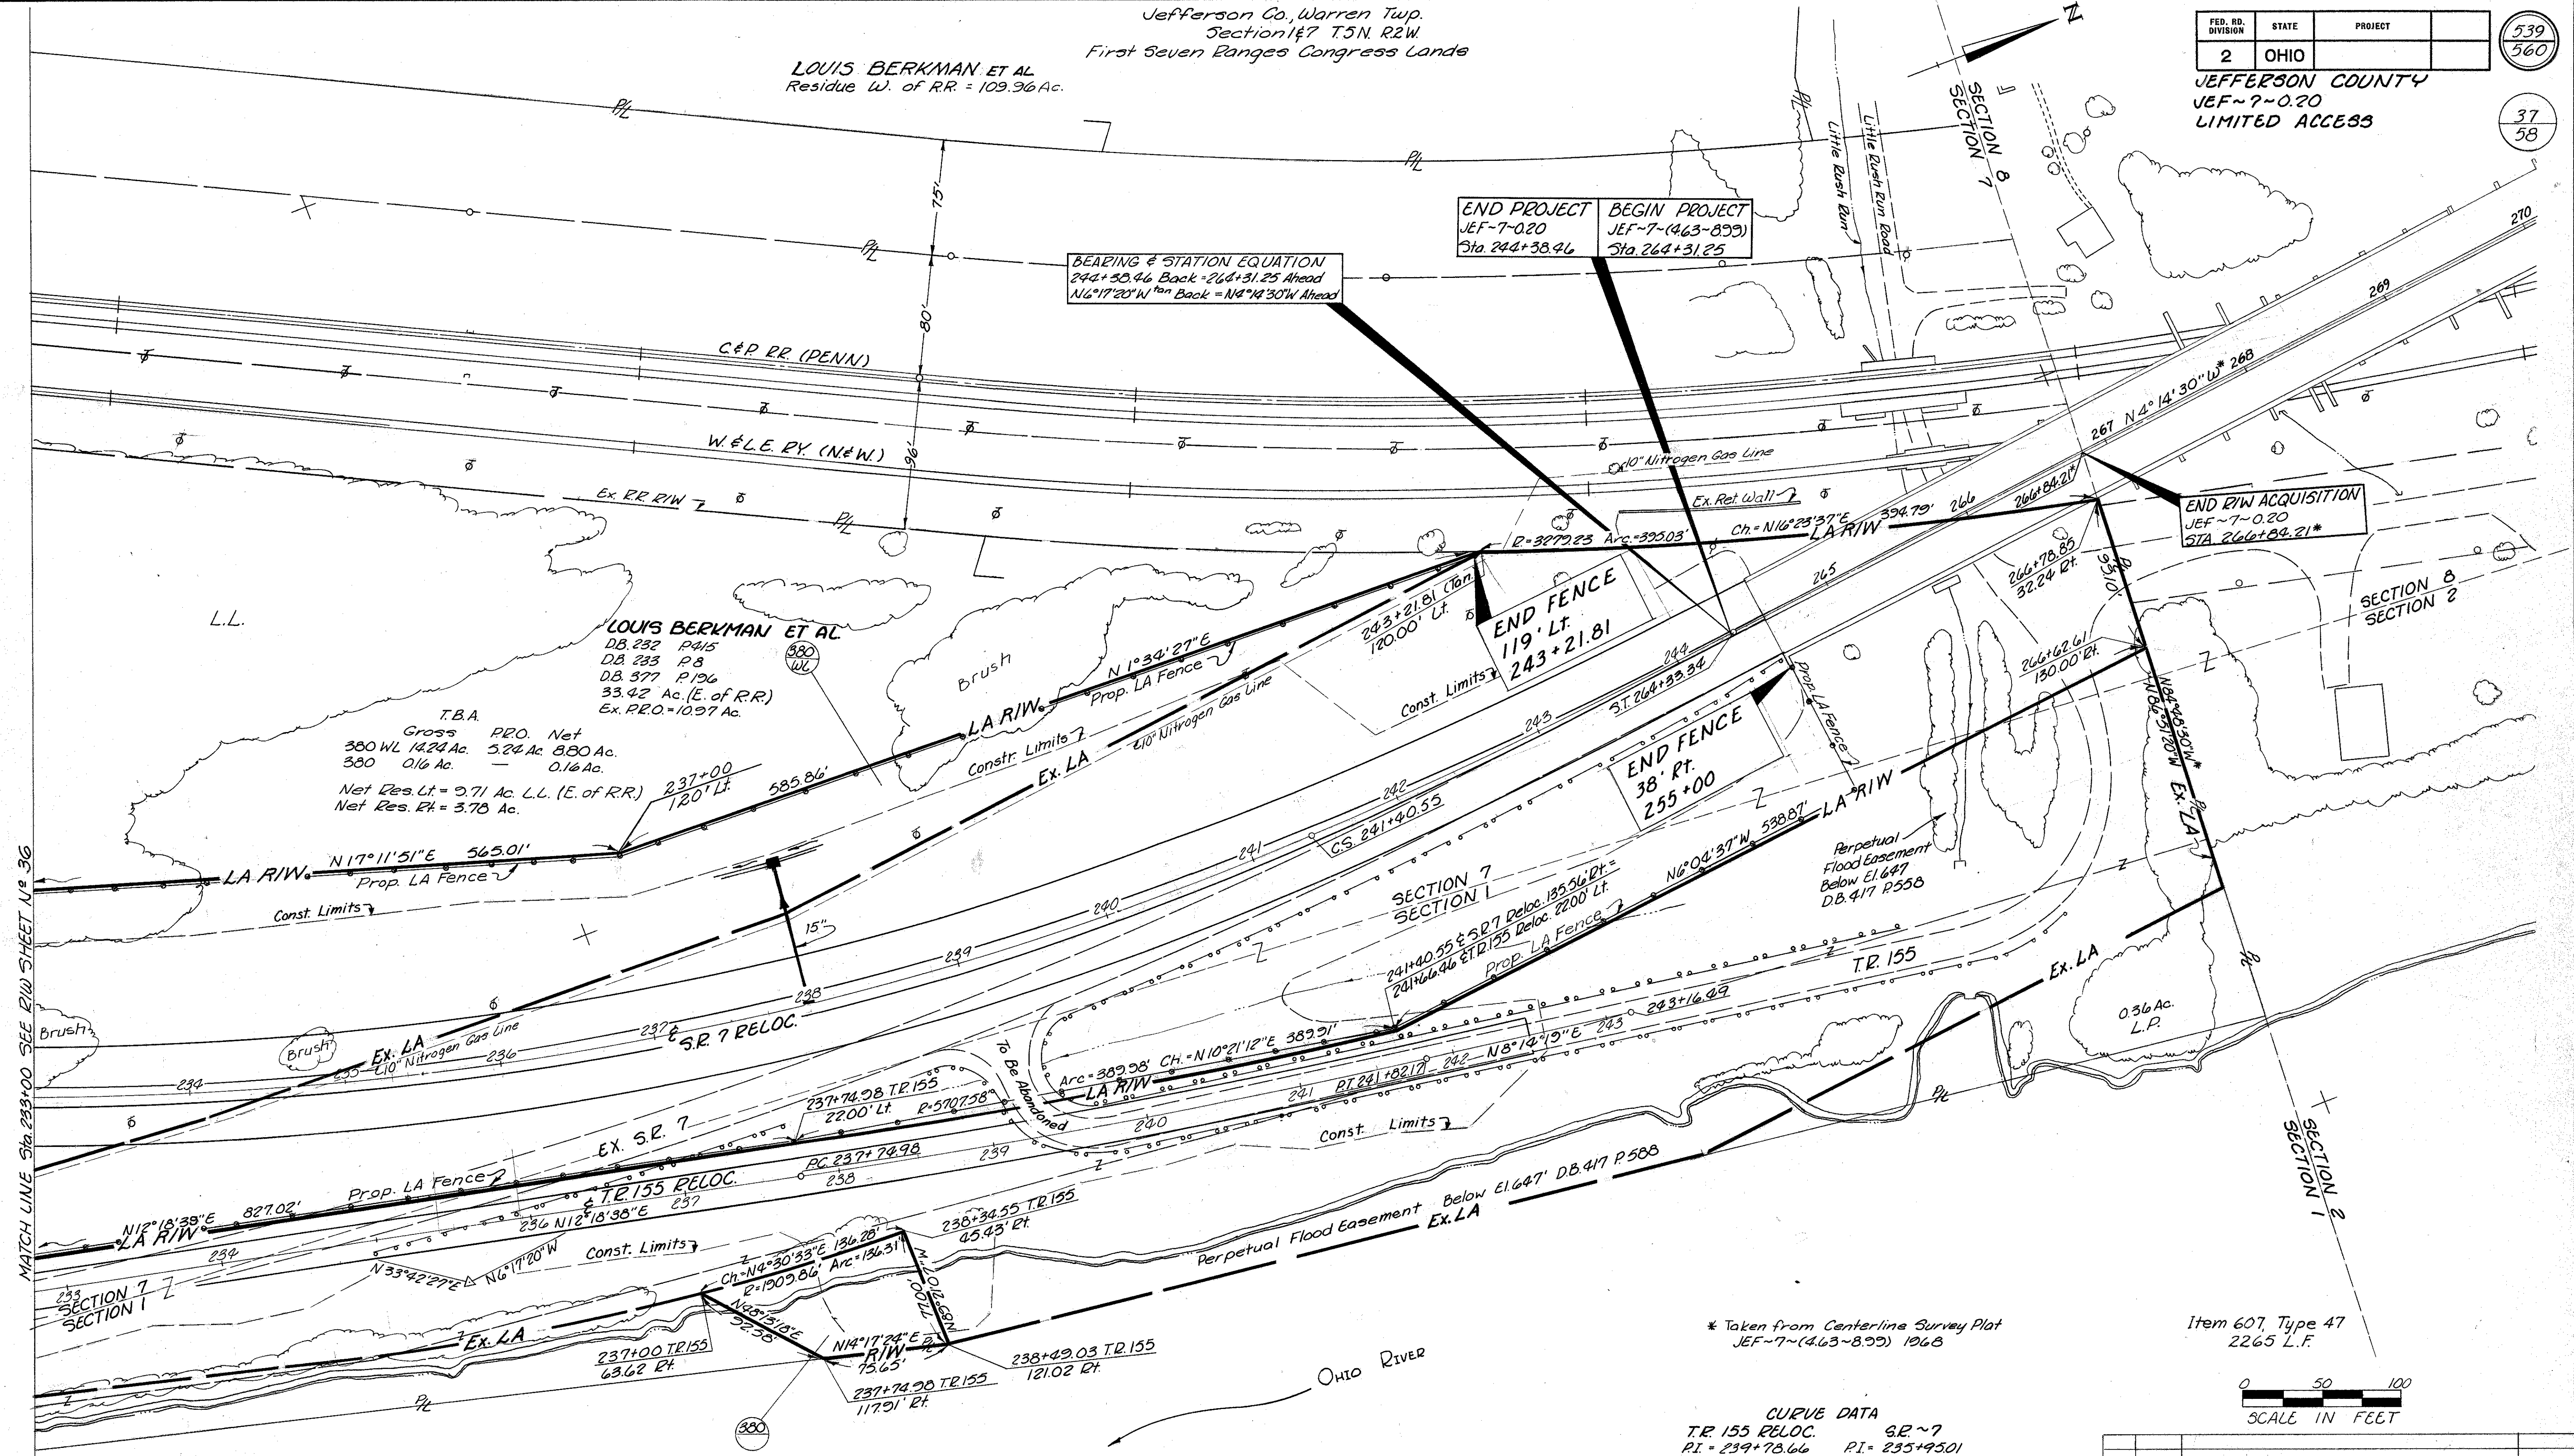


MATCH LINE Sta. 233+00 SEE R/W SHEET No. 36

* Taken from Centerline Survey Plot
JEF-7-(463-899) 1968

Item 607, Type 47
2265 L.F.

CURVE DATA	
T.R. 155 RELOC.	S.R. ~7
PI = 239+78.66	PI = 255+95.01
Δ = 4°04'19"	Δ = 39°59'47"
Dc = 1°00'00"	Dc = 2°45'00"
R = 5729.58'	R = 2083.98'
T = 203.68'	Ts = 408.88'
Lc = 407.19'	Ls = 1154.48'
E = 3.62'	LT = 200.05'
	ST = 100.05'
	Es = 4°07'30"
	Ls = 300.00'
	Es = 135.60'

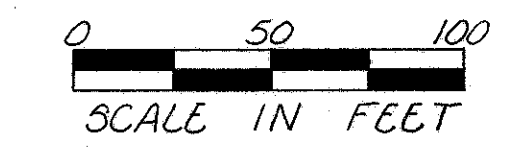


REV	BY	DESCRIPTION	DATE
		SUBMITTED FINAL	10/26/70
		DESCRIPTION	

233+00 to 266+84.21 R/W

FED. RD. DIVISION	STATE	PROJECT	
2	OHIO		

A circular logo with a horizontal line. The number '540' is written above the line and '560' is written below the line.

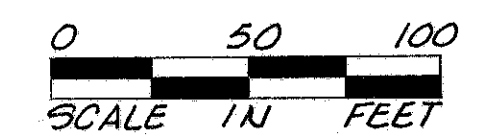

		Eliminated Temp. work area north of, and reduced	
		Temp. work area south of Parcel N ^o 184C-5	2-25-72
r	Div	Revised Per. 184C-5 & Added Per. 184C-7	5-1-72
	Dist. II	Deleted Parcel 184A-5, 184B-5 & revised	
		location of storm sewer at Madill Ave.	7-10-74
		SUBMITTED FINAL	10-26-70
REV.	BY	DESCRIPTION	DATE

STORM SEWER (YORKVILLE) R/W




Jefferson Co. Warren Twp.
Village of Tiltonsville
Section 17, T. 4, R. 2
First Seven Ranges Congress Lands

FED. RD. DIVISION	STATE	PROJECT
2	OHIO	

JEFFERSON COUNTY
JEF-7-020
LIMITED ACCESS

541
560

39
58

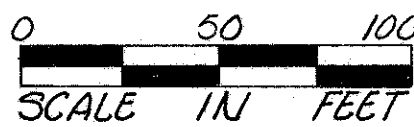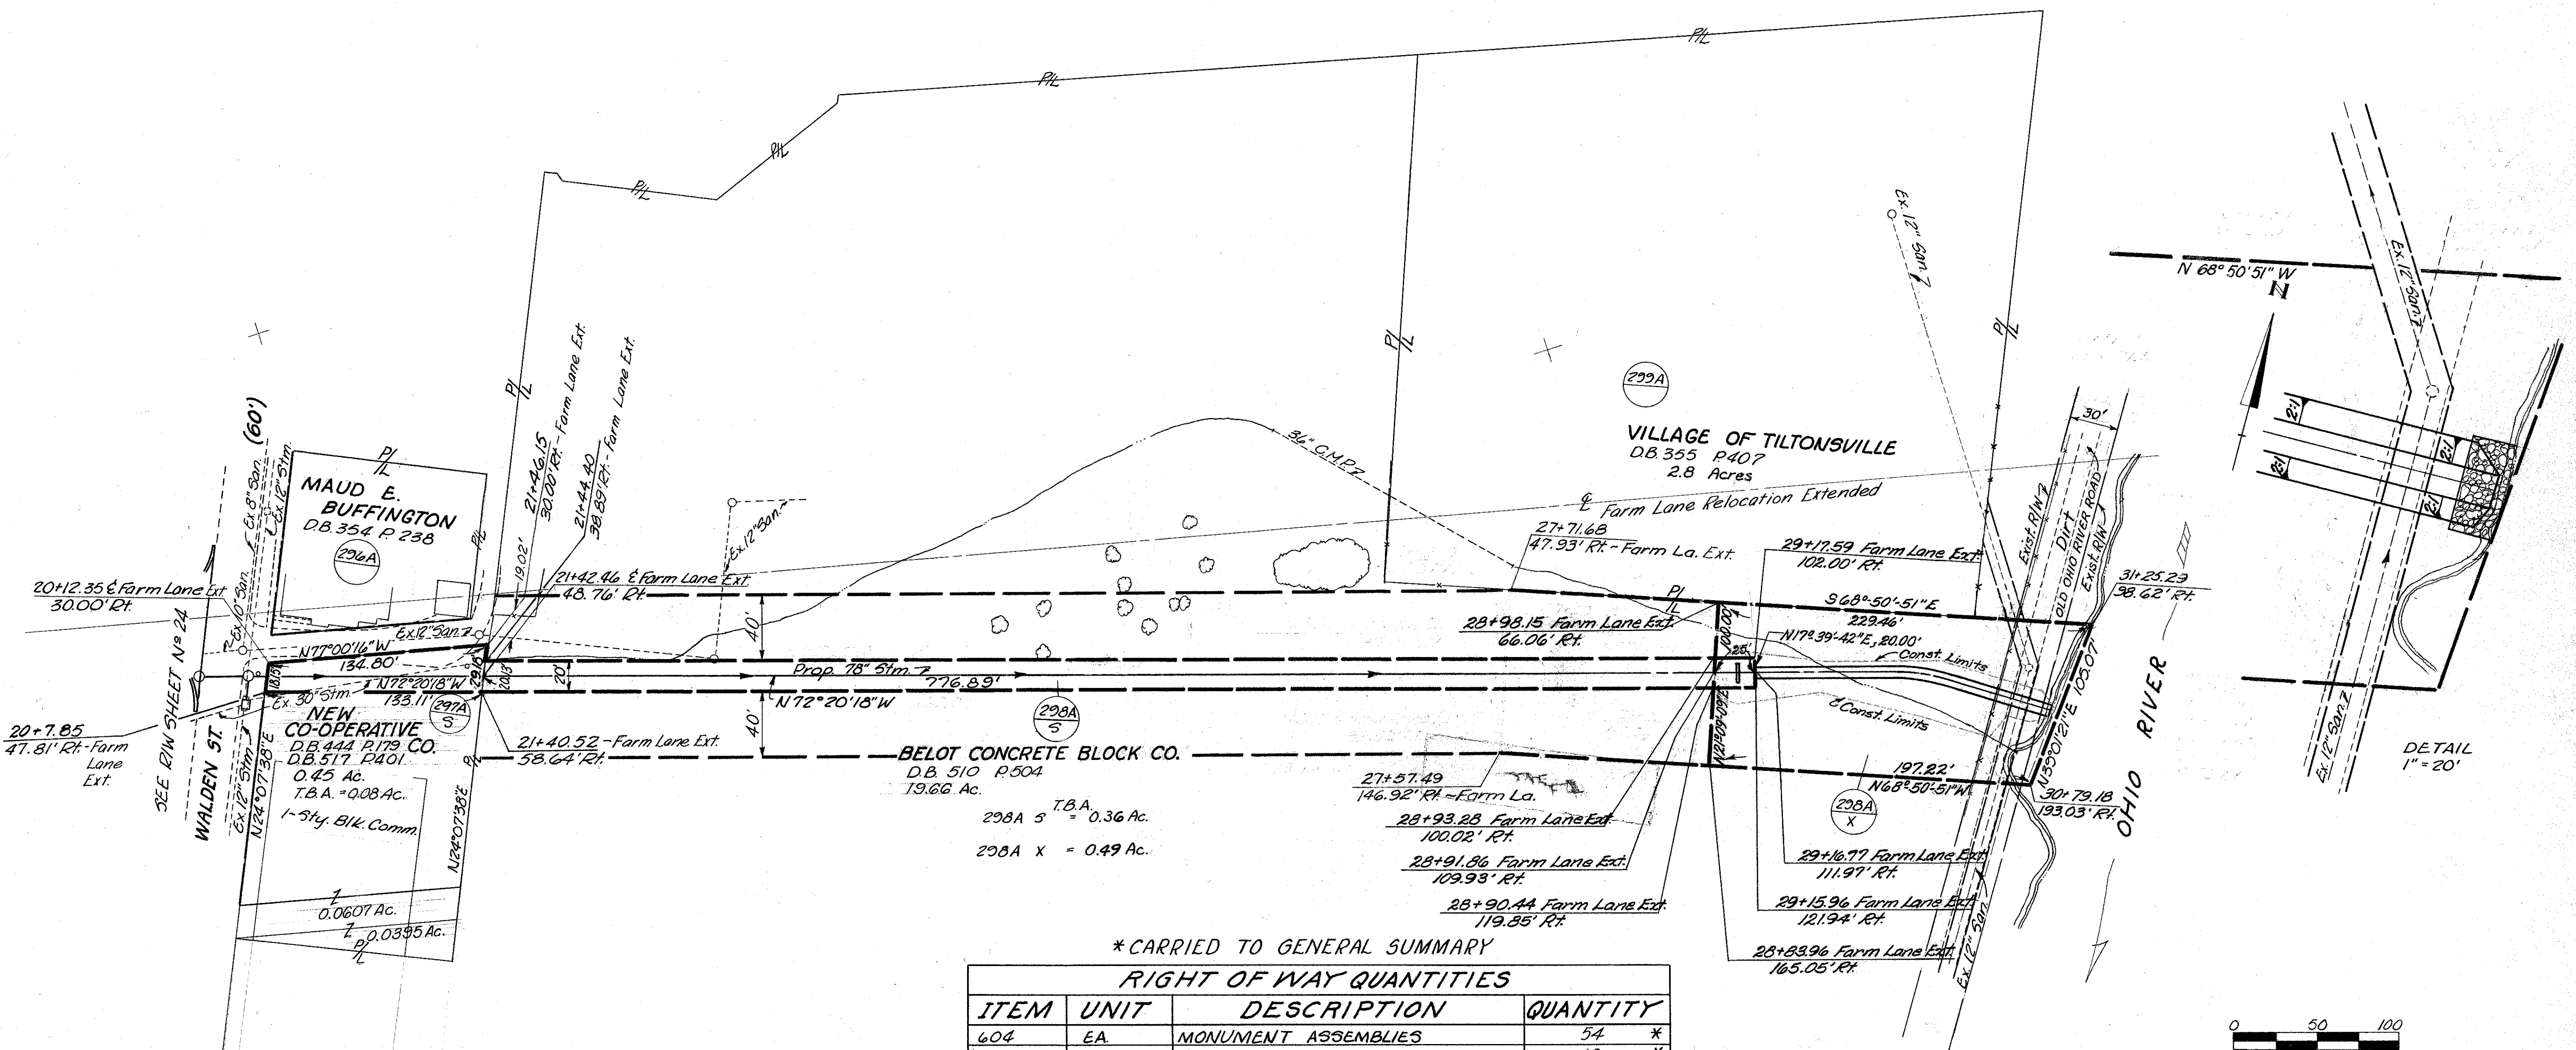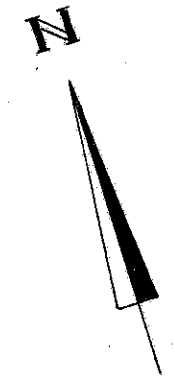

* CARRIED TO GENERAL SUMMARY			
RIGHT OF WAY QUANTITIES			
ITEM	UNIT	DESCRIPTION	QUANTITY
604	EA.	MONUMENT ASSEMBLIES	54 *
604	EA.	REFERENCE MONUMENTS	18 *
607	LIN. FT.	FENCE, TYPE C.L.	12,777 *
607	LIN. FT.	FENCE, TYPE 47	20,339 *
607	EA.	12' Gate, TYPE 47	1 *



REV.	BY	DESCRIPTION	DATE
✓	Dist. II	Rev. Deed Area on Par. 298A.	12-12-74
✓	Dist. II	Added Enst. R/W for Old Ohio River Road on Par. 298A-X	11-21-74
✓	Dist. II	Deleted Par. 298A-S-12 Rev. Par. 298A-S-12 298A-X	7-22-74
✓	Dist. II	Changed Ownership on Par. 298A.	12-13-73
		Added Gate & Revised Type 47 Fence Quantity	3-4-77
		SUBMITTED FINAL	10-26-70

STORM SEWER (TILTONSVILLE) R/W

Jefferson County, Warren Twp.
Village of Yorkville
Sections 16 & 22 T.4N. R.2W.
First Seven Ranges Congress Lands

FED. RD. DIVISION	STATE	PROJECT
2	OHIO	

JEFFERSON COUNTY
JEF-7-0.20
LIMITED ACCESS

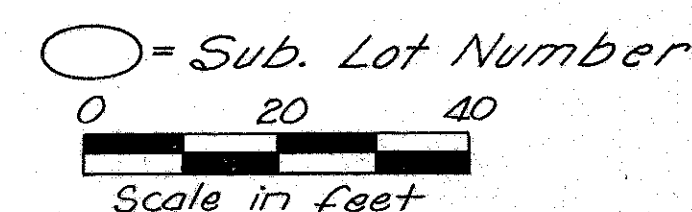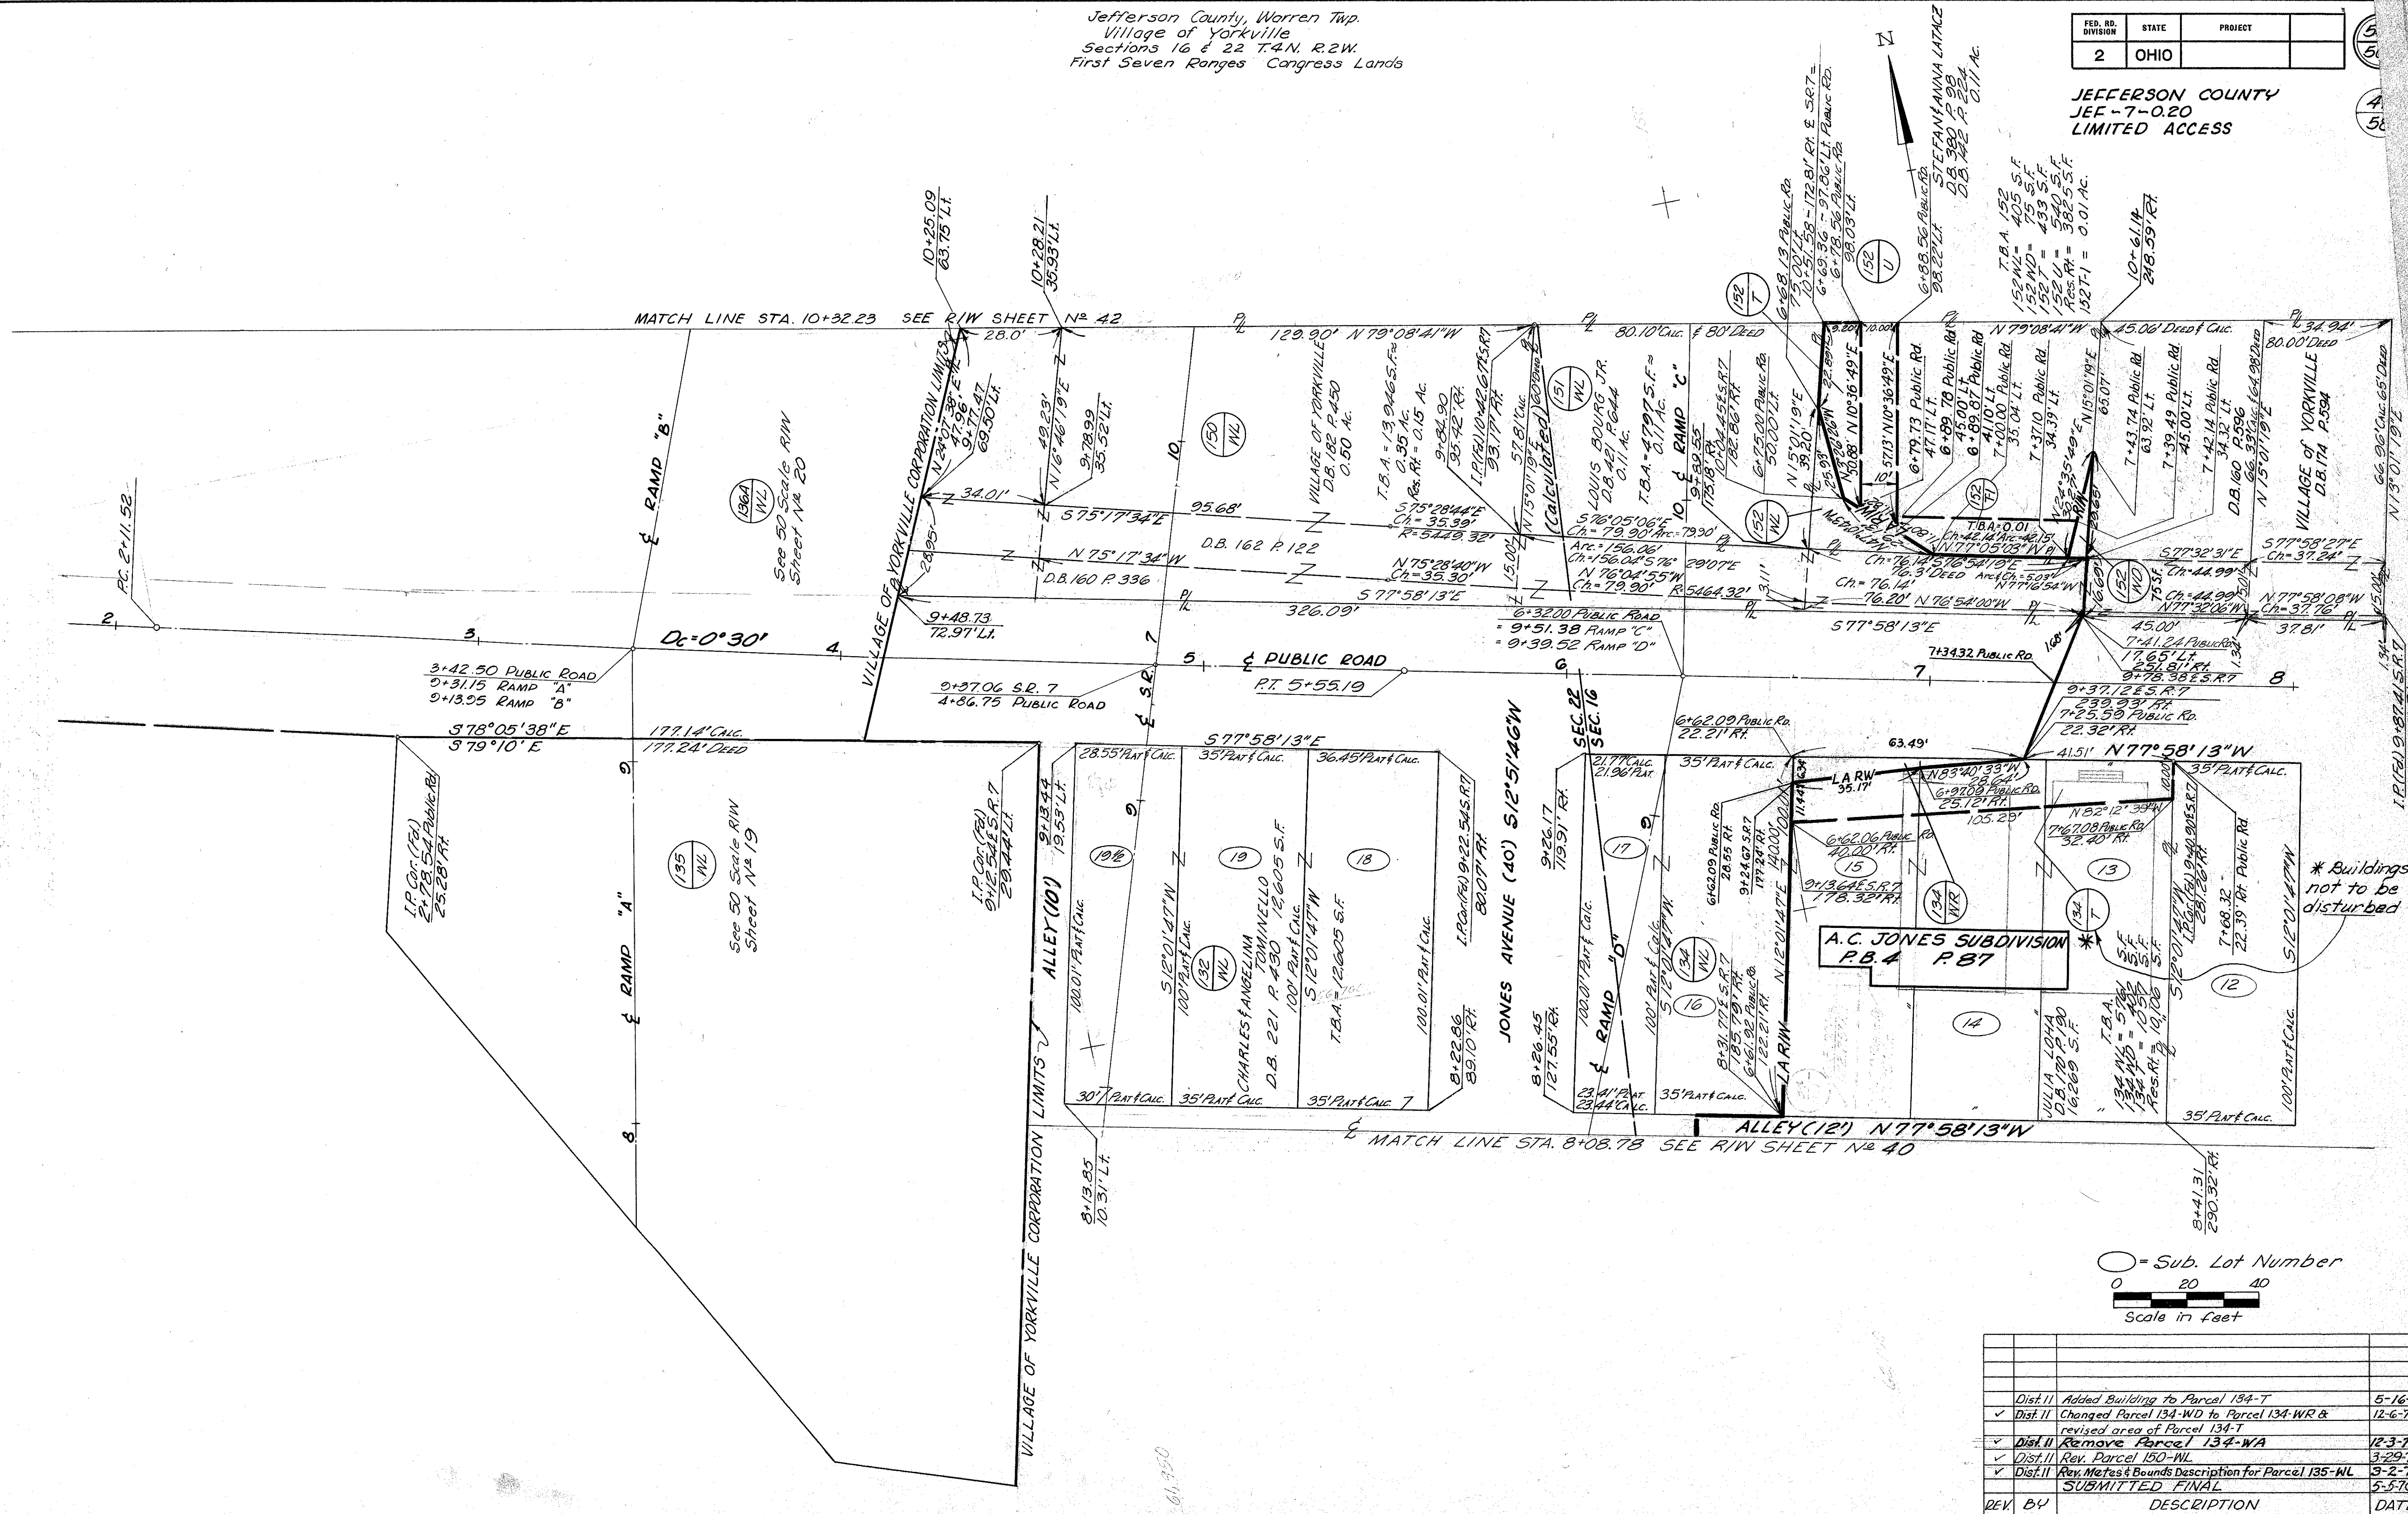

REV	BY	DESCRIPTION	DATE
		Dist II Added Building to Parcel 134-T	5-16-74
		Dist II Changed Parcel 134-WD to Parcel 134-WR & revised area of Parcel 134-T	12-6-73
		Dist II Remove Parcel 134-WA	12-3-73
		Dist II Rev. Parcel 150-WL	3-29-73
		Dist II Rev. Metes & Bounds Description for Parcel 135-WL	3-2-73
		SUBMITTED FINAL	5-5-70
REV	BY	DESCRIPTION	DATE

8+08.78 To 10+32.23 R/W

Jefferson County, Warren Twp.
Village of Yorkville
Sections 16 & 22 T.4N. R.2W.
First Seven Ranges Congress Lands

FED. RD. DIVISION	STATE	PROJECT
2	OHIO	

JEFFERSON COUNTY
JEF-7-0.20
LIMITED ACCESS

544
560

42
58

FOR R/W INFORMATION SEE SHEET N° 20
THE VILLAGE OF YORKVILLE
D.B. 158 P.453

FOR R/W INFORMATION SEE R/W
SHEET N° 20 & 21

ALLEY (10') N24°37'17"E

N24°07'38"E
VILLAGE OF YORKVILLE CORPORATION LIMITS

SR. 7 RELOCATION
Dc = 0°30'

(Calculated)

"Subdivision Line"

WORTHINGTON STREET (40') N24°37'17"E

RAMP "C"

ALLEY (16') N24°37'17"E

MEDILLA SUBDIVISION
P.B. 4 P.73

○ = Sub. Lot Number
0 20 40
SCALE IN FEET

REV. BY	SUBMITTED FINAL DESCRIPTION	DATE
		8.28.70

10+32.23 To 16+00.33 R/W

Jefferson County, Warren Twp.
Village of Yorkville
Sections 16 & 22 T.4N. R.2W
First Seven X Ranges Congress Lands




FED. RD. DIVISION	STATE	PROJECT
2	OHIO	

545
560

JEFFERSON COUNTY
JEF. - 7-0.20
LIMITED ACCESS


43
58

144
WL
JOHN MEDILL ET AL (4)
SEE R/W SHEET NO. 20 & 21

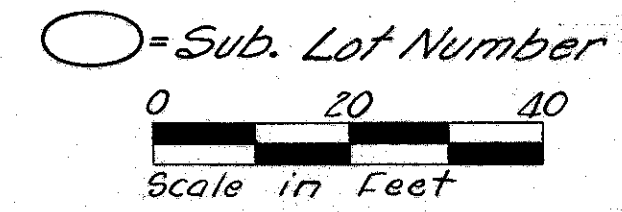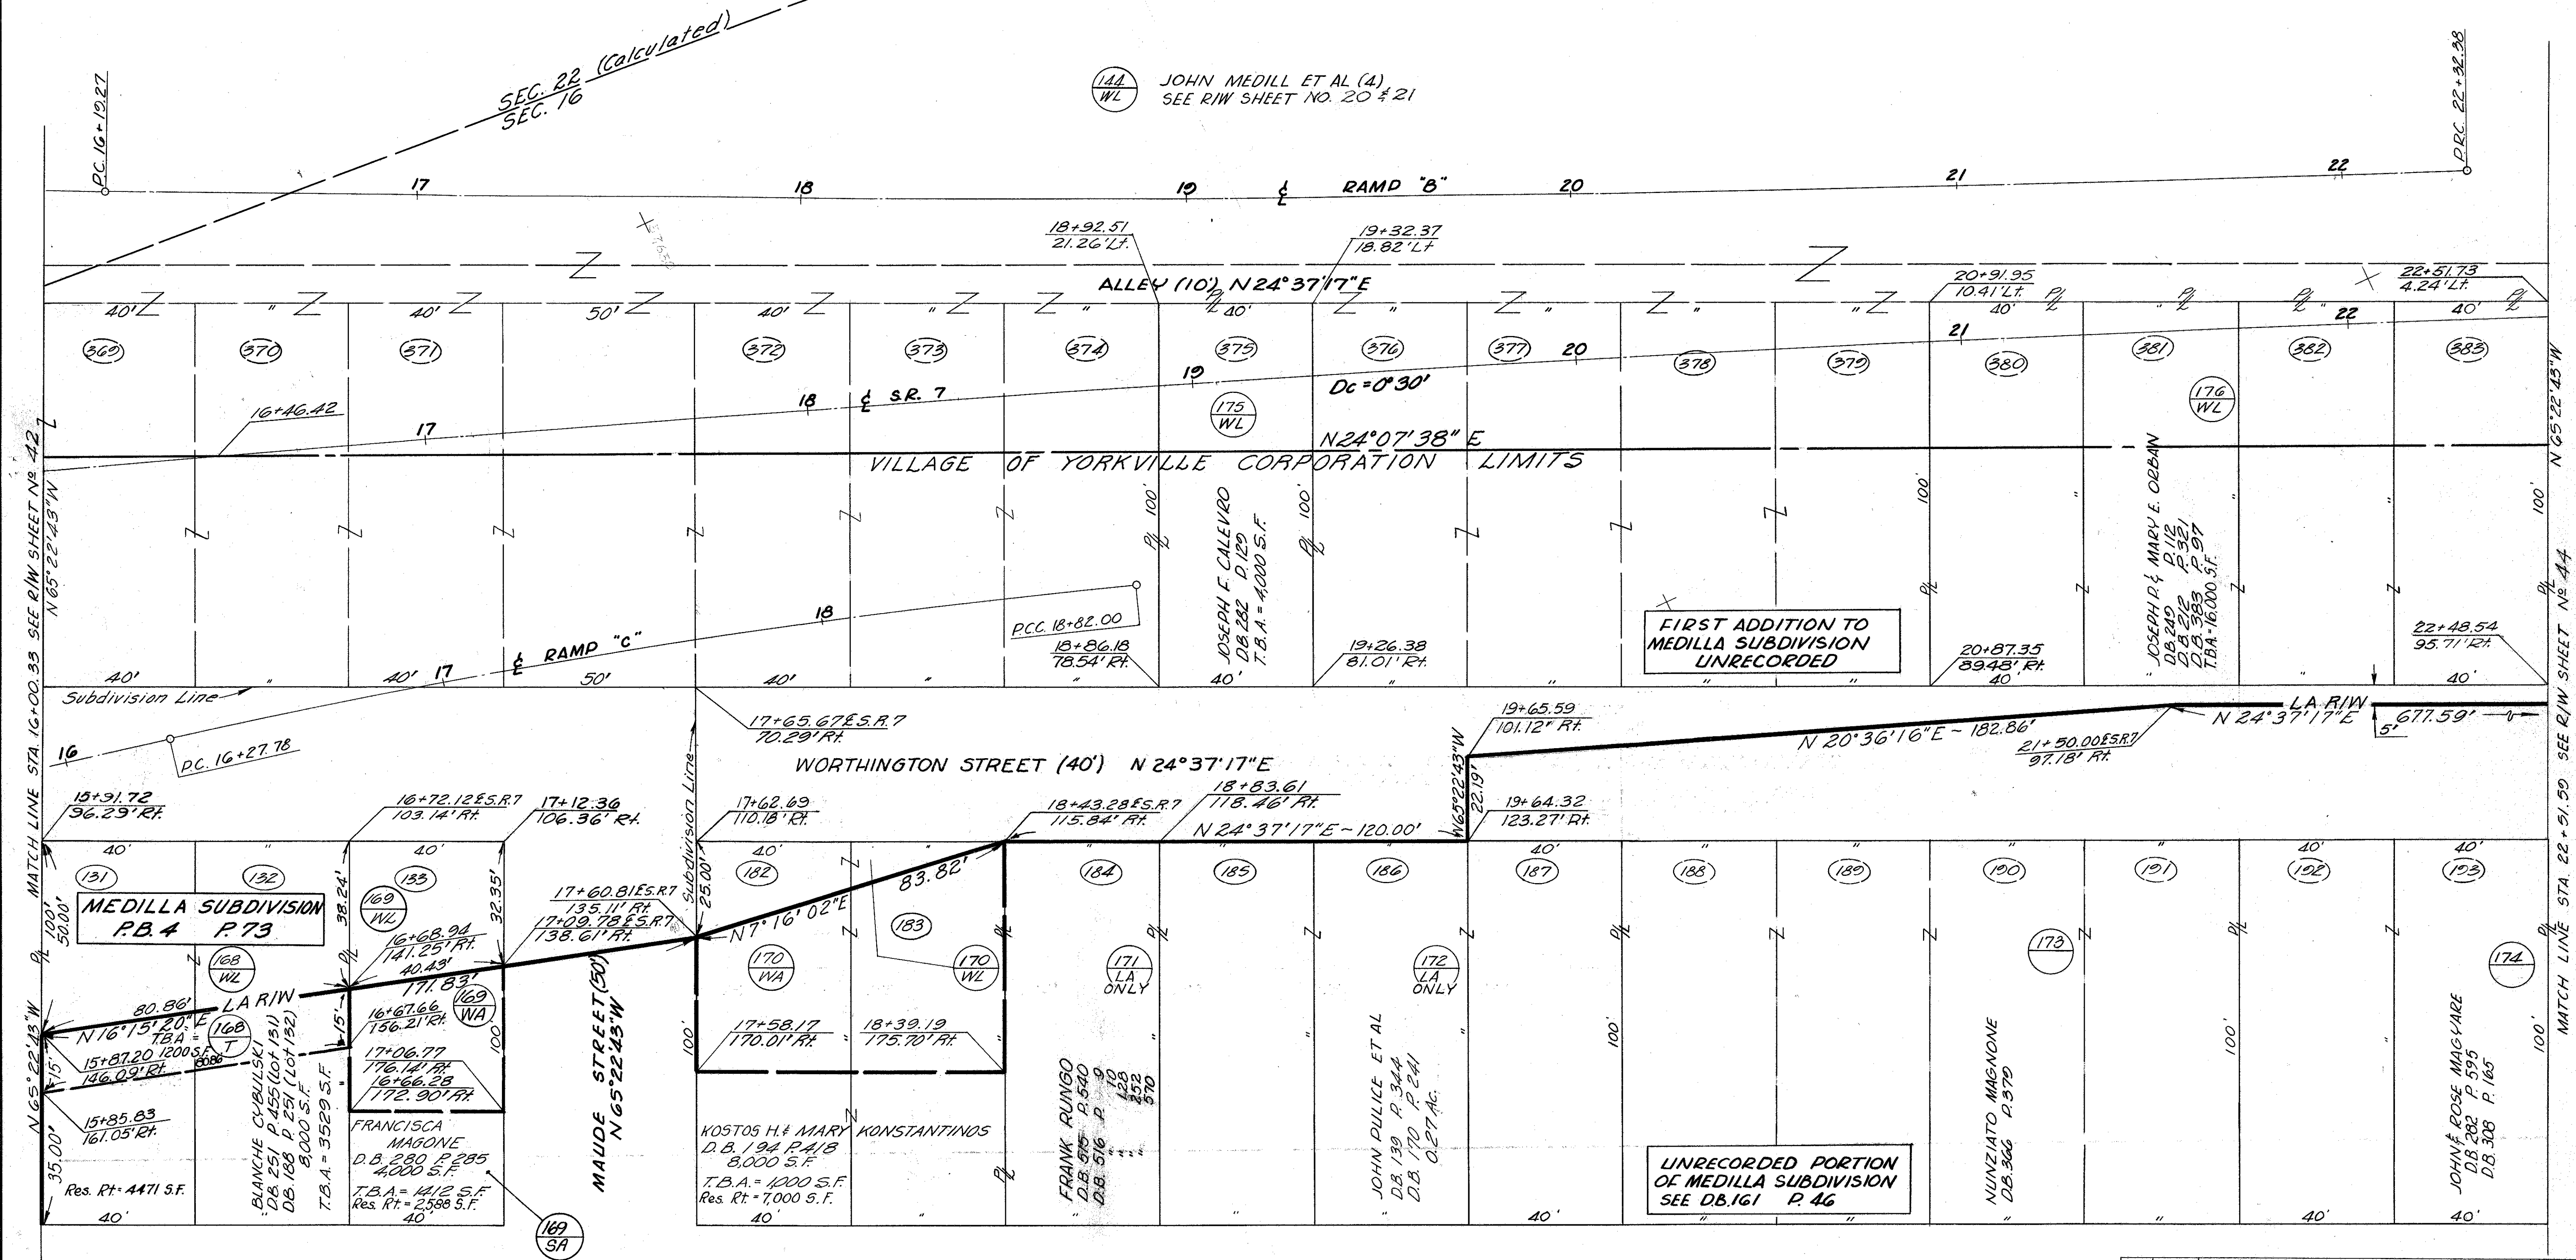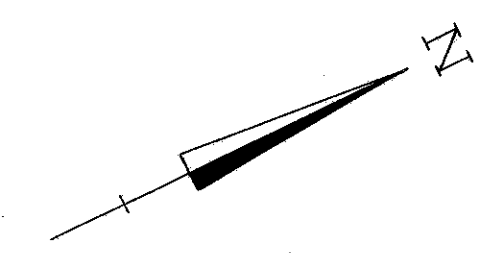

REV	BY	DESCRIPTION	DATE
✓	Dist.	Changed Ownership on Parcel 171-LA	8-27-73
✓	Div.	Changed Parcel N° 169A-SA to 169-SA	3-6-72
		Added Parcel N° 169A-SA	2-22-72
		SUBMITTED FINAL	8-28-70

16+00.33 TO 22+51.59 R/W

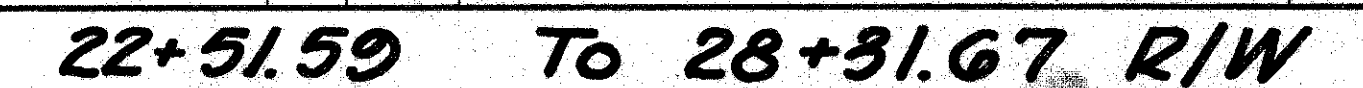


Jefferson County, Warren Twp.
Village of Yorkville
Village of Tiltansville
Section 16 T.4N. R.2W
First Seven Ranges Congress Lands

FED. RD. DIVISION	STATE	PROJECT
2	OHIO	


547
560

JEFFERSON COUNTY
JEF.-7-020
LIMITED ACCESS



45
58

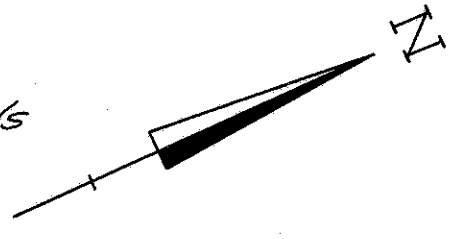

MATCH LINE STA 28+91.67 SEE R/W SHEET N° 44

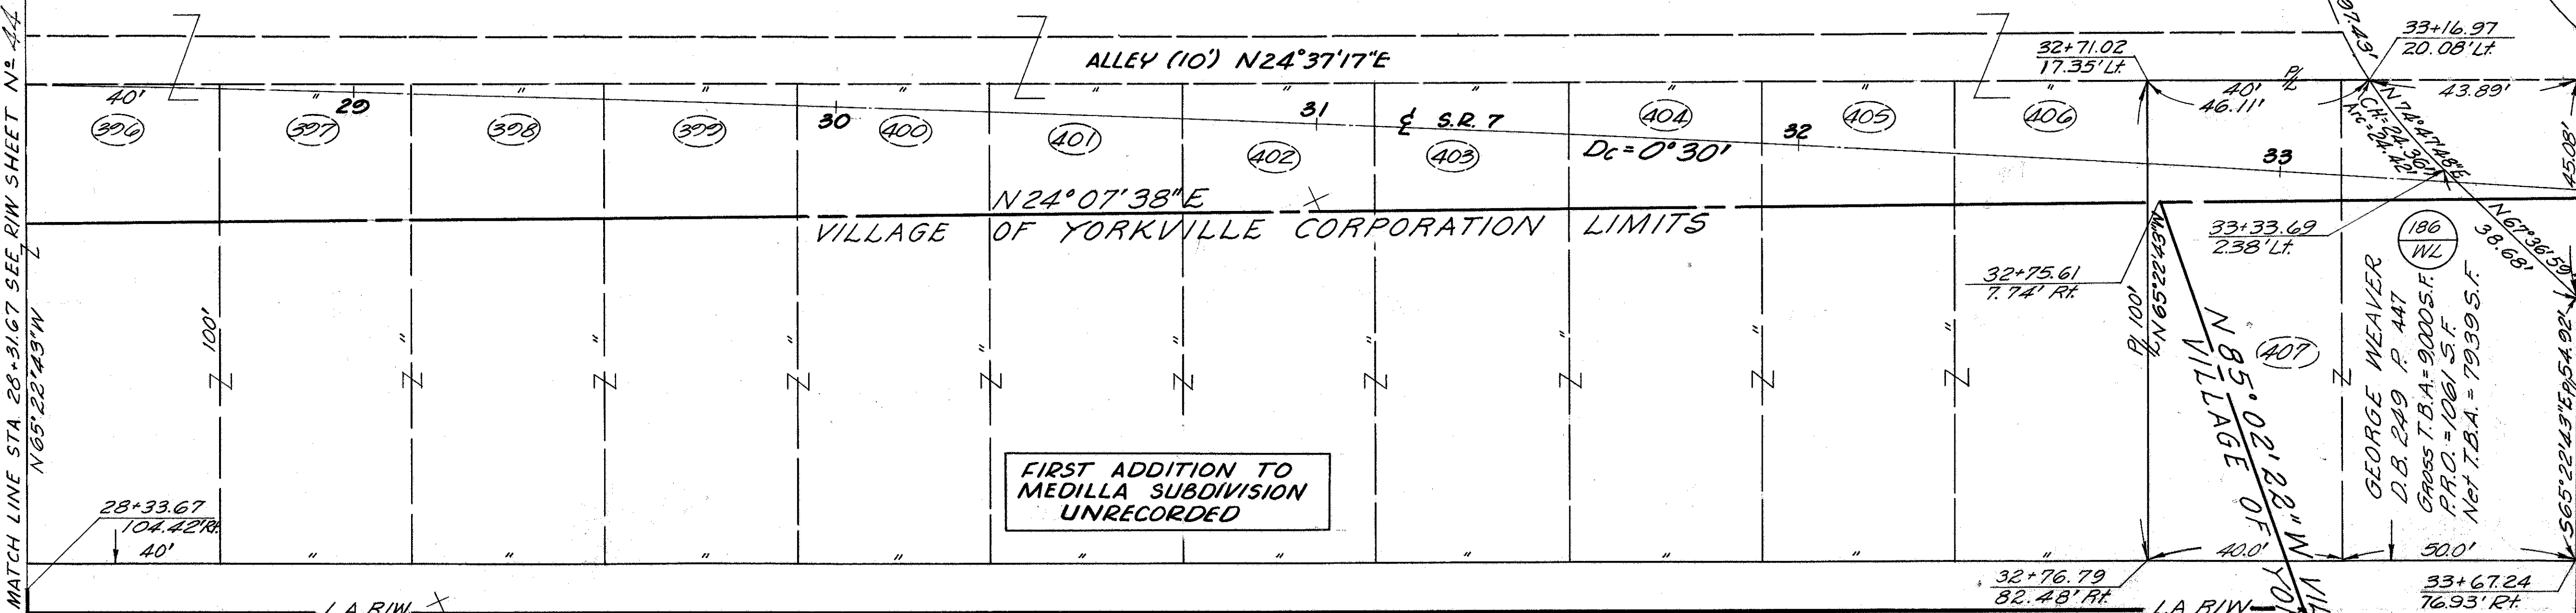

WORTHINGTON STREET (40') N 24° 37' 17" E 473.40'

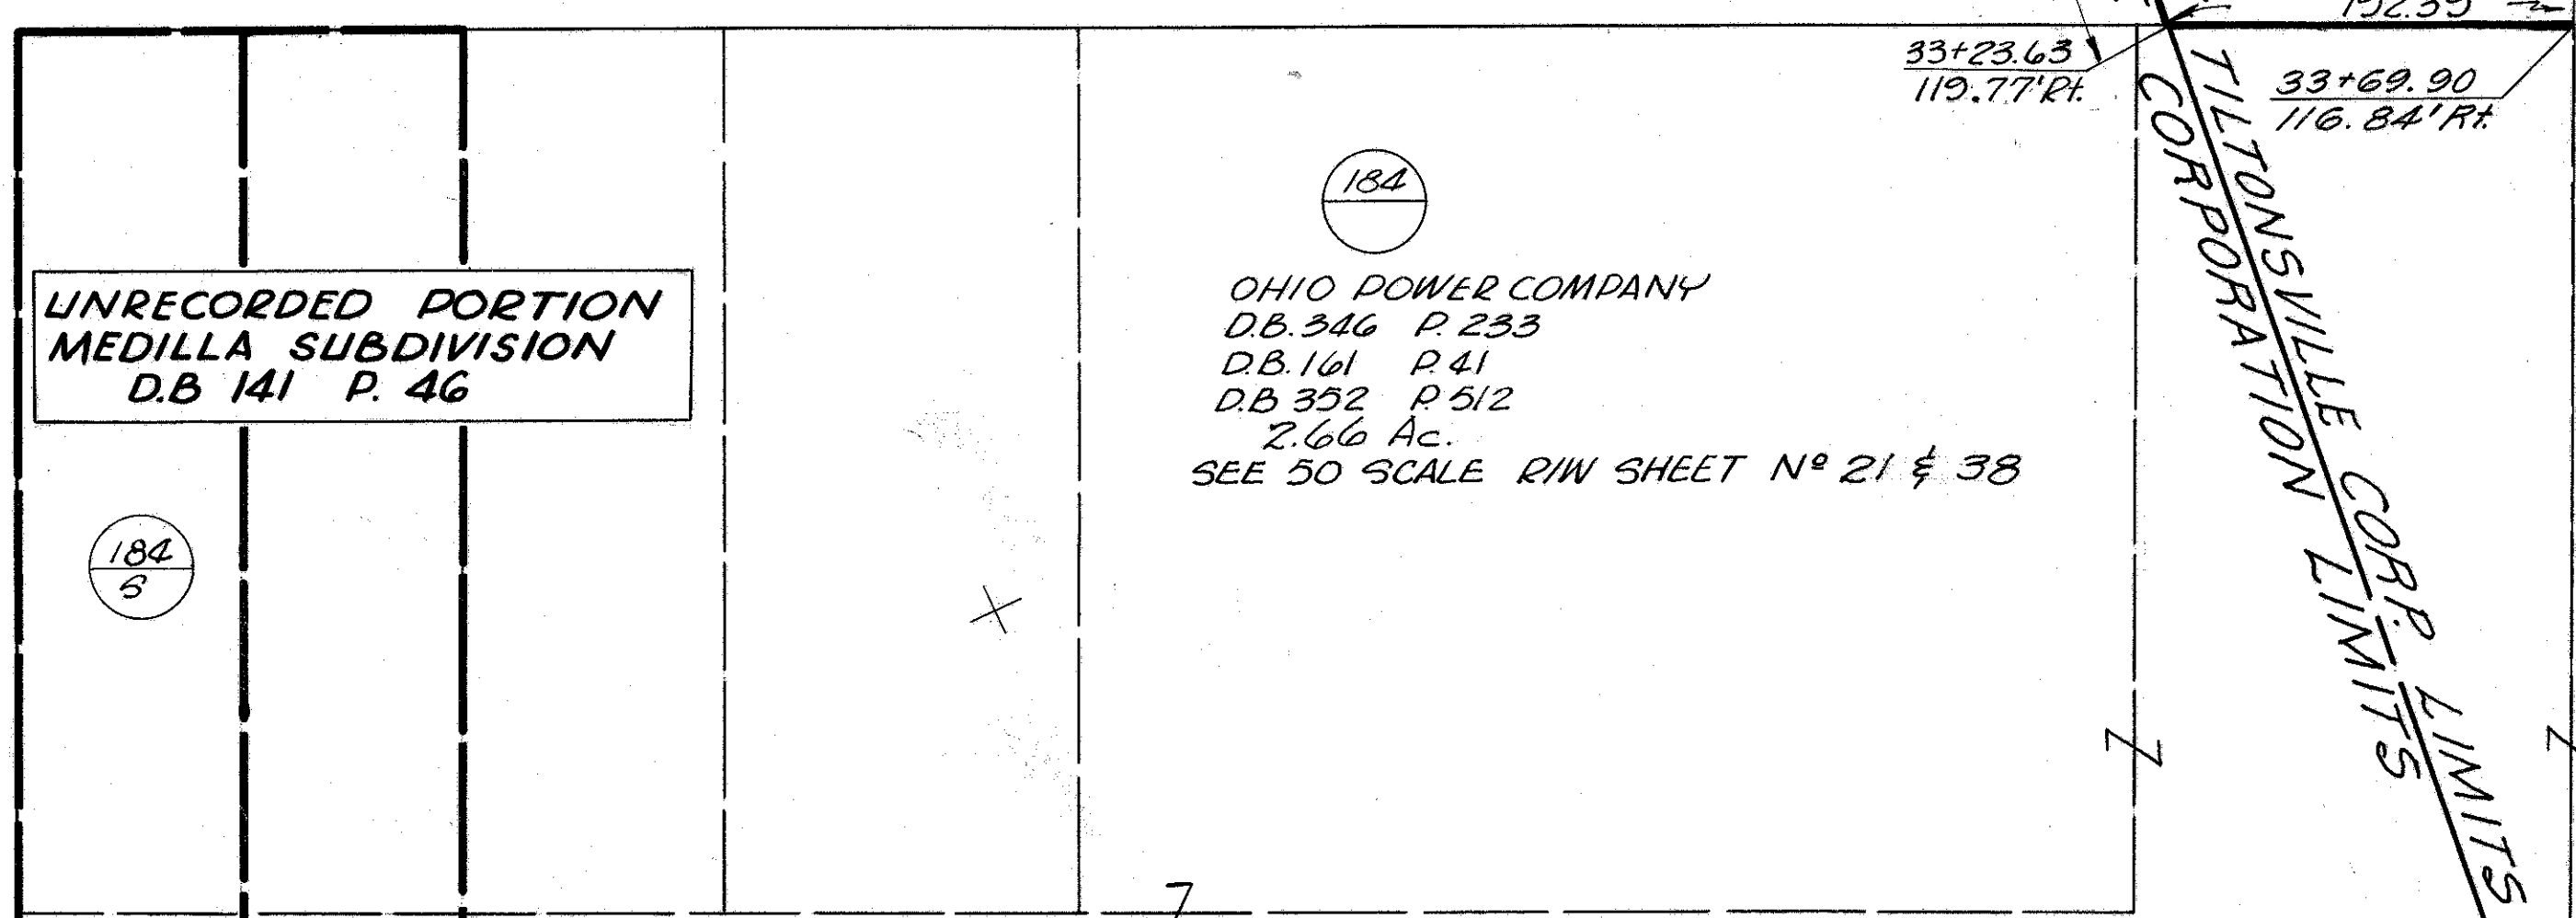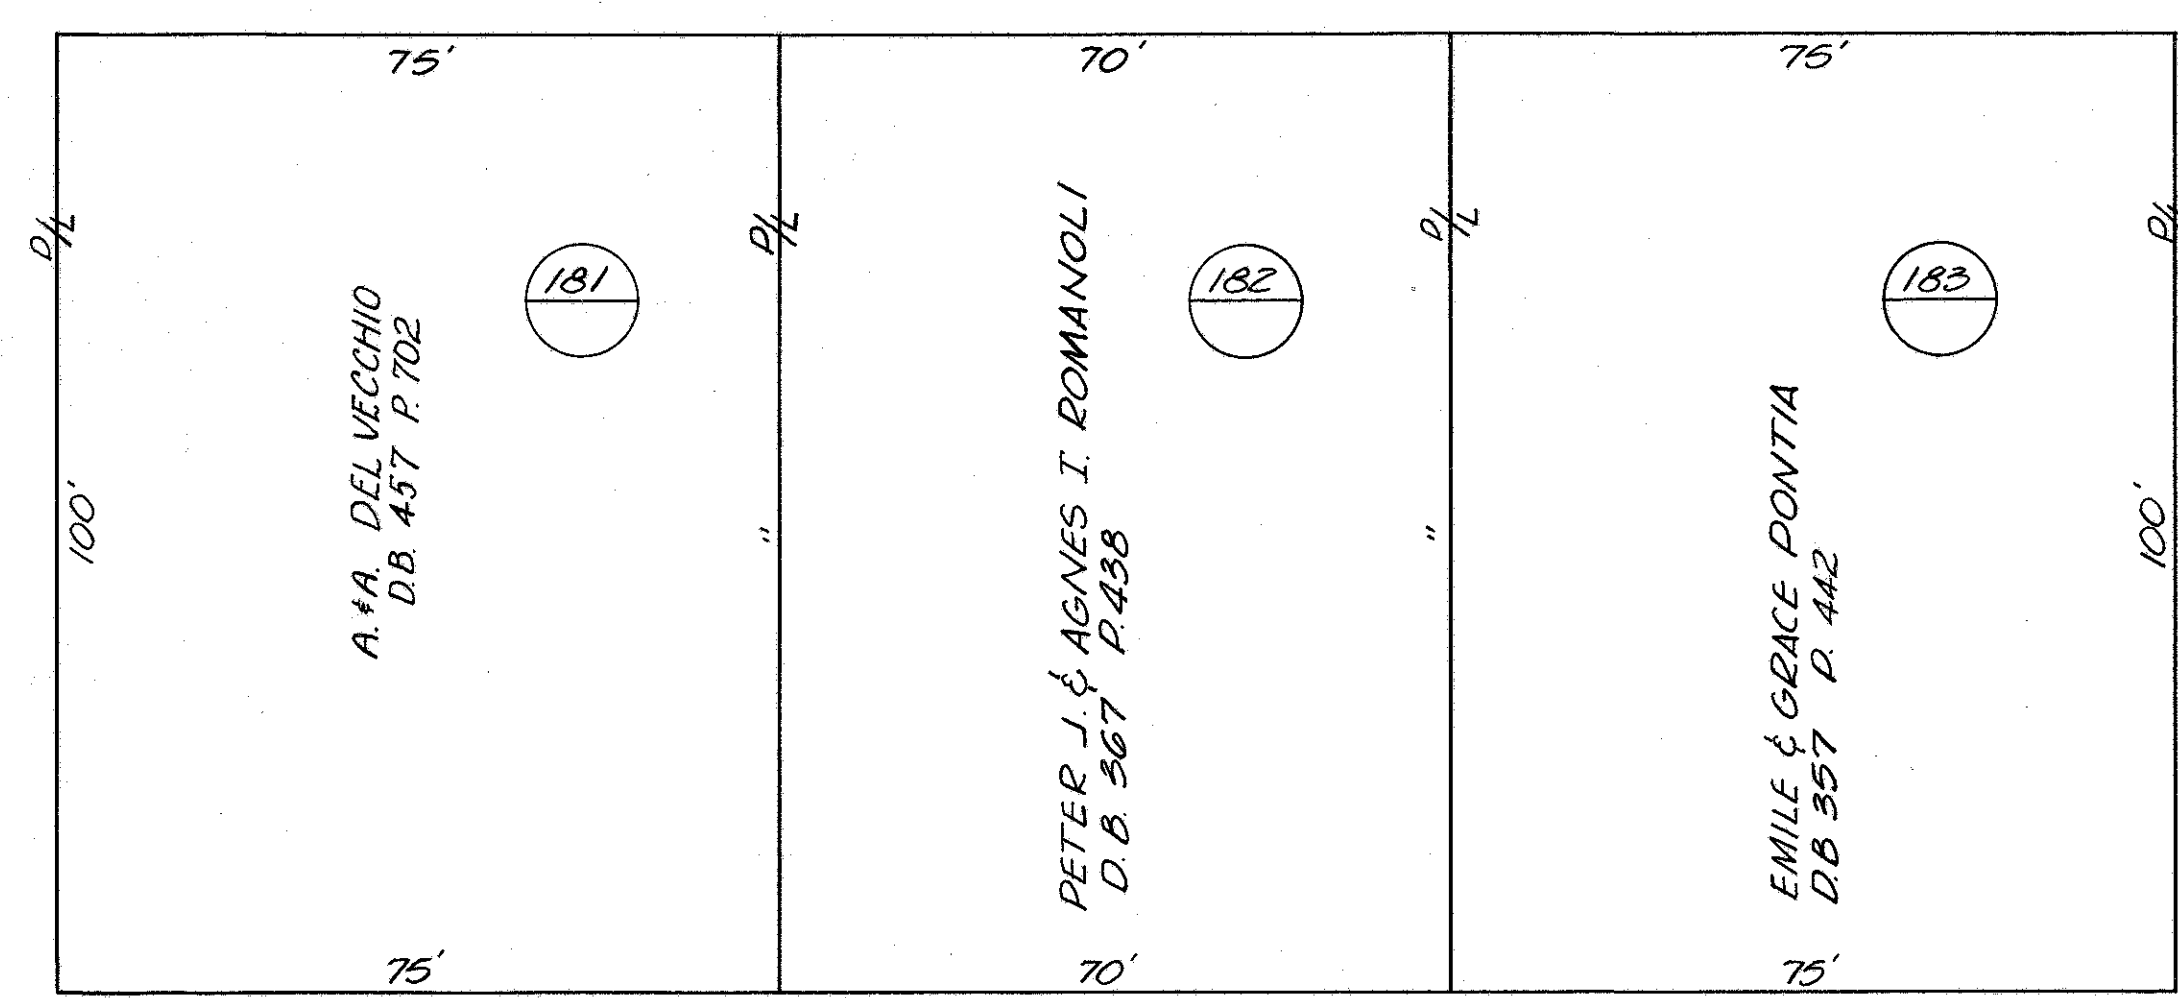

○ = Sub. Lot Number
0 20 40
Scale in feet

REV.	BY	DESCRIPTION	DATE
✓	Div.	Rev. Parcel N° 184-S SUBMITTED FINAL	9-26-72 10-26-70

28+31.67 To 33+62.18 P/W

Jefferson County, Warren Twp.
Village of Tiltonsville
Section 16; T.4 N. R.2 W.
First Seven Ranges Congress Lands



See 50 Scale
R/W Sheet No 21 & 22

FED. RD. DIVISION	STATE	PROJECT
2	OHIO	

JEFFERSON COUNTY
JEF.-7-0.20
LIMITED ACCESS

548
560

46
58

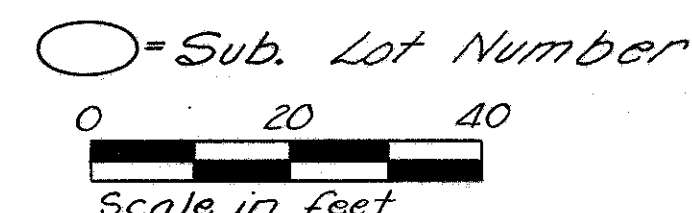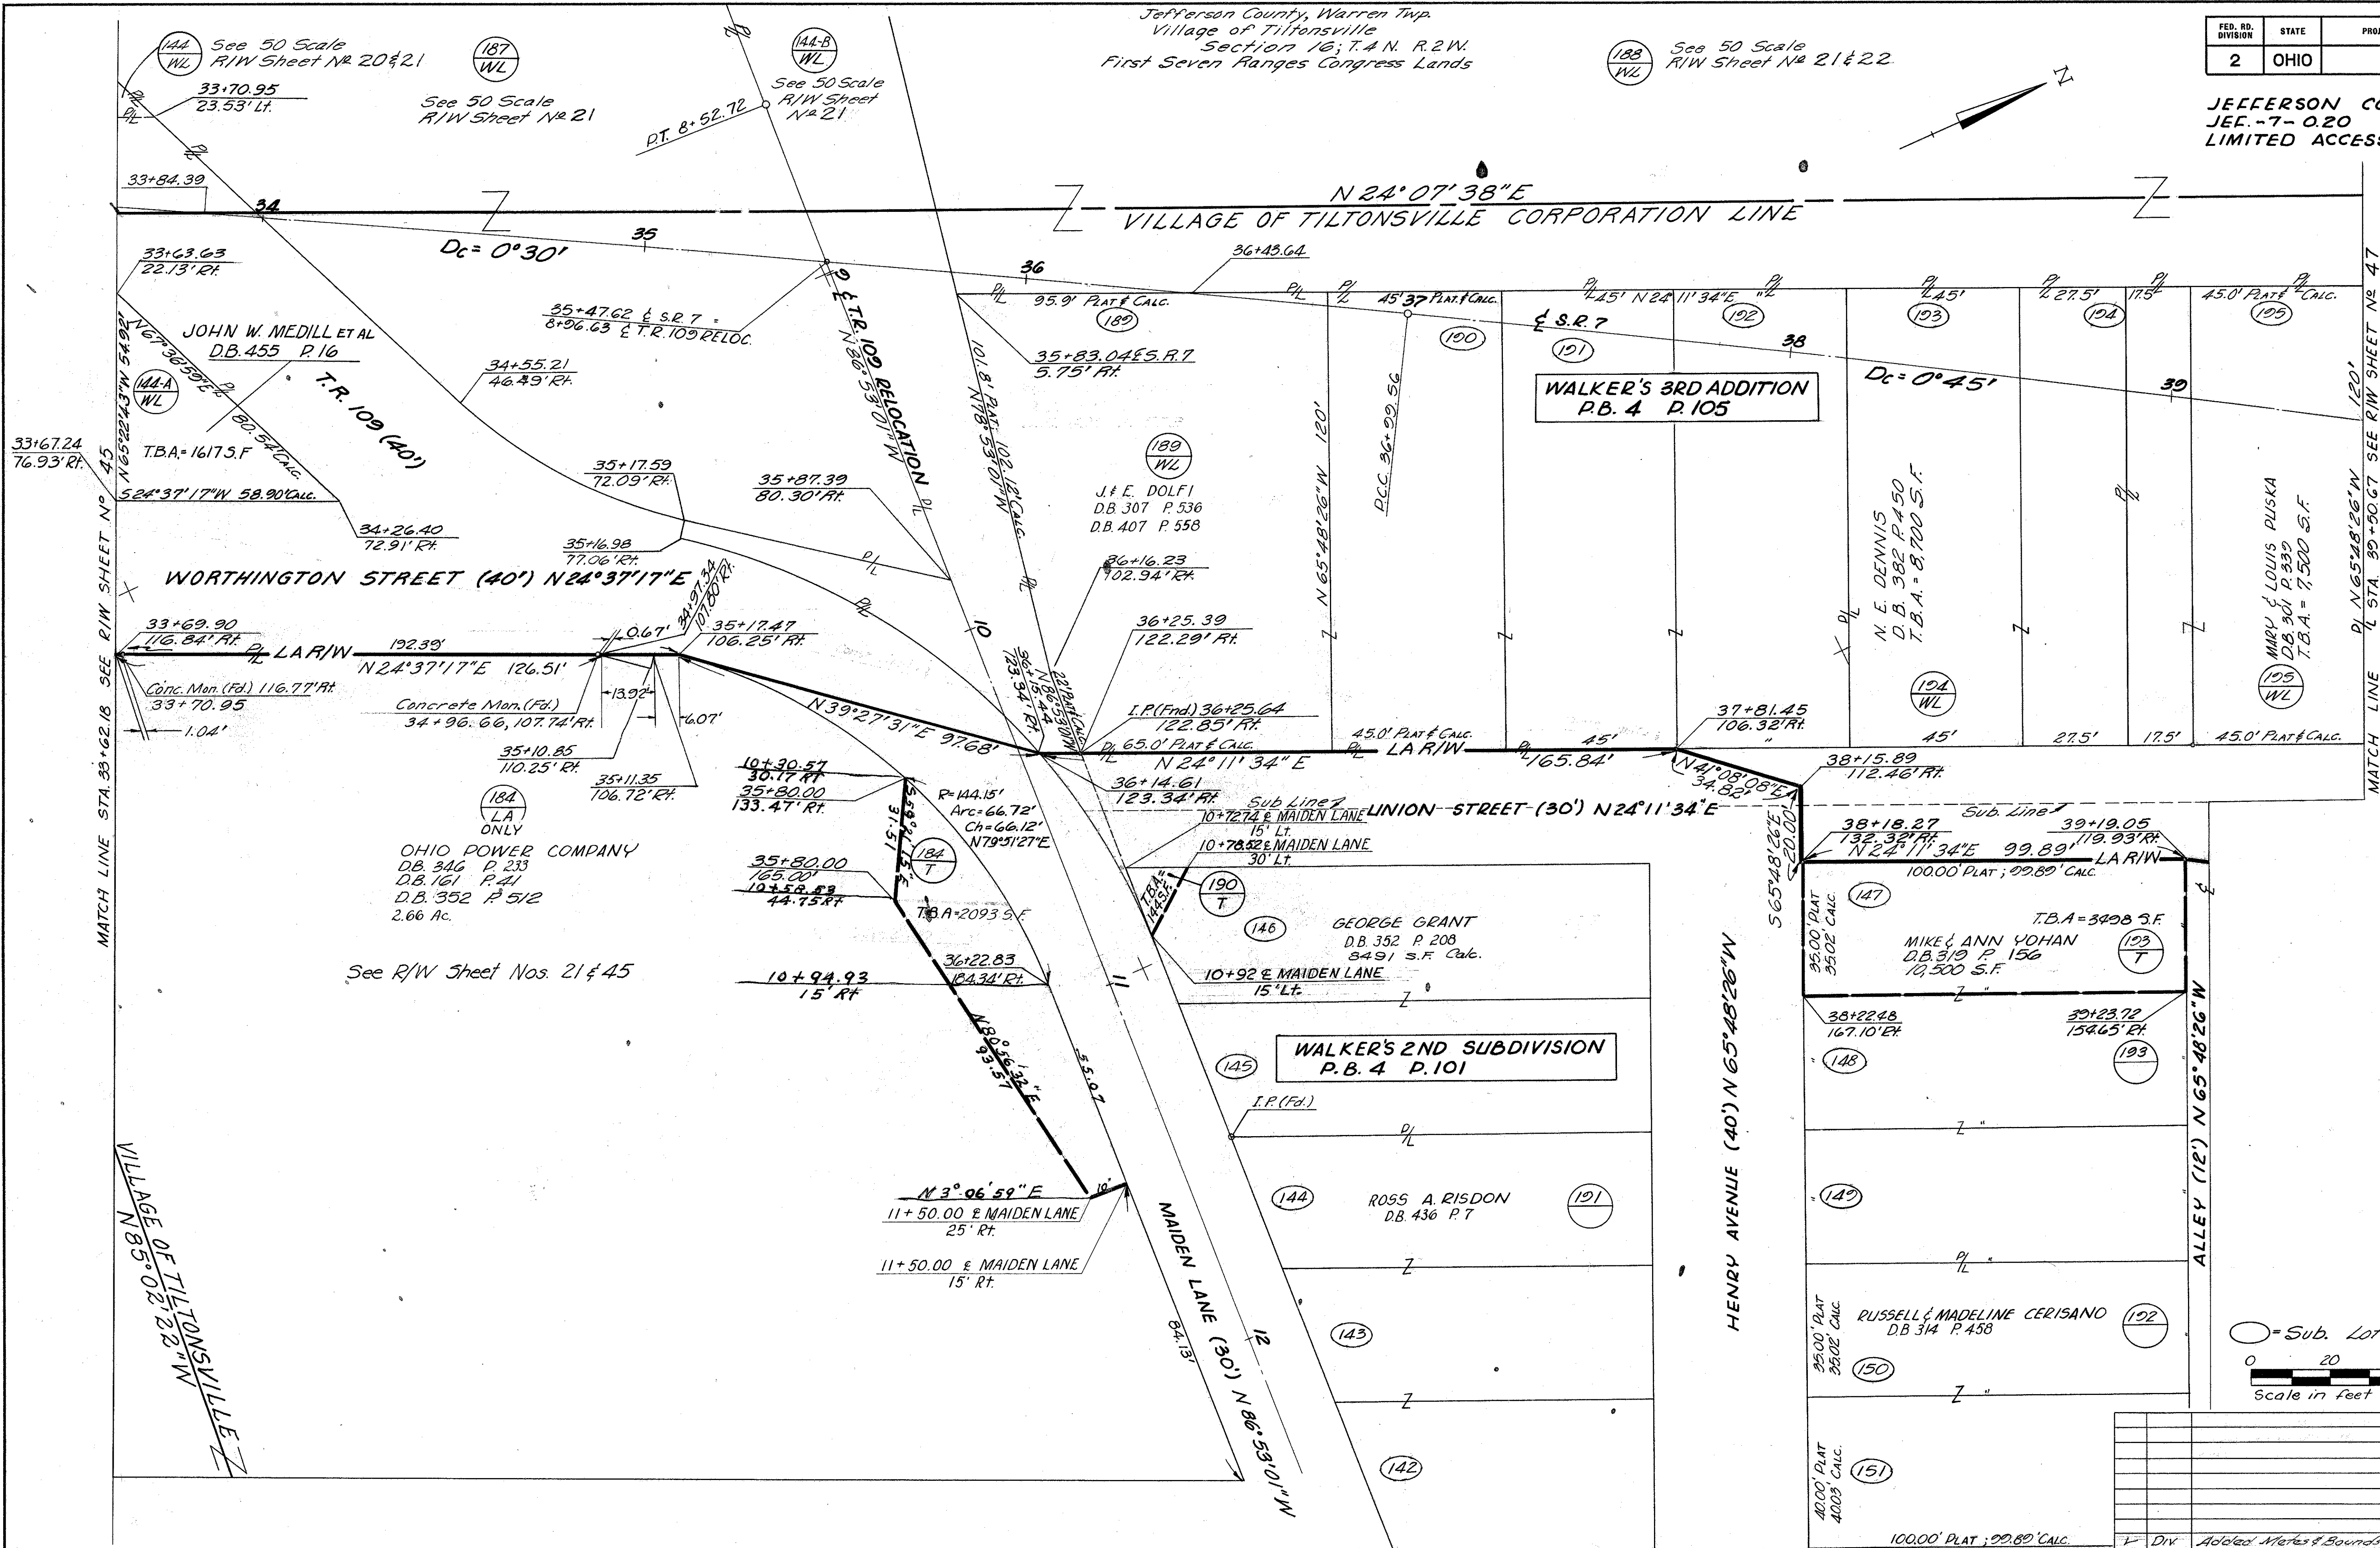

REV	BY	DESCRIPTION	DATE
✓	Div	Added Notes & Bounds to Per 184-T	5-1-72
✓	Div	REVISED PARCEL No 190-T	11-2-71
		SUBMITTED FINAL	10-26-70

33+62.18 To 39+50.67 R/W

See 50 Scale R/W Sheet N 21 22

Jefferson County, Warren Twp.
Village of Tiltonsville
Section 16 T4N R2W
First Seven Ranges Congress Lands


FED. RD. DIVISION	STATE	PROJECT
2	OHIO	

549
560

N 24° 07' 38" E
VILLAGE OF TILTONSVILLE CORPORATION LIMITS


JEFFERSON COUNTY
JEF-7-020
LIMITED ACCESS

47
58

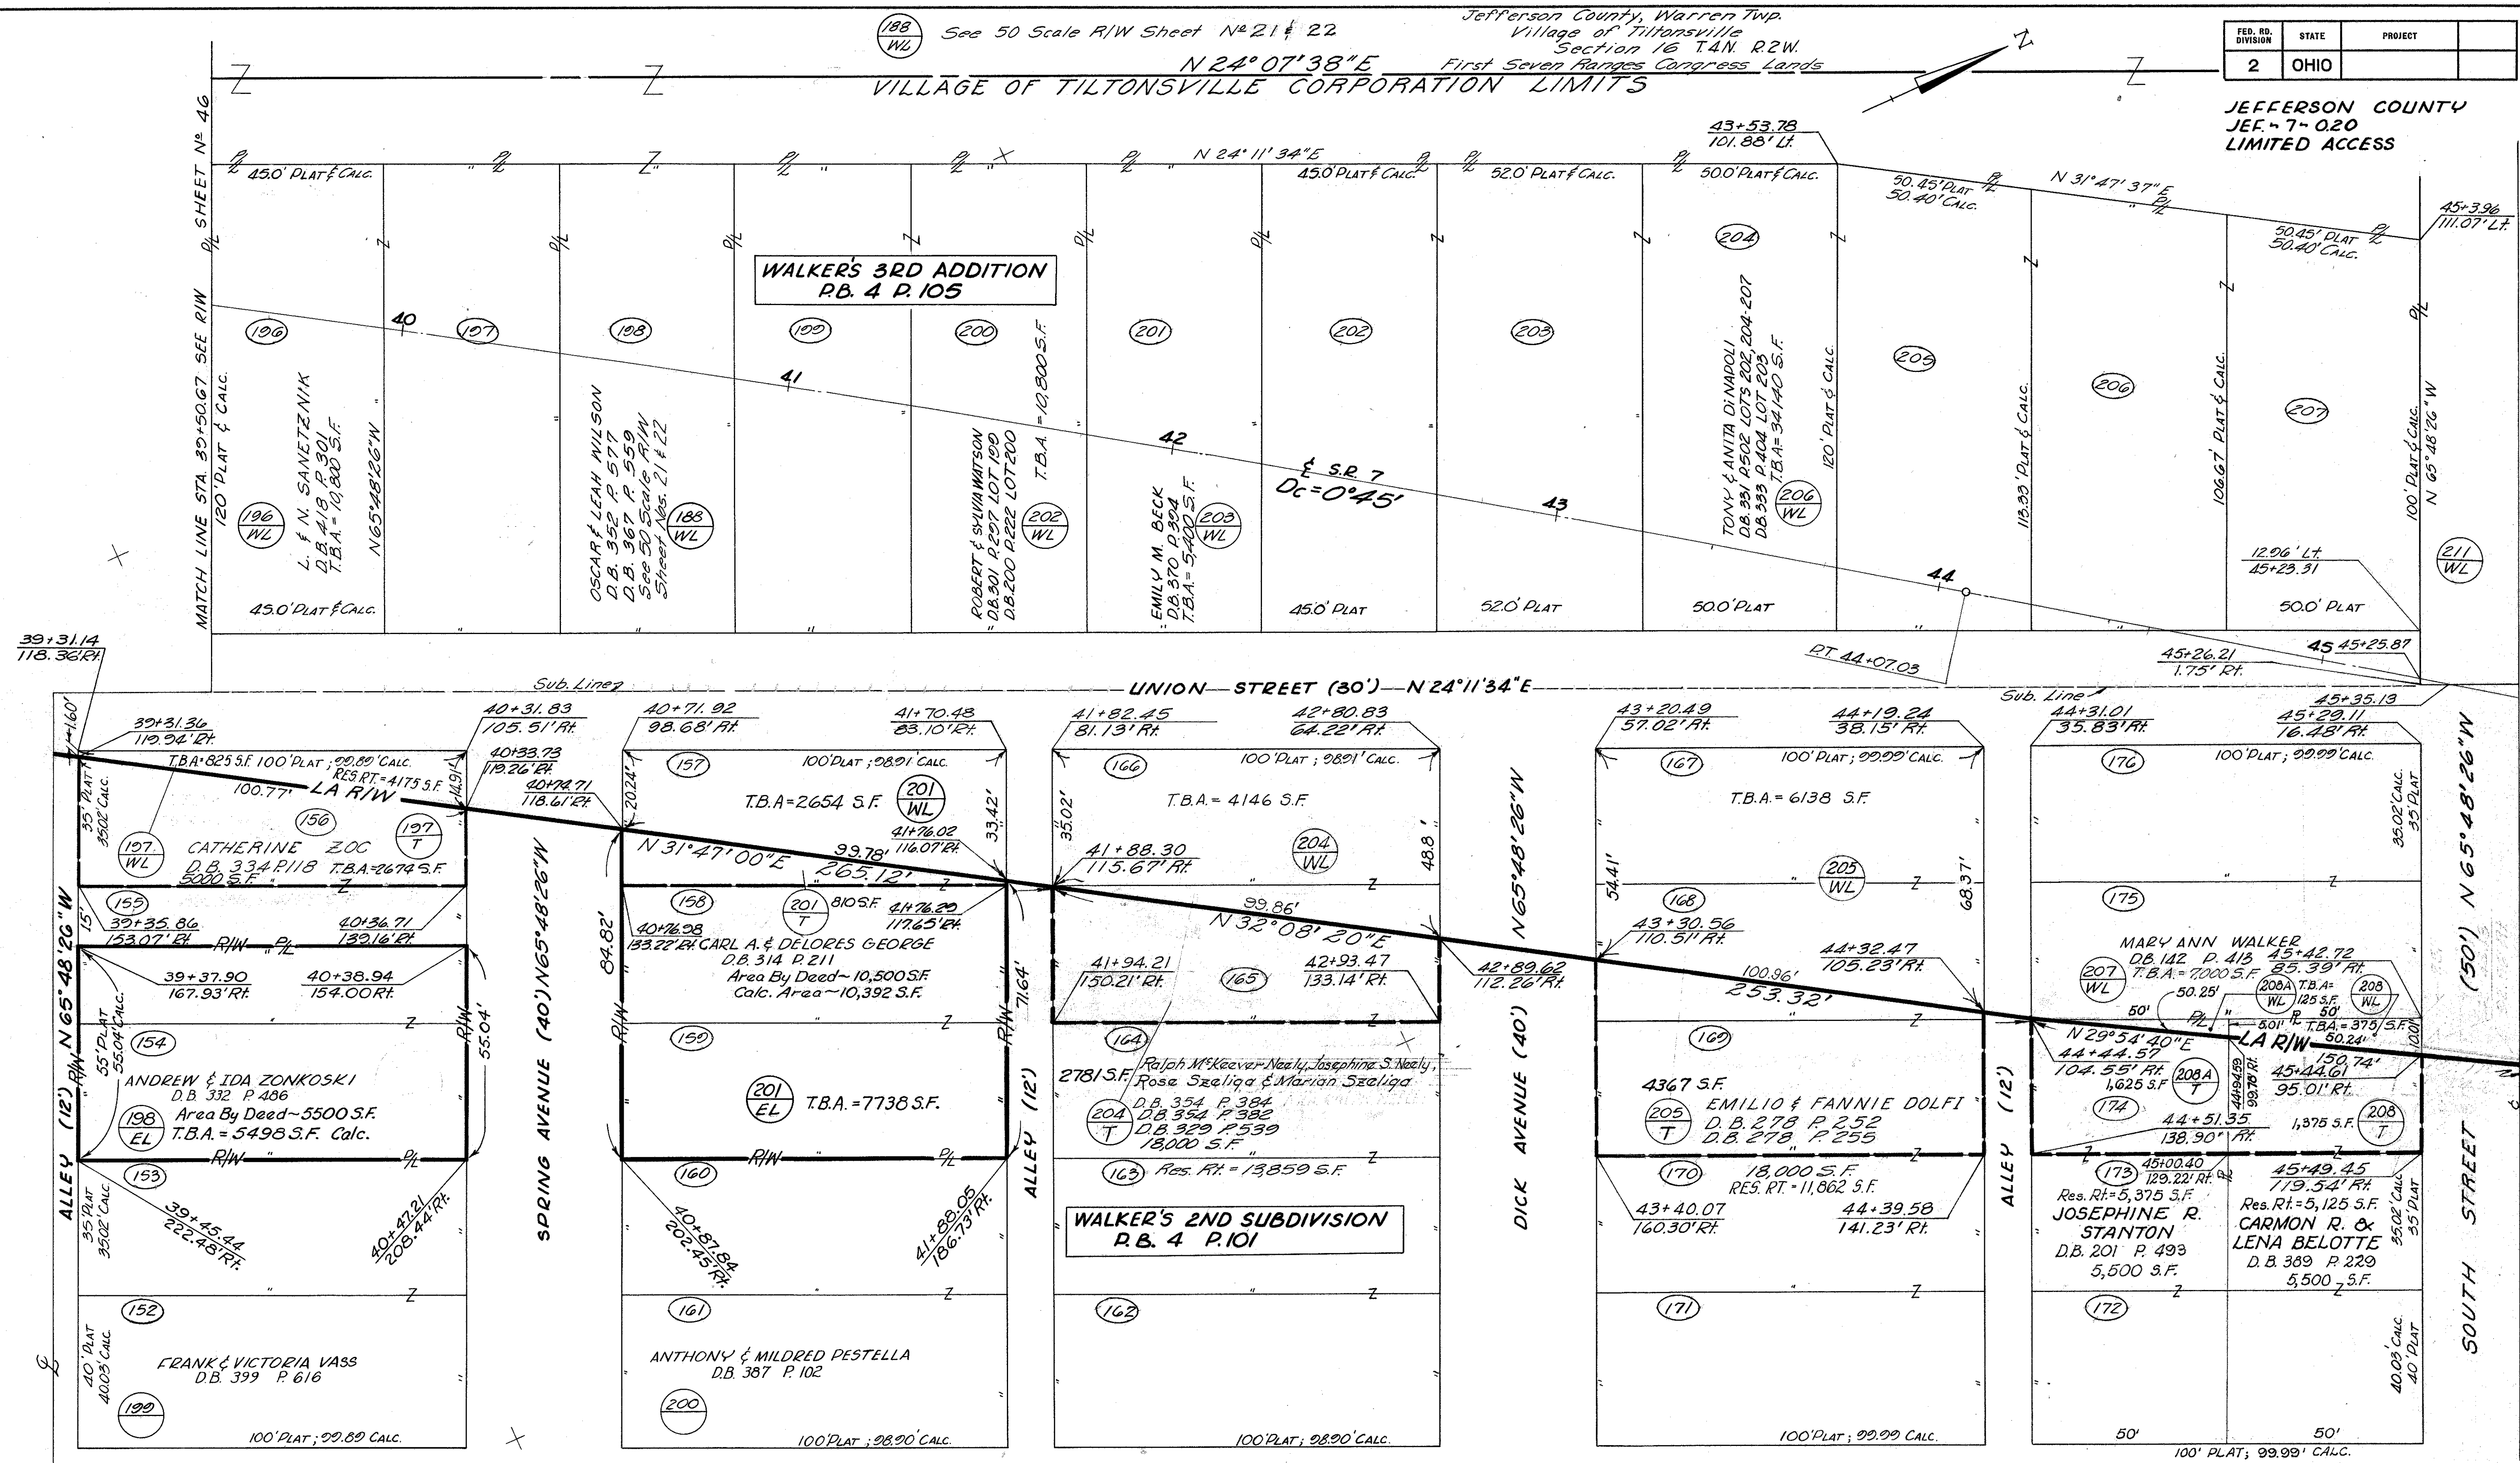

NOTE: Parcels 198-EL & 201-EL sold at public auction 10-24-78.

○ = Sub. Lot Number

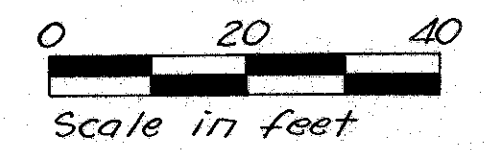

REV	BY	DESCRIPTION	DATE
✓	Dist. II	Chg. Parc. 198-WD to 201-WD to 198-EL & 201-EL	1-19-79
✓	Dist. II	Added Parcels 198-WD & 201-WD	3-24-76
✓	Div	Changed Owners Names on Parc 204-WL	1-4-73
		ADDED PARCELS 208-A-WL & 208-A-T AND	
		REVISED PARCELS 208-WL & 208-T	12-16-71
		SUBMITTED FINAL	10-26-71

39+50.67 To 45+51.38 R/W


Jefferson County, Warren Twp
Village of Tiltonsville
Section 16 T.4N. R.2W.
First Seven Ranges Congress Lands

FED. RD. DIVISION	STATE	PROJECT	
2	OHIO		

550
560

JEFFERSON COUNTY
JEF-7-0.20
LIMITED ACCESS

48
58

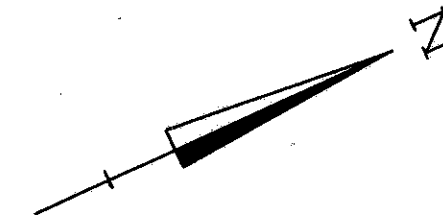

(211) WL
GEORGE & MARY PHILLIPS
D.B. 287 P.10
See 50 Scale R/W Sheet No 22

(215) WL
See 50 Scale
R/W Sheet No 22 & 23


(214A) WL
HERMAN E & FRANCES L. BORKOSKI
D.B. 454 P.670
0.53 AC.
T.B.A. = 0.58 AC.

○ = Sub. Lot Number

0 20 40
Scale in feet

REV	BY	DESCRIPTION	DATE
		SUBMITTED FINAL	10/26/70
		DESCRIPTION	DATE

45+51.35 To 51+92.87 R/W

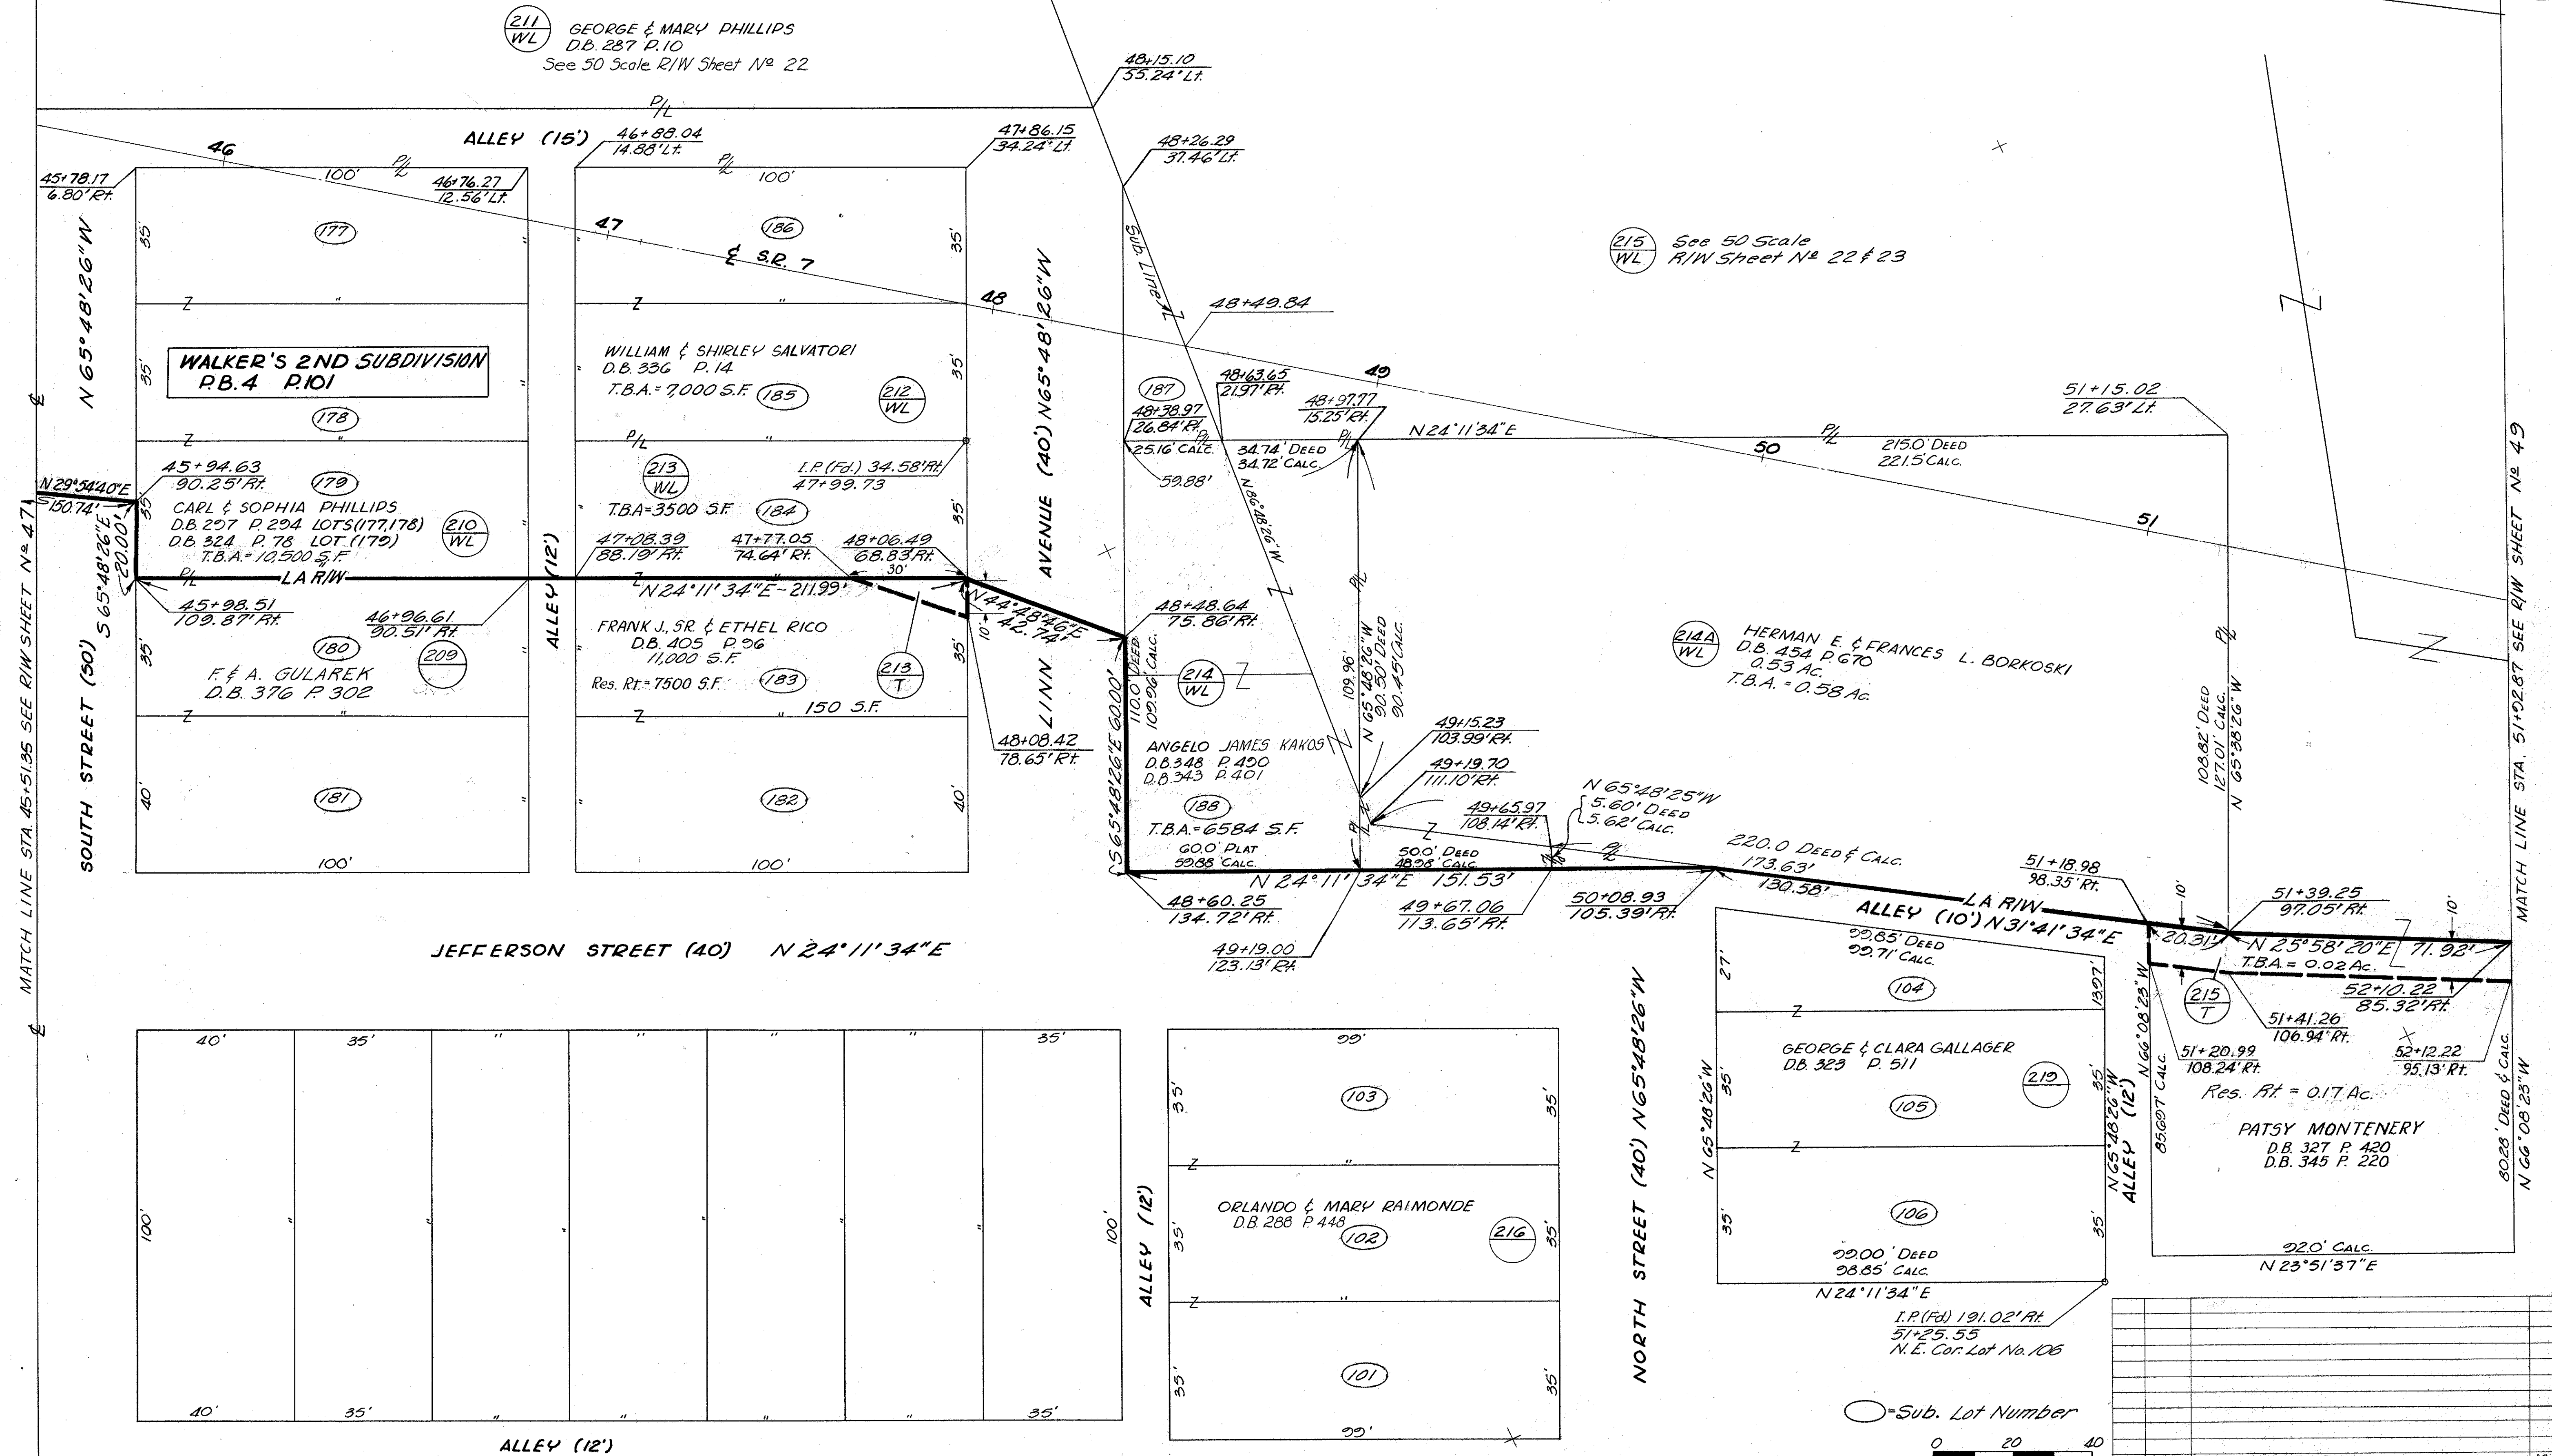


Jefferson County Warren Twp.
Village of Tiltonsville
Section 17 T.4N, R.2W.
First Seven Ranges Congress Lands

FED. RD. DIVISION	STATE	PROJECT
2	OHIO	

JEFFERSON COUNTY
JEF-7-0.20
LIMITED ACCESS

552
560


50
53

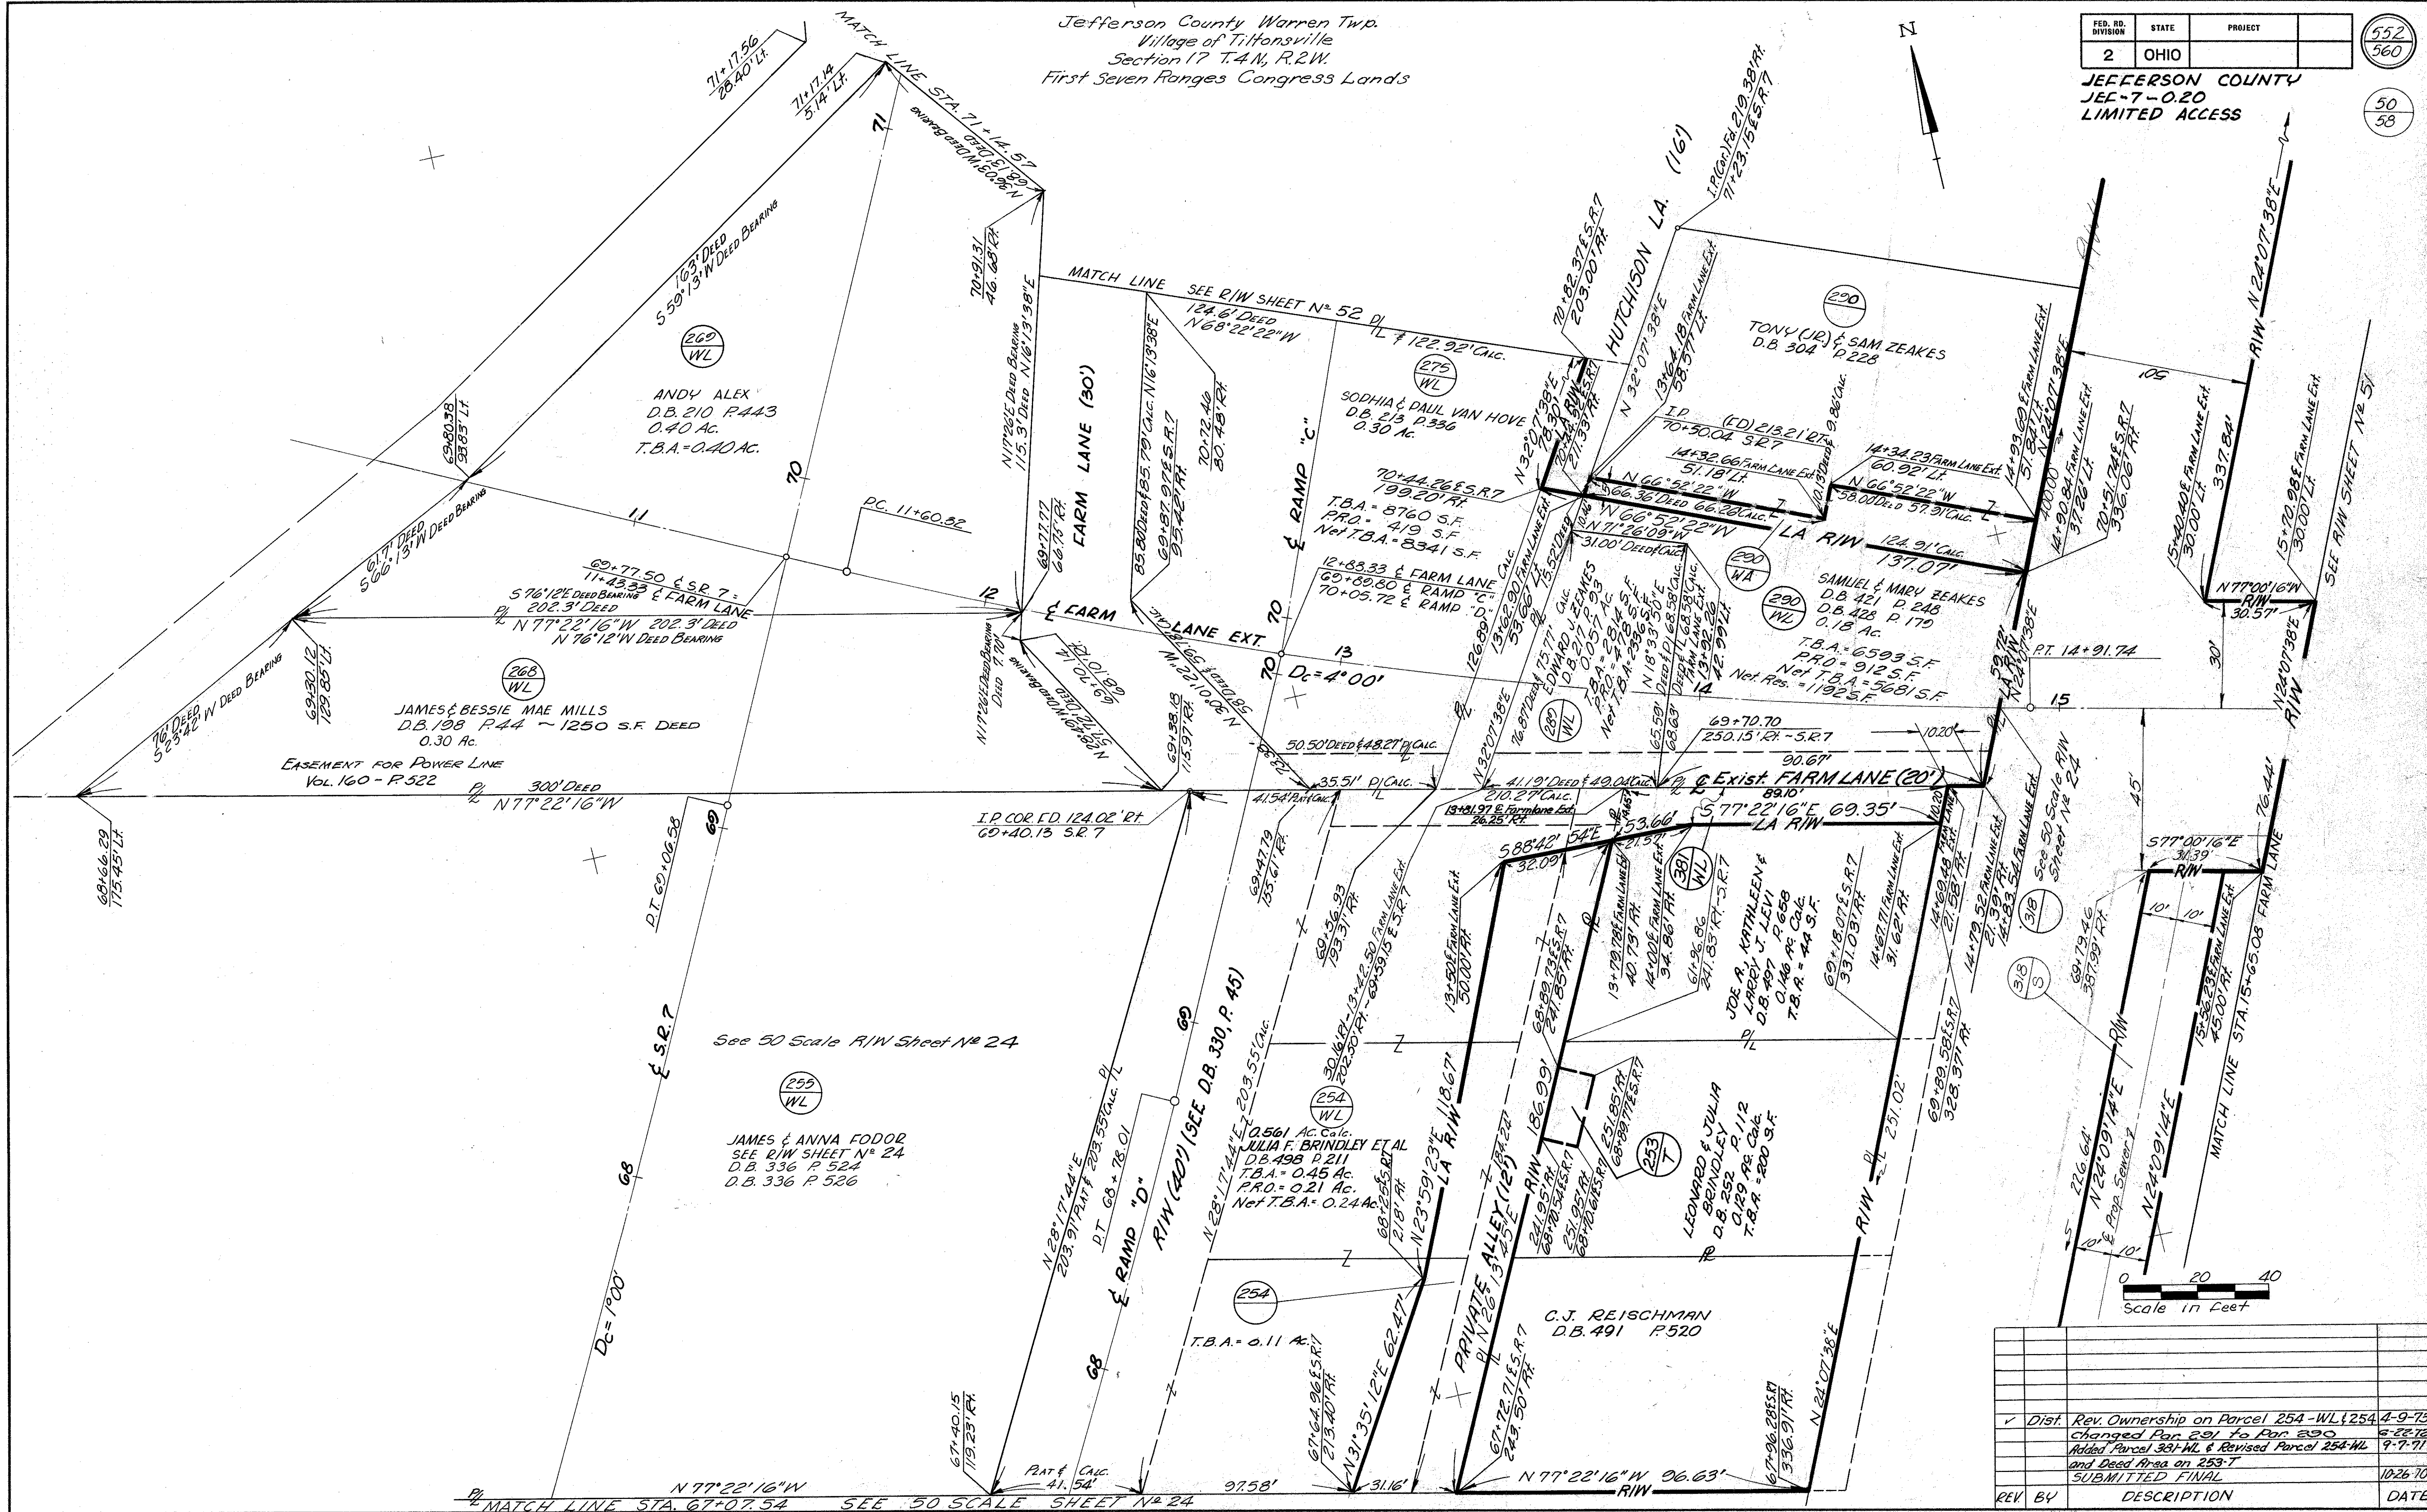

REV	BY	DESCRIPTION	DATE
✓	Dist.	Rev. Ownership on Parcel 254-WL & 254-4-9-73 changed Par. 291 to Par. 290	6-22-72
		Added Parcel 381-WL & Revised Parcel 254-WL	9-7-71
		and Deed Area on 253-T	
		SUBMITTED FINAL	10-26-70

67+07.54 To 71+14.57 R/W

Jefferson County, Warren Twp.
Village of Tiltonsville
Section 19, T14N, R2W
First Seven Ranges Congress Lands

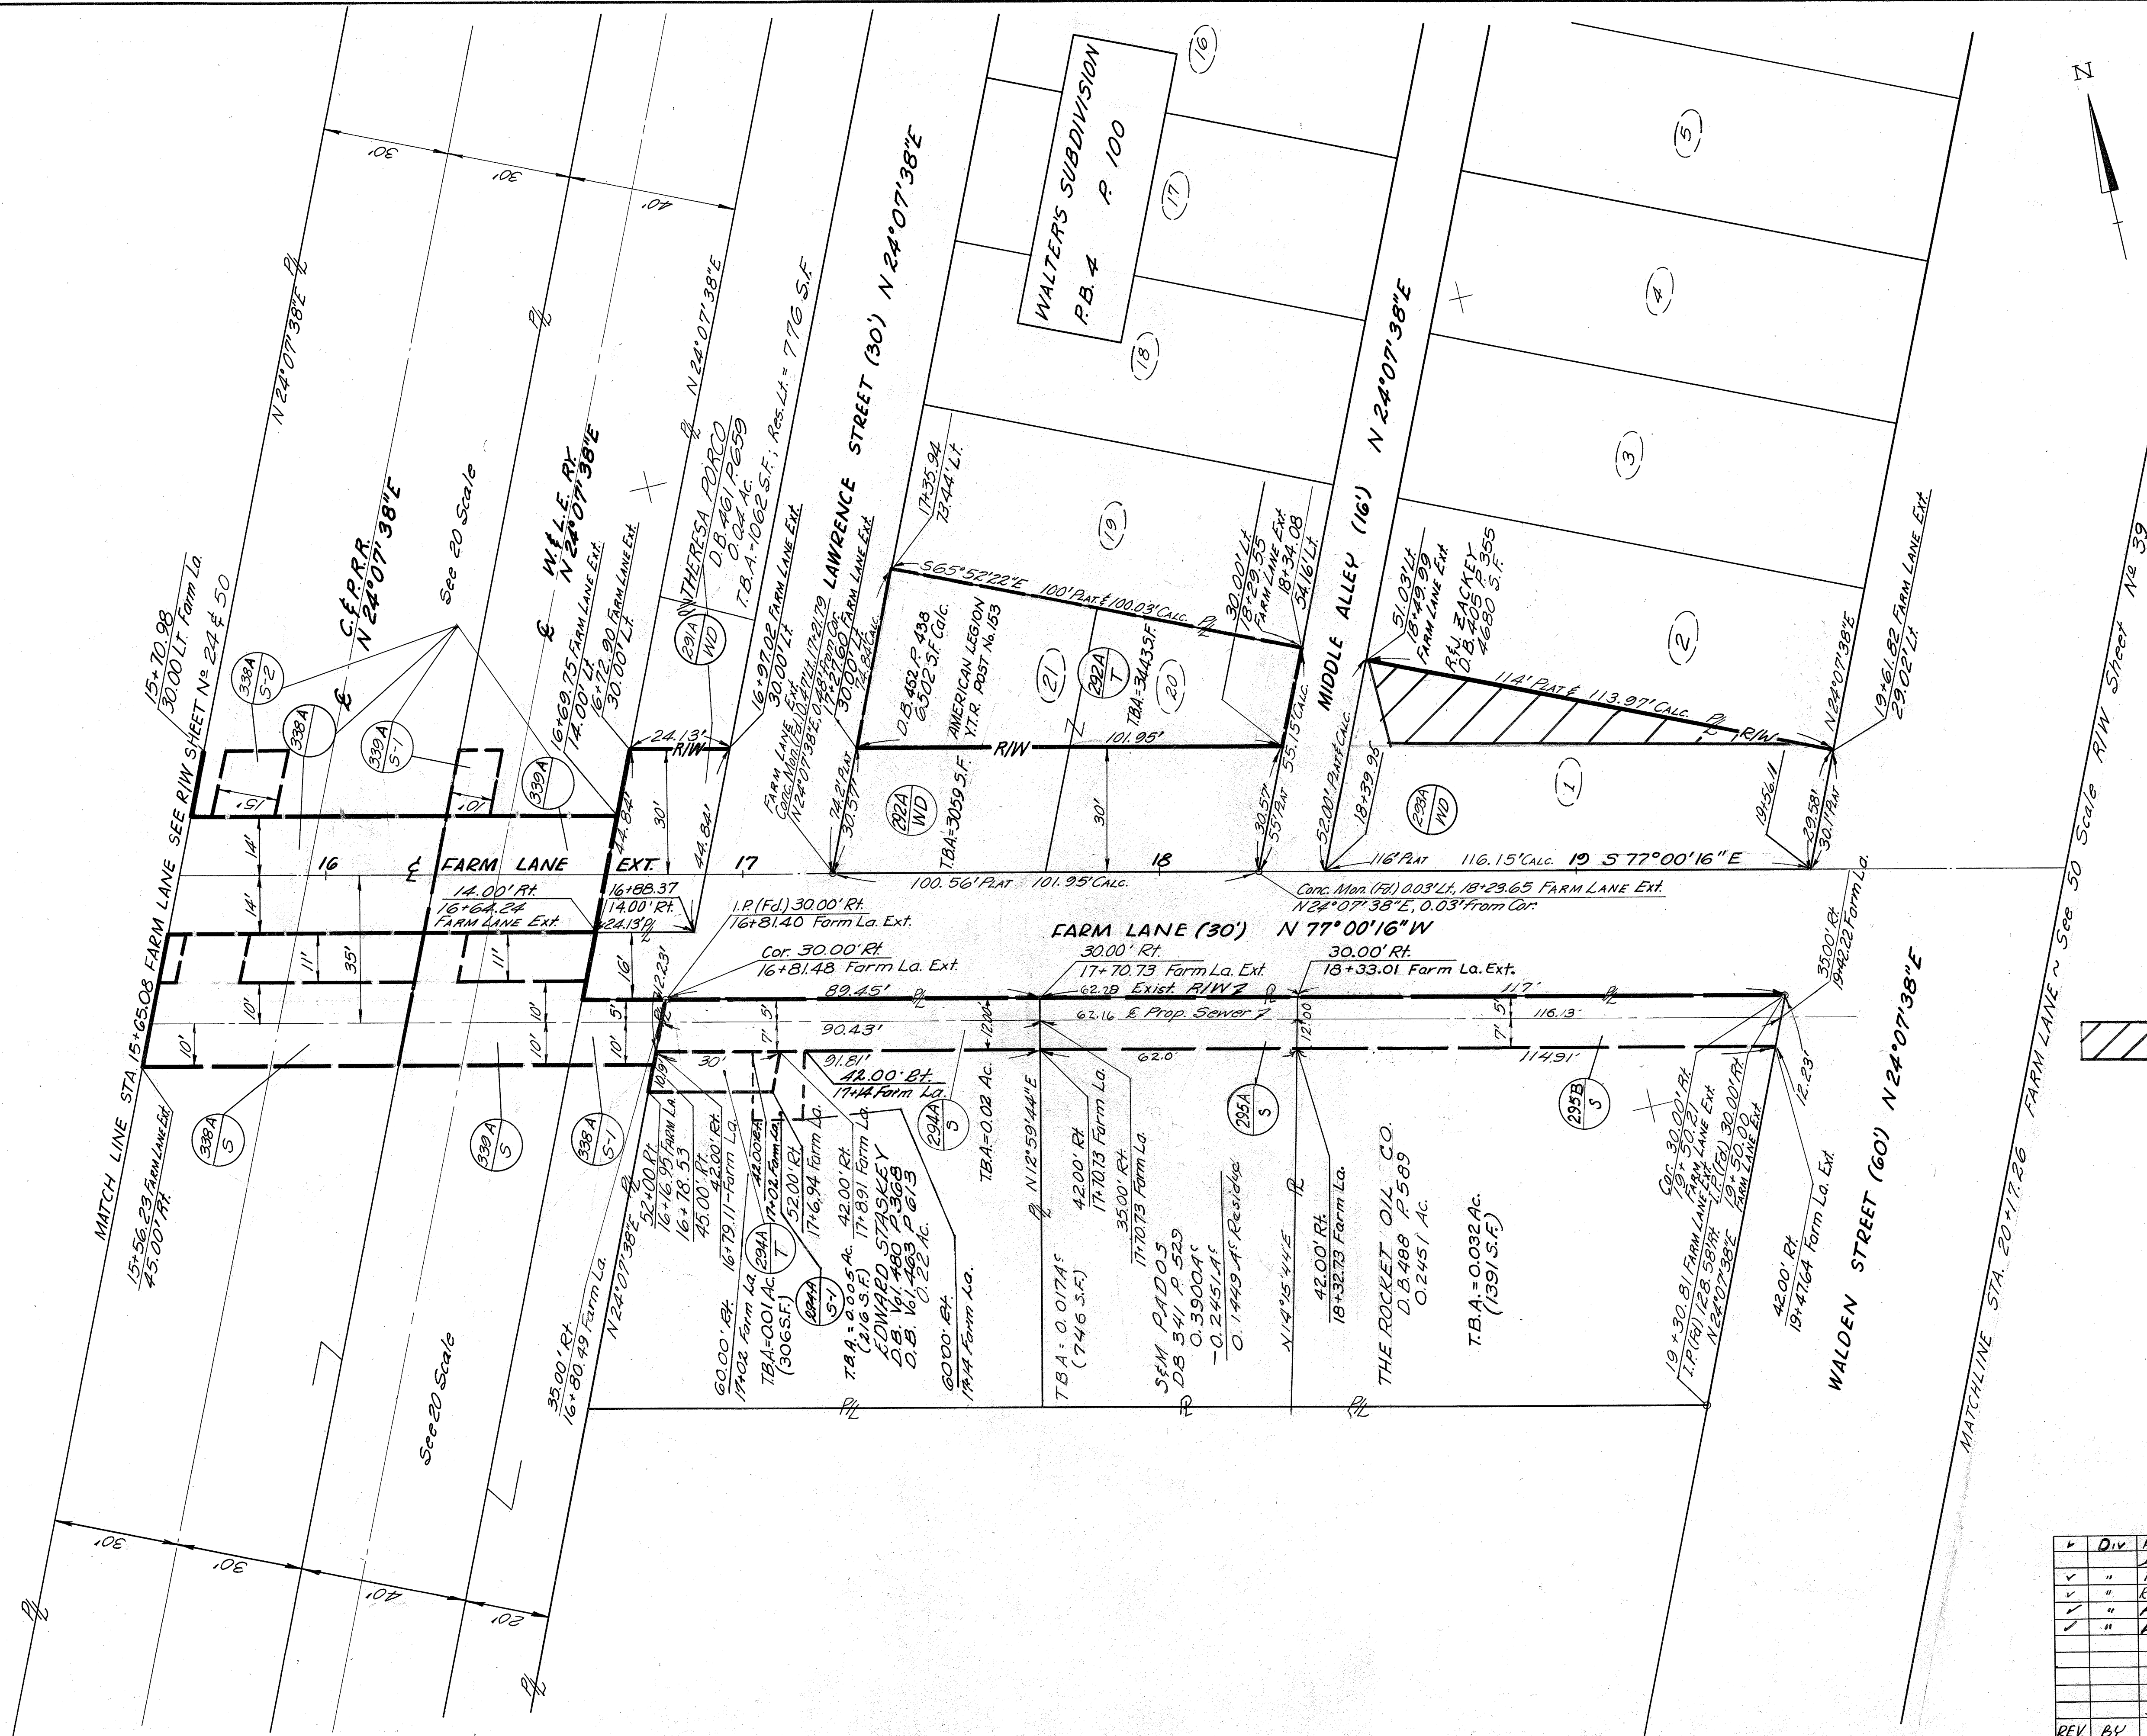


PARCEL 293A-WD
THE CITIZENS SAVINGS BANK
VACATED 10/5/2010
VOL. OR 296, PG. 668

○ = Lot Number

0 20 40
Scale in Feet

REV	BY	DESCRIPTION	DATE
✓		Rev. Parcels 295A-S & 295A-T	10-6-71
✓		Added Parcels 295B-S & 295B-T	10-6-71
✓		Par. 292A-WD, changed owner	12-27-71
✓		Rev. Par. 294A-T & Deleted Parcels 295A-T & 295B-T	8-15-72
✓		Added Par. 294A-S, changed ownership	10-20-76
✓		Added Par. 293A-WD VACATION	5-4-2020
		Changed 338 B Parcels to 338 A & 339 C Parcels to 339 A	12-17-70
		SUBMITTED FINAL	10-26-70

15+65.08 FARM LANE EXT. to 20+17.26 FARM LANE EXT.

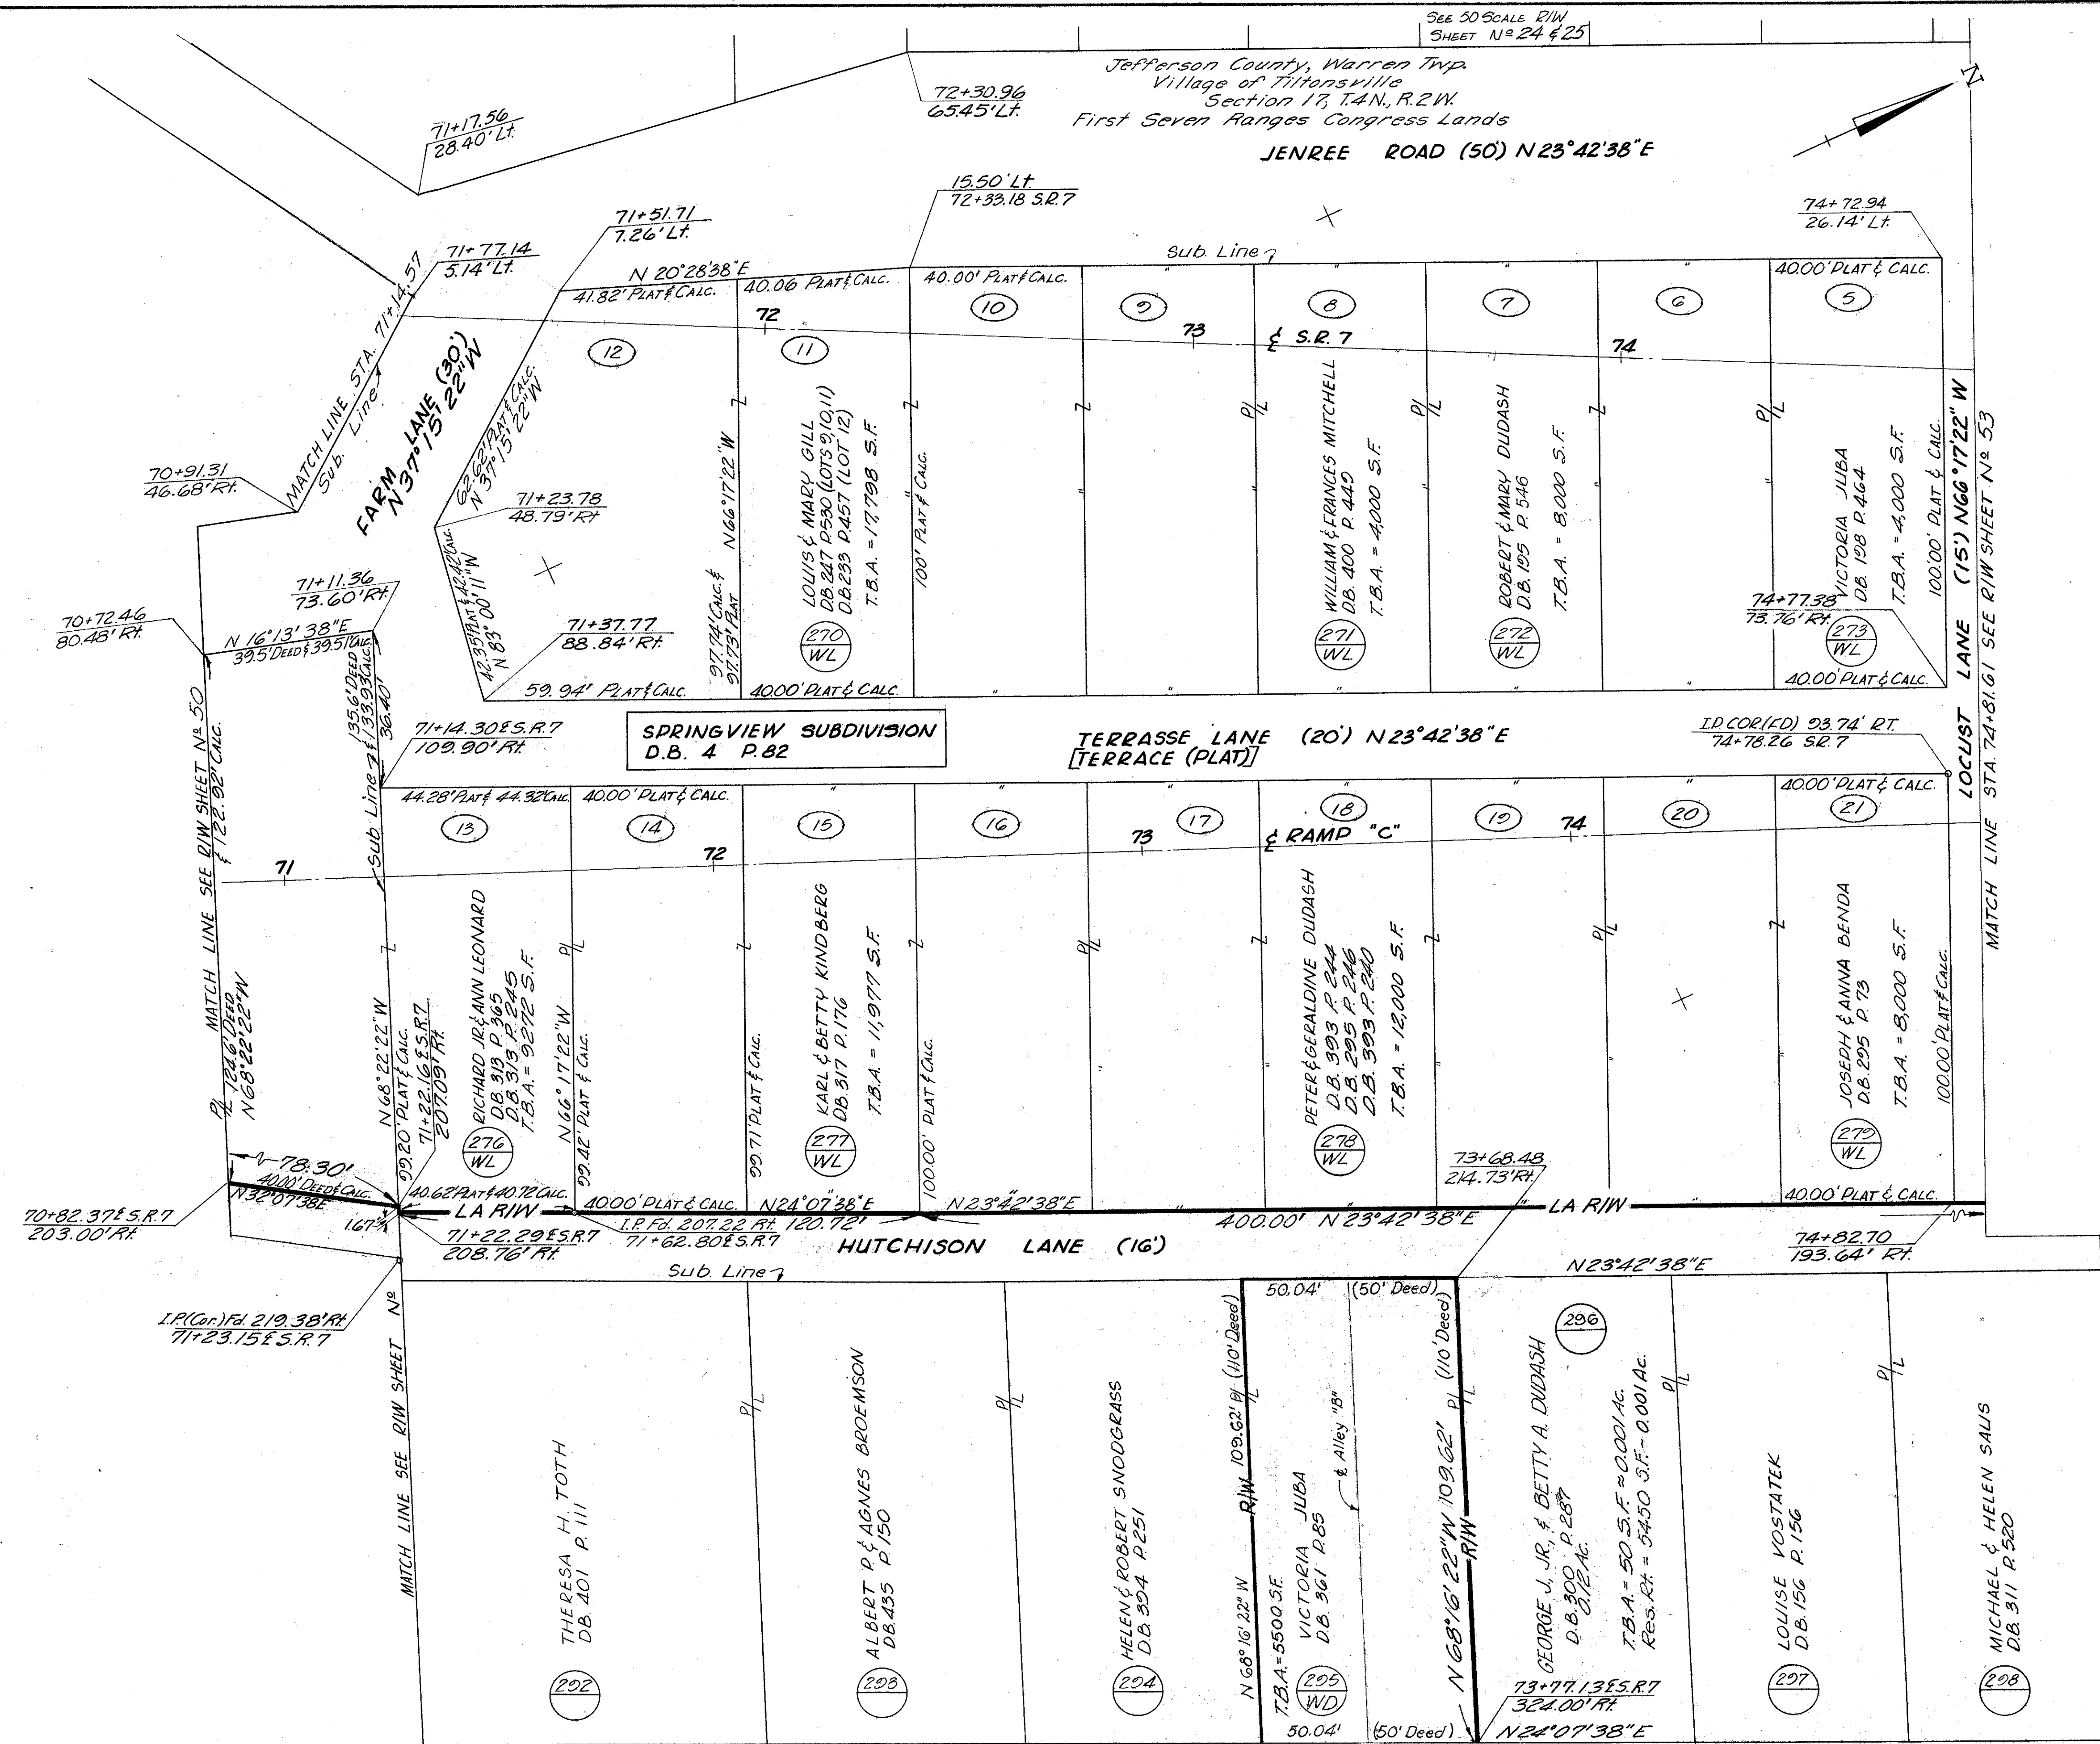

○ = Sub. Lot Number

0 20 40

Scale in feet

REV BY	DESCRIPTION	DATE
	Revised Parcel No. 295-WD & Deleted Parcels	6-21-71
	No. 295-7, 296-T & 296-WD	10-26-70
	SUBMITTED FINAL	


Jefferson County, Warren Twp.
Village of Tiltansville
Section 17, T.4N., R.2W.
First Seven Ranges Congress Lands

FED. RD. DIVISION	STATE	PROJECT
2	OHIO	

555
560

JEFFERSON COUNTY
JEF. -7-0.20
LIMITED ACCESS

53
58

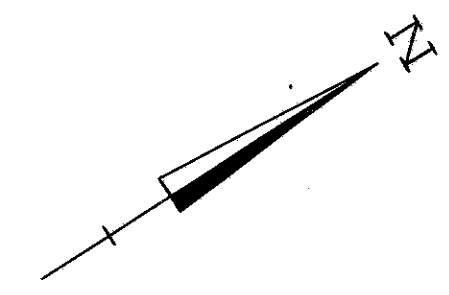

SPRINGVIEW 1ST ADDITION
D.B. 4 P.86

See 50 SCALE
R/W SHEET N° 25

JENDEE ROAD (50') N23°42'38"E

RAMP "B"


RAMP "C"

HIGHLAND CITY (VACATED)
R.B.3 P.61

SPRINGVIEW SUBDIVISION
D.B.4 P.82


TERRASSE LANE
[TERRACE (PLAT)]
(20')

HUTCHISON LANE (16') N23°42'38"E

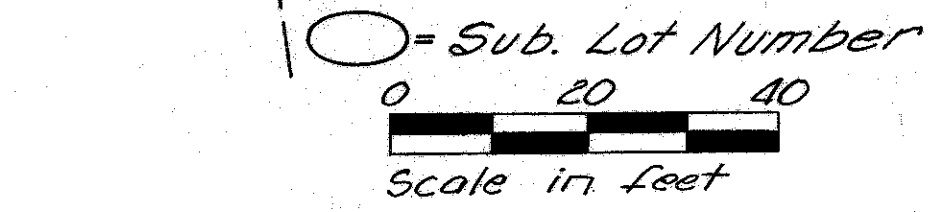

REV	BY	SUBMITTED FINAL	DESCRIPTION	DATE

74+81.61 To 80+74.14 R/W

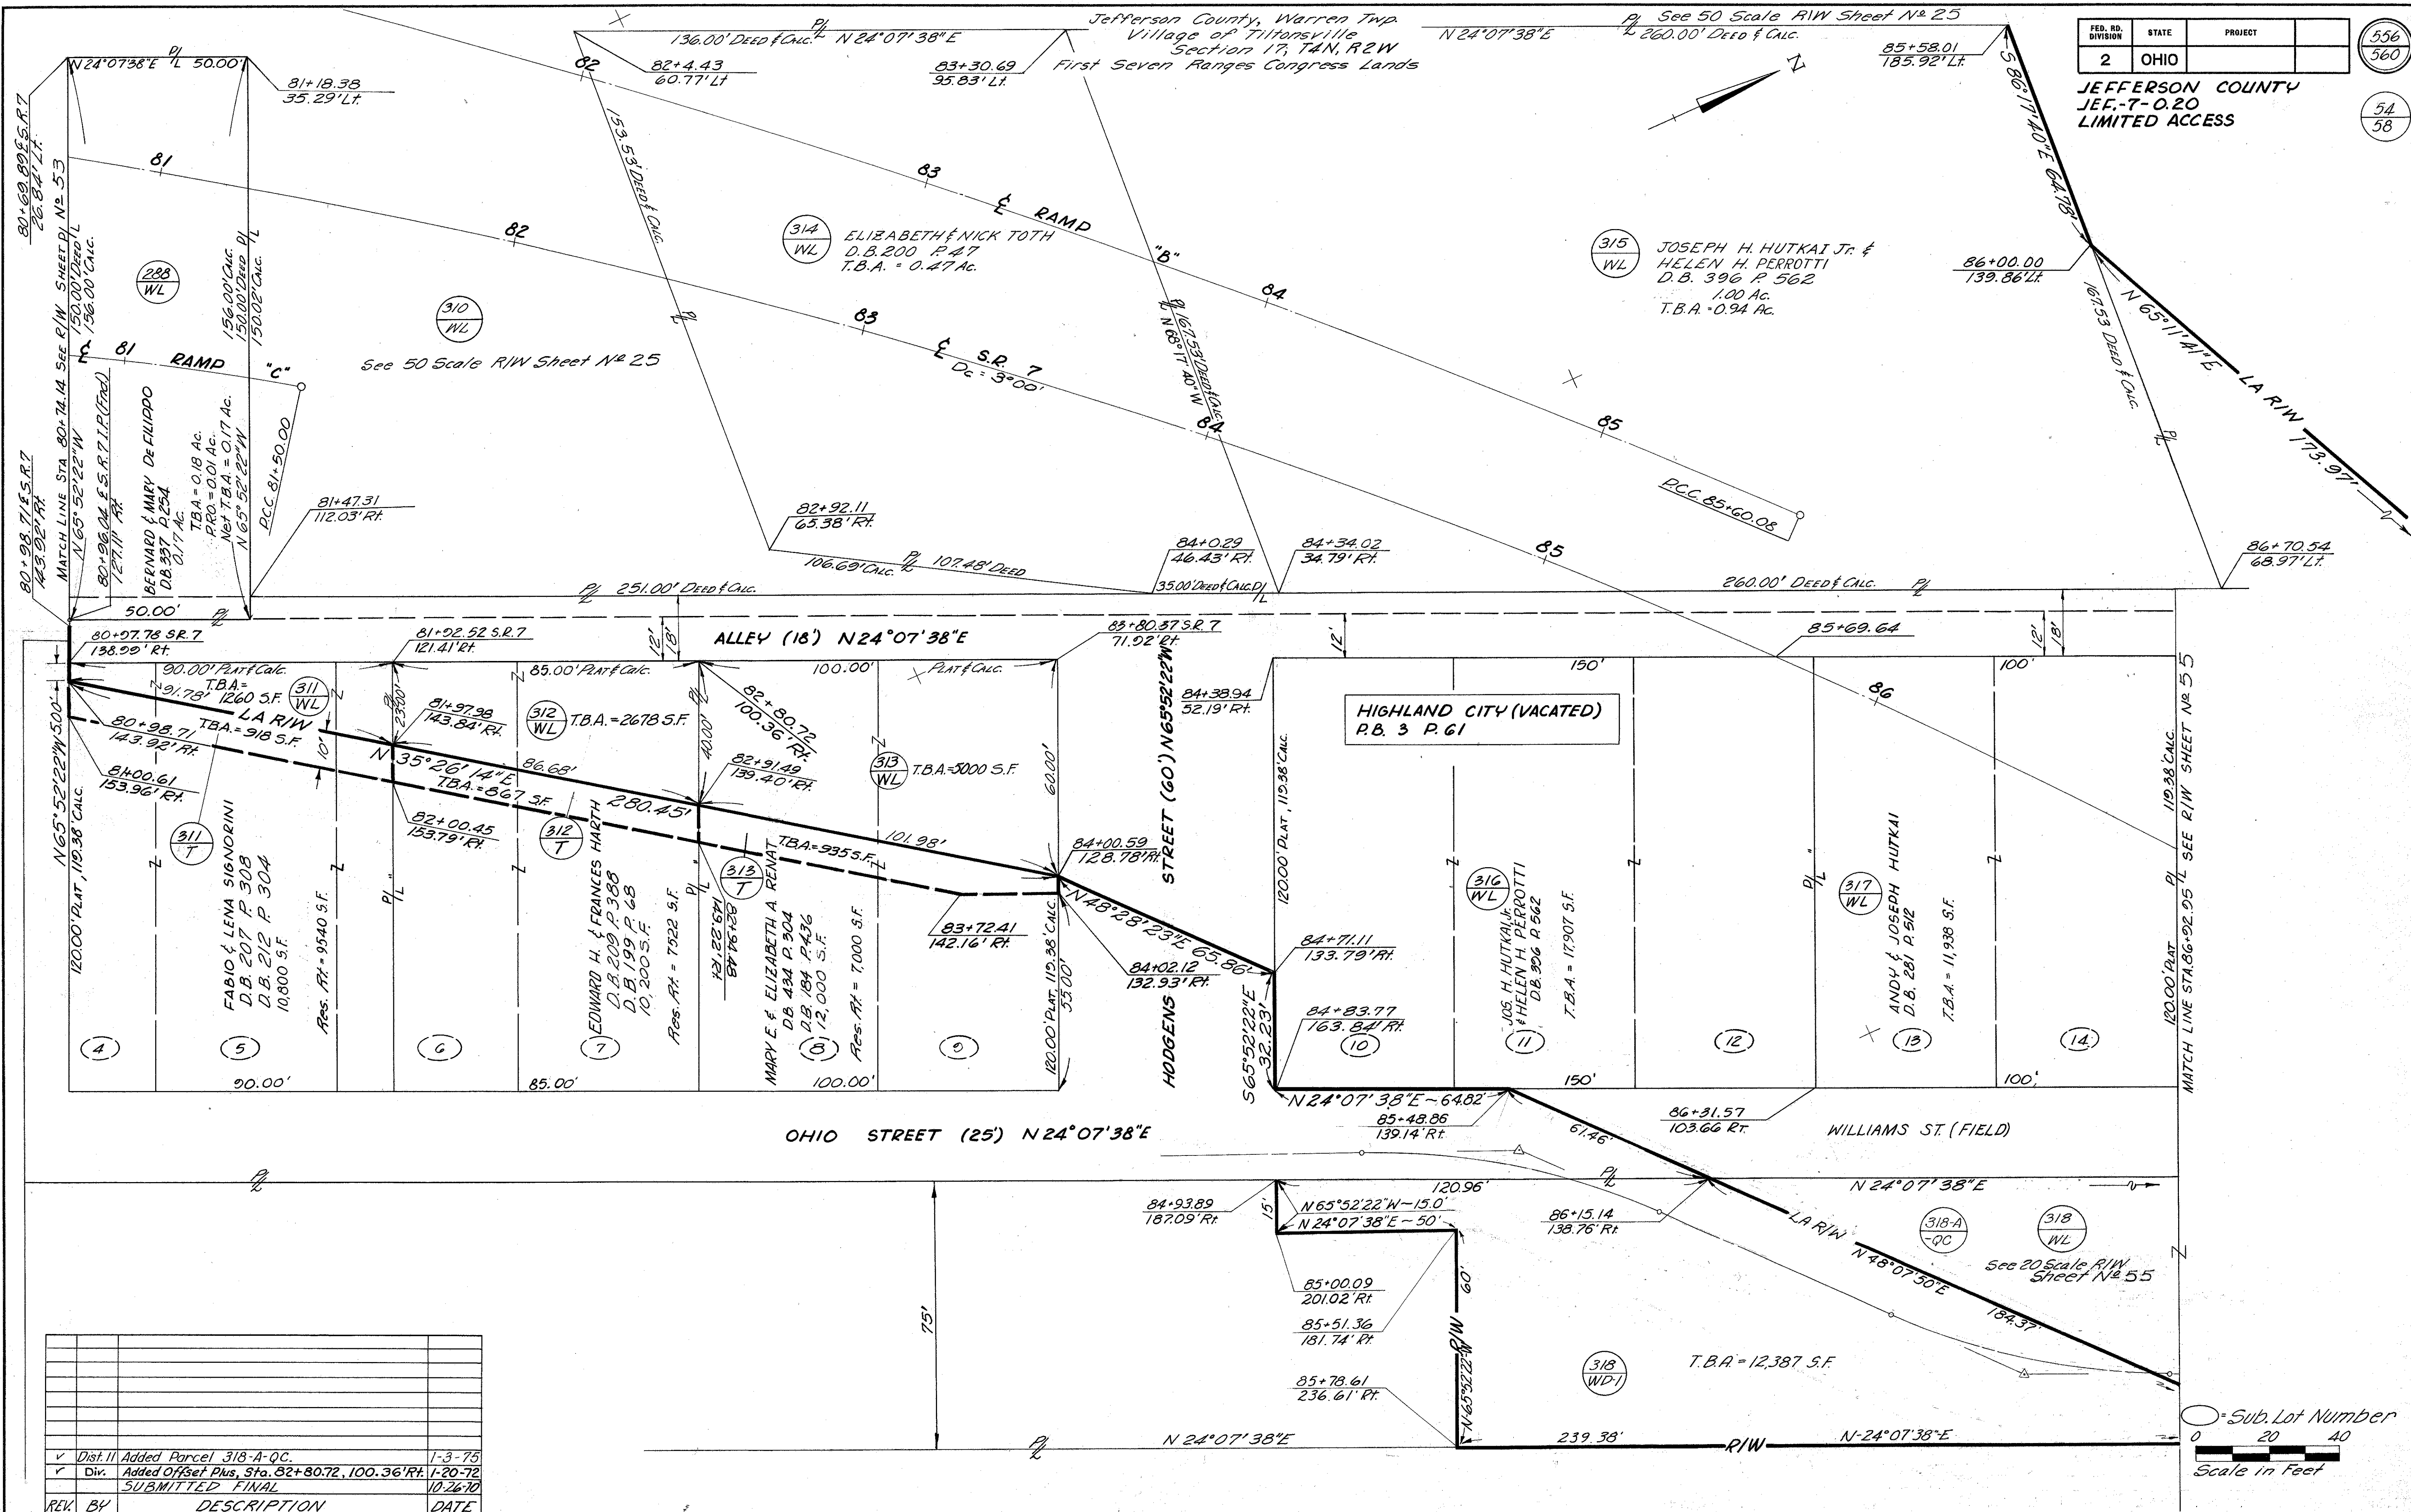

REK	BY	DESCRIPTION	DATE
✓	Dist. II	Added Parcel 318-A-QC	1-3-75
✓	Div.	Added Offset Plus Sta. 82+80.72, 100.36' Rt.	1-20-72
		SUBMITTED FINAL	10-26-70



80+74.14 To 86+92.95 R/W

FED. RD. DIVISION	STATE	PROJECT
2	OHIO	

JEFFERSON COUNTY
JEF-7-020
LIMITED ACCESS

558
560

56
58

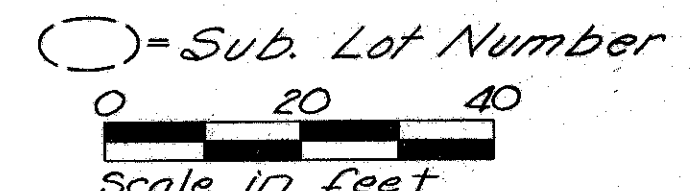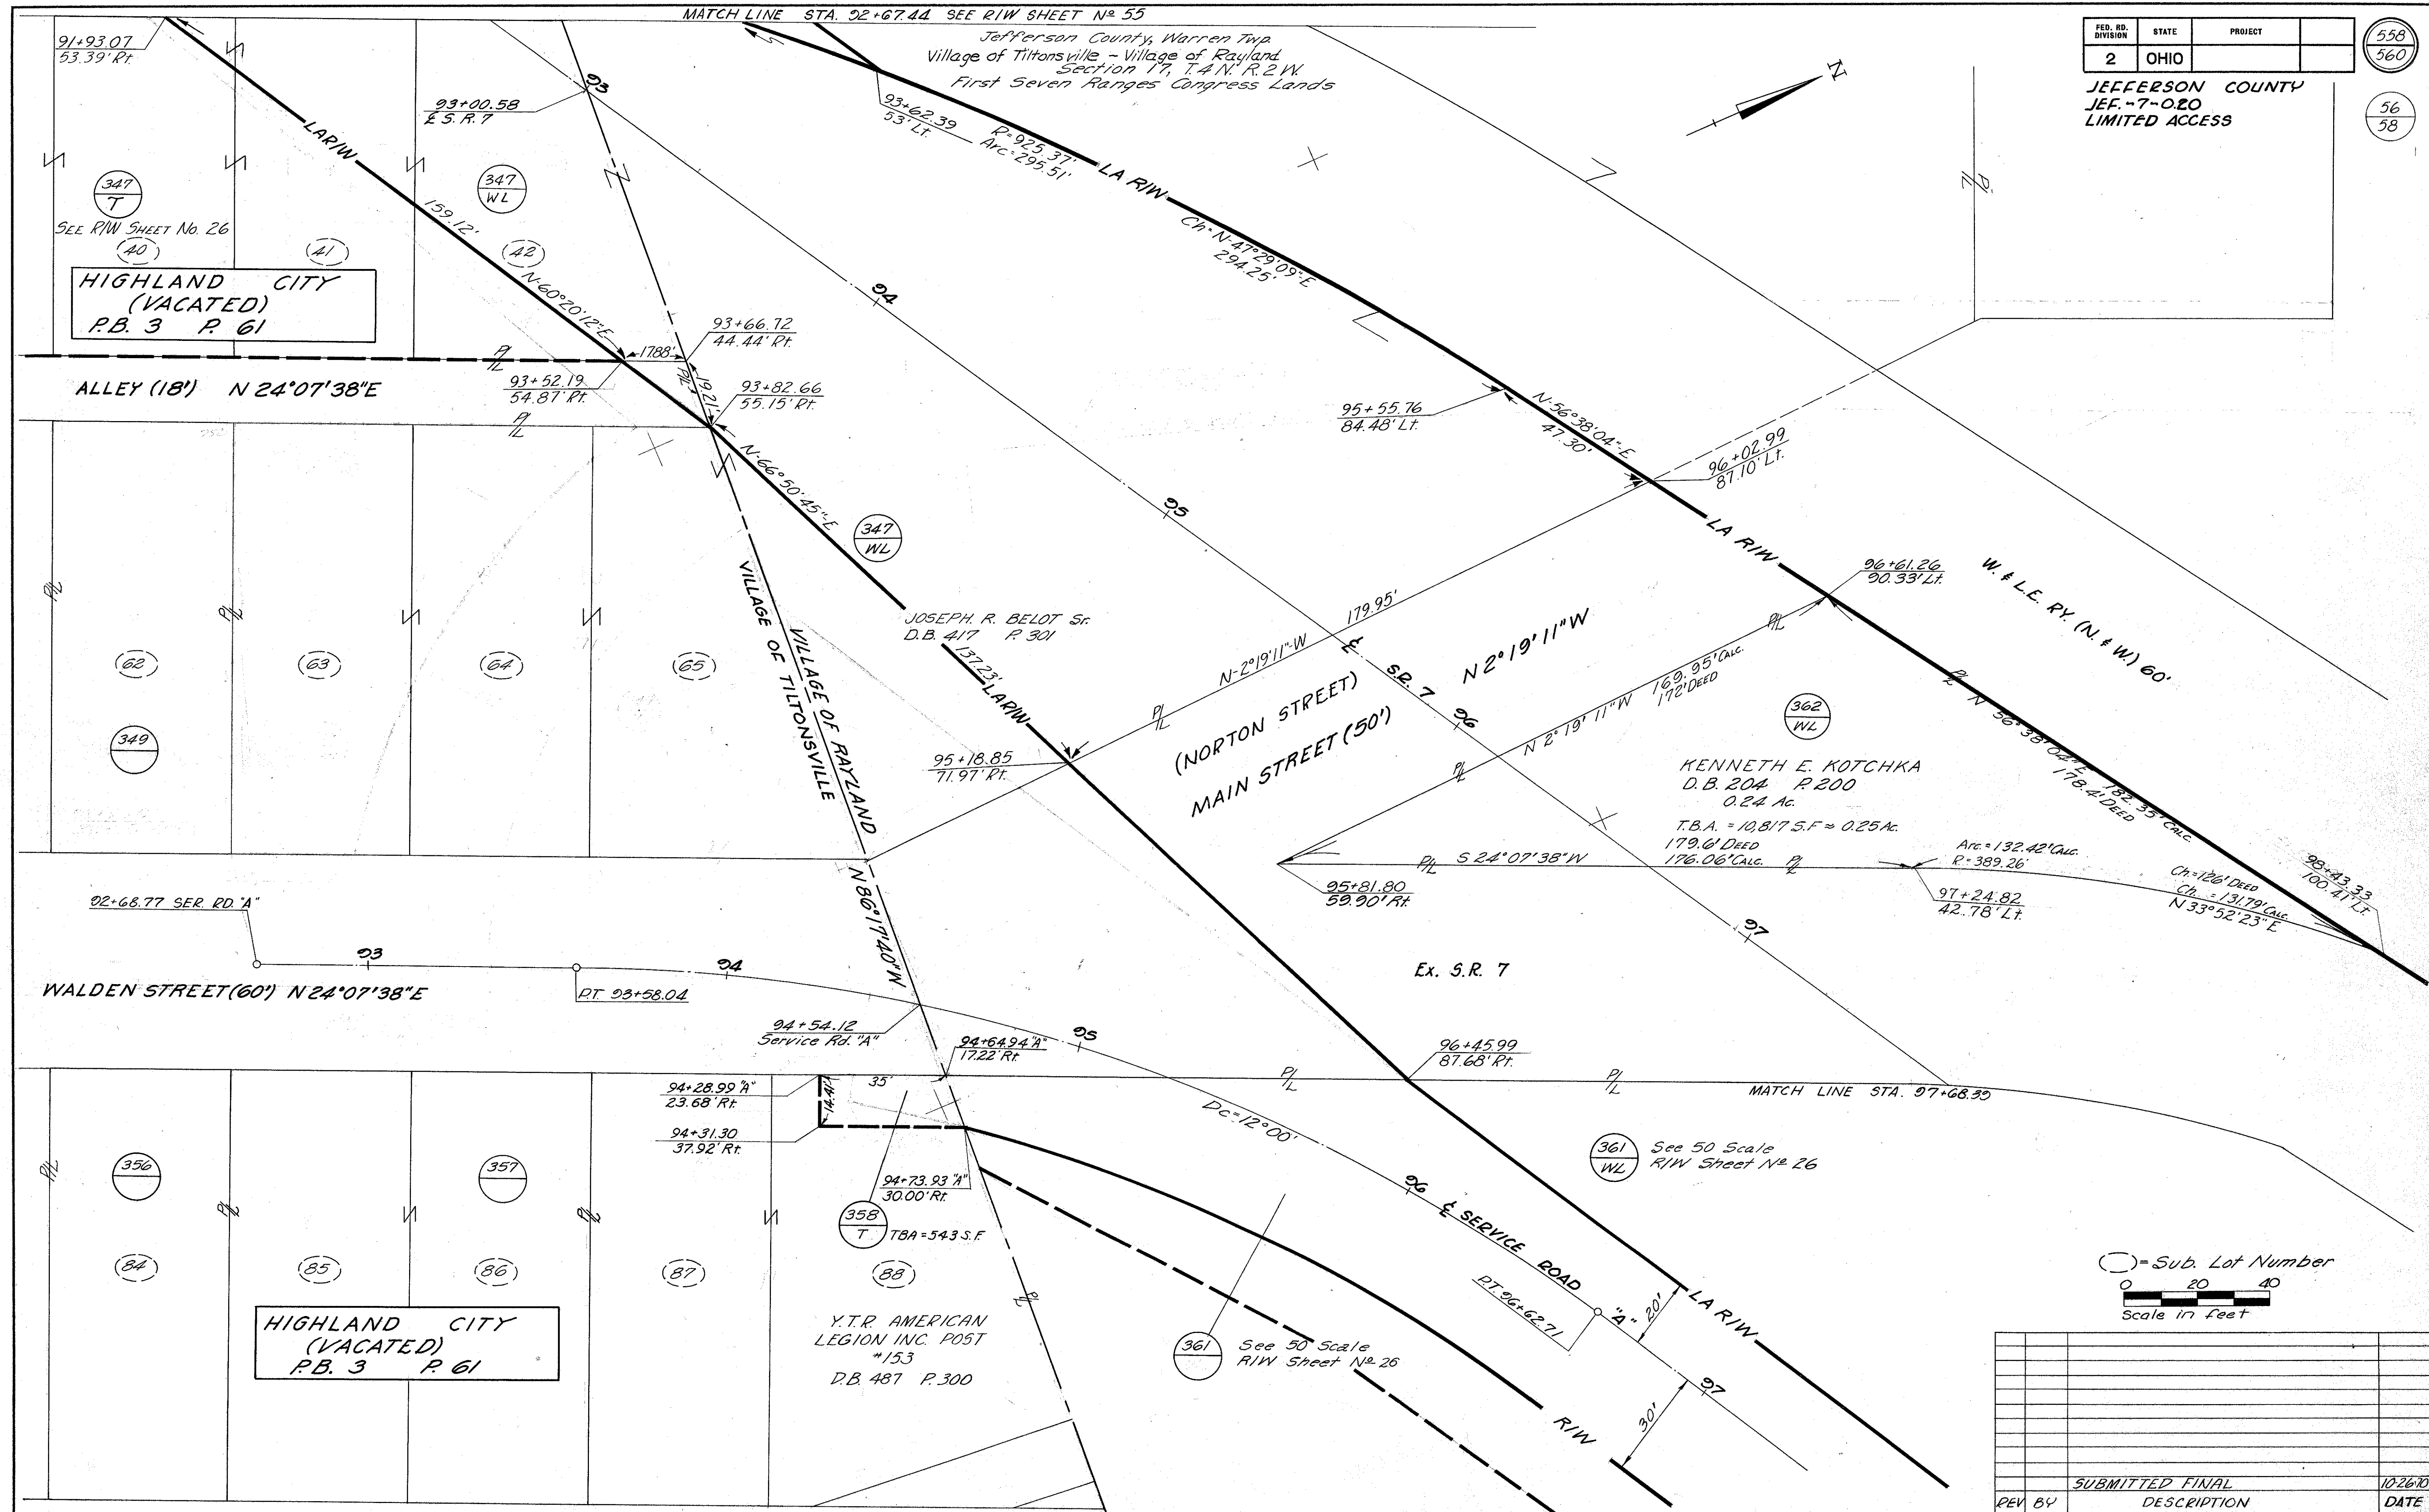

REV BY	DESCRIPTION	DATE
	SUBMITTED FINAL	10/26/10

92+67.44 To 97+68.39 R/W

FED. RD. DIVISION	STATE	PROJECT	
2	OHIO		



57
58




All areas listed are in square feet.

POINT NUMBER	STATION	OFFSET	POINT NUMBER	STATION	OFFSET
1	15+67.84	14.00' Lt.	18	15+63.87	25.00' Rt.
2	15+72.54	14.00' Lt.	19	15+79.24	25.00' Rt.
3	15+87.91	14.00' Lt.	20	16+21.31	25.00' Rt.
4	16+28.99	14.00' Lt.	21	16+31.50	25.00' Rt.
5	16+39.18	14.00' Lt.	22	16+62.08	25.00' Rt.
6	16+69.75	14.00' Lt.	23	16+61.10	30.00' Rt.
7	15+76.09	30.00' Lt.	24	16+81.48	30.00' Rt.
8	15+91.46	30.00' Lt.	25	15+56.23	45.00' Rt.
9	16+32.13	30.00' Lt.	26	16+17.38	45.00' Rt.
10	16+42.33	30.00' Lt.	27	16+58.14	45.00' Rt.
11	15+62.33	14.00' Rt.	28	16+78.53	45.00' Rt.
12	15+66.32	14.00' Rt.	29	15+95.65	ℓ
13	15+81.68	14.00' Rt.	30	16+41.31	ℓ
14	16+23.48	14.00' Rt.	31	15+65.08	ℓ
15	16+33.67	14.00' Rt.	32	16+26.23	ℓ
16	16+64.24	14.00' Rt.	33	16+67.00	ℓ
17	15+60.16	25.00' Rt.			

HIGHWAY EASEMENT REFERENCES		
POINT NUMBER	STATION	OFFSET
C&P RR		
11	3030+05.57	30.00' Rt.
25	3030+37.17	30.00' Rt.
23	3030+02.20	70.00' Lt.
2	3029+76.13	25.38' Rt.
29	3029+85.40	£
W. & L. E. RY.		
14	10919+52.80	14.79' Rt.
26	10919+84.39	14.78' Rt.
4	10919+24.26	14.80' Rt.
30	10919+35.61	£

INFORMATION USED TO ESTABLISH
RAILROAD RIGHT OF WAY
W.&L.E.RY. CO. Right of Way and Track Map
C. & P. R. R. CO. (Penn. R.R.) Right of Way and Track Map

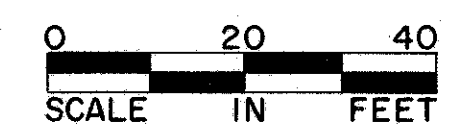


		SUBMITTED FINAL	10-26-70
REV.	BY	DESCRIPTION	DATE

FED. RD. DIVISION	STATE	PROJECT	
2	OHIO		

JEFFERSON COUNTY
JEF-7-0.20
LIMITED ACCESS



58
58

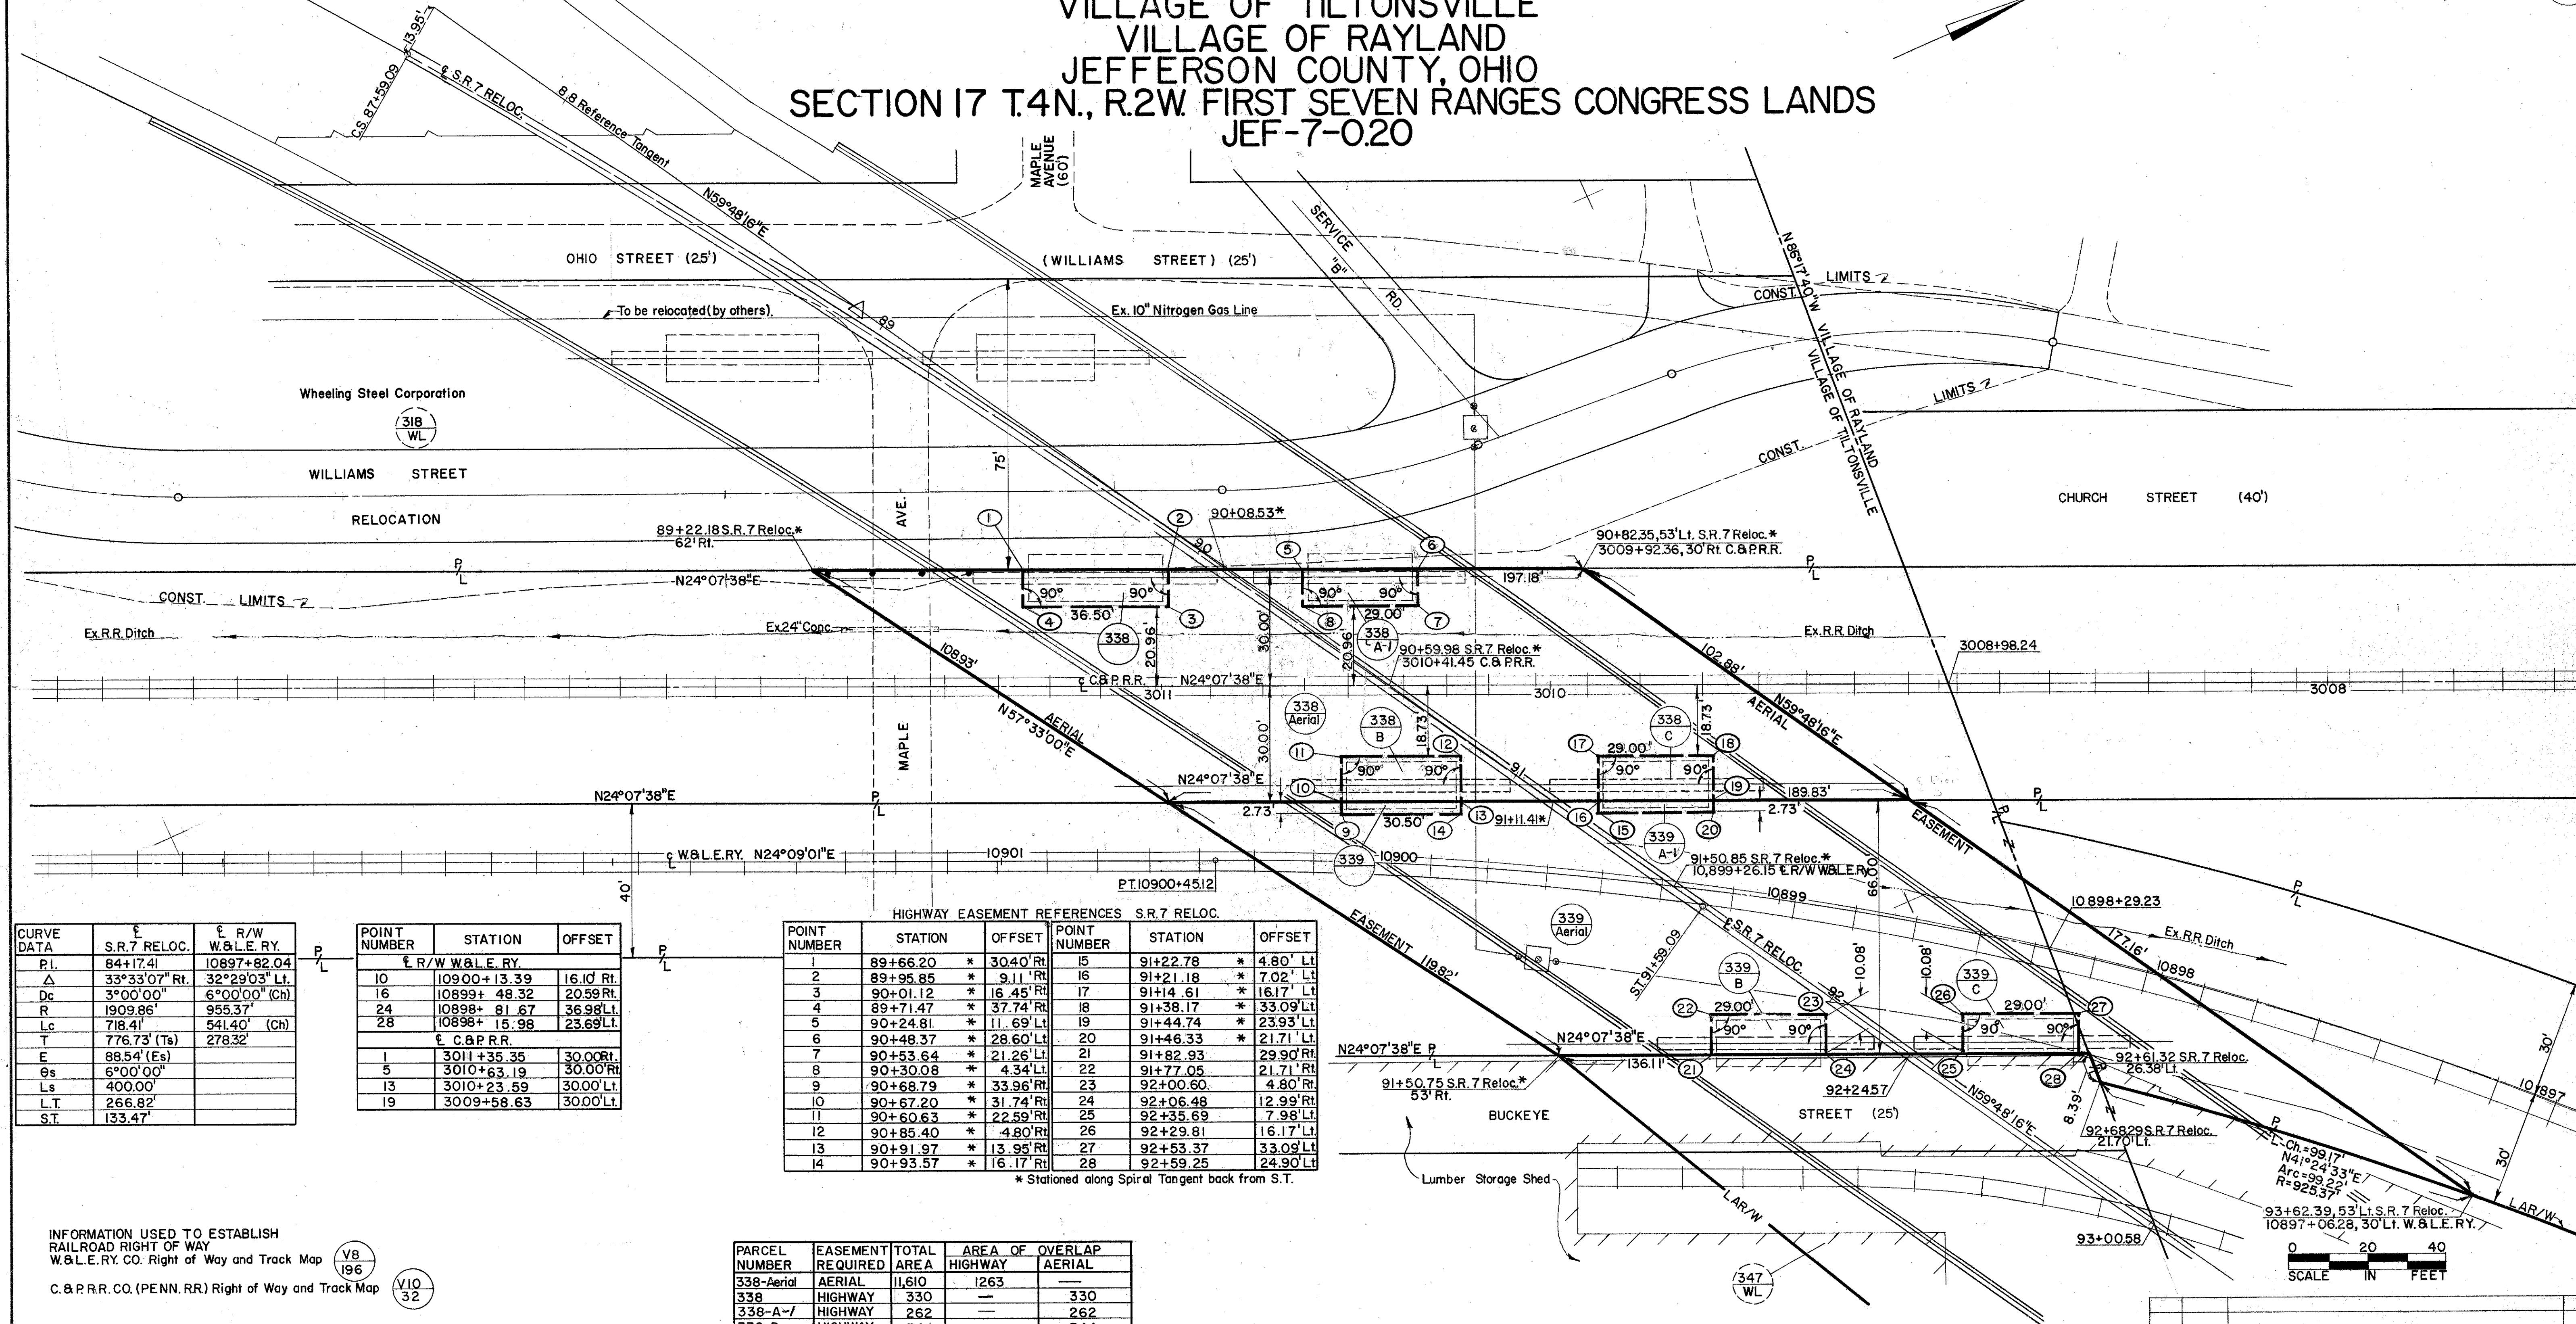

INFORMATION USED TO ESTABLISH
RAILROAD RIGHT OF WAY
W.&L.E. RY. CO. Right of Way and Track Map

C. & P. R. R. CO. (PENN. R.R.) Right of Way and Track Map

Williams St. Rebo.-Deleted Maple Ave. Appr. & Added Barricades	3-2-72
Changed 338 A & 339 A to 338 A-1 & 339 A-1	12-17-70
SUBMITTED FINAL	10-26-70

REV	BY	DESCRIPTION	DATE
-----	----	-------------	------

GENERAL NOTES

QUANTITIES			
Calc.	SHG	Chkd.	JH
Date: 11- 4-91		Date: 9 -3 -92	

FHWA REGION	STATE	PROJECT	
5	OHIO		

18
113

JEF-7-0.20

ITEM SPECIAL - PIPE CLEANOUT

Existing conduits at the locations shown on sheet no. 15 shall be cleaned out as directed by the Engineer.

This work shall consist of the removal of all foreign matter from the inside of the existing conduit by high pressure water, vacu-jet or any other method acceptable to the Engineer. The removed material shall be disposed of in accordance with Section 203.05.

Payment to perform this work will be made at the unit price bid of linear feet of existing conduit cleaned out shall include the cost of all labor, equipment, materials and incidentals necessary to complete the work.

ITEM SPECIAL - MEDIAN INLET CLEANOUT

This work shall consist of the removal of all foreign matter from the inside of the median inlet, by high pressure water, vacu-jet or any other method acceptable to the Engineer. The removed material shall be disposed of in accordance with Section 203.05.

Payment to perform this work shall be made at the unit price bid of Each and shall include the cost of all labor, equipment, materials and incidentals necessary to complete the work.

The following quantity has been carried to the General Summary for the purpose of cleaning out existing median inlets within the project limits as specified above:

Item Special - Median Inlet Cleanout - - - - - 30 Each

ITEM 404 - ASPHALT CONCRETE, AC-20, AS PER PLAN

Materials furnished for fine and course aggregates used in this item shall exclude all stone and crushed carbonate stone.

EXISTING CENTERLINE MONUMENTS

Centerline reference monuments are located at the following stations on S.R. 7:

Station	Offset		Station	Offset	
	Lt.	Rt.		Lt.	Rt.
P.C.	11+39.05	39.5	P.T.	132+48.87	48.0
P.O.C.	16+00.00	39.5	P.O.T.	137+00.00	59.0
P.O.C.	20+00.00	54.0	P.C.	142+33.64	39.5
P.O.C.	26+00.00	37.5	P.T.	147+74.28	53.0
P.O.C.	31+00.00	37.5	P.O.T.	151+00.00	45.5
P.C.C.	36+99.56	37.5	P.C.	155+52.80	39.5
P.T.	44+07.03	*	P.O.C.	160+00.00	39.5
P.O.T.	50+00.00	37.5	P.O.C.	165+00.00	40.0
P.O.T.	55+00.00	45.0	P.O.C.	170+00.00	42.5
P.C.	59+96.42	57.5	P.T.	175+67.66	45.0
P.O.C.	65+00.00	*	P.O.T.	180+00.00	45.0
P.T.	69+06.58	*	P.O.T.	185+00.00	45.0
T.S.	76+40.68	37.0	P.O.T.	190+00.00	45.0
S.C.	80+40.68	73.0	P.O.T.	195+00.00	54.5
P.O.C.	84+00.00	51.5	P.O.T.	200+00.00	67.0
P.O.C.	87+00.00	49.5	P.O.T.	205+00.00	45.0
T.S.	97+71.80	39.5	P.O.T.	210+00.00	45.0
S.C.	101+71.80	39.5	P.O.T.	215+00.00	45.0
C.S.	108+12.75	39.5	P.O.T.	221+00.00	45.0
S.T.	112+12.75	39.5	T.S.	226+86.13	57.5
P.O.T.	116+00.00	39.5	S.C.	229+86.13	57.0
P.C.	120+43.17	39.5	P.O.C.	236+00.00	*
P.O.C.	125+00.00	39.5	C.S.	241+40.55	42.5
			S.T.	244+38.46	36.0

CURB REMOVAL AT BRIDGES

The existing Type 6 curb at the forward end of bridge no. JEF-7-0016 and at each corner of bridge no's. JEF-7-0066, JEF-7-0131, JEF-7-0167, JEF-7-0238 and JEF-7-0288 shall be removed in accordance with the note "Curb Removed, As Per Plan" on sheet no. 17.

The following quantity has been carried to the General Summary for the purpose of removing existing curb at bridges as specified above:

Item 202 - Curb Removed, As Per Plan - - - - - 572 Lin. Ft.

EXISTING PRESSURE RELIEF JOINT REPAIR

This work shall consist of removing the upper 3" of asphalt concrete from the existing pressure relief joints and replacing it with a 3" course of 404 Asphalt Concrete, AC-20, As Per Plan, in accordance with the requirements of Standard Drawing BP-2.3.

Existing Pressure Relief Relief Joint Station (±)	Lane	Length
11+13	Northbound	25'
34+19	Northbound	25'
87+14	Northbound	28'
125+17	Northbound	25'
151+06	Northbound	32'
34+20	Southbound	25'
87+10	Southbound	37'
96+95	Southbound	25'
125+14	Southbound	25'
131+86	Southbound	32'
Total =		279'

The following quantities have been carried to the General Summary for the purpose of repairing existing pressure relief joints:

Item 202 - Wearing Course Removed - - - - - 124.0 Sq. Yd.
Item 404 - Asphalt Concrete, AC-20, As Per Plan - - - - - 10.3 Cu. Yd.

EXISTING COURSE AGGREGATE

The existing course aggregates in the mainline reinforced concrete pavement are #8 river gravel, #57 river gravel and #57 slag.

EXAMINATION OF PROJECT

The existing pavement thicknesses shown in the Typical Sections are nominal only and may vary.

It shall be the Contractor's responsibility to examine the project site and verify the actual pavement thicknesses prior to submitting his bid proposal as per Section 102.05.

The Contractor shall provide his own traffic control in accordance with all requirements of OMUTCD and shall notify the District Operations Engineer at least five working days in advance of setting up traffic control for the purpose of examining the pavement as stated above.

SEQUENCE OF CONSTRUCTION

The Contractor shall perform project construction according to the following sequence:

1. Perform full depth and partial depth pavement repair.
2. Diamond grind the mainline and speed change lane pavement surfaces.
3. Construct all mainline and ramp concrete shoulders.
4. Install all lighting duct-cable, complete in place to the light pole foundations. See sheet no. 78 for details.
5. Construct asphalt paving under proposed guardrail. After the asphalt paving is completed, the locations of the duct-cable shall be established where it crosses under the proposed guardrail and marked to the satisfaction of the Engineer by aerosol spray paint or any other method approved by the Engineer. The cost to locate and mark the duct-cable locations shall be considered incidental to Item 625 - 1 1/2" Duct Cable With Two No. 4 AWG 5000 Volt Cables.
6. Construct new guardrail. The Contractor shall ensure that guardrail construction in the vicinity of the duct-cable crossings will not damage the duct-cable. If necessary, the duct-cable and/or guardrail post locations shall be adjusted accordingly. Any additional costs shall be included in the appropriate bid item. If the lighting duct-cable is damaged during guardrail construction, the Contractor shall repair the damaged duct-cable and replace the asphalt paving under the guardrail at the Contractor's expense.

All other project construction may be performed independently of the above construction sequence.