

STATE OF OHIO
DEPARTMENT OF HIGHWAYS

TUS-250-17.23
MILL AND GOSHEN TOWNSHIPS
VILLAGE OF MIDVALE
TUSCARAWAS COUNTY

GRADE SEPARATION WITH THE BALTIMORE AND OHIO RAILROAD

F-675 (6)


FED. RD. DIVISION	STATE	PROJECT	
2	OHIO		

TUSCARAWAS COUNTY
TUS-250-17.23
RIGHT OF WAY
LIMITED ACCESS HIGHWAY

27-1
275
305
1
34

LEGEND

- (A) ----- ABUTMENT ANCHOR ASSEMBLY
(C) ----- CORNER POST OR PANEL
(E) ----- END POST ASSEMBLY OR PANEL
(I) ----- INTERMEDIATE POST ASSEMBLY
(L) ----- LINE POST ENCASED
(F) ----- FUTURE MAINTENANCE OPENING
(T1) ----- TYPE 1 STREAM CROSSING
(T2) ----- TYPE 2 STREAM CROSSING
(TF) ----- FENCE TERMINAL TOE DEEP FILL SLOPE
(TC) ----- FENCE TERMINAL TOP DEEP CUT SLOPE
----- LOT LINES
----- PROPERTY LINES
----- PARCEL NUMBER
----- LIMIT OF CONSTRUCTION
----- LA ----- LIMITED ACCESS
----- R/W ----- RIGHT OF WAY
----- LARW ----- LIMITED ACCESS AND RIGHT OF WAY

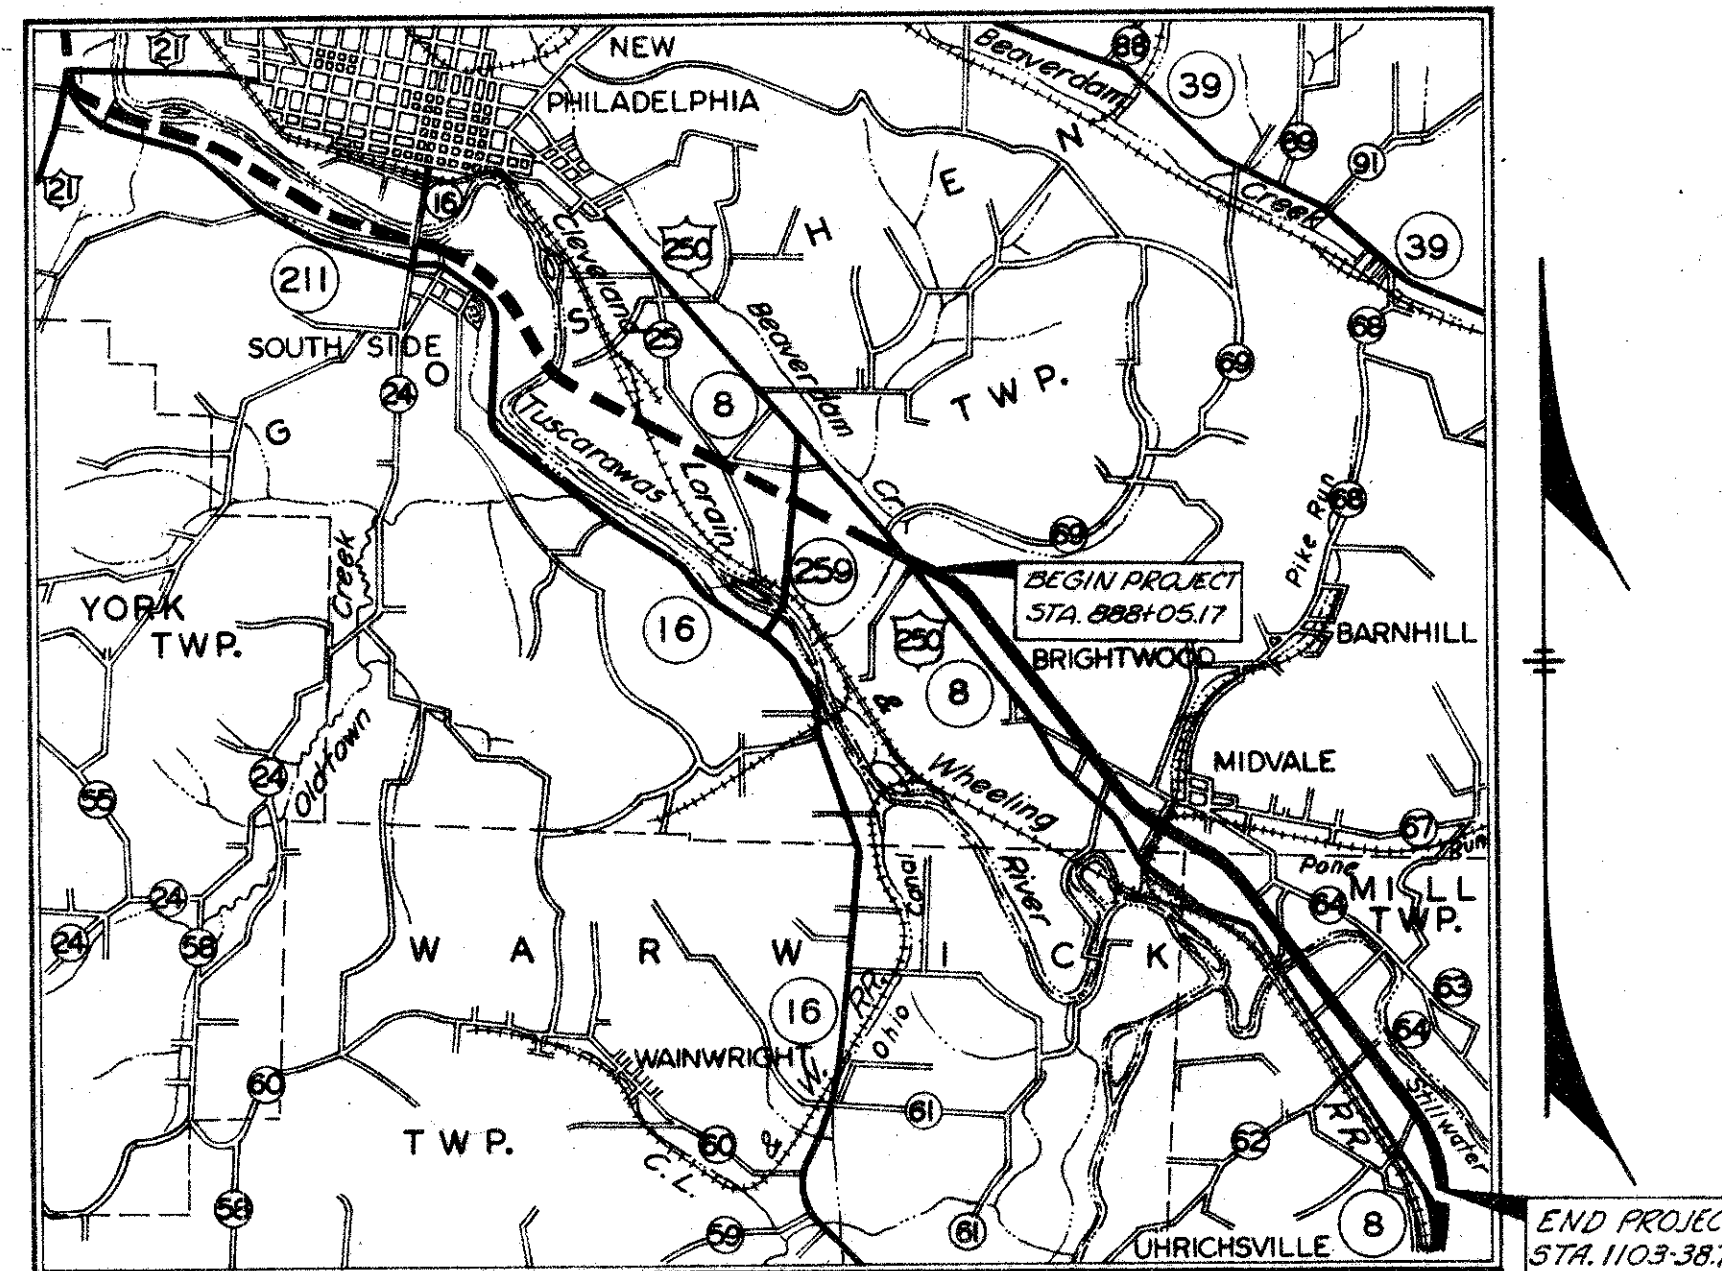

LOCATION MAP

SCALE OF MILES



Portion to be improved
State Roads
Other Roads

RIGHT OF WAY

THIS IMPROVEMENT IS ESPECIALLY DESIGNED FOR THROUGH TRAFFIC AND HAS BEEN DECLARED A LIMITED ACCESS HIGHWAY OR FREEWAY BY ACTION OF THE DIRECTOR OF HIGHWAYS IN ACCORDANCE WITH THE PROVISIONS OF SECTION 5511.02 OF THE REVISED CODE OF OHIO.

THE STANDARD SPECIFICATIONS OF THE STATE OF OHIO DEPARTMENT OF HIGHWAYS INCLUDING CHANGES AND SUPPLEMENTAL SPECIFICATIONS LISTED IN THE PROPOSAL SHALL GOVERN THIS IMPROVEMENT.

THE RIGHT OF WAY FOR THIS IMPROVEMENT WILL BE PROVIDED BY THE STATE.

I HEREBY APPROVE THESE PLANS AND DECLARE THAT THE MAKING OF THIS IMPROVEMENT WILL NOT REQUIRE THE CLOSING TO TRAFFIC OF THE HIGHWAY AND THAT PROVISIONS FOR THE MAINTENANCE AND SAFETY OF THE TRAFFIC WILL BE SET FORTH IN THE PLANS AND ESTIMATE.

APPROVED
DATE _____
APPROVED
DATE _____

DEPUTY DIRECTOR OF RIGHT OF WAY
DIRECTOR OF HIGHWAYS

UTILITY OWNERS

EAST OHIO GAS CO. 1717 E. 9TH. ST. CLEVELAND 14, OHIO
GENERAL TELEPHONE CO. 1115 TUSCARAWAS AVE. N.W. NEW PHILADELPHIA, OHIO
OHIO BELL TELEPHONE CO. 223 N. FIFTH STREET STEUBENVILLE, OHIO
OHIO POWER CO. 301 CLEVELAND AVE. S.W. CANTON 2, OHIO

DEPARTMENT OF COMMERCE BUREAU OF PUBLIC ROADS
APPROVED: _____
DIVISION ENGINEER _____ DATE _____

File No.	TUSCARAWAS COUNTY	TUS-250-17.23
Date of Letting	_____ 19__	
Contract No.	_____	

39103

This improvement has been declared a limited access highway from Station 650+00 to Station 1103+38.70 by action of the Director of Highways and recorded in volume 46, page 1140 of the Director's Journal pursuant to law.

CENTER LINE SURVEY PLAT

U.S. ROUTE 250 TUSCARAWAS COUNTY, OHIO

TUS-250-12.72
TUS-250-17.23

GOSHEN TWP. T.8N., R.2W. & T.8N., R.1W., U.S. MILITARY LAND
MILL TWP. T.7N., R.1W., U.S. MILITARY LAND


FED. RD. DIVISION	STATE	PROJECT
2	OHIO	

Vol. 14 page 33

TUS-250-12.72
TUS-250-17.23

LIMITED ACCESS

PI Sta. 864+43.00
 $\Delta = 6^\circ 24' \text{ Lt.}$
 $D = 0^\circ 30'$
 $T = 640.67$
 $L = 1280.00$
 $R = 11,459.16$
 $E = 17.90$

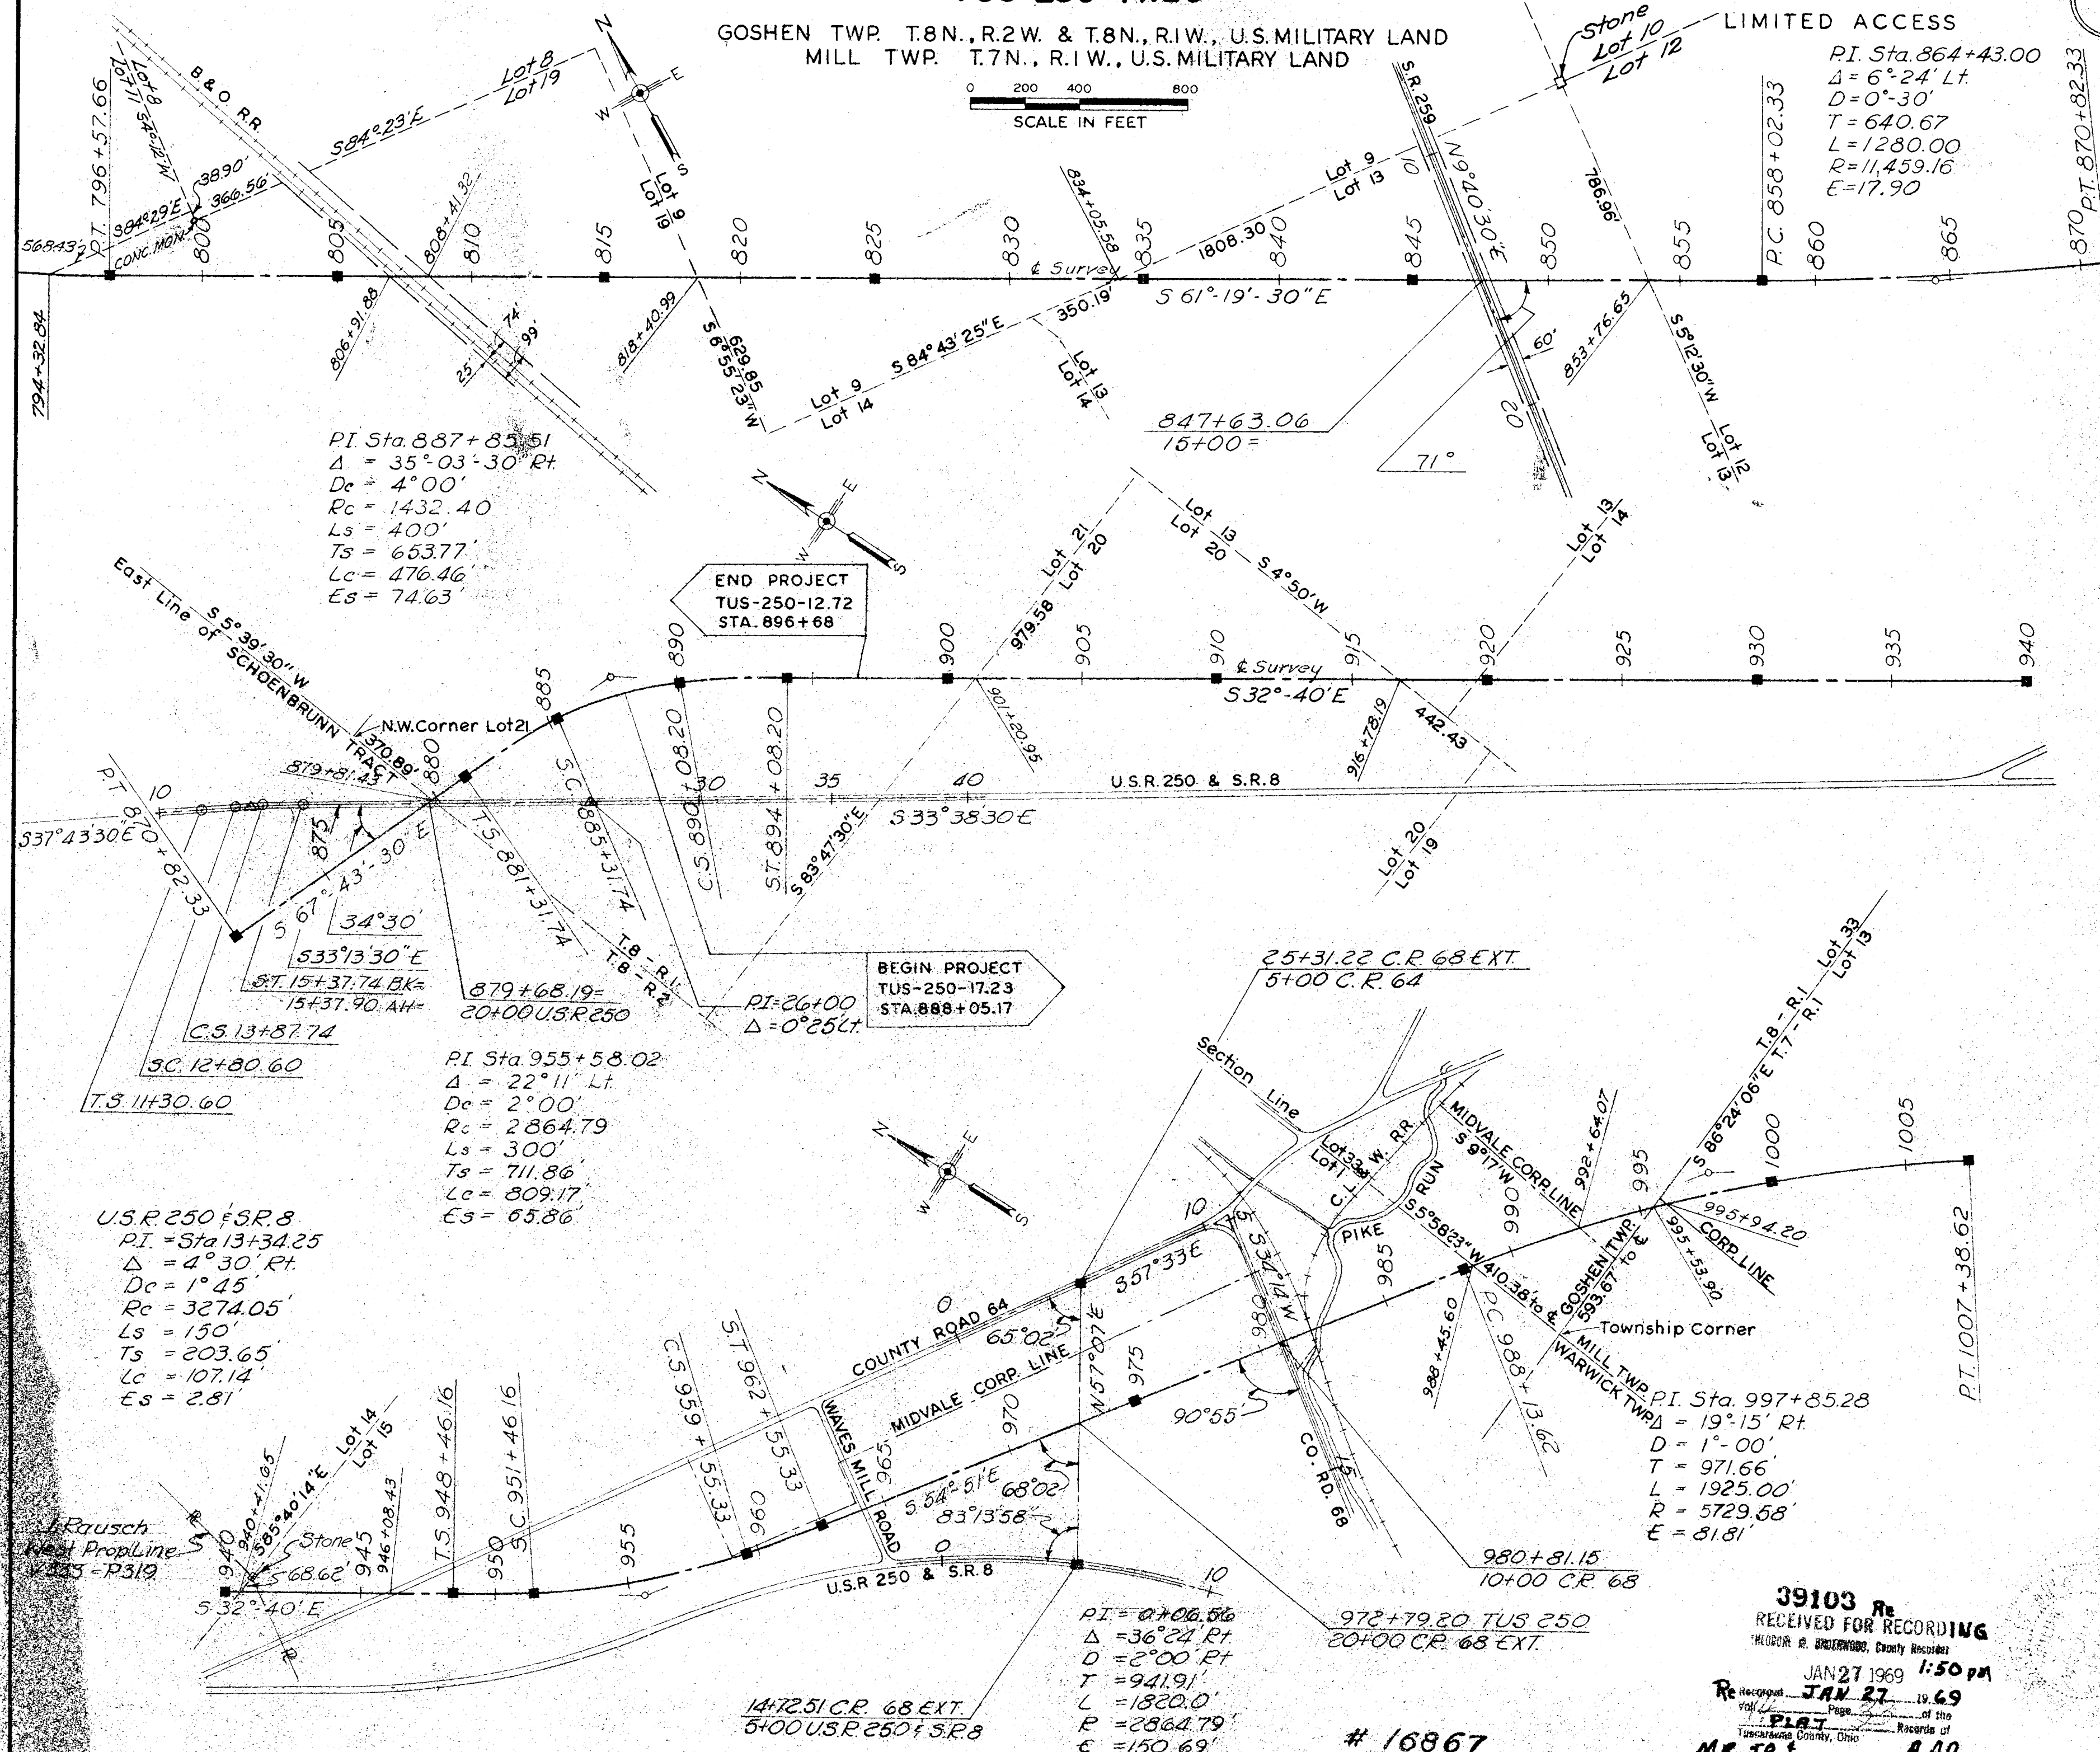

LEGEND

MONUMENTS

Revised 1-24-69 Monuments on C.R. 68 Ext. changed to Sta. 14+12.51 & 25+31.22

CENTERLINE MONUMENTS WILL BE SET DURING CONSTRUCTION

SIGNED Earl H. Wilson
DATE 4-23-64 DIVISION DEPUTY DIRECTOR

16867
RECEIVED AUG-18 1965
RECORDED AUG-18 1965
BOOK 13 PAGE 26-27-28
THOMAS M. UNDERWOOD
COUNTY RECORDER
FEE 13.20

39103 R.
RECEIVED FOR RECORDING
MILWAUKEE & GREENWOOD, County Recorder

JAN 27 1969 1:50 PM
Re Received JAN 27 1969
Page 33 of 33
PLAT
Tuscarawas County, Ohio
MR. J. L. 4.40

hereby certify that this plat is a true delineation of a survey made for the Ohio Department of Highways in 1962 By William C. Luckenbill Jr. Reg. Surv. #4710 Date April 29, 1963

This improvement has been declared a limited access highway from Station 650+00 to Station 1103+38.70 by action of the Director of Highways and recorded in volume 46, page 1140 of the Director's Journal pursuant to law.

CENTER LINE SURVEY PLAT


U.S. ROUTE 250 TUSCARAWAS COUNTY, OHIO

TUS-250-12.72
TUS-250-17.23


FED. RD. DIVISION	STATE	PROJECT
2	OHIO	

TUS-250-12.72
TUS-250-17.23
LIMITED ACCESS

MILL TWP. T.7N., R.1W., U.S. MILITARY LAND

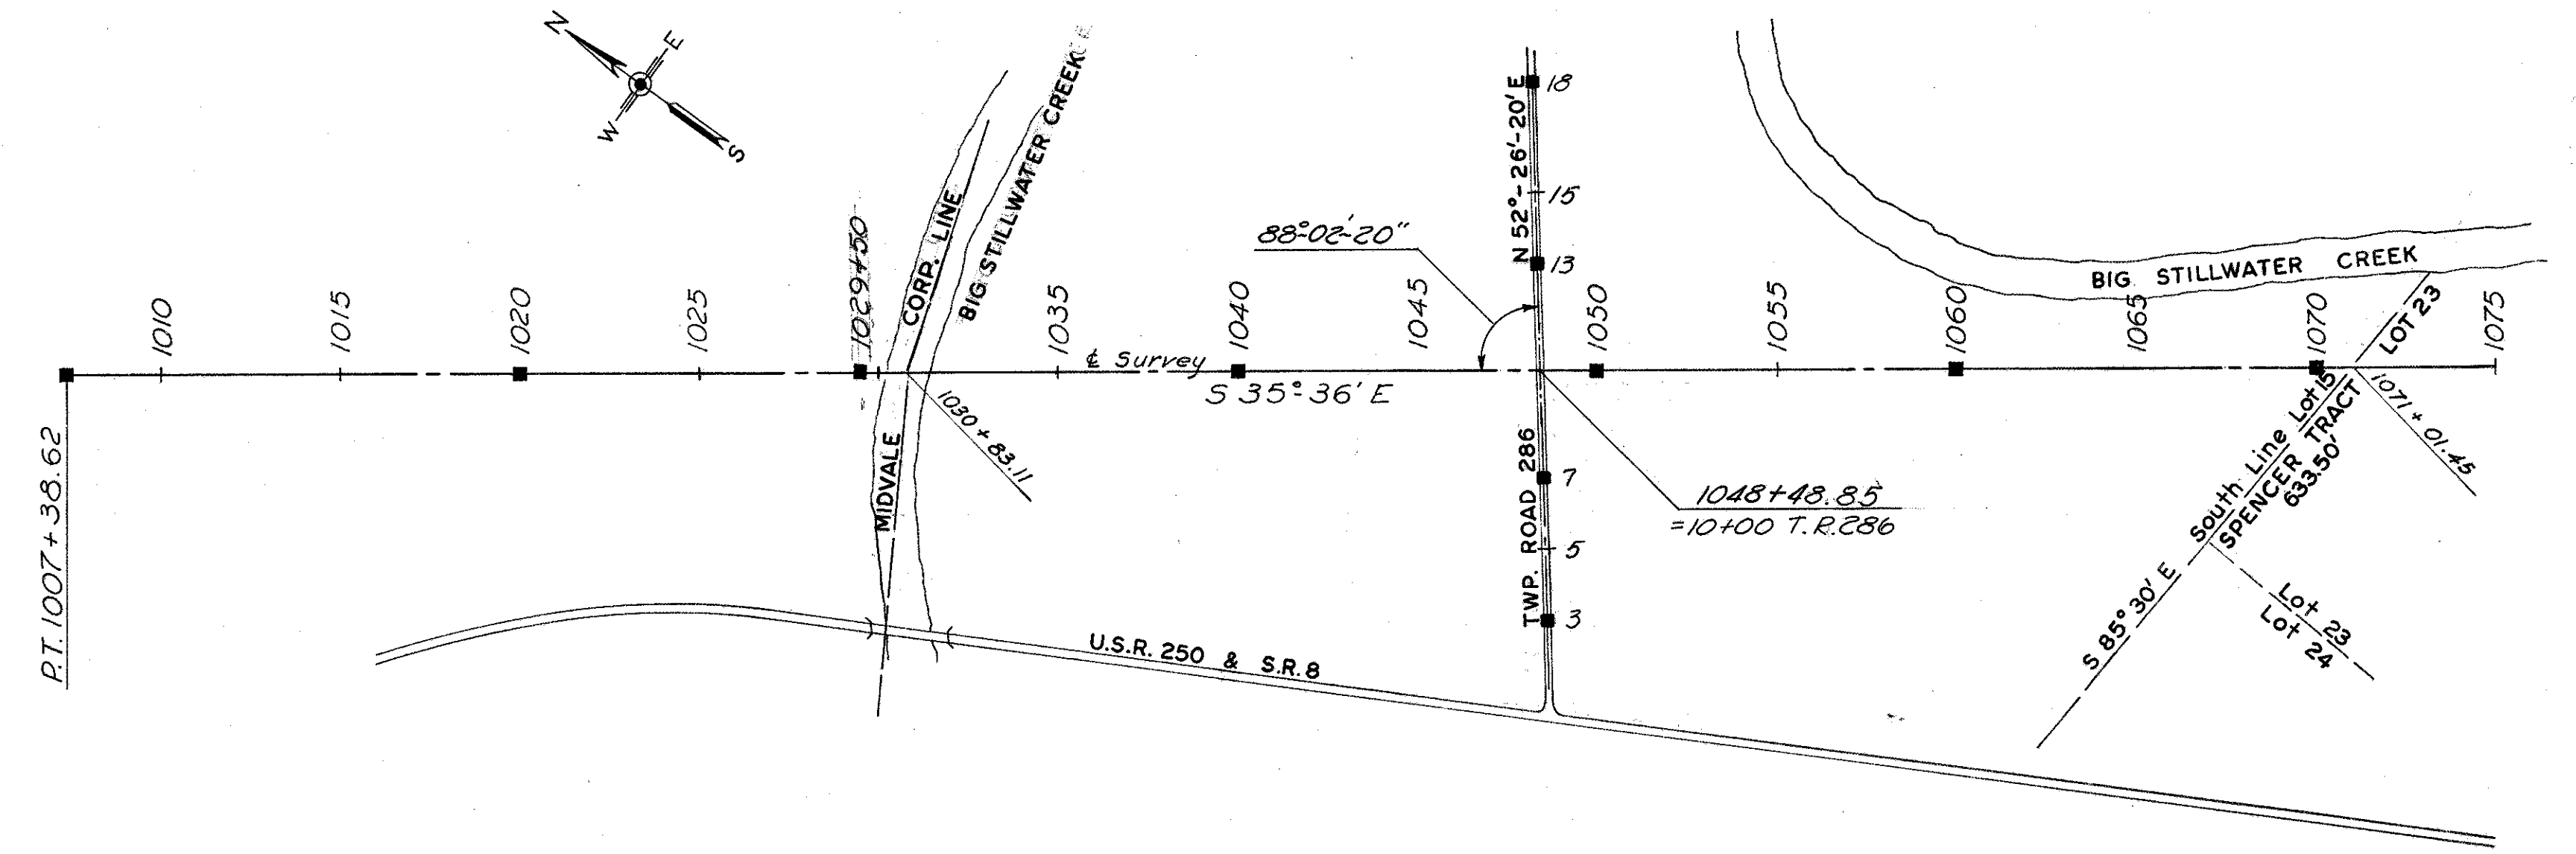

END PROJECT	EQUATION
TUS.-250-17.23	STA. 1103+38.70 =
STA. 1103+38.70	STA. 125+00

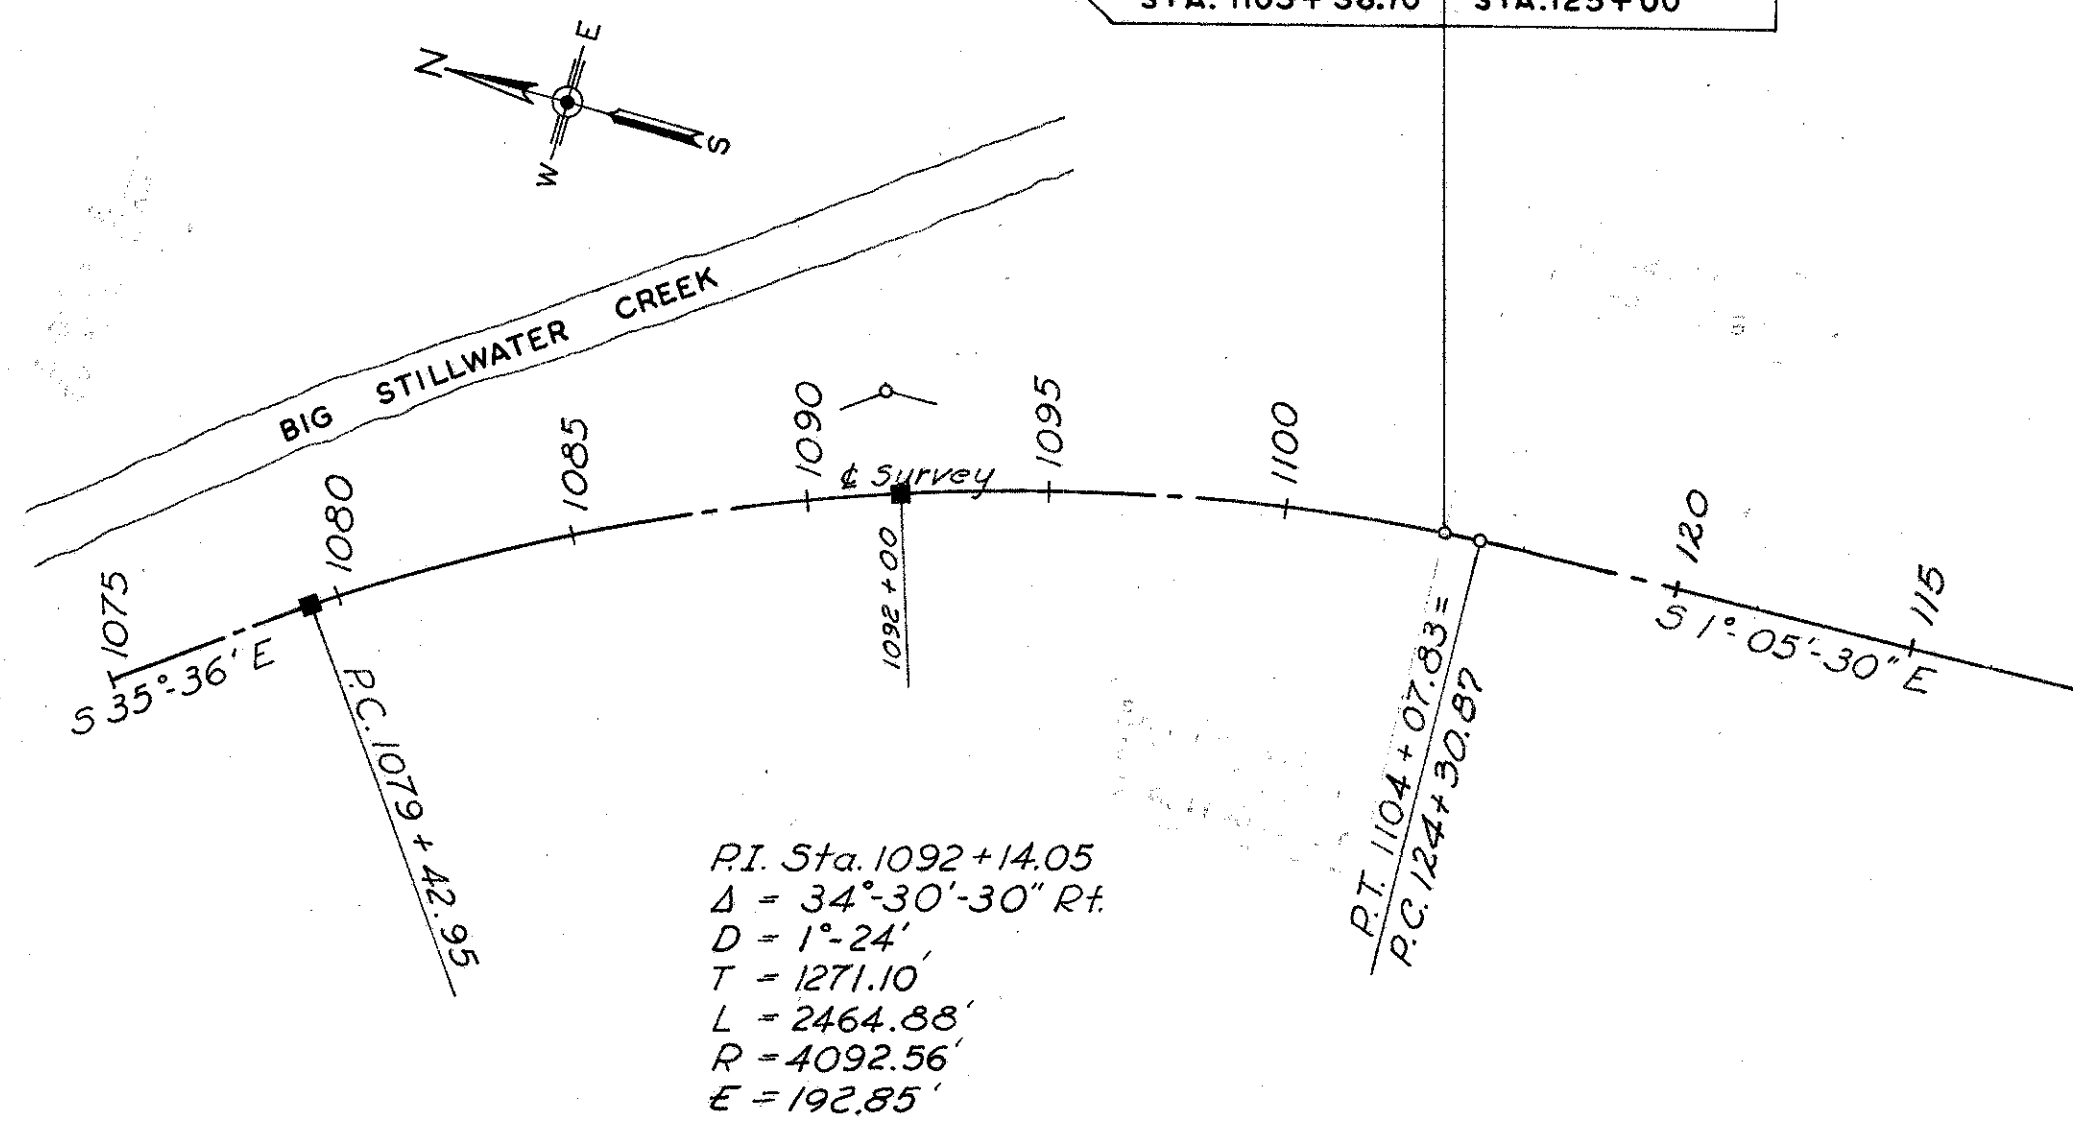

PI Sta. 1092+14.05
 $\Delta = 34^{\circ}30'30''$ Rt.
 $D = 1^{\circ}24'$
 $T = 1271.10'$
 $L = 2464.88'$
 $R = 4092.56'$
 $E = 192.85'$

LEGEND

■ ----- MONUMENTS

SIGNED Earl V. Nelson
DATE 4-23-64 DIVISION DEPUTY DIRECTOR

RECEIVED	19
RECORDED	19
BOOK	PAGE
RECORDING DATA	
COUNTY RECORDER	
SEE SHEET # 3	

I hereby certify that this plat is a true delineation of a survey made for the Ohio Department of Highways in 1962
By William E. Quicksall Jr. Reg. Surv. #4710
Date April 29, 1963

CENTERLINE MONUMENTS WILL BE SET DURING CONSTRUCTION

PROPERTY MAP
TUS-250-17.23
TUSCARAWAS COUNTY, OHIO

FED. RD. DIVISION	STATE	PROJECT
2	OHIO	

TUSCARAWAS COUNTY
TUS-250-17.23
LIMITED ACCESS

278
308


4
34

0 100 200 400
SCALE IN FEET

BEGIN R/W ACQ.
TUS-250-17.23
STA. 886+78.17

BEGIN PROJECT
TUS-250-17.23
STA. 888+05.17

BEGIN PAVEMENT
TUS-250-17.23
STA. 863+00

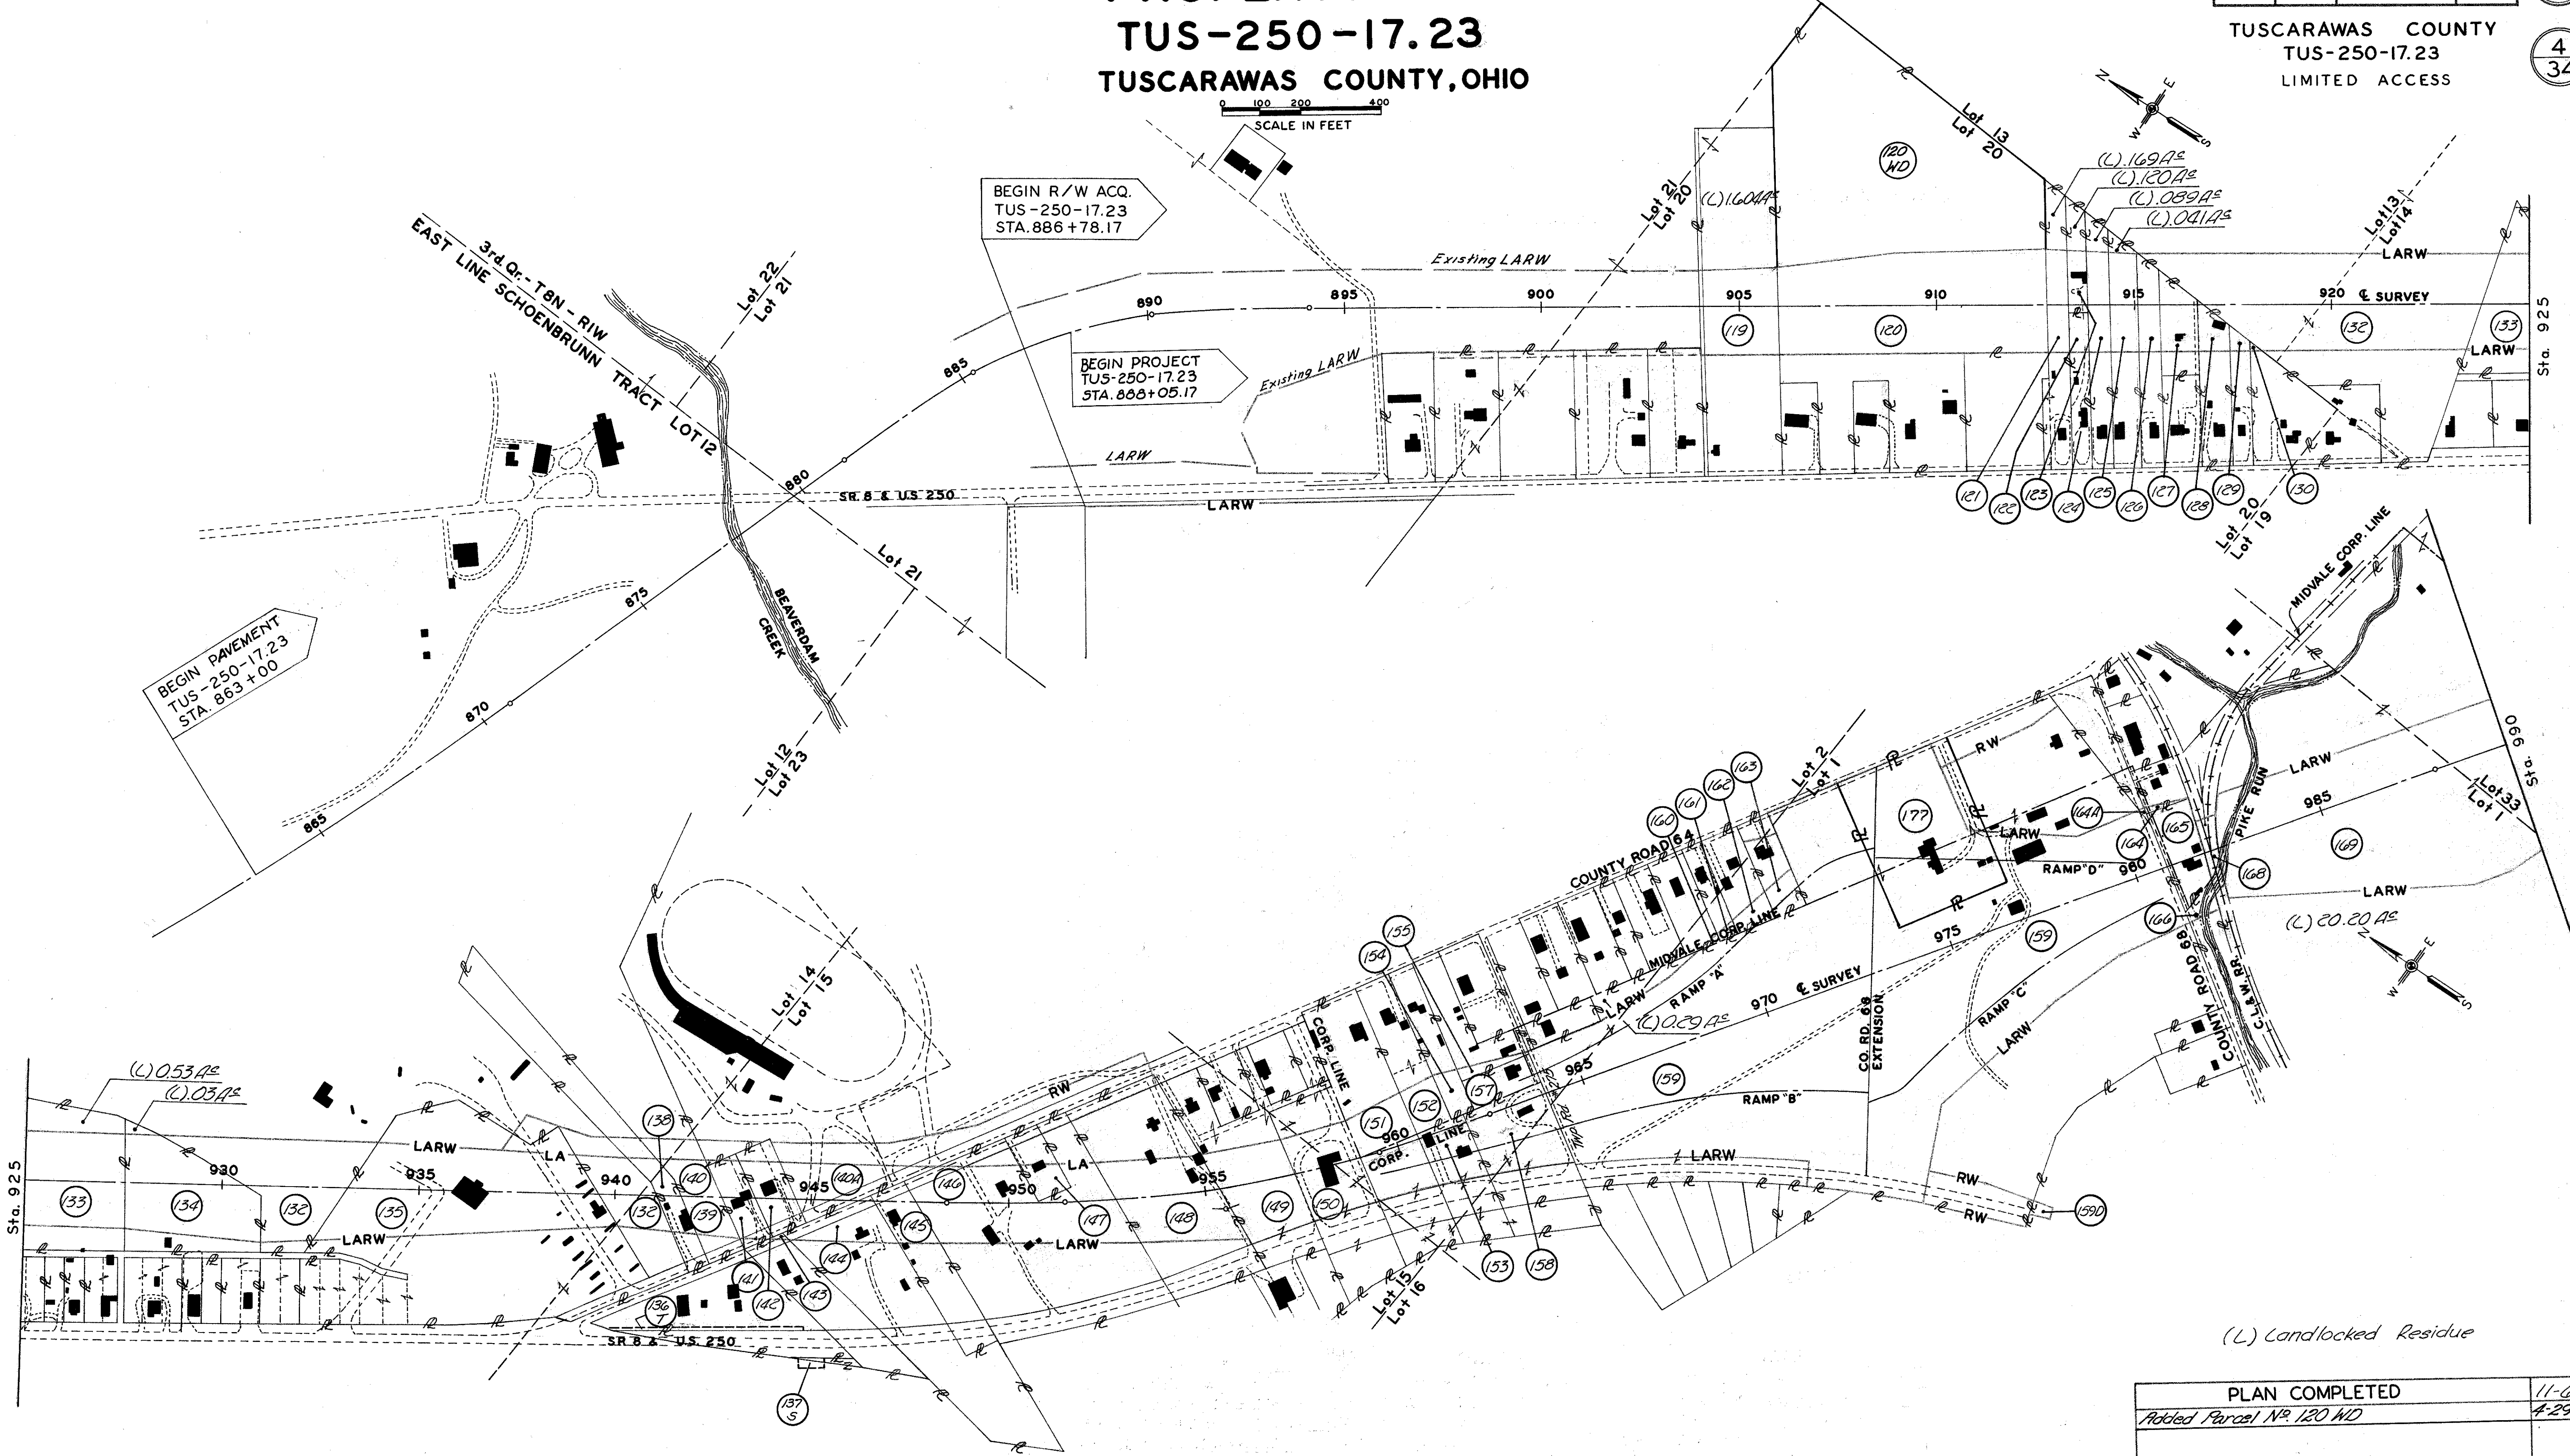

(L) Landlocked Residue

PLAN COMPLETED	11-6-65
Added Parcel No. 120 WD	4-29-68

PROPERTY MAP

TUS-250-17.23

TUSCARAWAS COUNTY, OHIO


0 100 200 400
SCALE IN FEET

FED. RD. DIVISION	STATE	PROJECT
2	OHIO	

TUSCARAWAS COUNTY
TUS-250-17.23
LIMITED ACCESS

279
508


5
34

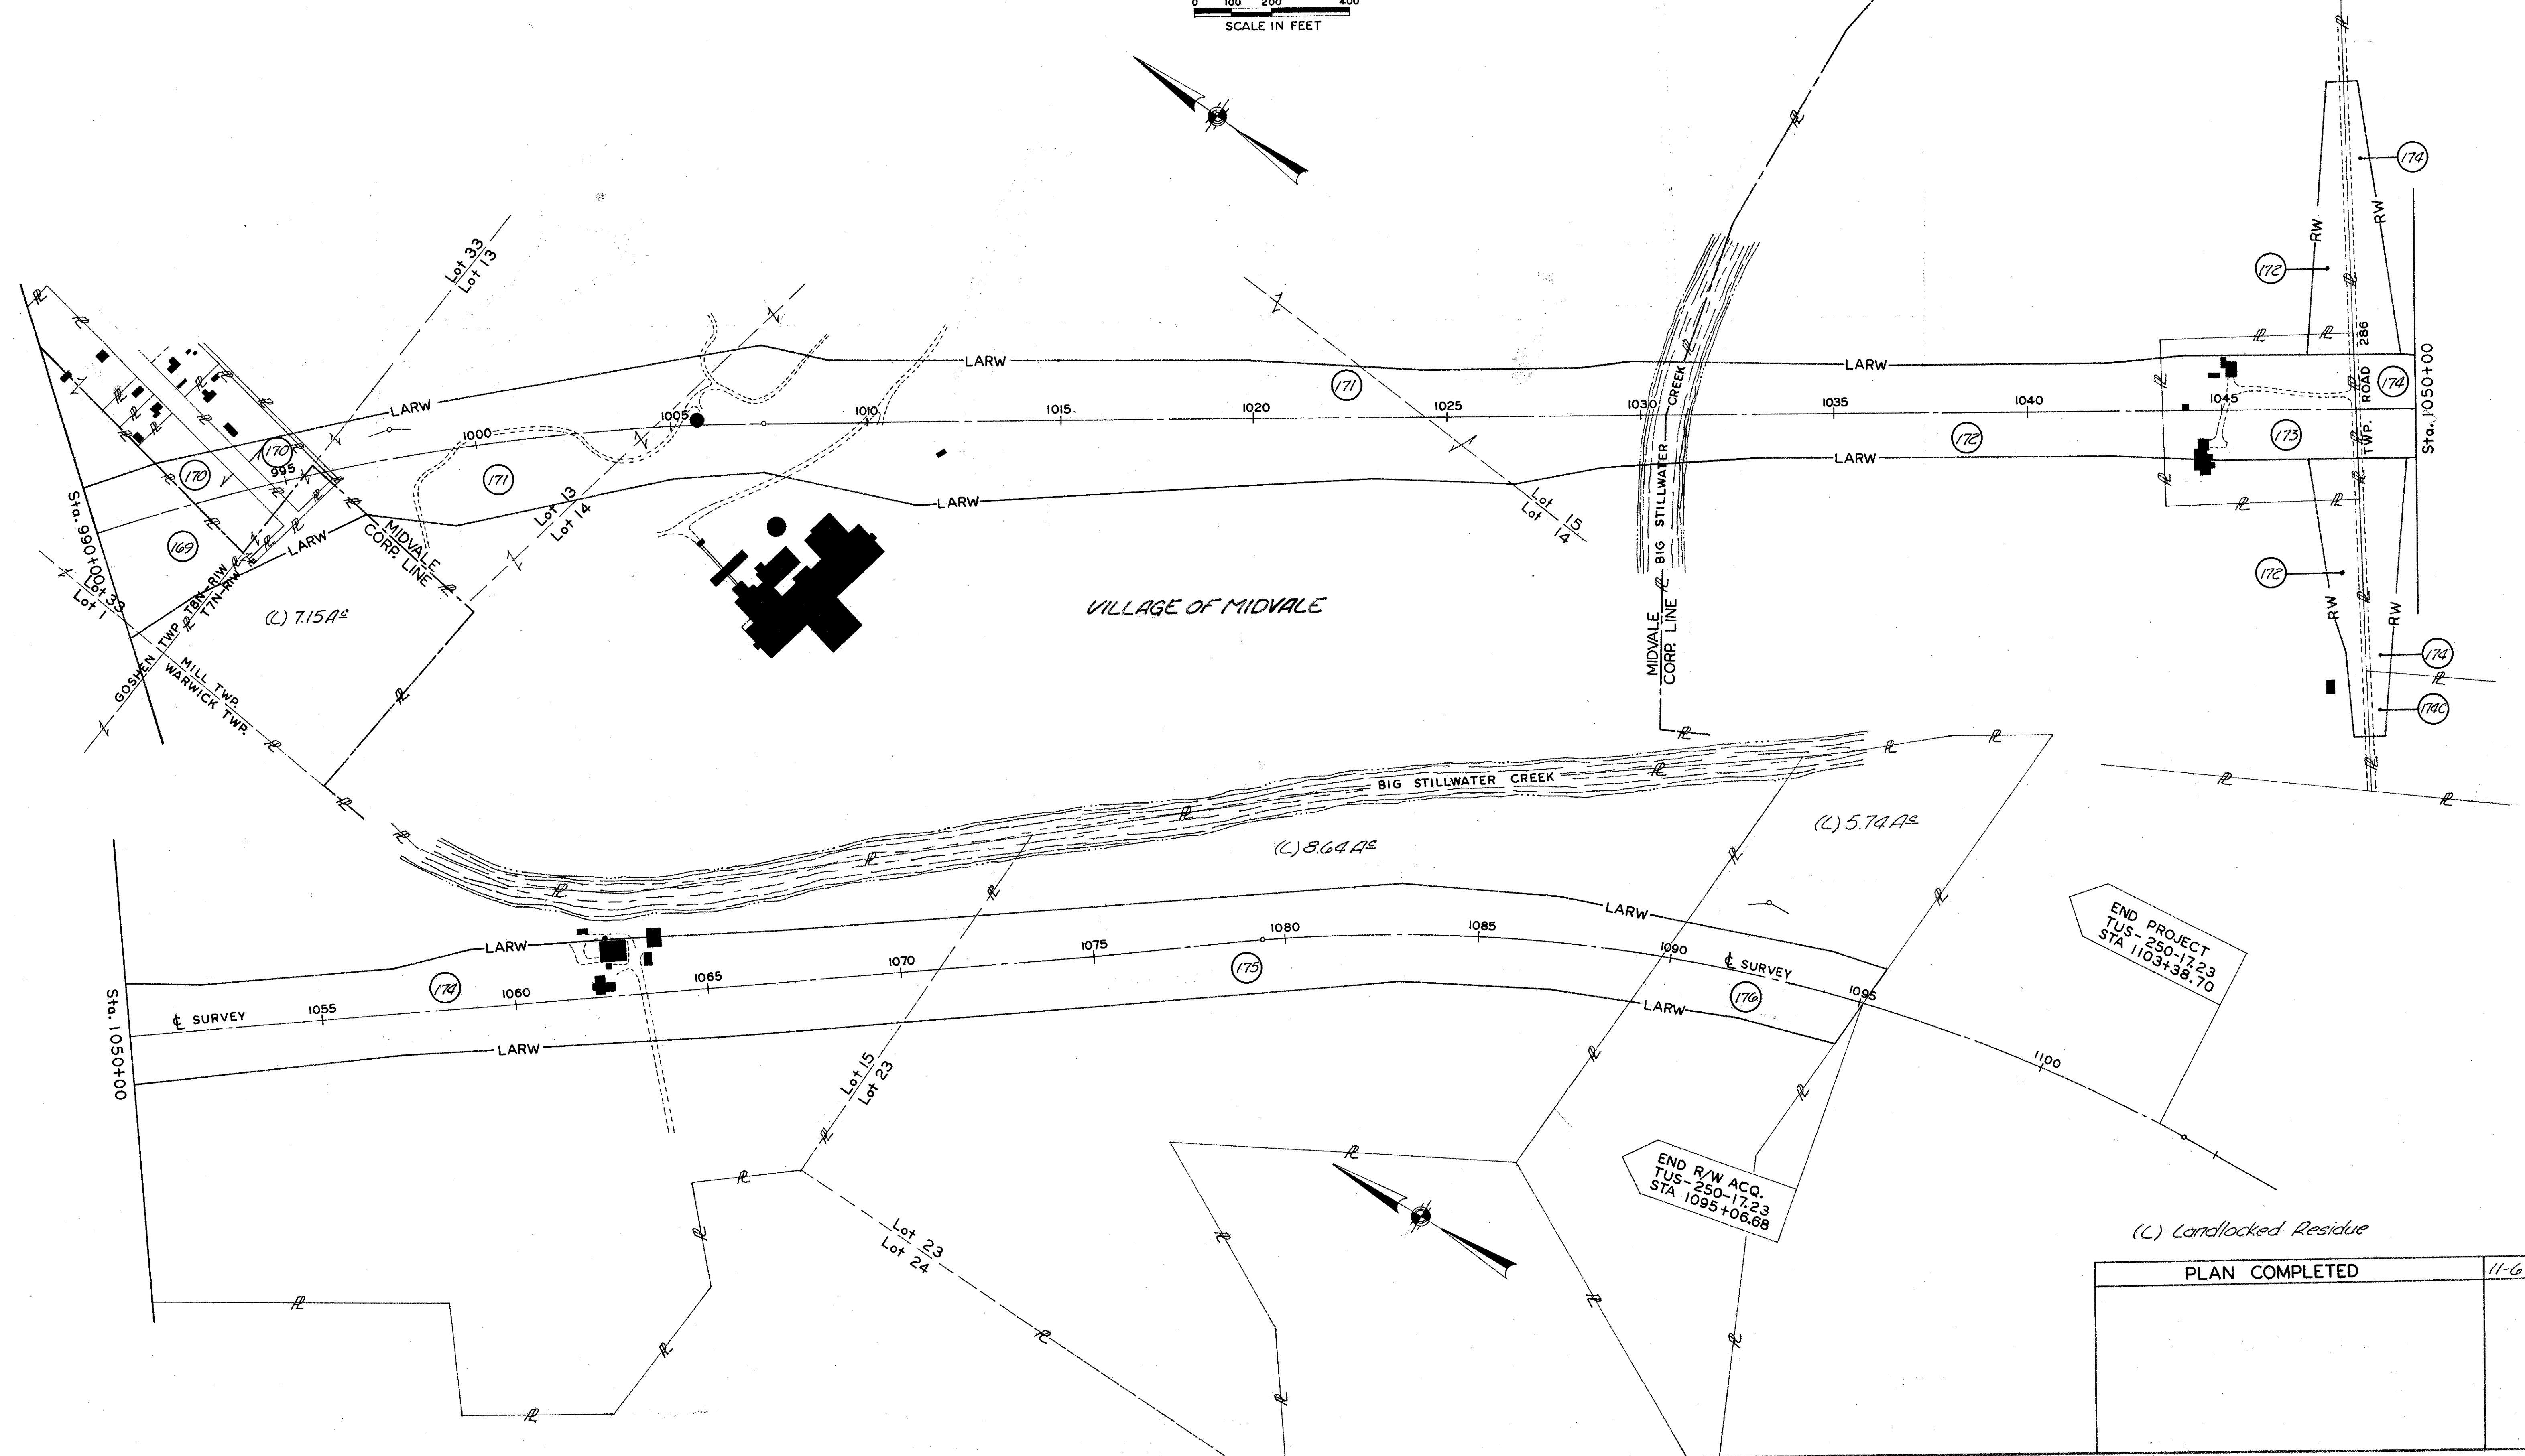

(L) Landlocked Residue

PLAN COMPLETED	11-6-65

6
34

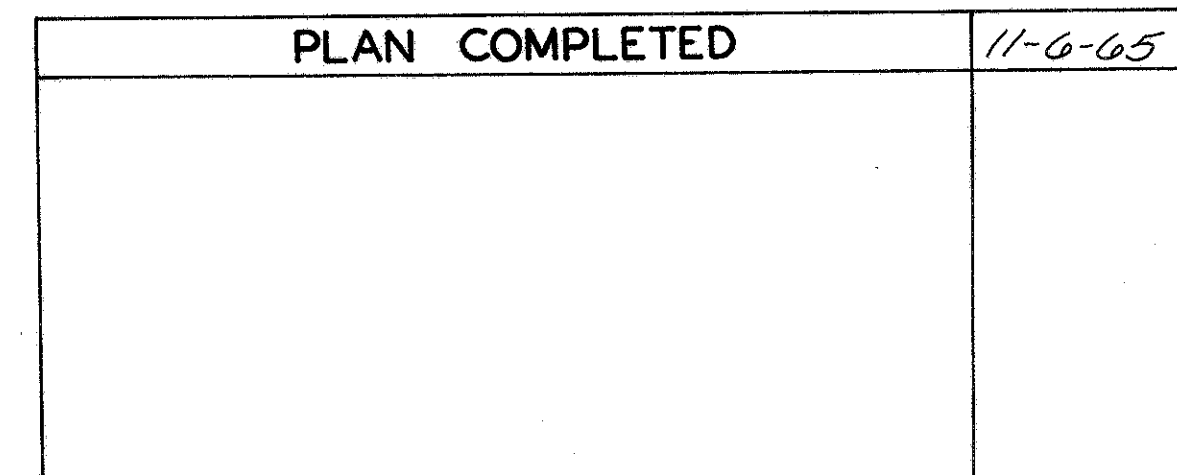

UTILITY PLAN
TUS-250-17.23
TUSCARAWAS COUNTY, OHIO


0 100 200 400
SCALE IN FEET

FED. RD. DIVISION	STATE	PROJECT
2	OHIO	

TUSCARAWAS COUNTY
TUS-250-17.23
LIMITED ACCESS

281
308

7
34

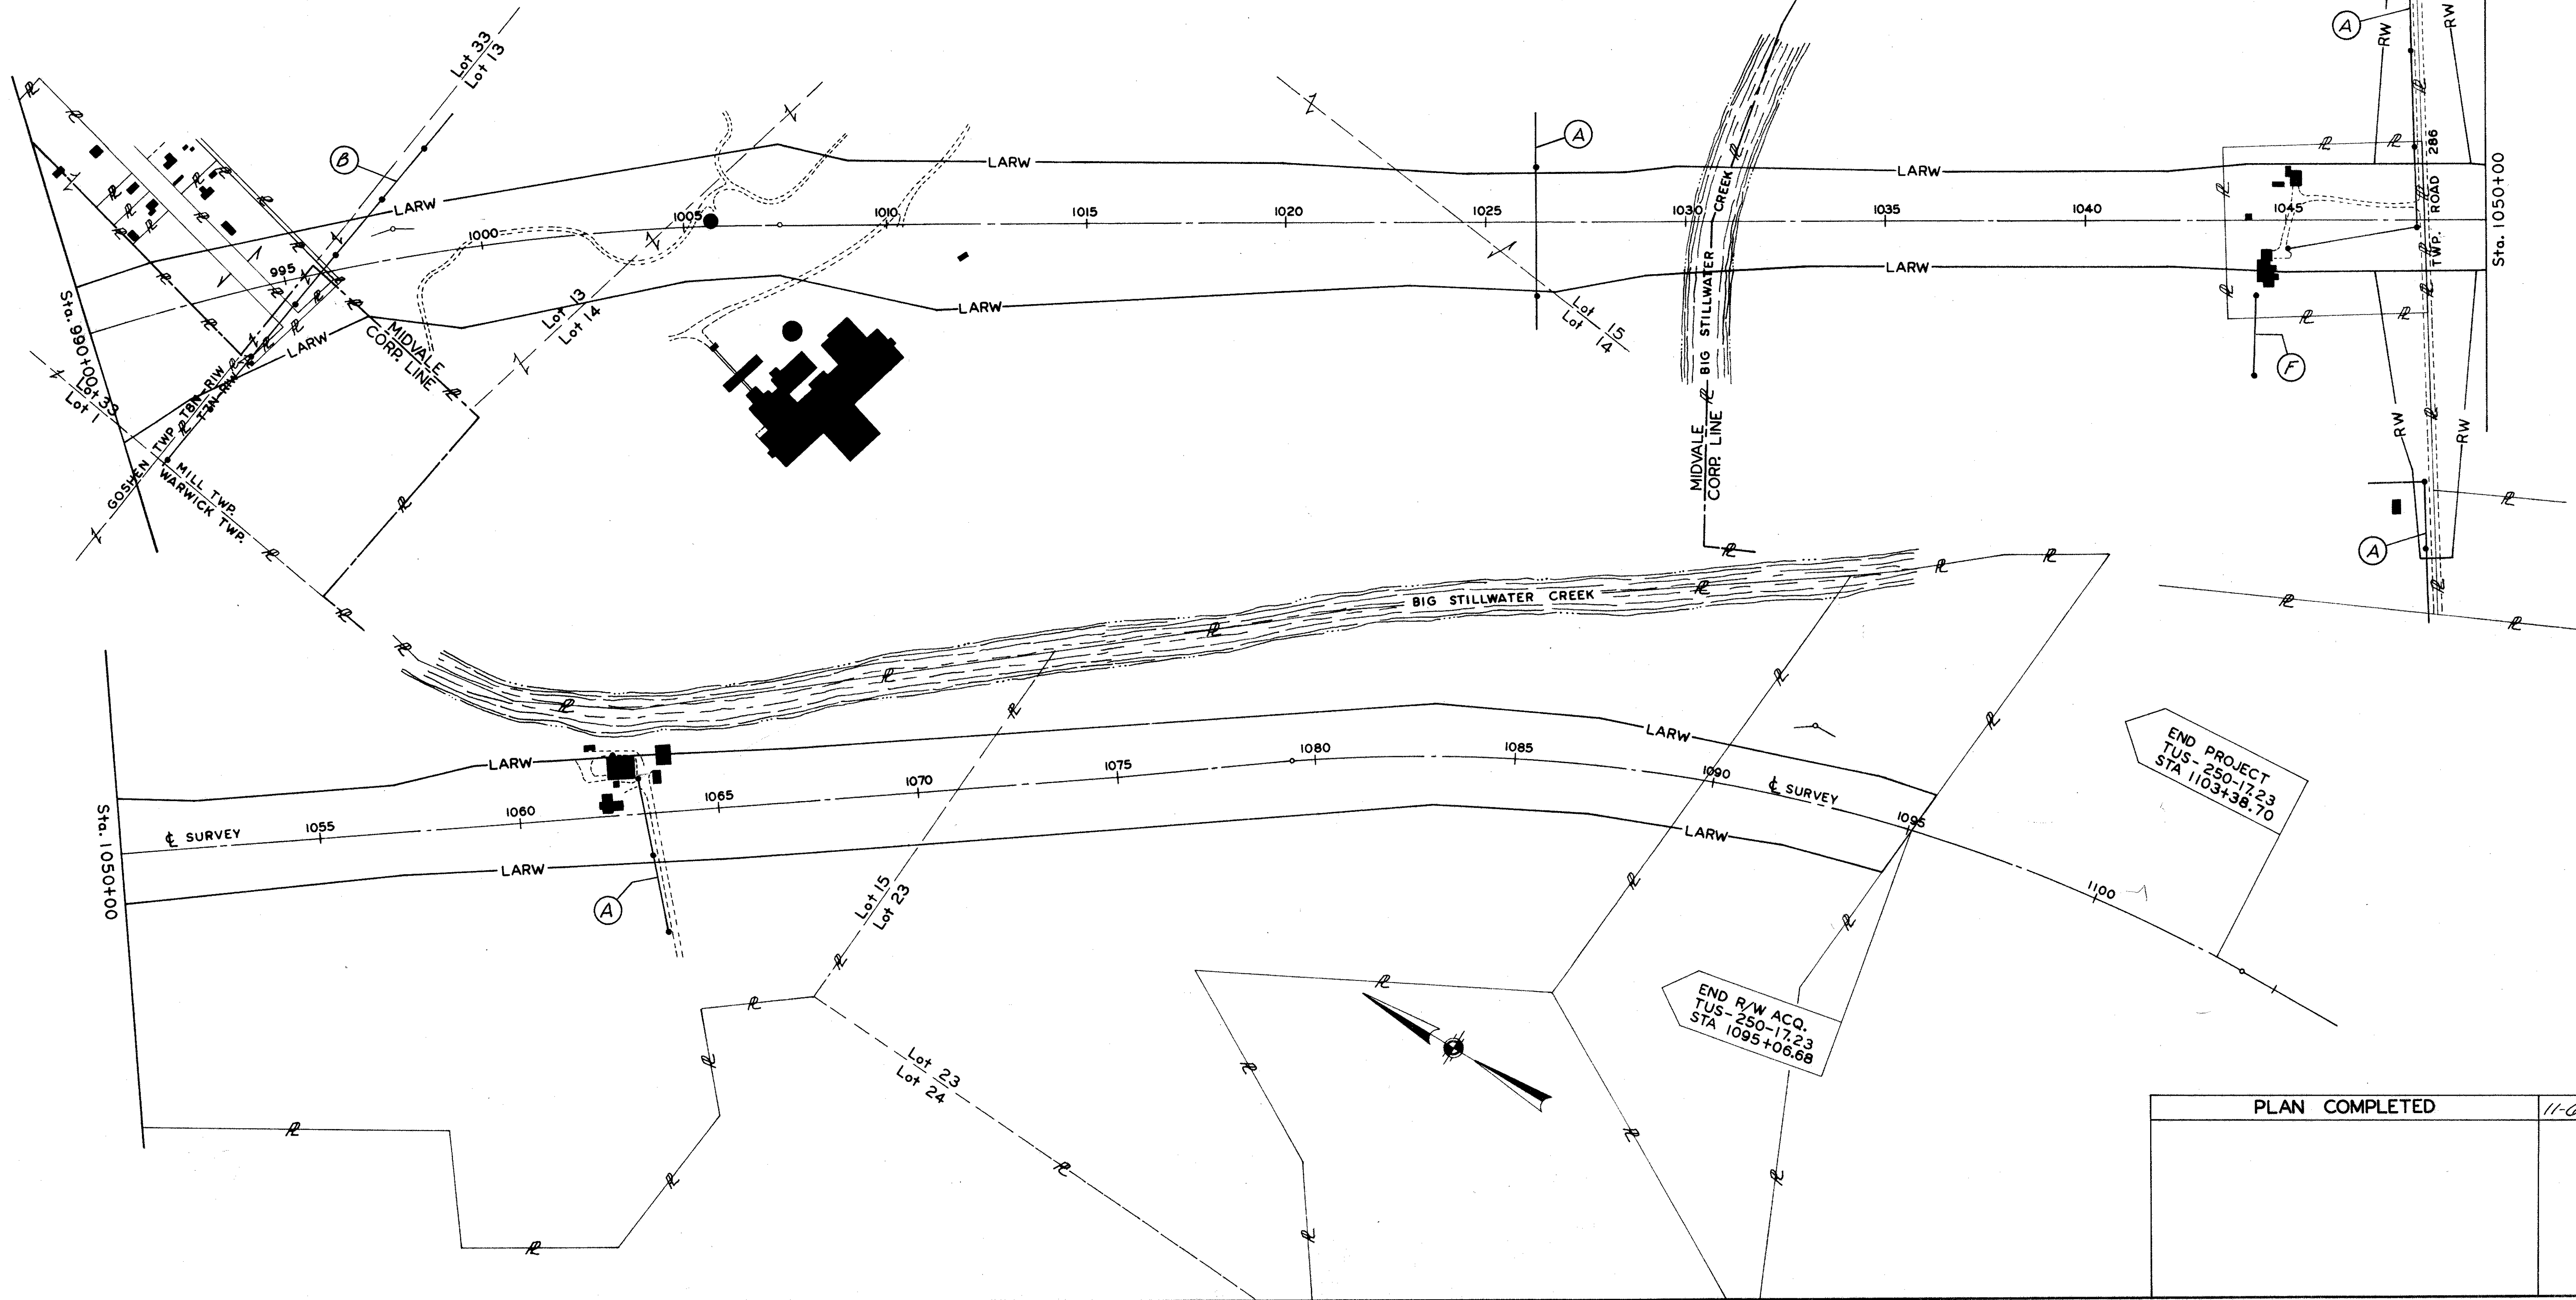

PLAN COMPLETED

11-6-65

UTILITY PLAN

TUS-250 - SEC. 17.23 TUSCARAWAS COUNTY TOTAL NO. OF OWNERS 64

SUMMARY OF ADDITIONAL RIGHT OF WAY REQUIRED

FED. RD. DIVISION	STATE	PROJECT
2	OHIO	

TUSCARAWAS COUNTY
TUS-250-17.23

RIGHT OF WAY PLAN
LIMITED ACCESS

282
308

8
34

PARCEL NO.	OWNER	DEED RECORD		RECORD AREA	TO BE ACQUIRED		RESIDUE		SHEET NO.	REMARKS	PARCEL NO.	OWNER	DEED RECORD		RECORD AREA	TO BE ACQUIRED		RESIDUE		SHEET NO.	REMARKS	
		BOOK	PAGE		LAND	BLDG.	LEFT	RIGHT					BOOK	PAGE		LAND	BLDG.	LEFT	RIGHT			
116-T	Tony R. & Pauline Besozzi	341	524		0.067 A ²	—	—	—	14	Construct Dike	147-WL	Gloria A. Dutton	338	32	0.42 A ²	0.18 A ²	Yes	0.24 A ²	—	20		
117-T	Harry A. & Wilma Heavlin	370	180		0.062 A ²	—	—	—	14	"	147-WA	"	"	"	"	"	—	—	—	20	Remove 25 ft. Fr. Residence	
118-T	Eugene R. & Mary Ann Moore	398	167		0.042 A ²	—	—	—	14-15	"	148-WL	Delbert & Joan Graham	407	292	* 2.63 A ²	1.33 A ²	Yes	1.16 A ²	0.71 A ²	2021	* Cal. Area 3.20 A ²	
119-WL	Tusco Rifle Club, Inc.	227	4	4.04 A ²	1.006 A ²	—	1.604 A ²	1.420 A ²	15	See 119-P.R.	148-X	"	"	"	"	0.13 A ²	—	—	—	20		
120-WL	Frank E. & Mary Ellen Beans	270	554	13.189 A ²	3.902 A ²	—	—	2.890 A ²	15		148-WA	"	"	"	"	—	—	—	—	2021	Remove Tile Bldg.	
121-WL	Millard & Edna T. Meese	291	533	0.81 A ²	0.297 A ²	—	—	0.344 A ²	15		148A-WA	"	"	"	"	—	—	—	—	21	Remove Shed	
122-WL	Melvin L. & Mary Lou Meese	432	535	0.433 A ²	0.083 A ²	—	—	0.350 A ²	15		149-WL	Walter H. Gribble	See Rmk's	* 1.92 A ²	0.98 A ²	—	0.84 A ²	0.27 A ²	21	V197-P233 V197-P234 * Cal. Area 0.09 A ²		
123-WL	Fredrick & Donna Swaldo	399	404	0.337 A ²	0.217 A ²	Yes	—	—	15		150-WL	Bishop John J. Carberry	439	827	* 1.868 A ²	0.86 A ²	Yes	0.54 A ²	0.79 A ²	21	* Cal. Area 0.19 A ²	
124-WL	John A. & Anna M. Wysocki	433	961	0.778 A ²	0.317 A ²	—	—	0.372 A ²	15		151-WL	Charles & Norma Sours	363	1	* 2.307 A ²	0.87 A ²	—	0.97 A ²	0.63 A ²	22	* Cal. Area 0.47 A ²	
125-WL	Sarah V. Rexroad	See Rmk's		0.928 A ²	0.403 A ²	—	—	0.484 A ²	15	V325-P253 V262-P425	152-WL	William M. & Eva V. O'Dell	296	500	0.87 A ²	0.25 A ²	—	0.62 A ²	—	22		
126-WL	Daniel & Donna L. Booth	385	395	0.714 A ²	0.311 A ²	—	—	0.403 A ²	15		153-WL	G. Frederick & Frances L. Riker	274	292	* 1.08 A ²	0.46 A ²	Yes	—	0.92 A ²	22	* Cal. Area 1.38 A ²	
127-WL	Genevieve C. Peterman	387	272	0.512 A ²	0.363 A ²	Yes	—	0.149 A ²	15		154-WL	Gracia M. Adoo	367	289	0.588 A ²	0.16 A ²	—	0.428 A ²	—	22		
128-WL	Guy H. & Cora Mary Carpenter	374	376	0.720 A ²	0.170 A ²	Yes	—	0.550 A ²	15		155-WL	Chalmer V. & Wilma M. White	See Rmk's	0.649 A ²	0.176 A ²	Yes	0.473 A ²	—	22	V260-P26 V427-P179-P181-P183 & P438		
129-WL	John H. Demattio Jr.	414	54	0.381 A ²	0.050 A ²	—	—	0.331 A ²	15		155-WA	"	260	56	"	"	—	—	—	22	Remove Fr. Residence	
130-WL	Robert H. & H.G. Lab	404	93	0.970 A ²	0.009 A ²	—	—	0.961 A ²	15		156	Parcel No. not used.	"	"	"	"	—	—	—	"		
131-WL	Virgil Everett	311	223	11.40 A ²	0.79 A ²	—	—	10.61 A ²	14		157-WL	Laird Hawkins	230	453	0.34 A ²	0.34 A ²	Yes	—	—	—	22	
132-WL	Walter R. Eddy Etal	264	487	* 130.16 A ²	4.02 A ²	—	128.31 A ²	1.58 A ²	15/16	* Cal. Area 133.91 A ²	158-WL	Bertha Emhoff	261	498	* 0.89 A ²	0.92 A ²	Yes	—	0.47 A ²	22	* Cal. Area 1.39 A ²	
132A-WL	"	"	"	* 23.711 A ²	1.76 A ²	—	26.40 A ²	0.10 A ²	16	* Cal. Area 28.88 A ²	159-WL	Karl E. Riker	432	900	* 22.882 A ²	19.591 A ²	Yes	3.29 A ² (0.334 A ²)	5.06 A ²	23	* Cal. Area 27.185 A ²	
132B-WL	"	"	"	* 29.90 A ²	0.57 A ²	—	—	0.22 A ²	18	* Cal. Area 29.17 A ²	159	"	"	"	* 11.656 A ²	0.11 A ²	—	—	—	23	* Cal. Area 24.089 A ²	
132	"	"	"	* 28.57 A ²	0.31 A ²	—	—	—	18		159A	"	"	"	* 2.785 A ²	0.196 A ²	—	1.413	—	2324	* Cal. Area 2.986 A ²	
132A	"	"	"	* 1.33 A ²	0.07 A ²	—	—	—	18	* Cal. Area 0.60 A ²	159B	"	"	"	* 11.656 A ²	0.27 A ²	—	—	—	2425	* Cal. Area 24.089 A ²	
132-X	"	"	"	"	0.08 A ²	—	—	—	17		159D	Michael Abram	394	341	5.40 A ²	0.01 A ²	—	—	5.34 A ²	23		
133-WL	John R. & Orville G. Carpenter	246	154	3.28 A ²	2.13 A ²	—	0.53 A ² (0.62 A ²)	0.62 A ²	16		159LA	Eugene F. & Norma Jean Bonvecchio	299	108	—	—	—	—	—	23	Limited Access Only	
134-WL	Robert V. & Ellen M. Grimm	396	525	2.00 A ²	1.59 A ²	—	0.03 A ² (0.38 A ²)	0.38 A ²	16		159ALA	Bishop John J. Carberry	439	827	—	—	—	—	—	23	Limited Access Only	
135-WL	Louis Colaner	419	218	* 8.27 A ²	3.14 A ²	Yes	0.70 A ²	4.435 A ²	16/18	* Cal. Area 8.435 A ²	160-WL	Elmer Kline	189	293	0.57 A ²	0.01 A ²	—	0.56 A ²	—	23		
135	"	"	"	* 6.27 A ²	0.16 A ²	—	—	—	18	* Cal. Area 6.62 A ²	161-WL	William N. & Clara E. Meese	255	143	0.28 A ²	0.03 A ²	—	0.25 A ²	—	23		
135-X	"	"	"	"	0.23 A ²	—	—	—	17		162-WL	Elizabeth Leggett Etal	392	75	0.577 A ²	0.12 A ²	Yes	0.457 A ²	—	23		
136-T	Plain Glass & China Co.	409	396	"	0.12 A ²	—	—	—	17	Construct Pipe Culvert	163-WL	Ida Gribble	See Rmk's	0.454 A ²	0.152 A ²	—	0.252 A ²	—	23	V183-P388 V321-P374 V253-P543		
121	Millard & Edna T. Meese	291	533	21.10 Ac. 0.088 Ac.	0.169 A ²	—	—	0.344 A ²	15	See Parcel 121-WL Residue	163	"	"	"	0.454 A ²	0.016 A ²	—	—	—	23		
137S	Edgar Spring Inc.	259 246 632 430		"	0.04 A ²	—	—	—	17		163-WA	"	"	"	"	"	—	—	—	23	Construct Drive	
138-WL	J. Homer & Inez M. Rausch	333	319	* 1.388 A ²	0.27 A ²	Yes	—	—	18	* Cal. Area 1.466 A ²	164-WL	Robert & Phyllis Chaney	332	219	0.284 A ²	0.019 A ²	—	0.265 A ²	—	25		
138	"	"	"	1.106 A ²	0.09 A ²	—	0.996 A ²	—	18		164A-WL	Village of Midvale	251	564	0.57 A ²	0.01 A ²	—	0.56 A ²	—	25		
138A	"	"	"	* 0.282 A ²	0.07 A ²	—	—	—	18	* Cal. Area 0.56 A ²	165-WL	Clarence D. & Bernice Seldemright	230	282	* 0.58 A ²	0.59 A ²	Yes	—	—	25	* Cal. Area 0.59 A ²	
139-WL	The Evans Brick Company	301	484	5.594 A ²	0.46 A ²	—	—	—	18		166-WL	M. W. Everhard	409	621	1.50 A ²	0.11 A ²	—	—	1.39 A ²	25		
139	"	"	"	2.794 A ²	0.19 A ²	—	27.141 A ²	—	18		167	Parcel No. not used.	"	"	"	"	—	—	—	"		
139A	"	"	"	5.594 A ²	0.04 A ²	—	—	—														

TUSCARAWAS COUNTY
TUS.-250-17.23
RIGHT OF WAY PLAN
LIMITED ACCESS

116-T Tony R. & Pauline Besozzi V 341-P 524 T.B.A. 0.067 A ²	
117-T Harry A. & Wilma Heavlin V 370 - P 180 T.B.A. 0.062 A ²	
118-T Eugene R. & Mary Ann Moore V 398 - P 167 T.B.A. 0.042 A ²	
119-WL Tusco Rifle Club Inc. Vol. 227 P. 4 Recorded A ² 4.04 A ² T.B.A. 1.006 A ² Residue LT 1.604 A ² (L) RT 1.420 A ²	
119-PR Aaron R. & Martha Funk A 20' R/W T.B.A. 0.099 A ²	
120-WL Frank E. & Mary Ellen Beans V 270 - P 554 Record A ² 13.189 A ² T.B.A. 3.902 A ² Residue Rt. 2.890 A ²	
120-WD T.B.A. 6.597 A ²	
121-WL Millard & Edna T. Meese V 291 - P 533 Record A ² 0.81 A ² T.B.A. 0.297 A ² Residue Rt. 0.344 A ²	
121 T.B.A. 0.169 A ²	
122-WL Melvin L. & Mary Lou Meese V 432 - P 535 Record A ² 0.433 A ² T.B.A. 0.083 A ² Residue Rt. 0.350 A ²	
123-WL Fredrick & Donna Swaldo V 399 - P 404 Record A ² 0.337 A ² T.B.A. 0.217 A ² Residue —	
123 T.B.A. 0.120 A ²	
124-WL John A. & Anna M. Wysocki V 433 - P 961 Record A ² 0.778 A ² T.B.A. 0.317 A ² Residue Rt. 0.372 A ²	
124 T.B.A. 0.089 A ²	
125-WL Sarah V. Rexroad V 325 - P 253 V 262 - P 125 Record A ² 0.928 A ² T.B.A. 0.403 A ² Residue Rt. 0.484 A ²	
125 T.B.A. 0.041 A ²	

126-WL Daniel & Donna L. Booth V 385 - P 395 Record A ² 0.714 A ² T.B.A. 0.311 A ² Residue Rt. 0.403 A ²	
127-WL Genevieve C. Peterman V 387 - P 272 Record A ² 0.512 A ² T.B.A. 0.363 A ² Residue Rt. 0.149 A ²	
128-WL Guy H. & Cora Mary Carpenter V 374 - P 376 Record A ² 0.720 A ² T.B.A. 0.170 A ² Residue Rt. 0.550 A ²	
129-WL John H. Demattio Jr. V 414 - P 54 Record A ² 0.381 A ² T.B.A. 0.050 A ² Residue Rt. 0.331 A ²	
130-WL Robert H. & H.G. Lab V 404 - P 93 Record A ² 0.970 A ² T.B.A. 0.009 A ² Residue Rt. 0.961 A ²	
131-WL Virgil Everett V 311 - P 223 Record A ² 10.35 A ² Lot 21 PRO. 0.70 A ² T.B.A. 0.79 A ² Residue Rt. 9.56 A ² 1.05 A ² Lot 23 T.B.A. — Rt. 1.05 A ² 11.40 A ² Total PRO. 0.70 A ² T.B.A. 0.79 A ² Rt. 10.61 A ²	
132-WL Walter R. Eddy Etal V 264 - P 487 Record A ² 95.00 A ² Lot 13 T.B.A. 1.61 A ² Residue Lt. 93.39 A ² * 3.66 A ² Lot 14 T.B.A. 2.41 A ² Lt. 3.42 A ² Rt. 1.58 A ² 31.50 A ² Lot 13 T.B.A. — Lt. 31.50 A ² 130.16 A ² Total T.B.A. 4.02 A ² Lt. 128.31 A ² Rt. 1.58 A ²	
132A-WL * 28.57 A ² Lot 14 T.B.A. 1.55 A ² Lt. 26.40 A ² * 0.141 A ² Lot 14 T.B.A. 0.21 A ² Rt. 0.10 A ² 28.711 A ² Total T.B.A. 1.76 A ² Lt. 26.40 A ² Rt. 0.10 A ²	
132B-WL * 28.57 A ² Lot 14 T.B.A. 0.31 A ² — * 1.33 A ² Lot 15 T.B.A. 0.26 A ² Rt. 0.22 A ² 29.90 A ² Total T.B.A. 0.57 A ² Rt. 0.22 A ²	
132 28.57 A ² Lot 14 T.B.A. 0.31 A ² —	
* 1.33 A ² Lot 15 PRO. 0.05 A ² T.B.A. 0.07 A ² —	
132X T.B.A. 0.08 A ²	
* Auditor's Records Appear Inaccurate	
132-WA Work Agreement	
132-T * 1.812 A ²	

133-WL John R. & Orvilla G. Carpenter V 246 - P 154 Record A ² 3.28 A ² T.B.A. 2.13 A ² Residue Lt. 0.53 A ² (L) Rt. 0.62 A ²	
134-WL Robert V. & Ellen M. Grimm V 396 - P 525 Record A ² 2.00 A ² T.B.A. 1.59 A ² Residue Lt. 0.03 A ² (L) Rt. 0.38 A ²	
134-WA - York Agreement	
135-WL Louis Colaner V 419 - P 218 Record A ² * 0.275 A ² Lot 14 T.B.A. 0.01 A ² Residue Rt. 0.08 A ² * 6.27 A ² Lot 14 Lot 14 T.B.A. 3.12 A ² Lt. 0.70 A ² Rt. 1.81 A ² Lot 15 T.B.A. 0.01 A ² Rt. 0.82 A ² 1.725 A ² Lots In Lot 14 & 15 T.B.A. — Rt. 1.725 A ² 8.27 A ² Total T.B.A. 3.14 A ² Lt. 0.70 A ² Rt. 4.435 A ²	
135 * 6.27 A ² Lot 14 T.B.A. 0.16 A ² —	
135-X T.B.A. 0.23 A ²	
* Auditor's Records Appear Inaccurate	
136-T Plain Glass & China Co. V 409 - P 396 T.B.A. 0.12 A ²	
137-S Edgar Spring Inc. V 259 - P 632 V 446 - P 630 T.B.A. 0.04 A ²	
138-WL J. Homer & Inez M. Rausch V 333 - P 319 Record A ² 1.106 A ² Lot 14 T.B.A. 0.02 A ² Residue — 0.282 A ² Lot 15 T.B.A. 0.25 A ² — 1.388 A ² Total T.B.A. 0.27 A ² —	
138 1.106 A ² Lot 14 T.B.A. 0.09 A ² Lt. 0.996 A ²	
138A 0.282 A ² Lot 15 PRO. 0.04 A ² T.B.A. 0.07 A ² —	
139-WL The Evans Brick Company V 301 - P 484 Record A ² 5.594 A ² Lot 14 & 15 T.B.A. 0.46 A ² Residue —	
139 5.594 A ² Lot 14 & 15 T.B.A. 0.19 A ² Lt. 4.824 A ² 22.32 A ² Lot 3 & 14 Res. by other deed Lt. 22.32 A ² 27.914 A ² Total T.B.A. 0.19 A ² Lt. 27.144 A ²	
139A 5.594 A ² Lot 14 & 15 PRO. 0.08 A ² T.B.A. 0.04 A ² —	

140-WL James Russell Kelley V 224 P 236 Record A ² 14.932 A ² Lot 14 & 15 T.B.A. 1159 ft. Residue —	
140A-WL V 224 - P 236 V 231 - P 312 14.932 A ² Lot 14 & 15 PRO. 0.21 A ² T.B.A. 0.59 A ² — 7.944 A ² Lot 15 PRO. 0.04 A ² T.B.A. 0.04 A ² — 22.876 A ² Total PRO. 0.25 A ² T.B.A. 0.63 A ² —	
140 V 224 - P 236 14.932 A ² Lot 14 & 15 T.B.A. 0.12 A ² —	
140A V 224 - P 236 V 231 - P 312 14.932 A ² Lot 14 & 15 T.B.A. 0.41 A ² Lt. 13.812 A ² 8.8334 A ² Lot 2 — Lt. 8.8334 A ² 21.21 A ² Lot 3 — Lt. 21.21 A ² 14.87 A ² Lot 3 — Lt. 14.87 A ² 7.944 A ² Lot 15 PRO. 0.54 A ² T.B.A. 0.32 A ² Lt. 7.044 A ² 9.10 A ² Lot 2 — Lt. 9.10 A ² 8.924 A ² Lot 2 — Lt. 8.924 A ² 85.8134 A ² Total PRO. 0.54 A ² T.B.A. 0.73 A ² Lt. 83.7934 A ²	
140-U V 224 - P 236 V 231 - P 312 T.B.A. 0.08 A ²	
140-WA Work Agreement	
140A-WA Work Agreement	
141-WL Clarence J. Swinderman V 294 - P 446 V 298 P 381 Record A ² 0.403 A ² Lot 15 T.B.A. 0.380 A ² Residue —	
141 0.403 A ² Lot 15 T.B.A. 0.028 A ² —	
141A 0.403 A ² Lot 15 T.B.A. 0.016 A ² —	
142-WL Vivienne Maistrelli V 343 P 366 Record A ² 0.303 A ² Lot 15 PRO. 0.05 A ² T.B.A. 0.27 A ² Residue — 0.10 A ² Lot 15 PRO. 0.02 A ² T.B.A. 0.06 A ² — 0.403 A ² Total PRO. 0.07 A ² T.B.A. 0.33 A ² —	
142 0.303 A ² Lot 15 T.B.A. 0.07 A ² — 0.10 A ² T.B.A. 0.03 A ² — 0.403 A ² Total T.B.A. 0.10 A ² —	
143-WL Charles G. Truman V 200 - P 444 Record A ² 1.07 A ² Lot 15 PRO. 0.02 A ² T.B.A. 0.02 A ² Residue Rt. 1.05 A ²	
143-U T.B.A. 0.002 A ²	
143-WA Work Agreement	

Revision: Added Parcel 119 PR - 2-23-66
Deleted Parcel 134 WA - 5-11-66
Deleted Parcel 137 S
Added Parcel 120-WA & 132-WA - 2/15/67

Added Parcel 120-T, 121, 132-T, 4-15-68
Deleted Parcel 120-T, 120-WA added 120-WD 4-29-68

TUSCARAWAS COUNTY
TUS.-250-17.23
RIGHT OF WAY PLAN
LIMITED ACCESS

144-WL Herman J. & Lillian R. Dermatto V244-P8		
Record A ^s 2.8603 A ^s PRQ 0.17 A ^s T.B.A. 0.48 A ^s	Residue Rt. 2.3803 A ^s	
144-U T.B.A. 0.07 A ^s		
145-WL Donald Lee Haines V350-P198		
Record A ^s 1.00 A ^s Lot 15 PRQ 0.006 A ^s T.B.A. 0.35 A ^s	Residue Rt. 0.65 A ^s	
145-U T.B.A. 0.02 A ^s		
145-WA Work Agreement		
146-WL Clyde D. & Katharine I. Shaffer V322-P139		
Record A ^s 4.38 A ^s Lot 15 PRQ 0.007 A ^s T.B.A. 2.10 A ^s	Residue Lt. 0.51 A ^s Rt. 1.77 A ^s	
146-U T.B.A. 0.01 A ^s		
146-WA Work Agreement		
146A-WA Work Agreement		
147-WL Gloria A. Dutton V338-P32		
Record A ^s 0.42 A ^s Lot 15 T.B.A. 0.18 A ^s	Residue Lt. 0.22 A ^s	
147-WA Work Agreement		
148-WL Delbert & Joan Graham V407-P292		
Record A ^s 2.63 A ^s Lot 15 T.B.A. 1.33 A ^s	Residue Lt. 1.16 A ^s Rt. 0.71 A ^s	
148-X T.B.A. 0.13 A ^s		
148-WA Work Agreement		
148A-WA Work Agreement		
149-WL Walter H. Gribble V197-P233 V197-P234 V197-P235		
Record A ^s * 1.30 A ^s Lot 15 T.B.A. 0.98 A ^s	Residue Lt. 0.22 A ^s Rt. 0.27 A ^s	
0.34 A ^s Lot 15 T.B.A. —	Lt. 0.34 A ^s	
0.28 A ^s Lot 2 & 15 T.B.A. —	Lt. 0.28 A ^s	
1.92 A ^s Total T.B.A. 0.98 A ^s	Lt. 0.84 A ^s Rt. 0.27 A ^s	
* Auditor's Records Appear Inaccurate		

150-WL Bishop John J. Carberry V439-P827		
Record A ^s 1.248 A ^s Lot 15 T.B.A. 0.48 A ^s	Residue Lt. 0.03 A ^s Rt. 0.78 A ^s	
0.62 A ^s Lot 2 T.B.A. 0.38 A ^s	Lt. 0.51 A ^s Rt. 0.01 A ^s	
1.868 A ^s Total T.B.A. 0.86 A ^s	Lt. 0.54 A ^s Rt. 0.79 A ^s	
151-WL Charles & Norma Sours V363-P1		
Record A ^s 1.37 A ^s Lot 2 Corp. Land T.B.A. 0.40 A ^s	Residue Lt. 0.97 A ^s	
* 0.54 A ^s Lot 2 T.B.A. 0.47 A ^s	Rt. 0.48 A ^s	
* 0.252 A ^s Lot 1 T.B.A. —	Rt. 0.05 A ^s	
* 0.145 A ^s Lot 15 T.B.A. —	Rt. 0.10 A ^s	
2.307 A ^s Total T.B.A. 0.87 A ^s	Lt. 0.97 A ^s Rt. 0.63 A ^s	
* Auditor's Records Appear Inaccurate		
152-WL William M. & Eva V. O'Dell V296-P500		
Record A ^s 0.36 A ^s Corp. Land T.B.A. 0.25 A ^s	Residue Lt. 0.11 A ^s	
0.51 A ^s Corp. Land T.B.A. —	Lt. 0.51 A ^s	
0.87 A ^s Total T.B.A. 0.25 A ^s	Lt. 0.62 A ^s	
153-WL G. Frederick & Frances L. Riker V274-P292		
Record A ^s * 0.42 A ^s Lot 2 T.B.A. 0.46 A ^s	Residue Rt. 0.22 A ^s	
* 0.27 A ^s Lot 1 T.B.A. —	Rt. 0.31 A ^s	
0.39 A ^s Lot 1 Residue by other deed T.B.A. —	Rt. 0.39 A ^s	
1.08 A ^s Total T.B.A. 0.46 A ^s	Rt. 0.92 A ^s	
* Auditor's Records Appear Inaccurate		
154-WL Gracia M. Adoo V367-P289		
Record A ^s 0.588 A ^s Corp. Land T.B.A. 0.16 A ^s	Residue Lt. 0.428 A ^s	
155-WL Chalmers V. & Wilma M. White V260-P56 V427-P179-P181-P183 & P438		
Record A ^s 0.273 A ^s Corp. Land PRQ 0.004 A ^s T.B.A. 0.158 A ^s	Residue Lt. 0.086 A ^s	
Land Lot 2 PRQ 0.004 A ^s T.B.A. 0.004 A ^s	Lt. 0.025 A ^s	
0.376 A ^s Corp. Land T.B.A. 0.014 A ^s	Lt. 0.362 A ^s	
0.649 A ^s Total PRQ 0.008 A ^s T.B.A. 0.176 A ^s	Lt. 0.473 A ^s	
155-WA V260-P56 Work Agreement		
157-WL Laird Hawkins V230-P453		
Record A ^s 0.34 A ^s Corp. Land PRQ 0.03 A ^s T.B.A. 0.31 A ^s	Residue —	
Land Lot 2 PRQ 0.03 A ^s T.B.A. 0.03 A ^s	—	
0.34 A ^s Total PRQ 0.06 A ^s T.B.A. 0.34 A ^s	—	

158-WL Bertha Emhoff V261-P498		
Record A ^s * 0.89 A ^s PRQ 0.15 A ^s T.B.A. 0.92 A ^s	Residue Rt. 0.47 A ^s	
* Auditor's Records Appear Inaccurate		
159-WL Karl E. Riker V432-P900		
Record A ^s * 2.035 A ^s Corp. Land PRQ 0.126 T.B.A. 1.186 A ^s	Residue —	
* * 9.131 A ^s Lot 2 PRQ 0.13 A ^s T.B.A. 1.01 A ^s	Lt. 0.29 A ^s (L)	
* * * 11.656 A ^s Lot 1 PRQ 1.40 A ^s T.B.A. 17.395 A ^s	Lt. 0.734 A ^s Rt. 5.06 A ^s	
22.882 A ^s Total PRQ 1.656 T.B.A. 19.591 A ^s	Lt. 0.29 A ^s (L) Lt. 0.734 A ^s Rt. 5.06 A ^s	
159 PRQ 0.41 A ^s T.B.A. 0.11 A ^s		
159A PRQ 0.41 A ^s T.B.A. 0.156 A ^s		
* 2.095 A ^s PRQ 0.05 A ^s T.B.A. 0.04 A ^s	Lt. 0.913 A ^s Lt. 0.50 A ^s	
* * * 11.656 A ^s Lot 1 PRQ 0.191 A ^s T.B.A. 0.196 A ^s	Lt. 1.413 A ^s	
159B PRQ 0.11 A ^s T.B.A. 0.27 A ^s		
Calculated Areas * 2.396 A ^s * 1.30 A ^s * * 24.089 A ^s * * * 0.59 A ^s Auditor's Records Appear Inaccurate		
159D Michael Abram V394-P341		
Record A ^s 5.40 A ^s	Residue PRQ 0.05 A ^s T.B.A. 0.01 A ^s Rt. 5.34 A ^s	
159-LA Eugene F. & Norma Jean Bonvechio V299-P108 Limited Access Only		
159A-LA Bishop John J. Carberry V439-P827 Limited Access Only		
160-WL Elmer Kline V189-P293		
Record A ^s 0.57 A ^s Corp. Land T.B.A. 0.01 A ^s	Residue Lt. 0.56 A ^s	
161-WL William N. & Clara E. Meese V255-P143		
Record A ^s 0.28 A ^s Corp. Land T.B.A. 0.03 A ^s	Residue Lt. 0.25 A ^s	

162-WL Elizabeth Leggett Etal V392-P75		
Record A ^s 0.287 A ^s Corp. Land T.B.A. 0.05 A ^s	Residue Lt. 0.237 A ^s	
0.29 A ^s Corp. Land T.B.A. 0.07 A ^s	Lt. 0.22 A ^s	
0.577 A ^s Total T.B.A. 0.12 A ^s	Lt. 0.457 A ^s	
163-WL Ida Gribble V183-P388 V321-P374 V253-P543		
Record A ^s 0.34 A ^s Corp. Land T.B.A. 0.11 A ^s	Residue Lt. 0.20 A ^s	
0.057 A ^s Corp. Land T.B.A. 0.021 A ^s	Lt. 0.026 A ^s	
0.057 A ^s Corp. Land T.B.A. 0.021 A ^s	Lt. 0.026 A ^s	
0.454 A ^s Total T.B.A. 0.152 A ^s	Lt. 0.252 A ^s	
163 0.34 A ^s Corp. Land PRQ 0.002 A ^s T.B.A. 0.01 A ^s		
0.057 A ^s Corp. Land PRQ 0.007 A ^s T.B.A. 0.005 A ^s	—	
0.057 A ^s Corp. Land PRQ 0.007 A ^s T.B.A. 0.003 A ^s	—	
0.454 A ^s Total PRQ 0.034 A ^s T.B.A. 0.016 A ^s	—	
163-WA Work Agreement		
164-WL Robert & Phyllis Chaney V332-P219		
Record A ^s 0.284 A ^s Corp. Land PRQ 0.005 A ^s T.B.A. 0.005 A ^s	Residue Lt. 0.033 A ^s	
Land PRQ 0.004 A ^s T.B.A. 0.014 A ^s	Lt. 0.232 A ^s	
0.284 A ^s Total PRQ 0.009 A ^s T.B.A. 0.019 A ^s	Lt. 0.265 A ^s	
164A-WL Village of Midvale V251-P564		
Record A ^s 0.57 A ^s Corp. Land T.B.A. —	Residue Lt. 0.48 A ^s	
Land PRQ 0.01 A ^s T.B.A. 0.01 A ^s	Lt. 0.08 A ^s	
0.57 A ^s Total PRQ 0.01 A ^s T.B.A. 0.01 A ^s	Lt. 0.56 A ^s	
165-WL Clarence D. & Bernice Seldenright V230-P282		
Record A ^s 0.58 A ^s Corp. Land PRQ 0.09 A ^s T.B.A. 0.49 A ^s	Residue —	
Land PRQ 0.10 A ^s T.B.A. 0.10 A ^s	—	
0.58 A ^s Total PRQ 0.19 A ^s T.B.A. 0.59 A ^s	—	
166-WL M. W. Everhard V409-P621		
Record A ^s * 1.50 A ^s PRQ 0.02 A ^s T.B.A. 0.11 A ^s	Residue Rt. 1.39 A ^s	
* Record A ^s appears to be carried in Warwick Twp.		

REVISIONS	DATE
Revised Parcels 159WL & 159A	5-16-66

TUSCARAWAS COUNTY
TUS.-250-17.23
RIGHT OF WAY PLAN

168 AERRL The Baltimore and Ohio Railroad T.B.A. 6693 S.F. 168 T.B.A. 5 S.F.		
169-WL James R. & Betty M. Overholt V381-P440		
Record A ^s 14.20 A ^s Lot 1	T.B.A. 5.56 A ^s	Residue Lt. 1.77 A ^s Rt. 6.87 A ^s (L) Lt. 4.00 A ^s Rt. 0.24 A ^s (L) Lt. 0.74 A ^s Rt. 13.09 A ^s (L) Lt. 6.51 A ^s Rt. 20.20 A ^s (L)
7.57 A ^s Lot 33	T.B.A. 3.33 A ^s	
0.74 A ^s Res. Lots Corp. Land	T.B.A. —	
13.09 A ^s	T.B.A. —	
35.60 A ^s Total	T.B.A. 8.89 A ^s	
169-X T.B.A. 0.08 A ^s		
170-WL John V. & Mary Ann Kowals V373-P500 V392-P554		
Record A ^s 2.11 A ^s Gas Twp. Corp. Land	T.B.A. 0.77 A ^s	Residue Lt. 0.29 A ^s Rt. 7.15 A ^s (L) Lt. 0.29 A ^s Rt. 7.15 A ^s (L)
8.00 A ^s Mill Twp.	T.B.A. 0.55 A ^s	
10.11 A ^s Total	T.B.A. 1.32 A ^s	
170A-WL 2.11 A ^s Gas Twp. Corp. Land		
8.00 A ^s Mill Twp.	T.B.A. 0.12 A ^s	Lt. 0.63 A ^s
10.11 A ^s Total	T.B.A. 0.54 A ^s	Lt. 0.63 A ^s
171-WL Leo E. & Doreen Gundy V422-P636 V436-P908		
Record A ^s 1.07 A ^s Lot 33 Corp. Land	T.B.A. 0.01 A ^s	Residue Lt. 1.06 A ^s Lt. 3.24 A ^s Lt. 2.27 A ^s Lt. 1.51 A ^s Lt. 5.82 A ^s Lt. 7.58 A ^s Lt. 2.85 A ^s Lt. 1.76 A ^s Lt. 1.08 A ^s Lt. 11.81 A ^s Rt. 1.36 A ^s Lt. 2.90 A ^s Lt. 45.47 A ^s Lt. 1.00 A ^s Rt. 15.84 A ^s Lt. 9.25 A ^s Rt. 46.55 A ^s Lt. 39.27 A ^s Rt. 1.94 A ^s Lt. 0.88 A ^s Lt. 11.04 A ^s Lt. 4.85 A ^s Lt. 3.32 A ^s Lt. 154.13 A ^s Rt. 68.53 A ^s
3.33 A ^s Lot 33	T.B.A. 0.09 A ^s	
2.27 A ^s Lot 33	T.B.A. —	
1.51 A ^s Lot 33	T.B.A. —	
5.82 A ^s Lot 33	T.B.A. —	
7.58 A ^s Lot 32	T.B.A. —	
2.85 A ^s Lot 32	T.B.A. —	
1.76 A ^s Lot 8	T.B.A. —	
1.08 A ^s	T.B.A. —	
19.06 A ^s Lot 13	T.B.A. 5.89 A ^s	
2.90 A ^s Lot 13	T.B.A. —	
45.47 A ^s Lot 12	T.B.A. —	
1.00 A ^s Lot 12	T.B.A. —	
16.95 A ^s Lot 14	T.B.A. 1.11 A ^s	
69.54 A ^s Lot 14	T.B.A. 13.74 A ^s	
45.07 A ^s Lot 15	T.B.A. 3.86 A ^s	
0.88 A ^s Lot 15	T.B.A. —	
11.04 A ^s Lot 15	T.B.A. —	
4.85 A ^s Lot 15	T.B.A. —	
3.32 A ^s Lot 15	T.B.A. —	
247.36 A ^s Total	T.B.A. 24.70 A ^s	
171-WA Work Agreement		

172-WL James Natoli Jr. V340-P11		
Record A ^s 67.59 A ^s Lot 15	T.B.A. 7.05 A ^s	Residue Lt. 28.90 A ^s Rt. 29.48 A ^s Lt. 10.00 A ^s Lt. 38.90 A ^s Rt. 29.48 A ^s
10.00 A ^s Res. by other deed	T.B.A. —	
77.59 A ^s Total	T.B.A. 7.05 A ^s	
172 67.59 A ^s Lot 15 P.R.O. 0.45 A ^s T.B.A. 0.68 A ^s		
172A 67.59 A ^s Lot 15 P.R.O. 0.50 A ^s T.B.A. 0.53 A ^s		
173-WL Carl & Wanda Alfano V347-P147		
Record A ^s 5.00 A ^s Lot 15	T.B.A. 3.03 A ^s	Residue Lt. 0.46 A ^s Rt. 1.04 A ^s
173 5.00 A ^s Lot 15 P.R.O. 0.04 A ^s T.B.A. 0.12 A ^s		
173A 5.00 A ^s Lot 15 P.R.O. 0.08 A ^s T.B.A. 0.23 A ^s		
173-WA Work Agreement		
174-WL Carl M. Thompson Etal V307-P367 V342-P277 V385-P352		
Record A ^s 76.47 A ^s Lot 15	T.B.A. 13.30 A ^s	Residue Lt. 31.10 A ^s Rt. 29.63 A ^s Lt. 1.00 A ^s Rt. 1.00 A ^s Lt. 31.10 A ^s Rt. 30.64 A ^s
1.00 A ^s Lot 15	T.B.A. —	
77.48 A ^s Total	T.B.A. 13.30 A ^s	
174 76.47 A ^s Lot 15 P.R.O. 0.49 A ^s T.B.A. 0.78 A ^s		
174A 76.47 A ^s Lot 15 P.R.O. 0.39 A ^s T.B.A. 0.78 A ^s		
174-WA Work Agreement		
174A-WA Work Agreement		
174-X T.B.A. 0.08 A ^s		
174C Victor J. & Rose J. Guida V350-P446		
Record A ^s 5.01 A ^s Lot 15	P.R.O. 0.11 A ^s T.B.A. 0.07 A ^s	Residue Rt. 4.83 A ^s
175-WL Anthony & Mildred Natoli V379-P457 V307-P287		
Record A ^s 48.70 A ^s Lot 23	T.B.A. 10.75 A ^s	Residue Lt. 8.64 A ^s (L) Rt. 29.31 A ^s Rt. 0.05 A ^s Lt. 8.64 A ^s (L) Rt. 29.36 A ^s
0.05 A ^s Lot 23	T.B.A. —	
48.75 A ^s Total	T.B.A. 10.75 A ^s	
175-X T.B.A. 0.07 A ^s		
175-Y T.B.A. 0.12 A ^s		

176-WL United States Concrete Pipe Co. V395-P178		
Record A ^s 20.54 A ^s	T.B.A. 2.75 A ^s	Residue Lt. 5.74 A ^s (L) Rt. 12.05 A ^s
177-WL George Frederick Riker, Etal V. 443 - P. 855		
Record A ^s * 1.284 A ^s Lot 1	T.B.A. 1.045 Ac.	Residue Lt. 0.006 Ac.
** 1.511 Ac. Corp. Land	P.R.O. 0.184 Ac. T.B.A. 1.524 Ac.	Lt. 0.157 Ac.
2.795 Ac. Total	P.R.O. 0.184 Ac. T.B.A. 2.569 Ac.	Lt. 0.163 Ac.
177 ** 1.511 Ac. Corp. Land P.R.O. 0.029 Ac. T.B.A. 0.034 Ac.		
Calculated Areas * 1.051 Ac. ** 1.744 Ac.		
123 Fredrick & Donna Swaldo V. 399 - P. 404		
Residue Parcel 123-WL	T.B.A. 0.120 A ^s (L)	Residue Lt. 0 A ^s
124 John A. & Anna W. Wysocki V. 433 - P. 961		
Residue Parcel 124-WL	T.B.A. 0.089 A ^s (L)	Residue Lt. 0 A ^s
Lt. 0.089 A ^s (L)	0.089 A ^s	Lt. 0 A ^s
Rt. 0.372 A ^s	0 A ^s	Rt. 0.372 A ^s
125 Sarah V. Rexroad V. 325 - P. 253 & V. 262 - P. 425		
Residue Parcel 125-WL	T.B.A. 0.041 A ^s (L)	Residue Lt. 0 A ^s
Lt. 0.041 A ^s (L)	0.041 A ^s	Lt. 0 A ^s
Rt. 0.484 A ^s	0 A ^s	Rt. 0.484 A ^s

REVISIONS	DATE
Added Parcels 177WL & 177	5-16-66
Added Parcels 123, 124 & 125	2-15-67

FED. RD. DIVISION	STATE	PROJECT
2	OHIO	


286
308

TUSCARAWAS COUNTY
TUS-250-17.23
RIGHT OF WAY PLAN
LIMITED ACCESS

12
34


0 50 100
SCALE IN FEET


Note: For acquisition of property which falls within the spiraled portion of horizontal curves, the alternate method of stationing tangent lines for point reference was used.

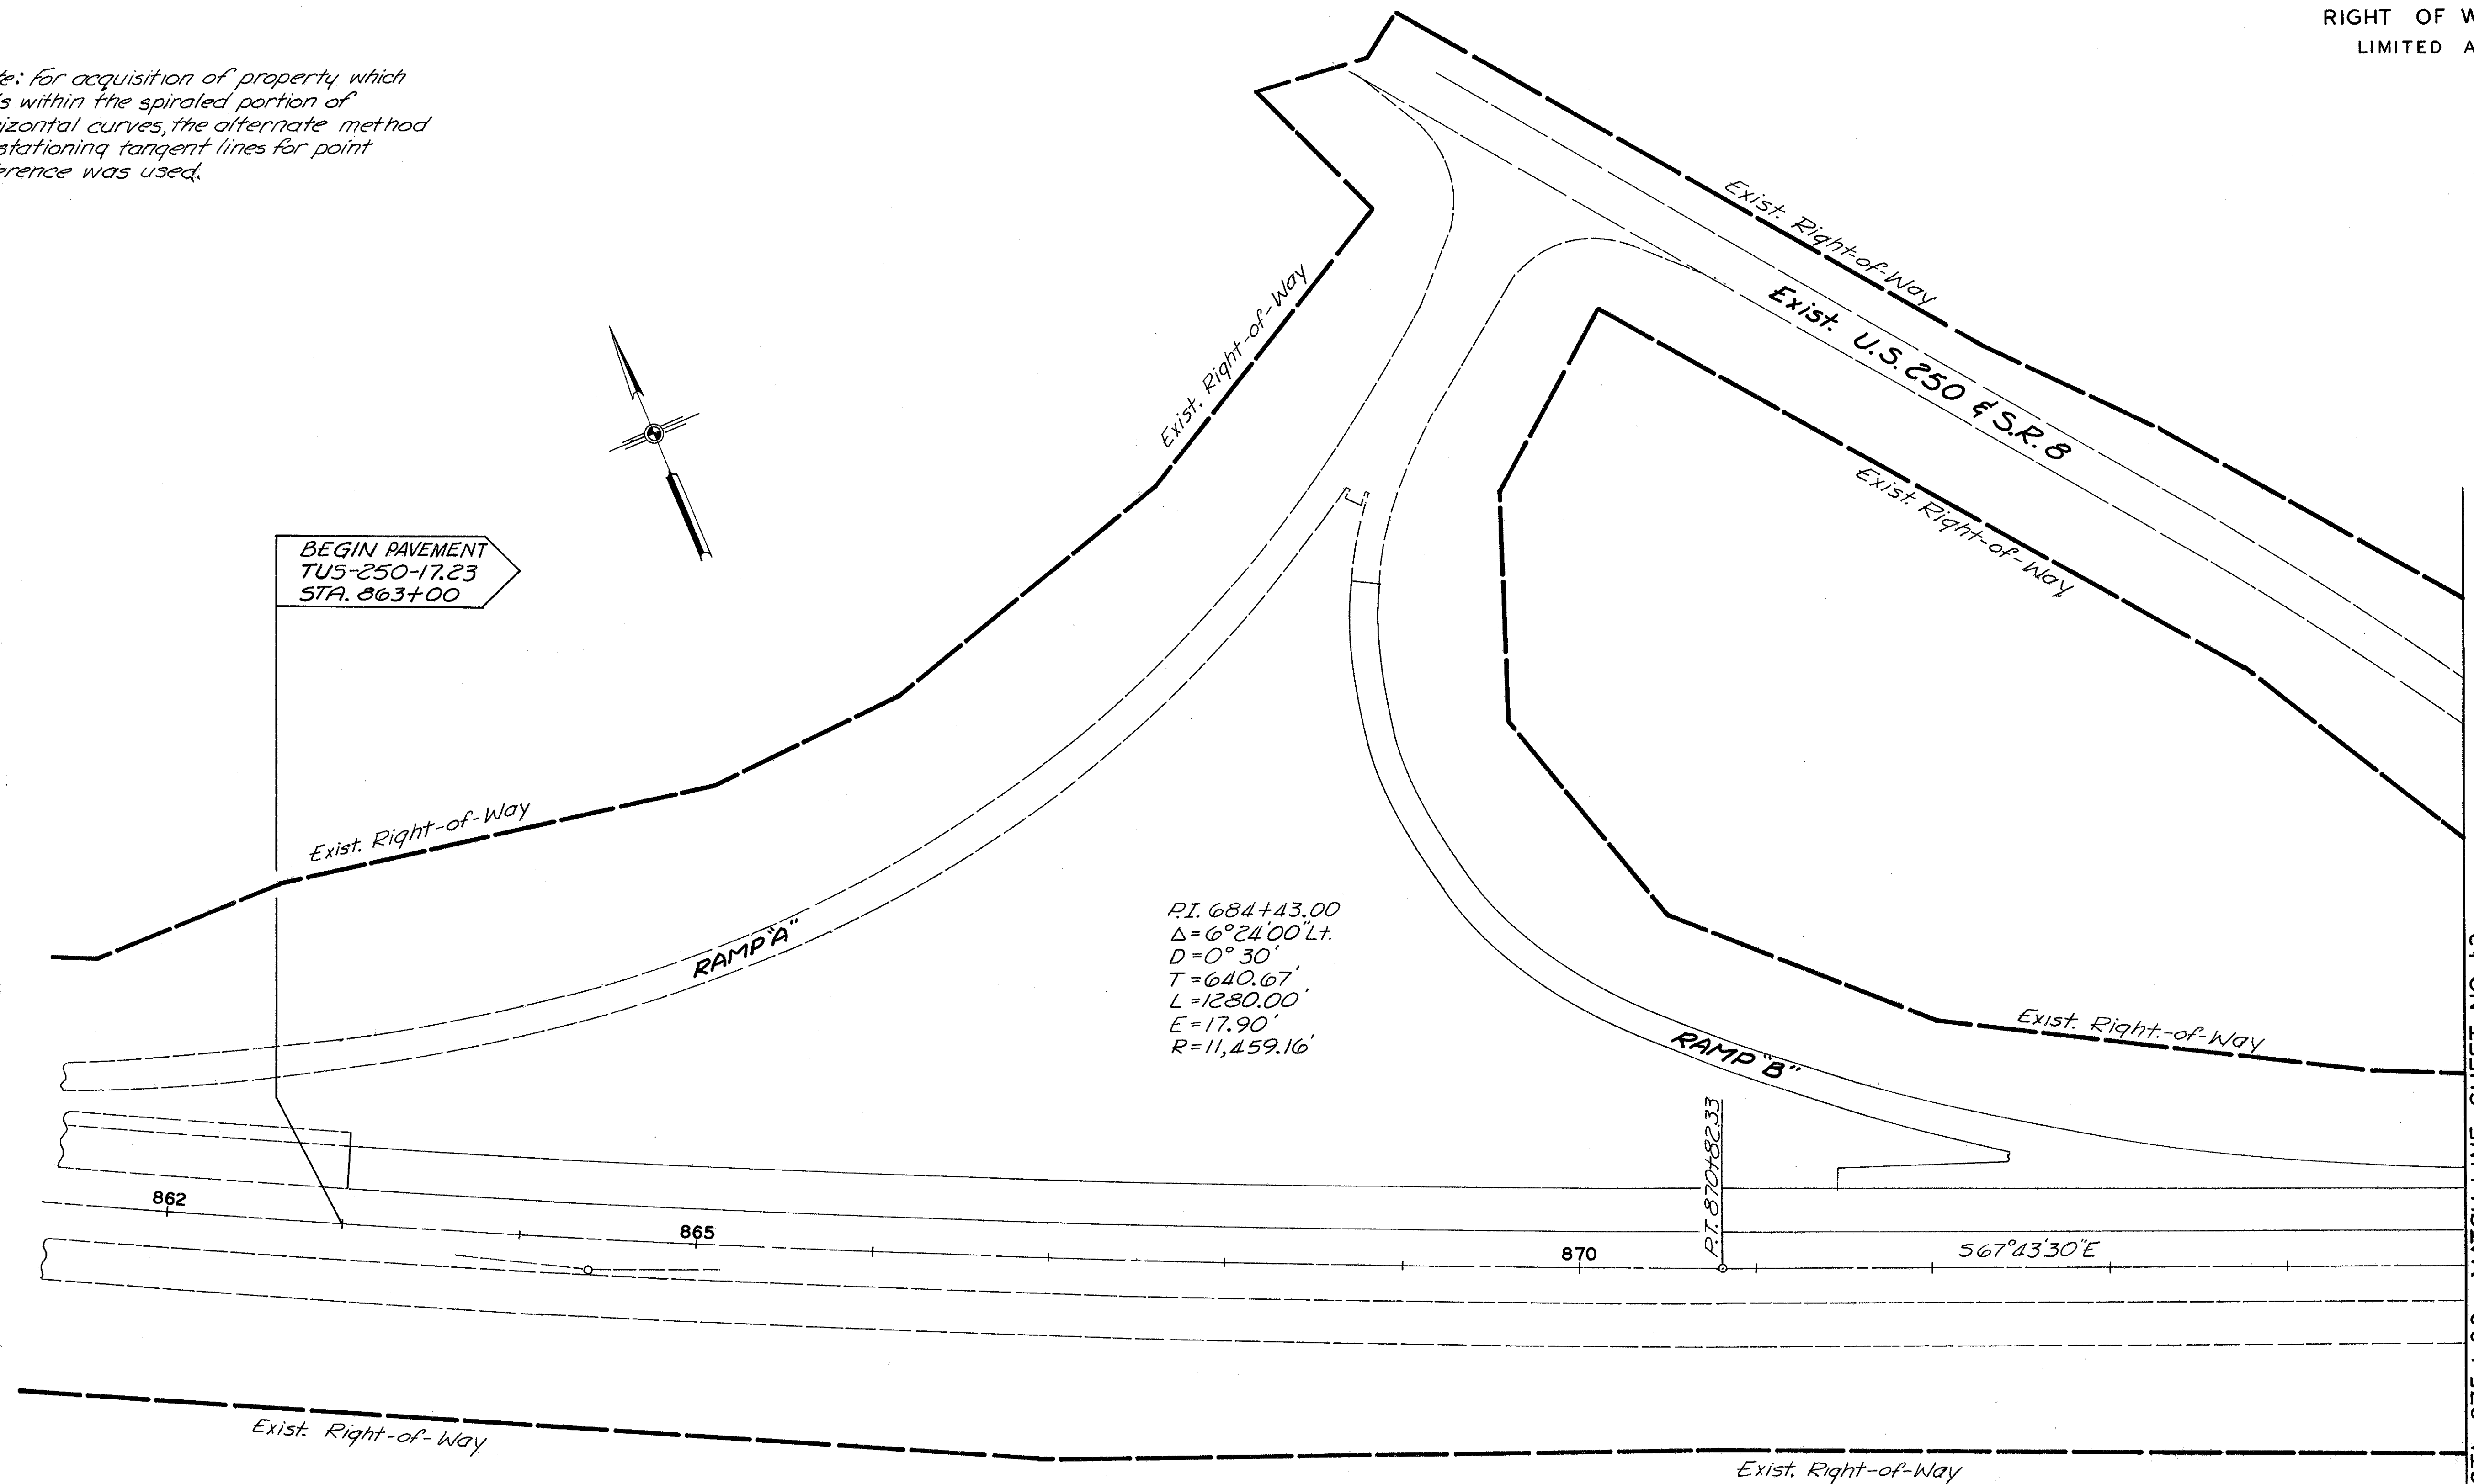

	PLAN	COMPLETED	11-6-65
MADE	REVISION	DATE	

R/W PLAN BEGIN WORK STA. 863+00 TO STA. 875+00

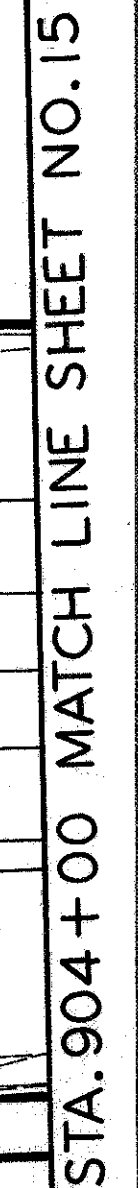

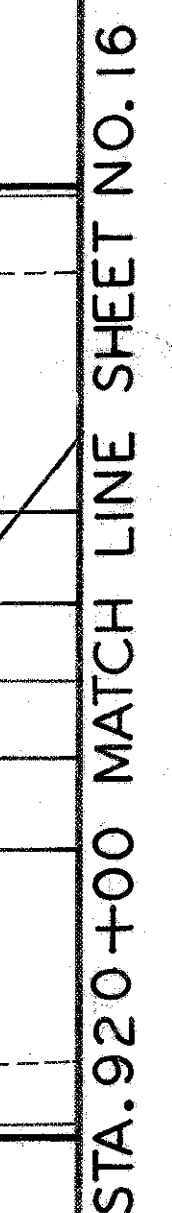


PLAN COMPLETED		
Div. II	Added Parcel 119-PK	11-6-65
Div. II	" " 123, 124, 125, 120 WA, 132 WA	2-23-66
Div. II	" " 120-T, 121 and 132-T	2-15-68
Div. II	Deleted parcels 120 WA, 120-T & added 120-WD	4-29-68
MADE	REVISION	DATE

R/W PLAN STA. 904+00 TO STA. 920+00



GOSHEN TWP. T-8-N R-1-W LOT 20 3RD. QR.

FED. RD. DIVISION	STATE	PROJECT	
2	OHIO		

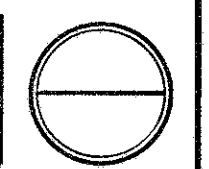

TUSCARAWAS COUNTY
TUS-250-17.23
RIGHT OF WAY PLAN
LIMITED ACCESS

15-A
34

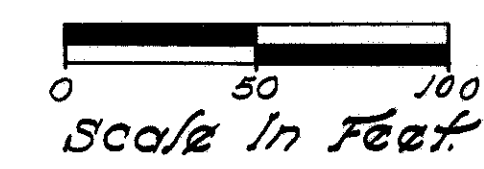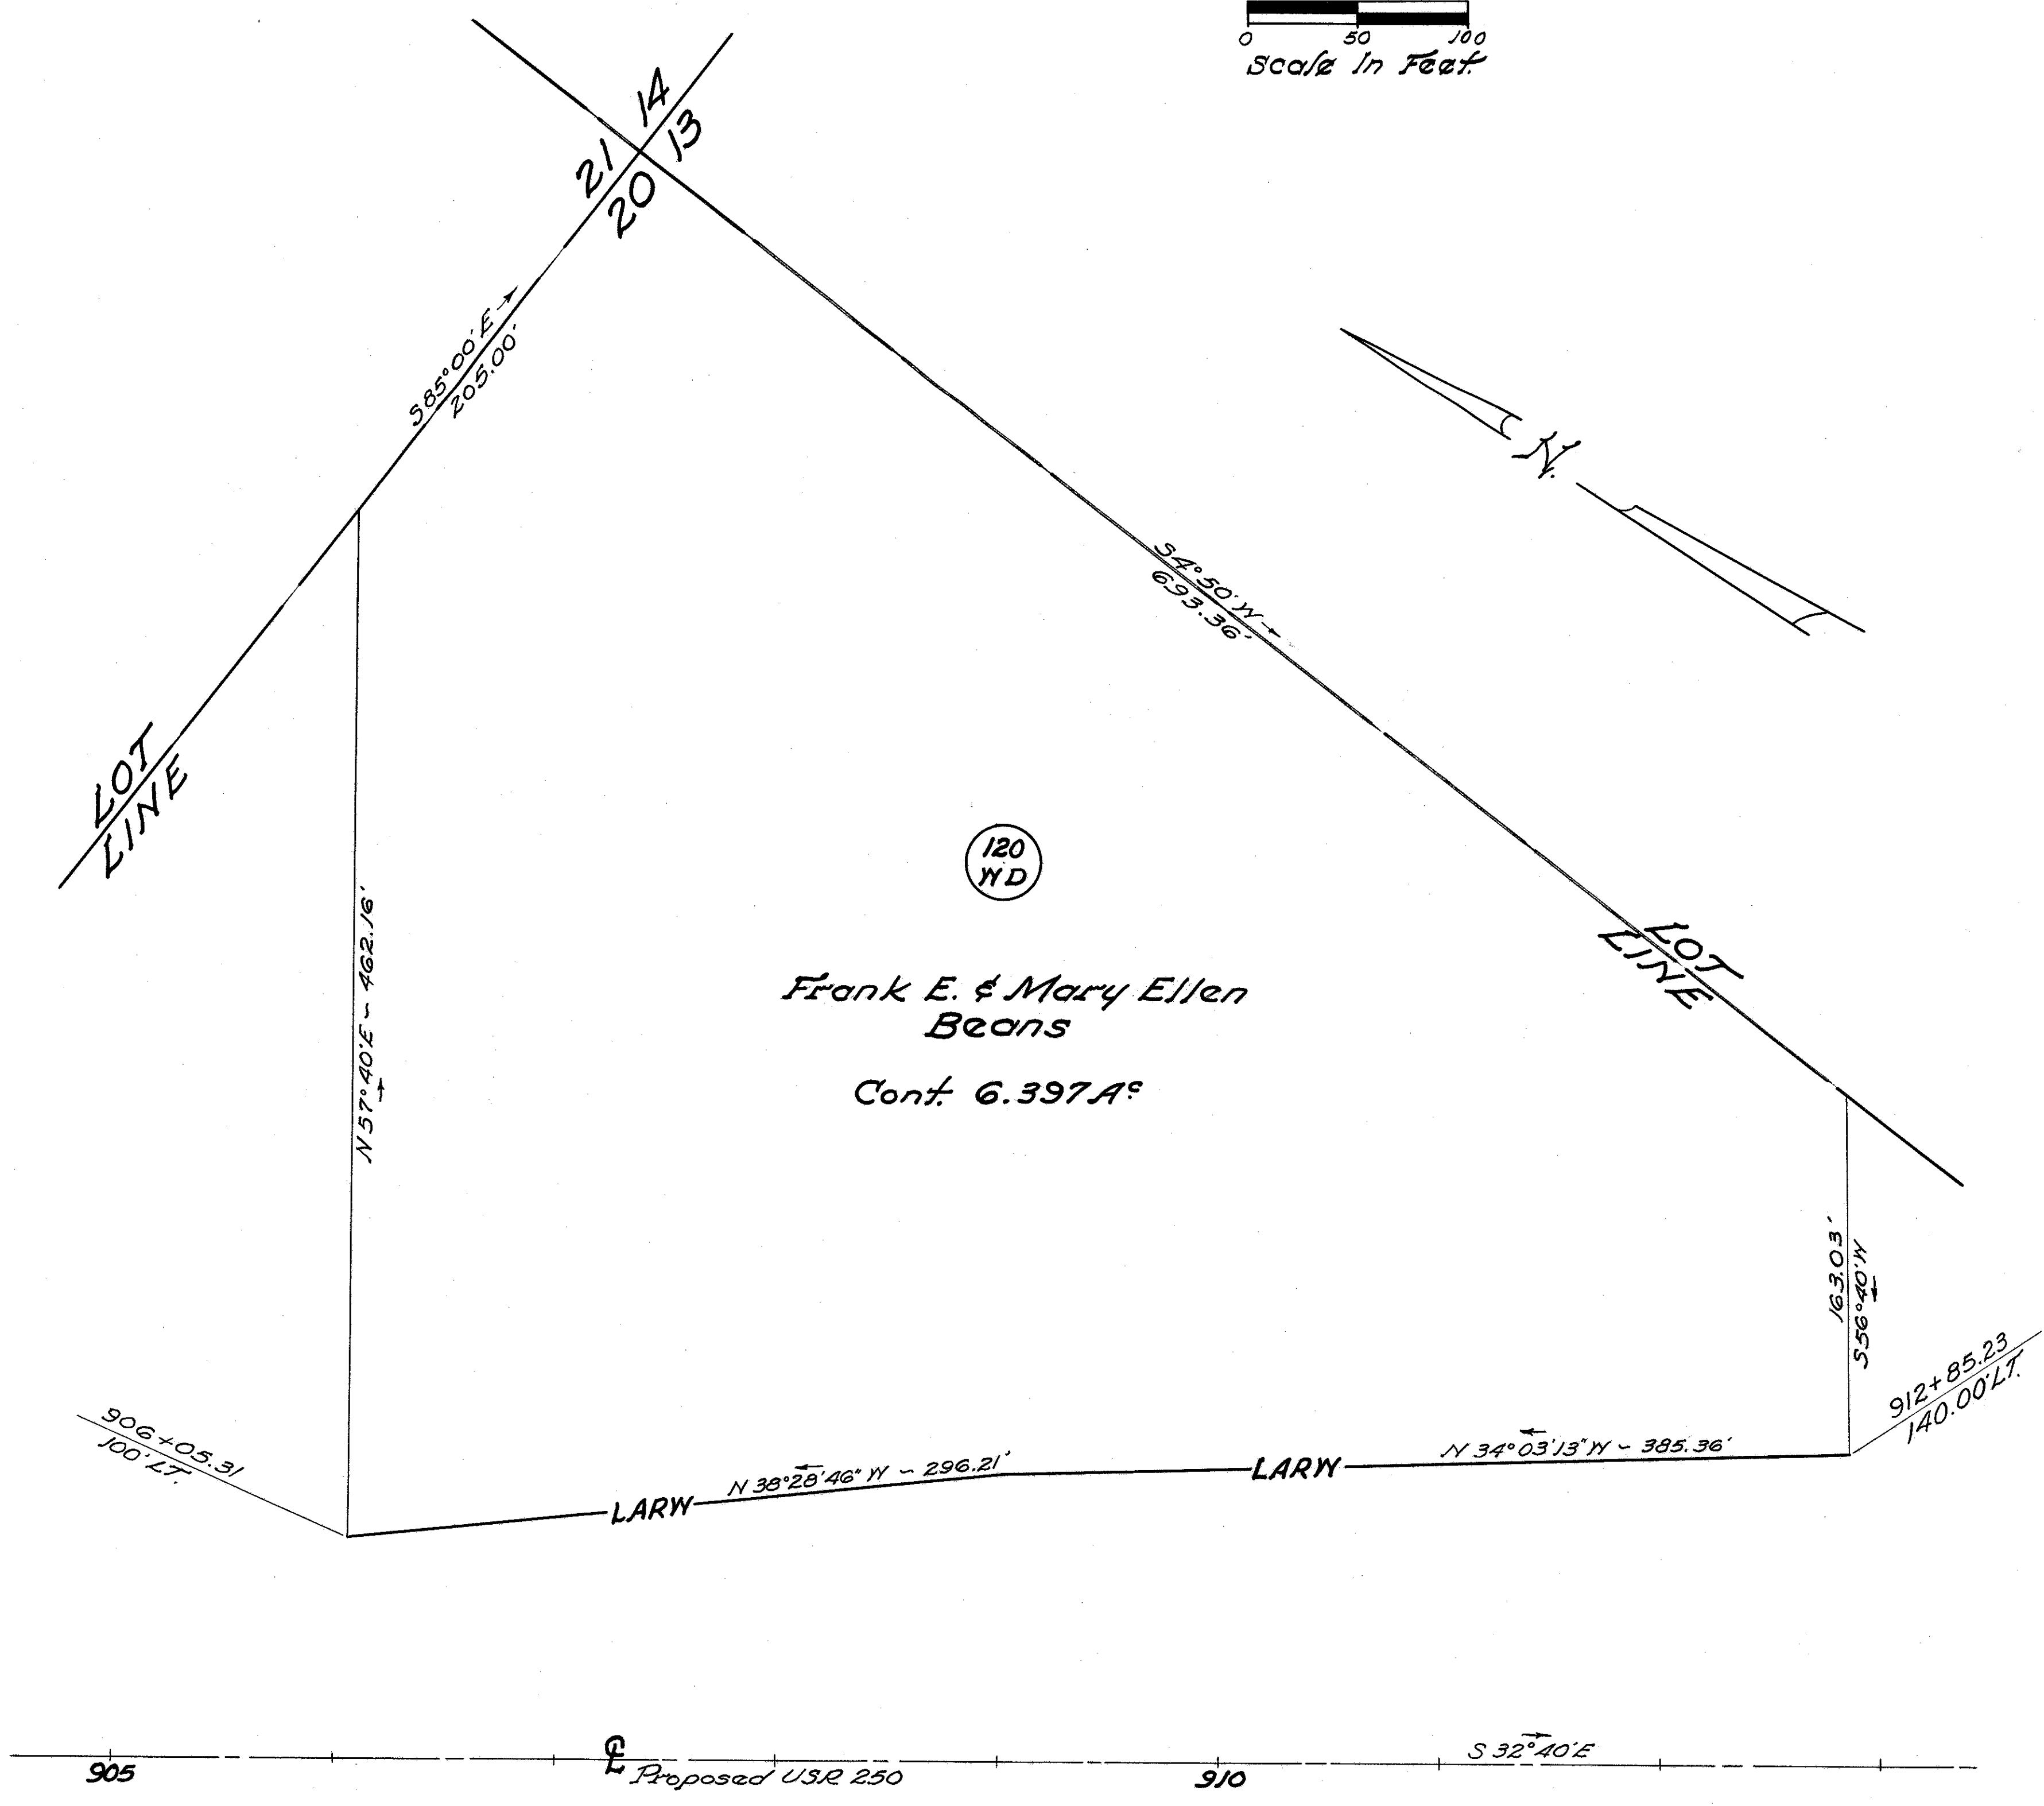

COMPLETION DATE:	5-1-68




FED. RD. DIVISION	STATE	PROJECT
2	OHIO	

TUSCARAWAS COUNTY
TUS-250-17.23
RIGHT OF WAY PLAN
LIMITED ACCESS

290
308

16
34

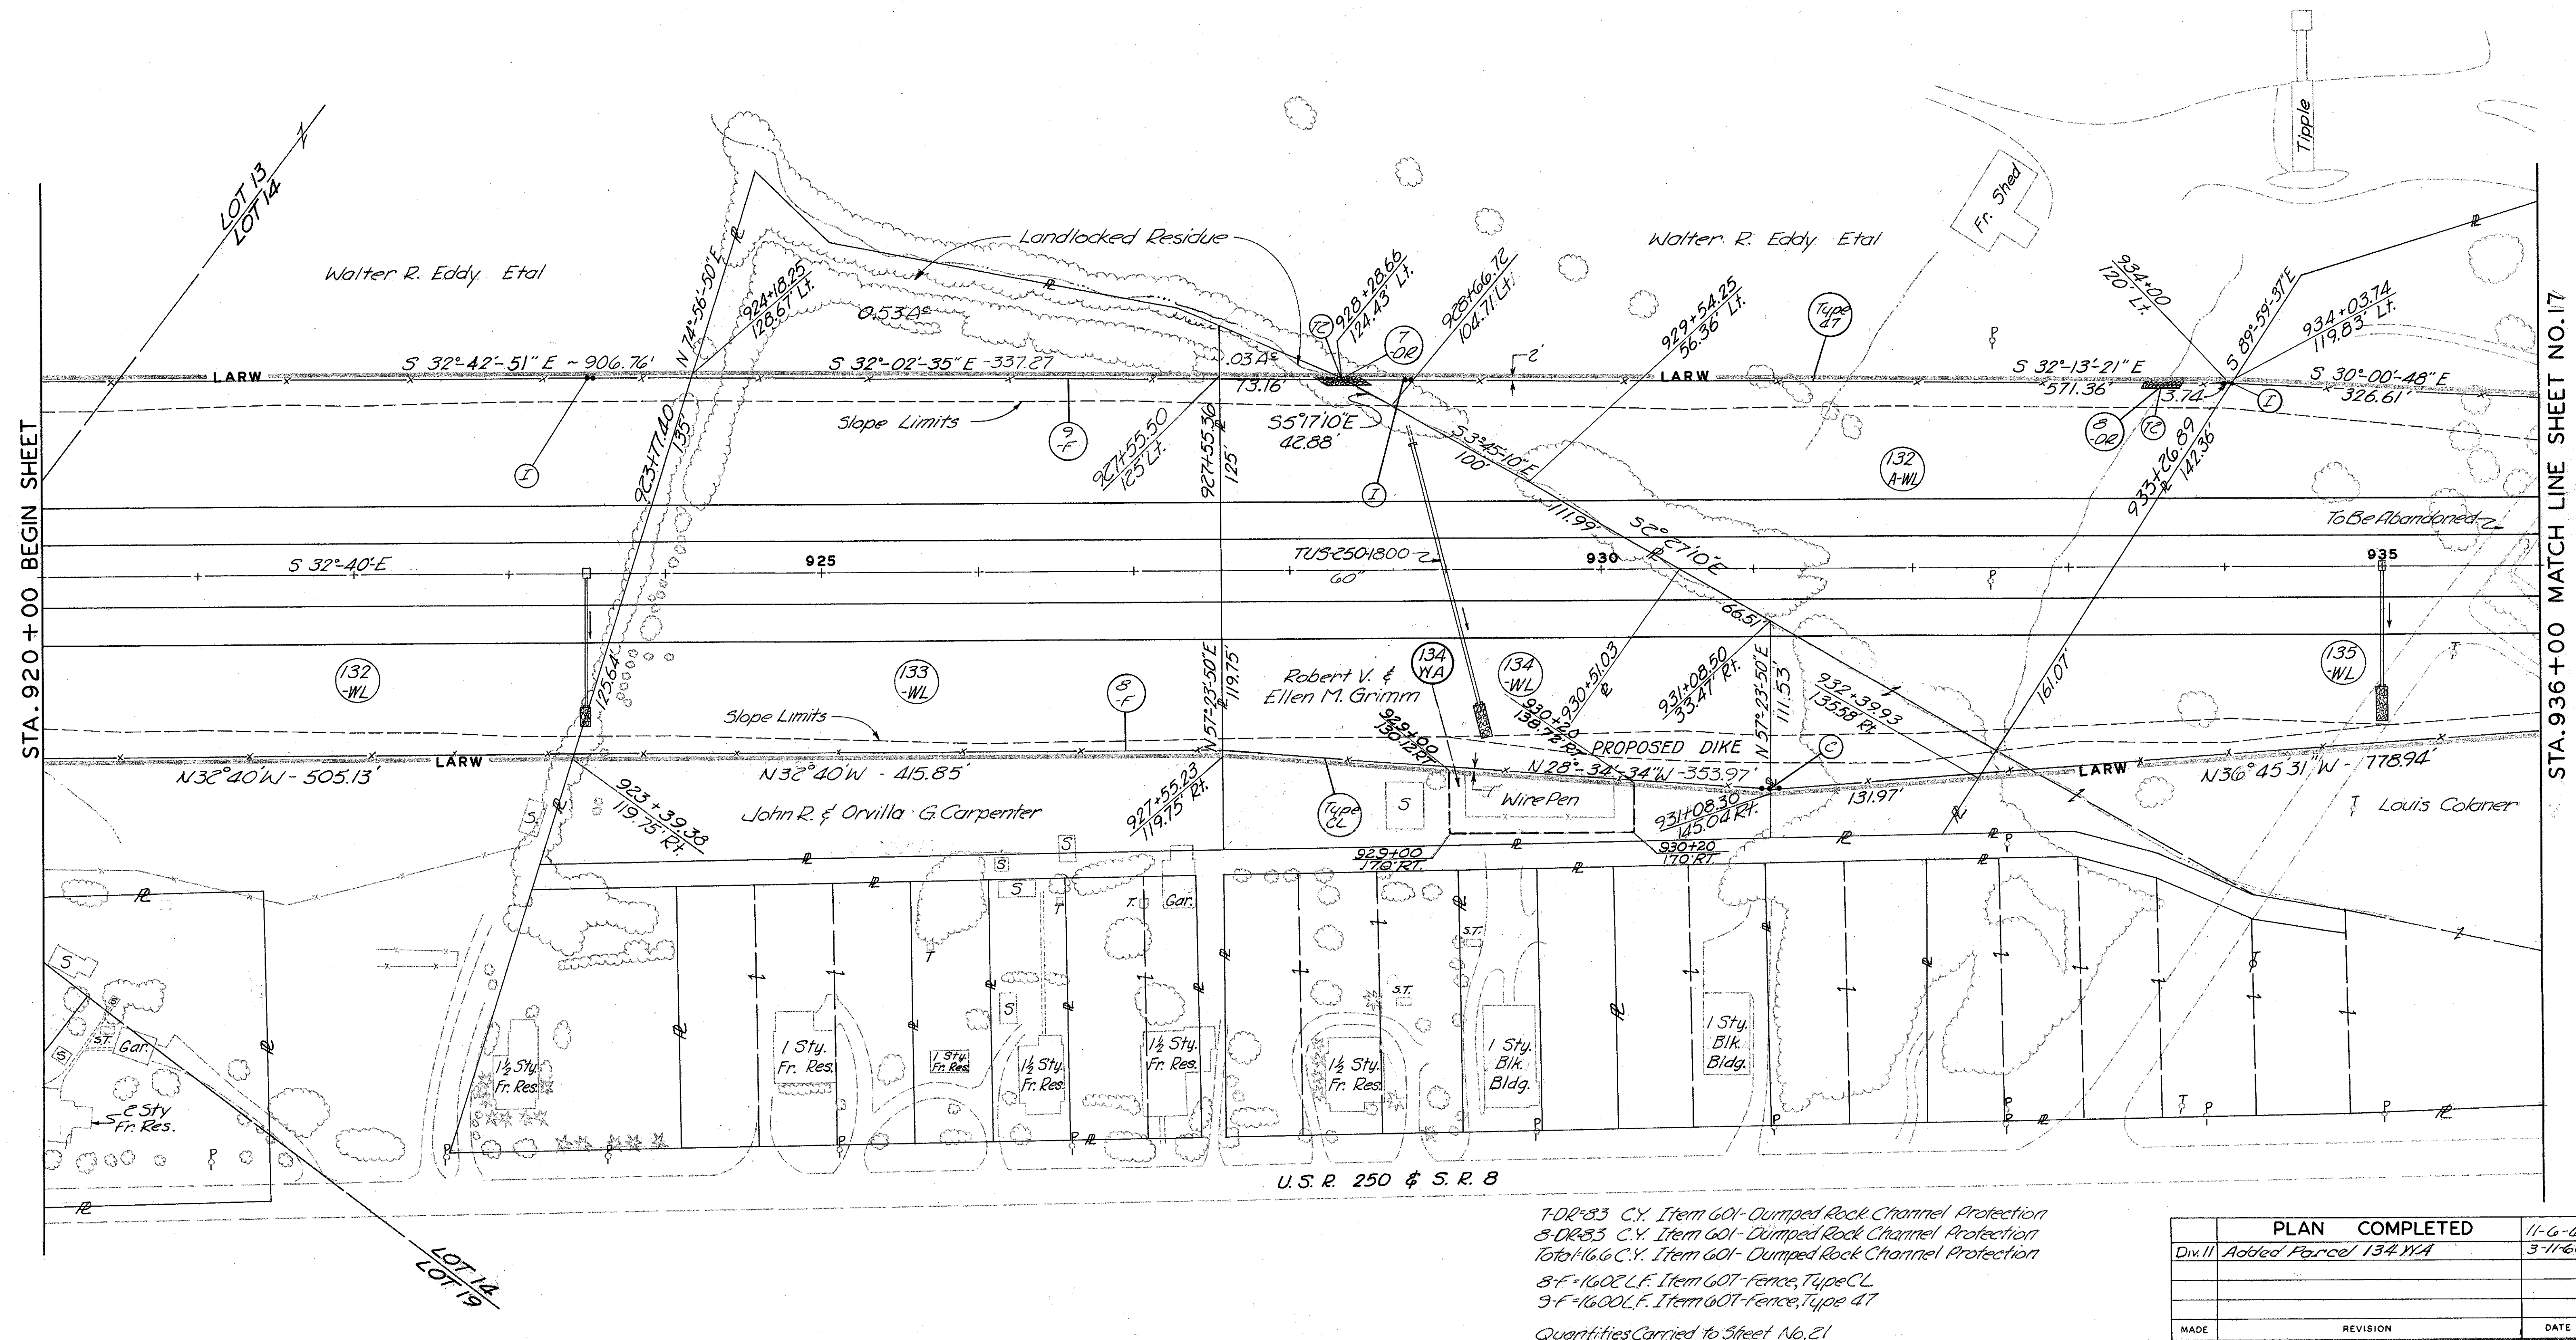

U.S.R. 250 & S.R. 8

7-DP-83 C.Y. Item 601-Dumped Rock Channel Protection
8-DP-83 C.Y. Item 601-Dumped Rock Channel Protection
Total 16.6 C.Y. Item 601-Dumped Rock Channel Protection
8-F-1600 L.F. Item 601-Fence, Type CL
9-F-1600 L.F. Item 601-Fence, Type 47
Quantities Carried to Street No. 21

PLAN COMPLETED		11-6-65
Div. II	Added Parcel 134 WA	3-11-66
MADE	REVISION	DATE


R/W PLAN STA. 920+00 TO STA. 936+00

0 50 100

SCALE


291
308

17
34

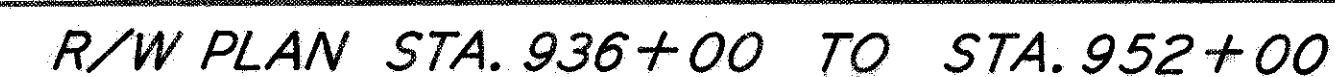

Parcel 132-X
See Sheet No. 17


GOSHEN TWP. - T8N - R1W - LOT 14 & 15 - 3RD. QR.

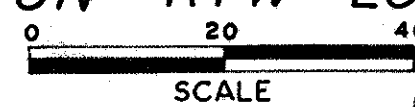

FED. RD. DIVISION	STATE	PROJECT
2	OHIO	

TUSCARAWAS COUNTY
TUS-250-17.23
RIGHT OF WAY PLAN
LIMITED ACCESS

292
308
18
34

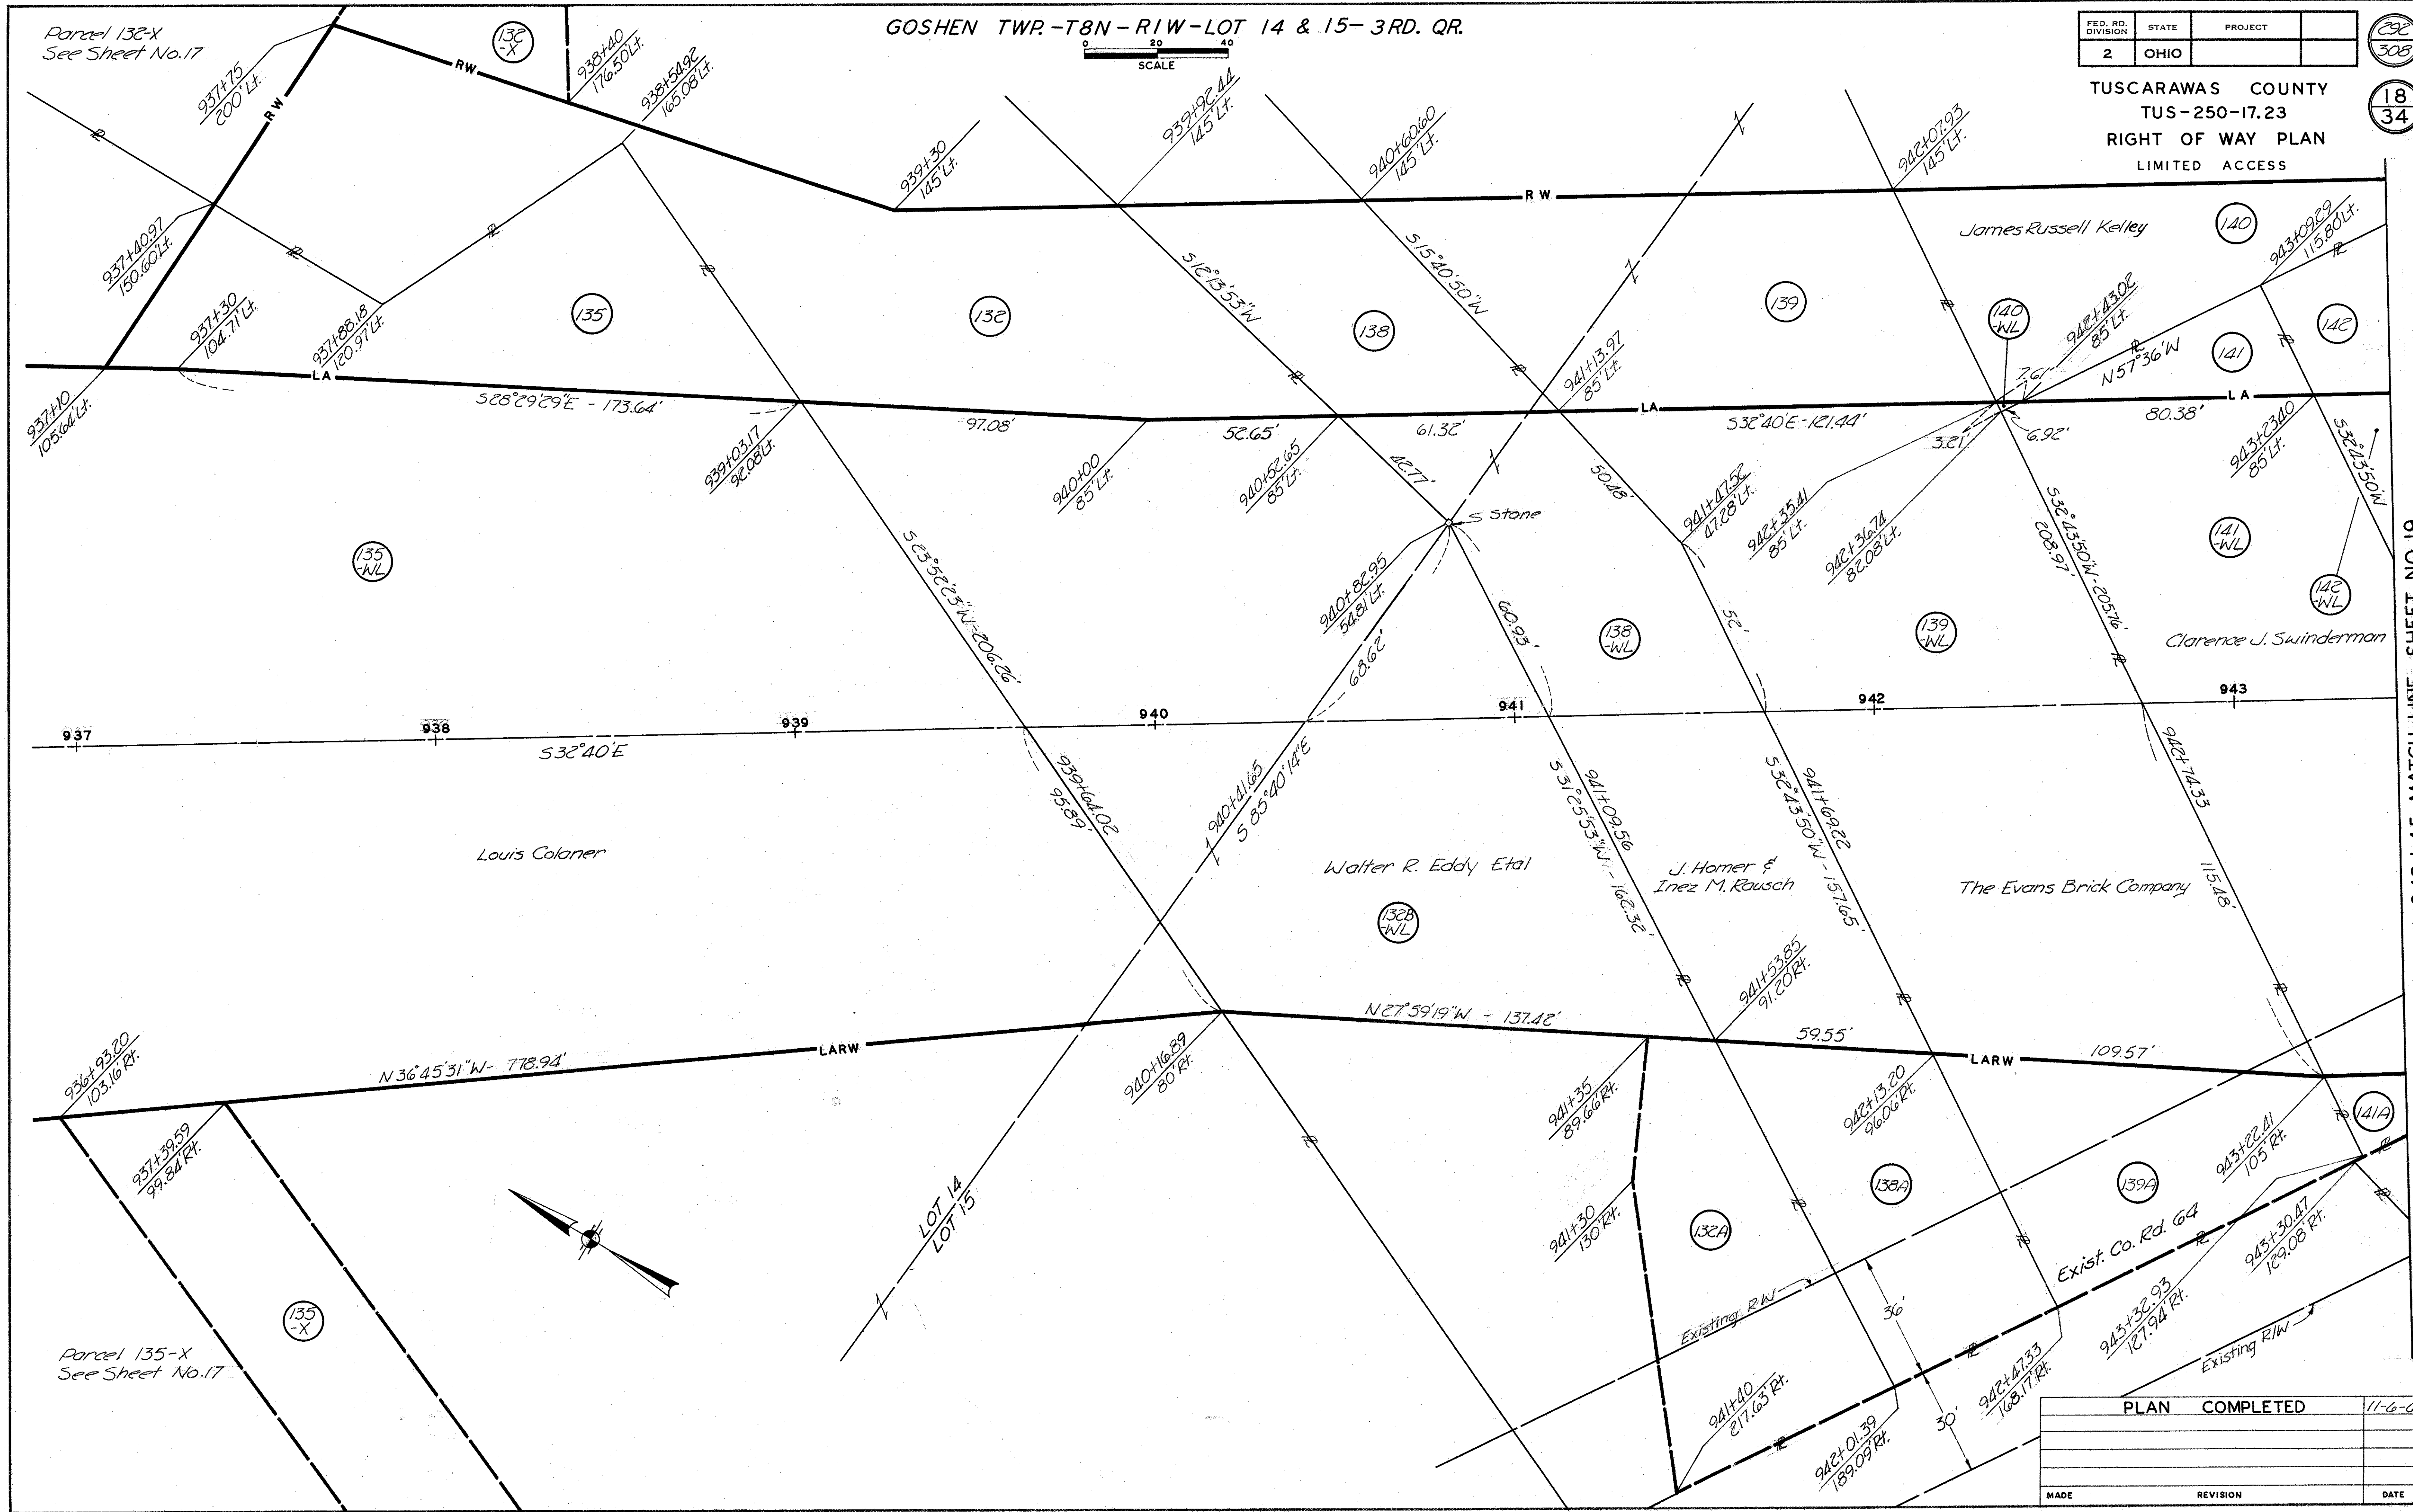

STA. 943+45 MATCH LINE SHEET NO. 19

PLAN	COMPLETED	11-6-65
MADE	REVISION	DATE

R/W PLAN STA. 937+00 TO STA. 943+45



FED. RD. DIVISION	STATE	PROJECT
2	OHIO	


TUSCARAWAS COUNTY
TUS-250-17.23
RIGHT OF WAY PLAN
LIMITED ACCESS

293
308

19
34

STA. 943+45 MATCH LINE SHEET NO. 18

STA. 949+50 MATCH LINE SHEET NO. 20

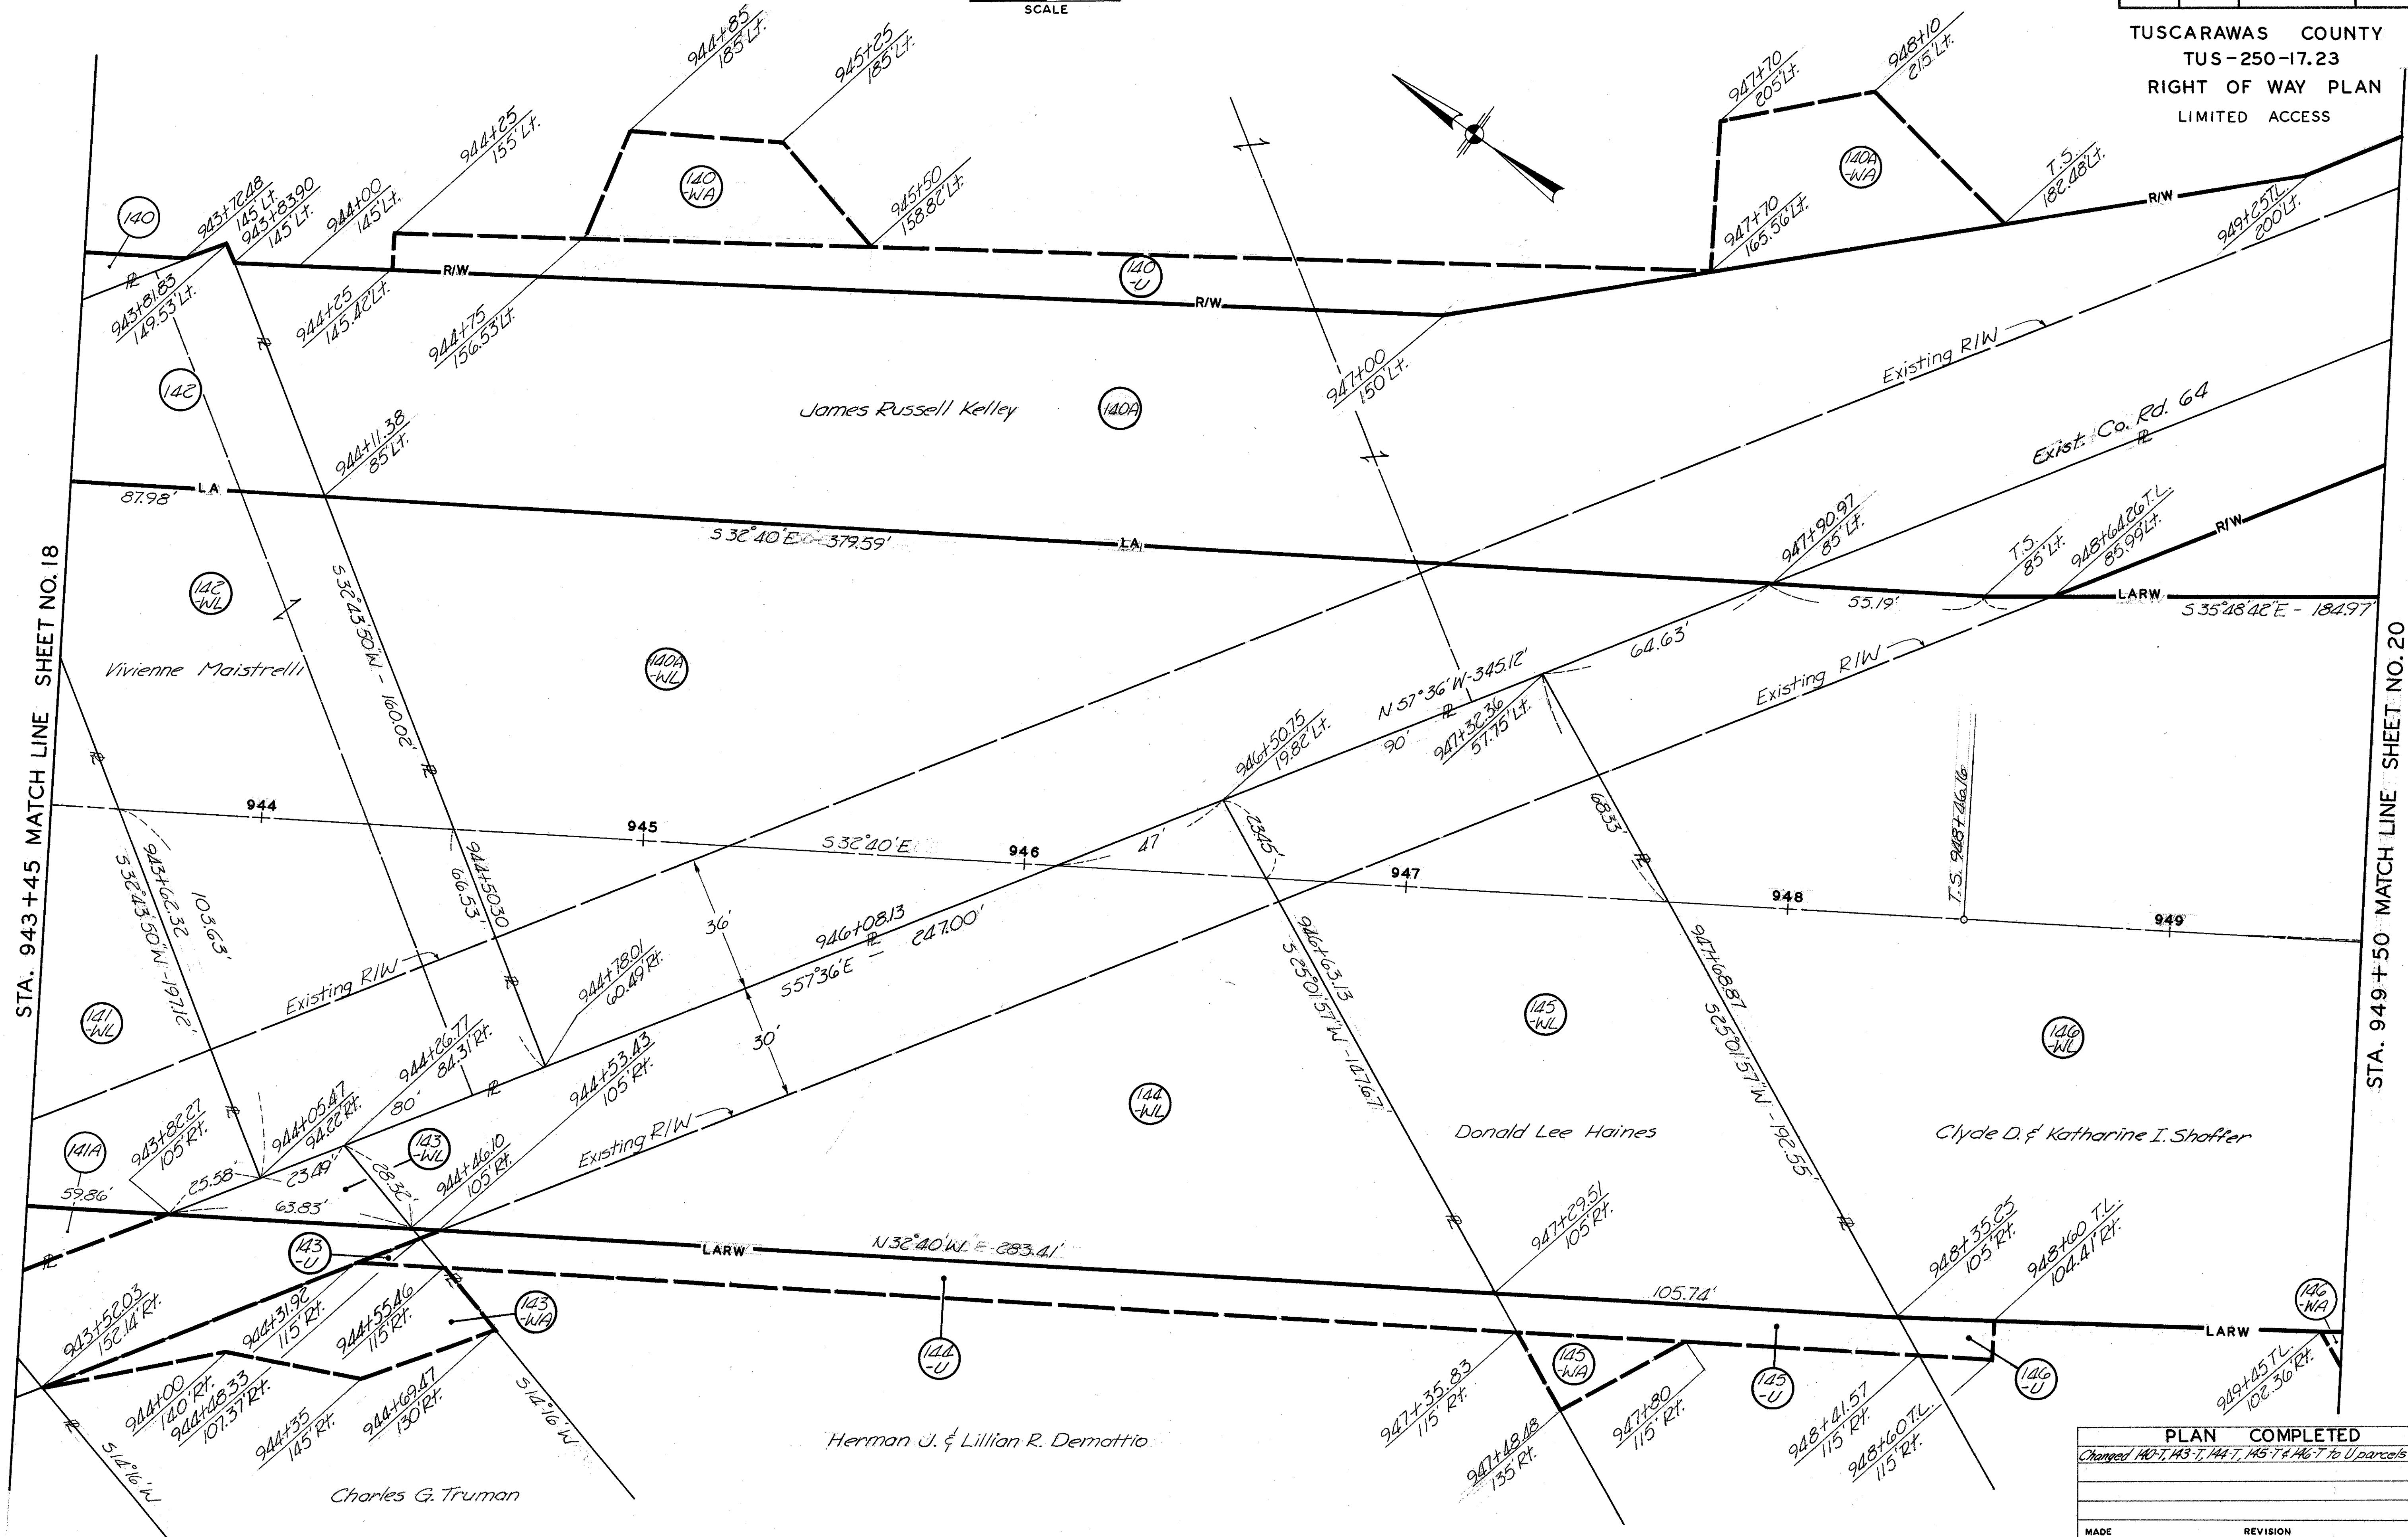

PLAN COMPLETED		11-6-65
Changed 140-T, 143-T, 144-T, 145-T & 146-T to U parcels		12-10-65
MADE	REVISION	DATE

R/W PLAN STA. 943+45 TO STA. 949+50

GOSHEN TWP-T8N-R1W-LOT 15-3RD. QR.




FED. RD. DIVISION	STATE	PROJECT
2	OHIO	

294
508

TUSCARAWAS COUNTY
TUS-250-17.23
RIGHT OF WAY PLAN
LIMITED ACCESS

20
34

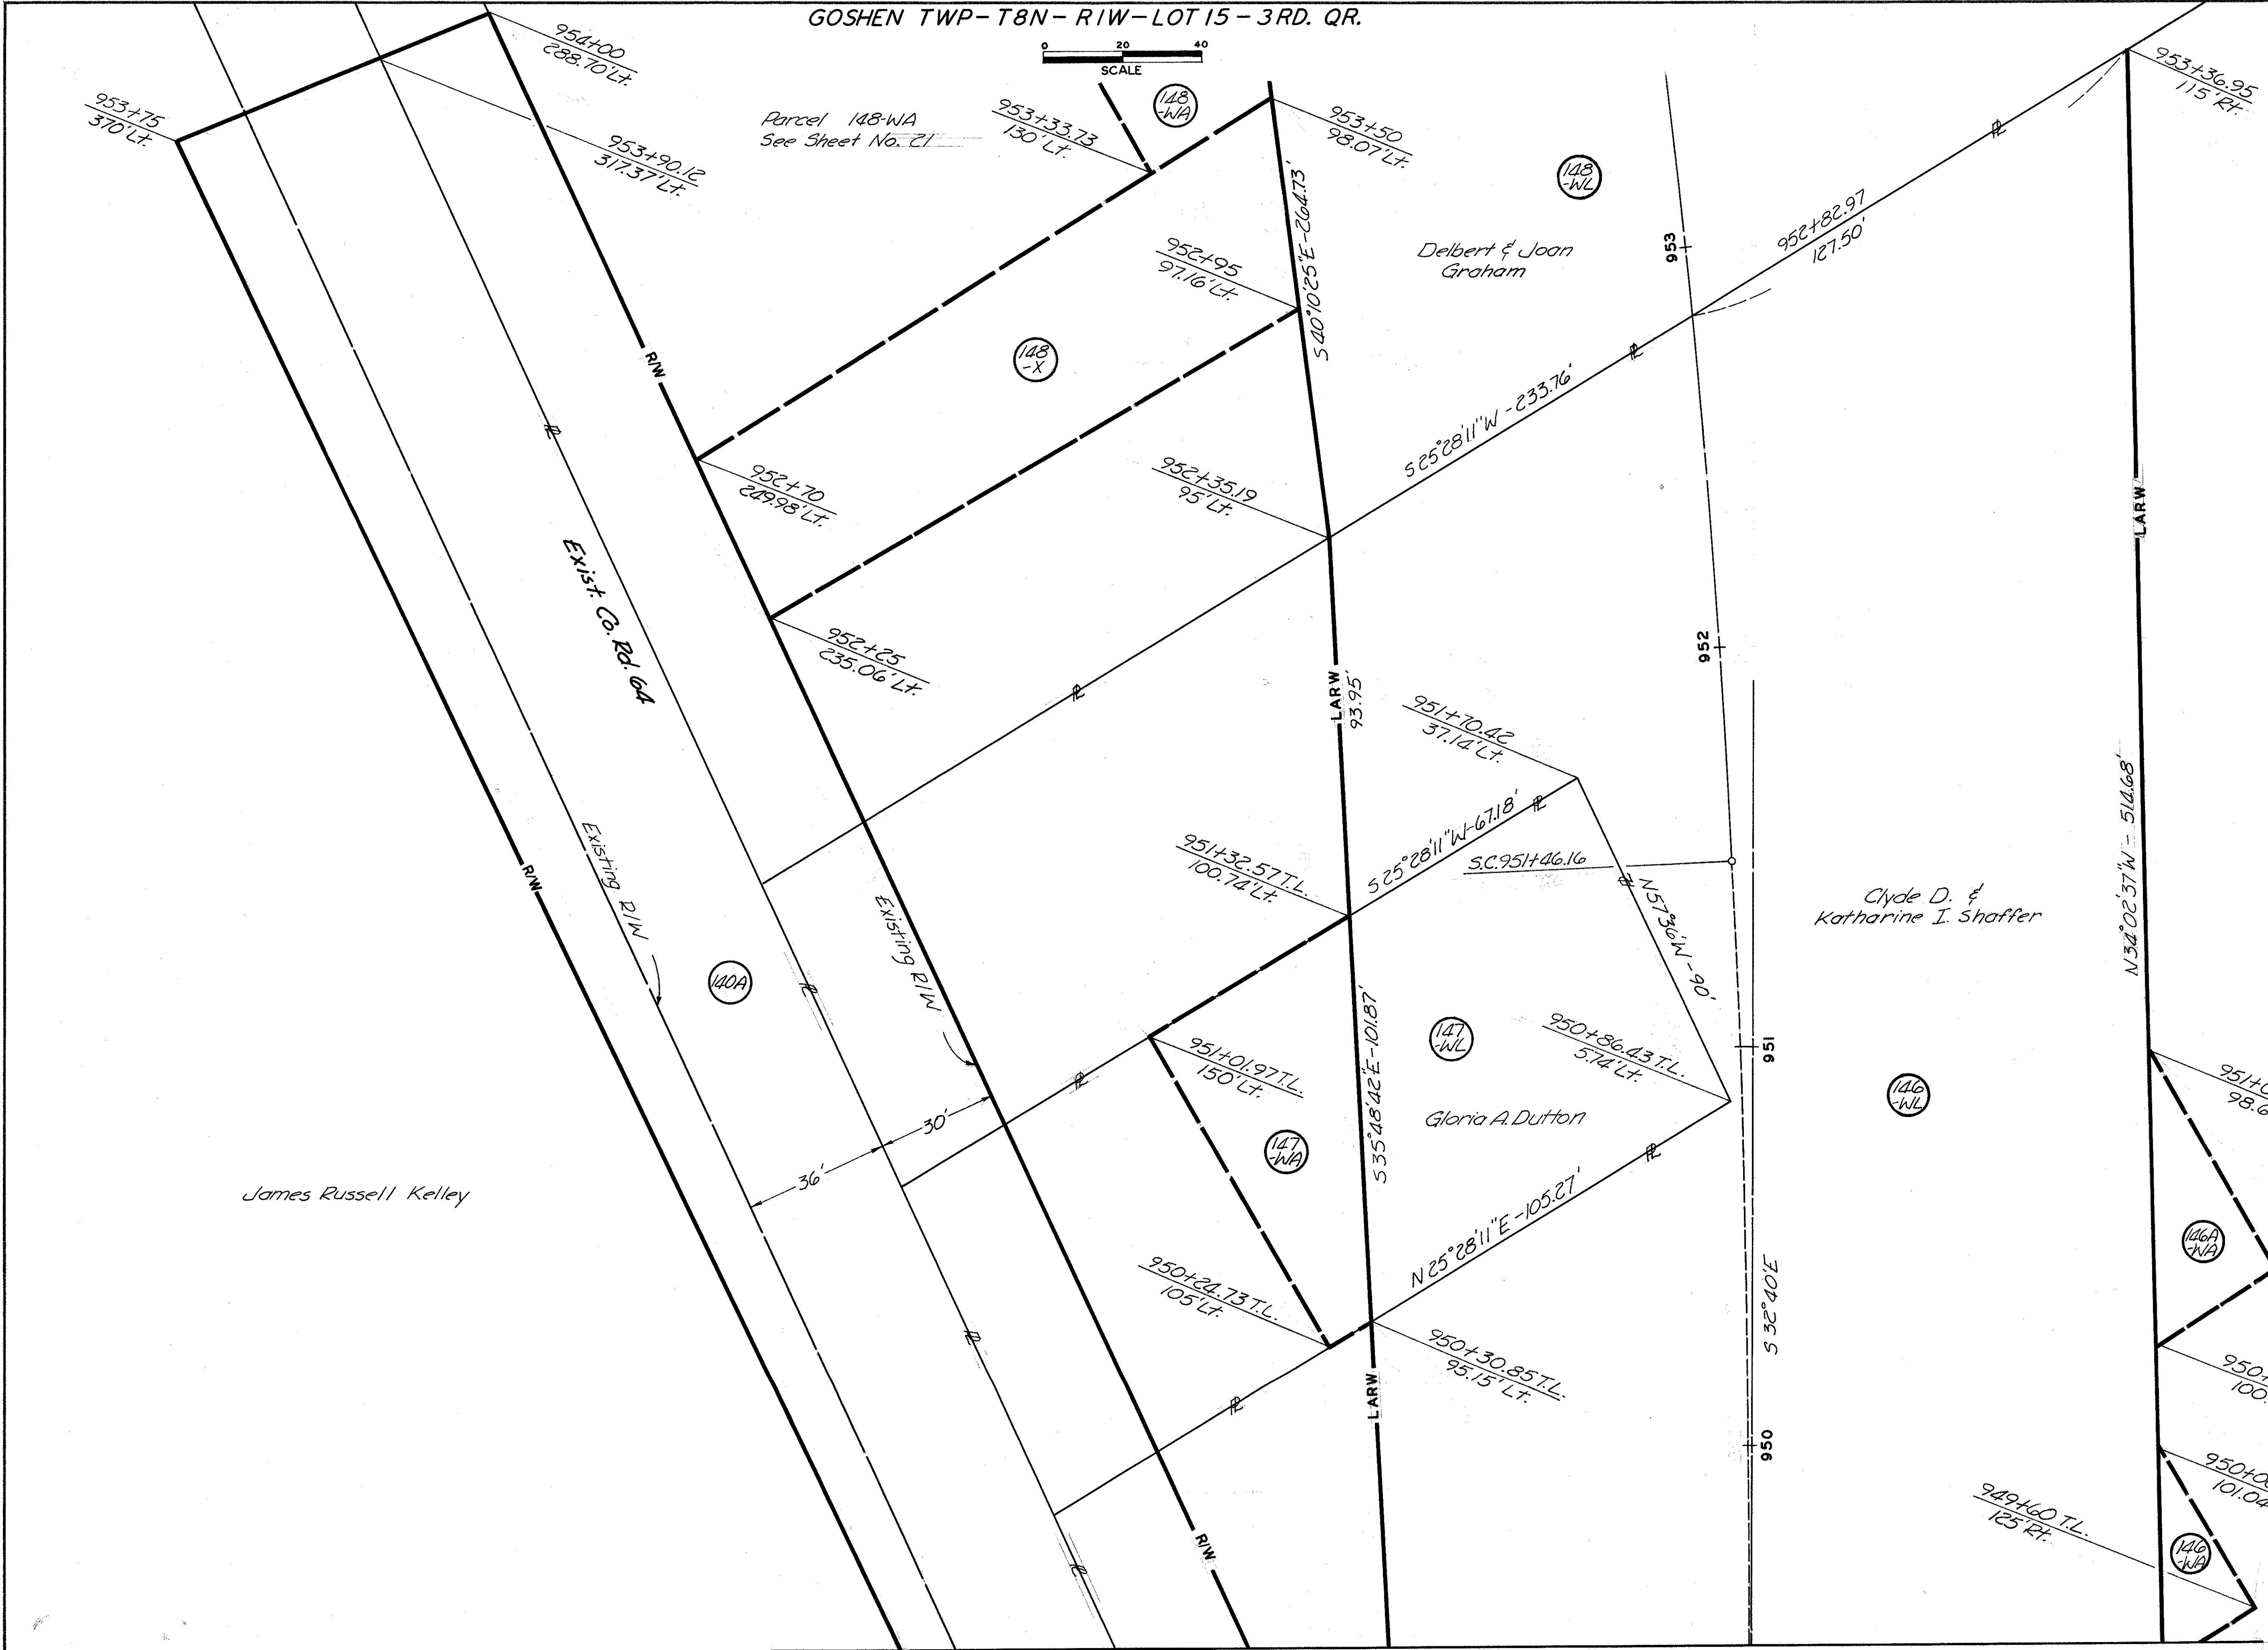


STA. 949+50 MATCH LINE SHEET NO. 19

PLAN	COMPLETED	11-6-05
MADE	REVISION	DATE

R/W PLAN STA. 949+50 TO STA. 953+00

GOSHEN TWP-T8N-RIW-LOTS 1,2 & 15-3RD. QR.

VILLAGE OF MIDVALE

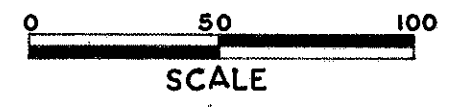



FED. RD. DIVISION	STATE	PROJECT
2	OHIO	

295
308

TUSCARAWAS COUNTY
TUS-250-17.23
RIGHT OF WAY PLAN
LIMITED ACCESS

21
34

P.I. 955+58.02
 $\Delta = 22^\circ 11' \text{ L.T.}$
 $D_c = 2^\circ$
 $L_s = 300'$
 $T_s = 711.86'$
 $L_c = 809.17'$
 $E_s = 55.86'$
 $R_c = 2864.79'$

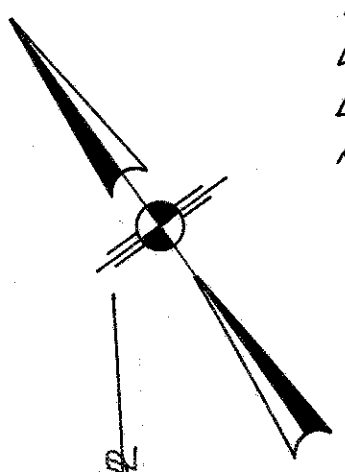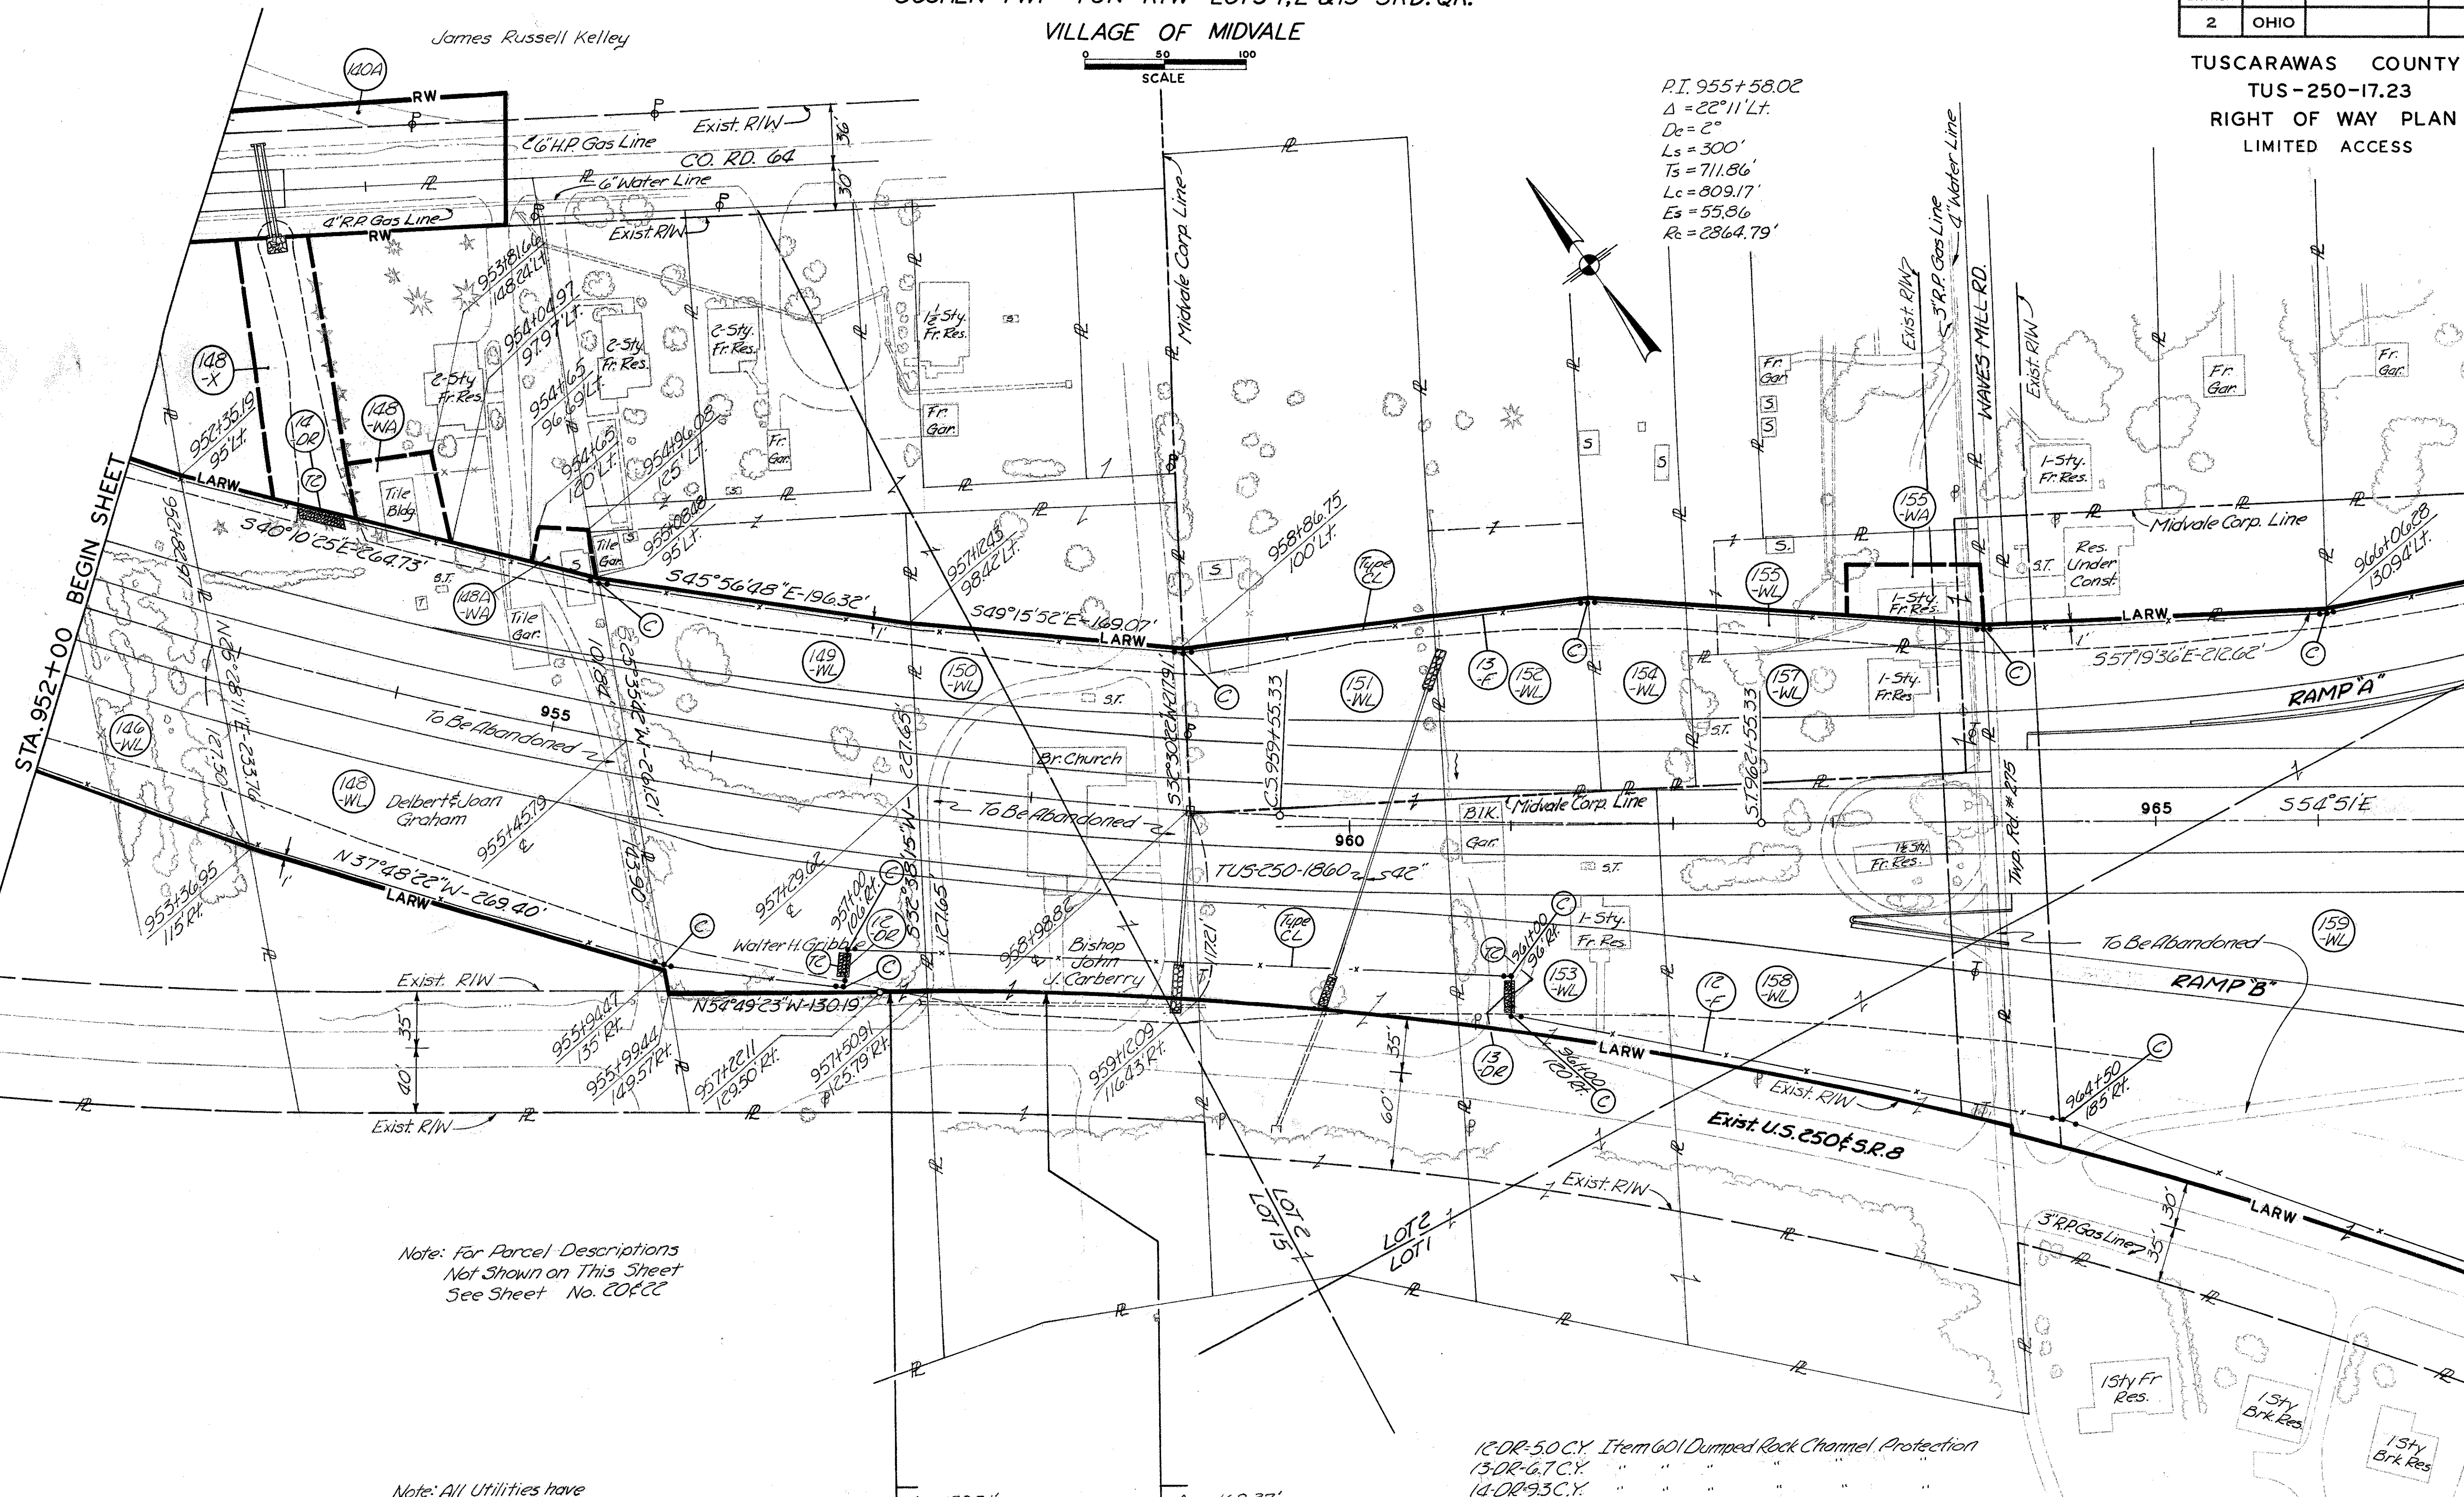

Note: For Parcel Descriptions
Not Shown on This Sheet
See Sheet No. 20422


Note: All Utilities have
General Contract Easement

Arc. 30.31'
Ch. 30.31'
Ch. Br. N 54° 31' 18" W
R=2899.79'

Arc. 168.27'
Ch. 168.25'
Ch. Br. N 52° 33' 41" W
R=2899.79'

12-DR-5.0 C.Y. Item 601 Dumped Rock Channel Protection
13-DR-6.7 C.Y. " " " " " " " "
14-DR-9.3 C.Y. " " " " " " " "
Total=21.0 C.Y. Item 601 Dumped Rock Channel Protection
12-F=1606 L.F. Item 607 Fence, Type CL
13-F=1474 L.F. " " " " " " " "
Total=3080 L.F. Item 607 Fence, Type CL
Quantities Carried to Sheet No. 21

PLAN	COMPLETED	11-6-65
MADE	REVISION	DATE

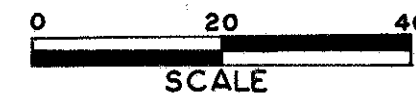


FED. RD. DIVISION	STATE	PROJECT
2	OHIO	

236
308

TUSCARAWAS COUNTY
TUS-250-17.23
RIGHT OF WAY PLAN
LIMITED ACCESS

22
34

Urban & Eldiva Hawkins

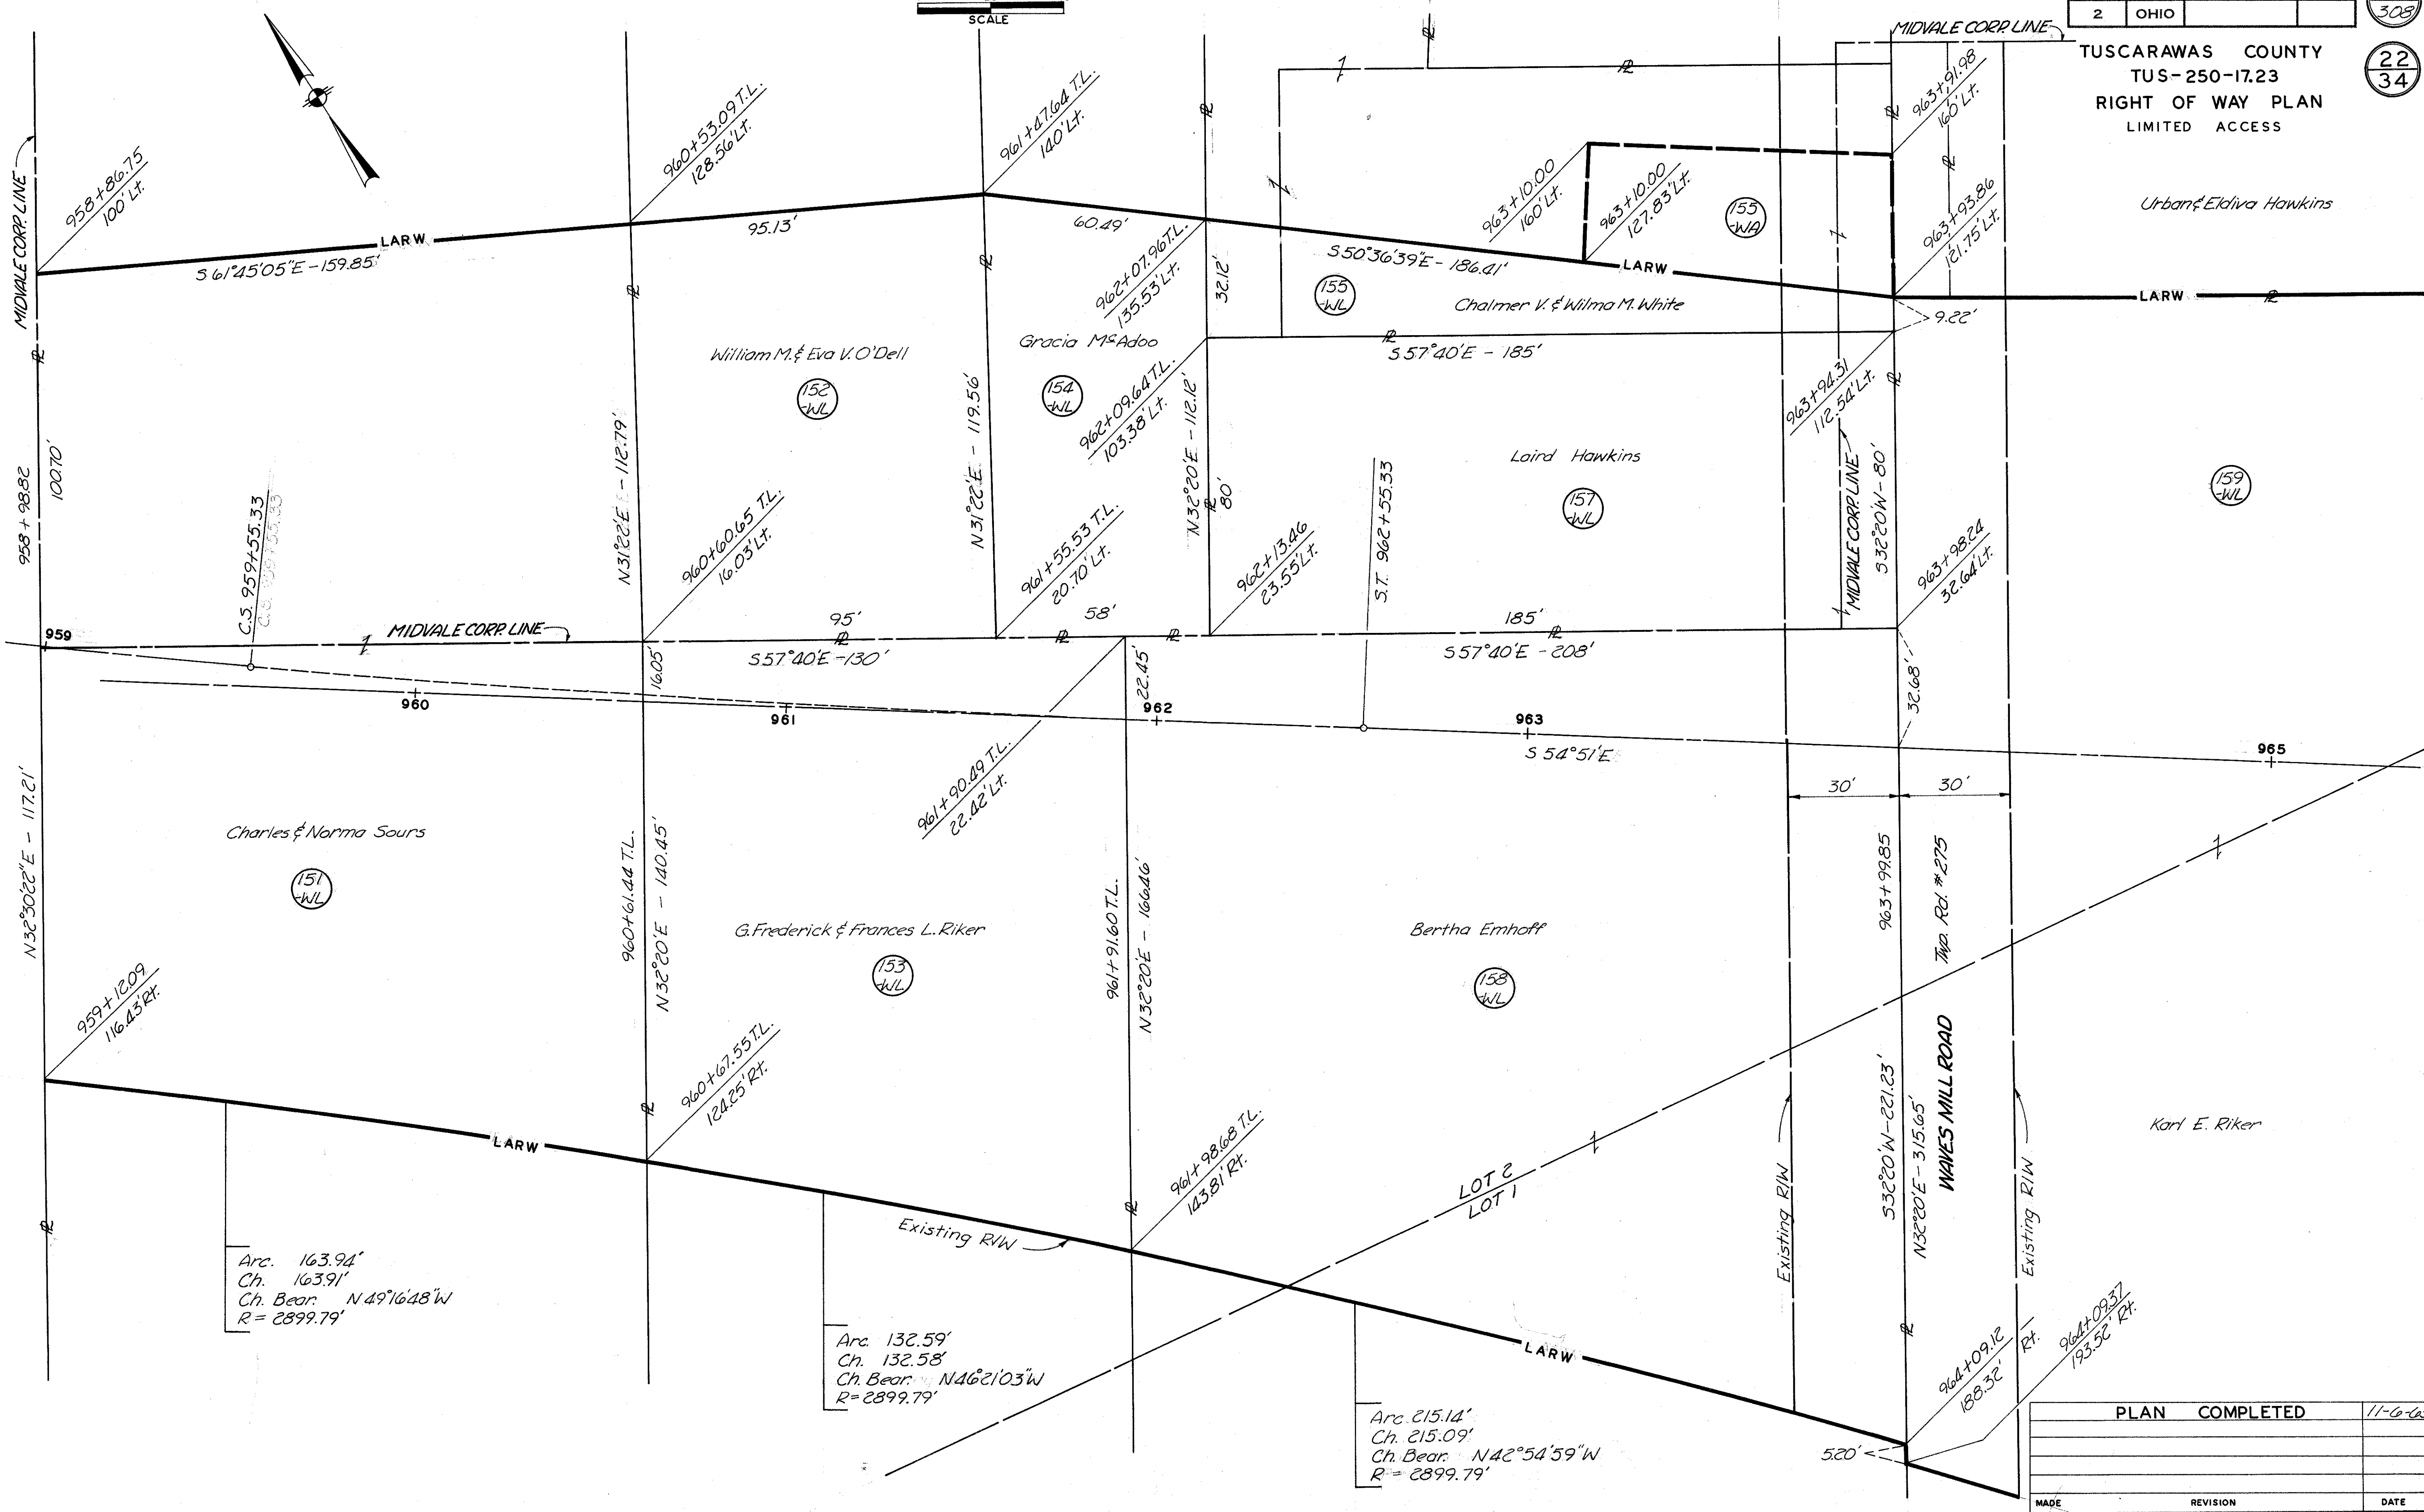

Arc. 163.94'
Ch. 163.91'
Ch. Bear. N 49° 16' 48" W
R = 2899.79'

Arc. 132.59'
Ch. 132.58'
Ch. Bear. N 46° 21' 03" W
R = 2899.79'

Arc. 215.14'
Ch. 215.09'
Ch. Bear. N 42° 54' 59" W
R = 2899.79'

PLAN	COMPLETED	DATE
		11-6-05
REVISION	DATE	

FED. RD. DIVISION	STATE	PROJECT
2	OHIO	




297
308

23
34

GOSHEN TWP-T8N-RIW-LOTS 1 & 2
VILLAGE OF MIDVALE

TUSCARAWAS COUNTY
TUS-250-17.23
RIGHT OF WAY PLAN
LIMITED ACCESS

Michael Abram

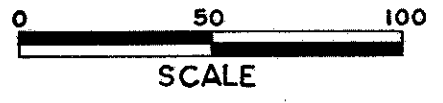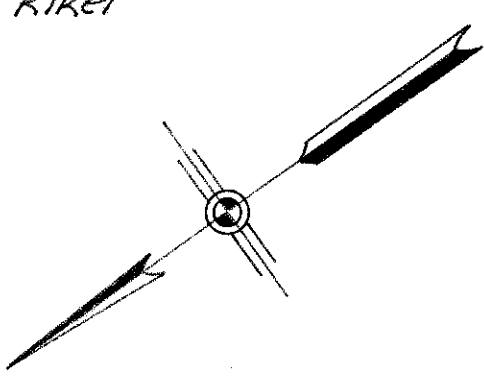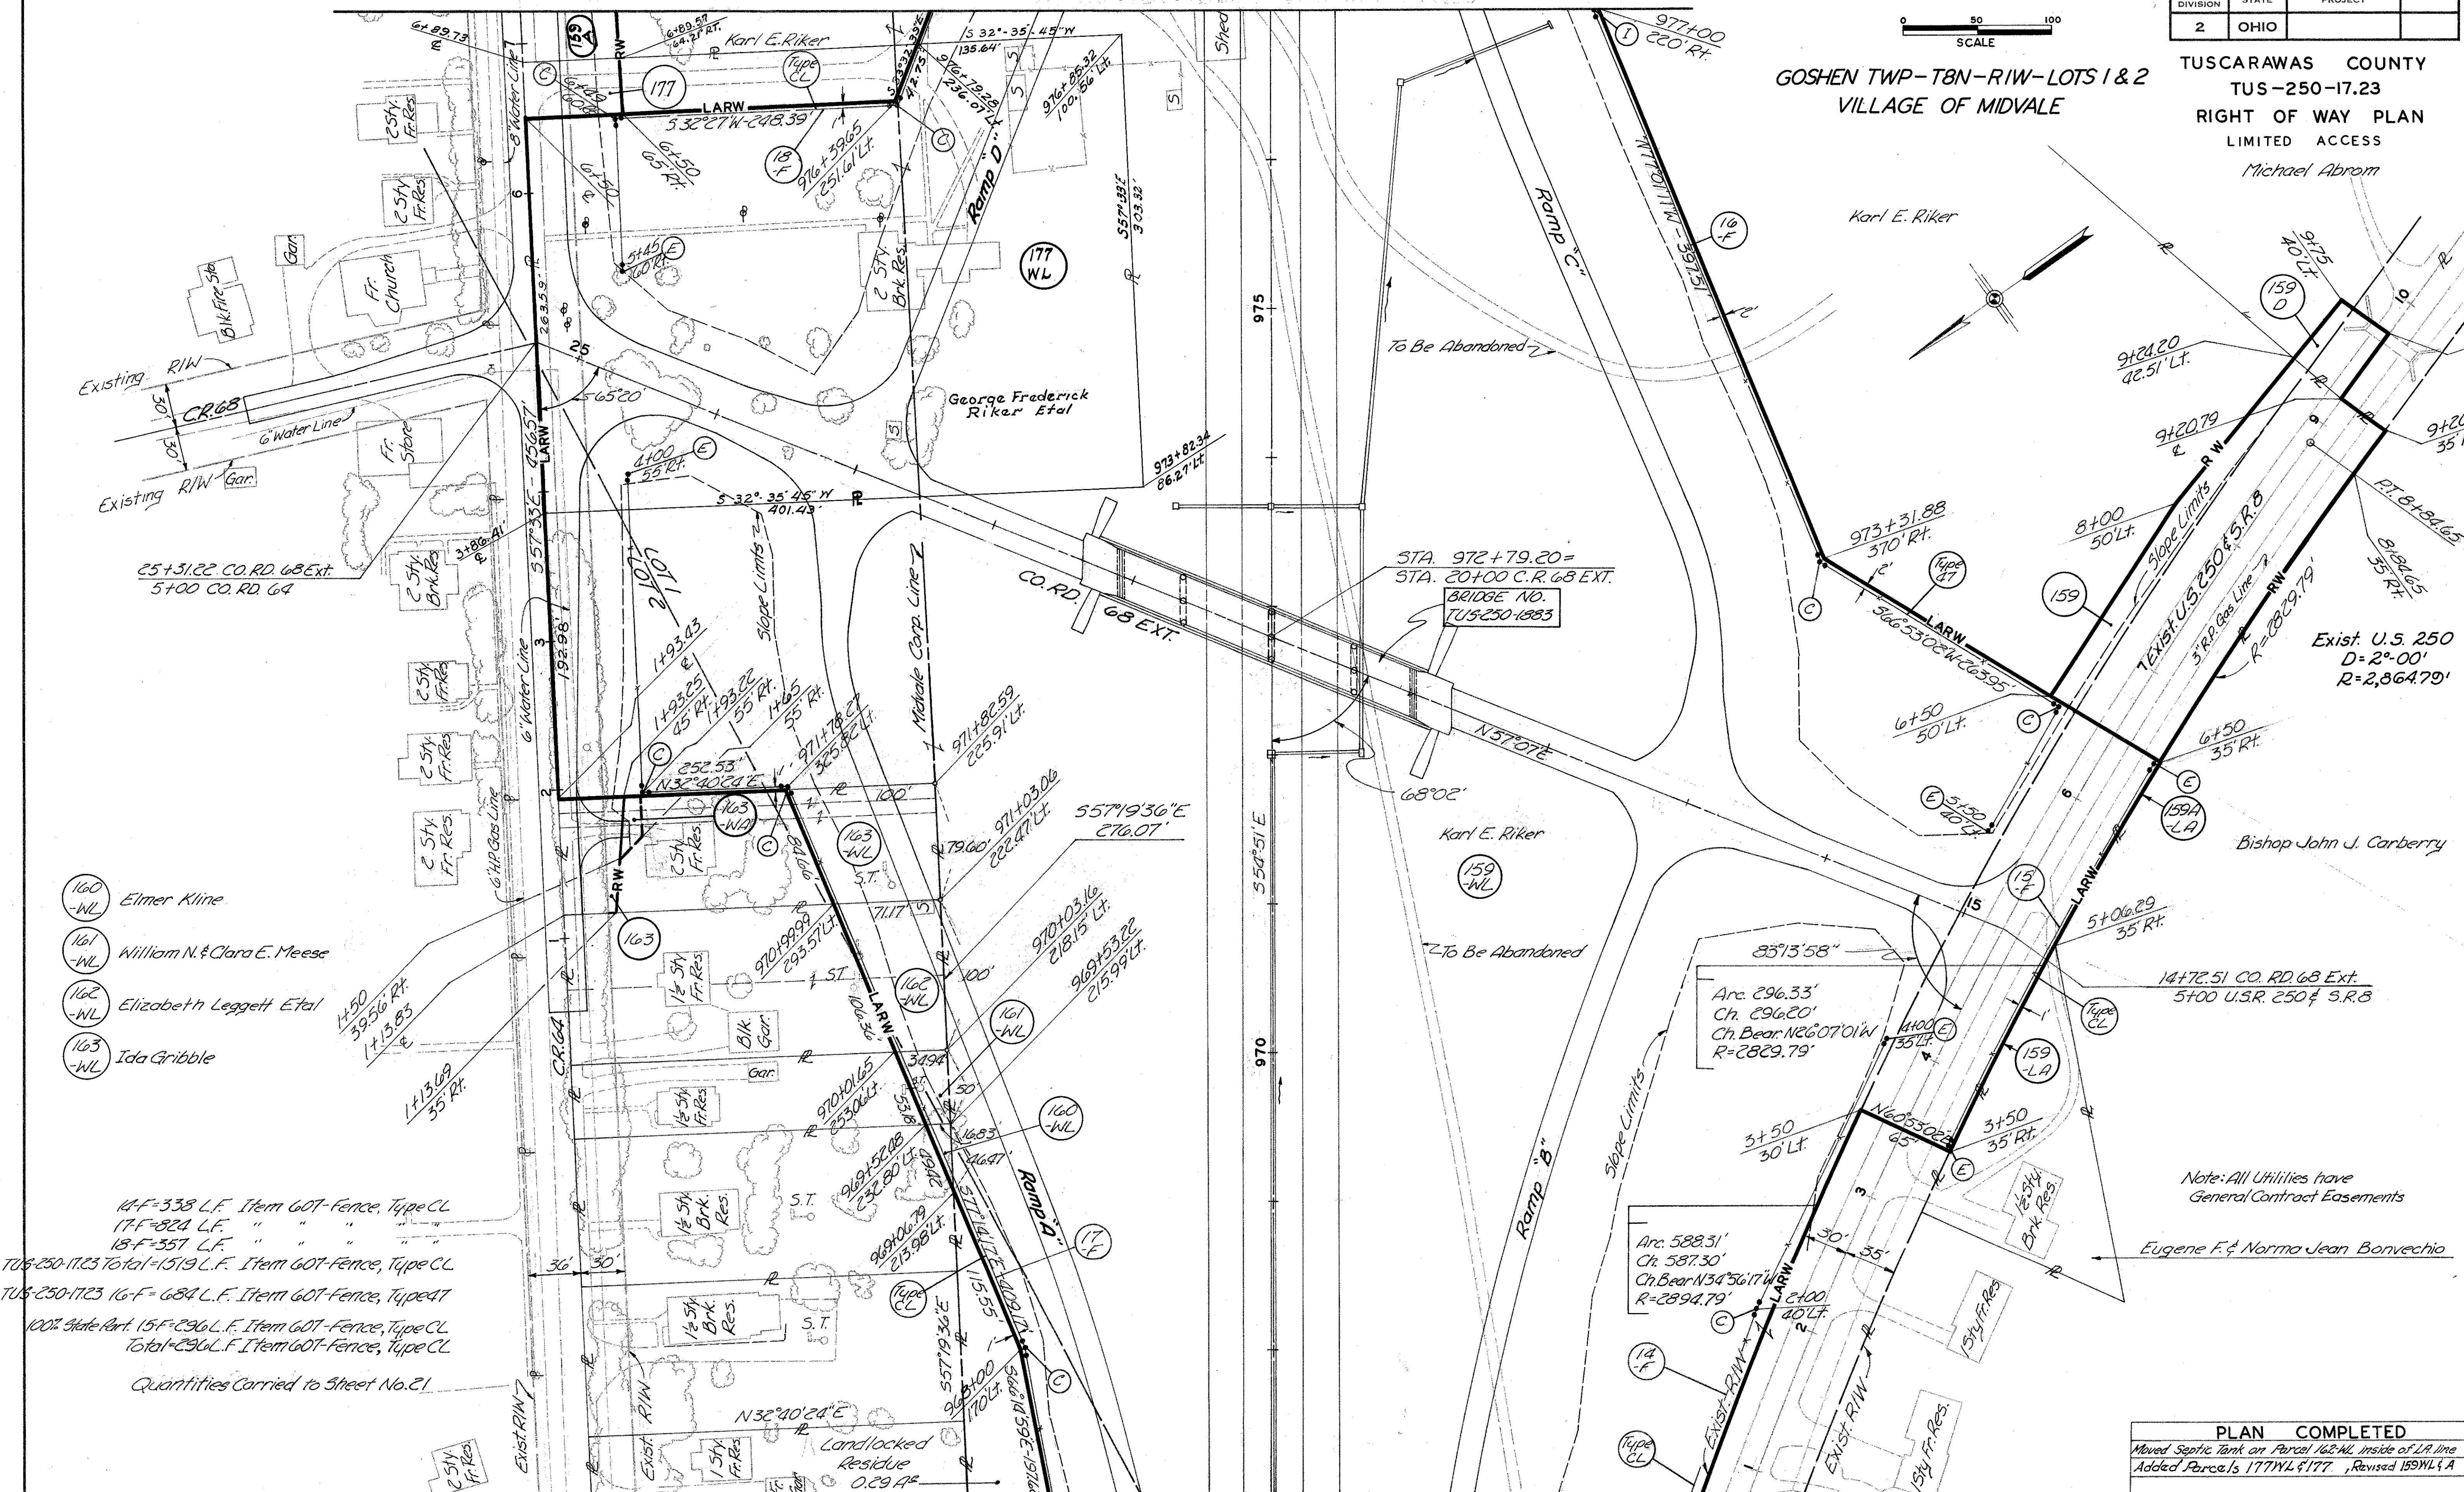


- 160 -WL Elmer Kline
- 161 -WL William N. & Clara E. Meese
- 162 -WL Elizabeth Leggett Etal
- 163 -WL Ida Gribble

11-F=338 L.F. Item 607-Fence, Type CL
17-F=824 L.F. " " " "
18-F=357 L.F. " " " "
TUS-250-17.23 Total=1519 L.F. Item 607-Fence, Type CL
TUS-250-17.23 16-F=684 L.F. Item 607-Fence, Type 47
100% State Part. 15-F=296 L.F. Item 607-Fence, Type CL
Total=296 L.F. Item 607-Fence, Type CL
Quantities Carried to Sheet No. 21

STA. 967+00 BEGIN SHEET

PLAN COMPLETED		11-6-65
Moved Septic Tank on Parcel 162-WL inside of LA line		1-18-66
Added Parcel 177-WL & 177, Revised 159-WL & A		5-16-66
MADE	REVISION	DATE

GOSHEN TWP.-T8N-RIW-LOT 1-3RD. QR.-LOT 33-4 TH QR.
VILLAGE OF MIDVALE

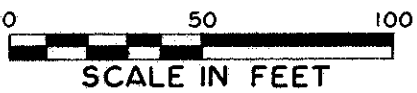


FED. RD. DIVISION	STATE	PROJECT
2	OHIO	

TUSCARAWAS COUNTY
TUS-250-17.23
RIGHT OF WAY PLAN
LIMITED ACCESS

298
308

24
34

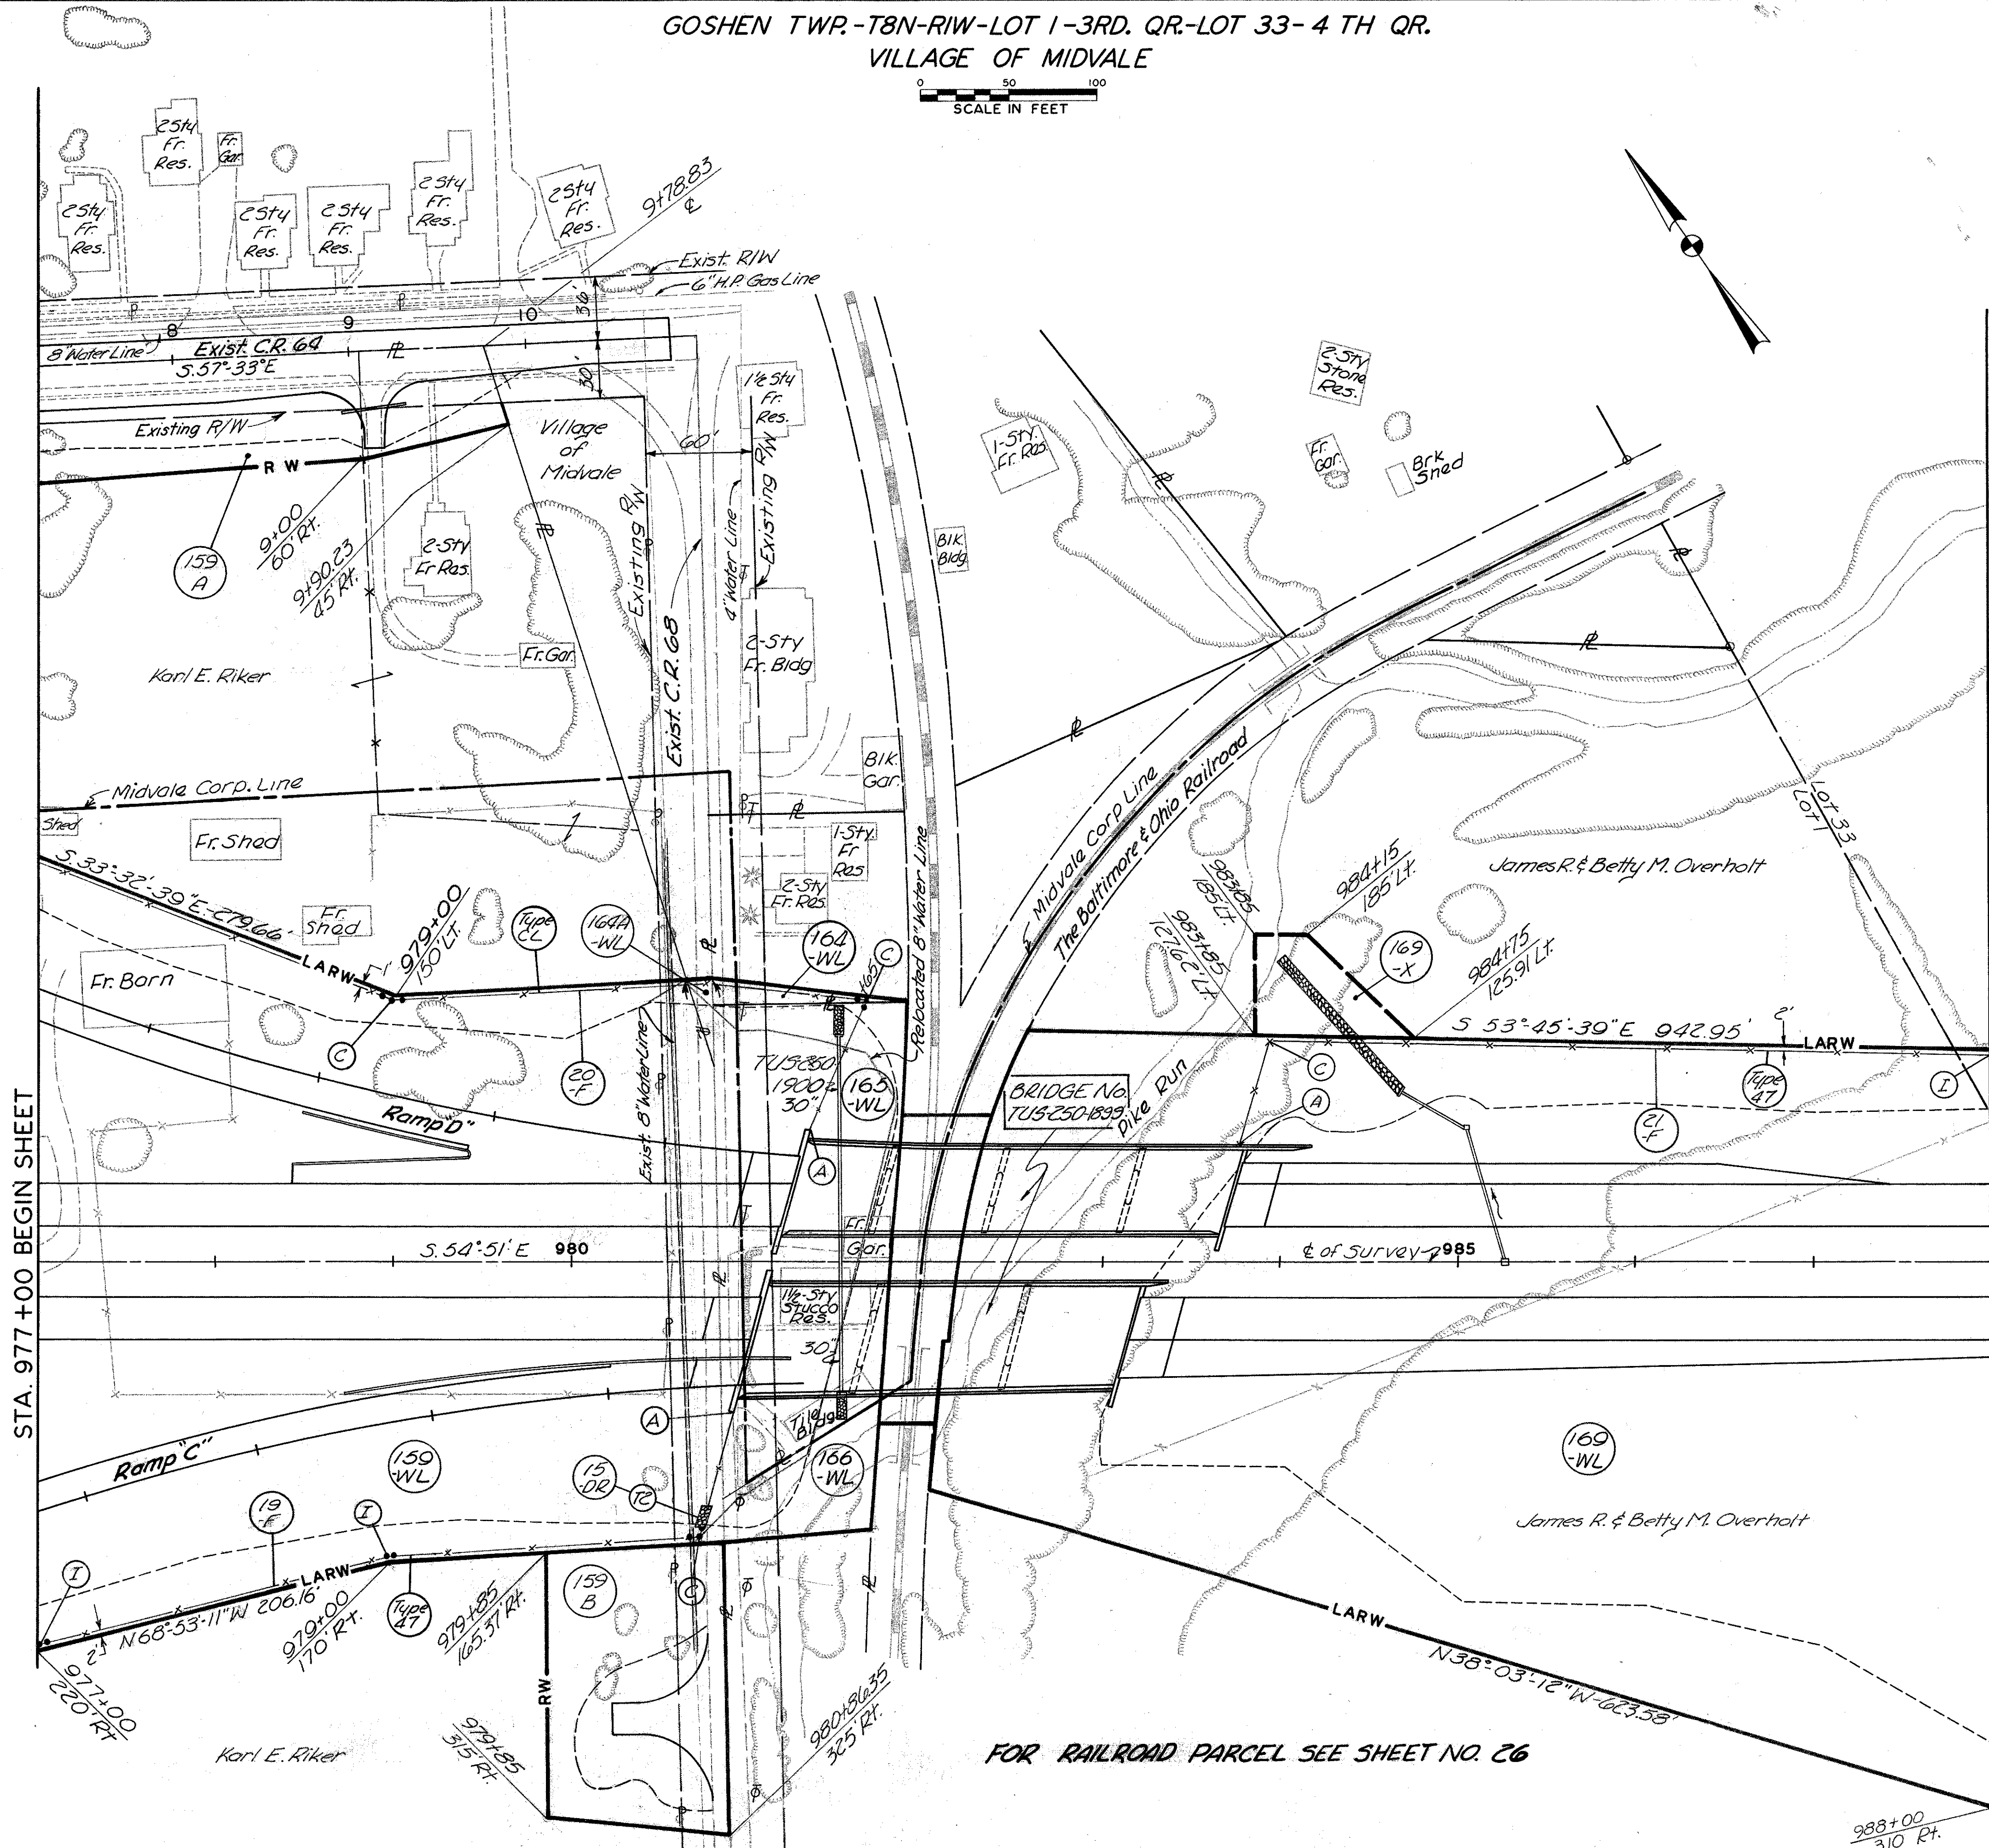

STA. 977+00 BEGIN SHEET

STA. 988+00 MATCH LINE SHEET NO.

Note: For Parcel Descriptions
Not Shown on This Sheet
See Sheet No. 25

Note: All Utilities have
General Contract Easement

FOR RAILROAD PARCEL SEE SHEET NO. 26


15-DR=4.3 C.Y. Item 601-Dumped Rock Channel Protection
20-F=568 L.F. Item 607 - Fence, Type CL
Total=568 L.F. Item 607 - Fence, Type CL
19-F=462 L.F. Item 607 - Fence, Type 47
21-F=470 L.F. " " " "
Total=932 L.F. Item 607 - Fence, Type 47
Quantities Carried to Sheet No. 21

PLAN	COMPLETED	11-6-65
MADE	REVISION	DATE

R/W PLAN STA. 977+00 TO STA. 988+00


GOSHEN TWP - T8N - RIW - LOT 1 - 3RD. QR.

VILLAGE OF MIDVALE

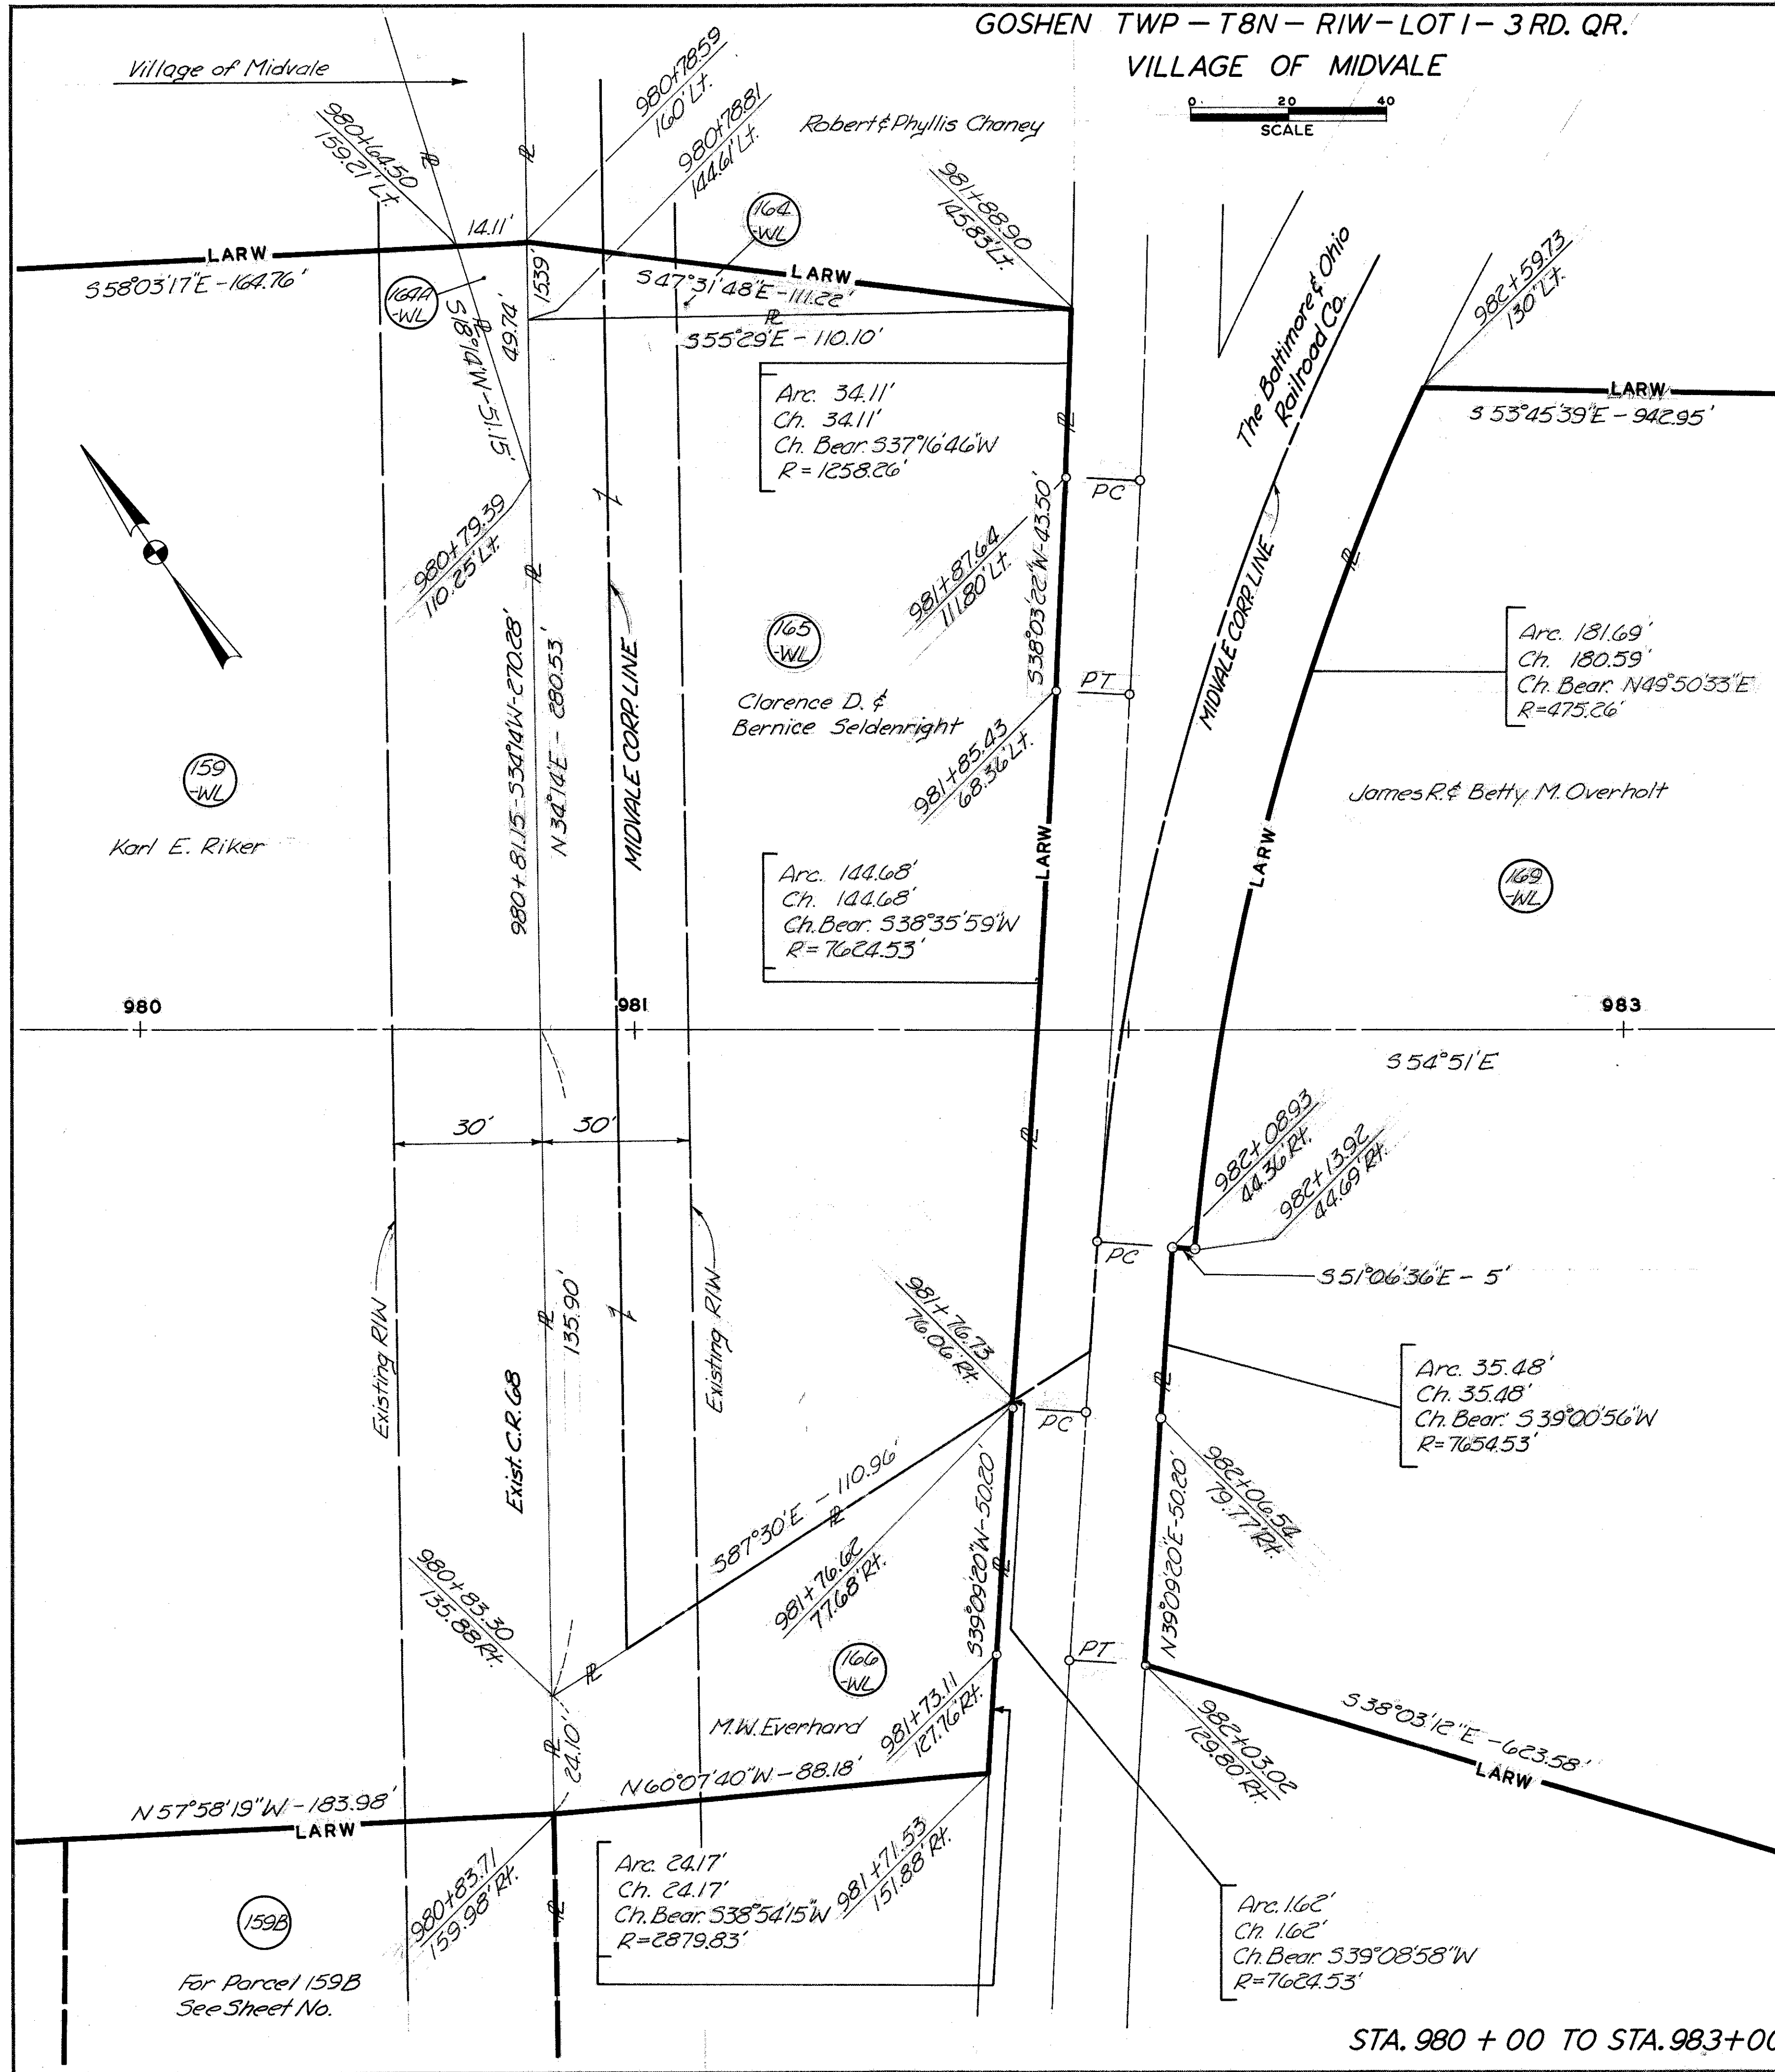

STA. 980 + 00 TO STA. 983 + 00

MILL TWP - T7N - RIW
LOT 15 - SPENCER TRACT - 1ST. QR.

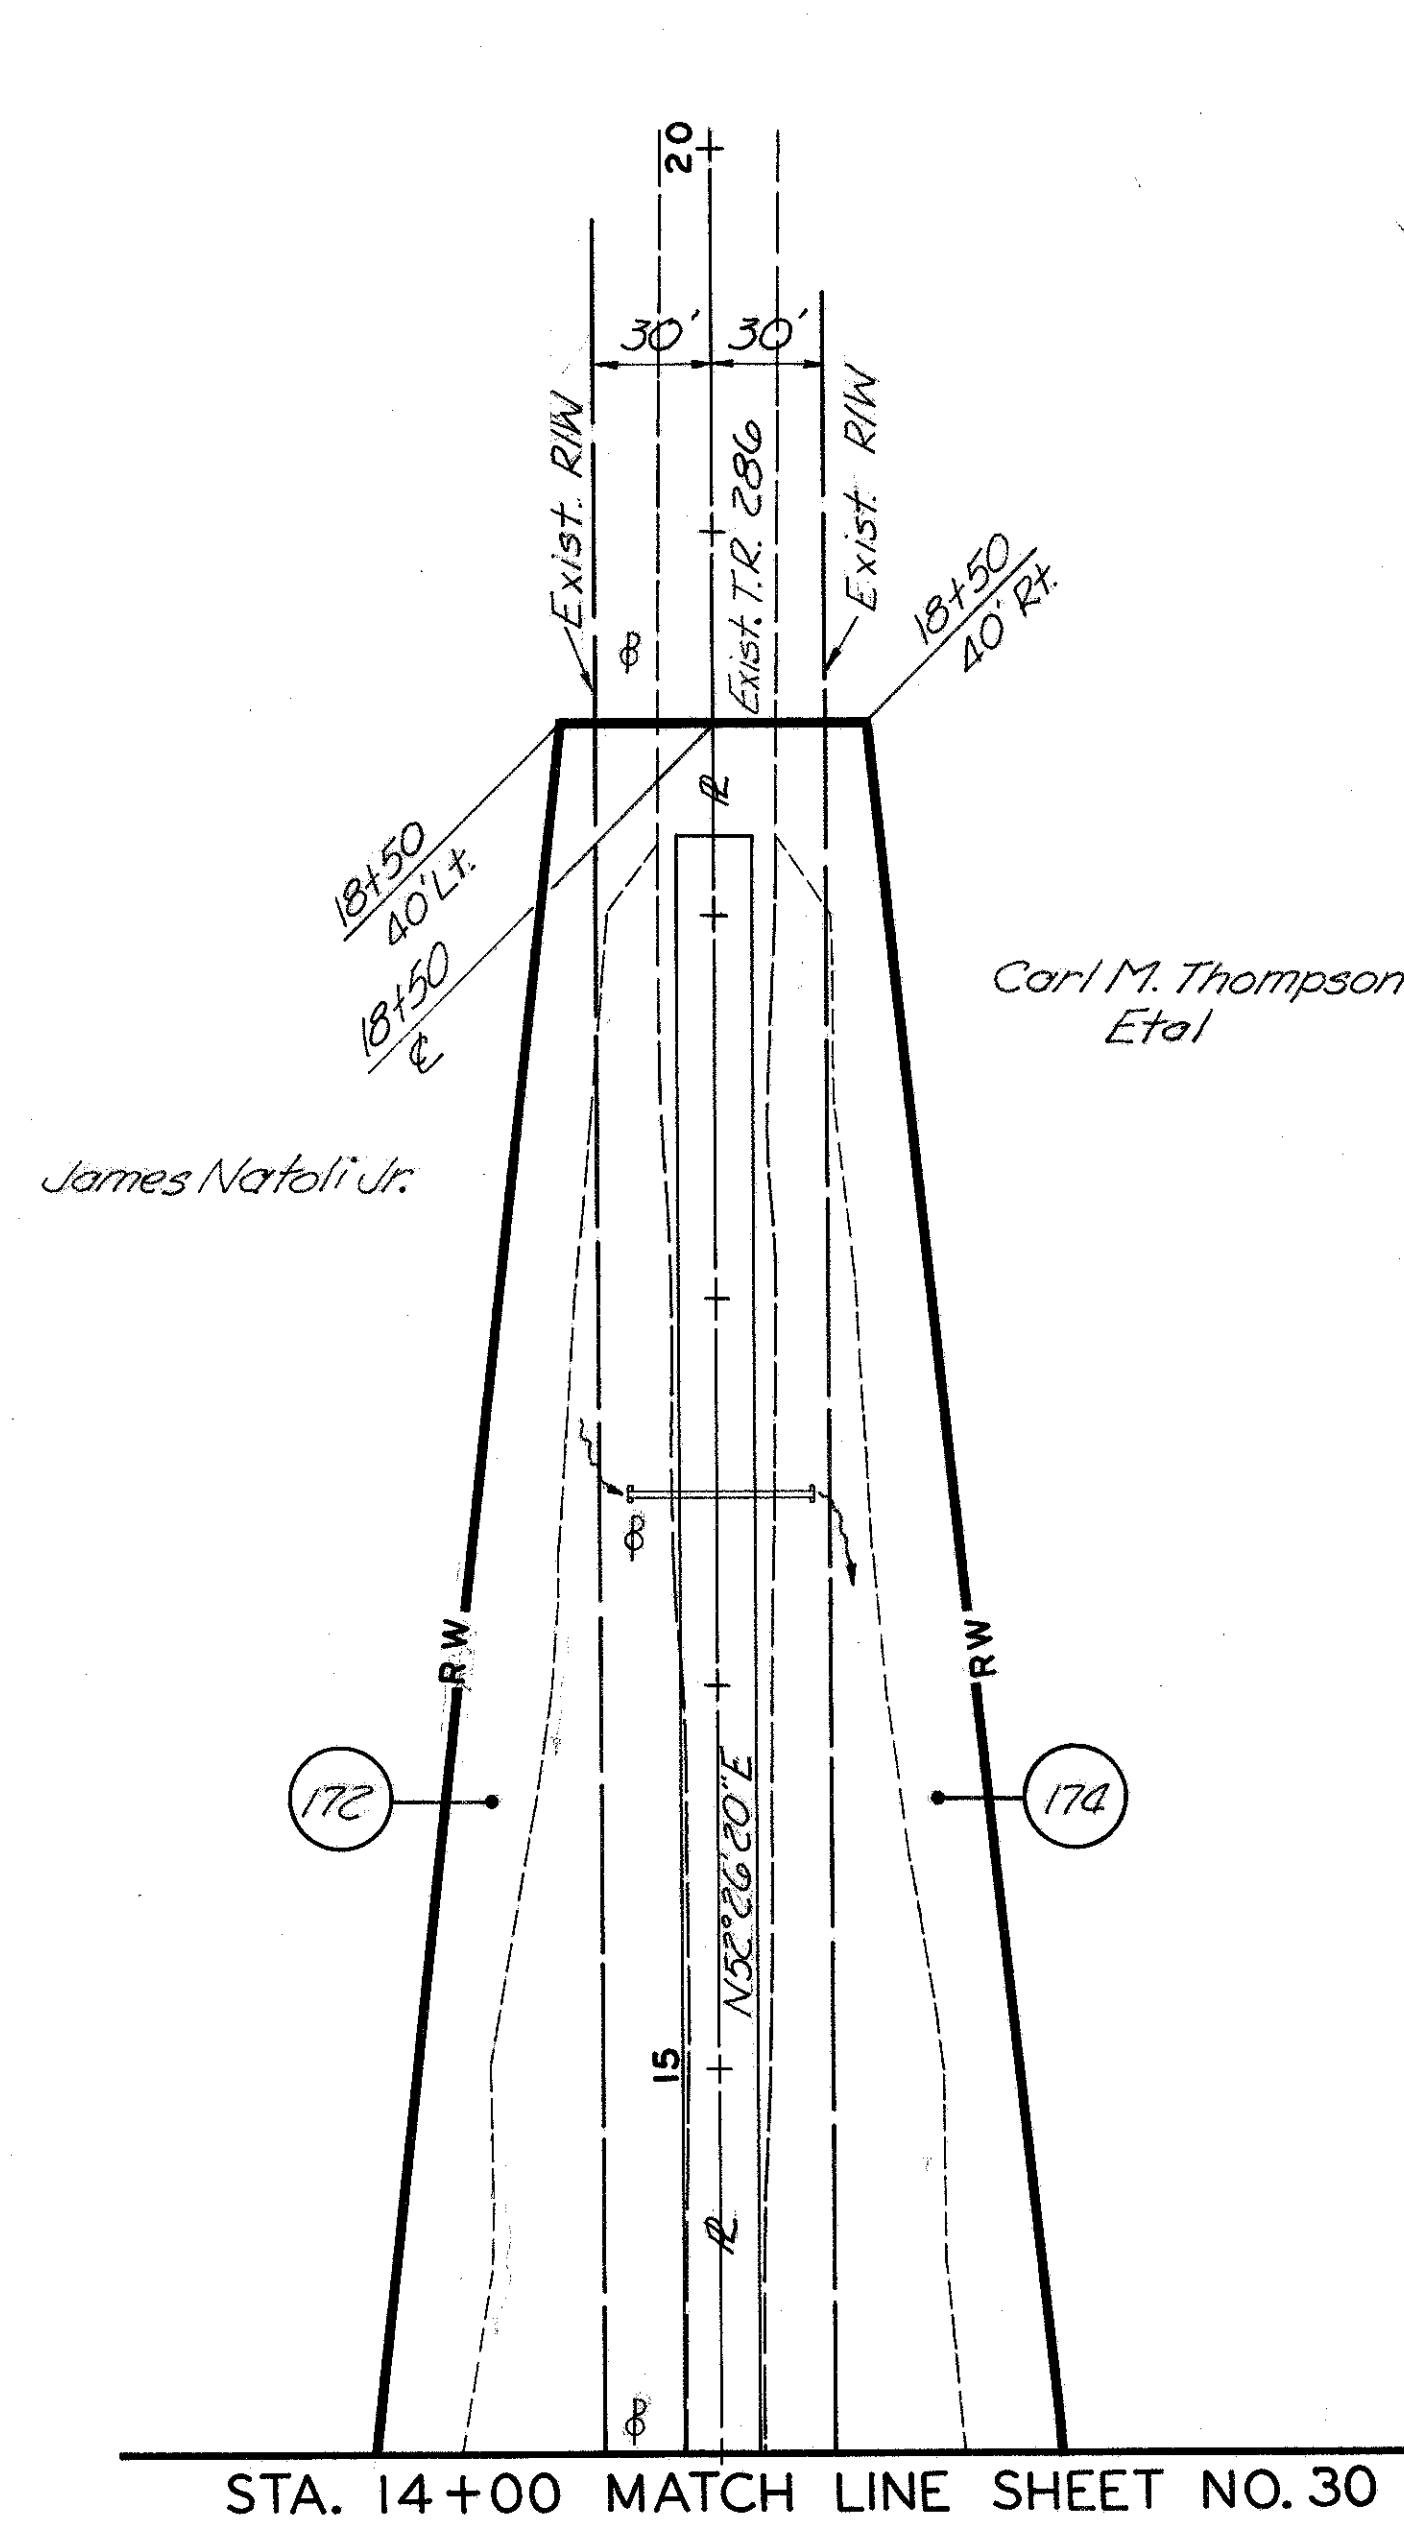

STA. 14 + 00 MATCH LINE SHEET NO. 30


TOWNSHIP ROAD 286

FED. RD. DIVISION	STATE	PROJECT
2	OHIO	




TUSCARAWAS COUNTY
TUS-250-17.23
RIGHT OF WAY PLAN
LIMITED ACCESS

299
308
25
34

STA. 6+00 MATCH LINE SHEET NO. 30

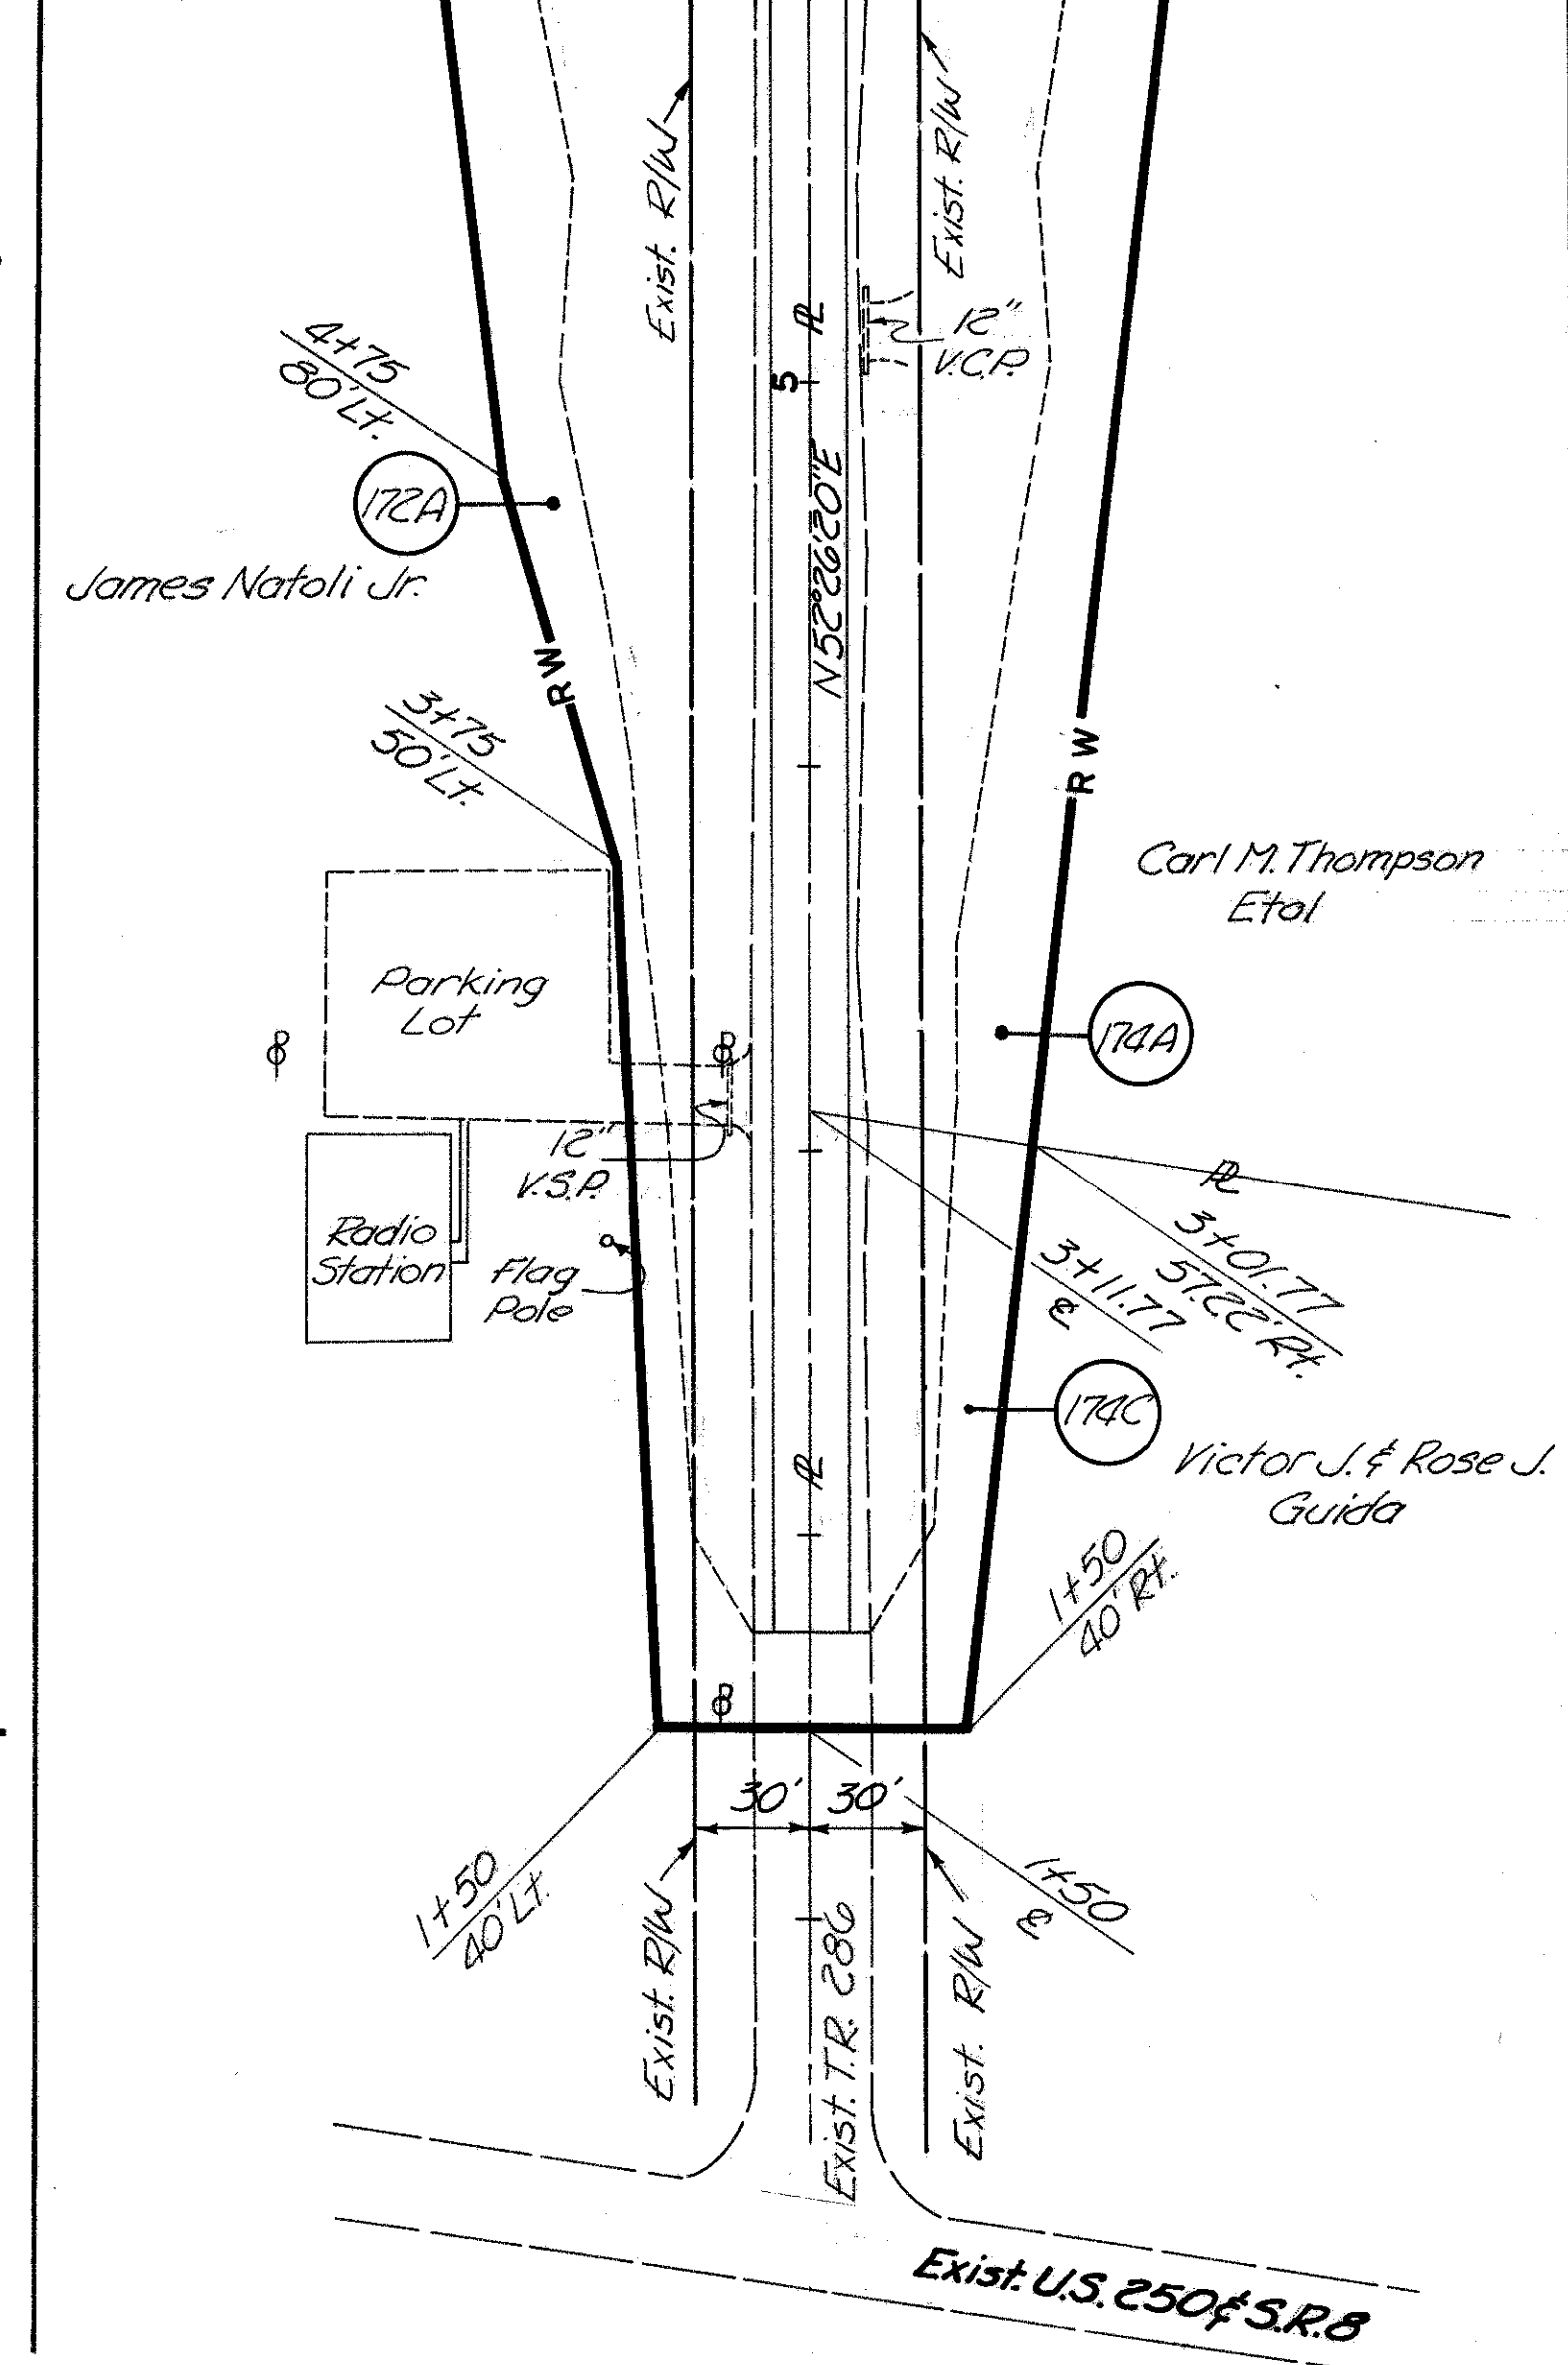

PLAN	COMPLETED	DATE
		11-6-05
MADE	REVISION	DATE

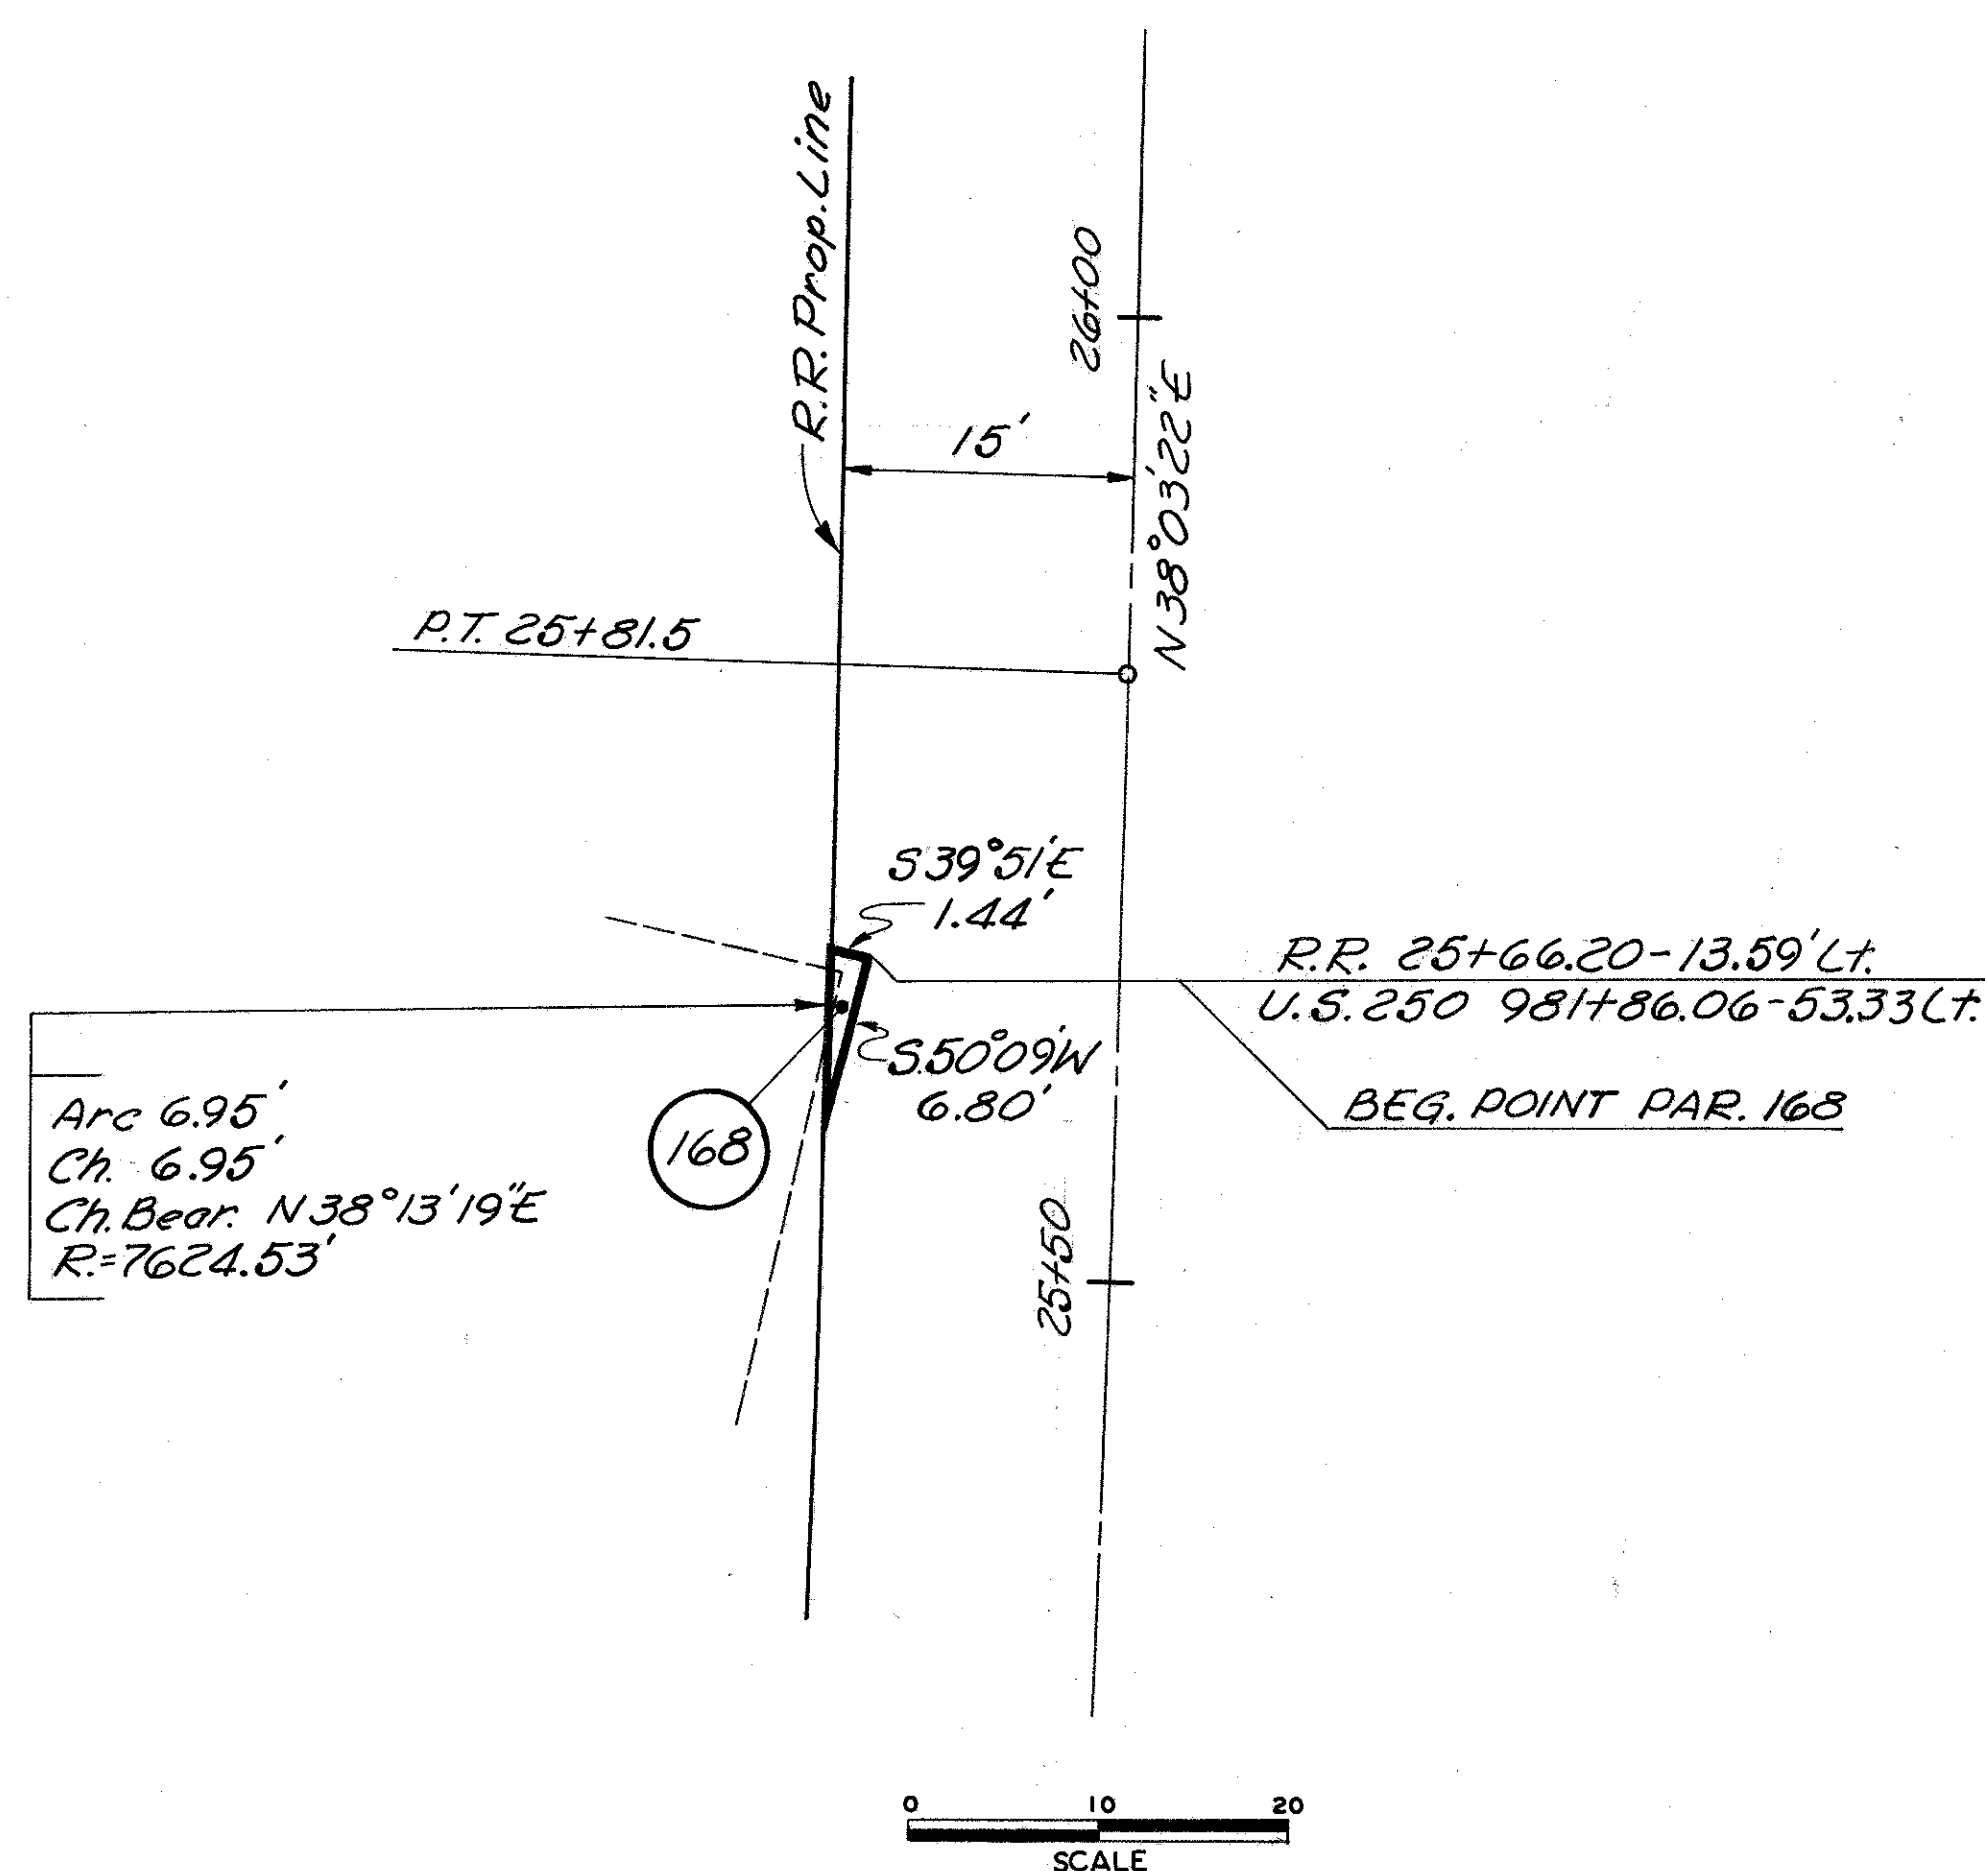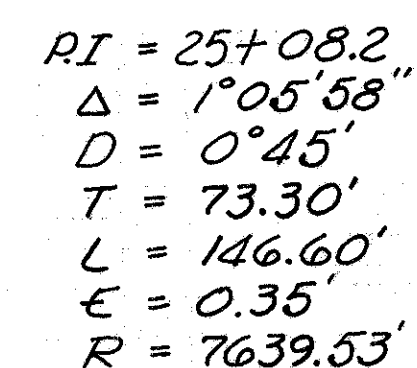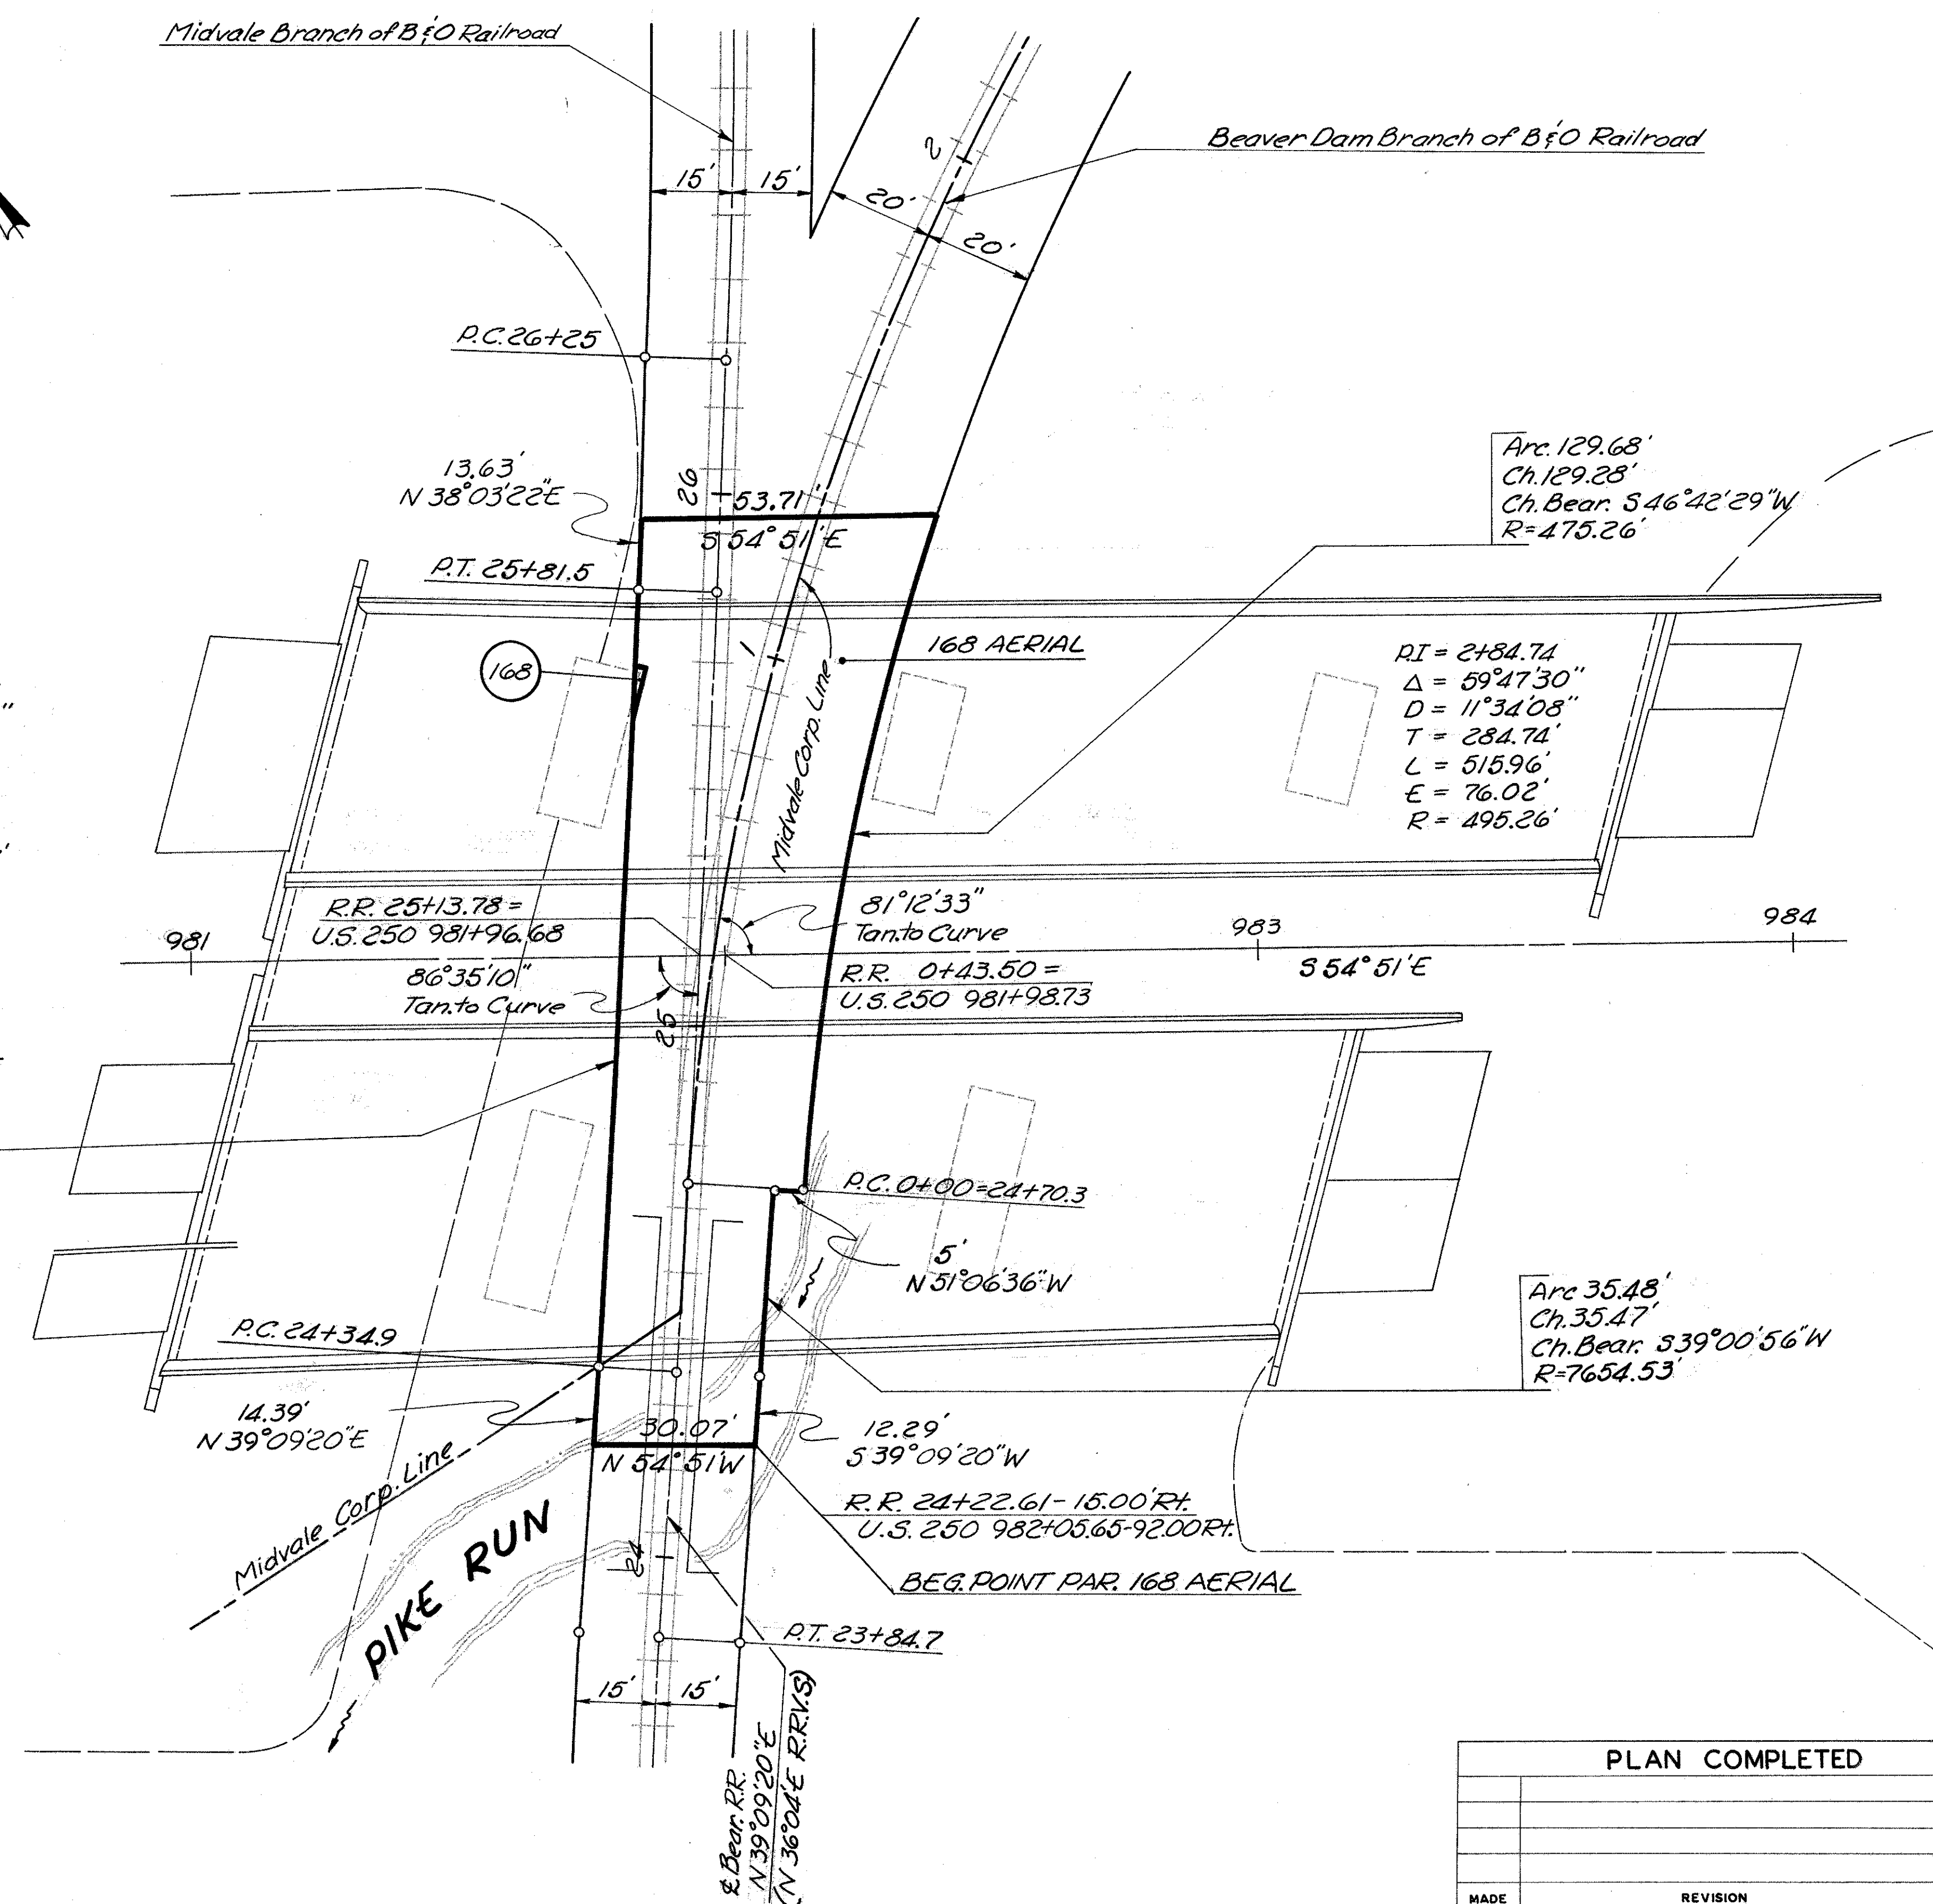


THE BALTIMORE AND OHIO RAILROAD

PARCEL NO.	EASEMENT REQUIRED	TOTAL AREA	AREA OF OVERLAP	
			168	168 AERIAL
168 AERIAL	AERIAL	6693 S.F.	5 S.F.	
168	HIGHWAY	5 S.F.		5 S.F.

PLAN COMPLETED		11-6-68
MADE	REVISION	DATE

FED. RD. DIVISION	STATE	PROJECT	
2	OHIO		

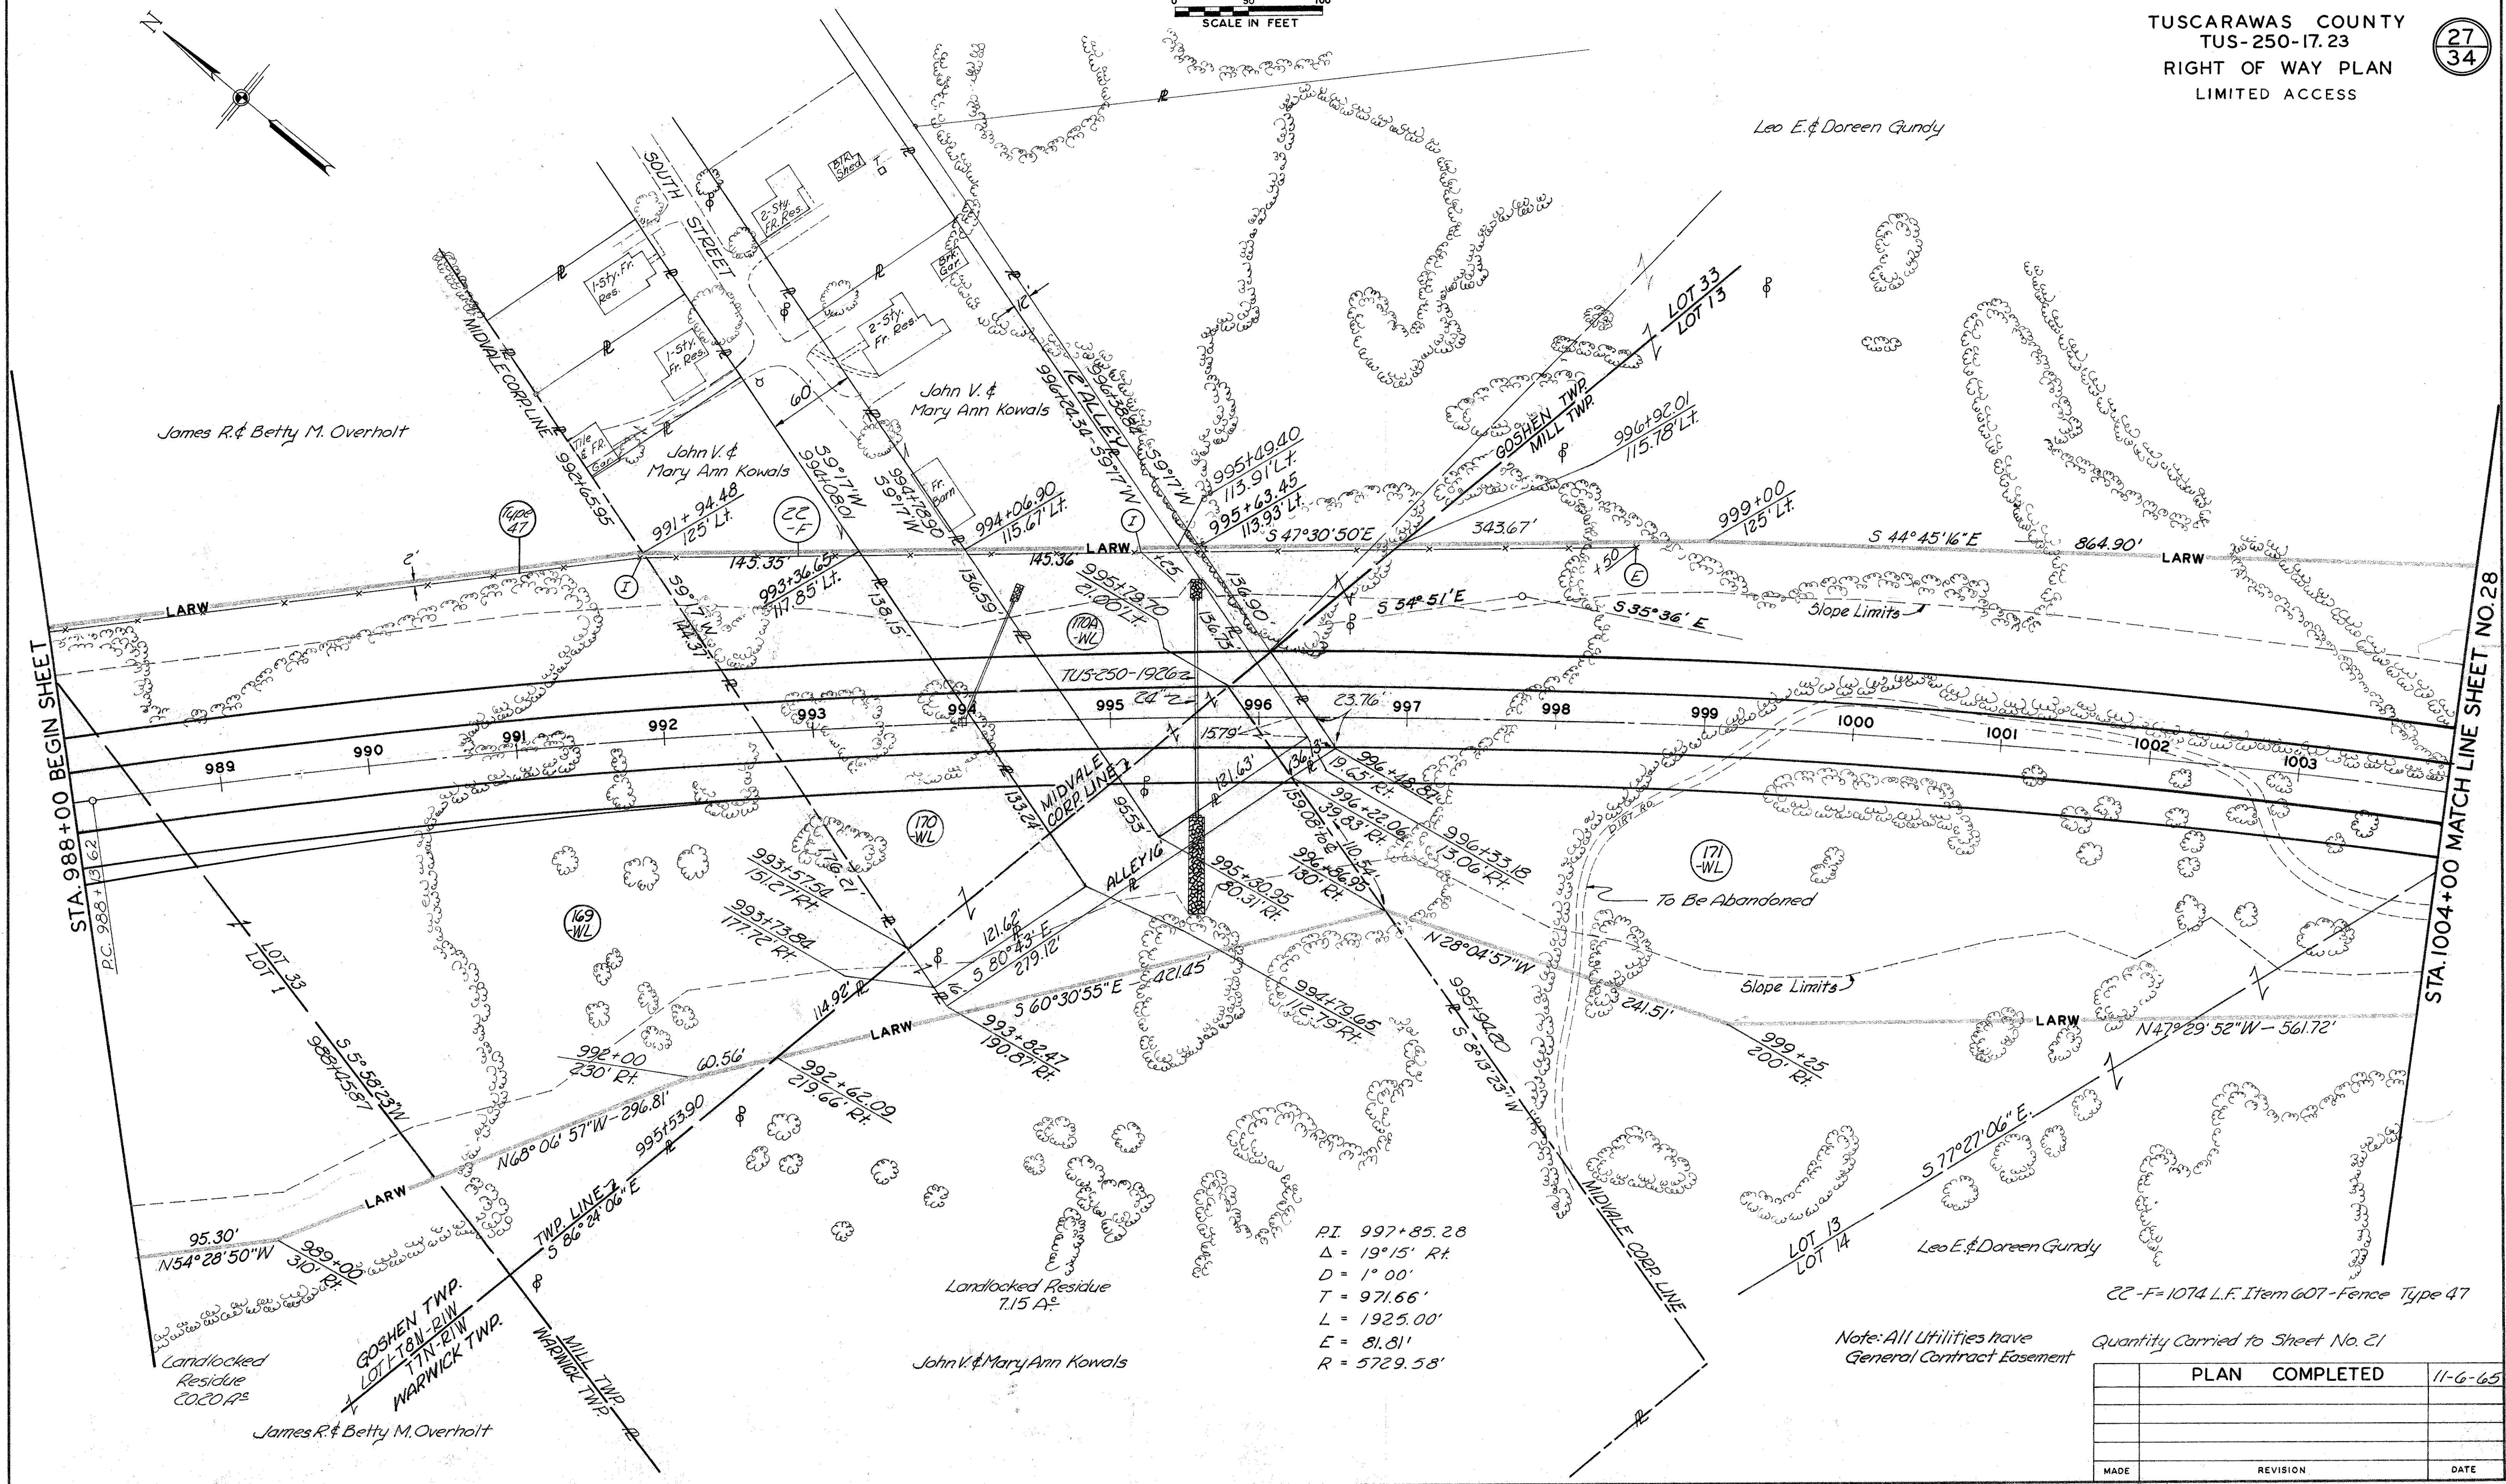

*Note: All Utilities have
General Contract Easement*

Quantity Carried to Sheet No. 21

	PLAN	COMPLETED	11-6-65
MADE	REVISION		DATE

R/W PLAN STA. 988+00 TO STA. 1004+00


VILLAGE OF MIDVALE - MILL TWP-T 7N-R 1W-LOT 13 & 14-SPENCER TRACT-1 ST. QR.

0 50 100
SCALE IN FEET

FED. RD. DIVISION	STATE	PROJECT
2	OHIO	

TUSCARAWAS COUNTY
TUS-250-17.23
RIGHT OF WAY PLAN
LIMITED ACCESS

302
308
28
34

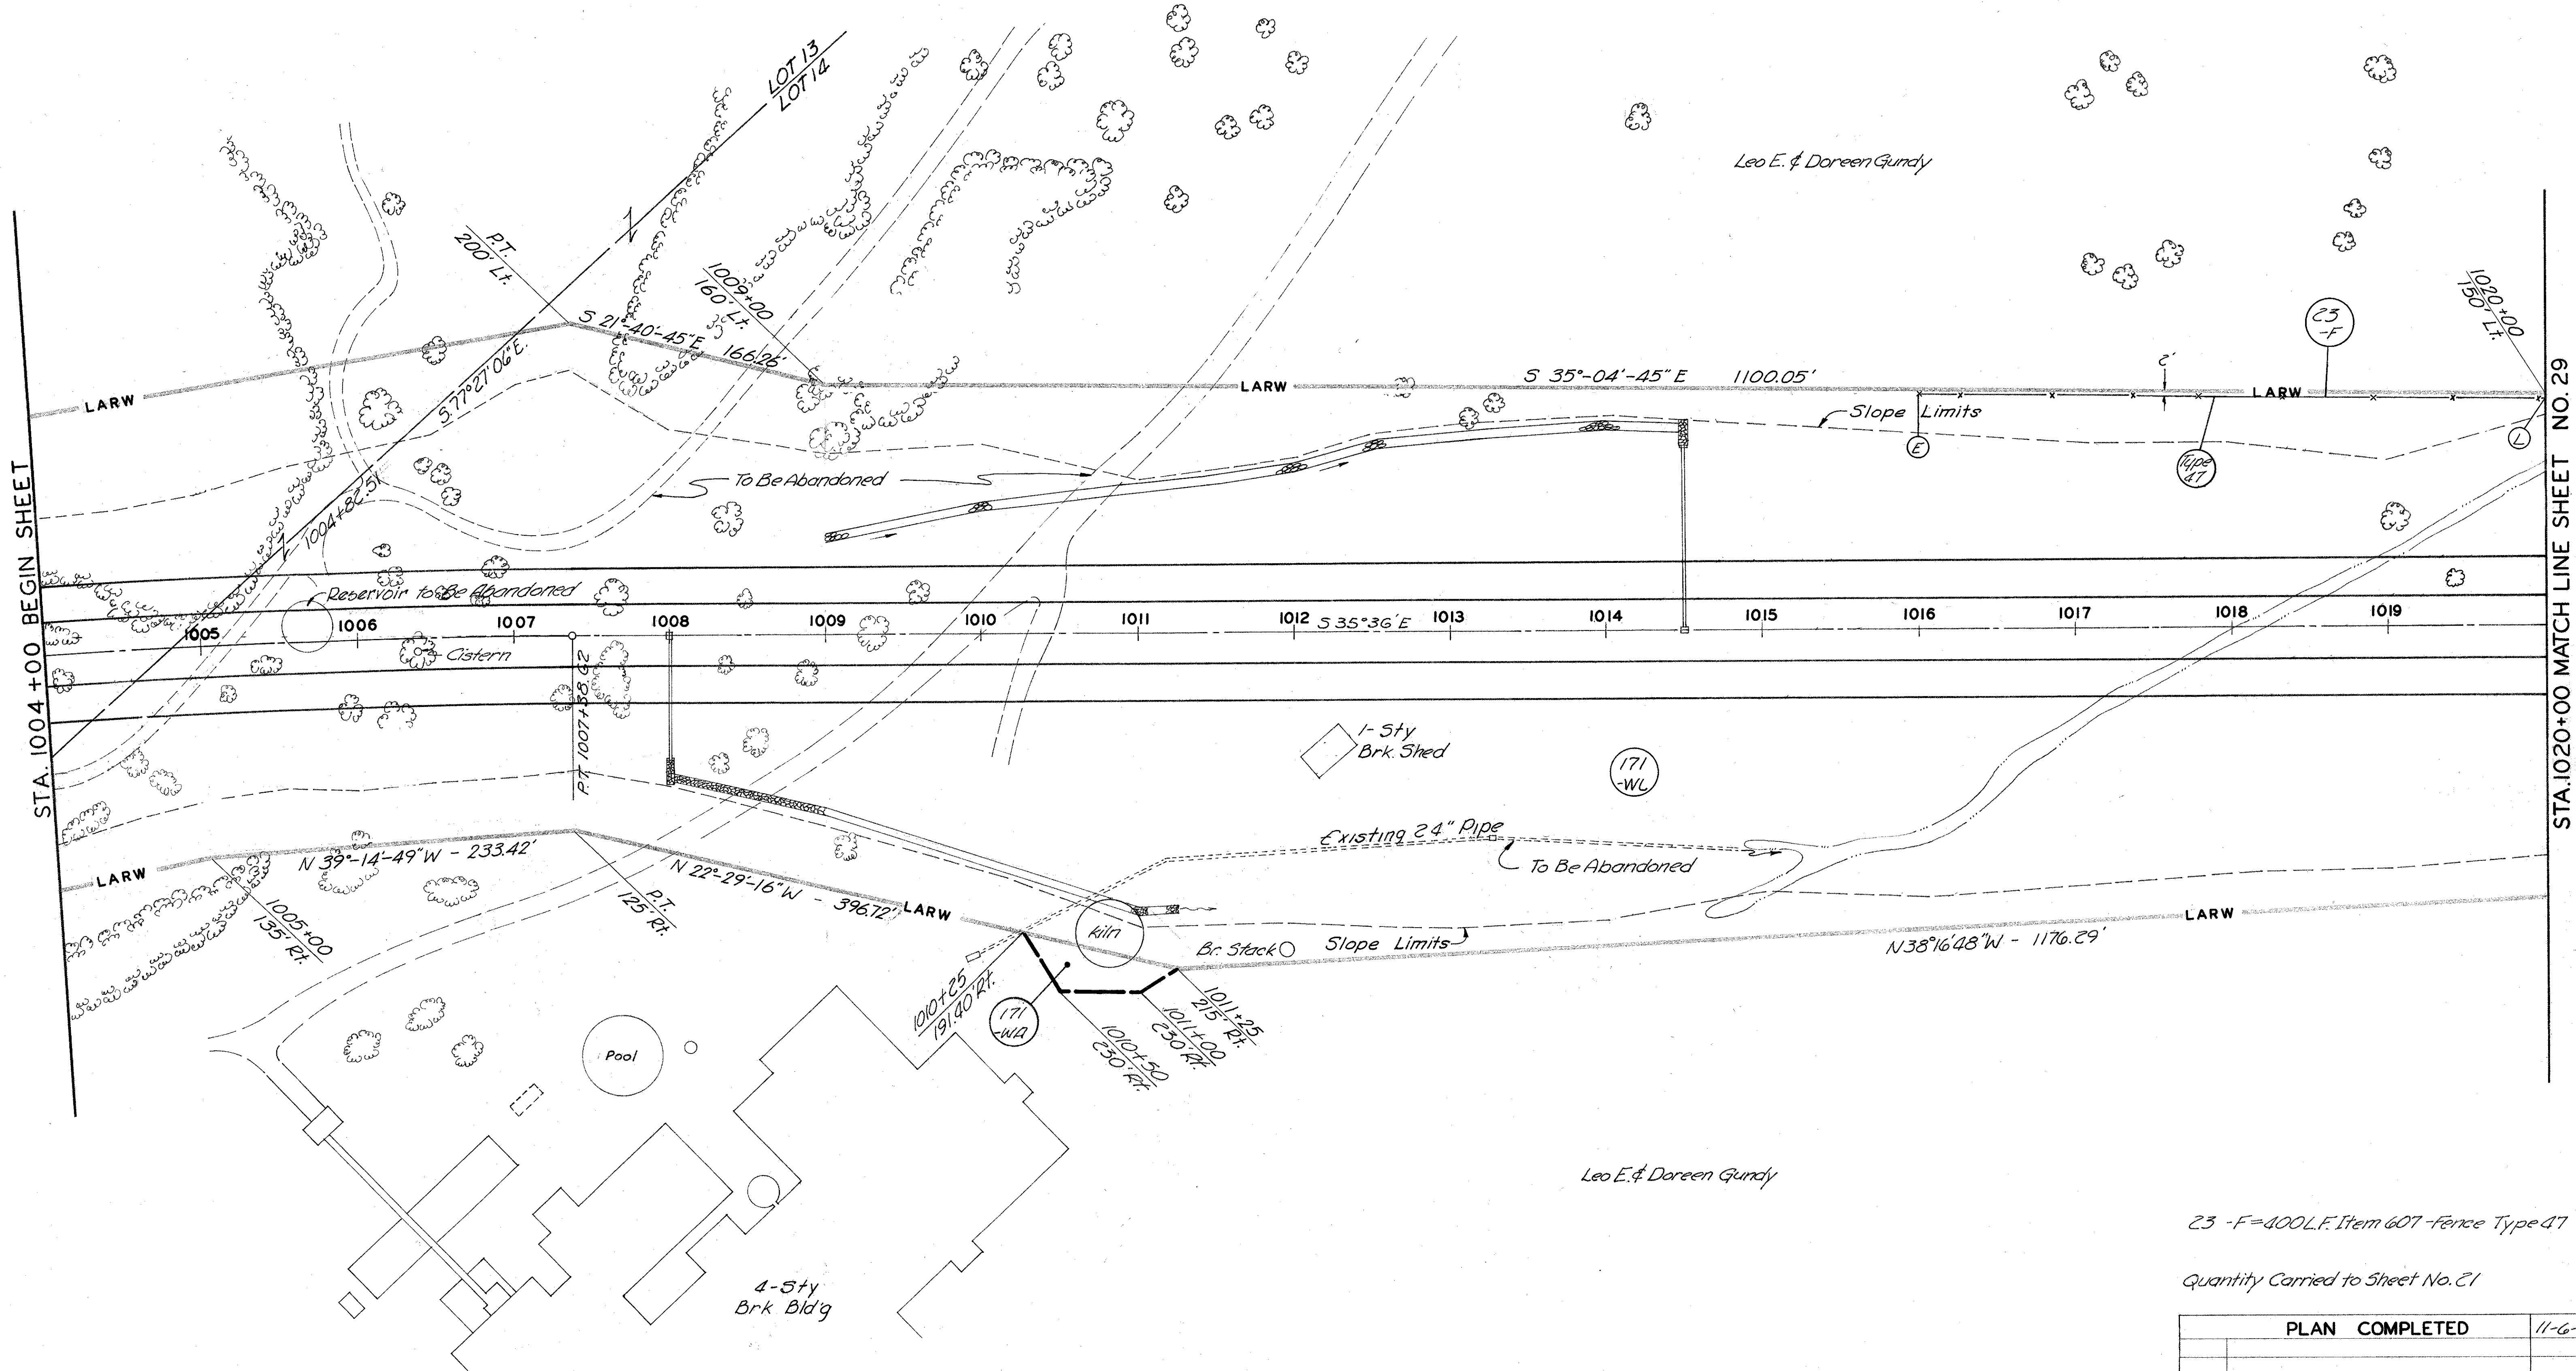

23 -F=400L.F. Item 607 -Fence Type 47

Quantity Carried to Sheet No. 21

PLAN	COMPLETED	11-6-65
MADE	REVISION	DATE

R/W PLAN STA. 1004+00 TO STA. 1020+00

VILLAGE OF MIDVALE - MILL TWP-T7N-R1W - LOT 14 & 15-SPENCER TRACT-1ST. QR.


SCALE IN FEET
0 50 100

FED. RD. DIVISION	STATE	PROJECT
2	OHIO	

TUSCARAWAS COUNTY
TUS-250-17.23
RIGHT OF WAY PLAN
LIMITED ACCESS

303
308

29
34

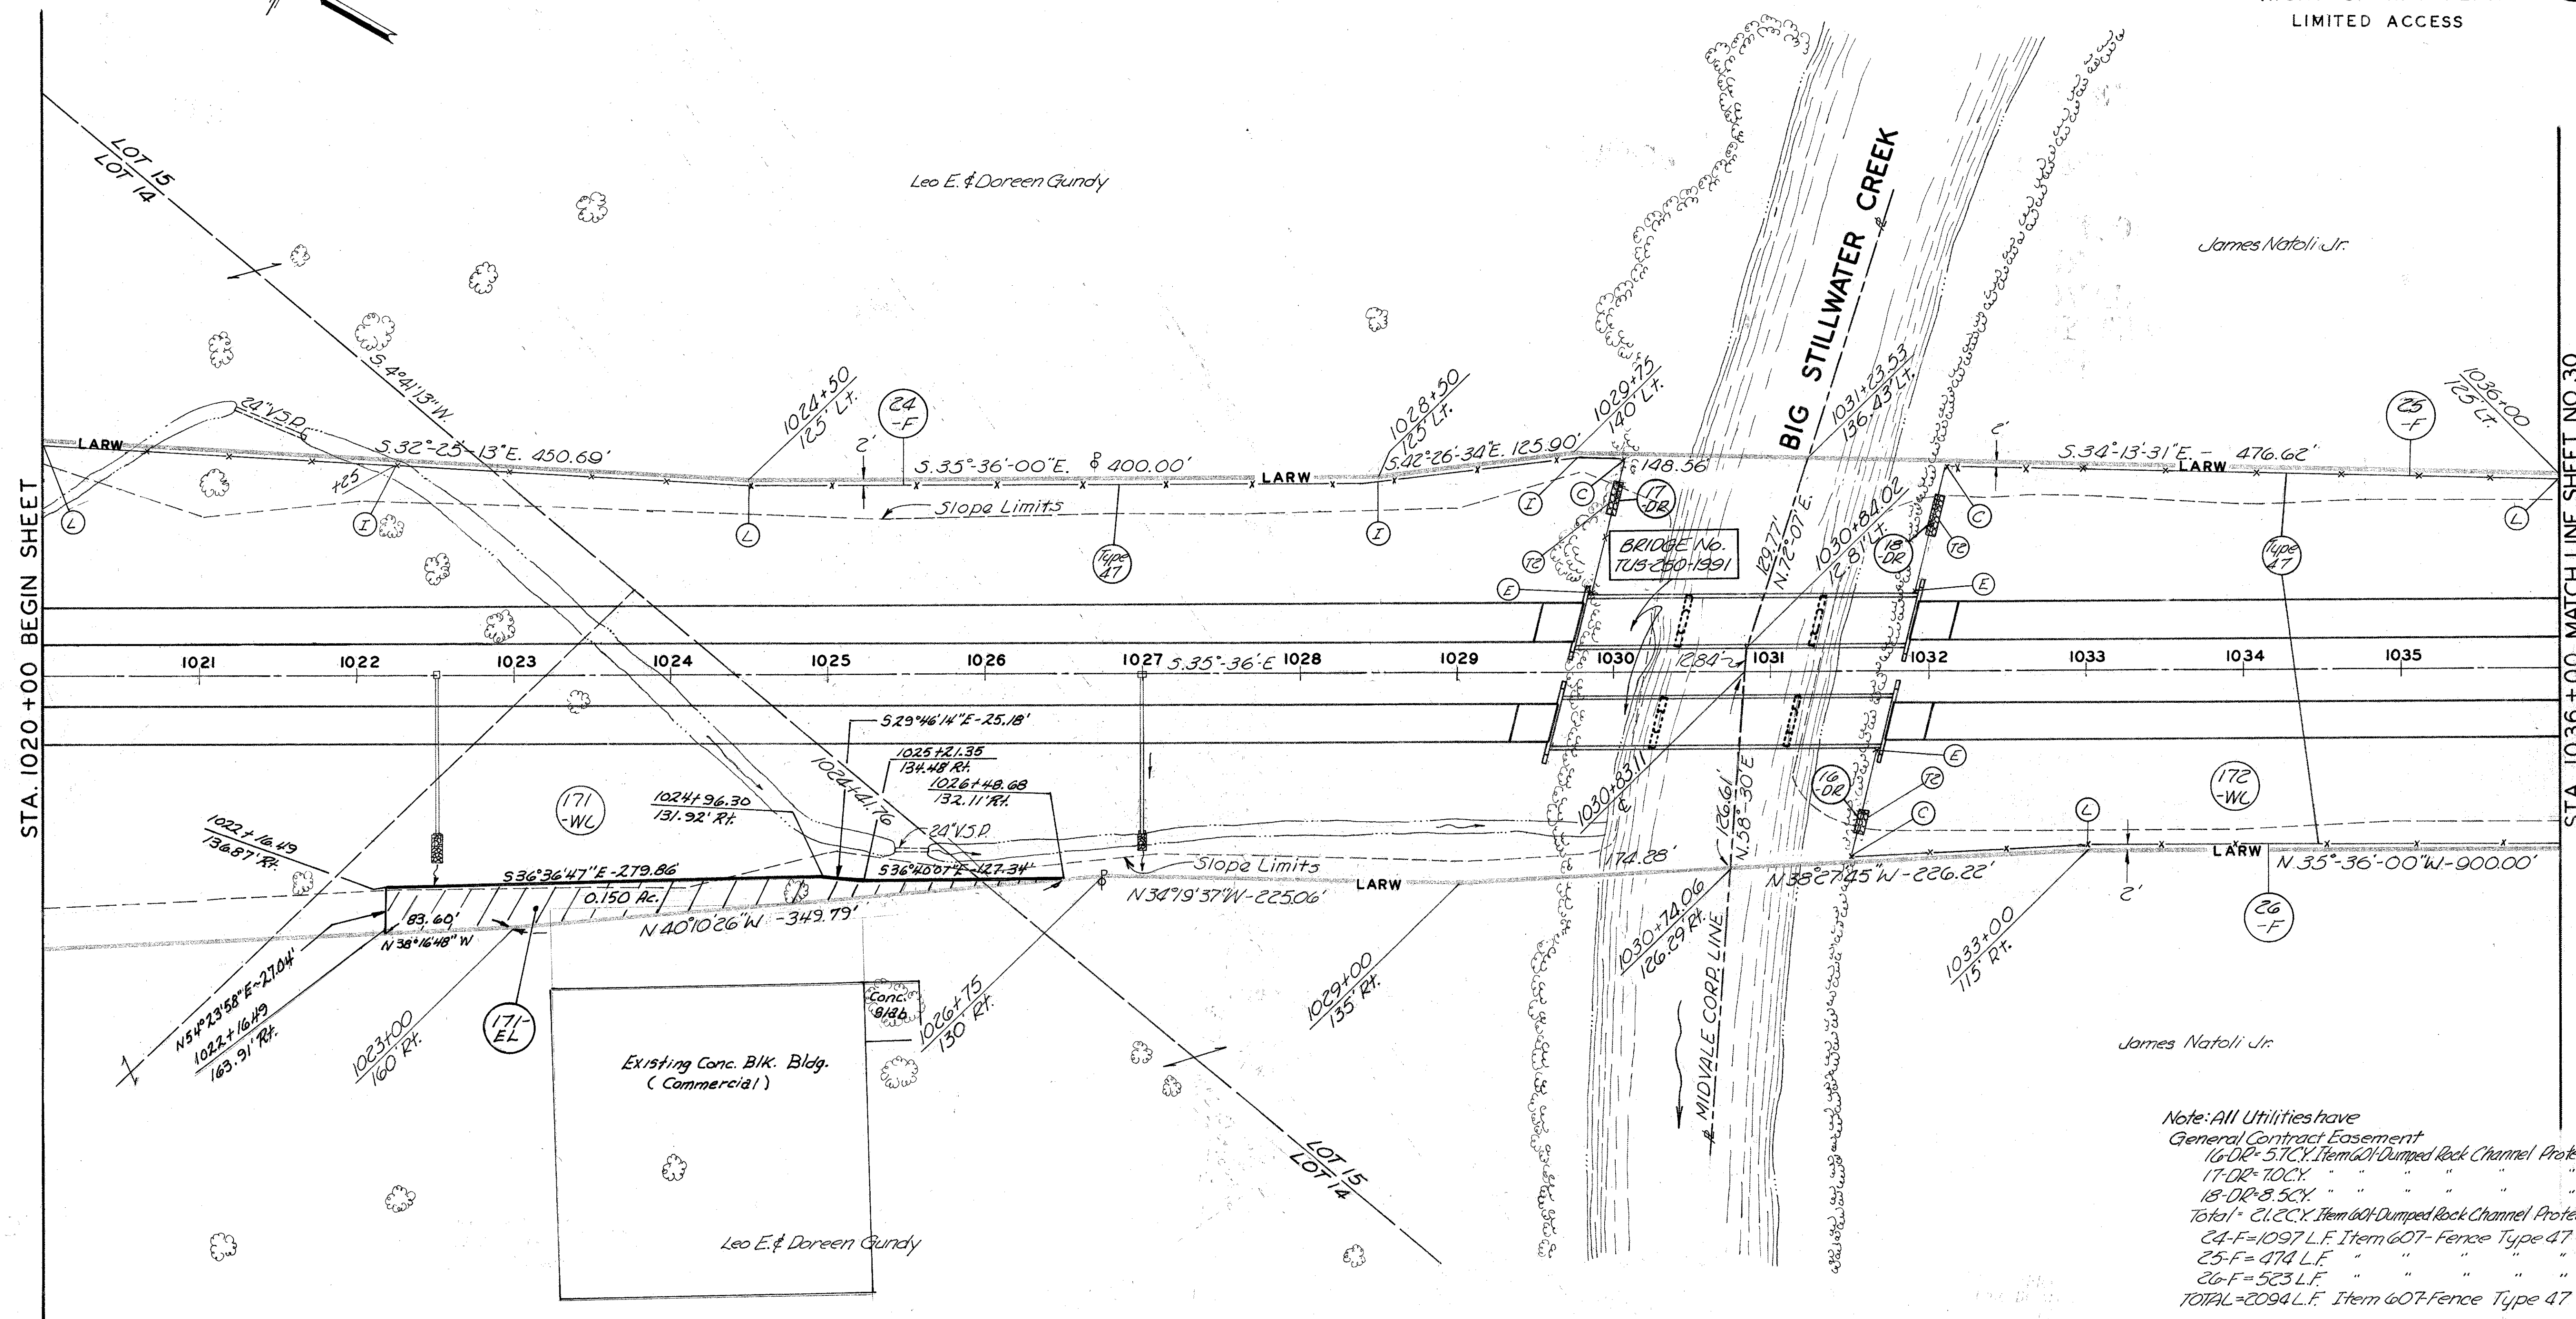

Note: Parcel 171-EL has been vacated to
the Canal Dover Company recorded in
Deed Book 690, Page 168.

Note: All Utilities have
General Contract Easement
16-DR= 5.7CY Item 601 Dumped Rock Channel Protection
17-DR= 70CY " " " " " "
18-DR= 8.5CY " " " " " "
Total= 21.2CY Item 601 Dumped Rock Channel Protection
24-F= 1097 L.F. Item 607 Fence Type 47
25-F= 474 L.F. " " " " " "
26-F= 523 L.F. " " " " " "
TOTAL= 2094 L.F. Item 607 Fence Type 47

Quantities Carried to Sheet No. 21


PLAN COMPLETED	11-6-65
RCY Added Par 171-EL, Rev. topo	2-22-95
MADE	REVISION
	DATE

R/W PLAN STA. 1020+00 TO STA. 1036+00

CALCULATED
RCY
CHECKED
EAG


PLAT OF SURVEY FOR VACATION OF RIGHT OF WAY

TUS-250-17.23

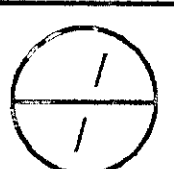

PLAT OF SURVEY
FOR
VACATION OF LIMITED ACCESS RIGHT OF WAY


TUSCARAWAS COUNTY, OHIO
MILL TOWNSHIP
VILLAGE OF MIDVALE
LOT NO'S 14 AND 15 OF THE SPENCER TRACT
1ST QTR., T-7, R-11

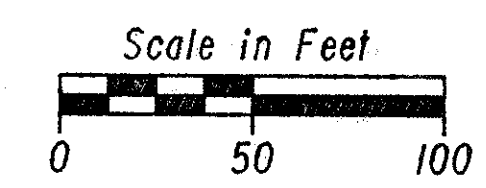

Documents Used: Deed Volumes and Pages as shown hereon.

Basis of Bearings: Bearings are oriented to the $\angle$ of Survey of Tus-250-17.23 as recorded in Plat Book 13 at Pages 26, 27 & 28

- Denotes Iron Pin Set
- Denotes Iron Pin Found

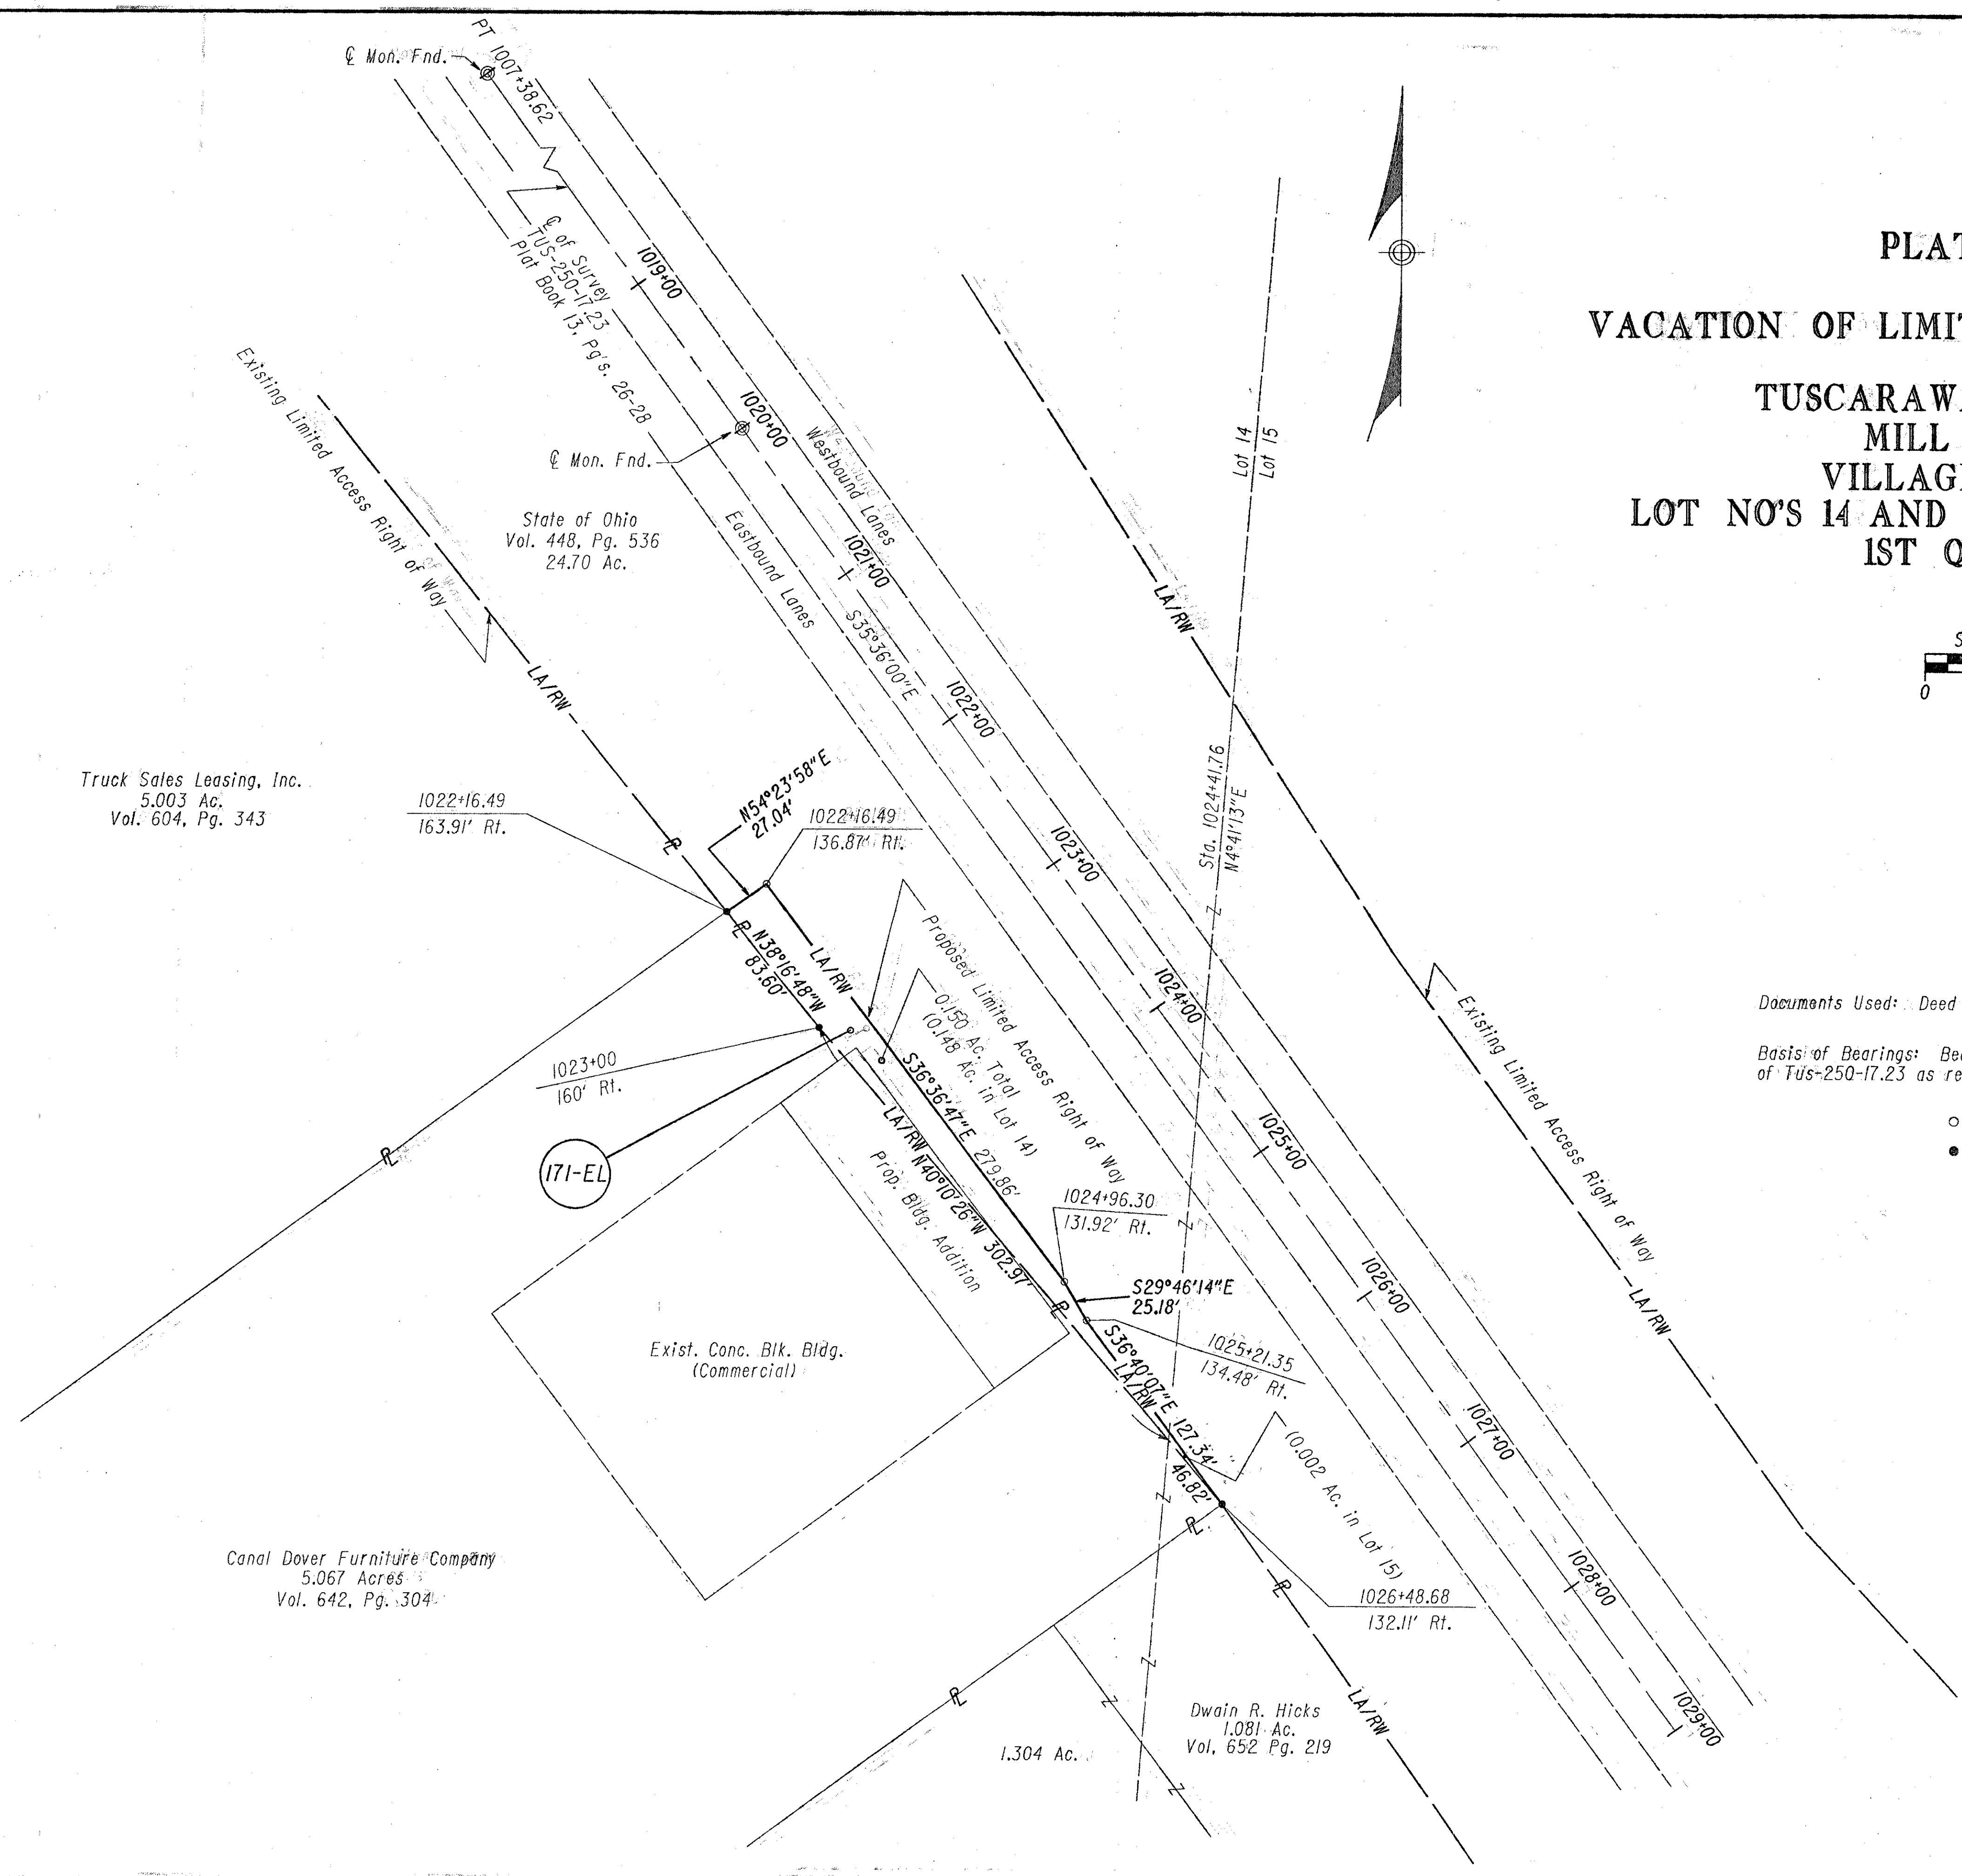

Plat Prepared By:
Ohio Department of Transportation
District Eleven
New Philadelphia, Ohio

Rodney C. Yoder, P.S. 7220
February 12, 1995

MILL TWP-T7N-R1W - LOT 15-SPENCER TRACT-1ST. QR.



FED. RD. DIVISION	STATE	PROJECT
2	OHIO	


TUSCARAWAS COUNTY
TUS-250-17.23
RIGHT OF WAY PLAN
LIMITED ACCESS

304

305

30

34

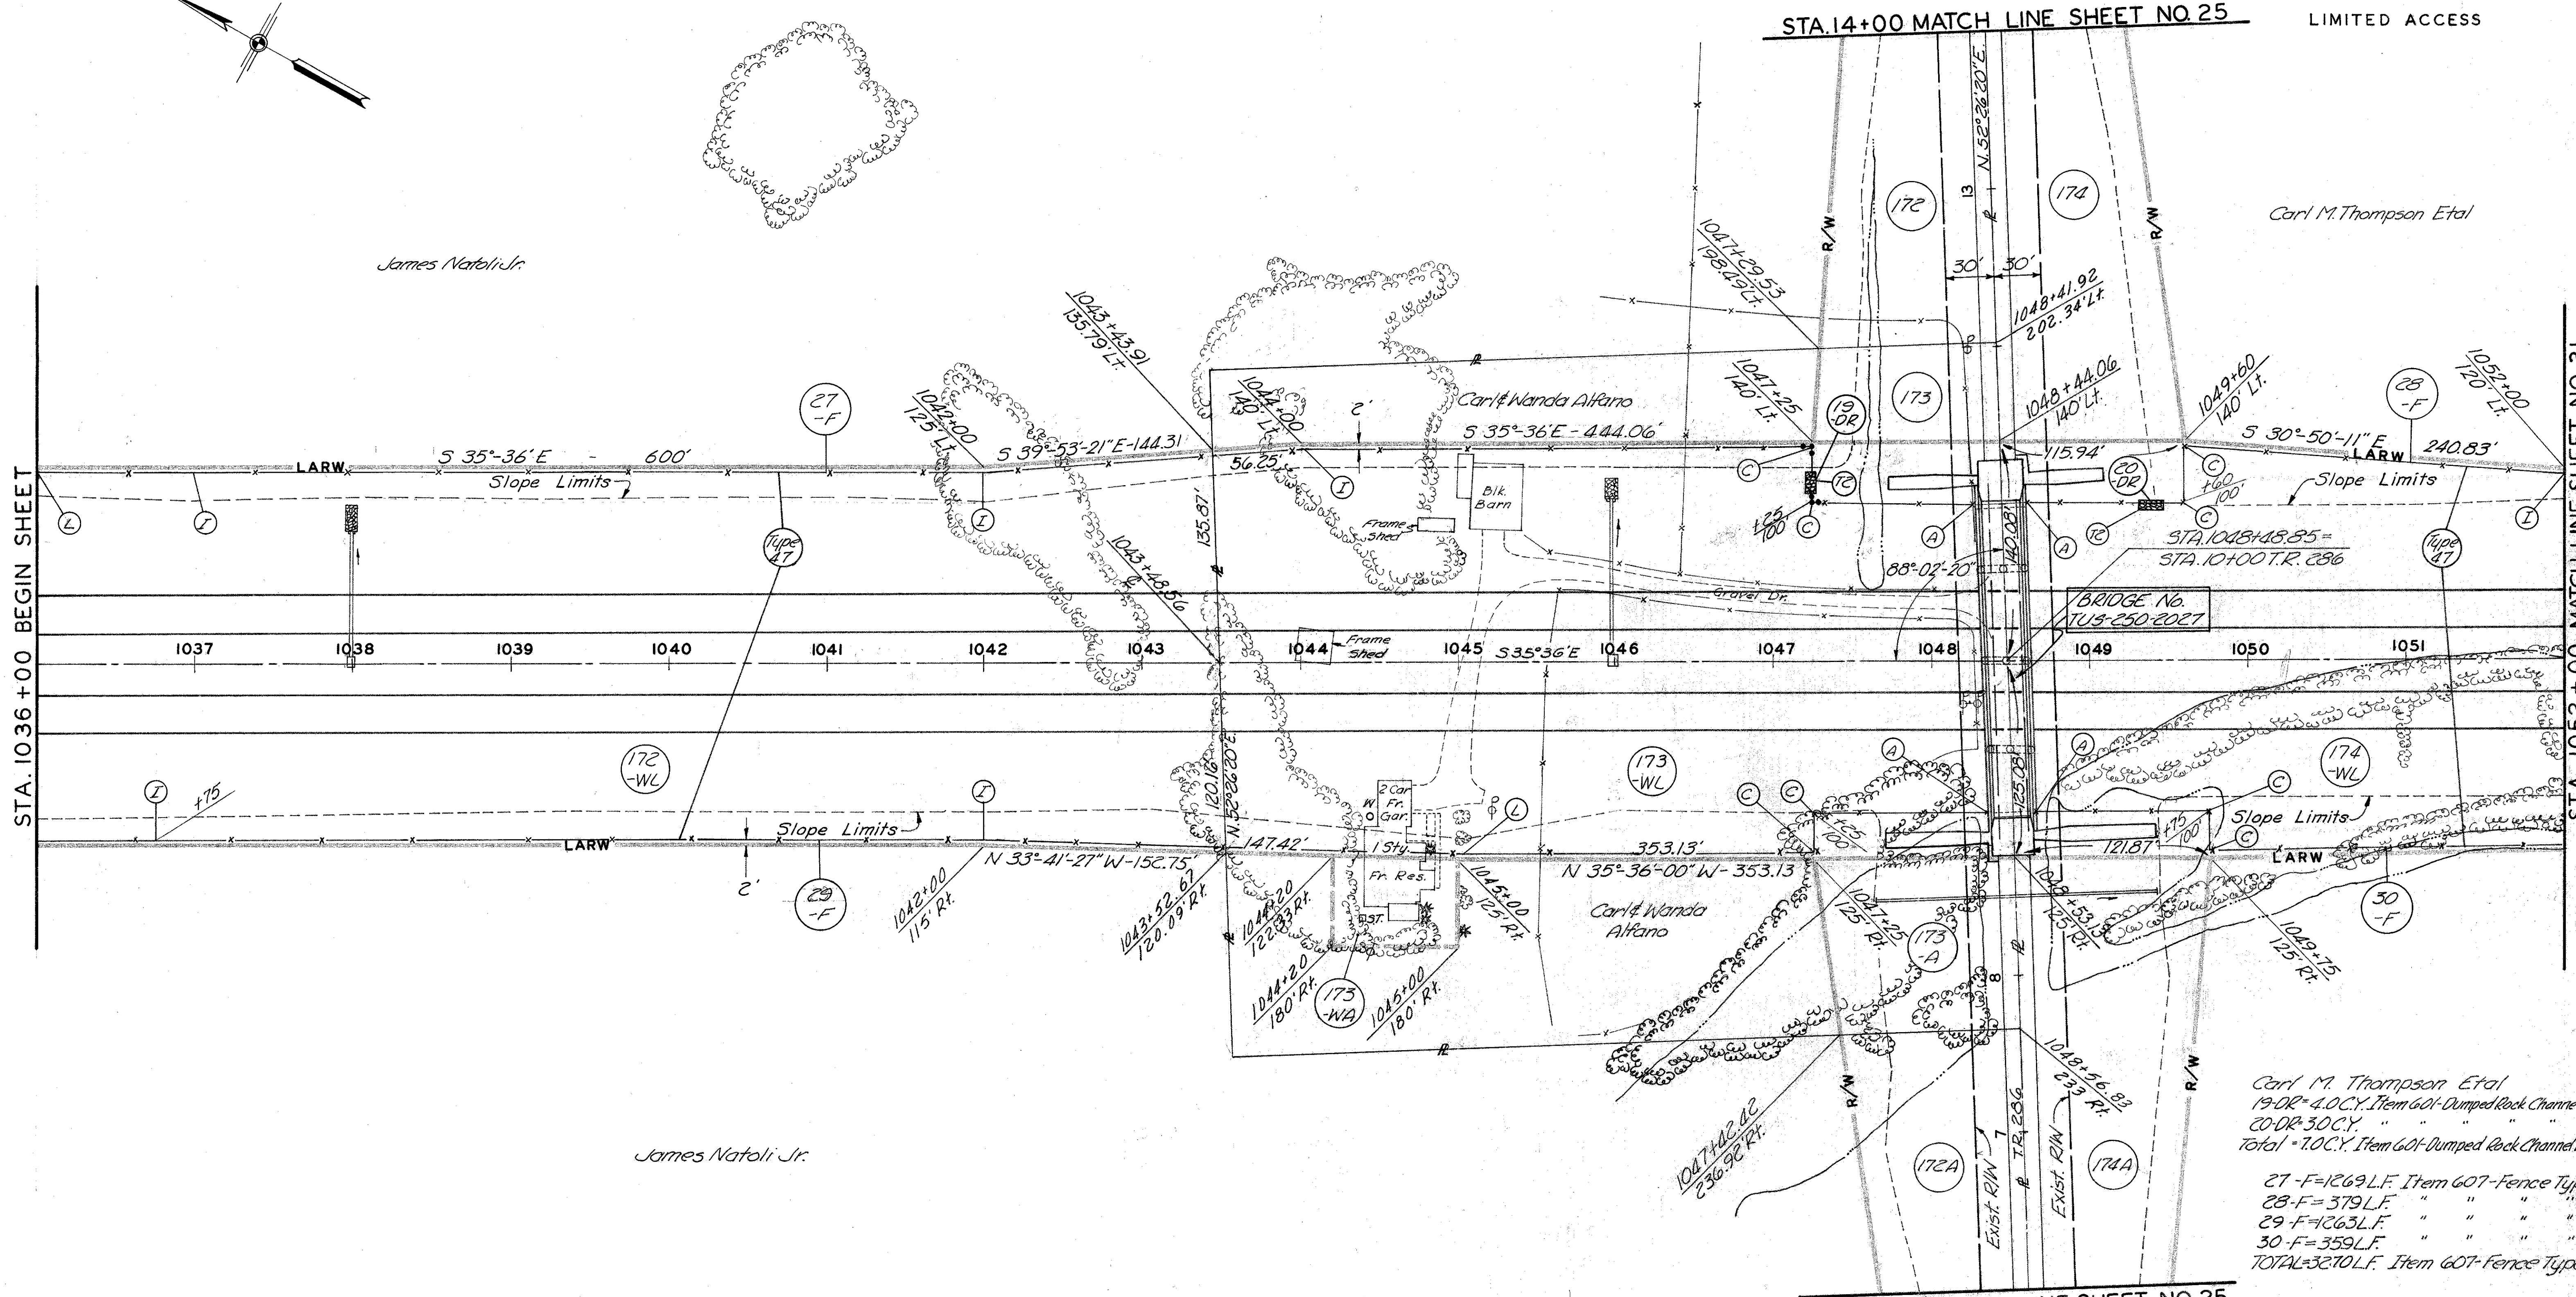


Carl M. Thompson Etal
19-DR=4.0CY. Item 601-Dumped Rock Channel Protection
20-DR=3.0CY. " " " " " "
Total =7.0CY. Item 601-Dumped Rock Channel Protection

27-F=1269L.F. Item 607-Fence Type 47
28-F=379L.F. " " " " " "
29-F=1263L.F. " " " " " "
30-F=359L.F. " " " " " "
TOTAL=3270L.F. Item 607-Fence Type 47

Note: All Utilities have
General Contract Easement

Quantities Carried to Sheet No. 21


PLAN COMPLETED		11-6-65
MADE	REVISION	DATE

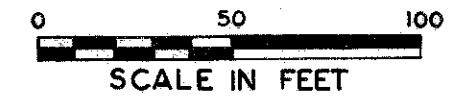

FED. RD. DIVISION	STATE	PROJECT
2	OHIO	

TUSCARAWAS COUNTY
TUS-250-17.23
RIGHT OF WAY PLAN
LIMITED ACCESS

305
308
31
34

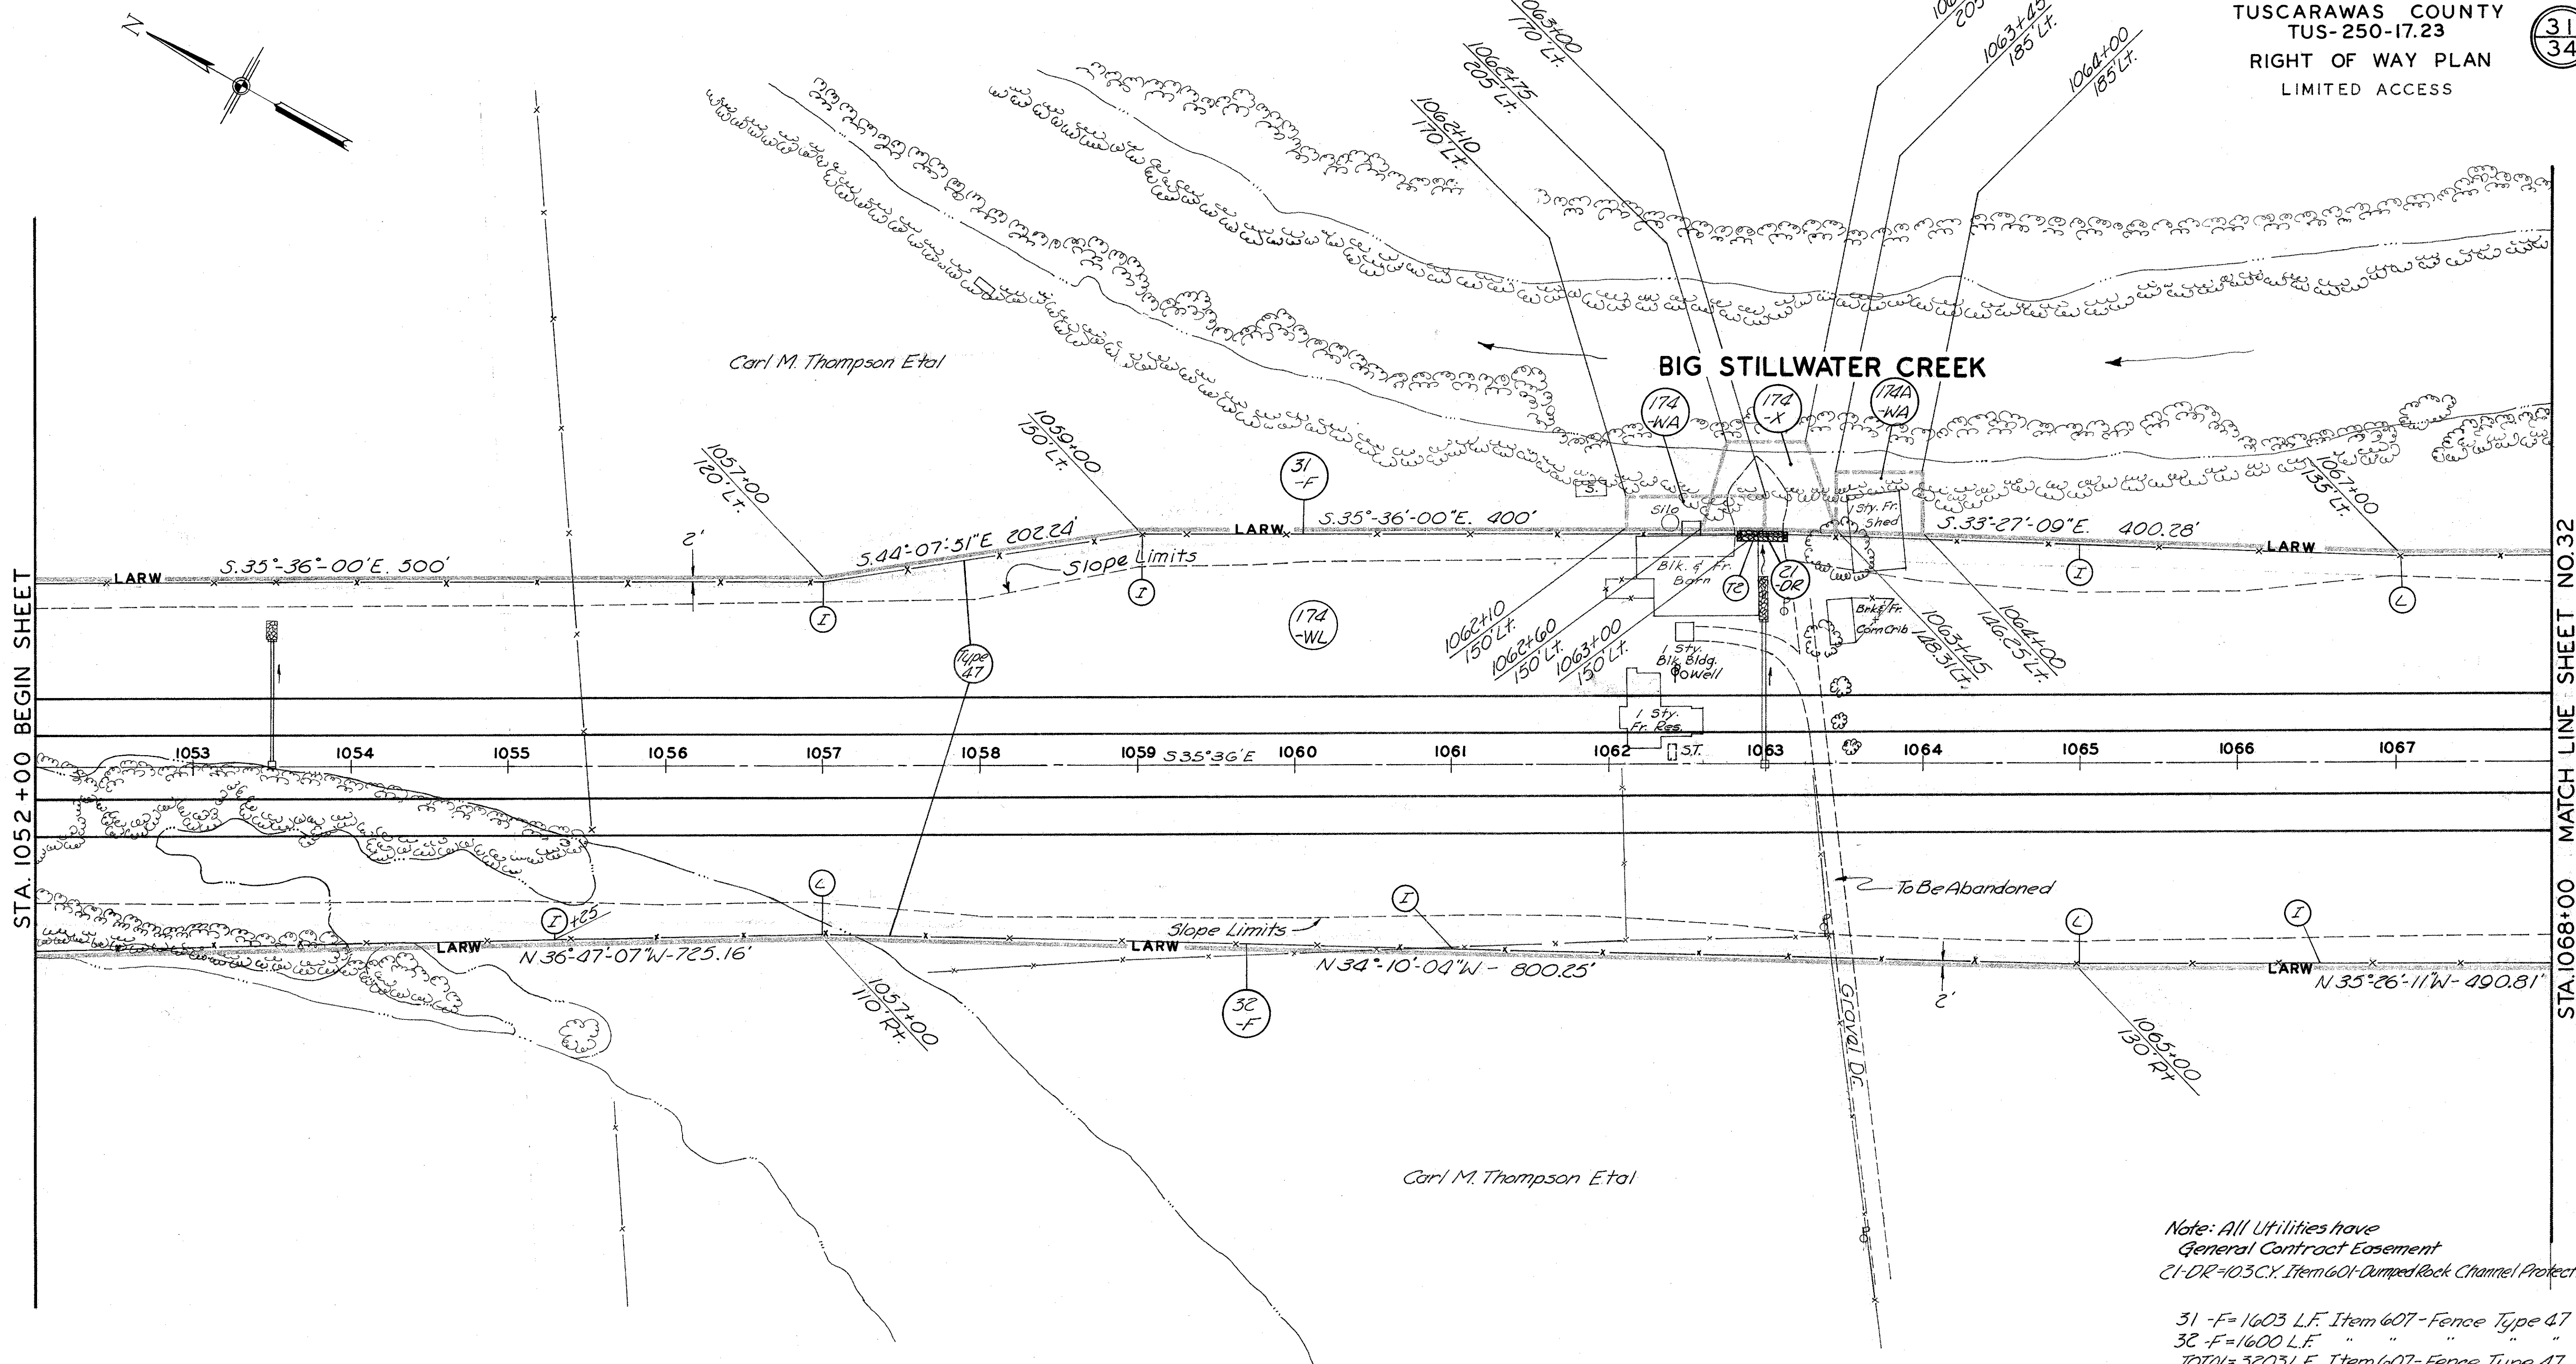


Note: All Utilities have
General Contract Easement
C1-DR=103CY Item 601-Dumped Rock Channel Protection

31-F=1603 L.F. Item 607-Fence Type 47
3C-F=1600 L.F. " " " "
TOTAL=3203 L.F. Item 607-Fence Type 47

Quantities Carried to Sheet No. 21

PLAN COMPLETED		11-6-65
MADE	REVISION	DATE

BIG STILLWATER CREEK

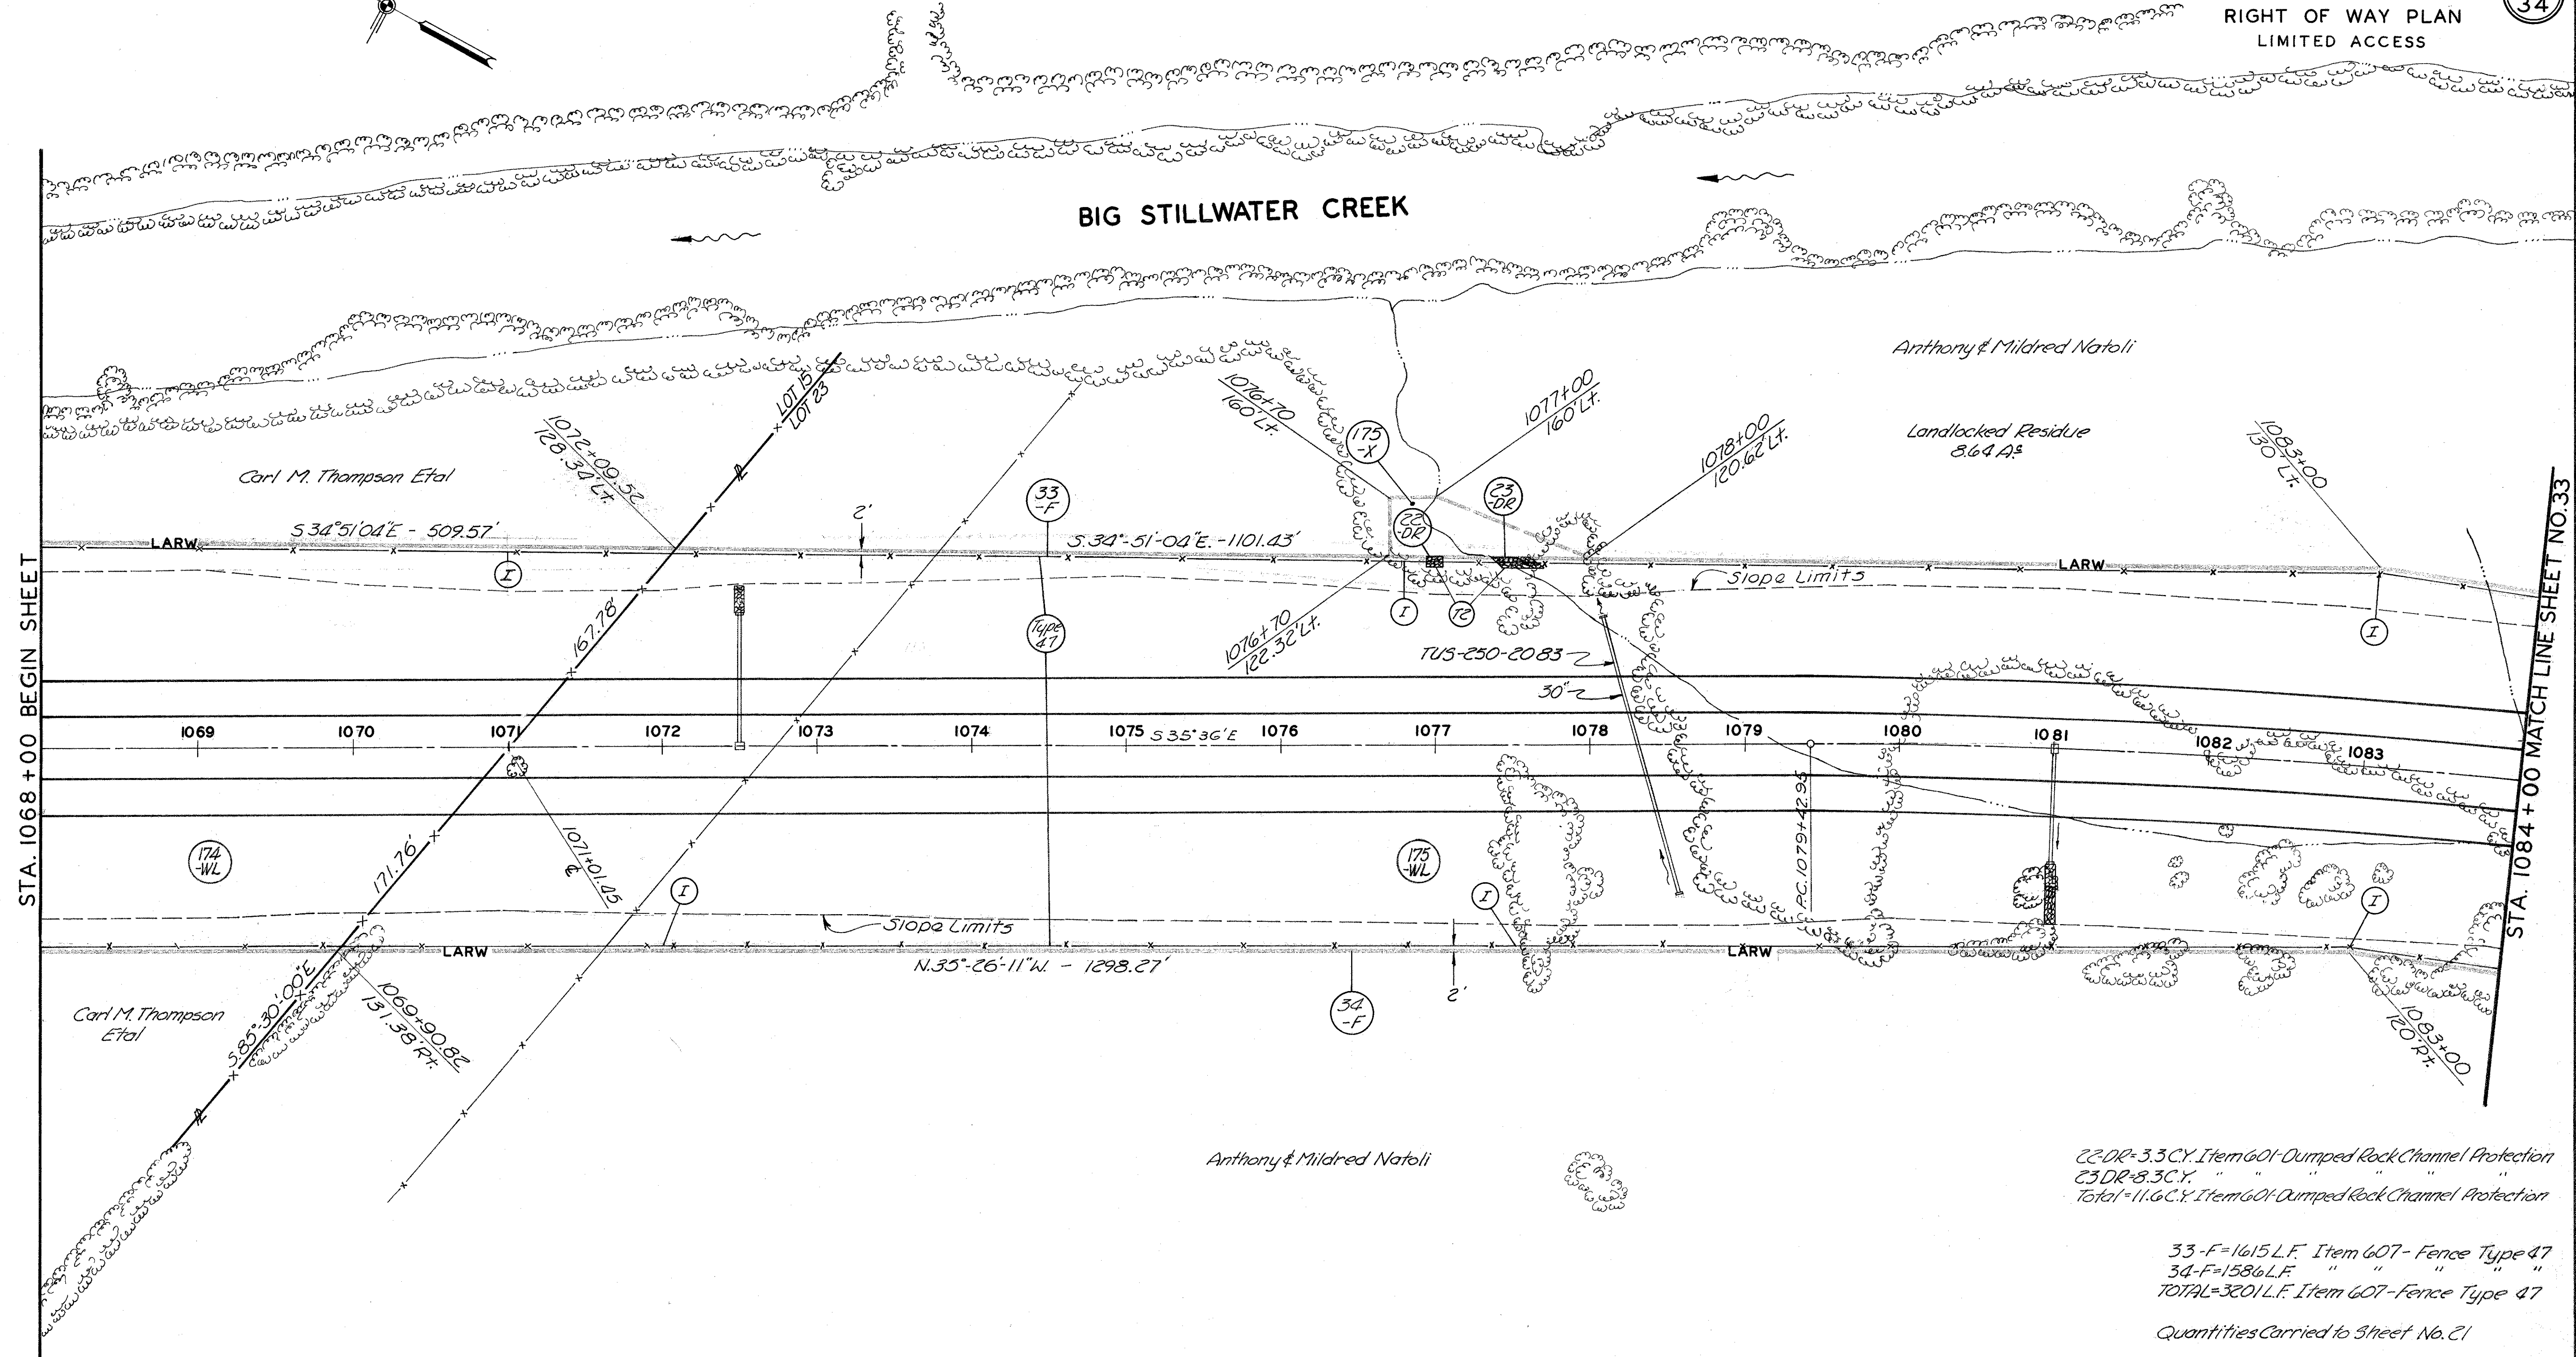


22-DR=3.3CY Item 601-Dumped Rock Channel Protection
23-DR=8.3CY. " " " " " "
Total=11.6CY Item 601-Dumped Rock Channel Protection

33-F=1615 L.F. Item 607-Fence Type 47
34-F=1586 L.F. " " " " " "
TOTAL=3201 L.F. Item 607-Fence Type 47

Quantities Carried to Sheet No. 21

PLAN COMPLETED		11-6-65
MADE	REVISION	DATE

MILL TWP-T7N-R1W-LOT 23-SPENCER TRACT-1ST. QR.

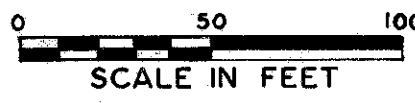


FED. RD. DIVISION	STATE	PROJECT
2	OHIO	

307
308

TUSCARAWAS COUNTY
TUS-250-17.23
RIGHT OF WAY PLAN
LIMITED ACCESS


33
34

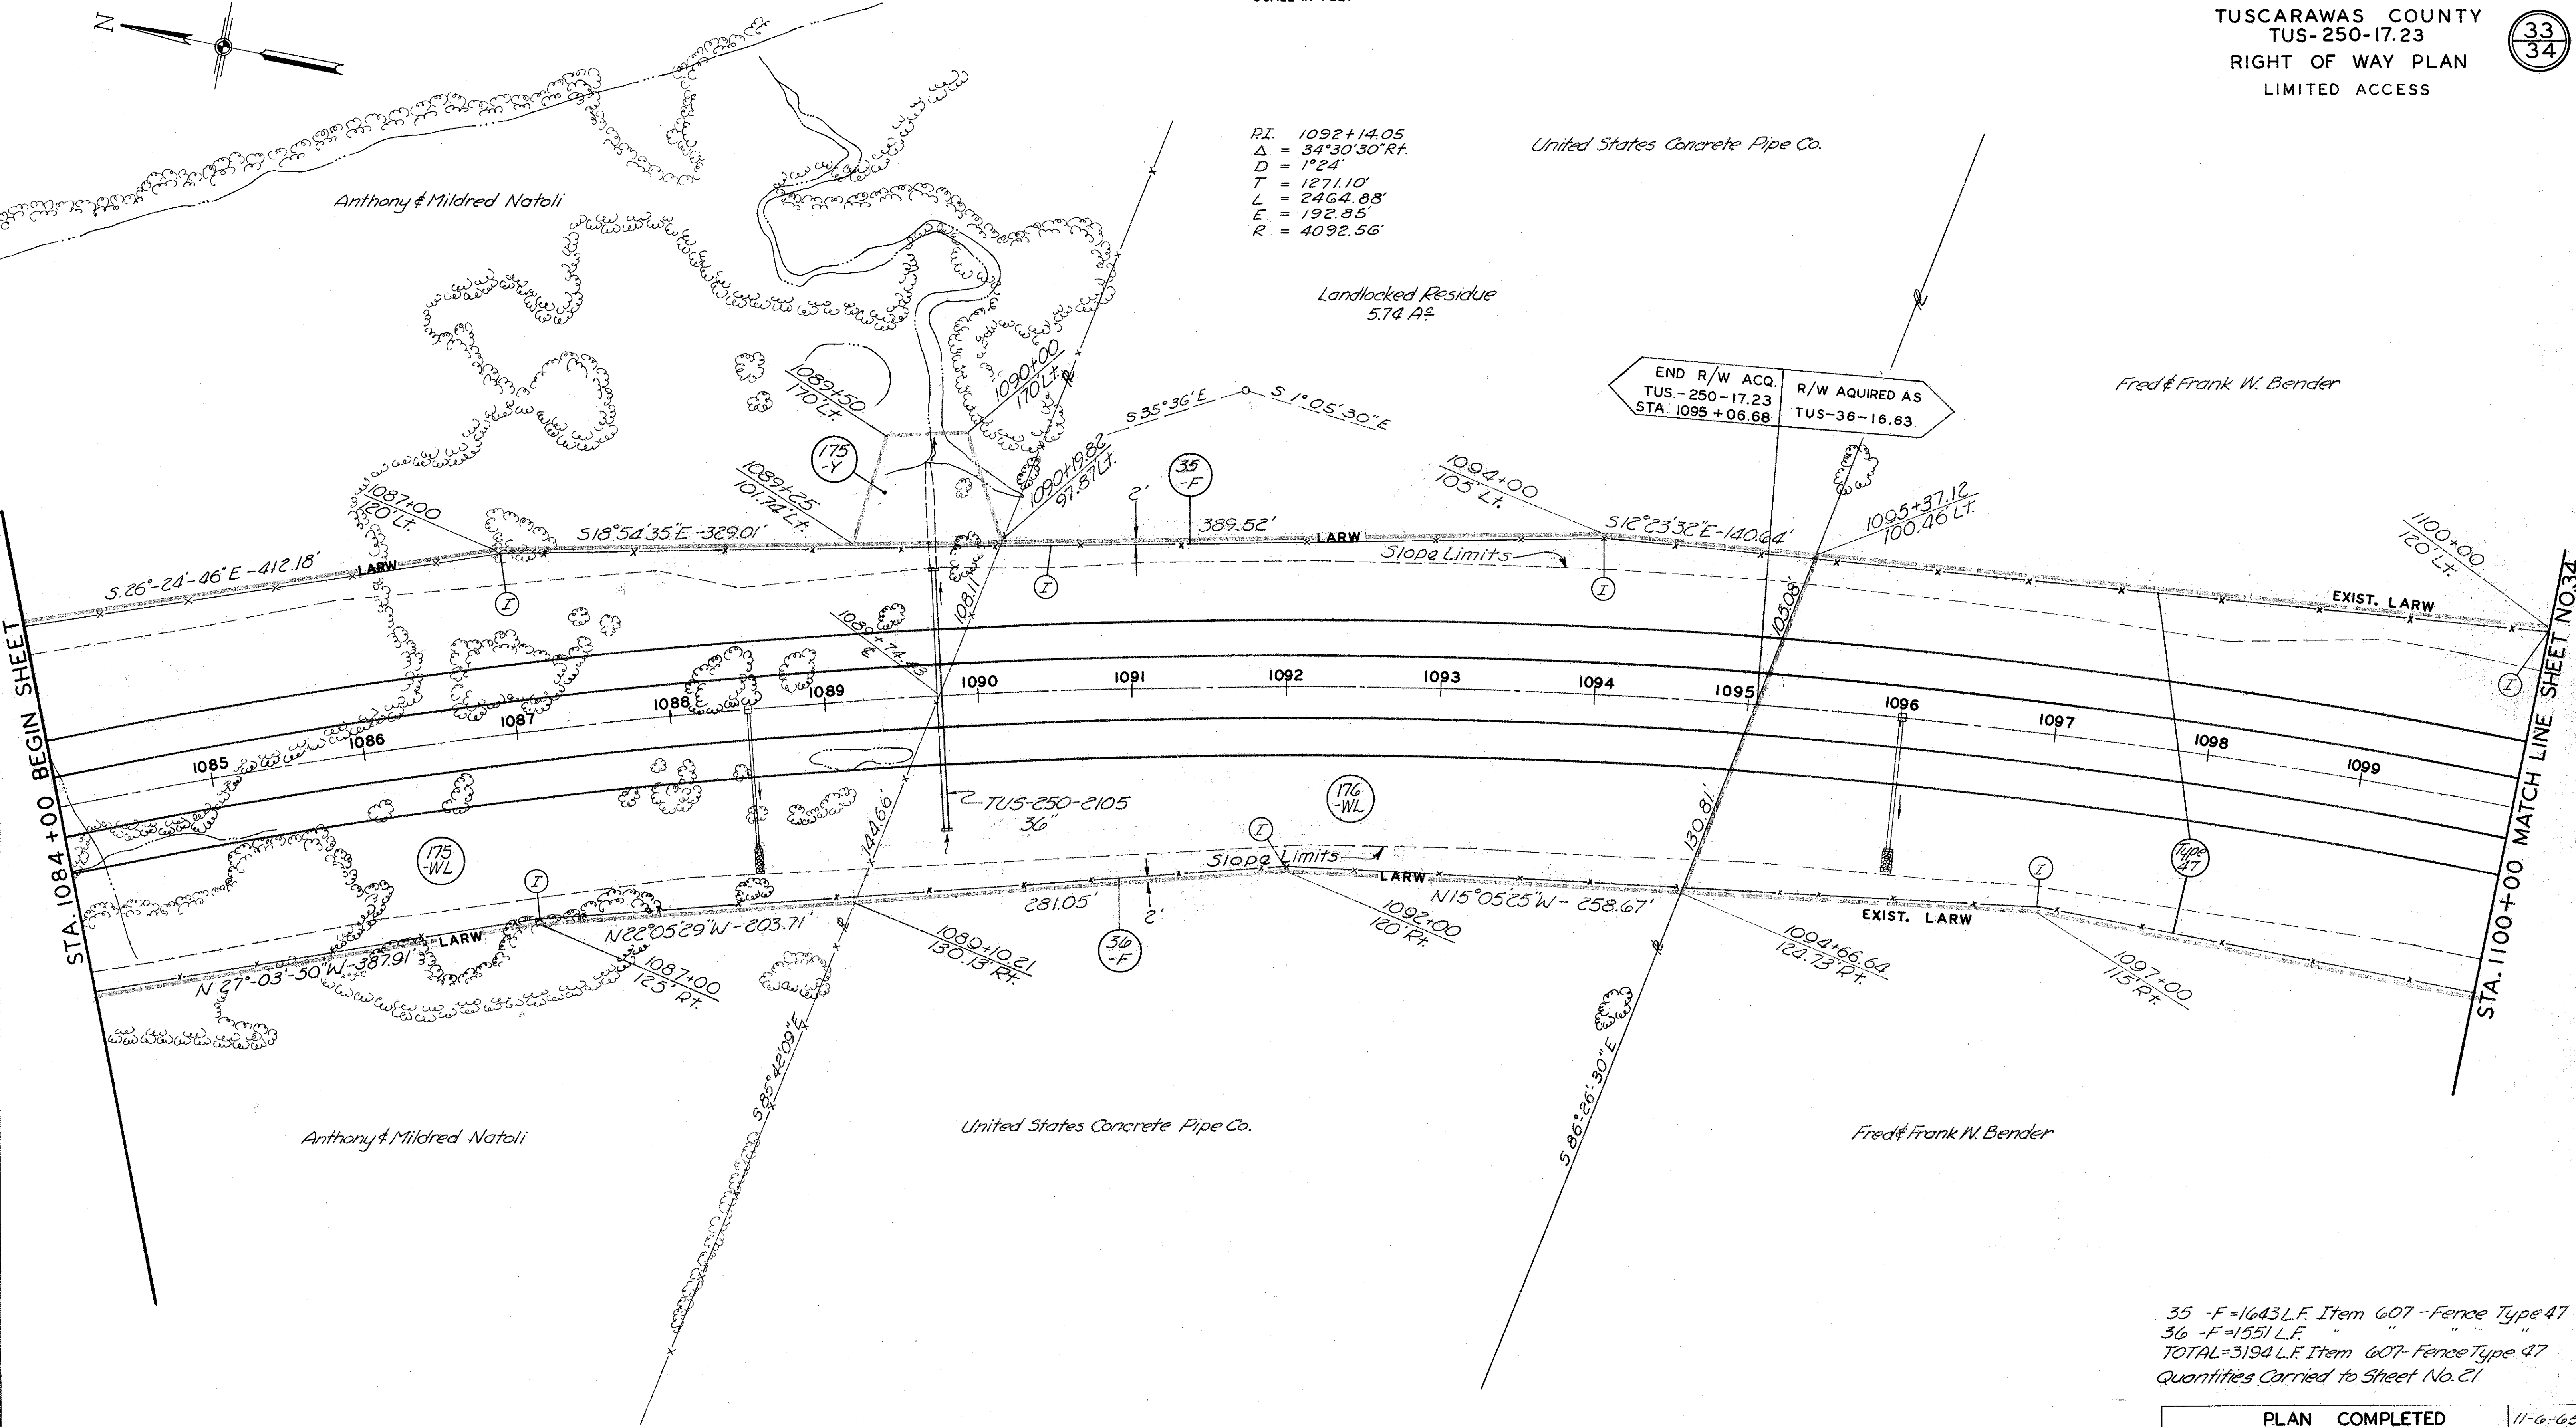

35 -F=1643 L.F. Item 607 - Fence Type 47
36 -F=1551 L.F. " " " "
TOTAL=3194 L.F. Item 607 - Fence Type 47
Quantities Carried to Sheet No. 21

PLAN	COMPLETED	11-6-65
MADE	REVISION	DATE

R/W PLAN STA. 1084+00 TO STA. 1100+00

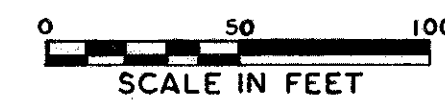


FED. RD. DIVISION	STATE	PROJECT
2	OHIO	

TUSCARAWAS COUNTY
TUS-250-17.23
RIGHT OF WAY PLAN
LIMITED ACCESS

300
308

34
34

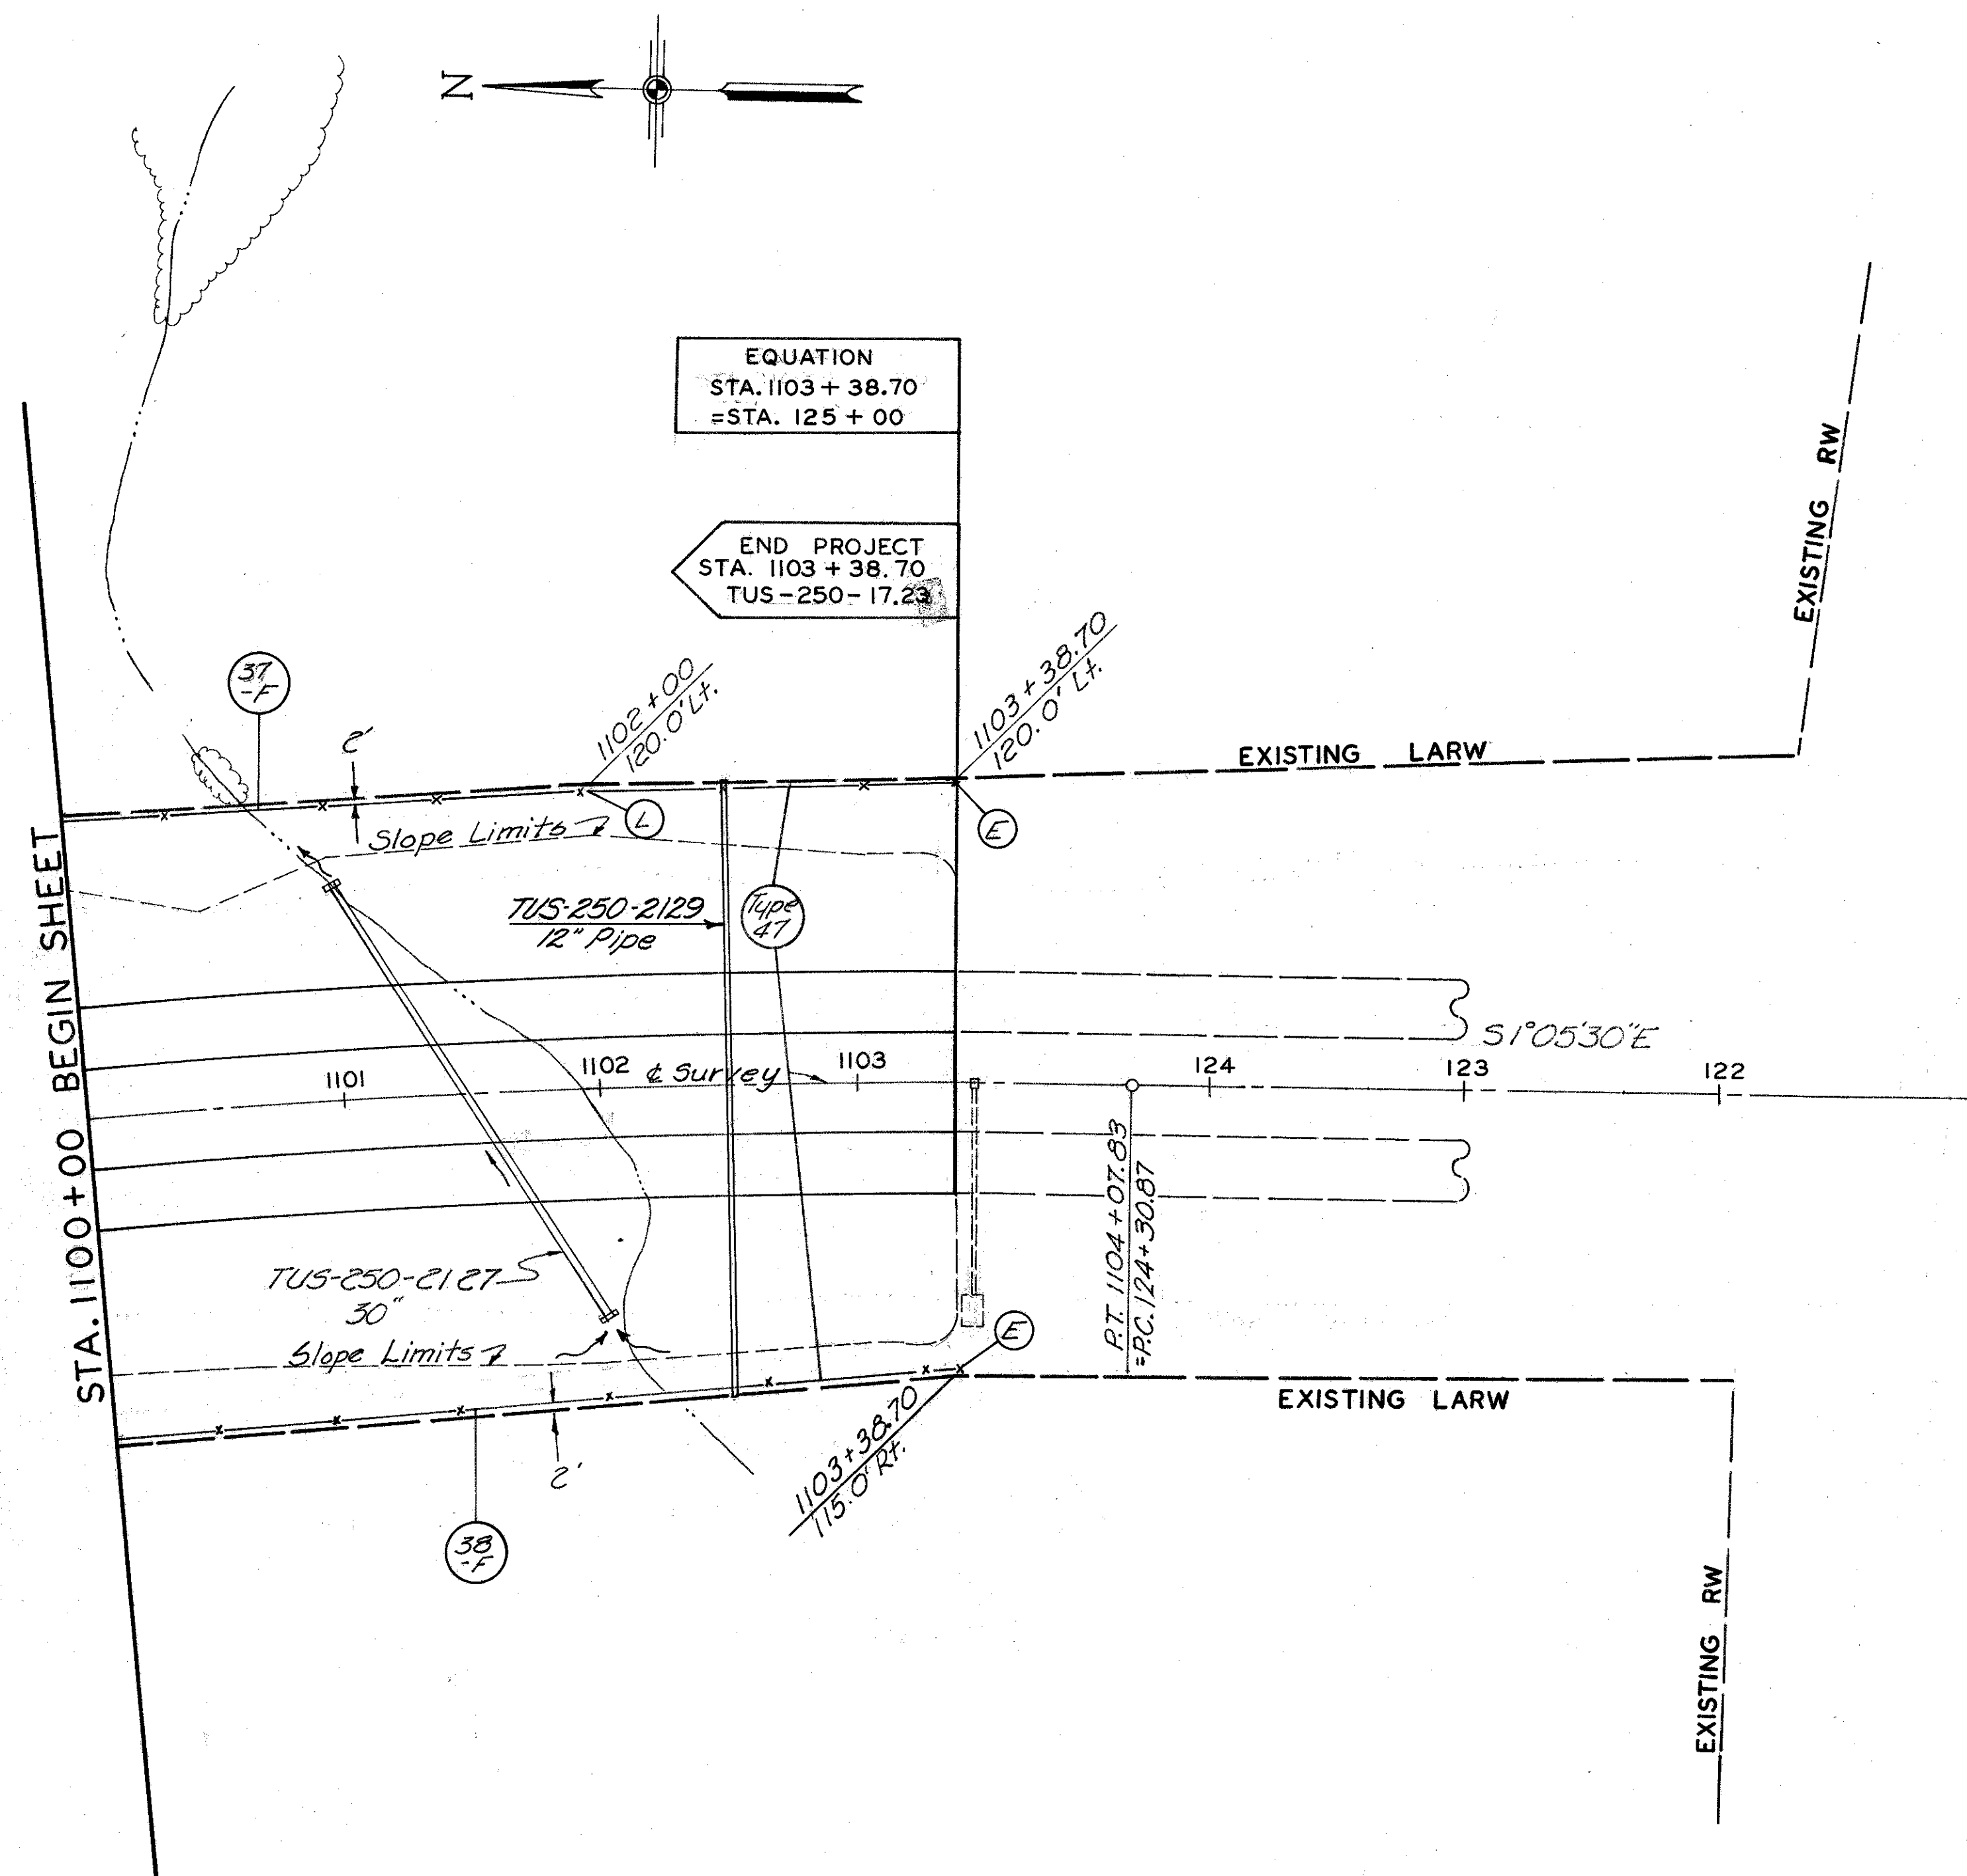

37-F = 349 L.F. Item 607 - Fence Type 47
38-F = 330 L.F. " " " "
TOTAL = 679 L.F. Item 607 - Fence Type 47

Quantities Carried to Sheet No. 21

PLAN COMPLETED		11-6-65
Added field tile collector pipe at Sta. 1102+50		5-4-66
MADE	REVISION	DATE