
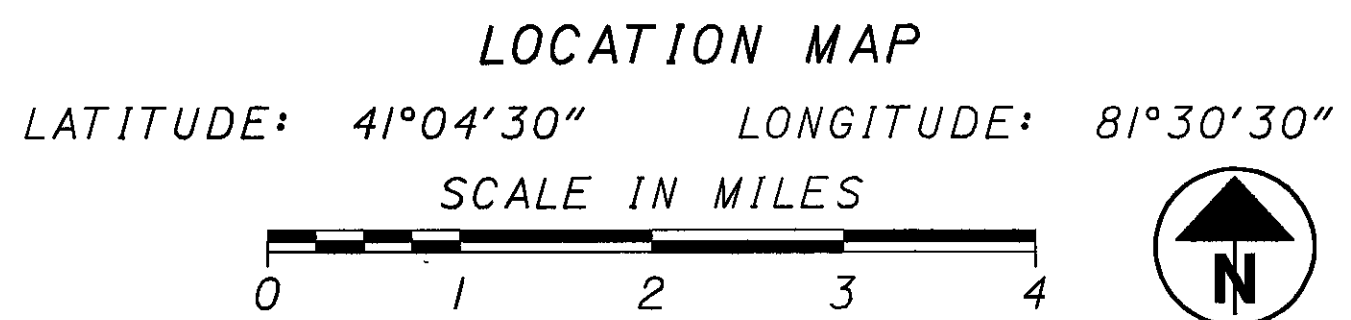


GEA-422-18.31/POR-422-0.00
07/06/80 PID - 19181
DIST 12 3/07/2007

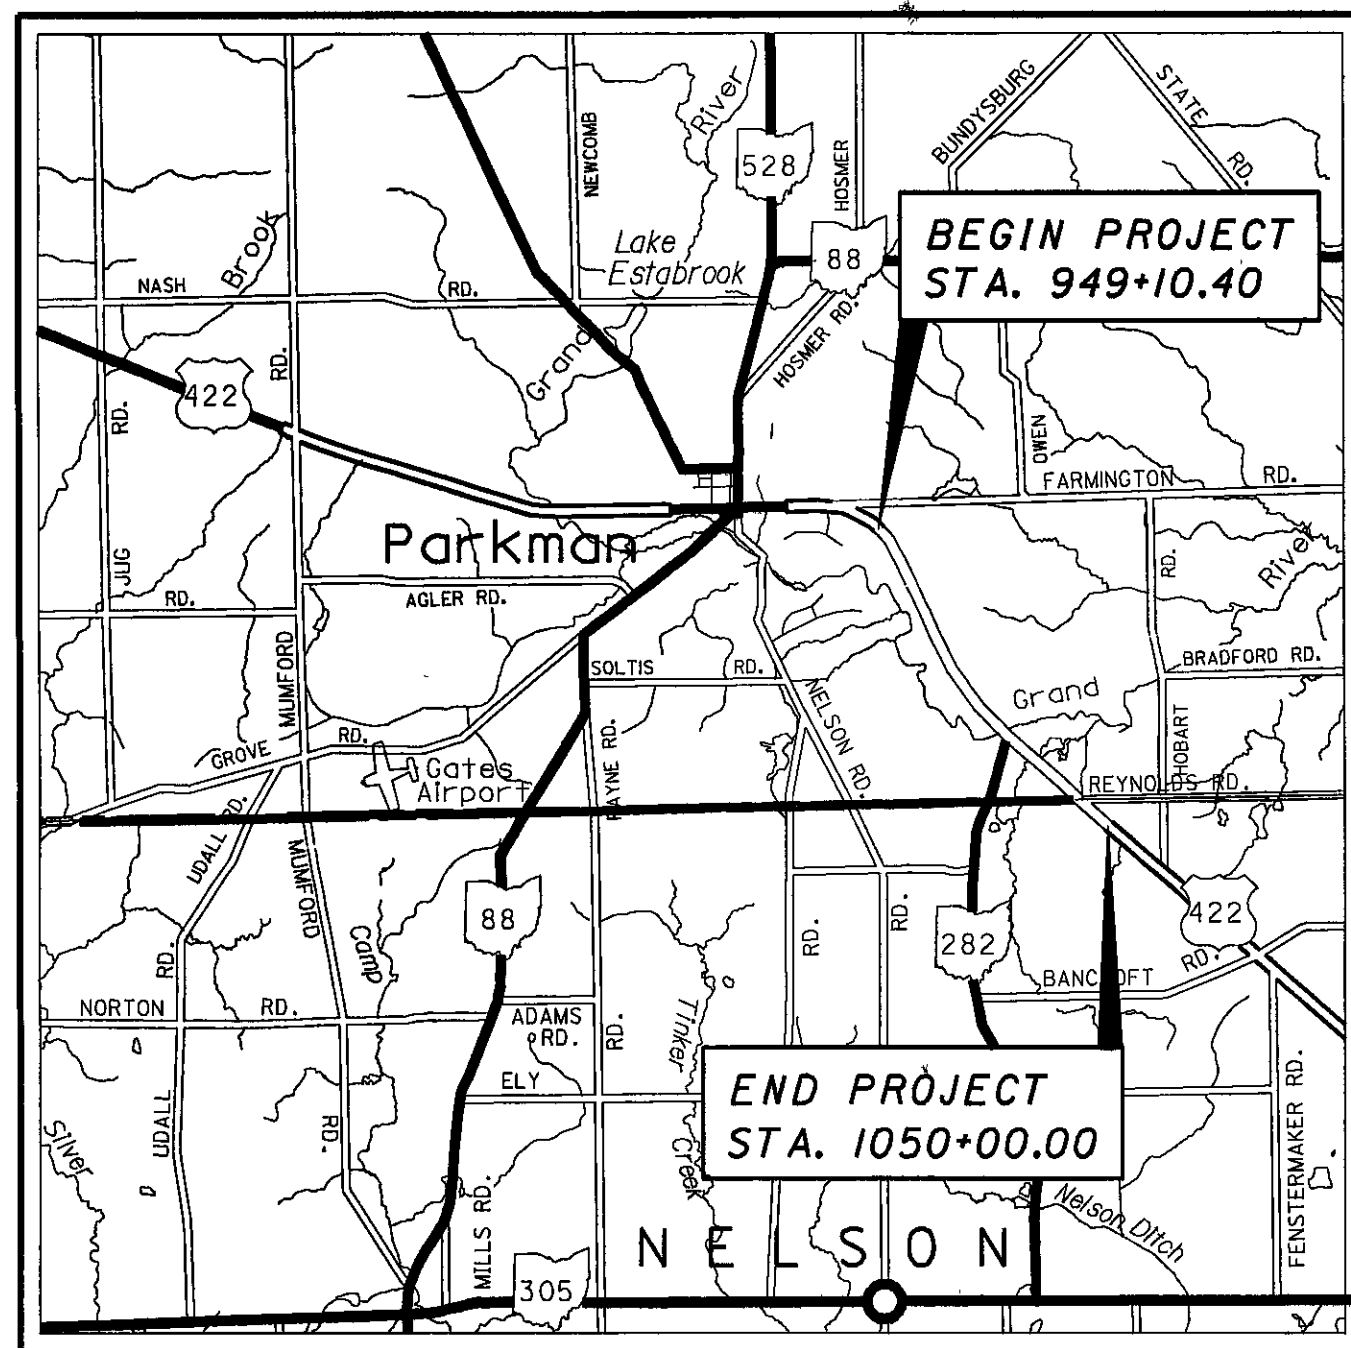

PORTION TO BE IMPROVED -----
INTERSTATE & DIVIDED HIGHWAY =====
UNDIVIDED STATE & FEDERAL ROUTES ----
OTHER ROADS -----


DESIGN DESIGNATIONS

CURRENT ADT (2005) 14460
DESIGN YEAR ADT (2025) 17920
DESIGN HOURLY VOLUME 986
DIRECTIONAL DISTRIBUTION 55%
TRUCKS (24 HOUR) 19%
DESIGN SPEED 60 MPH
LEGAL SPEED 55 MPH

DESIGN FUNCTIONAL CLASSIFICATION -
RURAL ARTERIAL

DESIGN EXCEPTIONS - NONE

DESIGN FEATURE APPROVAL DATE SHEET NO.
GRADE 09/14/04 69 - 76

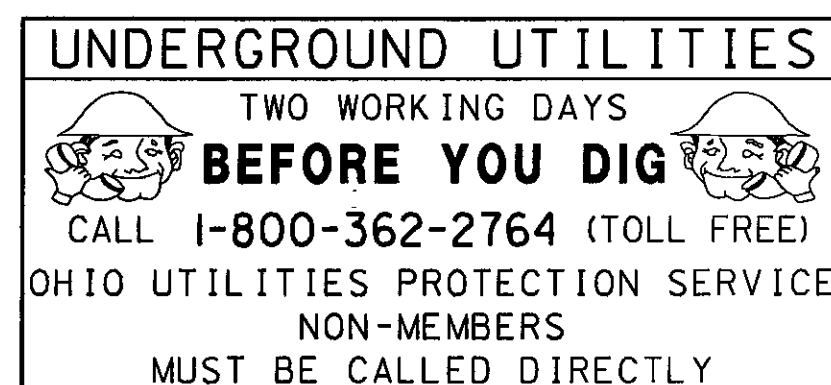

PLAN PREPARED BY:

DLZ OHIO, INC.
1000 Rockefeller Bldg.
614 W. Superior Ave.
Cleveland, Ohio 44113

ENGINEERS SEAL:

SIGNED: *Vickie Wildeman*
DATE: September 25, 2006

STANDARD CONSTRUCTION DRAWINGS										SUPPLEMENTAL SPECIFICATIONS
BP-1.1	7/28/00	CB-1.1	7/19/02	DM-4.1	7/19/02	MT-35.10	4/20/01	AS-1-81	7/19/02	800 1/19/07
BP-2.1	7/16/04	CB-1.2	7/19/02	DM-4.2	1/21/05	MT-95.30	7/16/04	GSD-1-96	7/19/02	802 4/15/05
BP-2.2	7/16/04	CB-2.1	7/19/02	DM-4.3	7/19/02	MT-95.31M	7/16/04	SBR-1-99	7/19/02	832 4/25/06
BP-2.3	7/16/04	CB-2.2	7/19/02	DM-4.4	7/19/02	MT-95.32	7/16/04	ICD-1-82	7/19/02	
BP-4.1	7/16/04	CB-3.3	7/19/02			MT-95.82	4/19/02			836 4/15/05
BP-5.1	7/28/00	CB-4.2	7/19/02	RM-7.1	4/15/05	MT-101.60	10/18/02			846 10/15/04
						MT-102.20	10/18/02			846 7/11/00
						MT-105.10	10/18/02			895 4/16/04
						MT-105.11	10/18/02			954 9/9/97
										SPECIAL PROVISIONS
GR-1.1	7/16/04	MH-1.1	7/19/02	TC-16.20	1/19/01					Waterway Permit
GR-2.1	1/16/04	MH-1.2	7/19/02	TC-21.20	1/19/01					4-23-2005
GR-3.1	4/18/03	HW-1.1	1/21/05	TC-41.20	1/19/01					
GR-3.2	4/18/03	HW-2.1	7/19/02	TC-41.40	7/16/04					
GR-4.2	10/17/03	HW-2.2	7/19/02	TC-42.20	7/16/04					
GR-5.1	4/18/03			TC-52.10	4/20/01					
GR-5.2	1/16/04	DM-1.1	1/21/05	TC-52.20	4/20/01					
GR-5.3	1/16/04	DM-1.2	1/21/05	TC-71.10	1/21/05					
		DM-1.4	1/21/05	TC-73.10	1/19/01					

STATE OF OHIO
DEPARTMENT OF TRANSPORTATION

GEA-422-18.31 POR-422-0.00

PARKMAN TOWNSHIP
NELSON TOWNSHIP
GEAUGA COUNTY
PORTAGE COUNTY

INDEX OF SHEETS:

TITLE SHEET	1	JOINT DETAILS	158-163
SCHEMATIC PLAN	2-4	MISCELLANEOUS DETAILS	164-165
CENTERLINE REFERENCES	5	UNDERDRAIN PLAN	166-193
BENCHMARKS	6	DRIVE PIPE DETAILS	194
TYPICAL SECTIONS	7-14	DRAINAGE DETAILS	194A
GENERAL NOTES	15-18	PIPE PROFILES	195-197, 197A
MAINTENANCE OF TRAFFIC NOTES	19-21		
MAINTENANCE OF TRAFFIC SUBSUMMARY	22	SIGNING AND PAVEMENT MARKING GENERAL SUMMARY	198
DETOUR PLAN	23-24	SIGNING SUBSUMMARY	199-201
MAINTENANCE OF TRAFFIC PLANS	25-33	PAVEMENT MARKING SUBSUMMARY	202
GENERAL SUMMARY	34-36 ³⁷	SIGNING AND PAVEMENT MARKING PLAN	203-213
SUBSUMMARIES	38-54	OVERHEAD SIGN DETAILS	214
PAVEMENT CALCULATIONS	55-56	RETAINING WALL PLAN	215-221, 221A, 221B
PROJECT SITE PLAN	57-59		
PLAN & PROFILE - U.S. 422	60-86	STRUCTURE GENERAL NOTES	222, 222A
CROSS SECTIONS - U.S. 422	87-129	STRUCTURE OVER THE GRAND RIVER	223-241
PLAN & PROFILE - S.R. 282	130	STRUCTURE OVER A TRIBUTARY TO THE GRAND RIVER	242-257
CROSS SECTIONS - S.R. 282	131-132	SHEET NOT USED	243
PLAN & PROFILE - REYNOLDS ROAD	133	CENTERLINE PLAT	258-261
CROSS SECTIONS - REYNOLDS ROAD	134-135	PROPERTY MAP	262-264
DRIVEWAY DETAILS	136	SUMMARY OF ADDITIONAL R/W	265-272
DRIVEWAY SUBSUMMARY	137	RIGHT-OF-WAY PLANS	273-332
DRIVEWAY PROFILES	138-147	SOIL PLANS	1-22
SUPERELEVATION TABLES	148-151		
PAVEMENT DETAILS	152-157		

PROJECT DESCRIPTION

RECONSTRUCTION OF 1.9 MILES OF UNITED STATES ROUTE 422 IN PARKMAN TOWNSHIP. CONSTRUCTION/RECONSTRUCTION OF PAVEMENT, DRAINAGE FACILITIES, AND GRADING. RECONSTRUCTION OF STRUCTURES OVER THE GRAND RIVER AND A TRIBUTARY OF THE GRAND RIVER.

EARTH DISTURBED AREAS

PROJECT EARTH DISTURBED AREA: 33.46 Ac.
ESTIMATED CONTRACTOR EARTH DISTURBED AREA: 1.0 Ac.
NOTICE OF INTENT EARTH DISTURBED AREA: 34.46 Ac.

2005 SPECIFICATIONS

THE STANDARD SPECIFICATIONS OF THE STATE OF OHIO, DEPARTMENT OF TRANSPORTATION, INCLUDING CHANGES AND SUPPLEMENTAL SPECIFICATIONS LISTED IN THE PROPOSAL SHALL GOVERN THIS IMPROVEMENT.

I HEREBY APPROVE THESE PLANS AND DECLARE THAT THE MAKING OF THIS IMPROVEMENT WILL NOT REQUIRE THE CLOSING TO TRAFFIC OF THE HIGHWAY AND THAT PROVISIONS FOR THE MAINTENANCE AND SAFETY OF TRAFFIC WILL BE AS SET FORTH ON THE PLANS AND ESTIMATES.

UNDER AUTHORITY OF SECTION 4511.21, DIVISION (H) OF THE OHIO REVISED CODE, THE REVISED PRIMA FACIE SPEED LIMITS AS INDICATED HEREIN ARE DETERMINED TO BE REASONABLE AND SAFE, AND ARE HEREBY ESTABLISHED FOR THE DURATION OF THIS PROJECT. THE PRIMA FACIE SPEED LIMIT OR LIMITS HEREBY ESTABLISHED SHALL BECOME EFFECTIVE WHEN APPROPRIATE SIGNS GIVING NOTICE THEREOF ARE ERECTED.

APPROVED: *David J. Pugh*
DATE: 9/22/06 DISTRICT DEPUTY DIRECTOR

APPROVED: *Jordan B. Pugh*
DATE: 12-15-06 DIRECTOR, DEPARTMENT OF TRANSPORTATION

FEDERAL PROJECT NO.
E 032 (937)



PID NO.
19181

CONSTRUCTION PROJECT NO.

RAILROAD INVOLVEMENT
NONE

GEA / POR - 422-18.31 / 0.00

1
332

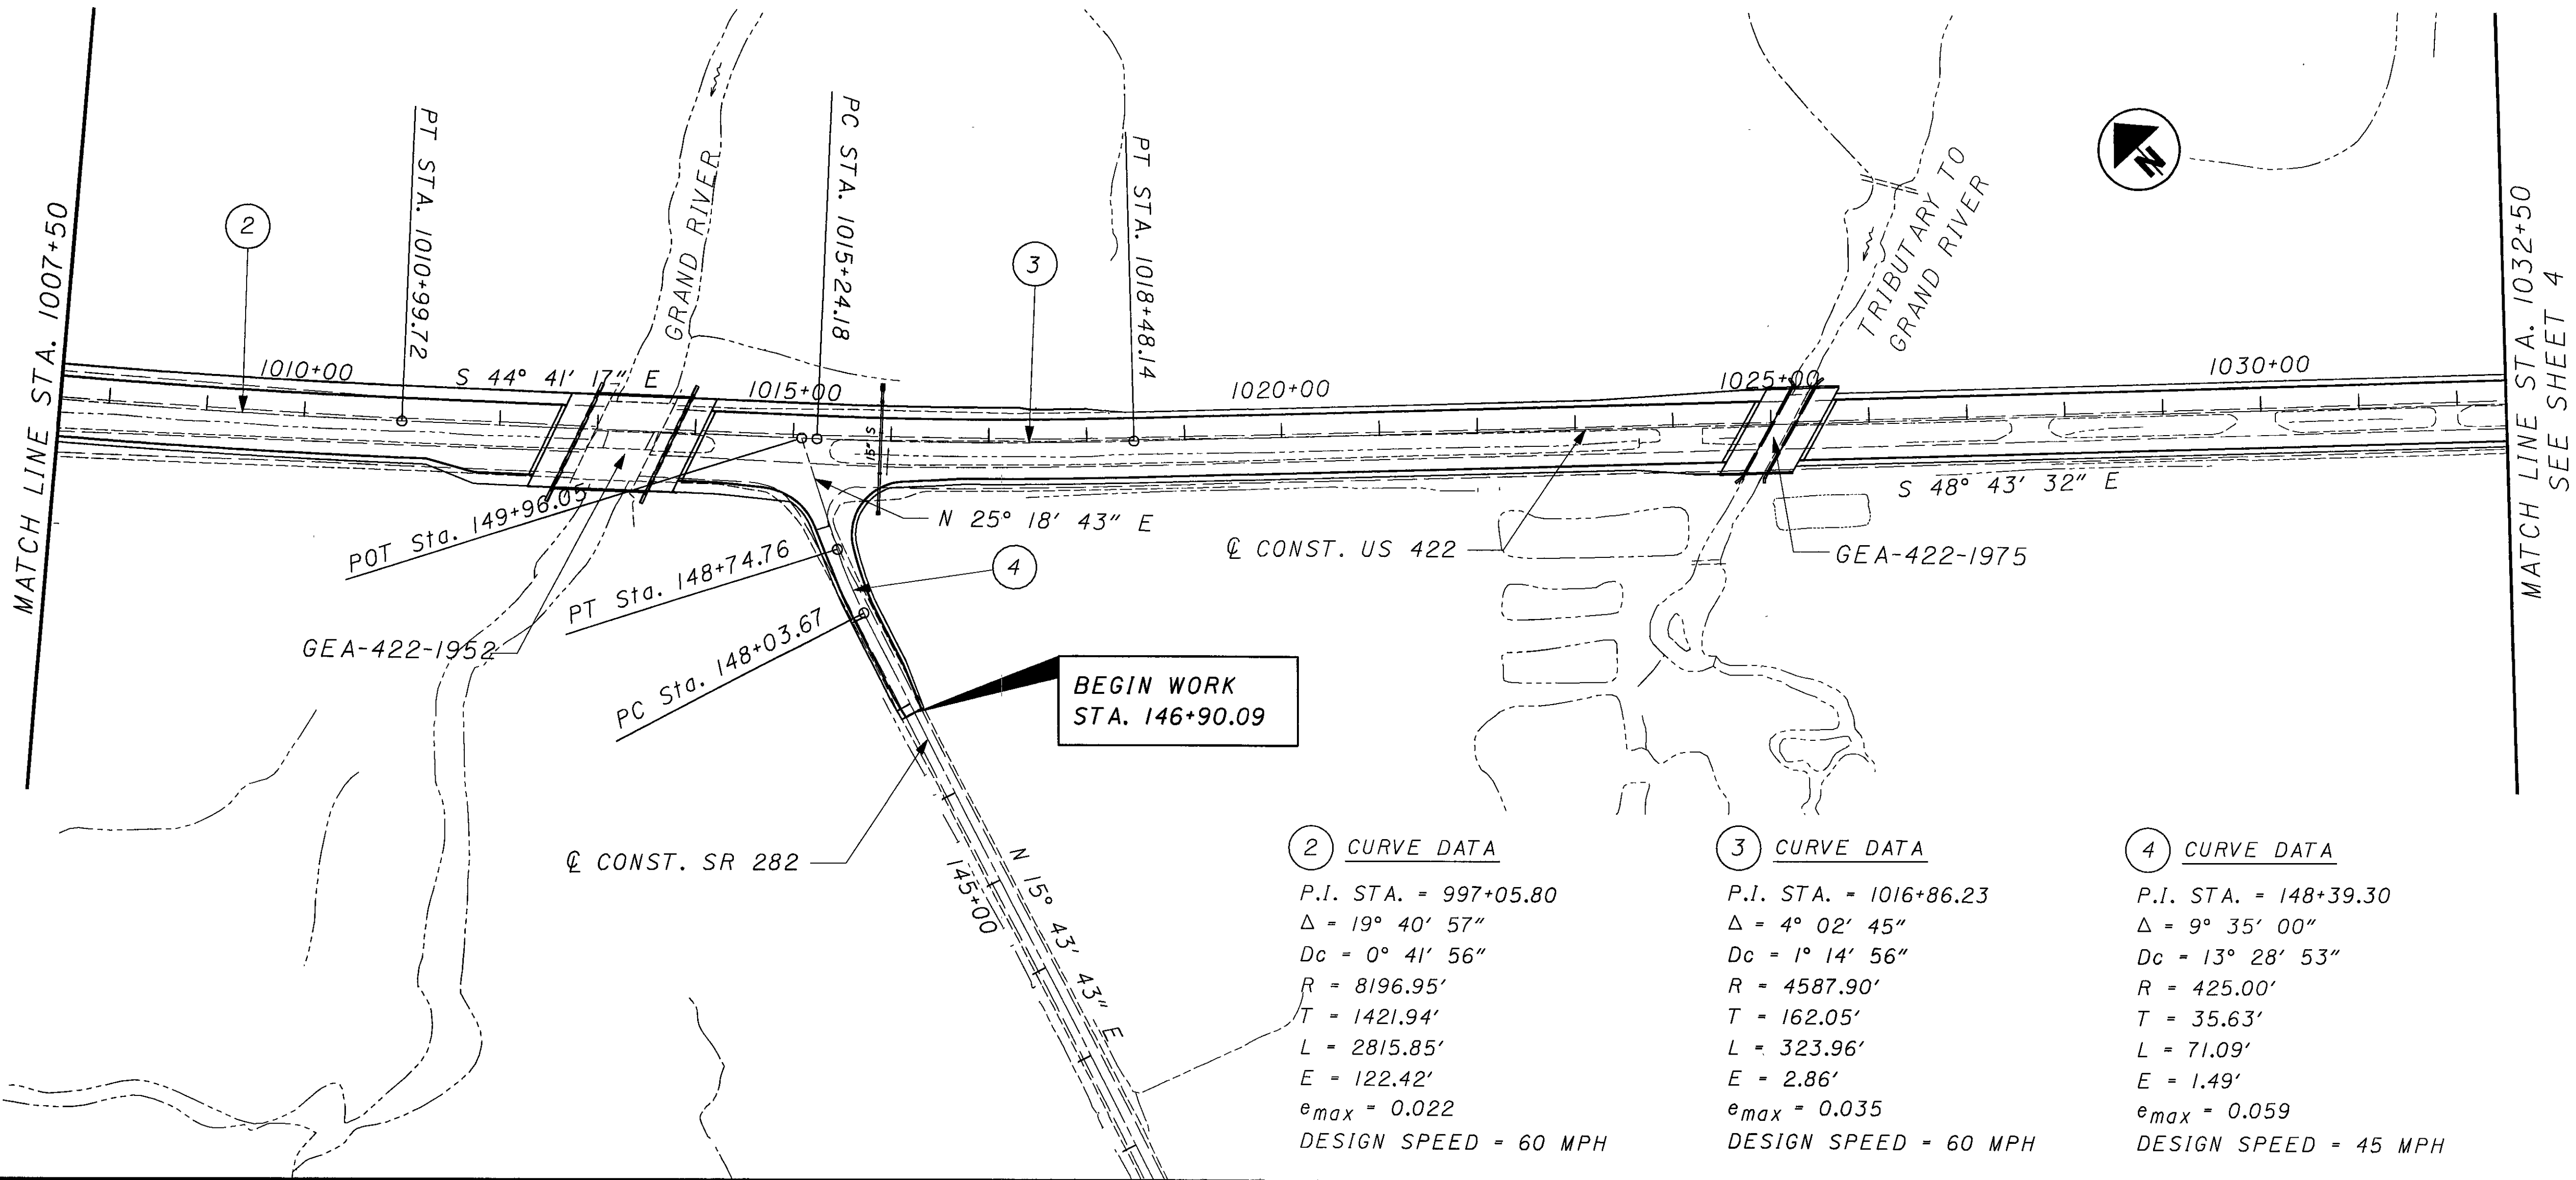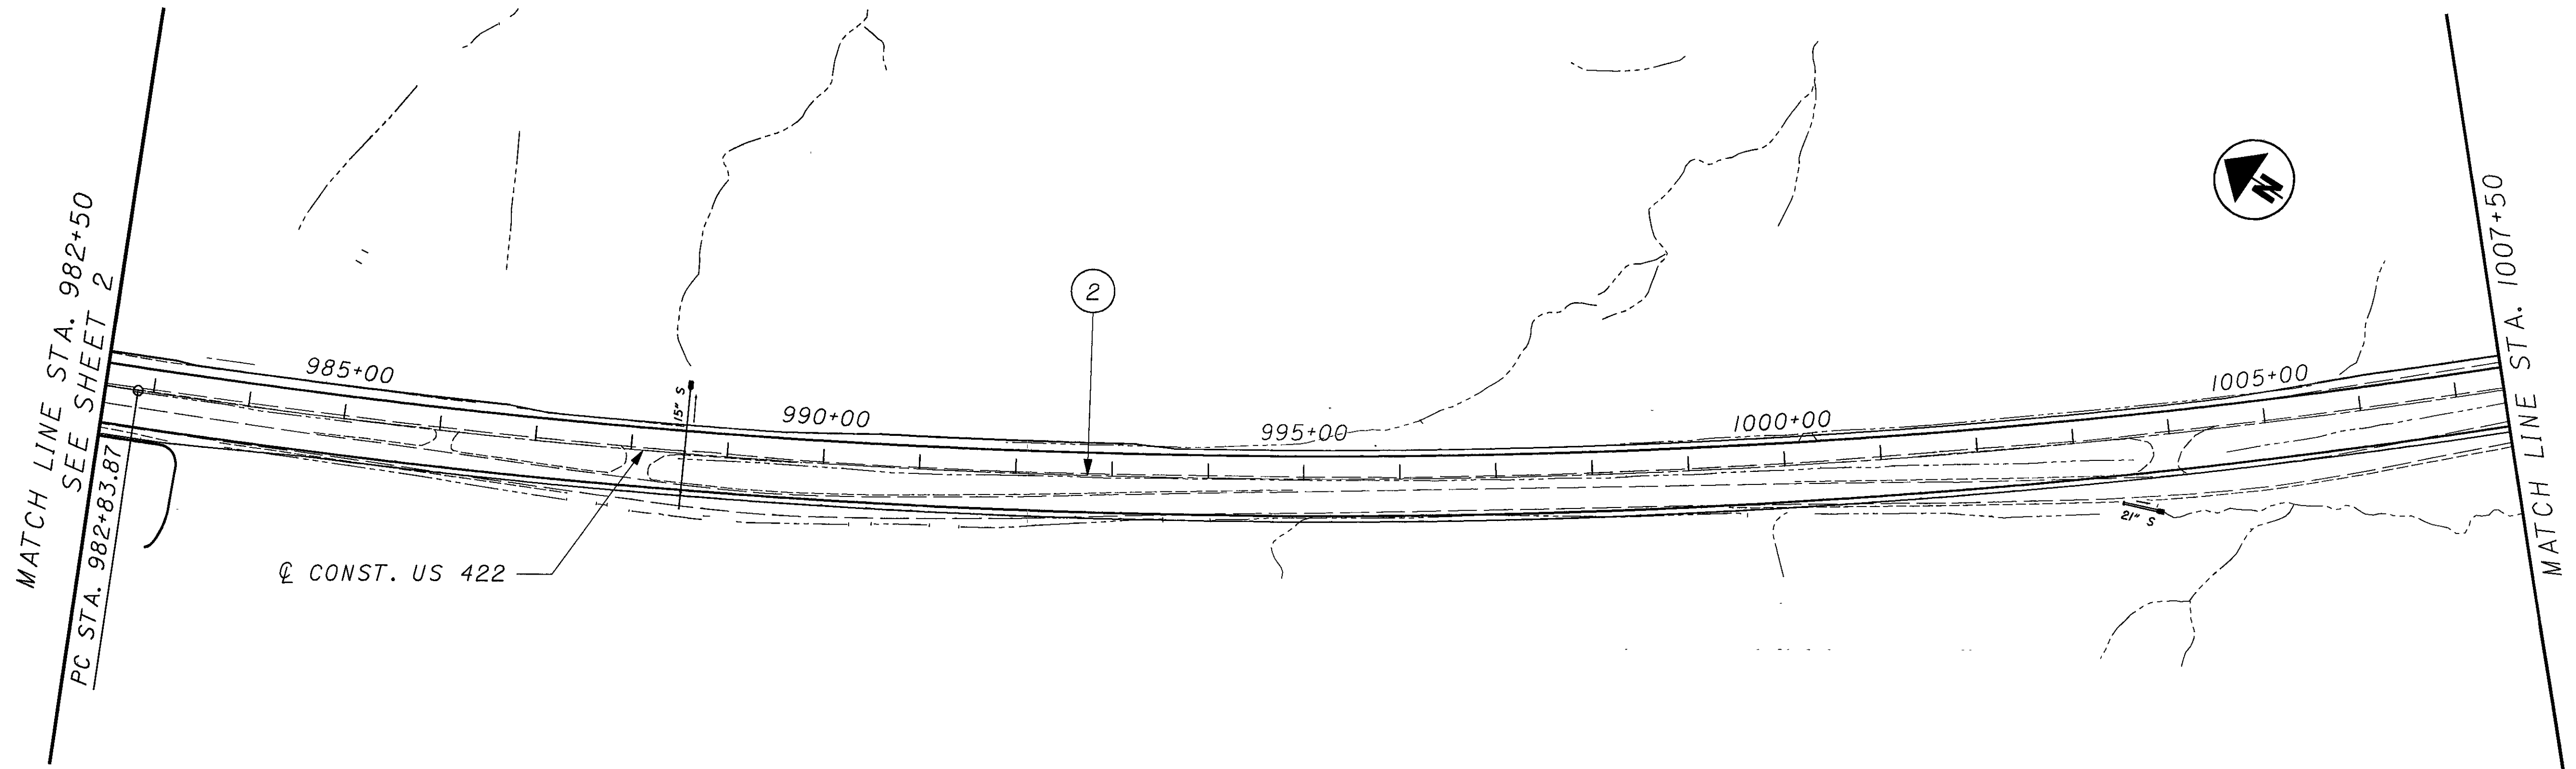

② CURVE DATA

P.I. STA. = 997+05.80
 Δ = 19° 40' 57"
 D_c = 0° 41' 56"
 R = 8196.95'
 T = 1421.94'
 L = 2815.85'
 E = 122.42'
 e_{max} = 0.022
 DESIGN SPEED = 60 MPH

③ CURVE DATA


P.I. STA. = 1016+86.23
 Δ = 4° 02' 45"
 D_c = 1° 14' 56"
 R = 4587.90'
 T = 162.05'
 L = 323.96'
 E = 2.86'
 e_{max} = 0.035
 DESIGN SPEED = 60 MPH

④ CURVE DATA












P.I. STA. = 148+39.30
 Δ = 9° 35' 00"
 D_c = 13° 28' 53"
 R = 425.00'
 T = 35.63'
 L = 71.09'
 E = 1.49'
 e_{max} = 0.059
 DESIGN SPEED = 45 MPH

15" S

MATCH LINE STA. 1032+50
SEE SHEET 3

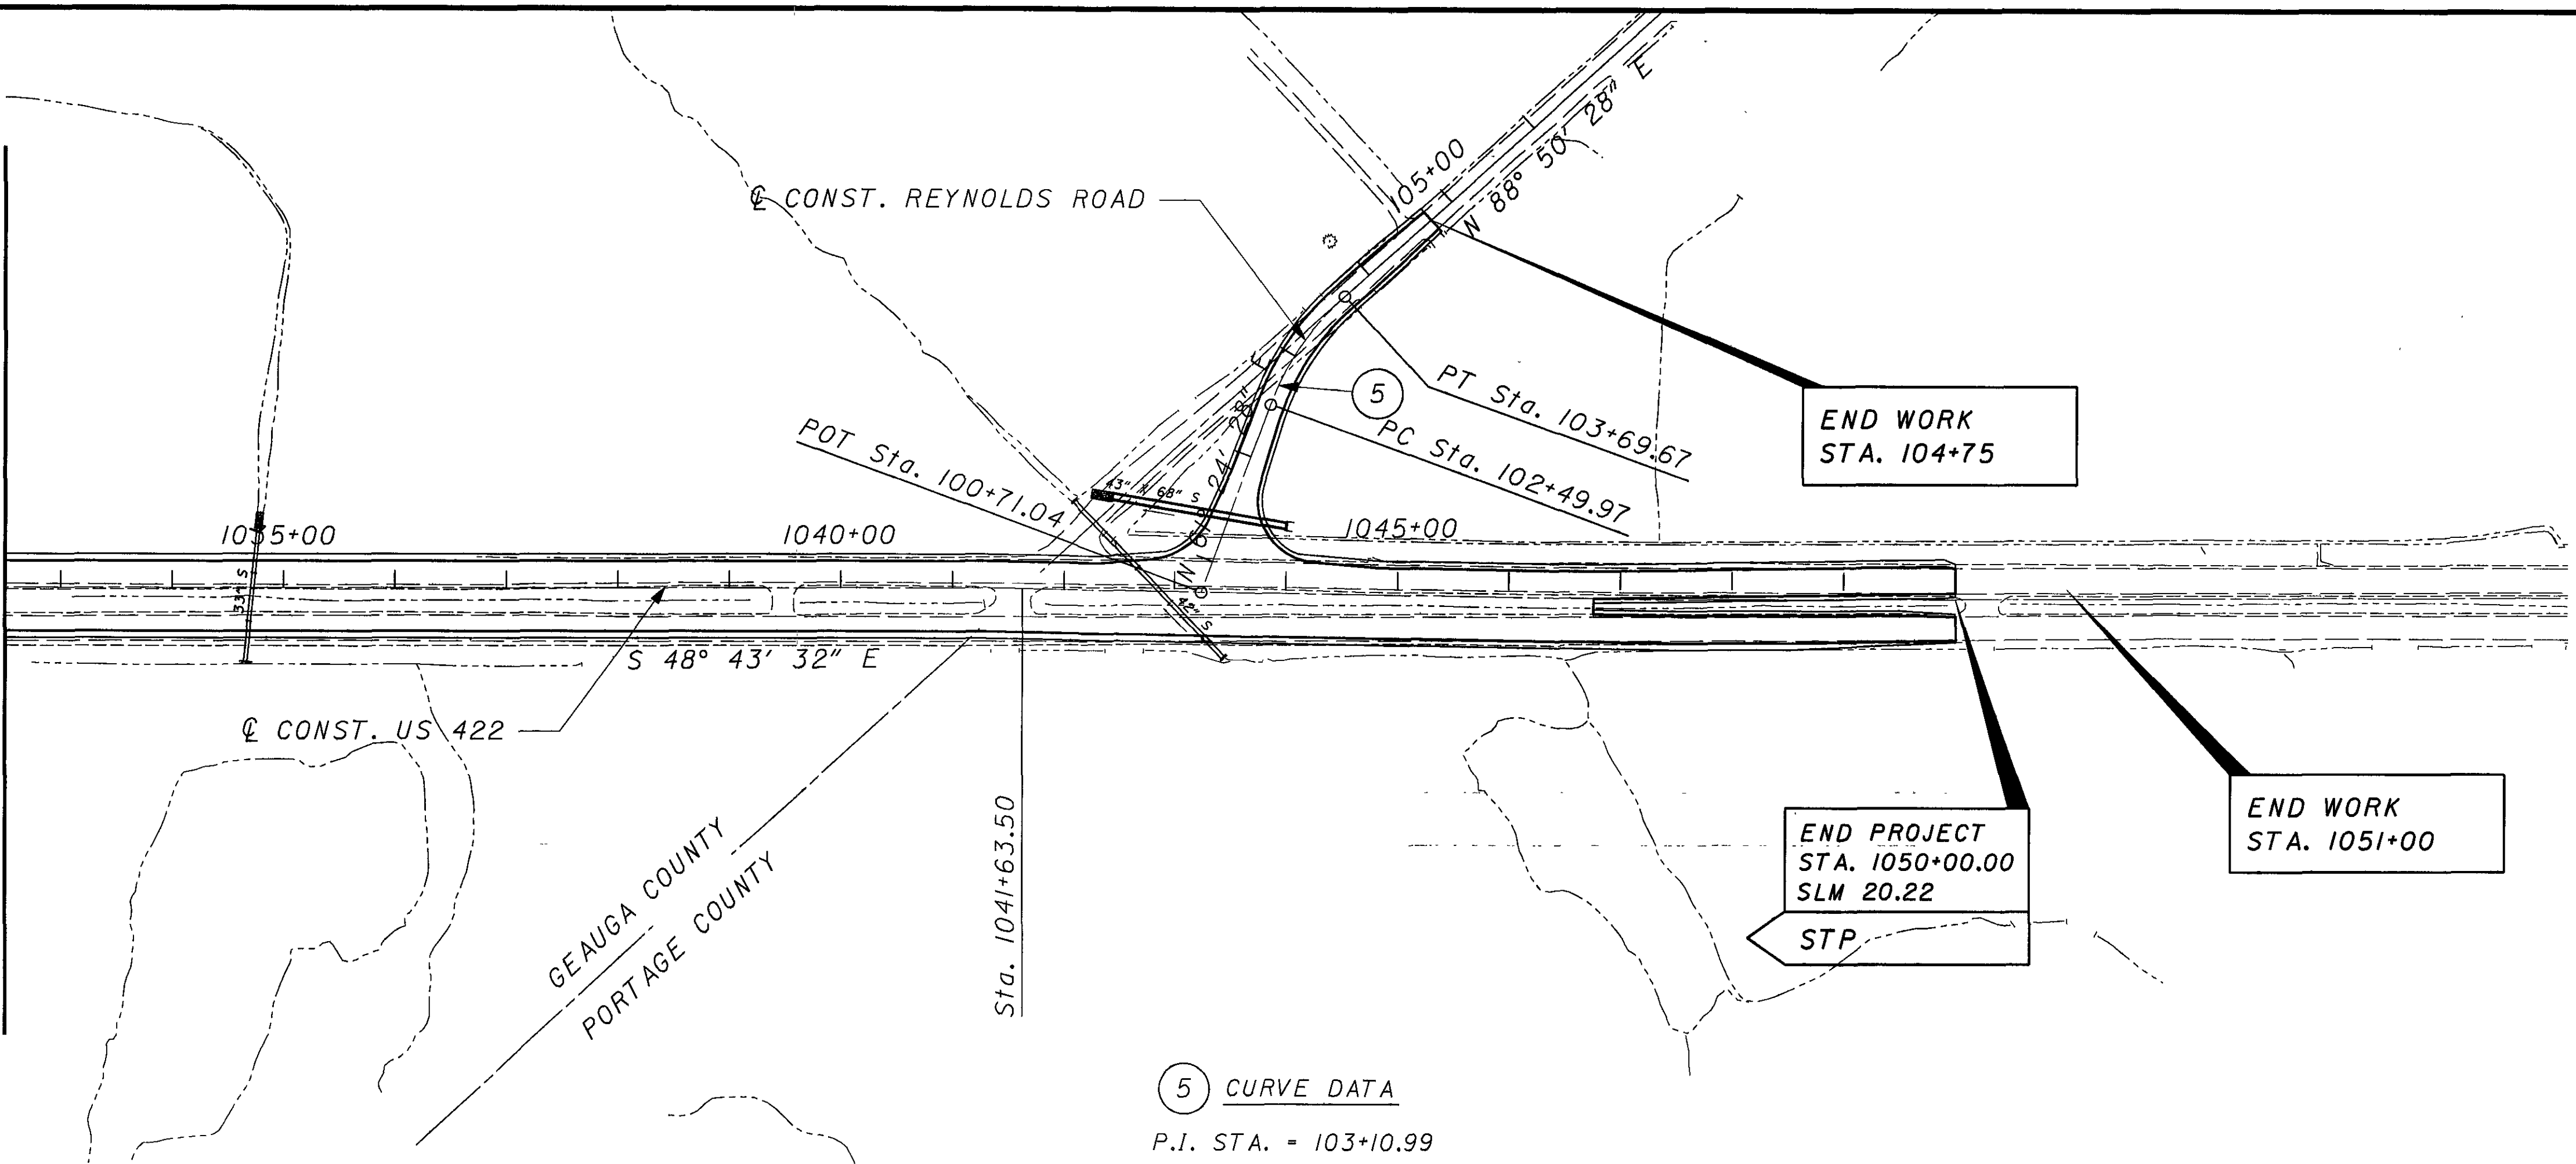

5 CURVE DATA
P.I. STA. = 103+10.99
Δ = 27° 26' 00" (RT)
Dc = 22° 55' 06"
R = 250.00'
T = 61.02'
L = 119.70'
E = 7.34'
e_{max} = 0.076
DESIGN SPEED = 30 MPH

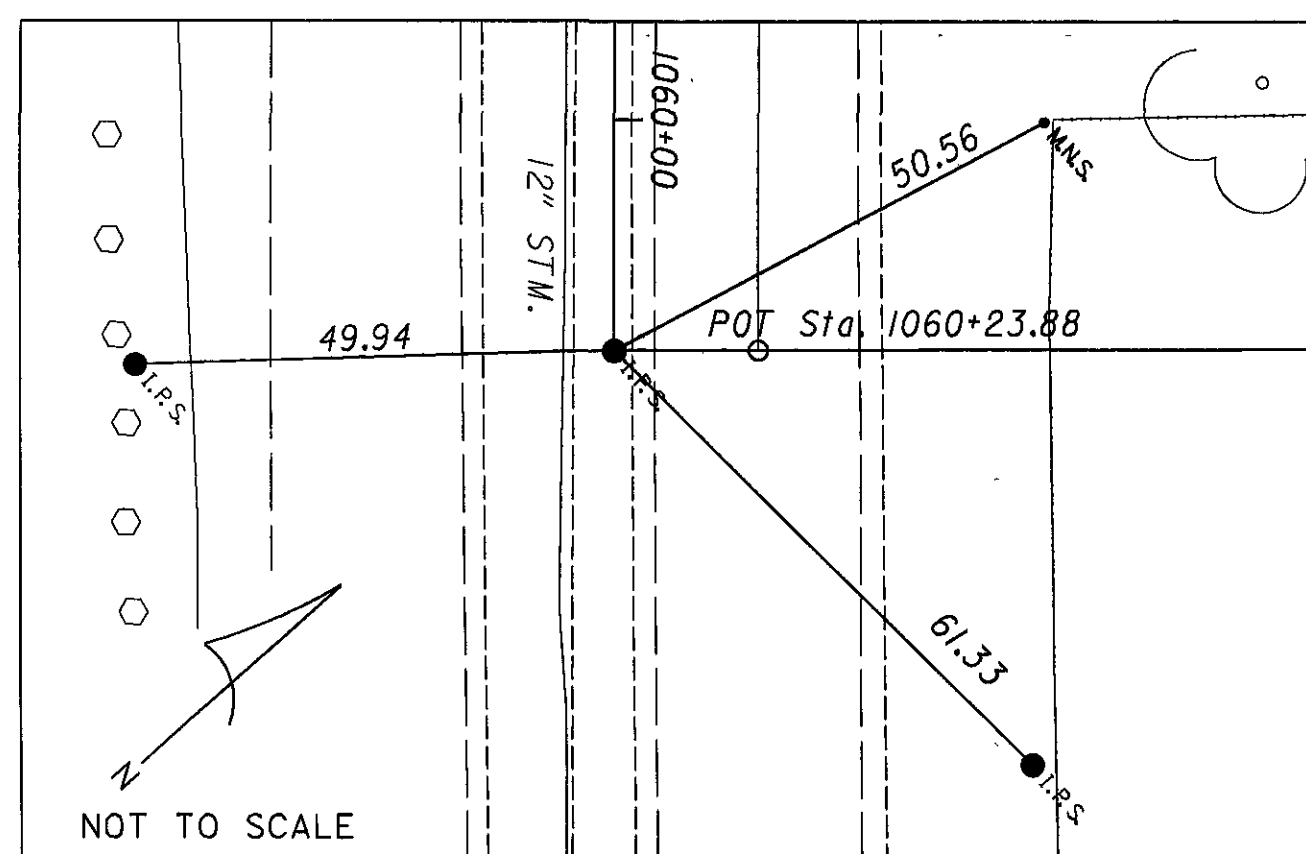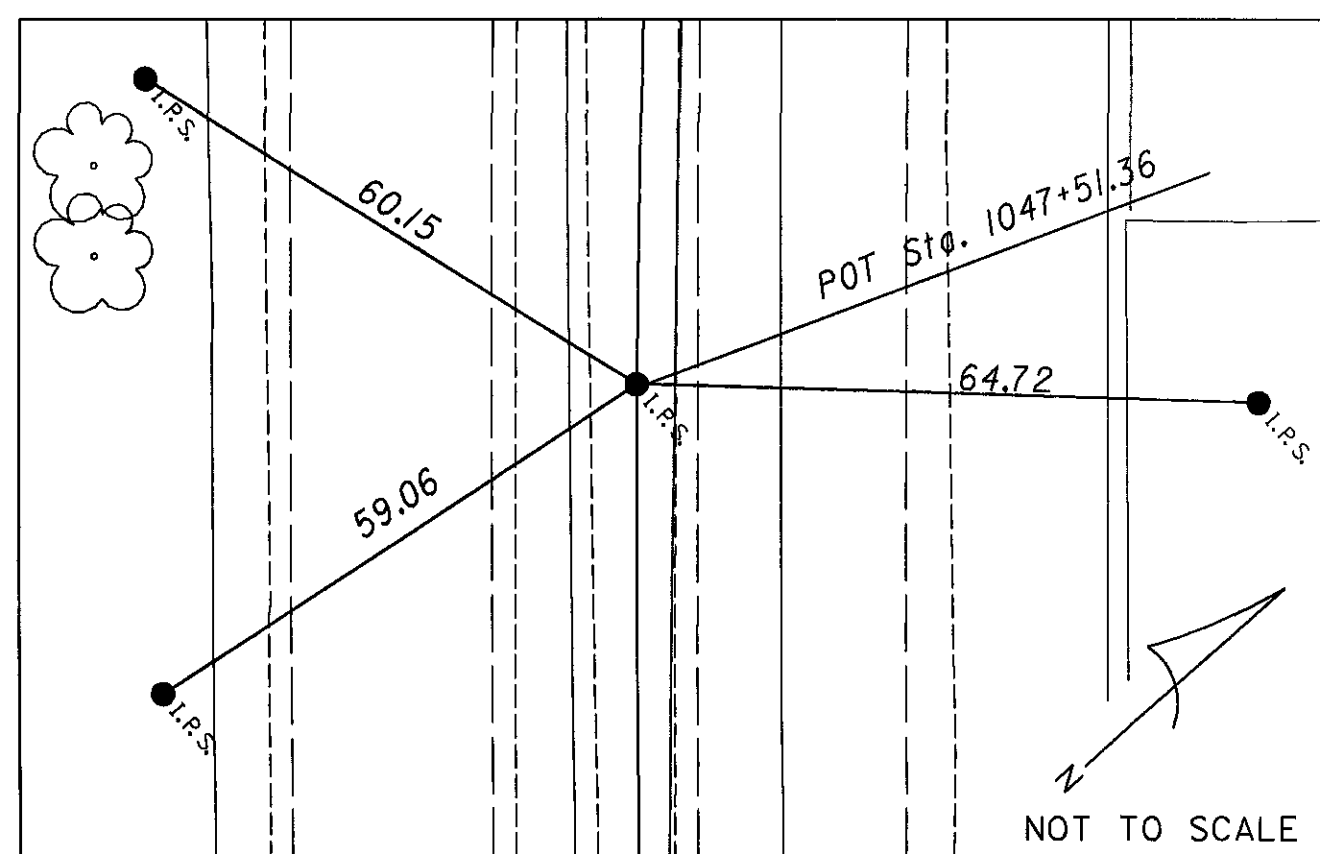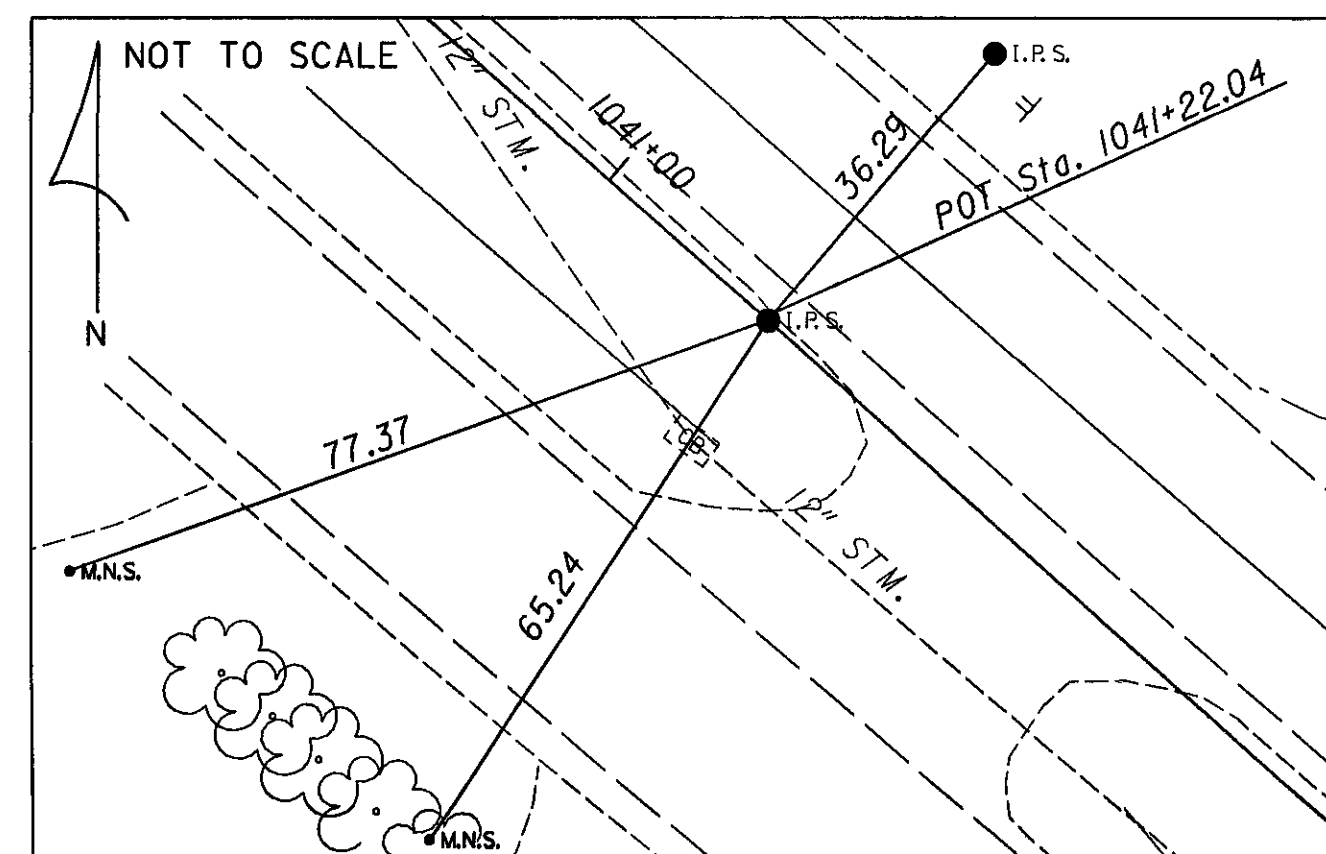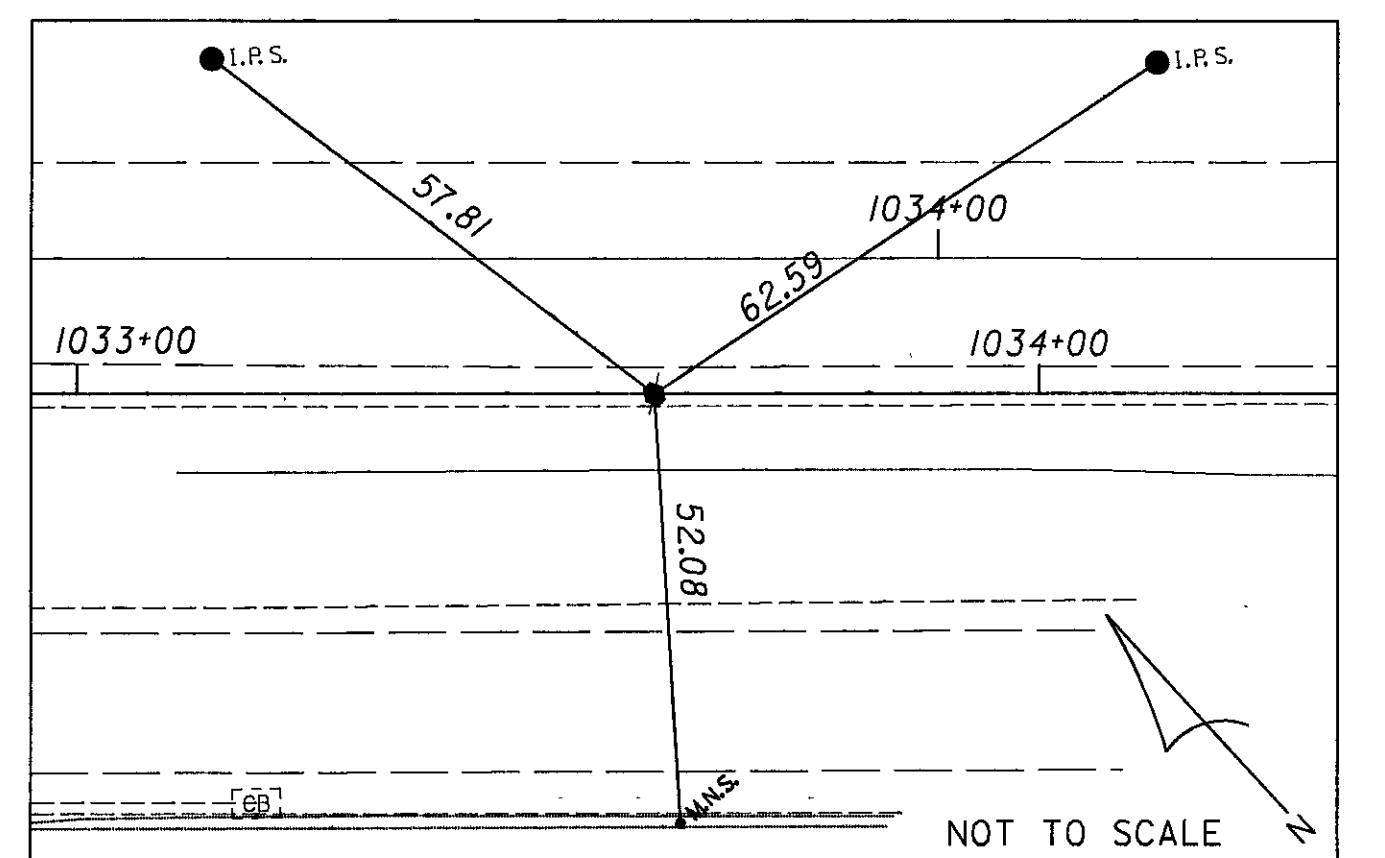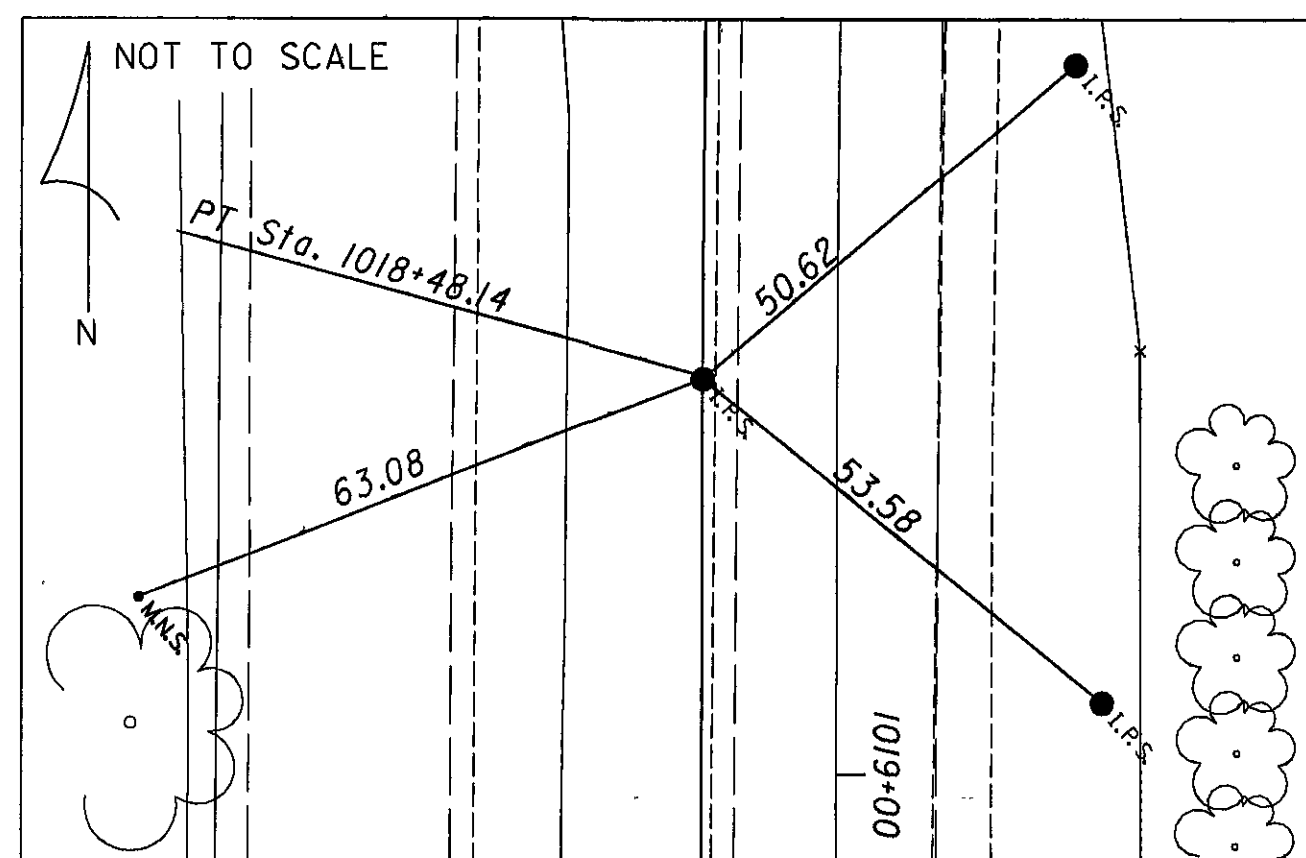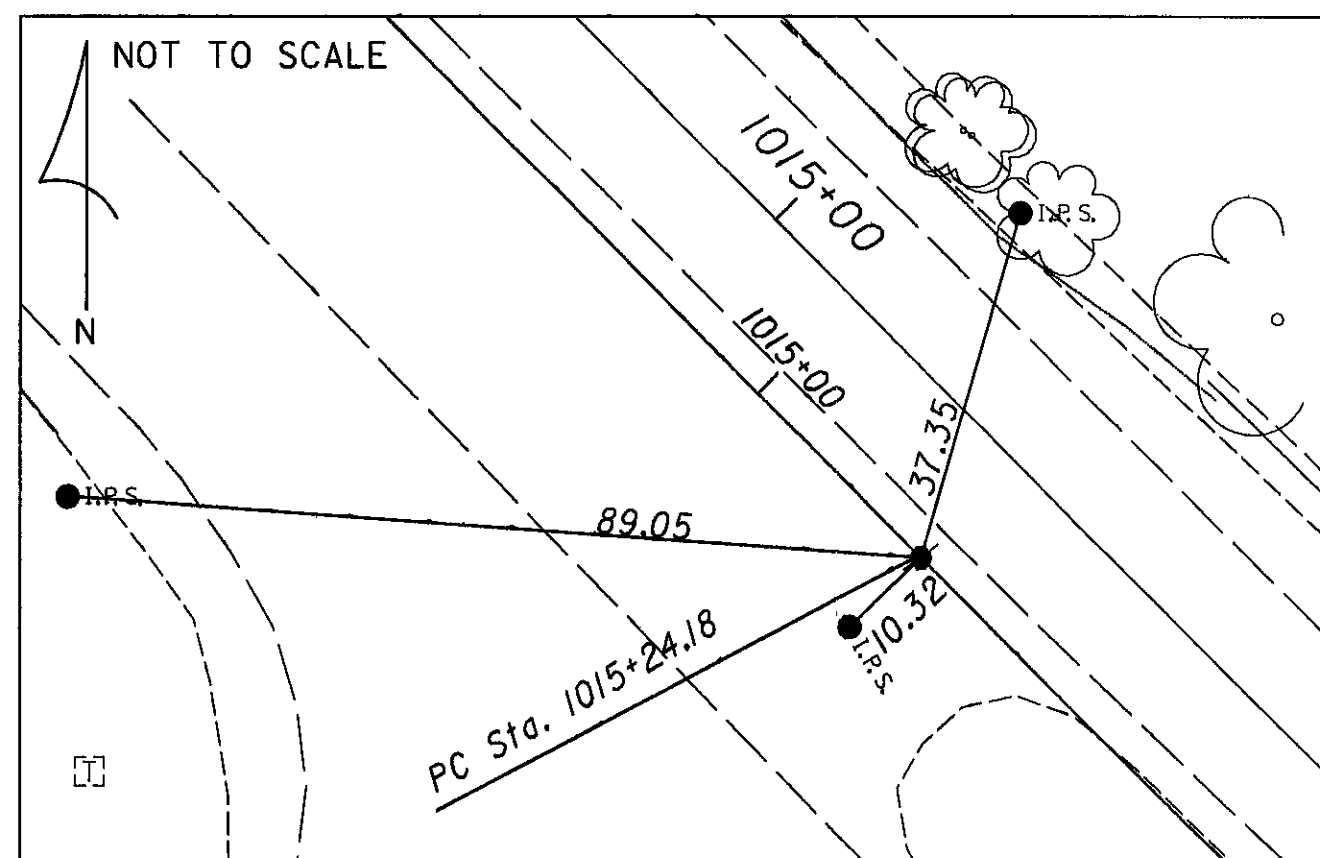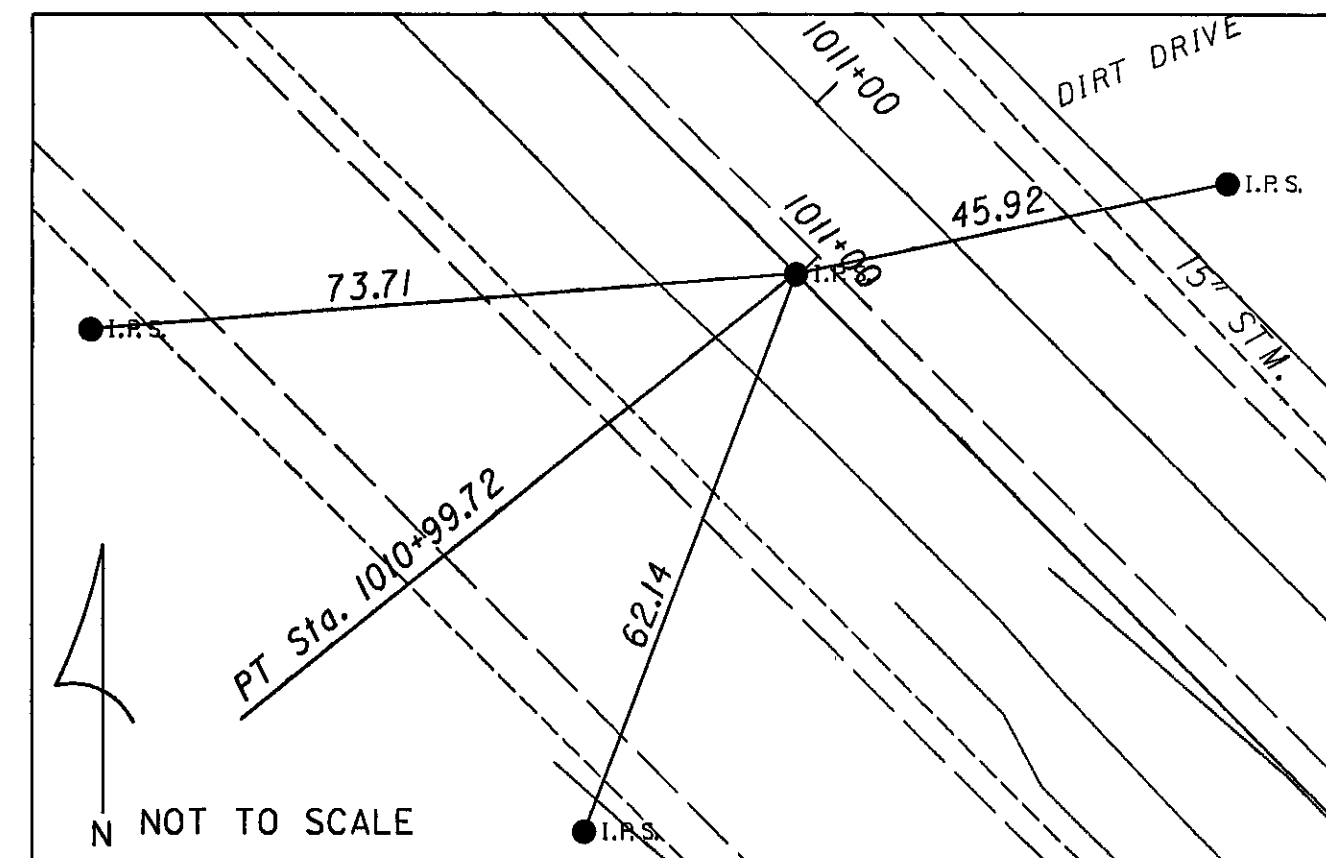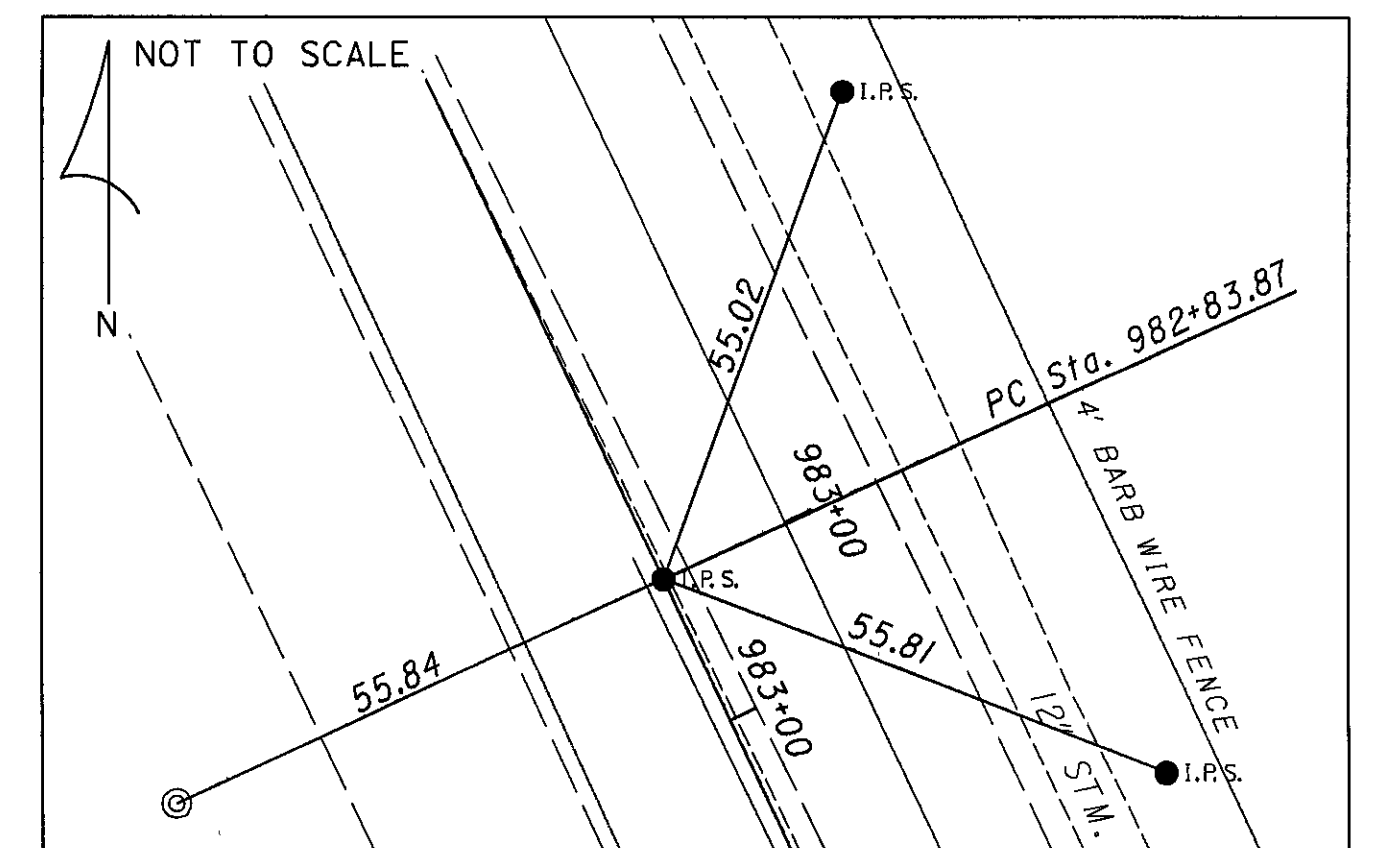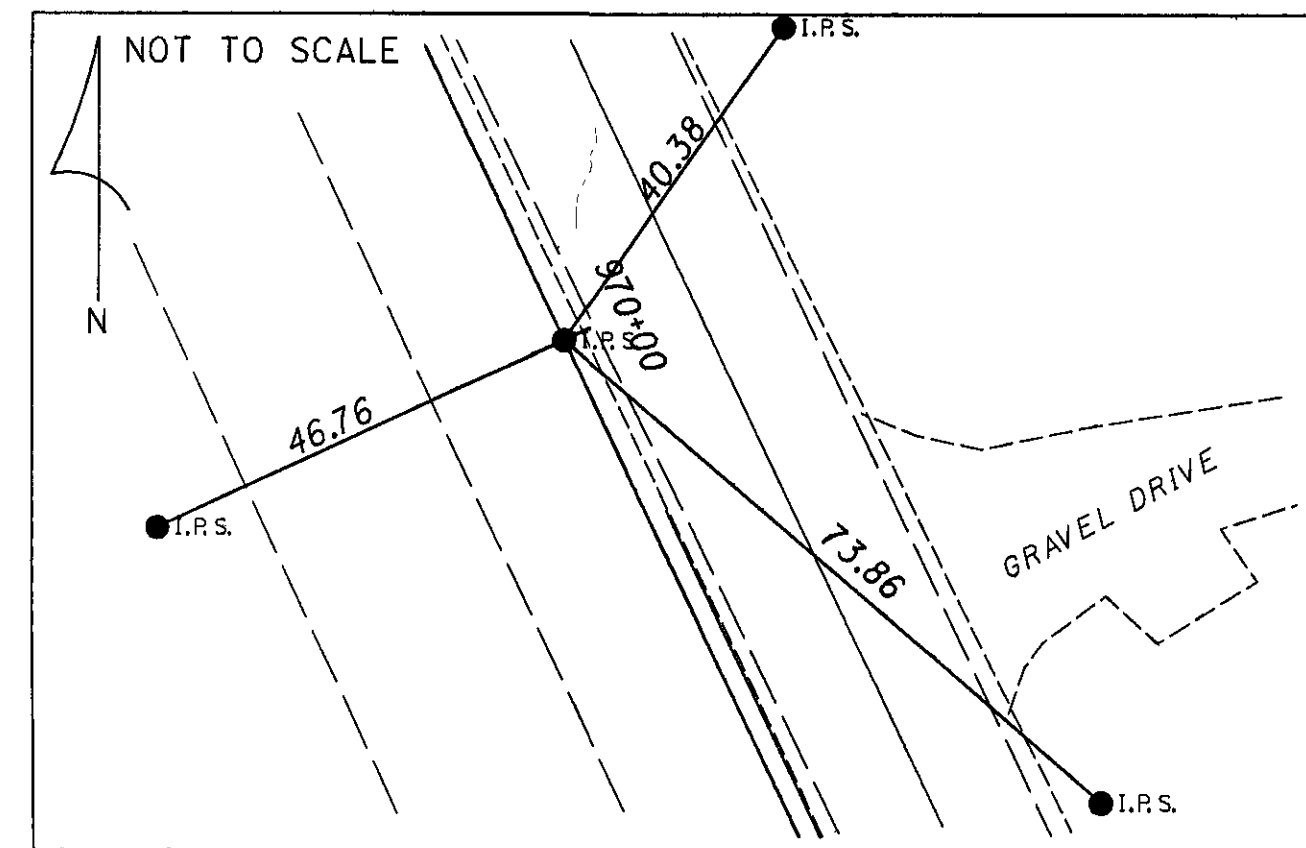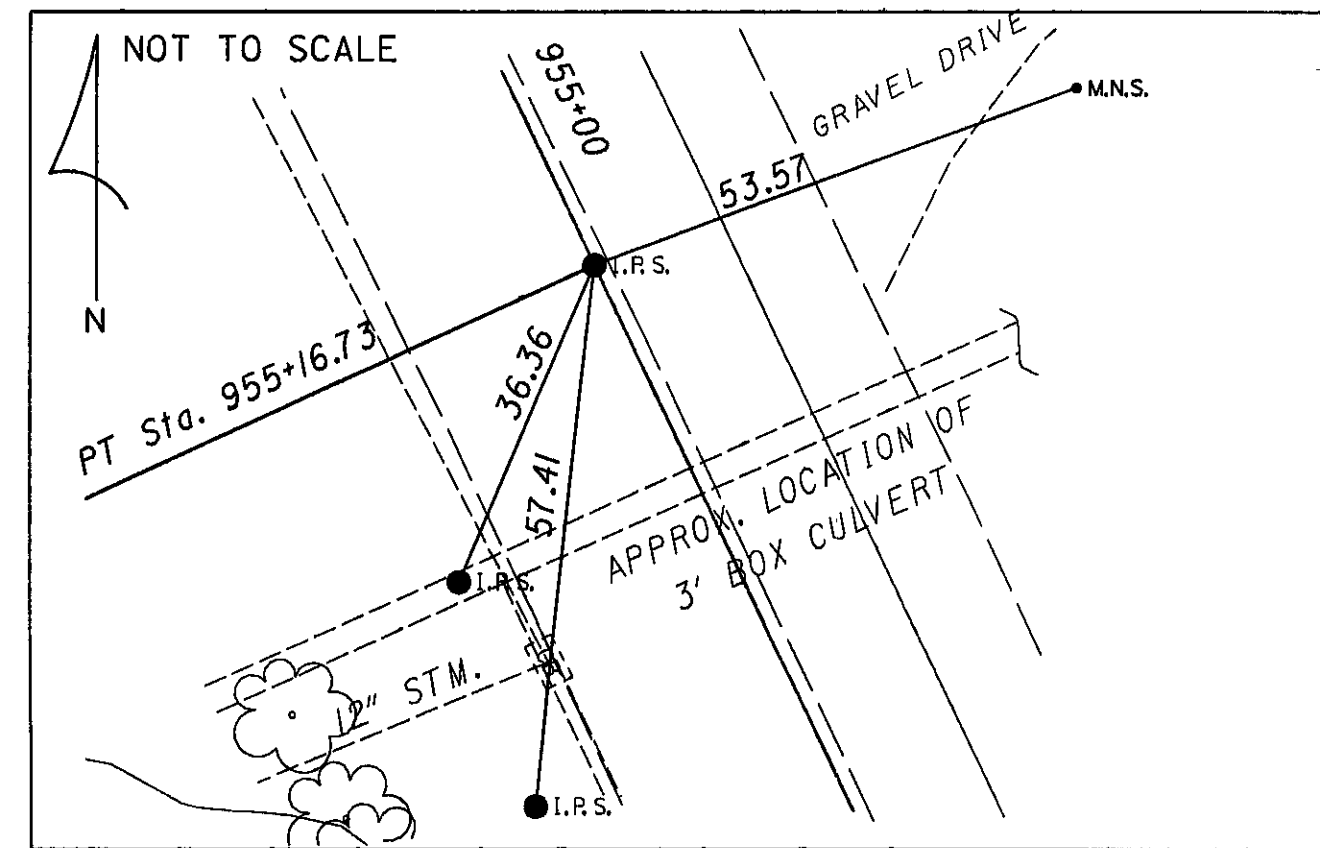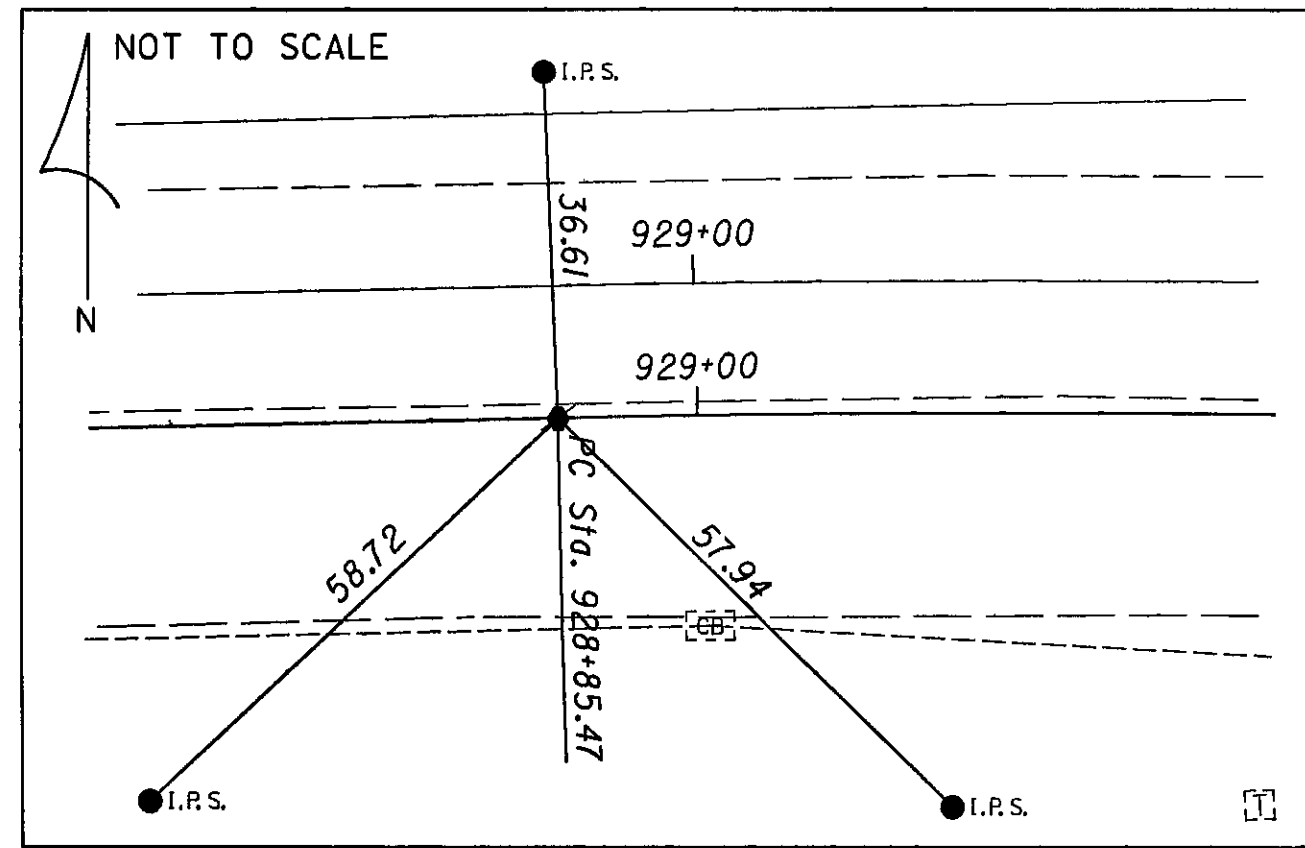

BENCHMARK #1
ODOT GEA-422-A010 MONUMENT
STA 1041+69.82, 21.66' LT.
ELEVATION = 917.56'

BENCHMARK #2
GEAUGA COUNTY MONUMENT 1574
STA 1041+87.98, 30.35' LT.
ELEVATION = 916.48'

BENCHMARK #3
RR SPIKE IN POLE #44-AG-3 24
STA 1038+14.63, 38.78' LT.
ELEVATION = 915.96'

BENCHMARK #4
CHS. SQ. ON NE CORNER OF HEAD WALL
STA 1034+80.38, 38.28' LT.
ELEVATION = 907.37'

BENCHMARK #5
CHS. SQ. ON SW COR. OF OLD CONCRETE
SIGN BASE, STA 1032+01.32, 40.22' LT.
ELEVATION = 913.59'

BENCHMARK #6
CHS. SQ. ON NW CORNER OF CONC. INLET
STA 1028+23.44, 14.40' LT.
ELEVATION = 912.17'

BENCHMARK #7
CHS. SQ. ON NE CORNER OF ABUTMENT
STA 1025+49.83, 16.12' LT.
ELEVATION = 910.91'

BENCHMARK #8
RR SPIKE IN POLE #44AG3-6
STA 1020+21.51, 86.93' RT.
ELEVATION = 911.77

BENCHMARK #9
CHS. SQ. ON NW COR. OF IRON GRATE
INLET, STA 1015+98.79, 91.11' RT.
ELEVATION = 906.08'

BENCHMARK #10
CHS. SQ. IN WALL ON W. SIDE OF BRIDGE
STA 1013+04.74, 24.88' RT.
ELEVATION = 912.52

BENCHMARK #11
RR SPIKE IN POLE #44AG3-10
STA 1009+18.05, 104.58' RT.
ELEVATION = 916.76'

BENCHMARK #12
RR SPIKE IN POLE #44AG3-19
STA 1005+63.43, 34.06' LT.
ELEVATION = 946.23'

BENCHMARK #13
GEAUGA COUNTY MONUMENT 896
STA 1003+81.90, 113.84' RT.
ELEVATION = 961.31'

BENCHMARK #14
CHS. SQ. ON NW CORNER OF CONCRETE
INLET, STA 1000+10.15, 61.68' RT.
ELEVATION = 983.25'

BENCHMARK #15
CHS. SQ. ON NW CORNER OF CONCRETE
INLET, STA 997+18.47, 14.33' LT.
ELEVATION = 1000.63'

BENCHMARK #16
RR SPIKE IN POLE #44AHI-34
STA 993+03.97, 77.62' RT.
ELEVATION = 1035.77'

BENCHMARK #17
GEAUGA COUNTY MONUMENT 1804
STA 988+30.42, 50.25' LT.
ELEVATION = 1037.77'

BENCHMARK #18
CHS. SQ. ON NE CORNER OF CONCRETE
INLET, STA 984+52.69, 14.36' LT.
ELEVATION = 1048.78'

BENCHMARK #19
CHS. CROSS IN BOLT AT SE END OF
GUARDRAIL, STA 980+76.58, 19.04' LT.
ELEVATION = 1051.74'

BENCHMARK #20
CHS. SQ. IN NW CORNER OF CONCRETE
INLET, STA 976+97.55, 14.17' LT.
ELEVATION = 1050.33'

BENCHMARK #21
CHS. SQ. IN MIDDLE OF CONCRETE
INLET, STA 973+93.21, 13.73' LT.
ELEVATION = 1047.00'

BENCHMARK #22
RR SPIKE IN POLE#43AH4-26
STA 969+94.21, 84.98' RT.
ELEVATION = 1033.94'

BENCHMARK #23
RR SPIKE IN POLE#43AH4-21
STA 966+33.10, 84.81' RT.
ELEVATION = 1045.96'

BENCHMARK #24
RR SPIKE IN POLE#43AH4-29
STA 962+34.01, 27.03' LT.
ELEVATION = 1037.81'

BENCHMARK #25
RR SPIKE IN POLE#43AH4-22
STA 958+24.10, 85.99' RT.
ELEVATION = 1032.25'

BENCHMARK #26
RR SPIKE IN POLE#43AH4-20
STA 953+27.32, 73.54' RT.
ELEVATION = 1045.08'

BENCHMARK #27
CHS. SQ. IN MIDDLE OF CONCRETE DRIVE
CULVERT, STA 951+75.55, 42.30' RT.
ELEVATION = 1053.12'

BENCHMARK #28
RR SPIKE IN 8" WHITE PINE
STA 947+67.29, 55.30' RT.
ELEVATION = 1072.71'

BENCHMARK #29
SE CORNER OF CONC. SLAB IN FRONT OF
HOUSE #16560, STA 943+59.00, 65.39' LT.
ELEVATION = 1079.61'

BENCHMARK #30
NAIL IN POLE #43AH3-17
STA 940+15.20, 49.30' LT.
ELEVATION = 1080.25'

BENCHMARK #31
SW COR. OF WALK & CURB RAMP AT SW
COR. OF BLD., STA 936+69.30, 37.36' LT.
ELEVATION = 1083.36'

BENCHMARK #32
GEAUGA COUNTY MONUMENT #1592
STA 932+47.43, 66.76' LT.
ELEVATION = 1076.74'

BENCHMARK #33
RR SPIKE IN POLE #3001-015
STA 928+23.08, 39.44' LT.
ELEVATION = 1084.04'

BENCHMARK #34
NAIL IN POLE#43H3-8
STA 923+68.53, 39.11' LT.
ELEVATION = 1093.27'


BENCHMARK #35
CHS. SQ. ON SW COR. OF OLD CONC. SIGN
BASE, STA 921+12.87' LT.
ELEVATION = 1097.66'

BENCHMARK #36
NE CORNER OF CONC. FLAG POLE BASE
STA 916+64.16, 53.71' RT.
ELEVATION = 1097.11'

BENCHMARK #37
SW COR. OF CONC. WALK AT GRAHAM'S
COUNTY STORE, STA 911+31.40, 55.76' LT.
ELEVATION = 1091.89'

BENCHMARK #38
CHS. CROSS IN SOUTH BOLT OF STRAIN
POLE, STA 906+93.33, -51.15' LT.
ELEVATION = 1091.17'

BENCHMARK #39
ODOT GEA-422-09 MONUMENT
STA 906+35.32, 393.25' RT.
ELEVATION = 1077.29'

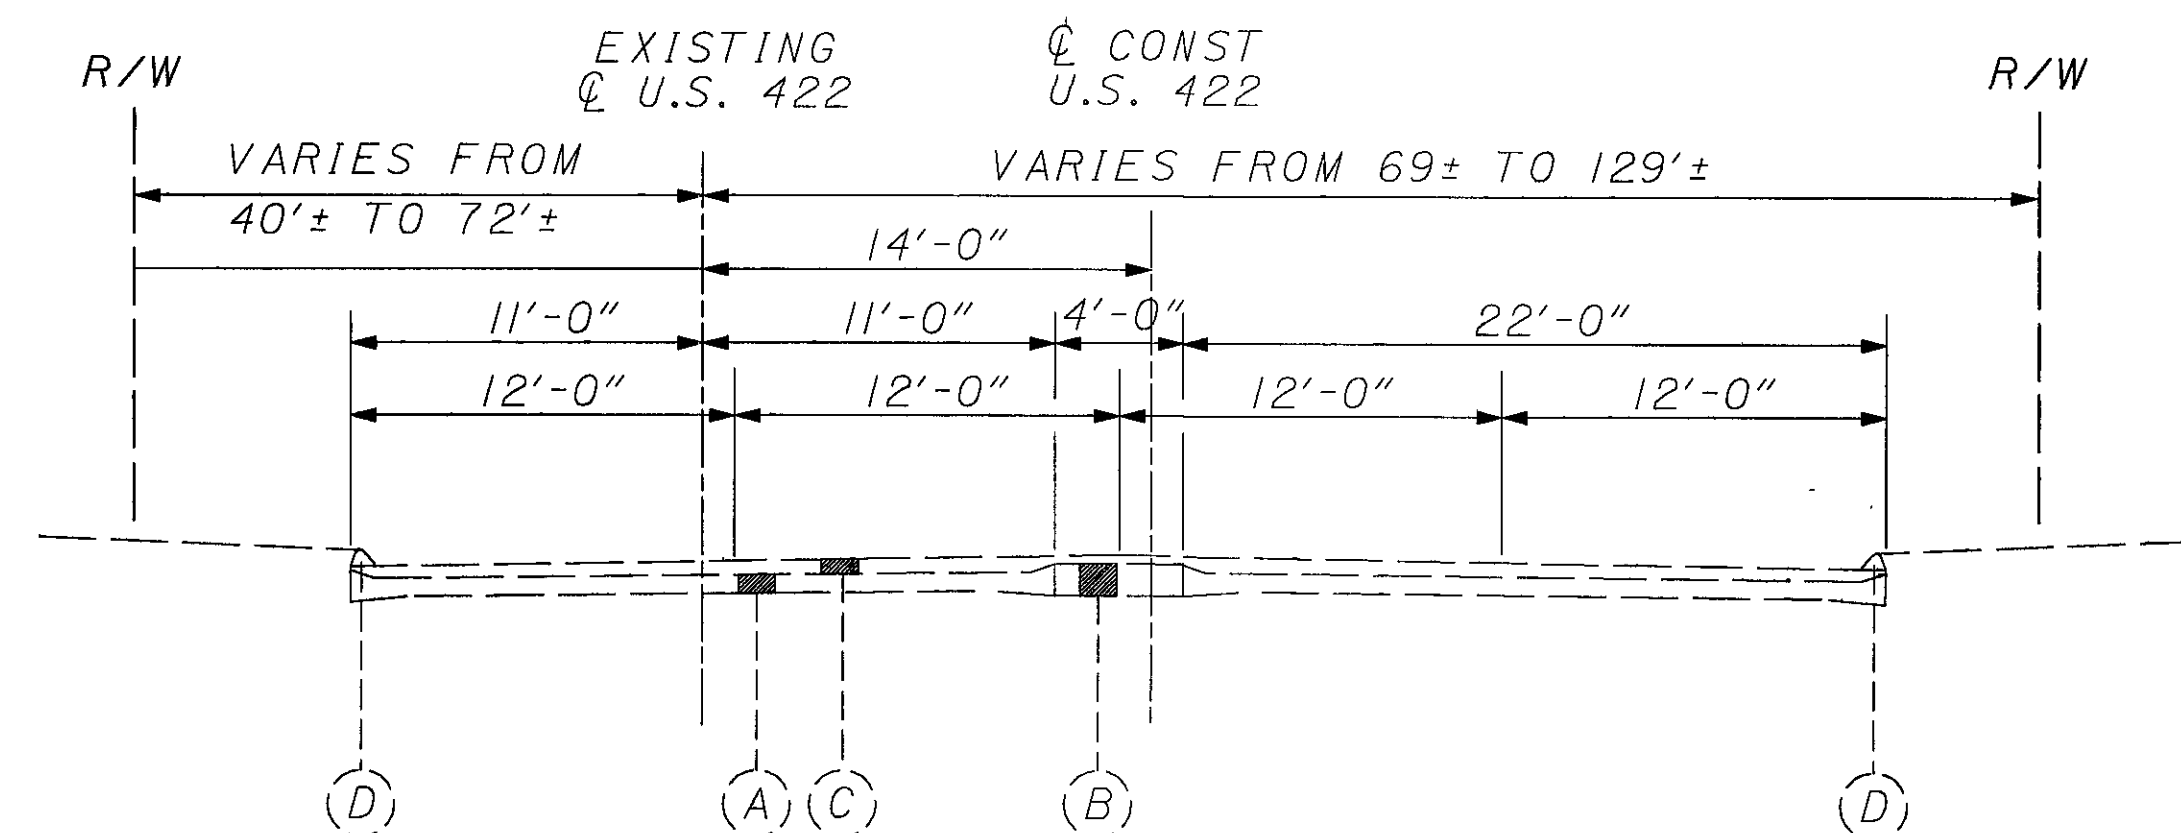


EXISTING LEGEND

- (A) 7" CONCRETE BASE
- (B) 10" CONCRETE BASE
- (C) ASPHALT WEARING COURSE (VARIABLE THICKNESS)
- (D) ASPHALT CURB
- (E) COMBINATION CURB AND GUTTER
- (F) BITUMINOUS AGGREGATE BASE
- (G) MACADAM BASE
- (H) GUARDRAIL
- (I) INTEGRAL CURB
- (J) AGGREGATE BASE

NORMAL SECTION


STA. 949+10.40 TO STA. 956+83.68 = 773.28 FT

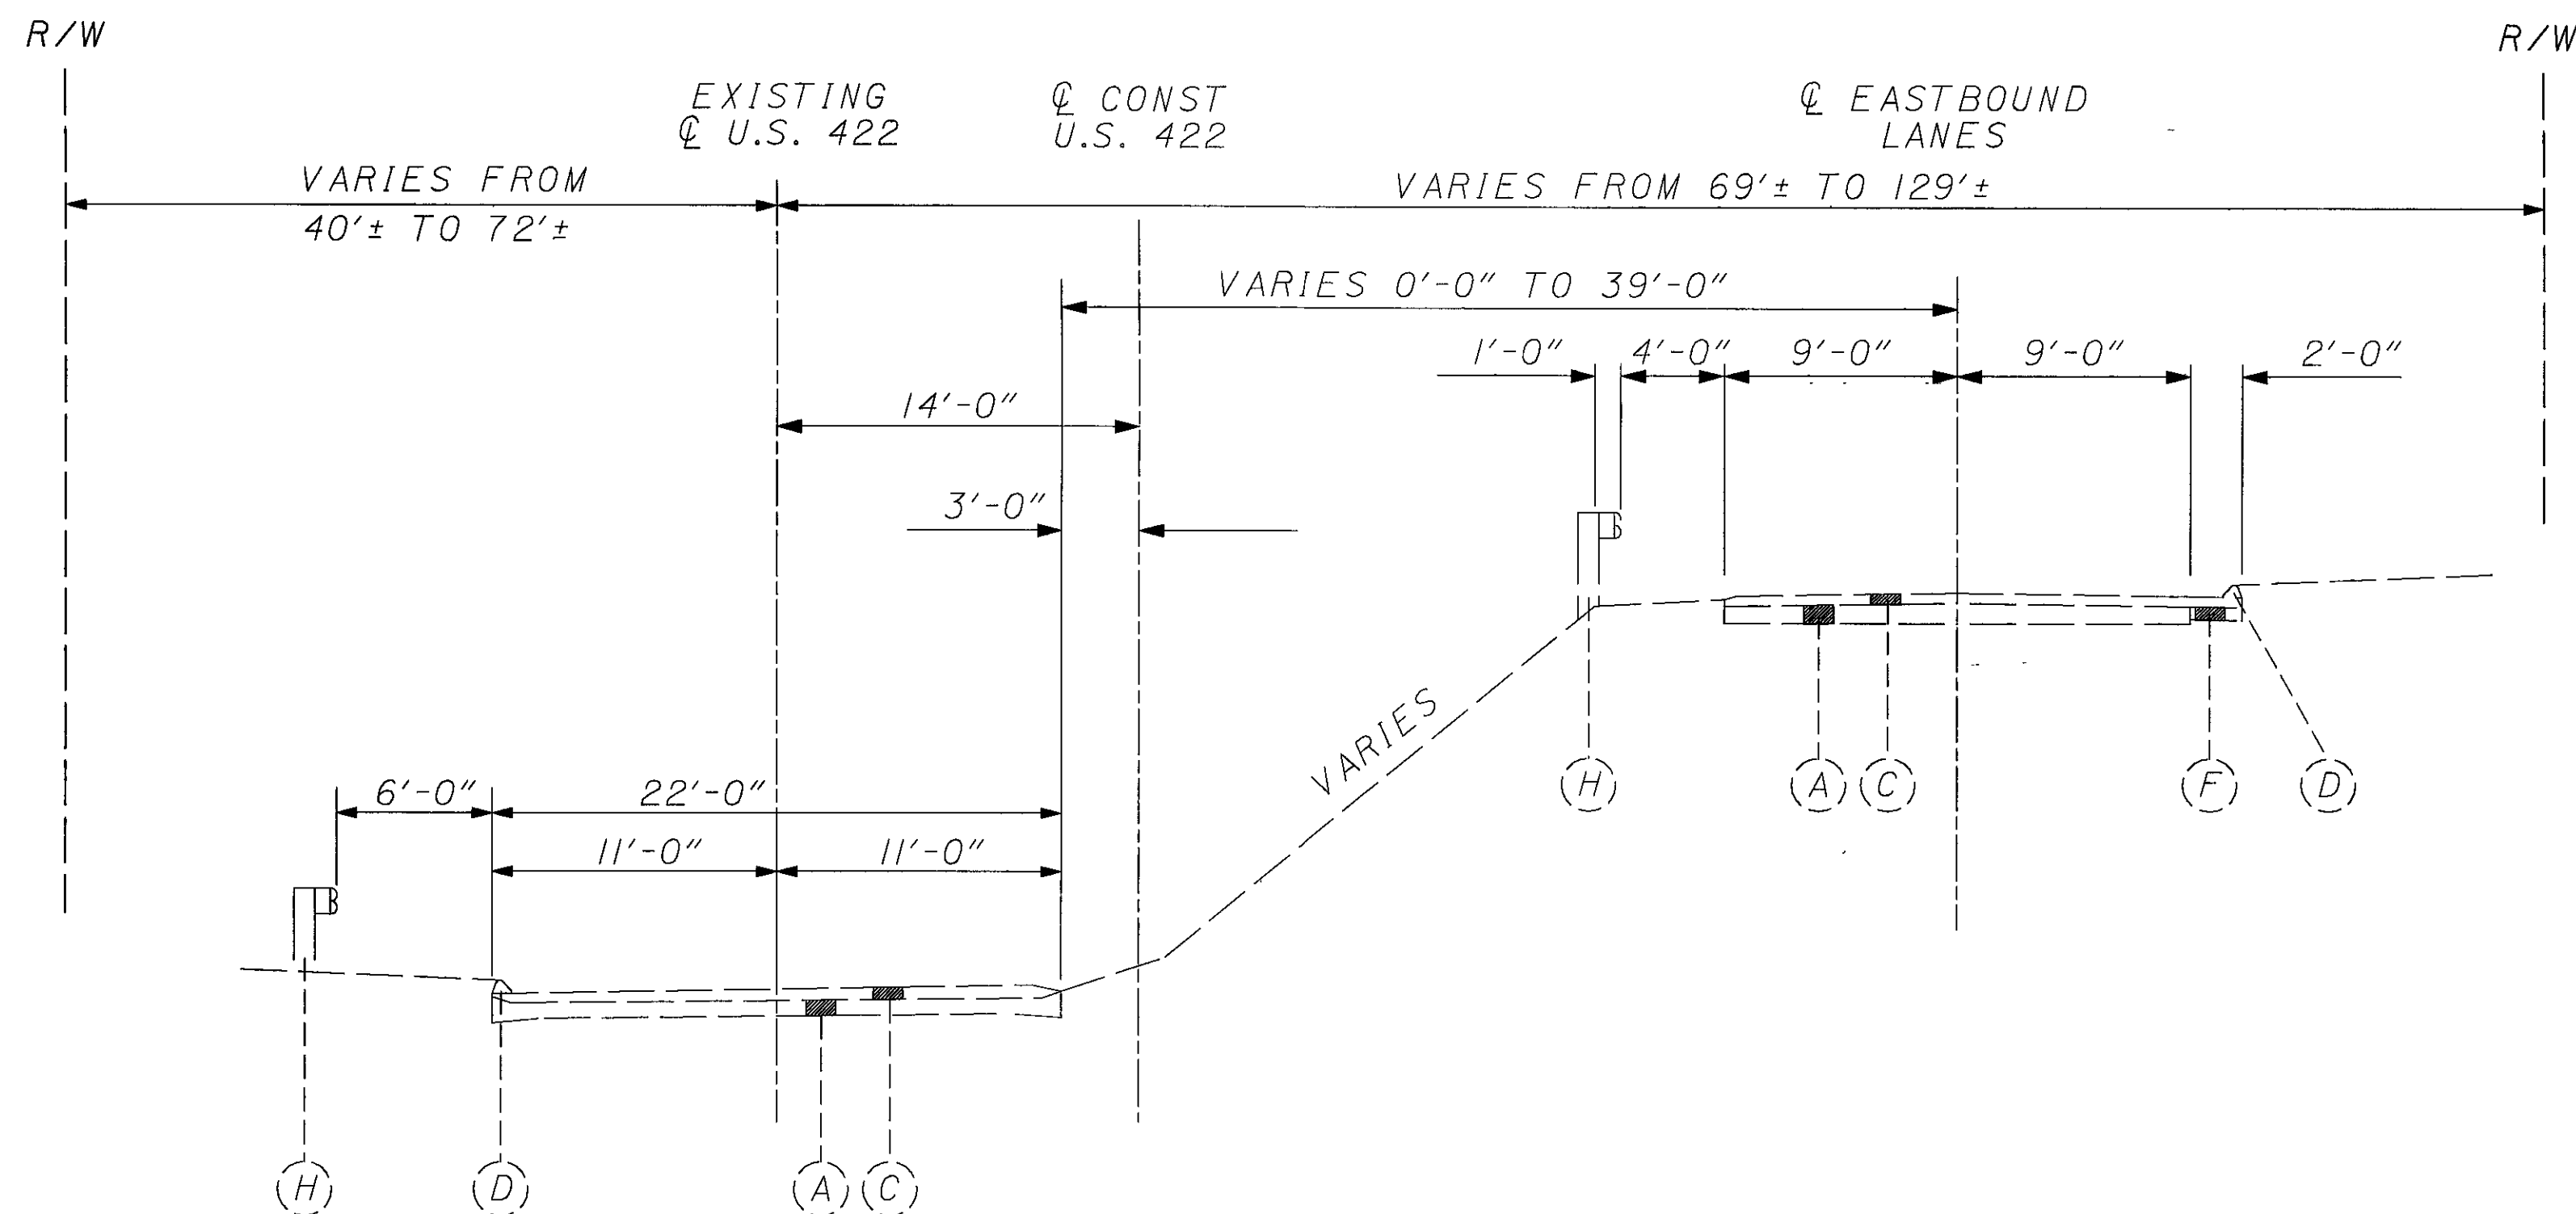


NORMAL SECTION

(EASTBOUND PROFILE GRADE SHOWN HIGHER)
 STA. 956+83.68 TO STA. 1012+62.49 = 5578.81 FT
 STA. 1013+98.49 TO STA. 1024+89.72 = 1091.23 FT

N:\PROJECTS\9922010\CIVIL\TYPICAL SECTIONS\EXISTING\GY02.DGN

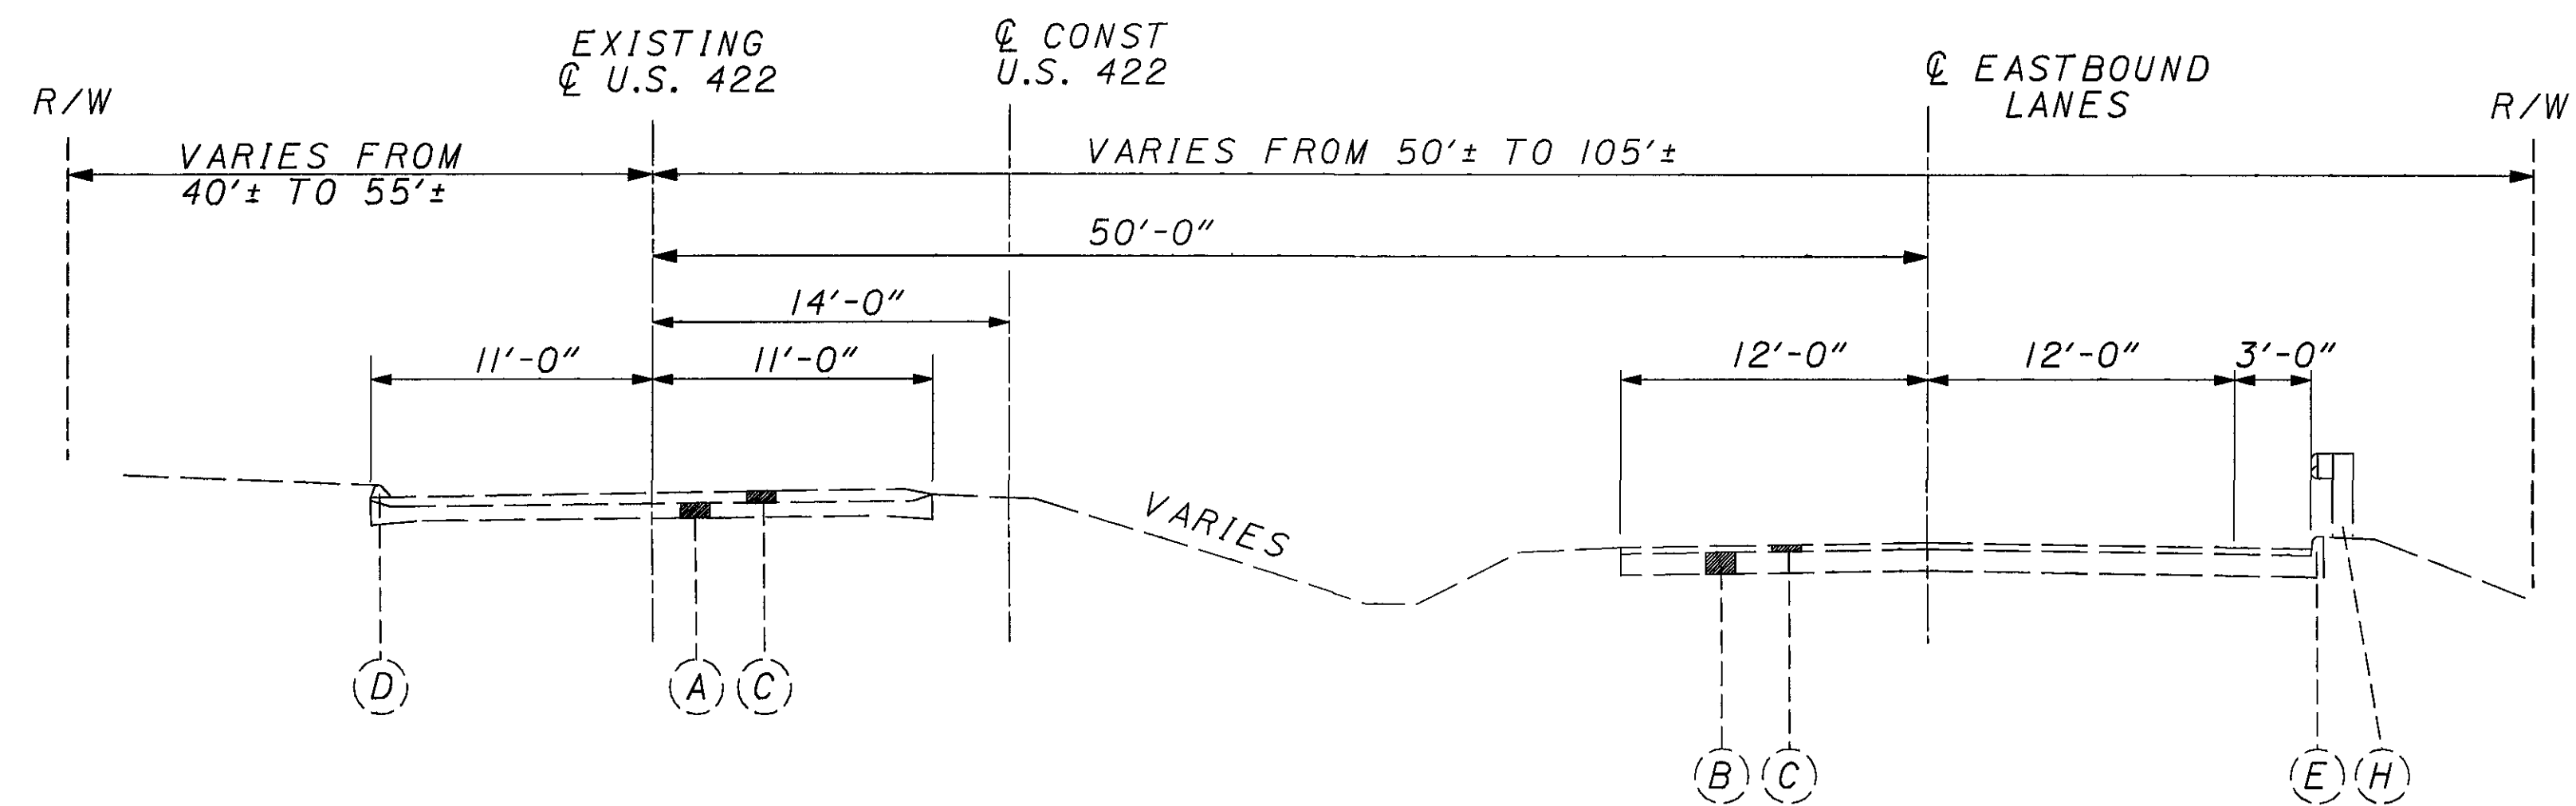


NORMAL SECTION
(WESTBOUND PROFILE GRADE SHOWN HIGHER)
STA. 1025+49.47 TO STA. 1041+63.30 = 1613.83 FT

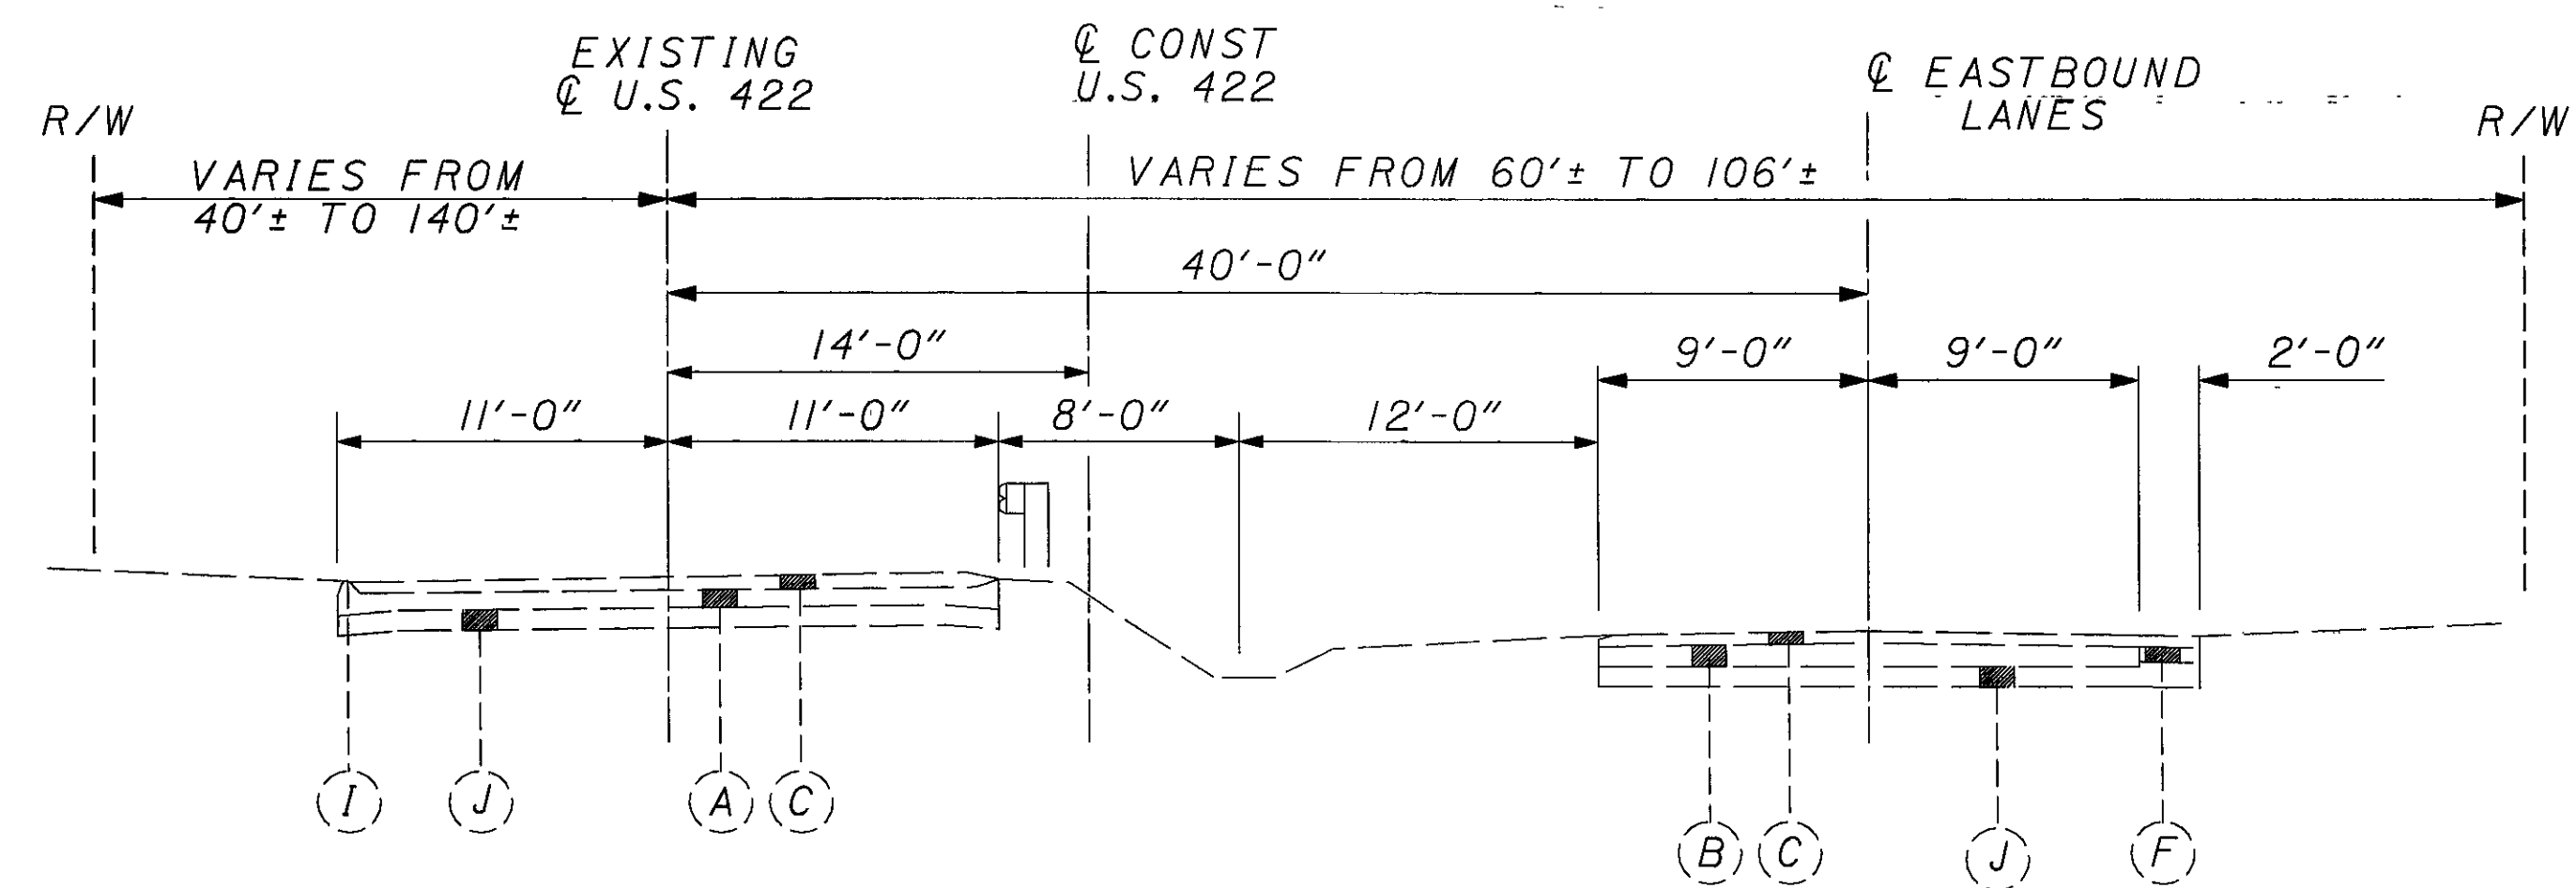


NORMAL SECTION - PORTAGE COUNTY
(WESTBOUND PROFILE GRADE SHOWN HIGHER)
STA. 1041+63.30 TO STA. 1050+00 = 836.70 FT

FOR LEGEND, SEE SHEET 7.

I:\PROJECTS\9922\010\CIVIL\TYPICAL SECTIONS\EXISTING\GY02.DGN

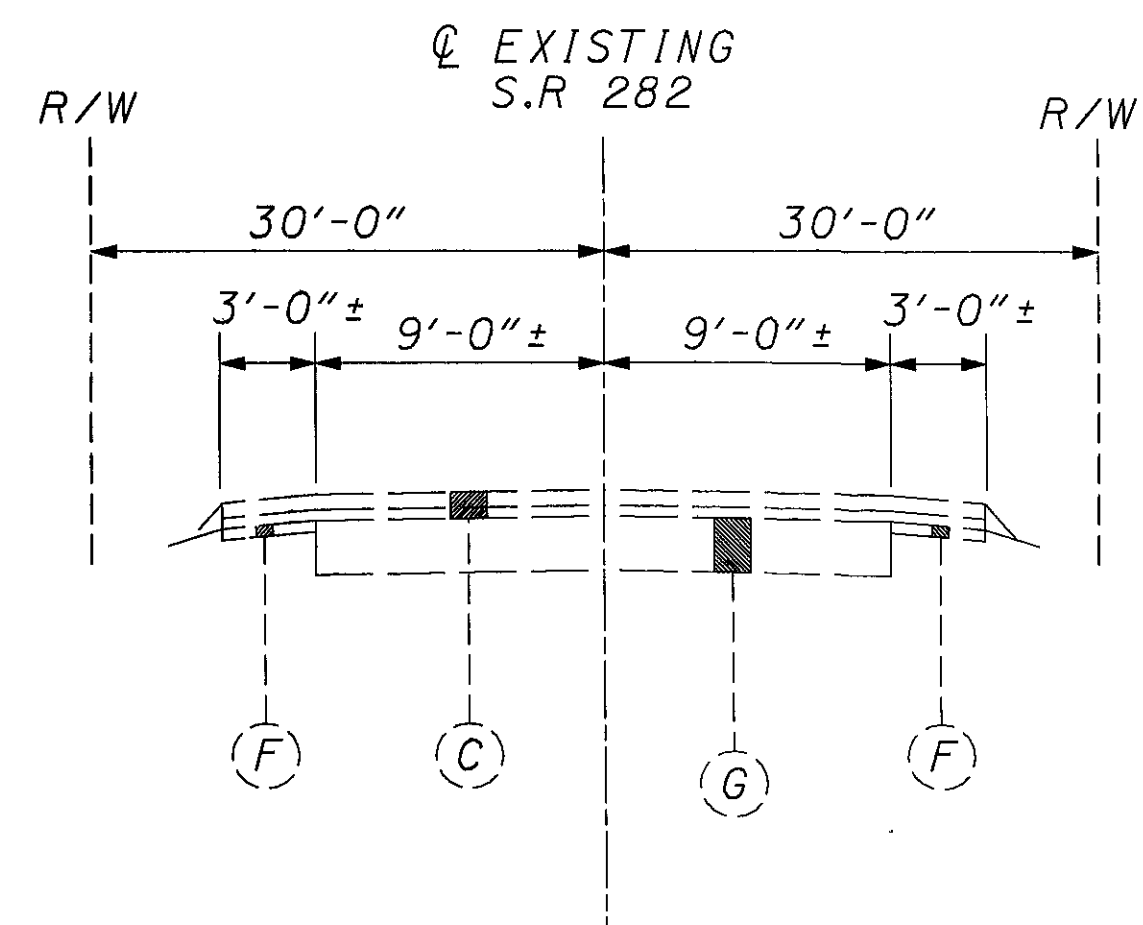


NORMAL SECTION
STA. 146+90.09 TO STA. 149+94.03 = 303.94 FT

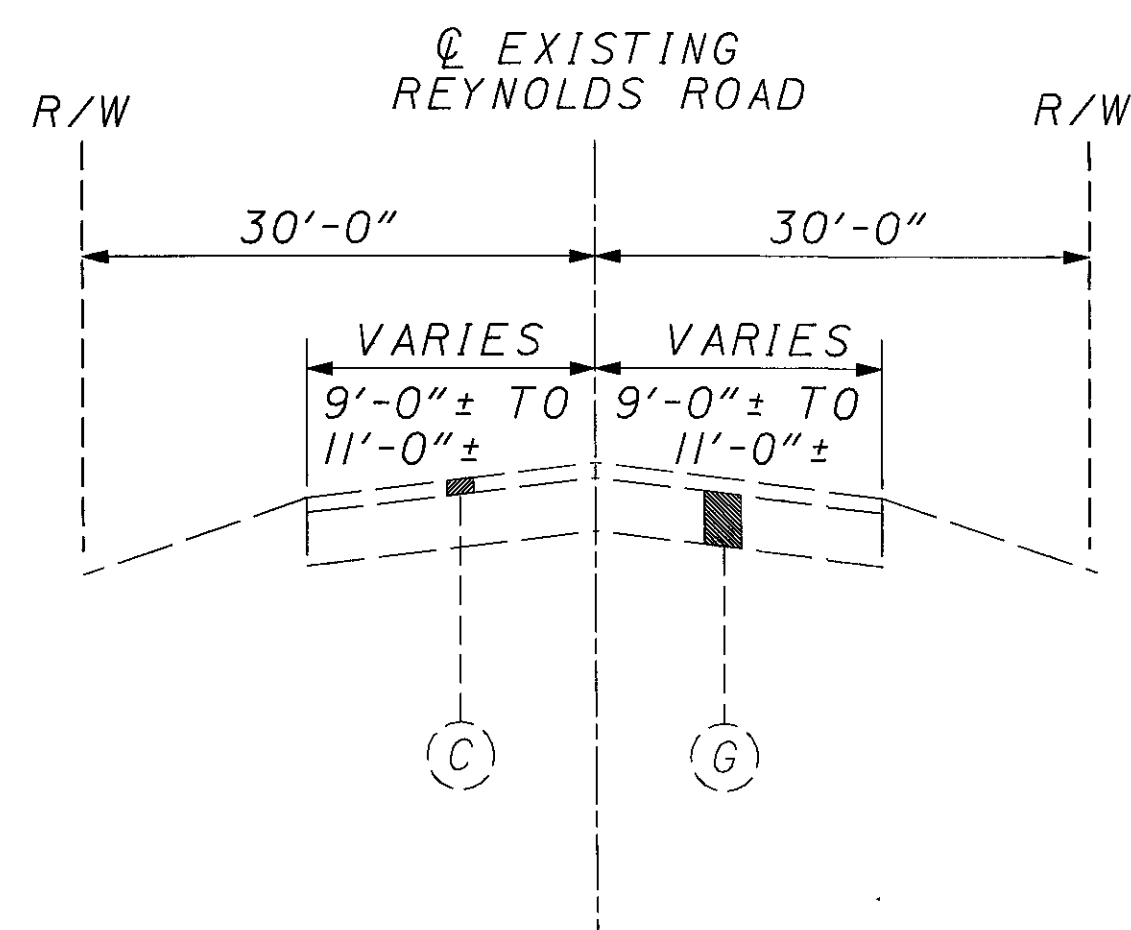

NORMAL SECTION
STA. 100+00.00 TO STA. 104+75.00 = 475.00 FT

FOR LEGEND, SEE SHEET 7.

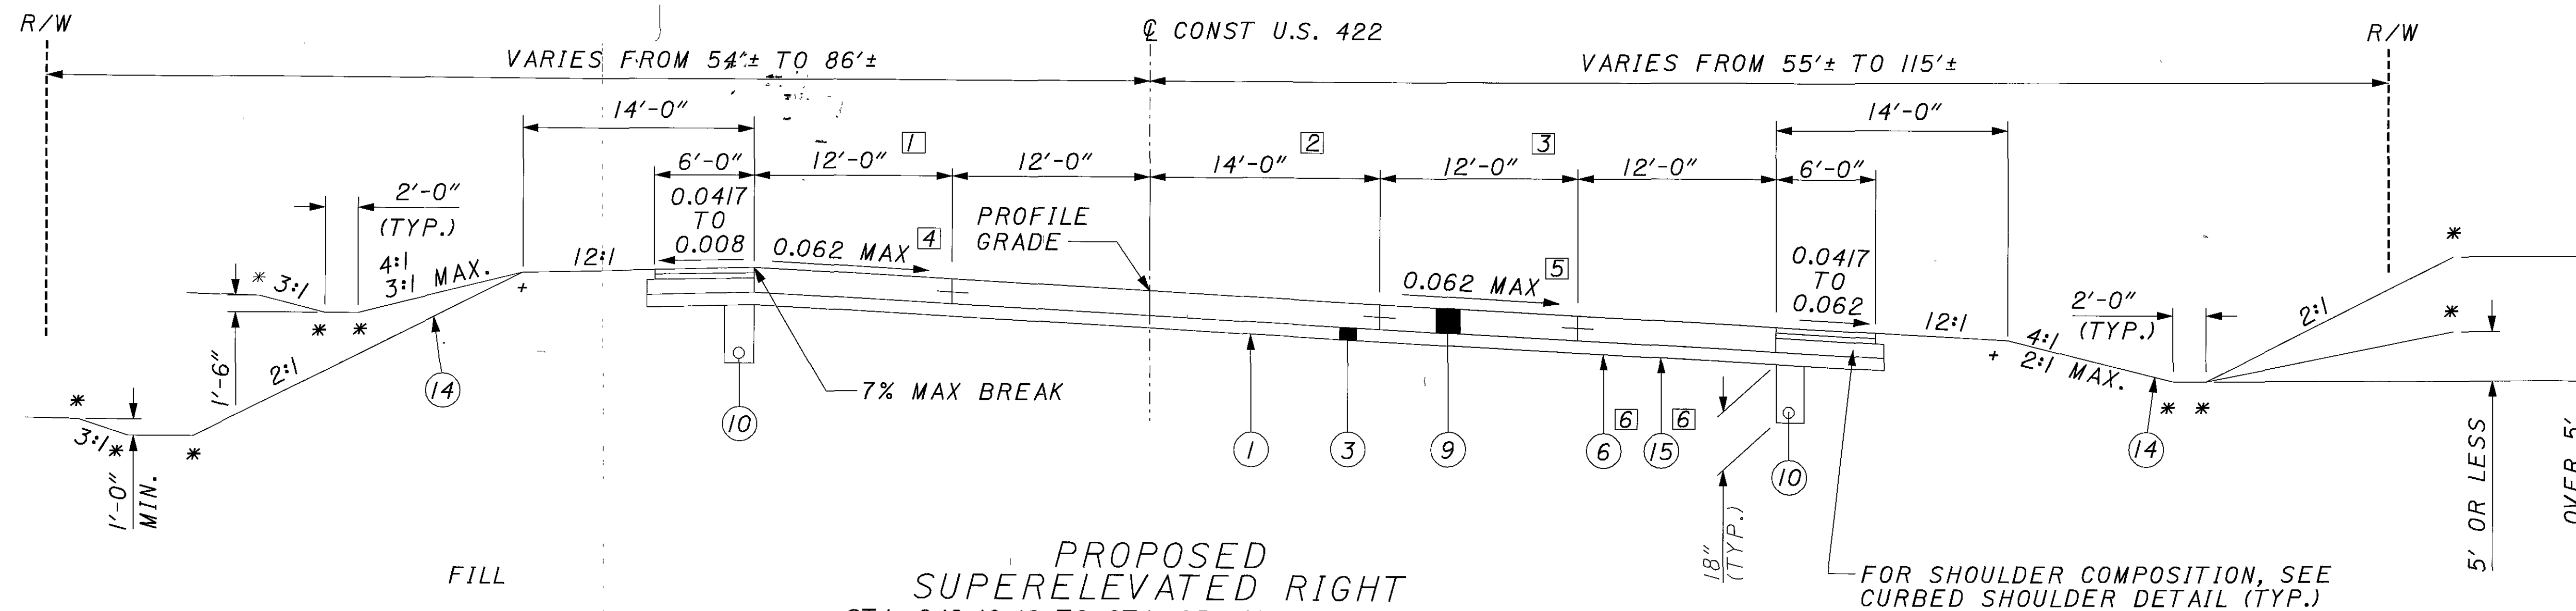

PROPOSED
SUPERELEVATED RIGHT
STA. 949+10.40 TO STA. 958+21.60 = 911.03 FT



- 1 VARIES FROM 13.88' AT STA. 949+10.40 TO 12.00' AT STA. 950+04.52.
- 2 0.00' FROM STA. 949+10.40 TO STA. 950+96.90. VARIES FROM 0.00' AT STA. 50+96+90 TO 14.00' AT STA. 9557+96.90.
- 3 VARIES FROM 8.27' AT STA. 949+10.40 TO 12.00' AT STA. 950+96.90. 12.00' FROM STA. 950+96.90 TO STA. 957+96.90
- 4 VARIES FROM 0.052 AT STA. 949+10.40 TO 0.062 AT STA. 949+63.95. 0.062 FROM STA. 949+63.95 TO STA. 954+06.08. VARIES FROM 0.062 AT STA. 954+06.08 TO 0.0156 AT STA. 958+21.60.
- 5 VARIES FROM 0.052 AT STA. 949+10.40 TO 0.062 AT STA. 949+63.95. 0.062 FROM STA. 949+63.95 TO STA. 954+06.08. VARIES FROM 0.062 AT STA. 954+06.08 TO 0.0156 AT STA. 956+54.53.
- 6 CEMENT STABILIZED SUBGRADE FROM STA. 953+90.00 TO STA. 958+21.60

CUT


* 2' ROUNDING
+ 4' ROUNDING

LEGEND

- 1 ITEM 203 - SUBGRADE COMPACTION
- 2 ITEM 301 - 8" BITUMINOUS AGGREGATE BASE, PG64-22
- 3 ITEM 304 - 6" AGGREGATE BASE, AS PER PLAN
- 4 ITEM 407 - TACK COAT
- 5 ITEM 407 - TACK COAT FOR INTERMEDIATE COURSE
- 6 ITEM 408 - BITUMINOUS PRIME COAT
- 7 ITEM 448 - 1 3/4" ASPHALT CONCRETE, INTERMEDIATE COURSE TYPE 1, PG64-22
- 8 ITEM 448 - 1 1/4" ASPHALT CONCRETE, SURFACE COURSE TYPE 1, PG64-22
- 9 ITEM 884 - 11" PORTLAND CEMENT CONCRETE PAVEMENT (7 YEAR WARRANTY)
- 10 ITEM 605 - 6" BASE PIPE UNDERDRAIN WITH FABRIC WRAP
- 11 ITEM 606 - GUARDRAIL, TYPE 5
- 12 ITEM 609 - CURB, TYPE 6
- 13 ITEM 526 - REINFORCED CONCRETE APPROACH SLAB (T = 15")
- 14 ITEM 659 - SEEDING AND MULCHING
- 15 ITEM 804 - CEMENT STABILIZED SUBGRADE

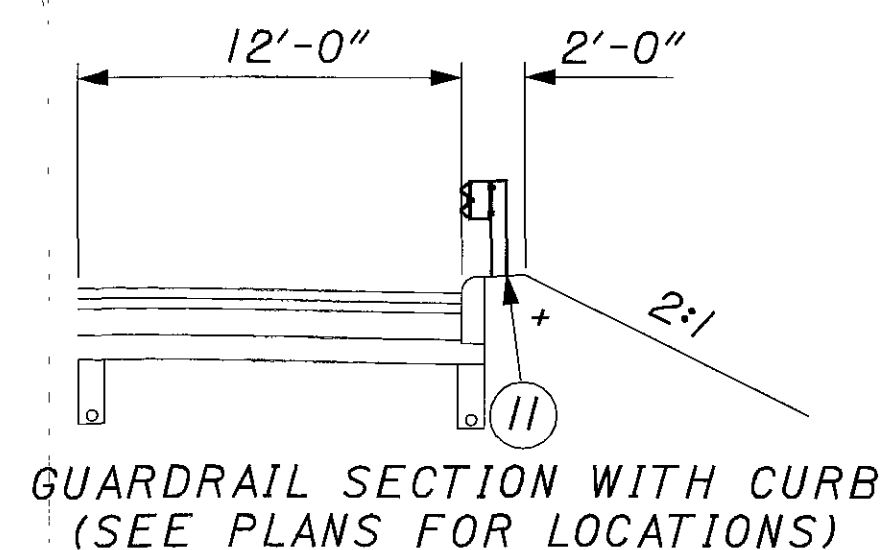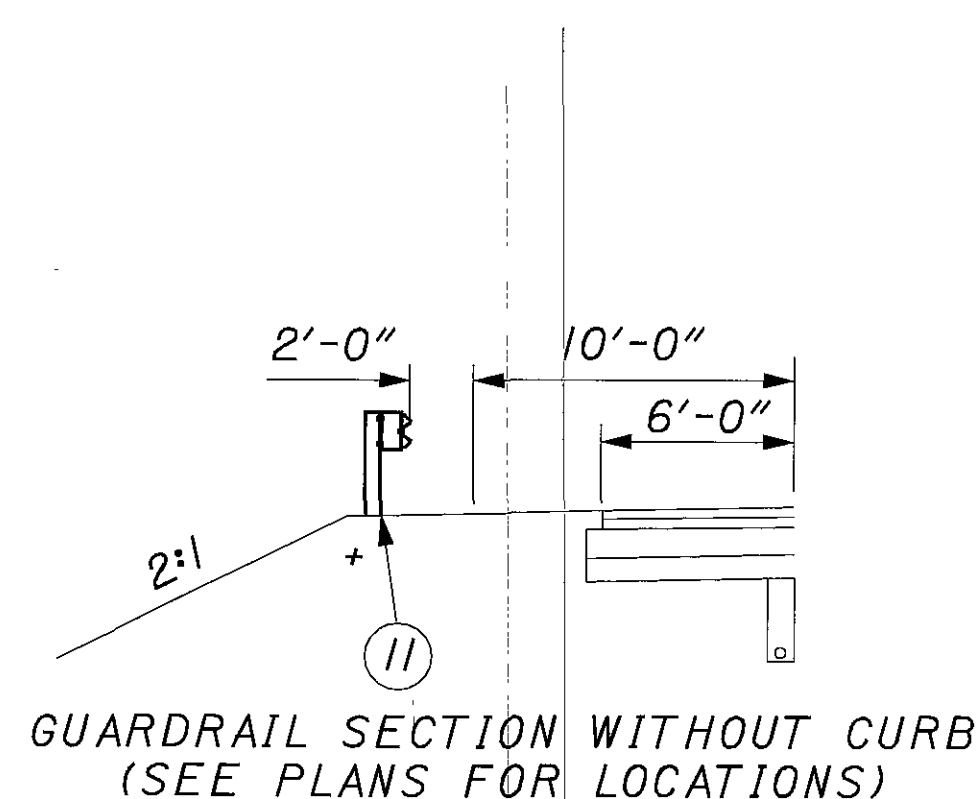


CONST U.S. 422

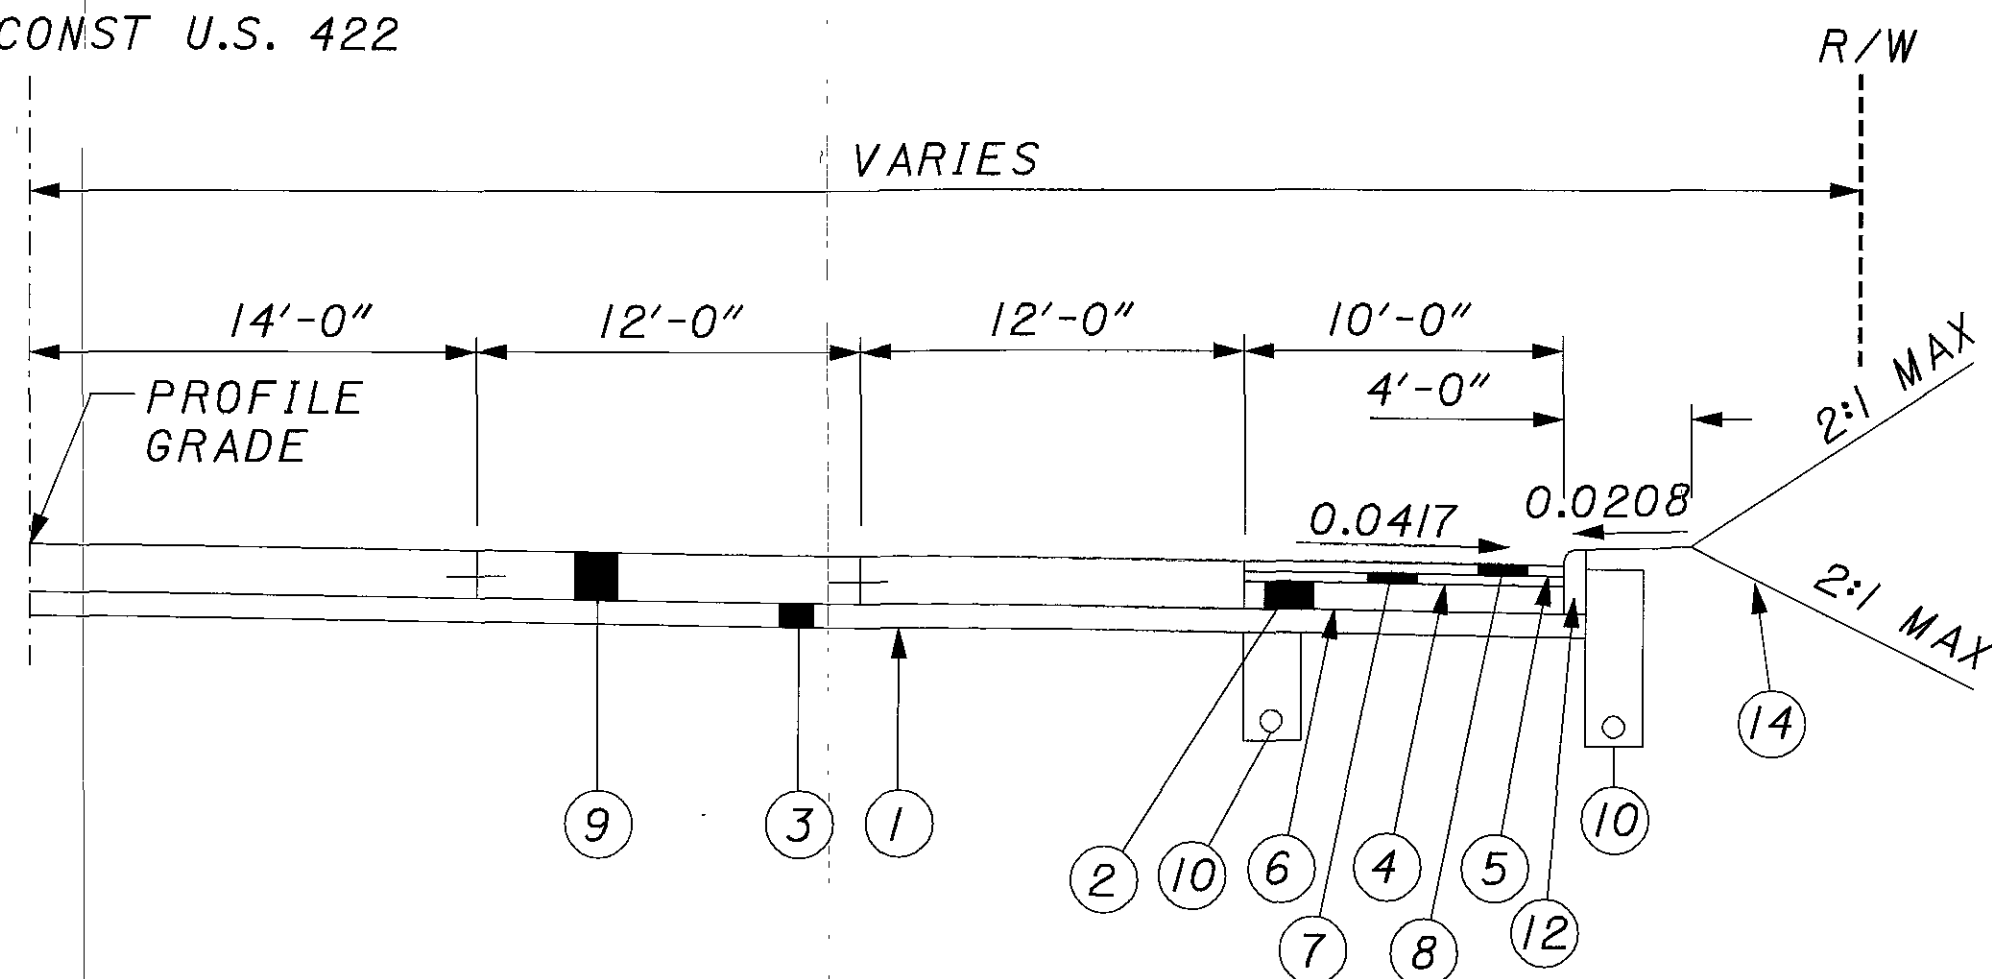

CURBED SHOULDER DETAIL
(SEE PLAN FOR LOCATIONS)


N:\PROJECTS\9922\10\0\CIVIL\TYPICAL SECTIONS\INDIVIDUAL\GYO.DGN

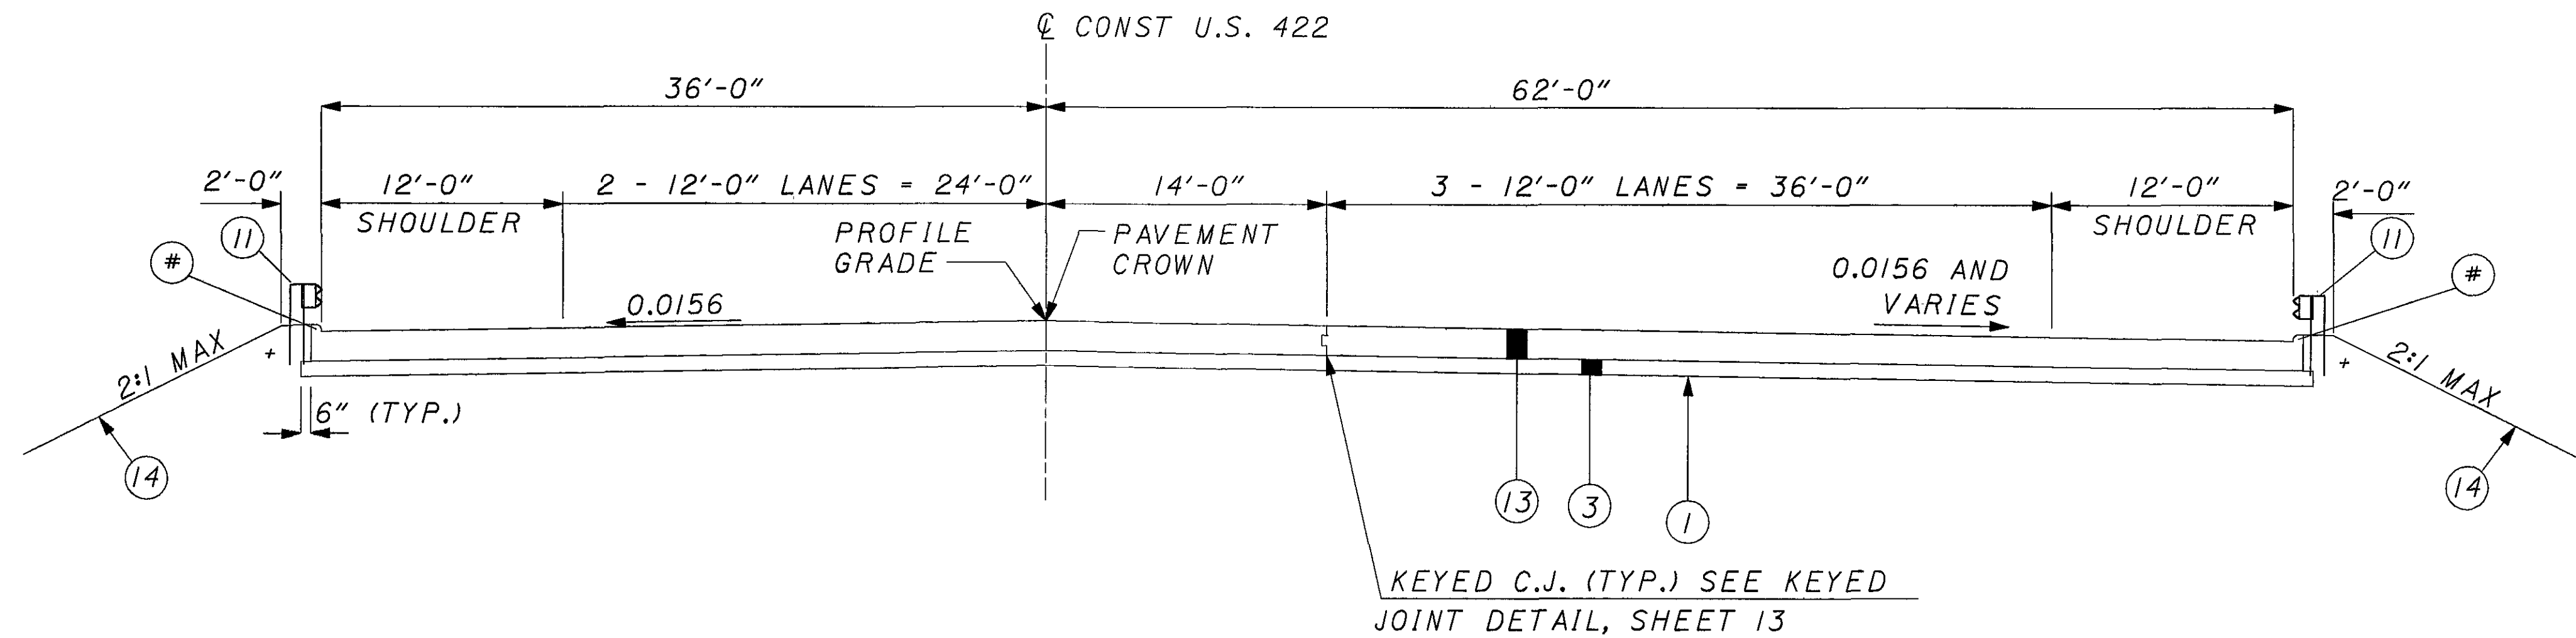

APPROACH SLAB SECTION - U.S. 422

STA. 1012+57.16 TO STA. 1012+82.16 = 25.00 FT
STA. 1013+80.34 TO STA. 1014+05.34 = 25.00 FT

CURB, TYPE 4 - PAYMENT INCLUDED WITH ITEM 526, REINFORCED CONCRETE APPROACH SLAB.

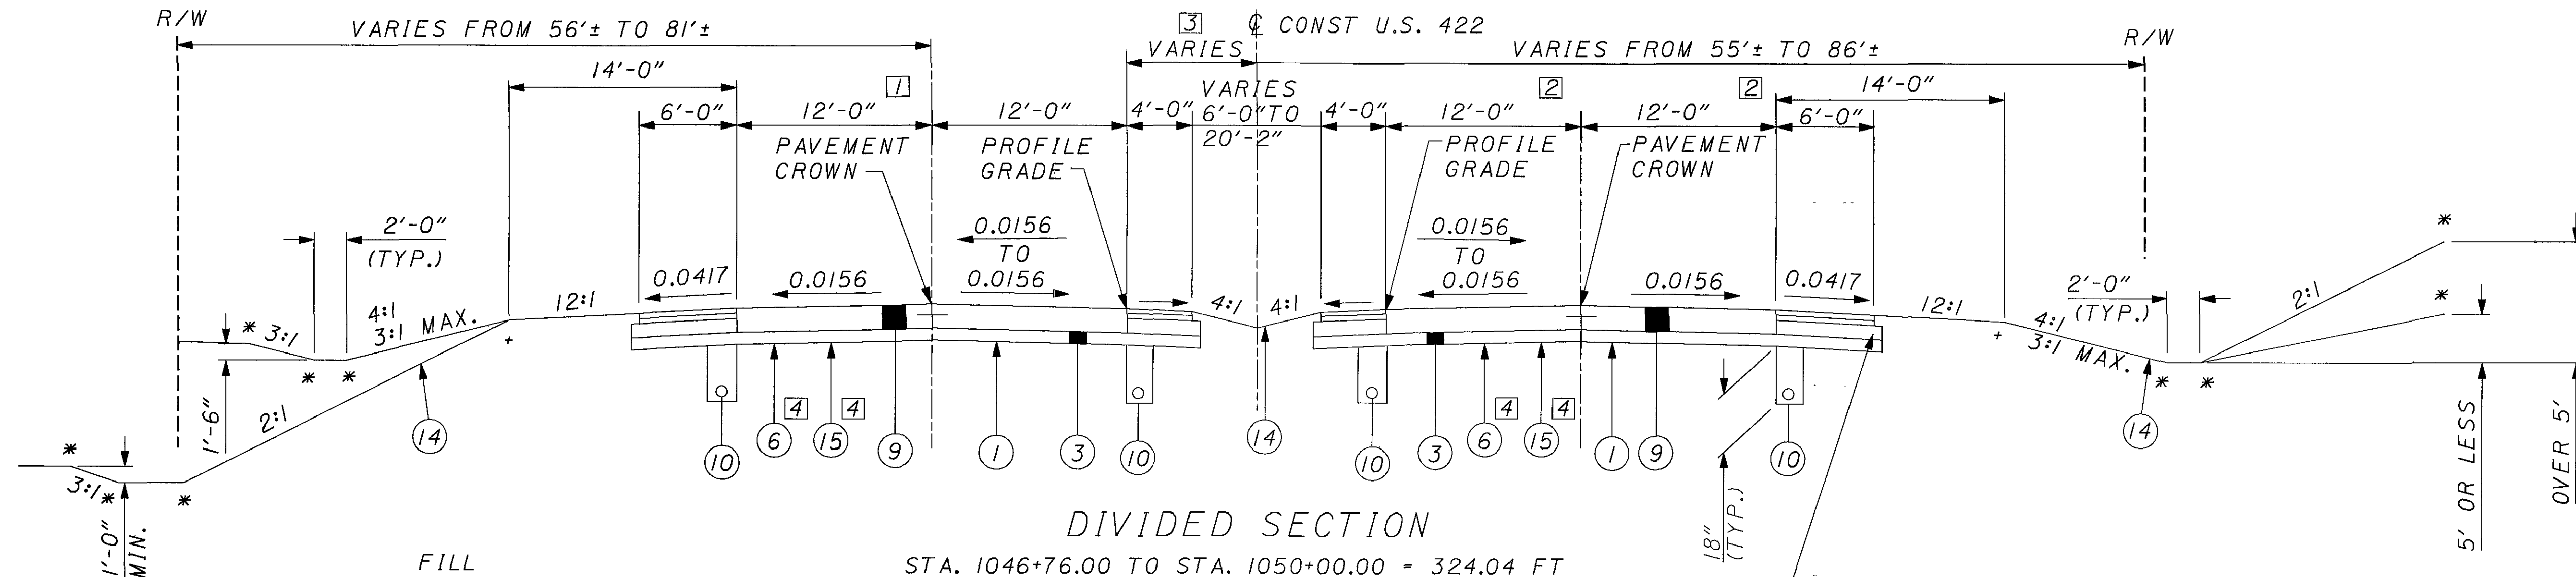

DIVIDED SECTION

STA. 1046+76.00 TO STA. 1050+00.00 = 324.04 FT


- ① 12'-0" FROM STA. 1046+76.00 TO STA. 1049+90.09.
VARIES FROM 12'-0" AT STA. 1049+90.09 TO 10.18' AT STA. 1050+00.00.
- ② 12'-0" FROM STA. 1046+76.00 TO STA. 1047+51.36.
VARIES FROM 12'-0" AT STA. 1047+51.36 TO 10.37' AT STA. 1050.00.00.
- ③ VARIES FROM 0'0" AT STA. 1046+76.00 TO 5.41' AT STA. 1050+00.00.
- ④ CEMENT STABILIZED SUBGRADE FROM STA. 1046+76.00 TO STA. 1049+65.00.

FOR SHOULDER COMPOSITION, SEE SHEET 10 (TYP.)

* 2' ROUNDING
+ 4' ROUNDING

FOR LEGEND SEE SHEET 10


N:\PROJECTS\992010\CIVIL\TYPICAL SECTIONS\UNDIVIDED5\GY01.DGN

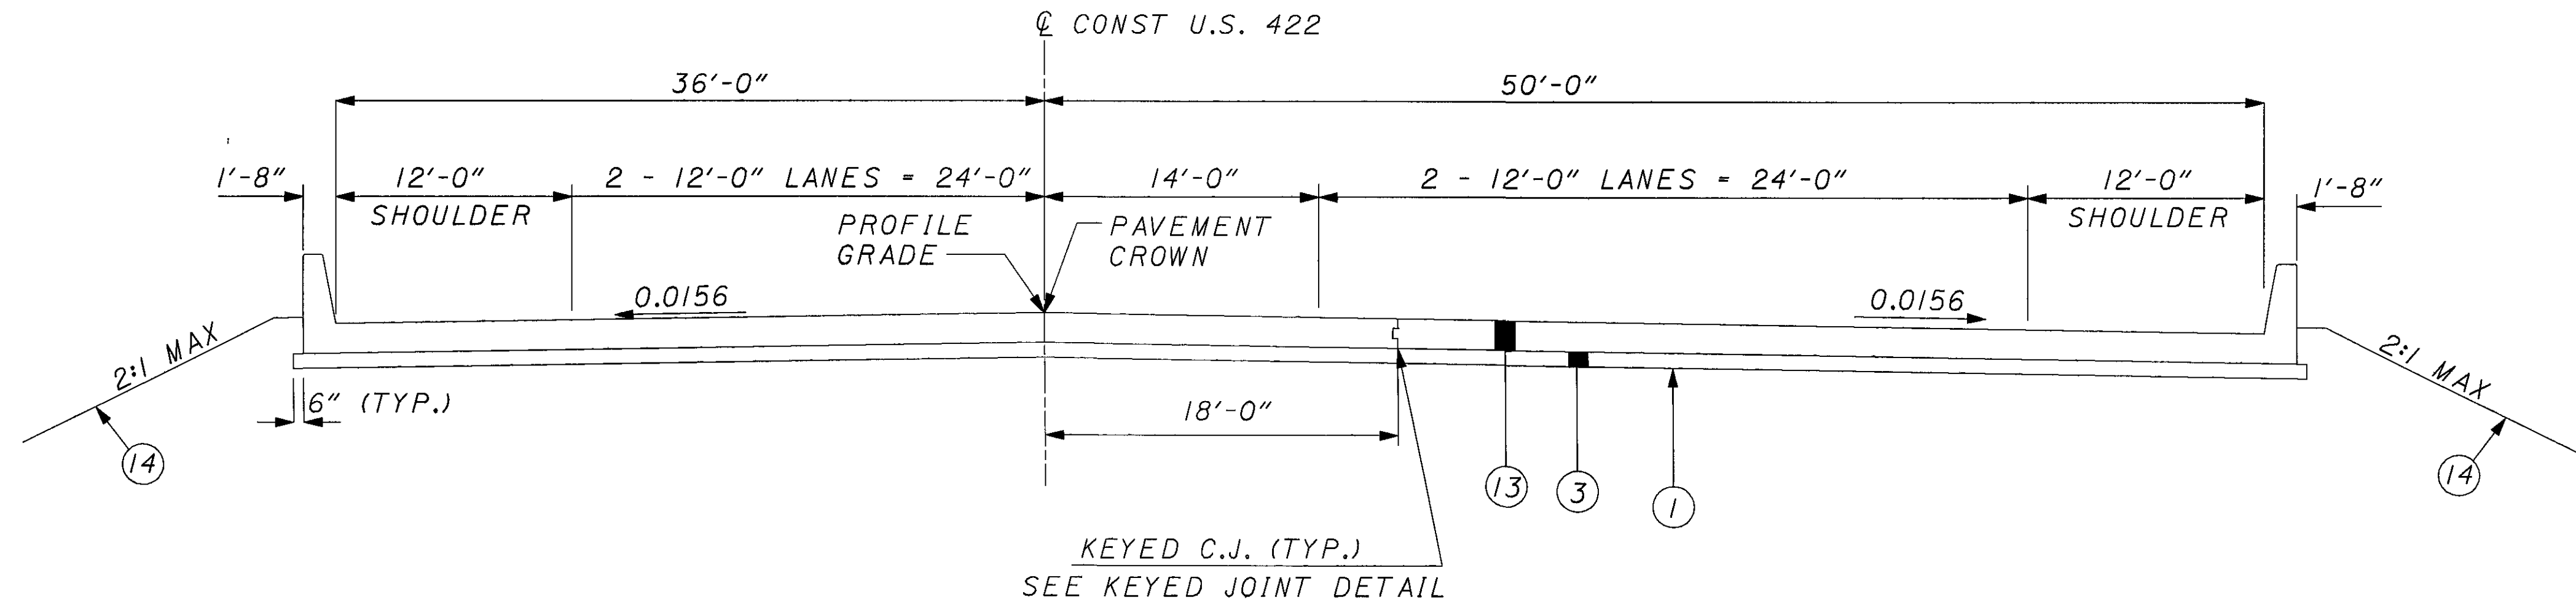

APPROACH SLAB SECTION - U.S. 422

STA. 1024+75.43 TO STA. 1025+00.43 = 25.00 FT


STA. 1025+24.37 TO STA. 1025+49.37 = 25.00 FT

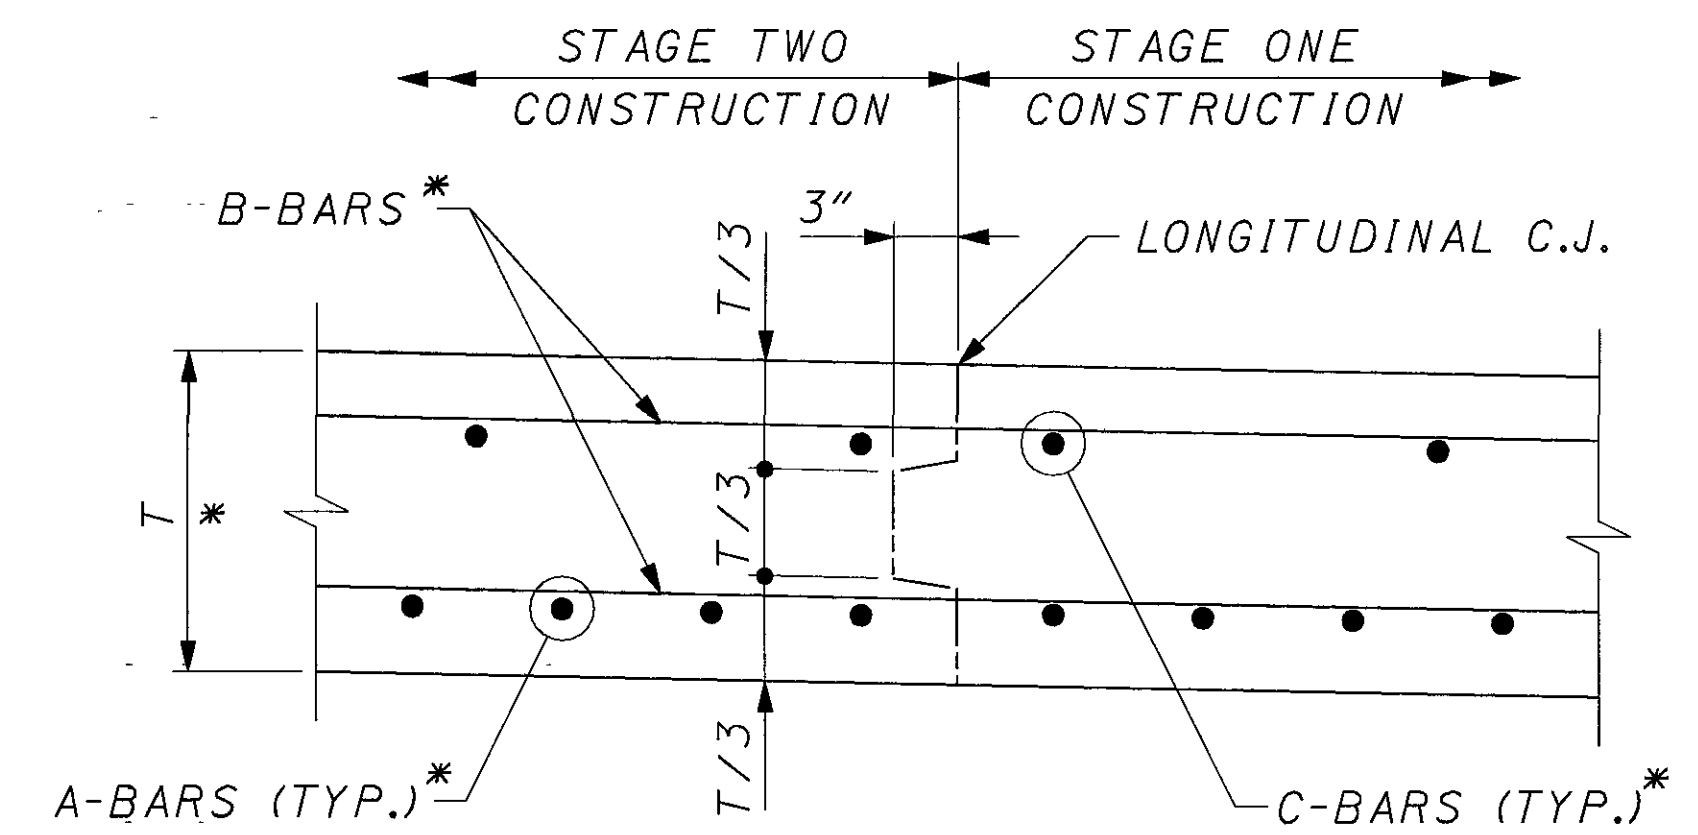

KEYED JOINT DETAIL

* SEE STD. DWG. AS-1-81

FOR LEGEND SEE SHEET 10

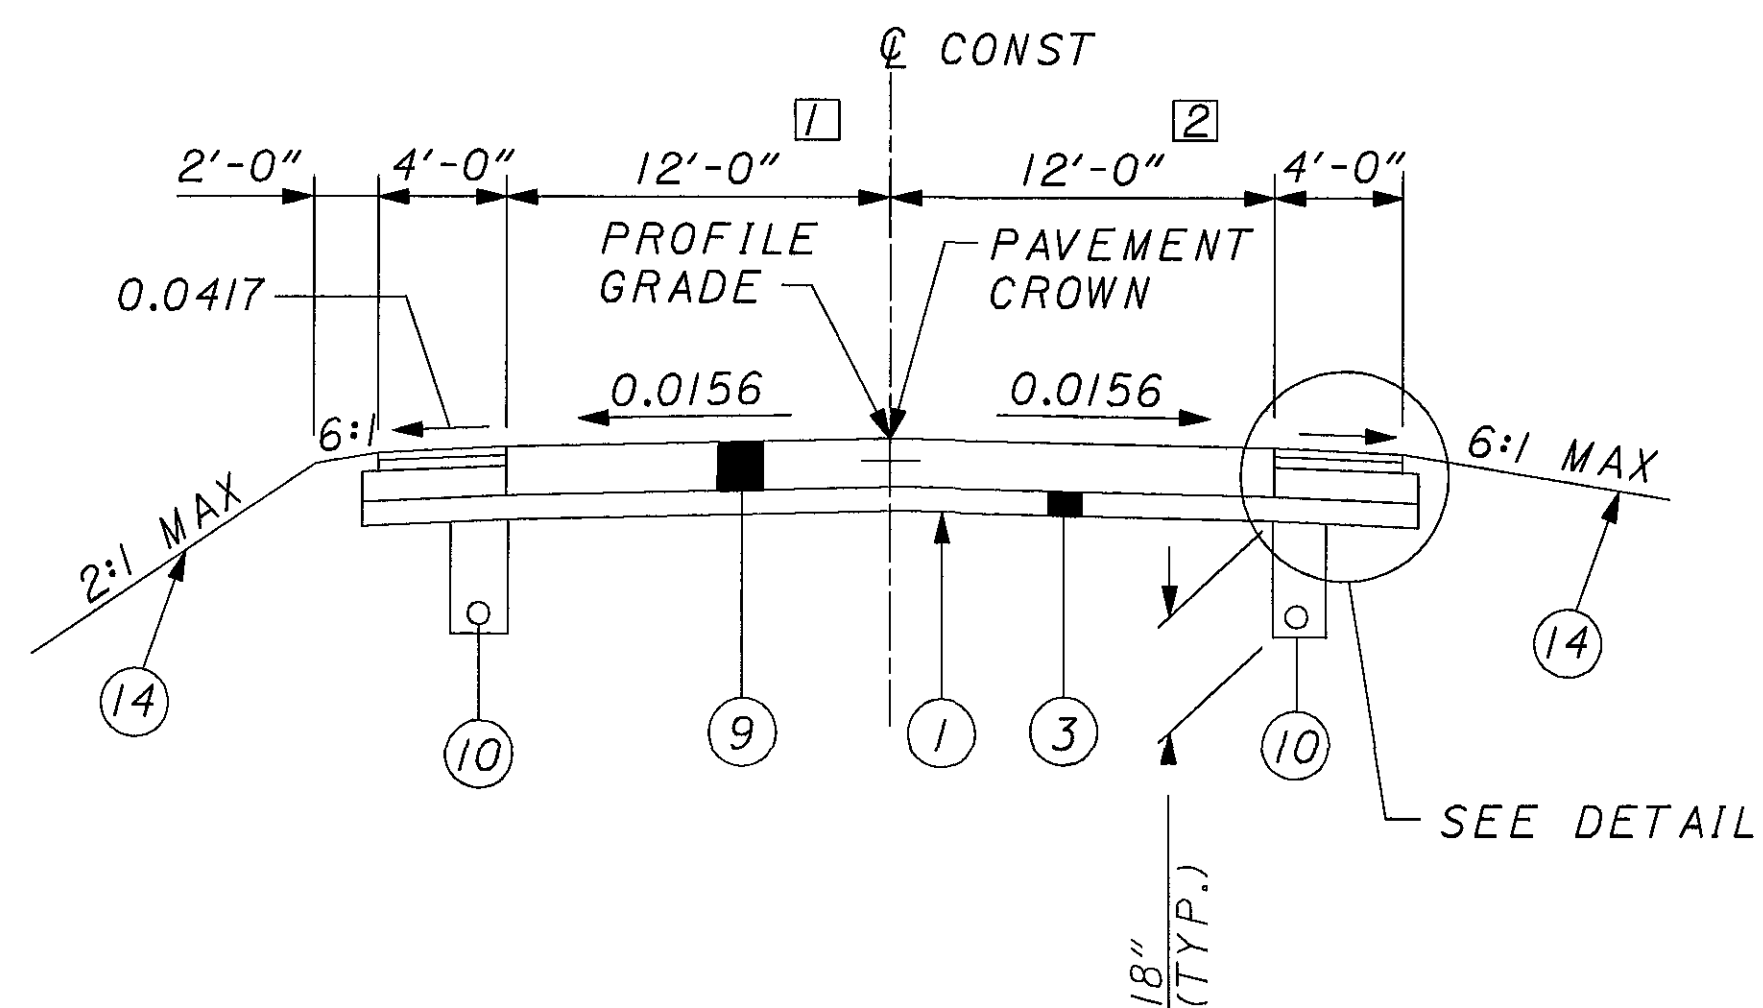


NORMAL SECTION

- * STA. 146+90.09 TO STA. 147+29.28 = 39.19 FT
- * STA. 149+52.15 TO STA. 149+96.05 = 43.90 FT
- ** STA. 100+71.04 TO STA. 101+58.28 = 87.24 FT
- ** STA. 104+62.78 TO STA. 104+75.00 = 12.22 FT

1 VARIES FROM 9.95' AT STA. 146+90.19 TO 12.00' AT STA. 147+12.61. 12.00' FROM STA. 147+12.61 TO STA. 147+29.28.

2 VARIES FROM 7.70' AT STA. 146+90.19 TO 11.09' AT STA. 147+29.28.


* SR 282
** REYNOLDS ROAD

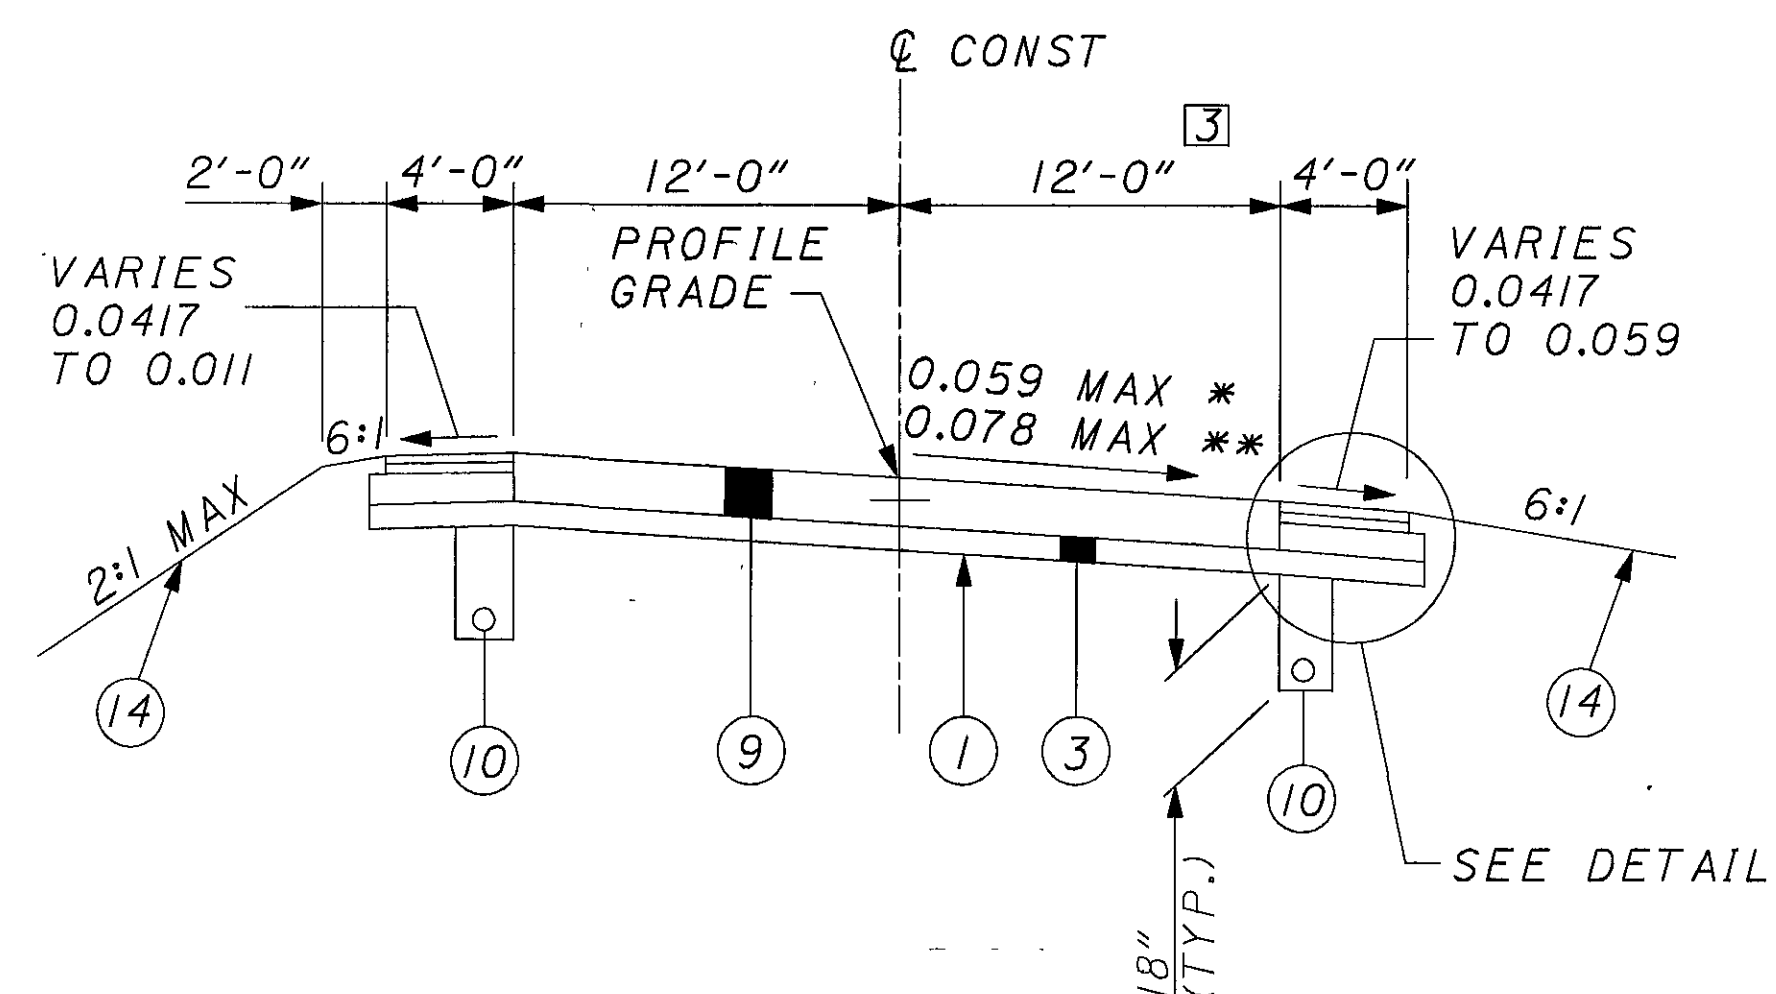

SUPERELEVATED RIGHT

- * STA. 147+29.28 TO STA. 149+52.15 = 222.87 FT
- ** STA. 101+58.28 TO STA. 104+62.78 = 304.50 FT

3 VARIES FROM 11.09' AT STA. 147+29.28 TO 12.00' AT STA. 147+39.75. 12'00' FROM STA. 147+39.75 TO STA. 149+52.15.

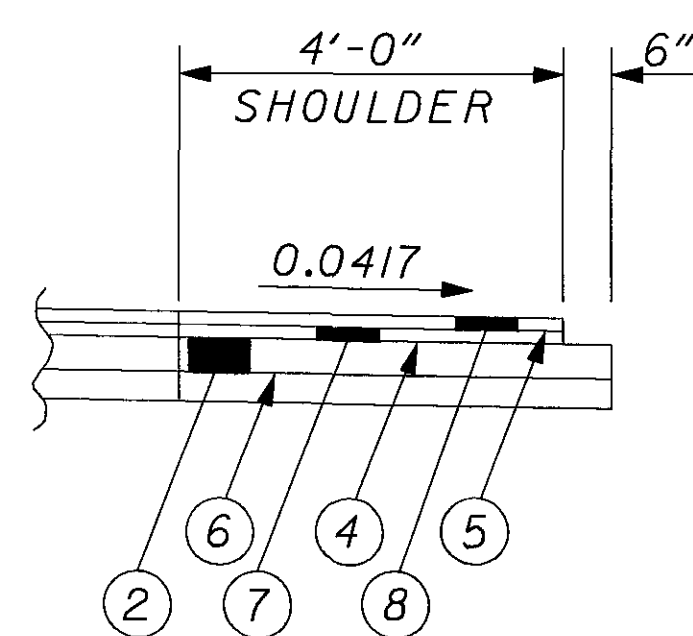

DETAIL

GENERAL

ROUNDING

THE ROUNDING AT SLOPE BREAKPOINTS SHOWN ON THE TYPICAL SECTIONS APPLY TO ALL CROSS-SECTIONS EVEN THOUGH OTHERWISE SHOWN.

UTILITIES

LISTED BELOW ARE ALL UTILITIES LOCATED WITHIN THE PROJECT CONSTRUCTION LIMITS TOGETHER WITH THEIR RESPECTIVE OWNERS:

THE EAST OHIO GAS COMPANY-GSO DIVISION 715 FREEDOM AVENUE NW N. CANTON, OHIO 44720-7381 (330) 497-5136	WESTERN RESERVE TELEPHONE (ALLTEL) 450 NORTH MAIN ST. HUDSON, OHIO 44236 (440) 993-1621
STAR CABLE 4720 MAHONING AVENUE YOUNGSTOWN, OHIO 44515 (800)-569-0200	OHIO EDISON 730 SOUTH AVENUE YOUNGSTOWN, OHIO 44646 (330) 740-7635
BRAINARD GAS CORP. 4369 BRAINARD ROAD ORANGE VILLAGE, OHIO 44022 (216) 591-9110	GEAUGA COUNTY ENGINEERS WATER RESOURCES 470 CENTER STREET CHARDON, OHIO 44024 (440) 285-2222 EXT 6335
TIME WARNER CABLE 1655 BRITTAIN ROAD AKRON OHIO 44310 (330) 633-9203	

THE LOCATION OF THE UNDERGROUND UTILITIES SHOWN ON THE PLANS ARE AS OBTAINED FROM THE OWNERS AS REQUIRED BY SECTION 153.64 O.R.C.

CONTINGENCY QUANTITIES

THE CONTRACTOR SHALL NOT ORDER MATERIALS OR PERFORM WORK FOR ITEMS DESIGNATED BY PLAN NOTE TO BE USED "AS DIRECTED BY THE ENGINEER" UNLESS AUTHORIZED BY THE ENGINEER. THE ACTUAL WORK LOCATIONS AND QUANTITIES USED FOR SUCH ITEMS SHALL BE INCORPORATED INTO THE FINAL CHANGE ORDER GOVERNING COMPLETION OF THIS PROJECT.

ELEVATION DATUM

ALL ELEVATIONS ARE BASED ON U.S.G.S. DATUM.

WORK LIMITS

THE WORK LIMITS SHOWN ON THESE PLANS ARE FOR PHYSICAL CONSTRUCTION ONLY. THE INSTALLATION AND OPERATION OF ALL TEMPORARY TRAFFIC CONTROL AND TEMPORARY TRAFFIC CONTROL DEVICES REQUIRED BY THESE PLANS SHALL BE PROVIDED BY THE CONTRACTOR WHETHER INSIDE OR OUTSIDE THESE WORK LIMITS.

PAVEMENT

CONTRACTION AND/OR EXPANSION JOINTS

ALTHOUGH SPECIFIC LOCATIONS OF CERTAIN CONTRACTION AND EXPANSION JOINTS HAVE BEEN DETAILED ON THIS PLAN, NO WAIVER OF THE SPECIFICATIONS IS INTENDED. PROVISION OF EXPANSION JOINTS AT ALL MAJOR STRUCTURES AND THE MAXIMUM SPACING BETWEEN CONTRACTION JOINTS SHALL, IN ALL CASES, BE IN ACCORDANCE WITH STANDARD CONSTRUCTION DRAWING BP-2.2 AND THE SPECIFICATIONS.

MEDIAN AND/OR CURBING ON APPROACH SLABS

THE SHAPE OF THE MEDIAN AND/OR CURBING ON APPROACH SLABS SHALL BE TRANSITIONED, FROM THE STANDARD SECTION ON THE APPROACHES TO THE SECTION USED ON THE BRIDGE, WITHIN THE LIMITS OF THE APPROACH SLAB.

ITEM 884 - PORTLAND CEMENT CONCRETE PAVEMENT

ALL REFERENCES TO ITEM 451 - REINFORCED CONCRETE PAVEMENT FOUND IN THESE PLANS SHALL READ ITEM 884 - PORTLAND CEMENT CONCRETE PAVEMENT (7 YEAR WARRANTY).

ITEM 617 - COMPACTED AGGREGATE, AS PER PLAN

THIS ITEM SHALL BE USED ALONG THE PROPOSED SHOULDERS. MATERIAL SHALL BE LIMITED TO ASPHALT GRINDINGS WHERE 100% SHALL PASS THE 1" SIEVE.

THE WIDTH OF ITEM 617 SHALL BE TWO FEET AT A DEPTH OF FOUR INCHES. WATER, IF NEEDED, IS TO BE APPLIED AS PER 617 AND INCLUDED UNDER ITEM 617, COMPACTED AGGREGATE, AS PER PLAN.

THE FOLLOWING ESTIMATED QUANTITY HAS BEEN CARRIED TO THE GENERAL SUMMARY:

ITEM 617-COMPACTED AGGREGATE, AS PER PLAN . . 500 CU YD

ROADWAY

MONUMENTS

MONUMENTS SHALL BE CONSTRUCTED IN ACCORDANCE WITH DETAILS AS SHOWN ON THE STANDARD CONSTRUCTION DRAWINGS AND AT THE LOCATIONS SHOWN ON SHEET NOS. 60, 62, 64, 67, 71, 73, 76, 77, 78, 79, 81, 83 AND 85.

ITEM 204 - PROOF ROLLING

AN ESTIMATED QUANTITY FOR THIS ITEM HAS BEEN PROVIDED IN THE GENERAL SUMMARY FOR USE AS DIRECTED BY THE ENGINEER.

CEMENT STABILIZED SUBGRADE

THE SUBGRADE SHALL BE CEMENT STABILIZED IN THE AREAS SHOWN ON THE TYPICAL SECTIONS. THE SUBGRADE SHALL BE STABILIZED TO A DEPTH OF 12 INCHES AND 18 INCHES BEYOND THE EDGE OF SHOULDERS.

UNSUITABLE SOILS

IF UNSUITABLE SOILS, OTHER THAN THOSE SPECIFIED TO BE CEMENT STABILIZED, ARE ENCOUNTERED IN THE AREAS OF THE PROPOSED ROADBED, THEY SHALL BE REMOVED AND REPLACED WITH SUITABLE MATERIAL MEETING THE REQUIREMENTS OF 203.02.R. THE LOCATIONS AND DIMENSIONS WILL BE DETERMINED BY THE ENGINEER.

CONSTRUCT THE SUBGRADE AS FOLLOWS AND IN THE FOLLOWING SEQUENCE:

IF THERE IS UNSUITABLE MATERIAL IN A SHALLOW FILL LOCATION, THEN REMOVE AND REPLACE THE UNSUITABLE MATERIAL ACCORDING TO STEP 2 PRIOR TO CONSTRUCTING THE SHALLOW FILL AND SHAPING THE SUBGRADE.

1. CONSTRUCT THE SUBGRADE TO WITHIN 0.2 OF A FOOT OF THE PLAN SUBGRADE ELEVATION.

2. REMOVE AND REPLACE THE UNSUITABLE MATERIALS (e.g., A-4b, A-2-5, A-5, A-7-5, COAL, SHALE, ROCK). THESE MATERIALS ARE TO BE REMOVED PRIOR TO PROOF ROLLING. THE QUANTITIES FOR THE UNSUITABLE SOILS ARE PAID UNDER ITEM 204 EXCAVATION OF SUBGRADE.

3. CONSTRUCT AND COMPACT THE SUBGRADE TO 204.03.

4. PROOF ROLL THE COMPACTED SUBGRADE ACCORDING TO 204.06 TO DETERMINE THE ACTUAL LIMITS OF THE SOFT SOILS AND TO VERIFY THE UNIFORMITY OF THE SUBGRADE COMPACTION.

5. THE ENGINEER WILL IDENTIFY THE ACTUAL LOCATIONS OF THESE SOFT SOILS BASED ON THE PROOF ROLLING RESULTS. AFTER THE SOIL AREAS HAVE BEEN DETERMINED, THE ENGINEER WILL ADJUST THE PLAN WIDTH AND DEPTH BY UTILIZING TEST PITS ACCORDING TO THE "CONSTRUCTION INSPECTION MANUAL". THE QUANTITIES FOR THE SOFT SOILS ARE PAID FOR UNDER ITEM 204 EXCAVATION OF SUBGRADE.

6. UNDERCUT THE AREAS DETERMINED BY THE ENGINEER AND REPLACE WITH THE SPECIFIED MATERIALS ACCORDING TO 204.07. THE UNDERCUTS WILL EXTEND 18 INCHES BEYOND THE EDGE OF THE SURFACE OF THE PAVEMENT, PAVED SHOULDERS, OR PAVED MEDIANS.

7. PROOF ROLL THE UNDERCUT AREAS ACCORDING TO 204.06 TO VERIFY THE UNDERCUT STABILITY.

8. FINE GRADE THE SUBGRADE TO THE SPECIFIED GRADE.

THE FOLLOWING CONTINGENCY QUANTITIES HAVE BEEN INCLUDED IN THE GENERAL SUMMARY TO BE USED AS DIRECTED BY THE ENGINEER:

ITEM 204 - SUBGRADE COMPACTION	2000 SQ YD
ITEM 204 - PROOF ROLLING	1 HOUR
ITEM 204 - EXCAVATION OF SUBGRADE	1000 CU YD
ITEM 204 - EMBANKMENT	1000 CU YD

GENERAL NOTES

GEA / POR-422-18.31 / 0.00

15
332

ITEM 606 - ANCHOR ASSEMBLY, TYPE E-98

THIS ITEM SHALL CONSIST OF FURNISHING AND INSTALLING EITHER OF THE FOLLOWING GUARDRAIL END TERMINALS.

1) THE ET-2000 (1997) MANUFACTURED BY TRINITY INDUSTRY, 1170 N. STATE STREET, GIRARD, OHIO 44420 (TELEPHONE: 330-545-4373).

THE LENGTH OF THE ET-2000 (1997) SYSTEM IS CONSIDERED TO BE 50'-0", INCLUSIVE OF TWO 25'-0" LONG RAIL ELEMENTS. INSTALLATION SHALL BE AT THE LOCATIONS SPECIFIED IN THE PLANS, IN ACCORDANCE WITH THE MANUFACTURER'S SPECIFICATIONS AS DETAILED ON THE FOLLOWING PRE-APPROVED SHOP DRAWINGS:

DWG. NO.	DRAWING NAME	DWG./ REV.	ODOT APPROVAL DATE
SSS265M	ET-2000 (1997) PLAN, ELEVATION AND SECTIONS	6/20/97	3/6/98
SSI42	ET2000 PLUS 50'-0" PLAN, ELEVATION AND SECTION 25'-0" RAIL, SLEEVE W/PL POSTS 1-4	4/12/00	7/31/00
SSI41	ET2000 PLUS PLAN, ELEVATION AND SECTION 25'-0" RAIL, HBA POSTS 1-4	2/29/00	7/31/00
SSI58	ET2000 PLUS 50'-0" WITH 12'-6" PANELS AND HBA POSTS 1-4 PLAN, ELEVATION AND SECTION	5/22/00	7/31/00

2) THE SKT-350 MANUFACTURED BY ROAD SYSTEMS, INC., 2516 MALLORY LANE, STOW, OHIO, 44224, (TELEPHONE: 330-346-0721).

THE LENGTH OF THE SKT-350 SYSTEM IS CONSIDERED TO BE 50'-0", INCLUSIVE OF FOUR 12'-6" LONG RAIL ELEMENTS. INSTALLATION SHALL BE AT THE LOCATIONS SPECIFIED IN THE PLANS, IN ACCORDANCE WITH THE MANUFACTURER'S SPECIFICATIONS AS DETAILED ON THE FOLLOWING PRE-APPROVED SHOP DRAWINGS:

DWG. NO.	DRAWING NAME	DWG./ REV.	ODOT APPROVAL DATE
SKT-4M	SEQUENTIAL KINKING TERMINAL (SKT-350) ASSEMBLY WITH 4 FOUNDATION TUBES	12/11/97	3/6/98

THE FACE OF THE TYPE E-98 IMPACT HEAD SHALL BE COVERED WITH A SHEET OF TYPE G REFLECTIVE SHEETING, PER CMS 730.19, APPROXIMATELY 18" X 18".

REFER TO THE MANUFACTURER'S INSTRUCTION REGARDING THE INSTALLATION OF, AND THE GRADING AROUND, THE FOUNDATION TUBES AND GROUND STRUT. THE TOP OF ANY FOUNDATION TUBE SHOULD BE LESS THAN 4-INCHES ABOVE THE GROUND. THE PLACEMENT OF THE FOUNDATION TUBES SHOULD BE AN APPROPRIATE DEPTH BELOW THE LEVEL LINE IN ORDER TO MAINTAIN THE FINISHED GUARDRAIL HEIGHT OF 27-3/4-INCHES FROM THE EDGE OF THE SHOULDER.

ON-SITE GRADING IS REQUIRED IF THE TOP OF THE FOUNDATION TUBES OR TOP OF THE GROUND STRUT DOES PROJECT MORE THAN 4-INCHES ABOVE THE GROUND LINE.

PAYMENT FOR THE ABOVE WORK SHALL BE MADE AT THE UNIT PRICE BID FOR ITEM 606, ANCHOR ASSEMBLY, TYPE E-98, EACH, AND SHALL INCLUDE ALL LABOR, TOOLS, EQUIPMENT AND MATERIALS NECESSARY TO CONSTRUCT A COMPLETE AND FUNCTIONAL ANCHOR ASSEMBLY SYSTEM, INCLUDING ALL RELATED TRANSITIONS, REFLECTIVE SHEETING, HARDWARE, GRADING, EMBANKMENT AND EXCAVATION NOT SEPARATELY SPECIFIED, AS REQUIRED BY THE MANUFACTURER.

ITEM SPECIAL - MAILBOX SUPPORT

THIS WORK SHALL CONSIST OF FURNISHING AND ERECTING MAILBOX SUPPORTS AND ANY ASSOCIATED MOUNTING HARDWARE IN ACCORDANCE WITH PLAN DETAILS, AND ATTACHING AN OWNER-SUPPLIED MAILBOX AT LOCATIONS SPECIFIED IN THE PLAN, OR OTHERWISE ESTABLISHED BY THE ENGINEER.

WOOD POSTS SHALL BE NOMINAL 4" BY 4" SQUARE OR 4 1/2" DIAMETER ROUND, AND CONFORM TO 710.14.

STEEL POSTS SHALL BE NOMINAL PIPE SIZE 2" I.D., AND CONFORM TO AASHTO M 181.

HARDWARE (PLATES, SCREWS, BOLTS, ETC.) SHALL BE COMMERCIAL-GRADE GALVANIZED STEEL.

POSTS SHALL BE SET PER THE FIRST PARAGRAPH OF 606.03, AND SHALL IN NO INSTANCE BE ENCASED IN CONCRETE.

SUPPORT HARDWARE SHALL ACCOMMODATE EITHER A SINGLE OR A DOUBLE MAILBOX INSTALLATION, AND NO MORE THAN TWO BOXES MAY BE MOUNTED ON A SINGLE POST.

THE MAILBOX SHALL BE SECURELY AND NEATLY ATTACHED BY THE CONTRACTOR TO THE NEW SUPPORT. THE CONTRACTOR SHALL FURNISH ALL NECESSARY ATTACHMENT HARDWARE (NUTS, BOLTS, PLATES, SPACERS, AND WASHERS) AS NECESSARY TO ACCOMMODATE THE COMPLETE INSTALLATION.

IN THE ABSENCE OF A NEW BOX SUPPLIED BY THE OWNER, THE CONTRACTOR SHALL SALVAGE THE EXISTING BOX AND PLACE IT ON THE NEW SUPPORT. DUE CARE SHALL BE EXERCISED IN SUCH AN OPERATION, AND THE CONTRACTOR SHALL BE RESPONSIBLE FOR REPAIRING OR REPLACING ANY BOX DAMAGED BY IMPROPER HANDLING ON HIS PART, AS JUDGED AND DIRECTED BY THE ENGINEER.

THE CONTRACTOR SHALL BE RESPONSIBLE FOR COORDINATING WITH THE LOCAL POST MASTER REGARDING THE TIMING OF THE MOVEMENT OF ANY MAILBOX TO A NEW LOCATION.

PAYMENT UNDER THIS ITEM SHALL BE LIMITED TO THE REMOVAL AND FINAL PERMANENT INSTALLATIONS. REMOVAL AND TEMPORARY INSTALLATIONS SHALL BE IN ACCORDANCE WITH 107.10. HOWEVER, THE SAME MATERIAL AND SIZE LIMITATIONS AS FOR PERMANENT INSTALLATIONS SHALL APPLY.

MAILBOX SUPPORTS, COMPLETE IN PLACE, WILL BE PAID FOR AT THE CONTRACT UNIT PRICE PER EACH, FOR ITEM SPECIAL - MAILBOX SUPPORT, SINGLE AND ITEM SPECIAL - MAILBOX SUPPORT, DOUBLE. NO SEPARATE PAYMENT WILL BE MADE FOR THE REMOVAL OF THE MAILBOXES. PAYMENT FOR THE RELOCATION SHALL BE INCLUDED IN ITEM 614 - MAINTAINING TRAFFIC.

ITEM SPECIAL - PRESSURE RELIEF JOINT, TYPE A

THIS ITEM SHALL BE CONSTRUCTED AS SHOWN ON STANDARD CONSTRUCTION DRAWING BP-2.3.

ITEM 206 - CHEMICALLY STABILIZED SUBGRADE

THE SUBGRADE FROM STATION 953+90.00 TO STATION 970+64.00 AND FROM STATION 1021+52.00 TO STATION 1049+65.00 SHALL BE STABILIZED WITH CEMENT TO A DEPTH OF 12 INCHES AND 18 INCHES BEYOND THE EDGE OF THE PAVED SHOULDERS. PAYMENT FOR TEST ROLLING SHALL BE INCLUDED IN THE CONTRACT PRICE FOR ITEM 204 - PROOF ROLLING.

CLEARING AND GRUBBING

ALTHOUGH THERE ARE NO TREES OR STUMPS SPECIFICALLY MARKED FOR REMOVAL WITHIN THE LIMITS OF THE PROJECT, A LUMP SUM QUANTITY HAS BEEN INCLUDED IN THE GENERAL SUMMARY FOR ITEM 201, CLEARING AND GRUBBING. ALL PROVISIONS AS SET FORTH IN THE SPECIFICATIONS UNDER THIS ITEM SHALL BE INCLUDED IN THE LUMP SUM PRICE BID FOR ITEM 201, CLEARING AND GRUBBING.

EROSION CONTROL

SEEDING AND MULCHING

QUANTITIES HAVE BEEN CALCULATED ELSEWHERE IN THE PLANS TO PROMOTE GROWTH AND CARE OF PERMANENT SEEDED AREAS:

659, SOIL ANALYSIS TEST

659, TOPSOIL

659, SEEDING AND MULCHING

659, REPAIR SEEDING AND MULCHING

659, INTER-SEEDING

659, COMMERCIAL FERTILIZER

659, LIME

659, WATER

659, MOWING

SEEDING AND MULCHING SHALL BE APPLIED TO ALL AREAS OF EXPOSED SOIL BETWEEN THE RIGHT-OF-WAY LINES, AND WITHIN THE CONSTRUCTION LIMITS FOR AREAS OUTSIDE THE RIGHT-OF-WAY LINES COVERED BY WORK AGREEMENT OR SLOPE EASEMENT. QUANTITY CALCULATIONS FOR SEEDING AND MULCHING ARE BASED ON THESE LIMITS.

DRAINAGE

CROSSINGS AND CONNECTIONS TO EXISTING PIPES AND UTILITIES

WHERE PLANS PROVIDE FOR A PROPOSED CONDUIT TO BE CONNECTED TO, OR CROSS OVER OR UNDER AN EXISTING SEWER OR UNDERGROUND UTILITY, THE CONTRACTOR SHALL LOCATE THE EXISTING PIPES OR UTILITIES BOTH AS TO LINE AND GRADE BEFORE STARTING TO LAY THE PROPOSED CONDUIT.

IF IT IS DETERMINED THAT THE ELEVATION OF THE EXISTING CONDUIT, OR EXISTING APPURTENANCE TO BE CONNECTED, DIFFERS FROM THE PLAN ELEVATION OR RESULTS IN A CHANGE IN THE PLAN CONDUIT SLOPE, THE ENGINEER SHALL BE NOTIFIED BEFORE STARTING CONSTRUCTION OF ANY PORTION OF THE PROPOSED CONDUIT WHICH WILL BE AFFECTED BY THE VARIANCE IN THE EXISTING ELEVATIONS.

IF IT IS DETERMINED THAT THE PROPOSED CONDUIT WILL INTERSECT AN EXISTING SEWER OR UNDERGROUND UTILITY IF CONSTRUCTED AS SHOWN ON THE PLAN, THE ENGINEER SHALL BE NOTIFIED BEFORE STARTING CONSTRUCTION OF ANY PORTION OF THE PROPOSED CONDUIT WHICH WOULD BE AFFECTED BY THE INTERFERENCE WITH AN EXISTING FACILITY.

PAYMENT FOR ALL THE OPERATIONS DESCRIBED ABOVE SHALL BE INCLUDED IN THE CONTRACT PRICE FOR THE PERTINENT 603 CONDUIT ITEM.

FARM DRAINS

ALL FARM DRAINS, WHICH ARE ENCOUNTERED DURING CONSTRUCTION, SHALL BE PROVIDED WITH UNOBSTRUCTED OUTLETS. EXISTING COLLECTORS WHICH ARE LOCATED BELOW THE ROADWAY DITCH ELEVATIONS, AND WHICH CROSS THE ROADWAY, SHALL BE REPLACED WITHIN THE CONSTRUCTION LIMITS BY ITEM 603 CONDUIT, TYPE B, ONE COMMERCIAL SIZE LARGER THAN THE EXISTING CONDUIT.

EXISTING COLLECTORS AND ISOLATED FARM DRAINS, WHICH ARE ENCOUNTERED ABOVE THE ELEVATION OF ROADWAY DITCHES, SHALL BE OUTLETTED INTO THE ROADWAY DITCH BY 603 TYPE F CONDUIT. THE OPTIMUM OUTLET ELEVATION SHALL BE ONE FOOT ABOVE THE FLOWLINE ELEVATION OF THE DITCH. LATERAL FIELD TILES WHICH CROSS THE ROADWAY SHALL BE INTERCEPTED BY 603, TYPE E CONDUIT, AND CARRIED IN A LONGITUDINAL DIRECTION TO AN ADEQUATE OUTLET OR ROADWAY CROSSING.

THE LOCATION, TYPE, SIZE AND GRADE OF REPLACEMENTS SHALL BE DETERMINED BY THE ENGINEER AND PAYMENT SHALL BE MADE ON FINAL MEASUREMENTS.

EROSION CONTROL PADS AND ANIMAL GUARDS SHALL BE PROVIDED AT THE OUTLET END OF ALL FARM DRAINS AS PER STANDARD CONSTRUCTION DRAWING DM-1.1, EXCEPT WHEN THEY OUTLET INTO A DRAINAGE STRUCTURE. PAYMENT FOR THE EROSION CONTROL PADS AND ANIMAL GUARDS AND ANY NECESSARY BENDS OR BRANCHES SHALL BE INCLUDED FOR PAYMENT IN THE PERTINENT CONDUIT ITEMS.

FARM DRAINS (CONT)

THE FOLLOWING ESTIMATED QUANTITIES HAVE BEEN INCLUDED IN THE GENERAL SUMMARY FOR THE WORK NOTED ABOVE:

603, 8" CONDUIT, TYPE B 250 FT.

603, 8" CONDUIT, TYPE E 250 FT.

603, 8" CONDUIT, TYPE F 250 FT.

601, ROCK CHANNEL PROTECTION TYPE C WITH FABRIC FILTER 10 CU. YD.

UNTREATED SEPTIC CONNECTIONS

THIS PLAN MAKES NO PROVISION FOR CONNECTING, NOR SHALL THE ENGINEER OR CONTRACTOR CONNECT, ANY UNTREATED SEPTIC DRAINAGE INTO THE HIGHWAY DRAINAGE SYSTEM. ANY PIPE CARRYING UNTREATED SEPTIC FLOW SHALL BE PLUGGED WITH CLASS C CONCRETE AT THE RIGHT OF WAY LINE. PAYMENT FOR PLUGGING SHALL BE INCLUDED IN THE CONTRACT PRICE FOR THE PERTINENT 202 AND 203 ITEM.

REVIEW OF DRAINAGE FACILITIES

BEFORE ANY WORK IS STARTED ON THE PROJECT AND AGAIN BEFORE FINAL ACCEPTANCE BY THE STATE, REPRESENTATIVES OF THE STATE AND THE CONTRACTOR, ALONG WITH LOCAL REPRESENTATIVES, SHALL MAKE AN INSPECTION OF ALL EXISTING SEWERS WHICH ARE TO REMAIN IN SERVICE AND WHICH MAY BE AFFECTED BY THE WORK. THE CONDITION OF THE EXISTING CONDUITS AND THEIR APPURTENANCE SHALL BE DETERMINED FROM FIELD OBSERVATIONS. RECORDS OF THE INSPECTION SHALL BE KEPT IN WRITING BY THE STATE.

ALL NEW CONDUITS, INLETS, CATCH BASINS, AND MANHOLES CONSTRUCTED AS A PART OF THE PROJECT SHALL BE FREE OF ALL FOREIGN MATTER AND IN A CLEAN CONDITION BEFORE THE PROJECT WILL BE ACCEPTED BY THE STATE.

ALL EXISTING SEWERS INSPECTED INITIALLY BY THE ABOVE MENTIONED PARTIES SHALL BE MAINTAINED AND LEFT IN A CONDITION REASONABLY COMPARABLE TO THAT DETERMINED BY THE ORIGINAL INSPECTION. ANY CHANGE IN THE CONDITION RESULTING FROM THE CONTRACTOR'S OPERATIONS SHALL BE CORRECTED BY THE CONTRACTOR TO THE SATISFACTION OF THE ENGINEER.

PAYMENT FOR ALL OPERATIONS DESCRIBED ABOVE SHALL BE INCLUDED IN THE CONTRACT PRICE FOR THE PERTINENT 603 CONDUIT ITEMS.

RESIDENTIAL AND COMMERCIAL DRAINAGE CONNECTIONS

EXISTING ROOF DRAINS, FOOTER DRAINS, OR YARD DRAINS, DISTURBED BY THE WORK, SHALL BE PROVIDED WITH UNOBSTRUCTED OUTLETS BY CONNECTING A CONDUIT THROUGH THE CURB OR INTO A DRAINAGE STRUCTURE. THE LOCATION, TYPE, SIZE AND GRADE OF THE NEW CONDUIT REQUIRED TO REPLACE OR EXTEND THE EXISTING DRAIN WILL BE DETERMINED BY THE ENGINEER.

RESIDENTIAL AND COMMERCIAL DRAINAGE CONNECTIONS (CONT)

THE FOLLOWING CONDUIT TYPES MAY BE USED: 707.33, 707.41, NON-PERFORATED, 707.42, 707.43, 707.45, 707.46, 707.47, 707.51, 707.52 SDR35.

THE FOLLOWING ESTIMATED QUANTITIES HAVE BEEN INCLUDED IN THE GENERAL SUMMARY FOR USE AS DIRECTED BY THE ENGINEER FOR THE WORK NOTED ABOVE:

603, 6" CONDUIT, TYPE B, FOR DRAINAGE CONNECTION 100 FT.

603, 6" CONDUIT, TYPE C, FOR DRAINAGE CONNECTION 100 FT.

603, 6" CONDUIT, TYPE E, FOR DRAINAGE CONNECTION 100 FT.

603, 6" CONDUIT, TYPE F, FOR DRAINAGE CONNECTION 100 FT.

GENERAL NOTES

GEA / POR - 422 - 18.31 / 0.00

WATER QUALITY

POST CONSTRUCTION STORM WATER TREATMENT

THIS PLAN UTILIZES STRUCTURAL BEST MANAGEMENT PRACTICES (BMP'S) FOR POST CONSTRUCTION STORM WATER TREATMENT.

VEGETATED STRIPS (& SWALES)

VEGETATED STRIPS (& SWALES) HAVE BEEN USED IN THIS PLAN. TAKE CARE TO GRADE THESE AREAS AS THE PLAN INDICATES. STABILIZE THE STRIP (& SWALE) WITH THE PERMANENT EROSION PROTECTION UPON FINAL GRADING. PAYMENT SHALL BE INCLUDED IN THE PERMANENT EROSION PROTECTION ITEMS. THE FOLLOWING TABLE IDENTIFIES THE LOCATIONS OF THESE BMPS.

STATION		SIDE	BMP TYPE
FROM	TO		
US 422			
949+50	954+83	LT	VEGETATED STRIP
966+50	962+50	LT	VEGETATED STRIP
969+50	968+50	LT	VEGETATED SWALE
982+50	983+50	LT	VEGETATED SWALE
986+74	988+56	LT	VEGETATED STRIP
988+94	991+25	LT	VEGETATED STRIP
993+50	996+00	LT	VEGETATED STRIP
997+50	1005+50	LT	VEGETATED STRIP
1023+90.22	1018+50	LT	VEGETATED STRIP
1024+18.4	1025+21.30	LT	VEGETATED STRIP
1032+50	1025+66	LT	VEGETATED STRIP
1032+50	1034+75	LT	VEGETATED STRIP
1039+30	1034+80	LT	VEGETATED STRIP
1039+58	1042+16	LT	VEGETATED STRIP
1043+00	1042+33	LT	VEGETATED STRIP
1050+50	1044+05.33	LT	VEGETATED STRIP
953+00	954+00	RT	VEGETATED STRIP
969+00	955+36	RT	VEGETATED STRIP
983+00	975+00	RT	VEGETATED STRIP
983+50	988+90	RT	VEGETATED STRIP
989+00	994+77	RT	VEGETATED STRIP
995+00	1003+50	RT	VEGETATED STRIP
1024+50	1015+89	RT	VEGETATED STRIP
1032+40.57	1024+87	RT	VEGETATED STRIP
1040+40	1034+67	RT	VEGETATED STRIP
1040+63	1043+46.7	RT	VEGETATED STRIP
1050+00	1043+46.7	RT	VEGETATED STRIP
SR 282			
146+50	148+00	LT	VEGETATED STRIP
147+00	148+97.72	RT	VEGETATED SWALE
REYNOLDS ROAD			
105+50	101+26	LT	VEGETATED SWALE
105+00	101+58	RT	VEGETATED SWALE

MANUFACTURED WATER QUALITY STRUCTURE

THIS PLAN UTILIZES MANUFACTURED WATER QUALITY STRUCTURES FOR WATER QUALITY TREATMENT. AREAS HAVE BEEN SHOWN IN THE PLANS FOR PLACEMENT OF AN OFF-LINE SYSTEM. PAYMENT FOR THESE DEVICES SHALL BE MADE AT THE CONTRACT UNIT PRICE FOR ITEM 895, MANUFACTURED WATER QUALITY STRUCTURE, TYPE 1 OR TYPE 2.

STATION		SIDE	STRUCTURE TYPE
FROM	TO		
US 422			
955+41	955+61	RT	TYPE 2
970+15		LT	TYPE 1
973+76		LT	TYPE 1
986+30		LT	TYPE 1
1009+47		LT	TYPE 1
1015+85	1016+01	LT	TYPE 1

ENDANGERED SPECIES HABITAT

THIS PROJECT IS WITHIN THE KNOWN RANGE OF THE FEDERALLY ENDANGERED INDIANA BAT. INDIANA BAT HABITAT INCLUDES ANY LIVING OR DEAD STANDING TREE. ANY UNAVOIDABLE CUTTING OF TREES WITH SUITABLE ROOSTING AND BROOD-REARING HABITAT FOR THE INDIANA BAT (LIVING OR STANDING DEAD TREES OR SNAGS WITH EXFOLIATING, PEELING OR LOOSE BARK, SPLIT TRUNKS AND/OR BRANCHES, OR CAVITIES) WILL BE PERFORMED ONLY BEFORE APRIL 15 OR AFTER SEPTEMBER 15 WHEN THE SPECIES WOULD NOT BE USING SUCH HABITAT.

ITEM SPECIAL - DRILLED WATER WELL ABANDONED

THE EXISTING CONCRETE OR STONE SLAB WELL COVER AND PUMPING EQUIPMENT SHALL BE REMOVED AND DISPOSED OF. THE CASING SHALL BE CUT OFF AT LEAST 3 FEET BELOW THE PROPOSED FINISHED GRADE OUTSIDE PROPOSED PAVEMENT AREAS OR AT LEAST 3 FEET BELOW THE PROPOSED SUBGRADE ELEVATION INSIDE PROPOSED PAVEMENT AREAS. THE WELL SHALL BE FILLED FROM BOTTOM TO TOP WITH BENTONITE SLURRY PELLETS, CHIPS OR CONCRETE MEETING ASTM C 150 TYPE 1 PORTLAND CEMENT WITH NO AIR ENTRAINMENT, AND THEN CAPPED IN ACCORDANCE WITH THE DETAIL SHOWN ON SHEET 164.

THE CONTRACTOR SHALL FILE WELL LOG AND ABANDONMENT FORMS WITH THE OHIO DEPARTMENT OF NATURAL RESOURCES (ODNR) AS REQUIRED BY THE OHIO REVISED CODE. ANY ADDITIONAL MATERIALS REQUIRED BY ODNR SHALL BE CONSIDERED INCIDENTAL. ODNR'S ADDRESS IS AS FOLLOWS:

OHIO DEPARTMENT OF NATURAL RESOURCES
DIVISION OF WATER
1939 FOUNTAIN SQUARE, BUILDING E
COLUMBUS, OHIO 43224
TELEPHONE (614) 265-6739

A COUNTY ISSUED PLUGGING PERMIT MAY ALSO BE REQUIRED.

THE CONTRACT UNIT PRICE FOR ITEM SPECIAL, DRILLED WATER WELL ABANDONED, SHALL INCLUDE PAYMENT FOR ALL LABOR, TOOLS, MATERIALS AND INCIDENTALS NECESSARY TO COMPLETE THIS ITEM.

ITEM 614 - MAINTAINING TRAFFIC

ONE LANE OF TRAFFIC EASTBOUND SHALL BE MAINTAINED AT ALL TIMES ON U.S. 422. TWO LANES OF TRAFFIC SHALL BE MAINTAINED AT ALL TIMES ON S.R. 282. REYNOLDS ROAD MAY BE CLOSED TO THROUGH TRAFFIC FOR A LIMITED TIME DURING PHASE 2.

PRE PHASE 1

1. CONSTRUCT THE TEMPORARY CROSSOVER AT STATION 1058+25 AS DETAILED ON SHEET 28. MAINTAIN TRAFFIC USING STANDARD DRAWING MT-95.30
2. PRIOR TO DETOURING U.S. 422 TRAFFIC, THE CONTRACTOR SHALL REPAIR AND RESURFACE HOBART ROAD FROM U.S. 422 TO FARMINGTON ROAD AS DETAILED ON SHEET 24. THE CONTRACTOR SHALL MAINTAIN THIS DETOUR ROUTE IN A CONDITION, WHICH IS REASONABLY SMOOTH AND FREE FROM HOLES, RUTS RIDGES, BUMPS DUST AND STANDING WATER DURING THE TIME THAT TRAFFIC IS DETOURED.
3. PRIOR TO DIVERTING EASTBOUND U.S. 422 TRAFFIC TO THE WESTBOUND LANES, EXISTING GUARDRAIL IN THE WESTBOUND LANES SHALL BE MODIFIED AS PER STANDARD DRAWING MT-95.82. SEE MODIFICATION OF EXISTING GUARDRAIL NOTE.
4. PRIOR TO DIVERTING EASTBOUND U.S. 422 TRAFFIC, A TEMPORARY MAILBOX AND SUPPORT SYSTEM SHALL BE PROVIDED FOR ALL EXISTING MAILBOX AND SUPPORT SYSTEMS ON U.S. ROUTE 422 WITHIN THE PROJECT LIMITS. SEE TEMPORARY MAILBOX AND SUPPORT SYSTEM NOTE.
5. PRIOR TO CONSTRUCTION OF THE PROPOSED S.R. 282 PAVEMENT, THE CONTRACTOR SHALL CONSTRUCT THE WORK ZONE PAVEMENT ALONG THE WESTERLY PAVEMENT EDGE AS SHOWN ON SHEET 30.

PHASE 1

1. DETOUR WESTBOUND U.S. 422 TRAFFIC AS SHOWN ON SHEET 23.
2. CLOSE THE WESTBOUND LANES OF U.S. 422 AT HOBART ROAD AND DETOUR WESTBOUND LOCAL MAIN MARKET ROAD TRAFFIC TO HOBART ROAD AND FARMINGTON ROAD AS SHOWN ON SHEET 24.
3. REDUCE EASTBOUND U.S. 422 TRAFFIC TO ONE LANE AND SHIFT TO THE EXISTING WESTBOUND OUTSIDE LANE.
4. SHIFT S.R. 282 TRAFFIC TO THE EXISTING SOUTHBOUND LANE AND THE WORK ZONE PAVEMENT CONSTRUCTED PRIOR TO PHASE 1.
5. CONSTRUCT THE TWO EASTBOUND THRU LANES ON U.S. 422. ON S.R. 282, CONSTRUCT THE PROPOSED NORTHBOUND PAVEMENT AND WORK ZONE PAVEMENT ALONG THE EASTERLY EDGE.
6. ACCESS DRIVES SHALL BE MAINTAINED AT ALL TIMES.

PRE PHASE 2

1. U.S. 422 TRAFFIC TO BE MAINTAINED AS PER PHASE 1.
2. SHIFT S.R. 282 TRAFFIC TO THE NEW NORTHBOUND LANE AND WORK ZONE PAVEMENT CONSTRUCTED IN PHASE 1.
3. COMPLETE THE INTERSECTION PAVEMENT AT U.S. 422 AND S.R. 282.

PHASE 2

1. WESTBOUND U.S. 422 AND MAIN MARKET ROAD TRAFFIC TO REMAIN DETOURED AS PER PHASE 1.
2. CLOSE REYNOLDS ROAD TO THROUGH TRAFFIC AND DETOUR TRAFFIC TO HOBART ROAD AS SHOWN ON SHEET 24.
3. REDUCE EASTBOUND U.S. 422 TRAFFIC TO ONE LANE AND SHIFT TO THE NEW OUTSIDE EASTBOUND LANE CONSTRUCTED IN PHASE 1.
4. SHIFT U.S. 282 TRAFFIC TO THE NEW NORTHBOUND LANE AND WORK ZONE PAVEMENT CONSTRUCTED IN PHASE 1.
5. CONSTRUCT THE CENTER TURN LANE AND TWO WESTBOUND LANES ON U.S. 422. REMOVE THE CROSSOVER CONSTRUCTED IN PHASE 1.
6. CONSTRUCT THE PROPOSED REYNOLDS ROAD PAVEMENT.
7. CONSTRUCT THE SOUTHBOUND S.R. 282 PAVEMENT.
8. ACCESS TO DRIVES SHALL BE MAINTAINED AT ALL TIMES..

ALL WORK AND TRAFFIC CONTROL DEVICES SHALL BE IN ACCORDANCE WITH 614 AND OTHER APPLICABLE PORTIONS OF THE SPECIFICATIONS, AS WELL AS THE OHIO MANUAL OF UNIFORM TRAFFIC CONTROL DEVICES. PAYMENT FOR ALL LABOR, EQUIPMENT AND MATERIALS SHALL BE INCLUDED IN THE LUMP SUM CONTRACT PRICE FOR 614, MAINTAINING TRAFFIC, UNLESS SEPARATELY ITEMIZED IN THE PLAN

LANES OPEN DURING HOLIDAYS OR SPECIAL EVENTS

NO WORK SHALL BE PERFORMED AND ALL SPECIFIED LANES SHALL BE OPEN TO TRAFFIC DURING THE FOLLOWING DESIGNATED HOLIDAYS OR EVENTS:

CHRISTMAS	NEW YEARS
MEMORIAL DAY	FOURTH OF JULY
LABOR DAY	THANKSGIVING
(OTHER HOLIDAY OR EVENT)	

THE PERIOD OF TIME THAT THE LANES ARE TO BE OPEN DEPENDS ON THE DAY OF THE WEEK ON WHICH THE HOLIDAY OR EVENT FALLS. THE FOLLOWING SCHEDULE SHALL BE USED TO DETERMINE THIS PERIOD:

DAY OF THE WEEK TIME ALL LANES MUST BE OPEN TO TRAFFIC


SUNDAY	12:00N FRIDAY THROUGH 12:00N MONDAY
MONDAY	12:00N FRIDAY THROUGH 12:00N TUESDAY
TUESDAY	12:00N MONDAY THROUGH 12:00N WEDNESDAY
WEDNESDAY	12:00N TUESDAY THROUGH 12:00N THURSDAY
THURSDAY	12:00N WEDNESDAY THROUGH 12:00N MONDAY
FRIDAY	12:00N THURSDAY THROUGH 12:00N MONDAY
SATURDAY	12:00N FRIDAY THROUGH 12:00N MONDAY

NO EXTENSIONS OF TIME SHALL BE GRANTED FOR DELAYS IN MATERIAL DELIVERIES, UNLESS SUCH DELAYS ARE INDUSTRY-WIDE, OR FOR LABOR STRIKES, UNLESS SUCH STRIKES ARE AREA-WIDE.

SHOULD THE CONTRACTOR FAIL TO MEET ANY OF THESE REQUIREMENTS, THE CONTRACTOR SHALL BE ASSESSED LIQUIDATED DAMAGES IN ACCORDANCE WITH 108.07.

NOTICE OF CLOSURE SIGN

NOTICE OF CLOSURE SIGNS, AS DETAILED IN THESE PLANS, SHALL BE ERECTED BY THE CONTRACTOR AT LEAST ONE WEEK IN ADVANCE OF THE SCHEDULED ROAD CLOSURE. THE SIGNS SHALL BE ERECTED ON THE RIGHT HAND SIDE OF THE ROAD FACING TRAFFIC. THEY SHALL BE PLACED SO AS NOT TO INTERFERE WITH THE VISIBILITY OF ANY OTHER TRAFFIC CONTROL SIGNS. ON ROADWAYS, THEY SHOULD BE ERECTED AT THE POINT OF CLOSURE.

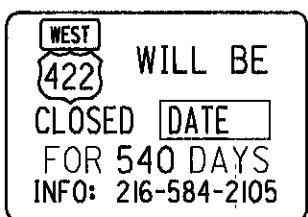

W20-113-60

SIGNS AND BARRICADES

THE CONTRACTOR SHALL PROVIDE, ERECT AND MAINTAIN SIGNS AND SIGN SUPPORTS, AS DETAILED IN THE OHIO MANUAL OF UNIFORM TRAFFIC CONTROL DEVICES, AND TYPE III BARRICADES OF THE TYPE AND LOCATION AS FOLLOWS:

PHASES 1 AND 2 - U.S. ROUTE 422 WESTBOUND AT S.R. 18
PHASES 1 AND 2 - U.S. ROUTE 422 WESTBOUND AT S.R. 305
PHASES 1 AND 2 - U.S. ROUTE 422 AT HOBART ROAD
PHASE 2 - REYNOLDS ROAD AT U.S. ROUTE 422
PHASE 2 - REYNOLDS ROAD AT HOBART ROAD

LANE CLOSURE/REDUCTION REQUIRED

LENGTH AND DURATION OF LANE CLOSURES AND RESTRICTIONS SHALL BE AT THE APPROVAL OF THE ENGINEER. IT IS THE INTENT TO MINIMIZE THE IMPACT TO THE TRAVELING PUBLIC. LANE CLOSURES OR RESTRICTIONS OVER SEGMENTS OF THE PROJECT IN WHICH NO WORK IS ANTICIPATED WITHIN A REASONABLE TIME FRAME, AS DETERMINED BY THE ENGINEER, SHALL NOT BE PERMITTED. THE LEVEL OF UTILIZATION OF MAINTENANCE OF TRAFFIC DEVICES SHALL BE COMMENSURATE WITH THE WORK IN PROGRESS.

ITEM 614 - REPLACEMENT SIGN

FLAT SHEET SIGNS FURNISHED BY THE CONTRACTOR IN ACCORDANCE WITH THE REQUIREMENTS OF THE PLANS, SPECIFICATIONS AND PROPOSAL WHICH BECOME DAMAGED BY TRAFFIC FOR REASONS BEYOND THE CONTROL TO THE CONTRACTOR SHALL BE REPLACED IN KIND WHEN ORDERED BY THE ENGINEER. REPLACEMENT SIGNS SHALL BE NEW. OTHER MATERIALS MAY BE IN USED BUT GOOD CONDITION SUBJECT TO APPROVAL BY THE ENGINEER.

PAYMENT FOR THE NEW SIGNS SHALL BE MADE AT THE CONTRACT PRICE PER SQUARE METER FOR ITEM 614, REPLACEMENT SIGN, AND SHALL INCLUDE THE COST OF REMOVING AND DISPOSING OF DAMAGED SIGNS, HARDWARE AND SUPPORTS, AND PROVIDING THE NECESSARY REPLACEMENT HARDWARE, SUPPORTS, ETC.

AN ESTIMATED QUANTITY OF 380 SQUARE FEET HAS BEEN PROVIDED IN THE GENERAL SUMMARY.

ITEM 614, REPLACEMENT DRUM

DRUMS FURNISHED BY THE CONTRACTOR IN ACCORDANCE WITH THE REQUIREMENTS OF THE PLANS, SPECIFICATIONS AND PROPOSAL WHICH BECOME DAMAGED BY TRAFFIC FOR REASONS BEYOND THE CONTROL OF THE CONTRACTOR SHALL BE REPLACED IN KIND WHEN ORDERED BY THE ENGINEER. REPLACEMENT DRUMS SHALL BE NEW.

PAYMENT FOR THE NEW DRUMS SHALL BE MADE AT THE CONTRACT PRICE PER EACH FOR ITEM 614, REPLACEMENT DRUM, AND SHALL INCLUDE THE COST OF REMOVING AND DISPOSING OF THE DAMAGED DRUM, AND PROVIDING AND MAINTAINING THE REPLACEMENT DRUM IN ACCORDANCE WITH THE CONTRACT REQUIREMENTS FOR THE ORIGINAL DRUM.

AN ESTIMATED QUANTITY OF 25 EACH HAS BEEN PROVIDED IN THE GENERAL SUMMARY.

DUST CONTROL

THE CONTRACTOR SHALL FURNISH AND APPLY WATER FOR DUST CONTROL AS DIRECTED BY THE ENGINEER. THE FOLLOWING CONTINGENCY QUANTITY HAS BEEN INCLUDED FOR DUST CONTROL PURPOSES:

616, WATER 400 M. GAL.

WORK ZONE SPEED LIMIT SIGN (CONTINUED)

THE CONTRACTOR SHALL ERECT A WORK ZONE SPEED LIMIT SIGN IN ADVANCE OF ANY LANE RESTRICTION EXPECTED TO LAST AT LEAST 30 CONSECUTIVE CALENDAR DAYS, OR AS DIRECTED BY THE ENGINEER. THE SIGN SHALL BE MOUNTED ON BOTH SIDES OF A DIRECTIONAL ROADWAY OF DIVIDED HIGHWAYS. THE FIRST WORK ZONE SPEED LIMIT SIGN SHALL BE PLACED 500 FEET IN ADVANCE OF THE LANE REDUCTION OR SHIFT TAPER OR AT A POINT WHEREVER CONSTRUCTION BEGINS, WHICHEVER COMES FIRST. ON UNDIVIDED HIGHWAYS THE SIGN SHALL BE MOUNTED ON THE RIGHT SIDE, 250 FEET IN ADVANCE OF THE TAPER. THE SIGN SHALL BE REPEATED, ON THE SIDE NEAREST TRAFFIC, EVERY 1 MILE FOR 55 MPH ZONES AND EVERY ONE-HALF MILE FOR 50 MPH AND 45 MPH ZONES. THESE SIGNS SHALL ALSO BE ERECTED IMMEDIATELY AFTER EACH OPEN ENTRANCE RAMP WITHIN THE ZONE.

REDUCED SPEED AHEAD SIGNS SHALL BE ERECTED IN ADVANCE OF THE SPEED REDUCTION, APPROXIMATELY 1300 FEET ON MULTI-LANE HIGHWAYS AND 500 FEET ON 2-LANE HIGHWAYS.

A SIGN(S) TO INDICATE THE RESUMPTION OF THE STATUTORY SPEED LIMIT SHALL BE ERECTED AT THE END OF ANY REDUCED SPEED ZONE. R-1 (SPEED LIMIT) SIGNS SHALL BE USED ON UNDIVIDED ROADWAYS. R2-1 (SPEED LIMIT) AND R2-H2a SIGNS SHALL BE USED ON DIVIDED ROADWAYS. WHEN USED THE R2-1 AND R2-H2a SIGNS SHALL BE MOUNTED SIDE-BY-SIDE ON SEPARATE SUPPORTS. THE CONTRACTOR MAY USE SIGNS AND SUPPORTS IN USED, BUT GOOD, CONDITION PROVIDED THE SIGNS MEET CURRENT ODOT SPECIFICATIONS. SIGN FACES SHALL BE REFLECTORIZED WITH TYPE G SHEETING COMPLYING WITH THE REQUIREMENTS OF CMS 730.19.

WORK ZONE SPEED LIMIT SIGNS SHALL BE MOUNTED ON TWO ITEM 630, GROUND MOUNTED SUPPORTS, NO. 3 POSTS.

WORK ZONE SPEED LIMIT SIGNS AND SUPPORTS WILL BE MEASURED AS THE NUMBER OF SIGN INSTALLATIONS, INCLUDING THE SIGNS AND NECESSARY SUPPORTS. IF A SIGN AND SUPPORT COMBINATION IS REMOVED AND REERECTED AT ANOTHER LOCATION WITHIN THE PROJECT DUE TO CHANGES IN THE SPEED ZONE DIRECTED BY THE ENGINEER, IT SHALL BE CONSIDERED ANOTHER UNIT.

PAYMENT FOR ACCEPTED QUANTITIES, COMPLETE IN PLACE, WILL BE MADE AT THE CONTRACT UNIT PRICE. PAYMENT SHALL BE FULL COMPENSATION FOR ALL MATERIALS, LABOR, INCIDENTALS AND EQUIPMENT FOR FURNISHING, ERECTING, MAINTAINING, COVERING DURING SUSPENSION OF WORK, AND REMOVING THE SIGNS AND SUPPORTS. THE FOLLOWING ESTIMATED QUANTITY HAS BEEN CARRIED TO THE GENERAL SUMMARY.

ITEM 614, WORK ZONE SPEED LIMIT SIGN 14 EACH

ITEM 614, BARRIER REFLECTORS AND/OR OBJECT MARKERS

BARRIER REFLECTORS AND/OR OBJECT MARKERS SHALL BE INSTALLED ON ALL PORTABLE CONCRETE BARRIER USED FOR TRAFFIC CONTROL. BARRIER REFLECTORS, OBJECT MARKERS AND THEIR INSTALLATION SHALL CONFORM TO CMS 626, EXCEPT THAT THE SPACING SHALL BE 50 FEET.

MODIFICATION OF EXISTING GUARDRAIL

PRIOR TO PHASE I, EXISTING GUARDRAIL IN THE WESTBOUND LANES SHALL BE MODIFIED AS PER STANDARD DRAWING MT-95.82. MODIFICATION SHALL INCLUDE, BUT NOT BE LIMITED TO ADDITIONAL LENGTHS OF TEMPORARY GUARDRAIL, E-98 ANCHOR ASSEMBLIES, AND GUARDRAIL TO BRIDGE PARAPET CONNECTIONS. BARRIER REFLECTORS SHALL BE INSTALLED AS SHOWN ON STANDARD DRAWING MT-95.82. BARRIER REFLECTORS AND THEIR INSTALLATION SHALL CONFORM TO CMS 626 EXCEPT THAT THE SPACING SHALL BE 25 FEET.

AN ESTIMATE OF 150 EACH OF ITEM 614 BARRIER REFLECTORS, TYPE A AND 10 EACH OF ITEM 614 BARRIER REFLECTORS, TYPE B HAVE BEEN PROVIDED AND CARRIED TO THE GENERAL SUMMARY.

WORK ZONE INCREASED PENALTIES SIGN (R11-H5a)

R11-H5A-48 SIGNS SHALL BE FURNISHED, ERECTED, AND MAINTAINED IN GOOD CONDITION AND/OR REPLACED AS NECESSARY AND SUBSEQUENTLY REMOVED BY THE CONTRACTOR. SIGNS SHALL BE MOUNTED AT THE APPROPRIATE OFFSETS AND ELEVATIONS AS PRESCRIBED BY THE OHIO MANUAL OF UNIFORM TRAFFIC CONTROL DEVICES. THEY SHALL BE MAINTAINED ON SUPPORTS MEETING CURRENT SAFETY CRITERIA.

THE SIGNS MAY BE ERECTED OR UNCOVERED NO MORE THAN FOUR HOURS BEFORE THE ACTUAL START OF WORK. THE SIGNS SHALL BE REMOVED OR COVERED NO LATER THAN FOUR HOURS FOLLOWING RESTORATION OF ALL LANES TO TRAFFIC WITH NO RESTRICTIONS, OR SOONER AS DIRECTED BY THE ENGINEER. TEMPORARY SIGN COVERING AND UNCOVERING DUE TO TEMPORARY LANE RESTORATIONS SHALL BE GUIDED BY THE FOUR-HOUR LIMITATIONS STATED ABOVE. SUCH LANE RESTORATIONS SHOULD BE EXPECTED TO REMAIN IN EFFECT FOR 30 OR MORE CONSECUTIVE CALENDAR DAYS, SUCH AS DURING WINTER SHUT-DOWNS.

THE CONTRACTOR MAY USE SIGNS AND SUPPORTS IN USED, BUT GOOD, CONDITION PROVIDED THE SIGNS MEET CURRENT ODOT SPECIFICATIONS. SIGN FACES SHALL BE REFLECTORIZED WITH TYPE G SHEETING COMPLYING WITH THE REQUIREMENTS OF CMS 730.19.

WORK ZONE INCREASED PENALTIES SIGNS AND SUPPORTS WILL BE MEASURED AS THE NUMBER OF SIGN INSTALLATIONS, INCLUDING THE SIGN AND NECESSARY SUPPORTS. IF A SIGN AND SUPPORT COMBINATION IS REMOVED AND REERECTED AT ANOTHER LOCATION AS DIRECTED BY THE ENGINEER, IT SHALL BE CONSIDERED ANOTHER UNIT.

PAYMENT FOR ACCEPTED QUANTITIES, COMPLETE, IN PLACE WILL BE MADE AT THE CONTRACT UNIT PRICE. PAYMENT SHALL BE FULL COMPENSATION FOR ALL MATERIALS, LABOR, INCIDENTALS AND EQUIPMENT FOR FURNISHING, ERECTING, MAINTAINING, COVERING DURING SUSPENSION OF WORK AND REMOVAL OF THE SIGN AND SUPPORT.

ITEM 614, WORK ZONE INCREASED PENALTIES SIGN 4 EACH

EARTHWORK FOR MAINTAINING TRAFFIC

THE FOLLOWING QUANTITIES HAVE BEEN INCLUDED IN THE PLAN FOR INFORMATION ONLY:

EXCAVATION FOR MAINTAINING TRAFFIC	410	CU. YD.
EMBANKMENT FOR MAINTAINING TRAFFIC	230	CU. YD.

WHEN UNDERCUTS ARE NECESSARY FOR MAINLINE PAVEMENT OR EMBANKMENT CONSTRUCTION, EVALUATE THE NEED FOR TEMPORARY ROAD UNDERCUTS IF WITHIN A CLOSE PROXIMITY TO THE MAINLINE UNDERCUTS. A GEOTECHNICAL EVALUATION SHOULD BE CONSIDERED TO DETERMINE IF THE EXISTING SOIL CONDITIONS ARE ADEQUATE TO SUPPORT THE TEMPORARY ROAD. ADDITIONAL SOIL BORINGS ALONG THE TEMPORARY ROAD ARE NOT NORMALLY REQUIRED.

ITEM 614, MAINTAINING TRAFFIC (ESTIMATED QUANTITIES)

THE FOLLOWING ESTIMATED QUANTITIES HAVE BEEN INCLUDED IN THE GENERAL SUMMARY FOR USE AS DIRECTED BY THE ENGINEER FOR THE MAINTENANCE OF TRAFFIC.

ITEM 410, TRAFFIC COMPACTED SURFACE, TYPE A OR B	250	CU. YD.
ITEM 614, ASPHALT CONCRETE FOR MAINTAINING TRAFFIC	100	CU. YD.
ITEM 616, WATER	50	M. GAL.

ITEM 614 - LAW ENFORCEMENT OFFICER (WITH PATROL CAR)

IN ADDITION TO THE REQUIREMENTS OF CMS 614 AND THE OHIO MANUAL OF UNIFORM TRAFFIC CONTROL DEVICES (OMUTCD), A UNIFORMED LAW ENFORCEMENT OFFICER (AND OFFICIAL PATROL CAR WITH WORKING TOP-MOUNTED EMERGENCY FLASHING LIGHTS) SHALL BE PROVIDED FOR CONTROLLING TRAFFIC FOR THE FOLLOWING TASKS:

FOR LANE CLOSURES: DURING INITIAL SET-UP PERIODS, TEAR DOWN PERIODS, SUBSTANTIAL SHIFTS OF A CLOSURE POINT OR WHEN NEW LANE CLOSURE ARRANGEMENTS ARE INITIATED.

DURING THE ENTIRE ADVANCE PREPARATION AND CLOSURE SEQUENCE WHERE COMPLETE BLOCKAGE OF TRAFFIC IS REQUIRED.

LAW ENFORCEMENT OFFICERS (LEOS) SHOULD NOT BE USED WHERE THE OMUTCD INTENDS THAT FLAGGERS BE USED. THE LEOS ARE CONSIDERED TO BE EMPLOYED BY THE CONTRACTOR AND THE CONTRACTOR SHALL BE RESPONSIBLE FOR THEIR ACTIONS. ALTHOUGH THEY ARE EMPLOYED BY THE CONTRACTOR, THE ENGINEER SHALL HAVE CONTROL OVER THEIR PLACEMENT. THE OFFICIAL PATROL CAR SHALL BE A PUBLIC SAFETY VEHICLE AS REQUIRED BY THE OHIO REVISED CODE. THE CONTRACTOR SHALL MAKE ARRANGEMENTS FOR THESE SERVICES WITH: (LIST LAW ENFORCEMENT AGENCY, ADDRESS AND TELEPHONE NUMBER).

LAW ENFORCEMENT OFFICERS (WITH PATROL CAR) REQUIRED BY THE TRAFFIC MAINTENANCE TASKS ABOVE SHALL BE PAID FOR ON A UNIT PRICE (HOURLY) BASIS UNDER ITEM 614, LAW ENFORCEMENT OFFICER (WITH PATROL CAR). THE FOLLOWING ESTIMATED QUANTITIES HAVE BEEN CARRIED TO THE GENERAL SUMMARY.

ITEM 614, LAW ENFORCEMENT OFFICER WITH PATROL CAR	120	HOURS
---	-----	-------

THE HOURS PAID SHALL INCLUDE MINIMUM SHOW-UP TIME REQUIRED BY THE LAW ENFORCEMENT AGENCY INVOLVED.

IF CONTRACTORS WISH TO UTILIZE LEOS FOR FLAGGING AND TRAFFIC CONTROL OTHER THAN FOR THAT REQUIRED IN THESE PLANS, THEY MAY DO SO AT THEIR OWN EXPENSE. PAYMENT FOR THE EXCESS ABOVE THE CONTRACT REQUIREMENTS WILL BE INCLUDED UNDER ITEM 614, MAINTAINING TRAFFIC.

TRENCH FOR WIDENING

TRENCH EXCAVATION FOR BASE WIDENING SHALL BE ONLY ON ONE SIDE OF THE PAVEMENT AT A TIME. THE OPEN TRENCH SHALL BE ADEQUATELY MAINTAINED AND PROTECTED WITH DRUMS OR BARRICADES AT ALL TIMES. PLACEMENT OF PROPOSED SUB-BASE AND BASE MATERIAL SHALL FOLLOW AS CLOSELY AS POSSIBLE BEHIND EXCAVATION OPERATIONS. THE LENGTH OF WIDENING TRENCH WHICH IS OPEN AT ANY ONE TIME SHALL BE HELD TO A MINIMUM AND SHALL AT ALL TIMES BE SUBJECT TO APPROVAL OF THE ENGINEER.

TEMPORARY MAILBOX AND SUPPORT SYSTEM

THE TEMPORARY MAILBOX AND SUPPORT SYSTEMS WILL BE LOCATED IN THE PARKING AREA OF THE PARKMAN COMMUNITY CENTER AT 16295 MAIN MARKET STREET AS DIRECTED BY THE ENGINEER. THE CONTRACTOR SHALL INSTALL NEW MAILBOXES AND SUPPORT SYSTEMS AT THE TEMPORARY LOCATION DESIGNATED AND SUBSEQUENTLY REMOVE AND DISPOSE OF THE EXISTING MAILBOX AND/OR SUPPORT SYSTEM. AT LEAST TWO (2) WEEKS IN ADVANCE OF THE REMOVAL, THE ENGINEER SHALL GIVE WRITTEN NOTICE TO THE OWNER OF THE OWNER'S OPTION TO REMOVE THE EXISTING MAILBOX AND/OR SUPPORT SYSTEM FOR SALVAGE. TEMPORARY MAILBOX AND SUPPORT SYSTEM SHALL COMPLY WITH ITEM SPECIAL MAILBOX SUPPORT SYSTEM. TEMPORARY MAILBOX AND SUPPORT SYSTEMS SHALL BE REMOVED WHEN BIDIRECTIONAL TRAFFIC IS RESTORED TO U.S. 422 AND THE PERMANENT MAILBOX AND SUPPORT SYSTEMS ARE IN PLACE.

ALL LABOR, MATERIALS, EQUIPMENT AND INCIDENTALS REQUIRED TO COMPLETE THE WORK AS DESCRIBED ABOVE SHALL BE INCLUDED IN THE LUMP SUM BID FOR ITEM 614 MAINTAINING TRAFFIC.

ITEM 614, WORK ZONE IMPACT ATTENUATOR FOR 24" WIDE HAZARDS (UNIDIRECTIONAL OR BIDIRECTIONAL)

THIS ITEM SHALL CONSIST OF FURNISHING AND INSTALLING ONE OF THE FOLLOWING IMPACT ATTENUATORS:

1. THE QUADGUARD CZ, (24 INCHES WIDE SIX-BAY) WORK ZONE IMPACT ATTENUATOR MANUFACTURED BY ENERGY ABSORPTION SYSTEMS, INC., ONE EAST WACKER DRIVE, CHICAGO, IL 60601 (TELEPHONE: 312-467-6750).

THE LENGTH OF THE SIX-BAY QUADGUARD CZ IS 20'-9". INSTALLATION SHALL BE AT THE LOCATIONS SPECIFIED IN THE PLANS, IN ACCORDANCE WITH THE MANUFACTURER'S SPECIFICATIONS AS DETAILED ON THE FOLLOWING PRE-APPROVED SHOP DRAWINGS:

DRAWING NUMBER: QSCZCVR-T4
DRAWING NAME : QUADGUARD CZ SYSTEM FOR CONSTRUCTION ZONES
REVISION DATE : 5/13/99 REV. J
ODOT APPROVAL DATE: 8/27/99

DRAWING NUMBER: 35-40-10
DRAWING NAME : QUADGUARD SYSTEM CONCRETE PAD, CZ, QG
REVISION DATE : 11/19/97 REV. D
ODOT APPROVAL DATE: 8/27/99

DRAWING NUMBER: 35-40-16
DRAWING NAME : QUADGUARD SYSTEM BACKUP ASSEMBLY, CZ, QG
REVISION DATE : 7/30/99 REV. F
ODOT APPROVAL DATE: 8/27/99

DRAWING NUMBER: 354051Z
DRAWING NAME : QUADGUARD CZ SYSTEM NOSE ASSEMBLY, CZ, QG, 24, 30, 36
REVISION DATE : 5/17/99
ODOT APPROVAL DATE: 8/27/99

DRAWING NUMBER: 35-40-18
DRAWING NAME : TRANSITION ASSEMBLY, 4 OFFSET, QG
REVISION DATE : 6/25/99 REV. F
ODOT APPROVAL DATE: 8/27/99

DRAWING NUMBER: 35400260
DRAWING NAME : QUADGUARD SYSTEM PCMB ANCHOR ASSEMBLY
REVISION DATE : 11/19/97 REV. C
ODOT APPROVAL DATE: 8/27/99

2. THE TRACC (TRINITY ATTENUATING CRASH CUSHION) MANUFACTURED BY TRINITY INDUSTRY, 1170 N. STATE STREET, GIRARD, OHIO 44420 (TELEPHONE: 330-545-4373).

THE TRACC IS 21'-0" LONG AND 2'-7" WIDE. INSTALLATION SHALL BE AT THE LOCATIONS SPECIFIED IN THE PLANS, IN ACCORDANCE WITH THE MANUFACTURER'S SPECIFICATIONS AS DETAILED ON THE FOLLOWING PRE-APPROVED SHOP DRAWINGS:

DRAWING NUMBER: SS450
DRAWING NAME : CRASH-CUSHION ATTENUATING TERMINAL PLAN, ELEVATION & SECTIONS
REVISION DATE : 3/12/99 REV. I
ODOT APPROVAL DATE: 8/27/99

DRAWING NUMBER: SS455
DRAWING NAME : TRACC TRANSITION TO W-BEAM MEDIAN BARRIER PLAN, ELEVATION & SECTIONS
REVISION DATE : 2/18/99
ODOT APPROVAL DATE: 8/27/99

DRAWING NUMBER: SS461
DRAWING NAME : TRACC TRANSITION TO CONCRETE SAFETY SHAPE BARRIER PLAN, ELEVATION & SECTIONS
REVISION DATE : 6/30/99 REV. I
ODOT APPROVAL DATE: 8/27/99

DRAWING NUMBER: SS462
DRAWING NAME : TRACC TRANSITION TO CONCRETE BARRIER SINGLE SLOPE PLAN, ELEVATION & SECTIONS
REVISION DATE : 6/30/99
ODOT APPROVAL DATE: 8/27/99

IMPACT ATTENUATOR (CONTINUED)

3. THE BARRIER SYSTEMS, INC. TAU-II IMPACT ATTENUATOR, DISTRIBUTED BY ROAD SYSTEMS INC., SALES SUPPORT, 2183 ELM TRACE, AUSTINTOWN, OH 44515, (TELEPHONE 330-799-9291)

THE TAU-II FOR THIS NOTE IS A PARALLEL 8-BAY UNIT (24' LONG AND 35" WIDE). INSTALLATION SHALL BE AT THE LOCATIONS SPECIFIED IN THE PLANS, IN ACCORDANCE WITH THE MANUFACTURER'S SPECIFICATIONS AS DETAILED ON THE FOLLOWING PRE-APPROVED SHOP DRAWINGS:

DRAWING NUMBER: A040416
DRAWING NAME: UNIVERSAL TAU-II PARTS LIST
REVISION DATE : 4/22/04
ODOT APPROVAL DATE: 10/16/04

DRAWING NUMBER: A040420
DRAWING NAME: UNIVERSAL TAU-II FOUNDATION, FLUSH MOUNT BACKSTOP
REVISION DATE: 4/28/04
ODOT APPROVAL DATE: 10/16/04

DRAWING NUMBER: 4040105
DRAWING NAME: UNIVERSAL TAU-II FOUNDATION, PCB BACKSTOP (REFERENCED ON A04020)
REVISION DATE: 1/07/04
ODOT APPROVAL DATE: 10/16/04

DRAWING NUMBER: B040239
DRAWING NAME: APPLICATION, FLUSH MOUNT BACKSTOP (TYPICAL FOR PARALLEL 60 MPH UNIT)
REVISION DATE: 4/21/04
ODOT APPROVAL DATE: 10/16/04

4. THE GREAT CZ IMPACT ATTENUATOR MANUFACTURED BY ENERGY ABSORPTION SYSTEMS, INC.

THIS ATTENUATOR MAY BE USED UNTIL JANUARY 1, 2007 IF THE ITEM WAS PURCHASED BEFORE OCTOBER 1, 1998 AND IS IN THE CONTRACTOR'S INVENTORY.

THE CONTRACTOR SHALL PROVIDE A REPLACEMENT UNIT WHEN AN IMPACT IS SEVERE ENOUGH TO REQUIRE COMPLETE REPLACEMENT OF THE ATTENUATOR. THE CONTRACTOR SHALL HAVE A SPARE PARTS PACKAGE AVAILABLE ON THE PROJECT SITE AT ALL TIMES WHEN AN ATTENUATOR IS IN PLACE. THE CONTRACTOR SHALL PROVIDE A MINIMUM OF ONE COMPLETE SPARE PARTS PACKAGE FOR EVERY ONE TO SIX UNITS INSTALLED ON THE PROJECT SITE. FOR EXAMPLE, FIVE INSTALLED UNITS REQUIRE ONE SPARE PARTS PACKAGE AND SEVEN INSTALLED UNITS REQUIRE TWO SPARE PARTS PACKAGES.

WHEN BIDIRECTIONAL DESIGNS ARE SPECIFIED, THE CONTRACTOR SHALL SUPPLY APPROPRIATE TRANSITIONS. PAYMENT FOR THE ABOVE WORK SHALL BE MADE AT THE UNIT PRICE BID AND SHALL INCLUDE ALL LABOR, TOOLS, EQUIPMENT AND MATERIALS NECESSARY TO CONSTRUCT, MAINTAIN, REPAIR, REPLACE OR RELOCATE A COMPLETE AND FUNCTIONAL IMPACT ATTENUATOR SYSTEM, INCLUDING ALL RELATED BACKUPS, TRANSITIONS, LEVELING PADS, HARDWARE AND GRADING, NOT SEPARATELY SPECIFIED, AS REQUIRED BY THE MANUFACTURER.

DETOUR NOTIFICATION

THE CONTRACTOR SHALL ADVISE THE ODOT DISTRICT 12 OFFICE, THE ODOT DISTRICT 4 OFFICE, THE GEAUGA COUNTY ENGINEER, THE PORTAGE COUNTY ENGINEER, THE CARDINAL LOCAL SCHOOL DISTRICT, THE GEAUGA COUNTY SHERIFF DEPARTMENT, THE GEAUGA REGIONAL HOSPITAL AND TOWNSHIP OFFICIALS EIGHTEEN (18) DAYS IN ADVANCE OF WHEN THE DETOUR ROUTE SHOULD BE IN EFFECT. THE CONTRACTOR SHALL PROVIDE ALL SIGNS, SUPPORTS AND HARDWARE REQUIRED FOR THE DETOUR ROUTE. ALL TRAFFIC CONTROL DEVICES REQUIRED FOR THE DETOUR SHALL BE FURNISHED, ERECTED, MAINTAINED AND SUBSEQUENTLY REMOVED BY THE CONTRACTOR.

ITEM 614, WORK ZONE SPEED LIMIT SIGN



THE CONTRACTOR SHALL FURNISH, INSTALL, MAINTAIN, COVER DURING SUSPENSION OF WORK, AND SUBSEQUENTLY REMOVE WORK ZONE SPEED LIMIT R2-1 (45 MPH SPEED LIMIT SIGNS) AND SUPPORTS WITHIN THE WORK LIMITS IN ACCORDANCE WITH THE FOLLOWING REQUIREMENTS:

THE CONTRACTOR SHALL COVER OR REMOVE ANY EXISTING SPEED LIMIT SIGNS WITHIN THE REDUCED SPEED LIMIT. THESE SIGNS SHALL BE RESTORED DURING SUSPENSION OR TERMINATION OF THE REDUCED SPEED LIMIT. THE EXPENSE OF COVERING OR REMOVAL AND RESTORATION OF EXISTING SPEED LIMIT OR MINIMUM SPEED LIMIT SIGNS SHALL BE INCLUDED IN THE PAY ITEM FOR THE WORK ZONE SPEED LIMIT SIGNS.

THE WORK ZONE SPEED LIMIT SIGNS MAY BE ERECTED OR UNCOVERED NO MORE THAN FOUR HOURS BEFORE THE ACTUAL START OF WORK. THE SIGNS SHALL BE REMOVED OR COVERED NO LATER THAN FOUR HOURS FOLLOWING RESTORATION OF ALL LANES TO TRAFFIC WITH NO RESTRICTIONS, OR SOONER AS DIRECTED BY THE ENGINEER. TEMPORARY SIGN COVERING AND UNCOVERING DUE TO TEMPORARY LANE RESTORATIONS SHALL BE GUIDED BY THE FOUR-HOUR LIMITATIONS STATED ABOVE. SUCH LANE RESTORATIONS SHOULD BE EXPECTED TO REMAIN IN EFFECT FOR 30 OR MORE DAYS, SUCH AS DURING WINTER SHUT-DOWNS.

CONSTRUCTION AND MATERIALS SPECIFICATIONS, ITEM 614, PARAGRAPH 614.02(B) INDICATES THAT THE TWO DIRECTIONS OF A DIVIDED HIGHWAY ARE CONSIDERED SEPARATE HIGHWAY SECTIONS. THEREFORE, IF THE WORK ON A MULTI-HIGHWAY IS LIMITED TO ONLY ONE DIRECTION, SPEED REDUCTION IN THE DIRECTION OF THE WORK DOES NOT AUTOMATICALLY CONSTITUTE SPEED REDUCTION IN THE OPPOSITE DIRECTION. SPEED LIMIT REDUCTION IN THE OPPOSITE DIRECTION, IN SUCH CASE, IS APPROPRIATE ONLY IF CONDITIONS ARE EXPECTED TO HAVE AN IMPACT ON THE DIRECTIONAL TRAFFIC FLOW, AS DIRECTED BY THE ENGINEER.


[illegible]

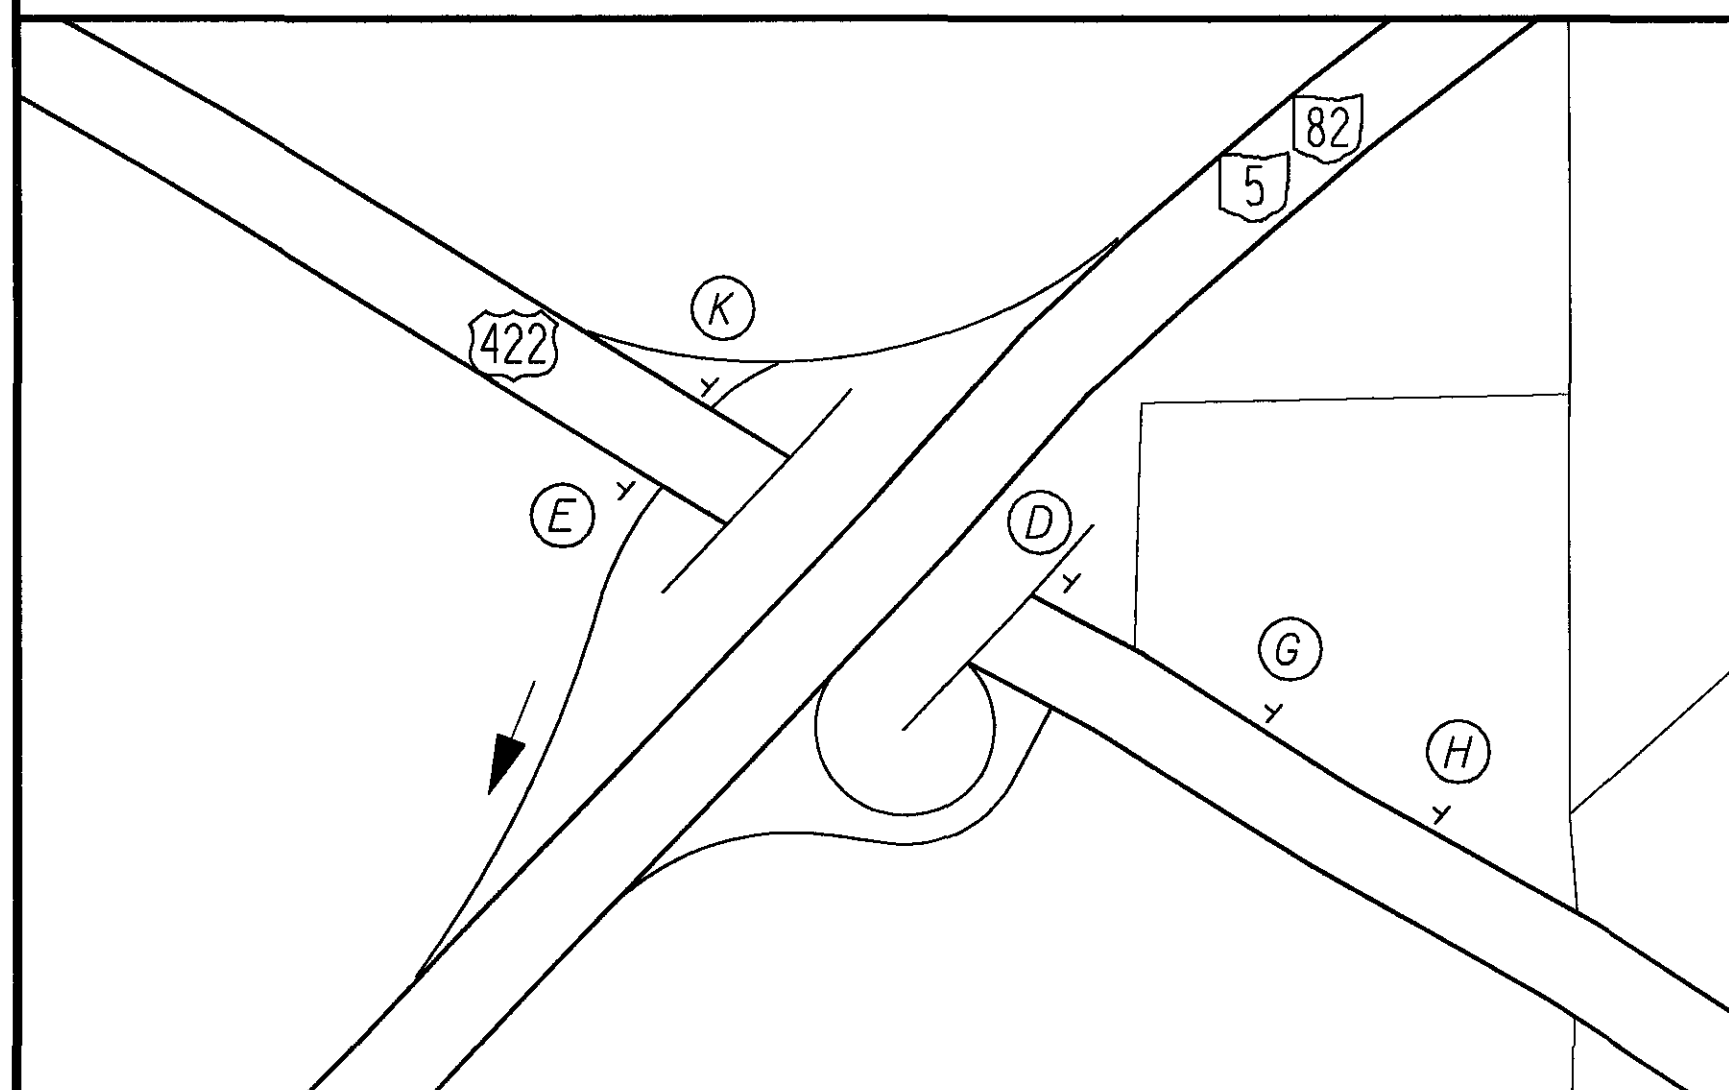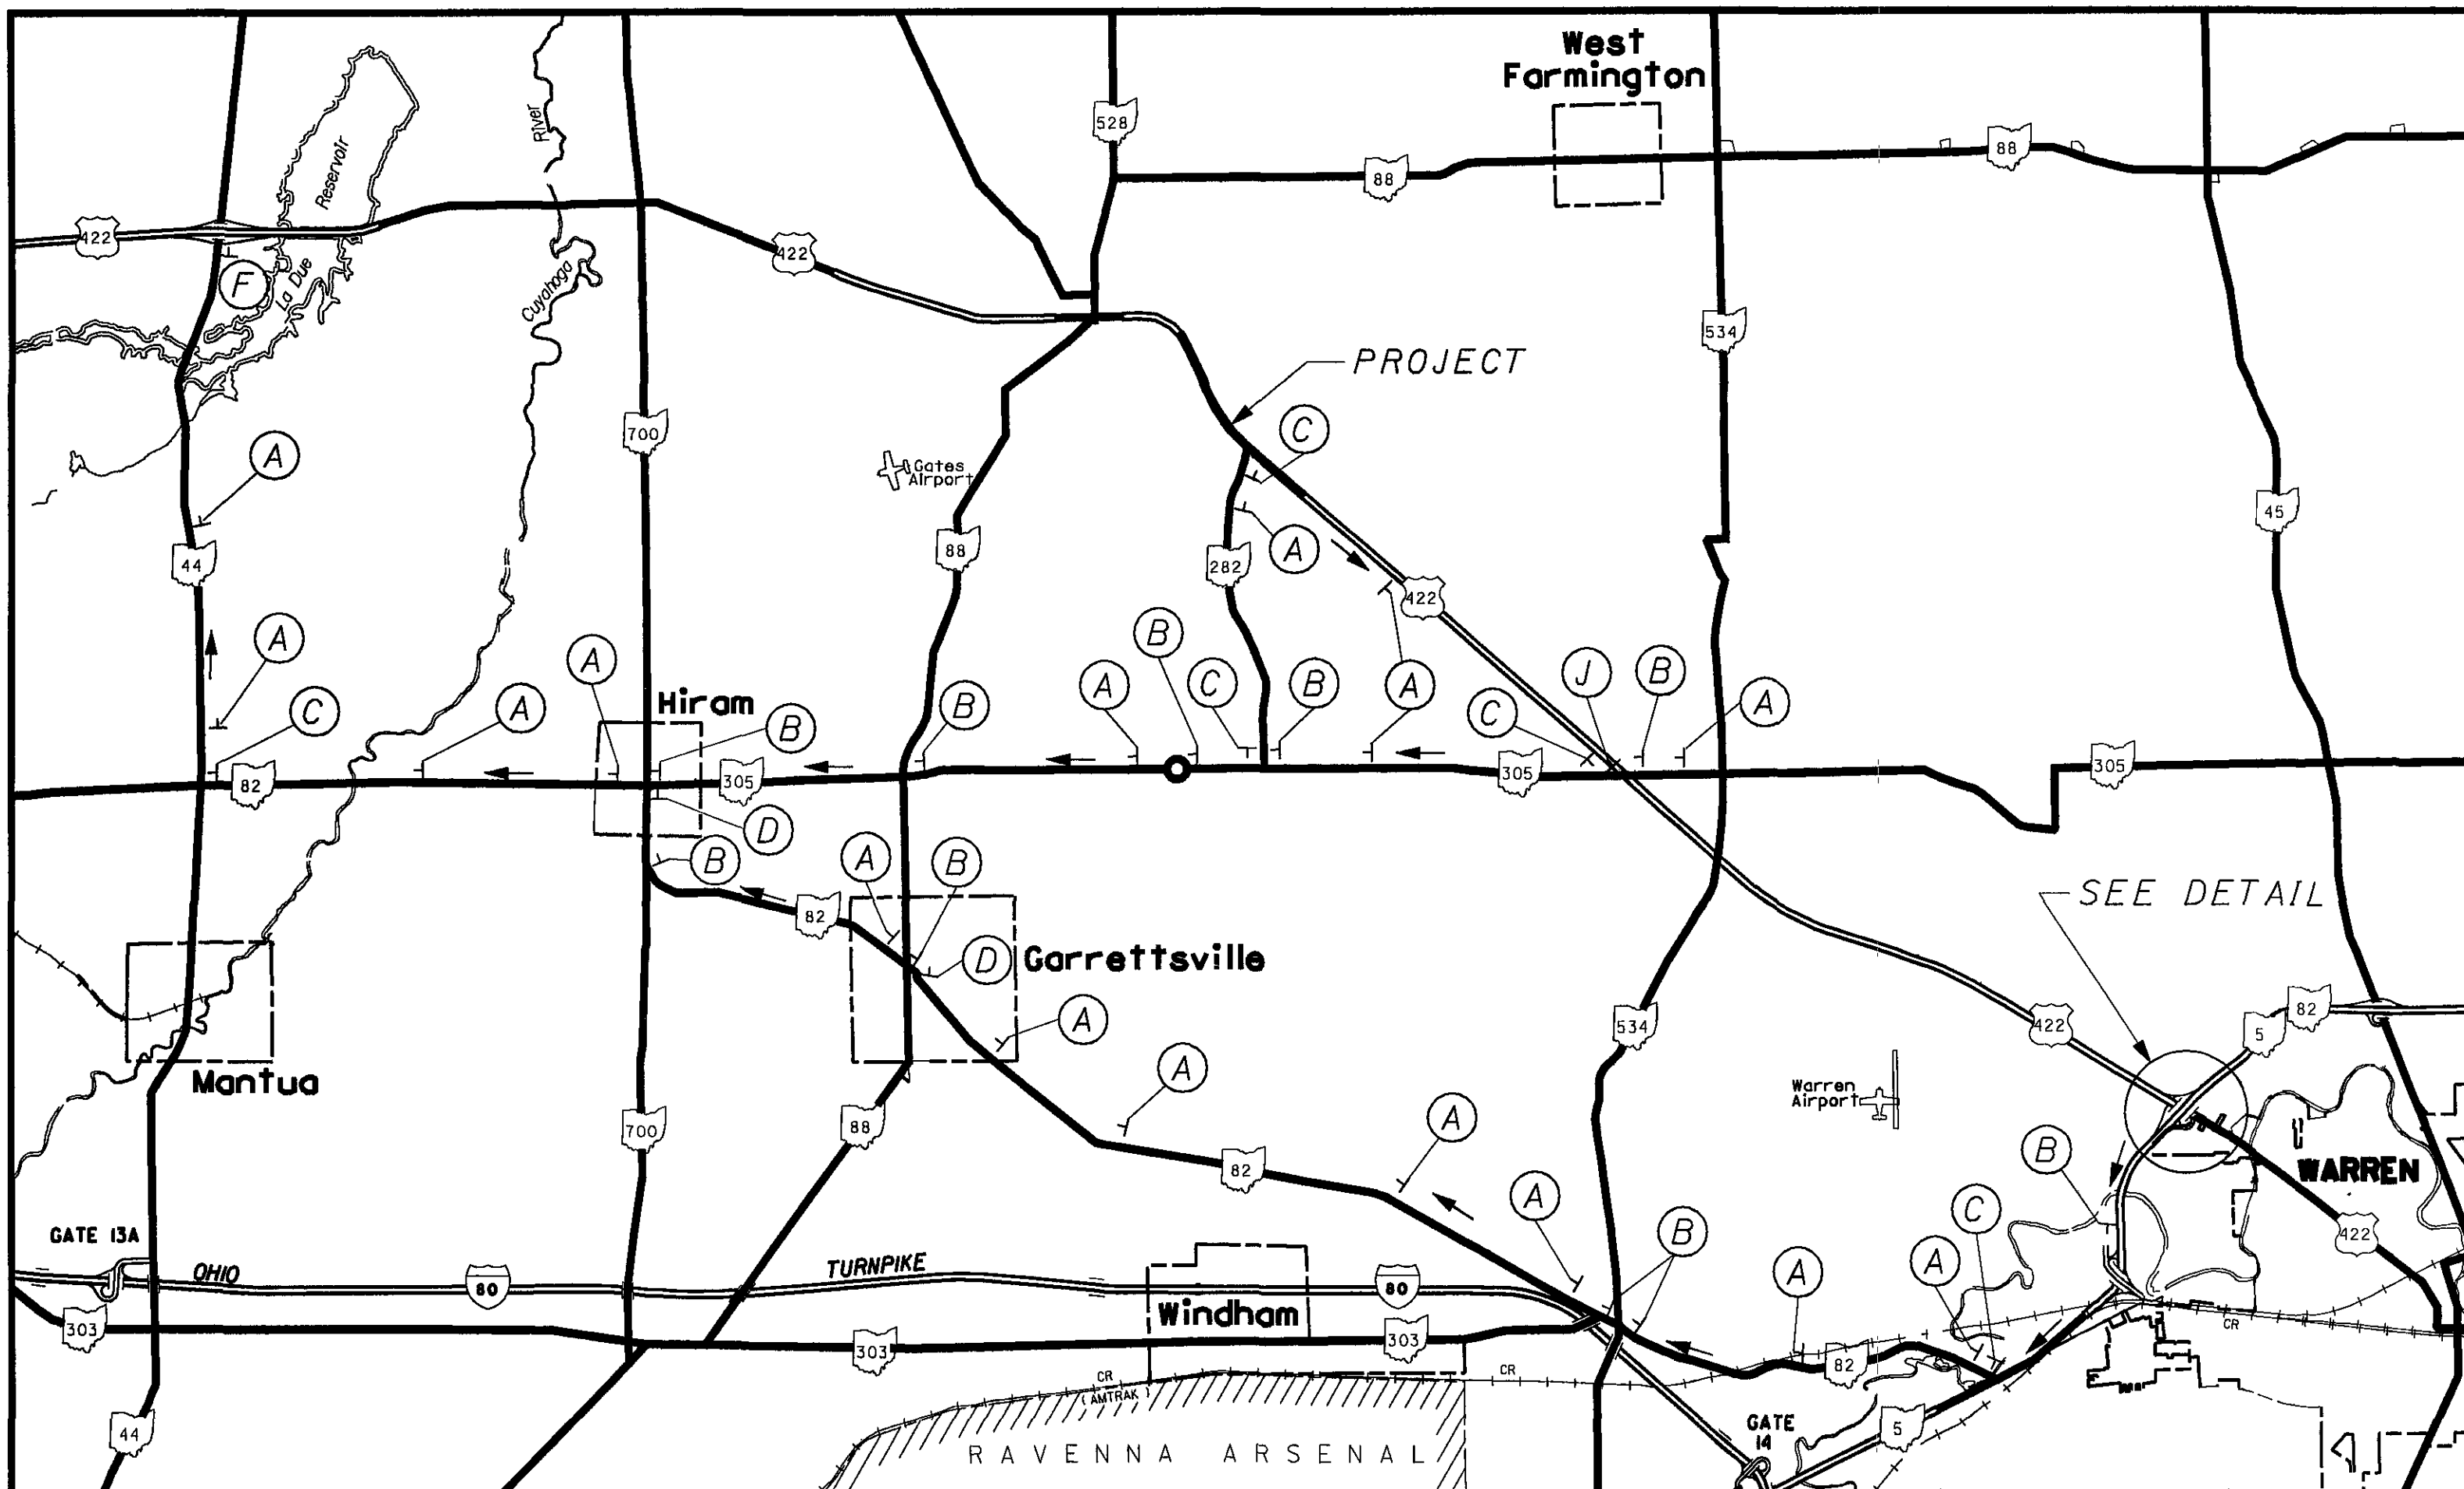

DETAIL - NTS




SIGN (A)

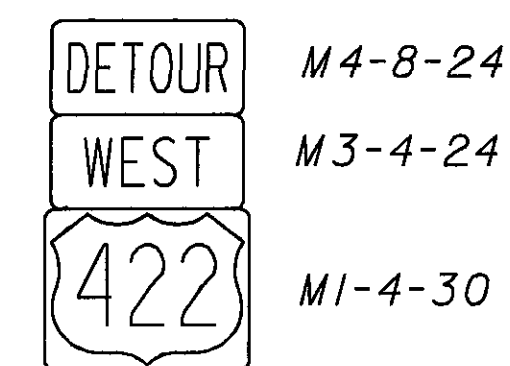


M4-8-24
M3-4-24
M1-4-30

SIGN (B)

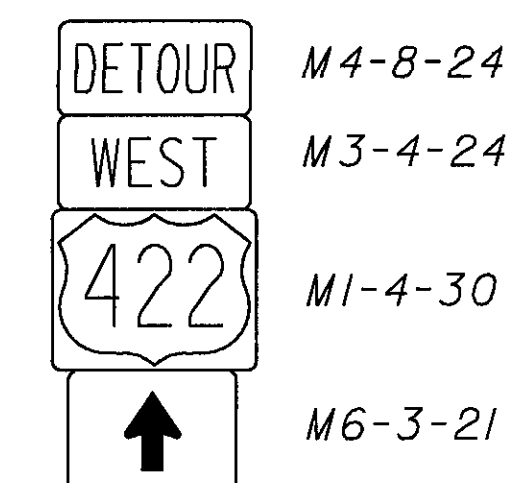


M4-8-24
M3-4-24
M1-4-30
M6-3-21

SIGN (C)

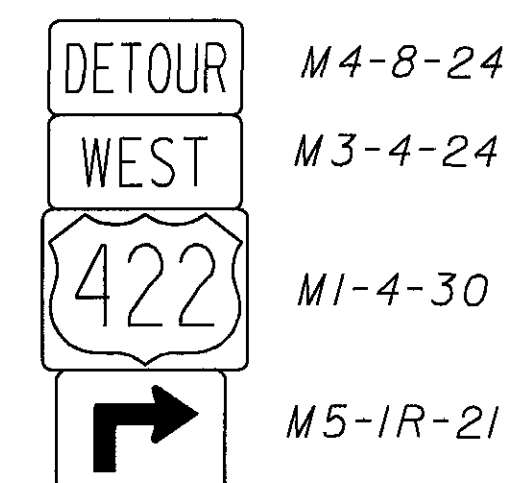


M4-8-24
M3-4-24
M1-4-30
M5-1R-21

SIGN (D)

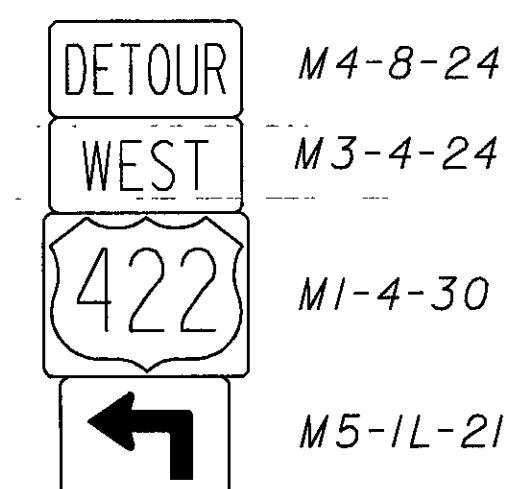


M4-8-24
M3-4-24
M1-4-30
M5-1L-21

SIGN (E)

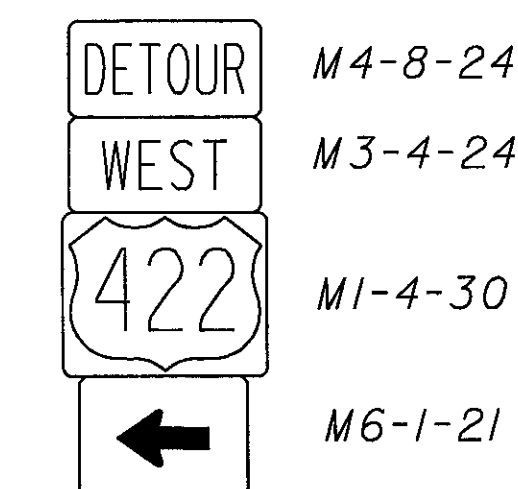


M4-8-24
M3-4-24
M1-4-30
M6-1-21

SIGN (F)

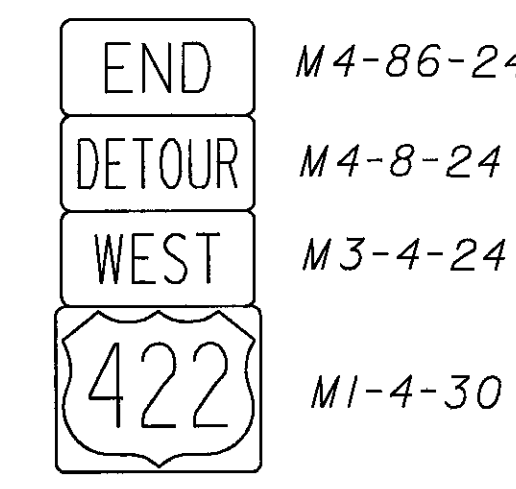


M4-86-24
M4-8-24
M3-4-24
M1-4-30

SIGN (G)

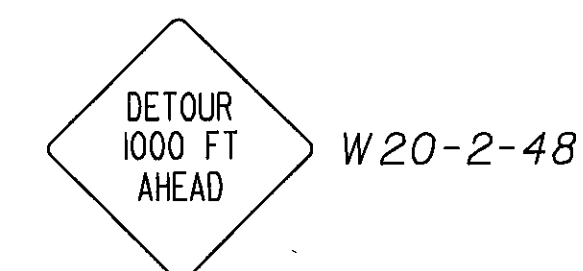


W20-2-48

SIGN (H)

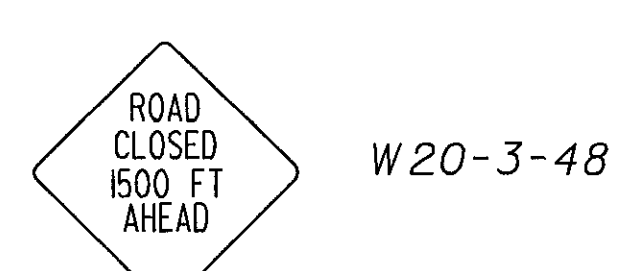


W20-3-48

SIGN (J)

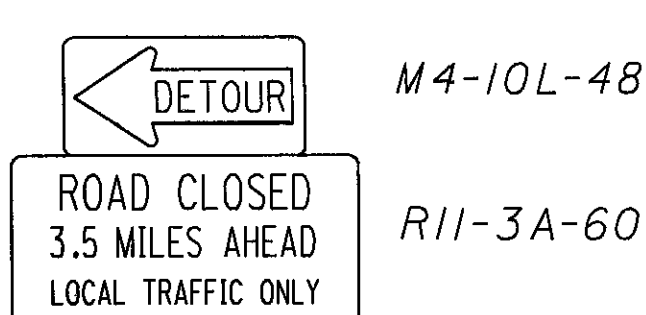


M4-10L-48
R11-3A-60
ON TYPE III BARRICADE


SIGN (K)

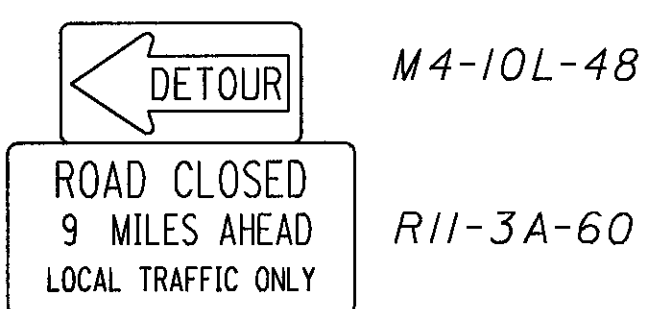


M4-10L-48
R11-3A-60
ON TYPE III BARRICADE

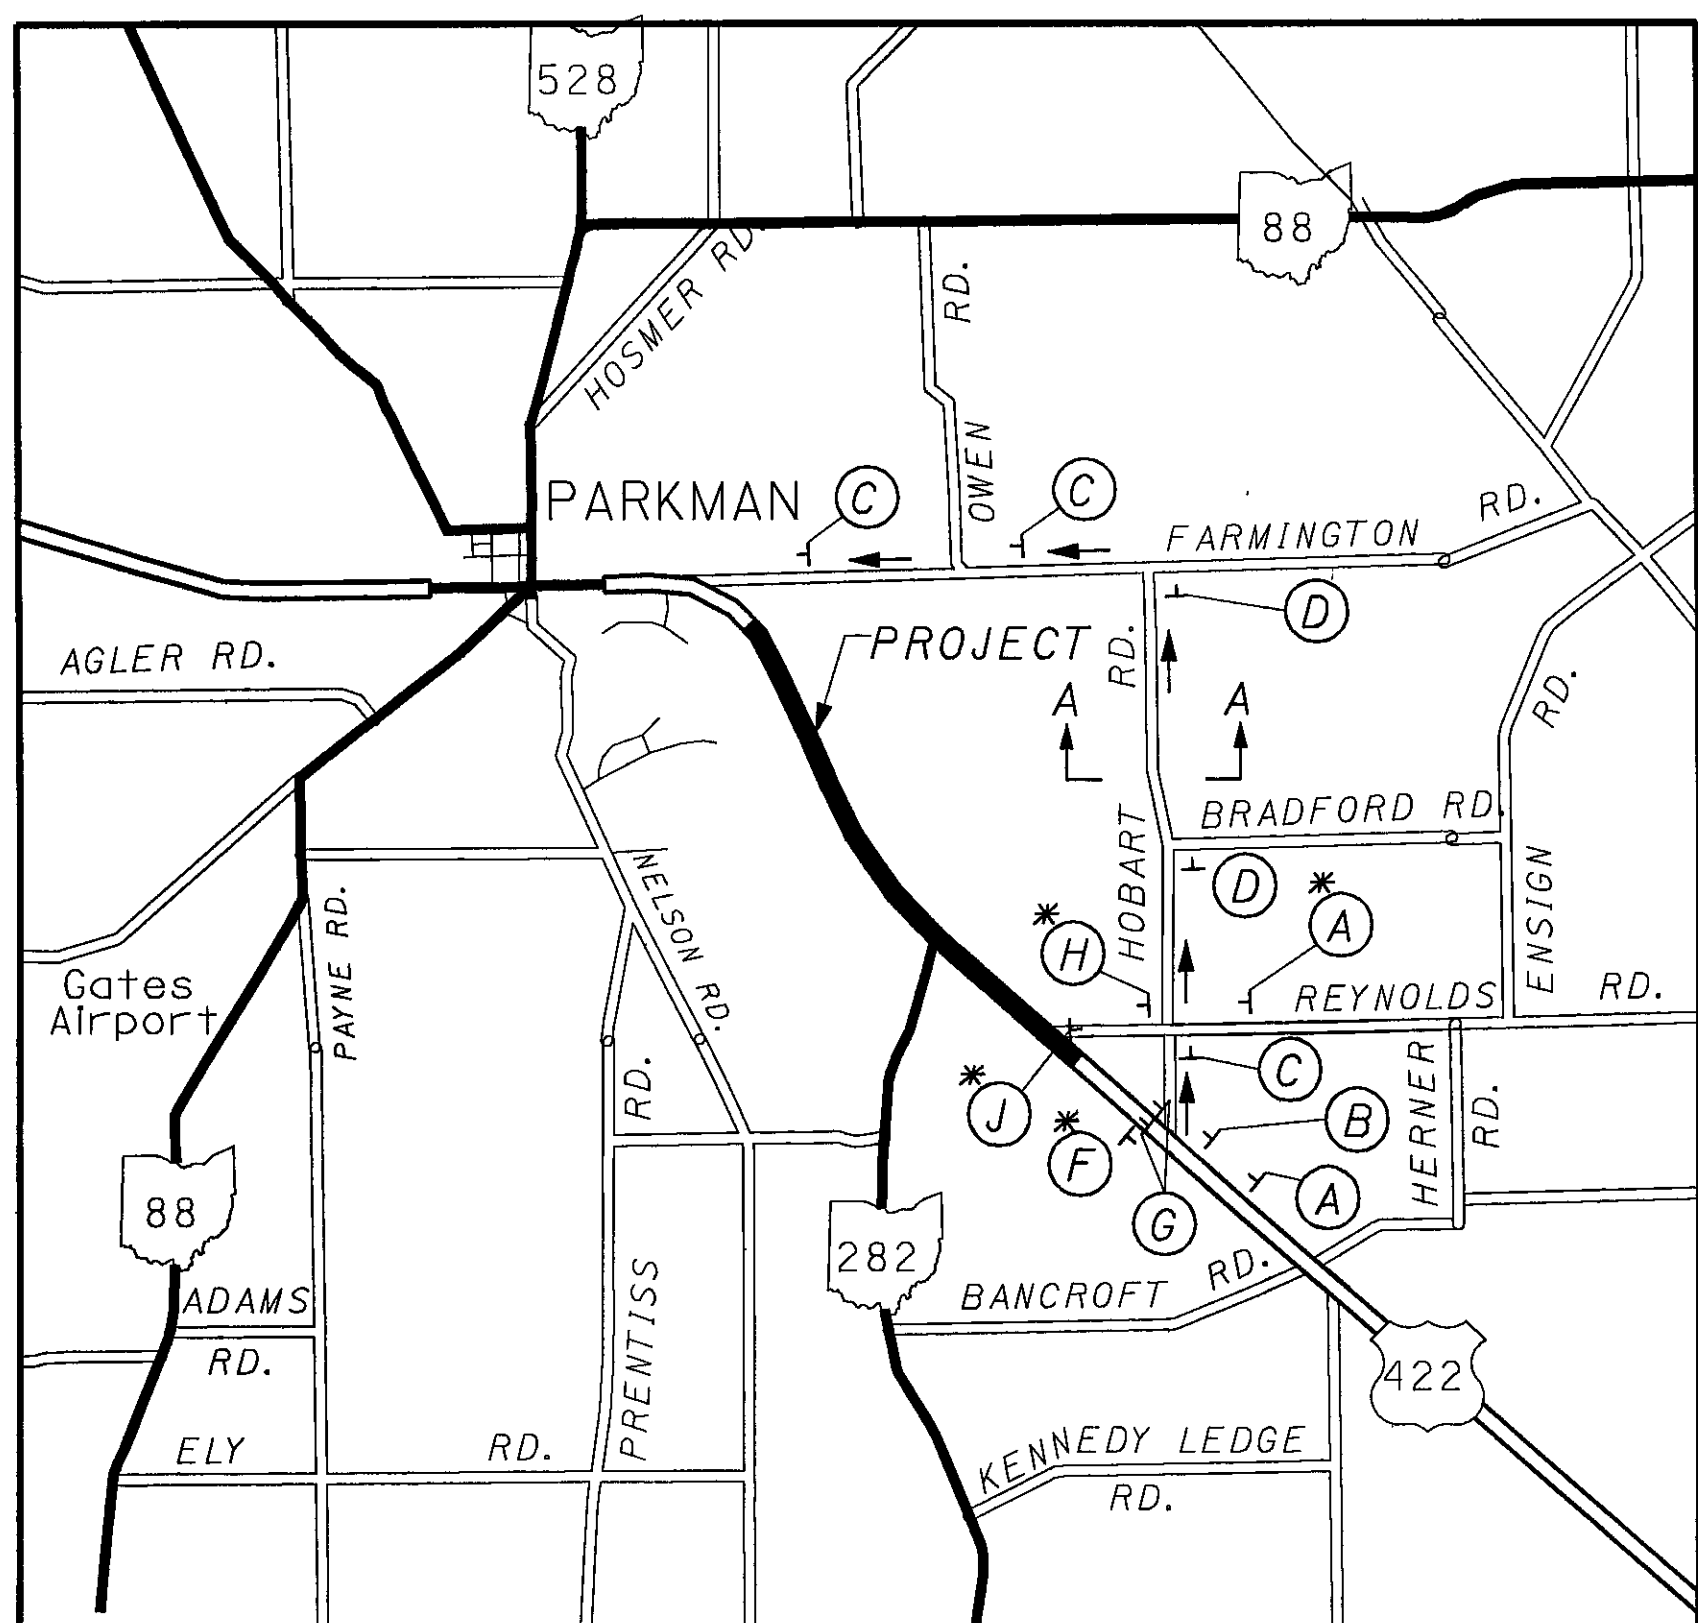

0 1 2 3 * PHASE 2 ONLY
SCALE IN MILES

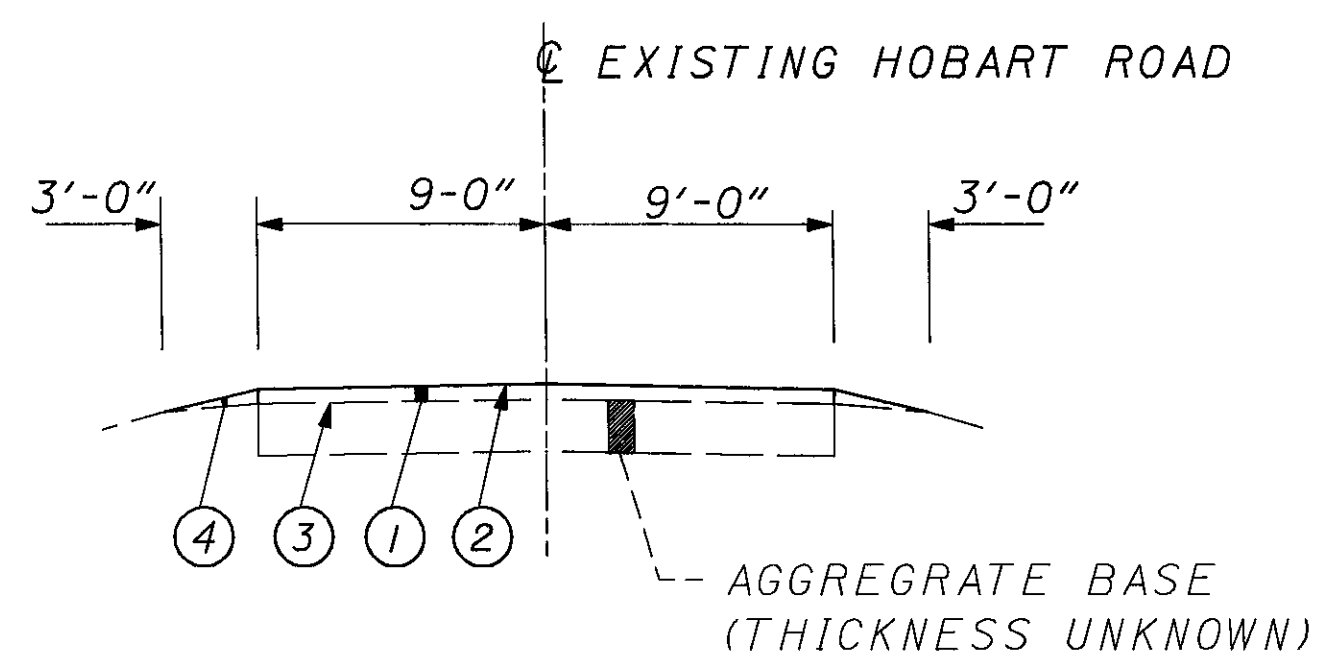








SECTION A - A
REYNOLDS ROAD TO FARMINGTON ROAD

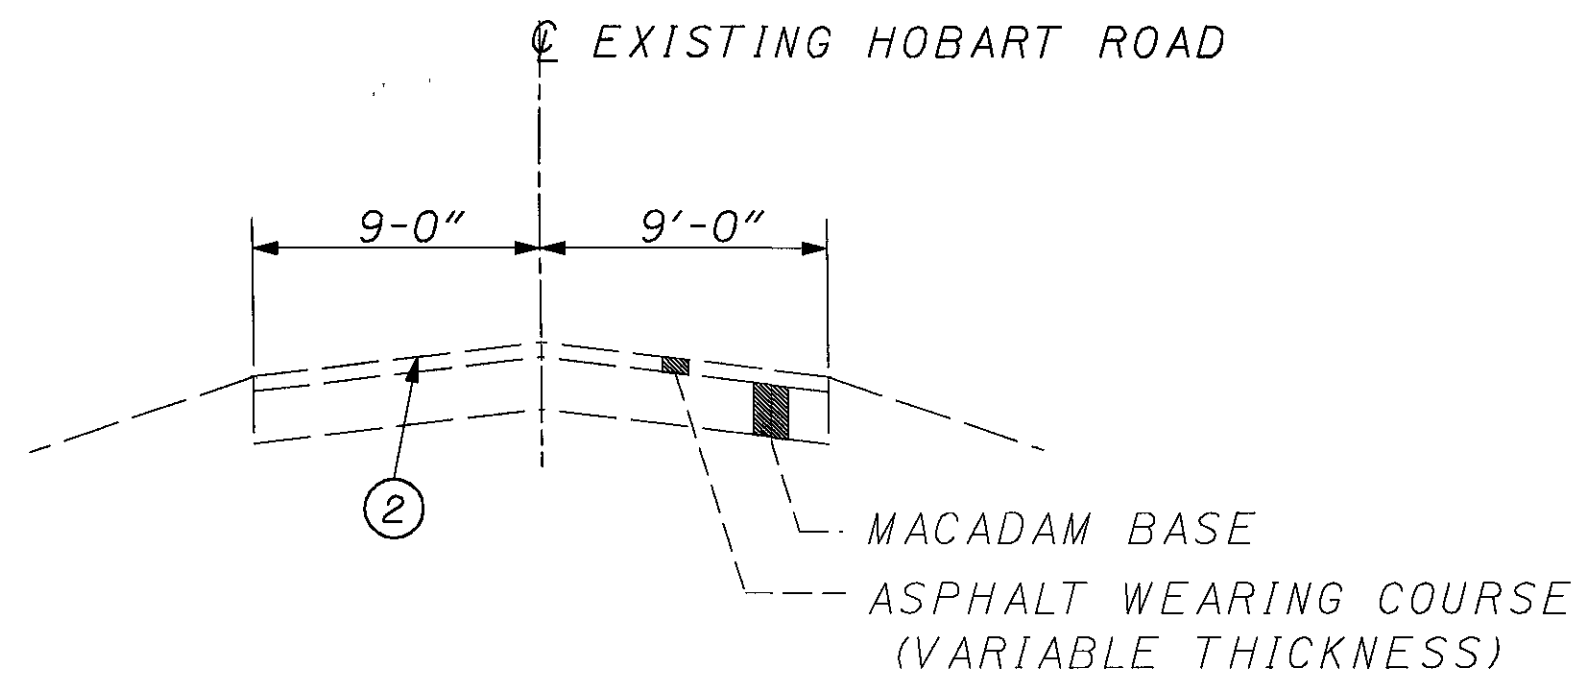



SECTION A - A
U. S. 422 TO REYNOLDS ROAD

LEGEND


- ① ITEM 301 - 3" ASPHALT CONCRETE BASE
- ② ITEM 422 - SINGLE CHIP SEAL WITH POLYMER BINDER
- ③ ITEM 204 - SUBGRADE COMPACTION
- ④ ITEM 209 - LINEAR GRADING

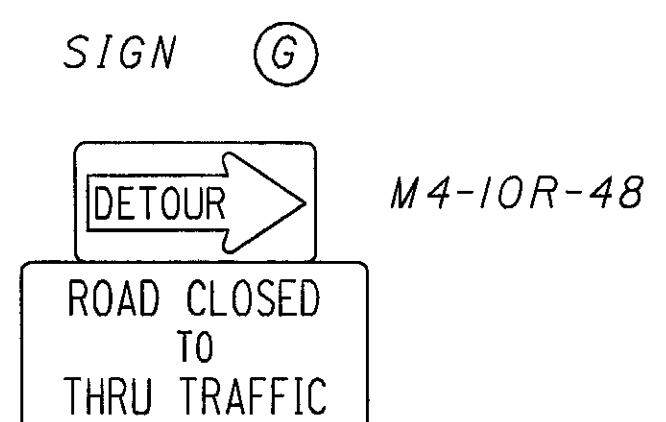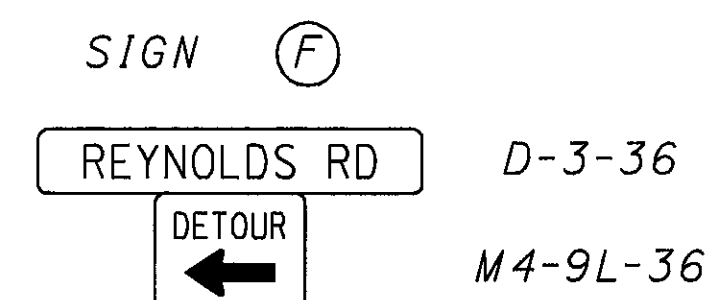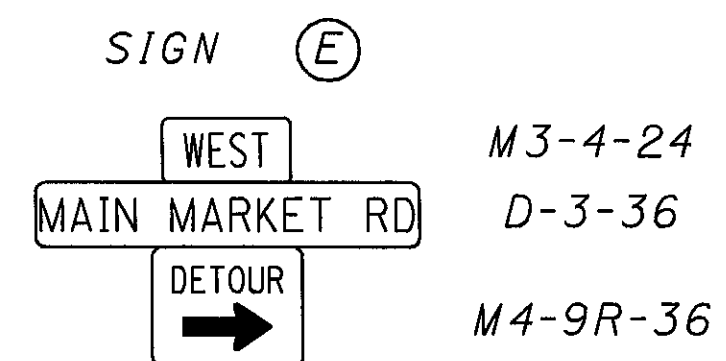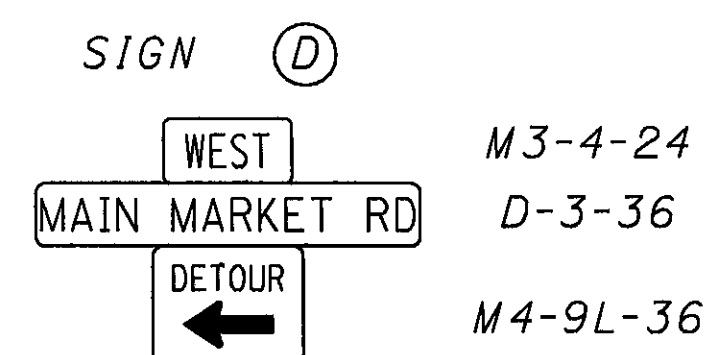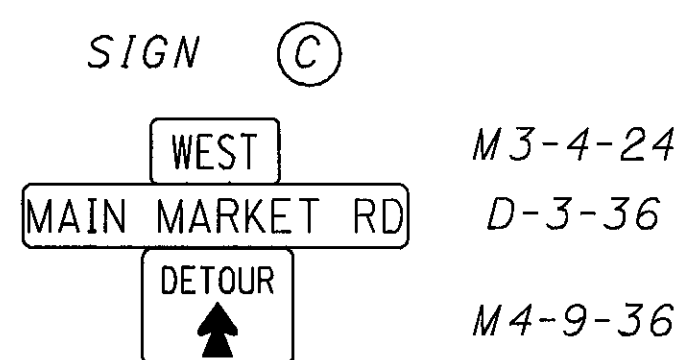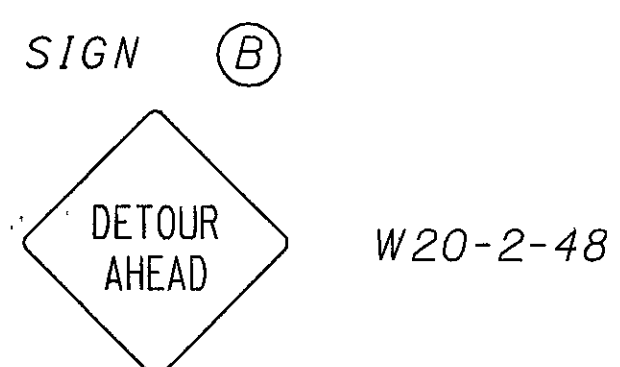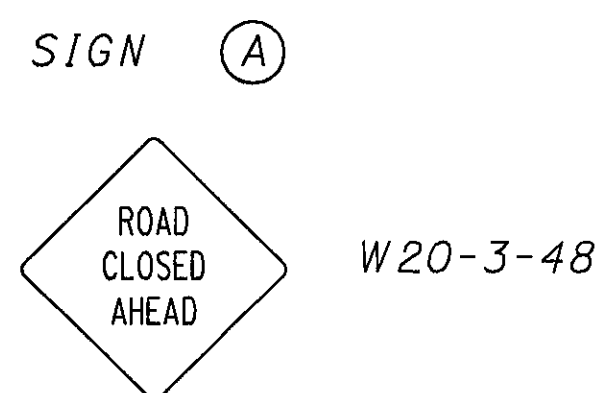

R11-4-60
ON TYPE III
BARRICADE

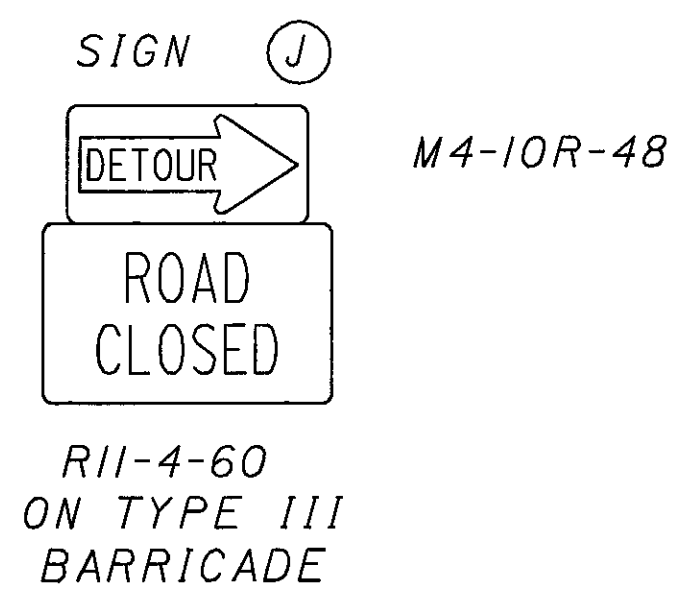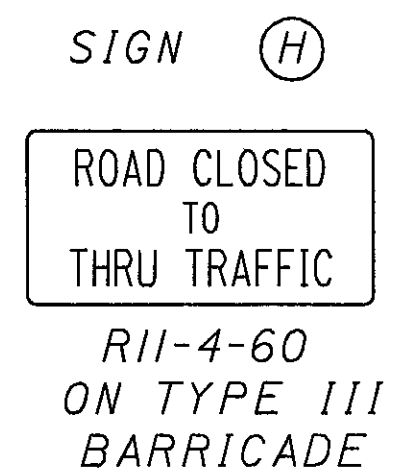


R11-4-60
ON TYPE III
BARRICADE

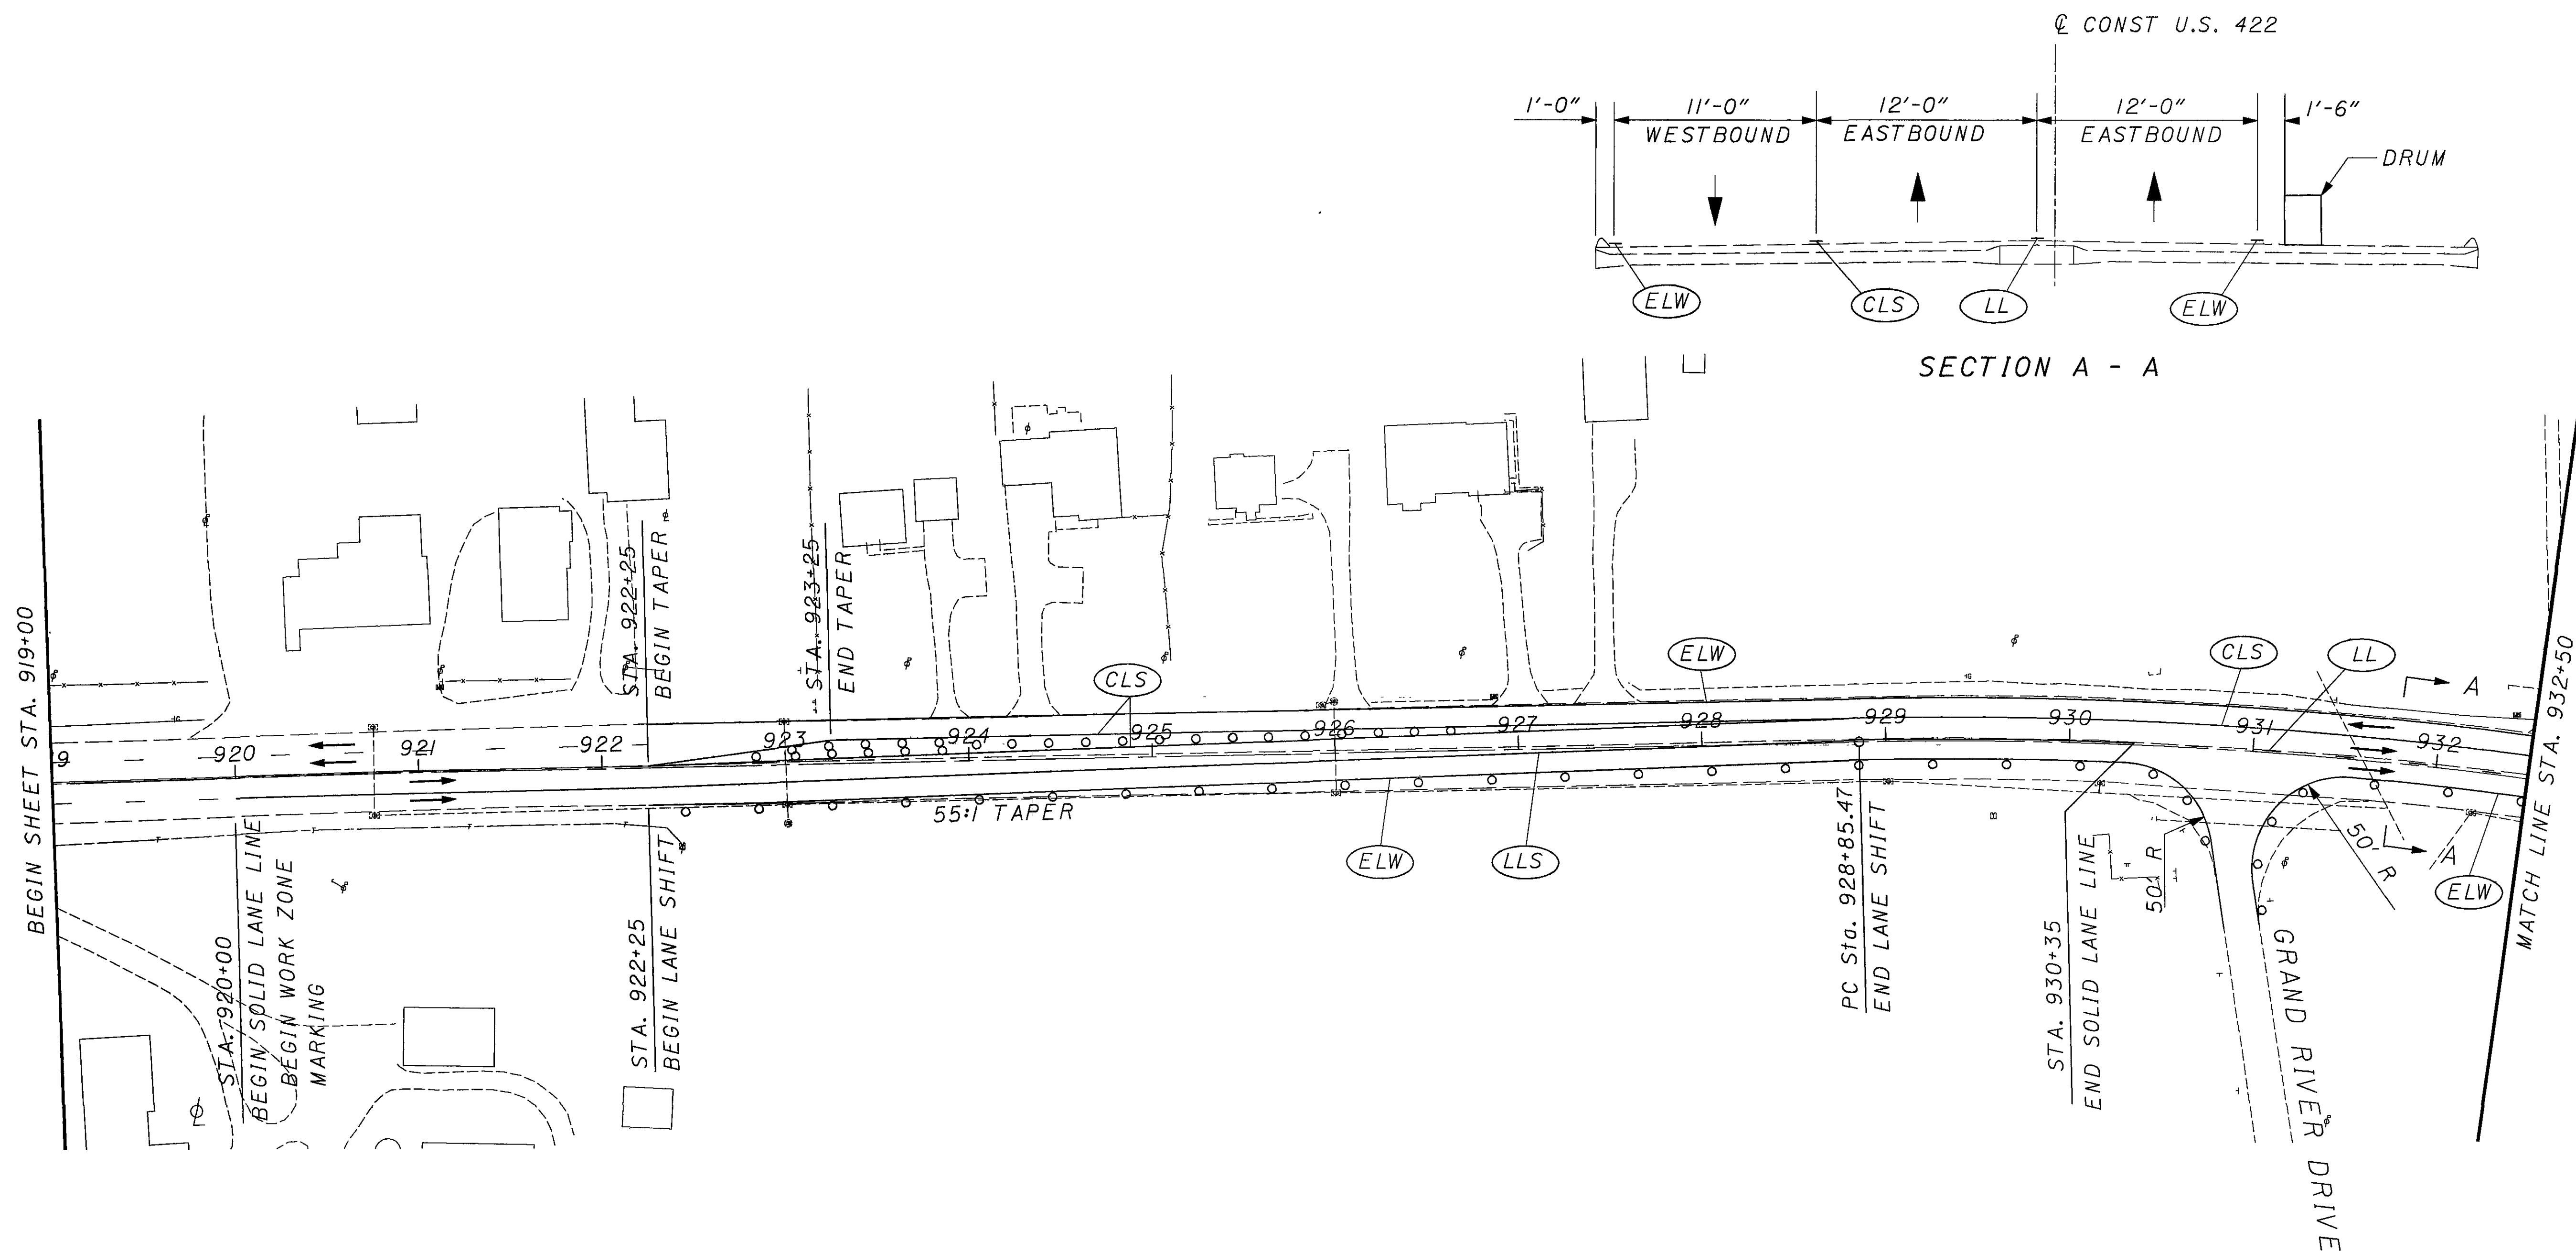

- LEGEND**
- (ELW) WORK ZONE EDGE LINE (WHITE)
 - (ELY) WORK ZONE EDGE LINE (YELLOW)
 - (LL) WORK ZONE LANE LINE
 - (LLS) WORK ZONE LANE LINE (SOLID)
 - (CLS) WORK ZONE CENTER LINE, DOUBLE SOLID
 - [] PAVEMENT FOR MAINTAINING TRAFFIC
 - [] PERMANENT PAVEMENT
 - [] WORK AREA
 - DIRECTION OF TRAFFIC ARROW



NOTE:
SEE STANDARD CONSTRUCTION
DRAWING MT-102.20 FOR ADDITIONAL
NOTES, SIGNS AND DETAILS NOT SHOWN.

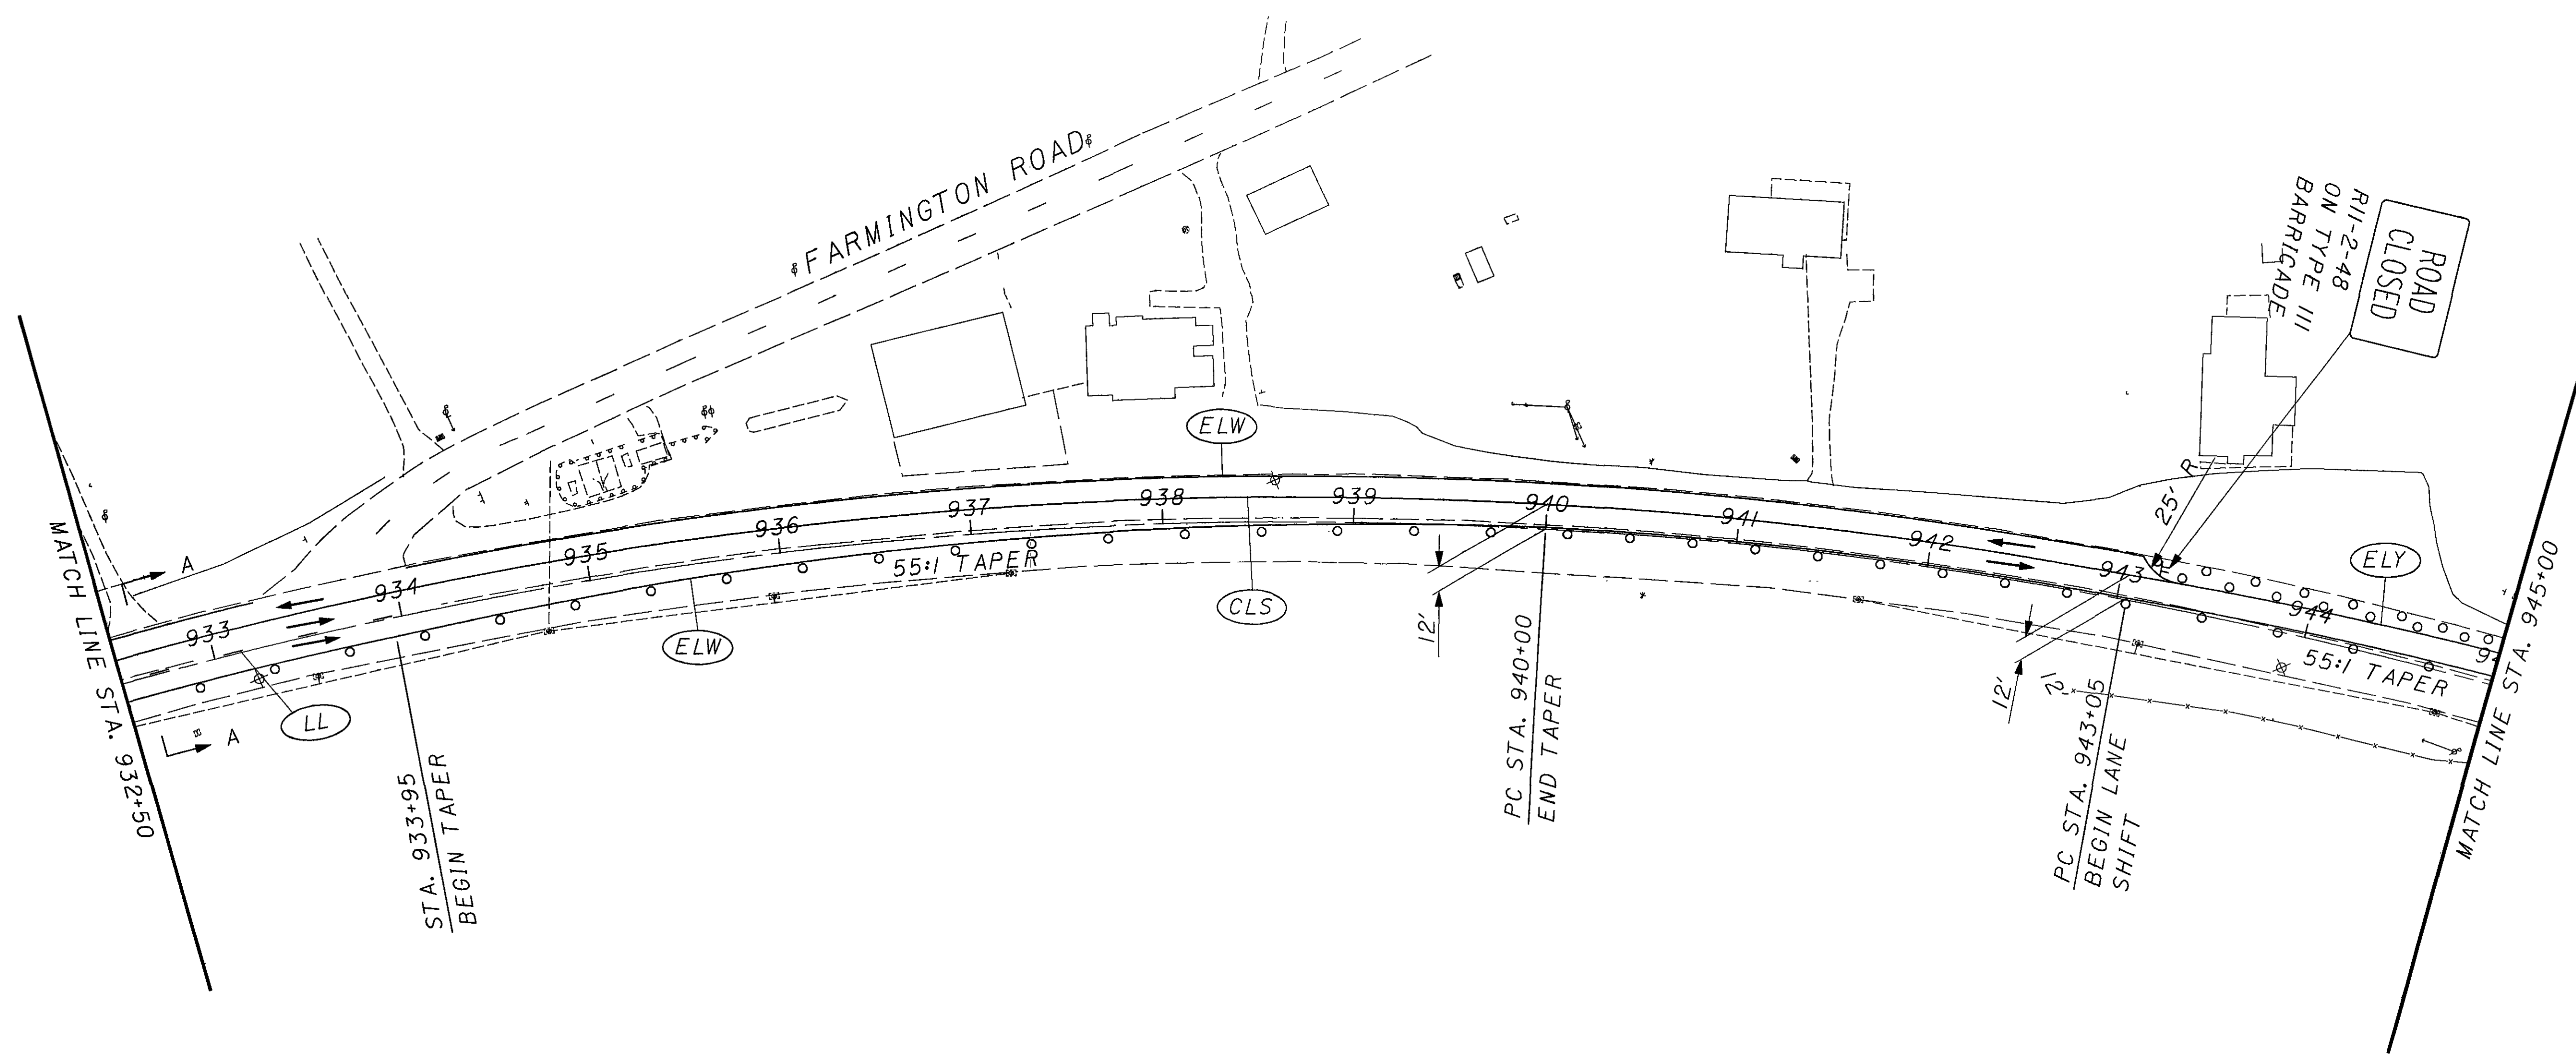

LEGEND



- (ELW) WORK ZONE EDGE LINE (WHITE)
- (ELY) WORK ZONE EDGE LINE (YELLOW)
- (LL) WORK ZONE LANE LINE
- (CLS) WORK ZONE CENTER LINE, DOUBLE SOLID
- (DLW) DOTTED LINE (WHITE)
- [Pattern] PAVEMENT FOR MAINTAINING TRAFFIC
- [Pattern] PERMANENT PAVEMENT
- [Pattern] WORK AREA
- DIRECTION OF TRAFFIC ARROW

NOTE:
 SEE STANDARD CONSTRUCTION
 DRAWINGS MT-95.31 AND MT-102.20
 FOR ADDITIONAL NOTES, SIGNS AND
 DETAILS NOT SHOWN.
 FOR SECTION A - A SEE SHEET NO. 25

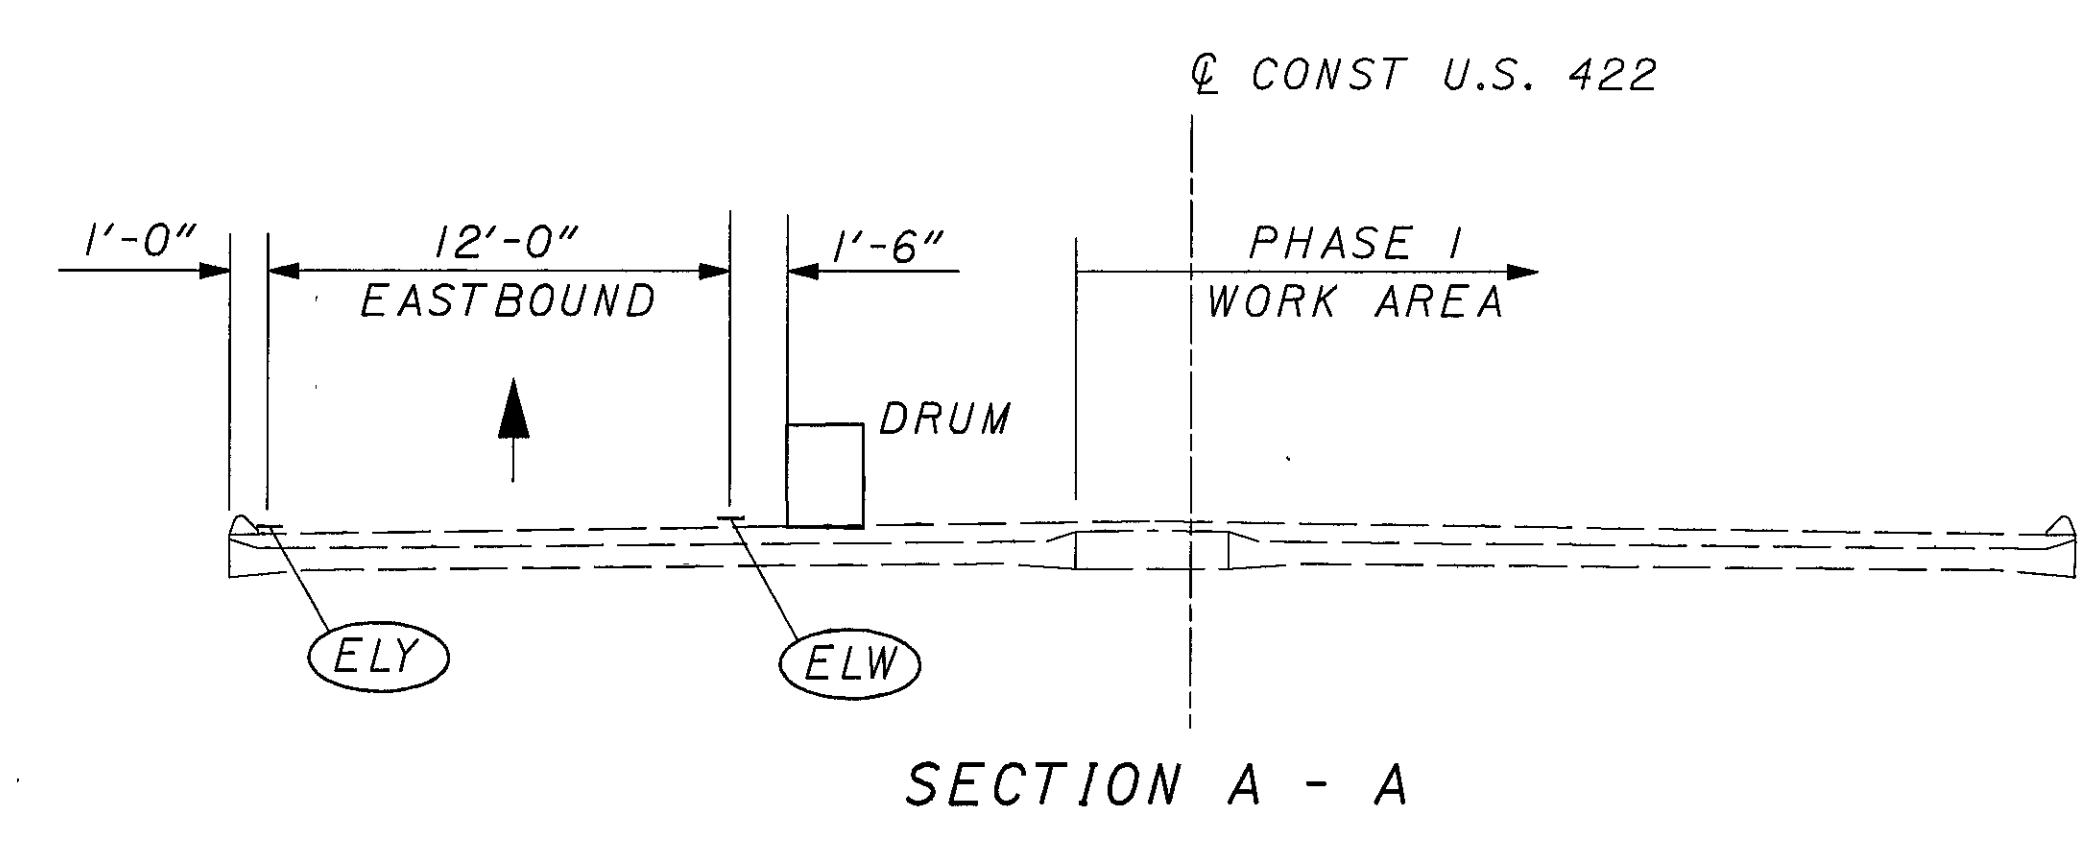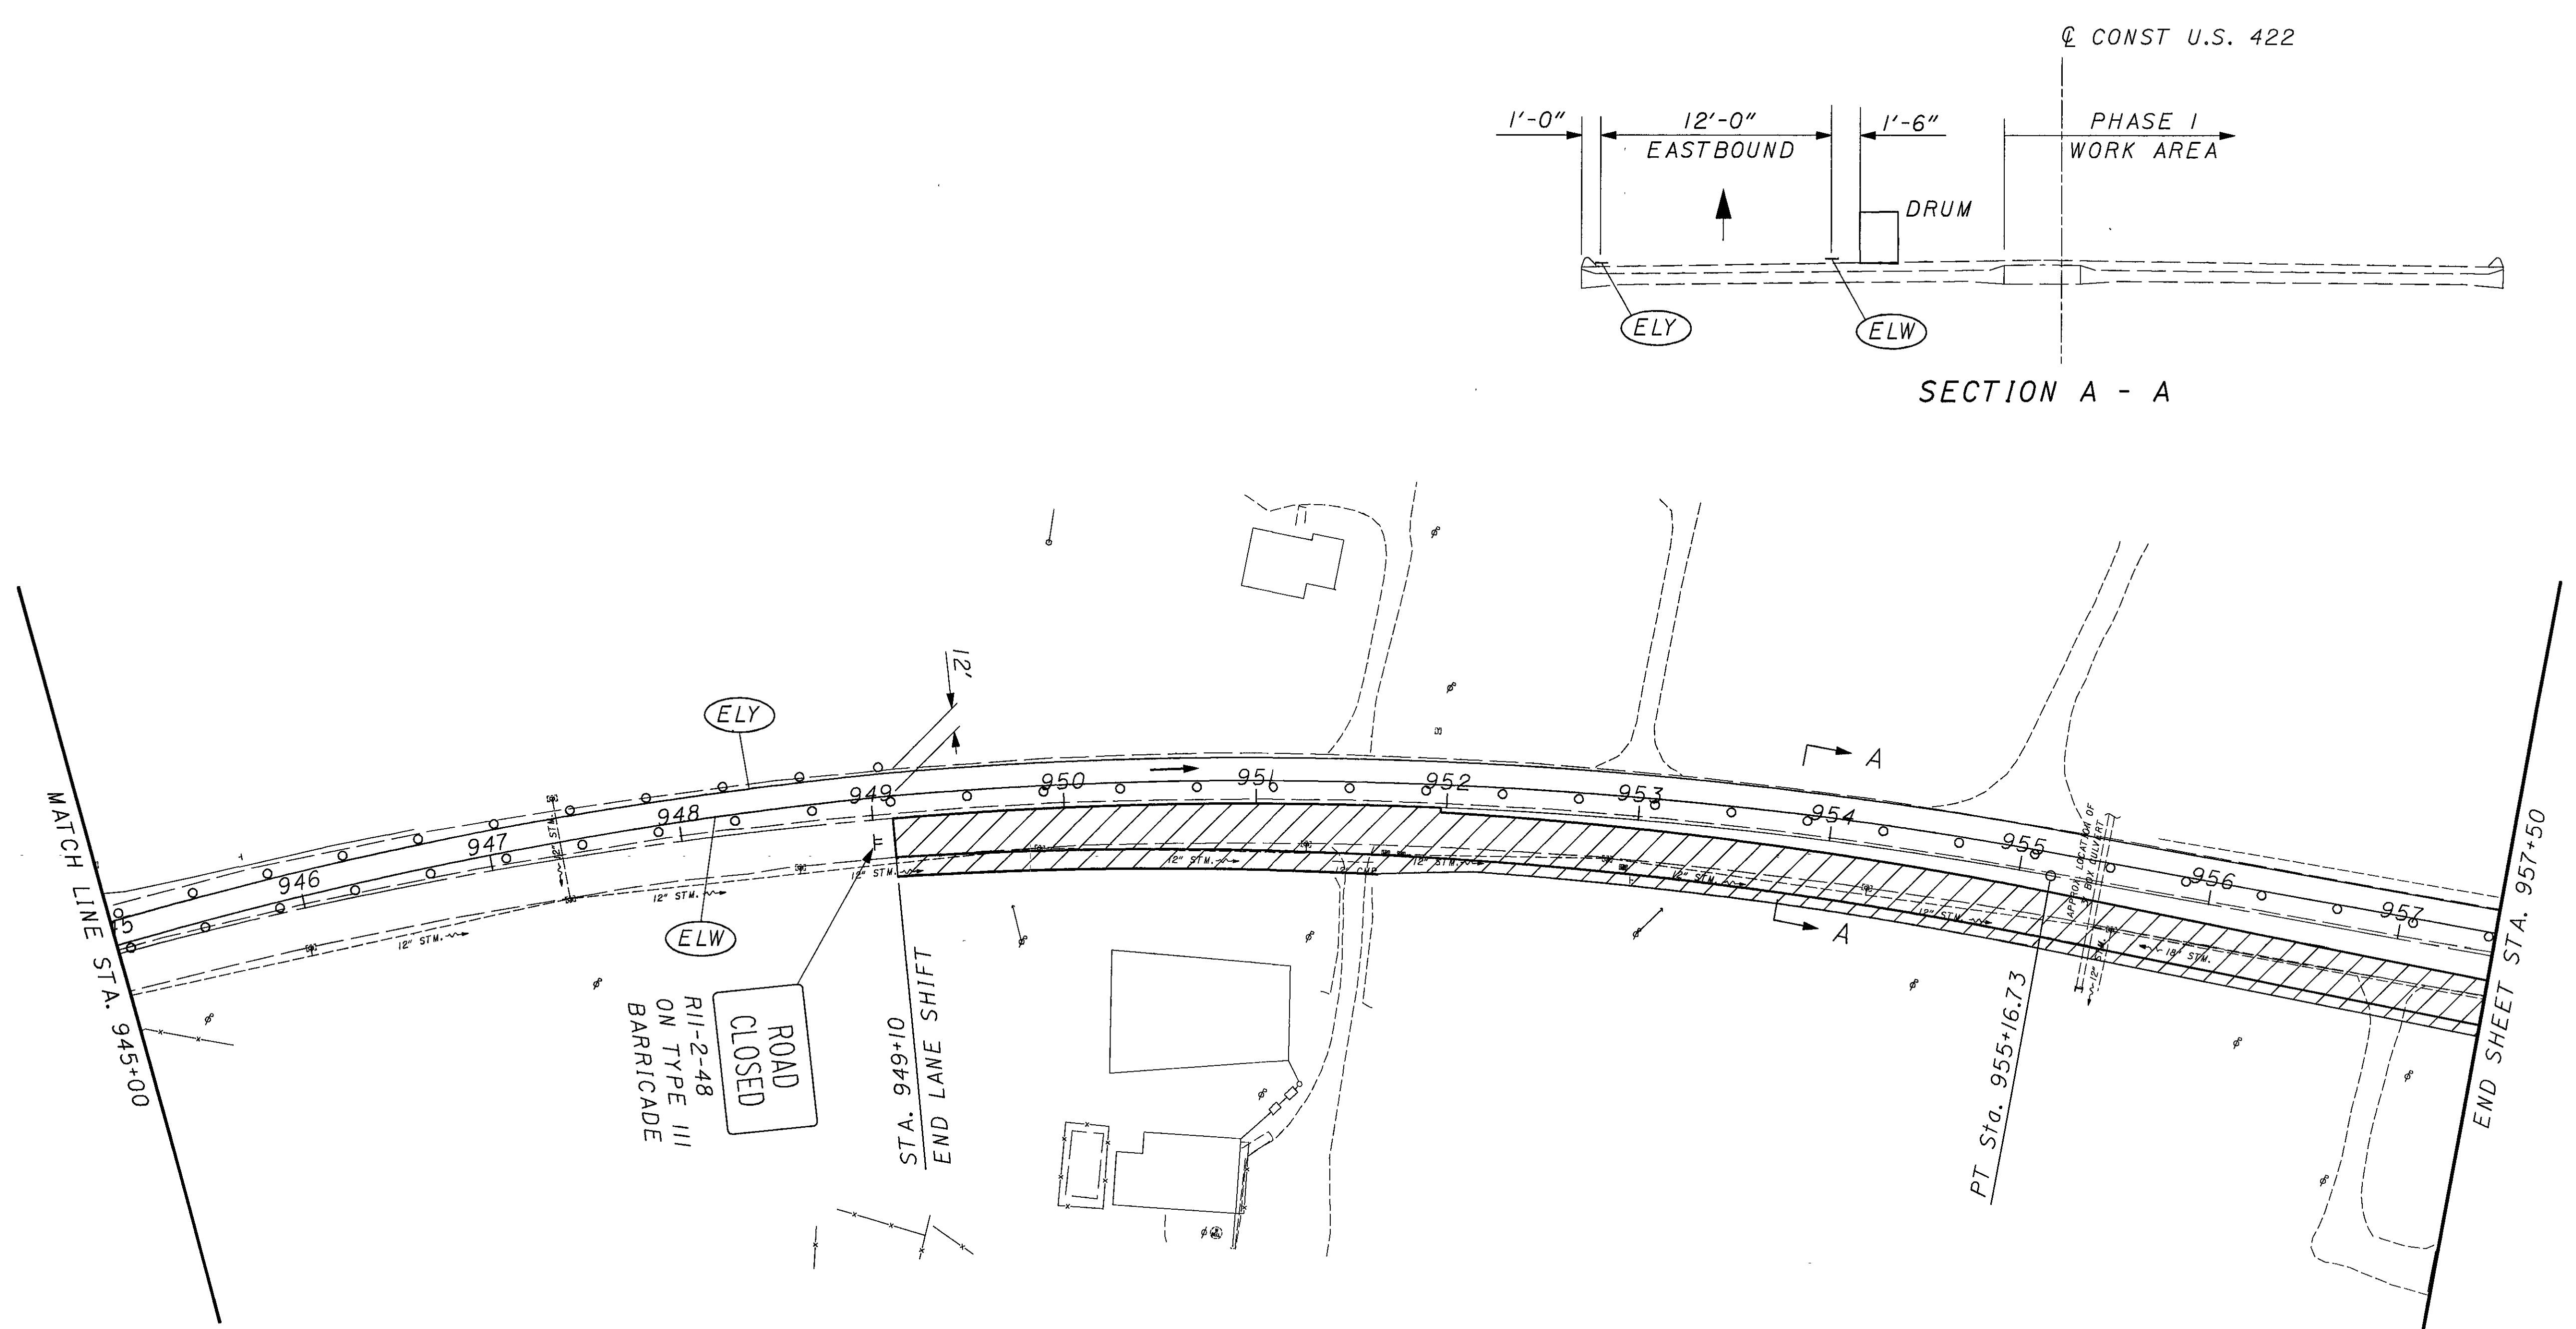

- LEGEND**
- (ELW) WORK ZONE EDGE LINE (WHITE)
 - (ELY) WORK ZONE EDGE LINE (YELLOW)
 - (LL) WORK ZONE LANE LINE
 - (CLS) WORK ZONE CENTER LINE, DOUBLE SOLID
 - (PCB) PORTABLE CONCRETE BARRIER
 - [Hatched Box] PAVEMENT FOR MAINTAINING TRAFFIC
 - [Dashed Box] PERMANENT PAVEMENT
 - [Hatched Box] WORK AREA
 - DIRECTION OF TRAFFIC ARROW


NOTE:
 SEE STANDARD CONSTRUCTION
 DRAWING MT-102.20 FOR ADDITIONAL
 NOTES, SIGNS AND DETAILS NOT SHOWN.

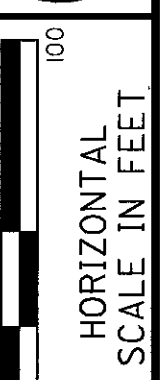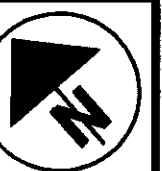


CALCULATED
CHECKED

MAINTENANCE OF TRAFFIC - PHASE 1
STA 1049+00 TO STA 1061+00

GEA / POR-422-18.31 / 0.00

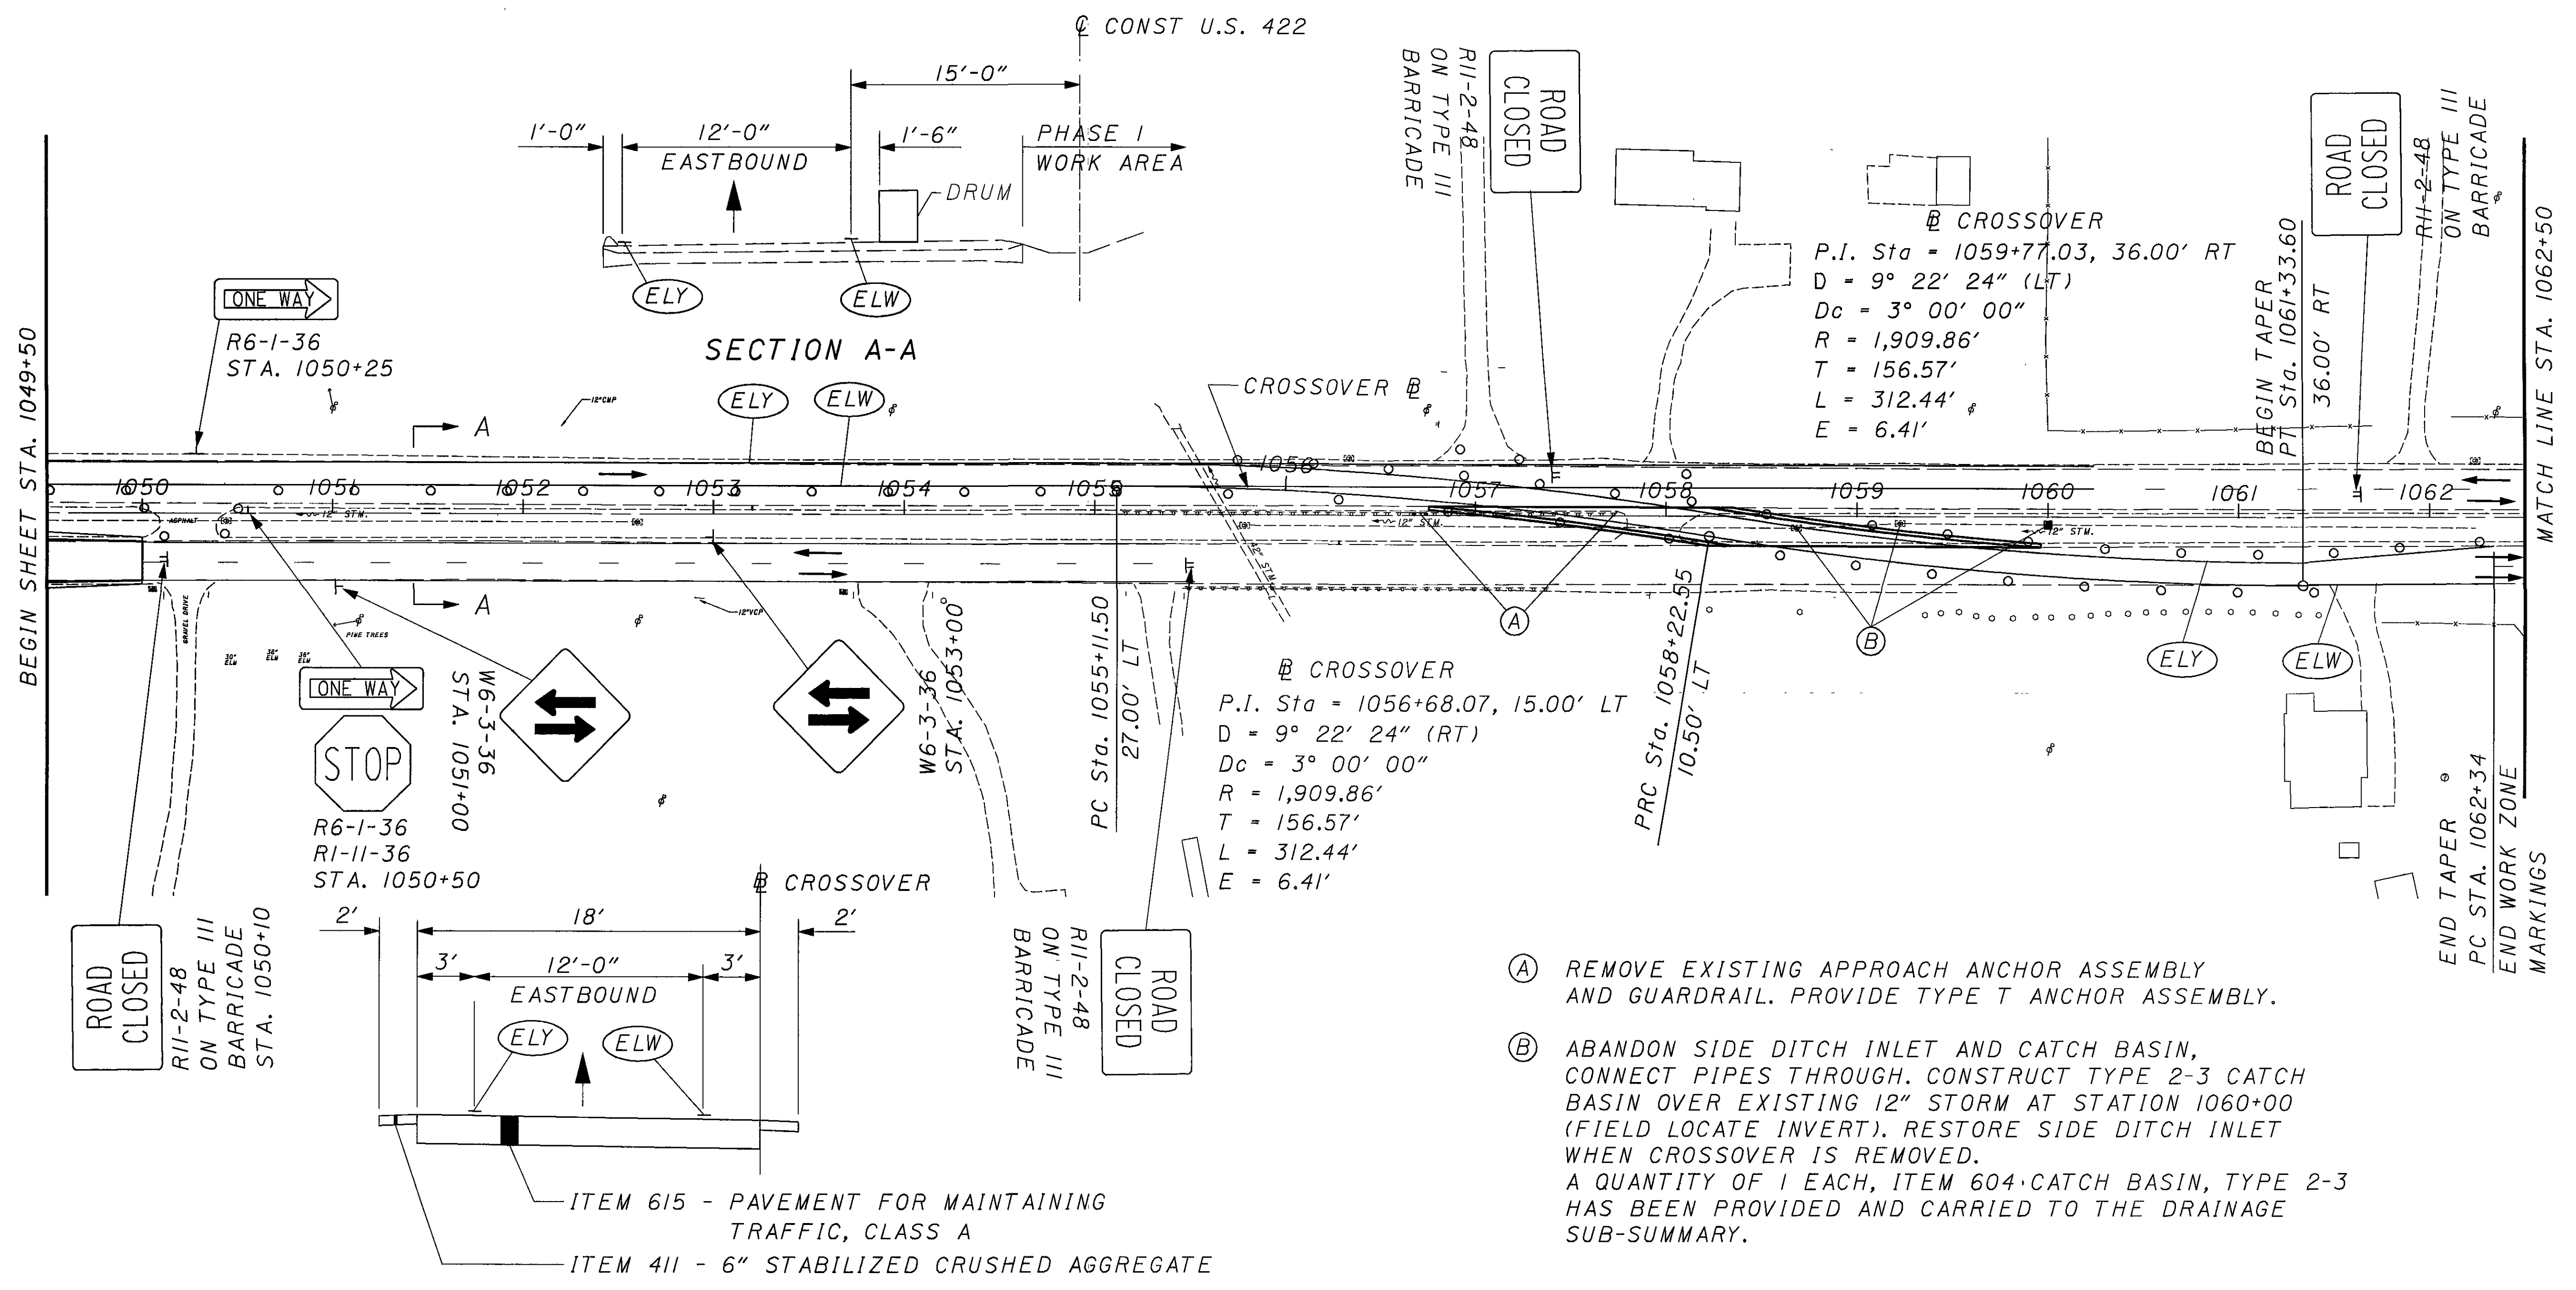


- (A) REMOVE EXISTING APPROACH ANCHOR ASSEMBLY AND GUARDRAIL. PROVIDE TYPE T ANCHOR ASSEMBLY.
- (B) ABANDON SIDE DITCH INLET AND CATCH BASIN, CONNECT PIPES THROUGH. CONSTRUCT TYPE 2-3 CATCH BASIN OVER EXISTING 12" STORM AT STATION 1060+00 (FIELD LOCATE INVERT). RESTORE SIDE DITCH INLET WHEN CROSSOVER IS REMOVED. A QUANTITY OF 1 EACH, ITEM 604 CATCH BASIN, TYPE 2-3 HAS BEEN PROVIDED AND CARRIED TO THE DRAINAGE SUB-SUMMARY.

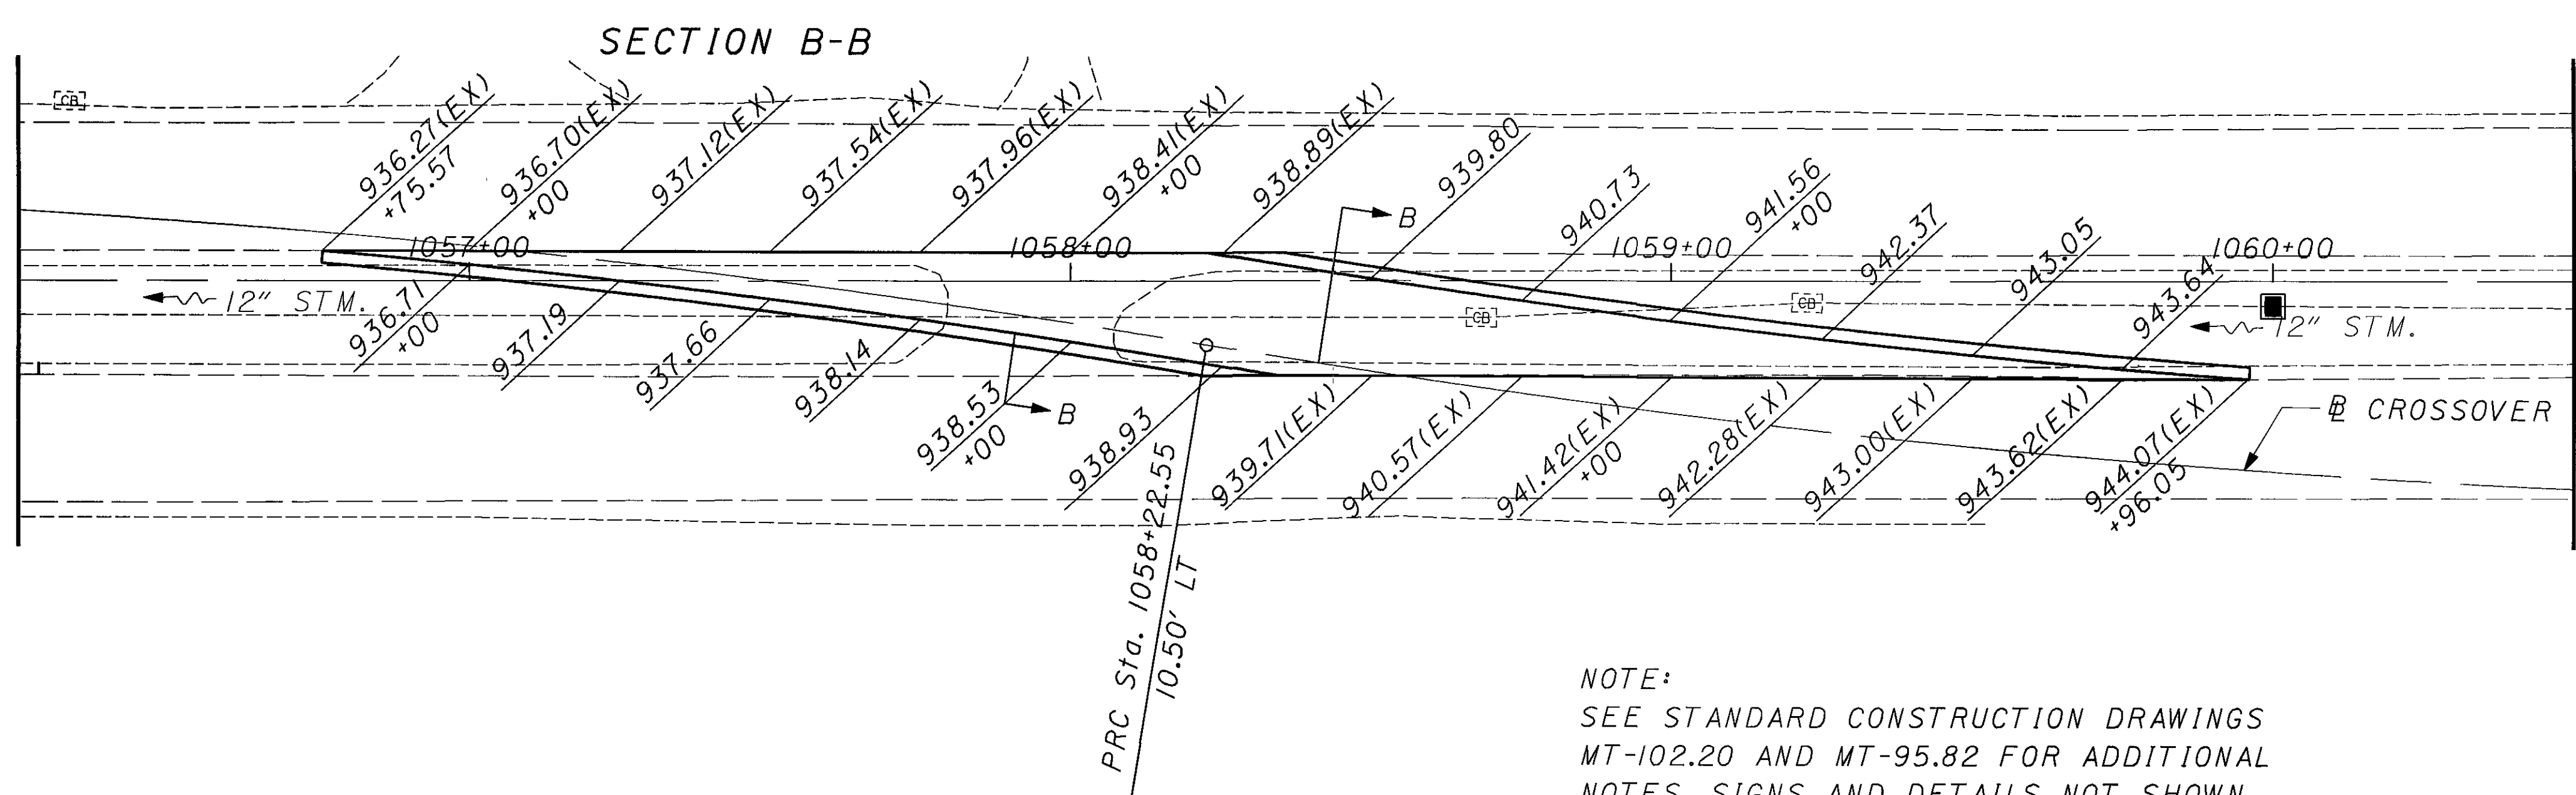


- LEGEND**
- (ELW) WORK ZONE EDGE LINE (WHITE)
 - (ELY) WORK ZONE EDGE LINE (YELLOW)
 - (LL) WORK ZONE LANE LINE
 - (CLS) WORK ZONE CENTER LINE, DOUBLE SOLID
 - (PCB) PORTABLE CONCRETE BARRIER
 - [] PAVEMENT FOR MAINTAINING TRAFFIC
 - [] PERMANENT PAVEMENT
 - [] WORK AREA
 - DIRECTION OF TRAFFIC ARROW

NOTE:
SEE STANDARD CONSTRUCTION DRAWINGS
MT-102.20 AND MT-95.82 FOR ADDITIONAL
NOTES, SIGNS AND DETAILS NOT SHOWN.

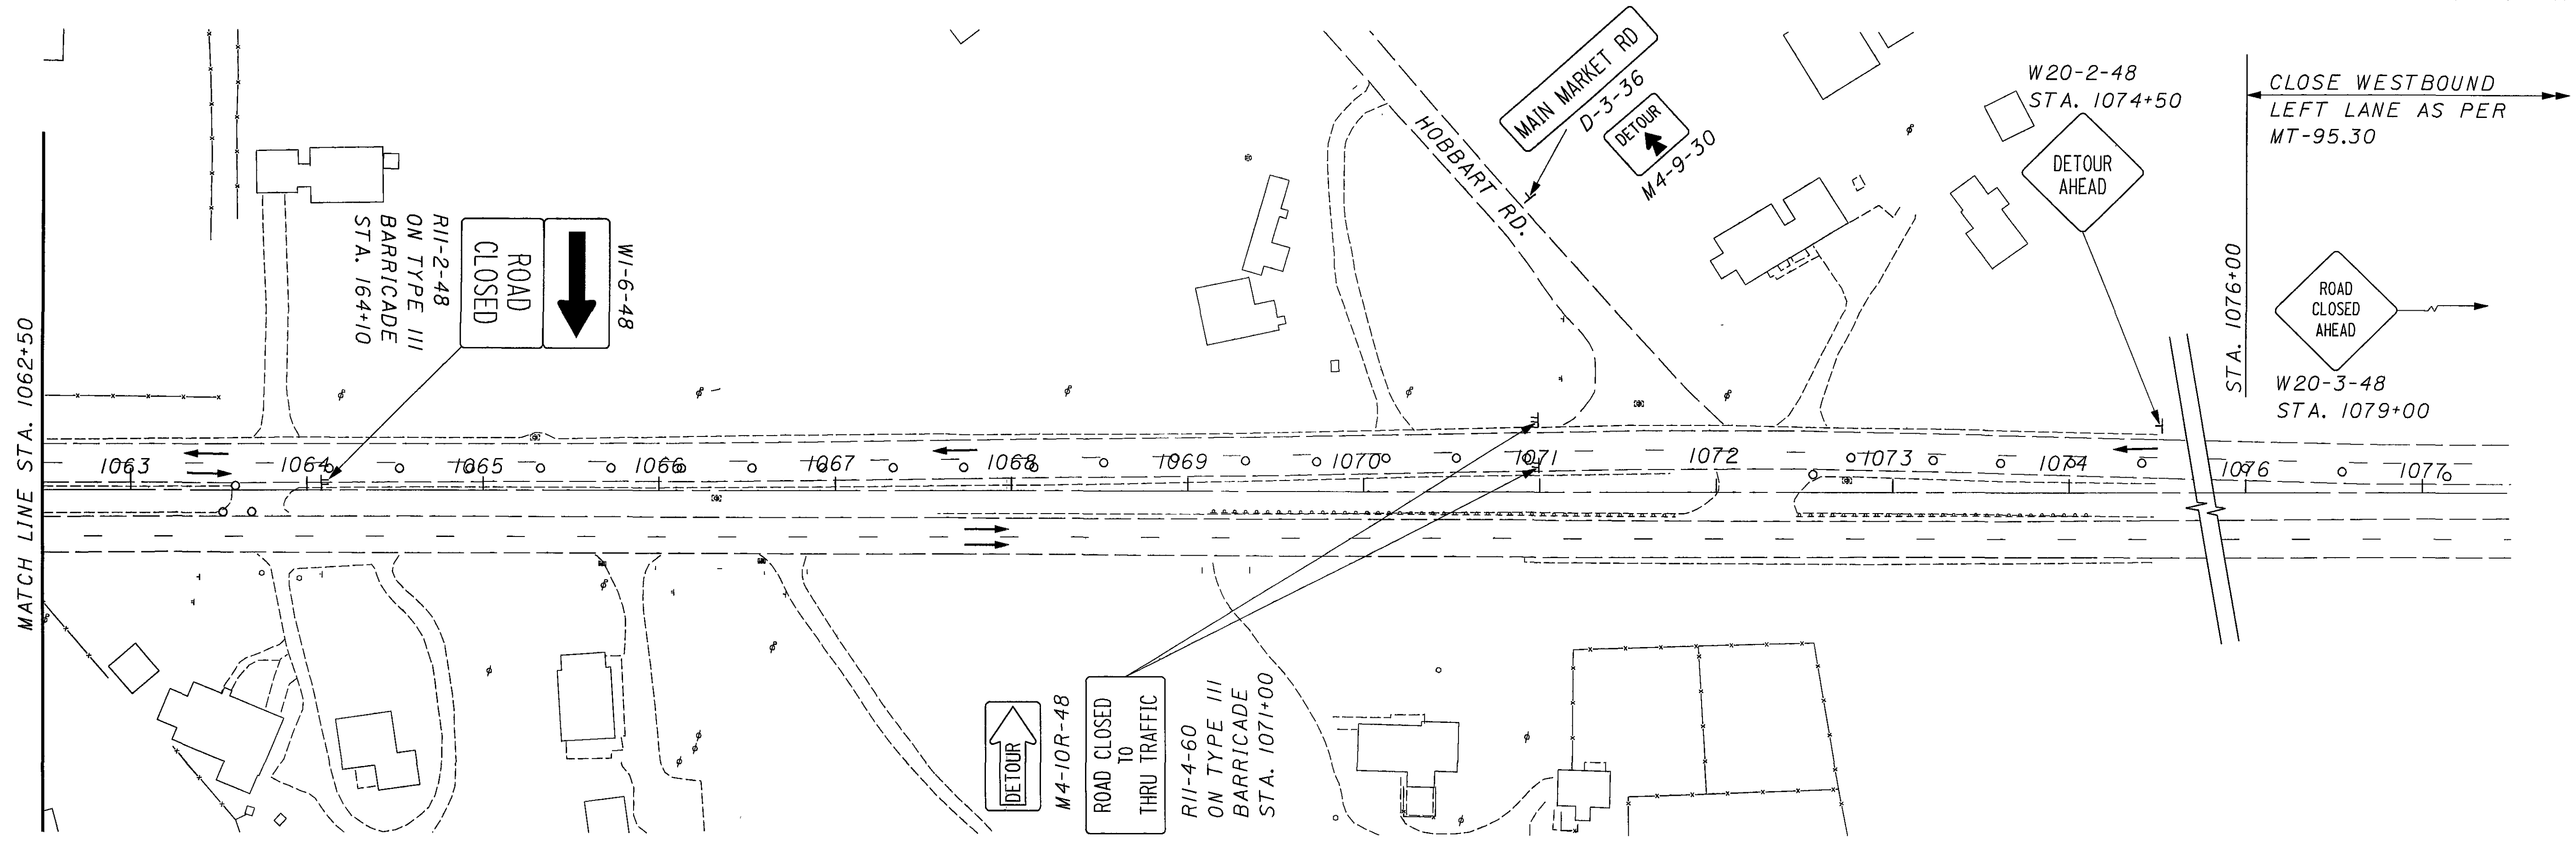


- LEGEND**
- (ELW) WORK ZONE EDGE LINE (WHITE)
 - (ELY) WORK ZONE EDGE LINE (YELLOW)
 - (LL) WORK ZONE LANE LINE
 - (CH) WORK ZONE CHANNELIZING LINE
 - (PCB) PORTABLE CONCRETE BARRIER
 - [] PAVEMENT FOR MAINTAINING TRAFFIC
 - [] PERMANENT PAVEMENT
 - [] WORK AREA
 - DIRECTION OF TRAFFIC ARROW

NOTE:
SEE STANDARD CONSTRUCTION
DRAWINGS MT-95.30 FOR
ADDITIONAL NOTES, SIGNS AND
DETAILS NOT SHOWN.

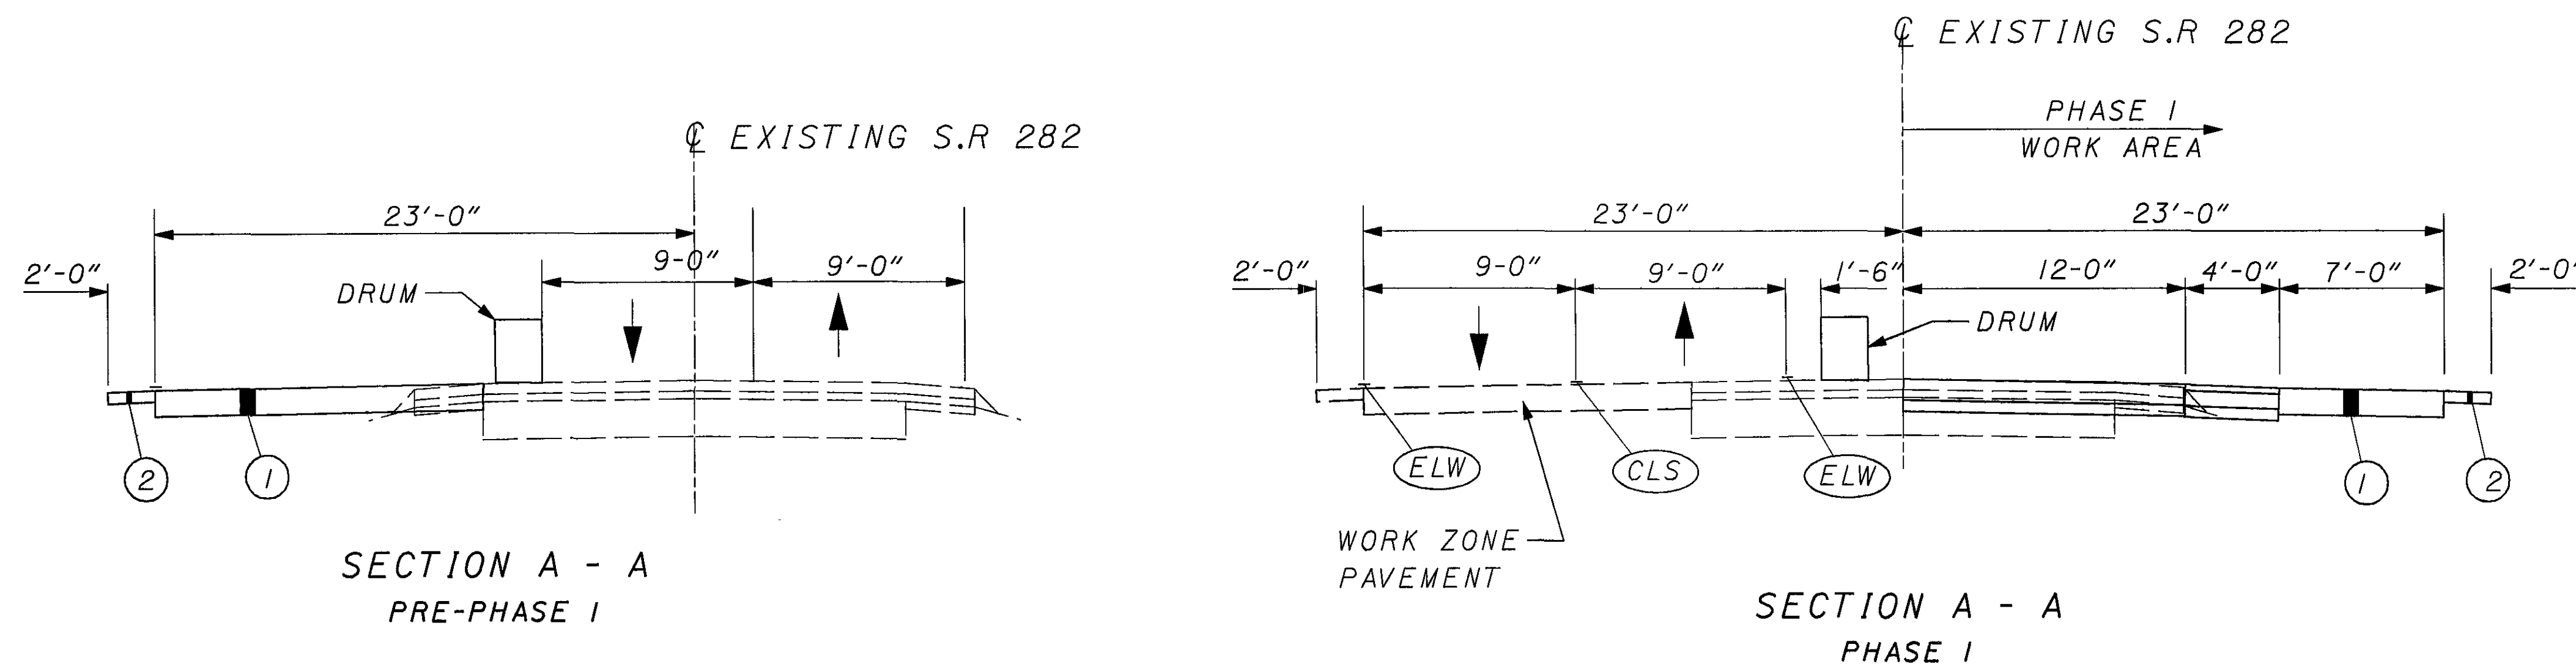


- LEGEND
- ① ITEM 615 - PAVEMENT FOR MAINTAINING TRAFFIC, CLASS A
 - ② ITEM 411 - 6" STABILIZED CRUSHED AGGREGATE

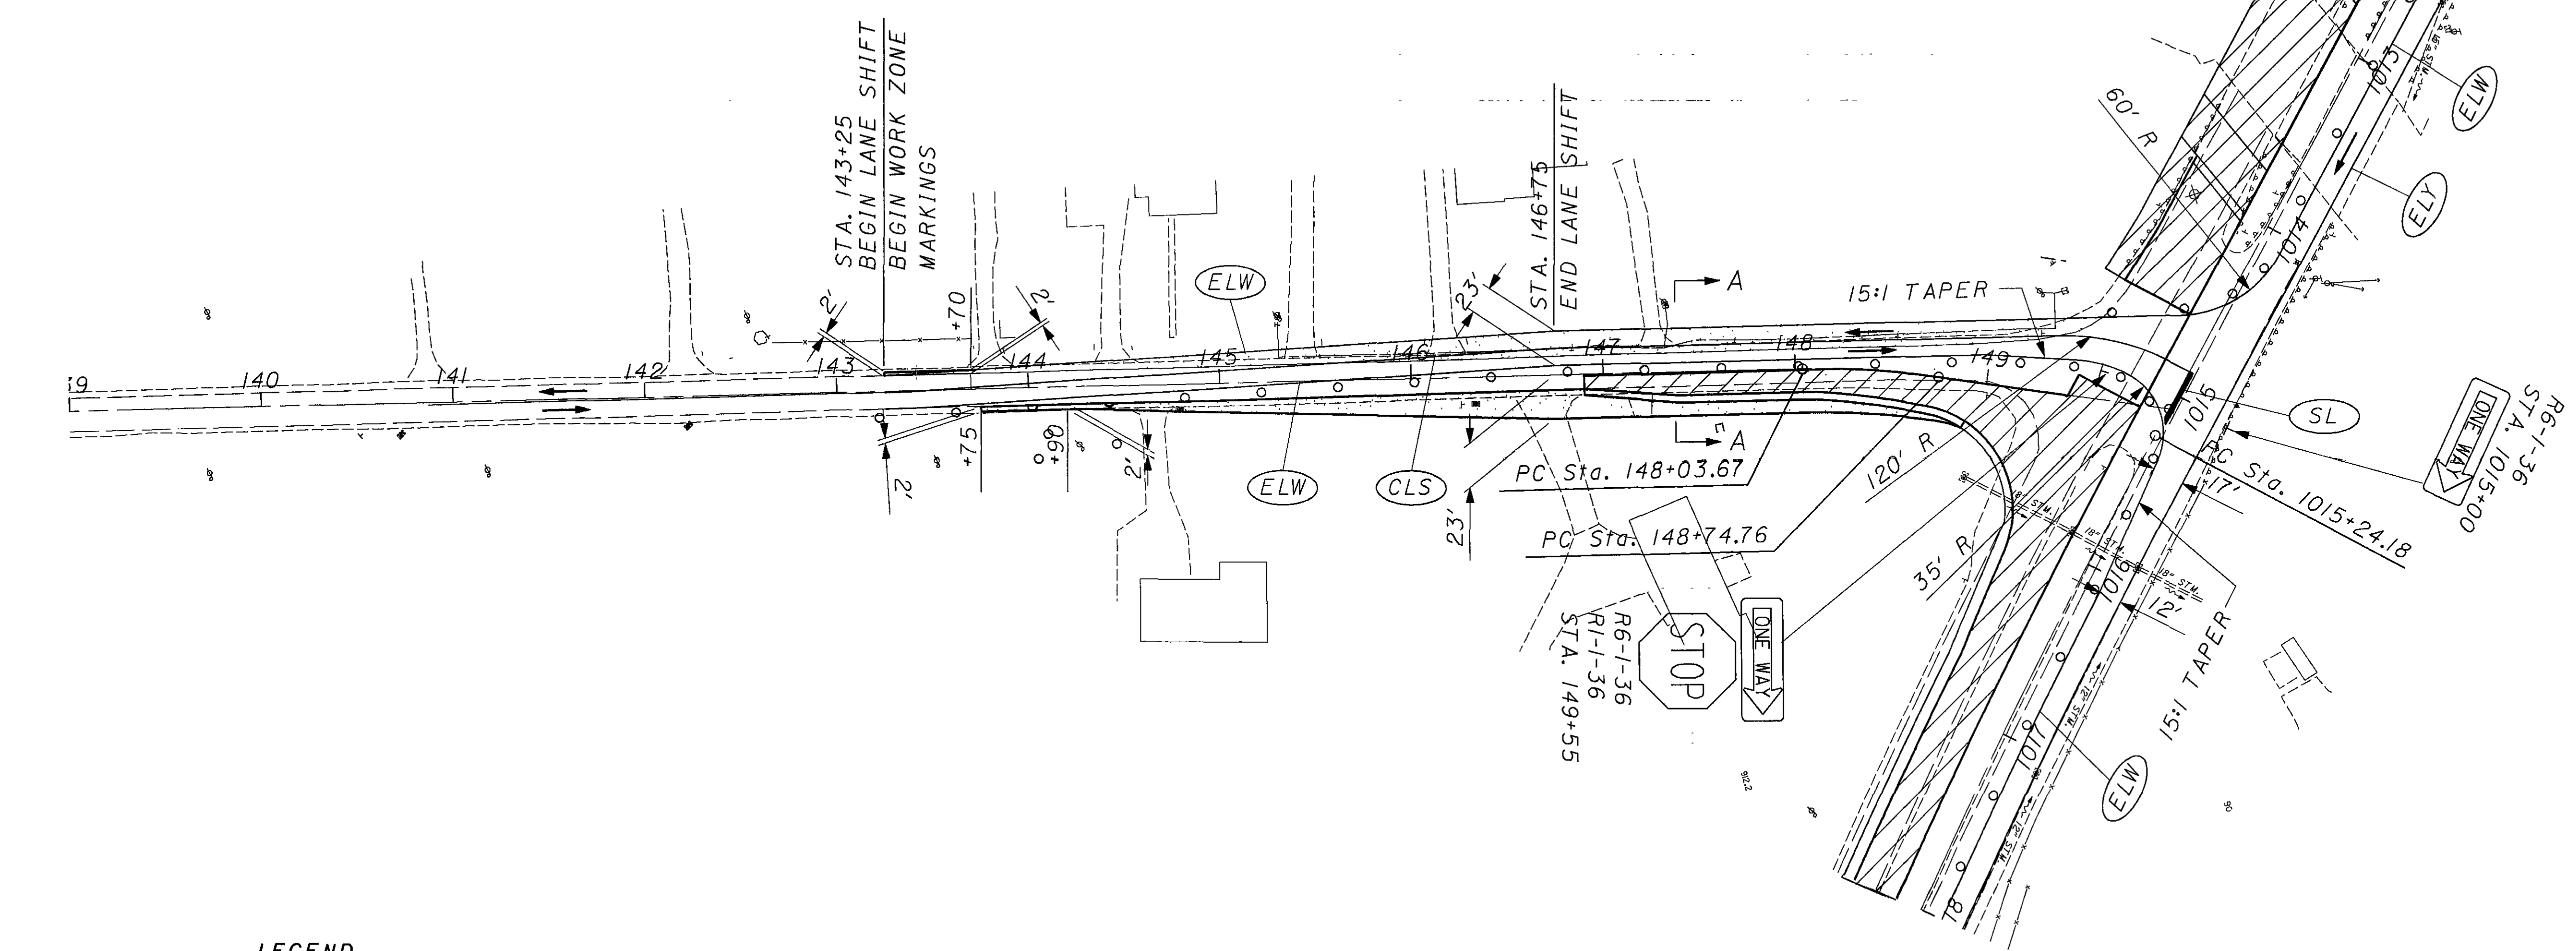

- LEGEND
- (ELW) WORK ZONE EDGE LINE (WHITE)
 - (ELY) WORK ZONE EDGE LINE (YELLOW)
 - (LL) WORK ZONE LANE LINE
 - (CLS) WORK ZONE CENTER LINE, DOUBLE SOLID
 - (SL) WORK ZONE STOP LINE
 - PAVEMENT FOR MAINTAINING TRAFFIC
 - PERMANENT PAVEMENT
 - WORK AREA
 - DIRECTION OF TRAFFIC ARROW


NOTE:
SEE STANDARD CONSTRUCTION
DRAWING MT-102.20 FOR ADDITIONAL
NOTES, SIGNS AND DETAILS NOT SHOWN.

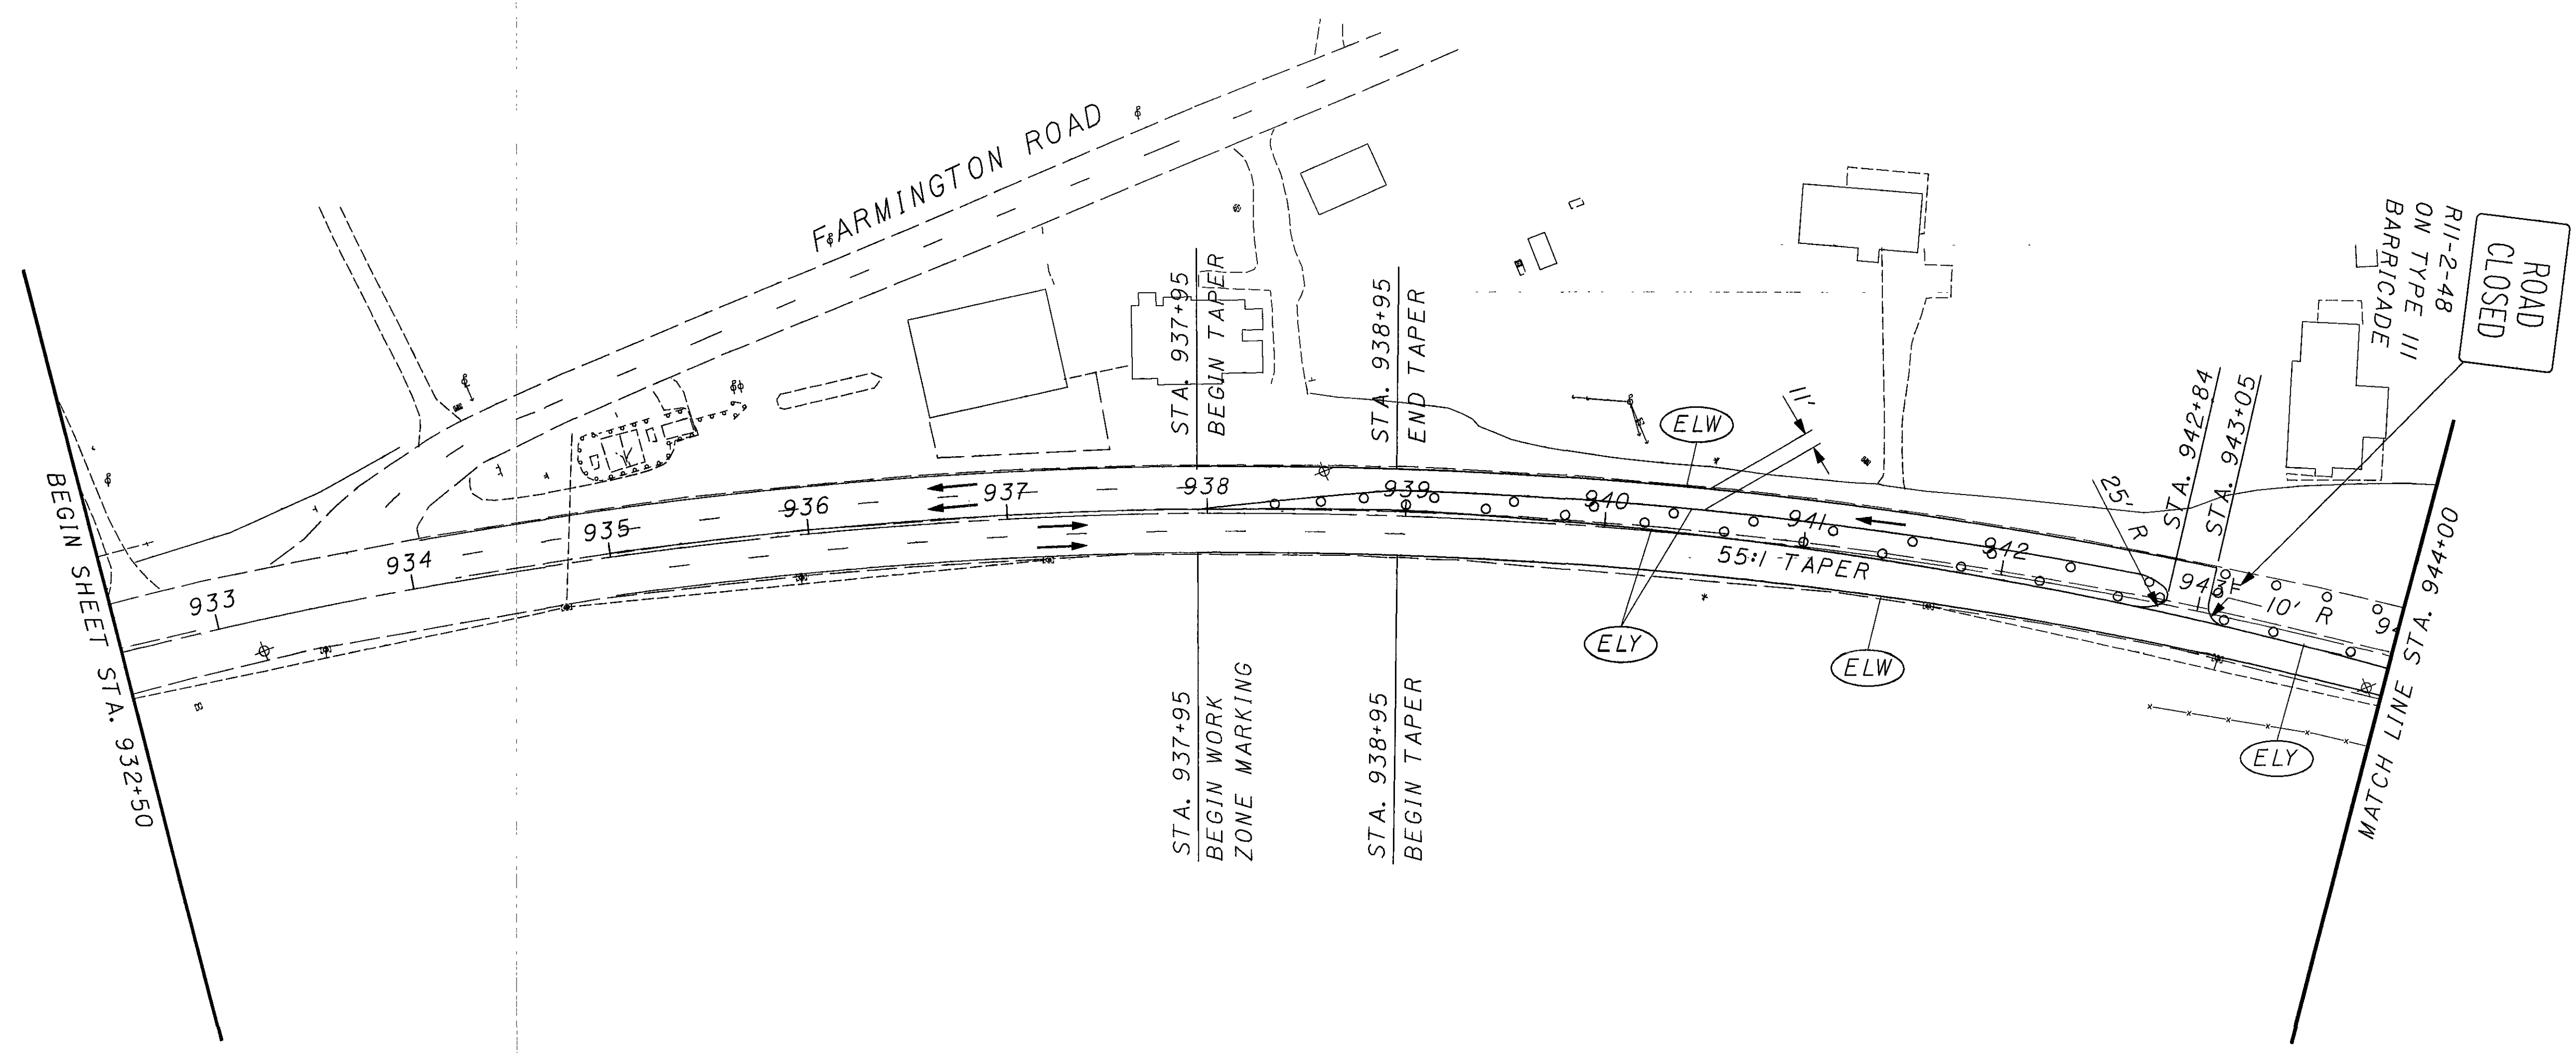

LEGEND

- (ELW) WORK ZONE EDGE LINE (WHITE)
- (ELY) WORK ZONE EDGE LINE (YELLOW)
- (LL) WORK ZONE LANE LINE
- (CLS) WORK ZONE CENTER LINE, DOUBLE SOLID
- (PCB) PORTABLE CONCRETE BARRIER
- [---] PAVEMENT FOR MAINTAINING TRAFFIC
- [---] PERMANENT PAVEMENT
- [///] WORK AREA
- DIRECTION OF TRAFFIC ARROW



NOTE:
SEE STANDARD CONSTRUCTION
DRAWINGS MT-95.32 FOR ADDITIONAL
NOTES, SIGNS AND DETAILS NOT SHOWN.

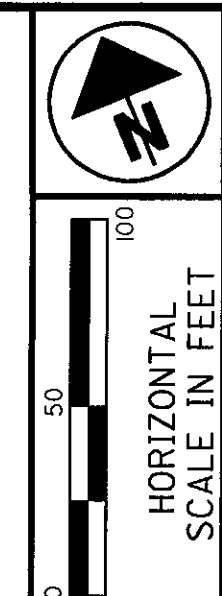

CALCULATED
CHECKED

MAINTENANCE OF TRAFFIC - PHASE 2
STA 932+50 TO STA 944+00


GEA / POR-422-18.31 / 0.00

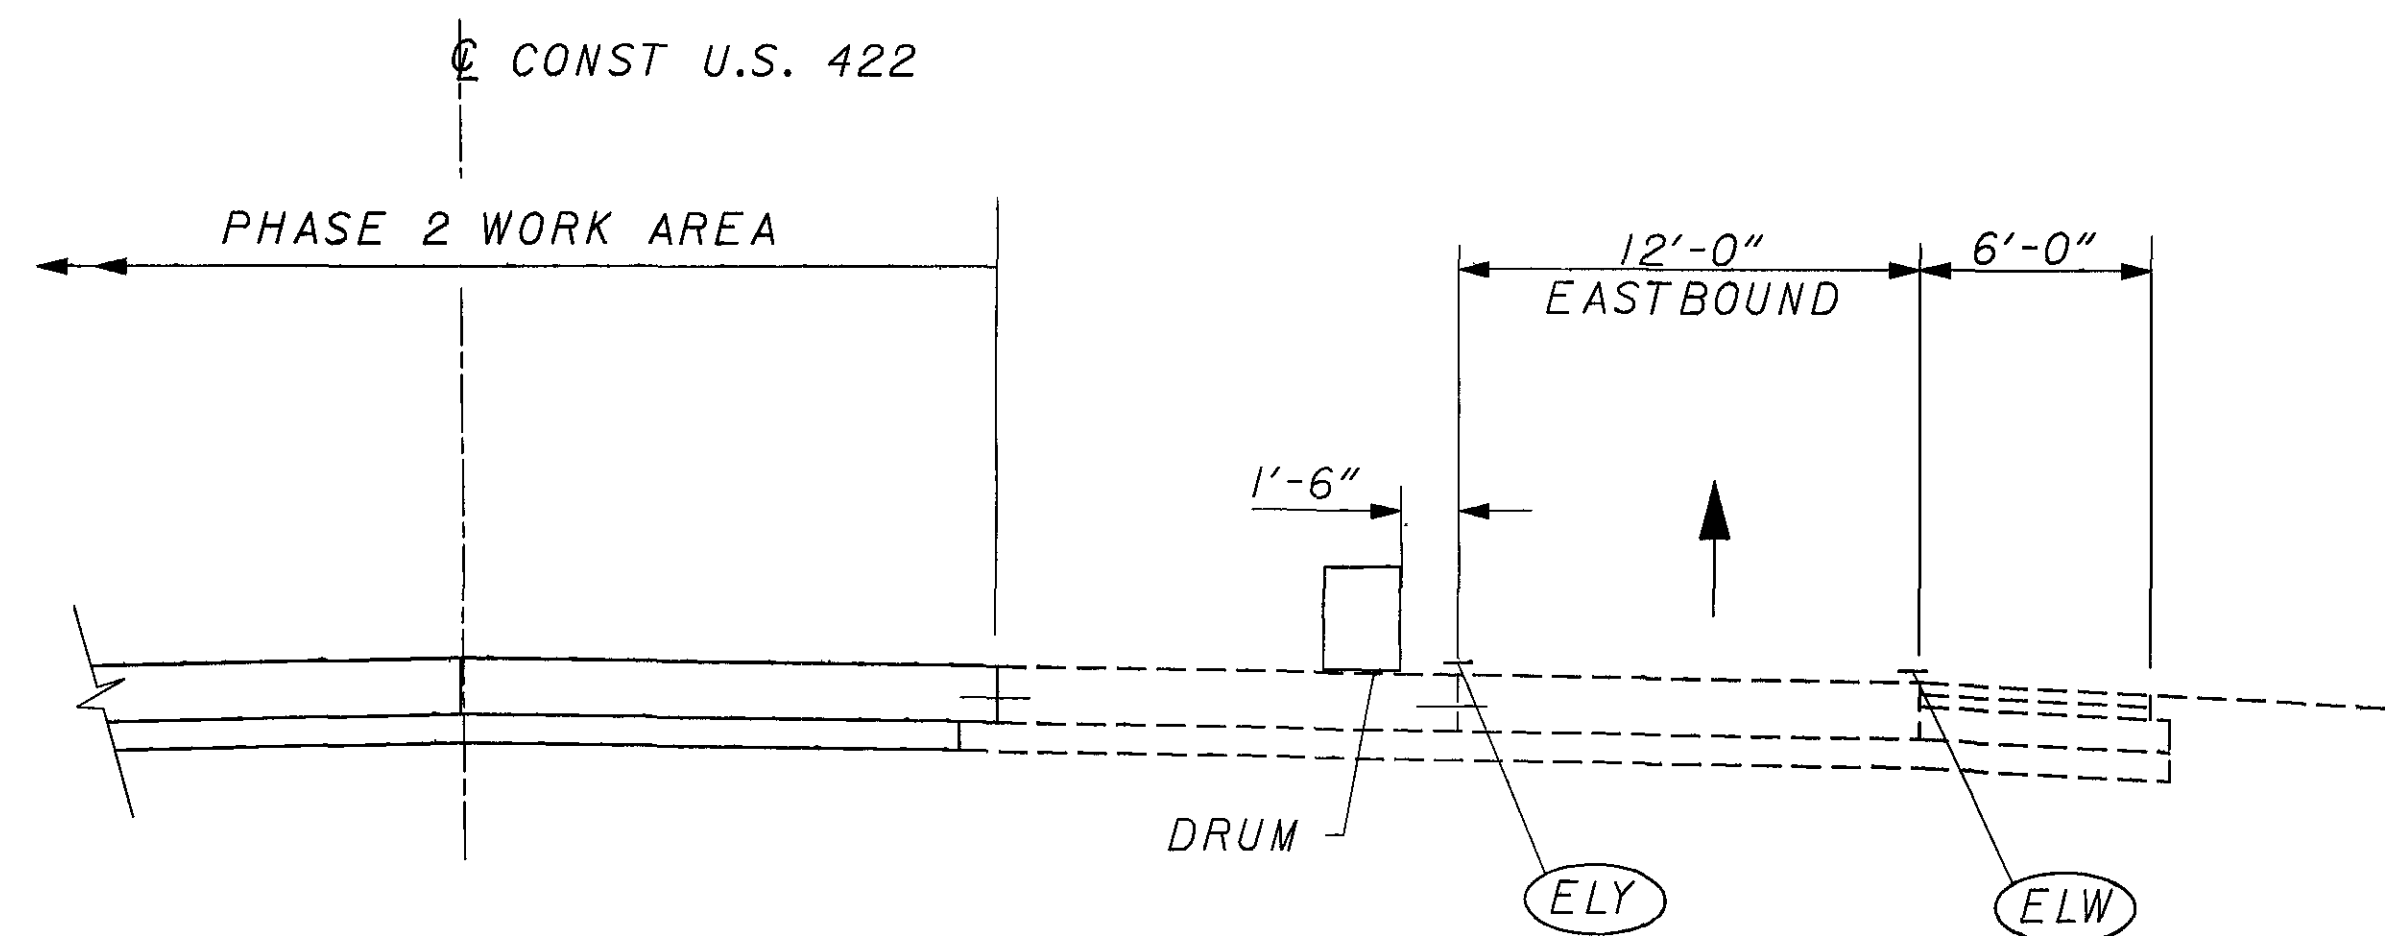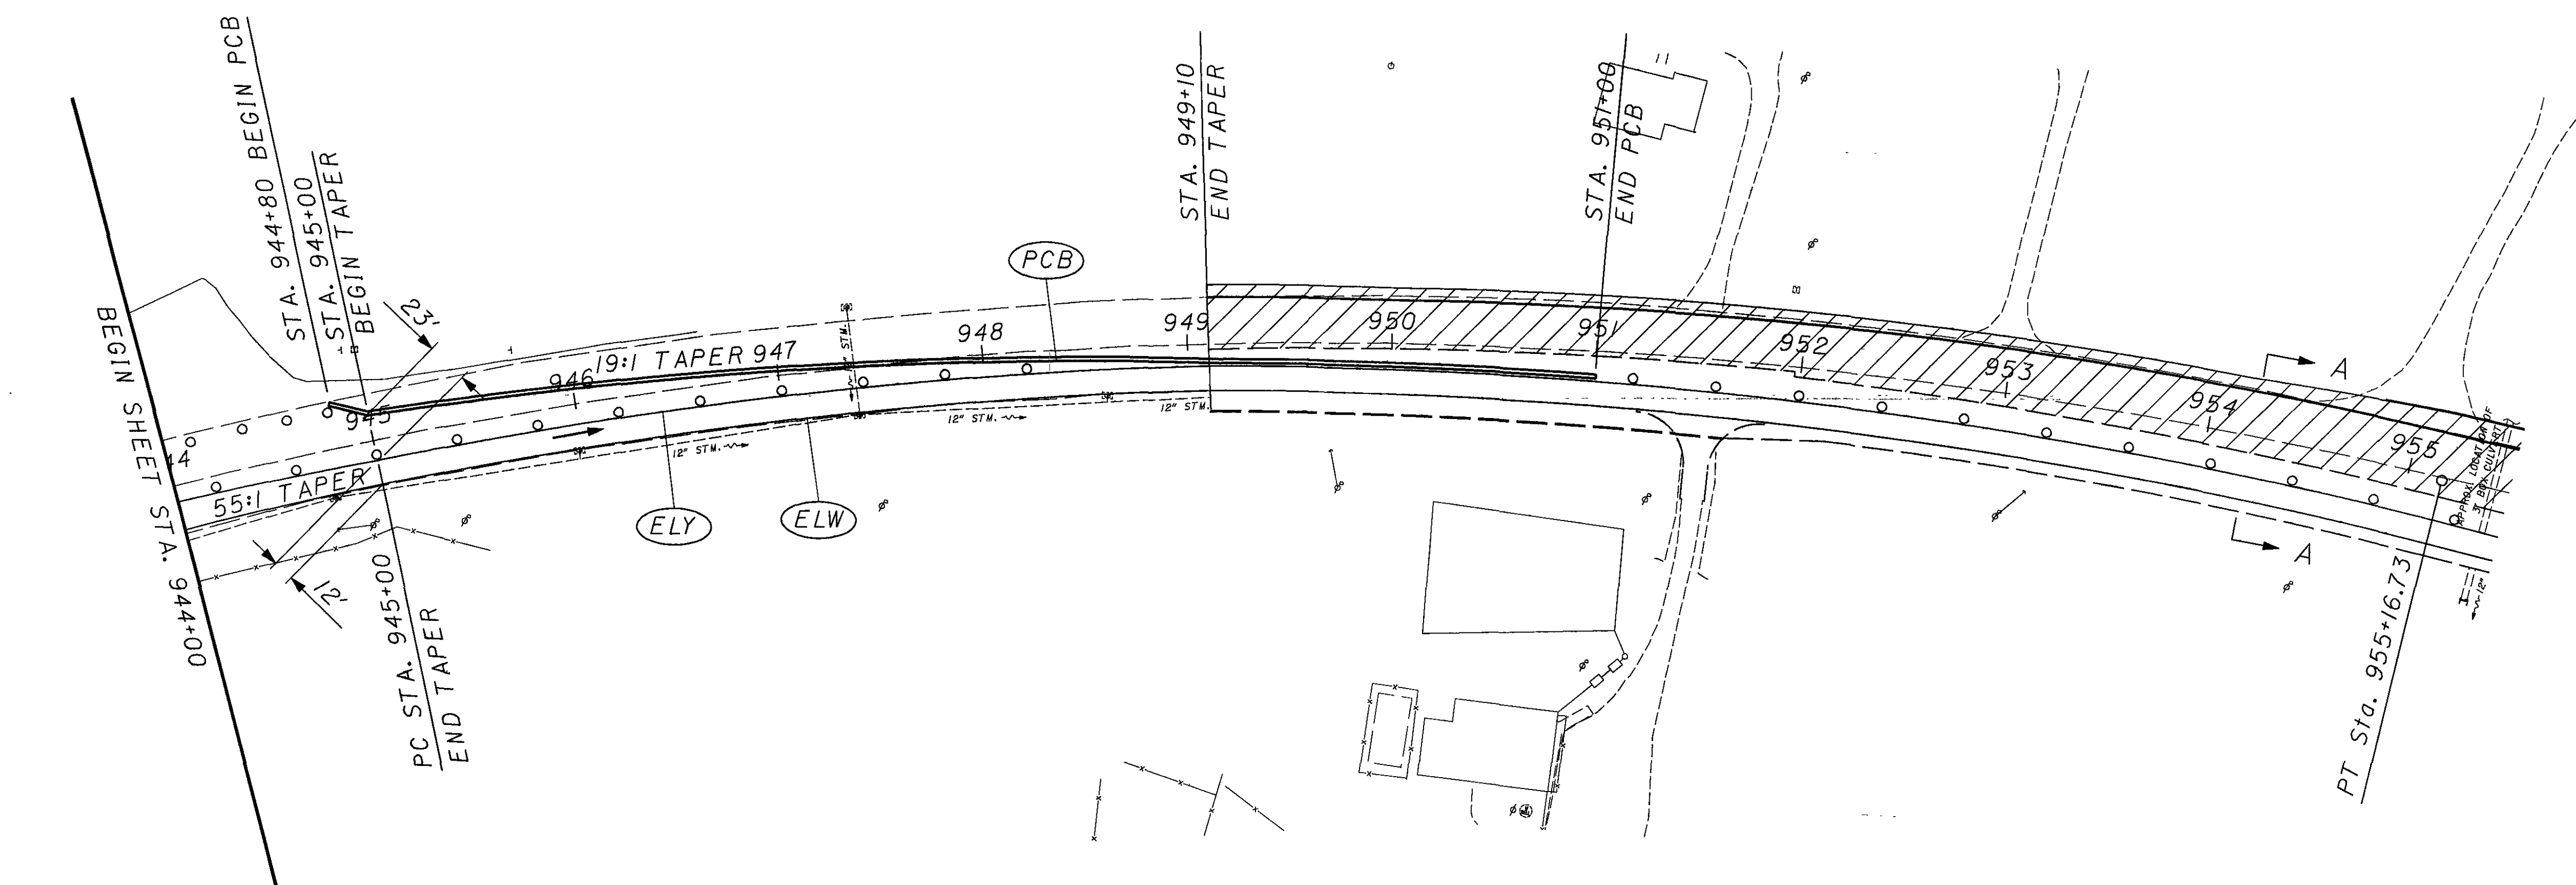

SECTION A - A

LEGEND




- (ELW) WORK ZONE EDGE LINE (WHITE)
- (ELY) WORK ZONE EDGE LINE (YELLOW)
- (LL) WORK ZONE LANE LINE
- (CLS) WORK ZONE CENTER LINE, DOUBLE SOLID
- (PCB) PORTABLE CONCRETE BARRIER
- [Hatched Box] PAVEMENT FOR MAINTAINING TRAFFIC
- [Dashed Box] PERMANENT PAVEMENT
- [Hatched Box] WORK AREA
- DIRECTION OF TRAFFIC ARROW

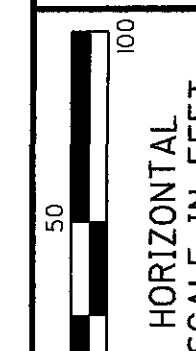

CALCULATED
CHECKED

MAINTENANCE OF TRAFFIC - PHASE 2
STA 944+00 TO STA 955+50

GEA / POR-422-18.31 / 0.00

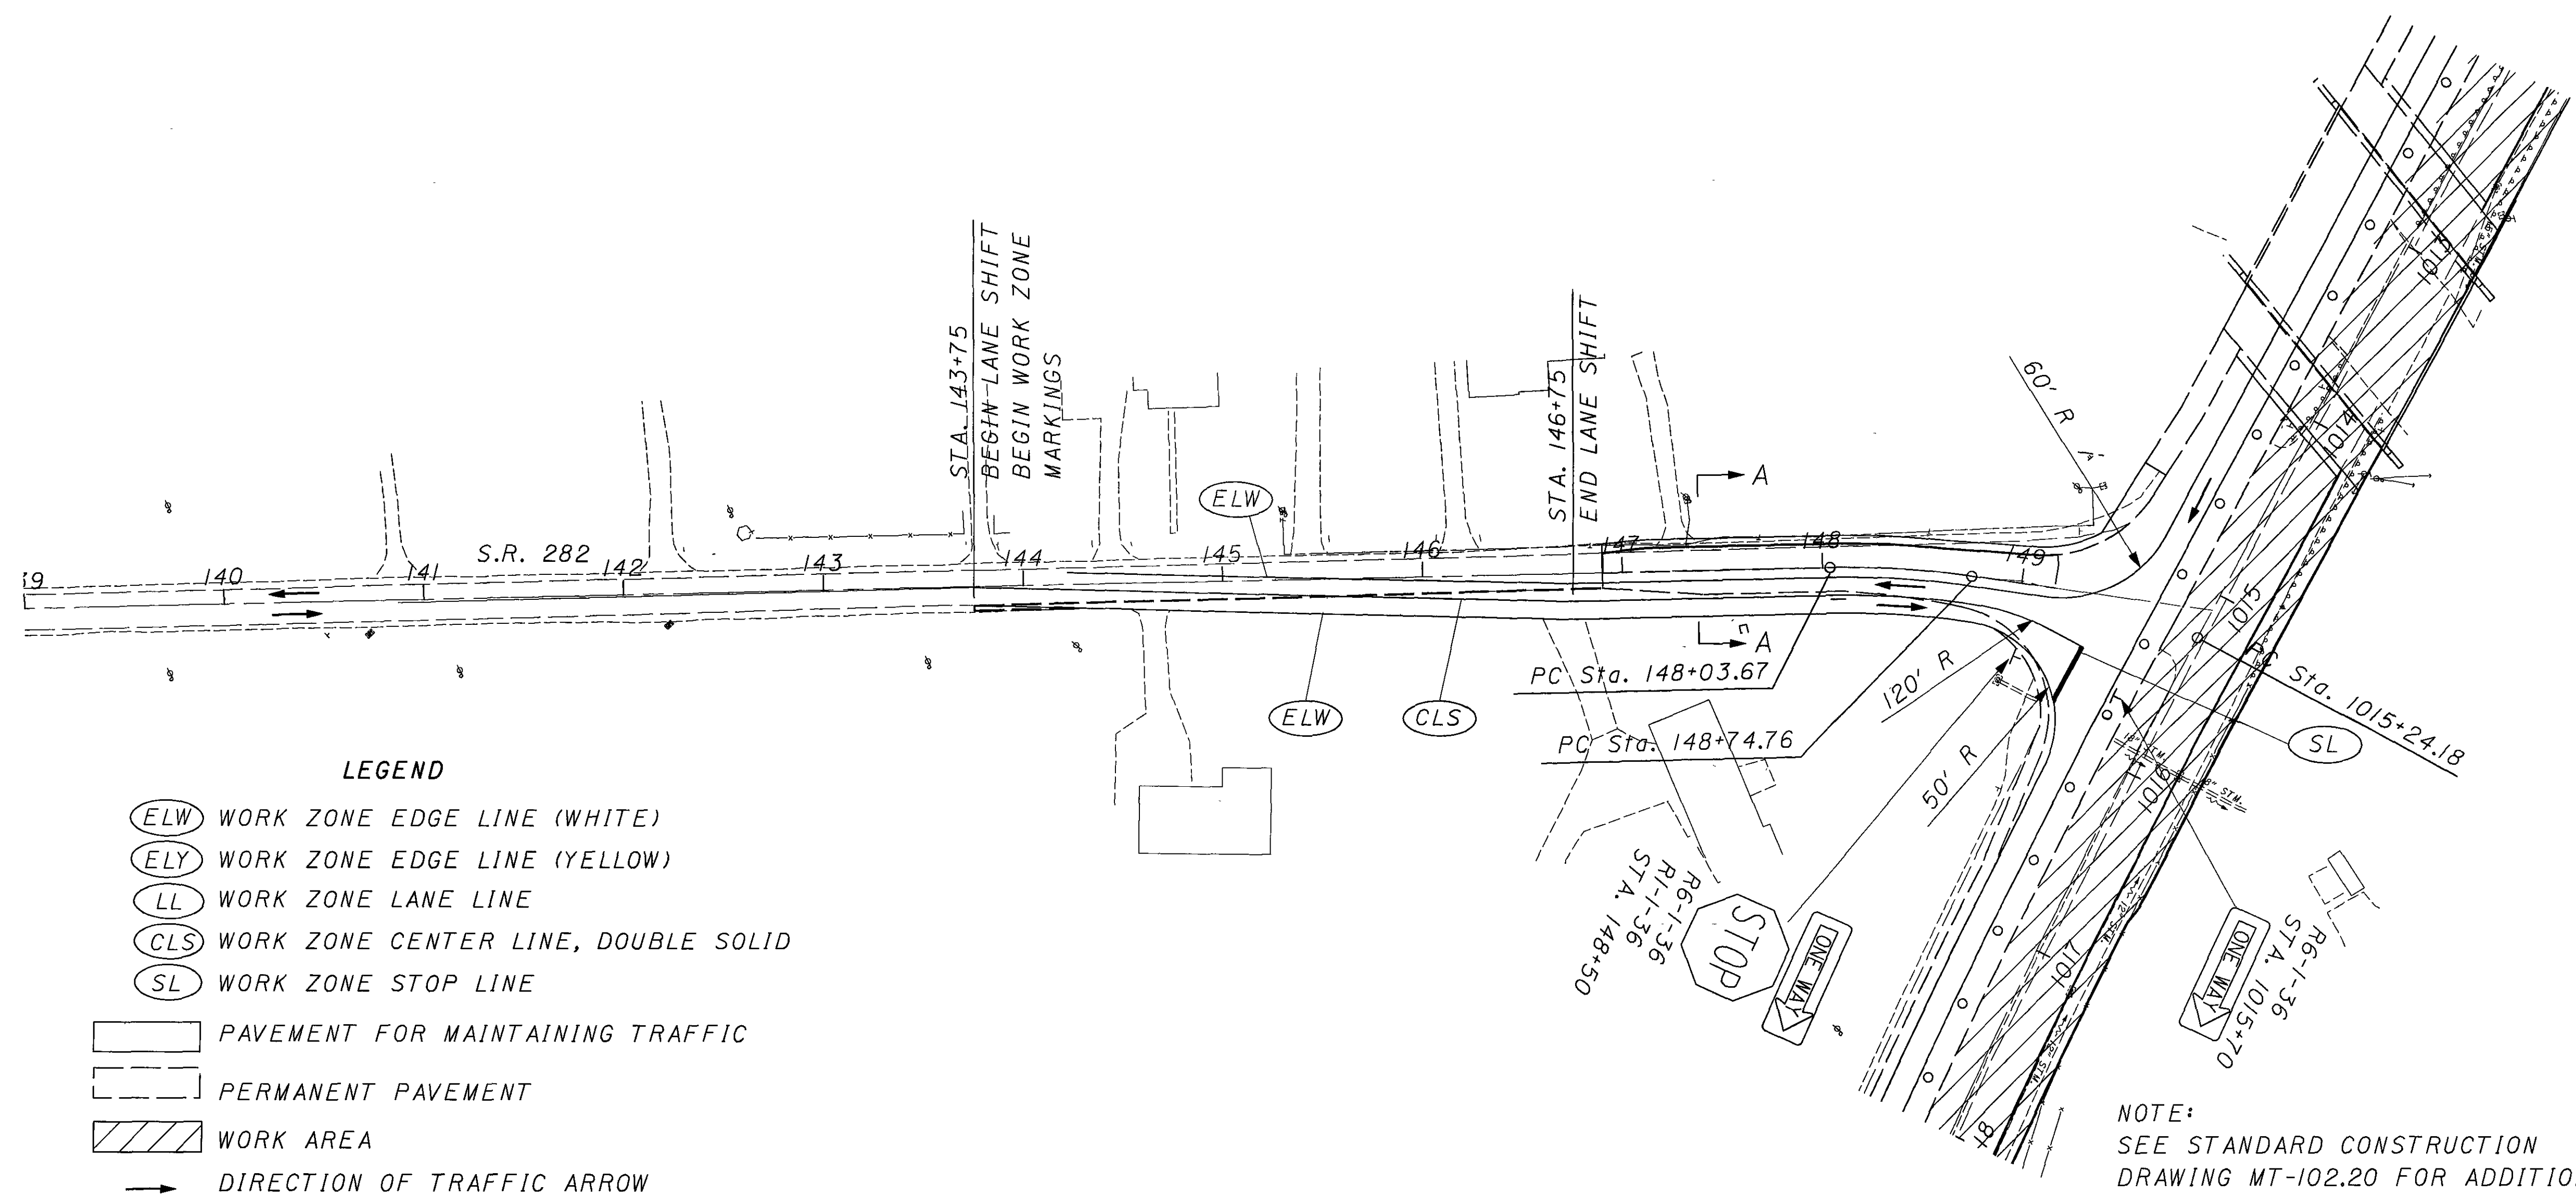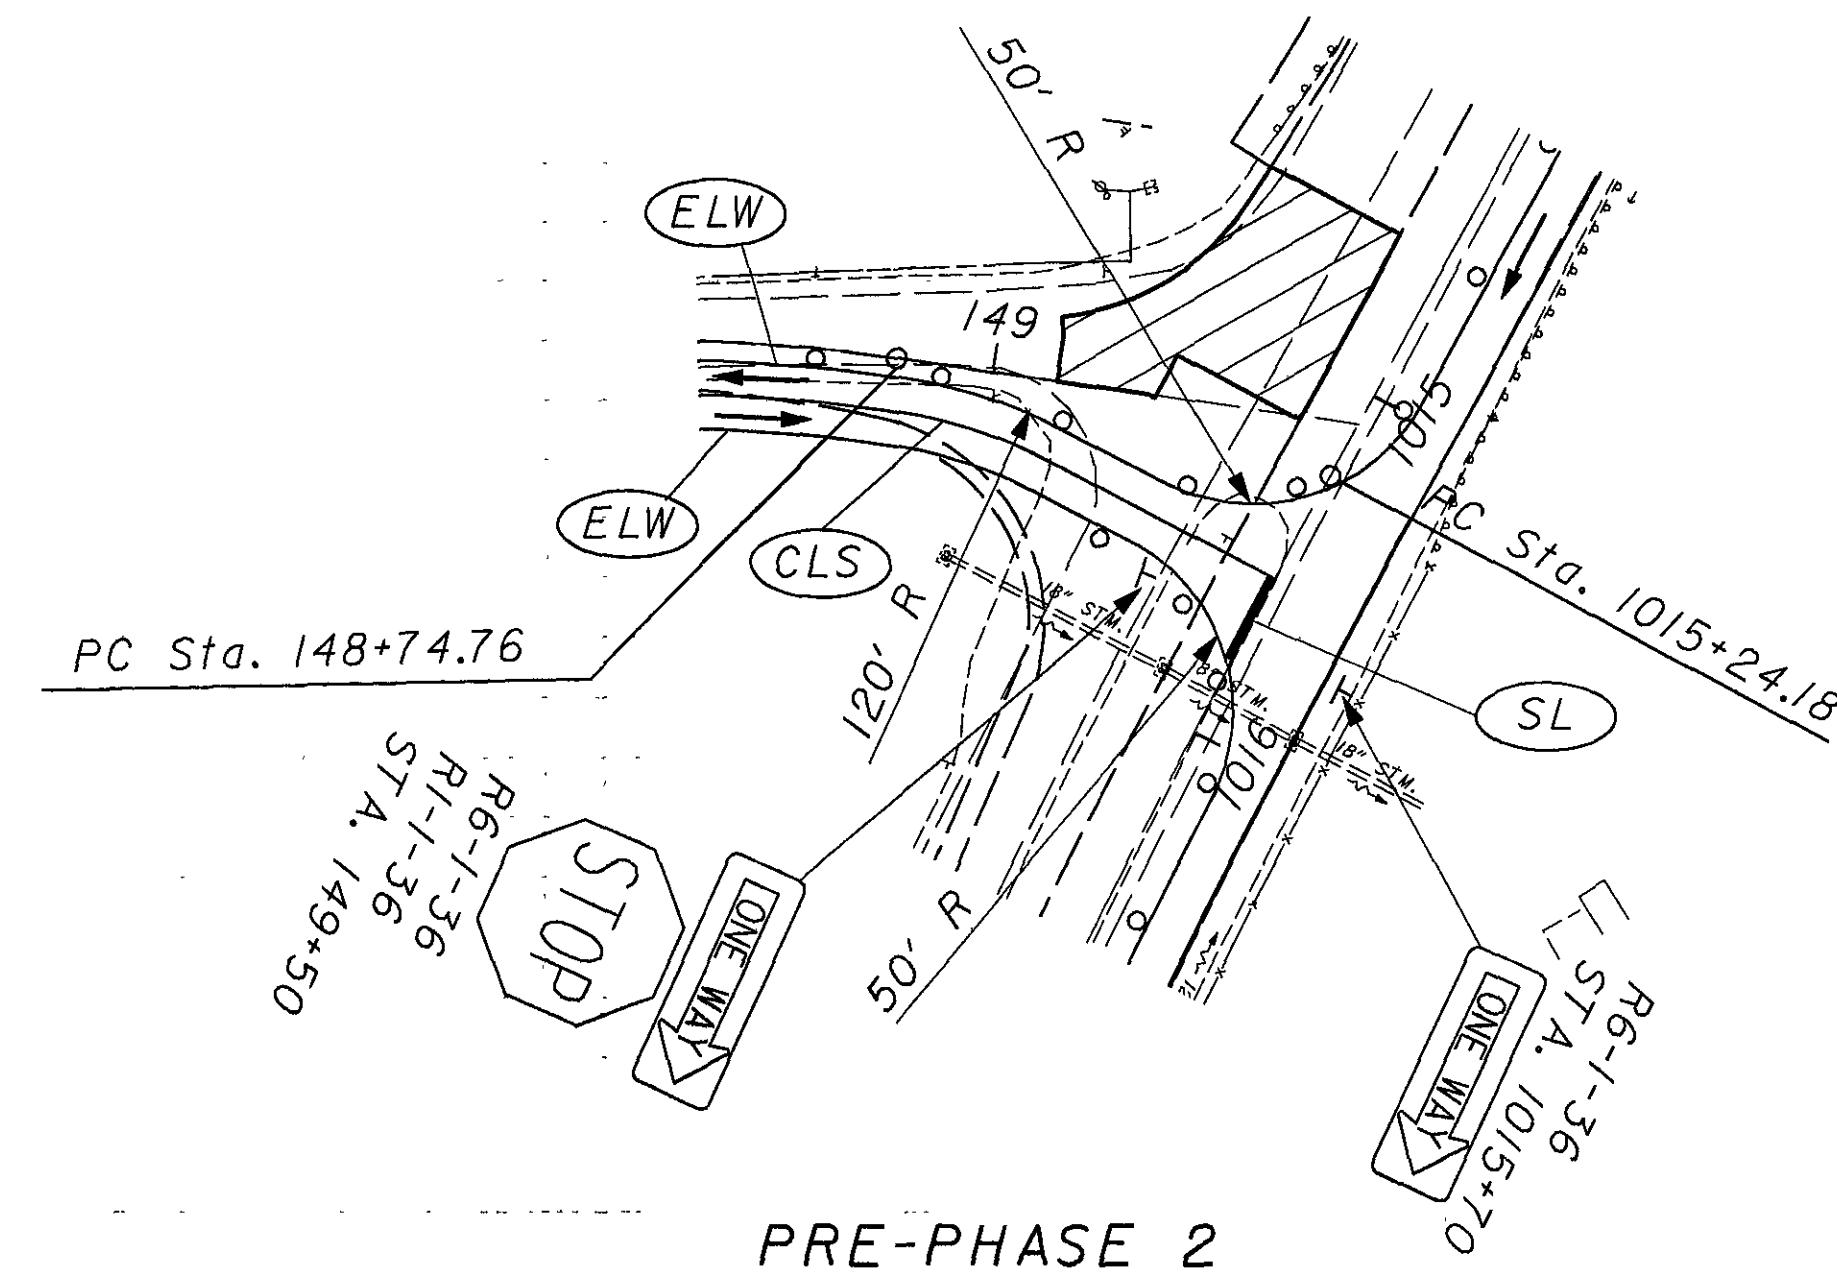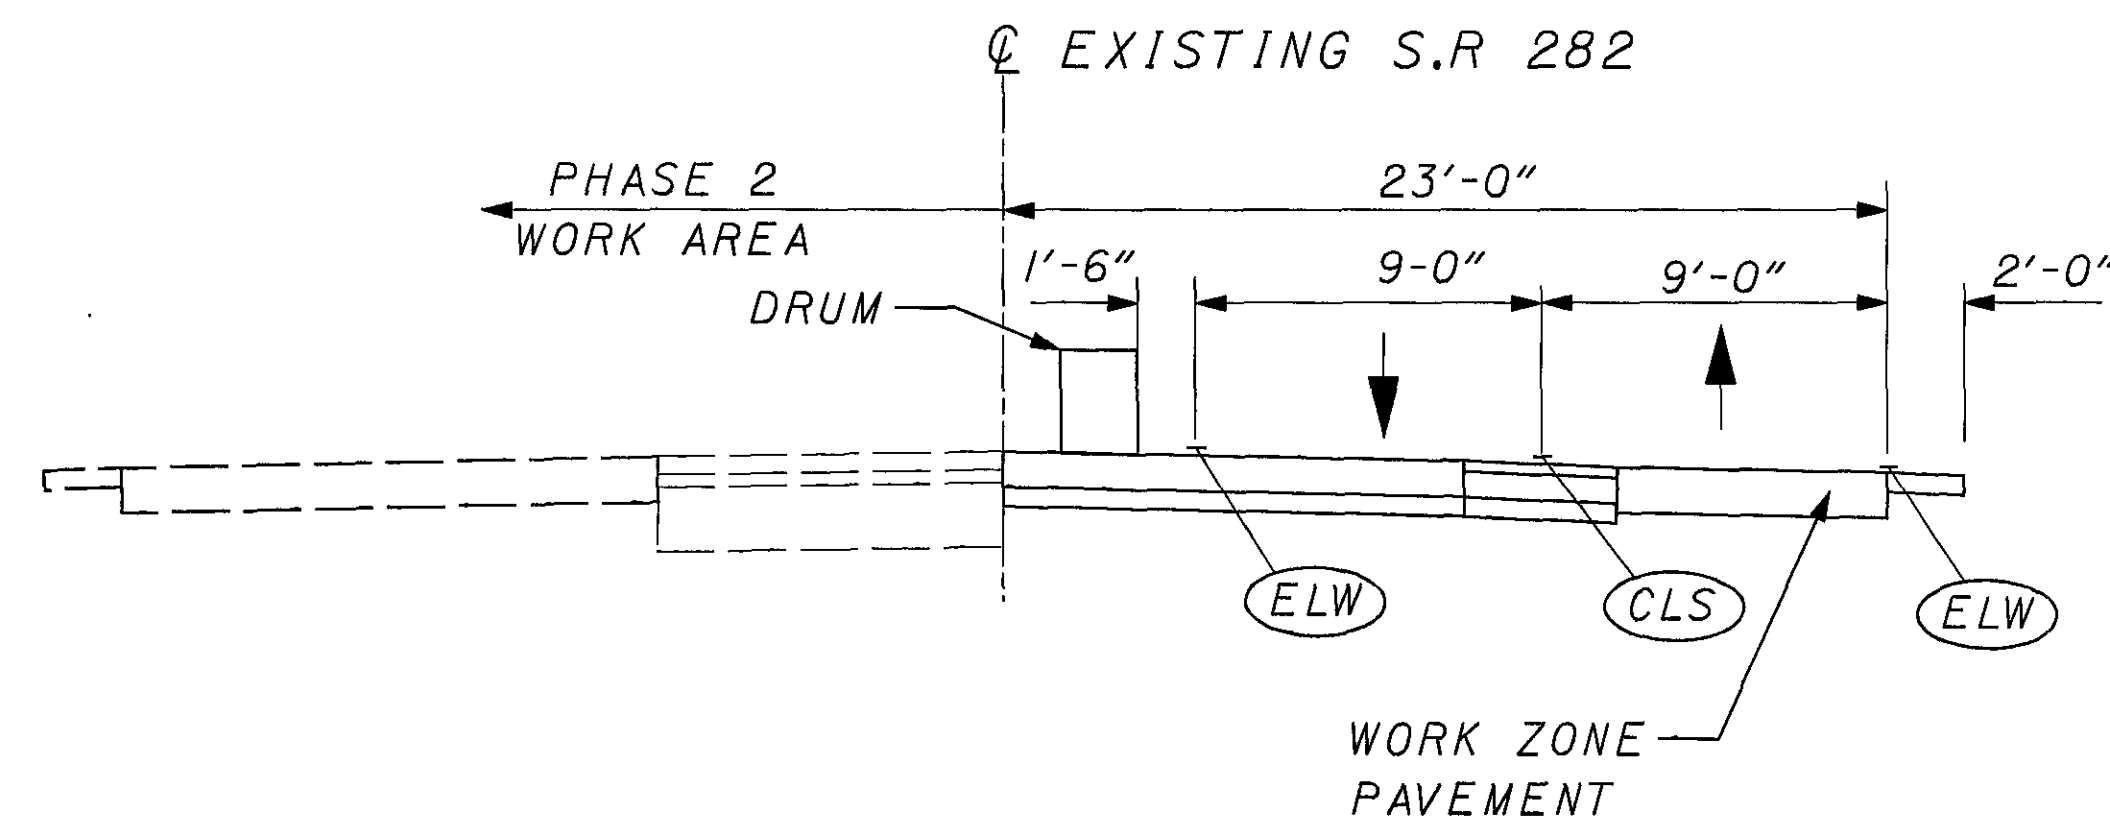

HORIZONTAL
SCALE IN FEET

CALCULATED
CHECKED

MAINTENANCE OF TRAFFIC - PHASE 2
SR 282 STA 139+00 TO STA 149+96

GEA / POR-422-18.31 / 0.00

33
332

SHEET NUMBER											ITEM	ITEM EXT.	GRAND TOTAL	UNIT	DESCRIPTION	SEE SHEET NO.	CALCULATED BF	CHECKED VLW
15	17	43	49	50	51	56	137	195	196	197								
															ROADWAY			
LUMP											201	11001	LUMP		CLEARING AND GRUBBING, AS PER PLAN	15		
		LUMP									202	11000	LUMP		STRUCTURE REMOVED			
		3									202	20010	3	EACH	HEADWALL REMOVED			
		46546					183				202	23000	46729	SQ YD	PAVEMENT REMOVED			
		2933					142				202	23010	3075	SQ YD	PAVEMENT REMOVED, ASPHALT			
		45									202	30000	45	SQ FT	WALK REMOVED			
		LUMP									202	30204	LUMP		STEPS REMOVED			
		1136									202	32000	1136	FT	CURB REMOVED			
		1957									202	32600	1957	FT	GUTTER REMOVED			
		10154									202	35100	10154	FT	PIPE REMOVED, 24" AND UNDER			
		213									202	35200	213	FT	PIPE REMOVED, OVER 24"			
		5455									202	38000	5455	FT	GUARDRAIL REMOVED			
		27									202	42206	27	EACH	ANCHOR ASSEMBLY REMOVED			
		12									202	47000	12	EACH	BRIDGE TERMINAL ASSEMBLY REMOVED			
		3									202	58000	3	EACH	MANHOLE REMOVED			
		67									202	58100	67	EACH	CATCH BASIN REMOVED			
		2									SPECIAL	20266000	2	EACH	SPECIAL-DRILLED WATER WELL ABANDONED	18		
		1728									202	75000	1728	FT	FENCE REMOVED			
		2									202	75250	2	EACH	GATE REMOVED			
		LUMP									202	98000	LUMP		REMOVAL MISC.: WALL REMOVED			
		3									202	98100	3	EACH	REMOVAL MISC.: GATE POST REMOVED			
		3									202	98100	3	EACH	REMOVAL MISC.: SIGN REMOVED			
					89955		4492				203	10000	94447	CU YD	EXCAVATION			
					28829		28				203	20000	28857	CU YD	EMBANKMENT			
2000						88242					204	10000	90242	SQ YD	SUBGRADE COMPACTION			
1						44					204	45000	45	hour	PROOF ROLLING			
1000											204	13000	1000	CU YD	EXCAVATION OF SUBGRADE			
1000											204	20000	1000	CU YD	EMBANKMENT			
						950					206	10500	950	TON	CEMENT			
						12115					206	11000	12115	SQ YD	CURING COAT			
						40383					206	15000	40383	SQ YD	CEMENT STABILIZED SUBGRADE, 12 INCHES DEEP			
			14								604	38500	14	EACH	MONUMENT ASSEMBLY			
			3525.0								606	13000	3525.0	FT	GUARDRAIL, TYPE 5			
			9								606	22010	9	EACH	ANCHOR ASSEMBLY, TYPE E-98			
			14								606	26500	14	EACH	ANCHOR ASSEMBLY, TYPE T			
			5								606	35000	5	EACH	BRIDGE TERMINAL ASSEMBLY, TYPE 1			
			4								606	35100	4	EACH	BRIDGE TERMINAL ASSEMBLY, TYPE 2			
			210								622	10160	210	FT	CONCRETE BARRIER, SINGLE SLOPE, TYPE D			
			21								SPECIAL	69050100	21	EACH	SPECIAL - MAILBOX SUPPORT SYSTEM, SINGLE	165		
			4								SPECIAL	69050200	4	EACH	SPECIAL - MAILBOX SUPPORT SYSTEM, DOUBLE	165		
															EROSION CONTROL			
									4	4	601	11000	8	SQ YD	RIPRAP USING 6" REINFORCED CONCRETE SLAB			
				6							601	32004	6	CU YD	ROCK CHANNEL PROTECTION, TYPE A WITH FABRIC FILTER			
								7	11	12	601	32104	30	CU YD	ROCK CHANNEL PROTECTION, TYPE B WITH FABRIC FILTER			
10				8							601	32204	18	CU YD	ROCK CHANNEL PROTECTION, TYPE C WITH FABRIC FILTER			
						2					659	00100	2	EACH	SOIL ANALYSIS TEST			
						77931					659	10000	77931	SQ YD	SEEDING AND MULCHING			
						3897					659	14000	3897	SQ YD	REPAIR SEEDING AND MULCHING			
						3897					659	15000	3897	SQ YD	INTER-SEEDING			

GENERAL SUMMARY

GEA / POR-422-18.31 / 0.00

SHEET NUMBER											ITEM	ITEM EXT.	GRAND TOTAL	UNIT	DESCRIPTION	SEE SHEET NO.	CALCULATED BF	CHECKED VLW
17		46		50	51	54	57	195	196	197								
															EROSION CONTROL (CON'T)			
					12						659	20000	12	TON	COMMERCIAL FERTILIZER			
					2						659	31000	2	ACRE	LIME			
					431						659	35000	431	M GAL	WATER			
					19483						659	40000	19483	M SQ FT	MOWING			
				42							660	20000	42	SQ YD	SODDING REINFORCED			
				2790							670	00700	2790	SQ YD	DITCH EROSION PROTECTION			
								1			832	15000	LUMP		STORM WATER POLLUTION PREVENTION PLAN			
											832	30000	15000	EACH	EROSION CONTROL			
				3248							836	10000	3248	SQ YD	SEEDING AND EROSION CONTROL WITH TURF REINFORCING MAT, TYPE 1			
				593							836	10020	593	SQ YD	SEEDING AND EROSION CONTROL WITH TURF REINFORCING MAT, TYPE 2			
															DRAINAGE			
		2.4						1.6	2.2	2.0	602	20000	8.2	CU YD	CONCRETE MASONRY			
100						874					603	00510	874	FT	6" CONDUIT, TYPE F FOR UNDERDRAIN OUTLETS			
100						72					603	00900	172	FT	6" CONDUIT, TYPE B			
100											603	01100	100	FT	6" CONDUIT, TYPE C			
100											603	01400	100	FT	6" CONDUIT, TYPE E			
100											603	01500	100	FT	6" CONDUIT, TYPE F			
250											603	01800	250	FT	8" CONDUIT, TYPE B			
250											603	02500	250	FT	8" CONDUIT, TYPE E			
250											603	02600	250	FT	8" CONDUIT, TYPE F			
		1751									603	04600	1751	FT	12" CONDUIT, TYPE C			
		771									603	04900	771	FT	12" CONDUIT, TYPE D			
											603	05900	938	FT	15" CONDUIT, TYPE B			
		938									603	06100	1291	FT	15" CONDUIT, TYPE C			
		1291									603	07400	81	FT	18" CONDUIT, TYPE B			
		81									603	07400	81	FT	18" CONDUIT, TYPE B			
		669									603	07600	669	FT	18" CONDUIT, TYPE C			
		229									603	08900	229	FT	21" CONDUIT, TYPE B			
		123									603	09100	123	FT	21" CONDUIT, TYPE C			
		53									603	09400	53	FT	21" CONDUIT, TYPE D			
								120			603	14700	120	FT	33" CONDUIT, TYPE A 706.02, OR 42" CONDUIT TYPE A 707.01			
									150		603	20700	150	FT	48" CONDUIT, TYPE A, 706.02			
										96	603	53100	96	FT	43"X68" CONDUIT, TYPE A, 706.04			
		2									604	00400	2	EACH	CATCH BASIN, NO. 3			
		8									604	00800	8	EACH	CATCH BASIN, NO. 3A			
		11									604	02800	11	EACH	CATCH BASIN, NO. 8			18
		2									604	04500	2	EACH	CATCH BASIN, NO. 2-2B			
		1									604	04900	1	EACH	CATCH BASIN, NO. 2-3			
		12									604	31500	12	EACH	MANHOLE, NO. 3			
		6									604	31501	6	EACH	MANHOLE, NO.3, AS PER PLAN			194A
						21					604	36600	21	EACH	PRECAST REINFORCED CONCRETE OUTLET			
						1482					605	13510	1482	FT	6" ROCK CUT UNDERDRAIN WITH FABRIC WRAP			
						26587					605	14020	26587	FT	6" BASE PIPE UNDERDRAINS WITH FABRIC WRAP			
		5									895	10010	5	EACH	MANUFACTURED WATER QUALITY STRUCTURE, TYPE 1			
		1									895	10020	1	EACH	MANUFACTURED WATER QUALITY STRUCTURE, TYPE 2			

GENERAL SUMMARY

GEA / POR - 422-18.31 / 0.00

35
332

[illegible]

REF NO.	SHEET NO.	STATION		SIDE	202	202	202	202	202	202	202	202	202	202	202	202	202	202	202	202	202	202	202		
					HEADWALL REMOVED	PAVEMENT REMOVED	PAVEMENT REMOVED, ASPHALT	WALK REMOVED	CURB REMOVED	STEPS REMOVED	GUTTER REMOVED	PIPE REMOVED, 24" AND UNDER	PIPE REMOVED, OVER 24"	GUARDRAIL REMOVED	ANCHOR ASSEMBLY REMOVED	BRIDGE TERMINAL ASSEMBLY REMOVED	STRUCTURE REMOVED	MANHOLE REMOVED	CATCH BASIN REMOVED	SPECIAL - DRILLED WATER WELL ABANDONED	FENCE REMOVED	GATE REMOVED	REMOVAL MISC.: WALL REMOVED	REMOVAL MISC.: GATE POST REMOVED	REMOVAL MISC.: SIGN REMOVED
					EACH	SQ. YD.	SQ. YD.	SQ. FT.	FT.	LUMP	FT.	FT.	FT.	FT.	FT.	EACH	EACH	LUMP	EACH	EACH	EACH	FT.	EACH	LUMP	EACH
1-R	60	947+37.55	948+59.82	RT								122													
2-R		948+59.82	949+86.16	RT								126													
3-R		949+10.40	950+00.00	RT/LT		478																			
4-R		949+86.16	950+00.00	RT								15					1								
1-R	61	950+00.00	951+26.77	RT								127													
2-R		951+44.70	951+45.00	RT																	LUMP				
3-R		951+61.92	951+62.49	RT																	LUMP				
4-R		951+40.73	951+62.20	RT								21													
5-R		951+26.77	952+85.82	RT								159					1								
6-R		950+00.00	954+00.00	RT/LT		2133											1								
7-R		952+85.82	954+00.00	RT								114					1								
1-R	62	954+00.00	954+22.55	RT								22													
2-R		954+22.55	955+52.77	RT								130					1								
3-R		955+41.44	955+42.39	RT/LT											LUMP										
4-R		955+51.38	955+52.77	RT								33					1								
5-R		954+00.00	956+83.68	RT/LT		1513																			
6-R		955+52.77	958+00.00	RT								257													
7-R		956+83.68	958+00.00	RT/LT		517																			
8-R		955+21.5	955+21.5	LT																		1			
9-R		954+85	955+21.5	LT															1			1			
1-R	63	958+00.00	958+60.75	RT								61					1								
2-R		958+61.31	958+77.93	RT								17					1								
3-R		958+60.75	958+61.31	RT								52					1								
4-R		958+60.75	958+61.49	RT								20					1								
5-R		958+60.75	962+00.00	RT								339													
6-R		958+00.00	962+00.00	LT		978																			
7-R		958+00.00	962+00.00	RT		800	178																		
1-R	64	962+00.00	962+07.29	RT								7					1								
2-R		962+07.29	962+08.49	RT/LT								59					1								
3-R		962+08.00	962+20.18	LT								12					1								
4-R		962+20.18	965+57.22	LT								337					1								
5-R		962+00.00	966+00.00	LT		978																			
6-R		962+00.00	966+00.00	RT		800	178																		
7-R		965+57.22	965+58.02	RT/LT								62					1								
8-R		965+57.22	966+00.00	LT								43													
1-R	65	966+00.00	969+07.76	LT								308					1								
2-R		966+00.00	970+00.00	LT		978																			
3-R		966+00.00	970+00.00	RT		800	178																		
4-R		968+24.12	968+24.12	LT															1						
5-R		968+07.12	968+07.12	LT																		1			
6-R		969+07.16	969+07.76	RT/LT								60					1								
7-R		969+07.76	970+00.00	LT								92													
SUBTOTALS CARRIED TO SHEET 43					0	9974	533	0	0	0	0	2595	0	0	0	0	LUMP	0	16	0	0	2	LUMP	3	0

[illegible]

REF NO.	SHEET NO.	STATION		SIDE	202	202	202	202	202	202	202	202	202	202	202	202	202	202	202	202	202	202	202	202	
					HEADWALL REMOVED	PAVEMENT REMOVED	PAVEMENT REMOVED, ASPHALT	WALK REMOVED	CURB REMOVED	STEPS REMOVED	GUTTER REMOVED	PIPE REMOVED, 24" AND UNDER	PIPE REMOVED, OVER 24"	GUARDRAIL REMOVED	ANCHOR ASSEMBLY REMOVED	BRIDGE TERMINAL ASSEMBLY REMOVED	STRUCTURE REMOVED	MANHOLE REMOVED	CATCH BASIN REMOVED	SPECIAL - DRILLED WATER WELL ABANDONED	FENCE REMOVED	GATE REMOVED	REMOVAL MISC.: WALL REMOVED	REMOVAL MISC.: GATE POST REMOVED	REMOVAL MISC.: SIGN REMOVED
					EACH	SQ. YD.	SQ. YD.	SQ. FT.	FT.	LUMP	FT.	FT.	FT.	FT.	FT.	EACH	EACH	LUMP	EACH	EACH	EACH	FT.	EACH	LUMP	EACH
																							1		
1-R	71	990+00.00	990+22.67	RT																					
2-R		990+94.75	994+00.00	RT									280	1					51						
3-R		990+00.00	994+00.00	LT		978																			
4-R		990+00.00	994+00.00	RT		800	178																		
5-R		991+60.37	994+00.00	LT								239						1							
6-R		991+88.94	994+00.00	LT							210														
1-R	72	994+00.00	994+35.37	LT								35													
2-R		994+35.37	995+20.30	LT								85						1							
3-R		994+87.64	994+87.93	RT								38						1							
4-R		994+87.93	995+34.02	LT								63						1							
5-R		994+00.00	998+00.00	LT		978																			
6-R		994+00.00	998+00.00	RT		800	178																		
7-R		994+00.00	996+24.88	LT							227														
8-R		994+00.00	996+92.17	RT								90		293	1										
9-R		997+10.08	998+00.00	LT														1							
1-R	73	998+00.00	999+62.71	LT								162													
2-R		998+00.00	1002+00.00	LT		978																			
3-R		998+00.00	1002+00.00	RT		800	178																		
4-R		999+62.60	999+62.71	RT/LT								31						1							
5-R		999+62.71	1002+00.00	LT								236						1							
6-R		998+23.06	1002+00.00	LT							376														
7-R		999+56.40	999+98.24	RT								42													
8-R		999+98.24	1001+60.67	RT								162						1							
9-R		1001+60.67	1002+00.00	RT								40						1							
1-R	74	1002+00.00	1003+61.24	LT								161													
2-R		1002+00.00	1005+52.50	LT							353														
3-R		1002+00.00	1006+00.00	LT		978																			
4-R		1002+00.00	1006+00.00	RT		800	178																		
5-R		1003+59.50	1003+61.24	RT/LT								50						1							
6-R		1003+61.24	1006+00.00	LT								238						1							
7-R		1003+70.32	1006+00.00	RT										232	2										
8-R		1005+78.17	1006+00.00	LT										22	1										
1-R	75	1006+00.00	1006+51.50	LT								51													
2-R		1006+51.15	1006+51.50	RT/LT								41						1							
3-R		1006+00.00	1010+00.00	LT		978																			
4-R		1006+00.00	1010+00.00	RT		800	178																		
5-R		1006+00.00	1010+00.00	LT										398											
6-R		1006+51.50	1010+00.00	LT								349						1							
SUBTOTALS CARRIED TO SHEET 43					0	8889	889	0	0	0	1166	2113	0	1225	5	0	0	0	13	0	51	0	0	0	1

REF NO.	SHEET NO.	STATION		SIDE	202	202	202	202	202	202	202	202	202	202	202	202	202	202	202	202	202	202	202		
					HEADWALL REMOVED	PAVEMENT REMOVED	PAVEMENT REMOVED, ASPHALT	WALK REMOVED	CURB REMOVED	STEPS REMOVED	GUTTER REMOVED	PIPE REMOVED, 24" AND UNDER	PIPE REMOVED, OVER 24"	GUARDRAIL REMOVED	ANCHOR ASSEMBLY REMOVED	BRIDGE TERMINAL ASSEMBLY REMOVED	STRUCTURE REMOVED	MANHOLE REMOVED	CATCH BASIN REMOVED	SPECIAL - DRILLED WATER WELL ABANDONED	FENCE REMOVED	GATE REMOVED	REMOVAL MISC.: WALL REMOVED	REMOVAL MISC.: GATE POST REMOVED	REMOVAL MISC.: SIGN REMOVED
					EACH	SQ. YD.	SQ. YD.	SQ. FT.	FT.	LUMP	FT.	FT.	FT.	FT.	FT.	EACH	EACH	LUMP	EACH	EACH	EACH	FT.	EACH	LUMP	EACH
1-R	76	1010+00.00	1012+53.56	LT								253													
2-R		1010+00.00	1010+77.00	LT									79	1											
3-R		1010+00.00	1012+62.49	LT		642																			
4-R		1010+00.00	1012+62.49	RT		525	117																		
5-R		1011+41.71	1012+89.22	RT																					
6-R		1011+31.49	1012+80.81	RT									149	1	1										
7-R		1011+51.02	1012+99.00	LT									150	1	1										
8-R		1011+18.26	1012+68.79	RT									150	1	1										
9-R		1012+53.56	1013+15.16	LT								62						1							
10-R		1013+82.46	1014+00.00	LT									18		1										
11-R		1013+67.40	1400+00.00	LT									35		1										
12-R		1013+66.35	1014+00.00	RT									34		1										
13-R		1013+51.77	1014+00.00	RT									48		1										
14-R		1013+74.08	1014+00.00	RT		63																			
15-R		1013+49.72	1014+00.00	RT		101	22																		
1-R	77	1014+00.00	1015+34.07	LT									134	1											
2-R		1014+00.00	1014+14.42	RT									15	1											
3-R		1014+00.00	1014+10.56	RT									11	1											
4-R		1014+00.00	1014+51.89	RT									52	1											
5-R		1014+69.65	1014+69.65	RT																			1		
6-R		1014+00.00	1018+00.00	LT		978																			
7-R		1014+00.00	1018+00.00	RT		800	178																		
8-R		1015+89.99	1015+89.88	LT								38						1							
9-R		1015+89.88	1015+89.88	RT/LT								39						1							
10-R		1015+89.88	1015+89.29	RT								63						1							
11-R		1015+89.88	1017+10.79	LT								120						1							
12-R		1017+10.79	1018+00.00	LT								89													
13-R		1015+32.08	1018+00.00	LT																					
14-R		1017+64.00	1018+00.00	LT																266					
																				31					
1-R	78	1018+00.00	1018+43.94	LT																44					
2-R		1018+00.00	1021+44.39	LT																346					
3-R		1018+00.00	1018+98.58	LT								98						1							
4-R		1018+98.58	1019+01.27	RT/LT								41						1							
5-R		1018+98.58	1021+99.68	LT								301						1							
6-R		1018+00.00	1022+00.00	LT		978																			
7-R		1018+00.00	1022+00.00	RT		800	178																		
8-R		1021+99.68	1021+99.68	RT/LT								39						1							
1-R	79	1022+00.00	1025+09.76	LT		757																			
2-R		1022+00.00	1024+86.20	RT		572	127																		
3-R		1022+00.00	1022+19.64	RT								20													
4-R		1023+64.45	1024+43.92	RT								79													
5-R		1024+56.46	1025+09.87	LT																					
6-R		1023+17.84	1024+70.11	RT									56	1	1										
7-R		1025+37.71	1026+00.00	LT									152	1	1										
8-R		1025+37.71	1026+00.00	LT									62		1										
9-R		1025+34.36	1025+55.50	LT								20													
10-R		1025+55.50	1026+00.00	LT								45						1							
10-R		1025+28.89	1026+00.00	LT		230																			
SUBTOTALS CARRIED TO SHEET 43					0	6446	622	0	0	0	0	1307	0	1295	11	11	0	0	10	0	687	0	0	0	1
																							41 332		
REMOVAL SUBSUMMARY																									
GEA / POR - 422 - 18.31 / 0.00																									

REF NO.	SHEET NO.	STATION		SIDE	202	202	202	202	202	202	202	202	202	202	202	202	202	202	202	202	202	202	202		
					HEADWALL REMOVED	PAVEMENT REMOVED	PAVEMENT REMOVED, ASPHALT	WALK REMOVED	CURB REMOVED	STEPS REMOVED	GUTTER REMOVED	PIPE REMOVED, 24" AND UNDER	PIPE REMOVED, OVER 24"	GUARDRAIL REMOVED	ANCHOR ASSEMBLY REMOVED	BRIDGE TERMINAL ASSEMBLY REMOVED	STRUCTURE REMOVED	MANHOLE REMOVED	CATCH BASIN REMOVED	SPECIAL - DRILLED WATER WELL ABANDONED	FENCE REMOVED	GATE REMOVED	REMOVAL MISC.: WALL REMOVED	REMOVAL MISC.: GATE POST REMOVED	REMOVAL MISC.: SIGN REMOVED
					EACH	SQ. YD.	SQ. YD.	SQ. FT.	FT.	LUMP	FT.	FT.	FT.	FT.	EACH	EACH	LUMP	EACH	EACH	EACH	FT.	EACH	LUMP	EACH	EACH
11-R	79	1025+05.71	1026+00.00	RT		213																			
12-R		1024+91.00	1025+80.50	RT									89	1	1										
1-R	80	1026+00.00	1026+85.06	LT									86	1											
2-R		1026+00.00	1028+00.42	LT							200					1									
3-R		1026+00.00	1030+00.00	LT		952																			
4-R		1026+00.00	1030+00.00	RT		1168																			
5-R		1027+73.69	1027+73.69	LT																					
6-R		1028+00.36	1028+01.37	LT																					
7-R		1028+00.42	1028+00.42	RT/LT								47						10							
8-R		1028+00.42	1028+14.32	LT								14					1								
9-R		1028+14.32	1030+00.00	LT								186					1								
10-R		1029+60.19	1030+00.00	LT															40						
11-R		1029+89.47	1030+00.00	RT					11																
1-R	81	1030+00.00	1031+90.10	LT															190						
2-R		1030+00.00	1030+99.03	LT								99													
3-R		1030+00.00	1034+00.00	RT					400									1							
4-R		1030+99.03	1030+99.42	RT/LT								38						1							
5-R		1030+99.42	1031+00.29	RT								39						1							
6-R		1031+00.29	1033+18.95	RT								218						1							
7-R		1030+00.00	1034+00.00	LT		978																			
8-R		1030+00.00	1034+00.00	RT		1200																			
9-R		1032+74.00	1034+00.00	RT										126	1										
10-R		1032+70.75	1034+00.00	RT																					
11-R		1030+42.91	1030+60.74	LT								136				2		1		130					
1-R	82	1034+00.00	1038+00.00	LT		978																			
2-R		1034+00.00	1038+00.00	RT		1200																			
3-R		1034+00.00	1038+00.00	RT					400																
4-R		1034+00.00	1037+75.45	RT										269	1										
5-R		1034+66.14	1034+66.88	RT	1							17													
6-R		1034+66.88	1034+66.88	RT								42													
7-R		1034+66.88	1034+67.19	RT/LT								32						1							
8-R		1034+67.19	1034+74.87	LT	1							28						1							
9-R		1034+66.88	1036+56.92	RT								190						1							
10-R		1034+67.19	1037+99.72	LT								333						1							
1-R	83	1038+00.00	1041+25.38	LT		976																			
2-R		1038+00.00	1041+25.38	RT		795																			
3-R		1038+00.00	1041+25.22	RT					325																
4-R		1040+47.09	1041+24.33	LT/RT								79													
5-R		1041+24.33	1042+00.00	RT								76						1							
6-R		1041+33.94	1041+59.15	RT								25						1							
7-R		1041+25.38	1042+00.00	LT		182																			
8-R		1041+25.38	1042+00.00	RT		149																			
SUBTOTALS CARRIED TO SHEET 43					2	8792	0	0	1136	0	0	1799	0	570	4	1	0	3	13	1	370	0	0	0	1

CALCULATED
RDC
CHECKED
VLW

REMOVAL SUBSUMMARY

GEA / POR - 422 - 18.31 / 0.00

42
332

[illegible]

REF. NO.	SHEET NO.	STATION TO STATION		SIDE	602	603	603	603	603	603	603	603	603	603	604	604	604	604	604	604	604	895	895	CALCULATED SB CHECKED KME
					CONCRETE MASONRY	12" CONDUIT, TYPE C	12" CONDUIT, TYPE D	15" CONDUIT, TYPE B	15" CONDUIT, TYPE C	18" CONDUIT, TYPE B	18" CONDUIT, TYPE C	21" CONDUIT, TYPE B	21" CONDUIT, TYPE C	21" CONDUIT, TYPE D	CATCH BASIN, NO. 3	CATCH BASIN, NO. 3A	CATCH BASIN, NO. 8	CATCH BASIN, NO. 2-2B	CATCH BASIN, NO. 2-3	MANHOLE, NO. 3	MANHOLE NO. 3, AS PER PLAN	MANUFACTURED WATER QUALITY SYSTEM, TYPE 1	MANUFACTURED WATER QUALITY SYSTEM, TYPE 2	
		FROM	TO		CU YD	FT	FT	FT	FT	FT	FT	FT	FT	FT	EACH	EACH	EACH	EACH	EACH	EACH	EACH	EACH	EACH	
B	28	1060+00																	1					
1-D	60	947+37	948+60	RT					121															
2-D		948+60		RT		6																		
3-D		948+60	950+00	RT					142											1				
1-D	61	950+00	951+00	RT					101															
2-D		951+00		RT		4										1								
3-D		951+00	953+00	RT				203												1				
4-D		951+44	951+68	LT			24																	
5-D		952+88	953+11	LT			29																	
6-D		953+00	954+00	RT				102												1				
1-D	62	954+00	955+41	RT				144																
2-D		954+83	955+50	LT					68									1						
3-D		955+50	955+41	LT/RT						81										1				
4-D		955+41	955+38	RT	0.37								32								1			
5-D		955+50	957+21	LT							171									1				
6-D		956+97	958+22	RT			23																	
7-D		957+21		LT		4										1								
8-D		957+21	958+00	LT							79													
9-D		955+61	955+41	RT					20															
10-D		955+41	955+61	RT					20														1	
1-D	63	958+00	959+60	LT							160									1				
2-D		959+60		LT		4									1									
3-D		959+60	962+00	LT					240															
4-D		961+02	961+26	RT			22																	
1-D	64	962+00	962+50	LT					50								1							
2-D		963+88	964+12	RT			23																	
1-D	65	966+79	967+03	RT			23																	
2-D		968+50	970+00	LT		150											1							
1-D	66	970+00	970+15	LT		15																		
2-D		970+15	970+15.5	LT/RT	0.25			112													1			
3-D		970+15	970+60	LT		45										1								
4-D		972+90	973+76	LT		86										1								
5-D		973+76		LT/RT	0.25			104													1			
6-D		973+76	974+00	LT		24																		
7-D		970+15	970+15	LT		20																		
8-D		970+15	970+15	LT		20																1		
9-D		973+76	973+76	LT		20																1		
10-D		973+76	973+76	LT		20																1		
1-D	67	974+00	976+76	LT		276														1				
2-D		976+76	976+90			15										1								
1-D	68	978+92	979+18	RT			24																	
1-D	69	983+32	983+50	LT/RT				103										1						
2-D		983+50	986+00	LT					250															
SUBTOTAL					0.9	709	168	768	1012	81	410	0	32	0	1	5	3	2	1	7	3	2	1	

DRAINAGE SUBSUMMARY

GEA / POR - 422 - 18.31 / 0.00

REF. NO.	SHEET NO.	STATION TO STATION		SIDE	602	603	603	603	603	603	603	603	603	603	604	604	604	604	604	604	604	895	895
					CONCRETE MASONRY	12" CONDUIT, TYPE C	12" CONDUIT, TYPE D	15" CONDUIT, TYPE B	15" CONDUIT, TYPE C	18" CONDUIT, TYPE B	18" CONDUIT, TYPE C	21" CONDUIT, TYPE B	21" CONDUIT, TYPE C	21" CONDUIT, TYPE D	CATCH BASIN, NO. 3	CATCH BASIN, NO. 3A	CATCH BASIN, NO. 8	CATCH BASIN, NO. 2-2B	CATCH BASIN, NO. 2-3	MANHOLE, NO. 3	MANHOLE NO. 3, AS PER PLAN	MANUFACTURED WATER QUALITY SYSTEM, TYPE 1	MANUFACTURED WATER QUALITY SYSTEM, TYPE 2
		FROM	TO		CU YD	FT	FT	FT	FT	FT	FT	FT	FT	FT	EACH	EACH	EACH	EACH	EACH	EACH	EACH	EACH	EACH
1-D	70	986+00	986+29	LT					28														
2-D		986+29		LT		4										1							
3-D		986+29	988+56	LT					226														
4-D		987+38	987+66	RT			26																
5-D		987+70	987+93	LT			23																
6-D		987+84	988+12	RT			26																
7-D		988+56		LT/RT				109									1						
8-D		988+56		LT	0.25				25								1						
9-D		986+30	986+30	LT		20																	
10-D		986+30	986+30	LT		20																	
1-D	71	990+32	990+56	RT			23																
2-D		990+57	990+71	LT			23																
3-D		991+18	991+42	RT			25																
4-D		991+25	993+14	LT		189											1						
5-D		993+14	994+00	LT		88														1			
6-D		993+72	994+00	RT			26																
1-D	72	994+00	995+26	LT		128																	
2-D		994+76	995+26	LT/RT							110						1						
3-D		995+26	995+75	LT								50								1			
4-D		995+75	995+92	LT	0.37							21								1			
1-D	74	1003+46	1003+90	RT									53				1						
1-D	75	1009+47		LT		4										1							
2-D		1009+47	1010+00	LT		51															1		
3-D		1009+47	1009+47	LT		20																1	
4-D		1009+47	1009+47	LT		20																	
1-D	76	1010+00	1012+51	LT		254																	
2-D		1012+51	1013+15	LT	0.20	65														1			
1-D	77	1014+50	1015+90	LT		139										1							
2-D		1015+89	1015+90	LT/RT							119						1						
3-D		1015+90	1015+85	LT	0.37							10								1			
4-D		1017+07.26	1015+90	LT						119					1								
5-D		1017+07.26	1018+00	LT						90													
6-D		1015+85	1015+79	LT								10									1		
7-D		1015+85	1016+01			20																1	
8-D		1016+01	1015+85			20																	
1-D	78	1018+00	1018+50	LT						50							1						
1-D	79	1021+95.7	1022+22.70	RT			27																
1-D	80	1025+98	1026+21	RT			23																
2-D		1026+41	1026+64	RT			23																
3-D		1027+50	1027+97	LT			47																
1-D	81	1030+49	1030+72	RT			23																
SUBTOTAL					1.2	1042	315	109	279	0	259	229	91	53	1	3	7	0	0	5	3	3	0

CALCULATED
SB

CHECKED
KME

DRAINAGE SUBSUMMARY

GEA / POR - 422 - 18.31 / 0.00

45
332

REF. NO.	SHEET NO.	STATION TO STATION		SIDE	602	603	603	603	603	603	603	603	603	603	604	604	604	604	604	604	604	895	895	
					CONCRETE MASONRY	12" CONDUIT, TYPE C	12" CONDUIT, TYPE D	15" CONDUIT, TYPE B	15" CONDUIT, TYPE C	18" CONDUIT, TYPE B	18" CONDUIT, TYPE C	21" CONDUIT, TYPE A, 706.02	21" CONDUIT, TYPE B	21" CONDUIT, TYPE C	CATCH BASIN, NO. 3	CATCH BASIN, NO. 3A	CATCH BASIN, NO. 8	CATCH BASIN, NO. 2-2B	CATCH BASIN, NO. 2-3	MANHOLE, NO. 3	MANHOLE NO. 3, AS PER PLAN	MANUFACTURED WATER QUALITY STRUCTURE, TYPE 1	MANUFACTURED WATER QUALITY STRUCTURE, TYPE 2	
		CU YD	FT		FT	FT	FT	FT	FT	FT	FT	FT	EACH	EACH	EACH	EACH	EACH	EACH	EACH	EACH	EACH	EACH		
1-D	83	1041+35	1041+59	RT			24																	
1-D	84	1042+47	1042+72	RT			26																	
1-D	85	1047+00	1047+00	LT	0.3			61																
2-D		1048+34	1048+55	RT			22																	
1-D	130	147+14	147+38	LT			24																	
1-D	133	103+34	103+67	LT			36																	
2-D		103+67	104+00	RT			33																	
3-D		104+39	104+75	LT			36																	
4-D		102+01	102+43	LT			42																	
SUBTOTALS THIS SHEET					0.3	0	243	61	0	0	0	0	0	0	0	0	1	0	0	0	0	0	0	
SUBTOTALS SHEET 44					0.9	709	168	768	1012	81	410	0	32	0	1	5	3	2	1	7	3	2	1	
SUBTOTALS SHEET 45					1.2	1042	360	109	279	0	259	229	91	53	1	3	7	0	0	5	3	3	0	
TOTALS CARRIED TO GENERAL SUMMARY					2.4	1751	771	938	1291	81	669	229	123	53	2	8	11	2	1	12	6	5	1	
																							CALCULATED SB	
																							CHECKED KME	
																							DRAINAGE SUBSUMMARY	
																							GEA / POR - 422 - 18.31 / 0.00	
																							46 332	

REF NO.	SHEET NO.	STATION		SIDE		451		604		606	606	606	606	606		609	622			690	690		CALCULATED BF	CHECKED RDC
						SPECIAL - PRESSURE RELEIF JOINT, TYPE A		MONUMENT ASSEMBLY		GUARDRAIL, TYPE 5	ANCHOR ASSEMBLY, TYPE E-98	ANCHOR ASSEMBLY, TYPE T	BRIDGE TERMINAL ASSEMBLY, TYPE 1	BRIDGE TERMINAL ASSEMBLY, TYPE 2		CURB, TYPE 6	CONCRETE BARRIER, SINGLE SLOPE, TYPE D			SPECIAL - MAILBOX SUPPORT SYSTEM, SINGLE	SPECIAL - MAILBOX SUPPORT SYSTEM, DOUBLE			
		FROM	TO			FEET		EACH		FEET	EACH	EACH	EACH	EACH		FEET	FEET			EACH	EACH			
I-C	60	949+10.40	950+00.00	RT												90								
I-M		950+00.00		CL				1																
I-C	61	950+00.00	951+64.80	RT												165								
I-GR		952+37.50	954+00.00	RT						112.50	1											1		
I-MB		951+68.86		RT																				
2-MB		952+79.47		RT																	1			
3-MB		952+91.56		RT																	1			
I-C	62	954+81.20	958+00.00	LT												319								
I-GR		954+00.00	956+62.50	RT						250.00		1												
I-M		955+16.73		CL				1																
I-C	63	958+00.00	962+00.00	LT												400								
I-C	64	962+00.00	962+23.75	LT												24								
I-M		965+00.00		CL				1																
I-C	65	966+75.00	968+28.65	LT												154								
I-GR		967+37.50	970+00.00	RT						212.50	1													
I-MB		968+03.49		RT																	1			
I-C	66	970+27.79	974+00.00	LT												373								
I-GR		970+00.00	974+00.00	RT						400.00														
2-GR		970+57.08	974+00.00	LT						330.42		1												
I-C	67	974+00.00	978+00.00	LT												400								
I-GR		974+00.00	977+69.58	LT						382.08		1												
2-GR		974+00.00	975+12.50	RT						100.00		1												
I-M		975+00.00		CL				1																
I-C	68	978+00.00	982+00.00	LT												400								
I-GR		978+19.58	982+00.00	LT						392.92		1												
2-GR		980+24.85	981+06.10	RT							1		1											
I-B		981+04.00	982+00.00	RT													96				1			
I-MB		979+25.43		RT																	1			
2-MB		979+83.50		RT																	1			
I-C	69	982+00.00	986+00.00	LT												400								
I-GR		982+00.00	983+07.08	LT						57.08	1													
I-B		982+00.00	983+14.30	RT																				
I-M		982+83.87		CL				1																
I-MB		983+59.67		RT																	1			
I-C	70	986+00.00	986+70.33	LT												70								
I-MB		987+74.24		RT																		1		
2-MB		988+20.04		RT																		2		
3-MB		989+25.95		RT																	1			
TOTALS CARRIED TO SHEET 49						0		5		2237.50	4	5	1	0		2795	210			7	4		47	332

REF NO.	SHEET NO.	STATION		SIDE																			ROADWAY SUBSUMMARY		
		FROM	TO			SPECIAL - PRESSURE RELIEF JOINT, TYPE A		MONUMENT ASSEMBLY		GUARDRAIL, TYPE 5	ANCHOR ASSEMBLY, TYPE E-98	ANCHOR ASSEMBLY, TYPE T	BRIDGE TERMINAL ASSEMBLY, TYPE 1	BRIDGE TERMINAL ASSEMBLY, TYPE 2		CURB, TYPE 6	CONCRETE BARRIER, SINGLE SLOPE, TYPE D			SPECIAL - MAILBOX SUPPORT SYSTEM, SINGLE	SPECIAL - MAILBOX SUPPORT SYSTEM, DOUBLE				
		FEET	EACH		FEET	EACH	EACH	EACH	EACH		FEET	FEET			EACH	EACH									
I-C	71	990+56.72	993+24.98	LT				/							268				/						
I-M		992+00.00		CL																					
I-MB		991+50.02		RT															/						
2-MB		993+63.00		RT															/						
I-M	73	1002+00.00					/																		
I-C	74	1005+58.62	1006+00.00	LT											41										
I-C	75	1006+00.00	1010+00.00	LT											400										
I-GR		1006+11.40	1010+00.00	LT					376.10		/														
2-GR		1008+95.45	1010+00.00	RT					54.55	/															
I-C	76	1010+00.00		LT																					
2-C		1013+79.02	1013+84.02	RT											5										
I-GR		1010+00.00	1010+73.90	LT					86.40		/														
2-GR		1010+00.00	1012+57.95	RT					226.70			/													
3-GR		1011+24.44	1012+99.44	LT					162.50		/		/												
4-GR		1013+52.02	1013+89.52	RT							/		/												
I-M		1010+99.72		CL			/						/												
I-J		1012+82.17		LT/RT		80																			
2-J		1013+80.34		LT/RT		80																			
I-C	77	1014+00.00	1018+00.00	LT											400										
I-GR		1013+93.51	1017+31.01	LT					256.25	/		/													
I-M		1015+24.18		CL			/																		
I-M	78	1018+48.14		CL			/																		
I-C	79	1024+20.56	1024+46.56	RT											26										
2-C		1024+70.21	1024+96.21	LT											26										
I-GR		1023+23.66	1024+48.66	RT					43.75	/		/													
2-GR		1024+60.71	1024+98.21	LT							/		/												
3-GR		1025+18.50	1025+56.00	RT							/		/												
4-GR		1025+68.06	1026+00.00	LT					0.69			/													
I-M		1024+00.00		CL			/																		
I-J		1025+00.95		LT/RT		72																			
2-J		1025+23.84		LT/RT		72																			
I-GR	80	1026+00.00	1026+93.06	LT					43.06	/									/						
I-MB		1026+29.06		RT																					
I-M	81	1034+00.00		CL			/												/						
I-MB		1030+79.96		RT																					
TOTALS CARRIED TO SHEET 49						304		7		1250.00	4	6	4	4		1166	0			4	0				

CALCULATED
BF

CHECKED
RDC

GEA / POR - 422-18.31 / 0.00

48
332

[illegible]

REF NO.	SHEET NO.	STATION		LOCATION CODE	BEGINNING ELEVATION	END ELEVATION	603	603	604	605	605	BENDS AND BRANCHES FOR INFORMATION ONLY							OUTLET STATION	OUTLET FLOWLINE ELEVATION	OFFSET FROM C	NOTES	
							6"	6"	PRECAST	6"	6"	6"	6"	6"	6"	6"	6"						
		CONDUIT, TYPE B FT	CONDUIT, TYPE F, FOR UNDERDRAIN OUTLETS FT				REINFORCED CONC. OUTLET EACH	BASE PIPE UNDERDRAIN W/FABRIC WRAP FT	ROCK CUT UNDERDRAIN W/FABRIC WRAP FT	OUTLETS TO ANOTHER UNDERDRAIN	OUTLETS TO CATCH BASIN	OUTLETS TO MANHOLE	6" X 6" TEE	6" X 30° BEND	6" X 45° BEND	6" X 45° WYE	6" X 45° BEND/ WYE	6" X 90° BEND					
FROM	TO																						
1-U	166	949+10.40	950+00.00	OLL	1061.70	1058.22				90									950+00.00	1058.22	24.1'LT		
2-U		949+10.40	950+00.00	OLR	1059.30	1058.28				90									950+00.00	1058.28	22.3'RT		
3-U		949+10.40	950+00.00	OSR	1058.78	1057.66				90									950+00.00	1057.66	32.3'RT		
1-U	167	950+00.00	954+00.00	OLL	1058.22	1042.04				400		/							954+00.00	1042.04	24' LT		
2-U		950+00.00	951+00.00	OLR	1055.36	1050.77		10		100		/					/	951+00.00	1050.77	34.5'RT	OUTLET TO CATCH BASIN		
3-U		950+00.00	951+00.00	OSR	1054.74	1050.77		10		90								951+00.00	1050.77	34.5'RT	OUTLET TO CATCH BASIN		
4-U		951+05.00	954+00.00	OLR	1050.98	1038.69				295								954+00.00	1038.69	30.4'RT			
1-U	168	954+00.00	957+21.00	OLL	1042.04	1031.11		10		321								/	957+21.00	1031.11	34' LT	OUTLET TO CATCH BASIN	
2-U		954+00.00	954+50.00	OLR	1038.69	1036.90		21	/	50							/	954+50.00	1036.90	52.8'RT	OUTLET TO DITCH		
3-U		954+55.00	958+00.00	OLR	1036.83	1029.74				345		/						958+00.00	1029.74	38' RT			
4-U		954+65.88	957+21.00	OSL	1039.16	1031.11		10		245								957+21.00	1031.11	34' LT	OUTLET TO CATCH BASIN		
5-U		957+26.00	958+00.00	OLL	1031.42	1030.05				74								958+00.00	1030.05	34' LT			
6-U		957+26.00	958+00.00	OSL	1031.00	1029.63				74								958+00.00	1029.63	24' LT			
1-U	169	958+00.00	959+60.00	OSL	1029.63	1028.63		10		150				/				959+60.00	1028.63	34' LT	OUTLET TO CATCH BASIN		
2-U		958+00.00	959+55.00	OLL	1030.05	1028.63		10		155		/	/				/	959+55.00	1028.63	34' LT	OUTLET TO 1-U		
3-U		958+00.00	959+60.00	OLR	1029.74	1028.47	72			160			/		/			959+60.00	1028.47	34' LT	OUTLET TO CATCH BASIN		
4-U		962+00.00	959+60.00	OSL	1030.24	1028.63		10		230				/				959+60.00	1028.63	34' LT	OUTLET TO CATCH BASIN		
5-U		962+00.00	959+65.00	OLL	1030.66	1028.63		10		235		/					/	959+65.00	1028.63	34' LT	OUTLET TO 4-U		
6-U		962+00.00	959+60.00	OLR	1030.44	1028.83				240		/						959+60.00	1028.83	38' RT	OUTLET TO 3-U		
1-U	170	962+58.75	962+00.00	OLL	1031.20	1030.66				59		/						962+00.00	1030.66	24' LT			
2-U		966+00.00	962+50.00	OSL	1034.04	1030.91		20		336							/	962+50.00	1030.91	43.5'LT	OUTLET TO CATCH BASIN		
3-U		966+00.00	962+63.75	OLL	1034.34	1031.00		6		336		/					/	962+63.75	1031.00	30' LT	OUTLET TO 2-U		
4-U		966+00.00	962+00.00	OLR	1034.12	1030.44				400								962+00.00	1030.44	38' RT			
1-U	171	970+00.00	966+00.00	OSL	1037.57	1034.04				400								966+00.00	1034.04	31' LT			
2-U		970+00.00	966+00.00	OLL	1038.02	1034.34				400								966+00.00	1034.34	24' LT			
3-U		969+45.00	966+00.00	OLR	1037.29	1034.12				345								966+00.00	1034.12	38' RT			
4-U		970+00.00	969+50.00	OLR	1037.80	1037.24		23	/	50							/	969+50.00	1037.24	62' RT	OUTLET TO SLOPE		
1-U	172	970+55.00	970+00.00	OSL	1038.03	1037.57				55								970+00.00	1037.57	34.9'LT			
2-U		970+55.00	970+00.00	OLL	1038.53	1038.02				55								970+00.00	1038.02	24' LT			
3-U		974+00.00	970+00.00	OLR	1041.48	1037.80				400		/						970+00.00	1037.80	38' RT			
4-U		972+85.00	970+60.00	OSL	1040.14	1038.07		10		215				/				970+60.00	1038.07	36' LT	OUTLET TO CATCH BASIN		
5-U		972+85.00	970+65.00	OLL	1040.64	1038.12		12		220		/	/				/	970+65.00	1038.12	36' LT	OUTLET TO 4-U		
6-U		974+00.00	972+90.00	OSL	1041.20	1040.19		10		100				/				972+90.00	1040.19	36' LT	OUTLET TO CATCH BASIN		
7-U		974+00.00	972+95.00	OLL	1041.70	1040.23		12		105		/					/	972+95.00	1040.23	36' LT	OUTLET TO 6-U		
1-U	173	976+85.00	974+00.00	OSL	1043.82	1041.20				285								974+00.00	1041.20	36' LT			
2-U		976+85.00	974+00.00	OLL	1044.32	1041.70				285								974+00.00	1041.70	24' LT			
3-U		974+45.00	974+00.00	OLR	1041.89	1041.48				45								974+00.00	1041.48	38' RT			
4-U		978+00.00	974+50.00	OLR	1045.16	1041.87		18	/	350		/					/	974+50.00	1041.87	57' RT	OUTLET TO SLOPE		
5-U		978+00.00	976+90.00	OSL	1044.88	1043.87		10		100				/				976+90.00	1043.87	36' LT	OUTLET TO CATCH BASIN		
6-U		978+00.00	976+95.00	OLL	1045.38	1043.91		12		105		/					/	976+95.00	1043.91	36' LT			
7-U		978+00.00	976+50.00	OLR	1044.91	1043.92		10	/	144				/				976+50.00	1043.92	63' RT	OUTLET TO SLOPE		
1-U	174	980+85.00	978+00.00	OSL	1046.43	1044.88				285								978+00.00	1044.88	36' LT			
2-U		980+85.00	978+00.00	OLL	1046.93	1045.38				285								978+00.00	1045.38	24' LT			
3-U		980+85.00	978+00.00	OLR	1046.71	1045.16				285								978+00.00	1045.16	38' RT			
4-U		980+85.00	978+00.00	OSR	1046.46	1044.91				285								978+00.00	1044.91	44' RT			
SUBTOTALS CARRIED TO SHEET 54							72	244	4	9363	0	7	11	0	6	1	0	0	1	11	* INDICATES SIDE ROAD STATIONING		

REF NO.	SHEET NO.	STATION		LOCATION CODE	BEGINNING ELEVATION	END ELEVATION	BENDS AND BRANCHES FOR INFORMATION ONLY											OUTLET STATION	OUTLET FLOWLINE ELEVATION	OFFSET FROM C	NOTES		
							603	603	604	605	605	OUTLETS TO ANOTHER UNDERDRAIN	OUTLETS TO CATCH BASIN	OUTLETS TO MANHOLE	6" X 6" TEE	6" X 30° BEND	6" X 45° BEND					6" X 45° WYE	6" X 45° BEND/ WYE
		6" CONDUIT, TYPE B FT	6" CONDUIT, TYPE F, FOR UNDERDRAIN OUTLETS FT				PRECAST REINFORCED CONC. OUTLET EACH	6" BASE PIPE UNDERDRAIN W/FABRIC WRAP FT	6" ROCK CUT UNDERDRAIN W/FABRIC WRAP FT														
		FROM	TO																				
5-U		980+90.00	982+00.00	OSL	1046.43	1046.27				110									982+00.00	1046.27	34' LT		
6-U		980+90.00	982+00.00	OLL	1046.93	1046.68				110									982+00.00	1046.68	24' LT		
7-U		980+90.00	982+00.00	OLR	1046.71	1047.02				110									982+00.00	1047.02	38' RT		
8-U		980+90.00	982+00.00	OSR	1046.46	1046.53				110									982+00.00	1046.53	49.8' RT		
1-U	175	982+00.00	986+00.00	OSL	1046.26	1041.27				400									986+00.00	1041.27	34' LT		
2-U		982+00.00	986+00.00	OLL	1046.68	1041.69				400									986+00.00	1041.69	24' LT		
3-U		982+00.00	986+00.00	OLR	1047.02	1043.05				400									986+00.00	1043.05	38' RT		
4-U		982+00.00	983+30.34	OSR	1046.53	1046.49		10		121		1				1			983+30.34	1046.49	57.4' RT	OUTLET TO CATCH BASIN	
1-U	176	986+00.00	986+28.90	OSL	1041.27	1040.68		10		19		1		1					986+28.90	1040.68	34' LT	OUTLET TO CATCH BASIN	
2-U		986+00.00	986+23.90	OLL	1041.69	1040.78		10		24		1					1		986+23.90	1040.78	34' LT	OUTLET TO 1-U	
3-U		986+00.00	988+54.50	OLR	1043.05	1036.64		19		255		1					1		988+54.50	1036.64	57.5' RT	OUTLET TO CATCH BASIN	
4-U		986+33.90	990+00.00	OLL	1040.99	1030.65				366									990+00.00	1030.65	24' LT		
5-U		988+59.50	990+00.00	OLR	1036.60	1032.01				141									990+00.00	1032.01	38' RT		
1-U	177	990+00.00	991+25.05	OLL	1030.65	1025.50		10		125		1						1	991+25.05	1025.50	34' LT	OUTLET TO 3-U	
2-U		990+00.00	994+00.00	OLR	1032.01	1014.27				250	150								994+00.00	1014.27	38' RT		
3-U		990+29.80	991+25.05	OSL	1029.15	1025.46		10		32			1		1				991+25.05	1025.46	43.5' LT	OUTLET TO CATCH BASIN	
4-U		991+30.05	993+14.14	OSL	1024.80	1016.69		10			174			1			1		993+14.14	1016.69	38' LT	OUTLET TO MANHOLE	
5-U		991+30.05	994+00.00	OLL	1025.22	1012.91					270								994+00.00	1012.91	24' LT		
1-U	178	994+00.00	996+50.00	OLL	1012.91	998.87		22	1		250							1	996+50.00	998.87	47.19' LT	OUTLET TO SLOPE	
2-U		994+00.00	994+77.25	OLR	1014.27	1009.46		22			75		1					1	994+77.25	1009.46	57.5' RT	OUTLET TO CATCH BASIN	
3-U		994+82.25	998+00.00	OLR	1008.59	990.88					318								998+00.00	990.88	38' RT		
4-U		996+55.00	998+00.00	OLL	998.68	989.52					145								998+00.00	989.52	24' LT		
1-U	179	998+00.00	1002+00.00	OLL	989.52	964.26				350	50								1002+00.00	964.26	24' LT		
2-U		998+00.00	1002+00.00	OLR	990.88	965.62				350	50								1002+00.00	965.62	34' RT		
1-U	180	1002+00.00	1006+00.00	OLL	964.26	938.02		12		400		1						1	1006+00.00	938.02	24' LT	OUTLET TO 4-U	
2-U		1002+00.00	1004+00.00	OLR	965.62	952.56		36	1	201								1	1004+00.00	952.56	74.7' RT	OUTLET TO DITCH	
3-U		1004+05.00	1006+00.00	OLR	952.42	939.88				195									1006+00.00	939.88	38' RT		
4-U		1005+00.00	1006+00.00	OSL	944.61	937.96		12	1	100					1				1006+00.00	937.96	35.6' LT	OUTLET TO DITCH	
1-U	181	1006+05.00	1009+50.25	OSL	937.70	919.45		10		327			1		1				1009+50.25	919.45	36' LT	OUTLET TO CATCH BASIN	
2-U		1006+05.00	1009+45.25	OLL	938.20	919.45		12		337		1						1	1009+45.25	919.45	36' LT	OUTLET TO 1-U	
3-U		1006+00.00	1009+00.00	OLR	939.88	923.46		21	1	301								1	1009+00.00	923.46	60' RT	OUTLET TO SLOPE	
4-U		1009+05.00	1010+00.00	OLR	923.31	919.23				95									1010+00.00	919.23	38' RT		
5-U		1009+55.25	1010+00.00	OSL	919.23	917.37				45									1010+00.00	917.37	36' LT		
6-U		1009+55.25	1010+00.00	OLL	919.73	917.87				45									1010+00.00	917.87	24' LT		
1-U	182	1010+00.00	1012+51.00	OSL	917.37	909.32		10		249								1	1012+51.00	909.32	42.8' LT	OUTLET TO MANHOLE	
2-U		1010+00.00	1012+45.67	OLL	917.87	909.36		12		246		1						1	1012+45.67	909.36	36' LT	OUTLET TO 1-U	
3-U		1010+00.00	1012+00.00	OLR	919.23	910.79		12		201		1						1	1012+00.00	910.79	62' RT	OUTLET TO 4-U	
4-U		1011+75.82	1012+00.00	OSR	911.73	910.74		8	1	24					1				1012+00.00	910.74	71.3' RT	OUTLET TO SLOPE	
5-U		1013+84.38	1014+00.00	OLR	906.44	906.27				16									1014+00.00	906.27	50' RT		
1-U	183	1014+30.62	1014+50.00	OSL	905.47	905.17		19					1		1				1014+50.00	905.17	36' LT	OUTLET TO CATCH BASIN	
2-U		1014+25.31	1014+45.00	OLL	906.06	905.25		12		20		1						1	1014+45.00	905.25	36' LT	OUTLET TO 1-U	
3-U		1014+00.00	1015+00.00	OLR	906.27	905.00		21	1	102					1				1015+00.00	905.00	81.5' RT	OUTLET TO SLOPE	
4-U		1014+55.00	1017+07.63	OSL	905.10	902.90		10		243			1						1017+07.63	902.90	34' LT	OUTLET TO CATCH BASIN	
SUBTOTALS CARRIED TO SHEET 54							0	330	6	6817	1482	7	8	2	7	0	1	0	1	13	* INDICATES SIDE ROAD STATIONING		

REF NO.	SHEET NO.	STATION		LOCATION CODE	BEGINNING ELEVATION	END ELEVATION	603	603	604	605	605	BENDS AND BRANCHES FOR INFORMATION ONLY								OUTLET STATION	OUTLET FLOWLINE ELEVATION	OFFSET FROM C	NOTES	
							6" CONDUIT, TYPE B FT	6" CONDUIT, TYPE F, FOR UNDERDRAIN OUTLETS FT	PRECAST REINFORCED CONC. OUTLET EACH	6" BASE PIPE UNDERDRAIN W/FABRIC WRAP FT	6" ROCK CUT UNDERDRAIN W/FABRIC WRAP FT	OUTLETS TO ANOTHER UNDERDRAIN	OUTLETS TO CATCH BASIN	OUTLETS TO MANHOLE	6" X 6" TEE	6" X 30° BEND	6" X 45° BEND	6" X 45° WYE	6" X 45° BEND/ WYE					6" X 90° BEND
		FROM	TO																					
5-U		1014+55.00	1017+07.63	OLL	905.60	902.90		10		253		/		/					1017+07.63	902.90	34' LT	OUTLET TO CATCH BASIN		
6-U		149+00.00*	149+39.48*	OLL*	905.73	905.67				43	/								149+39.48*	905.67	63.3'RT	OUTLET TO 3-U		
7-U		1016+22.29	149+00.00*	OLR*	905.61	902.75		24		67		/		/					149+00.00*	902.75	75.4'RT	OUTLET TO CATCH BASIN		
8-U		1016+27.29	1017+07.63	OLR	905.61	905.39		20	/	80				/					1017+07.63	905.39	59' RT	OUTLET TO DITCH		
9-U		1018+00.00	1017+07.63	OSL	903.47	902.90		10		82		/							1017+07.63	902.90	34' LT	OUTLET TO CATCH BASIN		
10-U		1018+00.00	1017+07.63	OLL	903.89	903.32				92	/								1017+07.63	903.32	24' LT	OUTLET TO 5-U		
11-U		1018+00.00	1017+07.63	OLR	905.17	905.49				92	/								1017+07.63	905.49	38' RT	OUTLET TO 8-U		
1-U	184	1022+00.00	1018+00.00	OLL	905.55	903.89				400									1018+00.00	903.89	24' LT			
2-U		1022+00.00	1018+00.00	OLR	905.33	905.17				400									1018+00.00	905.17	38' RT			
1-U	185	1024+84.37	1022+00.00	OLL	906.64	905.55				284									1022+00.00	905.55	24' LT			
2-U		1024+47.42	1022+00.00	OLR	906.27	905.33				247									1022+00.00	905.33	38' RT			
3-U		1026+00.00	1025+61.00	OLL	907.08	906.00			/	47						/			1025+61.00	906.00	50.1'LT	OUTLET TO SLOPE		
4-U		1026+00.00	1024+94.33	OLR	906.86	906.00		61	/	39						/			1024+94.33	906.00	64.1'RT	OUTLET TO SLOPE		
1-U	186	1030+00.00	1026+00.00	OLL	908.61	907.08				400									1026+00.00	907.08	24' LT			
2-U		1030+00.00	1026+00.00	OLR	908.39	906.86				400									1026+00.00	906.86	38' RT			
1-U	187	1033+45.00	1030+00.00	OLL	909.93	908.61				345									1030+00.00	908.61	24' LT			
2-U		1033+45.00	1030+00.00	OLR	909.71	908.39				345									1030+00.00	908.39	38' RT			
3-U		1034+00.00	1033+50.00	OLL	910.14	909.83		22	/	51							/		1033+50.00	909.83	47.2'LT	OUTLET TO DITCH		
4-U		1034+00.00	1033+50.00	OLR	909.92	909.59		28	/	51							/		1033+50.00	909.59	66.6'RT	OUTLET TO DITCH		
1-U	188	1038+00.00	1034+00.00	OLL	911.68	910.14				400									1034+00.00	910.14	24' LT			
2-U		1038+00.00	1034+00.00	OLR	911.46	909.92				400									1034+00.00	909.92	38' RT			
1-U	189	1042+00.00	1038+00.00	OLL	913.21	911.68				400									1038+00.00	911.68	24' LT			
2-U		1041+95.00	1038+00.00	OLR	912.99	911.46				395									1038+00.00	911.46	38' RT			
3-U		1042+00.00	1042+00.00	OLR	912.99	912.87		23	/								/		1042+00.00	912.87	62.2'RT	OUTLET TO DITCH		
1-U	190	1042+83.70	1042+00.00	OLL	913.45	913.21				84									1042+00.00	913.21	24' LT			
2-U		1046+00.00	1042+00.00	OLR	916.42	912.99				400									1042+00.00	912.99	38' RT			
3-U		100+88.89*	101+50*	OLL*	913.45	912.69				70									101+50*	912.69	14.7'LT*			
4-U		1046+00.00	101+50*	OLL	916.64	912.82				239									101+50*	912.82	27.4'RT			
1-U	191	1047+95.00	1046+00.00	OLL	919.60	916.64				195									1046+00.00	916.64	24' LT			
2-U		1047+95.00	1046+00.00	OLR	919.60	916.42				195									1046+00.00	916.42	38' RT			
3-U		1050+00.00	1046+76.00	ILL	922.59	917.90				300	/								1046+76.00	917.90	24' LT	OUTLET TO 1-U		
4-U		1050+00.00	1046+76.00	ILR	922.44	917.68				300	/								1046+76.00	917.68	38' RT	OUTLET TO 2-U		
5-U		1050+00.00	1048+00.00	OLL	922.59	919.56		22	/	201							/		1048+00.00	919.56	50.1'LT			
6-U		1050+00.00	1048+00.00	OLR	922.44	919.56		22	/	201							/		1048+00.00	919.56	61.2'RT			
1-U	192	146+90.09*	149+00.00*	OLL*	910.27	905.73				210									149+00.00*	905.73	14.7'LT			
2-U		146+90.09*	149+00.00*	OLR*	910.31	905.28				203									149+00.00*	905.28	26.0'RT			
1-U	193	101+50.00*	101+90.00*	OLL	912.69	912.22		14	/	90				/					101+90.00*	912.22	76' LT	OUTLET TO SLOPE		
2-U		101+50.00*	102+16.03*	OLR	912.82	912.17				69									102+16.03*	912.17	14.6'RT	OUTLET TO 4-U		
3-U		104+75.00*	101+90.00*	OLL	914.19	912.53				285									101+90.00*	912.53	13' LT	OUTLET TO 1-U		
4-U		104+75.00*	102+16.03*	OLR	914.19	910.57		17	/	313						/			102+16.03*	910.57	54' RT	OUTLET TO DITCH		
SUBTOTAL SHEET 52							72	244	4	9363	0	7	11	0	6	1	0	0	1	11				
SUBTOTAL SHEET 53							0	330	6	6817	1482	7	8	2	7	0	1	0	1	13				
SUBTOTAL THIS SHEET							0	300	11	9315	0	5	5	0	6	0	2	2	0	5				
TOTALS CARRIED TO GENERAL SUMMARY							72	874	21	26587	1482	19	24	2	19	1	3	2	2	29	* INDICATES SIDE ROAD STATIONING			

LOCATION	STATION		SIDE	LENGTH	WIDTH	AREA	204	204	301	304	407	407	408	448	448	884	206	206	206
							SUBGRADE COMPACTION	PROOF ROLLING [A/2000]	8" ASPHALT CONCRETE BASE, PG 64-22 [A(8/12)/27]	6" AGGREGATE BASE AS PER PLAN [A(0.5)/9]	TACK COAT [A(0.04)/9]	TACK COAT FOR INTERMEDIATE COURSE [A(0.75)/9]	PRIME COAT [A(0.40)/9]	1 1/4" ASPHALT CONCRETE SURFACE COURSE TYPE I PG64-22 [A(1.25/12)/27]	1 3/4" ASPHALT CONCRETE INTERMEDIATE COURSE TYPE I PG64-22 [A(1.75/12)/27]	11" PORTLAND CEMENT CONCRETE PAVEMENT (7 YEAR WARRANTY) [A/9]	CURING COAT [A(0.30)/9]	CEMENT STABILIZED SUBGRADE [SUBGRADE COMPACTION/9]	CEMENT [AREAX12X110% 6% X59.4LB/SY/2000]
	FROM	TO		FT.	FT.	SQ.FT.	SQ.YD.	HOURL	CU.YD.	CU.YD.	GALLON	GALLON	GALLON	CU.YD.	CU.YD.	SQ.YD.	GALLON	SQ.YD.	TON
US 422 (RT SIDE)	949+10.40	957+96.90	RT	886.5	29.14	25833	2870	1.4		478						2870			
	949+10.40	951+64.80	RT	254.4	10.00	2544	325	0.2	63	47	11	212	113	10	14				
		951+64.80	RT	50.0	8.00	400	53	0.0	10	7	2	33	18	2	2				
		952+14.80	RT	582.1	6.00	3493	485	0.2	86	65	16	291	155	13	19				
		957+96.90	RT	5328.9	38.00	202499	22500	11.2		3750						22500			
		957+96.90	RT	2277.1	6.00	13663	1898	0.9	337	253	61	1139	607	53	74				
		980+74.00	RT	30.0	9.00	270	35	0.0	7	5	1	23	12	1	1				
		981+04.00	RT	210.3	12.00	2524	315	0.2	62	47	11	210	112	10	14				
		983+14.30	RT	150.0	9.00	1350	175	0.1	33	25	6	113	60	5	7				
		984+64.30	RT	2661.5	6.00	15969	2218	1.1	394	296	71	1331	710	62	86				
		1011+25.82	RT	50.0	44.00	2200	244	0.1		41						244			
		1011+25.82	RT	50.0	9.00	450	58	0.0	11	8	2	38	20	2	2				
		1011+75.82	RT	66.4	50.00	3319	369	0.2		61						369			
		1011+75.82	RT	57.9	12.00	695	87	0.0	17	13	3	58	31	3	4				
		1013+99.34	RT	25.4	50.00	1272	141	0.1		24						141			
		1014+24.78	RT	44.9	51.50	2313	257	0.1		43						257			
		1013+79.29	RT	90.4	12.00	1085	136	0.1	27	20	5	90	48	4	6				
		1016+13.46	RT	60.0	40.00	2400	267	0.1		44						267			
		1016+73.46	RT	786.4	38.00	29882	3320	1.7		553						3320			
		1016+13.46	RT	747.1	6.00	4483	623	0.3	111	83	20	374	199	17	24				
		1023+60.56	RT	60.0	9.00	540	70	0.0	13	10	2	45	24	2	3				
		1024+20.56	RT	29.5	12.00	354	44	0.0	9	7	2	29	16	1	2				
		1025+43.02	RT	2132.6	38.00	81040	9004	4.5		1501						9004			
		1025+25.70	RT	2324.3	6.00	13946	1937	1.0	344	258	62	1162	620	54	75				
		1046+75.64	RT	174.4	24.00	4185	465	0.2		77						465			
		1048+50.00	RT	100.0	12.00	1200	133	0.1		22						133			
		1049+50.00	RT	50.0	11.18	559	62	0.0		10						62			
		1048+50.00	RT	150.0	11.18	1677	186	0.1		31						186			
		1048+50.00	RT	150.0	2.95	443	74	0.0	11	8	2	37	20	2	2				
		1046+75.64	RT	274.4	4.00	1097	168	0.1	27	20	5	91	49	4	6				
		1049+50.00	RT	50.0	3.05	153	25	0.0	4	3	1	13	7	1	1				
US 422 (LT SIDE)	949+10.40	950+04.52	LT	94.1	24.94	2347	261	0.1		43						261			
	950+04.52	1012+57.91	LT	6253.4	24.00	150081	16676	8.3		2779						16676			
	949+10.40	954+16.12	LT	505.7	6.00	3034	421	0.2	75	56	13	253	135	12	16				
		954+16.12	LT	100.0	8.00	800	106	0.1	20	15	4	67	36	3	4				
		955+16.12	LT	707.6	10.00	7076	904	0.5	175	131	31	590	315	27	38				
		962+23.75	LT	40.0	8.00	320	42	0.0	8	6	1	27	14	1	2				
		962+63.75	LT	311.3	6.00	1868	259	0.1	46	35	8	156	83	7	10				
		965+75.00	LT	100.0	8.00	800	106	0.1	20	15	4	67	36	3	4				
		966+75.00	LT	302.8	10.00	3028	387	0.2	75	56	13	252	135	12	16				
		969+77.79	LT	50.0	11.00	550	69	0.0	14	10	2	46	24	2	3				
		970+27.79	LT	1291.8	12.00	15501	1938	1.0	383	287	69	1292	689	60	84				
		983+19.58	LT	20.0	11.00	220	28	0.0	5	4	1	18	10	1	1				
		983+39.58	LT	330.8	10.00	3308	423	0.2	82	61	15	276	147	13	18				
		986+70.33	LT	40.0	8.00	320	42	0.0	8	6	1	27	14	1	2				
		987+10.33	LT	246.4	6.00	1478	205	0.1	37	27	7	123	66	6	8				
		989+56.72	LT	100.0	8.00	800	106	0.1	20	15	4	67	36	3	4				
		990+56.72	LT	268.3	10.00	2683	343	0.2	66	50	12	224	119	10	14				
		993+24.98	LT	40.0	8.00	320	36	0.0	8	6	1	27	14	1	2				
	993+24.98	993+64.98	LT																
SUBTOTALS CARRIED TO SHEET 56							70896	35	2606	11414	469	8797	4692	407	570	56756	0	0	0

PAVEMENT CALCULATIONS

GEA / POR - 422 - 18.31 / 0.00

CALCULATED
RDC
CHECKED
BF

55
332

LOCATION	STATION		SIDE	LENGTH	WIDTH	AREA	204	204	301	304	407	407	408	448	448	884	206	206	206	CALCULATED RDC	CHECKED BF
							SUBGRADE COMPACTION	PROOF ROLLING [A/2000]	8" ASPHALT CONCRETE BASE, PG 64-22 [A(8/12)/27]	6" AGGREGATE BASE AS PER PLAN [A(0.5)/9]	TACK COAT [A(0.04)/9]	TACK COAT FOR INTERMEDIATE COURSE [A(0.75)/9]	PRIME COAT [A(0.40)/9]	1 1/4" ASPHALT CONCRETE SURFACE COURSE TYPE 1 PG64-22 [A(1.25/12)/27]	1 3/4" ASPHALT CONCRETE INTERMEDIATE COURSE TYPE 1 PG64-22 [A(1.75/12)/27]	11" PORTLAND CEMENT CONCRETE PAVEMENT (7 YEAR WARRANTY) [A/9]	CURING COAT [AREA/9]	CEMENT STABILIZED SUBGRADE, 12 INCHES DEEP [AREA/9]	CEMENT [AREA X 12 X 110% X 6% X 59.4 LB/SY / 2000]		
	FROM	TO		FT.	FT.	SQ.FT.	SQ.YD.	HOURL	CU.YD.	CU.YD.	GALLON	GALLON	GALLON	CU.YD.	CU.YD.	SQ.YD.	SQ.YD.	SQ.YD.	TON		
US 422 (LT SIDE)	993+64.98	1004+61.23	LT	1096.3	6.00	6578	731	0.4	162	122	29	548	292	25	36						
	1004+61.23	1006+11.23	LT	150.0	9.00	1350	150	0.1	33	25	6	113	60	5	7						
	1006+11.23	1012+69.89	LT	658.7	12.00	7904	878	0.4	195	146	35	659	351	30	43						
	1014+15.05	1024+77.74	LT	1062.7	24.00	25505	2834	1.4		472						2834					
	1014+18.34	1017+31.01	LT	312.7	12.00	3752	417	0.2	93	69	17	313	167	14	20						
	1017+31.01	1017+41.01	LT	10.0	11.00	110	12	0.0	3	2	0	9	5	0	1						
	1017+41.01	1018+00.00	LT	59.0	10.00	590	66	0.0	15	11	3	49	26	2	3						
	1018+00.00	1018+40.00	LT	40.0	8.00	320	36	0.0	8	6	1	27	14	1	2						
	1018+40.00	1023+20.21	LT	480.2	6.00	2881	320	0.2	71	53	13	240	128	11	16						
	1023+20.21	1024+70.21	LT	150.0	9.00	1350	150	0.1	33	25	6	113	60	5	7						
	1024+70.21	1024+92.75	LT	22.5	12.00	270	30	0.0	7	5	1	23	12	1	1						
	1025+60.92	1042+31.53	LT	1670.6	24.00	40095	4455	2.2		742						4455					
	1025+66.69	1042+76.53	LT	1709.8	6.00	10259	1140	0.6	253	190	46	855	456	40	55						
	1042+31.53	1042+76.53	LT	45.0	26.00	1170	130	0.1		22						130					
	1044+24.29	1044+84.29	LT	60.0	26.00	1560	173	0.1		29						173					
	1044+24.29	1049+90.09	LT	565.8	6.00	3395	377	0.2	84	63	15	283	151	13	18						
	1044+84.29	1049+90.09	LT	505.8	24.00	12139	1349	0.7		225						1349					
	1049+90.09	1050+00.00	LT	9.9	23.10	229	25	0.0		4						25					
	1049+90.09	1050+00.00	LT	9.9	3.48	34	4	0.0	1	1	0	3	2	0	0						
	1049+90.09	1050+00.00	LT	9.9	3.74	37	4	0.0	1	1	0	3	2	0	0						
US 422 (LT & RT SIDE)	953+90.00	970+64.00	LT/RT	1674.0	78.00	135594											4520	15066	354		
	1021+52.00	1049+65.00	LT/RT	2813.0	78.00	227853											7595	25317	596		
SR 282	146+90.09	147+12.61	LT	22.5	10.97	247	27	0.0		5						27					
	147+12.61	148+59.34	LT	146.7	12.00	1761	196	0.1		33						196					
	146+90.09	147+39.75	RT	49.7	9.85	489	54	0.0		9						54					
	147+39.75	148+11.41	RT	71.7	12.00	860	96	0.0		16						96					
	146+90.09	147+12.61	LT	22.5	4.31	97	11	0.0	2	2	0	8	4	0	1						
	147+12.61	148+59.34	LT	146.7	4.00	587	65	0.0	14	11	3	49	26	2	3						
	146+90.09	147+39.75	RT	49.7	3.52	175	19	0.0	4	3	1	15	8	1	1						
	147+39.75	148+11.41	RT	71.7	4.00	287	32	0.0	7	5	1	24	13	1	2						
US 422 & SR 282	1014+69.70	1016+13.46	PAVEMENT - BY CADD			11572	1286	0.6		214						1286					
	1014+69.70	148+59.34	SHOULDER - BY CADD			613	68	0.0		11						68					
	148+11.41	1016+13.46	SHOULDER - BY CADD			625	69	0.0		12						69					
REYNOLDS ROAD	101+80.30	104+25.00	LT	244.7	12.00	2936	326	0.2		54						326					
	102+39.97	104+25.00	RT	185.0	12.00	2220	247	0.1		41						247					
	104+25.00	104+75.00	LT	50.0	11.04	552	61	0.0		10						61					
	104+25.00	104+75.00	RT	50.0	11.13	557	62	0.0		10						62					
	101+80.30	104+75.00	LT	294.7	4.00	1179	131	0.1	29	22	5	98	52	5	6						
	102+39.97	104+75.00	RT	235.0	4.00	940	104	0.1	23	17	4	78	42	4	5						
US 422 & REYNOLDS	1042+76.53	1044+24.29	PAVEMENT - BY CADD			9158	1018	0.5		170						1018					
	1042+76.53	101+80.30	SHOULDER - BY CADD			465	52	0.0		9						52					
						633	70	0.0		12						70					
						633	70	0.0		12						70					
SUBTOTAL SHEET 55							70896	35	2606	11414	469	8797	4692	407	570	56756	0	0	0		
							17346	8	877	2769	158	2960	1579	137	192	12669	12115	40383	950		
SUBTOTALS CARRIED TO GENERAL SUMMARY							88242	44	3483	14183	627	11757	6270	544	762	69425	12115	40383	950		
																				56	
																				332	

PAVEMENT CALCULATIONS

GEA / POR - 422 - 18.31 / 0.00

USGS QUADRANT NO. N4115-W8100/7.5
GARRETTSVILLE, OHIO
LATITUDE: 41°04'30"
LONGITUDE: 81°30'30"


PROJECT DESCRIPTION

RECONSTRUCTION OF 1.9 MILES OF US ROUTE 422 IN PARKMAN TOWNSHIP. CONSTRUCTION/RECONSTRUCTION OF PAVEMENT, DRAINAGE FACILITIES, AND GRADING. RECONSTRUCTION OF STRUCTURES OVER THE GRAND RIVER AND A TRIBUTARY OVER THE GRAND RIVER.


PROJECT DATA	
TOTAL AREA (RIGHT OF WAY)	35.53 Ac.
PROJECT EARTH DISTURBED AREA:	33.46 Ac.
CONTRACTOR EARTH DISTURBED AREA:	2.0 Ac.
NOTICE OF INTENT EARTH DISTURBED AREA:	35.46 Ac.
IMPERVIOUS (PAVED) AREA FOR PRE-CONSTRUCTION SITE:	13.30 Ac.
IMPERVIOUS (PAVED) AREA FOR POST-CONSTRUCTION SITE:	18.30 Ac.
RUNOFF COEFFICIENT FOR PRE-CONSTRUCTION SITE:	0.76
RUN OFF COEFFICIENT FOR POST-CONSTRUCTION SITE:	0.83
SOIL AND WATER CONSERVATION MAP:	SOIL DATA, LATEST EDITION OF GEauga / PORTAGE CO. SOIL SURVEY
IMMEDIATE RECEIVING WATERS:	UNNAMED TRIBUTARY
SUBSEQUENT RECEIVING WATERS:	GRAND RIVER
TMDL REGULATED STREAMS	NO

THE FOLLOWING QUANTITIES ARE CARRIED TO THE GENERAL SUMMARY:
ITEM 832 - STORM WATER POLLUTION PREVENTION PLAN - I
ITEM 832 - EROSION CONTROL - LUMP

MATCH LINE STA. 1032+50
SEE SHEET 58

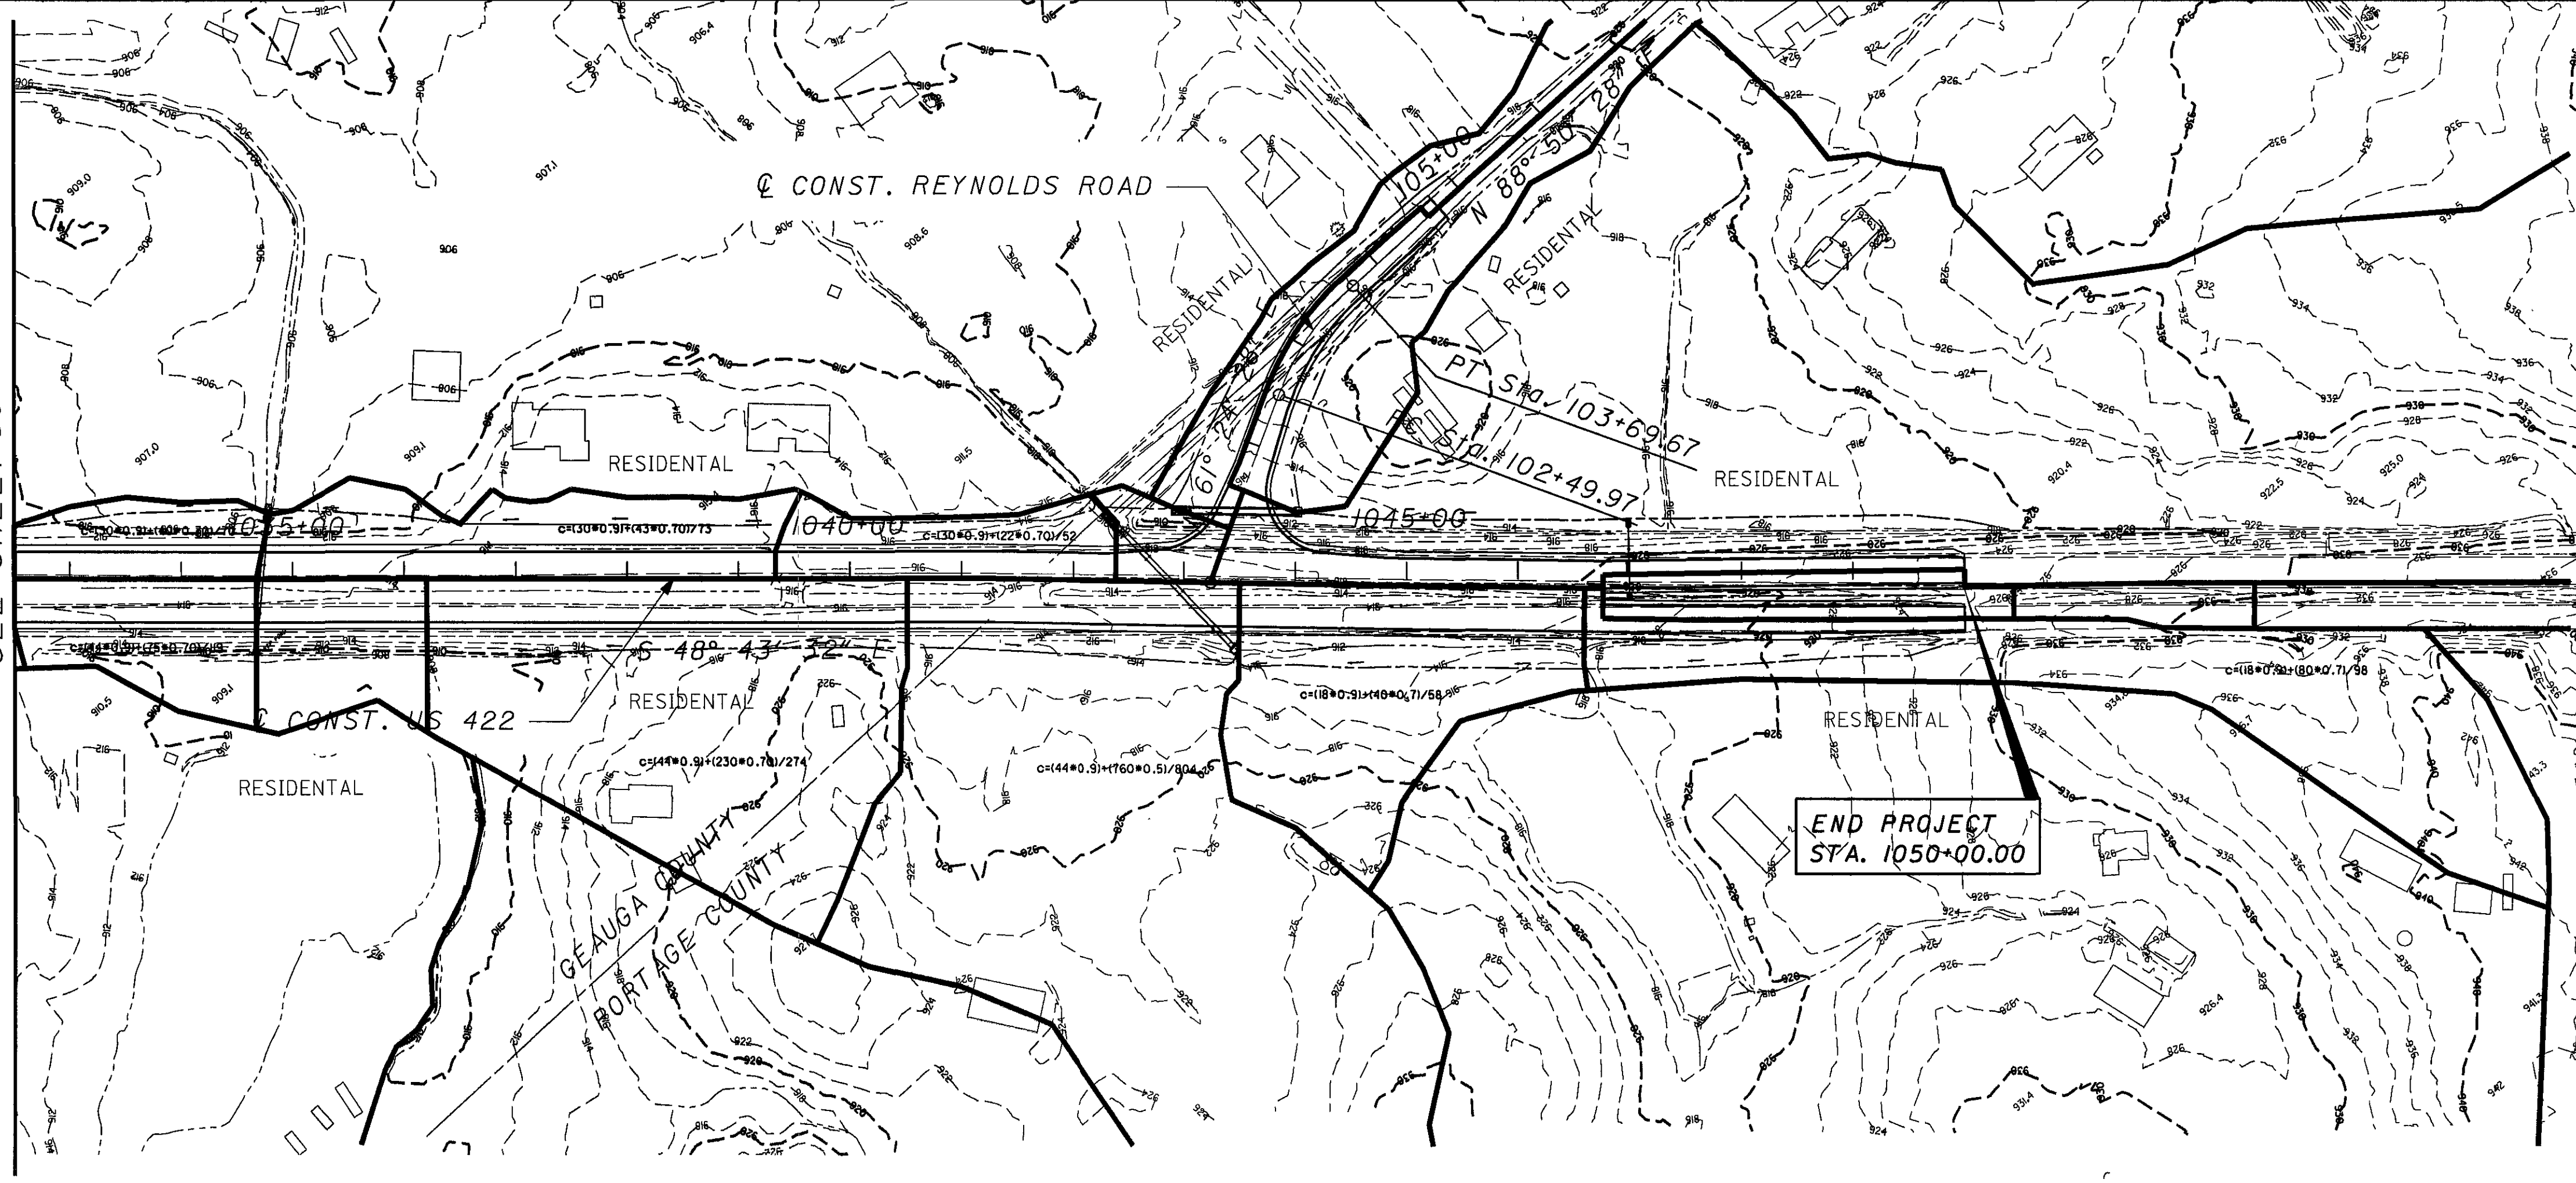


 0 50 100 200 HORIZONTAL SCALE IN FEET	CALCULATED	PROJECT SITE PLAN STA. 1032+50 TO STA. 1050+00	GEA / POR - 422 - 18.31 / 0.00	59 332
	CHECKED			

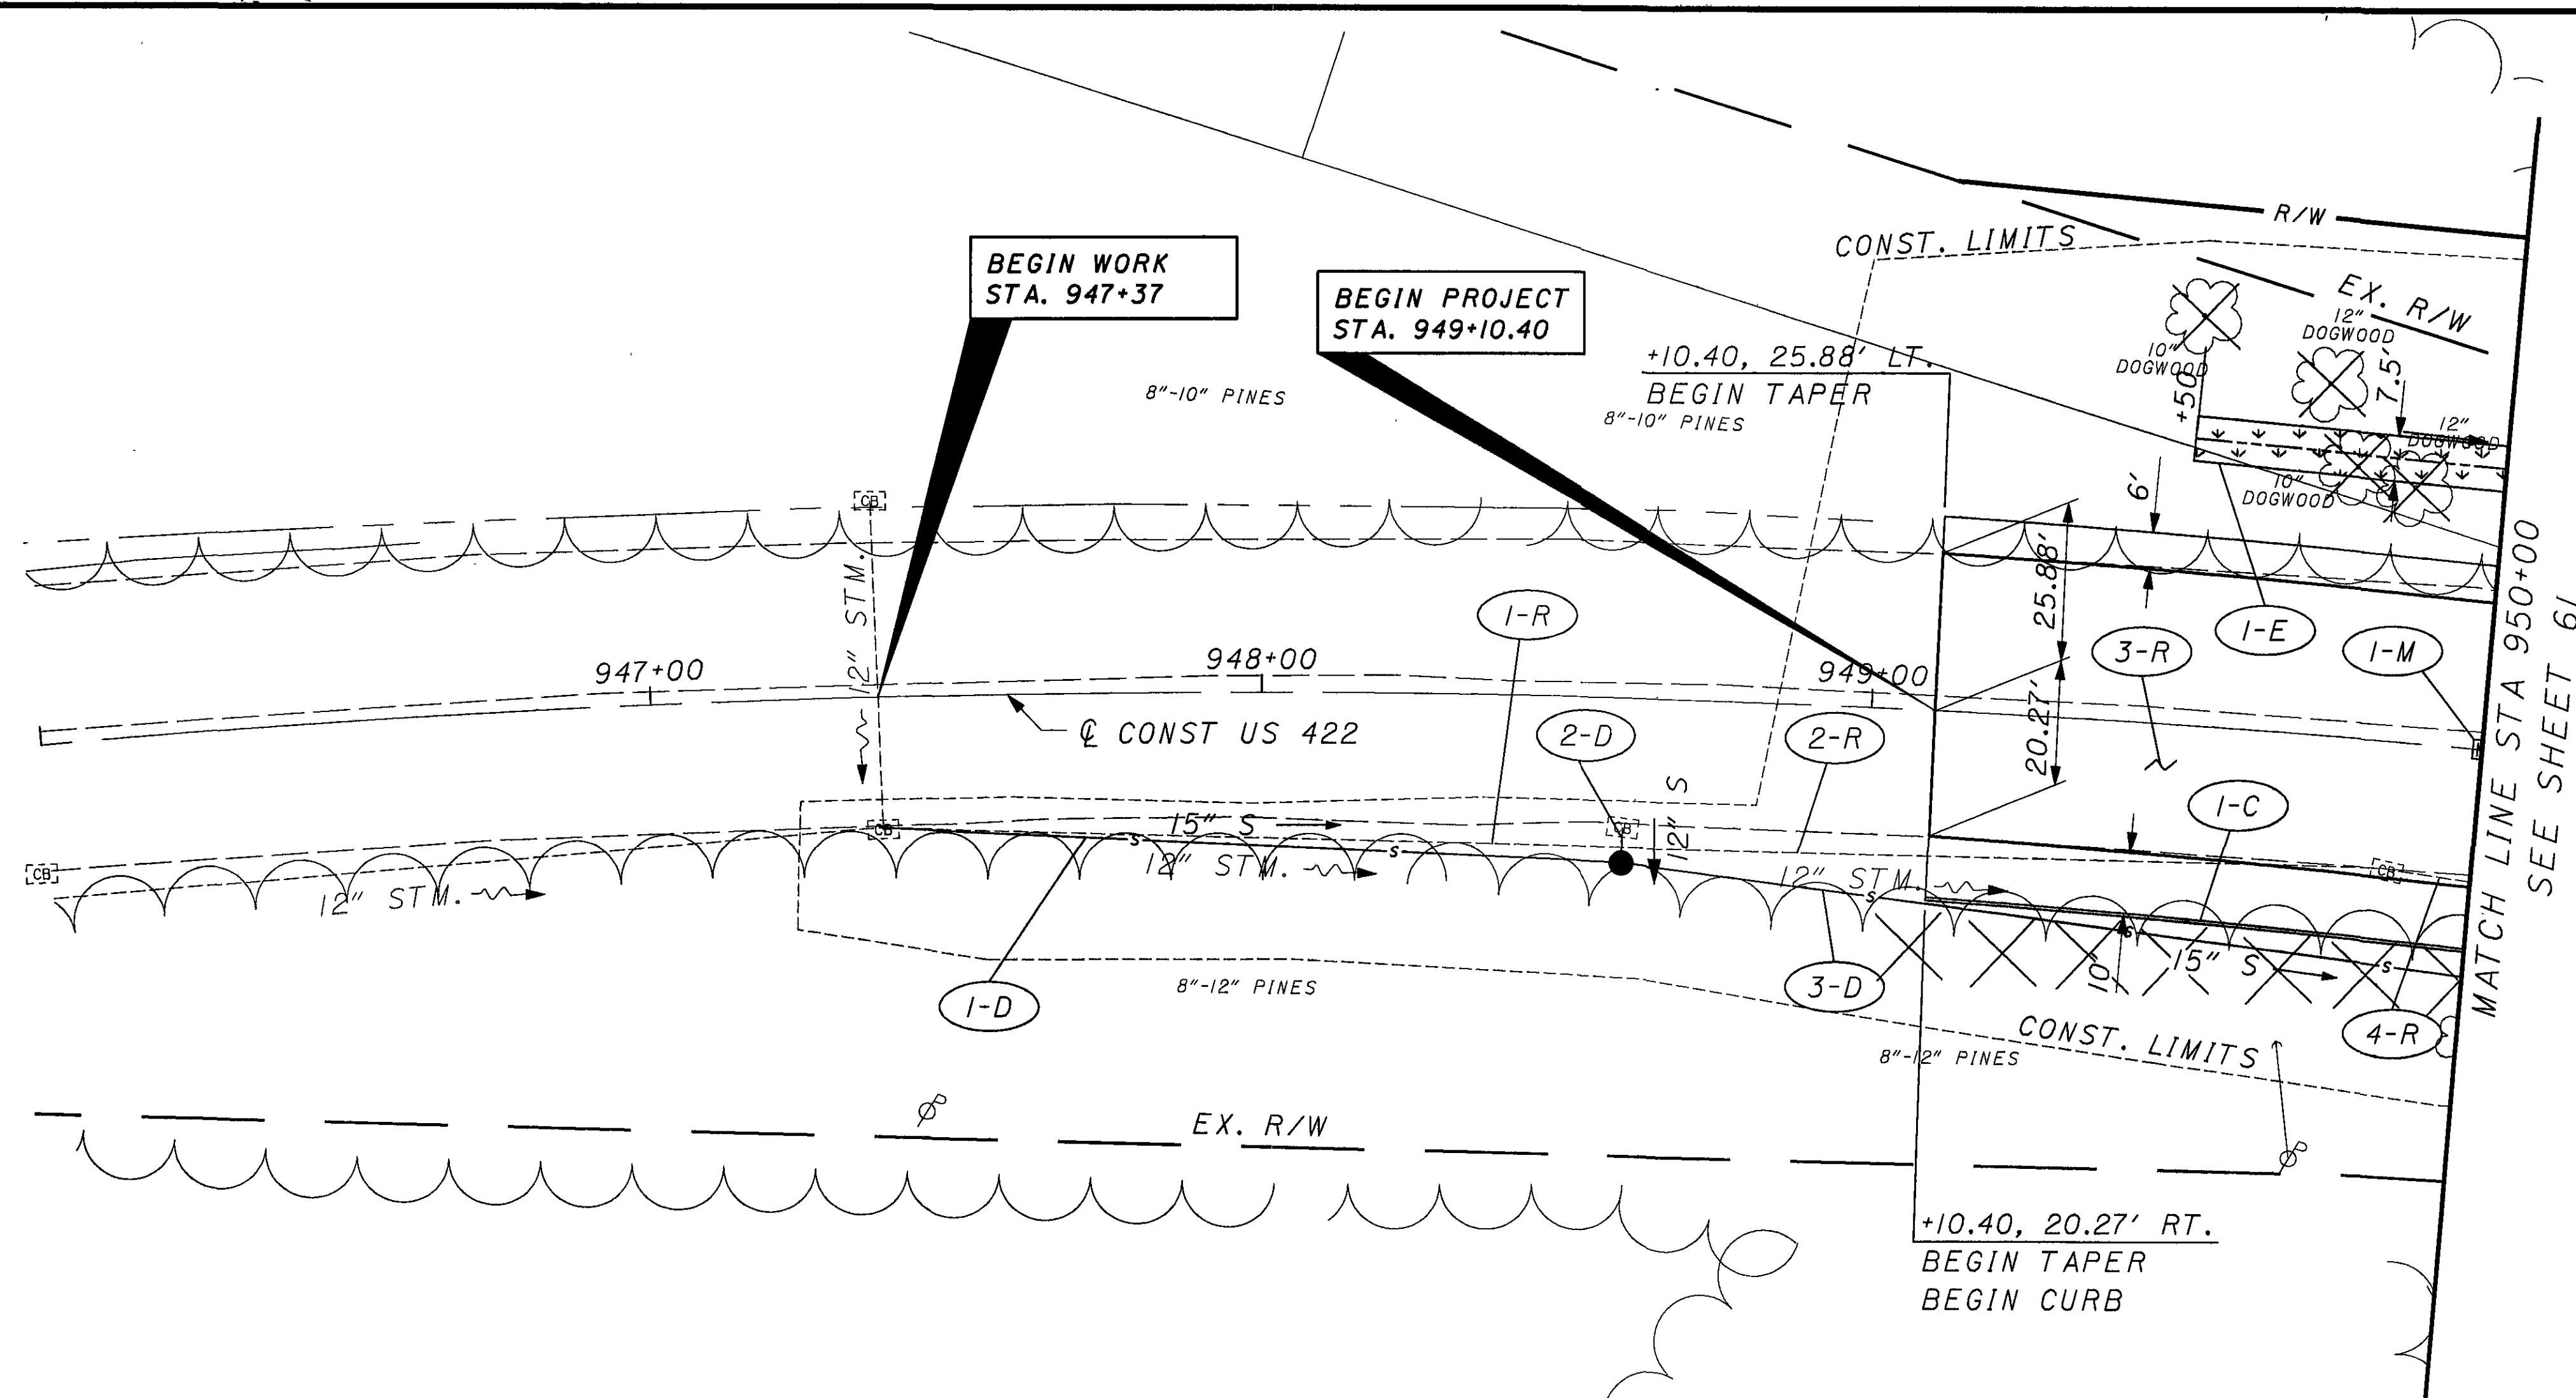


CURVE DATA
 P.I. STA. = 943+70.00
 $\Delta = 66^\circ 11' 30''$
 $D_c = 2^\circ 30' 56''$
 $R = 2277.63'$
 $T = 1484.53'$
 $L = 2631.26'$
 $E = 441.09'$
 $e_{max} = 0.062$

- = TEMPORARY MAT
- = PERMANENT MAT TYPE 1
- = PERMANENT MAT TYPE 2

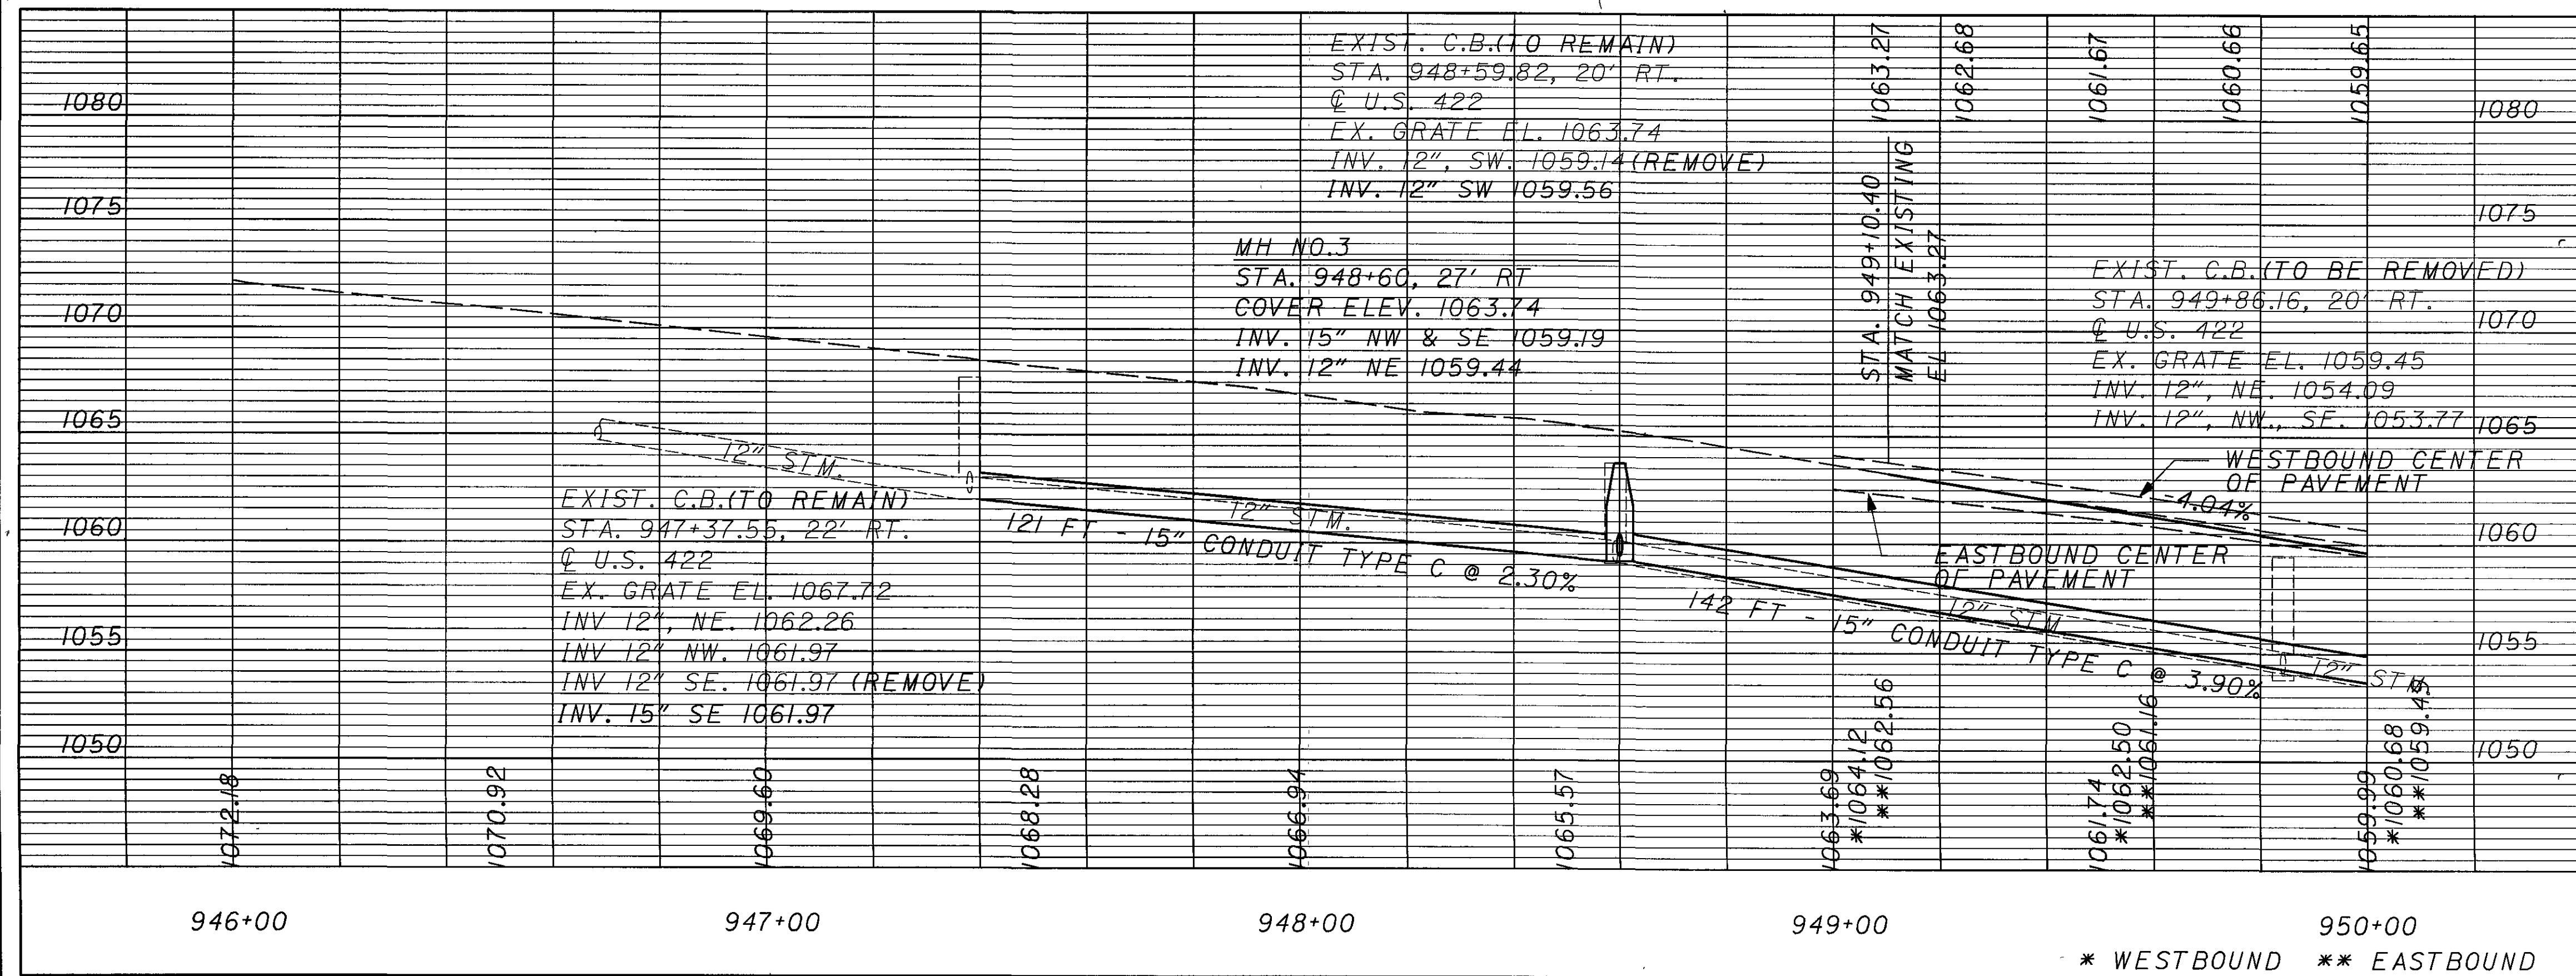


CROSS REFERENCES	
SHEET NO	DESCRIPTION
6	BENCHMARKS
5	CENTERLINE REFERENCE
7-13	TYPICAL SECTIONS
38-43	REMOVAL SUBSUMMARY
44-45	DRAINAGE SUBSUMMARY
47-48	ROADWAY SUBSUMMARY
50	EROSION SUBSUMMARY
51	EARTHWORK SUBSUMMARY
52-54	UNDERDRAIN SUBSUMMARY
55-56	PAVEMENT CALCULATIONS
87	CROSS SECTIONS
148	SUPERELEVATION TABLE
152	PAVEMENT DETAILS
158	JOINT DETAILS
166	UNDERDRAIN PLANS
203	S&PM PLANS

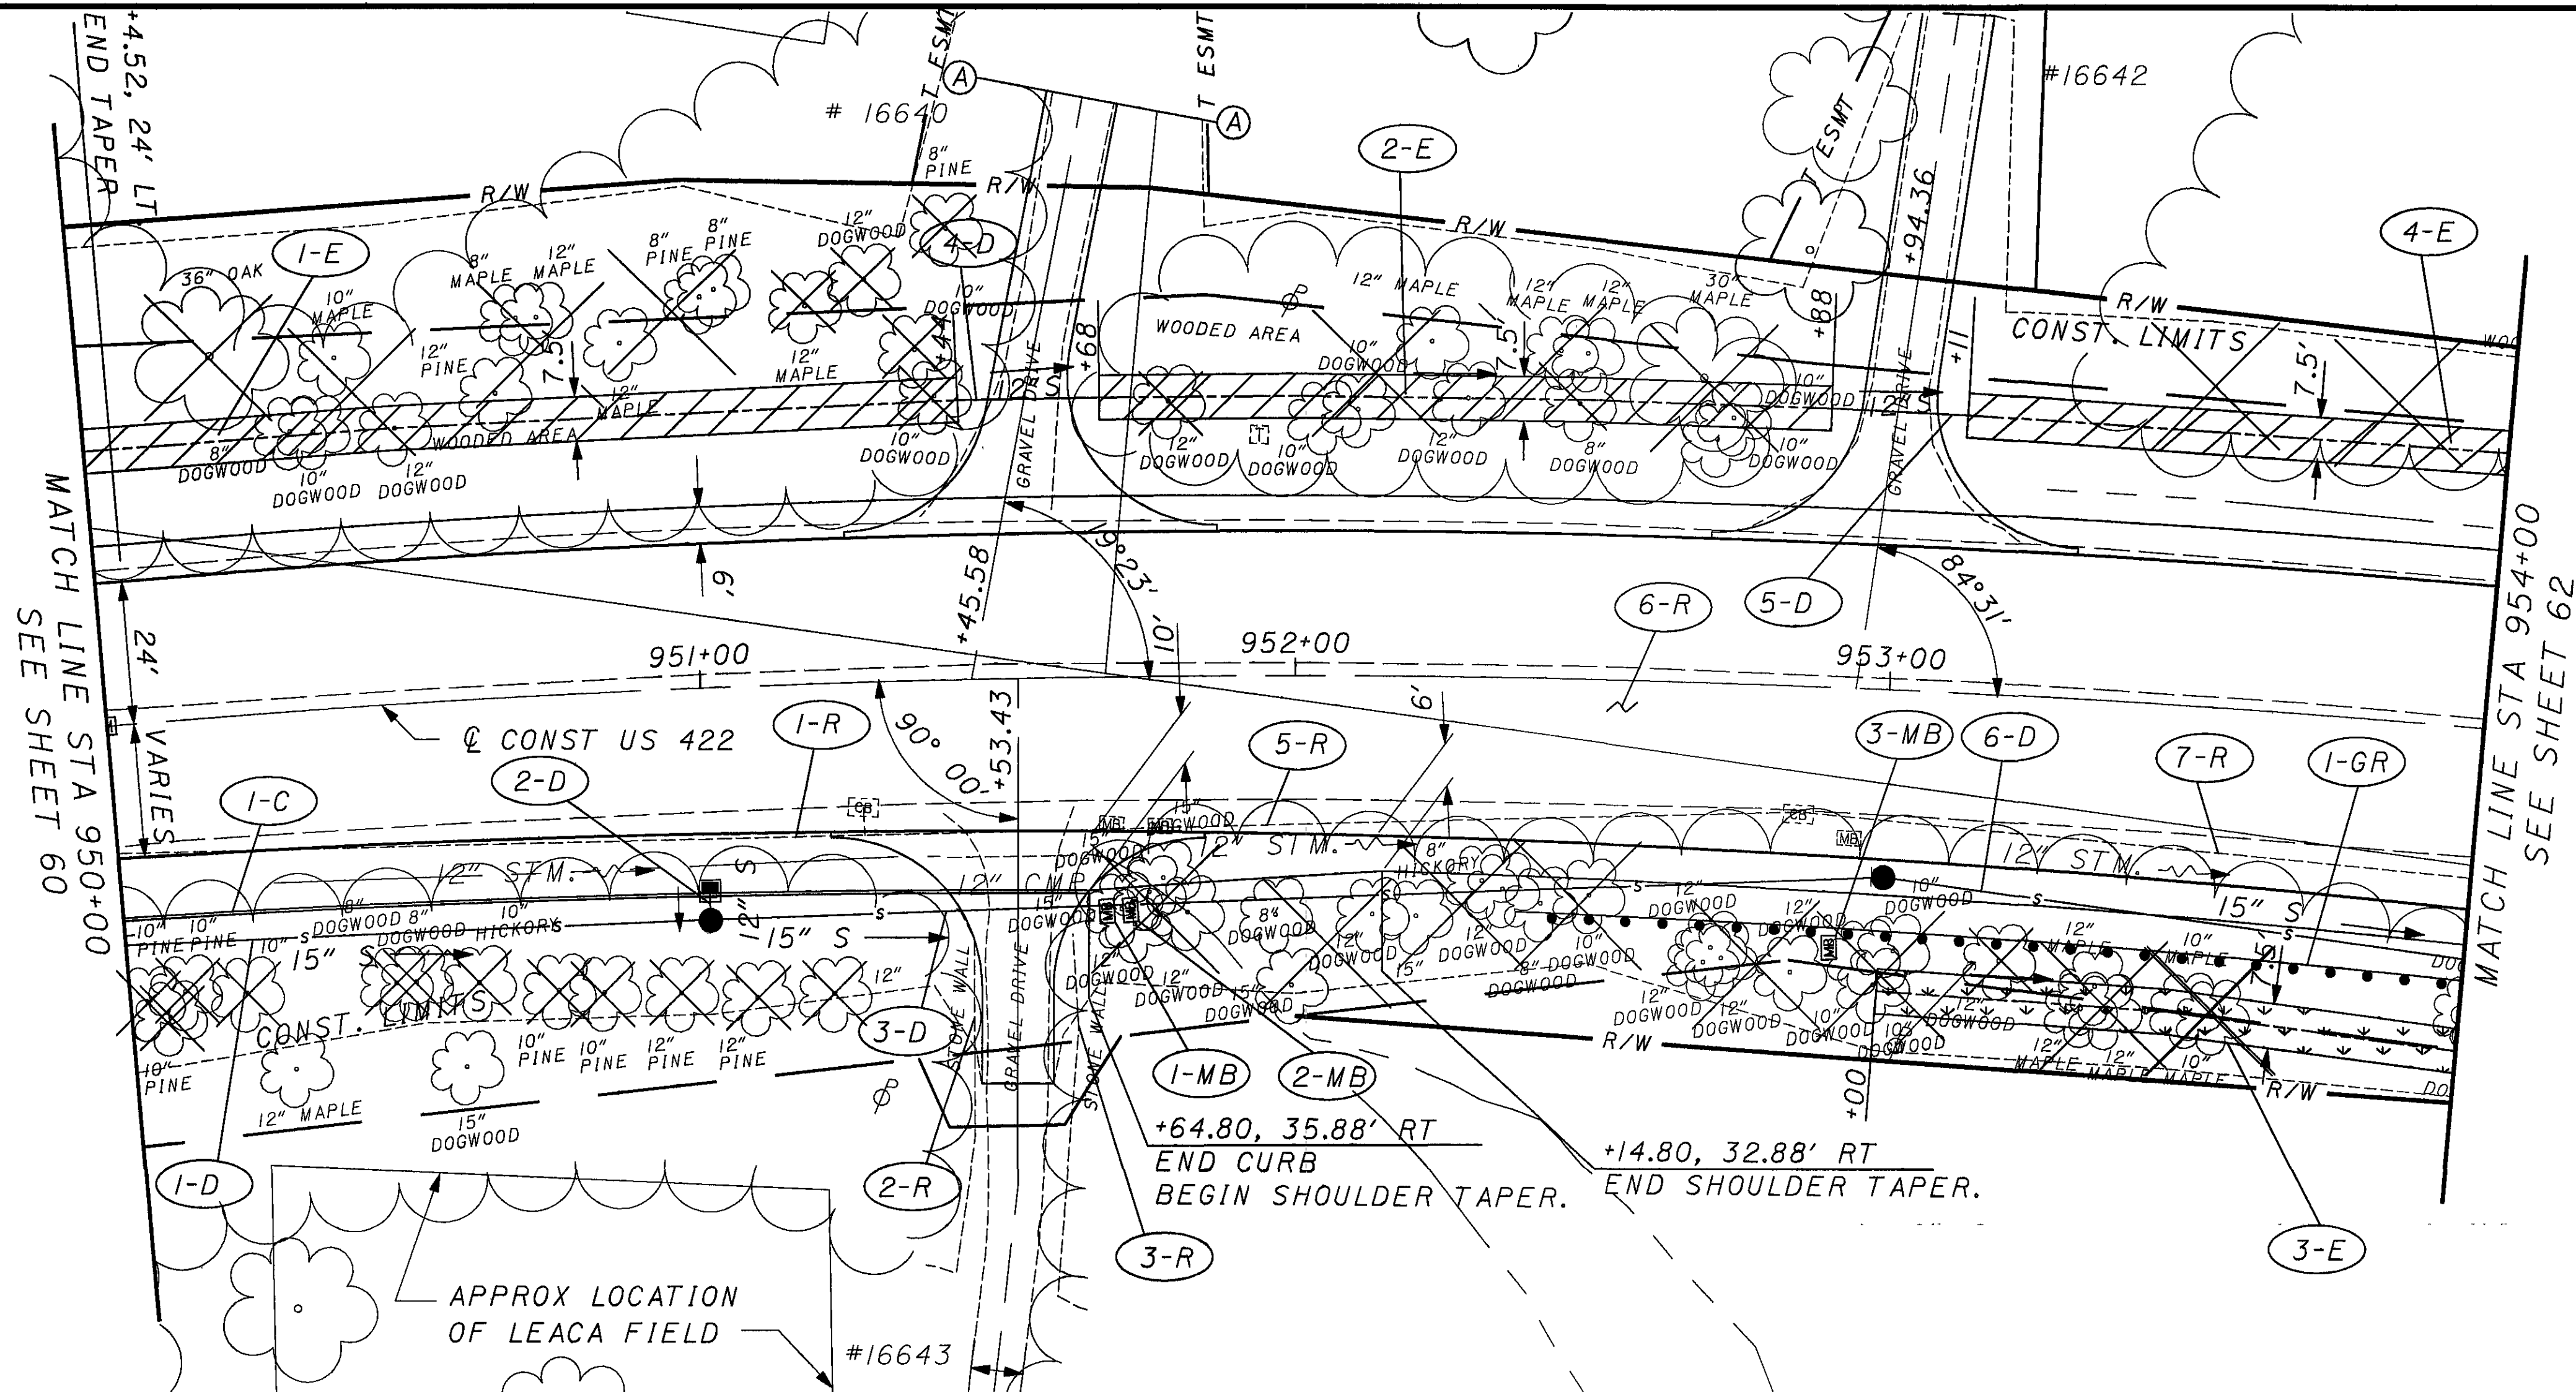

CURVE DATA


P.I. STA. = 943+70.00
 $\Delta = 66^\circ 11' 30''$
 $D_c = 2^\circ 30' 56''$
 $R = 2277.63'$
 $T = 1484.53'$
 $L = 2631.26'$
 $E = 441.09'$
 $e_{max} = 0.062$

- = TEMPORARY MAT
- = PERMANENT MAT TYPE 1
- = PERMANENT MAT TYPE 2

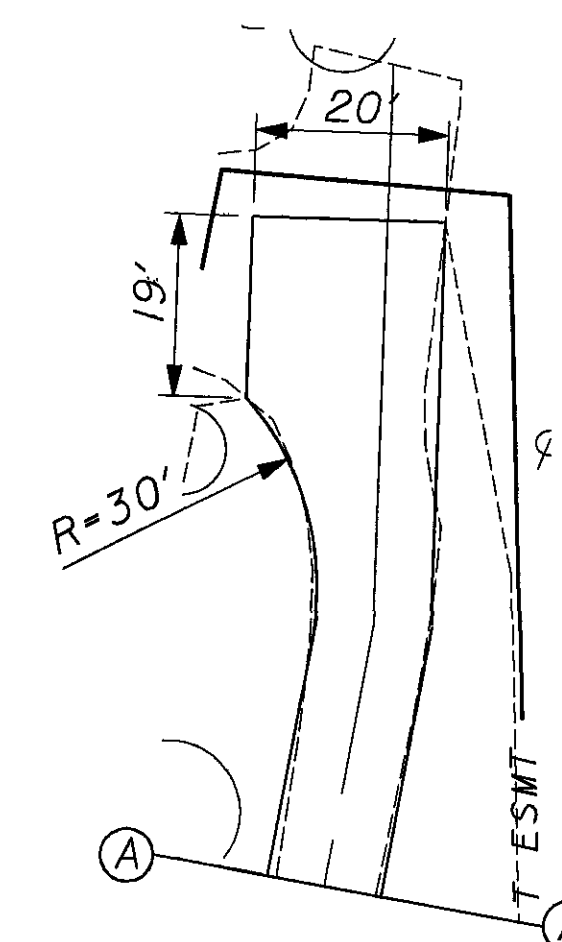


DRIVE @

PI STA 951+70.9, 125.7' LT
 $\Delta = 8^\circ 39' LT$
 NO CURVE

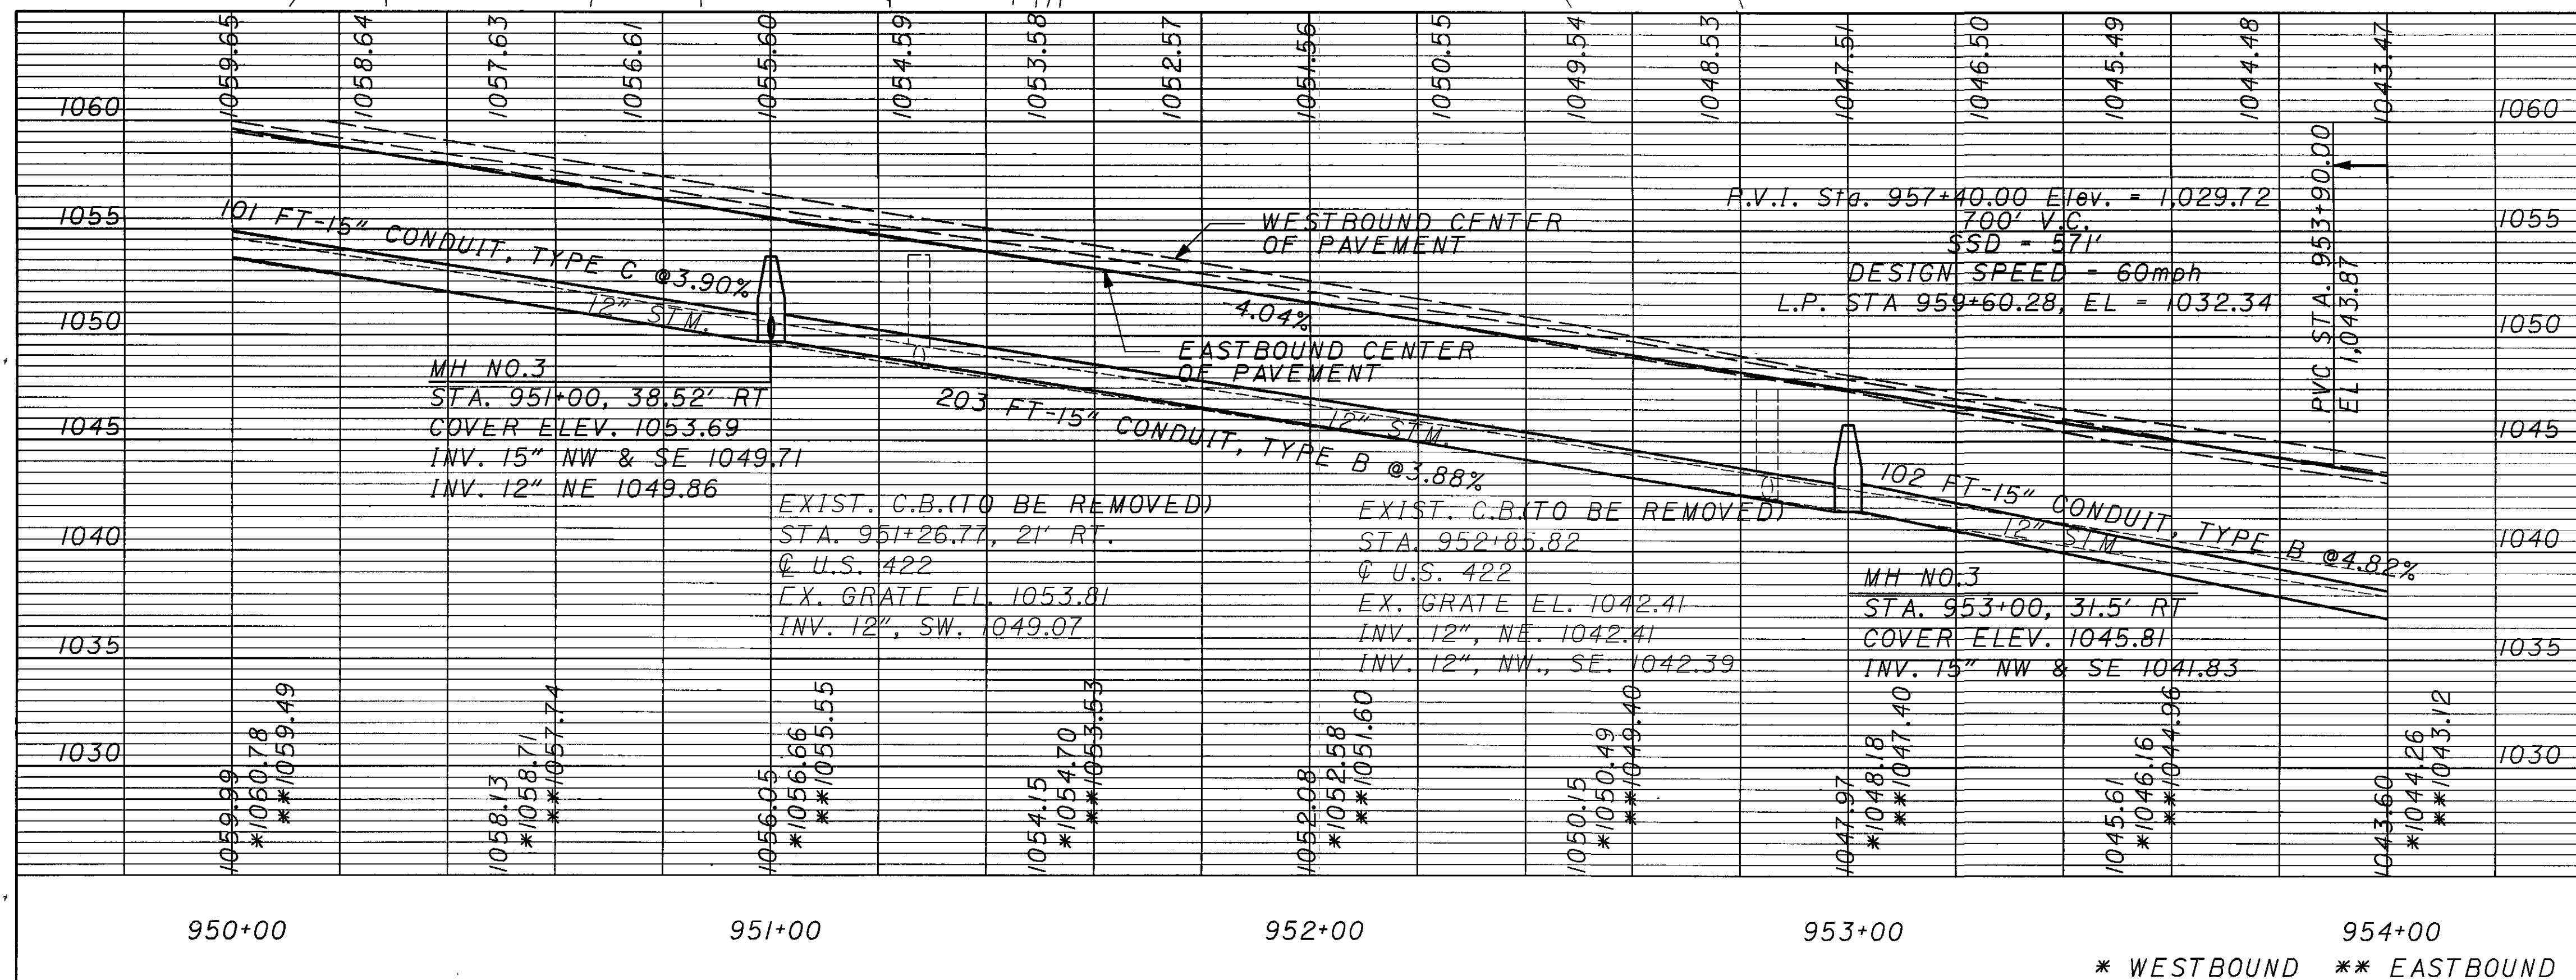


CROSS REFERENCES

SHEET NO	DESCRIPTION
6	BENCHMARKS
5	CENTERLINE REFERENCE
7-13	TYPICAL SECTIONS
38-43	REMOVAL SUBSUMMARY
44-46	DRAINAGE SUBSUMMARY
47-49	ROADWAY SUBSUMMARY
50	EROSION SUBSUMMARY
51	EARTHWORK SUBSUMMARY
52-54	UNDERDRAIN SUBSUMMARY
55-56	PAVEMENT CALCULATIONS
87-89	CROSS SECTIONS
148	SUPERELEVATION TABLE
152-153	PAVEMENT DETAILS
158-159	JOINT DETAILS
167	UNDERDRAIN PLANS
88	PIPE PROFILES
138	DRIVE PROFILES
203	S&PM PLANS

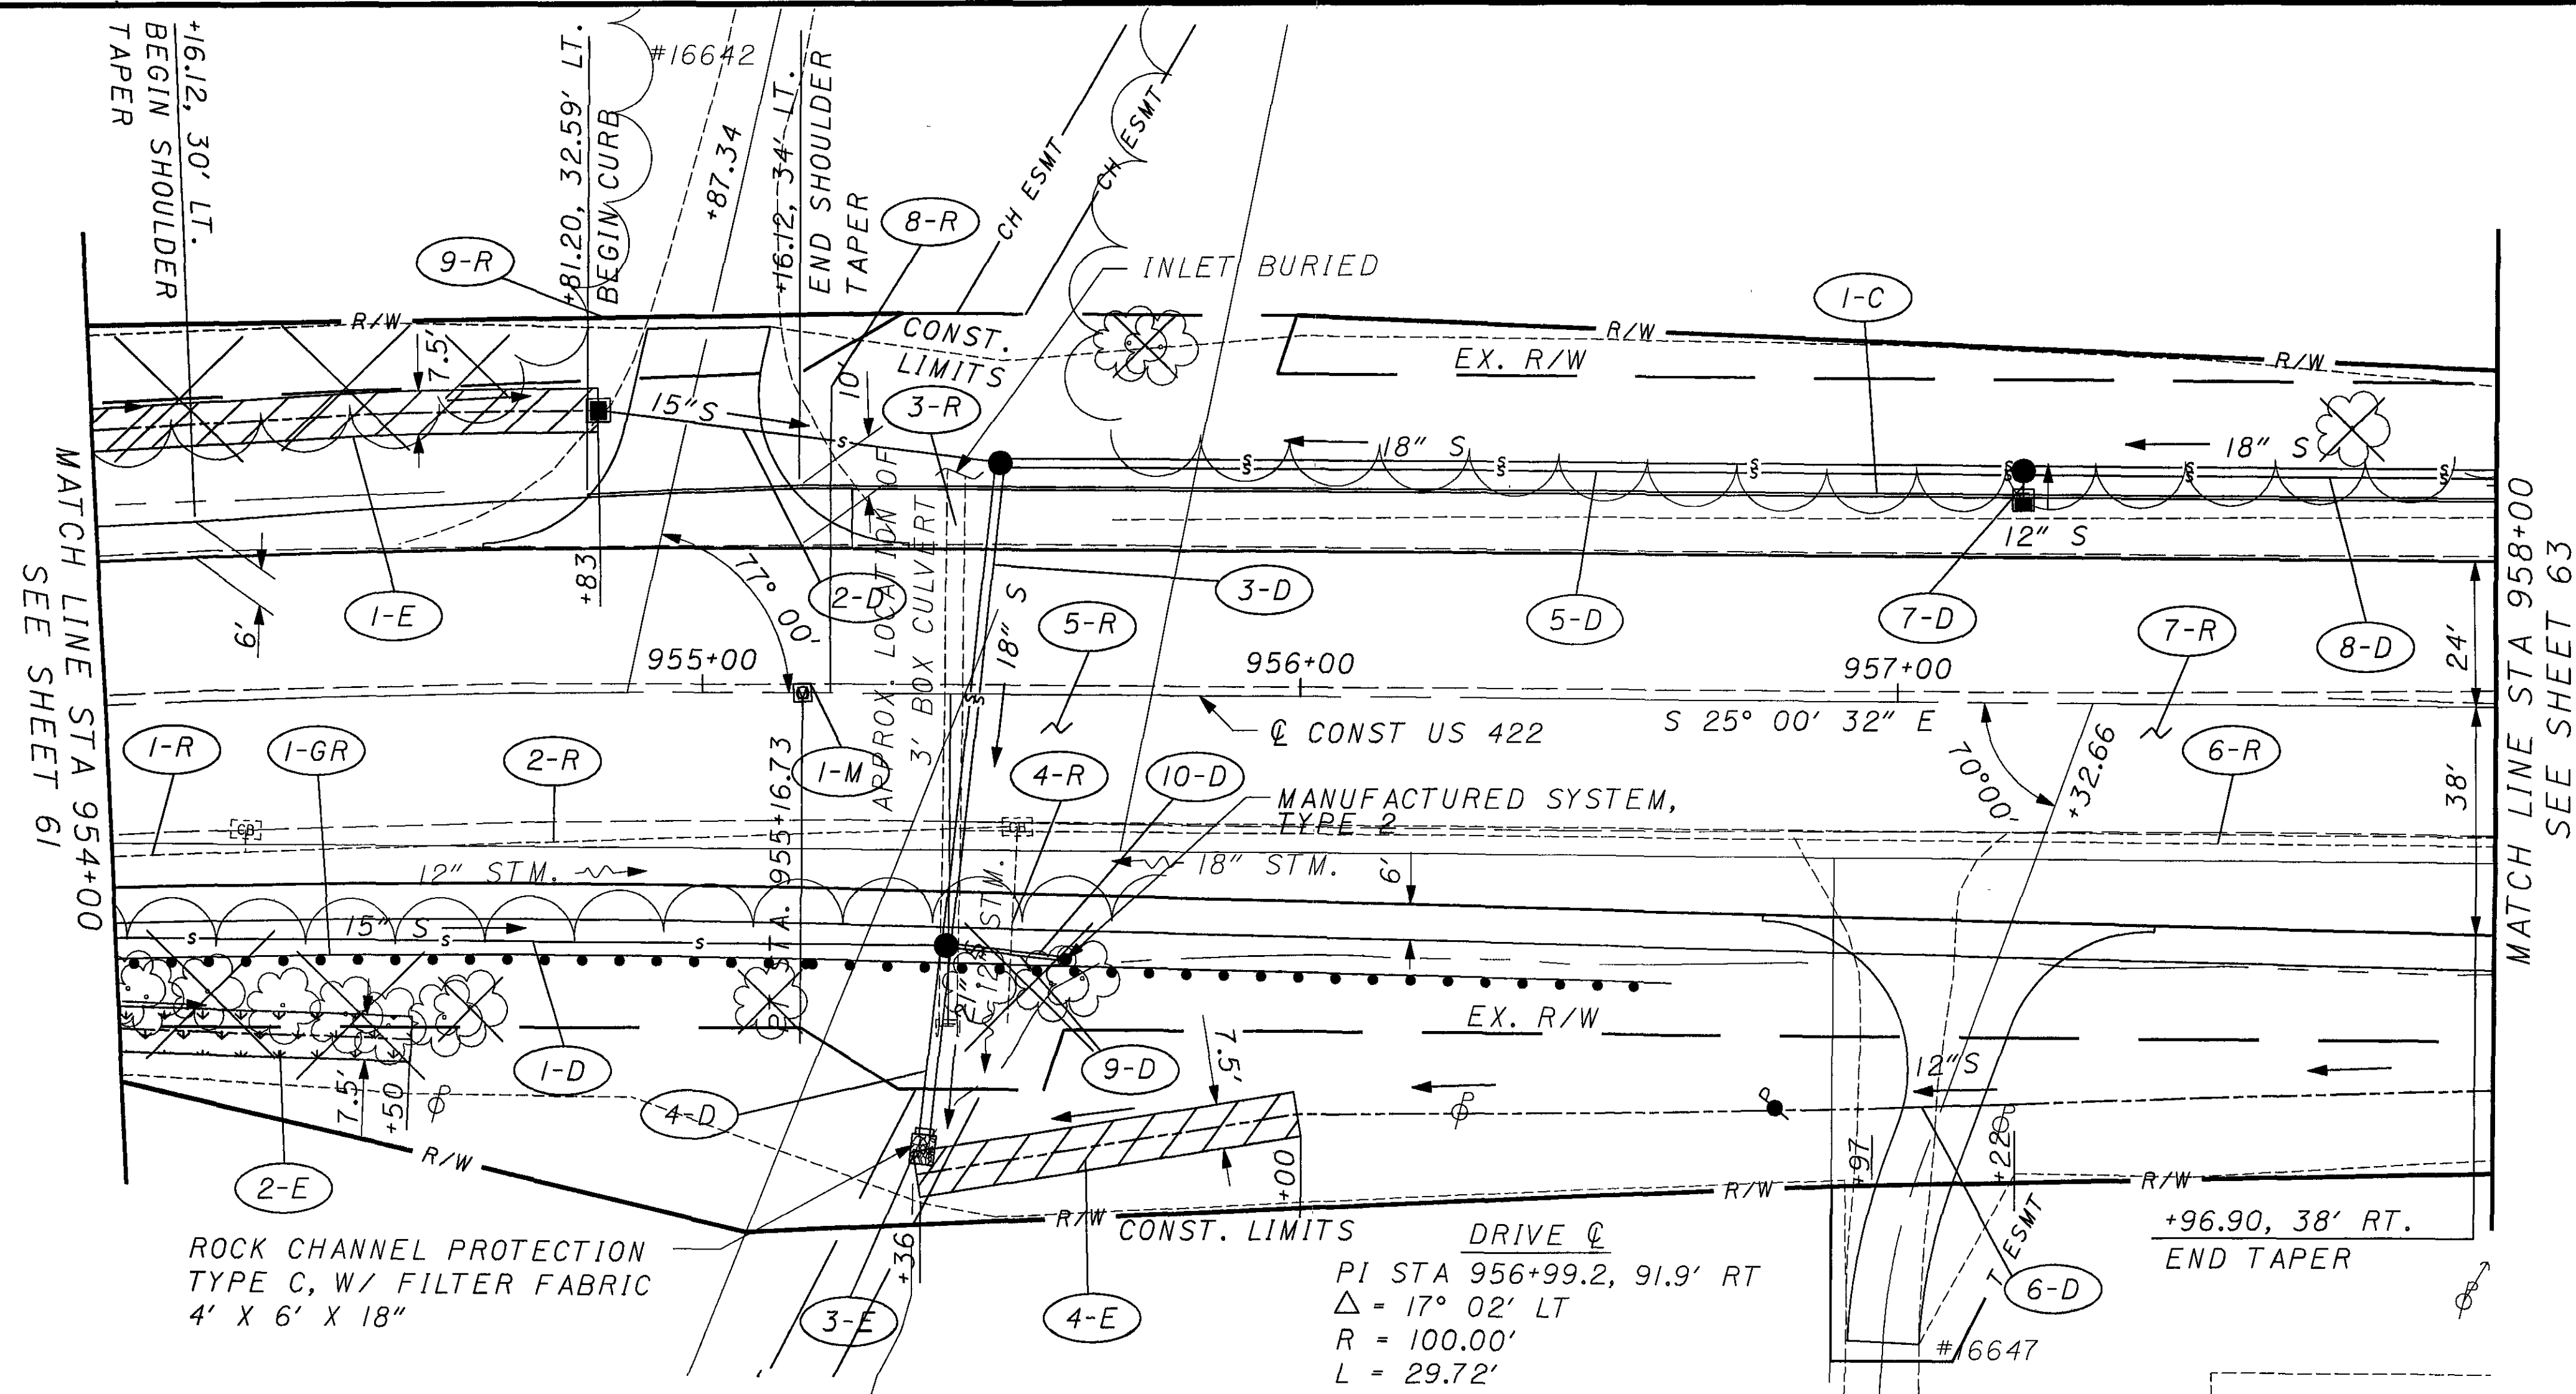


CURVE DATA
 P.I. STA. = 943+70.00
 $\Delta = 66^\circ 11' 30''$
 $Dc = 2^\circ 30' 56''$
 $R = 2277.63'$
 $T = 1484.53'$
 $L = 2631.26'$
 $E = 441.09'$
 $e_{max} = 0.062$

- = TEMPORARY MAT
- = PERMANENT MAT TYPE 1
- = PERMANENT MAT TYPE 2

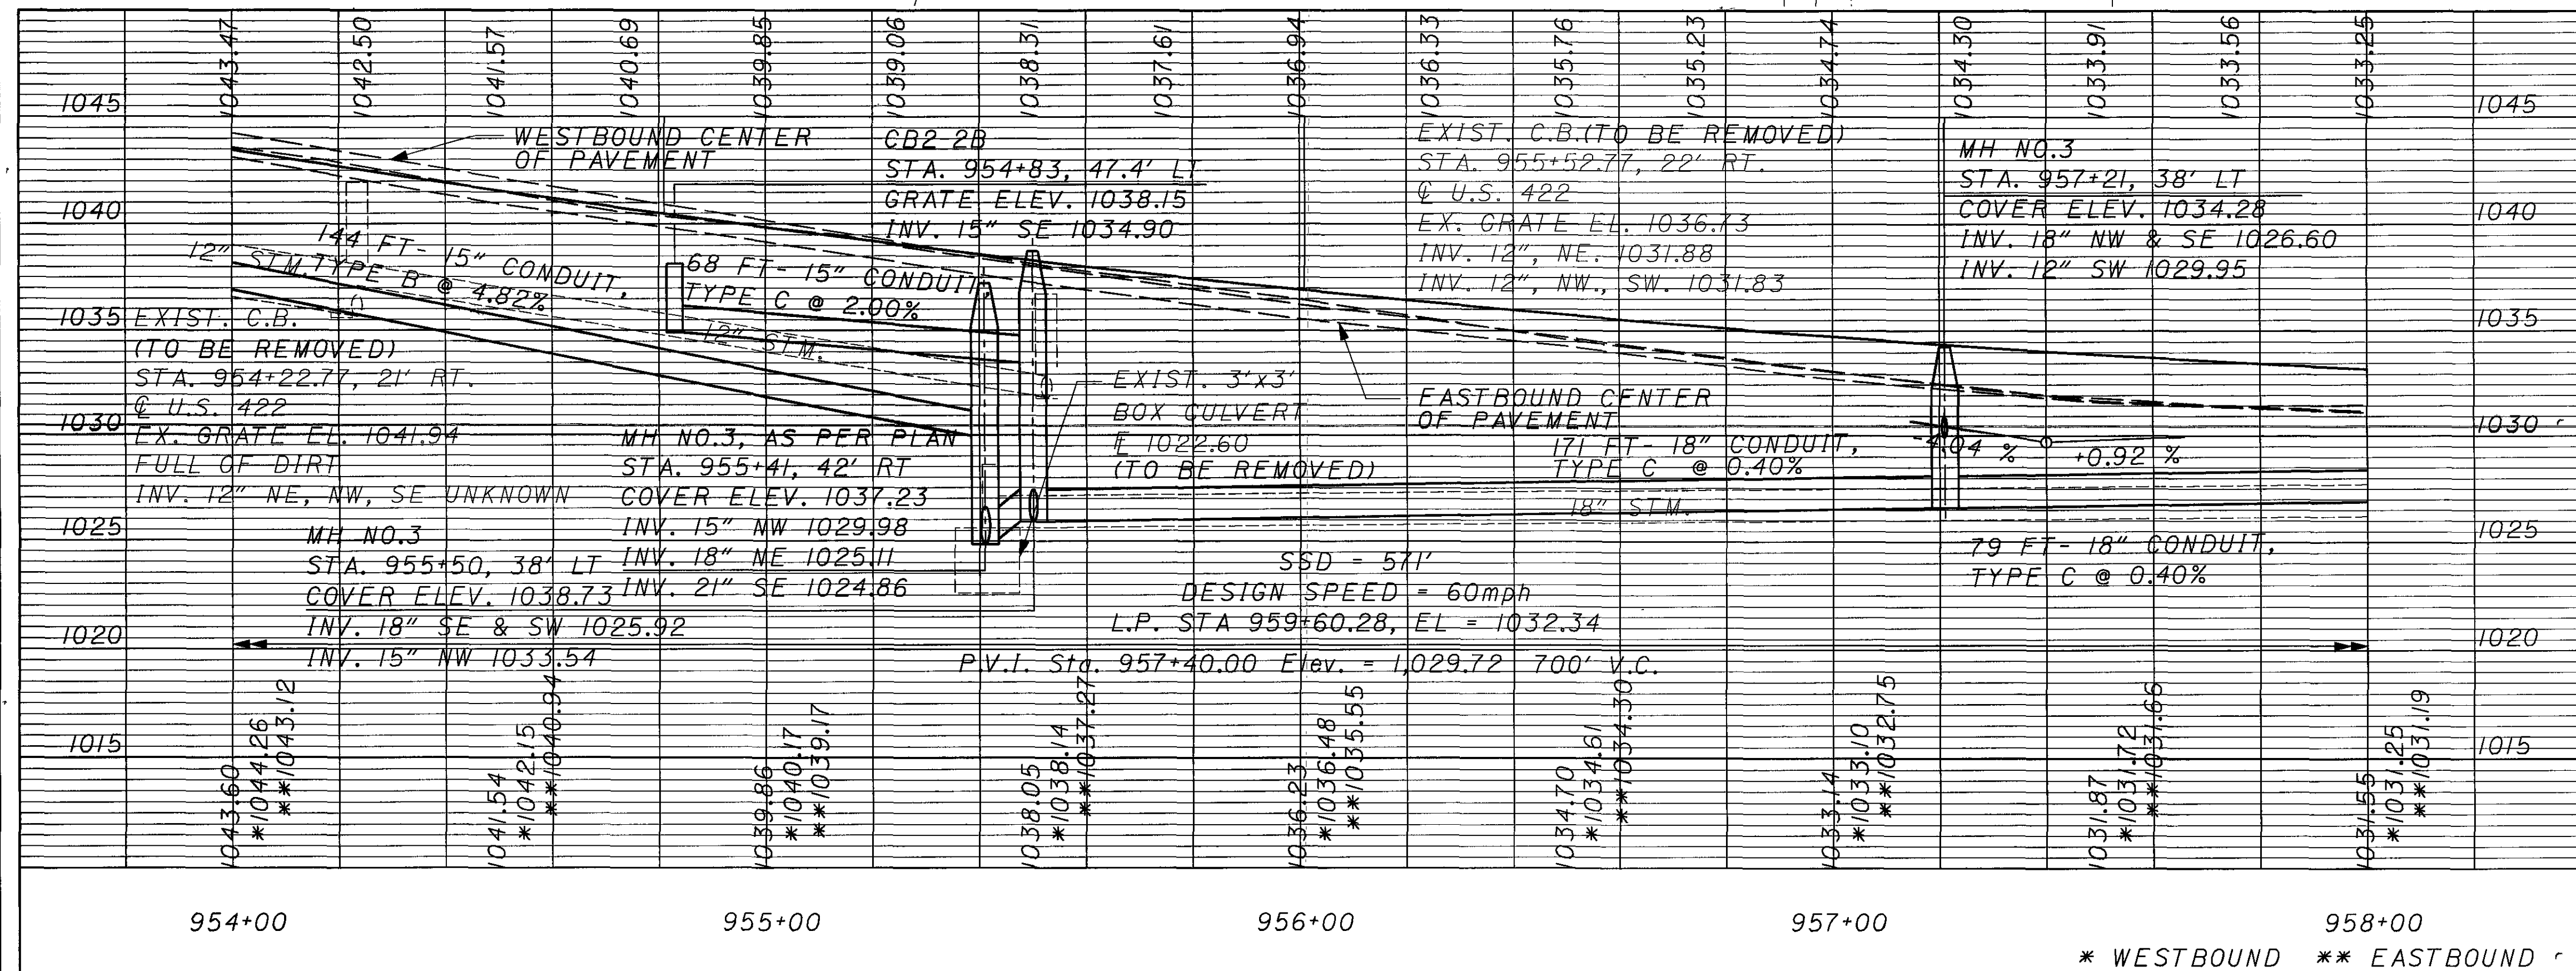


CROSS REFERENCES	
SHEET NO	DESCRIPTION
6	BENCHMARKS
5	CENTERLINE REFERENCE
7-13	TYPICAL SECTIONS
38-43	REMOVAL SUBSUMMARY
44-46	DRAINAGE SUBSUMMARY
47-49	ROADWAY SUBSUMMARY
50	EROSION SUBSUMMARY
51	EARTHWORK SUBSUMMARY
52-54	UNDERDRAIN SUBSUMMARY
55-56	PAVEMENT CALCULATIONS
89-91	CROSS SECTIONS
148	SUPERELEVATION TABLE
153	PAVEMENT DETAILS
159	JOINT DETAILS
168	UNDERDRAIN PLANS
90-91	PIPE PROFILES
139	DRIVE PROFILES
203-204	S&PM PLANS

MATCH LINE STA 958+00
SEE SHEET 62

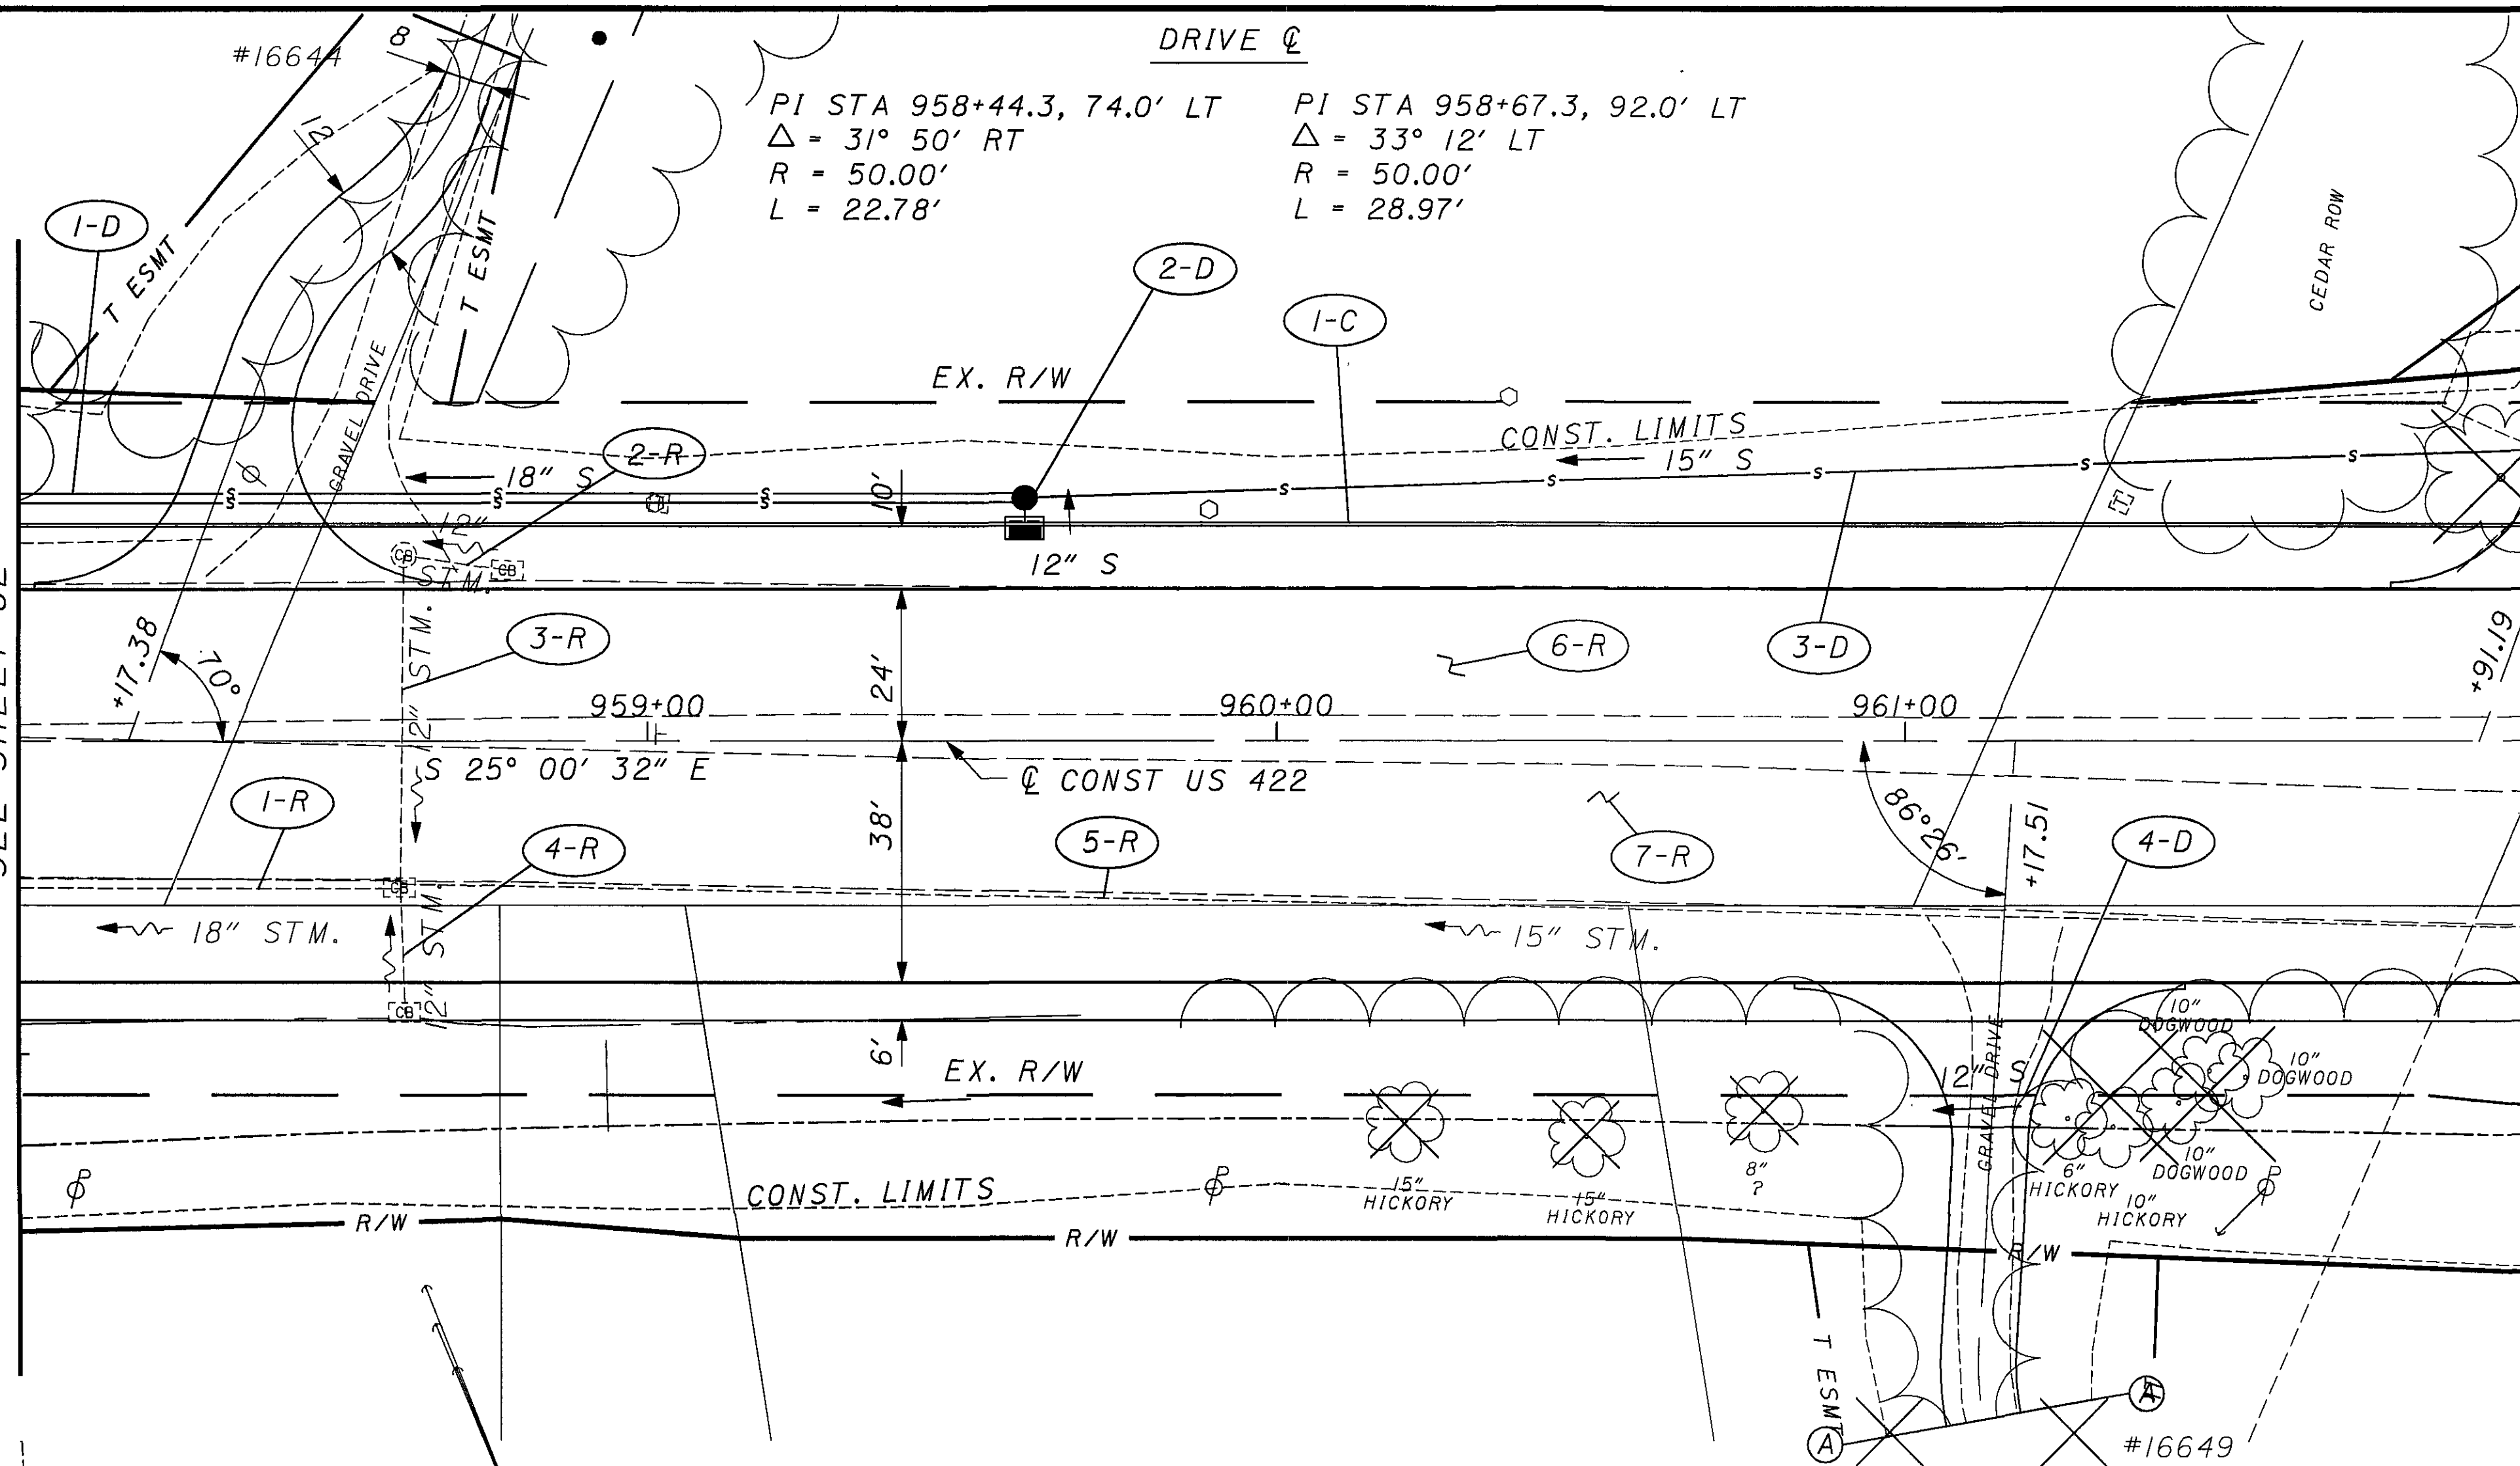


MATCH LINE STA 962+00
SEE SHEET 64


- = TEMPORARY MAT
- = PERMANENT MAT TYPE 1
- = PERMANENT MAT TYPE 2

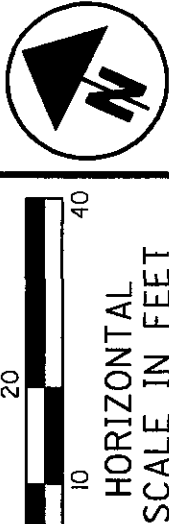

PLAN AND PROFILE US 422
STA 958+00 TO STA 962+00

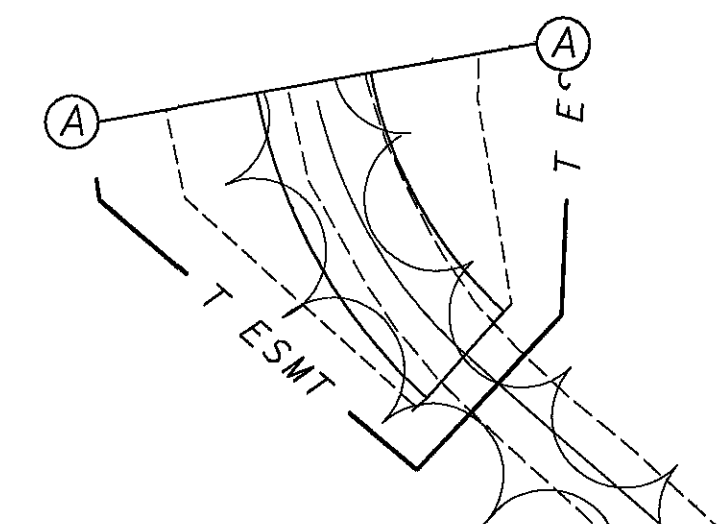


DRIVE Q
PI STA 961+10.0, 120.3' RT
Δ = 52° 24' LT
R = 50.00'
L = 45.72'

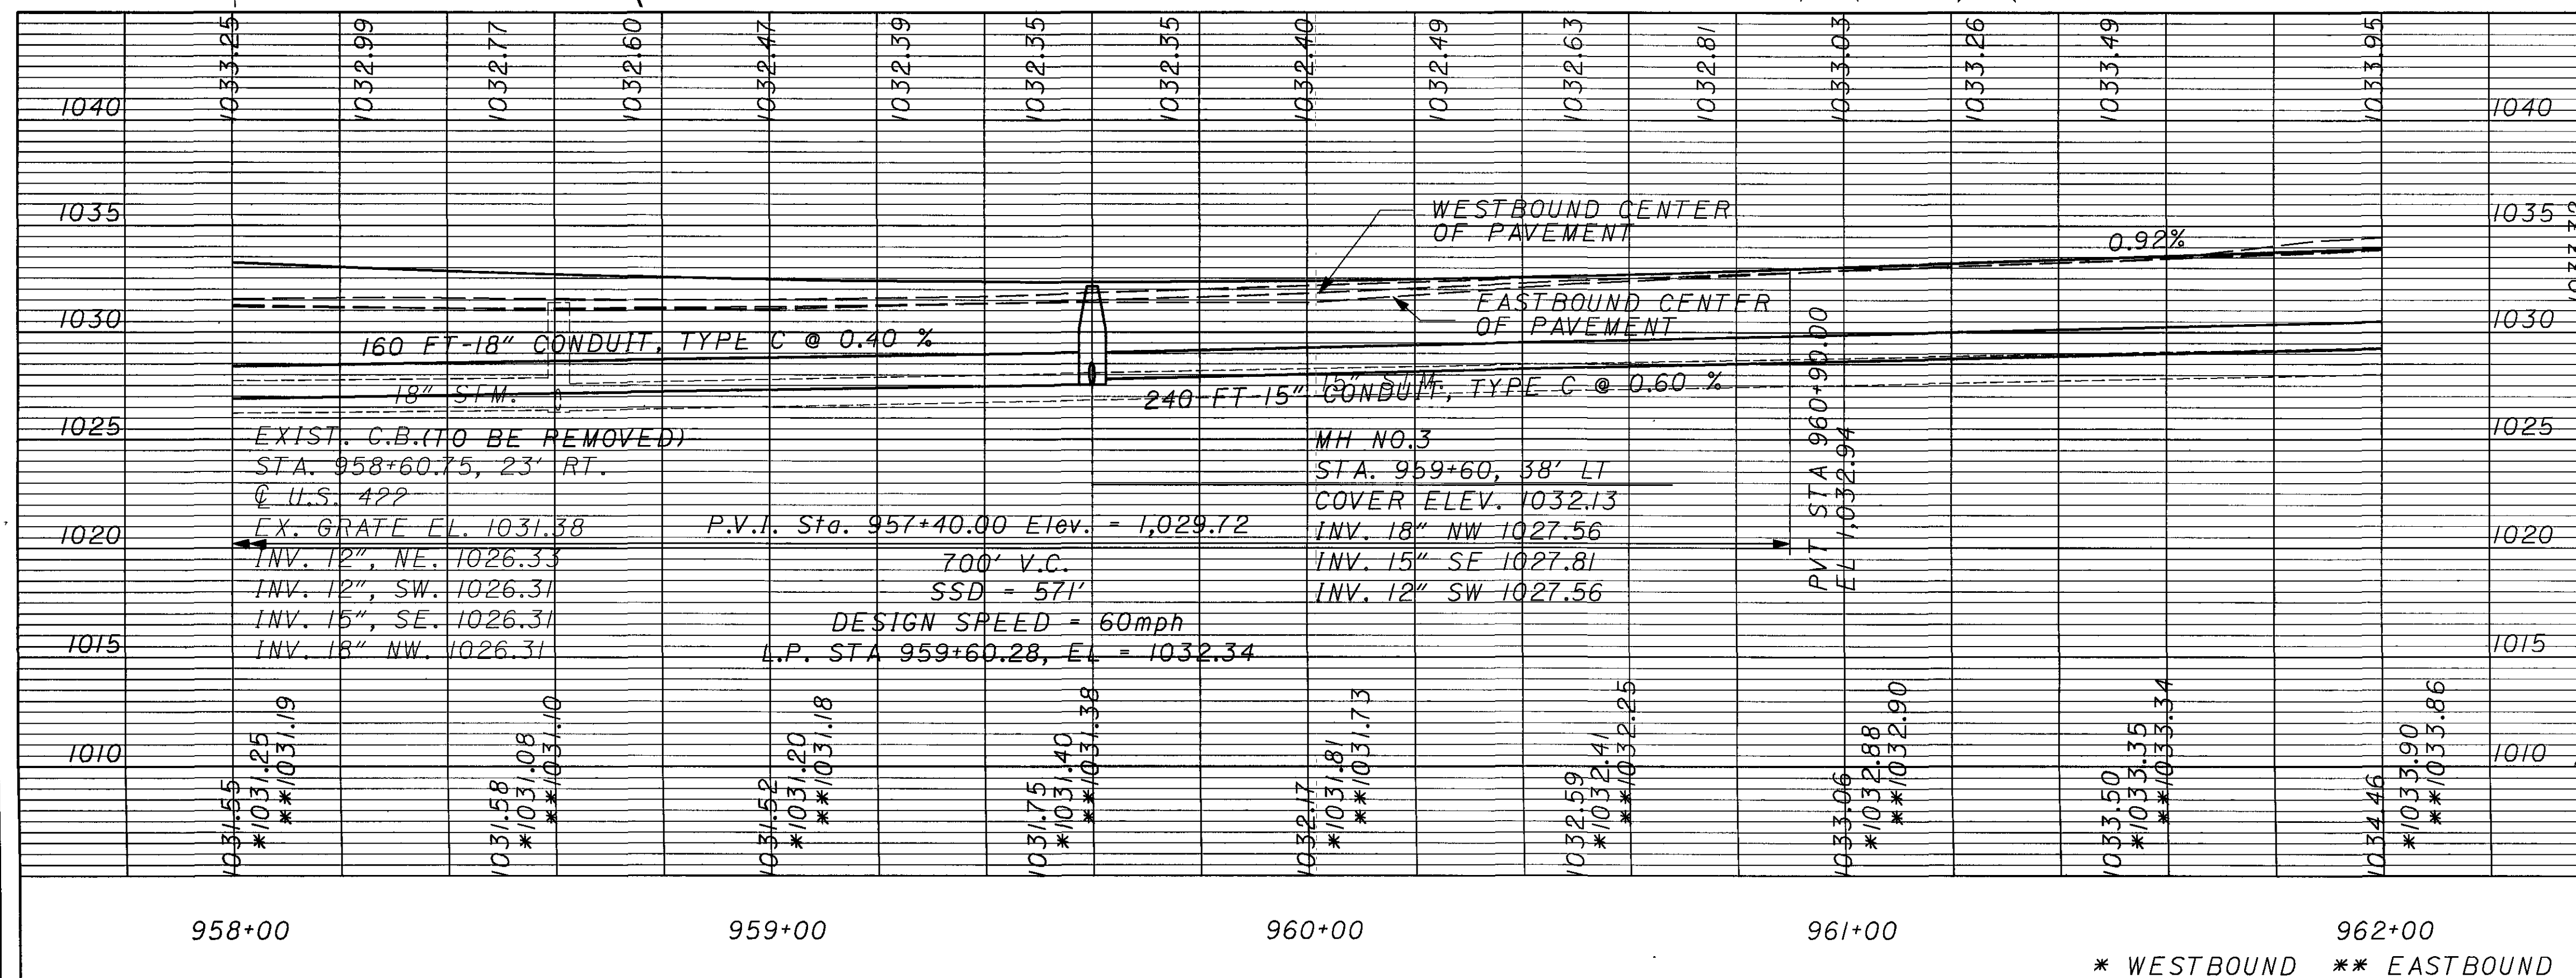

CROSS REFERENCES

SHEET NO	DESCRIPTION
6	BENCHMARKS
5	CENTERLINE REFERENCE
7-13	TYPICAL SECTIONS
38-43	REMOVAL SUBSUMMARY
44-46	DRAINAGE SUBSUMMARY
47-49	ROADWAY SUBSUMMARY
50	EROSION SUBSUMMARY
51	EARTHWORK SUBSUMMARY
52-54	UNDERDRAIN SUBSUMMARY
55-56	PAVEMENT CALCULATIONS
91-93	CROSS SECTIONS
169	UNDERDRAIN PLANS
92	PIPE PROFILES
139	DRIVE PROFILES
204	S&PM PLANS



GEA/POR-422-18.31/0.00

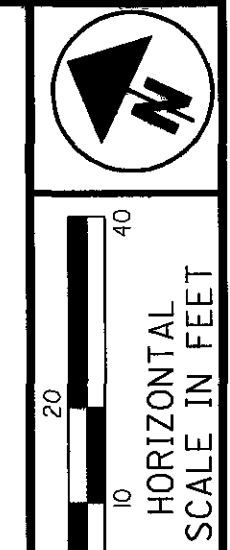


CALCULATED
CHECKED

PLAN AND PROFILE US 422
STA 962+00 TO STA 966+00


GEA / POR-422-18.31 / 0.00

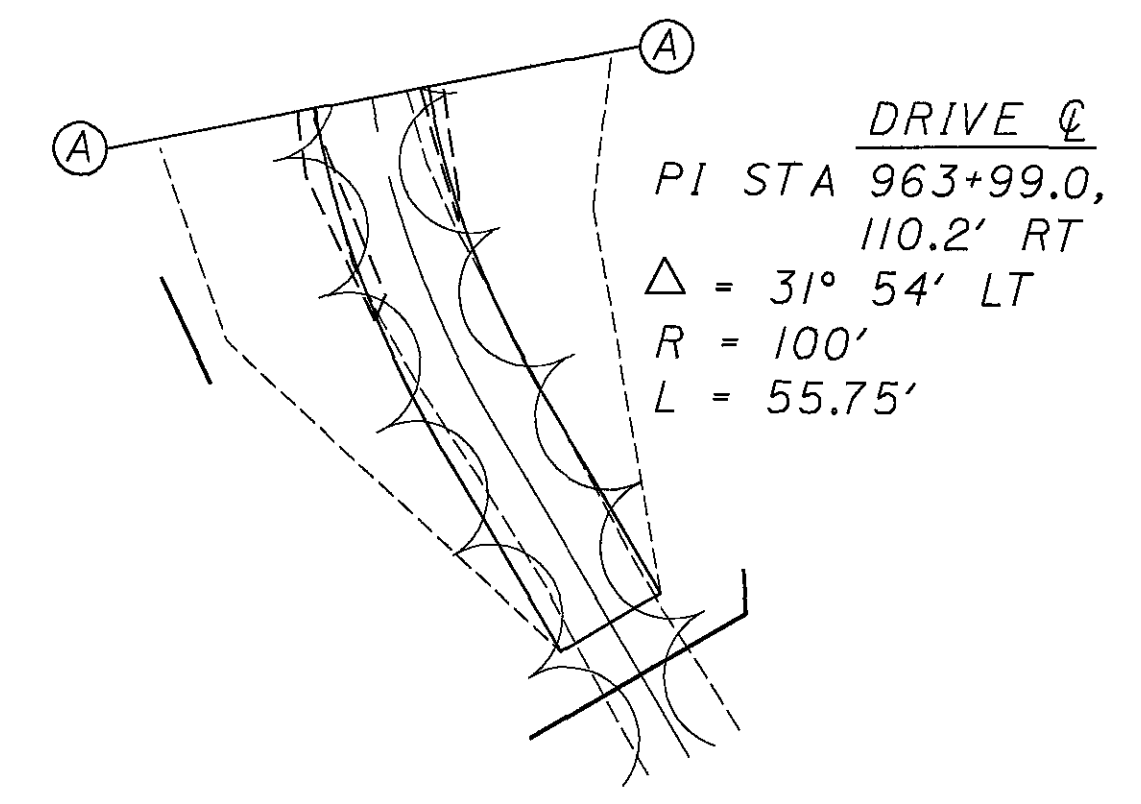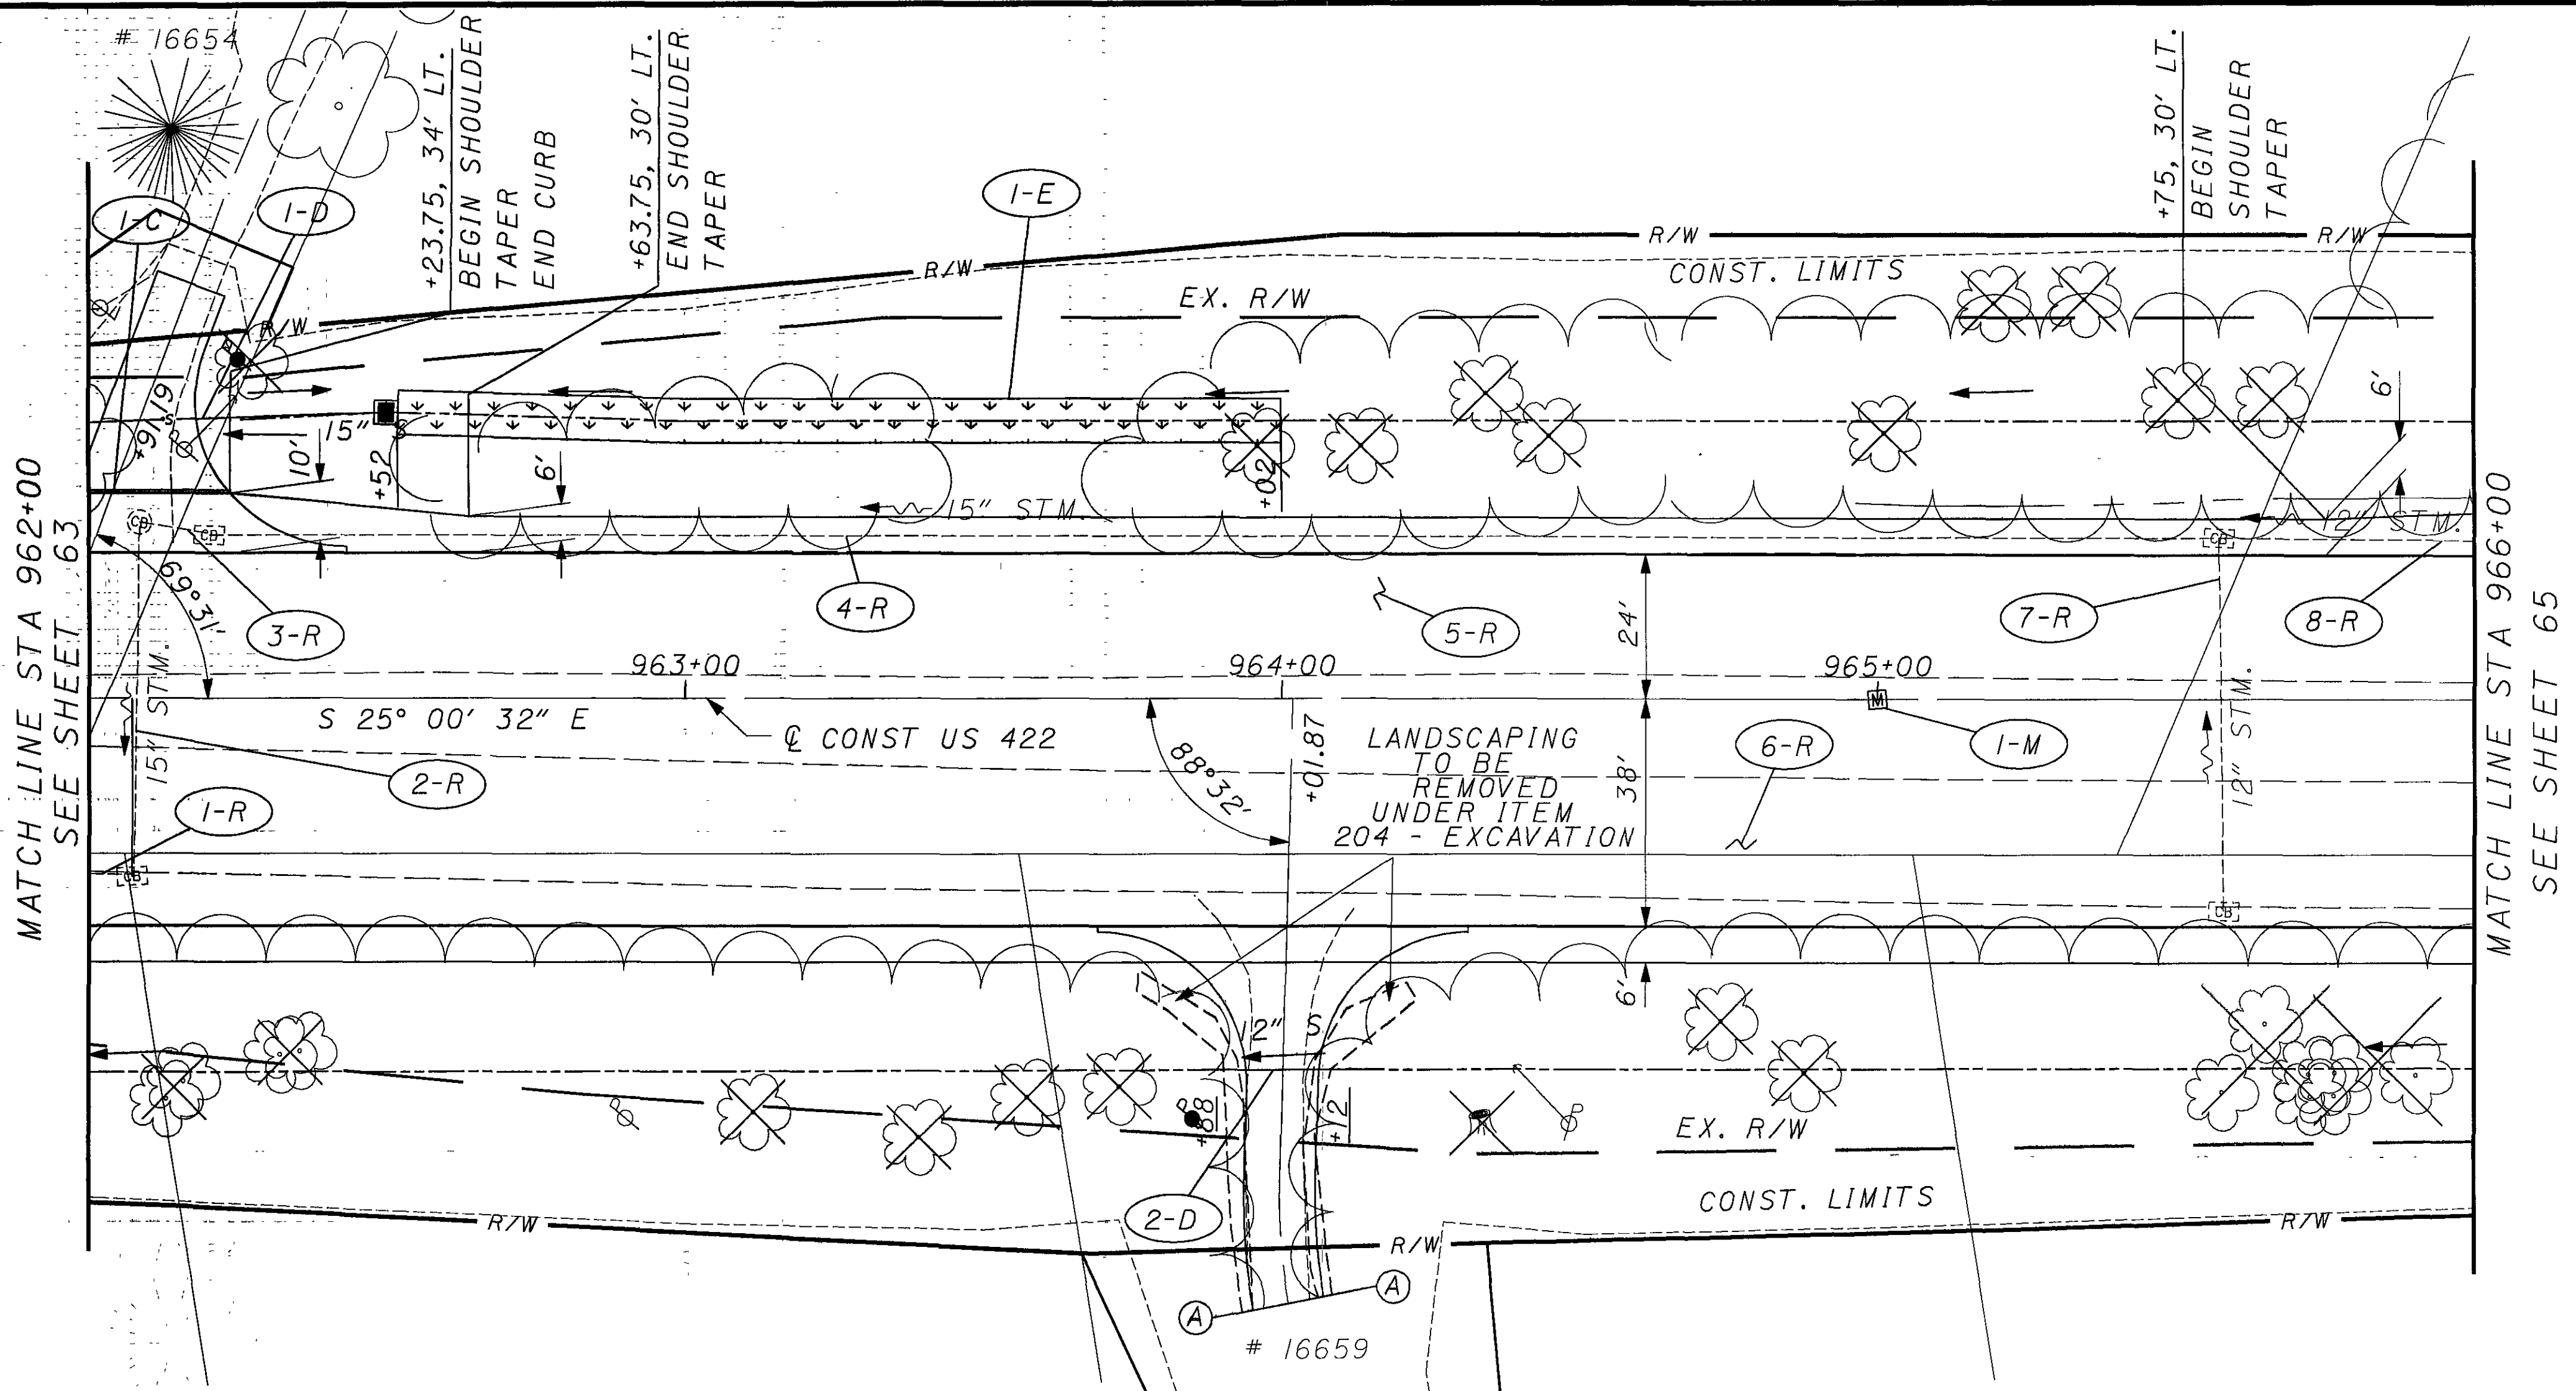

- = TEMPORARY MAT
- = PERMANENT MAT TYPE 1
- = PERMANENT MAT TYPE 2

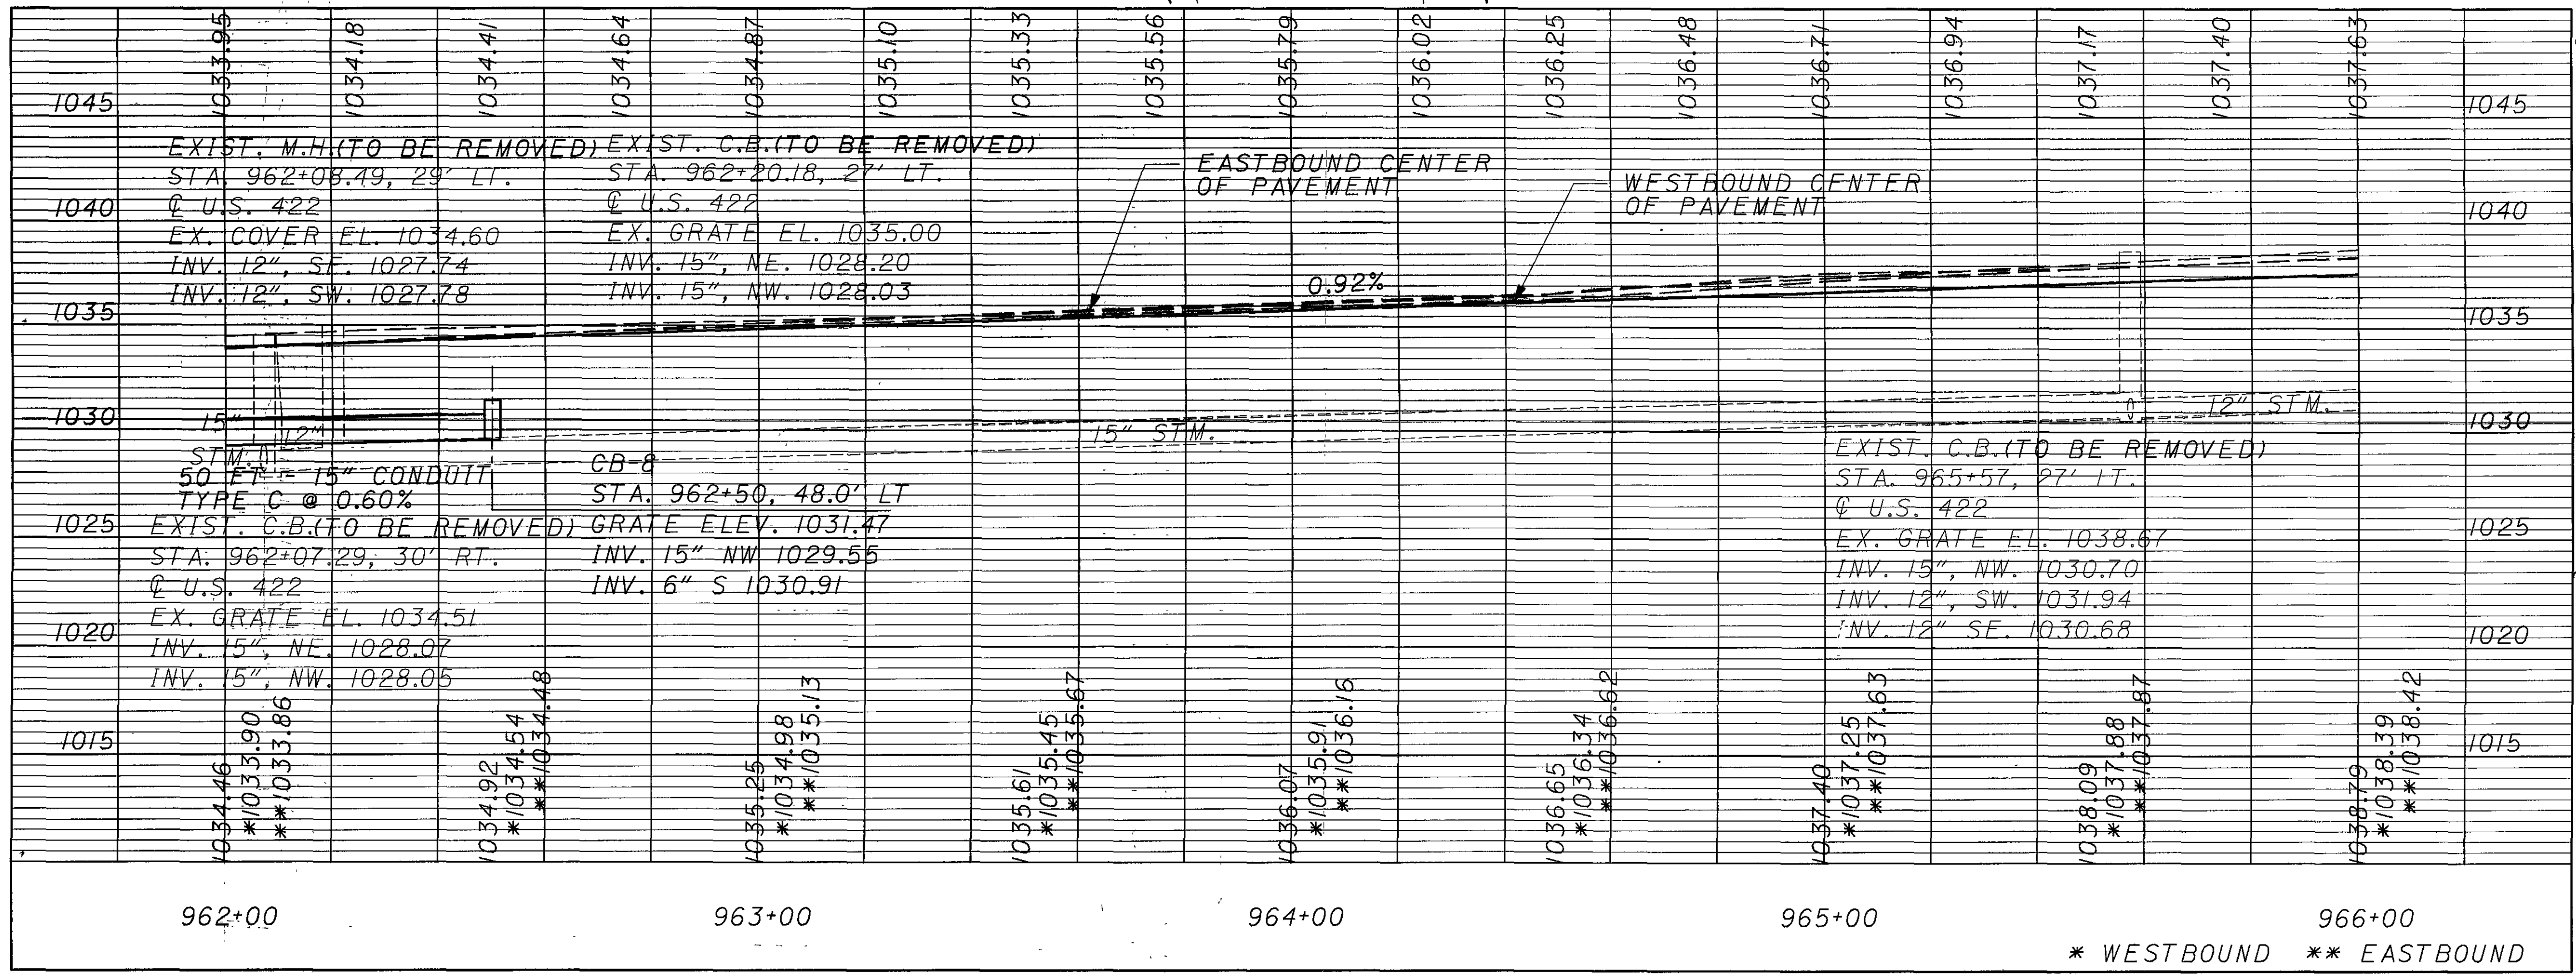


CROSS REFERENCES	
SHEET NO	DESCRIPTION
6	BENCHMARKS
5	CENTERLINE REFERENCE
7-13	TYPICAL SECTIONS
38-43	REMOVAL SUBSUMMARY
44-46	DRAINAGE SUBSUMMARY
47-49	ROADWAY SUBSUMMARY
50	EROSION SUBSUMMARY
51	EARTHWORK SUBSUMMARY
52-54	UNDERDRAIN SUBSUMMARY
55-56	PAVEMENT CALCULATIONS
93-94	CROSS SECTIONS
170	UNDERDRAIN PLANS
139	DRIVE PROFILES
204-205	S&PM PLANS

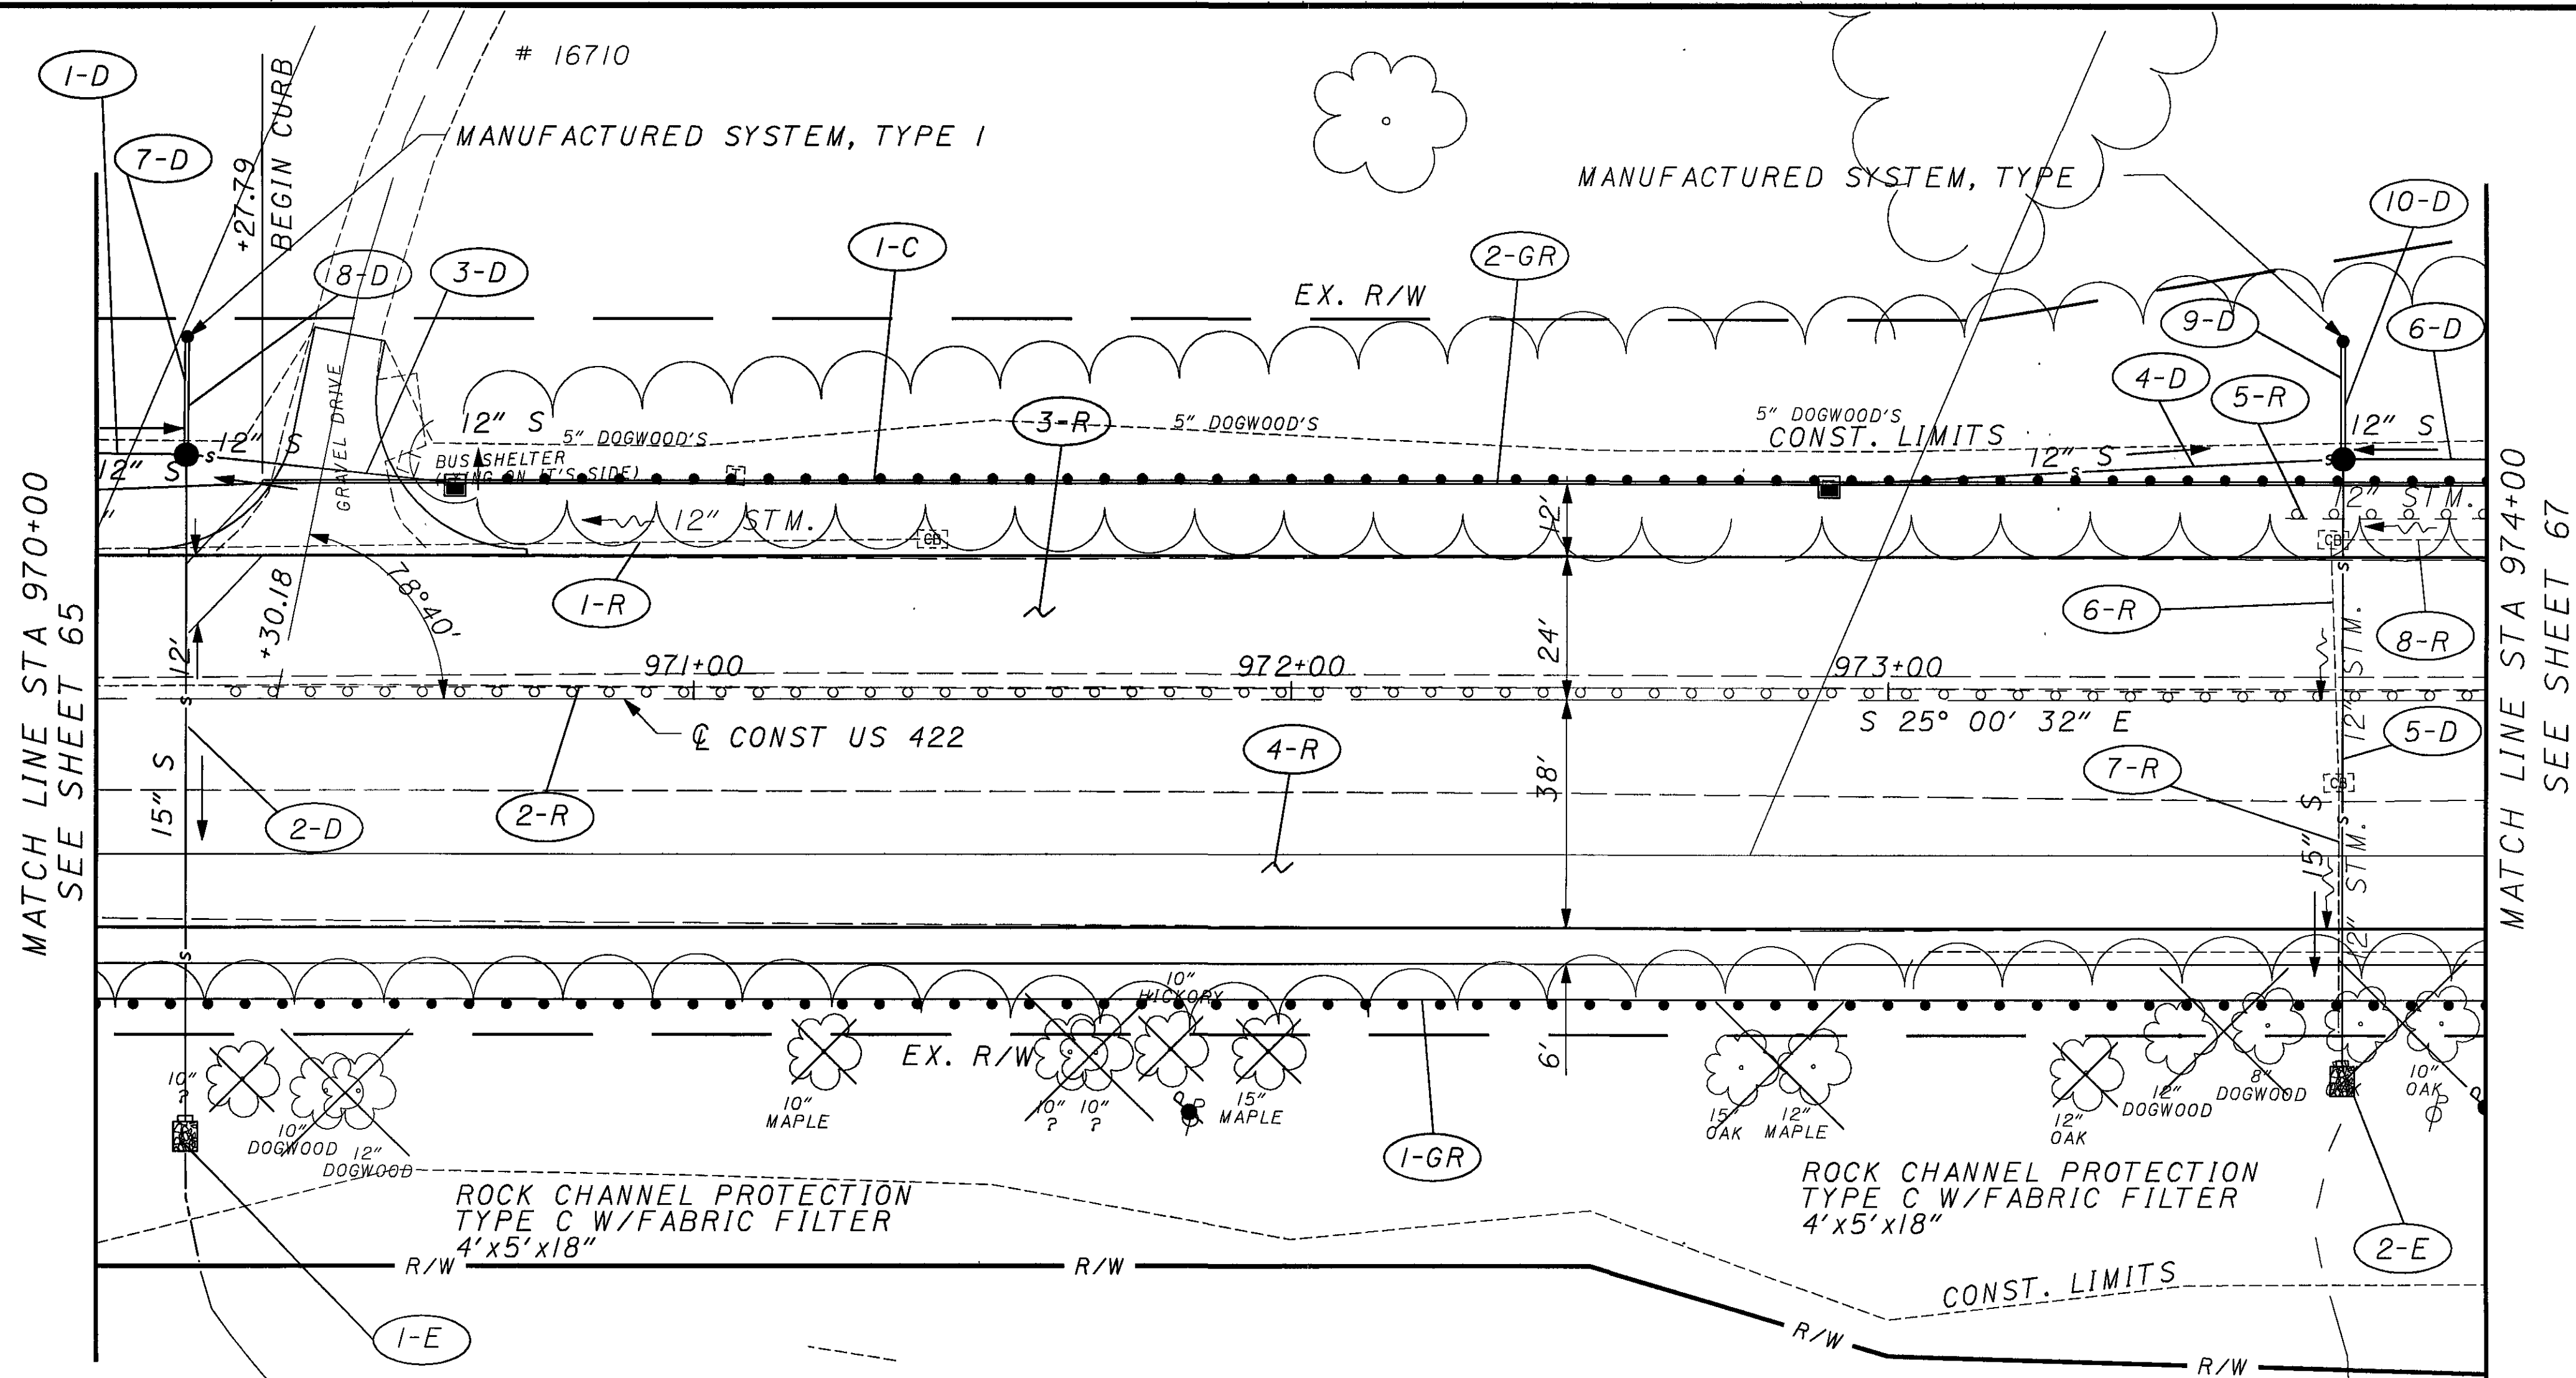

- TEMPORARY MAT
- PERMANENT MAT TYPE 1
- PERMANENT MAT TYPE 2



PLAN AND PROFILE US 422
STA 970+00 TO STA 974+00

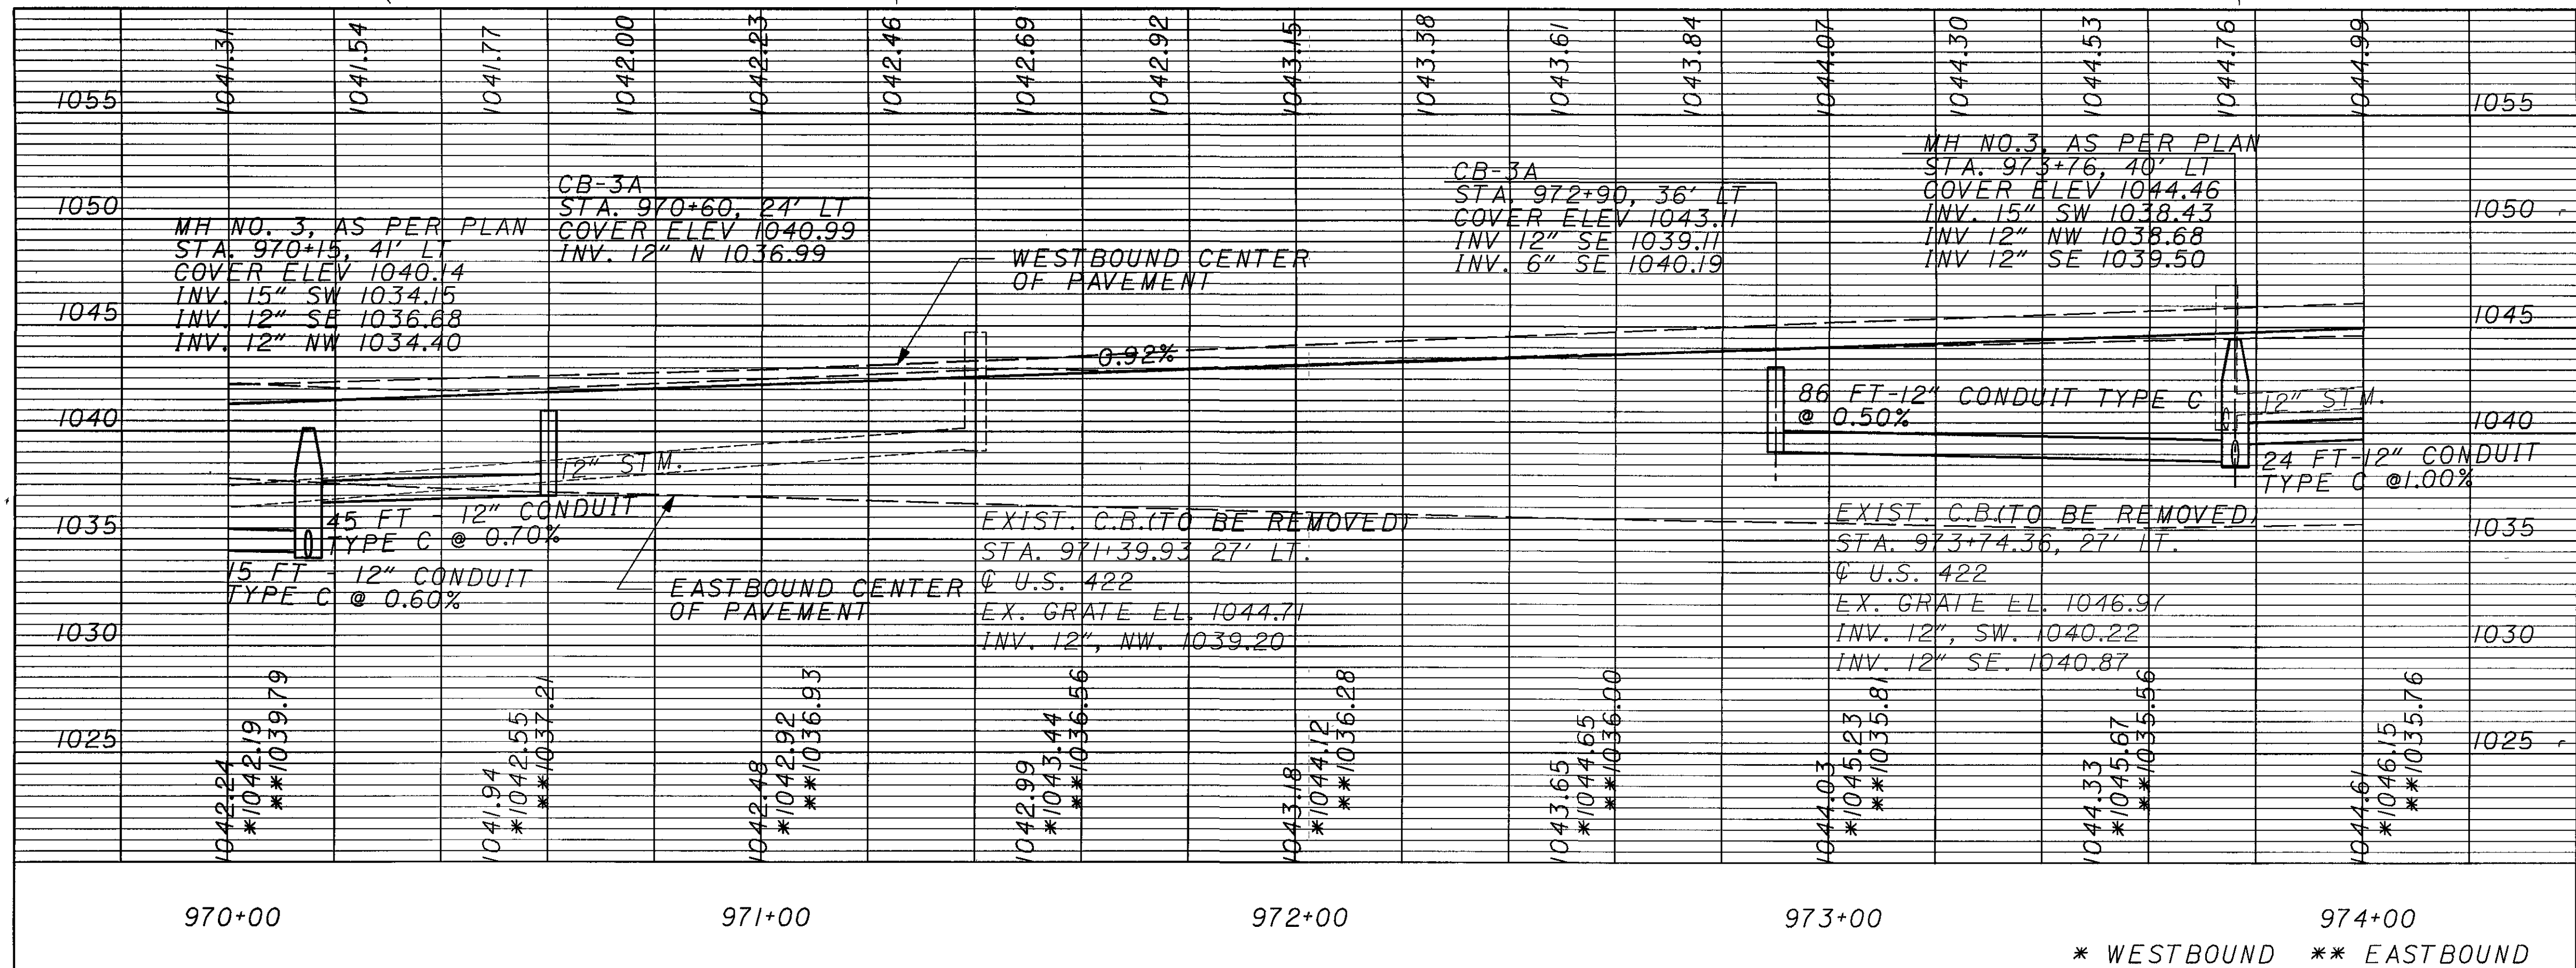

CROSS REFERENCES


SHEET NO	DESCRIPTION
6	BENCHMARKS
5	CENTERLINE REFERENCE
7-13	TYPICAL SECTIONS
38-43	REMOVAL SUBSUMMARY
44-46	DRAINAGE SUBSUMMARY
47-49	ROADWAY SUBSUMMARY
50	EROSION SUBSUMMARY
51	EARTHWORK SUBSUMMARY
52-54	UNDERDRAIN SUBSUMMARY
55-56	PAVEMENT CALCULATIONS
96-98	CROSS SECTIONS
98	PIPE PROFILES
140	DRIVE PROFILES
172	UNDERDRAIN PLANS
205	S&PM PLANS

* WESTBOUND ** EASTBOUND

GEA / POR-422-18.31/ 0.00


66
332

MATCH LINE STA 974+00
SEE SHEET 66

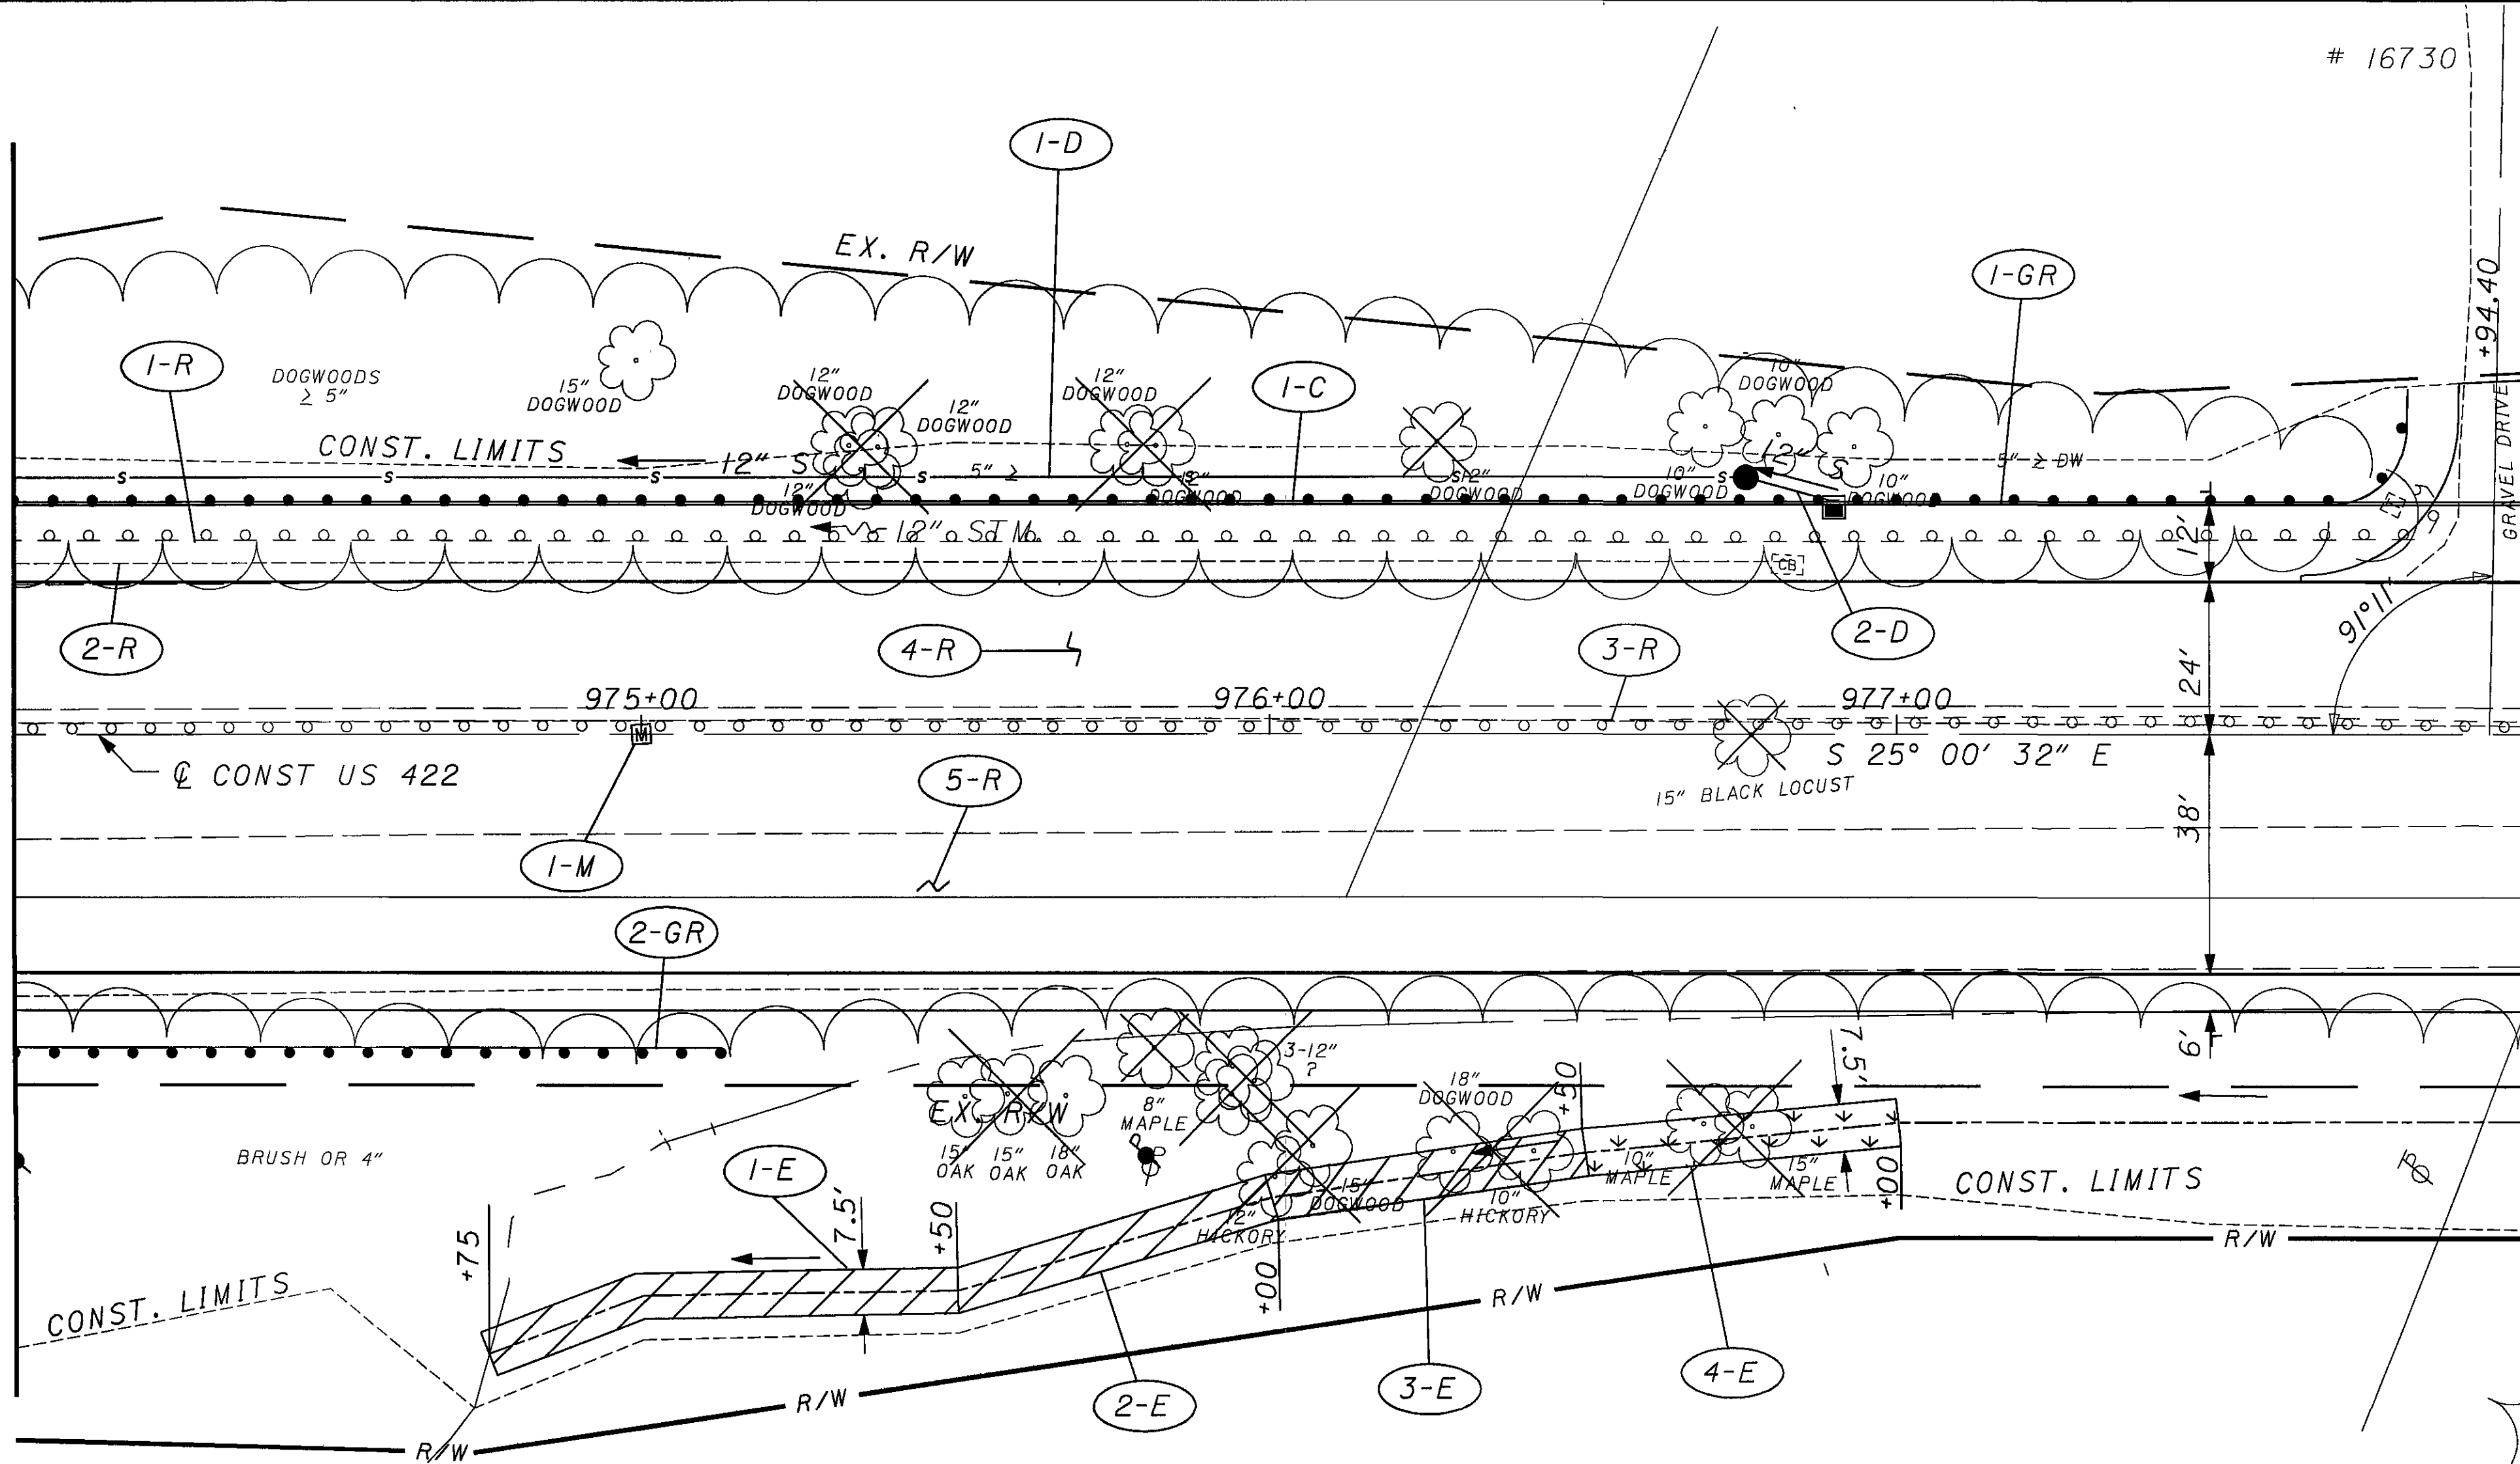


MATCH LINE STA 978+00
SEE SHEET 68

- = TEMPORARY MAT
- = PERMANENT MAT TYPE 1
- = PERMANENT MAT TYPE 2

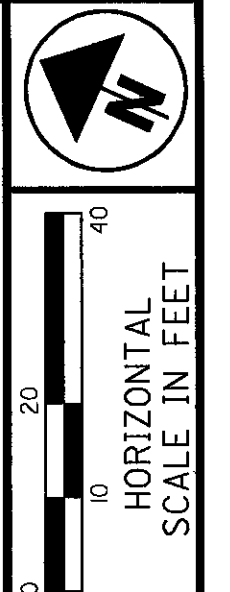


PLAN AND PROFILE US 422
STA 974+00 TO STA 978+00

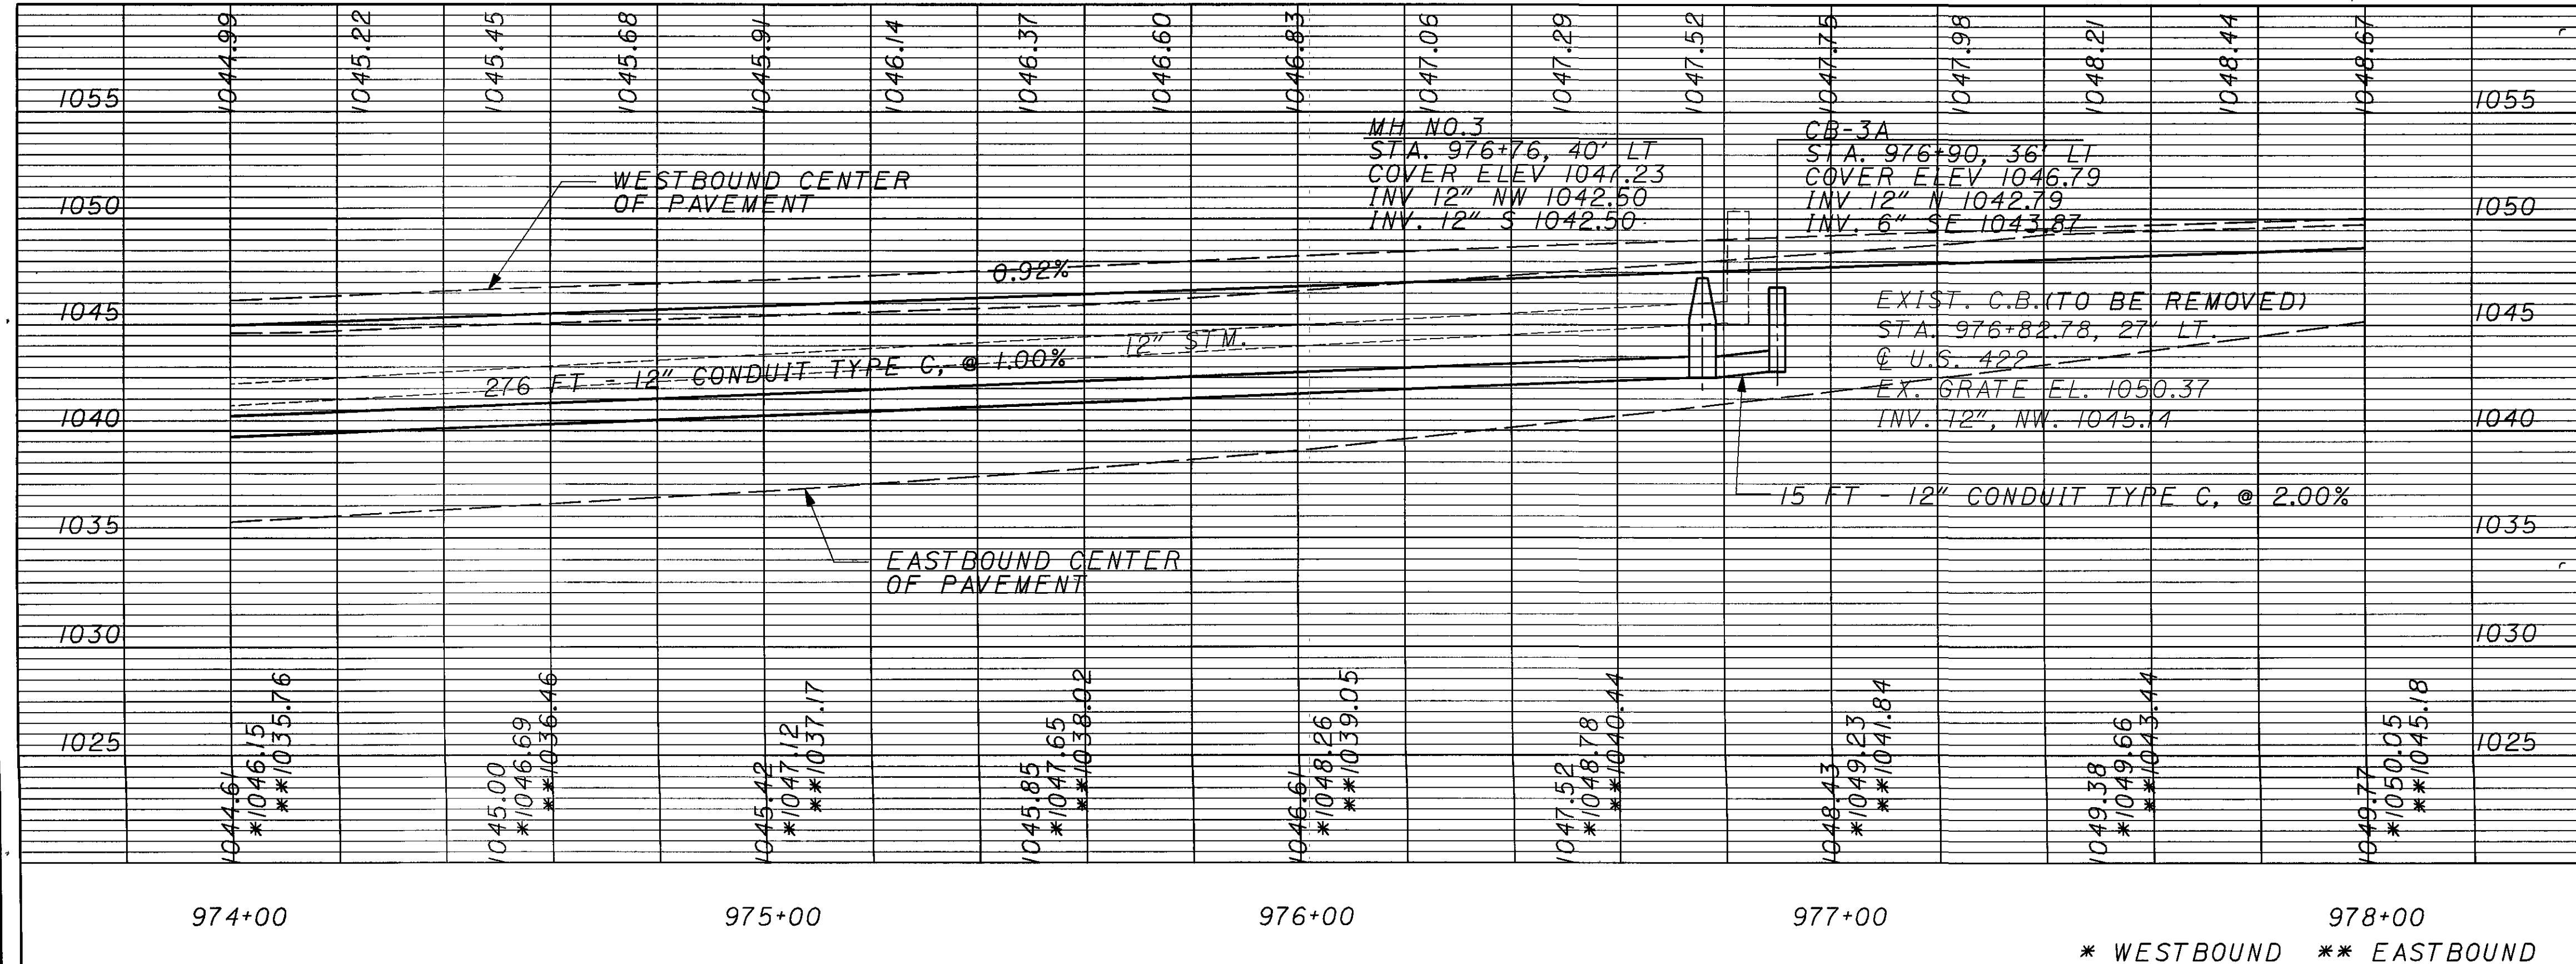

CROSS REFERENCES	
SHEET NO	DESCRIPTION
6	BENCHMARKS
5	CENTERLINE REFERENCE
7-13	TYPICAL SECTIONS
38-43	REMOVAL SUBSUMMARY
44-46	DRAINAGE SUBSUMMARY
47-49	ROADWAY SUBSUMMARY
50	EROSION SUBSUMMARY
51	EARTHWORK SUBSUMMARY
52-54	UNDERDRAIN SUBSUMMARY
55-56	PAVEMENT CALCULATIONS
98-100	CROSS SECTIONS
173	UNDERDRAIN PLANS
140	DRIVE PROFILES
205-206	S&PM PLANS


GEA / POR - 422 - 18.31 / 0.00

MATCH LINE STA 978+00
SEE SHEET 67

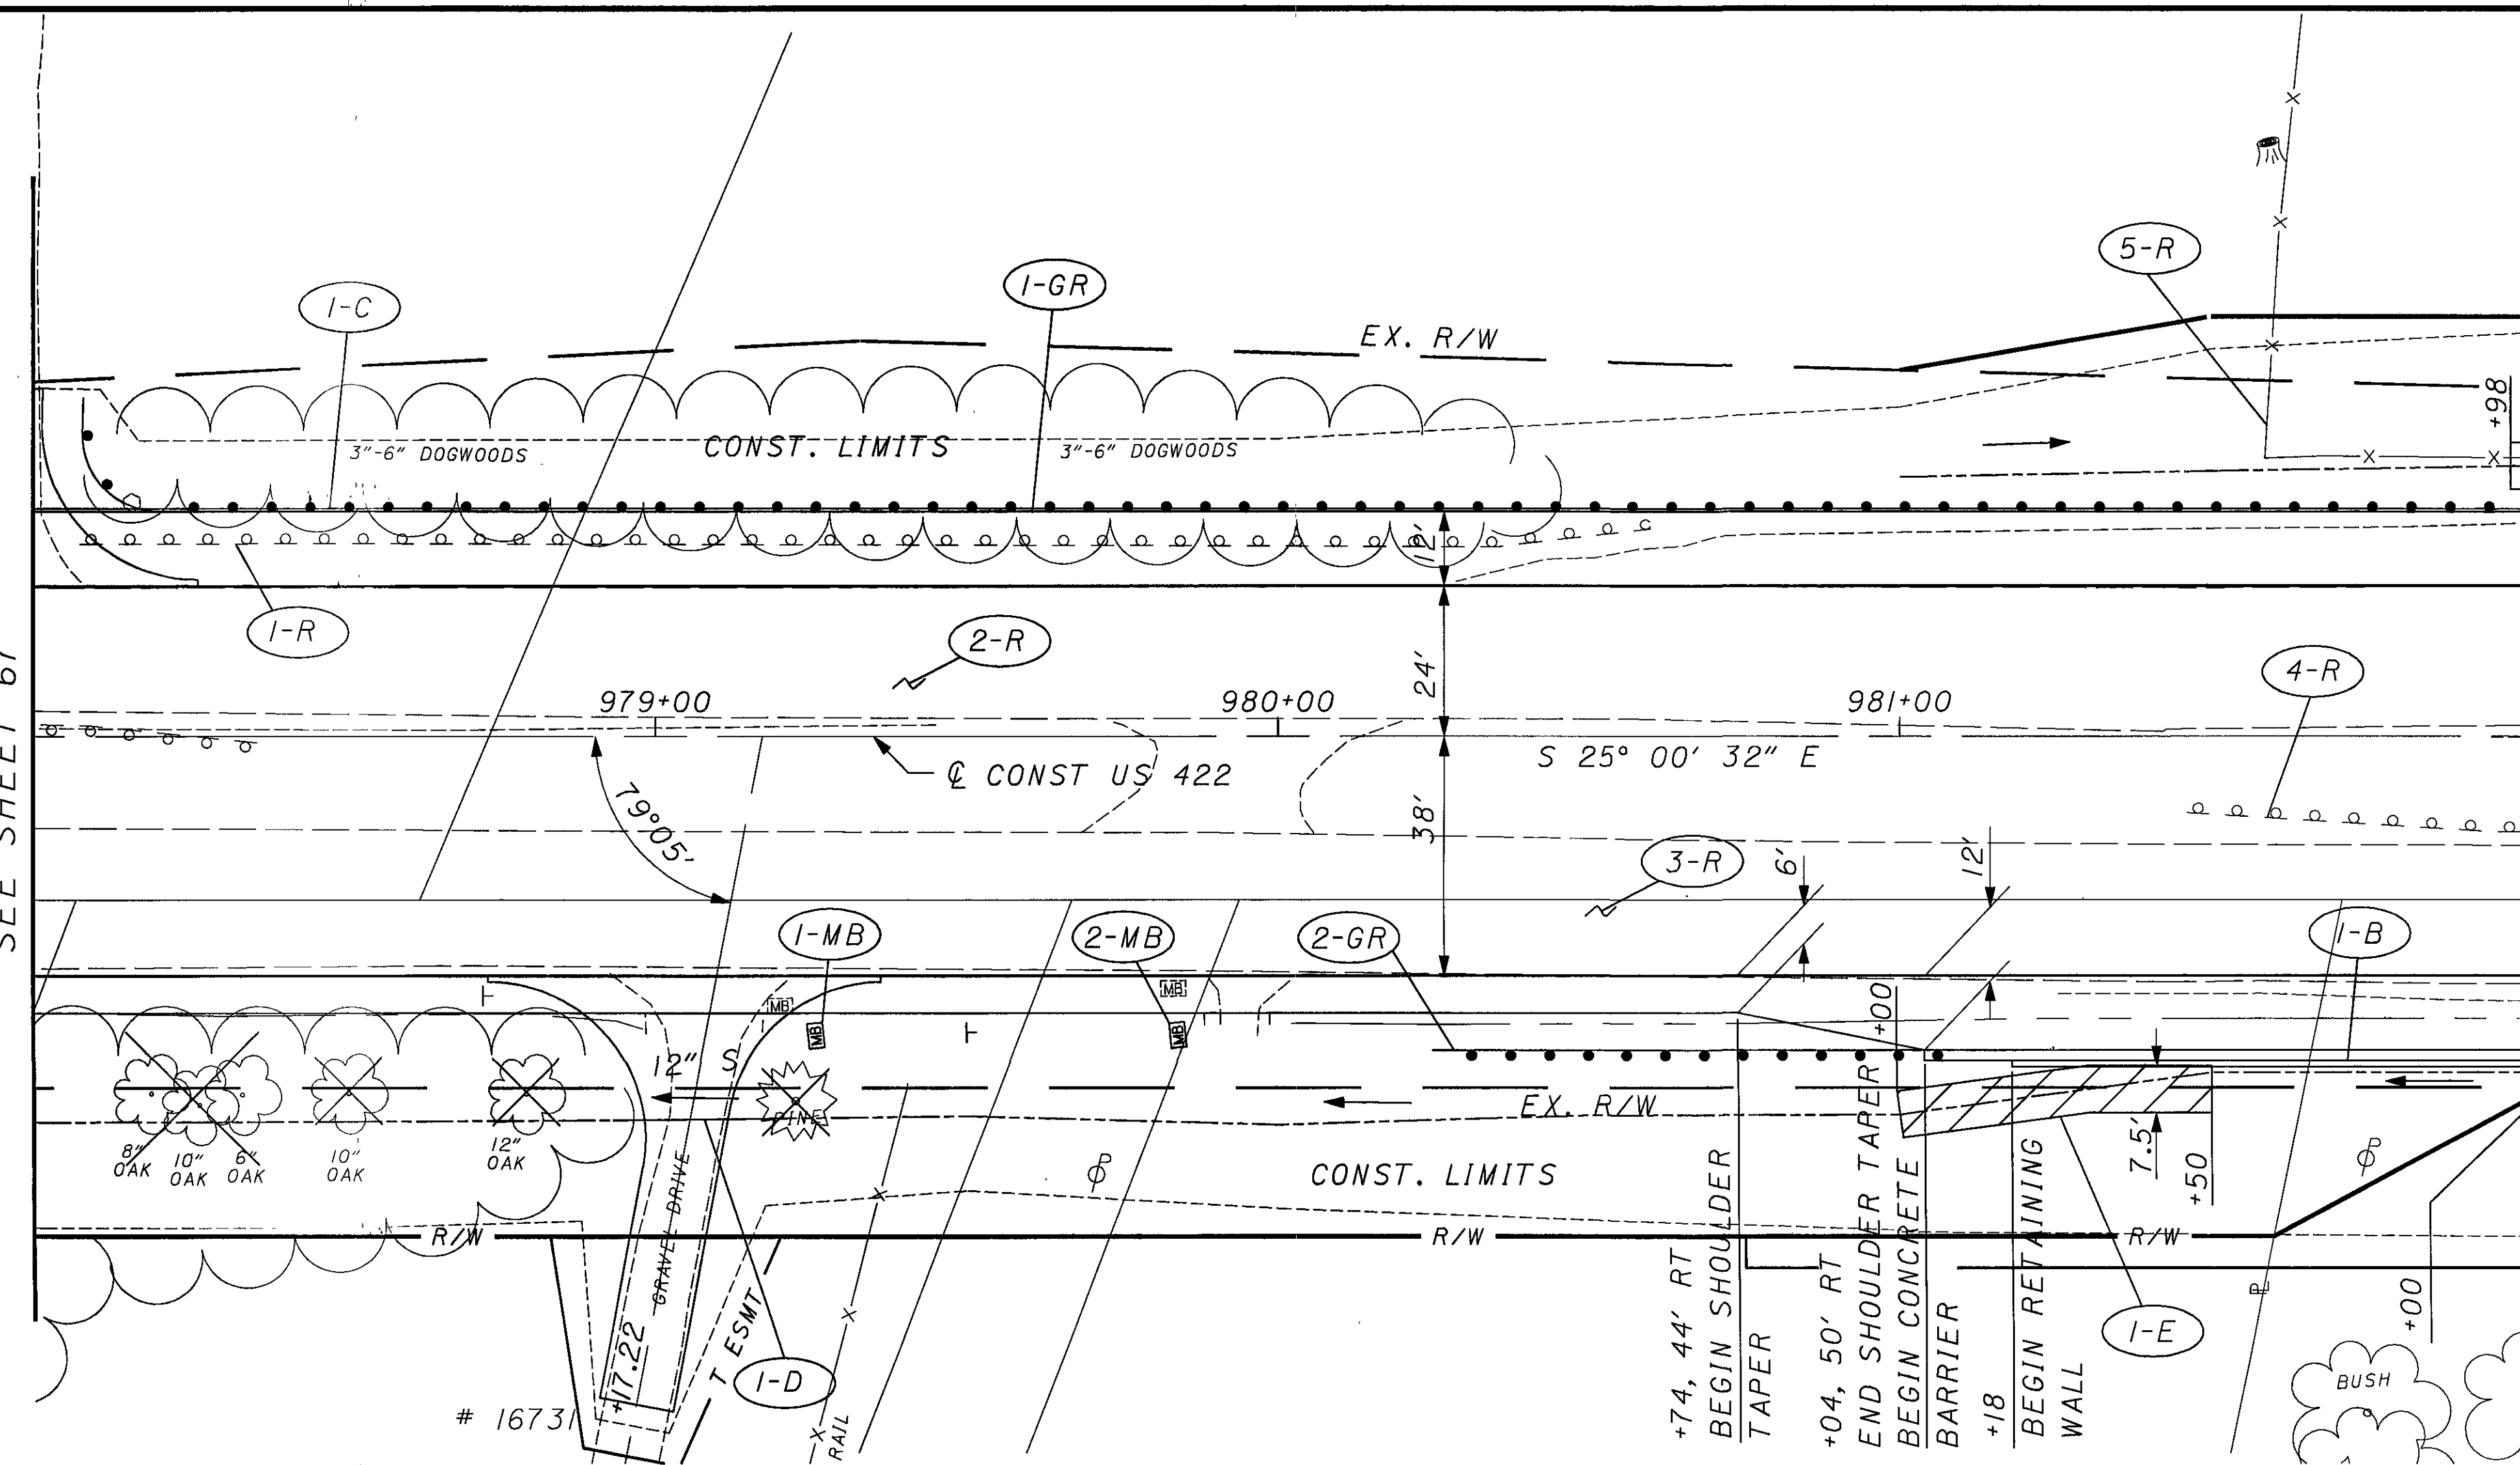


- = TEMPORARY MAT
- = PERMANENT MAT TYPE 1
- = PERMANENT MAT TYPE 2


MATCH LINE STA 982+00
SEE SHEET 69

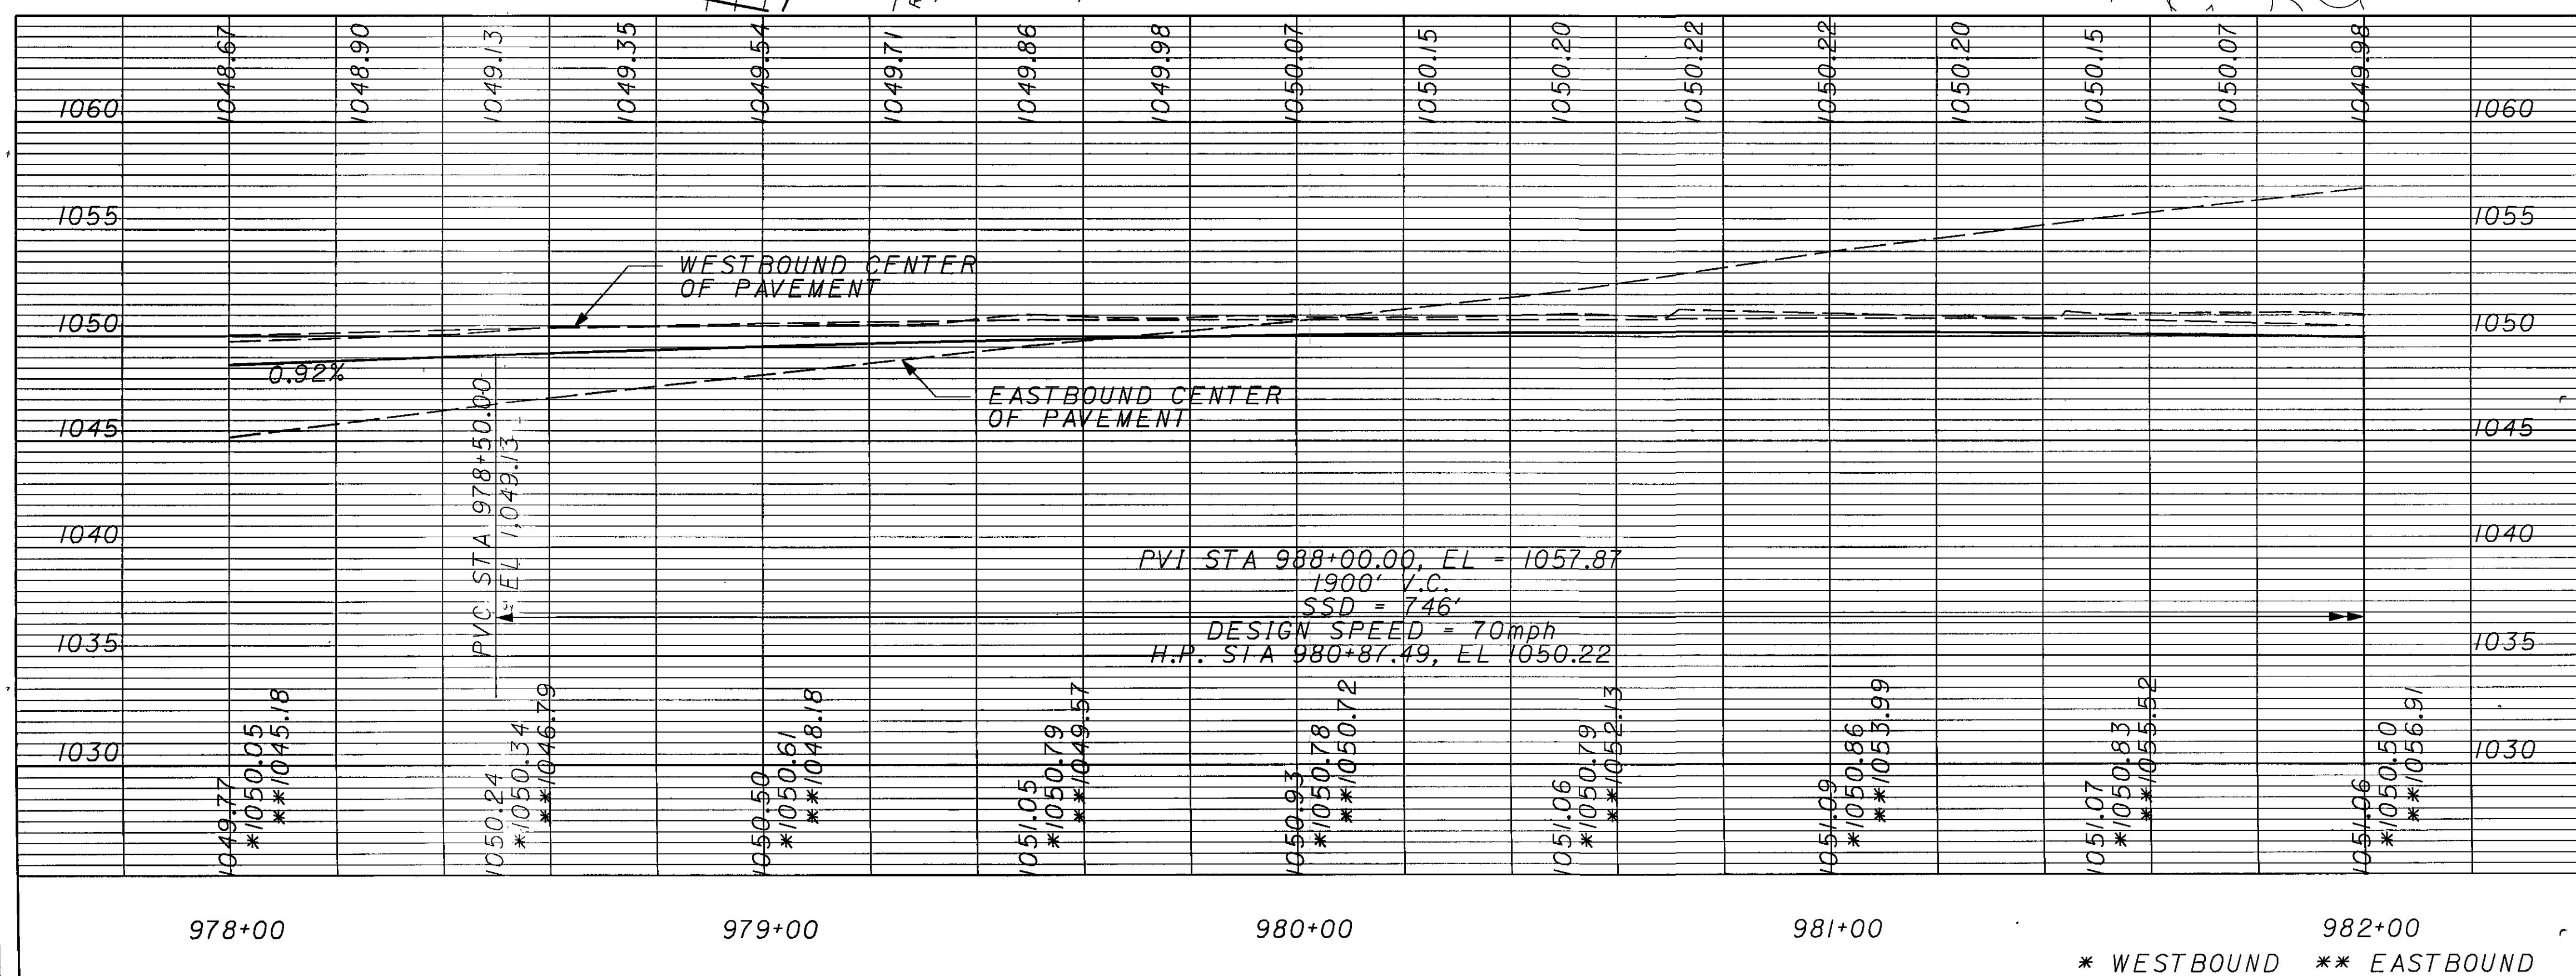

CROSS REFERENCES	
SHEET NO	DESCRIPTION
6	BENCHMARKS
5	CENTERLINE REFERENCE
7 - 13	TYPICAL SECTIONS
38 - 43	REMOVAL SUBSUMMARY
44 - 46	DRAINAGE SUBSUMMARY
47 - 49	ROADWAY SUBSUMMARY
50	EROSION SUBSUMMARY
51	EARTHWORK SUBSUMMARY
52 - 54	UNDERDRAIN SUBSUMMARY
55 - 56	PAVEMENT CALCULATIONS
100 - 102	CROSS SECTIONS
148	SUPERELEVATION TABLE
174	UNDERDRAIN PLANS
140	DRIVE PROFILES
206	S&PM PLANS

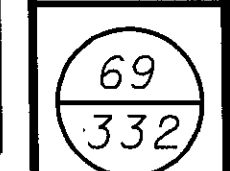


CROSS REFERENCES	
SHEET NO	DESCRIPTION
6	BENCHMARKS
5	CENTERLINE REFERENCE
7-13	TYPICAL SECTIONS
38-43	REMOVAL SUBSUMMARY
44-46	DRAINAGE SUBSUMMARY
47-49	ROADWAY SUBSUMMARY
50	EROSION SUBSUMMARY
51	EARTHWORK SUBSUMMARY
52-54	UNDERDRAIN SUBSUMMARY
55-56	PAVEMENT CALCULATIONS
102-104	CROSS SECTIONS
148-149	SUPERELEVATION TABLE
175	UNDERDRAIN PLANS
103	PIPE PROFILES
141	DRIVE PROFILES
206-207	S&PM PLANS

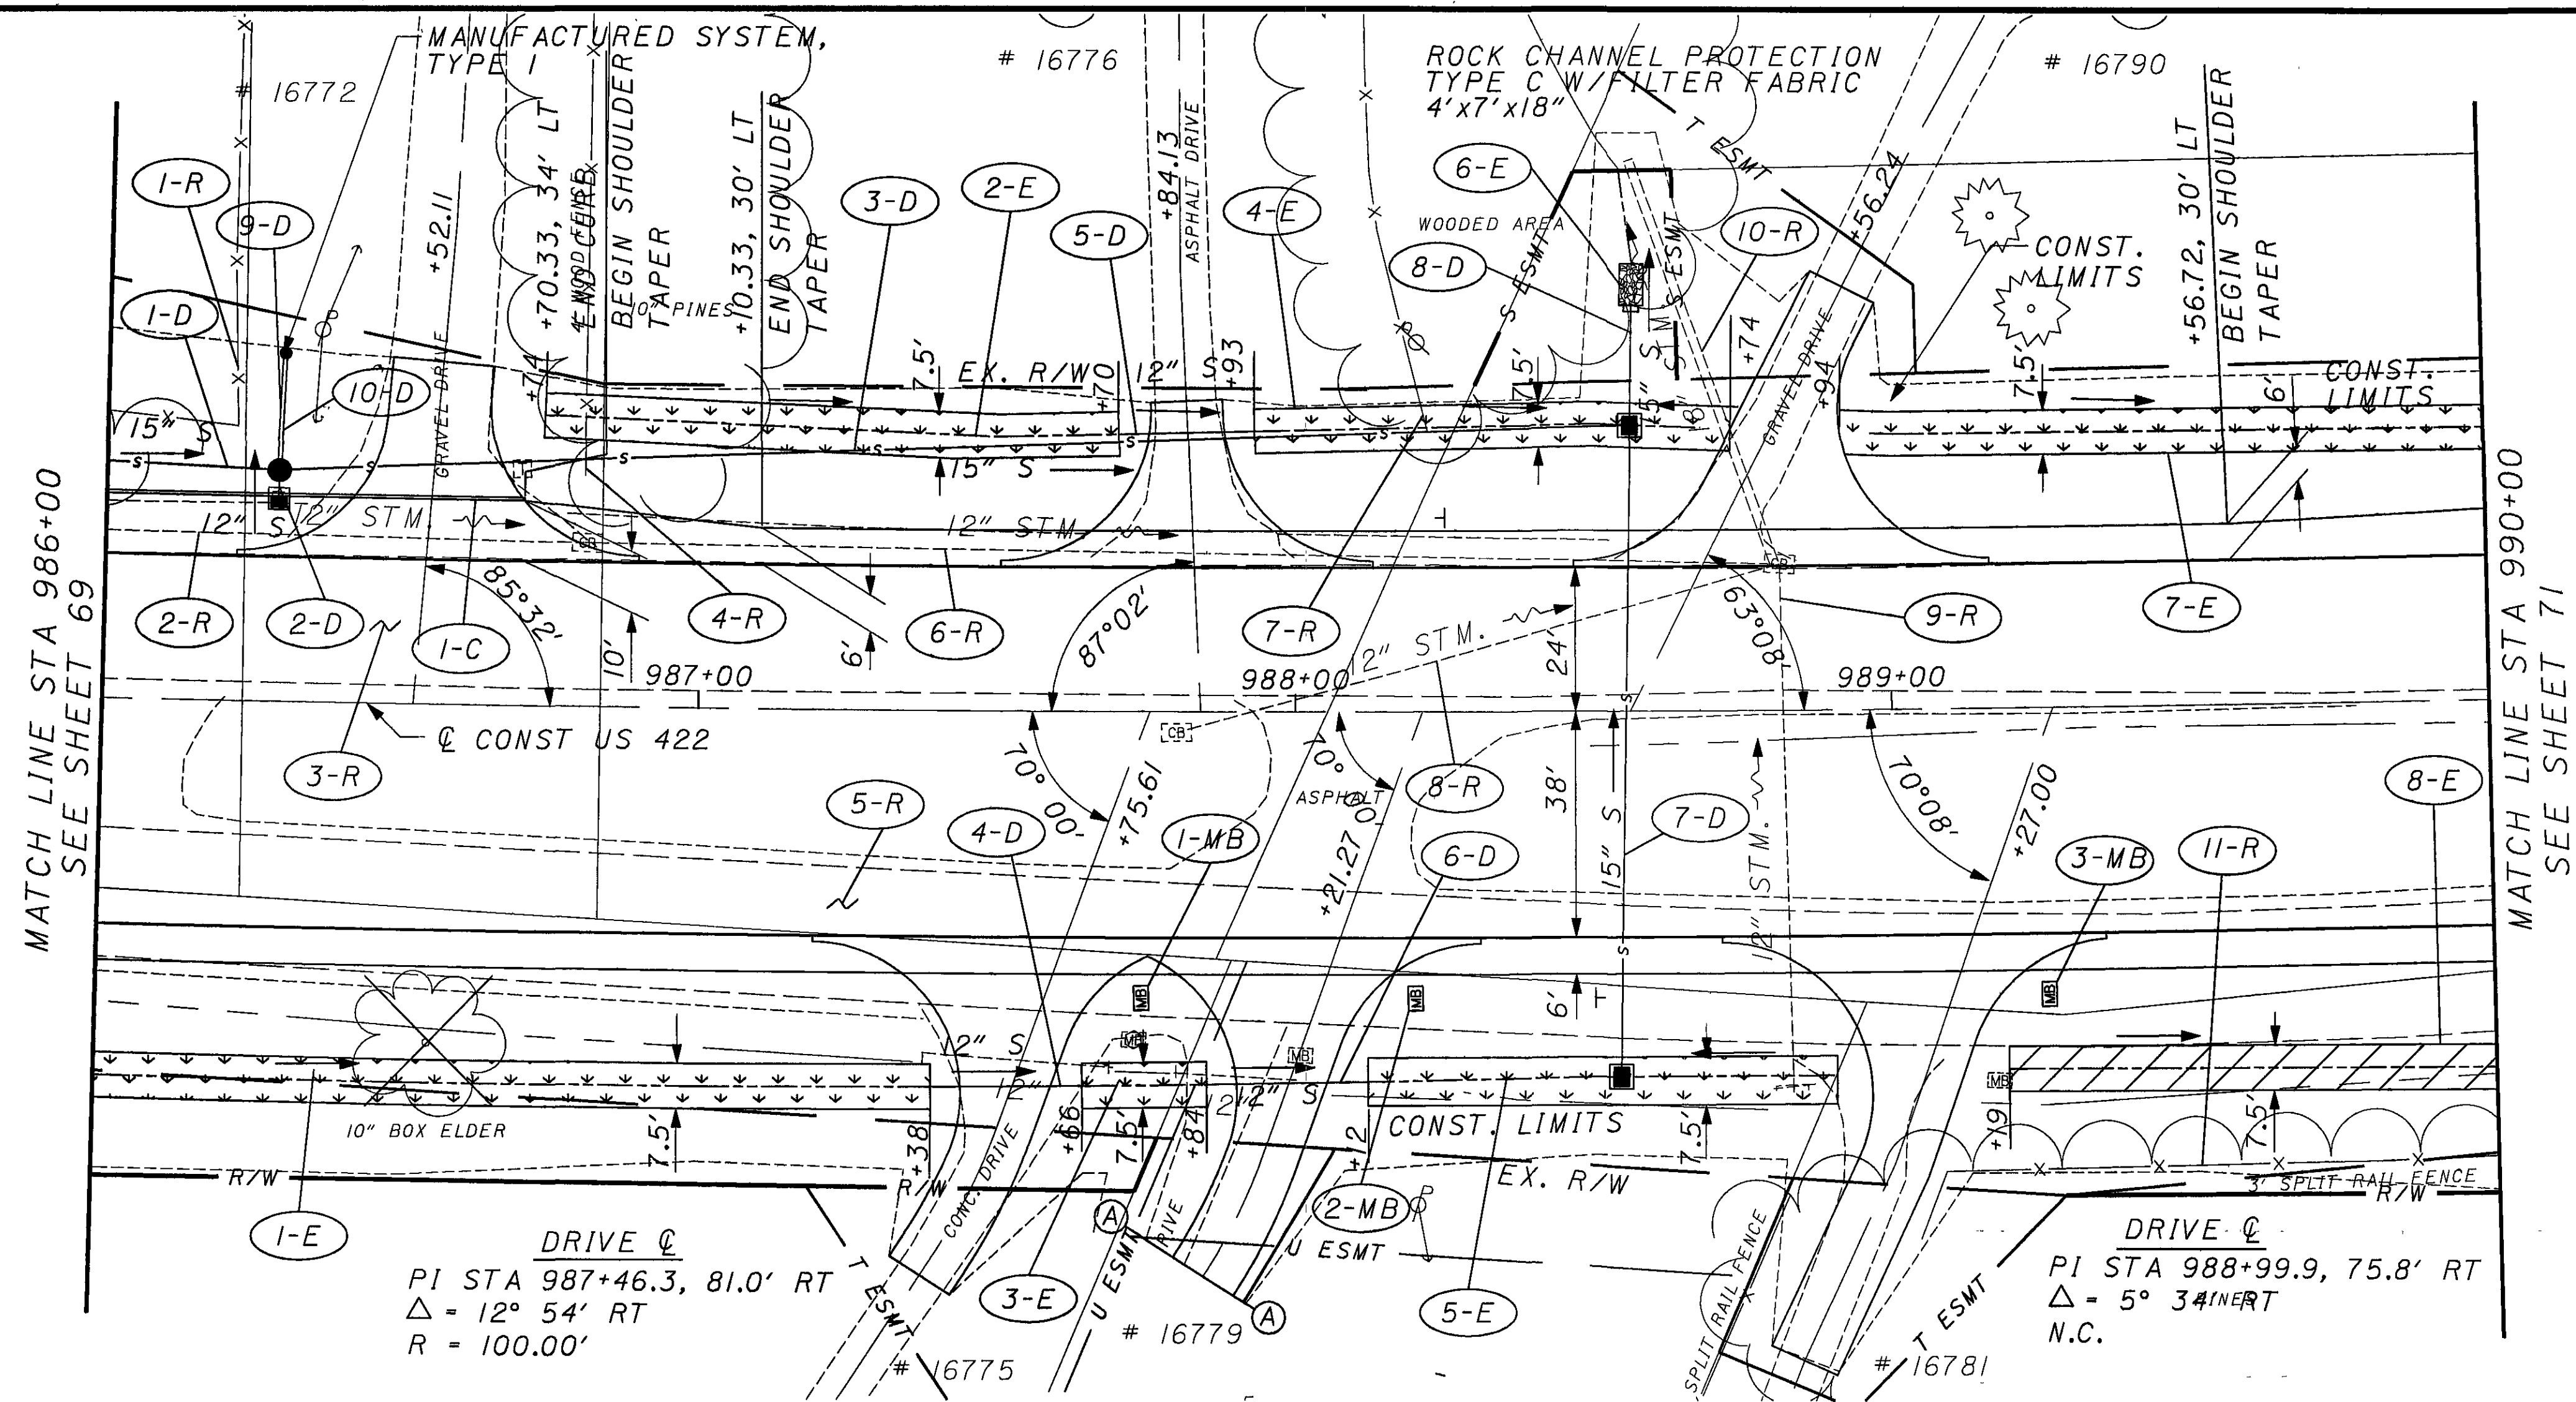

CURVE DATA


P.I. STA. = 997+05.80
 $\Delta = 19^\circ 40' 57''$ (LT)
 $D_c = 0^\circ 41' 56''$
 $R = 8,196.95'$
 $T = 1,421.94'$
 $L = 2,815.85'$
 $E = 122.42'$
 $e_{max} = 0.022$

- = TEMPORARY MAT
- = PERMANENT MAT TYPE 1
- = PERMANENT MAT TYPE 2

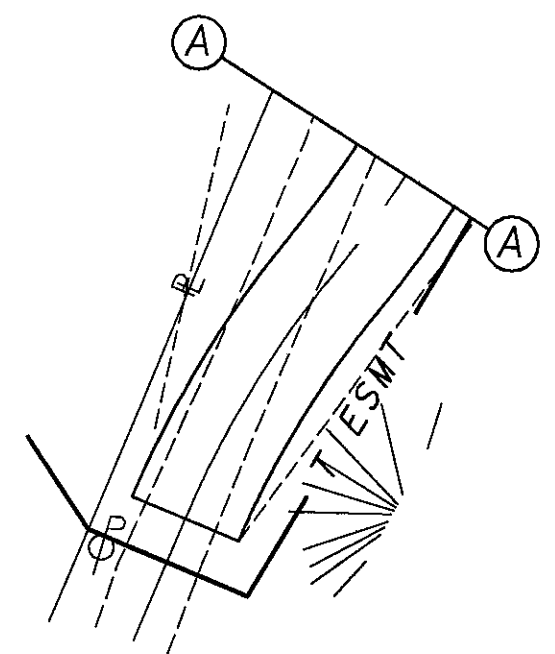


DRIVE C

PI STA 987+88.8, 90.6' RT
 $\Delta = 19^\circ 42' LT$
 $R = 100.00$
 $L = 35.24'$
 PI STA 987+66.7, 117.5 RT
 $\Delta = 17^\circ 03' LT$
 $R = 100.00'$
 $L = 29.77'$

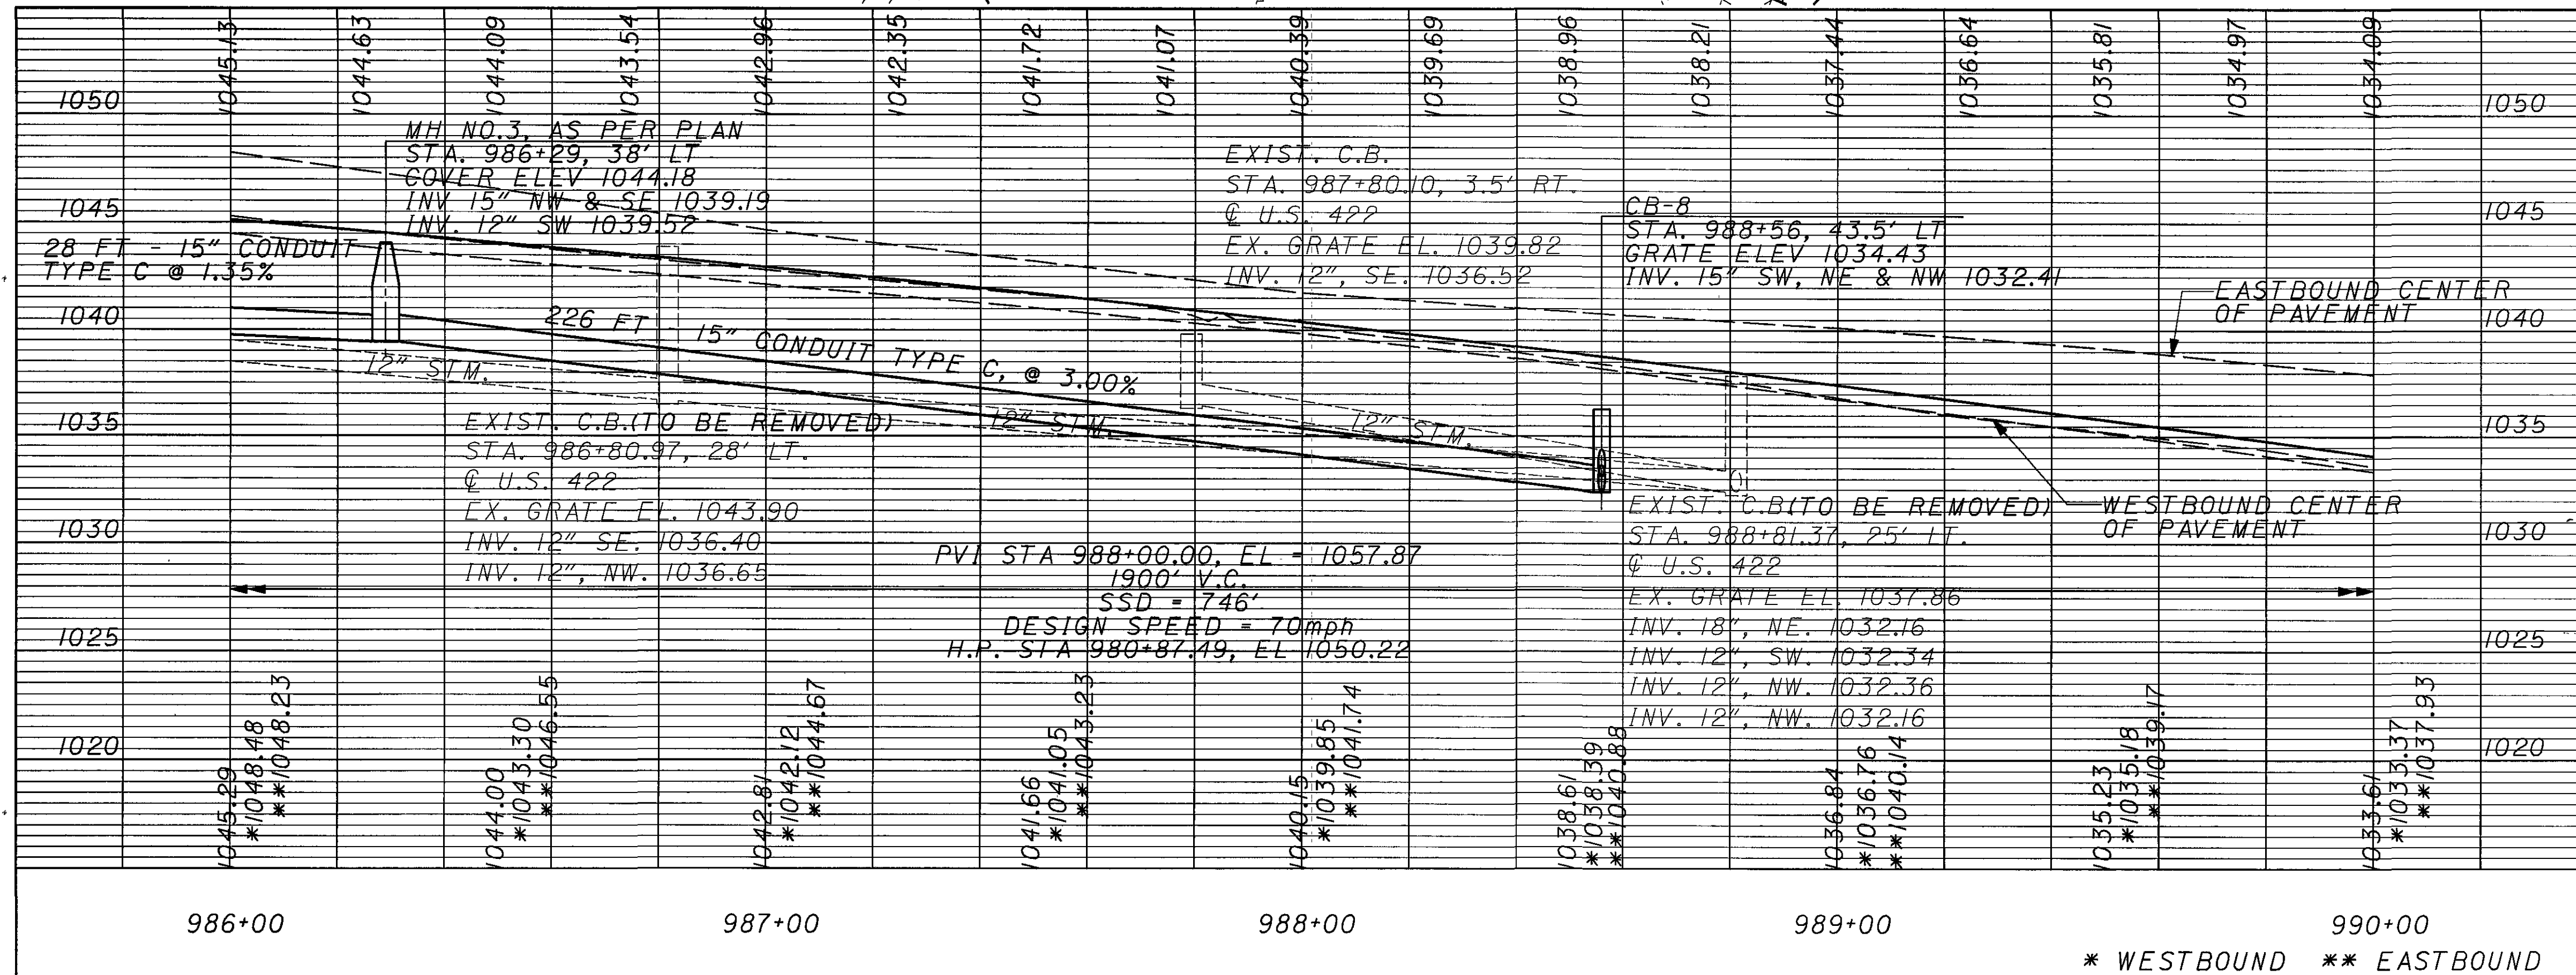



CROSS REFERENCES

SHEET NO	DESCRIPTION
6	BENCHMARKS
5	CENTERLINE REFERENCE
7-13	TYPICAL SECTIONS
38-43	REMOVAL SUBSUMMARY
44-46	DRAINAGE SUBSUMMARY
47-49	ROADWAY SUBSUMMARY
50	EROSION SUBSUMMARY
51	EARTHWORK SUBSUMMARY
52-54	UNDERDRAIN SUBSUMMARY
55-56	PAVEMENT CALCULATIONS
104-106	CROSS SECTIONS
185-186	SUPERELEVATION TABLE
176	UNDERDRAIN PLANS
105	PIPE PROFILES
141-142	DRIVE PROFILES
207	S&PM PLANS

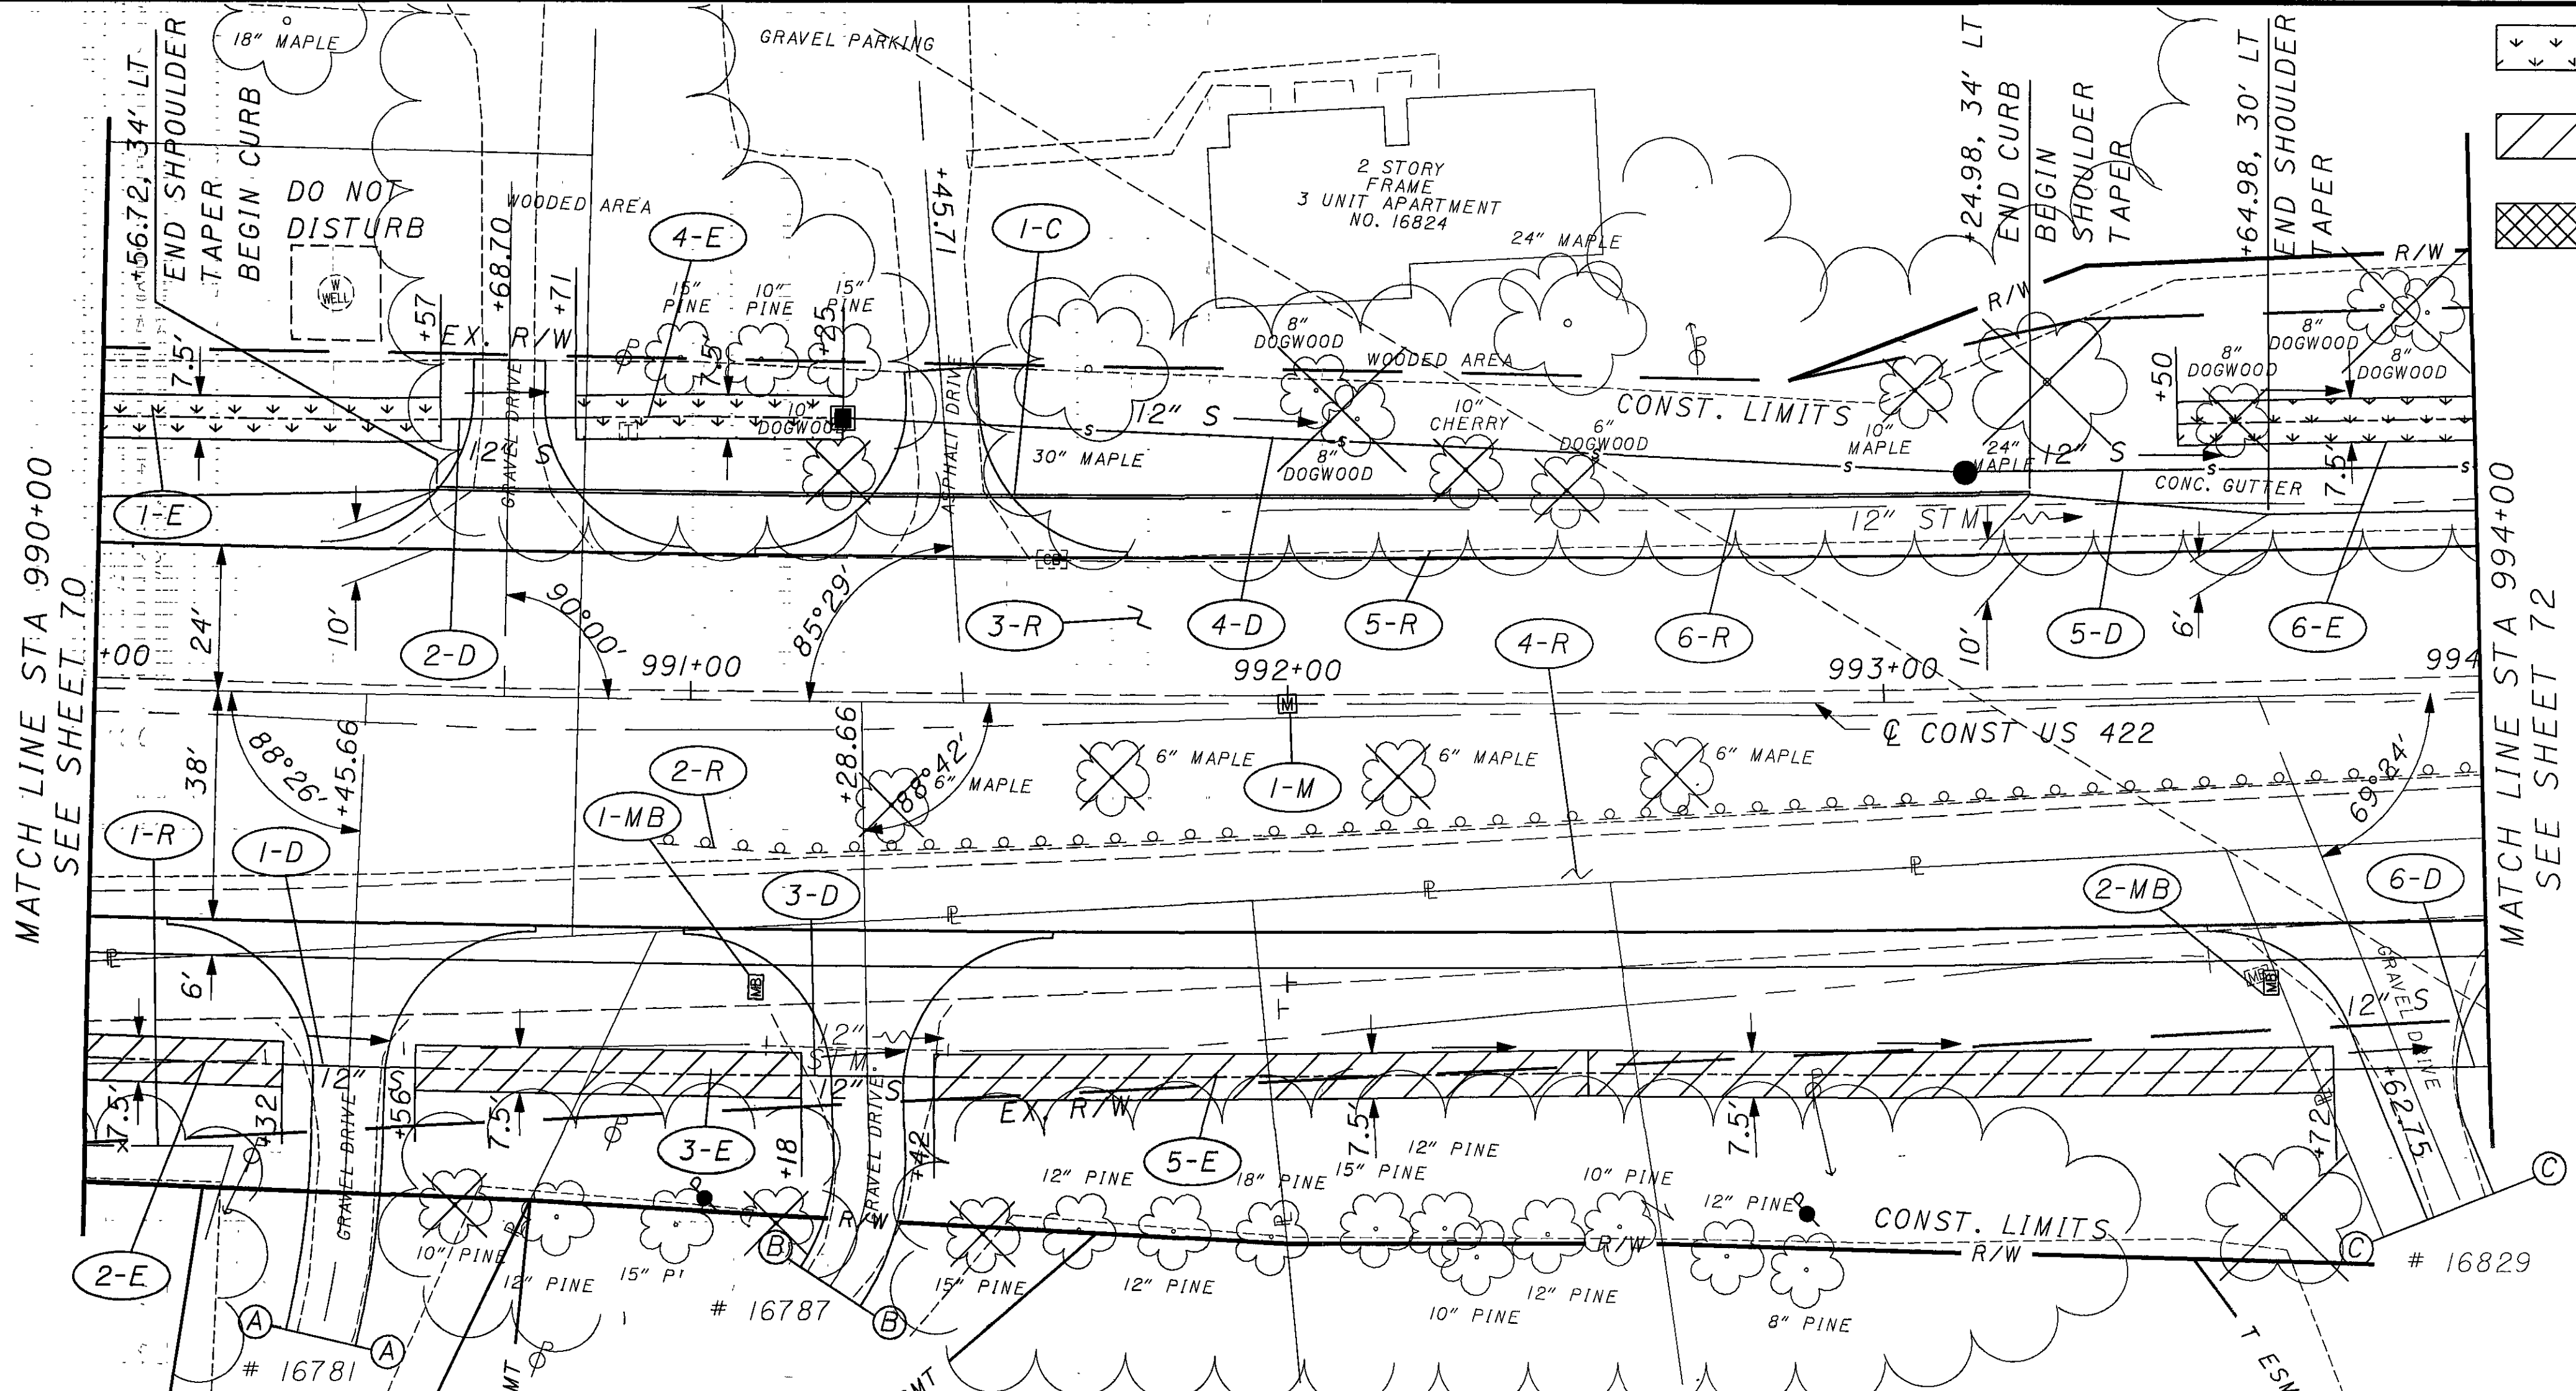


- TEMPORARY MAT
- PERMANENT MAT TYPE 1
- PERMANENT MAT TYPE 2

CURVE DATA
P.I. STA. = 997+05.80
 $\Delta = 19^\circ 40' 57''$ (LT)
 $D_c = 0^\circ 41' 56''$
 $R = 8,196.95'$
 $T = 1,421.94'$
 $L = 2,815.85'$
 $E = 122.42'$
 $e_{max} = 0.022$

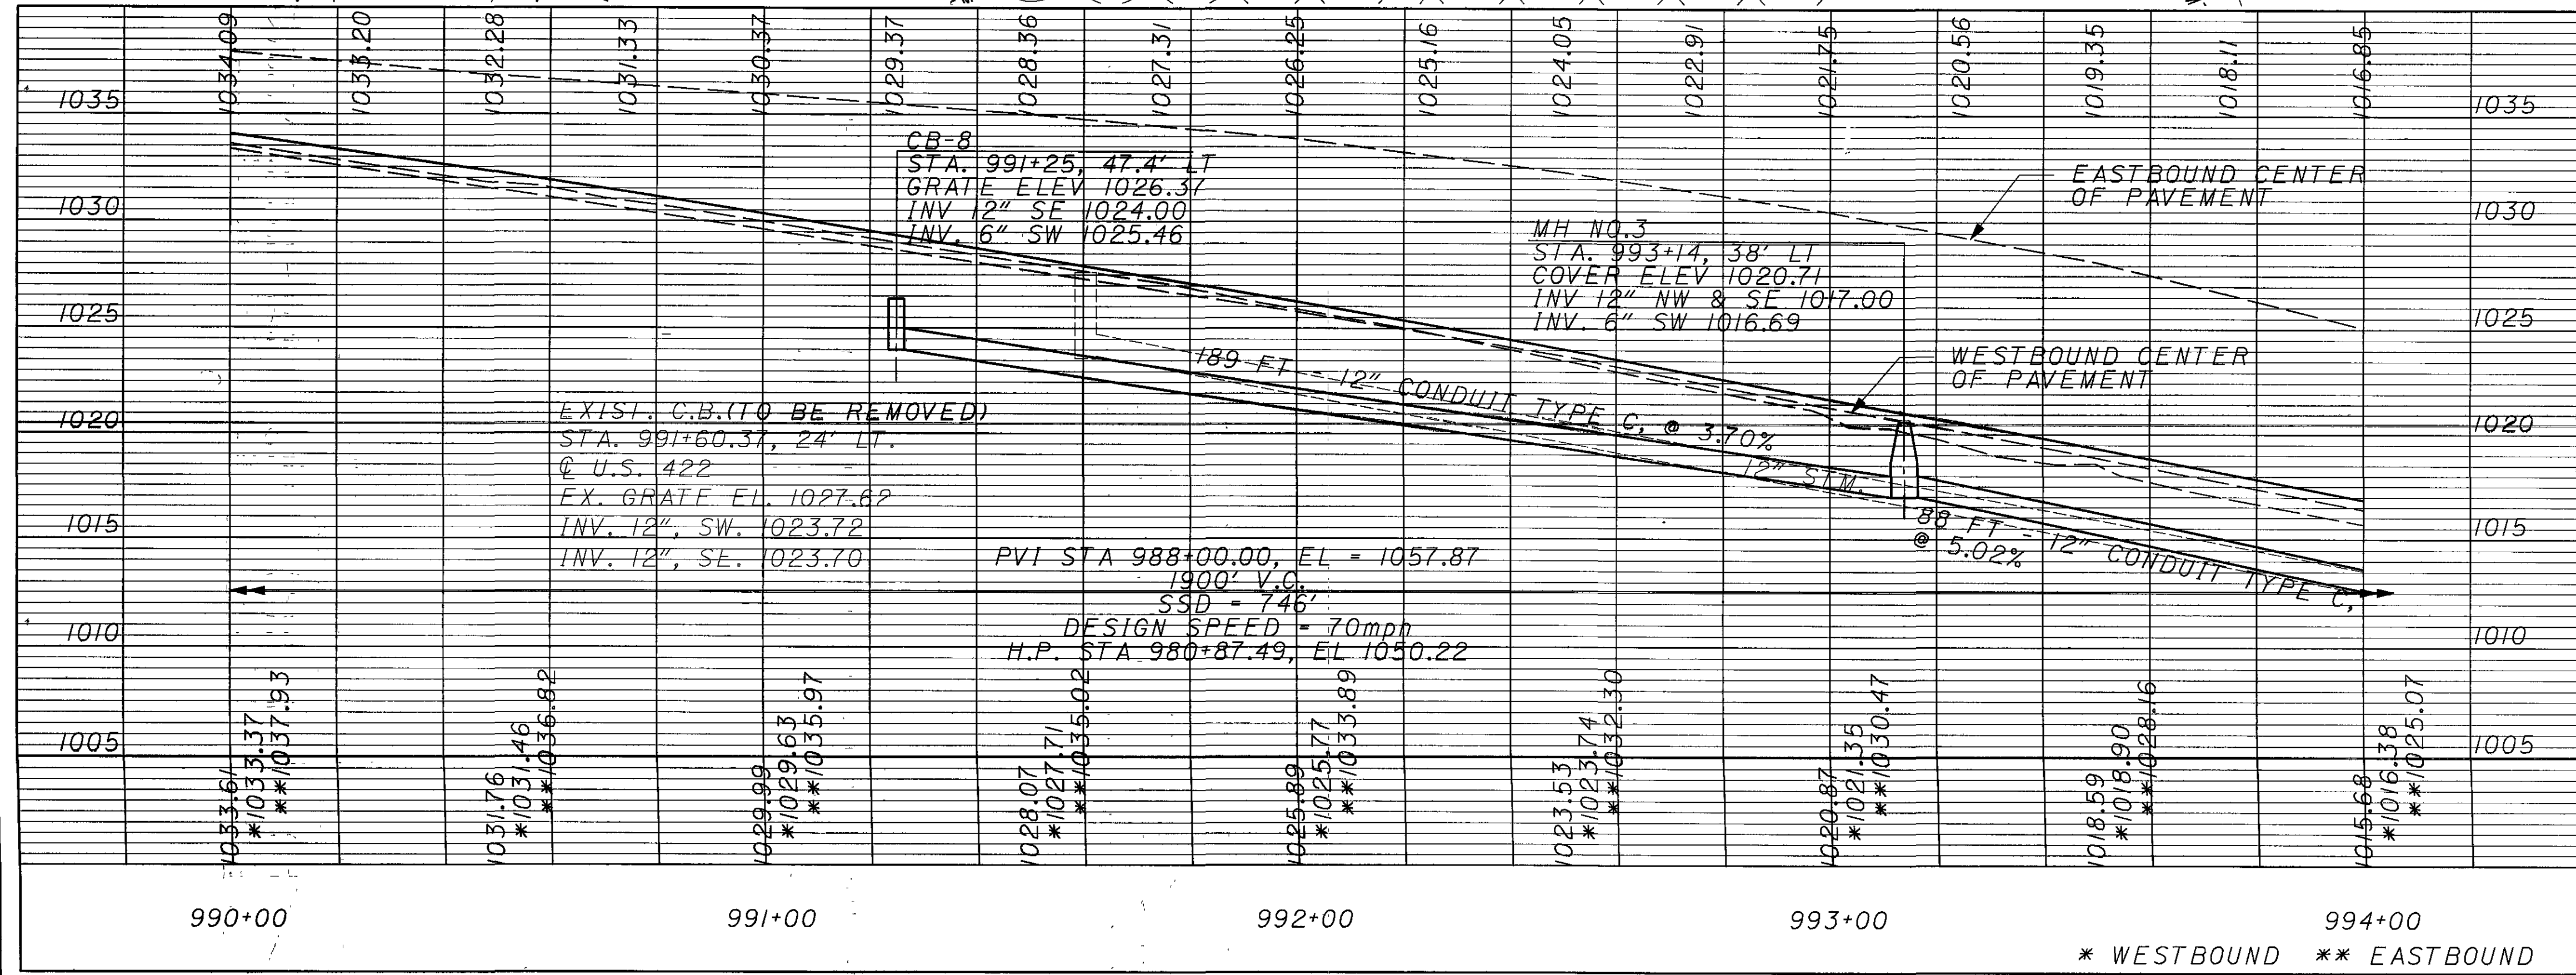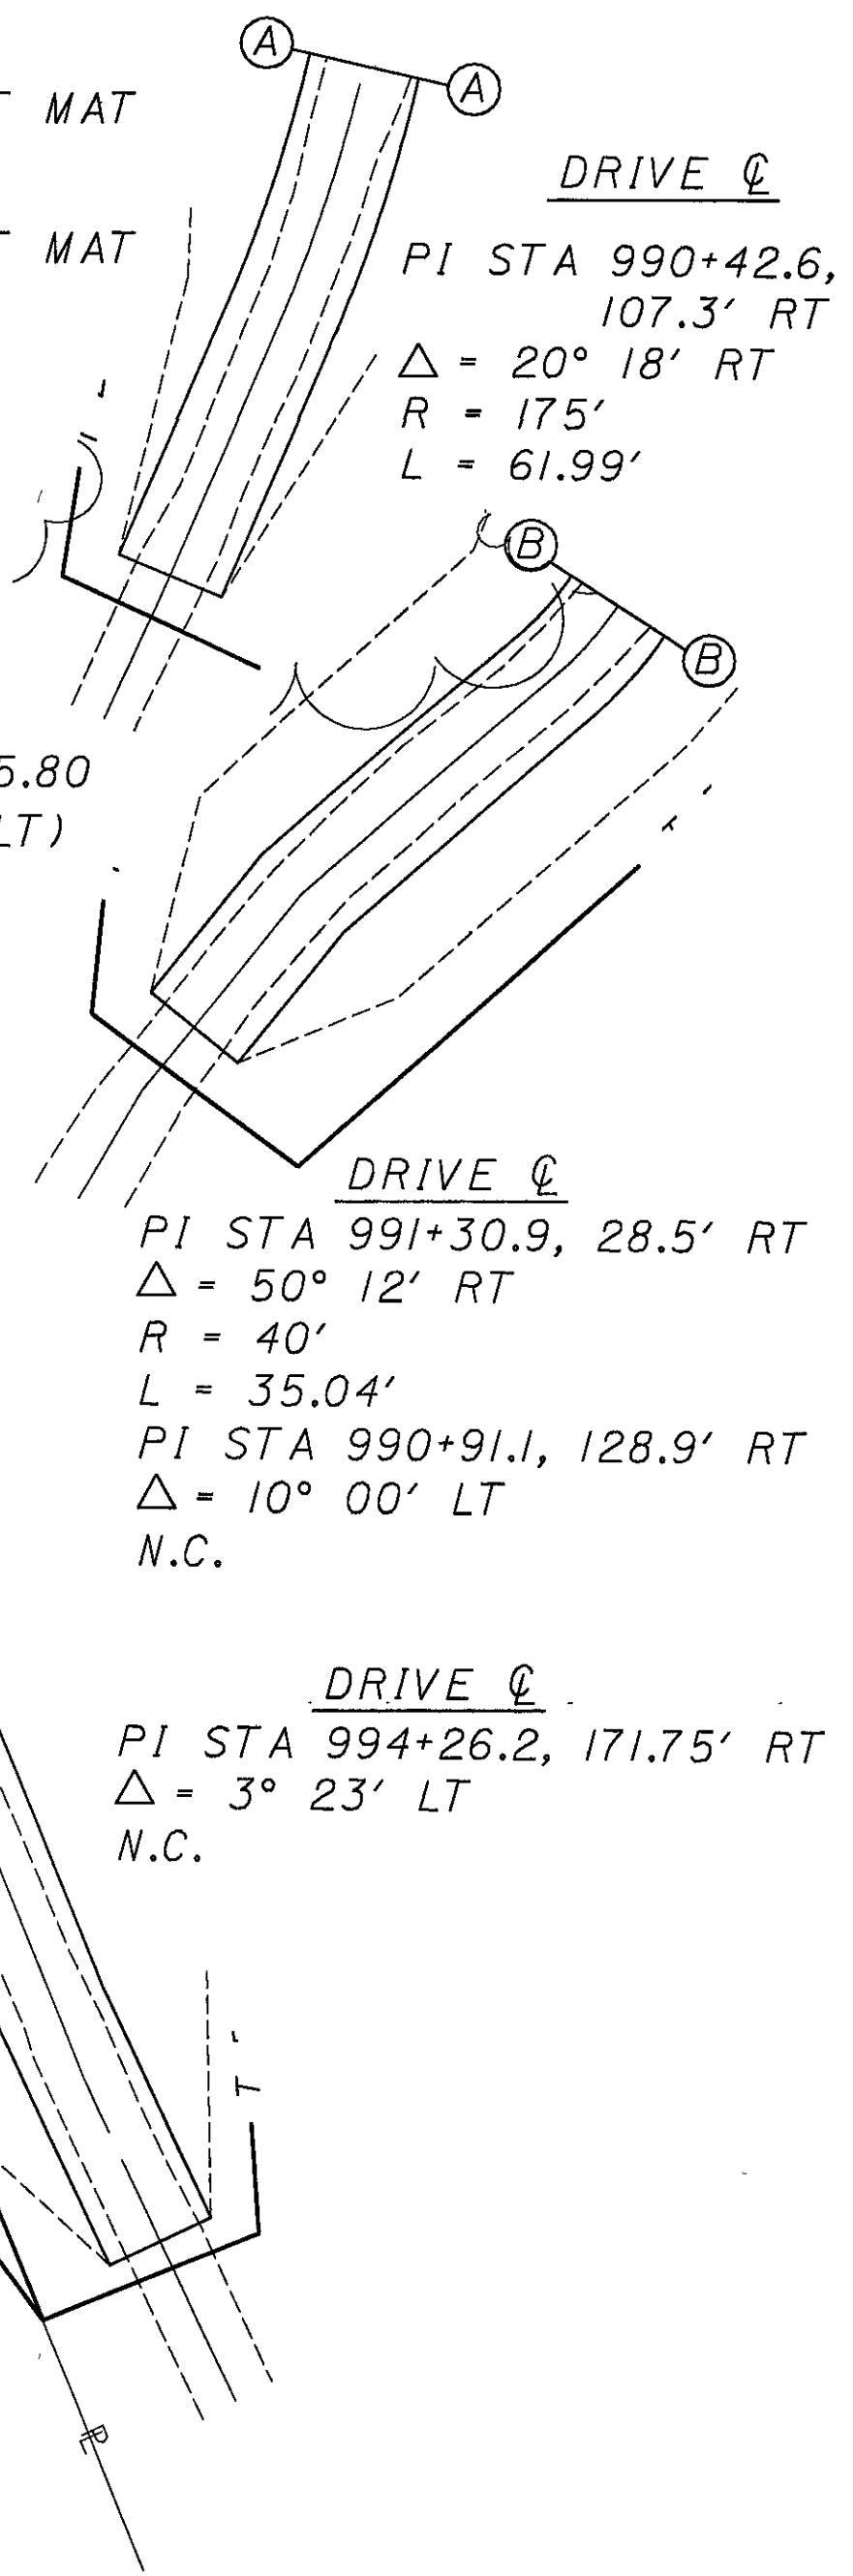



CROSS REFERENCES	
SHEET NO	DESCRIPTION
6	BENCHMARKS
5	CENTERLINE REFERENCE
7-13	TYPICAL SECTIONS
38-43	REMOVAL SUBSUMMARY
44-46	DRAINAGE SUBSUMMARY
47-49	ROADWAY SUBSUMMARY
50	EROSION SUBSUMMARY
51	EARTHWORK SUBSUMMARY
52-54	UNDERDRAIN SUBSUMMARY
55-56	PAVEMENT CALCULATIONS
106-108	CROSS SECTIONS
148-149	SUPERELEVATION TABLE
177	UNDERDRAIN PLANS
142-143	DRIVE PROFILES
207	S&PM PLANS

* WESTBOUND ** EASTBOUND

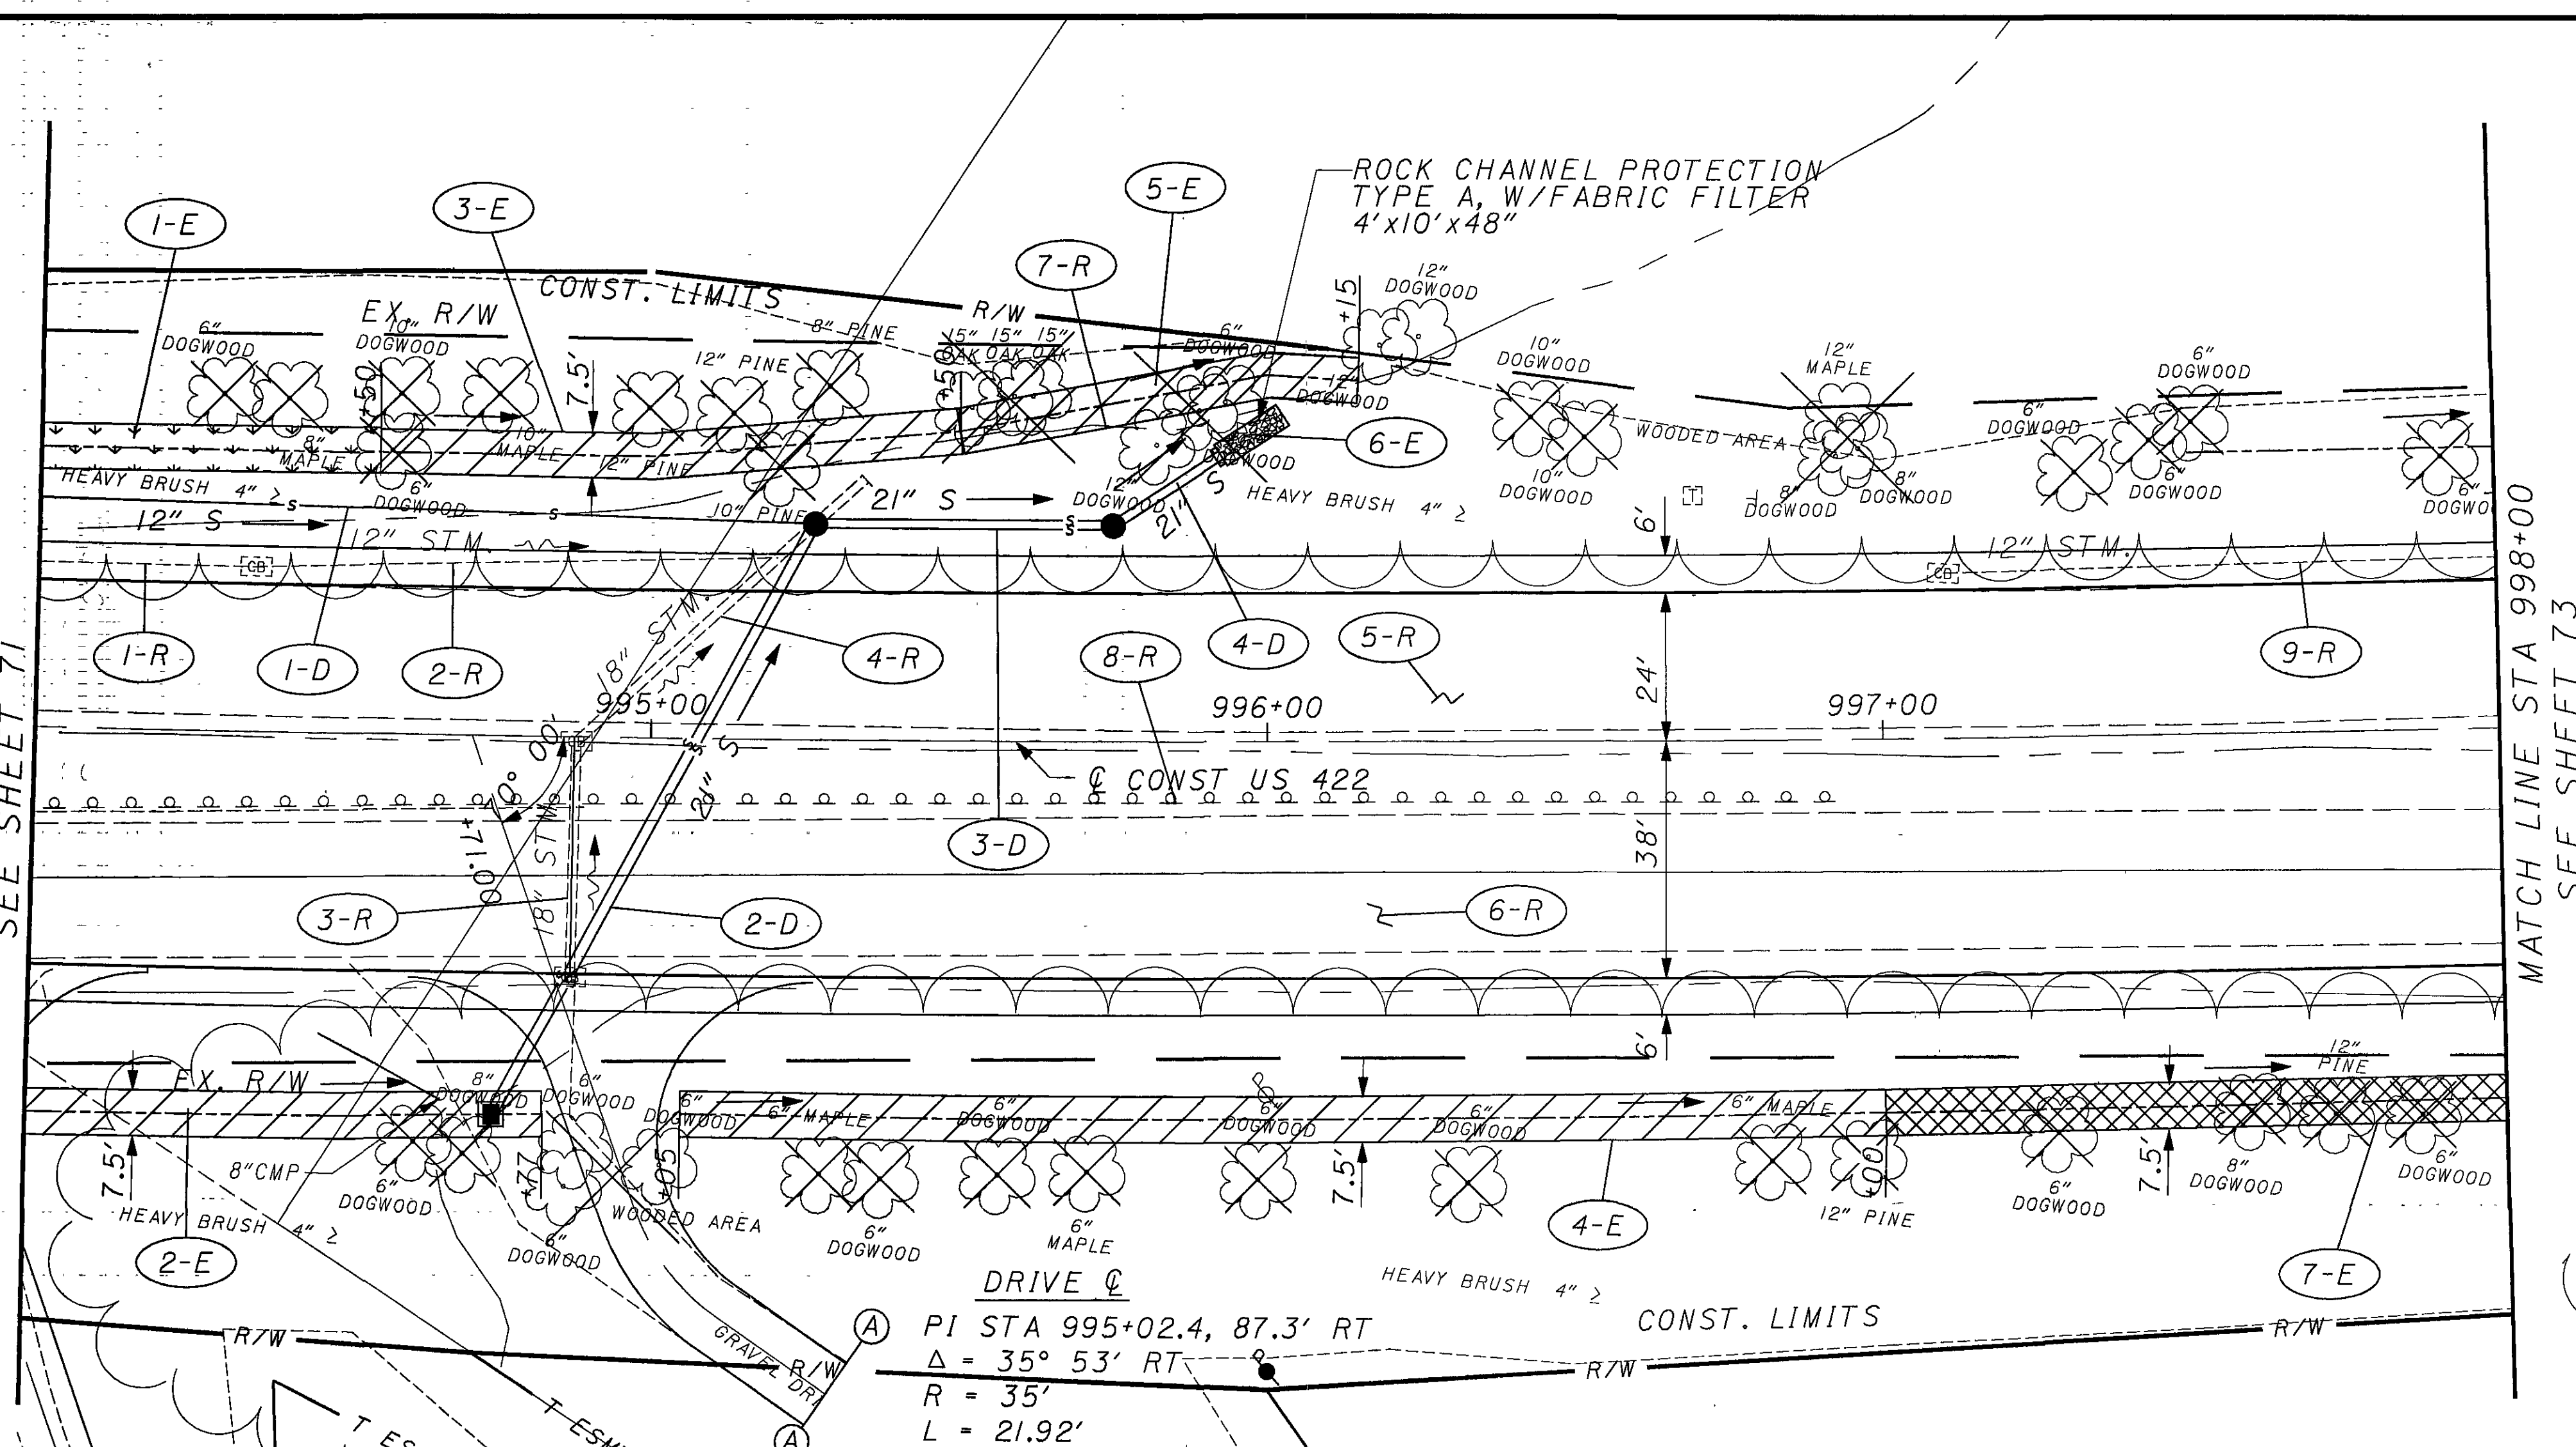

CURVE DATA
 I. STA. = 997+05.80
 = 19° 40' 57" (LT)
 = 0° 41' 56"
 = 8,196.95'
 = 1,421.94'
 = 2,815.85'
 = 122.42'
 $\Delta x = 0.022$

 = TEMPORARY MAT
 = PERMANENT MAT
 TYPE 1
 = PERMANENT MAT
 TYPE 2

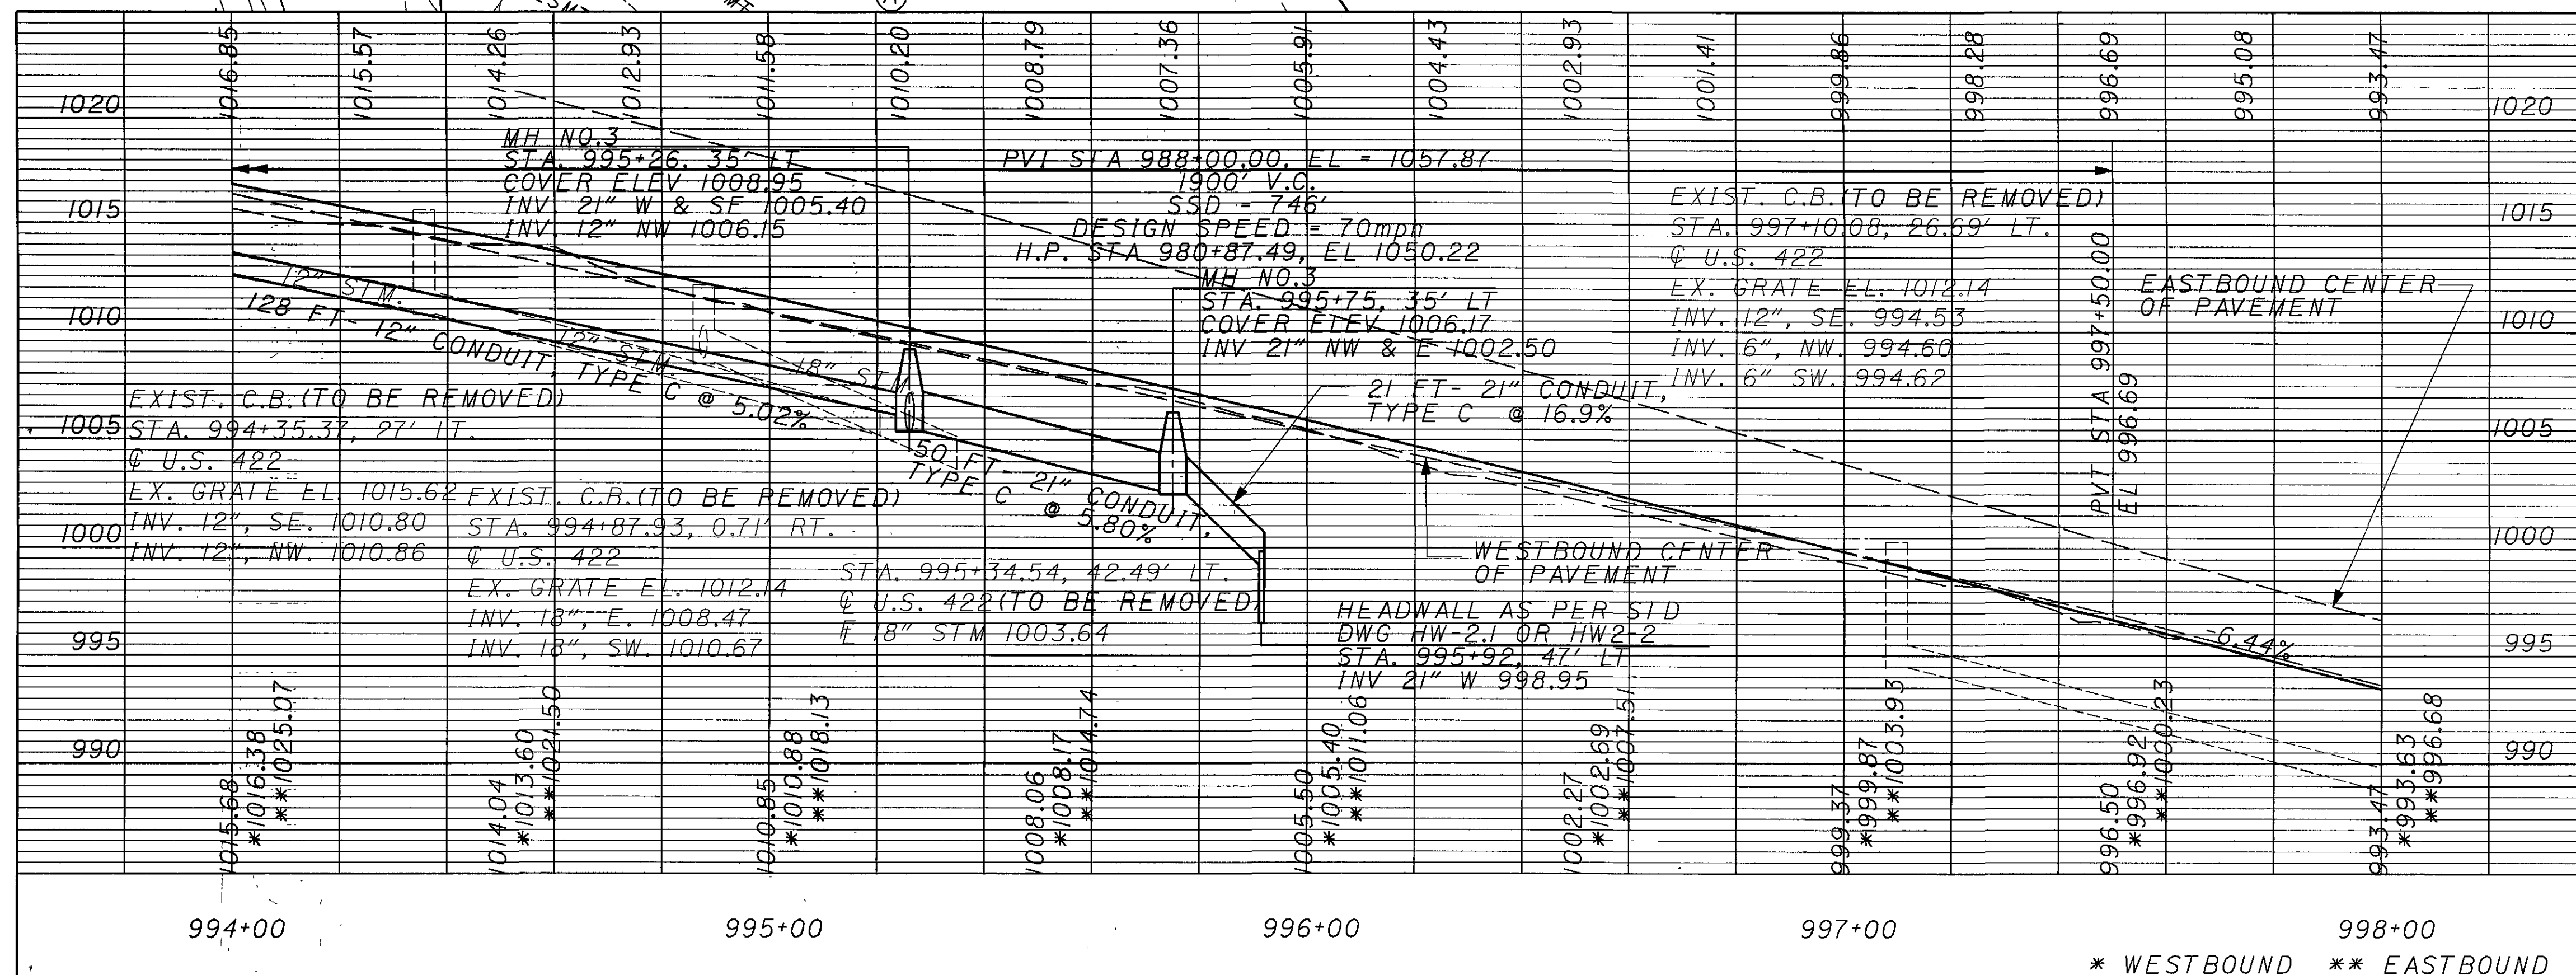
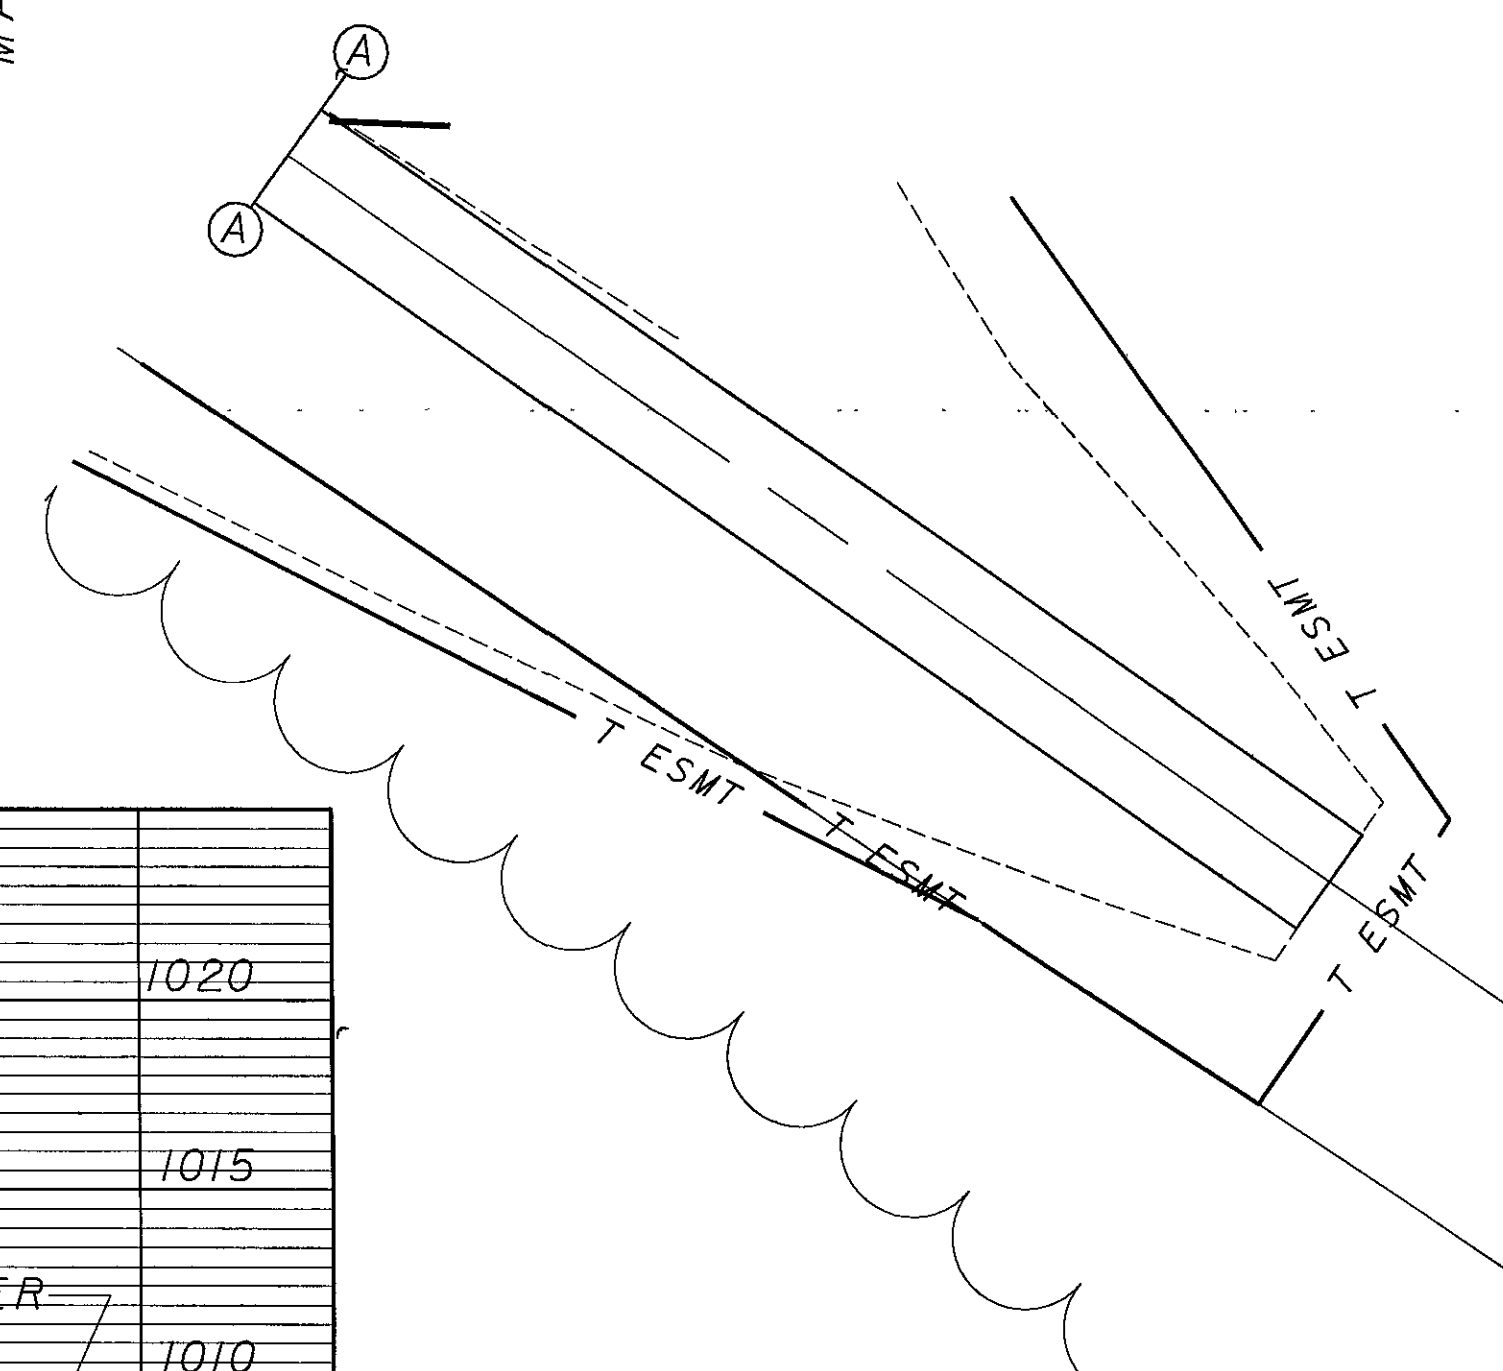


CROSS REFERENCES



SHEET NO	DESCRIPTION
6	BENCHMARKS
5	CENTERLINE REFERENCE
7-13	TYPICAL SECTIONS
38-43	REMOVAL SUBSUMMARY
44-46	DRAINAGE SUBSUMMARY
47-49	ROADWAY SUBSUMMARY
50	EROSION SUBSUMMARY
51	EARTHWORK SUBSUMMARY
52-54	UNDERDRAIN SUBSUMMARY
55-56	PAVEMENT CALCULATIONS
108-110	CROSS SECTIONS
143	DRIVE PROFILES
148-149	SUPERELEVATION TABLE
178	UNDERDRAIN PLANS
207-208	S&P M PLANS

CURVE DATA
P.I. STA. = 997+05.80
 $\Delta = 19^{\circ} 40' 57''$ (LT)
 $D_c = 0^{\circ} 41' 56''$
 $R = 8,196.95'$
 $T = 1,421.94'$
 $L = 2,815.85'$
 $E = 122.42'$
 $e_{max} = 0.022$

- = TEMPORARY MAT
- = PERMANENT MAT TYPE 1
- = PERMANENT MAT TYPE 2

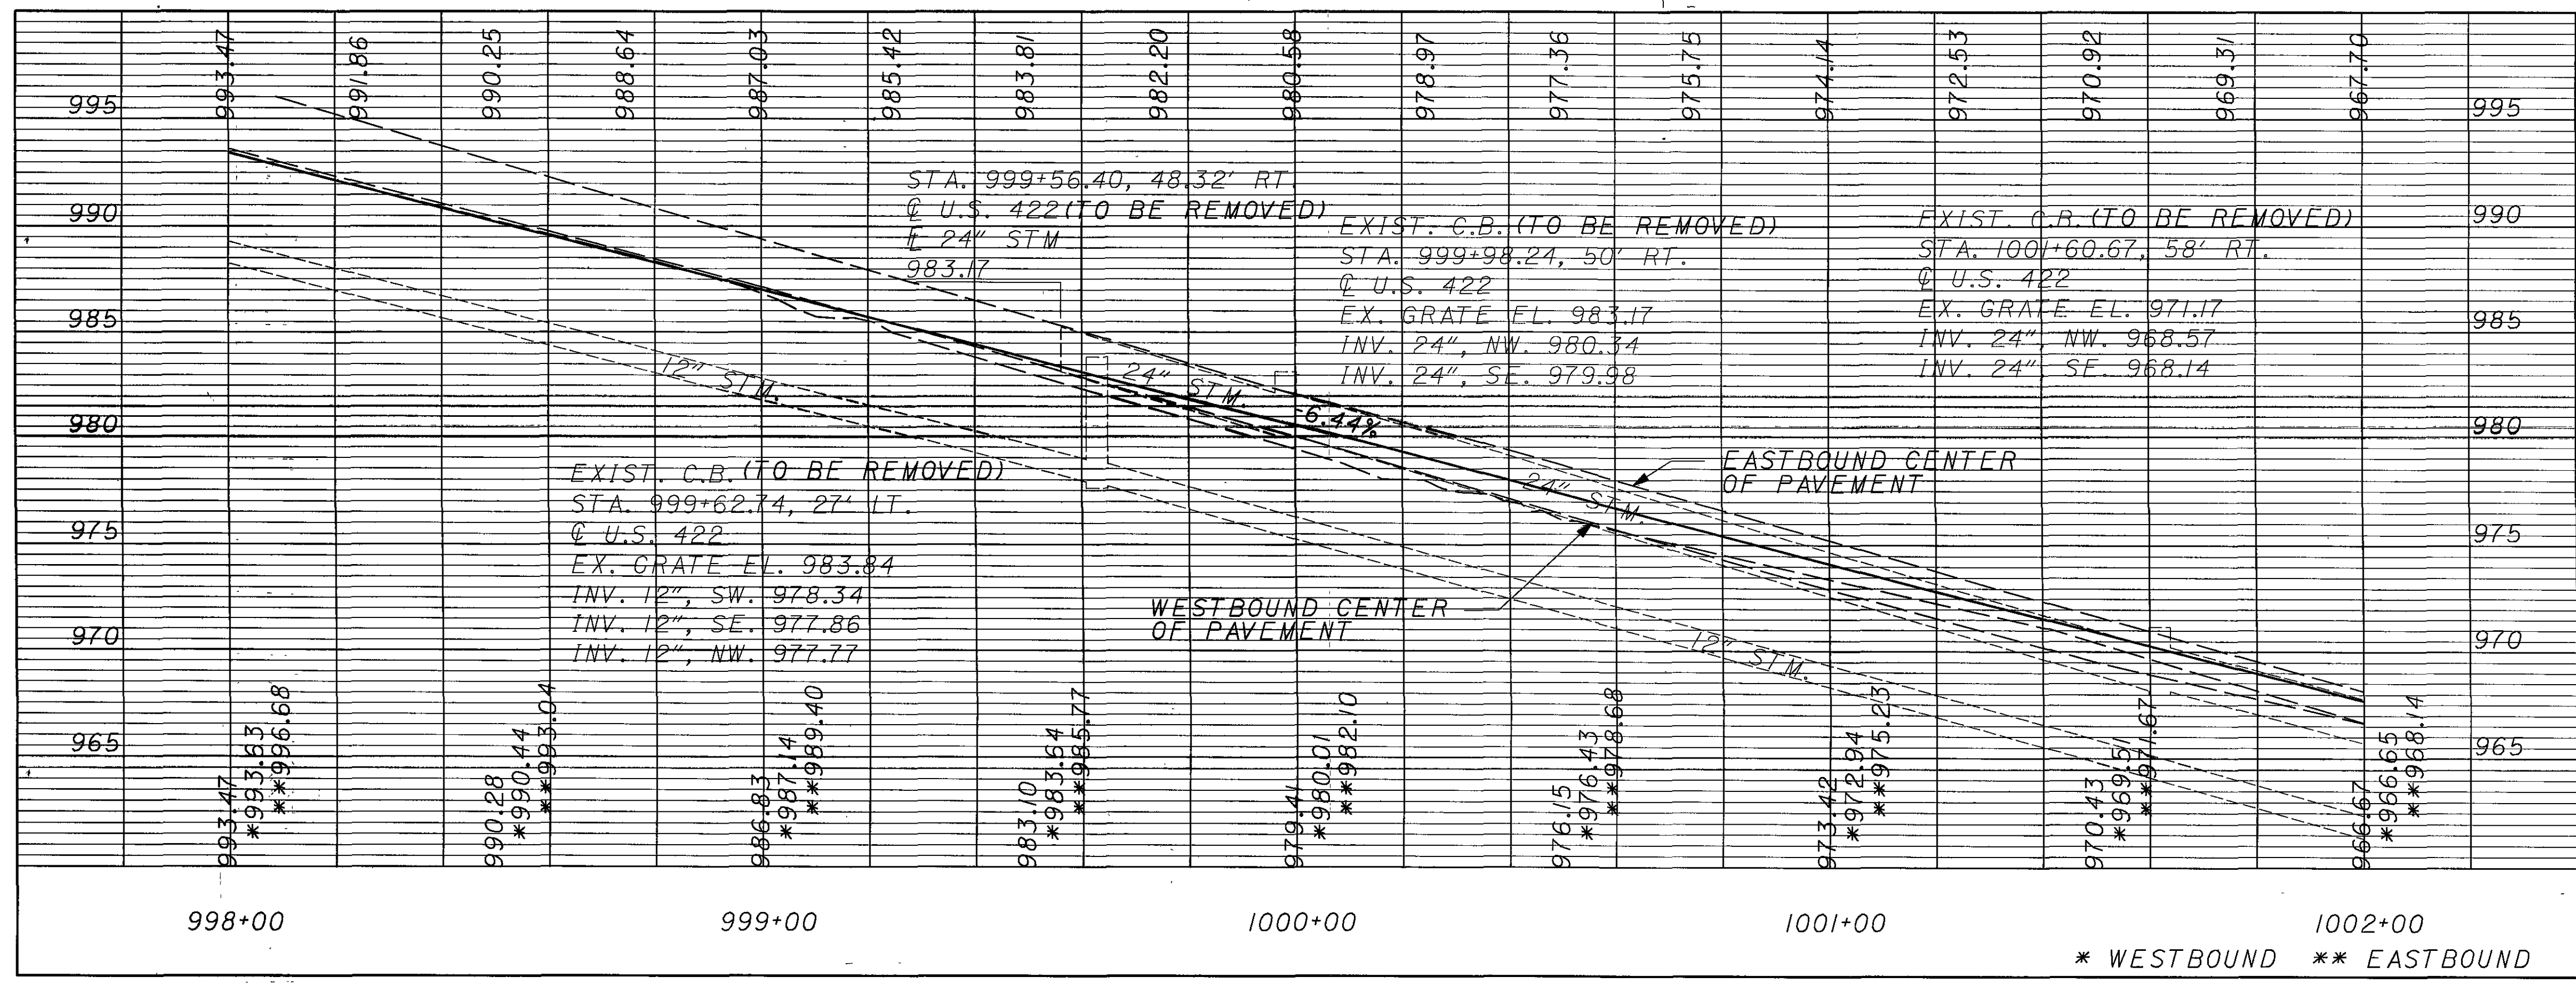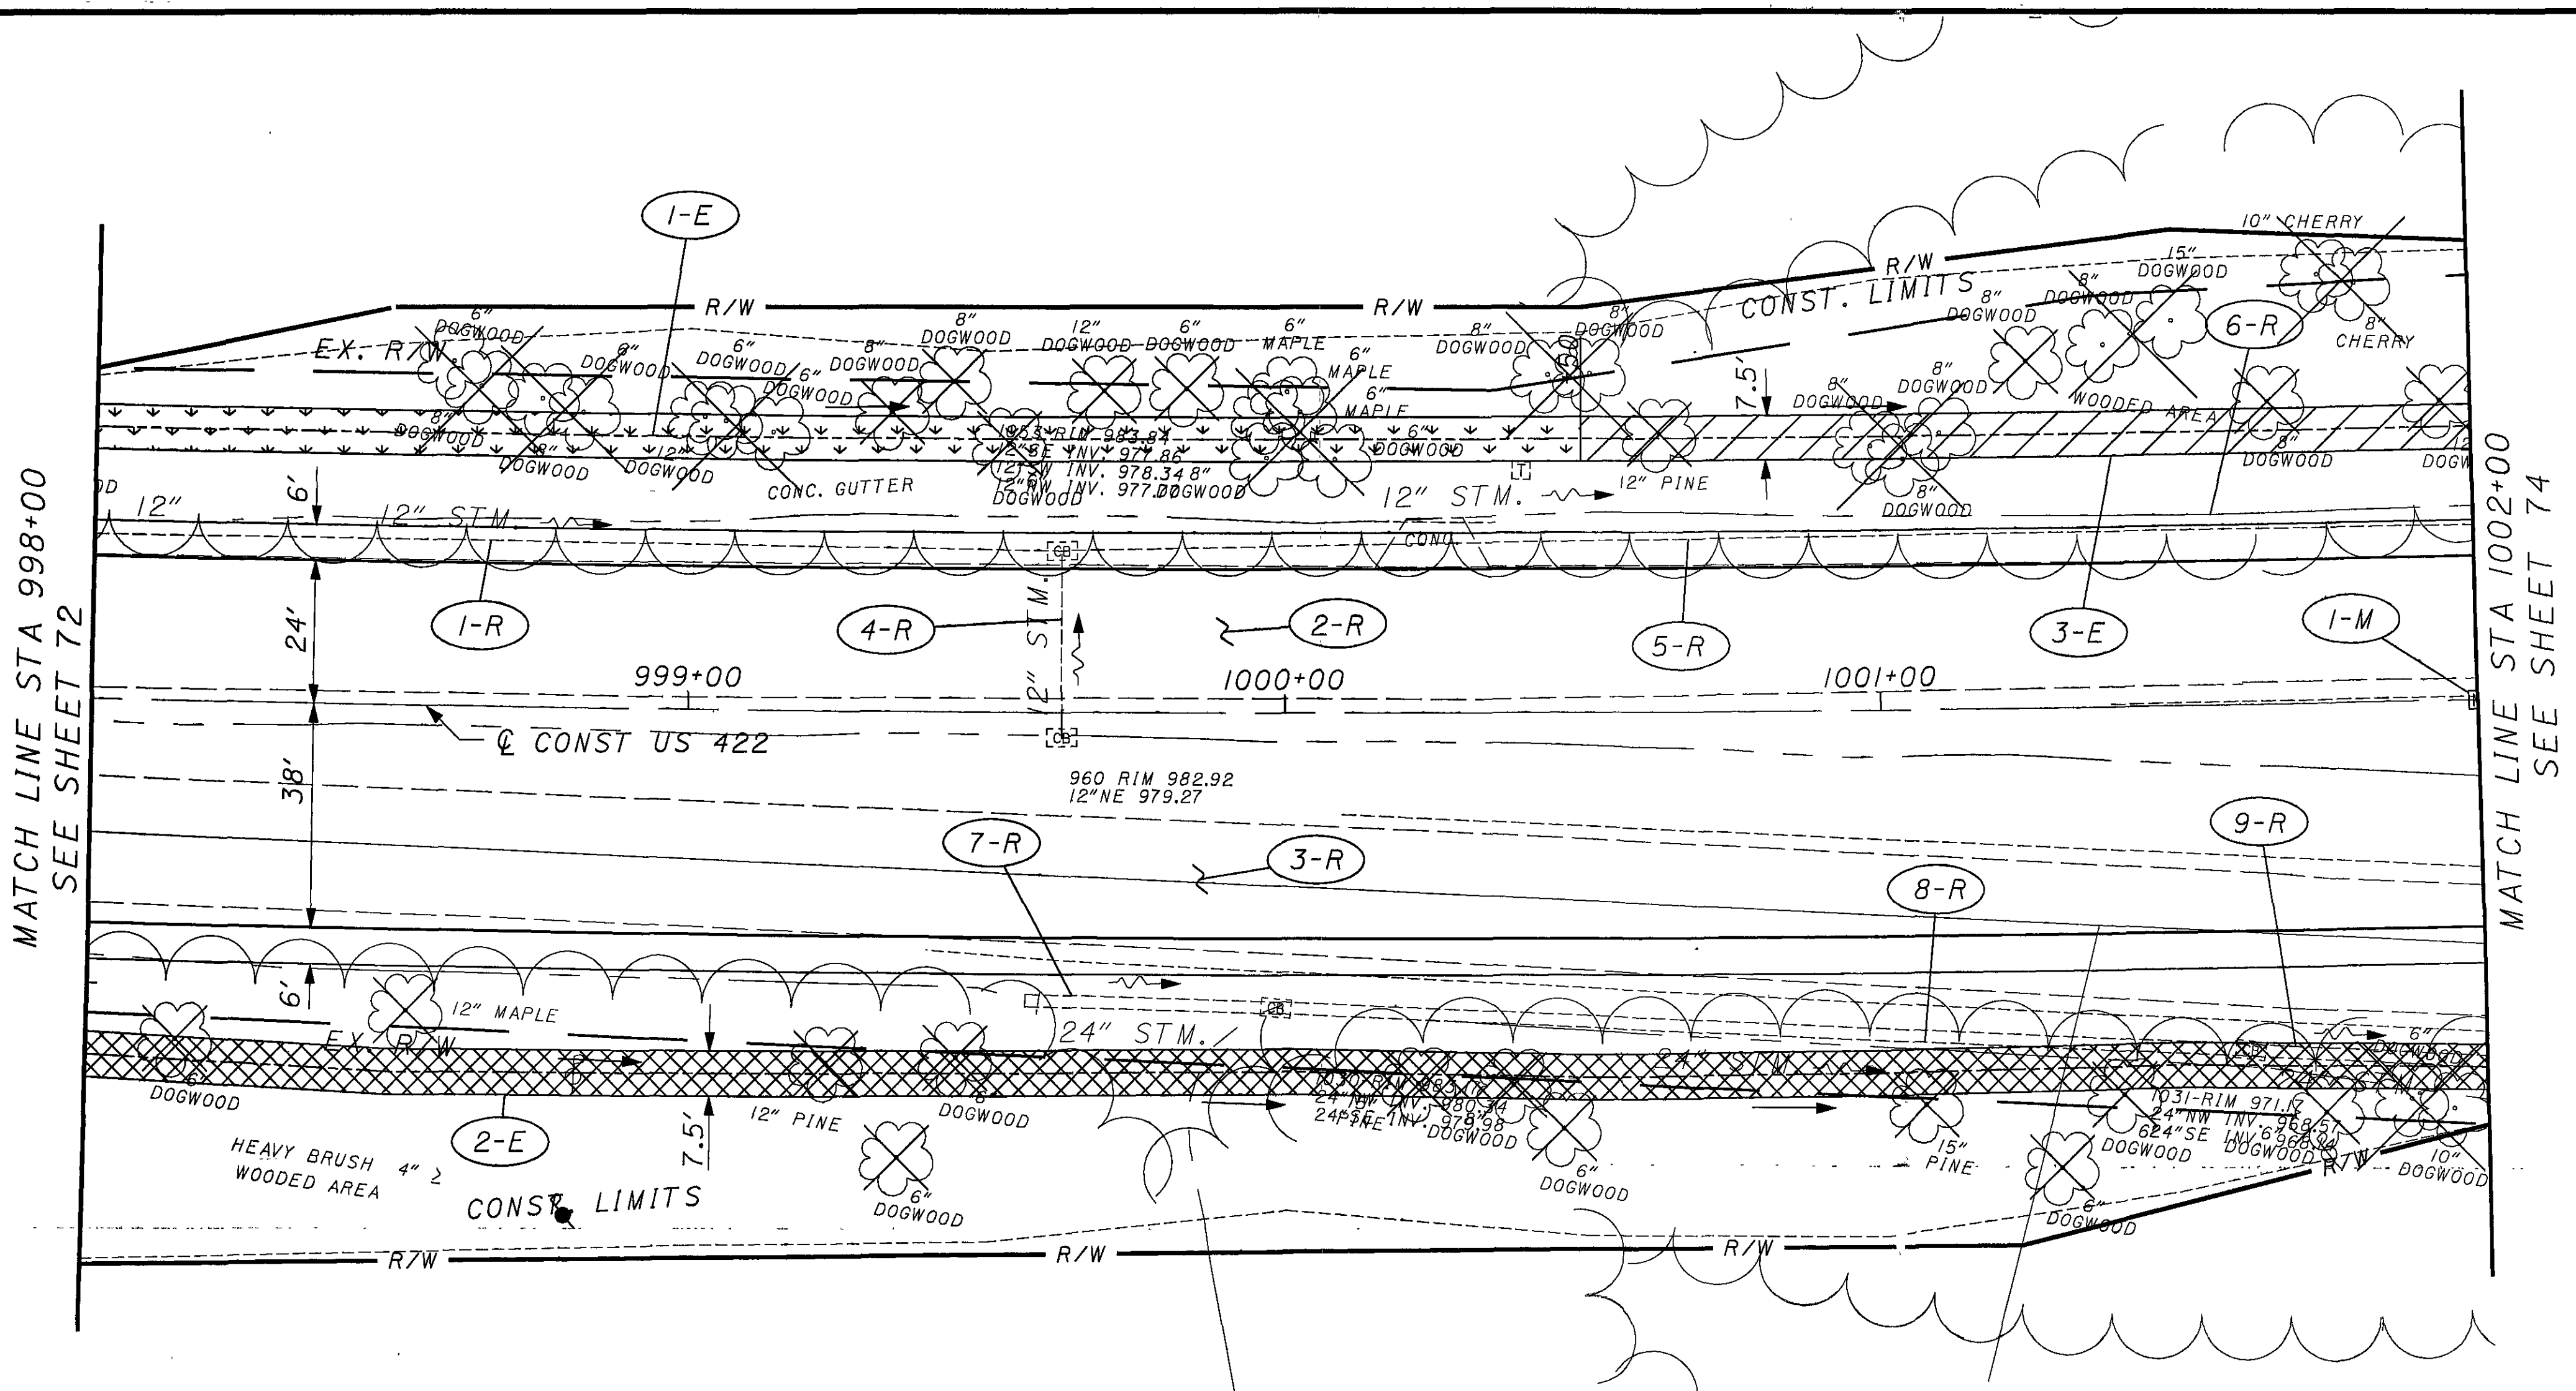


CROSS REFERENCES	
SHEET NO	DESCRIPTION
6	BENCHMARKS
5	CENTERLINE REFERENCE
7-13	TYPICAL SECTIONS
38-43	REMOVAL SUBSUMMARY
44-46	DRAINAGE SUBSUMMARY
47-49	ROADWAY SUBSUMMARY
50	EROSION SUBSUMMARY
51	EARTHWORK SUBSUMMARY
52-54	UNDERDRAIN SUBSUMMARY
55-56	PAVEMENT CALCULATIONS
110-112	CROSS SECTIONS
149	SUPERELEVATION TABLE
179	UNDERDRAIN PLANS
208	S&PM PLANS

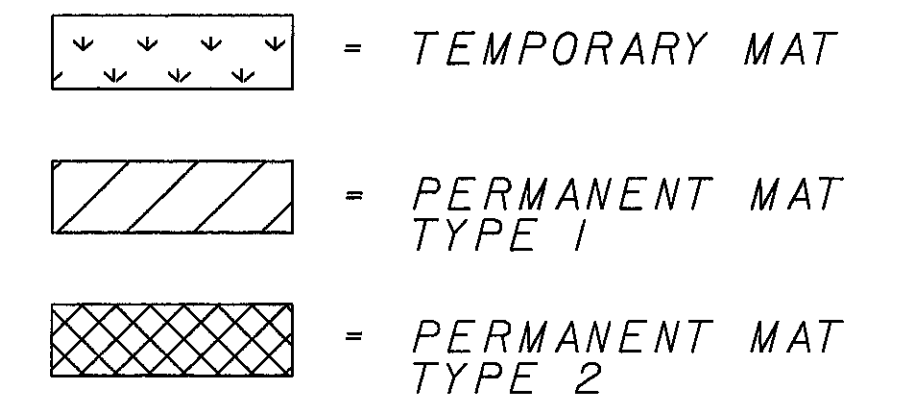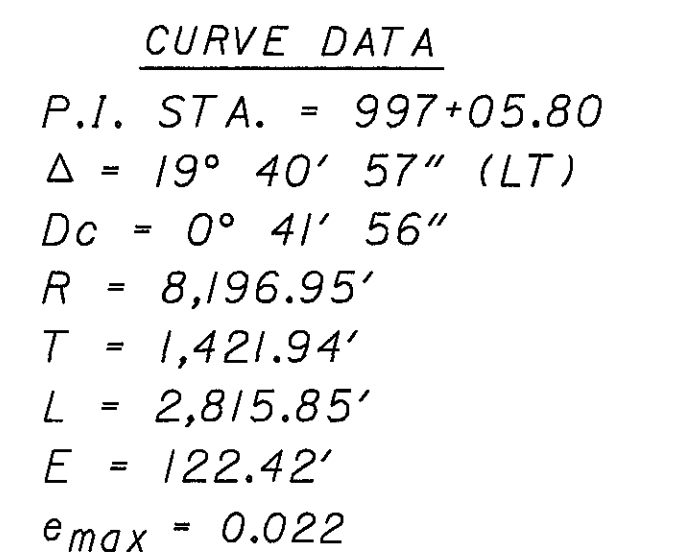

SHEET NO	DESCRIPTION
6	BENCHMARKS
5	CENTERLINE REFERENCE
7 - 13	TYPICAL SECTIONS
38-43	REMOVAL SUBSUMMARY
44-46	DRAINAGE SUBSUMMARY
47 - 49	ROADWAY SUBSUMMARY
50	EROSION SUBSUMMARY
51	EARTHWORK SUBSUMMARY
52-54	UNDERDRAIN SUBSUMMARY
55-56	PAVEMENT CALCULATIONS
112 - 113	CROSS SECTIONS
148-149	SUPERELEVATION TABLE
180	UNDERDRAIN PLANS
143	DRIVE PROFILES
208-209	S&PM PLANS

MATCH LINE STA 1006+00
SEE SHEET 74

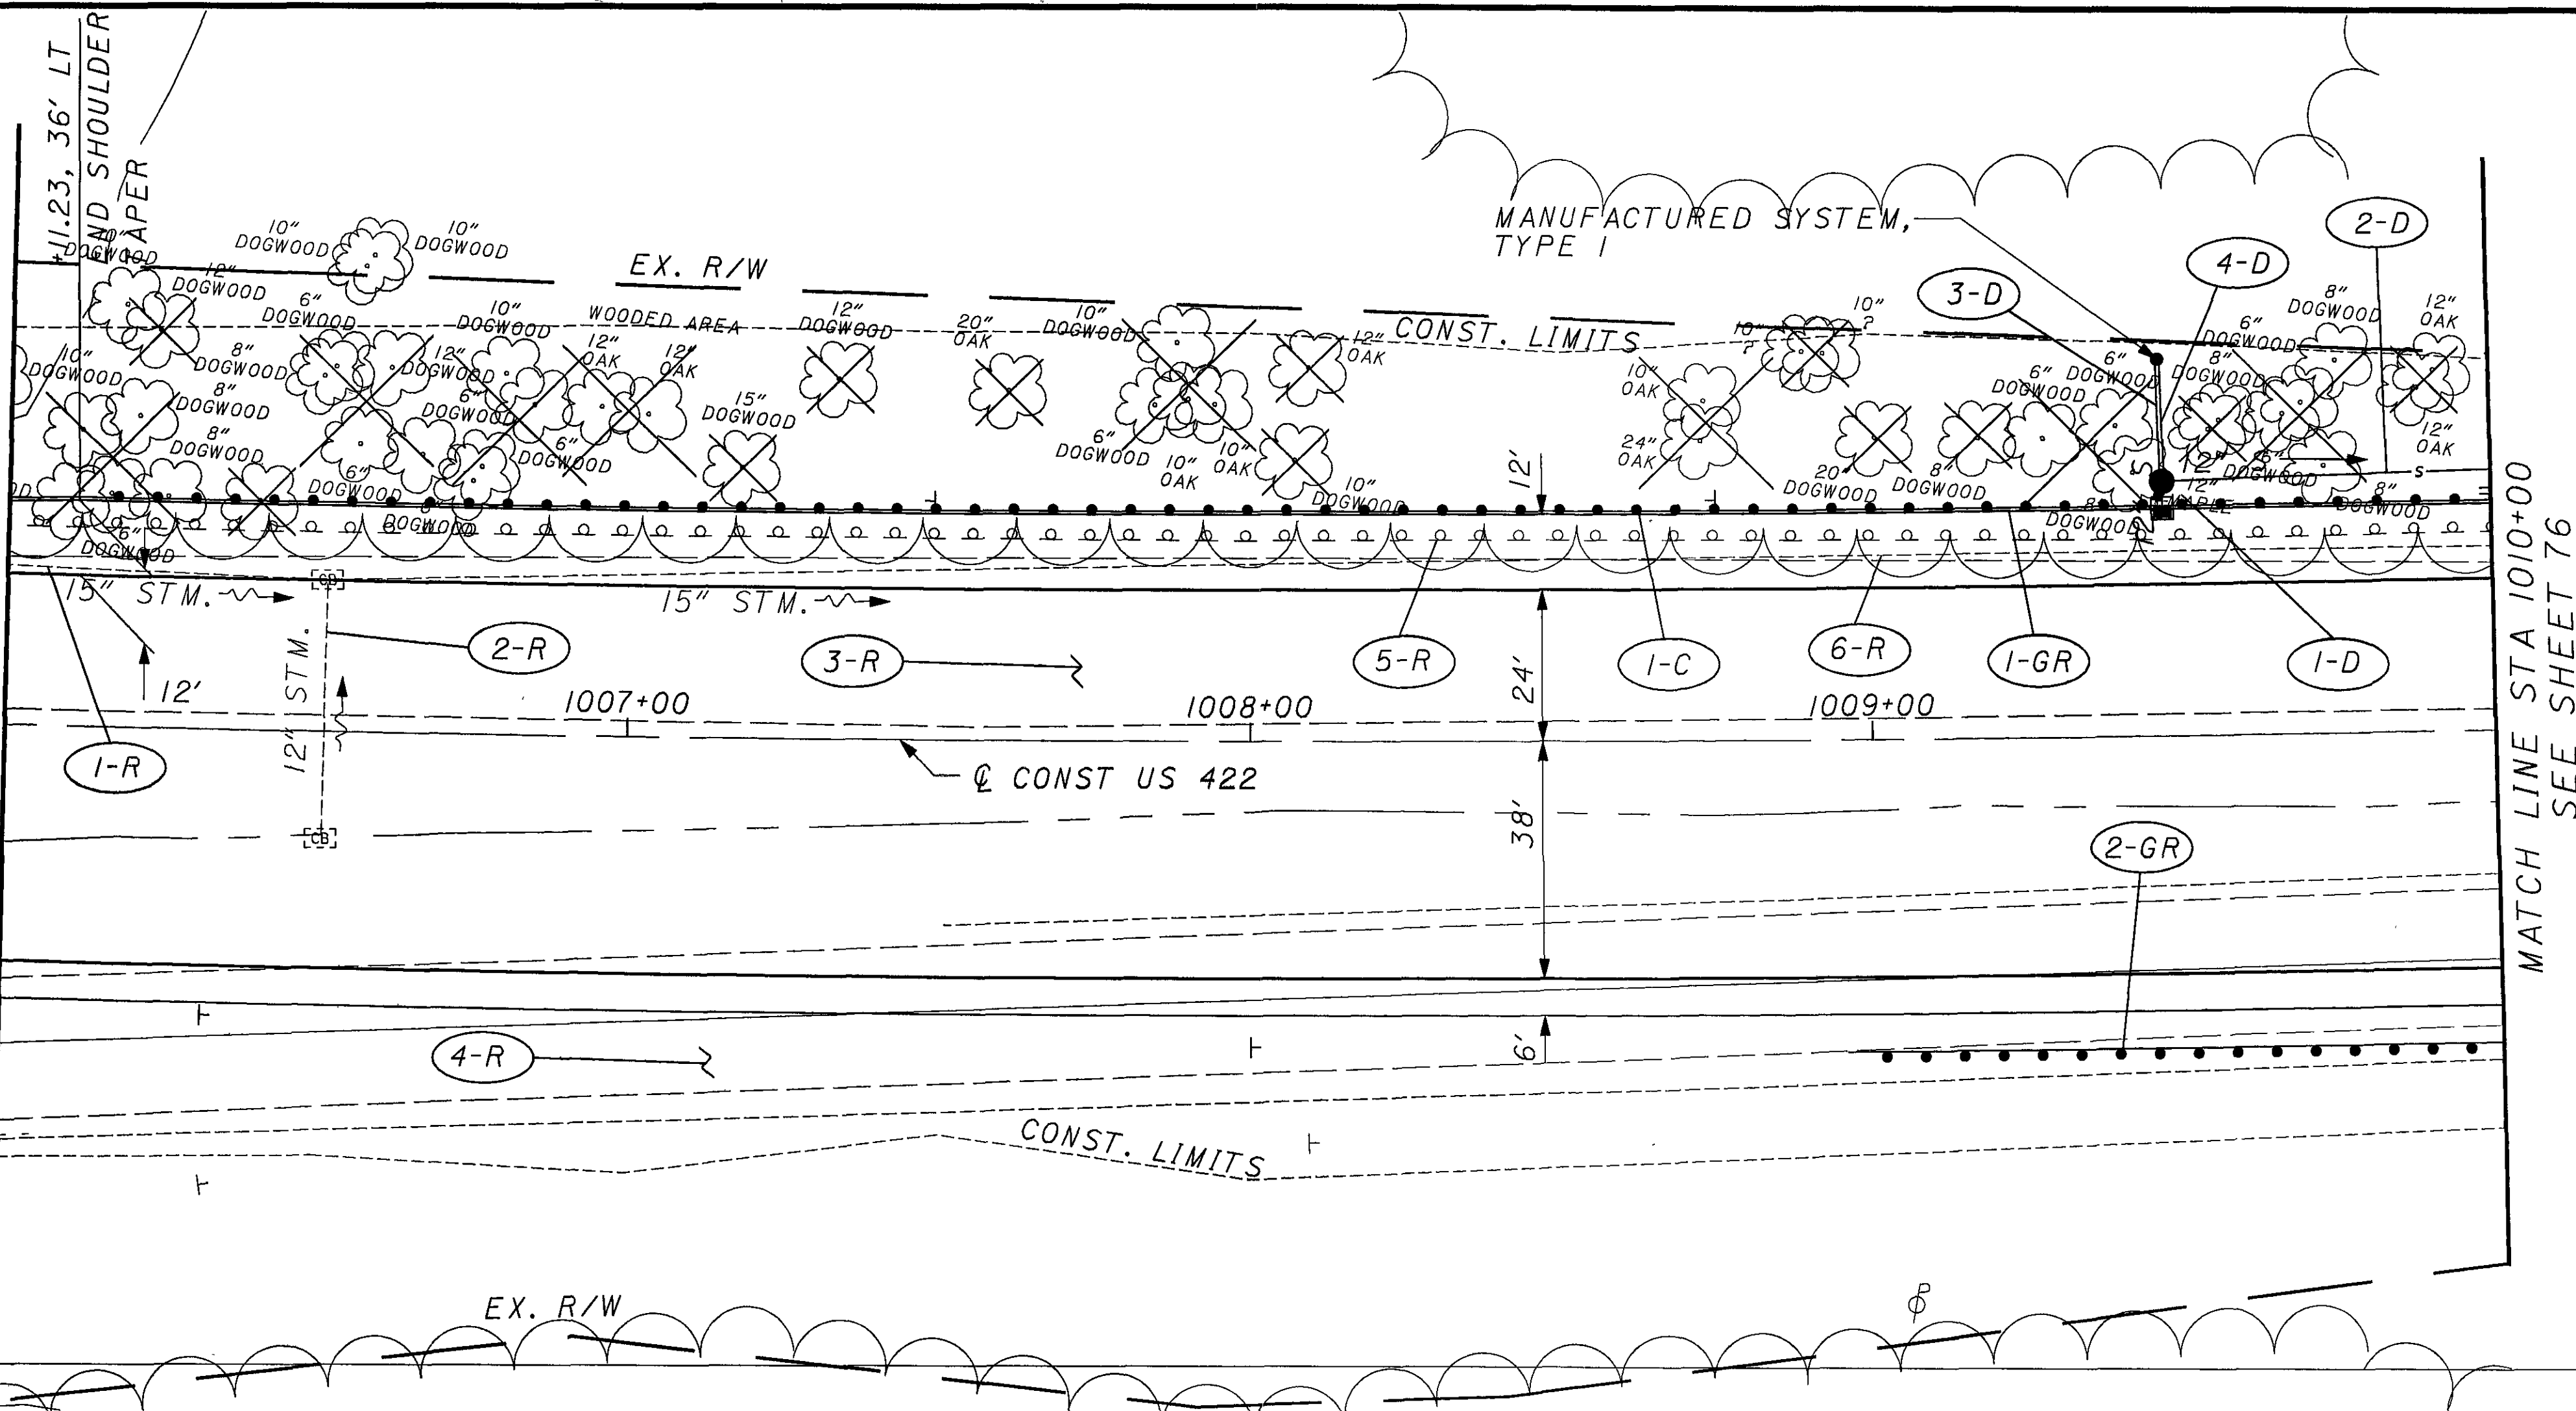


MATCH LINE STA 1010+00
SEE SHEET 76

CURVE DATA

P.I. STA. = 997+05.80
 $\Delta = 19^\circ 40' 57''$ (LT)
 $D_c = 0^\circ 41' 56''$
 $R = 8,196.95'$
 $T = 1,421.94'$
 $L = 2,815.85'$
 $E = 122.42'$
 $e_{max} = 0.022$

- = TEMPORARY MAT
- = PERMANENT MAT TYPE 1
- = PERMANENT MAT TYPE 2

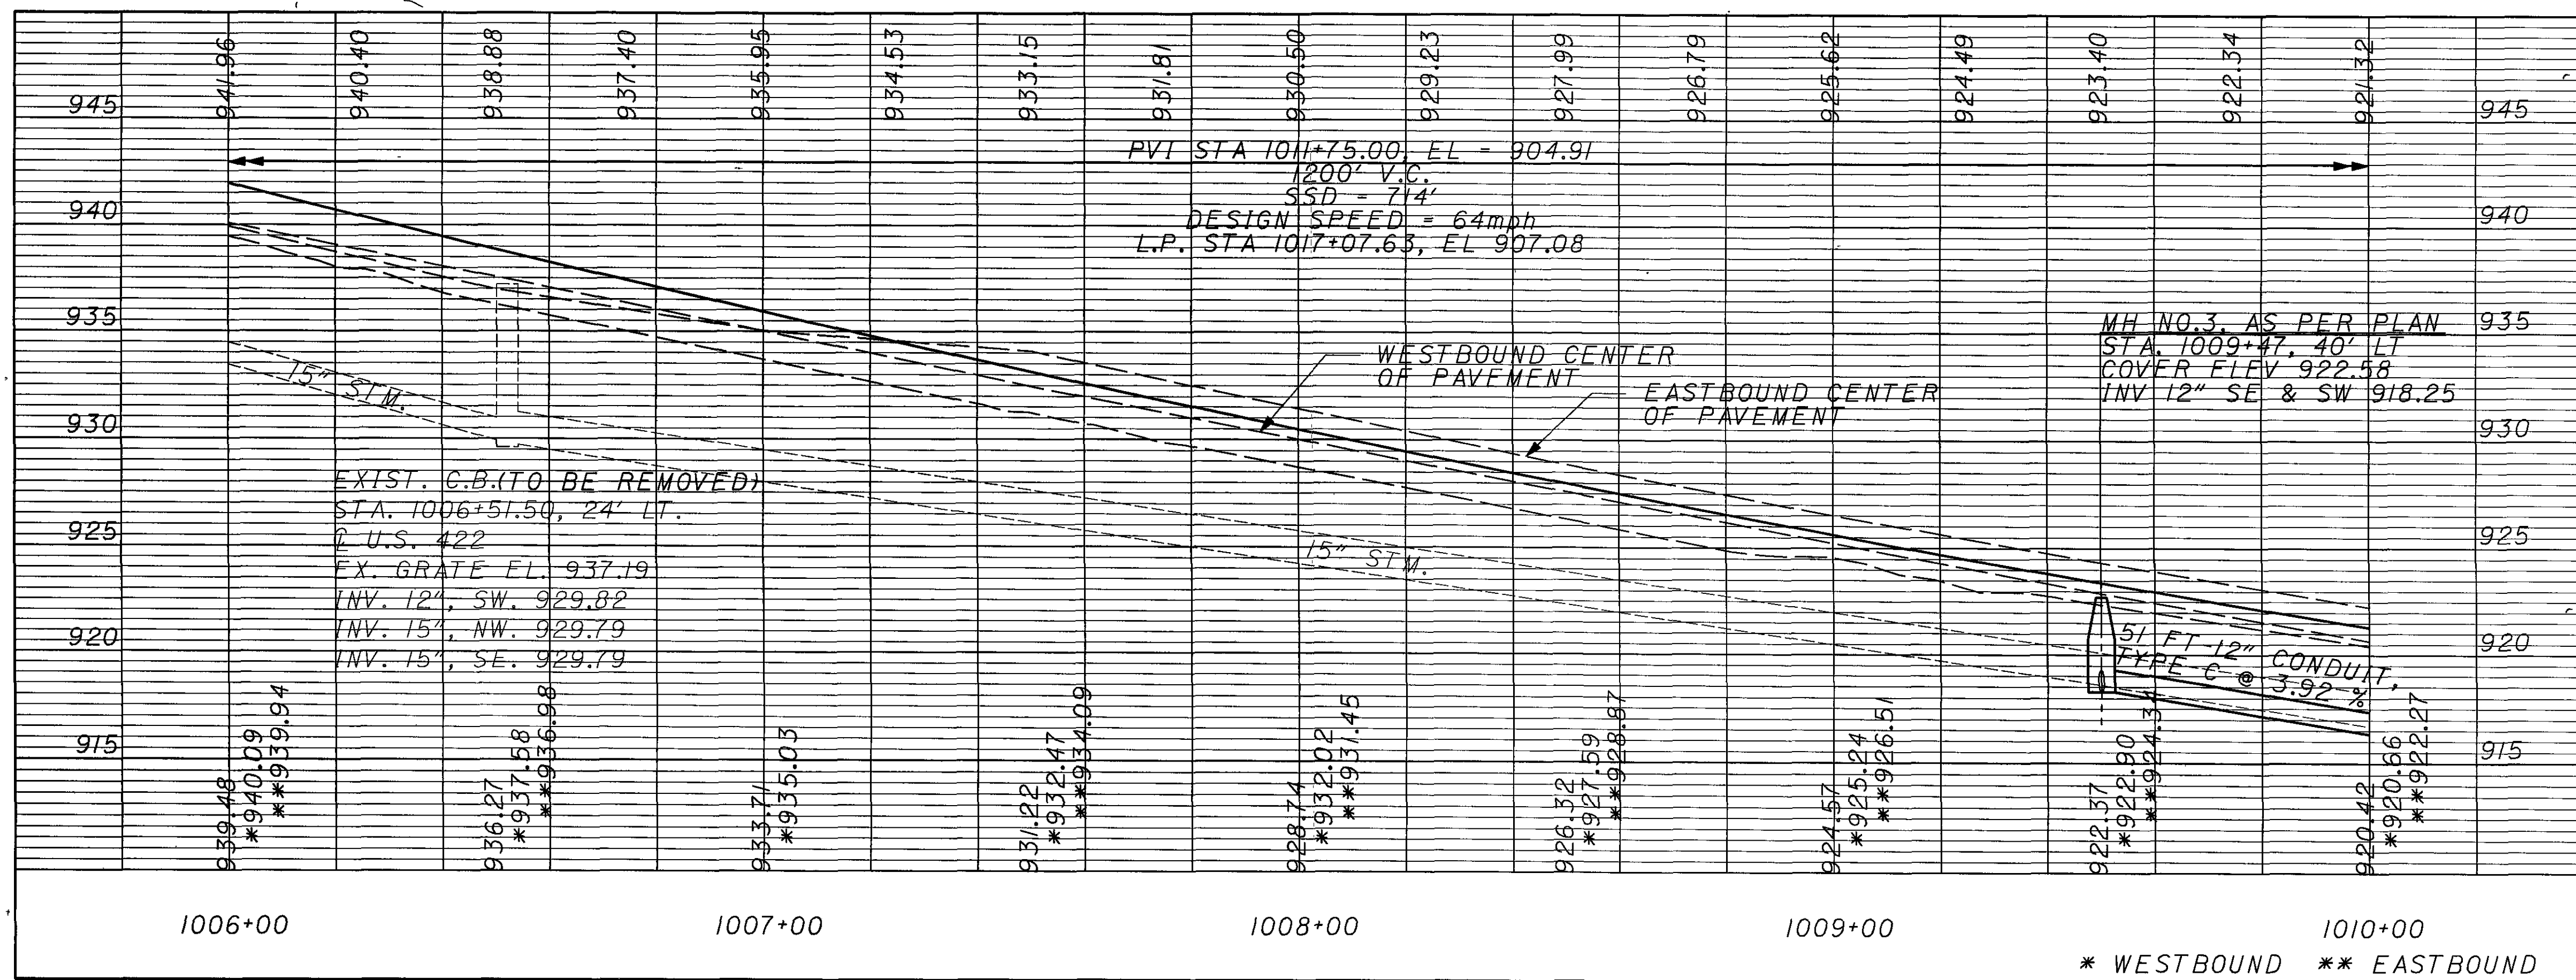


CROSS REFERENCES


SHEET NO	DESCRIPTION
6	BENCHMARKS
5	CENTERLINE REFERENCE
7-13	TYPICAL SECTIONS
38-43	REMOVAL SUBSUMMARY
44-46	DRAINAGE SUBSUMMARY
47-49	ROADWAY SUBSUMMARY
50	EROSION SUBSUMMARY
51	EARTHWORK SUBSUMMARY
52-54	UNDERDRAIN SUBSUMMARY
55-56	PAVEMENT CALCULATIONS
113-115	CROSS SECTIONS
149	SUPERELEVATION TABLE
181	UNDERDRAIN PLANS
115	PIPE PROFILES
209	S&PM PLANS

PLAN AND PROFILE US 422
 STA 1006+00 TO STA 1010+00

GEA / POR - 422-18.31 / 0.00

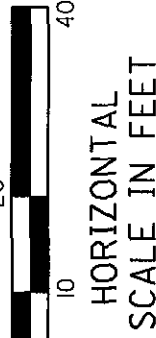


CALCULATED
 CHECKED

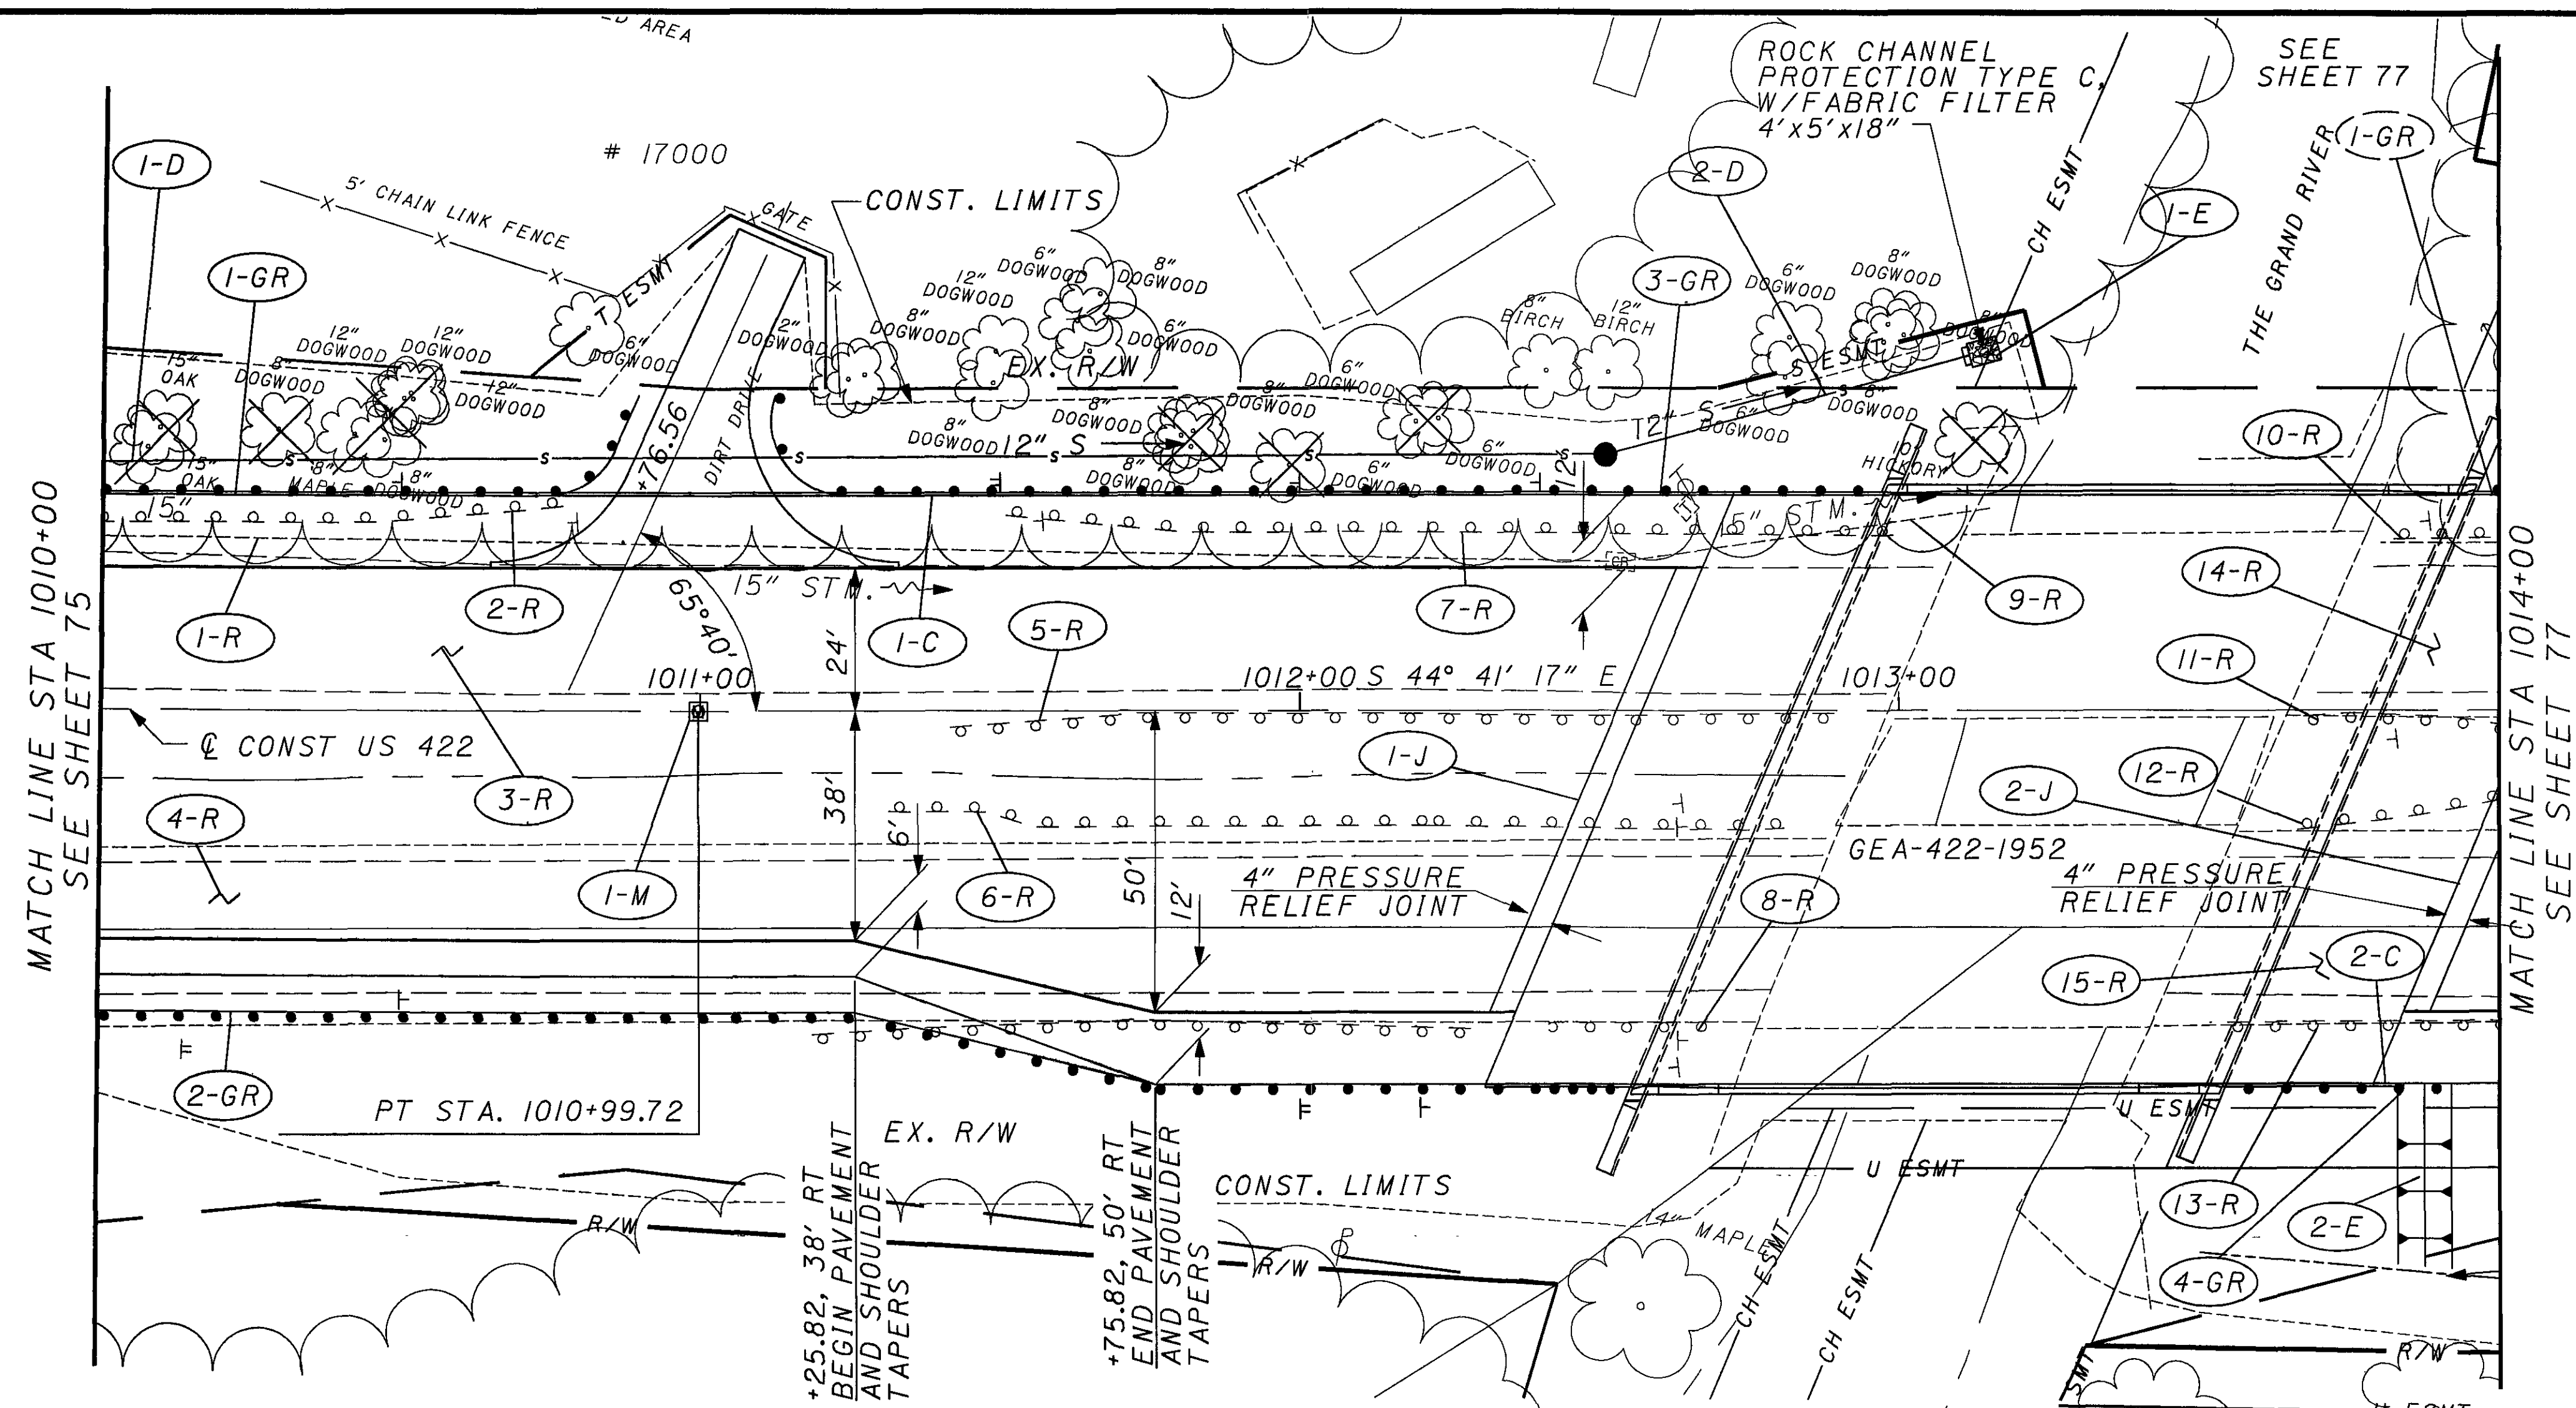


CURVE DATA
 P.I. STA. = 997+05.80
 $\Delta = 19^\circ 40' 57''$ (LT)
 $D_c = 0^\circ 41' 56''$
 $R = 8,196.95'$
 $T = 1,421.94'$
 $L = 2,815.85'$
 $E = 122.42'$
 $e_{max} = 0.022$

- = TEMPORARY MAT
- = PERMANENT MAT TYPE 1
- = PERMANENT MAT TYPE 2

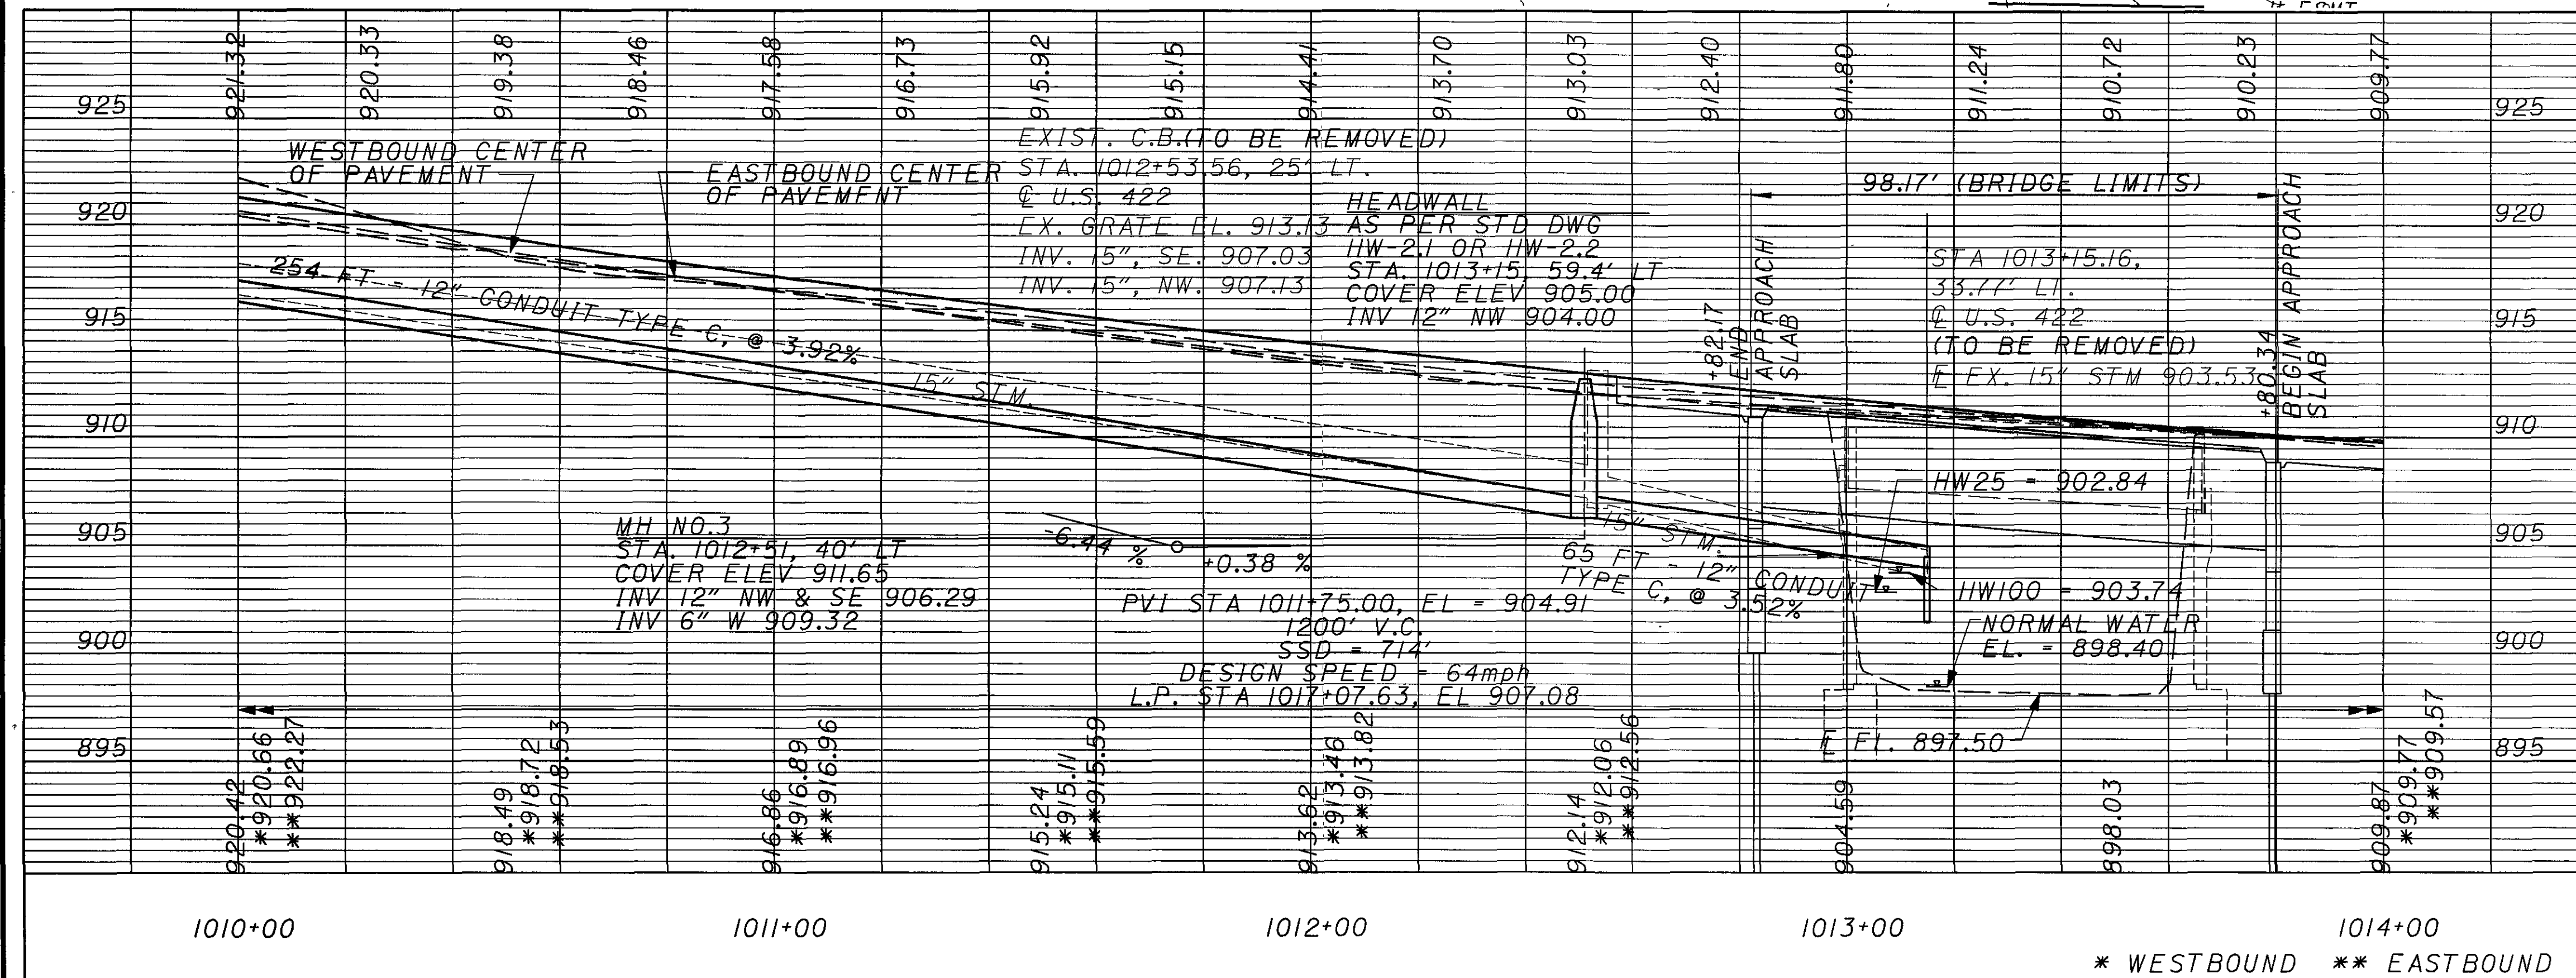


CROSS REFERENCES

SHEET NO	DESCRIPTION
6	BENCHMARKS
5	CENTERLINE REFERENCE
7-13	TYPICAL SECTIONS
38-43	REMOVAL SUBSUMMARY
44-46	DRAINAGE SUBSUMMARY
47-49	ROADWAY SUBSUMMARY
50	EROSION SUBSUMMARY
51	EARTHWORK SUBSUMMARY
52-54	UNDERDRAIN SUBSUMMARY
55-56	PAVEMENT CALCULATIONS
115-117	CROSS SECTIONS
148-150	SUPERELEVATION TABLE
154	PAVEMENT DETAILS
160	JOINT DETAILS
182	UNDERDRAIN PLANS
144	DRIVE PROFILES
209	S&PM PLANS

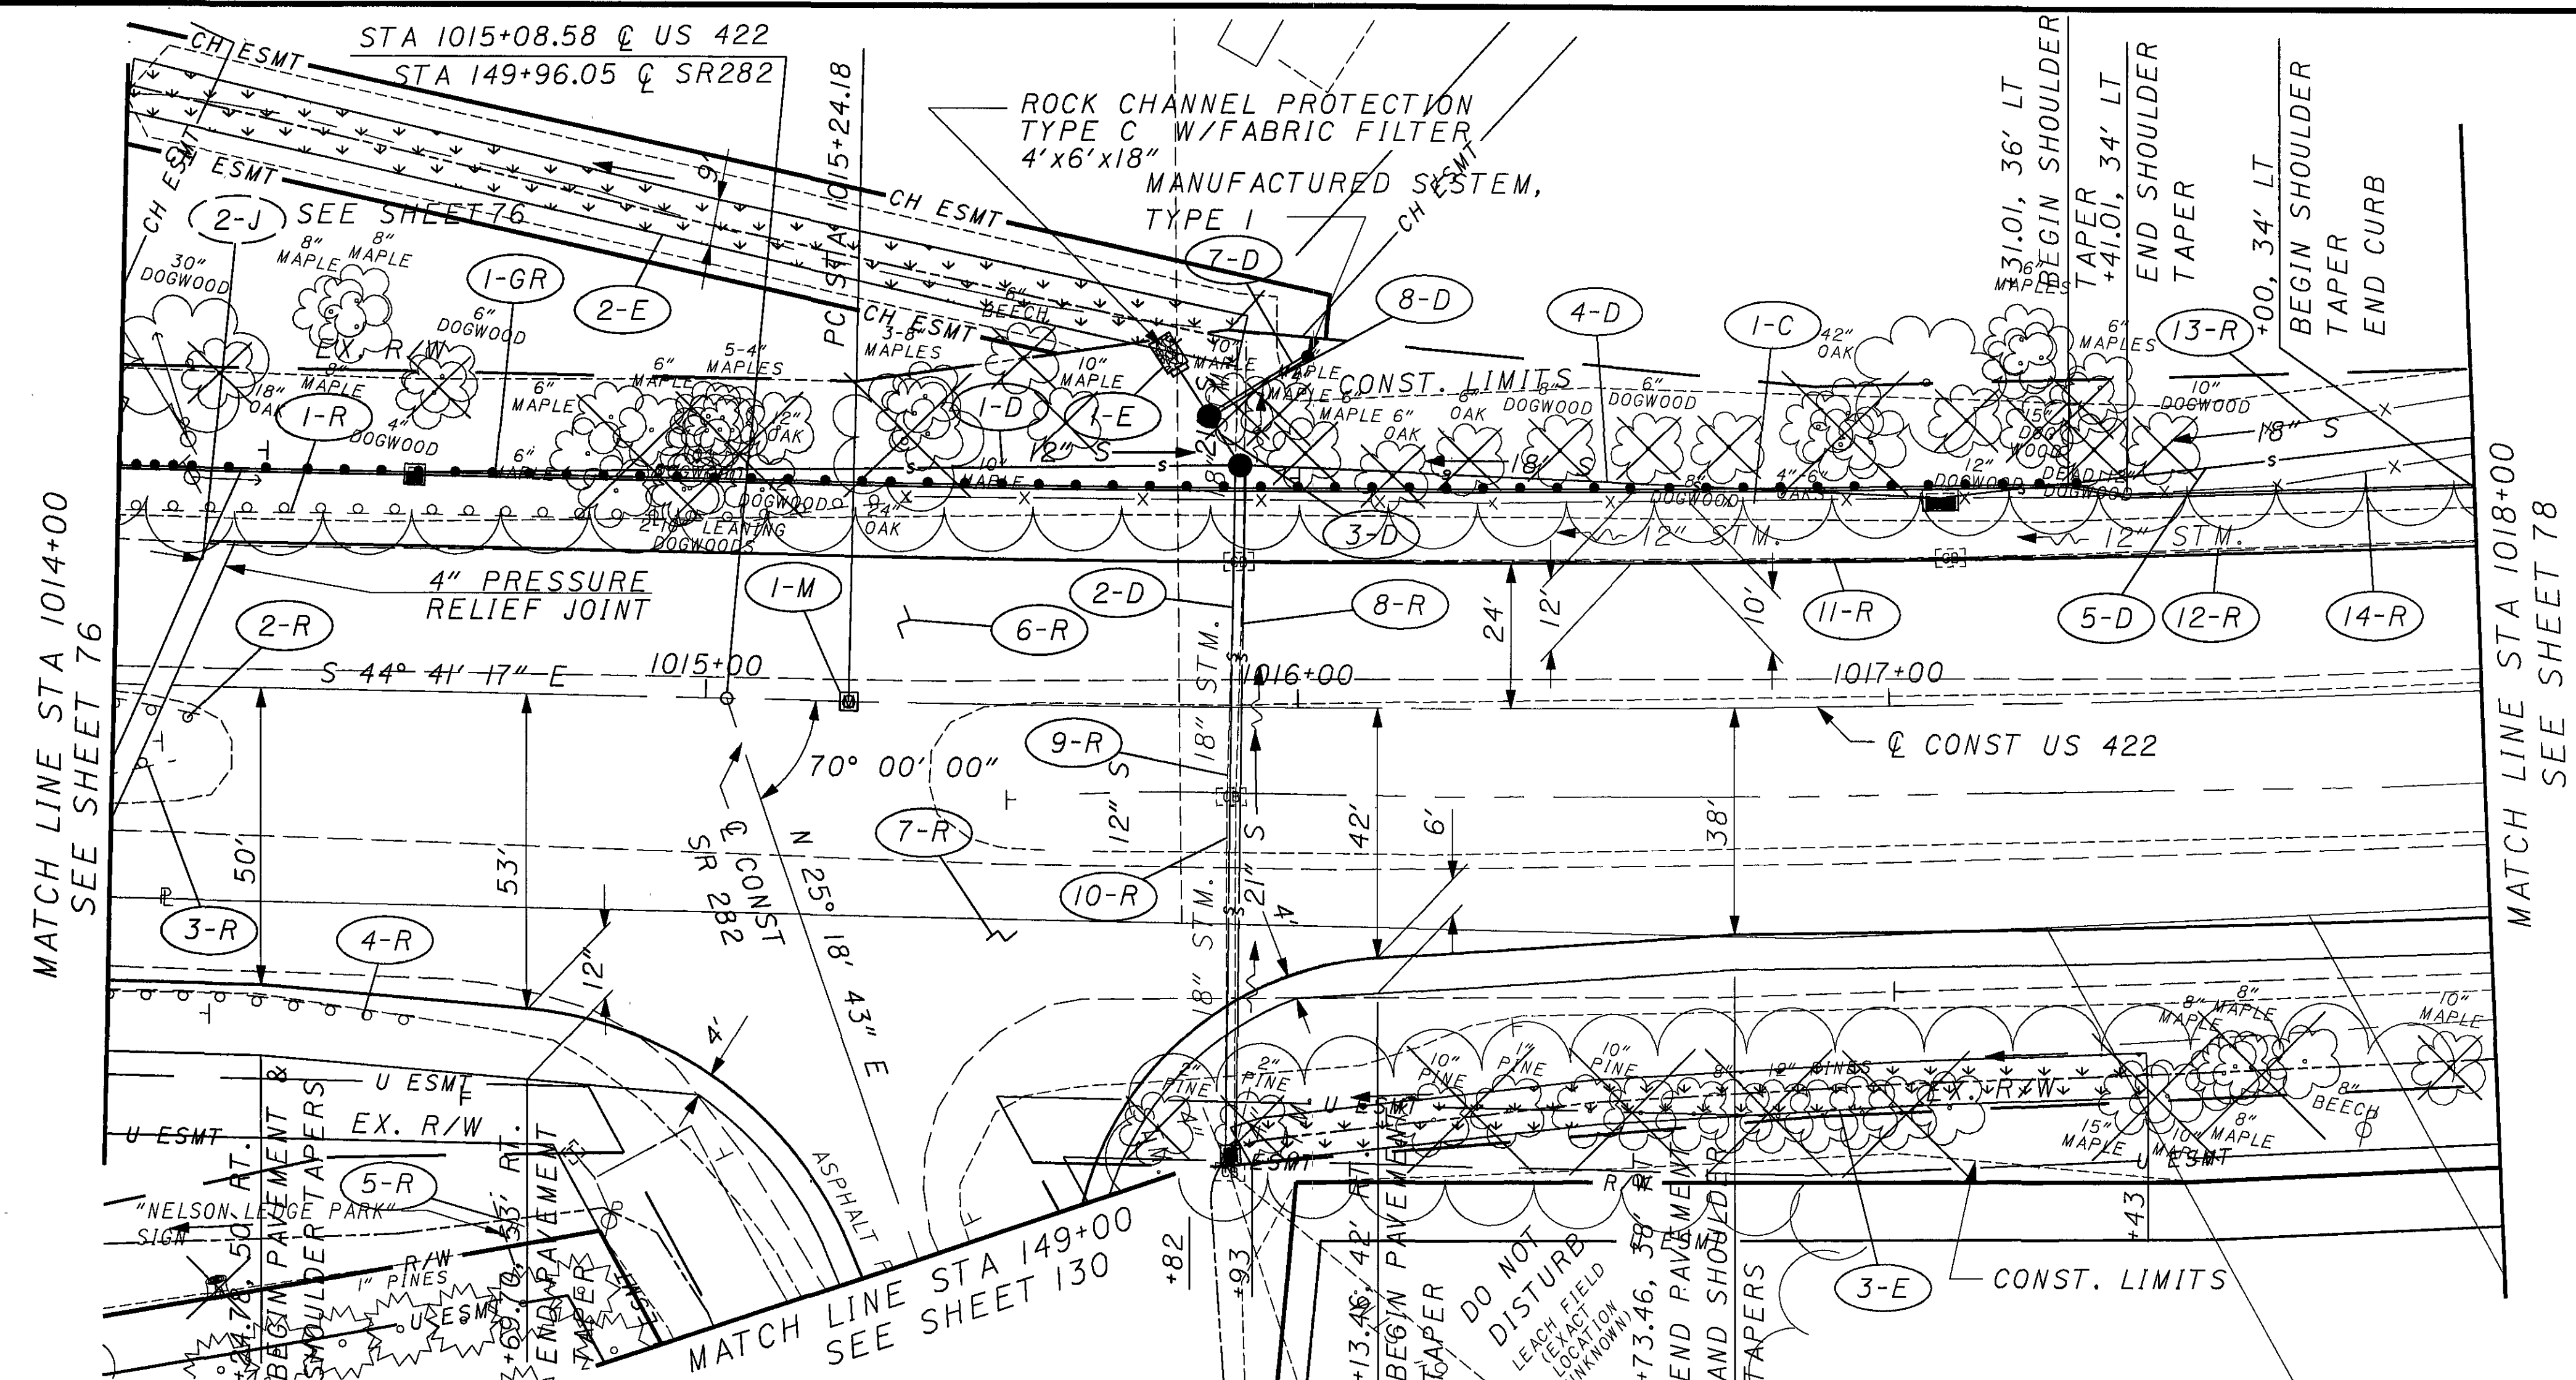


CURVE DATA
 P.I. STA. = 1016+86.23
 $\Delta = 4^\circ 02' 45''$ (LT)
 $D_c = 1^\circ 14' 56''$
 $R = 4587.90'$
 $T = 162.05'$
 $L = 323.96'$
 $E = 2.86'$
 $e_{max} = 0.035$

- = TEMPORARY MAT
- = PERMANENT MAT TYPE 1
- = PERMANENT MAT TYPE 2

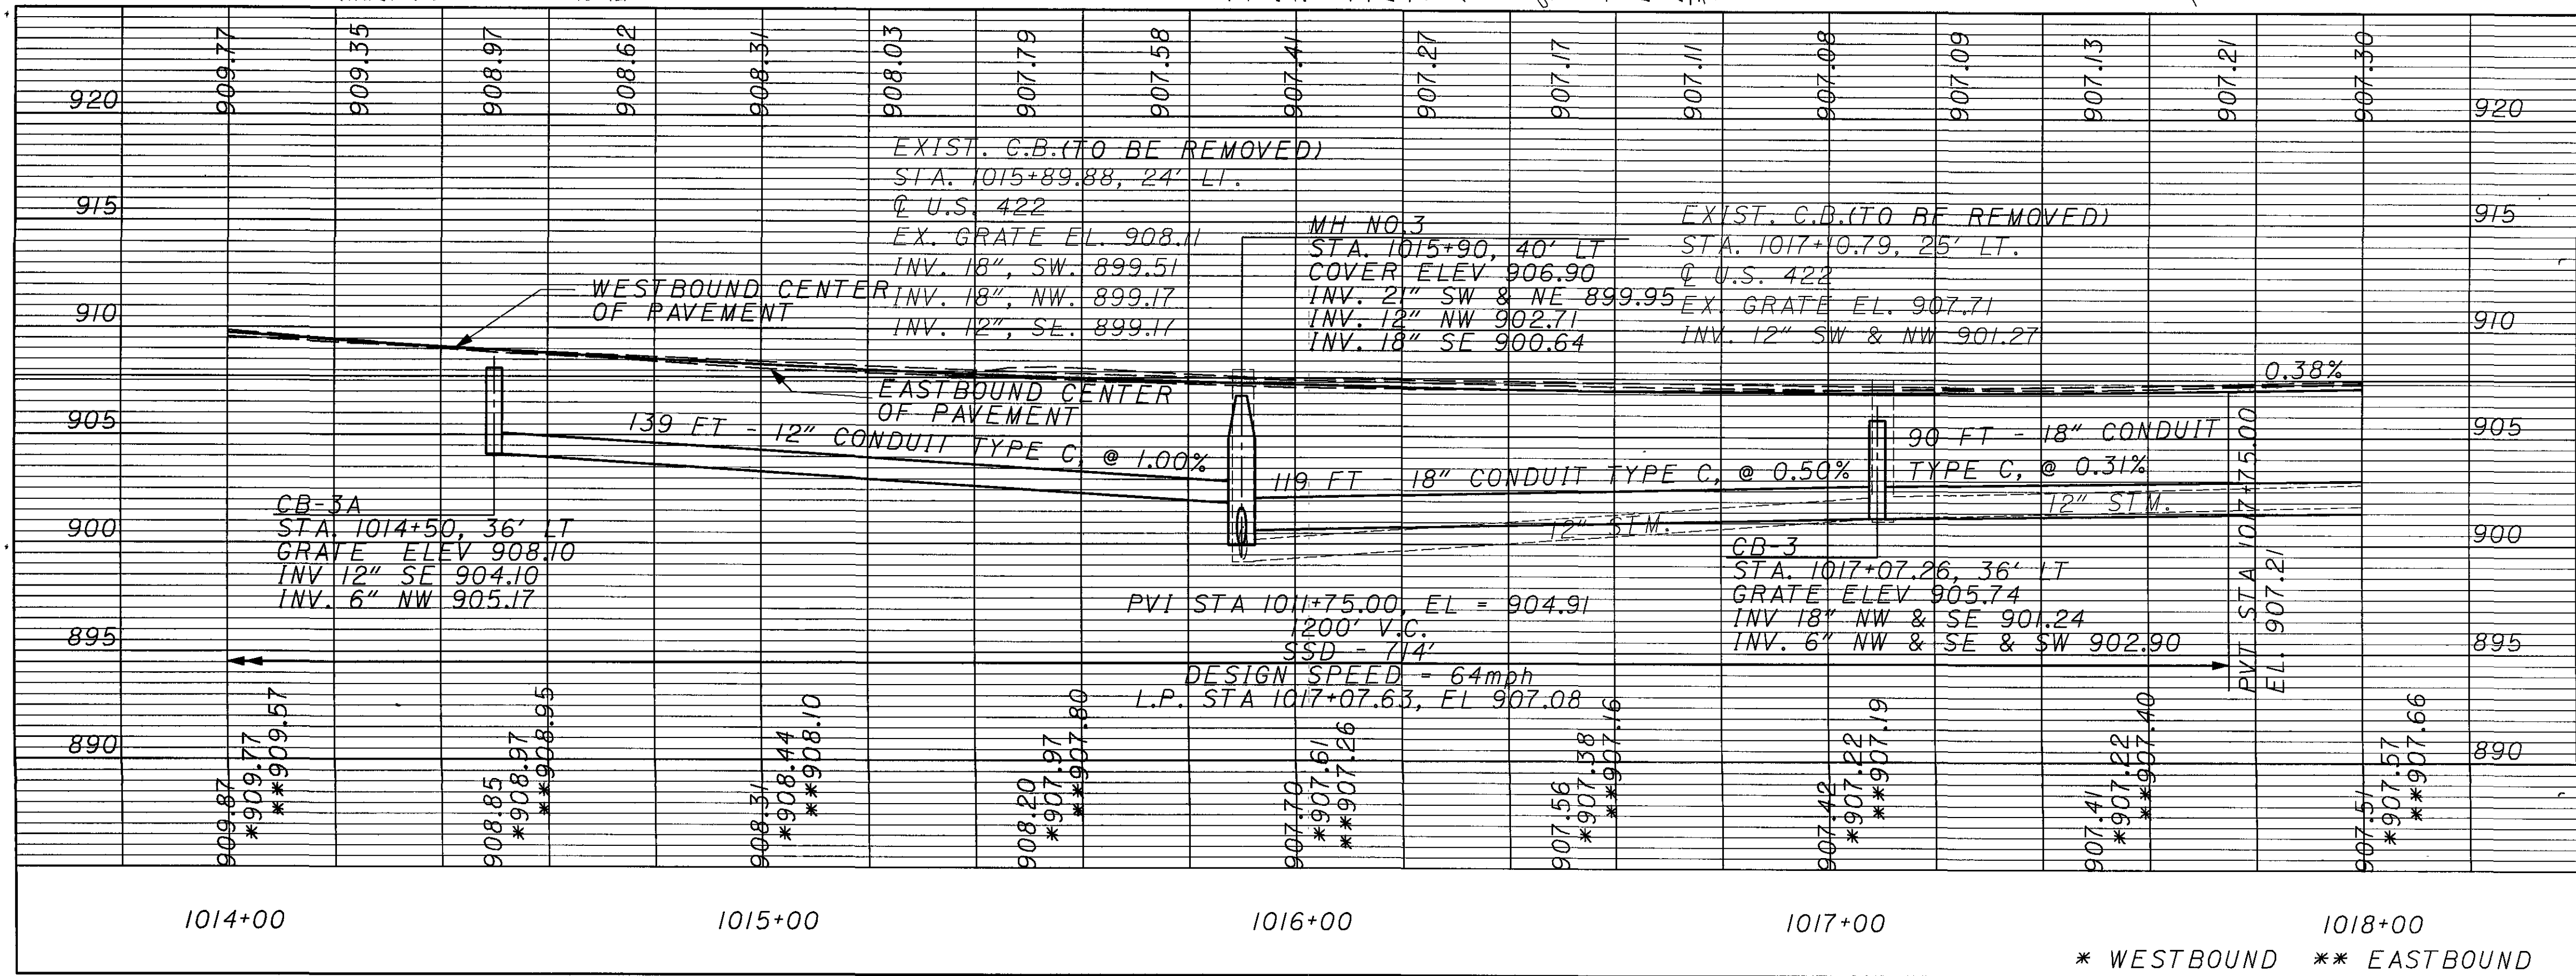


CROSS REFERENCES	
SHEET NO	DESCRIPTION
6	BENCHMARKS
5	CENTERLINE REFERENCE
7-13	TYPICAL SECTIONS
38-43	REMOVAL SUBSUMMARY
44-46	DRAINAGE SUBSUMMARY
47-49	ROADWAY SUBSUMMARY
50	EROSION SUBSUMMARY
51	EARTHWORK SUBSUMMARY
52-54	UNDERDRAIN SUBSUMMARY
55-56	PAVEMENT CALCULATIONS
130	PLAN AND PROFILE SR 282
117-118	CROSS SECTIONS
150	SUPERELEVATION TABLE
155	PAVEMENT DETAILS
161	JOINT DETAILS
183	UNDERDRAIN PLANS
117	PIPE PROFILES
209-210	S&PM PLANS

MATCH LINE STA 1018+00
SEE SHEET 77

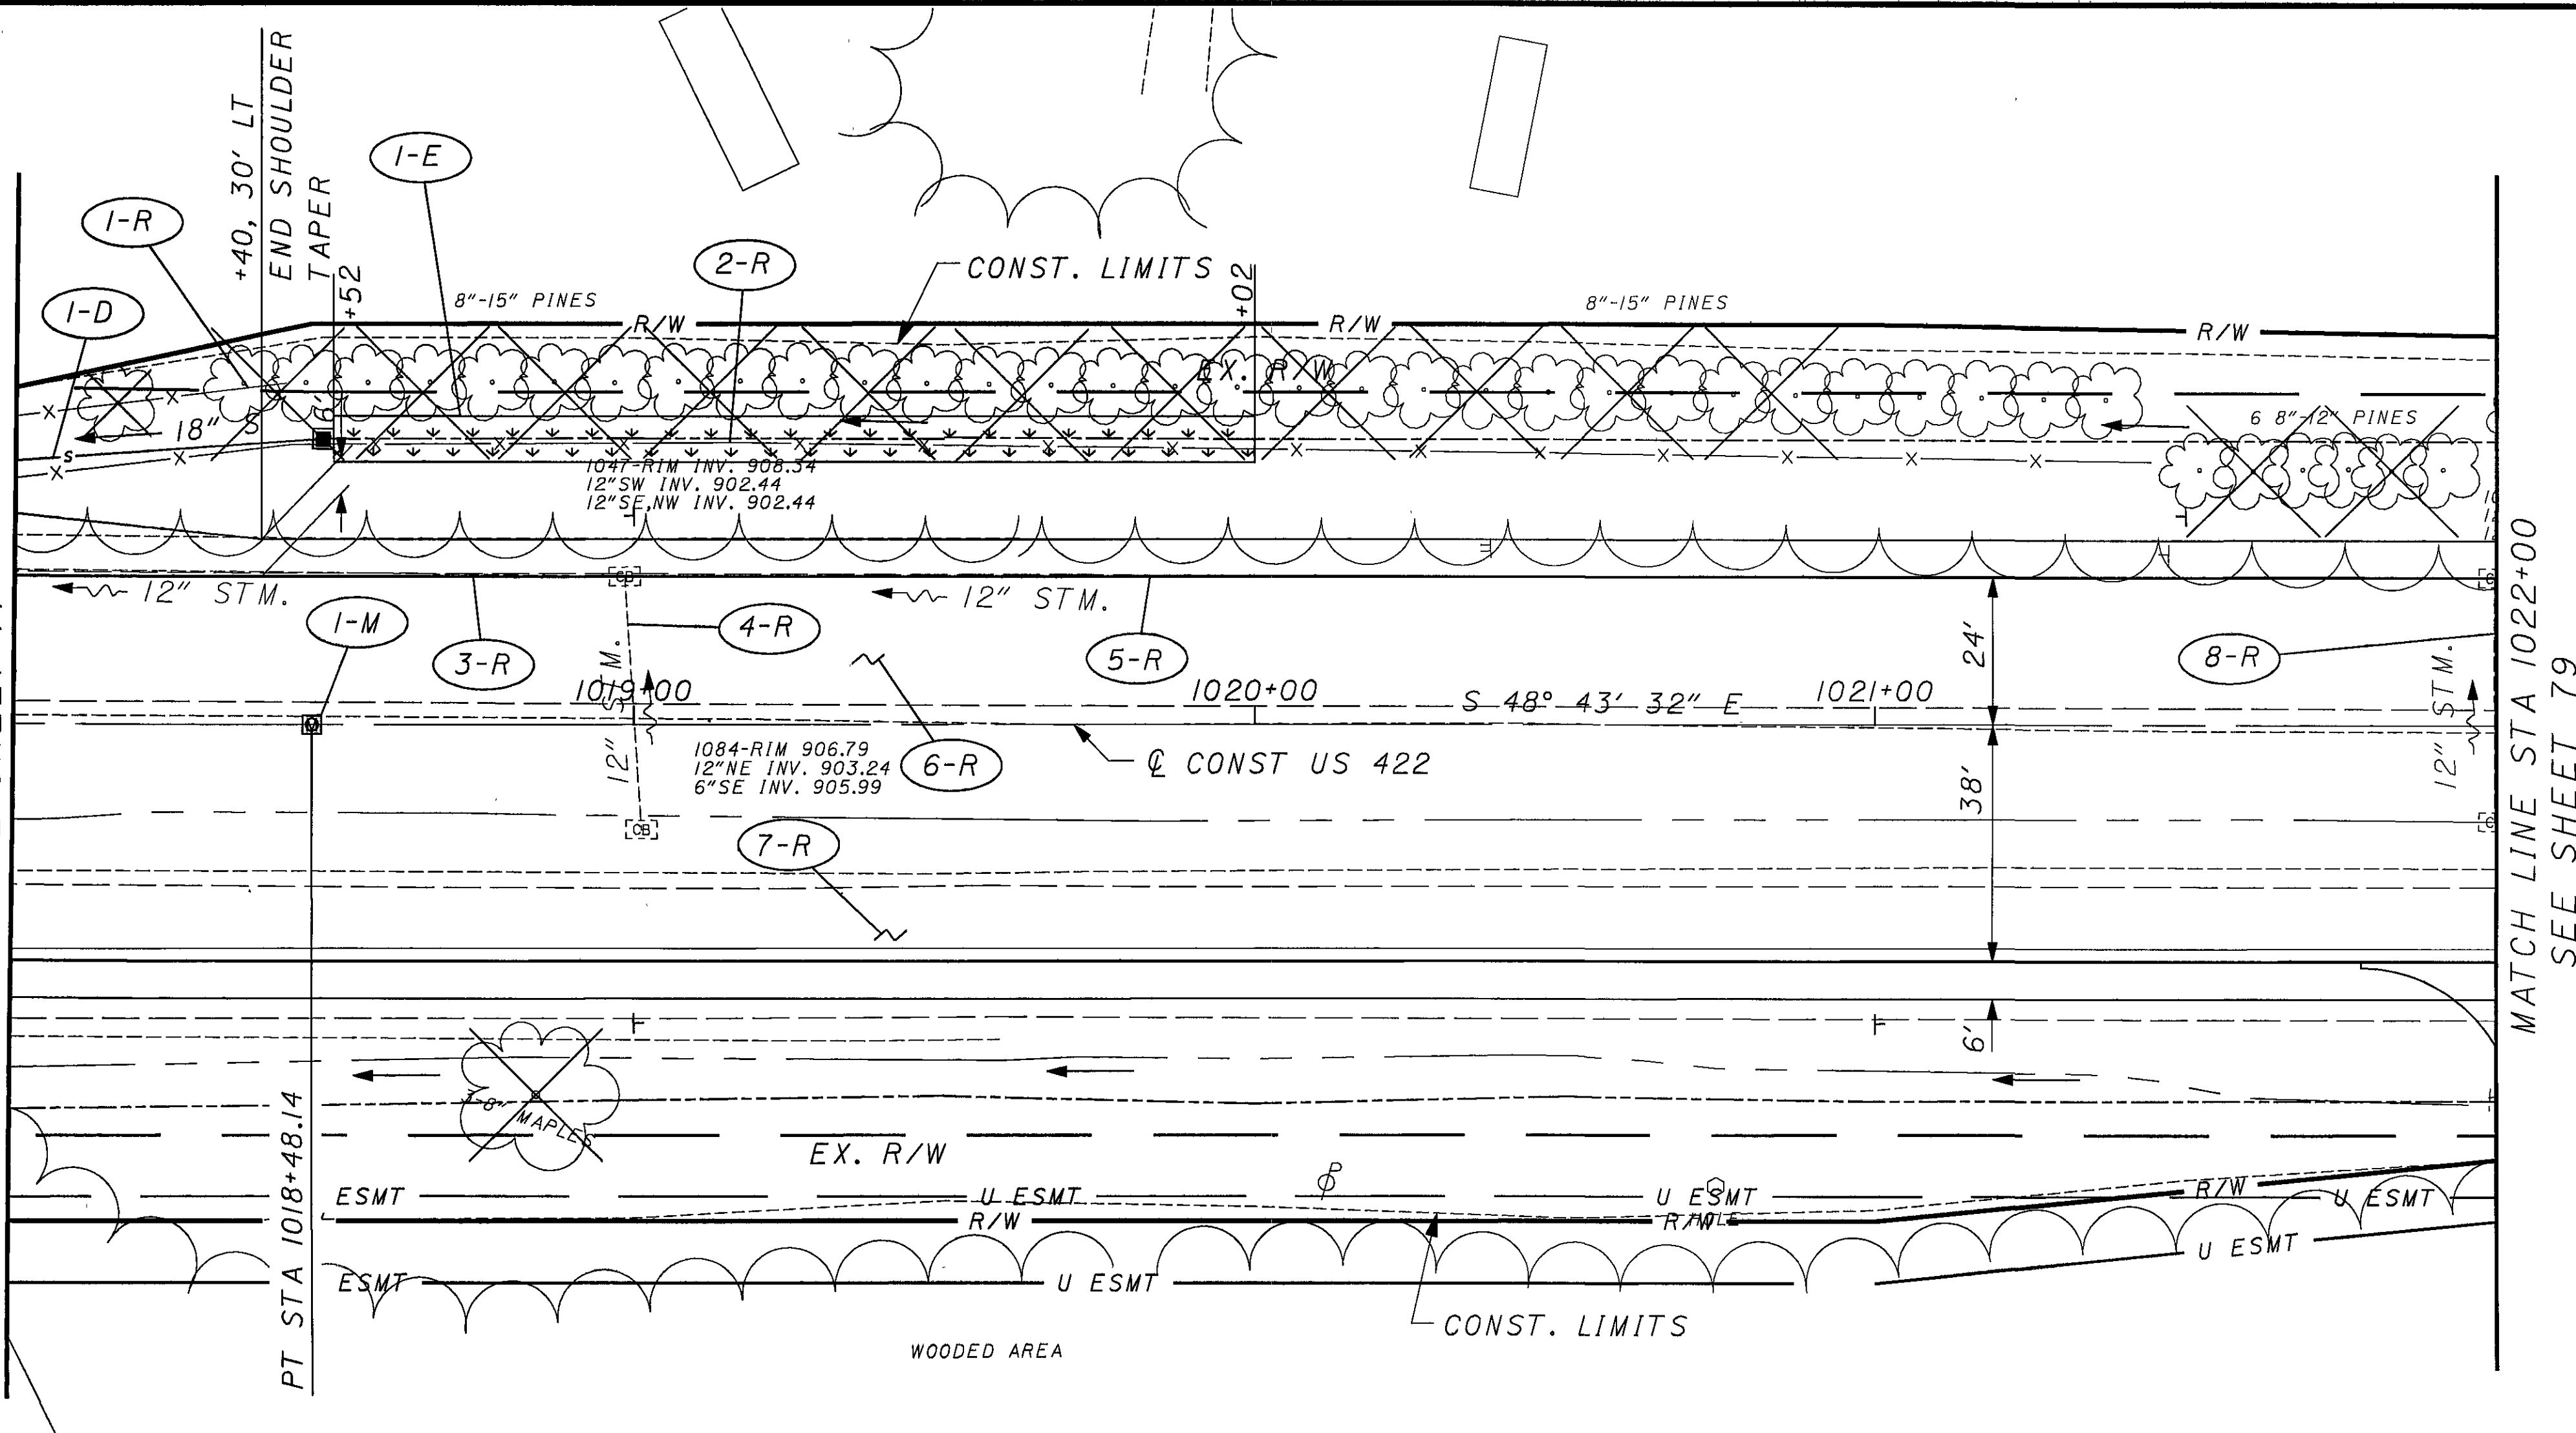

CURVE DATA
P.I. STA. = 1016+86.23
 $\Delta = 4^\circ 02' 45''$ (LT)
 $D_c = 1^\circ 14' 56''$
 $R = 4587.90'$
 $T = 162.05'$
 $L = 323.96'$
 $E = 2.86'$
 $e_{max} = 0.035$

- = TEMPORARY MAT
- = PERMANENT MAT TYPE 1
- = PERMANENT MAT TYPE 2

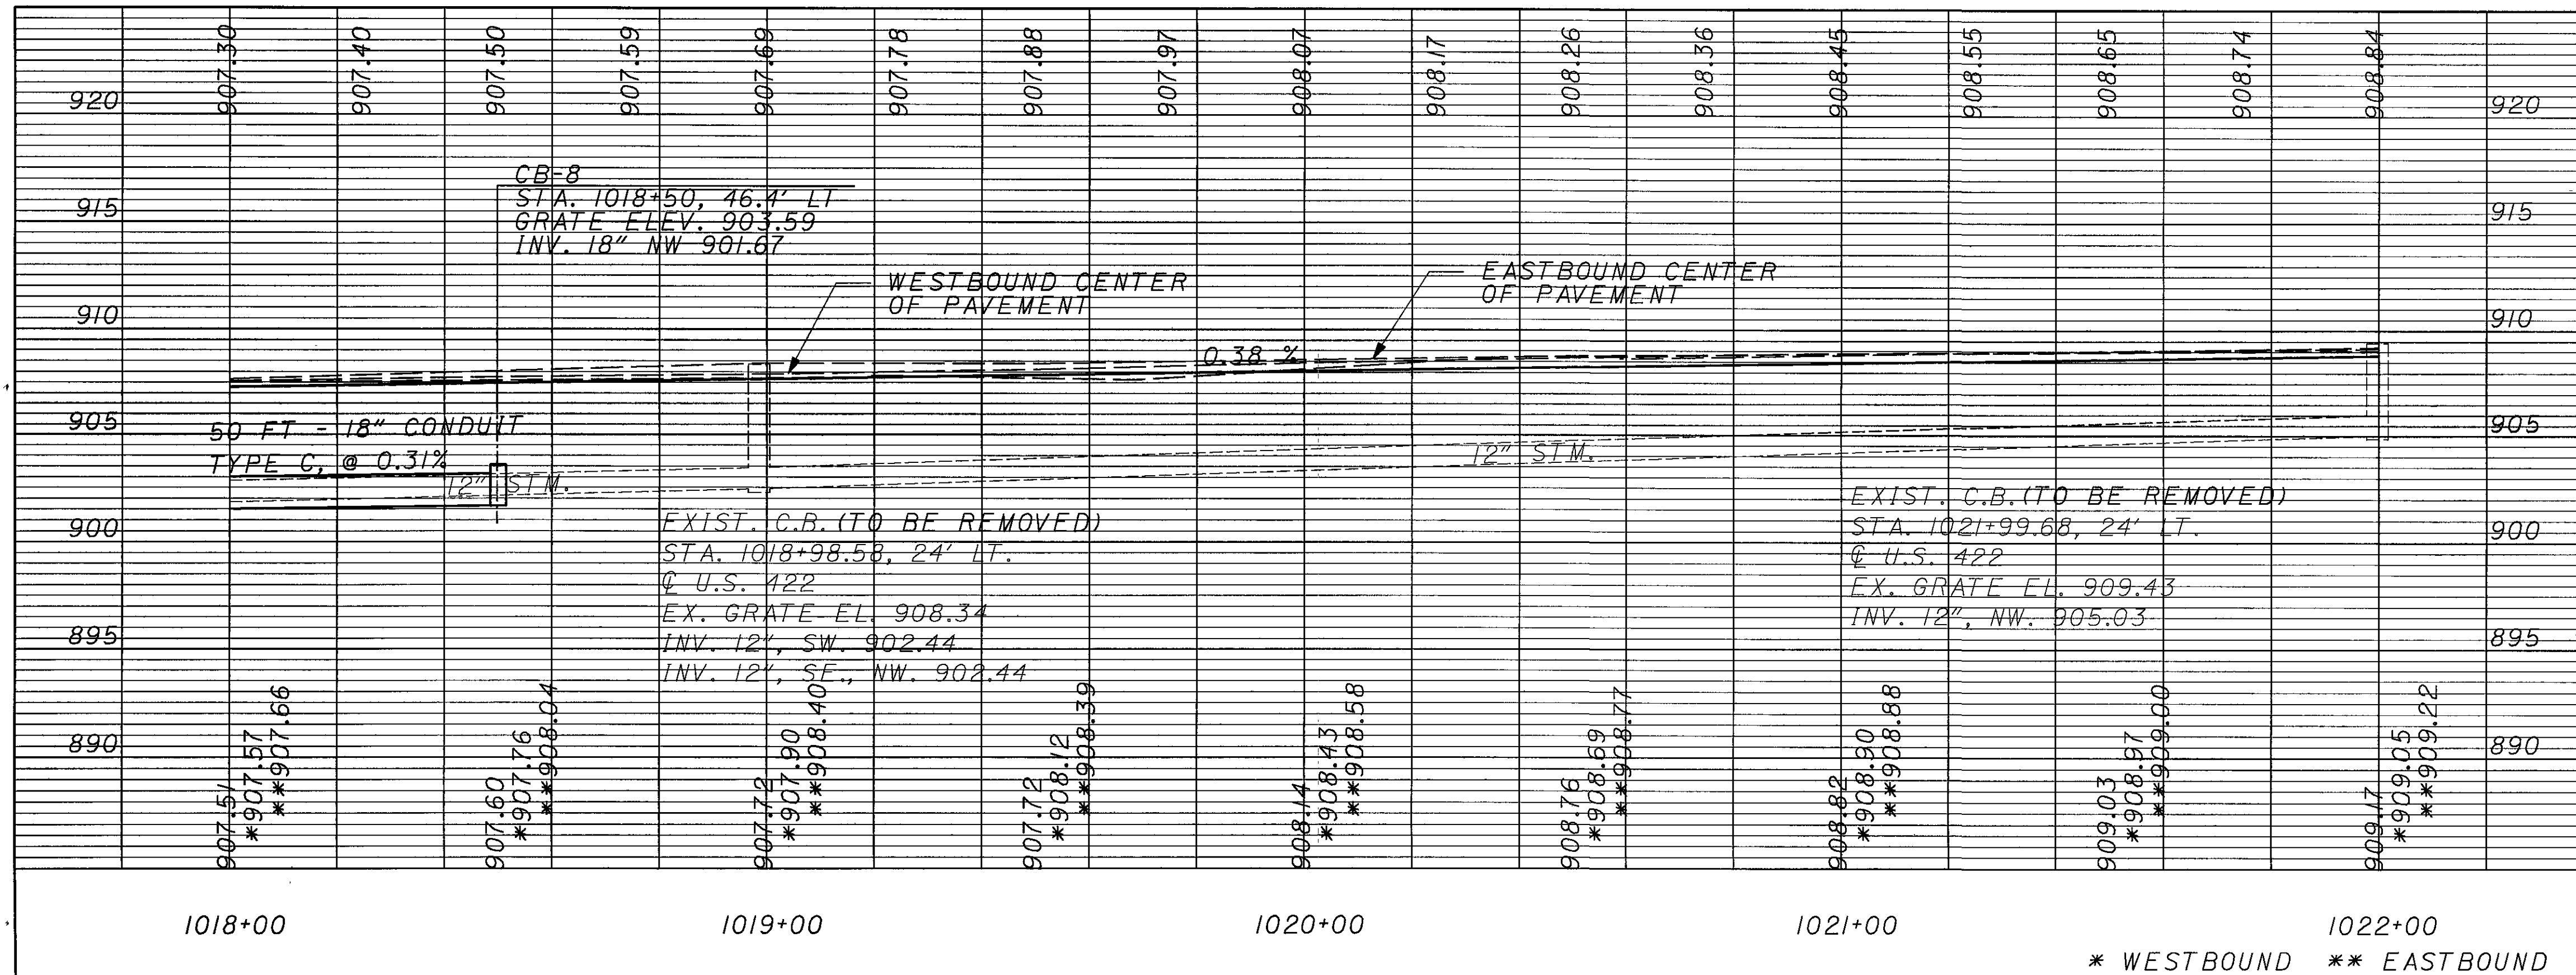

CROSS REFERENCES


SHEET NO	DESCRIPTION
6	BENCHMARKS
5	CENTERLINE REFERENCE
7-13	TYPICAL SECTIONS
38-43	REMOVAL SUBSUMMARY
44-46	DRAINAGE SUBSUMMARY
47-49	ROADWAY SUBSUMMARY
50	EROSION SUBSUMMARY
51	EARTHWORK SUBSUMMARY
52-54	UNDERDRAIN SUBSUMMARY
55-56	PAVEMENT CALCULATIONS
118-120	CROSS SECTIONS
150	SUPERELEVATION TABLE
184	UNDERDRAIN PLANS
210	S&PM PLANS

PLAN AND PROFILE US 422
STA 1018+00 TO STA 1022+00

GEA / POR-422-18.31 / 0.00


78
332

MATCH LINE STA 1022+00
SEE SHEET 78

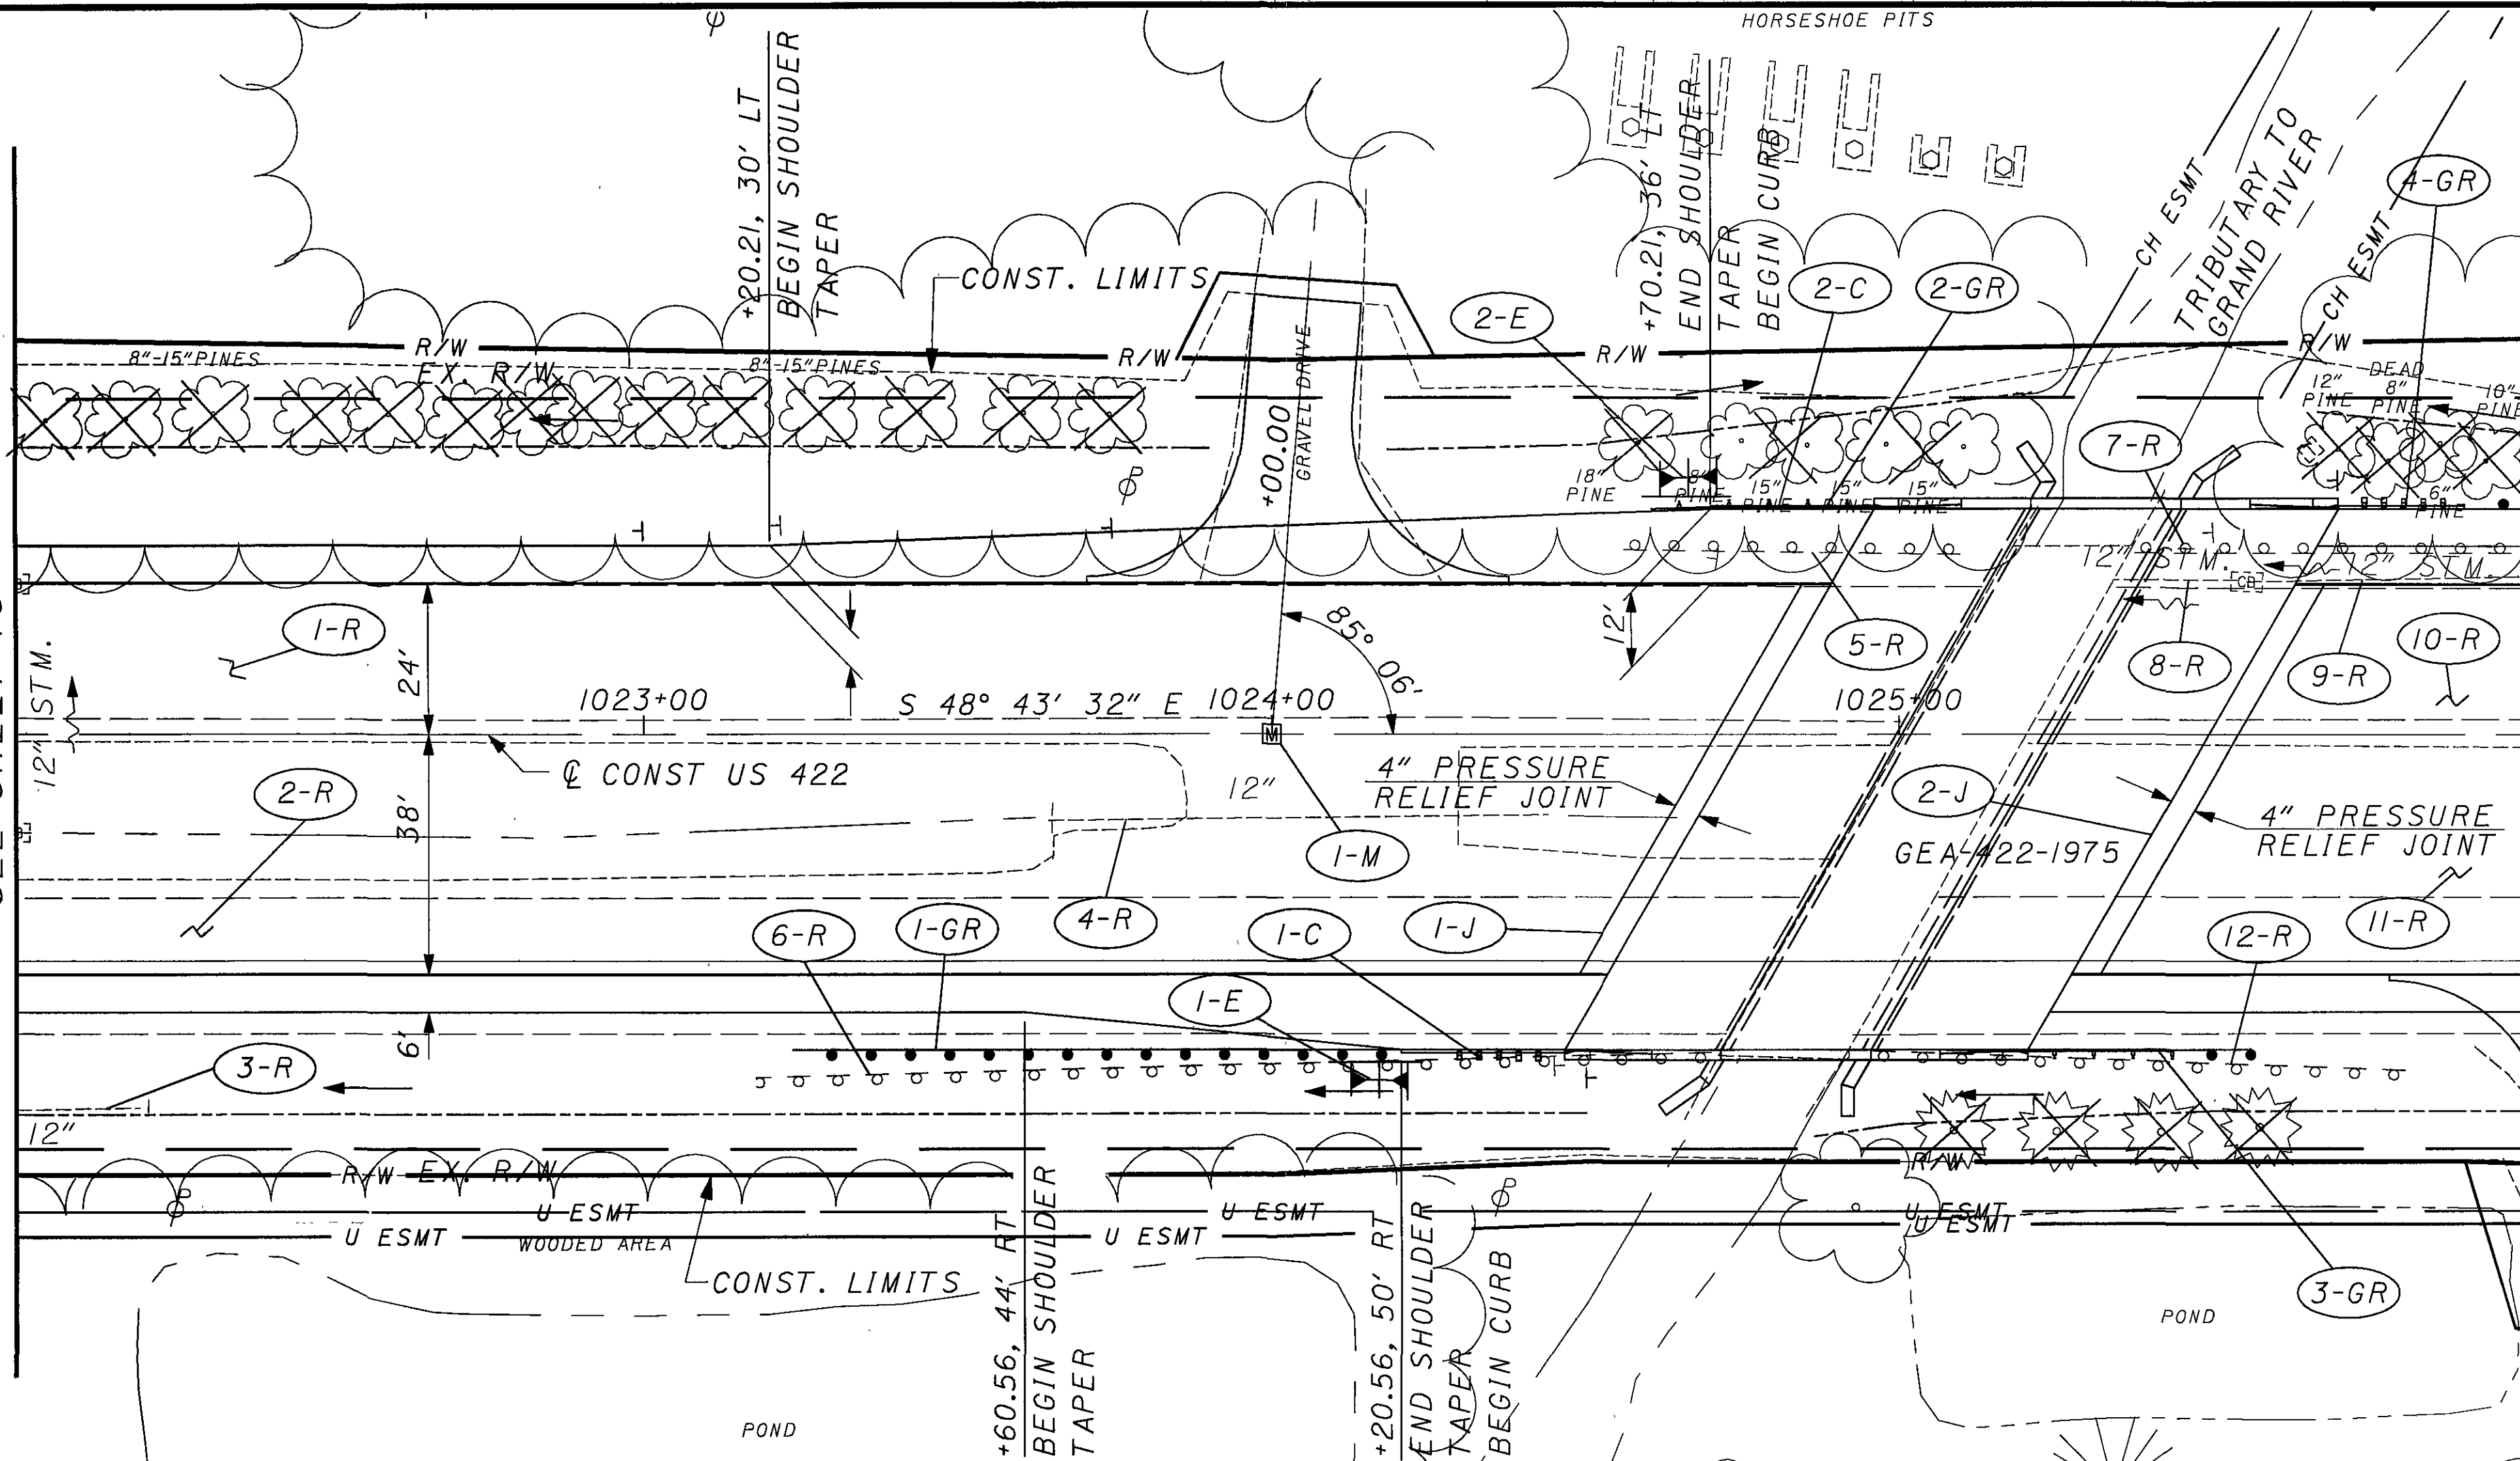

- = TEMPORARY MAT
- = PERMANENT MAT TYPE 1
- = PERMANENT MAT TYPE 2

MATCH LINE STA 1026+00
SEE SHEET 80

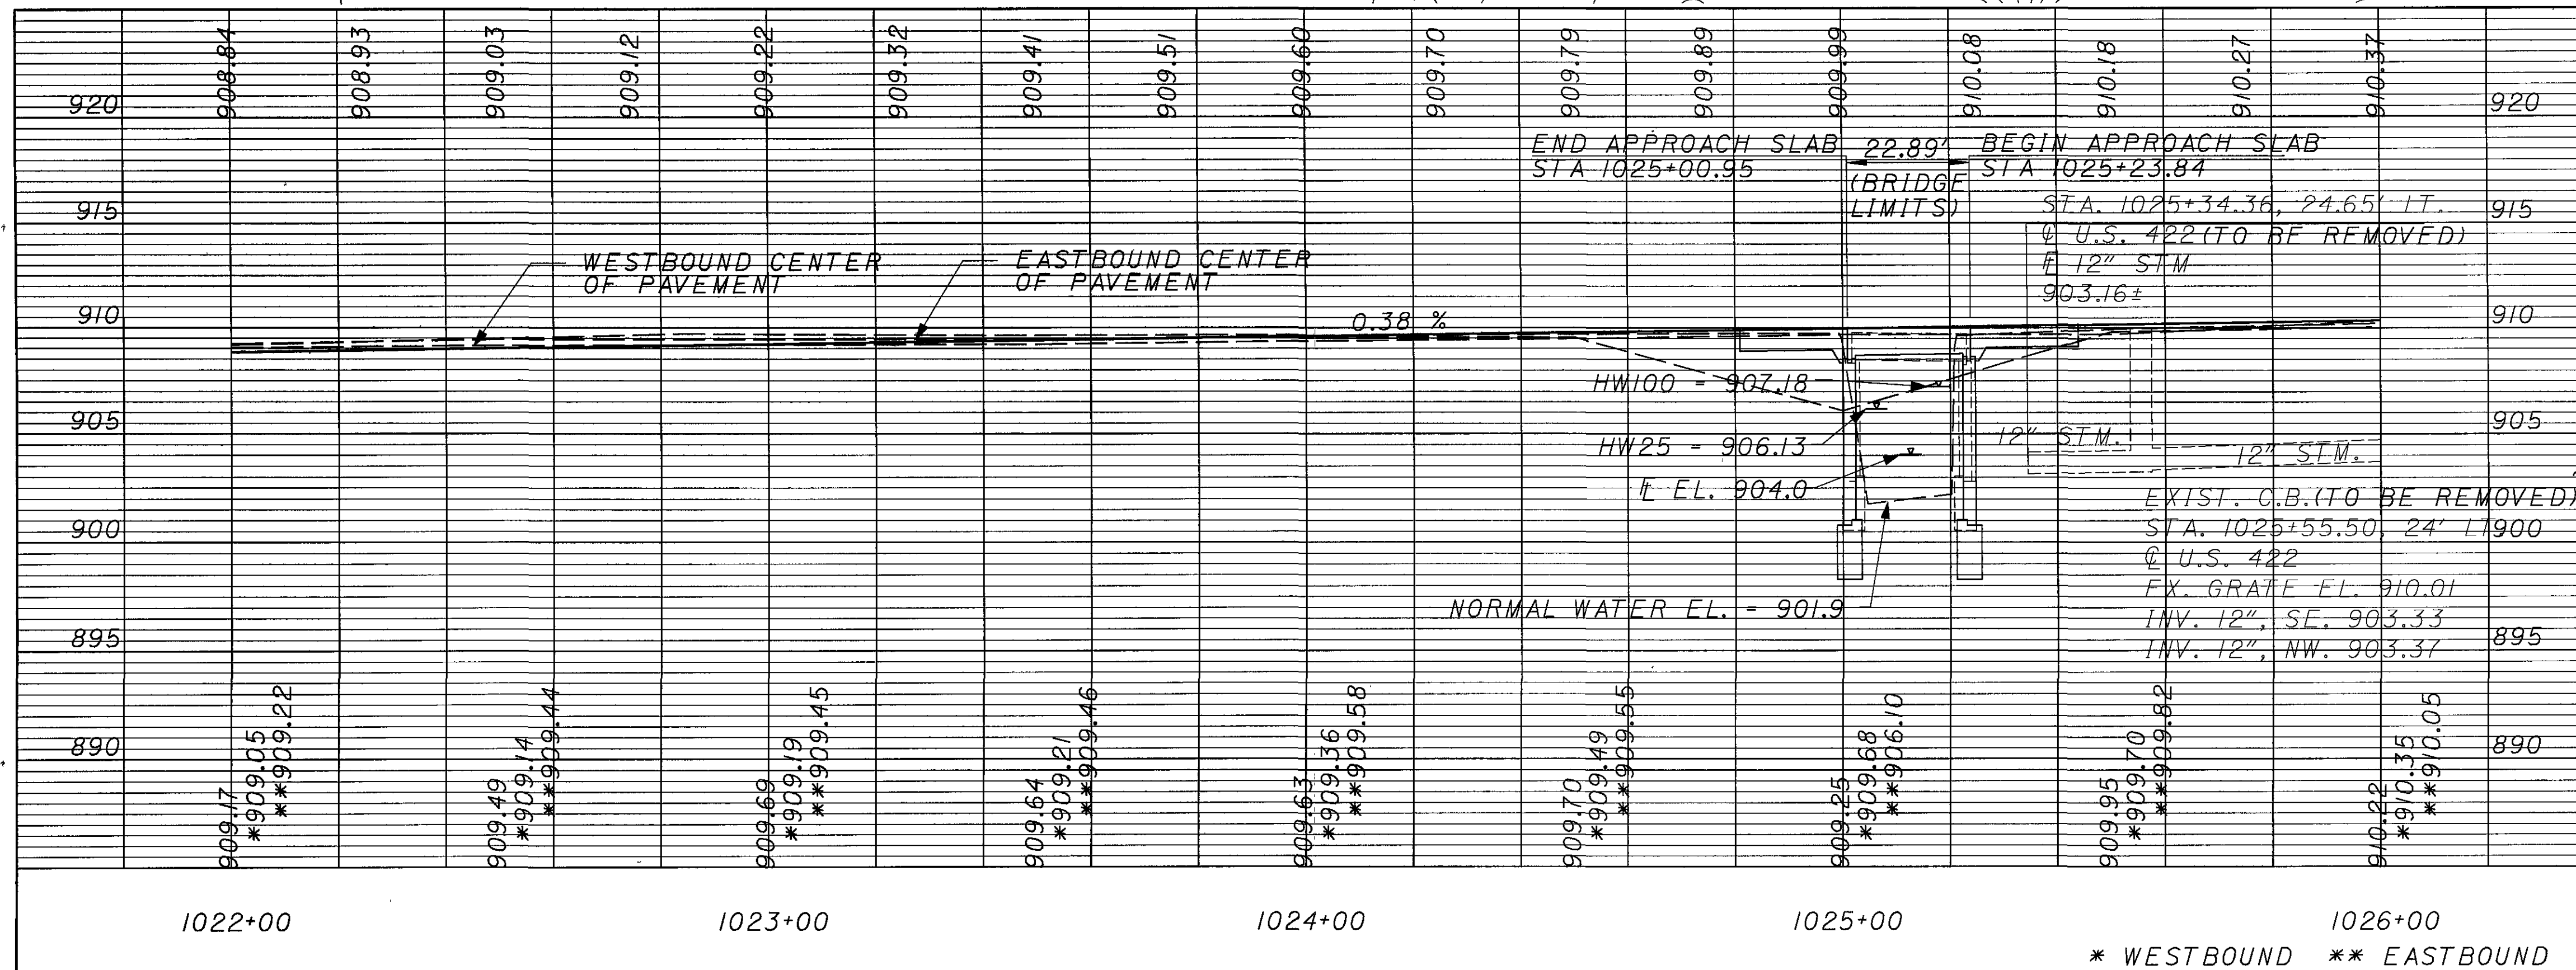

CROSS REFERENCES

SHEET NO	DESCRIPTION
6	BENCHMARKS
5	CENTERLINE REFERENCE
7-13	TYPICAL SECTIONS
38-43	REMOVAL SUBSUMMARY
44-46	DRAINAGE SUBSUMMARY
47-49	ROADWAY SUBSUMMARY
50	EROSION SUBSUMMARY
51	EARTHWORK SUBSUMMARY
52-54	UNDERDRAIN SUBSUMMARY
55-56	PAVEMENT CALCULATIONS
120-121	CROSS SECTIONS
185	UNDERDRAIN PLANS
210-211	S&PM PLANS
144	DRIVE PROFILES


* WESTBOUND ** EASTBOUND

PLAN AND PROFILE US 422
STA 1022+00 TO STA 1026+00


GEA / POR-422-18.31 / 0.00

79
332


MATCH LINE STA 1026+00
SEE SHEET 79

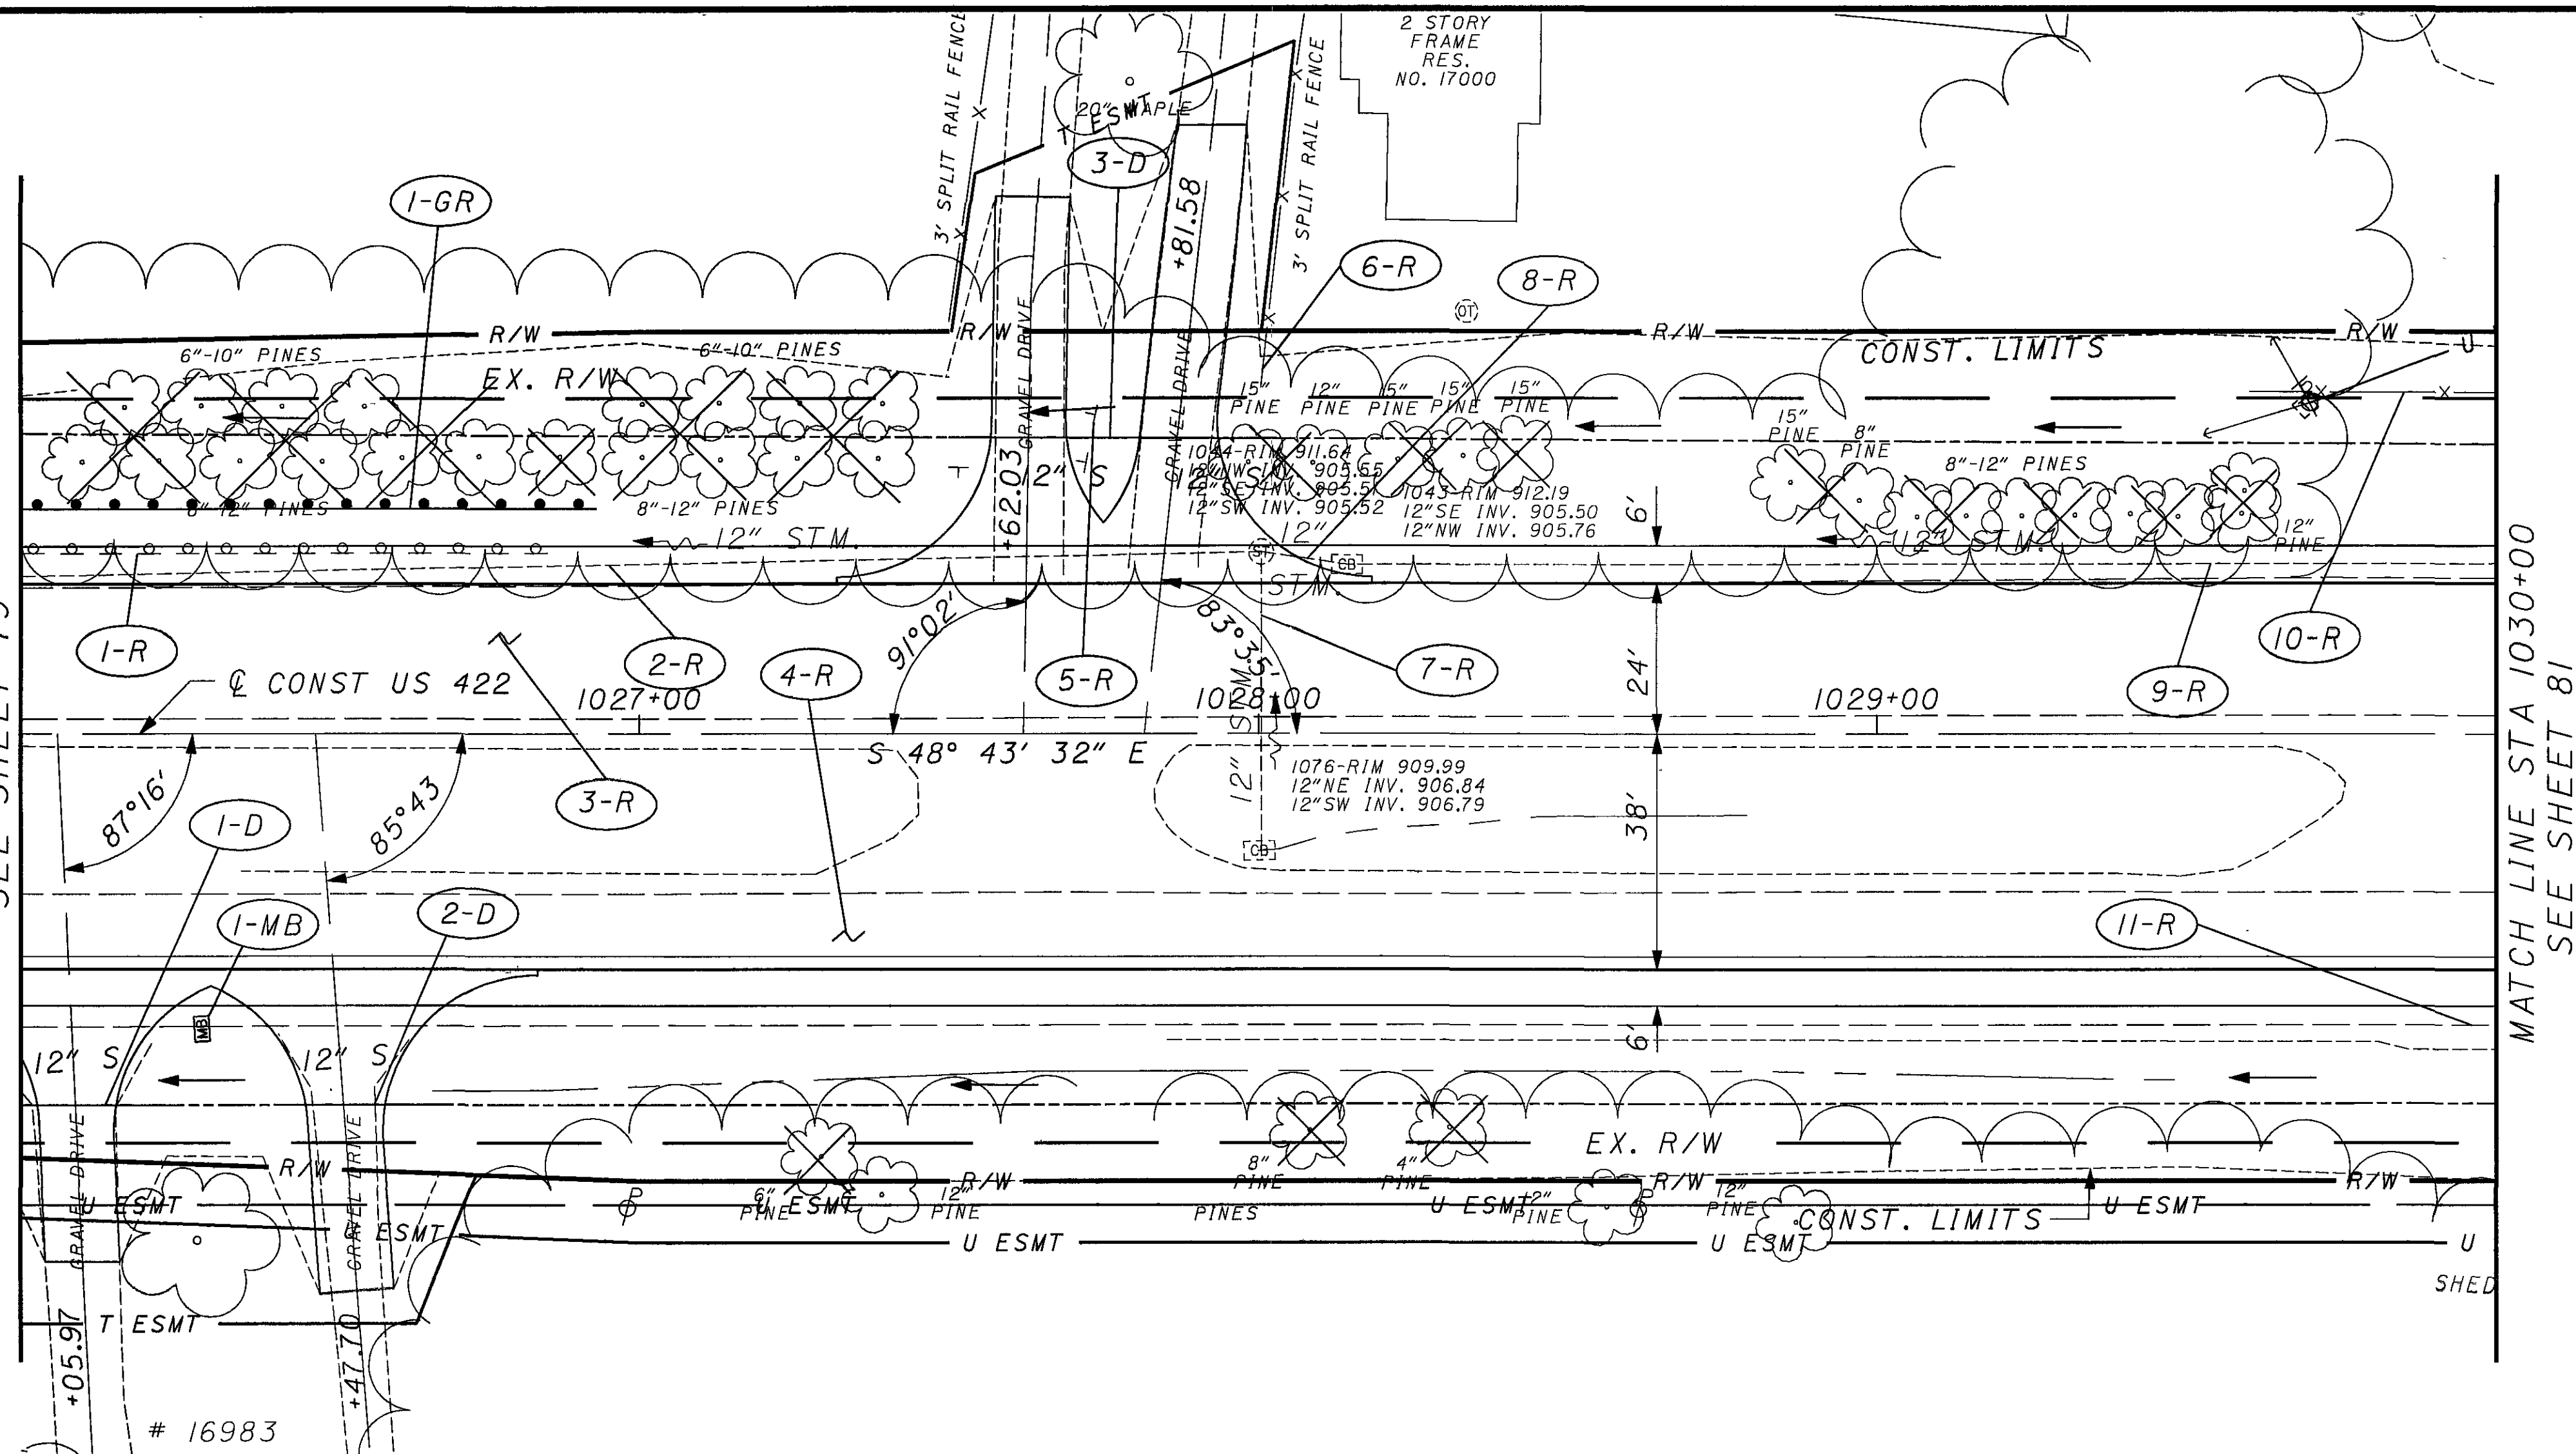

- ↓ ↓ ↓ ↓ = TEMPORARY MAT
▨ = PERMANENT MAT TYPE 1
▩ = PERMANENT MAT TYPE 2

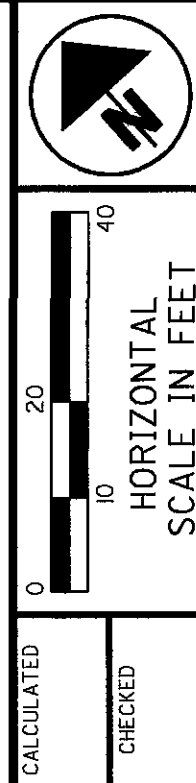

PLAN AND PROFILE US 422
STA 1026+00 TO STA 1030+00

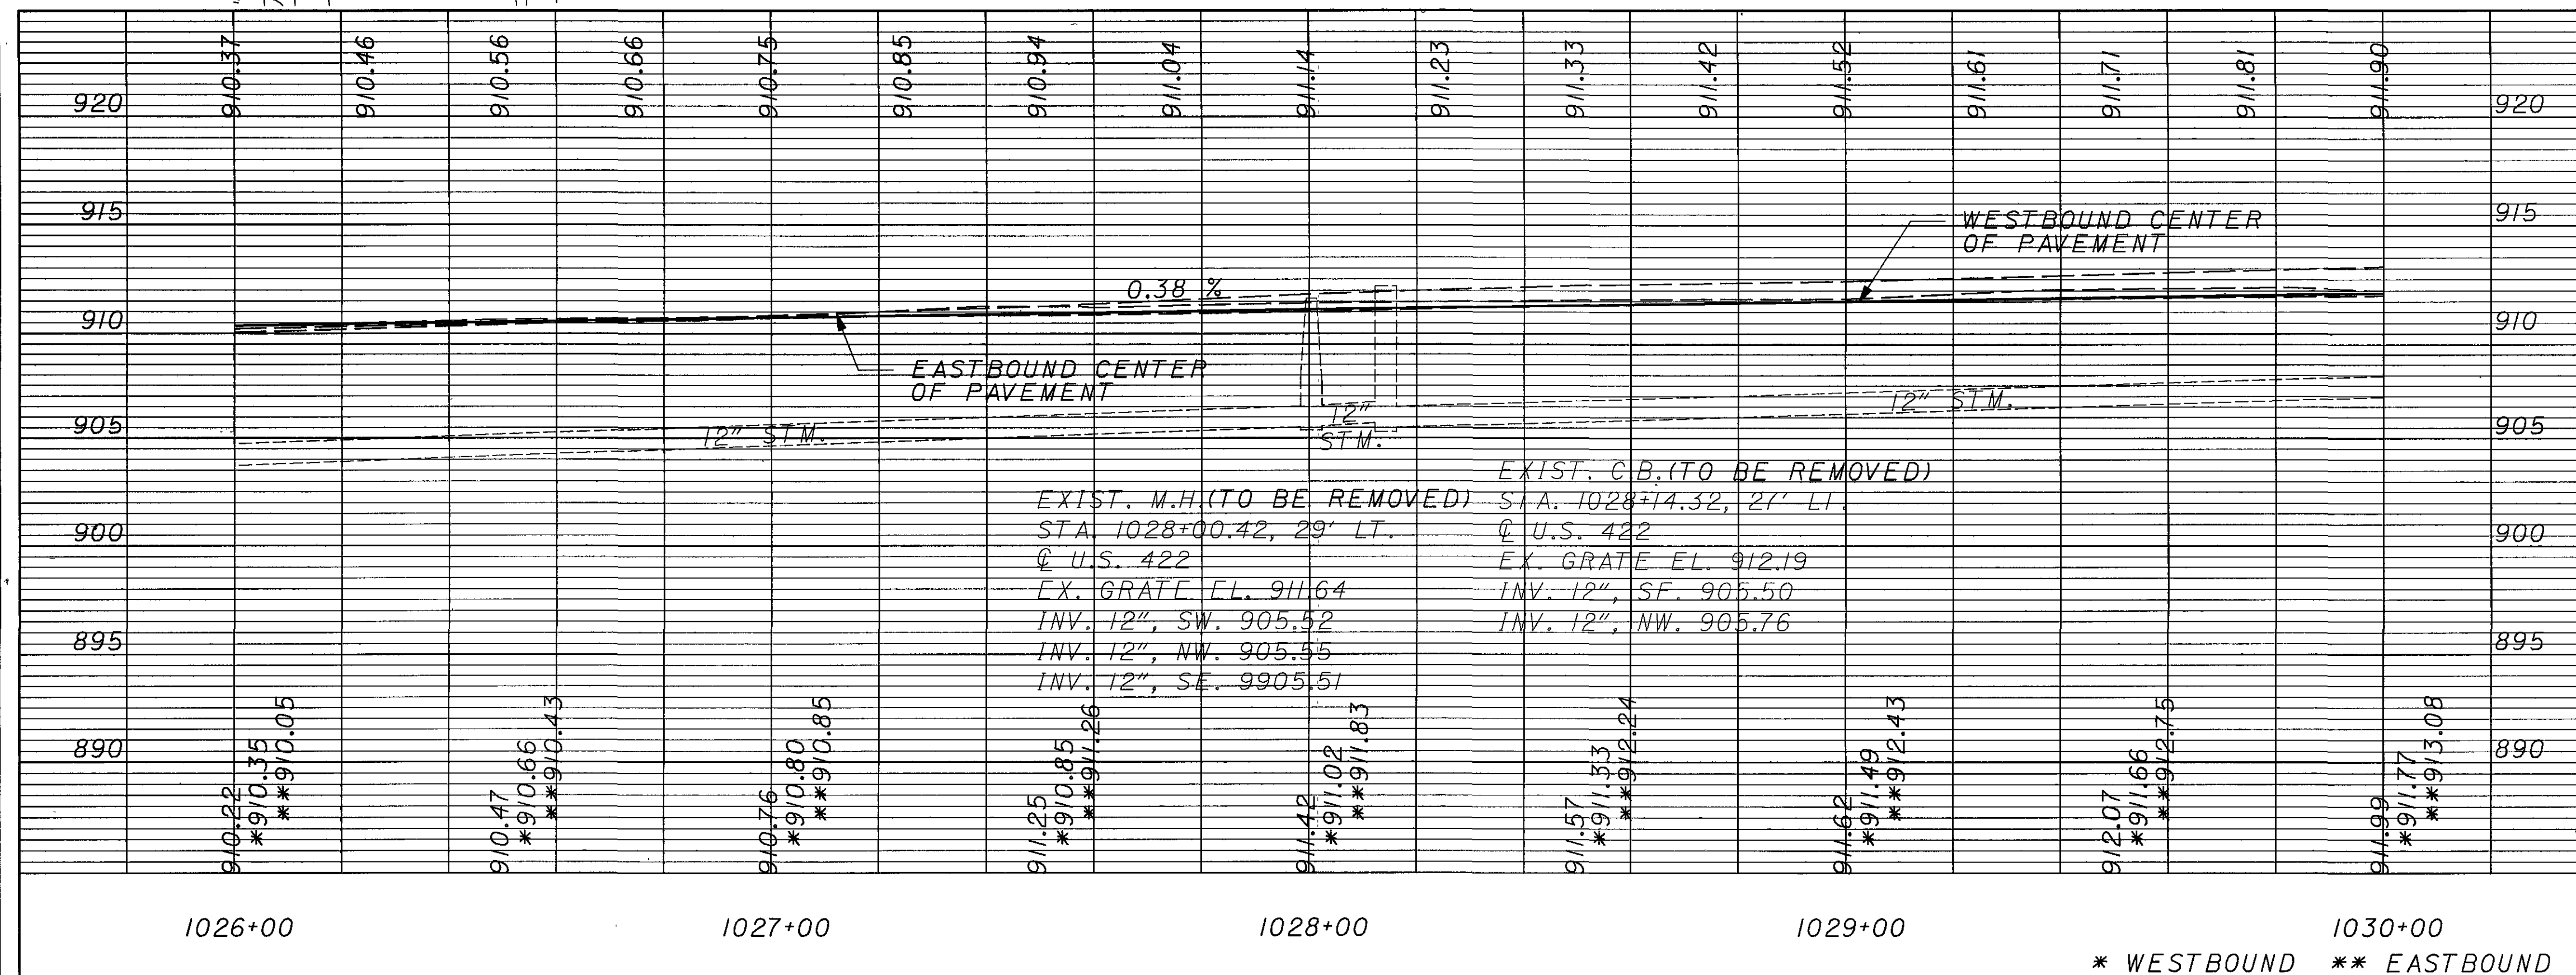


CROSS REFERENCES

SHEET NO	DESCRIPTION
6	BENCHMARKS
5	CENTERLINE REFERENCE
7-13	TYPICAL SECTIONS
38-43	REMOVAL SUBSUMMARY
44-46	DRAINAGE SUBSUMMARY
47-49	ROADWAY SUBSUMMARY
50	EROSION SUBSUMMARY
51	EARTHWORK SUBSUMMARY
52-54	UNDERDRAIN SUBSUMMARY
55-56	PAVEMENT CALCULATIONS
121-122	CROSS SECTIONS
186	UNDERDRAIN PLANS
144-145	DRIVE PROFILES
211	S&PM PLANS

GEA / POR-422-18.31 / 0.00

80
332


MATCH LINE STA 1030+00
SEE SHEET 80

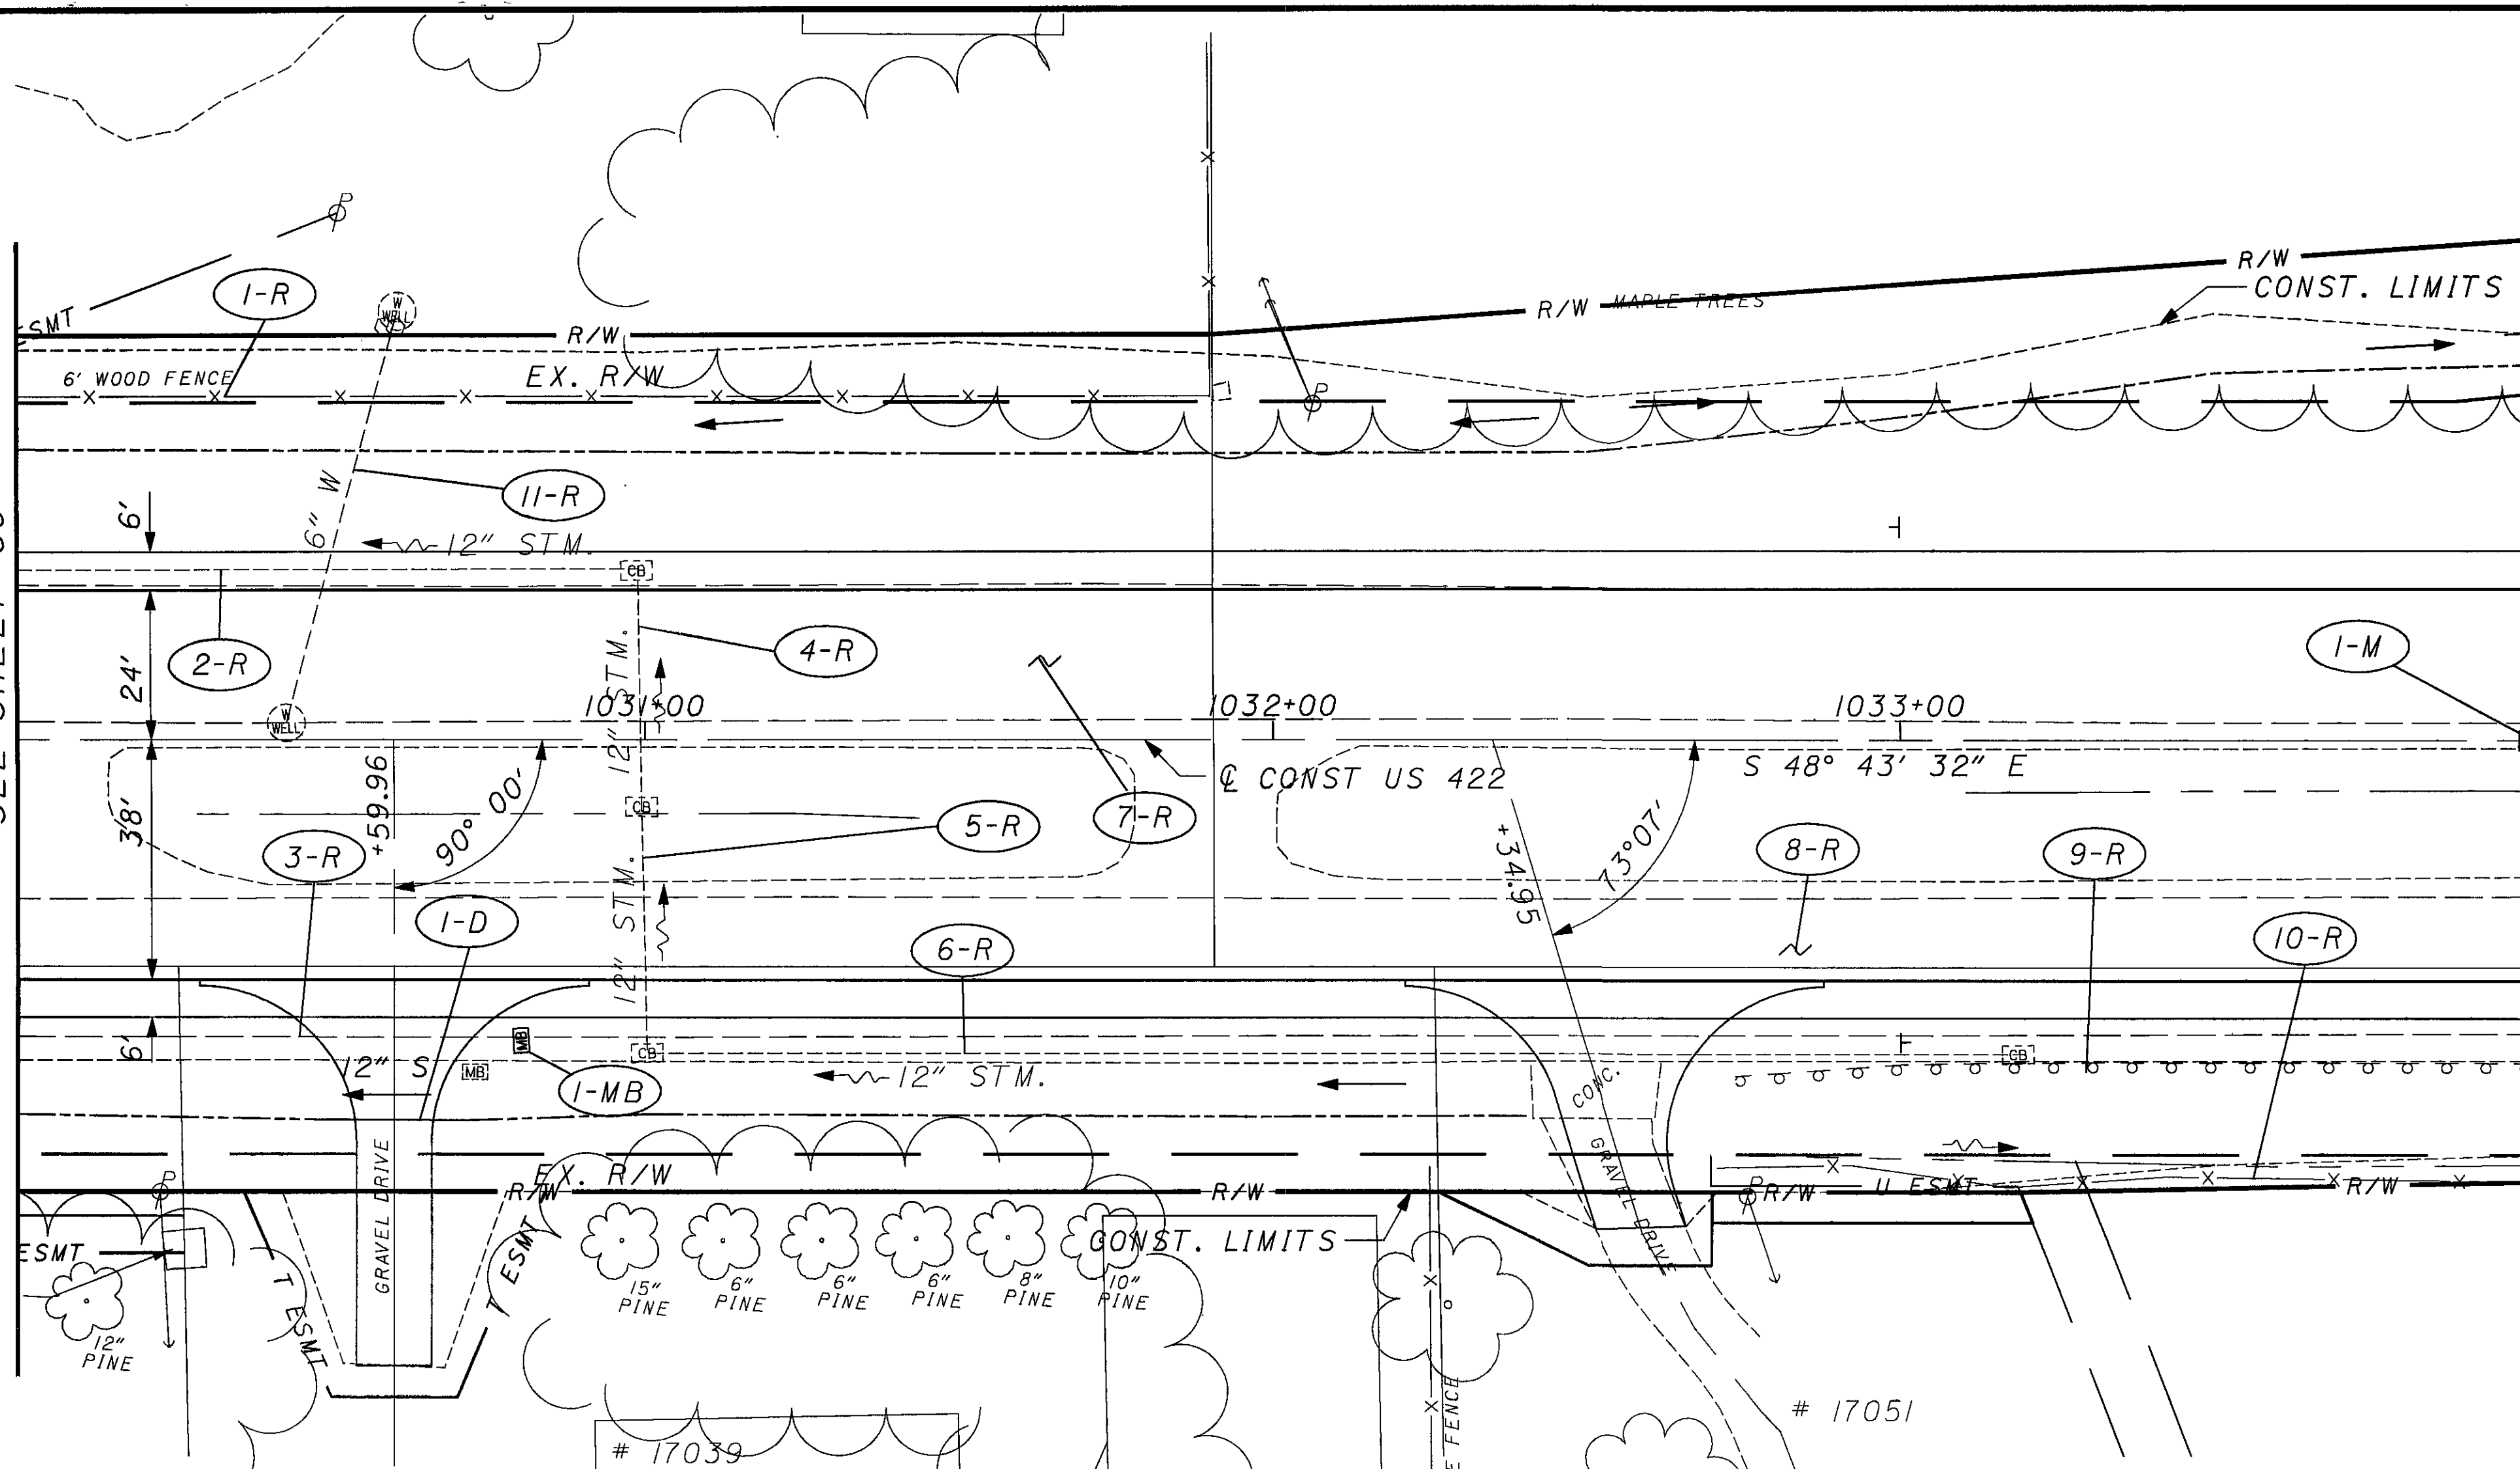

- = TEMPORARY MAT
- = PERMANENT MAT TYPE 1
- = PERMANENT MAT TYPE 2




PLAN AND PROFILE US 422
STA 1030+00 TO STA 1034+00


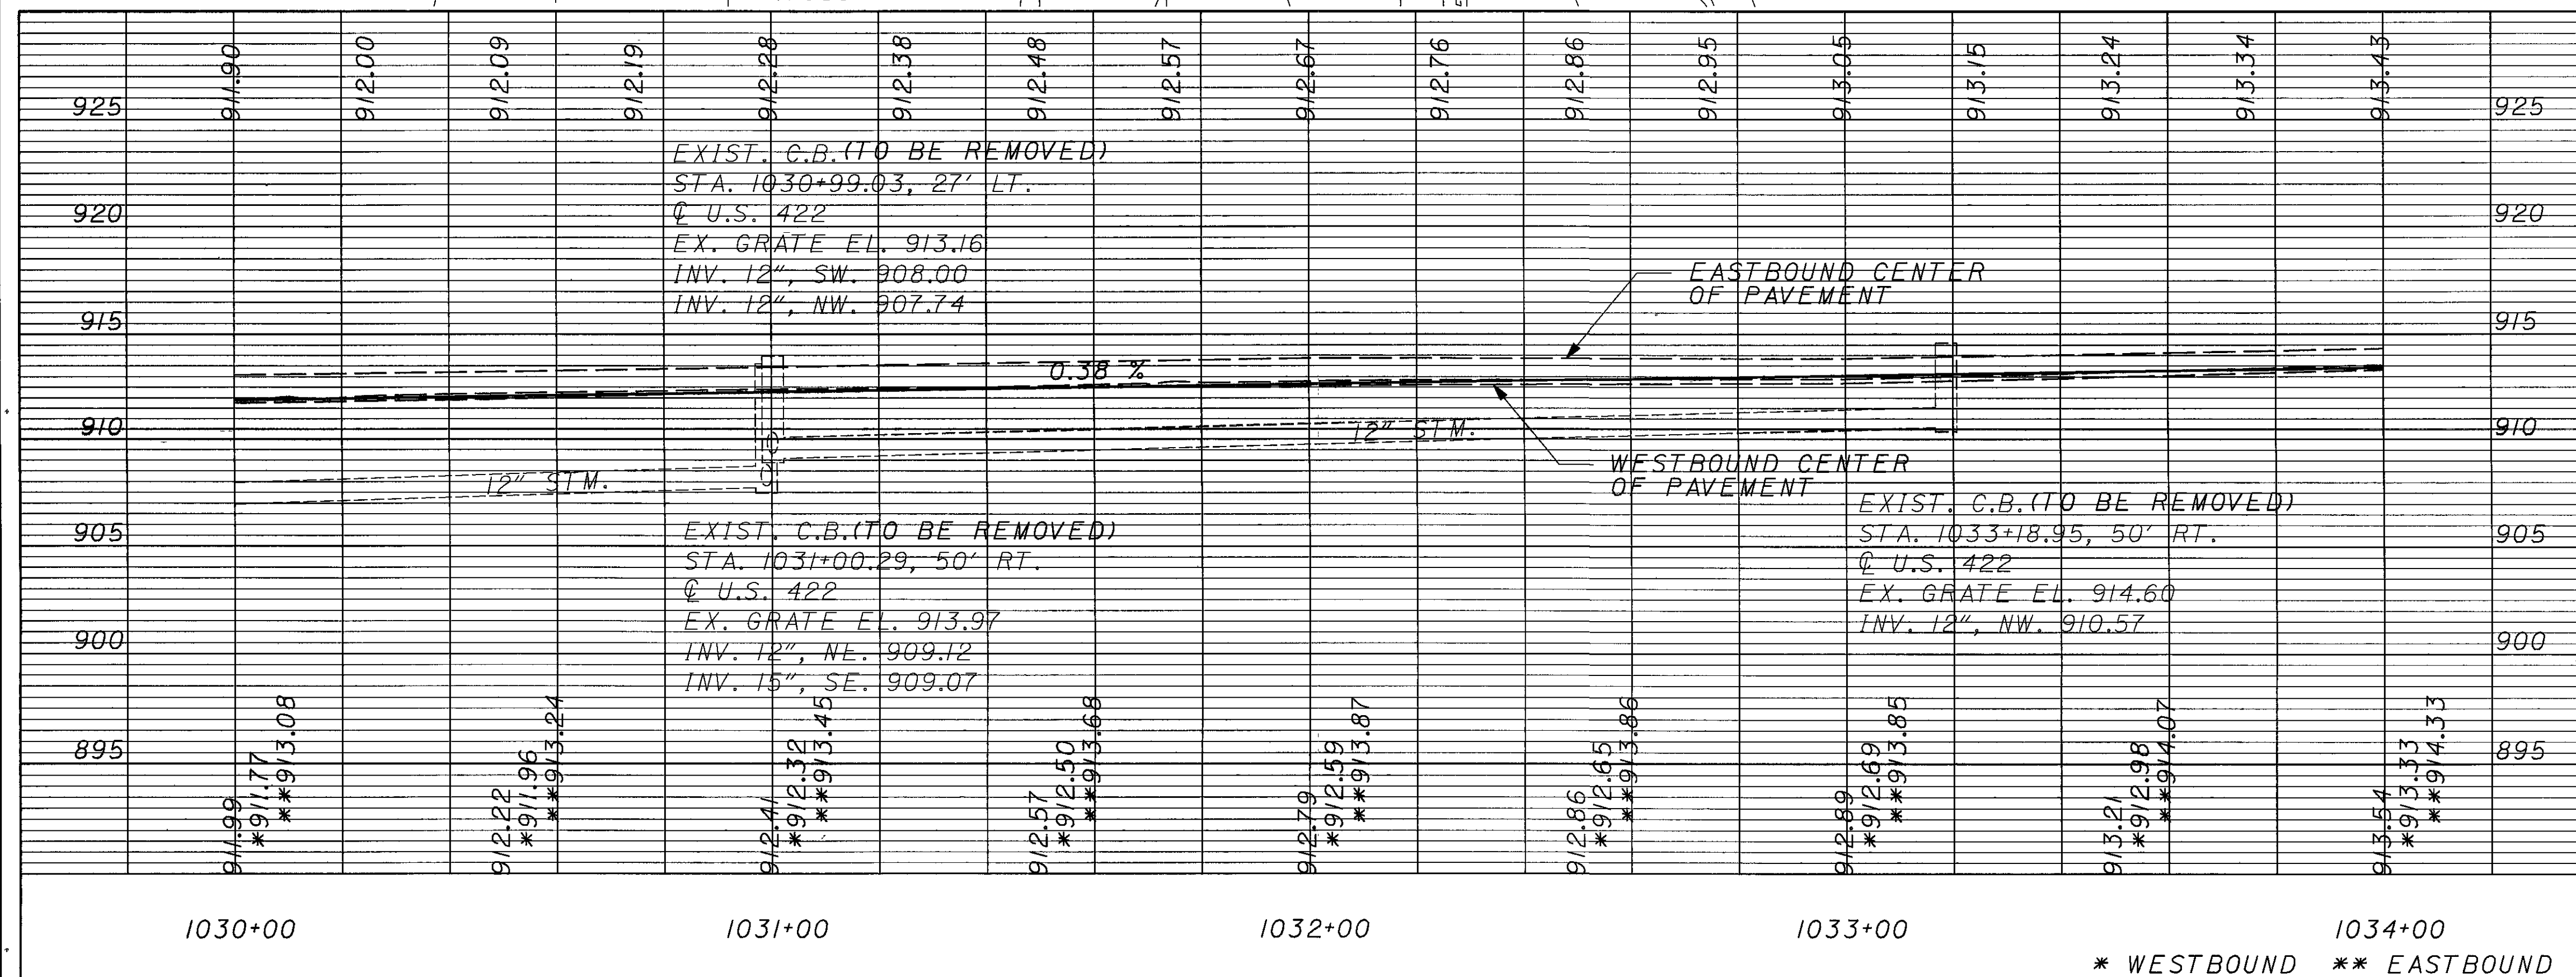


CROSS REFERENCES	
SHEET NO	DESCRIPTION
6	BENCHMARKS
5	CENTERLINE REFERENCE
7-13	TYPICAL SECTIONS
38-43	REMOVAL SUBSUMMARY
44-46	DRAINAGE SUBSUMMARY
47-49	ROADWAY SUBSUMMARY
50	EROSION SUBSUMMARY
51	EARTHWORK SUBSUMMARY
52-54	UNDERDRAIN SUBSUMMARY
55-56	PAVEMENT CALCULATIONS
122-124	CROSS SECTIONS
187	UNDERDRAIN PLANS
145	DRIVE PROFILES
211	S&PM PLANS

GEA / POR-422-18.31 / 0.00


MATCH LINE STA 1034+00
SEE SHEET 81

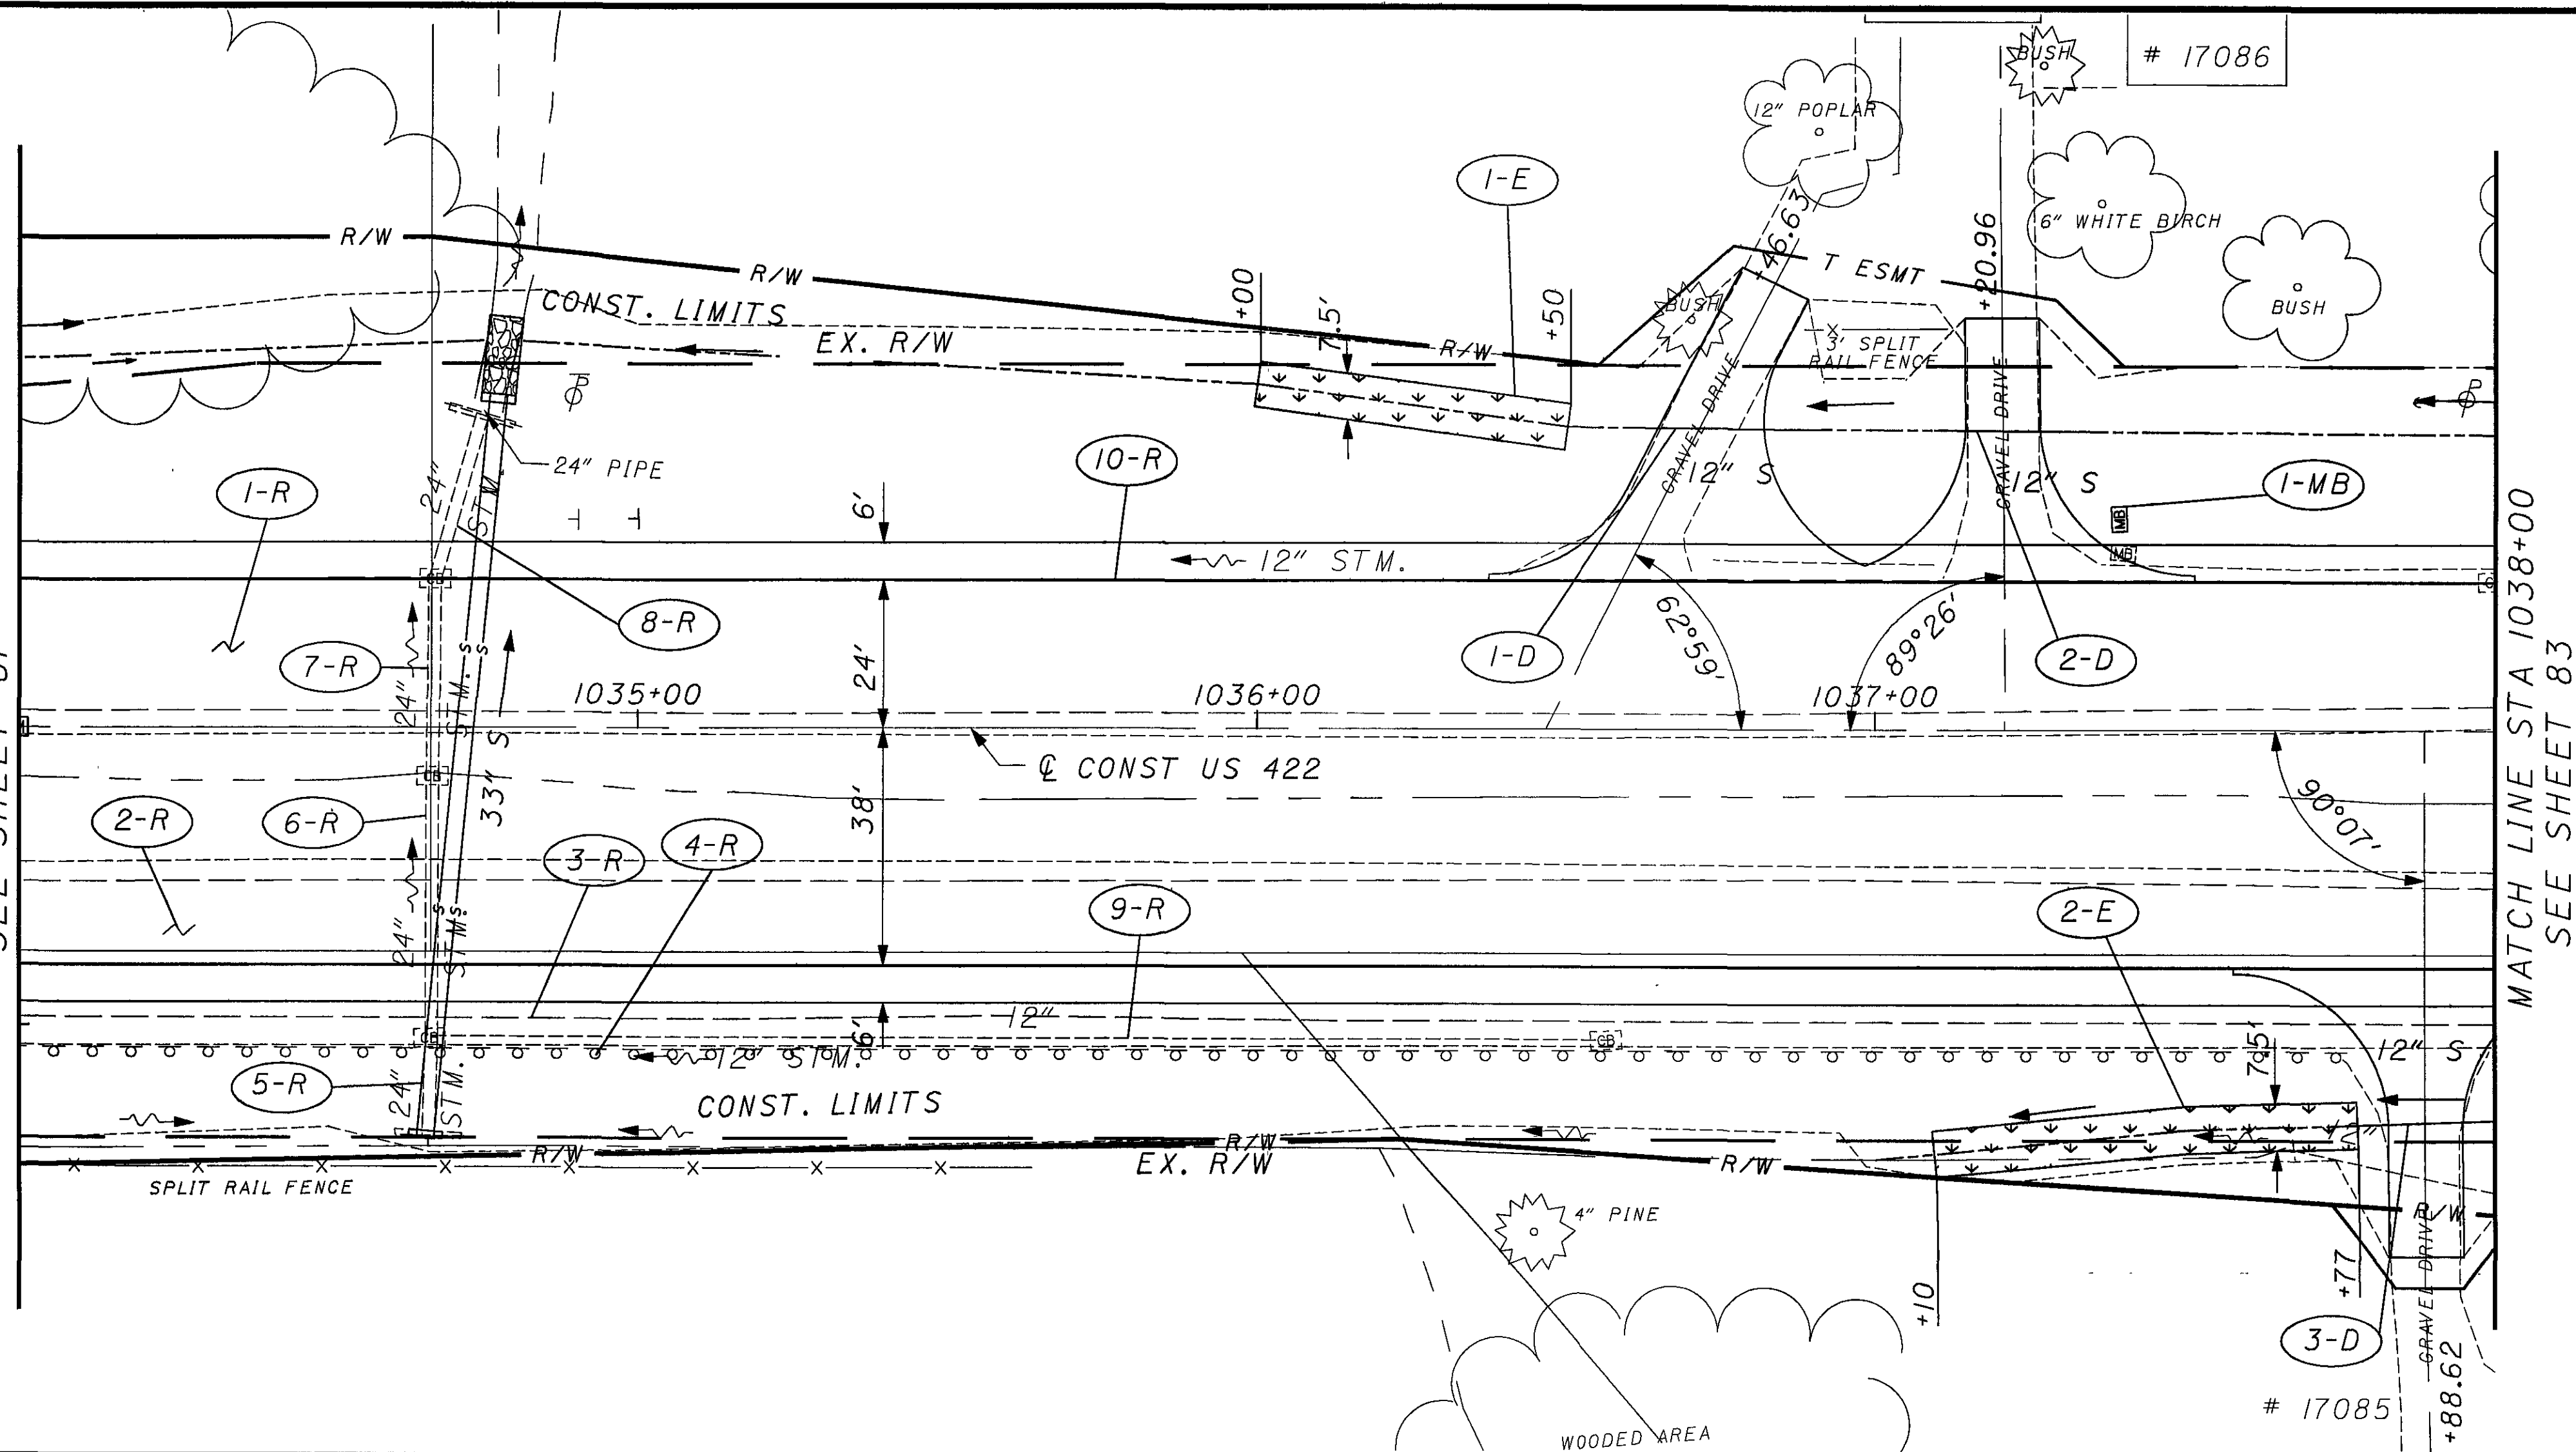

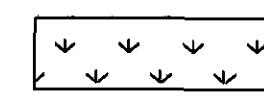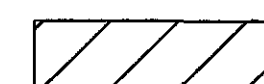-  = TEMPORARY MAT
-  = PERMANENT MAT TYPE 1
-  = PERMANENT MAT TYPE 2



PLAN AND PROFILE US 422
STA 1034+00 TO STA 1038+00

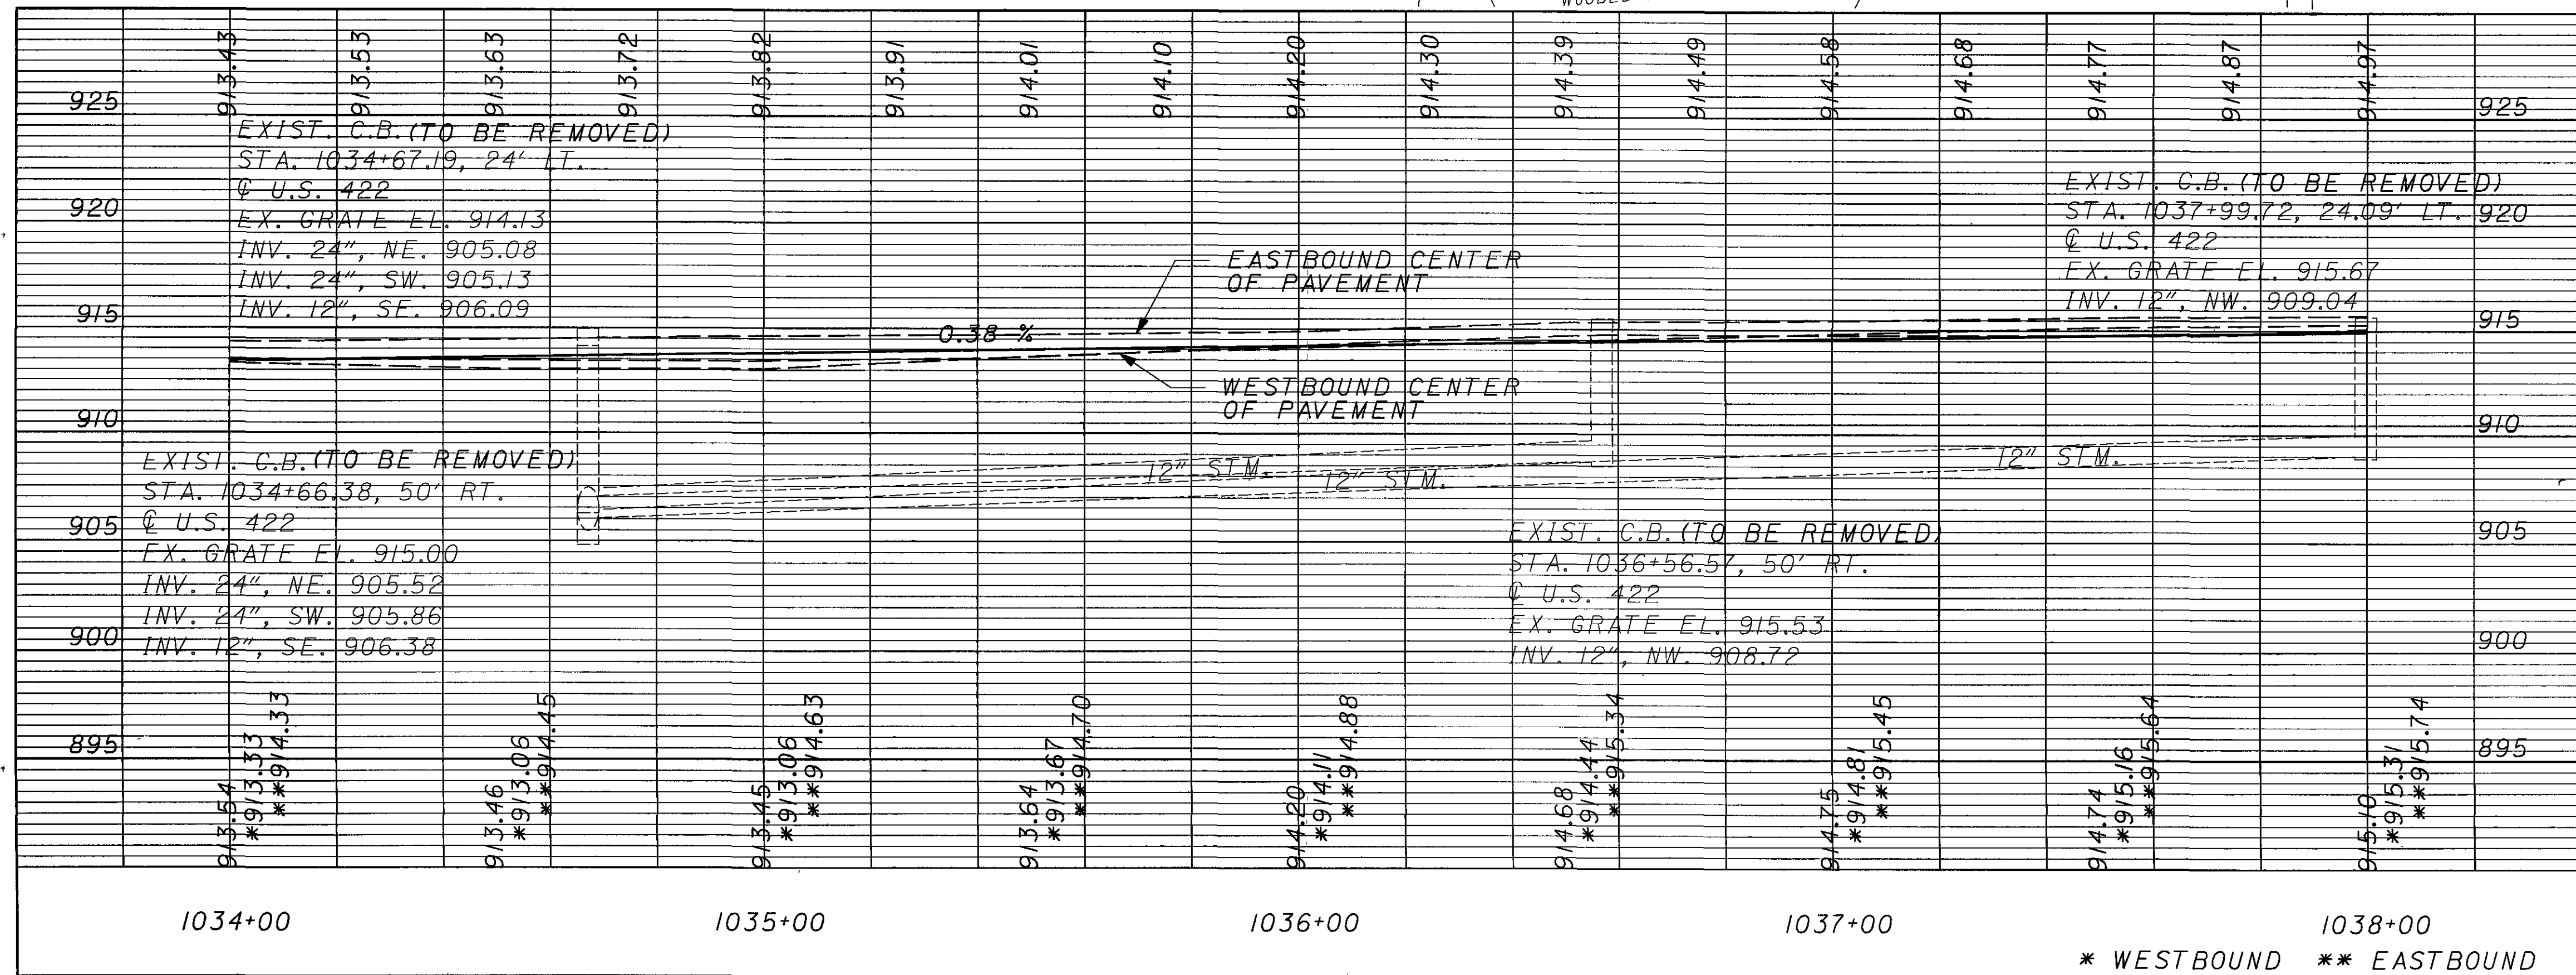


CROSS REFERENCES	
SHEET NO	DESCRIPTION
6	BENCHMARKS
5	CENTERLINE REFERENCE
7-13	TYPICAL SECTIONS
38-43	REMOVAL SUBSUMMARY
44-46	DRAINAGE SUBSUMMARY
47-49	ROADWAY SUBSUMMARY
50	EROSION SUBSUMMARY
51	EARTHWORK SUBSUMMARY
52-54	UNDERDRAIN SUBSUMMARY
55-56	PAVEMENT CALCULATIONS
124-125	CROSS SECTIONS
188	UNDERDRAIN PLANS
145	DRIVE PROFILES
211-212	S&PM PLANS
195	CULVERT DETAIL

GEA / POR-422-18.31/ 0.00


82
332

MATCH LINE STA 1038+00
SEE SHEET 82

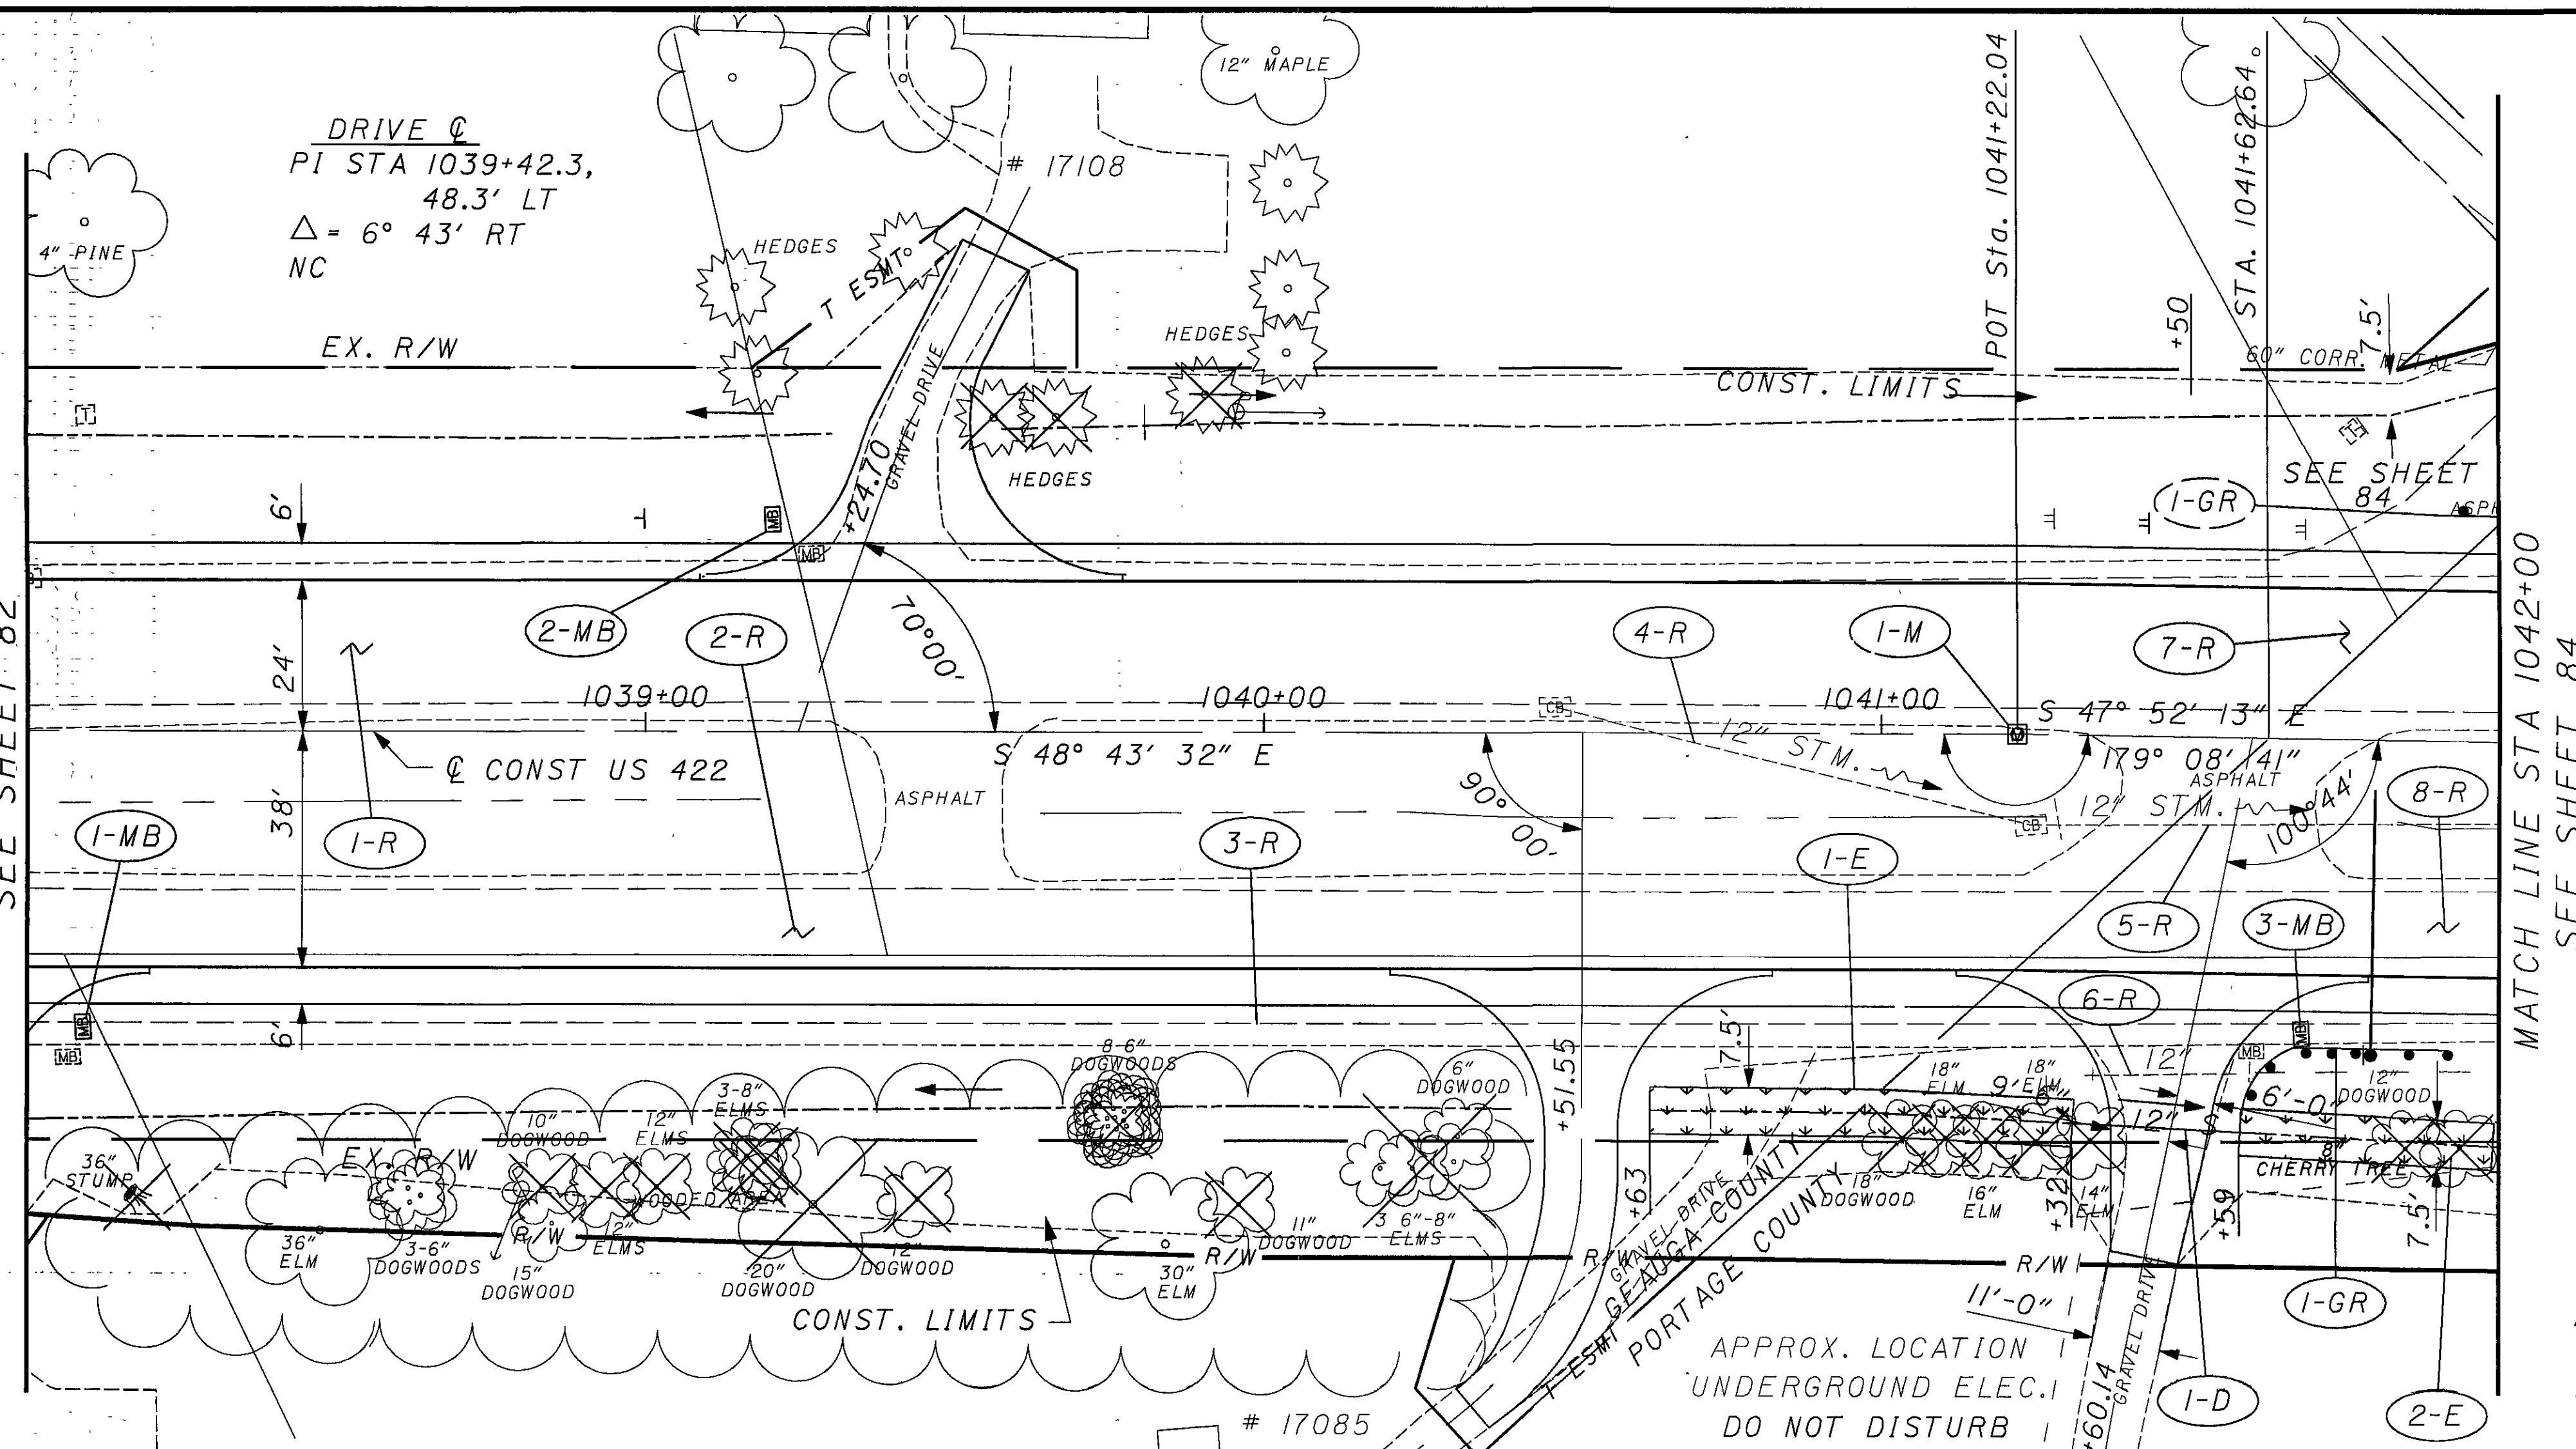

- = TEMPORARY MAT
- = PERMANENT MAT TYPE 1
- = PERMANENT MAT TYPE 2

DRIVE C
PI STA 1040+51.6, 94.1' RT
Δ = 50° 02' RT
R = 50.00'
L = 43.67'

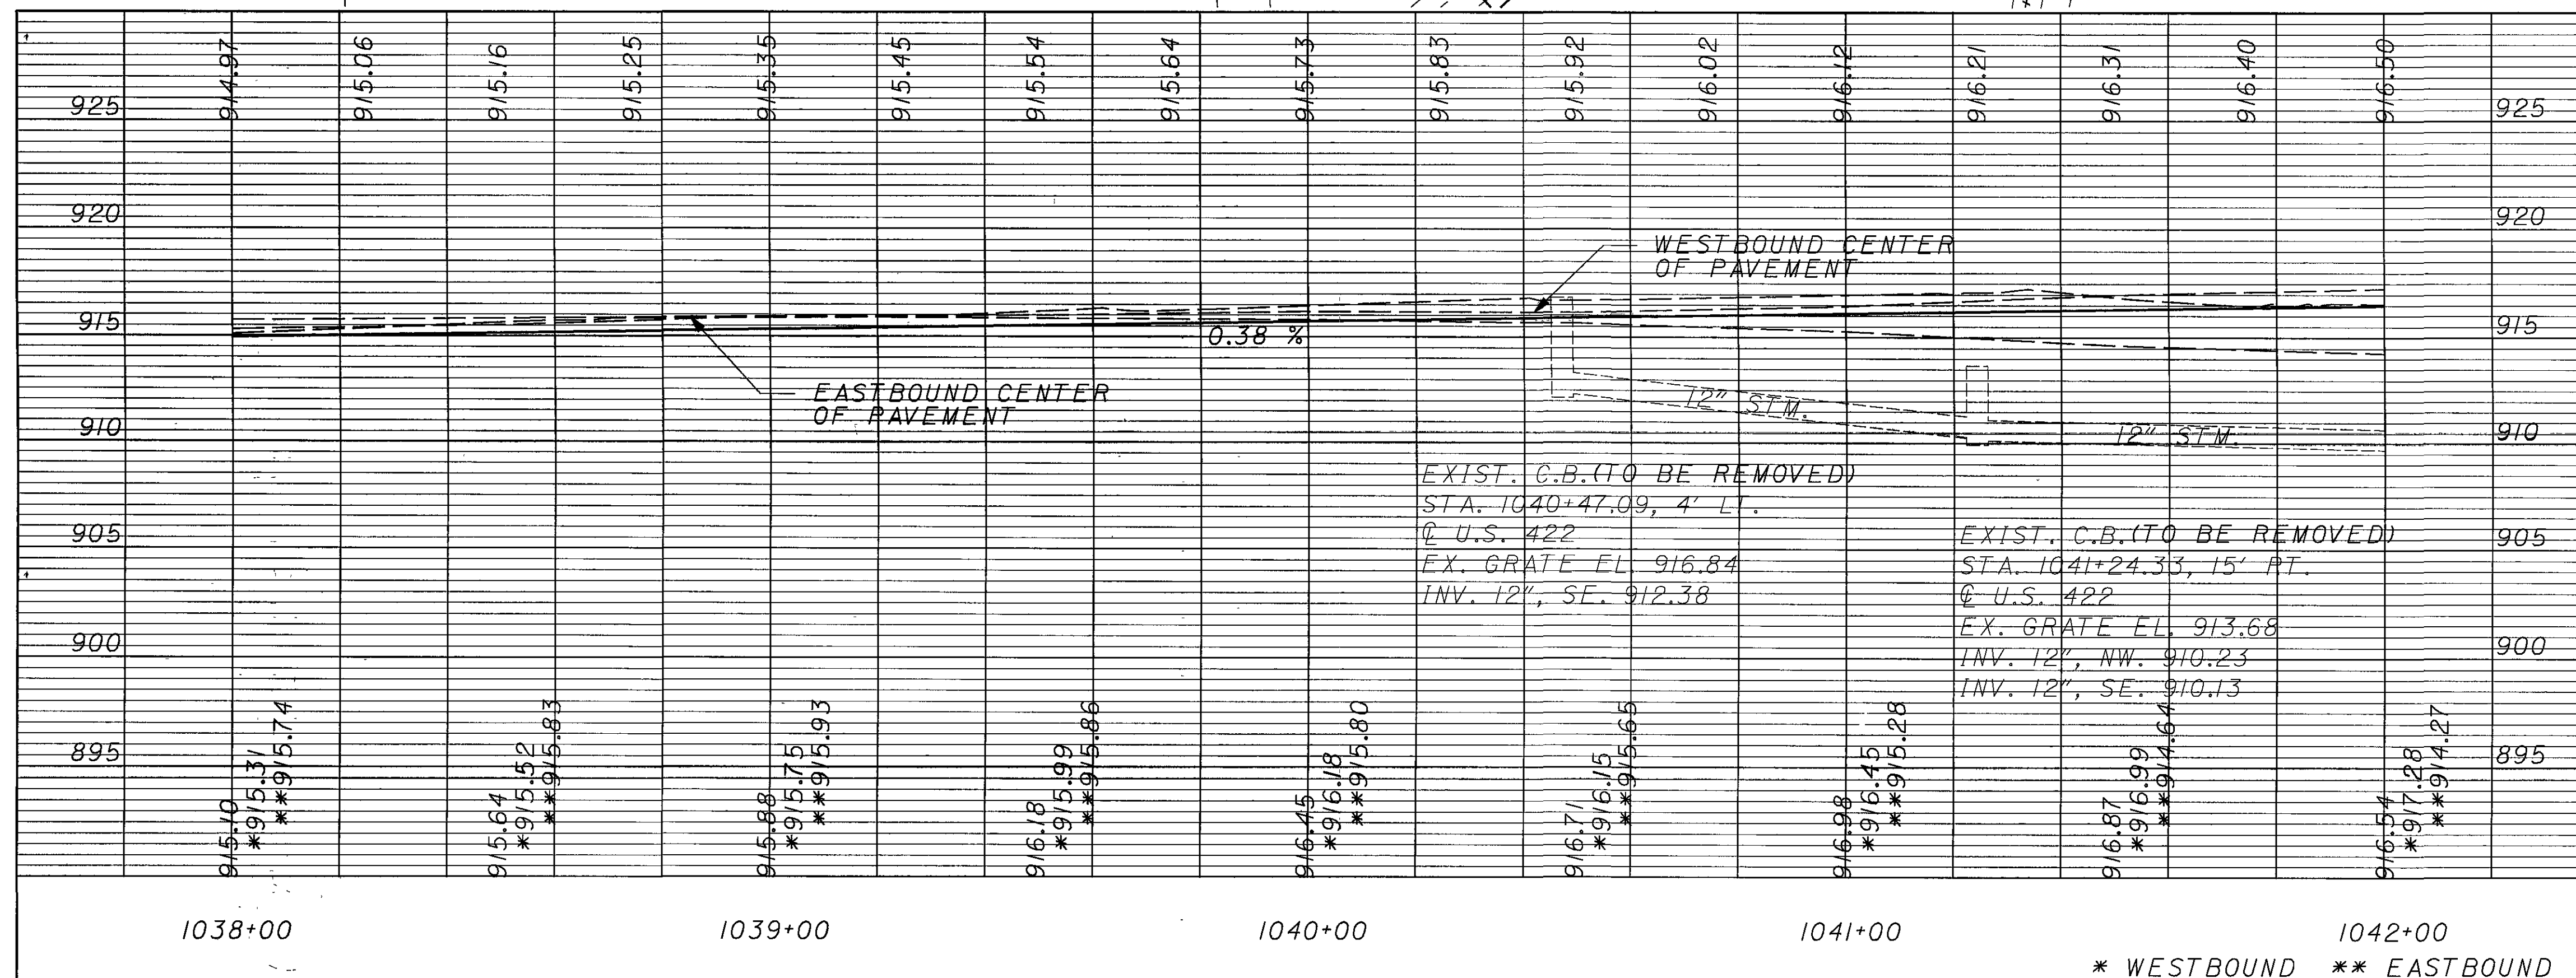

* WESTBOUND ** EASTBOUND


CROSS REFERENCES

SHEET NO	DESCRIPTION
6	BENCHMARKS
5	CENTERLINE REFERENCE
7-13	TYPICAL SECTIONS
38-43	REMOVAL SUBSUMMARY
44-46	DRAINAGE SUBSUMMARY
47-49	ROADWAY SUBSUMMARY
50	EROSION SUBSUMMARY
51	EARTHWORK SUBSUMMARY
52-54	UNDERDRAIN SUBSUMMARY
55-56	PAVEMENT CALCULATIONS
125-126	CROSS SECTIONS
156	PAVEMENT DETAILS
162	JOINT DETAILS
189	UNDERDRAIN PLANS
146	DRIVE PROFILES
212	S&PM PLANS

PLAN AND PROFILE US 422
STA 1038+00 TO STA 1042+00

GEA / POR - 422 - 18.31 / 0.00

83
332


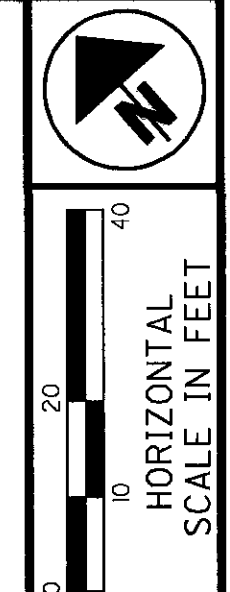


CALCULATED
CHECKED

PLAN AND PROFILE US 422
STA 1042+00 TO STA 1046+00


GEA / POR - 422-18.31 / 0.00

- = TEMPORARY MAT
- = PERMANENT MAT TYPE 1
- = PERMANENT MAT TYPE 2

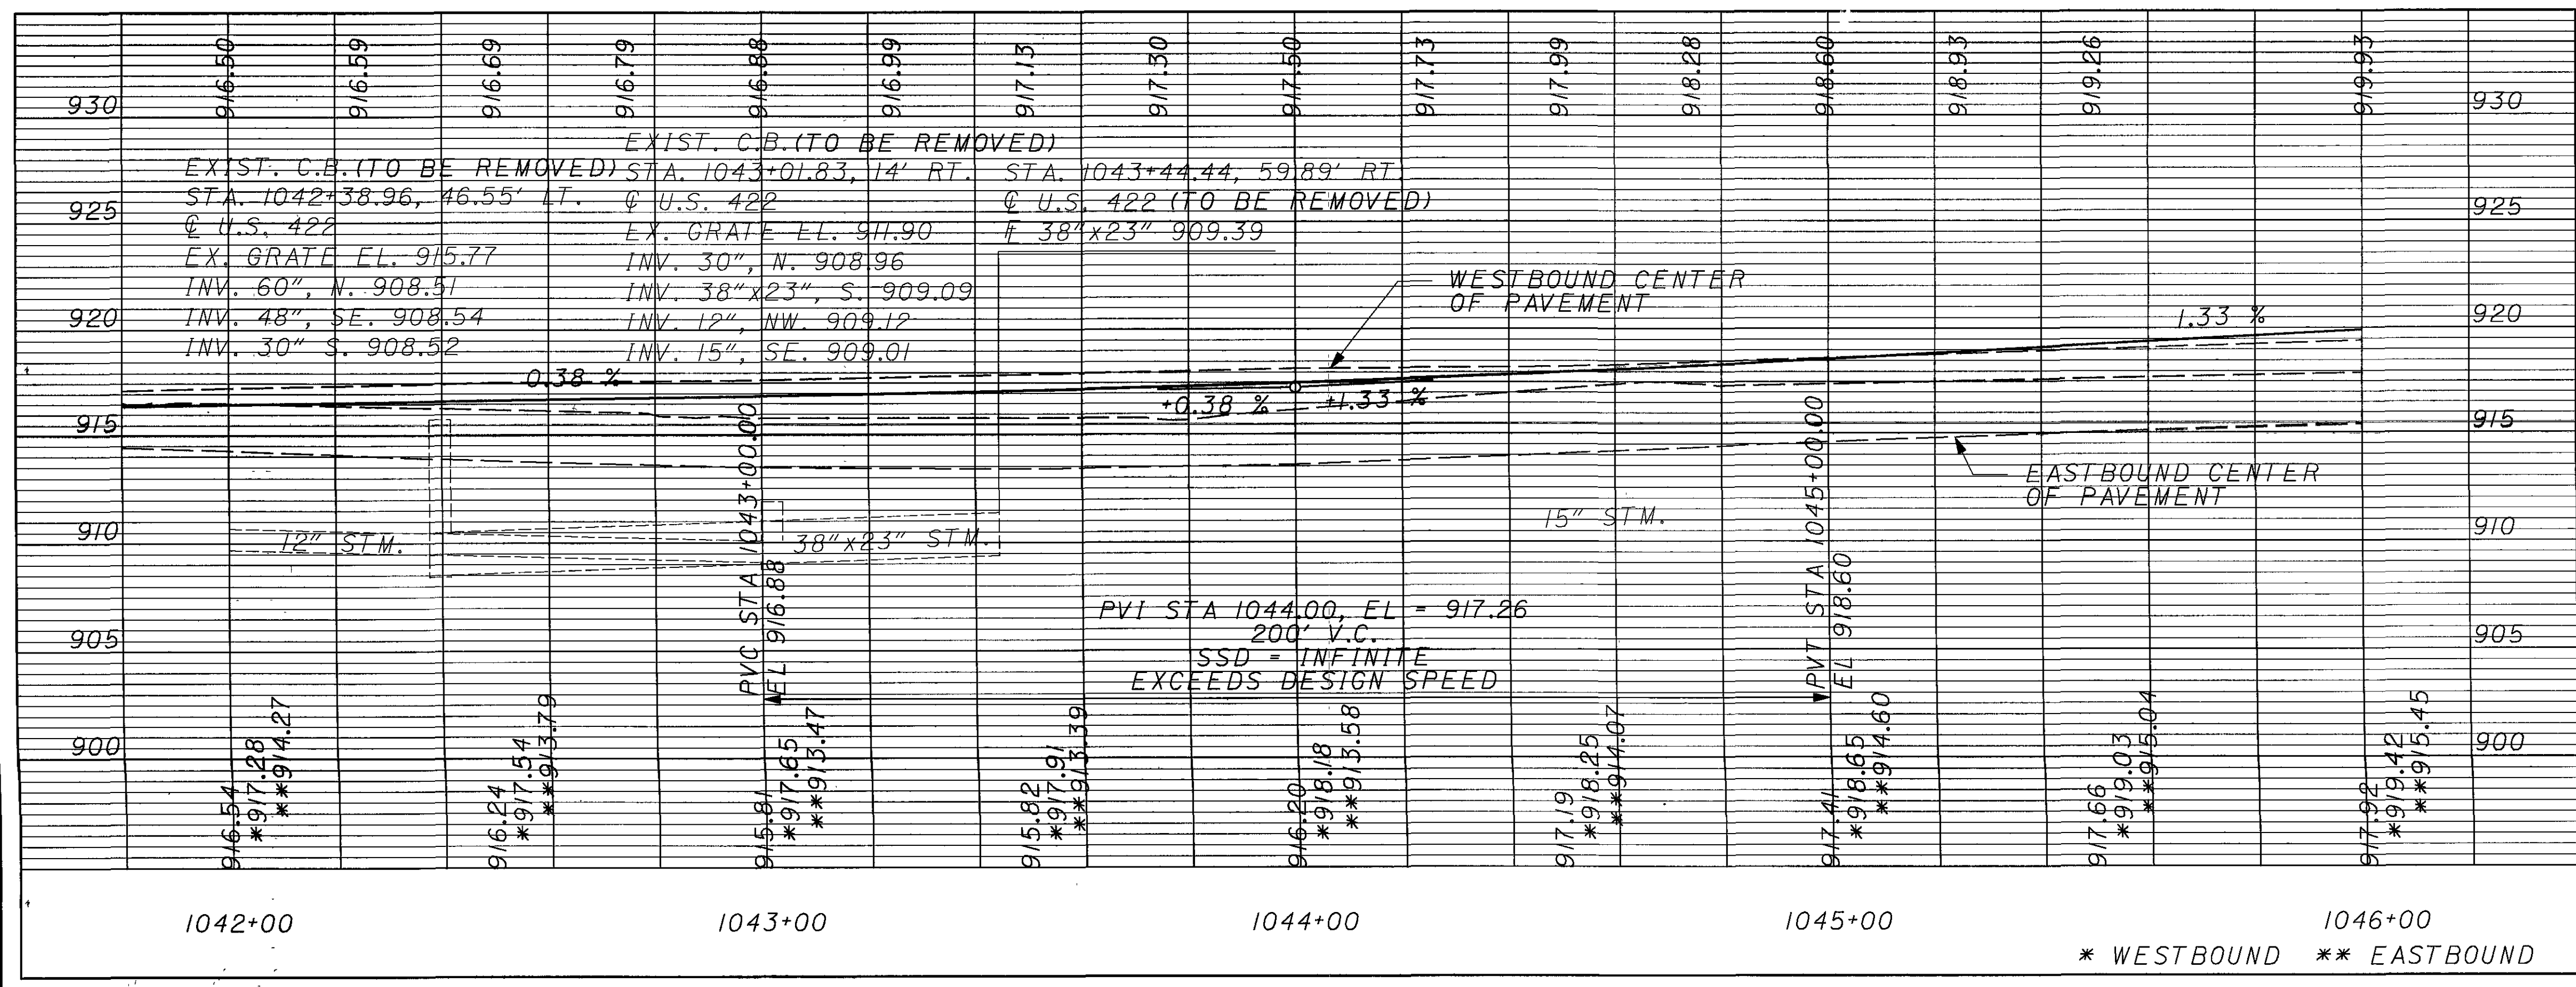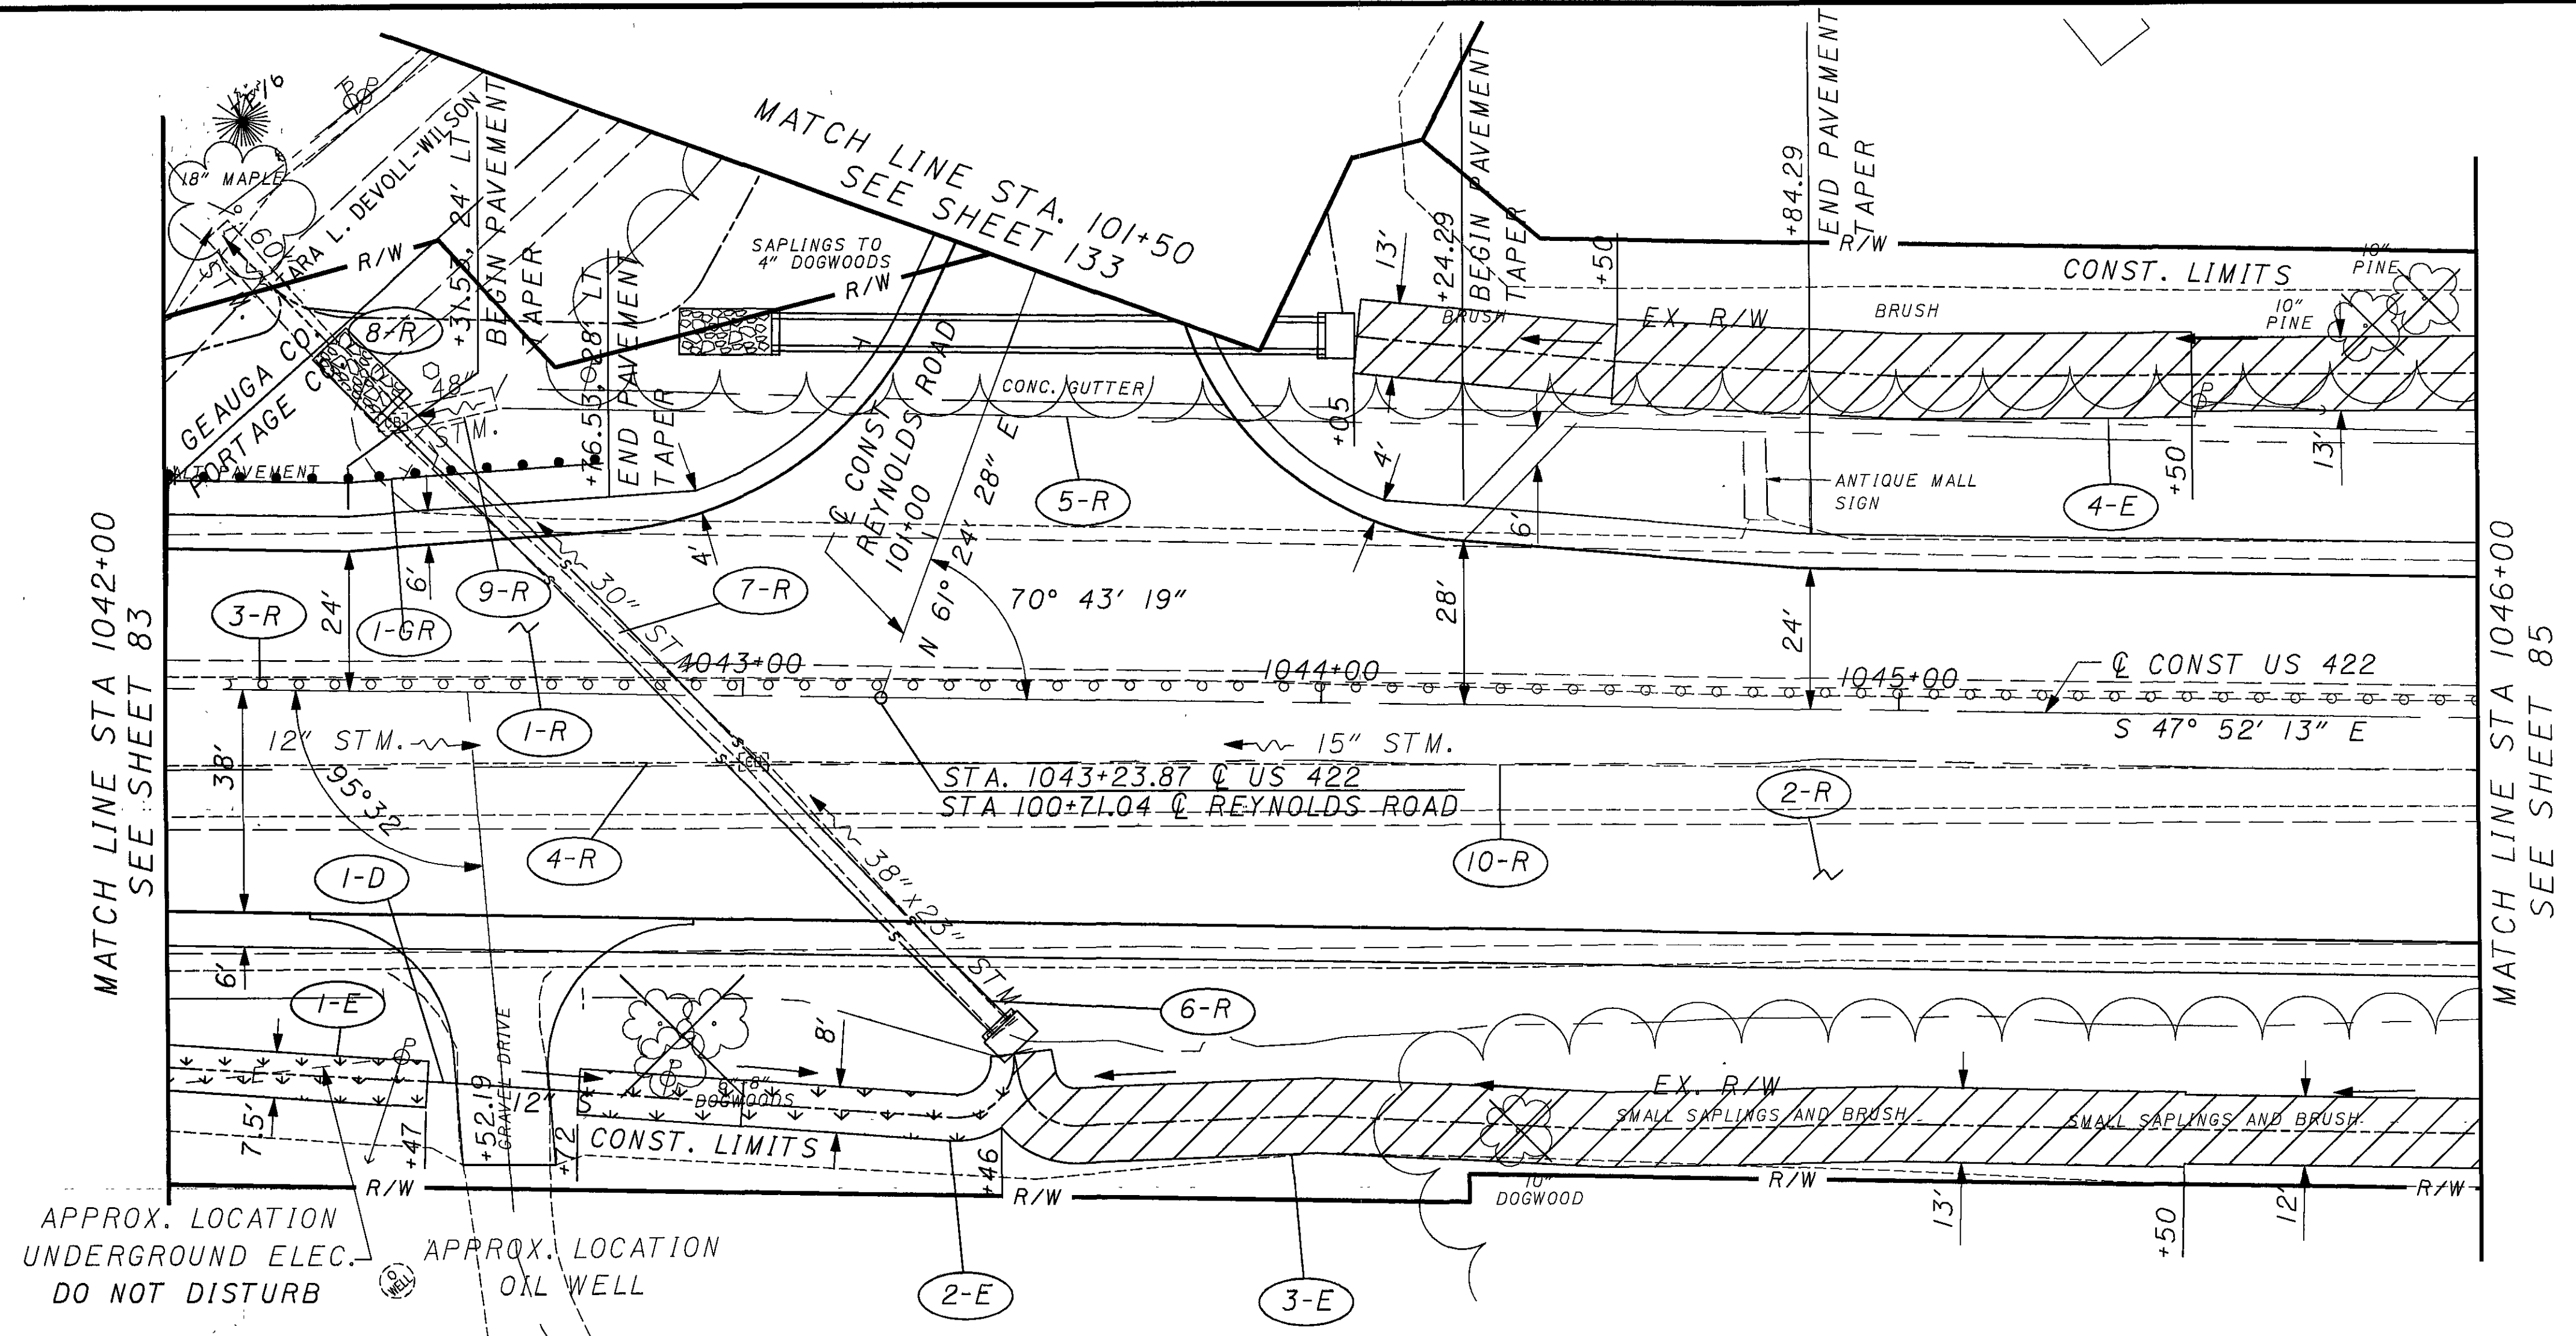

CROSS REFERENCES	
SHEET NO	DESCRIPTION
6	BENCHMARKS
5	CENTERLINE REFERENCE
7-13	TYPICAL SECTIONS
38-43	REMOVAL SUBSUMMARY
44-46	DRAINAGE SUBSUMMARY
47-49	ROADWAY SUBSUMMARY
50	EROSION SUBSUMMARY
51	EARTHWORK SUBSUMMARY
52-54	UNDERDRAIN SUBSUMMARY
55-56	PAVEMENT CALCULATIONS
133	PLAN AND PROFILE REYNOLDS
126-128	CROSS SECTIONS
156	PAVEMENT DETAILS
162	JOINT DETAILS
190	UNDERDRAIN PLANS
146	DRIVE PROFILES
212-213	S&PM PLANS
196-197	CULVERT DETAILS


* WESTBOUND ** EASTBOUND

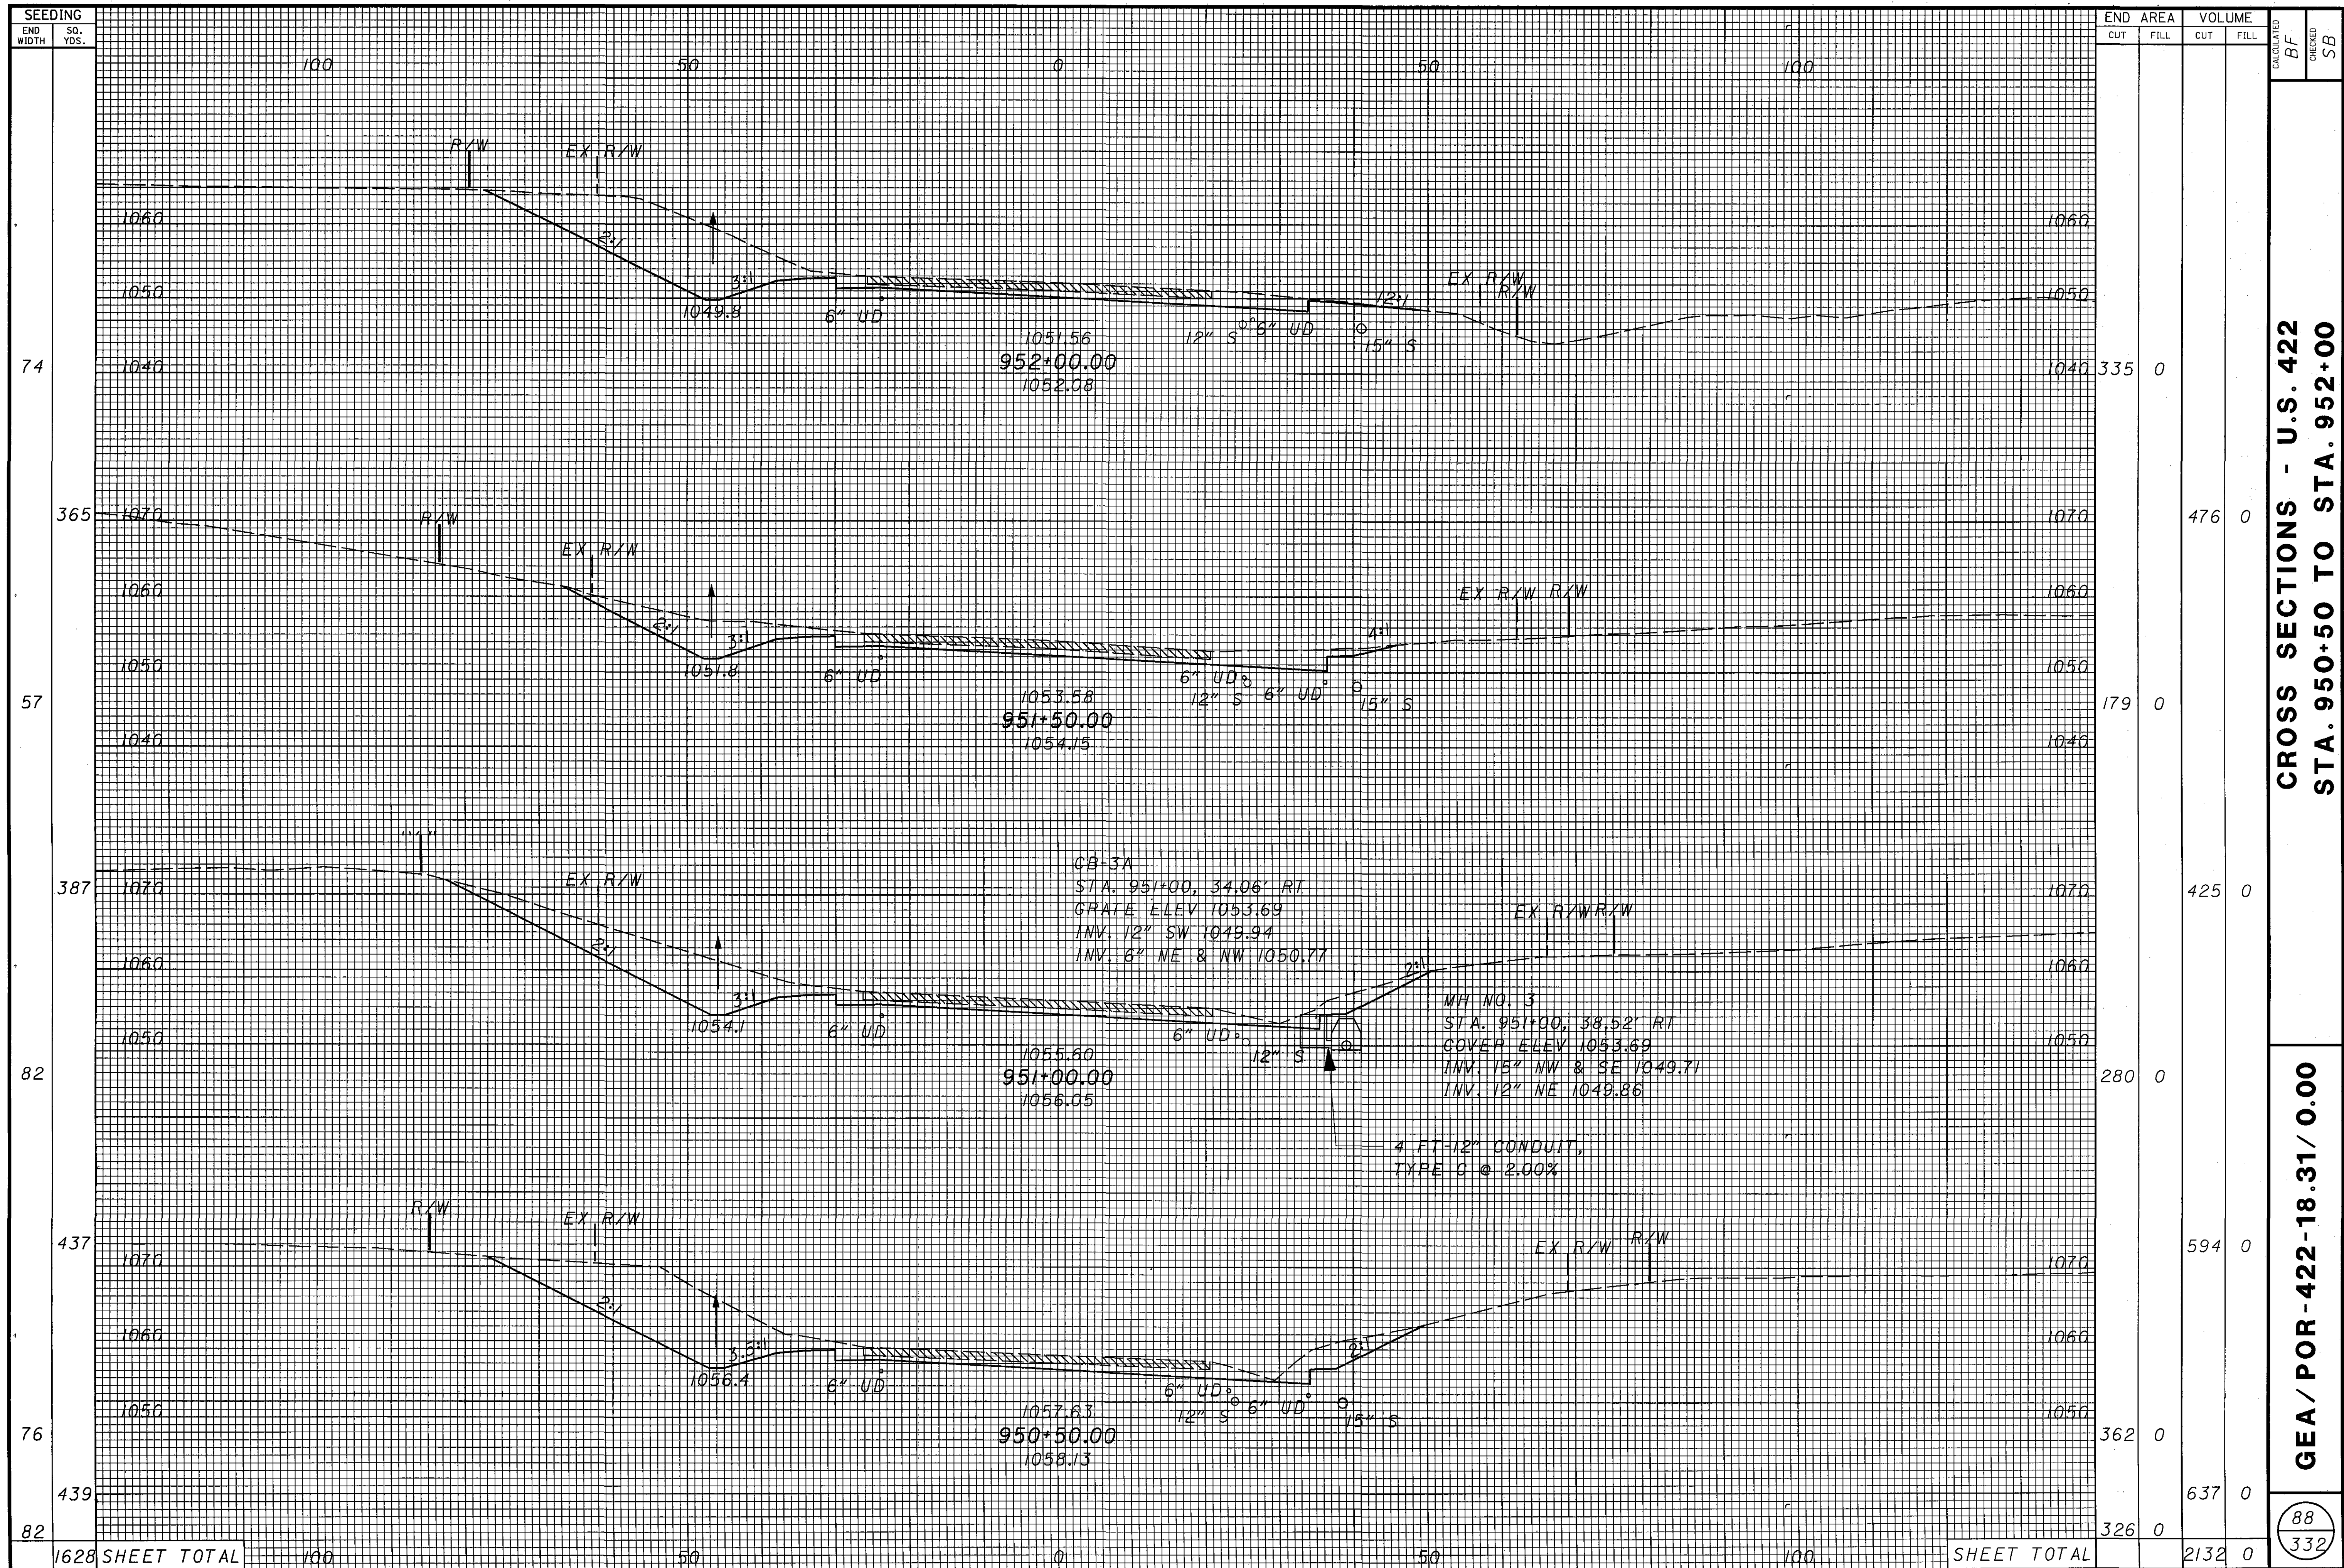

CROSS SECTIONS - U.S. 422
STA. 950+50 TO STA. 952+00

GEA/POR-422-18.31/0.00


88
332

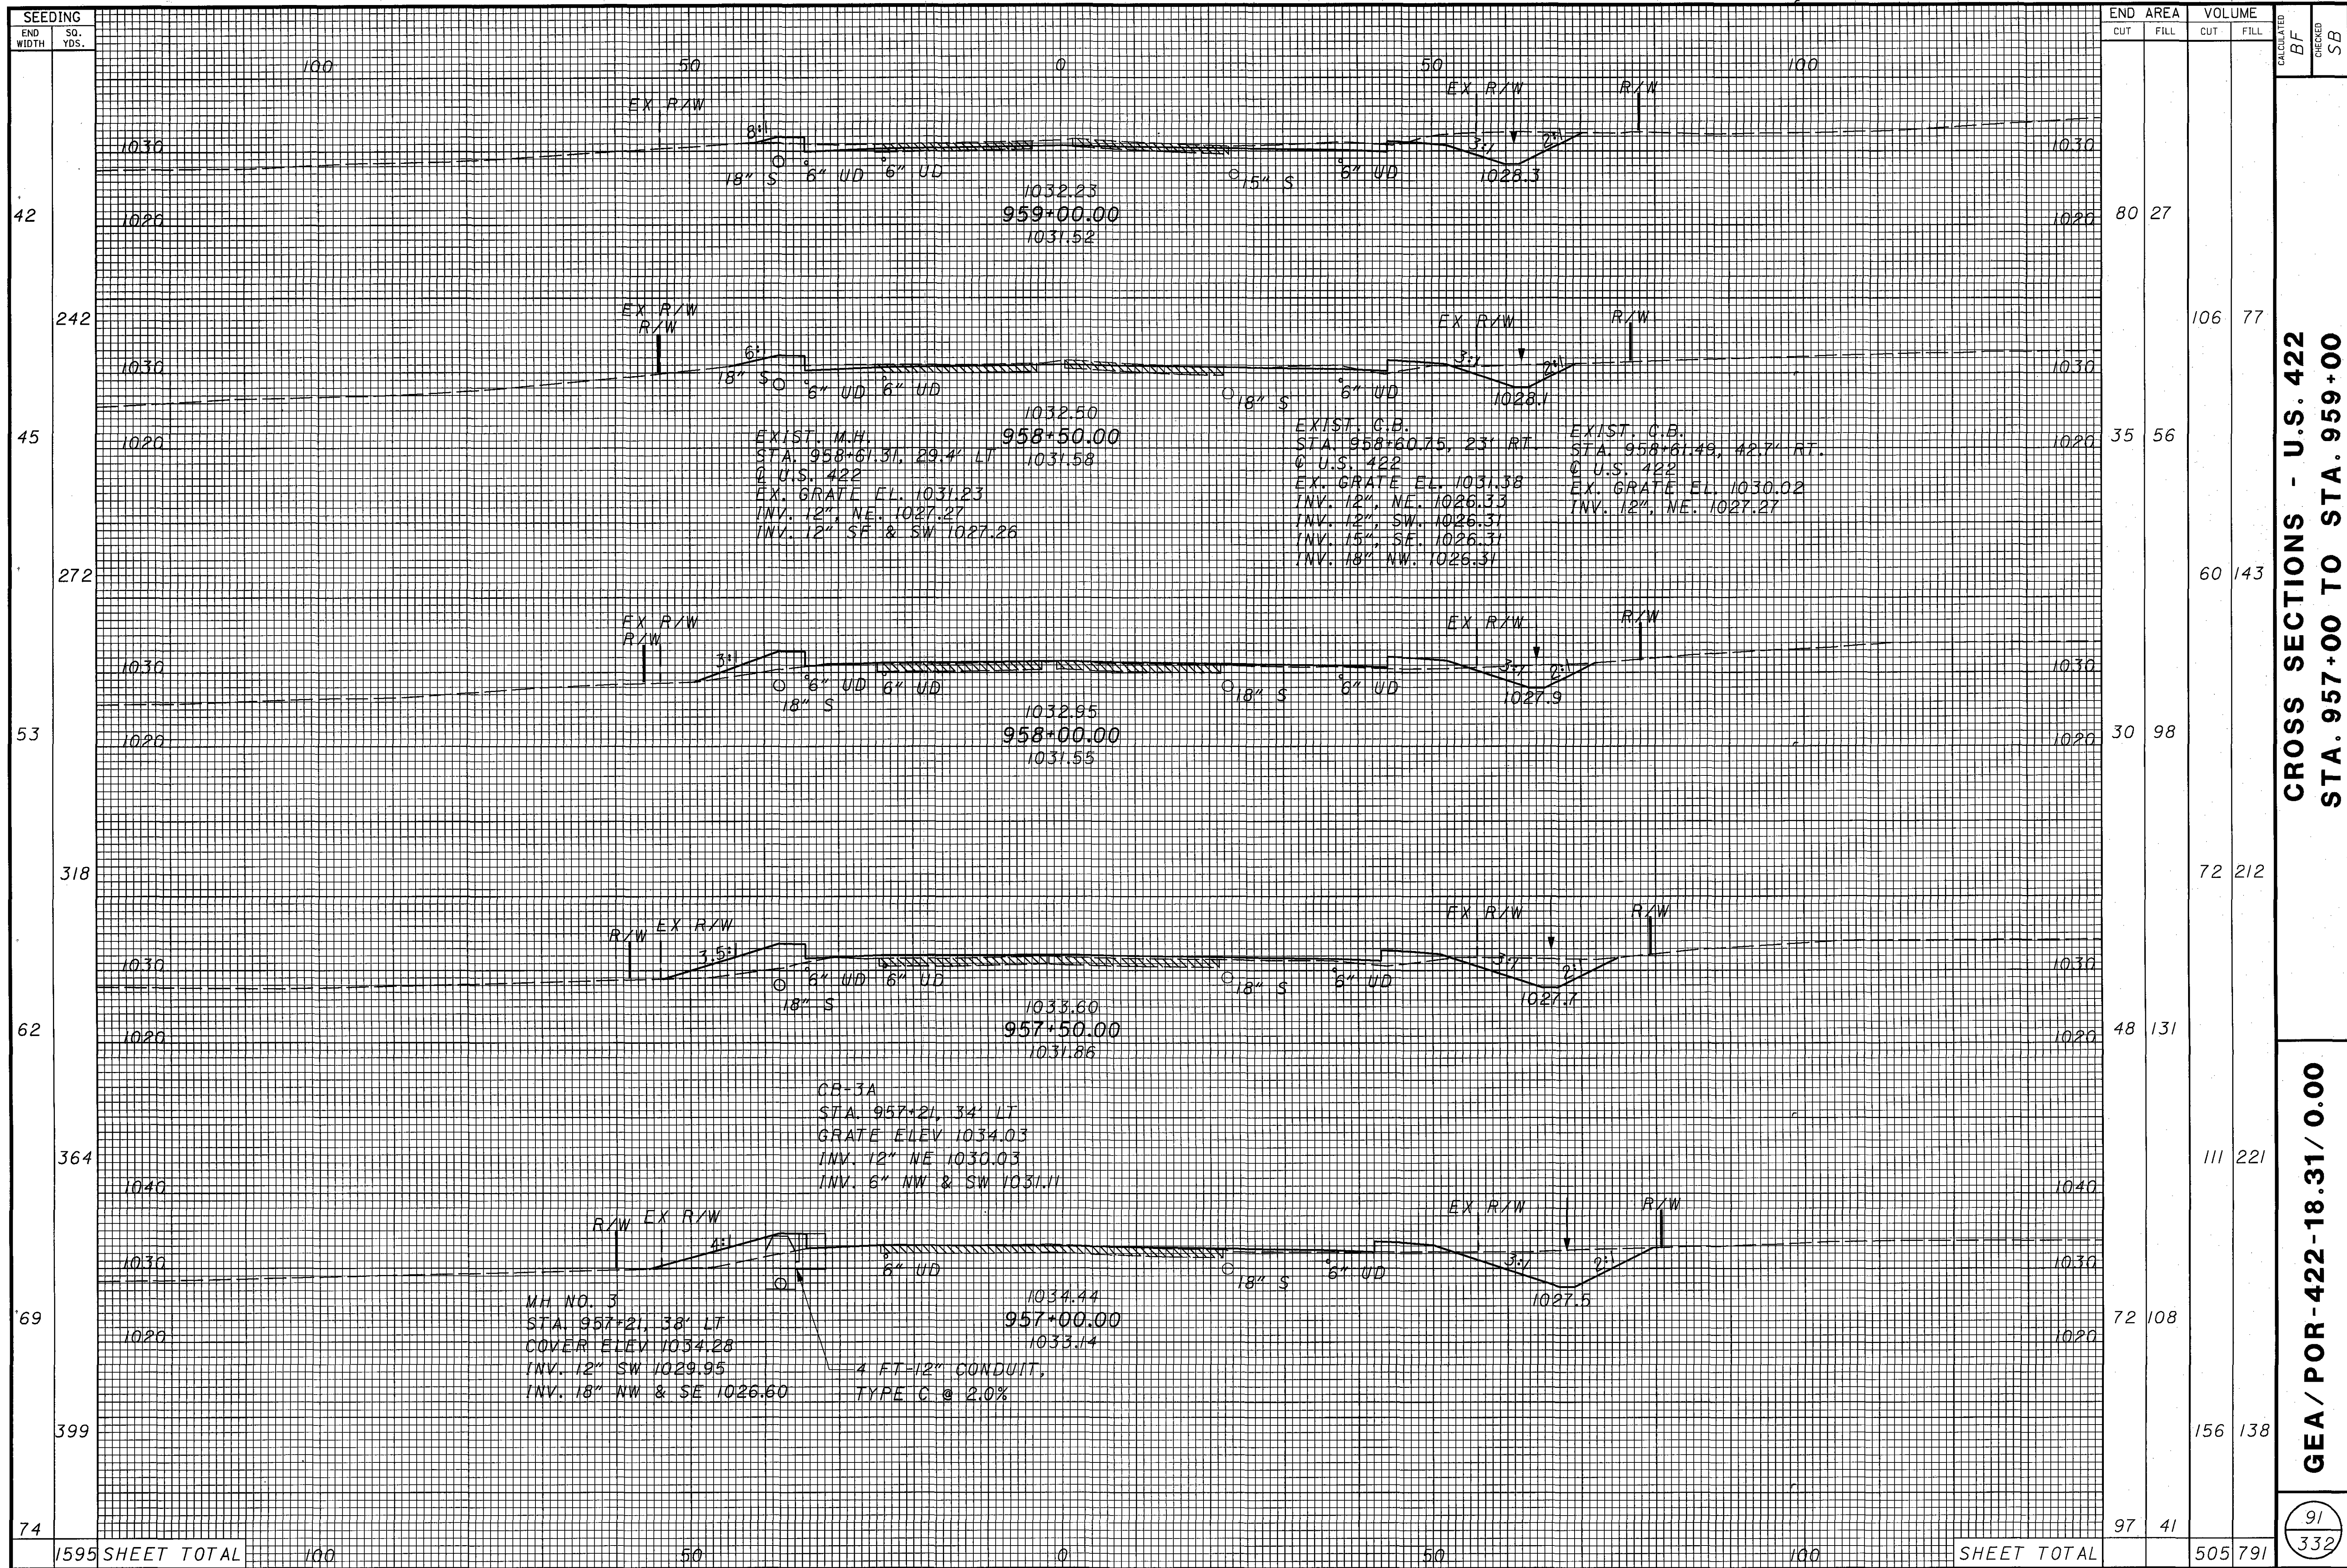



SEEDING		END AREA		VOLUME		CALCULATED	CHECKED	SB
END WIDTH	SO. YDS.	CUT	FILL	CUT	FILL			
42	100							
242	50							
45	0							
272	50							
53	100							
318	50							
62	0							
364	50							
69	100							
399	50							
74	0							
1595 SHEET TOTAL		100	50	0	50	100	SHEET TOTAL	
		80	27	106	77	35	56	60
						143		
		30	98	72	212	48	131	111
						221		
		72	108	156	138	97	41	91
						332		


CROSS SECTIONS - U.S. 422
STA. 957+00 TO STA. 959+00

GEA/POR-422-18.31/0.00

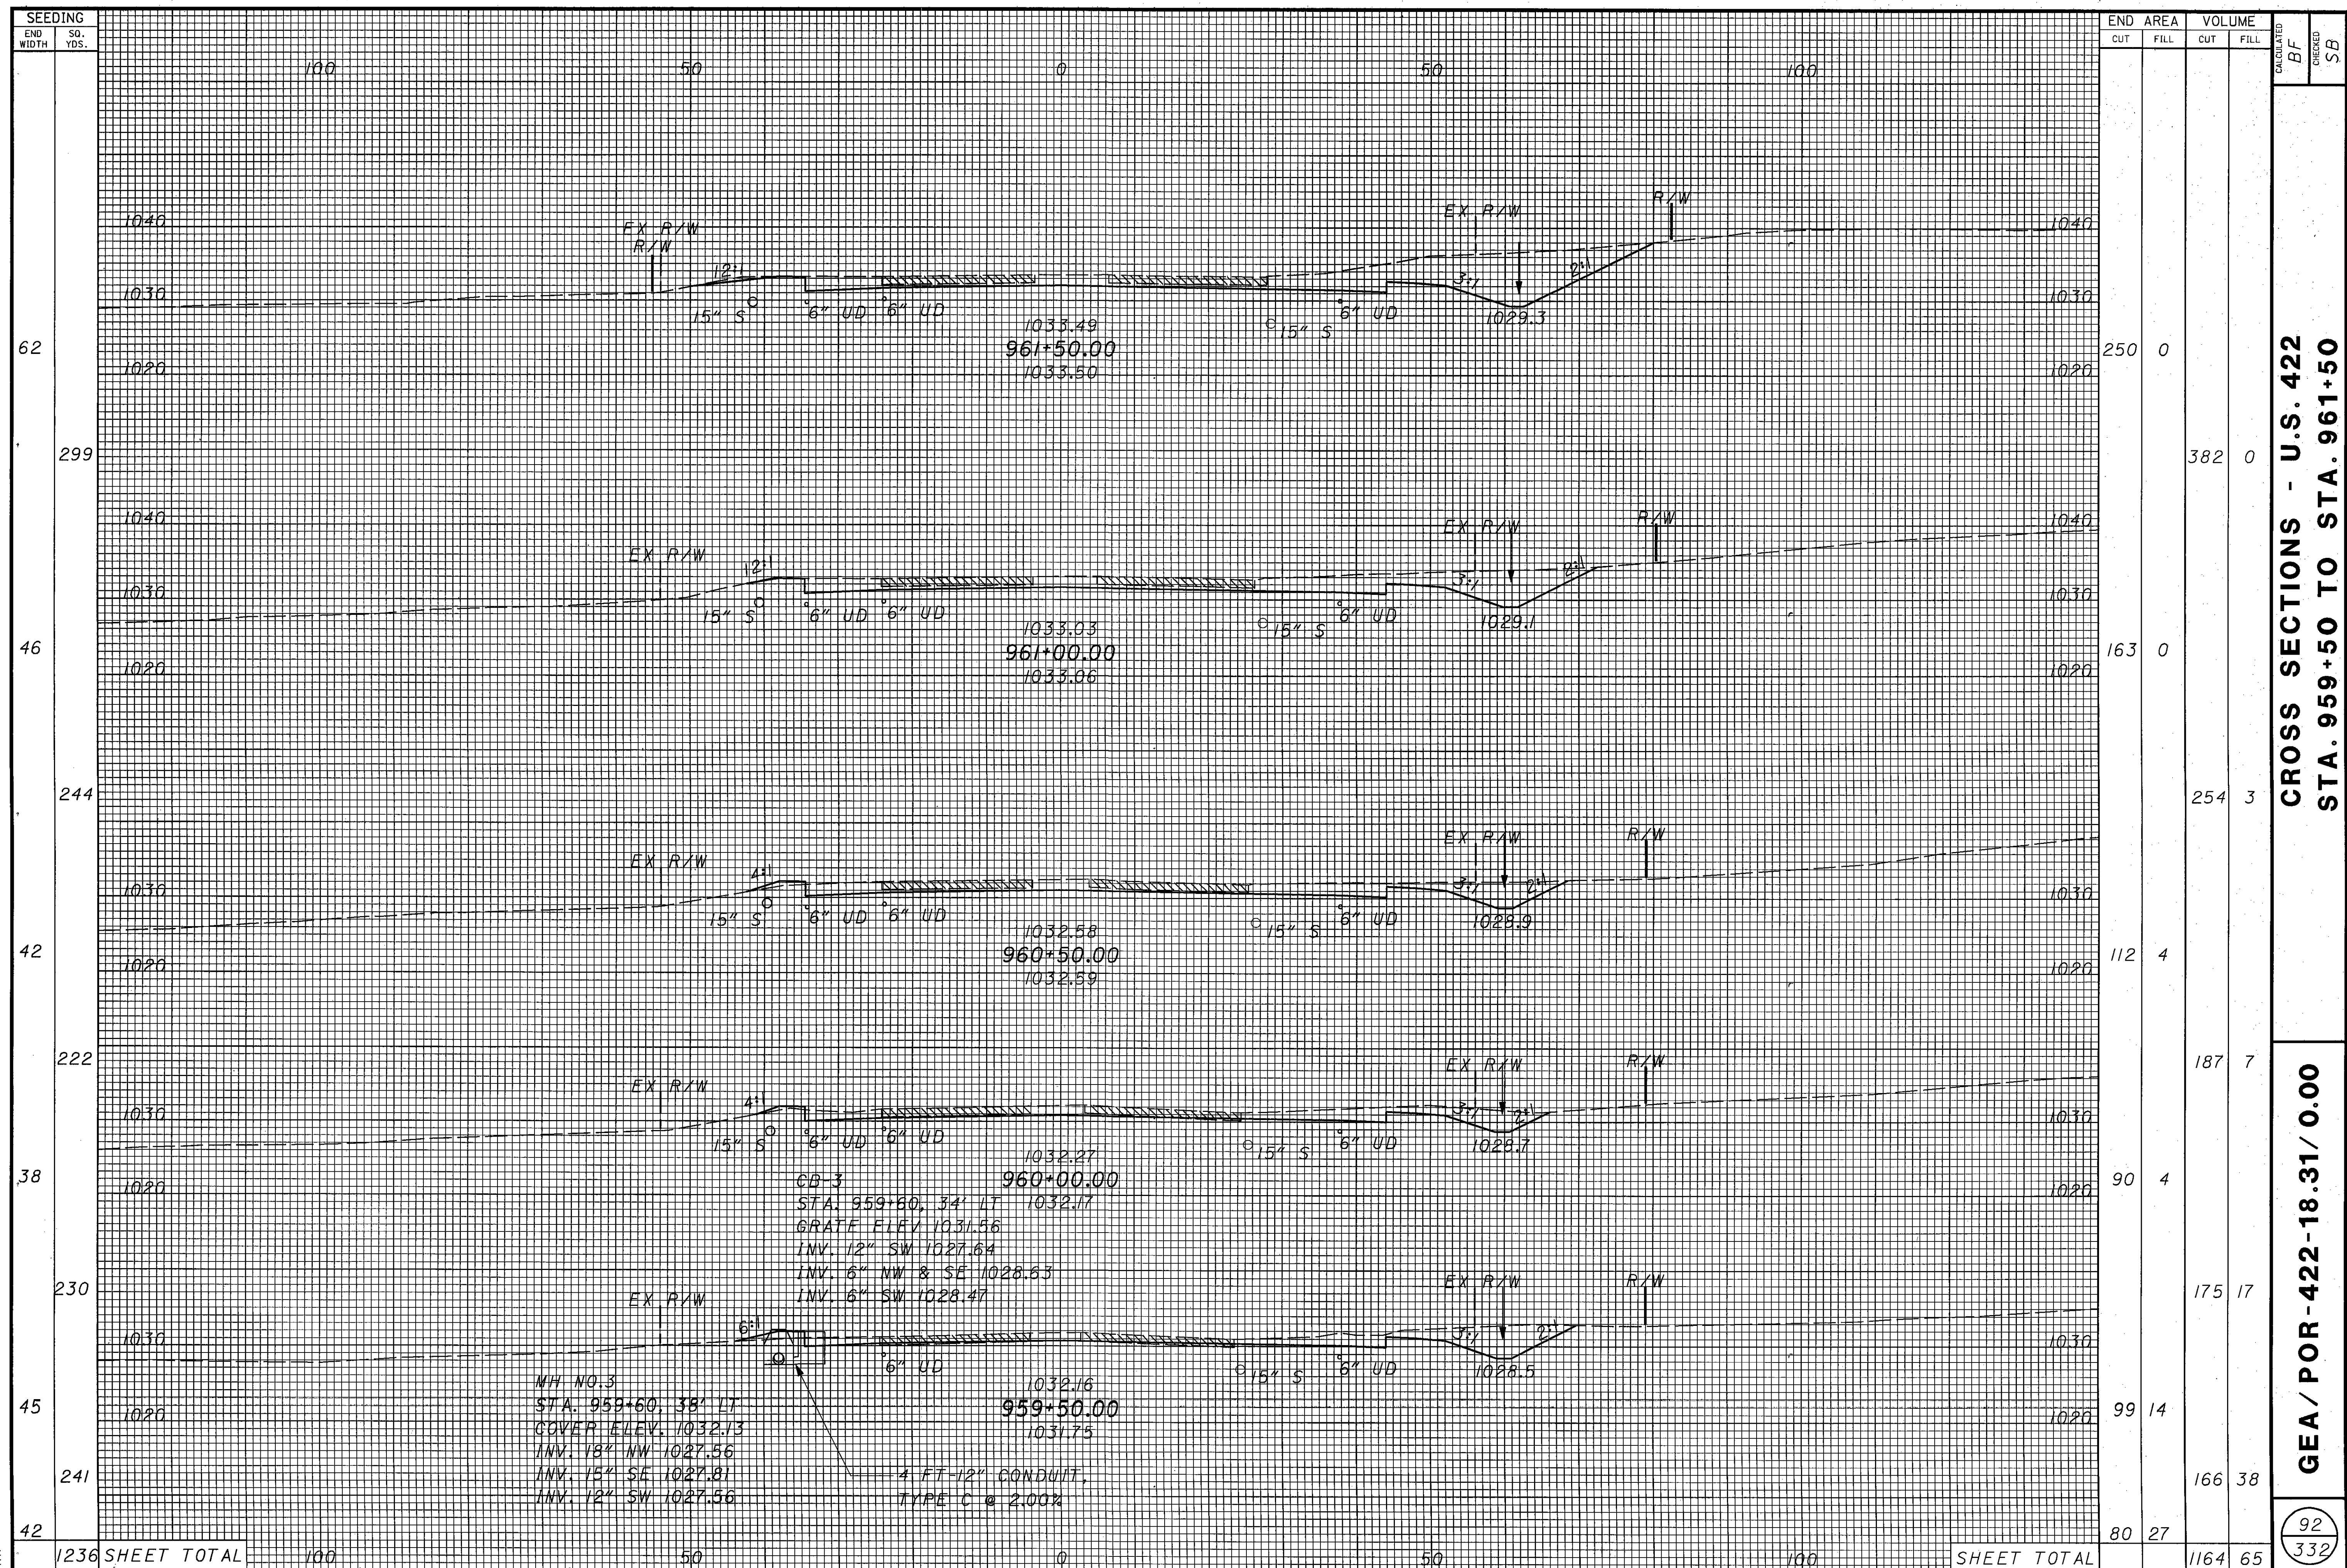

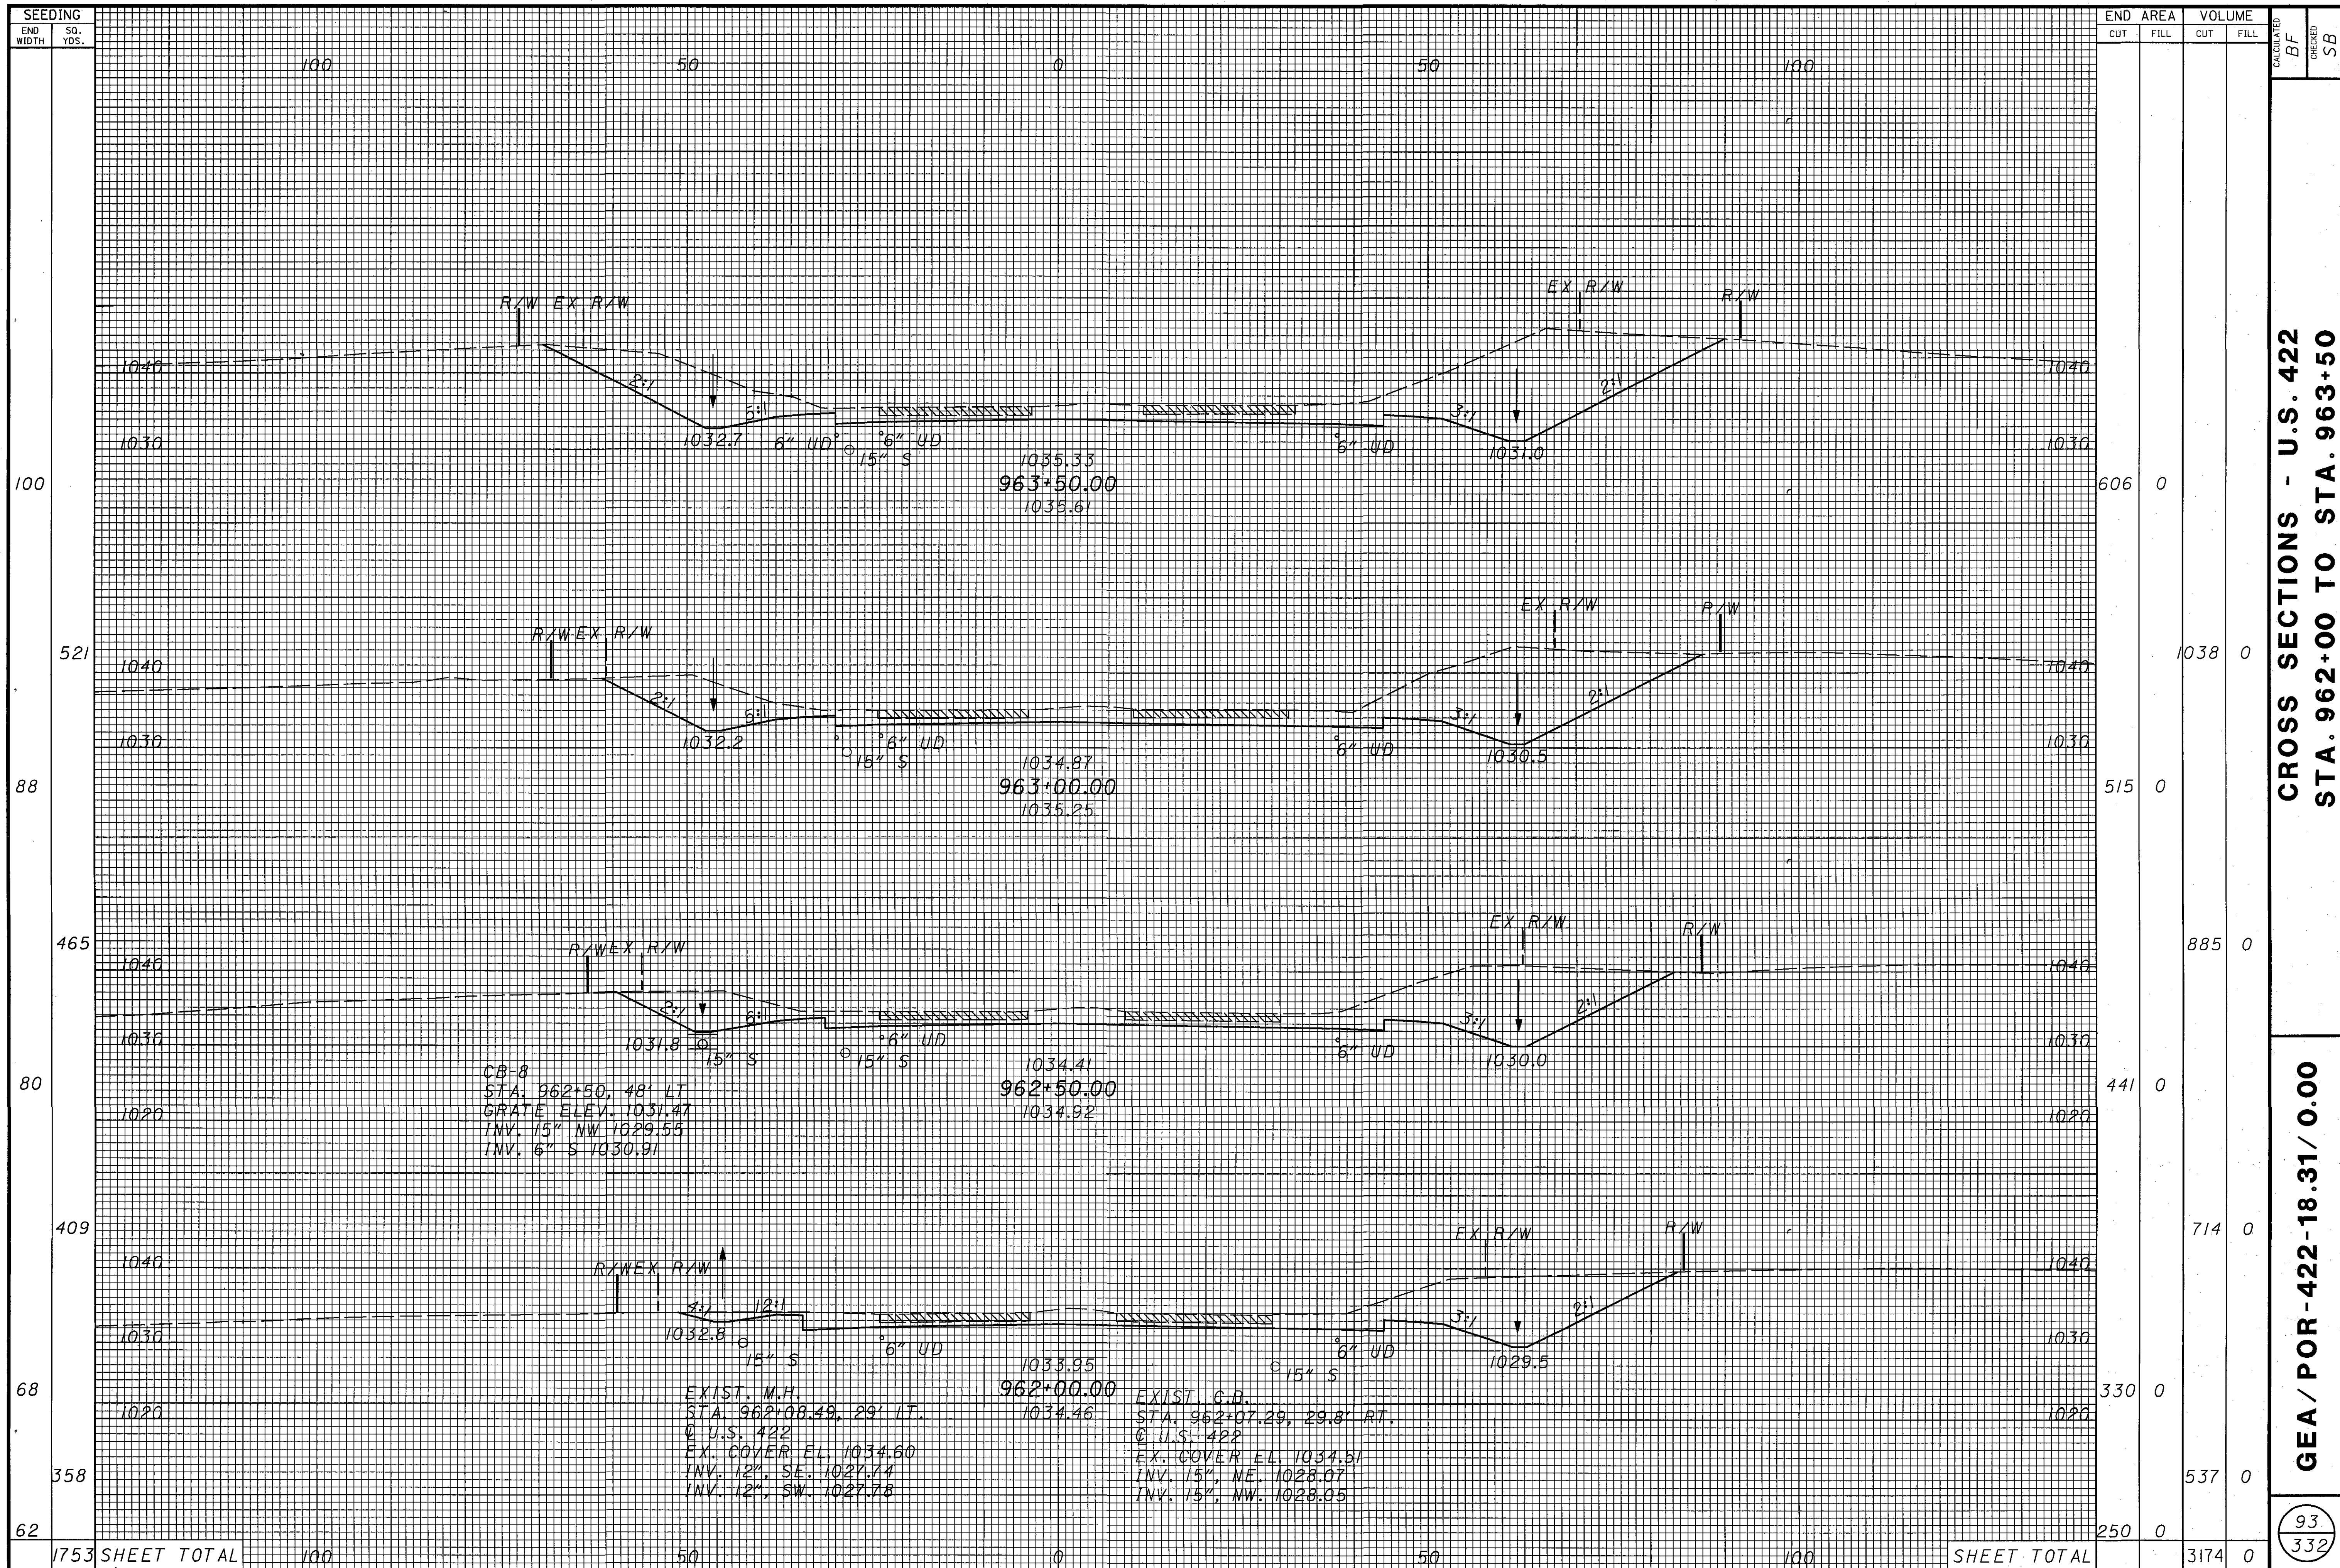


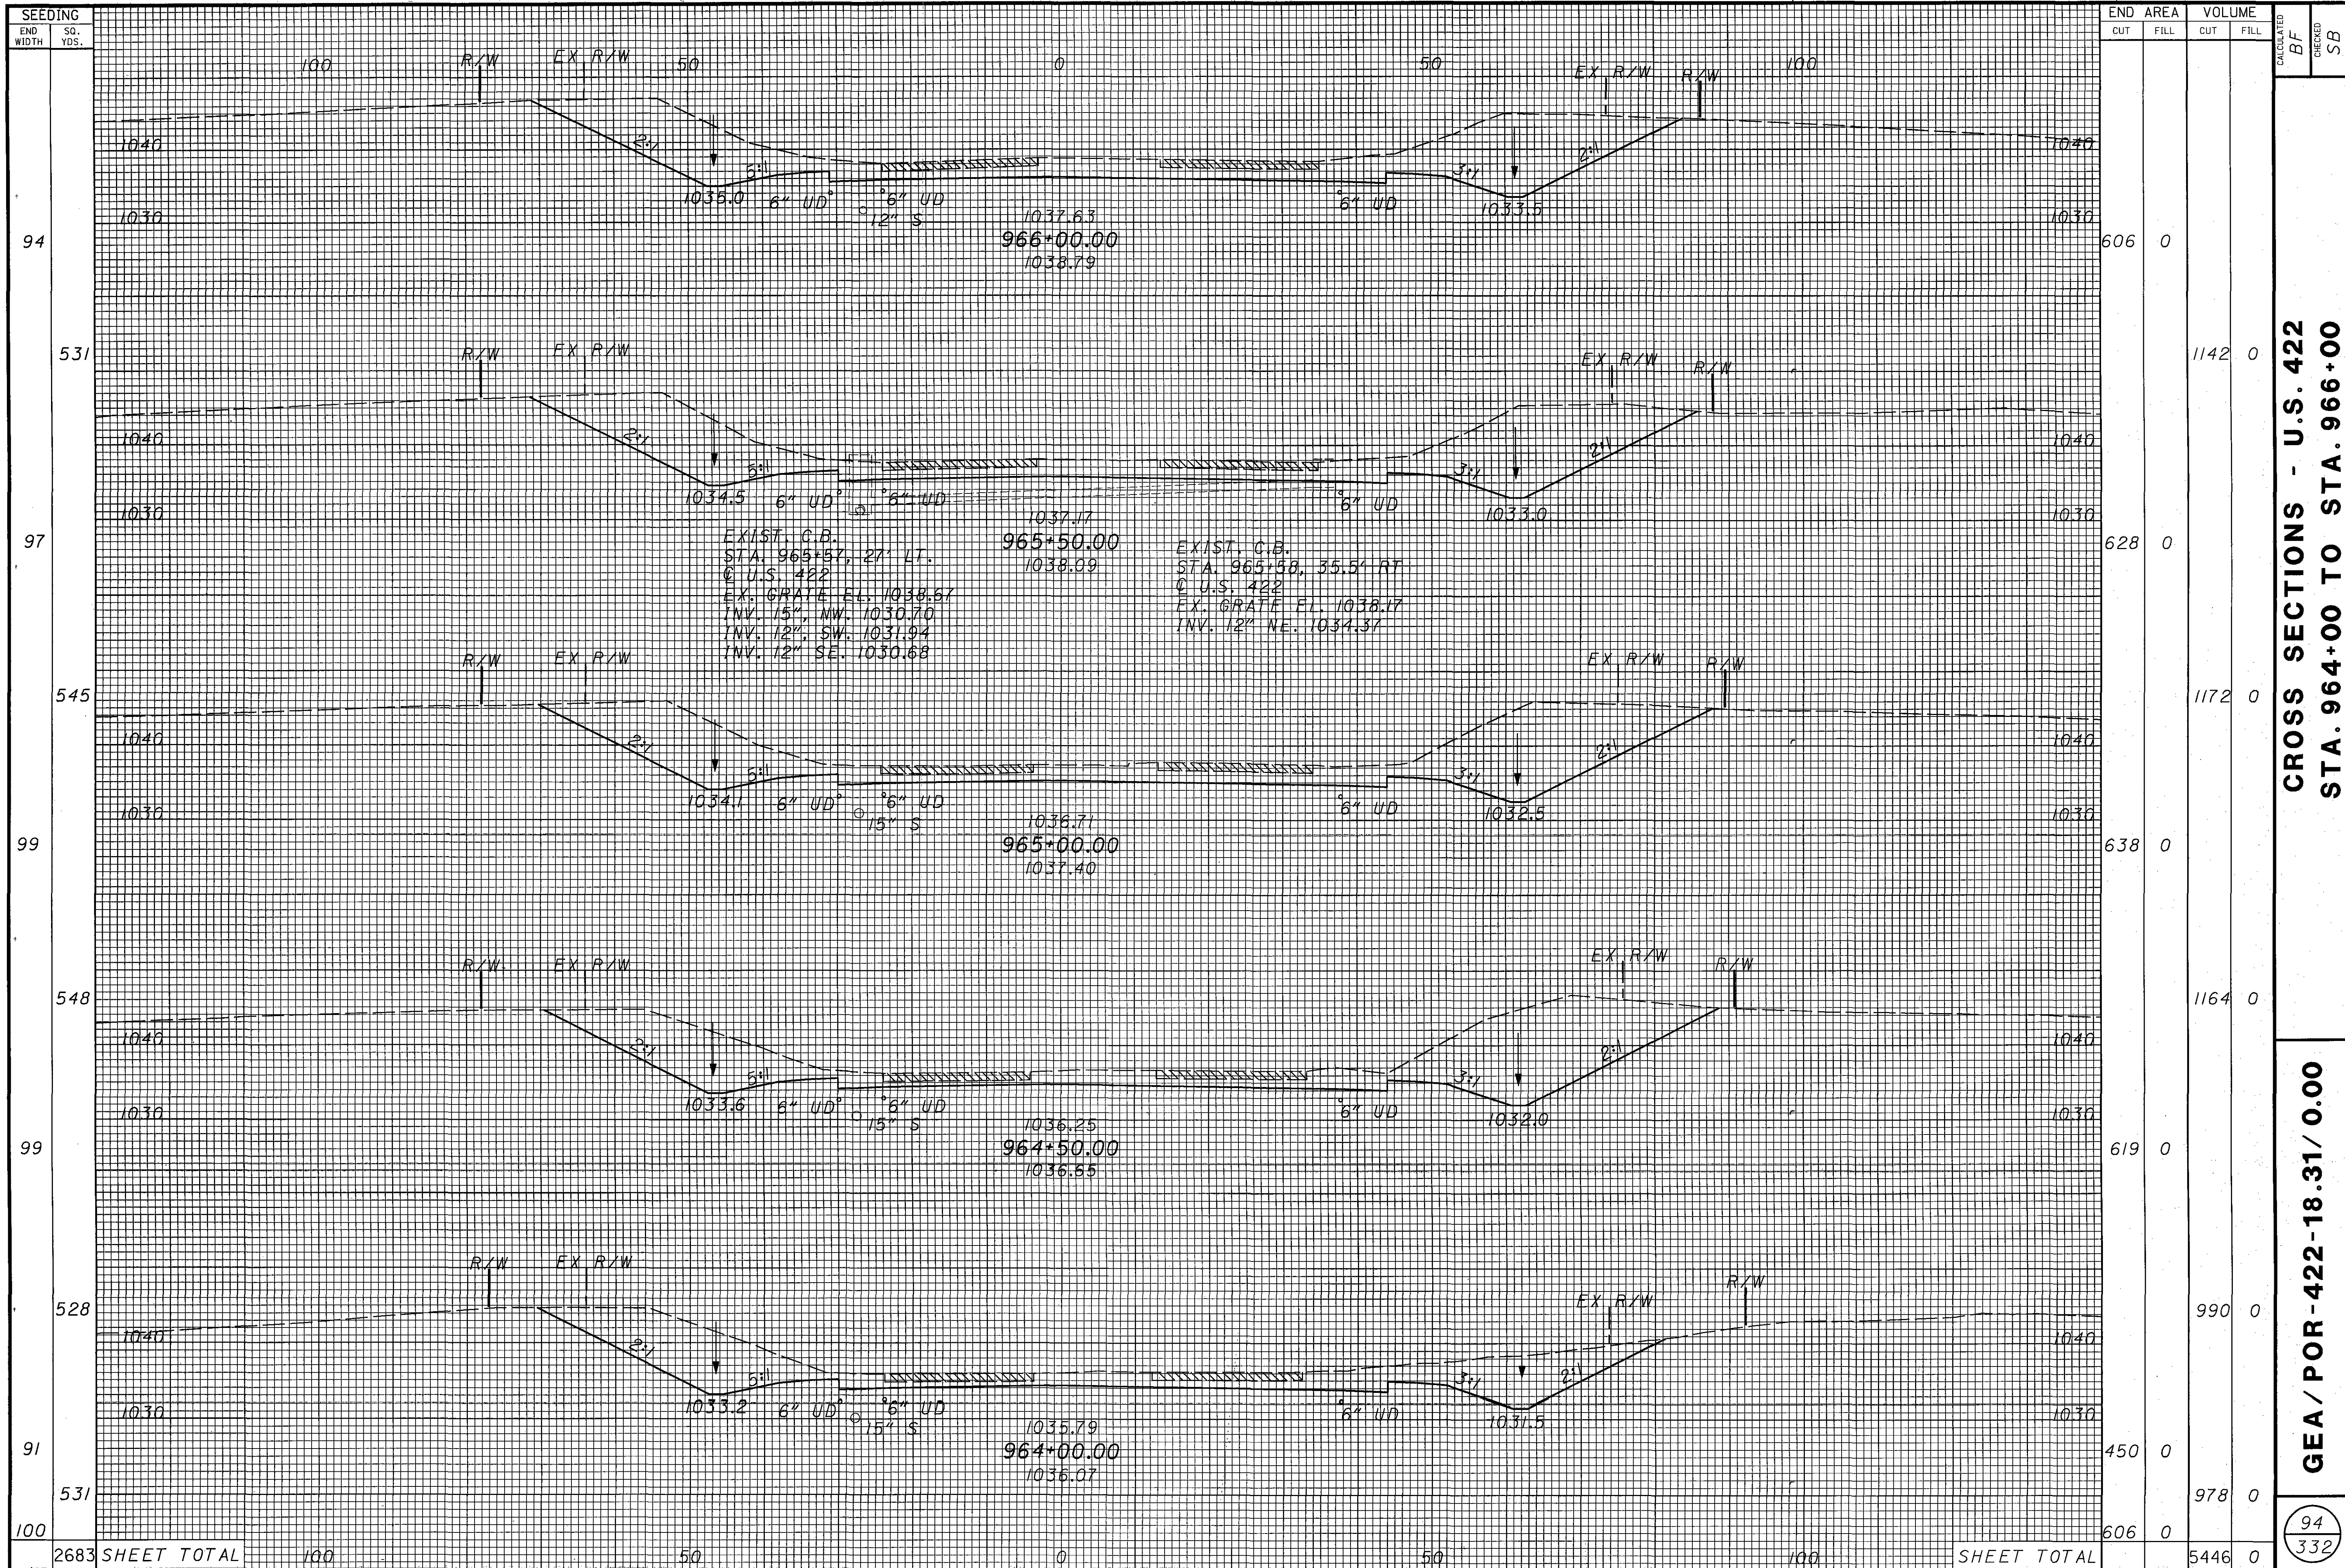

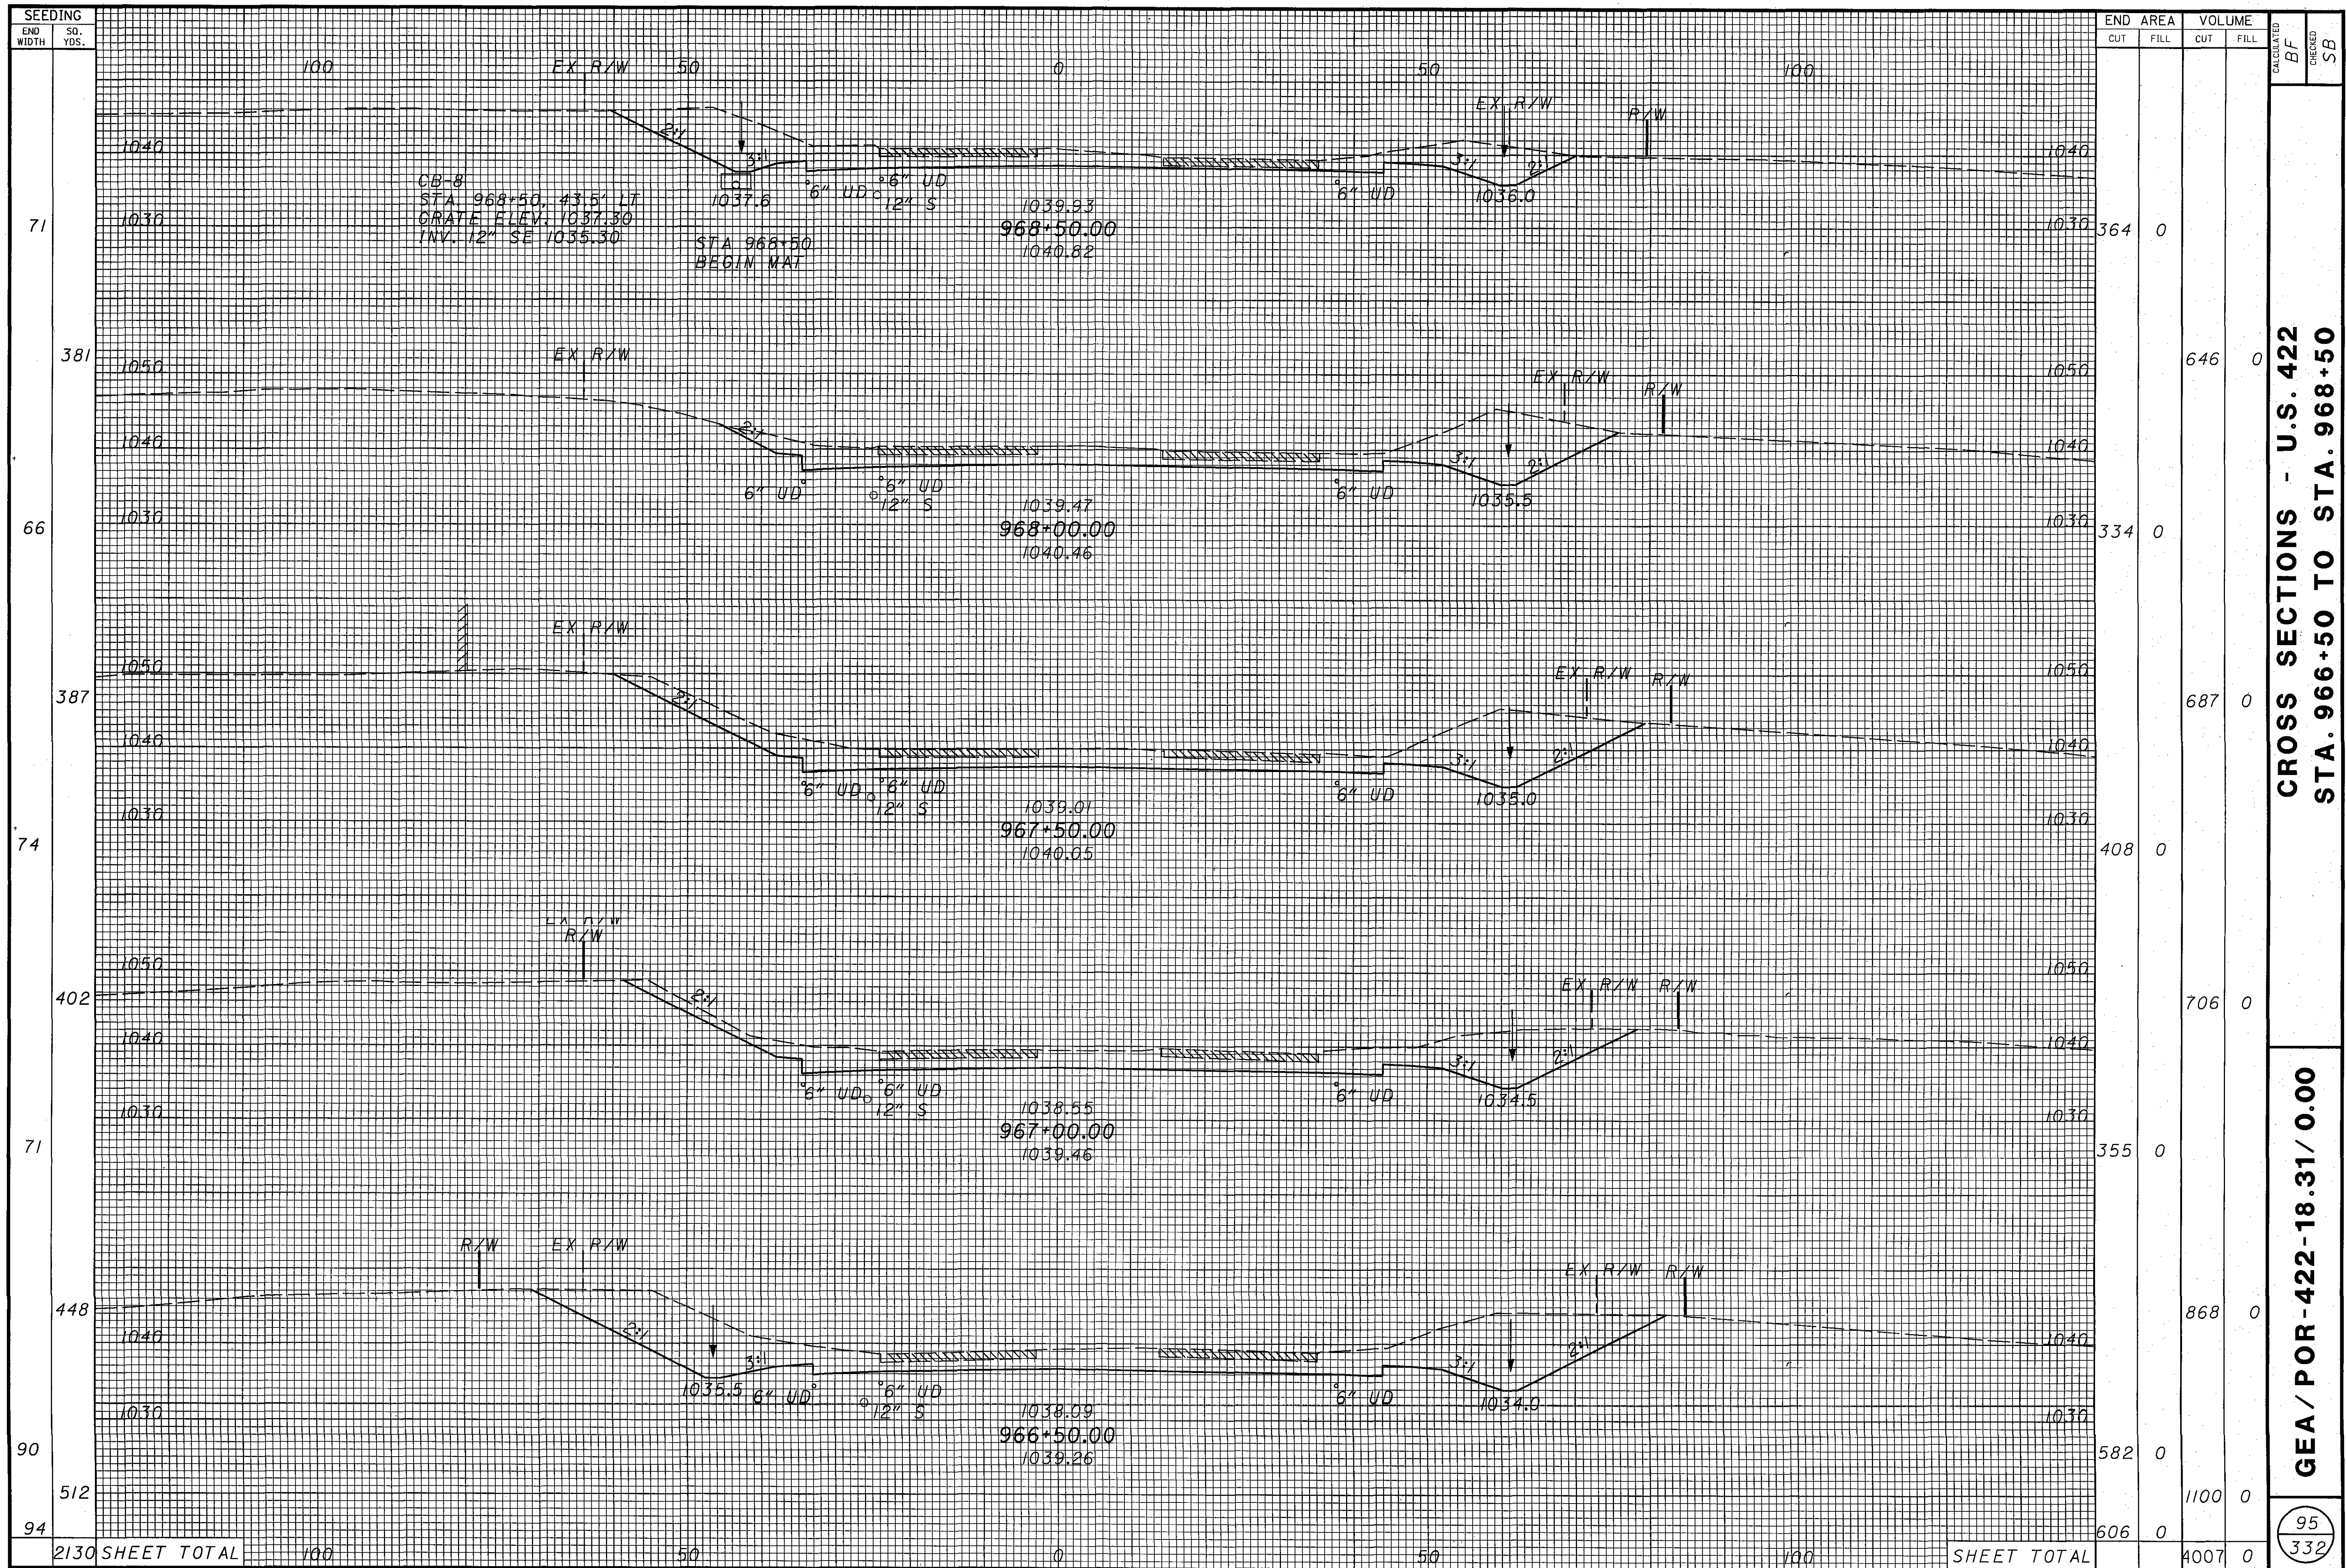

96
332


[illegible]

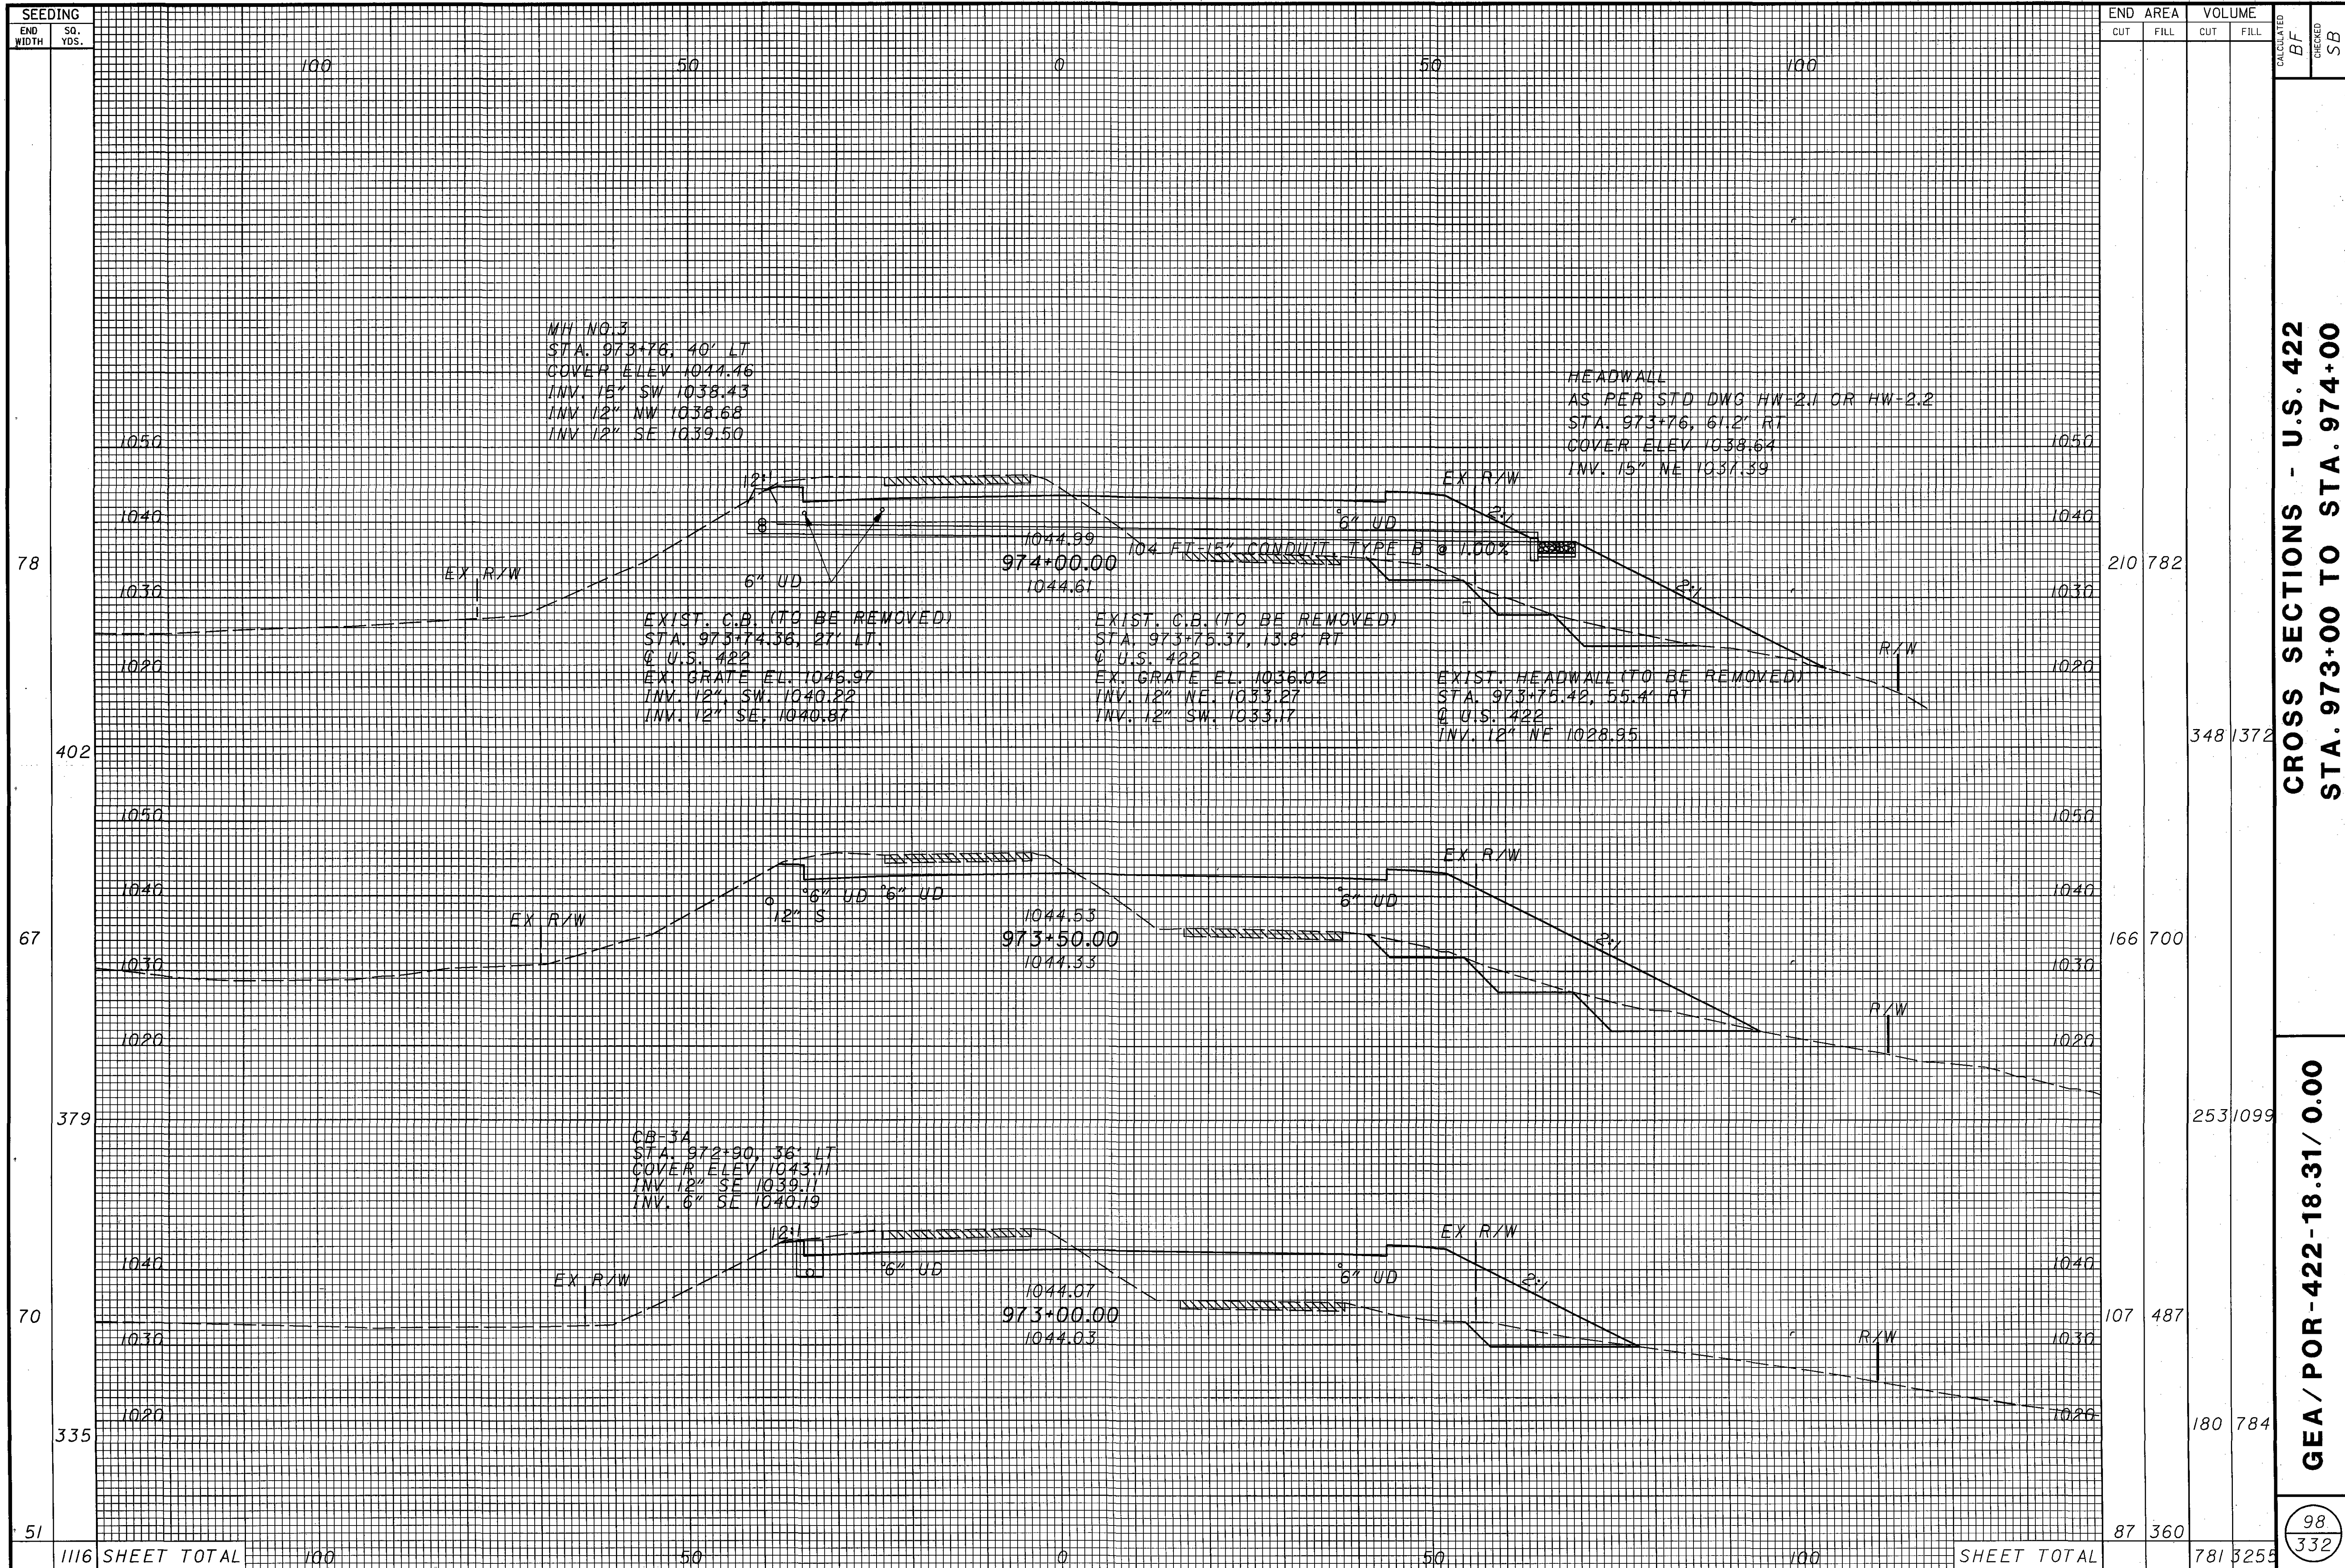



SEEDING		END AREA		VOLUME		CALCULATED BF	CHECKED SB
END WIDTH	SO. YDS.	CUT	FILL	CUT	FILL		
100	50	0	50	100			
78				210	782		
402				348	1372		
67				166	700		
379				253	1099		
70				107	487		
335				180	784		
51				87	360		
1116	SHEET TOTAL	100	50	0	50	100	
						781	3255


CROSS SECTIONS - U.S. 422
STA. 973+00 TO STA. 974+00

GEA / POR - 422 - 18.31 / 0.00

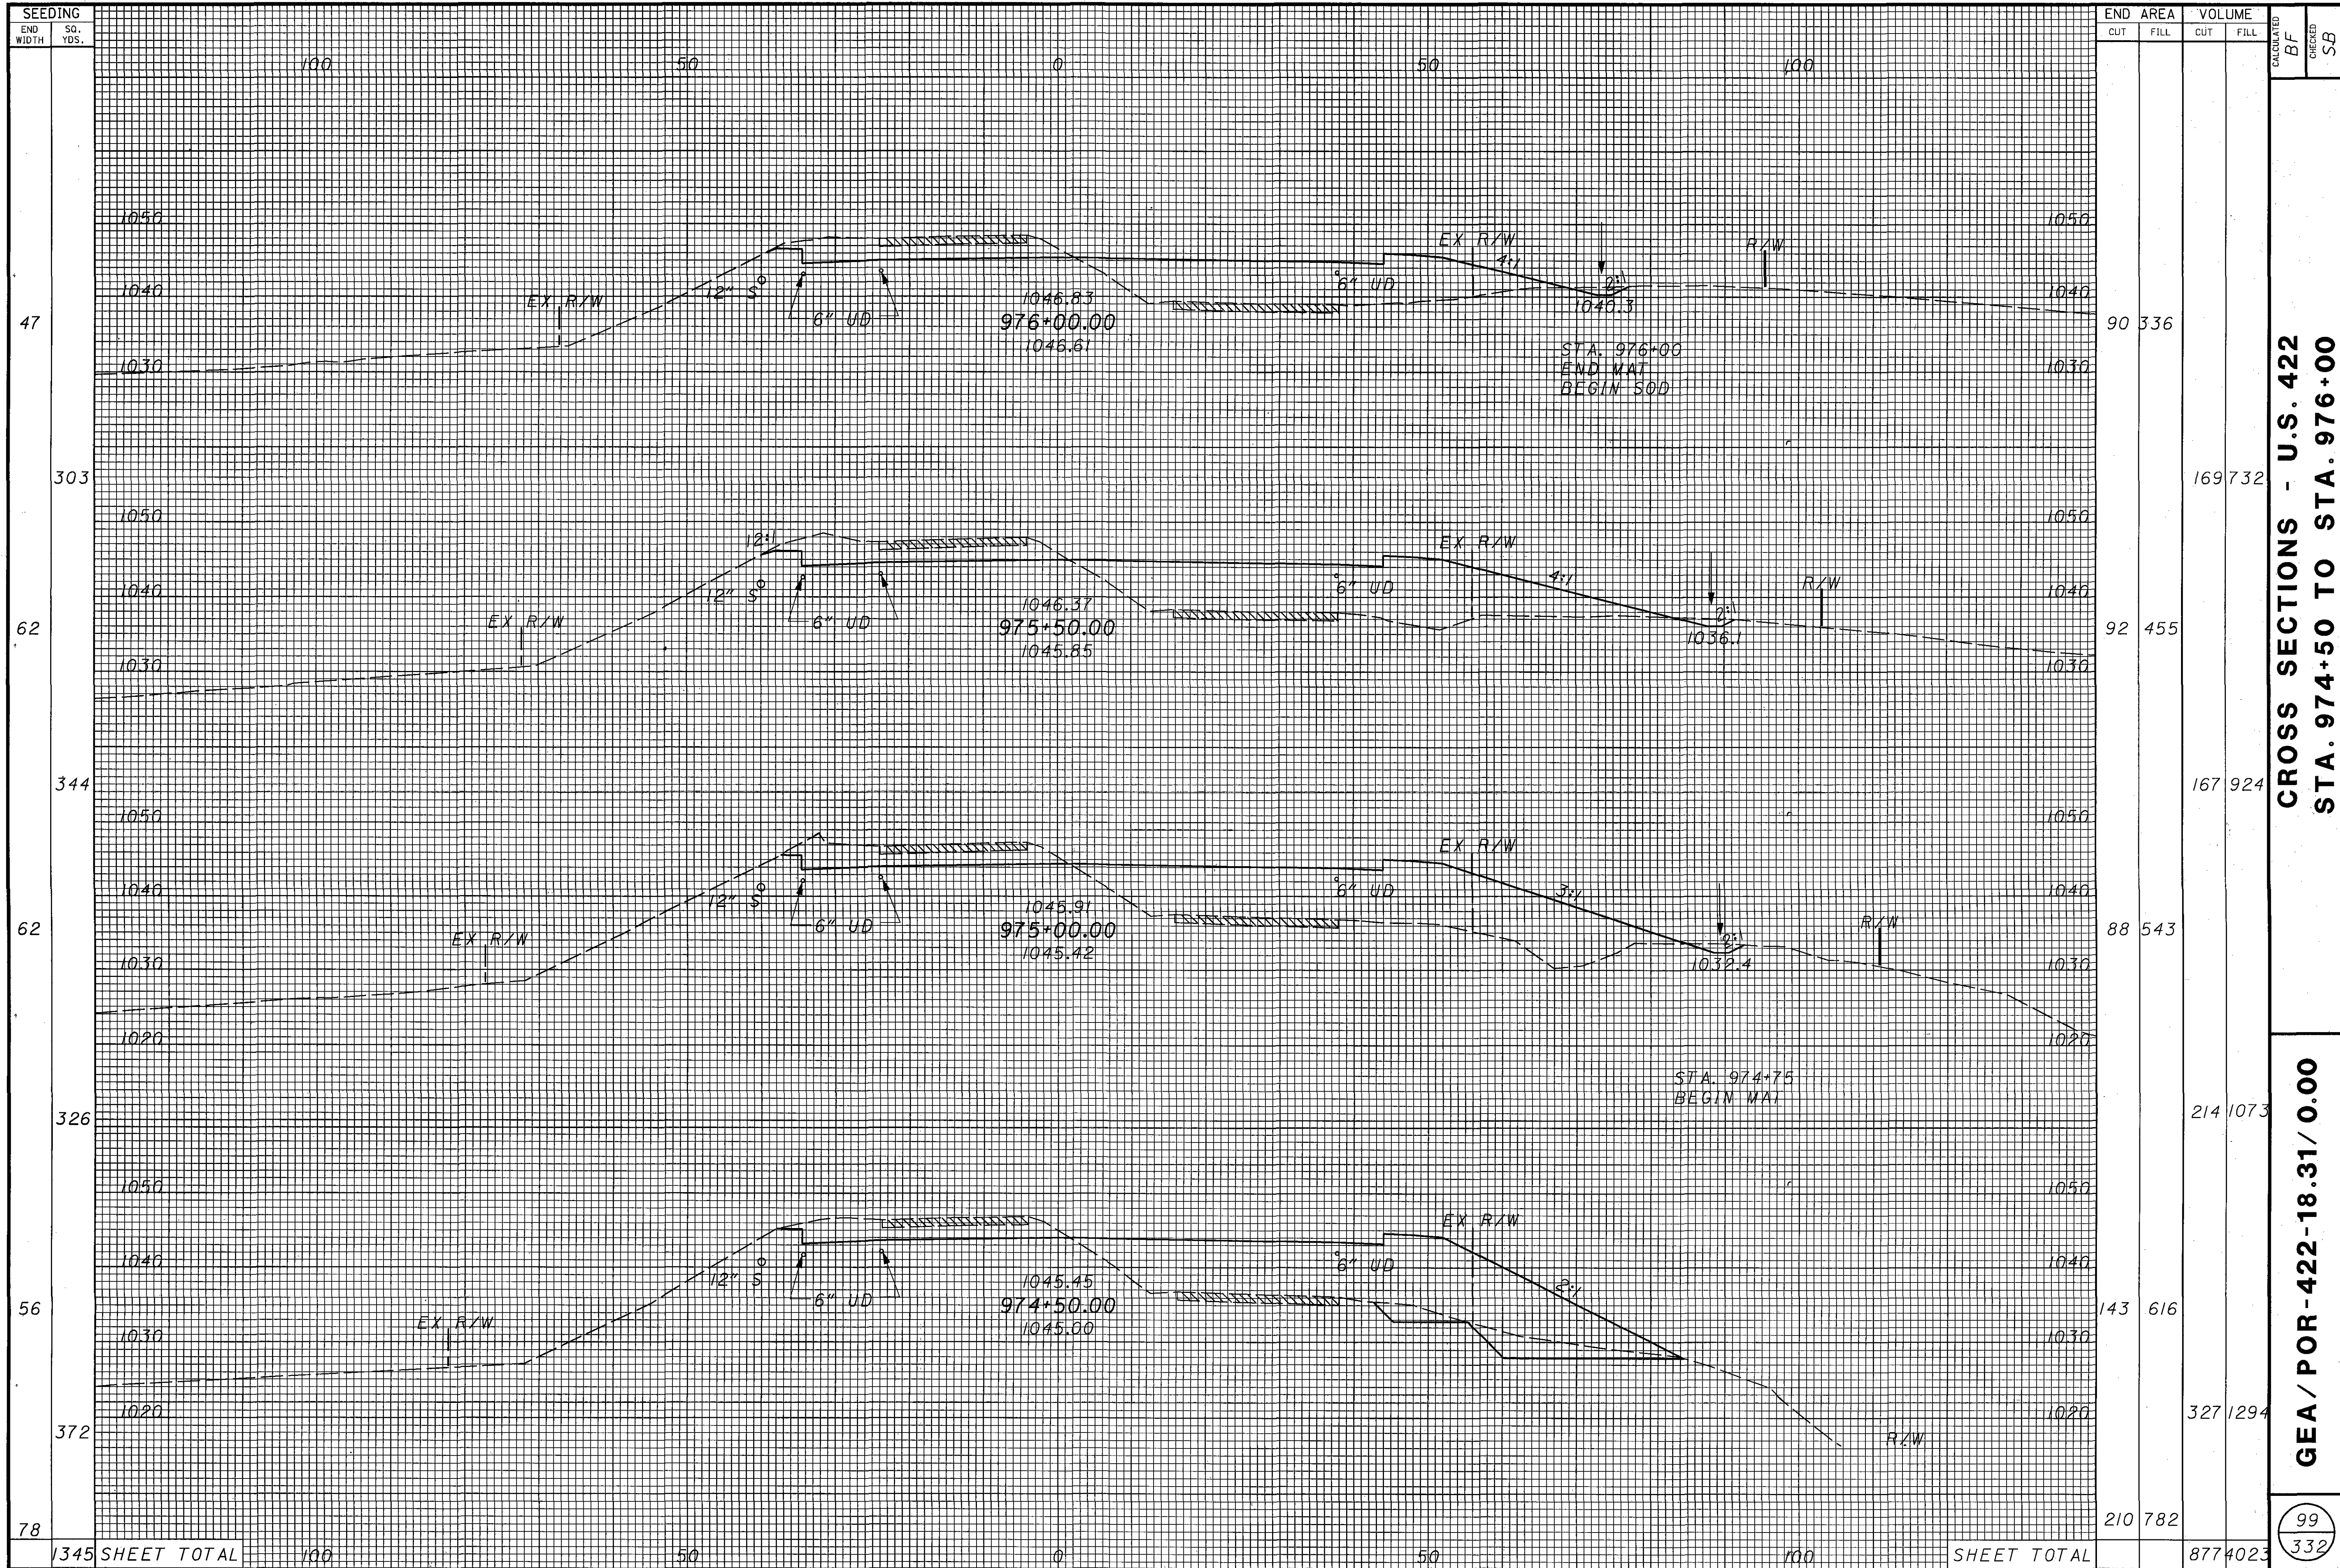

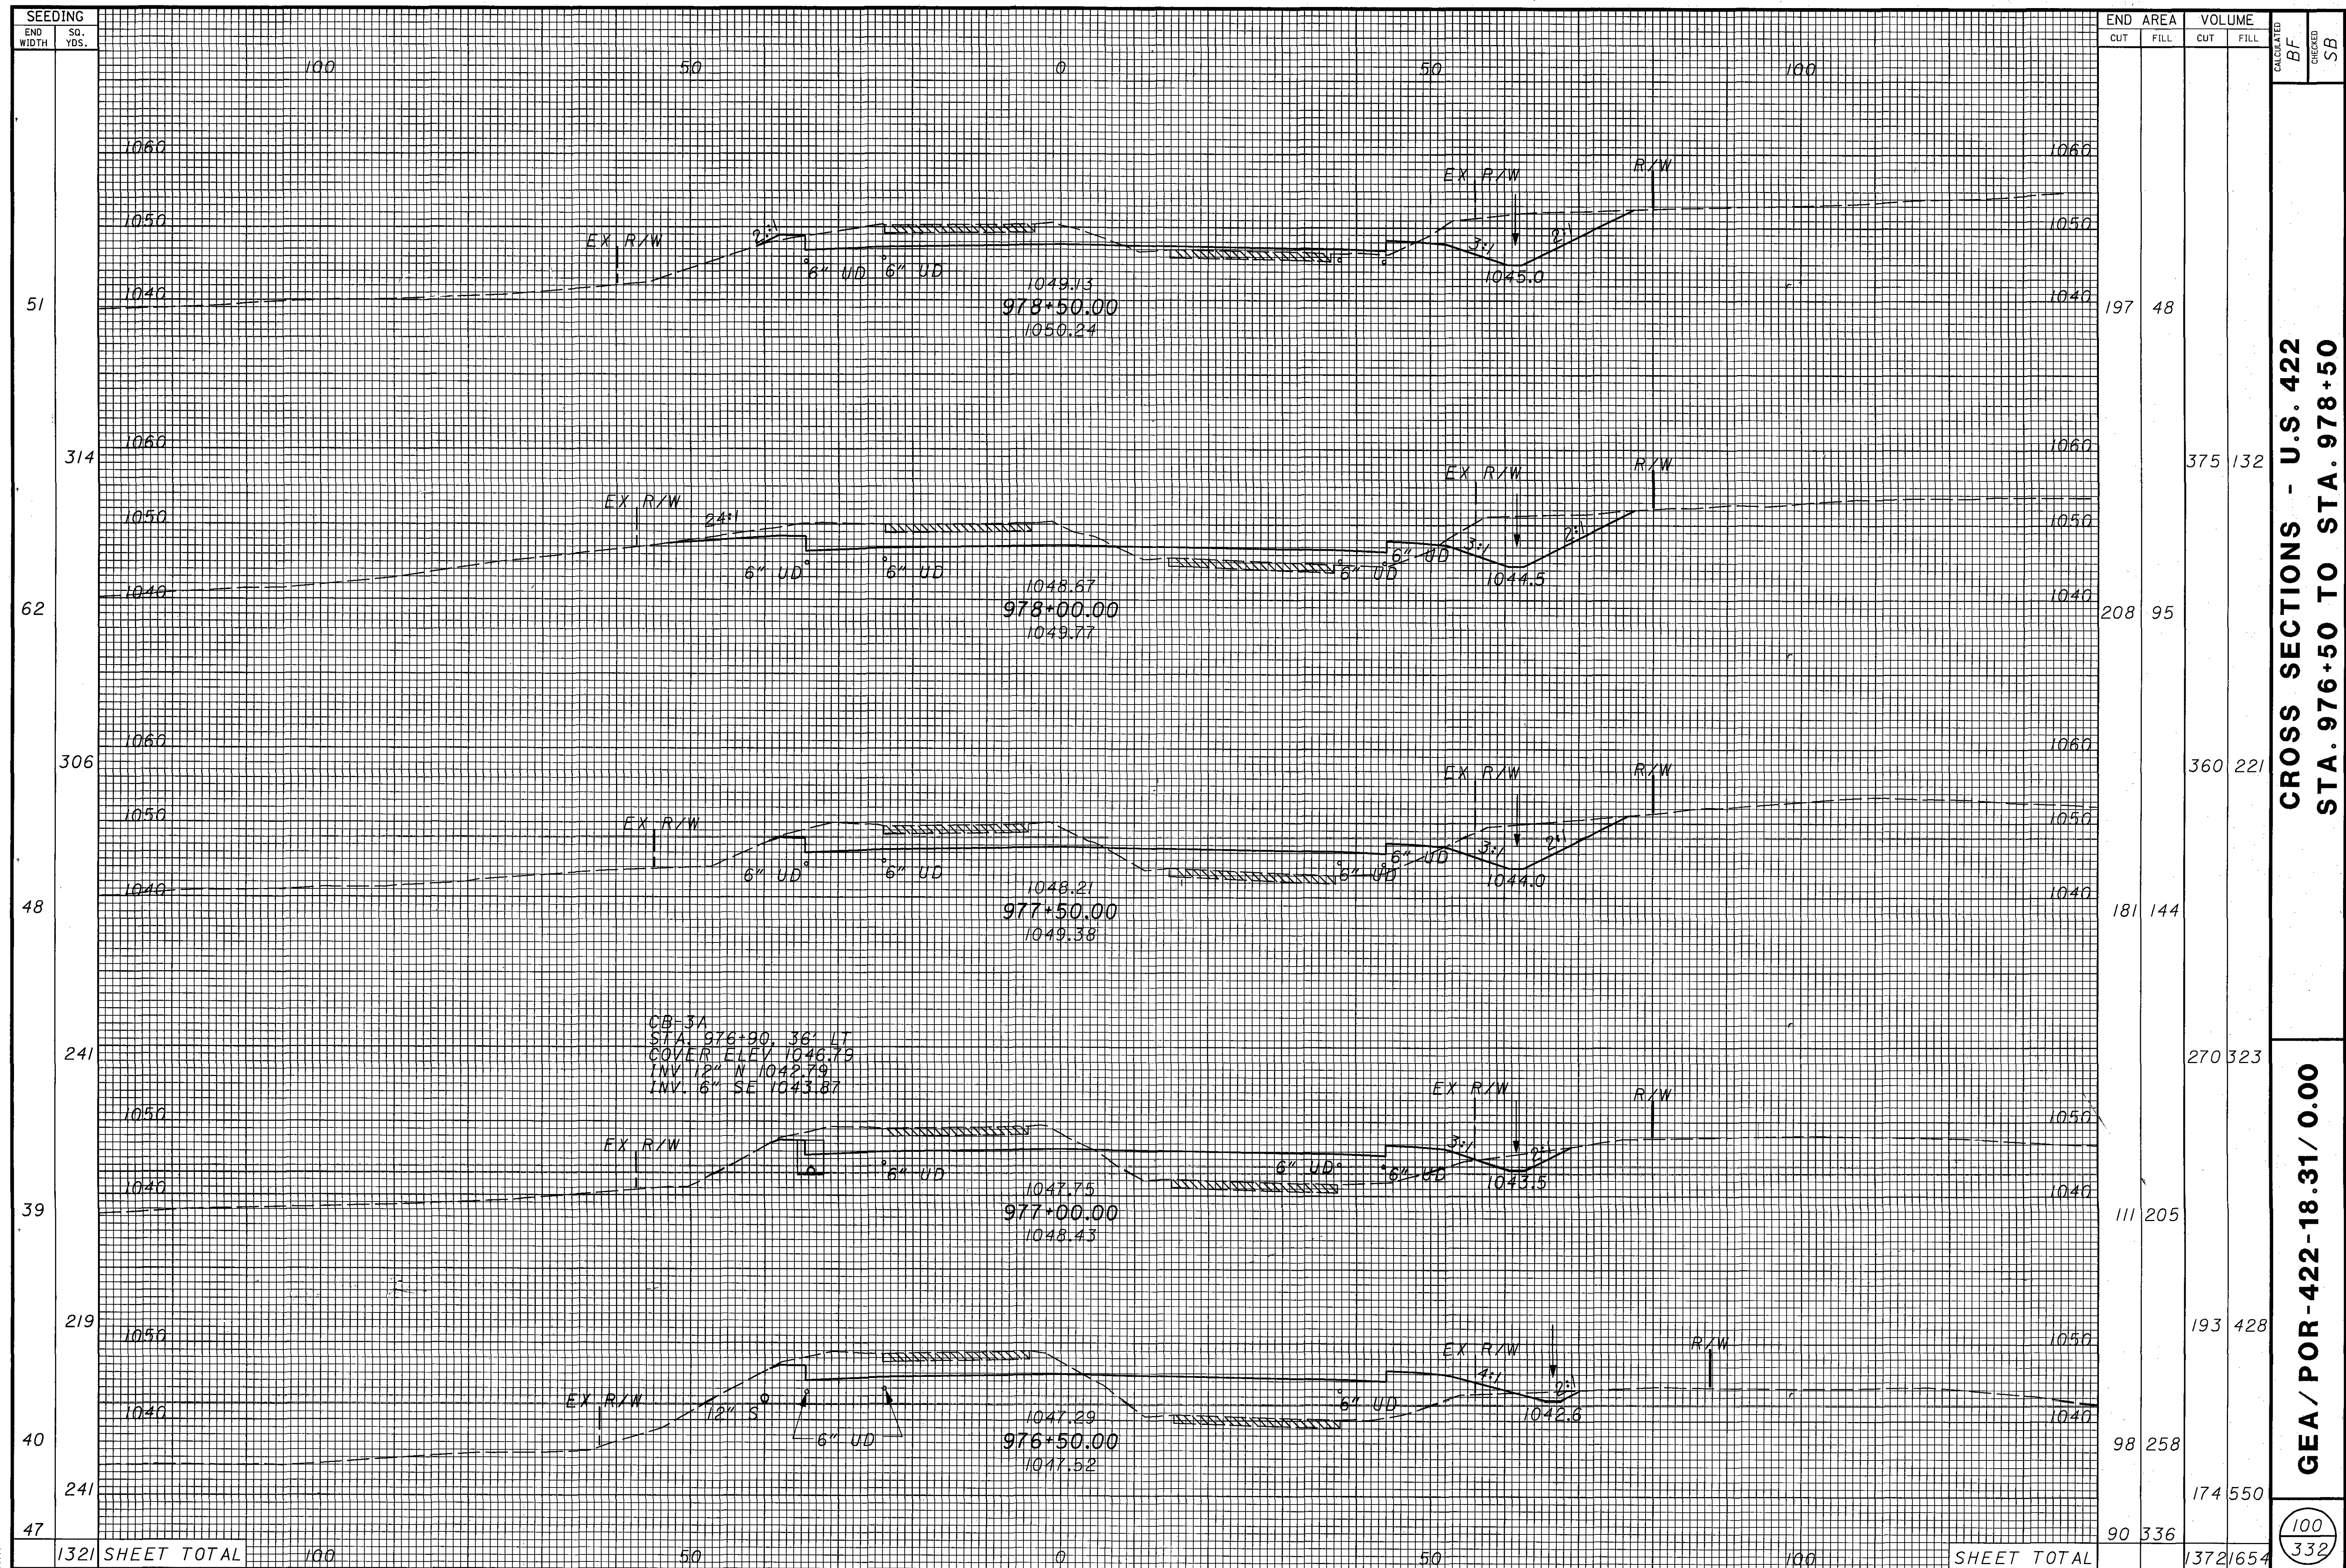

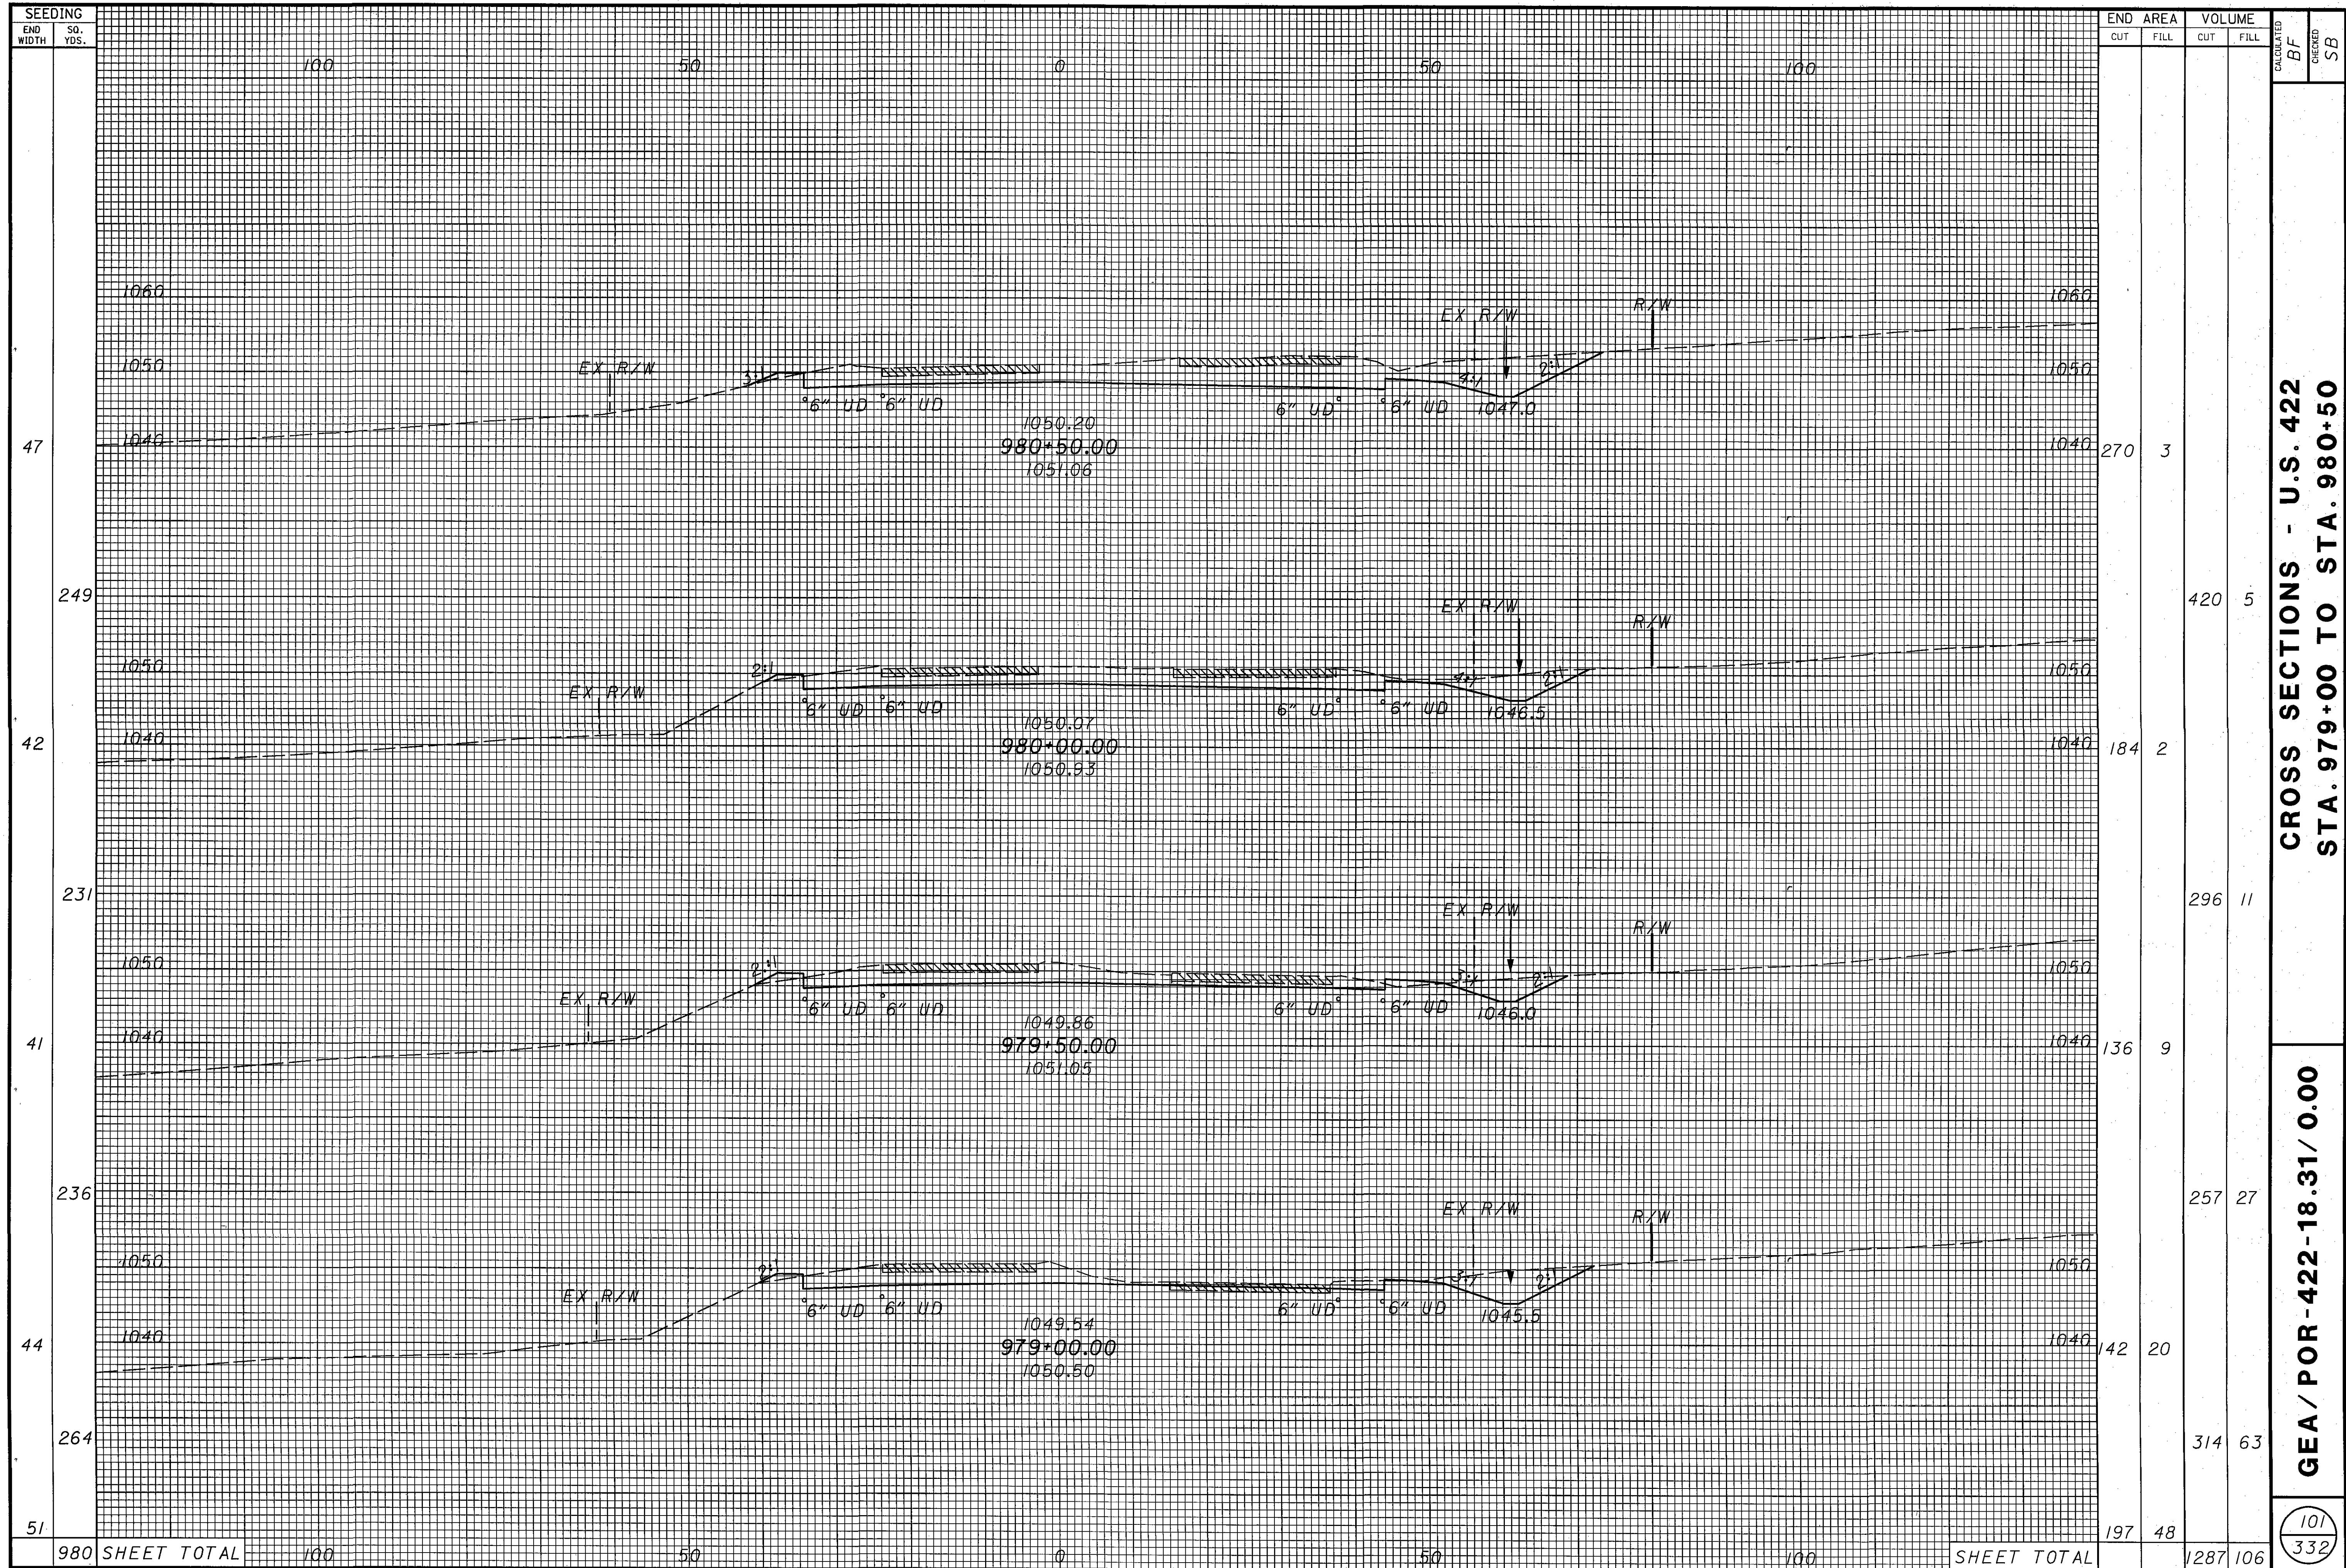


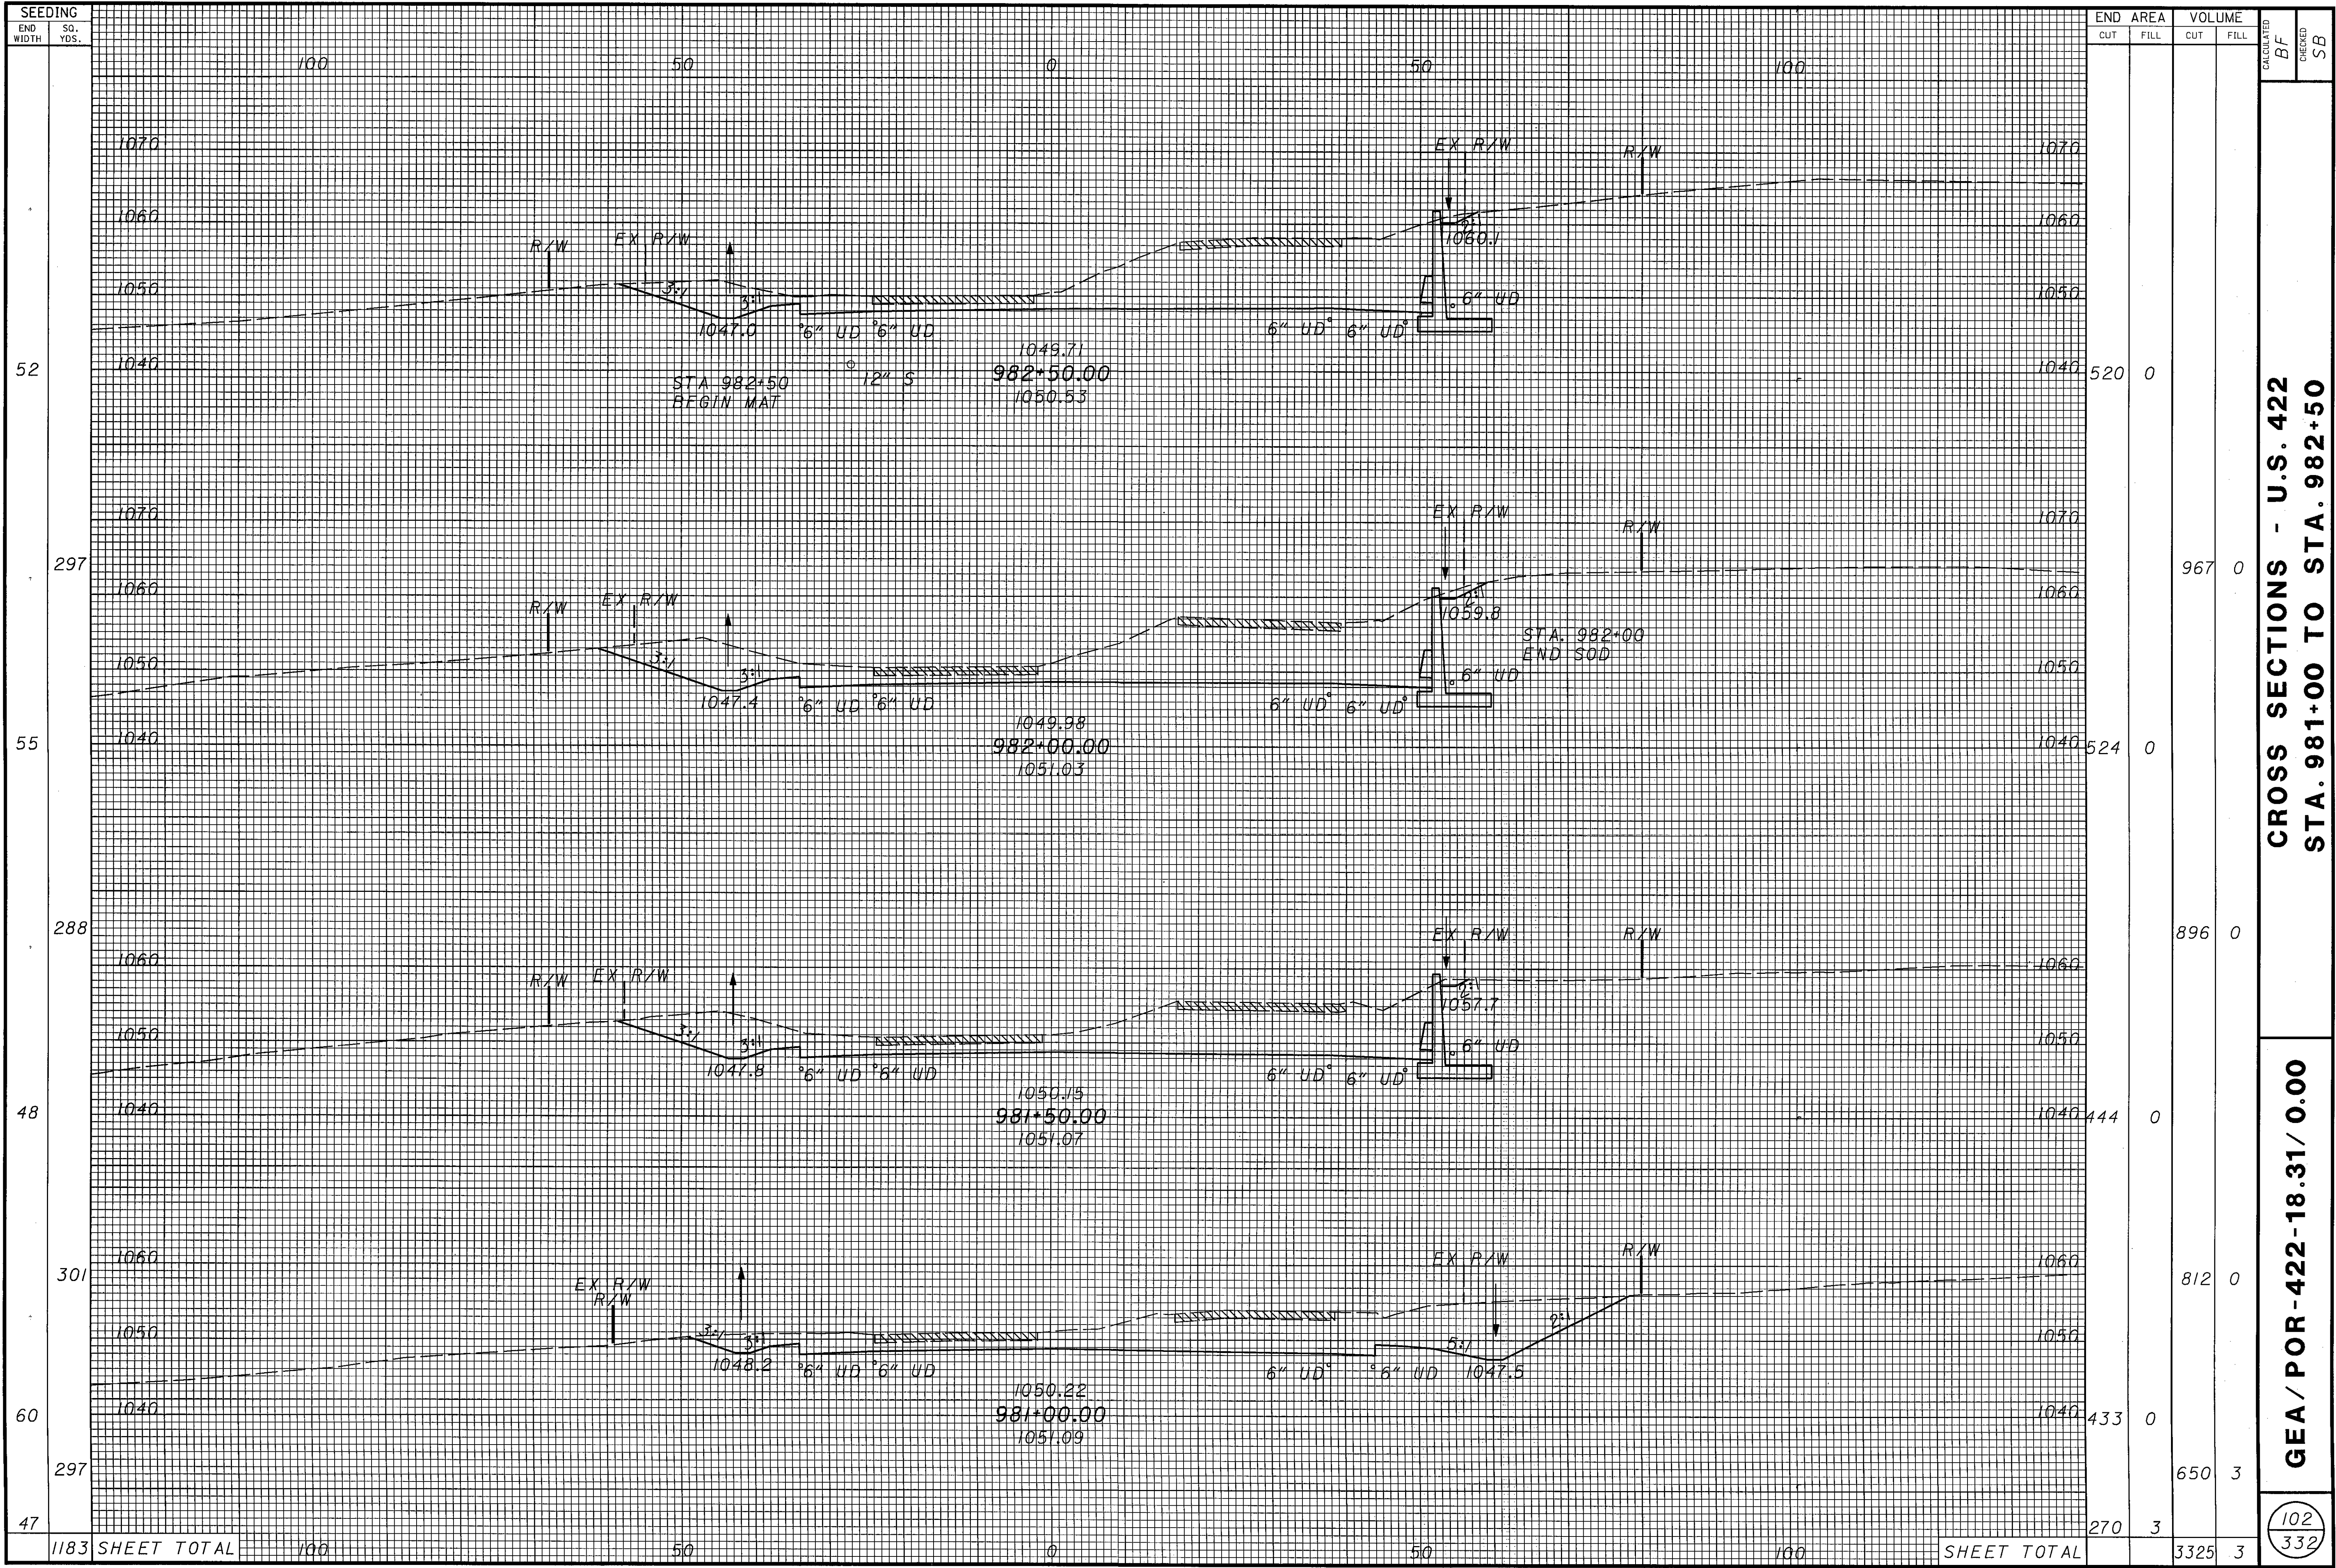

CROSS SECTIONS - U.S. 422
STA. 981+00 TO STA. 982+50

GEA / POR-422-18.31 / 0.00


102
332

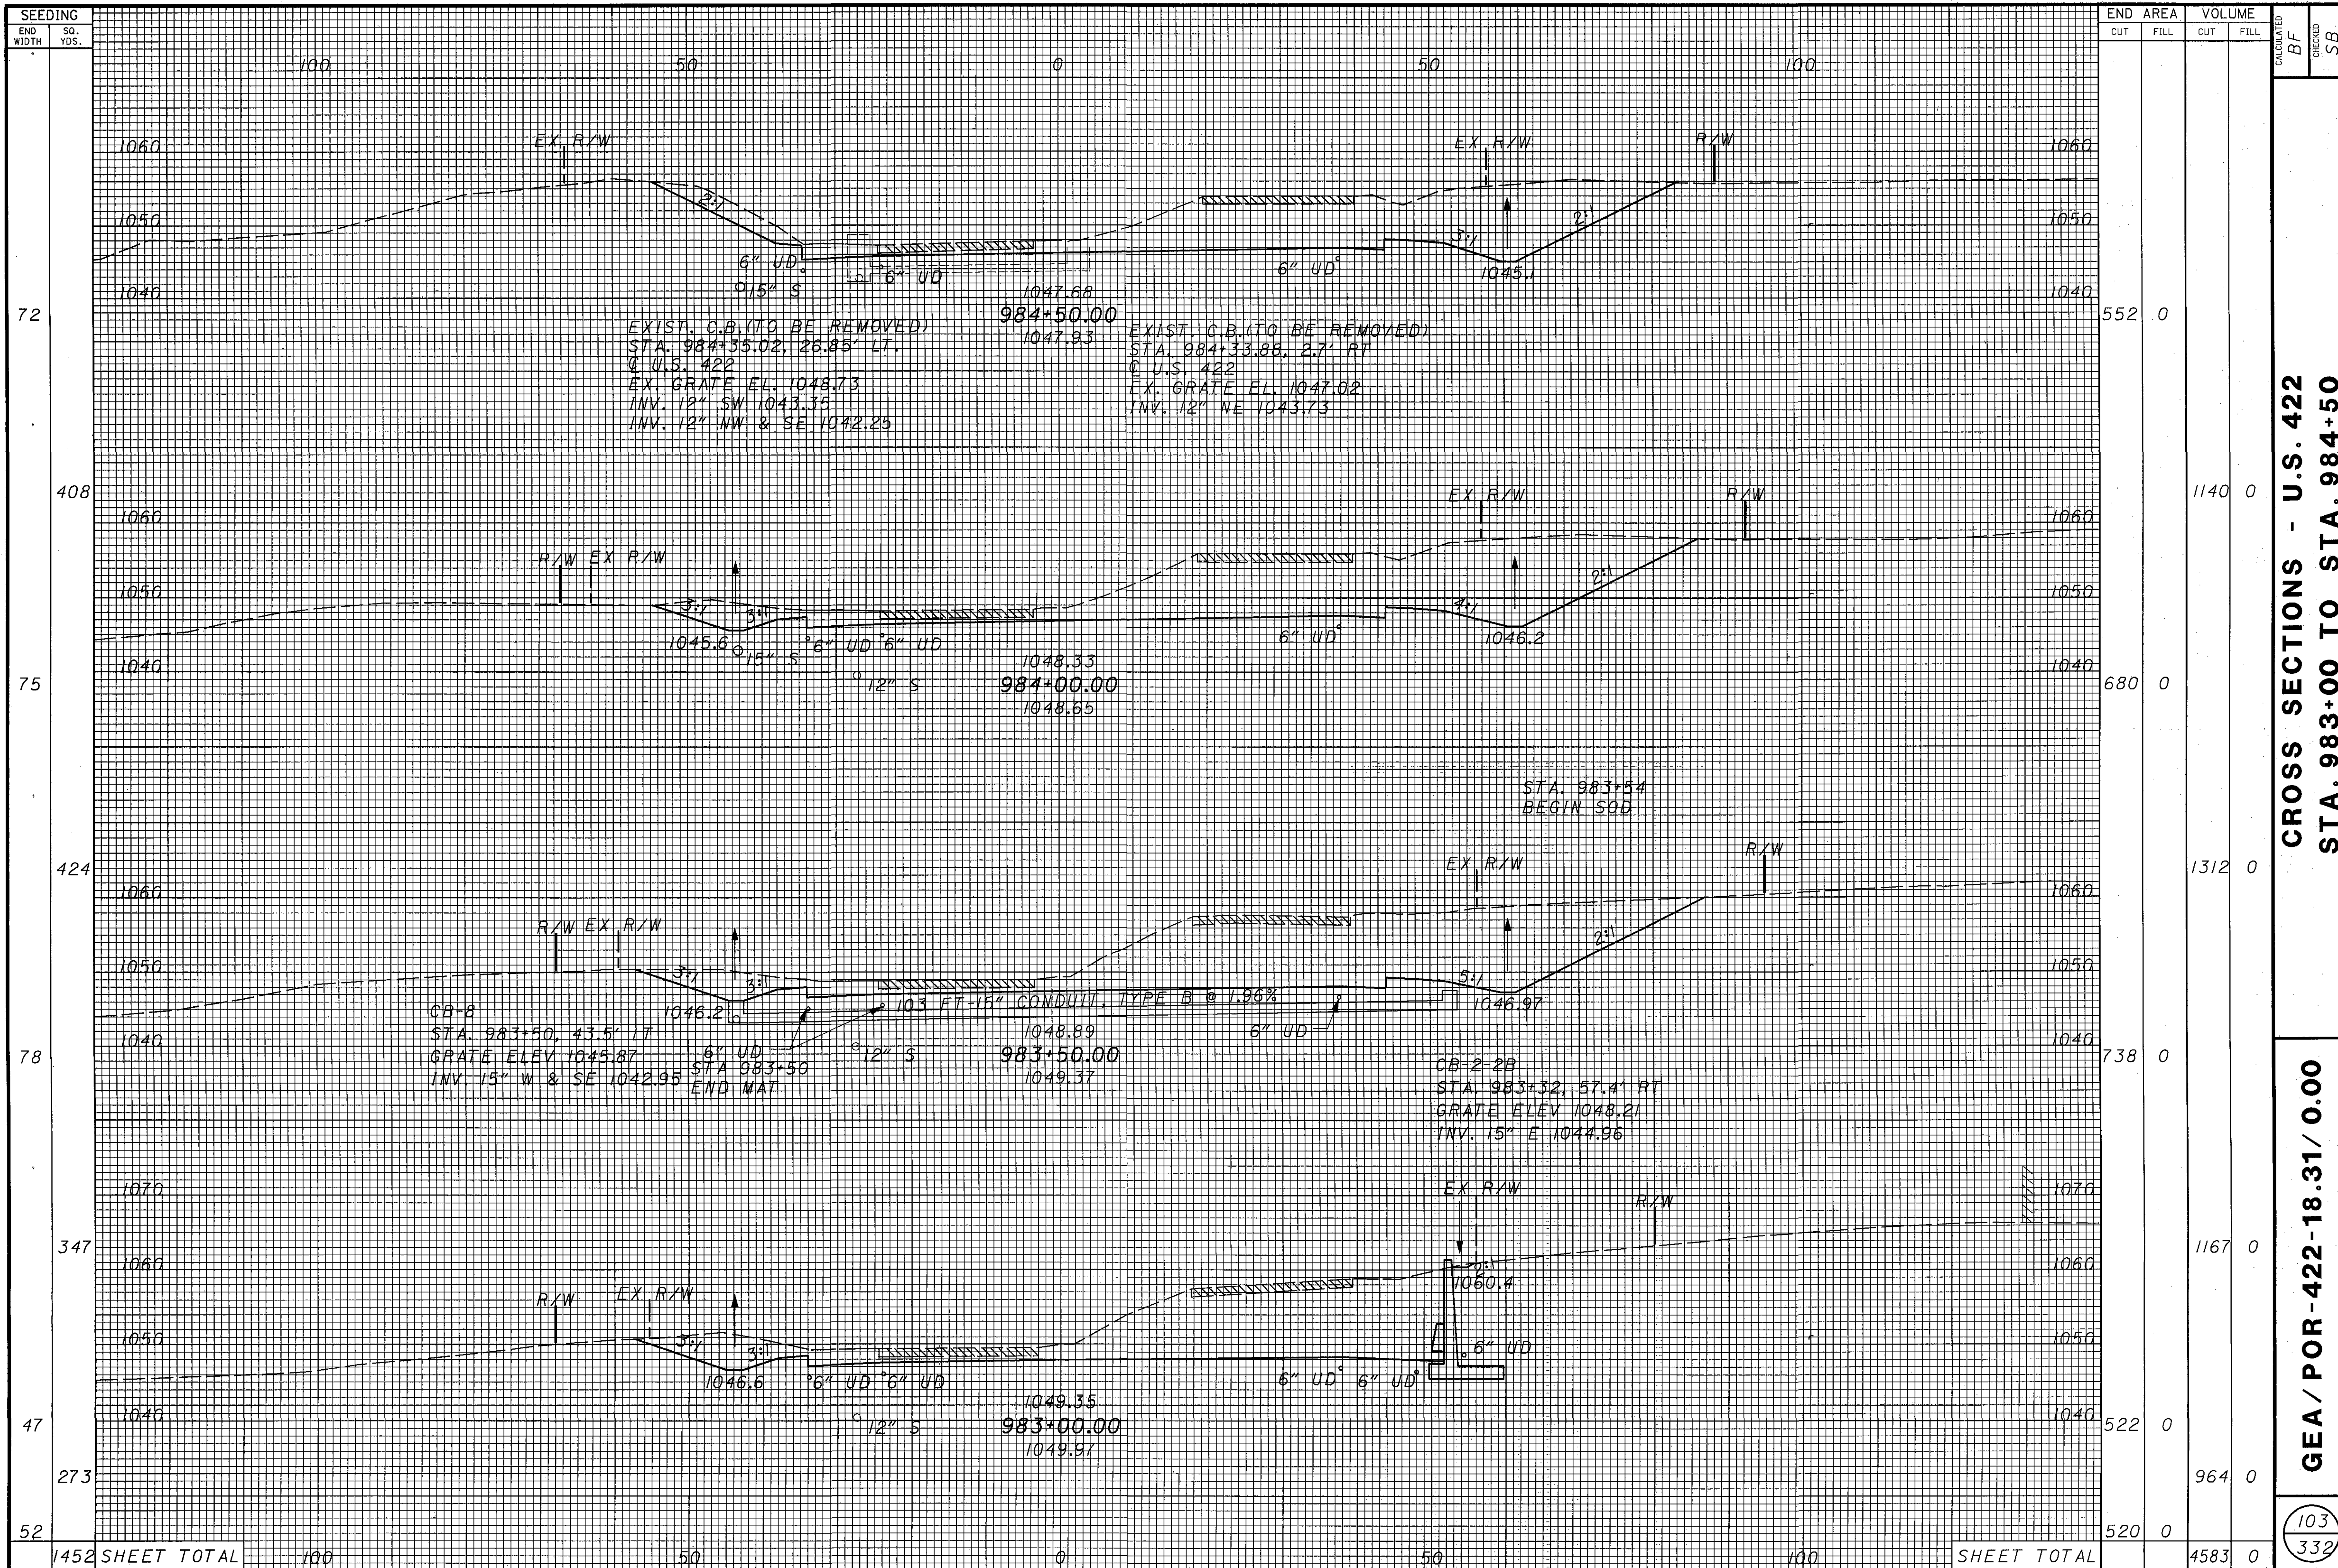


CROSS SECTIONS - U.S. 422
STA. 983+00 TO STA. 984+50

GEA / POR-422-18.31 / 0.00


103
332

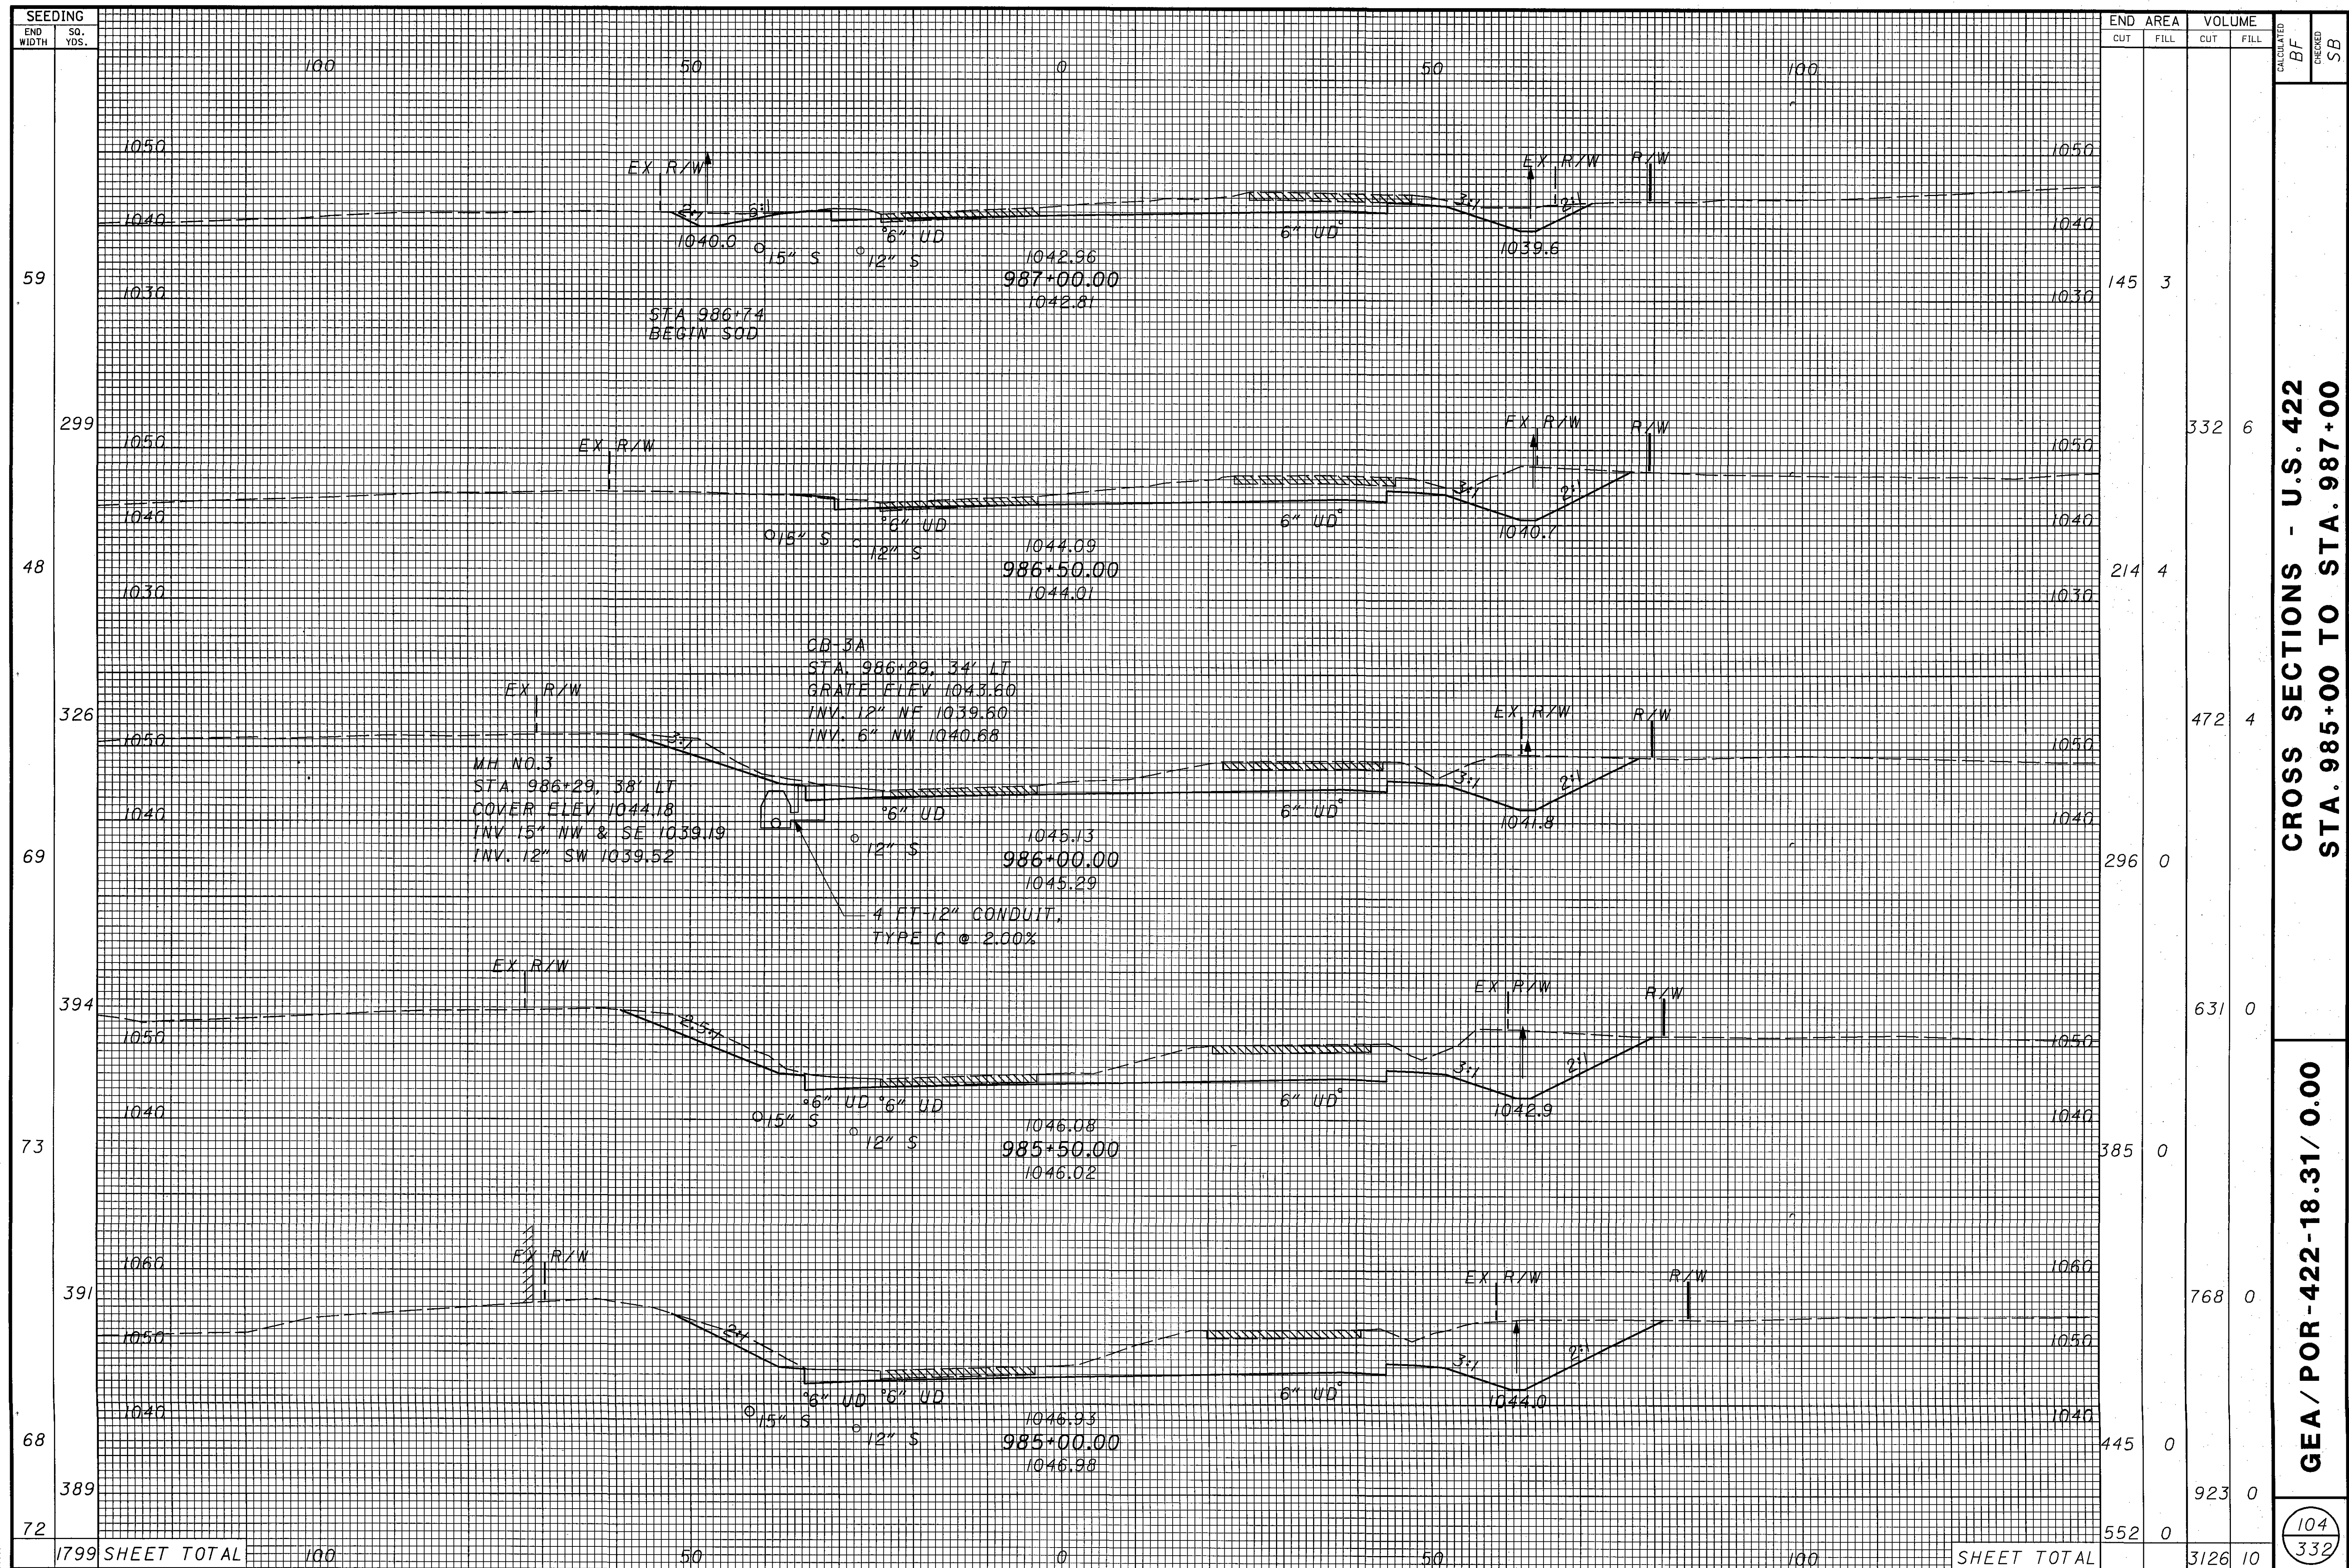

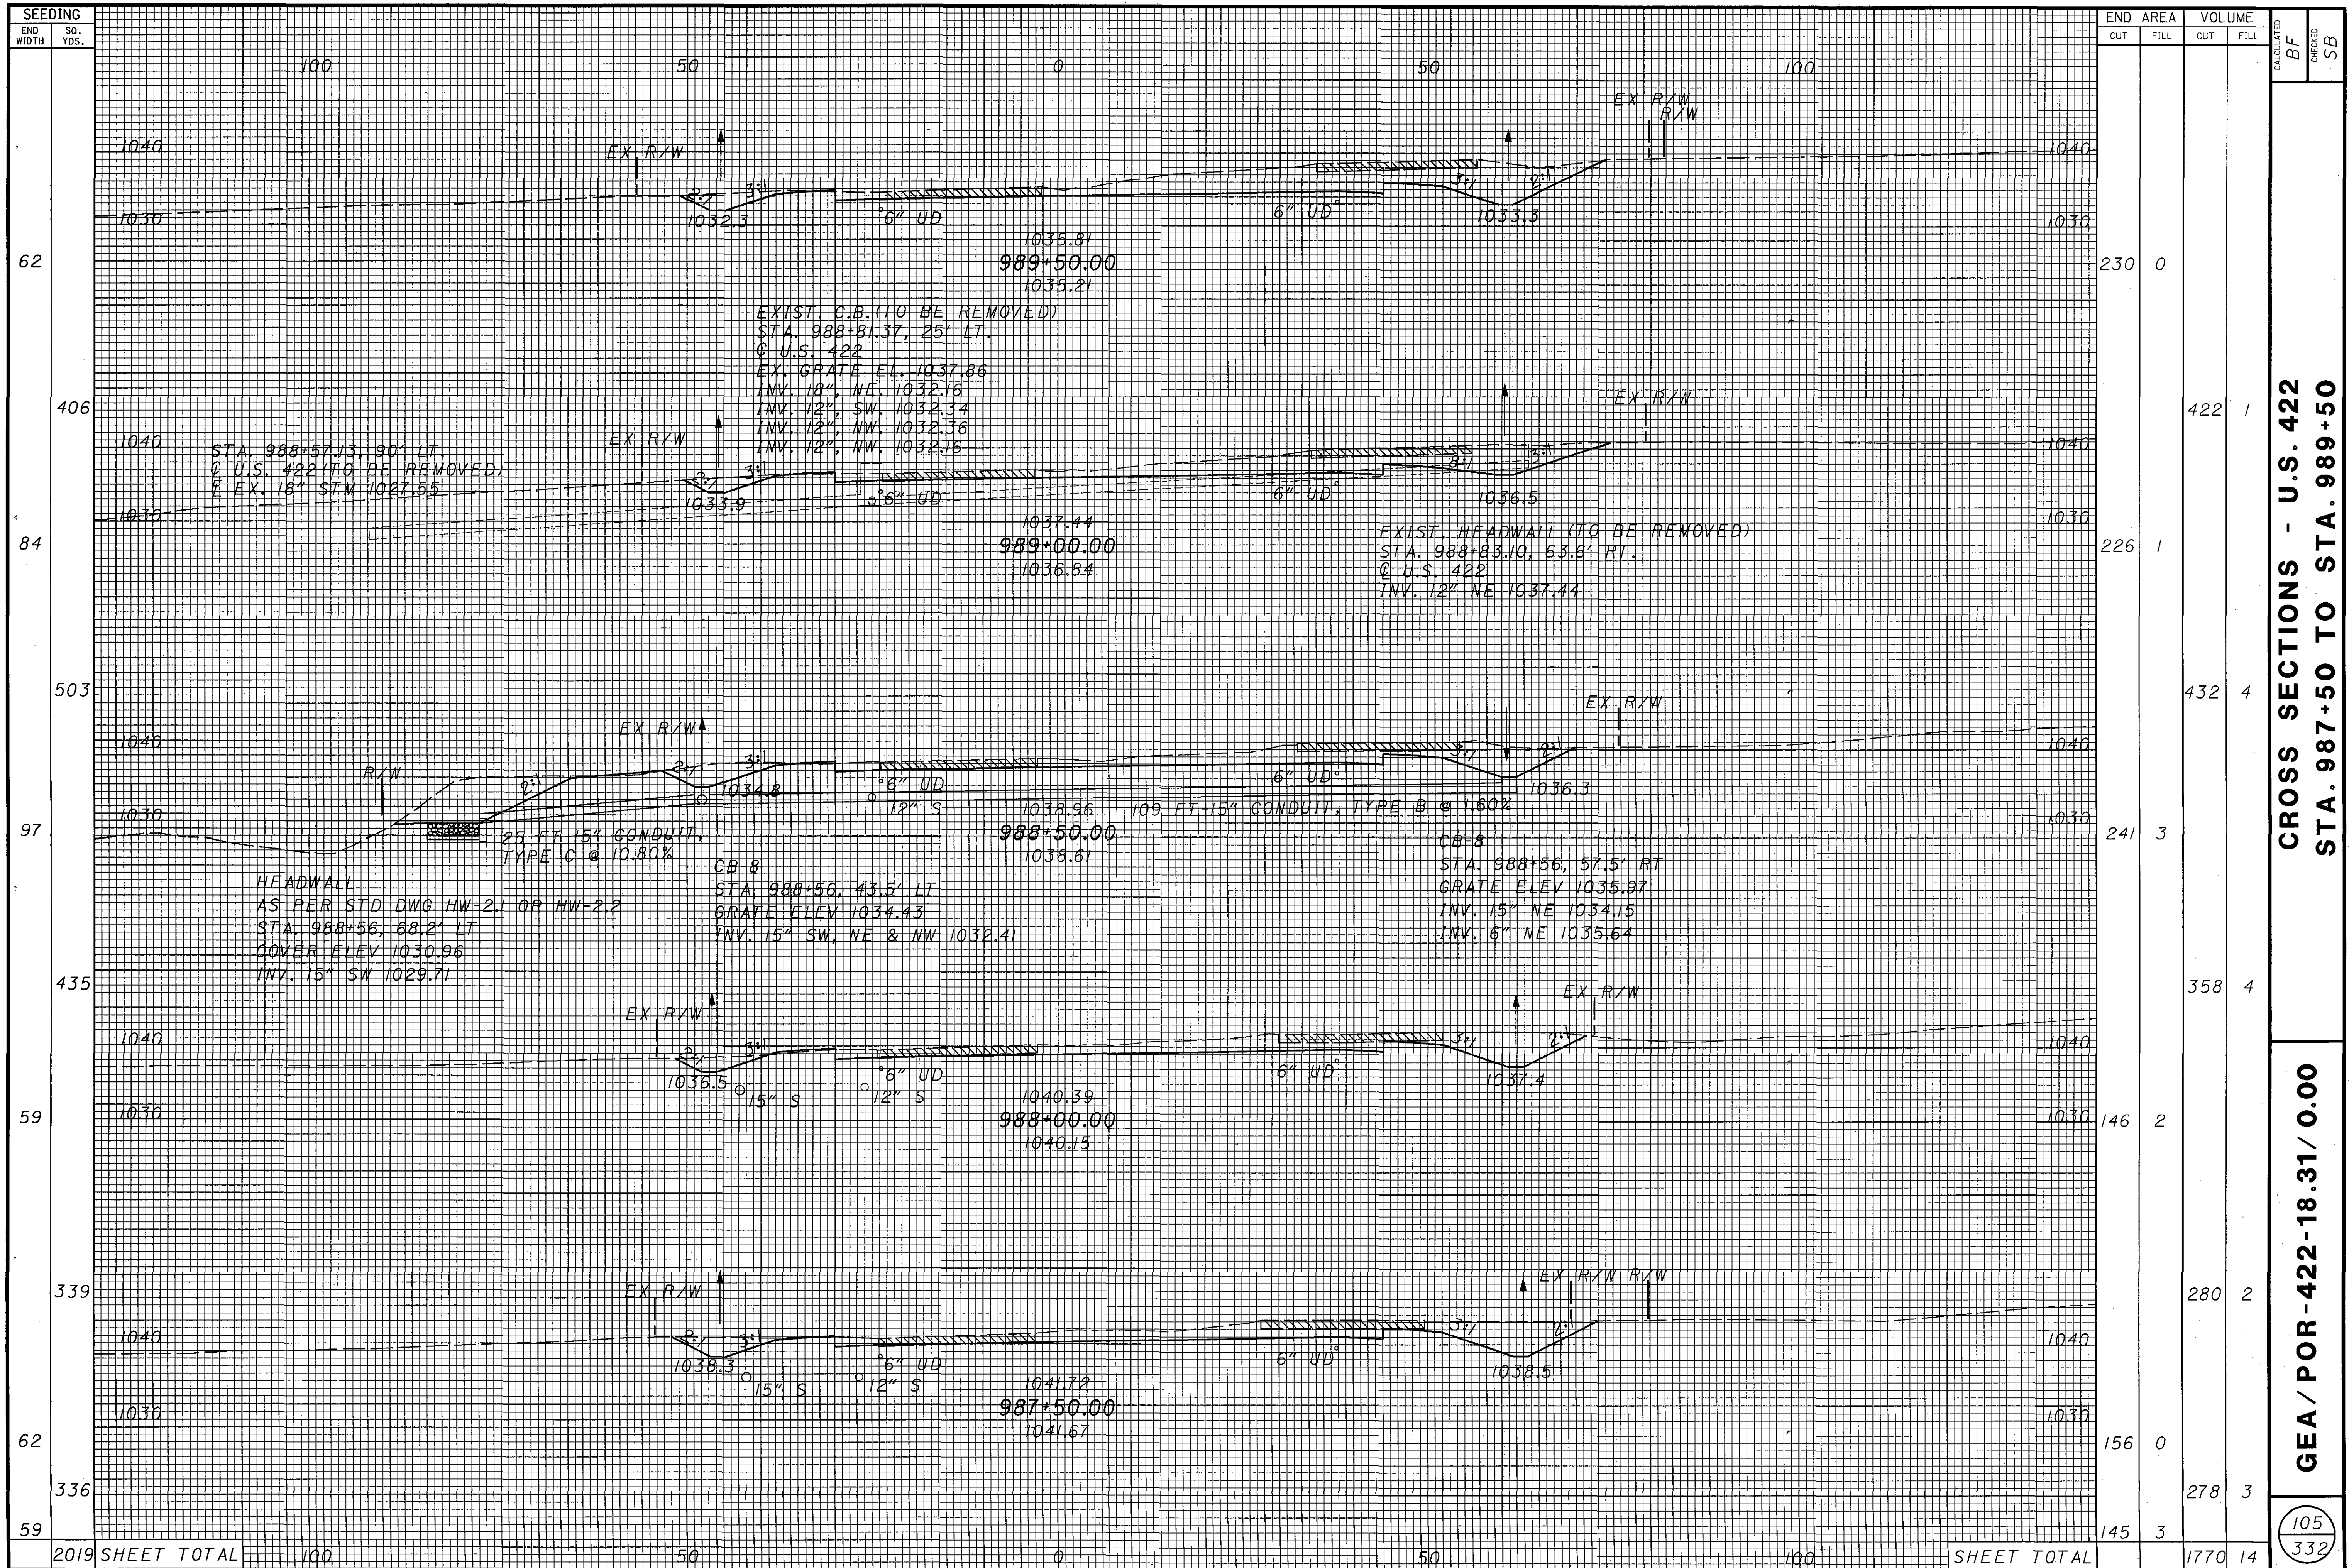

CROSS SECTIONS - U.S. 422
STA. 987+50 TO STA. 989+50


GEA / POR-422-18.31 / 0.00

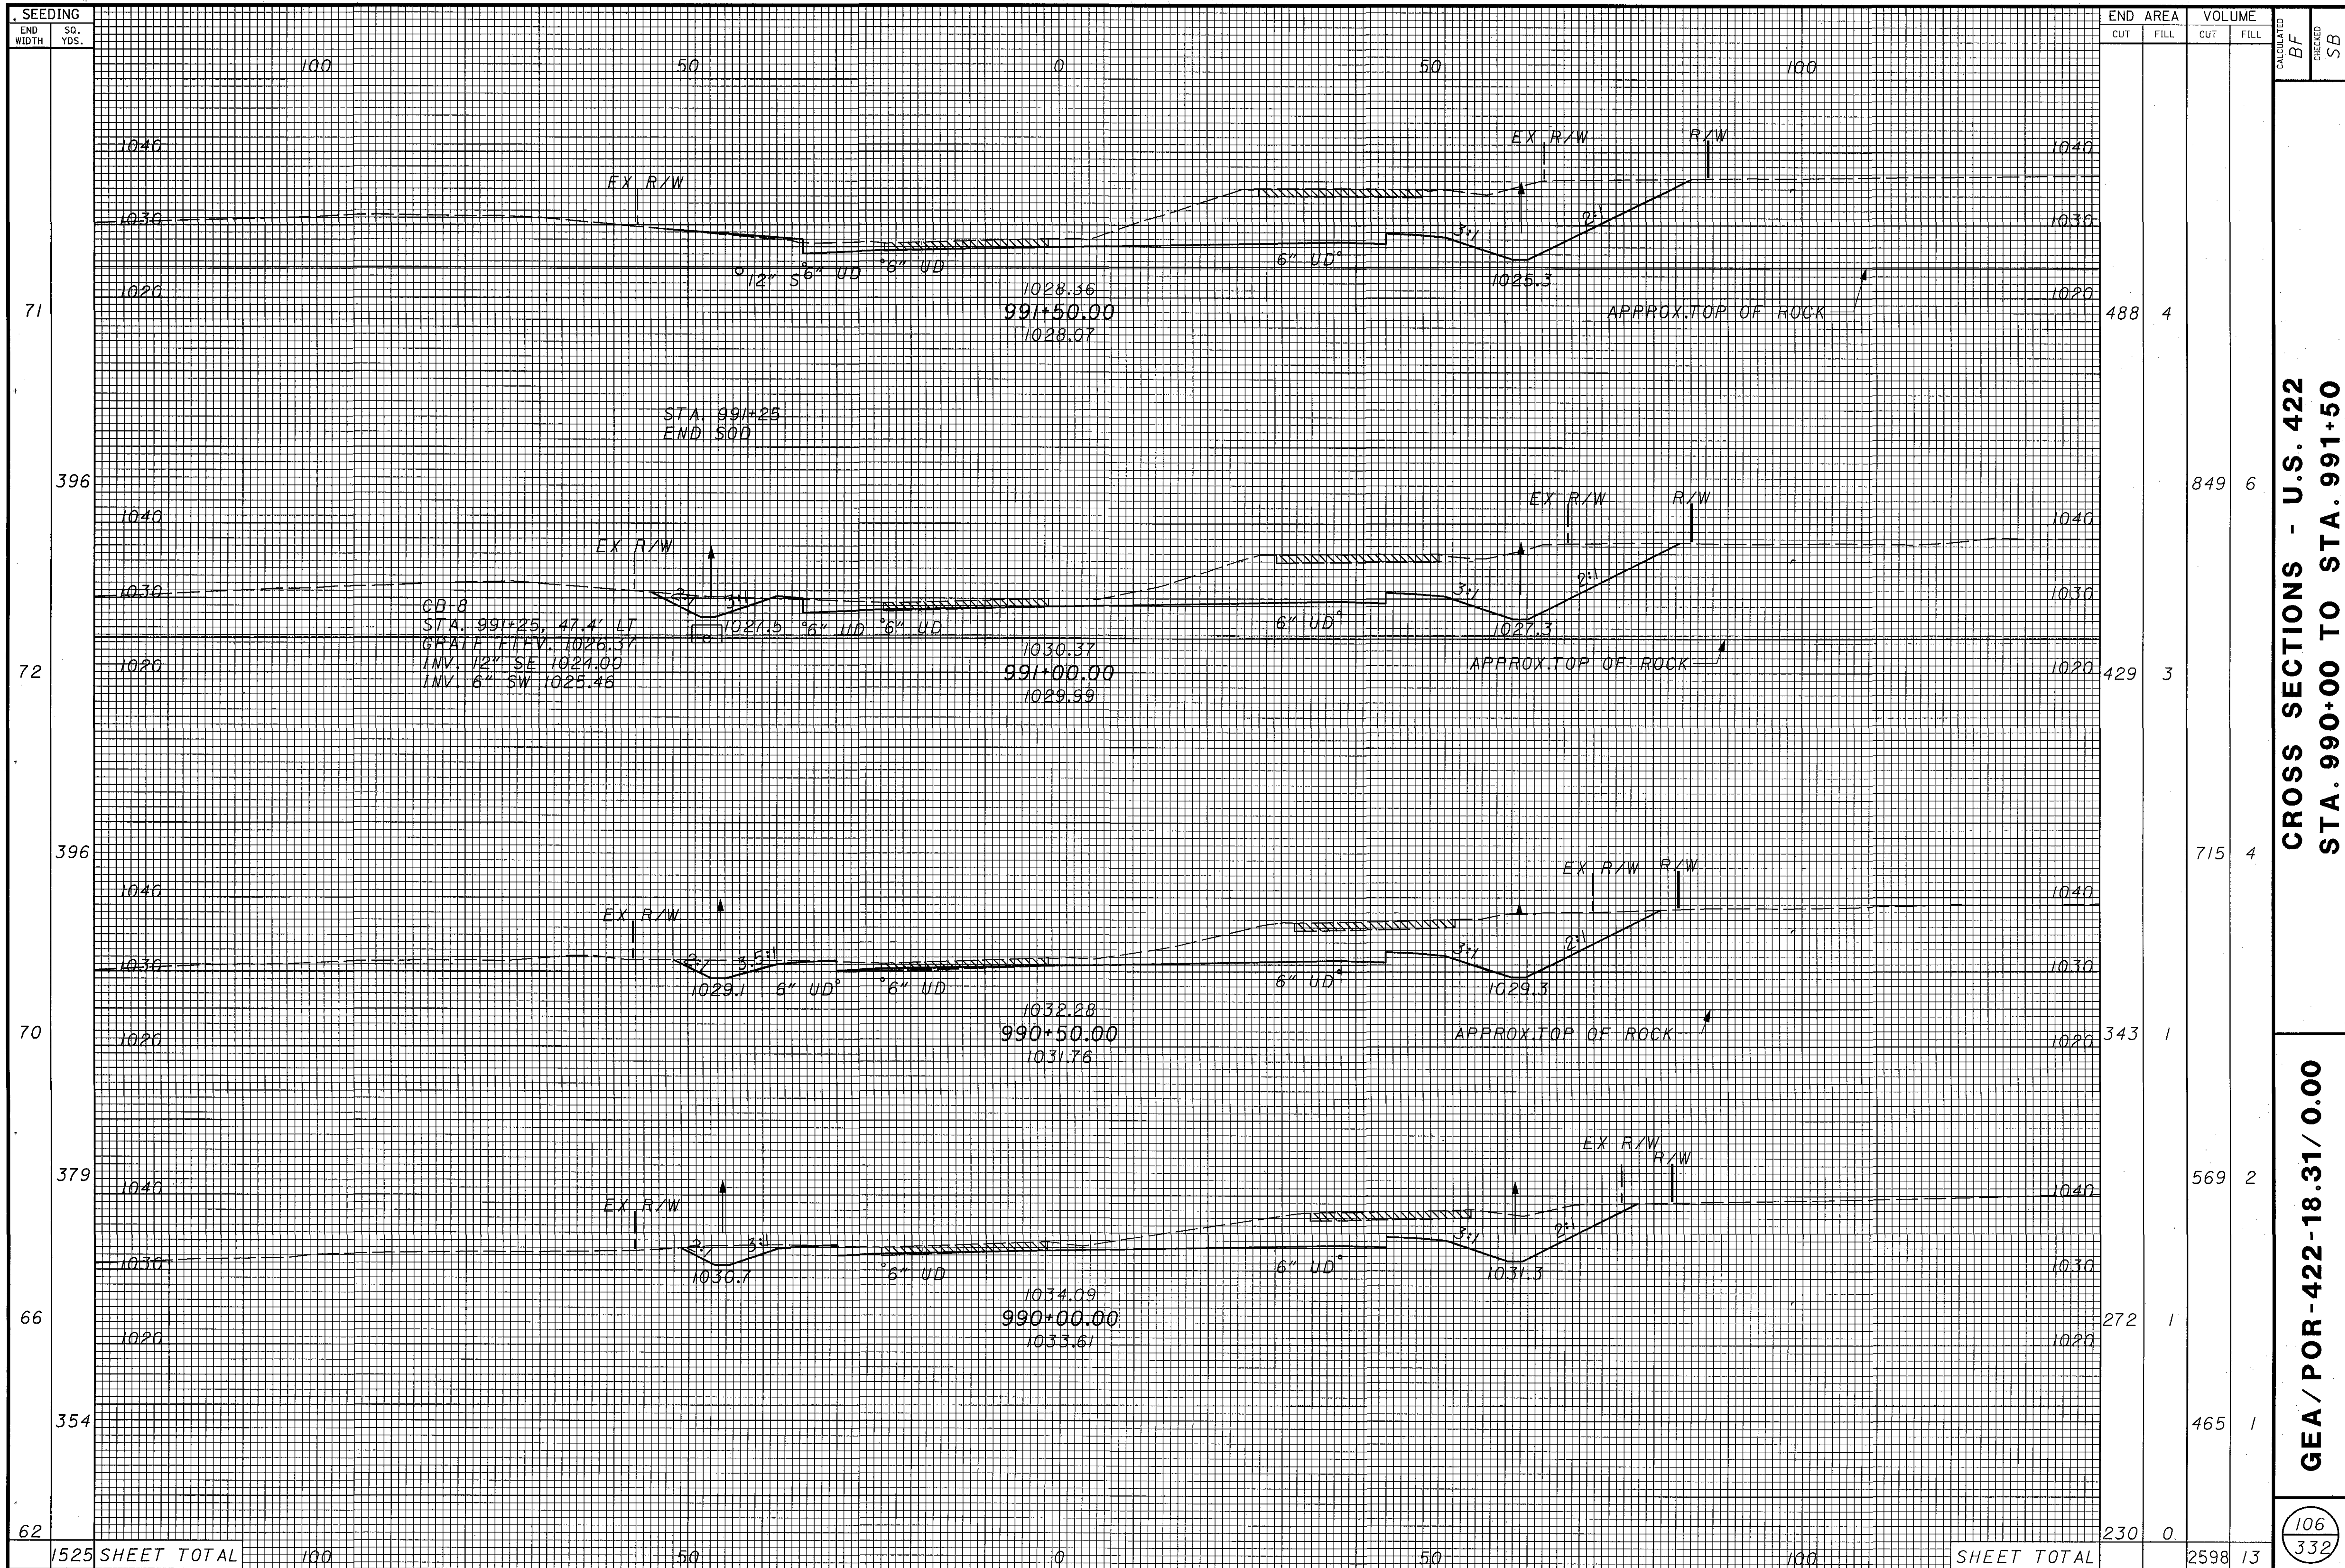


CROSS SECTIONS - U.S. 422
STA. 990+00 TO STA. 991+50

GEA / POR-422-18.31 / 0.00

106
332

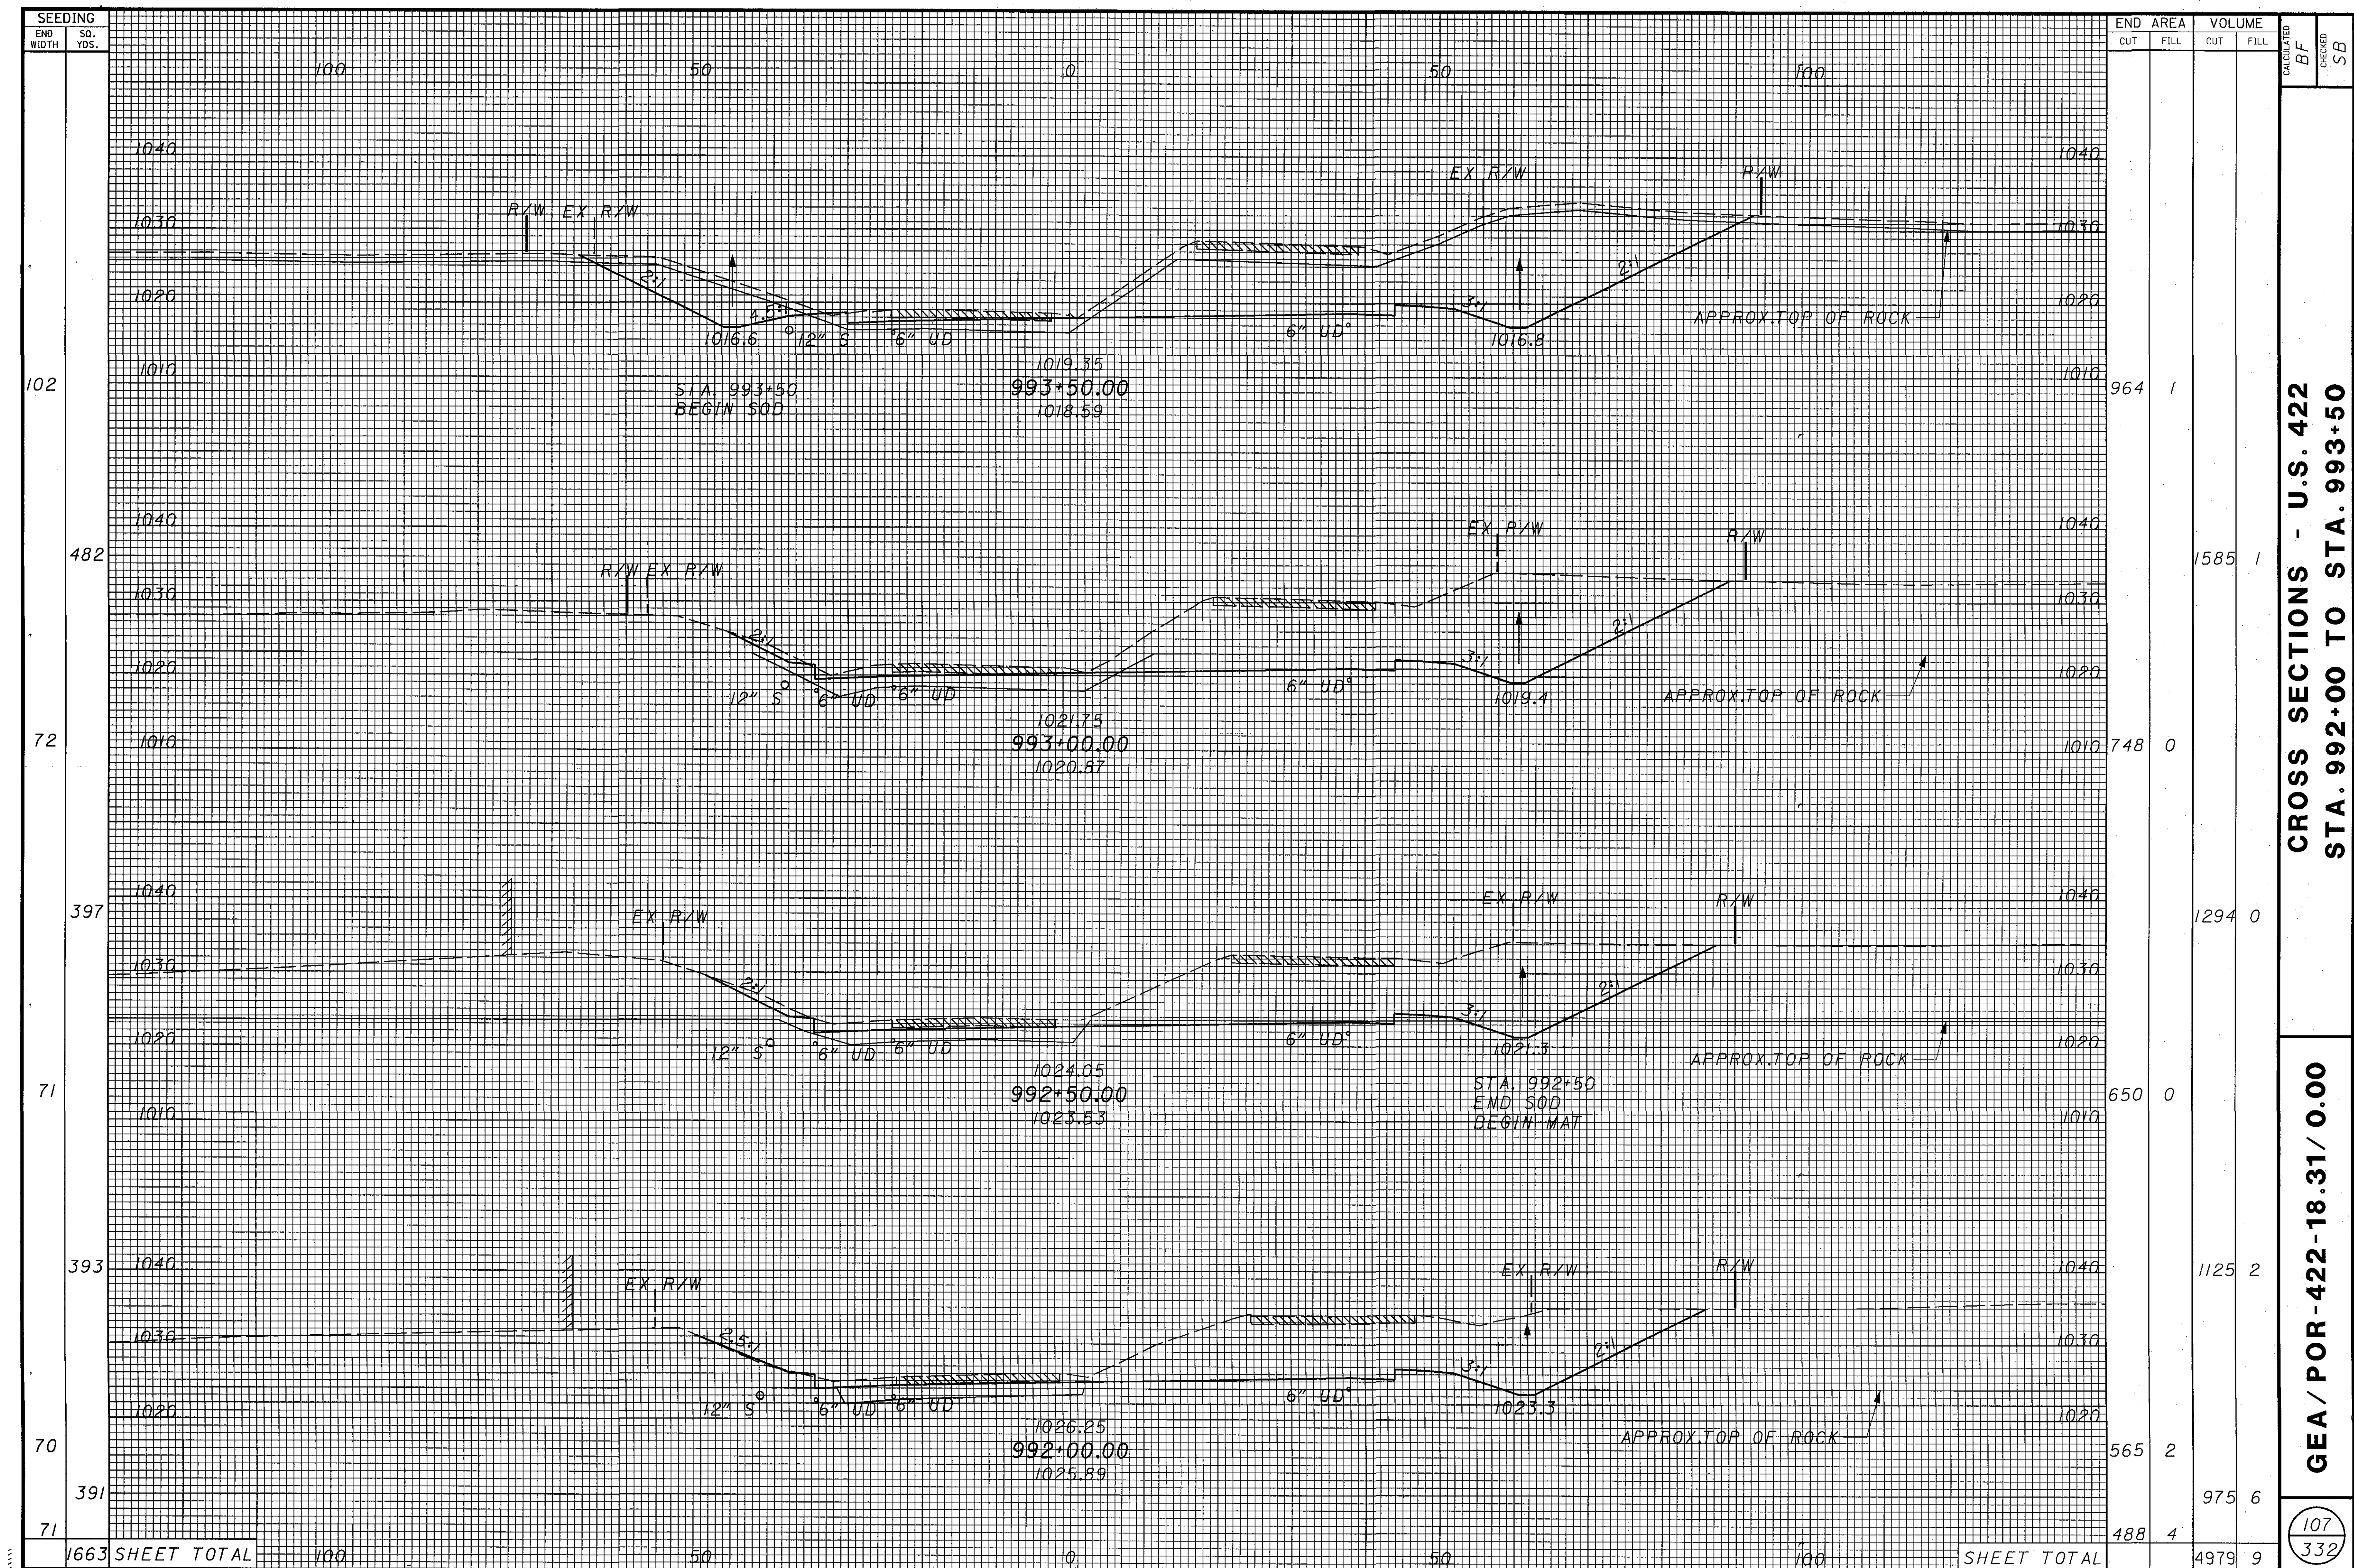


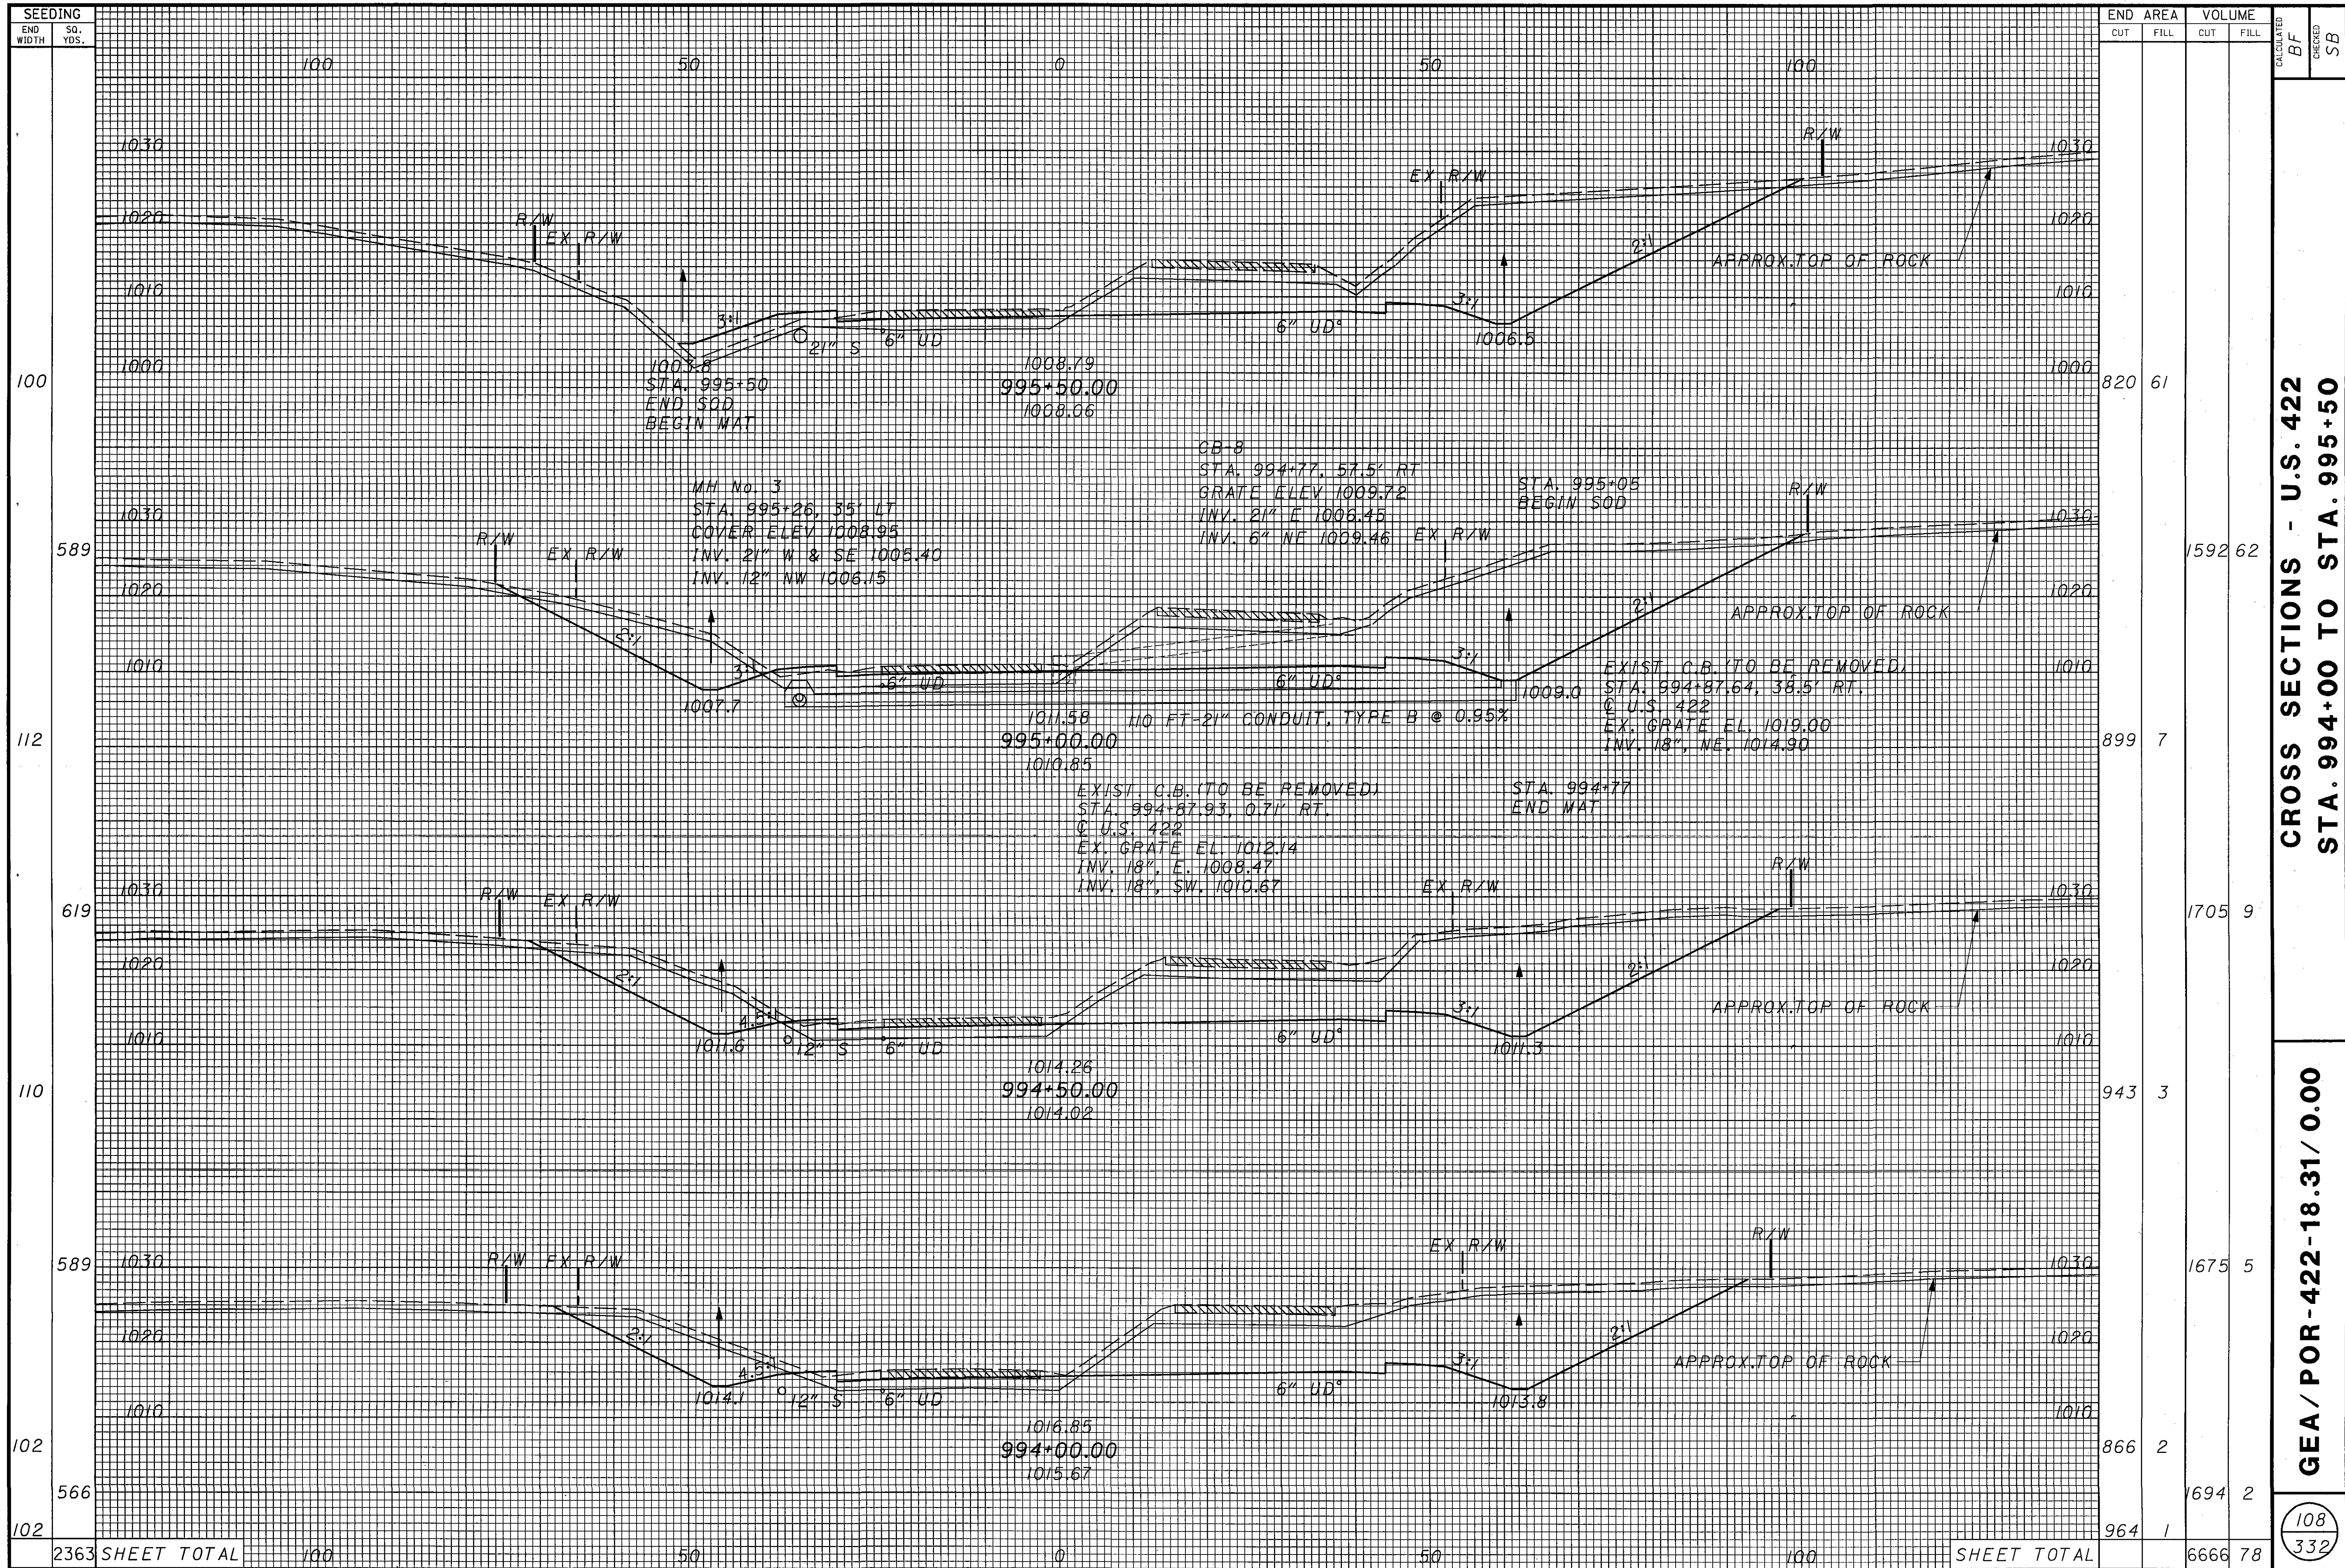


CROSS SECTIONS - U.S. 422
STA. 994+00 TO STA. 995+50

GEA/POR-422-18.31/0.00

108
332

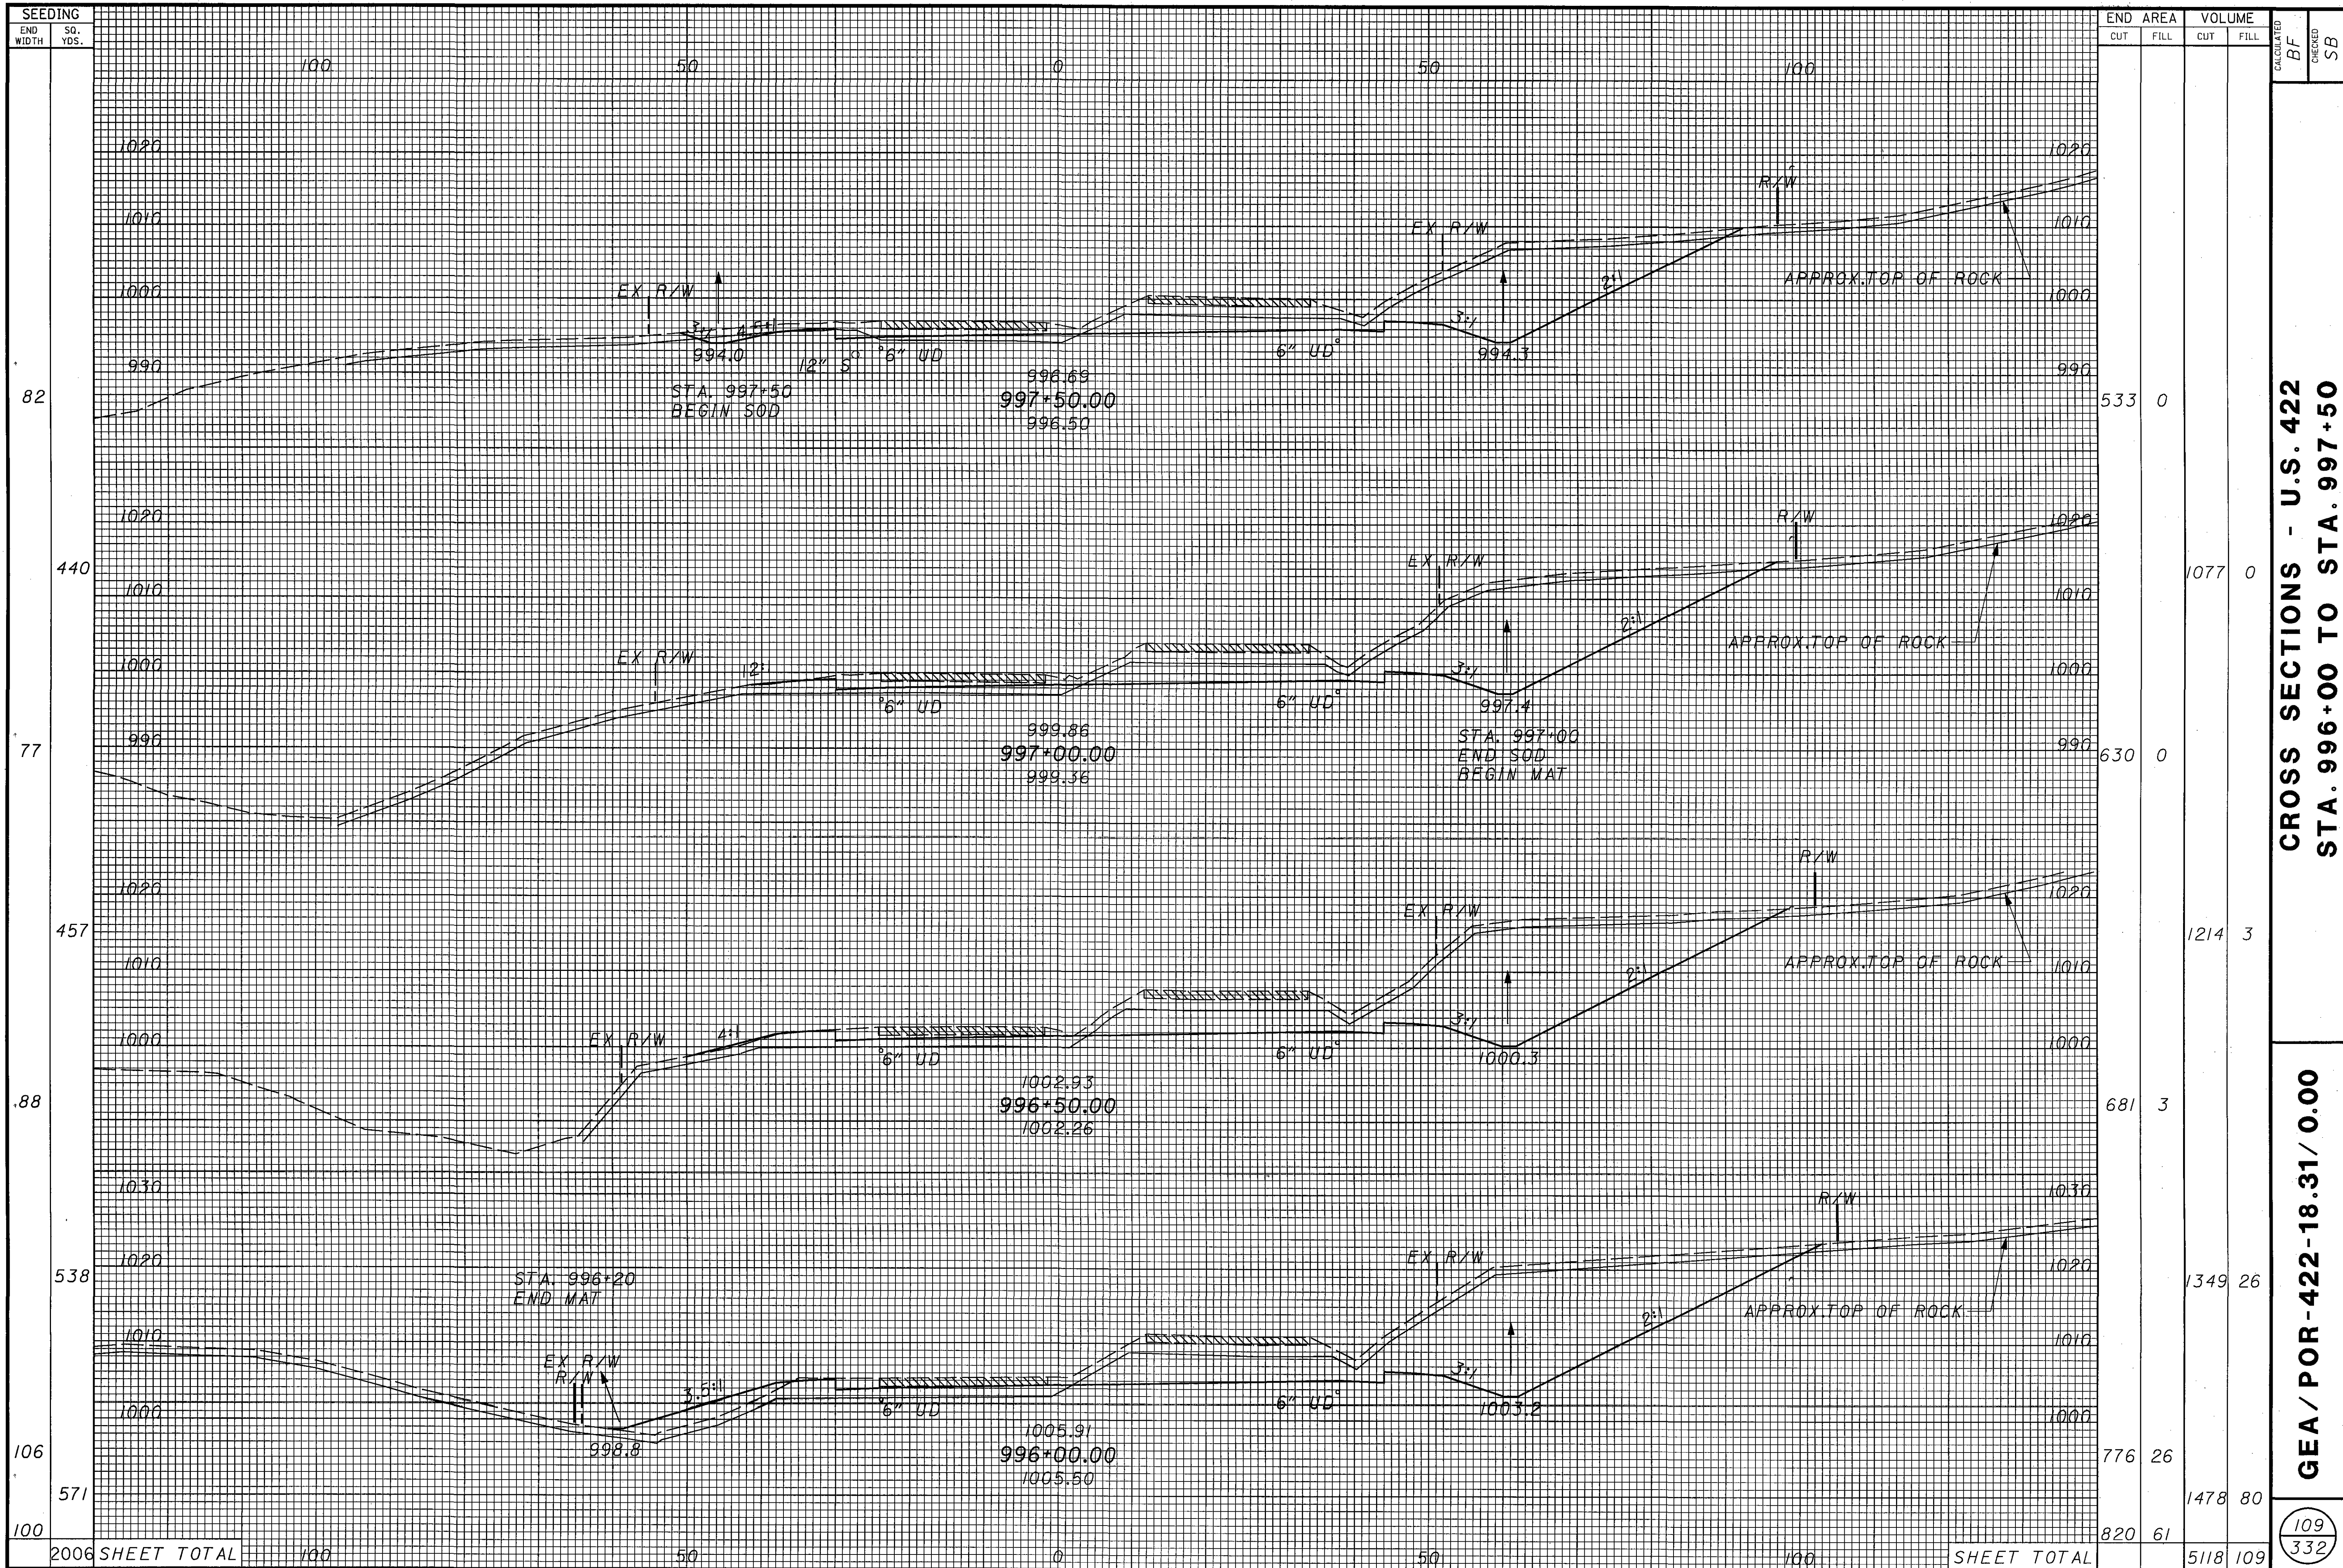

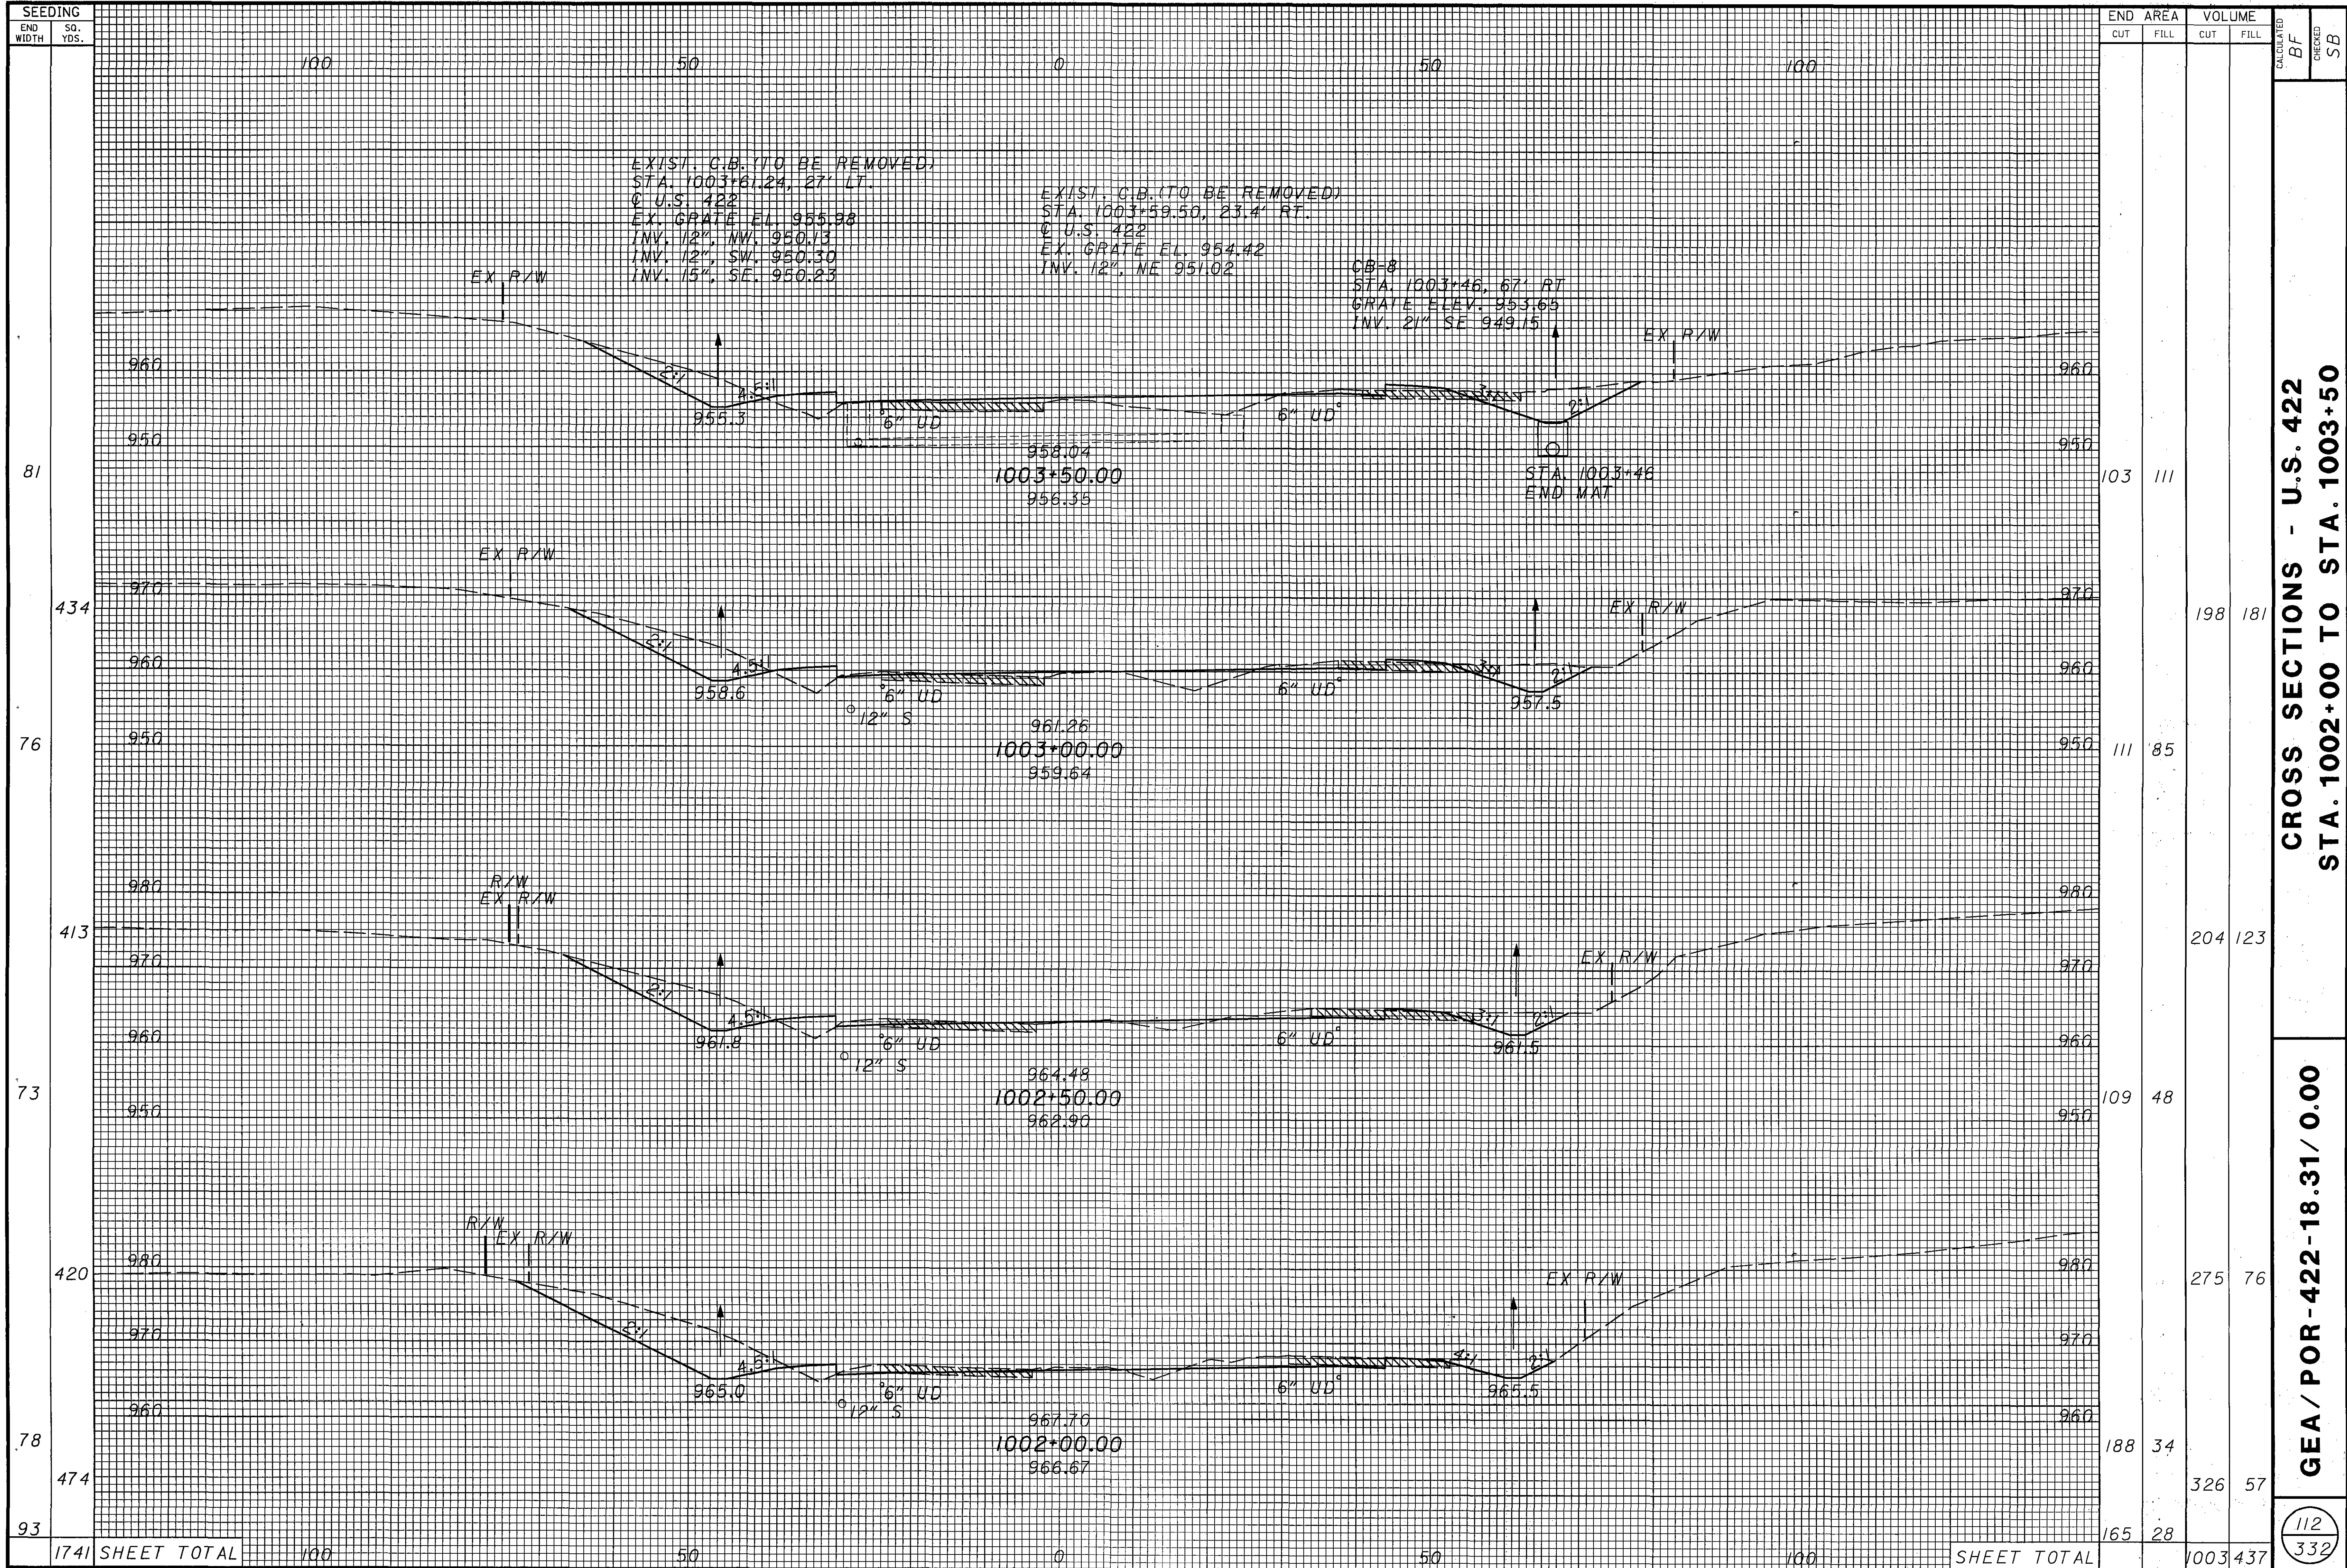



SEEDING		END AREA		VOLUME		CALCULATED	CHECKED	SB
END WIDTH	SO. YDS.	CUT	FILL	CUT	FILL			
100	50	0	50	100				
81	434	103	111	198	181			
76		111	85					
413				204	123			
73		109	48					
420				275	76			
78		188	34					
474				326	57			
93	1741	165	28	1003	437			
SHEET TOTAL		SHEET TOTAL		SHEET TOTAL				

CROSS SECTIONS - U.S. 422
STA. 1002+00 TO STA. 1003+50

GEA / POR-422-18.31 / 0.00

112
332

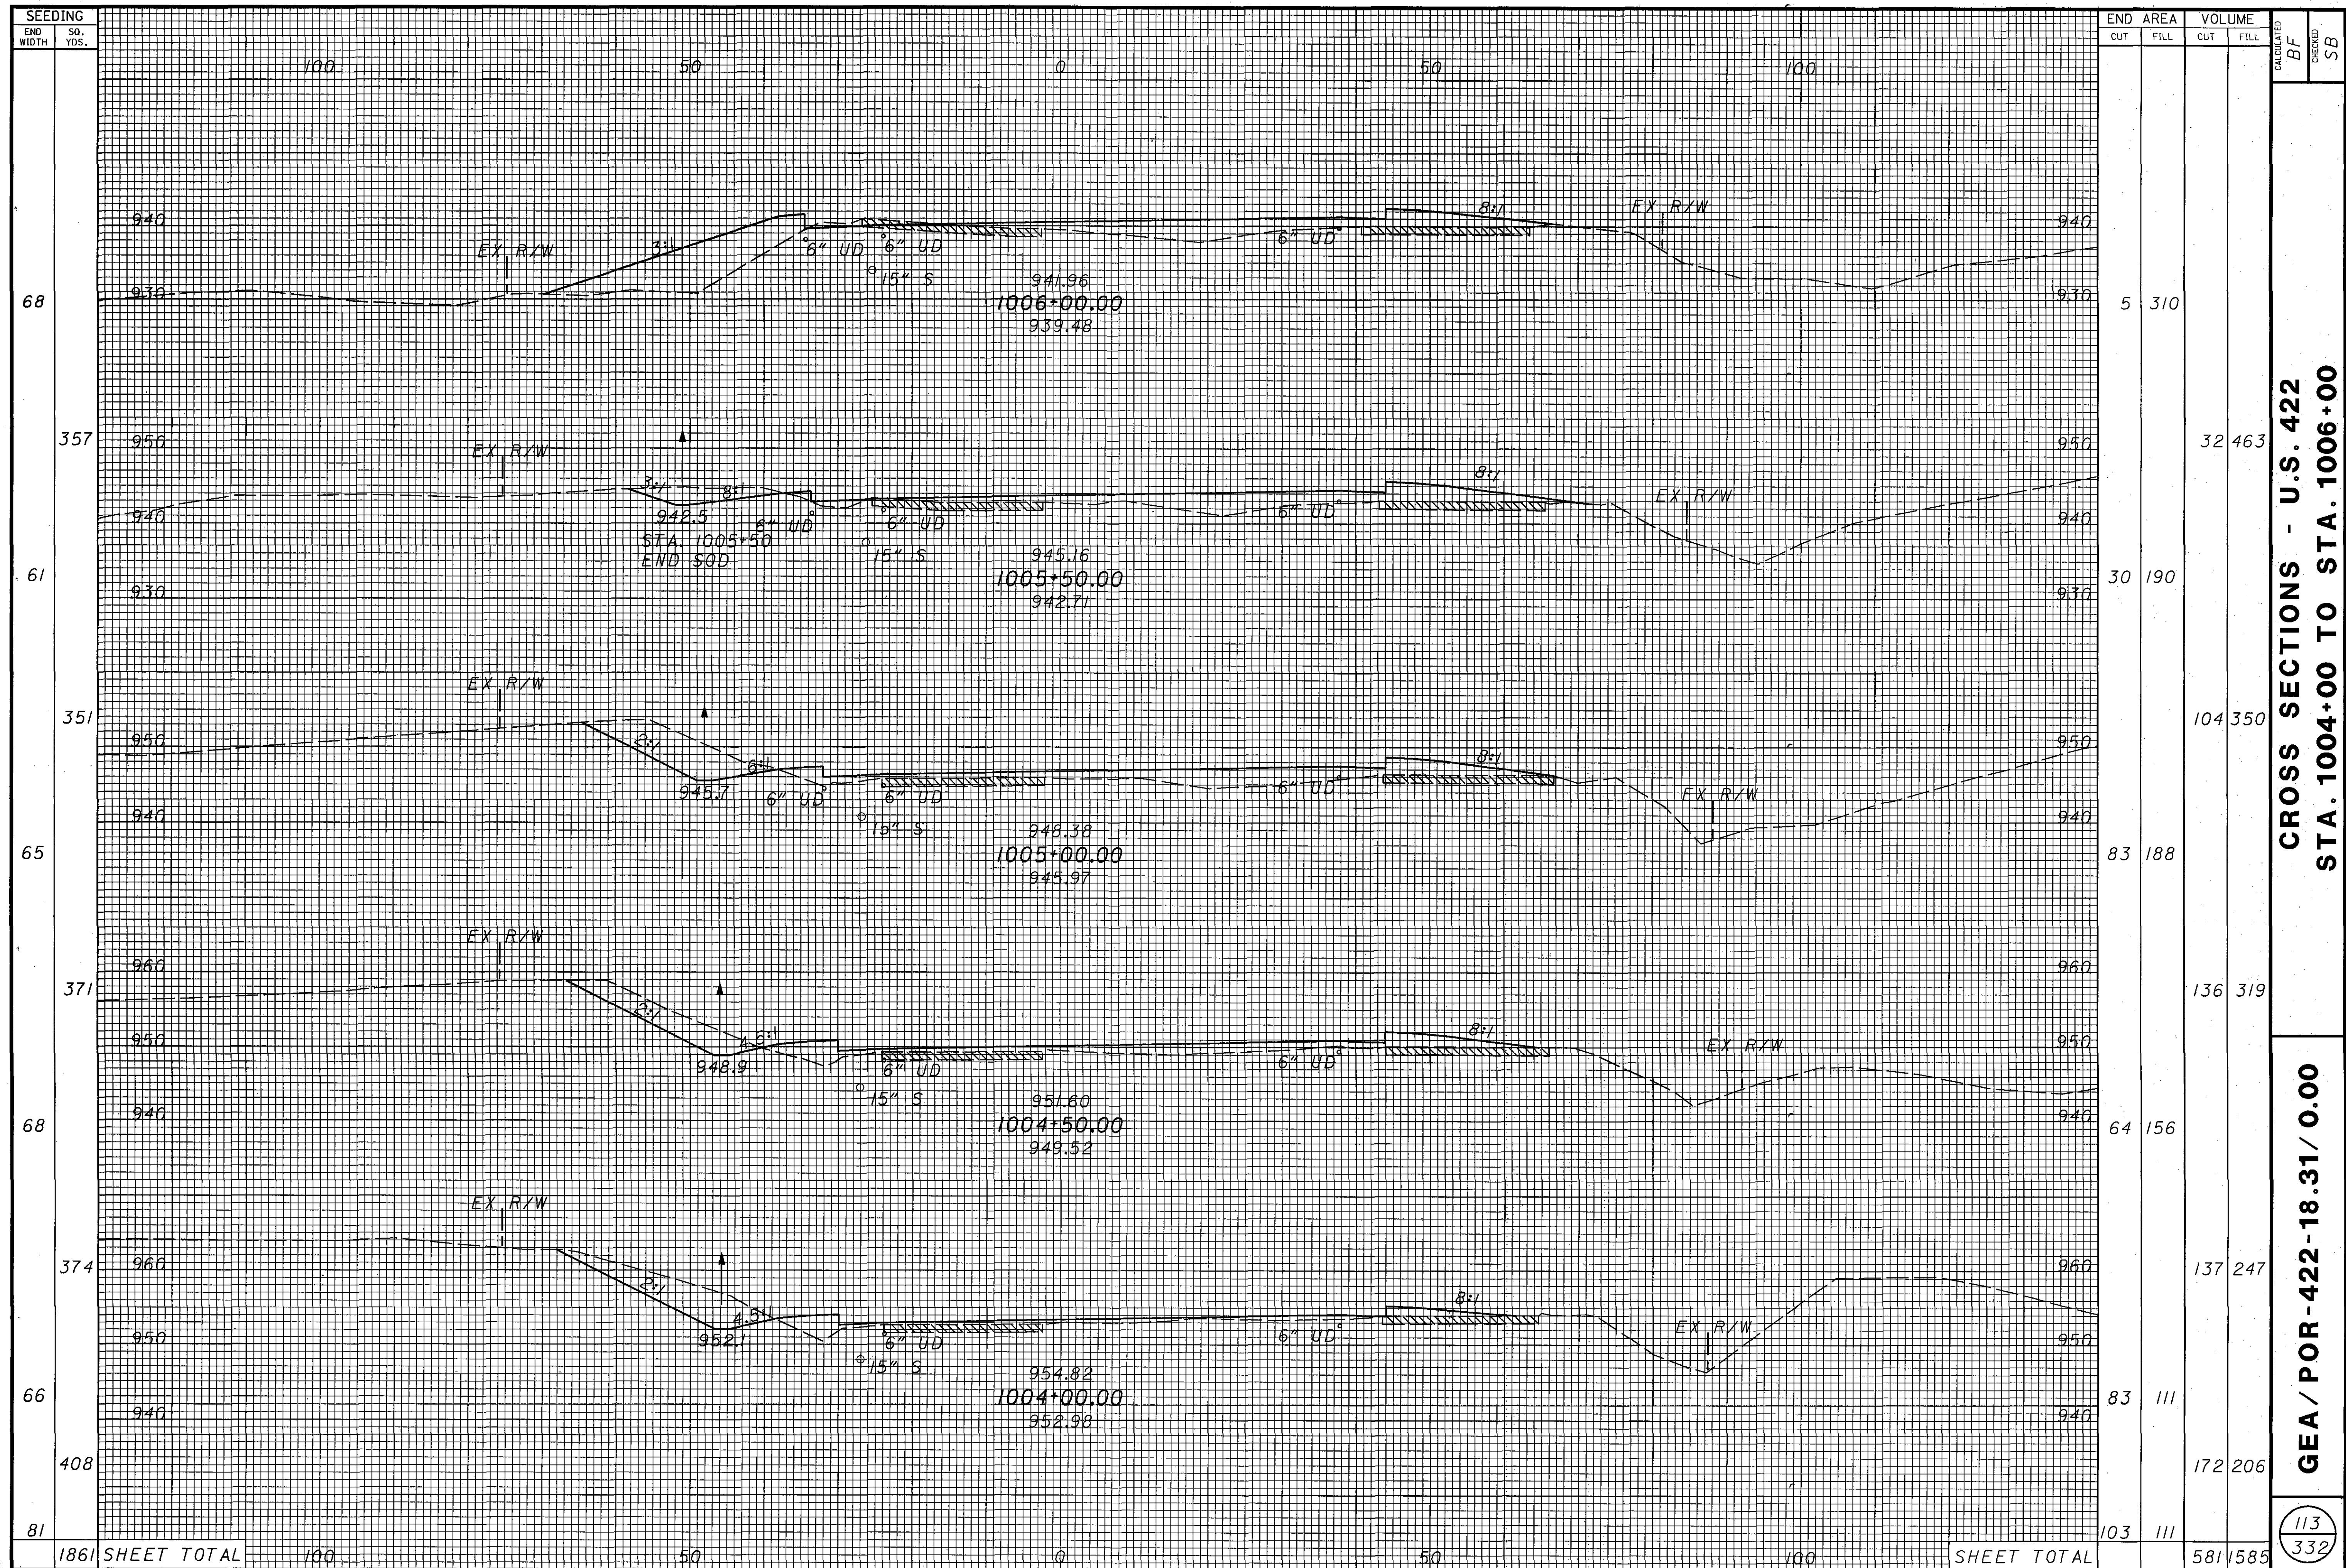

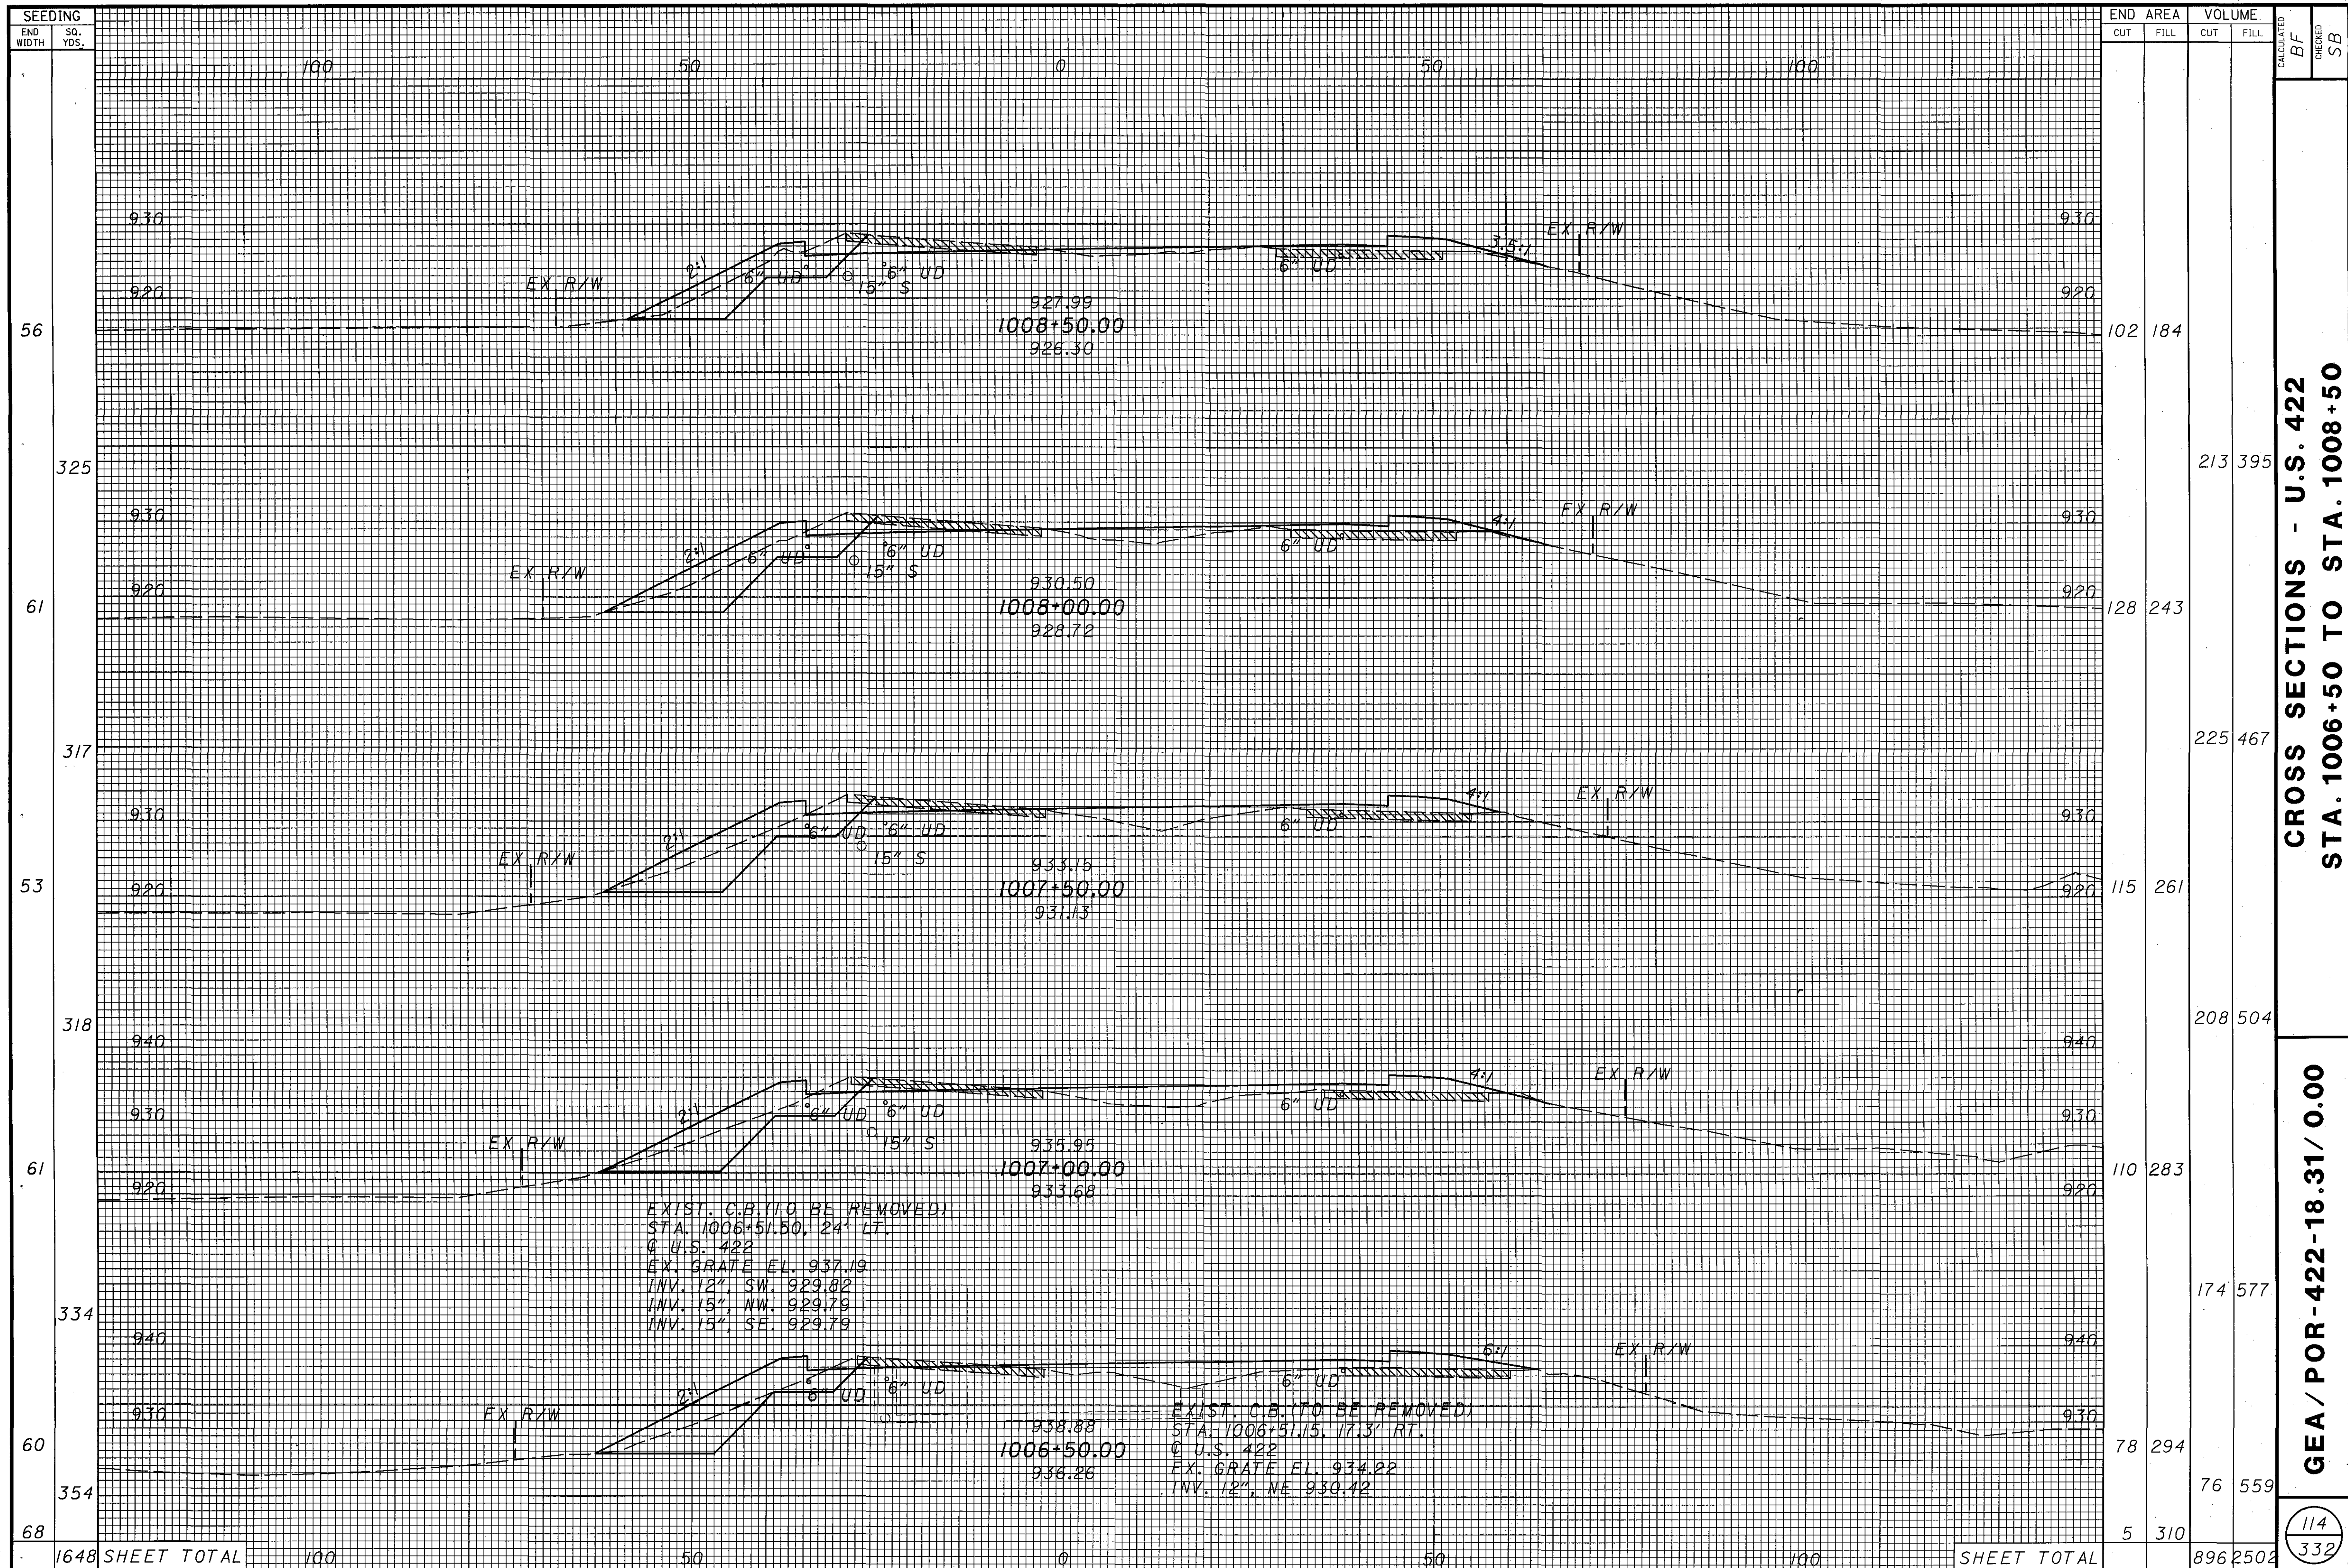


SEEDING		END AREA		VOLUME		CALCULATED		CHECKED	
END WIDTH	SO. YDS.	CUT	FILL	CUT	FILL	BF	SB	BF	SB
100	55	24	68						
311	57	17	82						
290	47	79	142						
266	48	30	96						
287	55	80	162						
310	56	102	184						
1464 SHEET TOTAL		100		498	1125				


CROSS SECTIONS - U.S. 422
STA. 1009+00 TO STA. 1011+00


GEA / POR-422-18.31 / 0.00


115
332

SEEDING		END AREA		VOLUME		CROSS SECTIONS - U.S. 422	
END WIDTH	SO. YDS.	CUT	FILL	CUT	FILL	STATION	SECTION
100	50	0	50	100	910	1013+50.00	898.03
100	50	0	50	100	910	1013+00.00	904.59
100	50	0	50	100	910	1012+82.16	82.16
100	50	0	50	100	910	1012+50.00	912.14
100	50	0	50	100	910	1012+00.00	913.62
100	50	0	50	100	910	1011+50.00	915.24
100	50	0	50	100	910	SHEET TOTAL	237 392

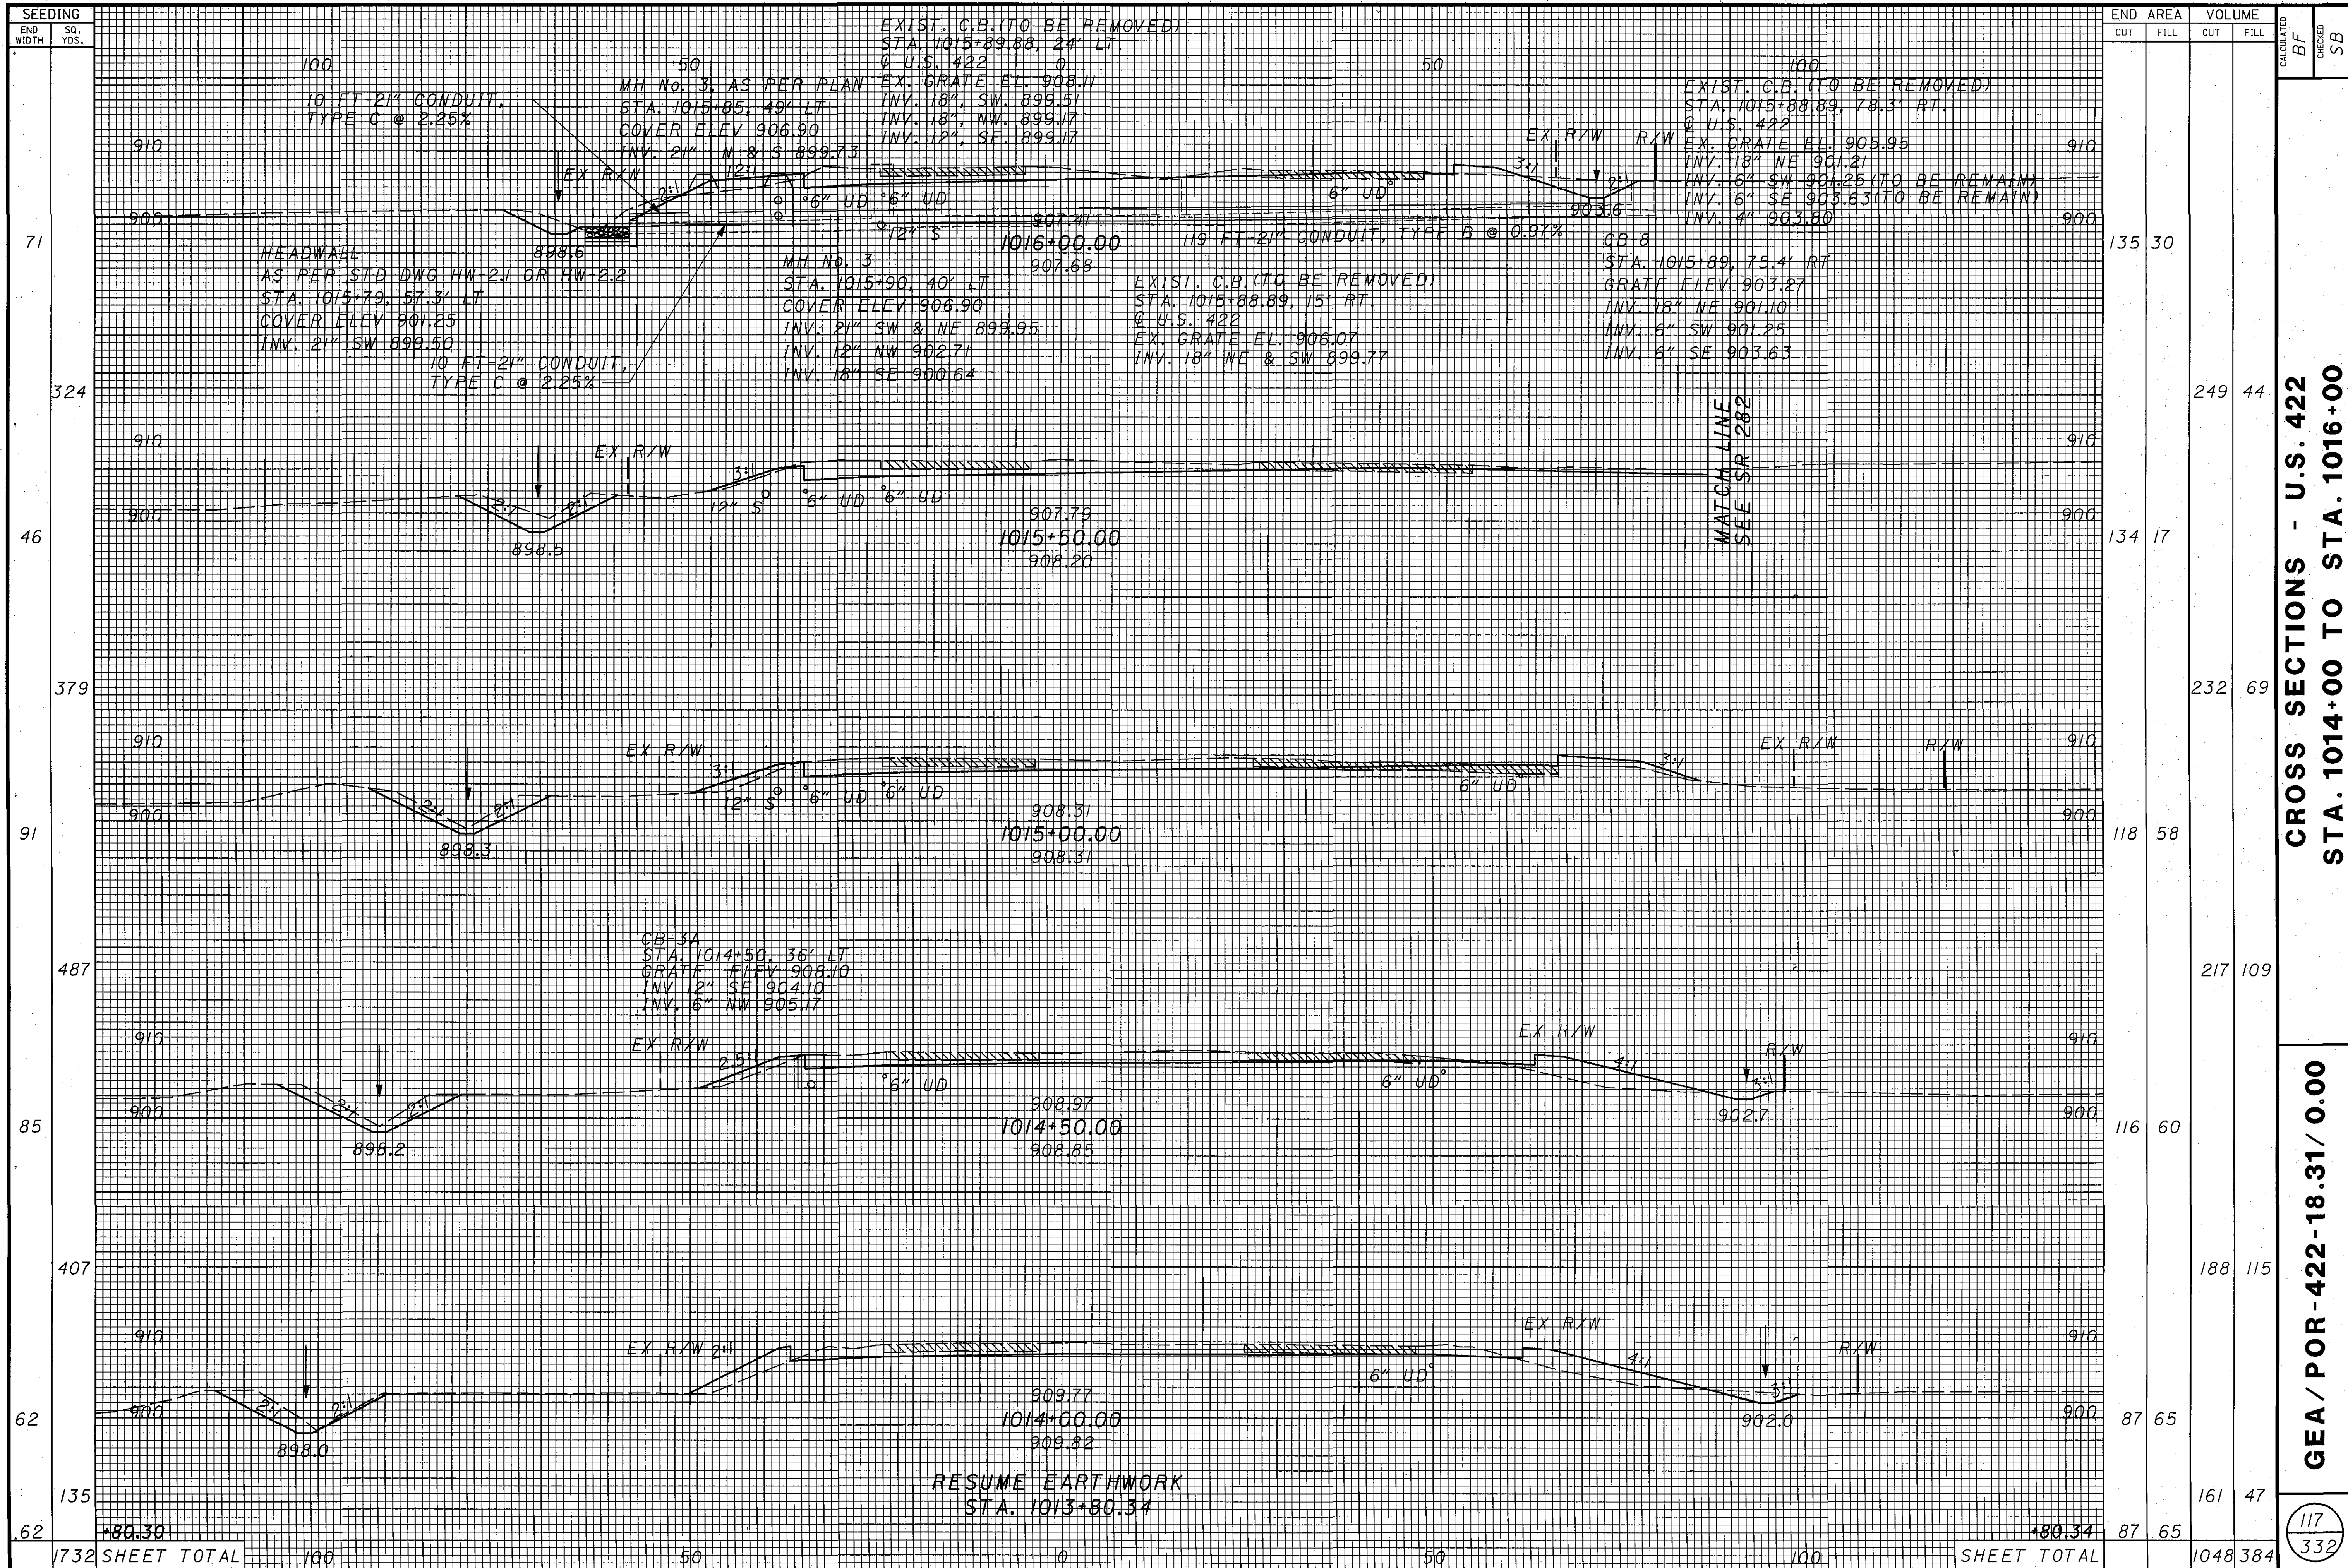

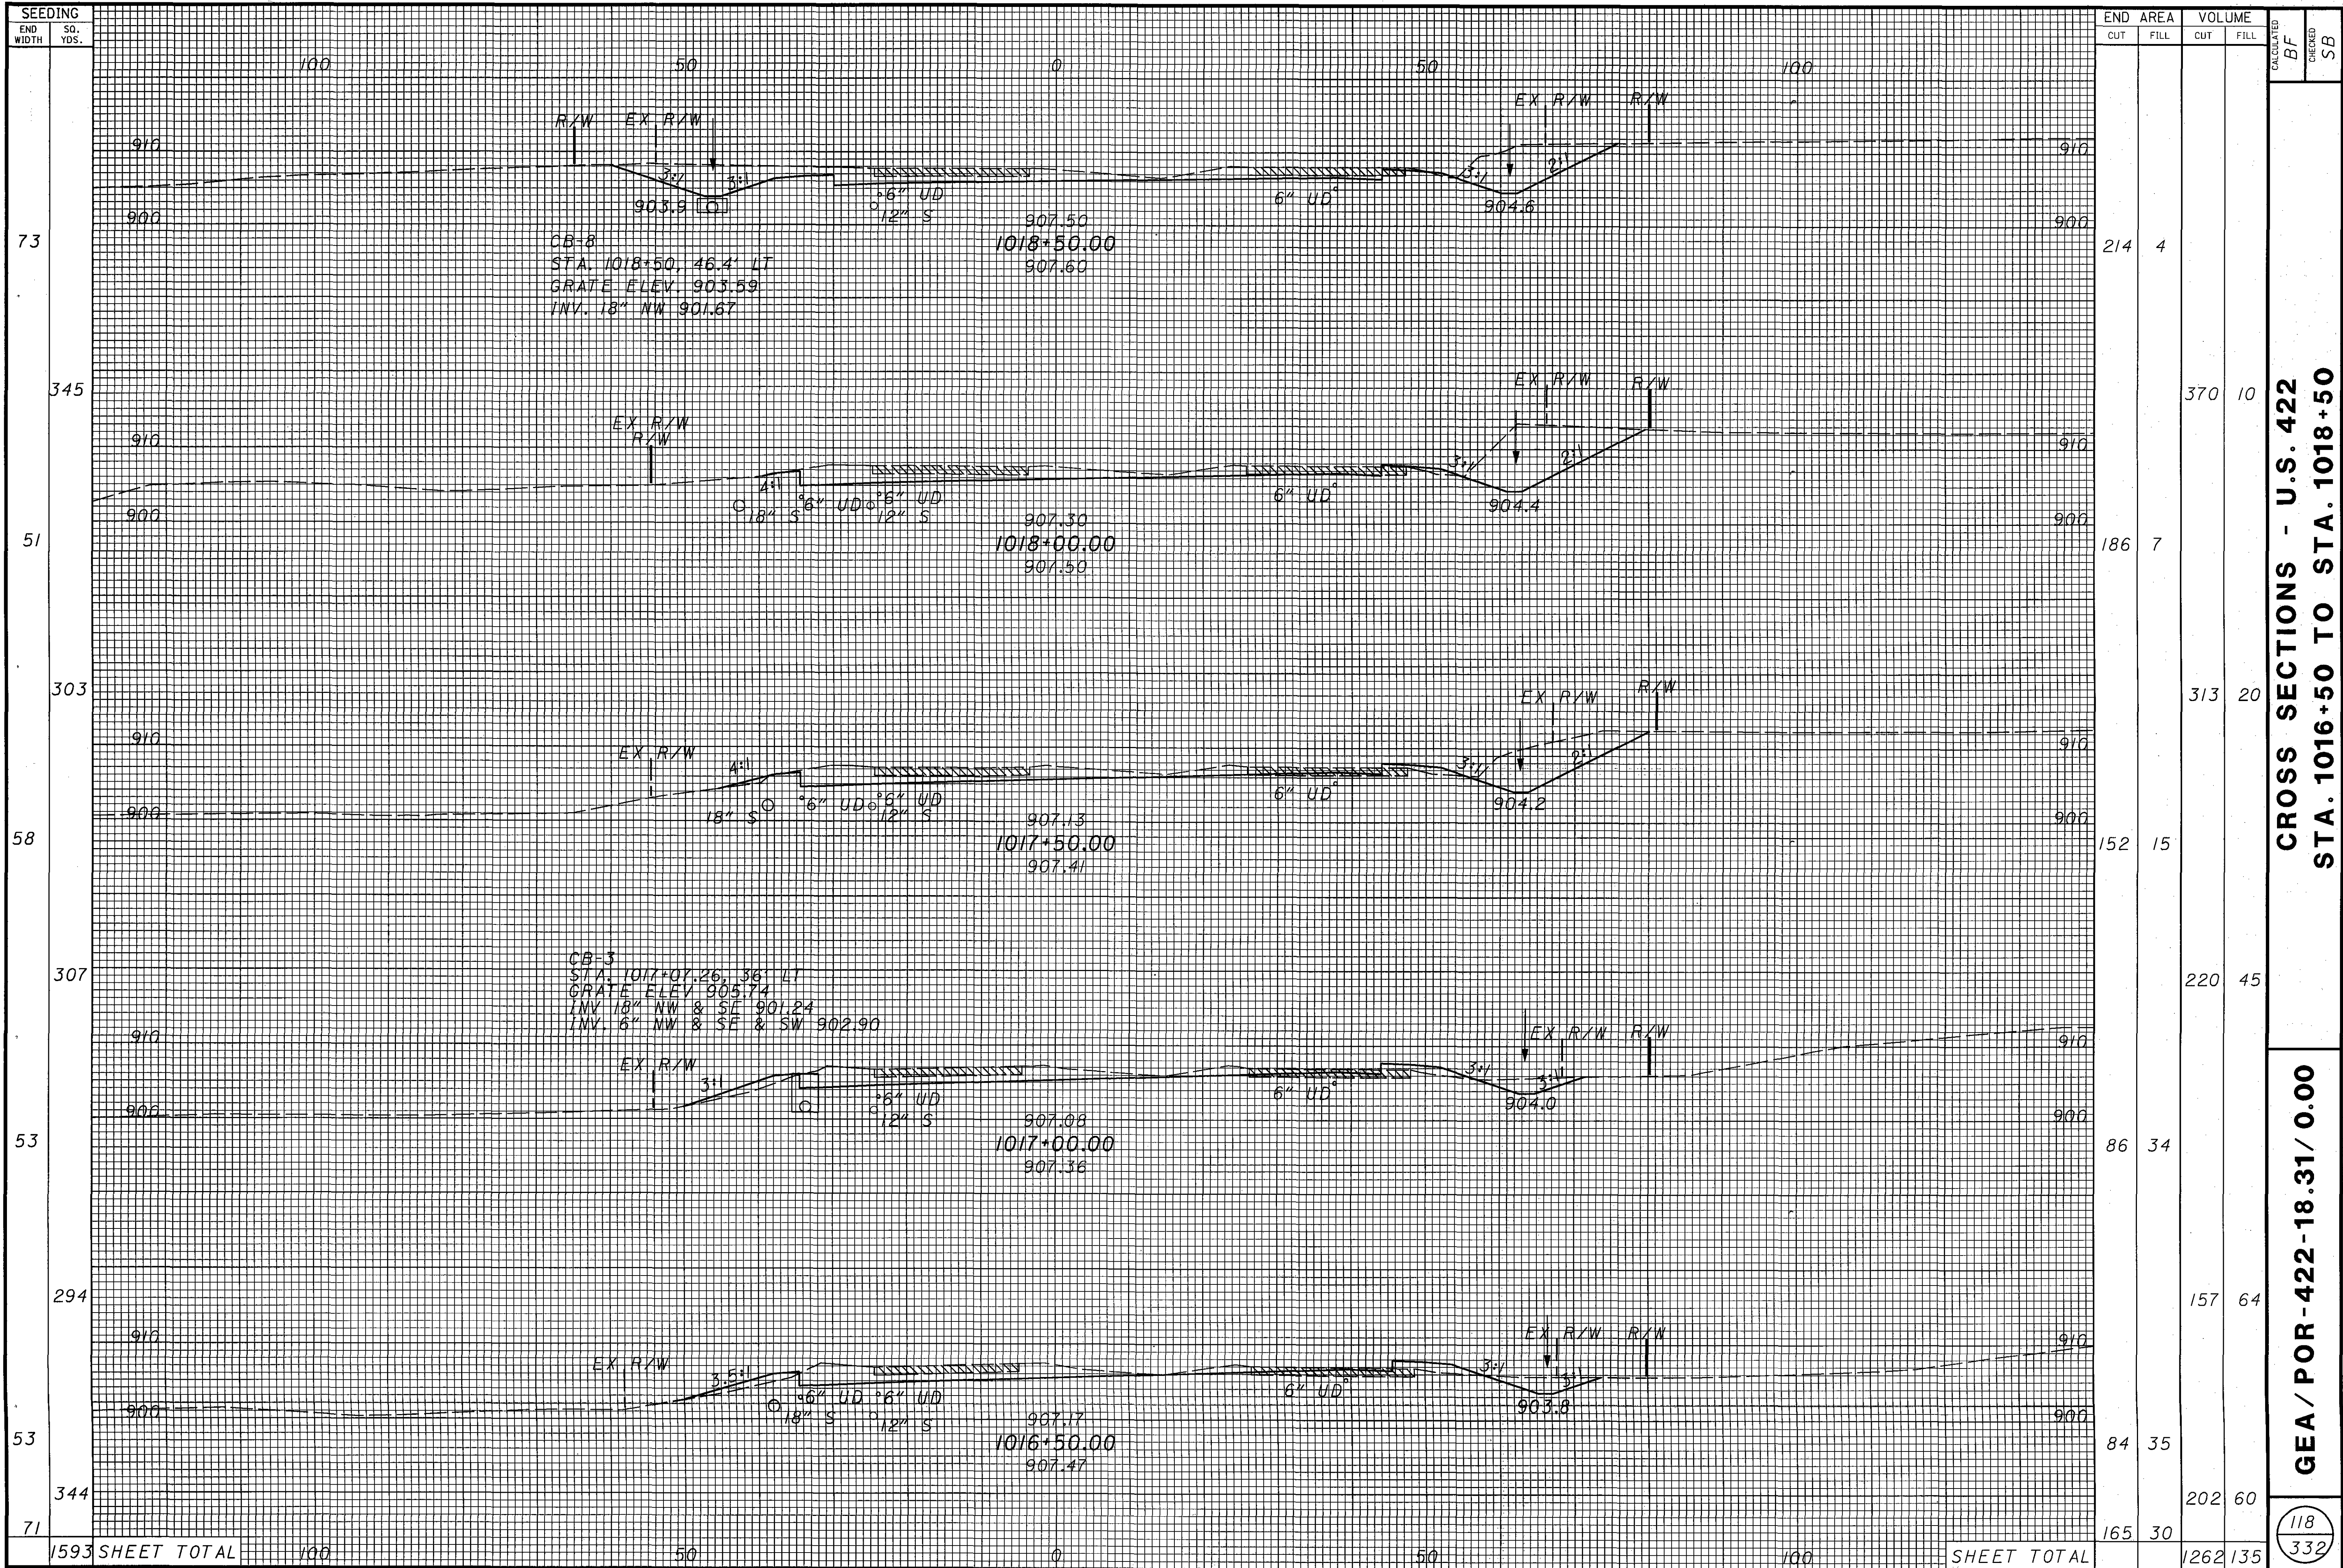

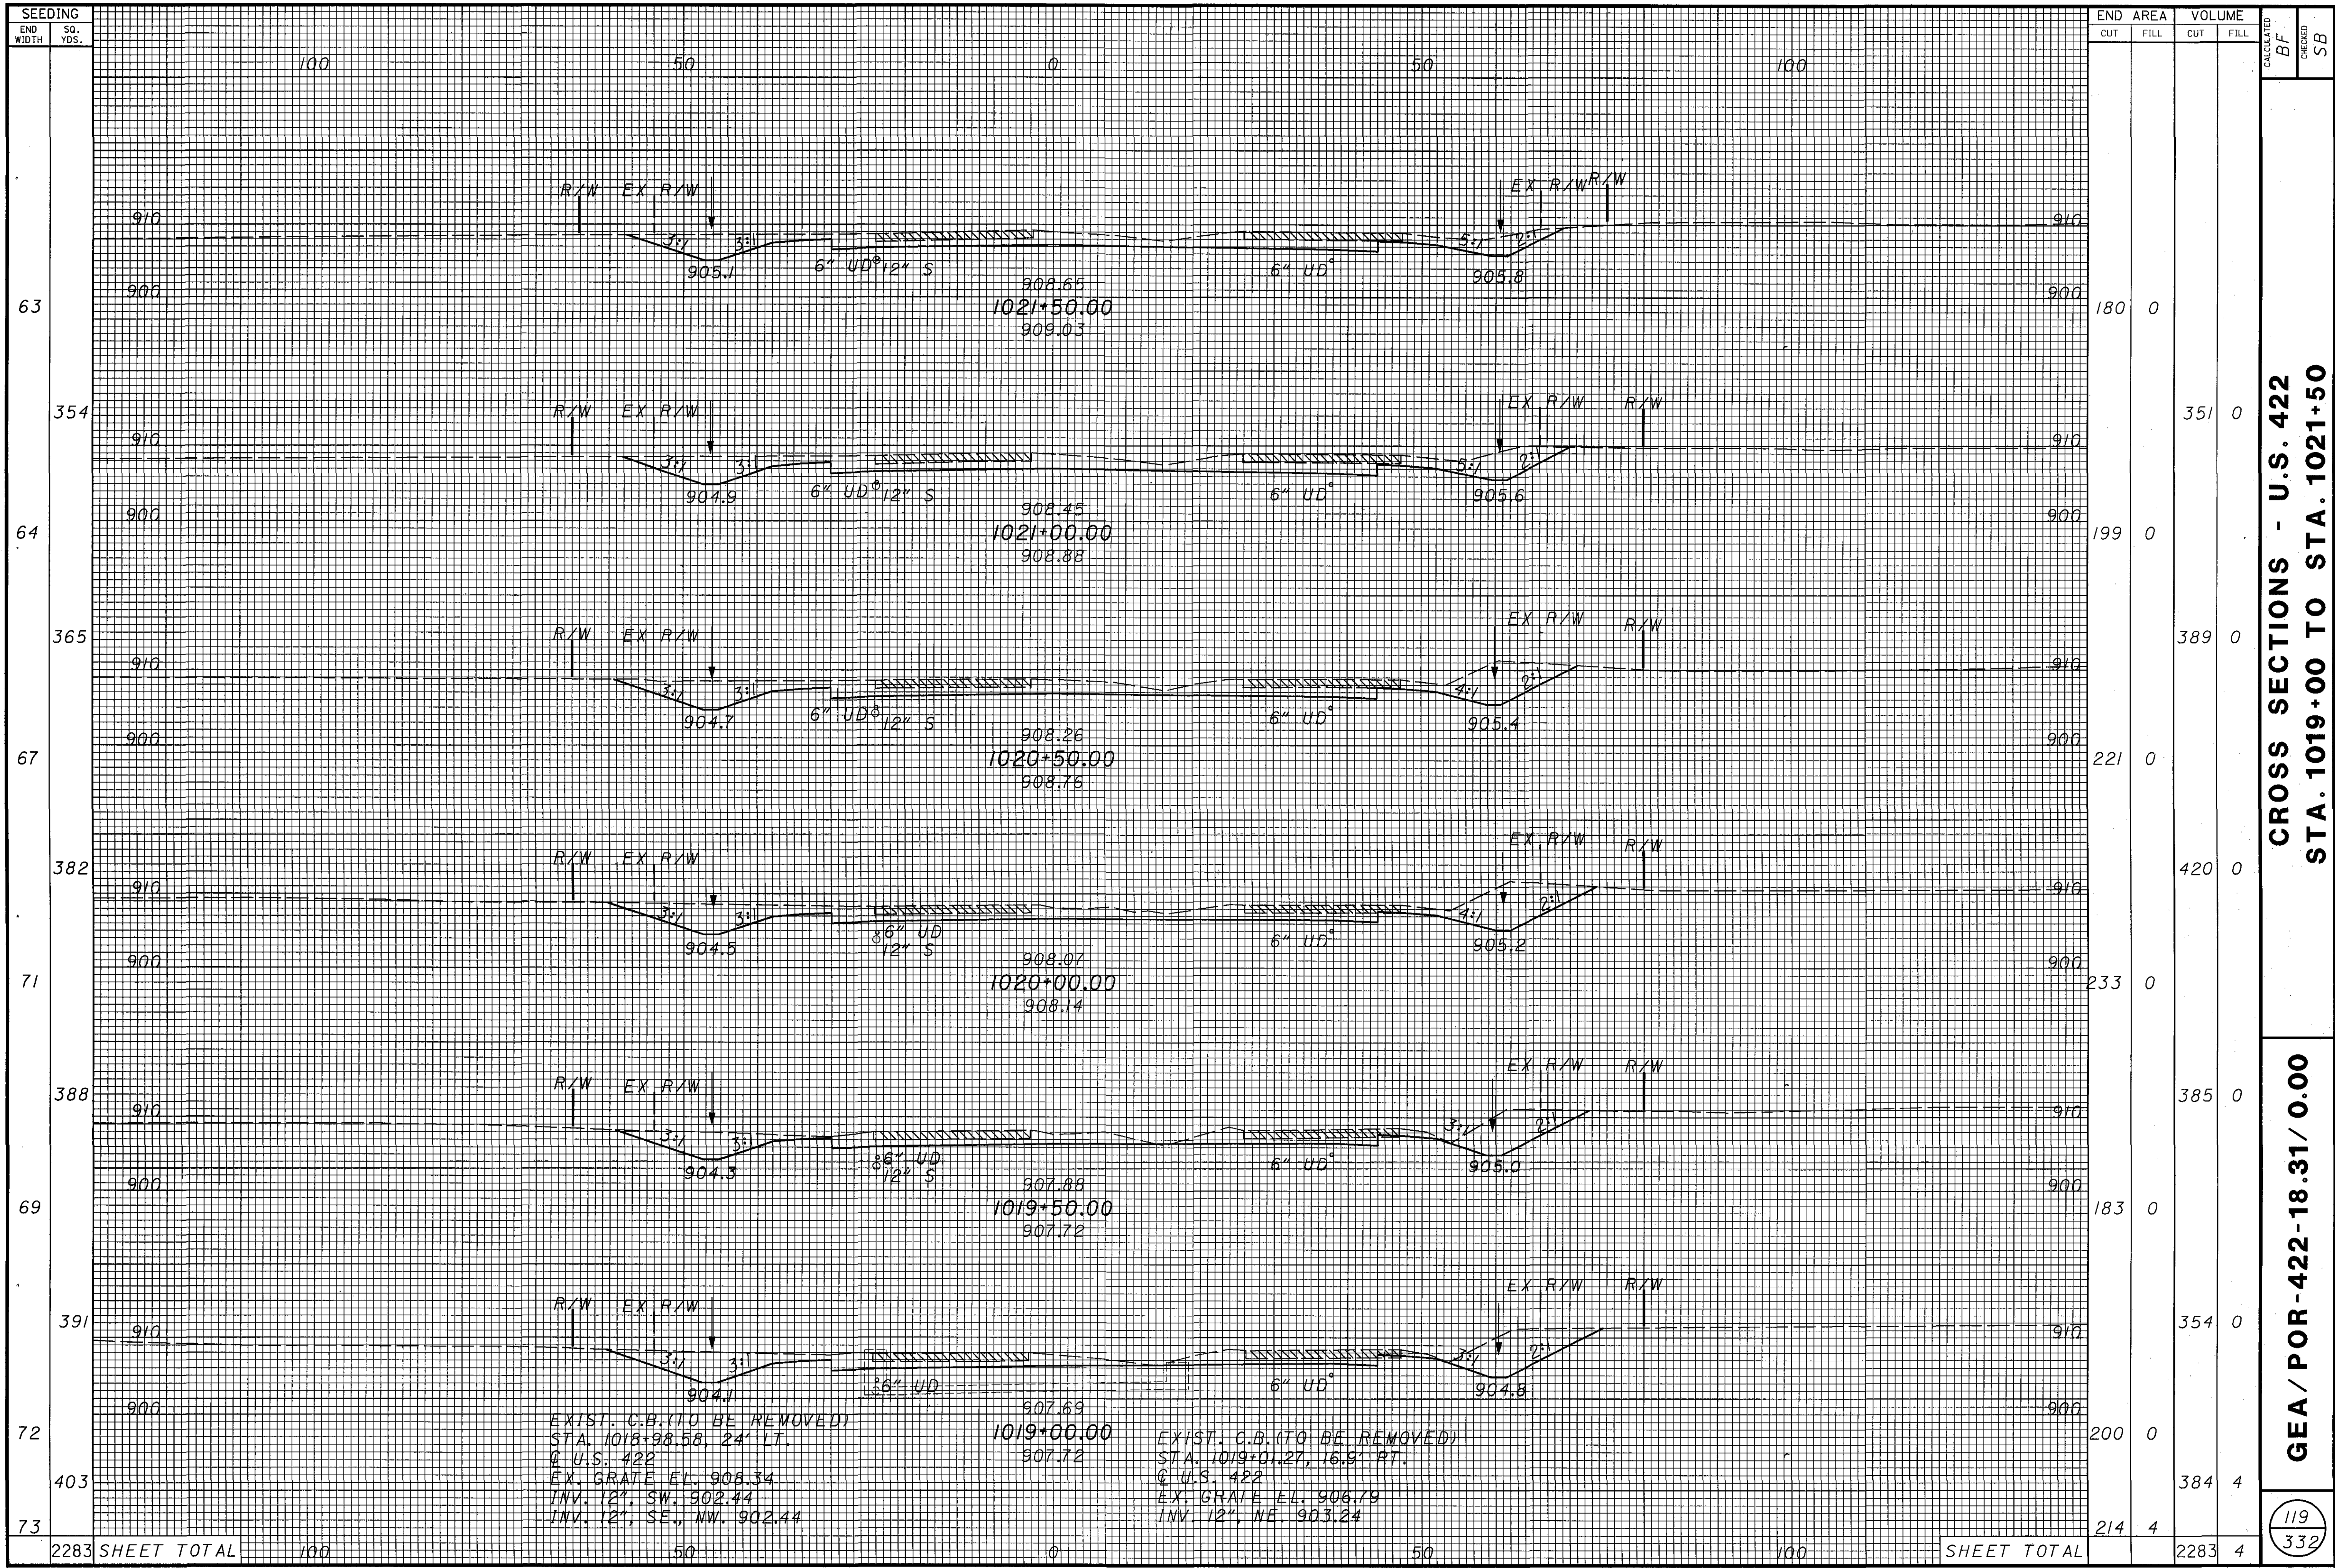


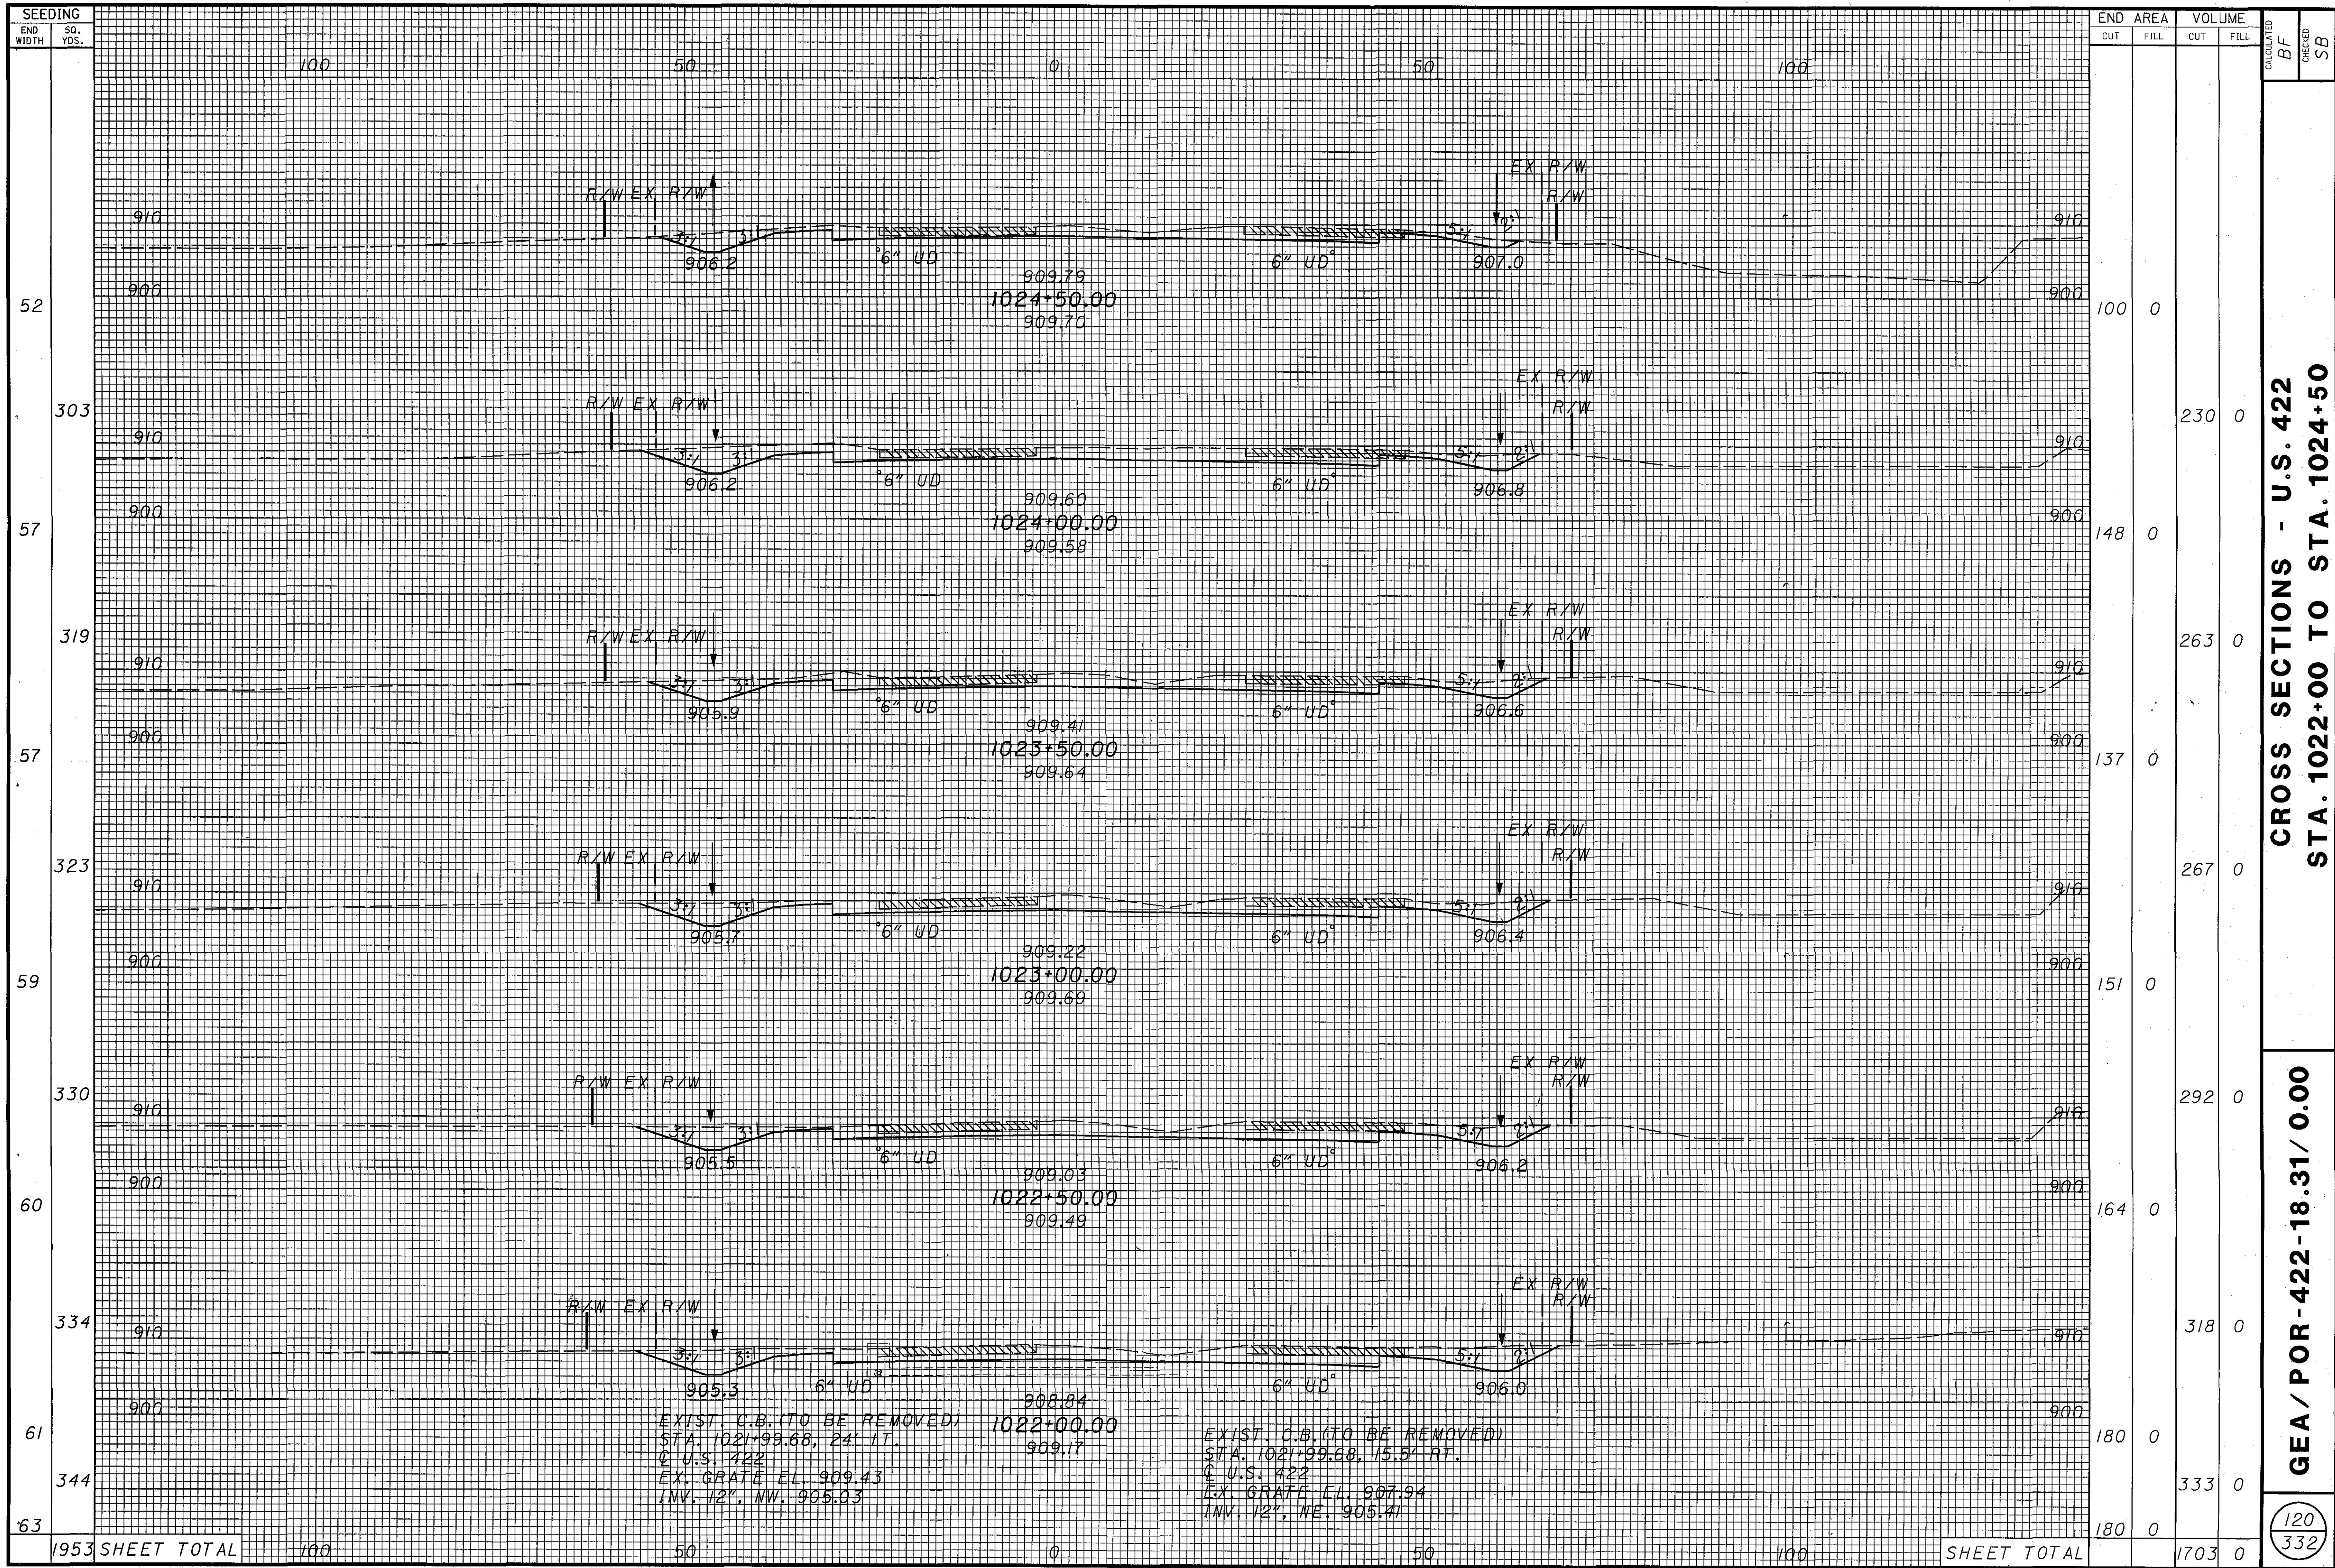

CROSS SECTIONS - U.S. 422
STA. 1022+00 TO STA. 1024+50

GEA / POR-422-18.31 / 0.00


120
332

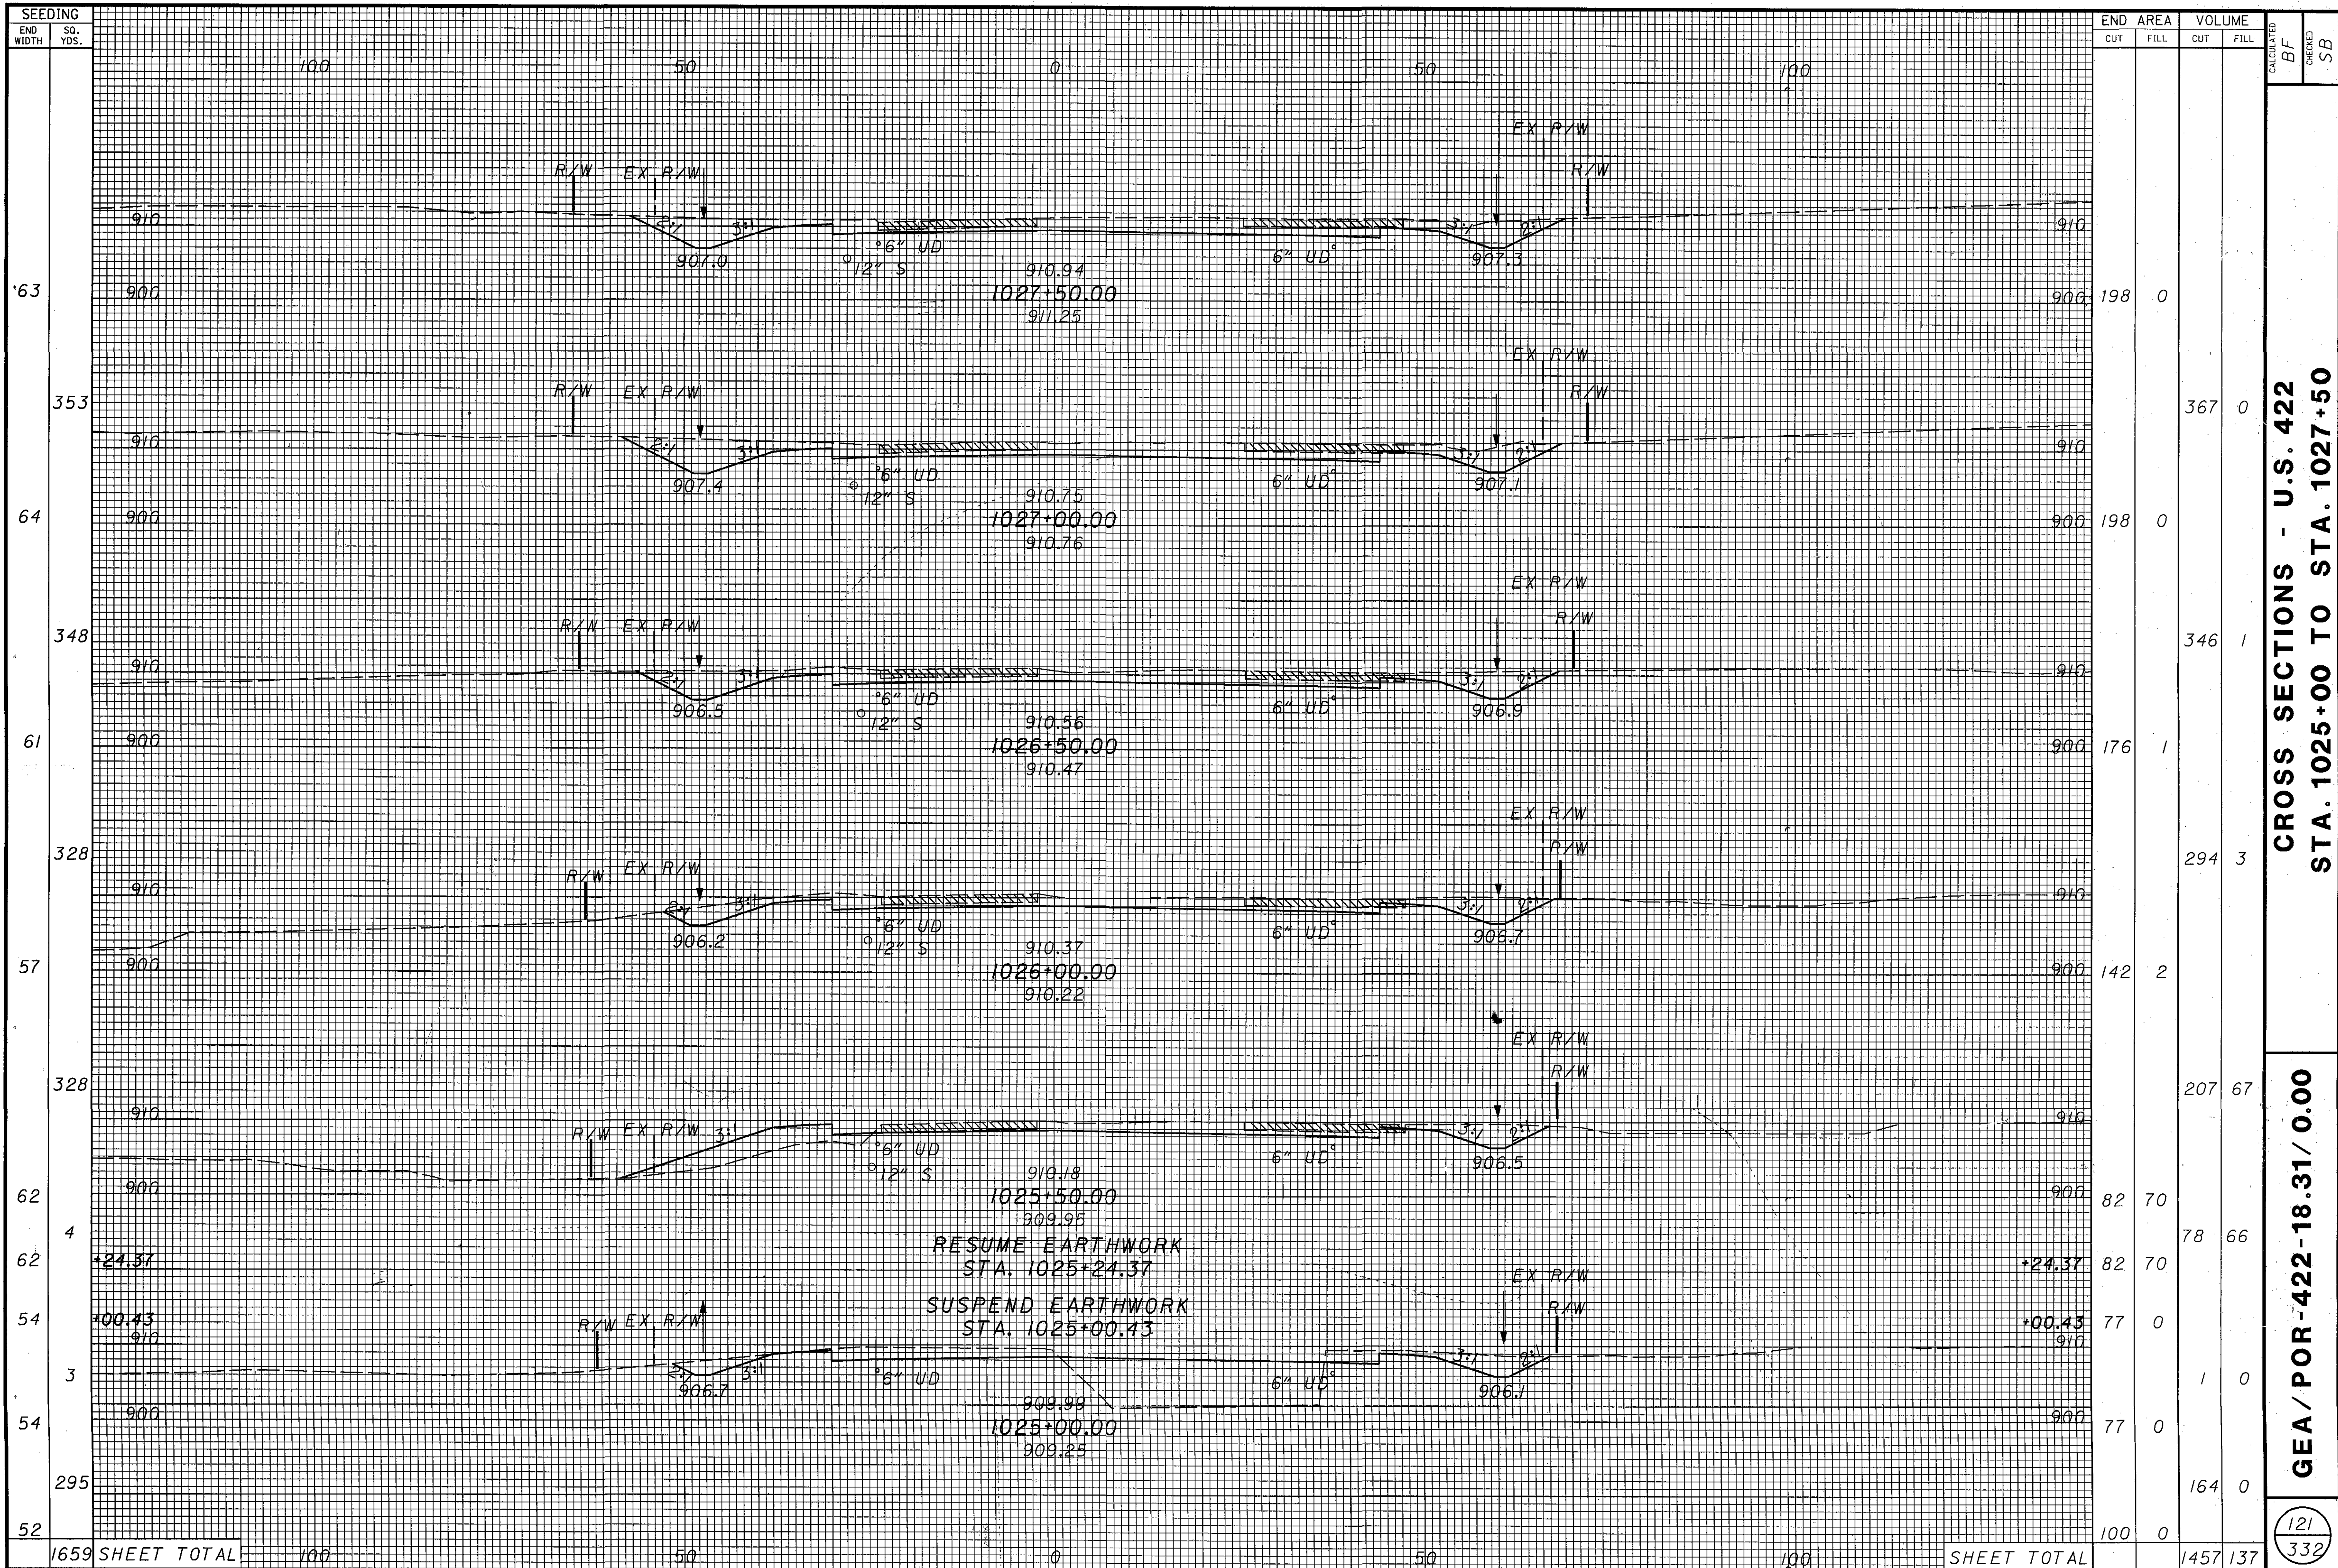

CROSS SECTIONS - U.S. 422
STA. 1025+00 TO STA. 1027+50

GEA/POR-422-18.31/0.00


121
332

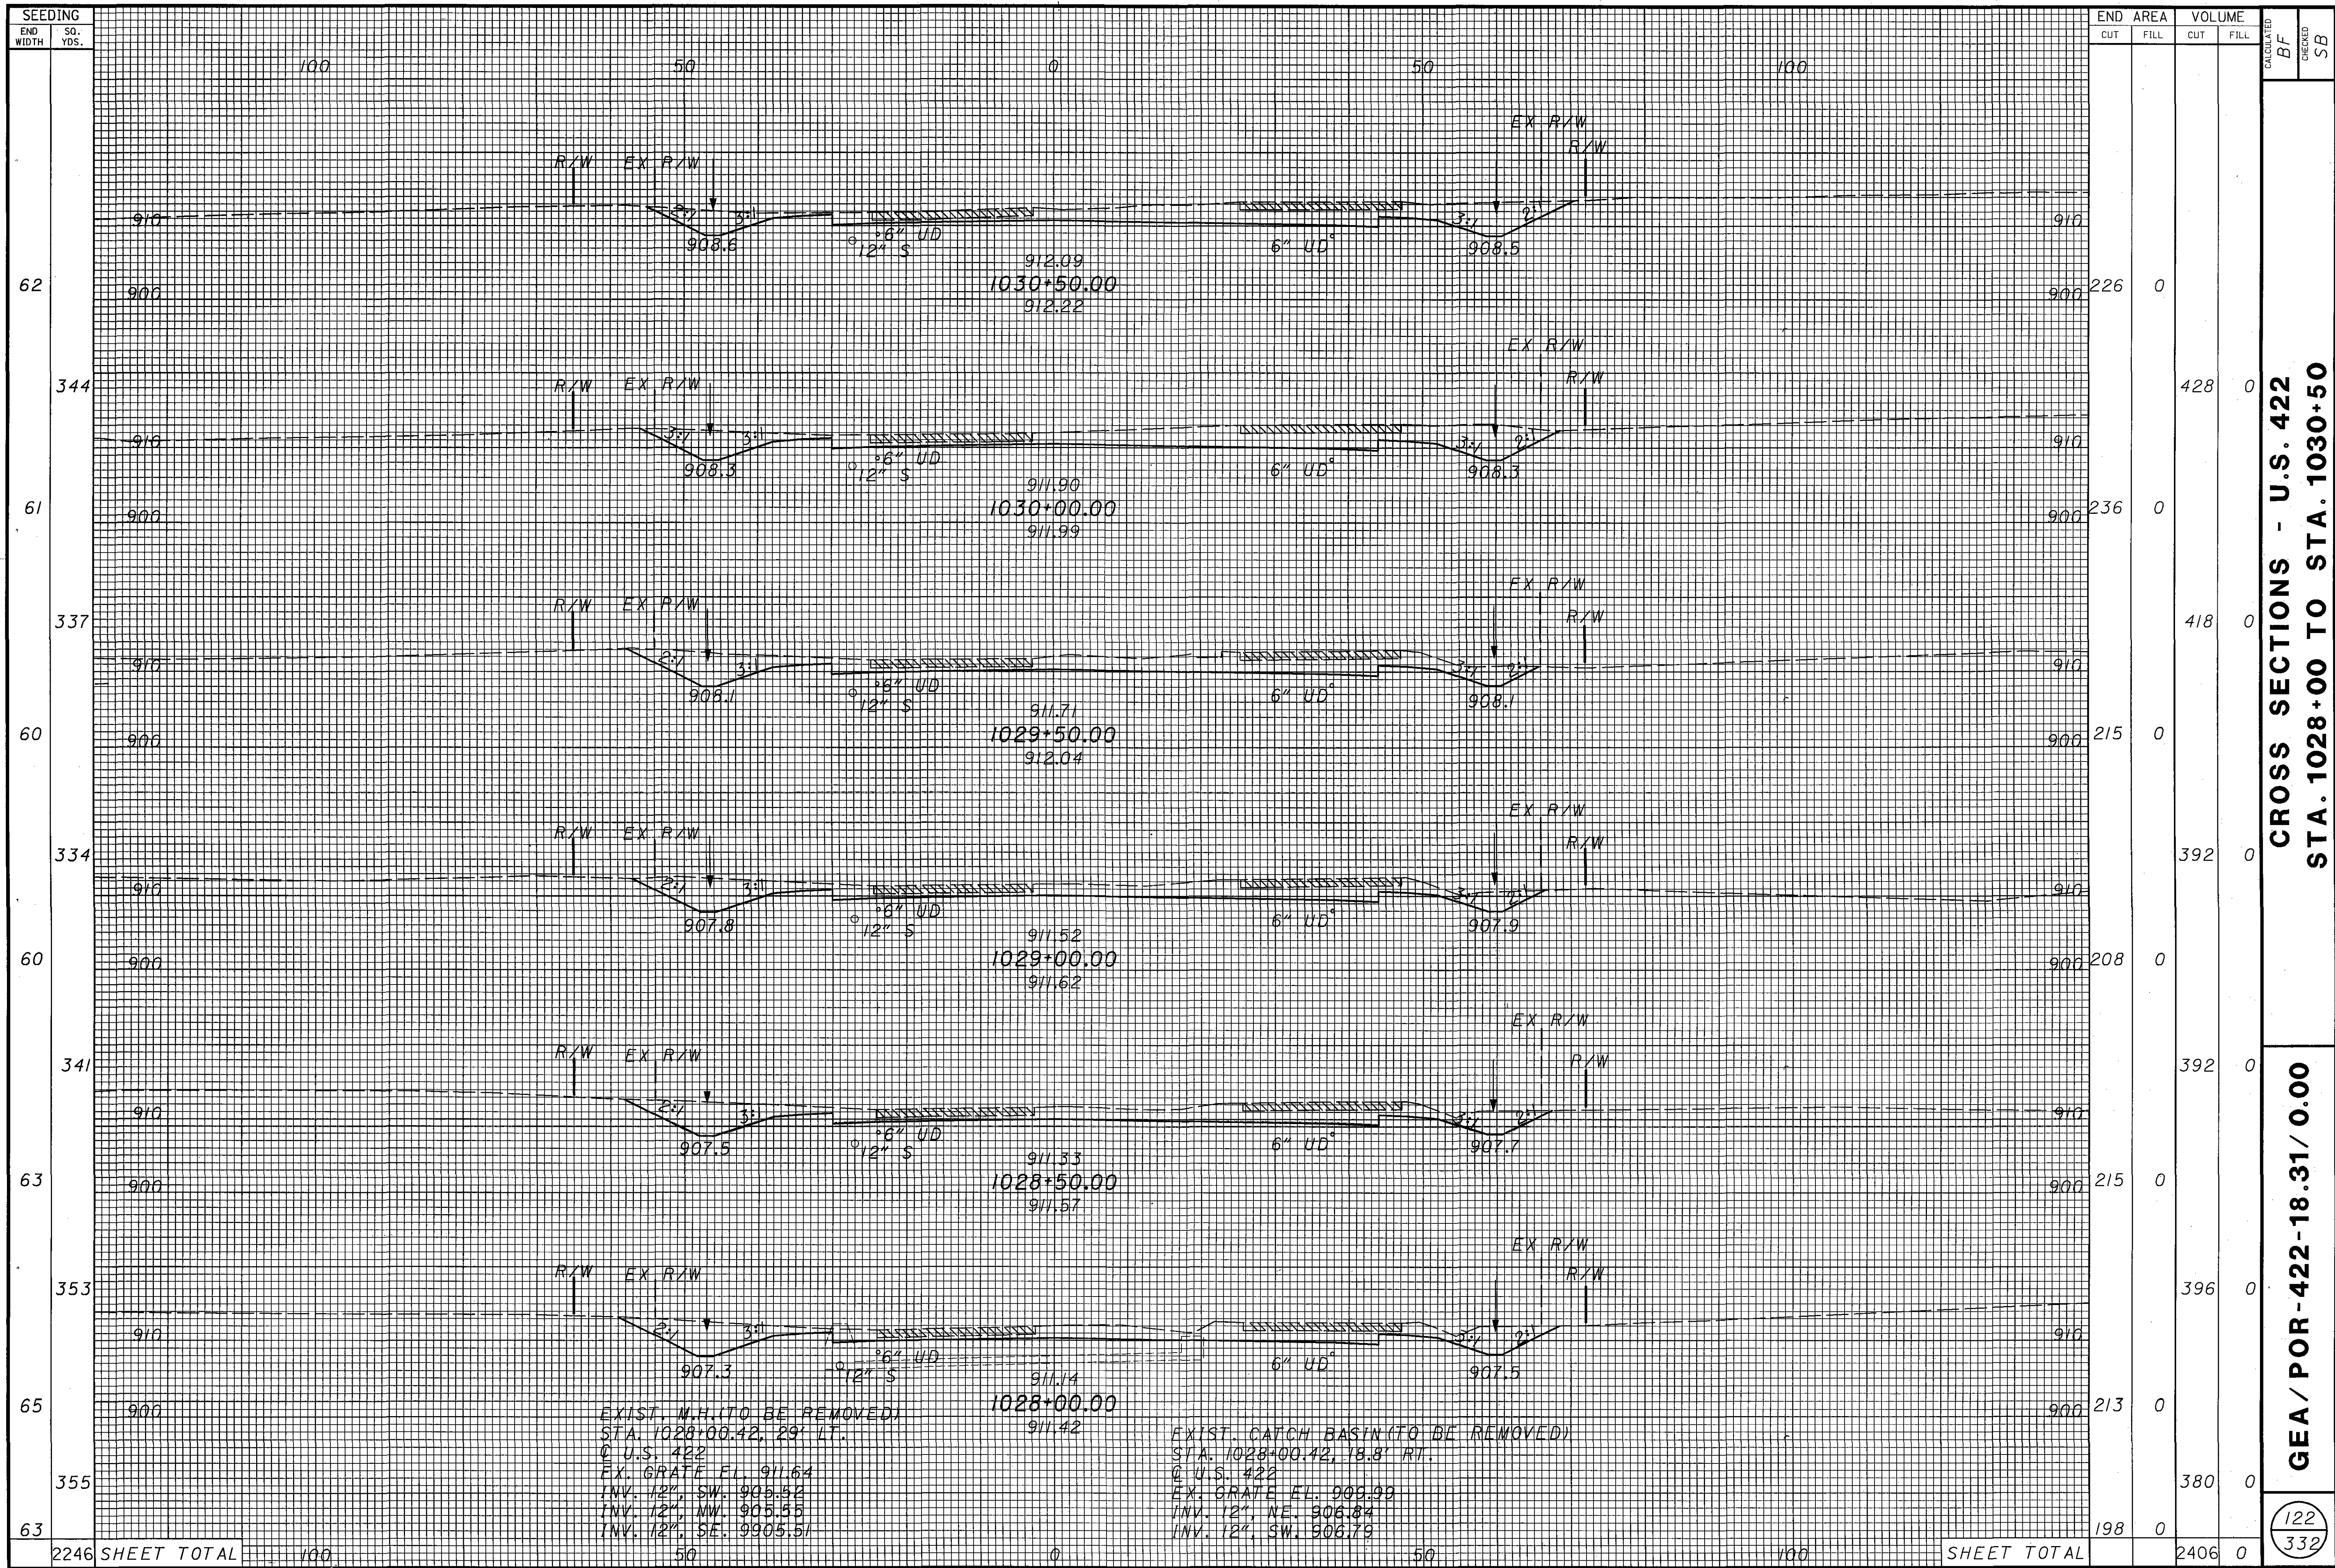



SEEDING		END AREA		VOLUME		CALCULATED	CHECKED	SB
END WIDTH	SO. YDS.	CUT	FILL	CUT	FILL			
62	100	226	0					
344	50		428		0			
61	0	236	0					
337	50		418		0			
60	0	215	0					
334	50		392		0			
60	0	208	0					
341	50		392		0			
63	0	215	0					
353	50		396		0			
65	0	213	0					
355	50		380		0			
63	0	198	0					
2246	SHEET TOTAL	100	2406	0				


CROSS SECTIONS - U.S. 422
STA. 1028+00 TO STA. 1030+50


GEA/POR-422-18.31/0.00

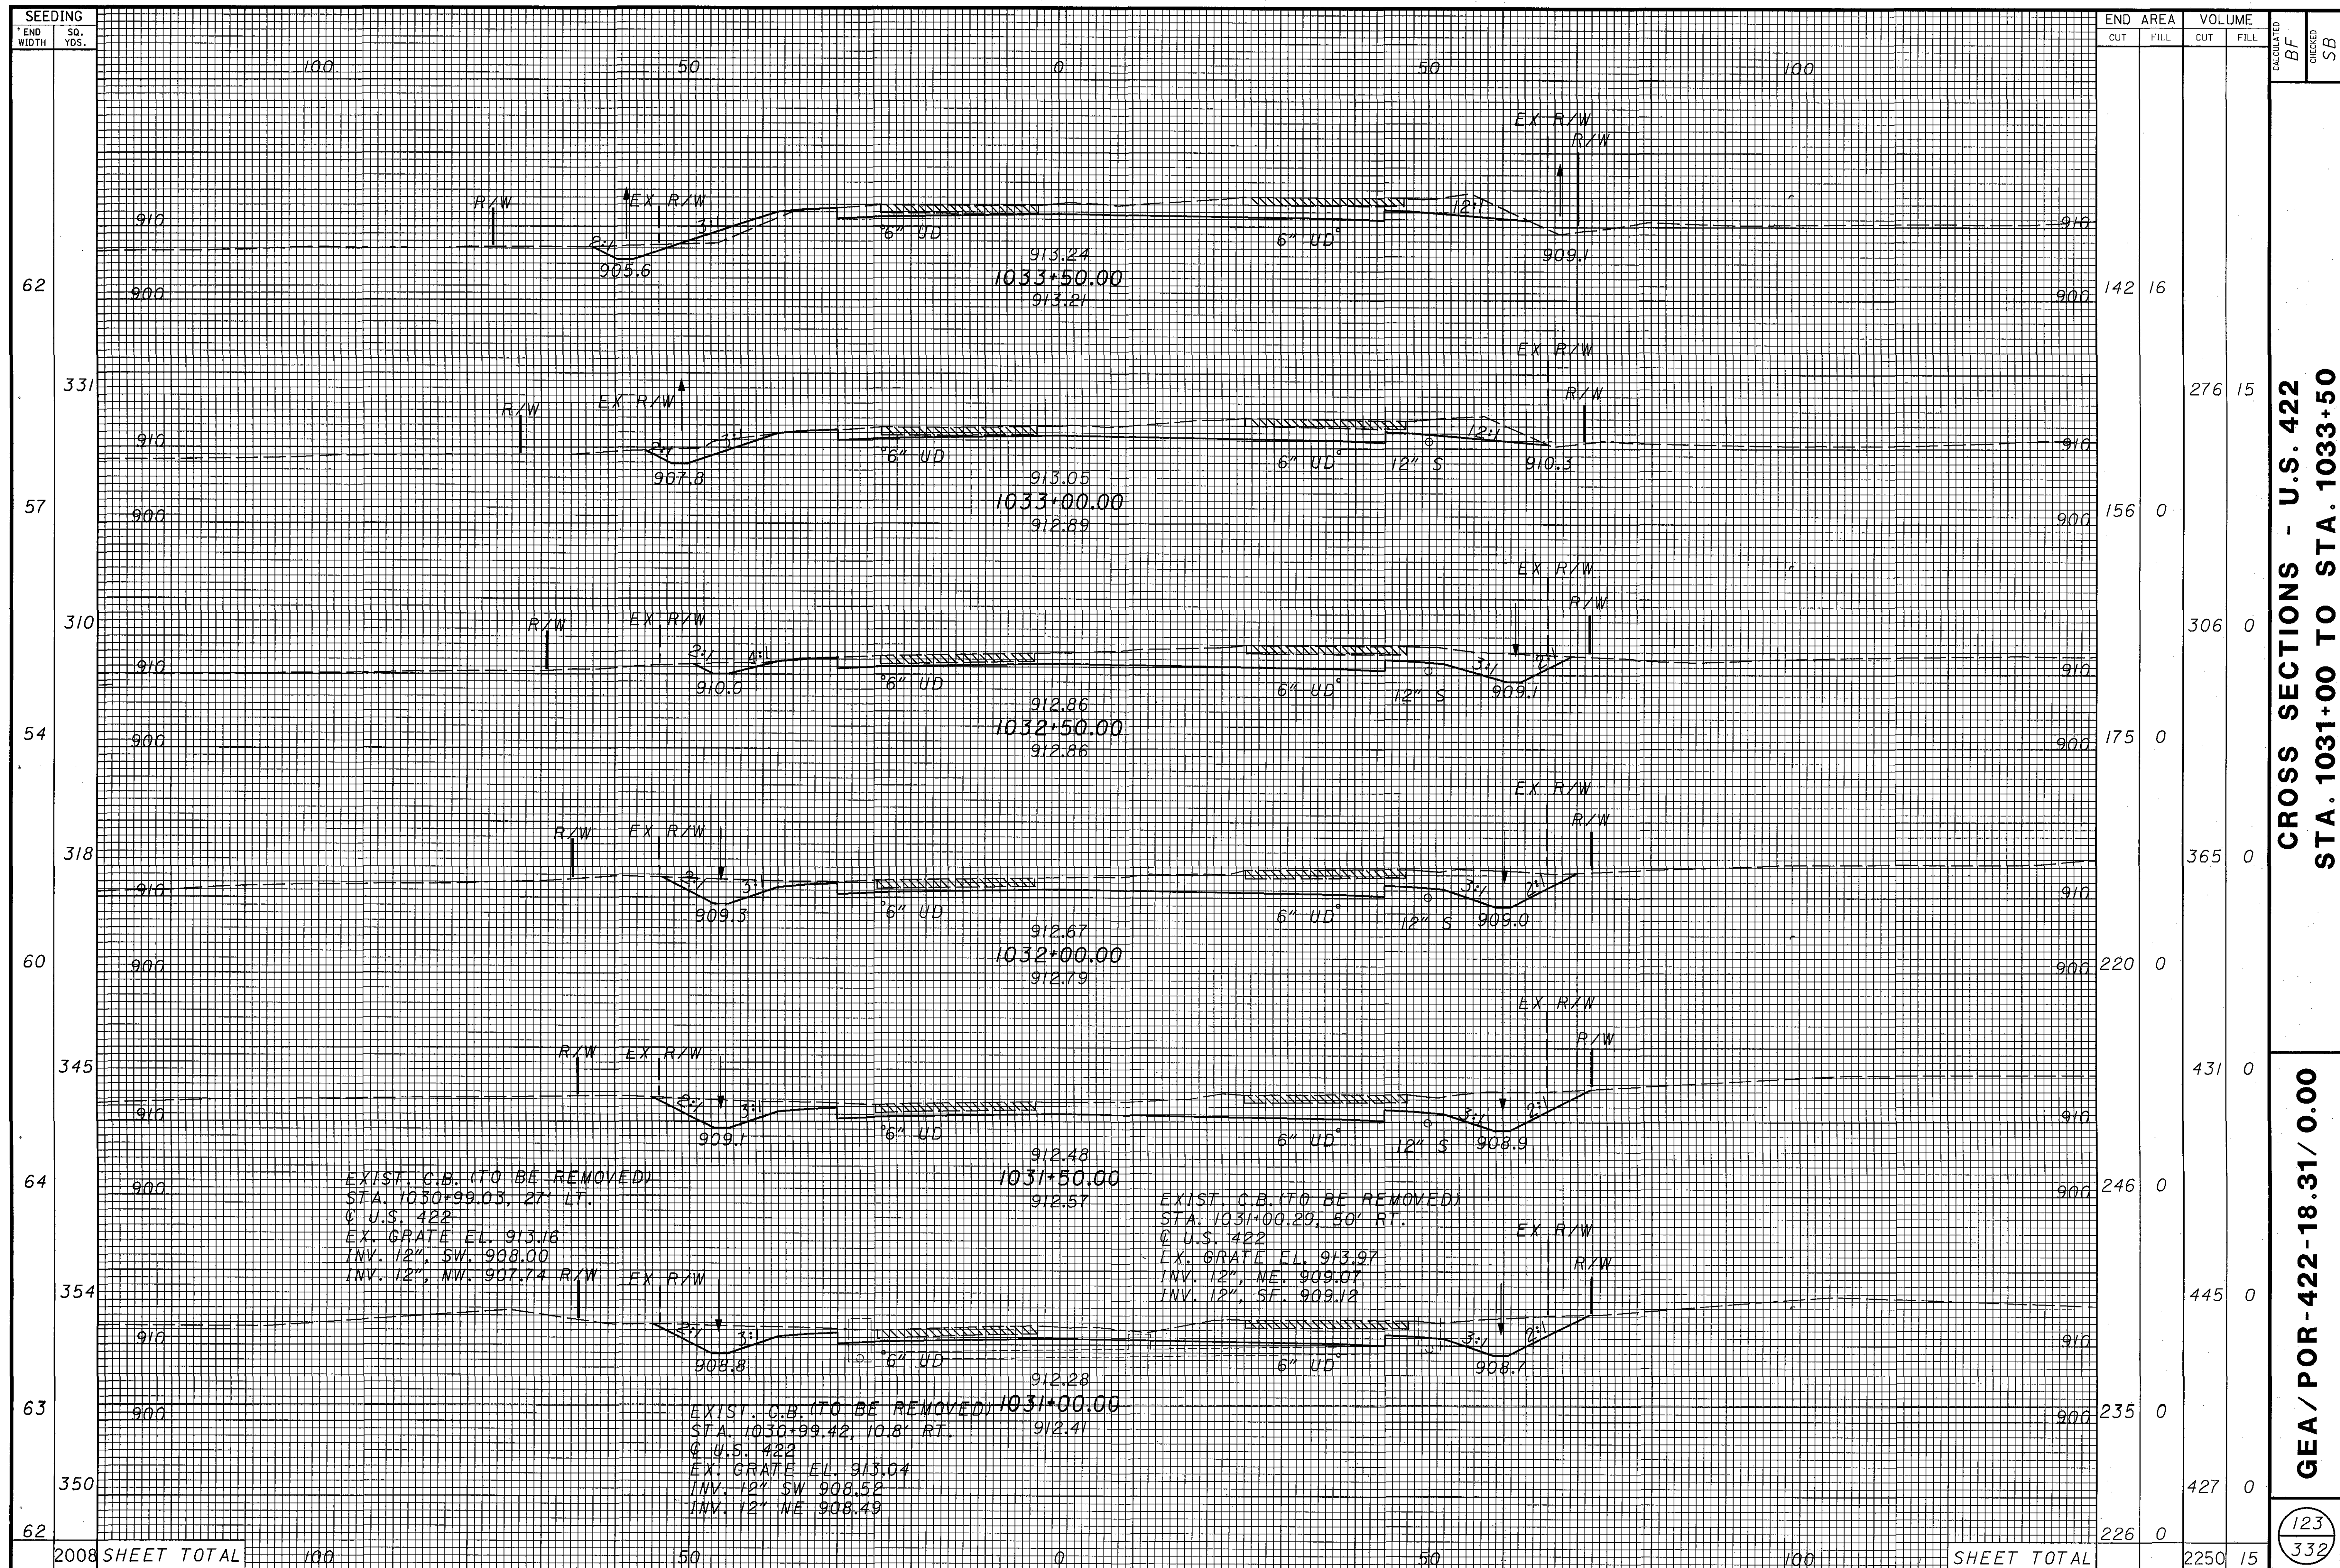


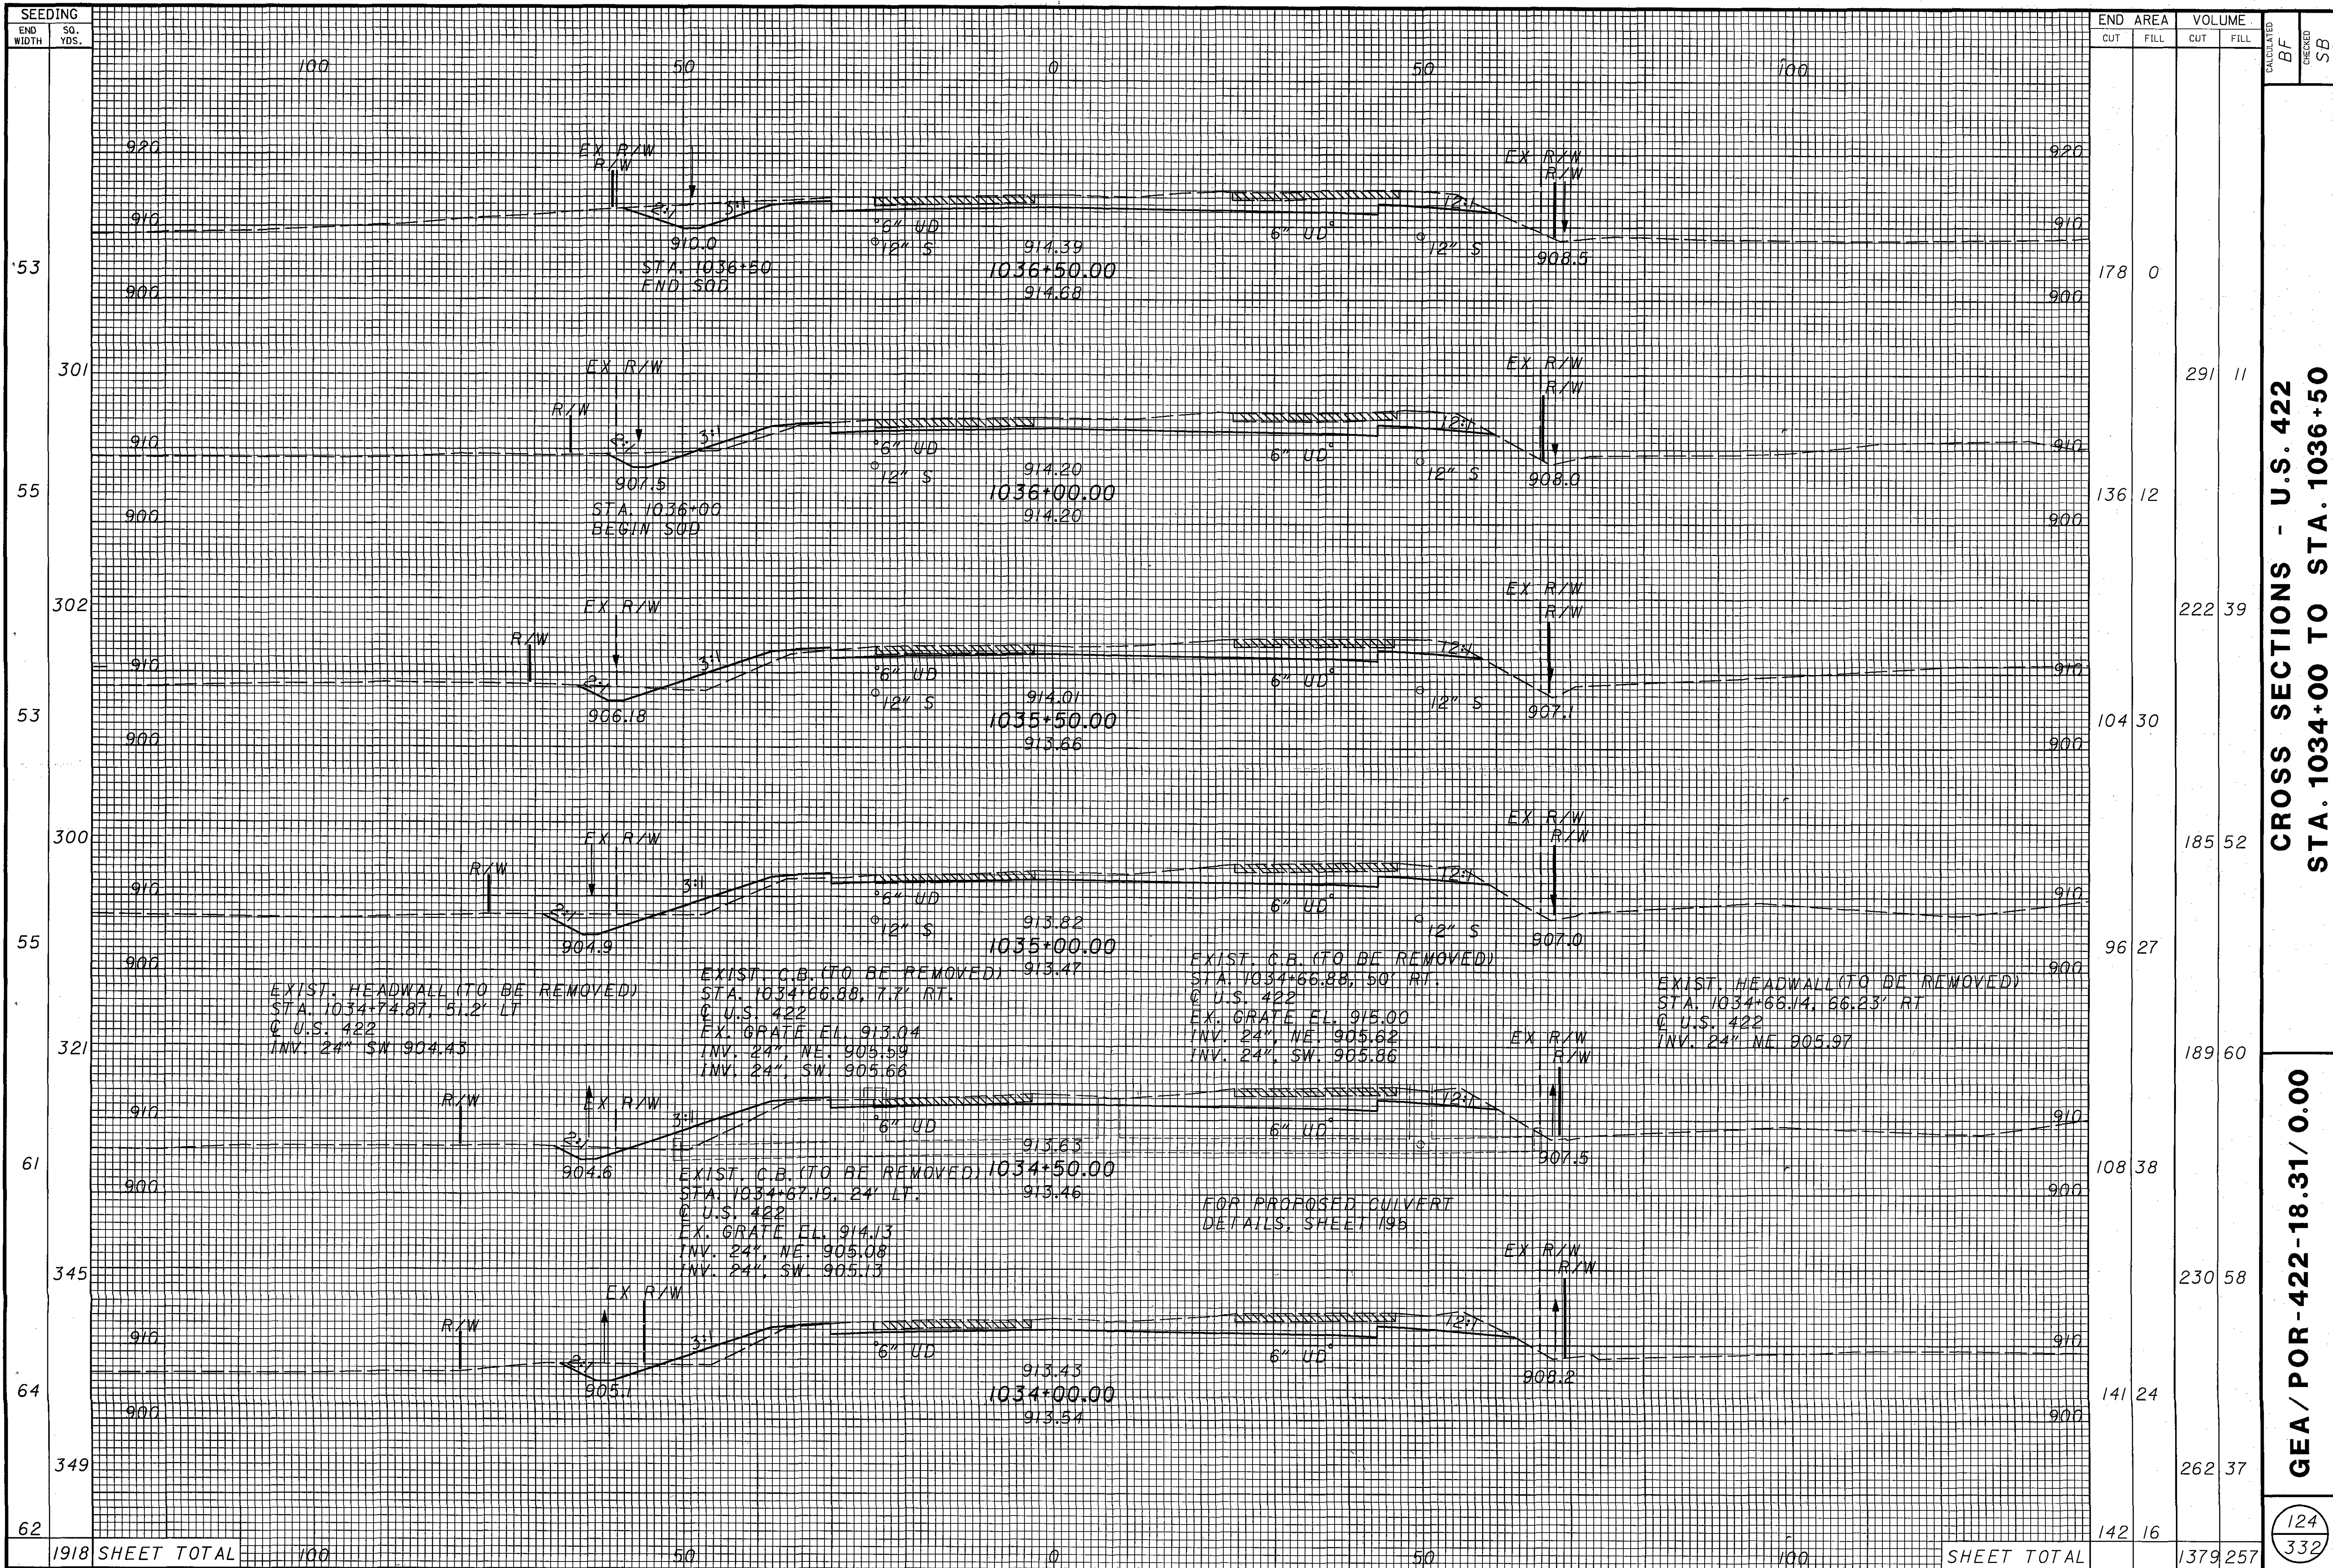

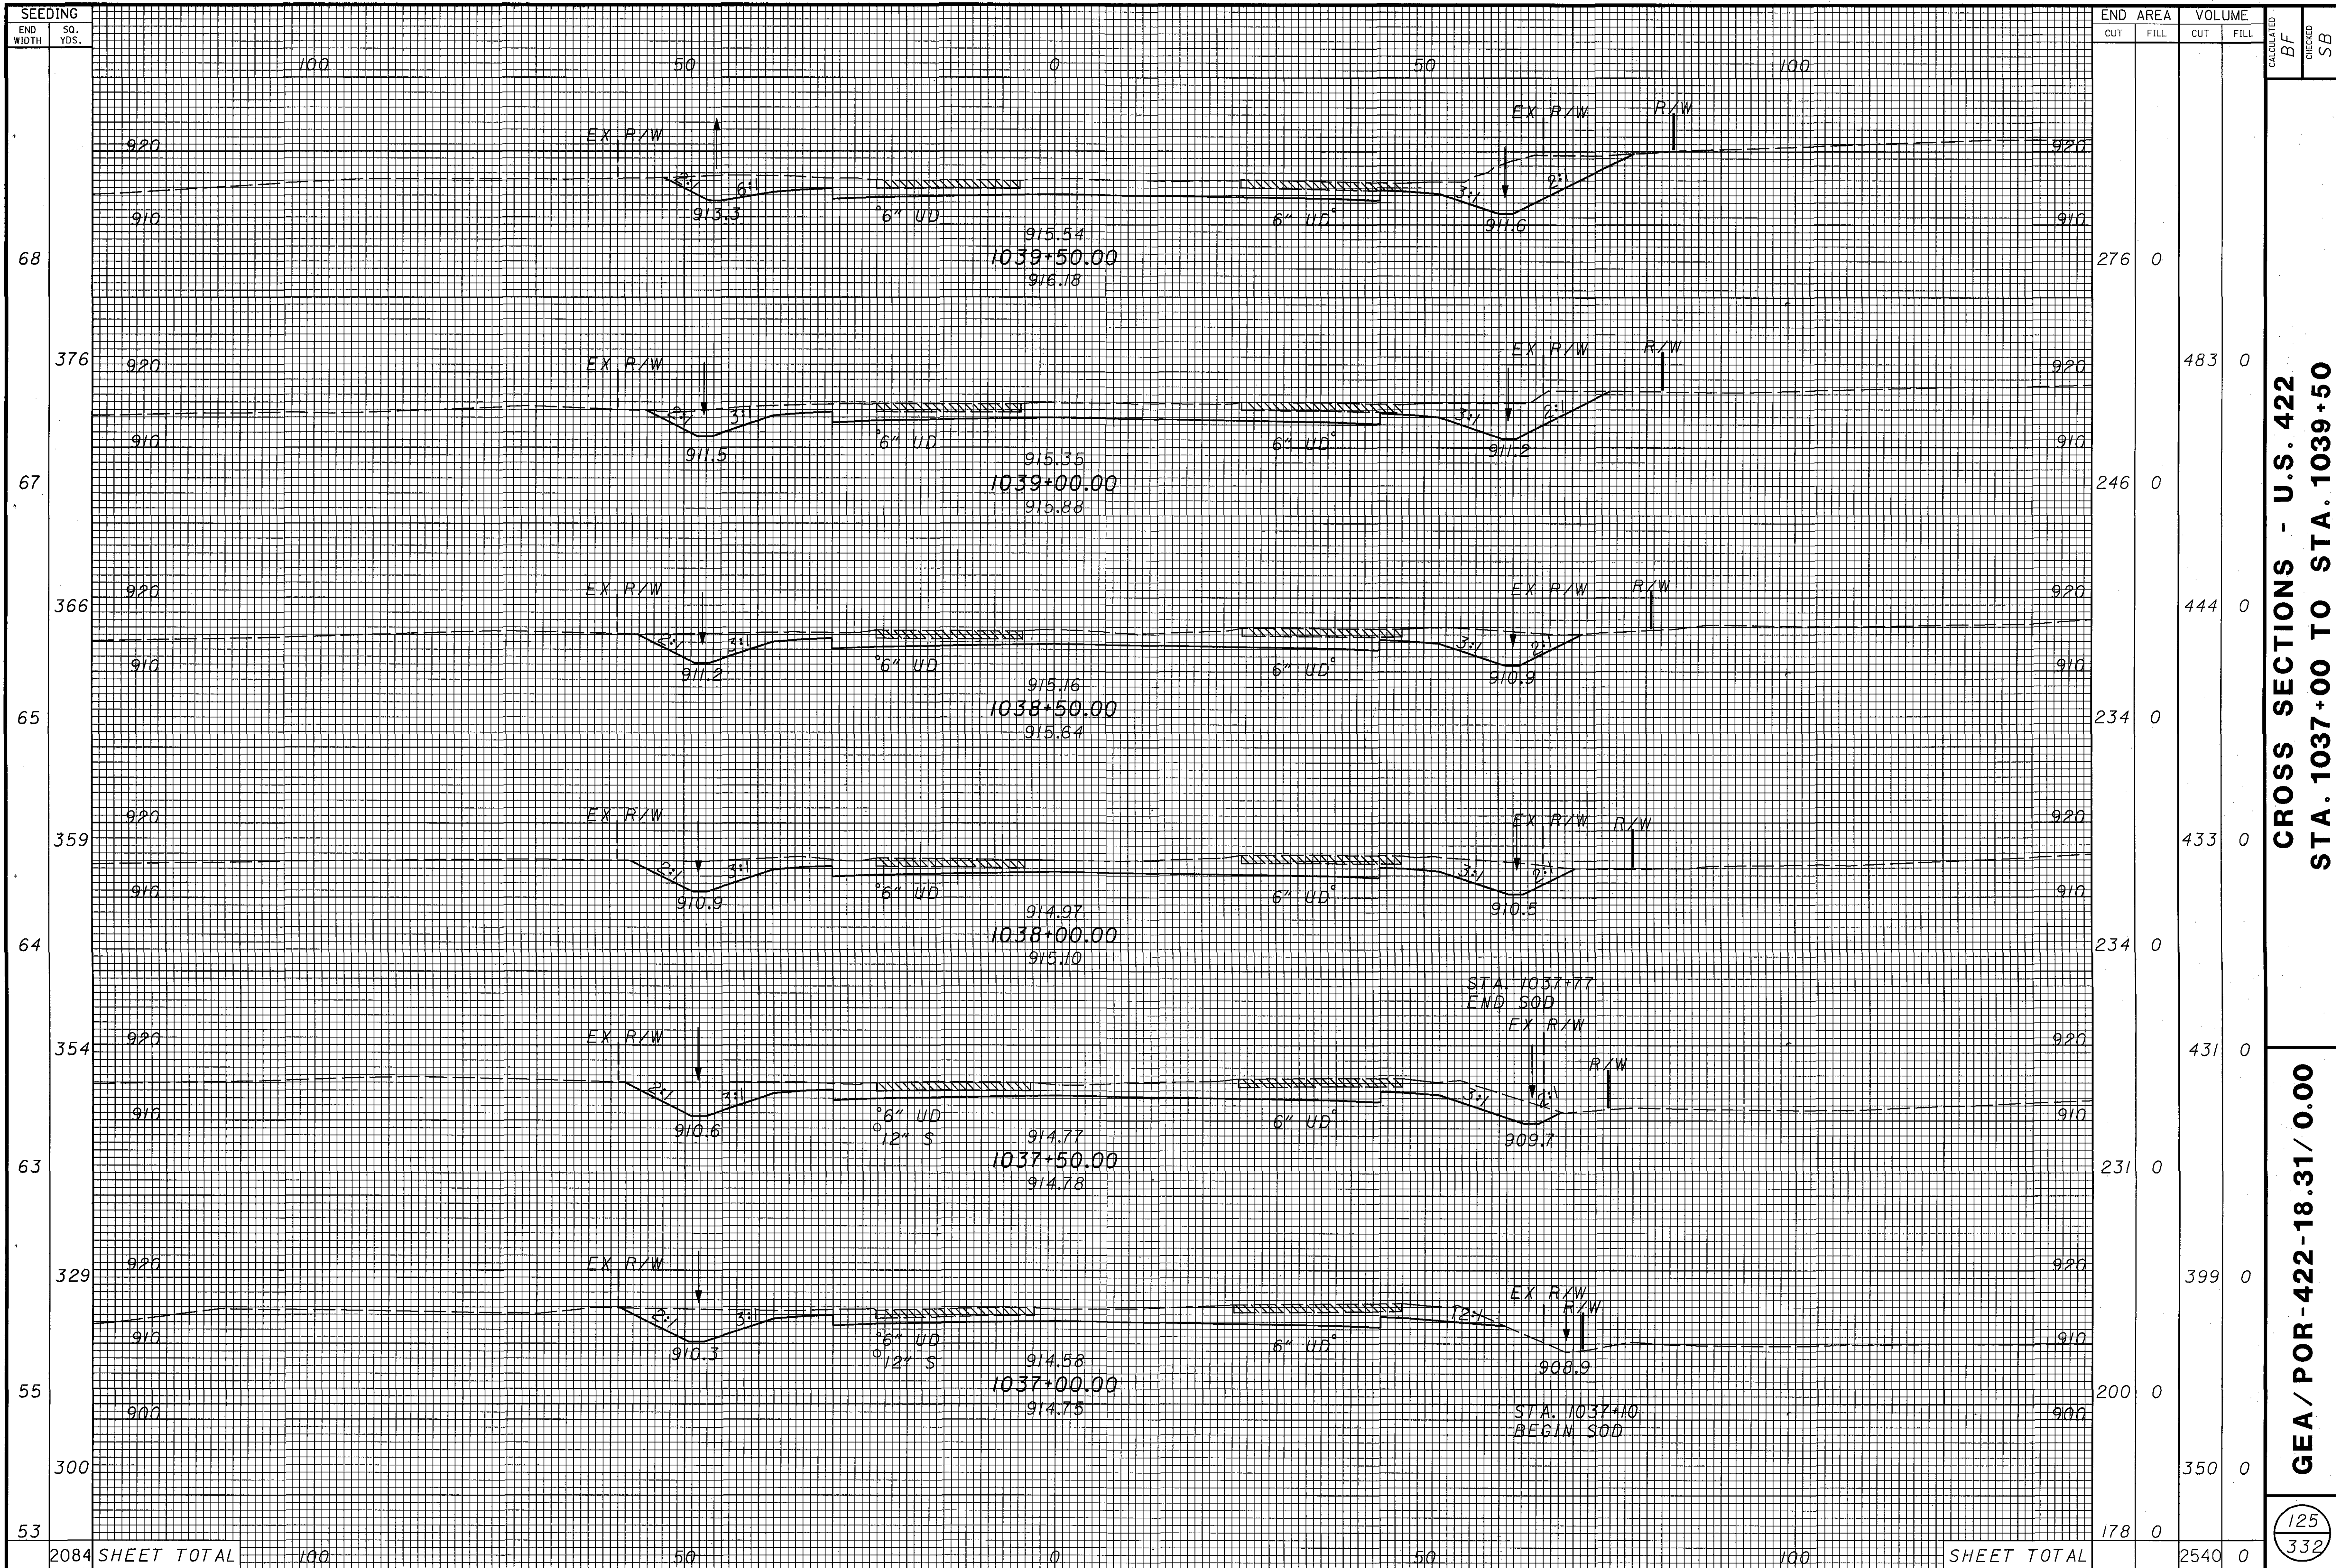

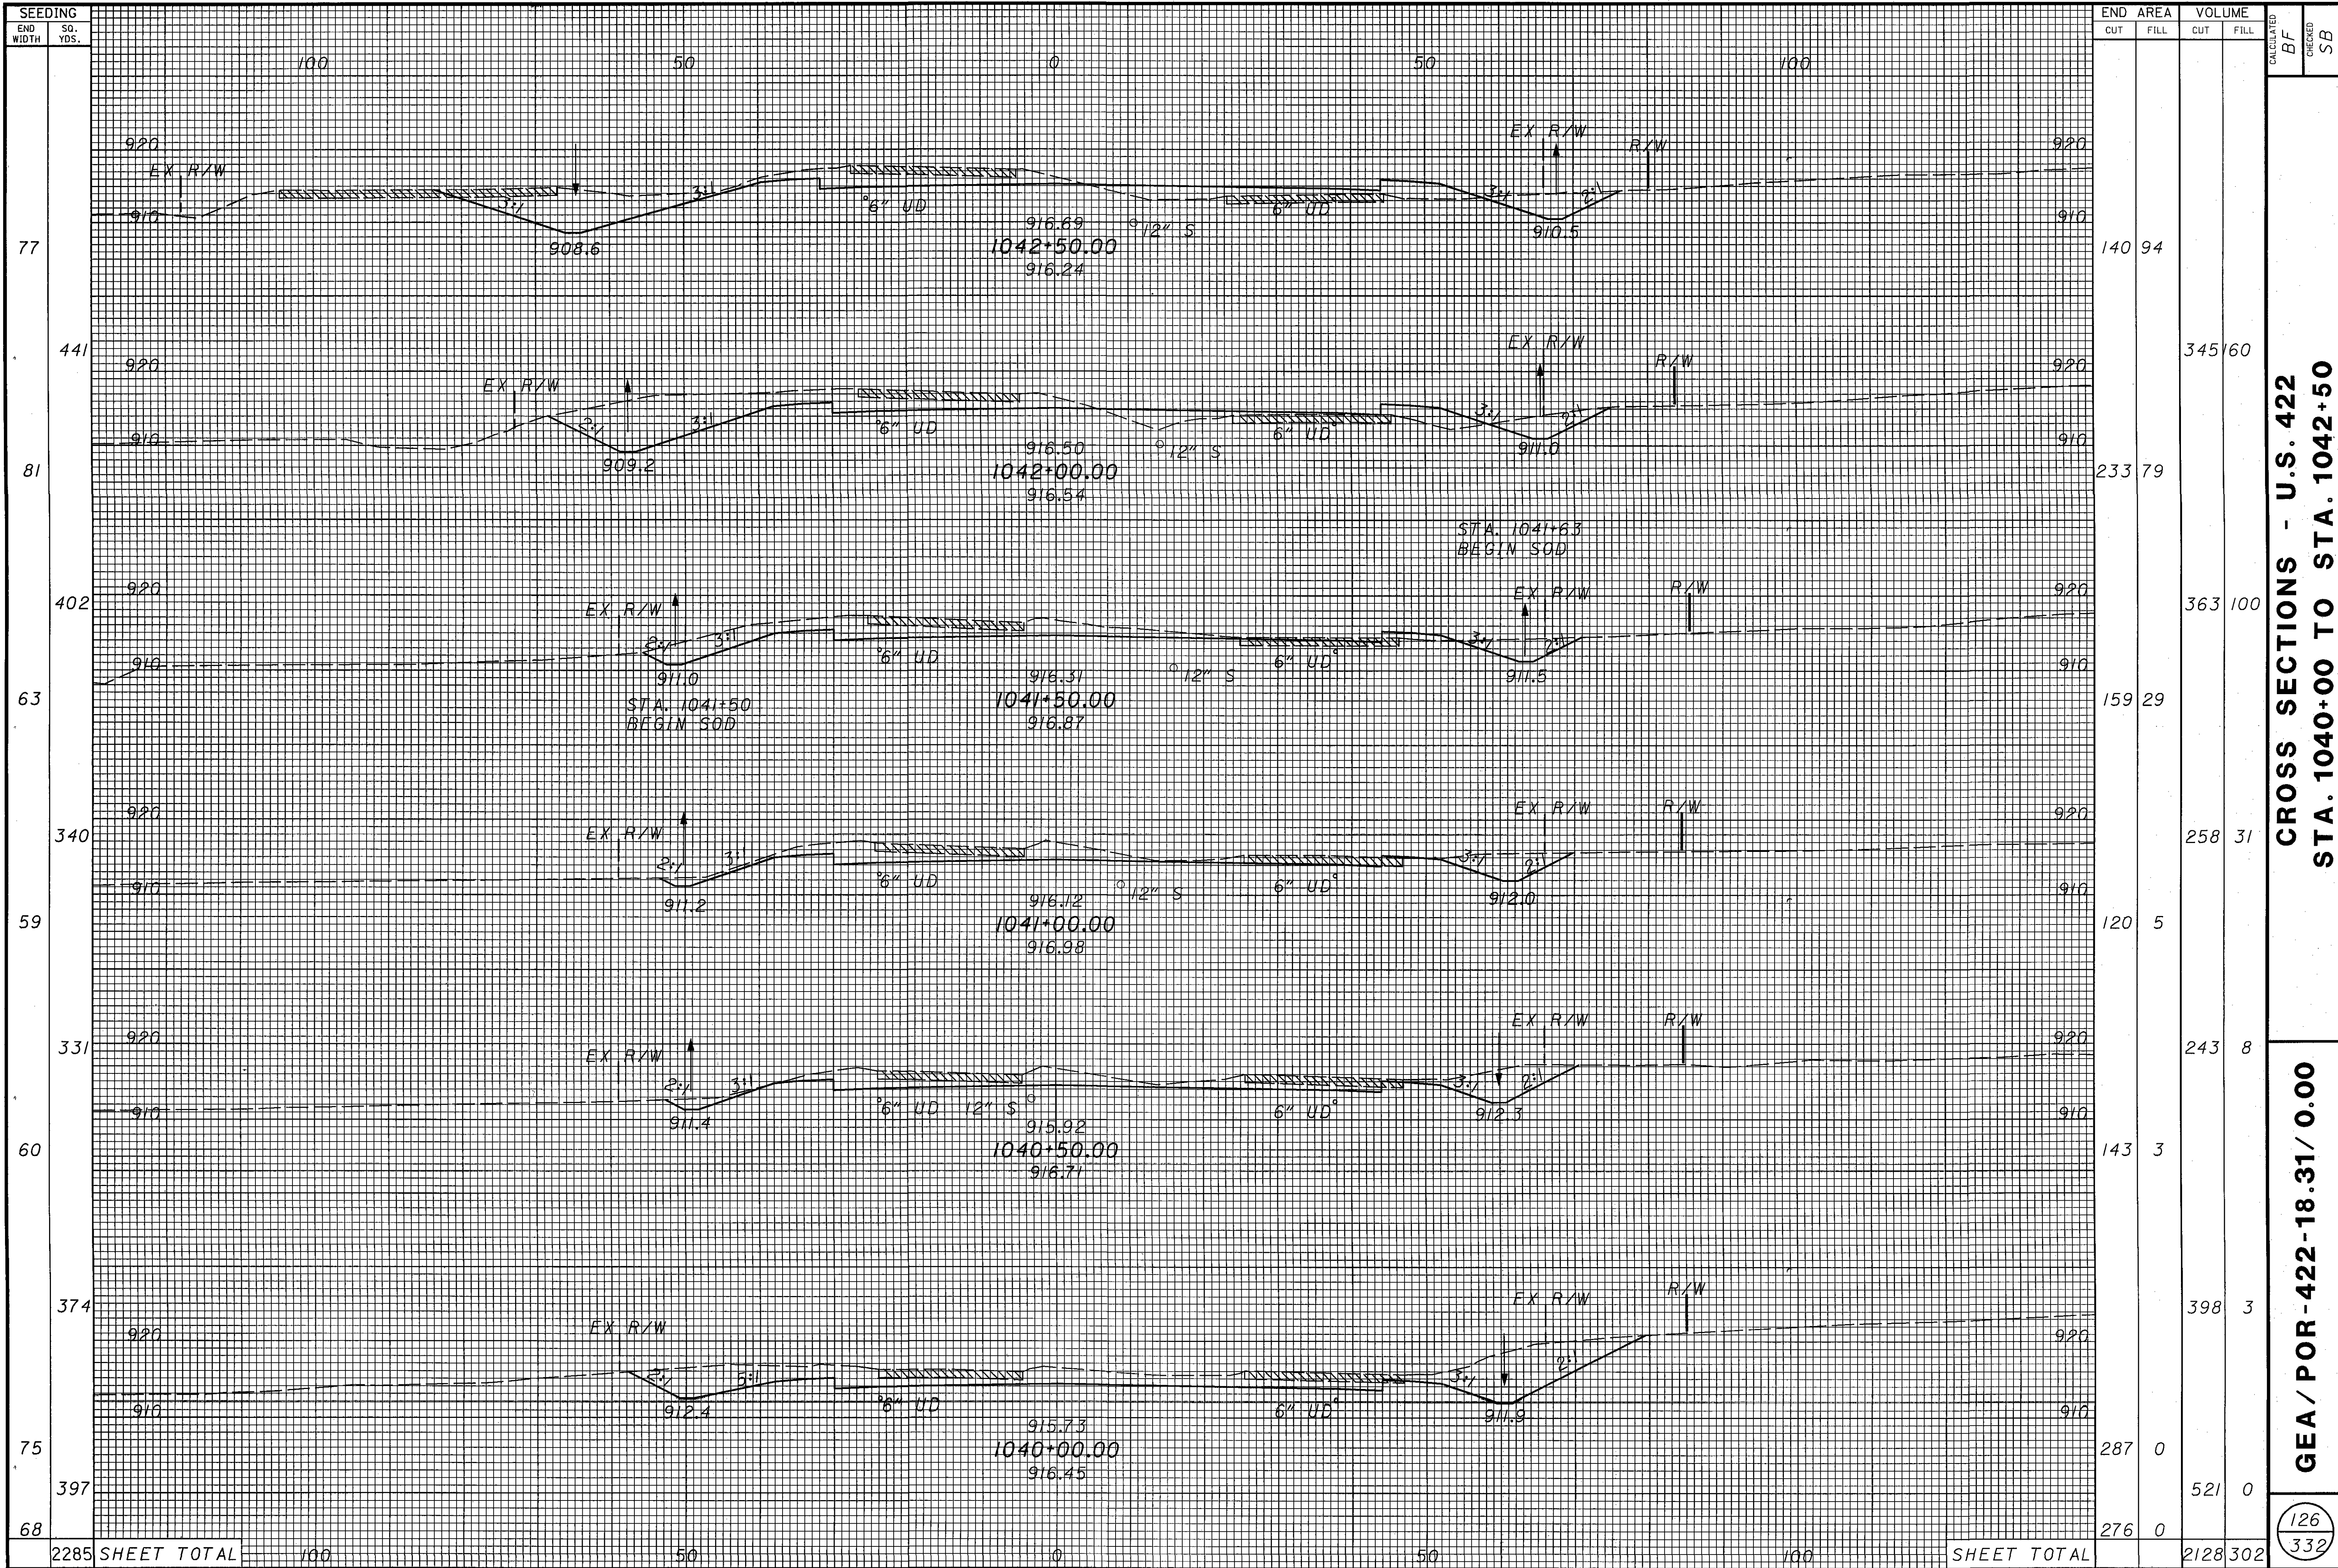


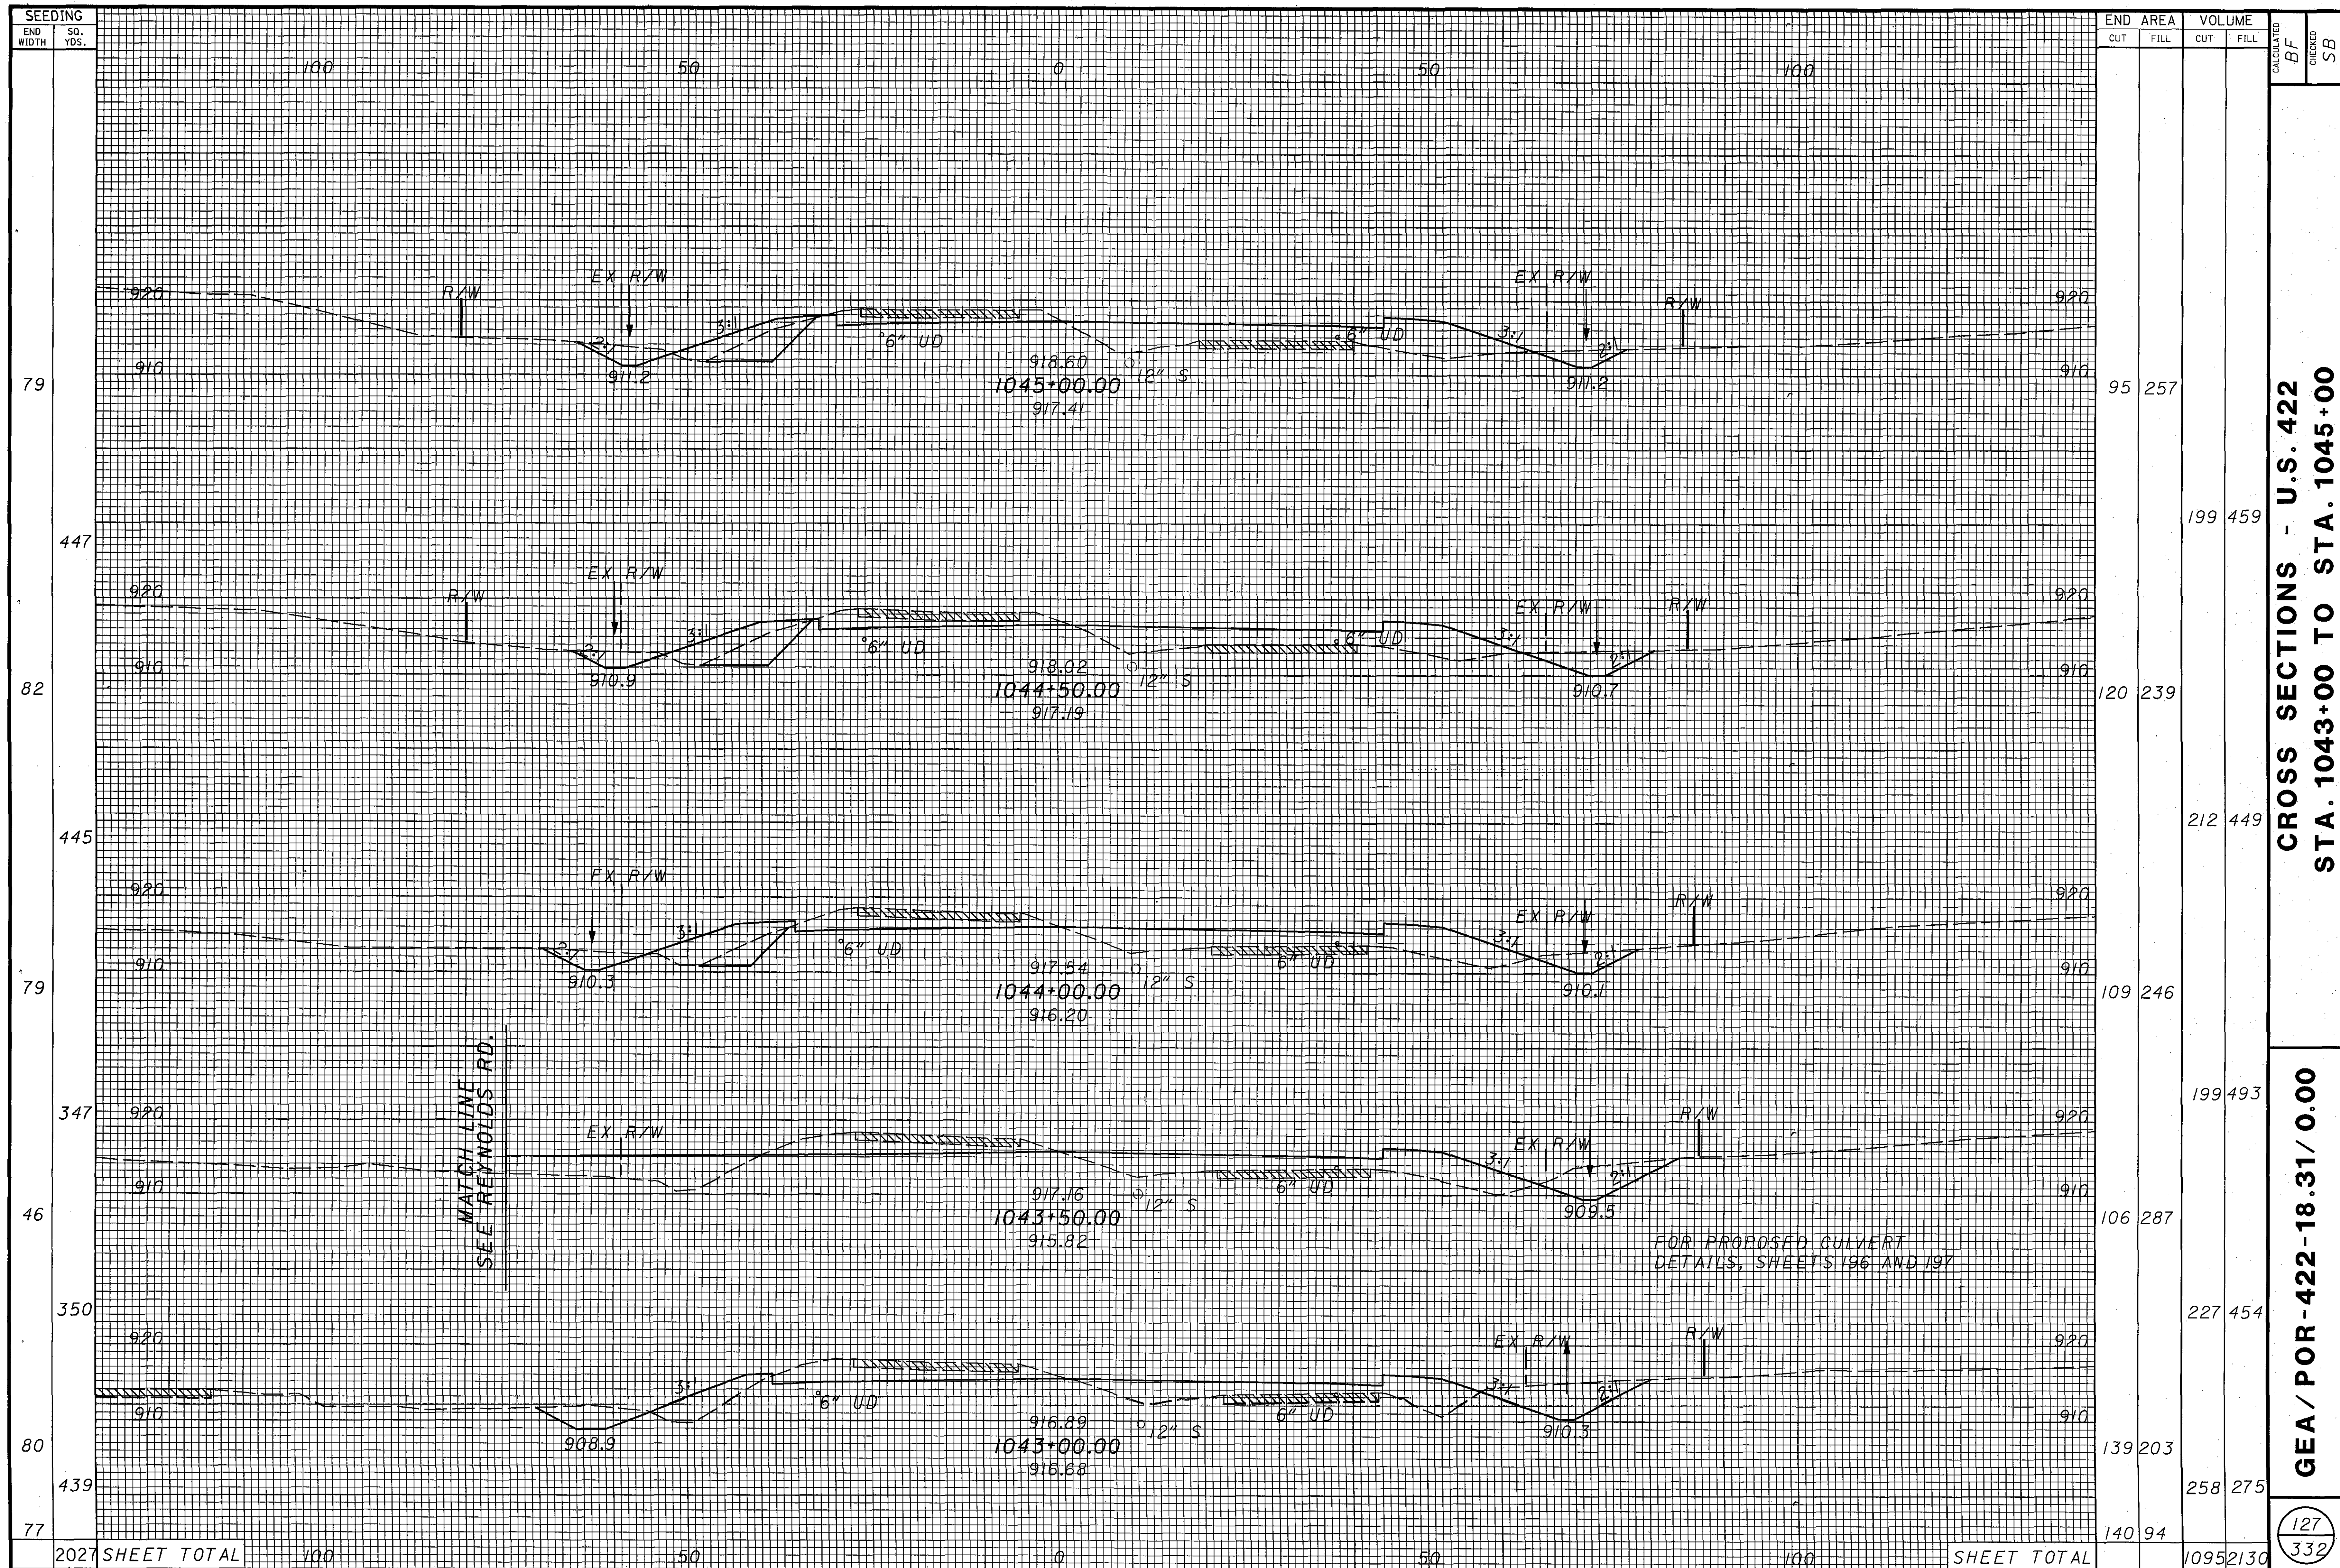


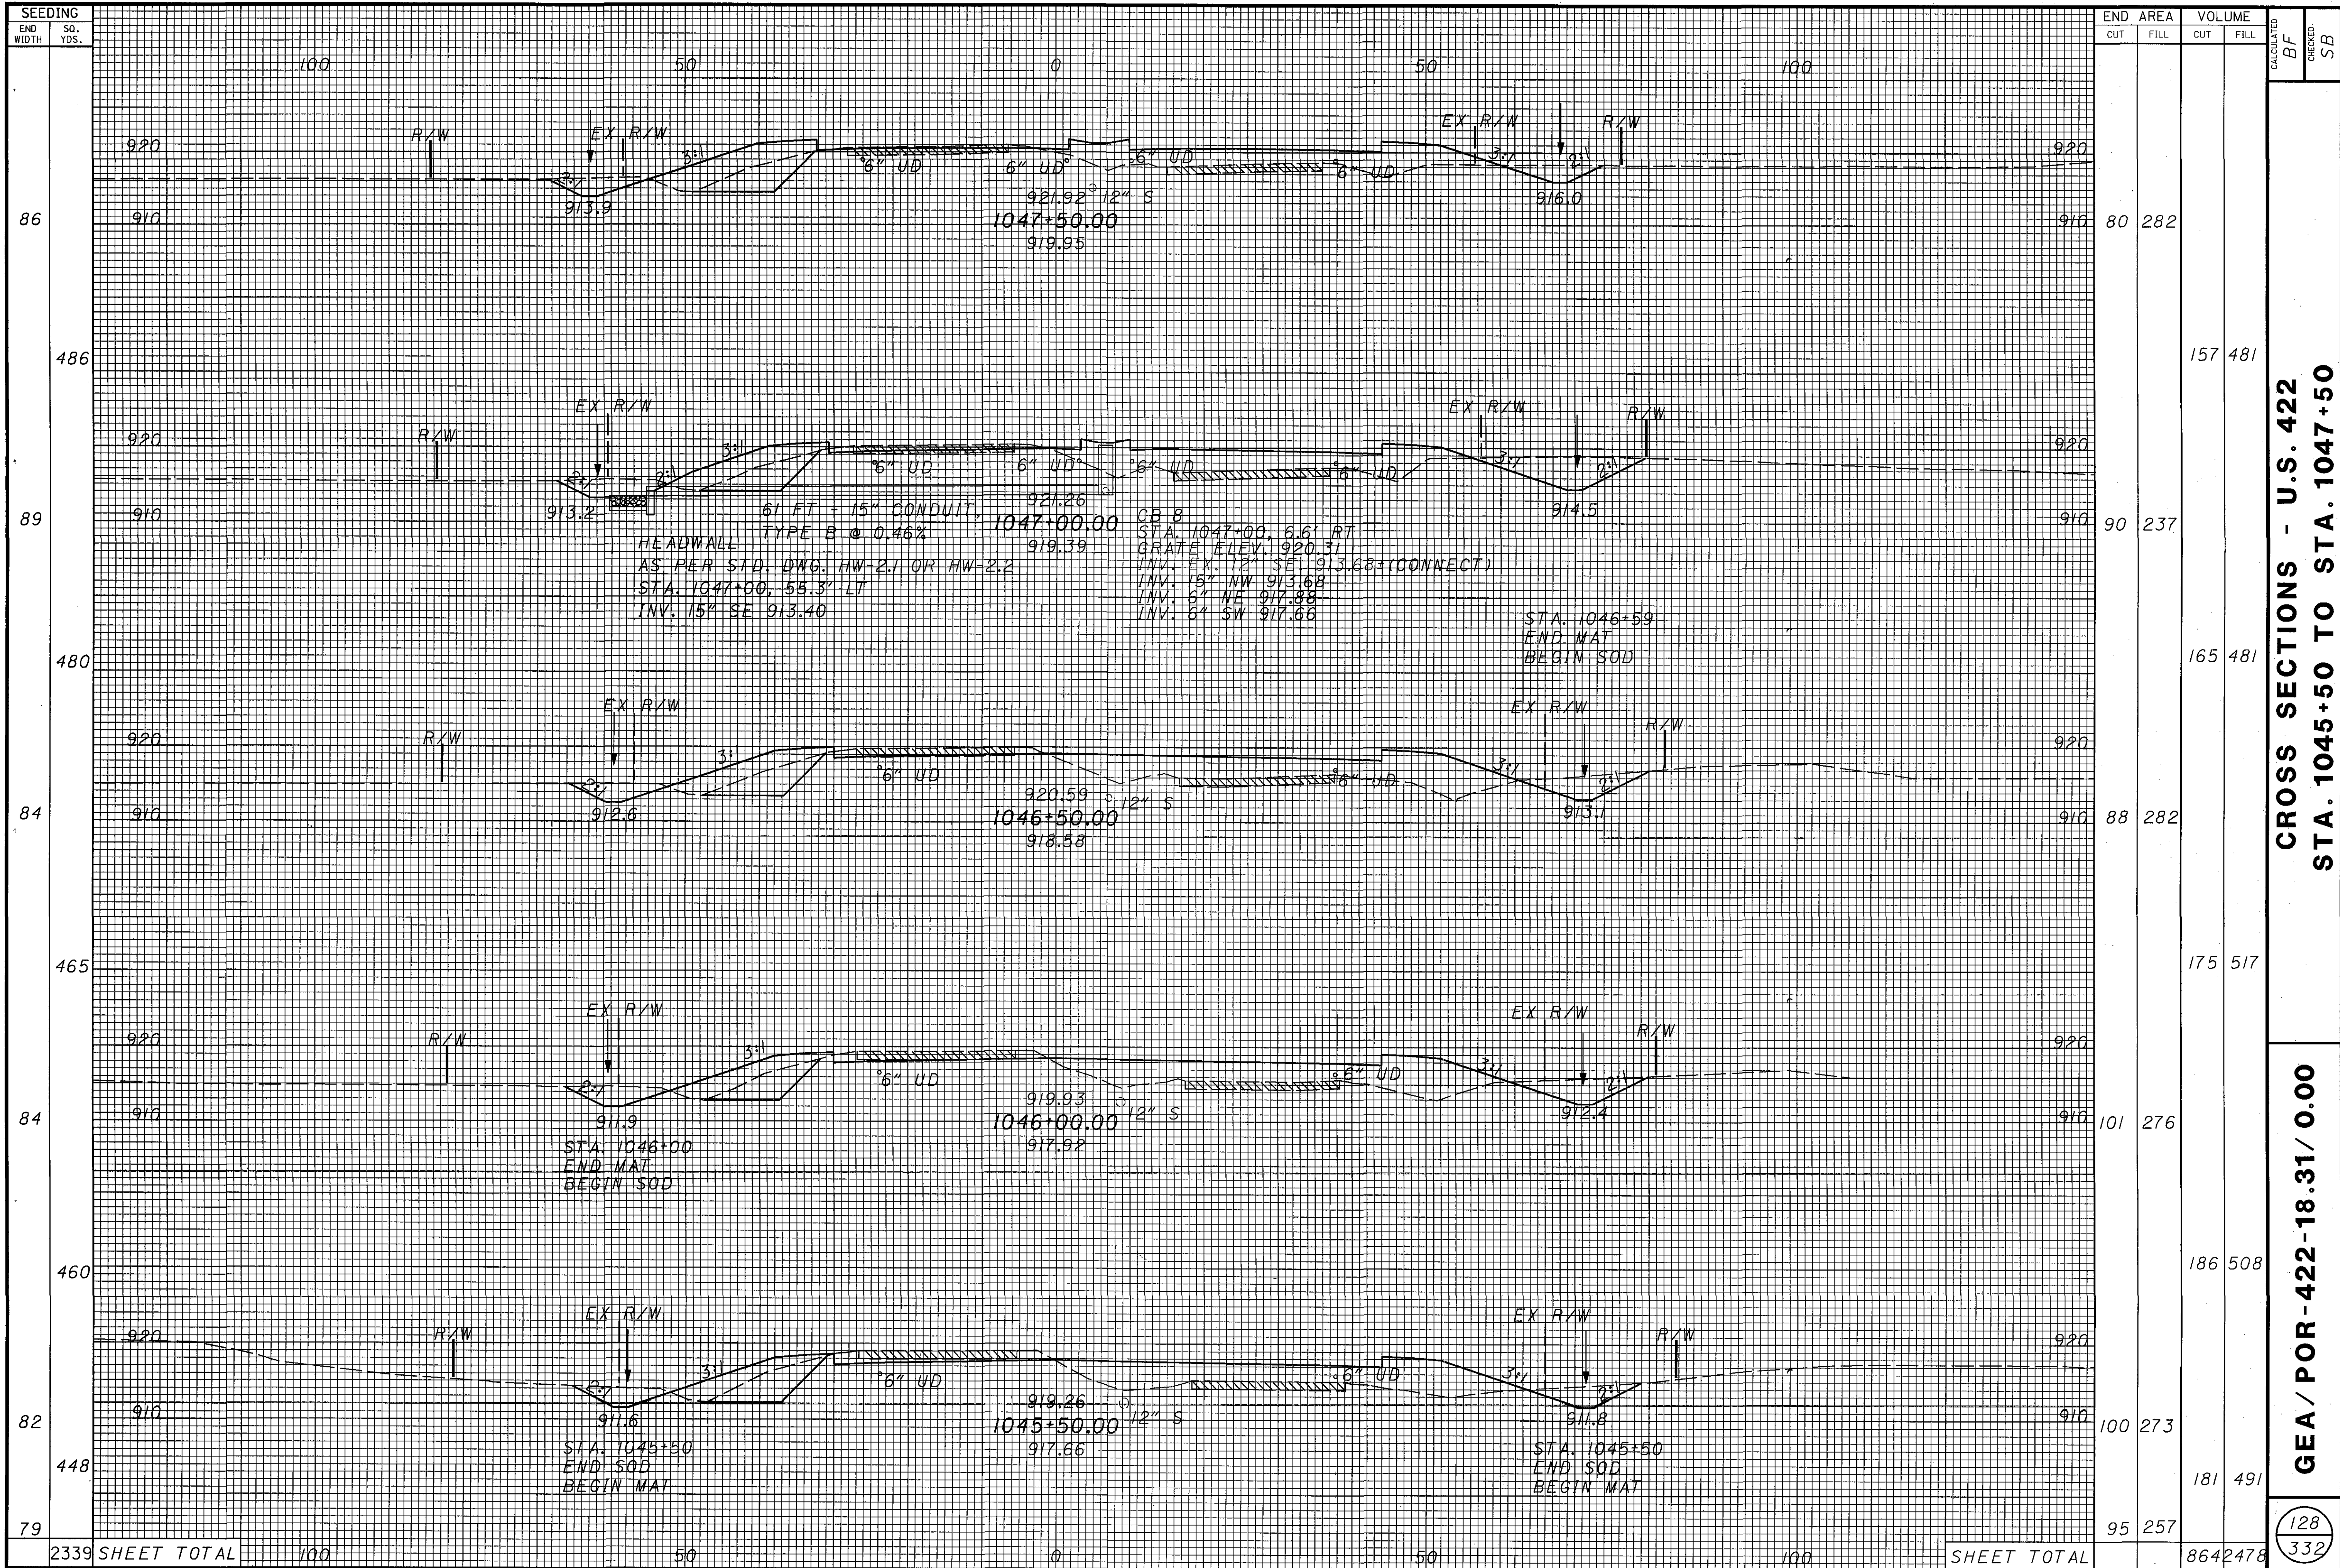

CROSS SECTIONS - U.S. 422
STA. 1045+50 TO STA. 1047+50

GEA/POR-422-18.31/0.00

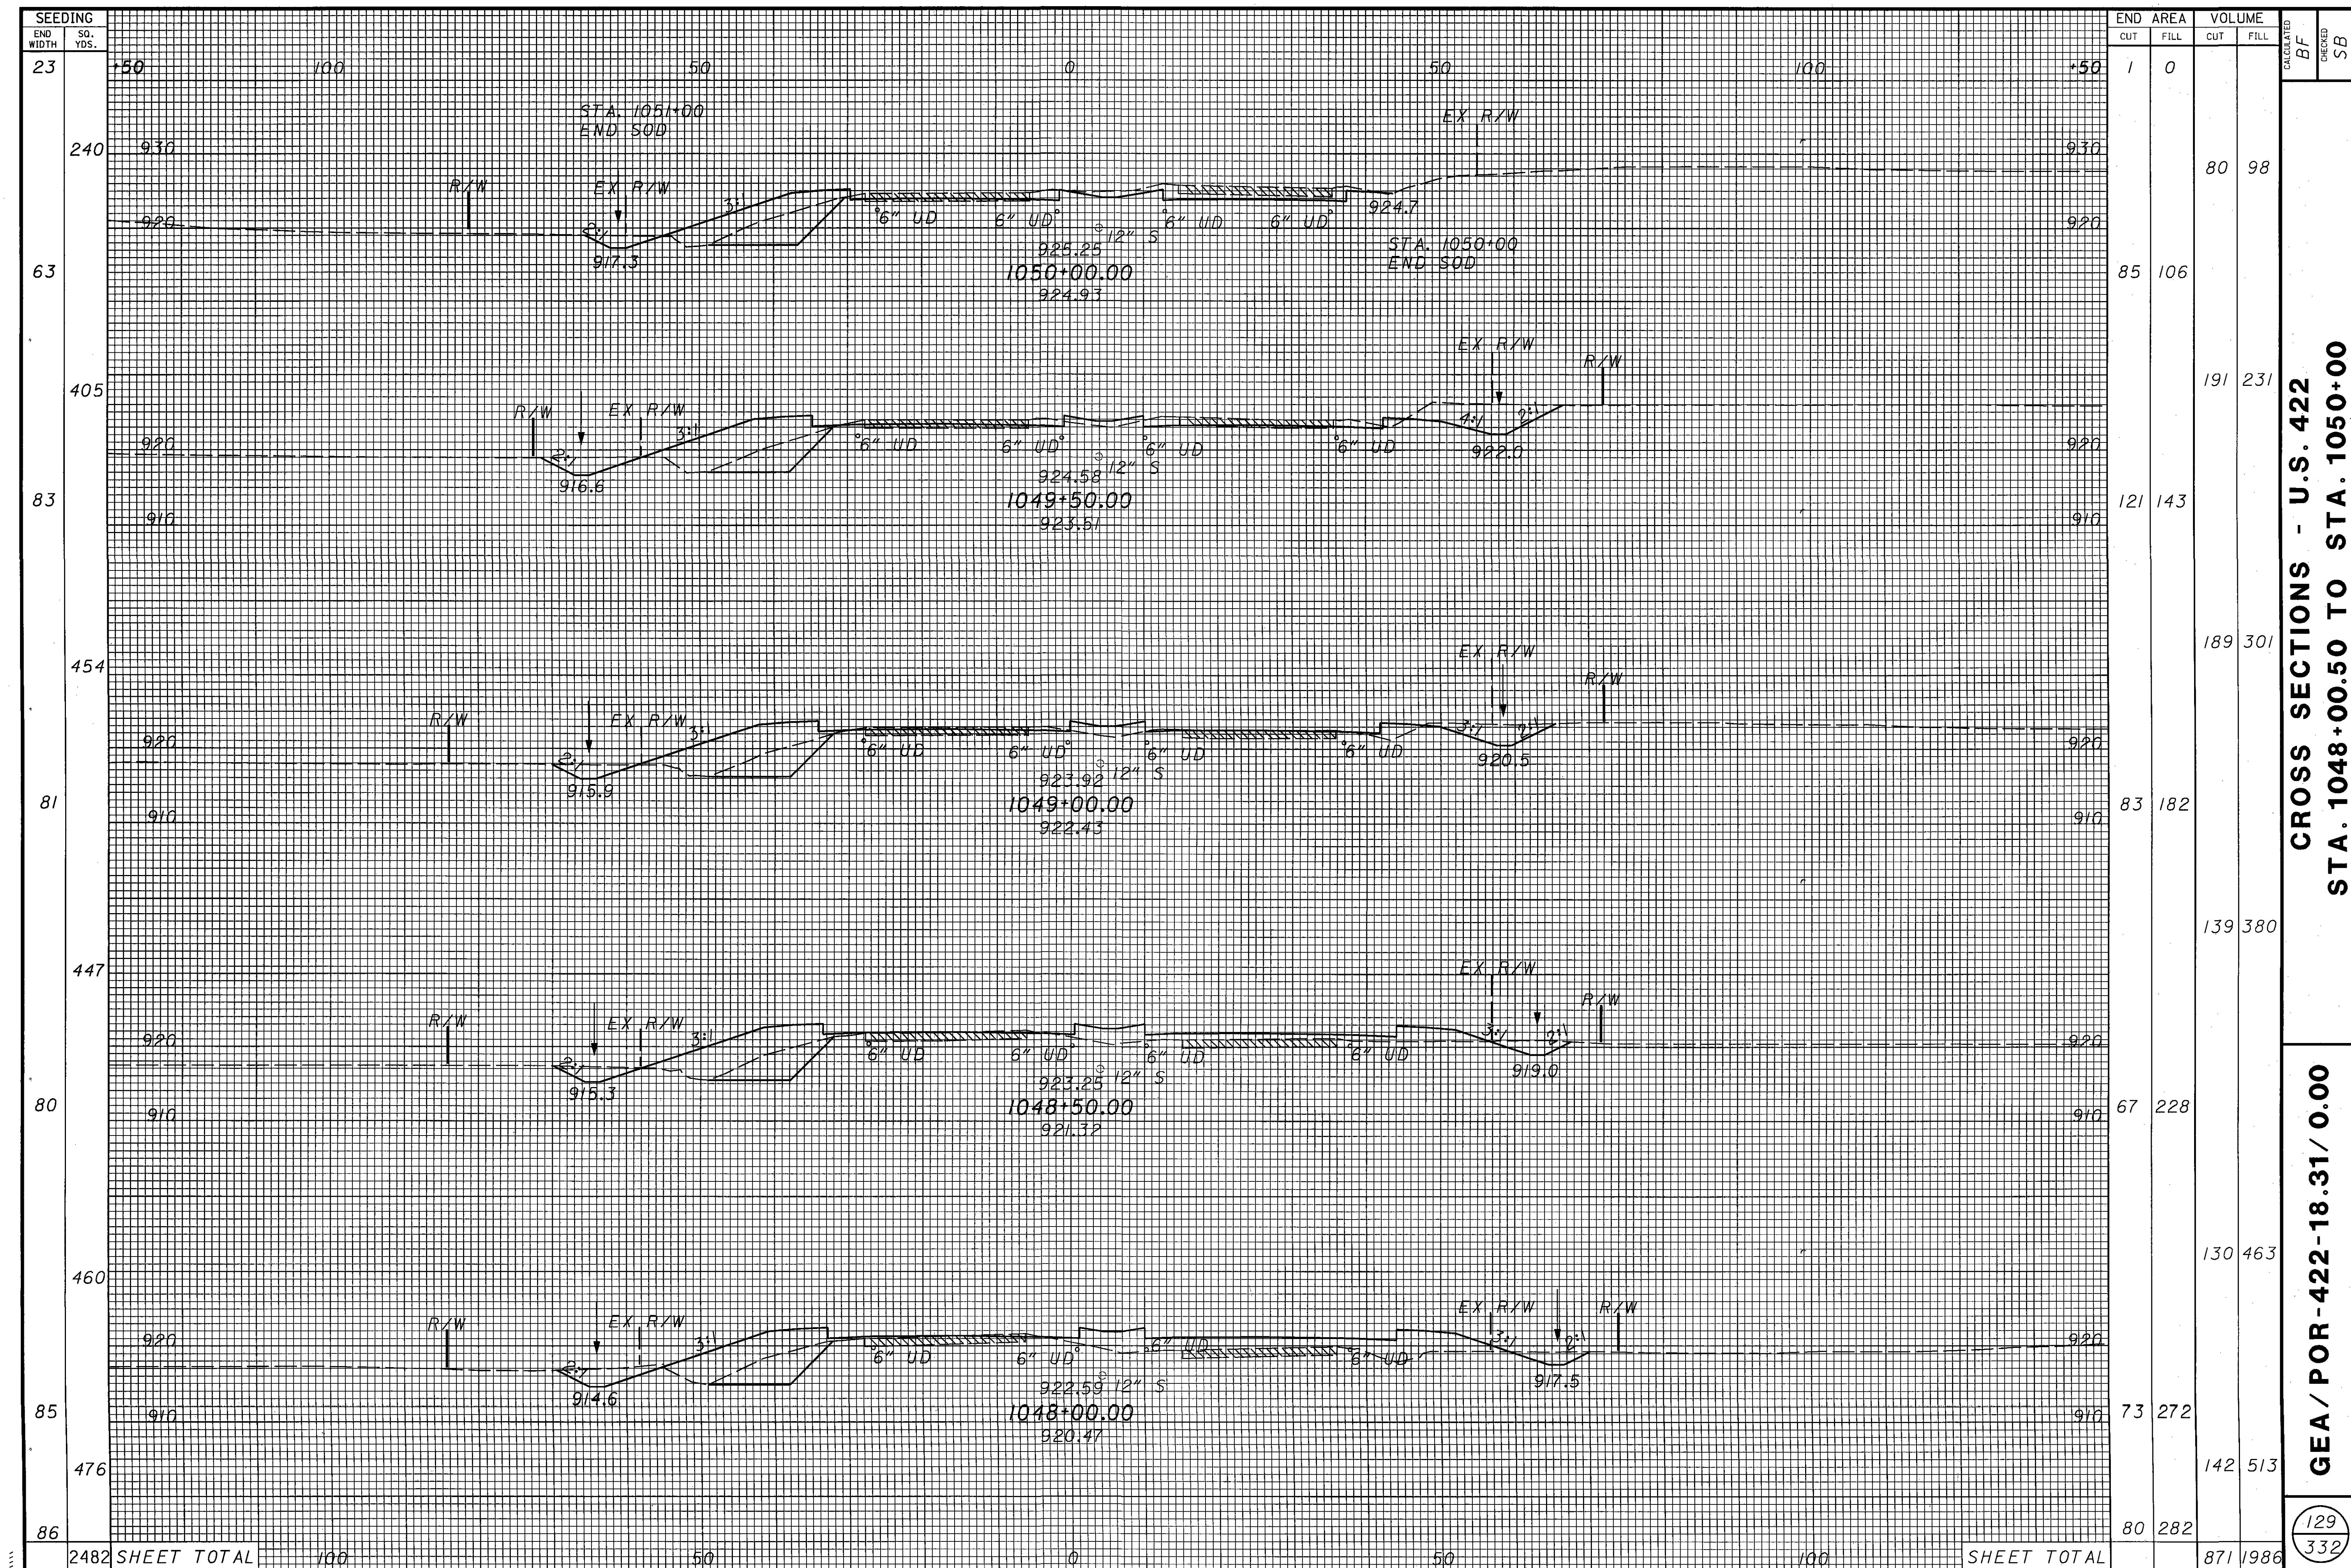

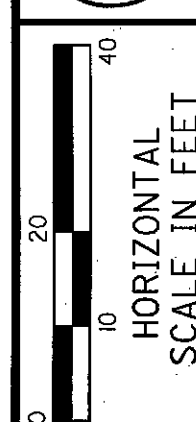



CALCULATED
CHECKED

PLAN AND PROFILE SR 282
STA 146+90.09 TO STA 149+96.05


GEA / POR-422-18.31/ 0.00

CURVE DATA
P.I. Sta = 148+39.30
D = 9° 35' 00"
Dc = 13° 28' 53"
R = 425.00'
T = 35.63'
L = 35.63'
E = 71.09'
e_{max} = 0.059


- = TEMPORARY MAT
- = PERMANENT MAT TYPE 1
- = PERMANENT MAT TYPE 2

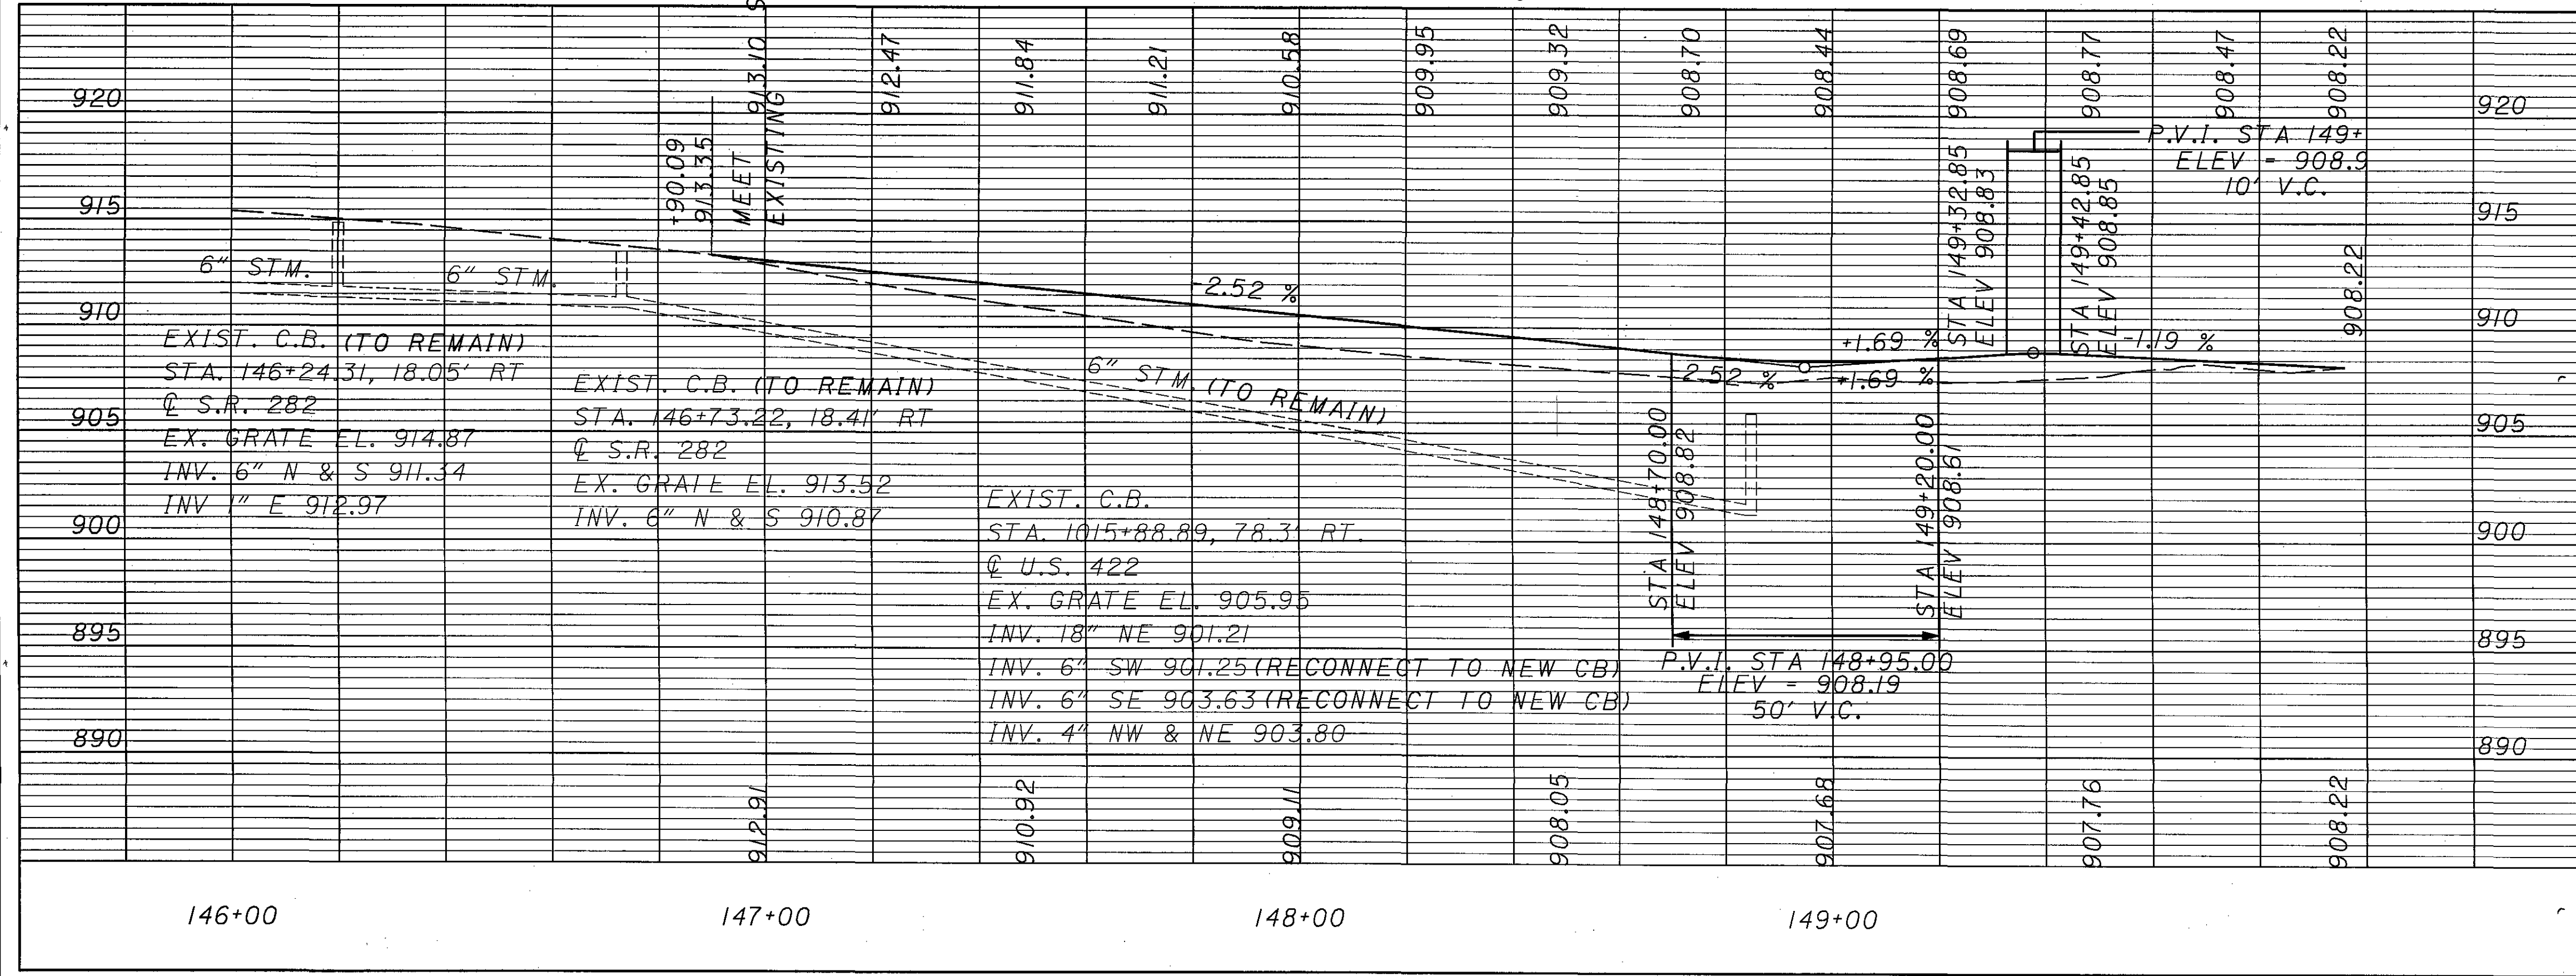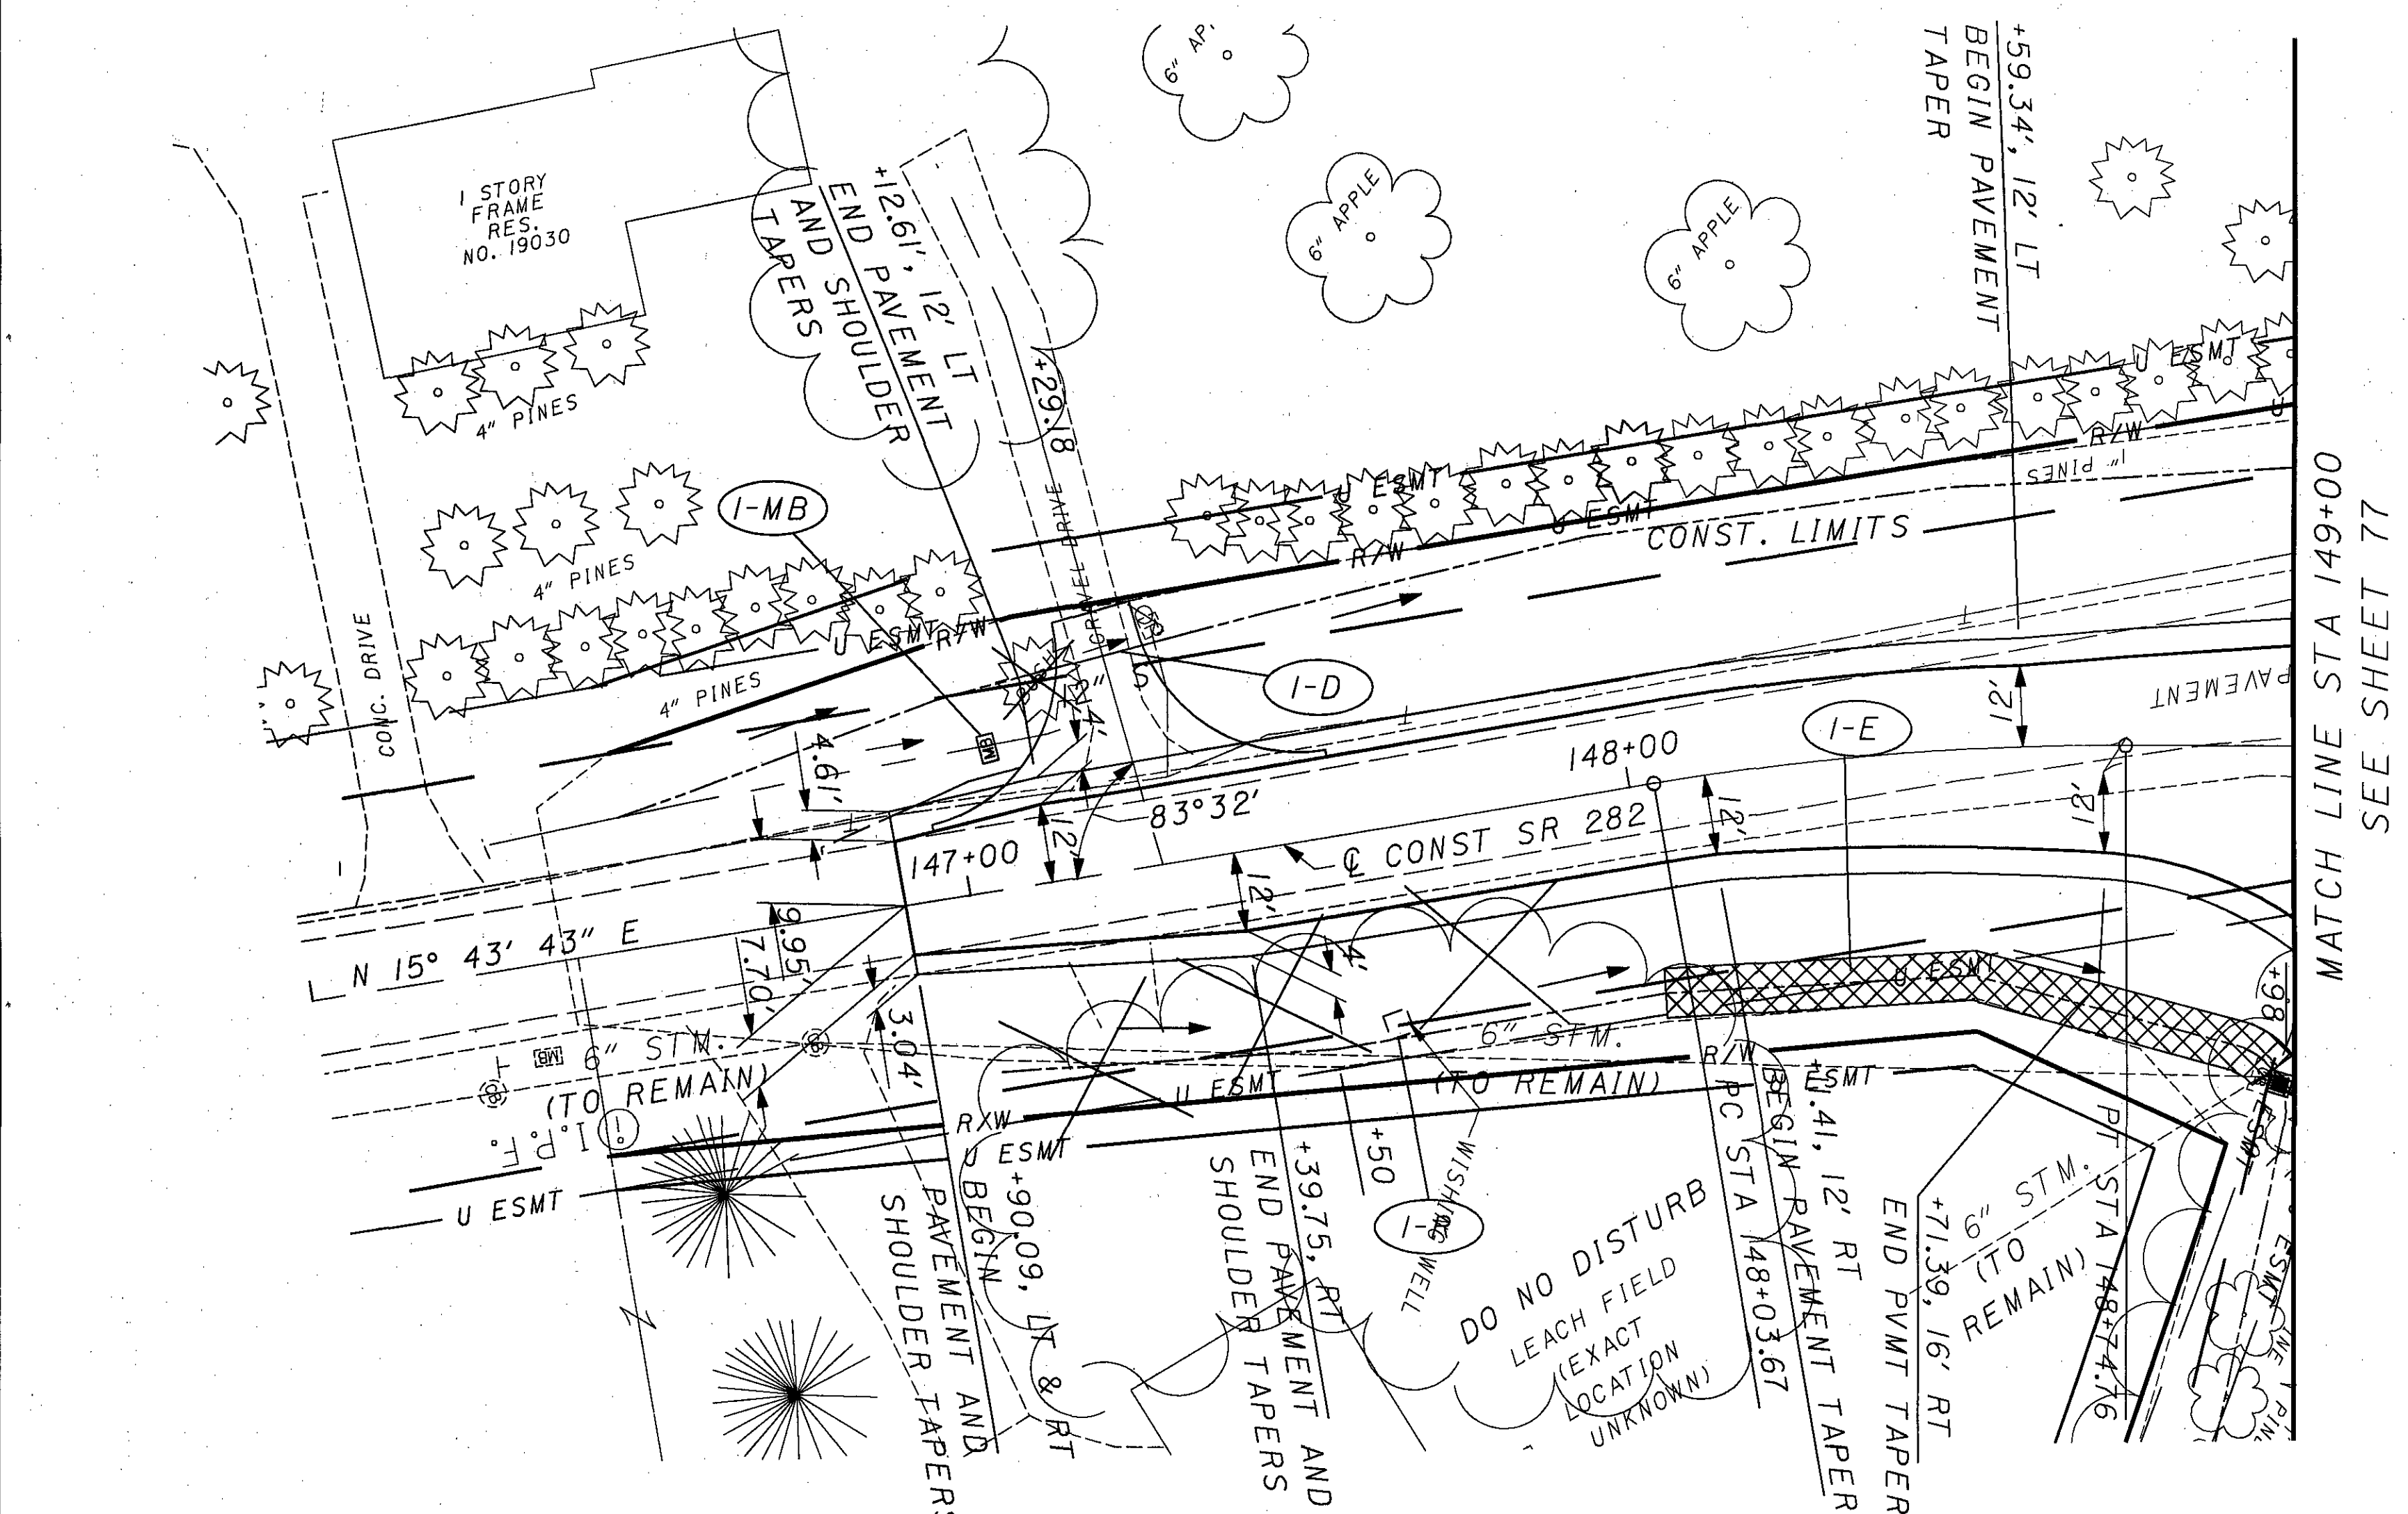


CROSS REFERENCES	
SHEET NO	DESCRIPTION
6	BENCH MARKS
5	CENTERLINE REFERENCE
7-13	TYPICAL SECTIONS
38-43	REMOVAL SUBSUMMARY
44-46	DRAINAGE SUBSUMMARY
47-49	ROADWAY SUBSUMMARY
50	EROSION SUBSUMMARY
51	EARTHWORK SUBSUMMARY
52-54	UNDERDRAIN SUBSUMMARY
55-56	PAVEMENT CALCULATIONS
77	PLAN AND PROFILE US 422
131-132	CROSS SECTIONS
151	SUPERELEVATION TABLE
155	PAVEMENT DETAILS
161	JOINT DETAILS
183,192	UNDERDRAIN PLANS
147	DRIVE PROFILES
210	S&PM PLANS

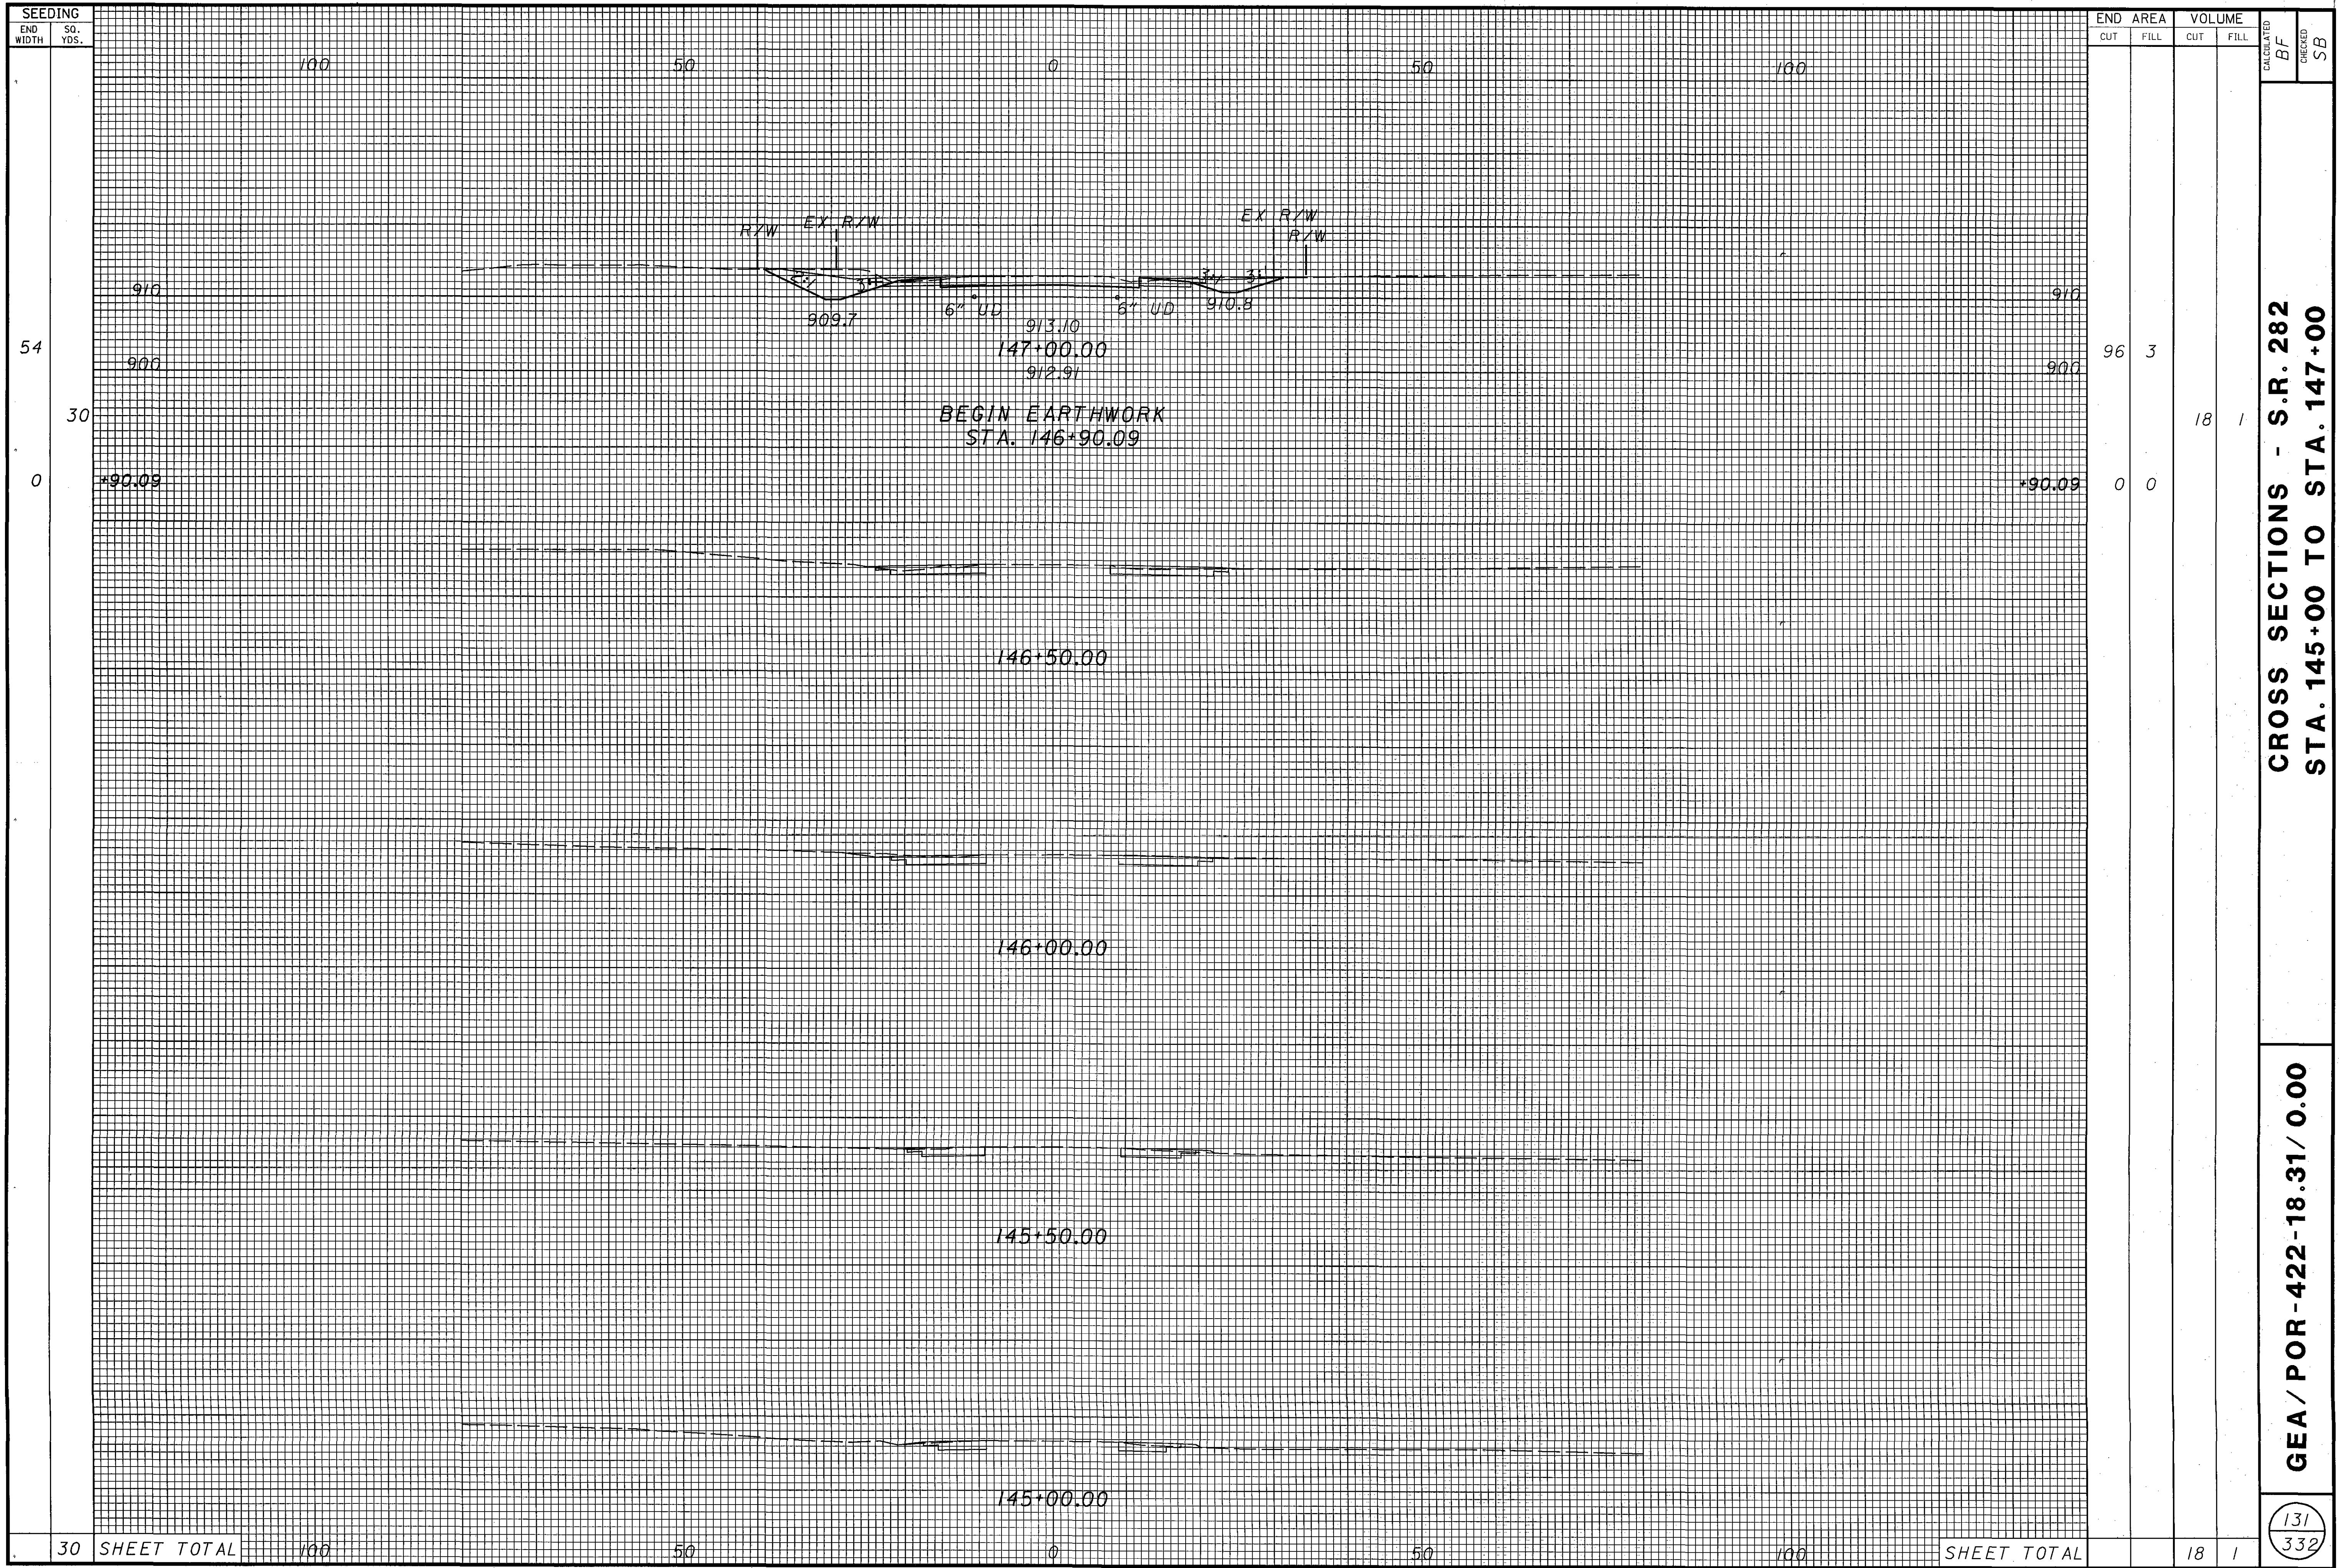


[illegible]

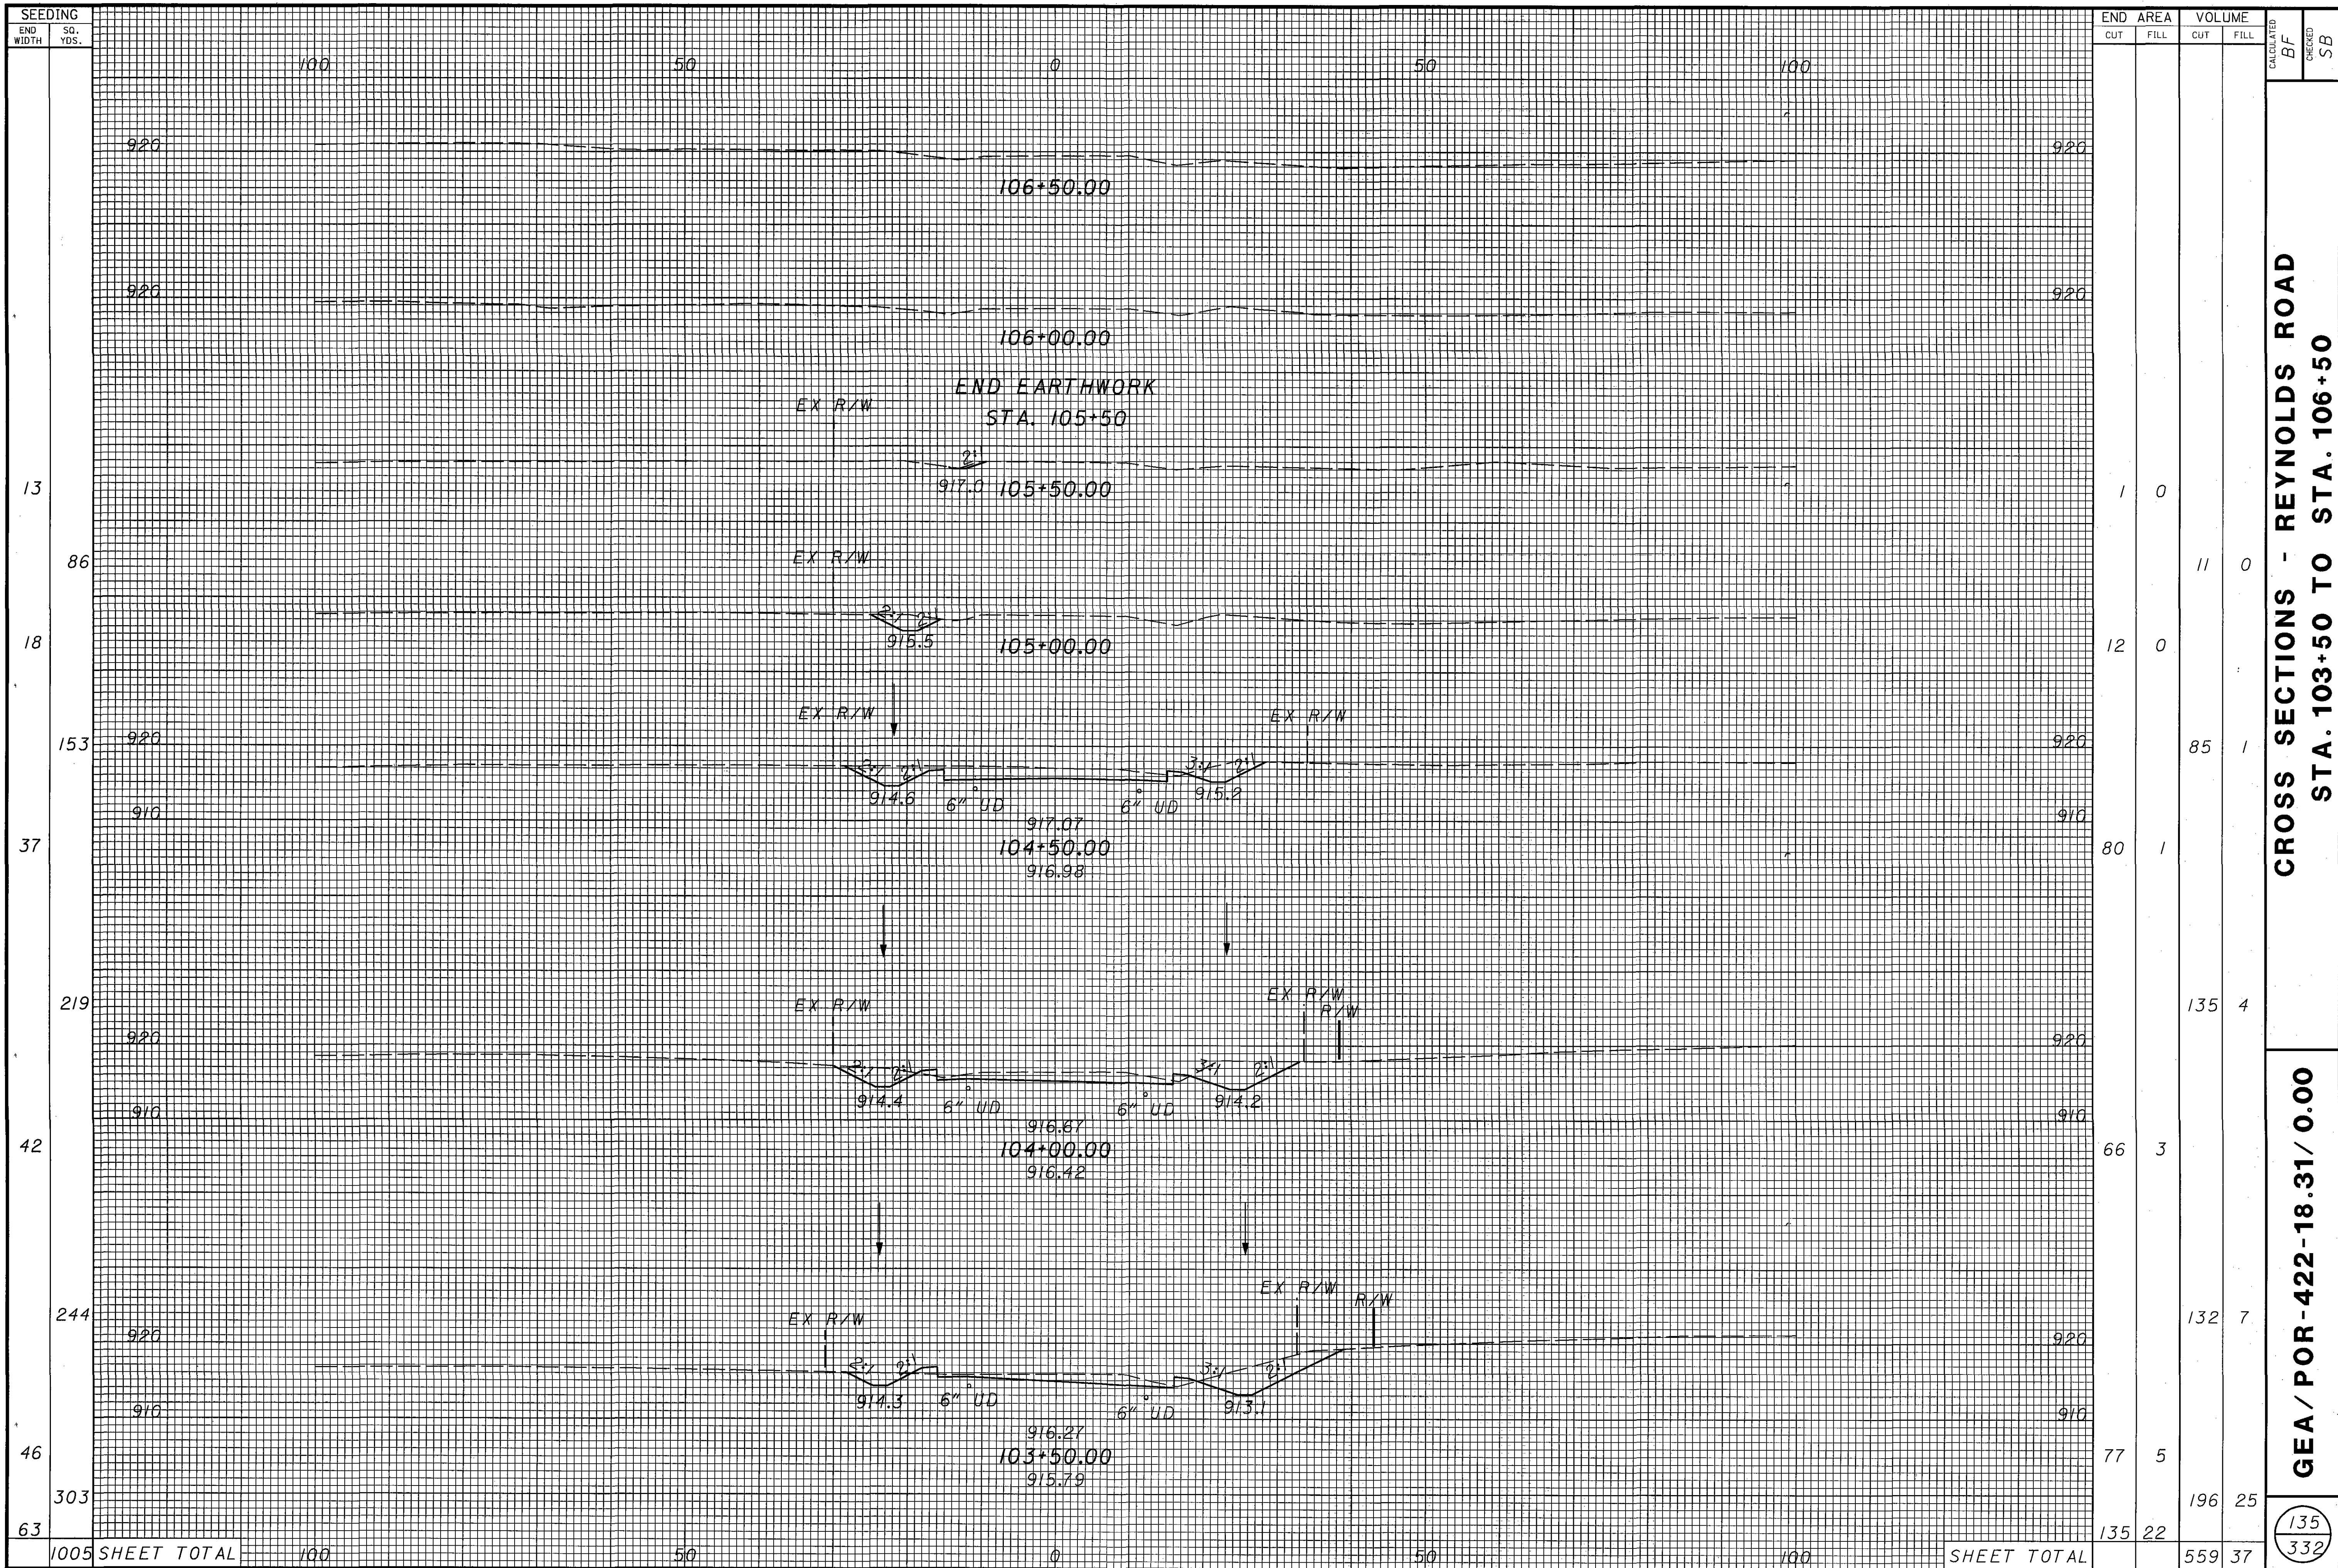


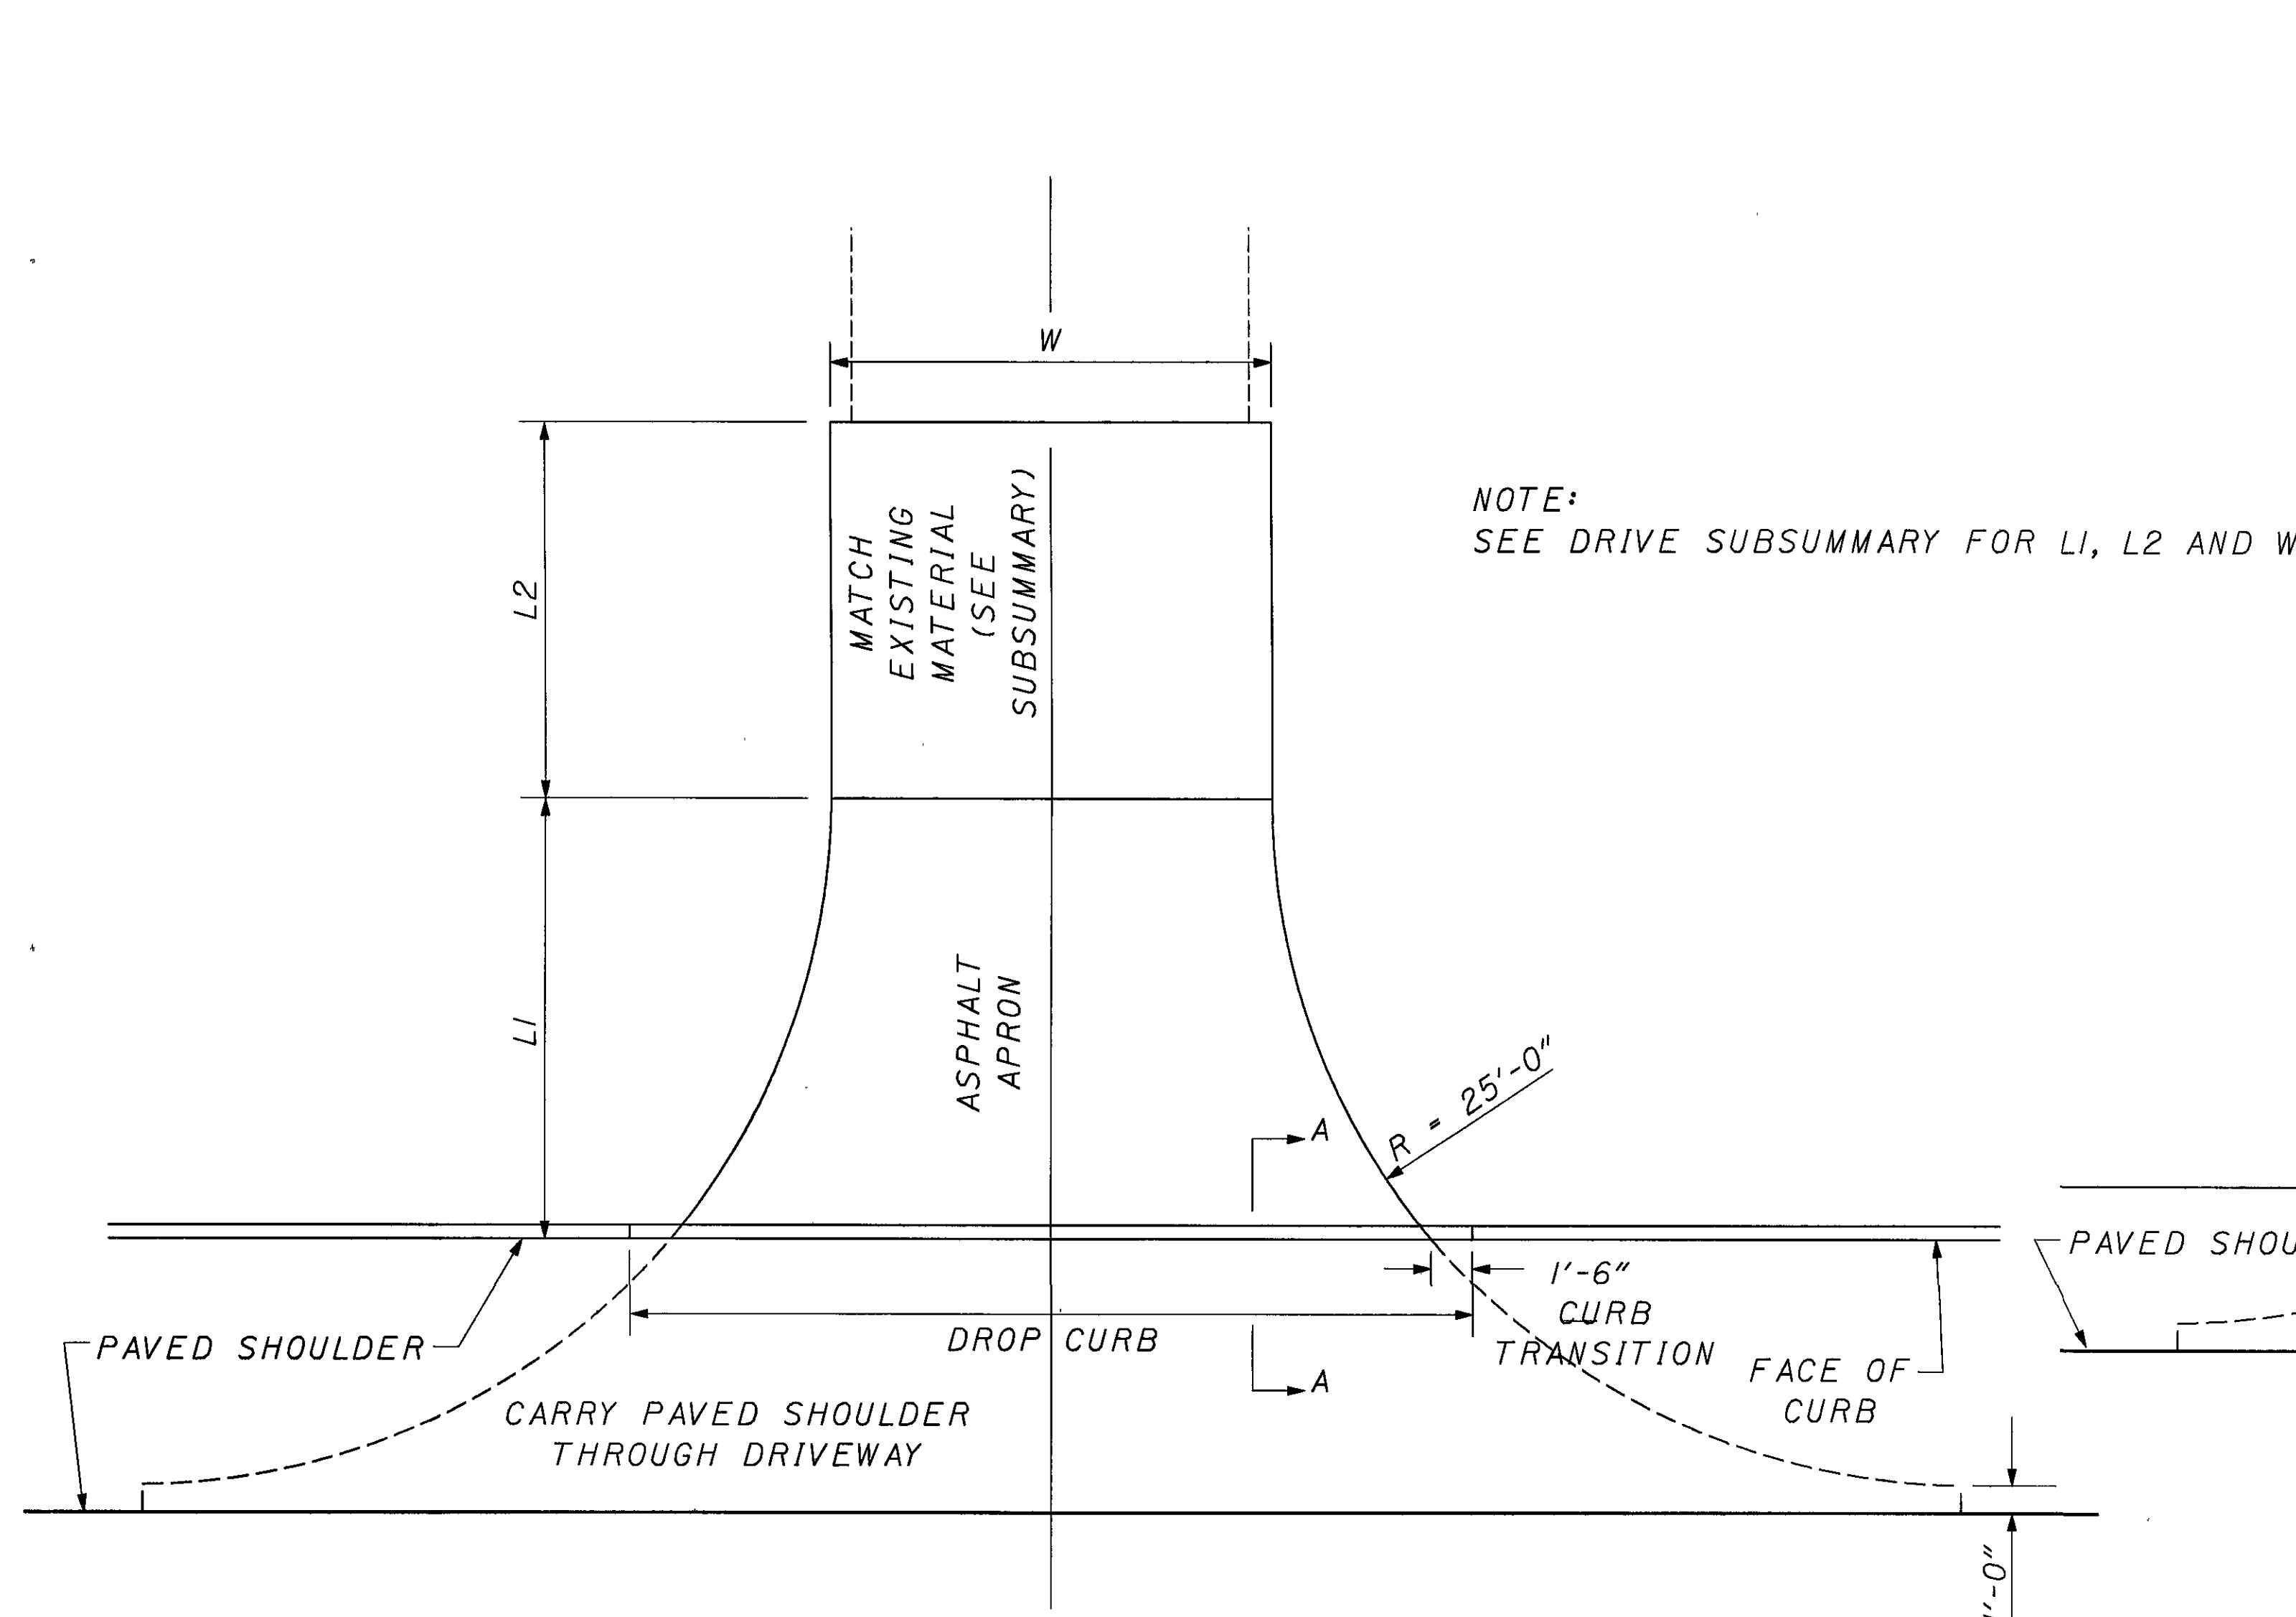

DRIVE DETAIL - CURBED SHOULDER

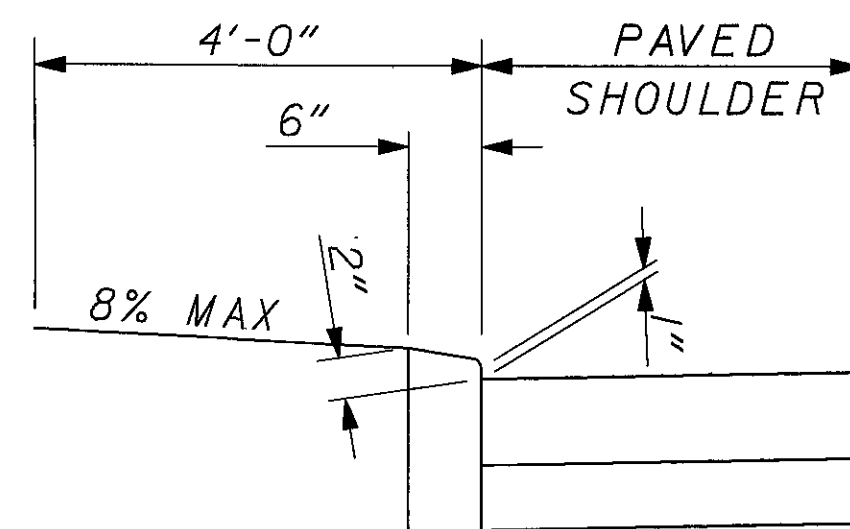

DROP CURB
SECTION A-A

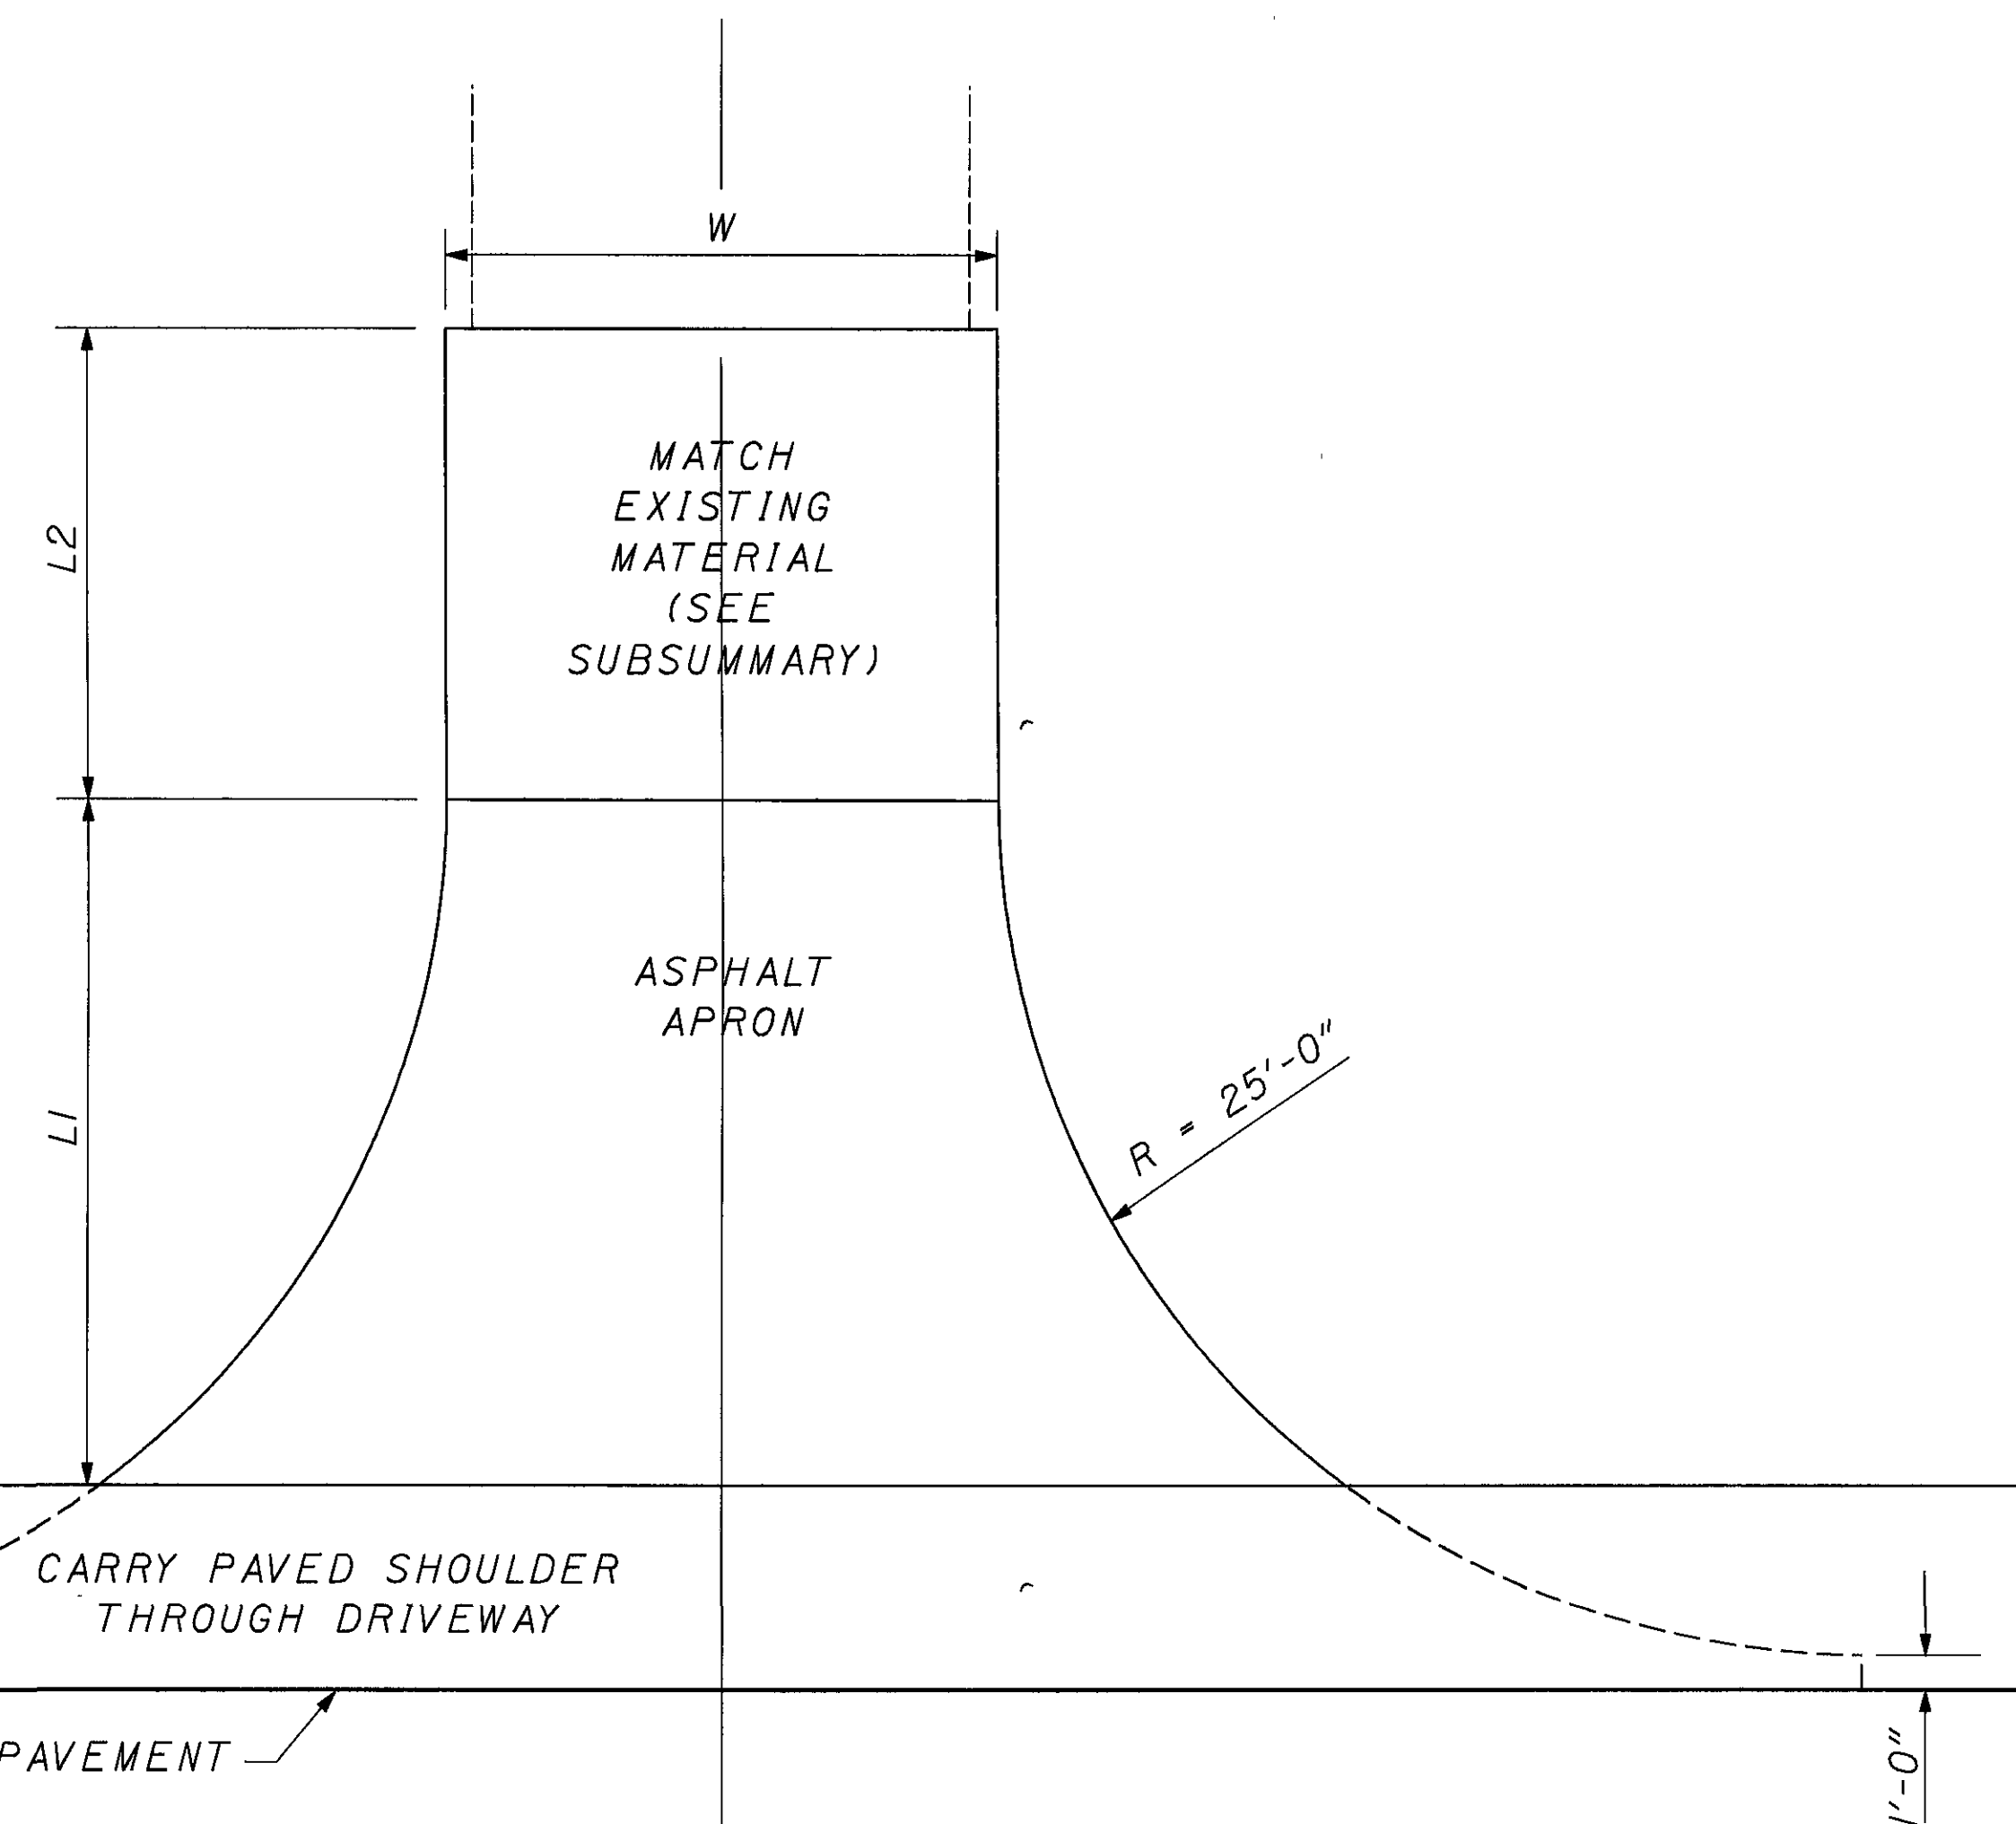

DRIVE DETAIL

COMMERCIAL DRIVE

ASPHALT:
ITEM 448 - 1 1/4" ASPHALT CONCRETE, SURFACE COURSE, TYPE I, PG64-22 (DRIVEWAYS)
ITEM 301 - 4 3/4" BITUMINOUS AGGREGATE BASE, PG64-22 (DRIVEWAYS)

AGGREGATE:
ITEM 304 - 10" AGGREGATE BASE

RESIDENTIAL DRIVES

CONCRETE:
ITEM 452 - 6" NON-REINFORCED CONCRETE PAVEMENT


ASPHALT:
ITEM 448 - 1 1/4" ASPHALT CONCRETE, SURFACE COURSE, TYPE I, PG64-22 (DRIVEWAYS)
ITEM 301 - 3 3/4" BITUMINOUS AGGREGATE BASE, PG64-22 (DRIVEWAYS)

AGGREGATE:
ITEM 304 - 8" AGGREGATE BASE

NOTE: FOR DETAILS NOT SHOWN, SEE STANDARD CONSTRUCTION DRAWING BP-4.1

		STATION	SIDE	DRIVE TYPE	APRON LENGTH "L1"	DRIVEWAY LENGTH "L2"	WIDTH "W"	202			203			301		304		407		448		452	
								PAVEMENT REMOVED	PAVEMENT REMOVED, ASPHALT		EXCAVATION	EMBANKMENT		ASPHALT CONCRETE BASE, PG64-22 (DRIVEWAYS)		AGGREGATE BASE		TACK COAT @ 0.07 GAL/SY		ASPHALT CONCRETE, SURFACE COURSE, TYPE I, PG64-22 (DRIVEWAYS)		6" NON-REINFORCED CONCRETE PAVEMENT	
					FT	FT	FT	SY	SY		CY	CY		CY		CY		GAL		CY		SY	
		951+45.58	LT	RES	26.7	112.7	12				370.6			5.3		38.4		3.8		1.8			
		951+53.43	RT	RES	15.7	16.2	12				13.1			2.8		4.8		2.0		0.9			
		952+94.36	LT	RES	23.5	61.2	12				88.1			4.7		18.1		3.4		1.6			
		954+87.34	LT	RES	24.5	4.0	20				10.7			6.6		2.0		4.7		2.2			
		957+32.66	RT	COM	31.7	35.8	12				6.3			8.2		13.3		4.6		2.2			
		958+17.38	LT	RES	27.8	56.8	*VAR					3.2		5.0		15.4		3.6		1.7			
		961+17.51	RT	RES	19.9	77.0	12				110.9			4.2		22.8		3.0		1.4			
		961+91.19	LT	RES	28.1	9.7	12				9.7			5.1		2.9		3.7		1.7			
		964+01.87	RT	RES	20.8	91.5	12				290.1			4.3		27.1		3.1		1.4			
		966+91.39	RT	RES	20.0	45.7	12	98.7			58.7			4.2								60.9	
		968+16.69	LT	RES	15.4	59.1	12				48.5			2.8		17.5		2.0		0.9			
		970+30.18	LT	RES	20.0	5.3	12				6.0			3.3		1.6		2.4		1.1			
		977+94.90	LT	RES	13.0	6.5	12				4.9			2.2		1.9		1.6		0.7			
		979+17.22	RT	RES	26.4	37.8	12				38.1			5.3		11.2		3.8		1.8			
		983+46.06	RT	RES	14.4	140.6	12			**	656.0			2.6		51.7		1.9		0.9			
		983+48.11	LT	COM	41.5	0.0	29.4				22.0			17.4		0.0		9.9		4.6			
		986+52.11	LT	RES	18.1	4.9	17				7.7			4.2		2.1		3.0		1.4			
		987+75.61	RT	RES	34.5	20.7	12	84.1			16.5			7.0								27.6	
		987+84.13	LT	RES	20.3	1.6	12		53.3		5.9			4.5				3.2		1.5			
		988+21.27	RT	RES	32.6	64.2	12				57.5			6.6		19.0		4.8		2.2			
		988+56.24	LT	COM	38.2	7.7	12				15.9			10.3		2.9		5.9		2.7			
		989+27.00	RT	RES	35.3	35.2	12				50.4			7.0		10.4		5.0		2.3			
		990+45.66	RT	COM	20.8	100.2	12				176.3			5.4		37.1		3.1		1.4			
		990+68.70	LT	COM	15.5	6.5	12				6.8			3.5		2.4		2.0		0.9			
		991+28.66	RT	RES	22.3	92.7	12				183.7			4.5		27.5		3.2		1.5			
		991+45.71	LT	RES	18.0	3.4	12		45.7		4.8			3.6				2.6		1.2			
		993+62.75	RT	RES	32.7	123.3	12				559.1			6.7		36.5		4.8		2.2			
		994+71.00	RT	RES	32.4	177.8	12				1194.2			6.6		52.7		4.8		2.2			
		1003+59.79	RT	RES	21.1	15.9	14		43.1		9.8			7.4				5.3		2.5			
		1010+76.56	LT	COM	28.9	17.1	12				18.5			6.6		6.3		3.8		1.7			
		1022+09.20	RT	RES	20.0	6.0	12				12.2					17.3							
		1024+00.00	LT	COM	20.8	19.1	17				30.5			7.0		10.0		4.0		1.8			
		1026+05.97	RT	RES	21.5	19.4	12				18.2			4.4		5.7		3.2		1.5			
		1026+47.70	RT	RES	22.4	23.5	12				20.9			4.5		7.0		3.3		1.5			
		1027+62.03	LT	COM	20.6	36.4	12				37.0			5.3		13.5		3.0		1.4			
		1027+81.58	LT	COM	23.6	44.8	12				47.7			5.9		16.6		3.4		1.6			
		1030+60.00	RT	RES	20.0	36.0	12				45.0			4.2		10.7		3.0		1.4			
		1032+34.95	RT	RES	30.6	4.5	14				10.7			6.9		1.6		5.0		2.3			
		1036+46.63	LT	RES	38.3	11.0	12				14.1			8.1		3.3		5.9		2.7			
		1037+20.96	LT	RES	20.3	16.7	12				17.2			4.2		4.9		3.0		1.4			
		1037+88.62	RT	RES	20.0	21.0	12				21.5			4.2		6.2		3.0		1.4			
		1039+24.70	LT	RES	37.0	15.1	12				18.2			7.8		4.5		5.6		2.6			
		1040+51.55	RT	RES	20.0	50.4	*VAR				42.6			4.2		13.8		3.0		1.4			
		1041+60.14	RT	RES	21.8	19.4	*VAR				13.5			5.3		6.4		3.9		1.8			
		1042+52.19	RT	RES	20.9	16.9	16				13.8			5.3		6.7		3.8		1.8			
		1048+44.22	RT	RES	20.1	13.9	12				11.9			4.2		4.1		3.0		1.4			
SR 282		147+29.18	LT	RES	22.9	0.0	12				7.5			5.2		0.0		3.5		1.6			
REYNOLDS RD		102+06.21	LT	RES	52.1	9.9	14				13.1	25.1		6.6		3.4		4.6		2.1			
		103+45.52	LT	RES	24.0	0.0	17.2				9.6			6.6		0.0		4.6		2.1			
		103+85.09	RT	RES	27.4	36.6	12				37.0			6.2		10.8		4.2		2.0			
		104+57.06	LT	RES	23.2	0.0	12				8.5			5.8		0.0		4.0		1.9			
TOTALS CARRIED TO GENERAL SUMMARY								183	142		4492	28		280		572		182		84		89	

* SEE PLAN AND PROFILE SHEETS
FOR VARIABLE WIDTH

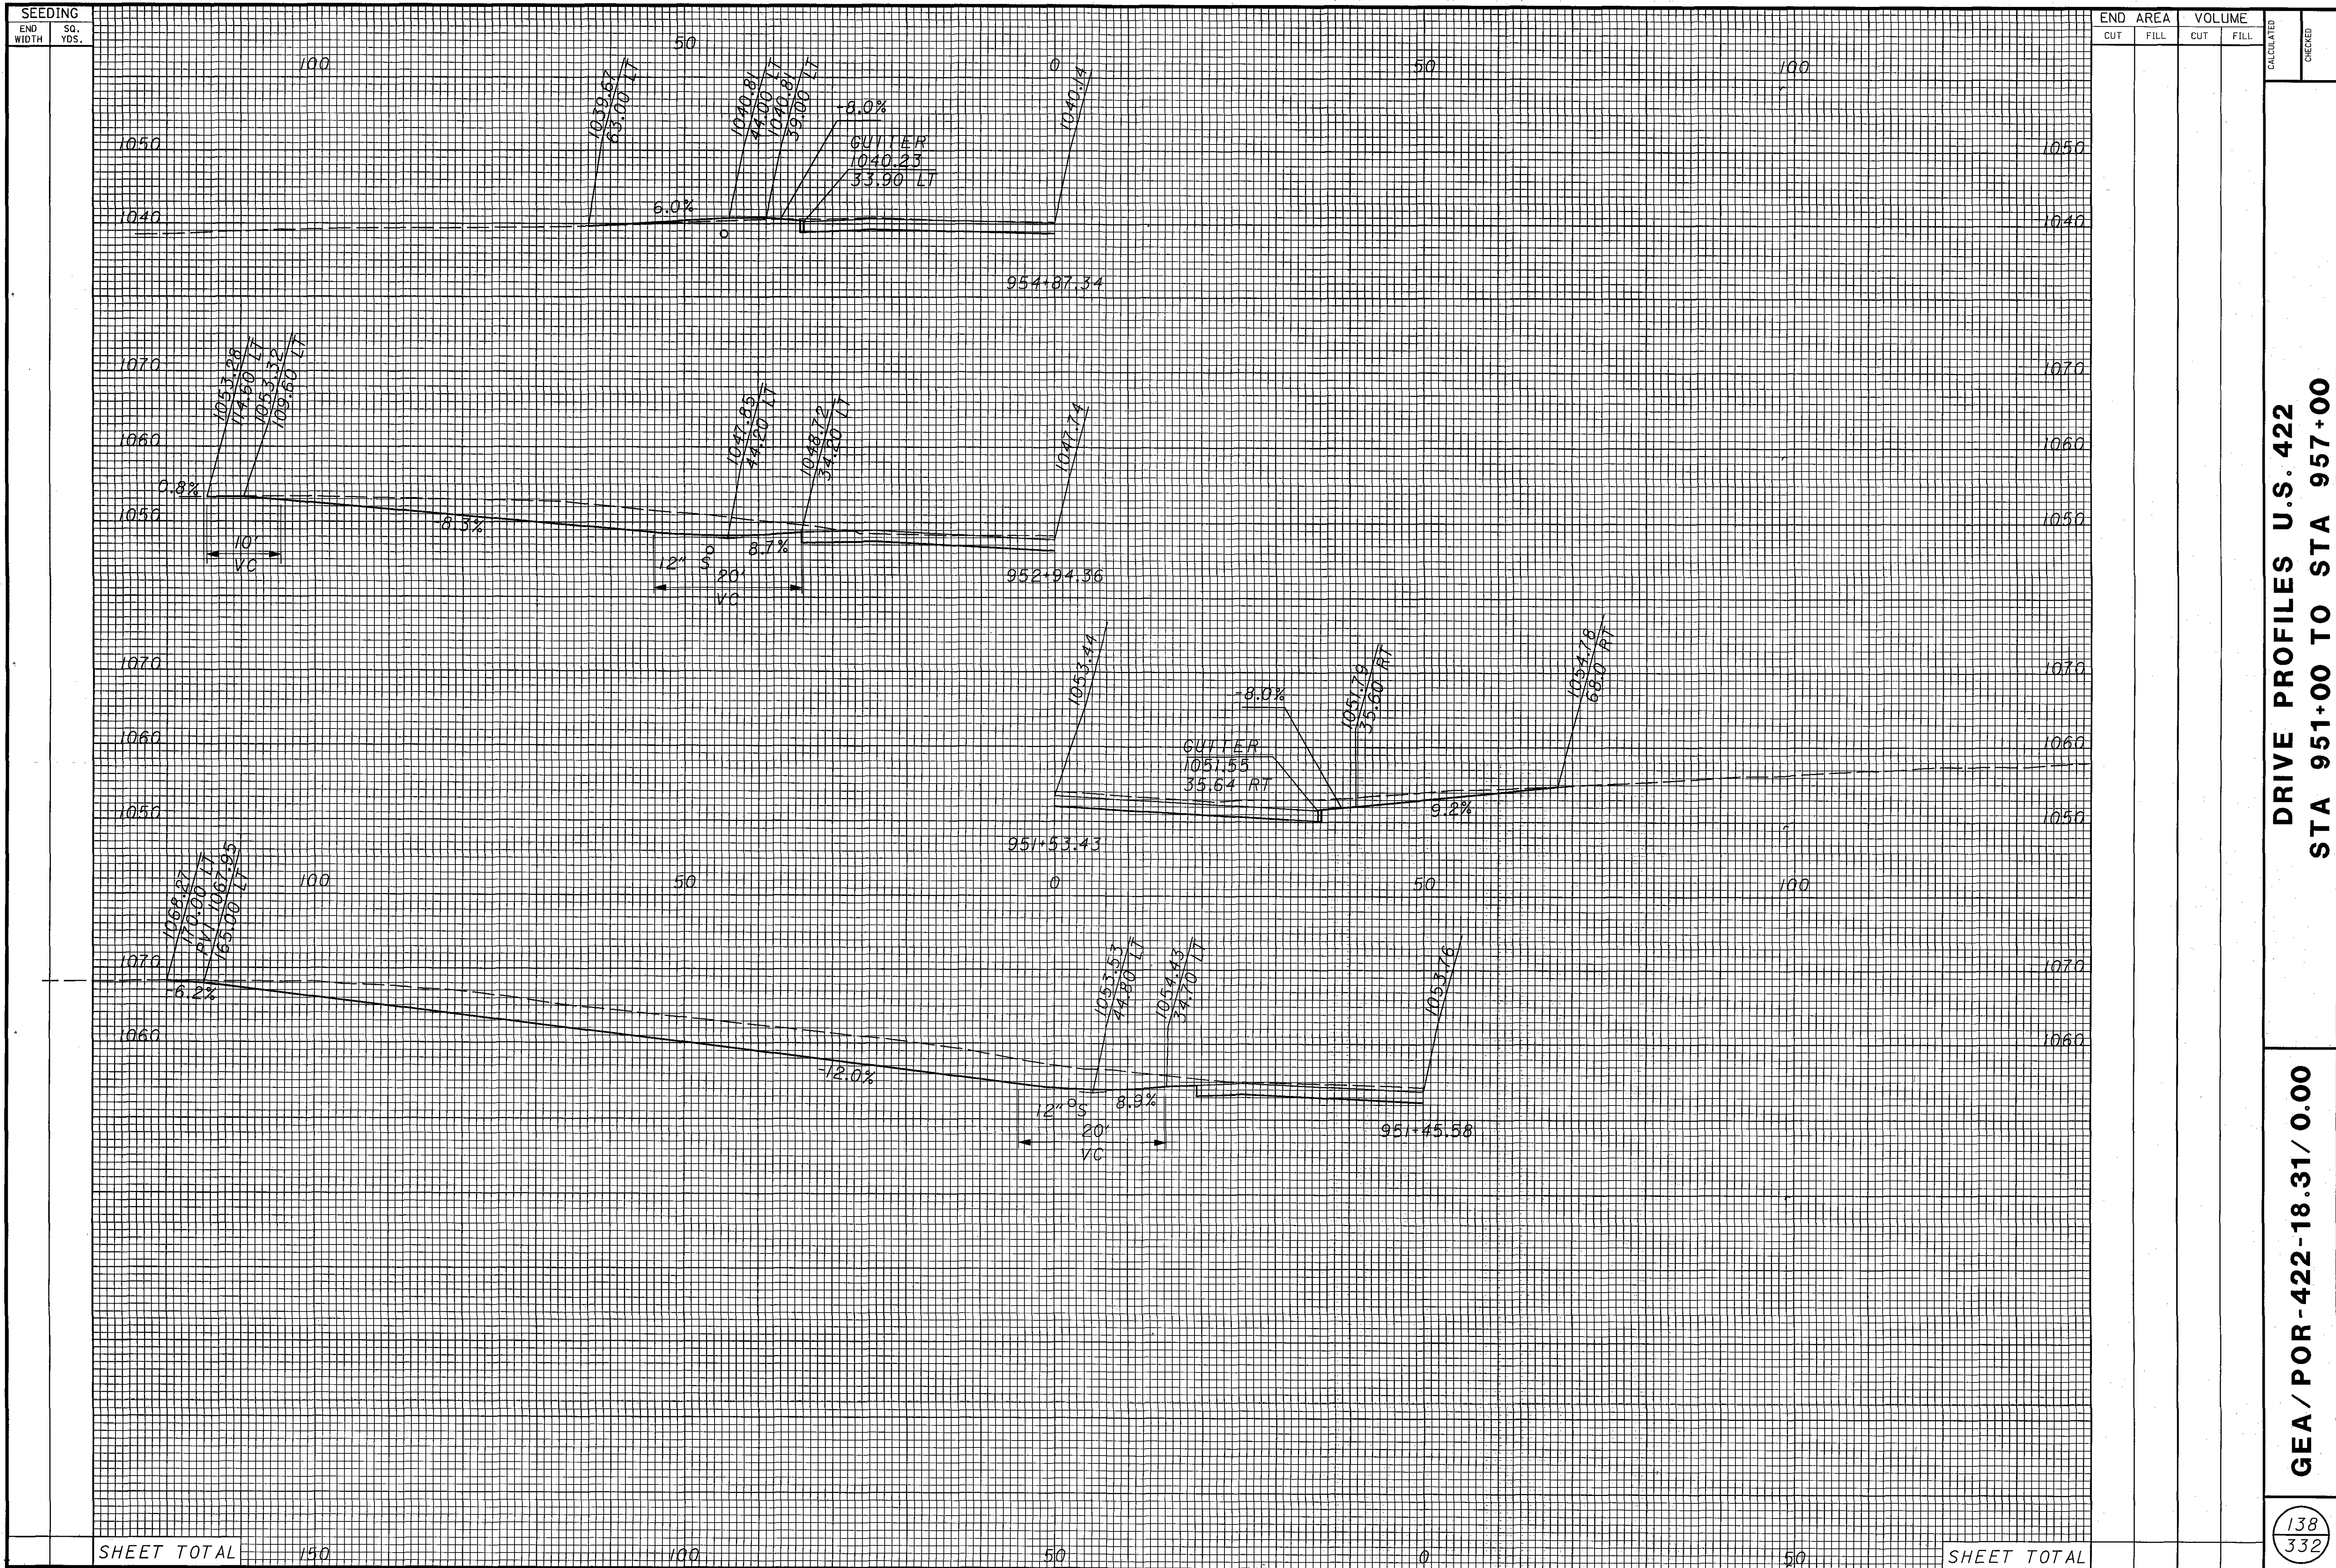

SEEDING

END	SO.
WIDTH	YDS.

END AREA		VOLUME	
CUT	FILL	CUT	FILL

SHEET TOTAL

100

100 50 0 50 100 100

SHEET TOTAL

100


GEA / POR - 422 - 18.31 / 0.00


139
332

DRIVE PROFILES U.S. 422
STA 957+00 TO STA 966+00

CHECKED

[illegible]

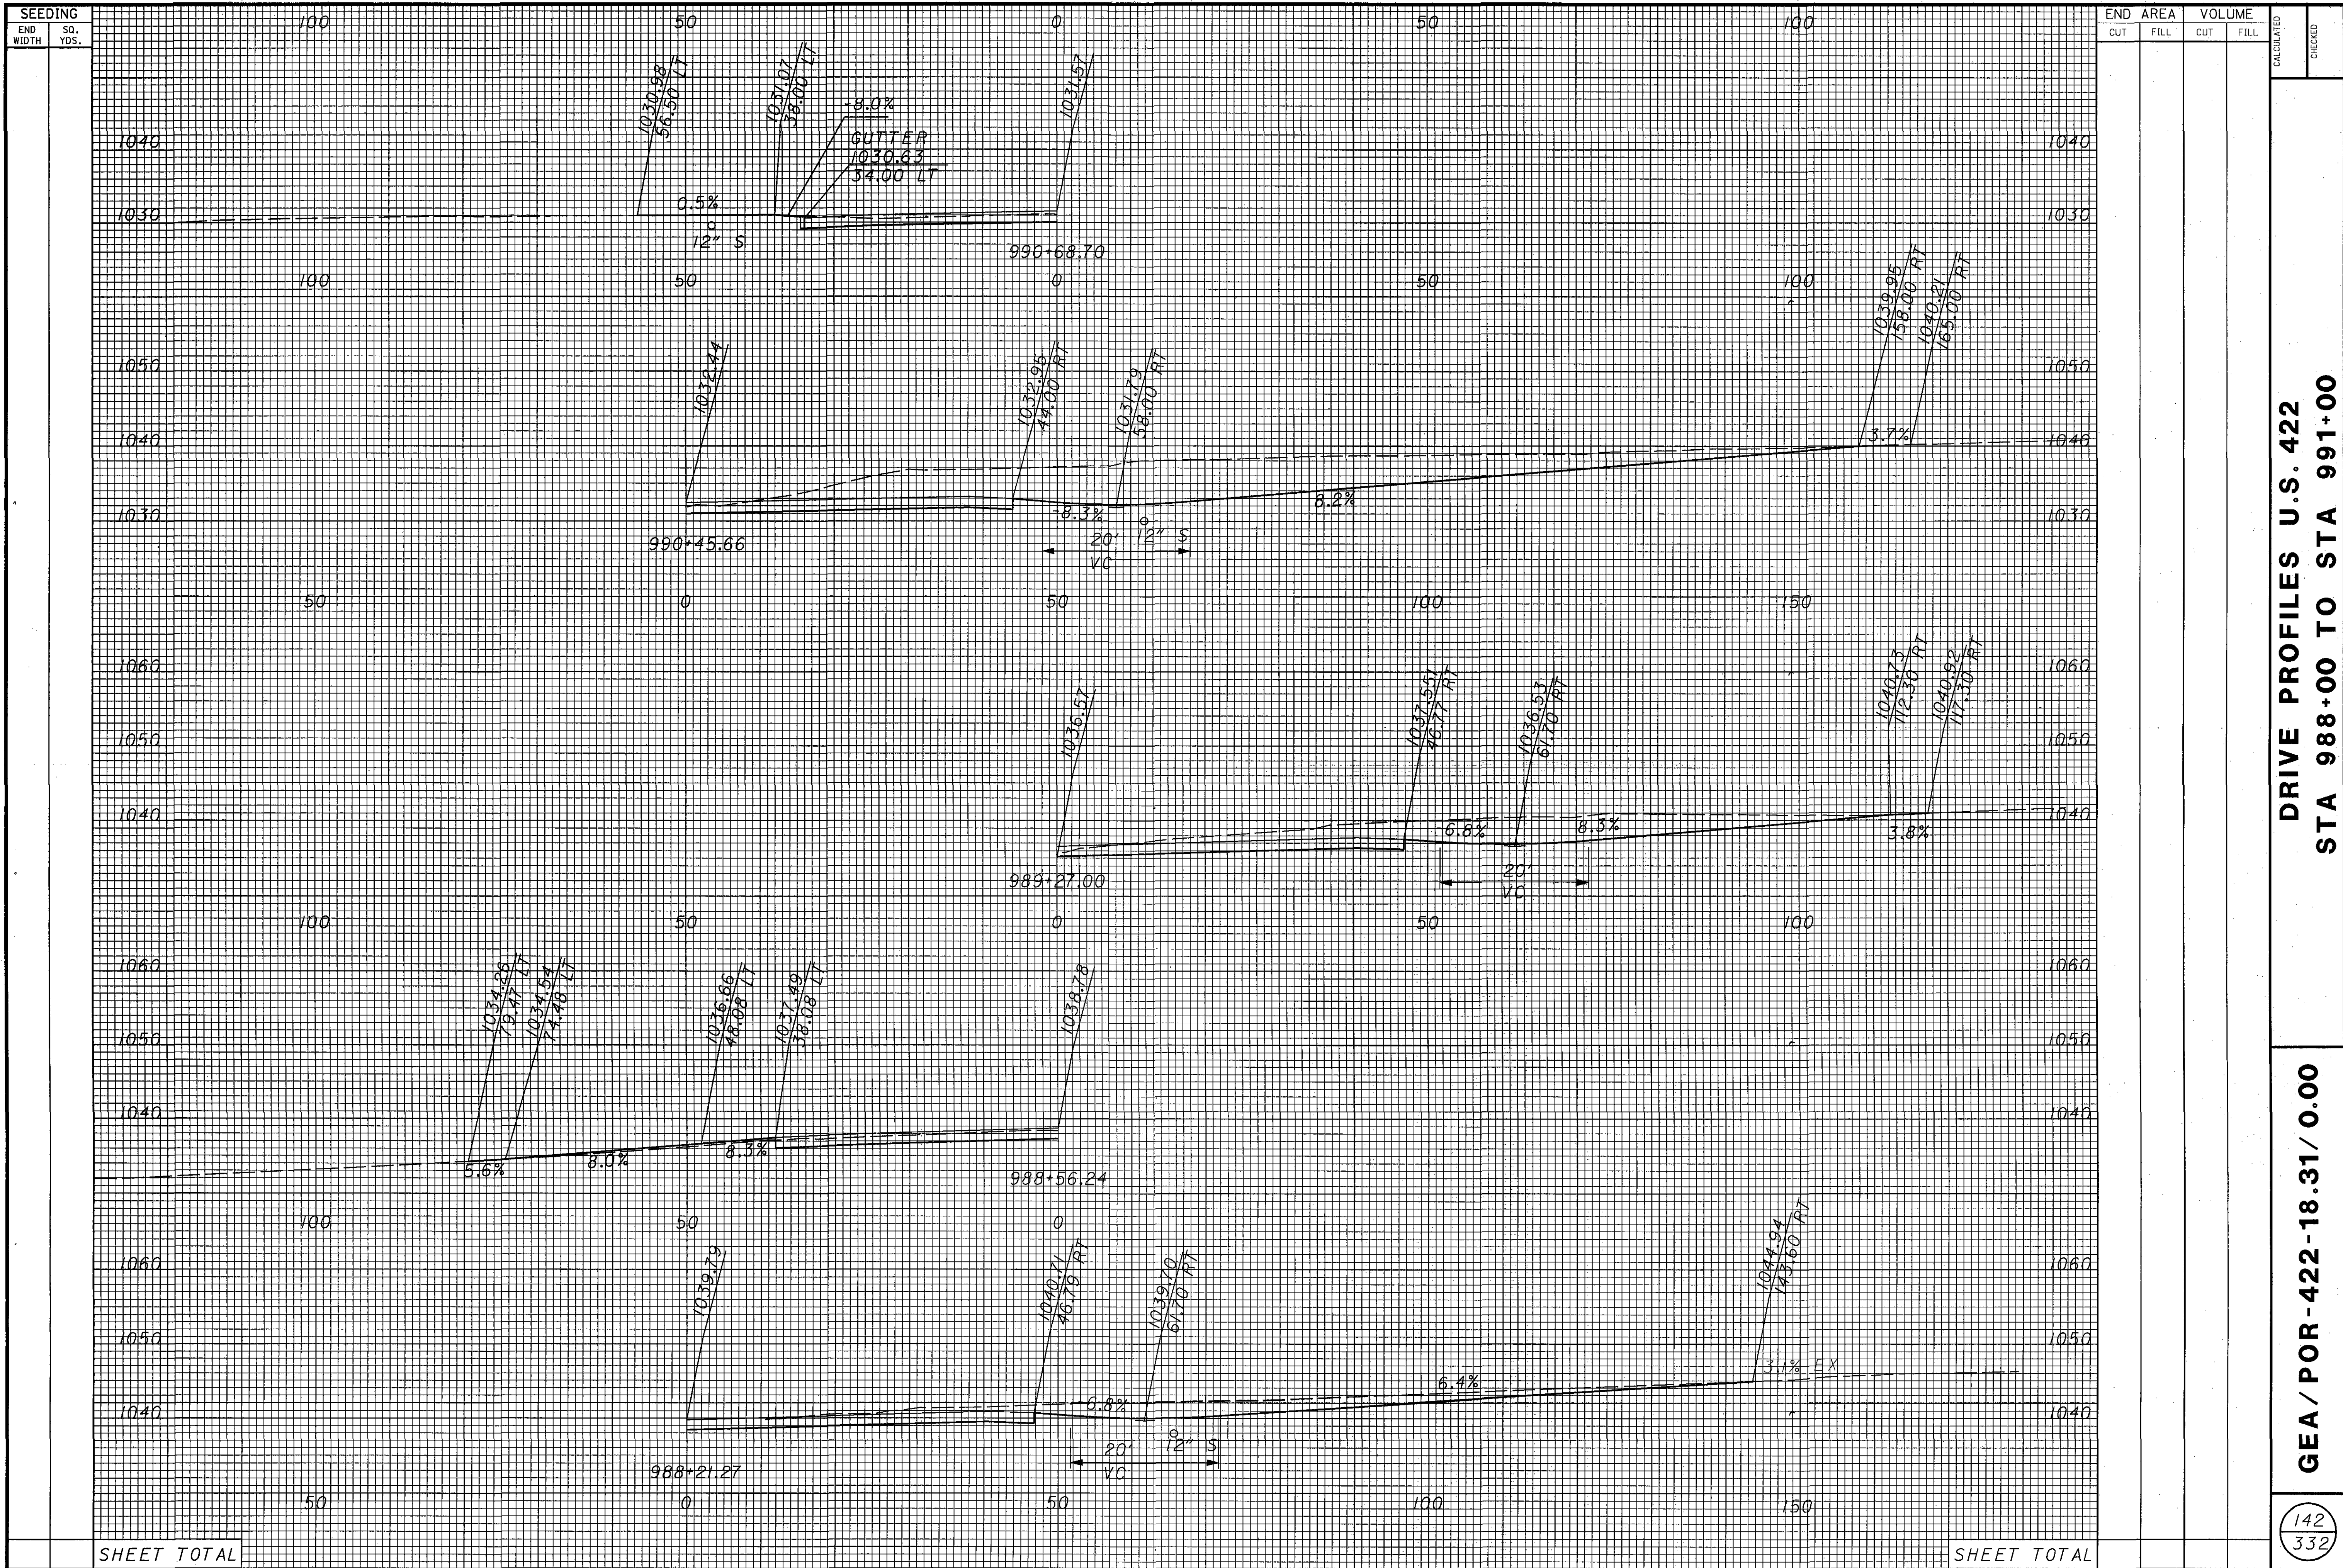

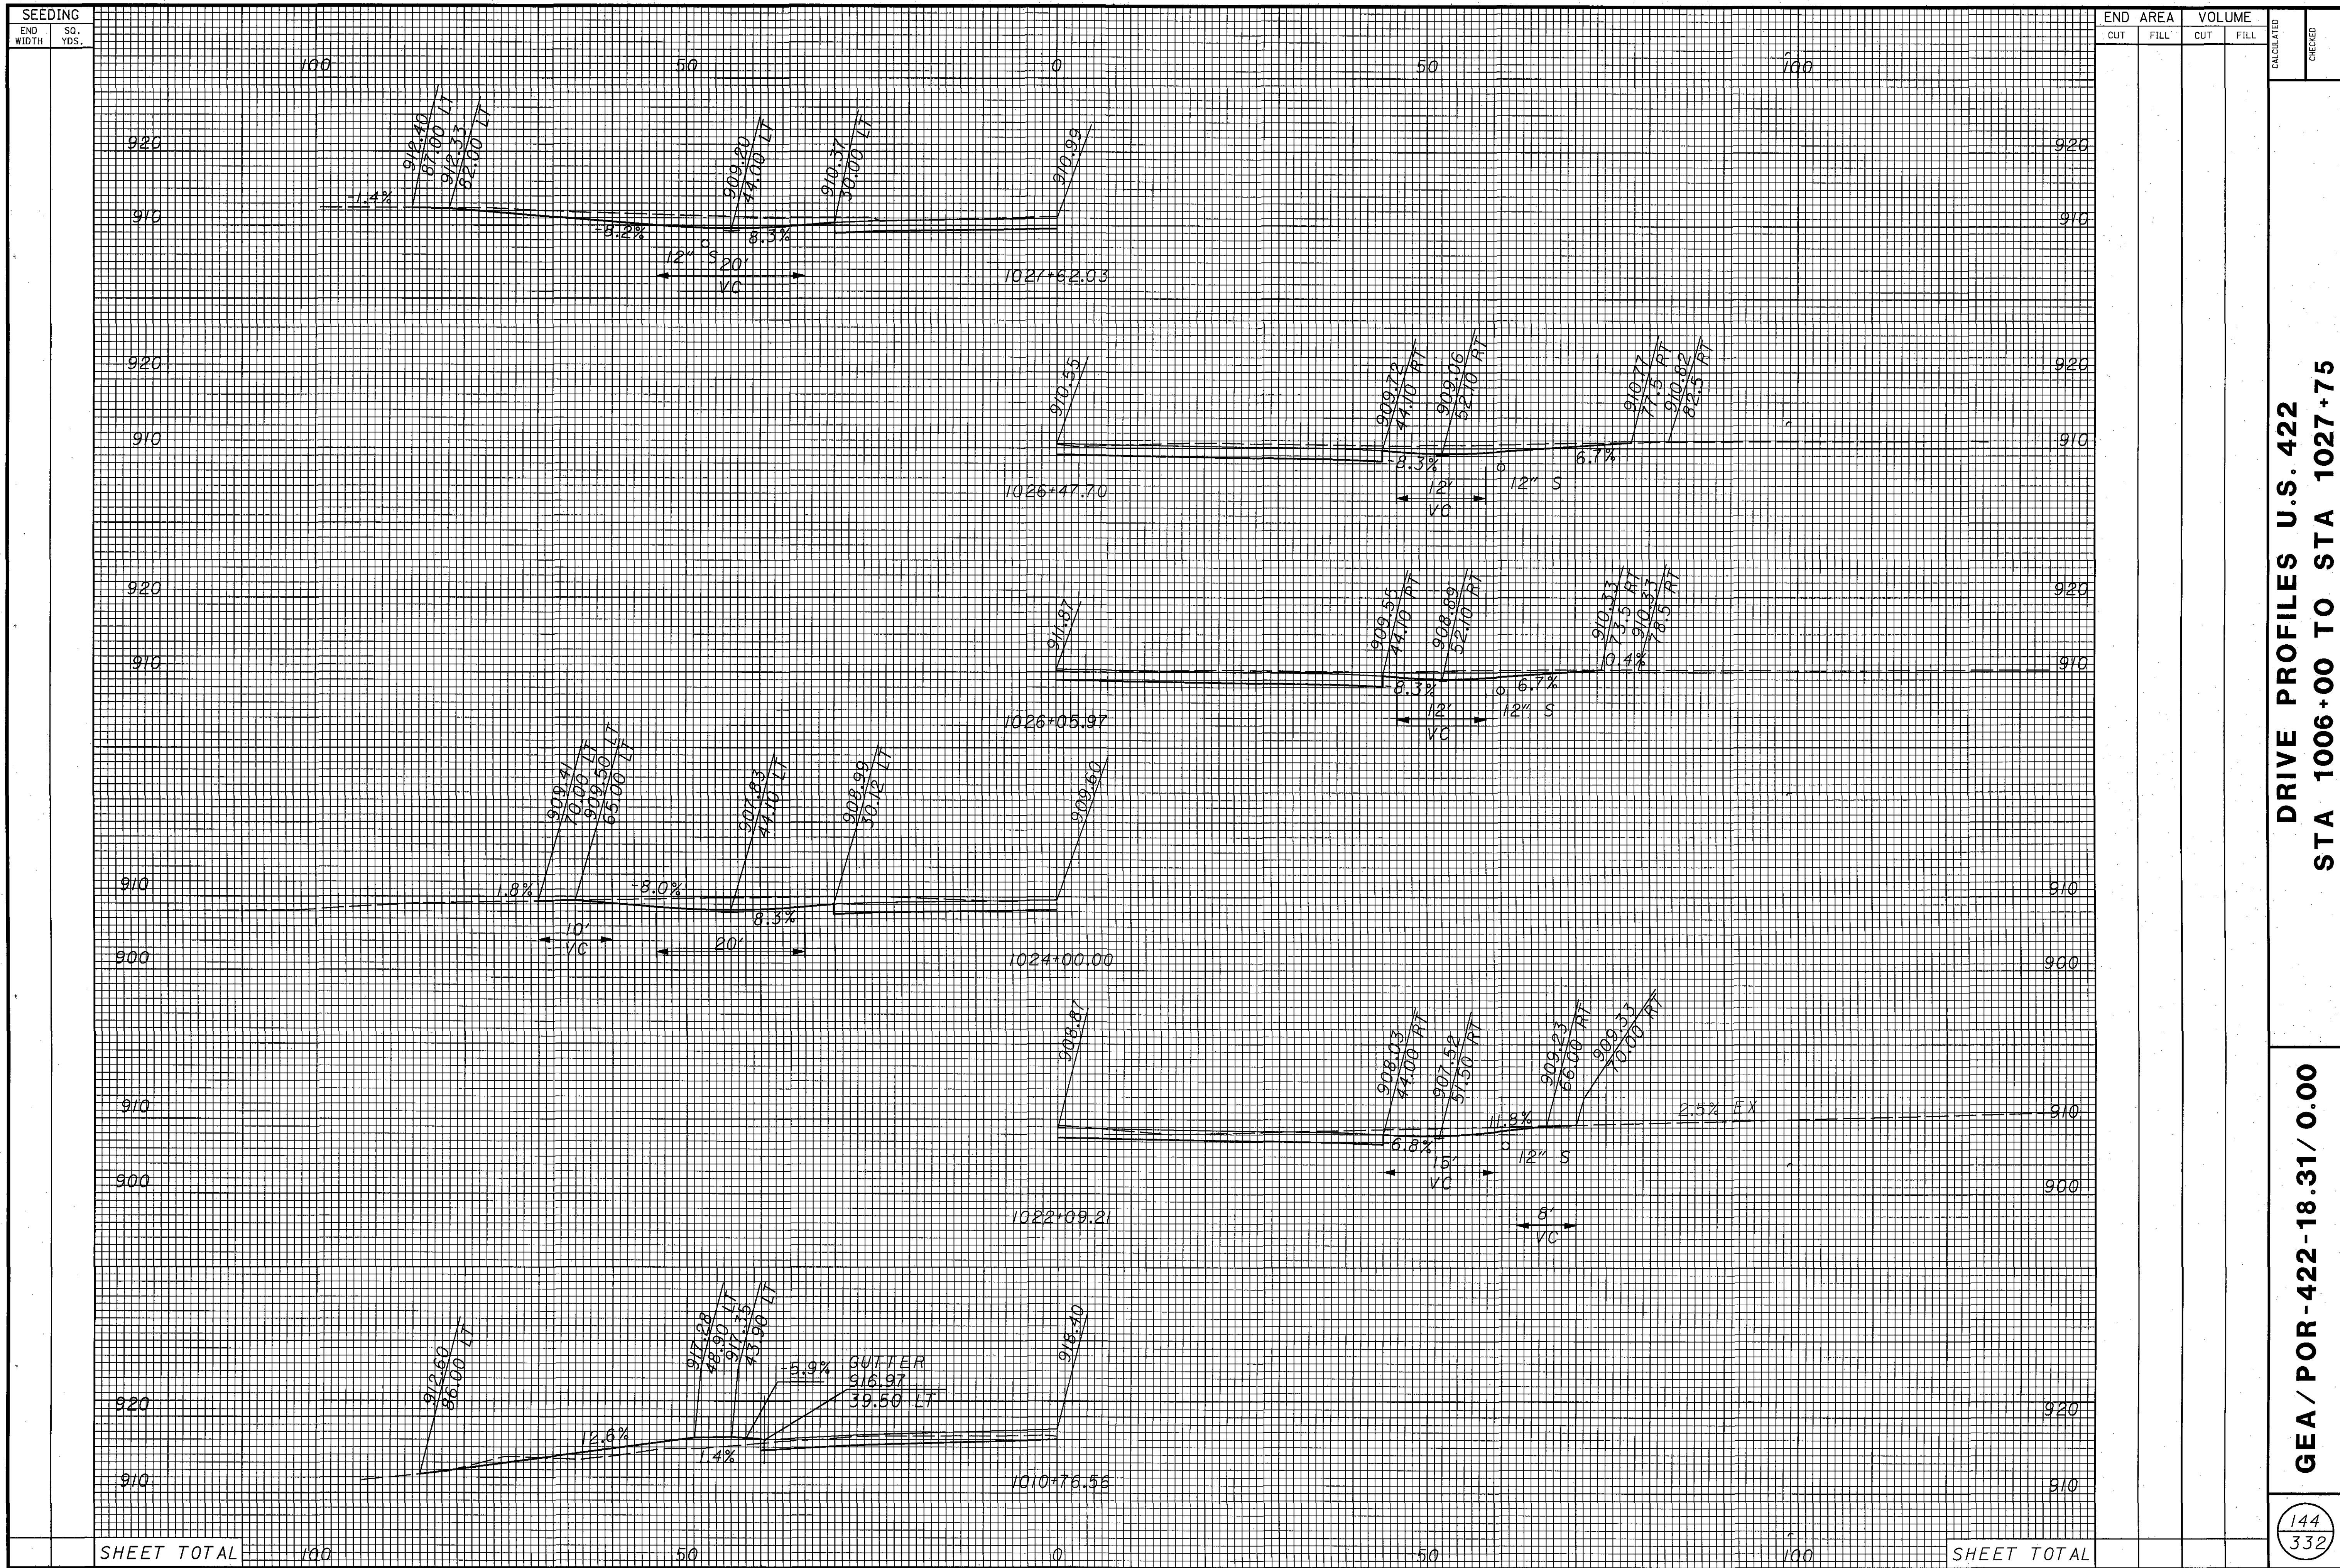

DRIVE PROFILES U.S. 422
STA 1006+00 TO STA 1027+75

GEA / POR-422-18.31 / 0.00

[illegible]

[illegible]

SUPERELEVATION TABLE

$$DC = 0^\circ 41' 56''$$

REMARKS	LEFT SIDE					CENTERLINE CONTROL		RIGHT SIDE					REMARKS
	EDGE ELEVATION	TRANSITION RATE	ELEVATION CORRECTION	CROSS SLOPE	WIDTH	STATION	PROFILE GRADE	WIDTH	CROSS SLOPE	ELEVATION CORRECTION	TRANSITION RATE	EDGE ELEVATION	
	1049.70		-0.37	-0.0156	24.00	980+00	1050.07	38.00	-0.0156	-0.59		1049.48	
	1049.77		-0.37	-0.0156	24.00	980+25	1050.15	38.00	-0.0156	-0.59		1049.55	
	1049.82		-0.37	-0.0156	24.00	980+50	1050.20	38.00	-0.0156	-0.59		1049.60	
	1049.84		-0.37	-0.0156	24.00	980+75	1050.22	38.00	-0.0156	-0.59		1049.63	
	1049.84		-0.37	-0.0156	24.00	981+00	1050.22	38.00	-0.0156	-0.59		1049.63	
	1049.83		-0.37	-0.0156	24.00	981+21.76	1050.20	38.00	-0.0156	-0.59	222+1	1049.61	N.C.
	1049.82		-0.37	-0.0156	24.00	981+25	1050.20	38.00	-0.0150	-0.57	222+1	1049.63	
	1049.77		-0.37	-0.0156	24.00	981+50	1050.15	38.00	-0.0103	-0.39	222+1	1049.75	
	1049.70		-0.37	-0.0156	24.00	981+75	1050.07	38.00	-0.0057	-0.21	222+1	1049.86	
	1049.60		-0.37	-0.0156	24.00	982+00	1049.98	38.00	-0.0010	-0.04	222+1	1049.94	
	1049.57		-0.37	-0.0156	24.00	982+05.30	1049.94	38.00	0.0000	0.00	222+1	1049.94	L.S.
	1049.48		-0.37	-0.0156	24.00	982+25	1049.86	38.00	0.0037	0.14	222+1	1050.00	
	1049.34		-0.37	-0.0156	24.00	982+50	1049.71	38.00	0.0083	0.32	222+1	1050.03	
	1049.17		-0.37	-0.0156	24.00	982+75	1049.54	38.00	0.0130	0.49	222+1	1050.04	
P.C.	1049.10		-0.37	-0.0156	24.00	982+83.87	1049.48	38.00	0.0147	0.56	222+1	1050.03	P.C.
N.C.	1049.06	222+1	-0.37	-0.0156	24.00	982+88.83	1049.44	38.00	0.0156	0.59	222+1	1050.03	R.C.
	1048.92	222+1	-0.42	-0.0177	24.00	983+00	1049.35	38.00	0.0177	0.67	222+1	1050.02	
F.S.	1048.64	222+1	-0.53	-0.0220	24.00	983+23.10	1049.17	38.00	0.0220	0.84	222+1	1050.00	F.S.
	1048.60		-0.53	-0.0220	24.00	983+25	1049.13	38.00	0.0220	0.84		1049.97	
	1048.36		-0.53	-0.0220	24.00	983+50	1048.89	38.00	0.0220	0.84		1049.72	
	1048.09		-0.53	-0.0220	24.00	983+75	1048.62	38.00	0.0220	0.84		1049.46	
	1047.80		-0.53	-0.0220	24.00	984+00	1048.33	38.00	0.0220	0.84		1049.17	
	1047.49		-0.53	-0.0220	24.00	984+25	1048.02	38.00	0.0220	0.84		1048.85	
	1047.15		-0.53	-0.0220	24.00	984+50	1047.68	38.00	0.0220	0.84		1048.51	
	1046.79		-0.53	-0.0220	24.00	984+75	1047.31	38.00	0.0220	0.84		1048.15	
	1046.40		-0.53	-0.0220	24.00	985+00	1046.93	38.00	0.0220	0.84		1047.76	
	1045.99		-0.53	-0.0220	24.00	985+25	1046.52	38.00	0.0220	0.84		1047.35	
	1045.55		-0.53	-0.0220	24.00	985+50	1046.08	38.00	0.0220	0.84		1046.92	
	1045.09		-0.53	-0.0220	24.00	985+75	1045.62	38.00	0.0220	0.84		1046.46	
	1044.61		-0.53	-0.0220	24.00	986+00	1045.14	38.00	0.0220	0.84		1045.97	

GEA/ POR-422-18.31/ 0.00

SUPERELEVATION TABLE

$$DC = 0^{\circ} 41' 56''$$

REMARKS	LEFT SIDE					CENTERLINE CONTROL		RIGHT SIDE					REMARKS
	EDGE ELEVATION	TRANSITION RATE	ELEVATION CORRECTION	CROSS SLOPE	WIDTH	STATION	ROFILE GRADE	WIDTH	CROSS SLOPE	ELEVATION CORRECTION	TRANSITION RATE	EDGE ELEVATION	
	939.88		-0.53	-0.0220	24.00	1006+25	940.40	38.00	0.0220	0.84		941.24	
	938.35		-0.53	-0.0220	24.00	1006+50	938.88	38.00	0.0220	0.84		939.72	
	936.87		-0.53	-0.0220	24.00	1006+75	937.40	38.00	0.0220	0.84		938.23	
	935.42		-0.53	-0.0220	24.00	1007+00	935.95	38.00	0.0220	0.84		936.78	
	934.00		-0.53	-0.0220	24.00	1007+25	934.53	38.00	0.0220	0.84		935.37	
	932.62		-0.53	-0.0220	24.00	1007+50	933.15	38.00	0.0220	0.84		933.99	
	931.28		-0.53	-0.0220	24.00	1007+75	931.81	38.00	0.0220	0.84		932.65	
	929.97		-0.53	-0.0220	24.00	1008+00	930.50	38.00	0.0220	0.84		931.34	
	928.70		-0.53	-0.0220	24.00	1008+25	929.23	38.00	0.0220	0.84		930.06	
	927.46		-0.53	-0.0220	24.00	1008+50	927.99	38.00	0.0220	0.84		928.83	
	926.26		-0.53	-0.0220	24.00	1008+75	926.79	38.00	0.0220	0.84		927.63	
	925.10		-0.53	-0.0220	24.00	1009+00	925.62	38.00	0.0220	0.84		926.46	
	923.97		-0.53	-0.0220	24.00	1009+25	924.49	38.00	0.0220	0.84		925.33	
	922.87		-0.53	-0.0220	24.00	1009+50	923.40	38.00	0.0220	0.84		924.24	
	921.81		-0.53	-0.0220	24.00	1009+75	922.34	38.00	0.0220	0.84		923.18	
	920.79		-0.53	-0.0220	24.00	1010+00	921.32	38.00	0.0220	0.84		922.15	
	919.80		-0.53	-0.0220	24.00	1010+25	920.33	38.00	0.0220	0.84		921.16	
	918.85		-0.53	-0.0220	24.00	1010+50	919.38	38.00	0.0220	0.84		920.21	
F.S.	918.46	222:1	-0.53	-0.0220	24.00	1010+60.49	918.99	38.00	0.0220	0.84	222:1	919.82	F.S.
	918.00	222:1	-0.46	-0.0193	24.00	1010+75	918.46	38.00	0.0193	0.73	222:1	919.19	
N.C.	917.38	222:1	-0.37	-0.0156	24.00	1010+94.76	917.76	38.00	0.0156	0.59	222:1	918.35	R.C.
P.T.	917.21		-0.37	-0.0156	24.00	1010+99.72	917.59	38.00	0.0147	0.56	222:1	918.14	P.T.
	917.20		-0.37	-0.0156	24.00	1011+00	917.58	38.00	0.0146	0.56	222:1	918.13	
	916.36		-0.37	-0.0156	24.00	1011+25	916.73	38.00	0.0100	0.38	222:1	917.11	
	915.55		-0.37	-0.0156	24.00	1011+50	915.92	38.00	0.0053	0.20	222:1	916.12	
	914.77		-0.37	-0.0156	24.00	1011+75	915.15	38.00	0.0006	0.02	222:1	915.17	
	914.67		-0.37	-0.0156	24.00	1011+78.29	915.05	38.00	0.0000	0.00	222:1	915.05	L.S.
	914.03		-0.37	-0.0156	24.00	1012+00	914.41	38.00	-0.0041	-0.15	222:1	914.25	
	913.33		-0.37	-0.0156	24.00	1012+25	913.70	38.00	-0.0087	-0.33	222:1	913.37	
	912.66		-0.37	-0.0156	24.00	1012+50	913.03	38.00	-0.0134	-0.51	222:1	912.53	
	912.36		-0.37	-0.0156	24.00	1012+61.83	912.73	38.00	-0.0156	-0.59	222:1	912.14	N.C.
	912.03		-0.37	-0.0156	24.00	1012+75	912.40	38.00	-0.0156	-0.59		911.81	
	911.43		-0.37	-0.0156	24.00	1013+00	911.80	38.00	-0.0156	-0.59		911.21	
									</				

GEA / POR - 422 - 18.31 / 0.00

SUPERELEVATION TABLE

--	--

[illegible]

150 332 GEA / POR -422-18.31 / 0.00	SUPERELEVATION TABLE				
				CALCULATED	<i>BF</i>
				CHECKED	<i>GLP</i>

P.I. STA. 148+39.30	DC = 13° 28' 53"
---------------------	------------------

REMARKS	LEFT SIDE					CENTERLINE CONTROL		RIGHT SIDE					REMARKS
	EDGE ELEVATION	TRANSITION RATE	ELEVATION CORRECTION	CROSS SLOPE	WIDTH	STATION	PROFILE GRADE	WIDTH	CROSS SLOPE	ELEVATION CORRECTION	TRANSITION RATE	EDGE ELEVATION	
	913.19		-0.16	-0.0156	9.95	146+90.09	913.35	7.07	-0.0156	-0.11		913.24	
	912.93		-0.17	-0.0156	10.85	147+00	913.10	8.56	-0.0156	-0.13		912.97	
	912.59		-0.19	-0.0156	12.00	147+12.61	912.78	9.65	-0.0156	-0.15		912.63	
	912.28		-0.19	-0.0156	12.00	147+25	912.47	10.72	-0.0156	-0.17		912.30	
N.C.	912.17	143+1	-0.19	-0.0156	12.00	147+29.28	912.36	11.09	-0.0156	-0.17		912.19	
	911.91	143+1	-0.19	-0.0156	12.00	147+39.75	912.10	12.00	-0.0156	-0.19		911.91	
	911.80	143+1	-0.04	-0.0035	12.00	147+50	911.84	12.00	-0.0156	-0.19		911.65	
L.S.	911.69	143+1	0.00	0.0000	12.00	147+56.05	911.69	12.00	-0.0156	-0.19		911.50	
	911.34	143+1	0.13	0.0110	12.00	147+75	911.21	12.00	-0.0156	-0.19		911.02	
R.C.	911.20	143+1	0.19	0.0156	12.00	147+82.82	911.01	12.00	-0.0156	-0.19	143+1	910.82	N.C.
	910.89	143+1	0.31	0.0256	12.00	148+00	910.58	12.00	-0.0256	-0.31	143+1	910.27	
P.C.	910.82	143+1	0.33	0.0278	12.00	148+03.67	910.49	12.00	-0.0277	-0.33	143+1	910.16	P.C.
	910.68	143+1	0.39	0.0323	12.00	148+11.41	910.29	12.00	-0.0322	-0.39	143+1	909.90	
	910.43	143+1	0.48	0.0402	12.00	148+25	909.95	12.91	-0.0402	-0.52	143+1	909.43	
F.S.	910.14	143+1	0.59	0.0493	12.00	148+40.71	909.55	13.95	-0.0493	-0.69	143+1	908.86	F.S.
	909.85	143+1	0.53	0.0439	12.00	148+50	909.32	14.57	-0.0439	-0.64	143+1	908.68	
	909.55	143+1	0.46	0.0385	12.00	148+59.34	909.09	15.20	-0.0384	-0.58	143+1	908.51	
	909.18	143+1	0.40	0.0315	12.77	148+71.39	908.78	16.00	-0.0314	-0.50	143+1	908.28	
P.T.	909.09	143+1	0.38	0.0295	13.05	148+74.76	908.71	16.00	-0.0295	-0.47	143+1	908.24	P.T.
	909.08	143+1	0.38	0.0294	13.07	148+75	908.70	16.00	-0.0293	-0.47	143+1	908.23	
R.C.	908.67	143+1	0.23	0.0156	14.64	148+98.61	908.44	16.00	-0.0156	-0.25	143+1	908.19	N.C.
	908.66	143+1	0.22	0.0148	14.73	149+00	908.44	16.00	-0.0156	-0.25		908.19	
	908.64	143+1	0.19	0.0124	15.00	149+04.02	908.45	16.00	-0.0156	-0.25		908.20	
	908.69	143+1	0.00	0.0002	15.00	149+25	908.69	16.00	-0.0156	-0.25		908.44	
L.S.	908.70	143+1	0.00	0.0000	15.00	149+25.38	908.70	16.00	-0.0156	-0.25		908.45	
	908.55	143+1	-0.22	-0.0144	15.00	149+50	908.77	16.00	-0.0156	-0.25		908.52	
N.C.	908.51	143+1	-0.23	-0.0156	15.00	149+52.15	908.74	16.00	-0.0156	-0.25		908.49	
	908.24		-0.23	-0.0156	15.00	149+75	908.47	16.00	-0.0156	-0.25		908.22	
	907.99		-0.23	-0.0156	15.00	149+96.05	908.22	16.00	-0.0156	-0.25		907.97	

P.I. STA. 103+10.99	DC = 22° 55' 06"
---------------------	------------------

REMARKS	LEFT SIDE					CENTERLINE CONTROL		RIGHT SIDE					REMARKS
	EDGE ELEVATION	TRANSITION RATE	ELEVATION CORRECTION	CROSS SLOPE	WIDTH	STATION	PROFILE GRADE	WIDTH	CROSS SLOPE	ELEVATION CORRECTION	TRANSITION RATE	EDGE ELEVATION	
	916.76		-0.25	-0.0156	16.00	100+71.04	917.01	16.00	-0.0156	-0.25		916.76	
	916.70		-0.25	-0.0156	16.00	100+75	916.95	16.00	-0.0156	-0.25		916.70	
	916.37		-0.25	-0.0156	16.00	101+00	916.62	16.00	-0.0156	-0.25		916.37	
	915.98		-0.25	-0.0156	16.00	101+25	916.23	16.00	-0.0156	-0.25		915.98	
	915.82		-0.25	-0.0156	16.00	101+35.30	916.07	16.00	-0.0156	-0.25		915.82	
	915.61		-0.23	-0.0156	14.69	101+50	915.84	16.00	-0.0156	-0.25		915.59	
N.C.	915.50	143:1	-0.22	-0.0156	13.96	101+58.28	915.72	16.00	-0.0156	-0.25		915.47	
	915.46	143:1	-0.07	-0.0059	12.47	101+75	915.53	16.00	-0.0156	-0.25		915.28	
	915.44	143:1	-0.04	-0.0030	12.03	101+79.97	915.48	16.00	-0.0156	-0.25		915.23	
	915.45	143:1	-0.03	-0.0028	12.00	101+80.30	915.48	15.98	-0.0156	-0.25		915.23	
L.S.	915.44	143:1	0.00	0.0000	12.00	101+85.05	915.44	15.66	-0.0156	-0.24		915.20	
	915.46	143:1	0.10	0.0087	12.00	102+00	915.36	14.66	-0.0156	-0.23		915.13	
R.C.	915.52	143:1	0.19	0.0156	12.00	102+11.82	915.33	13.88	-0.0156	-0.22	143:1	915.11	N.C.
	915.62	143:1	0.28	0.0233	12.00	102+25	915.34	13.00	-0.0233	-0.30	143:1	915.04	
	915.78	143:1	0.38	0.0320	12.00	102+39.97	915.40	12.00	-0.0320	-0.38	143:1	915.02	
P.C.	915.91	143:1	0.45	0.0378	12.00	102+49.97	915.46	12.00	-0.0378	-0.45	143:1	915.01	P.C.
	915.91	143:1	0.45	0.0378	12.00	102+50	915.46	12.00	-0.0378	-0.45	143:1	915.01	
	916.30	143:1	0.63	0.0524	12.00	102+75	915.67	12.00	-0.0524	-0.63	143:1	915.04	
	916.67	143:1	0.80	0.0670	12.00	103+00	915.87	12.00	-0.0670	-0.80	143:1	915.07	
F.S.	916.83	143:1	0.88	0.0731	12.00	103+10.53	915.95	12.00	-0.0731	-0.88	143:1	915.07	F.S.
	916.85	143:1	0.78	0.0647	12.00	103+25	916.07	12.00	-0.0647	-0.78	143:1	915.29	
	916.87	143:1	0.60	0.0501	12.00	103+50	916.27	12.00	-0.0501	-0.60	143:1	915.67	
P.T.	916.89	143:1	0.46	0.0387	12.00	103+69.67	916.43	12.00	-0.0387	-0.46	143:1	915.97	P.T.
	916.90	143:1	0.43	0.0356	12.00	103+75	916.47	12.00	-0.0356	-0.43	143:1	916.04	
	916.92	143:1	0.25	0.0210	12.00	104+00	916.67	12.00	-0.0210	-0.25	143:1	916.42	
R.C.	916.93	143:1	0.19	0.0156	12.00	104+09.24	916.74	12.00	-0.0156	-0.19	143:1	916.55	N.C.
	916.95	143:1	0.08	0.0064	12.00	104+25	916.87	12.00	-0.0156	-0.19		916.68	
L.S.	916.96	143:1	0.00	0.0000	11.57	104+36.01	916.96	11.62	-0.0156	-0.18		916.78	
	916.98	143:1	-0.09	-0.0081	11.03	104+50	917.07	11.13	-0.0156	-0.17		916.90	
N.C.	917.01	143:1	-0.16	-0.0156	10.54	104+62.78	917.17	10.68	-0.0156	-0.17		917.00	
	917.11		-0.16	-0.0156	10.07	104+75	917.27	10.25	-0.0156	-0.16		917.11	


SUPERELEVATION TABLE

GEA / POR - 422 - 18.31 / 0.00

151
332



CALCULATED	CHECKED
BF	GLP

$P.I. STA. = 943+70.00$
 $\Delta = 66^{\circ} 11' 30''$
 $Dc = 2^{\circ} 30' 56''$
 $R = 2277.63'$
 $T = 1484.53'$
 $L = 2631.26'$
 $E = 441.09'$
 $e_{max} = 0.062$

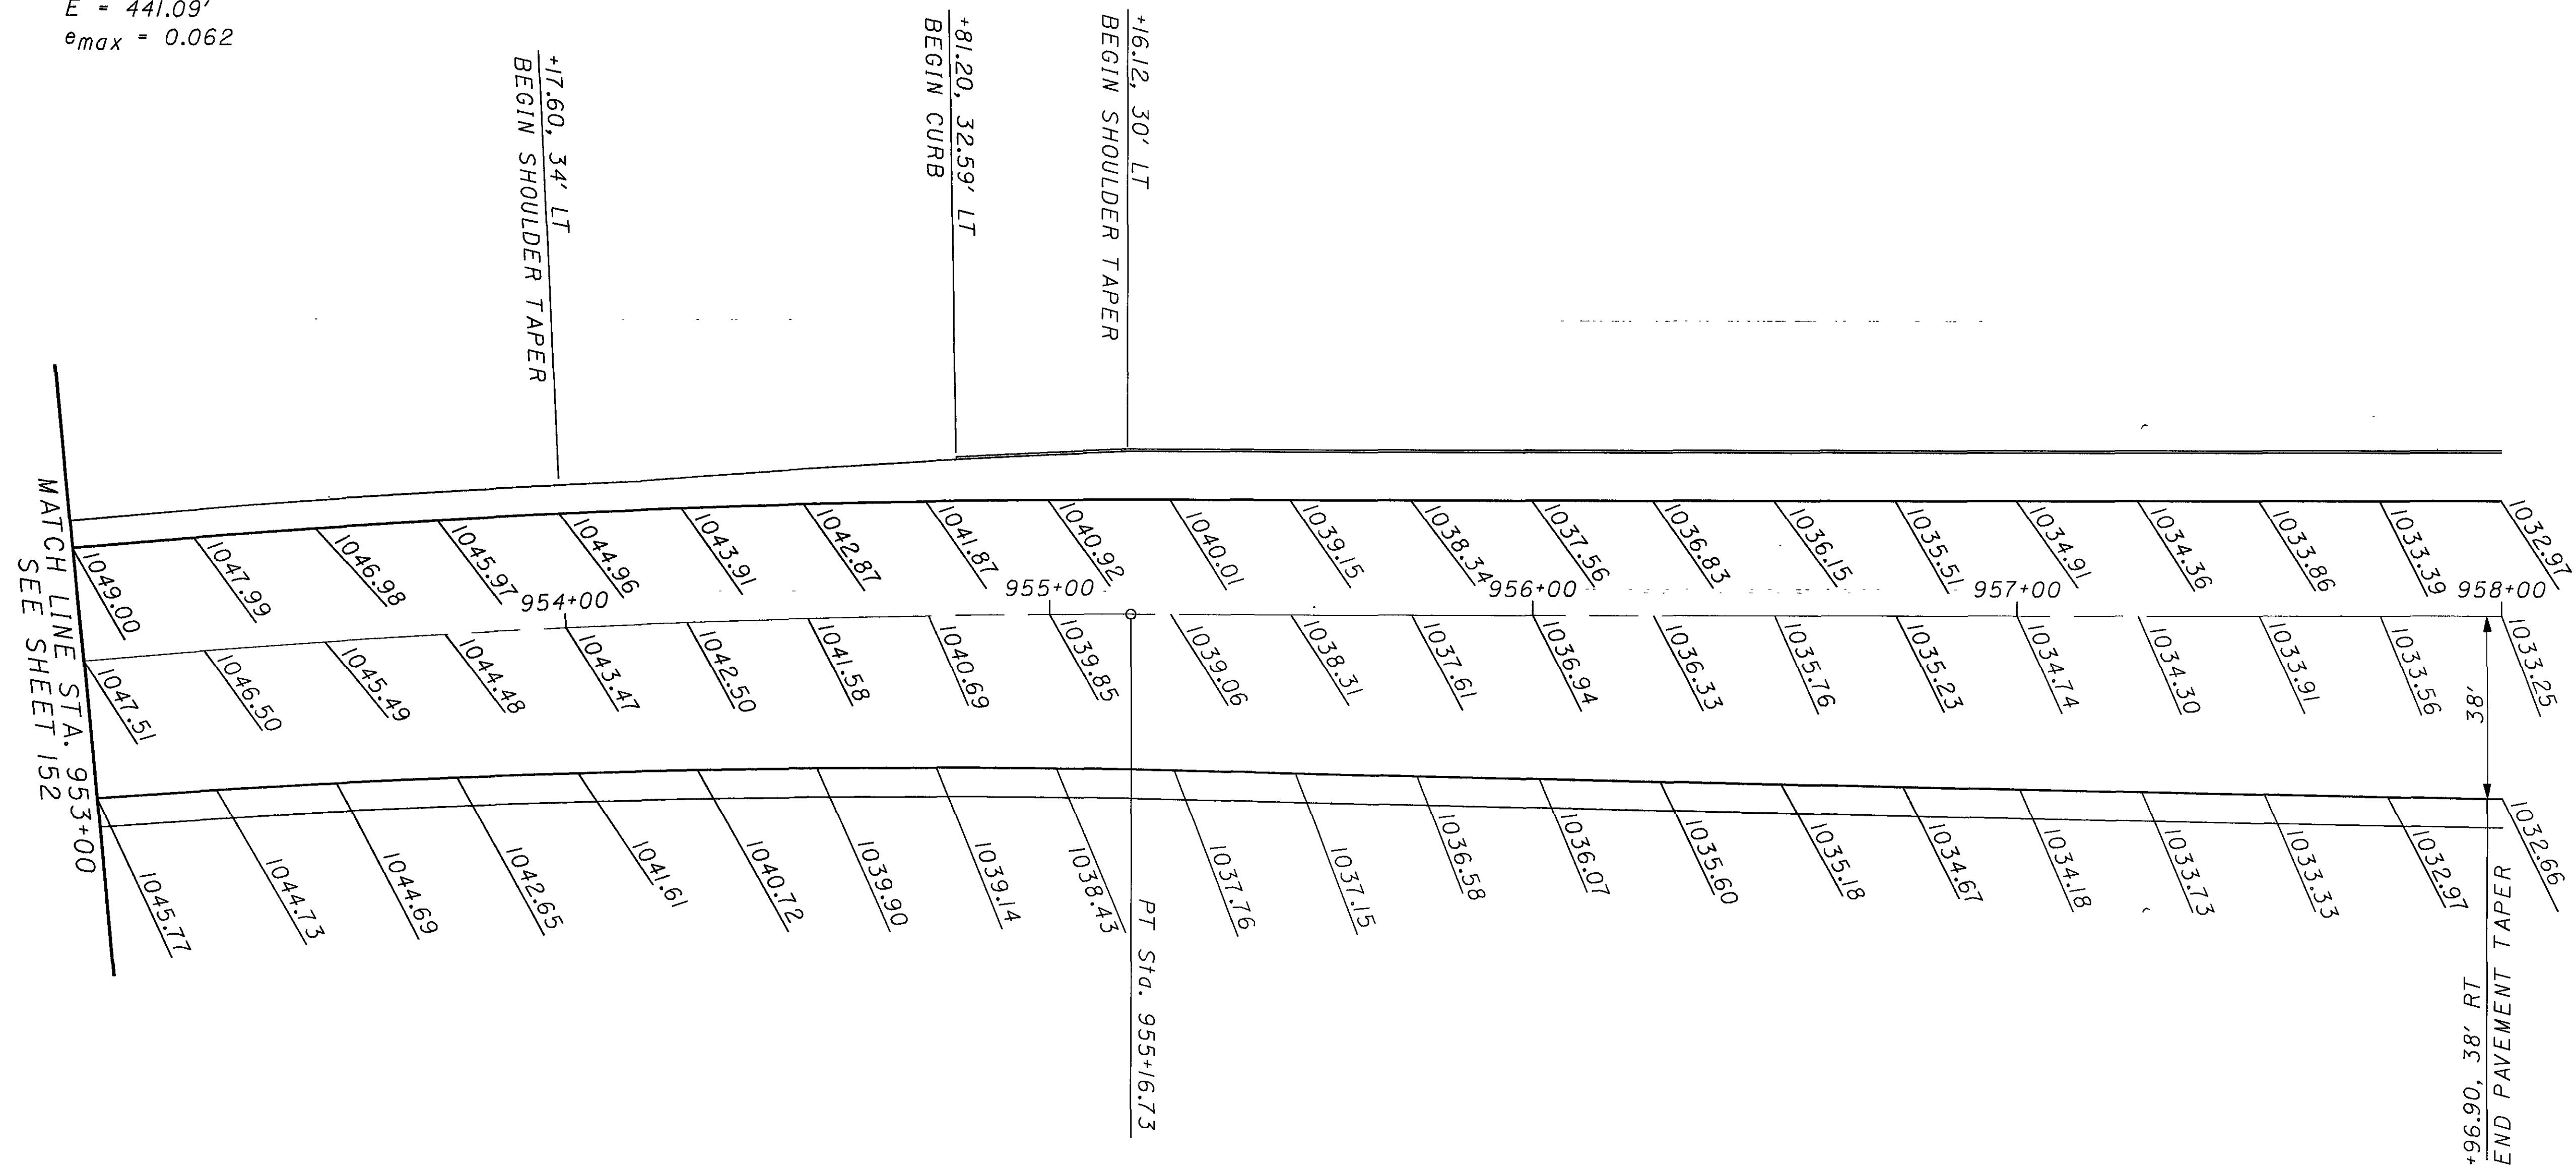

CURVE DATA

P.I. STA. = 997+05.80
 $\Delta = 19^\circ 40' 57''$ (LT)
 $Dc = 0^\circ 41' 56''$
 $R = 8,196.95'$
 $T = 1,421.94'$
 $L = 2,815.85'$
 $E = 122.42'$
 $e_{max} = 0.022$

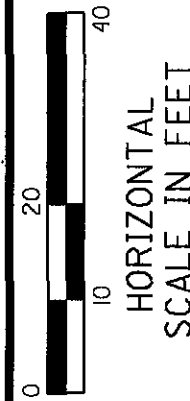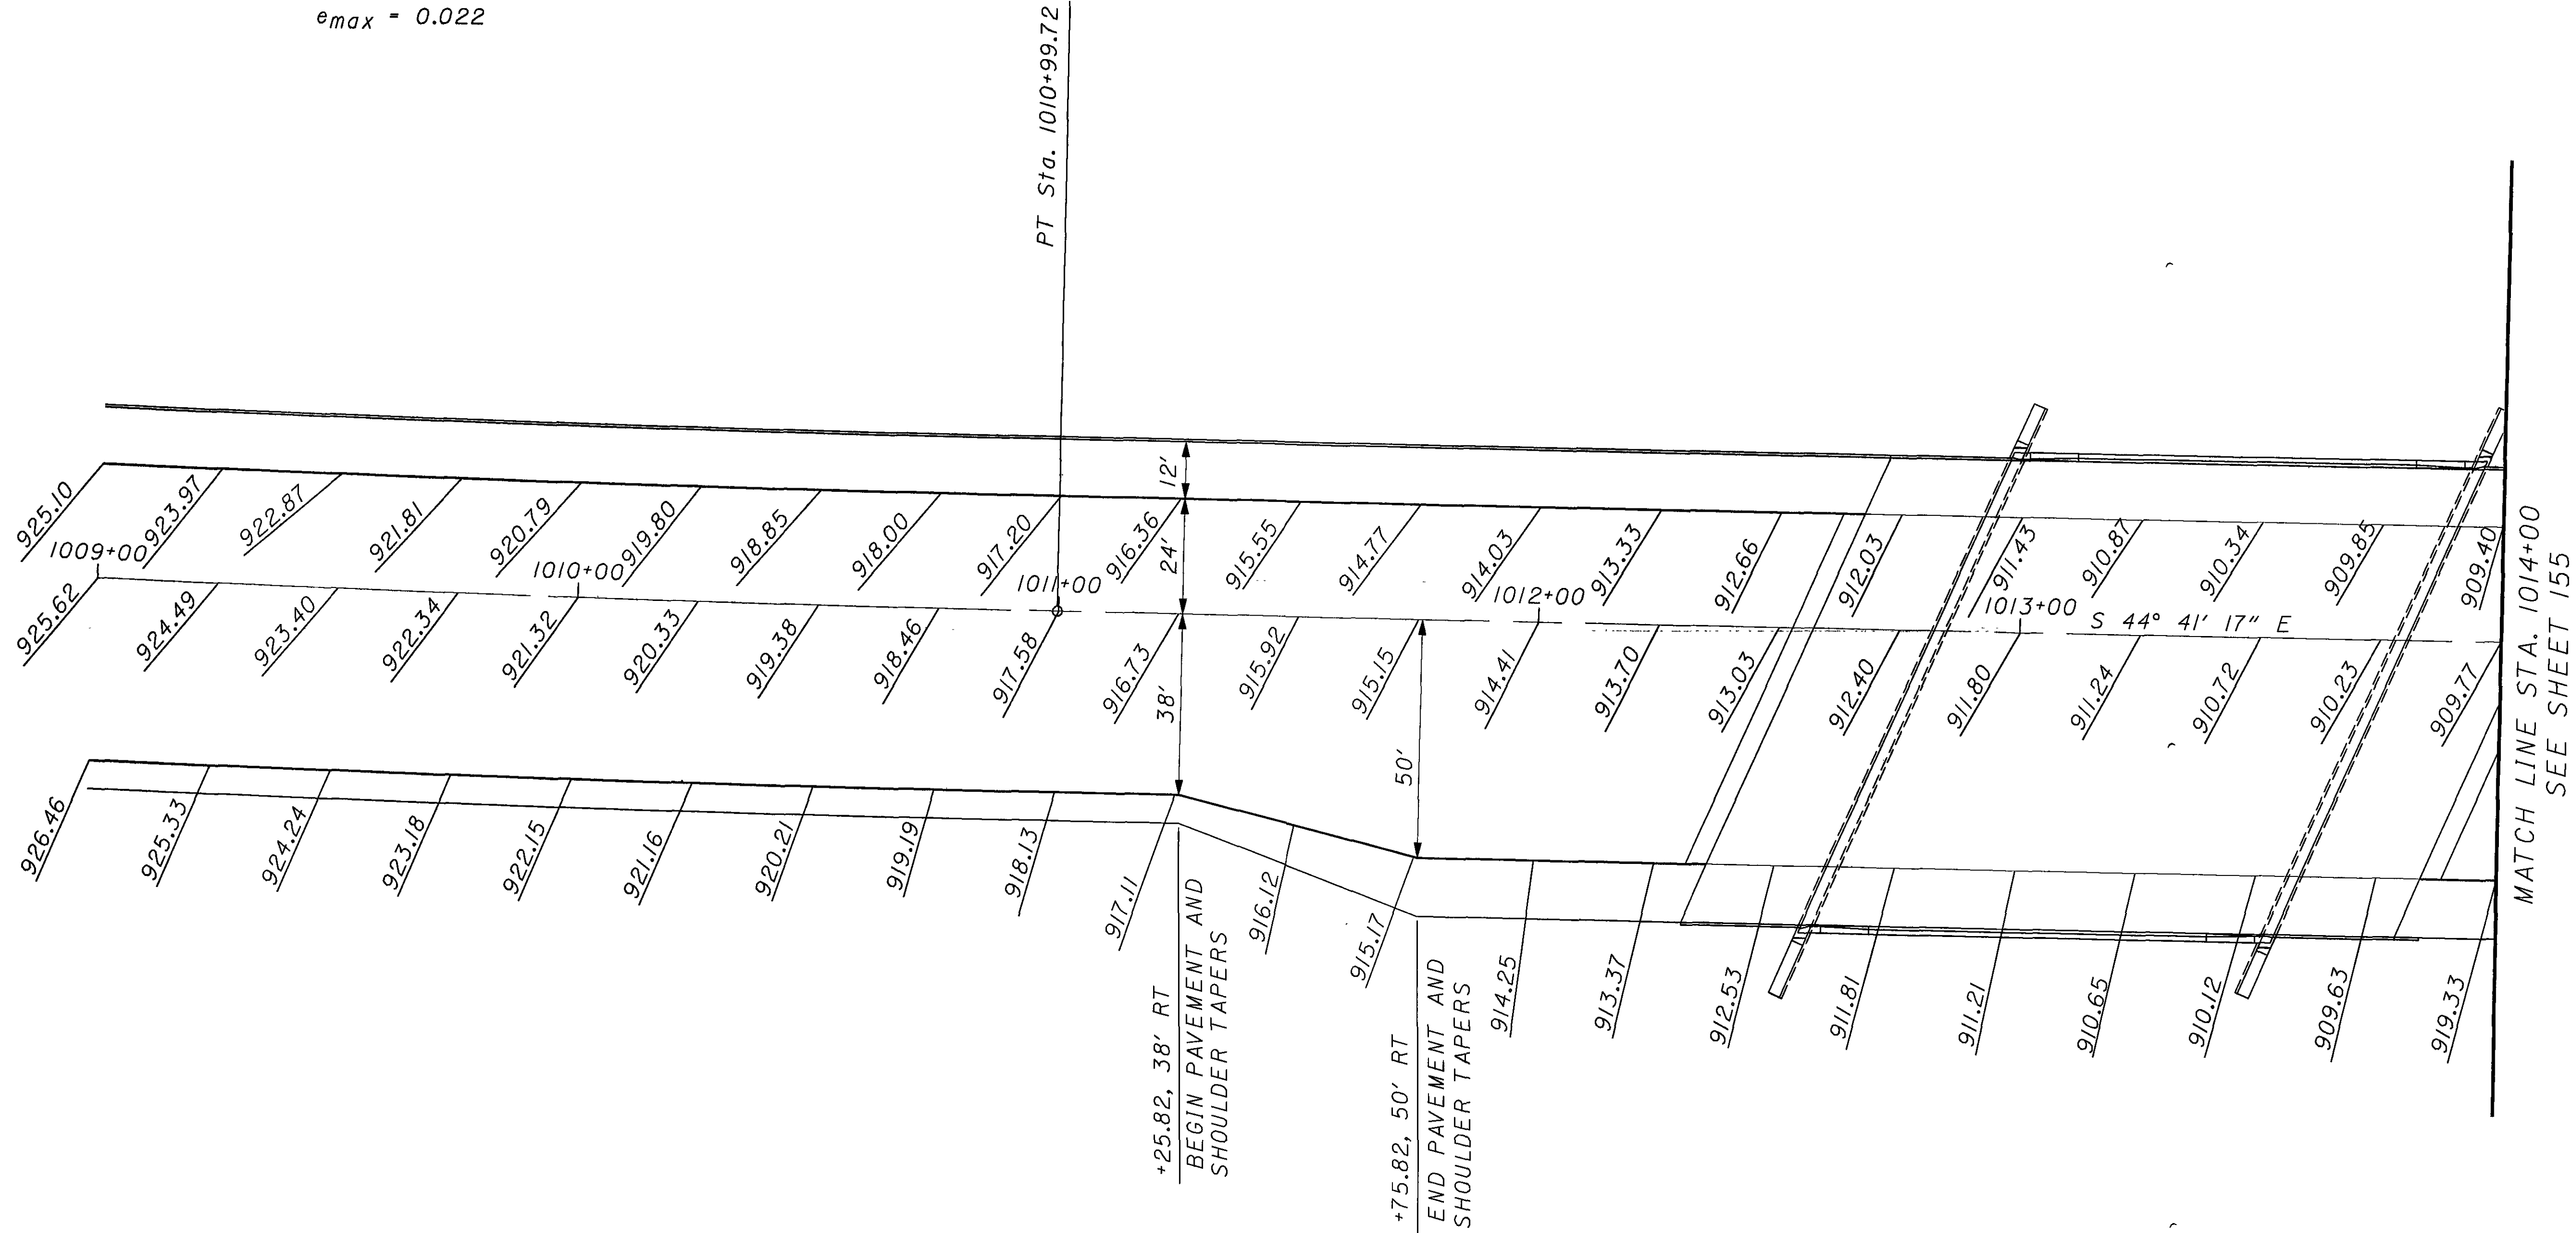

CALCULATED
 CHECKED


PAVEMENT DETAILS
STA. 1009+00 TO STA. 1014+00

GEA / POR-422-18.31 / 0.00


MATCH LINE STA. 1014+00
SEE SHEET 154


STA. 1015+08.58 @ U.S. 422=
STA. 149+96.05 @ S.R. 282

P.I. Sta = 1016+86.23
D = 4° 02' 45" (LT)
Dc = 1° 14' 56"
R = 4,587.90'
T = 162.05'
L = 323.96'
E = 2.86'
e_{max} = 0.035

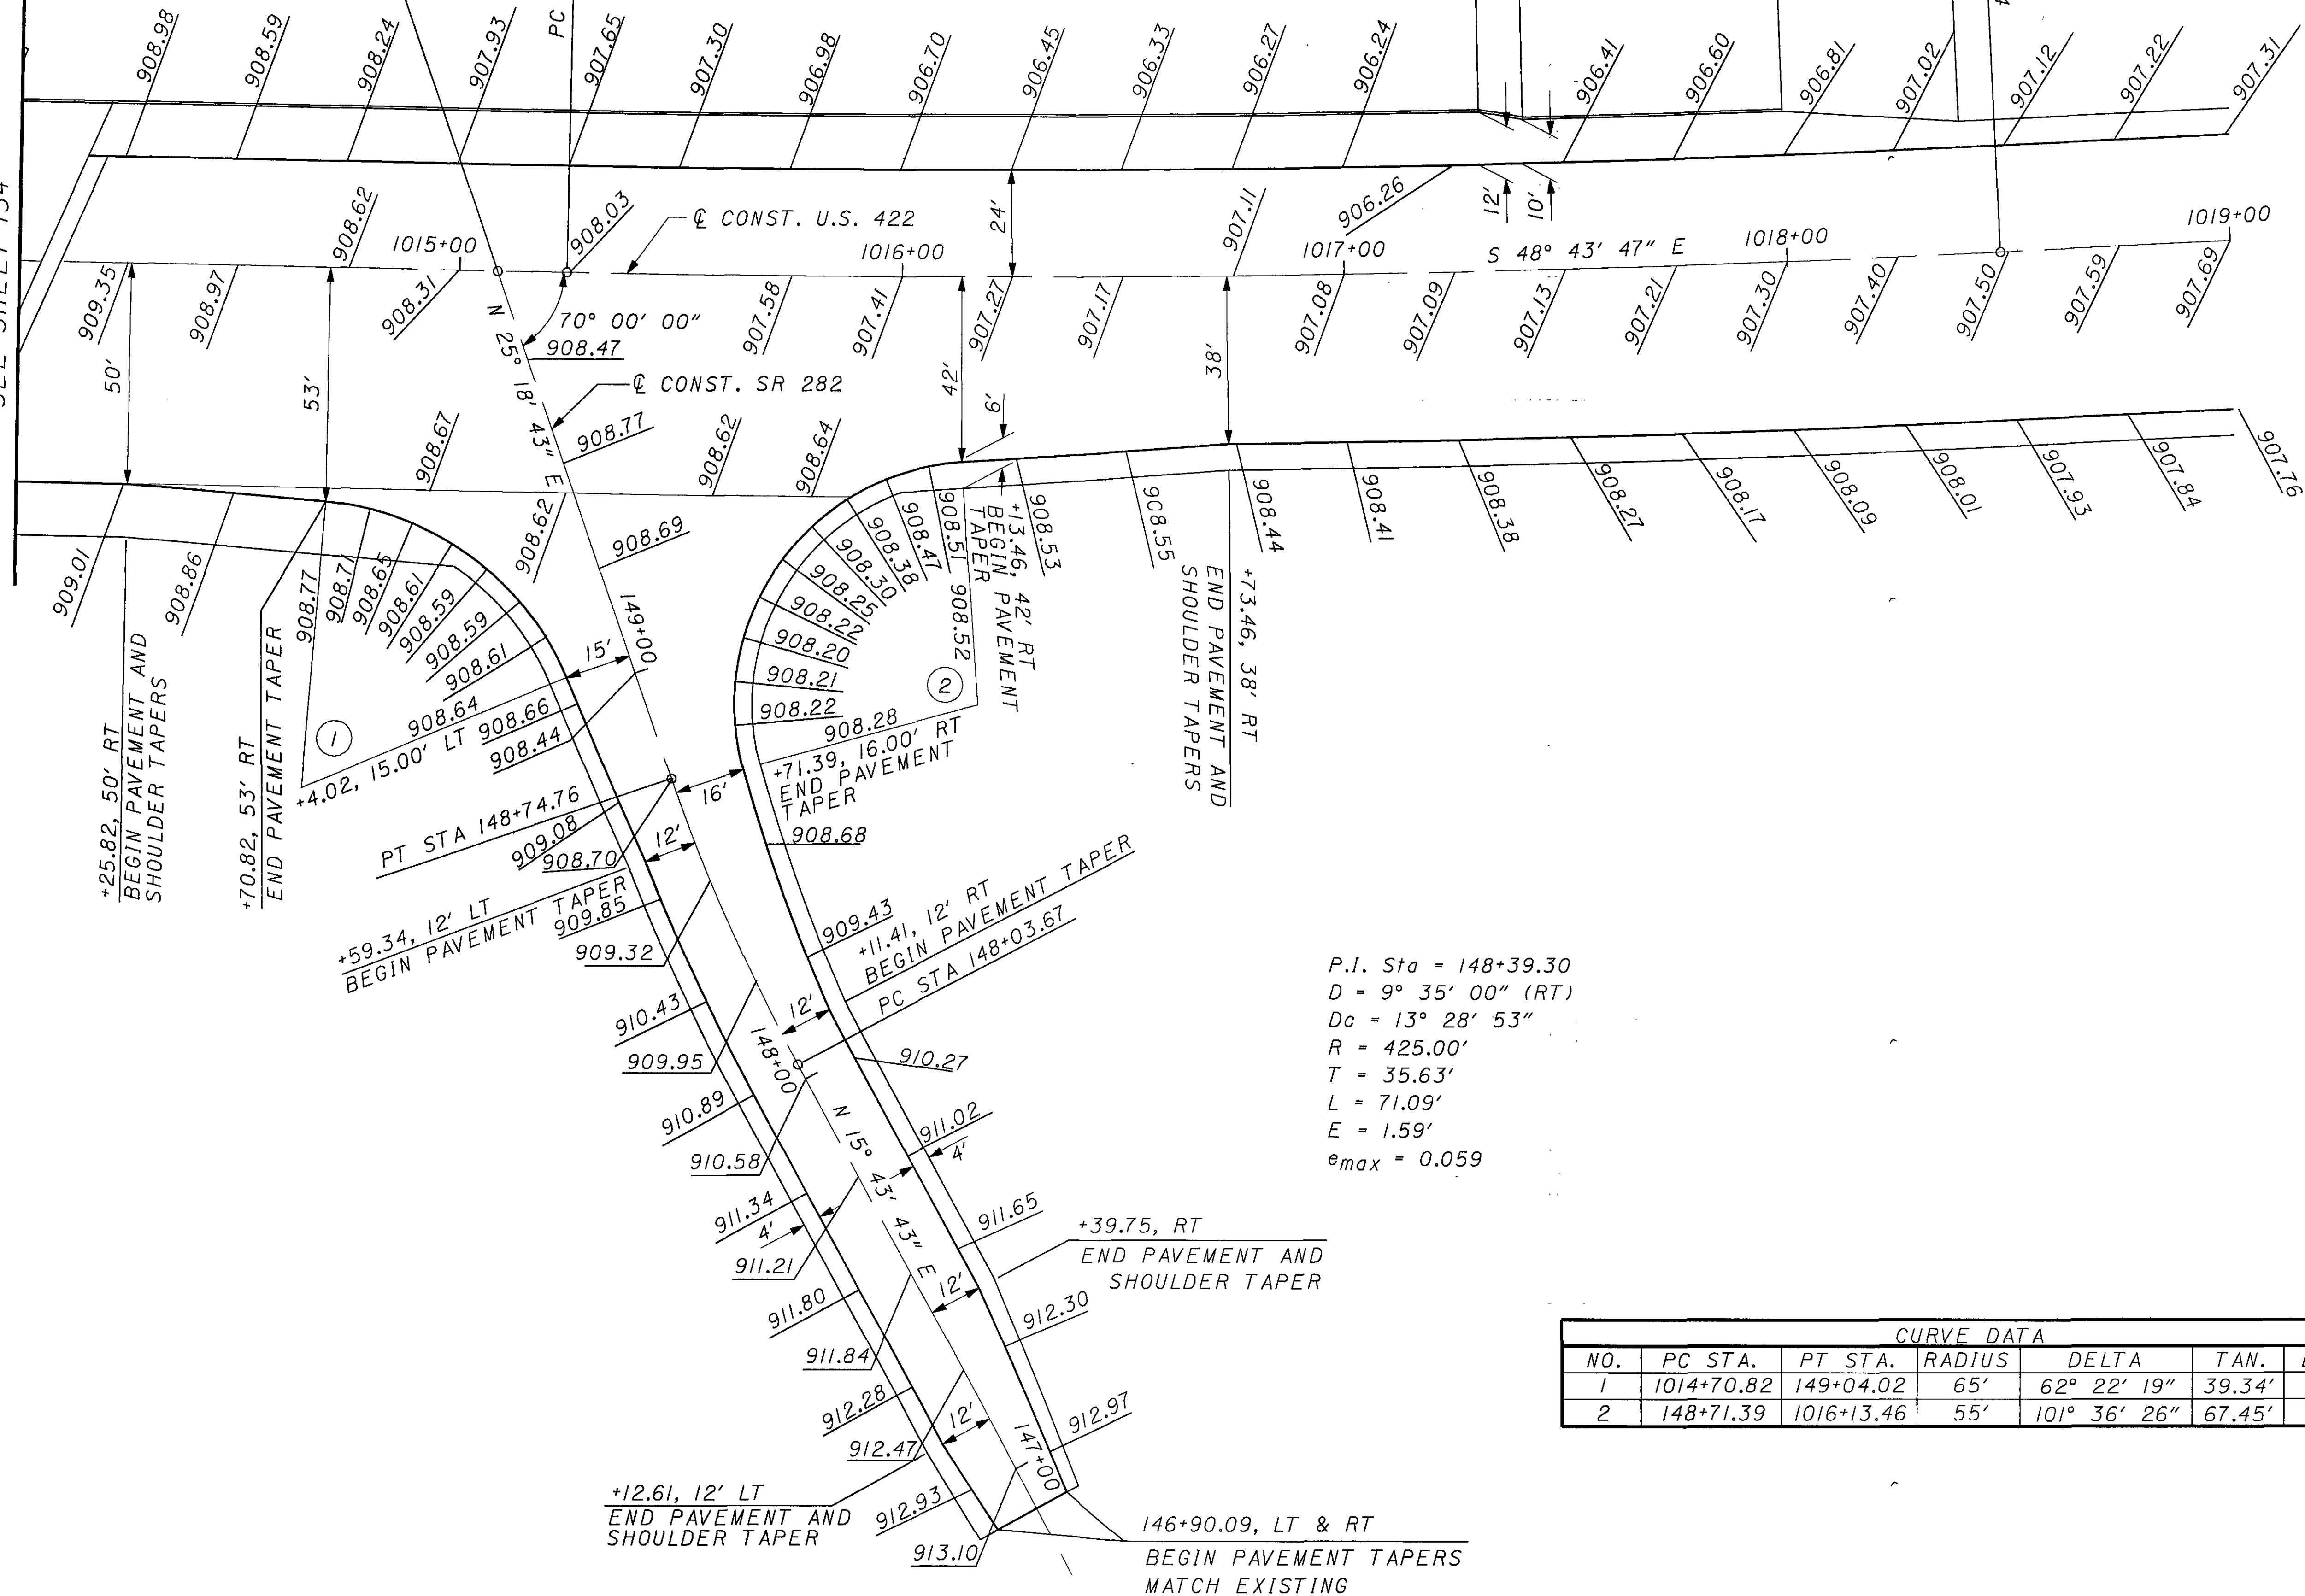

CURVE DATA						
NO.	PC STA.	PT STA.	RADIUS	DELTA	TAN.	LENGTH
1	1042+76.53	101+35.30	65'	60° 33' 46"	37.95'	68.71'
2	101+79.97	1044+24.29	55'	101° 38' 59"	67.50'	97.58'

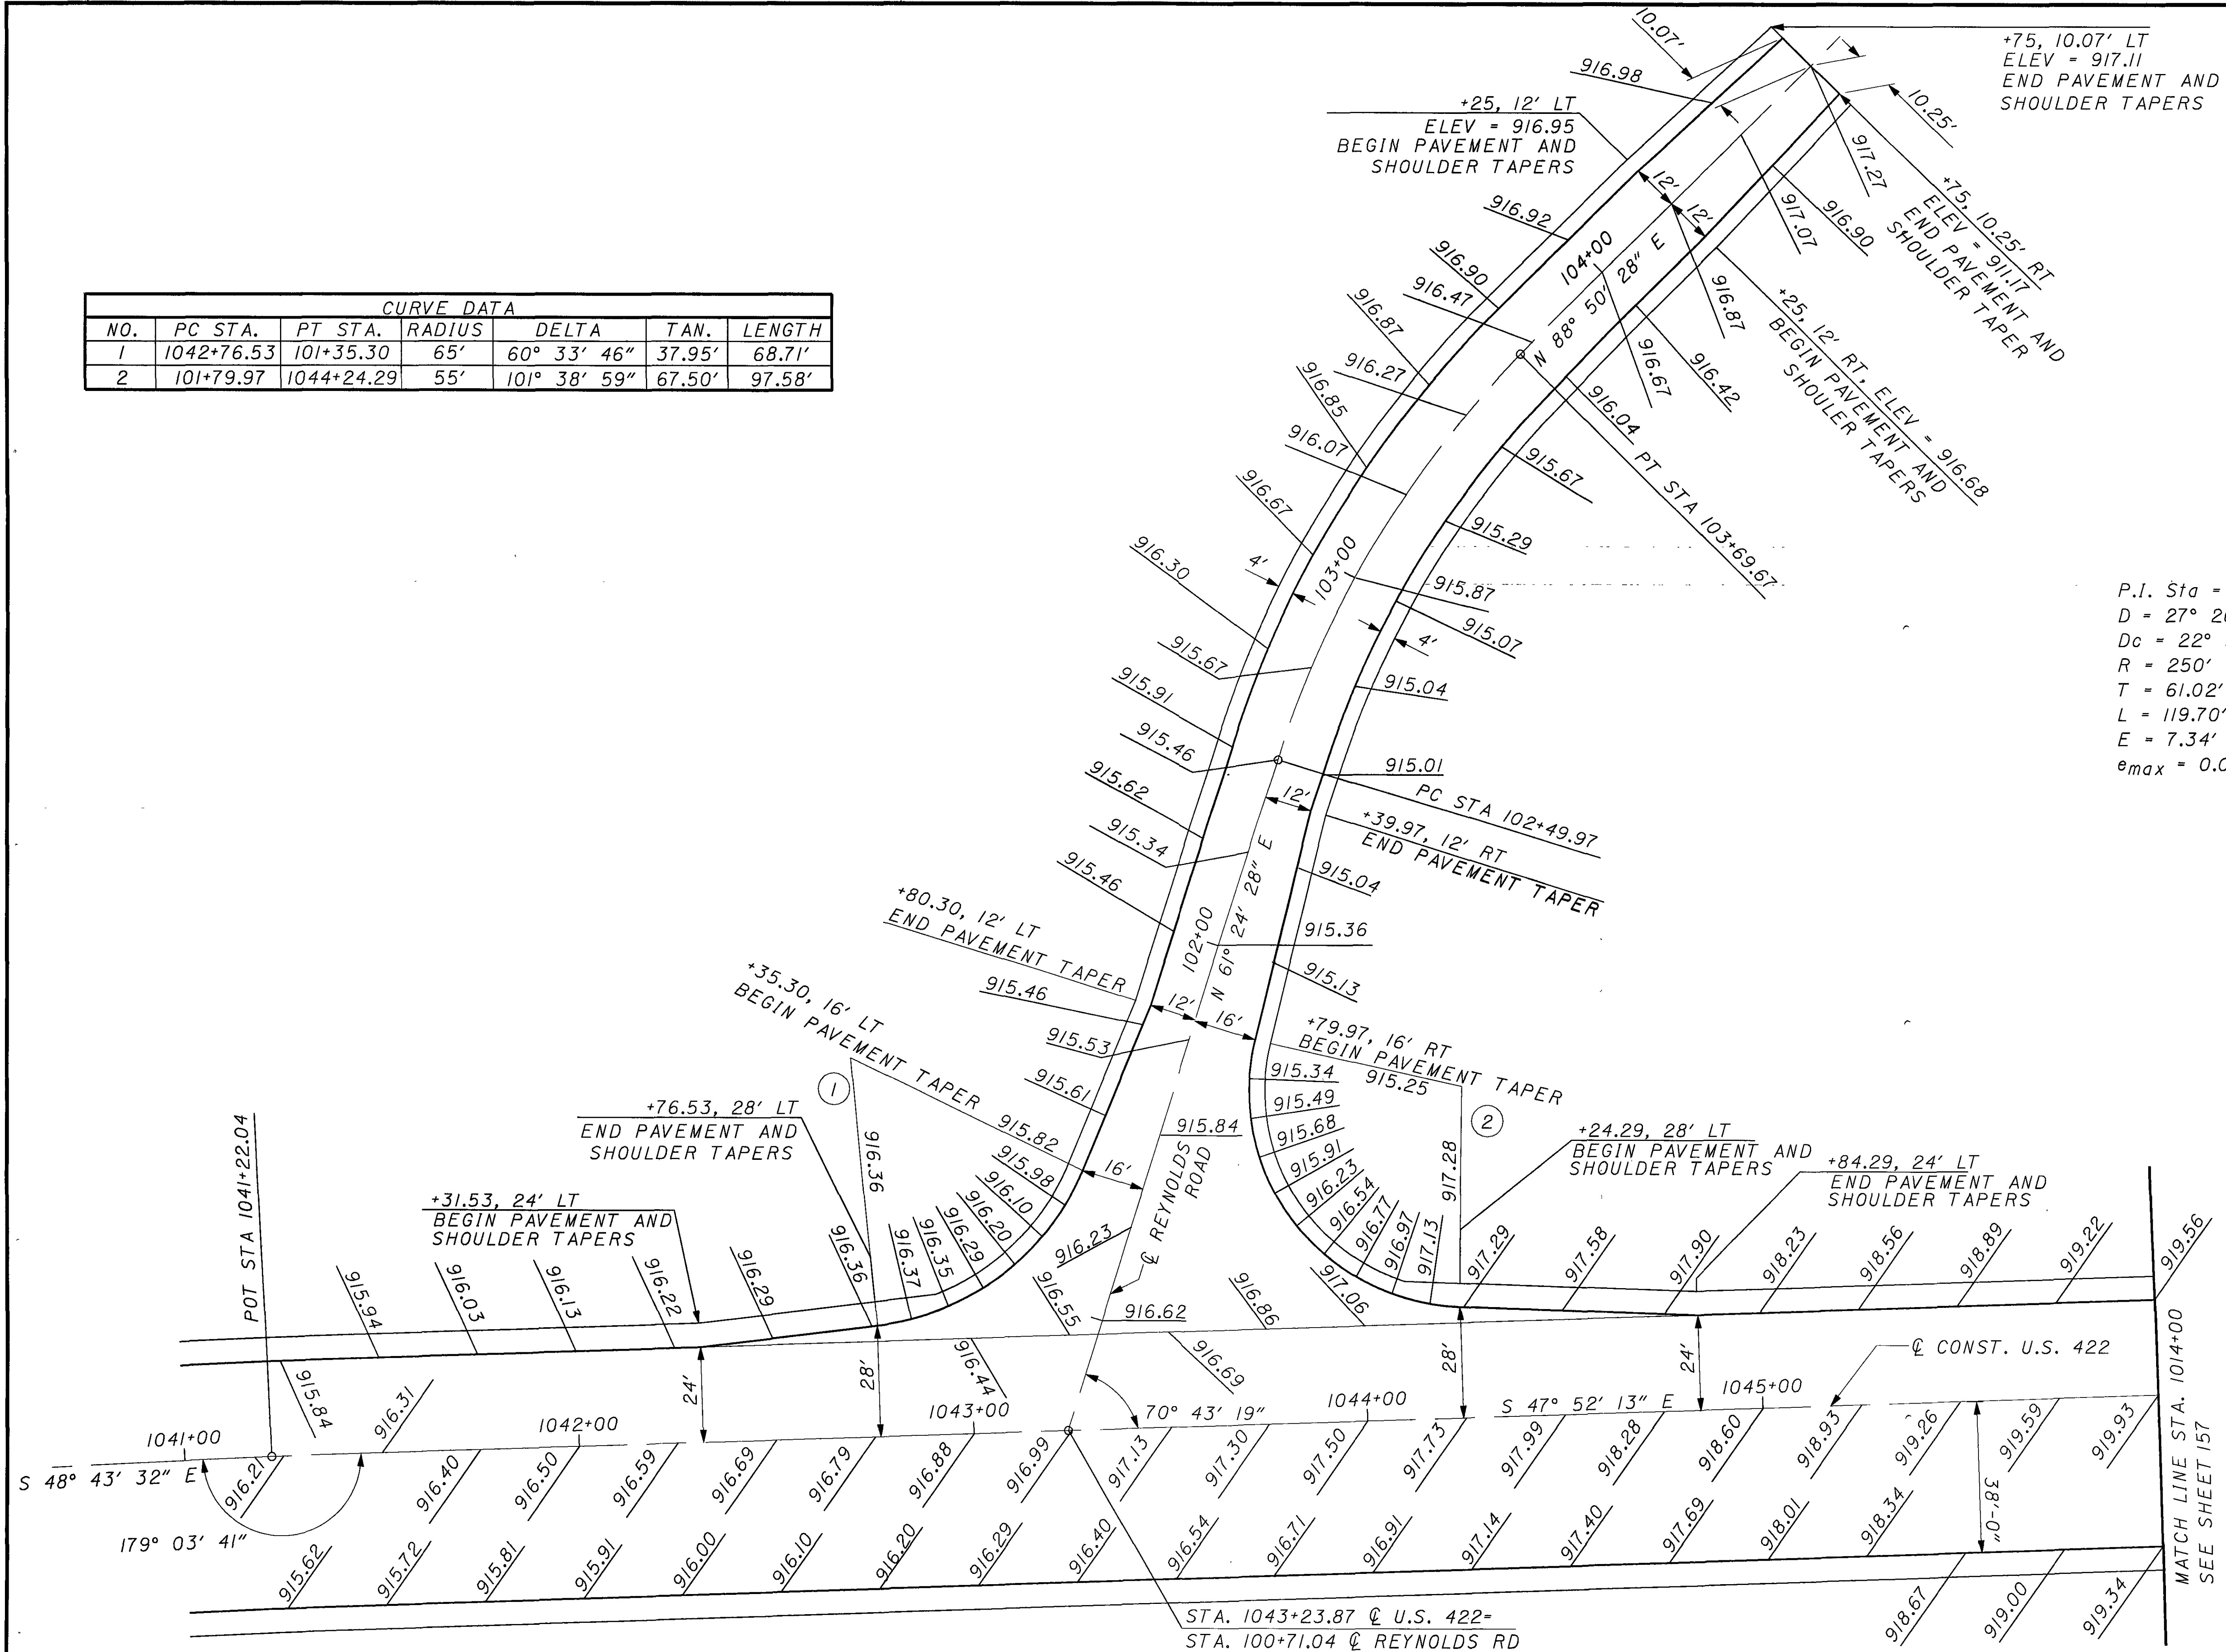

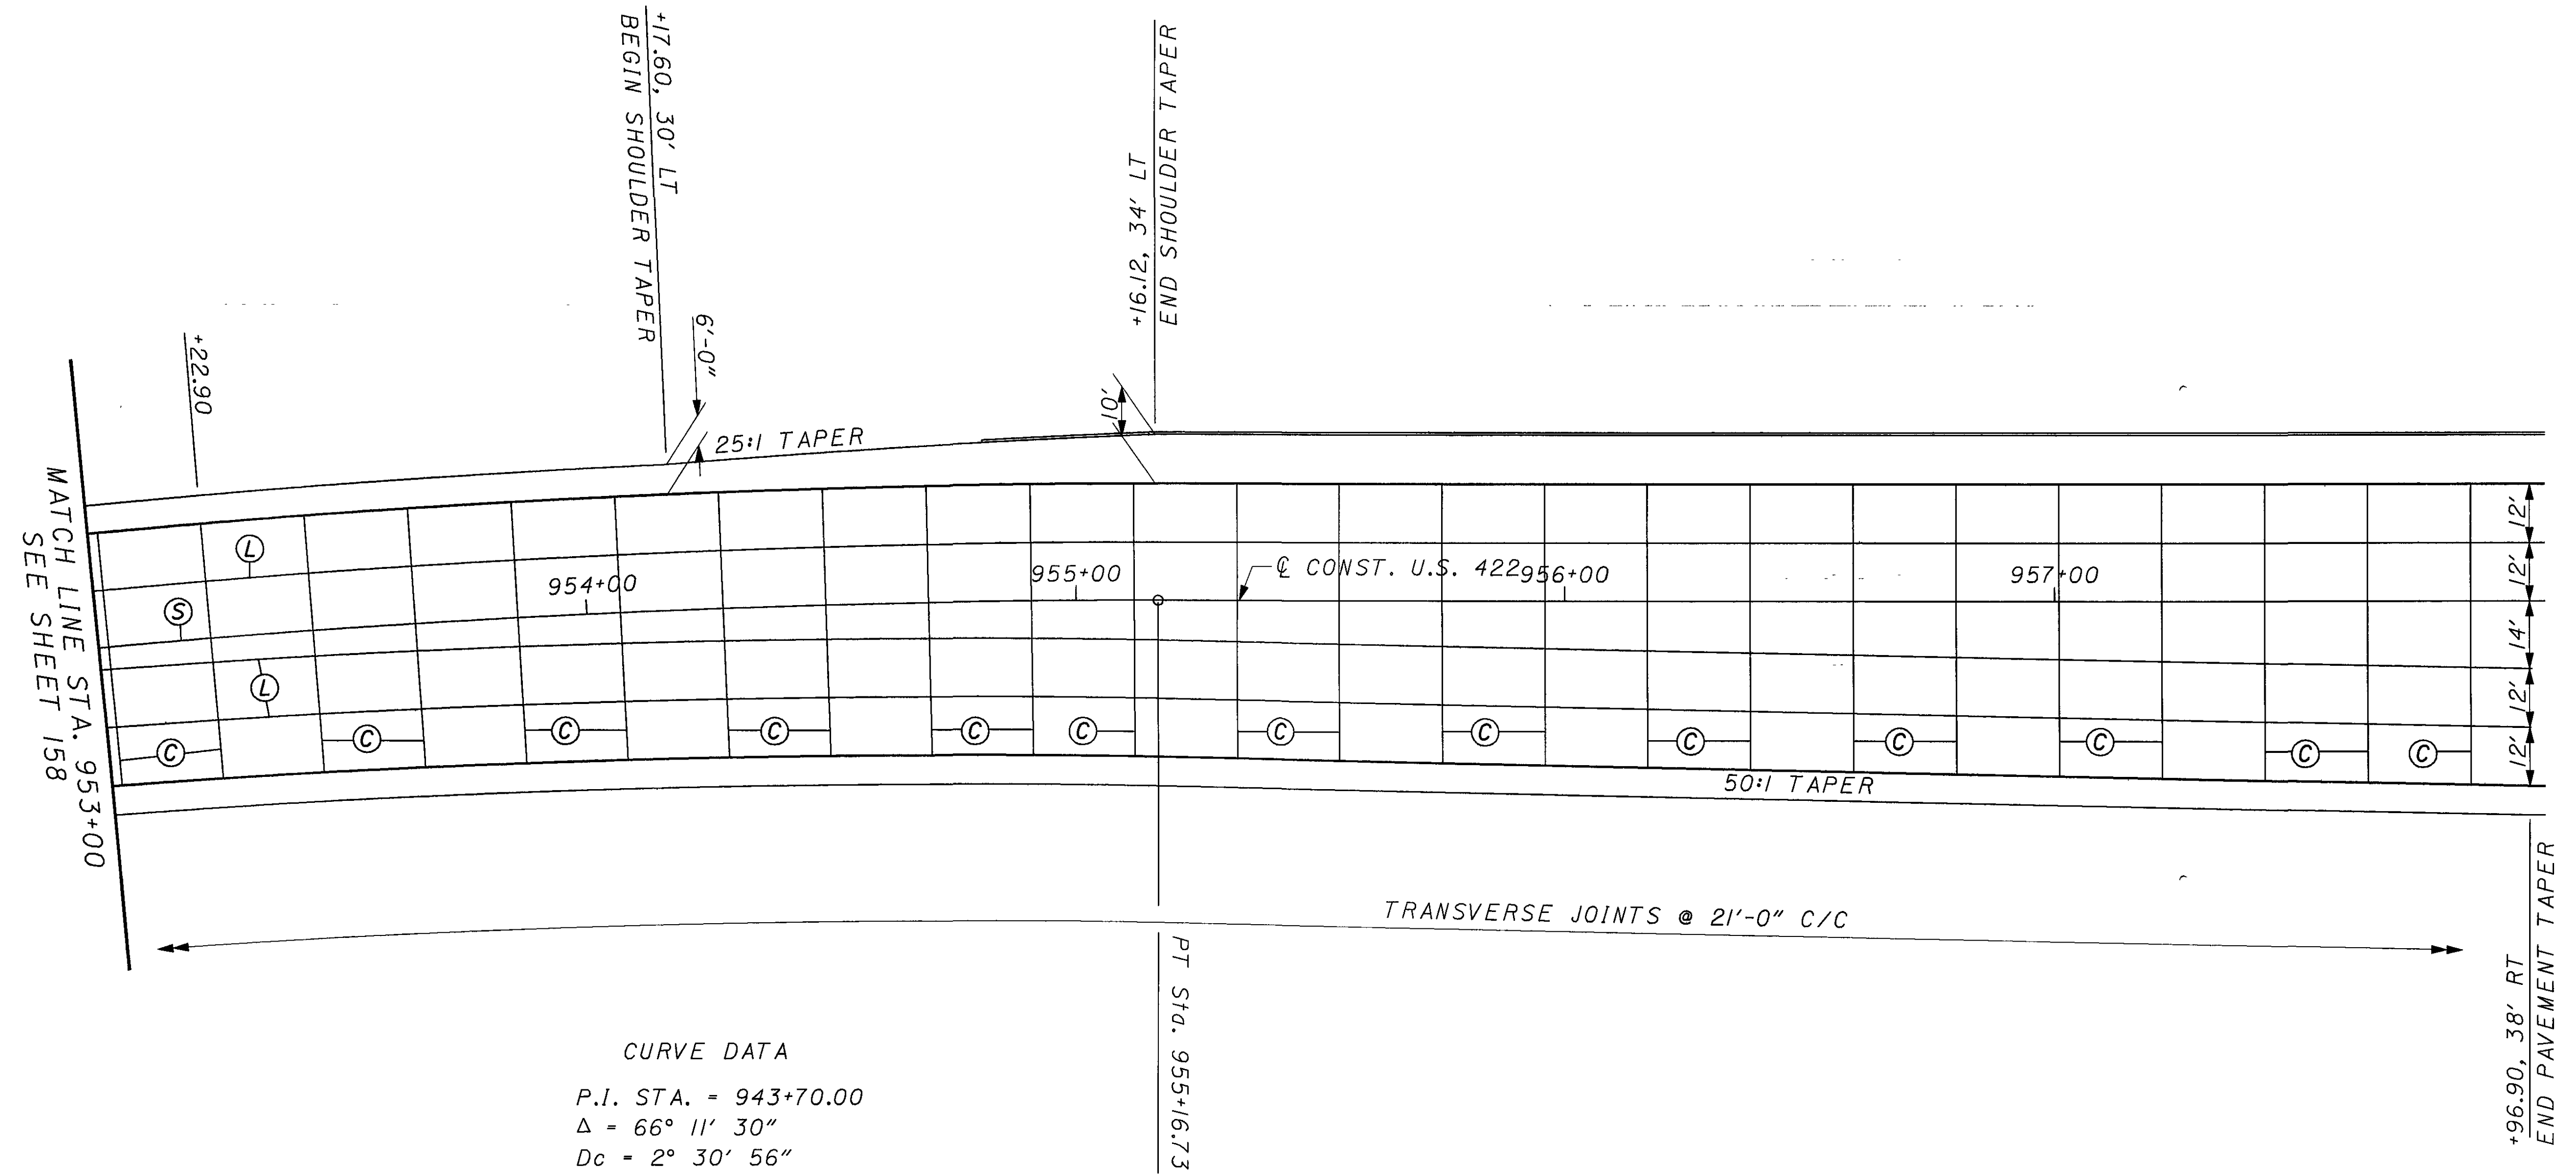

CURVE DATA
P.I. STA. = 943+70.00
 $\Delta = 66^\circ 11' 30''$
 $Dc = 2^\circ 30' 56''$
 $R = 2277.63'$
 $T = 1484.53'$
 $L = 2631.26'$
 $E = 441.09'$
 $e_{max} = 0.062$



0 10 20 40
HORIZONTAL
SCALE IN FEET

CALCULATED
CHECKED


JOINT DETAILS
STA. 953+00 TO STA. 958+00

GEA / POR-422-18.31 / 0.00

159
332

FOR JOINT LEGEND, SEE SHEET 158

CURVE DATA
P.I. STA. = 997+05.80
 Δ = 19° 40' 57" (LT)
Dc = 0° 41' 56"
R = 8,196.95'
T = 1,421.94'
L = 2,815.85'
E = 122.42'
 e_{max} = 0.022

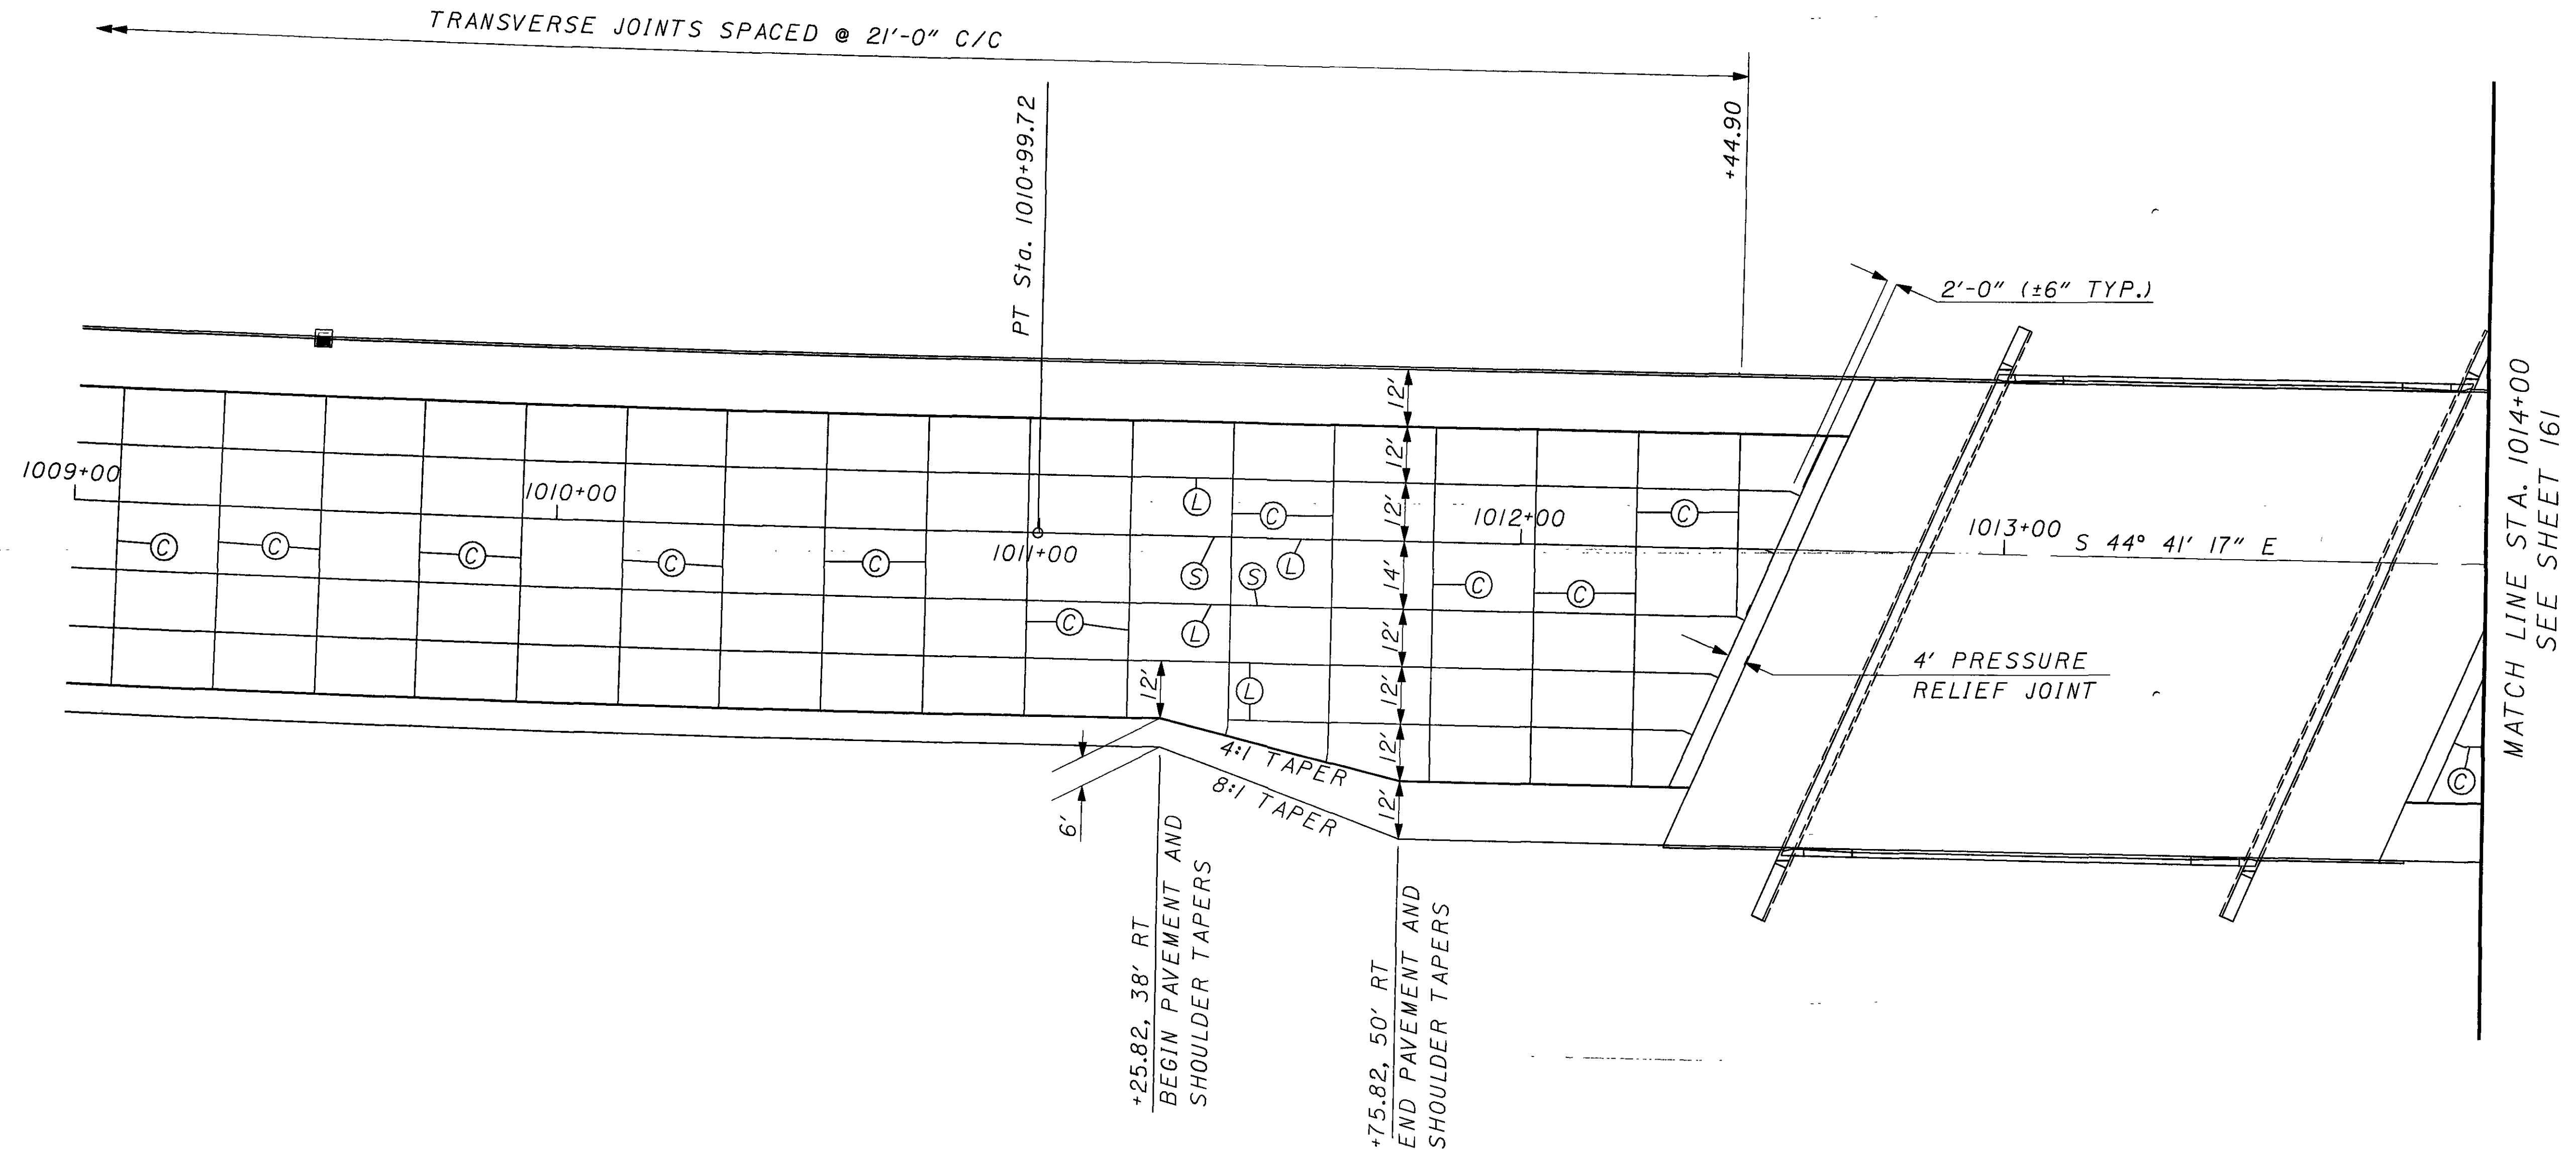

FOR JOINT LEGEND, SEE SHEET 158




0 10 20 40
HORIZONTAL
SCALE IN FEET

CALCULATED
CHECKED

JOINT DETAILS
STA. 1009+00 TO STA. 1014+00

GEA / POR-422-18.31 / 0.00

160
332

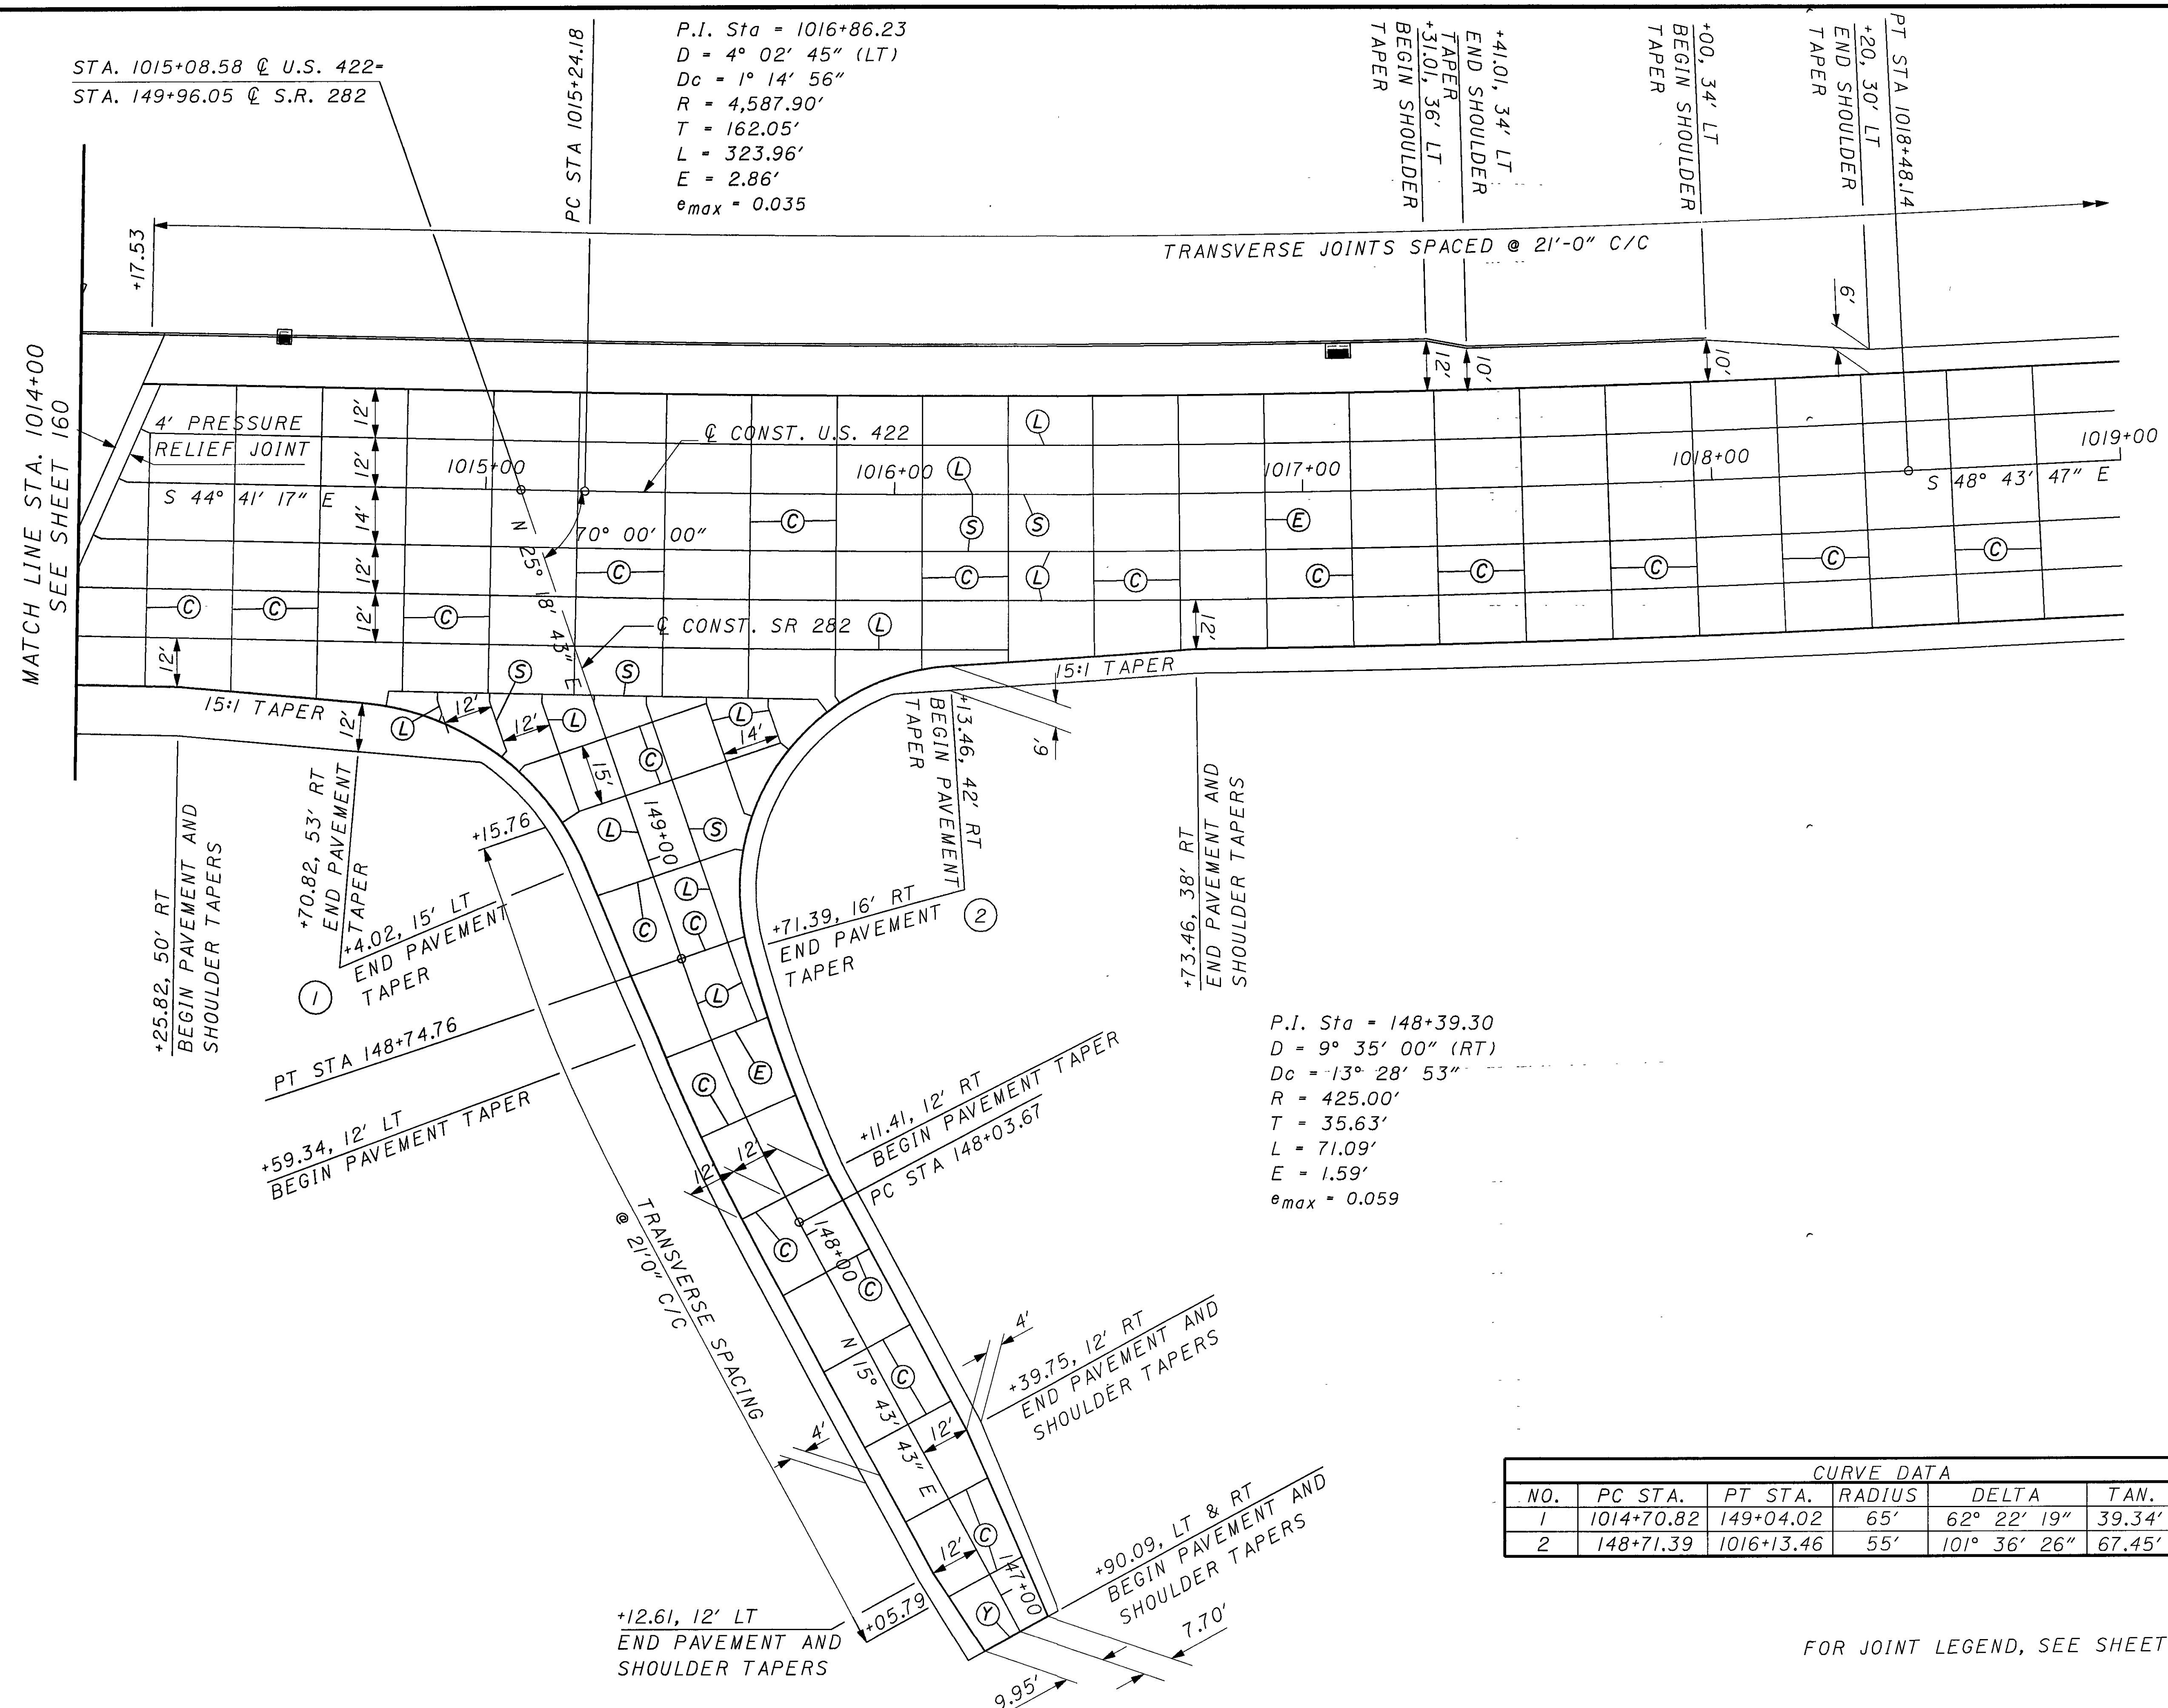

STA. 1015+08.58 @ U.S. 422-
STA. 149+96.05 @ S.R. 282

PC STA 1015+24.18
P.I. Sta = 1016+86.23
D = 4° 02' 45" (LT)
Dc = 1° 14' 56"
R = 4,587.90'
T = 162.05'
L = 323.96'
E = 2.86'
e_{max} = 0.035

PT STA 1018+48.14
+20.30' LT
END SHOULDER
TAPER
+00.34' LT
BEGIN SHOULDER
TAPER
+41.01, 34' LT
END SHOULDER
TAPER
+31.01, 36' LT
BEGIN SHOULDER
TAPER

TRANSVERSE JOINTS SPACED @ 21'-0" C/C

MATCH LINE STA. 1014+00
SEE SHEET 160

+25.82, 50' RT
BEGIN PAVEMENT AND
SHOULDER TAPERS

PT STA 148+74.76
+59.34, 12' LT
BEGIN PAVEMENT TAPER

+70.82, 53' RT
END PAVEMENT
TAPER
+4.02, 15' LT
END PAVEMENT
TAPER

TRANSVERSE SPACING
@ 21'-0" C/C

+12.61, 12' LT
END PAVEMENT AND
SHOULDER TAPERS

+71.39, 16' RT
END PAVEMENT
TAPER

PC STA 148+03.67
+11.41, 12' RT
BEGIN PAVEMENT TAPER

+39.75, 12' RT
END PAVEMENT AND
SHOULDER TAPERS

+90.09, LT & RT
BEGIN PAVEMENT AND
SHOULDER TAPERS


+73.46, 38' RT
END PAVEMENT AND
SHOULDER TAPERS

P.I. Sta = 148+39.30
D = 9° 35' 00" (RT)
Dc = 13° 28' 53"
R = 425.00'
T = 35.63'
L = 71.09'
E = 1.59'
e_{max} = 0.059

CURVE DATA						
NO.	PC STA.	PT STA.	RADIUS	DELTA	TAN.	LENGTH
1	1014+70.82	149+04.02	65'	62° 22' 19"	39.34'	70.76'
2	148+71.39	1016+13.46	55'	101° 36' 26"	67.45'	97.54'

FOR JOINT LEGEND, SEE SHEET 158



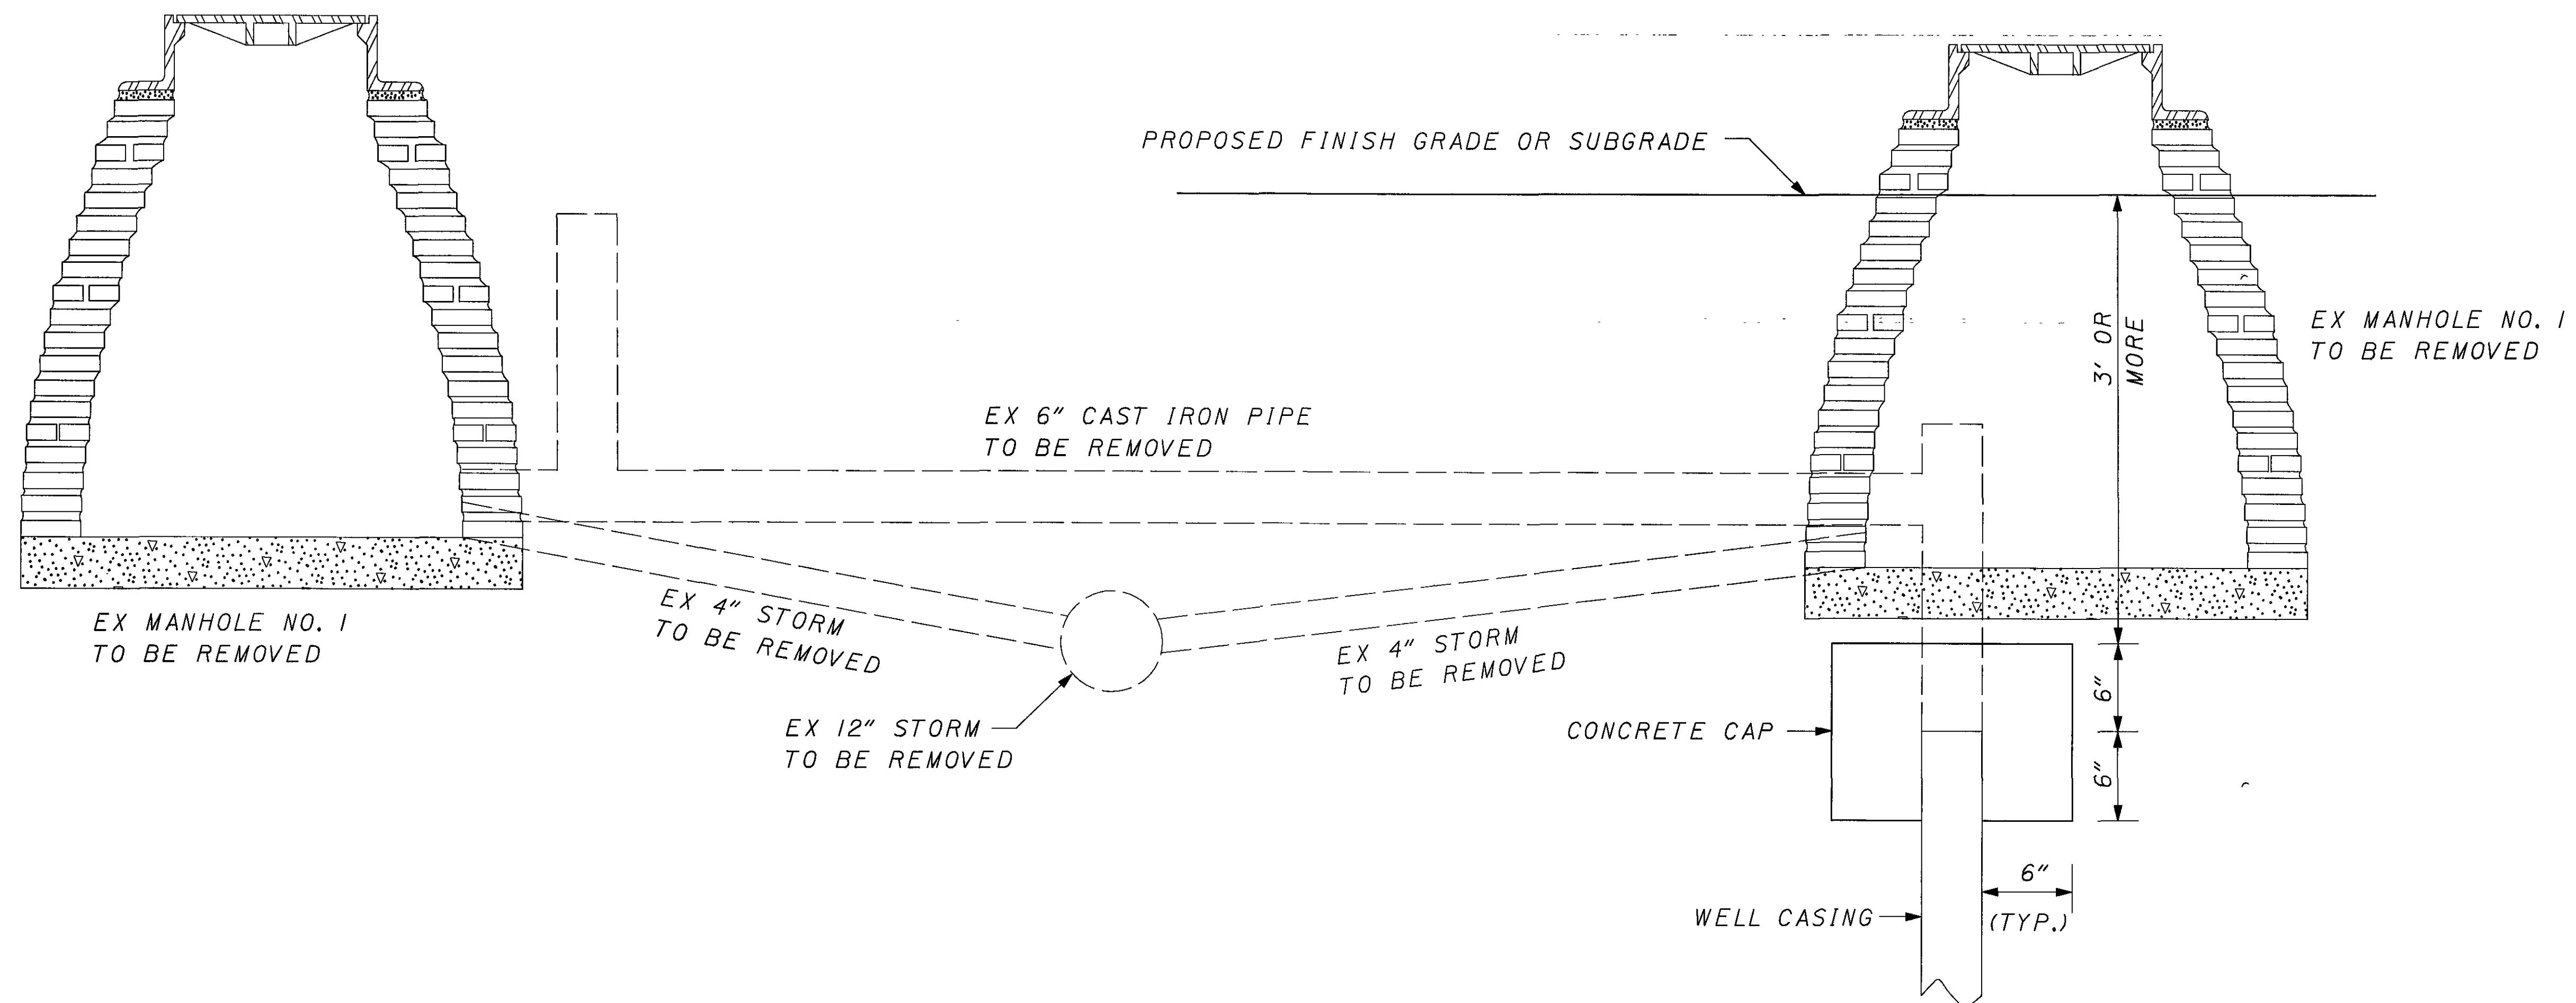


STA 1030+42.91 TO STA 1030+60.74


- NOTES: 1. THE CONTRACTOR MAY WELD A CAP ON THE CASING OR OTHER APPROVED METHOD IN LIEU OF USING THE CONCRETE CAP AS SHOWN.
2. FOR ADDITIONAL NOTES AND DETAILS, SEE STD. CONST. DWG. RM-7.I.

WATER WELL CAP DETAIL

N.T.S.

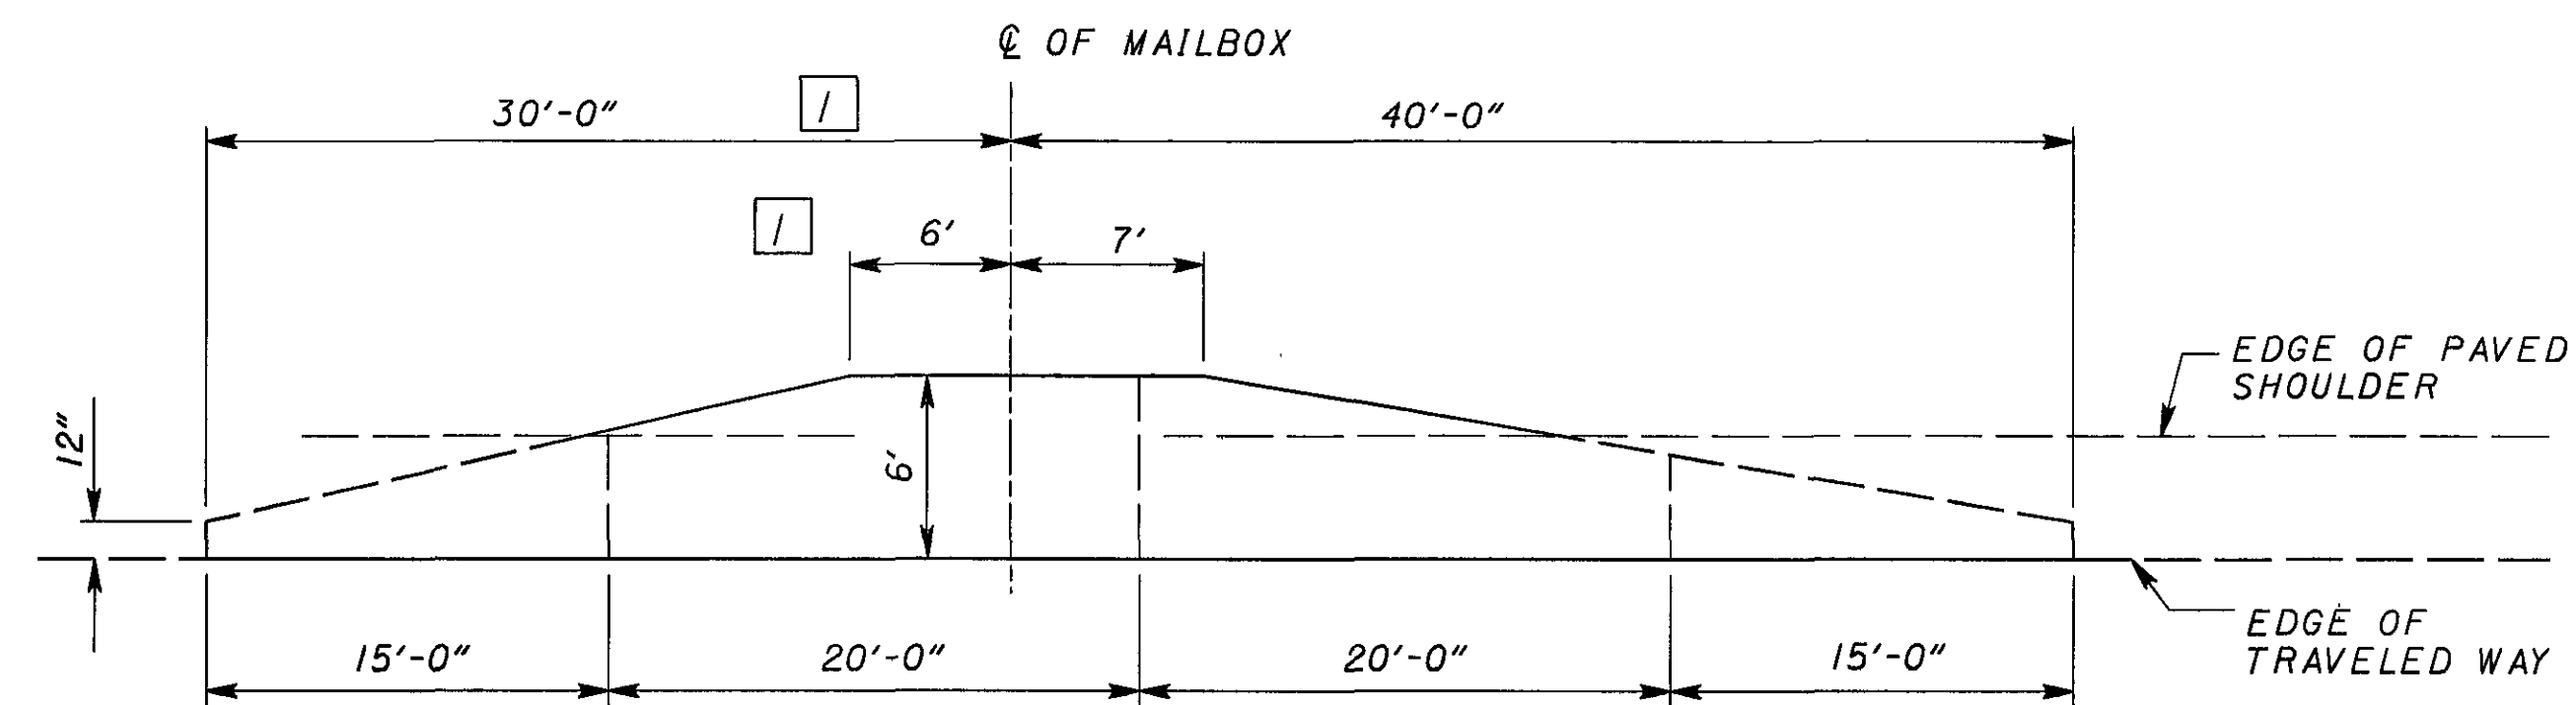


TYPICAL MAIL BOX APPROACH
 [1] ADD 3' FOR EACH ADDITIONAL MAILBOX

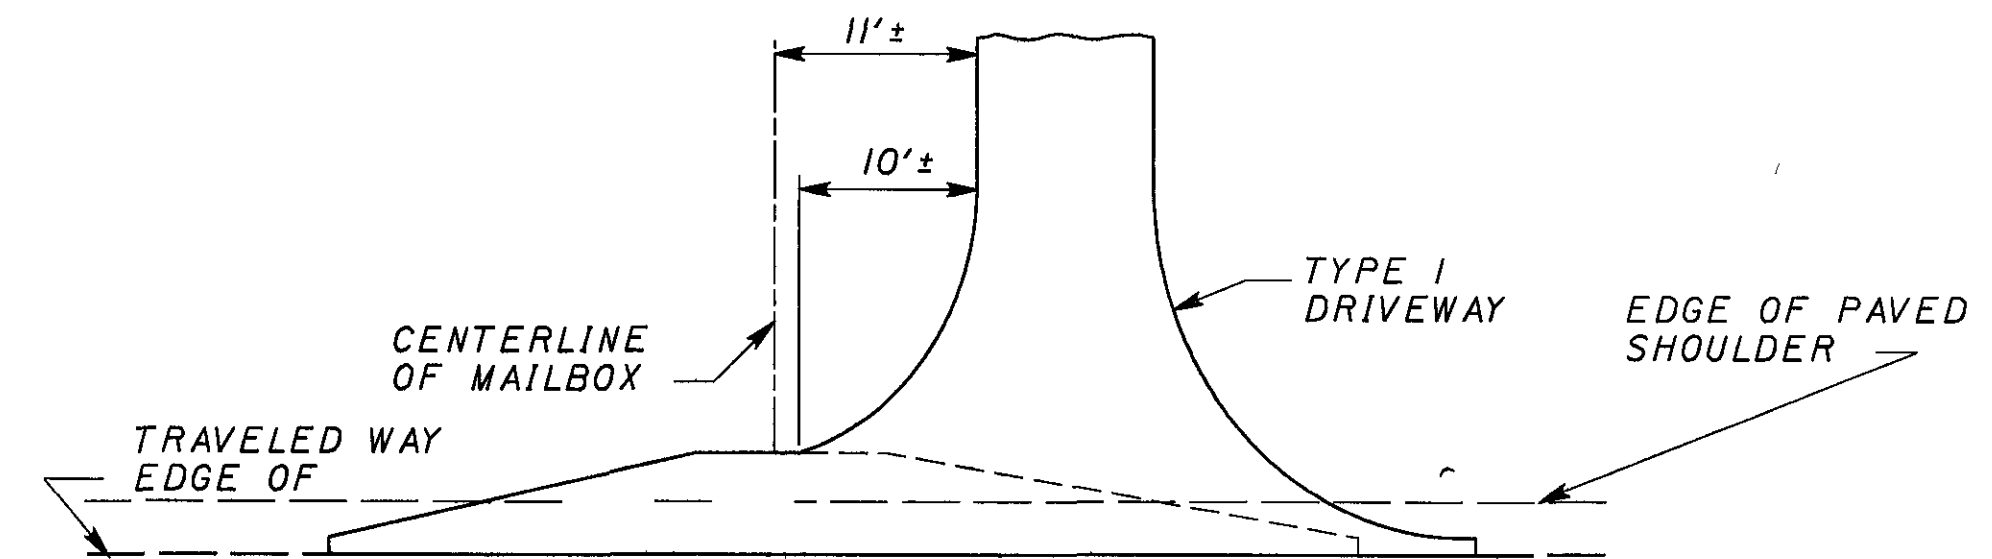


COMBINED DRIVEWAY & MAIL BOX APPROACH*


* COMBINED DRIVEWAY AND MAILBOX APPROACHES ARE LOCATED ON REYNOLDS ROAD AND SR 282.

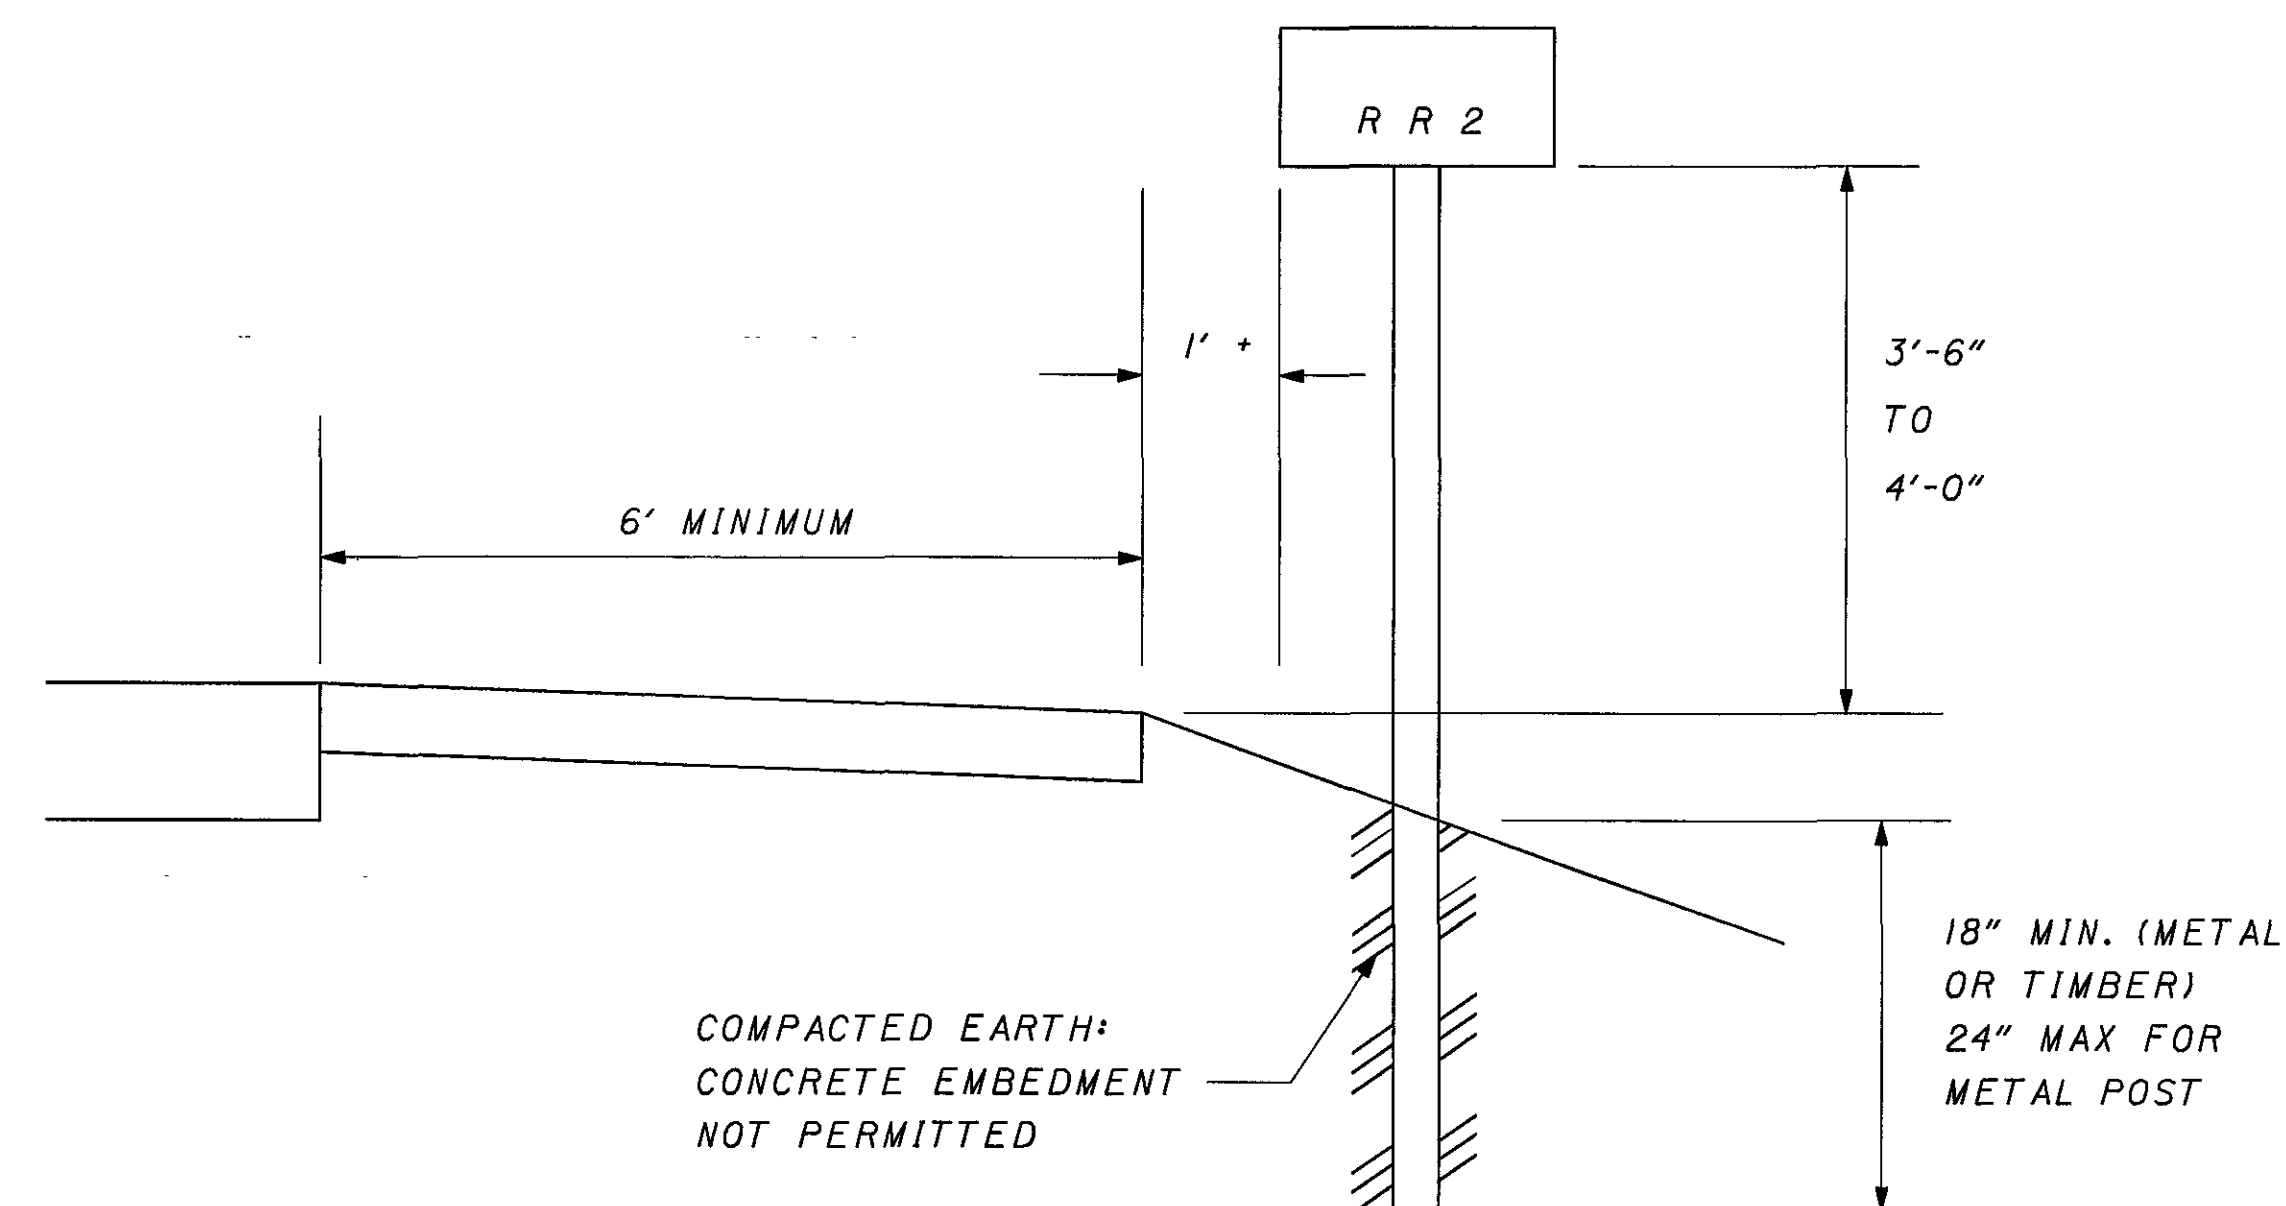


MAILBOX INSTALLATION DETAILS NO CURB

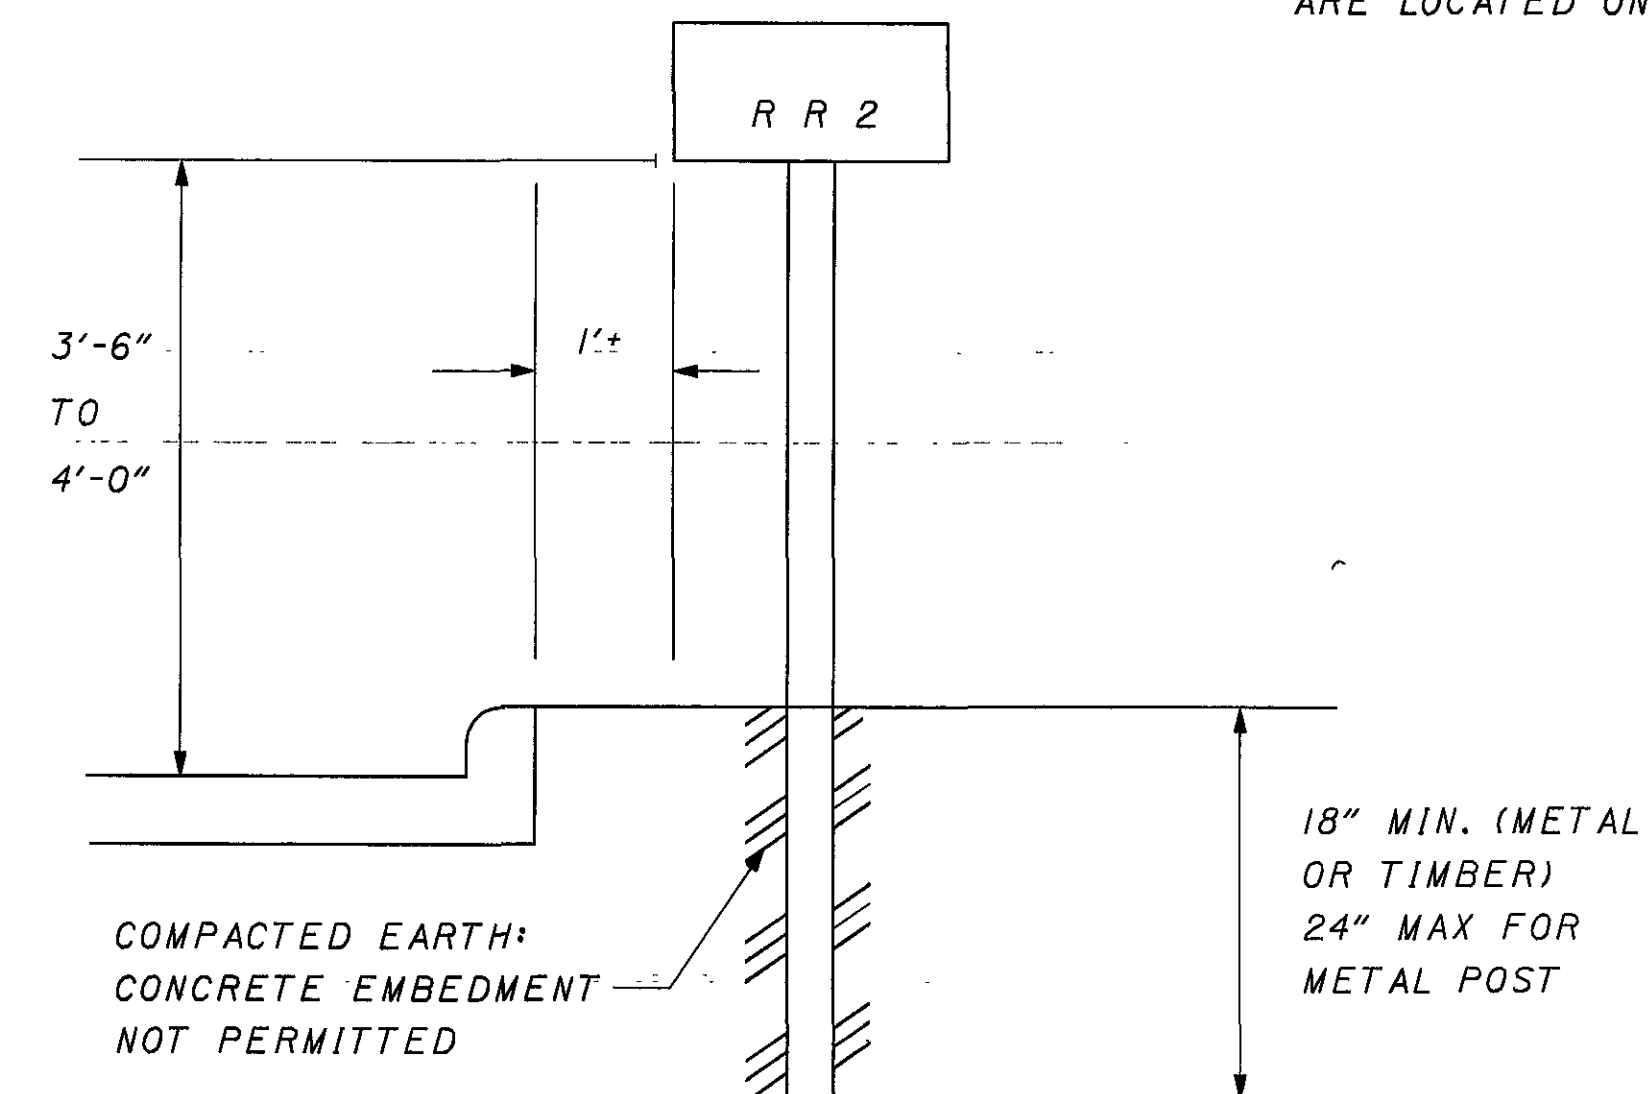


MAILBOX INSTALLATION DETAILS WITH CURB

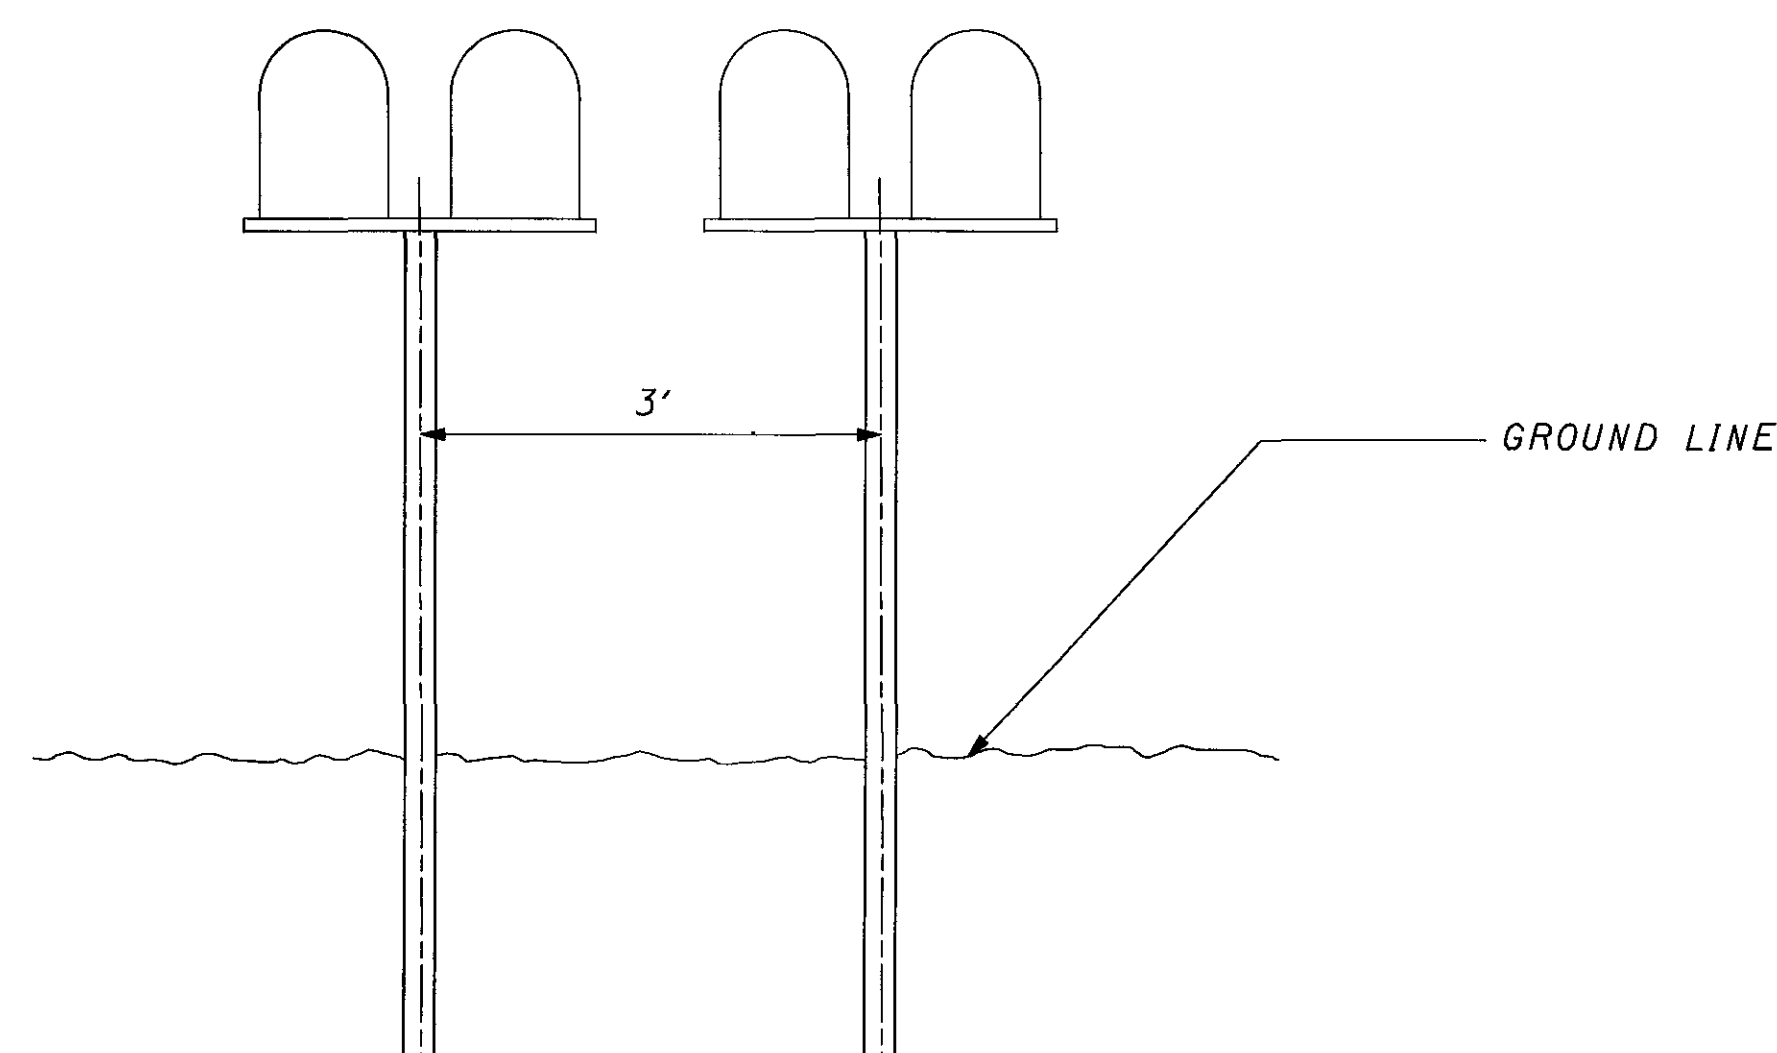


GOUP MAILBOX INSTALLATION

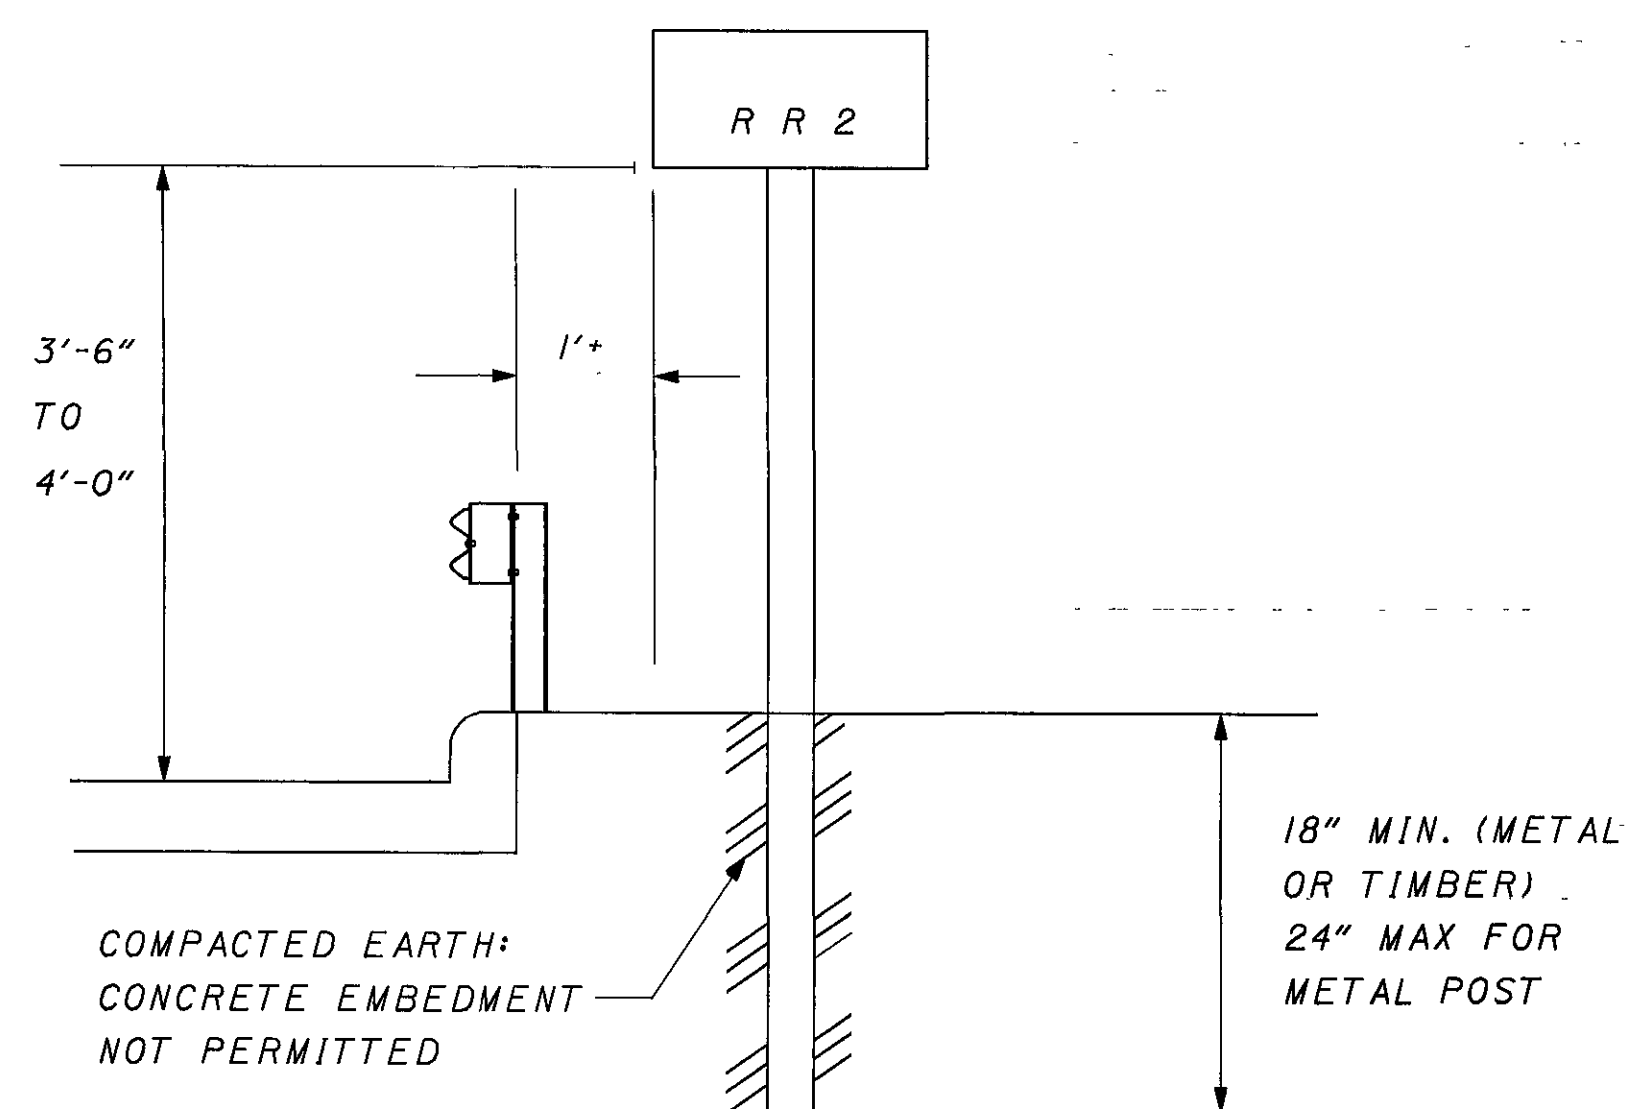


MAILBOX INSTALLATION DETAILS WITH CURB AND GUARDRAIL

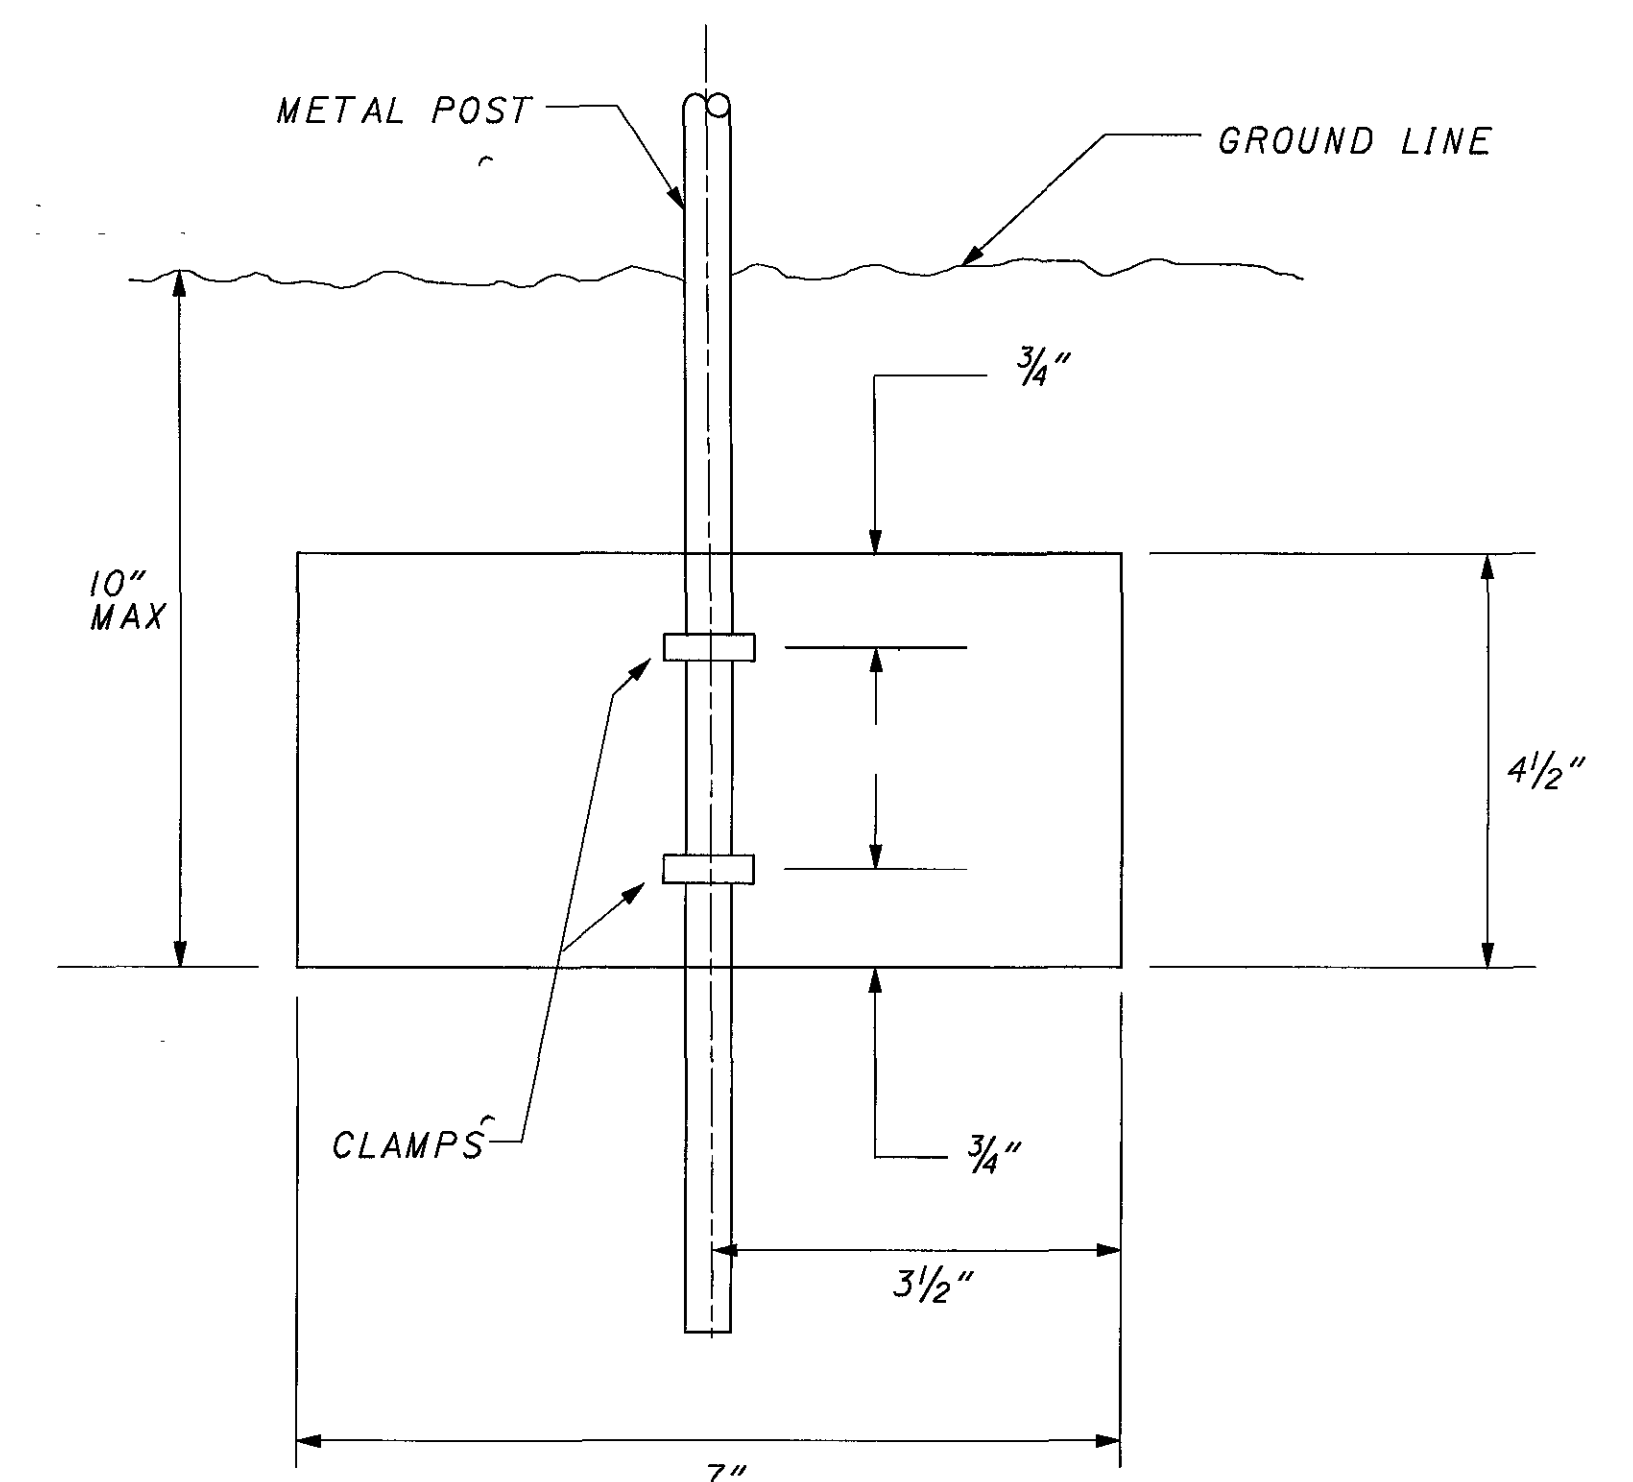

ANTI-TWIST PLATE

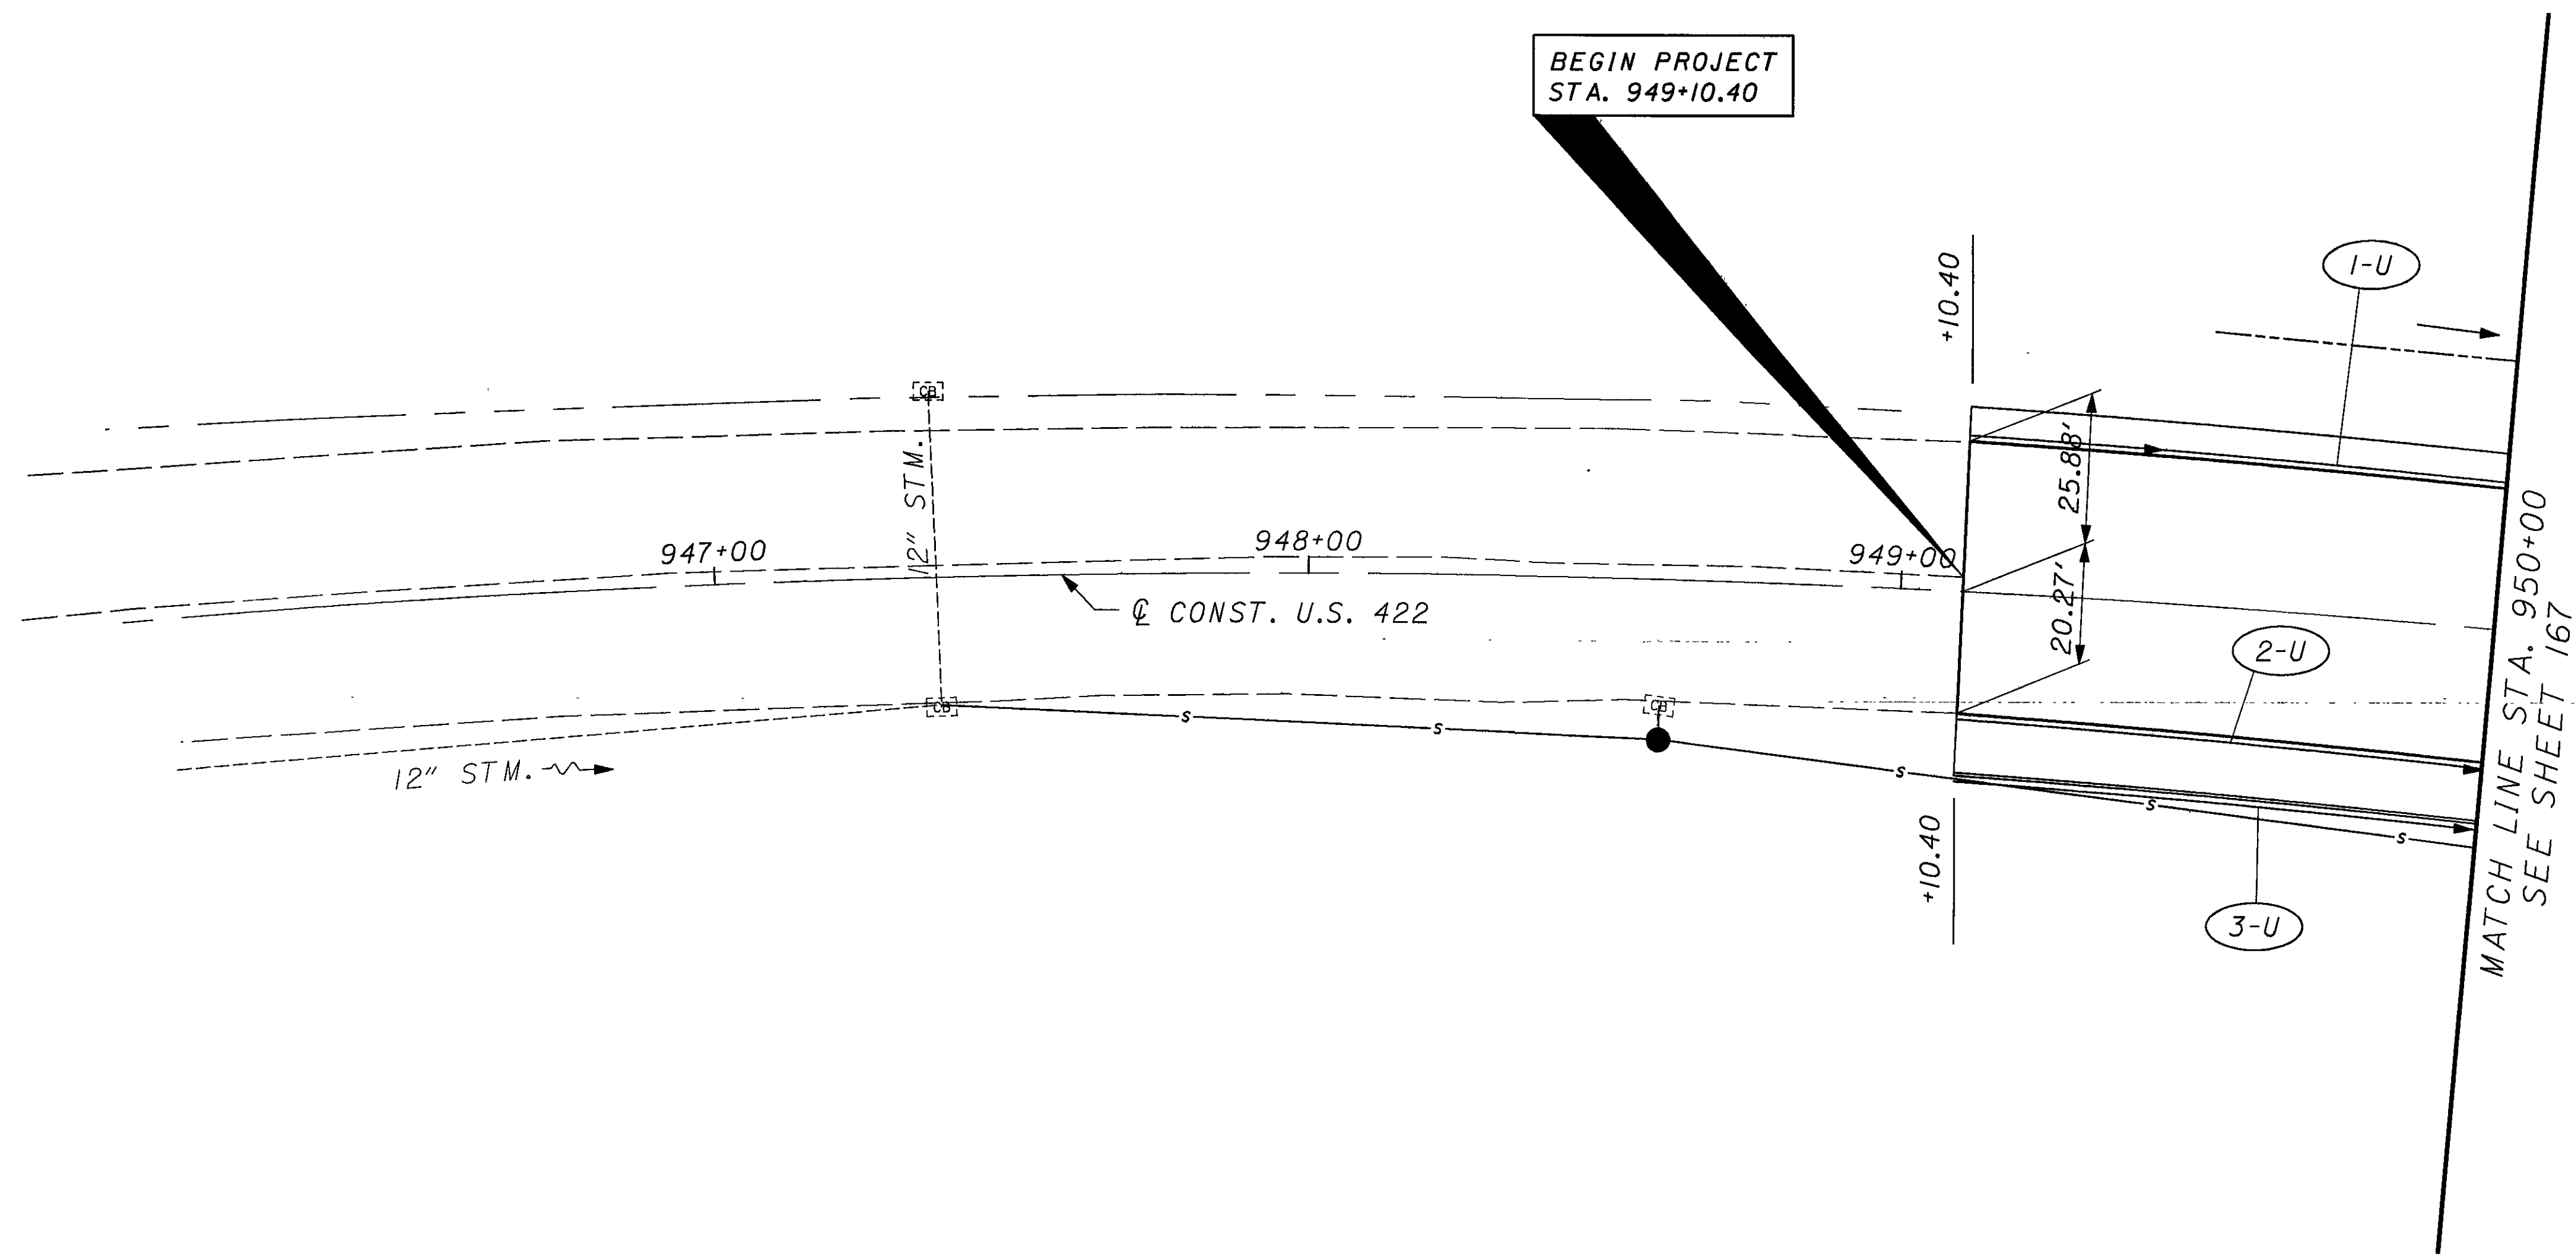


CURVE DATA
 P.I. STA. = 943+70.00
 $\Delta = 66^\circ 11' 30''$
 $Dc = 2^\circ 30' 56''$
 $R = 2277.63'$
 $T = 1484.53'$
 $L = 2631.26'$
 $E = 441.09'$
 $e_{max} = 0.062$

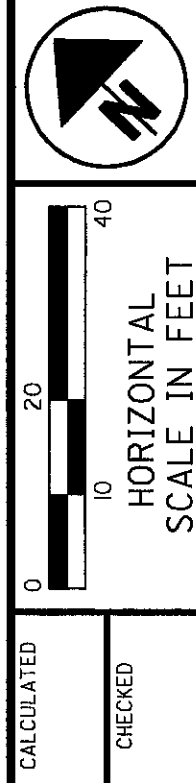


UNDERDRAIN PLAN U.S. 422
STA. 946+00 TO STA. 950+00

CROSS REFERENCES	
SHEET NO.	DESCRIPTION
52	UNDERDRAIN SUBSUMMARY
60	PLAN AND PROFILE

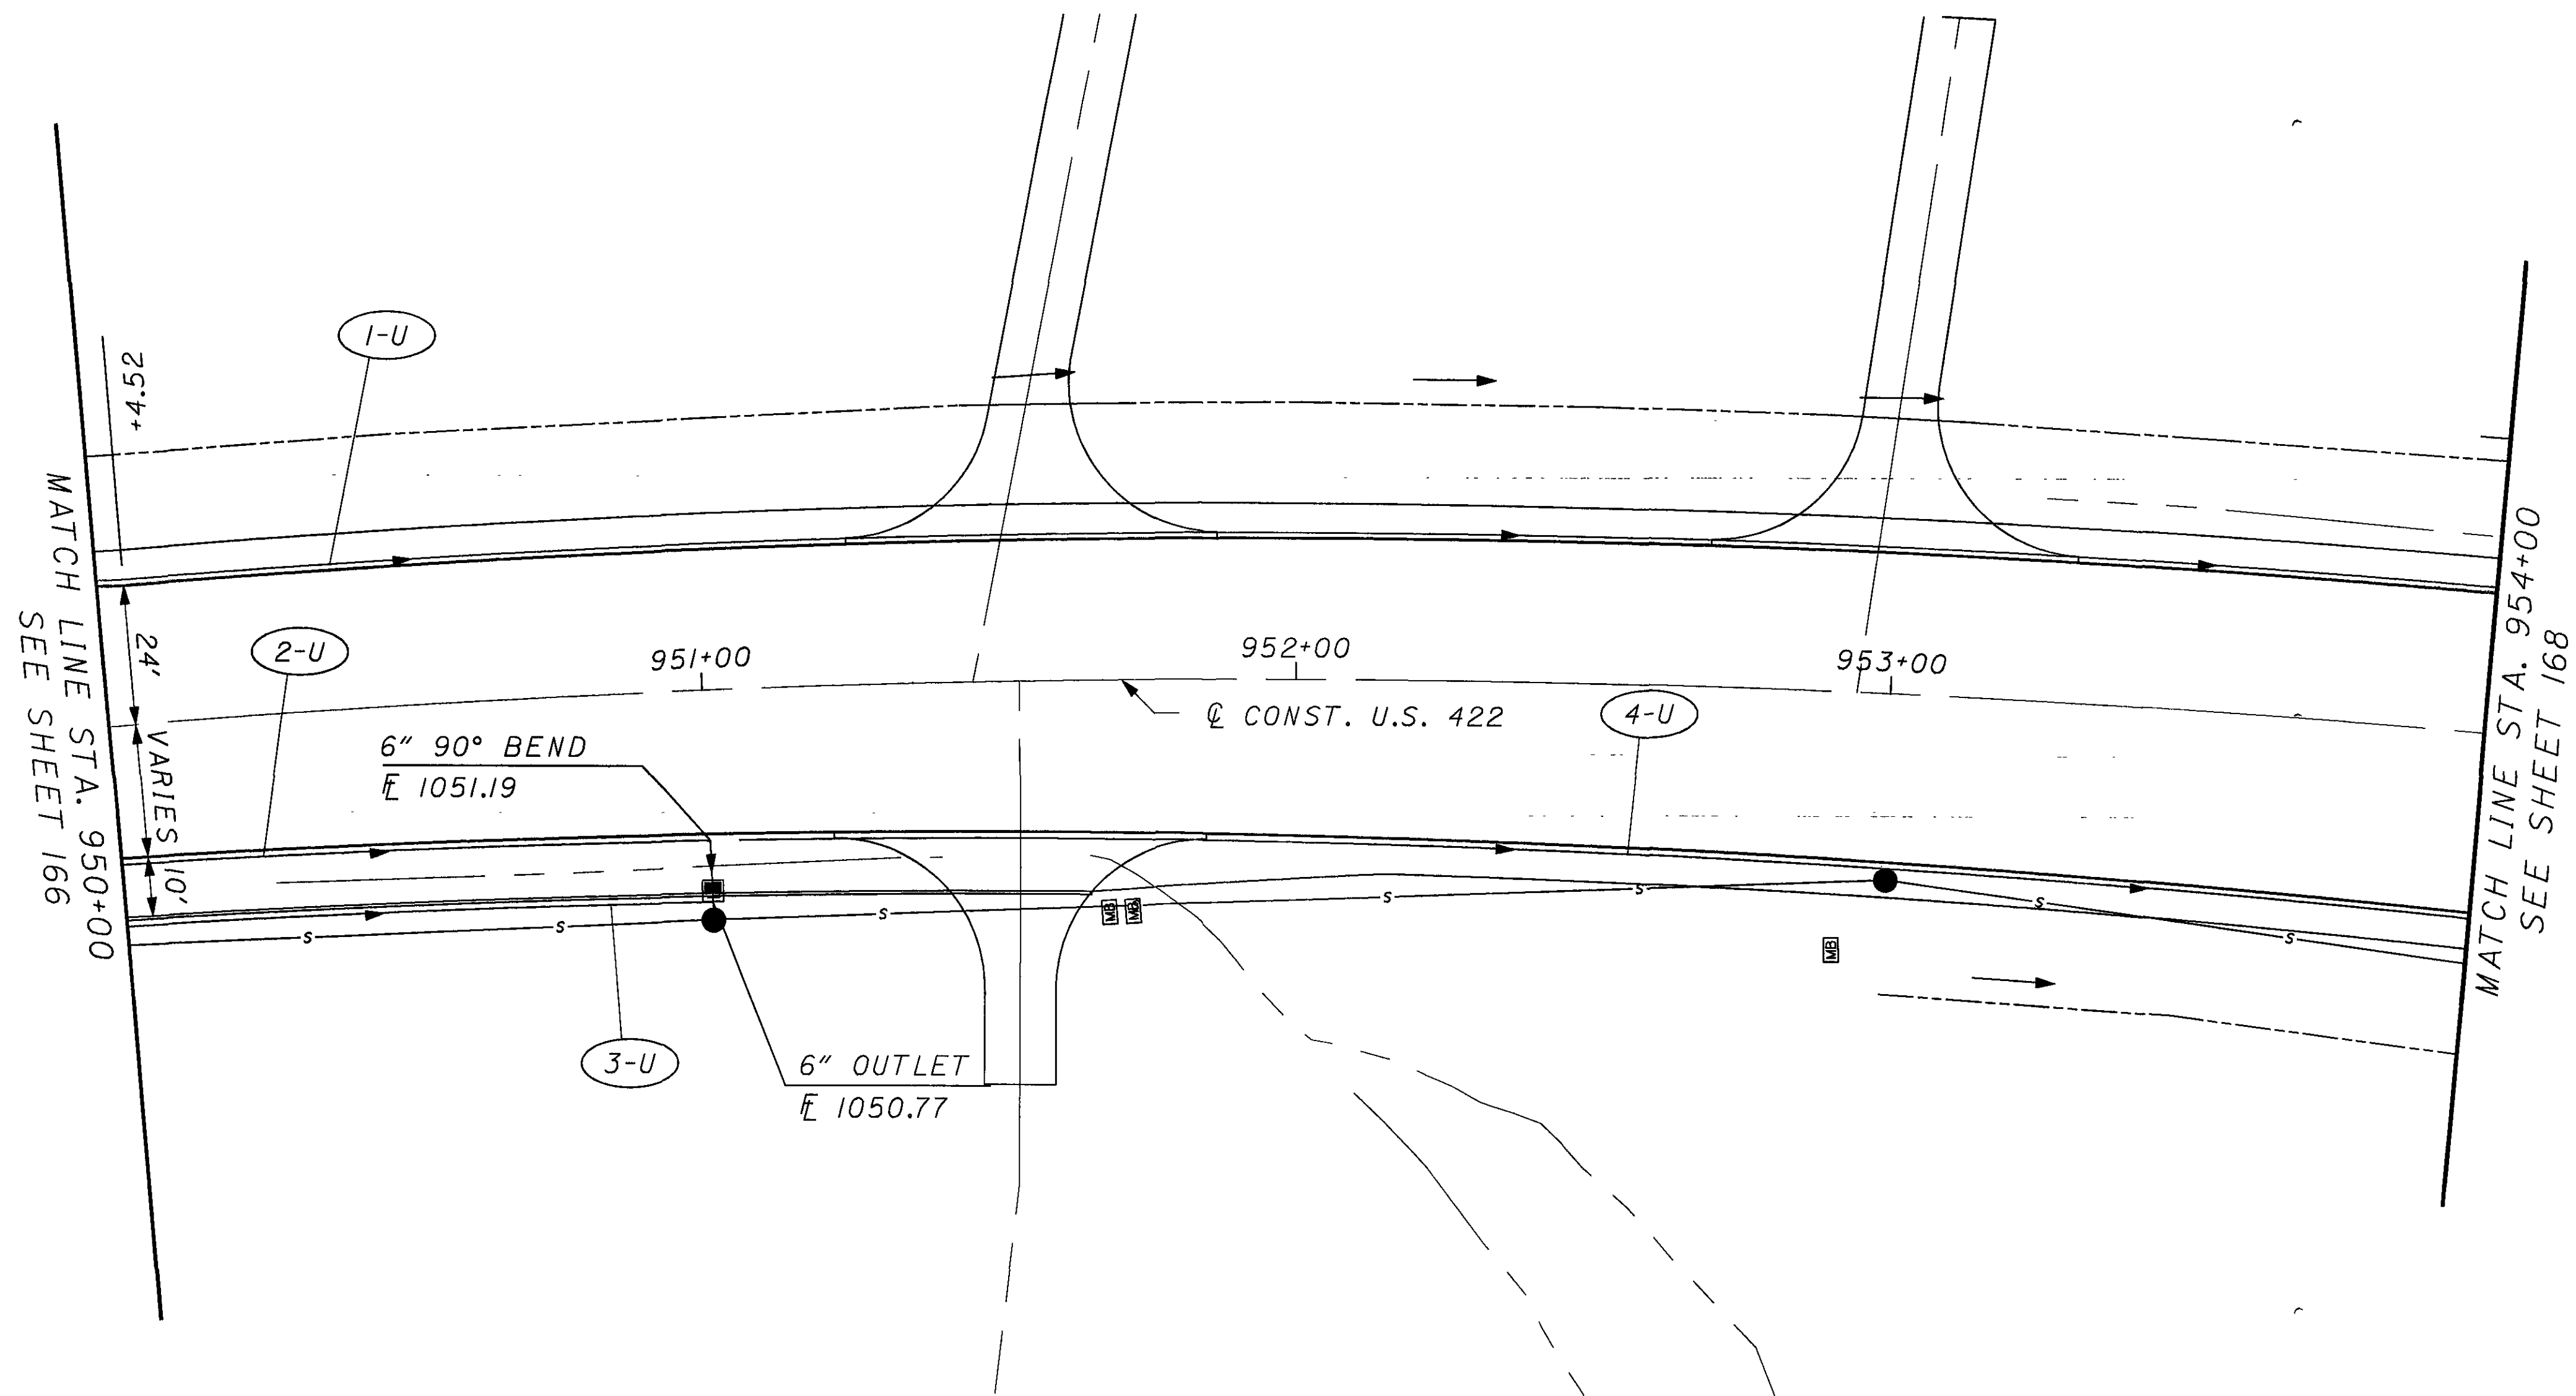


CURVE DATA
 P.I. STA. = 943+70.00
 $\Delta = 66^{\circ} 11' 30''$
 $Dc = 2^{\circ} 30' 56''$
 $R = 2277.63'$
 $T = 1484.53'$
 $L = 2631.26'$
 $E = 441.09'$
 $e_{max} = 0.062$

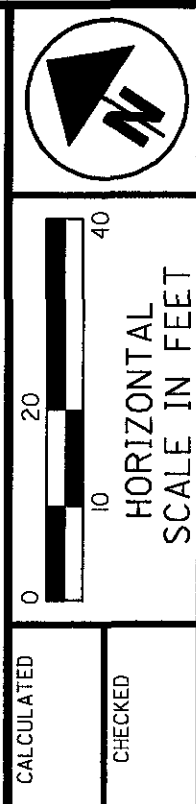


UNDERDRAIN PLAN U.S. 422
STA. 950+00 STA. 954+00

CROSS REFERENCES	
SHEET NO.	DESCRIPTION
52	UNDERDRAIN SUBSUMMARY
61	PLAN AND PROFILE

GEA / POR -422-18.31 / 0.00

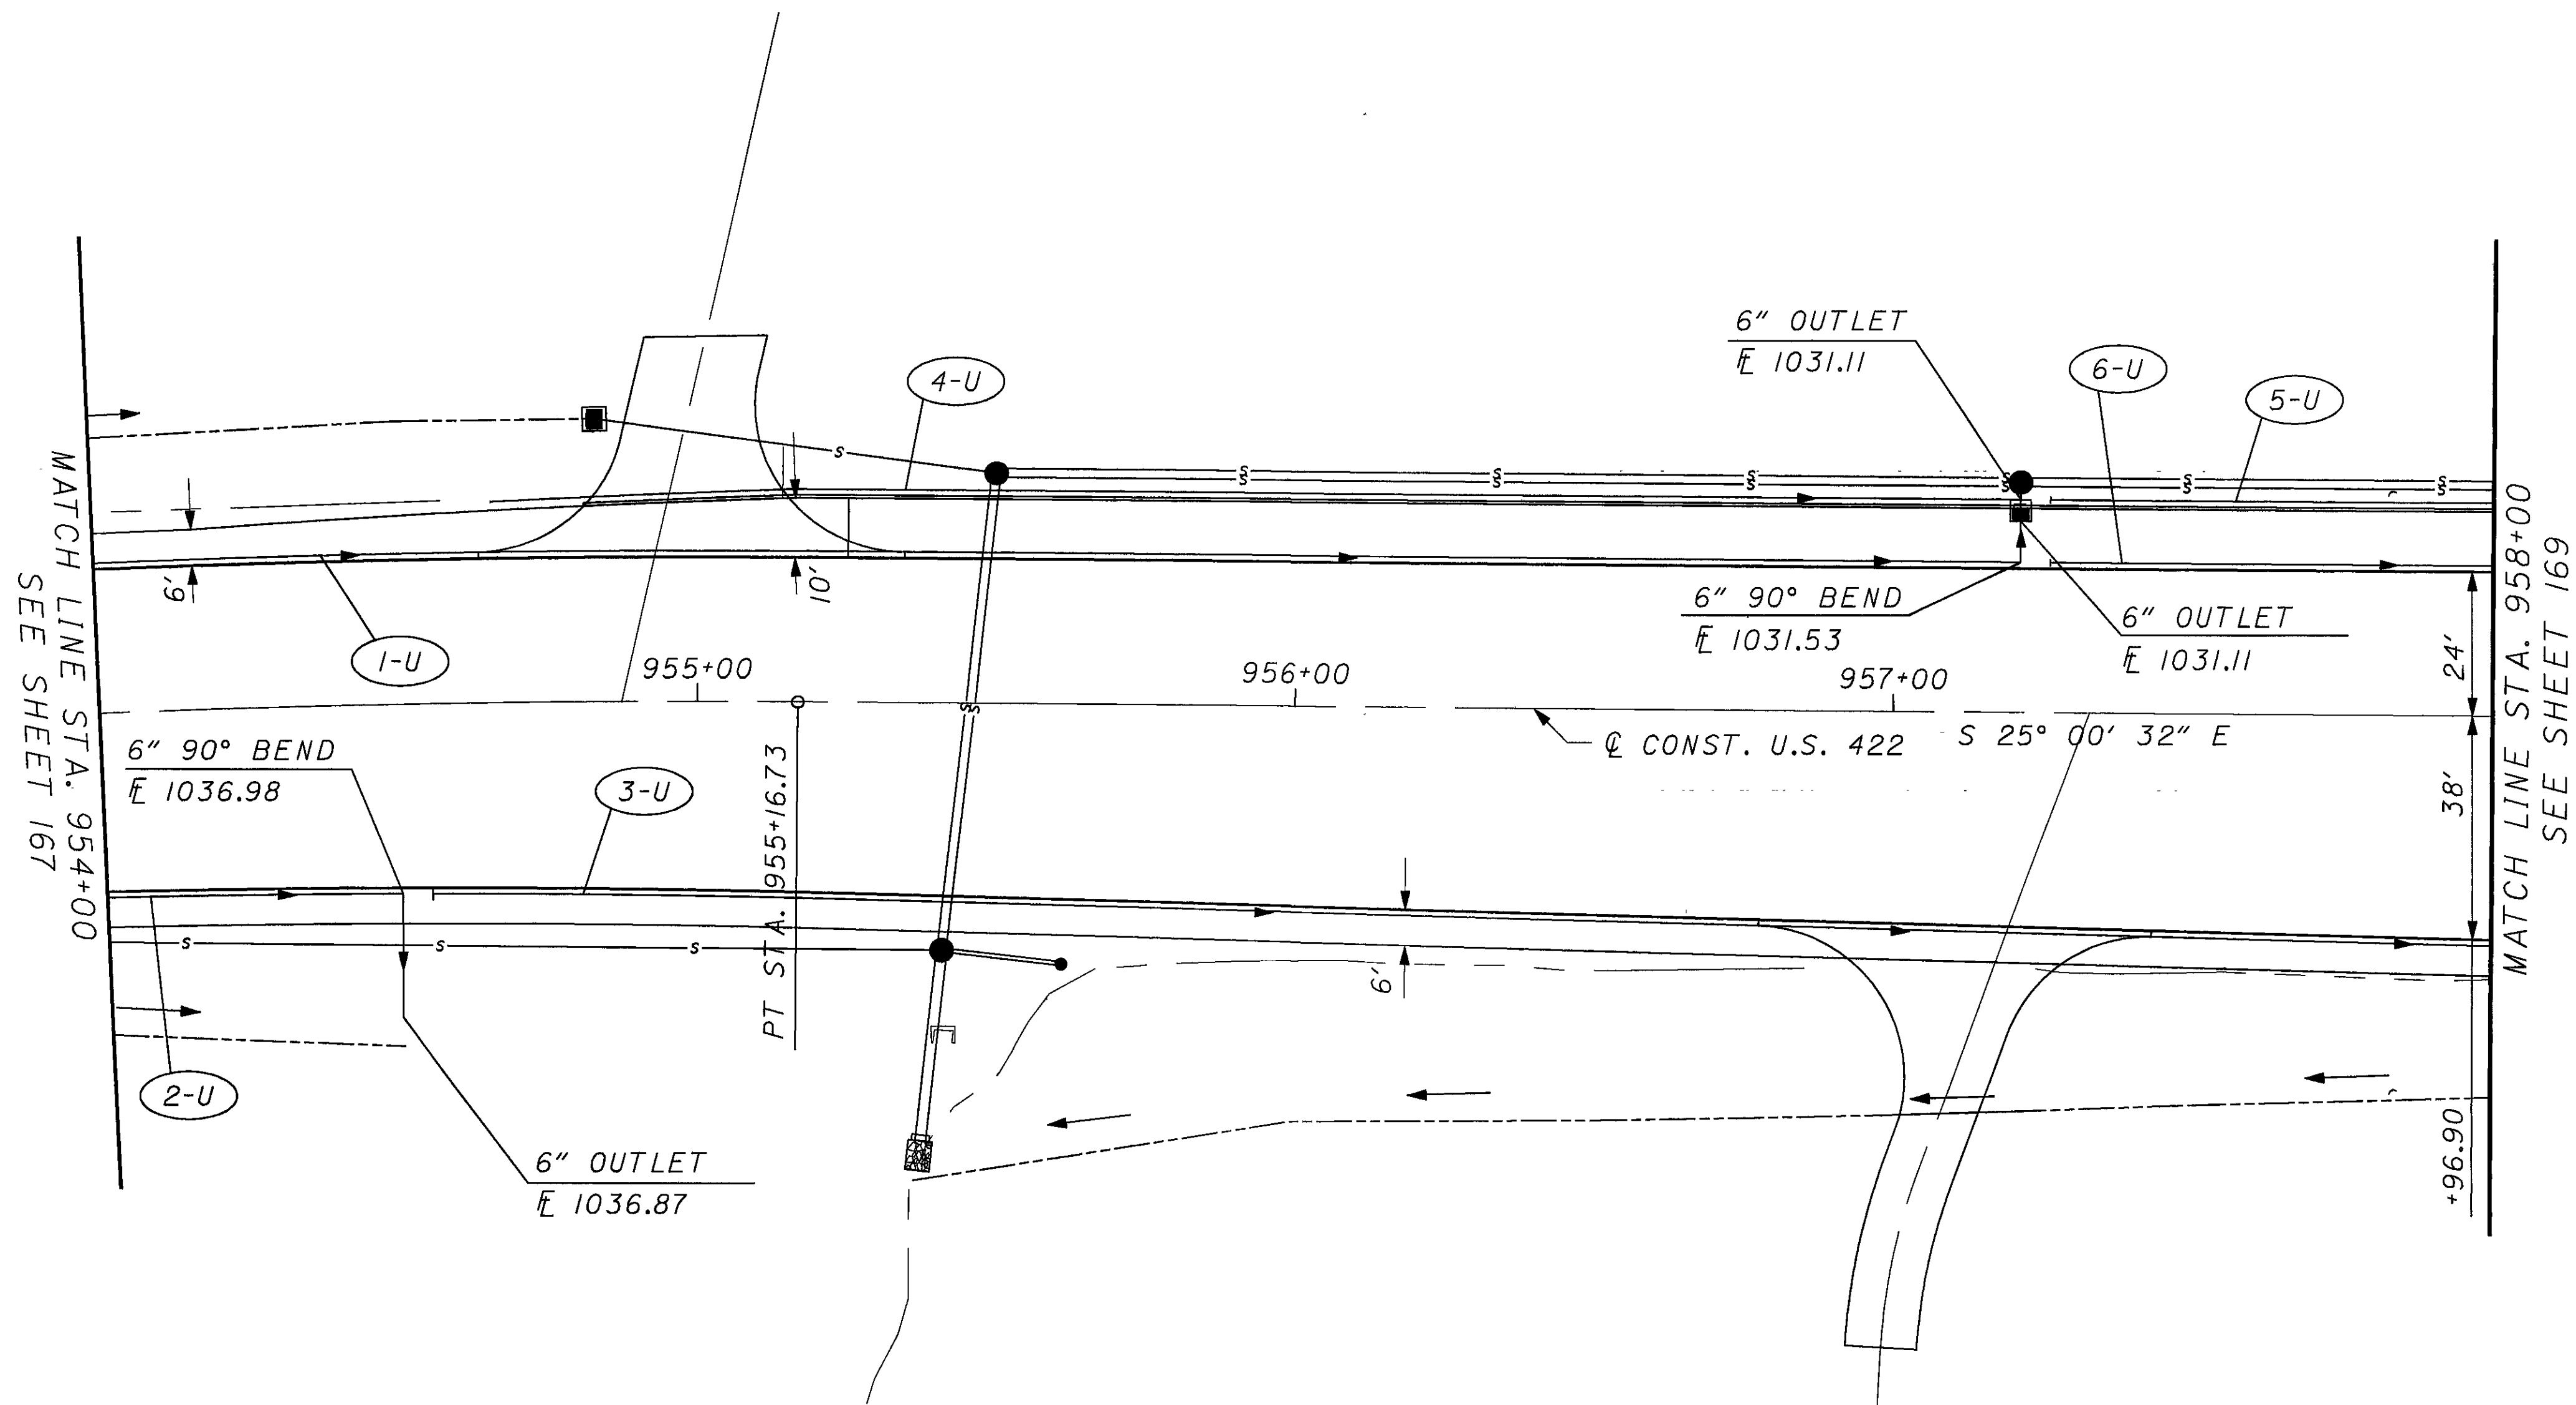


CURVE DATA
 P.I. STA. = 943+70.00
 $\Delta = 66^\circ 11' 30''$
 $D_c = 2^\circ 30' 56''$
 $R = 2277.63'$
 $T = 1484.53'$
 $L = 2631.26'$
 $E = 441.09'$
 $e_{max} = 0.062$

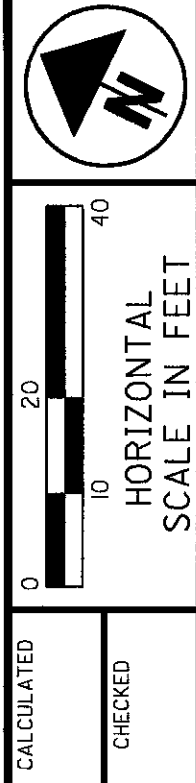


CROSS REFERENCES	
SHEET NO.	DESCRIPTION
52	UNDERDRAIN SUBSUMMARY
62	PLAN AND PROFILE


UNDERDRAIN PLAN U.S. 422
STA. 954+00 TO STA. 958+00

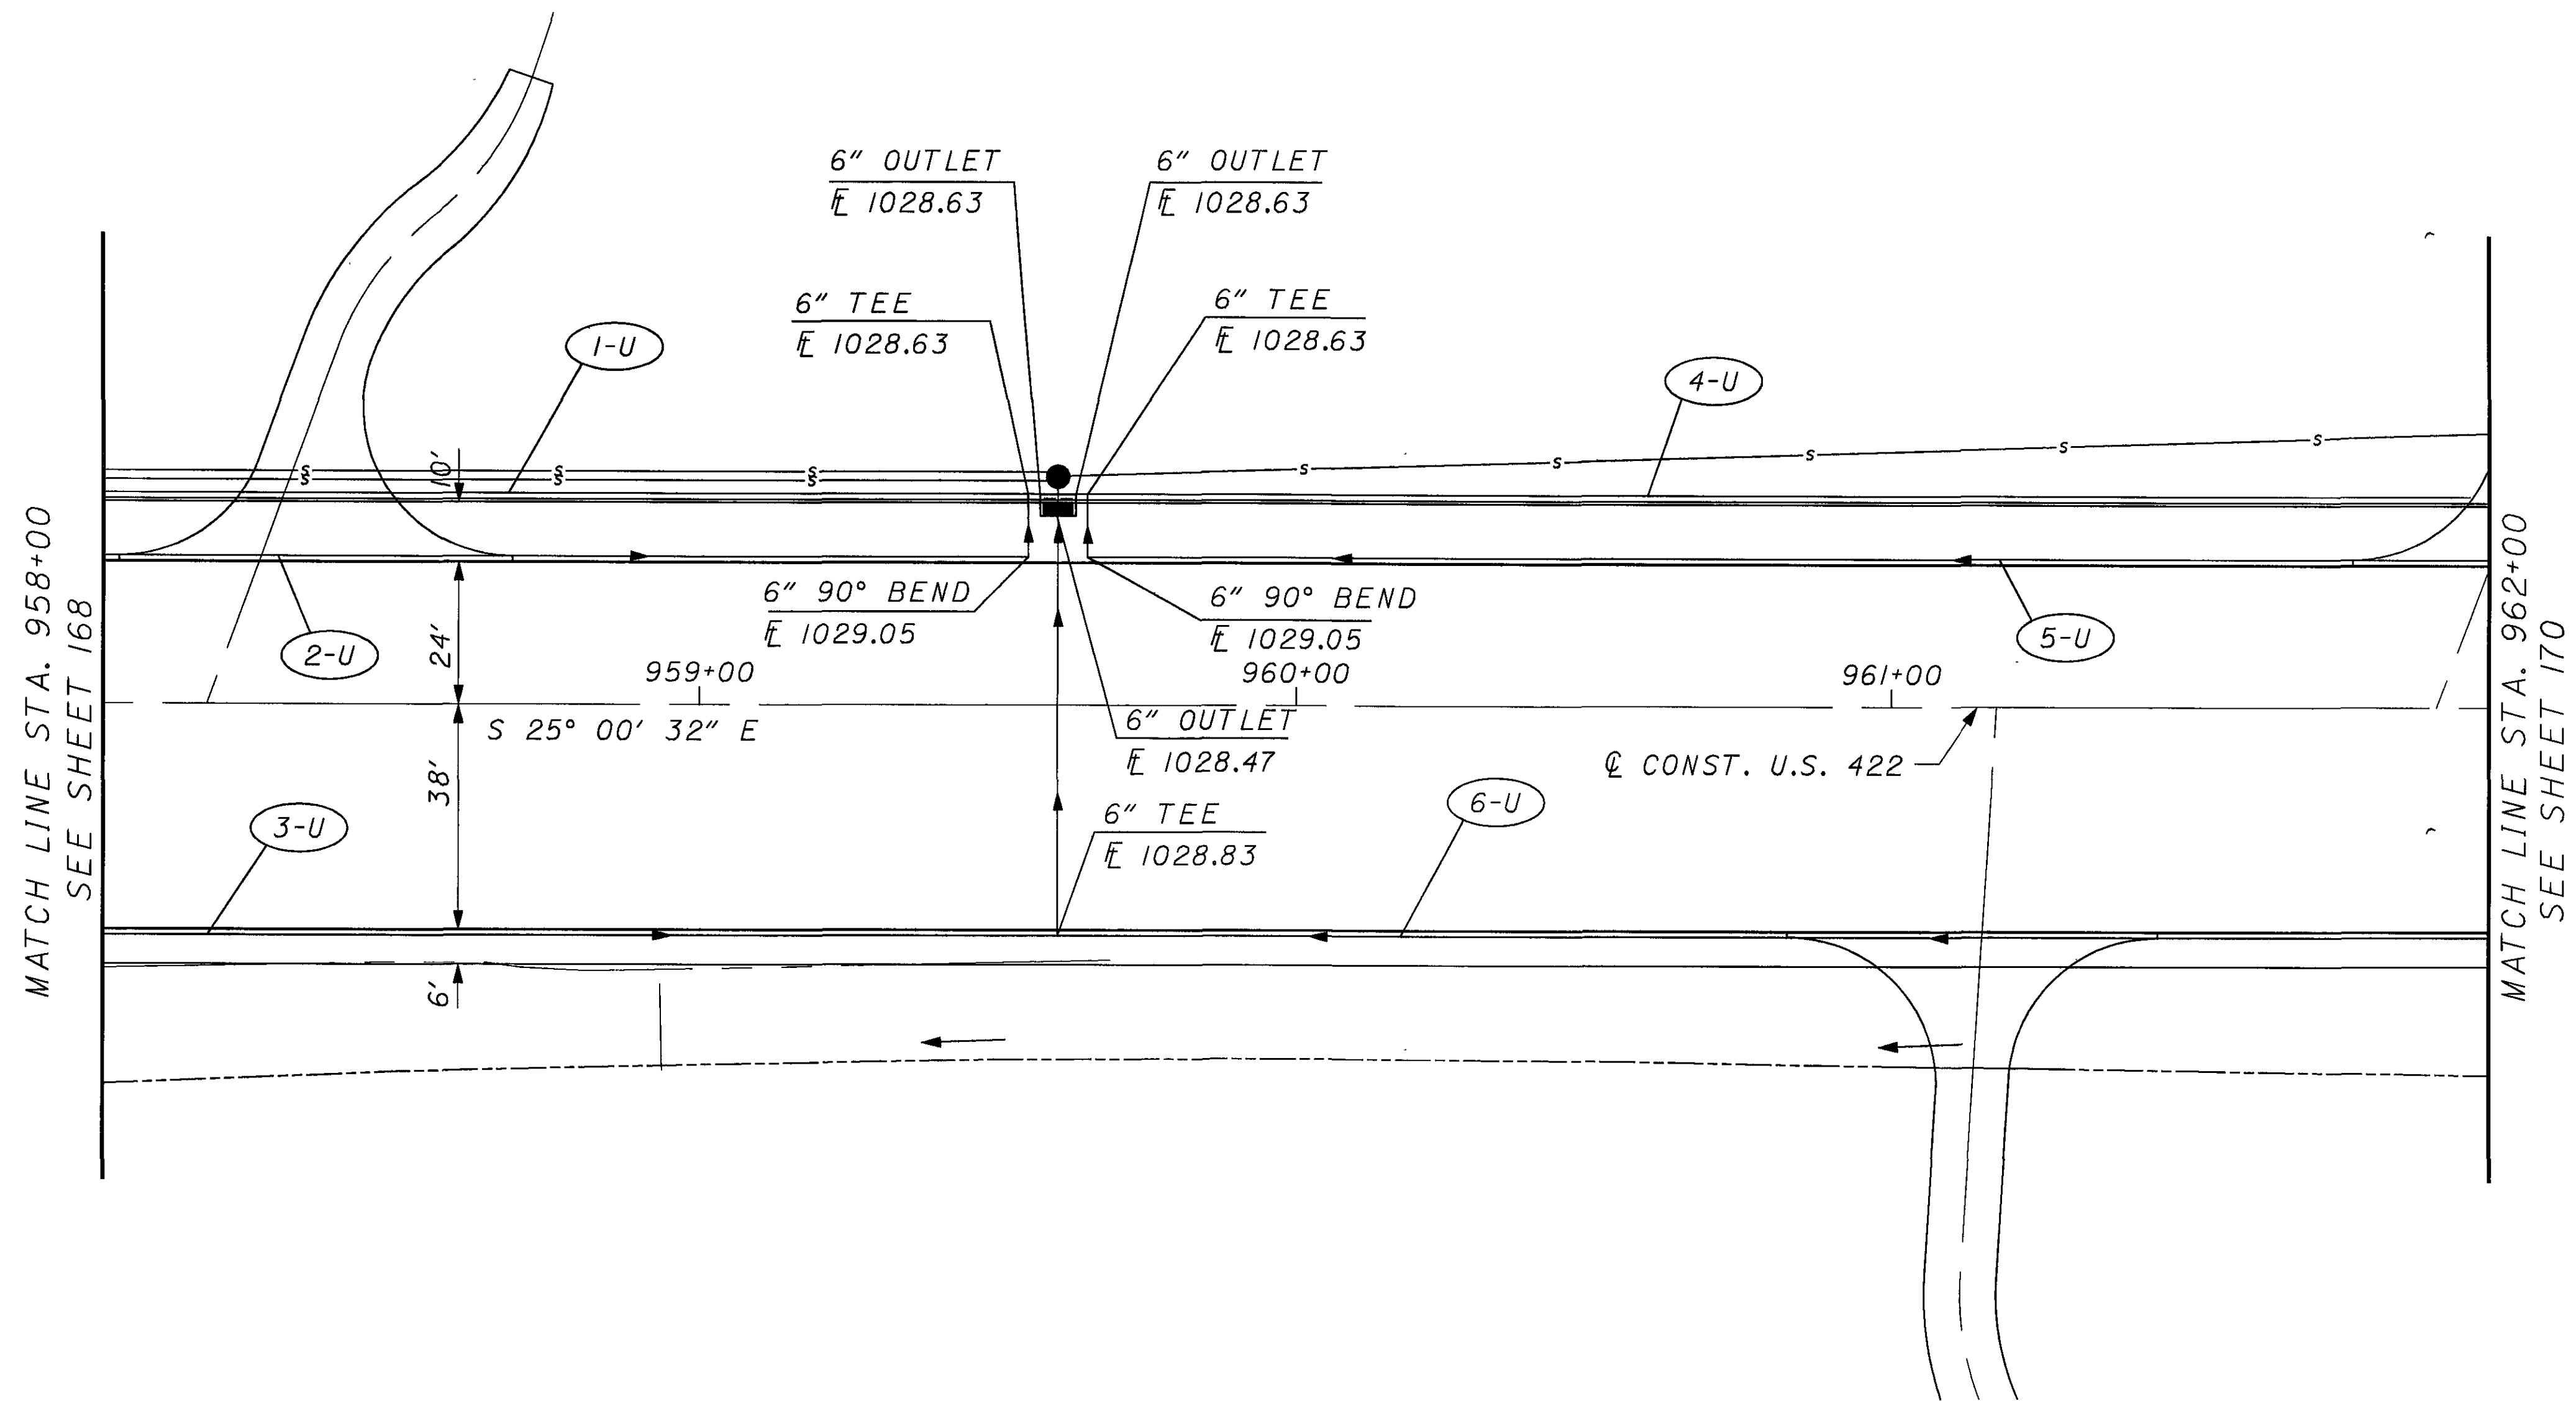


CROSS REFERENCES	
SHEET NO.	DESCRIPTION
52	UNDERDRAIN SUBSUMMARY
63	PLAN AND PROFILE

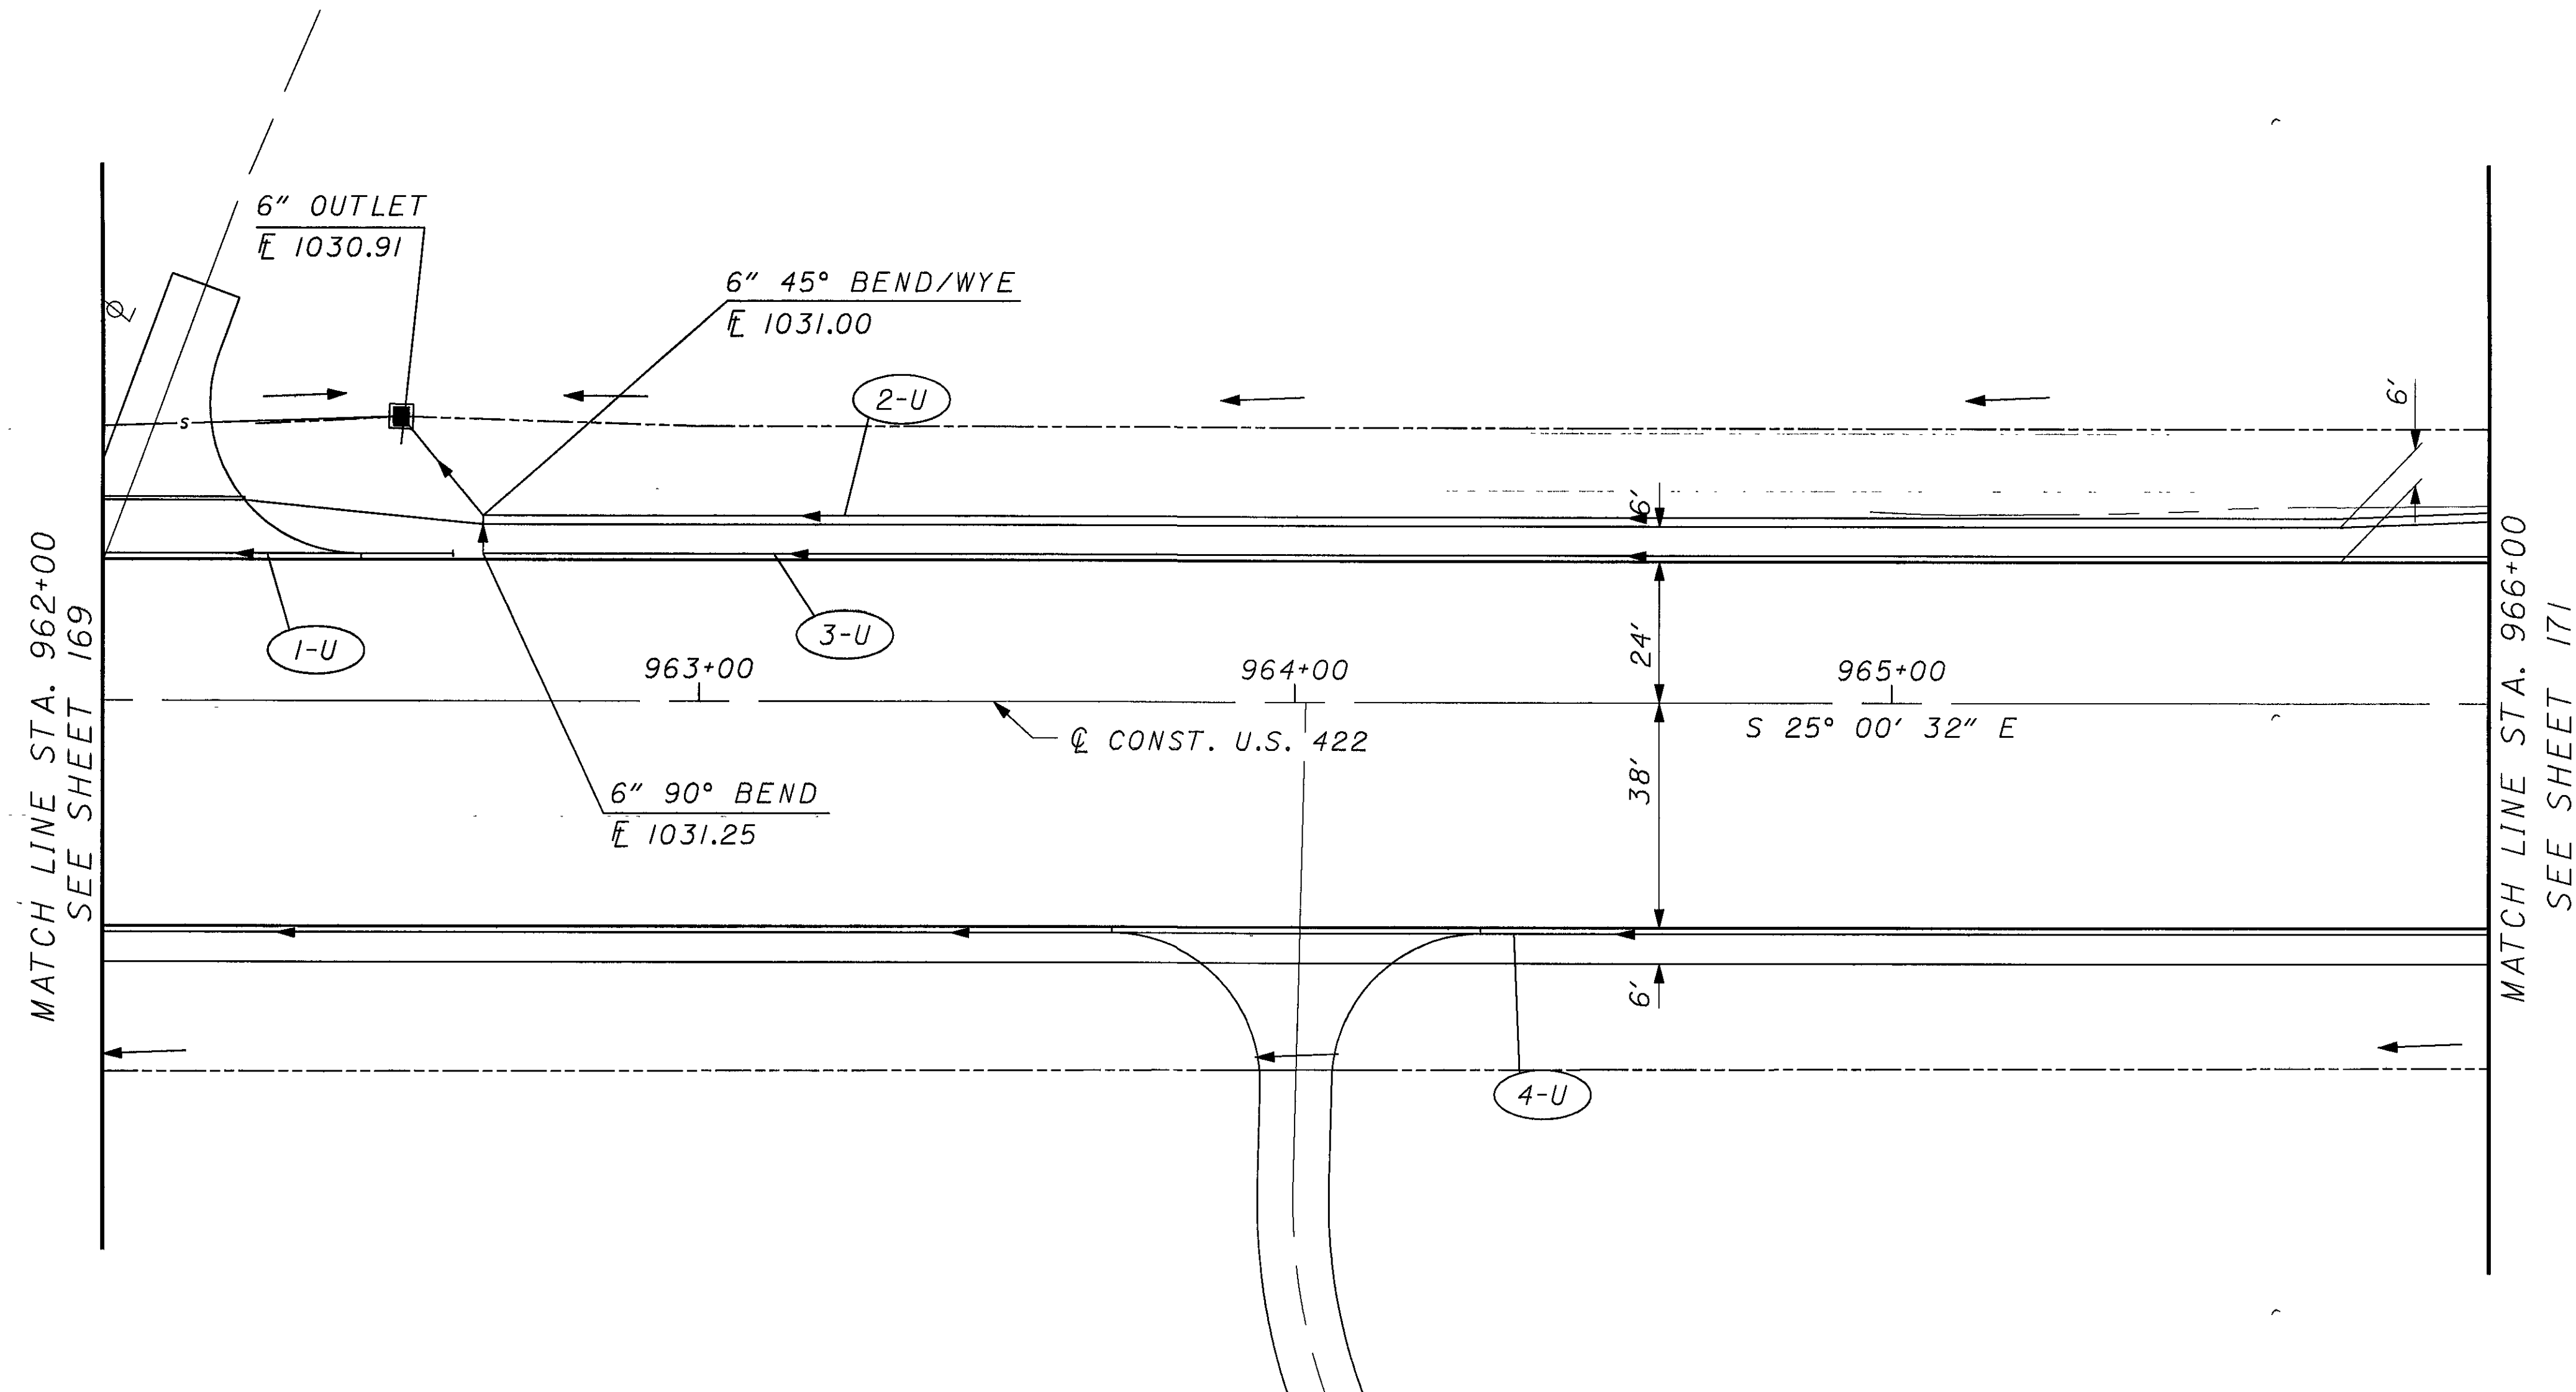


CROSS REFERENCES	
SHEET NO.	DESCRIPTION
52	UNDERDRAIN SUBSUMMARY
64	PLAN AND PROFILE

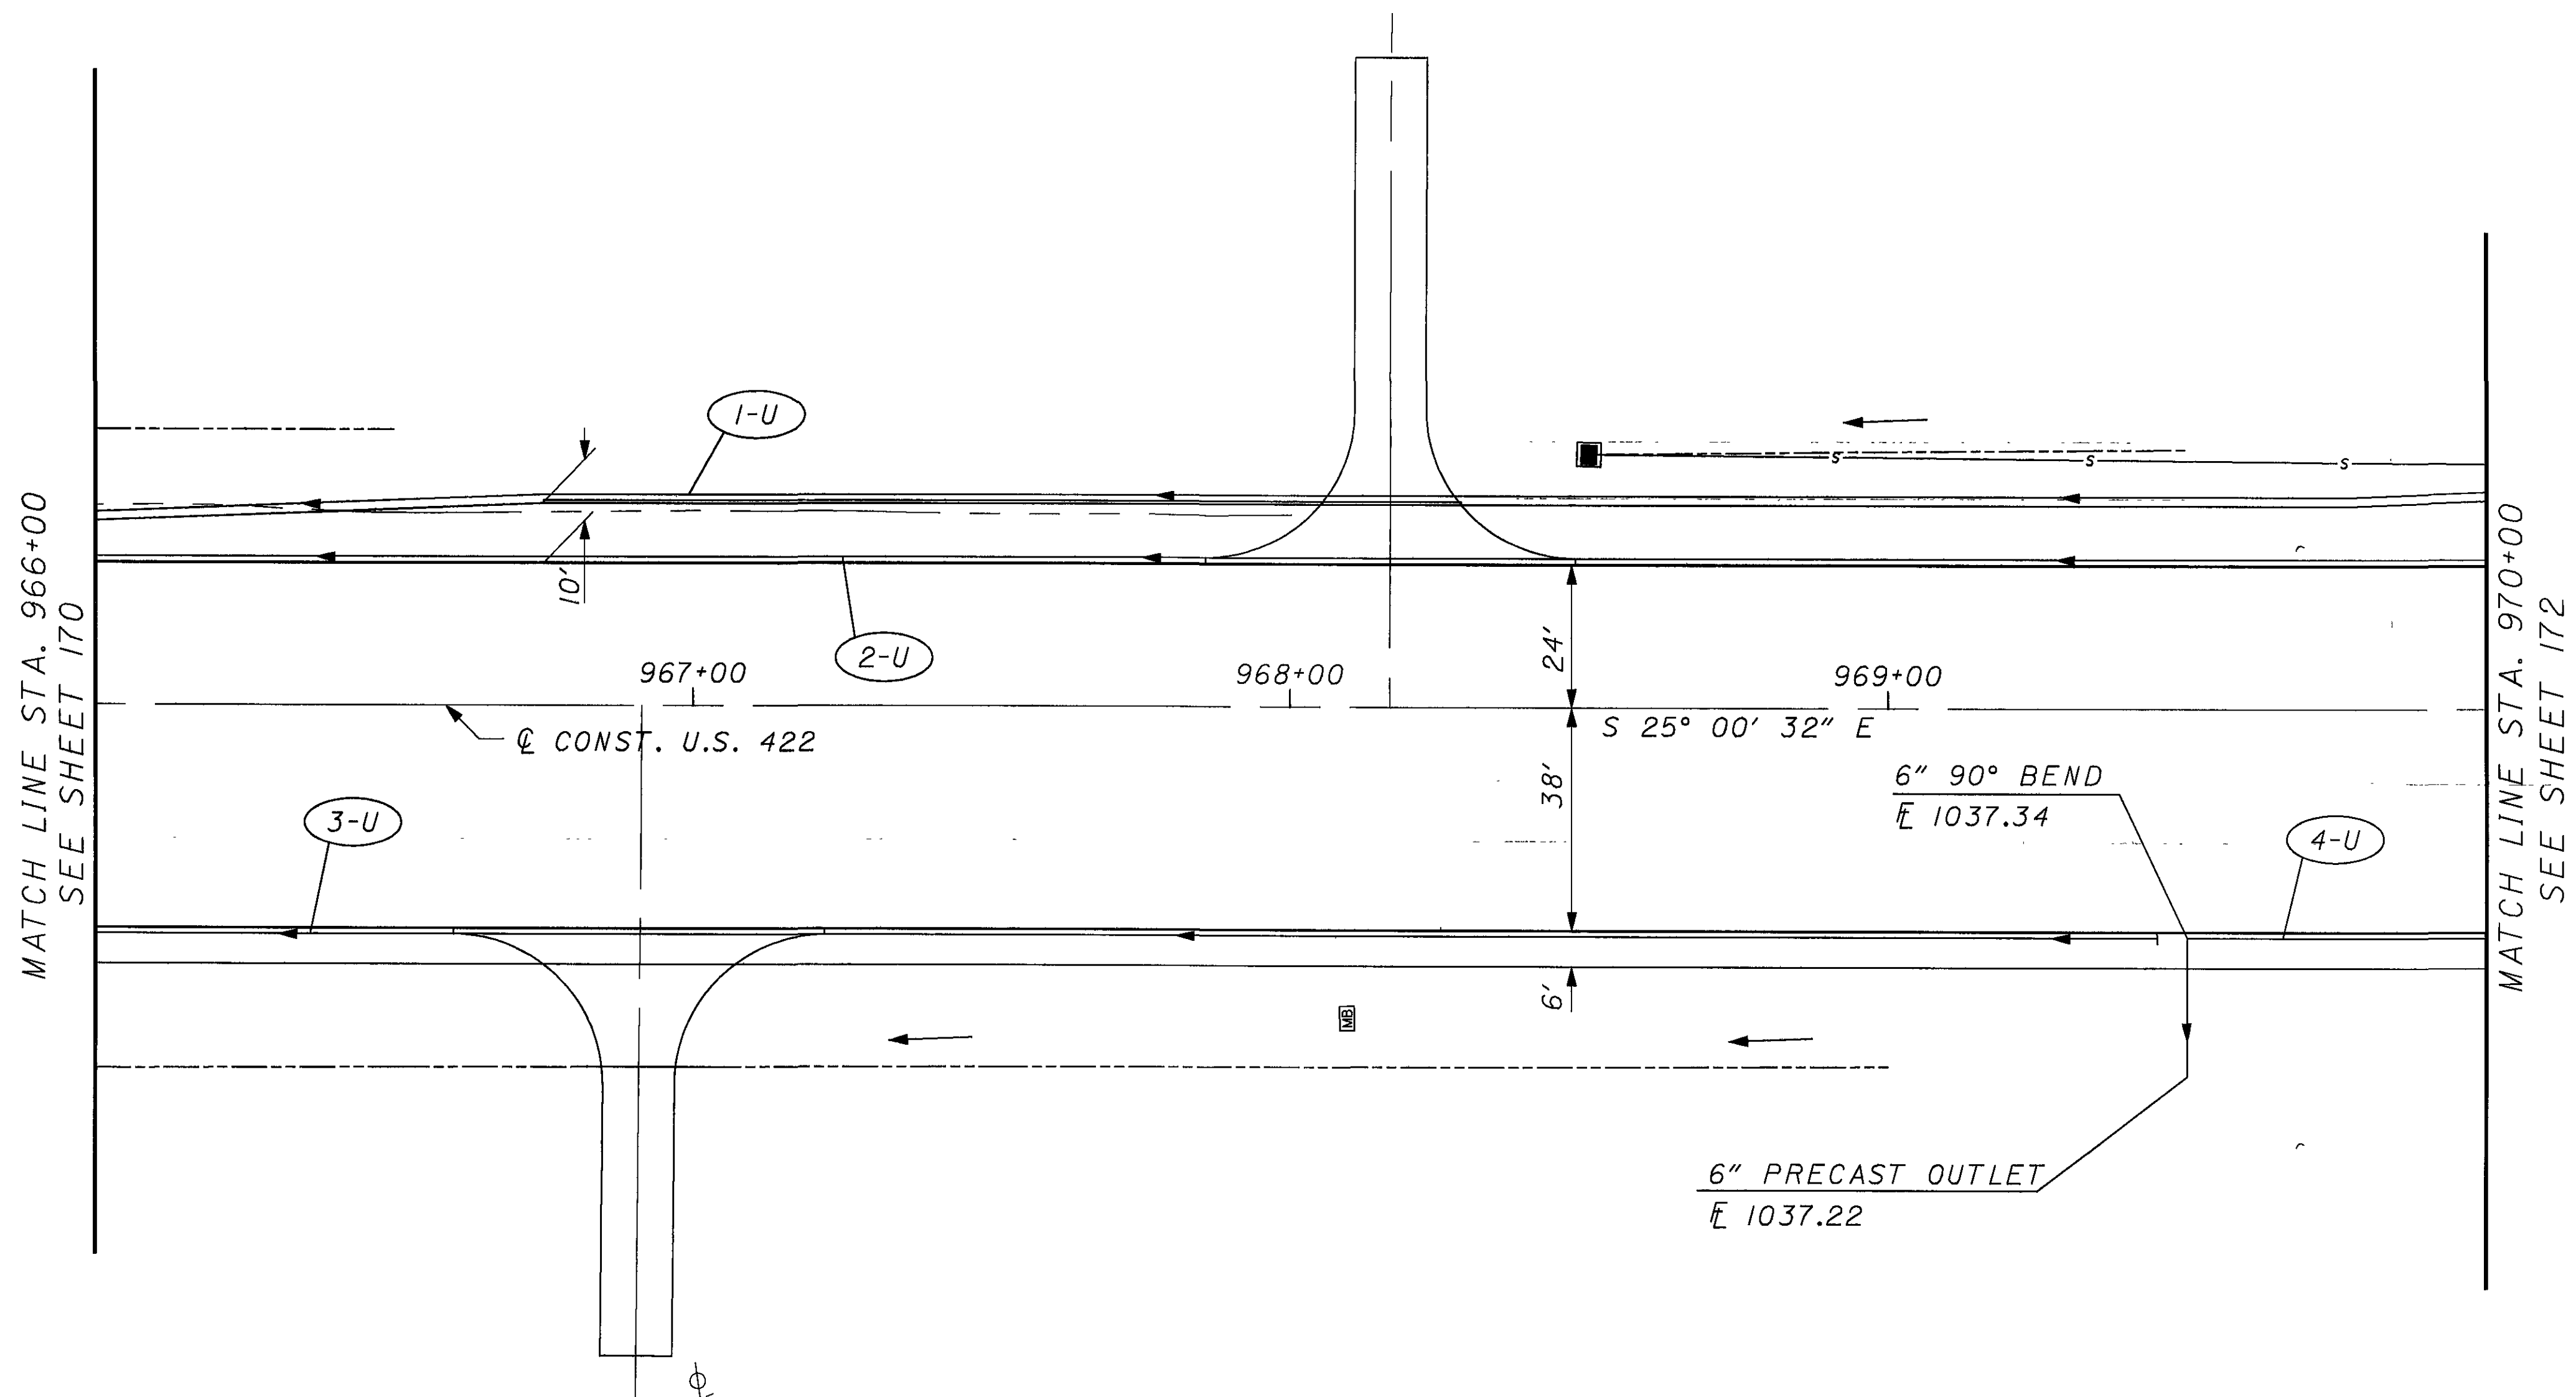

CROSS REFERENCES	
SHEET NO.	DESCRIPTION
52	UNDERDRAIN SUBSUMMARY
65	PLAN AND PROFILE

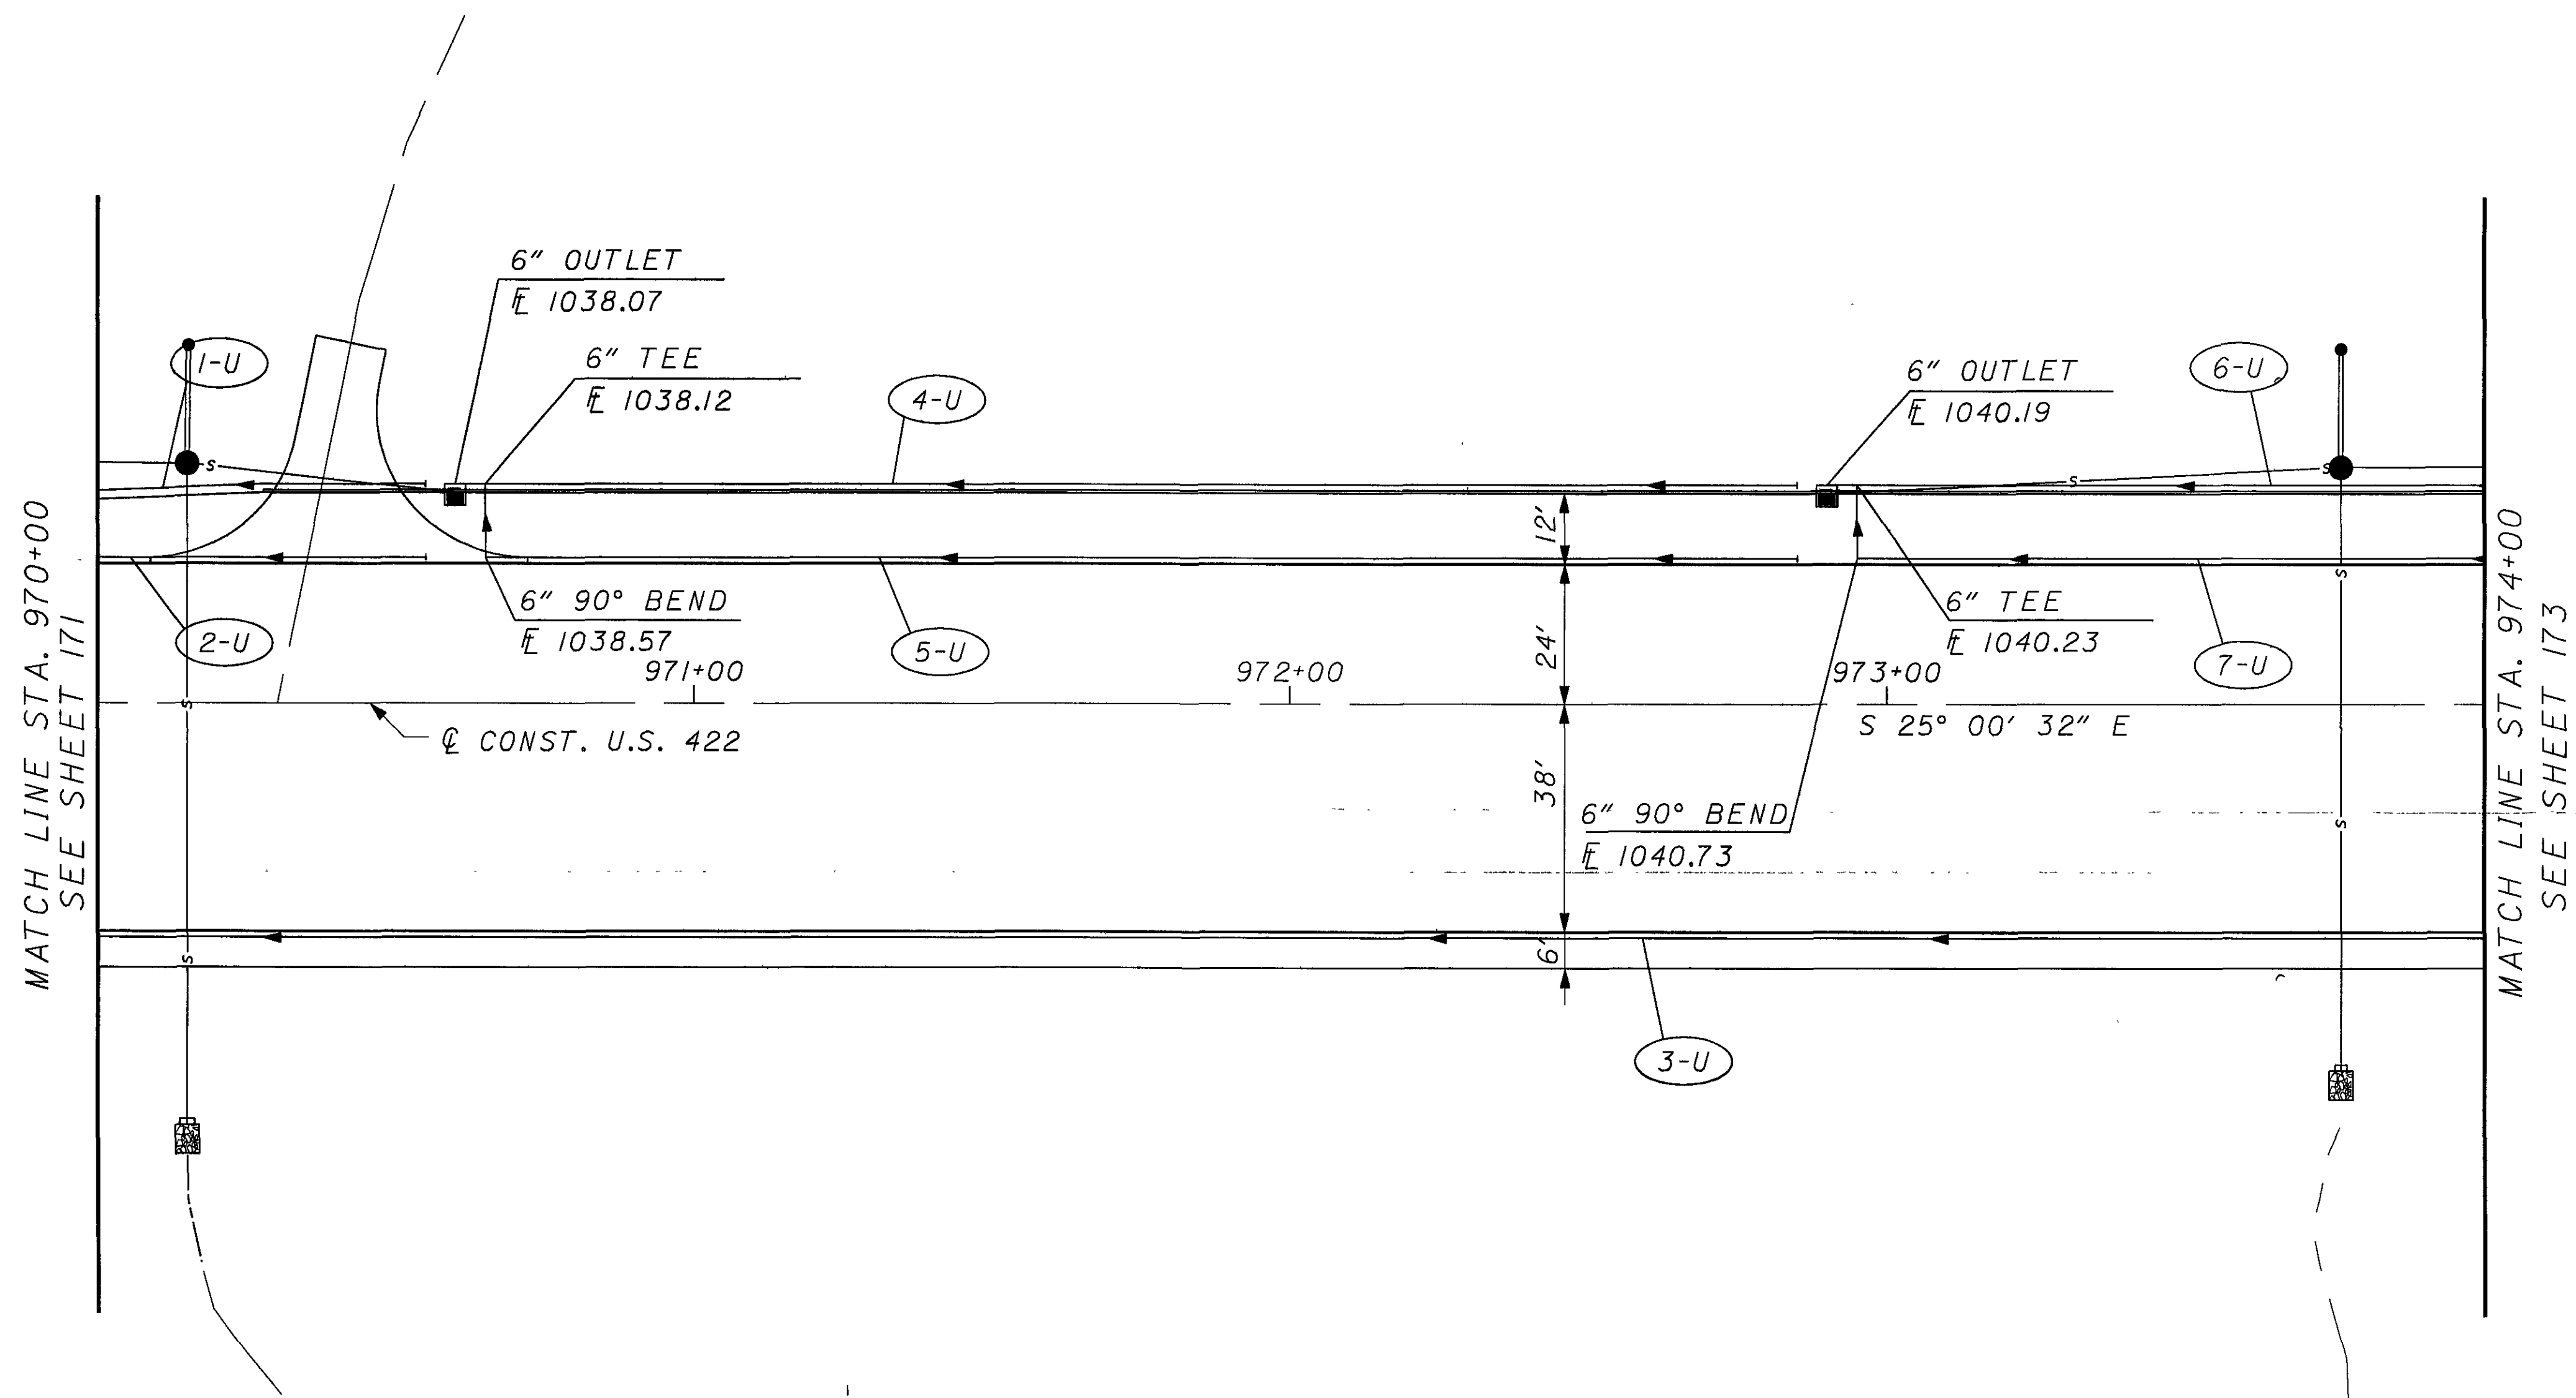

CROSS REFERENCES	
SHEET NO.	DESCRIPTION
52	UNDERDRAIN SUBSUMMARY
66	PLAN AND PROFILE

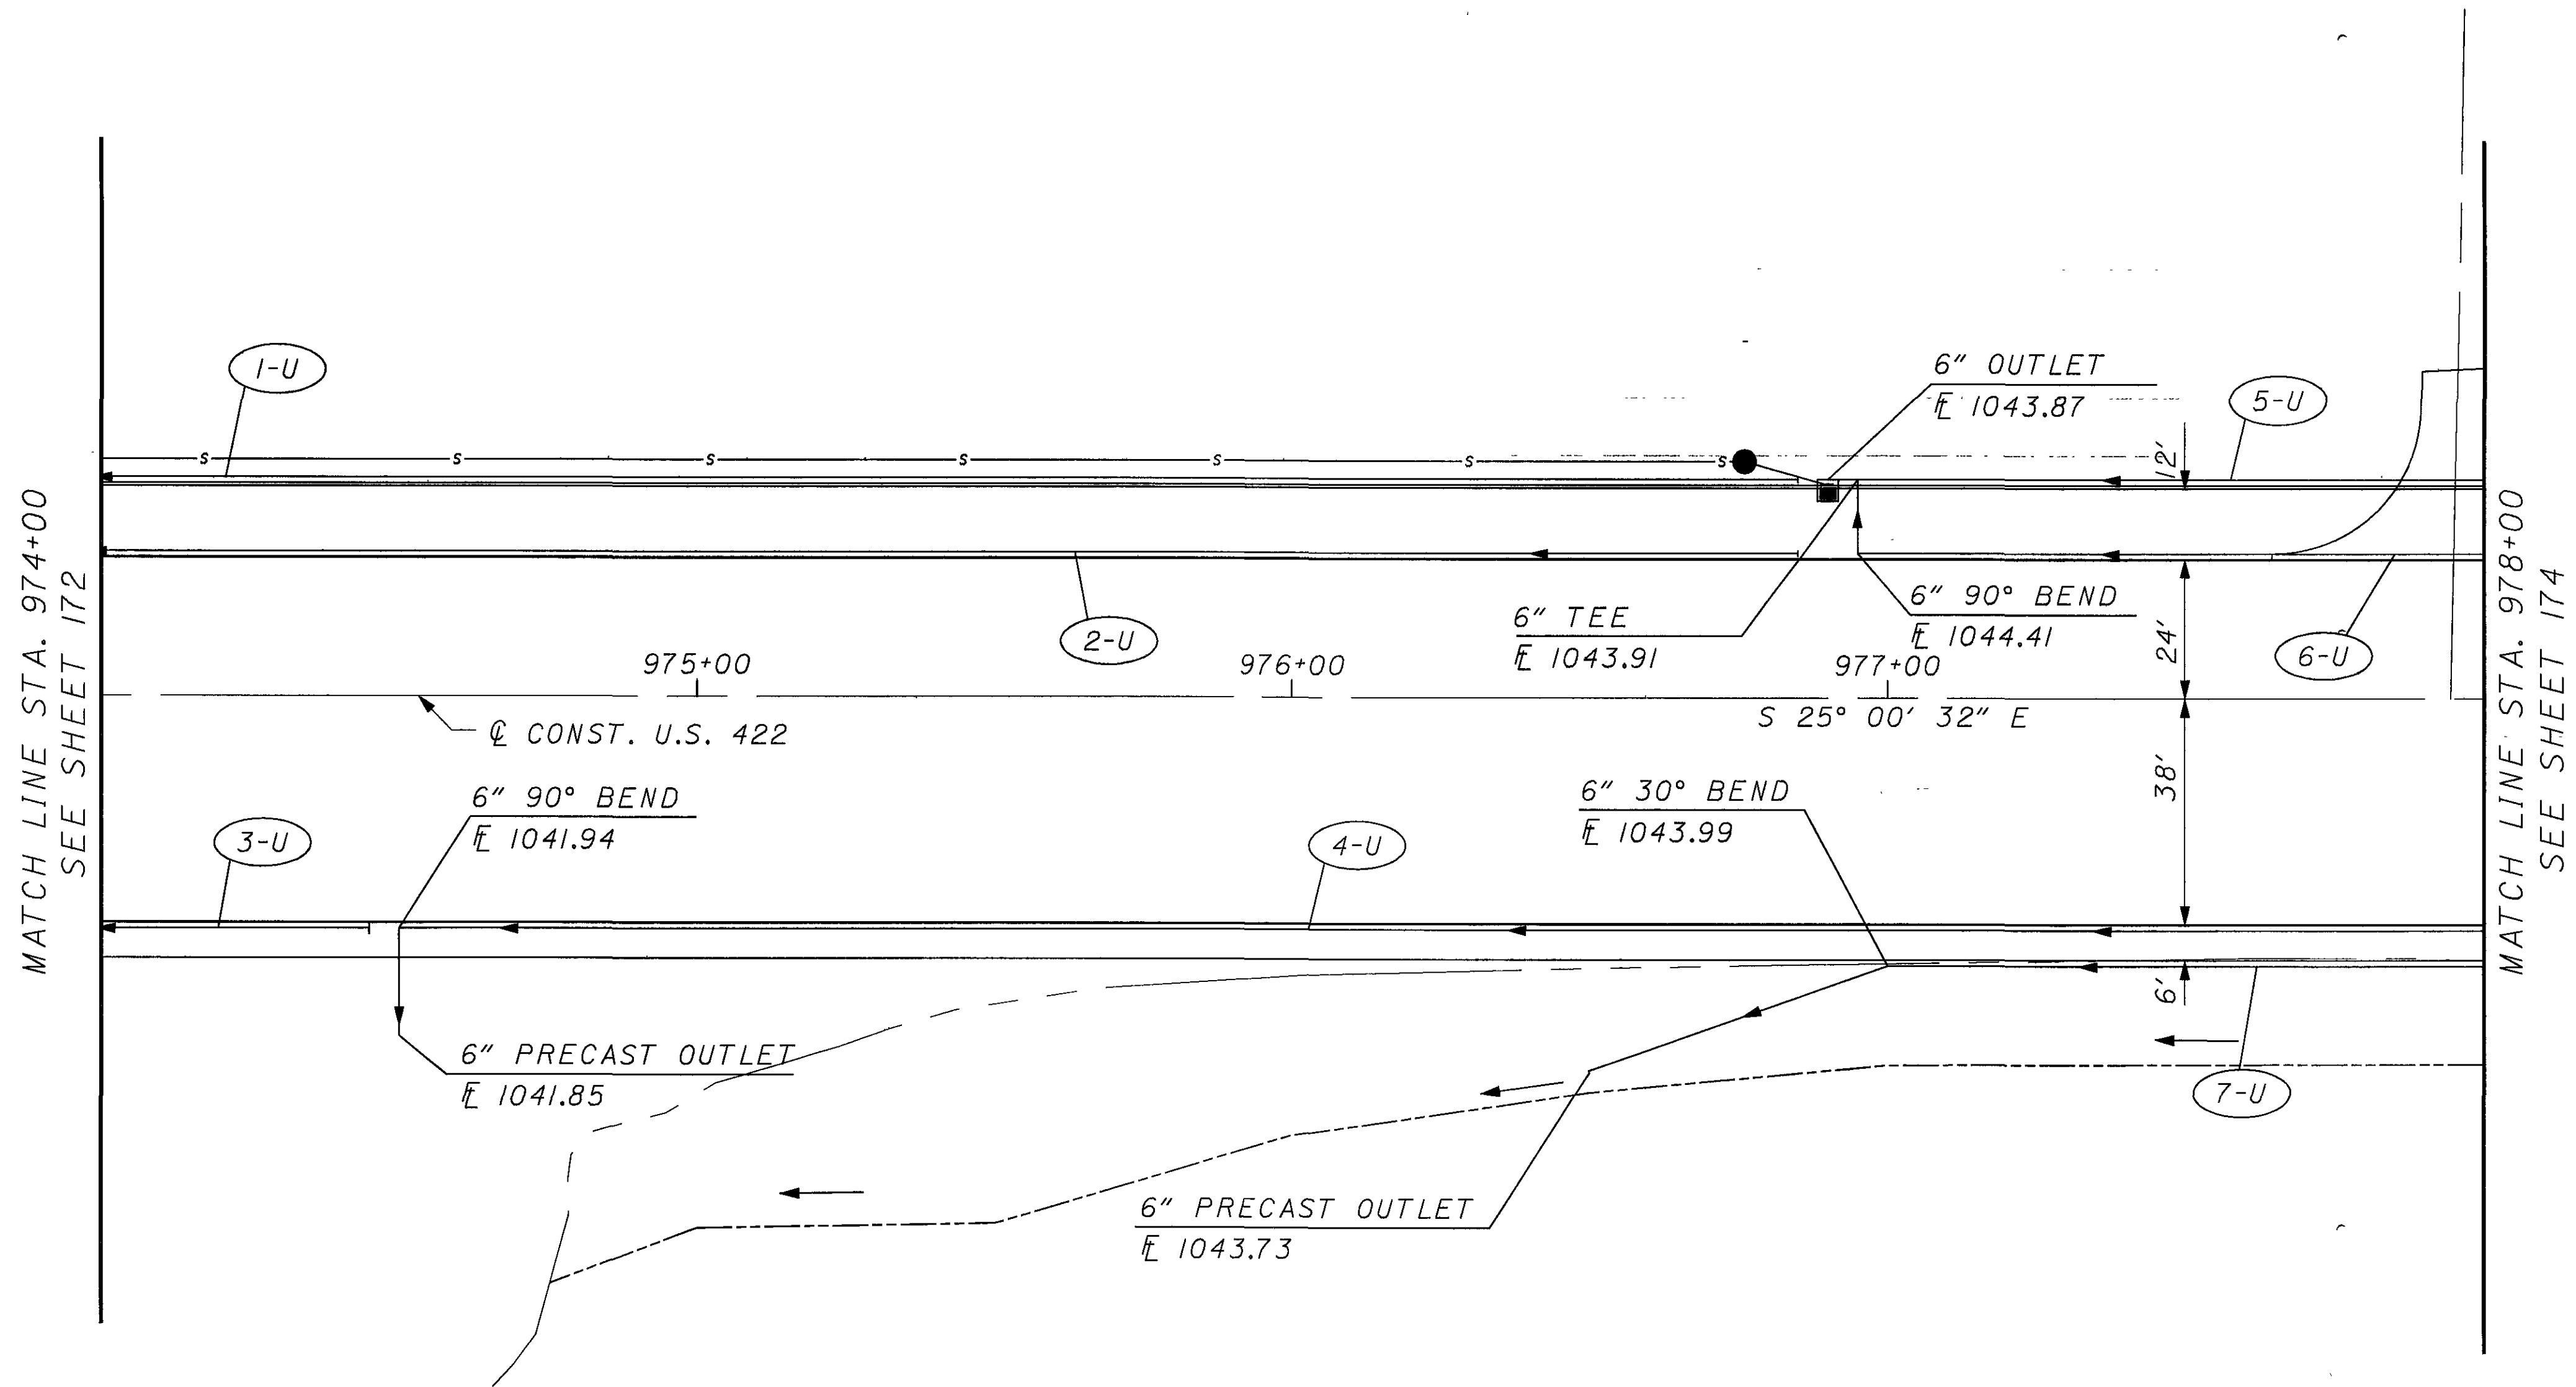

CROSS REFERENCES


SHEET NO.	DESCRIPTION
52	UNDERDRAIN SUBSUMMARY
67	PLAN AND PROFILE

UNDERDRAIN PLAN U.S. 422
STA. 974+00 TO STA. 978+00

GEA / POR-422-18.31 / 0.00

173
332



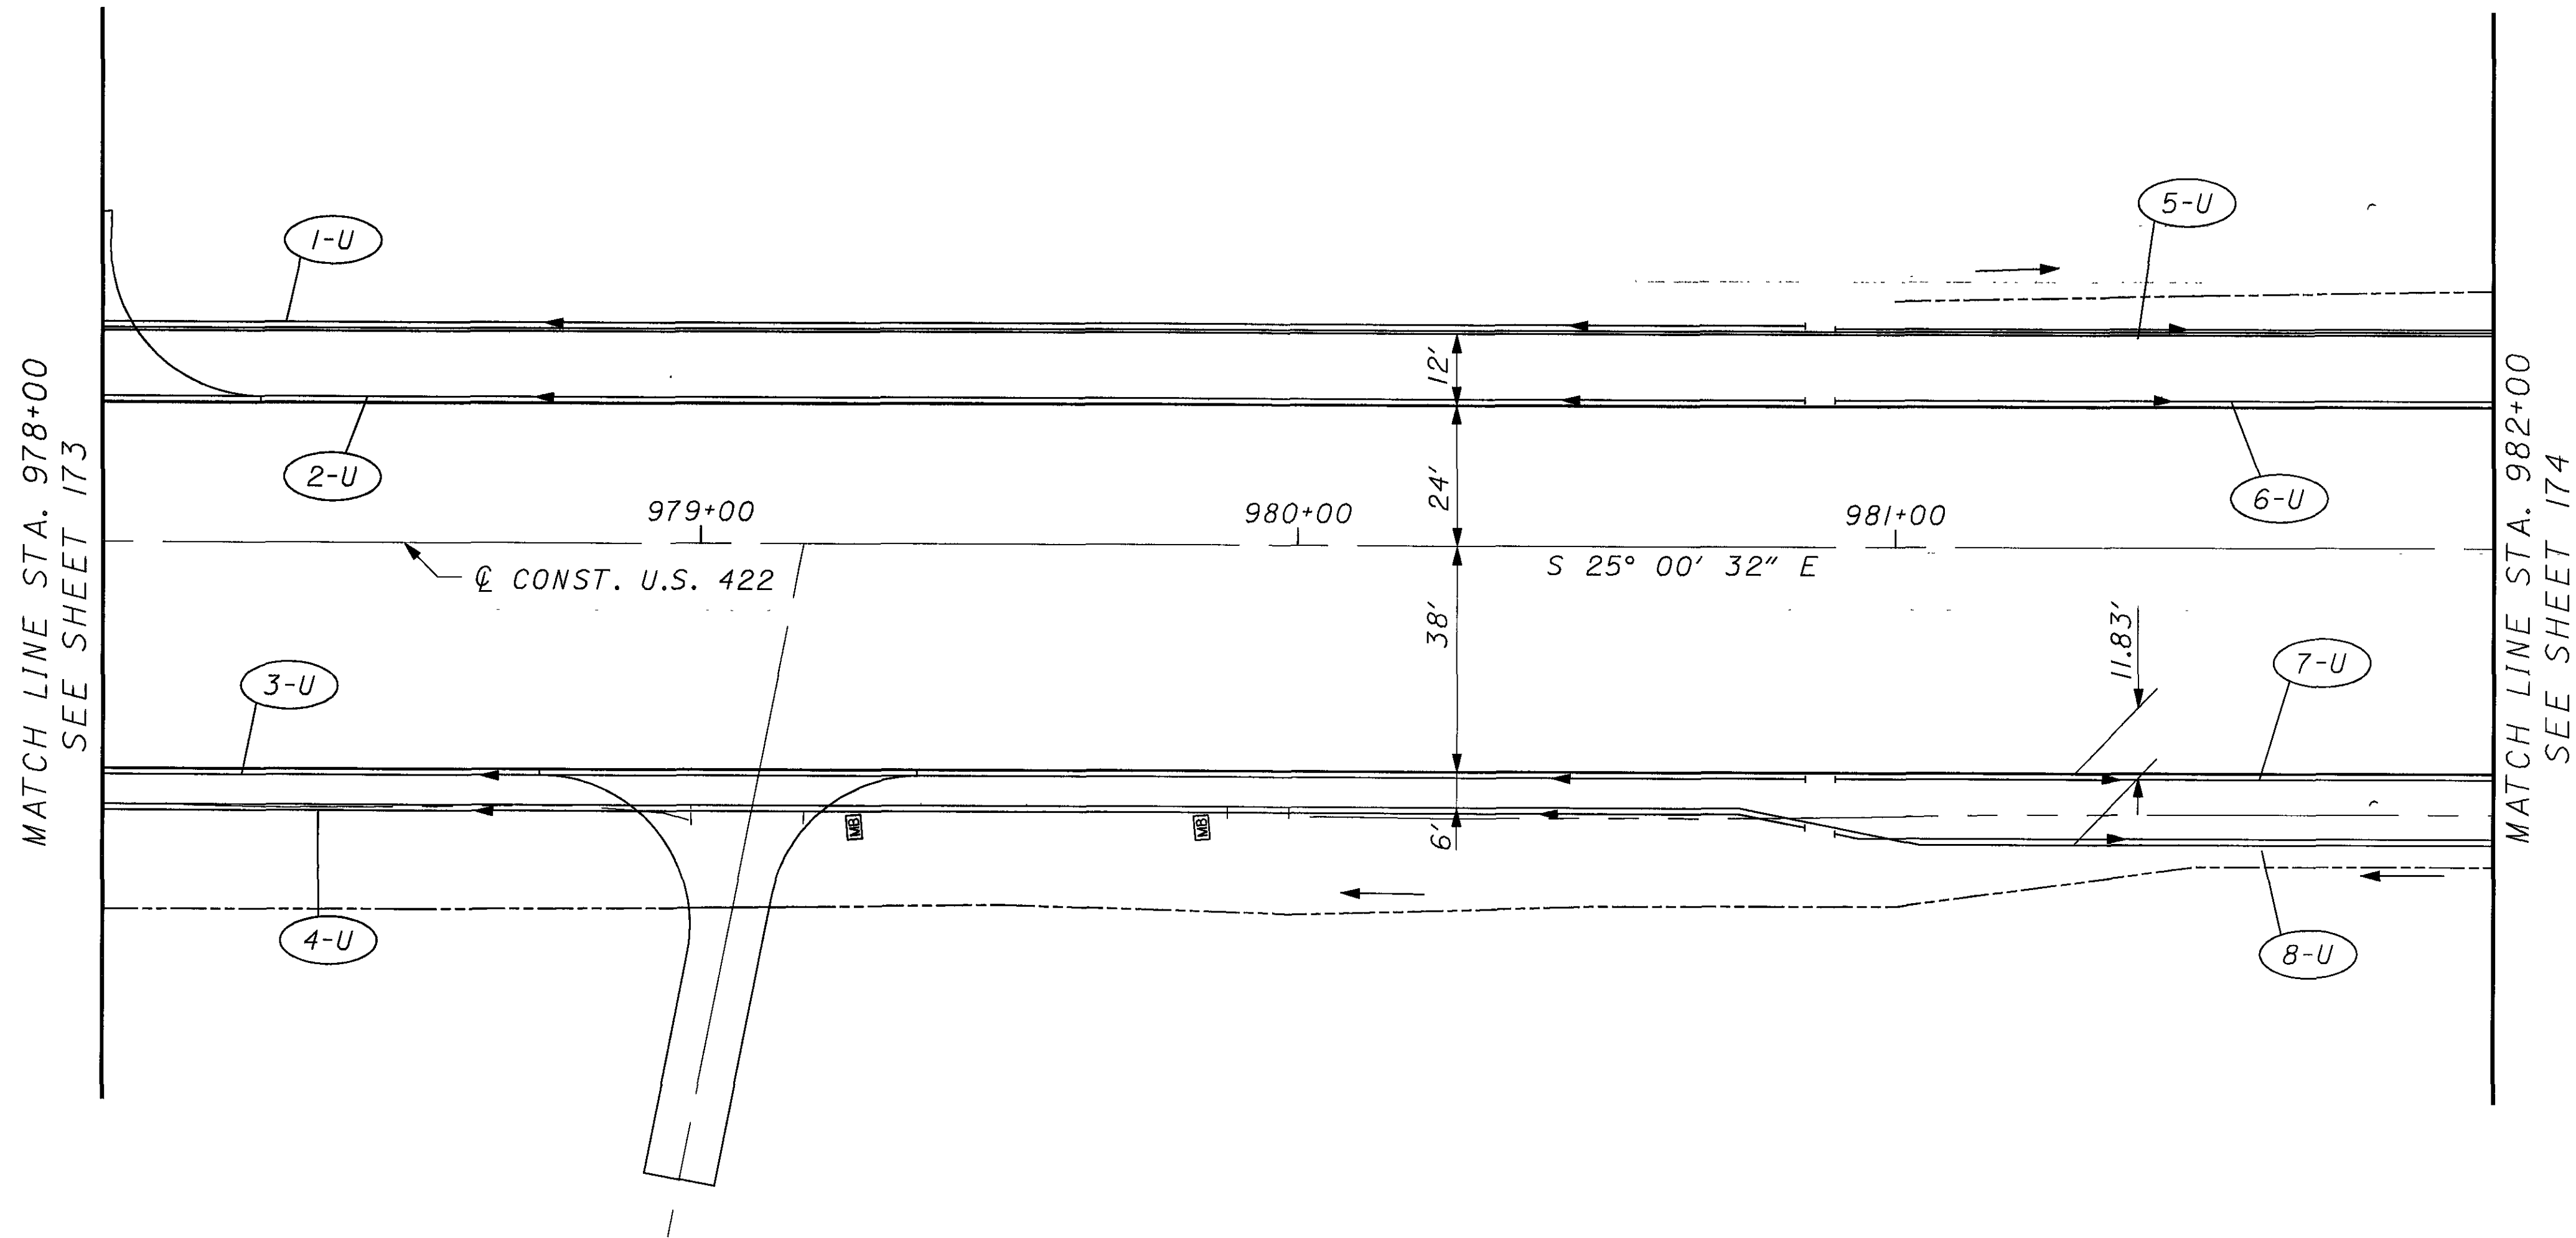

CROSS REFERENCES

SHEET NO.	DESCRIPTION
52	UNDERDRAIN SUBSUMMARY
68	PLAN AND PROFILE




CALCULATED
CHECKED

UNDERDRAIN U.S. 422
STA. 978+00 TO STA. 982+00

GEA / POR-422-18.31/ 0.00

174
332

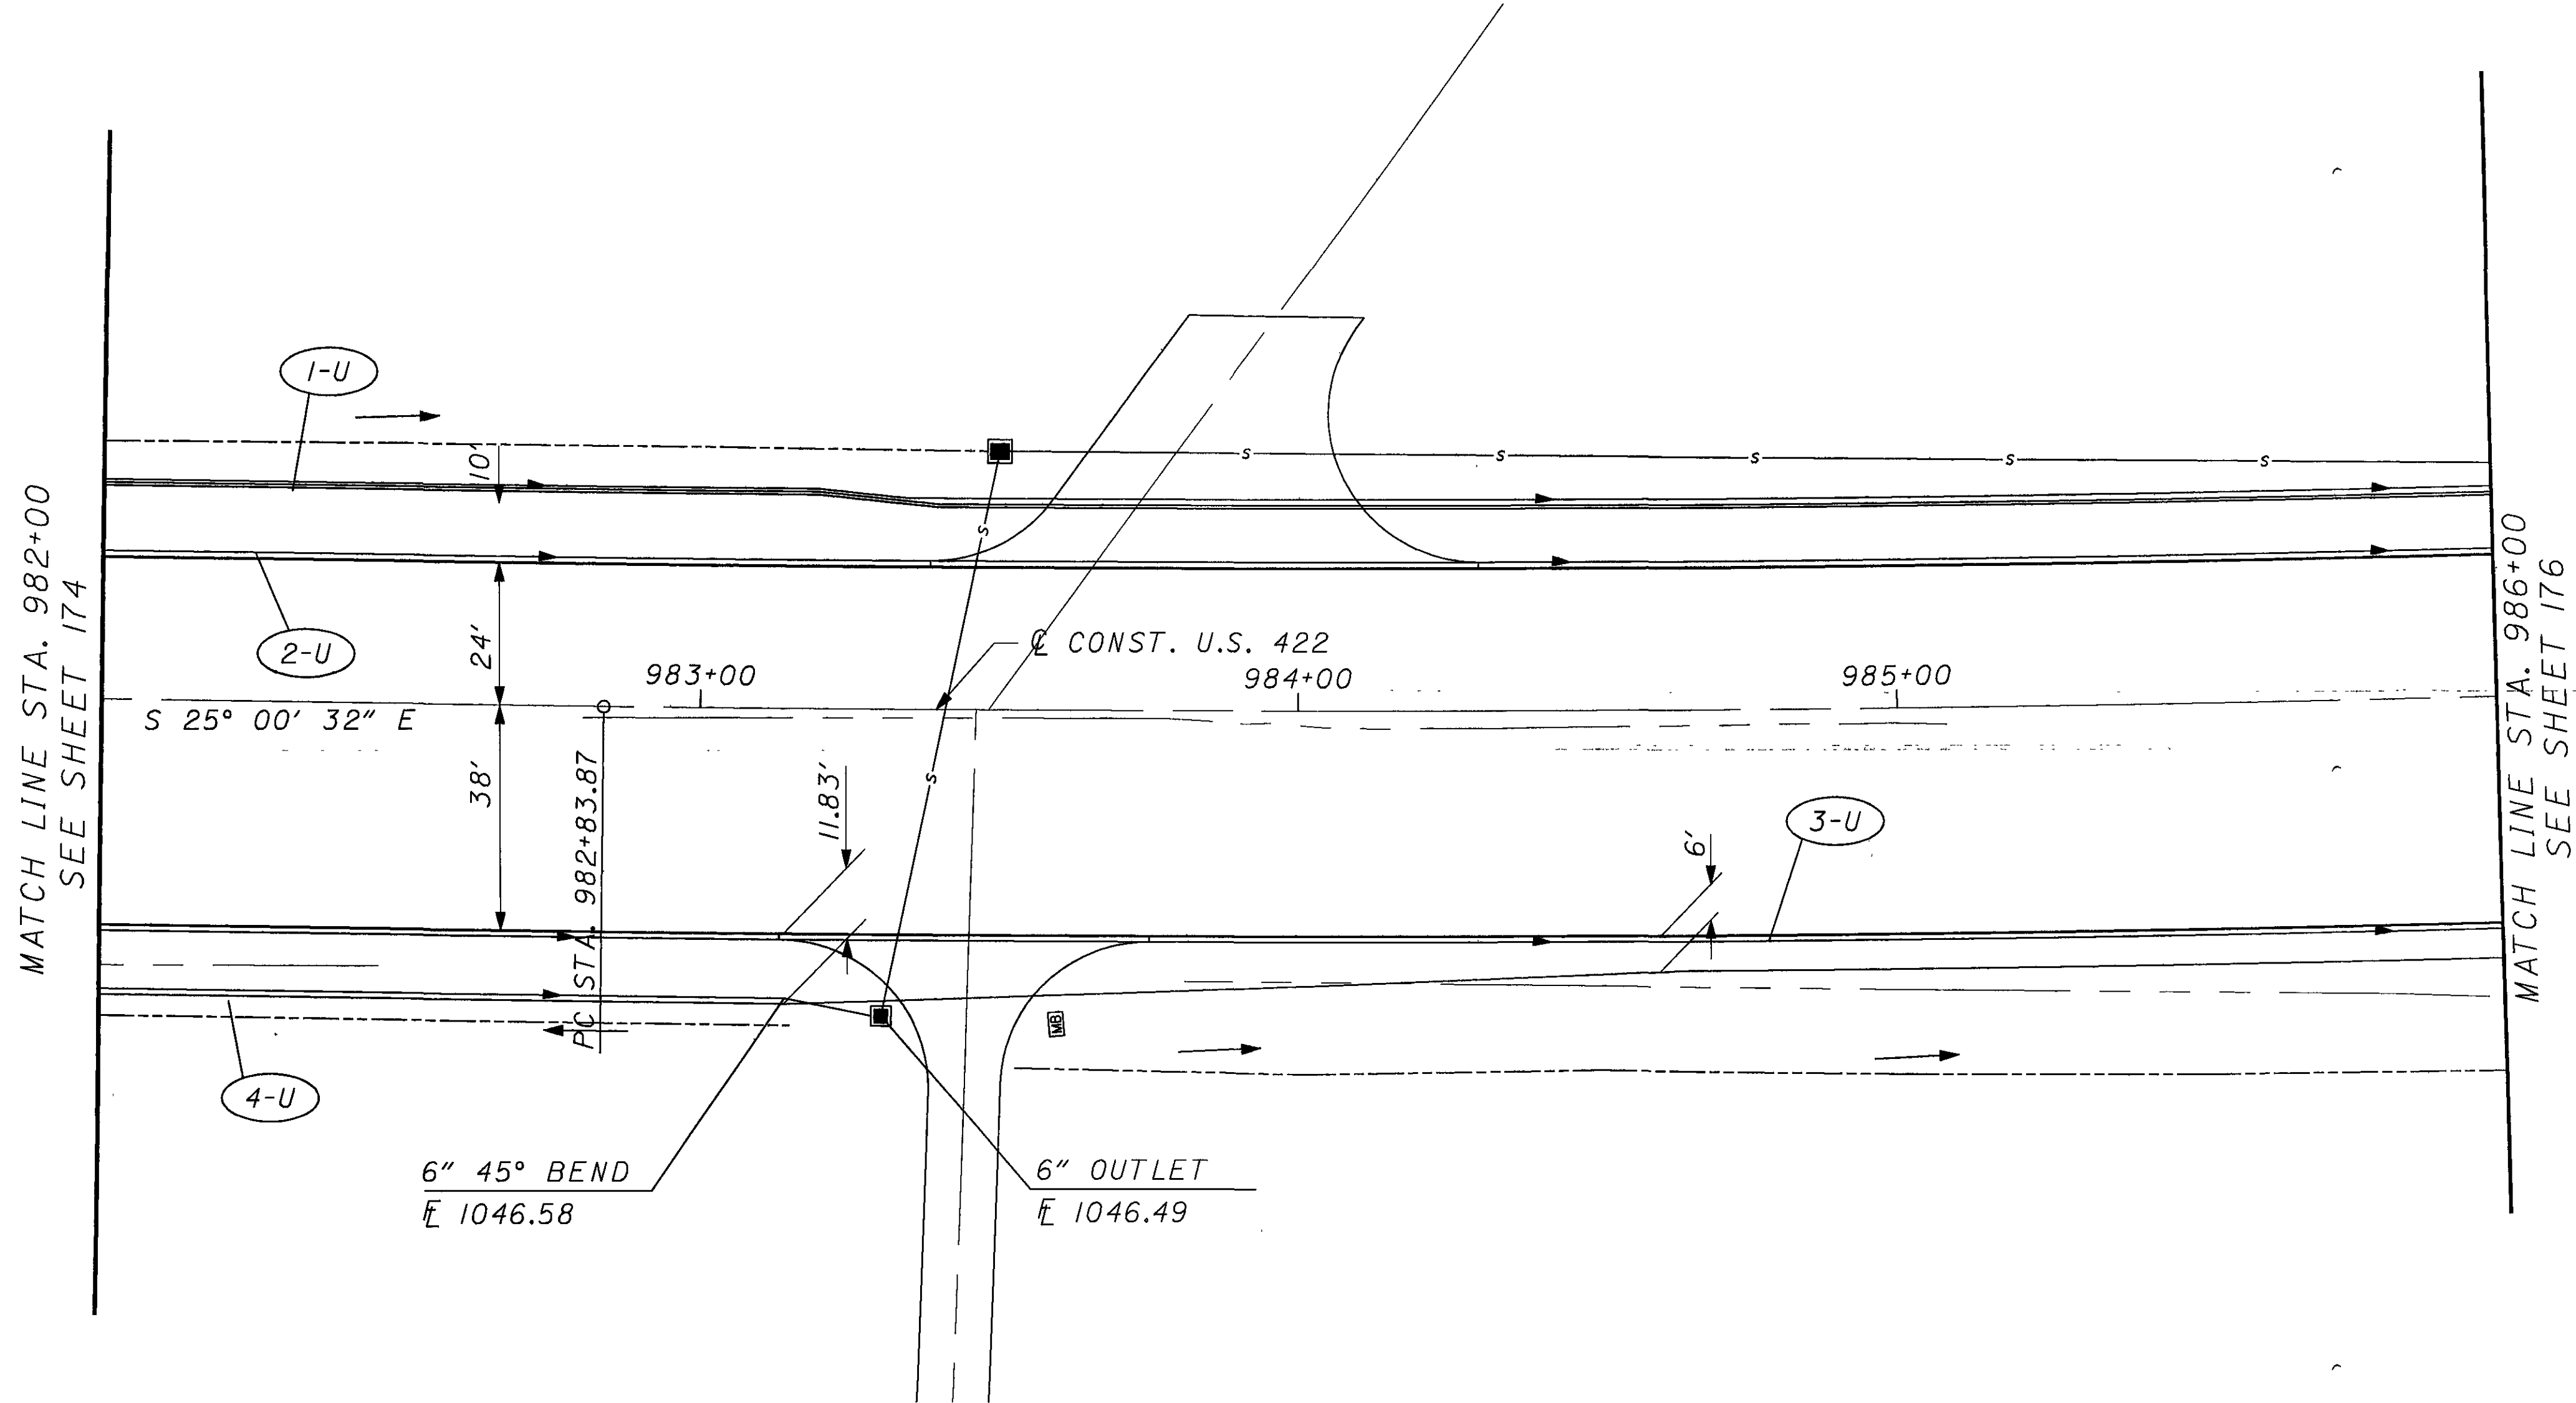

CURVE DATA
P.I. STA. = 997+05.80
 $\Delta = 19^\circ 40' 57''$ (LT)
 $Dc = 0^\circ 41' 56''$
 $R = 8,196.95'$
 $T = 1,421.94'$
 $L = 2,815.85'$
 $E = 122.42'$
 $e_{max} = 0.022$


UNDERDRAIN PLAN U.S. 422
STA. 982+00 TO STA. 986+00


GEA / POR - 422 - 18.31 / 0.00

175
332

CROSS REFERENCES


SHEET NO.	DESCRIPTION
53	UNDERDRAIN SUBSUMMARY
69	PLAN AND PROFILE

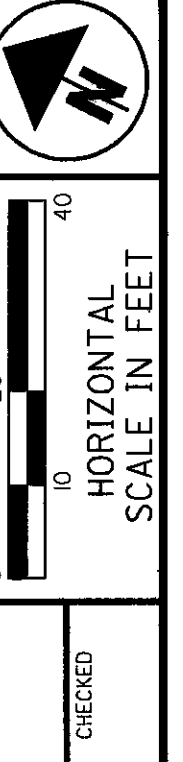

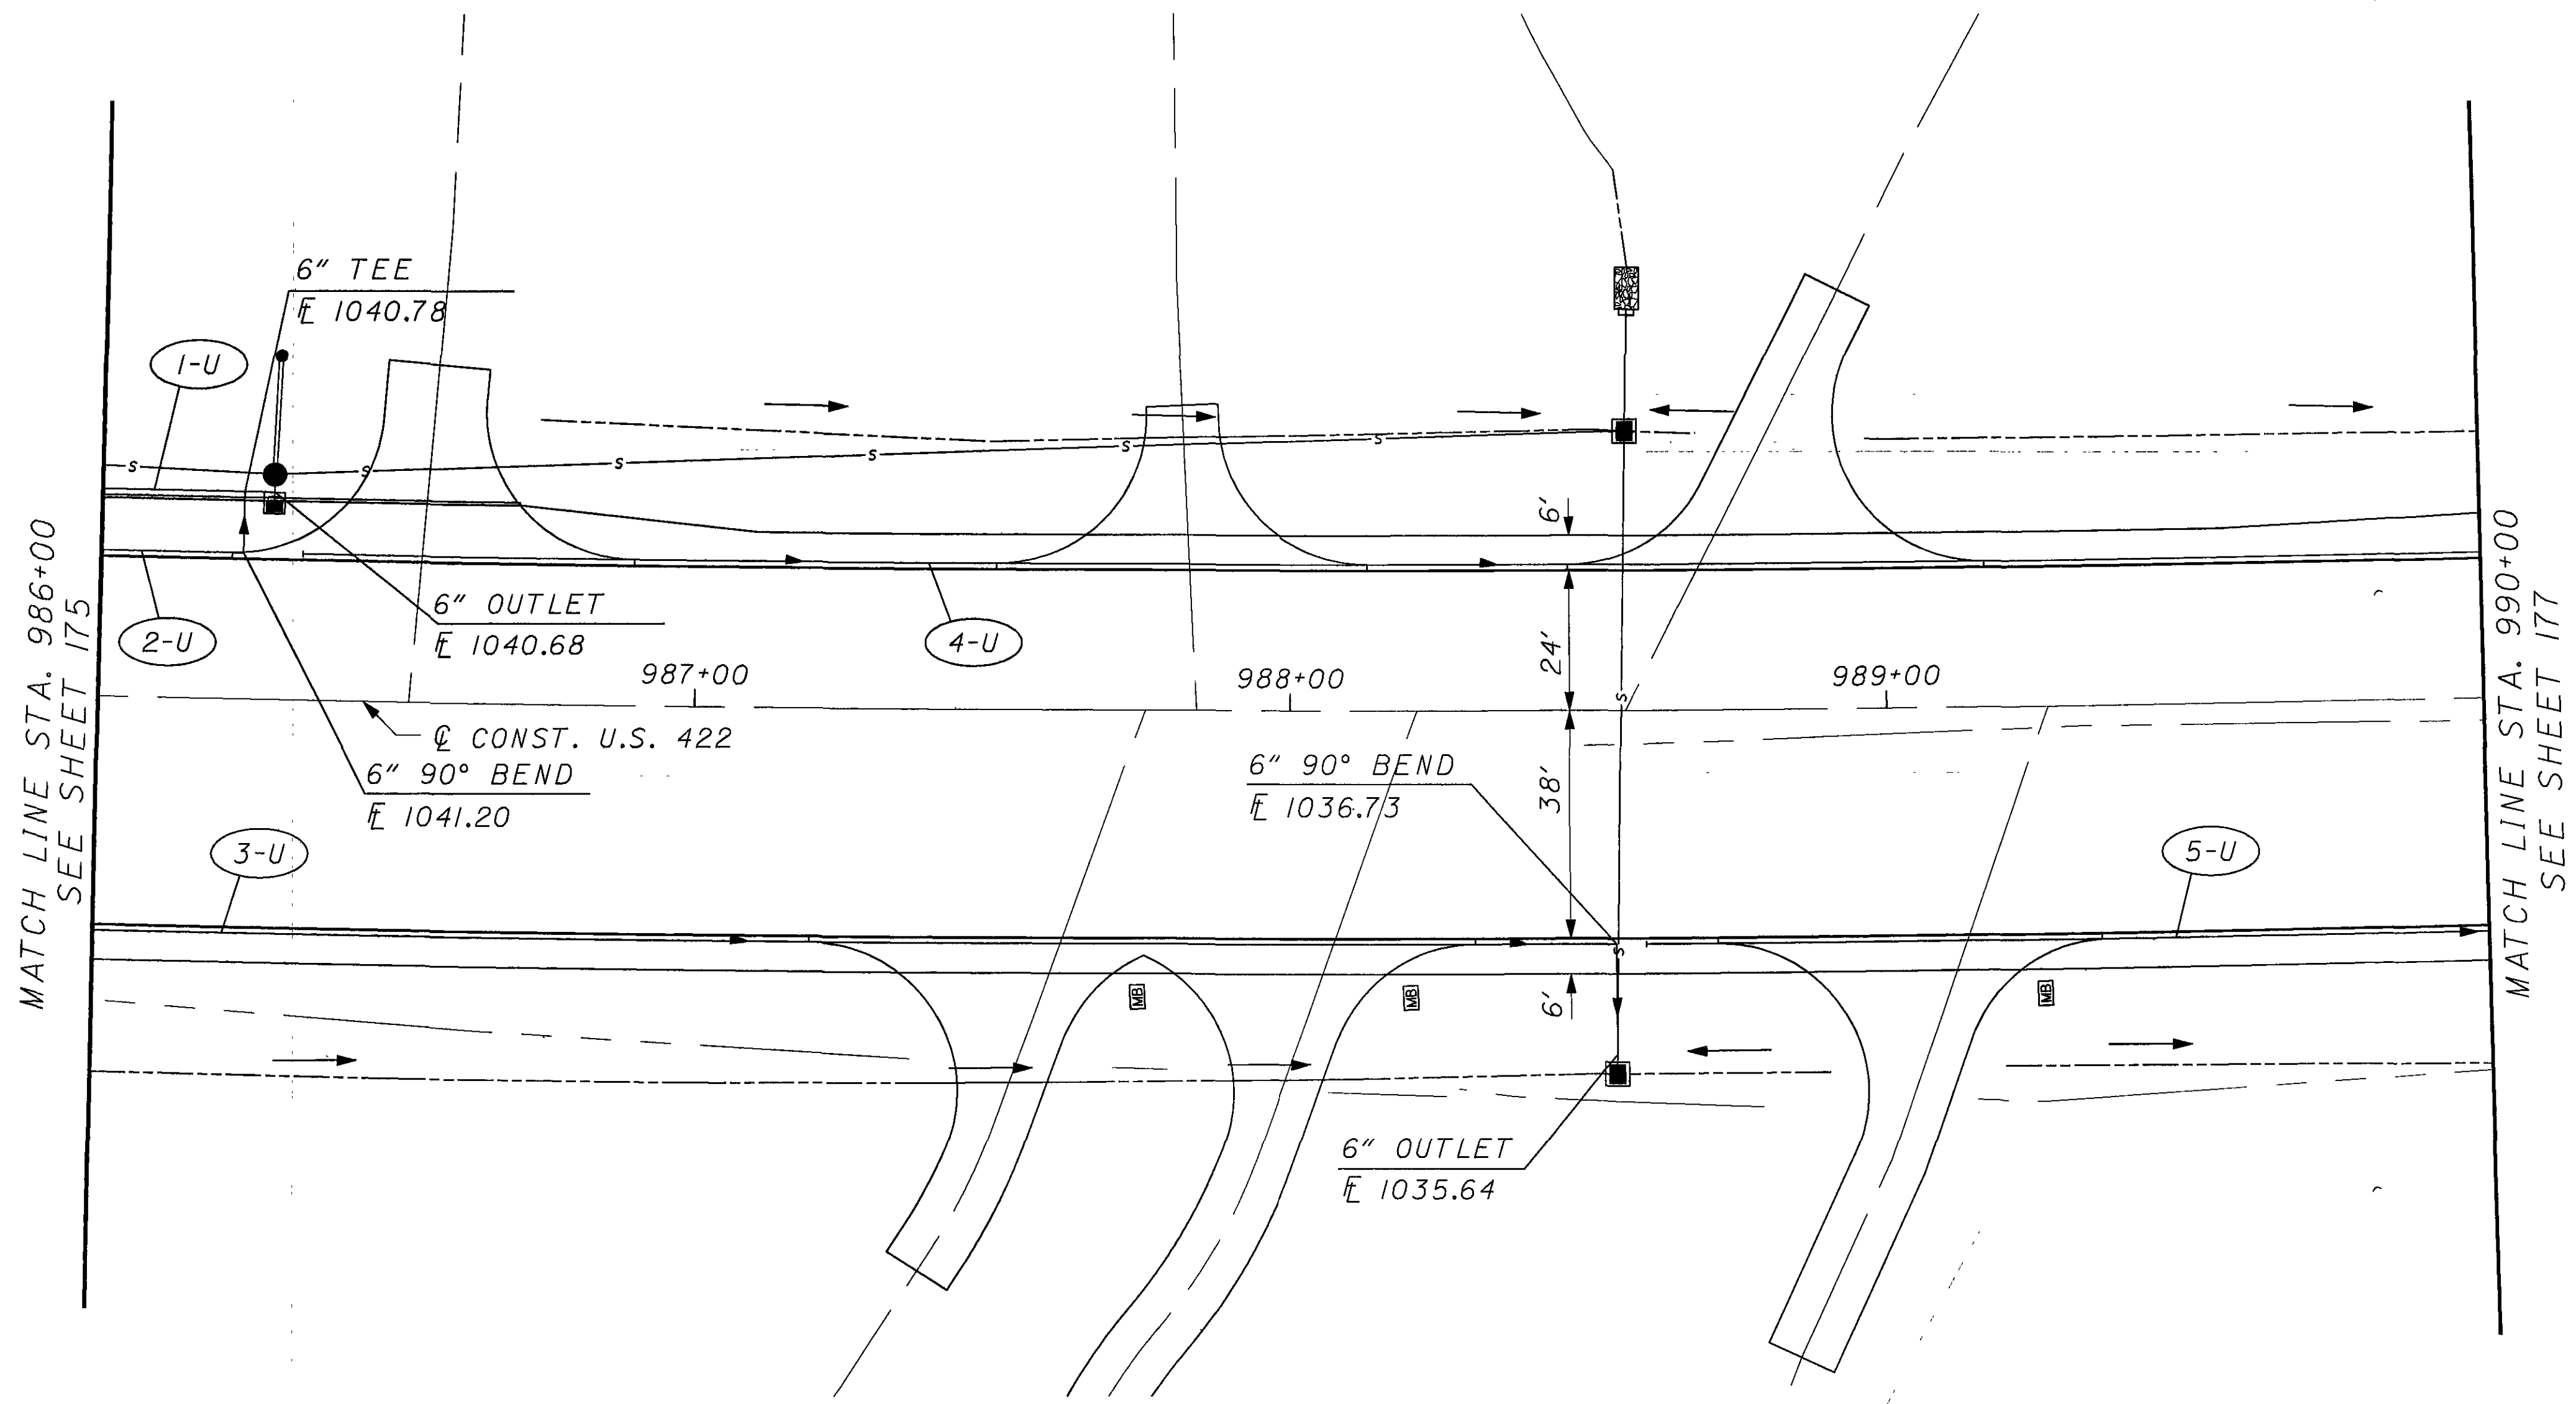


CURVE DATA
 P.I. STA. = 997+05.80
 $\Delta = 19^\circ 40' 57''$ (LT)
 $Dc = 0^\circ 41' 56''$
 $R = 8,196.95'$
 $T = 1,421.94'$
 $L = 2,815.85'$
 $E = 122.42'$
 $e_{max} = 0.022$

CROSS REFERENCES	
SHEET NO.	DESCRIPTION
53	UNDERDRAIN SUBSUMMARY
70	PLAN AND PROFILE

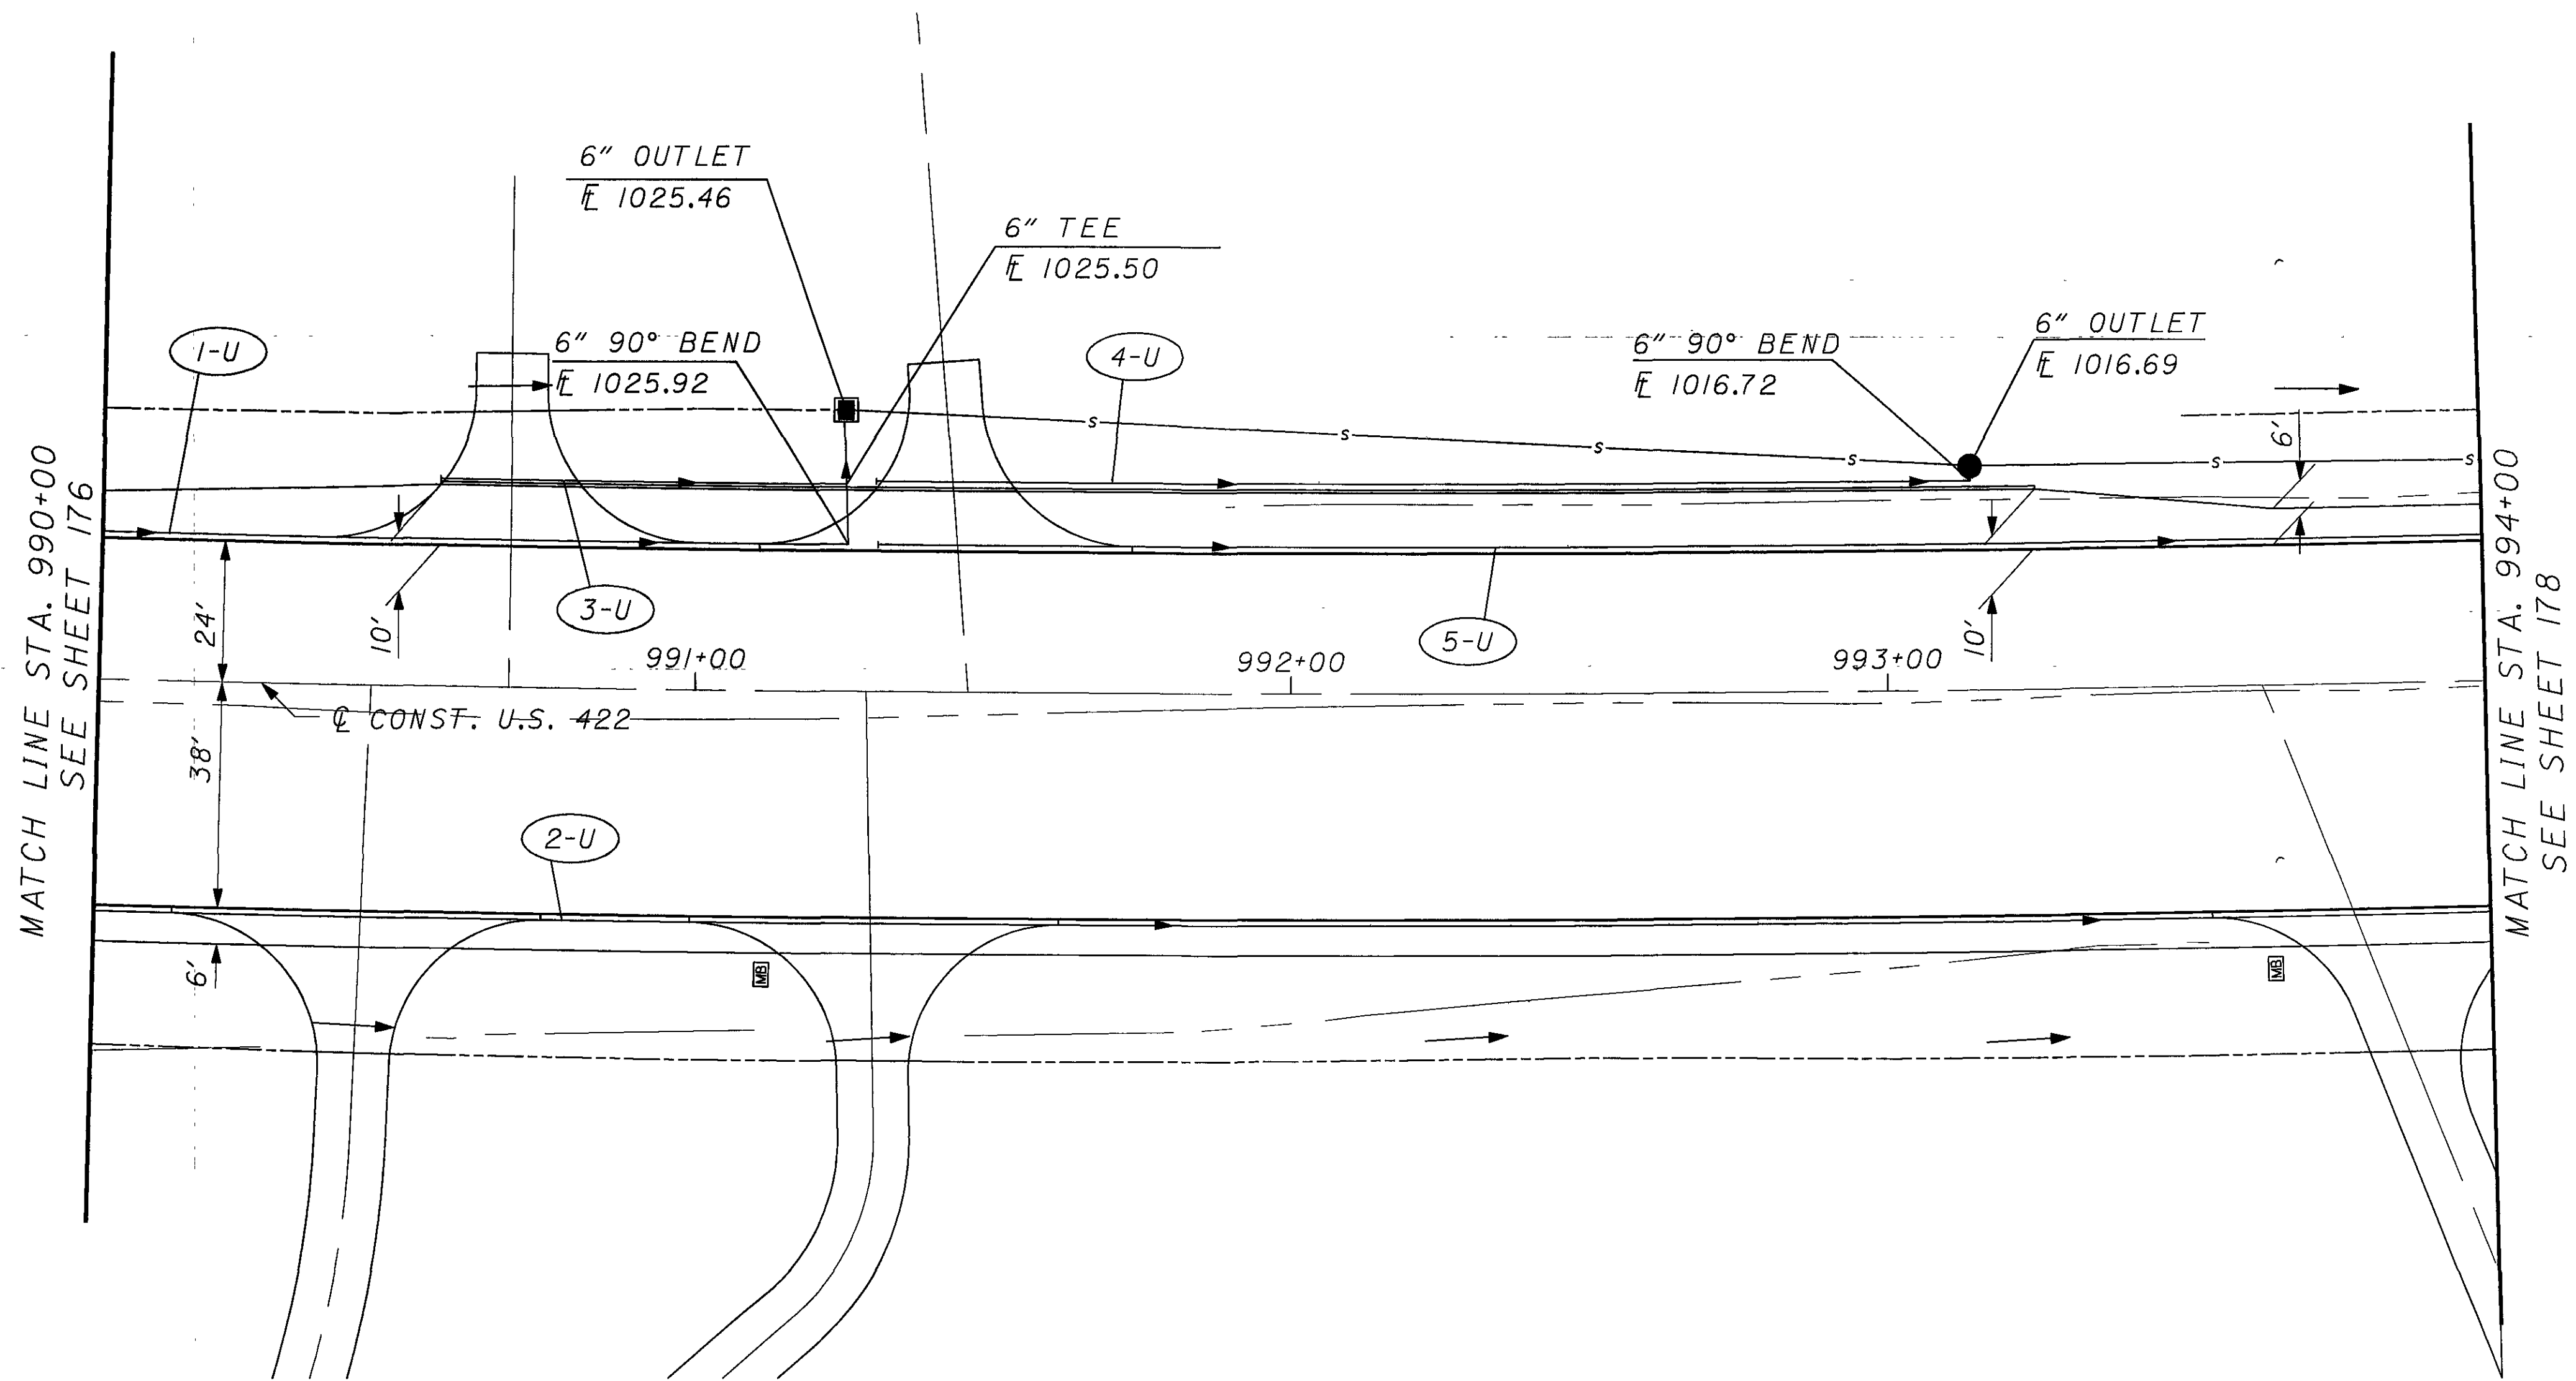

CURVE DATA
P.I. STA. = 997+05.80
 $\Delta = 19^\circ 40' 57''$ (LT)
 $Dc = 0^\circ 41' 56''$
 $R = 8,196.95'$
 $T = 1,421.94'$
 $L = 2,815.85'$
 $E = 122.42'$
 $e_{max} = 0.022$

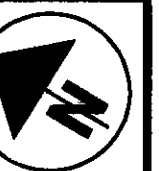


CALCULATED
CHECKED

UNDERDRAIN PLAN U.S. 422
STA. 990+00 TO STA. 994+00

CROSS REFERENCES	
SHEET NO.	DESCRIPTION
53	UNDERDRAIN SUBSUMMARY
71	PLAN AND PROFILE

GEA / POR-422-18.31 / 0.00

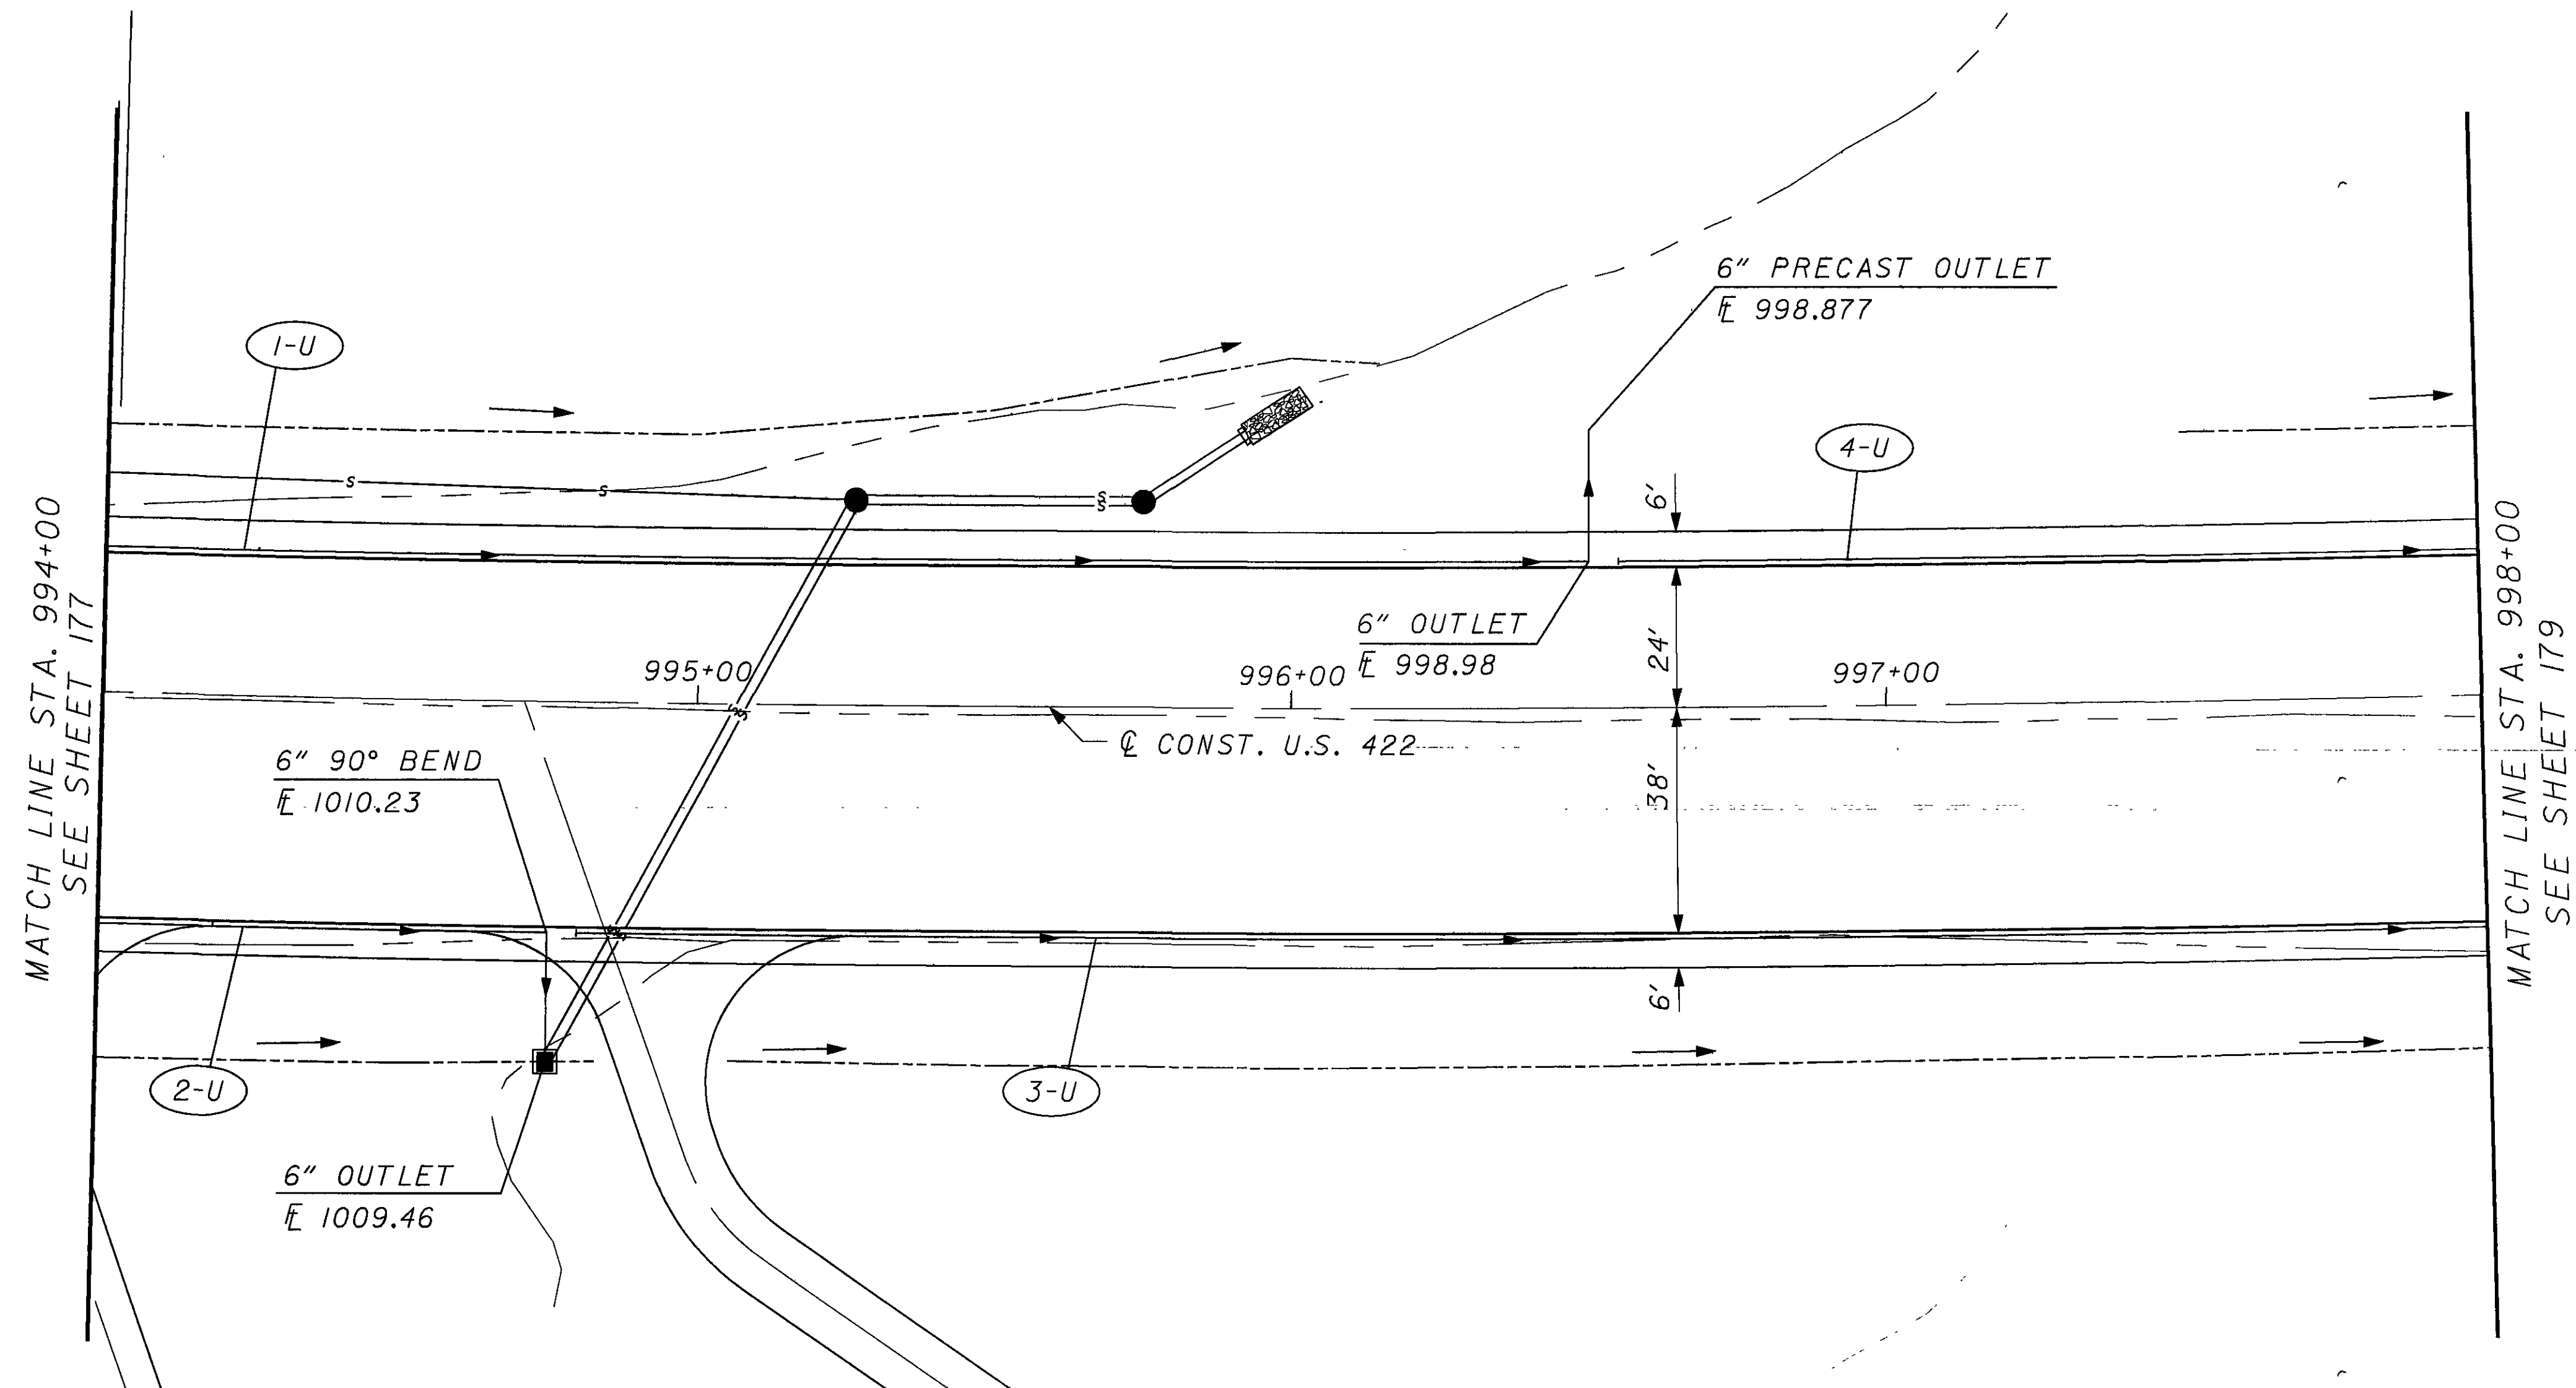

CURVE DATA
P.I. STA. = 997+05.80
 $\Delta = 19^\circ 40' 57''$ (LT)
Dc = $0^\circ 41' 56''$
R = 8,196.95'
T = 1,421.94'
L = 2,815.85'
E = 122.42'
 $e_{max} = 0.022$


CROSS REFERENCES


SHEET NO.	DESCRIPTION
53	UNDERDRAIN SUBSUMMARY
72	PLAN AND PROFILE

**UNDERDRAIN PLAN U.S. 422
STA. 994+00 TO STA. 998+00**

GEA / POR-422-18.31 / 0.00

178
332

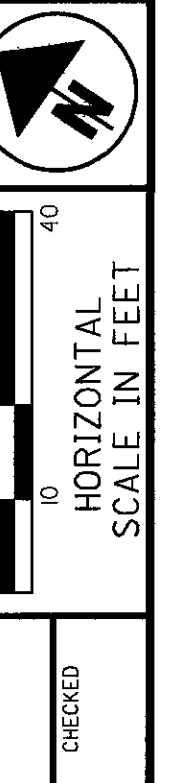

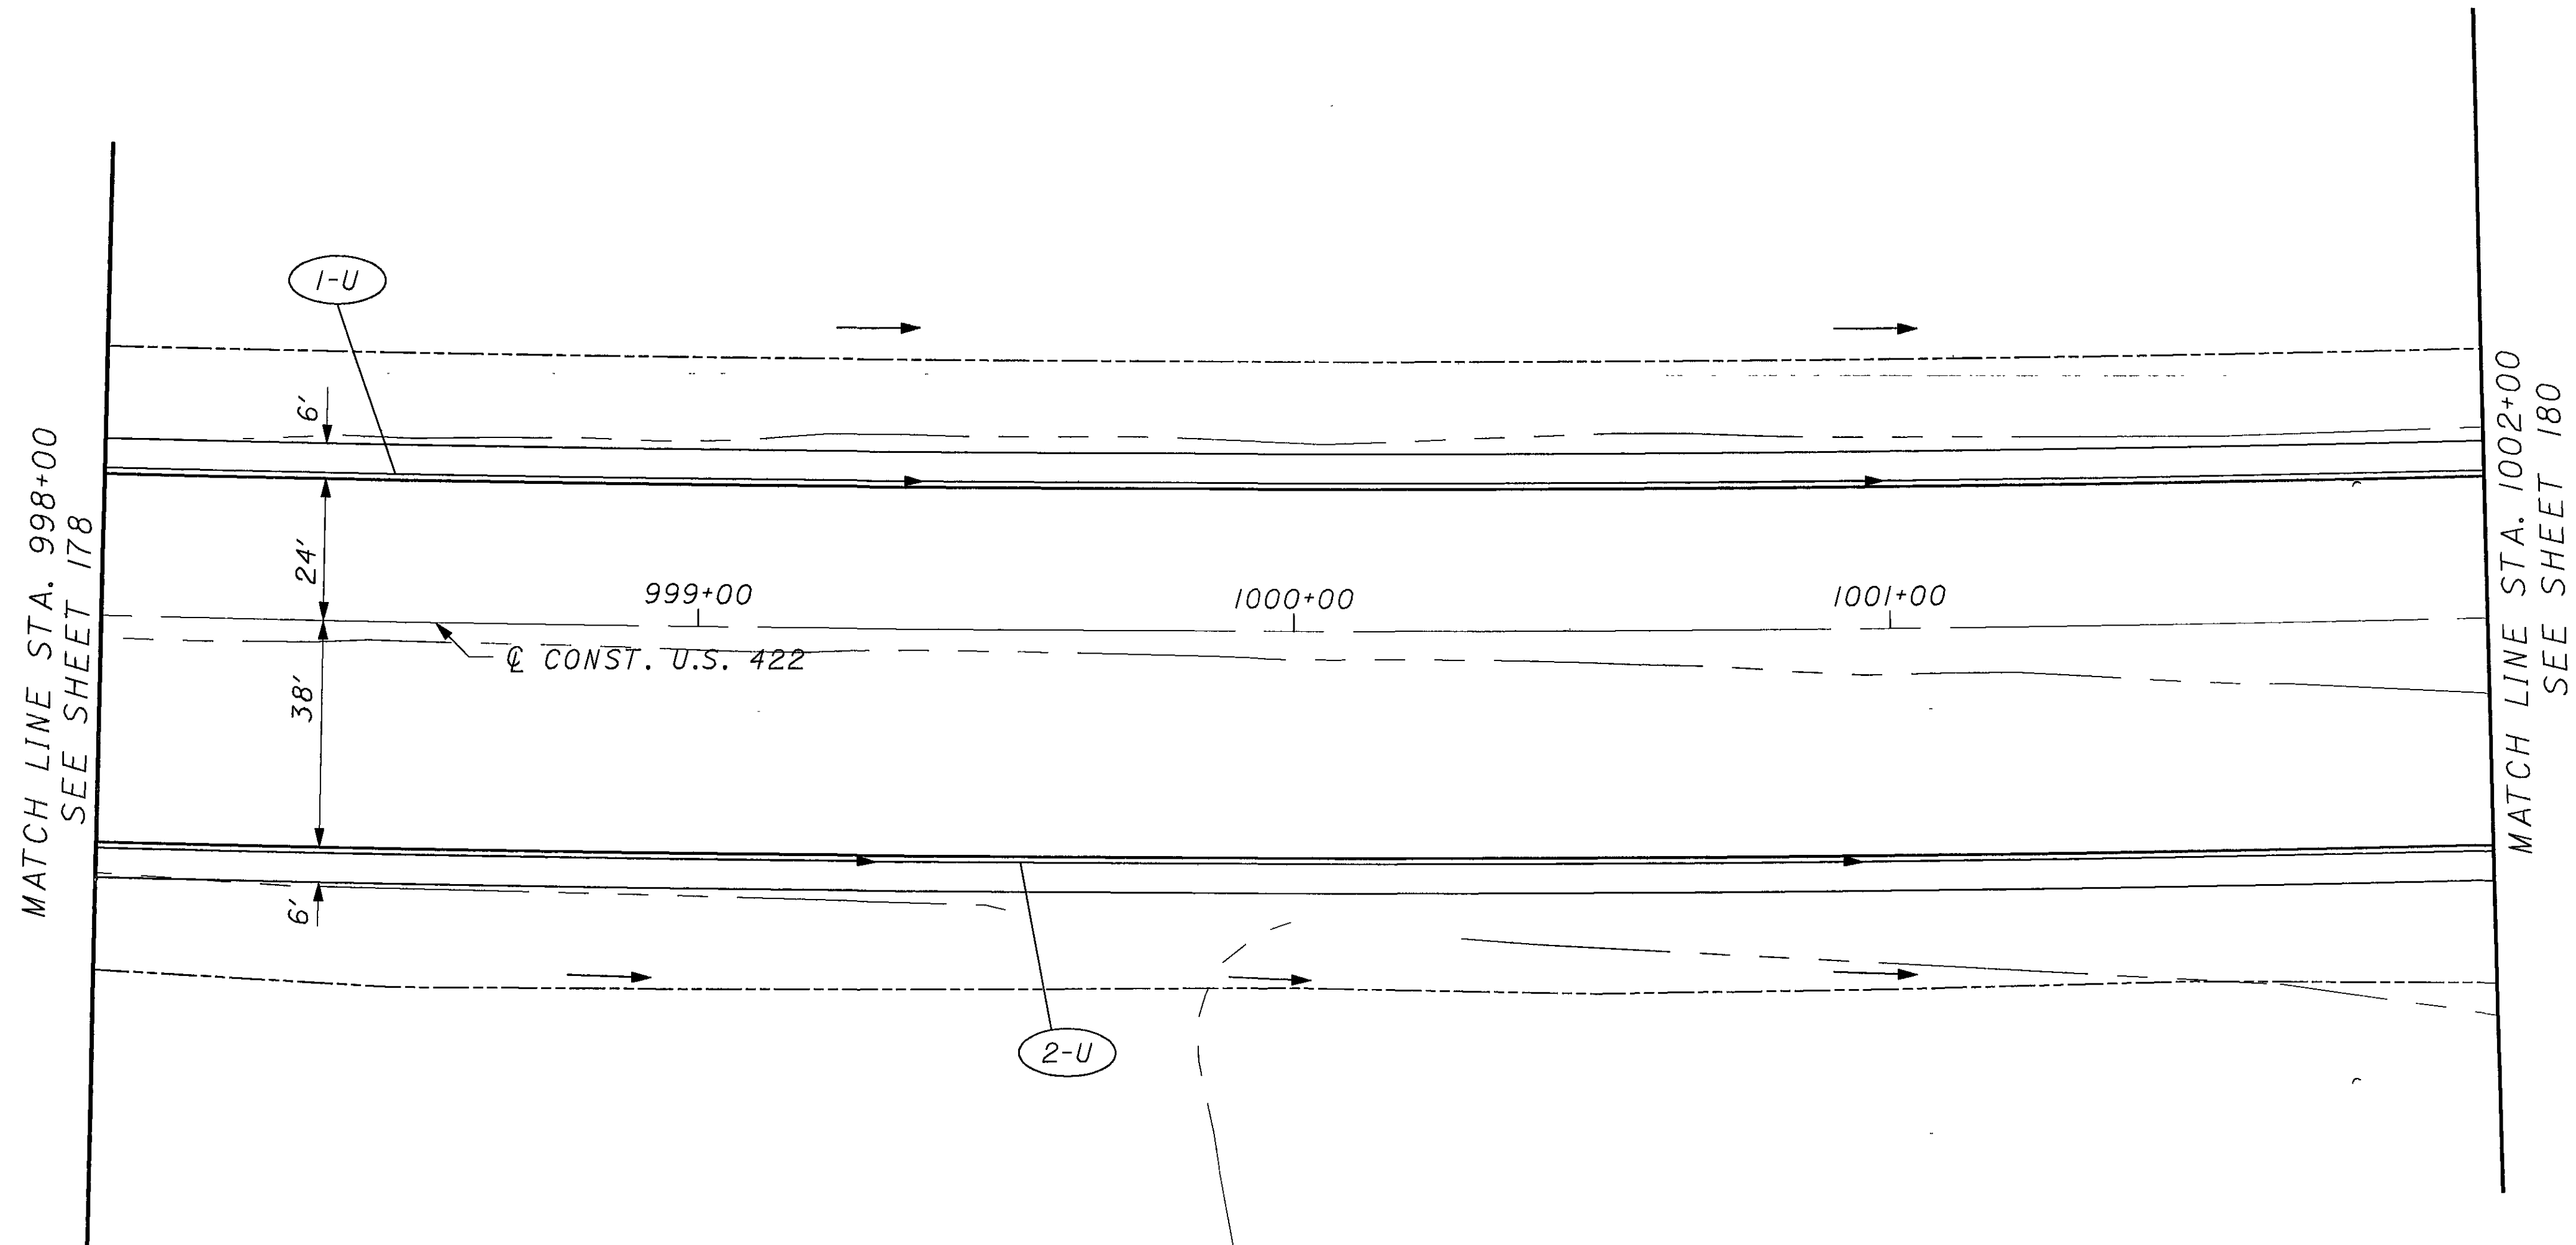

CURVE DATA
 P.I. STA. = 997+05.80
 $\Delta = 19^\circ 40' 57''$ (LT)
 $Dc = 0^\circ 41' 56''$
 $R = 8,196.95'$
 $T = 1,421.94'$
 $L = 2,815.85'$
 $E = 122.42'$
 $e_{max} = 0.022$


CROSS REFERENCES	
SHEET NO.	DESCRIPTION
53	UNDERDRAIN SUBSUMMARY
73	PLAN AND PROFILE




CALCULATED
 CHECKED

UNDERDRAIN PLAN U.S. 422
STA. 998+00 TO STA. 1002+00

GEA / POR-422-18.31 / 0.00

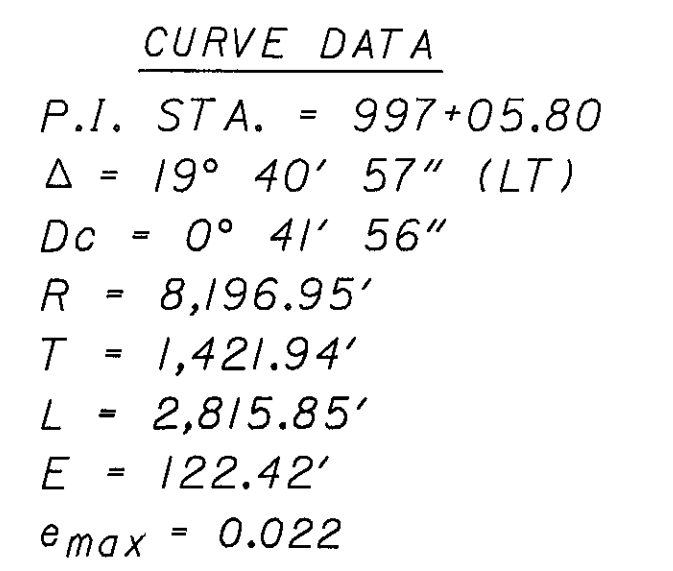


	GEA / POR-422-18.31 / 0.00 UNDERDRAIN PLAN U.S. 422 STA. 1002+00 TO STA. 1006+00	0 20 40 HORIZONTAL SCALE IN FEET CALCULATED CHECKED
---	---	---


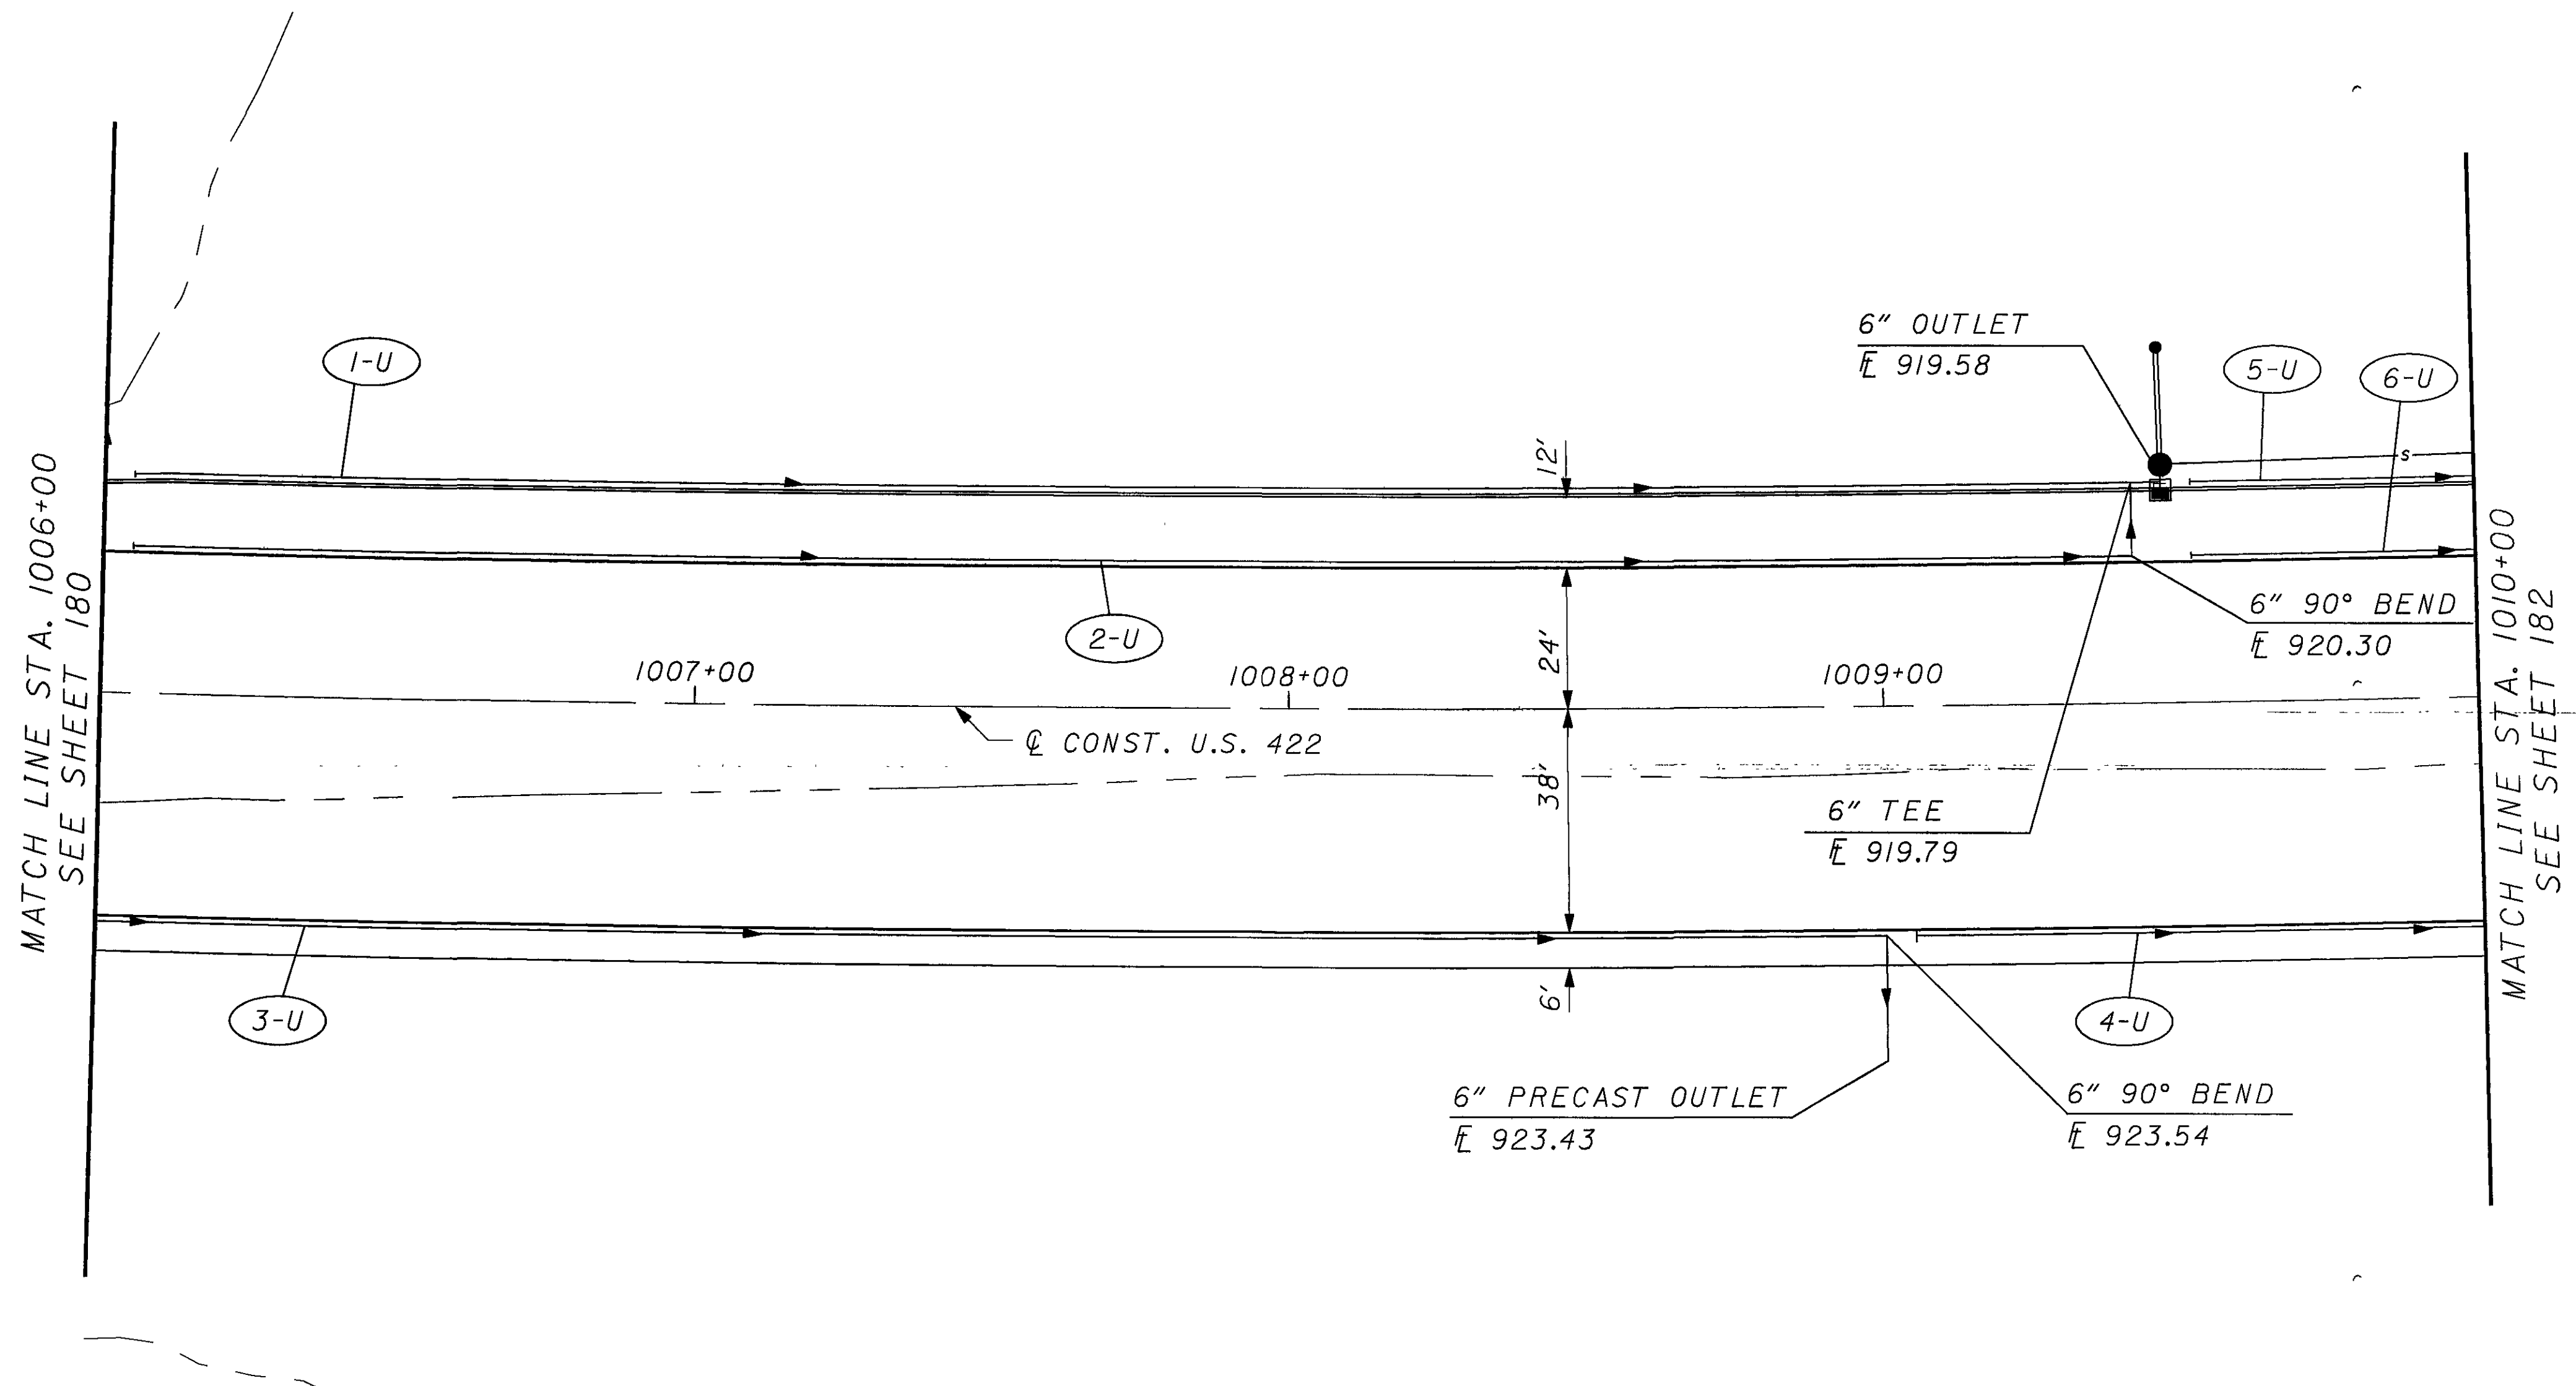


CURVE DATA
P.I. STA. = 997+05.80
 $\Delta = 19^\circ 40' 57''$ (LT)
Dc = $0^\circ 41' 56''$
R = 8,196.95'
T = 1,421.94'
L = 2,815.85'
E = 122.42'
 $e_{max} = 0.022$

CROSS REFERENCES	
SHEET NO.	DESCRIPTION
53	UNDERDRAIN SUBSUMMARY
75	PLAN AND PROFILE

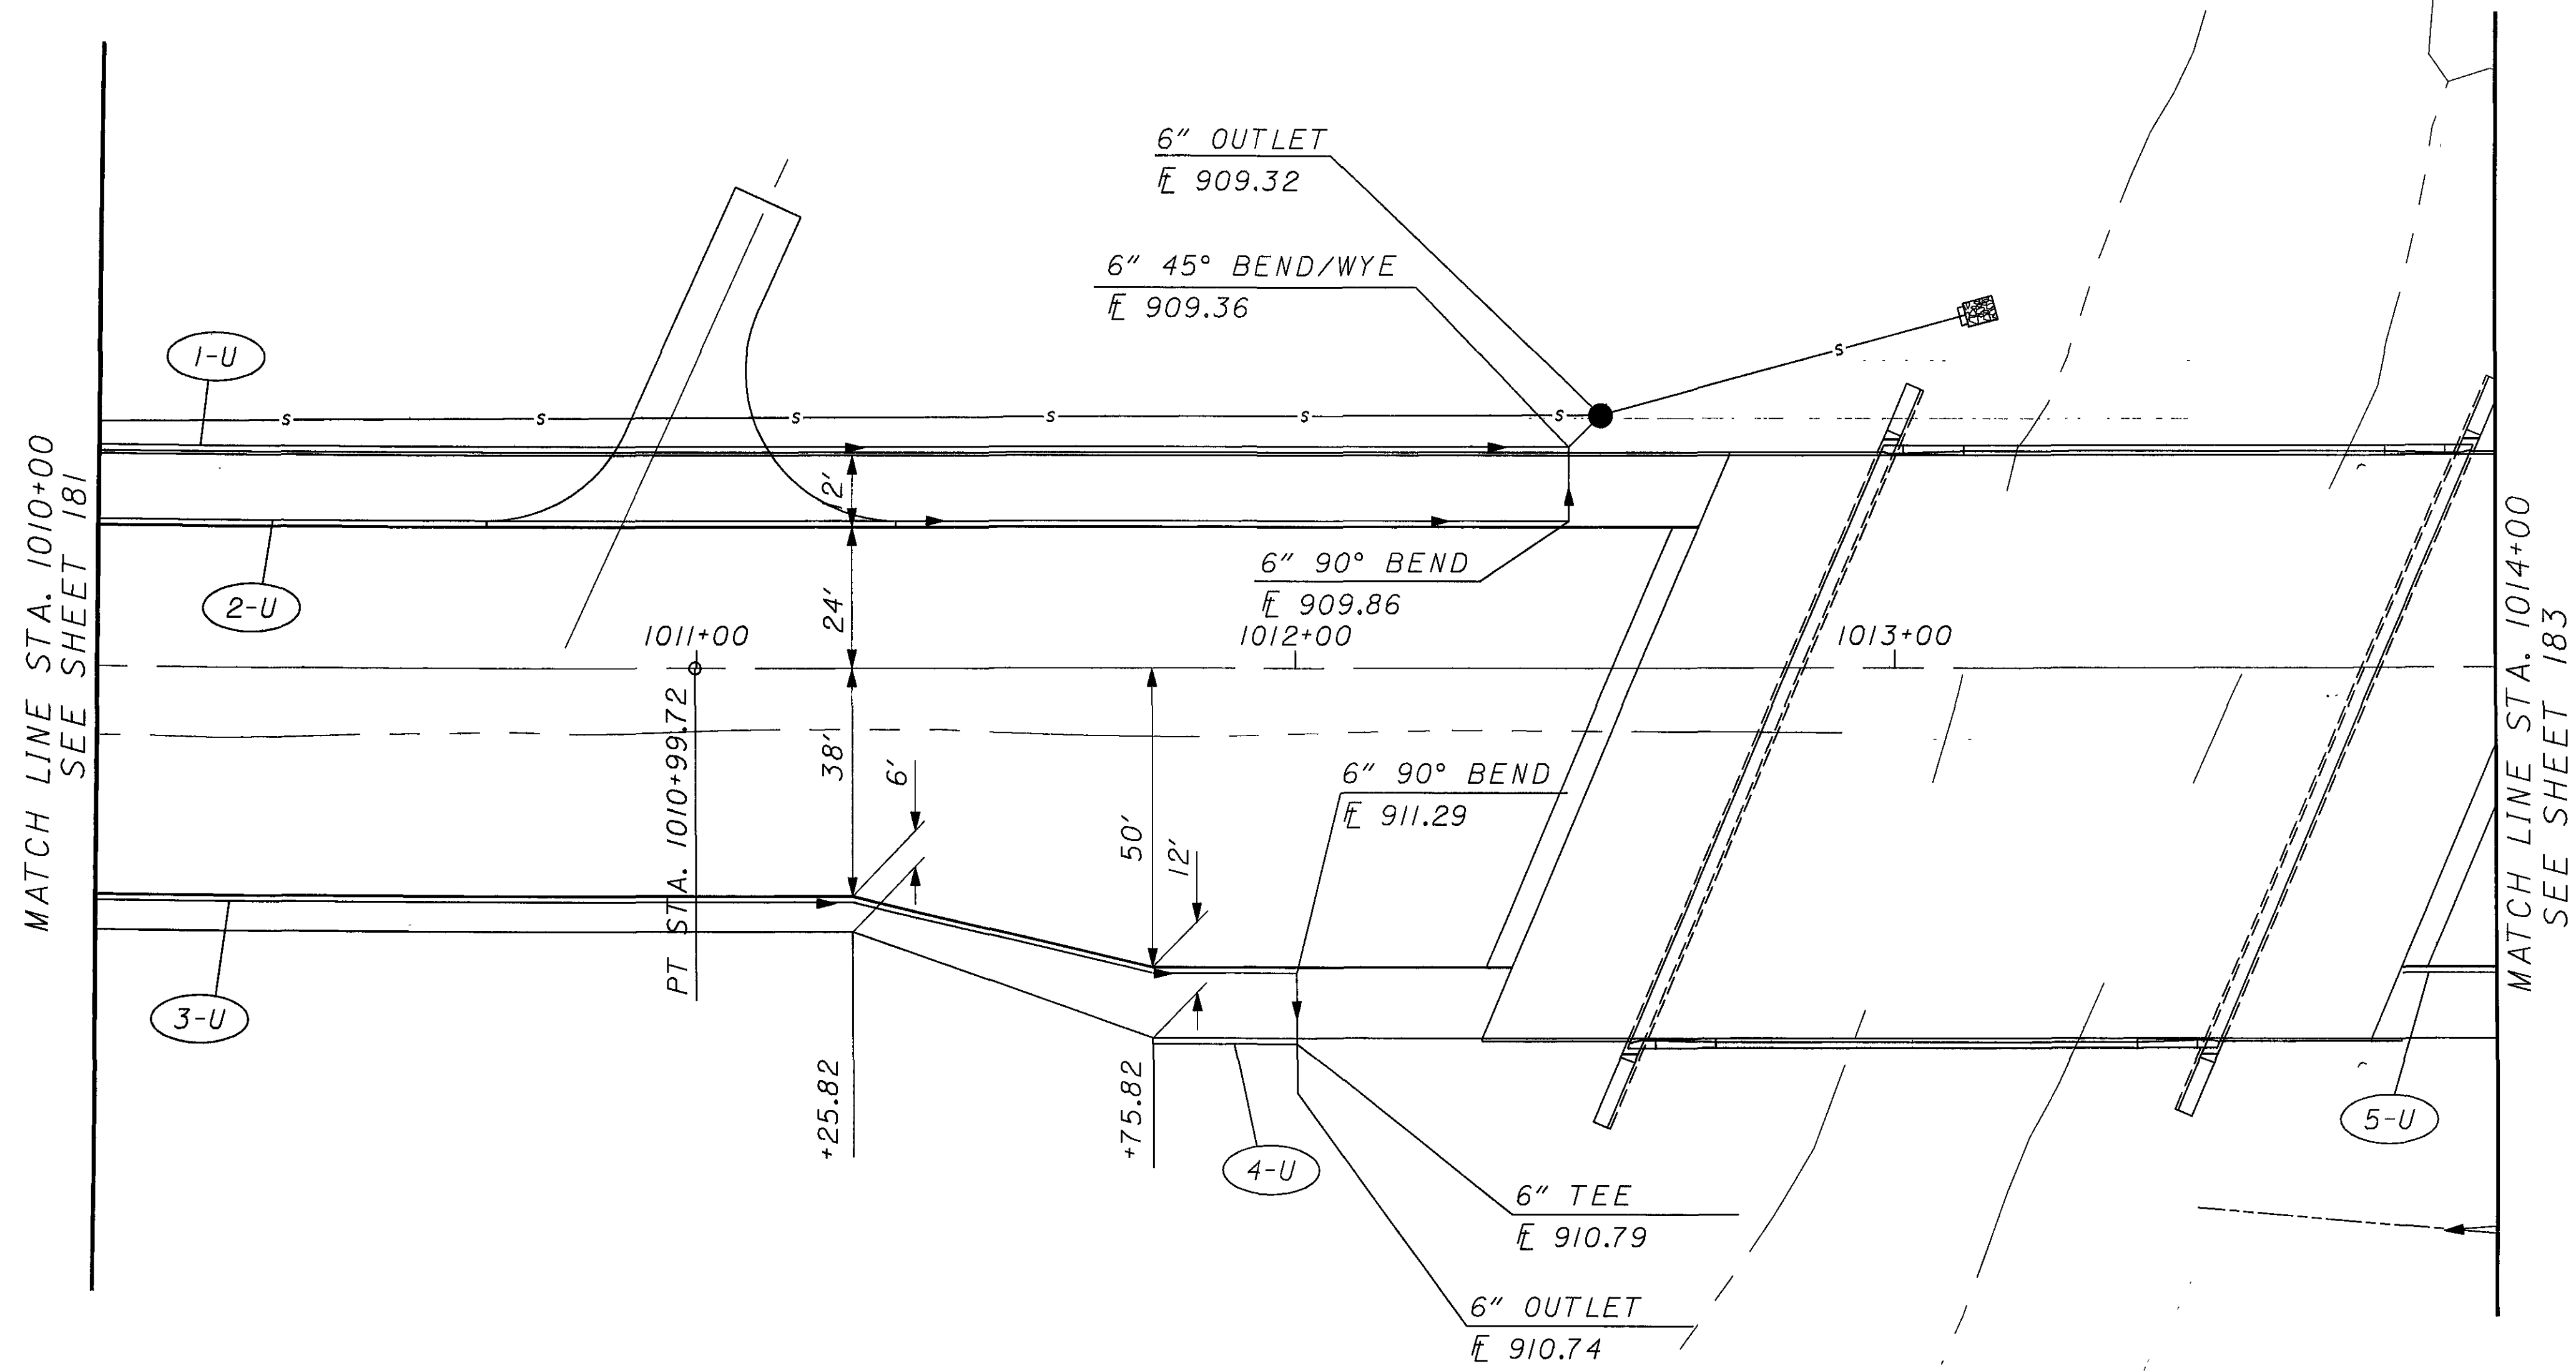

CURVE DATA
 P.I. STA. = 997+05.80
 $\Delta = 19^\circ 40' 57''$ (LT)
 $Dc = 0^\circ 41' 56''$
 $R = 8,196.95'$
 $T = 1,421.94'$
 $L = 2,815.85'$
 $E = 122.42'$
 $e_{max} = 0.022$

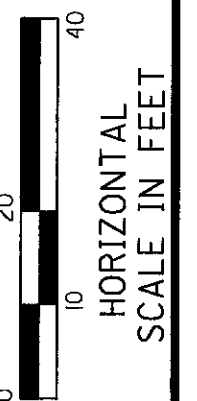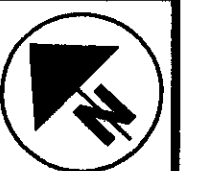


CALCULATED
 CHECKED

UNDERDRAIN PLAN U.S. 422
STA. 1010+00 TO STA. 1014+00

CROSS REFERENCES	
SHEET NO.	DESCRIPTION
53	UNDERDRAIN SUBSUMMARY
76	PLAN AND PROFILE

GEA / POR-422-18.31/ 0.00

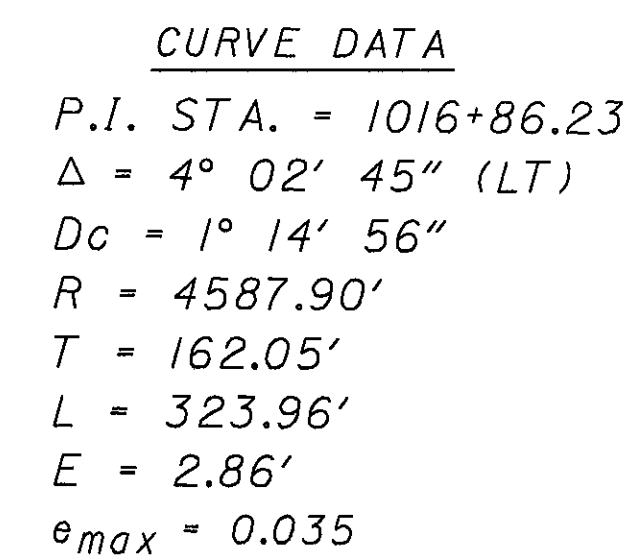

183
332

GEA / POR-422-18.31 / 0.00

UNDERDRAIN PLAN U.S. 422


STA. 1014+00 TO STA. 1018+00

CALCULATED

CHECKED

02040

HORIZONTAL
SCALE IN FEET

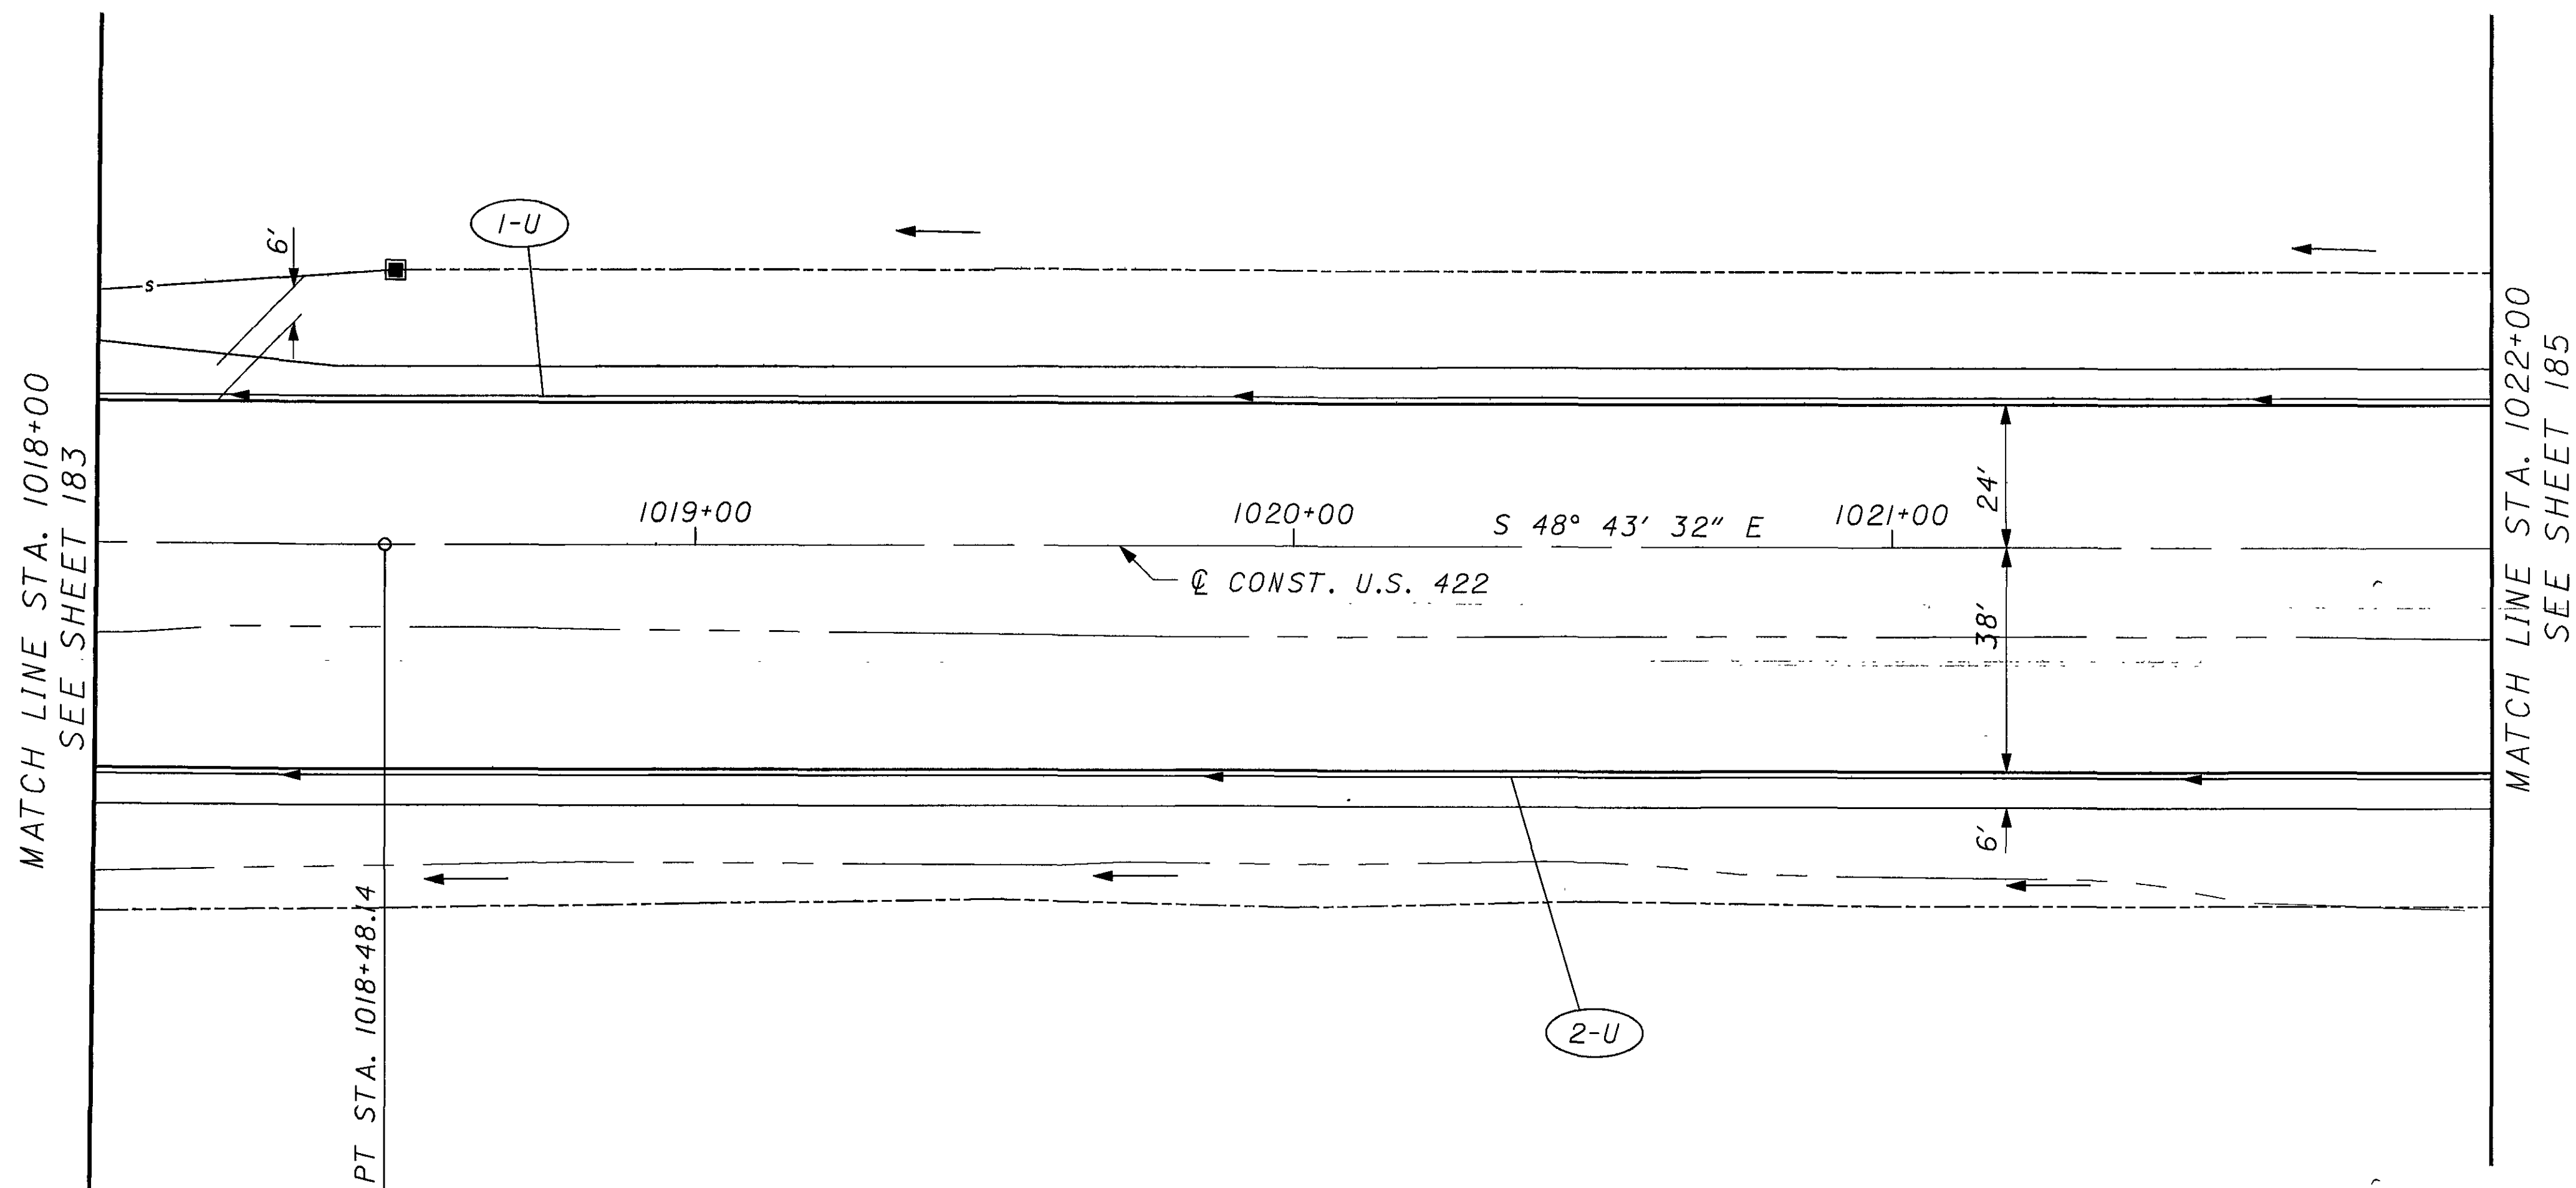


CURVE DATA
P.I. STA. = 1016+86.23
 $\Delta = 4^\circ 02' 45''$ (LT)
 $Dc = 1^\circ 14' 56''$
 $R = 4587.90'$
 $T = 162.05'$
 $L = 323.96'$
 $E = 2.86'$
 $e_{max} = 0.035$


CROSS REFERENCES	
SHEET NO.	DESCRIPTION
54	UNDERDRAIN SUBSUMMARY
78	PLAN AND PROFILE

UNDERDRAIN PLAN U.S. 422
STA. 1018+00 TO STA. 1022+00


GEA / POR-422-18.31 / 0.00

184
332

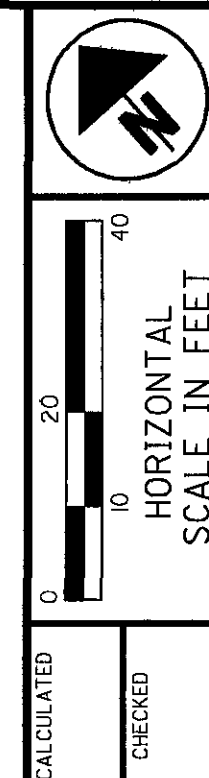


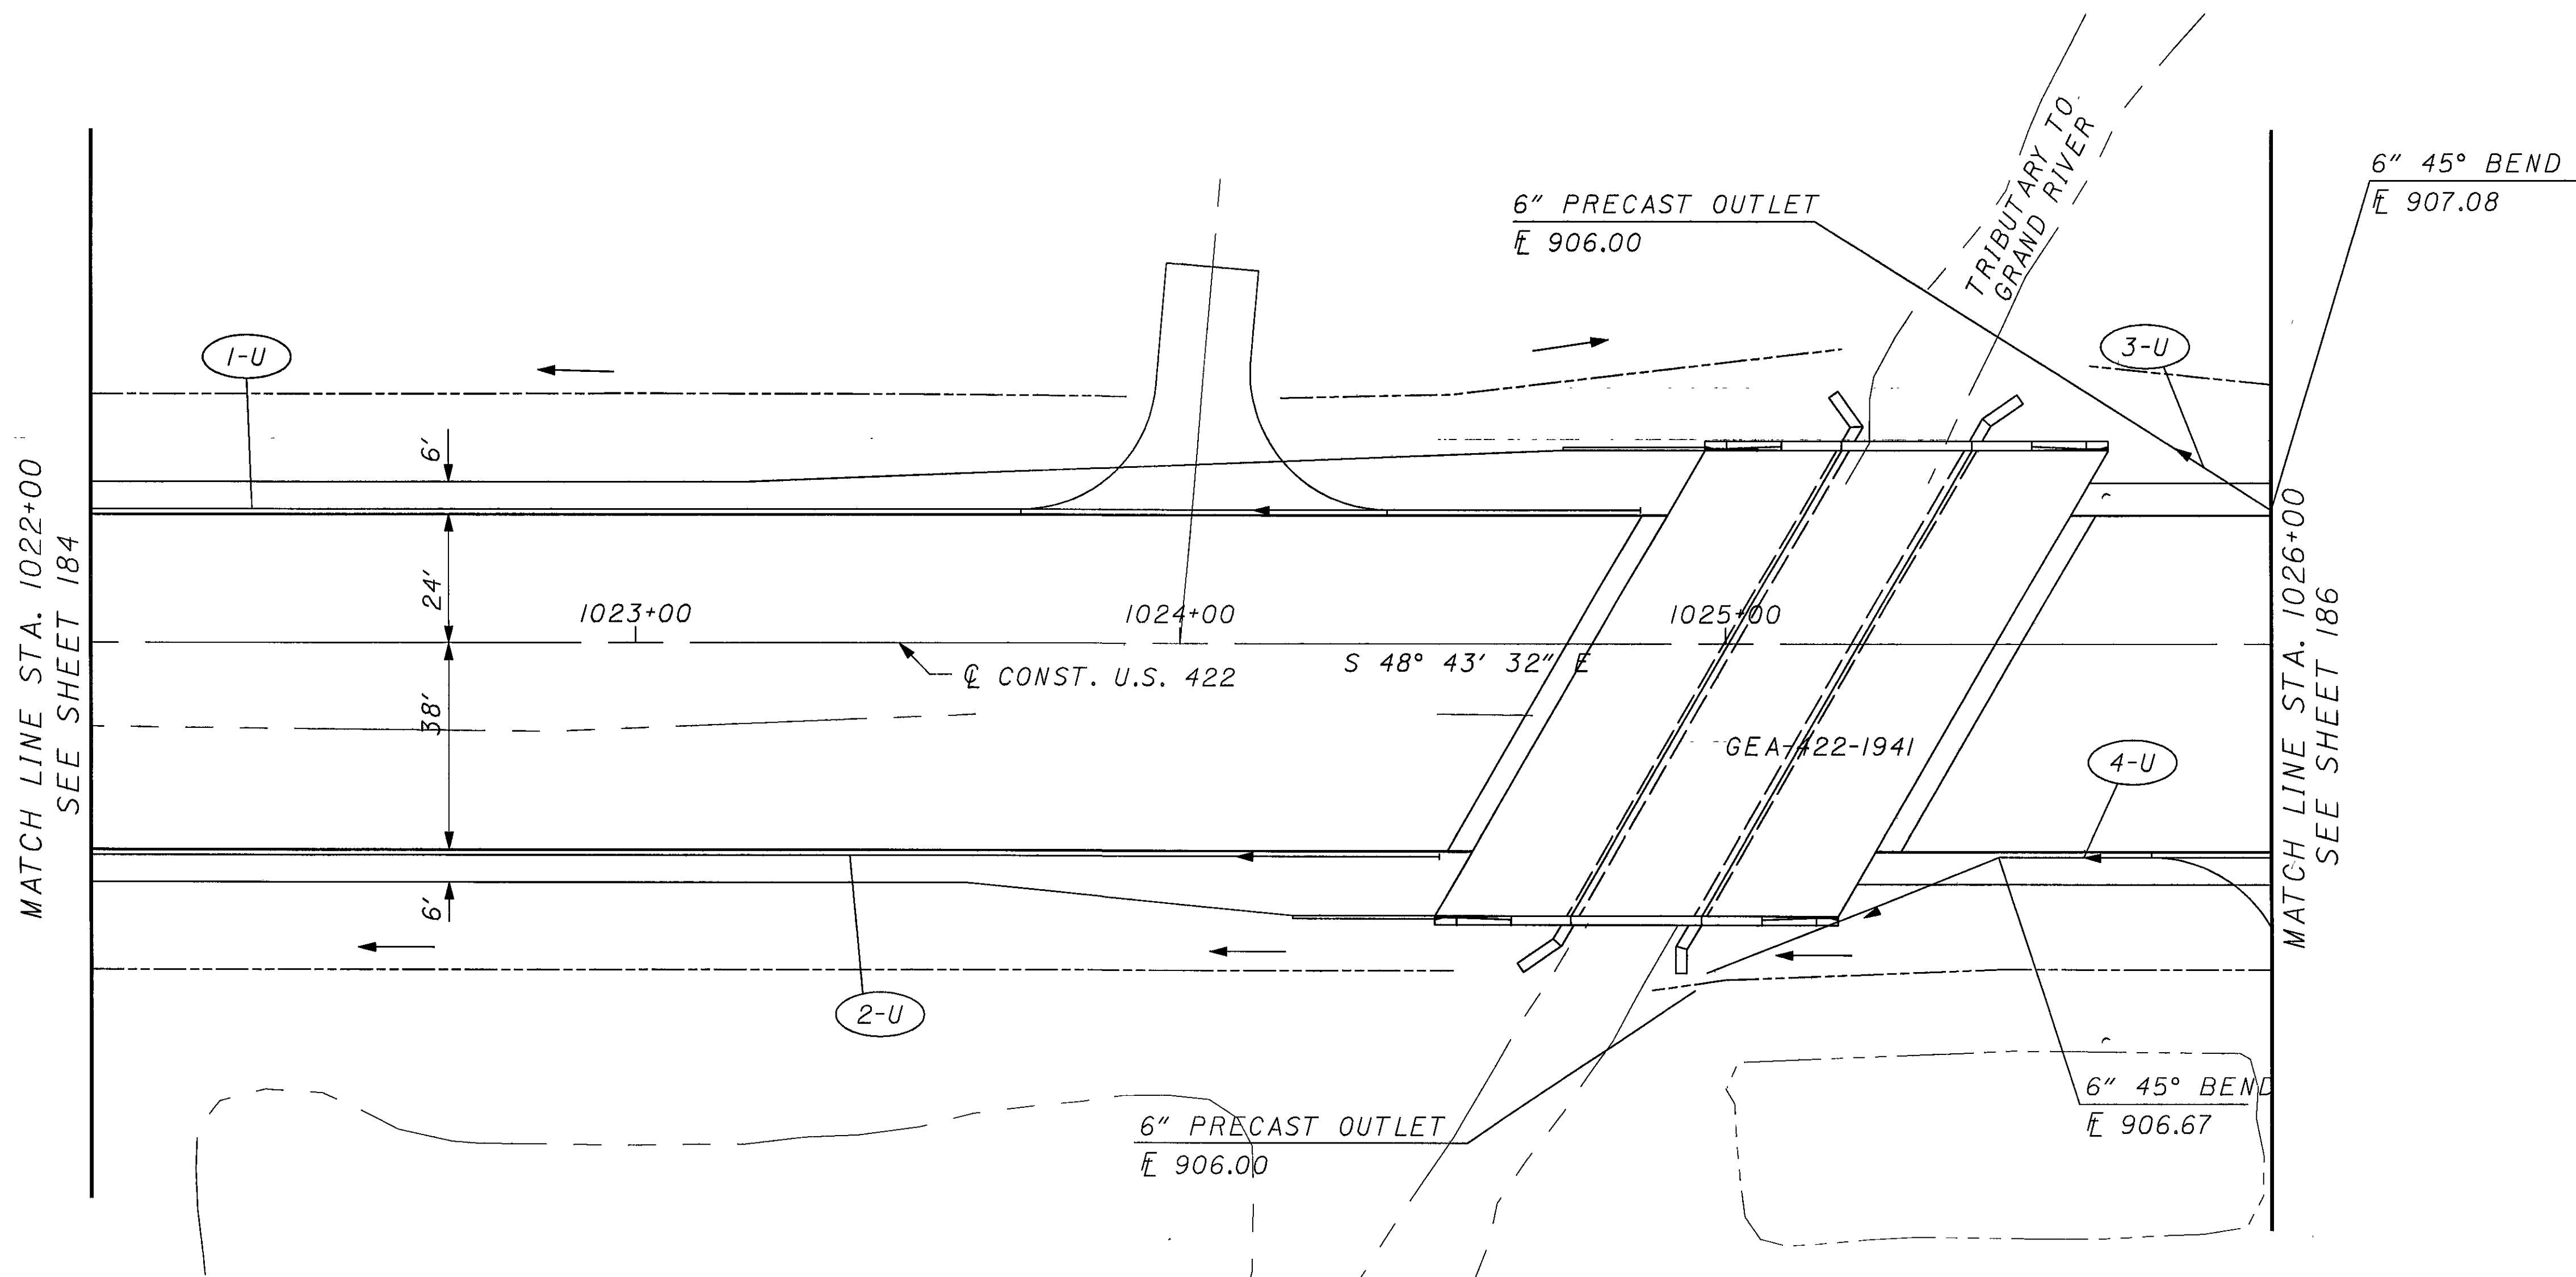


CROSS REFERENCES	
SHEET NO.	DESCRIPTION
54	UNDERDRAIN SUBSUMMARY
79	PLAN AND PROFILE

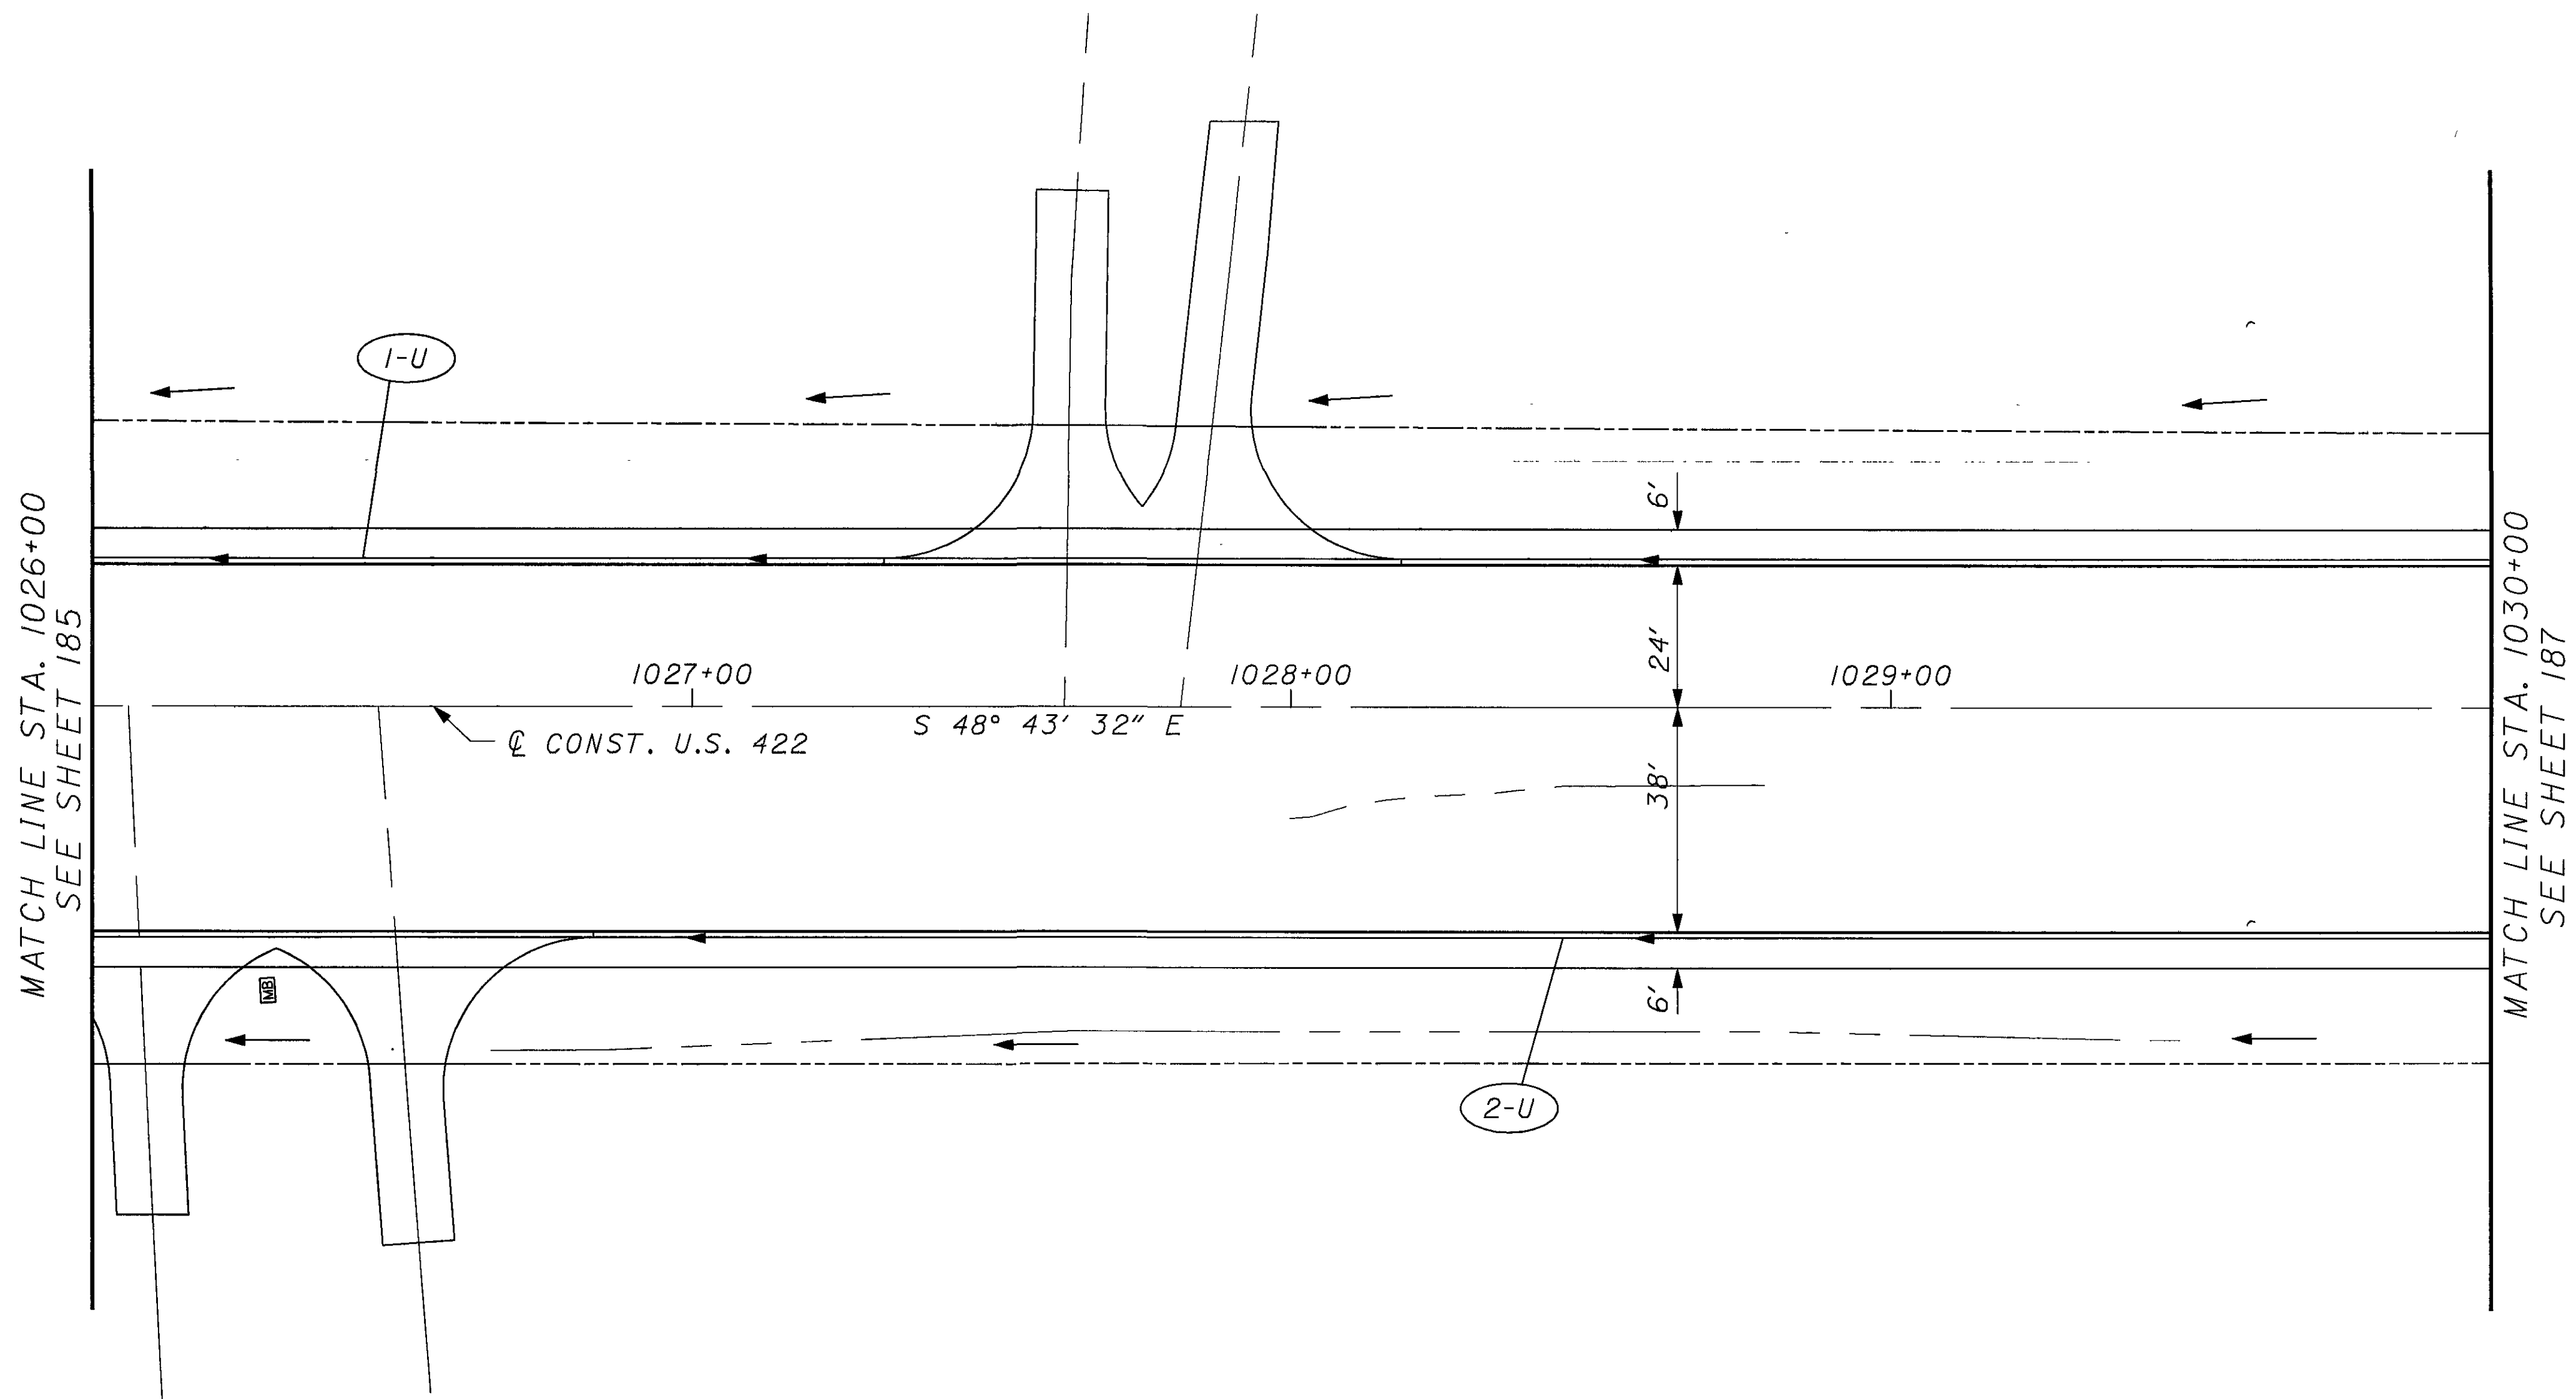


CROSS REFERENCES	
SHEET NO.	DESCRIPTION
54	UNDERDRAIN SUBSUMMARY
80	PLAN AND PROFILE

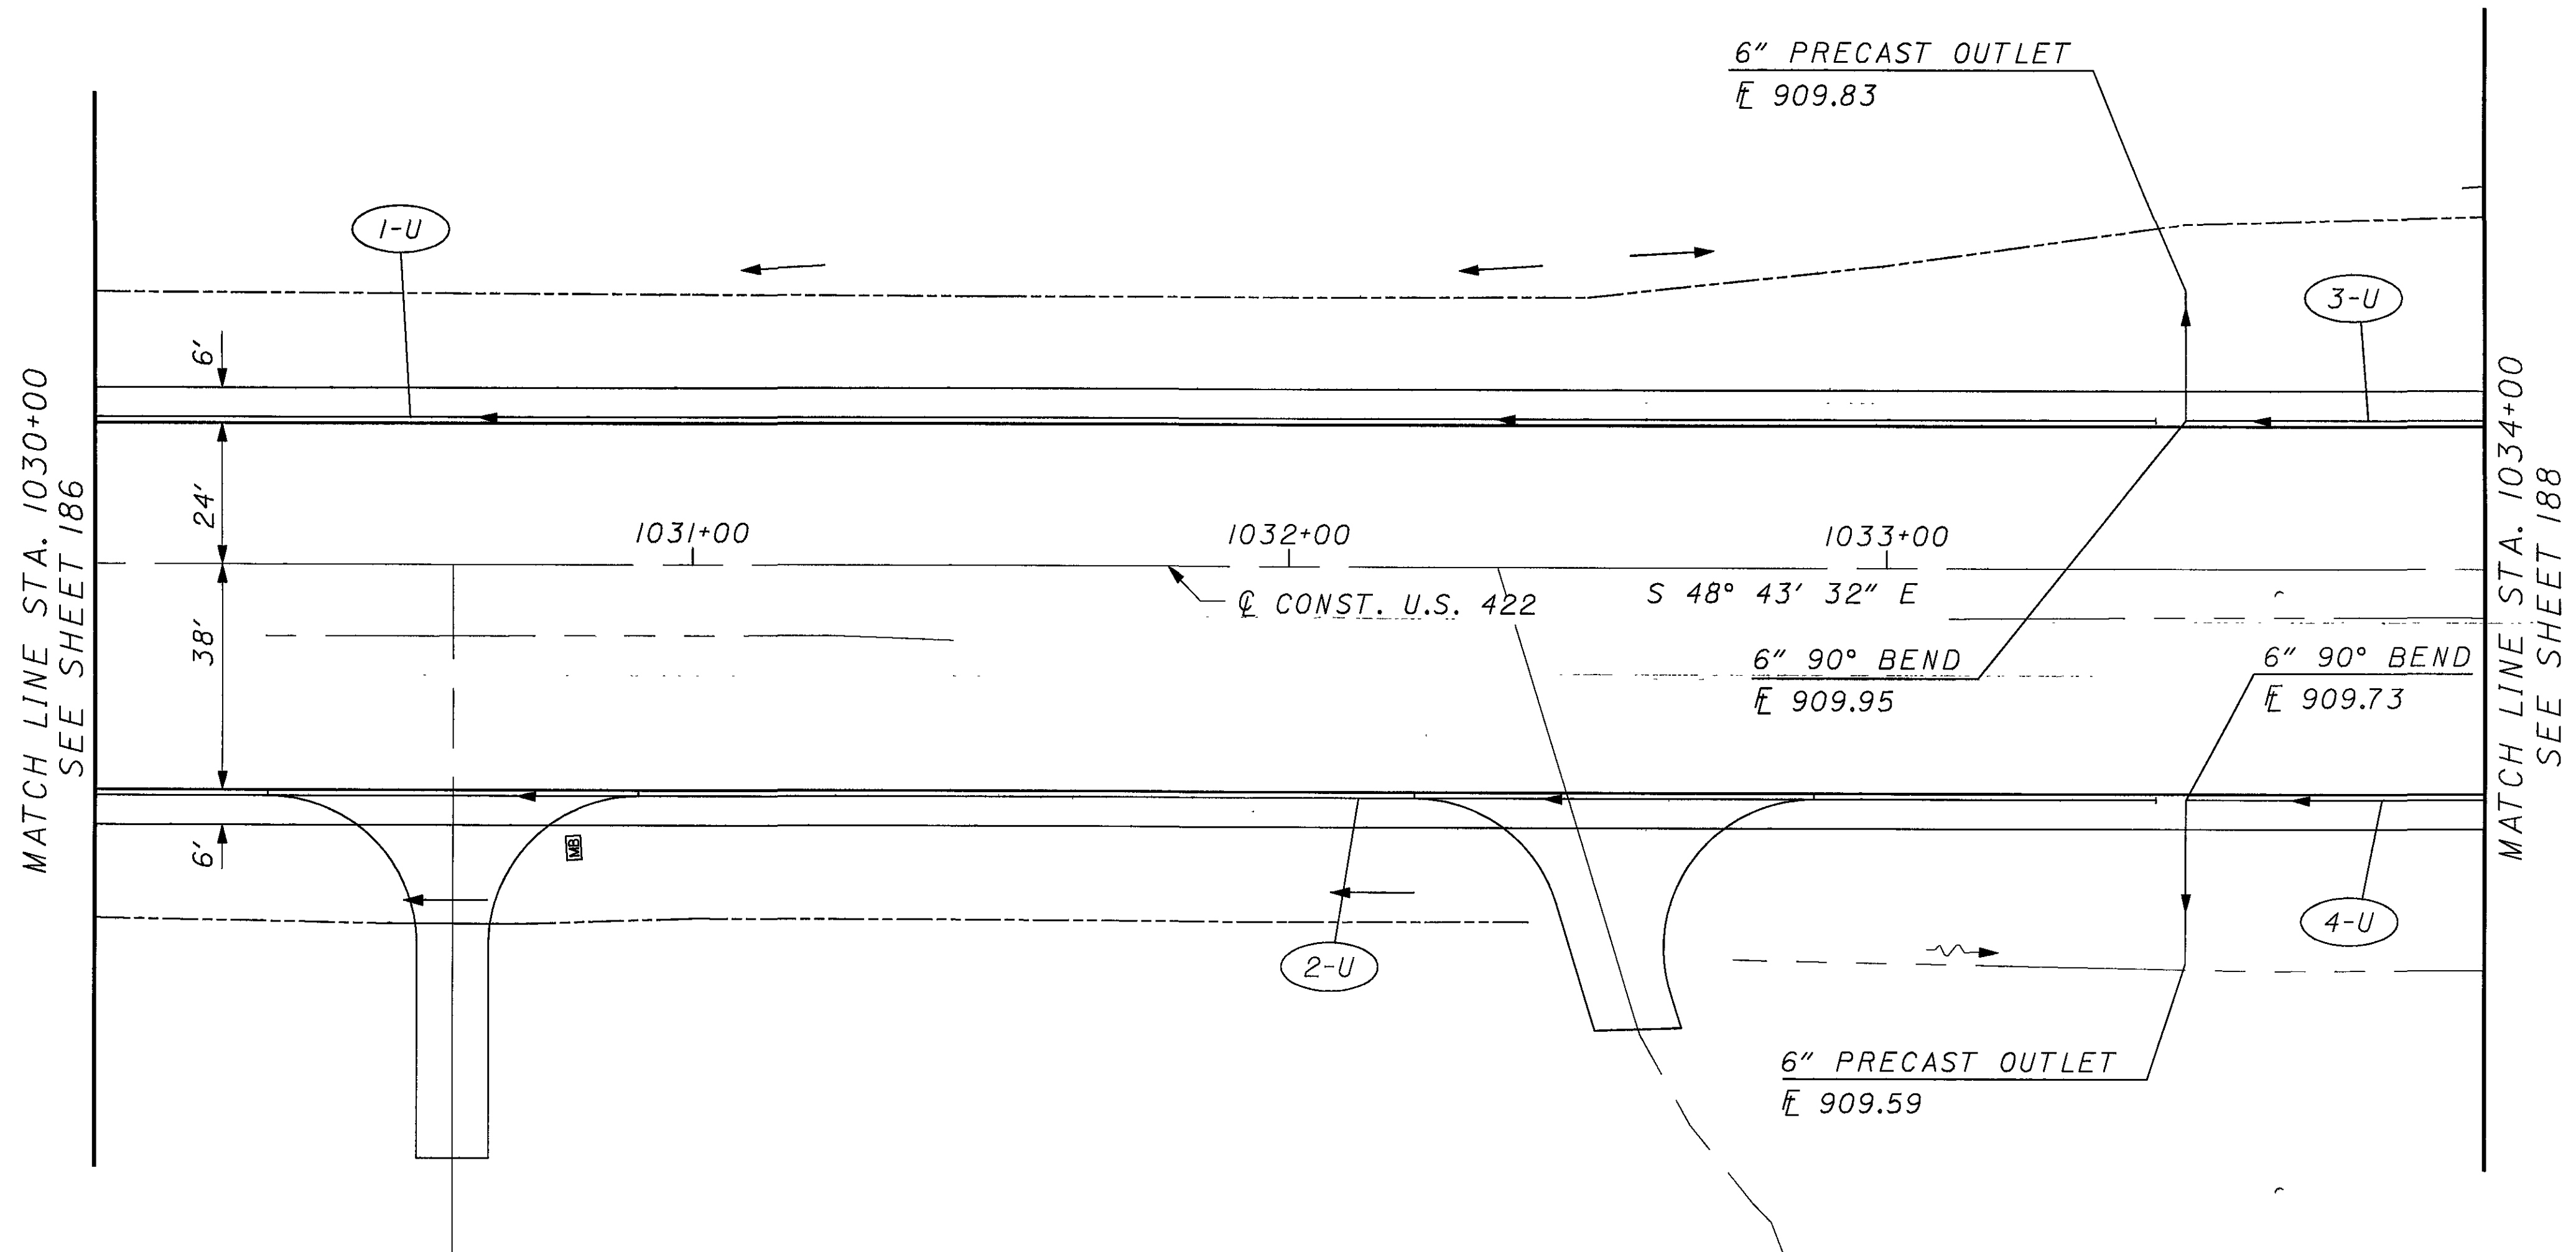

CROSS REFERENCES	
SHEET NO.	DESCRIPTION
54	UNDERDRAIN SUBSUMMARY
81	PLAN AND PROFILE

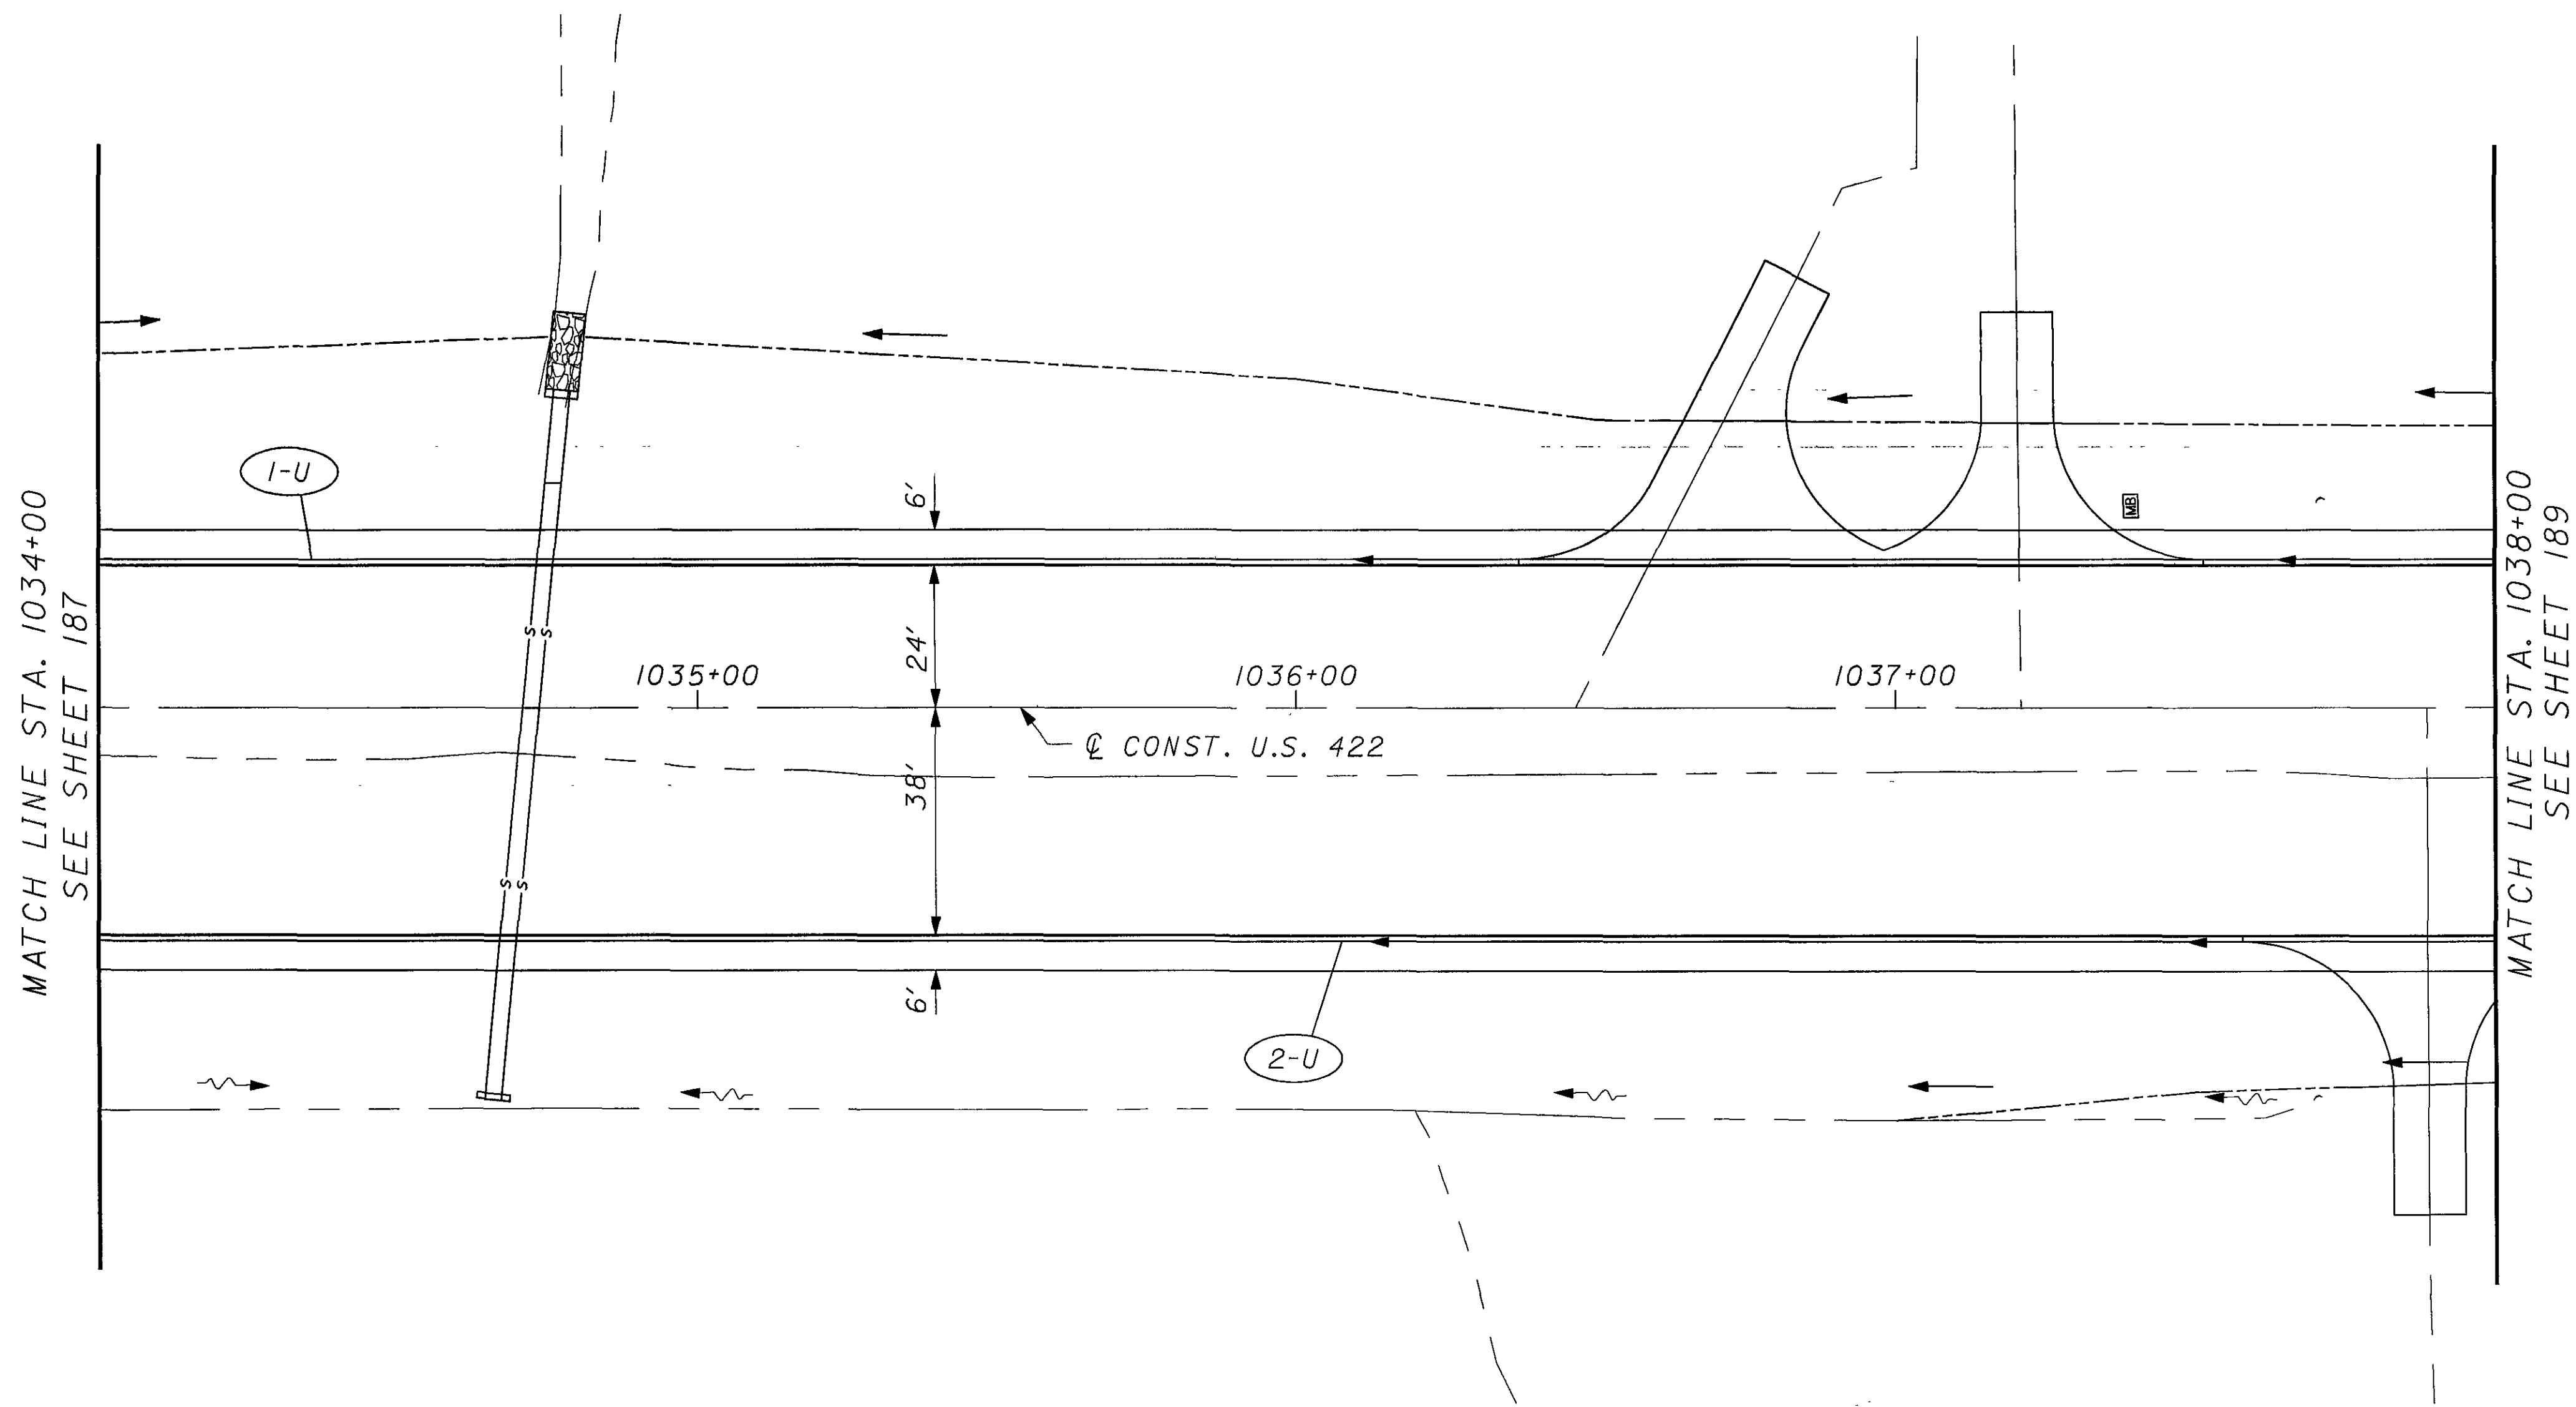


CROSS REFERENCES	
SHEET NO.	DESCRIPTION
54	UNDERDRAIN SUBSUMMARY
82	PLAN AND PROFILE

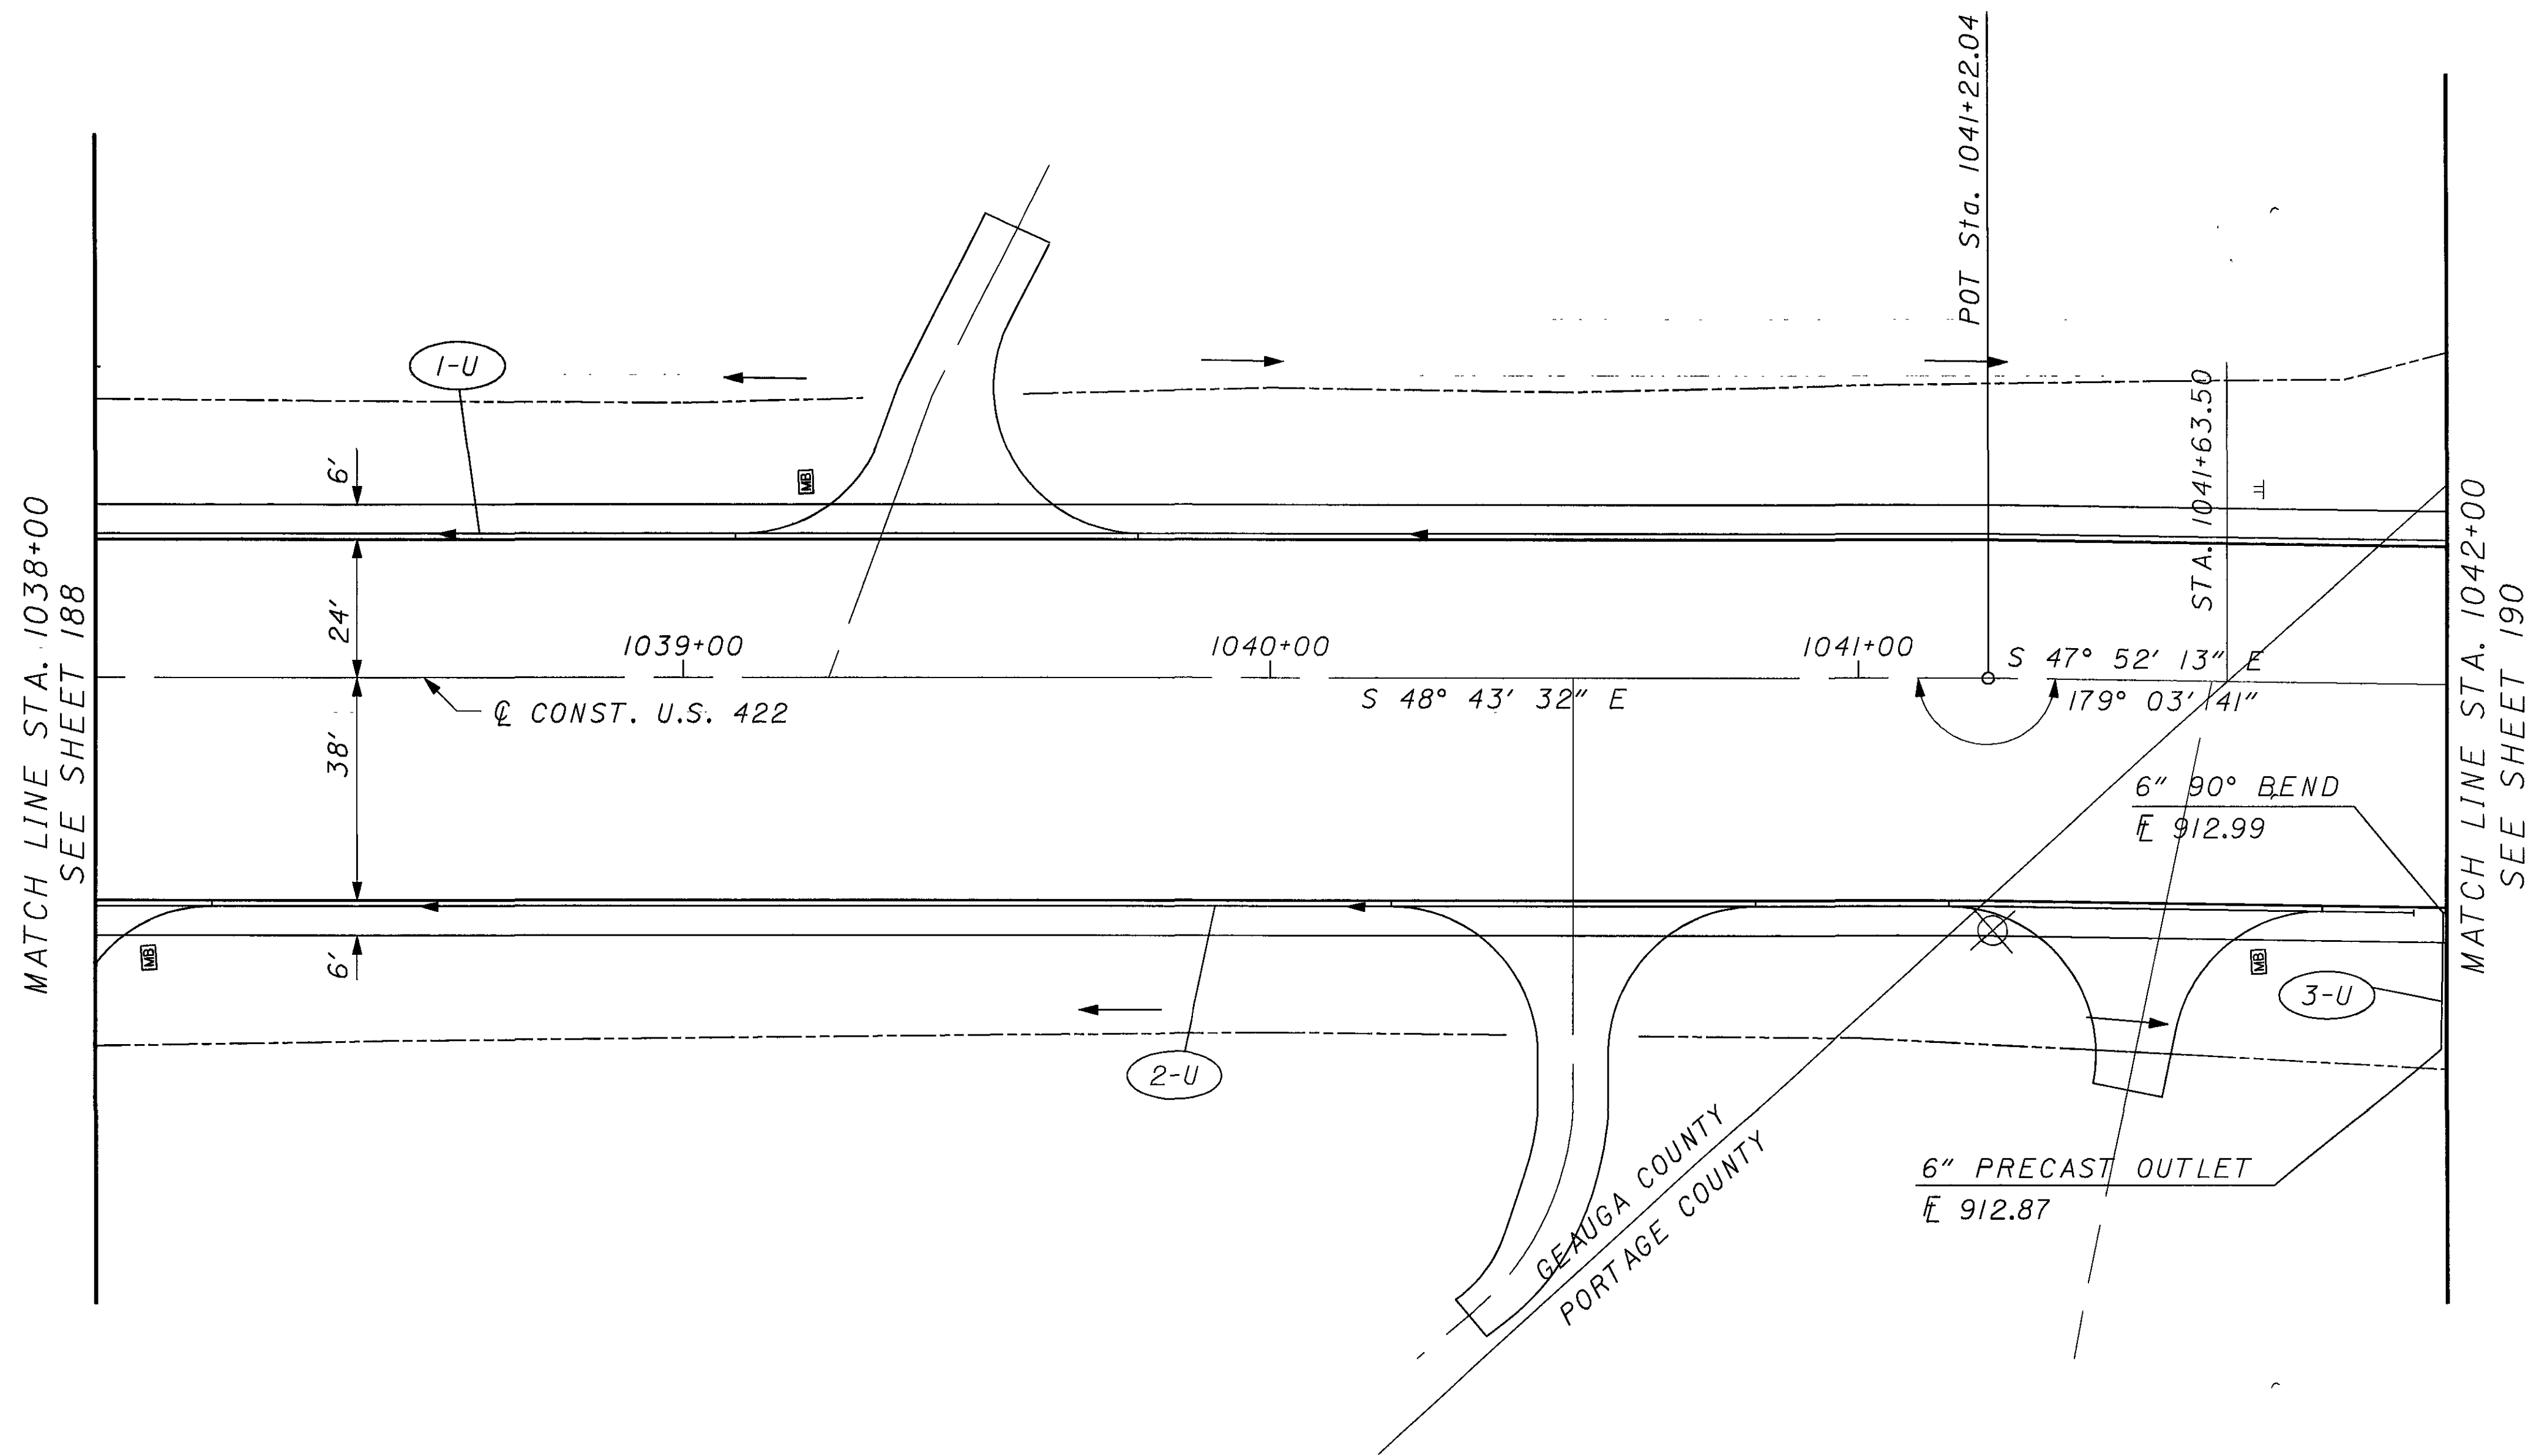

CROSS REFERENCES	
SHEET NO.	DESCRIPTION
54	UNDERDRAIN SUBSUMMARY
83	PLAN AND PROFILE

MATCH LINE STA. 1046+00
SEE SHEET 190

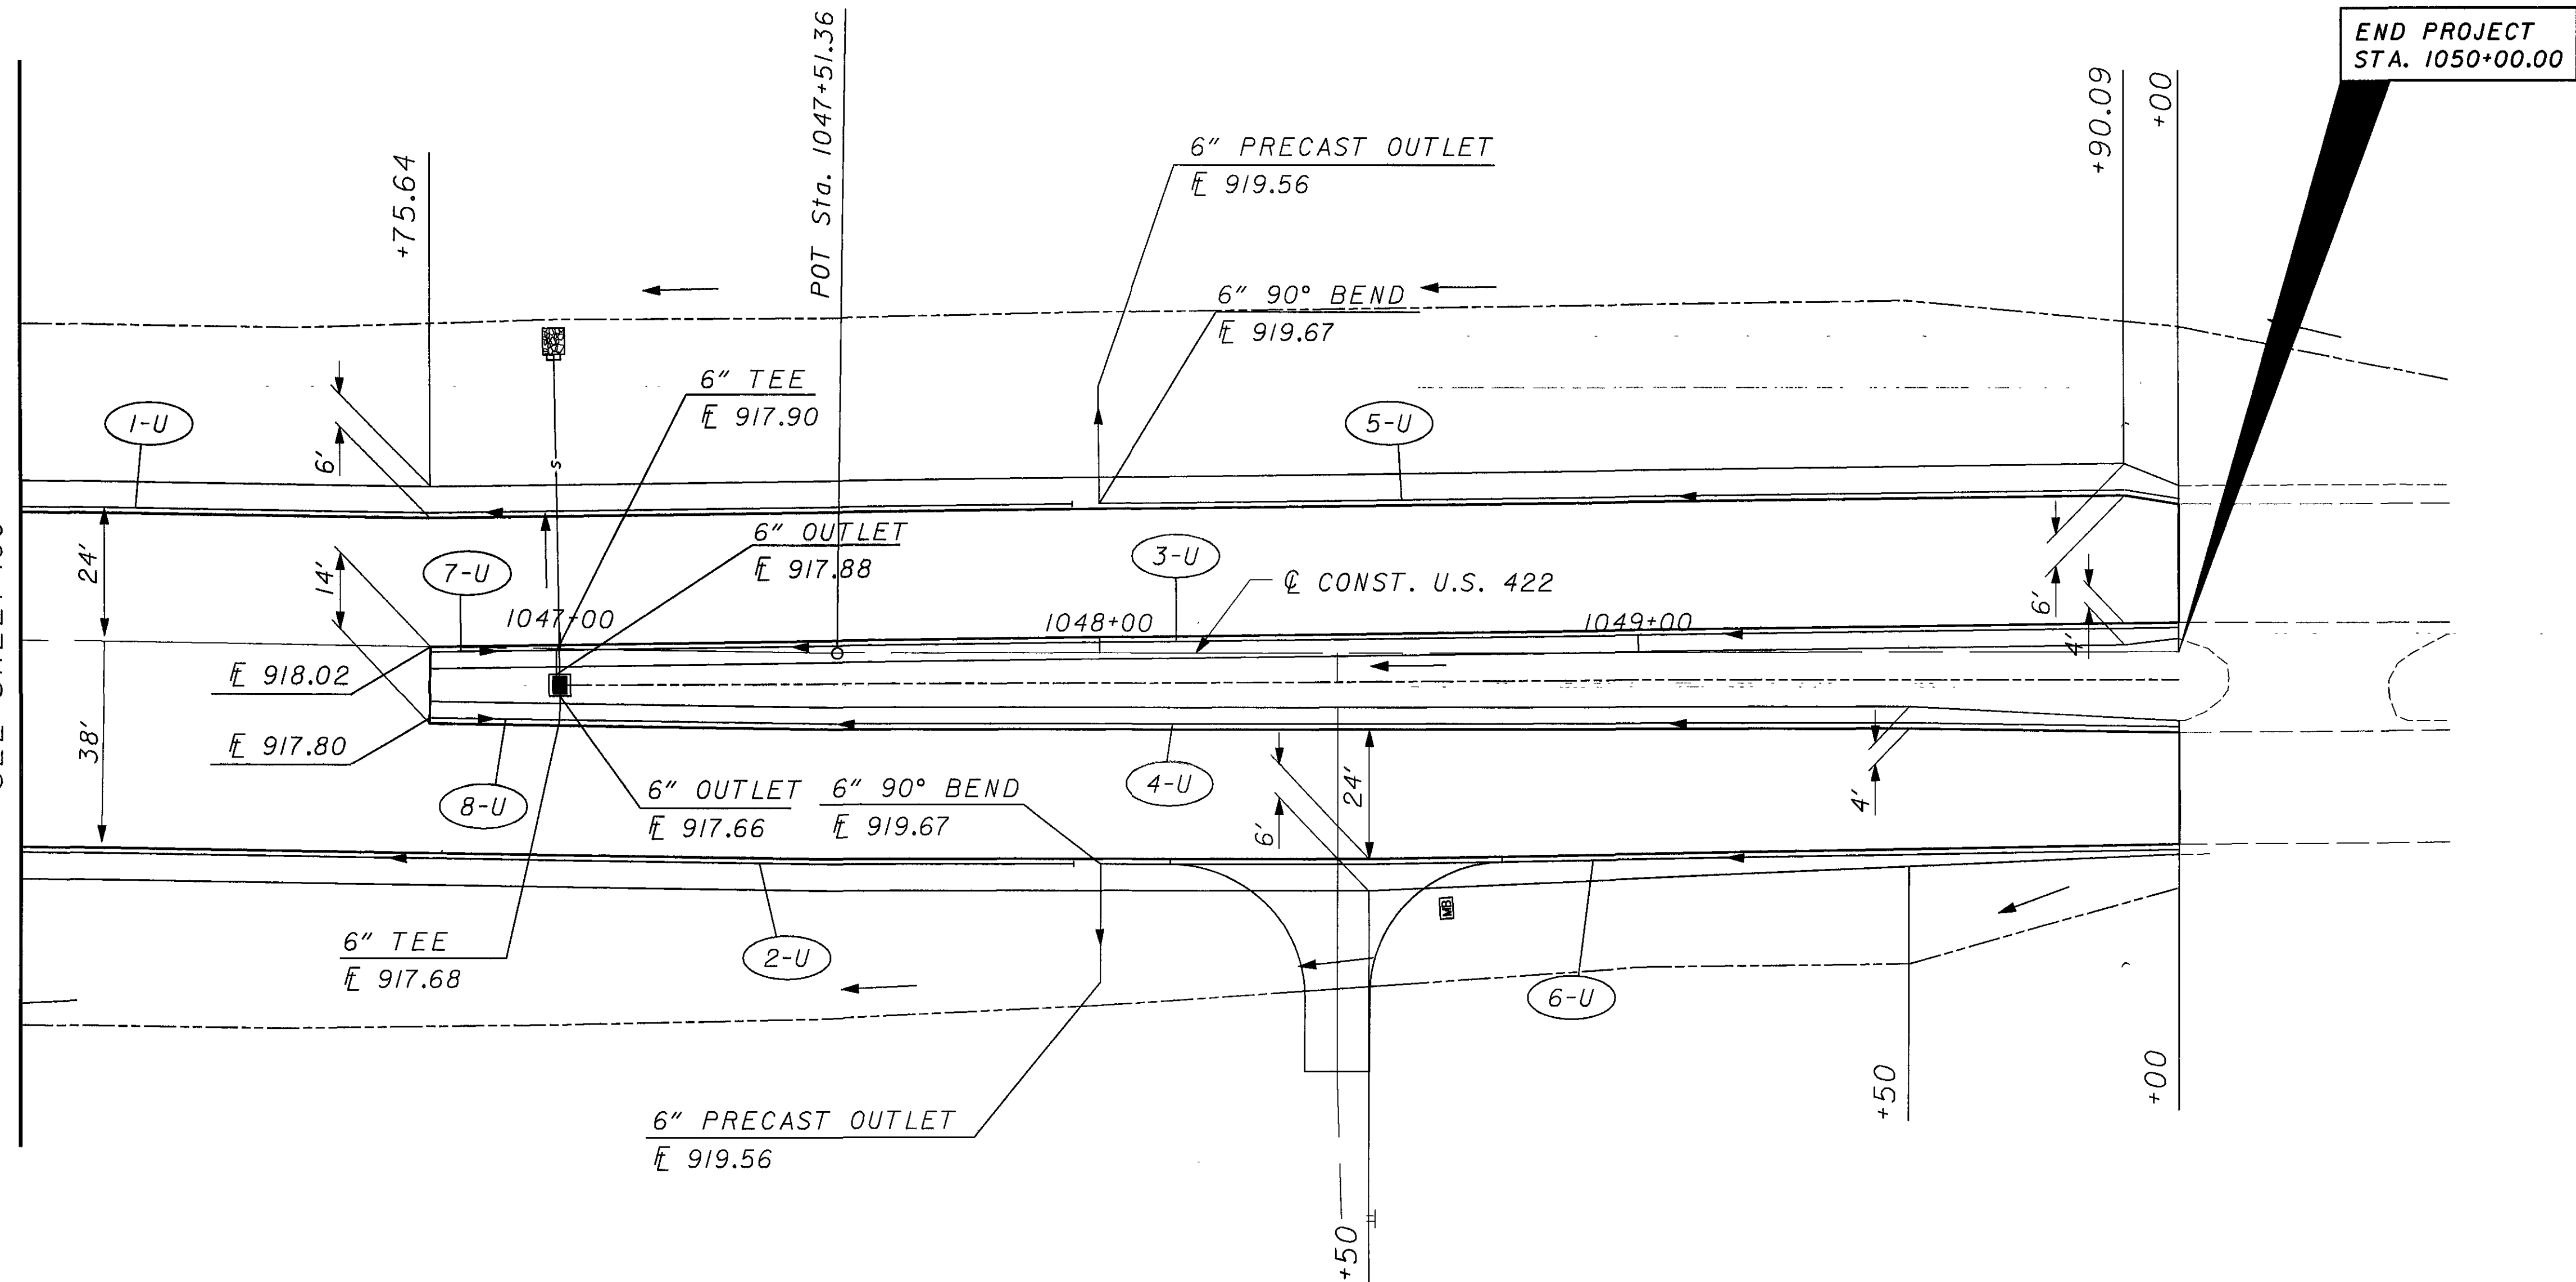

CROSS REFERENCES

SHEET NO.	DESCRIPTION
54	UNDERDRAIN SUBSUMMARY
85	PLAN AND PROFILE


UNDERDRAIN PLAN U.S. 422
STA. 1046+00 TO STA. 1050+00

GEA / POR-422-18.31 / 0.00

CALCULATED


CHECKED

0 10 20 40
HORIZONTAL
SCALE IN FEET

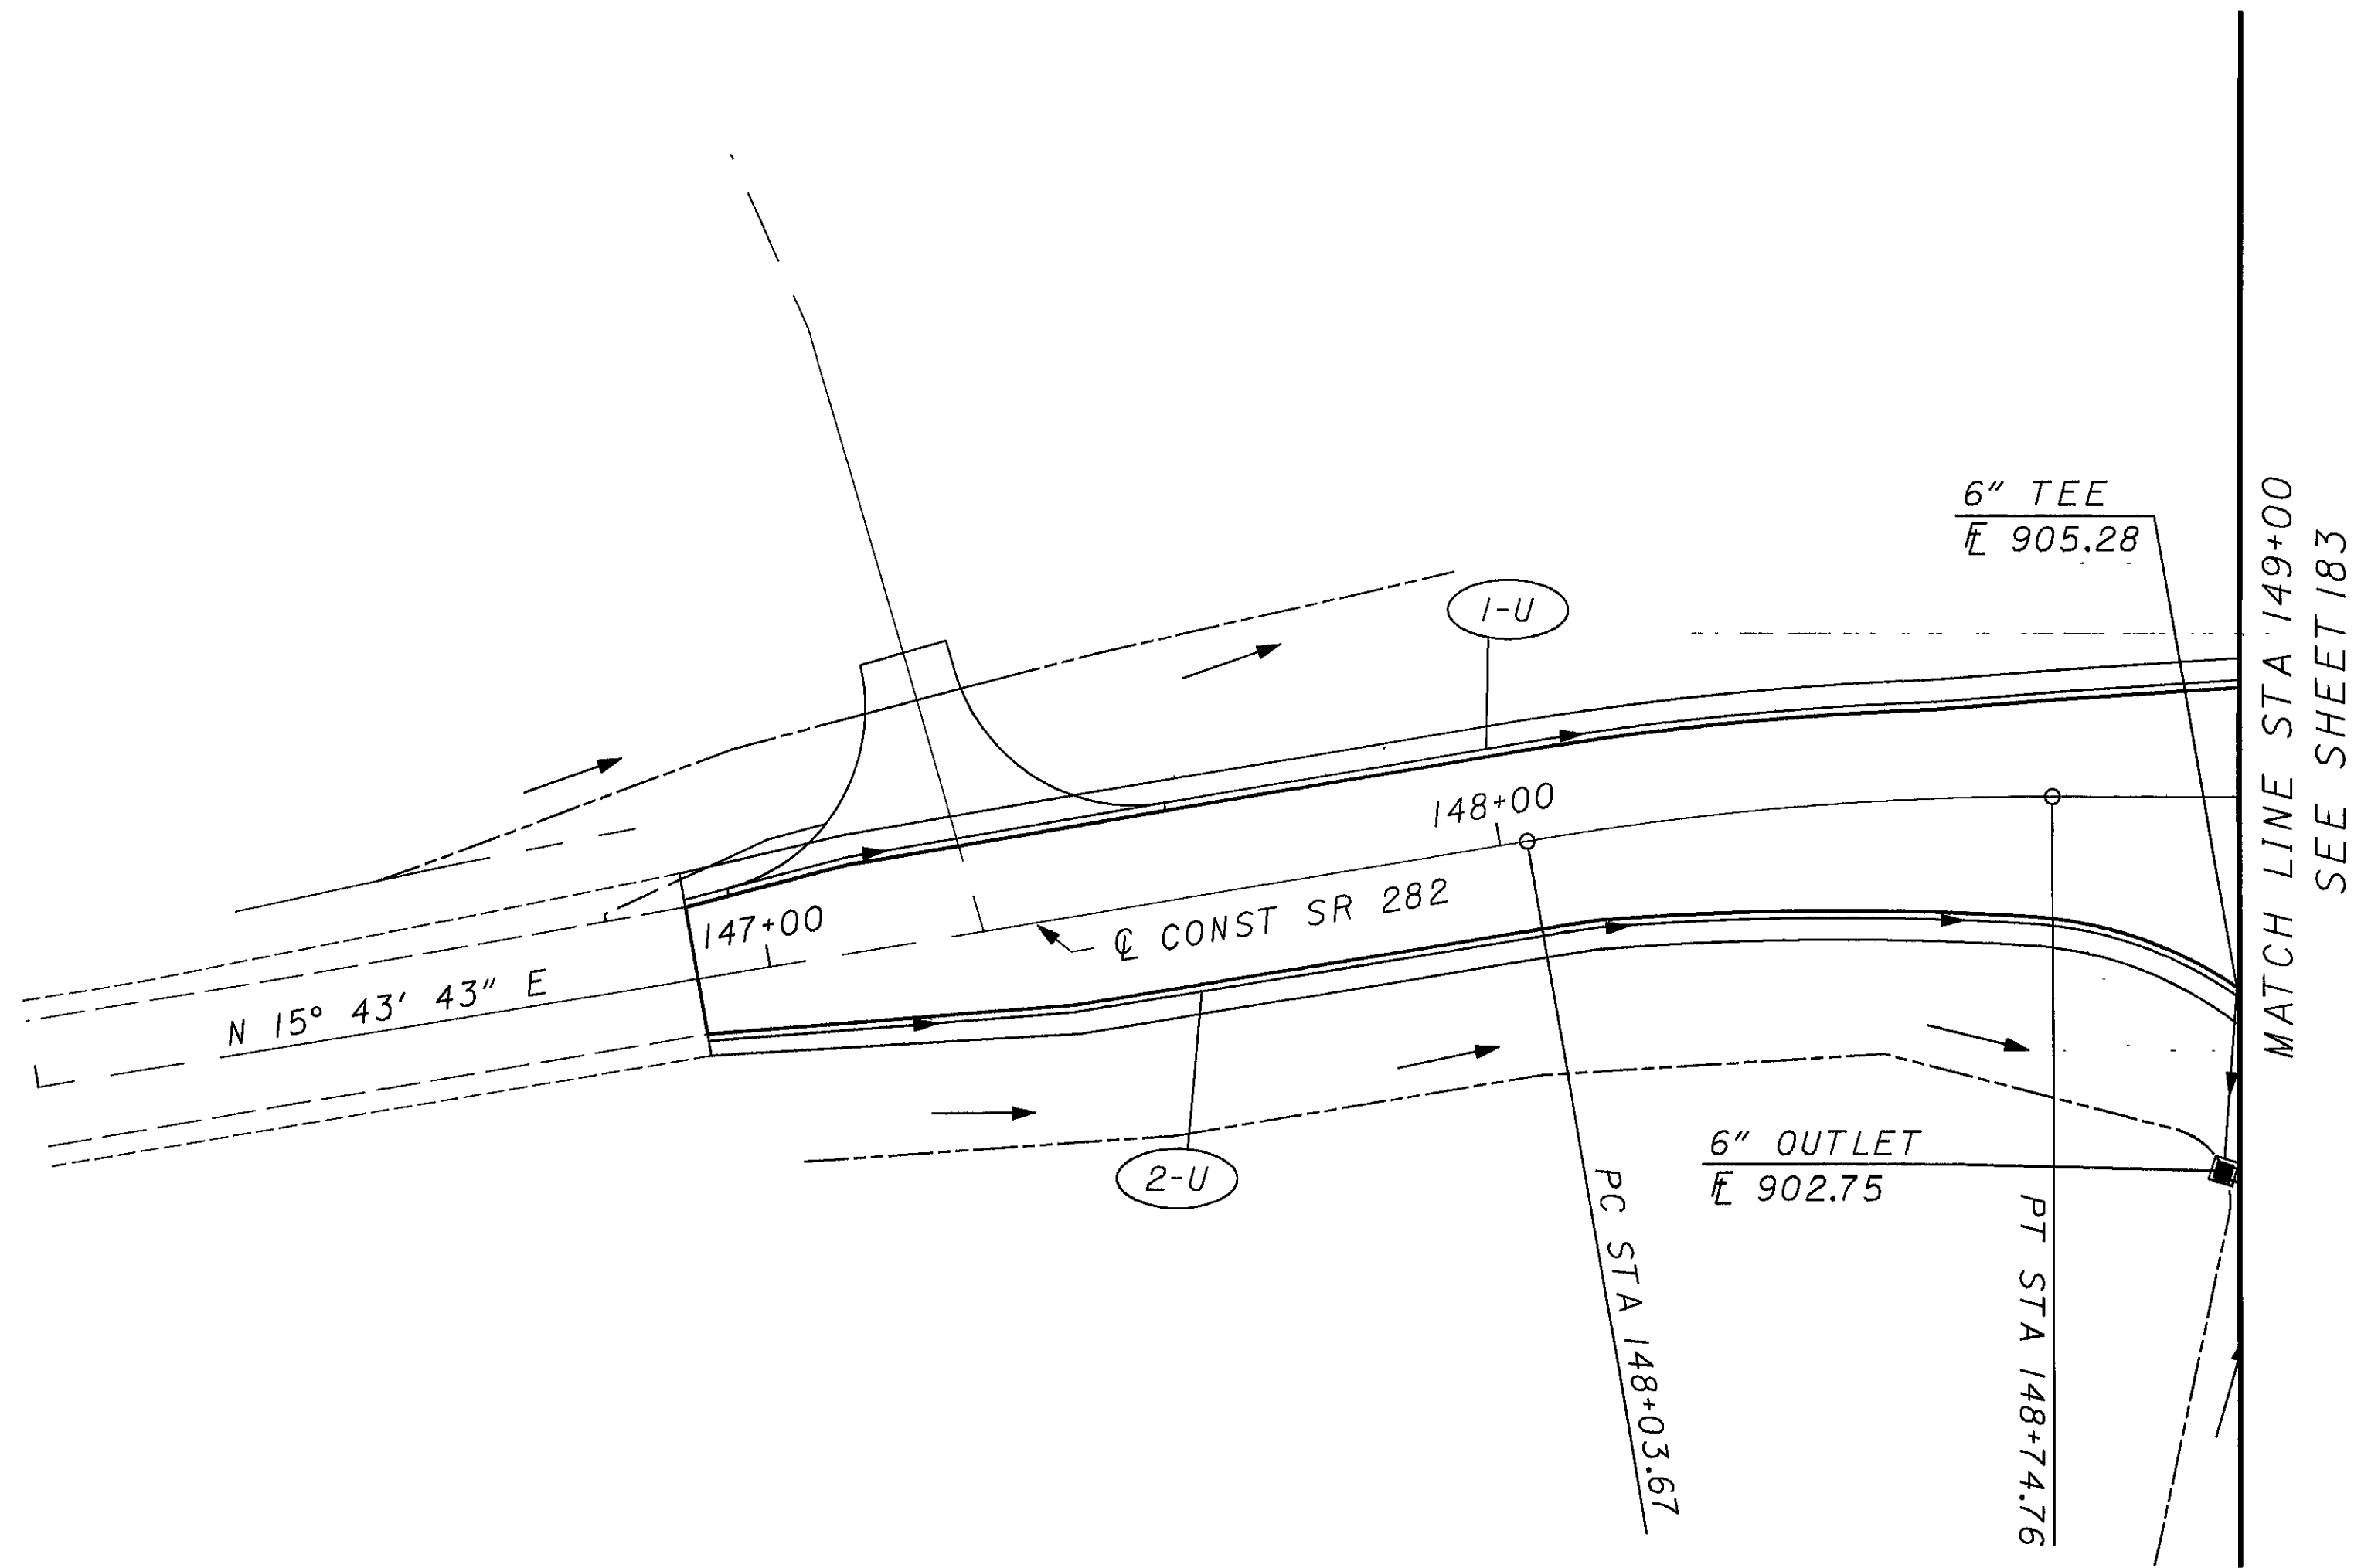

CURVE DATA
P.I. Sta = 148+39.30
D = 9° 35' 00"
Dc = 13° 28' 53"
R = 425.00'
T = 35.63'
L = 35.63'
E = 71.09'
e_{max} = 0.059

CROSS REFERENCES	
SHEET NO.	DESCRIPTION
54	UNDERDRAIN SUBSUMMARY
77	PLAN AND PROFILE

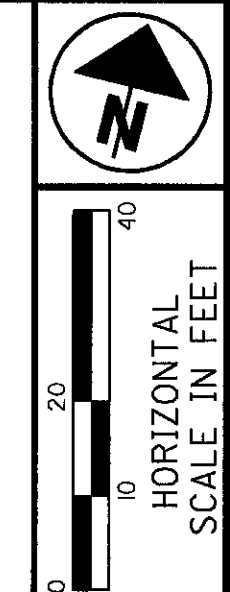


CALCULATED
CHECKED

UNDERDRAIN - REYNOLDS ROAD
STA 101+50 TO STA 107+00

GEA / POR-422-18.31 / 0.00


193
332

CURVE DATA
P.I. Sta = 103+10.99
D = 27° 26' 00" (RT)
Dc = 22° 55' 06"
R = 250.00'
T = 61.02'
L = 119.70'
E = 7.34'
e_{max} = 0.076

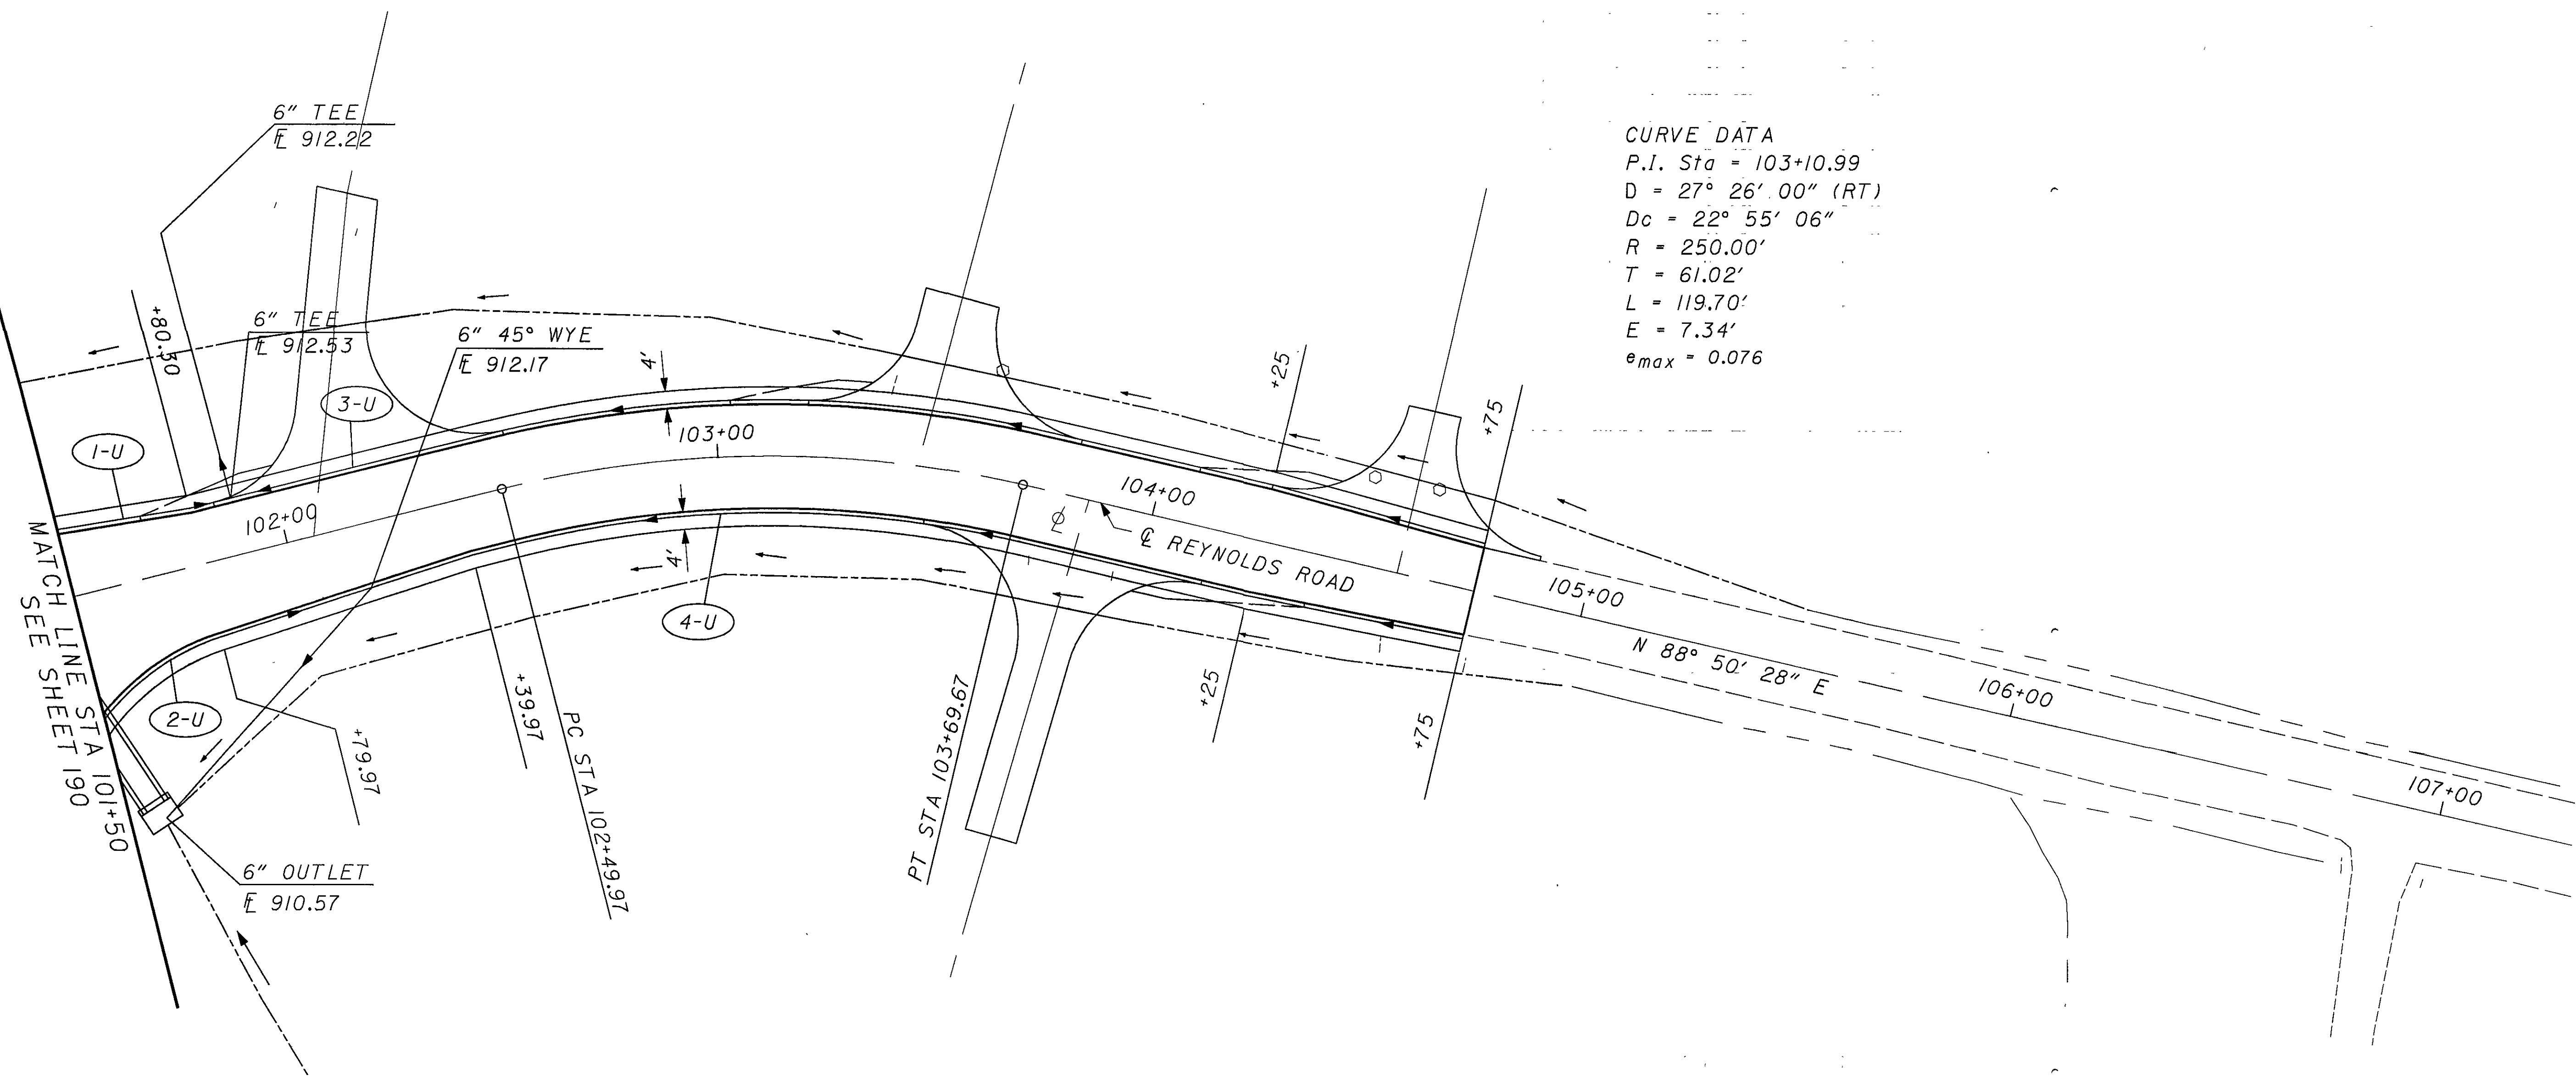

CROSS REFERENCES	
SHEET NO.	DESCRIPTION
54	UNDERDRAIN SUBSUMMARY
133	PLAN AND PROFILE

℄ DRIVE STA.	SIDE	PIPE SIZE	PIPE LENGTH (L)	℄ UPSTREAM	℄ DOWNSTREAM
951+45.58	LT	12	24	1052.20	1051.20
951+53.43	RT	-	-	-	-
952+94.36	LT	12	29	1046.24	1045.37
954+87.34	LT	-	-	-	-
957+32.66	RT	12	23	1027.58	1027.48
958+17.38	LT	-	-	-	-
961+17.51	RT	12	22	1029.20	1029.11
961+91.19	LT	-	-	-	-
964+01.87	RT	12	23	1031.61	1031.39
966+91.39	RT	12	23	1034.52	1034.30
968+16.69	LT	-	-	-	-
970+30.18	LT	-	-	-	-
977+94.90	LT	-	-	-	-
979+17.22	RT	12	24	1045.67	1045.43
983+46.06	RT	-	-	-	-
983+48.11	LT	-	-	-	-
986+52.11	LT	-	-	-	-
987+75.61	RT	12	26	1038.74	1038.18
987+84.13	LT	12	23	1037.57	1036.75
988+21.27	RT	12	26	1037.73	1037.16
988+56.24	LT	-	-	-	-
989+27.00	RT	-	-	-	-
990+45.66	RT	12	23	1029.99	1029.10
990+68.70	LT	12	23	1028.87	1028.14
991+28.66	RT	12	25	1026.53	1025.65
991+45.71	LT	-	-	-	-
993+62.75	RT	12	26	1015.10	1013.80
1003+57.26	RT	21	47	951.15	950.03
1010+76.56	LT	-	-	-	-
1022+09.20	RT	12	27	906.05	905.95
1024+00.00	LT	-	-	-	-
1026+05.97	RT	12	23	906.82	906.73
1026+47.70	RT	12	23	906.99	906.90
1027+62.03	LT	12	47	-	906.96
1027+81.58	LT	12	-	907.21	-
1030+59.96	RT	12	23	908.59	908.49
1032+34.95	RT	-	-	-	-
1036+46.63	LT	12	28	910.22	910.06
1037+20.96	LT	12	22	910.48	910.35
1037+88.62	RT	12	22	910.5	910.16
1039+24.70	LT	-	-	-	-
1040+51.55	RT	-	-	-	-
1041+60.14	RT	12	28	911.65	911.39
1042+52.19	RT	12	26	910.53	910.28
1048+44.22	RT	12	22	919.15	918.82
S.R. 282					
147+29.18	LT	12	24	909.08	908.05
REYNOLDS RD.					
102+06.21	LT	12	42	909.82	910.57
103+45.52	LT	12	36	914.33	914.20
103+85.09	RT	12	33	914.17	913.48
104+57.06	LT	12	36	914.70	914.57

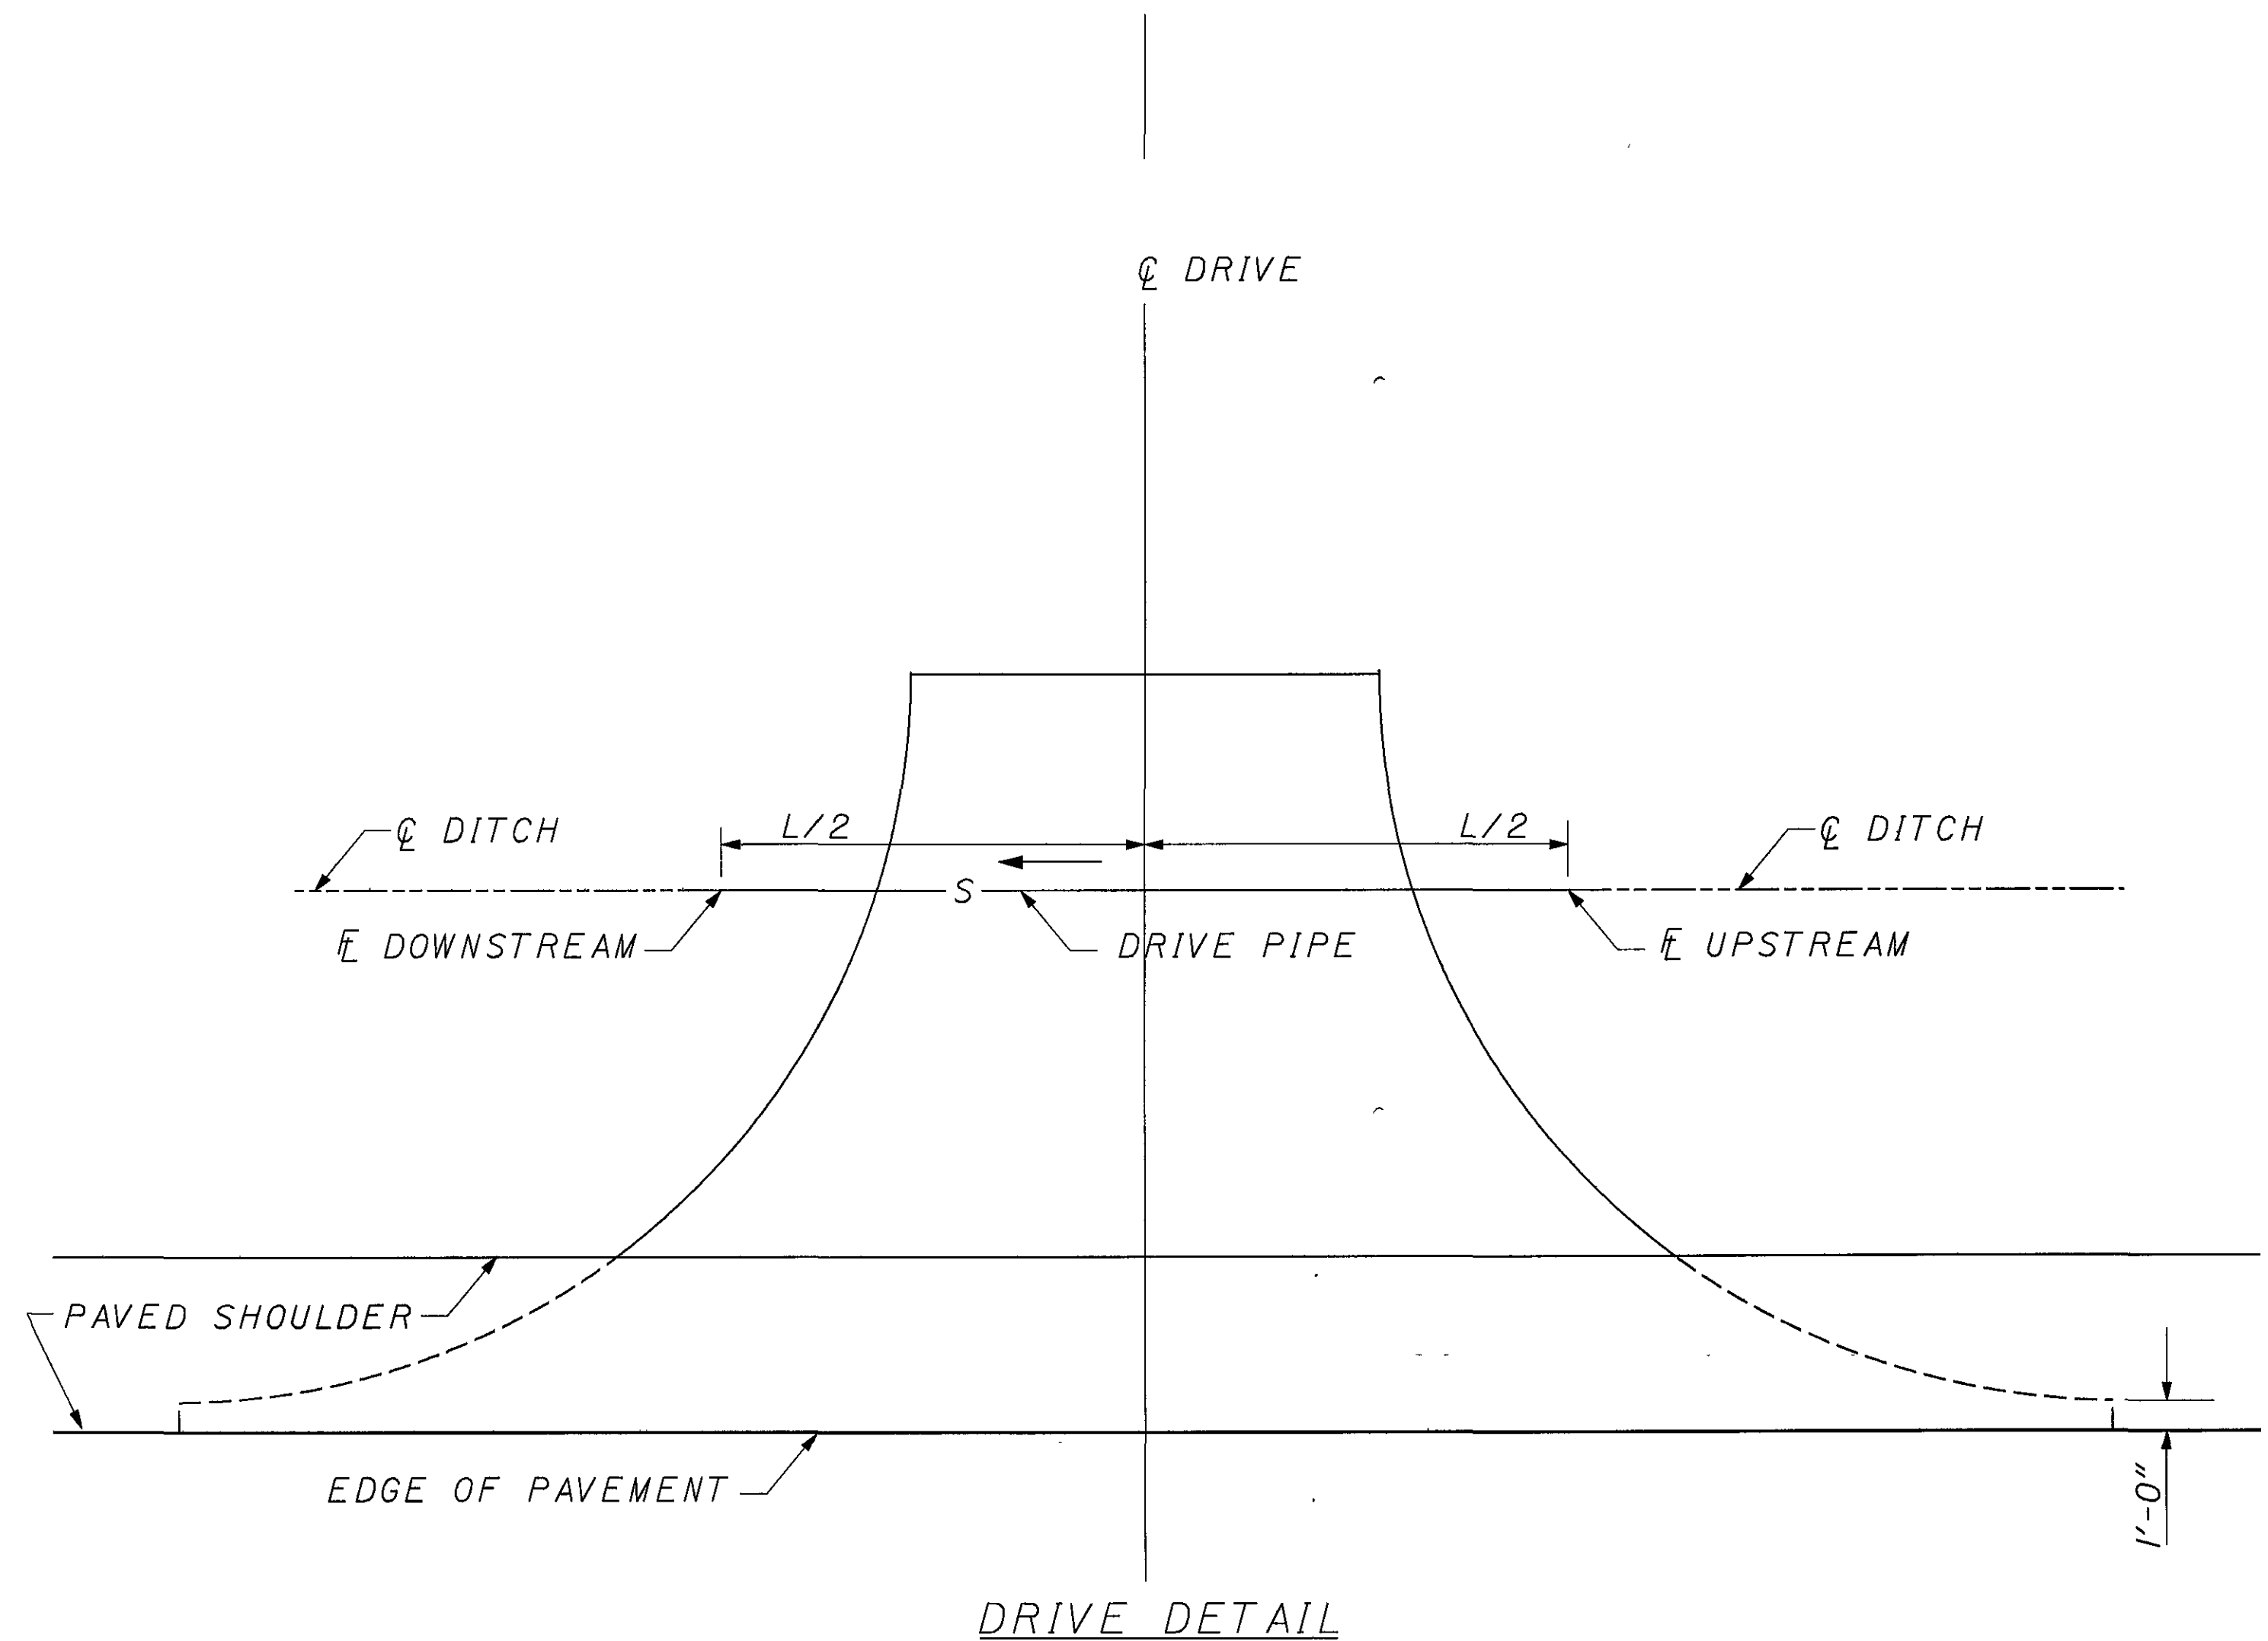


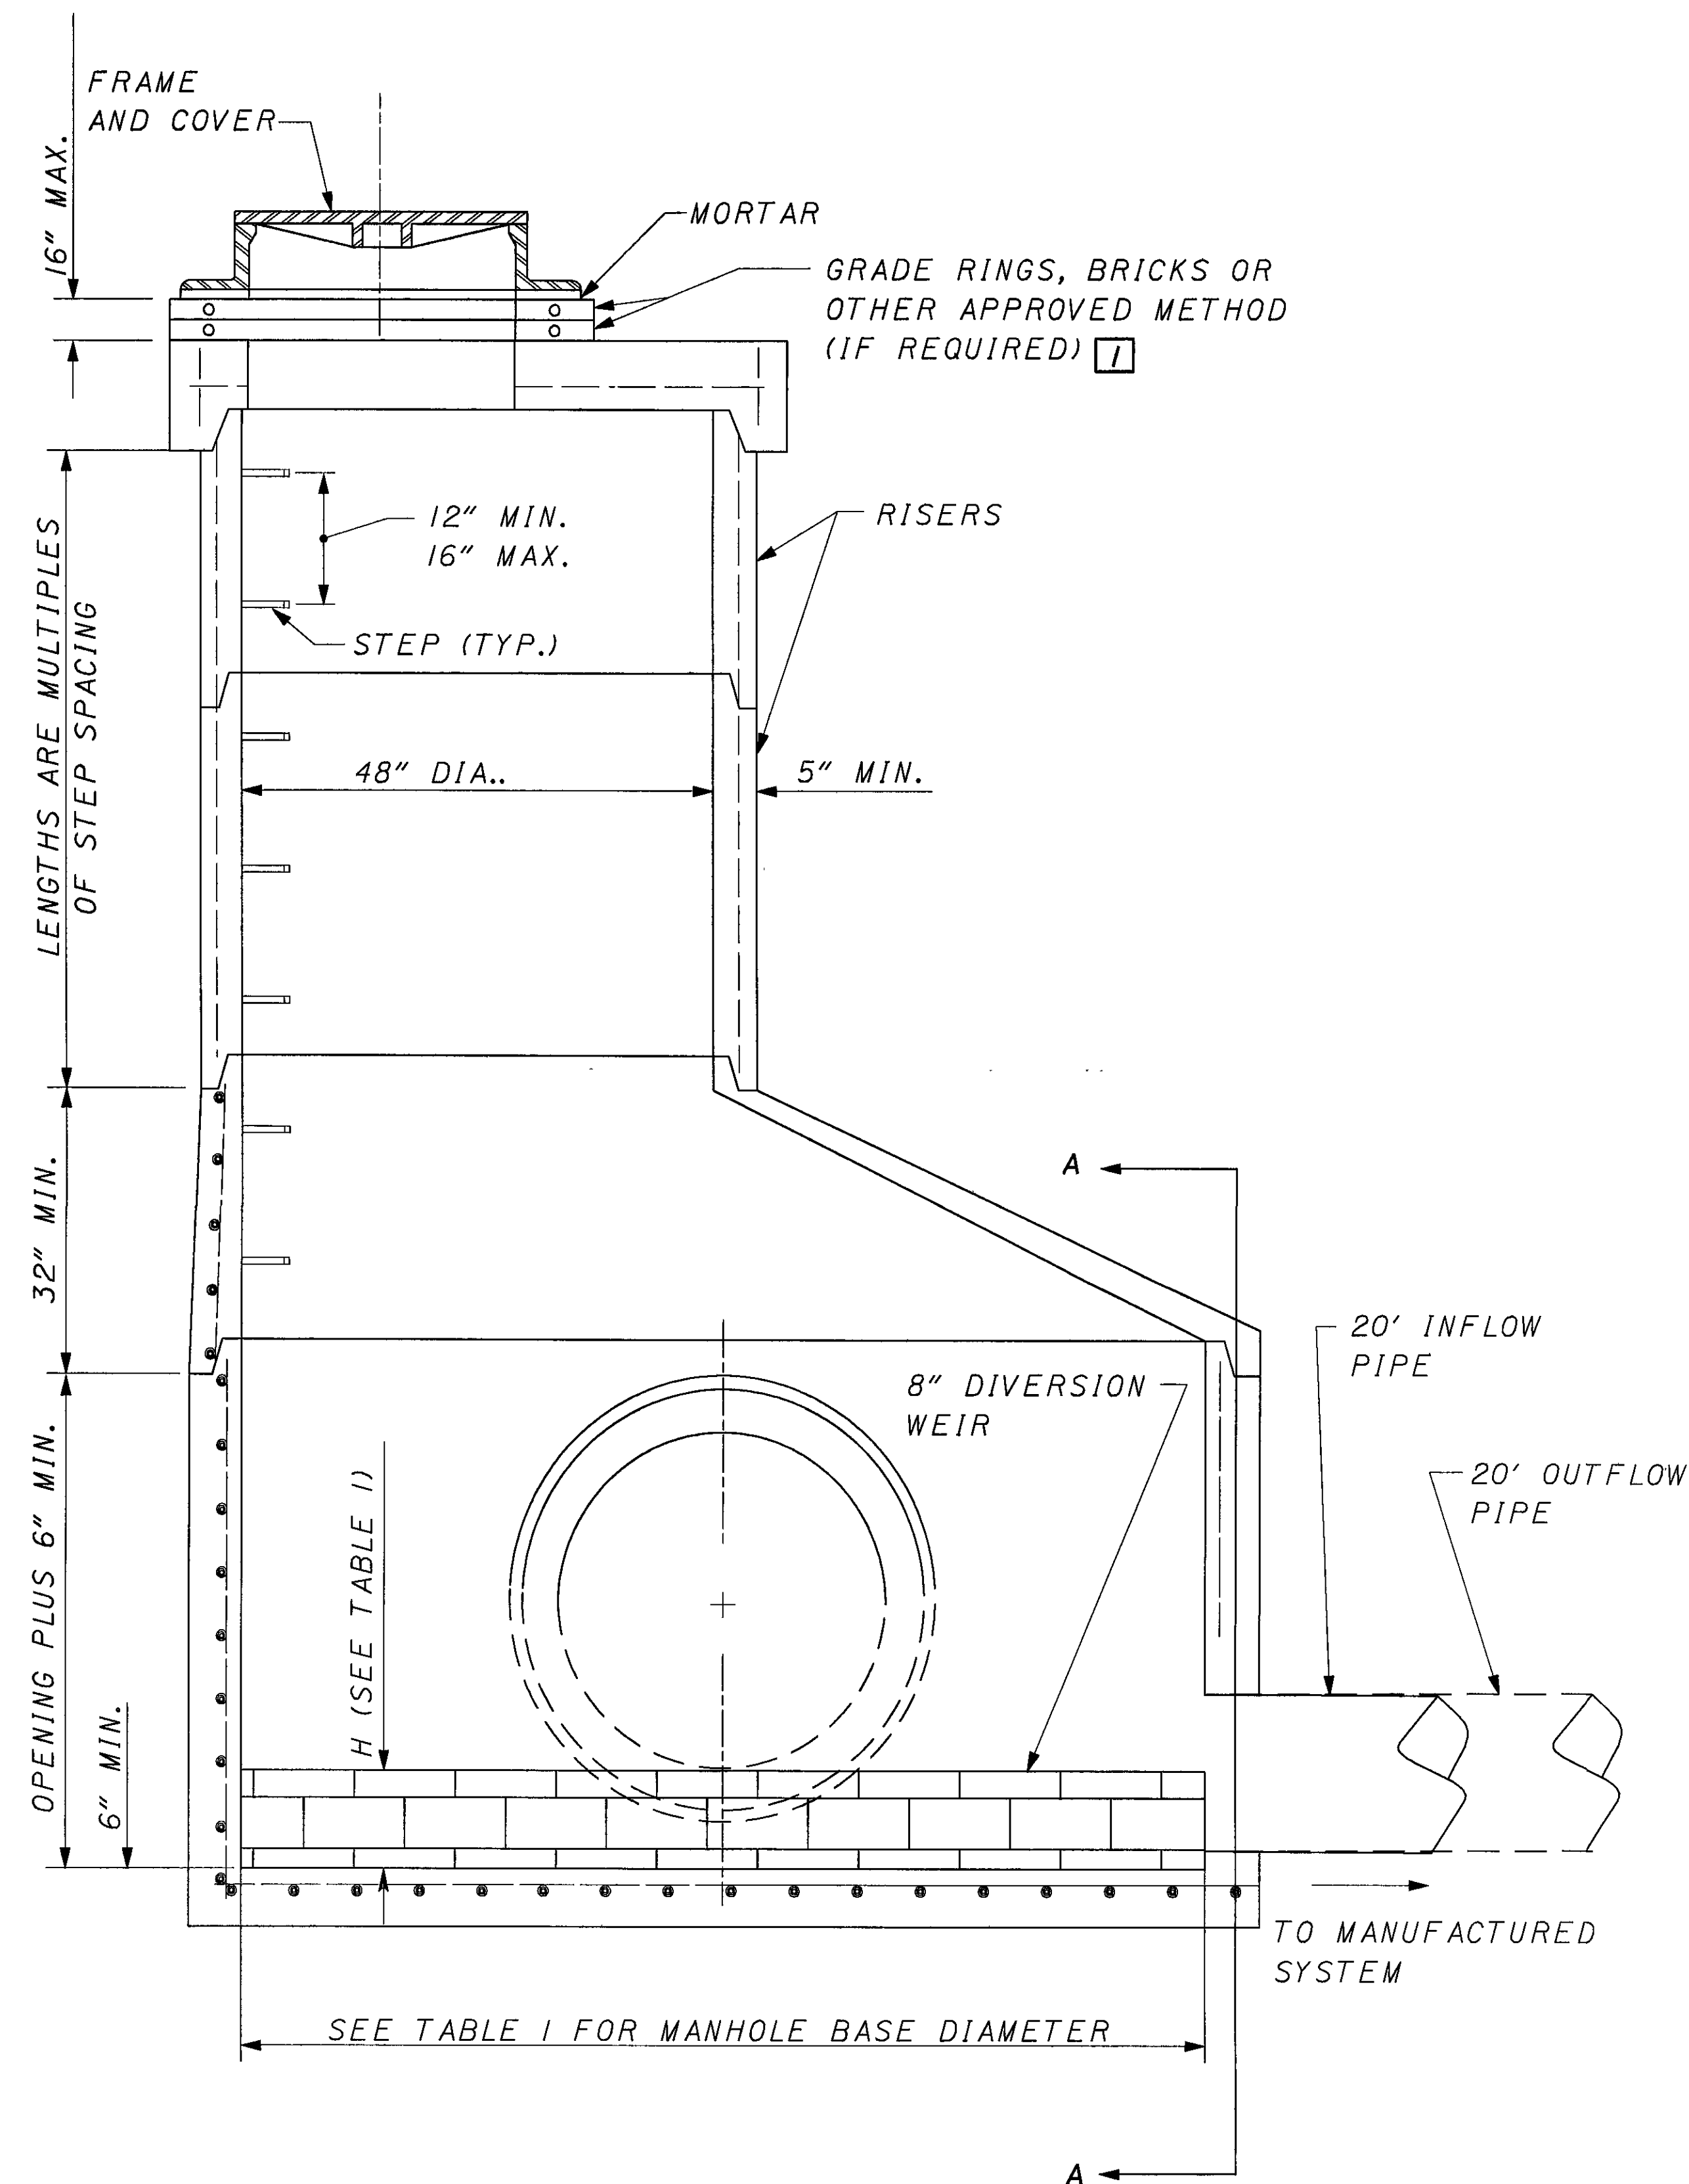


TABLE 1

MANUFACTURED SYSTEMS				
STATION	WQf (cfs)	INFLOW/OUTFLOW PIPE DIAMETER (in.)	WEIR HEIGHT (in.)	MANHOLE #3 BASE DIAMETER (in.)
955+41	1.92	15"	8"	90"
970+15	0.12	12"	2"	84"
973+76	0.44	12"	4"	84"
986+30	0.03	12"	1"	84"
1009+50	1.41	12"	4"	84"
1016+01	0.77	12"	5"	84"

SECTION A-A

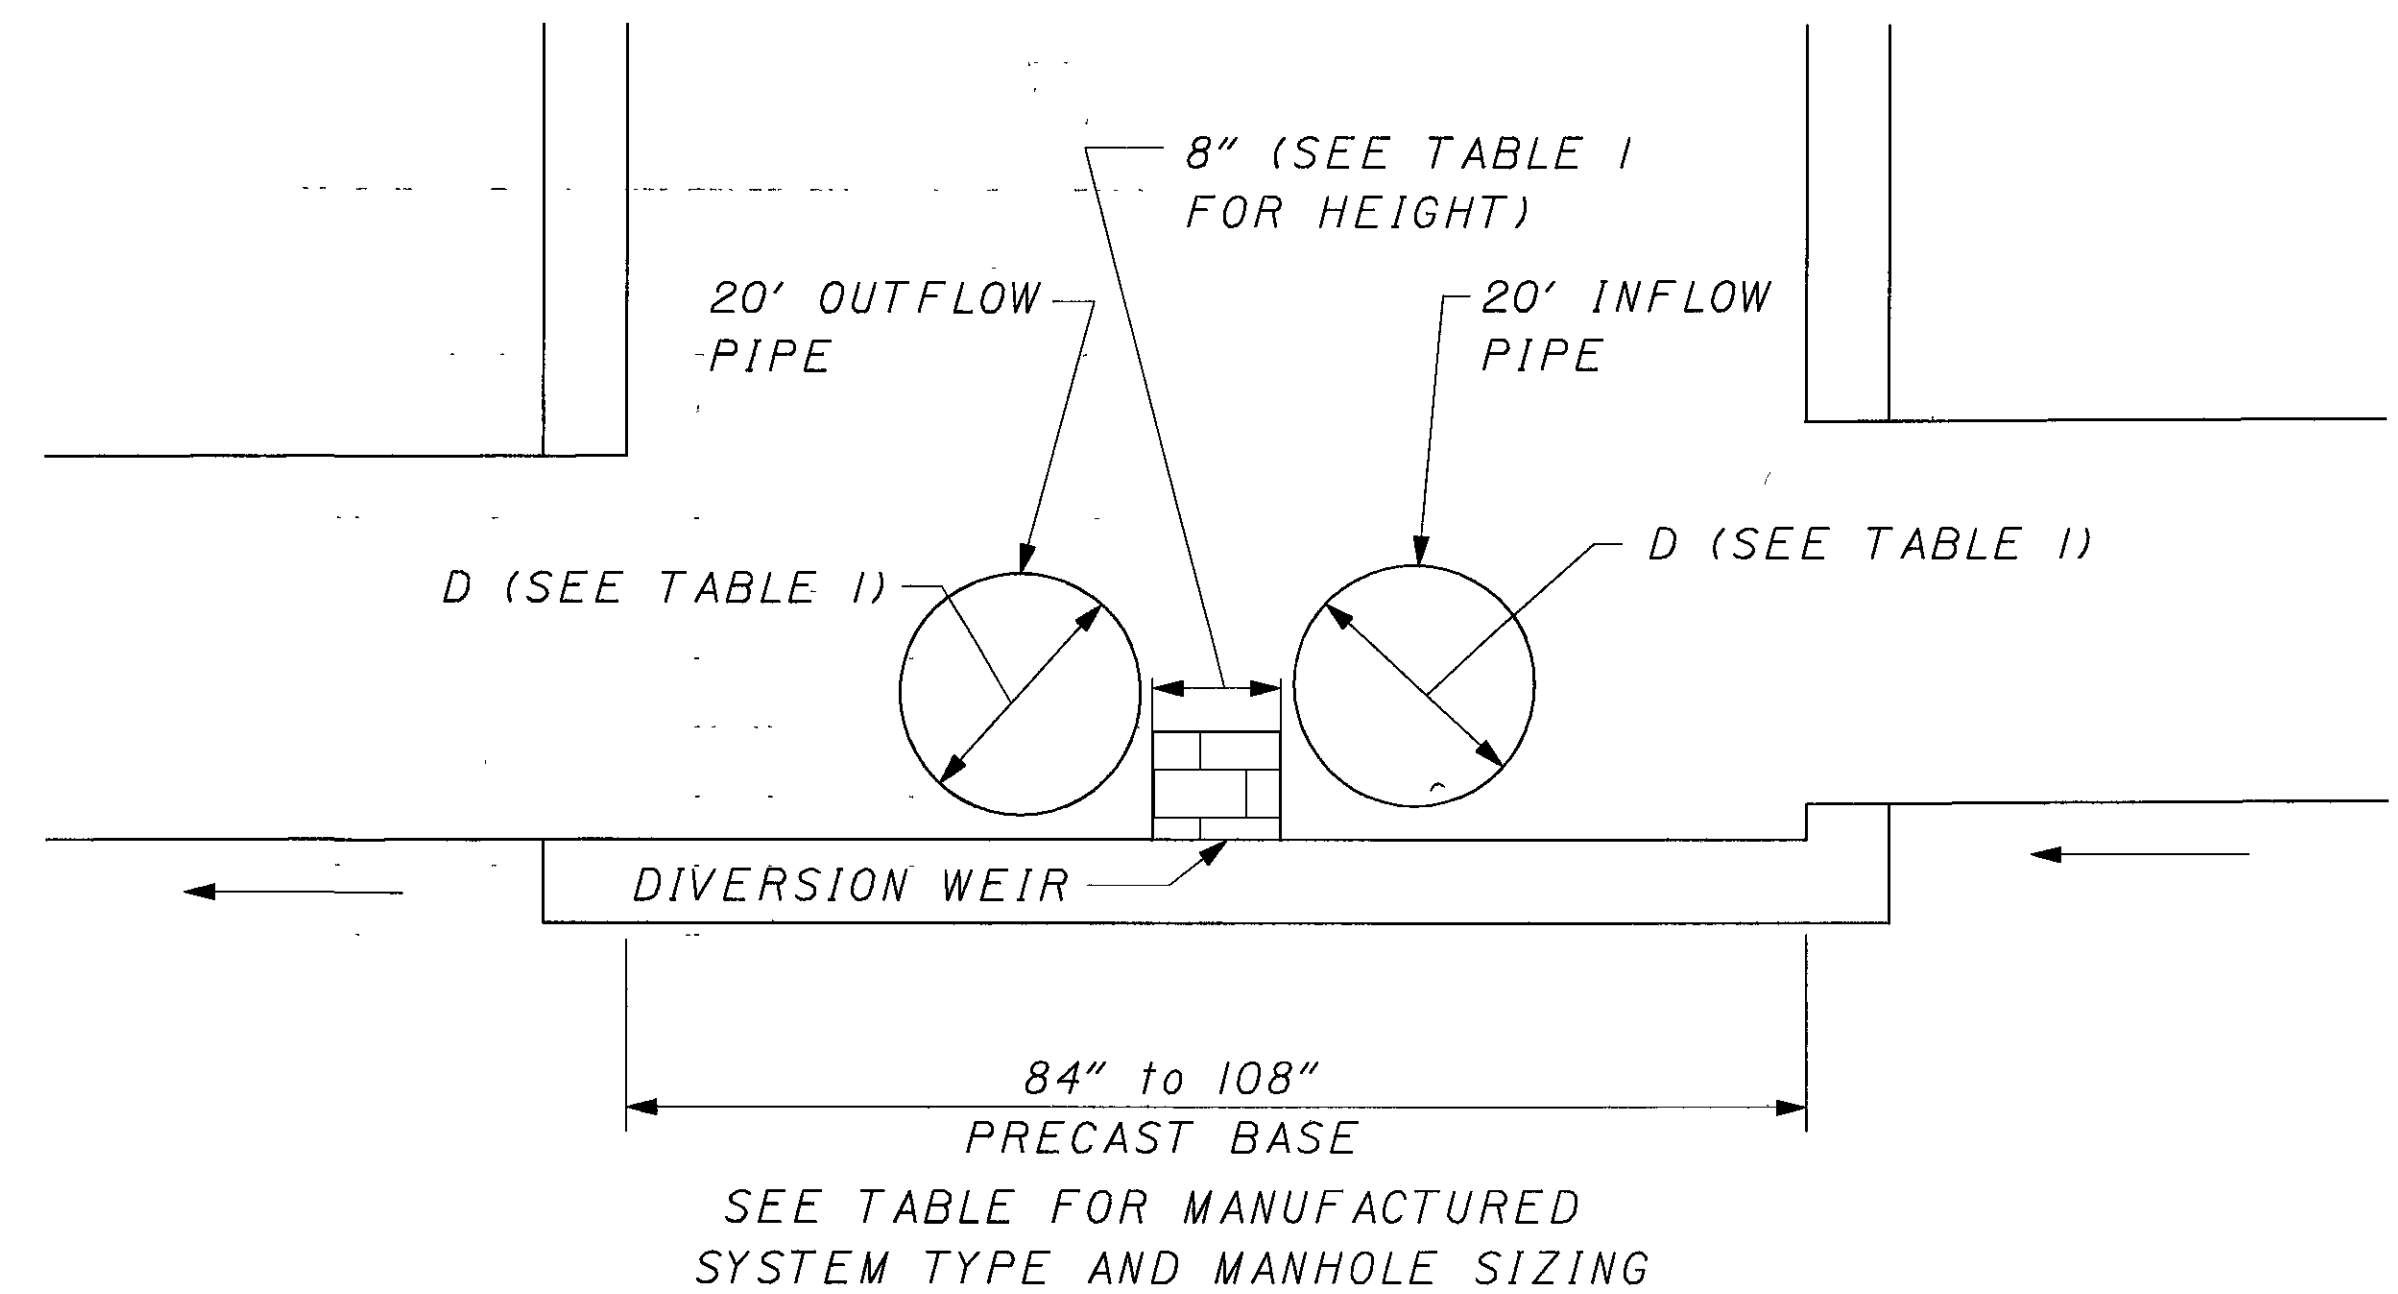

CALCULATED
CHECKED


DRAINAGE DETAILS
MANUFACTURED SYSTEMS - MANHOLE NO. 3, A.P.P.

GEA/POR-422-18.31/0.00

194A
332

ESTIMATED QUANTITIES			
ITEM	QTY.	UNIT	DESCRIPTION
601	7	CU YD	ROCK CHANNEL PROTECTION, TYPE B WITH FABRIC FILTER
602	1.6	CU YD	CONCRETE MASONRY
603	120	FT	33" CONDUIT, TYPE A 706.02 OR 42" CONDUIT, TYPE A 707.01

NOTE: THESE QUANTITIES CARRIED TO THE GENERAL SUMMARY.


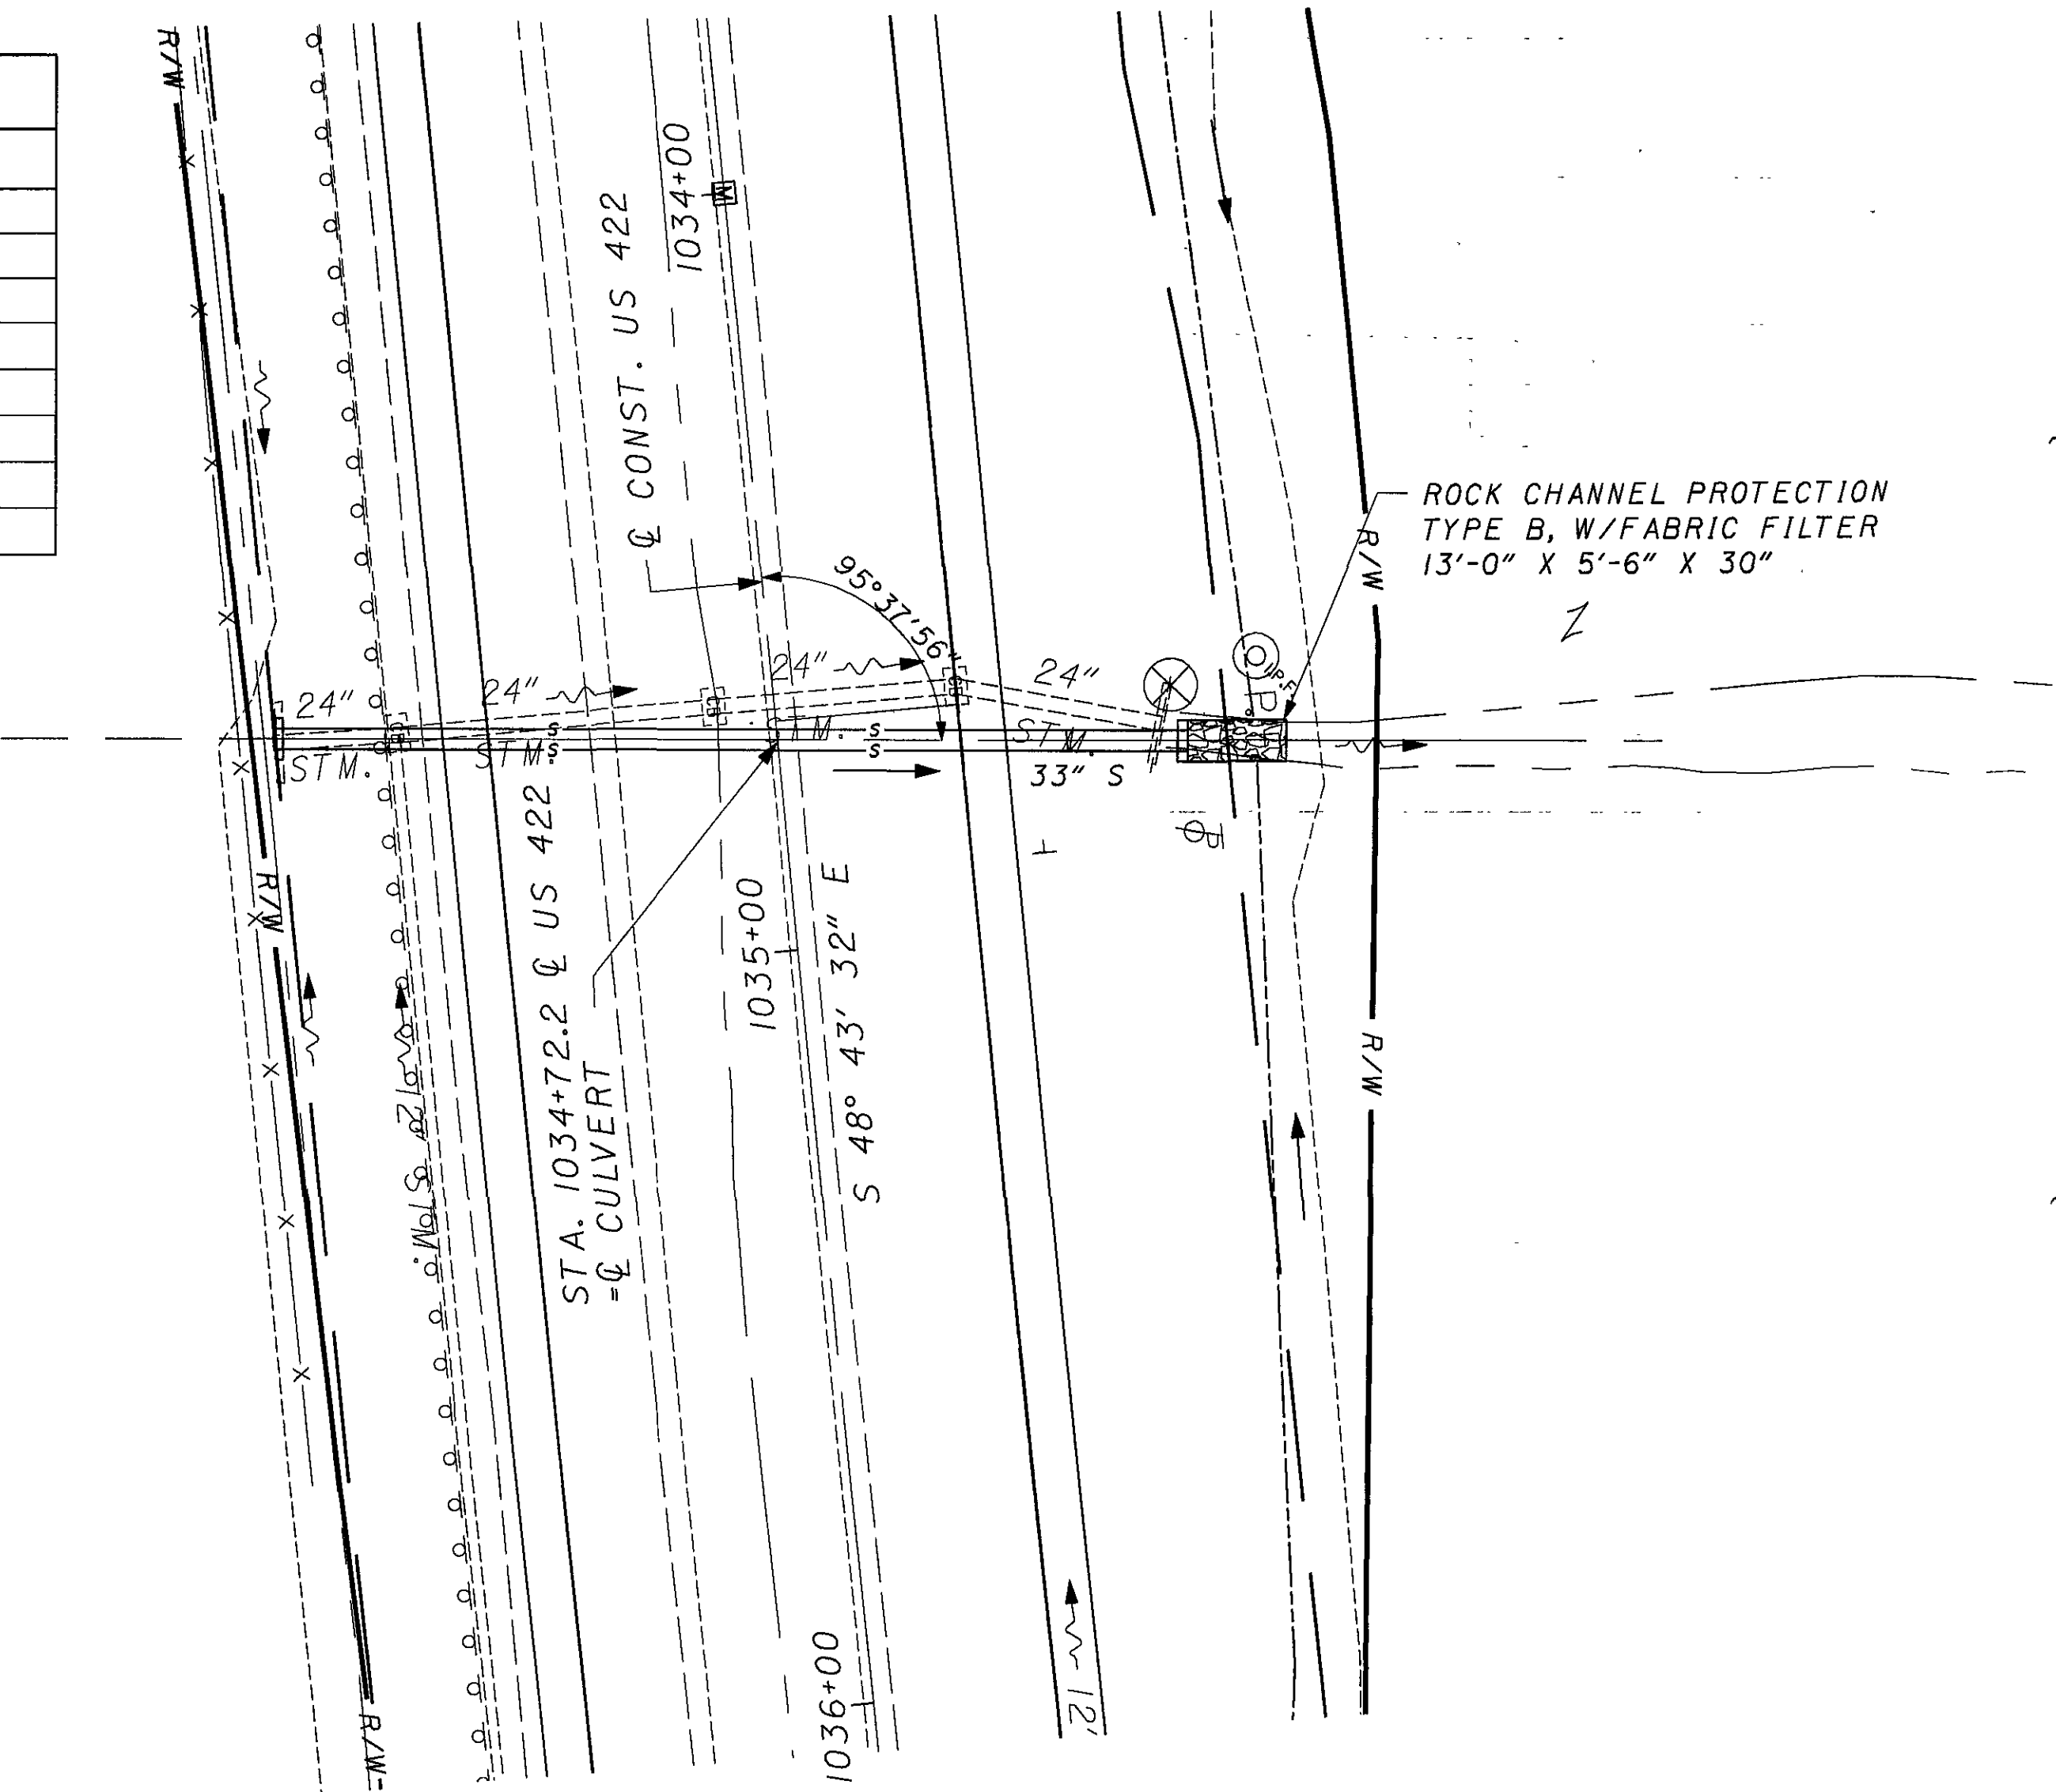


PLAN


EXISTING STRUCTURE
TYPE: REINFORCED CONCRETE SIZE: 24" CIRCULAR ALIGNMENT: TANGENT

PROPOSED STRUCTURE
TYPE: REINFORCED CONCRETE SIZE: 33" CIRCULAR ALIGNMENT: TANGENT SKEW: 05°37'56" L.F.

HYDRAULIC DESIGN DATA			
DRAINAGE AREA = 0.036 SQ. MI.			
STORM	Q (CFS)	V (FPS)	HIGH WATER
25-YEAR	54.4	12.59	910.48
100-YEAR	77.4	13.01	913.12

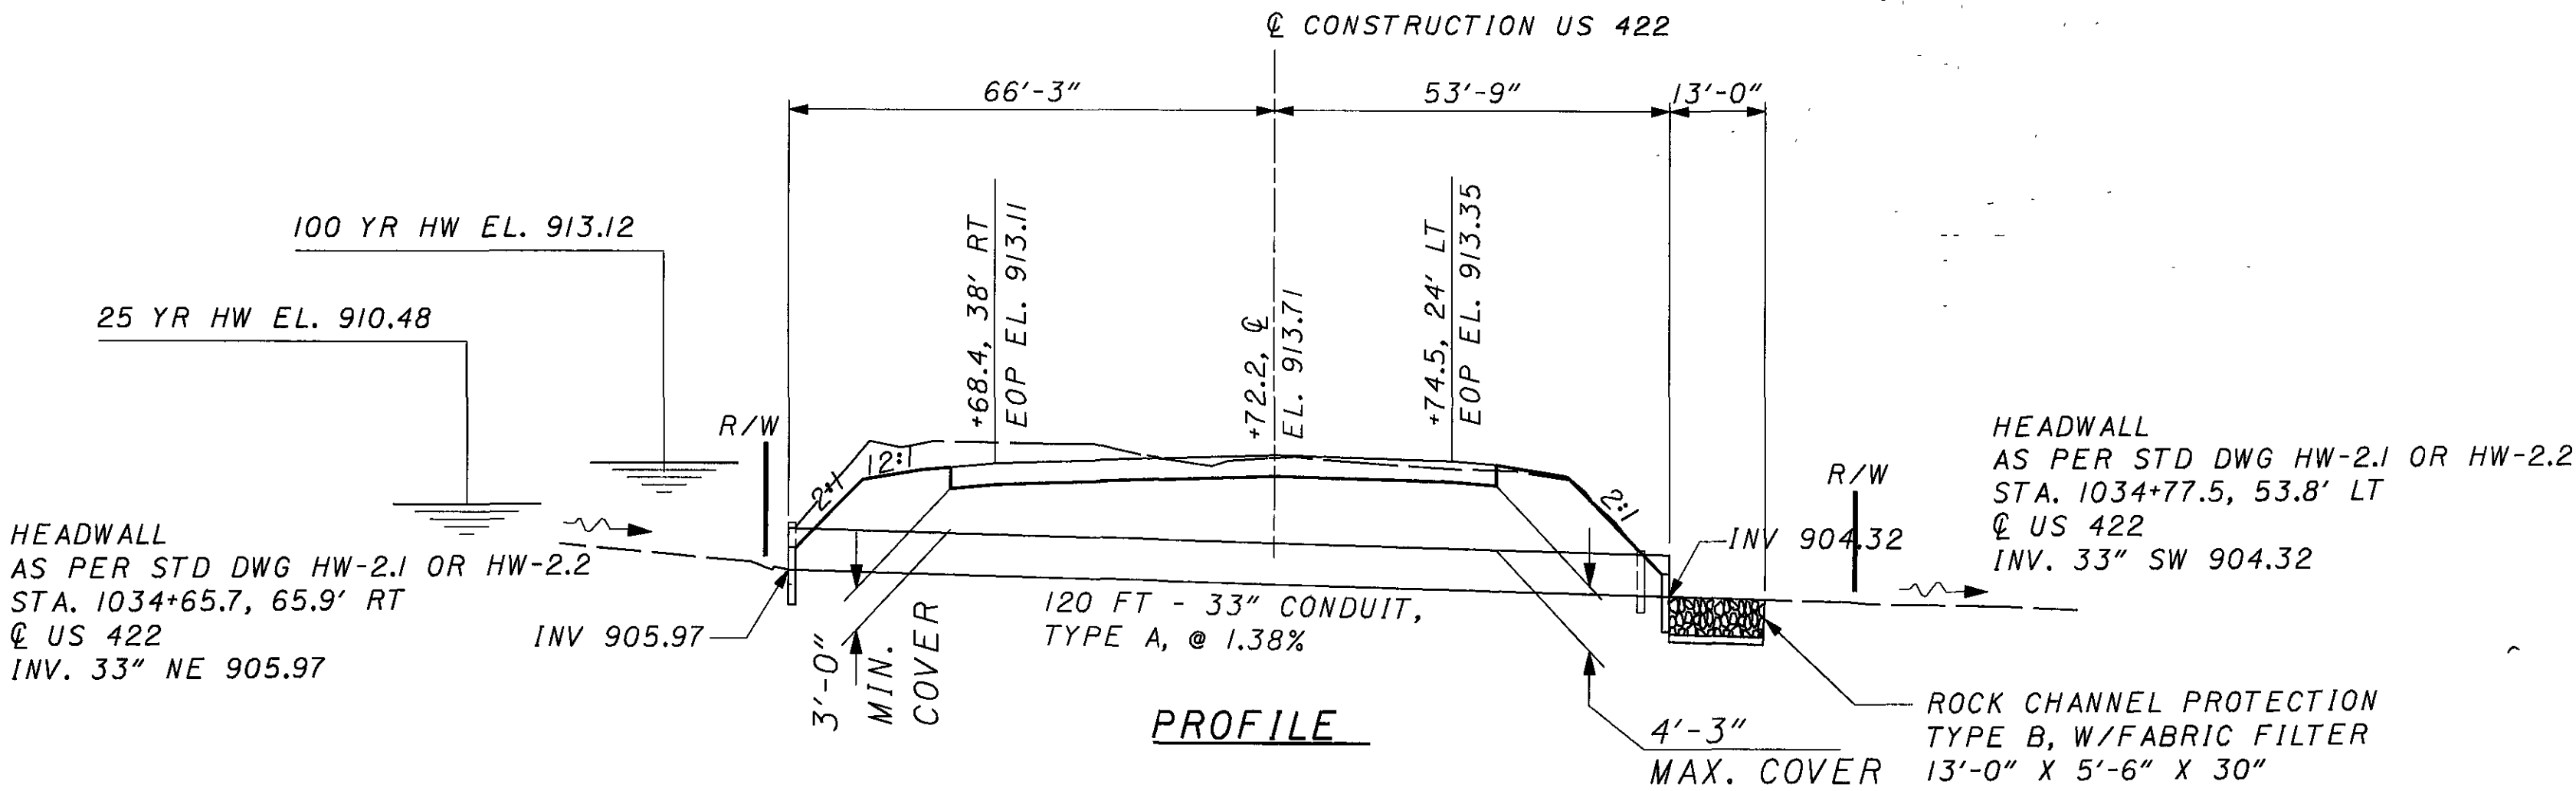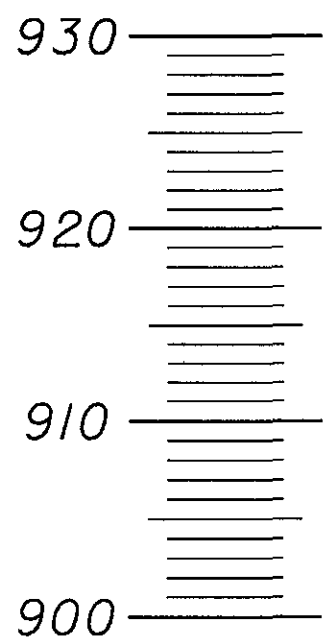

PROFILE

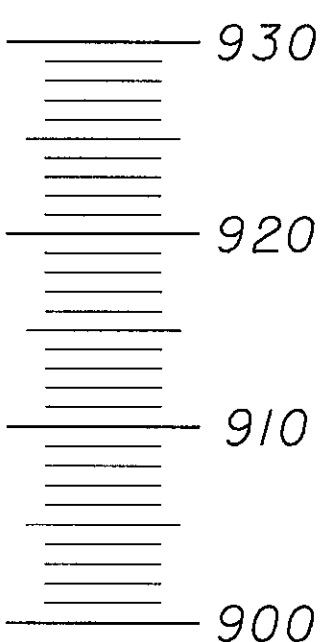




0 20 40
HORIZONTAL
SCALE IN FEET

CALCULATED
RDC
CHECKED
KME

CULVERT DETAIL
REYNOLDS ROAD

GEA / POR-422-18.31 / 0.00

197
332

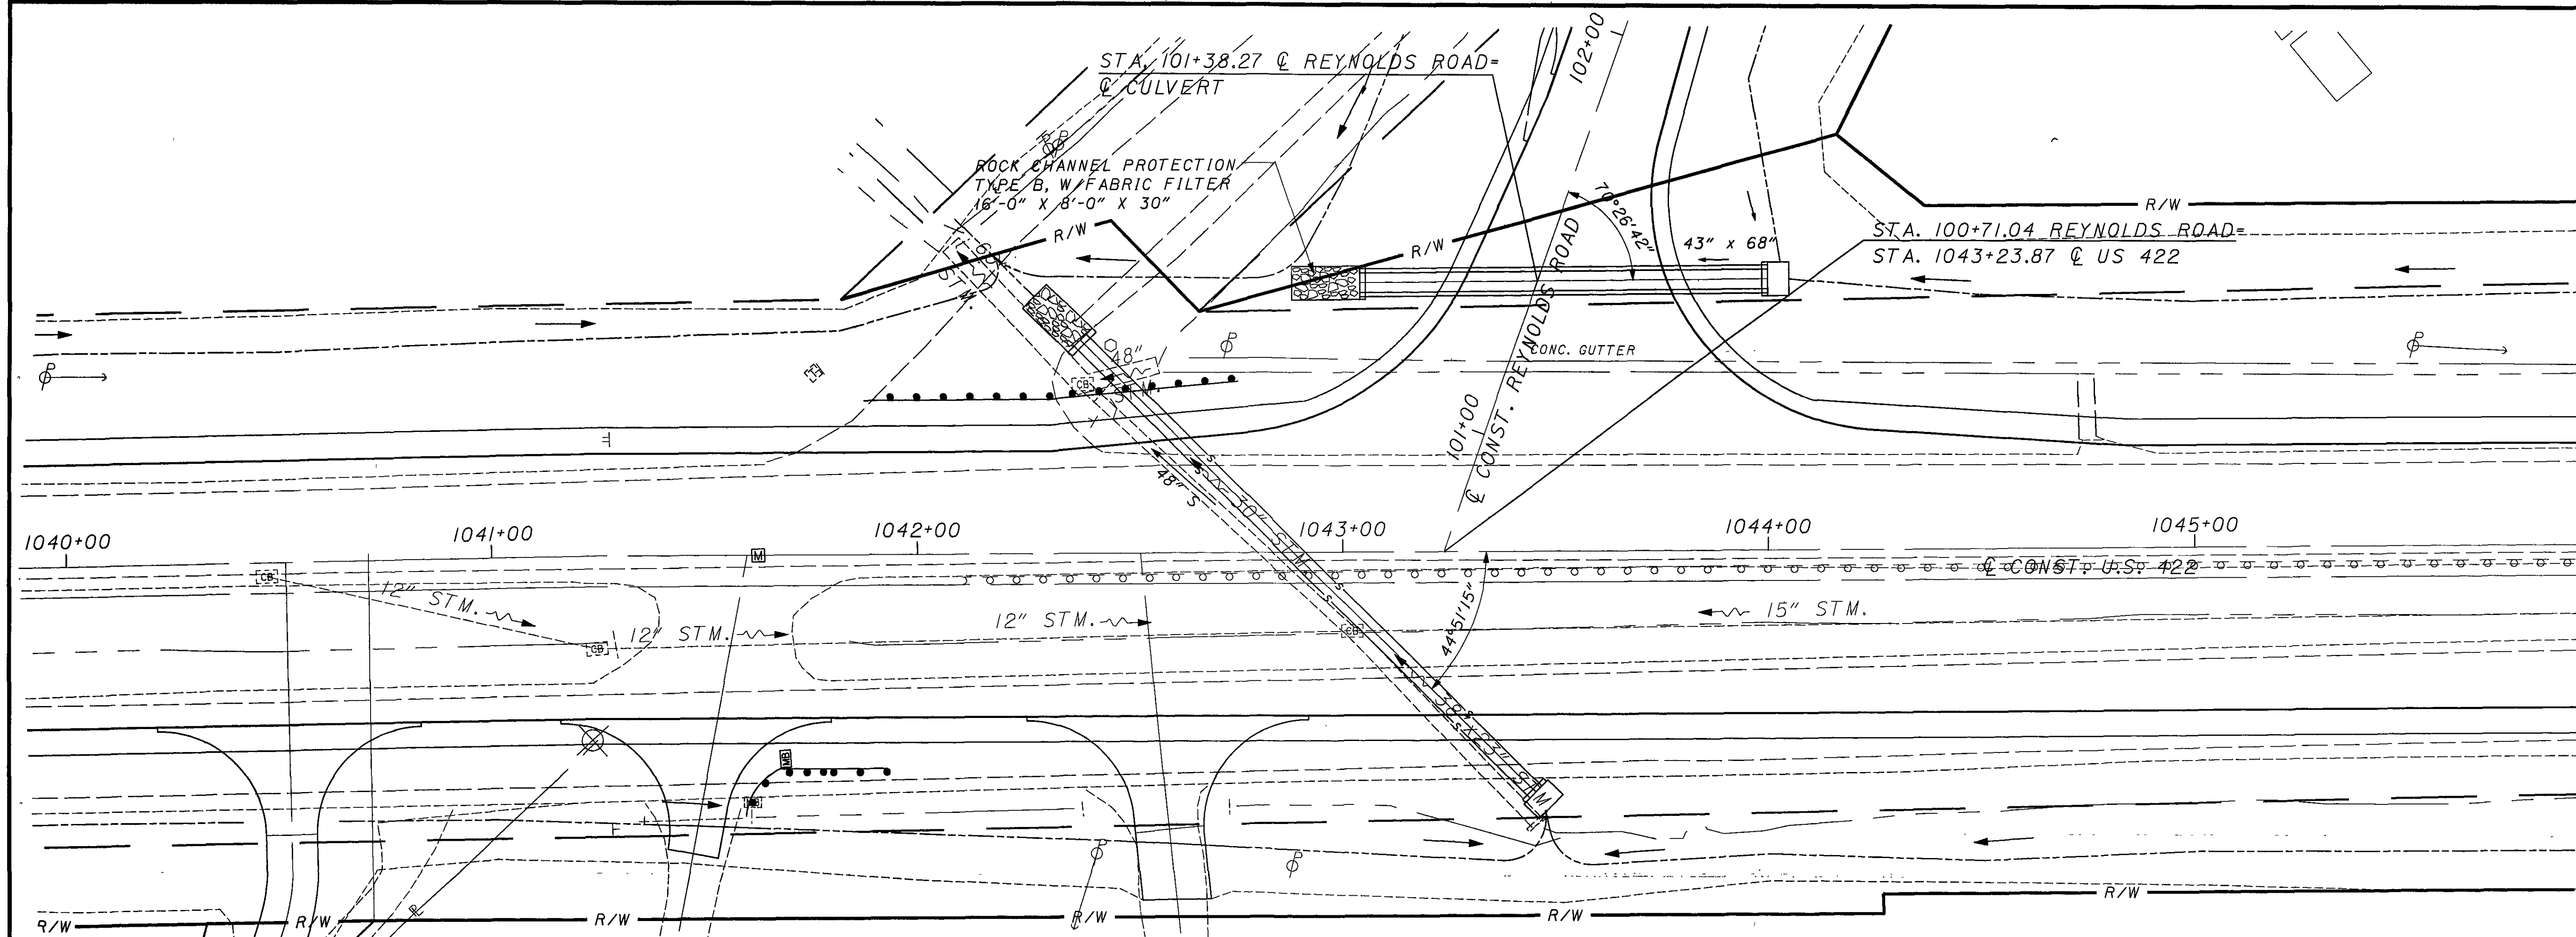

PLAN

FOR GRADING PLAN,
SEE SHEET 197A.

ESTIMATED QUANTITIES			
ITEM	QTY.	UNIT	DESCRIPTION
601	4.4	SQ YD	RIPRAP USING 6" REINFORCED CONCRETE SLAB
601	11.9	CU YD	ROCK CHANNEL PROTECTION, TYPE B WITH FABRIC FILTER
602	2.0	CU YD	CONCRETE MASONRY
603	96	FT	43" x 68" CONDUIT, TYPE A, 706.04


NOTE: THESE QUANTITIES CARRIED TO THE GENERAL SUMMARY.

PROPOSED STRUCTURE


TYPE: REINFORCED CONCRETE
SIZE: 43" X 68" ELLIPTICAL
ALIGNMENT: TANGENT
SKEW: 10°49'58" R.F.

HYDRAULIC DESIGN DATA


DRAINAGE AREA = 0.23 SQ. MI.			
STORM	Q (CFS)	V (FPS)	HIGH WATER
25-YEAR	111.20	14.91	914.17
100-YEAR	155.50	16.42	915.49

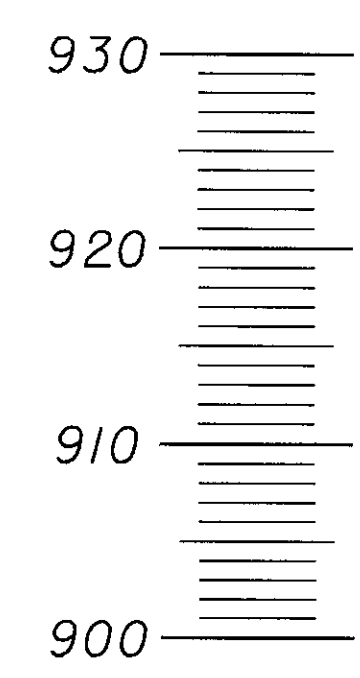

EX. R/W

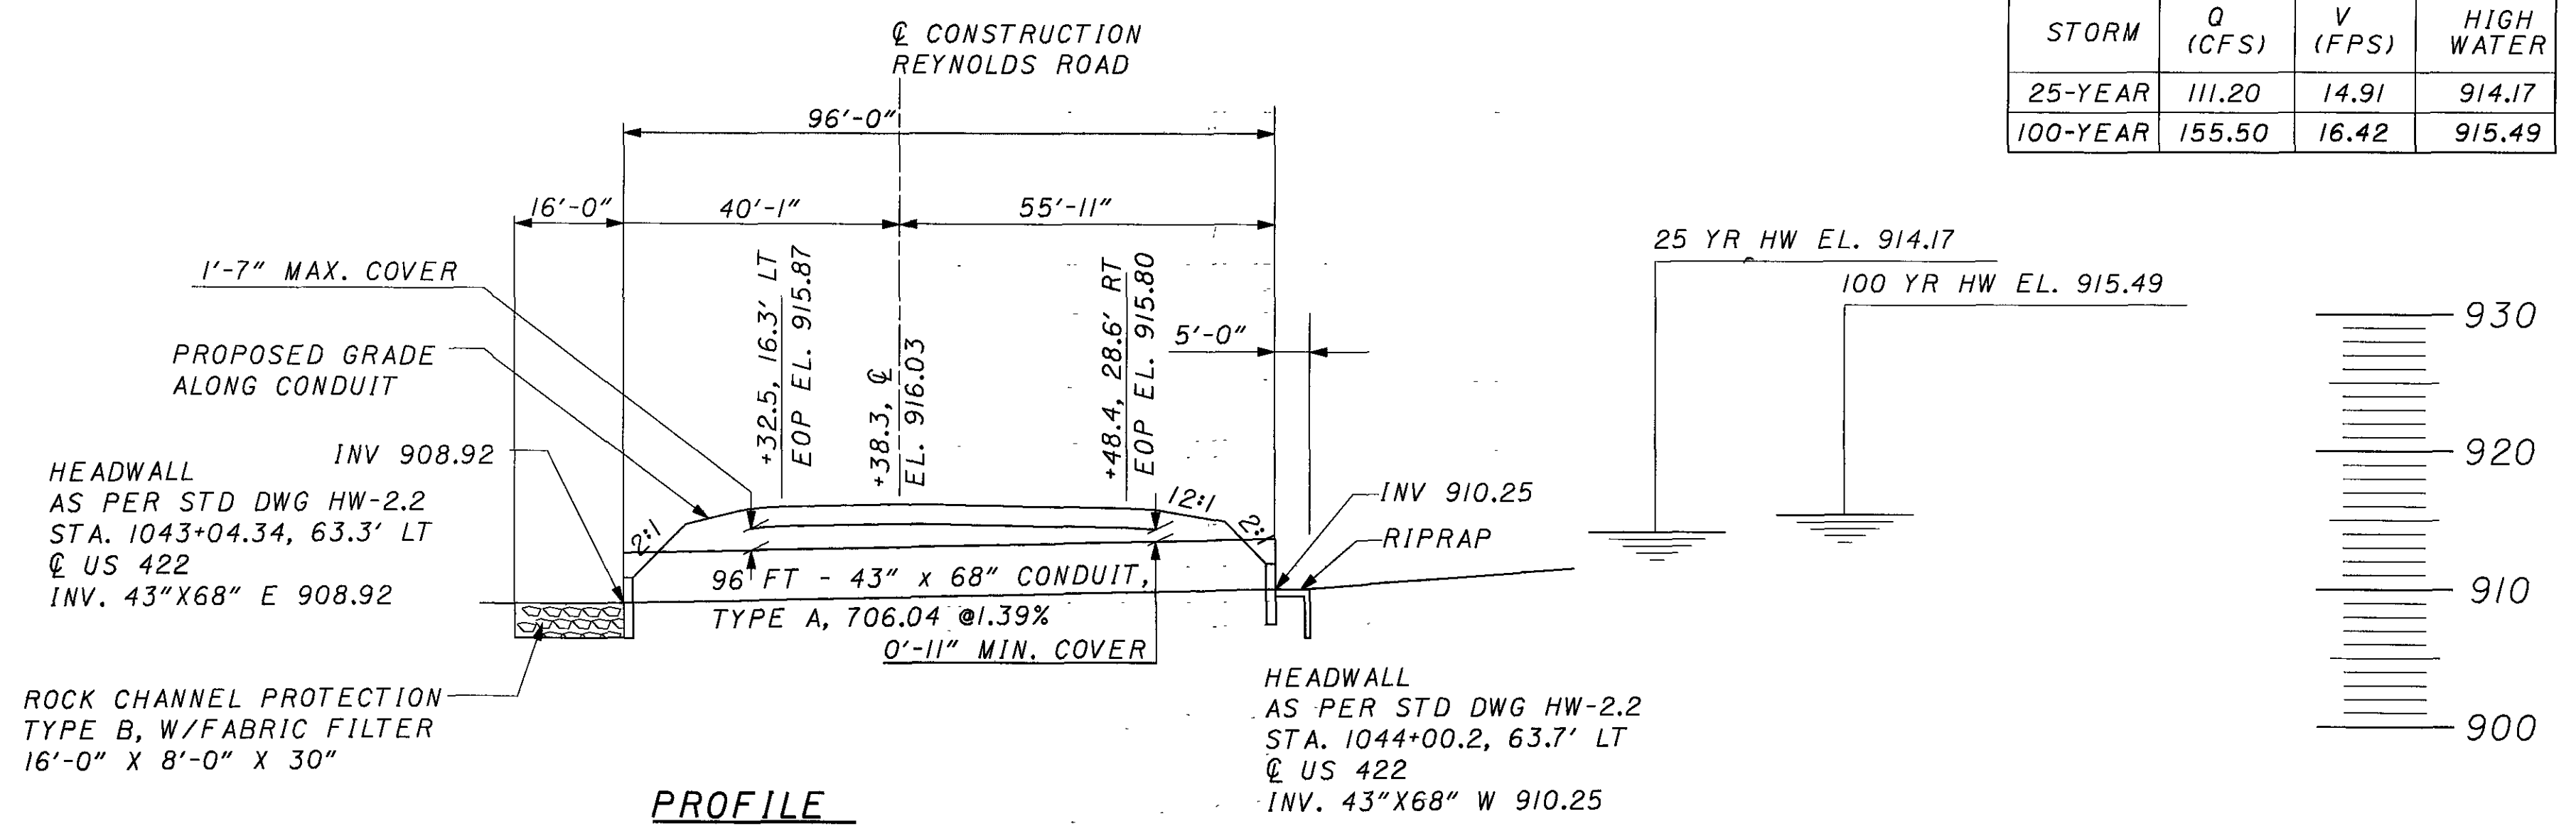

PROFILE

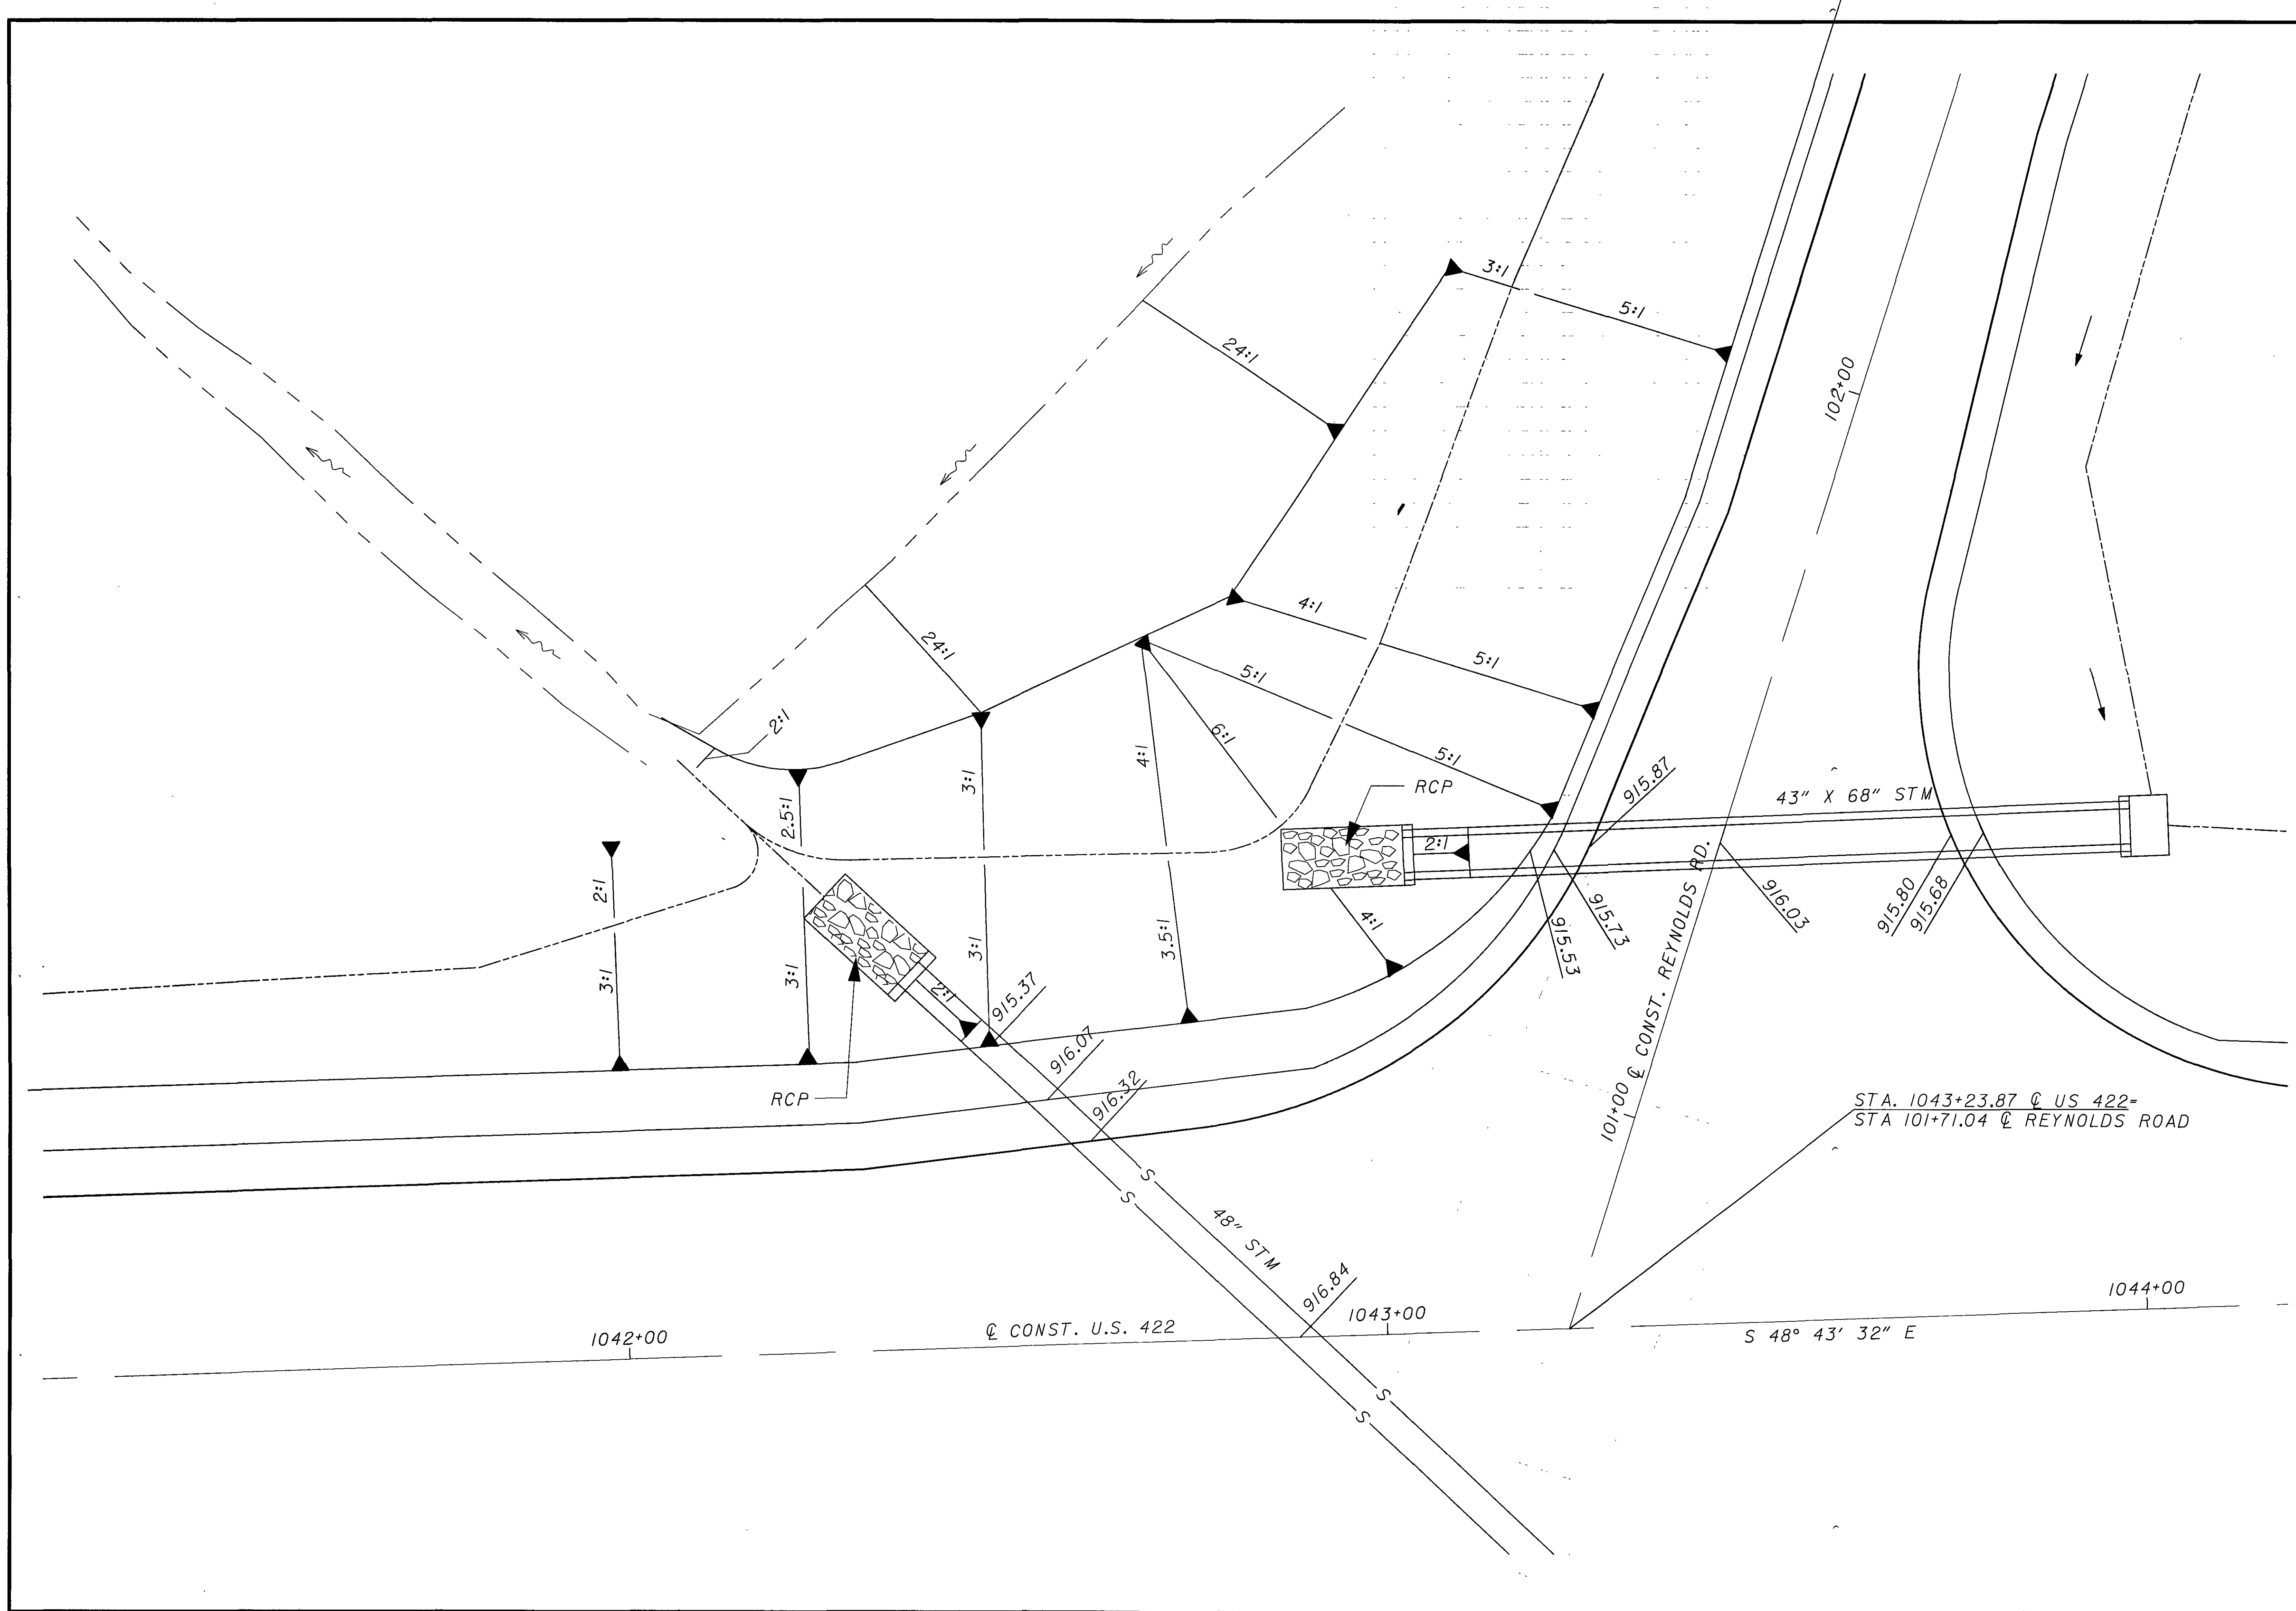

CALCULATED

CHECKED

0

10

20

40

HORIZONTAL
SCALE IN FEET

197A

332

GEA / POR-422-18.31 / 0.00

GRADING DETAIL
U.S. 422 AND REYNOLDS ROAD

[illegible]

SHEET NO.	REFERENCE NO.	LOCATION	STATION	SIDE	CODE	SIZE (INCHES)	625		630	630	630	630	630	630		630	630	630	630	630
							GROUND ROD		RIGID SIGN SUPPORT FOUNDATION	GROUND MOUNTED SUPPORT, NO. 3 POST	OVERHEAD SIGN SUPPORT, TYPE TC-16-20, DESIGN 4, 43' ARM	SIGN SUPPORT ASSEMBLY, WAST ARM	SIGN HANGER ASSEMBLY, POLE MOUNTED	SIGN FLATSHEET, TYPE G		REMOVAL OF GROUND MOUNTED SIGN AND DISPOSAL	REMOVAL OF GROUND MOUNTED SIGN AND STORAGE	REMOVAL OF GROUND MOUNTED SIGN AND REERECTION	REMOVAL OF GROUND MOUNTED POST SUPPORT AND DISPOSAL	REMOVAL OF GROUND MOUNTED BEAM SUPPORT AND STORAGE
							EACH		EACH	FEET	EACH	EACH	EACH	SQ. FT.		EACH	EACH	EACH	EACH	EACH
203		US 422	950+00	RT	R2-1-24	24X36				12.0				6						
			952+89	RT												1			1	
204			958+00	LT	R3-H9k-24	24X36				12.5				6						
					R3-9b-24	24X6								1						
			958+00	RT	R3-H9j-24	24X36				12.5				6						
					R3-9b-24	24X6								1						
			959+01	RT												1			1	
205			968+00	LT	R3-9b-24	24X36				12.5				6						
			968+00	RT	R3-9b-24	24X36				12.5				6						
206			977+50	LT	R3-9b-24	24X36				12.5				6						
			977+50	RT	R3-9b-24	24X36				12.5				6						
			978+66													1			1	
			979+50	RT	W79-36	36X36				13.0				9						
			984+12	RT	W1-2L-36	36X36				13.0				9		1			1	
207			988+25	LT	R3-9b-24	24X36				12.5				6						
			988+50	RT	R3-9b-24	24X36				12.5				6						
			992+00	RT	R16-H4-24	24X36				12.5				6		1			1	
208			966+80	LT												1			1	
			998+00	LT	R3-9b-24	24X36				12.5				6						
			998+00	RT	R3-9b-24	24X36				12.5				6						
209			1006+00	LT	W11-H14a-36	36X36				13.0				9						
			1006+32	RT	W2-2R-36	36X36				13.0				9		1			1	
			1007+50	LT	R4-3-24	24X36				12.5				6						
			1008+00	RT	M2-1-21	21X15				13.0				2						
					M1-H5-30	30X30								6						
			1008+09																	
			1008+75	LT	W11-H14A-36	36X36				15.0				9		2			1	
					W5-H6p-24	24X18								3						
			1009+00	RT	D9-3a-18	18X18				11.0				2						
					I-H12-24	24X6								1						
			1010+00	LT	I-H14-60	60X36				33.5				13						
			1010+14	RT	72												1			2
			1010+50	LT	R3-H9j-24	24X36				12.5				6						
					R3-9b-24	24X6								1						
			1010+50	RT	R3-H9k-24	24X36				12.5				6						
					R3-9b-24	24X6								1						
			1010+79	LT												1			1	
			1011+50	LT	D12-H14-60	60X36				33.5				13						
			1011+57	LT												3			2	
			1012+00	LT	M3-2-24	24x12				12.5				2						
					M1-H5-30	30X30								6						
			1012+00	RT	R3H-H8CB-48	48x30				23.5				10						
			1012+20	RT	OM-3R-36	12x36				12.0				3						
TOTALS CARRIED TO SHEET 201							0		0	393	0	0	0	200		13	1	0	11	2

SIGNING SUBSUMMARY

GEA / POR - 422 - 18.31 / 0.00

199
332

SHEET NO.	REFERENCE NO.	LOCATION	STATION	SIDE	CODE	SIZE (INCHES)	625		630	630	630	630	630	630		630	630	630	630	630
							GROUND ROD		RIGID SIGN SUPPORT FOUNDATION	GROUND MOUNTED SUPPORT, NO. 3 POST	OVERHEAD SIGN SUPPORT, TYPE TC-16.20, DESIGN 4, 43' ARM	SIGN HANGER ASSEMBLY, MAST ARM	SIGN SUPPORT ASSEMBLY, POLE MOUNTED	SIGN FLATSHEET, TYPE G		REMOVAL OF GROUND MOUNTED SIGN AND DISPOSAL	REMOVAL OF GROUND MOUNTED SIGN AND STORAGE	REMOVAL OF GROUND MOUNTED SIGN AND REERECTION	REMOVAL OF GROUND MOUNTED POST SUPPORT AND DISPOSAL	REMOVAL OF GROUND MOUNTED BEAM SUPPORT AND STORAGE
							EACH		EACH	FEET	EACH	EACH	EACH	SQ. FT.		EACH	EACH	EACH	EACH	EACH
209		US 422	1012+40	LT	R2-I-36	24X36				12.0				6						
			1012+63	CL												1			1	
			1012+63	CL												1			1	
			1012+63	RT												1			1	
			1012+63	RT												1			1	
			1013+83	CL												1			1	
			1013+88	LT												1			1	
			1014+00	RT	MI-H5-30	30X30														
					I-H12-24	24x														
			1014+08	CL												1			1	
			1014+17	RT												1			1	
			1014+18	RT	R3H-H8CB-48	48x30				23.5				10						
			1014+25	LT	OM-3R-36	12x36				12.0				3						
			1014+90	LT												2			1	
210		SR 282	149+01	CL												2			1	
			149+05	RT	R1-I-36	36x36				12.5				9					1	
			149+25	LT												2			1	
		US 422	1015+51	RT												1			1	
			1016+00	LT	MI-H5-30	30X30								6						
					I-H12-24	24X6				12.0				1						
			1016+36	RT												2			1	
			1017+00	RT	M3-2-24	24x12				12.5				2						
					MI-H5-30	30X30								6						
			1019+00	LT	R3-H9k-24	24X36				12.5				6						
					R3-9b-24	24X6								1						
			1019+00	RT	R3-H9j-24	24X36				12.5				6						
					R3-9b-24	24X6								1						
			1020+38	LT													1			2
			1021+00	RT	R2-I-36	24X36				12.0				6					1	
			1021+47	LT												2				
			1021+50	LT	D9-3a-24	18X18				11.0				2						
					I-H12-24	24X6								1						
			1023+00	LT	M2-I-21	21X15				13.0				2						
					72	30X30								6						
			1023+22	LT												2			1	
			1024+00	LT	W2-2L-36	36X36				13.0				9					1	
			1024+45	RT												1			1	
			1024+50	RT	OM-3R-36	12x36				12.0				3					1	
			1024+71	LT												1			1	
211			1025+50	LT												1			1	
			1025+70	LT	OM-3R-36	12x36				12.0				3					1	
			1027+52	LT												1			1	
			1027+72	LT												1			1	
			1033+00	LT	R3-9b-24	24X36				12.5				6						
TOTALS CARRIED TO SHEET 201							0		0	195	0	0	0	96		26	1	0	20	2

SIGNING SUBSUMMARY



GEA / POR -422-18.31/ 0.00

200
332

CALCULATED
BF
CHECKED
VLW

[illegible]

SHEET NO.	REFERENCE NO.	LOCATION	STATION		SIDE																				
			FROM	TO		BARRIER REFLECTOR, TYPE A	BARRIER REFLECTOR, TYPE B		EDGE LINE, WHITE, TYPE 2	EDGE LINE, YELLOW, TYPE 2	LANE LINE, TYPE 2	CENTER LINE, DOUBLE SOLID TYPE 2	CENTER LINE, SOLID AND BROKEN TYPE 2		CHANNELIZING LINE, TYPE 2	STOP LINE, TYPE 2	TRANSVERSE LINE, TYPE 2		ISLAND MARKING, TYPE 2	LANE ARROW, TYPE 2	WORD ON PAVEMENT, 72", TYPE 2				
		EACH	EACH		MILE	MILE	MILE	MILE	MILE		FEET	FEET	FEET		SQ. FT.	EACH	EACH								
203		US 422	949+10	955+00	LT/RT				0.22			0.19			1	270									
			952+37.50	955+00	RT	2																			
204			955+00	965+00	LT/RT				0.38			0.11	0.27		550		2								
			955+00	956+62.50	RT	2																			
205			965+00	975+00	LT/RT				0.38				0.38				2								
			967+37.50	975+12.50	RT	8																			
			970+62.50	975+00	LT	5																			
206			975+00	985+00	LT/RT				0.38				0.38				2								
			975+00	983+19.58	LT	8																			
			980+24.76	983+14.39	RT	1	2																		
207			985+00	995+00	LT/RT				0.38				0.38				2								
208			995+00	1005+00	LT/RT				0.38				0.38				2								
209			1005+00	1015+00	LT/RT				0.38			0.11	0.25	269	690	77	2	1							
			1006+11.23	1015+00	LT	9	1																		
			1008+95.45	1013+89.52	RT	4	1																		
210			1015+00	1025+00	LT/RT				0.38			0.07	0.23	230											
		SR 282	146+90	1049+05	LT/RT				0.08			0.04		30											
		US 422	1015+00	1016+56.01	LT	3																			
			1023+36.16	1025+00	RT	2	1																		
			1024+60.71	1025+00	LT	1																			
211		US 422	1025+00	1035+00	LT/RT				0.38				0.38				2								
			1025+00	1025+56	RT	1																			
			1025+00	1026+93.06	LT	2	1																		
212			1035+00	1045+00	LT/RT				0.38			0.01	0.37				2								
		REYNOLDS ROAD	101+29	104+75	LT/RT				0.13			0.07		17											
			1041+58.46	1041+92.50	RT	2																			
			1041+87.50	1042+75.00	LT	3																			
213		US 422	1045+00	1050+00	LT/RT				0.19	0.12		0.03	0.03												

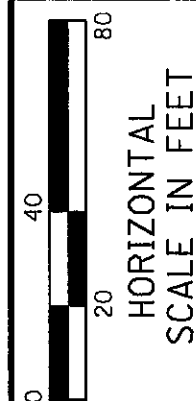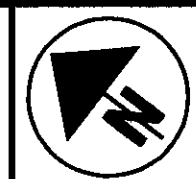


CALCULATED
CHECKED





SIGNING AND PAVEMENT MARKING PLAN
STA 945+00 TO STA 955+00

GEA / POR-422-18.31 / 0.00

203
332

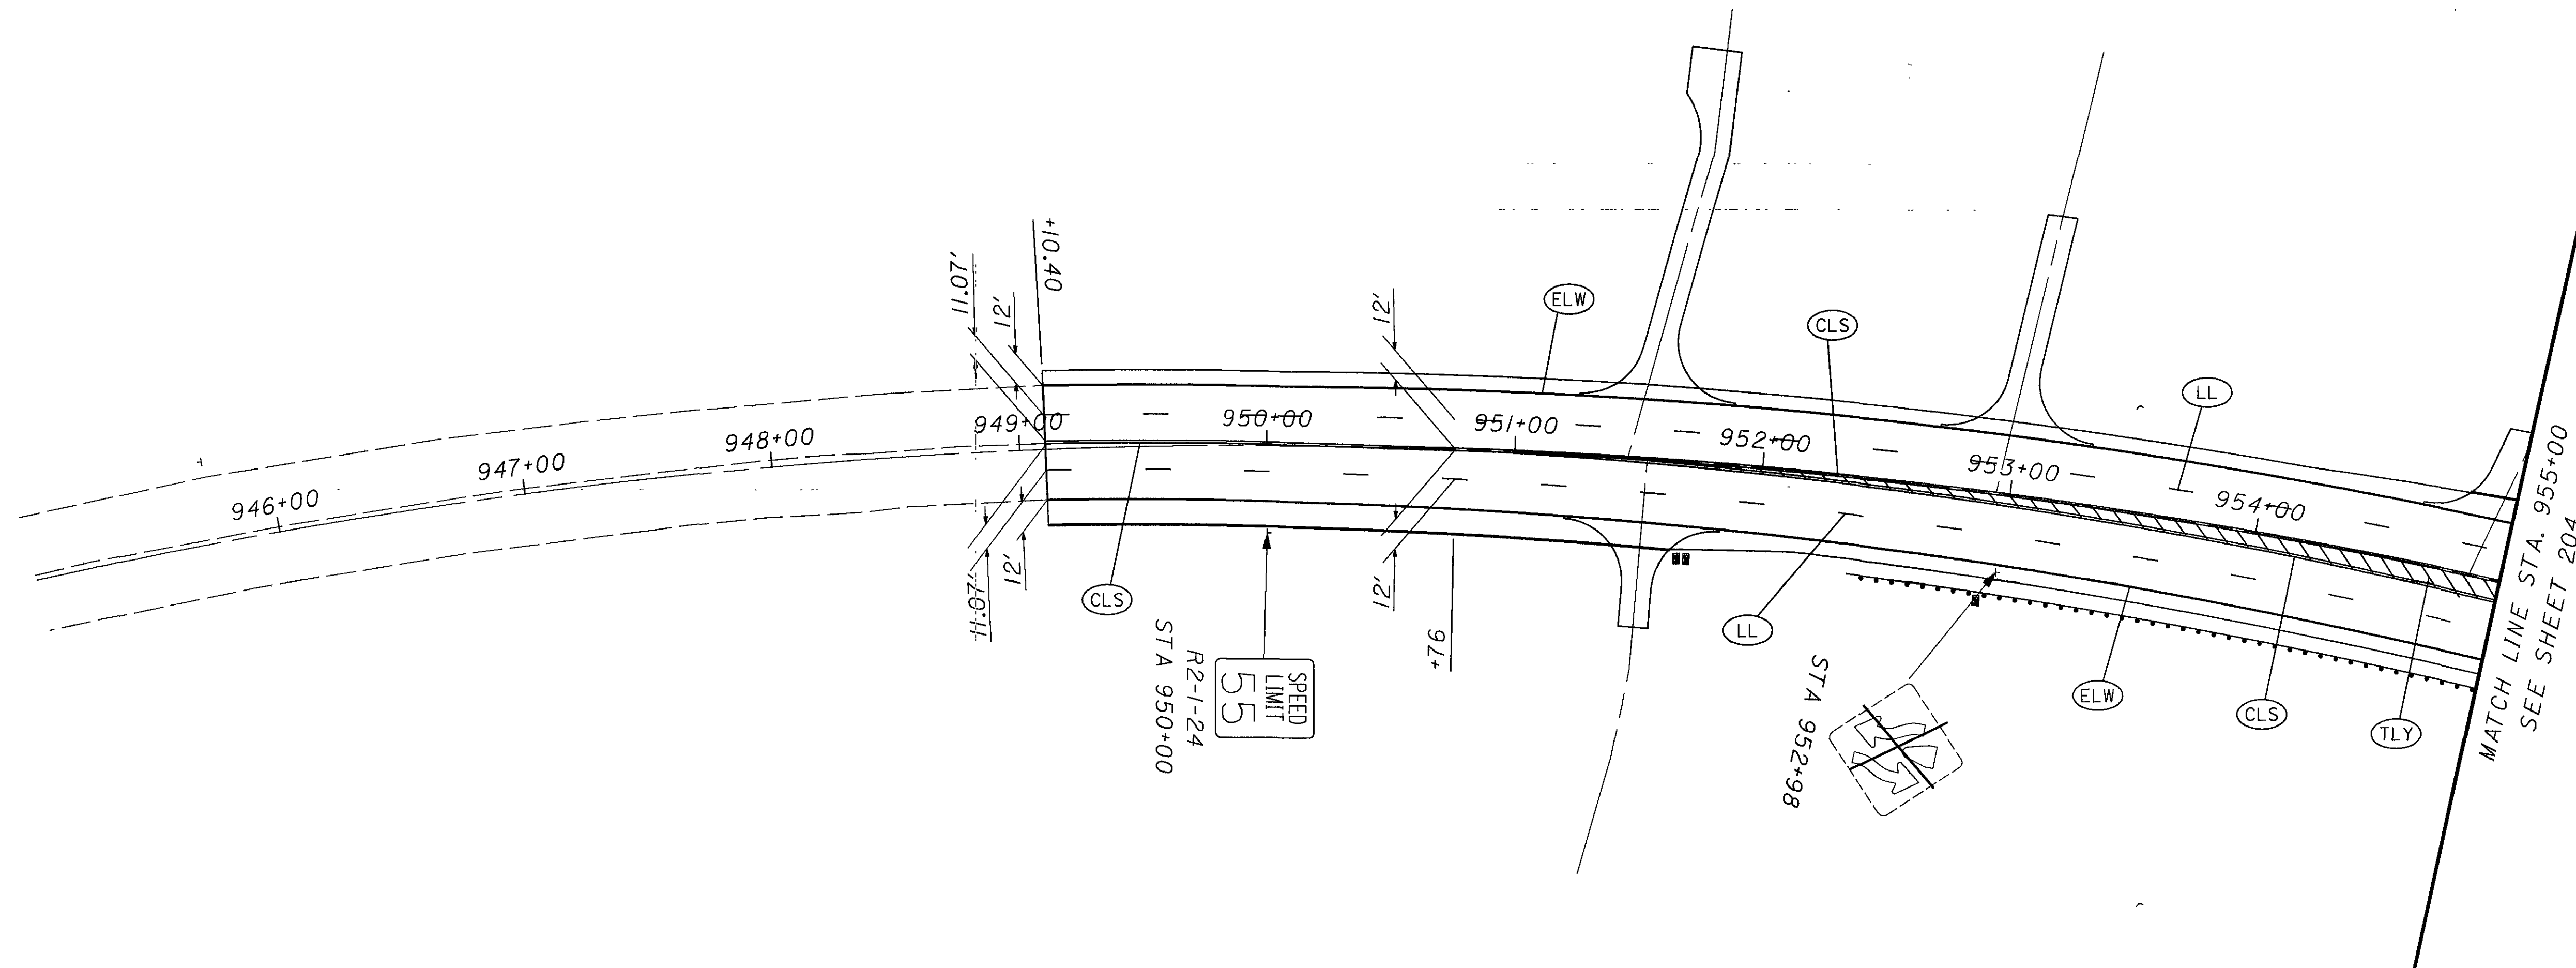


LEGEND

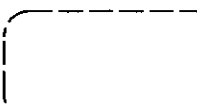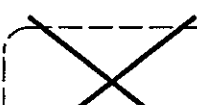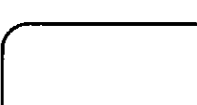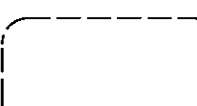- | | | |
|---|--|--|
|  EXISTING SIGN TO REMAIN |  CHANNELIZING LINE |  LANE LINE |
|  EXISTING SIGN TO BE REMOVED |  CENTER LINE - DOUBLE SOLID |  STOP LINE |
|  NEW SIGN |  CENTER LINE - DOUBLE, SOLID & BROKEN |  TRANSVERSE LINE (YELLOW) |
|  EXISTING SIGN - REMOVE AND REERECT (REMOVE & REERECT) |  EDGE LINE (WHITE) | |
| |  EDGE LINE (YELLOW) | |
| |  ISLAND MARKING | |

CROSS REFERENCES

SHEET NO.	DESCRIPTION
199	SIGNING SUBSUMMARY
202	PAVEMENT MARKING SUBSUMMARY

MATCH LINE STA. 955+00
SEE SHEET 203

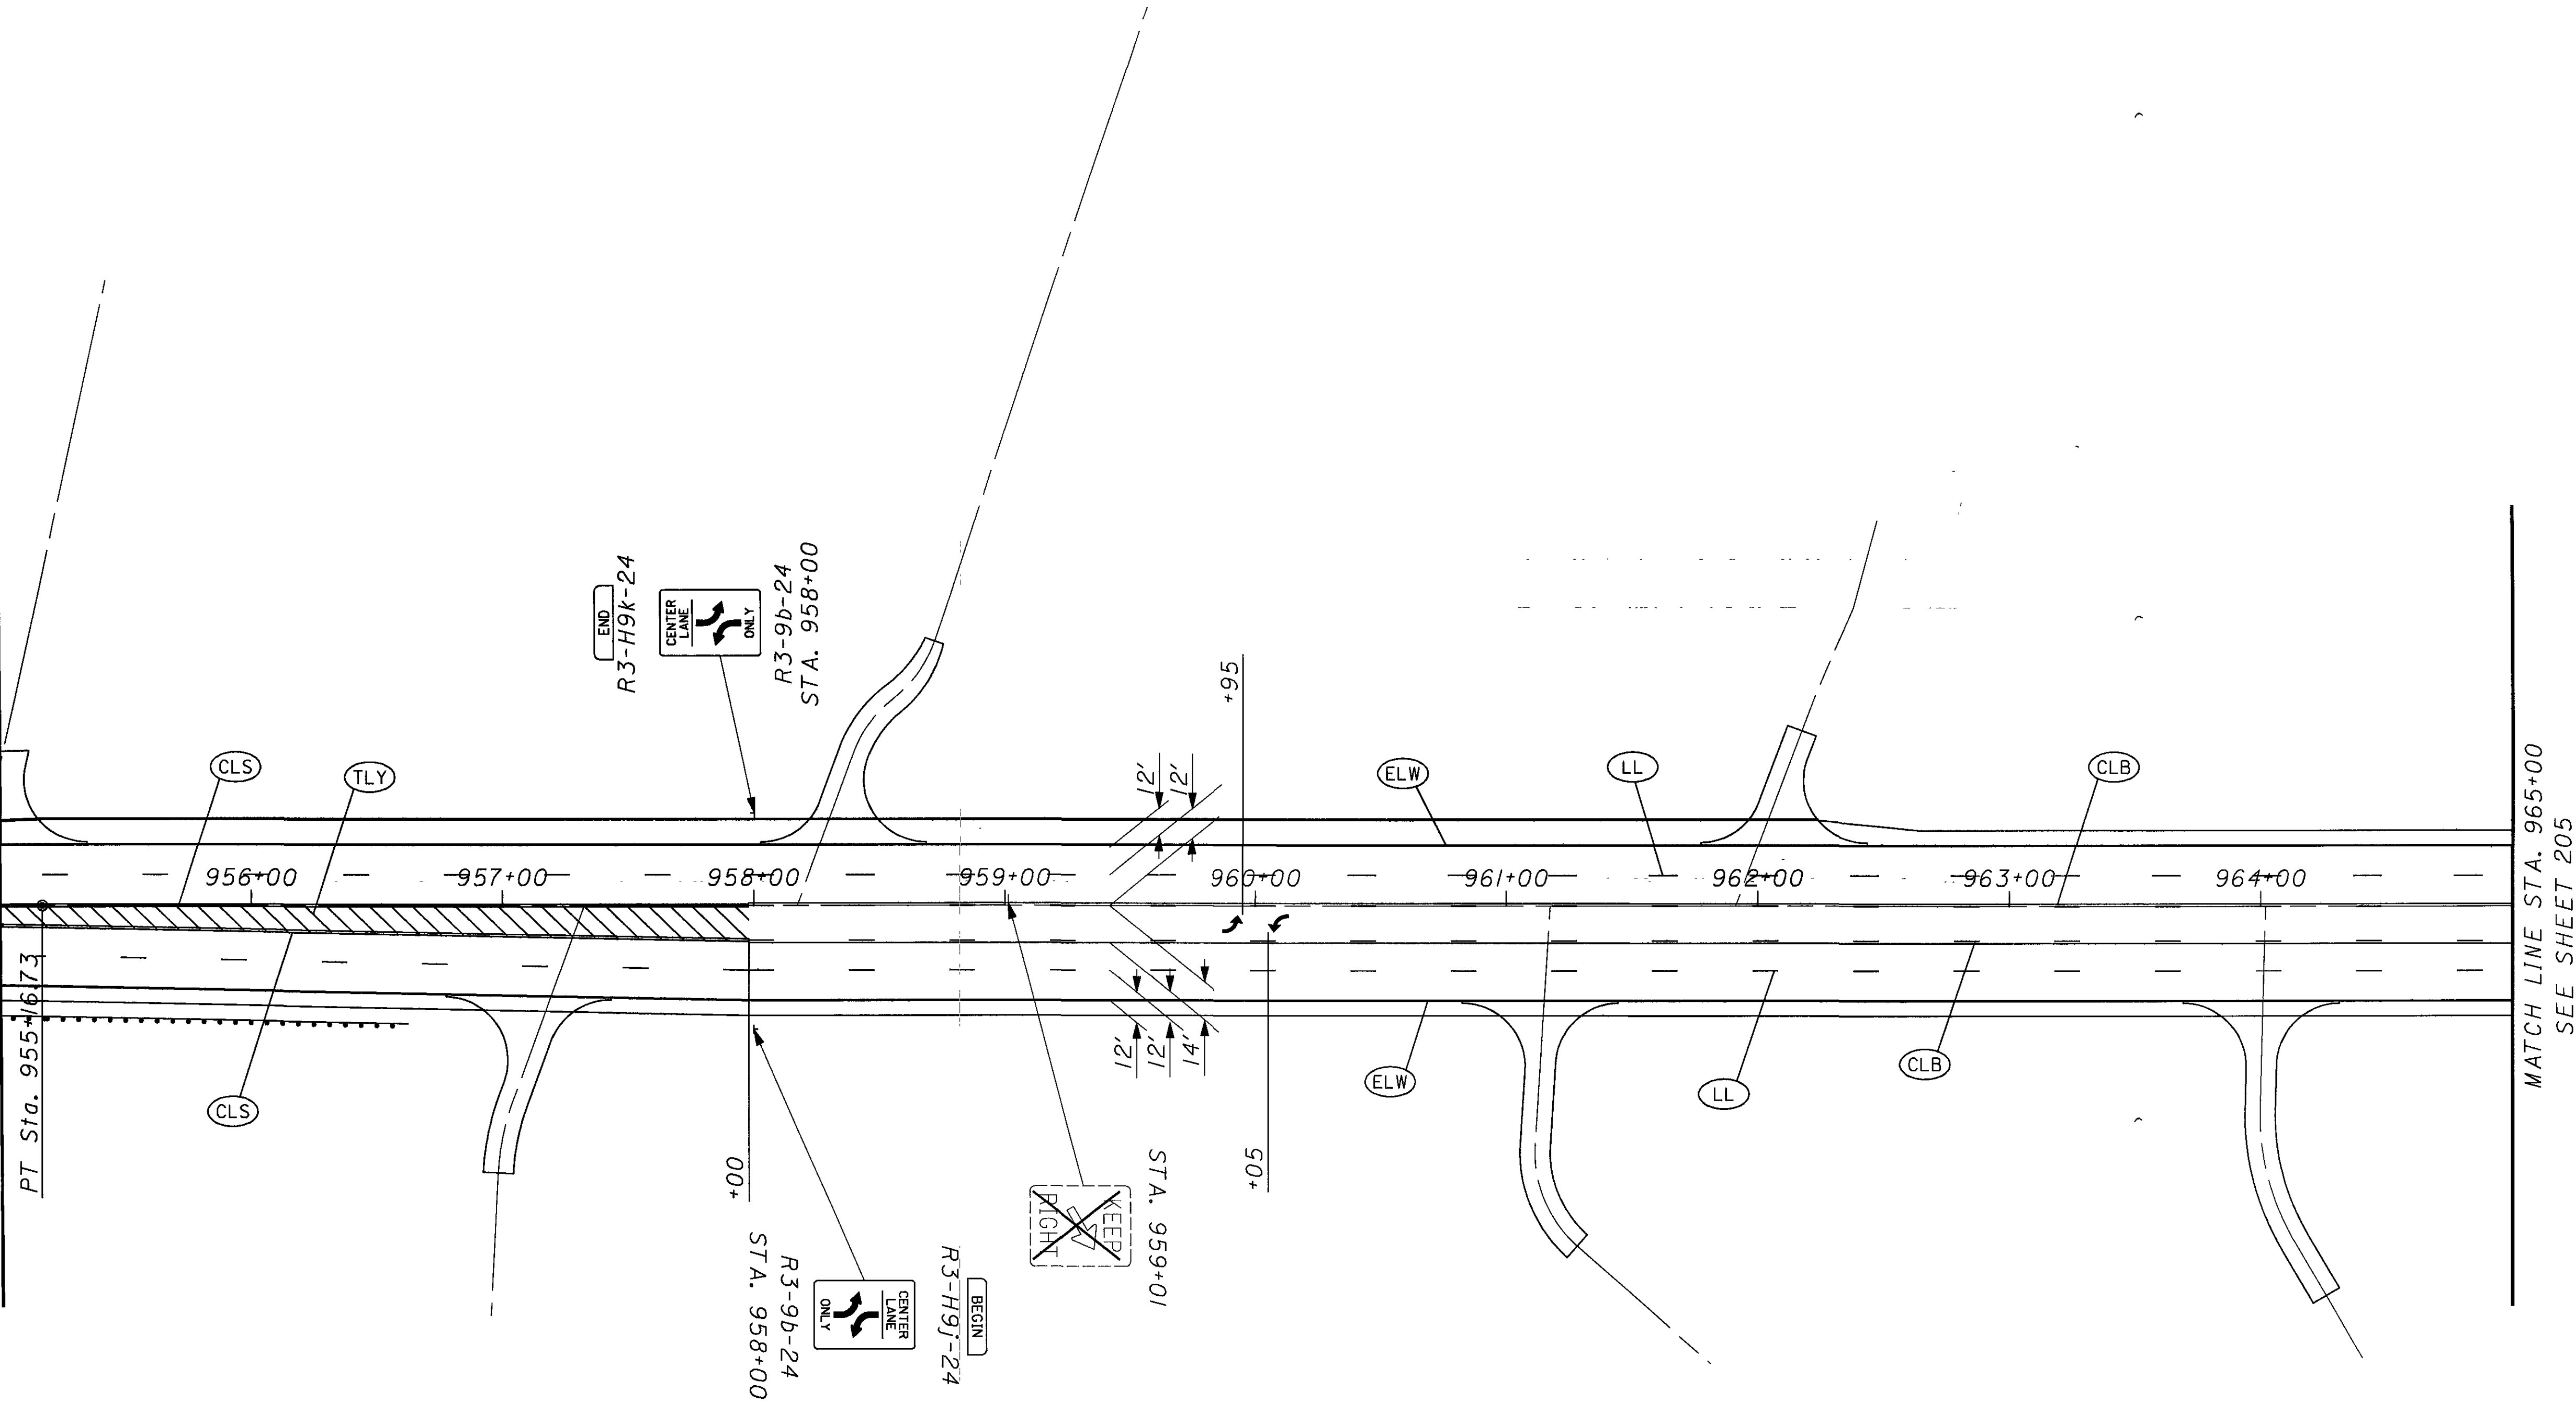


CROSS REFERENCES

SHEET NO.	DESCRIPTION
199	SIGNING SUBSUMMARY
202	PAVEMENT MARKING SUBSUMMARY

FOR SIGNING AND PAVEMENT MARKING
LEGEND, SEE SHEET 203.



MATCH LINE STA. 965+00
SEE SHEET 204

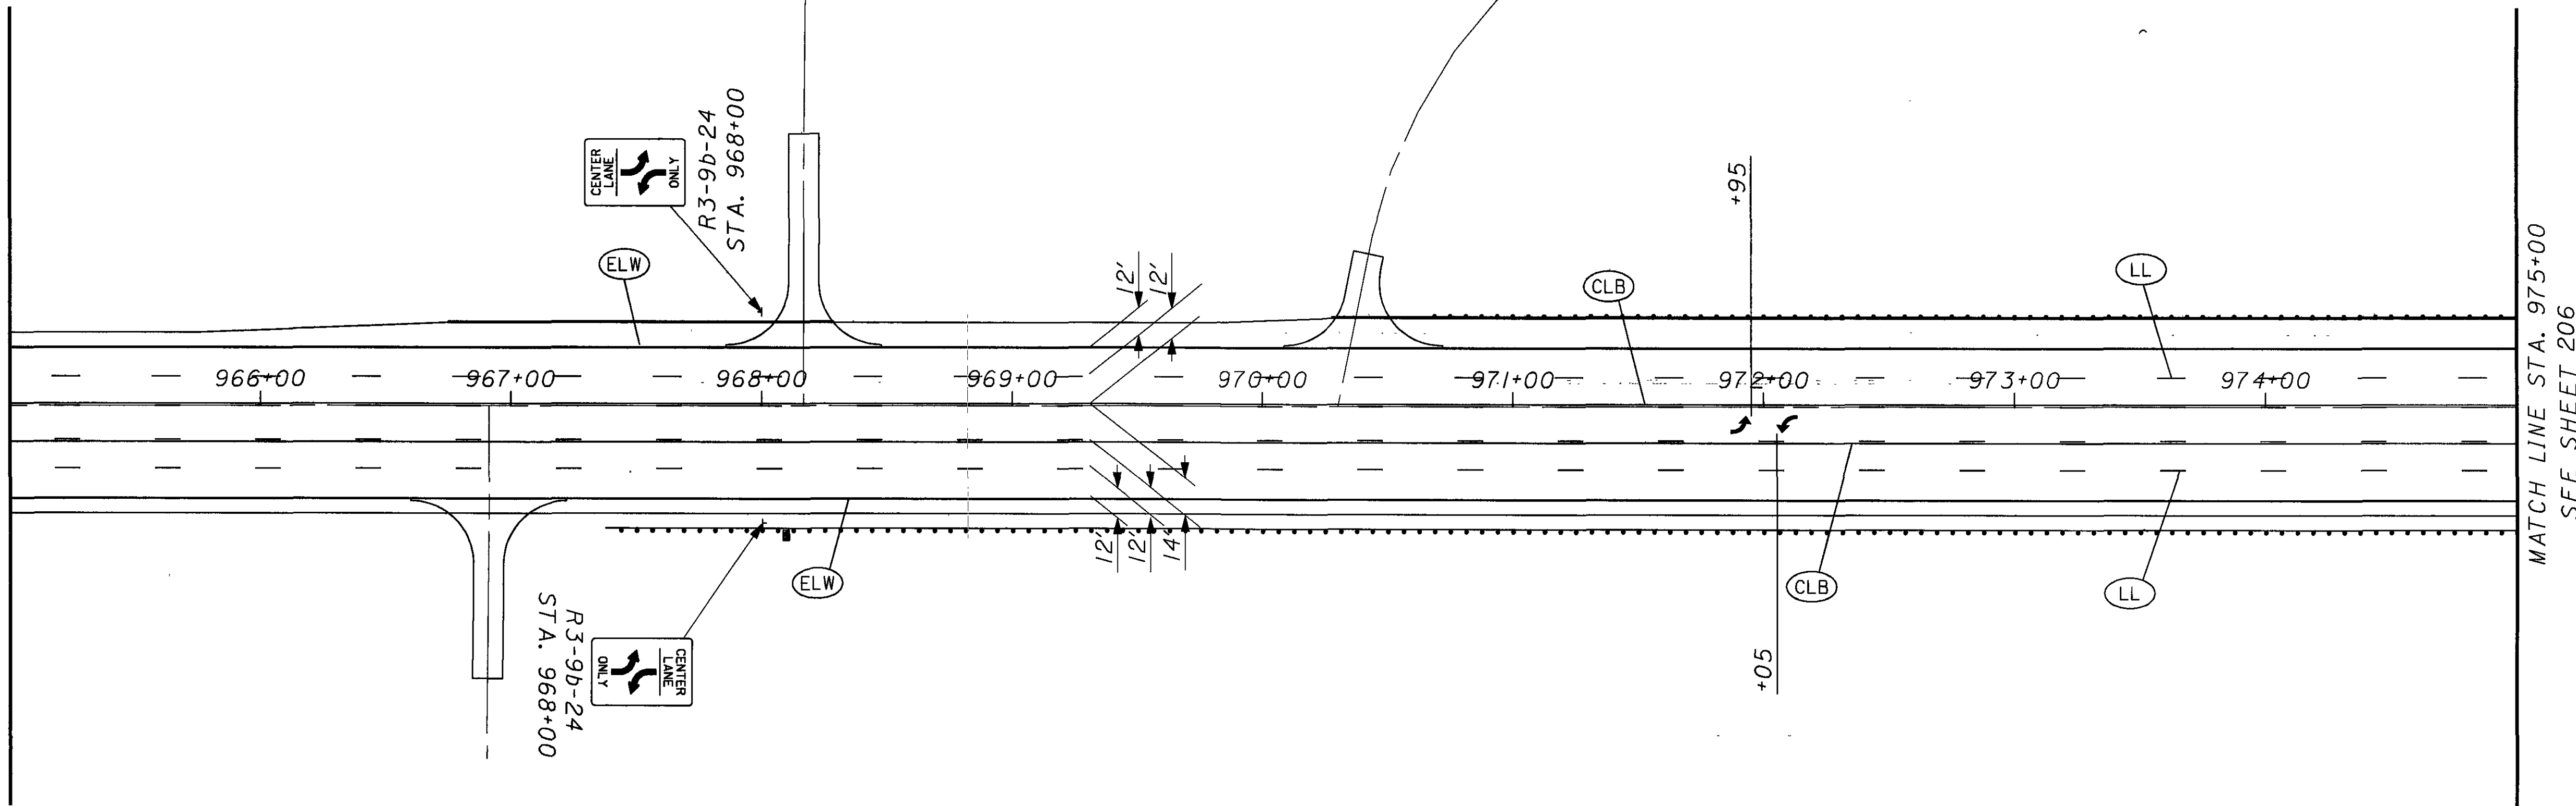

CROSS REFERENCES

SHEET NO.	DESCRIPTION
199	SIGNING SUBSUMMARY
202	PAVEMENT MARKING SUBSUMMARY


FOR SIGNING AND PAVEMENT MARKING
LEGEND, SEE SHEET 203.

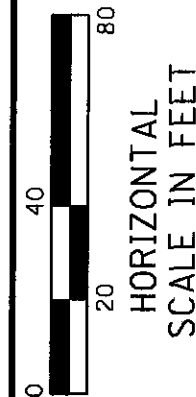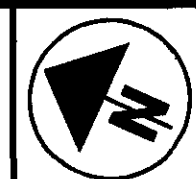

CALCULATED
CHECKED


SIGNING AND PAVEMENT MARKING PLAN
STA 965+00 TO STA 975+00

GEA / POR - 422 - 18.31 / 0.00

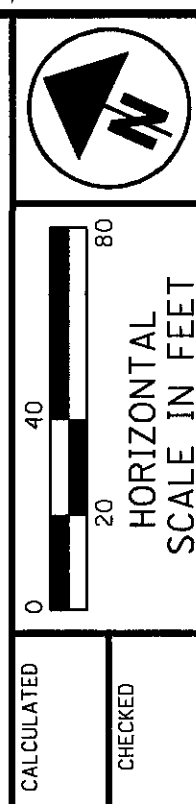

SIGNING AND PAVEMENT MARKING PLAN
STA 975+00 TO STA 985+00

GEA / POR - 422 - 18.31 / 0.00

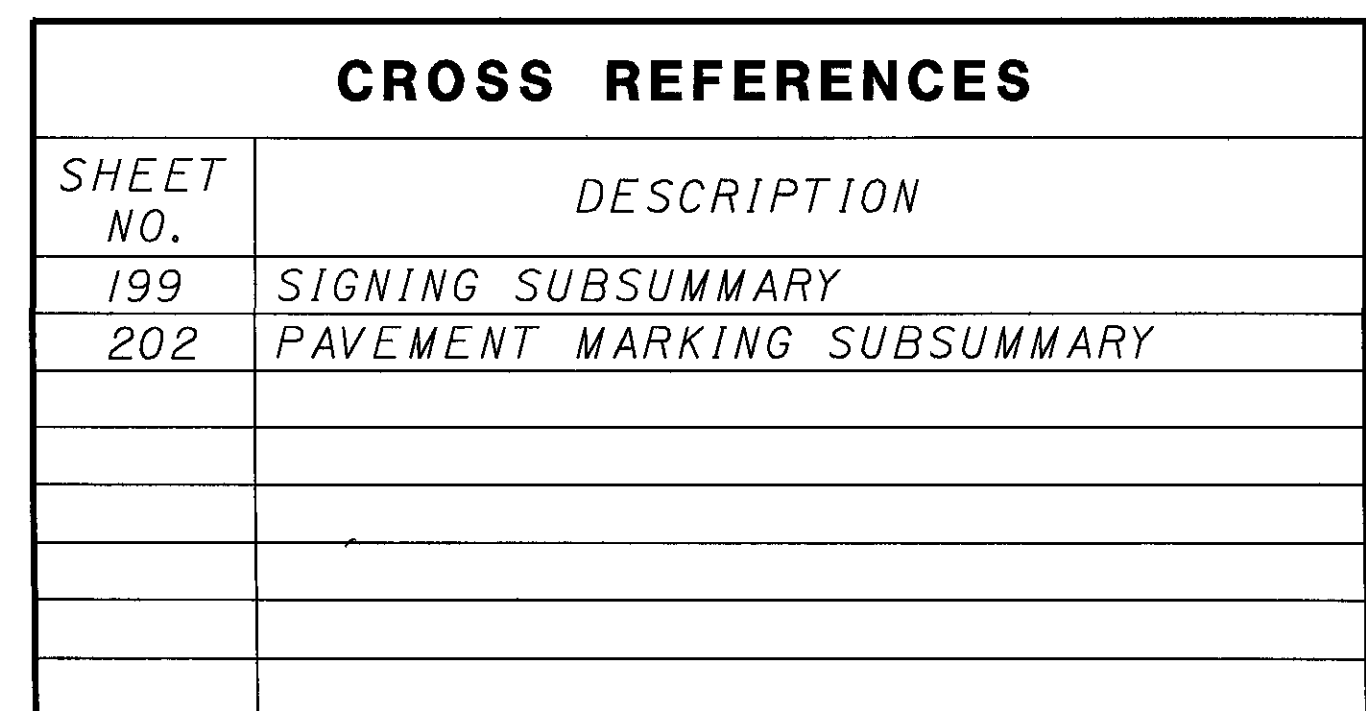


 HORIZONTAL
 SCALE IN FEET

CALCULATED

SIGNING AND PAVEMENT MARKING PLAN
STA 985+00 TO STA 995+00

GEA / POR-422-18.31/ 0.00

$$\frac{207}{332}$$

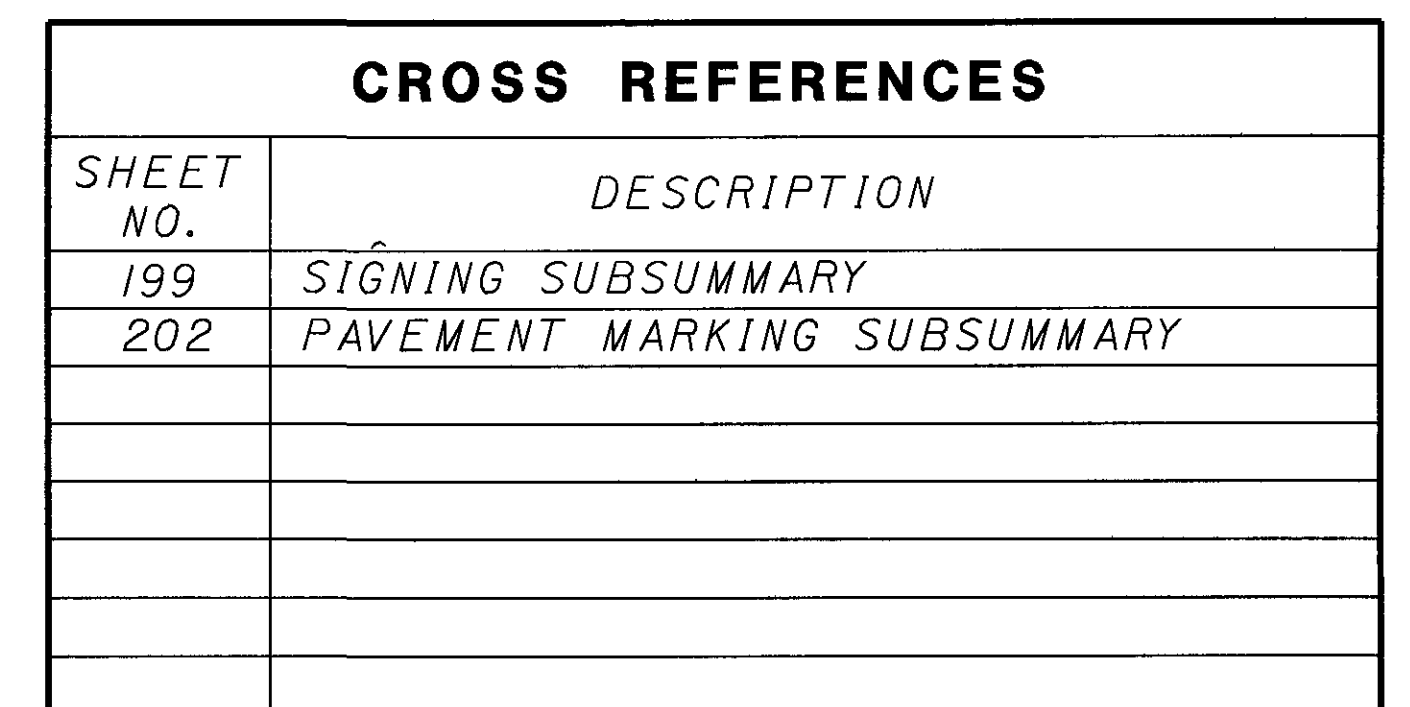

A horizontal scale bar with alternating black and white segments. Below the bar, the numbers 20 and 80 are marked at the first and fifth segment boundaries, respectively. The text "HORIZONTAL SCALE IN FEET" is printed vertically below the bar.

1

CHECKED


SIGNING AND PAVEMENT MARKING PLAN
STA 995+00 TO STA 1005+00

GEA/POR-422-18.31/ 0.00

$$\begin{array}{r} 208 \\ 32 \overline{) 656} \\ \underline{640} \\ 160 \\ 160 \\ \underline{160} \\ 0 \end{array}$$


FOR SIGNING AND PAVEMENT MARKING
LEGEND, SEE SHEET 203.



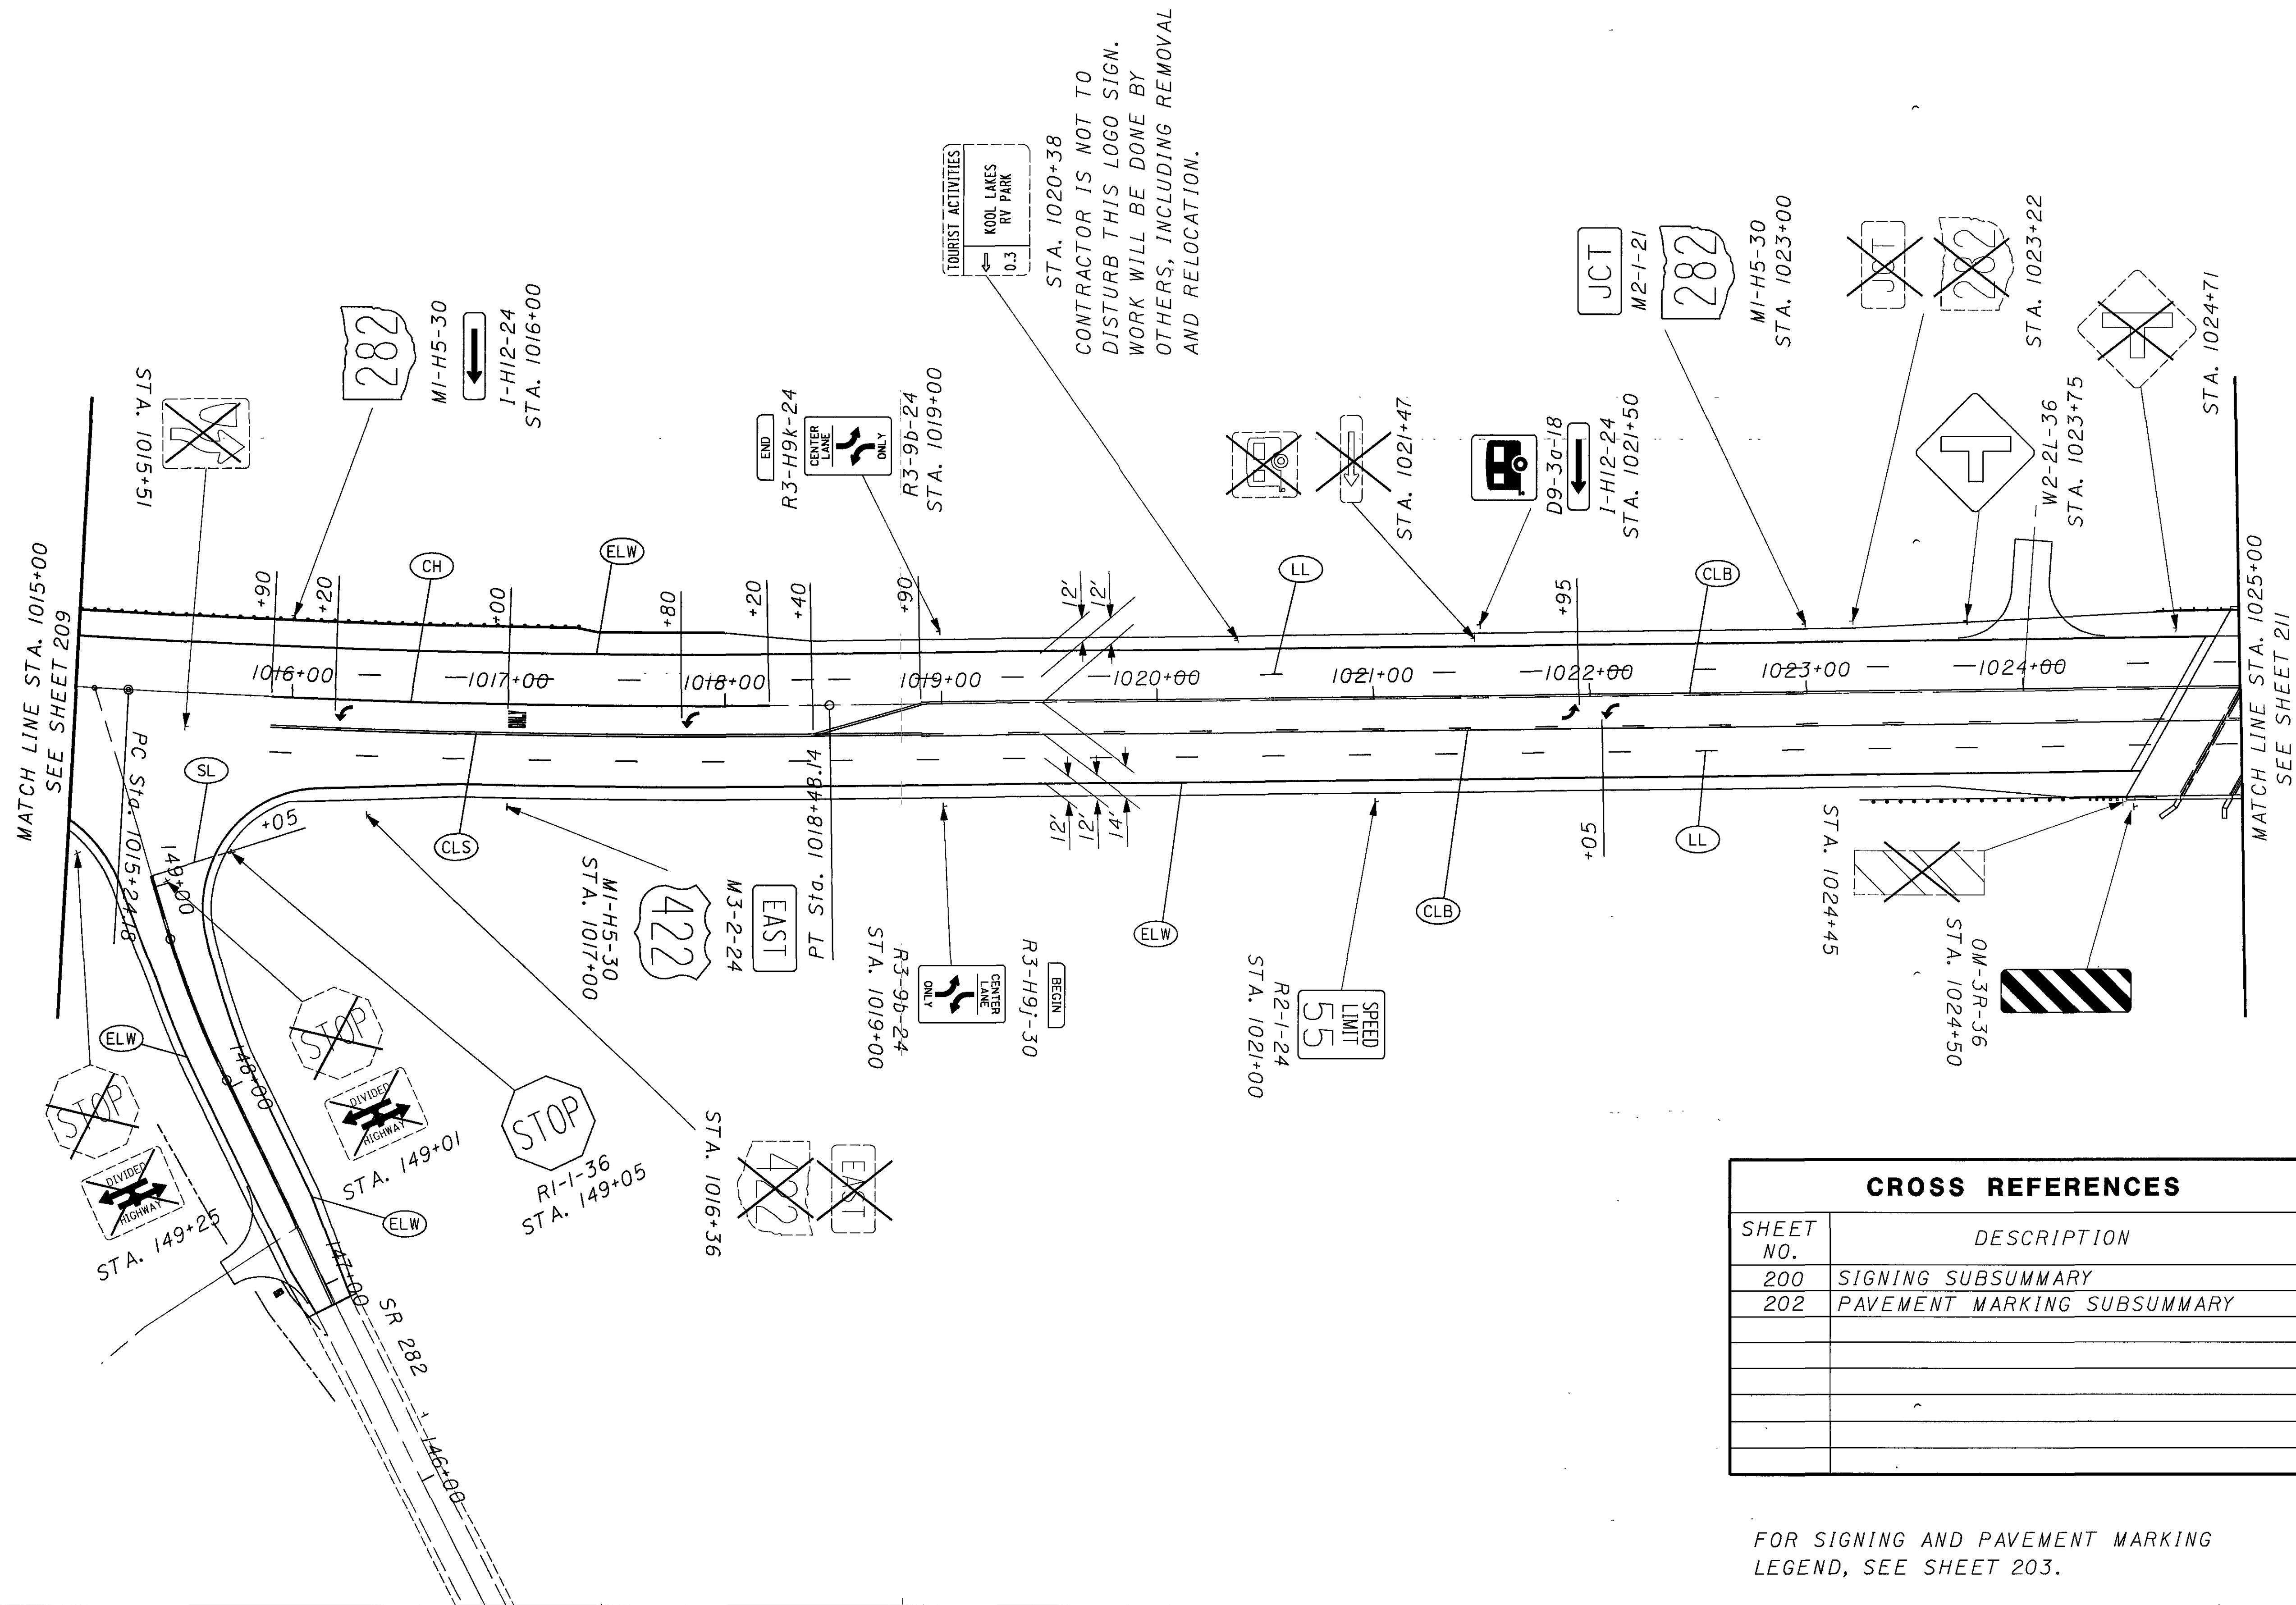


CROSS REFERENCES	
SHEET NO.	DESCRIPTION
200	SIGNING SUBSUMMARY
202	PAVEMENT MARKING SUBSUMMARY

FOR SIGNING AND PAVEMENT MARKING
LEGEND, SEE SHEET 203.

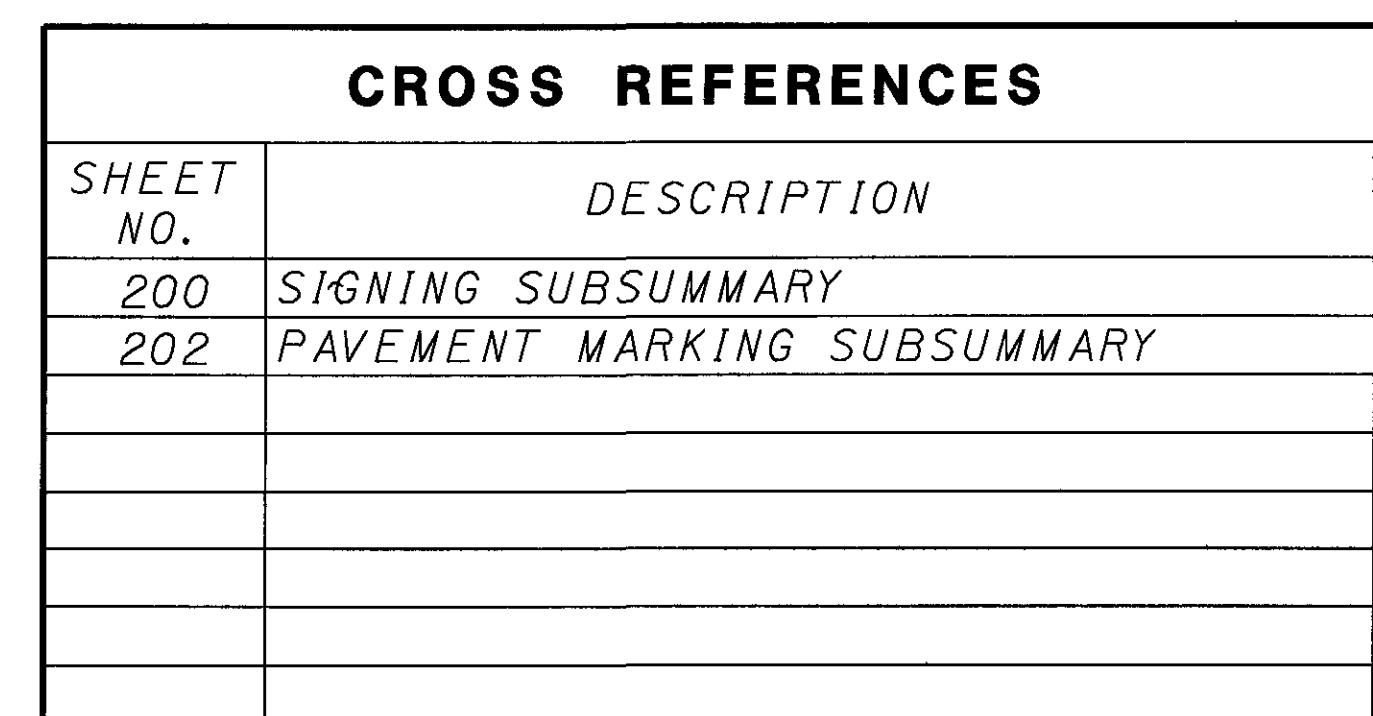

0 40 80 0 20 40	CALCULATED CHECKED 0 40 80 0 20 40	0 40 80 0 20 40	0 40 80 0 20 40	0 40 80 0 20 40	0 40 80 0 20 40	0 40 80 0 20 40	0 40 80 0 20 40	0 40 80 0 20 40	0 40 80 0 20 40	0 40 80 0 20 40	0 40 80 0 20 40	0 40 80 0 20 40	0 40 80
--	--	--	--	--	--	--	--	--	--	--	--	--	---

MATCH LINE STA. 1035+00
SEE SHEET 211

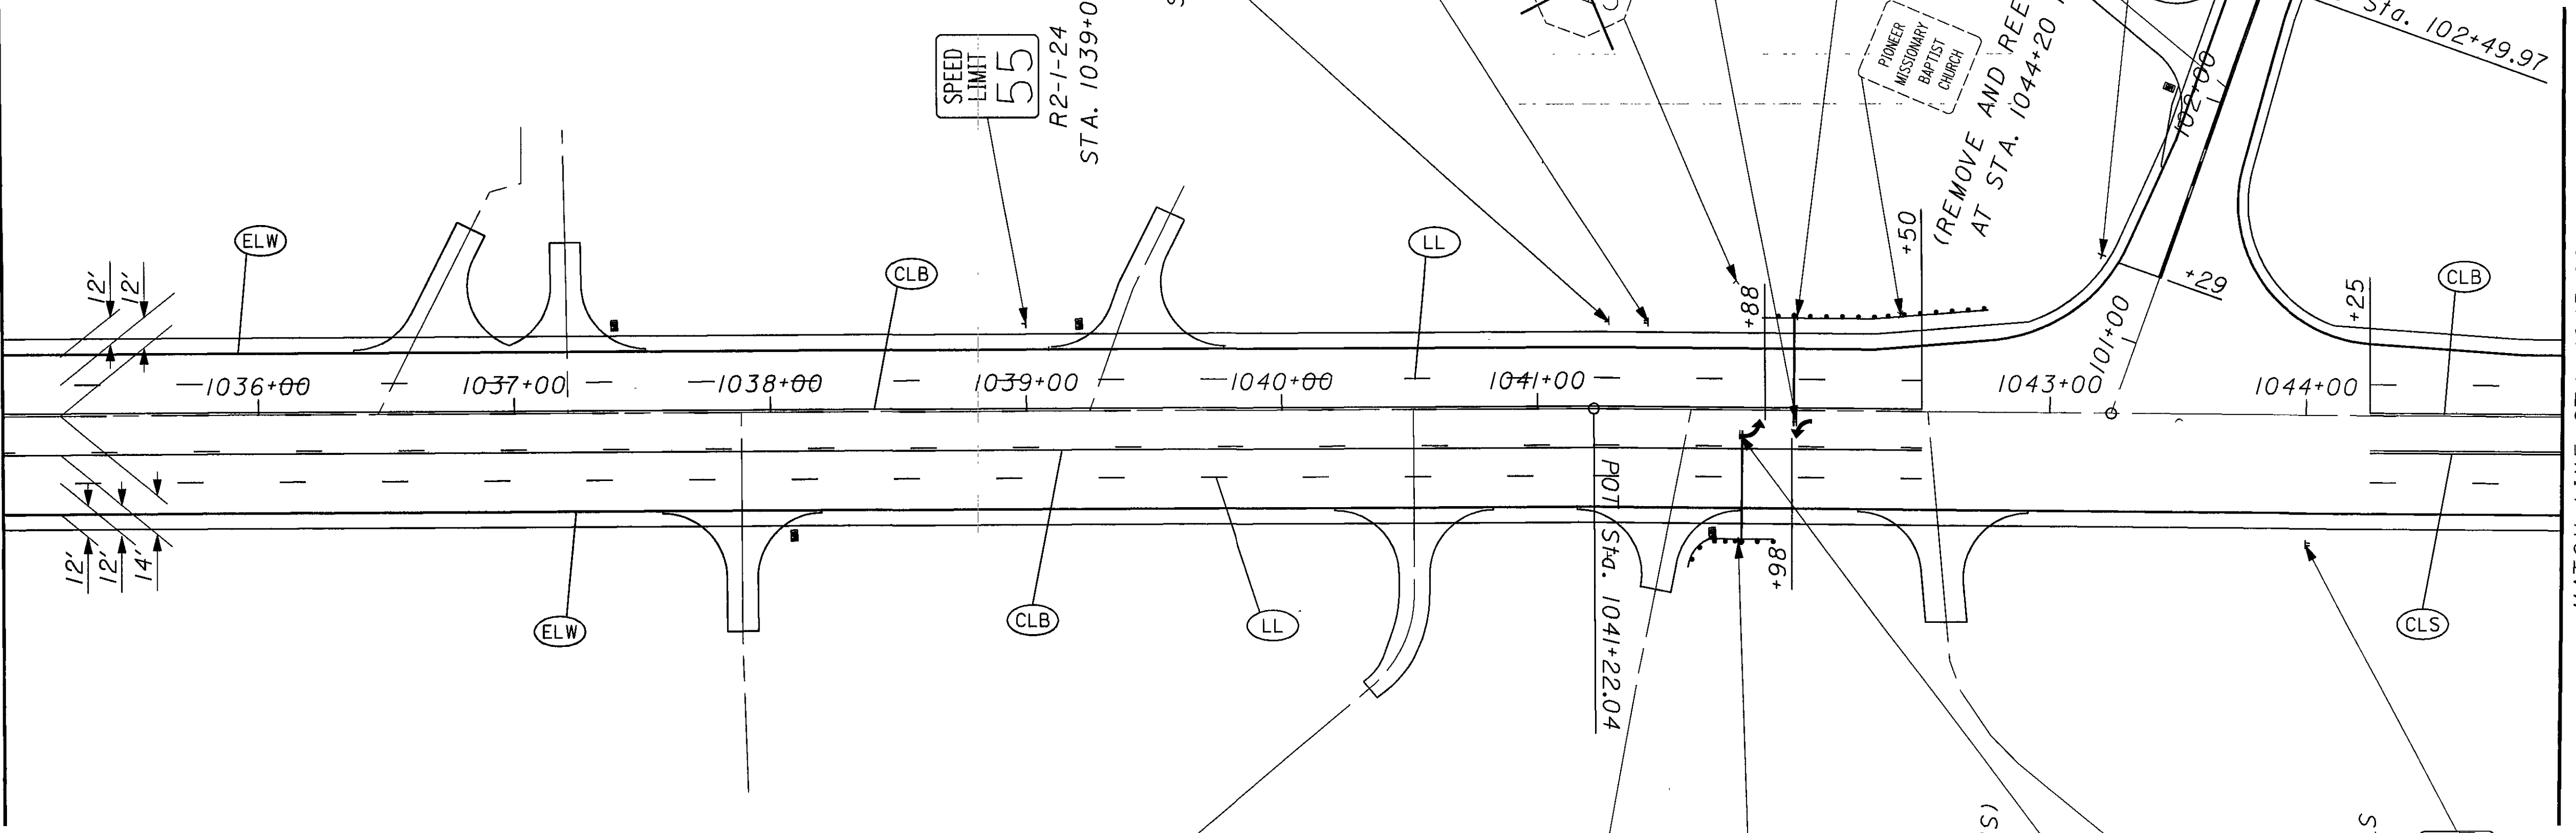


MATCH LINE STA. 1045+00
SEE SHEET 213

CROSS REFERENCES	
SHEET NO.	DESCRIPTION
201	SIGNING SUBSUMMARY
202	PAVEMENT MARKING SUBSUMMARY



FOR SIGNING AND PAVEMENT MARKING
LEGEND, SEE SHEET 203.

MATCH LINE STA. 1045+00
SEE SHEET 212

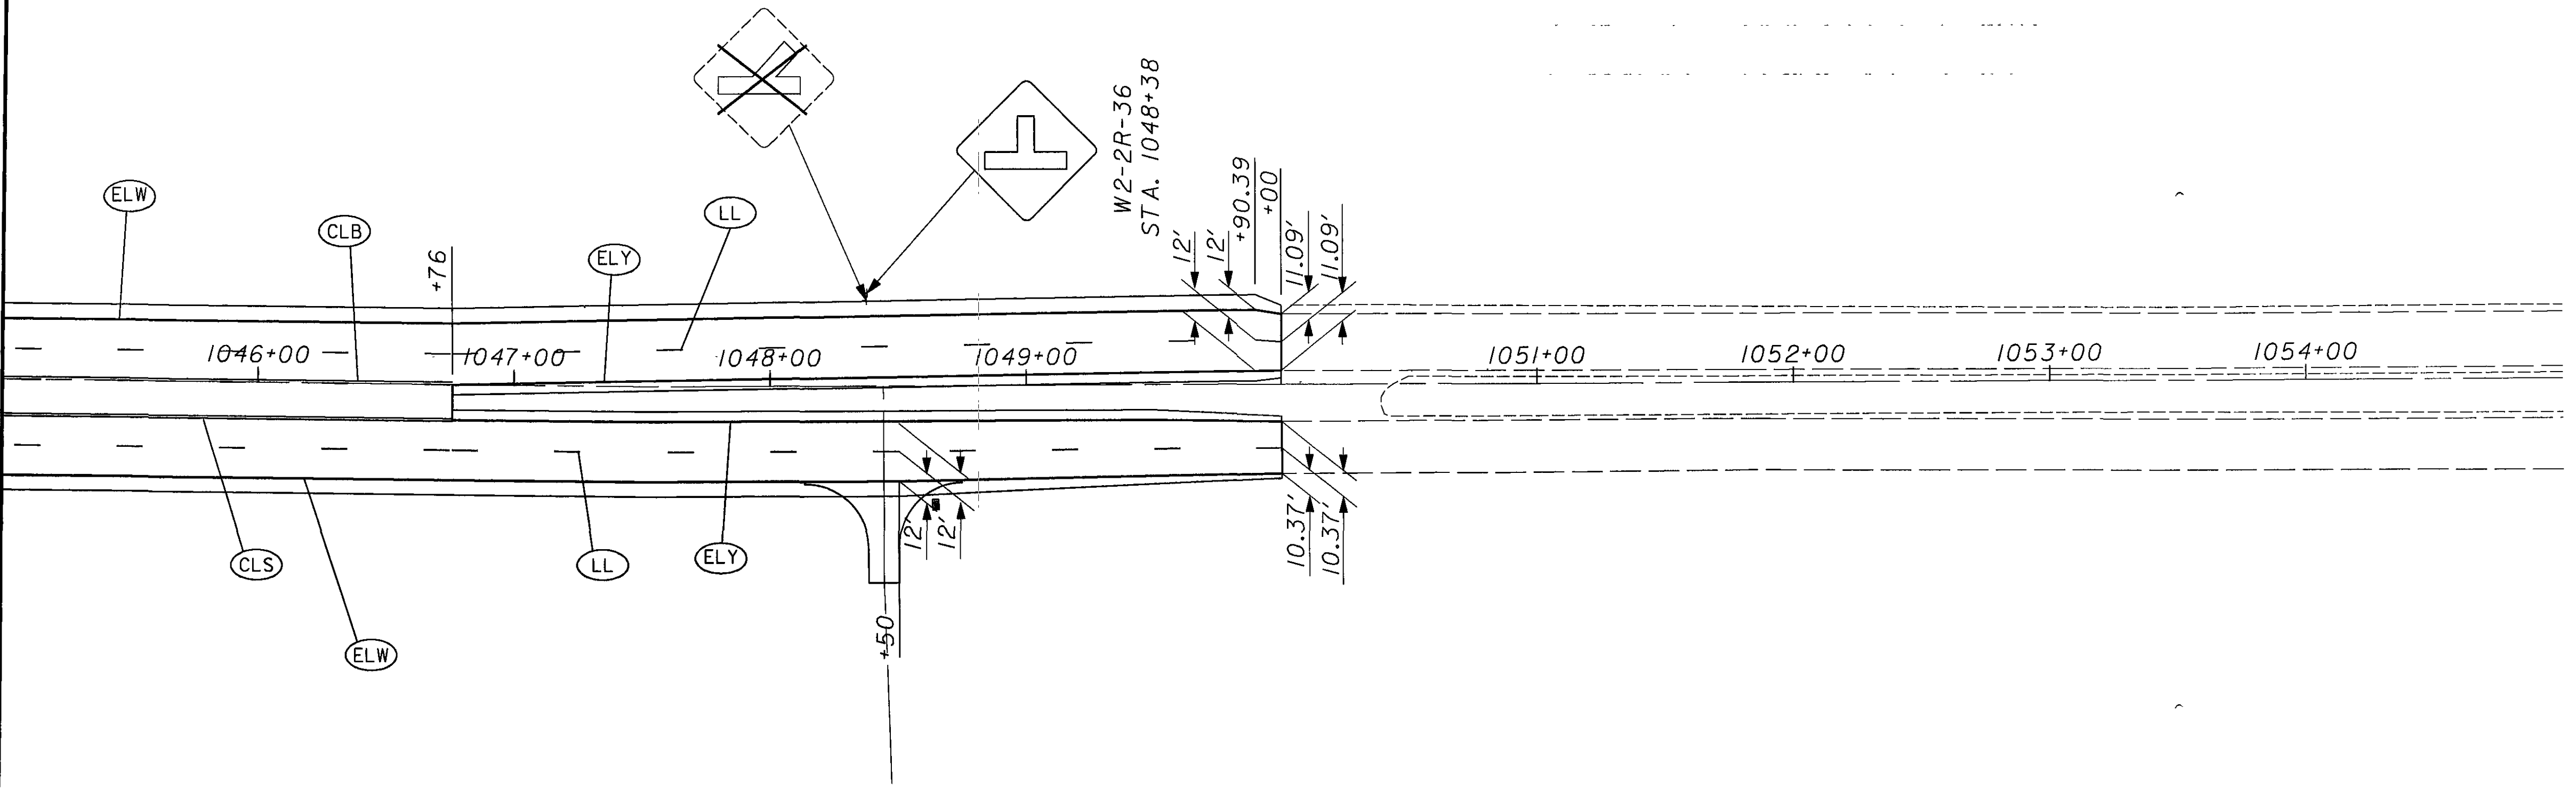

CROSS REFERENCES	
SHEET NO.	DESCRIPTION
201	SIGNING SUBSUMMARY
202	PAVEMENT MARKING SUBSUMMARY

FOR SIGNING AND PAVEMENT MARKING
LEGEND, SEE SHEET 203.

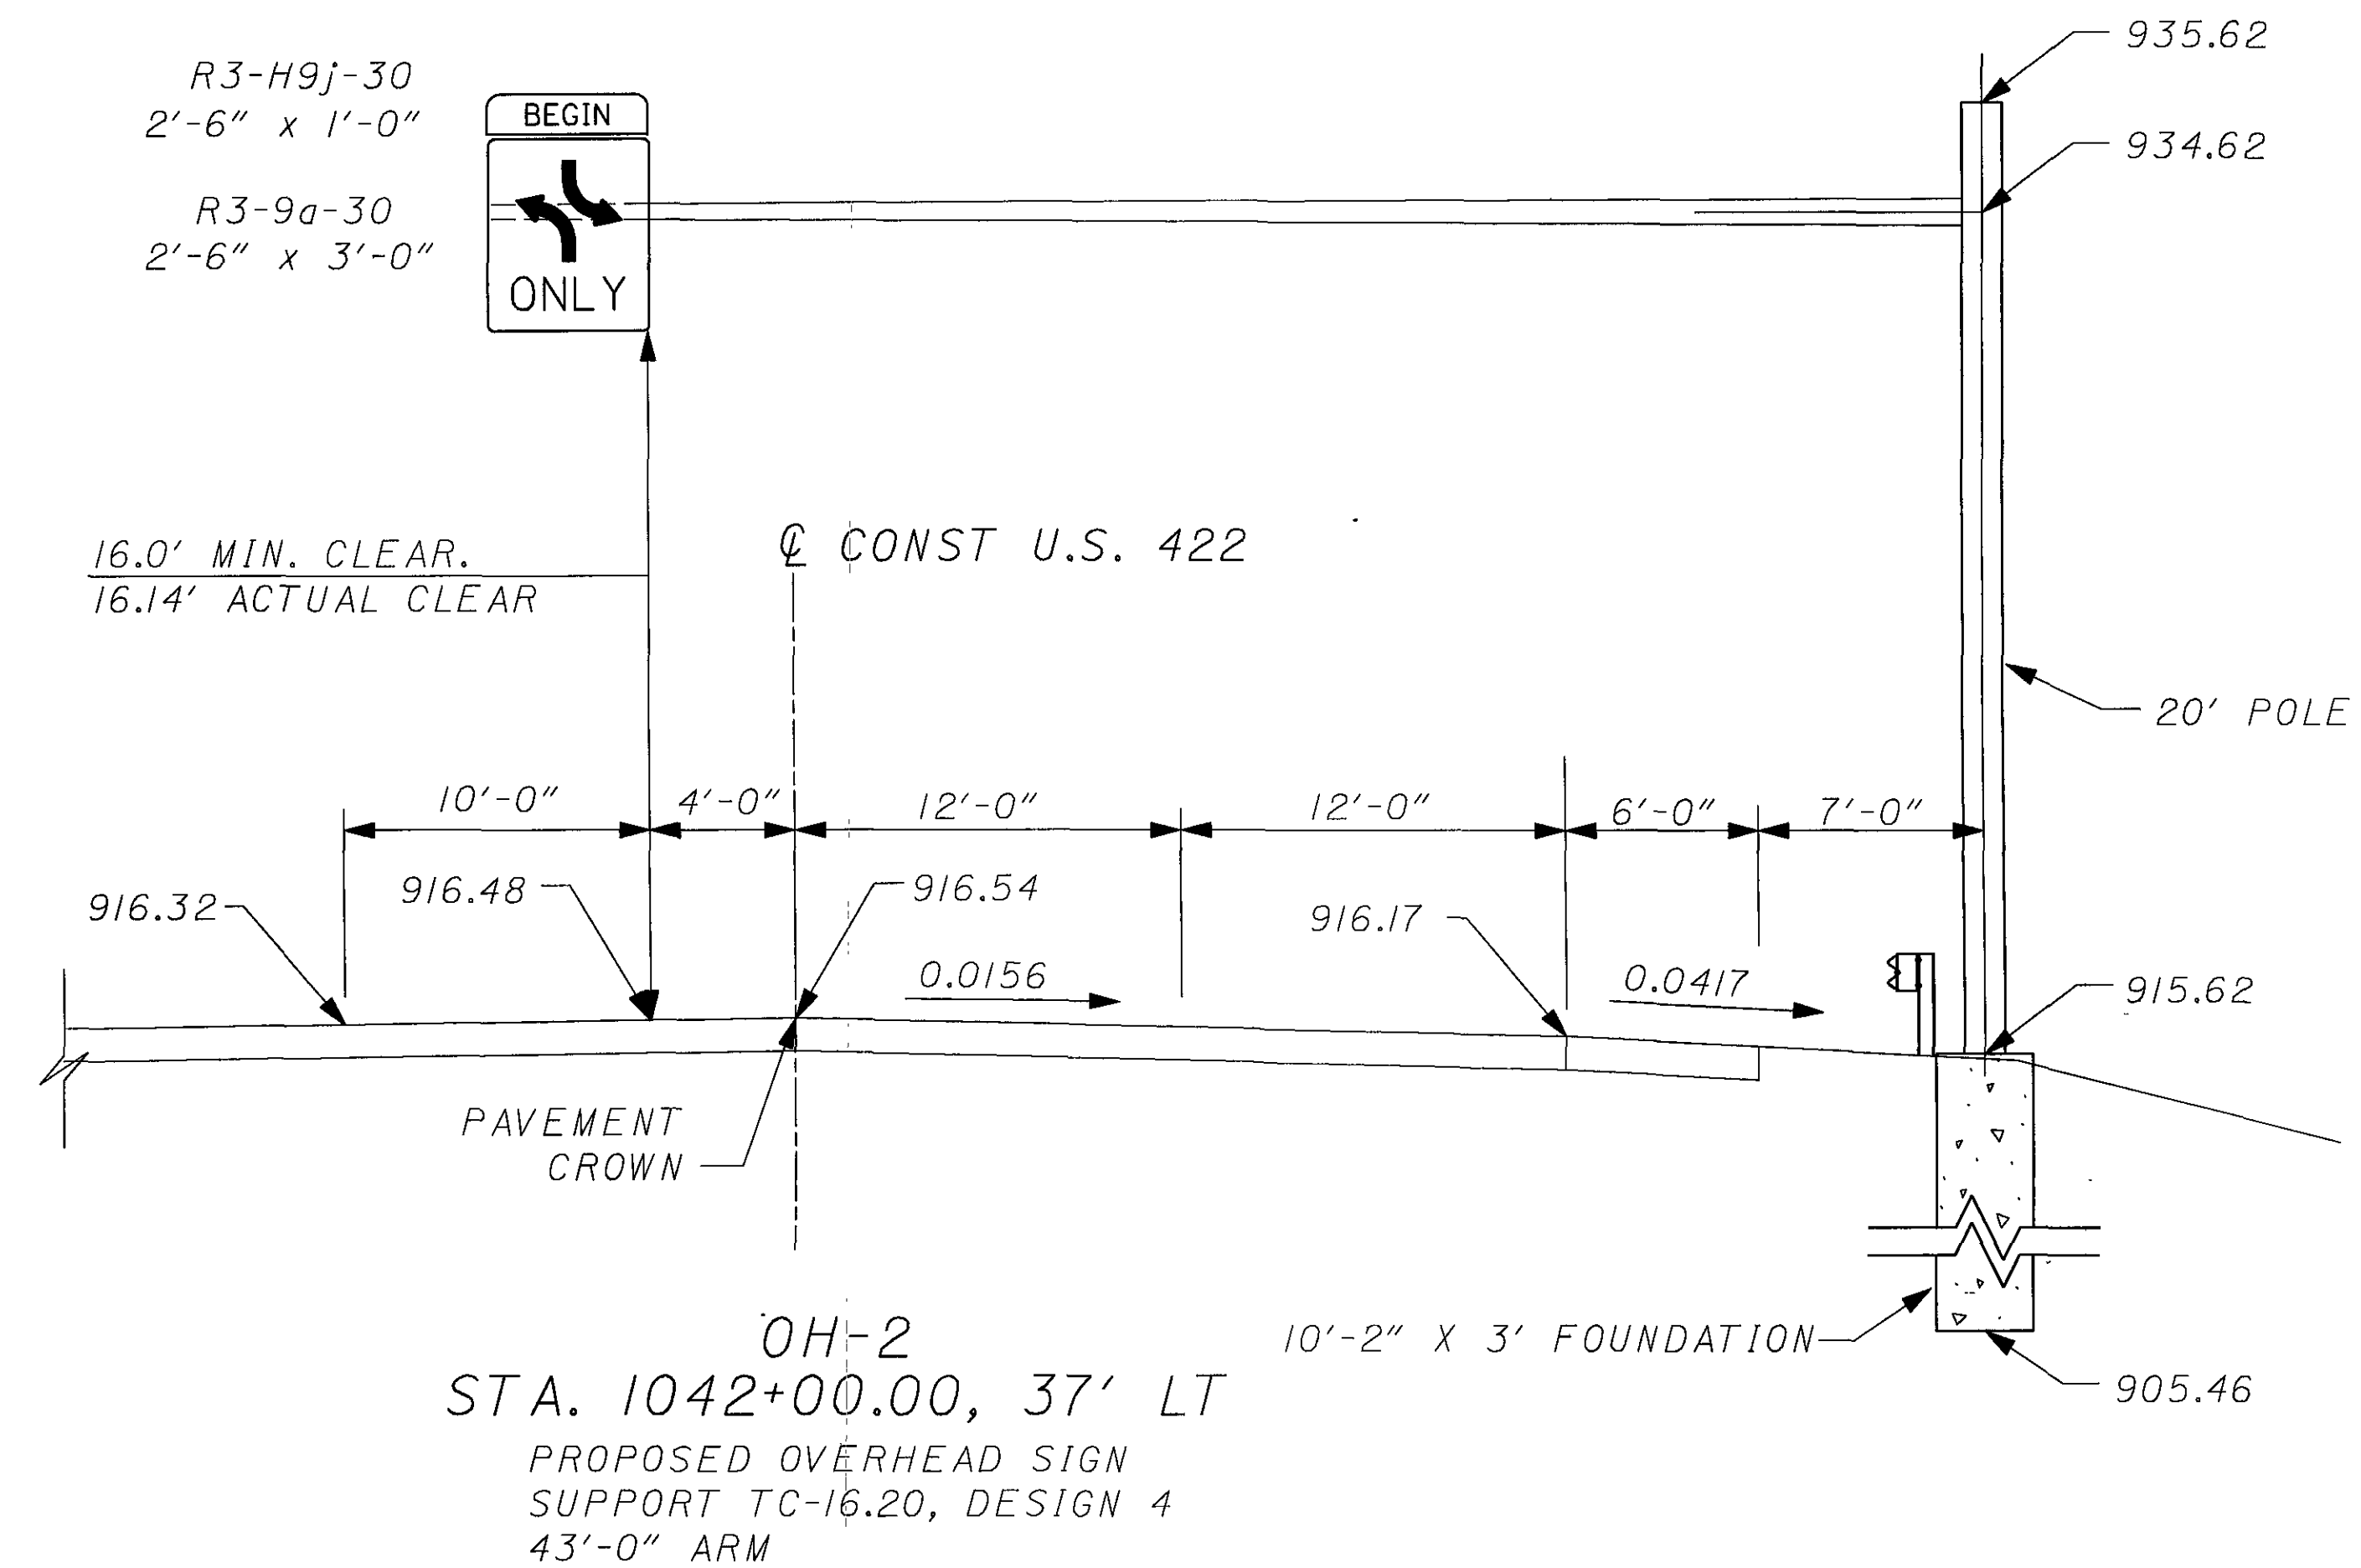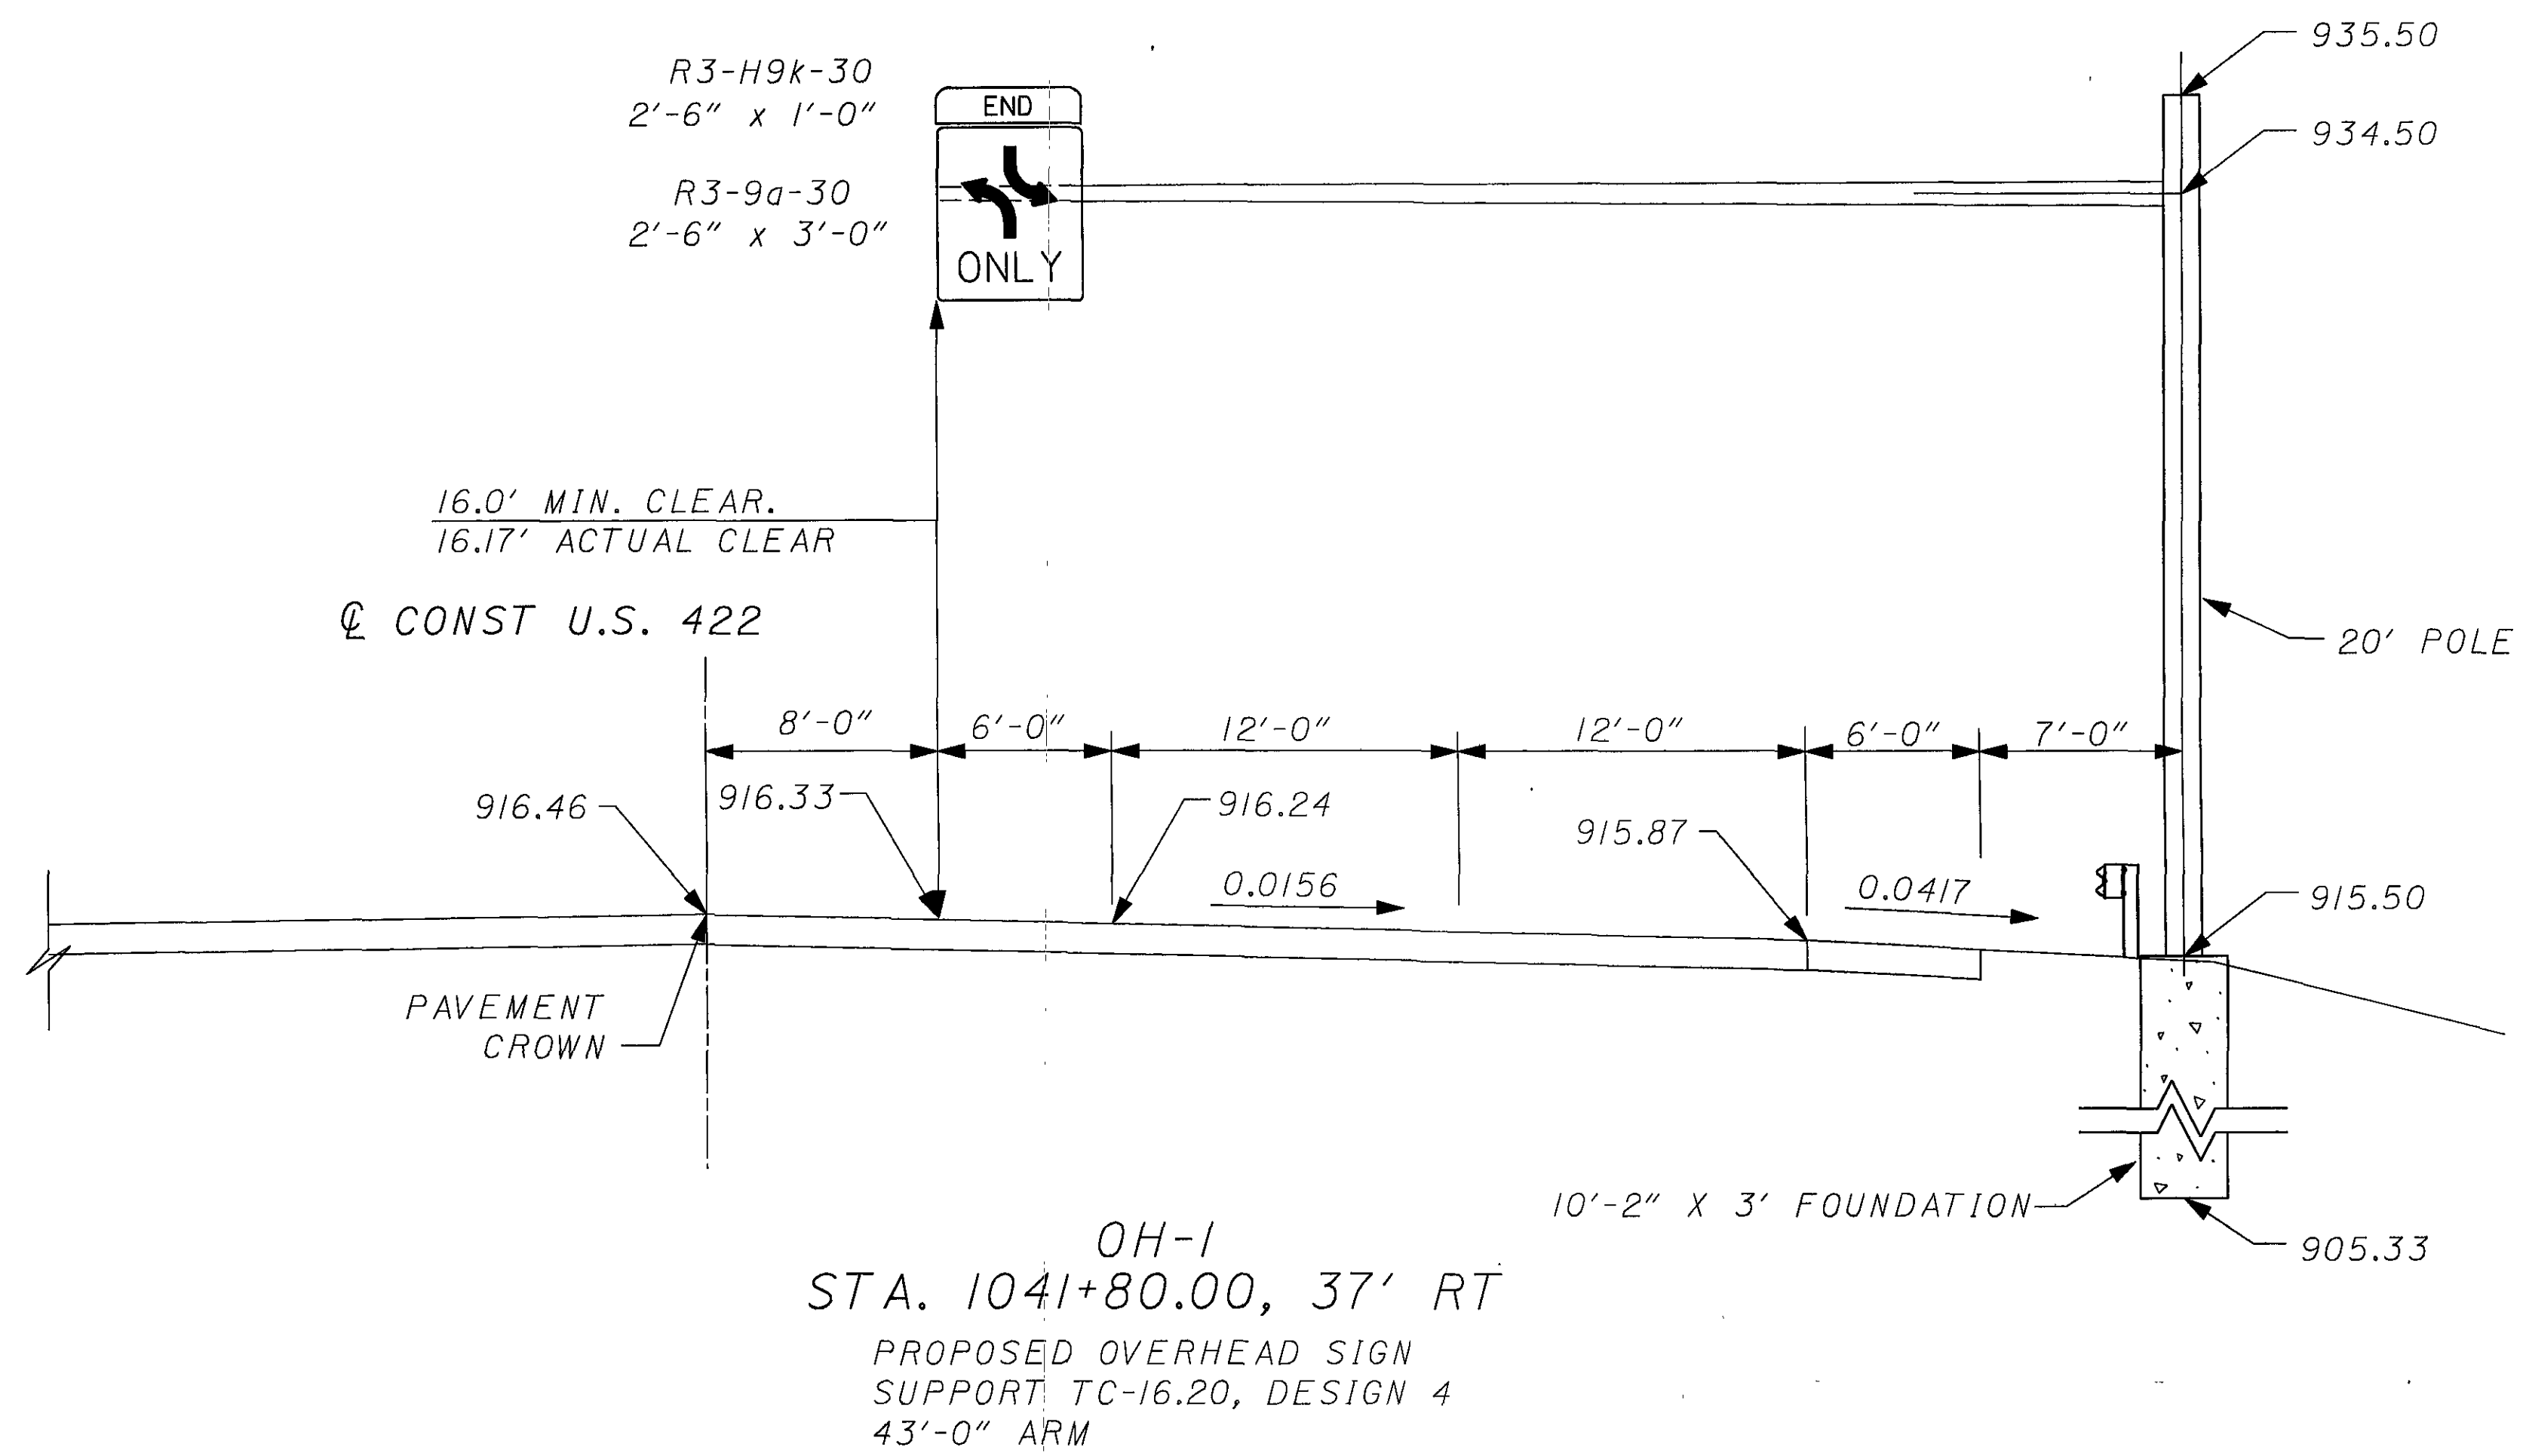


CALCULATED

CHECKED

OVERHEAD SIGN DETAILS

GEA / POR - 422-18.31 / 0.00

214
332

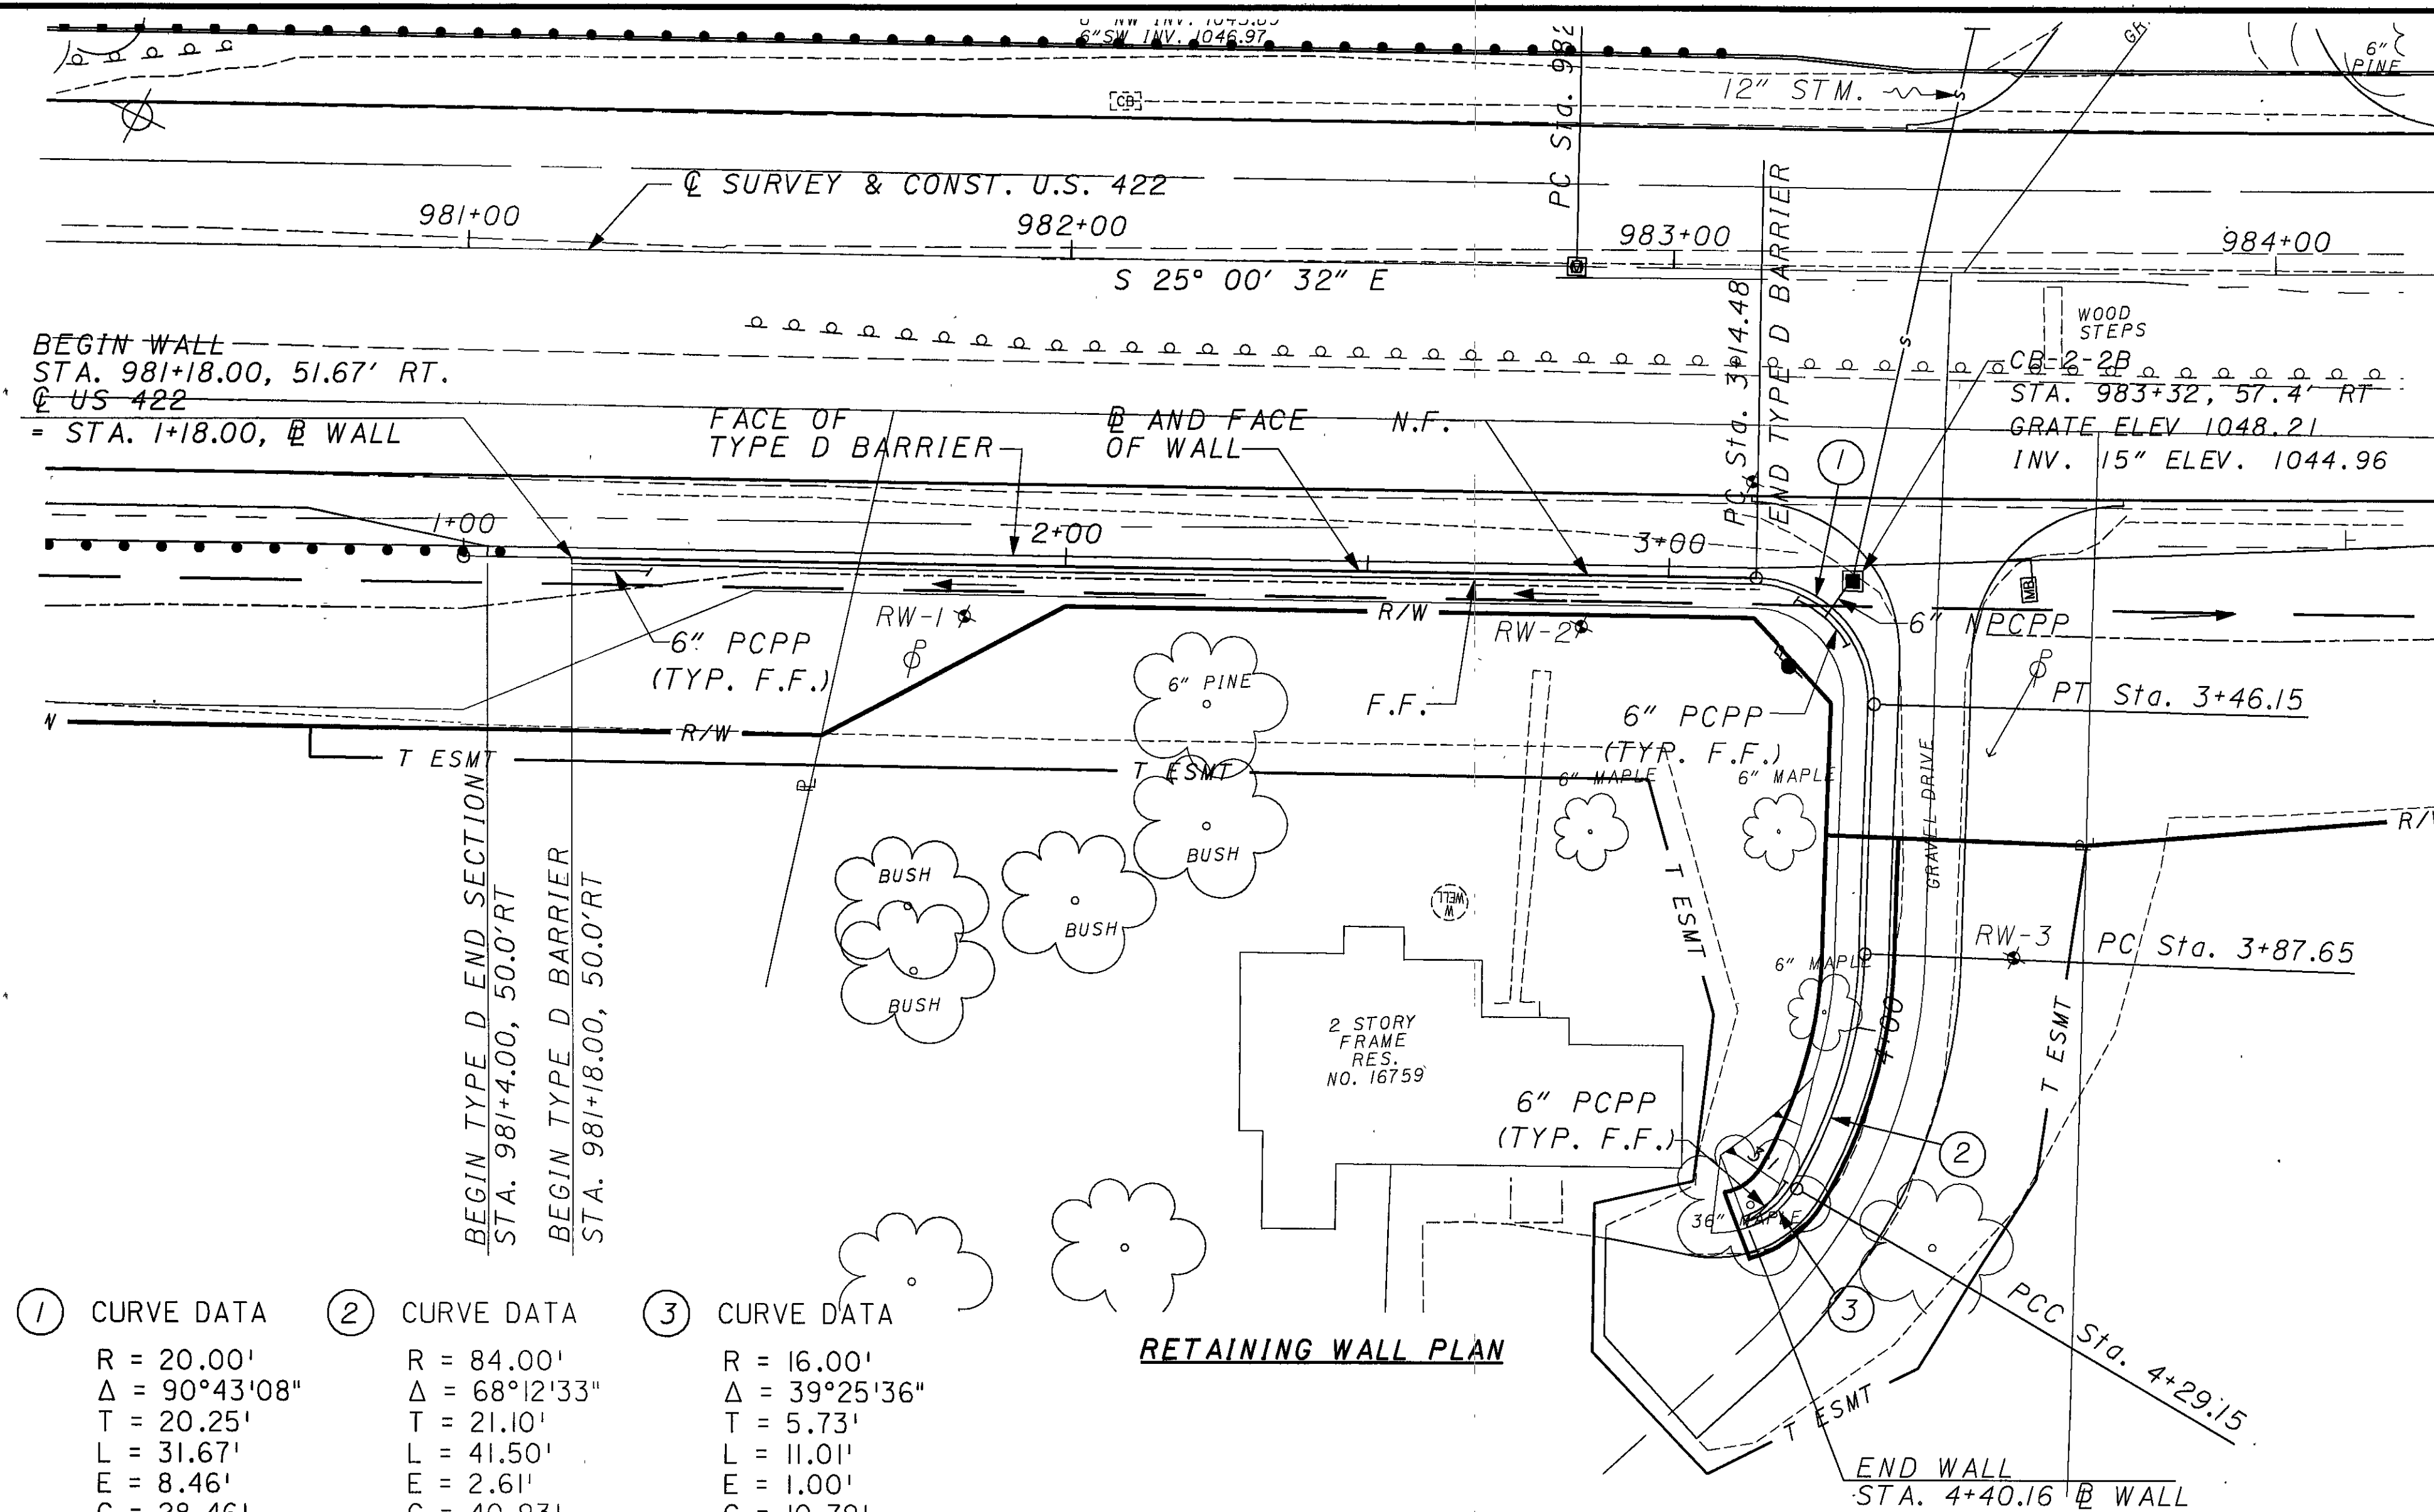

GENERAL NOTES:

DESIGN SPECIFICATIONS

THIS STRUCTURE CONFORMS TO "STANDARD SPECIFICATIONS FOR HIGHWAY BRIDGES" ADOPTED BY THE AMERICAN ASSOCIATION OF STATE HIGHWAY AND TRANSPORTATION OFFICIALS, 2002, AND THE ODOT BRIDGE DESIGN MANUAL.

DESIGN DATA

CONCRETE CLASS C - COMPRESSIVE STRENGTH 4000 psi.
 REINFORCING STEEL - ASTM A615, A616, OR A617
 GRADE 60, MINIMUM YIELD STRENGTH 60,000 psi.

FOUNDATION BEARING PRESSURE

RETAINING WALL FOOTINGS, AS DESIGNED, PRODUCE A MAXIMUM BEARING PRESSURE OF 2650 psf. THE ALLOWABLE BEARING PRESSURE IS 3000 psf.

ITEM SPECIAL - FORM LINER

THIS ITEM SHALL CONSIST OF PROVIDING A FORM LINER FOR THE EXTERIOR SURFACE OF THE REINFORCED CONCRETE RETAINING WALL WHERE SHOWN ON THE PLANS. THE FORM LINER SHALL PROVIDE A FINISHED APPEARANCE OF DRY STACKED STONE WITH A MAX RELIEF OF 2".

ACCEPTABLE FORM LINERS ARE #1203 NEW ENGLAND DRY STACK AS MANUFACTURED BY CUSTOM ROCK INTERNATIONAL, 2020 WEST 7 TH ST., ST. PAUL, MINNESOTA 55116; 651-699-1345 ; ANTIETAM DRYSTACK #17910 AS MANUFACTURED BY FITZGERALD FORMLINERS, 1500 E. CHESTNUT AVE., SANTA ANA, CA 92701, 714-547-6710, OR AN APPROVED EQUAL.


THE CONTRACTOR SHALL SUBMIT PRODUCT INFORMATION FOR THE PROPOSED FORM LINER AND A SAMPLE CAST CONCRETE PANEL TO THE ENGINEER FOR APPROVAL. PAYMENT FOR ALL LABOR, MATERIALS, EQUIPMENT AND INCIDENTALS NECESSARY FOR APPLICATION OF THE FORM LINER WHERE SHOWN ON THE PLANS SHALL BE MADE AT THE CONTRACT UNIT PRICE PER SQ. FT. FOR ITEM SPECIAL - FORM LINER.

ITEM 512, SEALING OF CONCRETE SURFACES (EPOXY-URETHANE)

CONCRETE SURFACES AS DETAILED IN THE PLANS SHALL BE SEALED WITH AN EPOXY-URETHANE SEALER OF A COLOR CONFORMING TO FEDERAL COLOR No. 13522 - BUFF.


ESTIMATED QUANTITIES:

FOR ESTIMATED QUANTITIES, SEE SHEET 8/8.

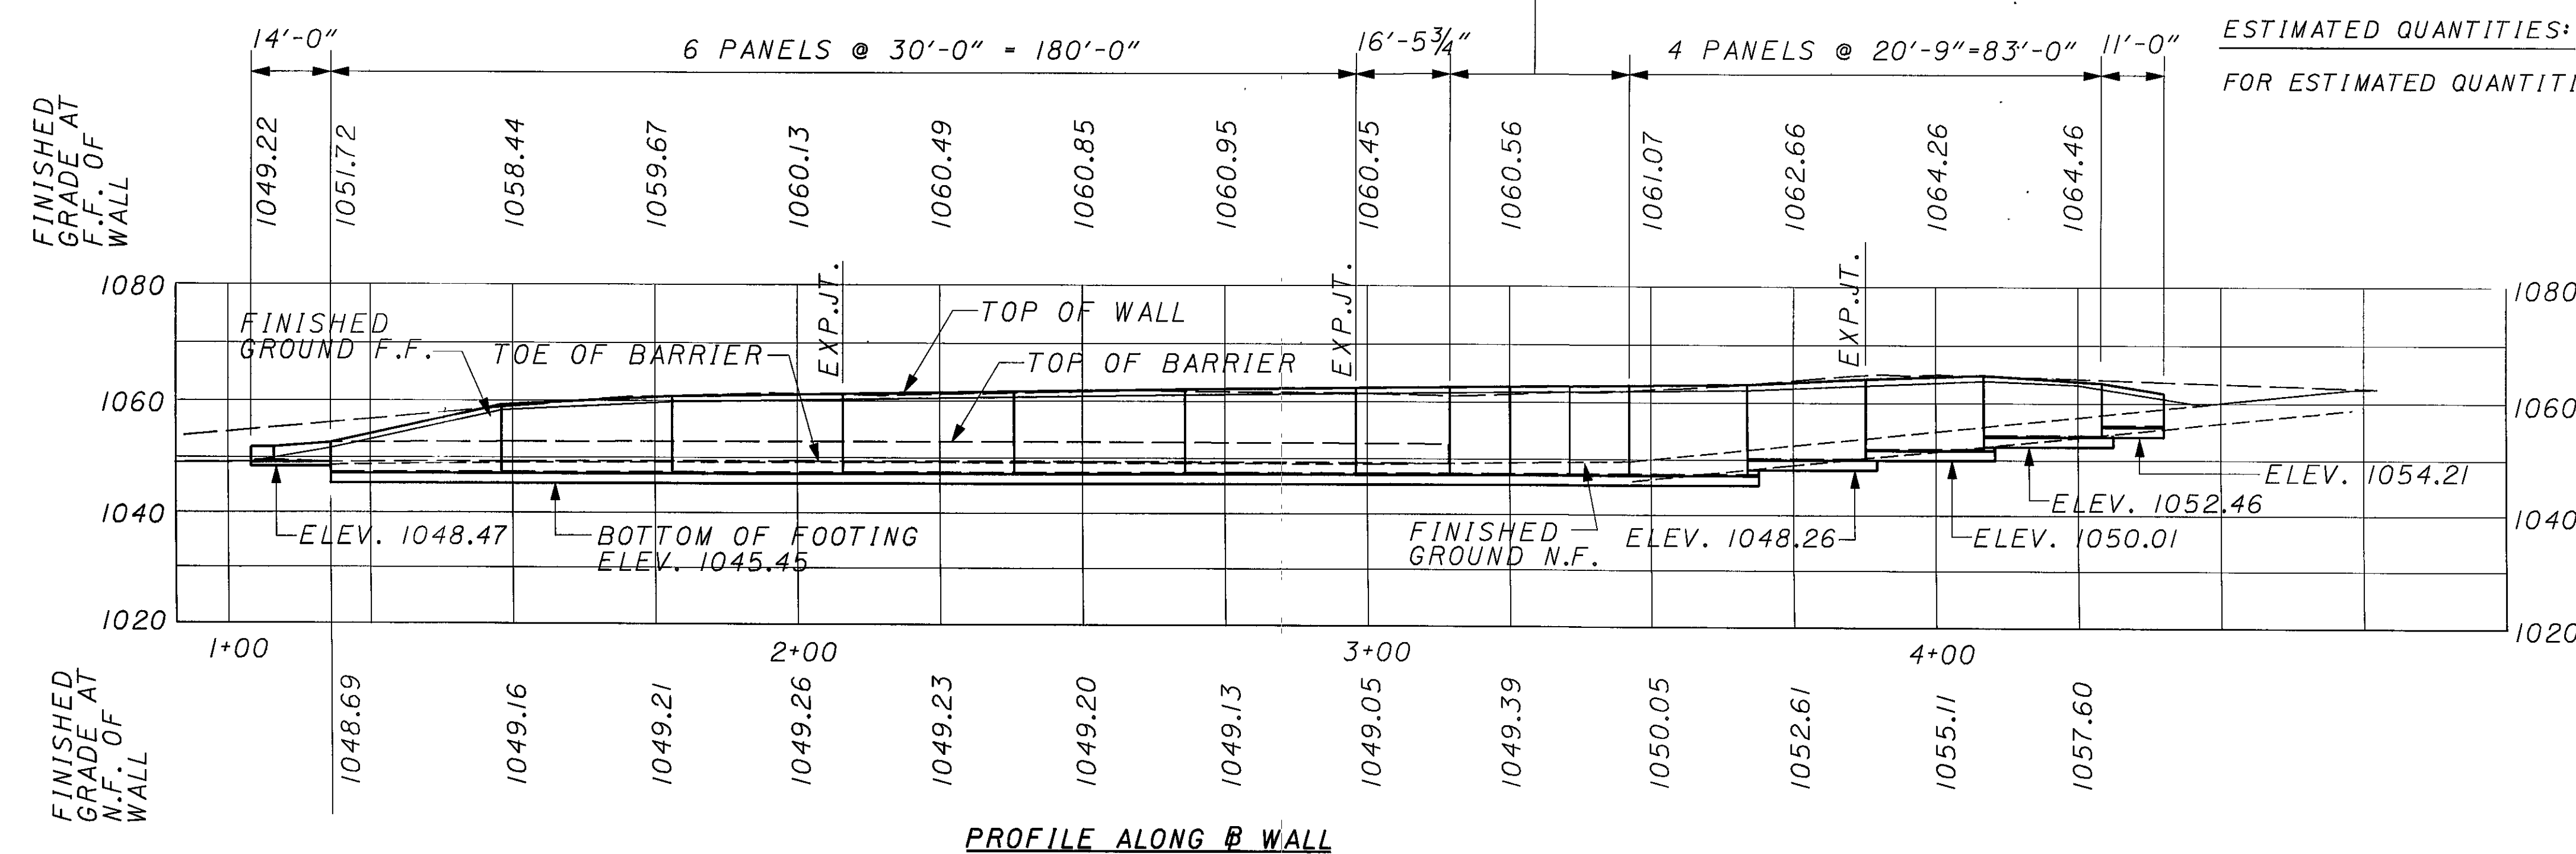


LEGEND

- @ BASELINE
- BOT. BOTTOM
- CL. CENTERLINE
- CONST. CONSTRUCTION
- C.J. CONSTRUCTION JOINT
- CONTR. JT. CONTRACTION JOINT
- E.F. EACH FACE
- EL. ELEVATION
- EXP. JT. EXPANSION JOINT
- F.F. FAR FACE
- INV. INVERT
- MIN. MINIMUM
- N.F. NEAR FACE
- NPCPP NON-PERFORATED CORRUGATED PLASTIC PIPE
- PCPP PERFORATED CORRUGATED PLASTIC PIPE
- PROP. PROPOSED
- SP. SOIL BORING
- SPA. SPACES
- STA. STATION
- ST. STREET
- TYP. TYPICAL
- U.N.O. UNLESS NOTED OTHERWISE

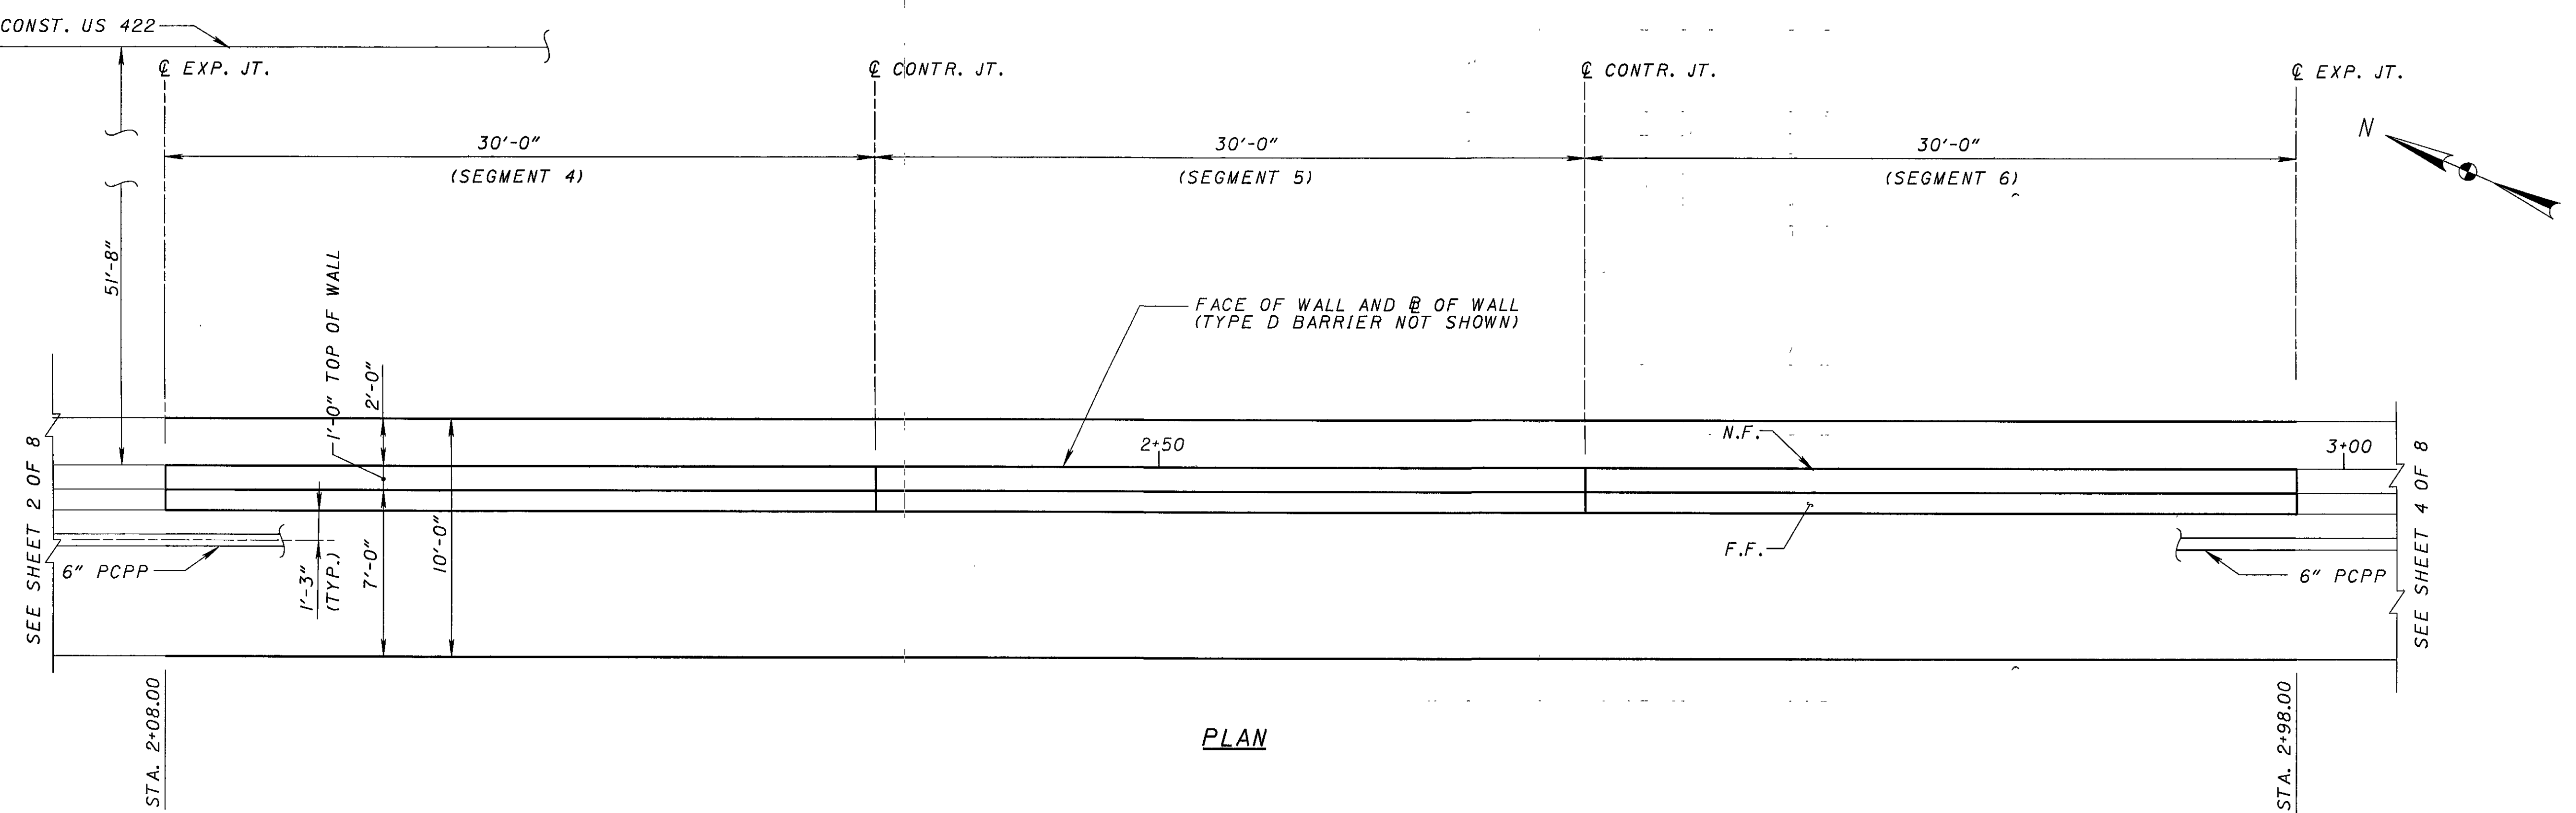


PLAN

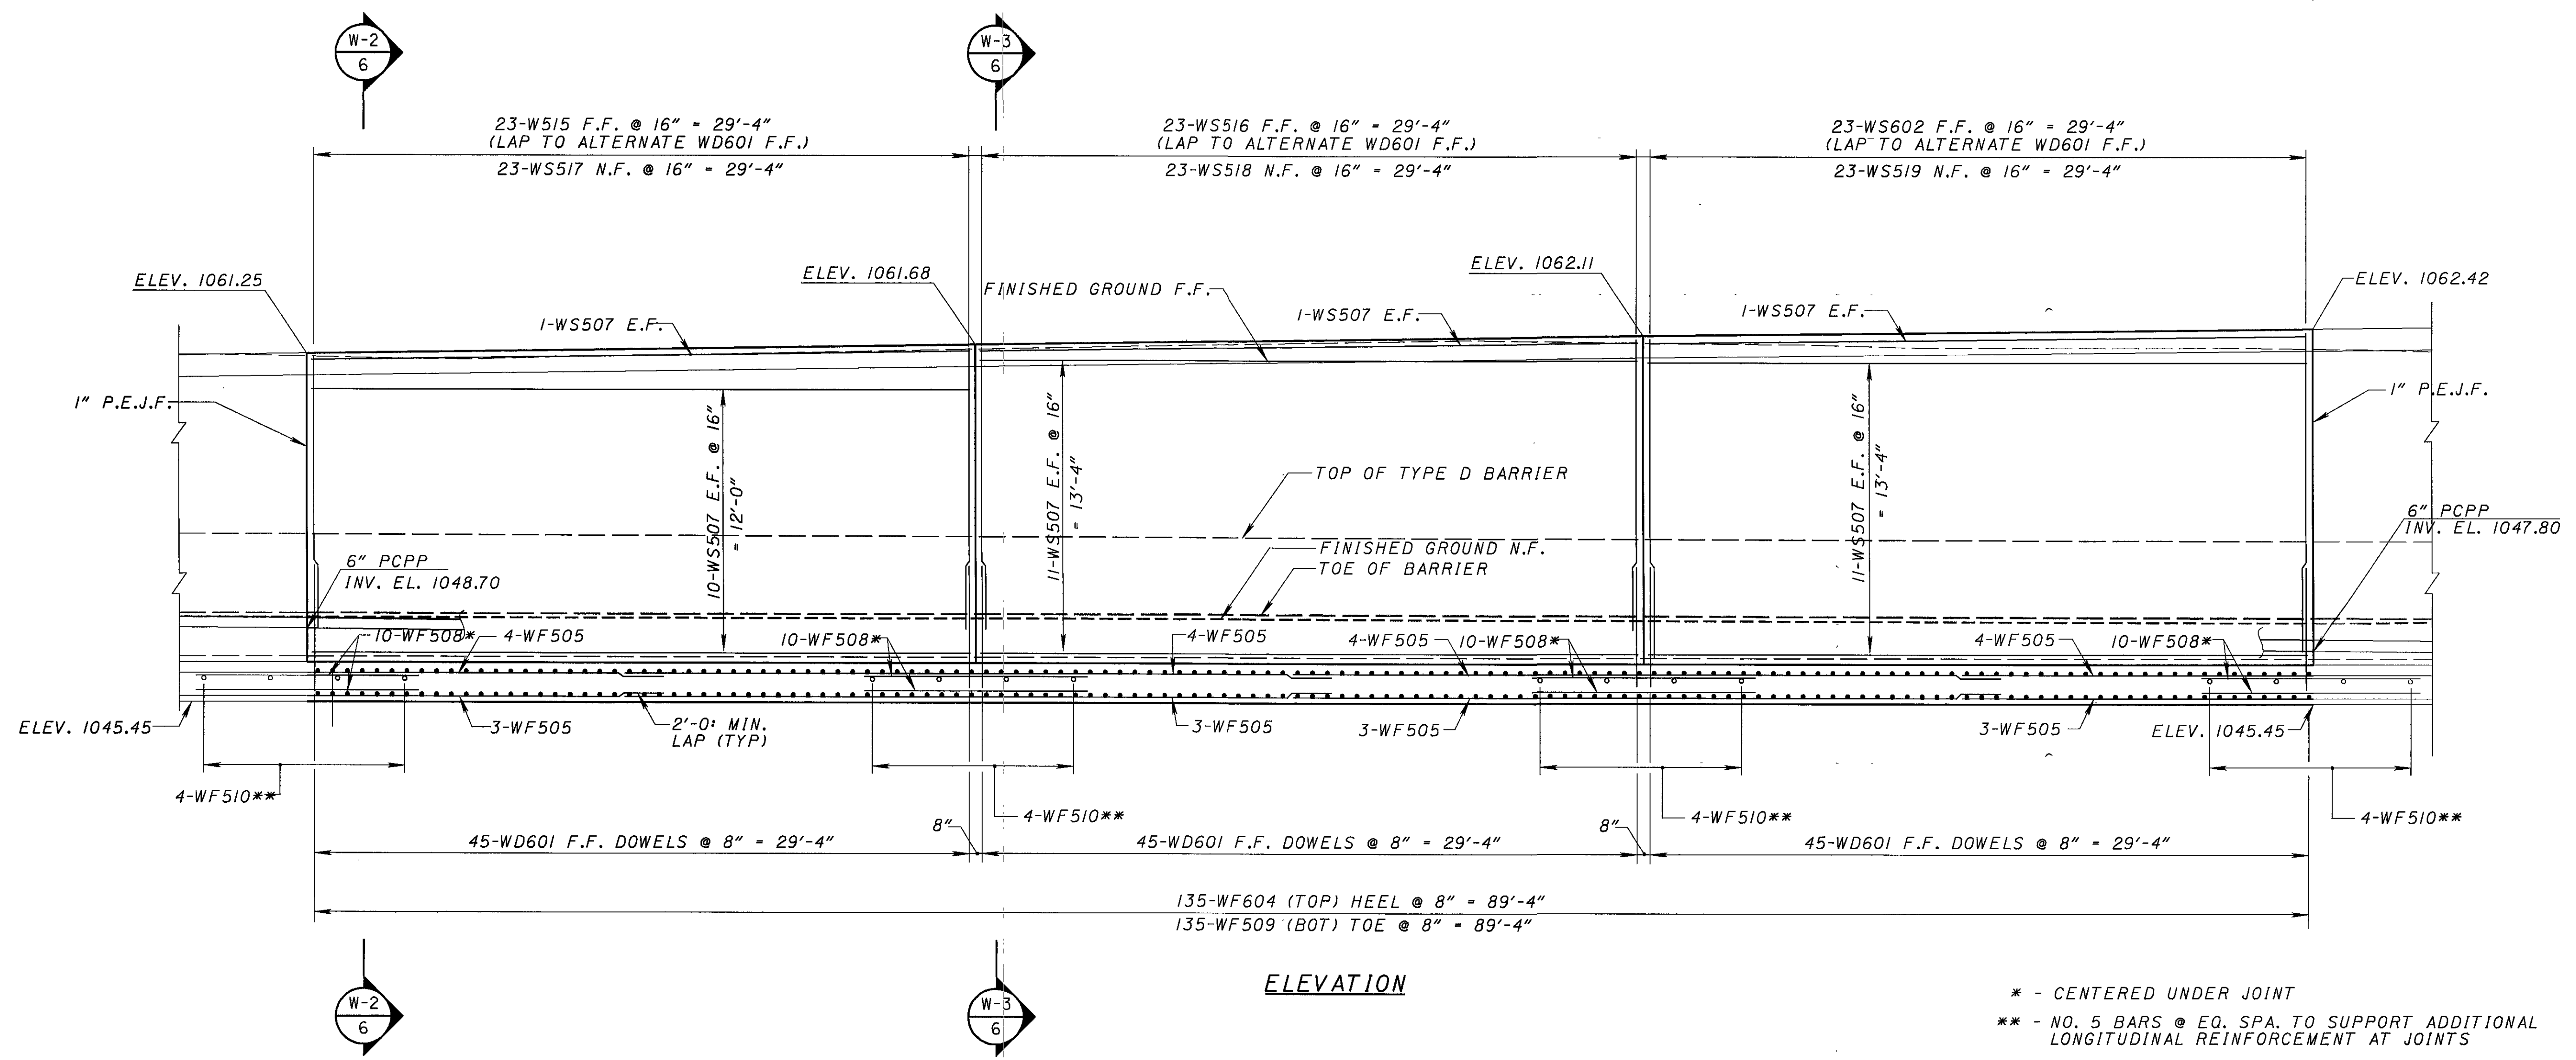


ELEVATION

* - CENTERED UNDER JOINT
 ** - NO. 5 BARS @ EQ. SPA. TO SUPPORT ADDITIONAL LONGITUDINAL REINFORCEMENT AT JOINTS

DATE	09/08/05
REVIEWED	AJM
DRAWN	GLC
DESIGNED	GLC
CHECKED	PAT
REVISED	

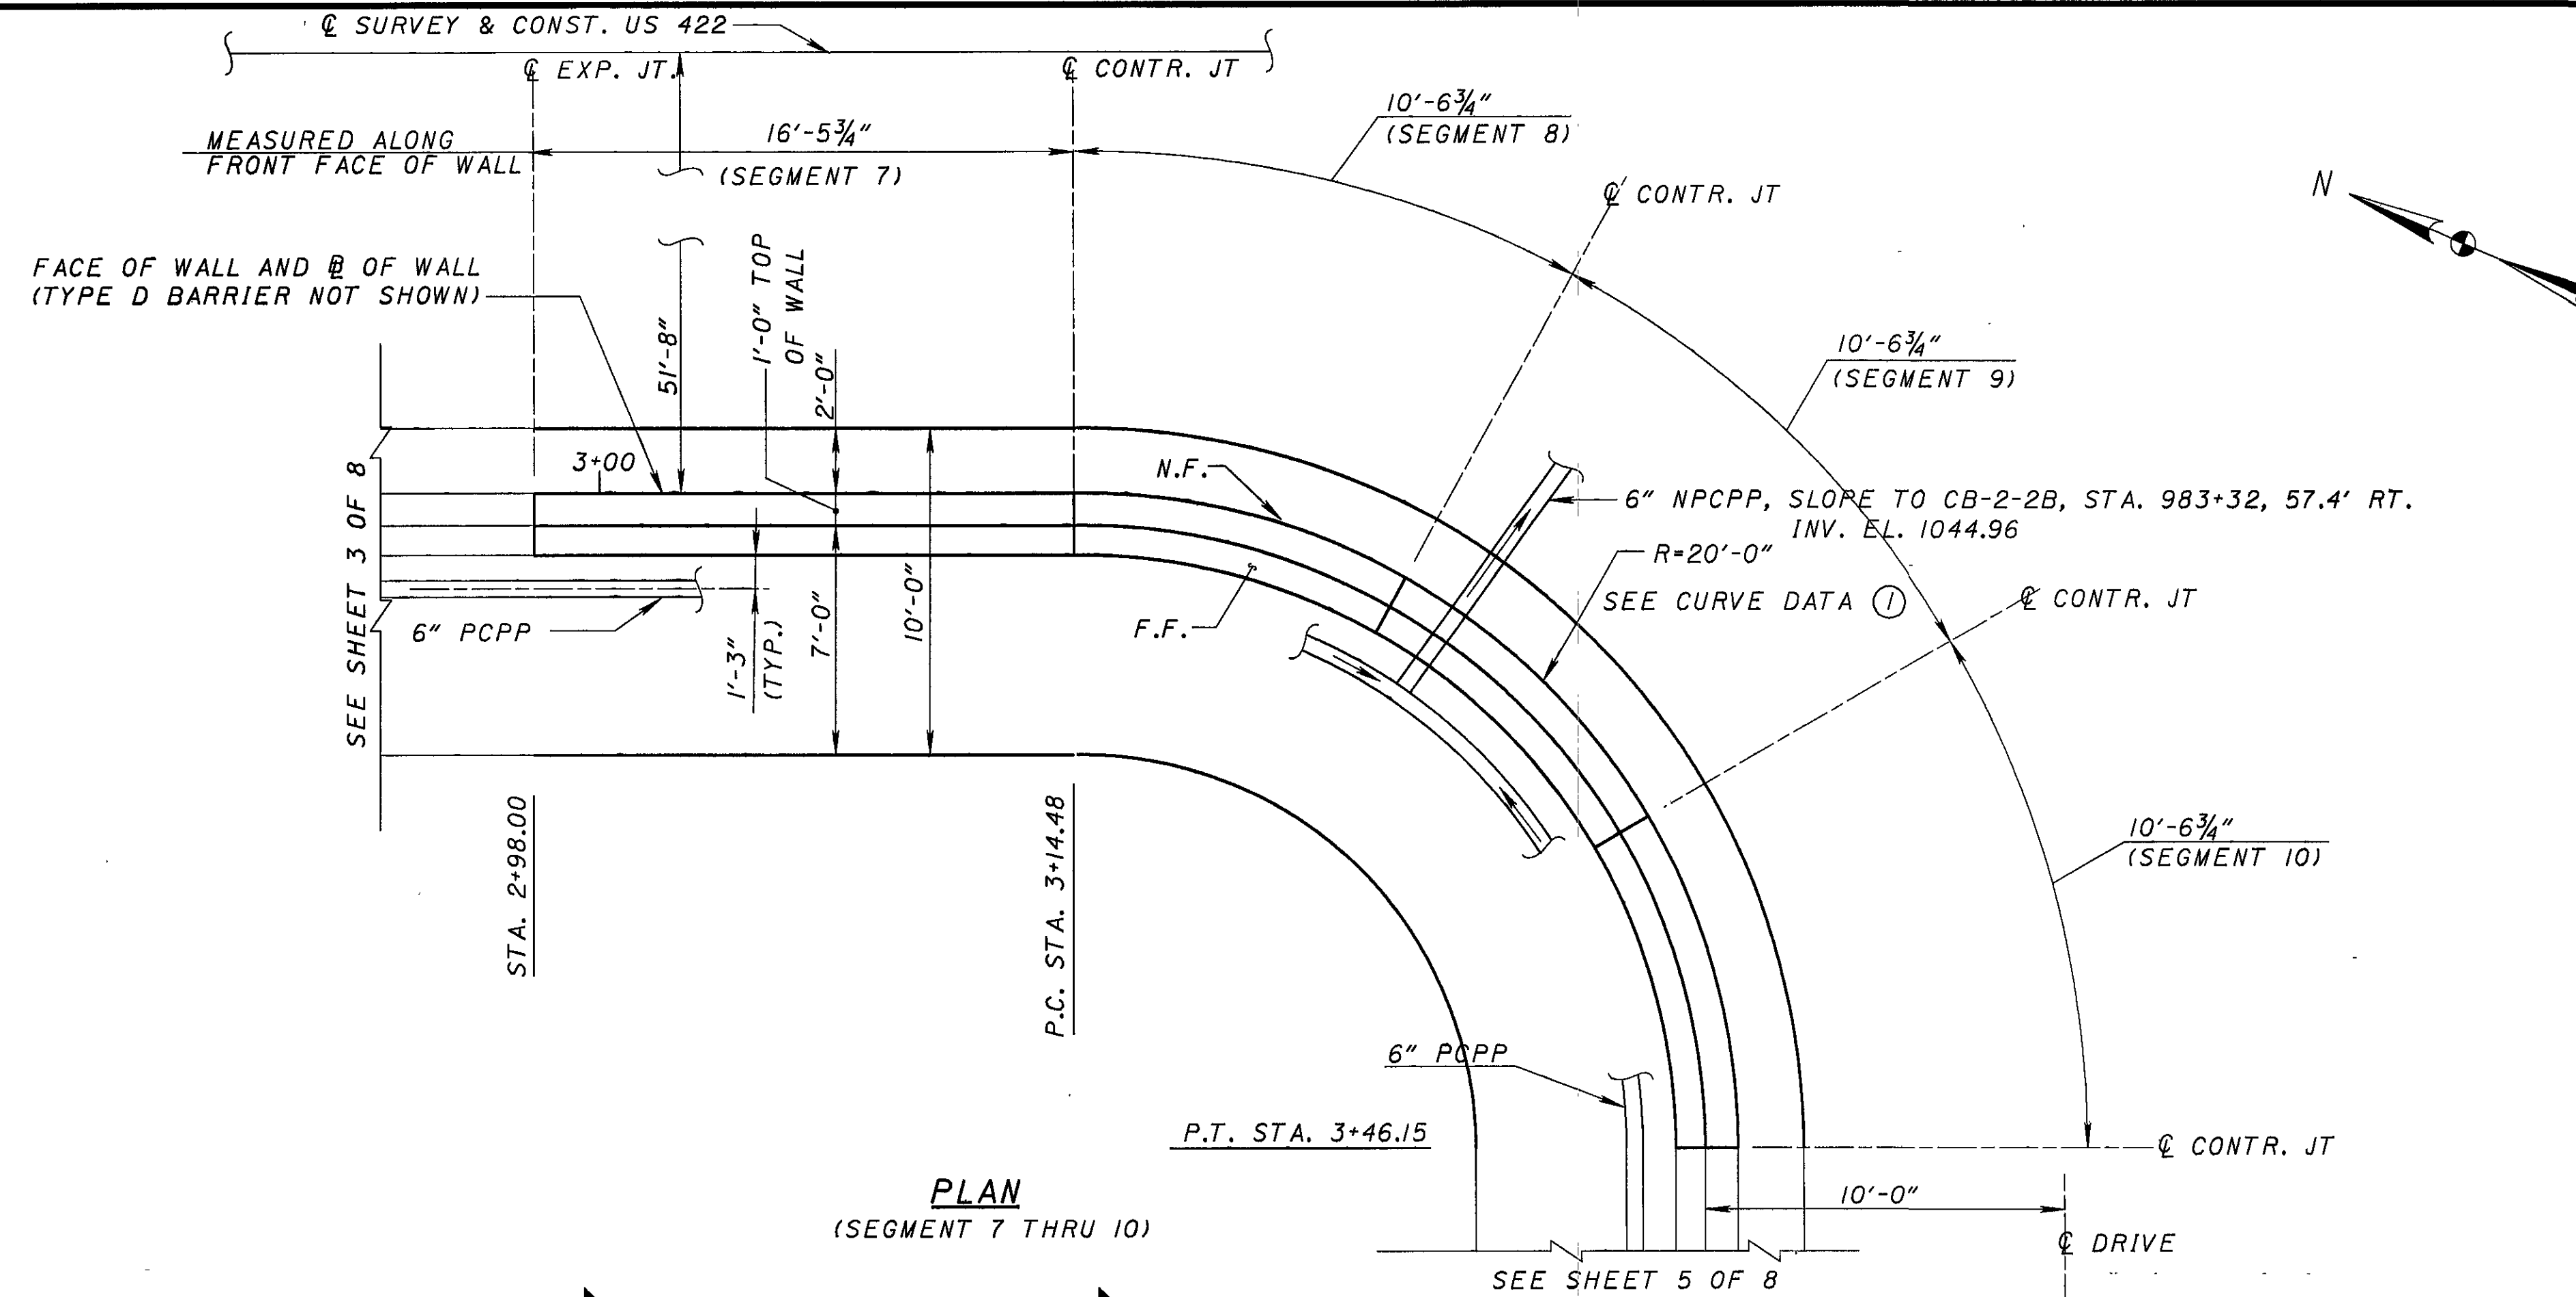


PLAN
(SEGMENT 7 THRU 10)

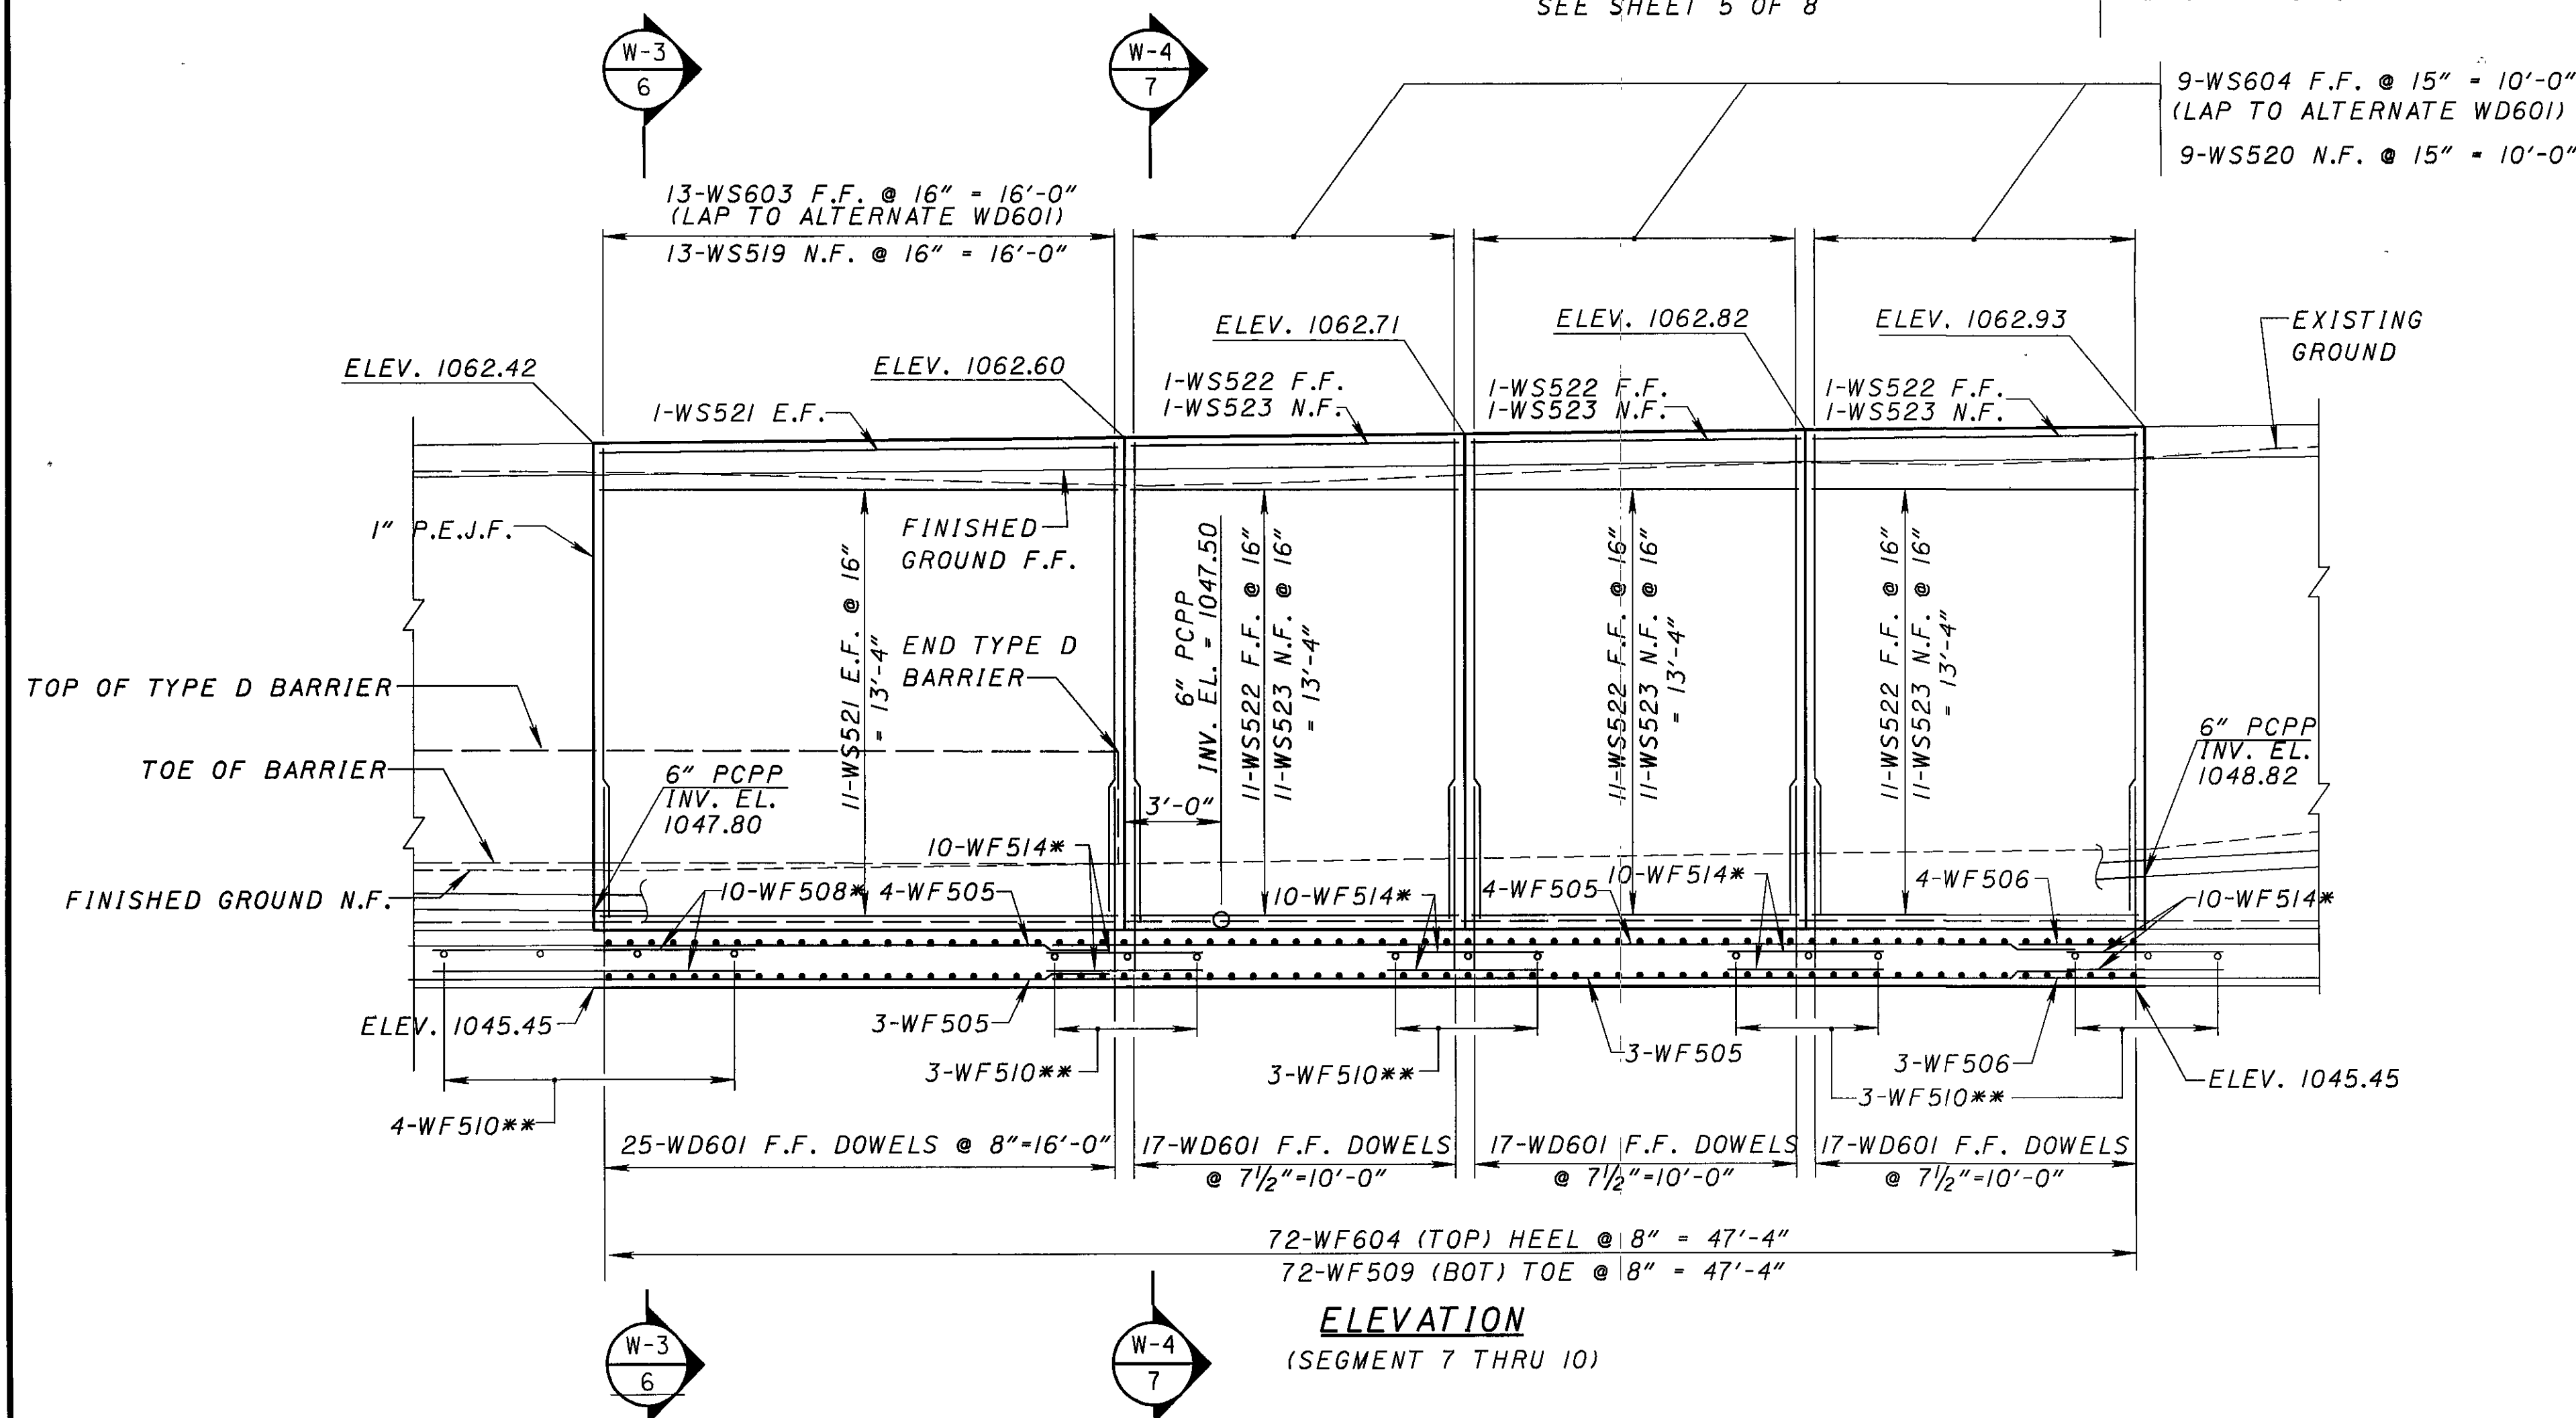


* - CENTERED UNDER JOINT
** - NO. 5 BARS @ EQ. SPA. TO SUPPORT ADDITIONAL LONGITUDINAL REINFORCEMENT AT JOINTS

DATE	09/08/05
REVIEWED	AJM
DRAWN	GLC
DESIGNED	GLC
CHECKED	PAT

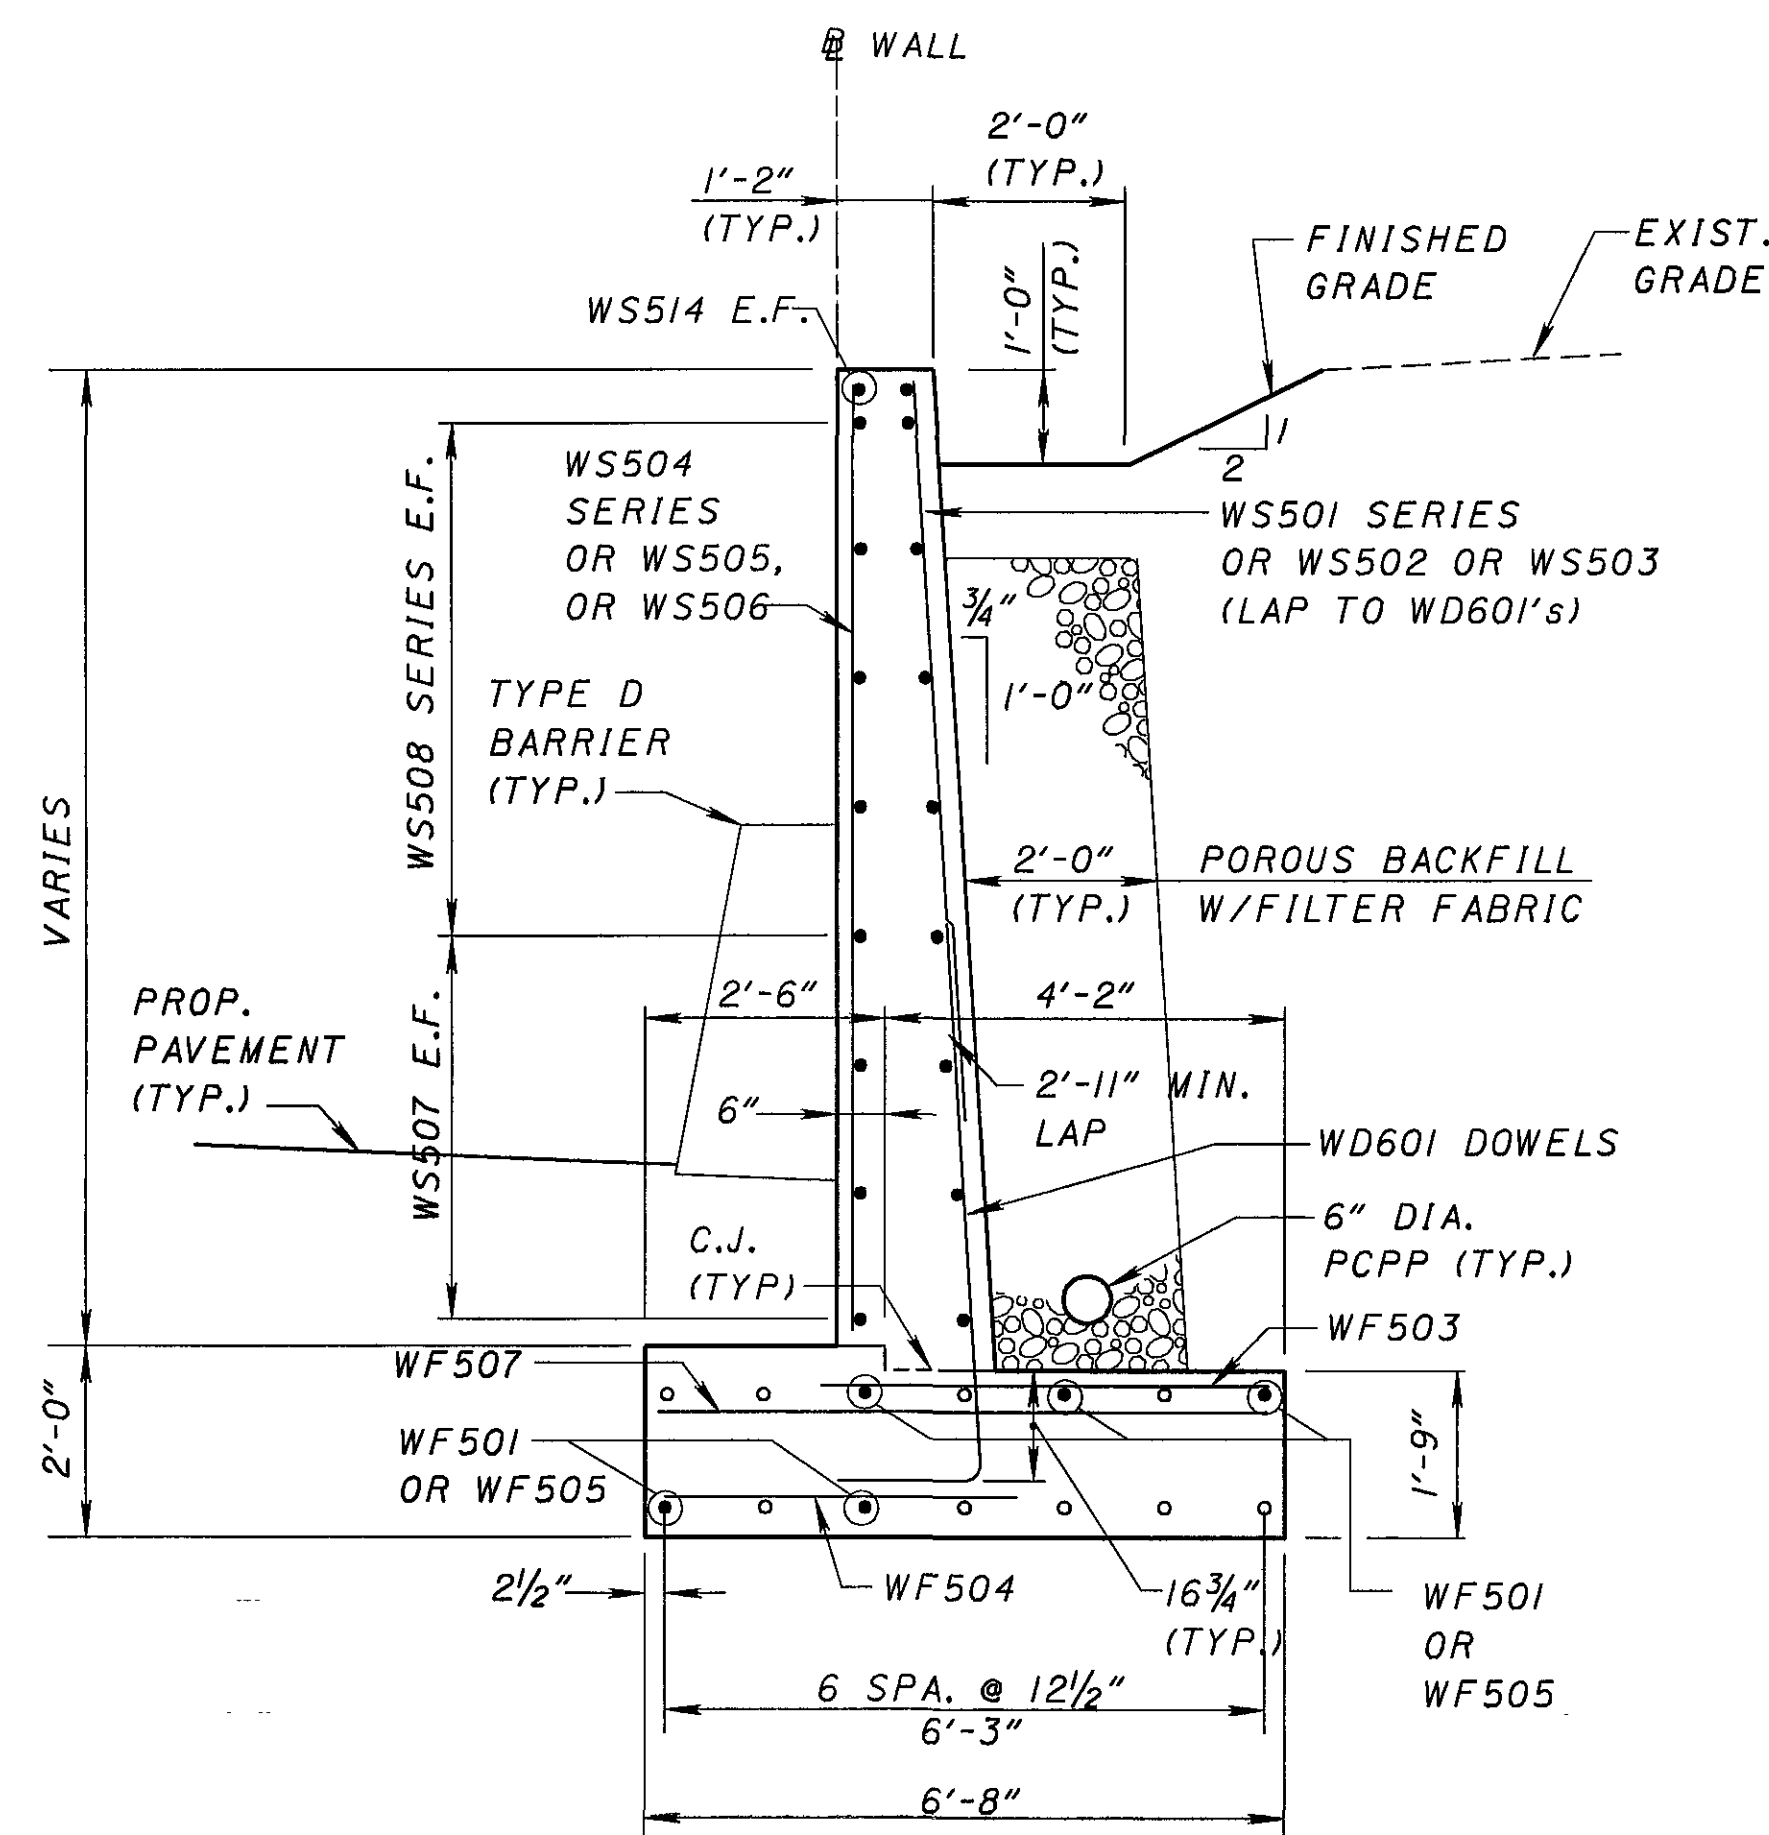


◦ - INDICATES WF502 (TOP & BOT.)
CENTERED UNDER JOINT

SECTION W-1
SEGMENT 1

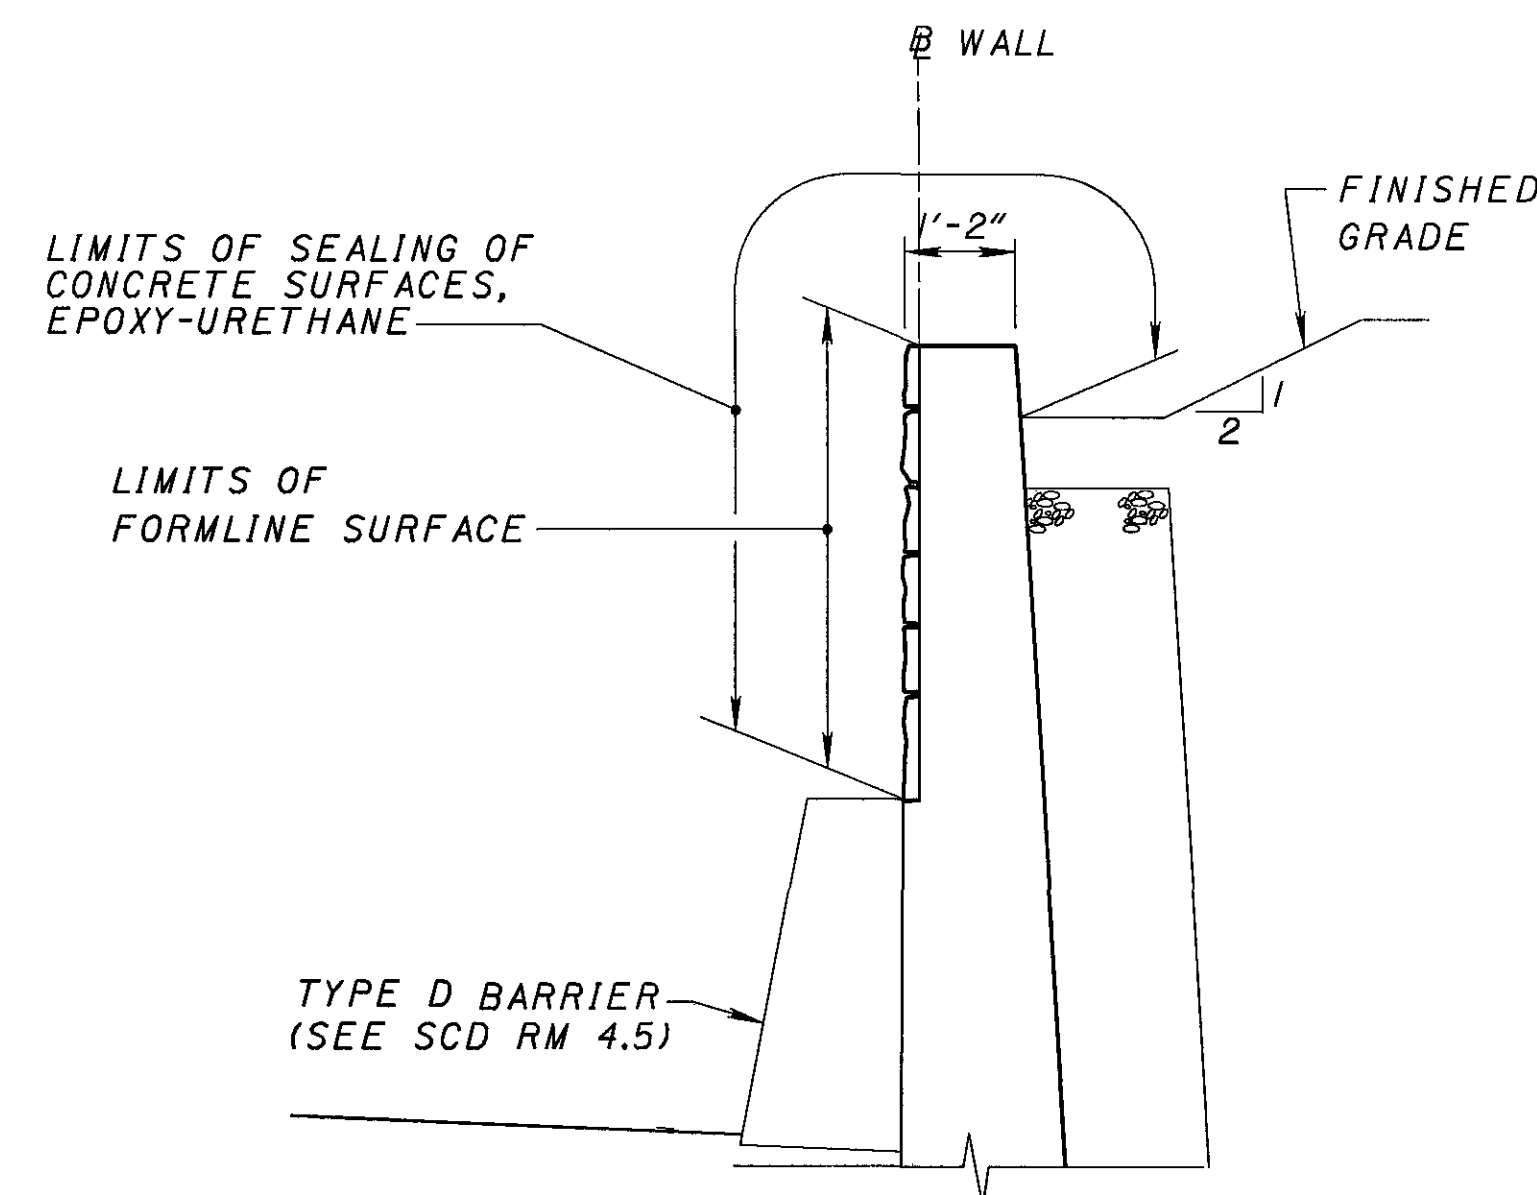


FORM LINER AND SEALING OF CONCRETE SURFACES
AT TYPE D BARRIER

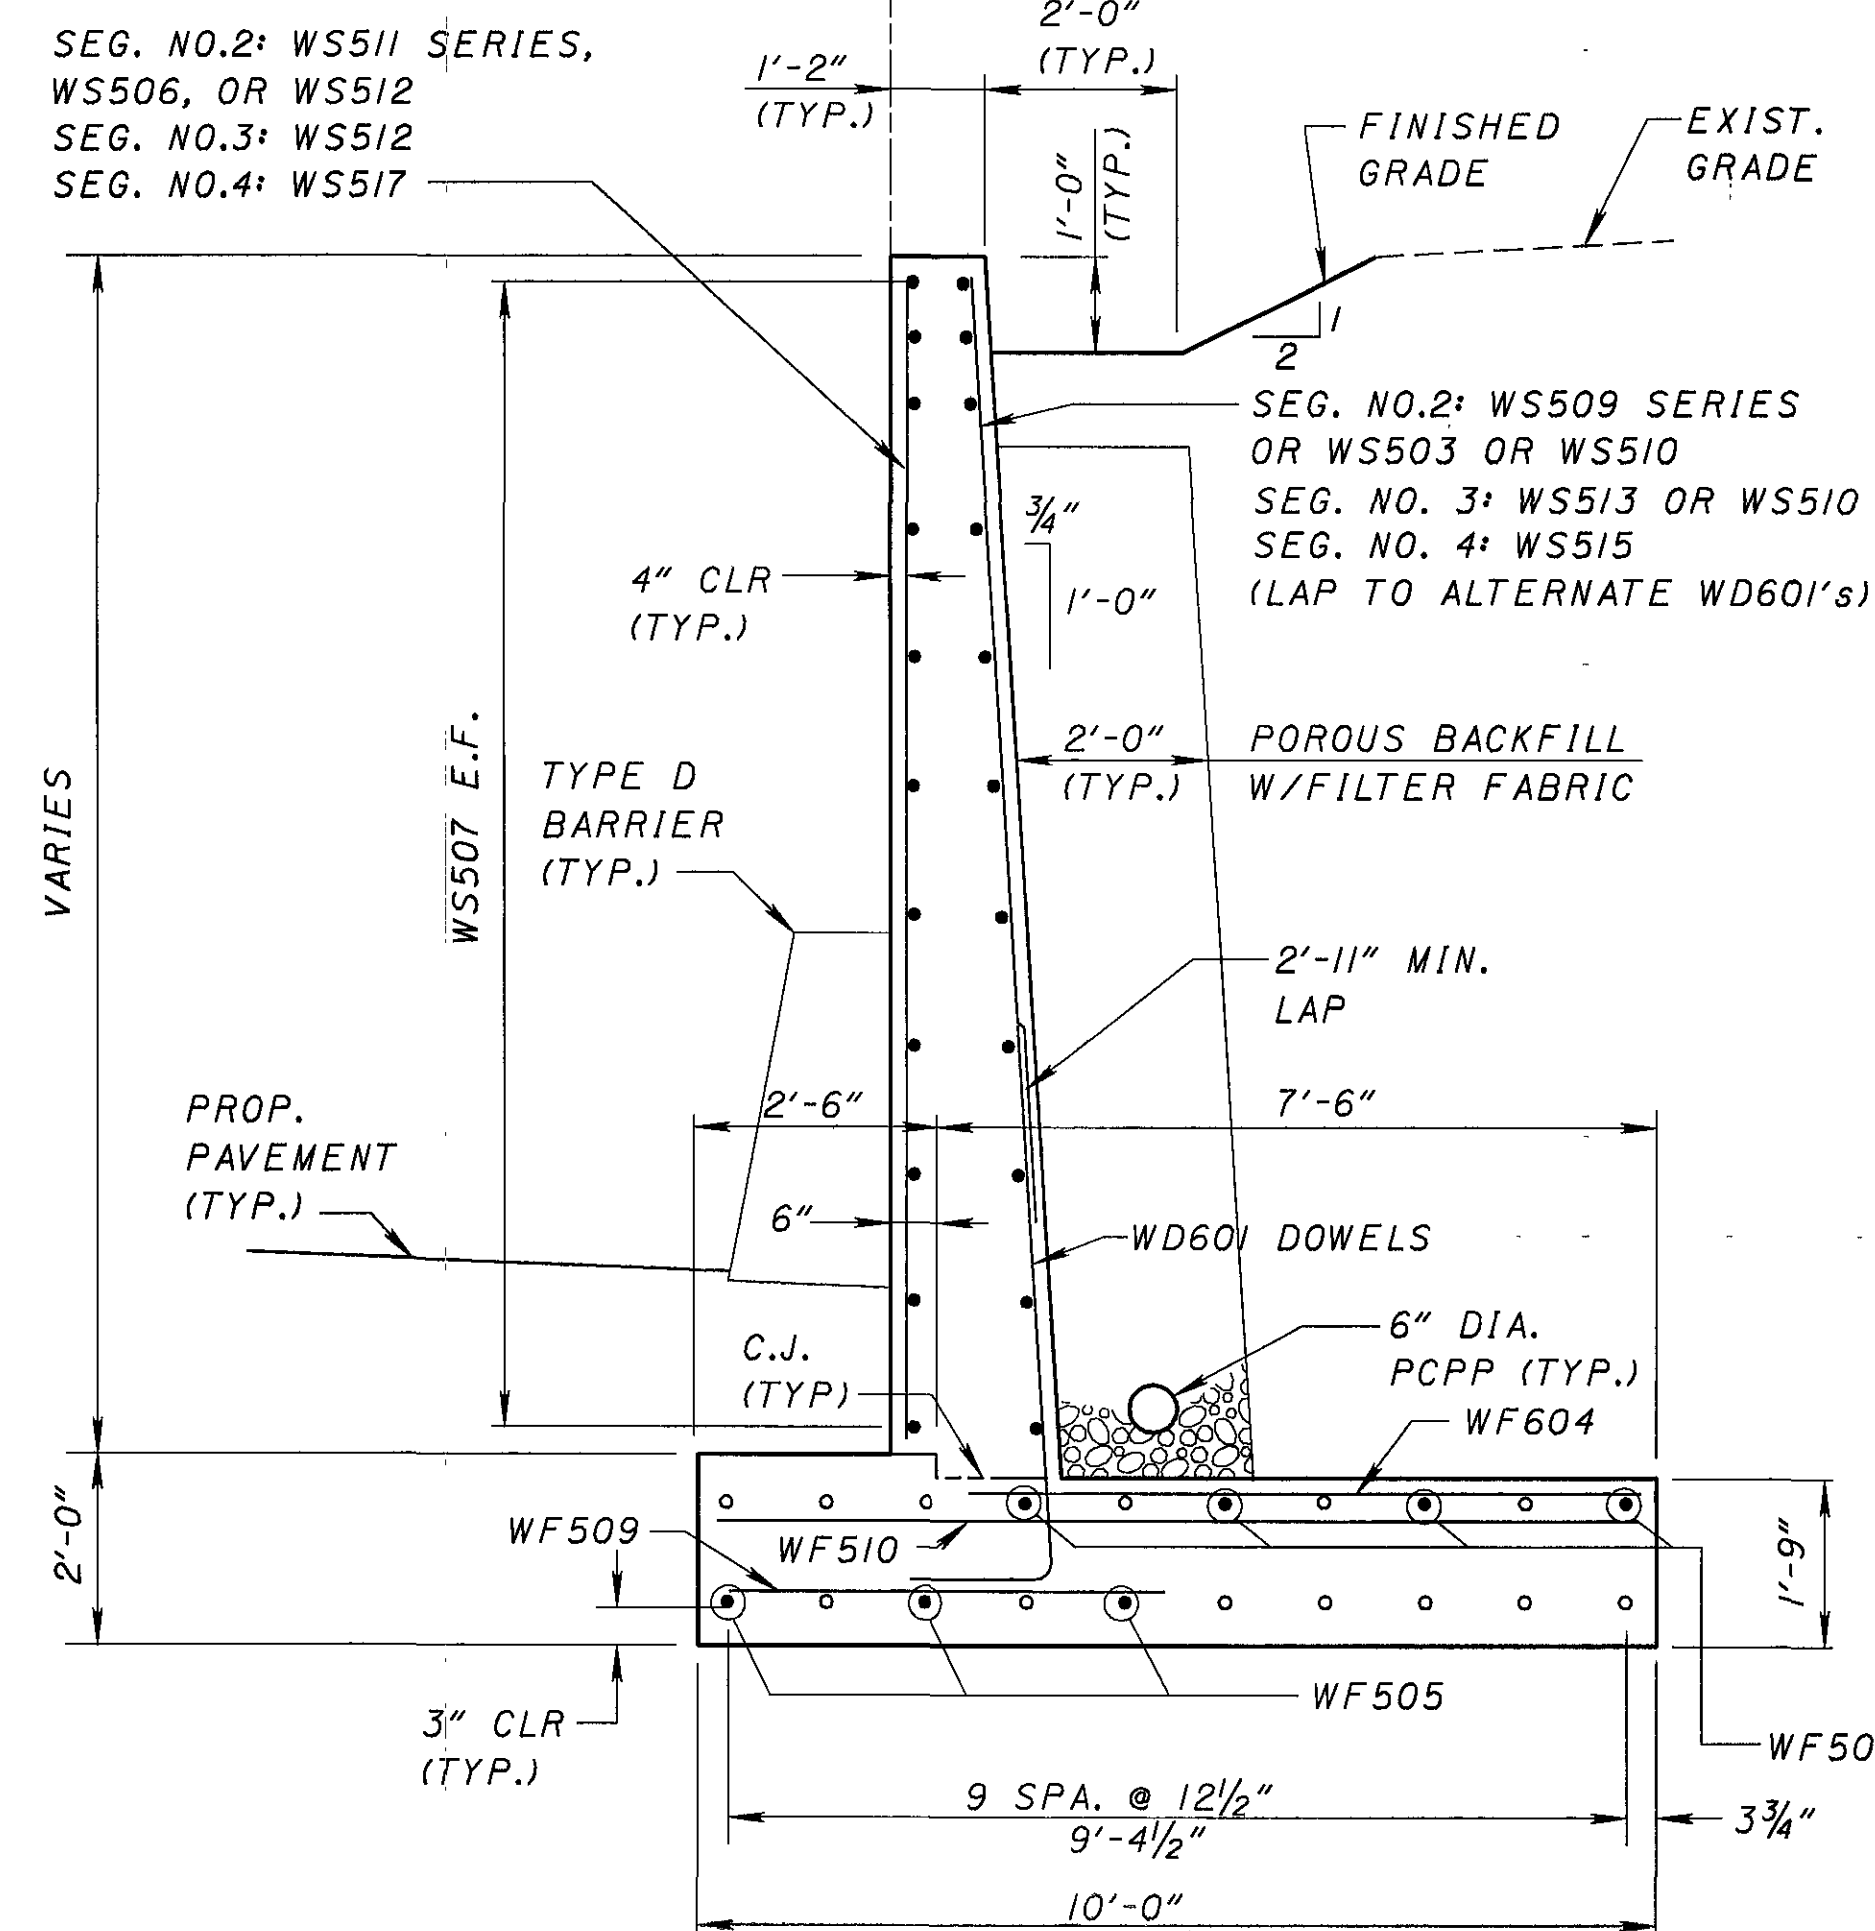

◦ - INDICATES WF508 (TOP & BOT.)
CENTERED UNDER JOINT

SECTION W-2
SEGMENT 2-4

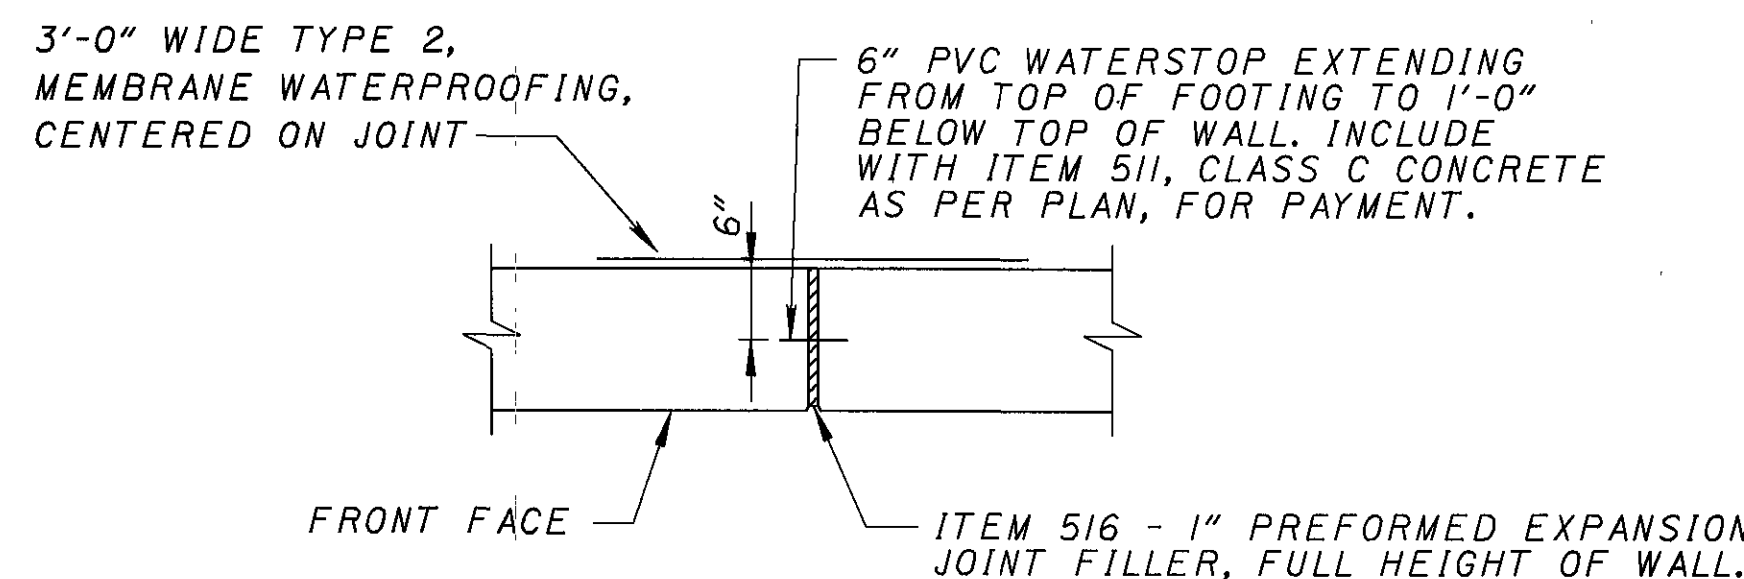

EXPANSION JOINT DETAIL


PVC WATERSTOP

A PVC WATERSTOP, NOMINAL DIMENSIONS 6" x 1/2" THICK AND CAPABLE OF PROVIDING 1/2" MOVEMENT, SHALL BE PROVIDED AT CONTRACTION AND EXPANSION JOINTS.

THE WATERSTOP SHALL EXTEND FROM THE TOP OF FOOTING TO 1'-0" BELOW TOP OF WALL.


THE WATERSTOP SHALL BE SECURELY HELD IN PLACE DURING CONCRETE PLACEMENT.

INCLUDE WITH ITEM 511, CLASS C CONCRETE, AS PER PLAN, FOR PAYMENT.

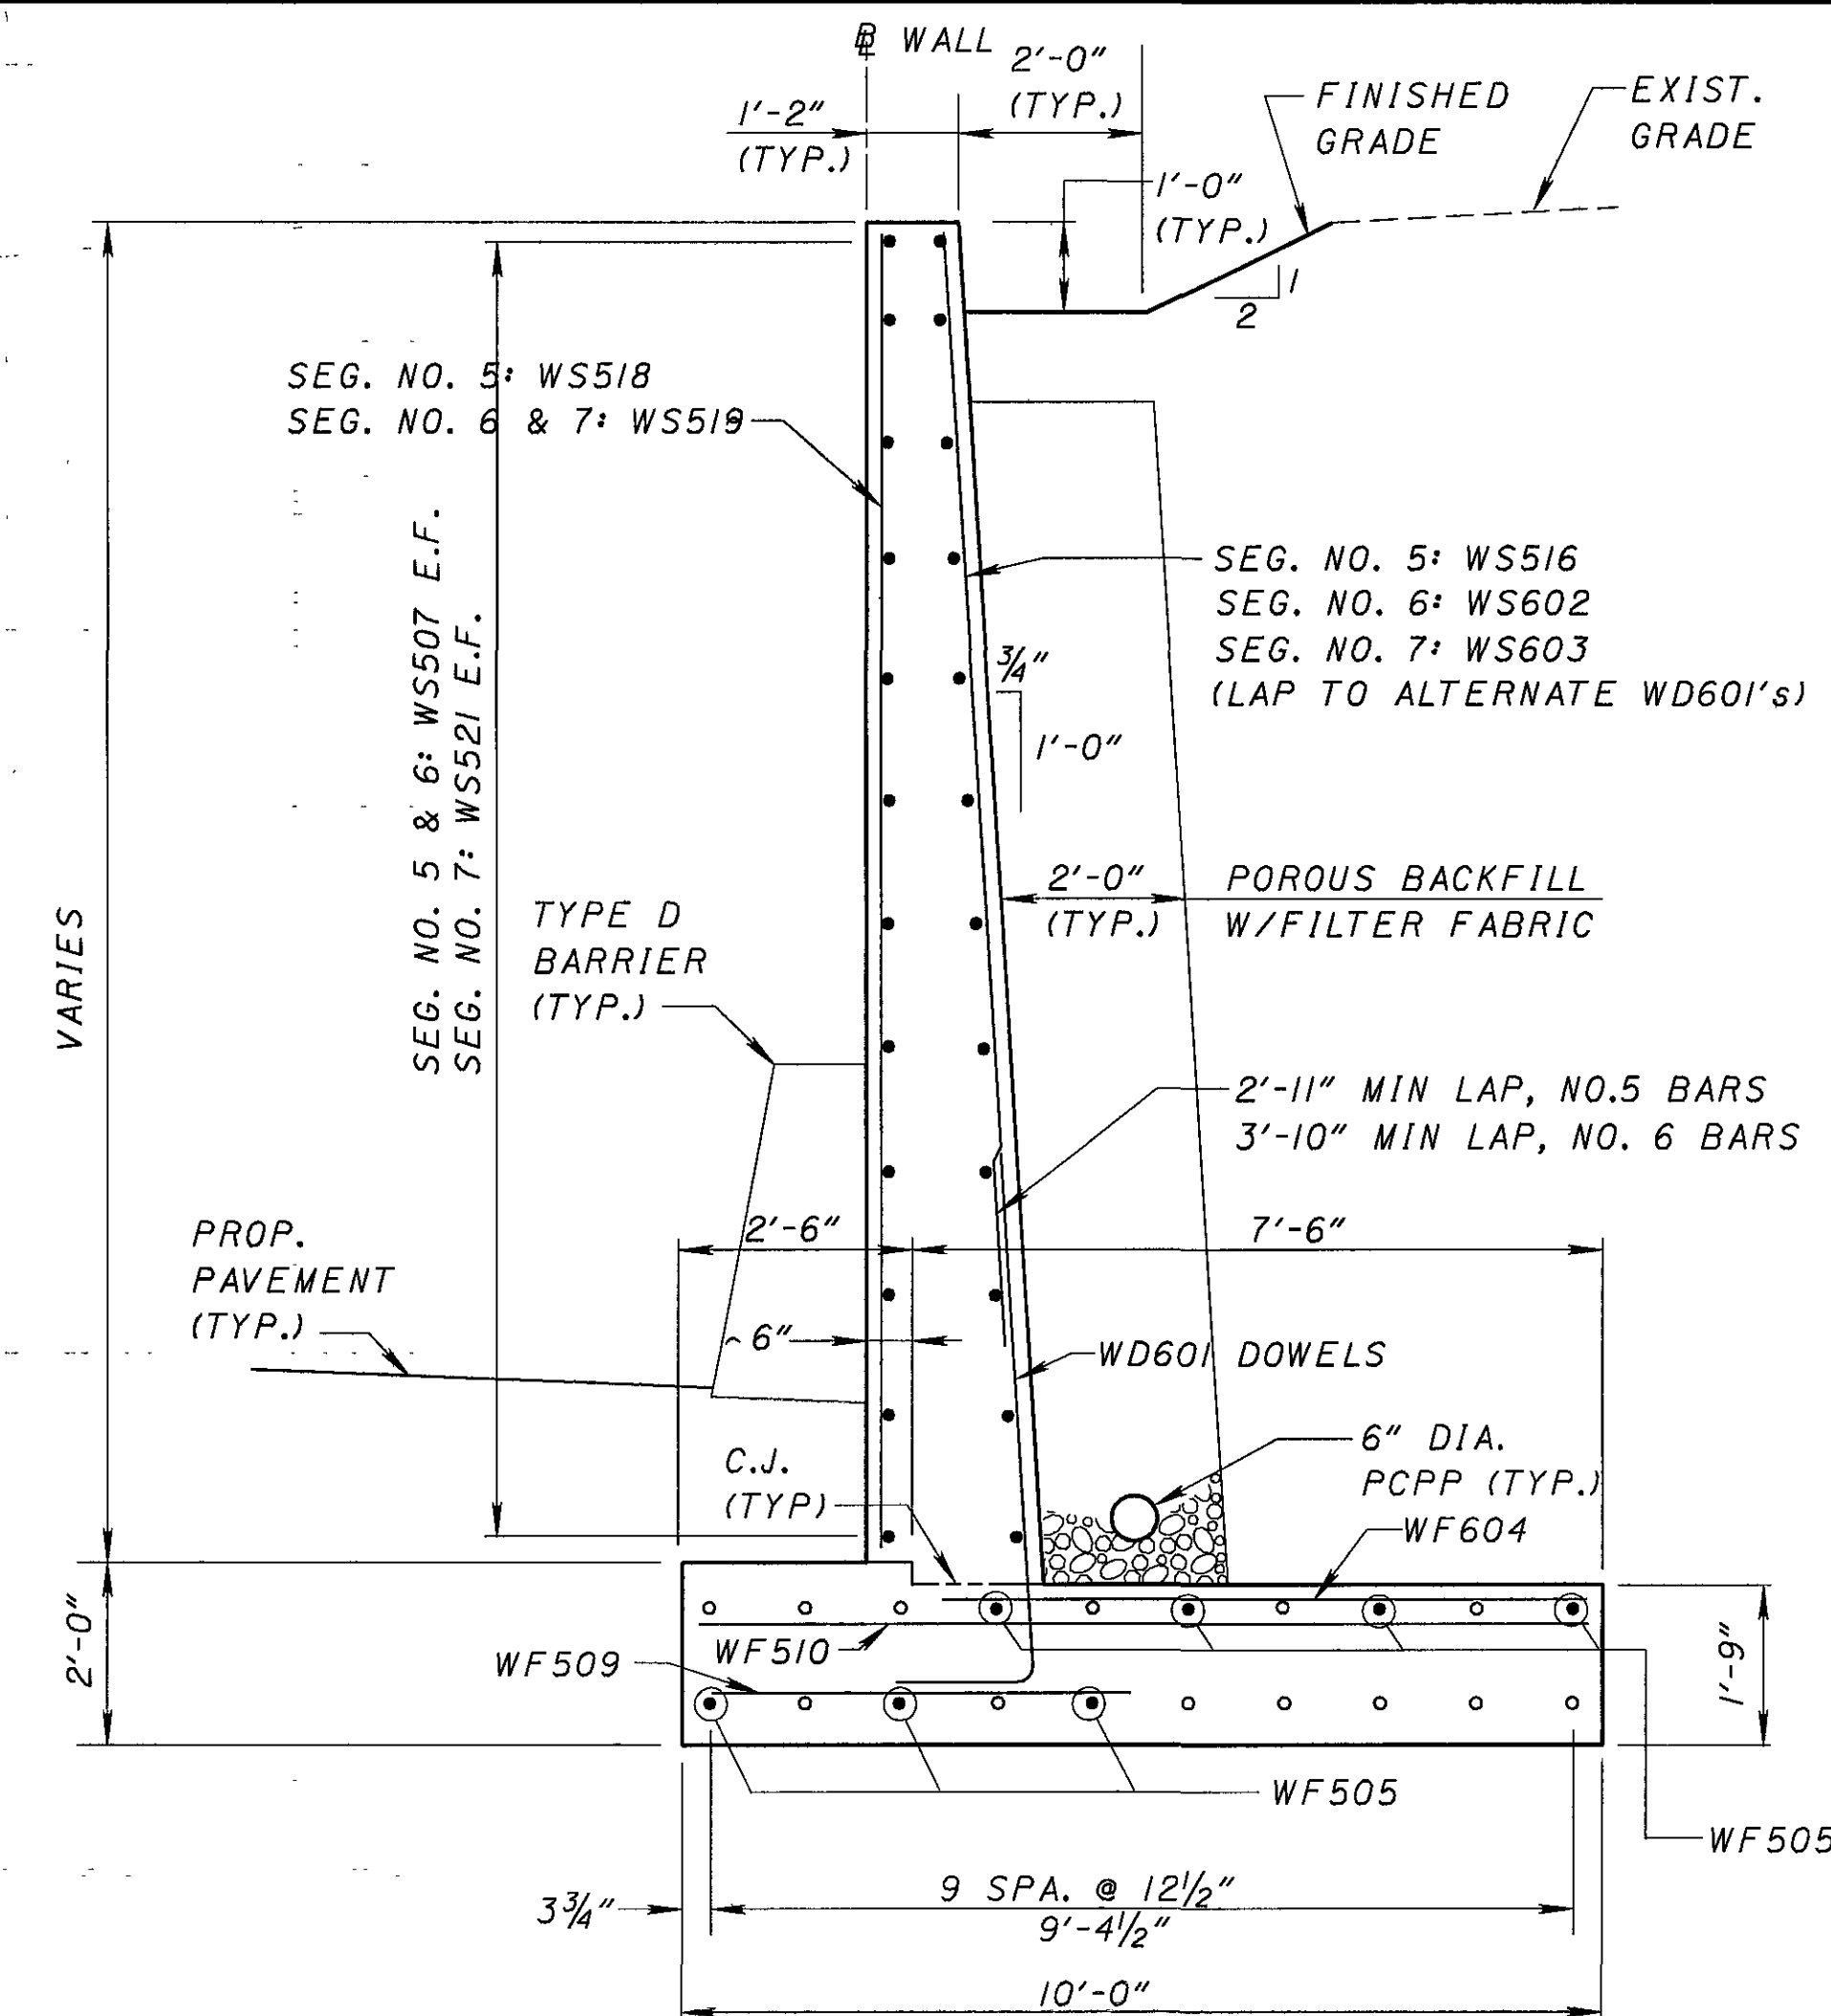

◦ - INDICATES WF508 (TOP & BOT.)
CENTERED UNDER JOINT


SECTION W-3
SEGMENT 5-7

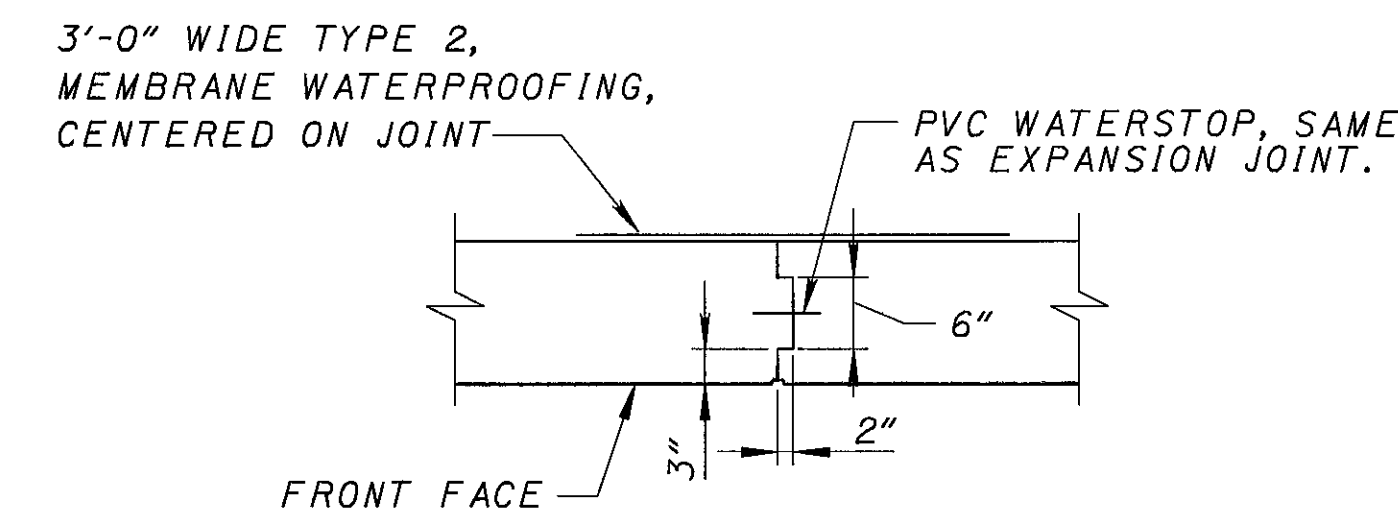

CONTRACTION JOINT DETAIL

NOTES

1. POROUS BACKFILL WITH FILTER FABRIC, 2 FEET THICK, SHALL EXTEND UP TO 1 FOOT BELOW THE EMBANKMENT SURFACE AND Laterally FOR THE FULL LENGTH OF THE RETAINING WALL.
2. MEMBRANE WATERPROOFING, TYPE 2, SHALL BE INSTALLED IN ACCORDANCE WITH ITEM 512. ALL COSTS SHALL BE INCLUDED FOR PAYMENT WITH ITEM 511, CLASS C CONCRETE, AS PER PLAN.
3. THE SURFACE OF THE THE CLAY SHALL BE ROUGHENED BEFORE THE FOOTING CONCRETE IS PLACED.

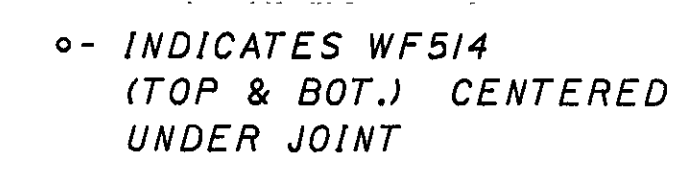

SECTION
SEGMENT 8-11

W-4
4-5

VARIES

WS537 E.F.

WS536 SERIES

C.J. (TYP.)

WS540

2'-0" (TYP.)

1'-0" (TYP.)

1'-0" (TYP.)

2'-0" (TYP.)

4'-2"

6"

3/4"

1'-0"

WD601 DOWELS

6" DIA. PCPP (TYP.)

WF503

WF504

2'-0"

1'-9"

2-WF519

3-WF519, 2 SPA.

@ 2'-1" = 4'-2"

6'-8"


FINISHED GRADE

EXIST. GRADE

POROUS BACKFILL W/FILTER FABRIC

LIMITS OF SEALING OF
CONCRETE SURFACES,
EPOXY-URETHANE_____

LIMITS OF
FORMLINE SURFACE
(MAX. RELIEF = 2")

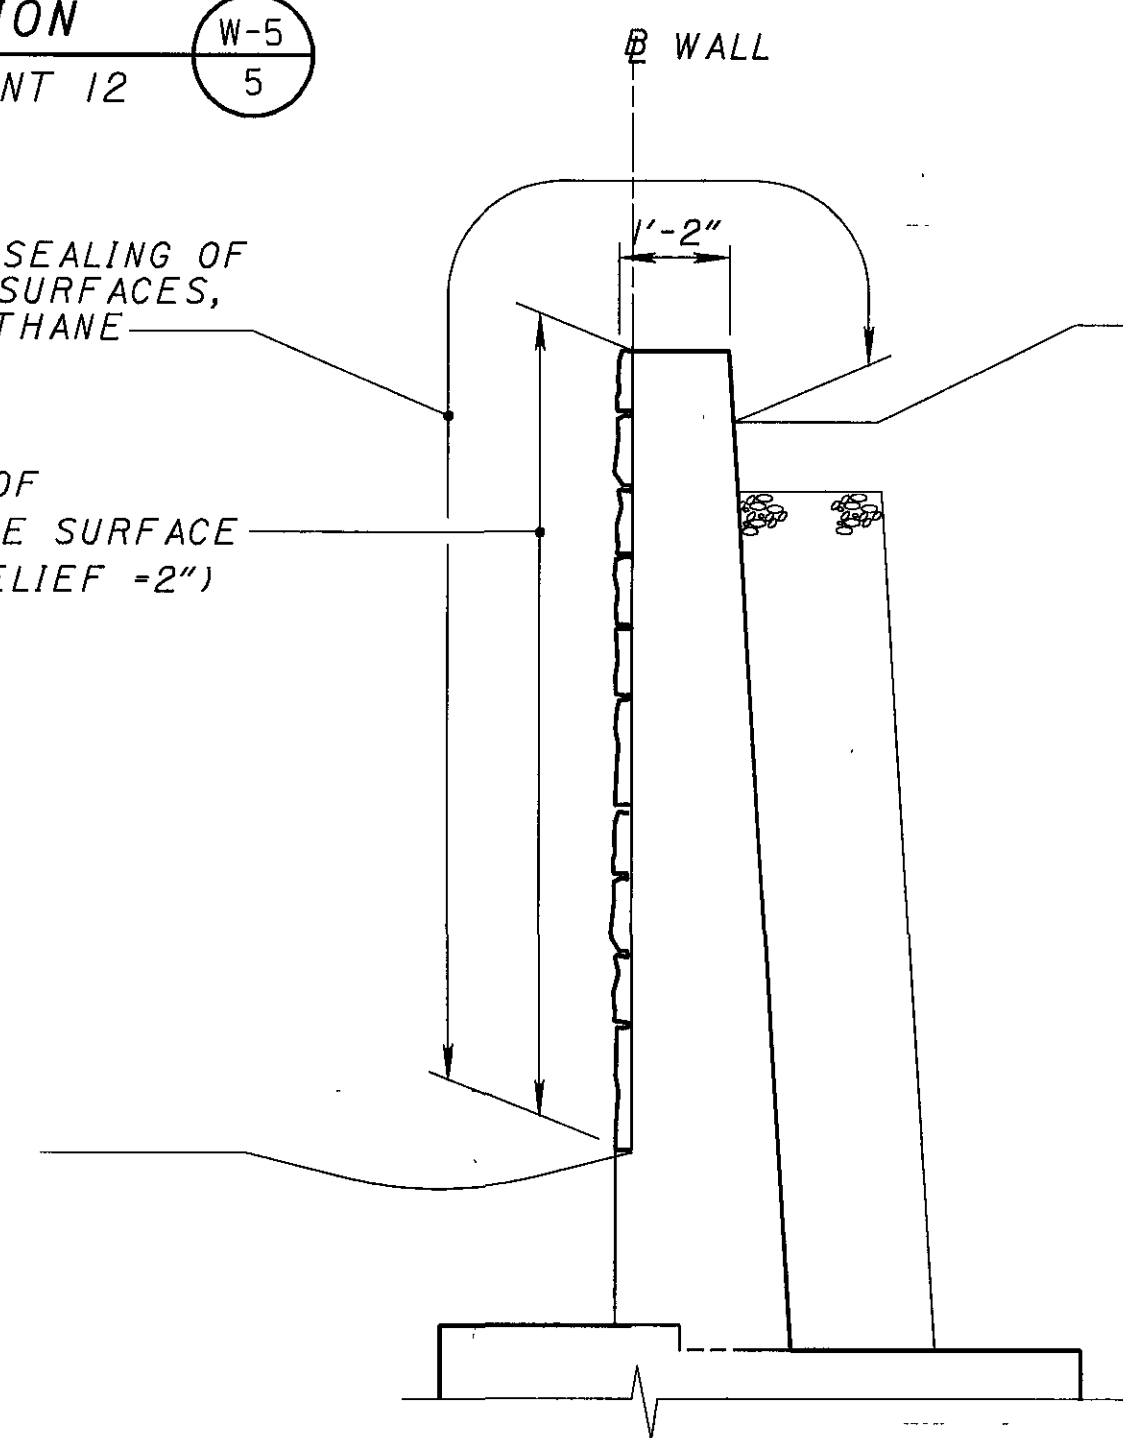

2"

STEP 1: 1'-0³/₄"


STEP 3: 0'-8⁵/₁₆"

2"

8"

2'-0"

FOOTING STEP DETAIL

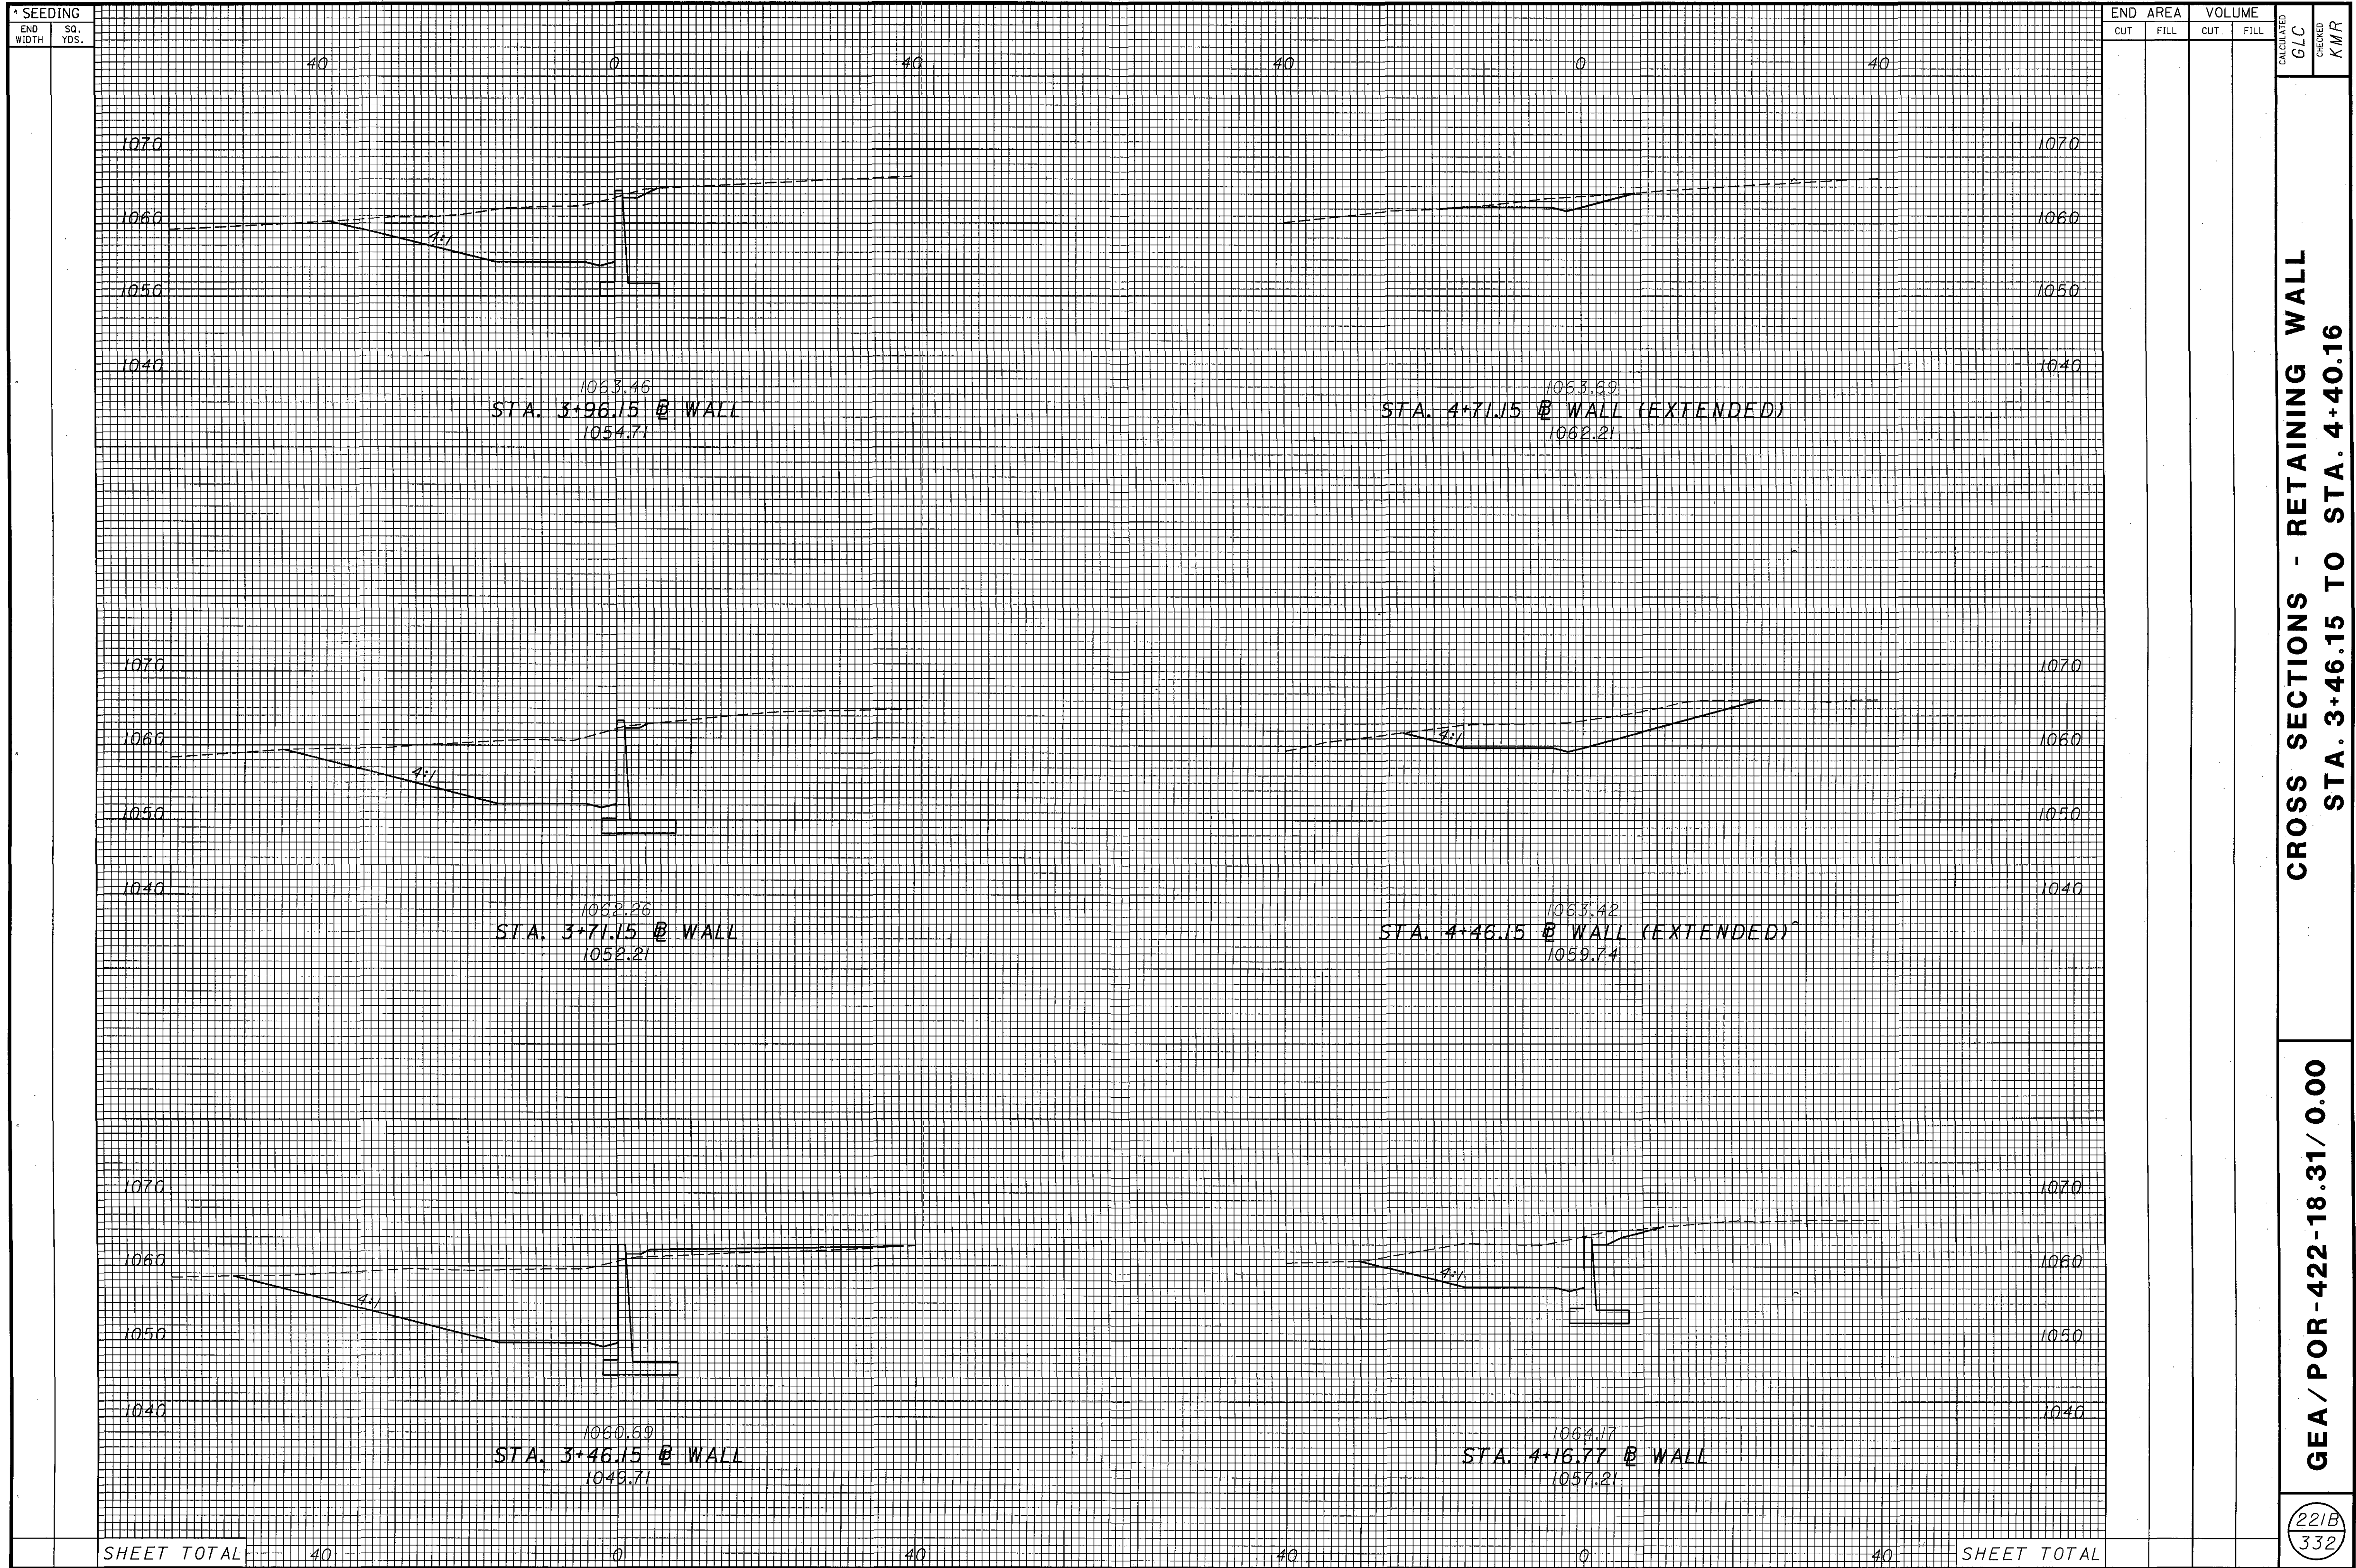

REFER TO THE FOLLOWING STANDARD BRIDGE DRAWINGS:

AS-1-81 REVISED 7/19/02
GSD-1-96 REVISED 7/19/02
ICD-1-82 REVISED 7/19/02
SBR-1-99 REVISED 7/19/02

DESIGN SPECIFICATIONS

THIS STRUCTURE CONFORMS TO "STANDARD SPECIFICATIONS FOR HIGHWAY BRIDGES" ADOPTED BY THE AMERICAN ASSOCIATION OF STATE HIGHWAY AND TRANSPORTATION OFFICIALS, 2002, AND THE ODOT BRIDGE DESIGN MANUAL.

DESIGN LOADING

HS25, CASE 1, AND THE ALTERNATE MILITARY LOADING.
FUTURE WEARING SURFACE OF 60 psf

DESIGN STRESSES

CONCRETE CLASS HP - COMPRESSIVE STRENGTH 4500 psi (SUPERSTRUCTURE)
CONCRETE CLASS C - COMPRESSIVE STRENGTH 4000 psi (SUBSTRUCTURE)

REINFORCING STEEL - ASTM A615 OR A996 GRADE 60, MINIMUM YIELD STRENGTH 60,000 PSI

STRUCTURAL STEEL - ASTM A588, Fy = 50,000 PSI

DECK PROTECTION METHOD

EPOXY COATED REINFORCING STEEL
2 1/2 " CONCRETE COVER
CLASS HP CONCRETE

MONOLITHIC WEARING SURFACE IS ASSUMED, FOR DESIGN PURPOSES, TO BE 1" THICK.

MAINTENANCE OF TRAFFIC

MAINTENANCE OF TRAFFIC FOR THE STRUCTURE WORK SHALL BE COORDINATED WITH THE OVERALL PROJECT. REFER TO MAINTENANCE OF TRAFFIC NOTES AND DETAILS ELSEWHERE IN THE PLANS.

PLANS OF EXISTING BRIDGES

PLANS OF THE EXISTING BRIDGES MAY BE EXAMINED AT THE DISTRICT 12 OFFICE OF THE OHIO DEPARTMENT OF TRANSPORTATION, 5500 TRANSPORTATION BOULEVARD, GARFIELD HEIGHTS, OHIO, 44125-5396.

ITEM 202, STRUCTURE REMOVED, AS PER PLAN

WHEN NO LONGER NEEDED TO MAINTAIN TRAFFIC, THE EXISTING STRUCTURE SHALL BE REMOVED WITH THE CONCURRENCE OF THE ENGINEER. THE USE OF EXPLOSIVES AND/OR HEADACHE BALLS WILL NOT BE PERMITTED.

THE CONTRACTOR SHALL TAKE PRECAUTIONS TO AVOID AND/OR LIMIT DEMOLITION DEBRIS FROM ENTERING THE STREAM. ANY MATERIAL THAT DOES FALL INTO THE STREAM SHALL BE REMOVED AS SOON AS POSSIBLE.

PILE DESIGN LOADS (ULTIMATE BEARING VALUE) - BRIDGE NO. GEA-422-1952

THE ULTIMATE BEARING VALUE IS 80 TONS PER PILE FOR THE ABUTMENT PILES.

ABUTMENT PILES:
73 PILES, 14" DIAMETER, 80 FEET LONG, ORDER LENGTH
1 DYNAMIC LOAD TESTING ITEM

PILE DESIGN LOADS (ULTIMATE BEARING VALUE) - BRIDGE NO. GEA-422-1975

THE ULTIMATE BEARING VALUE IS 59 TONS PER PILE FOR THE ABUTMENT PILES.

ABUTMENT PILES:
68 PILES, 12" DIAMETER, 55 FEET LONG, ORDER LENGTH
1 DYNAMIC LOAD TESTING ITEMS

BATTERED PILES

THE BLOW COUNT FOR BATTERED PILES SHALL BE THE BLOW COUNT DETERMINED FOR VERTICAL PILES OF THE SAME ULTIMATE BEARING CAPACITY DIVIDED BY AN EFFICIENCY FACTOR (D). COMPUTE THE EFFICIENCY FACTOR (D) AS FOLLOWS:

$$D = \frac{1-UG}{\sqrt{1+G^2}}$$

U = COEFFICIENT OF FRICTION, WHICH IS ESTIMATED AT 0.05 FOR DOUBLE-ACTING AIR OPERATED OR DIESEL HAMMERS; 0.10 FOR SINGLE-ACTING AIR OPERATED OR DIESEL HAMMERS; AND 0.2 FOR DROP HAMMERS.

G = RATE OF BATTER (1/4)

ITEM 503, COFFERDAMS, CRIBS AND SHEETING, AS PER PLAN

WORK FOR THIS ITEM SHALL CONSIST OF PROVIDING TEMPORARY SHORING AT THE EXISTING AND PROPOSED ABUTMENTS TO ALLOW PHASED CONSTRUCTION OF THE NEW BRIDGES. ALL WORK SHALL CONFORM TO THE REQUIREMENTS OF CMS ITEM 503.

BRIDGE NO. GEA-422-1952

A SUGGESTED LOCATION, METHOD AND STRUCTURAL MEMBER SECTION REQUIREMENTS FOR TEMPORARY SHORING OF THE BRIDGE OVER THE GRAND RIVER ARE SHOWN ON SHEETS 227 & 228/333.

BRIDGE NO. GEA-422-1975

A SUGGESTED LOCATION, METHOD AND STRUCTURAL MEMBER SECTION REQUIREMENTS FOR TEMPORARY SHORING OF THE BRIDGE OVER THE GRAND RIVER TRIBUTARY ARE SHOWN ON SHEETS 246 & 247/333.

ITEM 503, UNCLASSIFIED EXCAVATION, AS PER PLAN

UNCLASSIFIED EXCAVATION SHALL BE IN ACCORDANCE WITH CMS ITEM 503 EXCEPT THAT THE BACKFILL MATERIAL SHALL BE MATERIAL CONFORMING TO CMS 703.17 (CMS 304 MATERIAL) AND MEET THE COMPACTION REQUIREMENTS OF CMS 304.05. IN ADDITION, THE BACKFILL MATERIAL SHALL BE PLACED AND COMPACTED IN 6" LIFTS.

REINFORCING STEEL MECHANICAL CONNECTORS

MECHANICAL SPLICES FOR REINFORCING STEEL SHALL BE MADE USING THREADED MECHANICAL CONNECTORS SUCH AS RICHMOND SCREW ANCHOR THREADED DOWEL BAR ASSEMBLY, LENTON REBAR SPLICING MECHANISM OR AN APPROVED EQUAL. USE STRAIGHT BARS LAPPED WITH REINFORCEMENT ON EITHER SIDE OF THE PROPOSED JOINT TO MAKE THE MECHANICAL SPLICE. SEE DETAIL NOTE ON SHEET 17/19.

THE COST OF ADDITIONAL REINFORCING STEEL AND MECHANICAL CONNECTORS REQUIRED TO MAKE A MECHANICAL SPLICE AS OUTLINED ABOVE SHALL BE CONSIDERED INCIDENTAL TO THE UNIT PRICE BID FOR ITEM 509, EPOXY COATED REINFORCING STEEL.

STREAM CHANNEL EXCAVATION

THE CONTRACTOR SHALL TAKE ALL PRECAUTIONS NECESSARY TO PREVENT ANY INCIDENTAL DISCHARGES ASSOCIATED WITH THE EXCAVATION AND HAULING OF MATERIAL FROM THE STREAM CHANNEL. THIS PERTAINS TO ANY EXCAVATION OPERATIONS SUCH AS FOUNDATION, PIER OR ABUTMENT EXCAVATION; CHANNEL CLEANOUT; EXCAVATION FOR ROCK CHANNEL PROTECTION; AND REMOVAL OF ANY TEMPORARY FILL ASSOCIATED WITH CONSTRUCTION OPERATIONS.

ITEM 511, CLASS HP CONCRETE, BRIDGE DECK, AS PER PLAN

ITEM 511, CLASS HP CONCRETE, BRIDGE DECK (PARAPET), AS PER PLAN

GENERAL REQUIREMENTS:
THE PROVISIONS OF ITEM 511 SHALL APPLY EXCEPT AS NOTED BELOW.

MIX OPTIONS:
ALL SUPERSTRUCTURE, BRIDGE DECK, AND PARAPET CONCRETE SHALL BE THIS MIX (HP4, AS PER PLAN). ALL OTHER STRUCTURE CONCRETE SHALL BE THIS MIX OR MIX 2 CONCRETE.

THE FOLLOWING PROPORTIONS WILL BE USED AS A STARTING MIX DESIGN.

CONCRETE TABLE QUANTITIES PER CUBIC YARD AGGREGATES (SSD)									
HP4, AS PER PLAN (GGBF SLAG + MICROSILICA)									
AGGREGATE TYPE	FINE AGGRE. (LB)	**#8 COARSE AGGRE. (LB)	**#57 COARSE AGGRE. (LB)	TOTAL (LB)	CEMENT CONTENT (LB)	GGBF SLAG (LB)	MICRO-SILICA (LB)	WATER TO CEMENT RATIO ±0.01	AIR CONTENT ±2%
GRAVEL	1245	360	1315	2920	400	170	30	0.43	7
LIMESTONE	1245	360	1335	2940	400	170	30	0.43	7
SLAG	1245	315	1155	2715	400	170	30	0.43	7

** ALL COARSE AGGREGATE SHALL HAVE AN ABSORPTION OF 1.00% OR GREATER AS DEFINED PER ASTM C127.

THE WEIGHTS SPECIFIED IN THE CONCRETE TABLE WERE CALCULATED FOR MATERIALS OF THE FOLLOWING BULK SPECIFIC GRAVITIES (SSD): NATURAL SAND AND GRAVEL 2.62, LIMESTONE SAND 2.68, LIMESTONE 2.65, SLAG 2.30, FLY ASH 2.65, GGBF SLAG 2.90, MICROSILICA SOLIDS 2.20, AND PORTLAND CEMENT 3.15. FOR AGGREGATES OF SPECIFIC GRAVITIES DIFFERING MORE THAN PLUS OR MINUS 0.02 FROM THESE, THE WEIGHTS IN THE TABLE WILL BE CORRECTED.

PARAPET CONSTRUCTION (FORMED AND POURED):
FORMS SHALL NOT BE REMOVED UNTIL AT LEAST 2 HOURS AFTER THE FINAL SET. DETERMINATION OF THE FINAL SET SHALL BE AS PER ASTM C266 (GILLMORE NEEDLE). TESTING SHALL BE PERFORMED BY THE CONTRACTOR AT NO COST TO THE STATE.

THE MINIMUM CONCRETE SLUMP DURING PLACEMENT OF FORMED CONCRETE PARAPETS SHALL BE 6 INCHES, WITH A MAXIMUM SLUMP OF 8 INCHES.

PARAPET CONSTRUCTION (SLIP FORMED):
SLIP FORMING SHALL NOT BE PERFORMED DIRECTLY OVER AREAS WHERE THERE IS OR WILL BE VEHICULAR OR PEDESTRIAN TRAFFIC (WHICH INCLUDES RAILROADS AND WATER CRAFTS). AT THESE LOCATIONS, THE PARAPETS SHALL BE FORMED AND POURED.

THE CONTRACTOR IS ONLY ALLOWED THE OPTION OF SLIP FORMING BRIDGE PARAPETS OVER NON TRAVELED WAYS, AND ONLY AFTER THE SUCCESSFUL COMPLETION OF A TEST SECTION TWENTY FEET LONG. A MINIMUM OF 3 DAYS AFTER PLACING THE TEST SECTION, THE CONTRACTOR SHALL CORE THE TEST SECTION (A MINIMUM OF 3 CORES) AT LOCATIONS AS DIRECTED BY THE ENGINEER. APPROVAL TO SLIP FORM SHALL NOT BE GRANTED UNTIL AFTER THE CORING AND AFTER A SUCCESSFUL SLIP FORMING RESULT IS OBTAINED.

IN ADDITION TO THE REQUIREMENTS OF THE LAST PARAGRAPH OF 511.11 THE ENGINEER WILL INSPECT THE SLIP FORMED SURFACE FOR HORIZONTAL CRACKING 6 MONTHS AFTER COMPLETION OF THE SLIP FORMING OPERATION. ANY ADDITIONAL CRACKS FOUND SHALL BE REPAIRED AS PER THE SPECIFICATIONS AT NO ADDITIONAL COST TO THE STATE.

ALL ANCHOR BOLTS FOR FENCE POSTS SHALL BE CAST IN PLACE.

THE MINIMUM CONCRETE SLUMP DURING PLACEMENT OF SLIP FORMED CONCRETE PARAPETS SHALL BE 1 INCH, WITH A MAXIMUM SLUMP OF 1 1/2 INCHES.

THE WATER CEMENT RATIO FOR SLIP FORMED PARAPETS SHALL NOT BE LESS THAN THE WATER CEMENT RATIO USED FOR THE DECK CONCRETE. REDUCE SLUMP BY LIMITING THE USE OF SUPERPLASTICIZERS.

CRACK CONTROL JOINTS:
FOR BOTH SLIP FORMED AND FORMED AND POURED PARAPETS, THE CONTRACTOR SHALL CONSTRUCT 1 1/2" DEEP AND 1/4" WIDE CRACK CONTROL JOINTS SPACED AT A MINIMUM OF 6 FT AND A MAXIMUM OF 8 FT ON CENTER. THE CRACK CONTROL JOINTS SHALL BE MADE IN THE COMPLETE CIRCUMFERENCE OF THE PARAPET, STARTING AND ENDING AT THE ELEVATION OF THE TOP OF THE CONCRETE DECK. THE CONTRACTOR MAY EITHER FORM THE CRACK CONTROL JOINTS IN WITH FORM LINERS, OR, WITHIN 24 HOURS OF PLACEMENT, SAW CUT THE CRACK CONTROL JOINTS IN WITH THE USE OF AN EDGE GUIDE, FENCE, OR JIG WHICH IS REQUIRED TO ENSURE THAT THE CUT JOINT IS STRAIGHT, TRUE, AND ALIGNED ON ALL FACES OF THE PARAPET. THE ENTIRE LENGTH OF EACH CONTROL JOINT SHALL BE SEALED TO A MINIMUM DEPTH OF 1 1/2" WITH POLYURETHANE OR POLYMERIC MATERIAL CONFORMING TO ASTM C920, TYPE S.

BASIS OF PAYMENT. PAYMENT FOR THE ABOVE COMPLETED AND ACCEPTED QUANTITIES WILL BE MADE AT THE CONTRACT BID PRICE FOR:

ITEM	UNITS	DESCRIPTION
511E50001	CUBIC YARD	CLASS HP CONCRETE, BRIDGE DECK, AS PER PLAN
511E50101	CUBIC YARD	CLASS HP CONCRETE, BRIDGE DECK (PARAPET), AS PER PLAN

ITEM 516, INTEGRAL ABUTMENT EXPANSION JOINT SEAL, AS PER PLAN

INSTALL A 3 FOOT WIDE NEOPRENE SHEET AT LOCATIONS SHOWN IN THE PLANS. SECURE THE NEOPRENE SHEETING TO THE CONCRETE WITH 1-1/4" X #10 GAGE (LENGTH X SHANK DIAMETER) GALVANIZED BUTTON HEAD SPIKES THROUGH A 1 INCH OUTSIDE DIAMETER, #10 GAGE GALVANIZED WASHER. MAXIMUM FASTENER SPACING IS 9 INCHES. USE OF OTHER SIMILAR GALVANIZED DEVICES, WHICH WILL NOT DAMAGE EITHER THE NEOPRENE OR THE CONCRETE WILL BE SUBJECT TO THE APPROVAL OF THE ENGINEER.

CENTER THE NEOPRENE STRIPS ON ALL JOINTS. FOR HORIZONTAL JOINTS, SECURE THE HORIZONTAL NEOPRENE STRIP BY USING A SINGLE LINE OF FASTENERS, STARTING AT 6 INCHES(±) FROM THE TOP OF THE NEOPRENE STRIP. FOR THE VERTICAL JOINTS SECURE THE VERTICAL NEOPRENE STRIP BY USING A SINGLE VERTICAL LINE OF FASTENERS, STARTING AT 6 INCHES(±) FROM THE VERTICAL EDGE OF THE NEOPRENE STRIP NEAREST TO THE CENTERLINE OF ROADWAY. FOR VERTICAL JOINTS, INSTALL 2 ADDITIONAL FASTENERS AT 6 INCHES, CENTER TO CENTER, ACROSS THE TOP OF THE NEOPRENE STRIP ON THE SAME SIDE OF THE VERTICAL JOINT AS THE SINGLE VERTICAL ROW OF FASTENERS IS LOCATED.

THE VERTICAL NEOPRENE STRIPS SHALL COMPLETELY OVERLAP THE HORIZONTAL STRIPS. LAP LENGTHS OF THE HORIZONTAL STRIPS THAT ARE NOT VULCANIZED OR ADHESIVE BONDED, SHALL BE AT LEAST 1 FOOT IN LENGTH, OR 6 INCHES IN LENGTH IF THE LAP IS VULCANIZED OR ADHESIVE BONDED. NO LAPS ARE ACCEPTABLE IN VERTICALLY INSTALLED NEOPRENE STRIPS.

THE NEOPRENE SHEETING SHALL BE 3/32" THICK GENERAL PURPOSE, HEAVY DUTY NEOPRENE SHEET WITH NYLON FABRIC REINFORCEMENT. THE SHEETING SHALL BE "FAIRPRENE NUMBER NN-0003", BY E. I. DUPONT DE NEMOURS AND COMPANY, INC., "WINGPRENE" BY THE GOODYEAR TIRE AND RUBBER COMPANY, OR AN APPROVED ALTERNATE. THE NEOPRENE SHEETING SHALL CONFORM TO THE FOLLOWING:

DESCRIPTION OF TEST	ASTM METHOD	REQUIREMENT
THICKNESS, INCHES	D751	0.094 +/- 0.01
BREAKING STRENGTH, GRAB, LBS, MINIMUM (LONG. X TRANS.)	D751	700 X 700
ADHESIVE STRIP, 1" WIDE X 2" LONG, LBS MINIMUM	D751	9
BURST STRENGTH, PSI MINIMUM	D751	1400
HEAT AGING, 70 HR, 212 DEGREES F, 180 DEGREES BEND WITHOUT CRACKING	D2136	NO CRACKING OF COATING
LOW TEMP. BRITTLENESS, 1 HR, -40 DEGREES F, BEND AROUND 1/4" MANDREL	D2136	NO CRACKING OF COATING

METHOD OF MEASUREMENT: THE DEPARTMENT WILL MEASURE THE TOTAL LENGTH OF JOINT TO BE SEALED BY THE NUMBER OF FEET.

BASIS OF PAYMENT: THE DEPARTMENT WILL PAY FOR ACCEPTED QUANTITIES AT THE CONTRACT PRICE FOR ITEM 516, INTEGRAL ABUTMENT EXPANSION JOINT SEAL, AS PER PLAN.

ITEM 526, REINFORCED CONCRETE APPROACH SLABS (T-15"), AS PER PLAN

CONCRETE FOR APPROACH SLABS SHALL BE CLASS HP CONCRETE, MIX HP 4, AS PER PLAN. ALL ADDITIONAL CONCRETE AND REINFORCING STEEL REQUIRED FOR CURBS OR PARAPETS ON APPROACH SLABS SHALL BE INCLUDED FOR PAYMENT WITH ITEM 526.

ITEM 530, SPECIAL - FORM LINER

THIS ITEM SHALL CONSIST OF PROVIDING A FORM LINER FOR THE EXTERIOR SURFACES OF THE REINFORCED CONCRETE BRIDGE PARAPETS AND DECKS WHERE SHOWN ON THE PLANS. THE FORM LINER SHALL PROVIDE A FINISHED APPEARANCE OF DRY STACKED STONE.

ACCEPTABLE FORM LINERS ARE #12003 NEW ENGLAND DRY STACK AS MANUFACTURED BY CUSTOM ROCK INTERNATIONAL, 1156 HOMER STREET, ST. PAUL, MINNESOTA 55116; #17910 ANTIETAM DRYSTACK AS MANUFACTURED BY FITZGERALD FORMLINERS, 1341 EAST PAMONA STREET, SANTA ANA, CALIFORNIA 92705; OR AN APPROVED EQUAL.

THE CONTRACTOR SHALL SUBMIT PRODUCT INFORMATION FOR THE PROPOSED FORM LINER AND A SAMPLE CAST CONCRETE PANEL TO THE ENGINEER FOR APPROVAL. PAYMENT FOR ALL LABOR, MATERIALS, EQUIPMENT AND INCIDENTALS NECESSARY TO USE FORM LINER WHERE SHOWN ON THE PLANS SHALL BE MADE AT THE CONTRACT UNIT PRICE PER SQUARE FOOT FOR ITEM 530, SPECIAL - FORM LINER.

PLAN ABBREVIATIONS

ABUT.	ABUTMENT
APPROX.	APPROXIMATE
BOT.	BOTTOM
BRG.	BEARING
C/C	CENTER-TO-CENTER
CONST.	CONSTRUCTION
C.J.	CONSTRUCTION JOINT
CL.	CLEAR COVER
CONC.	CONCRETE
DIA.	DIAMETER
DWG.	DRAWING
EXIST.	EXISTING
E.F.	EACH FACE
EL.	ELEVATION
F.A.	FORWARD ABUTMENT
F.F.	FAR FACE
FWD.	FORWARD
HMM	HIGH MOLECULAR WEIGHT METHACRYLATE
INV.	INVERT
LONG.	LONGITUDINAL
MAX.	MAXIMUM
MIN.	MINIMUM
N.P.C.P.P.	NON-PERFORATED CORRUGATED PLASTIC PIPE
N.F.	NEAR FACE
P.C.P.P.	PERFORATED CORRUGATED PLASTIC PIPE
PEJF	PREFORMED EXPANSION JOINT FILLER
PROP.	PROPOSED
R.A.	REAR ABUTMENT
SPA.	SPACE, SPACES
STA.	STATION
STD.	STANDARD
REINF.	REINFORCING, REINFORCED
TYP.	TYPICAL
U.N.O.	UNLESS NOTED OTHERWISE



REVIEWED	DATE
GMM	03/01/05
STRUCTURE FILE NUMBER	2801906/2801922

DRAWN	PAT	REVIS
DESIGNED	PAT	DJP
CHECKED		


STRUCTURE GENERAL NOTES
BRIDGE NO. 6EA-422-1952 / 6EA-422-1975
U.S. 422 OVER GRAND RIVER / GRAND RIVER TRIBUTARY

GEA/POR-422-
18.31/0.00


2 / 2

222A
332


CALCULATED BY: PAT 02/01/05
CHECKED BY: DJP 02/01/05

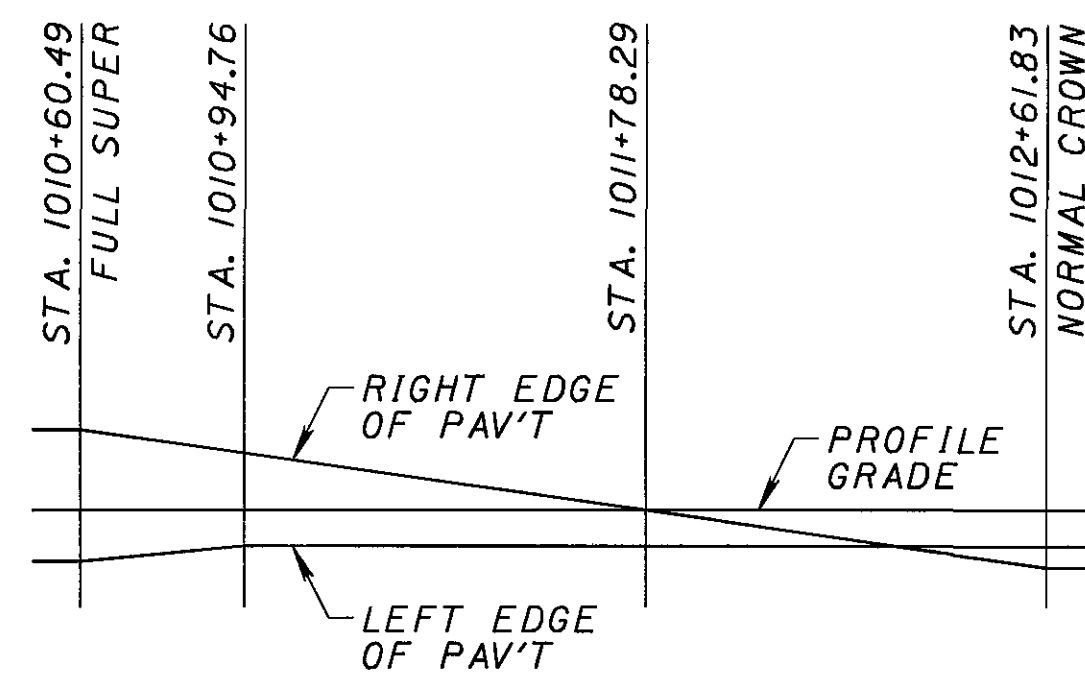[illegible]


SUPERELEVATION TRANSITION DIAGRAM

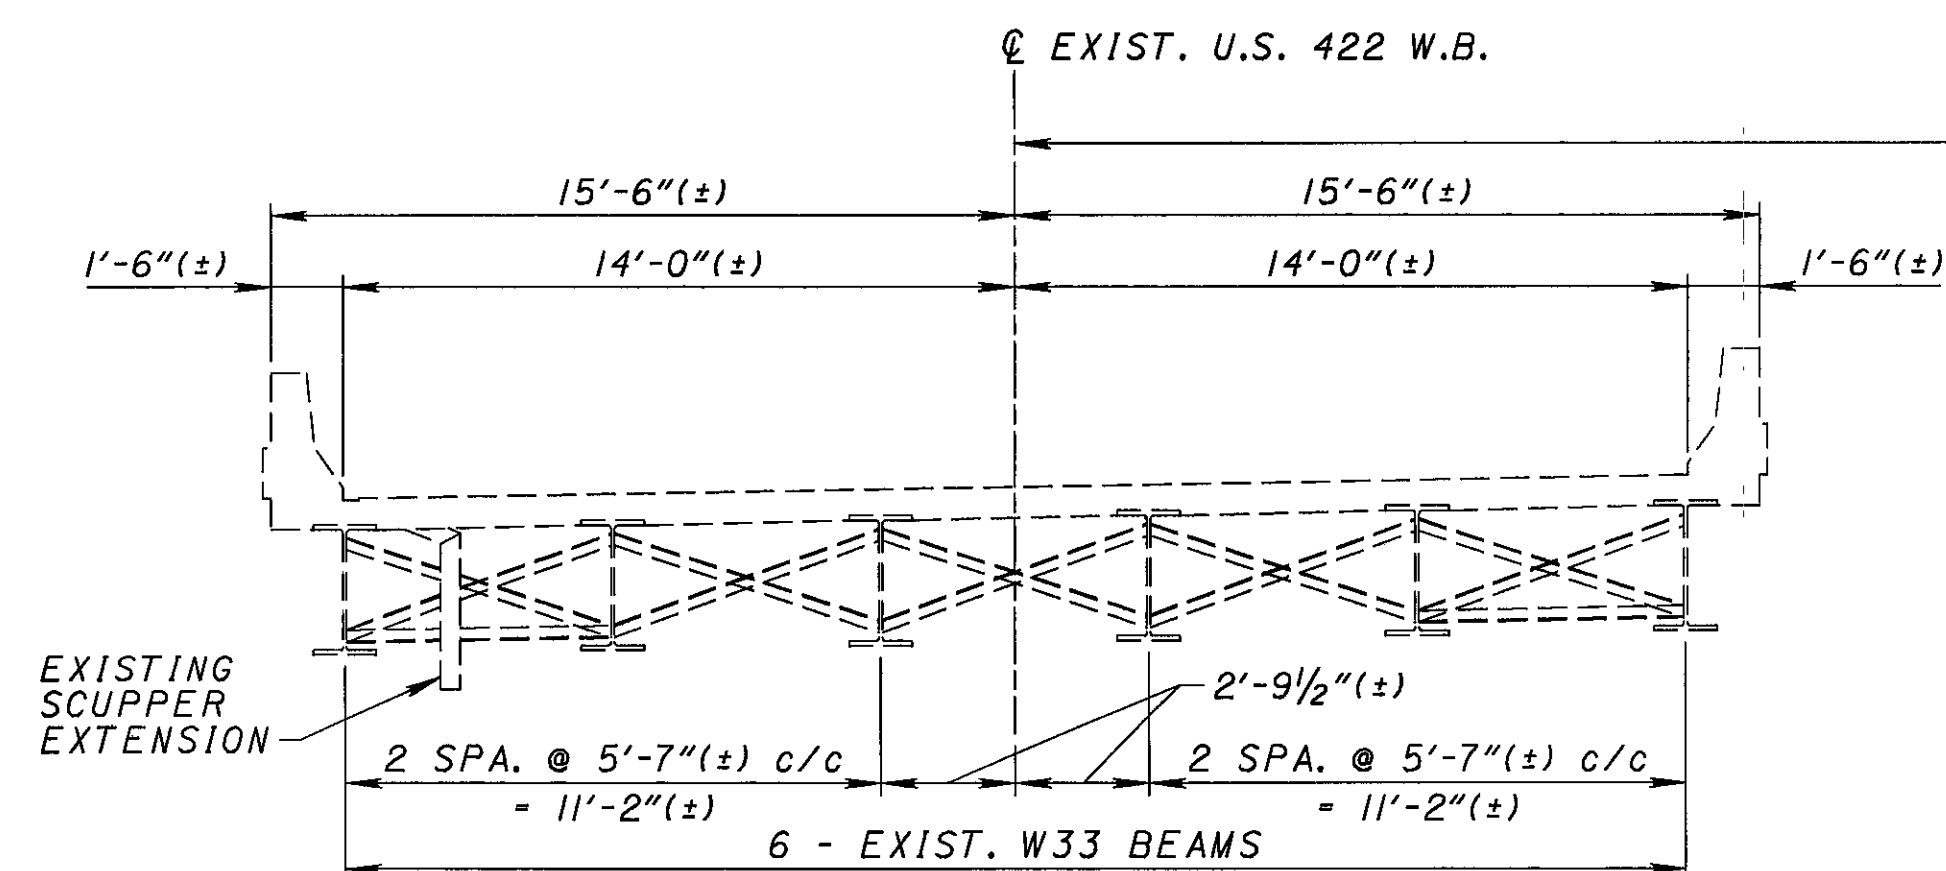


EXISTING TRANSVERSE SECTION - WESTBOUND

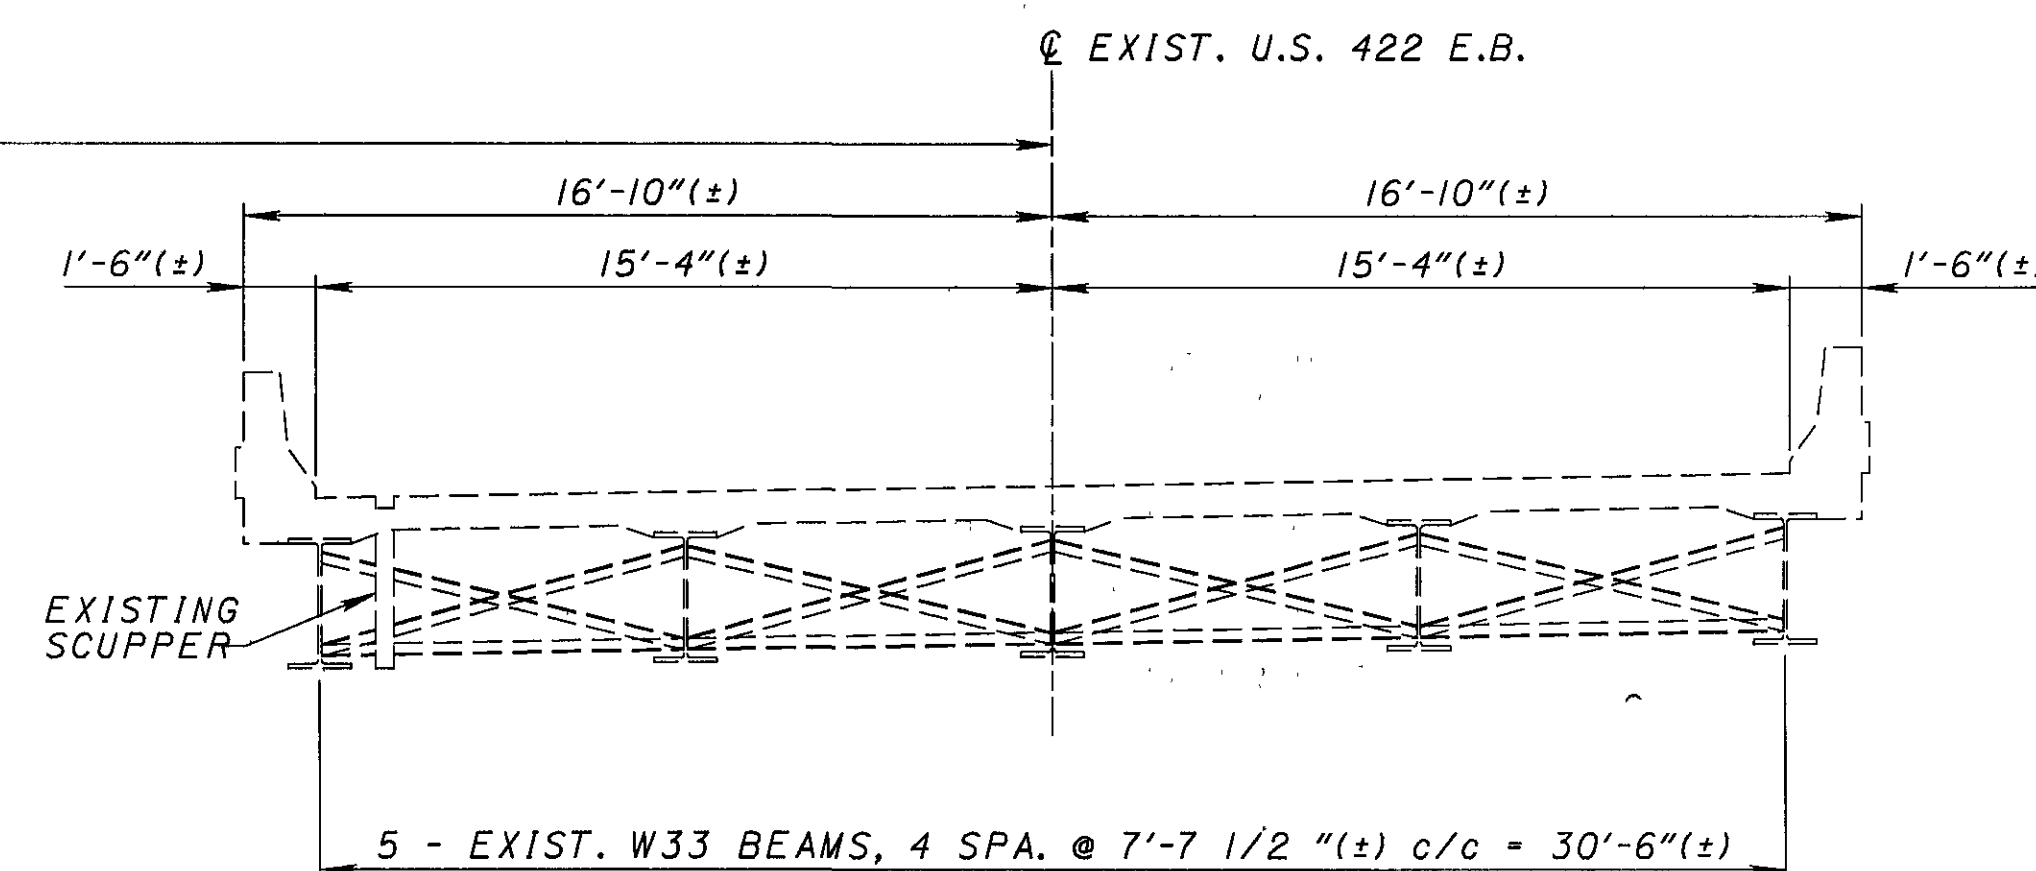

EXISTING TRANSVERSE SECTION - EASTBOUND

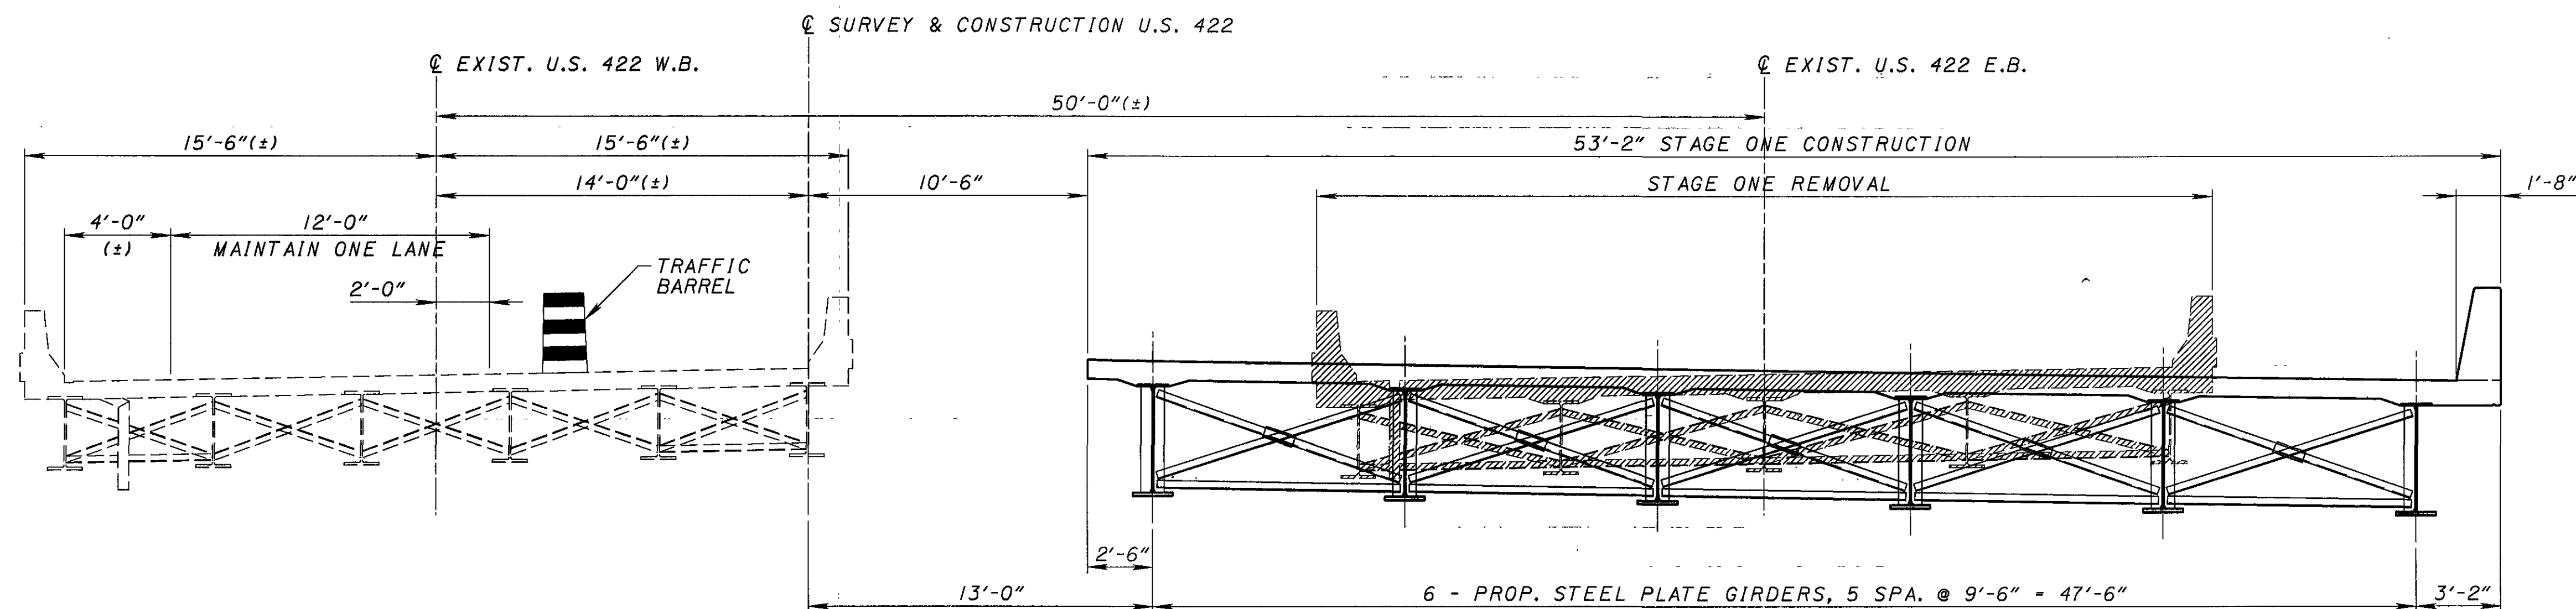


STAGE ONE CONSTRUCTION

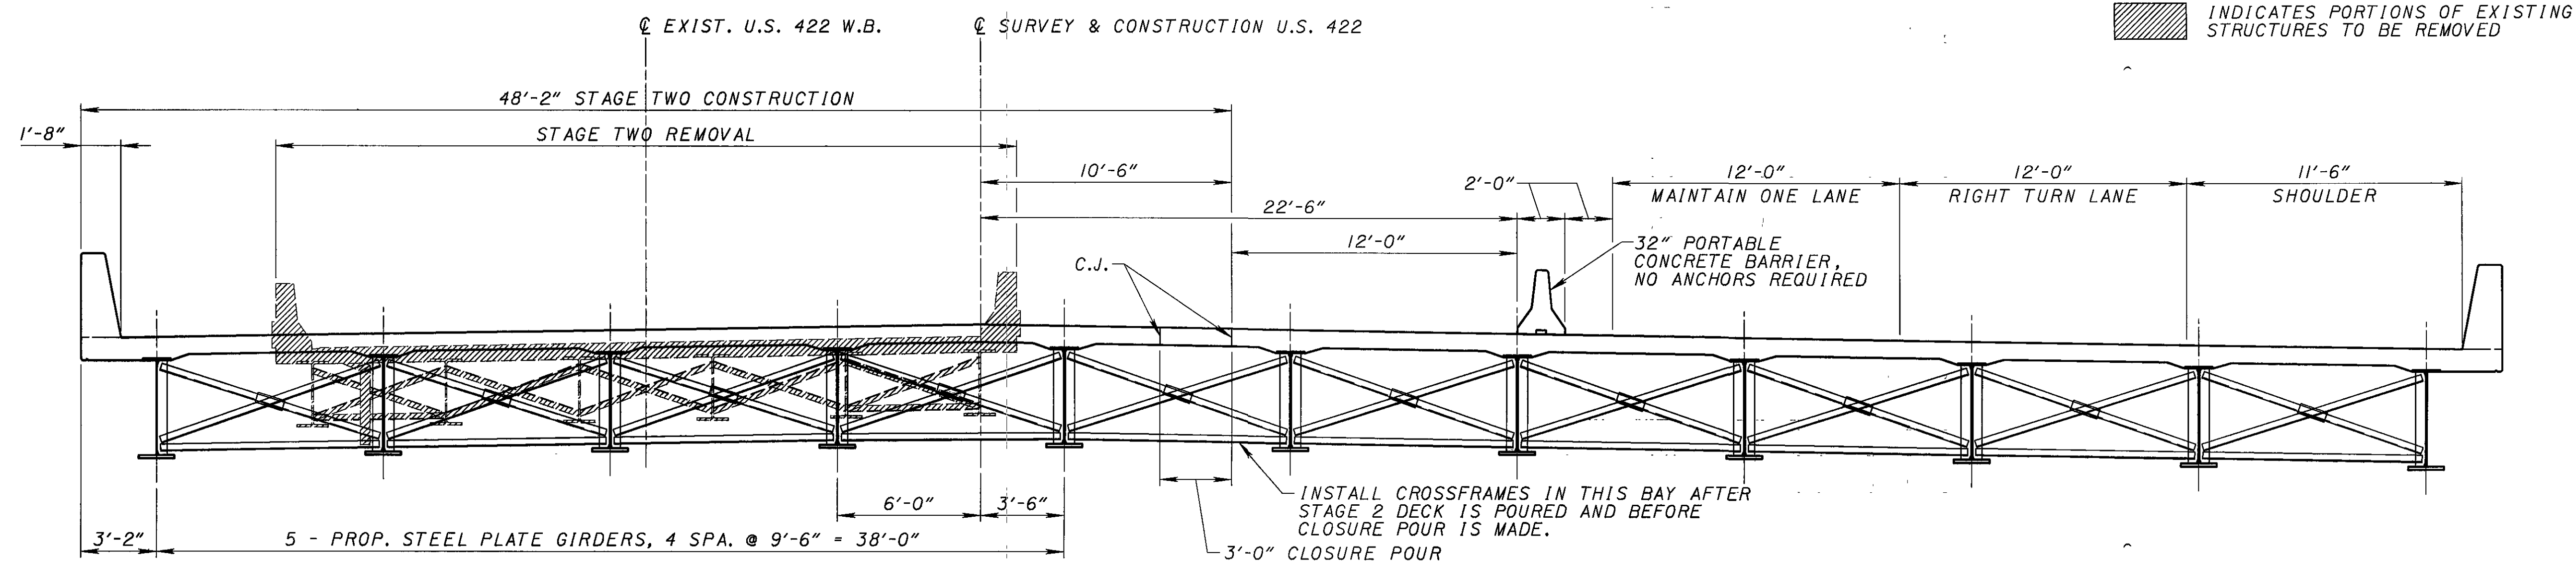

STAGE TWO CONSTRUCTION

NOTE:
SEE SUGGESTED CONSTRUCTION
PROCEDURE ON SHEET 4/19.

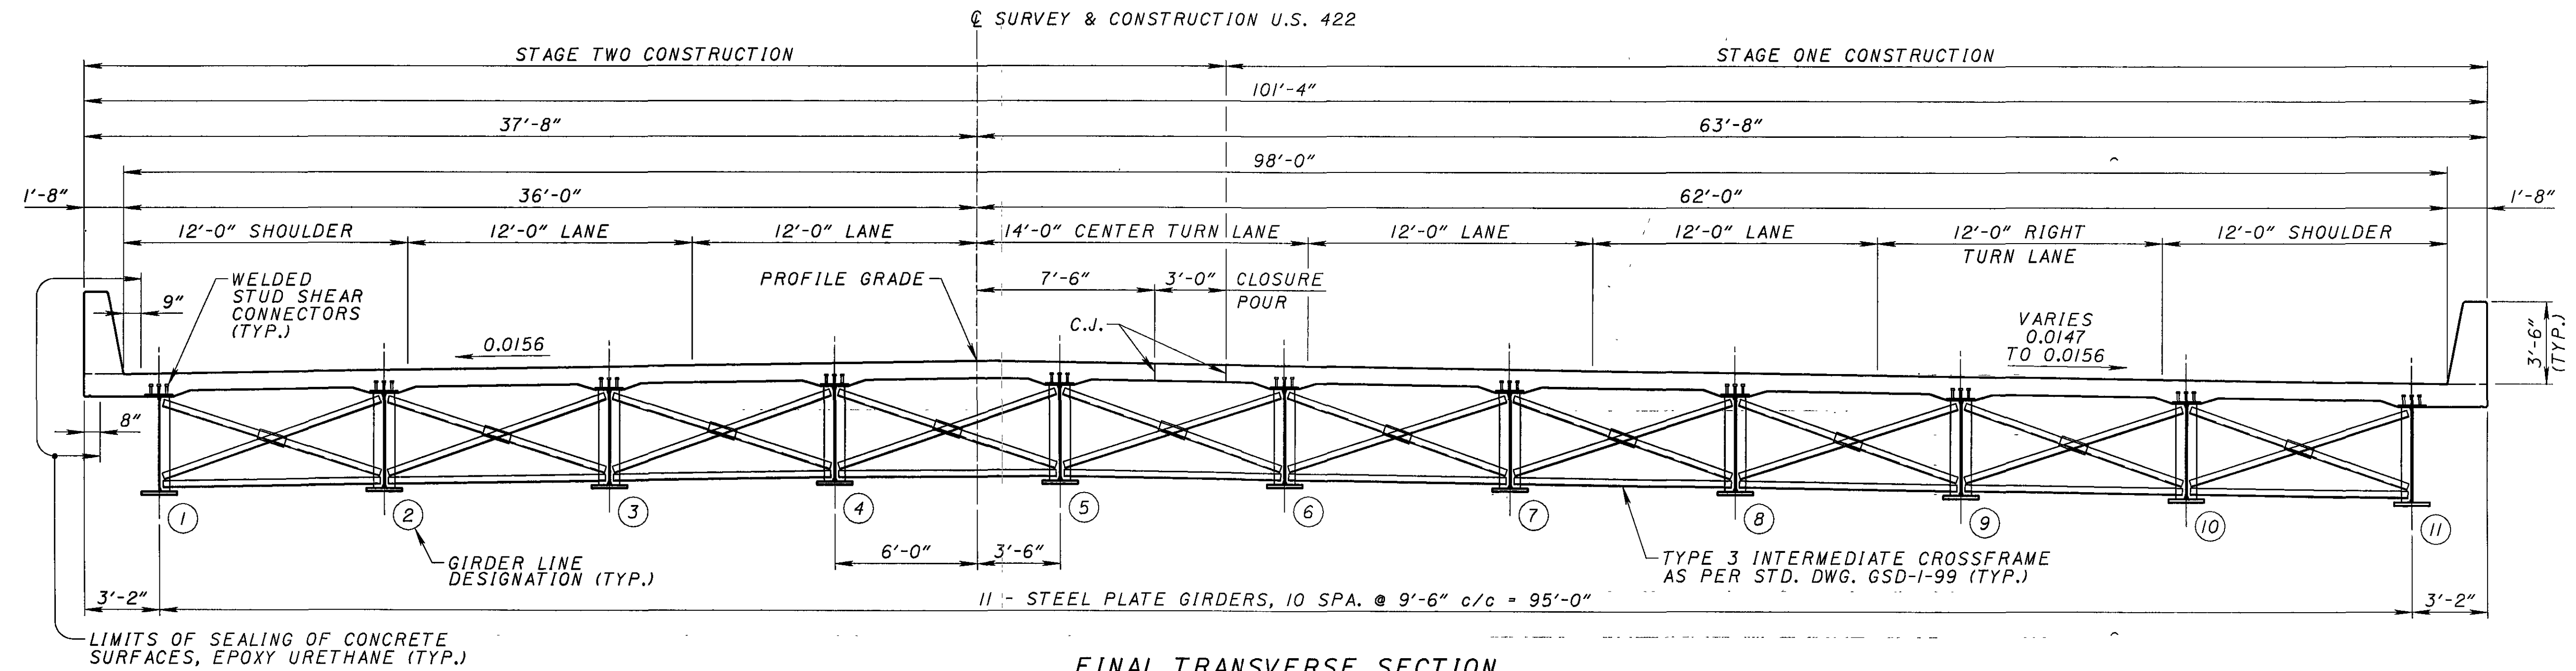


FINAL TRANSVERSE SECTION

REINFORCING STEEL NOT SHOWN
SEE SHEET XX/XX


SUGGESTED CONSTRUCTION PROCEDURE

1. IMPLEMENT PHASE ONE MAINTENANCE OF TRAFFIC. CLOSE THE EASTBOUND LANES OF U.S. 422, AND MAINTAIN ONE LANE OF TRAFFIC ON THE EXISTING WESTBOUND BRIDGE.
2. INSTALL TEMPORARY SHEETING.
3. REMOVE THE EXISTING EASTBOUND BRIDGE.
4. CONSTRUCT STAGE ONE OF THE PROPOSED BRIDGE.
5. IMPLEMENT PHASE TWO MAINTENANCE OF TRAFFIC. CLOSE THE WESTBOUND LANES OF U.S. 422 AND MAINTAIN ONE LANE OF TRAFFIC PLUS A RIGHT TURN LANE ON THE PORTION OF THE PROPOSED BRIDGE COMPLETED IN STAGE ONE.
6. REMOVE THE EXISTING WESTBOUND BRIDGE.
7. CONSTRUCT STAGE TWO OF THE PROPOSED BRIDGE.
8. INSTALL CROSSFRAMES IN BAY BENEATH CLOSURE POUR.
9. PLACE CLOSURE POUR.
10. REMOVE TEMPORARY SHEETING.
11. OPEN BRIDGE TO FULL TRAFFIC.


THE ABOVE IS A SUGGESTED CONSTRUCTION PROCEDURE. THE CONTRACTOR SHALL SUBMIT HIS PROPOSED CONSTRUCTION PROCEDURE AND SCHEDULE TO THE DIRECTOR FOR APPROVAL BEFORE BEGINNING CONSTRUCTION. NO CONSTRUCTION OPERATIONS WILL BE PERMITTED WITHOUT PRIOR APPROVAL.

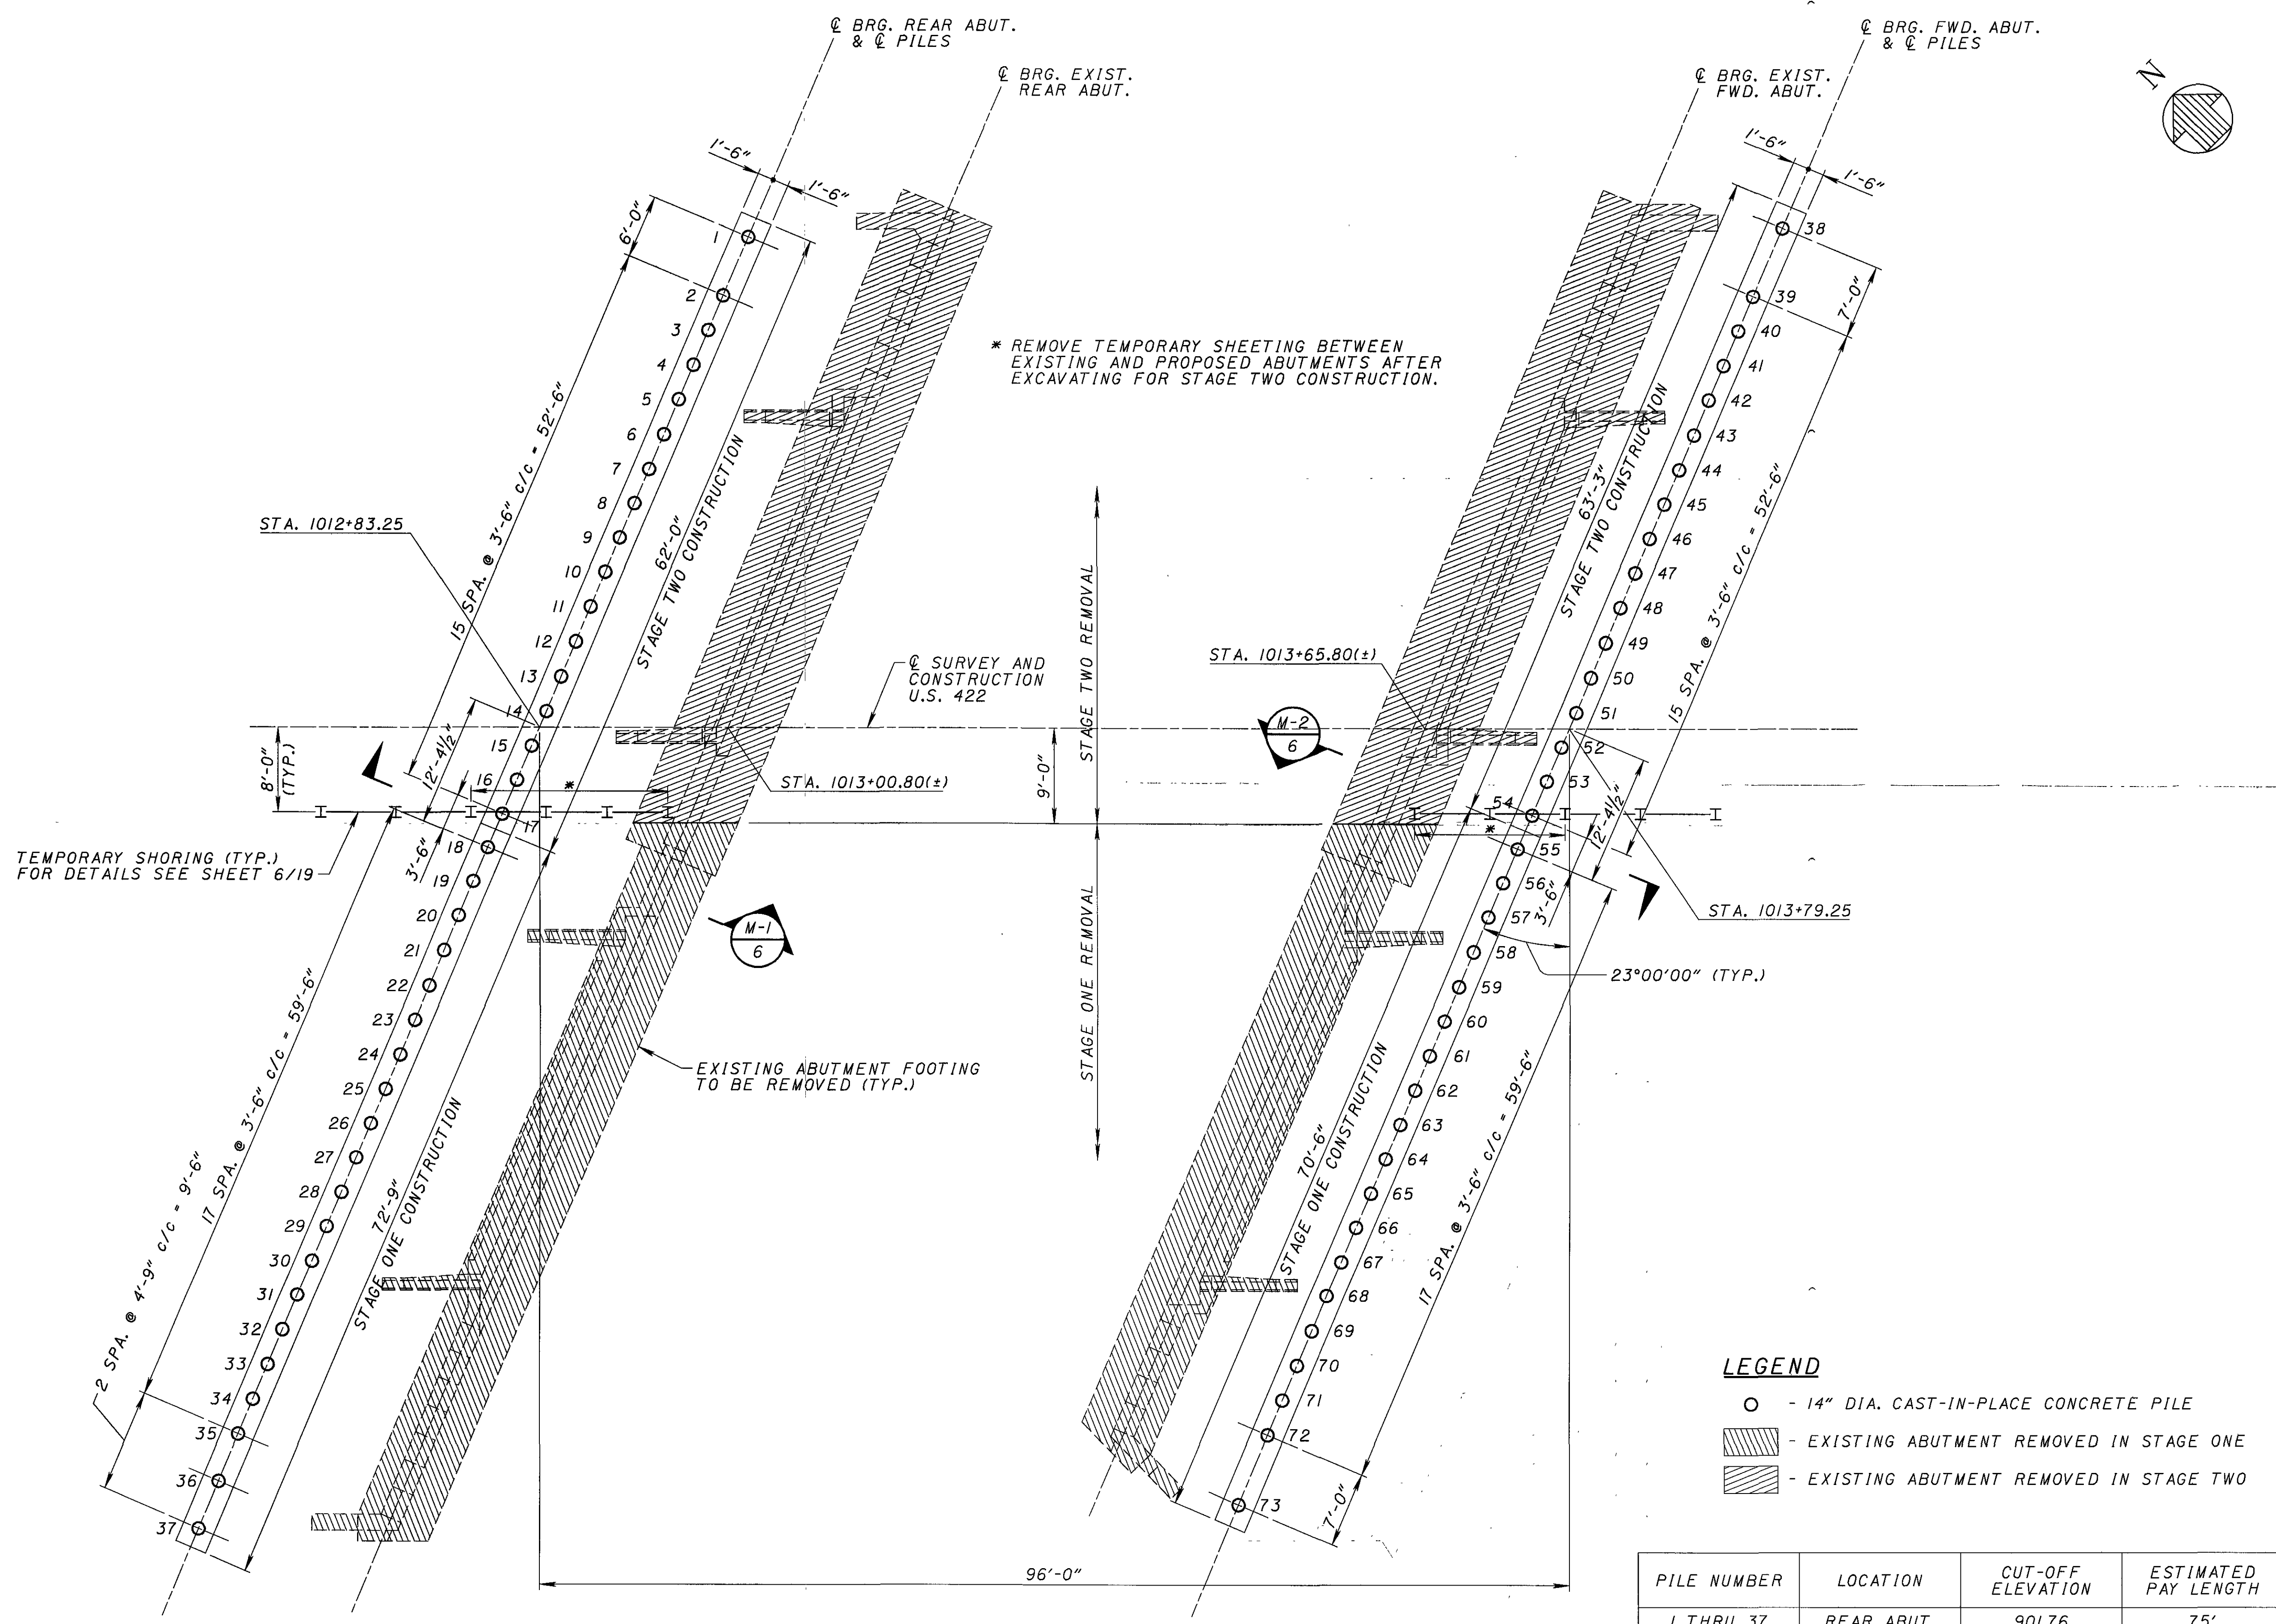

SUBSTRUCTURE LOCATION AND PILE PLAN

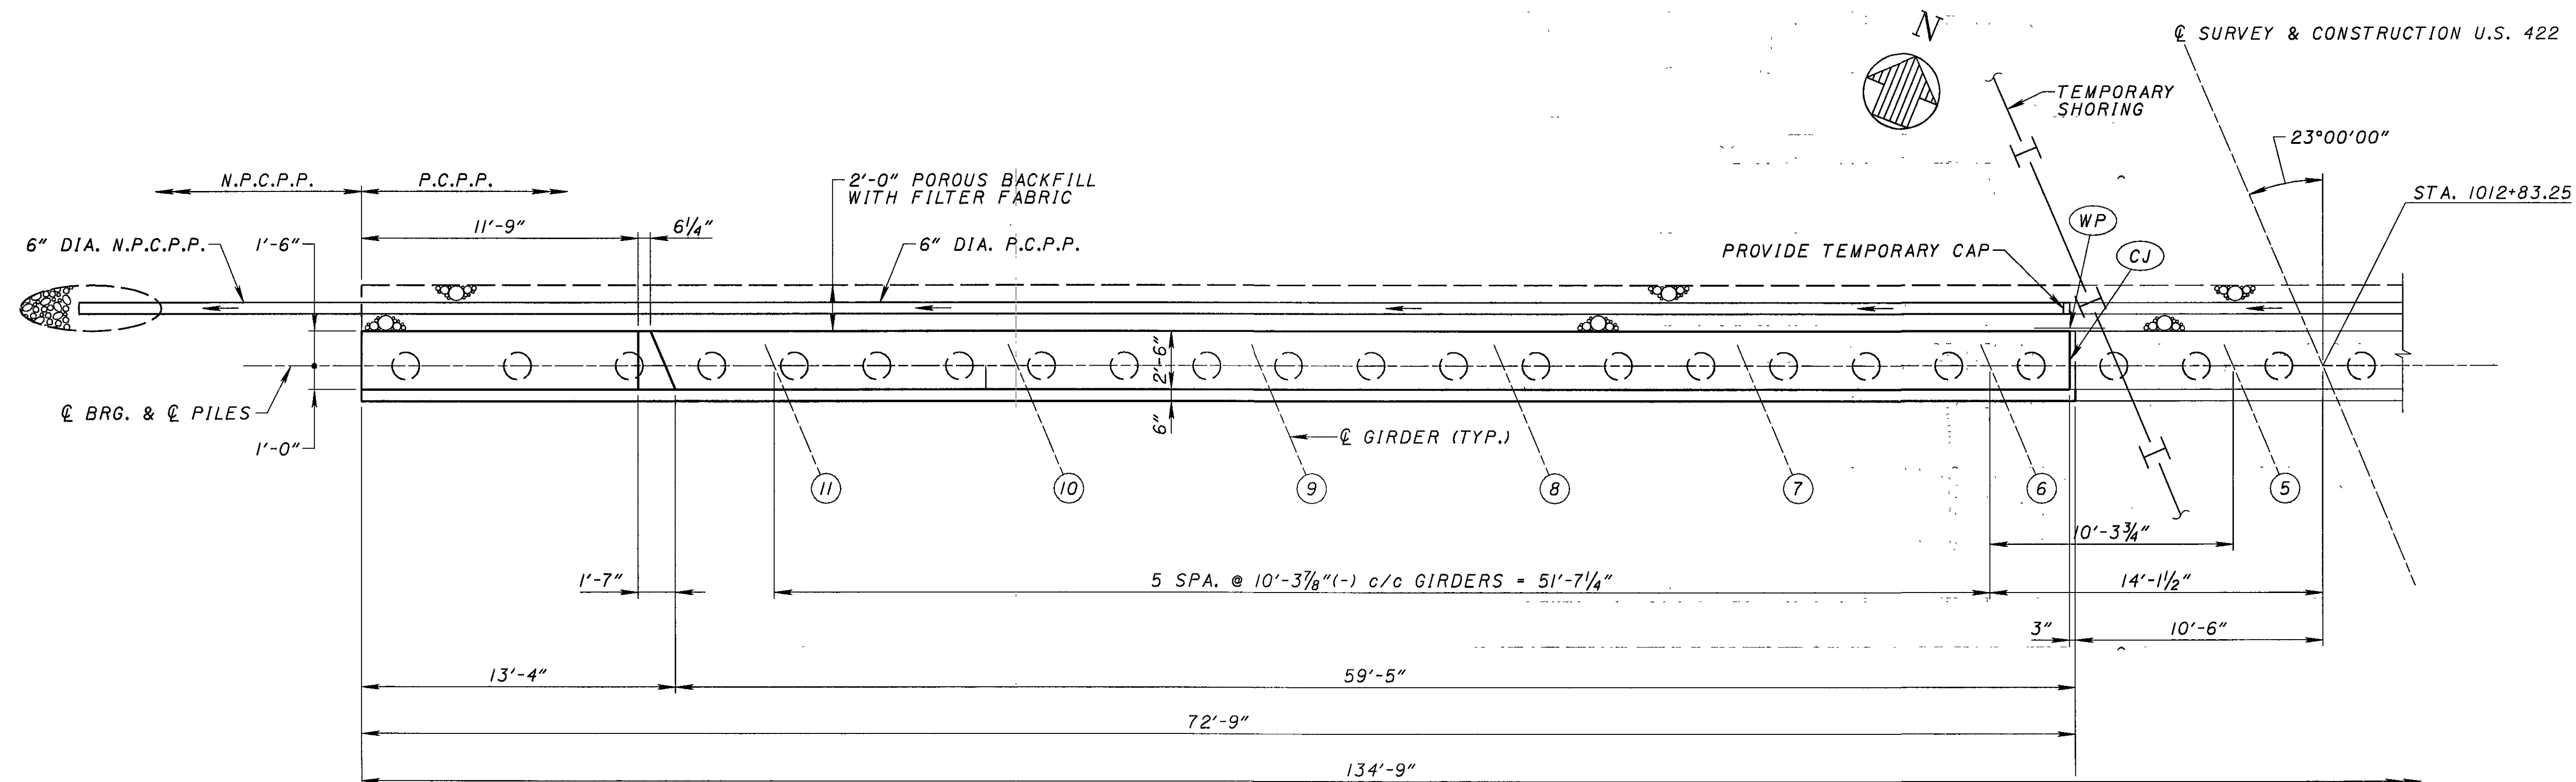

PART PLAN

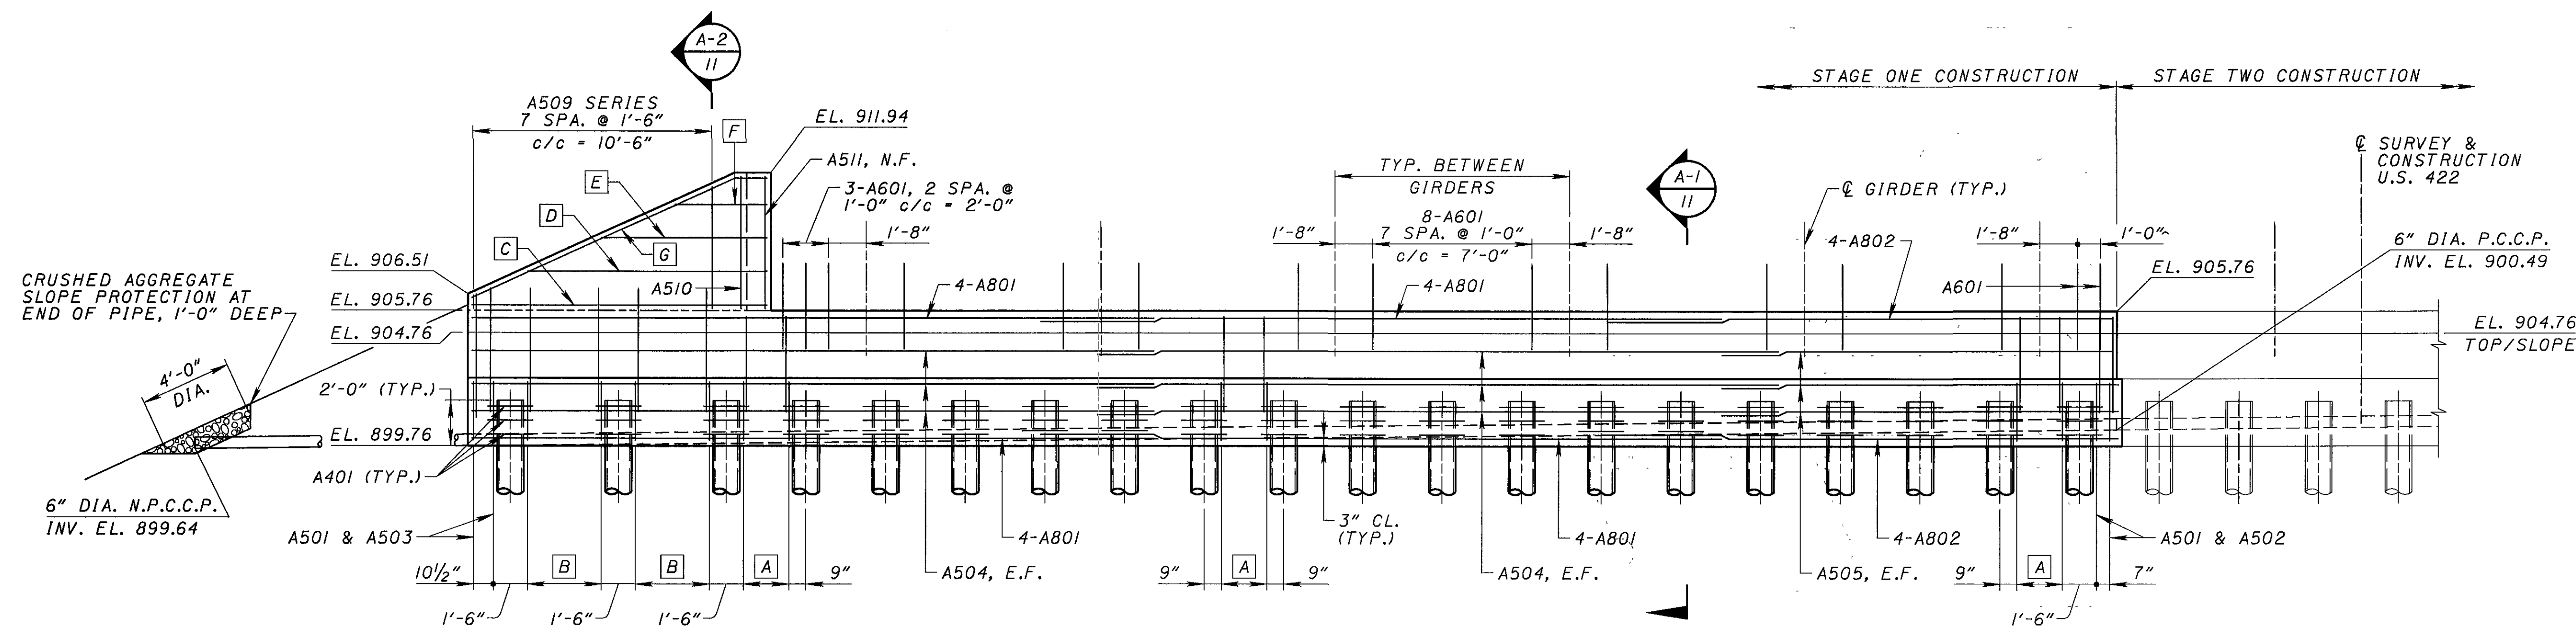


PART ELEVATION

LEGEND


- | | |
|--------------------------------------|-----------------------------|
| (CJ) CONTRACTION JOINT | |
| (WP) TYPE 2 WATERPROOFING, 3'-0\" | |
| [A] 3-A501 & 3-A502, 2 SPA. @ 1'-0\" | [E] A525, N.F. & A526, F.F. |
| [B] 4-A501 & 4-A503, 3 SPA. @ 1'-1\" | [F] A527, N.F. & A528, F.F. |
| [C] A521, N.F. & A522, F.F. | [G] A529, N.F. & A530, F.F. |
| [D] A523, N.F. & A524, F.F. | |

NOTES

- ALL REINFORCING STEEL SHALL BE PLACED TO PROVIDE A MINIMUM CLEAR COVER OF 2\"
- MINIMUM LAP LENGTHS, UNLESS NOTED OTHERWISE, SHALL BE AS FOLLOWS:
#5 BARS - 2'-11\"
#8 BARS - 5'-8\"
- POROUS BACKFILL WITH FILTER FABRIC, 2 FEET THICK, SHALL EXTEND UP TO THE PLANE OF THE SUBGRADE, TO 1 FOOT BELOW THE EMBANKMENT SURFACE, AND Laterally TO THE ENDS OF THE WINGWALLS.
- FOR SUBSTRUCTURE LOCATION AND PILE PLAN, SEE SHEET 5/19.

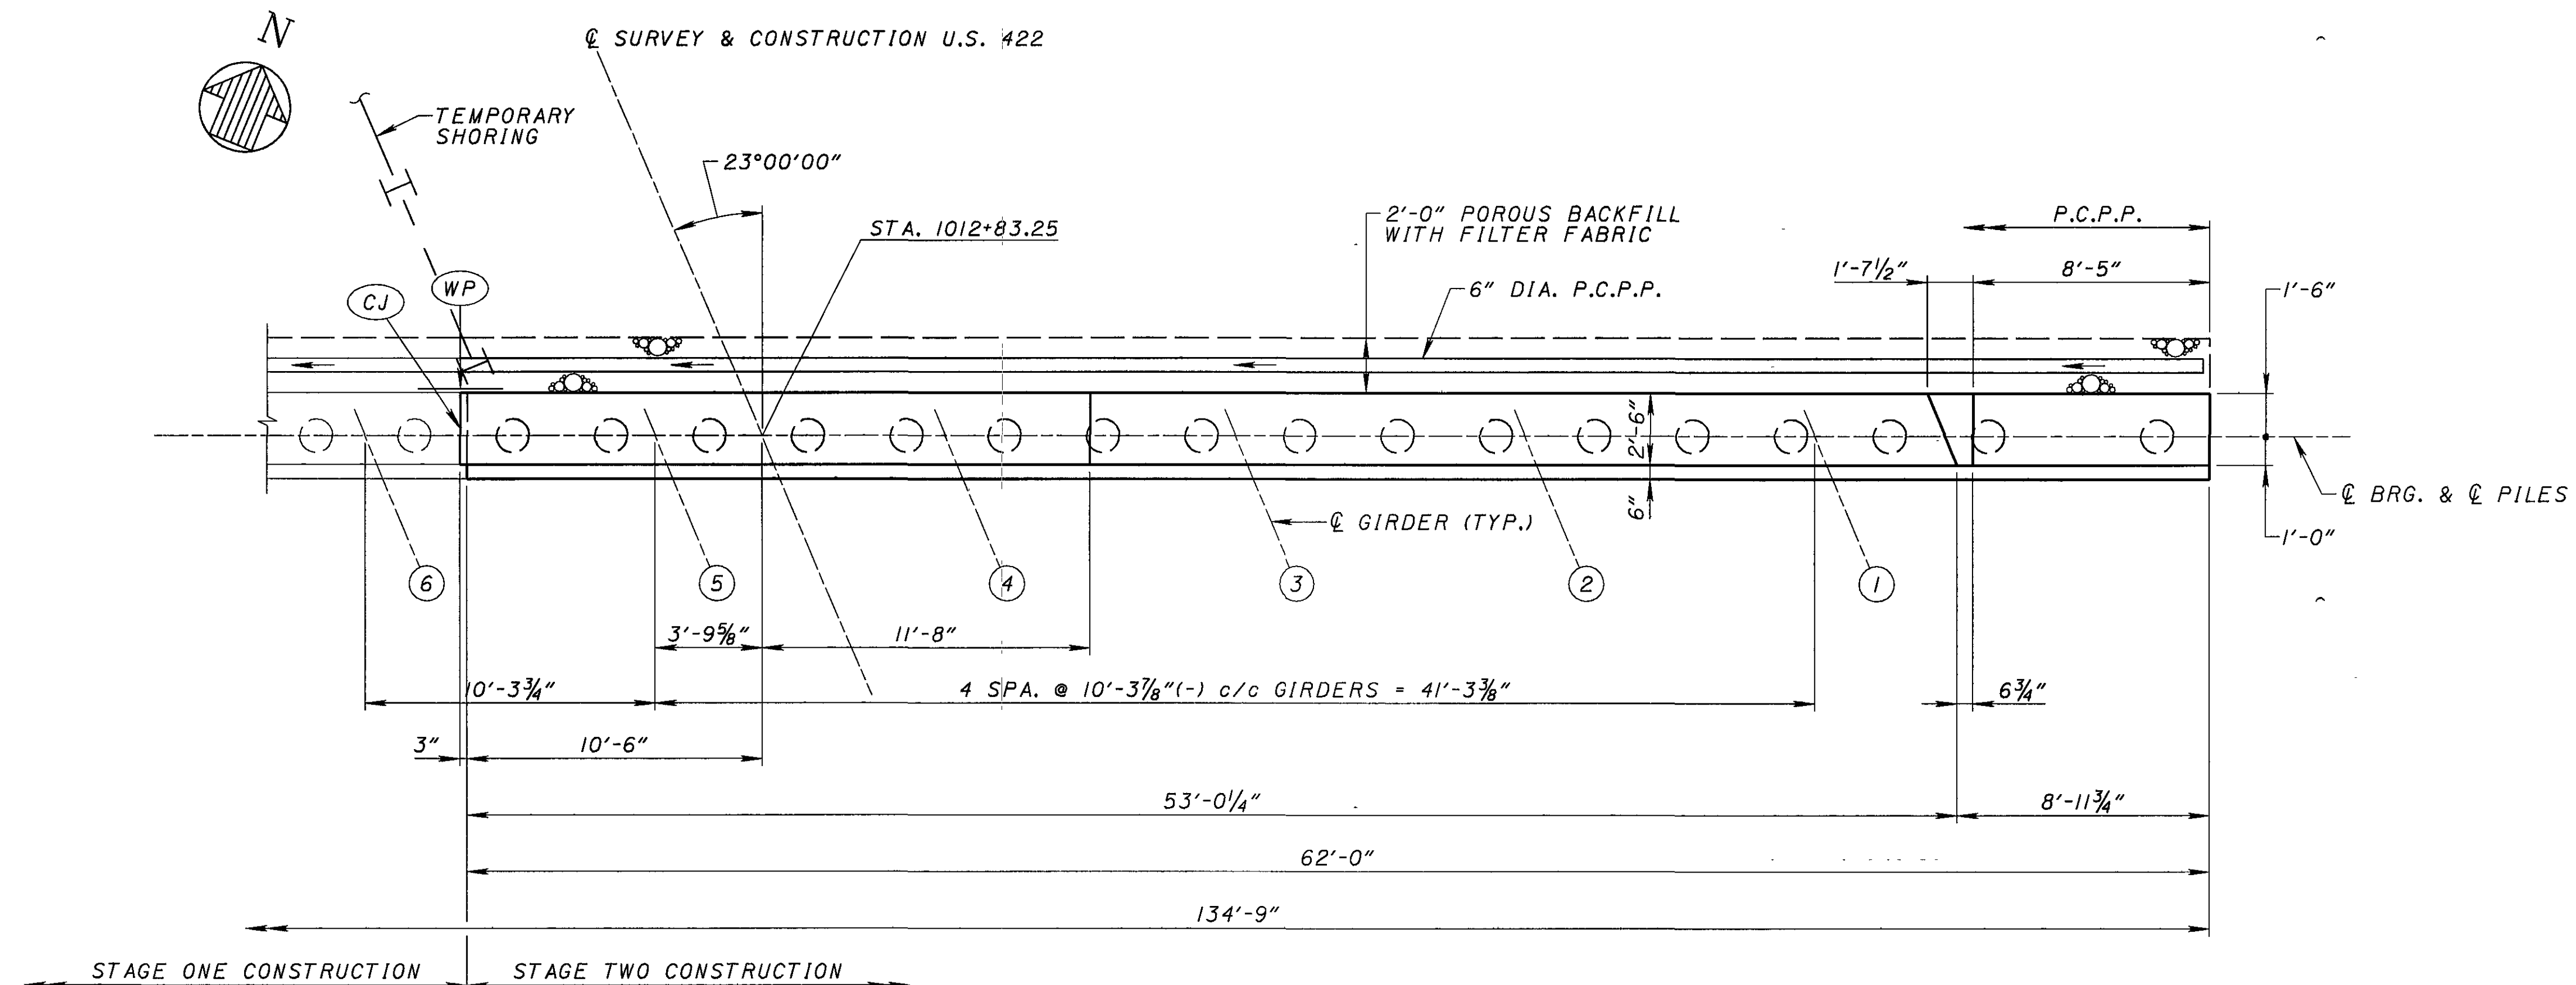

PART PLAN

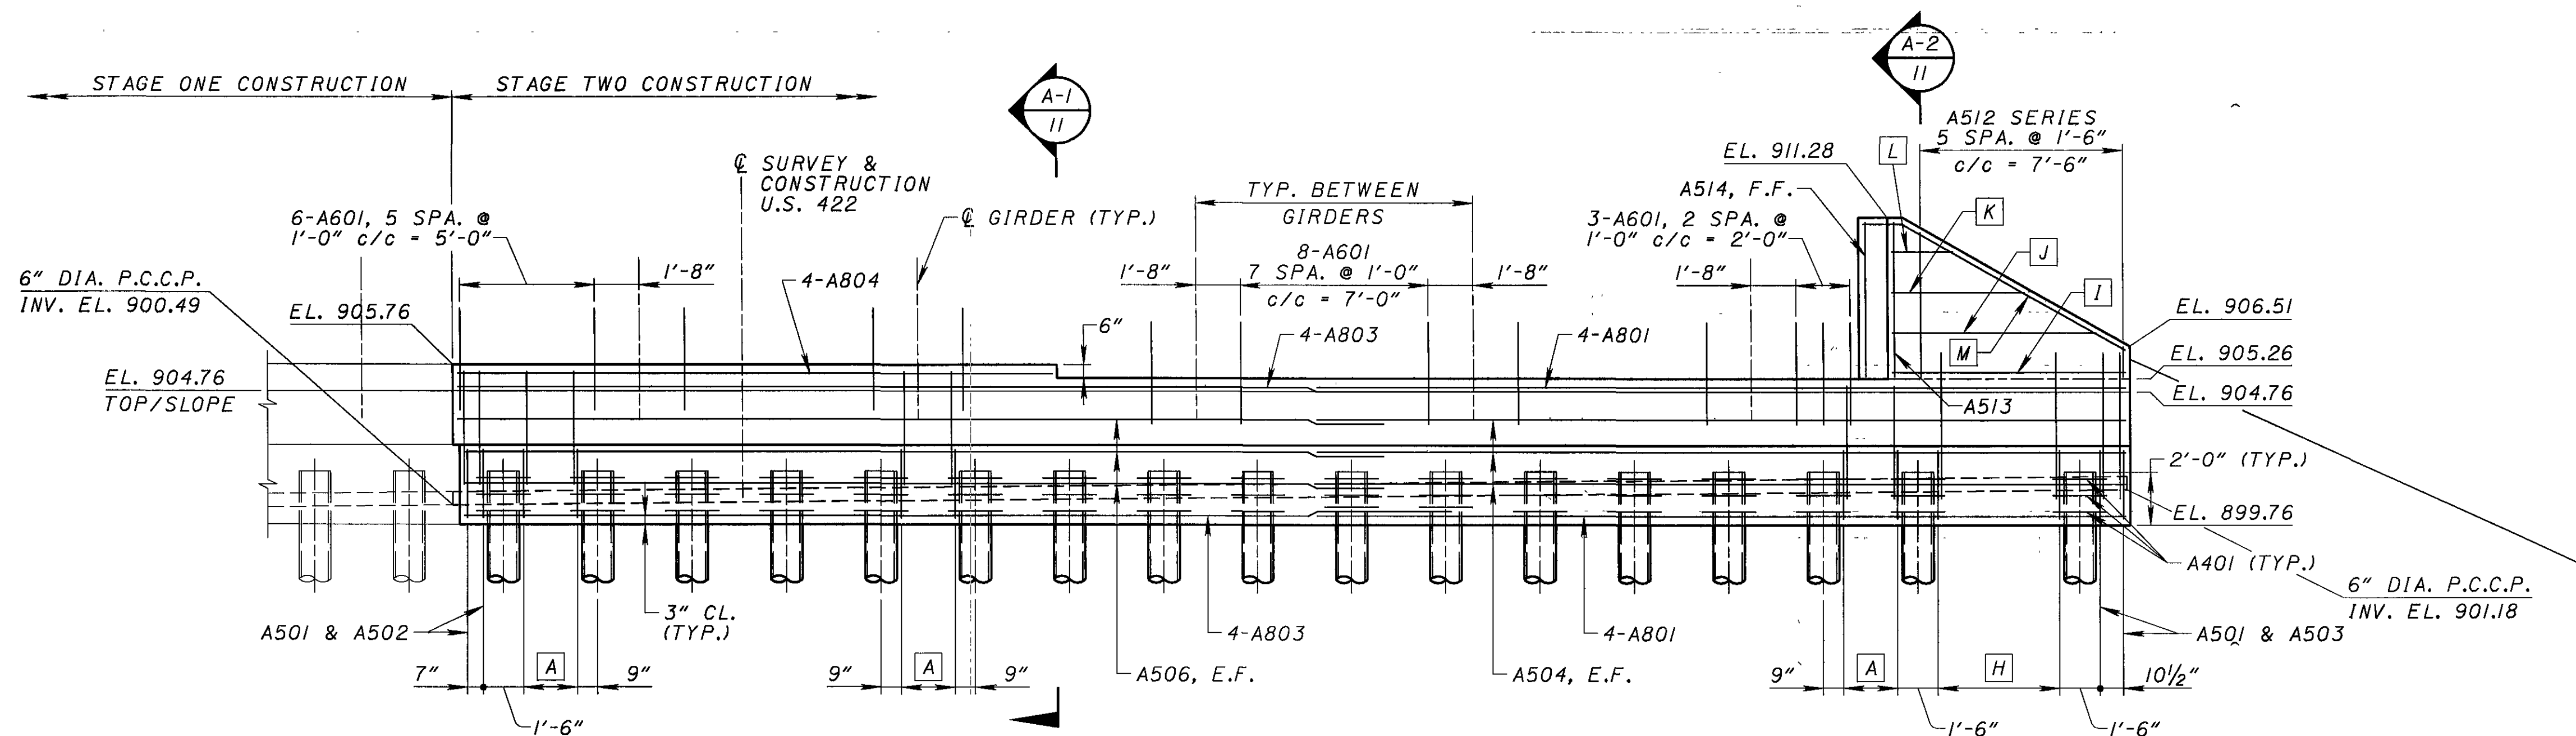


PART ELEVATION

LEGEND


- | | |
|---|-----------------------------|
| (CJ) CONTRACTION JOINT | |
| (WP) TYPE 2 WATERPROOFING, 3'-0" WIDE, CENTERED OVER THE JOINT, EXTENDING FROM THE BOTTOM OF THE FOOTING TO THE BEAM SEAT | |
| [A] 3-A501 & 3-A502, 2 SPA. @ 1'-0" c/c = 2'-0" TYP. BETWEEN PILES UNLESS OTHERWISE SHOWN | [K] A535, N.F. & A536, F.F. |
| [H] 4-A501 & 4-A503, 3 SPA. @ 1'-6" c/c = 4'-6" | [L] A537, N.F. & A538, F.F. |
| [I] A531, N.F. & A532, F.F. | [M] A539, N.F. & A540, F.F. |
| [J] A533, N.F. & A534, F.F. | |

NOTES

- ALL REINFORCING STEEL SHALL BE PLACED TO PROVIDE A MINIMUM CLEAR COVER OF 2" UNLESS OTHERWISE SHOWN.
- MINIMUM LAP LENGTHS, UNLESS NOTED OTHERWISE, SHALL BE AS FOLLOWS:
#5 BARS - 2'-11"
#8 BARS - 5'-8"
- POROUS BACKFILL WITH FILTER FABRIC, 2 FEET THICK, SHALL EXTEND UP TO THE PLANE OF THE SUBGRADE, TO 1 FOOT BELOW THE EMBANKMENT SURFACE, AND Laterally TO THE ENDS OF THE WINGWALLS.
- FOR SUBSTRUCTURE LOCATION AND PILE PLAN, SEE SHEET 5/19.

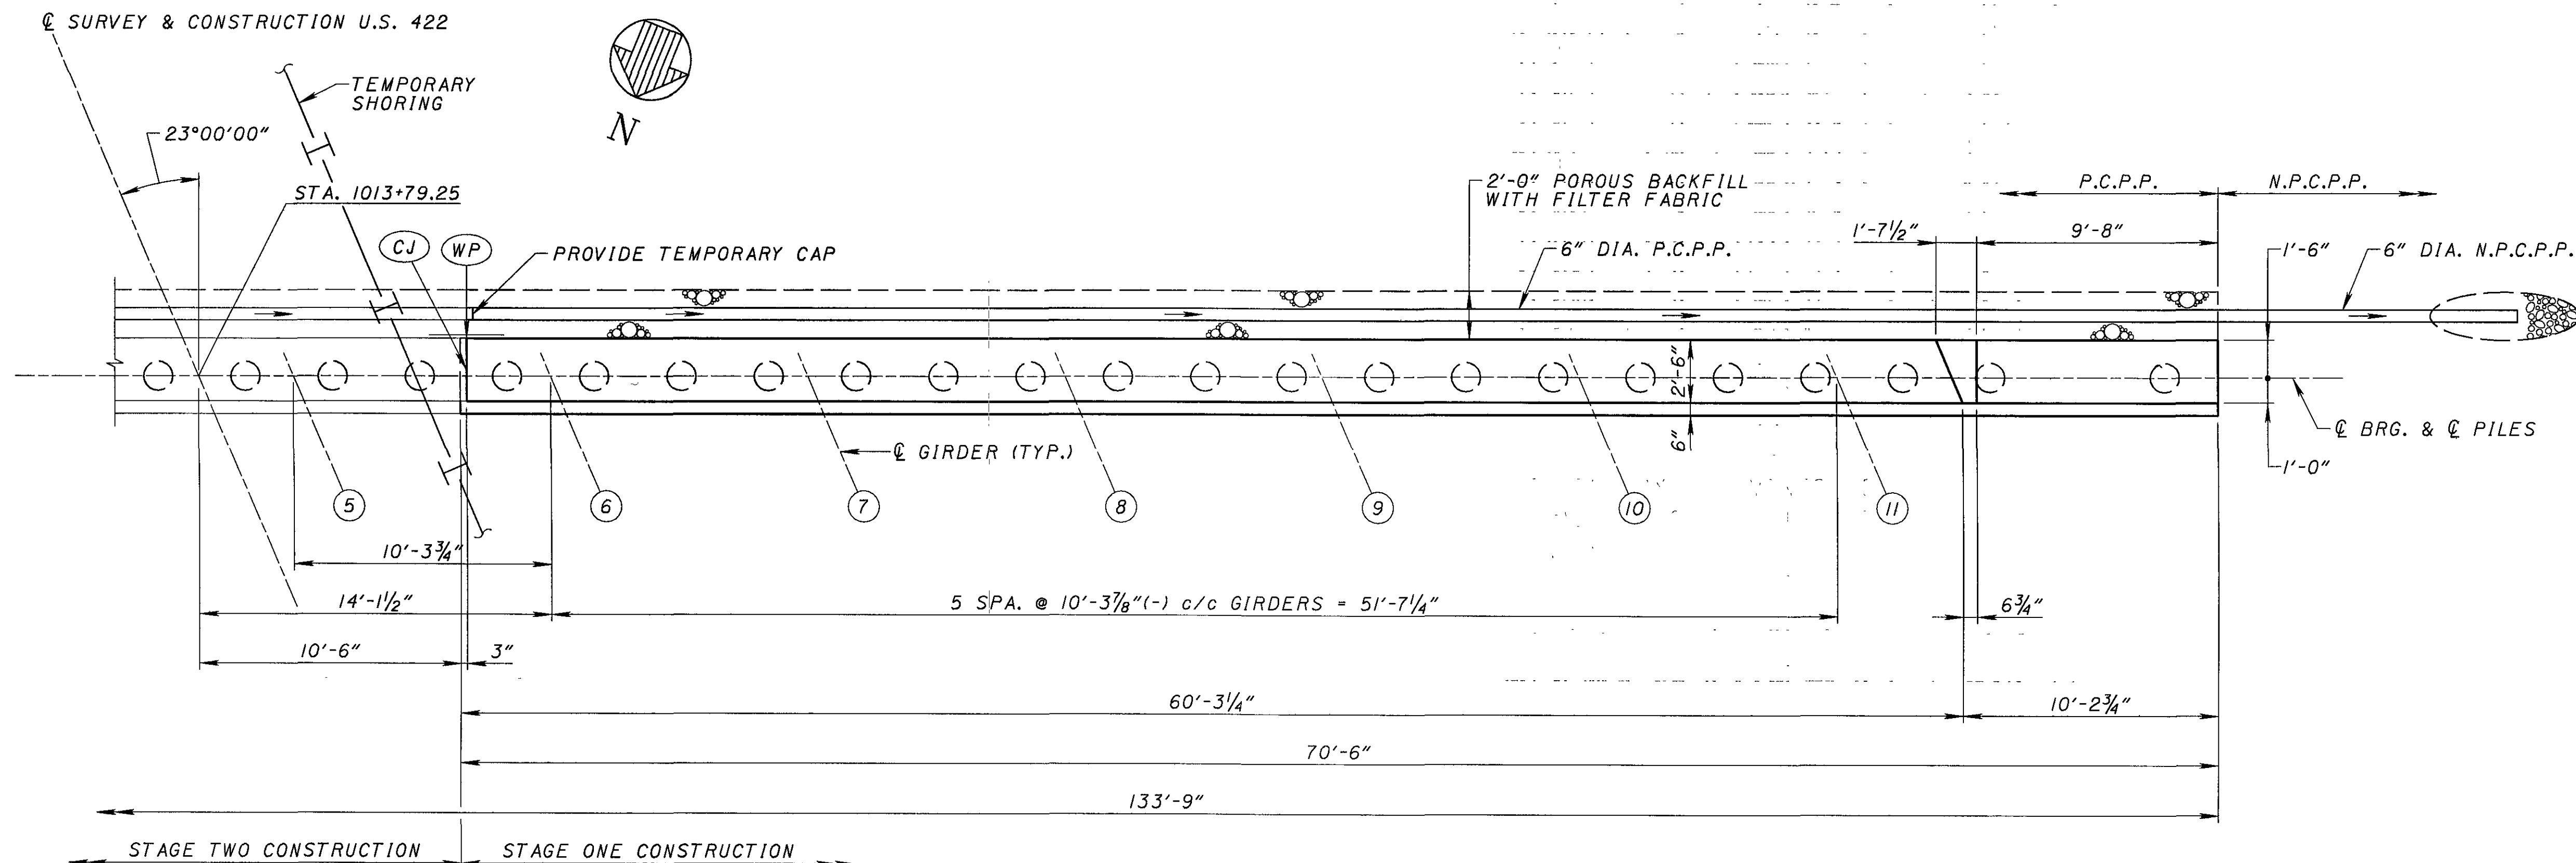

PART PLAN

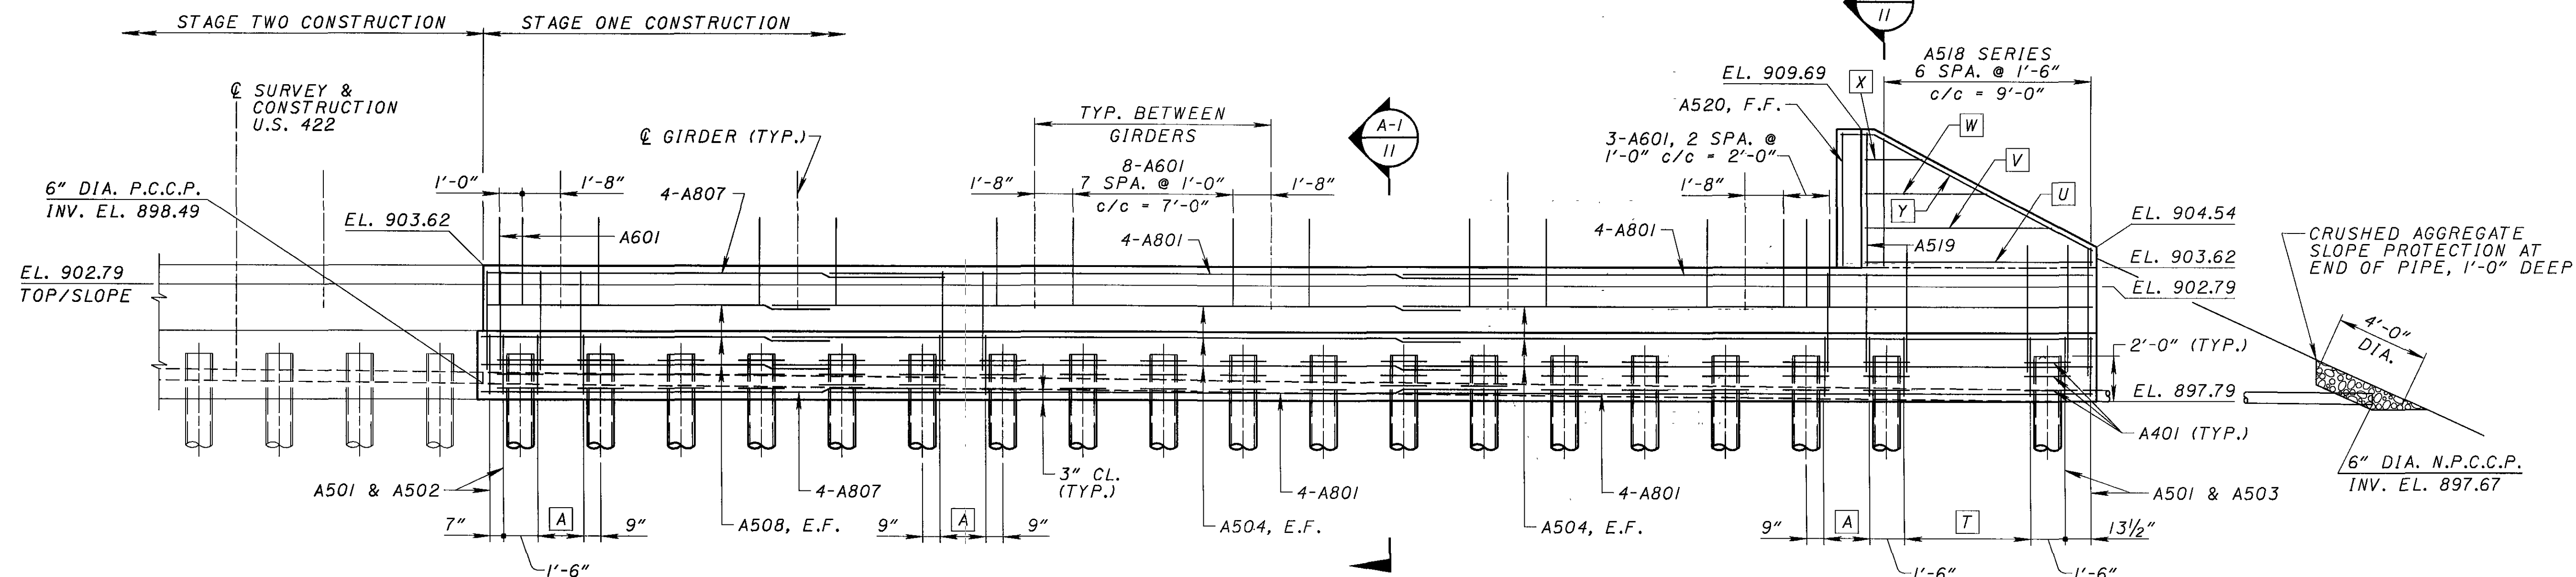



PART ELEVATION

LEGEND

- | | |
|------|--|
| (CJ) | CONTRACTION JOINT |
| (WP) | TYPE 2 WATERPROOFING, 3'-0" WIDE, CENTERED OVER THE JOINT, EXTENDING FROM THE BOTTOM OF THE FOOTING TO THE BEAM SEAT |
| [A] | 3-A501 & 3-A502, 2 SPA. @ 1'-0" c/c = 2'-0" TYP. BETWEEN PILES UNLESS OTHERWISE SHOWN |
| [T] | 5-A501 & 5-A503, 4 SPA. @ 1'-4 1/2" c/c = 5'-6" |
| [U] | A551, N.F. & A552, F.F. |
| [V] | A553, N.F. & A554, F.F. |
| [W] | A555, N.F. & A556, F.F. |
| [X] | A557, N.F. & A558, F.F. |
| [Y] | A559, N.F. & A560, F.F. |

NOTES

- ALL REINFORCING STEEL SHALL BE PLACED TO PROVIDE A MINIMUM CLEAR COVER OF 2" UNLESS OTHERWISE SHOWN.
- MINIMUM LAP LENGTHS, UNLESS NOTED OTHERWISE, SHALL BE AS FOLLOWS:
#5 BARS - 2'-11"
#8 BARS - 5'-8"
- POROUS BACKFILL WITH FILTER FABRIC, 2 FEET THICK, SHALL EXTEND UP TO THE PLANE OF THE SUBGRADE, TO 1 FOOT BELOW THE EMBANKMENT SURFACE, AND Laterally TO THE ENDS OF THE WINGWALLS.
- FOR SUBSTRUCTURE LOCATION AND PILE PLAN, SEE SHEET 5/19.

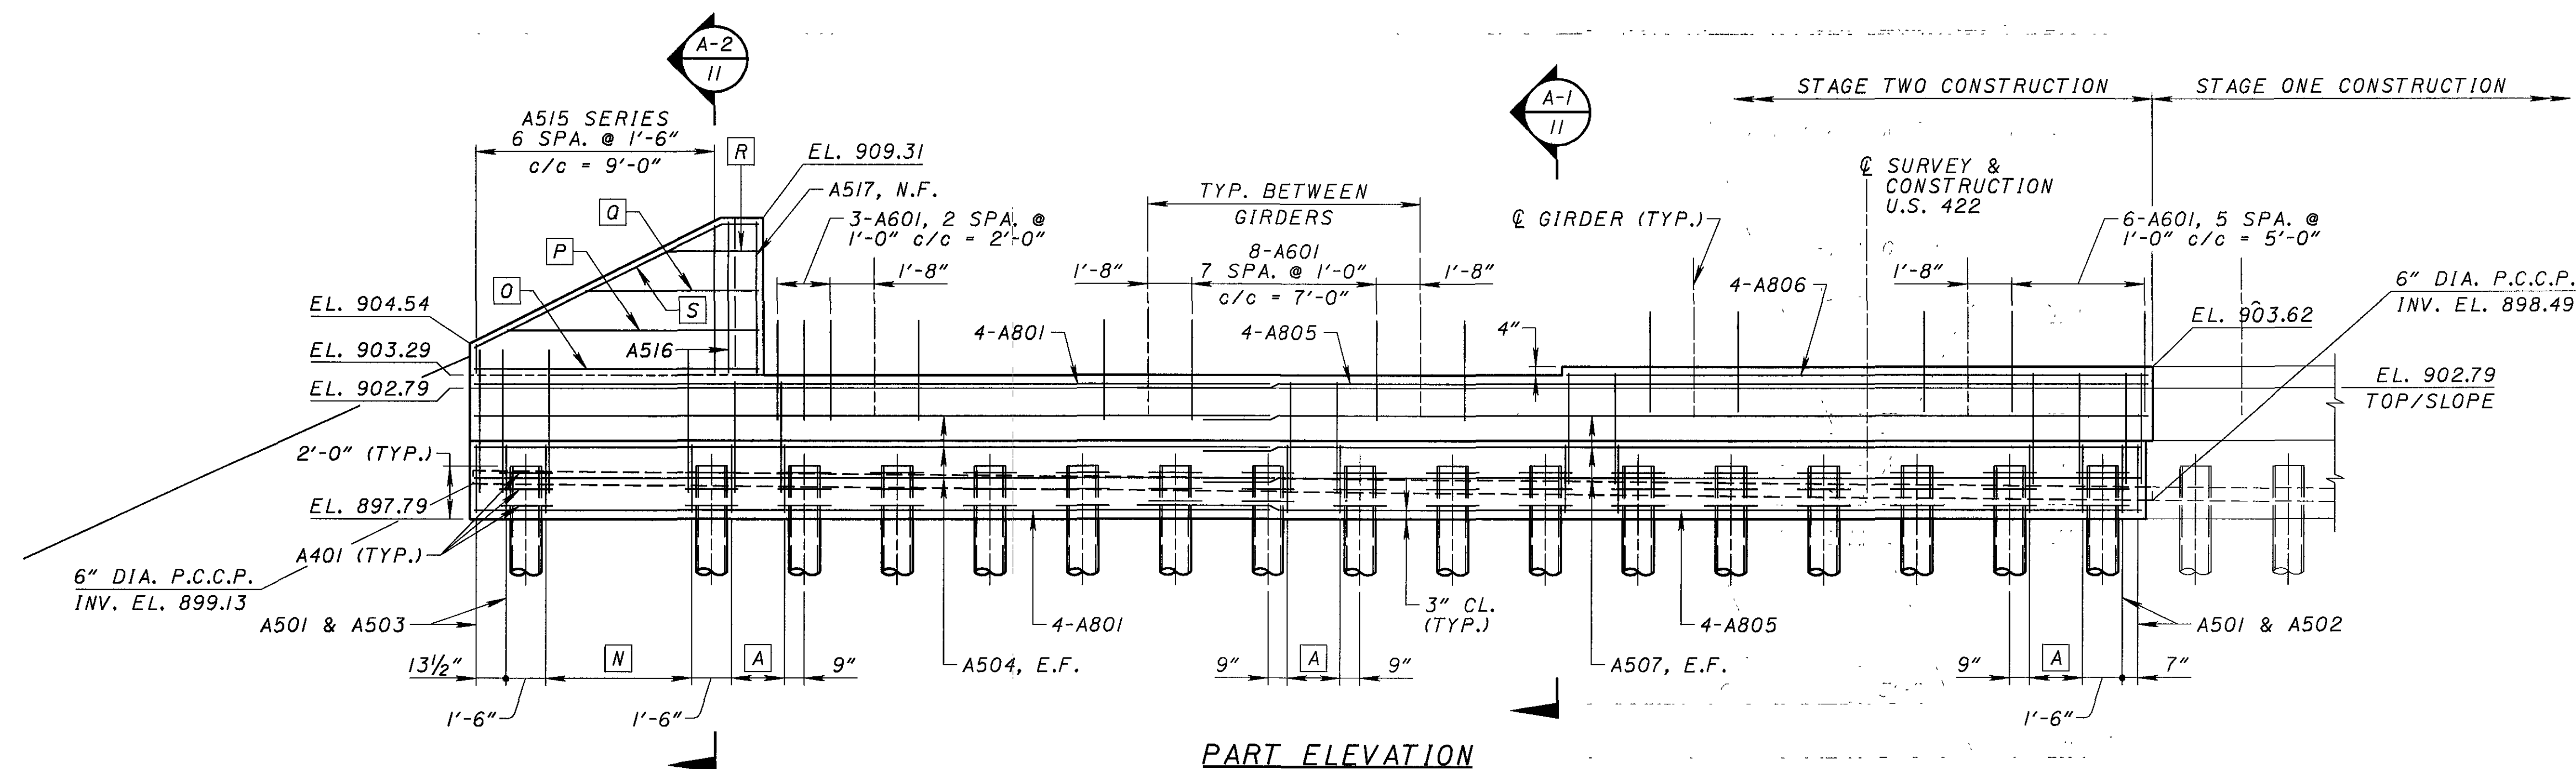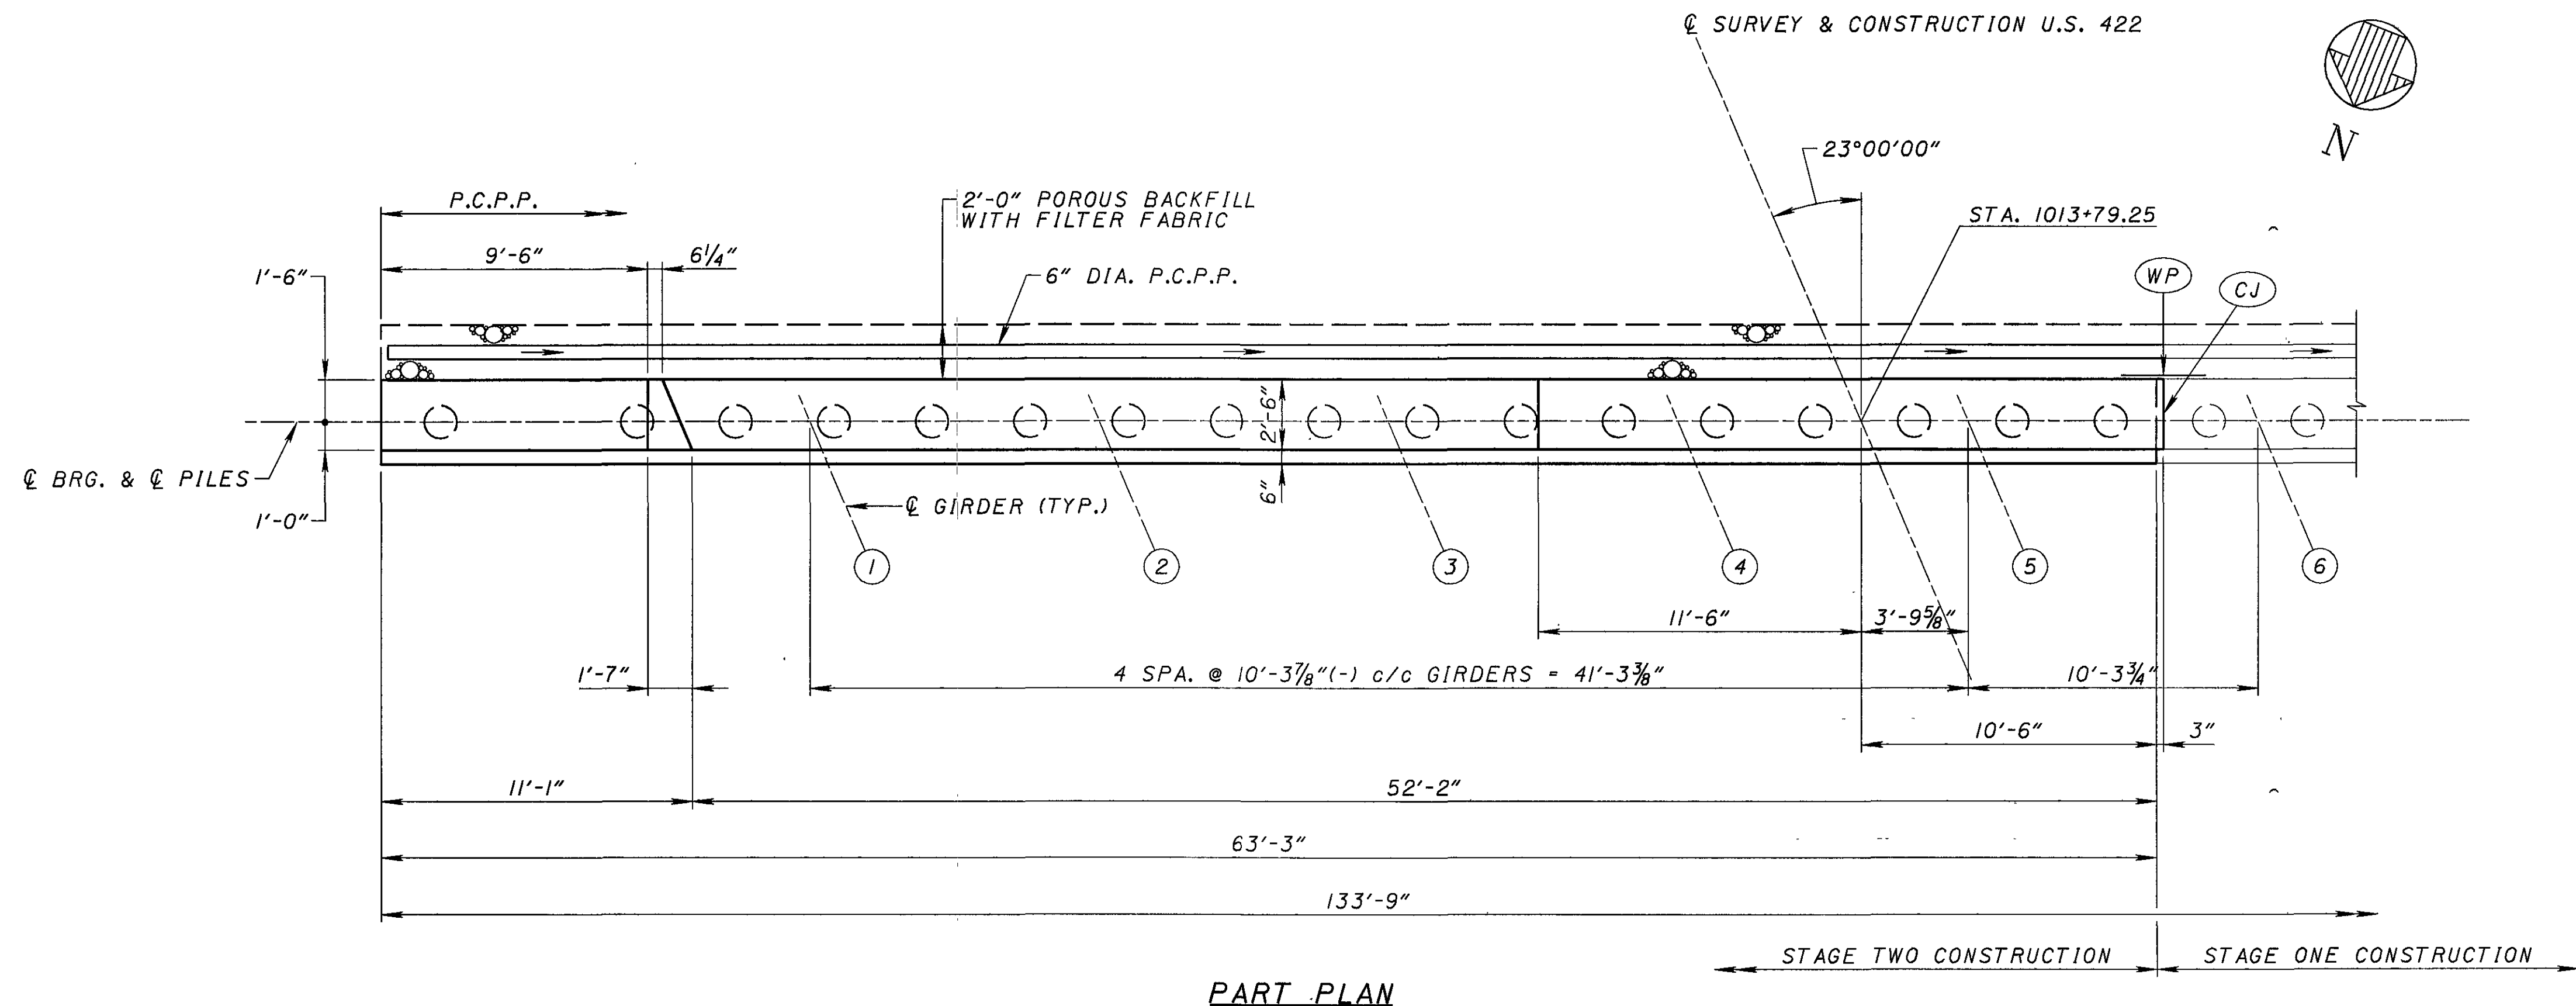


LEGEND

- | | |
|---|-----------------------------|
| (CJ) CONTRACTION JOINT | |
| (WP) TYPE 2 WATERPROOFING, 3'-0" WIDE, CENTERED OVER THE JOINT, EXTENDING FROM THE BOTTOM OF THE FOOTING TO THE BEAM SEAT | |
| [A] 3-A501 & 3-A502, 2 SPA. @ 1'-0" c/c = 2'-0" TYP. BETWEEN PILES UNLESS OTHERWISE SHOWN | [Q] A545, N.F. & A546, F.F. |
| [N] 5-A501 & 5-A503, 4 SPA. @ 1'-4 1/2" c/c = 5'-6" | [R] A547, N.F. & A548, F.F. |
| [O] A541, N.F. & A542, F.F. | [S] A549, N.F. & A550, F.F. |
| [P] A543, N.F. & A544, F.F. | |


NOTES

- ALL REINFORCING STEEL SHALL BE PLACED TO PROVIDE A MINIMUM CLEAR COVER OF 2" UNLESS OTHERWISE SHOWN.
- MINIMUM LAP LENGTHS, UNLESS NOTED OTHERWISE, SHALL BE AS FOLLOWS:
#5 BARS - 2'-11"
#8 BARS - 5'-8"
- POROUS BACKFILL WITH FILTER FABRIC, 2 FEET THICK, SHALL EXTEND UP TO THE PLANE OF THE SUBGRADE, TO 1 FOOT BELOW THE EMBANKMENT SURFACE, AND Laterally TO THE ENDS OF THE WINGWALLS.
- FOR SUBSTRUCTURE LOCATION AND PILE PLAN, SEE SHEET 5/19.

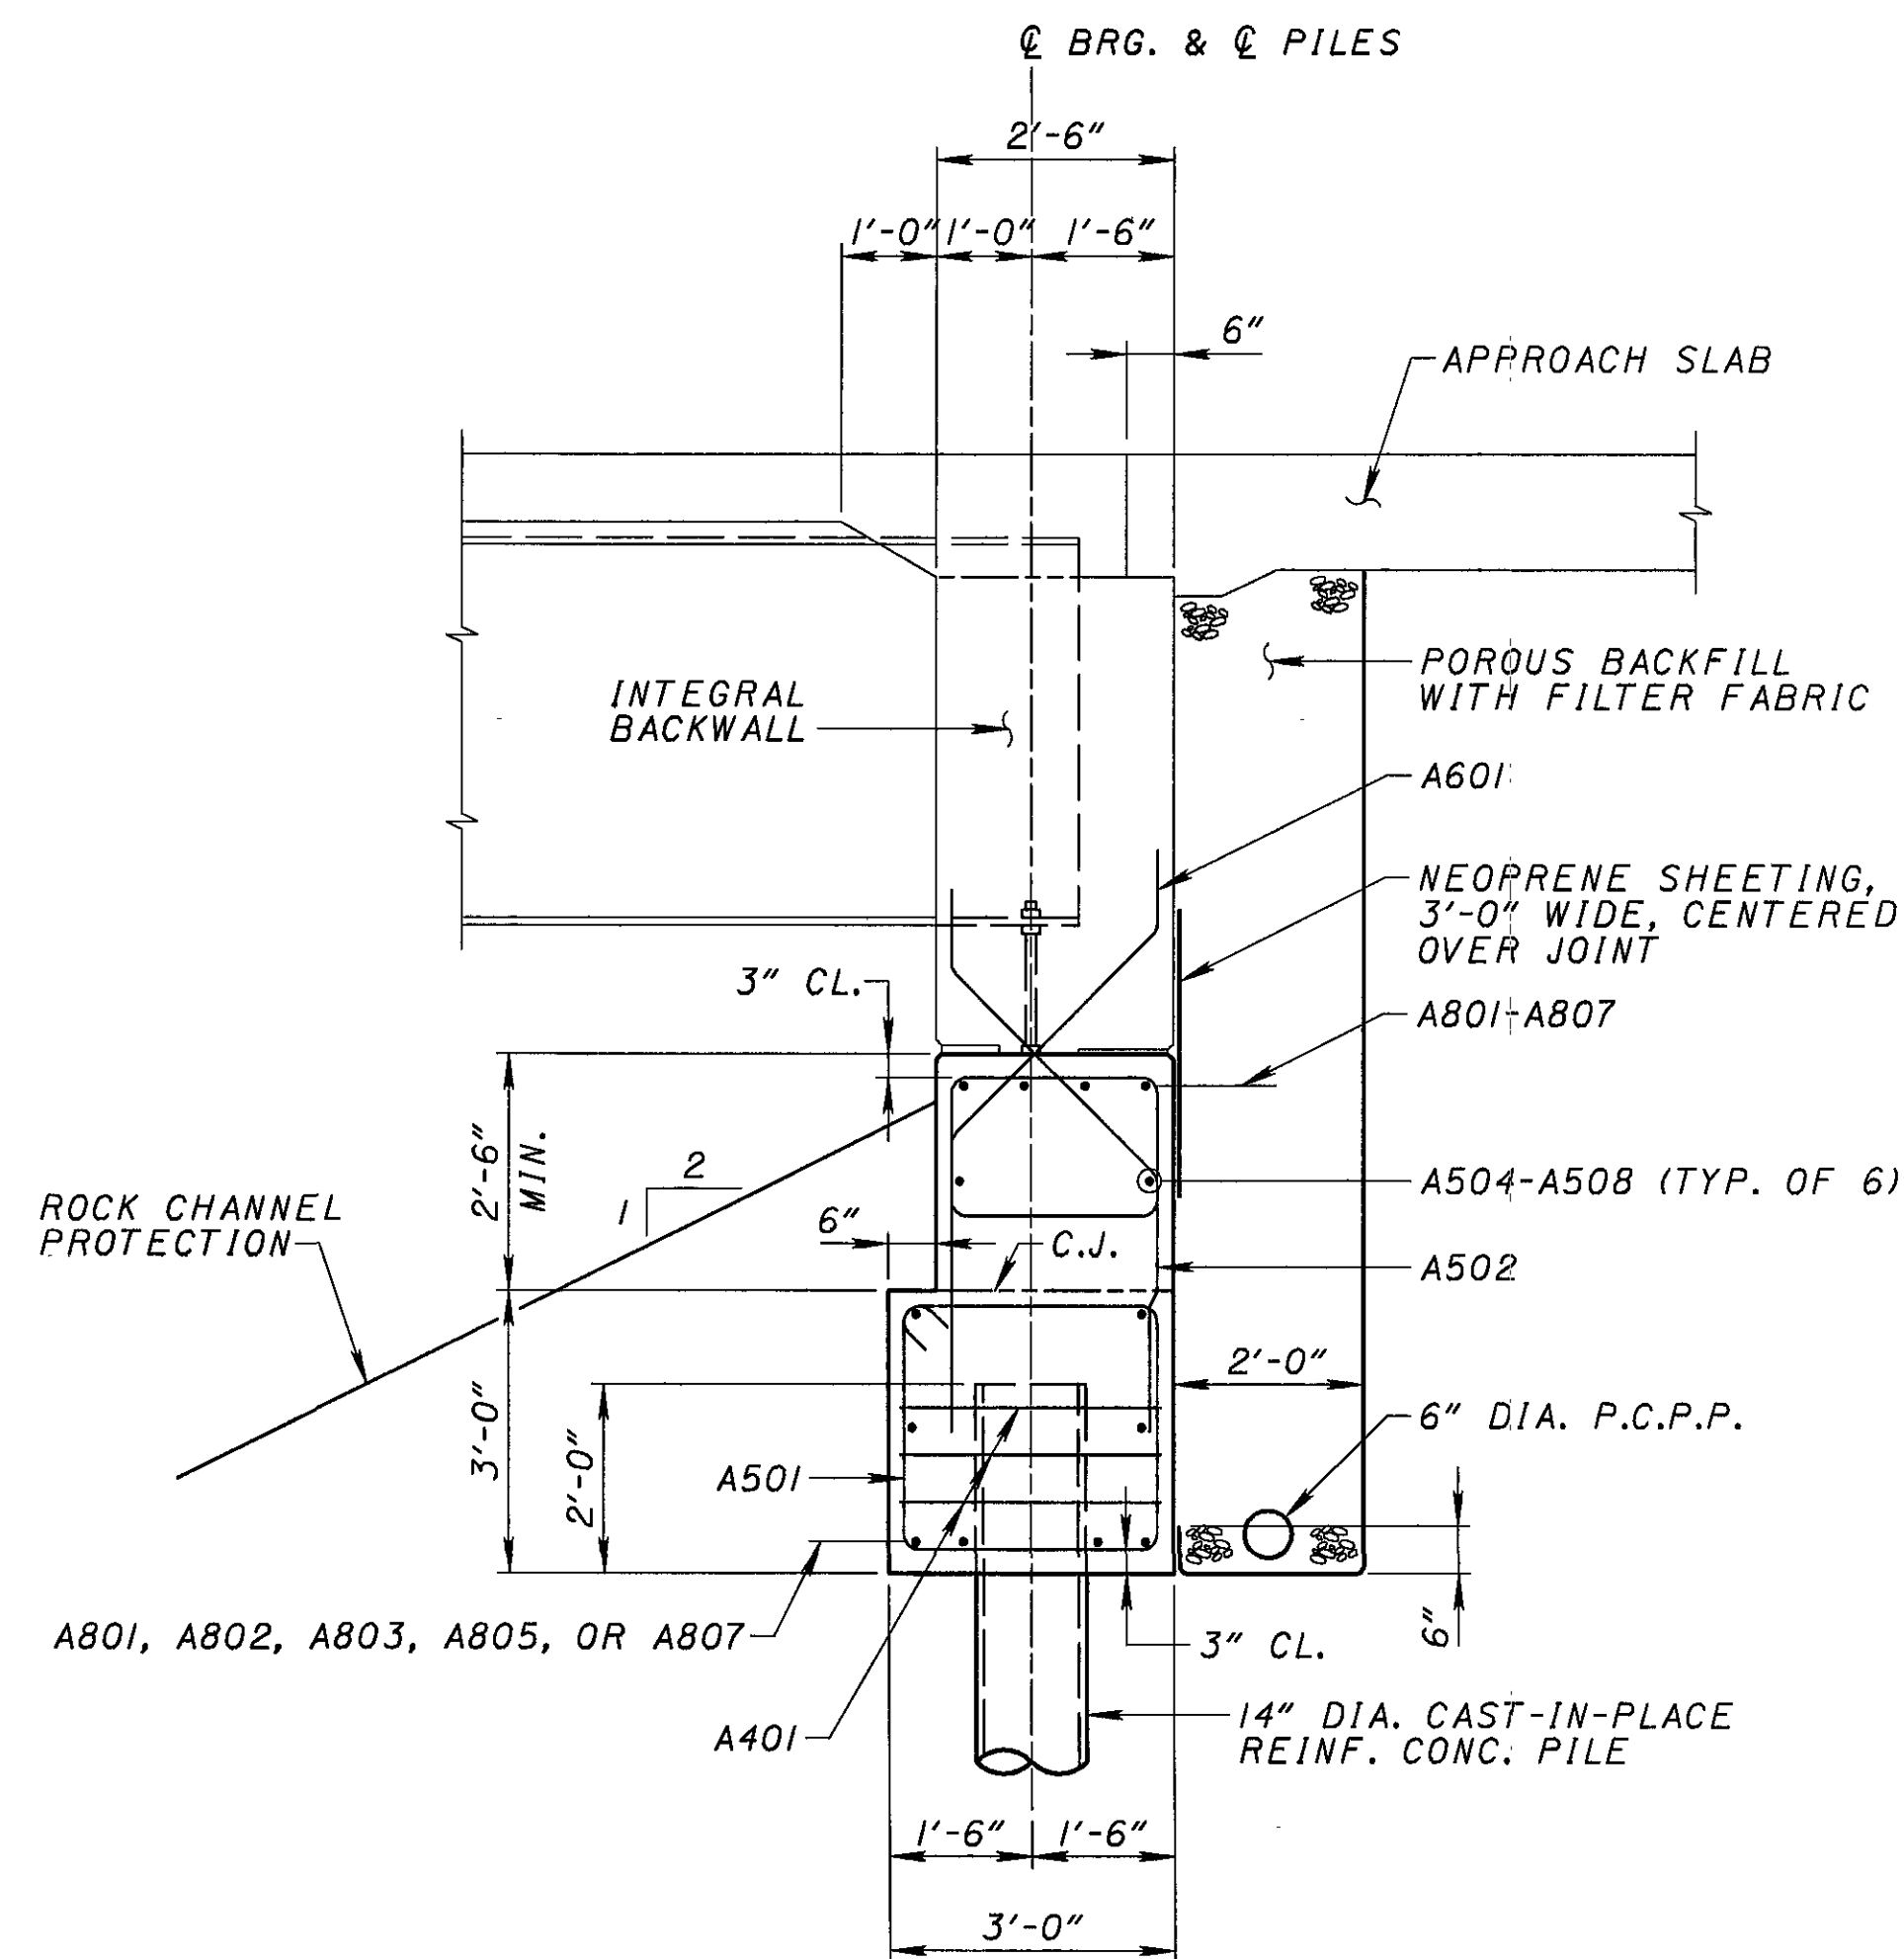


SECTION A-1
7

ALSO SEE SHEETS 7, 8, 9, AND 10/19

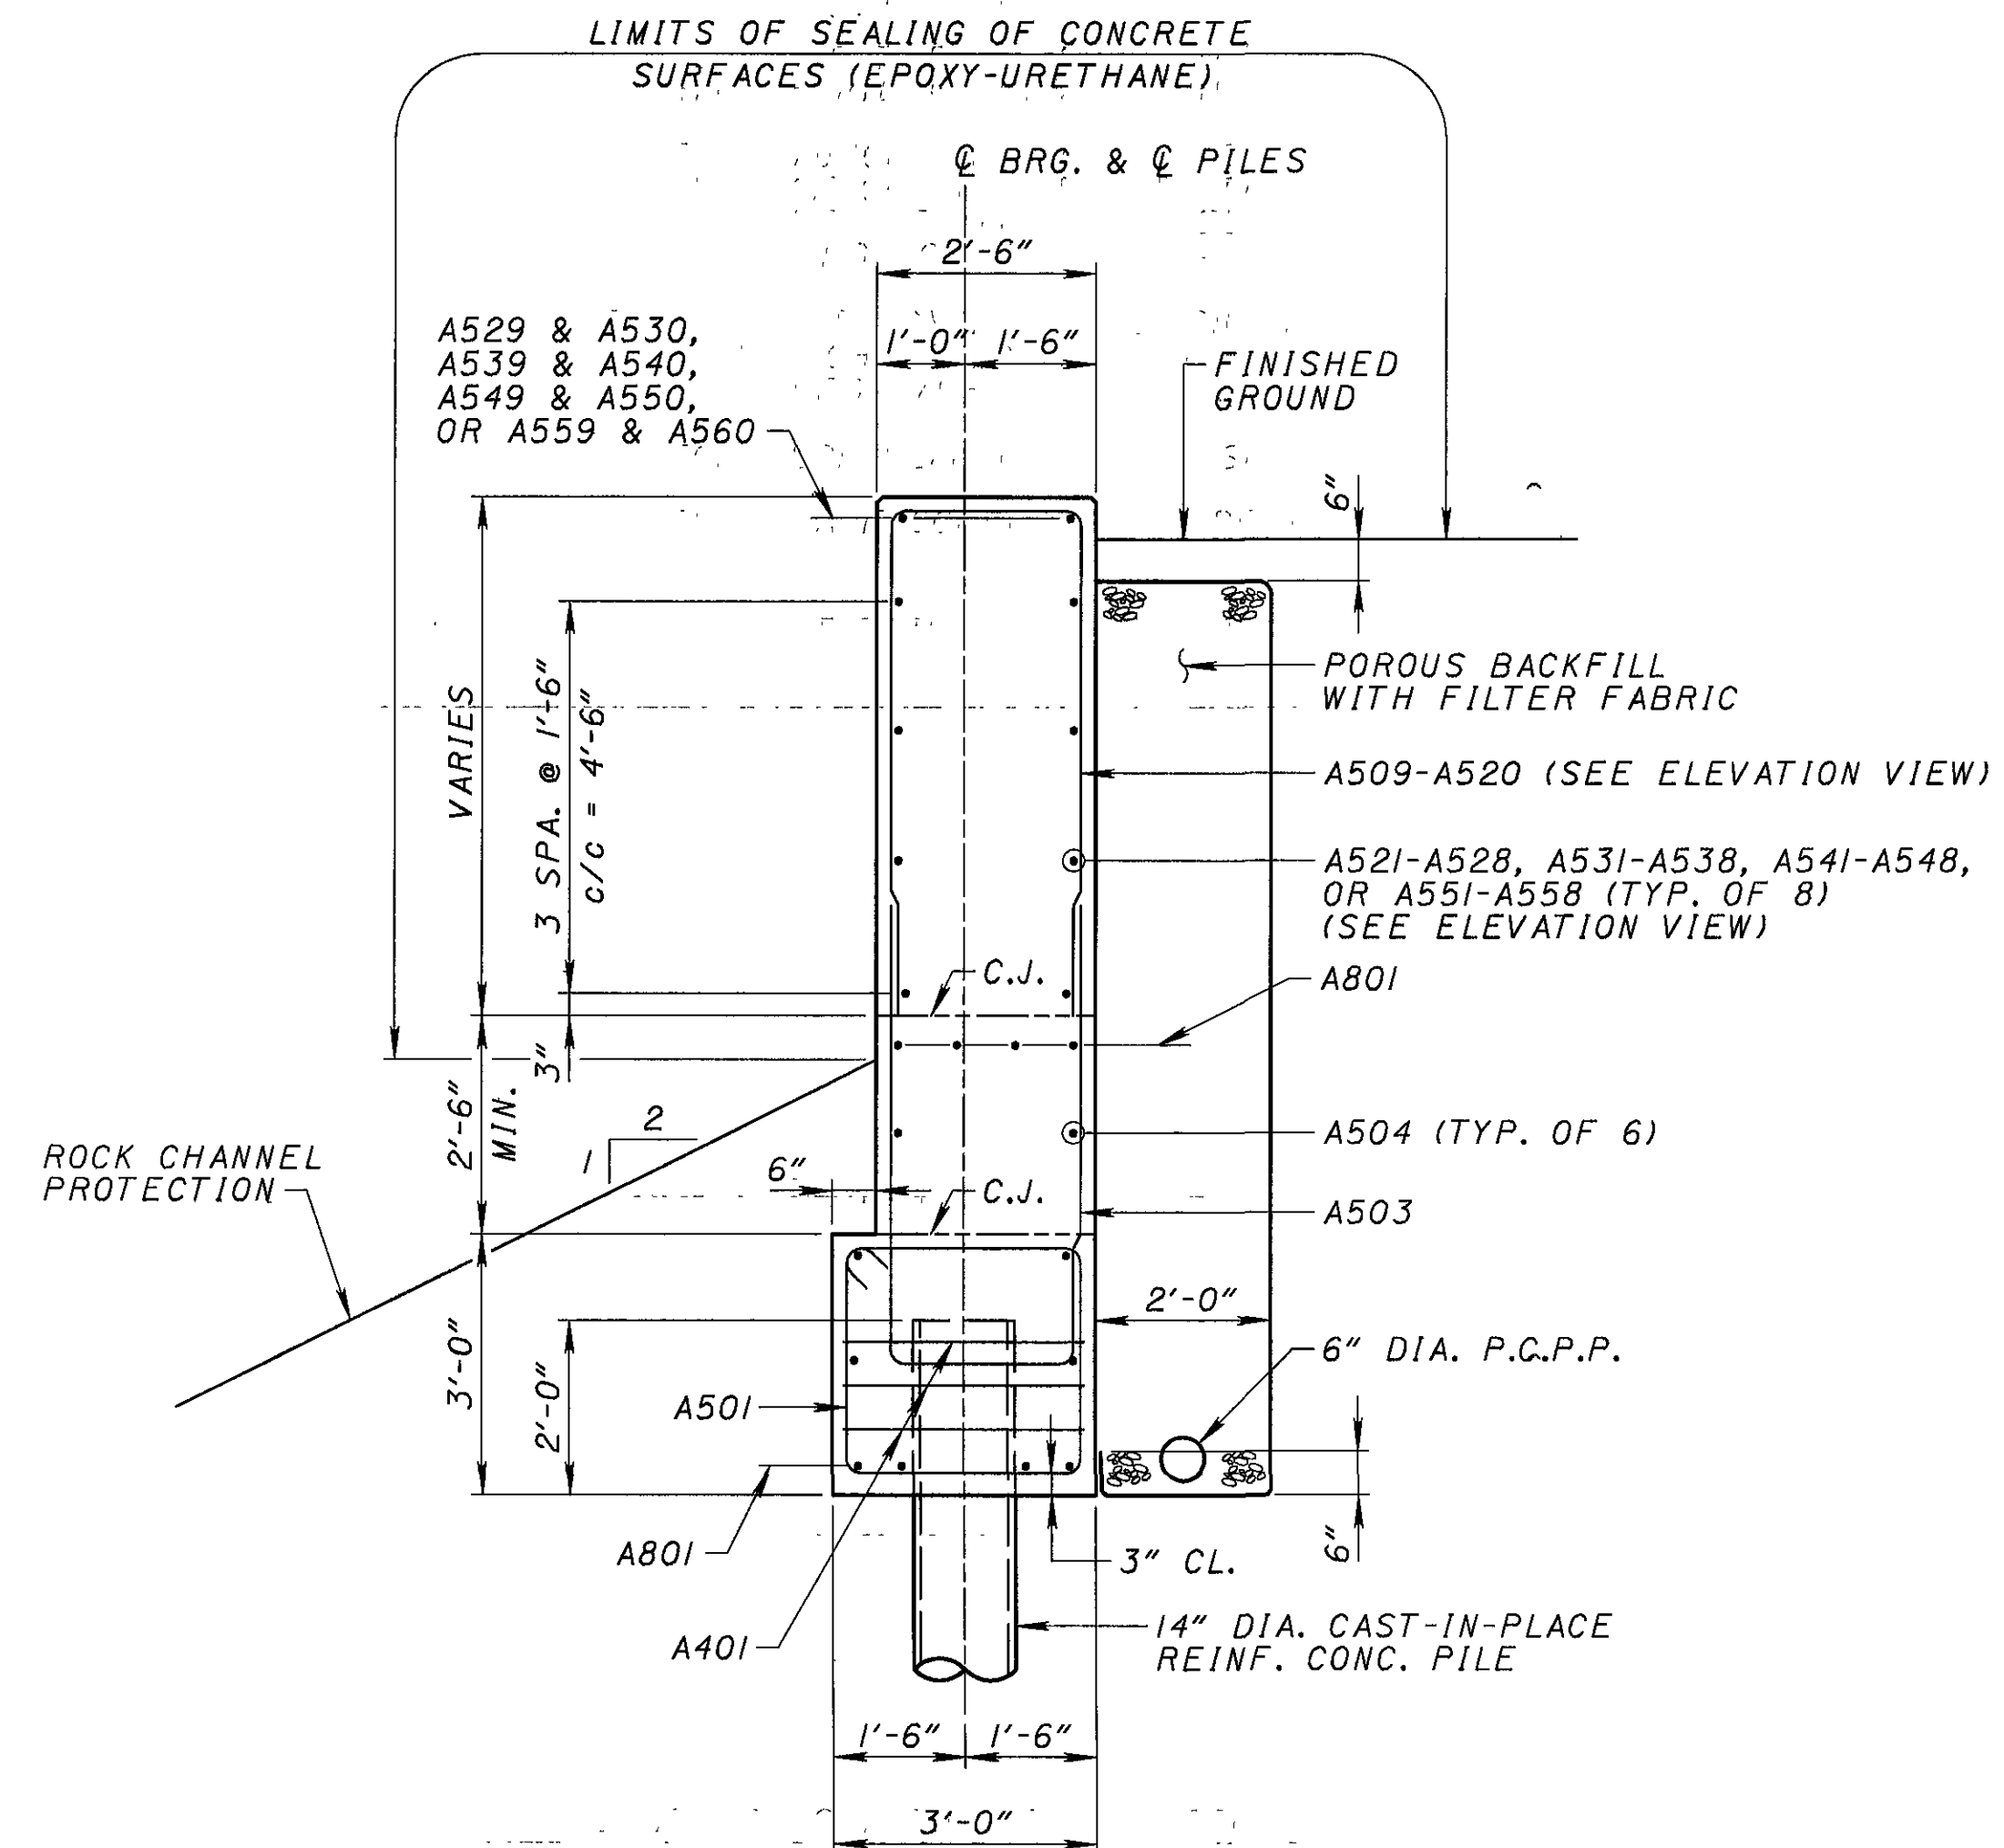


SECTION A-2
7

ALSO SEE SHEETS 7, 8, 9, AND 10/19

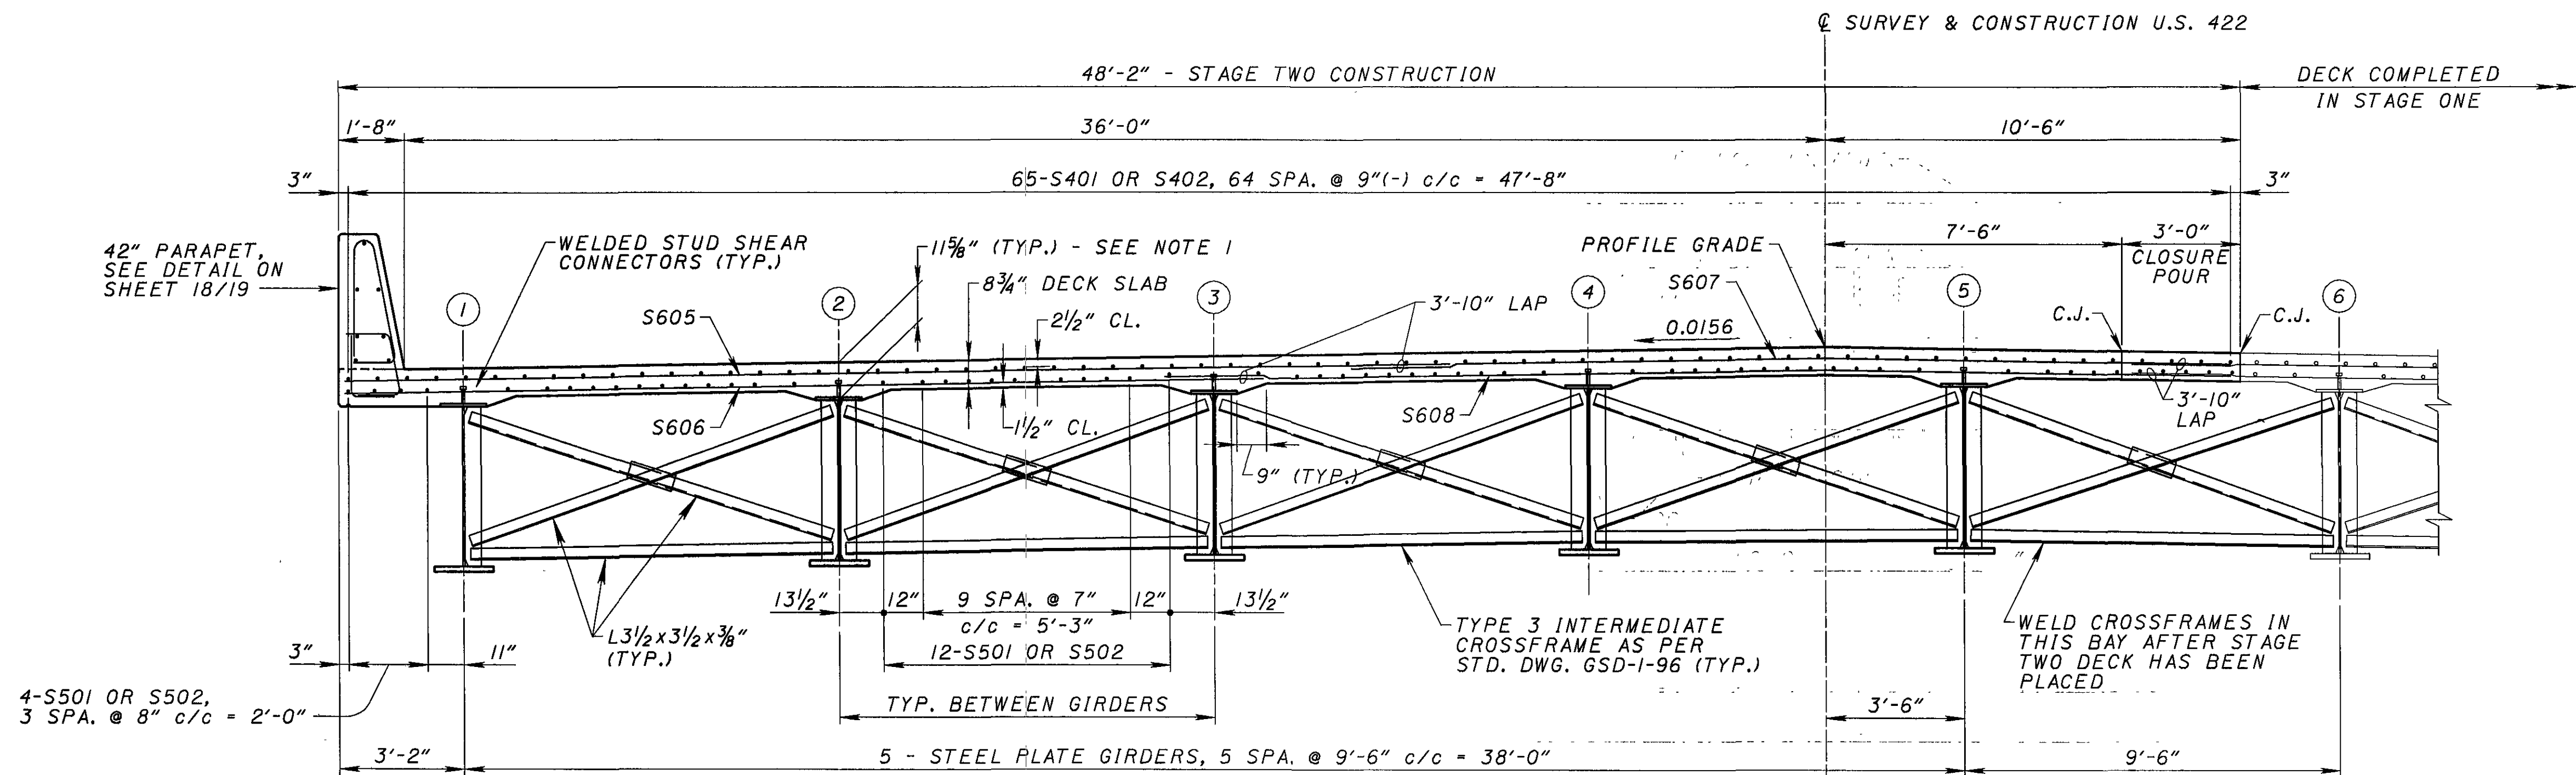

PART TRANSVERSE SECTION
STAGE TWO CONSTRUCTION

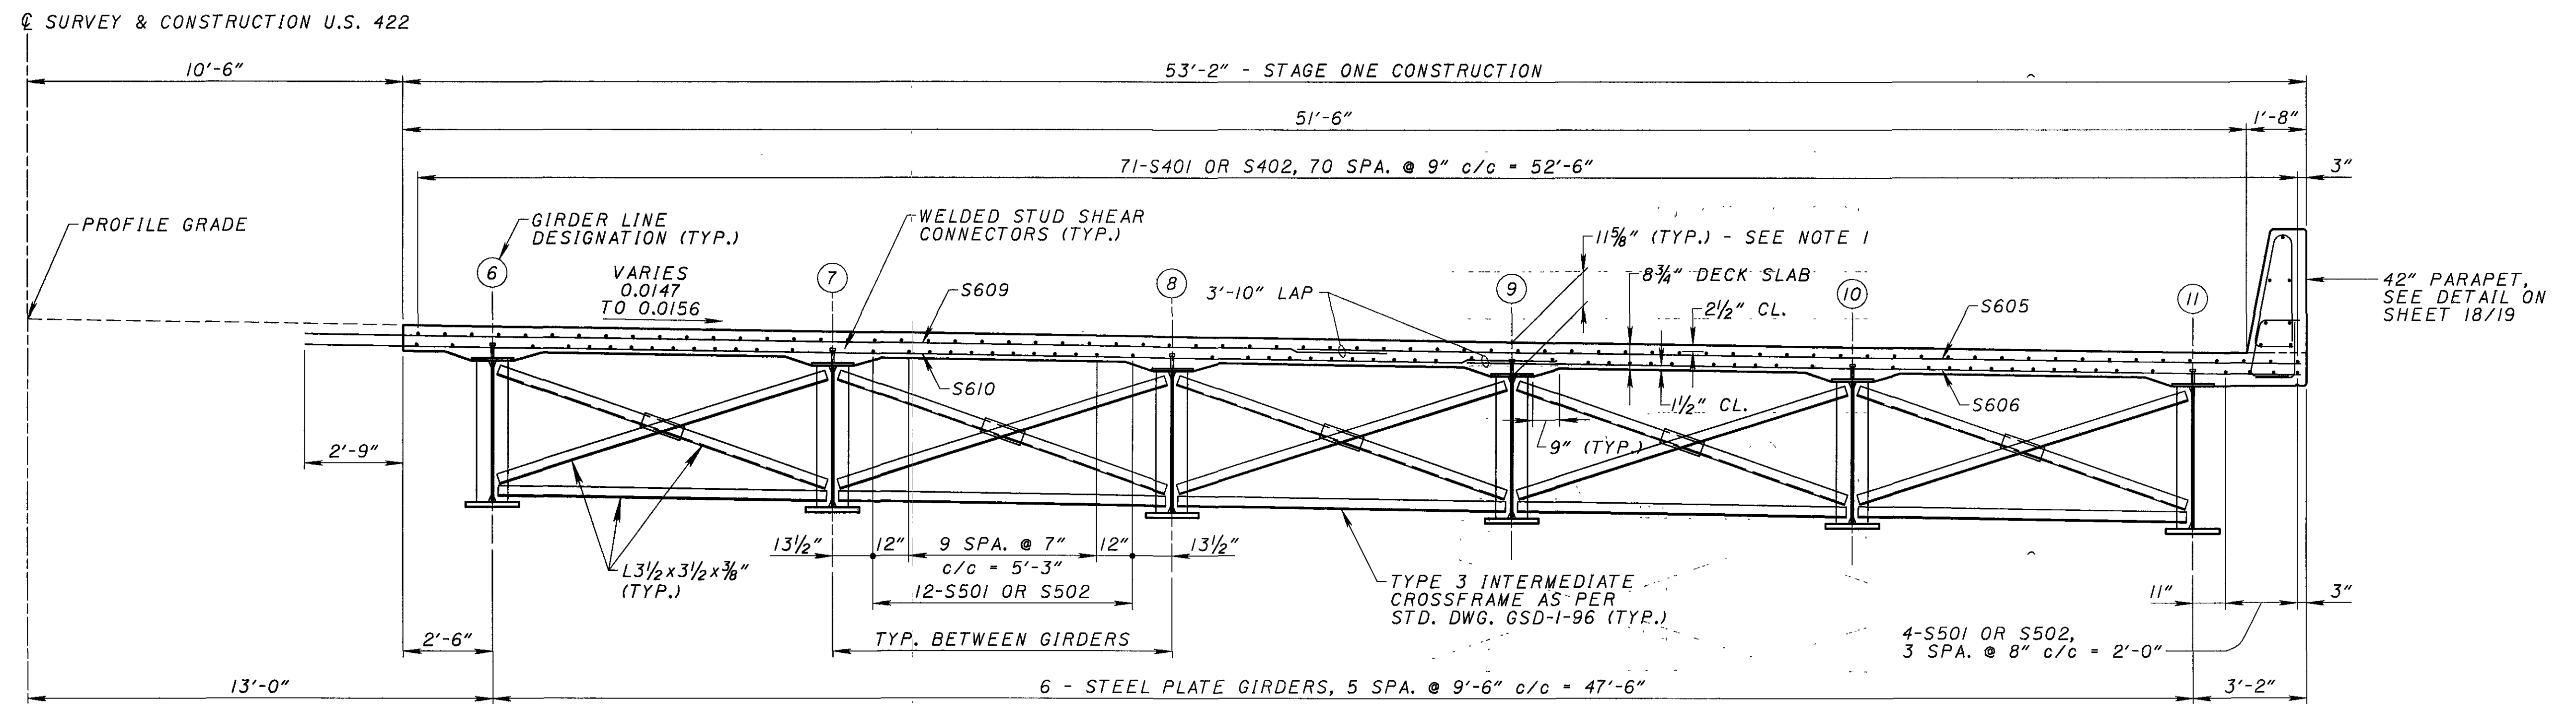

PART TRANSVERSE SECTION
STAGE ONE CONSTRUCTION

NOTE: EACH RUN OF LONGITUDINAL DECK SLAB REINFORCING SHALL BE COMPRISED OF THE FOLLOWING:

TOP BARS: 2-S401 & 2-S402, LAP 2'-0" MIN.
BOTTOM BARS: 2-S501 & 2-S502, LAP 2'-7" MIN.

NOTES:


1. DECK SLAB CONCRETE QUANTITY: THE ESTIMATED QUANTITY OF DECK SLAB CONCRETE IS BASED ON THE CONSTANT DECK SLAB THICKNESS, AS SHOWN, PLUS THE QUANTITY OF CONCRETE THAT FORMS EACH GIRDER HAUNCH. THE ESTIMATE ASSUMES A CONSTANT HAUNCH WIDTH OUTSIDE THE EDGE OF EACH GIRDER FLANGE OF 9 INCHES. DEVIATE FROM THIS HAUNCH AS NECESSARY TO PLACE THE DECK SURFACE AT THE FINISHED GRADE. THE ALLOWABLE TOLERANCE FOR THE HAUNCH WIDTH OUTSIDE THE EDGE OF EACH GIRDER FLANGE IS ±3 INCHES.

THE HAUNCH THICKNESS WAS MEASURED AT THE CENTERLINE OF THE GIRDER, FROM THE SURFACE OF THE DECK TO THE BOTTOM OF THE TOP FLANGE, MINUS THE DECK SLAB THICKNESS. THE AREA OF ALL EMBEDDED STEEL PLATES HAS BEEN DEDUCTED FROM THE HAUNCH QUANTITY IN ACCORDANCE WITH 511.24.


2. SEAL THE LONGITUDINAL CONSTRUCTION JOINTS IN THE DECK AND AT THE TOE OF PARAPETS WITH HIGH MOLECULAR WEIGHT METHACRYLATE. THE WIDTH OF SEALING SHALL BE 2 FEET, CENTERED OVER THE JOINT.

3. FOR DECK SLAB PLAN, SEE SHEET 15/19.


4. FOR PHASE CONSTRUCTION DETAILS, SEE SHEETS 3/19 & 4/19.

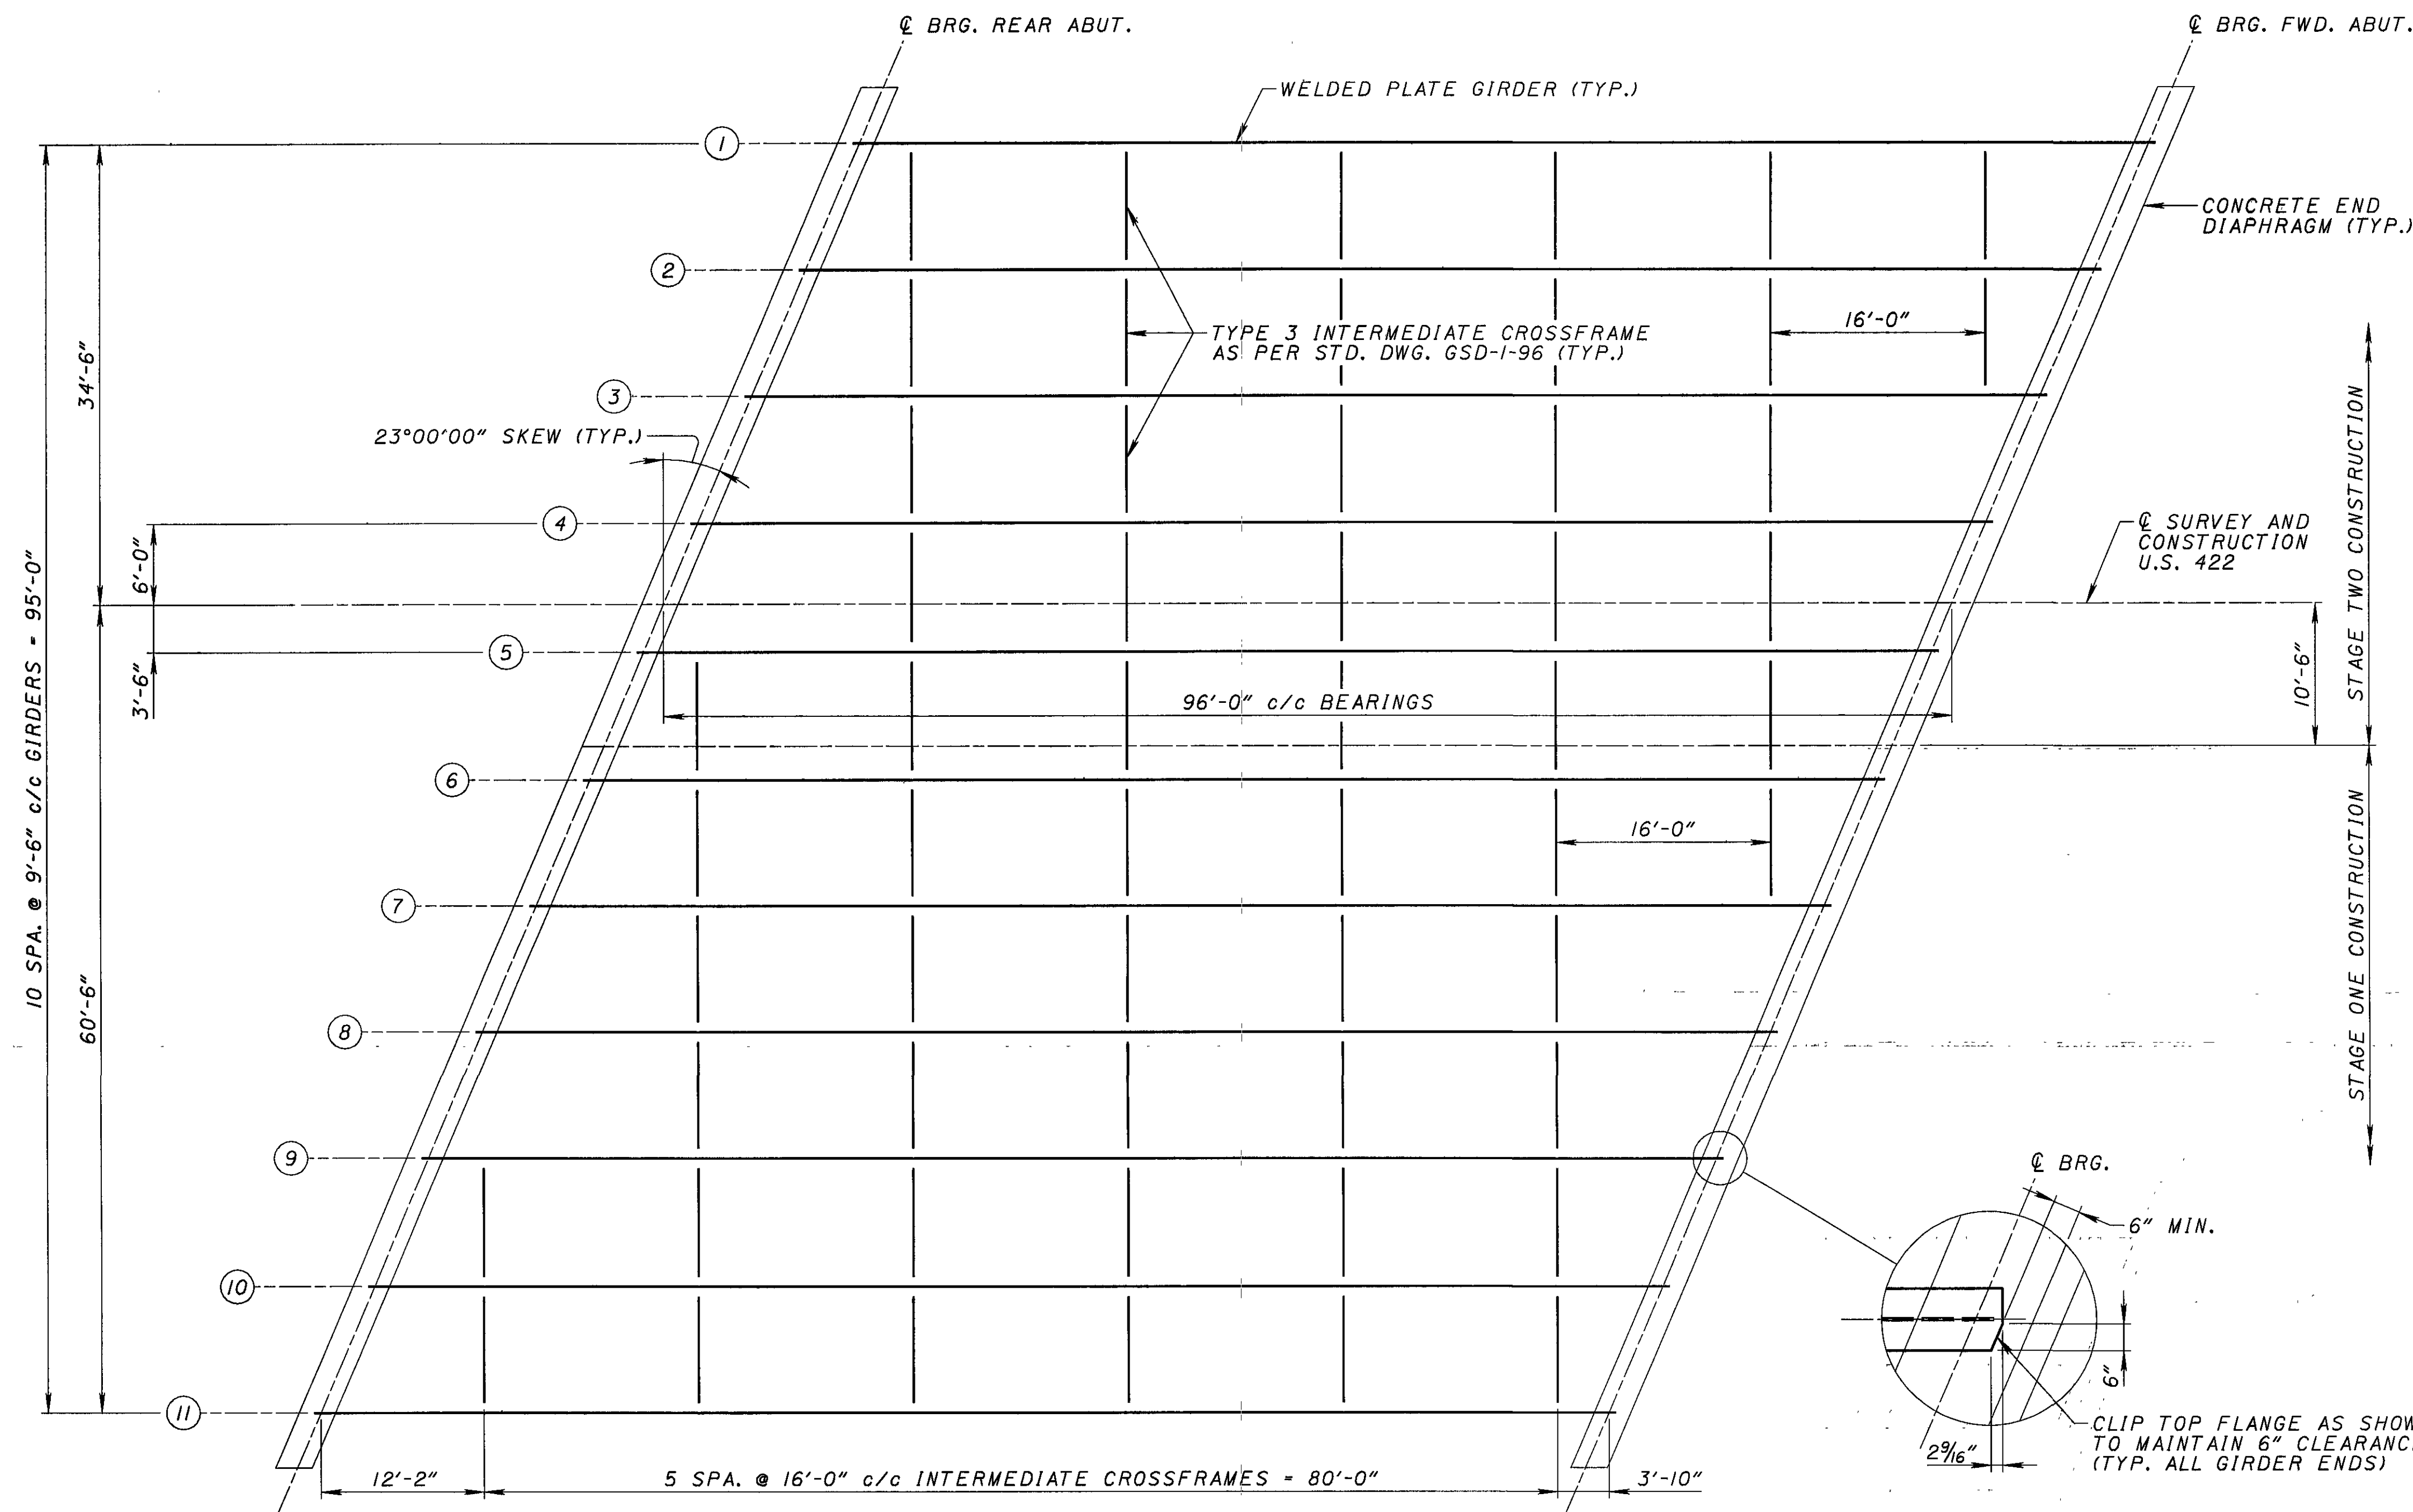


FRAMING PLAN

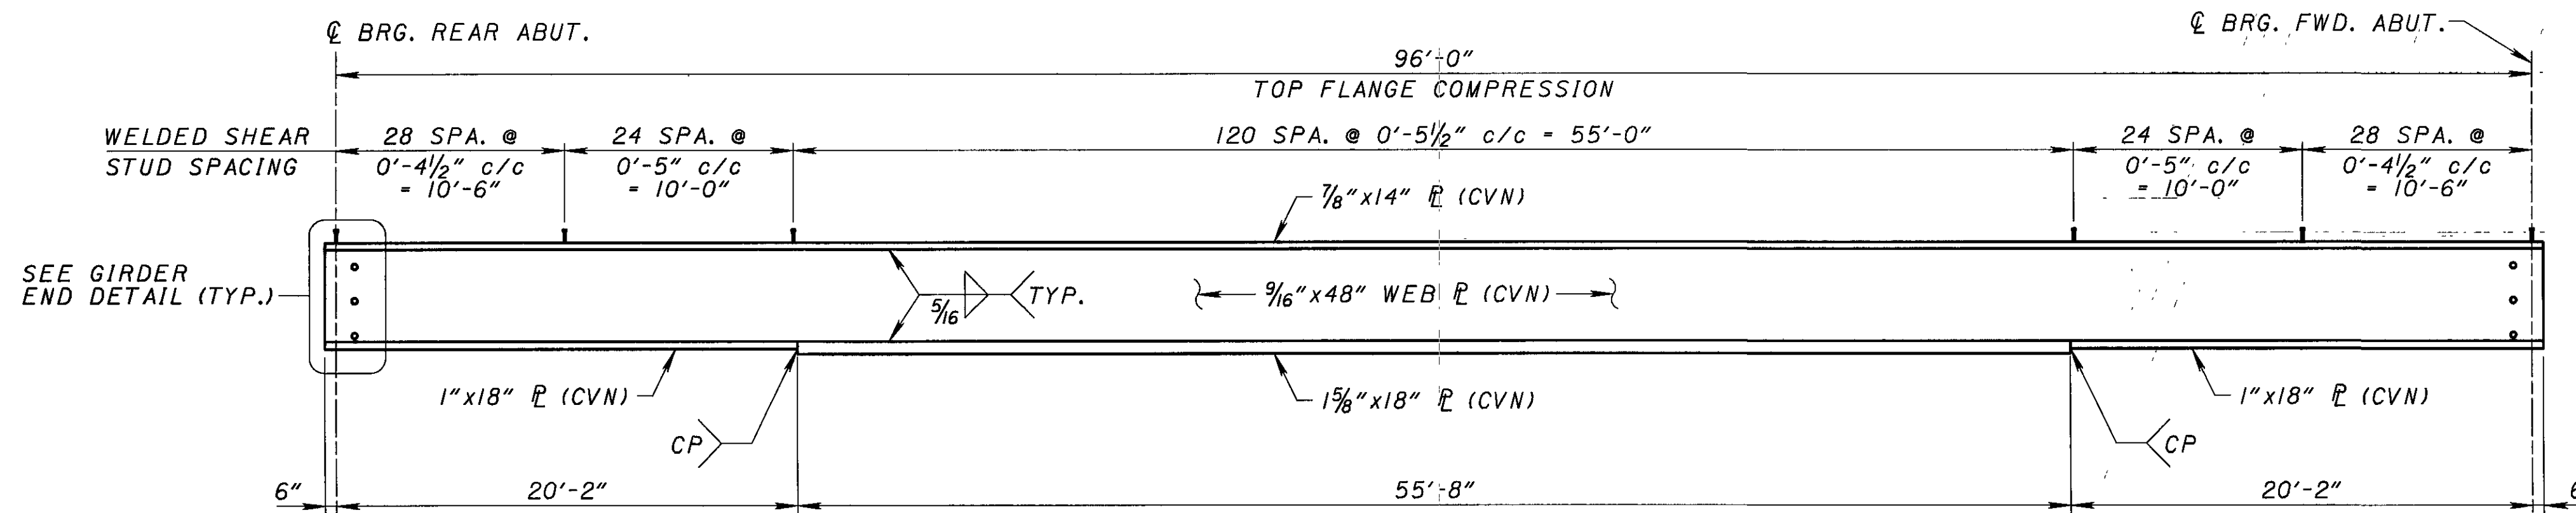

TYPICAL GIRDER ELEVATION

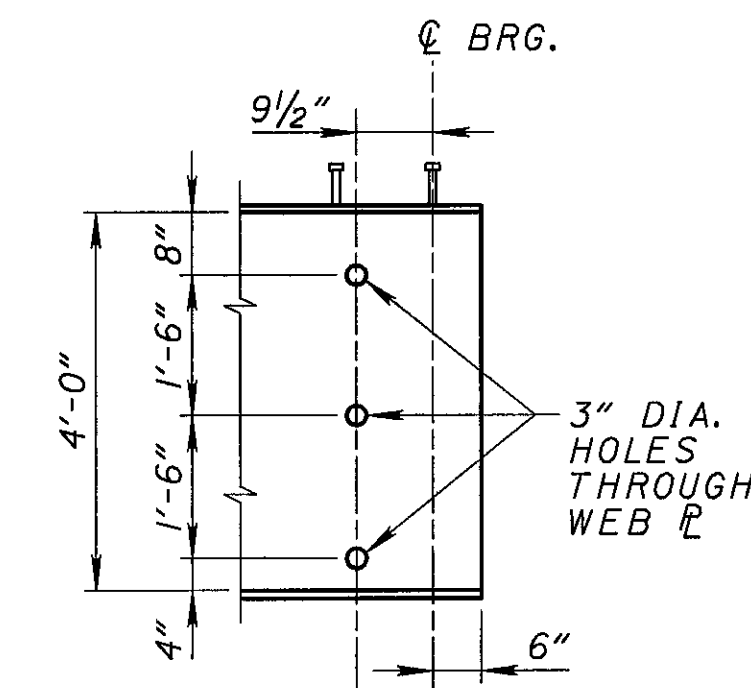


GIRDER END DETAIL

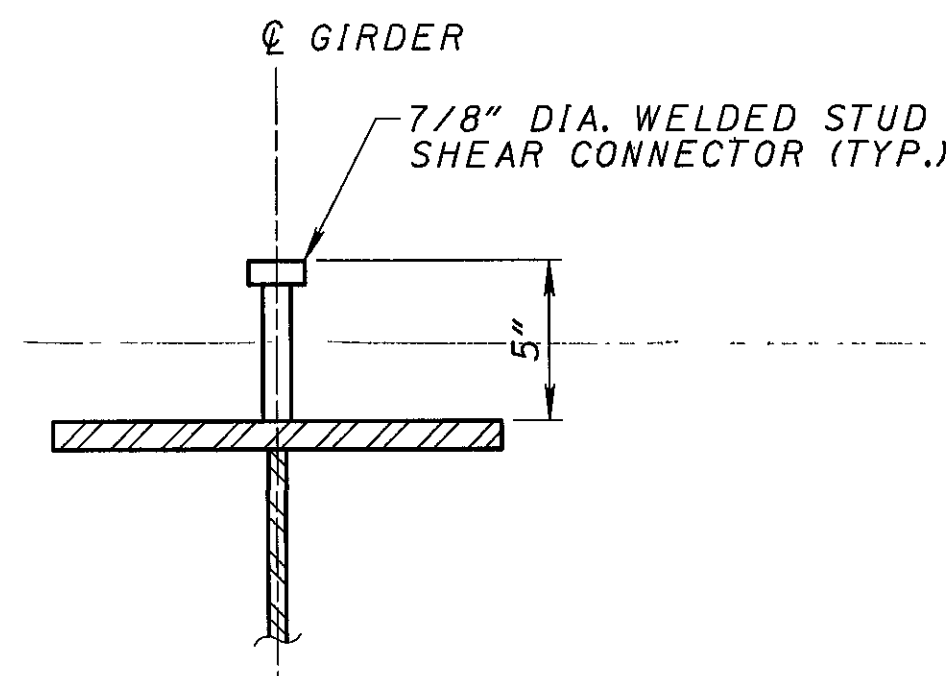

TYPICAL SHEAR CONNECTOR DETAIL

NOTES

1. CVN: WHERE A SHAPE OR PLATE IS DESIGNATED (CVN), FURNISH MATERIAL THAT MEETS THE MINIMUM NOTCH TOUGHNESS REQUIREMENTS AS SPECIFIED IN 711.01.
2. WELDED STUD SHEAR CONNECTORS SHALL CONFORM TO AASHTO M-169 AND ITEM 513.
3. WELDING OF ATTACHMENTS FOR SUPPORTS OF THE CONCRETE DECK FINISHING MACHINE TO THE TOP FLANGE IS NOT PERMITTED, EVEN IN COMPRESSION AREAS. THE CONTRACTOR MAY SHOOT SHEAR CONNECTORS AT LOCATIONS OF NECESSARY SUPPORT AT ANY LOCATION AT LEAST 4 INCHES FROM ADJACENT SHEAR STUDS ALONG THE CENTERLINE OF A FLANGE PLATE, INCLUDING TENSION AREAS. THE CONTRACTOR MAY THEN WELD ATTACHMENTS FOR SUPPORT OF THE CONCRETE FINISHING MACHINE TO THE SHEAR CONNECTORS.
4. PROVIDE COMPLETE JOINT PENETRATION WELD FOR ALL FLANGE AND WEB BUTT WELDED SPLICES. WELDED WEB SPLICE AND WELDED FLANGE SPLICE SHALL BE AT LEAST 12 INCHES APART.
5. TRANSITION OF THICKNESS AT BUTT JOINTS: REFER TO SECTION 9.20 OF THE AMERICAN WELDING SOCIETY (AWS) BRIDGE WELDING CODE AS AMENDED BY SUPPLEMENTAL SPECIFICATION 1011 WHICH PROVIDES TRANSITION DETAILS OF THICKNESSES AT COMPLETE PENETRATION BUTT JOINTS.

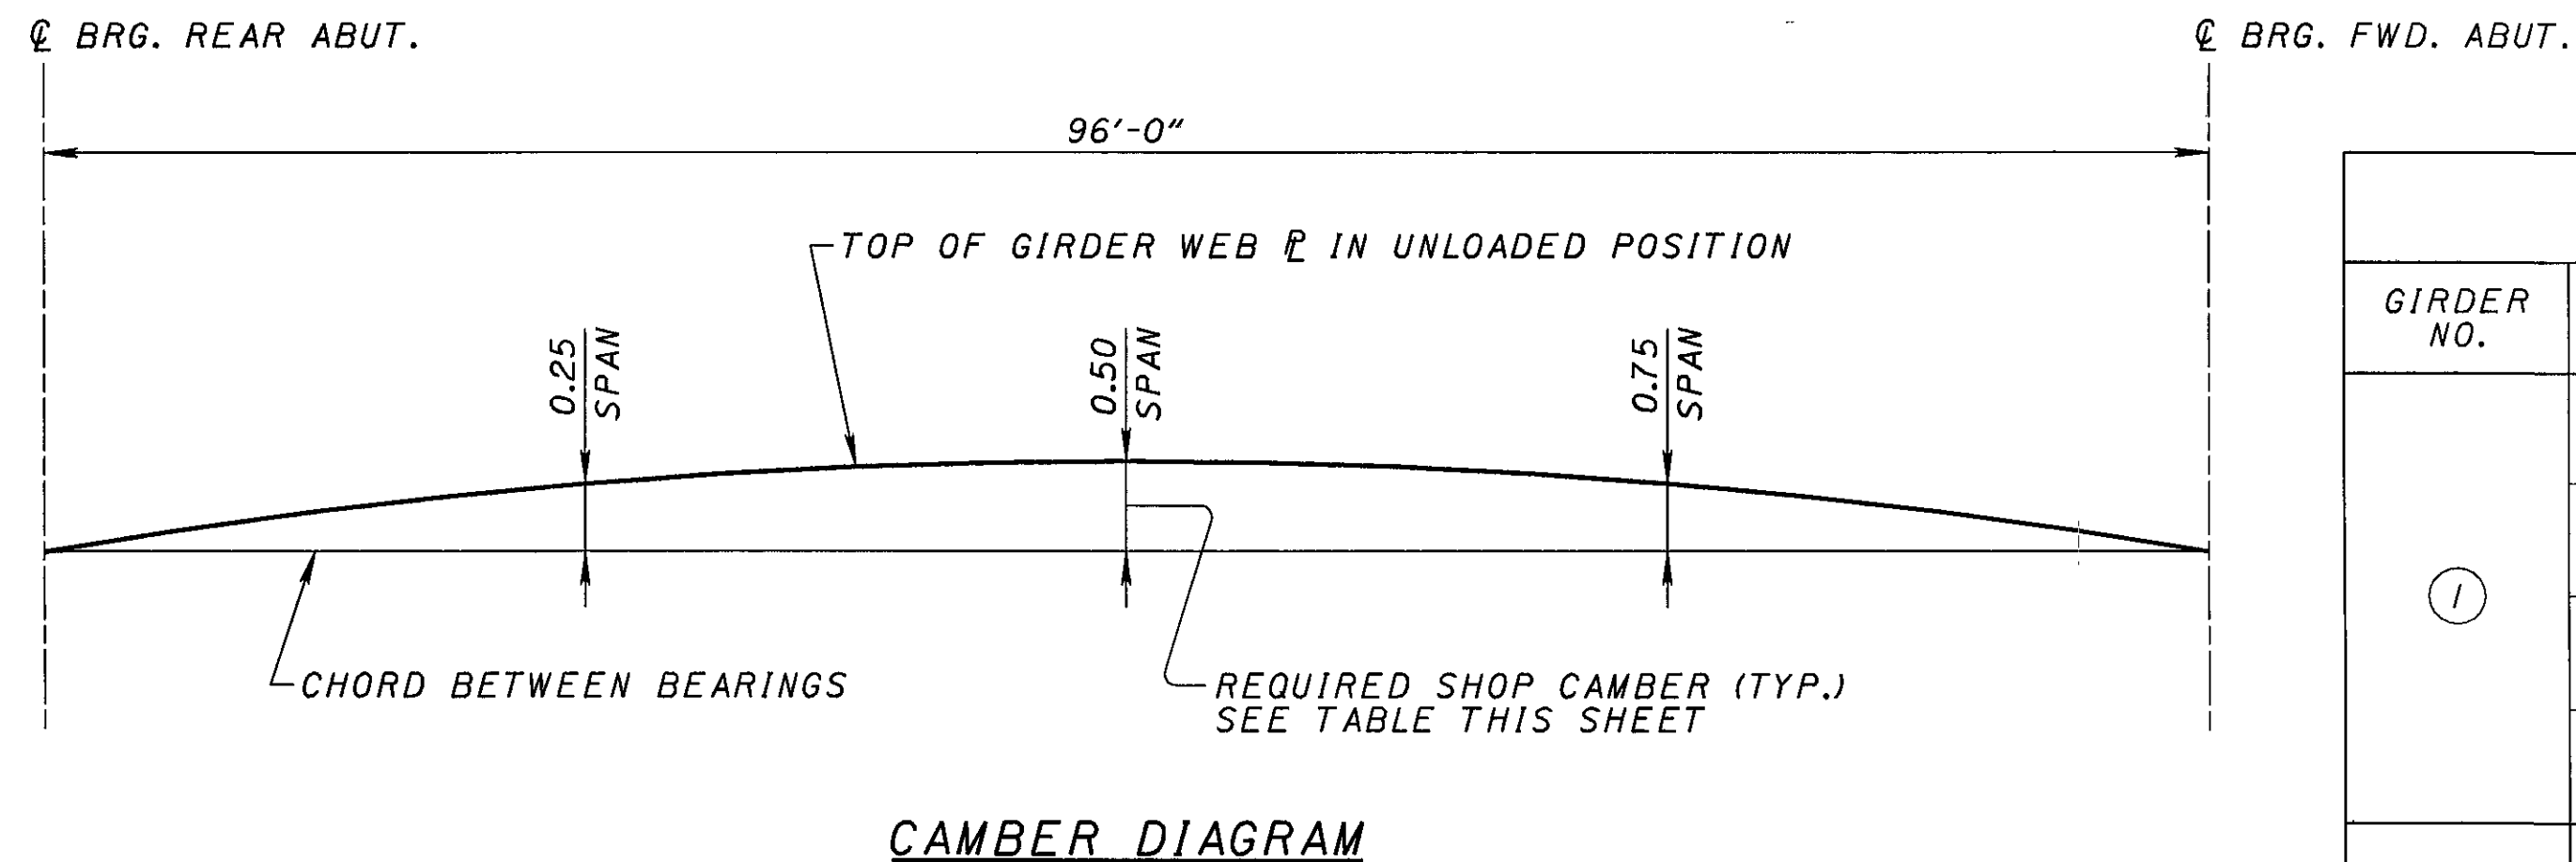


DEFLECTION AND CAMBER (INCHES)									
GIRDER NO.	CAMBER DESCRIPTION	0.25 SPAN	0.50 SPAN	0.75 SPAN	GIRDER NO.	CAMBER DESCRIPTION	0.25 SPAN	0.50 SPAN	0.75 SPAN
①	DEFLECTION DUE TO WEIGHT OF STEEL	7/16	9/16	7/16	⑩	DEFLECTION DUE TO WEIGHT OF STEEL	7/16	9/16	7/16
	DEFLECTION DUE TO REMAINING DEAD LOAD	1 1/2	2 1/8	1 1/2		DEFLECTION DUE TO REMAINING DEAD LOAD	1 15/16	2 3/4	1 15/16
	ADJUSTMENT FOR VERTICAL CURVATURE	-9/16	-13/16	-9/16		ADJUSTMENT FOR VERTICAL CURVATURE	-5/8	-13/16	-5/8
	REQUIRED SHOP CAMBER	1 3/8	1 7/8	1 3/8		REQUIRED SHOP CAMBER	1 3/4	2 1/2	1 3/4
② THROUGH ⑨	DEFLECTION DUE TO WEIGHT OF STEEL	7/16	9/16	7/16	⑪	DEFLECTION DUE TO WEIGHT OF STEEL	7/16	9/16	7/16
	DEFLECTION DUE TO REMAINING DEAD LOAD	1 15/16	2 3/4	1 15/16		DEFLECTION DUE TO REMAINING DEAD LOAD	1 1/2	2 1/8	1 1/2
	ADJUSTMENT FOR VERTICAL CURVATURE	-9/16	-13/16	-9/16		ADJUSTMENT FOR VERTICAL CURVATURE	-1 0/16	-1 1/16	-3/4
	REQUIRED SHOP CAMBER	1 13/16	2 1/2	1 13/16		REQUIRED SHOP CAMBER	15/16	1 5/8	1 3/16

NOTE: POSITIVE DIMENSIONS INDICATE DOWNWARD DEFLECTION AND UPWARD CAMBER.

SCREED ELEVATIONS (FEET)						
LOCATION			CL BRG. REAR ABUT.	0.25 SPAN	0.50 SPAN	0.75 SPAN
TOE/LEFT PARAPET	36.00' LT	STATION	1012+98.53	1013+22.53	1013+46.53	1013+70.53
		ELEVATION	911.28	910.86	910.40	909.88
GIRDER 1	34.50' LT	STATION	1012+97.89	1013+21.89	1013+45.89	1013+69.89
		ELEVATION	911.31	910.90	910.44	909.91
GIRDER 2	25.00' LT	STATION	1012+93.86	1013+17.86	1013+41.86	1013+65.86
		ELEVATION	911.56	911.17	910.72	910.17
GIRDER 3	15.50' LT	STATION	1012+89.83	1013+13.83	1013+37.83	1013+61.83
		ELEVATION	911.80	911.41	910.95	910.40
GIRDER 4	6.00' LT	STATION	1012+85.80	1013+09.80	1013+33.80	1013+57.80
		ELEVATION	912.05	911.65	911.18	910.63
CROWN	0.00'	STATION	1012+83.25	1013+07.25	1013+31.25	1013+55.25
		ELEVATION	912.20	911.80	911.33	910.77
GIRDER 5	3.50' RT	STATION	1012+81.76	1013+05.76	1013+29.76	1013+53.76
		ELEVATION	912.18	911.78	911.31	910.75
C.J. #1	7.50' RT	STATION	1012+80.07	1013+04.07	1013+28.07	1013+52.07
		ELEVATION	912.16	911.75	911.28	910.72
C.J. #2	10.50' RT	STATION	1012+78.79	1013+02.79	1013+26.79	1013+50.79
		ELEVATION	912.14	911.74	911.26	910.70
GIRDER 6	13.00' RT	STATION	1012+77.73	1013+01.73	1013+25.73	1013+49.73
		ELEVATION	912.13	911.72	911.25	910.68
GIRDER 7	22.50' RT	STATION	1012+73.70	1012+97.70	1013+21.70	1013+45.70
		ELEVATION	912.08	911.67	911.19	910.61
GIRDER 8	32.00' RT	STATION	1012+69.67	1012+93.67	1013+17.67	1013+41.67
		ELEVATION	912.03	911.61	911.13	910.55
GIRDER 9	41.50' RT	STATION	1012+65.63	1012+89.63	1013+13.63	1013+37.63
		ELEVATION	911.99	911.56	911.07	910.49
GIRDER 10	51.00' RT	STATION	1012+61.60	1012+85.60	1013+09.60	1013+33.60
		ELEVATION	911.94	911.51	911.01	910.42
GIRDER 11	60.50' RT	STATION	1012+57.57	1012+81.57	1013+05.57	1013+29.57
		ELEVATION	911.94	911.42	910.91	910.33
TOE/RIGHT PARAPET	62.00' RT	STATION	1012+56.93	1012+80.93	1013+04.93	1013+28.93
		ELEVATION	911.94	911.42	910.90	910.32

NOTE: SCREED ELEVATIONS SHOWN ARE FOR DECK SLAB SURFACE PRIOR TO CONCRETE PLACEMENT. ALLOWANCE HAS BEEN MADE FOR ANTICIPATED CALCULATED DEAD LOAD DEFLECTIONS.

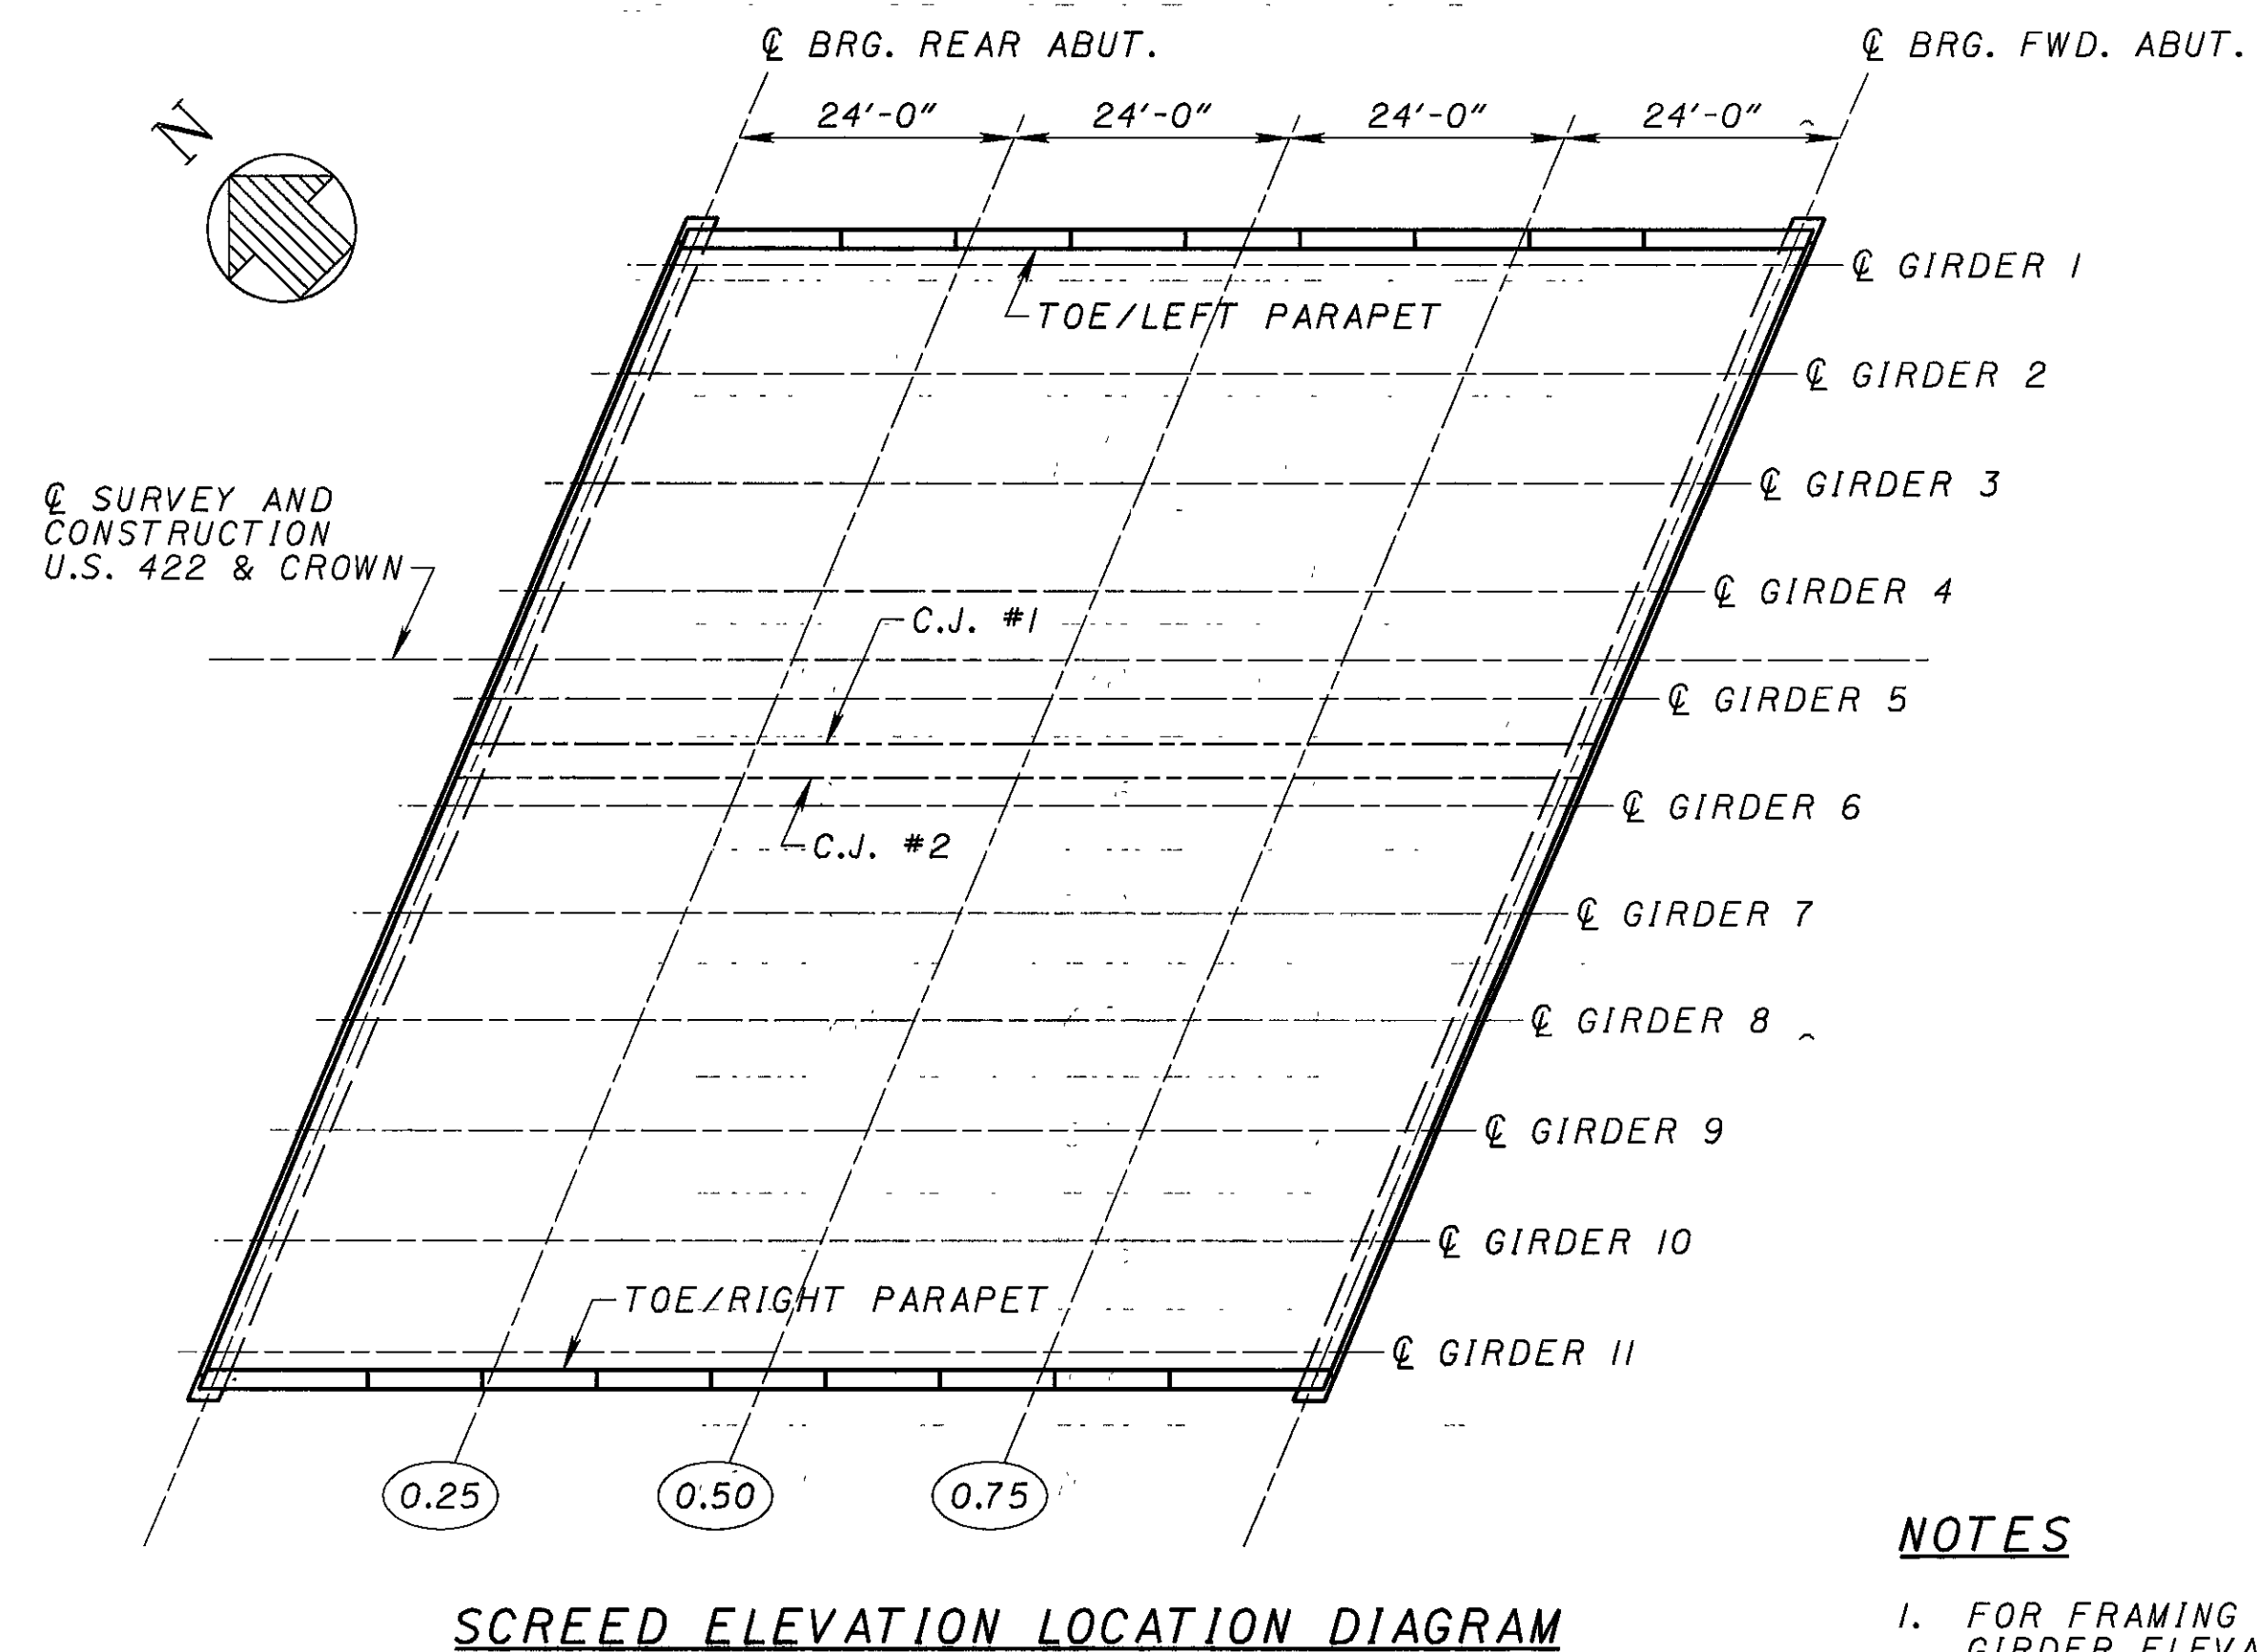

NOTES

- FOR FRAMING PLAN AND TYPICAL GIRDER ELEVATION, SEE SHEET 13/19.
- FOR DECK SLAB PLAN, SEE SHEET 15/19.

[A] S611 SERIES, TOP &
S611 SERIES, BOTTOM
16 SPA. @ 7" c/c - 9'-4"


[B] S612 SERIES, TOP &
S613 SERIES, BOTTOM
14 SPA. @ 7" c/c - 8'-2"

[C] S614 SERIES, TOP &
S615 SERIES, BOTTOM
18 SPA. @ 7" c/c - 10'-4"

[D] S616 SERIES, TOP &
S616 SERIES, BOTTOM
22 SPA. @ 7" c/c - 12'-10"

[E] S617 SERIES, TOP &
S617 SERIES, BOTTOM
16 SPA. @ 7" c/c - 9'-4"

[F] S618 SERIES, TOP &
S619 SERIES, BOTTOM
12 SPA. @ 7" c/c - 7'-0"

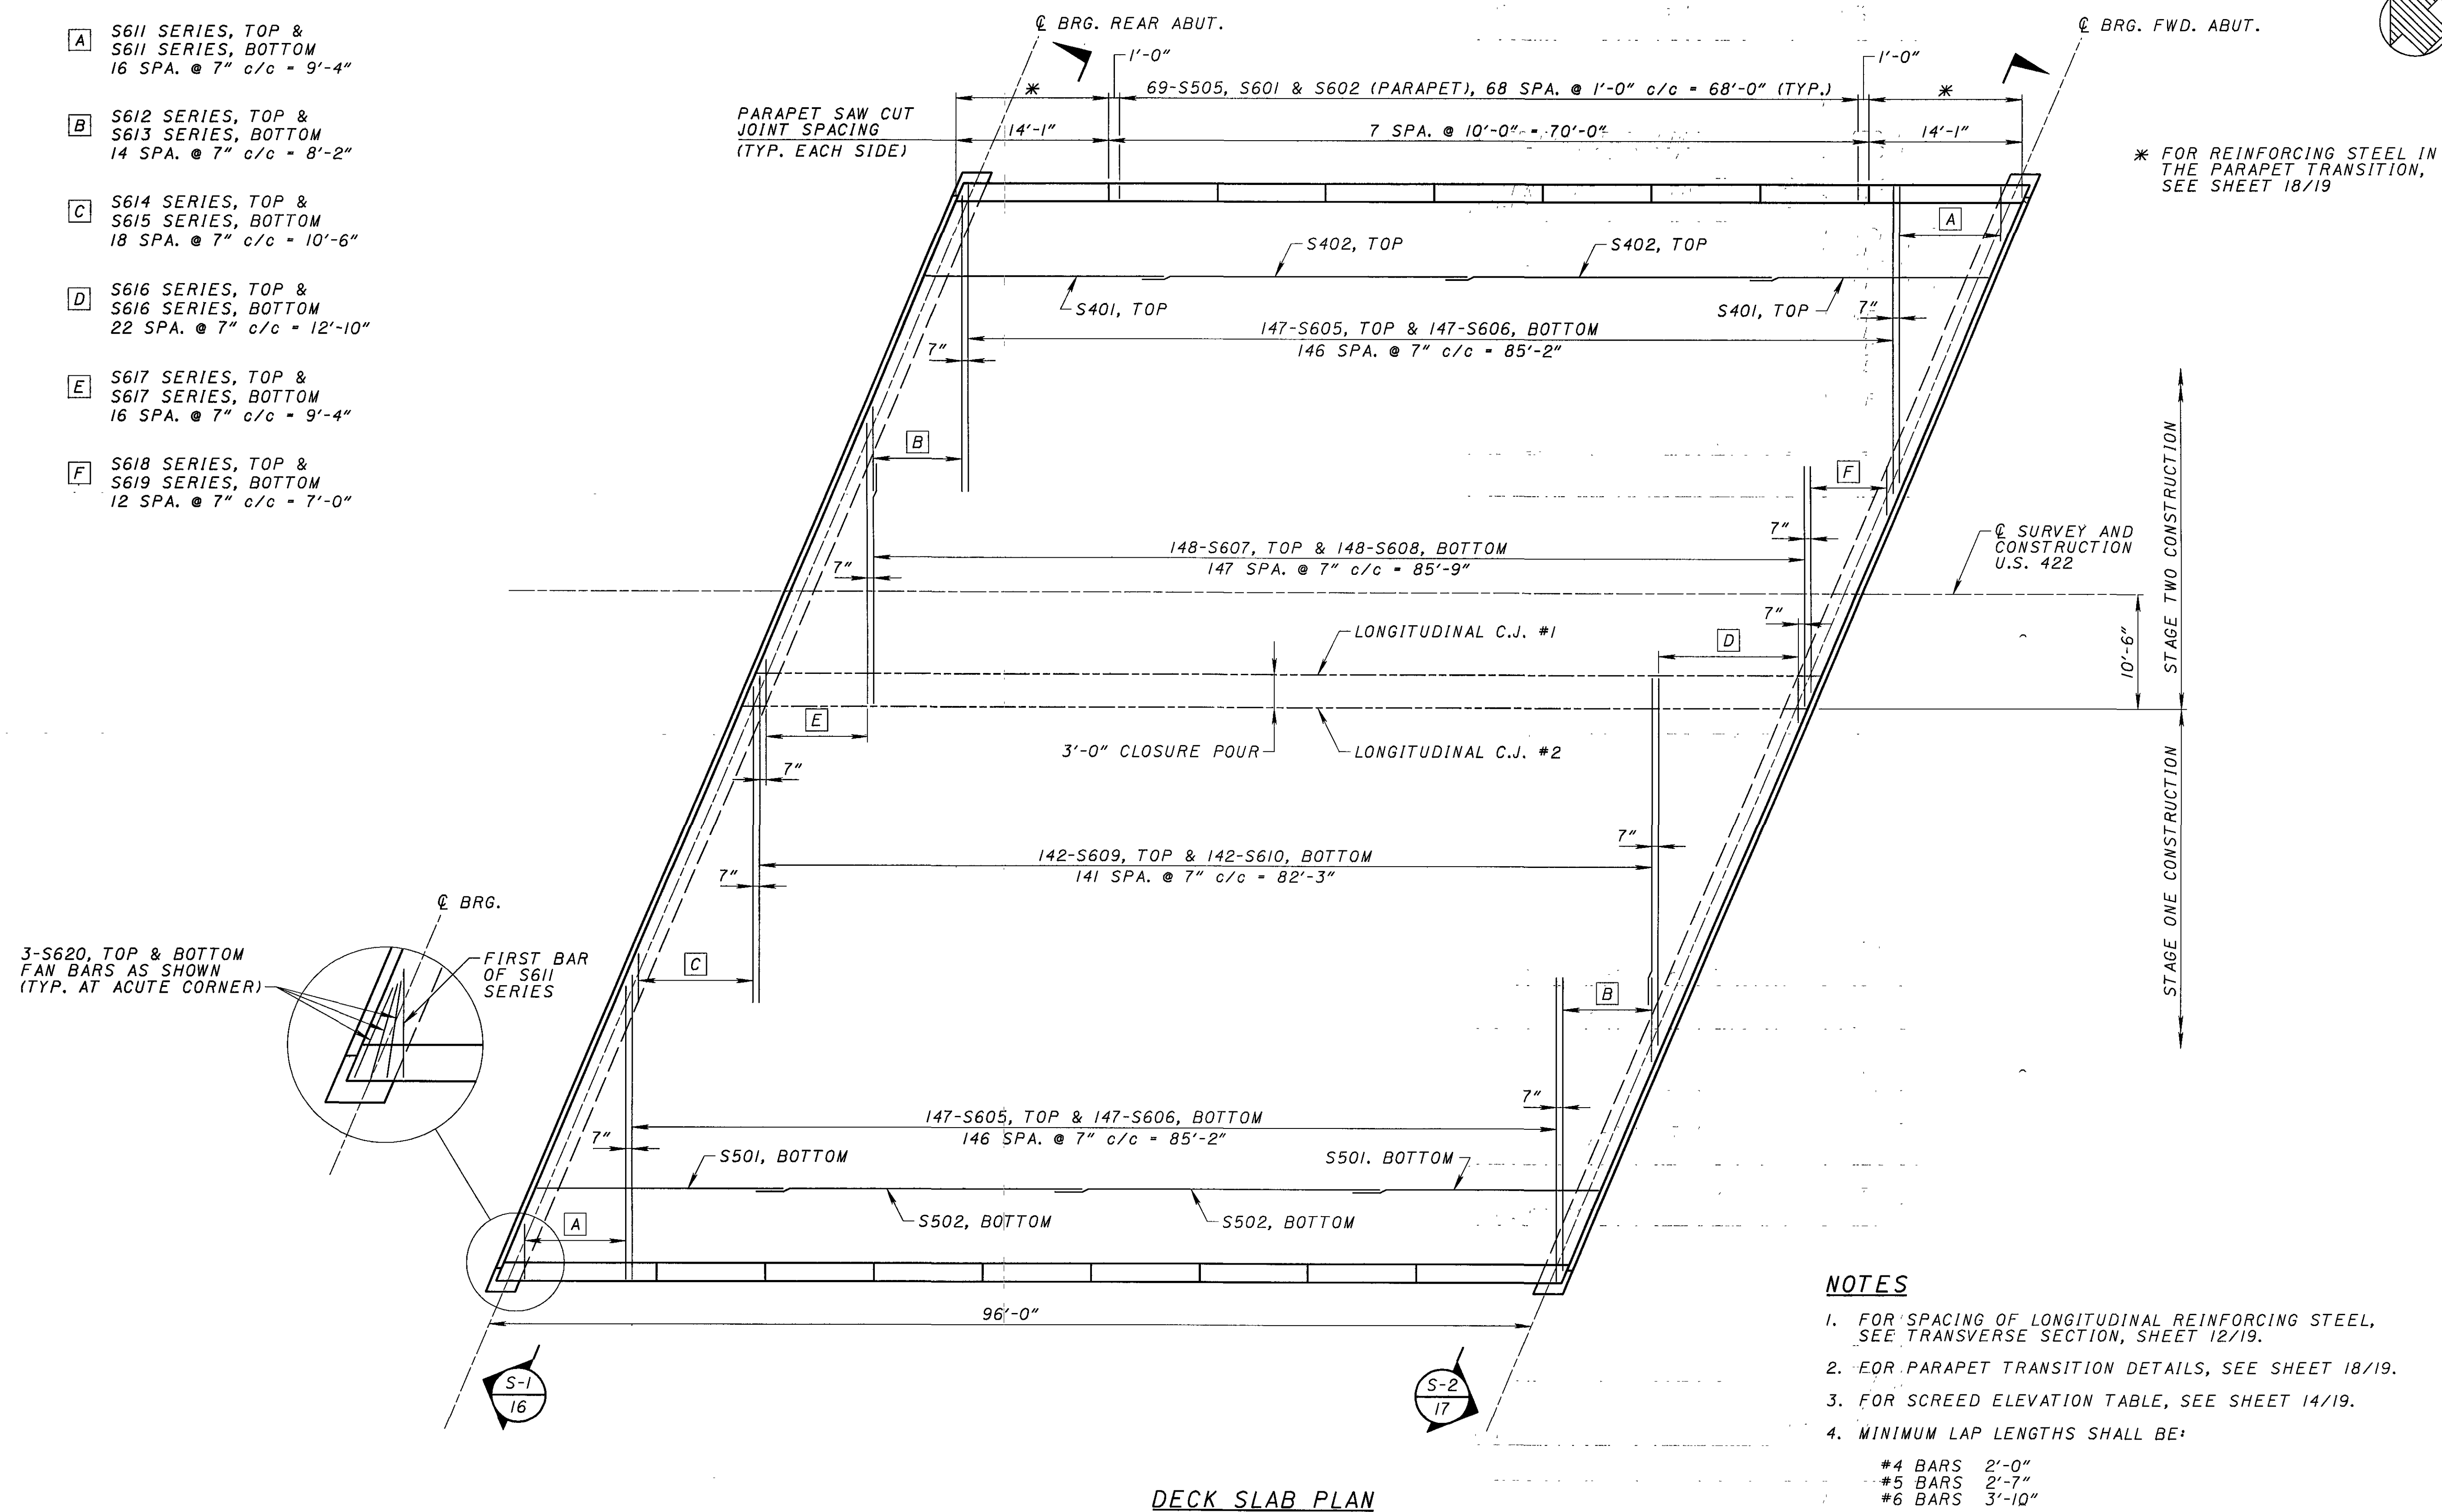

DLZ
ROCKEFELLER BLDG • 514 W SUPERIOR AVE • CLEVELAND, OH 44113

VIEWED	DATE
AJM	03/01/05
STRUCTURE FILE NUMBER	
2801906	


DESIGNED PAT	DRAWN PAT
CHECKED DJP	REVISED

DECK SLAB PLAN
BRIDGE NO. GEA-422-1952
U.S. 422 OVER GRAND RIVER

GEA/POR-422-
18.31/0.00

15 / 19

$$\frac{237}{332}$$

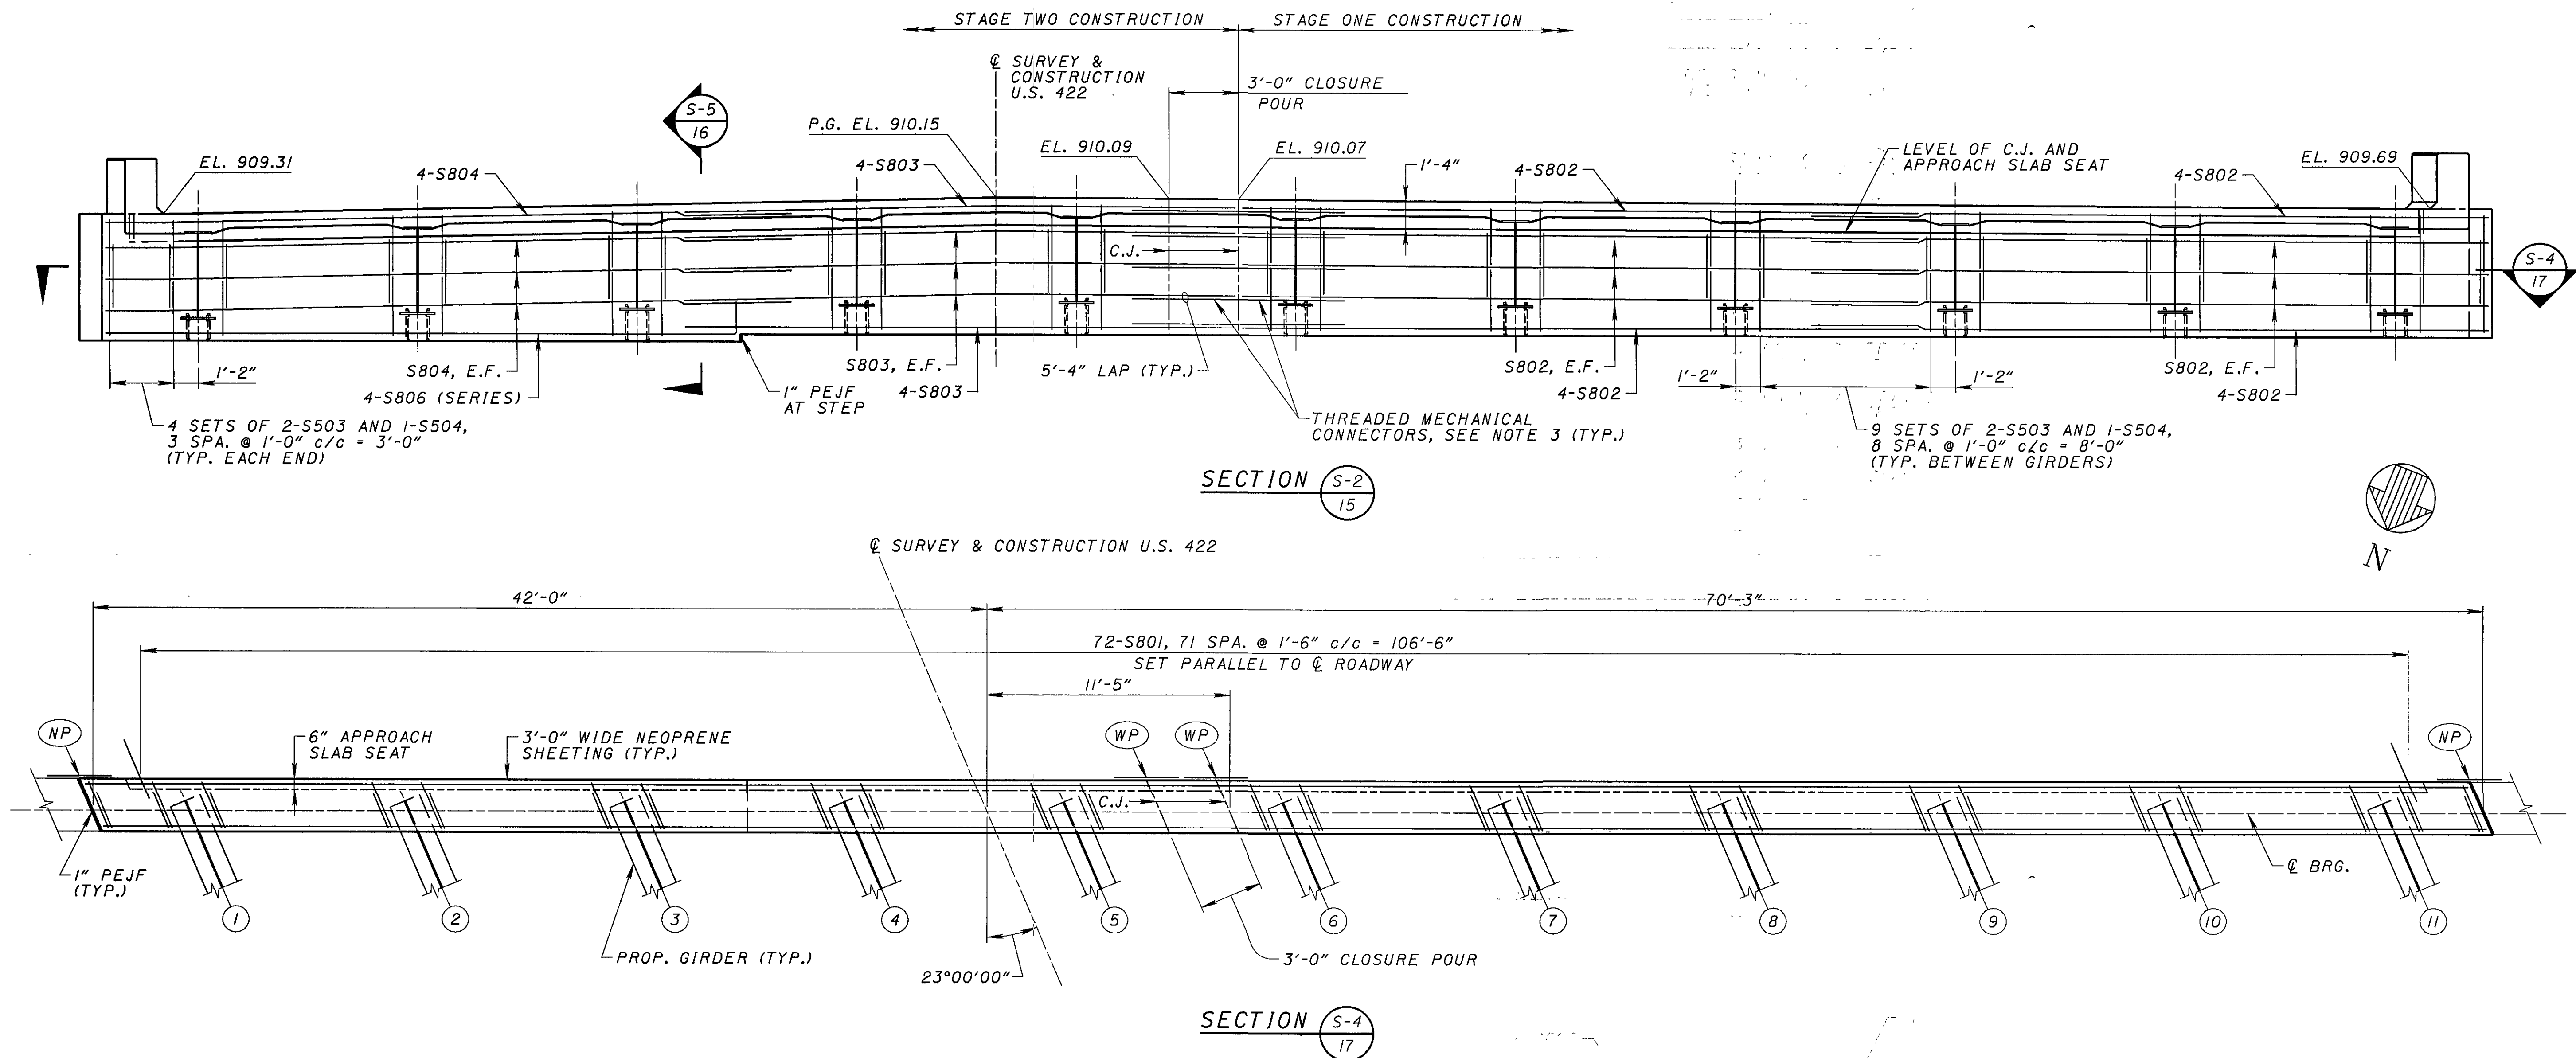


LEGEND

- (WP) TYPE 2 WATERPROOFING, 3'-0" WIDE, CENTERED OVER THE JOINT, EXTENDING FROM THE BEAM SEAT TO THE APPROACH SLAB SEAT
- (NP) VERTICAL NEOPRENE SHEETING, 3'-0" WIDE, CENTERED OVER THE JOINT, SECURED AS SHOWN ON STD. DWG. ICD-1-82


NOTES

- ALL VERTICAL REINFORCING BARS IN THE INTEGRAL BACKWALL SHALL BE PLACED PARALLEL TO THE GIRDERS.
- APPROACH SLAB SEAT AND CONSTRUCTION JOINT SHALL BE 1'-4" BELOW TOP OF GRADE ELEVATION.
- THREADED MECHANICAL CONNECTORS SHALL BE RICHMOND SCREW ANCHOR THREADED DOWEL BAR ASSEMBLY, LENTON REBAR SPLICING MECHANISM, OR APPROVED EQUAL. COST SHALL BE INCLUDED FOR PAYMENT WITH ITEM 509 - EPOXY COATED REINFORCING STEEL.
- ABUTMENT DIAPHRAGM CONCRETE, STEEL SUPERSTRUCTURE: PLACE THE CONCRETE ENCASE THE STRUCTURAL STEEL MEMBERS WITH THE DECK CONCRETE OR AT LEAST 48 HOURS BEFORE PLACEMENT OF THE DECK CONCRETE.
- FOR FORWARD ABUTMENT DETAILS, SEE SHEET 9/19 AND 10/19.

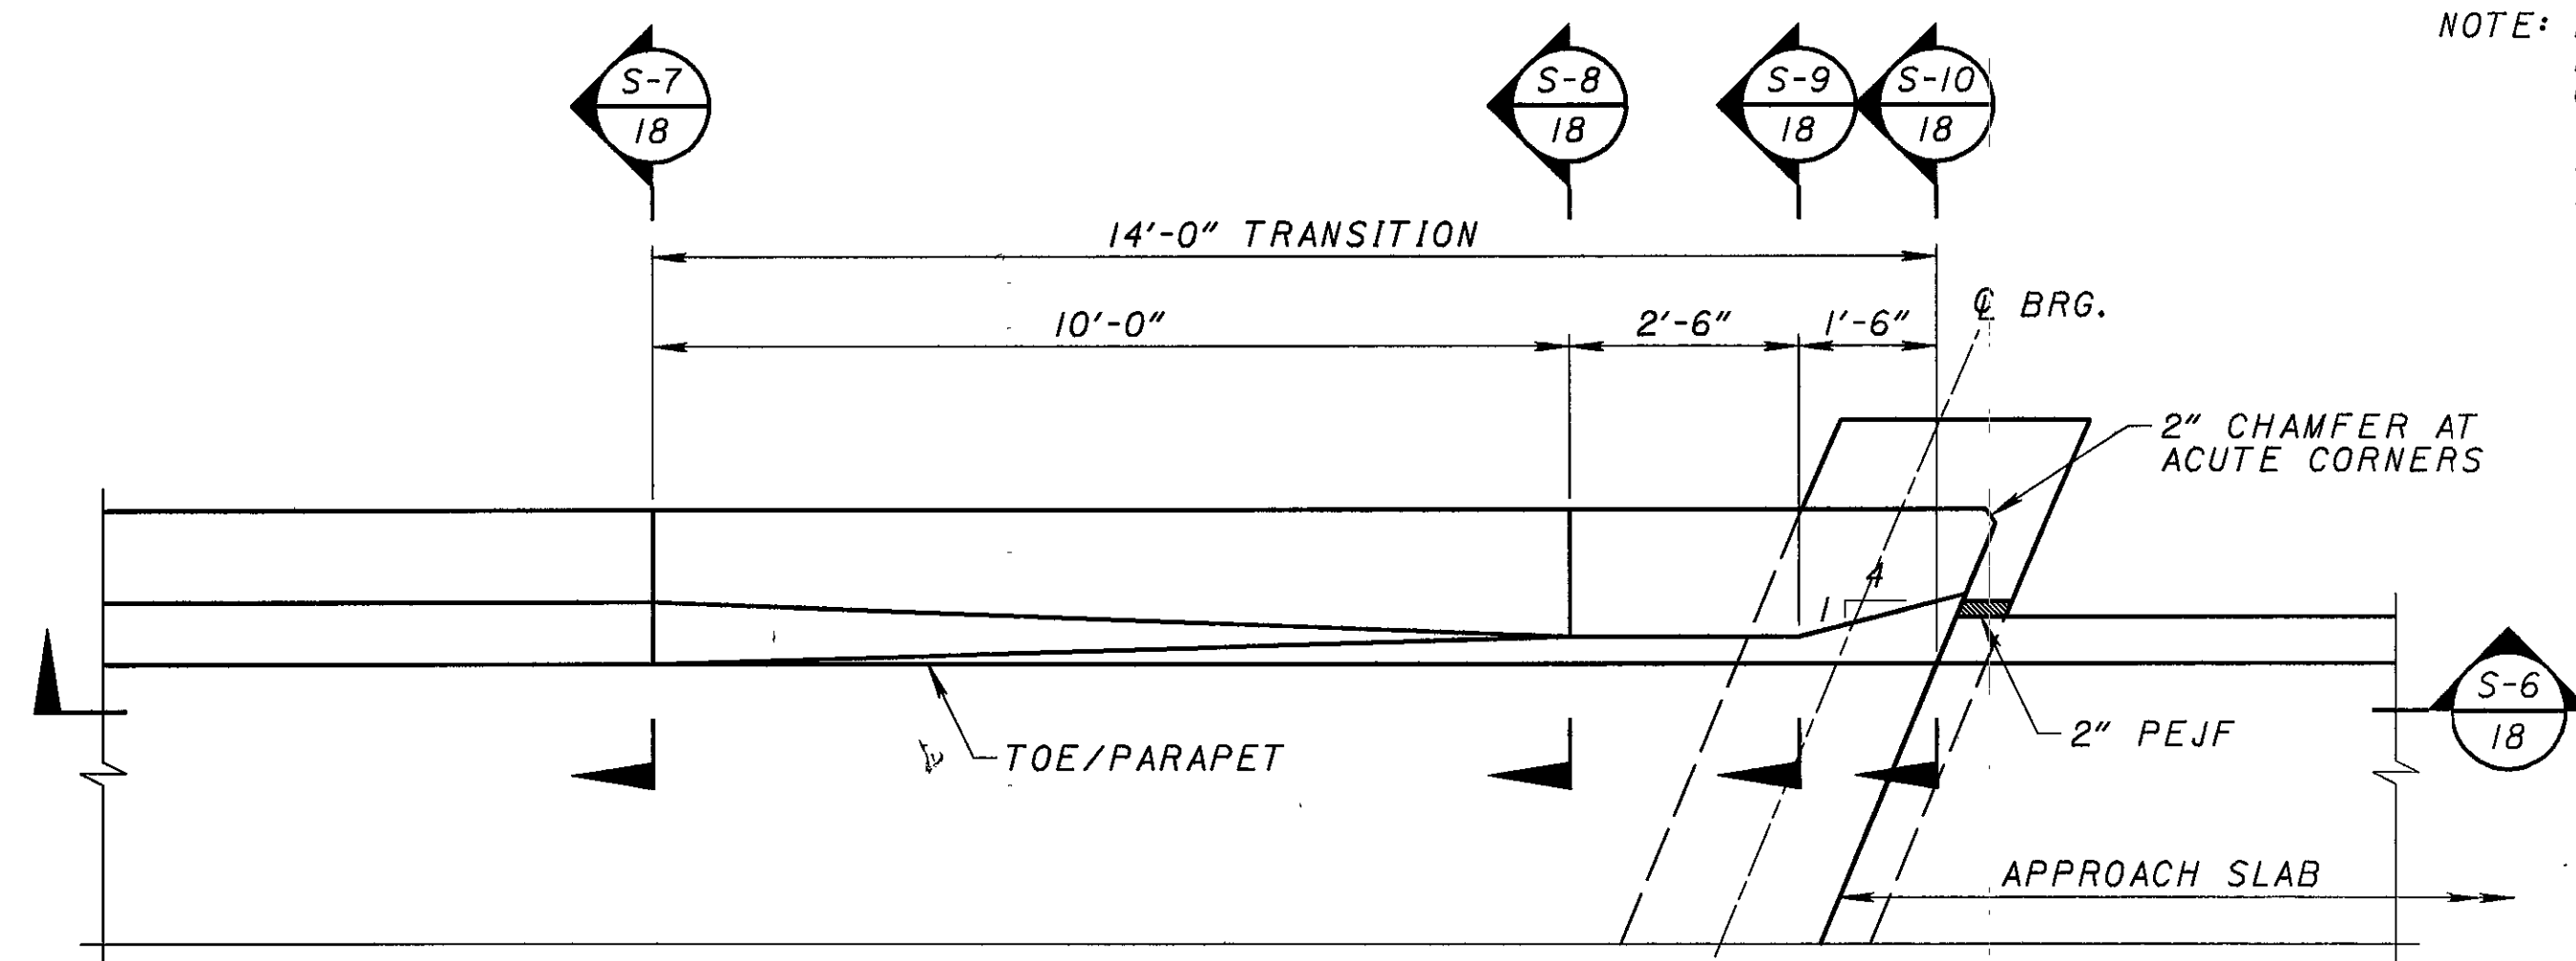


PARAPET - PART PLAN

LEFT FORWARD / RIGHT REAR CORNER SHOWN
RIGHT FORWARD / LEFT REAR CORNER SIMILAR

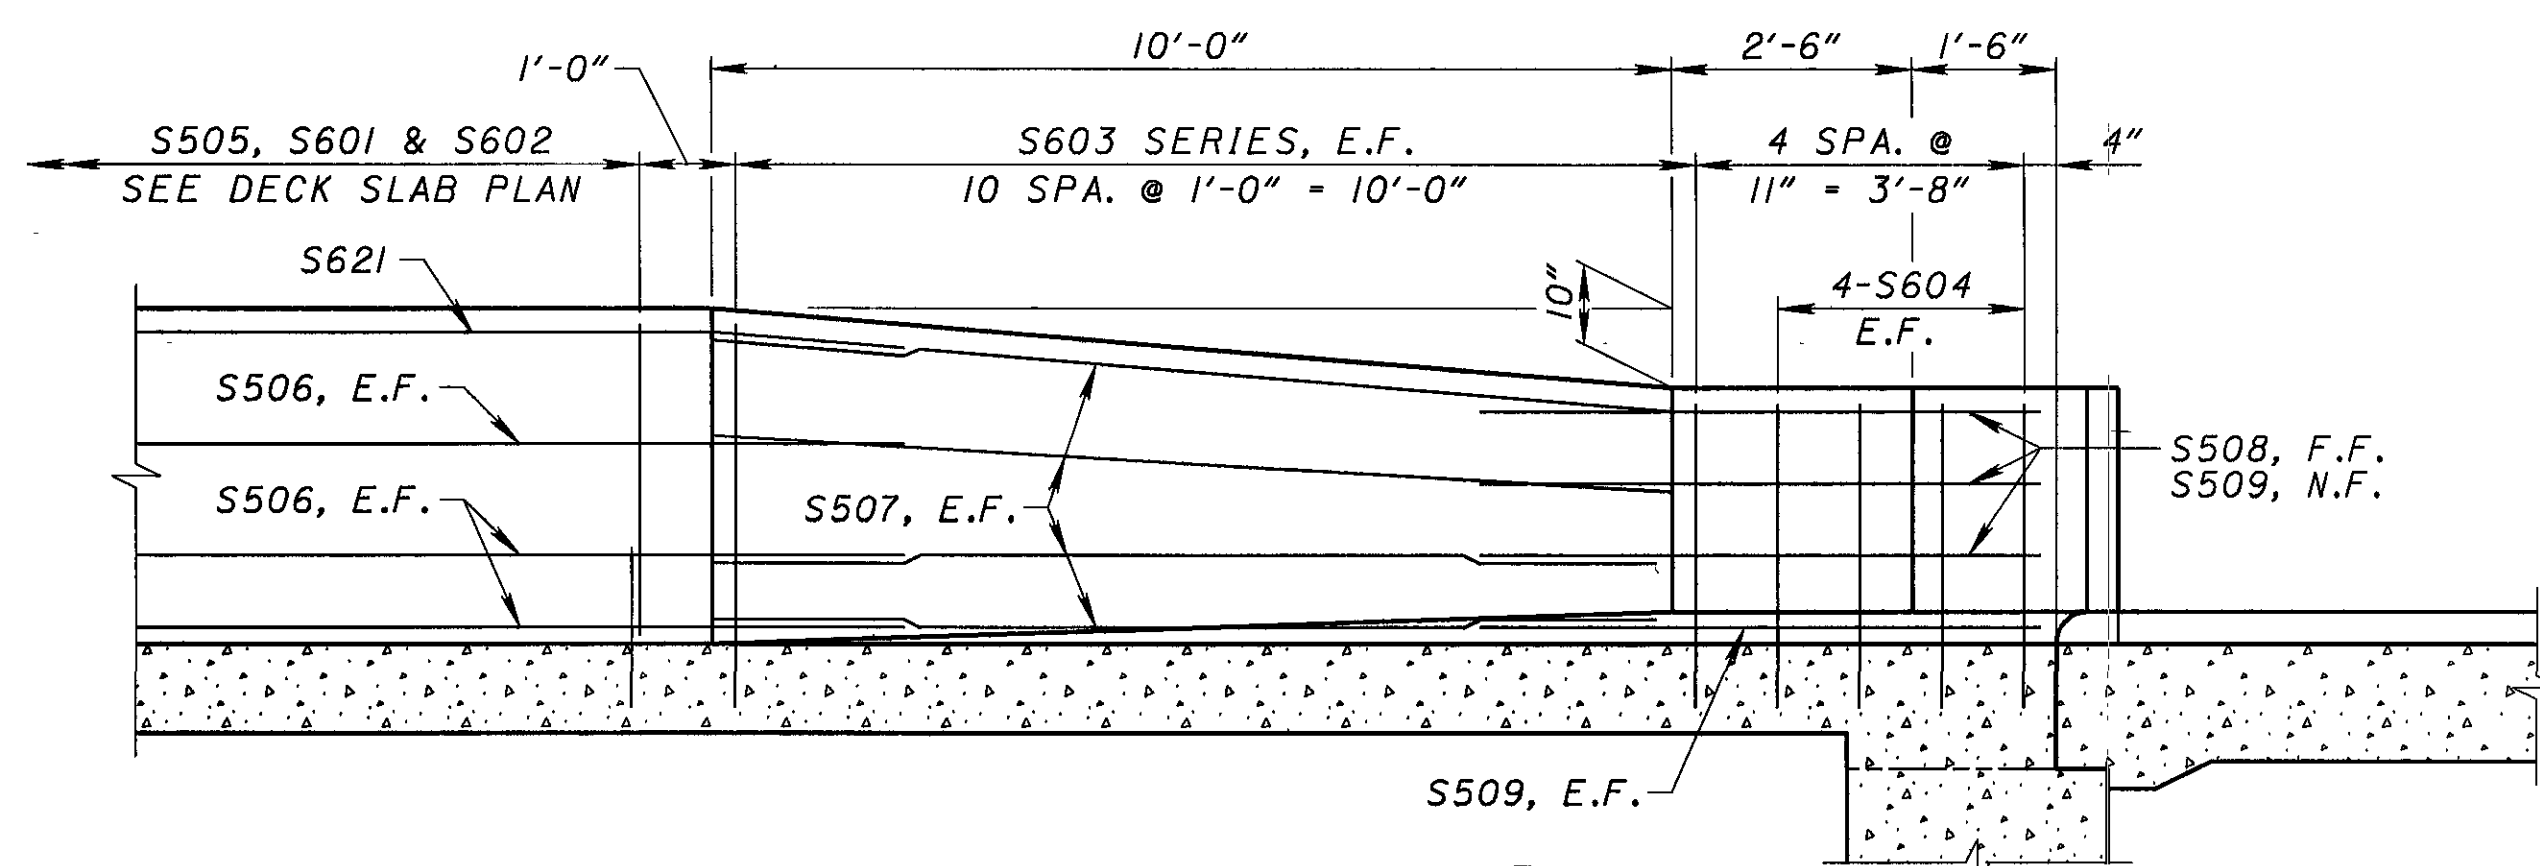


SECTION S-6

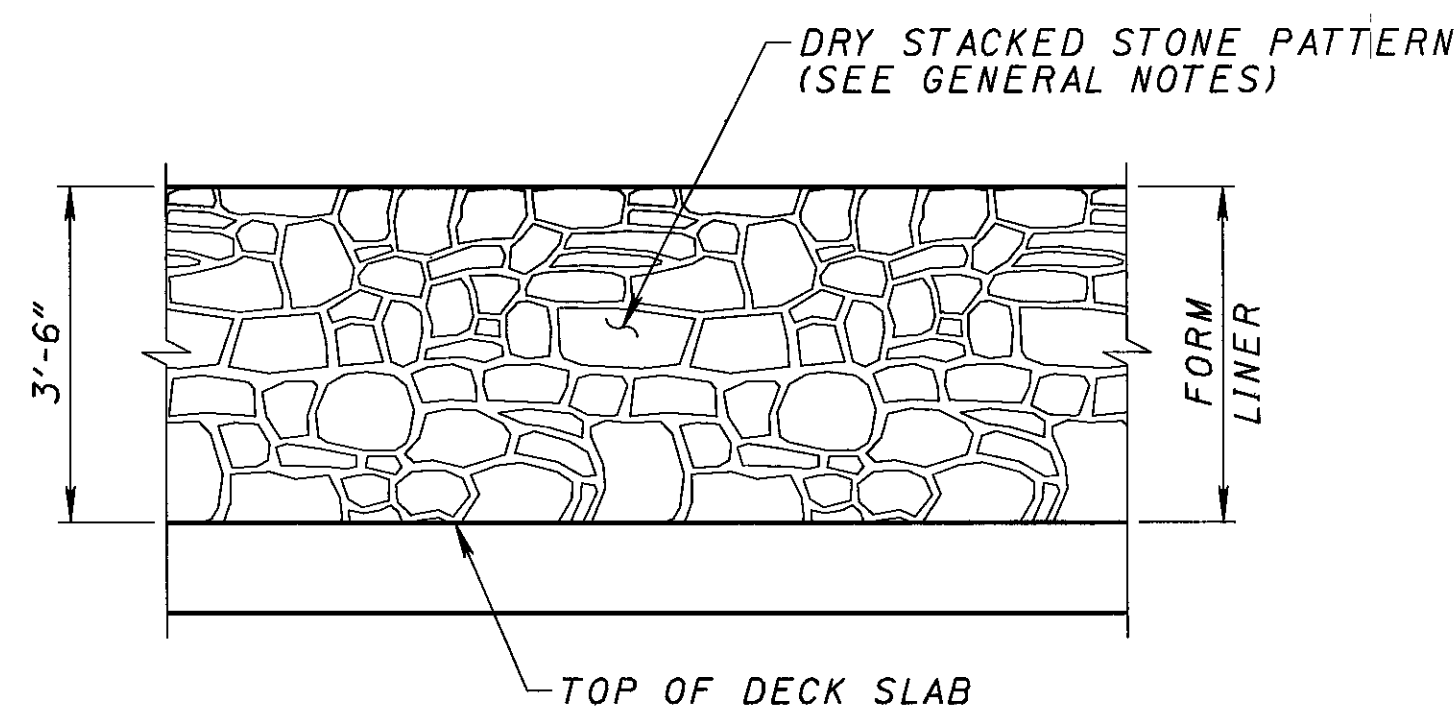

TYPICAL PARAPET ELEVATION


OUTBOARD VIEW, SHOWING FORM LINER

NOTE: EACH RUN OF LONGITUDINAL PARAPET REINFORCING SHALL BE COMPRISED OF THE FOLLOWING:
3-S506 (TYP. OF 6), LAP 2'-11" MIN.
3-S621, LAP 3'-4" MIN.

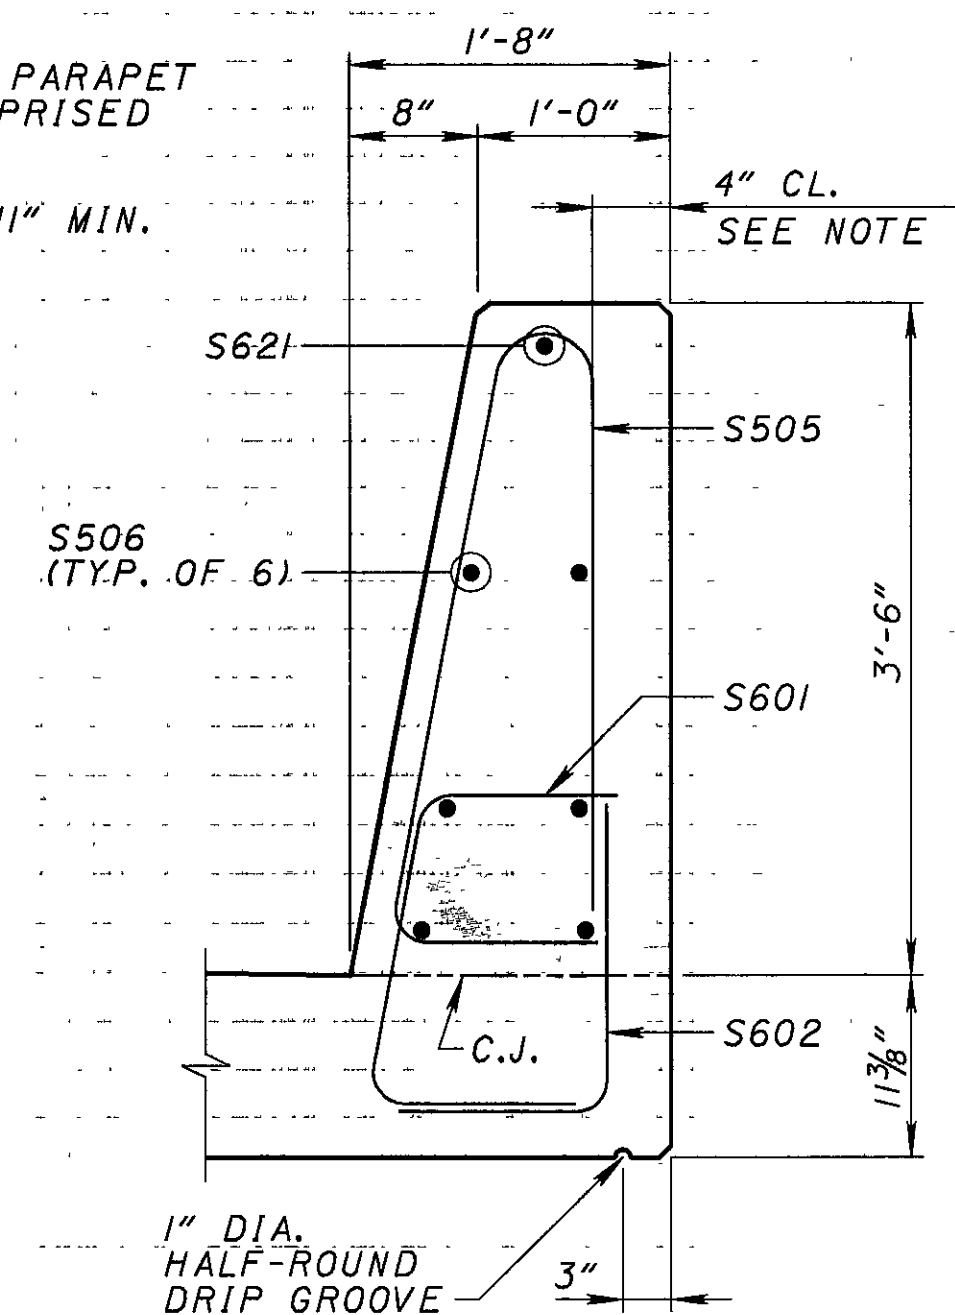


SECTION S-7

TYPICAL PARAPET DETAIL

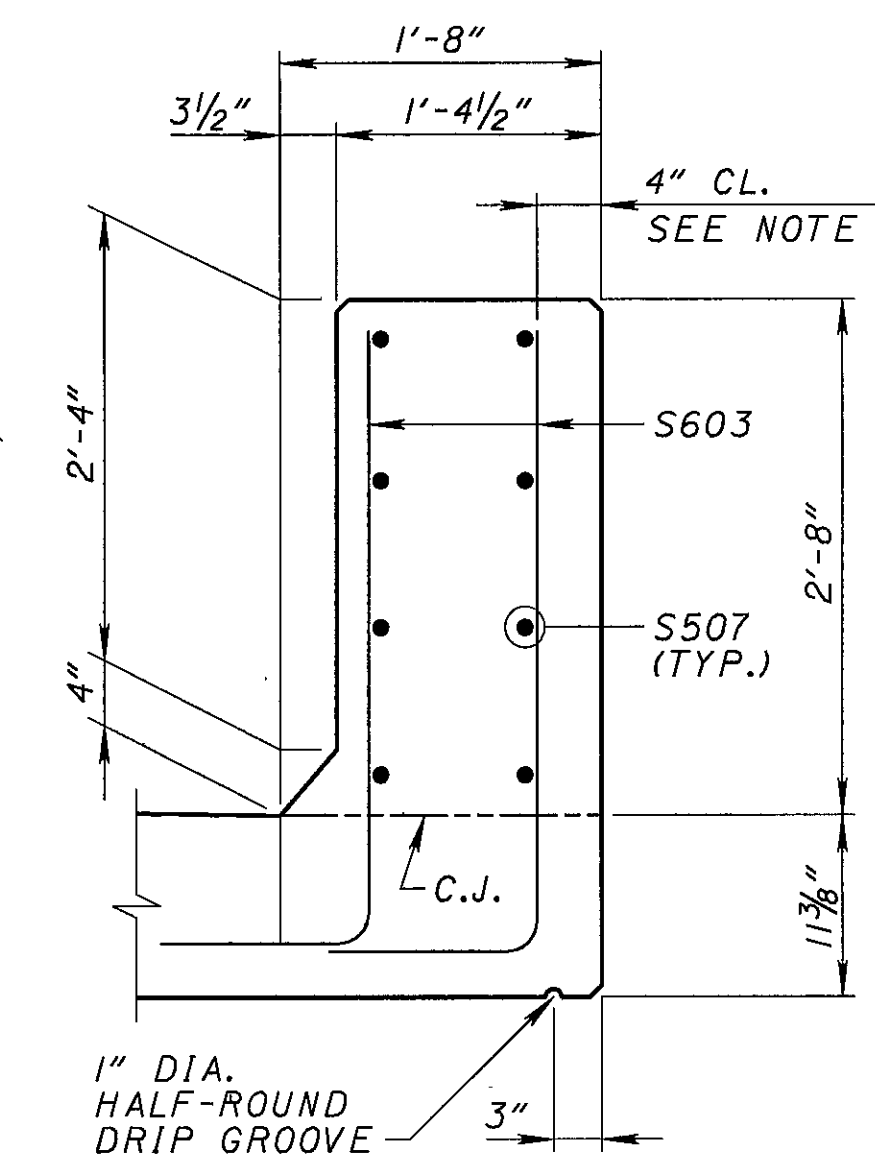


SECTION S-8

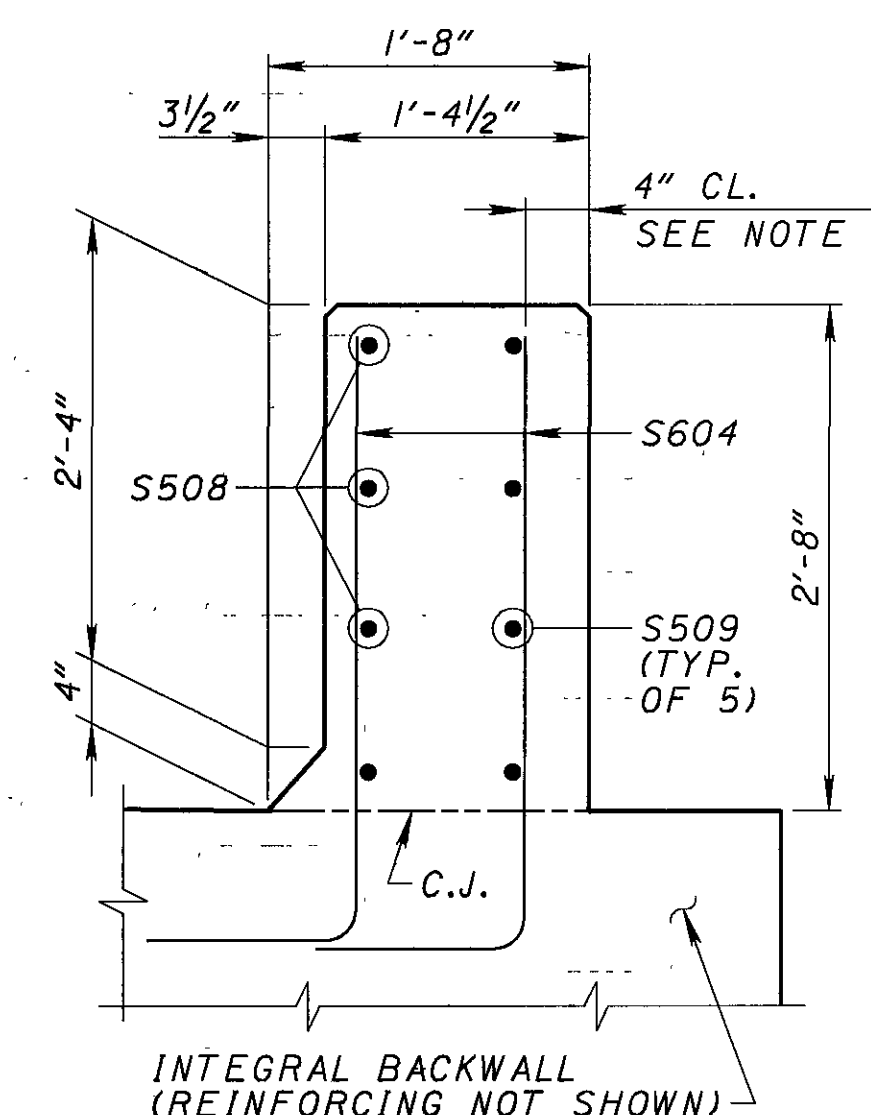

SECTION S-9

INTEGRAL BACKWALL (REINFORCING NOT SHOWN)

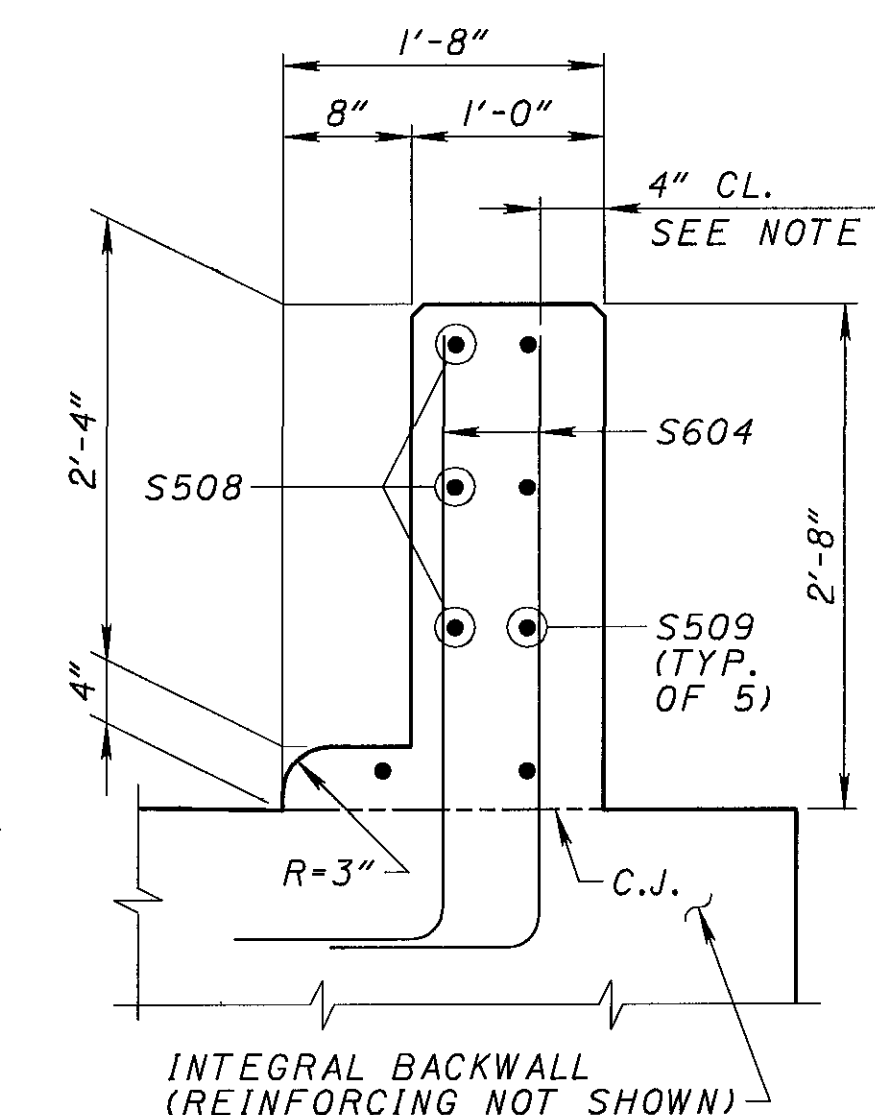

SECTION S-10


INTEGRAL BACKWALL (REINFORCING NOT SHOWN)

NOTES

1. CLEAR COVER OF 4" ON THE OUTSIDE FACE OF PARAPETS IS PROVIDED TO PERMIT THE USE OF FORM LINER WITH A MAXIMUM PATTERN DEPTH OF 2".
2. GUARDRAIL, BRIDGE TERMINAL ASSEMBLY, AND APPROACH PAVEMENT IS NOT SHOWN. REFER TO STANDARD DRAWING SBR-I-99 FOR ADDITIONAL DETAILS.
3. FOR TRANSVERSE SECTION, SEE SHEET 12/19.
4. FOR DECK SLAB PLAN, SEE SHEET 15/19.

REINFORCING STEEL LIST												
MARK	NUMBER			LENGTH	WEIGHT (LBS.)	TYPE	DIMENSIONS					SER INC.
	REAR	FWD.	TOTAL				A	B	C	D	E	
ABUTMENTS												
A401	111	108	219	9'-6"	1390	3	2'-6"	2'-0"				
A501	116	114	230	11'-0"	2639	3	2'-8"	2'-7"				
A502	100	100	200	10'-5"	2173	2	2'-2"	4'-3"				
A503	16	14	30	13'-5"	420	2	2'-2"	5'-9"				
A504	18	18	36	30'-0"	1126	STR						
A505	6		6	18'-3"	114	STR						
A506	6		6	34'-10"	218	STR						
A507		6	6	36'-1"	226	STR						
A508		6	6	16'-0"	100	STR						
A509	1		1	3'-3"				0'-8"				
	SER OF 8		SER OF 8	12'-11"	67	2	2'-2"	5'-6"			8 1/4"	
A510	1		1	13'-11"	15	2	2'-2"	6'-0"				
A511	1		1	6'-0"	6	STR						
	1		1	4'-3"				1'-2"				
A512	SER OF 6		SER OF 6	12'-9"	53	2	2'-2"	5'-5"			10 1/4"	
	1		1	13'-7"	14	2	2'-2"	5'-10"				
A513	1		1	5'-10"	6	STR						
A514	1		1	4'-3"				1'-2"				
		SER OF 7	SER OF 7	13'-3"	64	2	2'-2"	5'-8"			9"	
A516		1	1	13'-7"	14	2	2'-2"	5'-10"				
A517		1	1	5'-10"	6	STR						
A518		1	1	3'-7"				0'-10"				
		SER OF 7	SER OF 7	13'-1"	61	2	2'-2"	5'-7"			9 1/2"	
A519		1	1	13'-7"	14	2	2'-2"	5'-10"				
A520		1	1	5'-10"	6	STR						
A521	1		1	13'-0"	14	STR						
A522	1		1	11'-11"	12	STR						
A523	1		1	10'-6"	11	STR						
A524	1		1	9'-5"	10	STR						
A525	1		1	7'-3"	8	STR						
A526	1		1	6'-2"	6	STR						
A527	1		1	4'-0"	4	STR						
A528	1		1	2'-11"	3	STR						
A529	1		1	14'-2"	15	19	12'-9"	1'-3"	0'-7"			
A530	1		1	13'-1"	14	19	12'-9"	0'-4"	0'-2"			
A531	1		1	8'-7"	9	STR						
A532	1		1	9'-8"	10	STR						
A533	1		1	7'-7"	8	STR						
A534	1		1	8'-8"	9	STR						
A535	1		1	4'-11"	5	STR						
A536	1		1	6'-0"	6	STR						
A537	1		1	2'-3"	2	STR						
A538	1		1	3'-4"	3	STR						
A539	1		1	9'-9"	10	19	9'-5"	0'-4"	0'-2"			
A540	1		1	10'-10"	11	19	9'-5"	1'-3"	0'-9"			
A541		1	1	10'-9"	11	STR						
A542		1	1	9'-8"	10	STR						
A543		1	1	9'-6"	10	STR						
A544		1	1	8'-5"	9	STR						
A545		1	1	6'-6"	7	STR						
A546		1	1	5'-5"	6	STR						
A547		1	1	3'-6"	4	STR						
A548		1	1	2'-5"	3	STR						
A549		1	1	11'-10"	12	19	10'-5"	1'-3"	0'-8"			
A550		1	1	10'-9"	11	19	10'-5"	0'-4"	0'-2"			
A551		1	1	9'-10"	10	STR						
A552		1	1	10'-11"	11	STR						
A553		1	1	8'-1"	8	STR						
A554		1	1	9'-2"	10	STR						
A555		1	1	5'-3"	5	STR						
A556		1	1	6'-4"	7	STR						
A557		1	1	2'-5"	3	STR						
A558		1	1	3'-6"	4	STR						
A559		1	1	11'-1"	12	19	10'-9"	0'-4"	0'-2"			
A560		1	1	12'-2"	13	19	10'-9"	1'-3"	0'-8"			
A601	86	86	172	10'-9"	2777	28	2'-2"	0'-5"	2'-7"	0'-10"	1'-9"	
A801	24	24	48	30'-0"	3845	STR						
A802	8		8	23'-6"	502	STR						
A803	8		8	37'-7"	803	STR						

REINFORCING STEEL LIST												
MARK	NUMBER			LENGTH	WEIGHT (LBS.)	TYPE	DIMENSIONS					SER INC.
	REAR	FWD.	TOTAL				A	B	C	D	E	
ABUTMENTS												
A804	4		4	22'-1"	236	STR						
A805		8	8	38'-10"	829	STR						
A806		4	4	21'-11"	234	STR						
A807		8	8	21'-6"	459	STR						
				TOTAL:	18,753	LBS						
SUPERSTRUCTURE												
S401			272	22'-10"	4149	1	1'-0"	21'-11"				
S402			272	30'-0"	5451	STR						
S501			256	22'-10"	6097	STR						
S502			256	30'-0"	8010	STR						
S503			392	9'-1"	3714	2	2'-4"	3'-6"				
S504			196	6'-11"	1414	2	1'-10"	2'-8"				
S505			138	7'-5"	1068	23	1'-1"	3'-2"	3'-0"			
S506			36	26'-9"	1004	STR						
S507			32	10'-0"	334	STR						
S508			12	5'-6"	69	STR						
S509			20	5'-6"	115	25	1'-8"	2'-5"	1'-5"	0'-1½"	0'-5"	
S601			138	3'-7"	743	24	1'-1"	1'-7"				
S602			138	2'-6"	518	1	1'-1"	1'-7"				
			4	4'-9"	0	0		4'-0"				
S603			SER OF		286	1	1'-1"					
			11	3'-11"	0	0		3'-2"				
S604			32	4'-1"	196	1	1'-1"	3'-2"				
S605			294	28'-8"	12659	STR						
S606			294	24'-7"	10,856	STR						
S607			148	23'-7"	5242	STR						
S608			148	28'-4"	6298	STR						
S609			142	31'-7"	6736	STR						
S610			142	36'-4"	7749	STR						
			4	5'-0"	0	0						
S611			SER OF		1634	STR					16½"	
			17	27'-0"	0	0						
			2	7'-9"	0	0						
S612			SER OF		783	STR					16½"	
			15	27'-0"	0	0						
			2	3'-0"	0	0						
S613			SER OF		569	STR					16½"	
			15	22'-3"	0	0						
			1	4'-6"	0	0						
S614			SER OF		482	STR					16½"	
			19	29'-3"	0	0						
			1	9'-3"	0	0						
S615			SER OF		617	STR					16½"	
			19	34'-0"	0	0						
			2	4'-0"	0	0						
S616			SER OF		1321	STR					16½"	
			23	34'-3"	0	0						
			2	4'-0"	0	0						
S617			SER OF		766	STR					16½"	
			17	26'-0"	0	0						
			1	4'-6"	0	0						
S618			SER OF		249	STR					16½"	
			13	21'-0"	0	0						
			1	9'-3"	0	0						
S619			SER OF		342	STR					16½"	
			13	25'-9"	0	0						
S620			12	4'-6"	81	STR						
S621			6	27'-4"	246	STR						
S801			144	5'-4"	2051	18	3'-0"	1'-0"	1'-0"			
S802			56	32'-0"	4785	STR						
S803			28	26'-2"	1956	STR						
S804			20	32'-5"	1731	STR						
			1	31'-1"				30'-4"				
S805			SER OF		327	1	1'-0"				4"	
			4	30'-1"				29'-4"				
			1	31'-5"				30'-8"				
S806			SER OF		330	1	1'-0"				4"	
			4	30'-5"				29'-8"				
				TOTAL:	100,978	LBS						

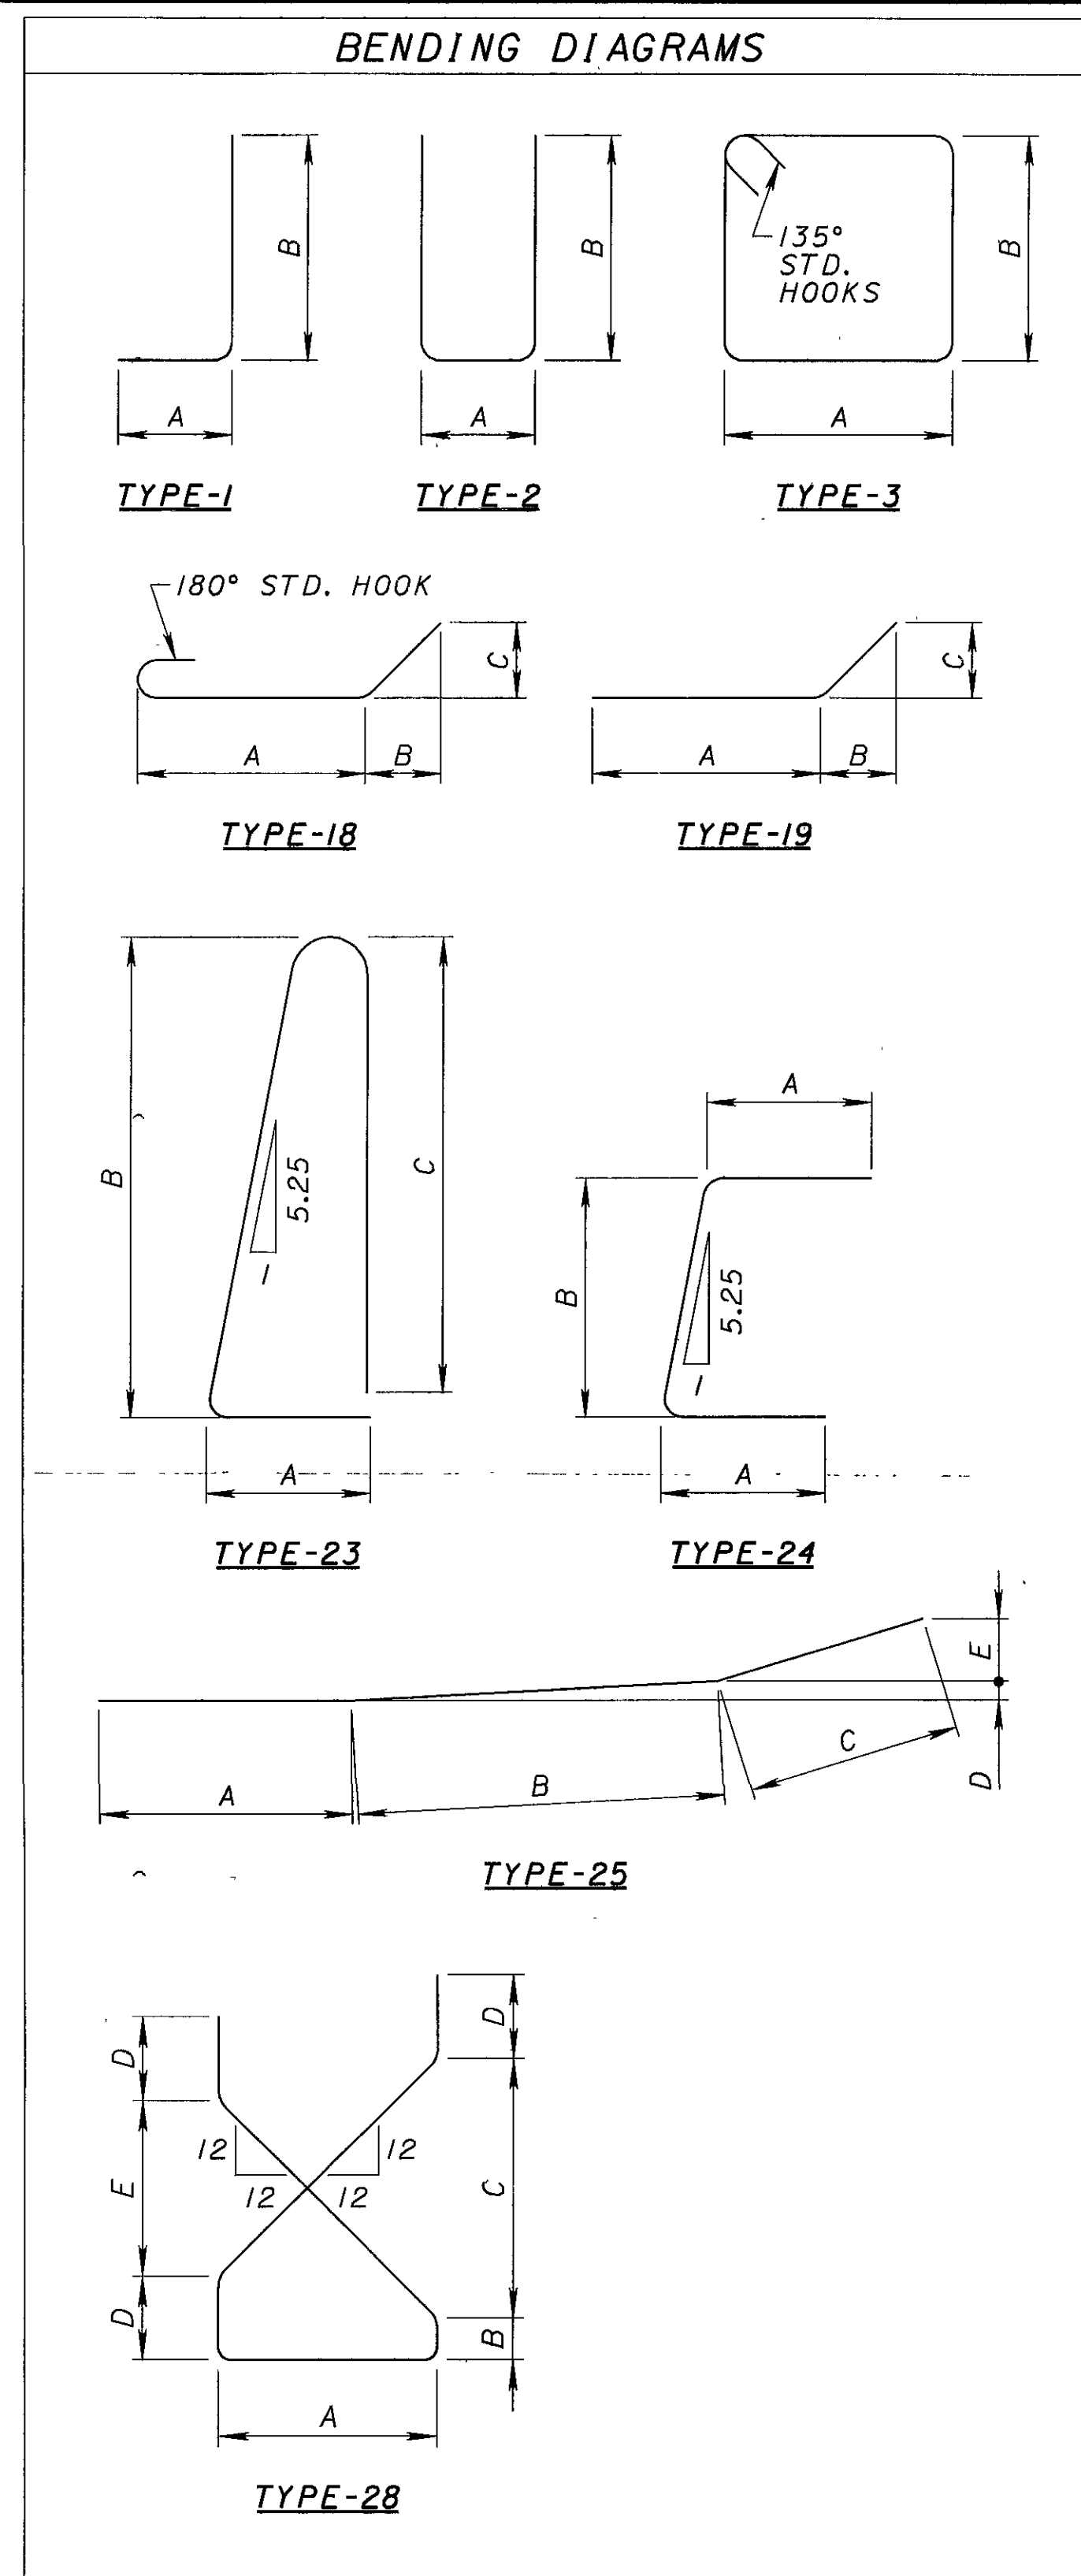

REINFORCING STEEL NOTES

- SERIES BARS - EACH BAR VARIES BY TABULATED AMOUNT.
- ALL DIMENSIONS ARE OUT TO OUT
- TYPE 'STR' INDICATES A STRAIGHT BAR.
- THE BAR SIZE NUMBER IS SPECIFIED IN THE 'MARK' COLUMN. THE FIRST DIGIT INDICATES THE BAR SIZE NUMBER. FOR EXAMPLE, A501 IS A #5 BAR SIZE.
- ALL BARS SHALL BE EPOXY COATED UNLESS NOTED OTHERWISE.

BORING	STATION	OFFSET
B-3	1025+00	21.8' LEFT
B-4	1025+11	46.0' RIGHT

LEGEND

CL	CENTERLINE
BRG.	BEARING
FL	FLOW LINE
FWD.	FORWARD
SB	SOIL BORING

BENCHMARK #7

STA. 1025+49.83, 16.12' LT. - CHISELED SQUARE ON NORTHEAST CORNER OF ABUTMENT

ELEV: 910.91'

BENCHMARK #9

STA. 1015+98.79, 91.11' RT. - CHISELED SQUARE ON NORTHWEST CORNER OF IRON GRATE INLET

ELEV: 906.08'

HYDRAULIC DATA

DRAINAGE AREA = 0.94 SQ MI
Q25 = 179 CFS
HW25 = 907.01
V25 = 3.08 FPS
CLEARANCE ABOVE HW25 = 0.59 FT
Q100 = 242 CFS
HW100 = 907.25
V100 = 3.88 FPS
CLEARANCE ABOVE HW100 = 0.35 FT
NORMAL WATER ELEVATION = 904.0
FLOW LINE ELEVATION = 901.9

TRAFFIC DATA


U.S. 422
CURRENT ADT (2005) = 14,460
CURRENT ADTT (2005) = 2,747
DESIGN ADT (2025) = 17,920
DESIGN ADTT (2025) = 3,405

EXISTING STRUCTURE

TYPE: SINGLE SPAN CONCRETE SLAB BRIDGE (WESTBOUND), STANDARD CONCRETE SLAB BRIDGE (EASTBOUND)
SPAN: 18'-5 3/4" (±) FACE/FACE OF ABUTMENTS
ROADWAY: 28'-0" (±) FACE/FACE CURB (WESTBOUND)
28'-0" (±) FACE/FACE CURB (EASTBOUND)
SKEW: 30°00'00" (±) LEFT FORWARD
ALIGNMENT: TANGENT
LOADING: H-15
WEARING SURFACE: ASPHALT CONCRETE
APPROACH SLABS: 15'-0" (±) LONG
CROWN: 3/16"/FT. (±)
DATE BUILT: c. 1939 (WESTBOUND)
c. 1947 (EASTBOUND)
STRUCTURE FILE NUMBER: 2801892

PROPOSED STRUCTURE

TYPE: SINGLE SPAN REINFORCED CONCRETE SLAB BRIDGE WITH REINFORCED CONCRETE FULL-HEIGHT ABUTMENTS ON 12" DIA. CIP CONCRETE PILES
SPAN: 22'-6" c/c BEARINGS
ROADWAY: 86'-0" FACE/FACE OF RAILING
SKEW: 30°00'00" LEFT FORWARD
ALIGNMENT: TANGENT
LOADING: HS 25 AND THE ALTERNATE MILITARY LOADING
WEARING SURFACE: MONOLITHIC CONCRETE
APPROACH SLABS: AS-1-B1, 25' LONG
CROWN: 3/16"/FT.
LATITUDE: N 41°21'02"
LONGITUDE: W 81°02'07"

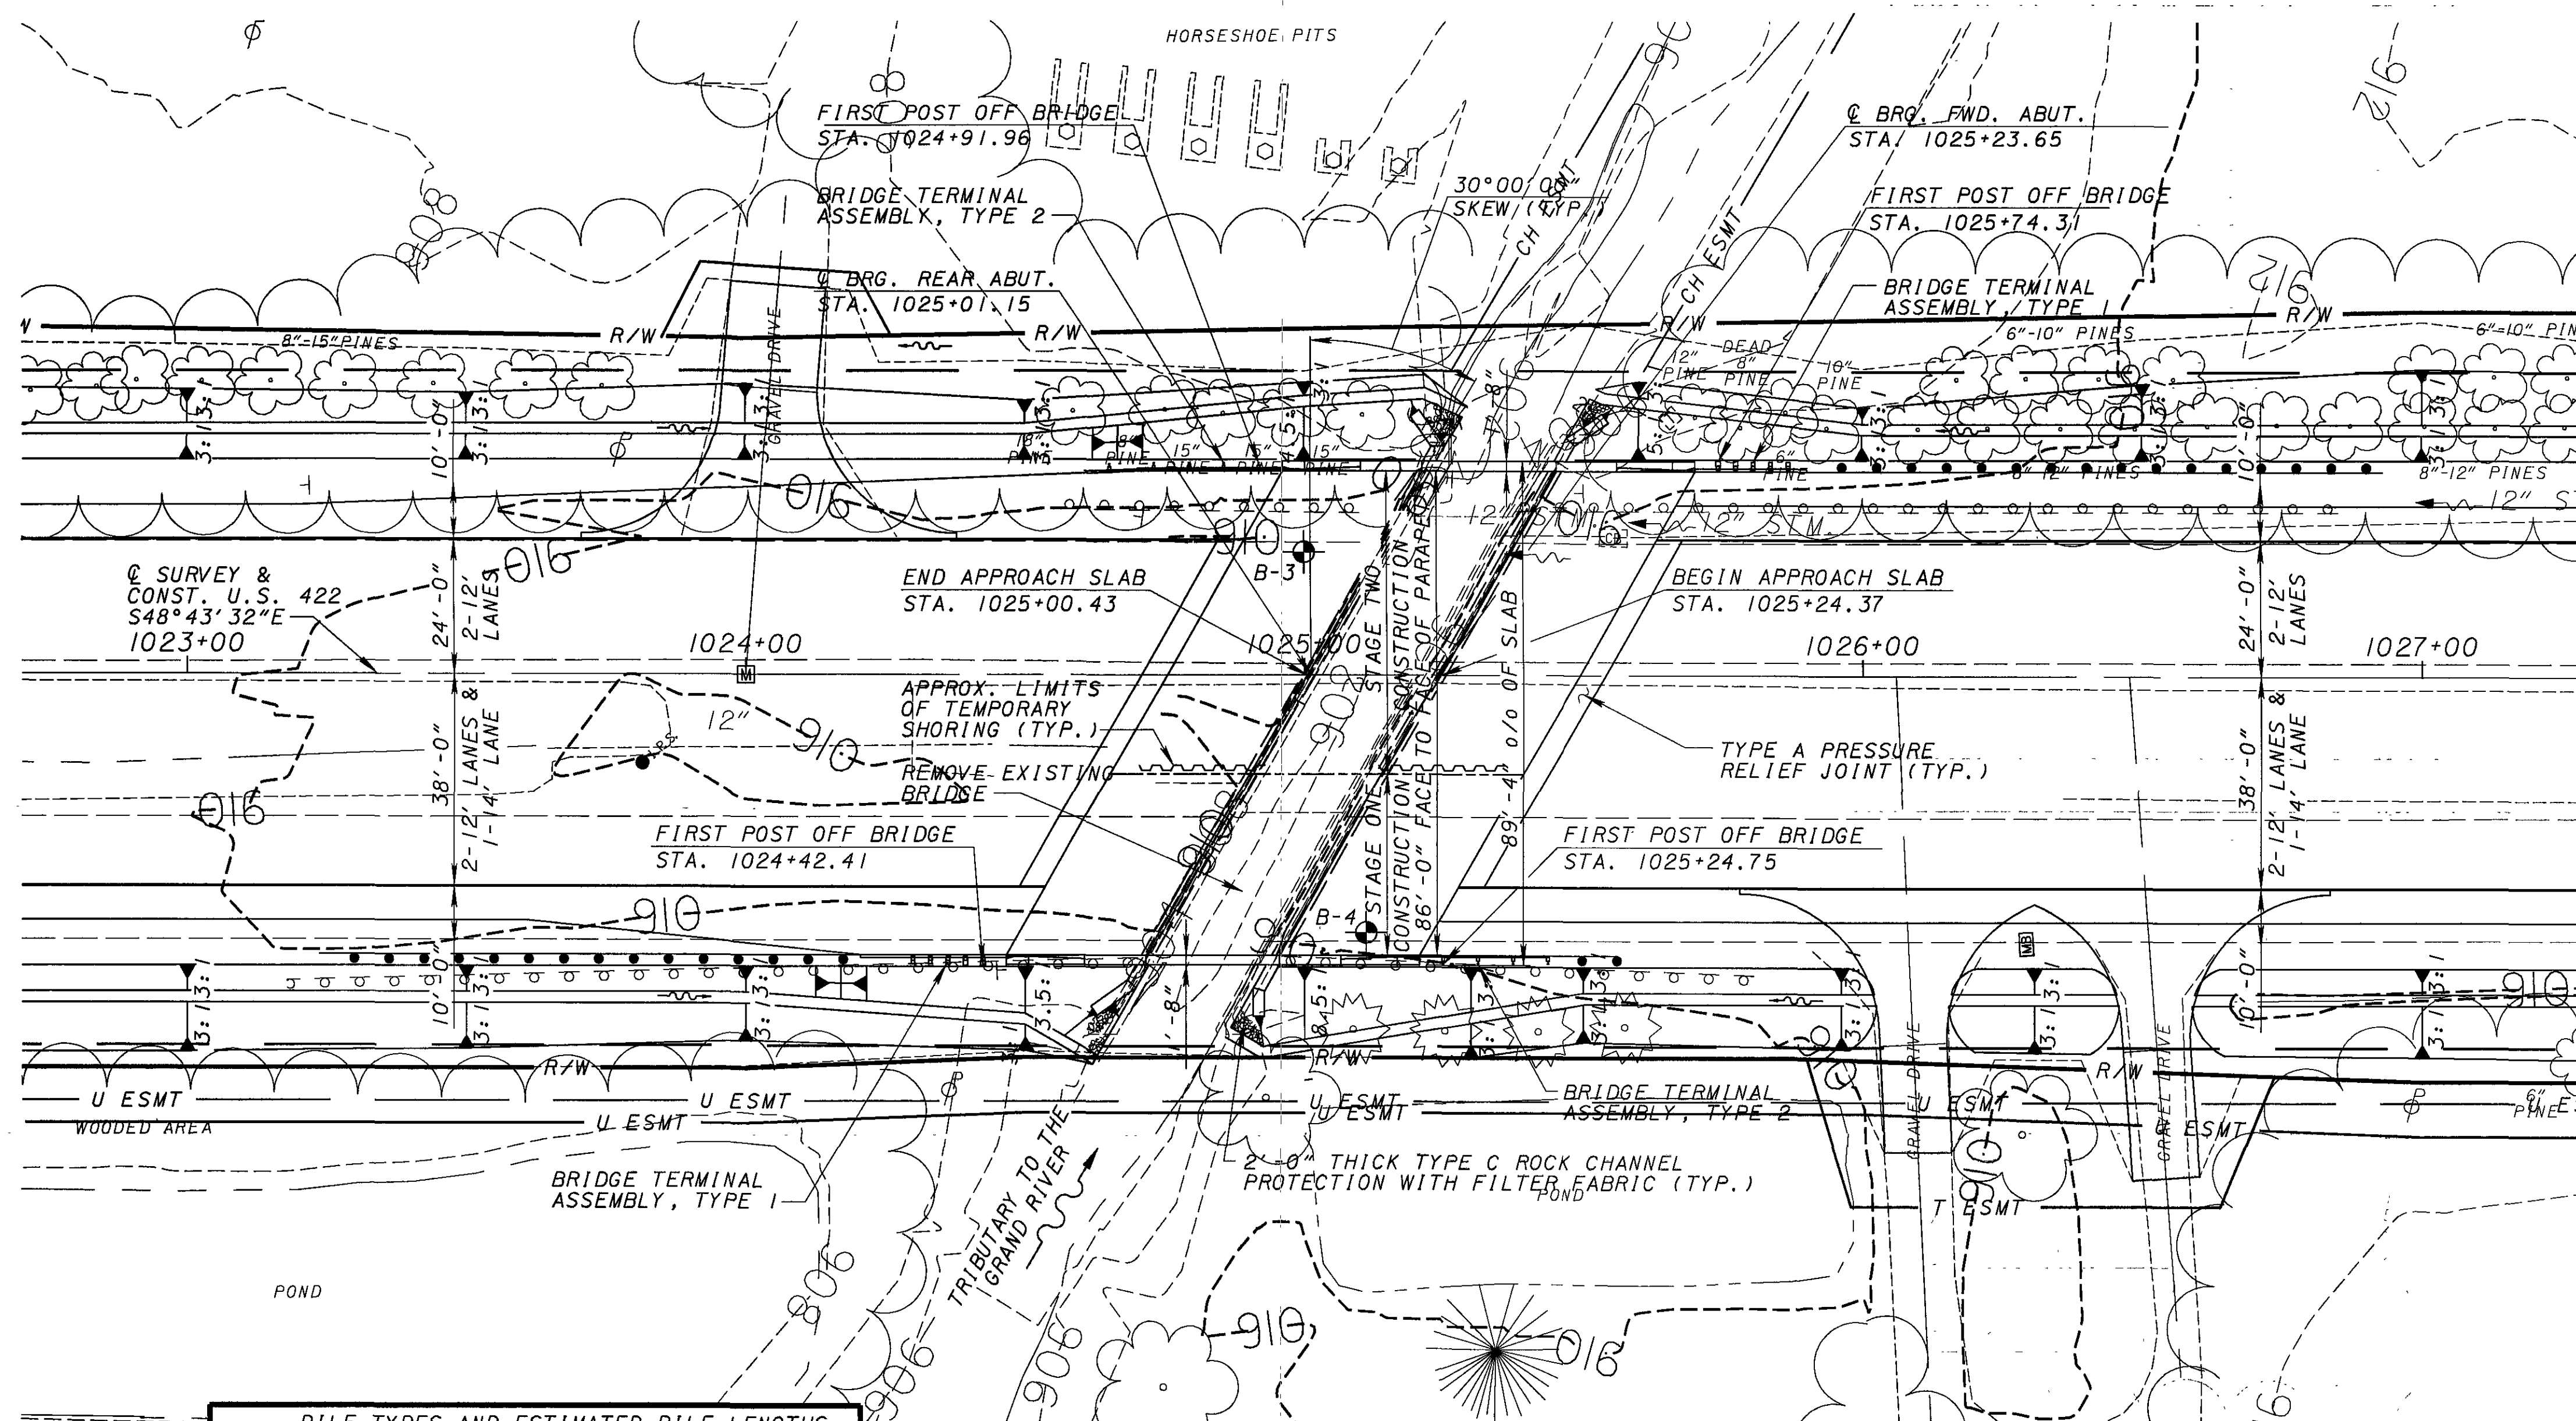


PILE TYPES AND ESTIMATED PILE LENGTHS		
LOCATION	PILE TYPE	PILE LENGTH
REAR ABUTMENT	12" DIA. CIP	50'
FORWARD ABUTMENT	12" DIA. CIP	50'

PLAN

EARTHWORK NOTE:

EARTHWORK LIMITS SHOWN ARE APPROXIMATE. ACTUAL SLOPES SHALL CONFORM TO PLAN-CROSS-SECTIONS.

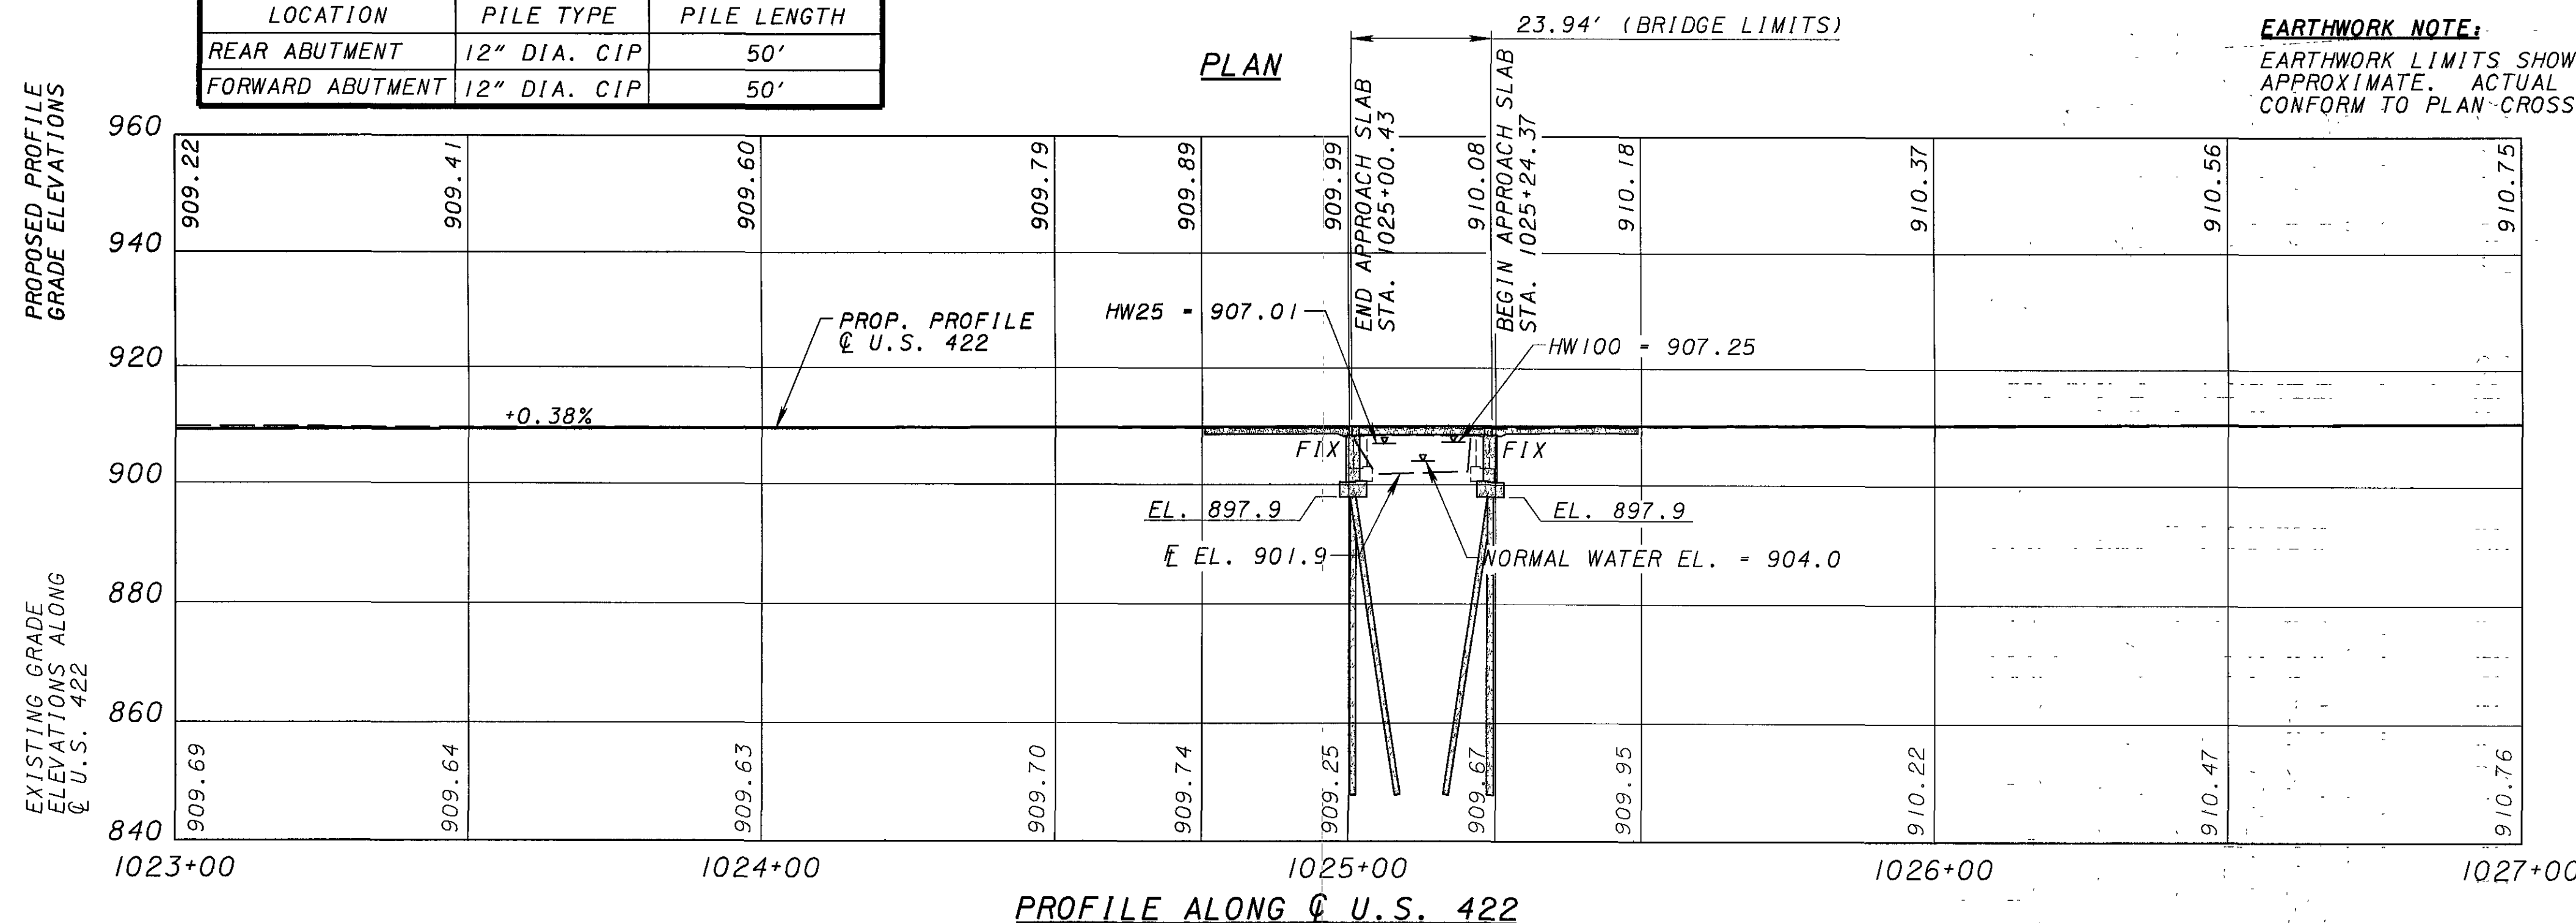

CALCULATED BY: DJP 02/18/05
CHECKED BY: KMR 08/02/05



DLZ
1000 ROCKEFELLER BLDG • 514 W SUPERIOR AVE • CLEVELAND, OH 44113


REVIEWED	DATE
GWM	3/1/05
STRUCTURE FILE NUMBER	
2801922	

DESIGNED DJP	DRAWN DJP
CHECKED AJM	REVISED


ESTIMATED QUANTITIES
BRIDGE NO. GEA-422-1975
U.S. 422 OVER GRAND RIVER TRIBUTARY

GEA/POR-422-
18.31/0.00

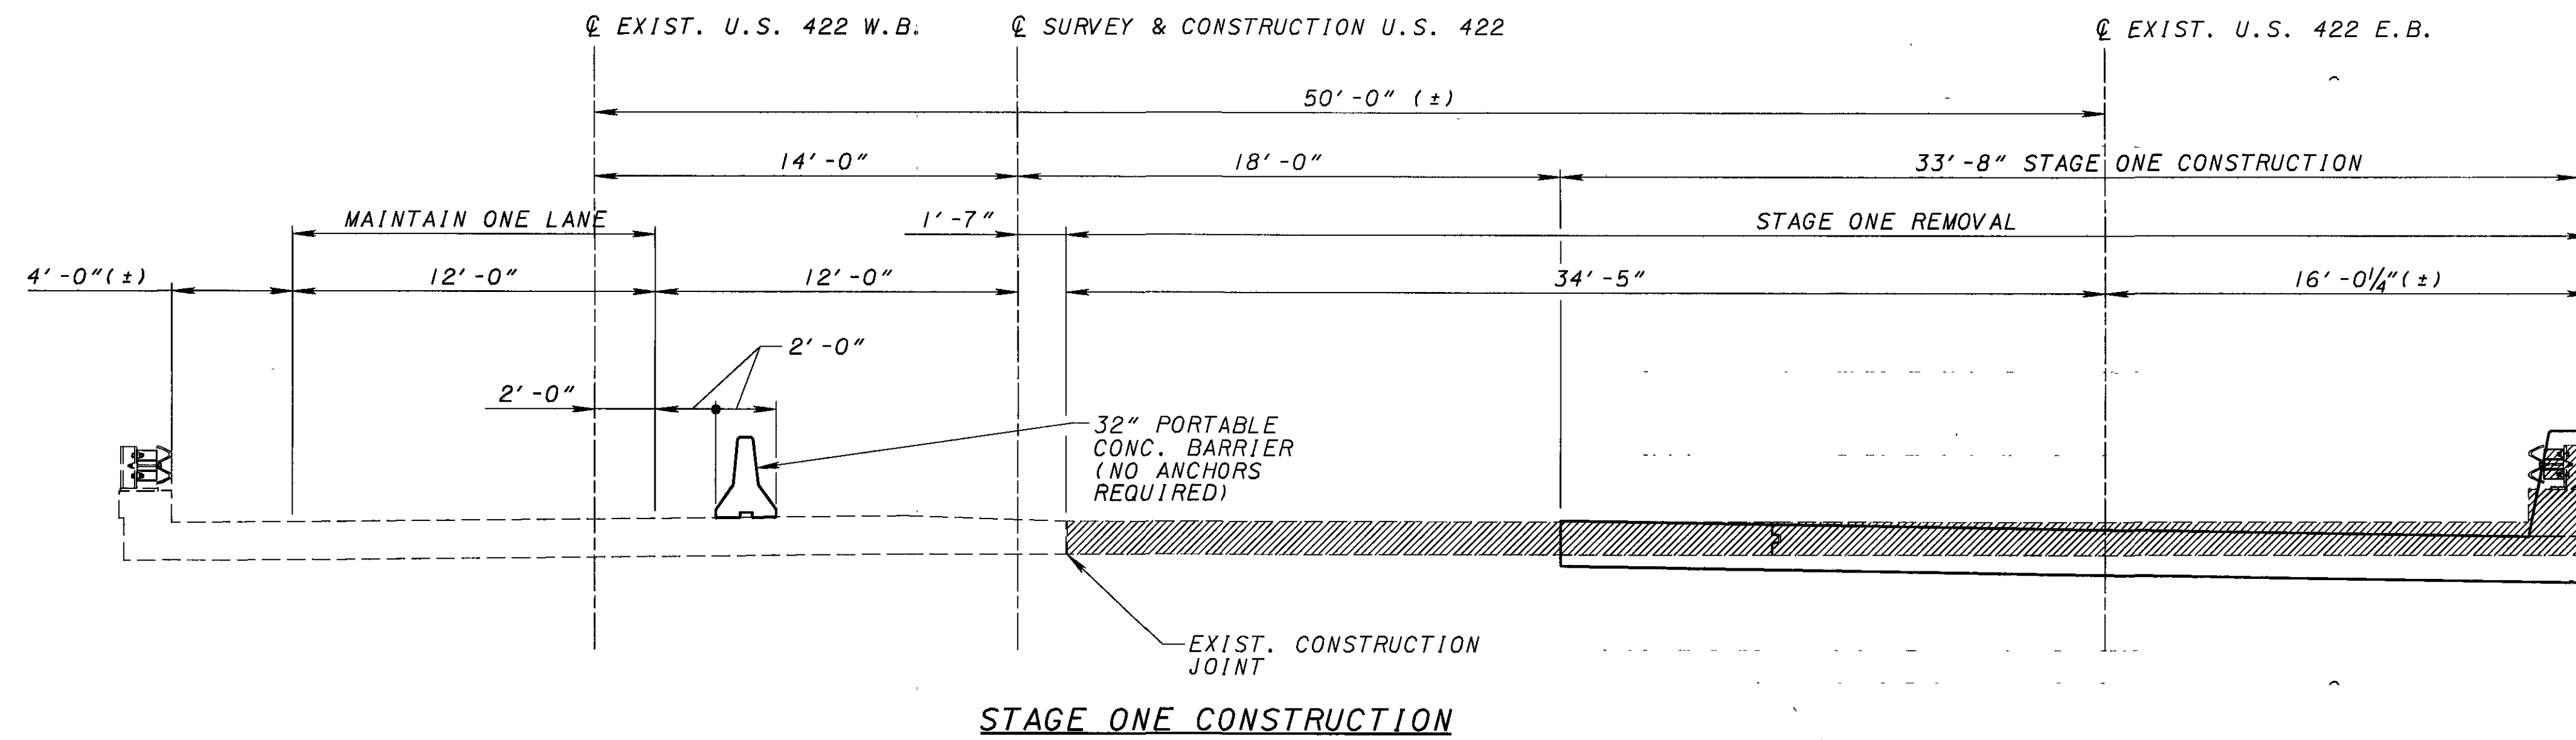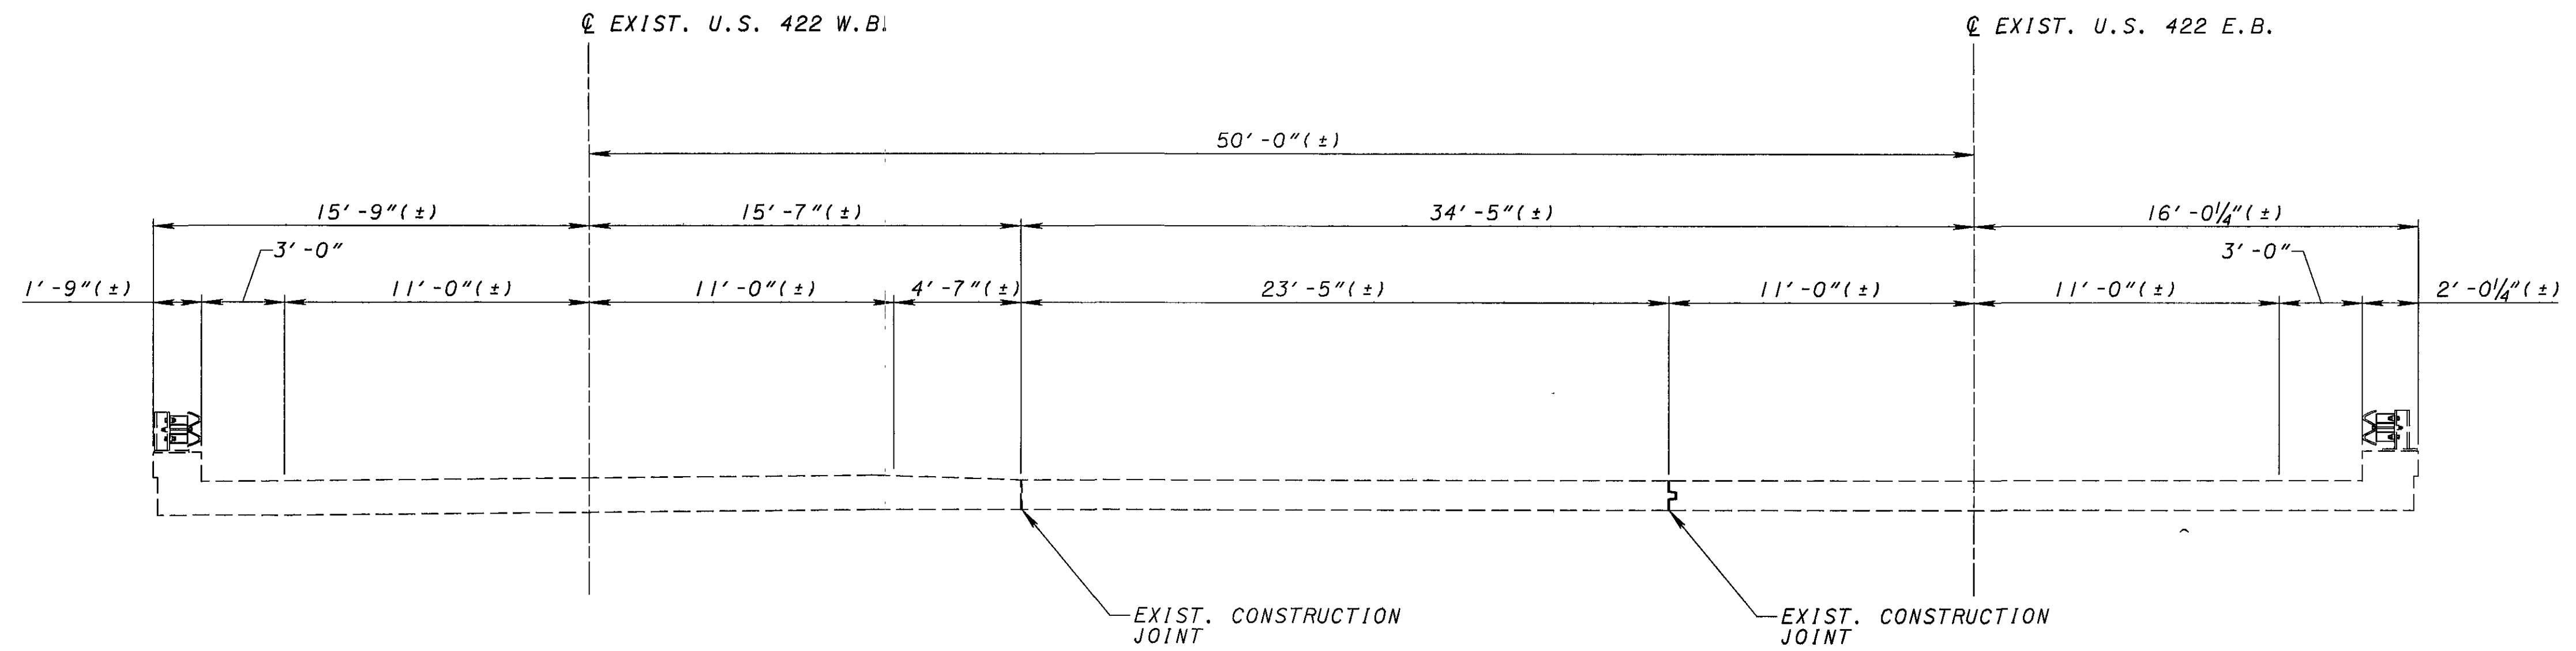

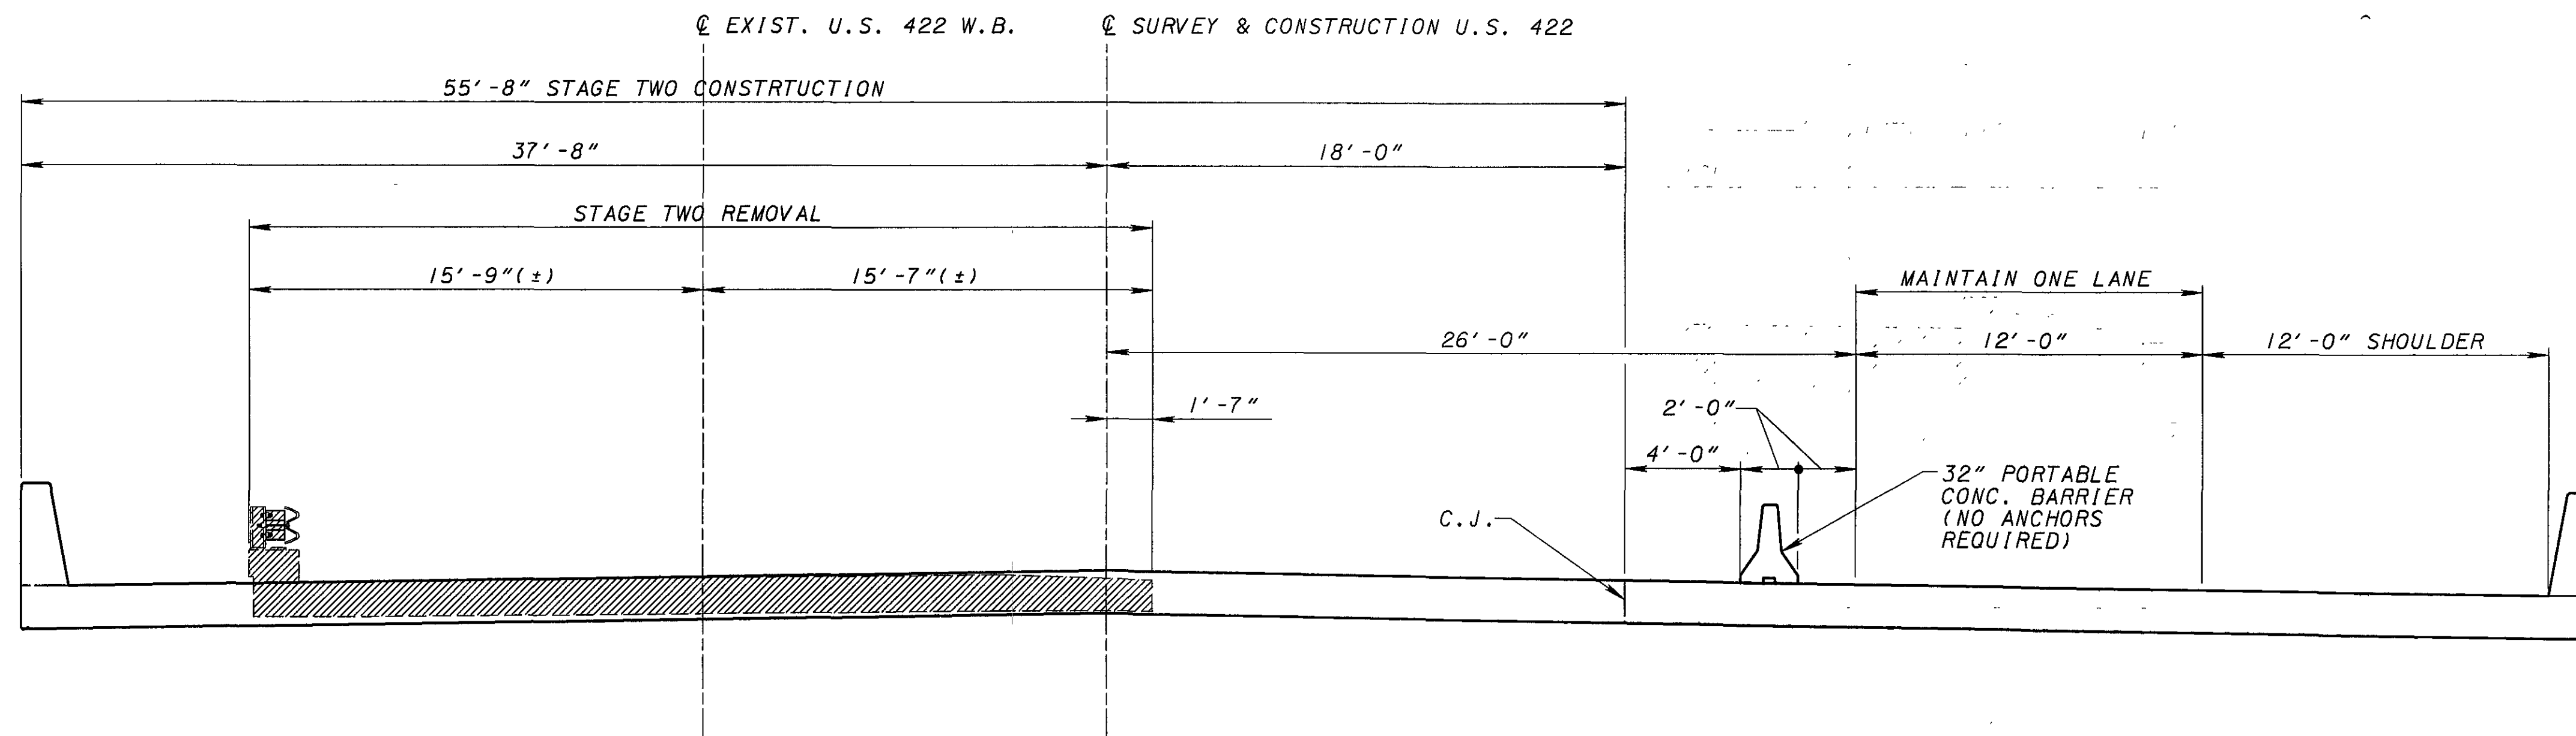

STAGE TWO CONSTRUCTION

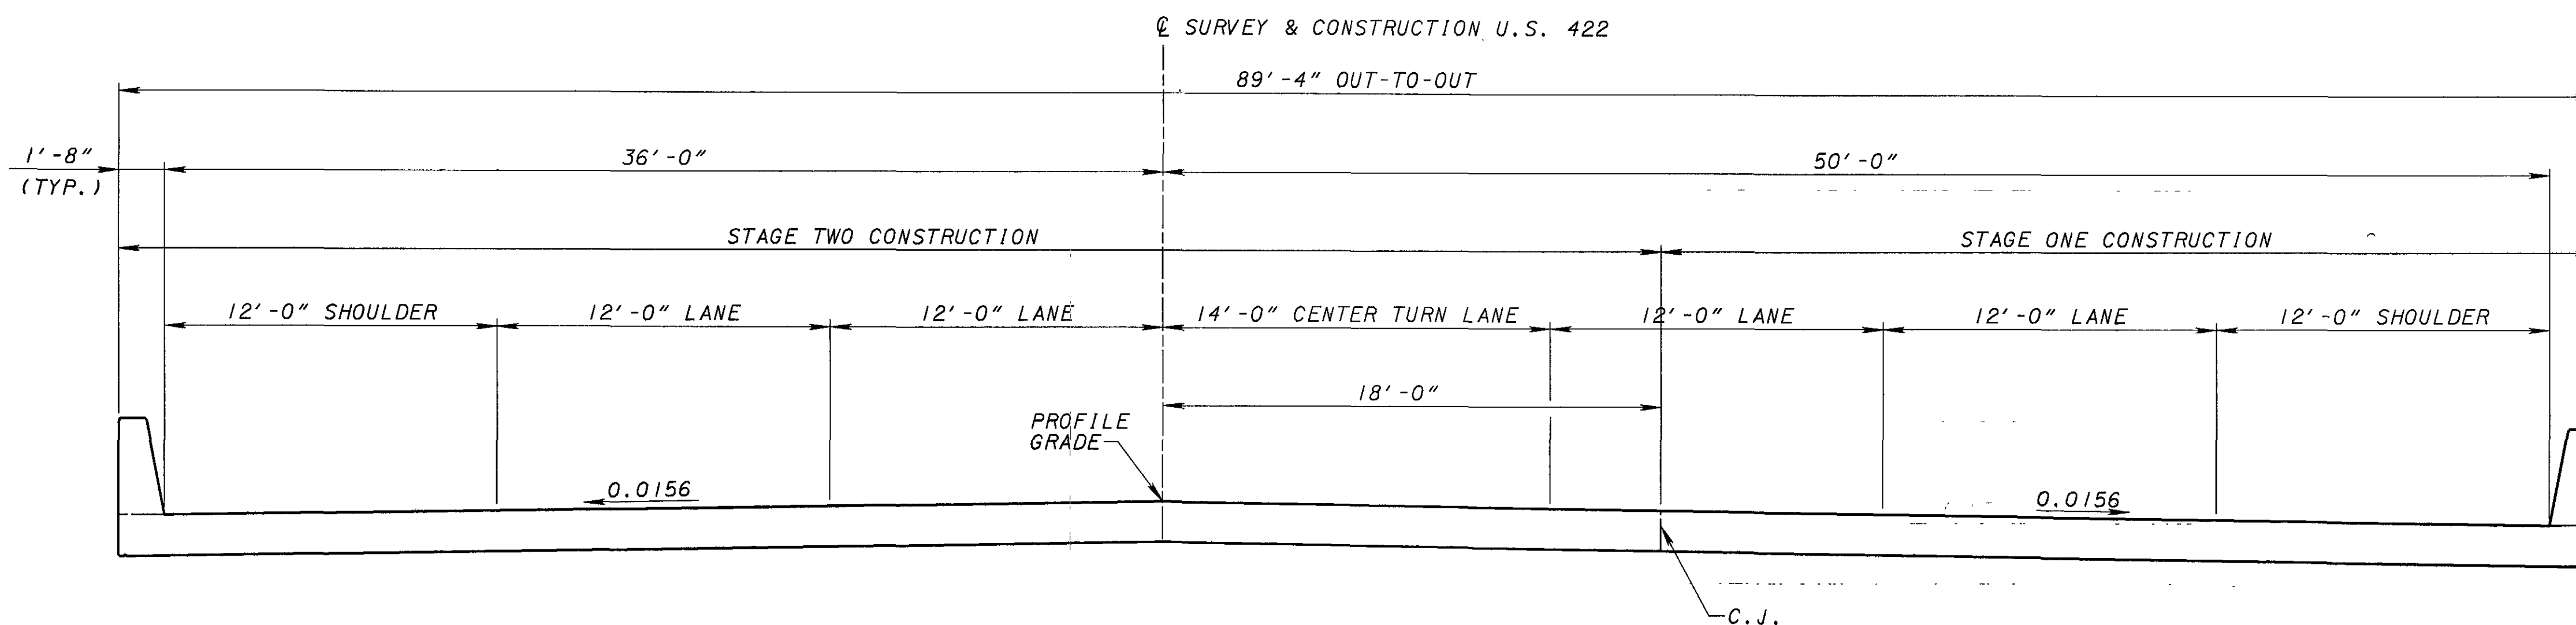


FINAL TRANSVERSE SECTION

SUGGESTED CONSTRUCTION PROCEDURE


1. IMPLEMENT PHASE ONE MAINTENANCE OF TRAFFIC. CLOSE THE EASTBOUND LANES OF U.S. 422, AND MAINTAIN ONE LANE OF TRAFFIC ON THE LEFT SIDE OF THE EXISTING BRIDGE.
2. INSTALL TEMPORARY SHEETING.
3. REMOVE THE RIGHT PORTION OF THE EXISTING BRIDGE.
4. CONSTRUCT STAGE ONE OF THE PROPOSED BRIDGE.
5. IMPLEMENT PHASE TWO MAINTENANCE OF TRAFFIC. CLOSE THE WESTBOUND LANES OF U.S. 422 AND MAINTAIN ONE LANE OF TRAFFIC ON THE PORTION OF THE PROPOSED BRIDGE COMPLETED IN STAGE ONE.
6. REMOVE THE REMAINDER OF THE EXISTING BRIDGE.
7. CONSTRUCT STAGE TWO OF THE PROPOSED BRIDGE.
8. REMOVE TEMPORARY SHEETING.
9. OPEN BRIDGE TO FULL TRAFFIC.

THE ABOVE IS A SUGGESTED CONSTRUCTION PROCEDURE. THE CONTRACTOR SHALL SUBMIT HIS PROPOSED CONSTRUCTION PROCEDURE AND SCHEDULE TO THE DIRECTOR FOR APPROVAL BEFORE BEGINNING CONSTRUCTION. NO CONSTRUCTION OPERATIONS WILL BE PERMITTED WITHOUT PRIOR APPROVAL.

I:\PROJECTS\p1918\addendum_16\mar07\gea422-ra1.dgn 16-MAR-2007 11:56AM jgrmovse

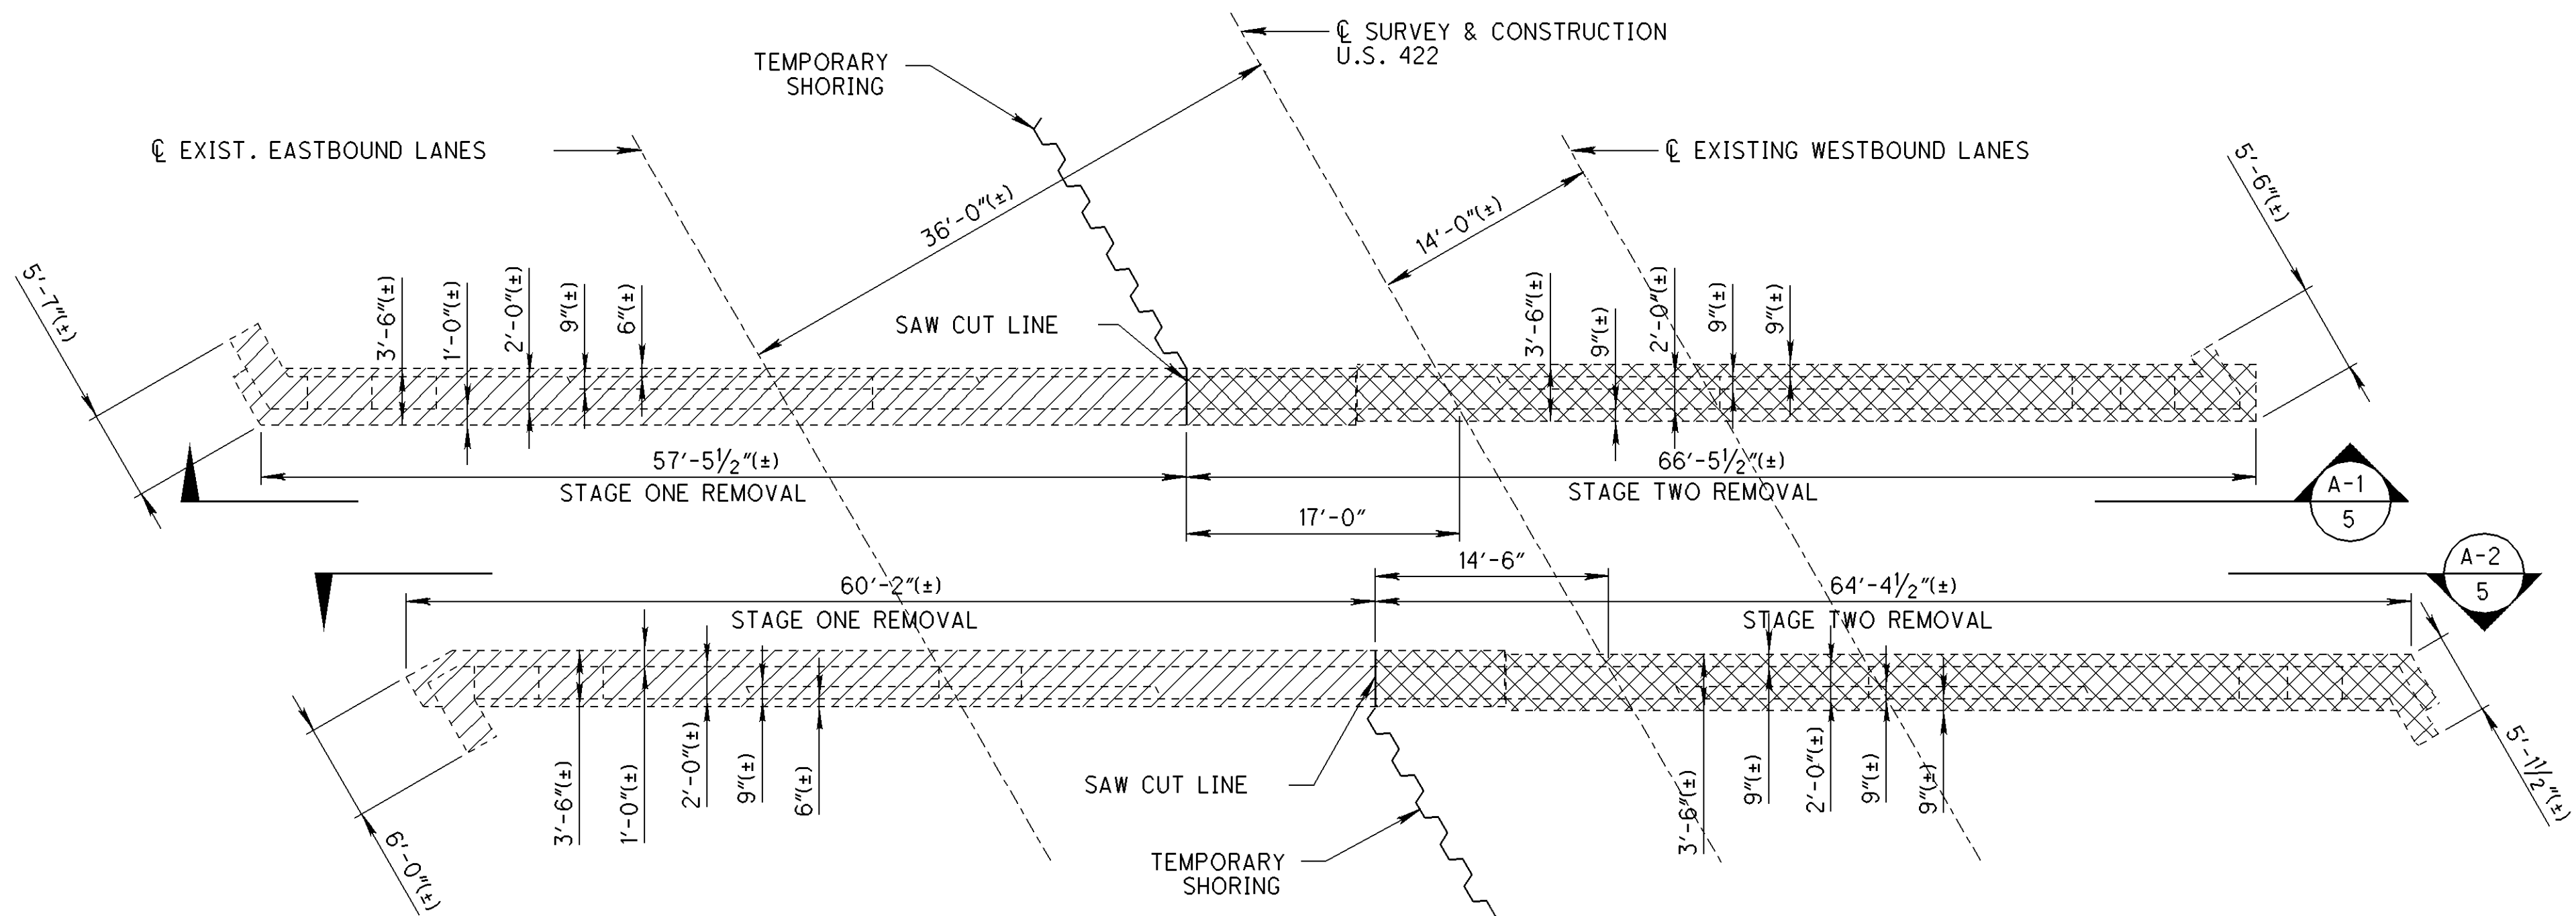


PLAN

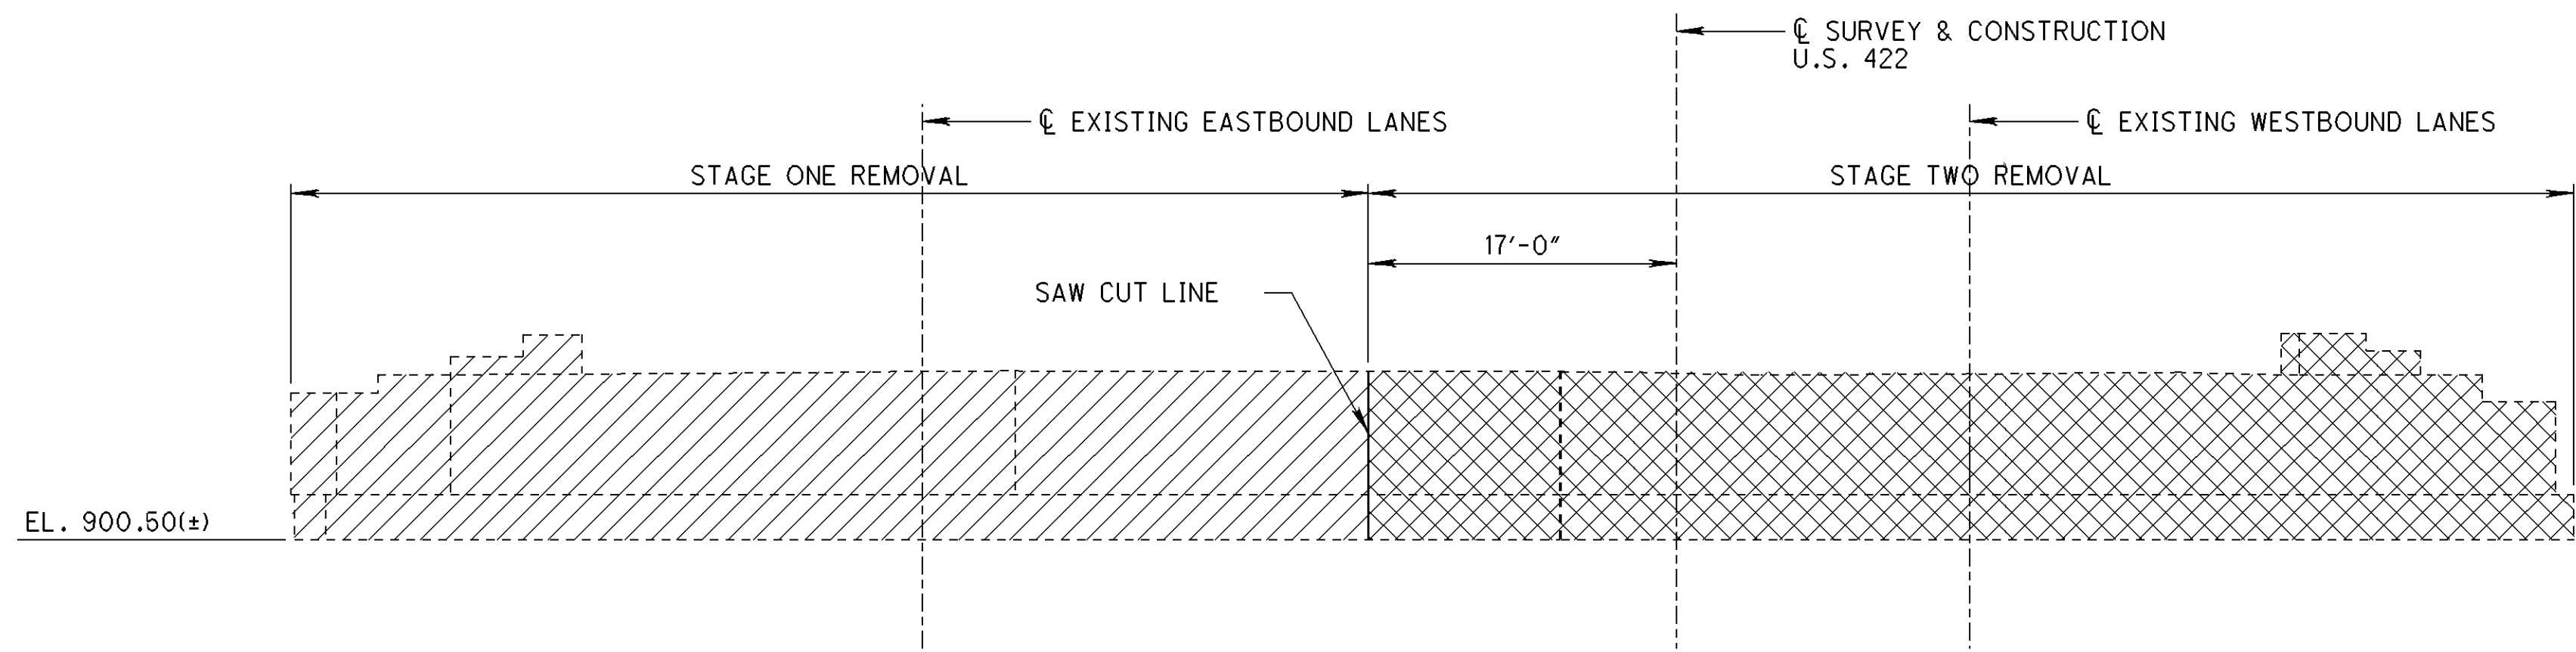

SECTION A-1
5

ELEVATION - REAR ABUTMENT

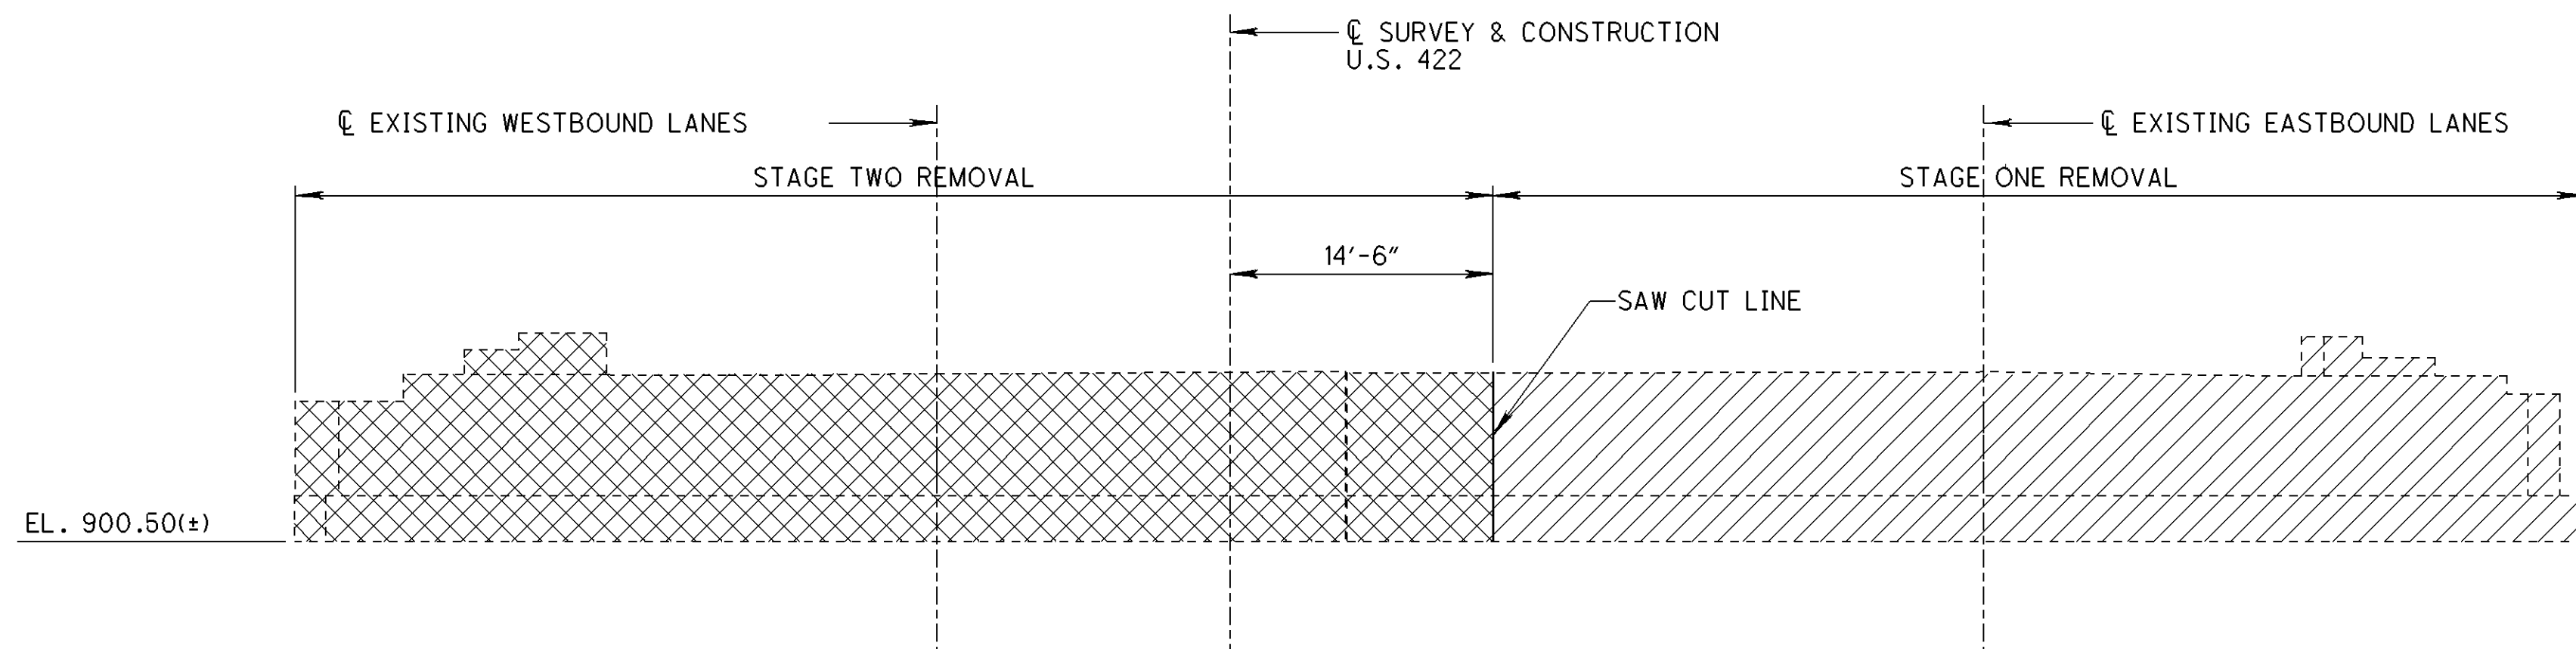


SECTION A-2
5

ELEVATION - FORWARD ABUTMENT

NOTES:

1. FOR SUPERSTRUCTURE REMOVAL, SEE SHEETS 4 & 5/17.

LEGEND:

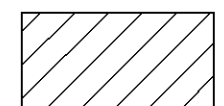


INDICATES PORTIONS OF STRUCTURE REMOVED - STAGE ONE




INDICATES PORTIONS OF STRUCTURE REMOVED - STAGE TWO

I:\PROJECTS\p191818\addendum_16mar07\ge422fp1.dgn 16-MAR-2007 8:26AM jgrmovse

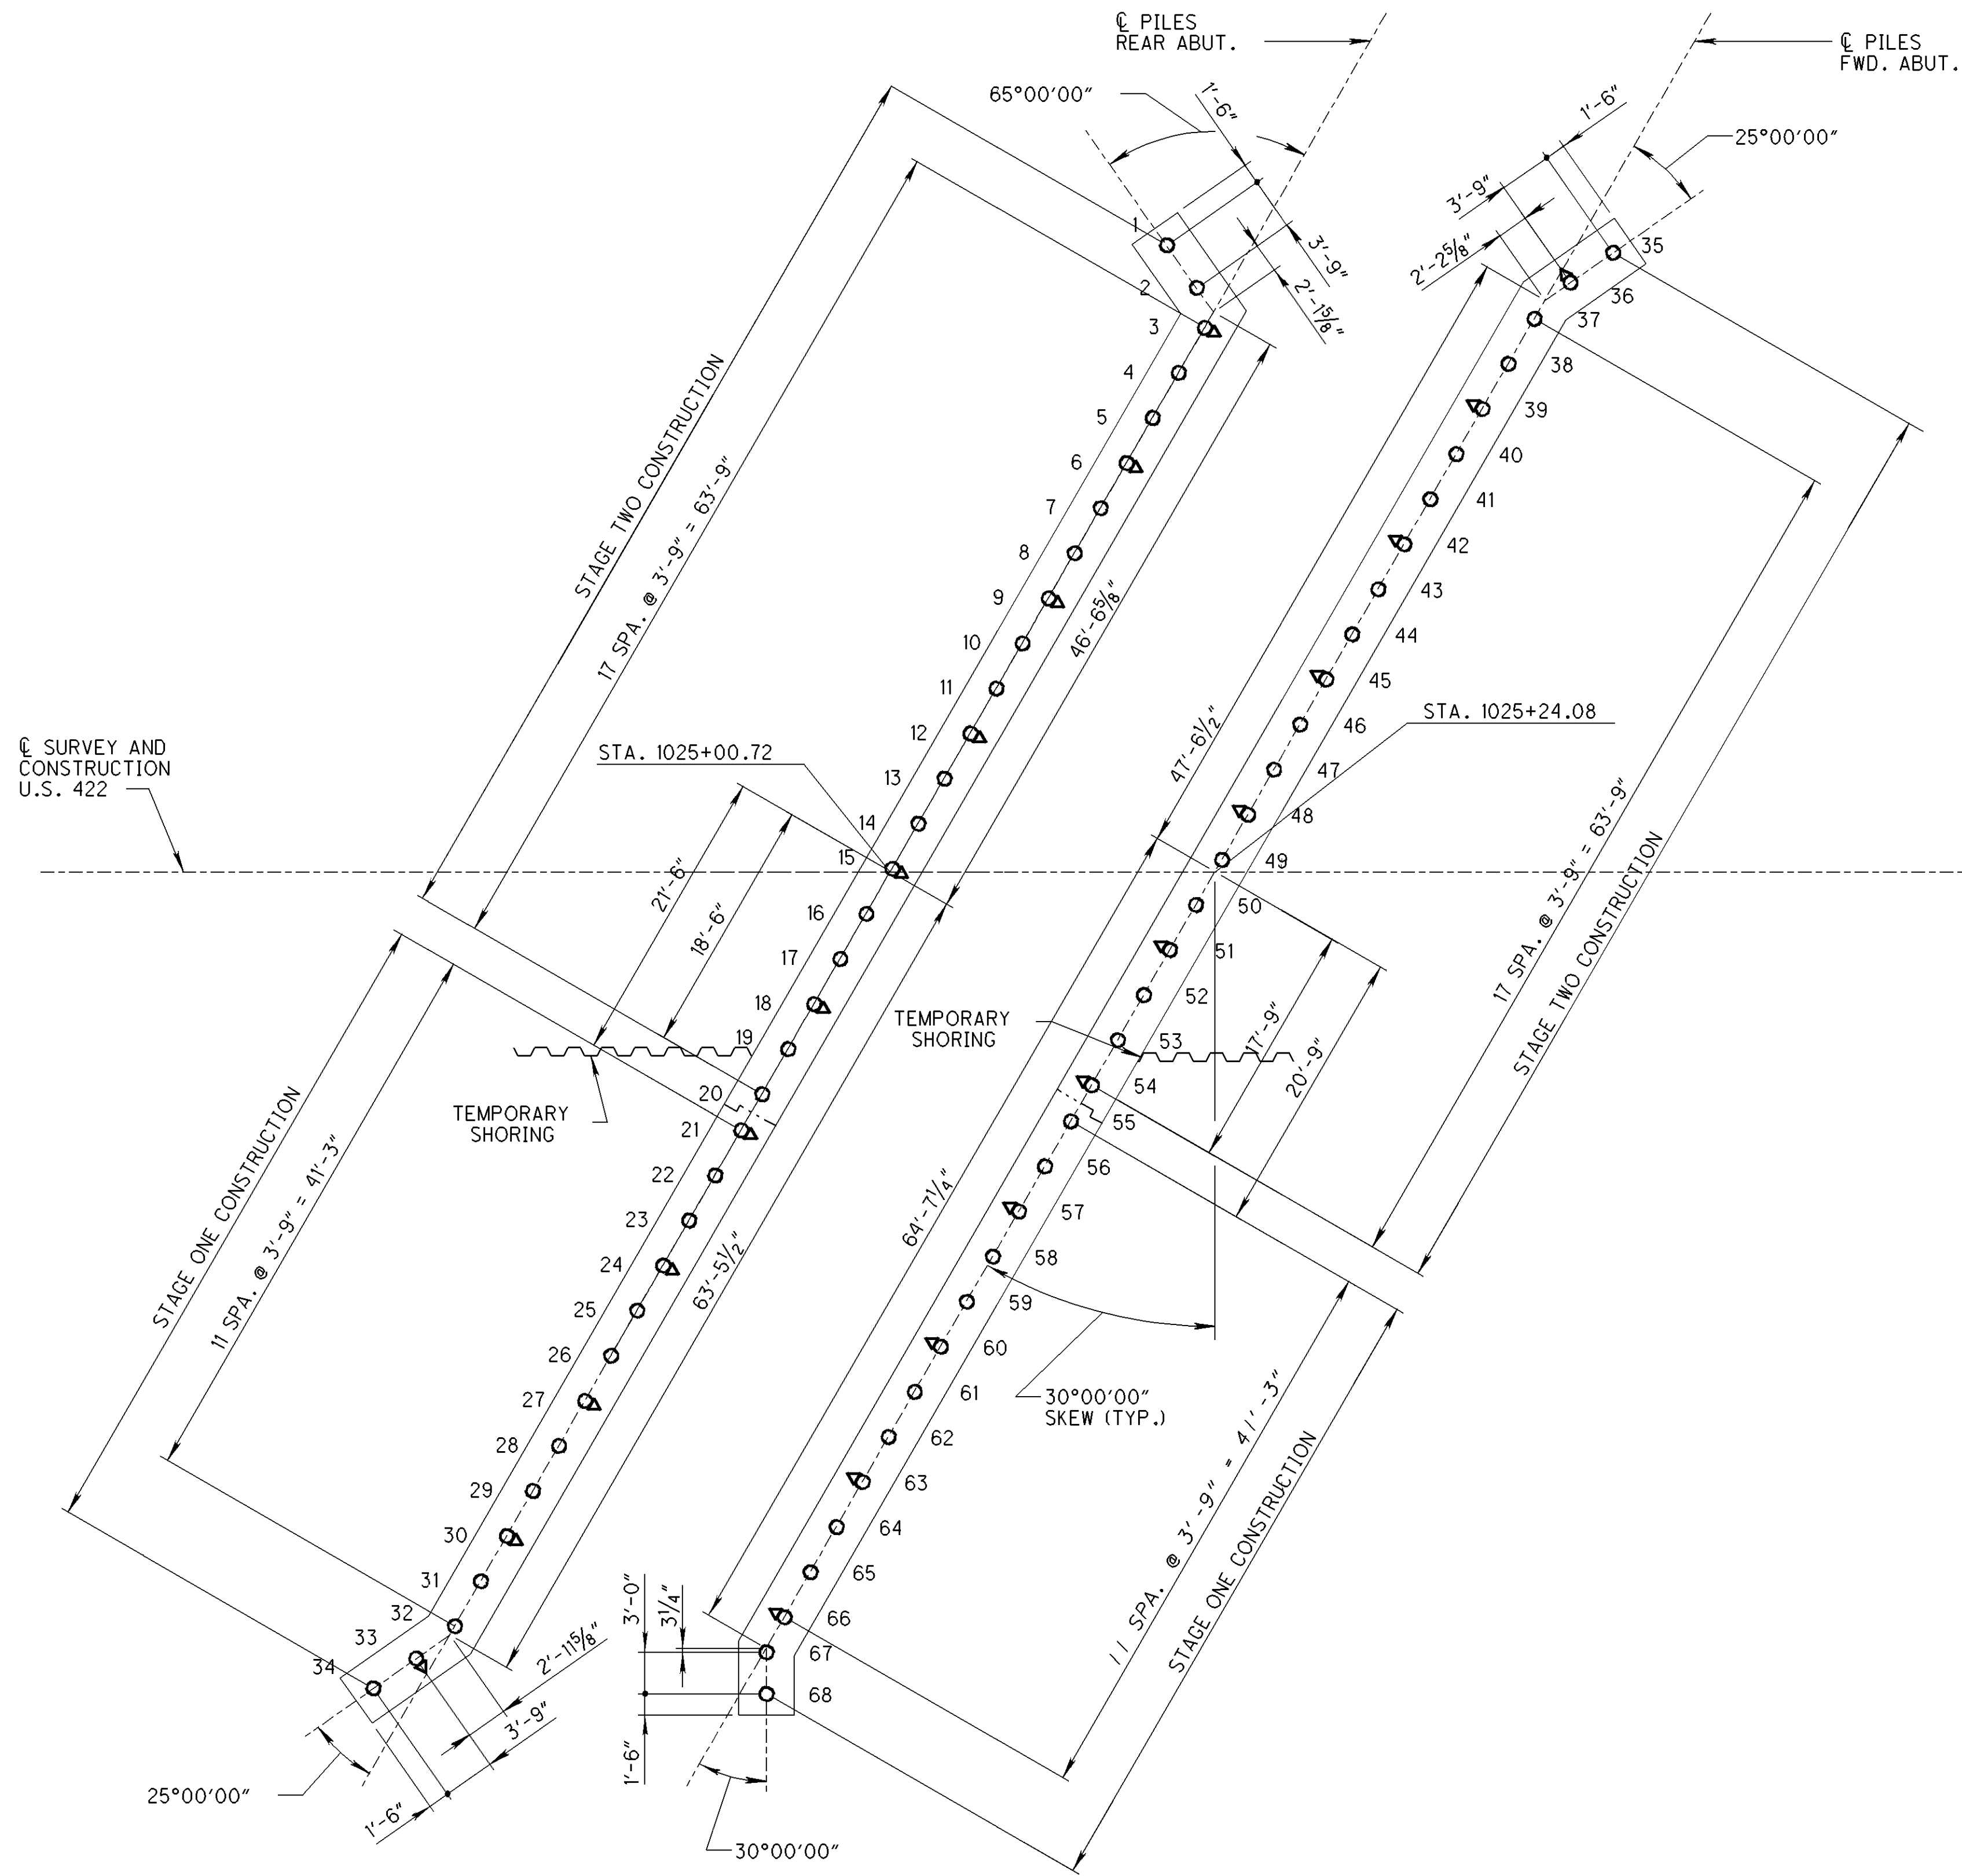

SUBSTRUCTURE LOCATION AND PILE PLAN

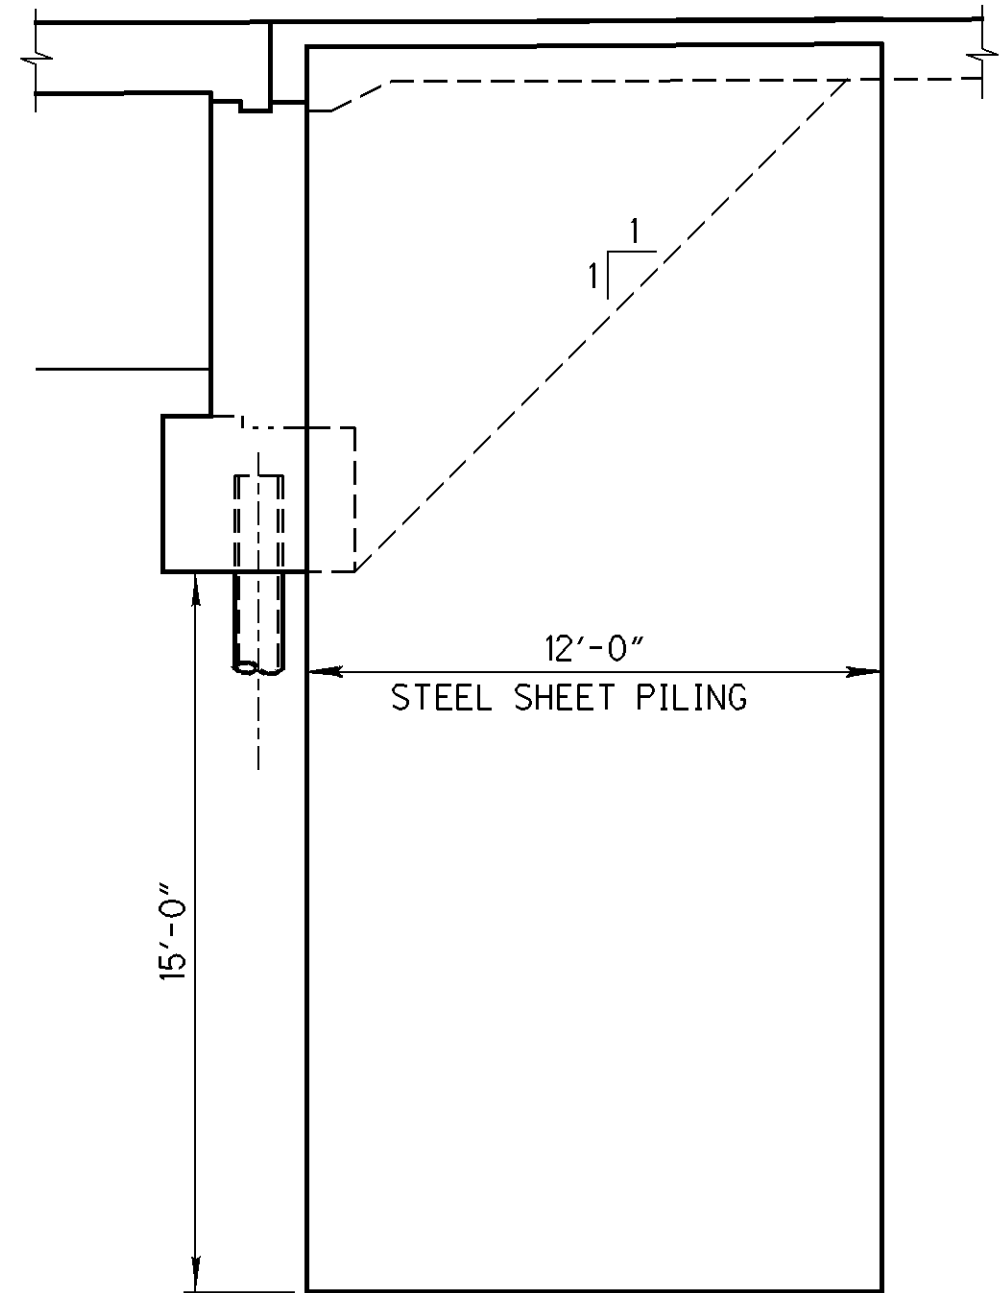

TEMPORARY SHORING DETAIL


NOTES:

1. FOR MORE INFORMATION ON THE ABUTMENTS, SEE SHEETS 7 THRU 12/16.
2. MINIMUM REQUIRED SECTION MODULUS FOR CANTILEVER SHEET PILE WALL (ASTM 572 GRADE 50) S = 25 CU.IN./FT.


LEGEND

- 12" DIA. CAST-IN-PLACE CONCRETE PILE
- ⊗ 12" DIA. CAST-IN-PLACE CONCRETE PILE, BATTERED 1:4 IN THE DIRECTION SHOWN

PILE NUMBER	LOCATION	CUT-OFF ELEVATION	ESTIMATED PAY LENGTH
1 THRU 34	REAR ABUT.	899.90	50'
35 THRU 68	FWD. ABUT.	899.90	50'

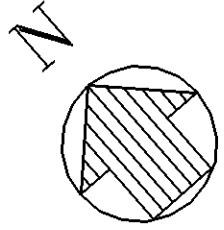


I:\PROJECTS\BID\addendum_16mar07\gea422-a2.dgn 16-MAR-2007 8:27AM jgrmovse

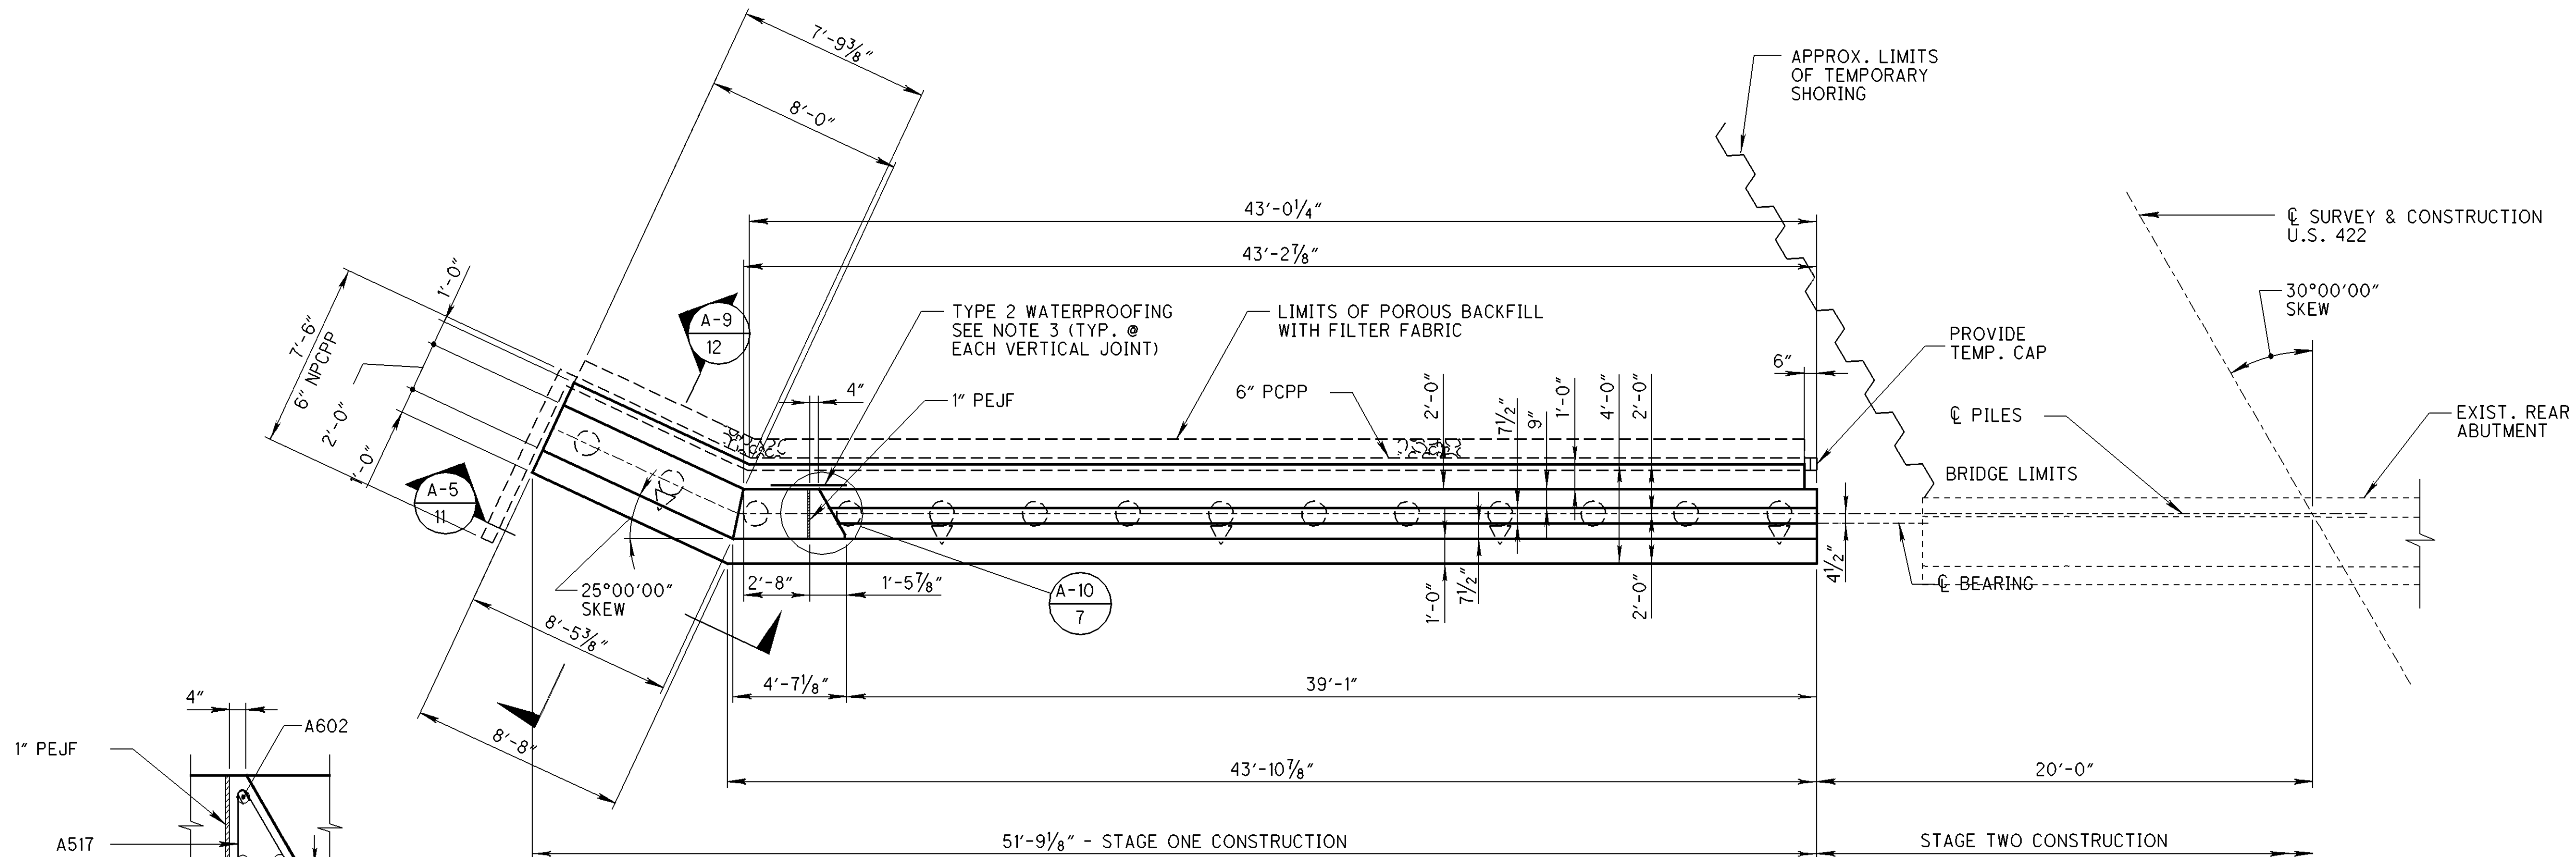

DETAIL

A-10
7


FOR DETAILS OF WINGWALL REINFORCING, SEE SECTION

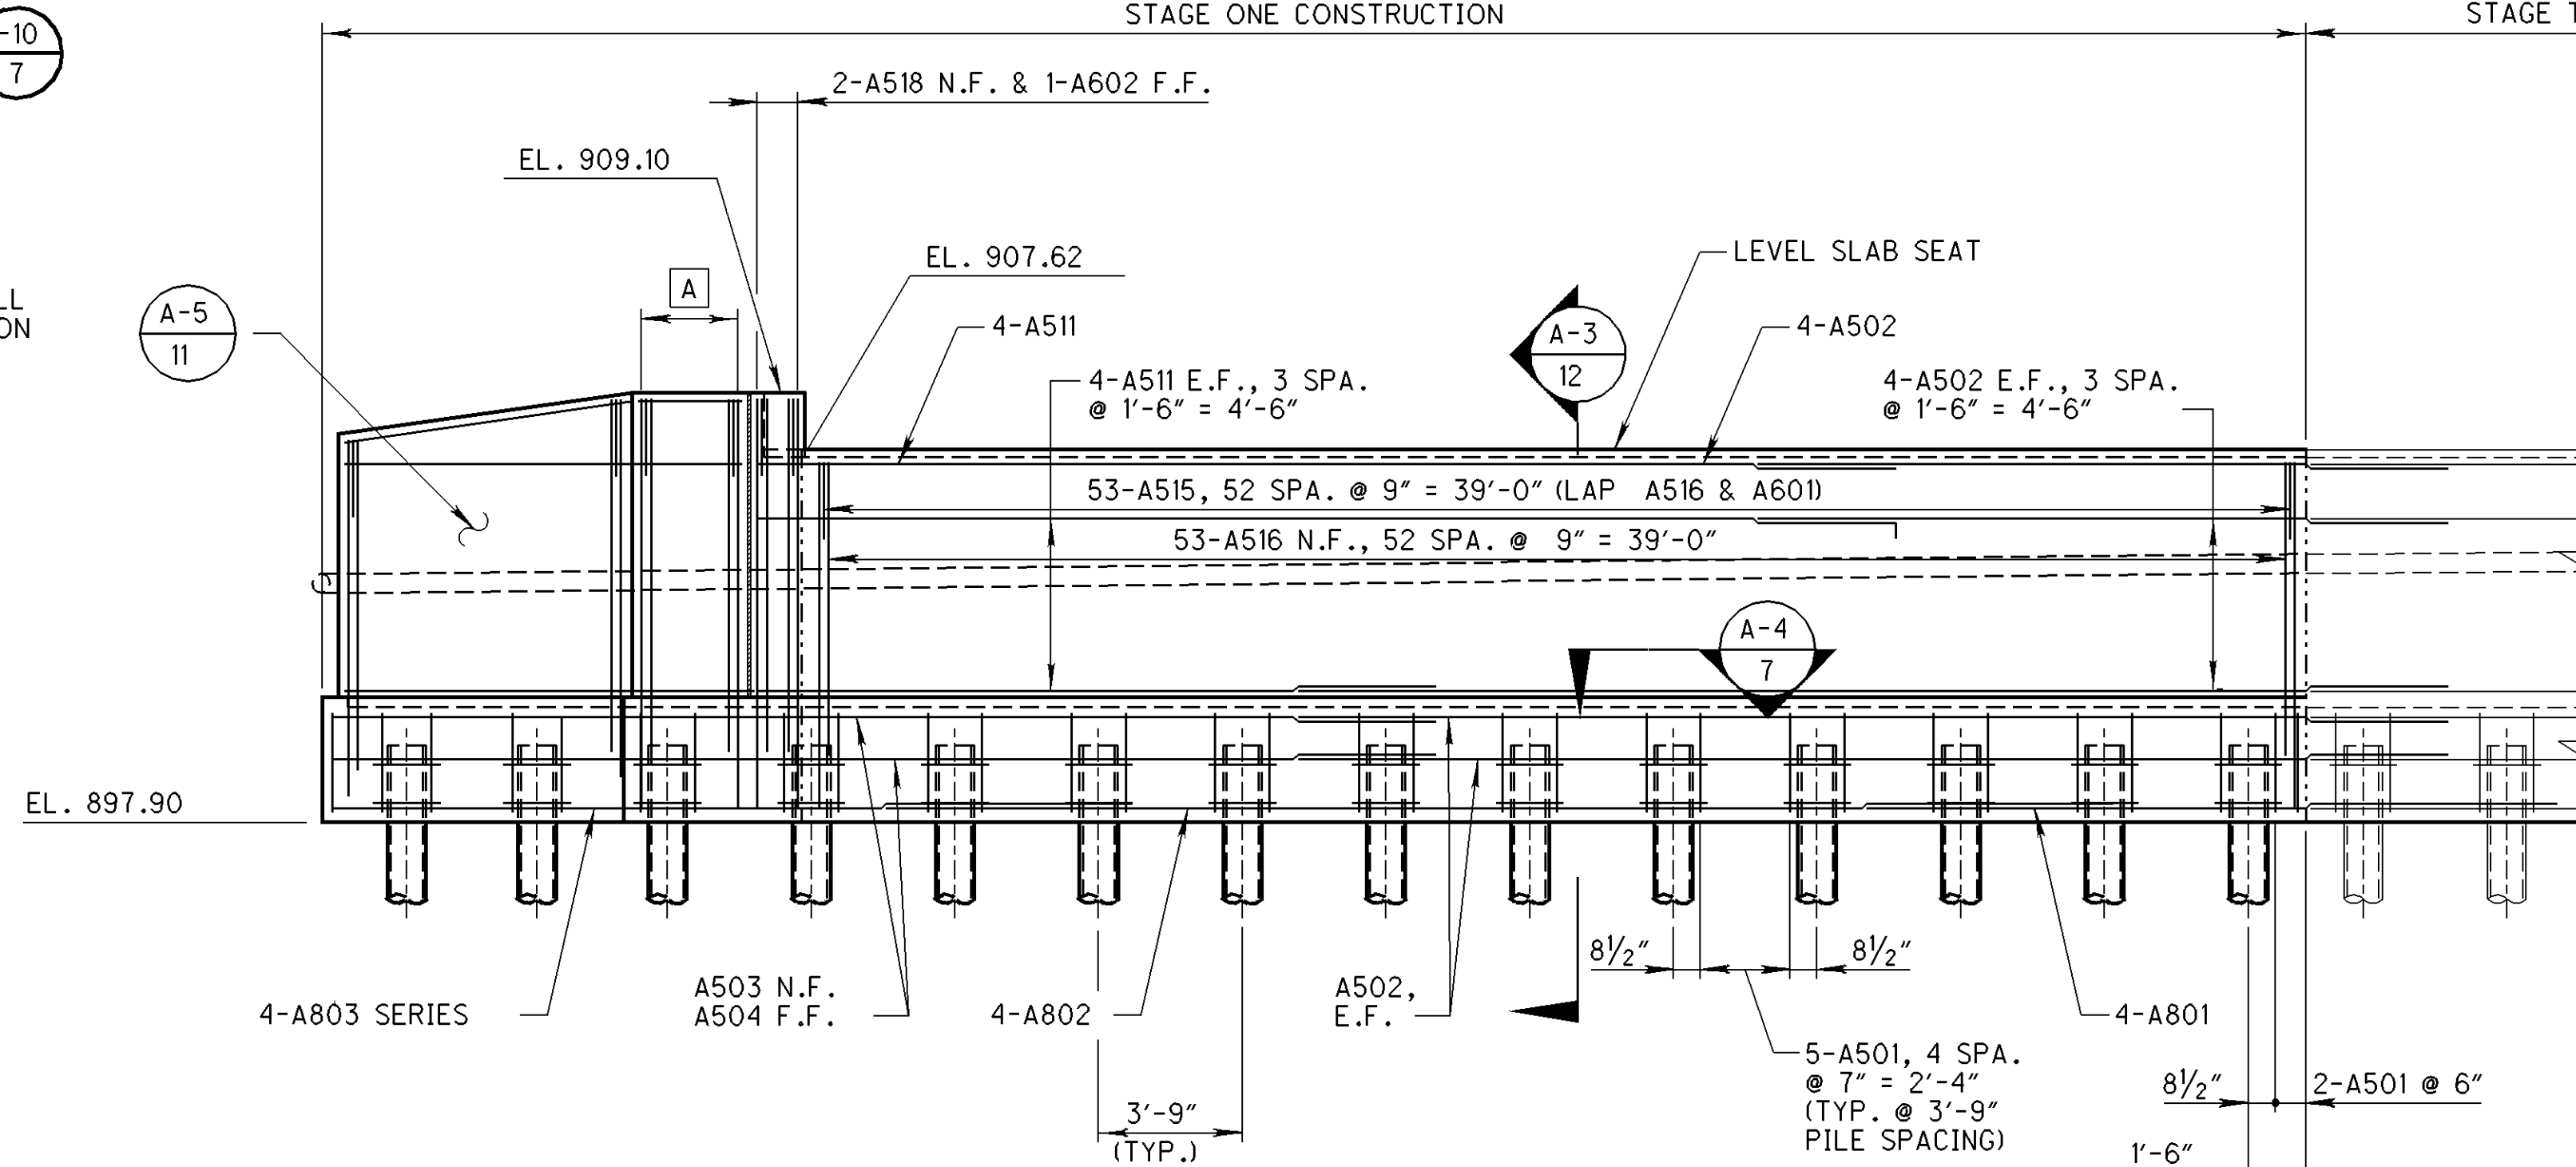

LEGEND


- A 4-A518 N.F., 4-A602 F.F., & 4-A515 (LAP A515 TO A518 & A602), 3 SPA. @ 9" = 2'-3"

PART ELEVATION

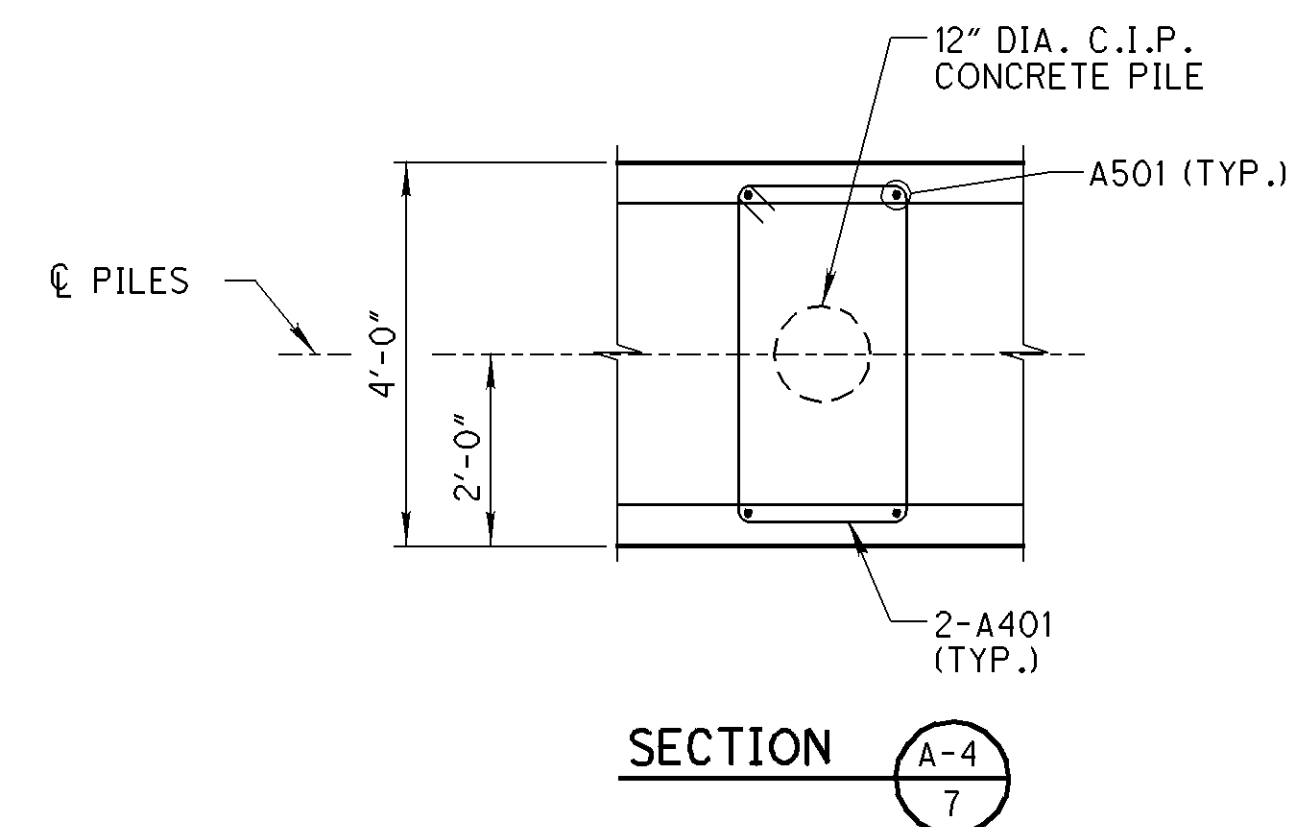


NOTES:


- MINIMUM LAP LENGTH, UNLESS NOTED OTHERWISE, SHALL BE AS FOLLOWS:
#5 BARS - 3'-7"
#8 BARS - 6'-5"
- POROUS BACKFILL WITH FILTER FABRIC, 2 FEET THICK, SHALL EXTEND UP TO THE PLANE OF THE SUBGRADE, TO 1 FOOT BELOW THE EMBANKMENT SURFACE, AND Laterally TO THE ENDS OF THE WINGWALLS.
- ALL VERTICAL JOINTS IN THE BREASTWALL SHALL BE SEALED WITH TYPE 2 MEMBRANE WATERPROOFING, 3'-0" WIDE, CENTERED ON THE JOINT. WATERPROOFING SHALL EXTEND THE FULL LENGTH OF THE JOINT TO THE TOP OF THE FOOTING.
- FOR PILE LOCATIONS, SEE SHEET 6/16.

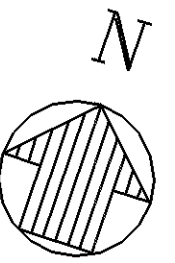


I:\PROJECTS\1816\addendum_16mar07\gea422fa2.dgn 16-MAR-2007 8:25AM jgrmovse

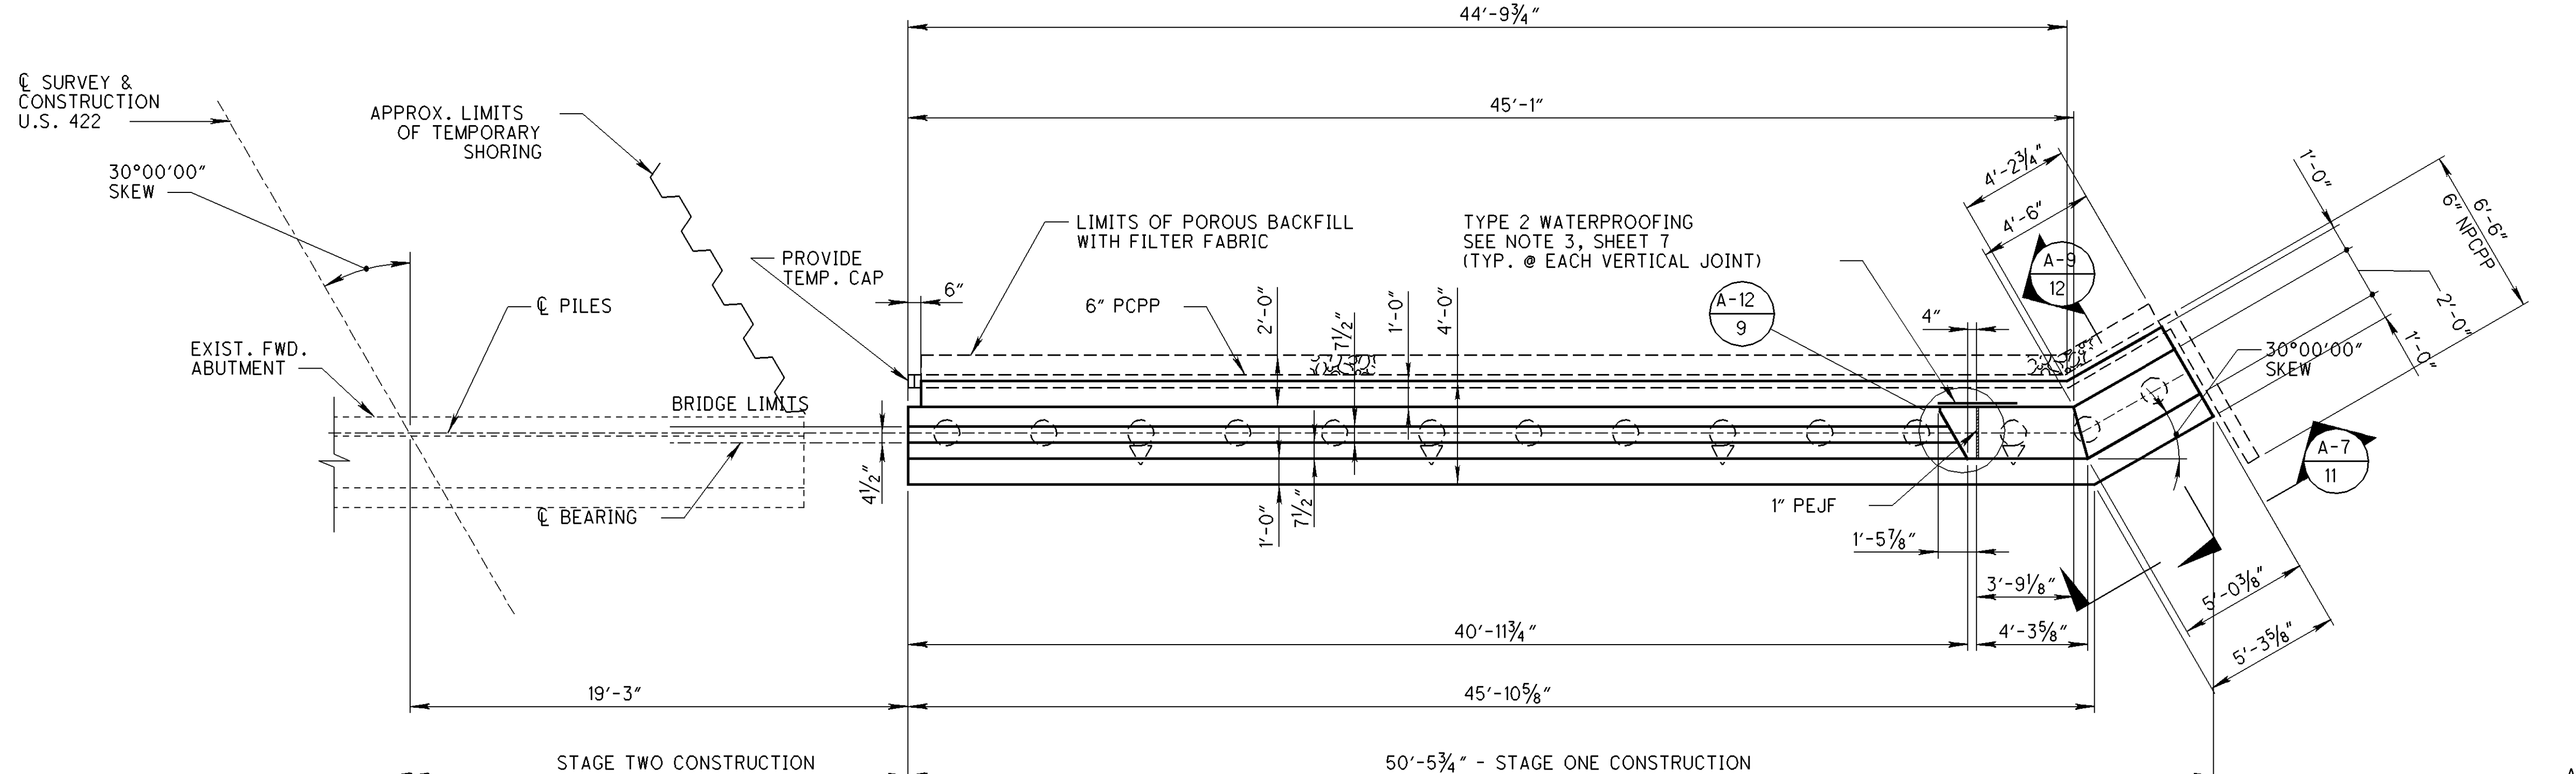

PART PLAN

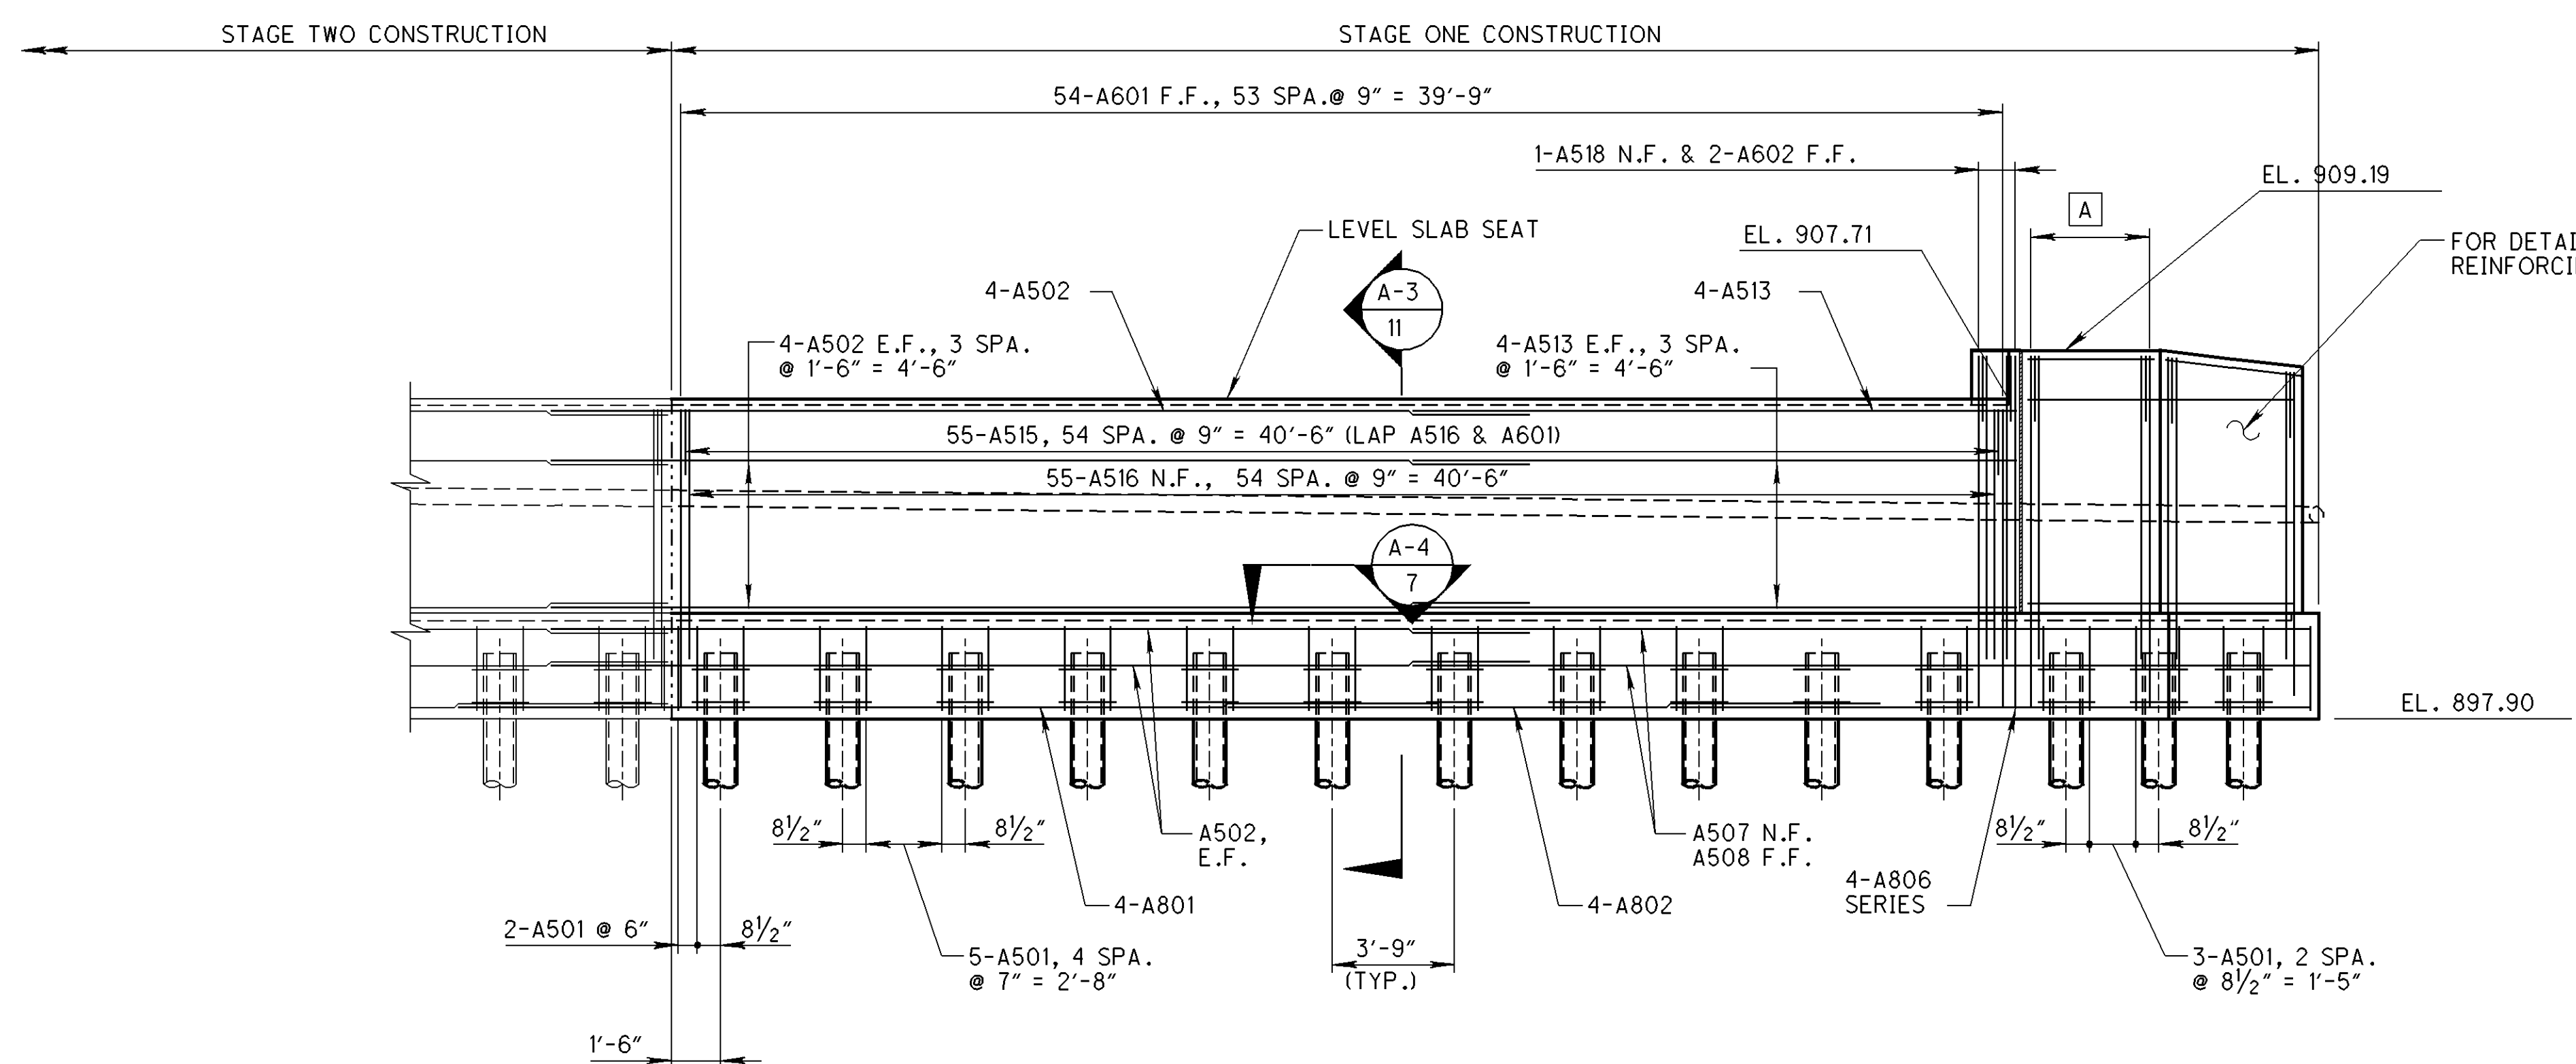

PART ELEVATION

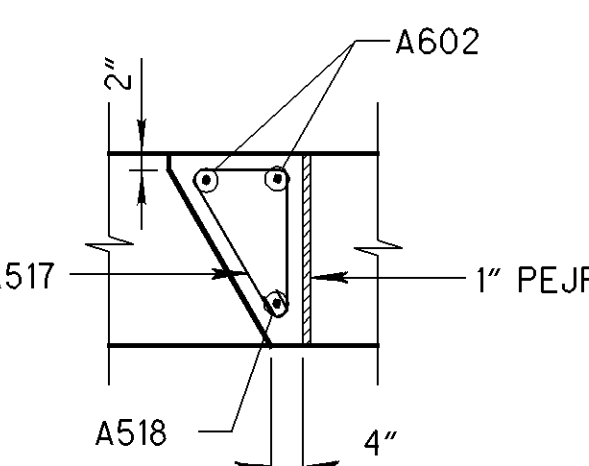

DETAIL A-12/9

LEGEND


- A 6-A518 N.F., 6-A602 F.F., & 6-A515 (LAP A515 TO A518 & A602), 5 SPA. @ 8" = 3'-4"

FOR NOTES SEE SHEET 7/16.

DESIGNED	DJP	CHECKED	AJM
DRAWN	DJP	REVIEWED	GWM
DATE	3/1/05	STRUCTURE FILE NUMBER	2801922

FORWARD ABUTMENT - STAGE ONE
BRIDGE NO. GEA-422-1975
U.S. 422 OVER GRAND RIVER TRIBUTARY

GEA/POR-422-
18.31/0.00

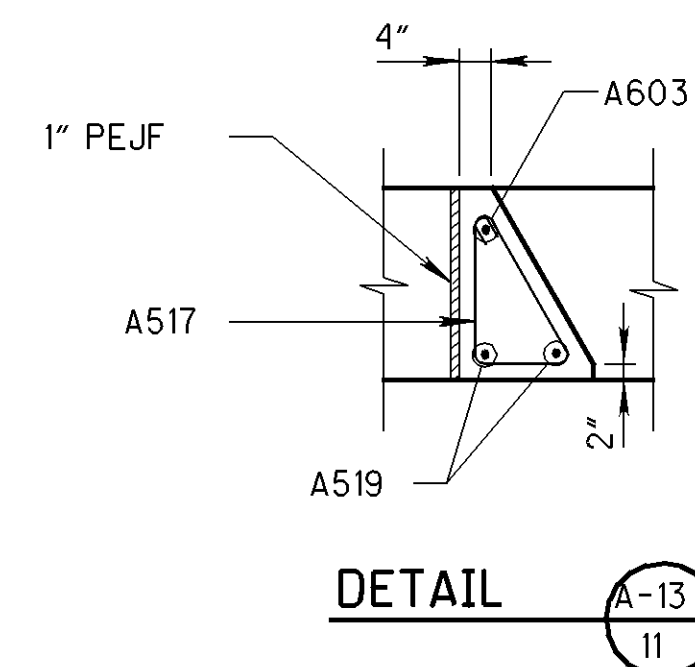


DETAIL




PART ELEVATION

FOR NOTES SEE SHEET 7/16.

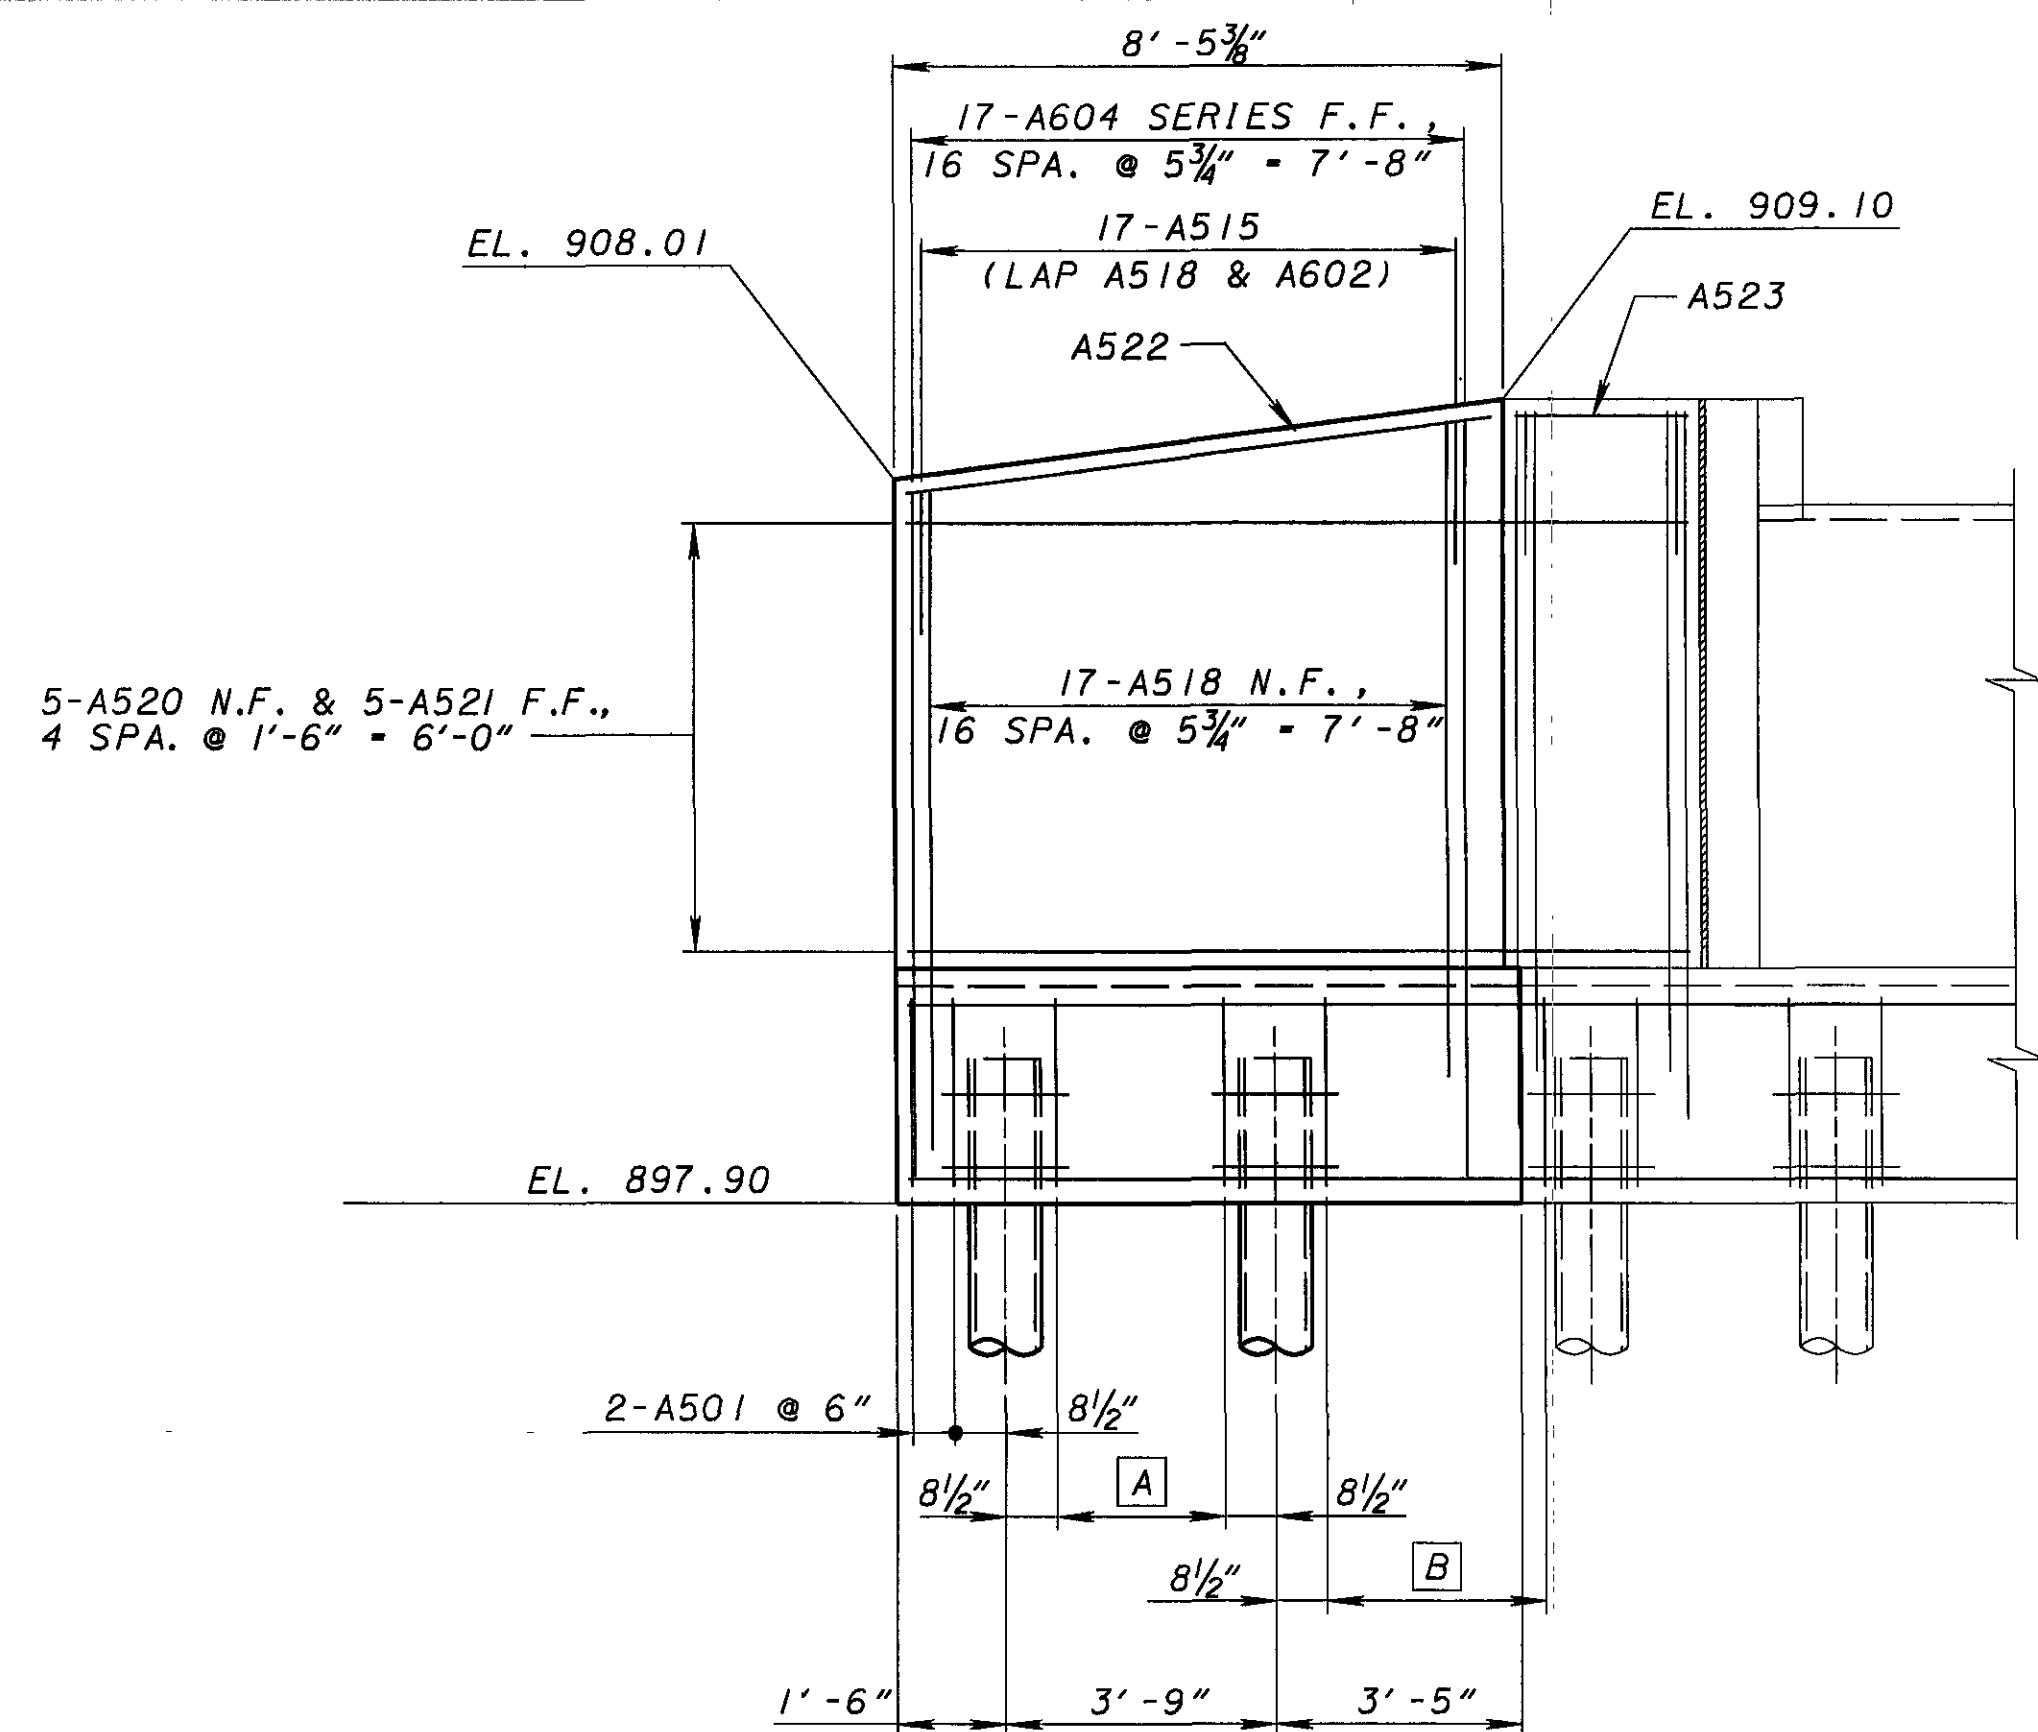


SECTION A-5
7

REAR ABUTMENT - EASTBOUND

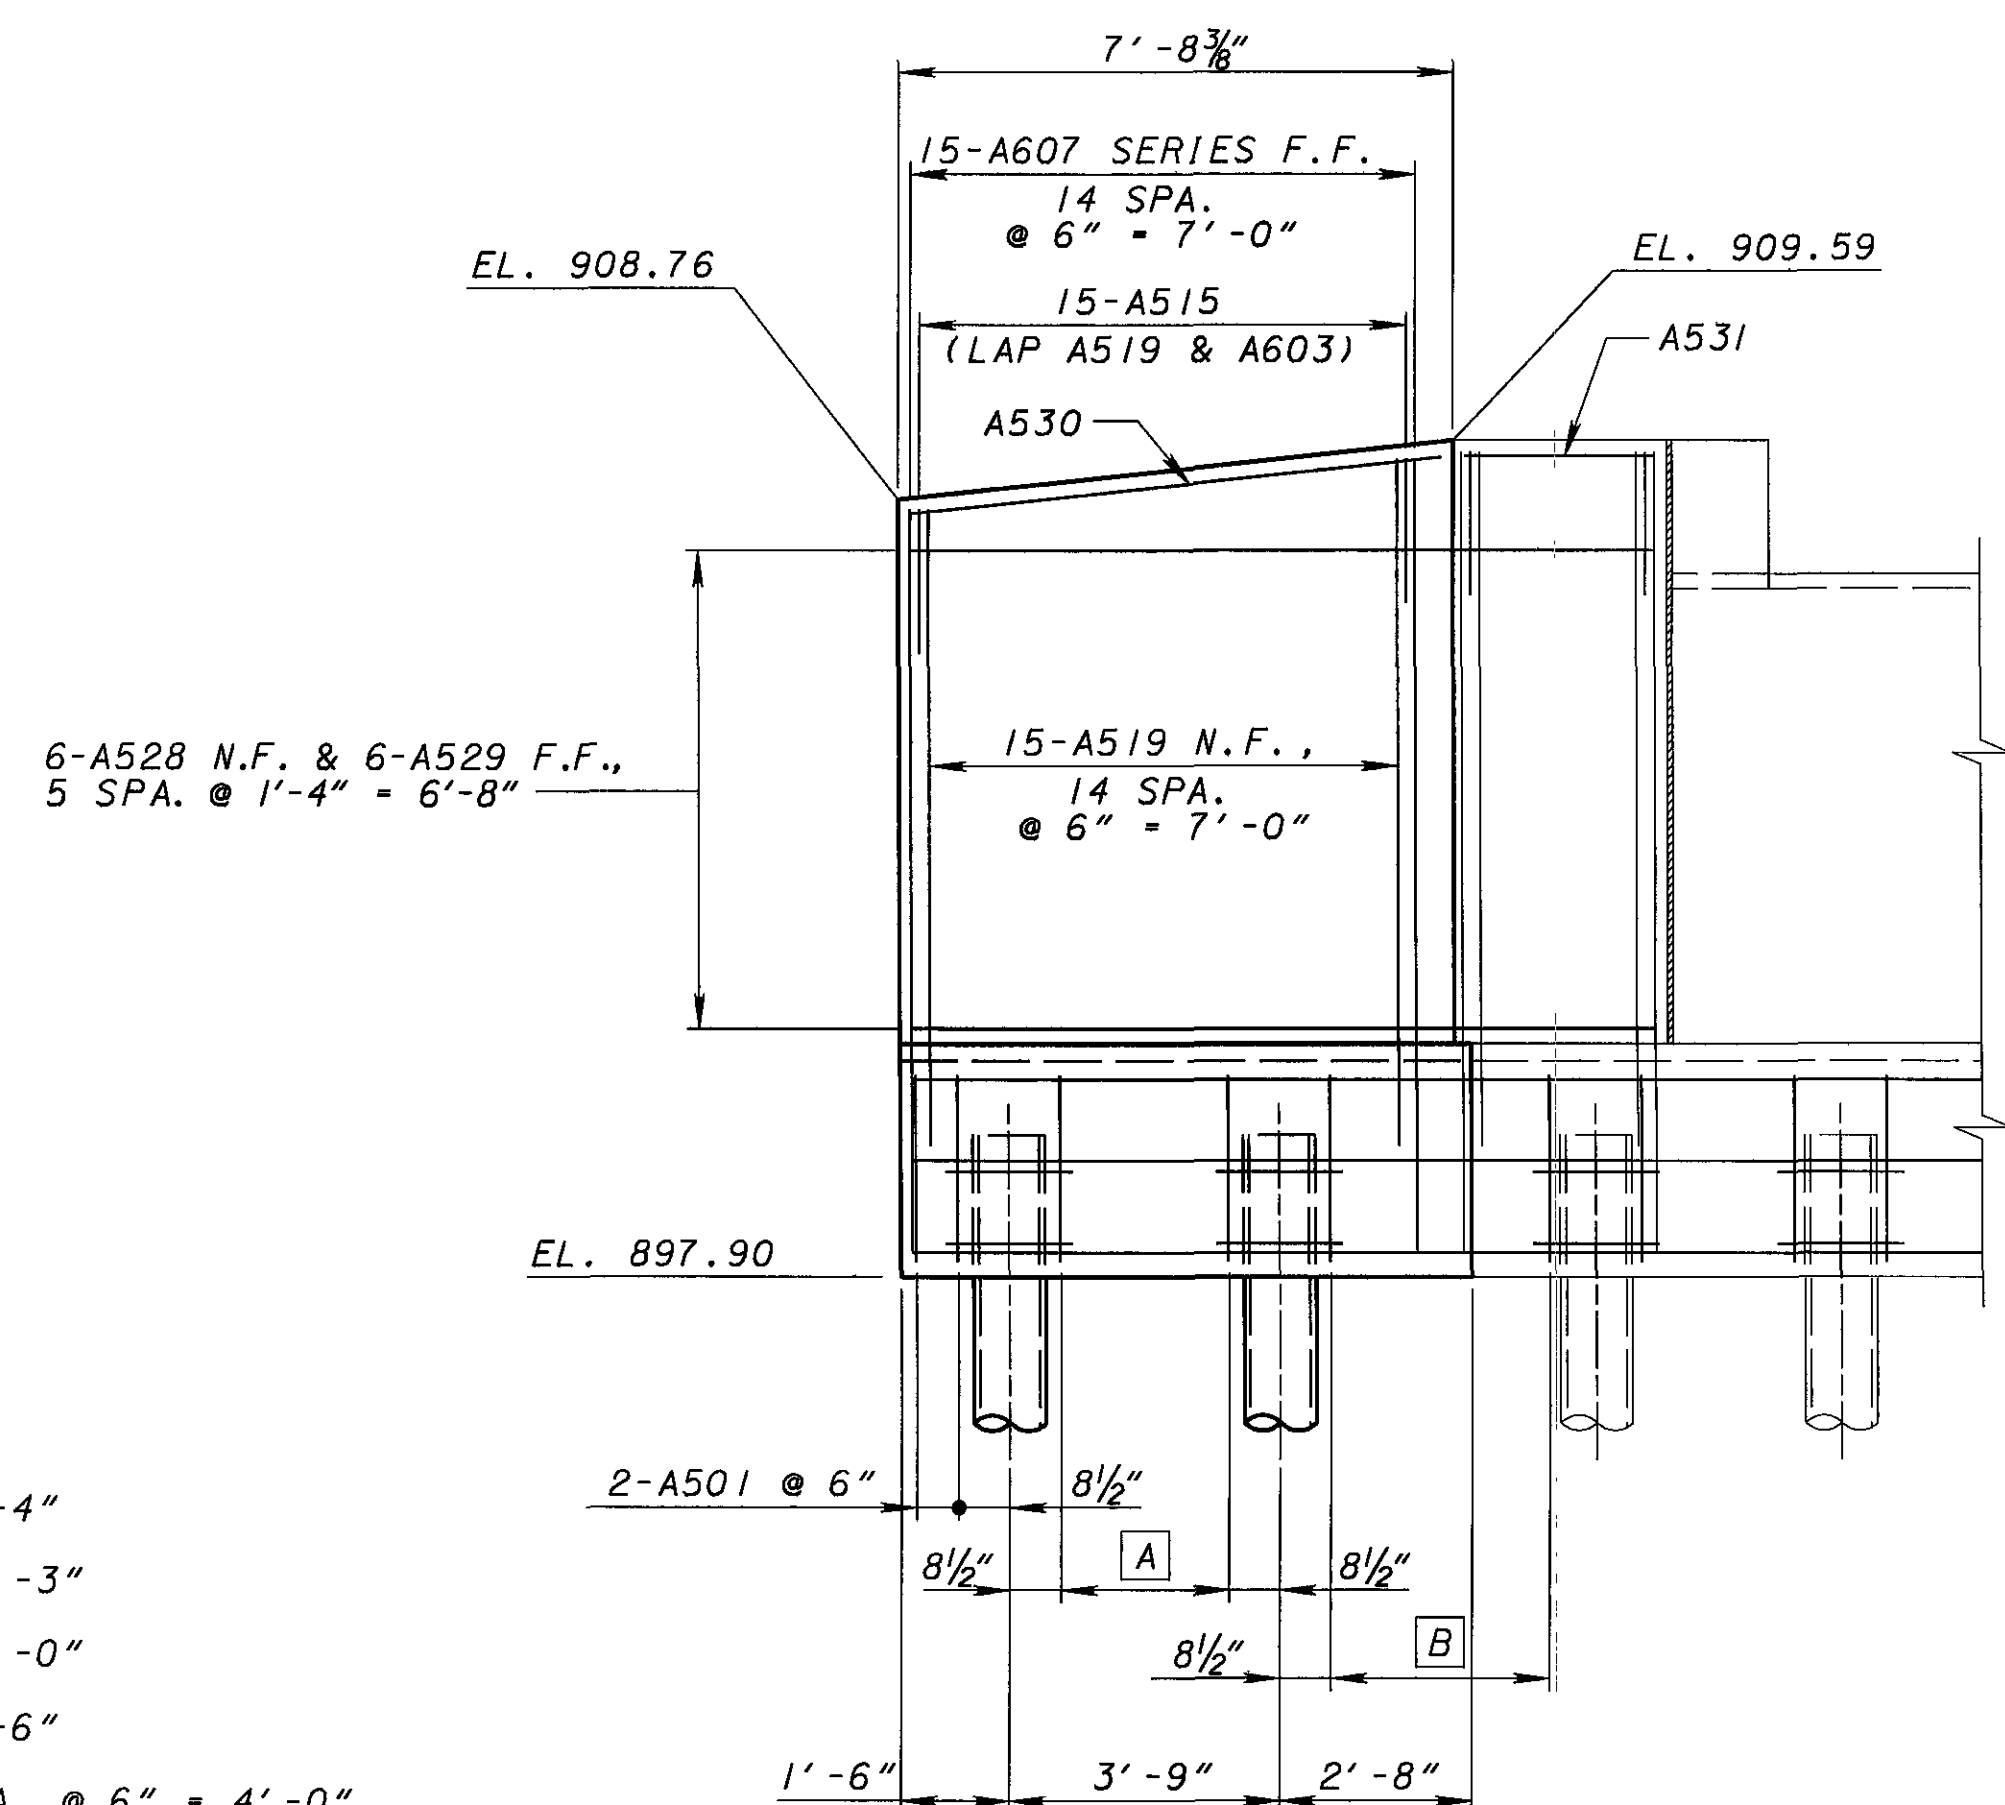


SECTION A-8
10

FORWARD ABUTMENT - WESTBOUND

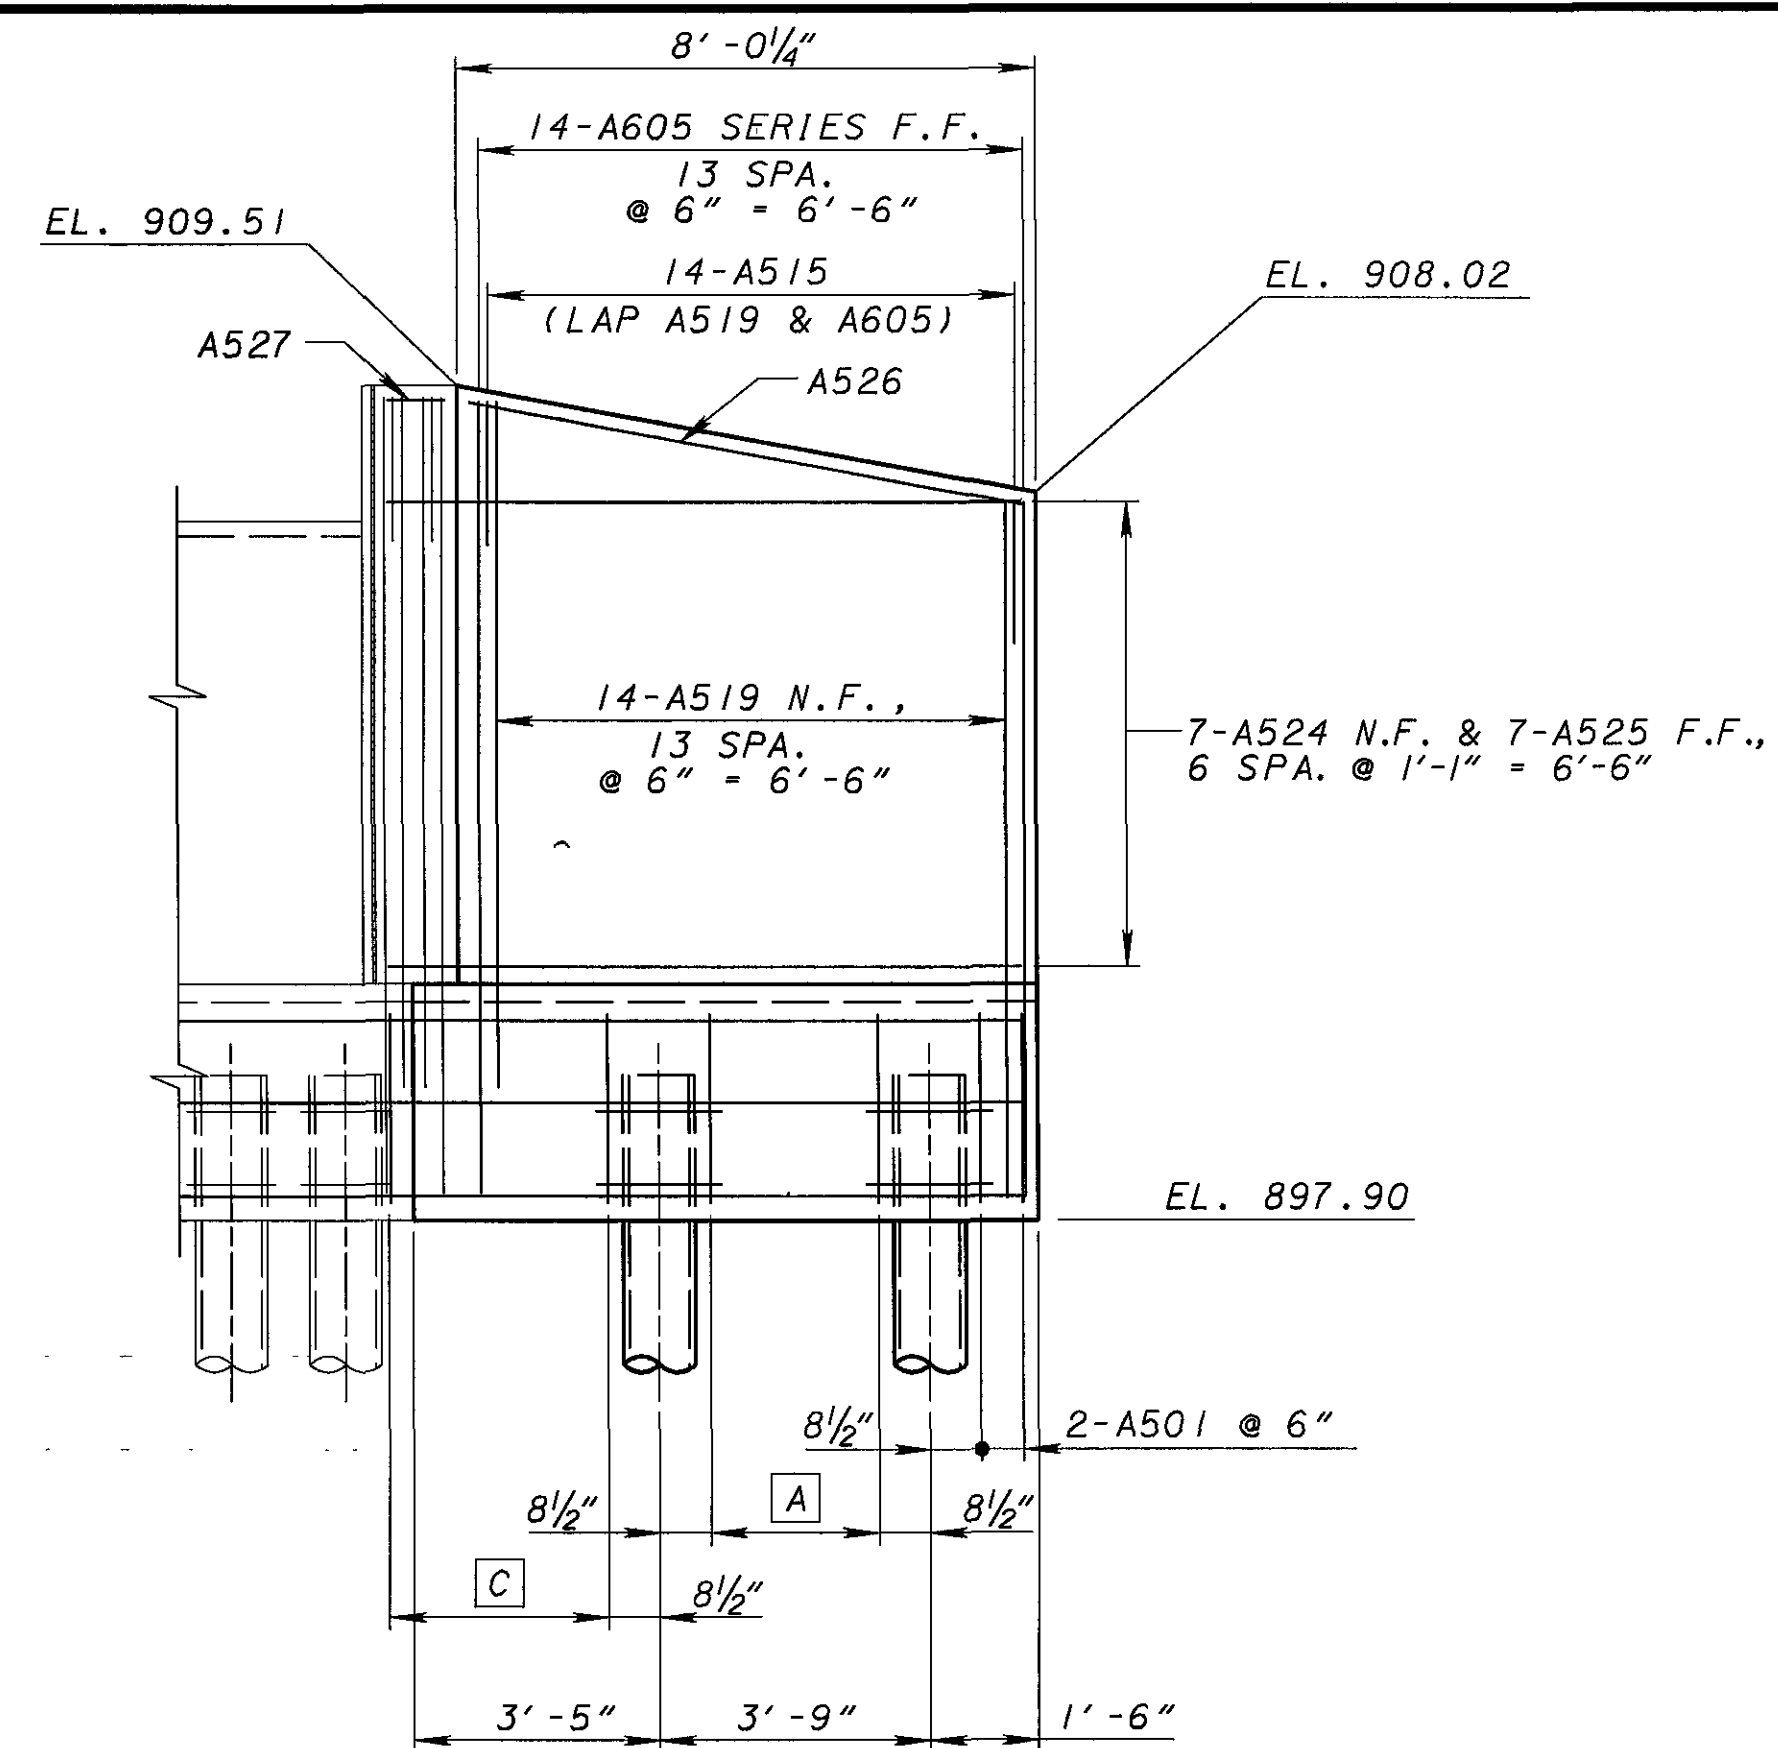

SECTION A-6
8

REAR ABUTMENT - WESTBOUND

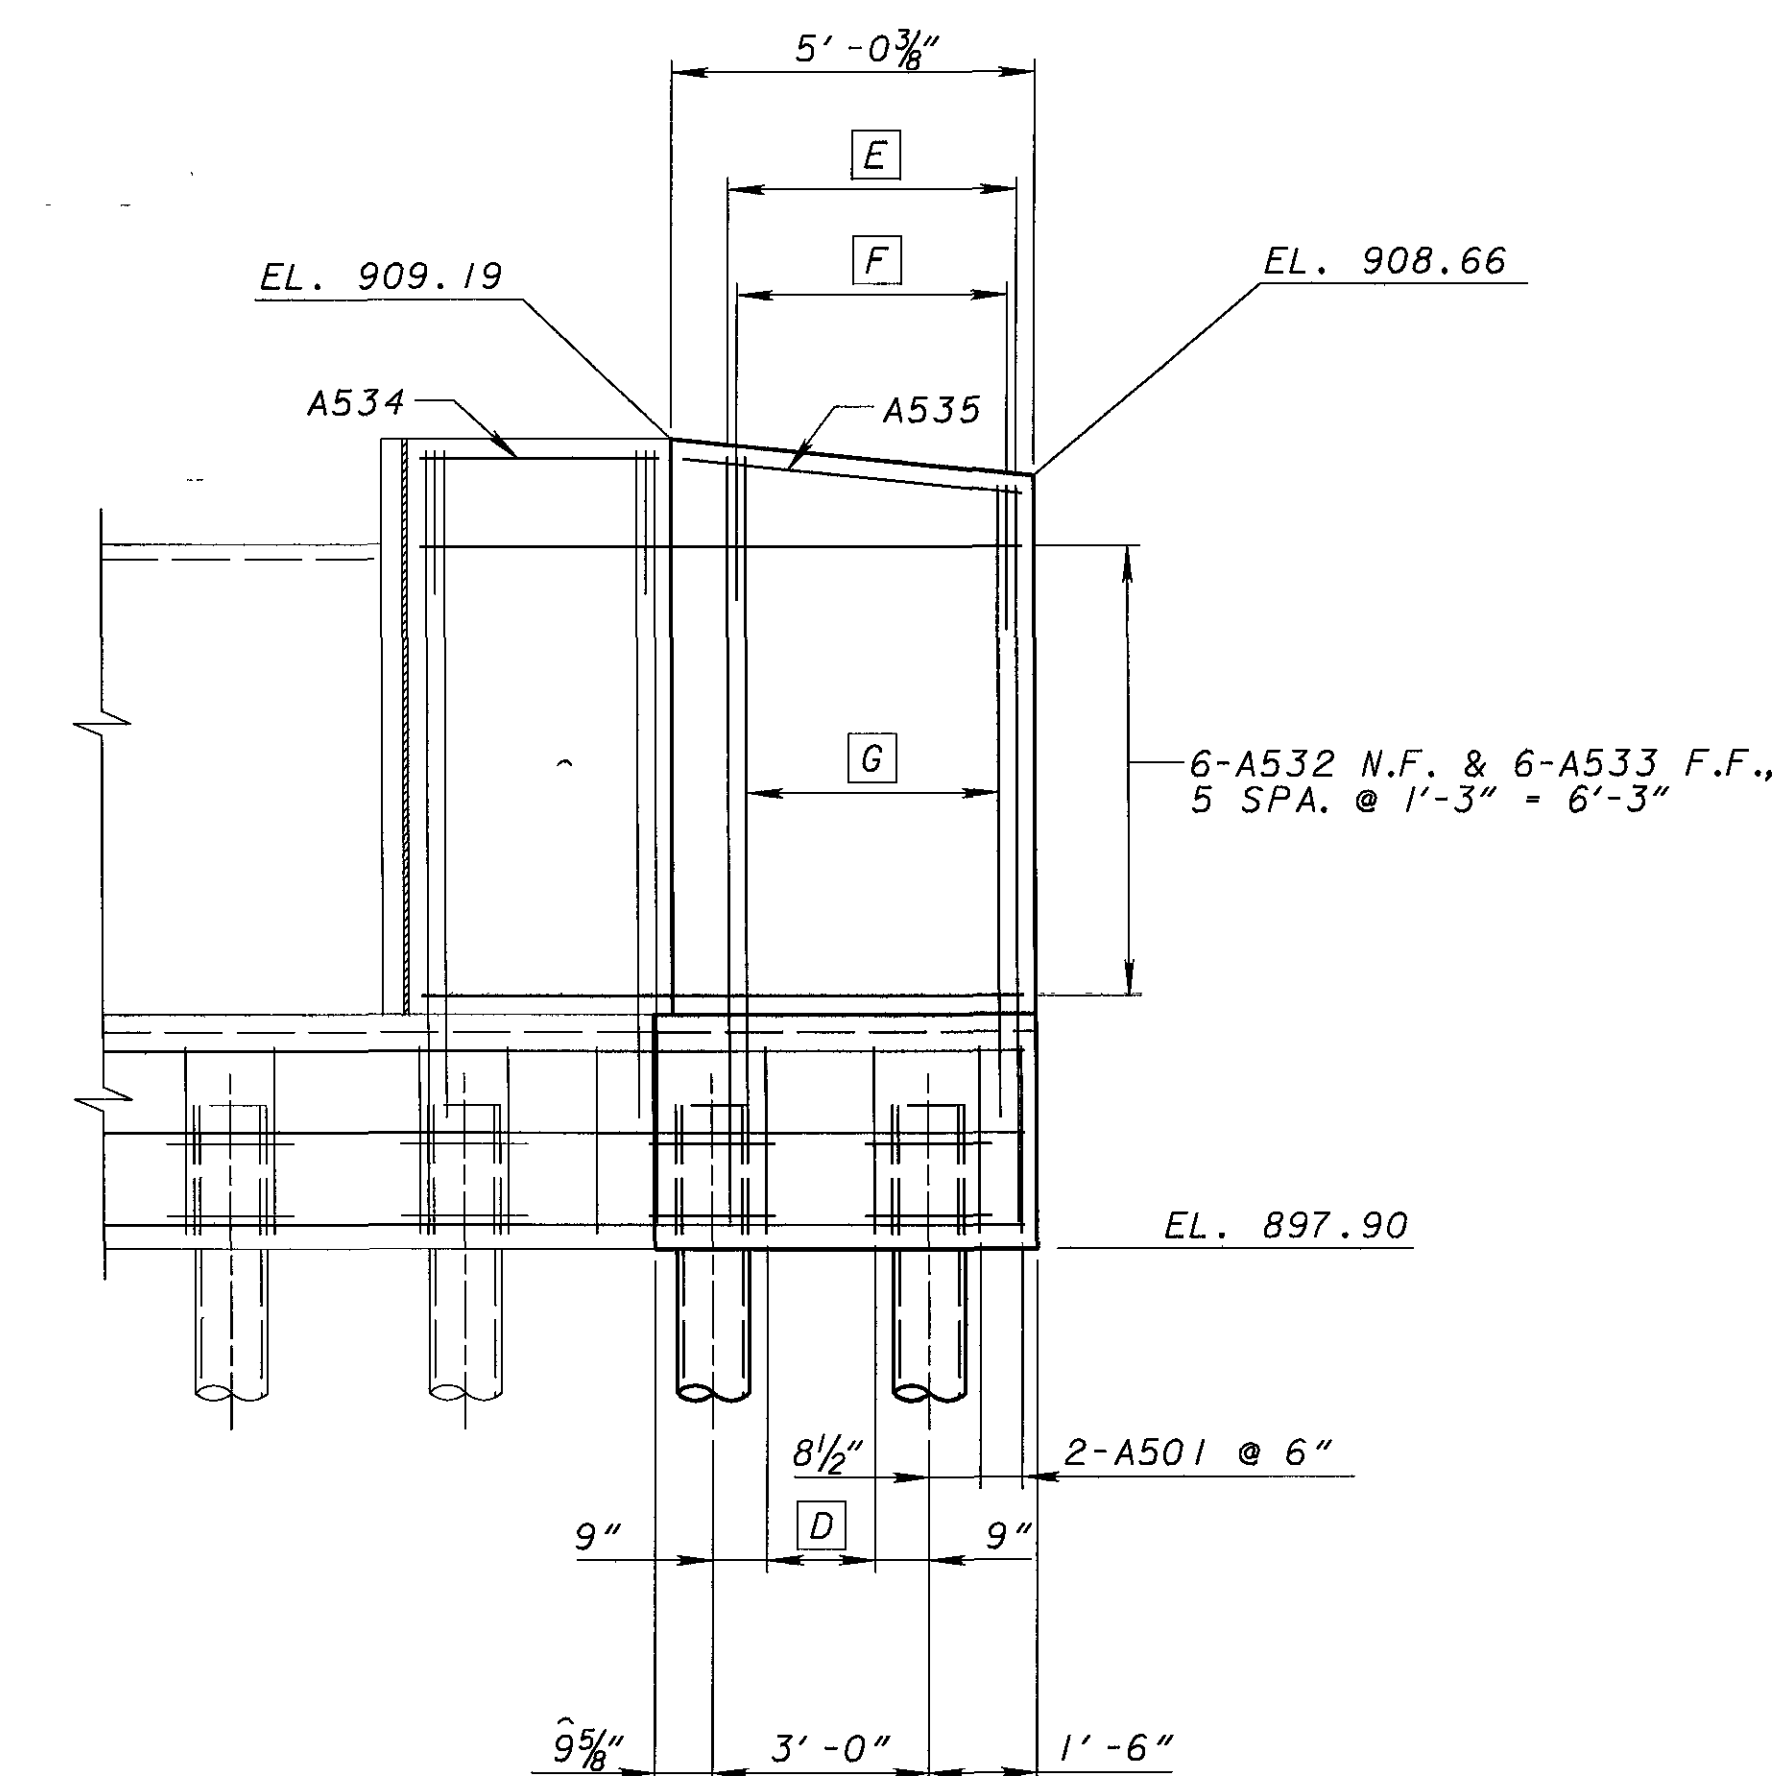


SECTION A-7
9


FORWARD ABUTMENT - EASTBOUND

LEGEND

- [A] 5-A501, 4 SPA. @ 7" = 2'-4"
- [B] 5-A501, 4 SPA. @ 6 3/4" = 2'-3"
- [C] 4-A501, 3 SPA. @ 12" = 3'-0"
- [D] 4-A501, 3 SPA. @ 6" = 1'-6"
- [E] 9-A606 SERIES F.F., 8 SPA. @ 6" = 4'-0"
- [F] 9-A515, 8 SPA. @ 6" = 4'-0" (LAP A518 & A606)
- [G] 9-A518 N.F., 8 SPA. @ 6" = 4'-0"

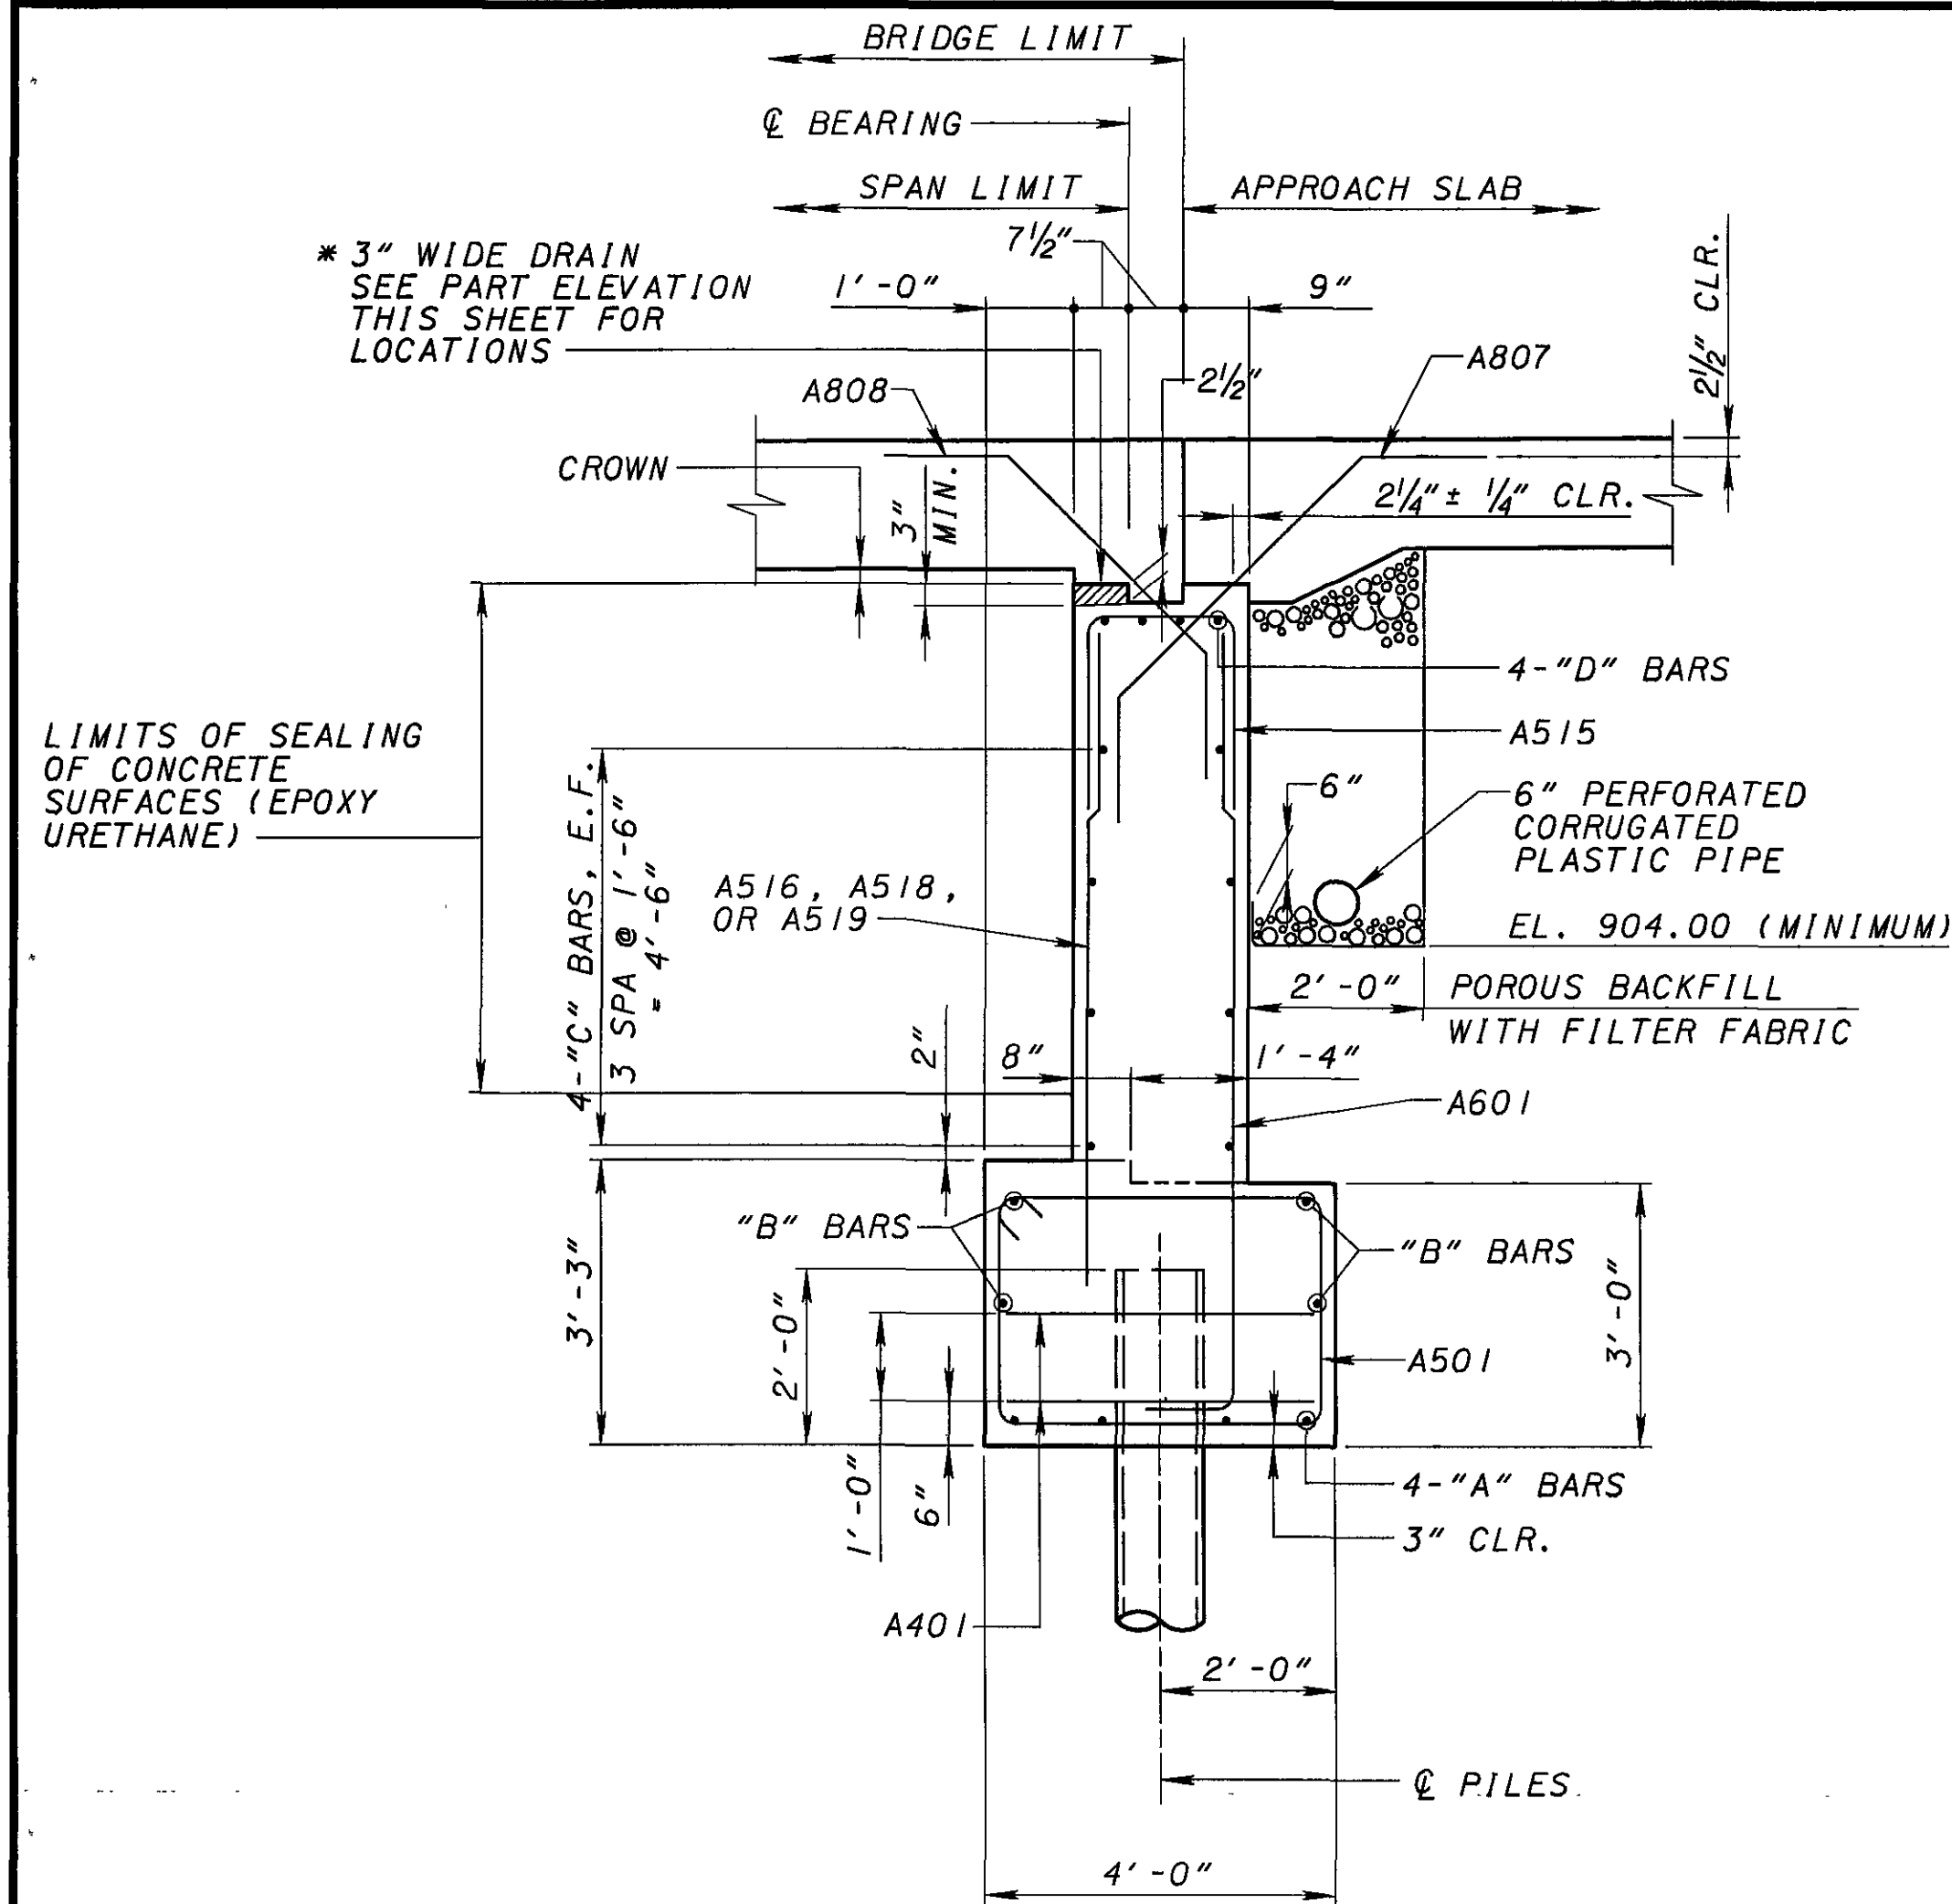


SECTION A-3
7-10

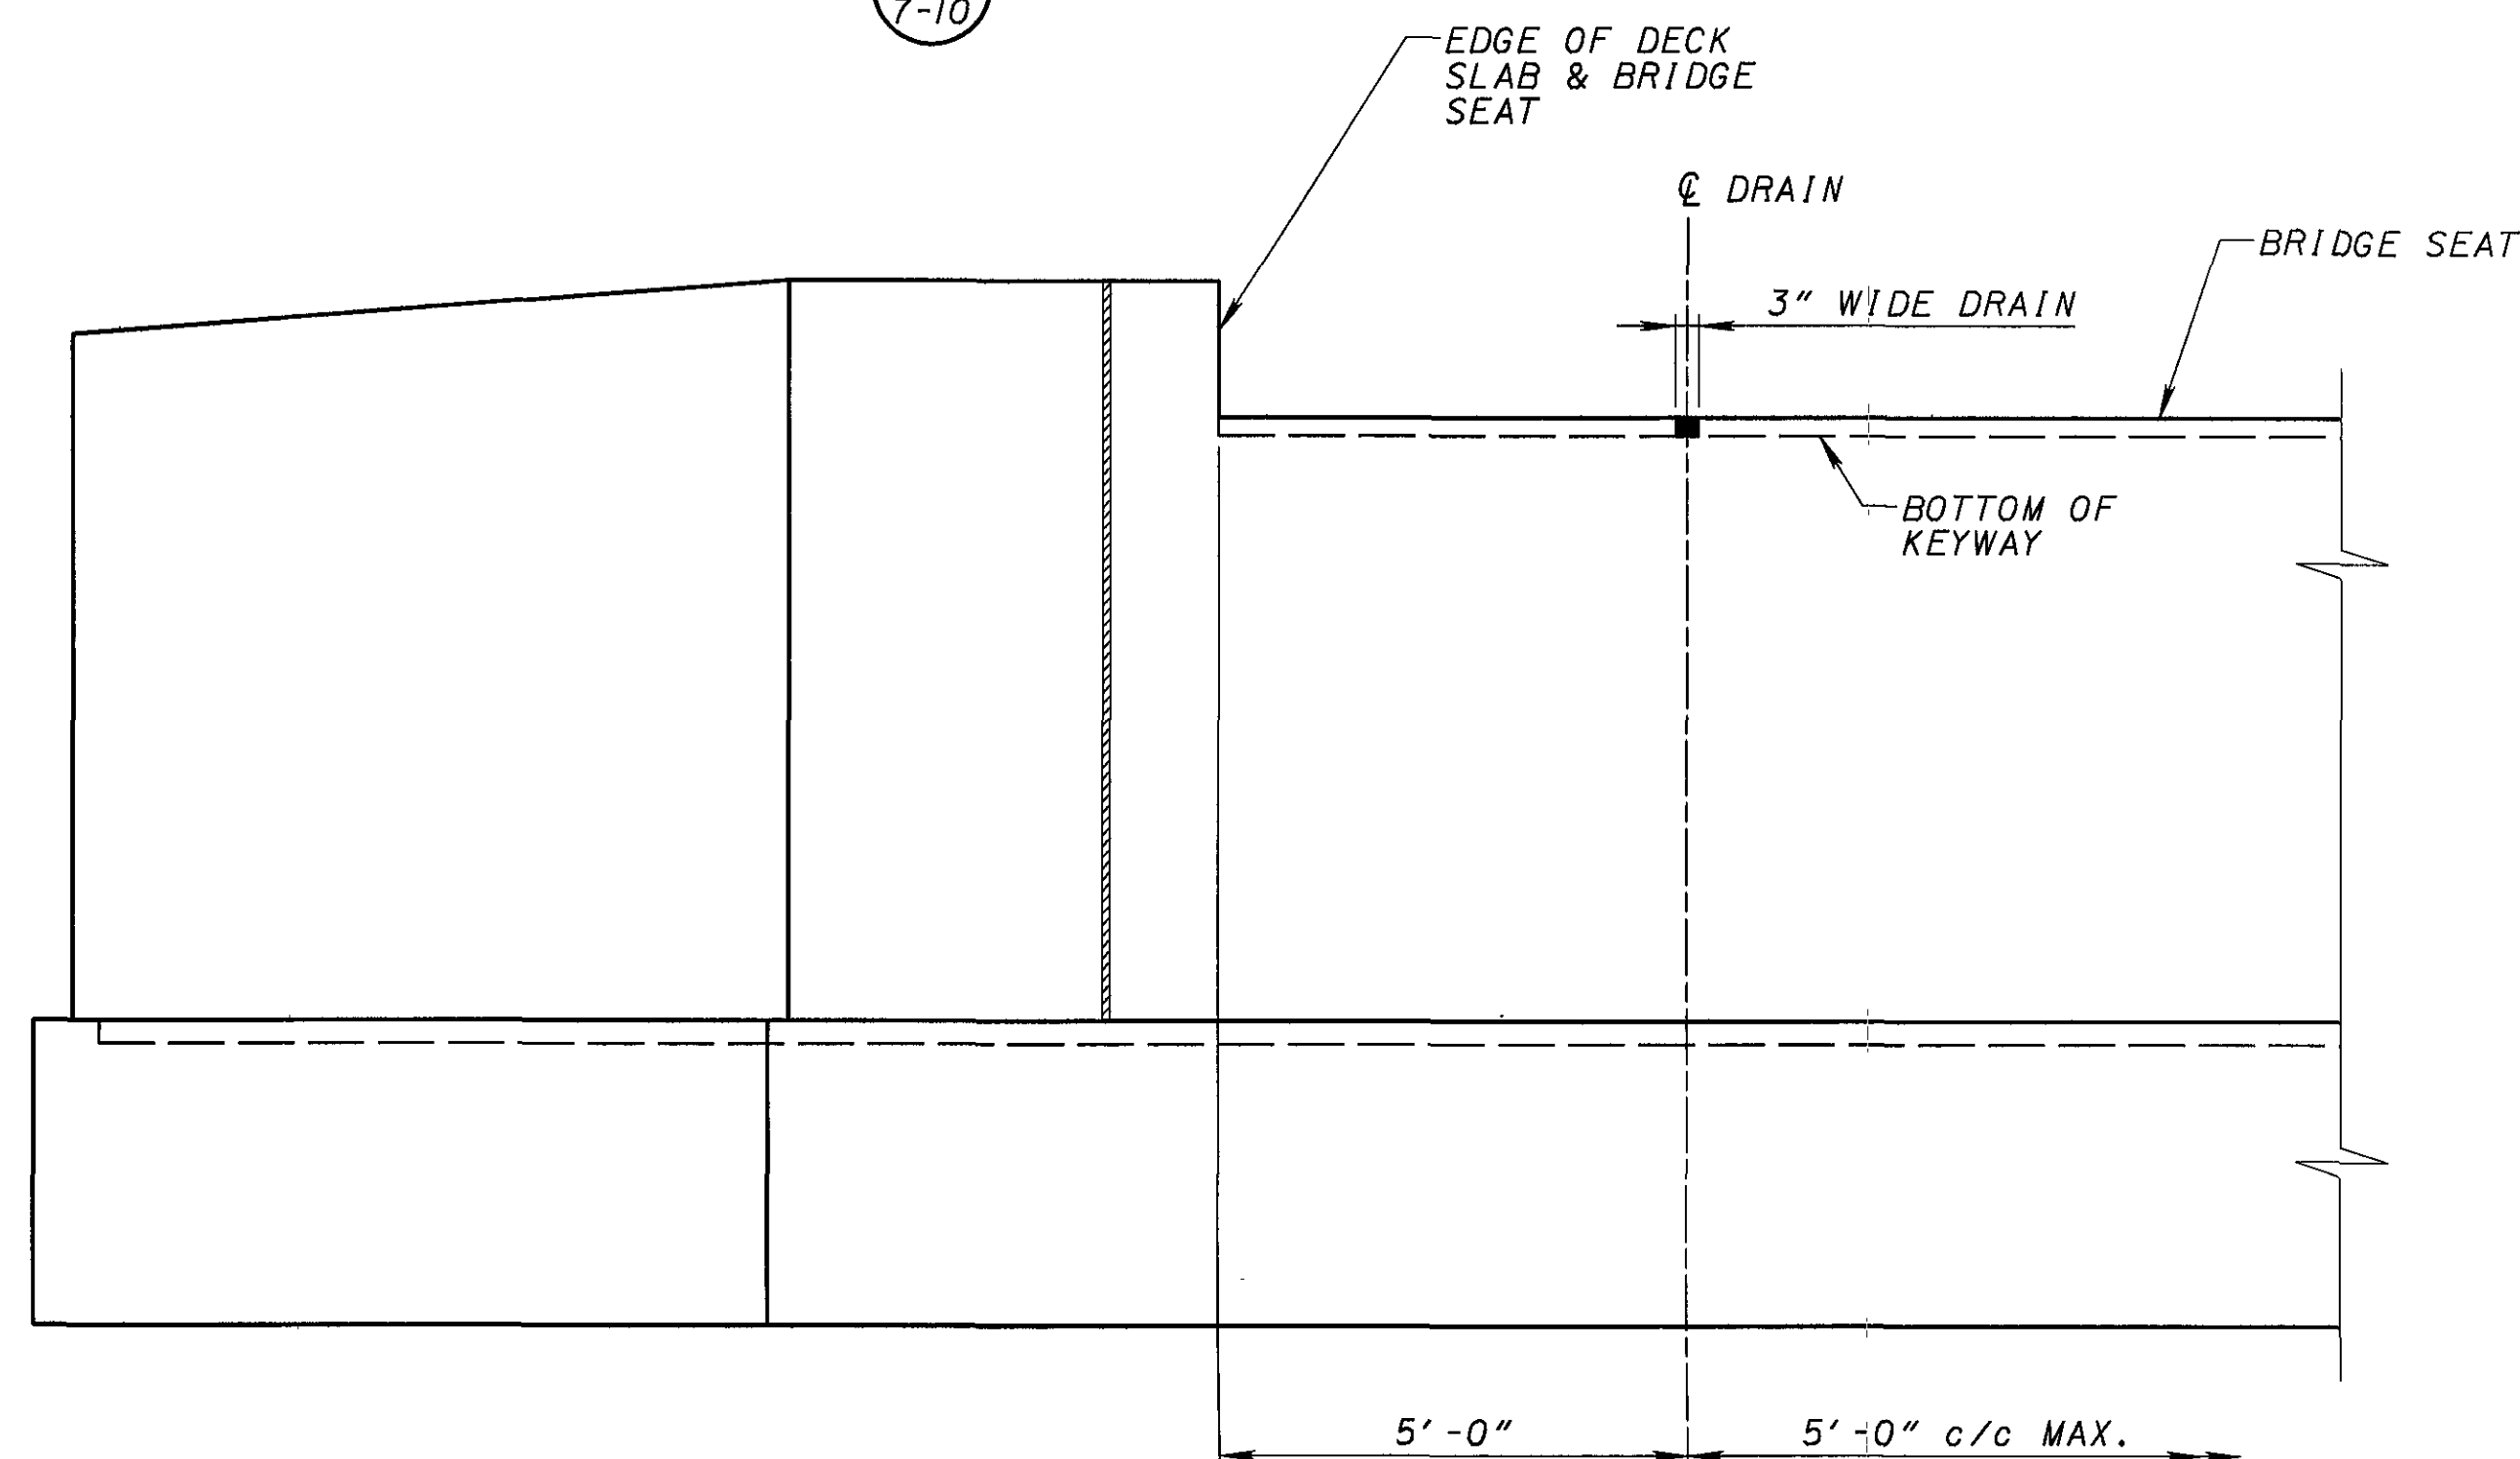


PART ELEVATION
SEE SECTION A-3 THIS SHEET
FOR ADDITIONAL DETAILS

BAR	DESIGNATION	LOCATION
"A"	A801, A802, A803 SERIES, A804 SERIES	REAR ABUTMENT
	A801, A802, A805 SERIES, OR A806 SERIES	FWD. ABUTMENT
"B"	A502, A503, A504, A505, OR A506	REAR ABUTMENT
	A502, A507, A508, A509, OR A510	FWD. ABUTMENT
"C"	A502, A511, OR A512	REAR ABUTMENT
	A502, A513, OR A514	FWD. ABUTMENT
"D"	A502, A511, OR A512	REAR ABUTMENT
	A502, A513, OR A514	FWD. ABUTMENT


BAR	DESIGNATION	LOCATION
"E"	A803 SERIES OR A804 SERIES	REAR ABUTMENT
	A805 SERIES OR A806 SERIES	FWD. ABUTMENT
"F"	A503, A504, A505, OR A506	REAR ABUTMENT
	A507, A508, A509, OR A510	FWD. ABUTMENT
"G"	A520, A521, A524, OR A525	REAR ABUTMENT
	A528, A529, A532, OR A533	FWD. ABUTMENT
"H"	A522, A523, A526, OR A527	REAR ABUTMENT
	A530, A531, A534, OR A535	FWD. ABUTMENT

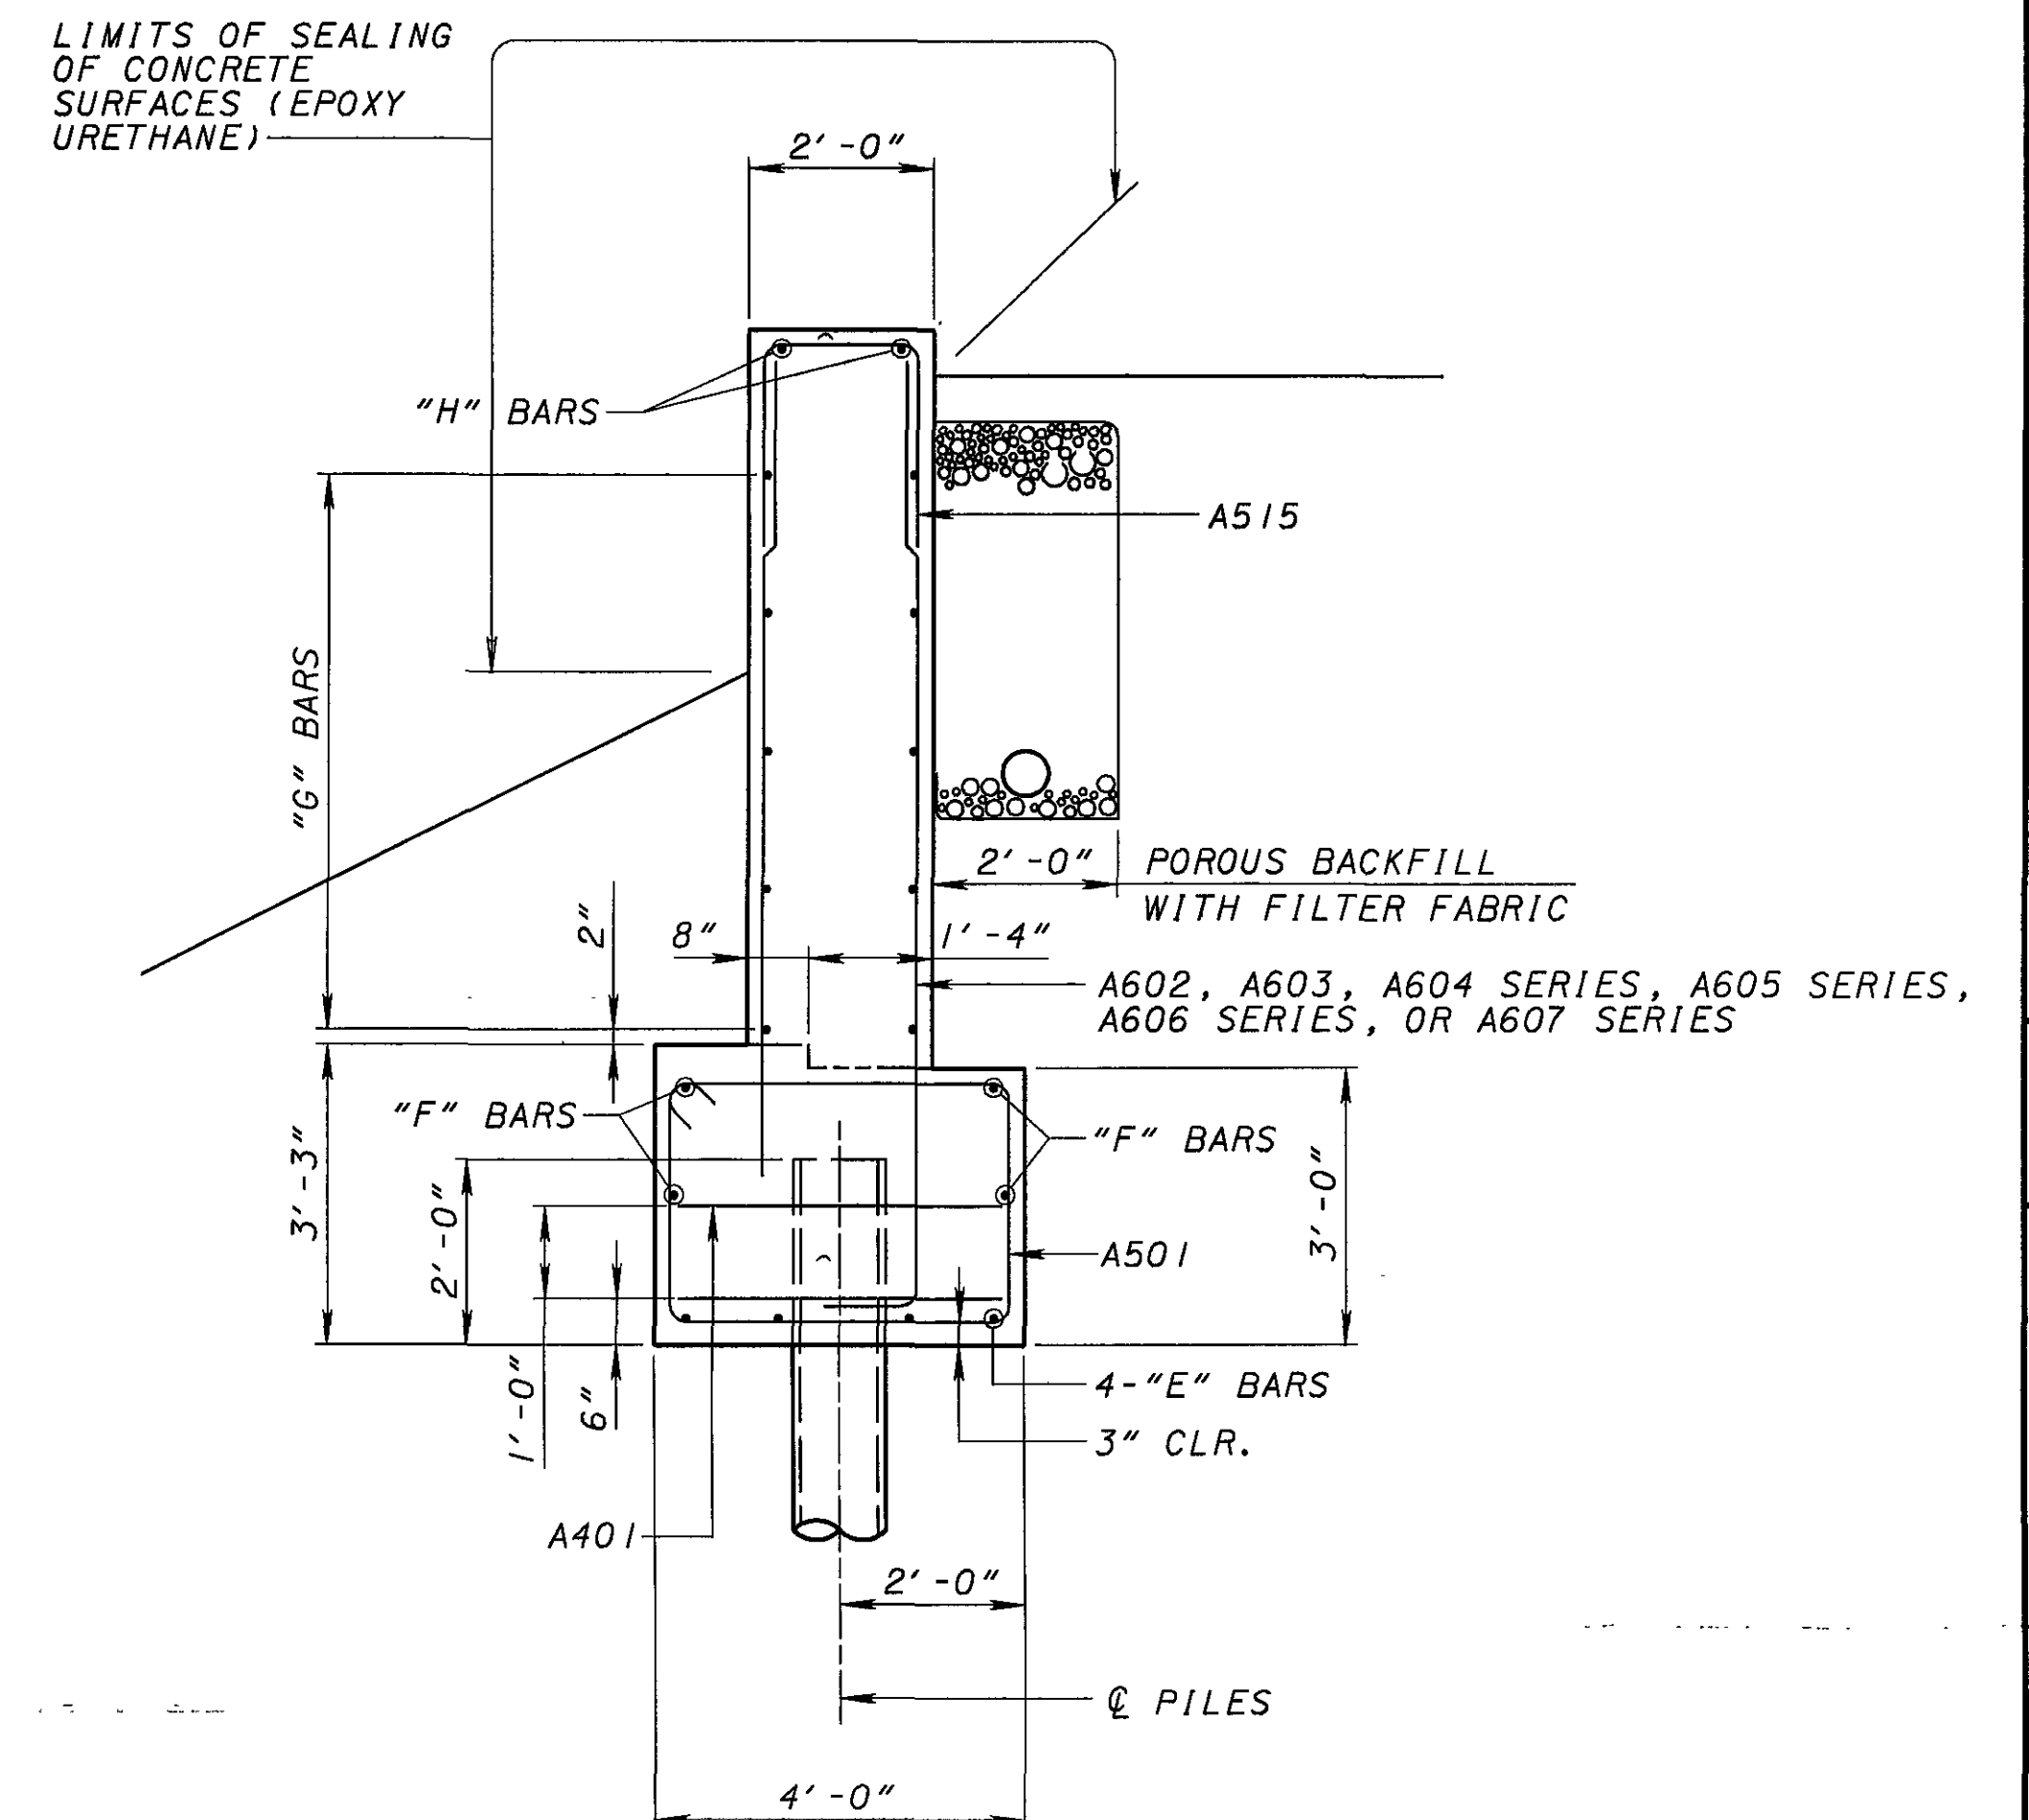

SECTION A-9
7-10

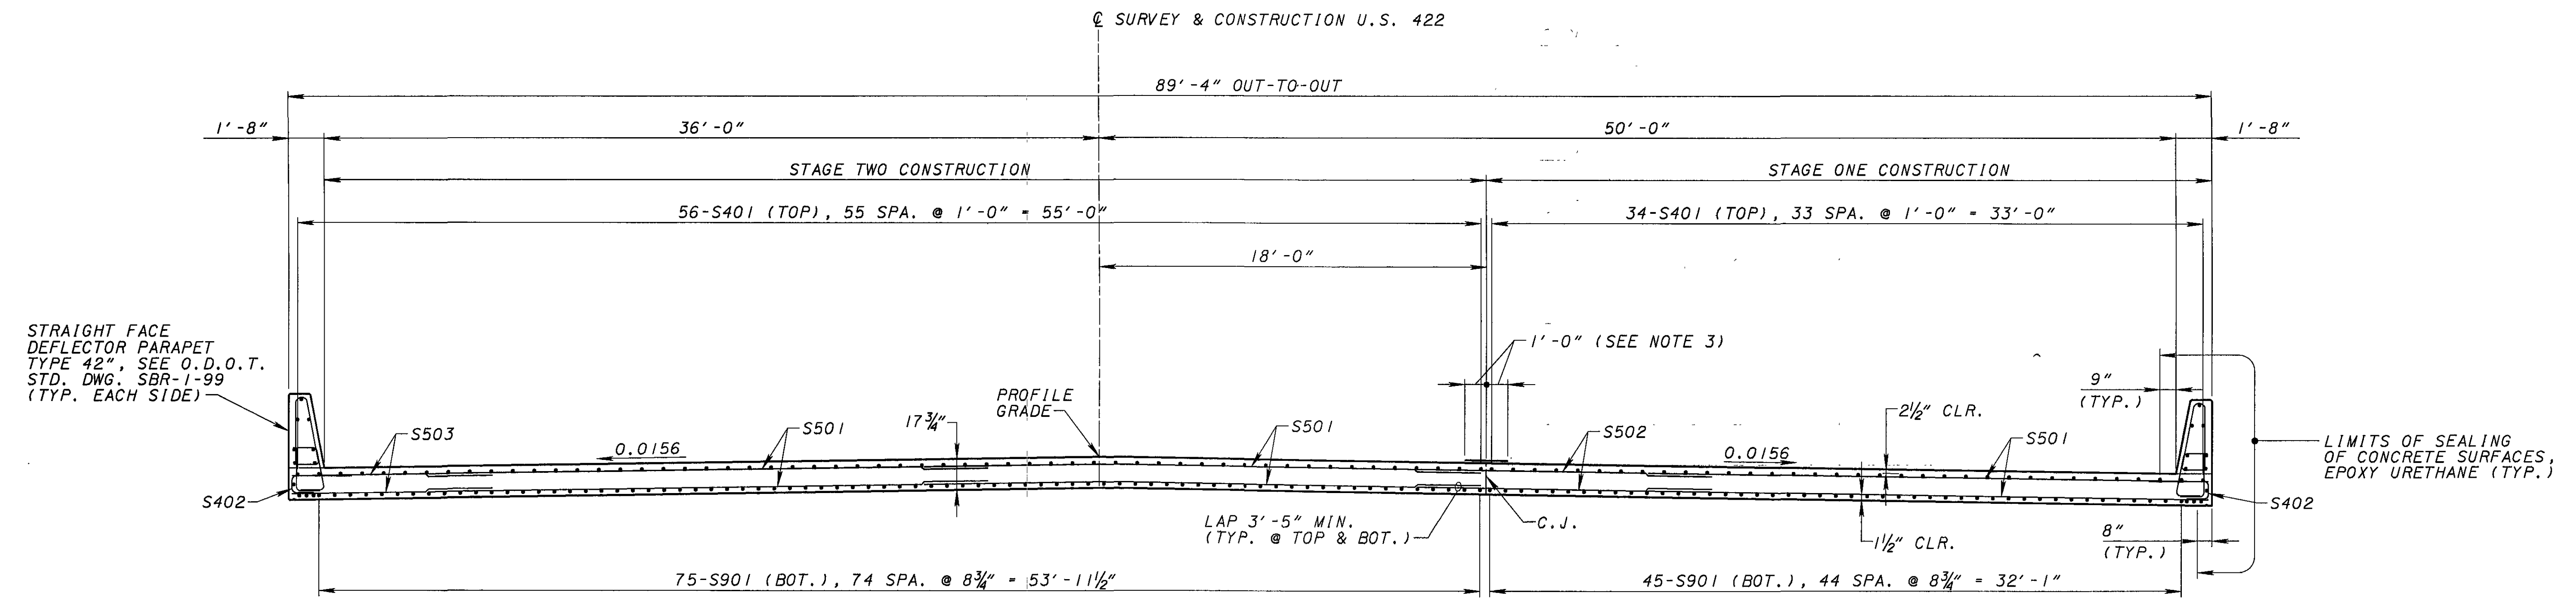


TRANSVERSE SECTION

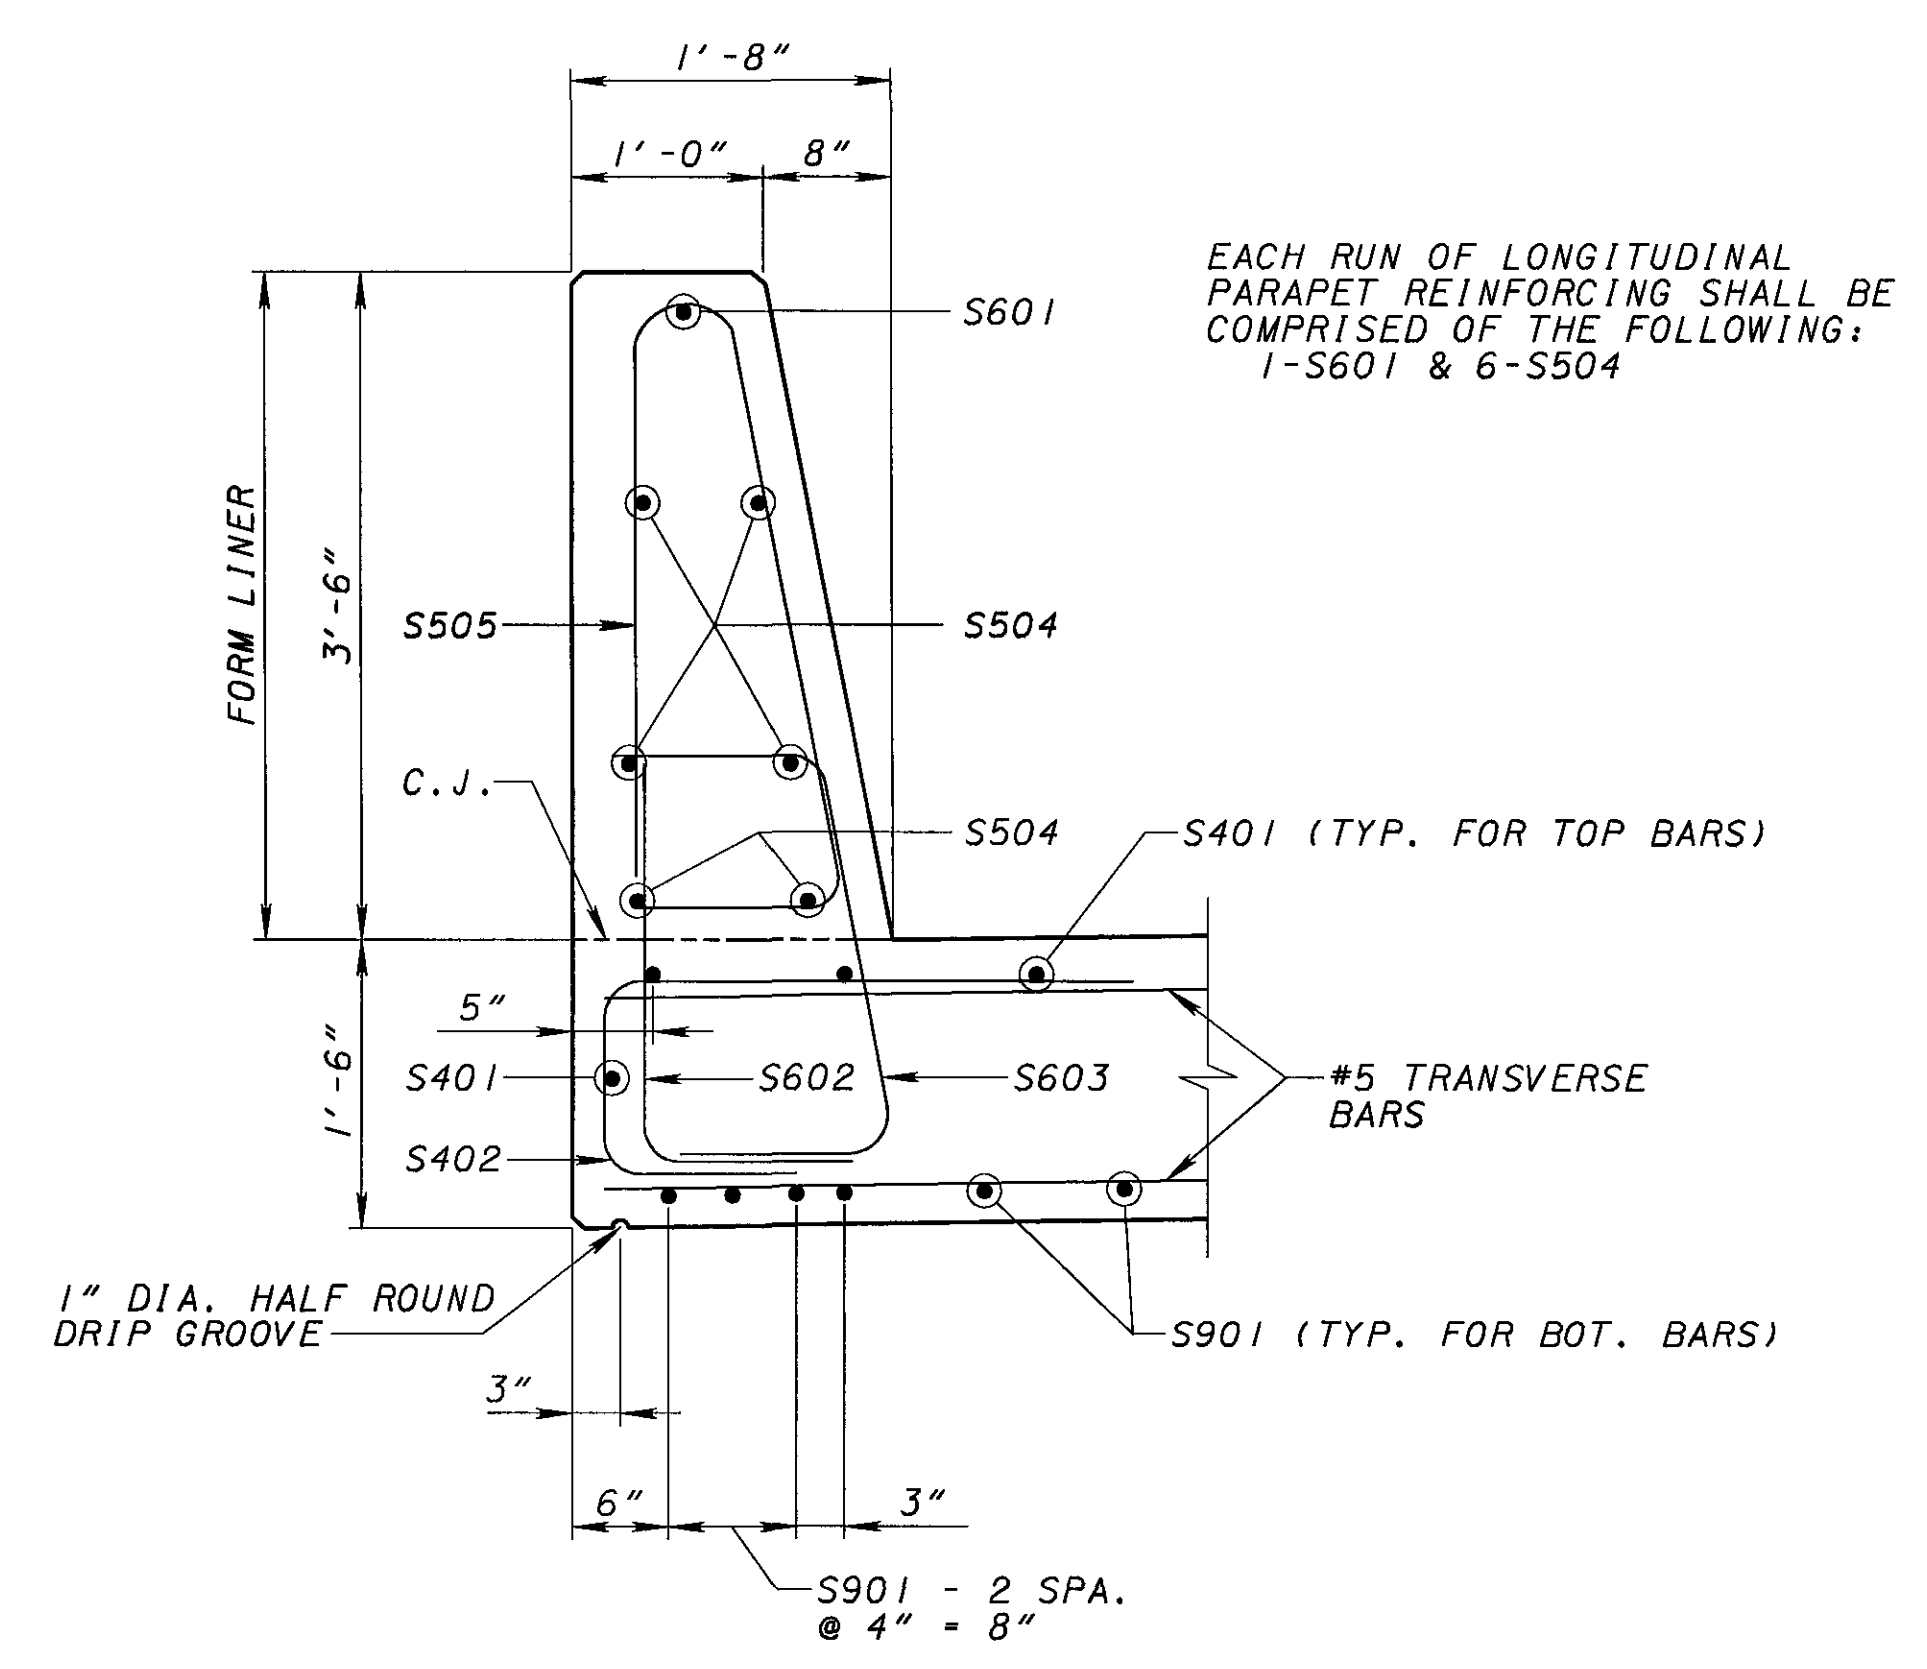



TYPICAL PARAPET & EDGE BEAM DETAIL

- NOTES:
1. FOR STAGE CONSTRUCTION DETAILS, SEE SHEETS 3 AND 4/16.
 2. FOR SLAB PLAN, SEE SHEET 14/16.
 3. SEAL LONGITUDINAL CONSTRUCTION JOINTS WITH HIGH MOLECULAR WEIGHT METHACRYLATE (HMWM) (TYP.)

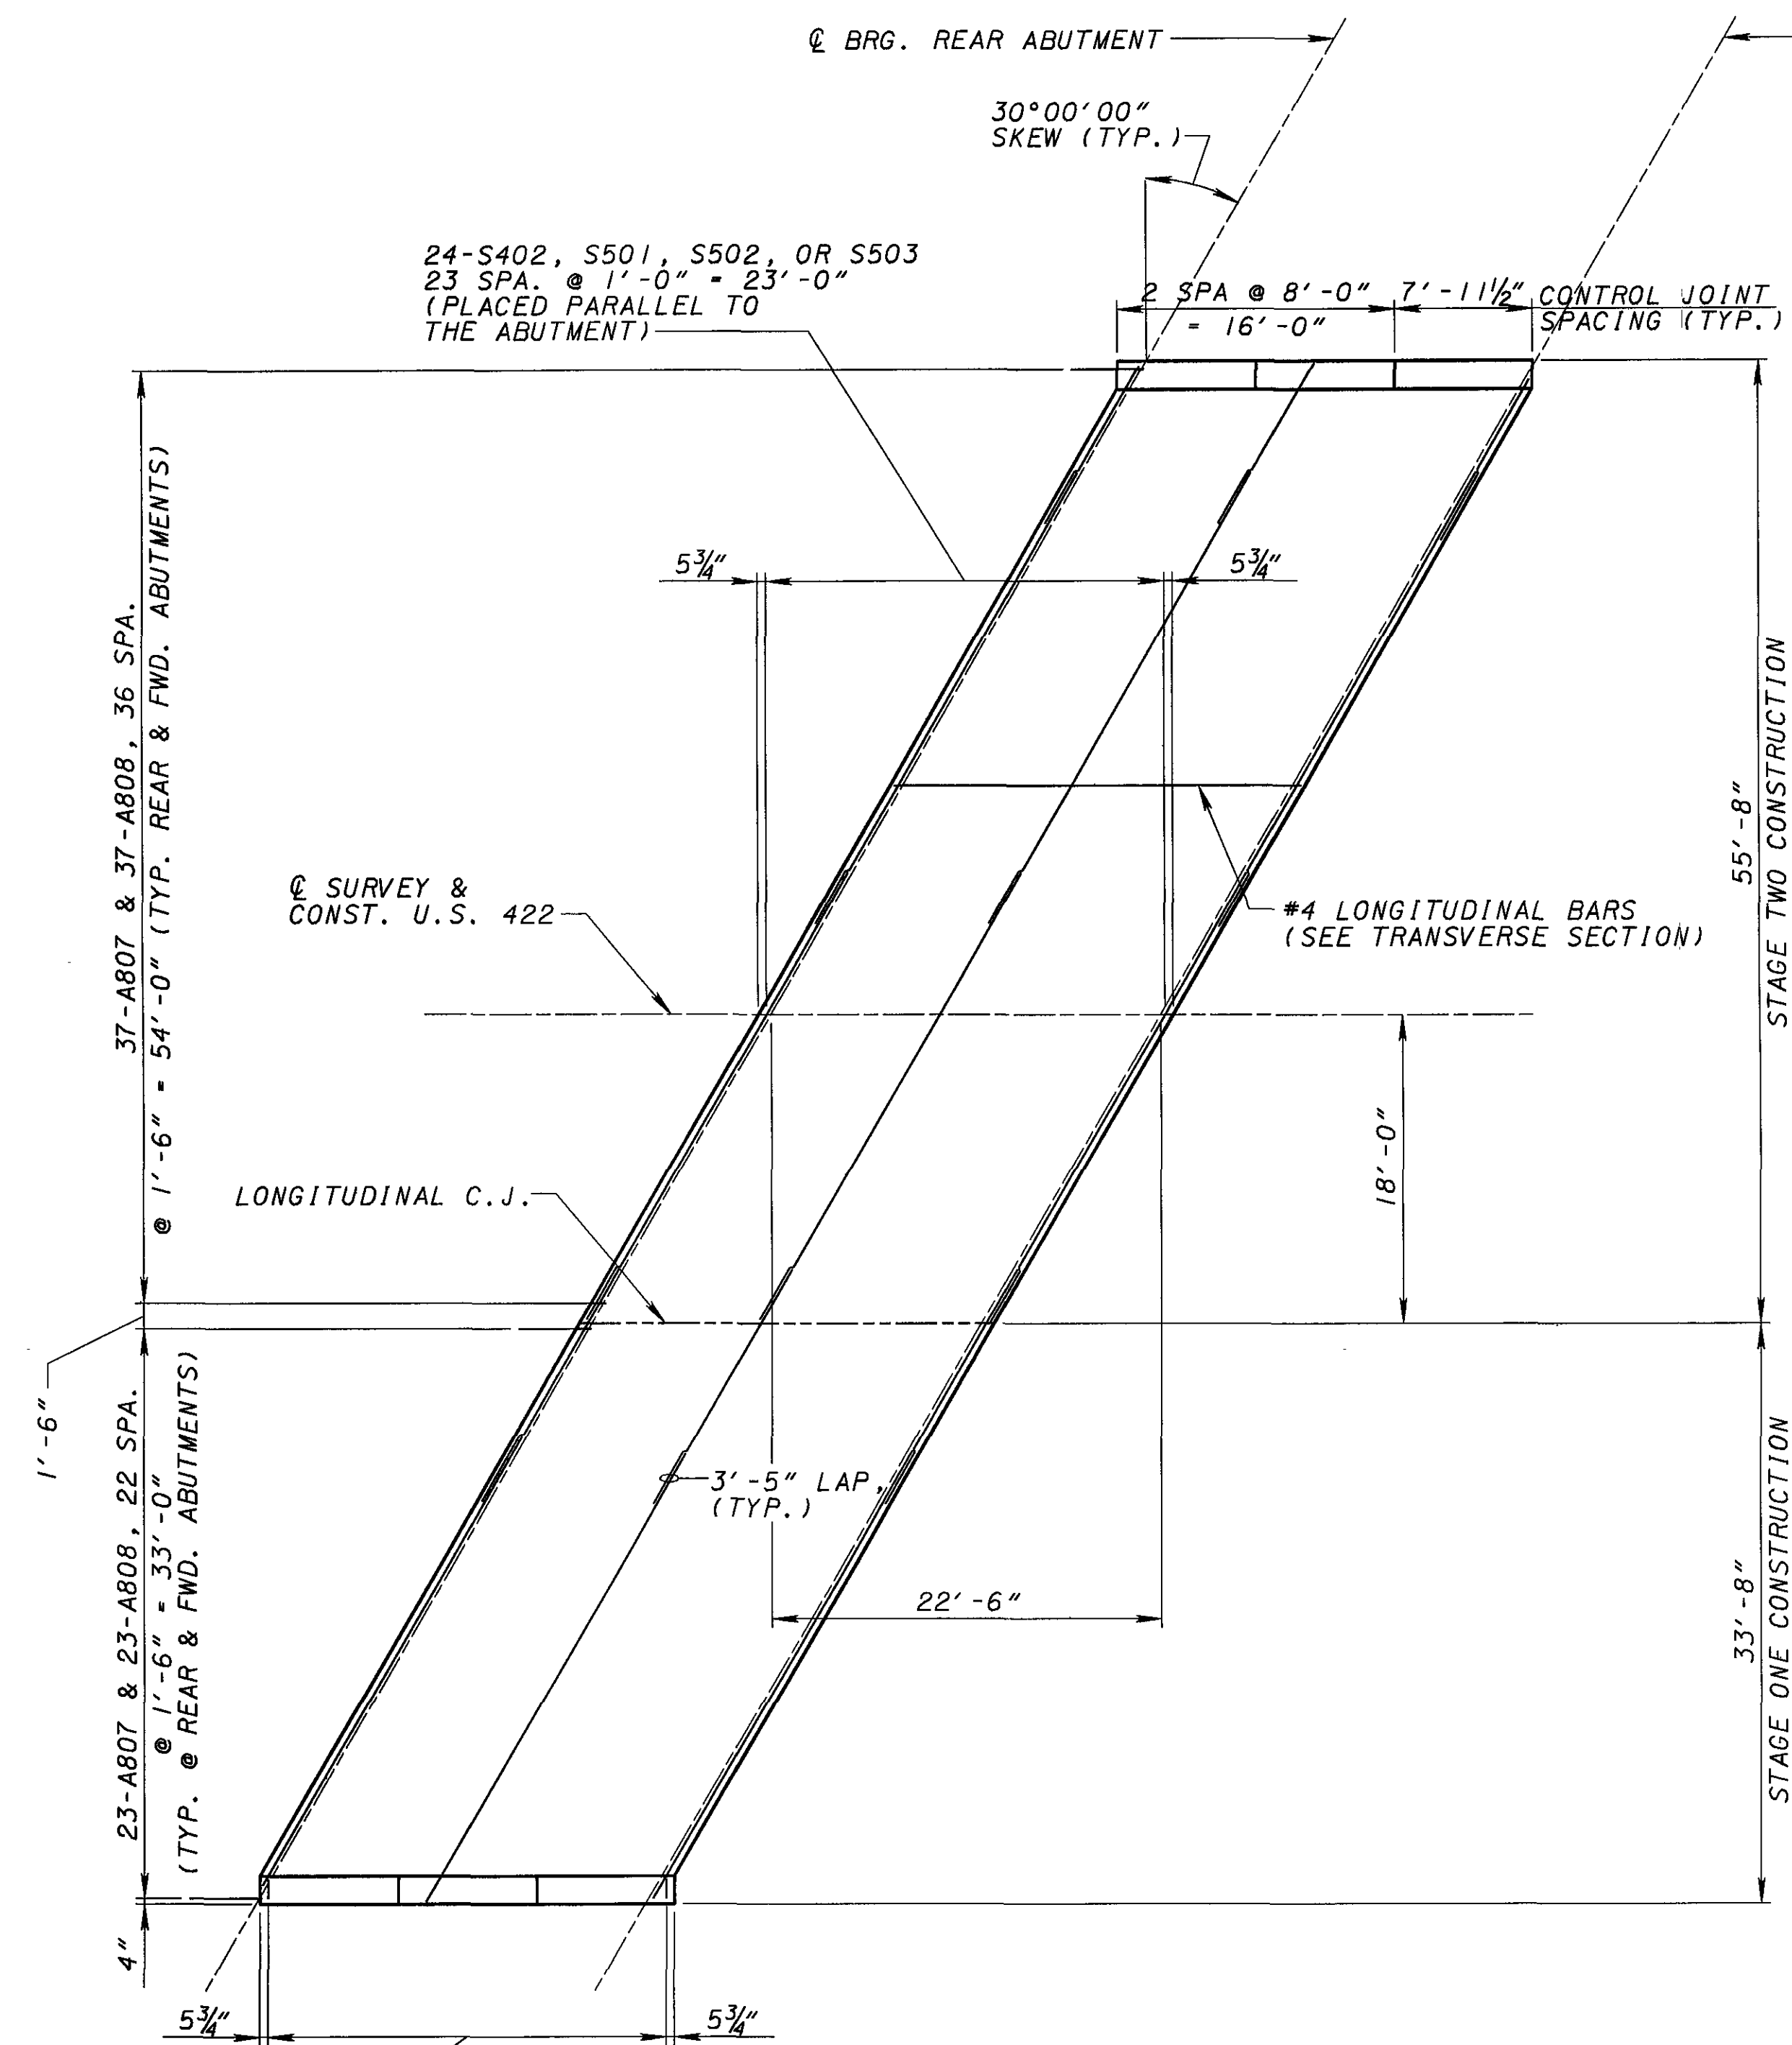


24 SETS OF S505, S602, & S603,
23 SPA. @ 1'-0" = 23'-0"
(TYP. EASTBOUND & WESTBOUND PARAPETS)

FINISHED PAVEMENT ELEVATIONS (FEET)					
LOCATION			CL BRG. REAR ABUT.	0.50 SPAN	CL BRG. FWD. ABUT.
TOE/LEFT PARAPET	36.00' LT	STATION	1025+21.93	1025+33.18	1025+44.43
		ELEVATION	909.51	909.55	909.59
CROWN	0.00'	STATION	1025+01.15	1025+12.40	1025+23.65
		ELEVATION	909.99	910.03	910.08
LONG. C.J.	18.00' RT	STATION	1024+90.76	1025+02.01	1025+13.26
		ELEVATION	909.67	909.71	909.76
TOE/RIGHT PARAPET	50.00' RT	STATION	1024+72.28	1024+83.53	1024+94.78
		ELEVATION	909.10	909.14	909.19

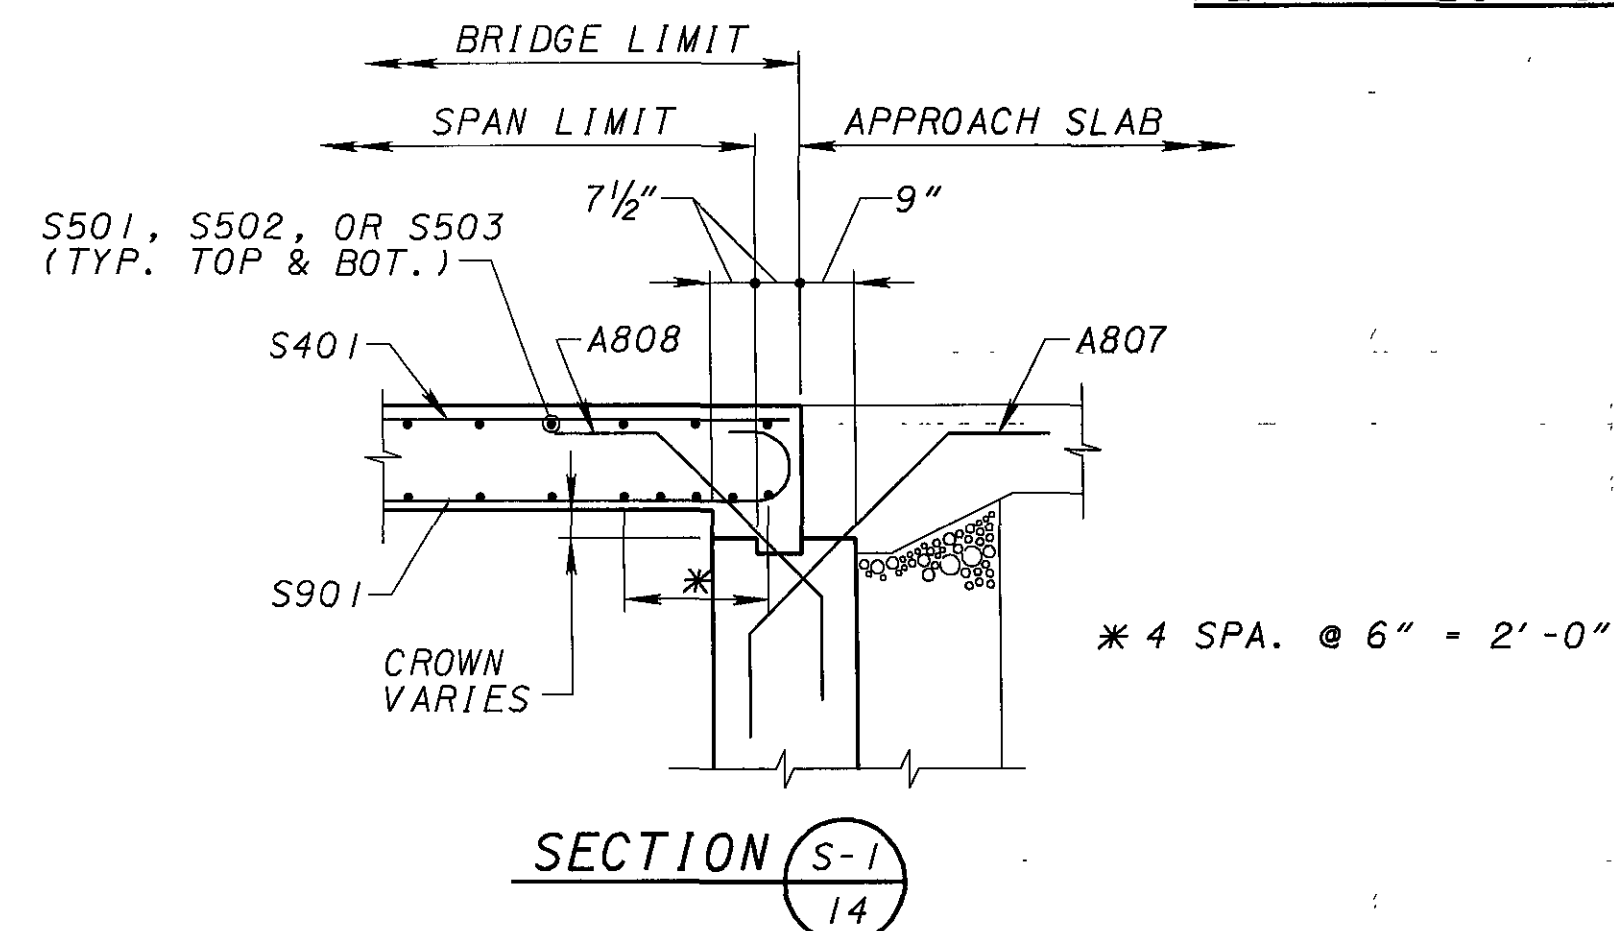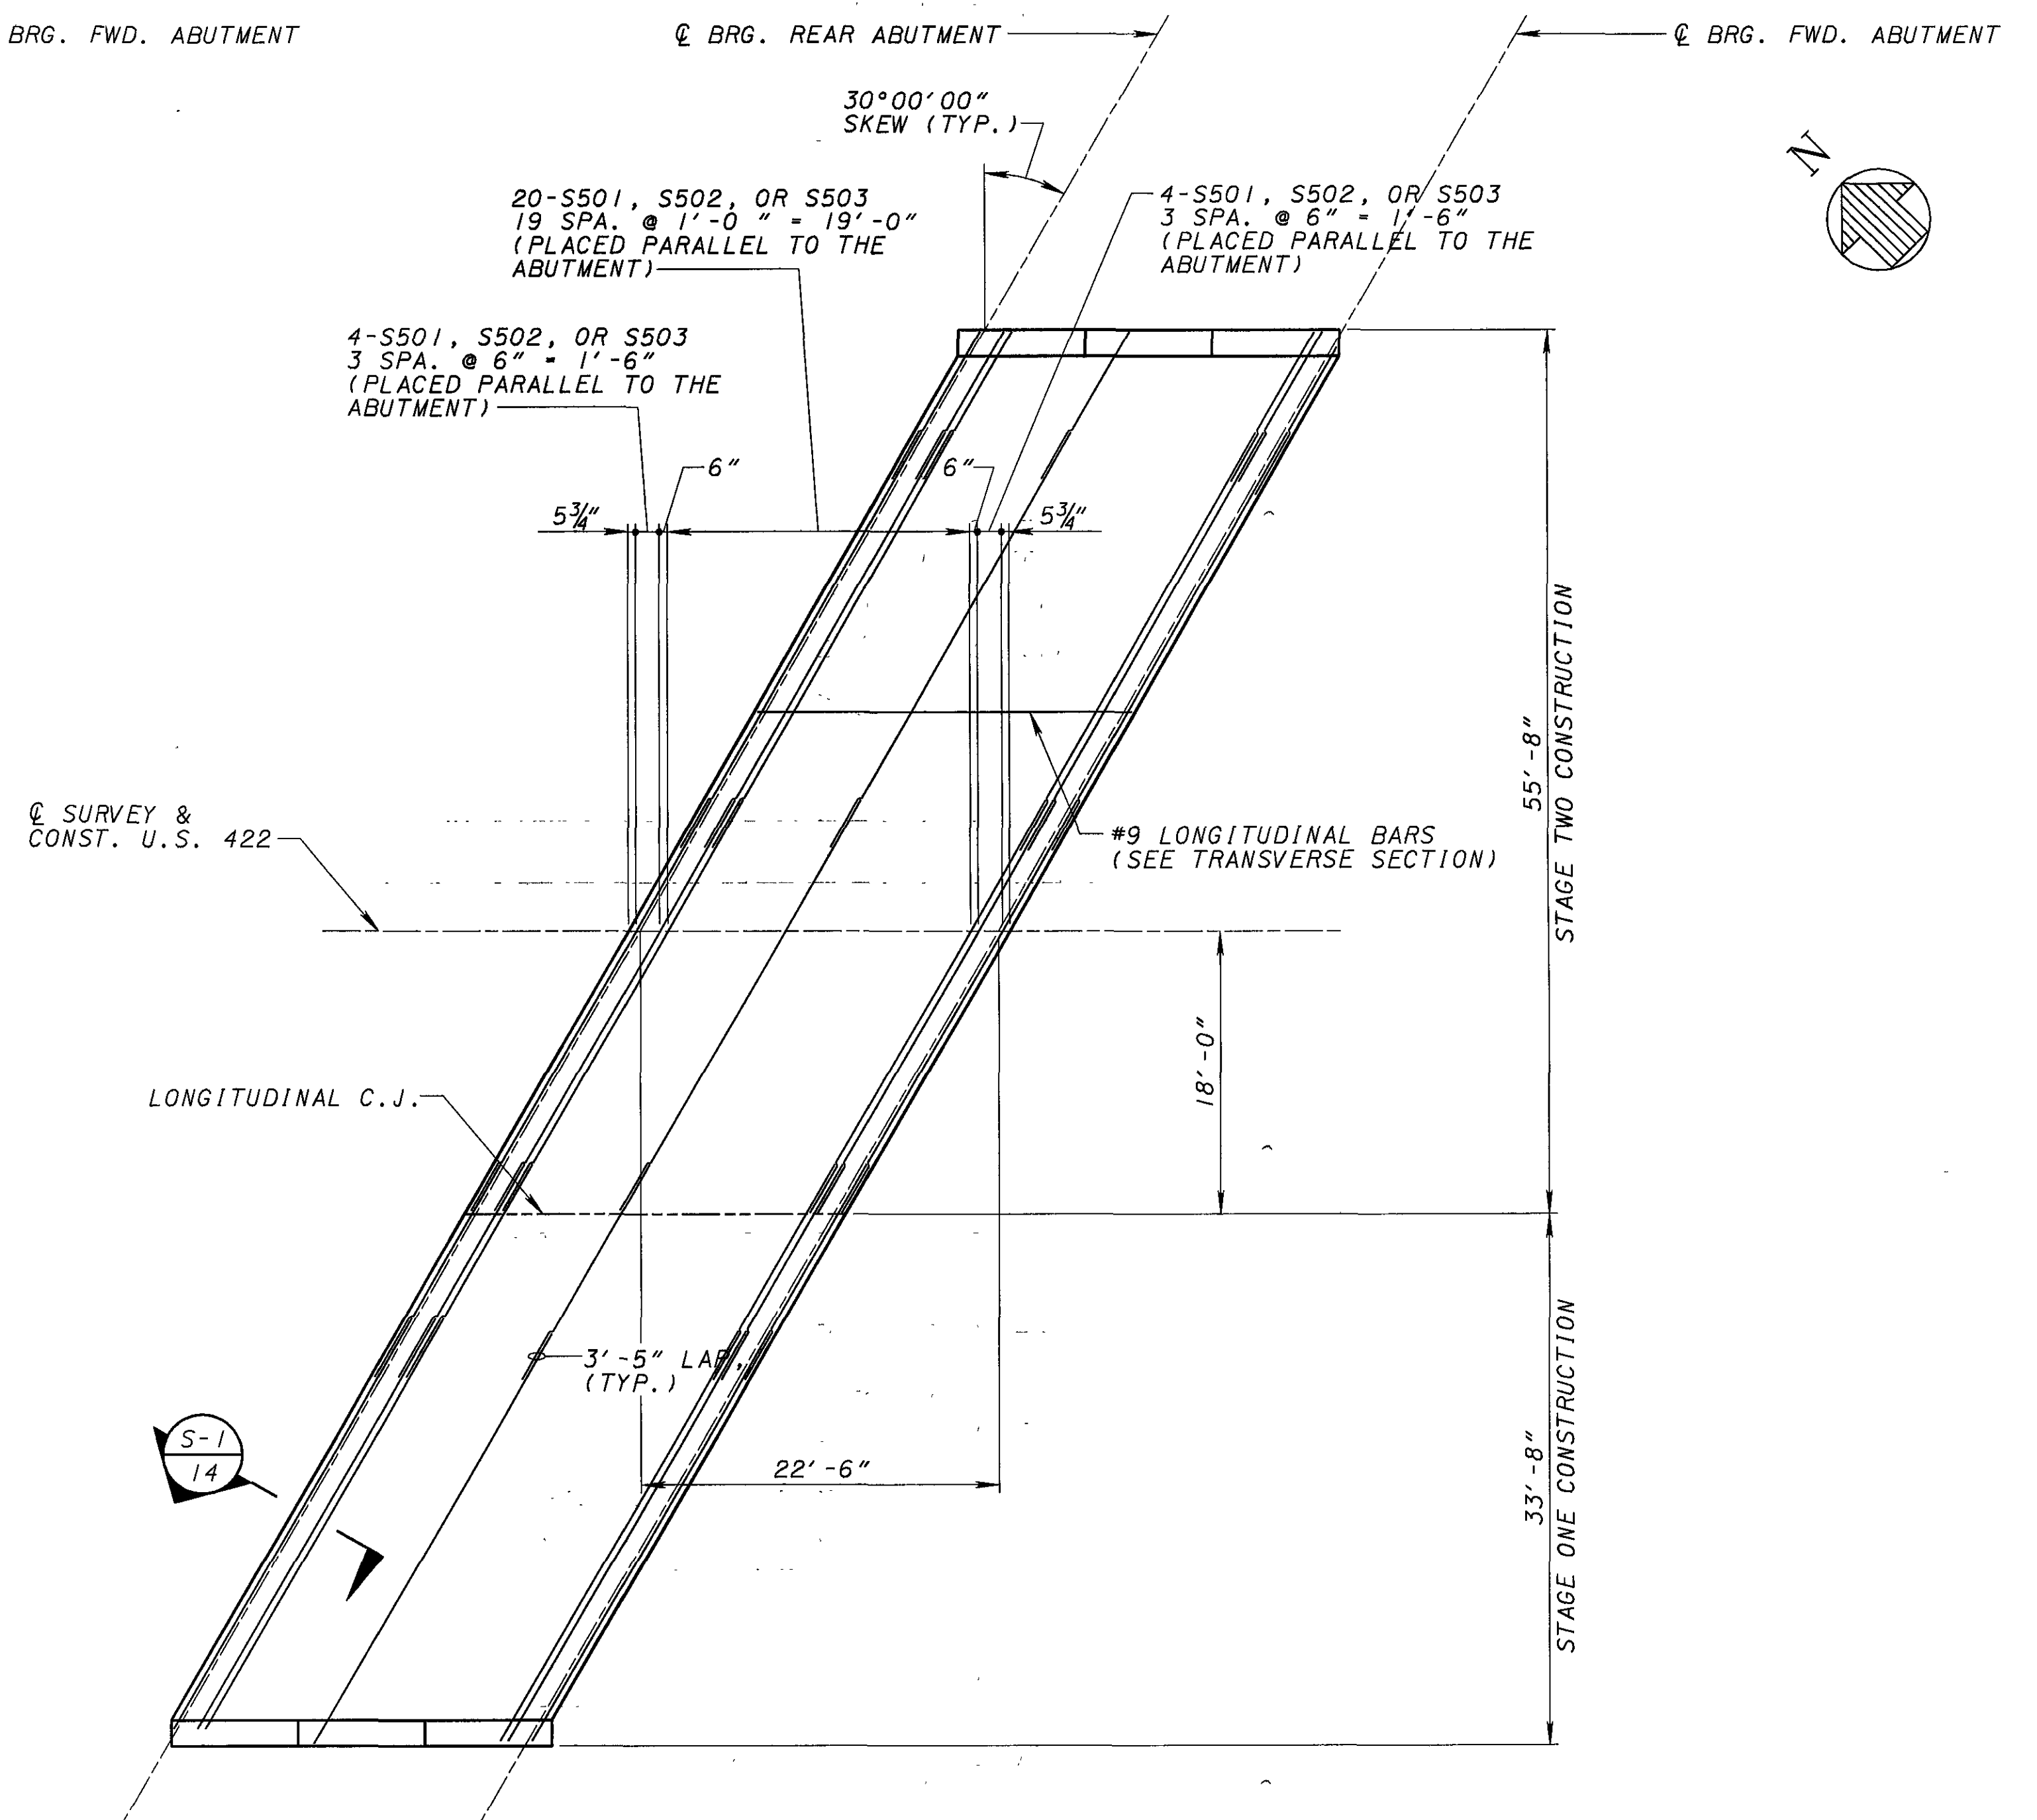


NOTES:


1. FOR TRANSVERSE SECTION SEE SHEET 13/16.
2. TRANSVERSE DECK REINFORCEMENT SPACING MEASURED ALONG CL SURVEY AND CONSTRUCTION U.S. 422.

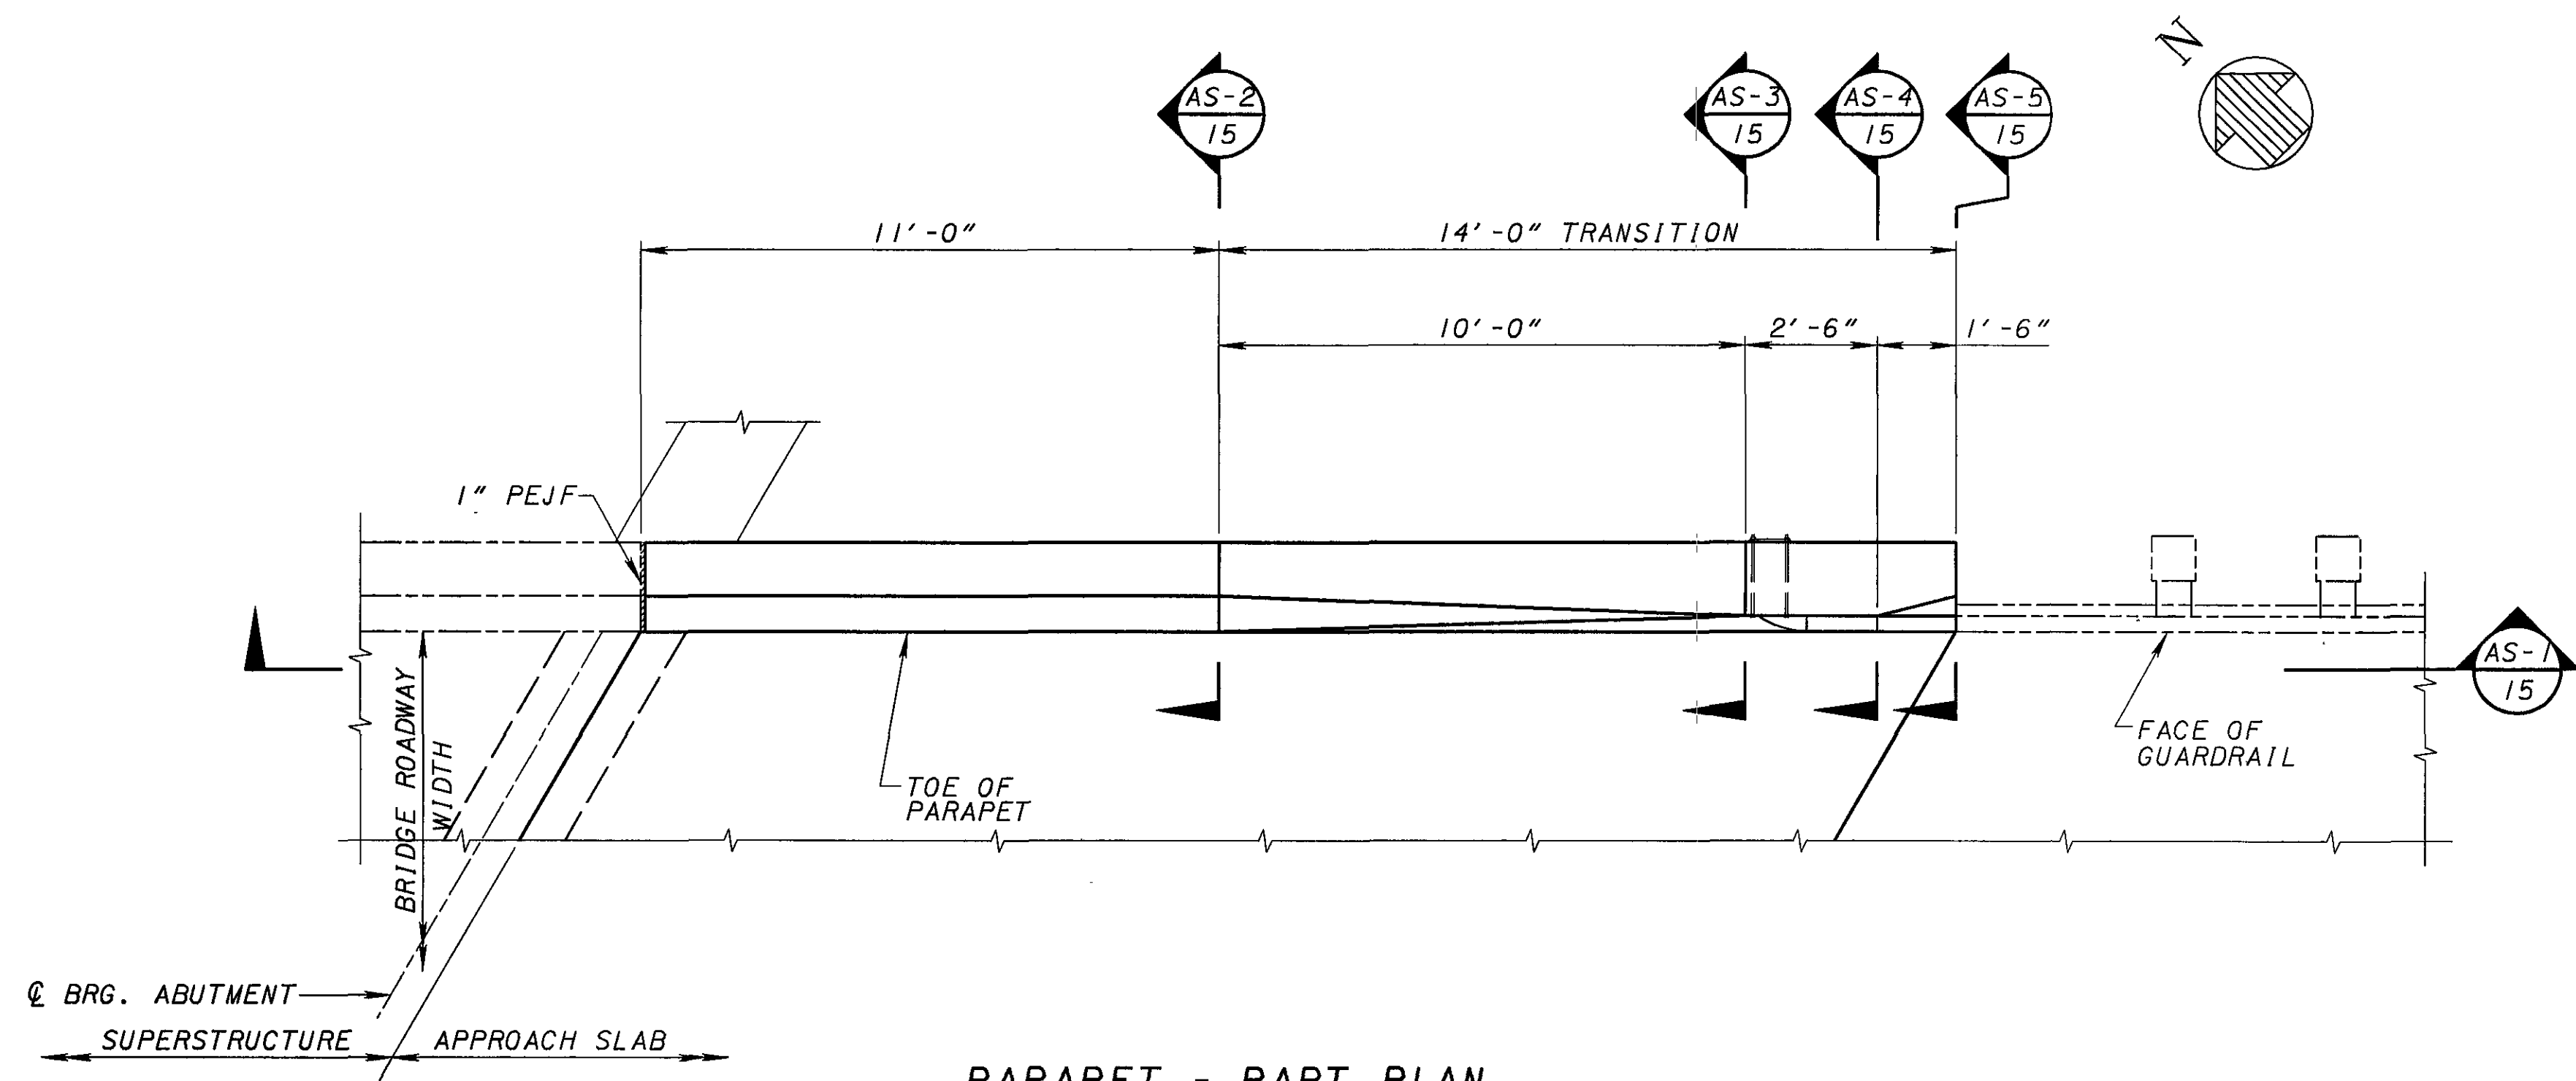


PARAPET - PART PLAN
 NORTHEAST CORNER SHOWN
 SOUTHWEST CORNER SIMILAR
 NORTHWEST & SOUTHEAST CORNERS OPPOSITE

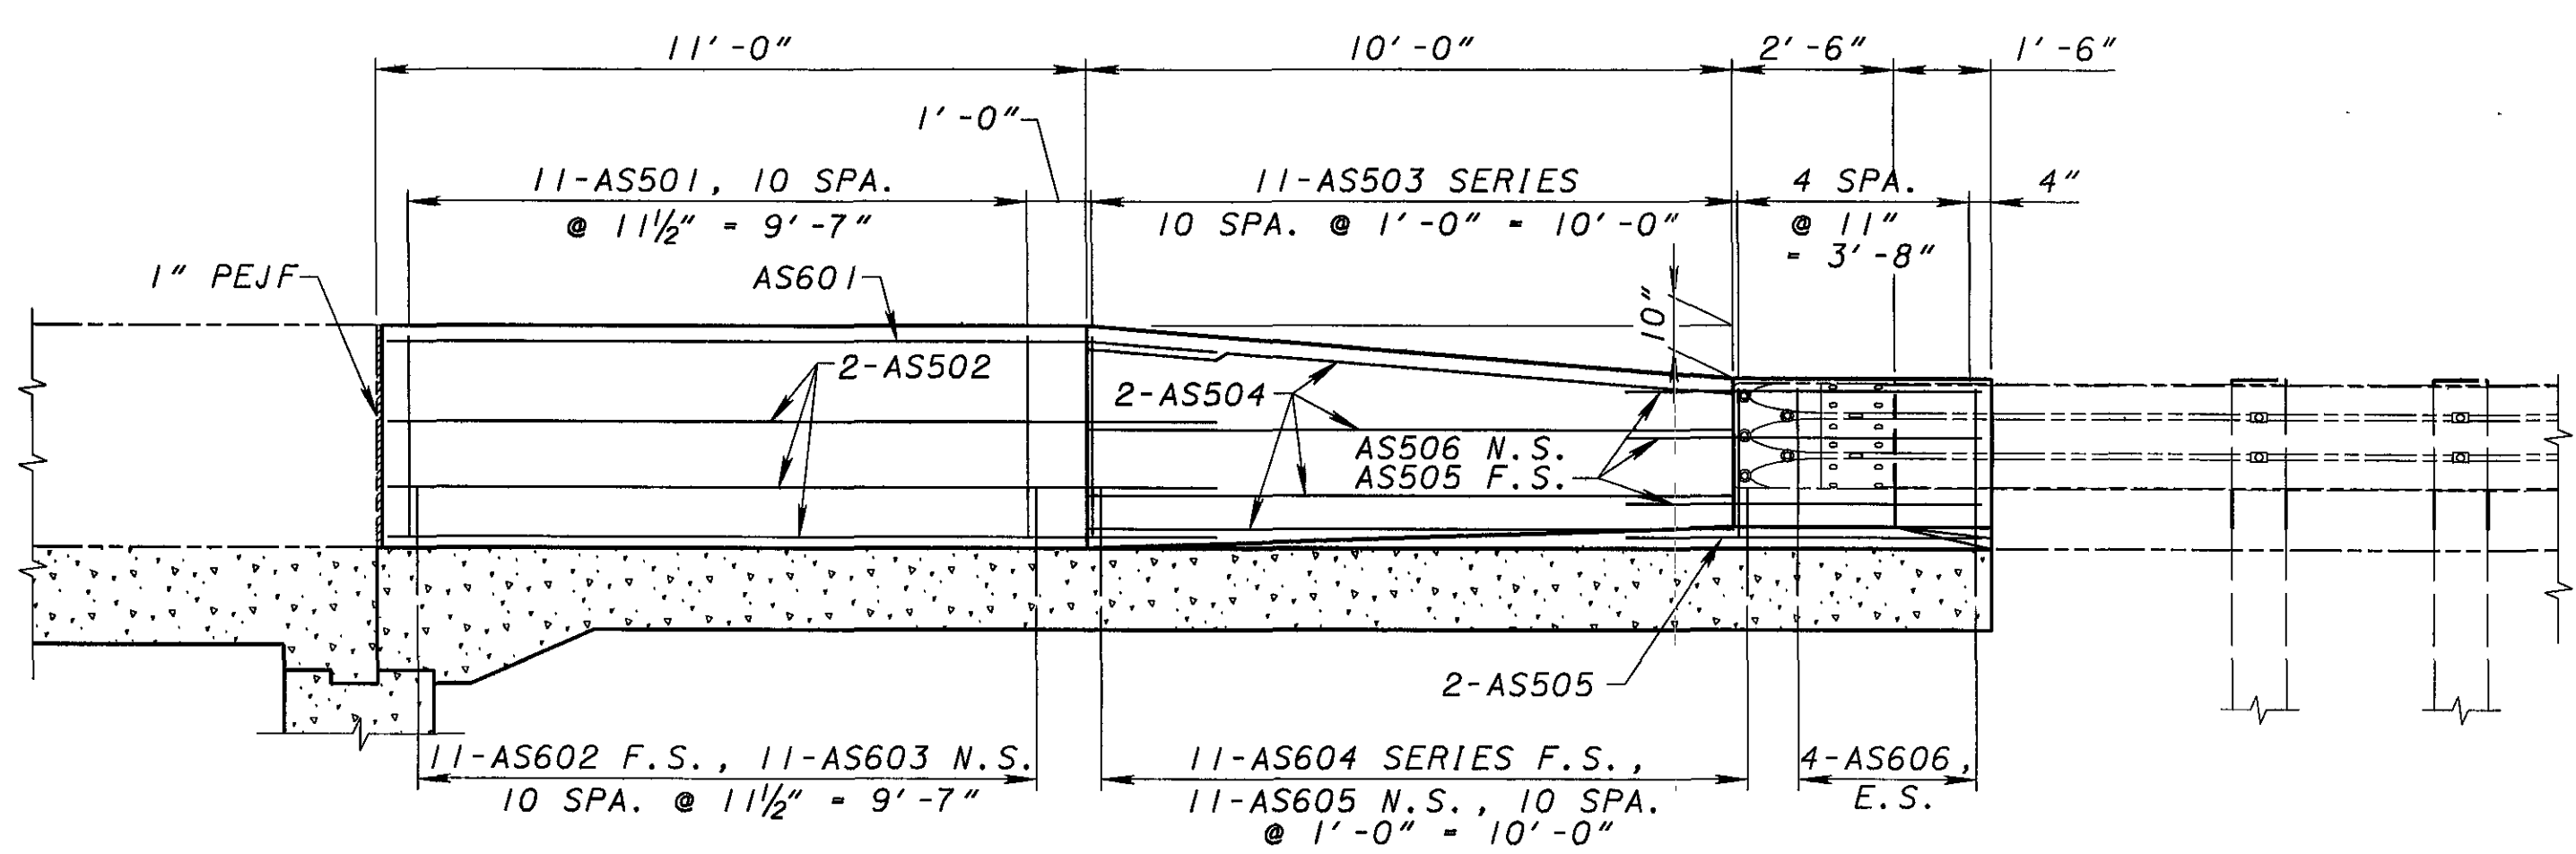


SECTION AS-1
 15

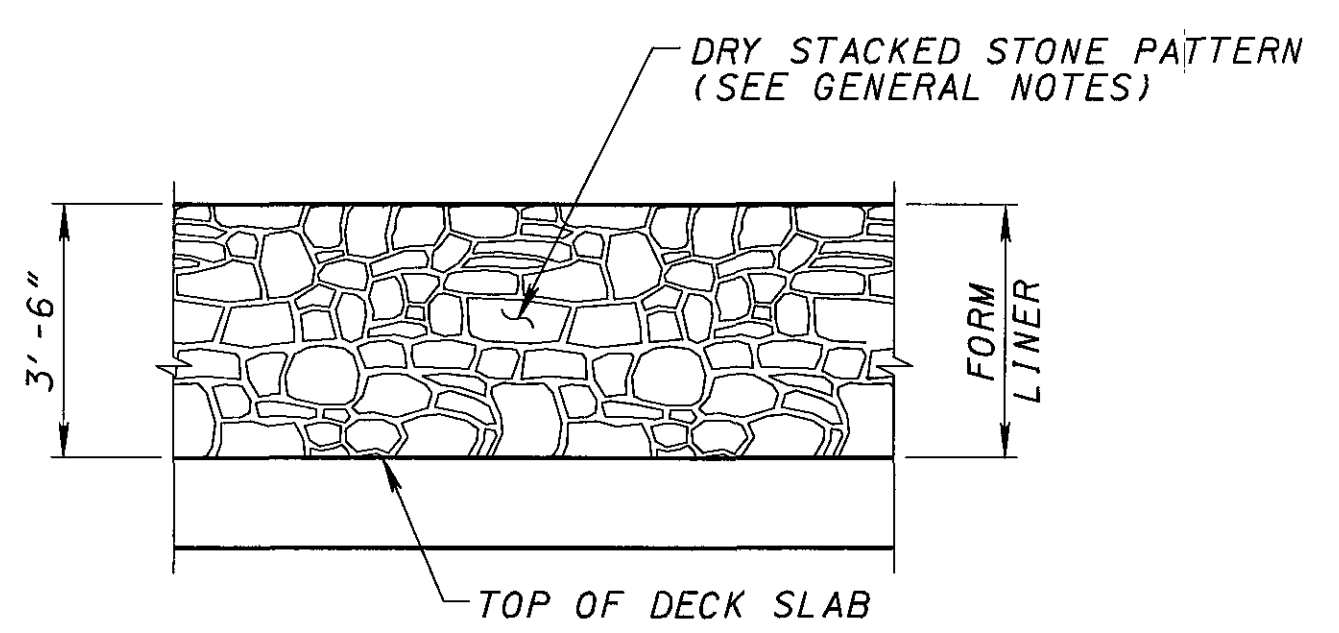


TYPICAL PARAPET ELEVATION
 OUTBOARD VIEW, SHOWING FORM LINER

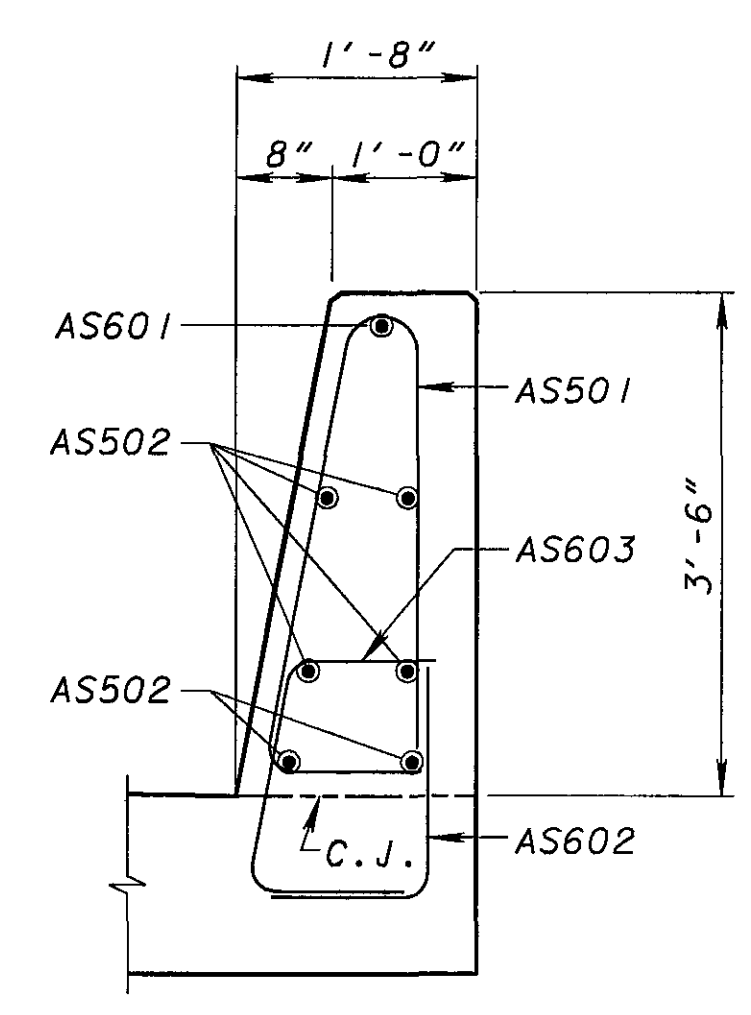


SECTION AS-2
 15

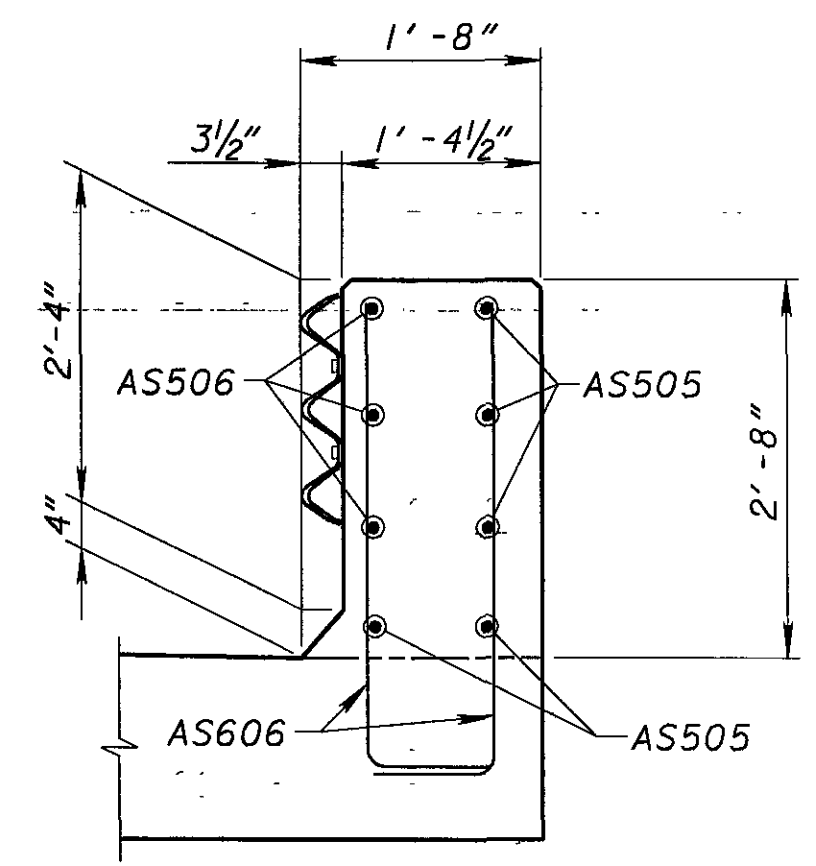

SECTION AS-4
 15

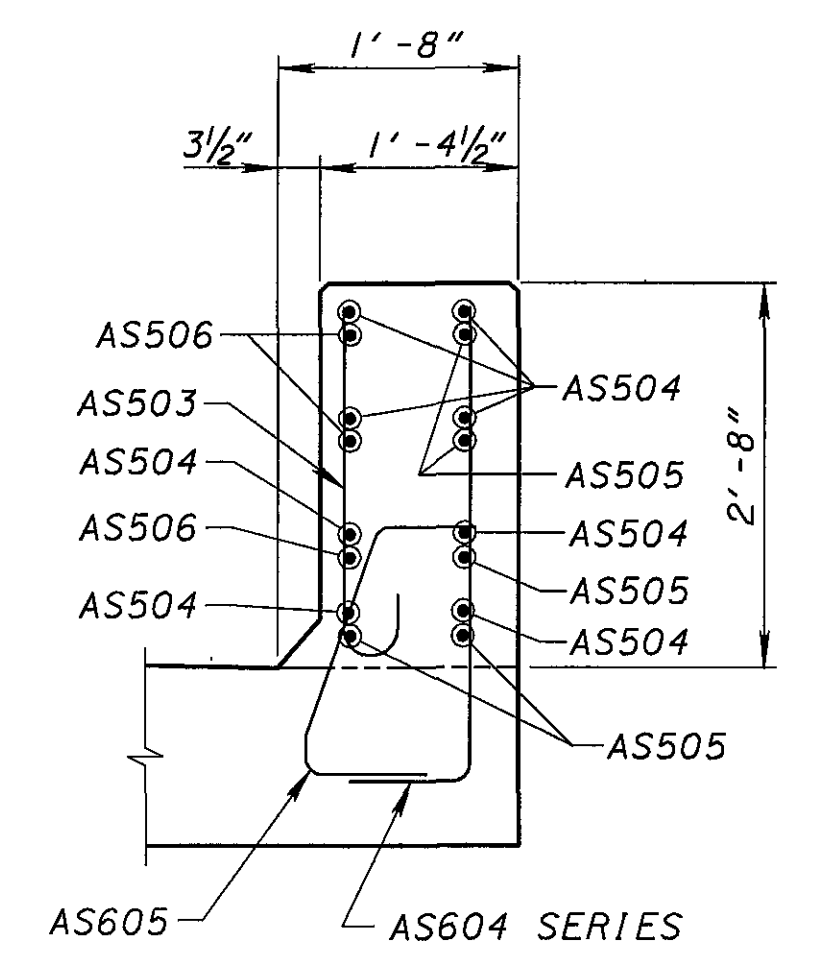

SECTION AS-3
 15

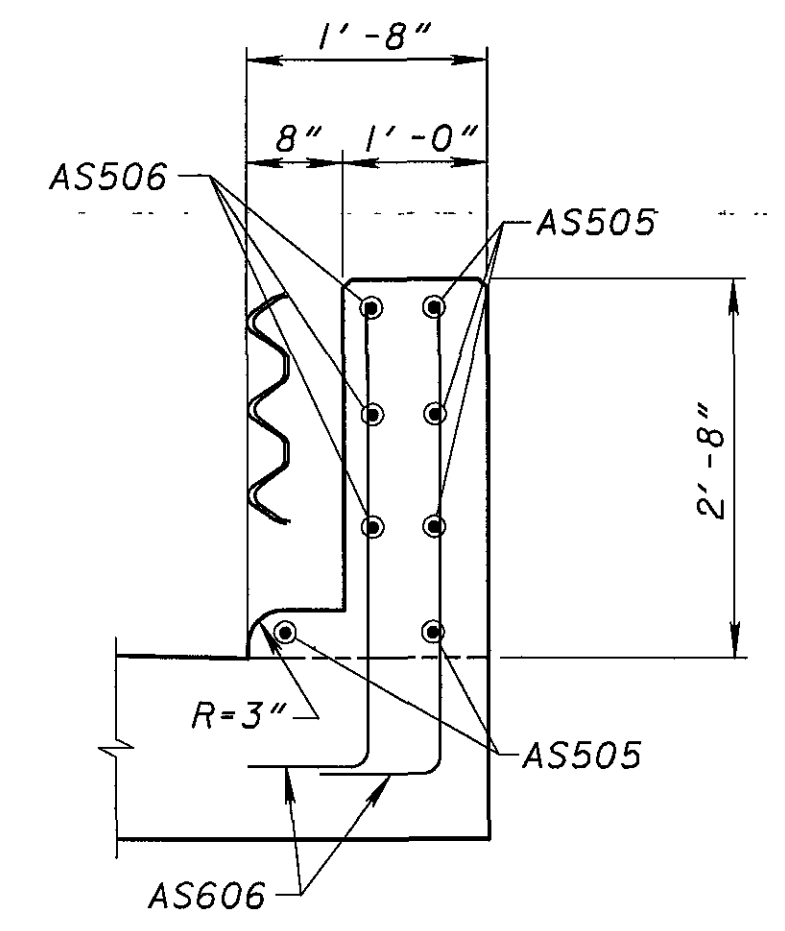

SECTION AS-5
 15

NOTES

1. CLEAR COVER OF 4" ON THE OUTSIDE FACE OF PARAPETS IS PROVIDED TO PERMIT THE USE OF FORM LINER WITH A MAXIMUM PATTERN DEPTH OF 2".
2. FOR TRANSVERSE SECTION, SEE SHEET 13/16.
3. FOR DECK SLAB PLAN, SEE SHEET 14/16.


REINFORCING STEEL LIST												
MARK	NUMBER			LENGTH	WEIGHT (LBS.)	TYPE	DIMENSIONS					SER INC.
	REAR	FWD.	TOTAL				A	B	C	D	E	
ABUTMENTS												
A401	68	68	136	11'-0"	999	3	1'-9"	3'-6"				
A501	167	165	332	13'-0"	4502	3	3'-8"	2'-7"				
A502	48	48	96	30'-0"	3004	STR						
A503	2		2	29'-2"	61	19	8'-1"	19'-2"	8'-11"			
A504	2		2	28'-9"	60	19	7'-8"	19'-2"	8'-11"			
A505	2		2	23'-0"	48	19	8'-4"	6'-3"	13'-4"			
A506	2		2	20'-9"	43	19	6'-1"	6'-3"	13'-4"			
A507		2	2	28'-3"	59	19	5'-1"	20'-1"	11'-7"			
A508		2	2	27'-6"	57	19	4'-4"	20'-1"	11'-7"			
A509		2	2	21'-11"	46	19	7'-8"	12'-11"	6'-0"			
A510		2	2	21'-2"	44	19	6'-11"	12'-11"	6'-0"			
A511	12		12	17'-8"	221	STR						
A512	12		12	11'-3"	141	STR						
A513		14	14	18'-6"	270	STR						
A514		14	14	10'-6"	153	STR						
A515	169	162	331	5'-5"	1870	2	2'-0"	1'-8"	2'-0"			
A516	138	138	276	7'-8"	2207	STR						
A517	2	2	4	9'-3"	39	30	3'-1"	1'-11"				
A518	30	21	51	9'-3"	492	STR						
A519	18	23	41	9'-8"	413	STR						
A520	5		5	11'-0"	57	19	8'-3"	2'-6"	1'-2"			
A521	5		5	10'-8"	56	19	7'-11"	2'-6"	1'-2"			
A522	1		1	17'-0"	18	2	7'-8"	1'-6"	8'-1"			
A523	1		1	6'-2"	6	2	2'-3"	1'-6"	2'-8"			
A524	7		7	10'-1"	74	19	7'-9"	1'-0"	2'-2"			
A525	7		7	8'-0"	58	19	6'-8"	7"	1'-3"			
A526	1		1	15'-3"	16	2	6'-6"	1'-6"	7'-6"			
A527	1		1	4'-8"	5	2	1'-2"	1'-6"	2'-3"			
A528		6	6	10'-6"	66	19	7'-6"	2'-9"	1'-4"			
A529		6	6	9'-9"	61	19	7'-1"	2'-5"	1'-2"			
A530		1	1	15'-5"	16	2	7'-3"	1'-6"	6'-11"			
A531		1	1	6'-8"	7	2	2'-11"	1'-6"	2'-6"			
A532		6	6	8'-9"	55	19	4'-10"	3'-5"	2'-0"			
A533		6	6	7'-10"	49	19	4'-4"	3'-1"	1'-9"			
A534		1	1	8'-5"	9	2	3'-10"	1'-6"	3'-4"			
A535		1	1	10'-0"	10	2	4'-7"	1'-6"	4'-2"			
A601	138	138	276	9'-11"	4111	1	1'-0"	9'-1"				
A602	5	8	13	11'-5"	223	1	1'-0"	10'-7"				
A603	5	7	12	11'-9"	470	1	1'-0"	11'-1"				
	1		1					9'-7"				
A604	SER		SER	10'-11"	279	1	1'-0"				3/4"	
	17		17					10'-7"				
	1		1					8'-11"				
A605	SER		SER	10'-3"	216	1	1'-0"				1"	
	14		14					10'-0"				
		1	1					10'-3"				
A606		SER	SER	11'-3"	152	1	1'-0"				1/2"	
		9	9					10'-7"				
		1	1					10'-4"				
A607		SER	SER	11'-1"	250	1	1'-0"				1/2"	
		15	15					10'-11"				
A801	12	12	24	30'-0"	1922	STR						
A802	4	4	8	20'-0"	427	STR						
	1		1				7'-8"					
A803	SER		SER	21'-3"	227	19		12'-0"	5'-7"		3"	
	4		4				8'-5"					
	1		1				6'-1"					
A804	SER		SER	27'-7"	295	19		8'-8"	18'-6"		9"	
	4		4				8'-4"					
		1	1				6'-11"					
A805		SER	SER	27'-2"	290	19		18'-0"	8'-5"		3"	
		4	4				7'-8"					
		1	1				4'-1"					
A806		SER	SER	19'-10"	212	19		13'-3"	7'-8"		4"	
		4	4				5'-1"					
A807	60	60	120	6'-8"	2136	20	1'-0"	1'-0"	3'-11"	1'-0"	1'-0"	
A808	60	60	120	5'-11"	1896	20	1'-0"	1'-0"	3'-2"	1'-0"	1'-0"	
		ABUTMENTS TOTAL:			28398	LBS						

REINFORCING STEEL LIST												
MARK	NUMBER			LENGTH	WEIGHT (LBS.)	TYPE	DIMENSIONS					SER INC.
	REAR	FWD.	TOTAL				A	B	C	D	E	
SUPERSTRUCTURE												
S401			92	23'-6"	1444	STR						
S402			48	4'-8"	150	2	2'-9"	1'-0½"	1'-0"			
S501			156	30'-0"	4881	STR						
S502			52	15'-9"	854	STR						
S503			52	10'-9"	583	STR						
S504			12	23'-7"	295	STR						
S505			48	7'-5"	371	23	1'-1"	3'-2"	3'-0"	2¾"		
S601			2	23'-7"	71	STR						
S602			48	3'-1"	222	1	1'-1"	2'-2"				
S603			48	3'-7"	300	24	1'-1"	2'-2"				
S901			126	25'-7"	10960	17	23'-4"					
SUPERSTRUCTURE TOTAL:					20131	LBS						
APPROACH SLAB PARAPET												
AS501	22	22	44	7'-5"	340	23	1'-1"	3'-2"	3'-0"	2¾"		
AS502	12	12	24	12'-10"	321	STR						
AS503	SER	SER	SER	2'-11"	153	16	2'-4"				1"	
	11	11	11	3'-9"			3'-2"					
AS504	16	16	32	10'-0"	334	STR						
AS505	10	10	20	5'-6"	115	STR						
AS506	6	6	12	5'-6"	69	25	1'-8"	2'-5"	1'-5"	1½"	5"	
AS601	2	2	4	12'-10"	77	STR						
AS602	22	22	44	3'-1"	204	1	1'-1"	2'-2"				
AS603	22	22	44	4'-2"	275	24	1'-1"	2'-2"				
	2	2	4	4'-2"				3'-6"				
AS604	SER	SER	SER		303	1	10"				1"	
	11	11	11	5'-0"				4'-4"				
AS605	22	22	44	2'-11"	193	14	10"	3"	1'-5"	6"	8"	
AS606	16	16	32	4'-2"	200	1	10"	3'-6"				
APPROACH SLAB PARAPET TOTAL:					2584	LBS						

REINFORCING STEEL NOTES

- SERIES BARS - EACH BAR VARIES BY TABULATED AMOUNT.
- ALL DIMENSIONS ARE OUT TO OUT.
- TYPE 'STR' INDICATES A STRAIGHT BAR.
- THE BAR SIZE NUMBER IS SPECIFIED IN THE 'MARK' COLUMN. THE FIRST DIGIT INDICATES THE BAR SIZE NUMBER. FOR EXAMPLE, A501 IS A #5 BAR SIZE.
- ALL BARS SHALL BE EPOXY COATED UNLESS NOTED OTHERWISE.
- APPROACH SLAB REINFORCING: THE BARS LISTED ARE REQUIRED IN ADDITION TO THE REINFORCING SHOWN ON THE STANDARD DRAWING. SUBTOTALS AND TOTAL WEIGHTS ARE PROVIDED FOR INFORMATIONAL PURPOSES ONLY. ALL REINFORCING STEEL REQUIRED FOR APPROACH SLABS SHALL BE INCLUDED FOR PAYMENT IN THE APPLICABLE 526 ITEM. FOR ADDITIONAL DETAILS, REFER TO ODOT STANDARD DRAWING AS-1-81.

BENDING DIAGRAMS

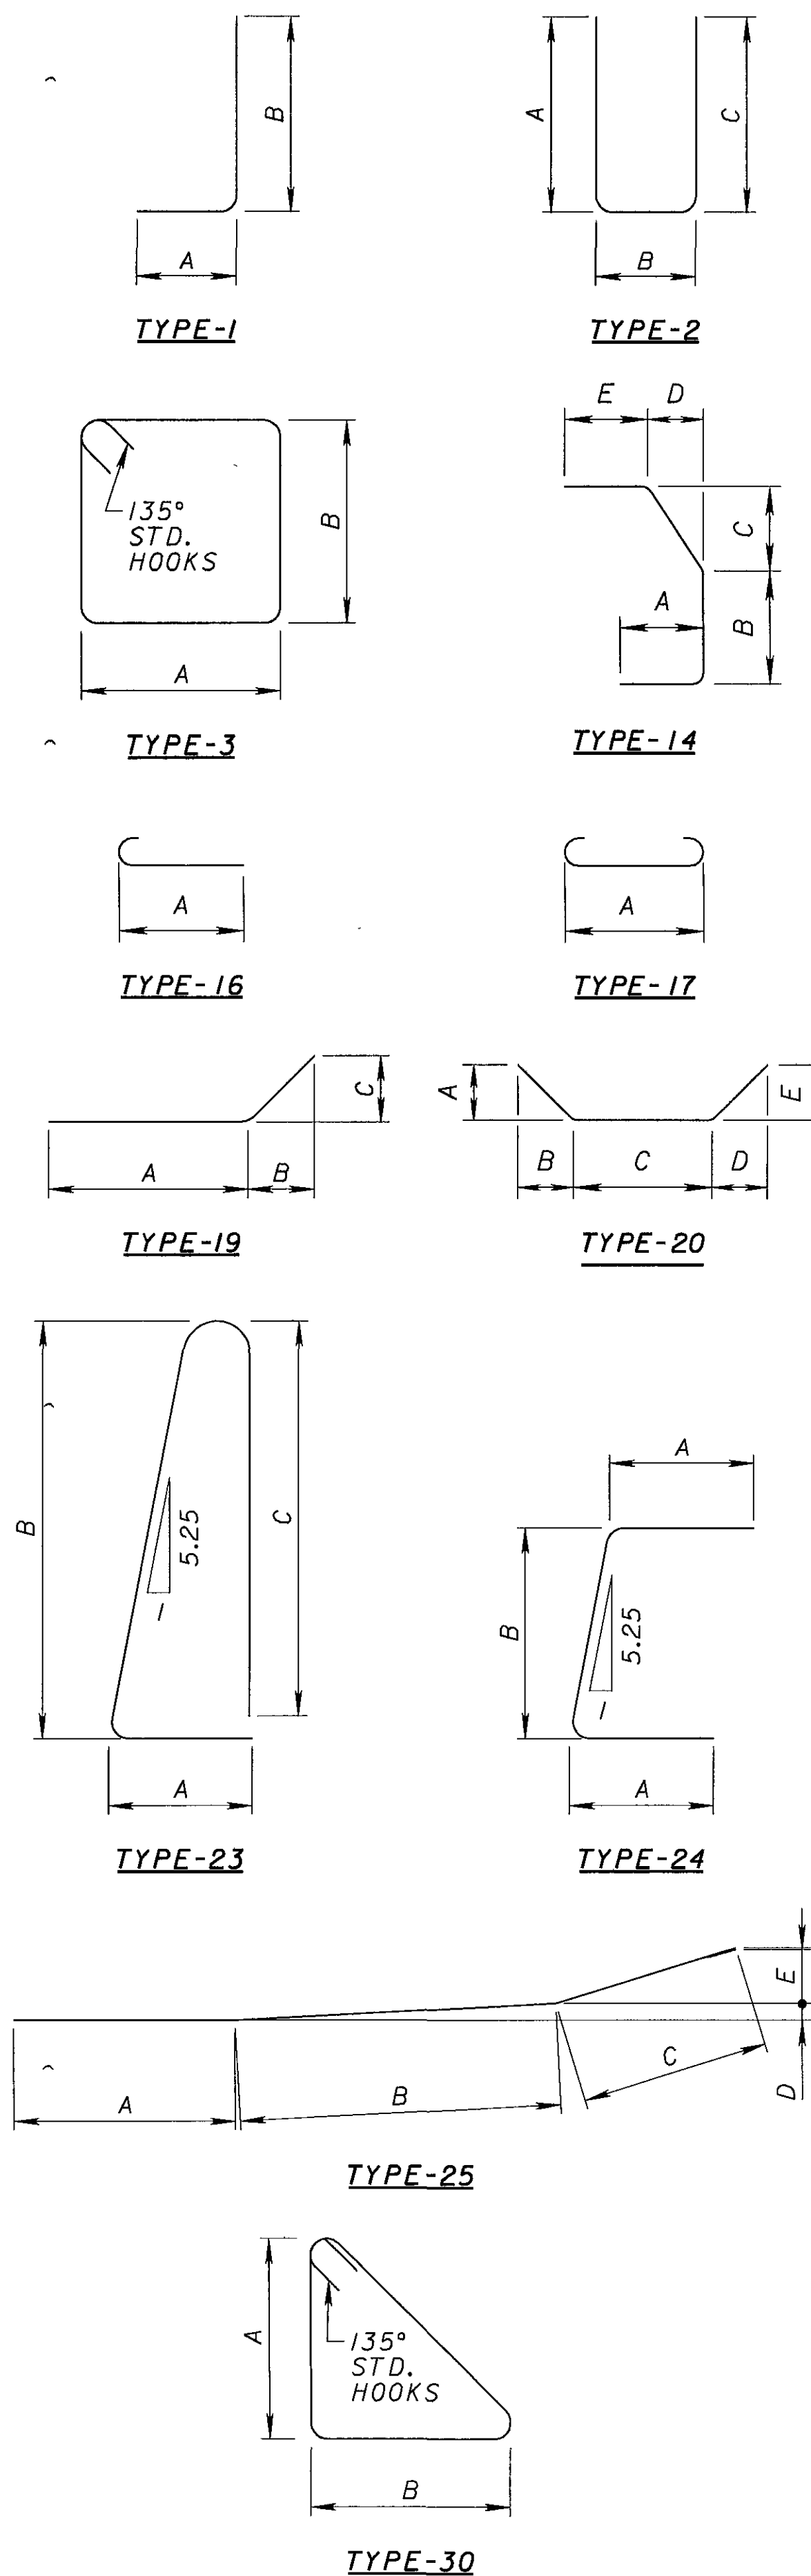

GEA/POR-422-18.31/0.00

TOWNSHIP 6 NORTH, RANGE 6 WEST
SECTION 18, PARKMAN TOWNSHIP
GEAUGA COUNTY

Q S.H. 325 CURVE DATA (EXISTING)

P.I. STA. = 943+79.28
 $\Delta = 66^\circ 11' 30''$
 $Dc = 2^\circ 30' 01''$
 $R = 2291.63'$
 $T = 1493.65'$
 $L = 2647.43'$
 $E = 443.80'$


Q CONST. & R/W CURVE DATA

P.I. STA. = 943+70.00
 $\Delta = 66^\circ 11' 30''$
 $Dc = 2^\circ 30' 56''$
 $R = 2277.63'$
 $T = 1484.53'$
 $L = 2631.26'$
 $E = 441.09'$

NOTE:
THE EXISTING RIGHT OF WAY WIDTH AND LOCATION
WERE DETERMINED USING DOCUMENTATION ON FILE
FROM THE OHIO DEPARTMENT OF TRANSPORTATION,
DISTRICT 12, OFFICE, GARFIELD HEIGHTS, OHIO.
WARREN BURTON ROAD, S.H. 325, SECTION F (PART)

BASIS OF BEARING:

THE PROJECT (GROUND LEVEL) COORDINATE VALUES
ARE RELATIVE TO THE OHIO NORTH ZONE STATE PLANE
COORDINATES, NAD 83 (95), BY A PROJECT ADJUSTMENT
FACTOR (PAF) OF 1.00009089 AND ARE FROM AN ACTUAL
GPS SURVEY MADE BY ODOT IN 1999.

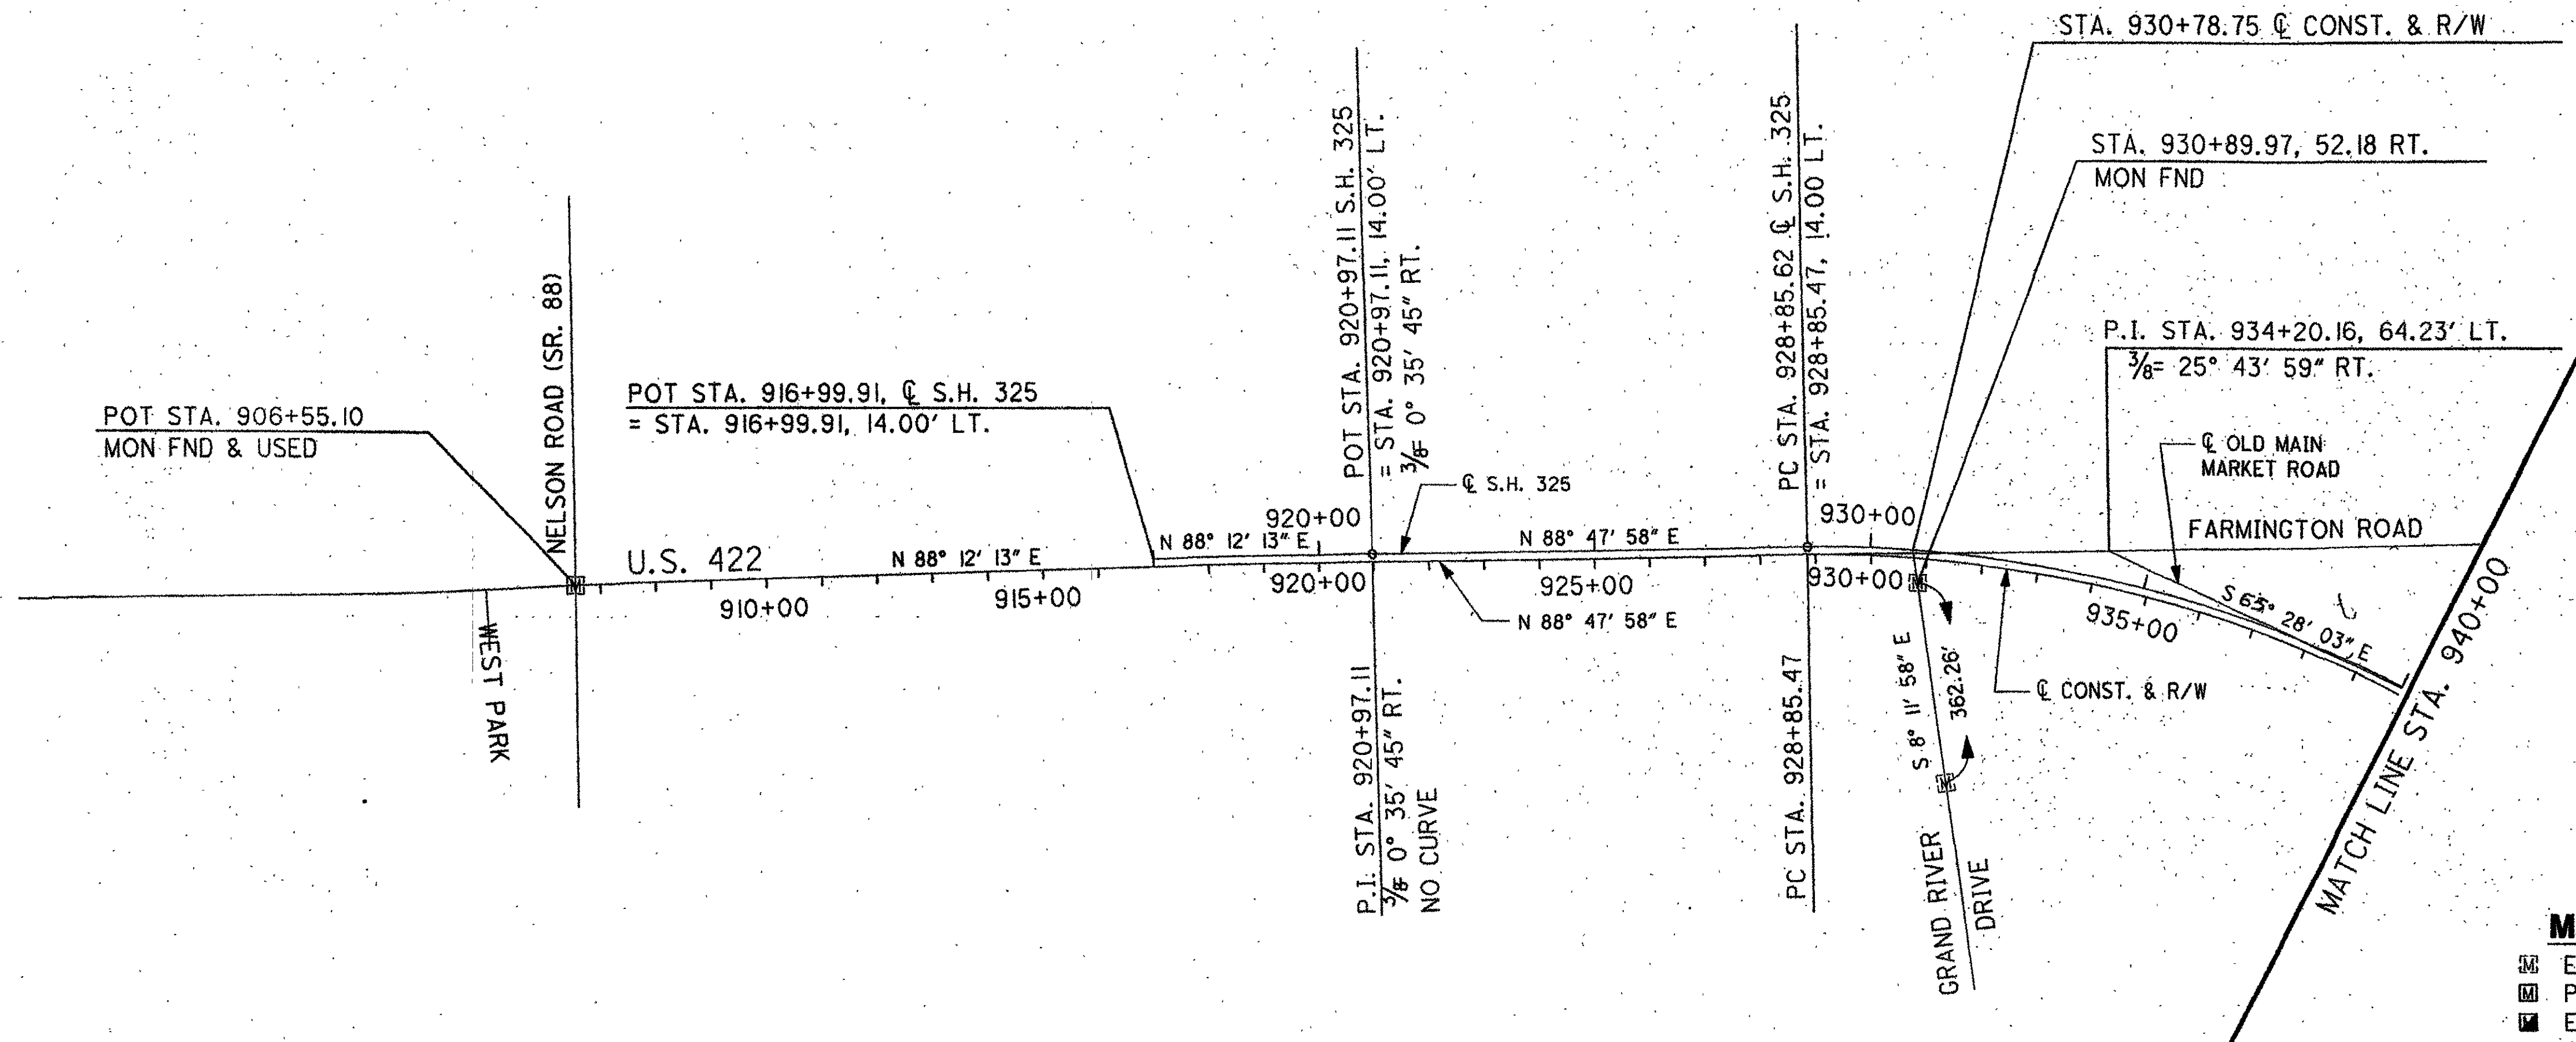

MONUMENT LEGEND

- EXISTING Q MONUMENT
- PROPOSED Q MONUMENT
- EXISTING Q MONUMENT REMOVED AND REPLACED
- EXISTING RIGHT OF WAY MONUMENT
- PROPOSED RIGHT OF WAY MONUMENT
- RAILROAD SPIKE FOUND
- RAILROAD SPIKE SET
- Q.I.R.F. IRON PIN FOUND
- Q.I.R.F. IRON PIN FOUND W/ ID CAP
- Q.I.R.S. IRON PIN SET W/ ID CAP
- Q.P.F. IRON PIPE FOUND
- Q.R.S. IRON PIPE SET
- Q.R.K.F. P.K. NAIL FOUND
- Q.R.K.S. P.K. NAIL SET


THE PROPOSED RIGHT OF WAY SHALL BE REFERENCED
FROM THE CENTERLINE OF THE RIGHT OF WAY.

ADJUSTABLE CENTERLINE MONUMENTS, REFERENCE MONUMENTS
AND RIGHT OF WAY MONUMENTS ARE SHOWN ON STANDARD
CONSTRUCTION DRAWING RM 1.1M (REV. 4-29-99) OF THE OHIO
DEPARTMENT OF TRANSPORTATION. THE PLACING OF THE MONUMENTS
SHALL BE UNDER THE DIRECTION OF A REGISTERED SURVEYOR AND ARE
TO BE SET, AS SHOWN BY THE HIGHWAY CONTRACTOR AT THE TIME OF
CONSTRUCTION. ANY ALTERATIONS, WITH PRIOR APPROVAL OF THE OHIO
DEPARTMENT OF TRANSPORTATION, SHALL BE NOTED AND O.D.O.T.
SHALL BE NOTIFIED OF THE NEW LOCATIONS.

I HEREBY CERTIFY THAT THIS PLAT IS A TRUE
DELINERATION OF A SURVEY MADE FOR THE OHIO
DEPARTMENT OF TRANSPORTATION IN 2001 BY
DLZ OHIO, INC.

THE ESTABLISHMENT OF THE PROPERTY LINES AND
EXISTING RIGHT OF WAY LINES SHOWN ON THIS
PLAN AS OF THIS DATE WERE PERFORMED BY ME
OR UNDER MY DIRECT SUPERVISION.

BY Adam D. Treat
ADAM D. TREAT
SURVEYOR NO. 8058 DATE 12-05-2005

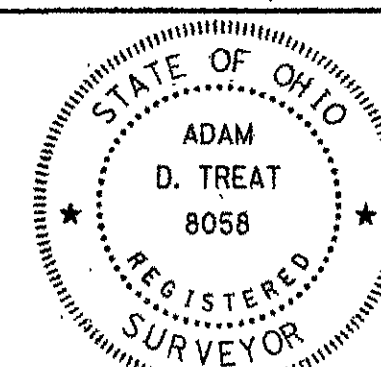

No TRANSFER 120625464
6-1-06
Tracy A. Jensen AK

RECEIVED June 1, 2006 2:17pm
RECORDED June 1, 2006 2:17pm
BOOK 39 PAGE 41.44
Mary Margaret McBride
COUNTY RECORDER

200600742352
Filed for Record in
GEAUGA COUNTY, OHIO
MARY MARGARET MCBRIDE
06-01-2006 At 01:17 pm.
PLAT
OR Book 39 Page 41 - 44



200
100
0
HORIZONTAL
SCALE IN FEET

PID NO.
19181

R/W DESIGNER
A.D.T.
R/W REVIEWER
T.R.B.

CENTERLINE PLAT

GEA/POR-422-18.31/0.00

1/4
1/75
258
332

GEA / POR-422-18.31/ 0.00

TOWNSHIP 6 NORTH, RANGE 6 WEST
SECTIONS 18 AND 23, PARKMAN TOWNSHIP
GEAUGA COUNTY

NOTE:
THE EXISTING RIGHT OF WAY WIDTH AND LOCATION
WERE DETERMINED USING DOCUMENTATION ON FILE
FROM THE OHIO DEPARTMENT OF TRANSPORTATION,
DISTRICT 12, OFFICE, GARFIELD HEIGHTS, OHIO.
WARREN BURTON ROAD, S.H. 325, SECTION F (PART)

BASIS OF BEARING:

THE PROJECT (GROUND LEVEL) COORDINATE VALUES
ARE RELATIVE TO THE OHIO NORTH ZONE STATE PLANE
COORDINATES, NAD 83 (95), BY A PROJECT ADJUSTMENT
FACTOR (PAF) OF 1.00009089 AND ARE FROM AN ACTUAL
GPS SURVEY MADE BY ODOT IN 1999.

Q S.H. 325 CURVE DATA (EXISTING)


P.I. STA. = 943+79.28
 $\Delta = 66^\circ 11' 30''$
 $Dc = 2^\circ 30' 01''$
 $R = 2291.63'$
 $T = 1493.65'$
 $L = 2647.43'$
 $E = 443.80'$

Q OLD MAIN MARKET ROAD CURVE DATA

P.I. STA. = 946+62.72, 142.12' LT.
 $\Delta = 40^\circ 27' 31''$
 $Dc = 20^\circ 00' 06''$
 $R = 286.45'$
 $T = 105.56'$
 $L = 202.27'$
 $E = 18.83'$

Q CONST. & R/W CURVE DATA

P.I. STA. = 943+70.00
 $\Delta = 66^\circ 11' 30''$
 $Dc = 2^\circ 30' 56''$
 $R = 2277.63'$
 $T = 1484.53'$
 $L = 2631.26'$
 $E = 441.09'$

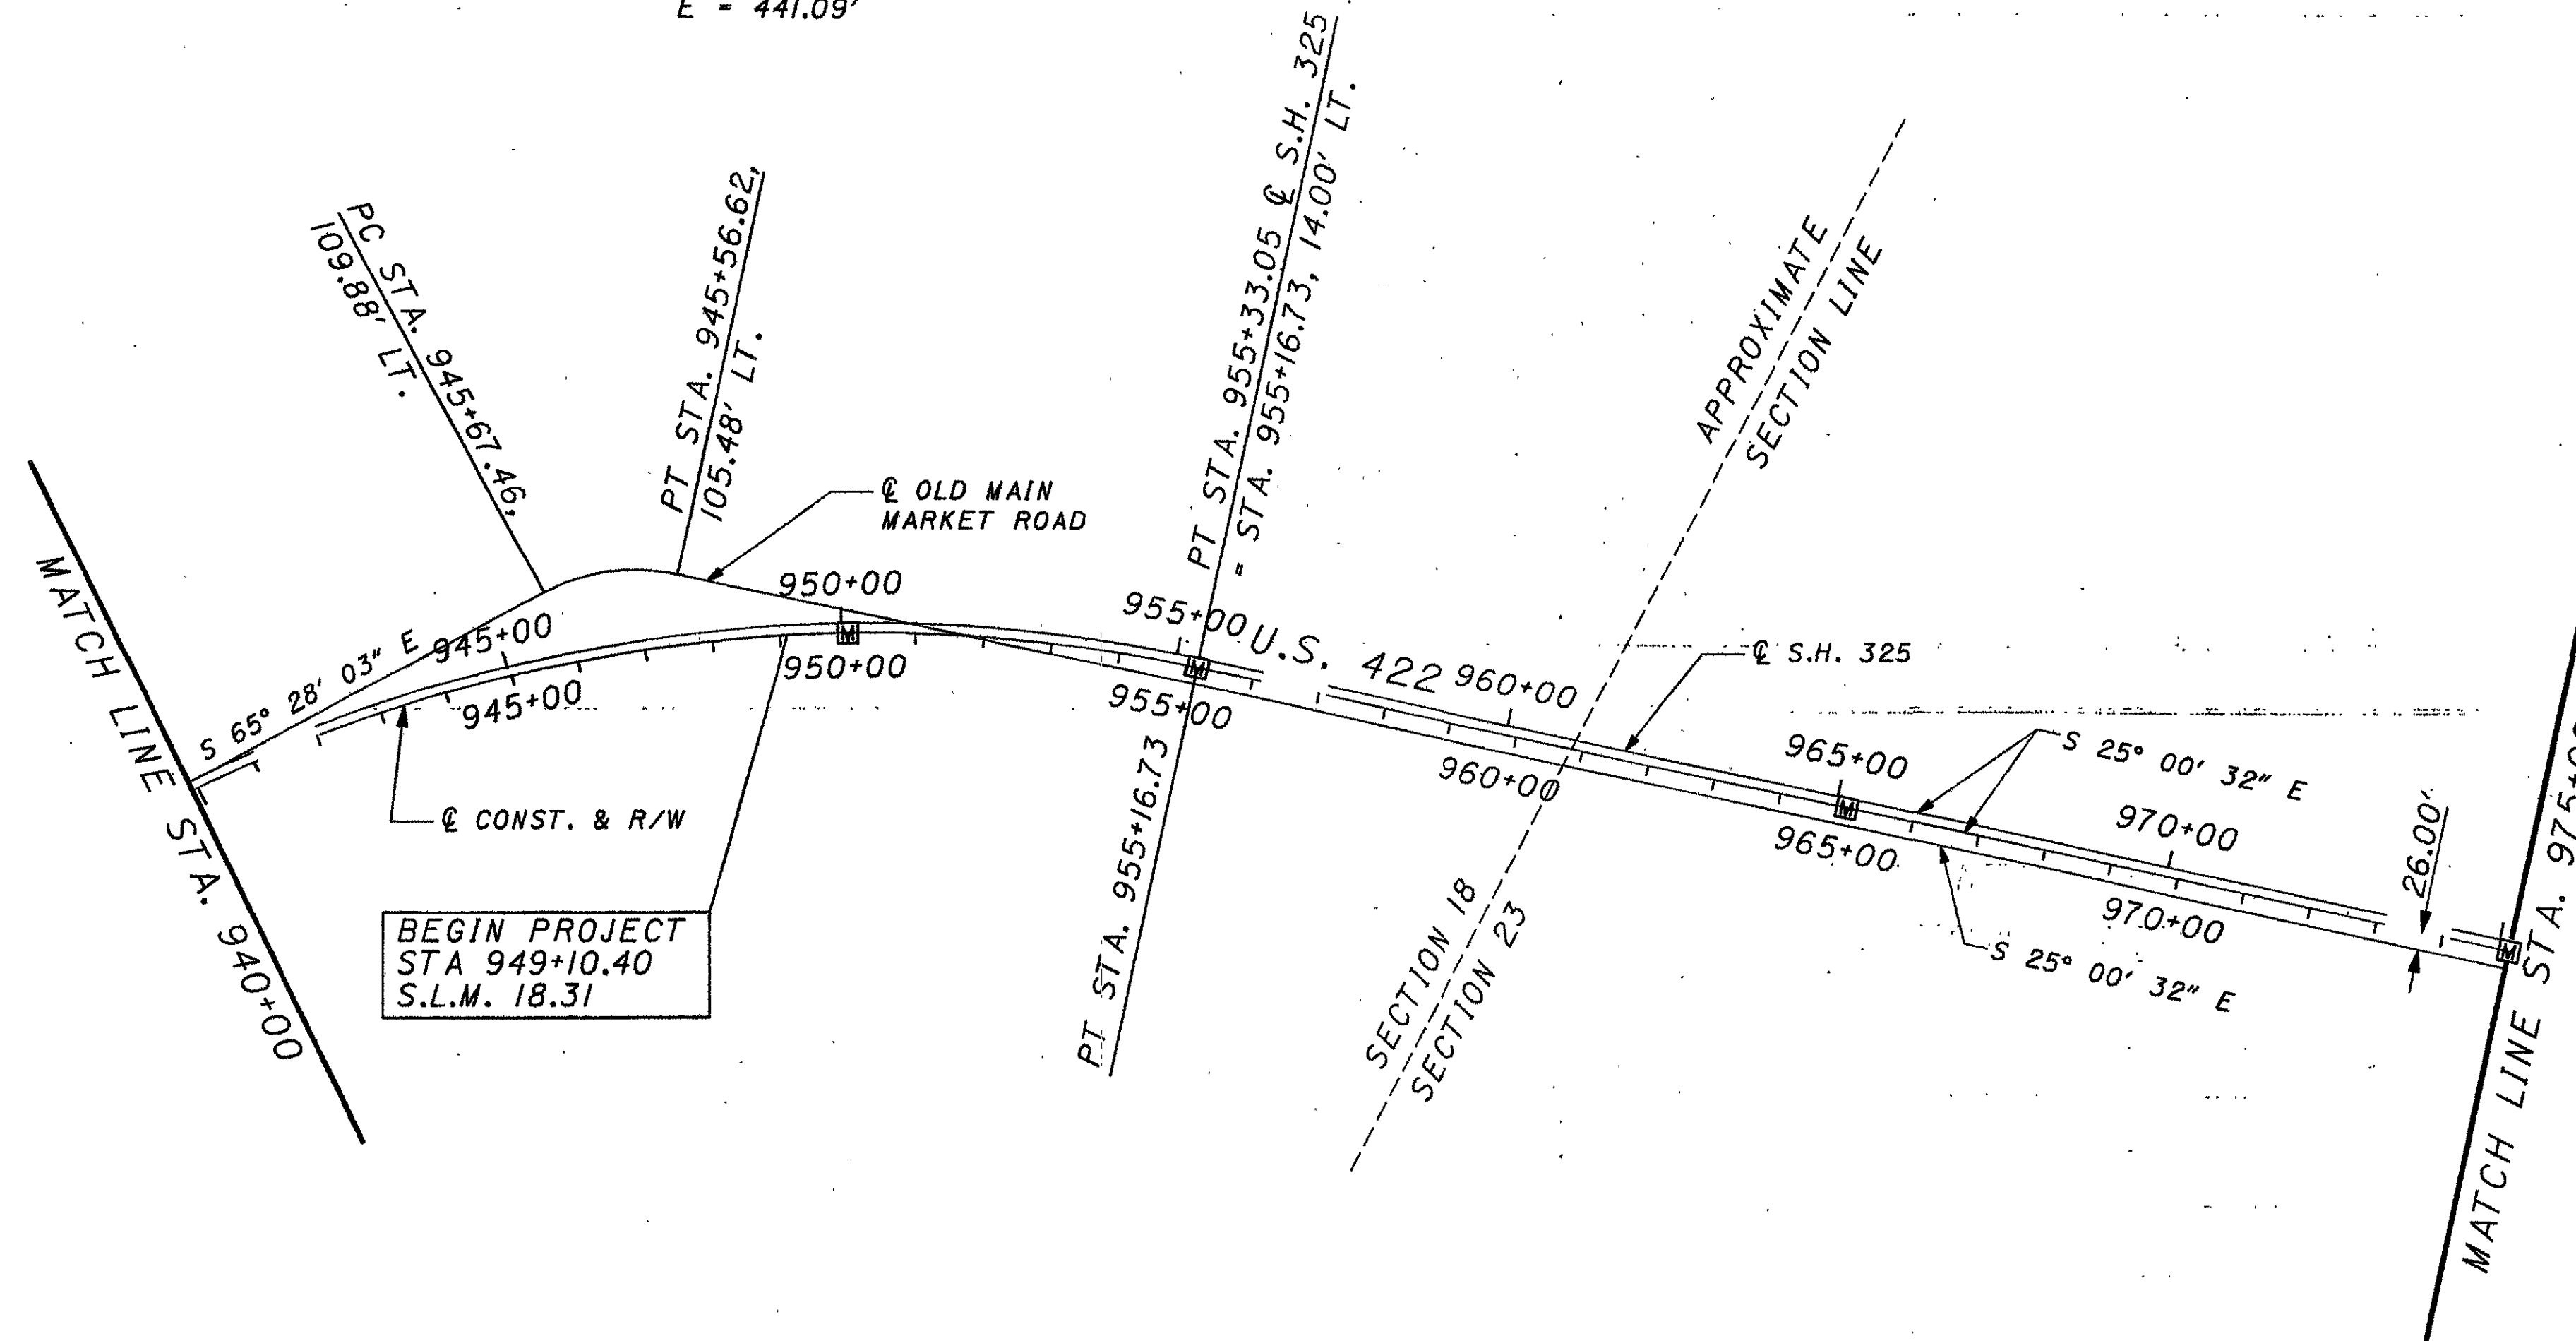

ADJUSTABLE CENTERLINE MONUMENTS TO BE SET DURING CONSTRUCTION				
STATION	DIST FROM Q OF SURVEY		STATE PLANE COORDINATES METRIC UNITS	
	LEFT	RIGHT	NORTHING (Y)	EASTING (X)
S.R. 57				
P.O.C. 950+00.00	ON Q	ON Q	189928.9303	721289.8835
P.T. 955+16.73	ON Q	ON Q	189794.9521	721372.0120
P.O.T. 965+00.00	ON Q	ON Q	189523.3743	721498.7021
P.O.T. 975+00.00	ON Q	ON Q	189247.1762	721627.5476
TOTAL				4

MONUMENT LEGEND

- EXISTING Q MONUMENT
- PROPOSED Q MONUMENT
- EXISTING Q MONUMENT REMOVED AND REPLACED
- EXISTING RIGHT OF WAY MONUMENT
- PROPOSED RIGHT OF WAY MONUMENT
- RAILROAD SPIKE FOUND
- RAILROAD SPIKE SET
- O.I.R.F. IRON PIN FOUND
- O.I.R.F. IRON PIN FOUND W/ ID CAP.
- I.R.S. IRON PIN SET W/ ID CAP
- O.R.F. IRON PIPE FOUND
- O.R.S. IRON PIPE SET
- O.R.K.F. P.K. NAIL FOUND
- P.R.S. P.K. NAIL SET

RECEIVED _____, 20____
RECORDED _____, 20____
BOOK _____ PAGE _____

COUNTY RECORDER

V39-P42



200
100
0
HORIZONTAL
SCALE IN FEET

PID NO.
19181

R/W DESIGNER
A.D.T.
R/W REVIEWER
T.R.B.

CENTERLINE PLAT

GEA / POR-422-18.31/ 0.00

2 / 4

2 / 75

259
332

GEA/POR-422-18.31/ 0.00

TOWNSHIP 6 NORTH, RANGE 6 WEST
SECTION 23 AND 24, PARKMAN TOWNSHIP
GEAUGA COUNTY

NOTE:
THE EXISTING RIGHT OF WAY WIDTH AND LOCATION
WERE DETERMINED USING DOCUMENTATION ON FILE
FROM THE OHIO DEPARTMENT OF TRANSPORTATION,
DISTRICT 12, OFFICE, GARFIELD HEIGHTS, OHIO.
WARREN BURTON ROAD, S.H. 325, SECTION F (PART)

BASIS OF BEARING:


THE PROJECT (GROUND LEVEL) COORDINATE VALUES
ARE RELATIVE TO THE OHIO NORTH ZONE STATE PLANE
COORDINATES, NAD 83 (95), BY A PROJECT ADJUSTMENT
FACTOR (PAF) OF 1.00009089 AND ARE FROM AN ACTUAL
GPS SURVEY MADE BY ODOT IN 1999.

Q S.H. 325 CURVE DATA (EXISTING)

P.I. STA. = 997+19.70
 $\Delta = 19^\circ 40' 57''$
 $Dc = 0^\circ 42' 01''$
 $R = 8182.96'$
 $T = 1419.51'$
 $L = 2811.04'$
 $E = 122.21'$

Q CONST. & R/W CURVE DATA

P.I. STA. = 997+05.80
 $\Delta = 19^\circ 40' 57''$
 $Dc = 0^\circ 41' 56''$
 $R = 8196.95'$
 $T = 1421.94'$
 $L = 2815.85'$
 $E = 122.42'$

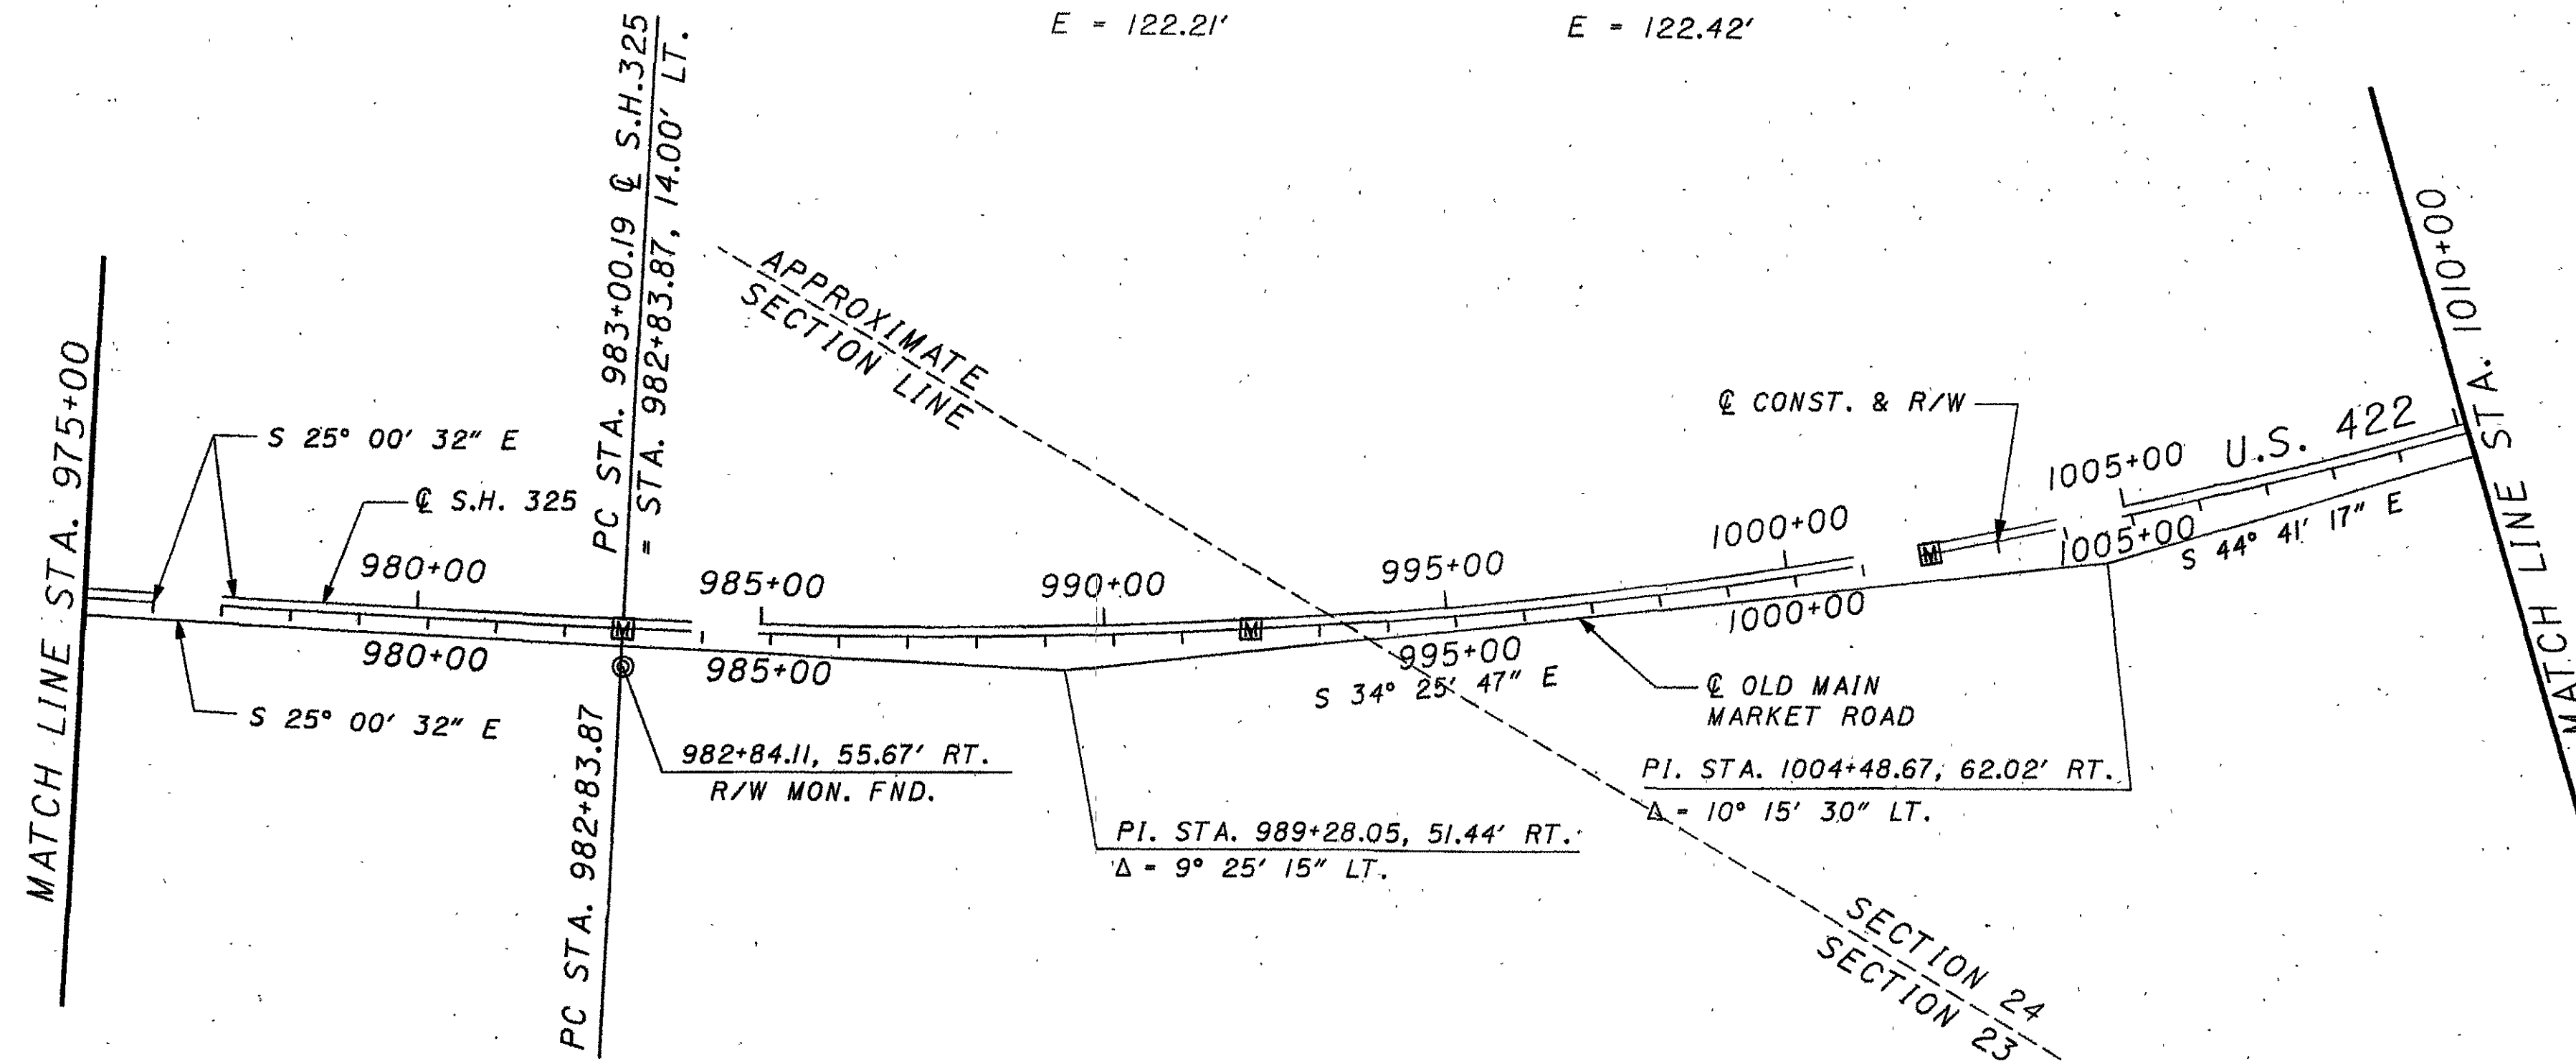

MONUMENT LEGEND

- EXISTING Q MONUMENT
- PROPOSED Q MONUMENT
- EXISTING Q MONUMENT REMOVED AND REPLACED
- EXISTING RIGHT OF WAY MONUMENT
- PROPOSED RIGHT OF WAY MONUMENT
- RAILROAD SPIKE FOUND
- RAILROAD SPIKE SET
- IRON PIN FOUND
- IRON PIN FOUND W/ ID CAP
- IRON PIN SET W/ ID CAP
- IRON PIPE FOUND
- IRON PIPE SET
- P.K. NAIL FOUND
- P.K. NAIL SET

ADJUSTABLE CENTERLINE MONUMENTS TO BE SET DURING CONSTRUCTION				
STATION	DIST FROM Q OF SURVEY		STATE PLANE COORDINATES METRIC UNITS	
	LEFT	RIGHT	NORTHING (Y)	EASTING (X)
S.R. 57				
P.C. 982+83.87	ON Q	ON Q	189030.6738	721728.5452
P.O.C. 992+00.00	ON Q	ON Q	188784.7513	721860.4570
P.O.C. 1002+00.00	ON Q	ON Q	188534.9636	722034.7483
TOTAL			3	

ADJUSTABLE CENTERLINE MONUMENTS TO BE SET DURING CONSTRUCTION				
STATION	DIST FROM Q OF SURVEY		STATE PLANE COORDINATES METRIC UNITS	
	LEFT	RIGHT	NORTHING (Y)	EASTING (X)
U.S. 422				
P.T. 1010+99.72	ON Q	ON Q	188329.8387	722216.5157
P.C. 1015+24.18	ON Q	ON Q	188237.8680	722307.4903
P.T. 1018+48.14	ON Q	ON Q	188170.1766	722379.3398
P.O.T. 1024+00.00	ON Q	ON Q	188059.2258	722505.7460
P.O.T. 1034+00.00	ON Q	ON Q	187858.1772	722734.8005
P.I. 1041+22.04	ON Q	ON Q	187713.0125	722900.1865
P.I. 1047+51.36	ON Q	ON Q	187584.3507	723042.4307
TOTAL			7	

V39.P43

RECEIVED _____, 20____
RECORDED _____, 20____
BOOK _____ PAGE _____

COUNTY RECORDER



0 100 200 400
HORIZONTAL
SCALE IN FEET

PID NO.
19181

R/W DESIGNER
A.D.T.
R/W REVIEWER
T.R.B.

CENTERLINE PLAT

GEA/POR-422-18.31/ 0.00

3/4
3/75
260
332

BASIS OF BEARING:

GEA/POR-422-18.31/ 0.00
TOWNSHIP 6 NORTH, RANGE 6 WEST
PARKMAN TOWNSHIP, GEAUGA COUNTY
SECTION 24, TOWNSHIP 5 NORTH, RANGE 6 WEST
NELSON TOWNSHIP, PORTAGE COUNTY

RECEIVED _____, 20____
RECORDED _____, 20____
BOOK _____ PAGE _____

COUNTY RECORDER



CONVENTIONAL SIGNS

County Line _____
 Township Line _____
 Section Line _____
 Corporation Line _____ or _____
 Fence Line (existing) *-*-* (proposed) *-*-*
 Center Line _____
 Trees (to be removed) X X
 Utility Poles: Telephone ϕ , Power ϕ , Light ϕ
 Limited Access (only) LA
 Right of Way (only) R/W
 Limited Access & Right of Way LA-R/W
 Exist. Right of Way R/W
 Temp. Right of Way T ESMT
 Slope Easement SL ESMT
 Utility Easement U ESMT
 Property Line (in existing fence) *-*-*
 Railroad _____ or _____
 Guardrail (existing) σ σ (proposed) σ σ
 Construction Limits _____

TOWNSHIP 6 NORTH, RANGE 6 WEST SECTIONS 18 AND 23, PARKMAN TOWNSHIP GEAUGA COUNTY

STRUCTURE KEY:

RESIDENTIAL BUILDING
 COMMERCIAL BUILDING
 OUTBUILDING

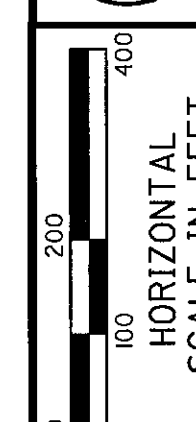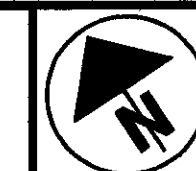

PID NO.
19181

R/W DESIGNER
 ADT
 R/W REVIEWER
 TRB


PROPERTY MAP
 STA 940+00 TO STA 990+00

GEA/POR-422-18.31/0.00

5/75

262
 332

BEGIN PROJECT
 STA. 949+10.40
 S.L.M. 18.31

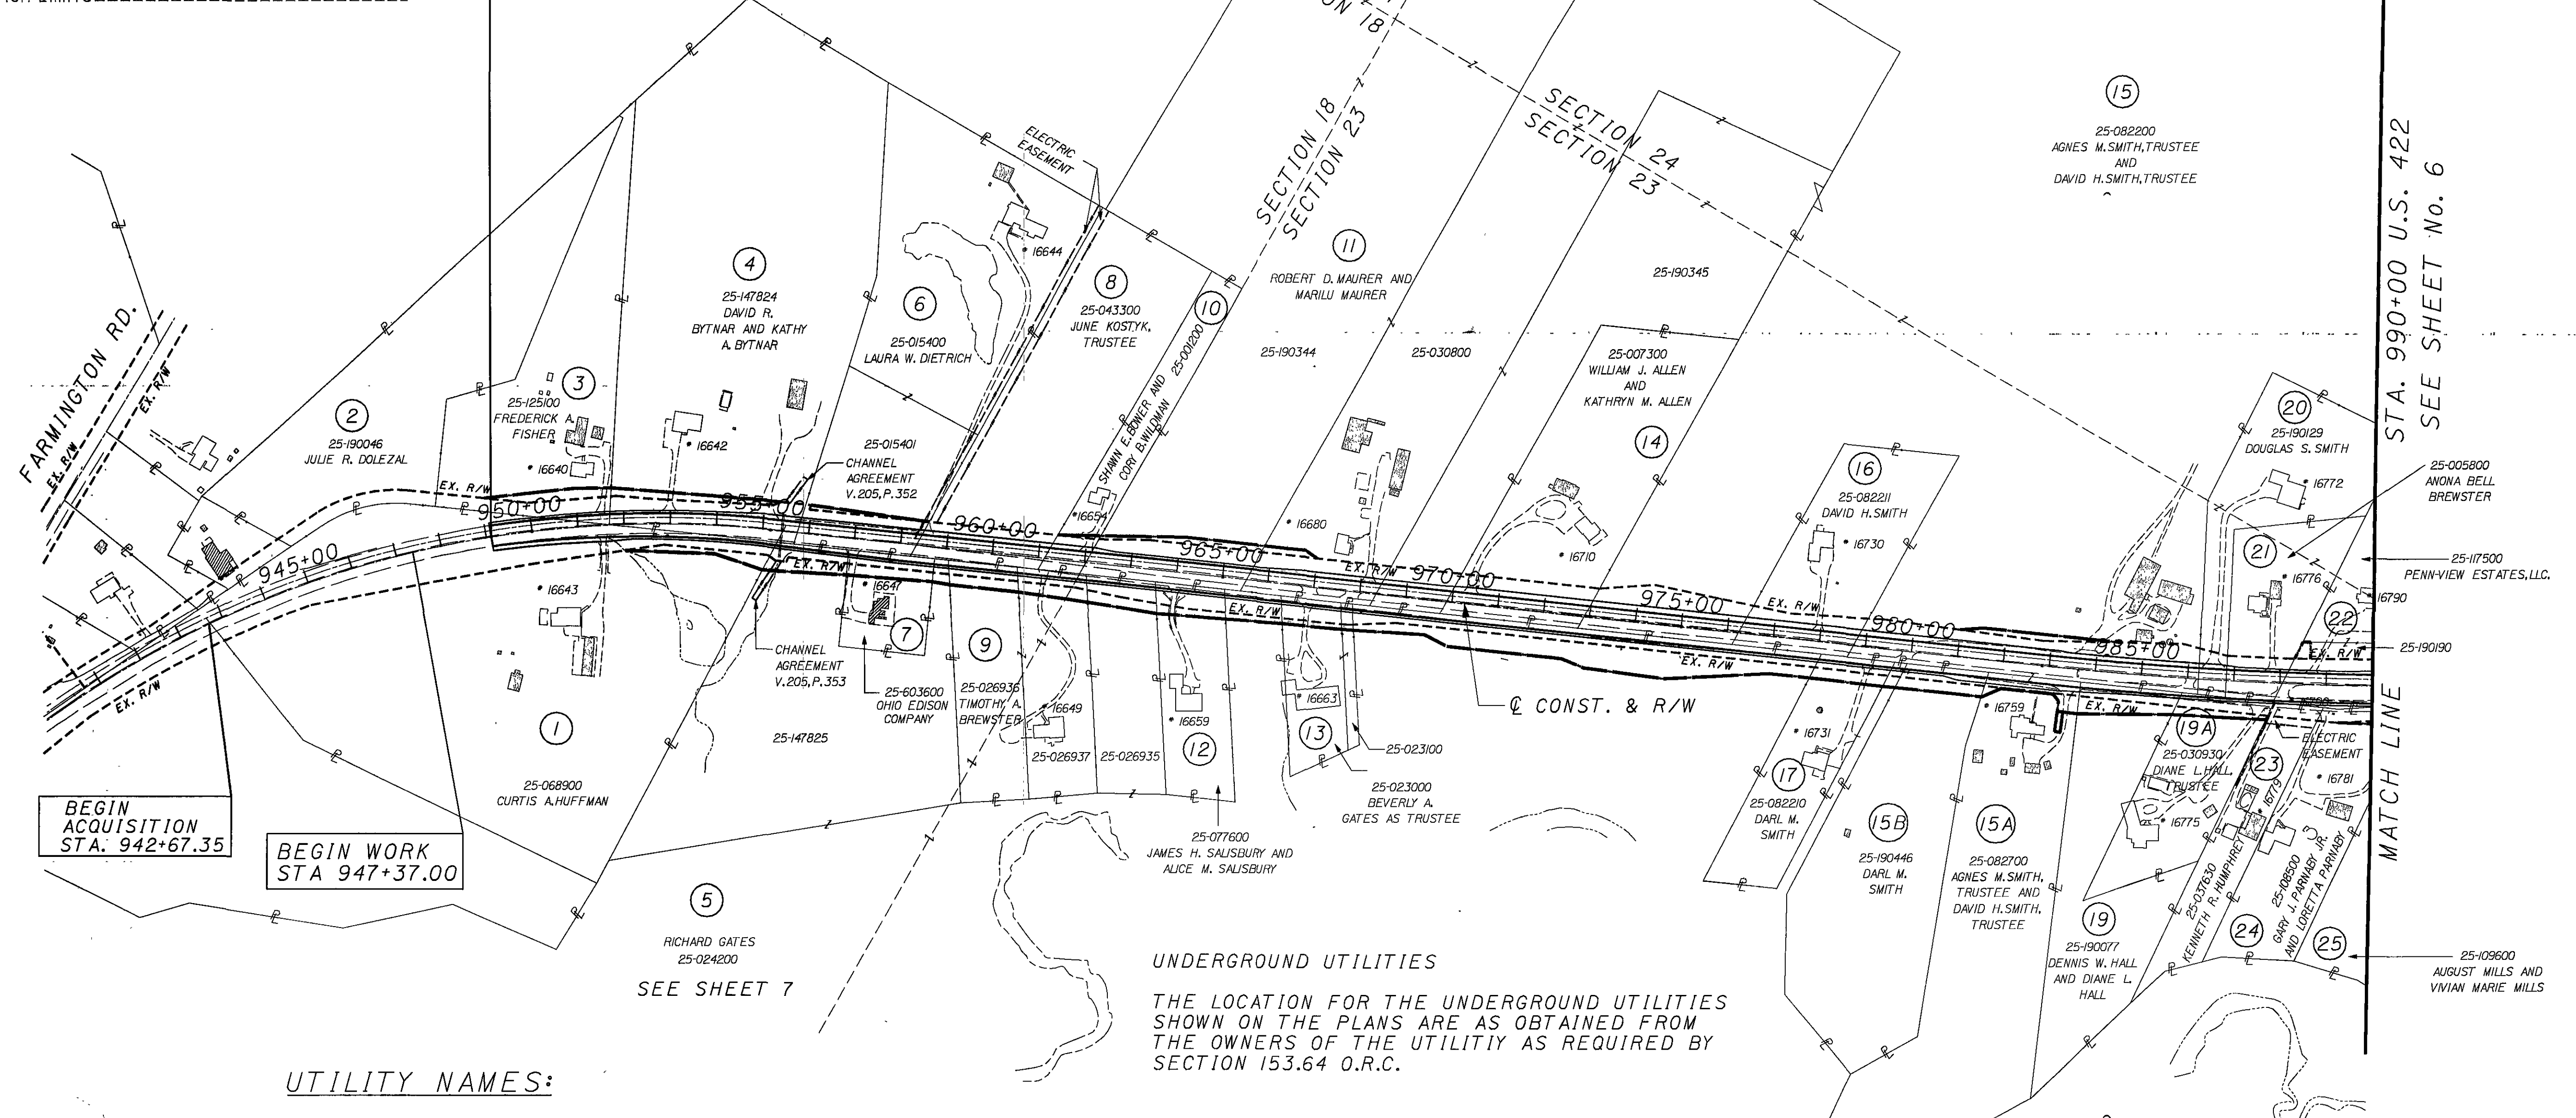

BEGIN ACQUISITION
 STA. 942+67.35

BEGIN WORK
 STA 947+37.00

UTILITY NAMES:

THE EAST OHIO GAS
 COMPANY-GSO DIVISION
 715 FREEDOM AVENUE NW
 N. CANTON, OHIO 44720-7381
 (330) 497-5136

STAR CABLE
 4720 MAHONING AVENUE
 YOUNGSTOWN, OHIO 44515
 (800)-569-0200

WESTERN RESERVE
 TELEPHONE (ALLTEL)
 450 NORTH MAIN ST.
 HUDSON, OHIO 44236
 (440) 993-1621

OHIO EDISON
 730 SOUTH AVENUE
 YOUNGSTOWN, OHIO 44646
 (330) 740-7635

BRAINARD GAS CORP.
 4369 BRAINARD ROAD
 ORANGE VILLAGE, OHIO 44022
 (216) 591-9110

TIME WARNER CABLE
 1655 BRITTAIN ROAD
 AKRON OHIO 44310
 (330) 633-9203

GEAUGA COUNTY ENGINEERS
 WATER RESOURCES
 470 CENTER STREET
 CHARDON, OHIO 44024
 (440) 285-2222 EXT 6335


UNDERGROUND UTILITIES

THE LOCATION FOR THE UNDERGROUND UTILITIES
 SHOWN ON THE PLANS ARE AS OBTAINED FROM
 THE OWNERS OF THE UTILITY AS REQUIRED BY
 SECTION 153.64 O.R.C.




REV.	DATE	DESCRIPTION
TRB	4-10-06	OWNERS NAME PARCEL 1
TRB	11-18-05	SPLIT PARCEL 15A TO 15A AND 15B
TRB	9-26-05	REVISED PARCEL 5 AUDITOR NO.
TRB	5-18-05	REVISED PARCELS 21 AND 22 OWNER
TRB	5-18-05	SPLIT PARCEL 15 TO 15 AND 15A
DATE OF COMPLETION		

PROPERTY MAP
STA 990+00 TO STA 1040+00

GEA/ POR-422-18.31/ 0.00
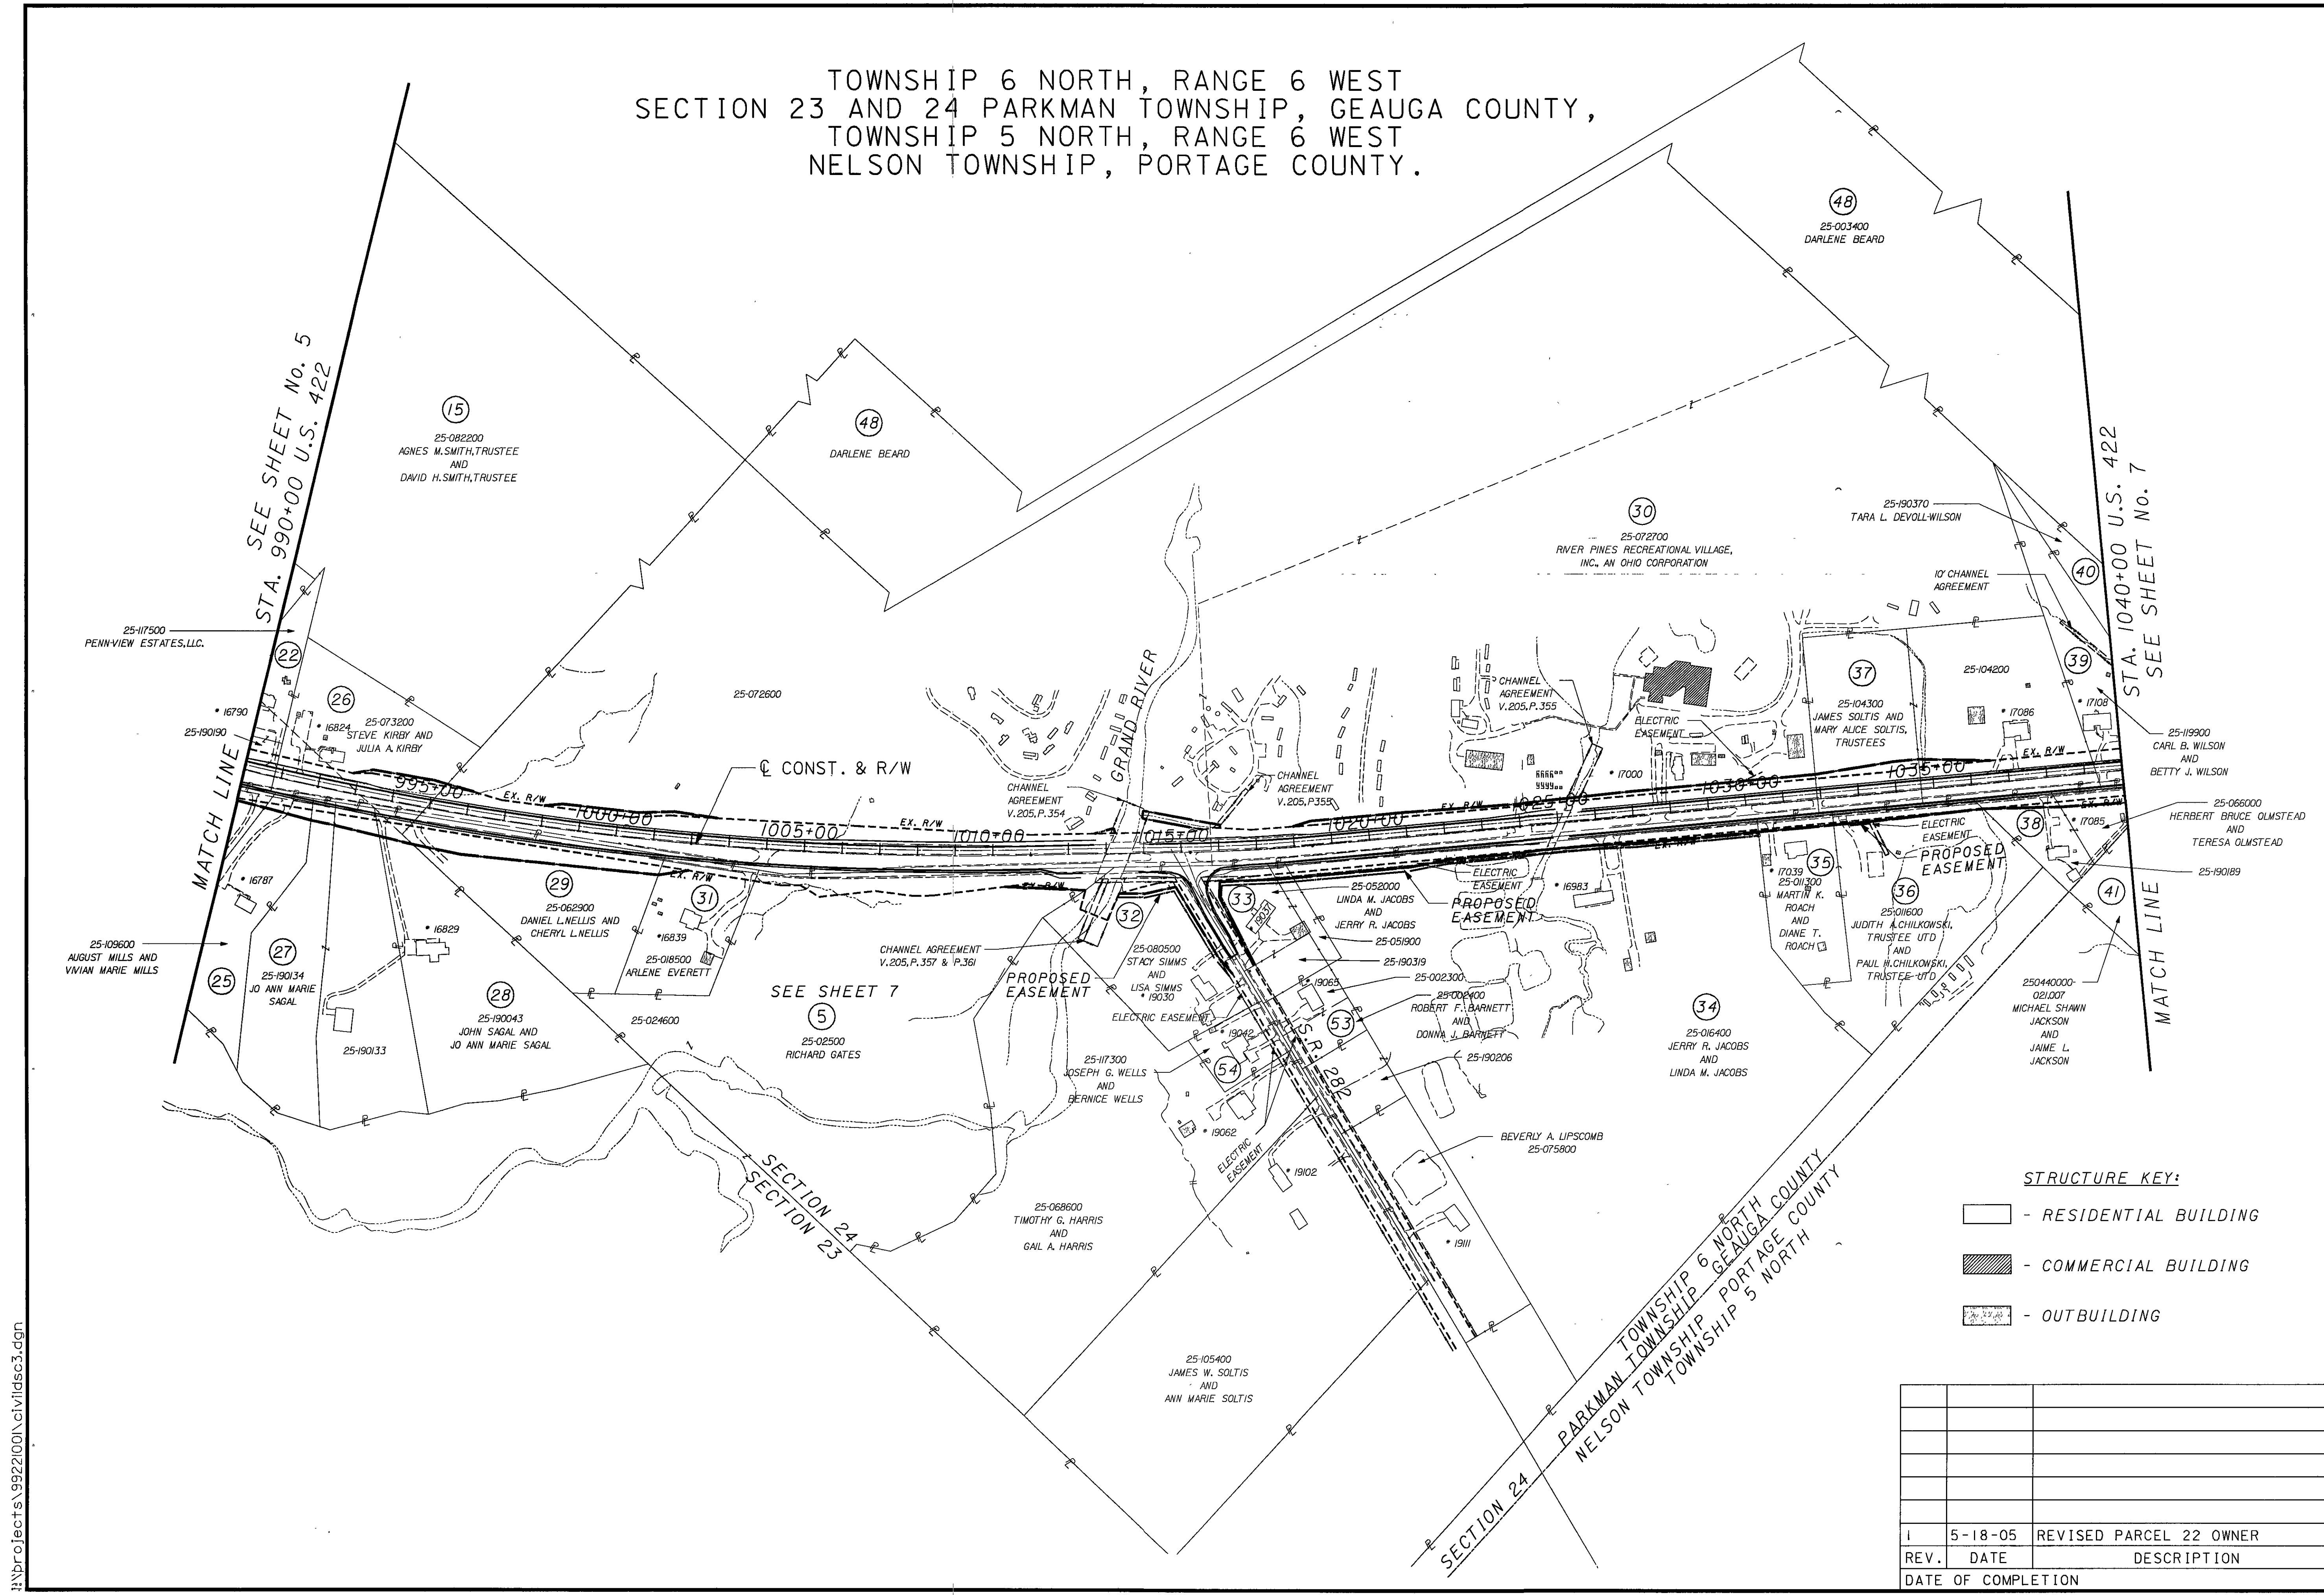
$$\frac{263}{332}$$


TOWNSHIP 6 NORTH, RANGE 6 WEST
SECTION 24, PARKMAN TOWNSHIP GEAUGA COUNTY,
TOWNSHIP 5 NORTH, RANGE 6 WEST,
NELSON TOWNSHIP, PORTAGE COUNTY.

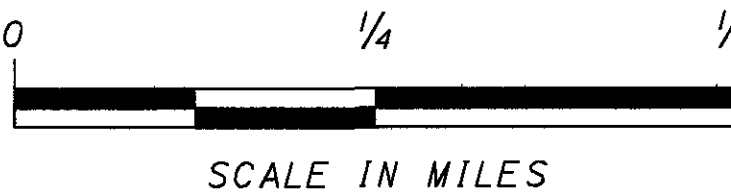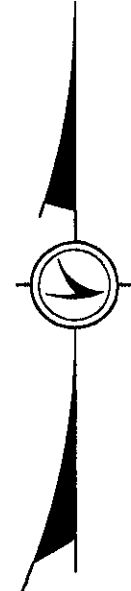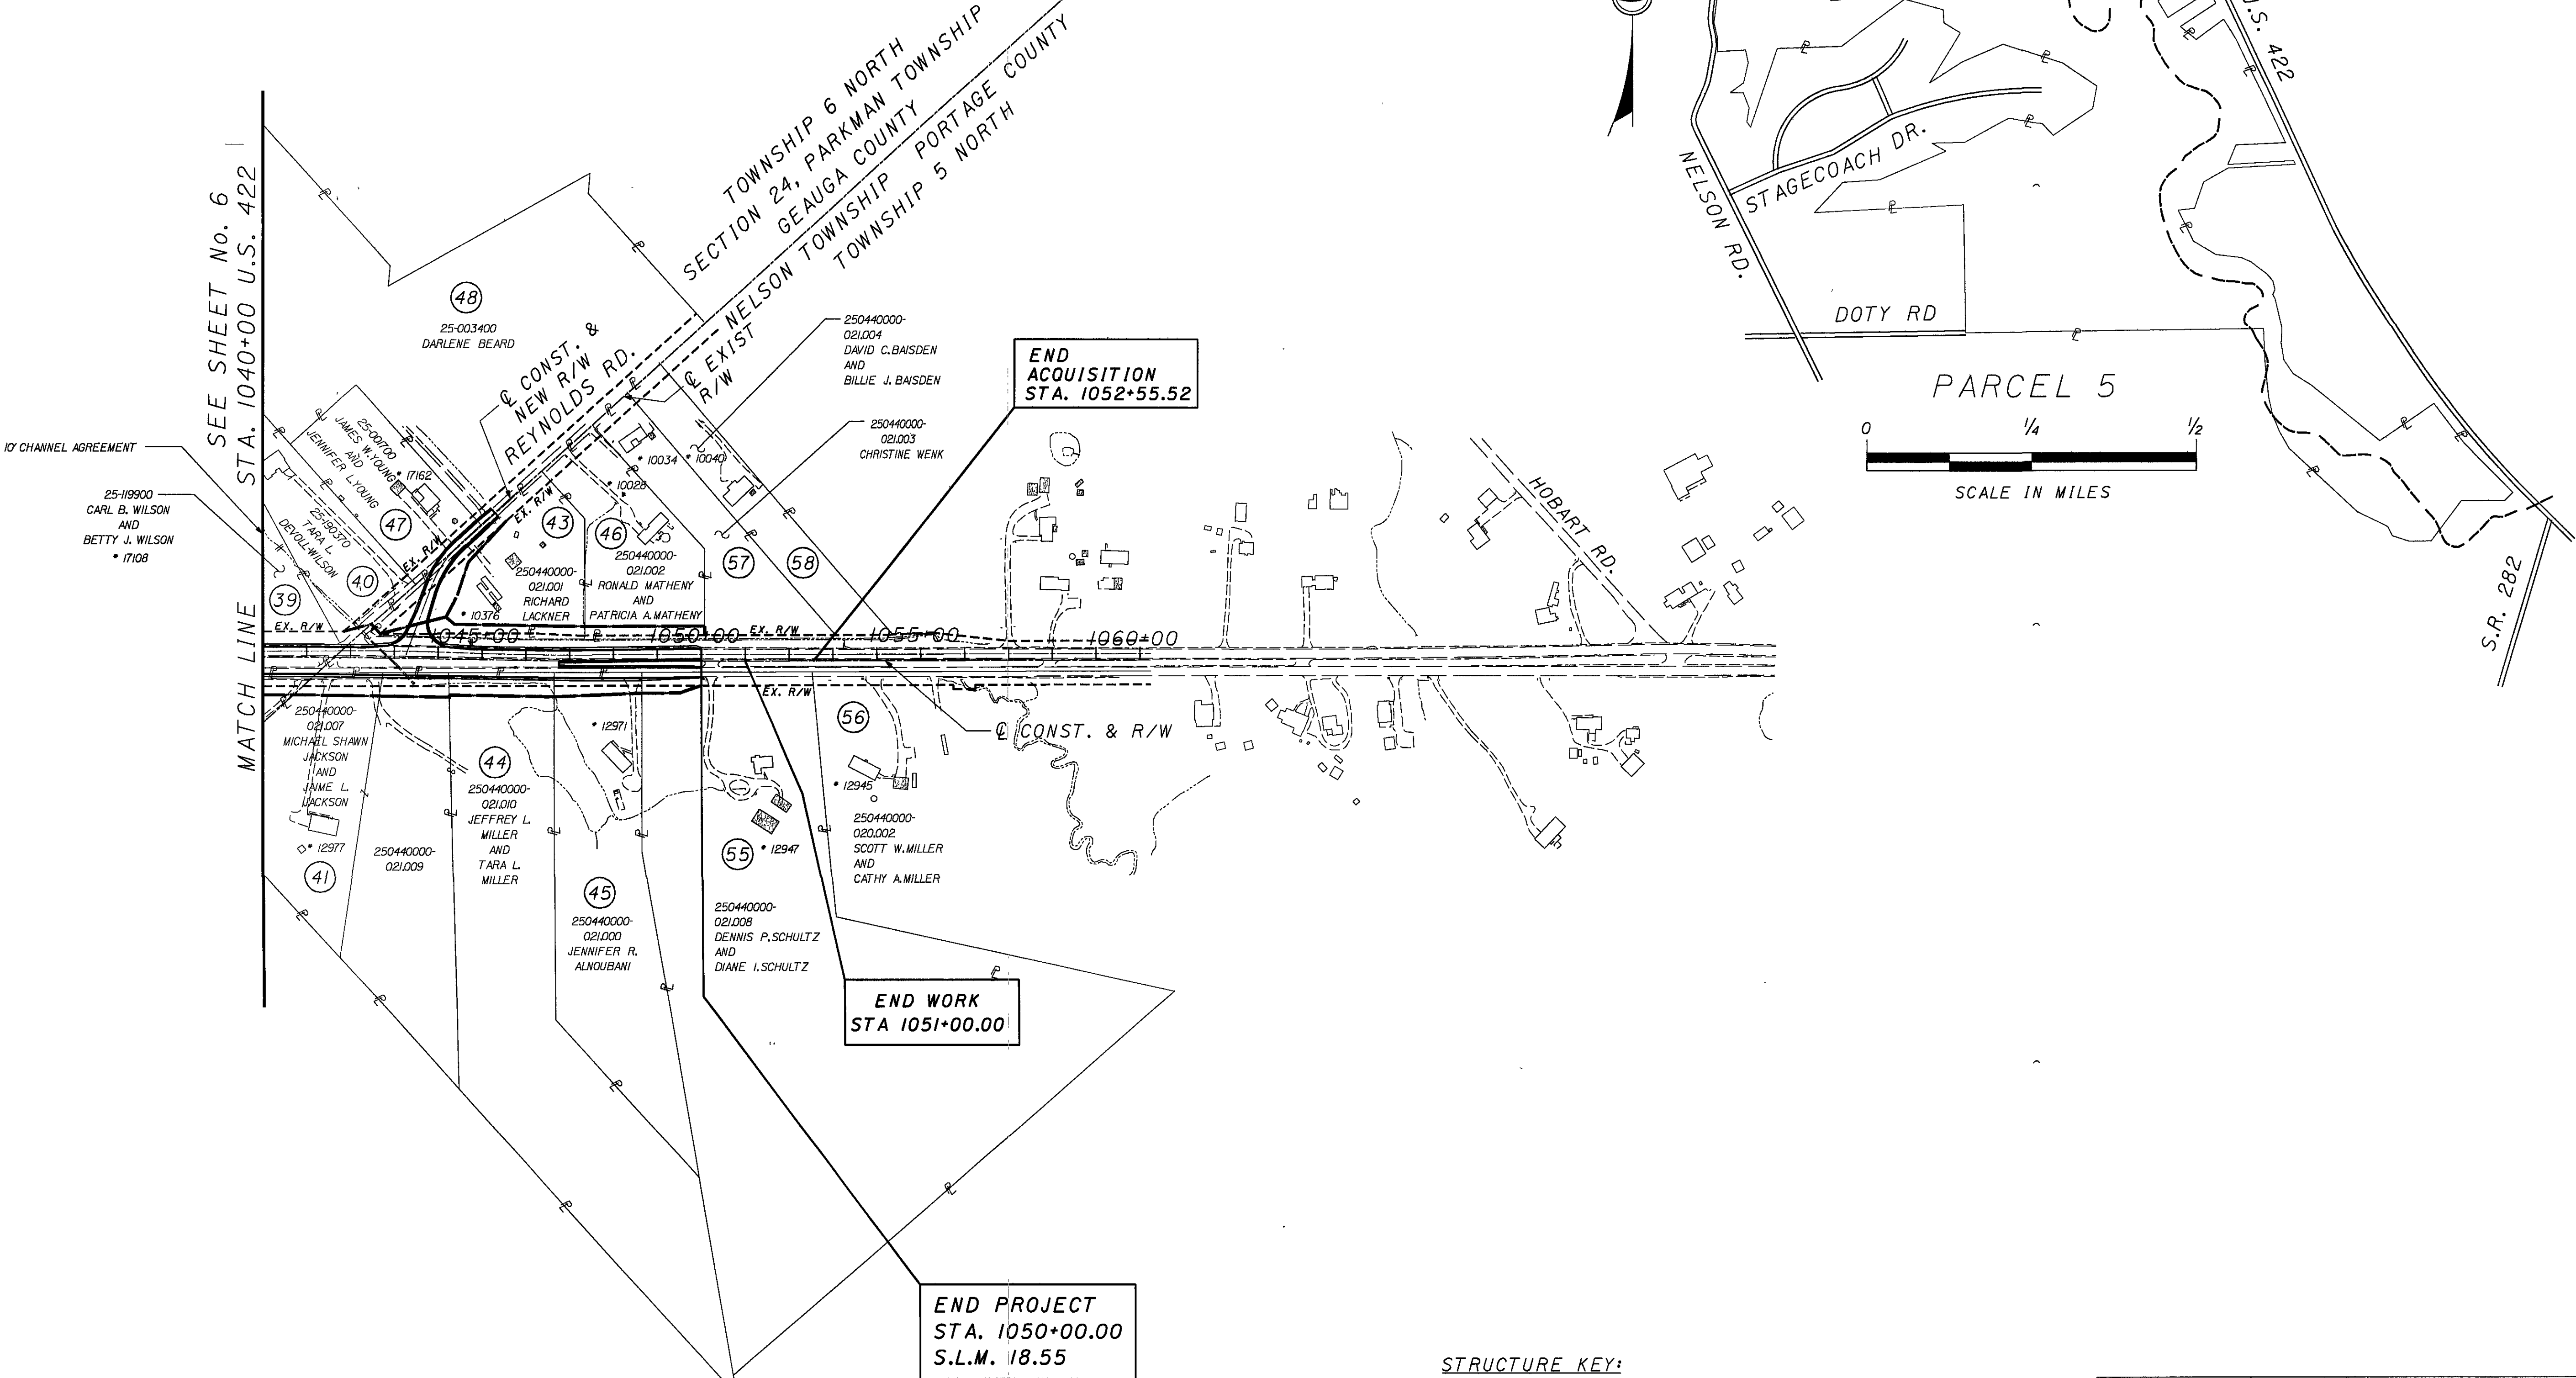

- STRUCTURE KEY:
- RESIDENTIAL BUILDING
 - COMMERCIAL BUILDING
 - OUTBUILDING

3	2/06/06	EX E & EX R/W REYNOLDS, P/L 43,46 & 47
2	7/25/05	ADDED HOUSE & DRIVE TO PAR. 40
1	5-18-05	REVISED PARCEL 57 OWNER
REV.	DATE	DESCRIPTION
DATE OF COMPLETION		

PID NO.

19181

R/W DESIGNER

ADT

R/W REVIEWER

TRB

PROPERTY MAP

STA 1040+00 TO STA 1060+00

GEA/ POR-422-18.31/ 0.00

7/75

264

332

TOTAL NUMBER OF :

OWNERSHIPS46OWNERSHIPS WITH STRUCTURES INVOLVED0

PARCELS101OWNERSHIPS WITH "P" ITEMS0

TOTAL TAKES0

NET RESIDUE = RECORD AREA - TOTAL PRO - NET TAKE

GRANTEE:

ALL RIGHT-OF-WAY ACQUIRED IN THE NAME OF THE STATE OF OHIO DEPARTMENT OF TRANSPORTATION UNLESS OTHERWISE SHOWN.

ALL AREAS IN ACRES

PARCEL NO.	OWNER	SHEET NO.	OWNERS BOOK	RECORD PAGE	AUDITOR'S PARCEL	RECORD AREA	TOTAL P.R.O.	GROSS TAKE	P.R.O. IN TAKE	NET TAKE	STRUC-TURE	NET RESIDUE LEFT	RIGHT	TYPE FUND	REMARKS AND PERSONALTY	AS ACQUIRED BOOK	PAGE
IWD	CURTIS A. HUFFMAN	16-23	1777	3049	25-068900	13.170	2.108	2.211	2.108	0.103	NO		10.959	STATE	OHIO EDISON V. 205, P. 304 (BLANKET EASEMENT)		
IT			(200500728894)											↑	OVERLAPS IWD BY 0.103 ACRES		
								0.008	0	0.008					DRIVE RECONSTRUCTION		
															OIL AND GAS LEASE V. 715 P. 372 AND V.722 P. 215		
															* STONE WALL AND WIRE FENCE		
2	JULIE R. DOLEZAL	16-19	865	488	25-190046	5.550									NO R/W REQUIRED		
3WD	FREDERICK A. FISHER, AKA FRED A. FISHER	18-21	1129	697	25-125100	4.130	0.328	0.441	0.328	0.113	NO	3.689					
3T			865	486													
			715	877				0.072		0.072					DRIVE RECONSTRUCTION		
4WD	DAVID R. BYTNAR AND KATHY A. BYTNAR,	20-23	1129	691	25-147824	12.360	0.699	0.818	0.699	0.119	NO	11.542			CHANNEL AGREEMENT V. 205, P.352		
4T	FKA KATHY A. BOLYARD		1129	693											* WIRE FENCE		
4TI			720	1298				0.010	0	0.010					GRADING		
								0.039	0	0.039					DRIVE RECONSTRUCTION		
5WD	RICHARD GATES	22-23	678	192	25-147825	5.800	0.141	0.229	0.119	0.110	NO				CHANNEL AGREEMENT V. 205, P.353		
5WD1		24-25			25-147825	-	-	0.040	0.022	0.018					OHIO EDISON V. 452, P. 805 (BLANKET EASEMENT)		
	25-147825 TOTAL					5.800	0.141	0.269	0.141	0.128			5.531		OVERLAPS 5WD, 5WD1 5WD2, 5WD3, 5WD4 AND 5WD5 BY A TOTAL OF 1.128 ACRES		
5WD2		26-27	629	436	25-026935	1.590	0.137	0.217	0.137	0.080			1.373				
5WD3		26-29	678	193	25-024200	43.790	0.868	0.175	0.138	0.037							
5WD4		28-33			25-024200	-	-	1.580	0.712	0.868							
5WD5		34-35			25-024200	-	-	0.033	0.018	0.015							
	25-024200 TOTAL					43.790	0.868	1.788	0.868	0.920			42.002				
5WD6		46-51	678	193	25-025000	14.600	1.063	1.087	1.063	0.024			13.513				
					25-024800	13.000	0	0	0	0			13.000				
					25-024600	1.000	0	0	0	0			1.000				
					25-024900	20.690	0	0	0	0			20.690				
					25-023700	8.380	0	0	0	0			8.380				
	GRAND TOTAL					108.850	2.209	3.361	2.209	1.152			105.489				
6WD	LAURA W. DIETRICH, AKA LAURA DIETRICH	22-25	1117	1294	25-015401	2.000	0.484	0.514	0.484	0.030	NO	1.486			OHIO EDISON V. 255, P. 256 (UNDEFINED WIDTH)		
			613	73	25-015400	5.600	0	0	0	0		5.600			OVERLAPS 6WD BY 0.000 ACRES		
			245	295		7.600	0.484	0.514	0.484	0.030		7.086					
6T								0.056	0	0.056					DRIVE RECONSTRUCTION		
7WD	OHIO EDISON COMPANY	22-25	331	598	25-603600	0.900	0.129	0.225	0.129	0.096	NO		0.675				
7T								0.019	0	0.019				↓	DRIVE RECONSTRUCTION		
														STATE			

NOTE:

ALL TEMPORARY PARCELS TO BE OF 24 MONTHS DURATION.

NOTE:

UNDER NO CIRCUMSTANCES ARE TEMPORARY EASEMENTS TO BE USED FOR STORAGE OF MATERIAL OR EQUIPMENT BY THE CONTRACTOR UNLESS NOTED OTHERWISE.

* DENOTES RIGHT OF WAY ENCROACHMENT

TRB	4-10-06	OWNERS NAME PARCEL 1
TRB	9-26-05	PARCEL 5 RECORD AREA, PRO & RESIDUE
TRB	9-26-05	5WD1, 5WD3, 5WD4 & 5WD5 AUDITOR NO.
REV.	DATE	DESCRIPTION
FIELD REVIEW BY		DATE
OWNERSHIP VERIFIED BY		DATE
DATE OF COMPLETION		DATE

FEDERAL PROJECT NO.

PID NO.

19181

STATE JOB NO.

R/W DESIGNER ADT

R/W REVIEWER TRB

SUMMARY OF ADDITIONAL RIGHT OF WAY

GEA/ POR-422-18.31/ 0.00

8 / 75

265 / 332

GRANTEE:
ALL RIGHT-OF-WAY ACQUIRED IN THE NAME
OF THE STATE OF OHIO DEPARTMENT OF
TRANSPORTATION UNLESS OTHERWISE SHOWN.

PARCEL NO.	OWNER	SHEET NO.	OWNERS RECORD		AUDITOR'S PARCEL	RECORD AREA	TOTAL P.R.O.	GROSS TAKE	P.R.O. IN TAKE	NET TAKE	STRUC- TURE	NET RESIDUE		TYPE FUND	REMARKS AND PERSONALTY	AS ACQUIRED	
			BOOK	PAGE								LEFT	RIGHT			BOOK	PAGE
8WD 8T	JUNE KOSTYK, TRUSTEE OF THE JUNE KOSTYK 1998 TRUST DATED DECEMBER 16, 1998	24-25	485 1623	348 221	25-043300	4.940	0.513	0.513	0.513	0.00	NO	4.427		STATE ▲	GRADING OHIO EDISON V. 430, P. 349 NO OVERLAP		
								0.008	0	0.008							
9WD	TIMOTHY A. BREWSTER	24-25	943 790	1109 358	25-026936 25-026937	1.750 1.660 3.410	0.103 0.104 0.207	0.182 0.193 0.375	0.103 0.104 0.207	0.079 0.089 0.168	NO		1.568 1.467 3.035		OHIO EDISON V. 452, P. 805 (BLANKET EASEMENT) OVERLAPS 9WD BY 0.207 ACRES DRIVE RECONSTRUCTION		
9T								0.064	0	0.064							
10WD 10T	SHAWN E. BOWER AND CORY B. WILDMAN	24-25	1306	1177	25-001200	0.700	0.165	0.173	0.165	0.008	NO	0.527					
								0.017	0	0.017					DRIVE RECONSTRUCTION		
11WD	ROBERT D. MAURER, AKA ROBERT D. MAURER, JR. MARILU MAURER	26-29	1278 845 698	551 580 914	25-190344 25-030800 25-190345	41.390 33.130 7.220 81.740	0.708 0.585 0.317 1.610	0.800 0.619 0.317 1.736	0.708 0.585 0.317 1.610	0.092 0.034 0.000 0.126	NO	40.590 32.511 6.903 80.004			OIL AND GAS LEASE V. 925, P. 776 * GATE AND POST		
11T																	
					25-030800			0.052	0	0.052					DRIVE RECONSTRUCTION		
					25-190345			0.006	0	0.006							
								0.058	0	0.058							
12WD 12T	JAMES H. SALISBURY AND ALICE M. SALISBURY	26-27	477	988	25-077600	1.570	0.167	0.224	0.167	0.057	NO	1.346			OHIO EDISON V. 452, P. 805 (BLANKET EASEMENT) OVERLAPS 12WD BY 0.057 ACRES DRIVE RECONSTRUCTION * LANDSCAPE ROCKS		
								0.092	0	0.092							
13WD	BEVERLY A. GATES AS TRUSTEE OF THE BEVERLY A. GATES REVOCABLE TRUST DATED JUNE 6, 1997	28-29	1107	1008	25-023000 25-023100	1.050 0.180 1.230	0.138 0.026 0.164	0.172 0.033 0.205	0.138 0.026 0.164	0.034 0.007 0.041	NO	0.878 0.147 1.025			* PLANTER		
13T								0.021	0	0.021					DRIVE RECONSTRUCTION		
14WD	WILLIAM J. ALLEN AND KATHRYN M. ALLEN	30-31	717	1151	25-007300	5.000	0.620	0.620	0.620	0.000		4.380			* BUS SHELTER		
														STATE ▼			

* DENOTES RIGHT OF WAY ENCROACHMENT

			GEA/
1	6-15-05	IIT AUDITOR'S PARCEL NUMBERS ADDED	9 / 75
REV.	DATE	DESCRIPTION	
FIELD REVIEW BY			DATE
OWNERSHIP VERIFIED BY			DATE
DATE OF COMPLETION			DATE

NET RESIDUE = RECORD AREA - TOTAL PRO - NET TAKE

GRANTEE:
ALL RIGHT-OF-WAY ACQUIRED IN THE NAME
OF THE STATE OF OHIO DEPARTMENT OF
TRANSPORTATION UNLESS OTHERWISE SHOWN.

ALL AREAS IN ACRES

PARCEL NO.	OWNER	SHEET NO.	OWNERS RECORD		AUDITOR'S PARCEL	RECORD AREA	TOTAL P.R.O.	GROSS TAKE	P.R.O. IN TAKE	NET TAKE	STRUC-TURE	NET RESIDUE		TYPE FUND	REMARKS AND PERSONALTY	AS ACQUIRED	
			BOOK	PAGE								LEFT	RIGHT			BOOK	PAGE
15WD1	AGNES M. SMITH, TRUSTEE OF	34-39	1550	1160				1.590	1.520	0.070	NO			STATE	* SILOS (2), BARB WIRE FENCE AND WIRE FENCE		
15WD2	THE AGNES M. SMITH REVOCABLE TRUST AGREEMENT DATED JANUARY 13, 1997. AGNES M. SMITH NON-	30-33	1550	1167				0.765	0.765	0.000				↑	PIPELINE EASEMENT V. 585, P. 1041		
			1376	468	25-082200	211.790	2.285	2.355	2.285	0.070		209.435			OVERLAPS 15 WD1 BY 0.070 ACRES		
15A-WD	INDEPENDENT TRUSTEE AND DAVID	34-37						0.197	0.140	0.057					OVERLAPS 15A-WD BY 0.057 ACRES		
15A-SH	H. SMITH INDEPENDENT TRUSTEE OF	36-37						0.020	0.000	0.020					OHIO EDISON V. 189, P. 448 (BLANKET EASEMENT)		
	THE STANLEY B. SMITH REVOCABLE TRUST AGREEMENT DATED JANUARY 13, 1997.		1376	468	25-082700	6.050	0.140	0.217	0.140	0.077			5.833		OVERLAPS 15A-WD BY 0.057 ACRES		
			1550	1173											OVERLAPS 15A-SH BY 0.020 ACRES		
15A-T	GRAND TOTAL					217.840	2.425	2.572	2.425	0.147		209.435	5.833				
								0.213	0	0.213					GRADING, CONSTRUCT RETAINING WALL AND DRIVE RECONSTRUCTION		
15B-WD	DARL M. SMITH	34-35	1550	1189	25-190446	5.130	0.124	0.226	0.124	0.102			4.904		PIPELINE EASEMENT V. 585, P. 1041		
15B-T								0.010	0	0.010					OVERLAPS 15B-WD BY 0.102 ACRES		
															GRADING		
16WD	DAVID H. SMITH OLIVIA SMITH	32-33	1271	431	25-082211	2.640	0.483	0.483	0.483	0.000		2.157			PIPELINE EASEMENT V. 585, P. 1041		
17WD	DARL M. SMITH, AKA DARL SMITH	32-35	804 609	594 325	25-082210	2.000	0.110	0.198	0.110	0.088	NO		1.802		OHIO EDISON V. 189, P. 448 (BLANKET EASEMENT)		
17T								0.022	0	0.022					PIPELINE EASEMENT V. 585, P. 1041		
18	NOT USED														OVERLAPS 17WD BY 0.110 ACRES		
															DRIVE RECONSTRUCTION		
															* SPLIT RAIL FENCE		
19WD	DENNIS W. HALL AND DIANE L. HALL	36-37	936	291	25-190077	3.380	0.148	0.284	0.148	0.136	NO		3.096		OHIO EDISON V. 189, P. 448 (BLANKET EASEMENT)		
															OVERLAPS 19 WD BY 0.136 ACRES		
															OVERLAPS 19WD BY 0.136 ACRES		
19AWD	DIANE L. HALL, TRUSTEE	36-39	1254	81	25-030930	1.920	0.138	0.202	0.138	0.064			1.718		PIPELINE EASEMENT V. 585, P. 1041		
19AT								0.032	0	0.032					OVERLAPS 19 AWD BY 0.064 ACRES		
															DRIVE RECONSTRUCTION		
															OHIO EDISON V. 189, P. 448 (BLANKET EASEMENT)		
20WD	DOUGLAS S. SMITH	38-39	995	767	25-190129	2.630	0.130	0.130	0.130	0.000		2.500			OVERLAPS 19AWD BY 0.064 ACRES		
															PIPELINE EASEMENT V. 585, P. 1041		
															* WOOD FENCE		
21WD	ANONA BELL BREWSTER	38-39	690 603 257	62 130 165	25-005800	1.680	0.267	0.267	0.267	0.000		1.413					
														↓	* SPLIT RAIL FENCE		
														STATE			

NOTE:
ALL TEMPORARY PARCELS TO BE OF 24 MONTHS
DURATION.

NOTE:
UNDER NO CIRCUMSTANCES ARE TEMPORARY EASEMENTS TO
BE USED FOR STORAGE OF MATERIAL OR EQUIPMENT BY THE
CONTRACTOR UNLESS NOTED OTHERWISE.

* DENOTES RIGHT OF WAY ENCROACHMENT

2	11-18-05	SPLIT PARCEL 15A TO 15A AND 15B
1	5-18-05	REVISED PARCEL 21OWNER, SPLIT PARCEL 15 TO 15 AND 15A
REV.	DATE	DESCRIPTION
FIELD REVIEW BY		DATE
OWNERSHIP VERIFIED BY		DATE
DATE OF COMPLETION		DATE

FEDERAL PROJECT NO.

PID NO.

STATE JOB NO.

RAW DESIGNER
ADT

RAW REVIEWER
TRB

SUMMARY OF ADDITIONAL
RIGHT OF WAY

GEA / POR -422-18.31/ 0.00

10 / 75

267
332

NET RESIDUE = RECORD AREA - TOTAL PRO - NET TAKE

GRANTEE:
ALL RIGHT-OF-WAY ACQUIRED IN THE NAME
OF THE STATE OF OHIO DEPARTMENT OF
TRANSPORTATION UNLESS OTHERWISE SHOWN.

ALL AREAS IN ACRES																	TRANSPORTATION UNLESS OTHERWISE SHOWN.	
PARCEL NO.	OWNER	SHEET NO.	OWNERS RECORD		AUDITOR'S PARCEL	RECORD AREA	TOTAL P.R.O.	GROSS TAKE	P.R.O. IN TAKE	NET TAKE	STRUC- TURE	NET RESIDUE		TYPE FUND	REMARKS AND PERSONALTY	AS ACQUIRED		
			BOOK	PAGE								LEFT	RIGHT			BOOK	PAGE	
22WD	PENN-VIEW ESTATES, LLC.	38-41	2005007	10784	25-117500	1.300	0				NO	1.300		STATE				
					25-190190	0.900	0.642	0.642	0.642	0.000		0.258		↑				
						2.200	0.642	0.642	0.642	0.000		1.558						
22S								0.021	0	0.021								
22T					25-117500			0.006	0	0.006					DRIVE RECONSTRUCTION AND CULVERT REMOVAL			
					25-190190			0.026	0	0.026								
								0.032	0	0.032								
23WD	KENNETH R. HUMPHREY	38-39	657	194	25-037630	1.500	0.074	0.074	0.074	0.000	NO		1.426		OHIO EDISON V. 189, P. 448 AND V. 426, P. 757 (UNDEFINED WIDTH) NO OVERLAP			
23T								0.037	0	0.037					DRIVE RECONSTRUCTION			
24WD	GARY J. PARNABY JR, AND LORETTA PARNABY	38-41	1412	954	25-108500	2.500	0.138	0.163	0.138	0.025	NO		2.337		* SPLIT RAIL FENCE			
24T								0.029	0	0.029					DRIVE RECONSTRUCTION			
24TI								0.082	0	0.082					DRIVE RECONSTRUCTION			
25WD	AUGUST MILLS AND VIVIAN MARIE MILLS	40-41	1000	964	25-109600	3.000	0.075	0.133	0.075	0.058	NO		2.867					
25T								0.096	0	0.096					DRIVE RECONSTRUCTION			
26WD	STEVE KIRBY AND JULIA A. KIRBY	40-43	1082	420	25-073200	3.390	0.863	0.912	0.863	0.049	NO	2.478						
27WD	JO ANN MARIE SAGAL	40-43	1289	1140	25-190134	3.000	0.042	0.083	0.042	0.041	NO		2.917		OHIO EDISON V. 886, P. 257 (10' EASEMENT)			
					25-190133	3.910	0.074	0.168	0.074	0.094			3.742		LOCATION UNKNOWN			
						6.910	0.116	0.251	0.116	0.135			6.659					
27T								0.039	0	0.039					GRADING			
28WD	JOHN SAGAL AND JO ANN MARIE SAGAL	40-43	858	1143	25-190043	5.820	0.072	0.148	0.072	0.076	NO		5.672		OHIO EDISON V. 873, P. 741 (10' EASEMENT)			
28T								0.133	0	0.133					LOCATION UNKNOWN GRADING AND DRIVE RECONSTRUCTION			
														↓				
														STATE				

NOTE:
ALL TEMPORARY PARCELS TO BE OF 24 MONTHS
DURATION.

NOTE:
UNDER NO CIRCUMSTANCES ARE TEMPORARY EASEMENTS TO
BE USED FOR STORAGE OF MATERIAL OR EQUIPMENT BY THE
CONTRACTOR UNLESS NOTED OTHERWISE.

* DENOTES RIGHT OF WAY ENCROACHMENT

2	6-15-05	22T AUDITOR'S PARCEL NUMBERS ADDED
1	5-18-05	REVISED PARCEL 22 OWNER
REV.	DATE	DESCRIPTION
FIELD REVIEW BY		DATE
OWNERSHIP VERIFIED BY		DATE
DATE OF COMPLETION		DATE

FEDERAL PROJECT NO.

PID NO.

19181

STATE JOB NO.

R/W DESIGNER

ADT

R/W REVIEWER

TRB

SUMMARY OF ADDITIONAL RIGHT OF WAY

GEA / POR - 422-18.31 / 0.00

11 / 75

268
332

NET RESIDUE = RECORD AREA - TOTAL PRO - NET TAKE

GRANTEE:
ALL RIGHT-OF-WAY ACQUIRED IN THE NAME
OF THE STATE OF OHIO DEPARTMENT OF
TRANSPORTATION UNLESS OTHERWISE SHOWN.

ALL AREAS IN ACRES

PARCEL NO.	OWNER	SHEET NO.	OWNERS RECORD		AUDITOR'S PARCEL	RECORD AREA	TOTAL P.R.O.	GROSS TAKE	P.R.O. IN TAKE	NET TAKE	STRUC-TURE	NET RESIDUE		TYPE FUND	REMARKS AND PERSONALTY	AS ACQUIRED	
			BOOK	PAGE								LEFT	RIGHT			BOOK	PAGE
29WD	DANIEL L. NELLIS AND CHERYL L. NELLIS	42-45	20040068	9828	25-062900	4.100	0.460	1.106	0.460	0.646	NO		2.994	STATE			
29T								0.179	0	0.179					DRIVE RECONSTRUCTION		
30WD	RIVER PINES RECREATIONAL VILLAGE, INC. AN OHIO CORPORATION	42-61	1145	548	25-072700 25-072600	60.170 83.220 143.390	3.349 4.771 8.120	3.659 4.879 8.538	3.349 4.771 8.120	0.310 0.108 0.418	NO		56.511 78.341 134.852		OHIO EDISON V. 196, P. 115 (WIDTH UNKNOWN) OHIO EDISON V. 693, P. 928 (BLANKET EASEMENT) PIPELINE EASEMENT V. 700, P. 808 OIL AND GAS LEASE V. 946, P. 81 AND V.700, P. 809 (OVERLAPS 30WD BY 0.418 ACRES) CHANNEL AGREEMENTS (3) V. 205, P. 354 & P. 355 DRIVE RECONSTRUCTION DRIVE RECONSTRUCTION DRIVE RECONSTRUCTION (2) * FENCE AND SIGN		
30S								0.008	0	0.008							
30CH								0.088	0	0.088							
30T								0.021	0	0.021							
30T1								0.010	0	0.010							
30T2								0.041	0	0.041							
31WD	ARLENE EVERETT	44-47	1291 734 495	1196 754 884	25-018500	2.000	0.172	0.192	0.172	0.020	NO		1.808				
32WD	STACY SIMMS AND LISA SIMMS	50-53 72-73	1044	388	25-080500	3.630	0.669	0.777	0.669	0.108	S		2.853		OHIO EDISON V. 189, P. 447 OVERLAP 32WD BY 0.084 ACRES CHANNEL AGREEMENT V. 205, P. 357 & P. 361 TO BE ACQUIRED IN THE NAME OF OHIO EDISON * SIGN		
32U								0.091	0	0.091							
33WD	JERRY R. JACOBS AND LINDA M. JACOBS, FKA LINDA M. McGRANAHAN	52-55 72-73	1001 607 513	209 443 1134	25-052000 25-190319 25-051900	1.240 0.460 0.280 1.980	0.374 0.069 0.031 0.474	0.473 0.069 0.045 0.587	0.374 0.069 0.031 0.474	0.099 0 0.014 0.113	NO		0.767 0.391 0.235 1.393		OHIO EDISON V. 189, P. 447 AND V. 196, P. 115 OVERLAPS 33WD BY 0.081 ACRES		
33U								0.068	0	0.068					TO BE ACQUIRED IN THE NAME OF OHIO EDISON		
34WD	JERRY R. JACOBS AND LINDA M. JACOBS	54-61	962 1059	1114 1155	25-016400 25-190206	27.920 0.920 28.840	0.861 0.138 0.999	1.065 0 1.065	0.861 0 0.861	0.204 0 0.204	NO		26.855 0.782 27.637		OHIO EDISON V. 189, P. 447 OVERLAPS 34WD BY 0.174 ACRES OIL AND GAS LEASE V. 942, P. 154 (BLANKET LEASE)OVERLAPS 34WD BY 0.204 ACRES CHANNEL EASEMENT V. 225, P. 417 DRIVE RECONSTRUCTION TO BE ACQUIRED IN THE NAME OF OHIO EDISON 34T OVERLAPS 34U BY 0.006 ACRES		
34T								0.044	0	0.044							
34U								0.172	0	0.172							
35WD	MARTIN K. ROACH AND DIANE T. ROACH	60-61	1259	1187	25-011300	2.000	0.138	0.165	0.138	0.027	NO		1.835				
35T								0.026	0	0.026				STATE	DRIVE RECONSTRUCTION		

NOTE:
ALL TEMPORARY PARCELS TO BE OF 24 MONTHS
DURATION.

NOTE:
UNDER NO CIRCUMSTANCES ARE TEMPORARY EASEMENTS TO
BE USED FOR STORAGE OF MATERIAL OR EQUIPMENT BY THE
CONTRACTOR UNLESS NOTED OTHERWISE.

* DENOTES RIGHT OF WAY ENCROACHMENT

12/75

269
332

GEA / POR - 422-18.31 / 0.00

SUMMARY OF ADDITIONAL
RIGHT OF WAY

FEDERAL
PROJECT NO.
19181

PID NO.

STATE JOB NO.

R/W DESIGNER
ADT

R/W REVIEWER
TRB

NET RESIDUE = RECORD AREA - TOTAL PRO - NET TAKE

GRANTEE:
ALL RIGHT-OF-WAY ACQUIRED IN THE NAME
OF THE STATE OF OHIO DEPARTMENT OF
TRANSPORTATION UNLESS OTHERWISE SHOWN.

ALL AREAS IN ACRES

PARCEL NO.	OWNER	SHEET NO.	OWNERS RECORD		AUDITOR'S PARCEL	RECORD AREA	TOTAL P.R.O.	GROSS TAKE	P.R.O. IN TAKE	NET TAKE	STRUC-TURE	NET RESIDUE		TYPE FUND	REMARKS AND PERSONALTY	AS ACQUIRED	
			BOOK	PAGE								LEFT	RIGHT			BOOK	PAGE
36WD	JUDITH A. CHILKOWSKI, TRUSTEE UTD SEPTEMBER 28, 1995	60-63	1030	532	25-011600	5.190	0.265	0.299	0.265	0.034	NO		4.891	STATE	OHIO EDISON V. 711, P. 726 OVERLAPS 36WD BY 0.008 ACRES		
	PAUL H. CHILKOWSKI, TRUSTEE UTD SEPTEMBER 28, 1995		1030	535											PIPELINE EASEMENT V. 698, P. 669 OIL AND GAS LEASE V. 698, P. 667 OVERLAPS 36WD BY 0.034 ACRES		
36U								0.006	0	0.006					TO BE ACQUIRED IN THE NAME OF OHIO EDISON		
36T								0.009	0	0.009					DRIVE RECONSTRUCTION		
37WD	JAMES SOLTIS AND MARY ALICE SOLTIS, TRUSTEES, OR THEIR SUCCESSORS IN TRUST, UNDER THE JAMES AND MARY ALICE SOLTIS LIVING TRUST DATED NOVEMBER 30, 1995 AND ANY AMENDMENTS THERETO	60-65	1036	627	25-104300 25-104200	2.970 4.500 7.470	0.577 1.007 1.584	0.699 1.052 1.751	0.577 1.007 1.584	0.122 0.045 0.167	NO	2.271 3.448 5.719					
37T								0.025	0	0.025					DRIVE RECONSTRUCTION (2)		
38WD	HERBERT OLMSTEAD, AKA HERBERT BRUCE OLMSTEAD, AKA HERBERT B. OLMSTEAD THERESA OLMSTEAD	62-65	710 508 246	357 134 215	25-066000 25-190189	0.930 0.570 1.500	0.203 0.140 0.343	0.305 0.171 0.476	0.203 0.140 0.343	0.102 0.031 0.133	NO		0.625 0.399 1.024				
38T								0.006	0	0.006					DRIVE RECONSTRUCTION		
38TI								0.018	0	0.018					DRIVE RECONSTRUCTION		
39WD	CARL B. WILSON AND BETTY J. WILSON	64-65	635 232	831 310	25-119900	2.730	0.509	0.509	0.509	0.000	NO	2.221			10' CHANNEL AGREEMENT		
39T								0.019	0	0.019					DRIVE RECONSTRUCTION		
40WD	TARA L. DEVOLL-WILSON	64-67	1320	62			0.040	0.040	0.040	0.000					10' CHANNEL AGREEMENT		
40WDV	**						0.115	0.115	0.115	0.000							
					25-190370	2.350	0.155	0.155	0.155	0.000		2.195					
41WD	MICHAEL SHAWN JACKSON, AKA MICHAEL S. JACKSON JAIME L. JACKSON	64-67	0095 202	32 296	250440000-021.007 250440000-021.009	3.457 4.000 7.457	0.113 0.105 0.218	0.202 0.190 0.392	0.113 0.105 0.218	0.089 0.085 0.174	NO		3.255 3.810 7.065				
42	NOT USED																
														STATE			

NOTE:
ALL TEMPORARY PARCELS TO BE OF 24 MONTHS
DURATION.

** ACQUIRED IN THE NAME OF
GEAUGA COUNTY COMMISSIONERS

NOTE:
UNDER NO CIRCUMSTANCES ARE TEMPORARY EASEMENTS TO
BE USED FOR STORAGE OF MATERIAL OR EQUIPMENT BY THE
CONTRACTOR UNLESS NOTED OTHERWISE.

* DENOTES RIGHT OF WAY ENCROACHMENT

REV.	DATE	DESCRIPTION
FIELD REVIEW BY		DATE
OWNERSHIP VERIFIED BY		DATE
DATE OF COMPLETION		DATE

FEDERAL
PROJECT NO.

PID NO.
19181

STATE JOB NO.

R/W DESIGNER
ADT
R/W REVIEWER
TRB

SUMMARY OF ADDITIONAL
RIGHT OF WAY

GEA / POR-422-18.31 / 0.00

13 / 75

270
332

GRANTEE:
ALL RIGHT-OF-WAY ACQUIRED IN THE NAME
OF THE STATE OF OHIO DEPARTMENT OF
TRANSPORTATION UNLESS OTHERWISE SHOWN.

PARCEL NO.	OWNER	SHEET NO.	OWNERS	RECORD	AUDITOR'S	RECORD	TOTAL	GROSS	P.R.O. IN	NET	STRUC-TURE	NET RESIDUE		TYPE FUND	REMARKS AND PERSONALTY	AS ACQUIRED	
			BOOK	PAGE	PARCEL	AREA	P.R.O.	TAKE	TAKE	TAKE		LEFT	RIGHT			BOOK	PAGE
43WD	RICHARD LACKNER	66-69	0978	65	25-0440000-			0.217	0.000	0.217	NO			STATE			
43WDV	***	74-75			021.001			0.619	0.361	0.258				↑			
						2.500	0.361	0.836	0.361	0.475		1.664					
43T								0.038	0	0.038					GRADING AND DRIVE RECONSTRUCTION		
44WD	JEFFREY L. MILLER AND TARA L. MILLER	66-69	0425	94	25-0440000- 021.010	9.194	0.166	0.289	0.166	0.123	NO		8.905				
45WD	JENNIFER R. ALNOUBANI	68-69	200220536		25-0440000- 021.000	5.000	0.138	0.233	0.138	0.095	NO		4.767		* WOOD FENCE		
45T								0.006	0	0.006					DRIVE RECONSTRUCTION		
46WD	RONALD MATHENY AND PATRICIA A. MATHENY	68-69	200433072		25-0440000- 021.002	2.420	0.107	0.133	0.000	0.133	NO	2.180					
47WDV	** JAMES W. YOUNG AND JENNIFER L. YOUNG	66-67 74-75	1700	509	25-001700	2.000	0.140	0.140	0.140	0.000	NO	1.860			OHIO EDISON V. 205, P. 567 (BLANKET EASEMENT) NO OVERLAP		
47T								0.023	0	0.023					DRIVE RECONSTRUCTION		
48	DARLENE BEARD	74-75	1289 1216	155 595	25-003400	65.480									NO R/W REQUIRED OHIO EDISON V. 205, P. 562 (BLANKET EASEMENT) PIPELINE EASEMENT V. 696, P. 492 AND V. 727, P.595 OIL AND GAS LEASE V. 696, P. 493 AND V. 727, P. 593		
49	NOT USED																
														↓ STATE			

TRB	4/14/06	DELETED 48T
TRB	2/06/06	REV 43WD, 43WDV, 46WD, 47T & 48T
REV.	DATE	DESCRIPTION
FIELD REVIEW BY		DATE
OWNERSHIP VERIFIED BY		DATE
DATE OF COMPLETION		DATE

GEA / POR-422-18.31 / 0.00

14 / 75

$$\frac{271}{332}$$

GRANTEE:
ALL RIGHT-OF-WAY ACQUIRED IN THE NAME
OF THE STATE OF OHIO DEPARTMENT OF
TRANSPORTATION UNLESS OTHERWISE SHOWN.

[illegible]

NOTE:
ALL TEMPORARY PARCELS TO BE OF 24 MONTHS
DURATION.

			GEA /
2	2-6-06	REVISED 57T TAKE	
1	5-18-05	REVISED PARCEL 57 OWNER	15 / 75
REV.	DATE	DESCRIPTION	
FIELD REVIEW BY		DATE	272 332
OWNERSHIP VERIFIED BY		DATE	
DATE OF COMPLETION		DATE	

STRUCTURE KEY:

- RESIDENTIAL BUILDING
- COMMERCIAL BUILDING
- OUTBUILDING

T-6-N, R-6-W
SECTION 18, PARKMAN TOWNSHIP
GEAUGA COUNTY

WASTE
TREATMENT

2
25-190046
JULIE R. DOLEZAL
(NO R/W REQUIRED)

BEGIN SHEET STA. 940+00 U.S. 422

MATCH LINE STA. 945+00 U.S. 422
SEE SHEET NO. 18

MONUMENT LEGEND

- EXISTING $\odot$ MONUMENT
- PROPOSED $\odot$ MONUMENT
- EXISTING $\odot$ MONUMENT REMOVED AND REPLACED
- EXISTING RIGHT OF WAY MONUMENT
- PROPOSED RIGHT OF WAY MONUMENT
- RAILROAD SPIKE FOUND
- RAILROAD SPIKE SET
- I.R.P.F. IRON PIN FOUND
- I.R.P.F. IRON PIN FOUND W/ ID CAP
- I.R.S. IRON PIN SET W/ ID CAP
- R.P.F. IRON PIPE FOUND
- R.P.S. IRON PIPE SET
- R.K.F. P.K. NAIL FOUND
- R.K.S. P.K. NAIL SET

$\odot$ S.H. 325
CURVE DATA (EXISTING)

P.I. STA. = 943+79.28
 Δ = $66^{\circ} 11' 30''$
 Dc = $2^{\circ} 30' 01''$
 R = 2291.63'
 T = 1493.65'
 L = 2647.43'
 E = 443.80'

$\odot$ CONST. & R/W
CURVE DATA

P.I. STA. = 943+70.00
 Δ = $66^{\circ} 11' 30''$
 Dc = $2^{\circ} 30' 56''$
 R = 2277.63'
 T = 1484.53'
 L = 2631.26'
 E = 441.09'

STA. 942+67.35
BEGIN ACQUISITION

NOTE:
THE EXISTING RIGHT OF WAY WIDTH AND LOCATION
WERE DETERMINED USING DOCUMENTATION ON FILE
FROM THE OHIO DEPARTMENT OF TRANSPORTATION,
DISTRICT 12, OFFICE, GARFIELD HEIGHTS, OHIO.
WARREN BURTON ROAD, S.H. 325, SECTION F (PART)

TRB	4-10-06	OWNERS NAME PARCEL 1
REV. BY	DATE	DESCRIPTION
DATE COMPLETED		

0 10 20 40
HORIZONTAL
SCALE IN FEET

PID NO.

19181

R/W DESIGNER
ADT

R/W REVIEWER
TRB

RIGHT OF WAY PLAN

STA. 940+00 TO STA. 945+00


GEA / POR-422-18.31 / 0.00

16 / 75

273
332

T-6-N, R-6-W
SECTION 18, PARKMAN TOWNSHIP
GEAUGA COUNTY

2
25-190046
JULIE R. DOLEZAL
(NO R/W REQUIRED)

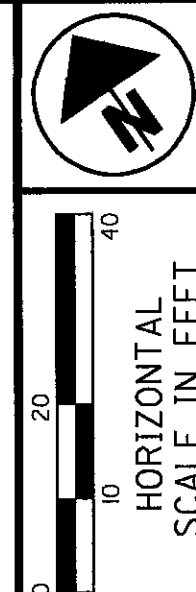

PID NO.
19181


R/W DESIGNER
ADT
R/W REVIEWER
TRB

RIGHT OF WAY PLAN
STA. 940+00 TO STA. 945+00

GEA / POR-422-18.31/ 0.00

17 / 75

274
332

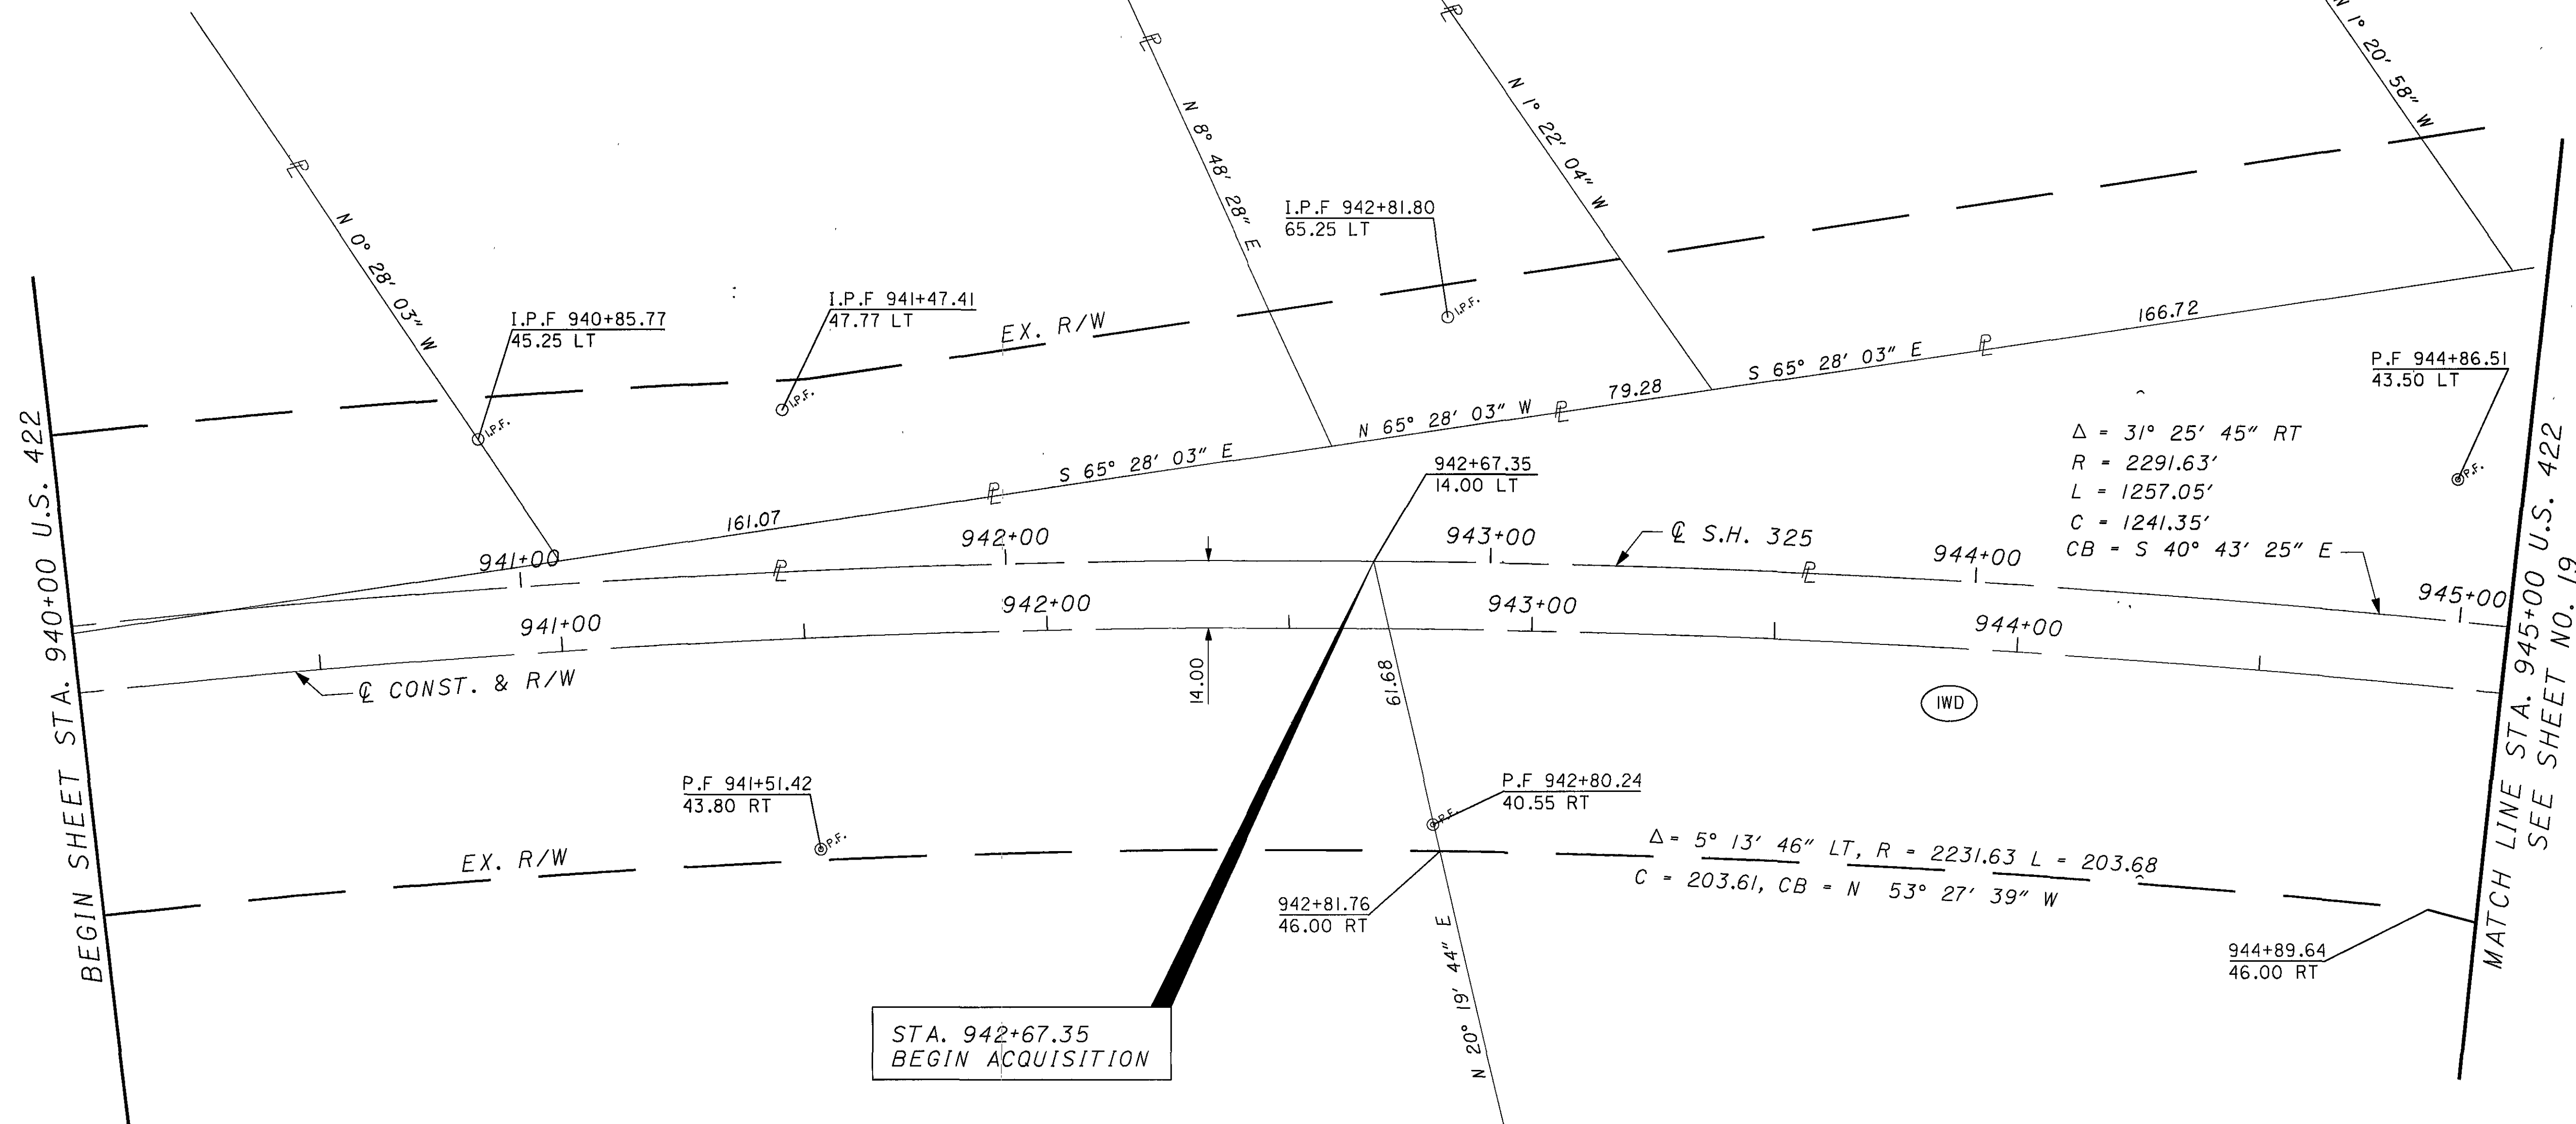

MONUMENT LEGEND

- ◻ EXISTING C MONUMENT
- ◻ PROPOSED C MONUMENT
- ◻ EXISTING C MONUMENT REMOVED AND REPLACED
- ⊙ EXISTING RIGHT OF WAY MONUMENT
- PROPOSED RIGHT OF WAY MONUMENT
- ✕ RAILROAD SPIKE FOUND
- ✕ RAILROAD SPIKE SET
- I.P.F. IRON PIN FOUND
- ⊙ I.P.F. IRON PIN FOUND W/ ID CAP
- I.P.S. IRON PIN SET W/ ID CAP
- ⊙ R.F. IRON PIPE FOUND
- ⊙ R.S. IRON PIPE SET
- P.K.F. P.K. NAIL FOUND
- P.K.S. P.K. NAIL SET

**Q S.H. 325
CURVE DATA (EXISTING)**

P.I. STA. = 943+79.28
Δ = 66° 11' 30"
Dc = 2° 30' 01"
R = 2291.63'
T = 1493.65'
L = 2647.43'
E = 443.80'

**Q CONST. & R/W
CURVE DATA**

P.I. STA. = 943+70.00
Δ = 66° 11' 30"
Dc = 2° 30' 56"
R = 2277.63'
T = 1484.53'
L = 2631.26'
E = 441.09'

NOTE:
THE EXISTING RIGHT OF WAY WIDTH AND LOCATION
WERE DETERMINED USING DOCUMENTATION ON FILE
FROM THE OHIO DEPARTMENT OF TRANSPORTATION,
DISTRICT 12, OFFICE, GARFIELD HEIGHTS, OHIO.
WARREN BURTON ROAD, S.H. 325, SECTION F (PART)

TRB	4-10-06	OWNERS NAME PARCEL 1
REV. BY	DATE	DESCRIPTION
DATE COMPLETED		

T-6-N, R-6-W
SECTION 18, PARKMAN TOWNSHIP
GEAUGA COUNTY

25-190046
JULIE R. DOLEZAL
(NO R/W REQUIRED)

25-125100
FREDERICK A. FISHER

BEGIN PROJECT
STA. 949+10.40
S.L.M. 18.31

CL OLD MAIN MARKET ROAD
R = 286.45, L = 202.27
C = 198.10, CB = S 45°14'17" E
Δ = 40°27'31"

S 25° 00' 32" E

3WD

CONST. LIMITS

WOODED

12" DOGWOOD
10" DOGWOOD
12" DOGWOOD
10" DOGWOOD

8"-10" PINES

8"-10" PINES

946+00

947+00

948+00

949+00

950+00

946+00

947+00

948+00

949+00

CL CONST. & R/W

12" STM.

12" STM.

12" STM.

12" STM.

BEGIN WORK
STA 947+37.00

8"-12" PINES

IWD

8"-12" PINES

EX. R/W

CONST. LIMITS

* FENCE ENCROACHMENT
(SEE SHEET 16)

CL CONST. & R/W
CURVE DATA

P.I. STA. = 943+70.00
Δ = 66° 11' 30"
Dc = 2° 30' 56"
R = 2277.63'
T = 1484.53'
L = 2631.26'
E = 441.09'

25-068900
CURTIS A. HUFFMAN

OIL AND GAS LEASE TO
THE CLINTON OIL CO.
DV 722, PG 215
(BLANKET EASEMENT)

OIL AND GAS LEASE TO
PIONEER RESOURCES, INC.
DV 715, PG 372
(BLANKET EASEMENT)


ELEC. EASEMENT TO
THE OHIO PUBLIC SERVICE CO.
(NOW KNOWN AS OHIO EDISON CO.)
DV 205, PG 304
(WITHIN R/W OF US 422)

CL S.H. 325
CURVE DATA (EXISTING)

P.I. STA. = 943+79.28
Δ = 66° 11' 30"
Dc = 2° 30' 01"
R = 2291.63'
T = 1493.65'
L = 2647.43'
E = 443.80'

SEE SHEET NO. 16
MATCH LINE STA. 945+00 U.S. 422

MATCH LINE STA. 950+00 U.S. 422
SEE SHEET NO. 20

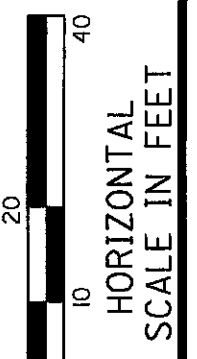

PID NO.

19181

R/W DESIGNER

ADT

R/W REVIEWER

TRB

RIGHT OF WAY PLAN

STA. 945+00 TO STA. 950+00

GEA / POR-422-18.31 / 0.00

18 / 75

275
332

TRB	4-10-06	OWNERS NAME PARCEL 1
REV. BY	DATE	DESCRIPTION
DATE COMPLETED		

T-6-N, R-6-W
SECTION 18, PARKMAN TOWNSHIP
GEAUGA COUNTY

25-190046
JULIE R. DOLEZAL
(NO R/W REQUIRED)

25-125100
FREDERICK A. FISHER

25-068900
CURTIS A. HUFFMAN

SEE SHEET NO. 17
MATCH LINE STA. 945+00 U.S. 422

MATCH LINE STA. 950+00 U.S. 422
SEE SHEET NO. 21

- MONUMENT LEGEND**
- ☐ EXISTING C MONUMENT
 - ▣ PROPOSED C MONUMENT
 - ☐ EXISTING C MONUMENT REMOVED AND REPLACED
 - ⊙ EXISTING RIGHT OF WAY MONUMENT
 - PROPOSED RIGHT OF WAY MONUMENT
 - ⚡ RAILROAD SPIKE FOUND
 - ⚡ RAILROAD SPIKE SET
 - I.P.F. IRON PIN FOUND
 - ⊙ I.P.F. IRON PIN FOUND W/ ID CAP
 - I.P.S. IRON PIN SET W/ ID CAP
 - ⊙ I.P.F. IRON PIPE FOUND
 - ⊙ I.P.S. IRON PIPE SET
 - ⊙ P.K.F. P.K. NAIL FOUND
 - P.K.S. P.K. NAIL SET

**C CONST. & R/W
CURVE DATA**

P.I. STA. = 943+70.00
 $\Delta = 66^\circ 11' 30''$
 $Dc = 2^\circ 30' 56''$
 $R = 2277.63'$
 $T = 1484.53'$
 $L = 2631.26'$
 $E = 441.09'$

**C S.H. 325
CURVE DATA (EXISTING)**

P.I. STA. = 943+79.28
 $\Delta = 66^\circ 11' 30''$
 $Dc = 2^\circ 30' 01''$
 $R = 2291.63'$
 $T = 1493.65'$
 $L = 2647.43'$
 $E = 443.80'$

TRB	4-10-06	OWNERS NAME PARCEL 1
REV. BY	DATE	DESCRIPTION
DATE COMPLETED		

0 20 40
HORIZONTAL
SCALE IN FEET

PID NO.

19181

R/W DESIGNER

ADT

R/W REVIEWER

TRB


RIGHT OF WAY PLAN

STA. 945+00 TO STA. 950+00

GEA / POR-422-18.31 / 0.00

19 / 75

276
332

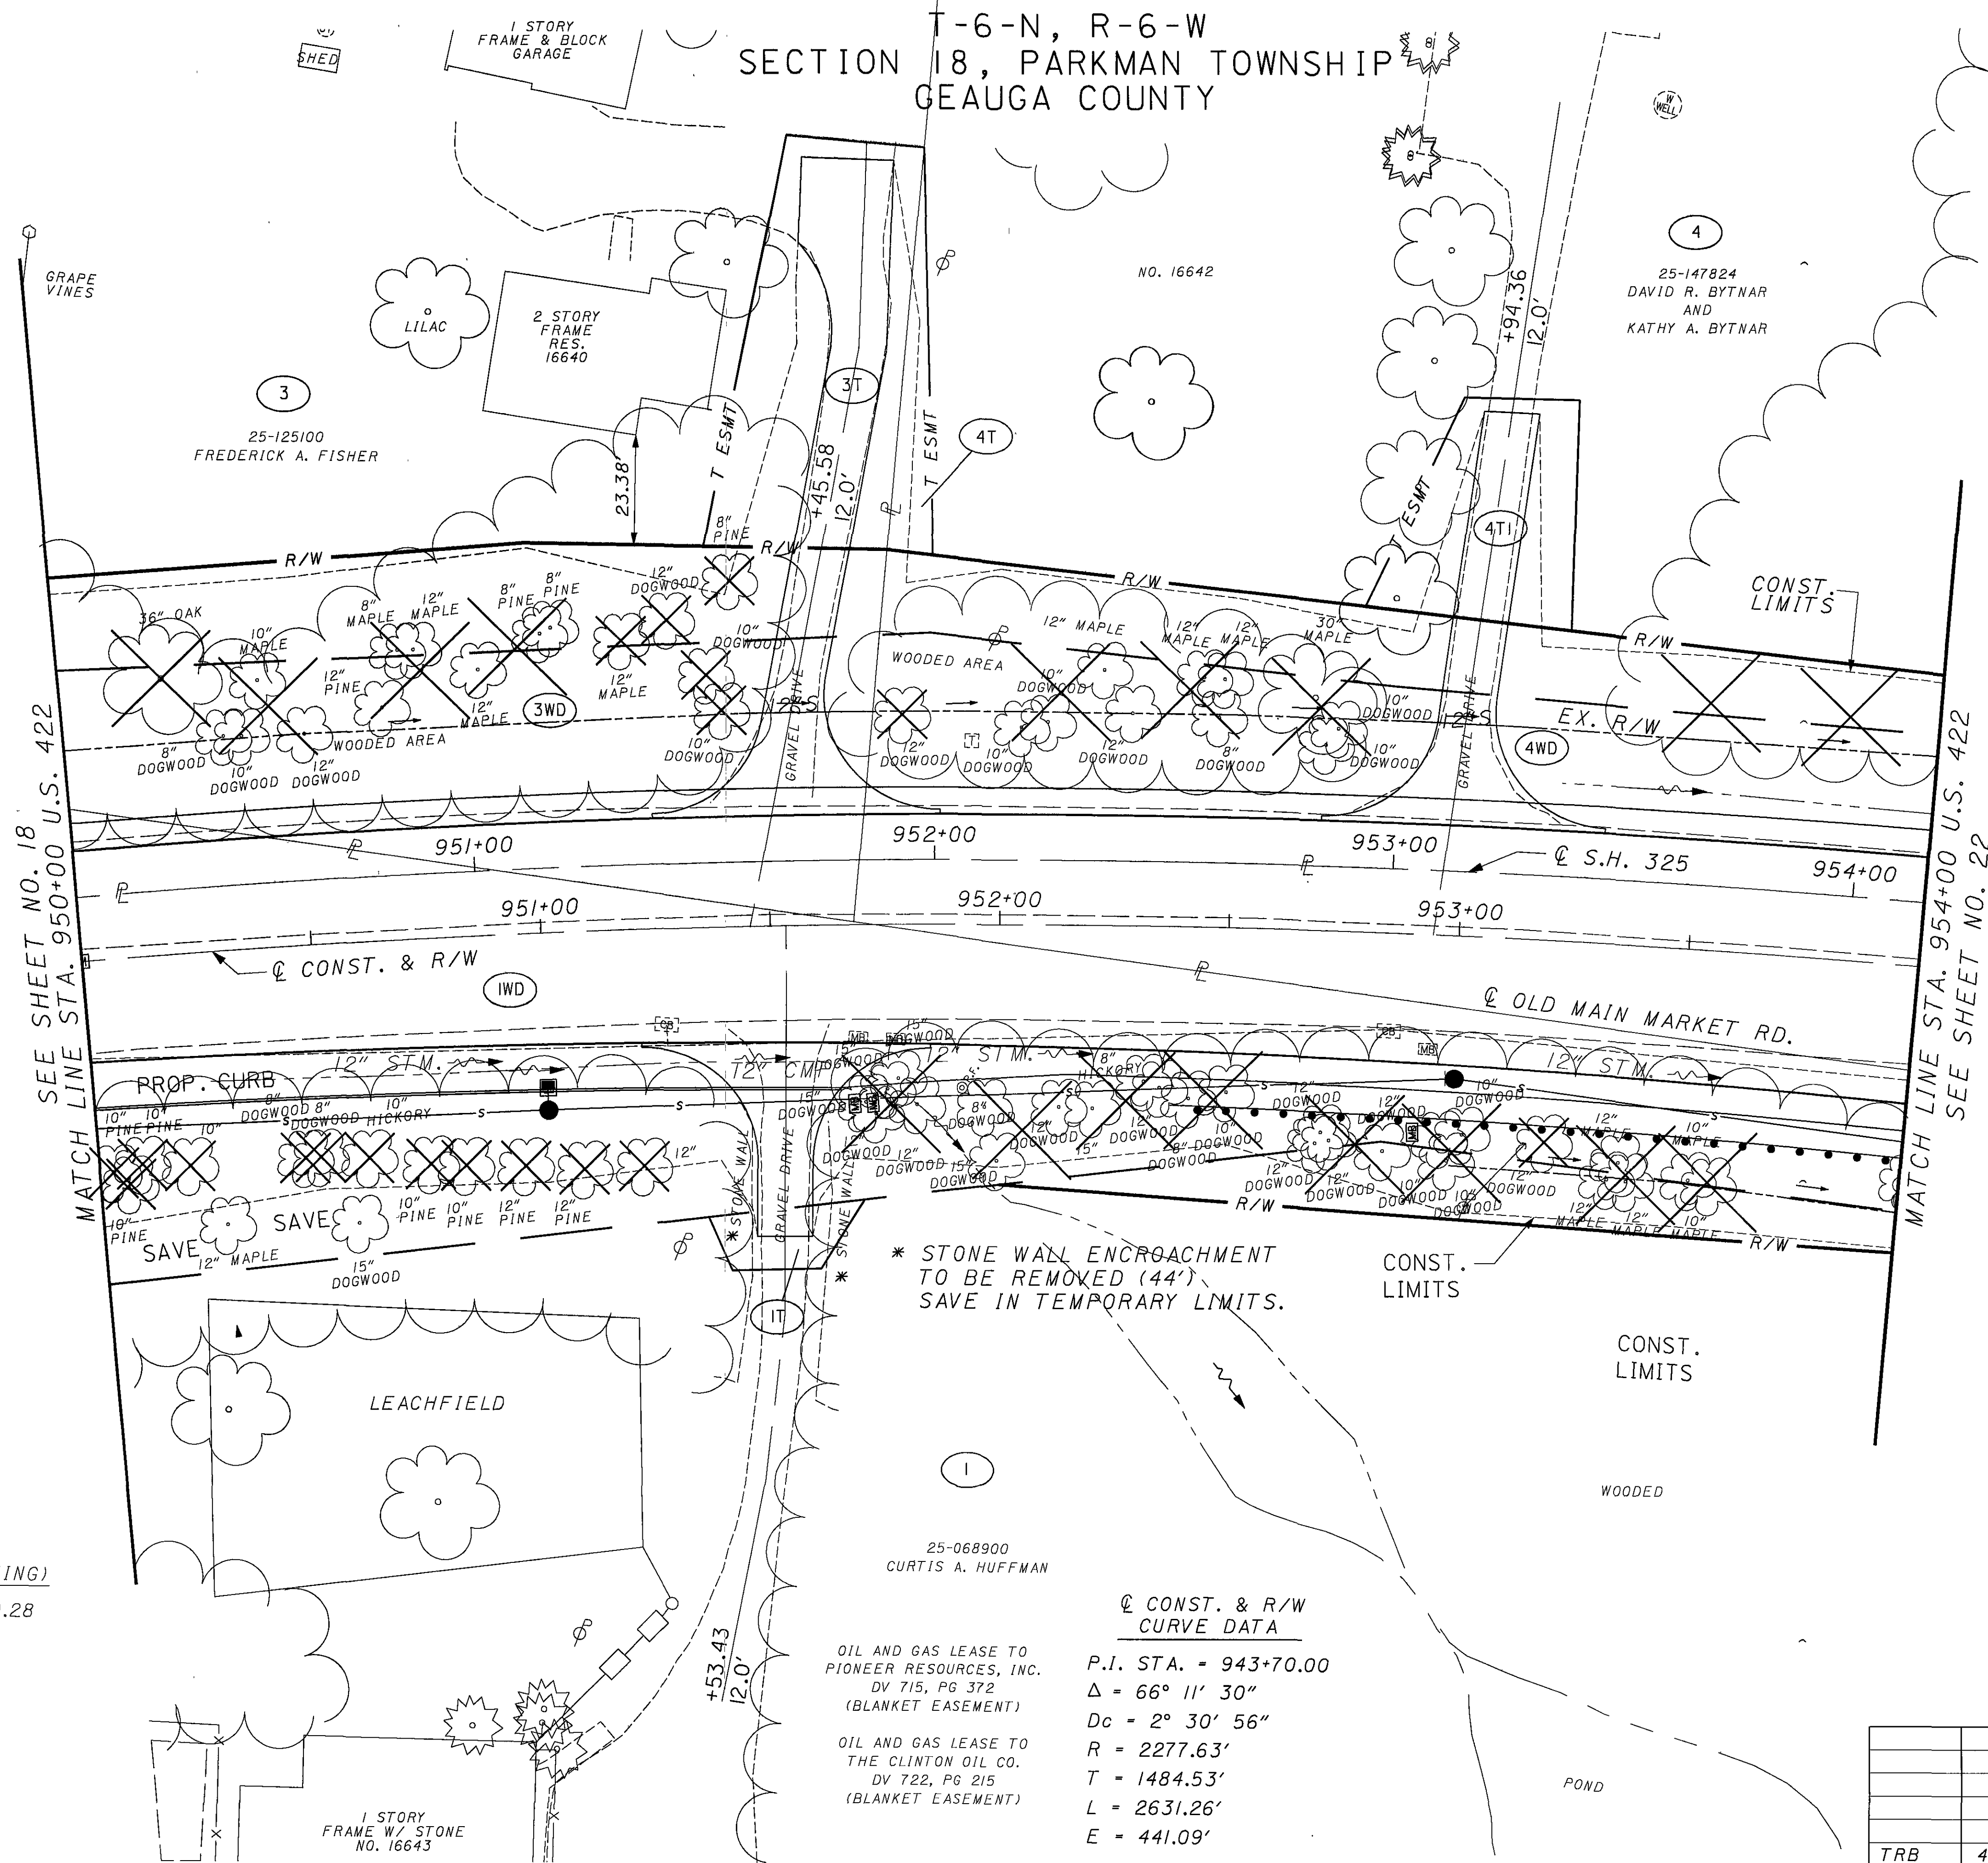

§ S.H. 325
 CURVE DATA (EXISTING)

P.I. STA. = 943+79.28
 $\Delta = 66^\circ 11' 30''$
 $D_c = 2^\circ 30' 01''$
 $R = 2291.63'$
 $T = 1493.65'$
 $L = 2647.43'$
 $E = 443.80'$

§ CONST. & R/W
 CURVE DATA


P.I. STA. = 943+70.00
 $\Delta = 66^\circ 11' 30''$
 $D_c = 2^\circ 30' 56''$
 $R = 2277.63'$
 $T = 1484.53'$
 $L = 2631.26'$
 $E = 441.09'$

OIL AND GAS LEASE TO
 PIONEER RESOURCES, INC.
 DV 715, PG 372
 (BLANKET EASEMENT)

OIL AND GAS LEASE TO
 THE CLINTON OIL CO.
 DV 722, PG 215
 (BLANKET EASEMENT)

TRB	4-10-06	OWNERS NAME PARCEL 1
REV. BY	DATE	DESCRIPTION
DATE COMPLETED		

T-6-N, R-6-W
SECTION 18, PARKMAN TOWNSHIP
GEAUGA COUNTY

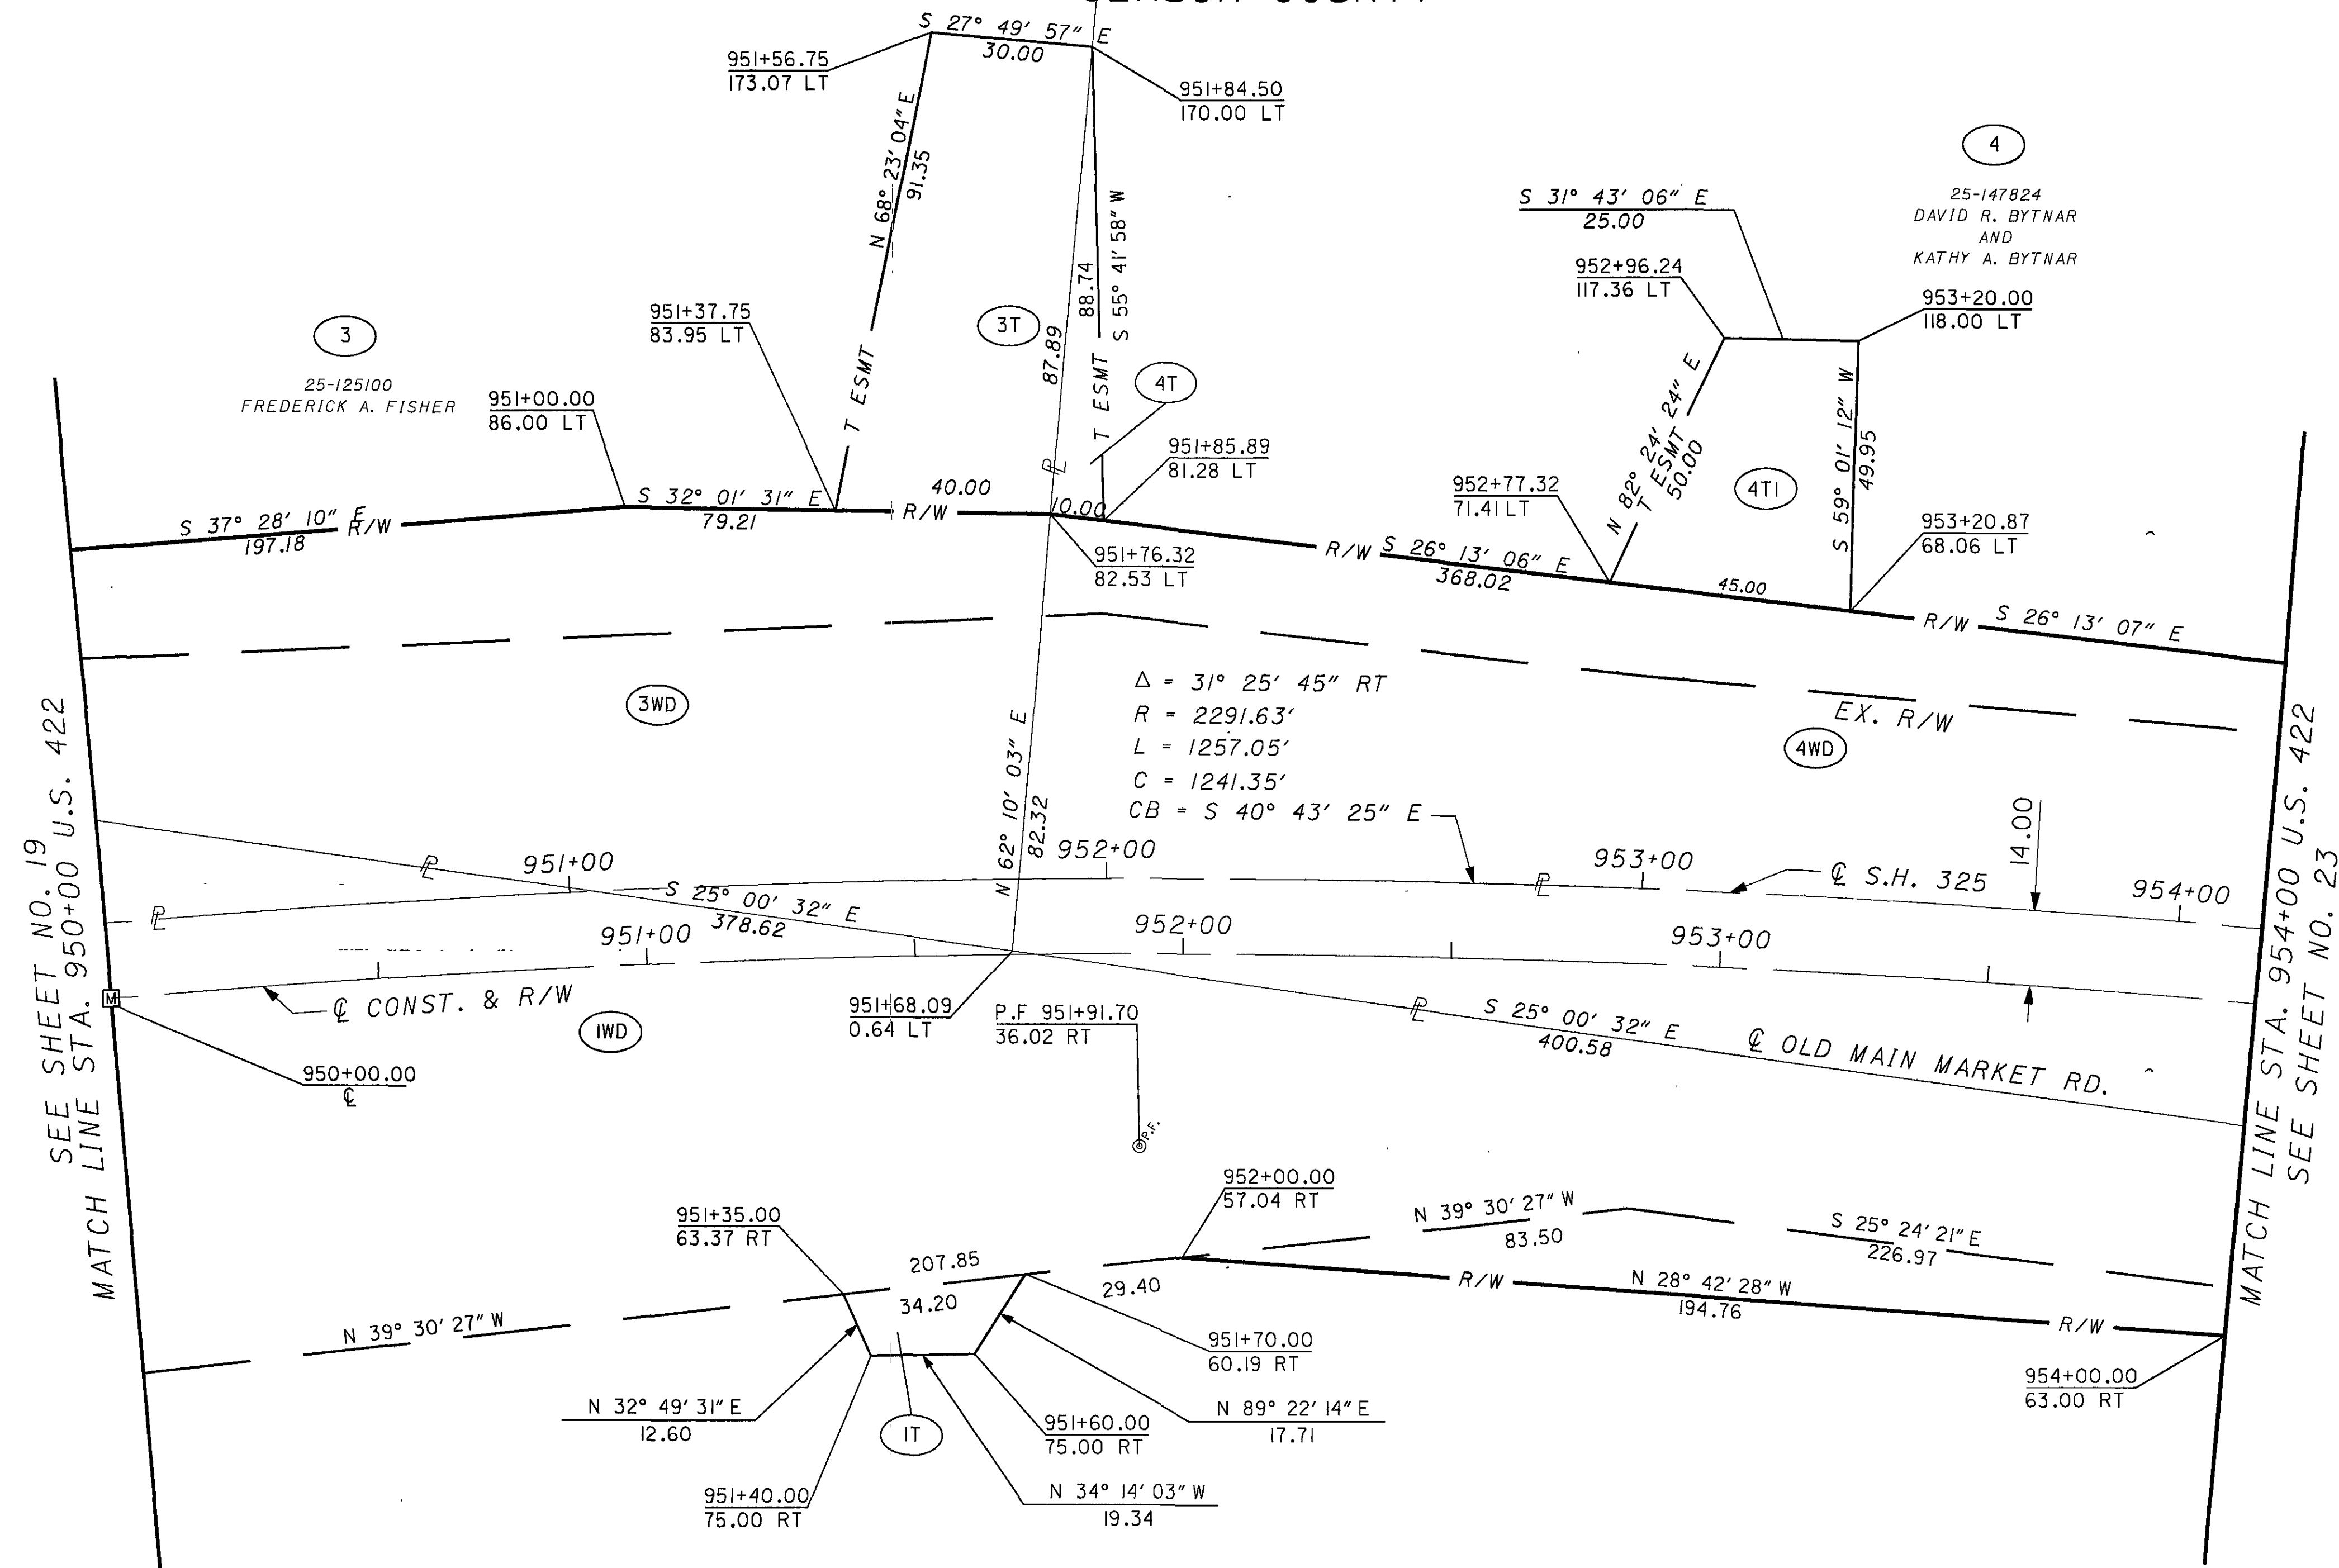

MONUMENT LEGEND

- ◻ EXISTING $\odot$ MONUMENT
- ◻ PROPOSED $\odot$ MONUMENT
- ◻ EXISTING $\odot$ MONUMENT REMOVED AND REPLACED
- ◉ EXISTING RIGHT OF WAY MONUMENT
- PROPOSED RIGHT OF WAY MONUMENT
- ✕ RAILROAD SPIKE FOUND
- ✕ RAILROAD SPIKE SET
- I.R.F. IRON PIN FOUND
- I.R.F. IRON PIN FOUND W/ ID CAP
- I.R.S. IRON PIN SET W/ ID CAP
- R.F. IRON PIPE FOUND
- R.S. IRON PIPE SET
- R.K.F. P.K. NAIL FOUND
- R.K.S. P.K. NAIL SET

$\odot$ S.H. 325
CURVE DATA (EXISTING)

P.I. STA. = 943+79.28
 Δ = 66° 11' 30"
 D_c = 2° 30' 01"
 R = 2291.63'
 T = 1493.65'
 L = 2647.43'
 E = 443.80'

$\odot$ CONST. & R/W
CURVE DATA

P.I. STA. = 943+70.00
 Δ = 66° 11' 30"
 D_c = 2° 30' 56"
 R = 2277.63'
 T = 1484.53'
 L = 2631.26'
 E = 441.09'

TRB	8-25-06	4WD $\odot$ DISTANCE
TRB	4-10-06	OWNERS NAME PARCEL 1
REV. BY	DATE	DESCRIPTION
DATE COMPLETED		

0 20 40
HORIZONTAL
SCALE IN FEET

PID NO.

19181

RIGHT OF WAY PLAN

STA. 950+00 TO STA. 954+00

GEA/POR-422-18.31/0.00

21 / 75

DATE COMPLETED

278
332


T-6-N, R-6-W
SECTION 18, PARKMAN TOWNSHIP
GEAUGA COUNTY

Q S.H. 325
CURVE DATA (EXISTING)

P.I. STA. = 943+79.28
Δ = 66° 11' 30"
Dc = 2° 30' 01"
R = 2291.63'
T = 1493.65'
L = 2647.43'
E = 443.80'

Q CONST. & R/W
CURVE DATA

P.I. STA. = 943+70.00
Δ = 66° 11' 30"
Dc = 2° 30' 56"
R = 2277.63'
T = 1484.53'
L = 2631.26'
E = 441.09'

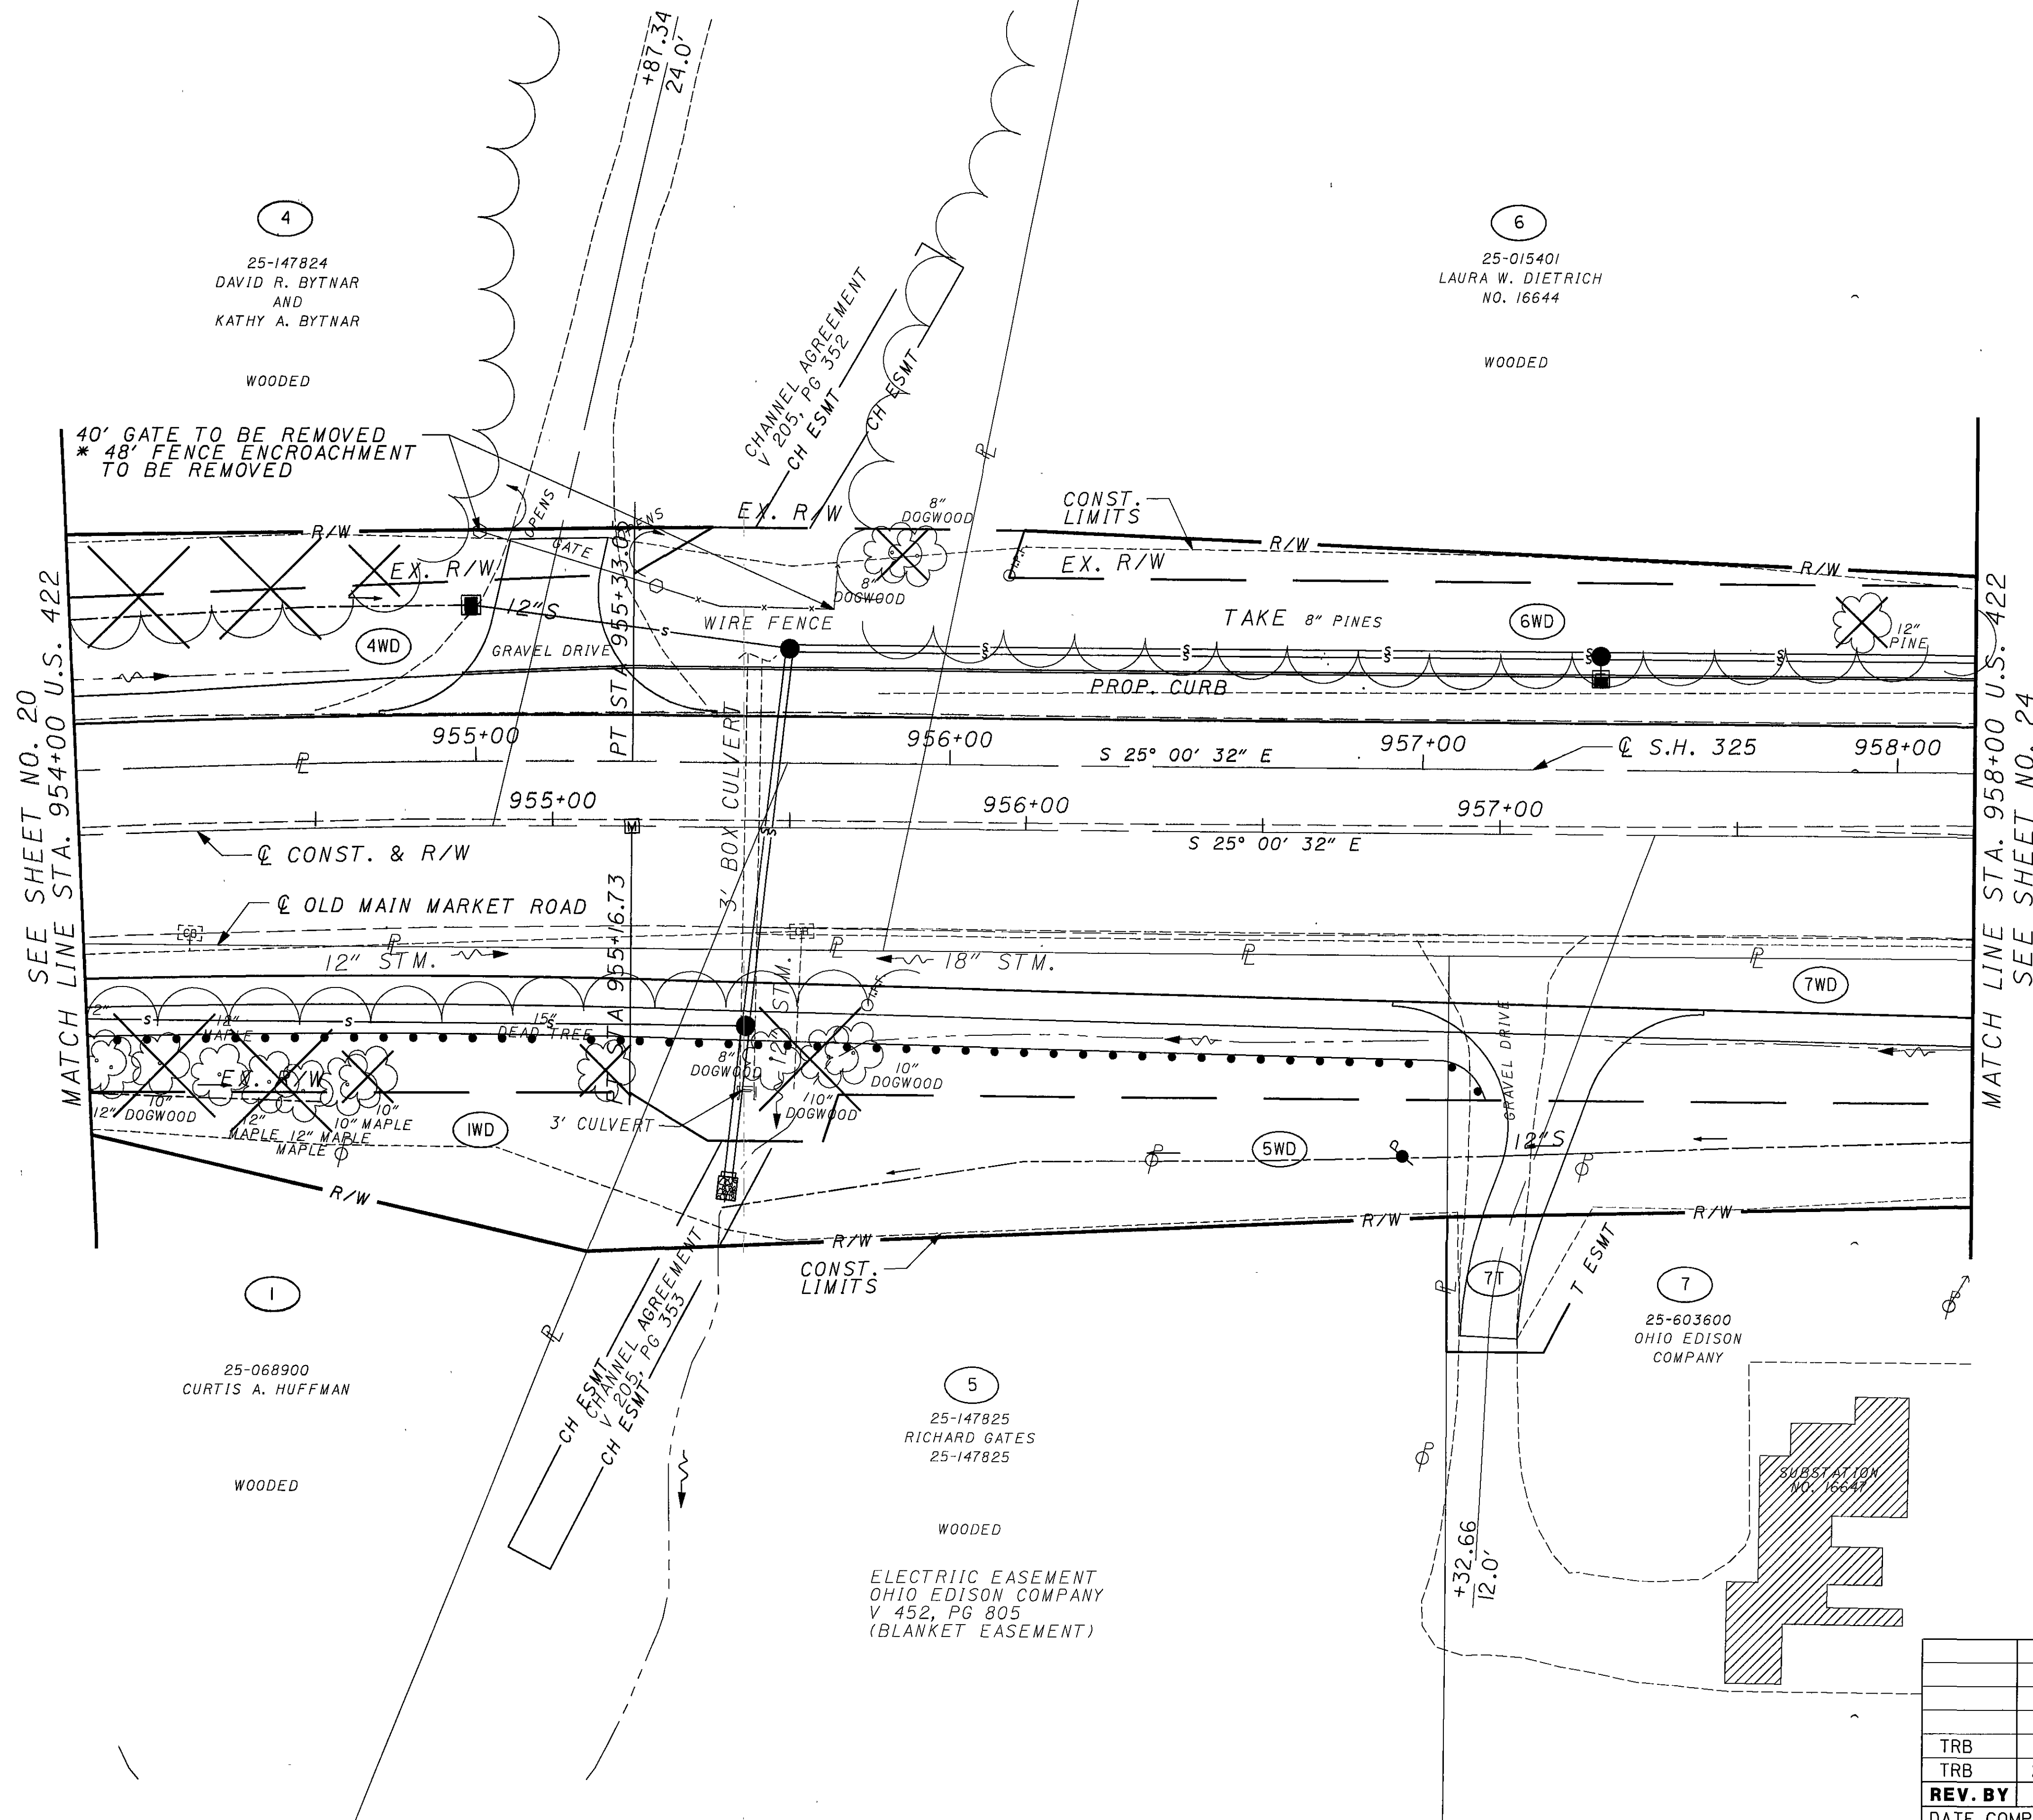

REV. BY	DATE	DESCRIPTION
TRB	4-10-06	OWNERS NAME PARCEL 1
TRB	2-6-06	RELOCATED POLE PARCEL 5
DATE COMPLETED		

0 10 20 30
HORIZONTAL
SCALE IN FEET

PID NO.
19181

R/W DESIGNER
ADT

R/W REVIEWER
TRB


RIGHT OF WAY PLAN
STA. 954+00 TO STA. 958+00

GEA / POR-422-18.31 / 0.00

22 / 75

279
332

T-6-N, R-6-W
SECTION 18, PARKMAN TOWNSHIP
GEAUGA COUNTY

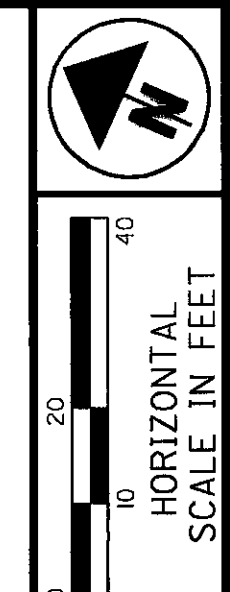

PID NO.
19181

R/W DESIGNER
ADT
R/W REVIEWER
TRB

RIGHT OF WAY PLAN
STA. 954+00 TO STA. 958+00

GEA/POR-422-18.31/ 0.00

23/75

(280)
(332)


REV. BY	DATE	DESCRIPTION
TRB	8-25-06	4WD & DISTANCE
TRB	4-10-06	OWNERS NAME PARCEL 1
DATE COMPLETED		

**CONST. & R/W
CURVE DATA**
P.I. STA. = 943+70.00
 Δ = 66° 11' 30"
Dc = 2° 30' 56"
R = 2277.63'
T = 1484.53'
L = 2631.26'
E = 441.09'

**S.H. 325
CURVE DATA (EXISTING)**
P.I. STA. = 943+79.28
 Δ = 66° 11' 30"
Dc = 2° 30' 01"
R = 2291.63'
T = 1493.65'
L = 2647.43'
E = 443.80'

MONUMENT LEGEND

- EXISTING & MONUMENT
- PROPOSED & MONUMENT
- EXISTING & MONUMENT REMOVED AND REPLACED
- EXISTING RIGHT OF WAY MONUMENT
- PROPOSED RIGHT OF WAY MONUMENT
- RAILROAD SPIKE FOUND
- RAILROAD SPIKE SET
- IRON PIN FOUND
- IRON PIN FOUND W/ ID CAP
- IRON PIN SET W/ ID CAP
- IRON PIPE FOUND
- IRON PIPE SET
- P.K. NAIL FOUND
- P.K. NAIL SET

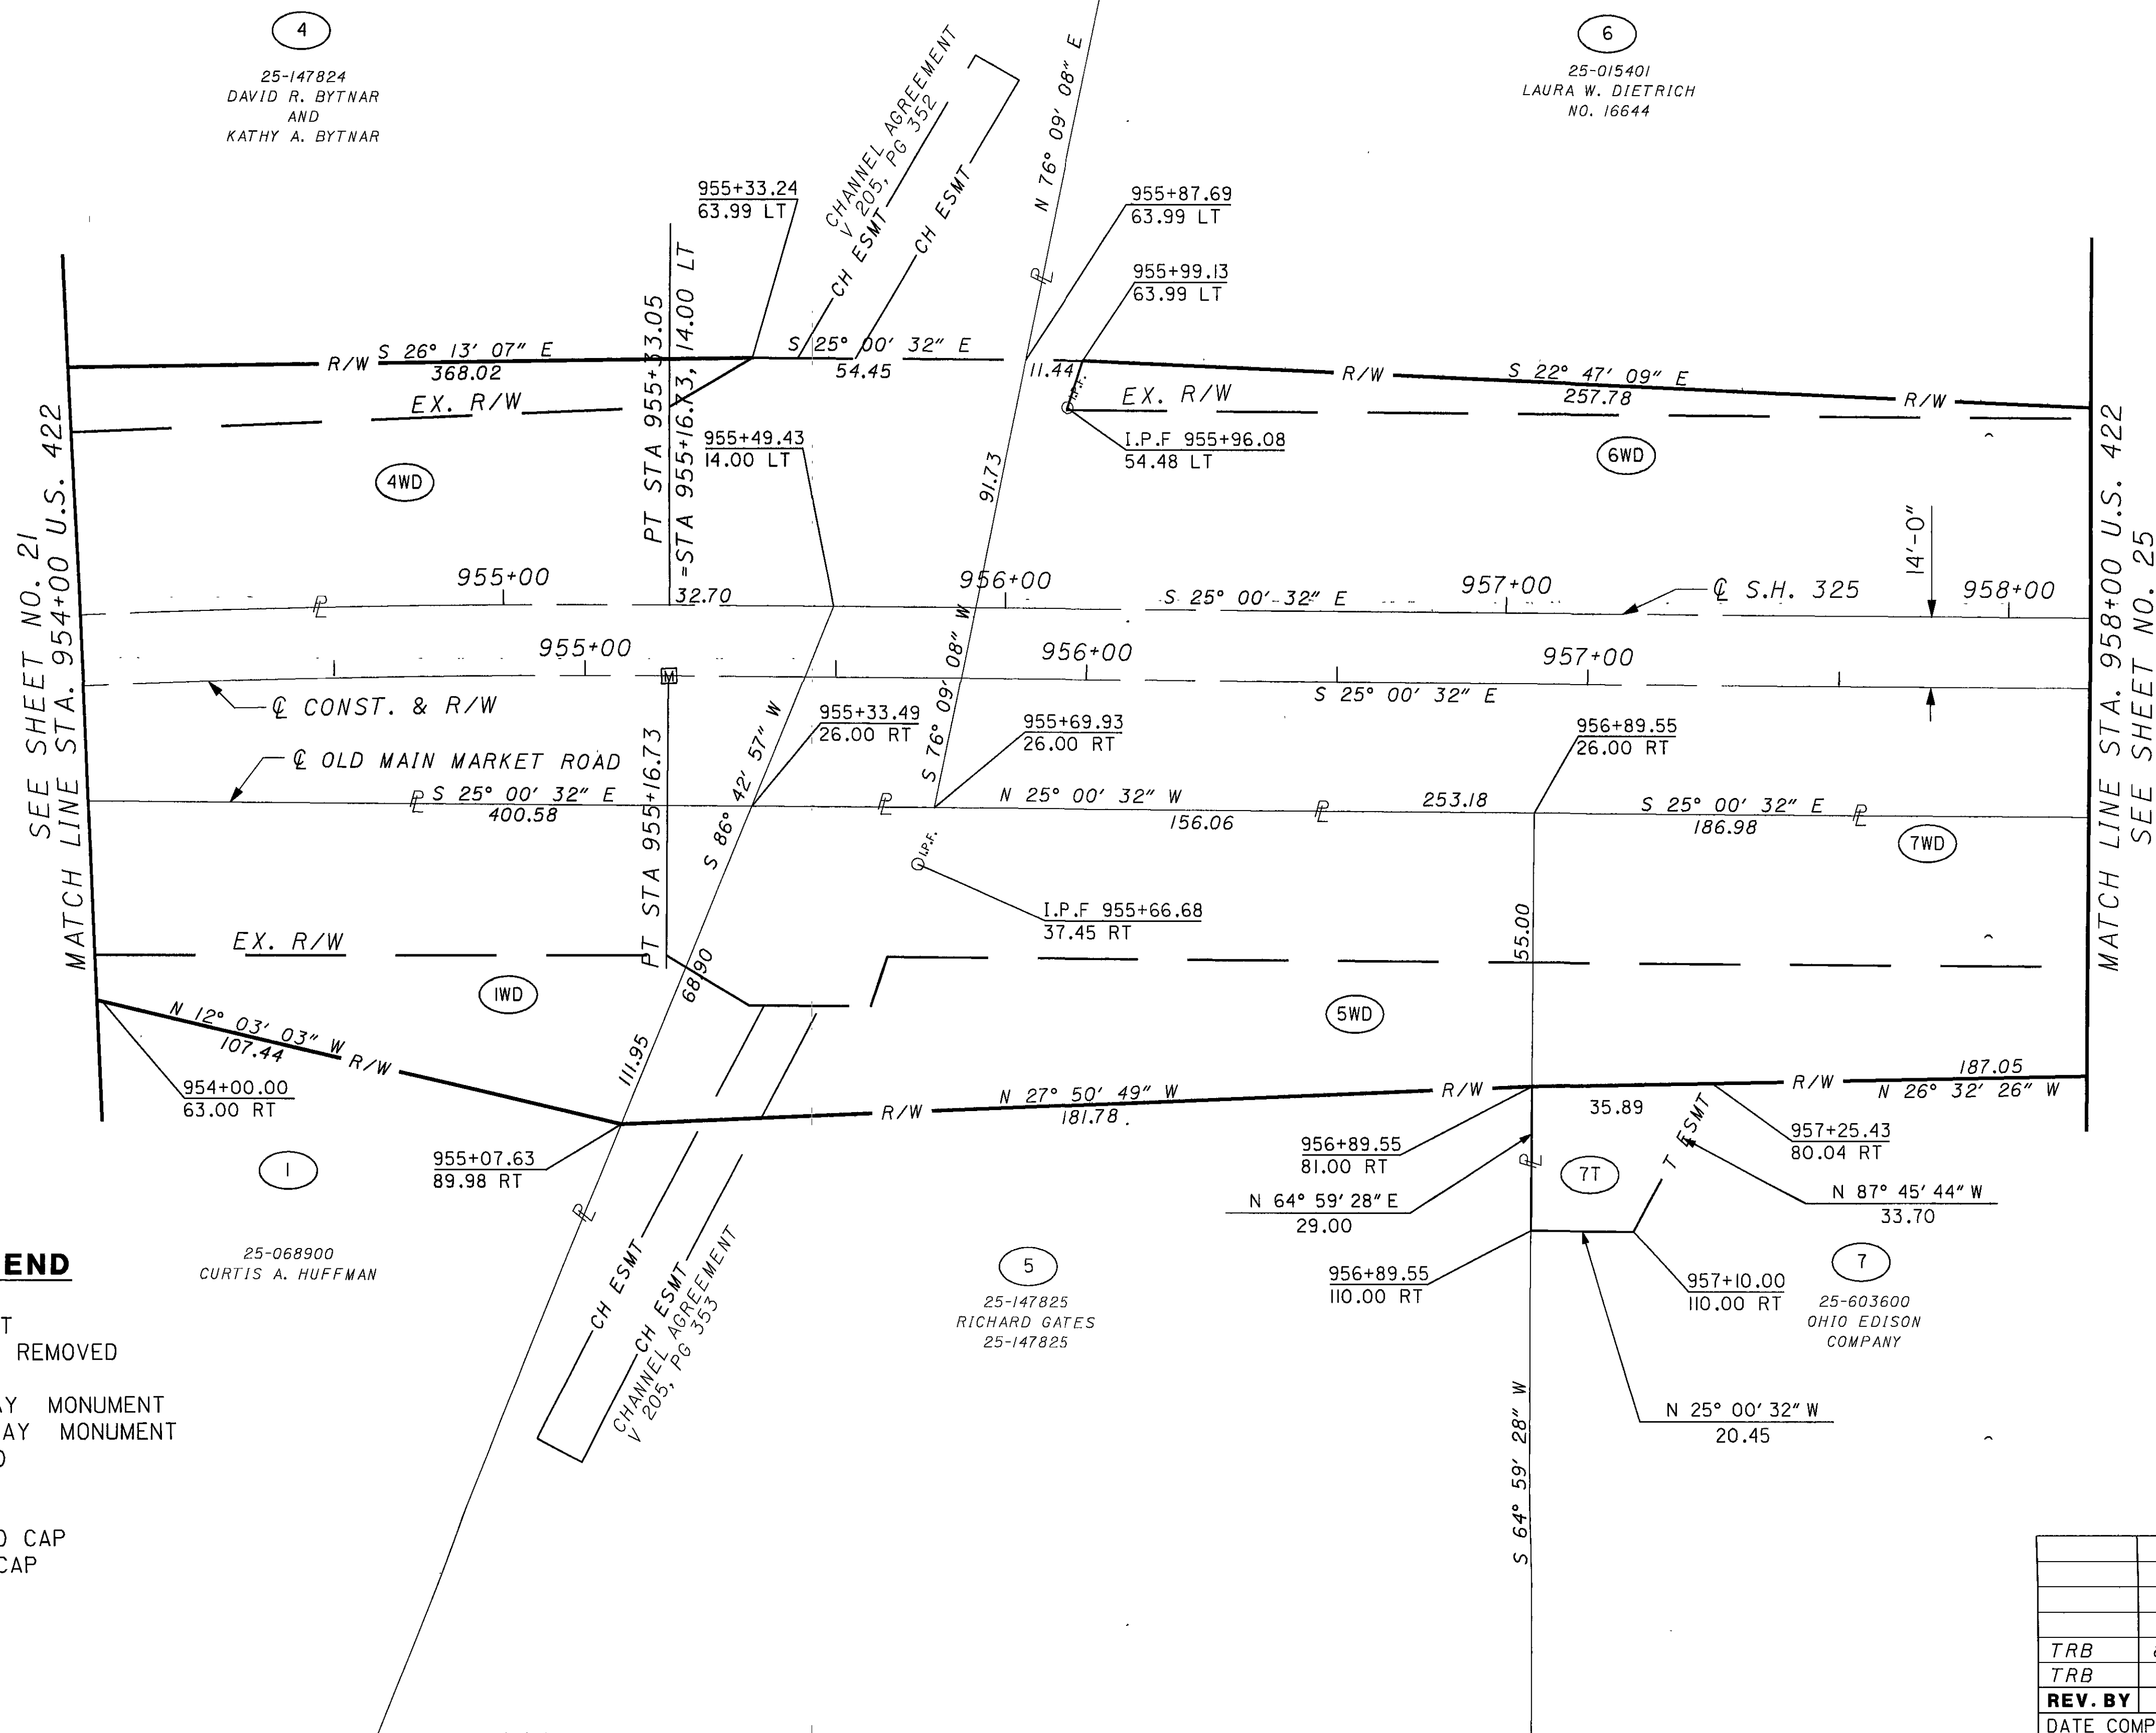

25-147824
DAVID R. BYTNAR
AND
KATHY A. BYTNAR

25-015401
LAURA W. DIETRICH
NO. 16644

25-068900
CURTIS A. HUFFMAN

25-147825
RICHARD GATES
25-147825

25-603600
OHIO EDISON
COMPANY

 20 10 40
 HORIZONTAL
 SCALE IN FEET

CULTIVATED

SEE SHEET NO. 24

TRB	3/15/06	ADDED EXIST. POLE PARCEL 5
TRB	2-6-06	RELOCATED POLE PARCELS 10 & 12
TRB	9-26-05	5WD3 AUDITOR NO.
REV. BY	DATE	DESCRIPTION
DATE COMPLETED		

GEA / POR - 422 - 18.31 / 0.00


26	75
----	----

$$\frac{283}{332}$$

T-6-N, R-6-W
SECTION 18 & 23, PARKMAN TOWNSHIP
GEAUGA COUNTY

MONUMENT LEGEND

- EXISTING $\odot$ MONUMENT
- PROPOSED $\odot$ MONUMENT
- EXISTING $\odot$ MONUMENT REMOVED AND REPLACED
- EXISTING RIGHT OF WAY MONUMENT
- PROPOSED RIGHT OF WAY MONUMENT
- RAILROAD SPIKE FOUND
- RAILROAD SPIKE SET
- O.I.R.F. IRON PIN FOUND
- O.I.R.F. IRON PIN FOUND W/ ID CAP
- I.R.S. IRON PIN SET W/ ID CAP
- R.F. IRON PIPE FOUND
- R.S. IRON PIPE SET
- O.R.K.F. P.K. NAIL FOUND
- P.K.S. P.K. NAIL SET

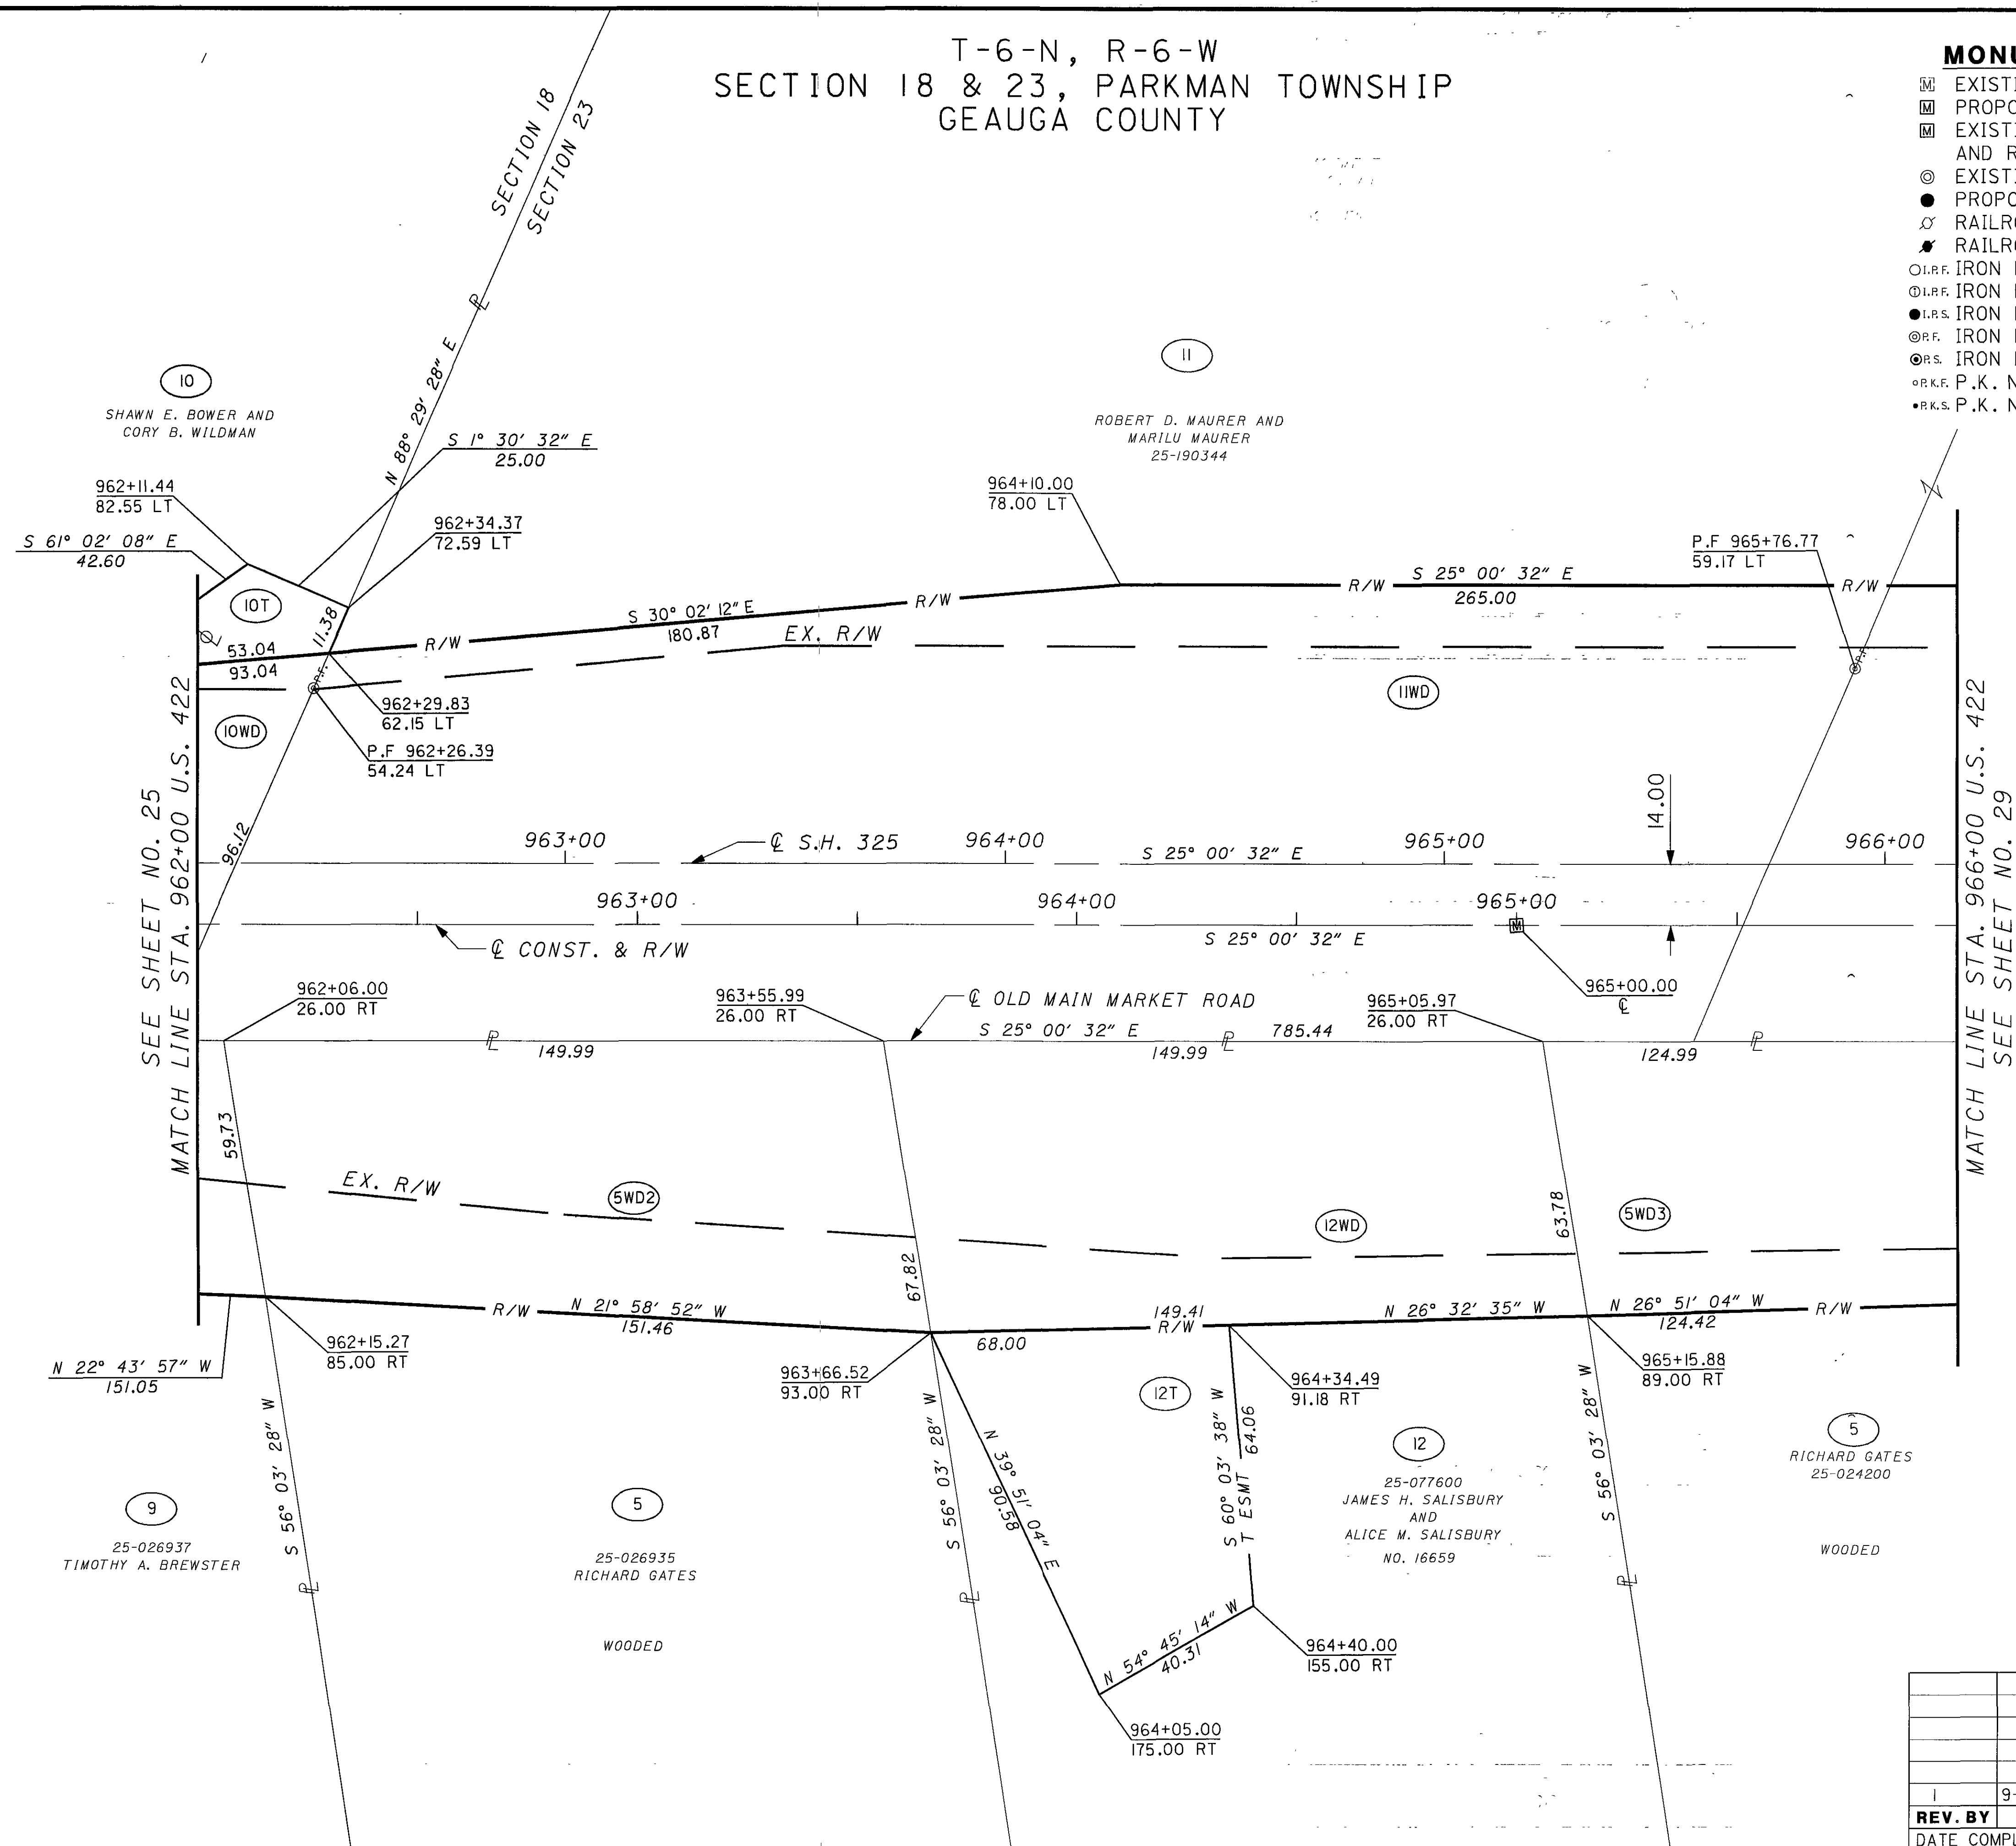

1	9-26-05	5WD3 AUDITOR NO.
REV. BY	DATE	DESCRIPTION
DATE COMPLETED		



0 20 40
HORIZONTAL
SCALE IN FEET

PID NO.
19181

R/W DESIGNER
ADT
R/W REVIEWER
TRB

RIGHT OF WAY PLAN
STA. 962+00 TO STA. 966+00

GEA/POR-422-18.31/0.00

27/75

284
332


HORIZONTAL
SCALE IN FEET

R/W DESIGNER	R/W REVIEWER
ADT	TRB

GEA/ POR-422-18.31/ 0.00

3	2-6-06	RELOCATED POLES PARCELS 5 & 13
2	1-16-06	ADDED WELL & SEPTIC SYSTEM TO PARCEL 11
1	9-26-05	5WD3 & 5WD4 AUDITOR NO.
REV. BY	DATE	DESCRIPTION
DATE COMPLETED		

II	

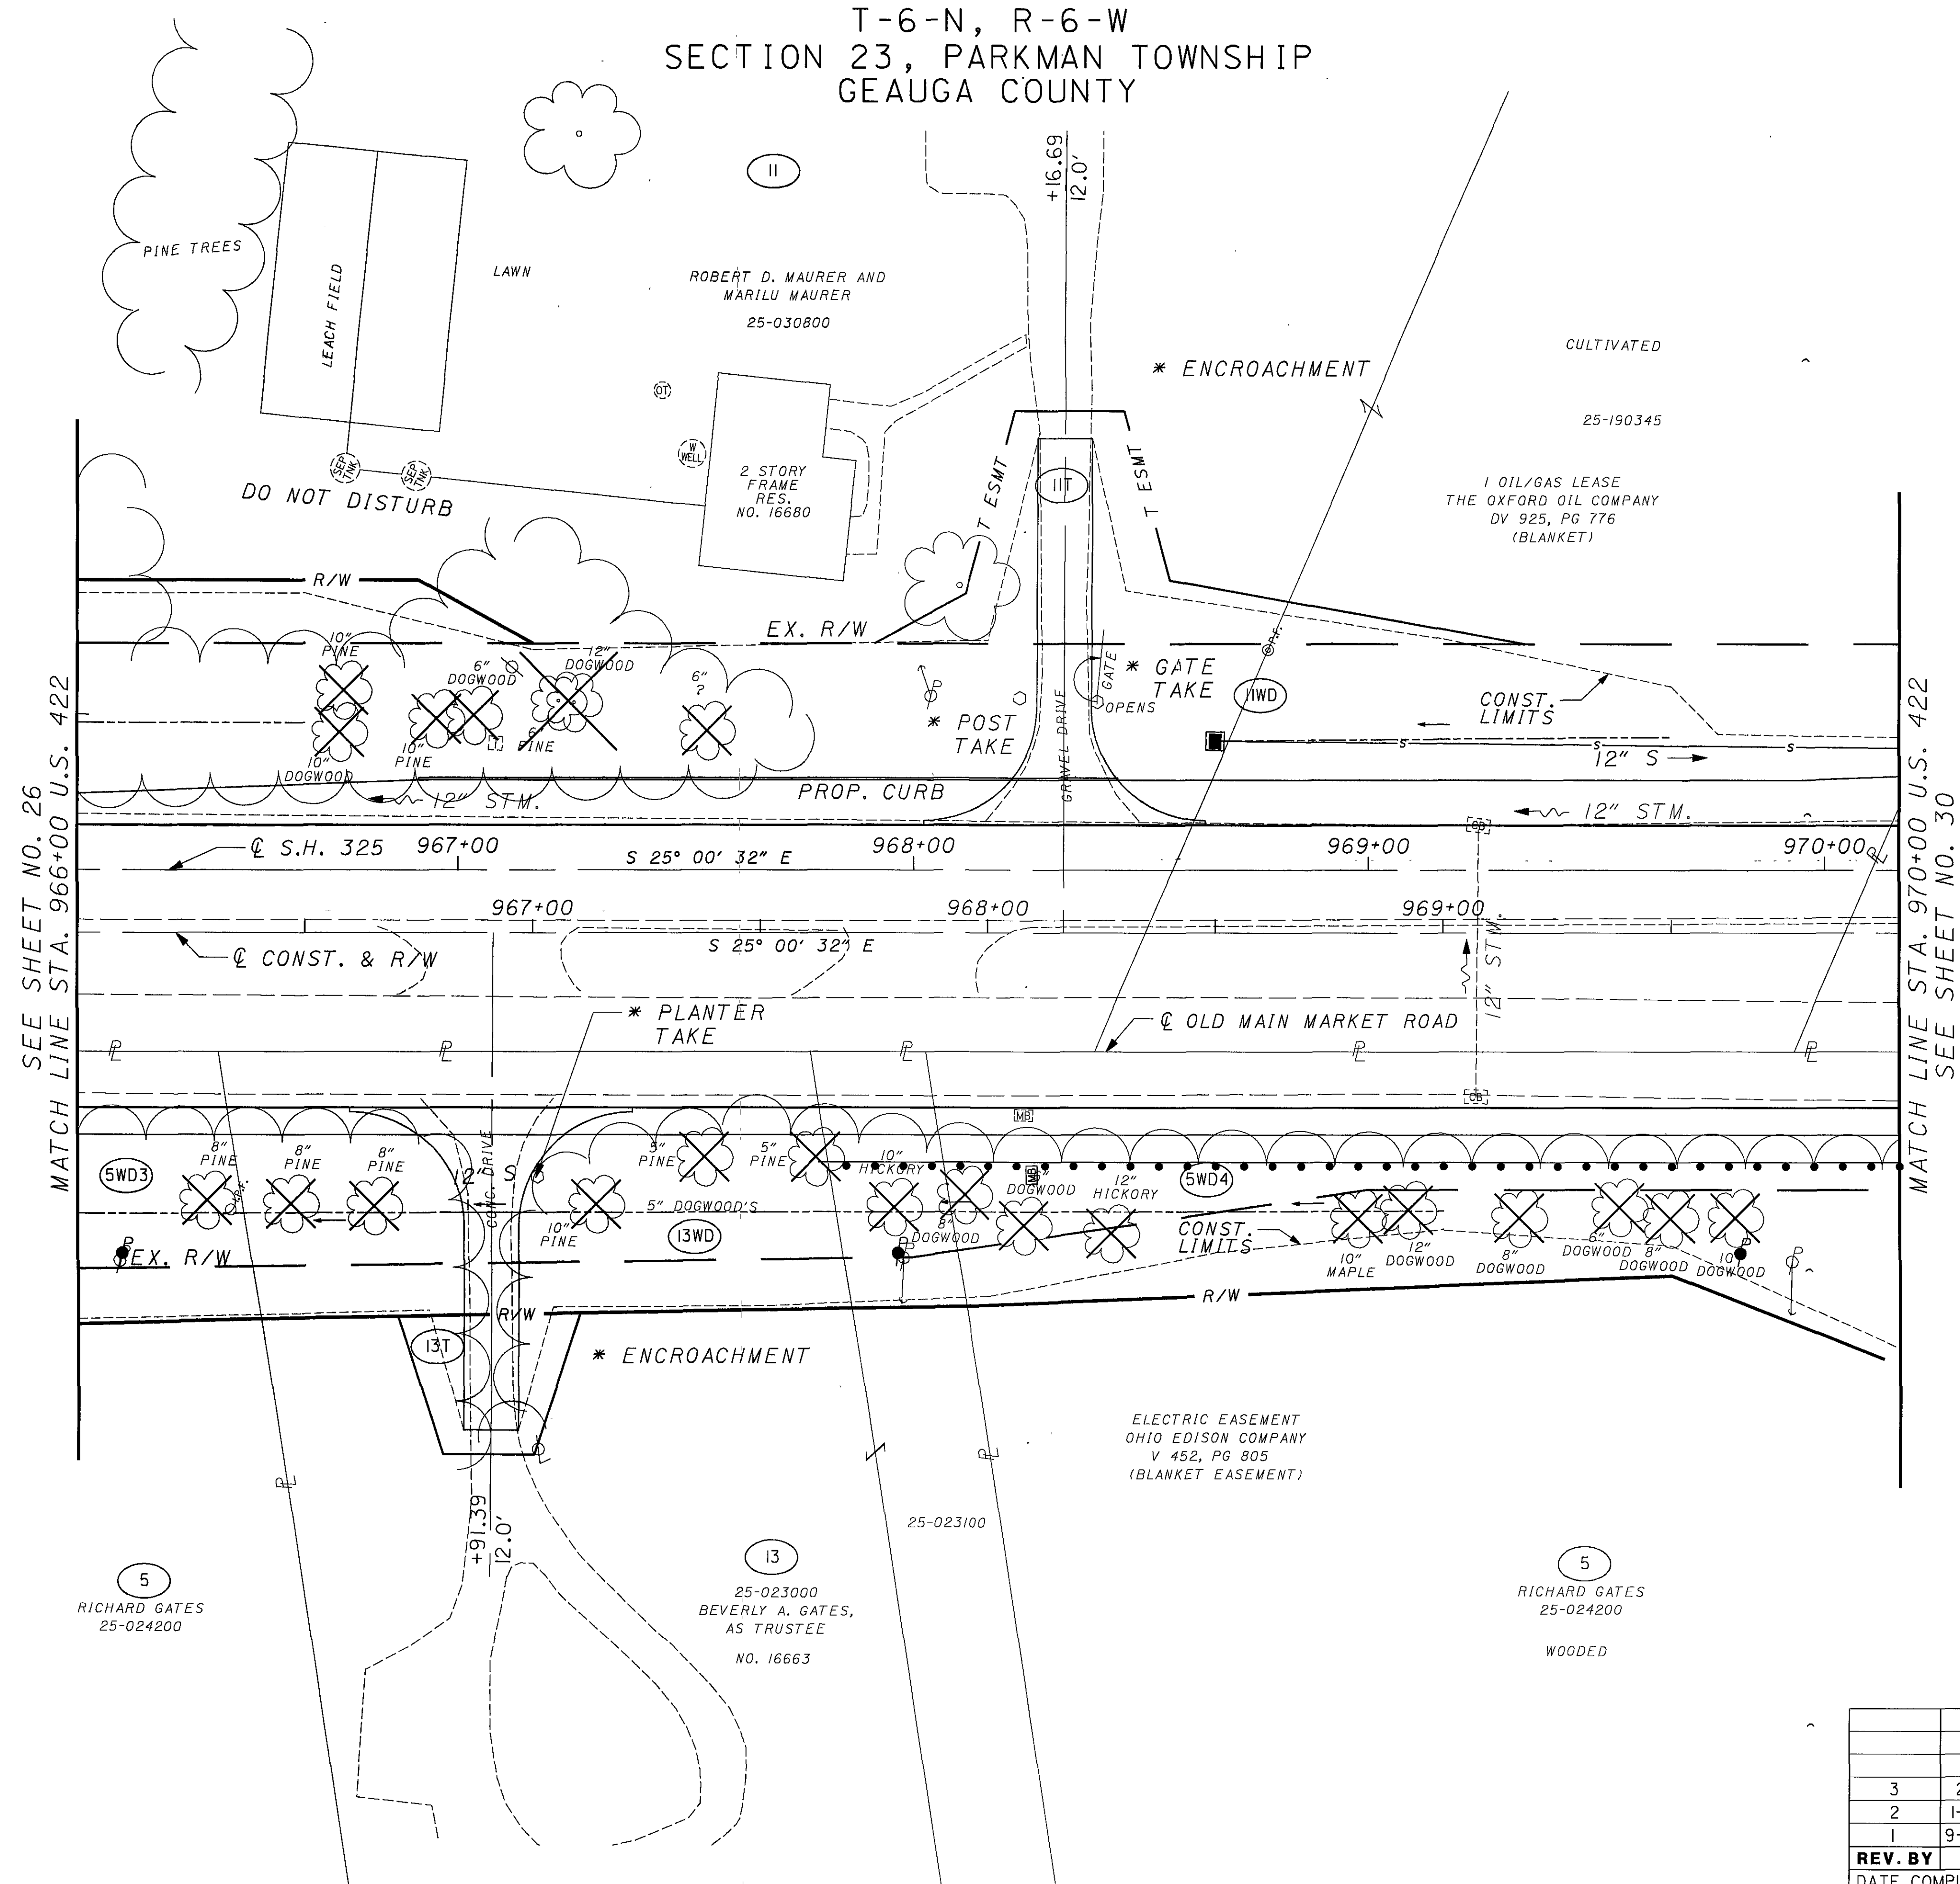

T-6-N, R-6-W
SECTION 23, PARKMAN TOWNSHIP
GEAUGA COUNTY

MONUMENT LEGEND

- Ⓜ EXISTING C MONUMENT
- Ⓜ PROPOSED C MONUMENT
- Ⓜ EXISTING C MONUMENT REMOVED AND REPLACED
- ⊙ EXISTING RIGHT OF WAY MONUMENT
- PROPOSED RIGHT OF WAY MONUMENT
- ⚡ RAILROAD SPIKE FOUND
- ⚡ RAILROAD SPIKE SET
- Ⓞ I.P.F. IRON PIN FOUND
- Ⓞ I.P.F. IRON PIN FOUND W/ ID CAP
- I.P.S. IRON PIN SET W/ ID CAP
- Ⓞ R.F. IRON PIPE FOUND
- Ⓞ R.S. IRON PIPE SET
- Ⓞ P.K.F. P.K. NAIL FOUND
- P.K.S. P.K. NAIL SET



PID NO.
19181

R/W DESIGNER
ADT
R/W REVIEWER
TRB


RIGHT OF WAY PLAN
STA. 966+00 TO STA. 970+00

GEA / POR-422-18.31/ 0.00

29 / 75

286
332

REV. BY	DATE	DESCRIPTION
1	9-26-05	5WD3 & 5WD4 AUDITOR NO.
DATE COMPLETED		

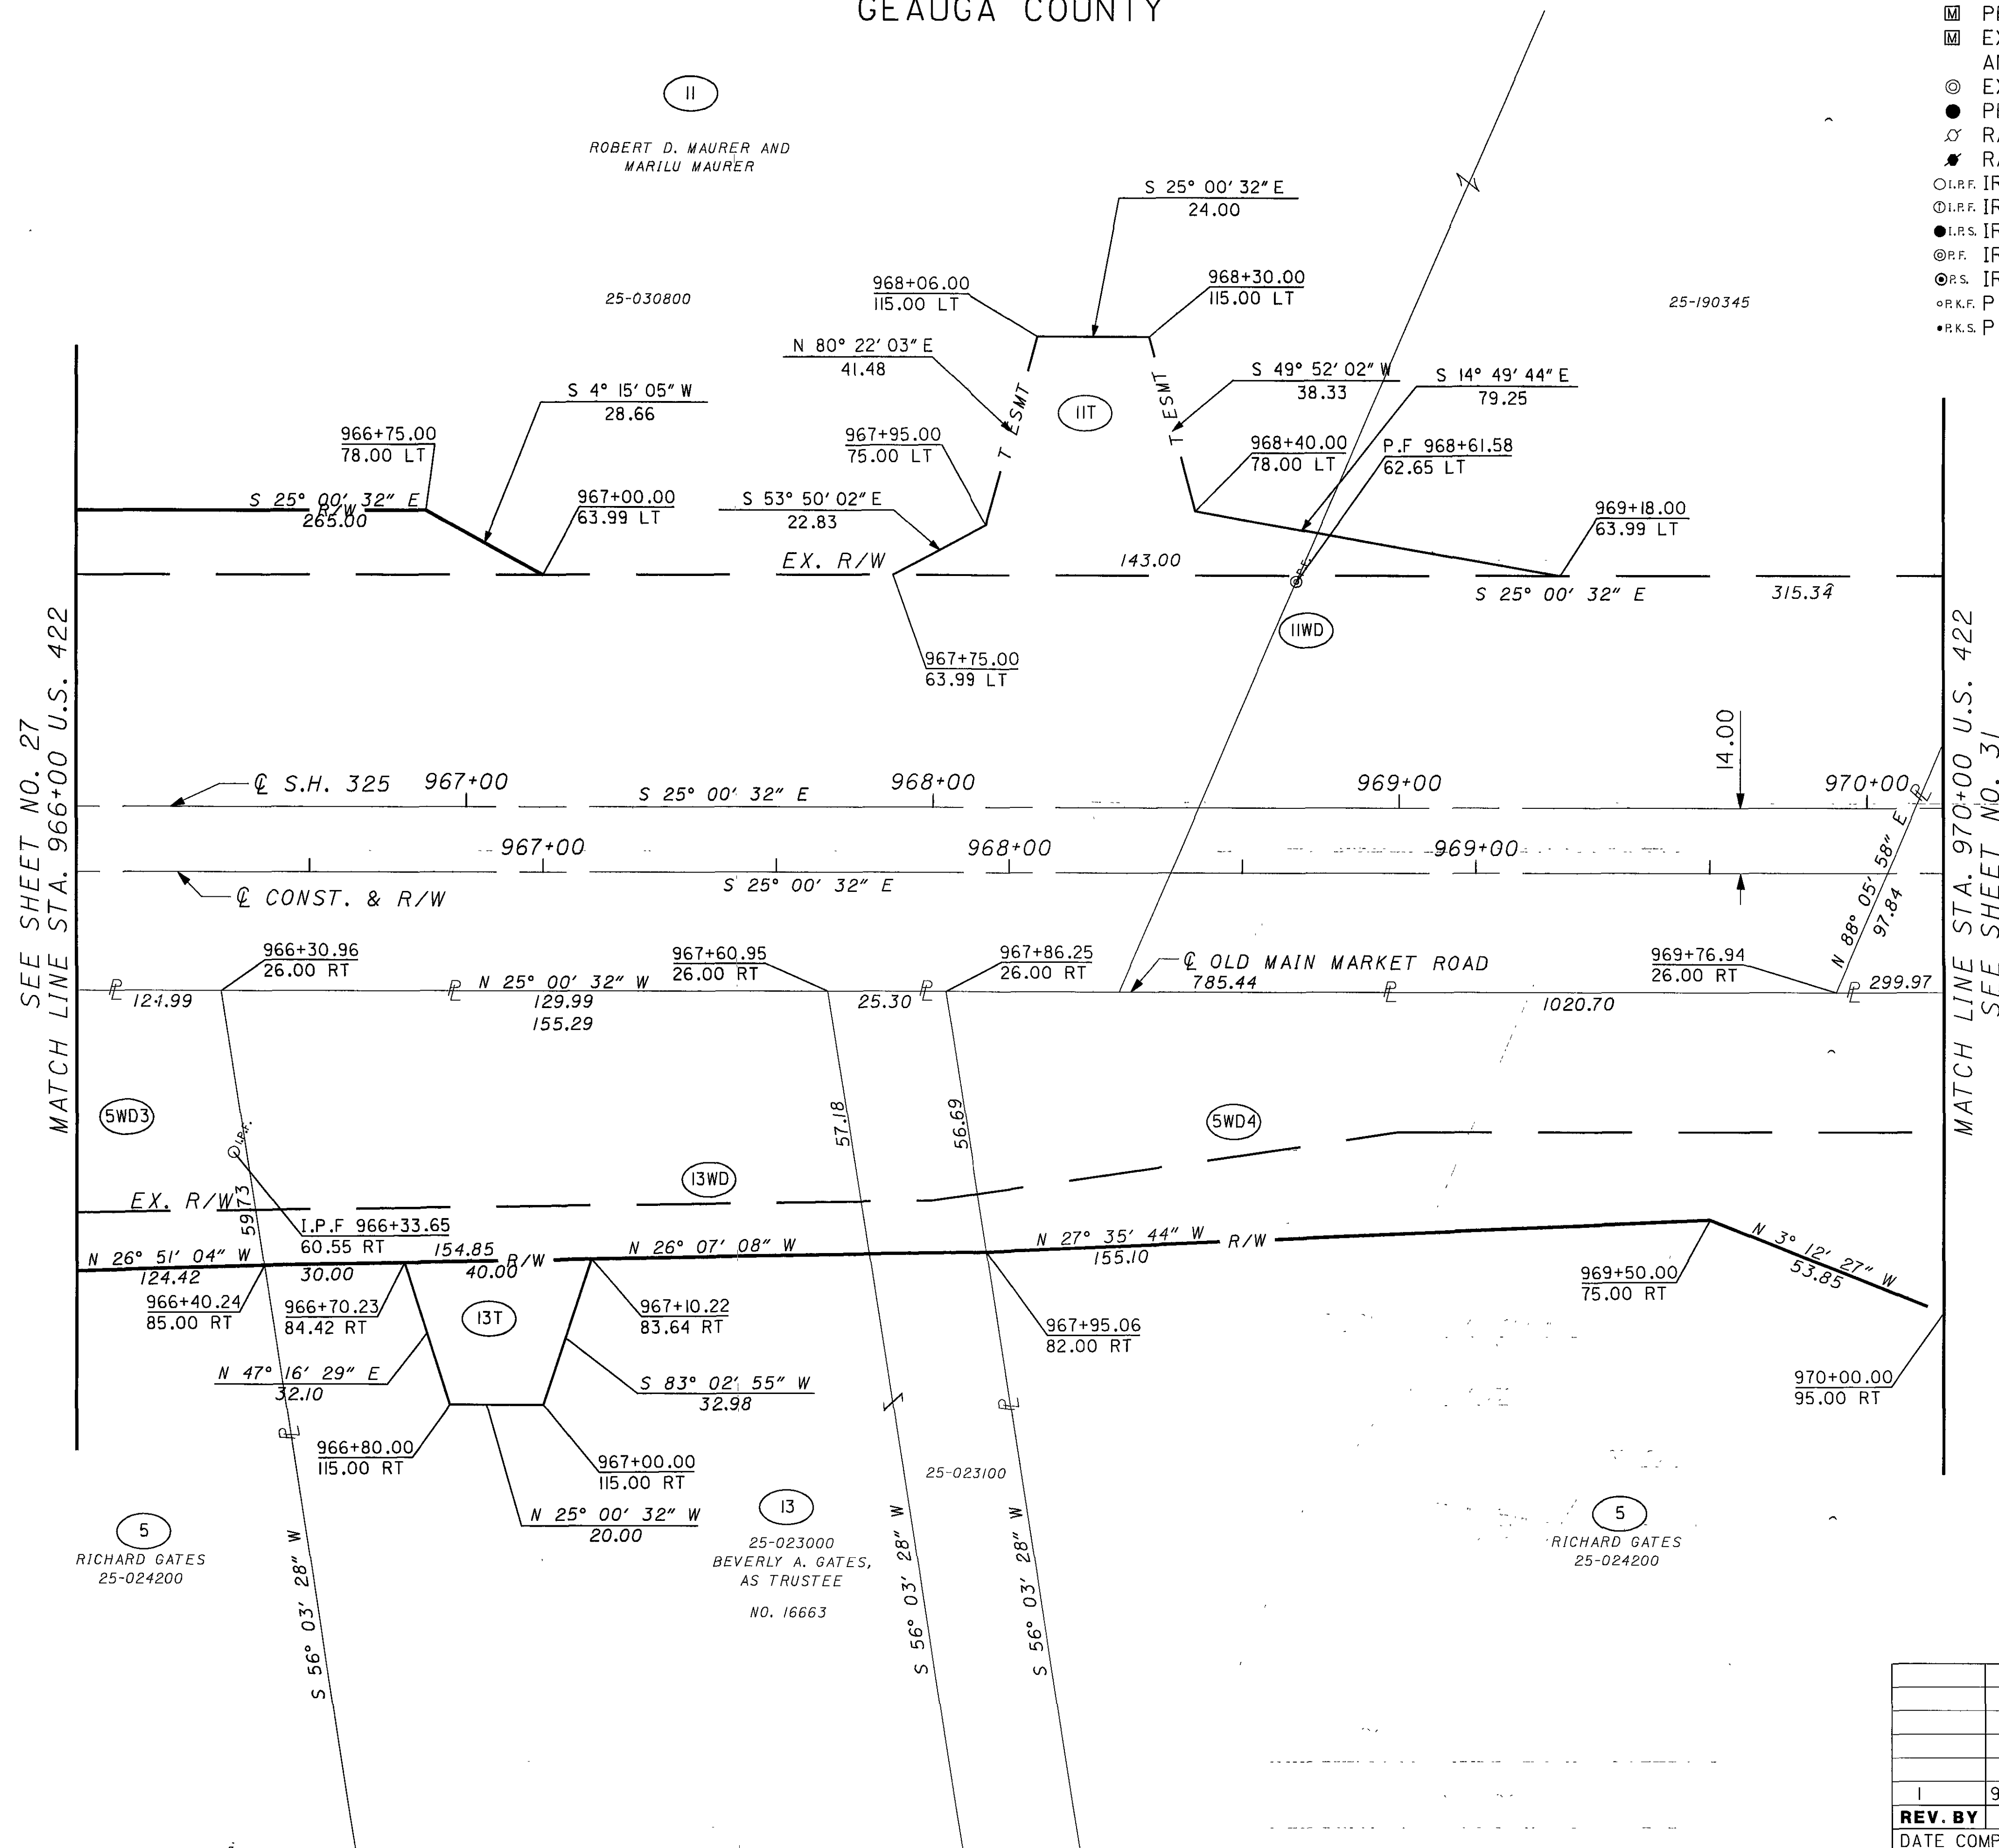

SEE SHEET NO. 27
MATCH LINE STA. 966+00 U.S. 422

MATCH LINE STA. 970+00 U.S. 422
SEE SHEET NO. 31

5
RICHARD GATES
25-024200

13
25-023000
BEVERLY A. GATES,
AS TRUSTEE
NO. 16663

5
RICHARD GATES
25-024200


T-6-N, R-6-W
SECTION 23, PARKMAN TOWNSHIP
GEAUGA COUNTY

ROBERT D. MAURER AND
MARILU MAURER
25-190345

14
25-007300
WILLIAM J. ALLEN
AND
KATHRYN M. ALLEN

15
AGNES M. SMITH, TRUSTEE
AND
DAVID H. SMITH, TRUSTEE
25-082200

SEE SHEET NO. 28
MATCH LINE STA. 970+00 U.S. 422

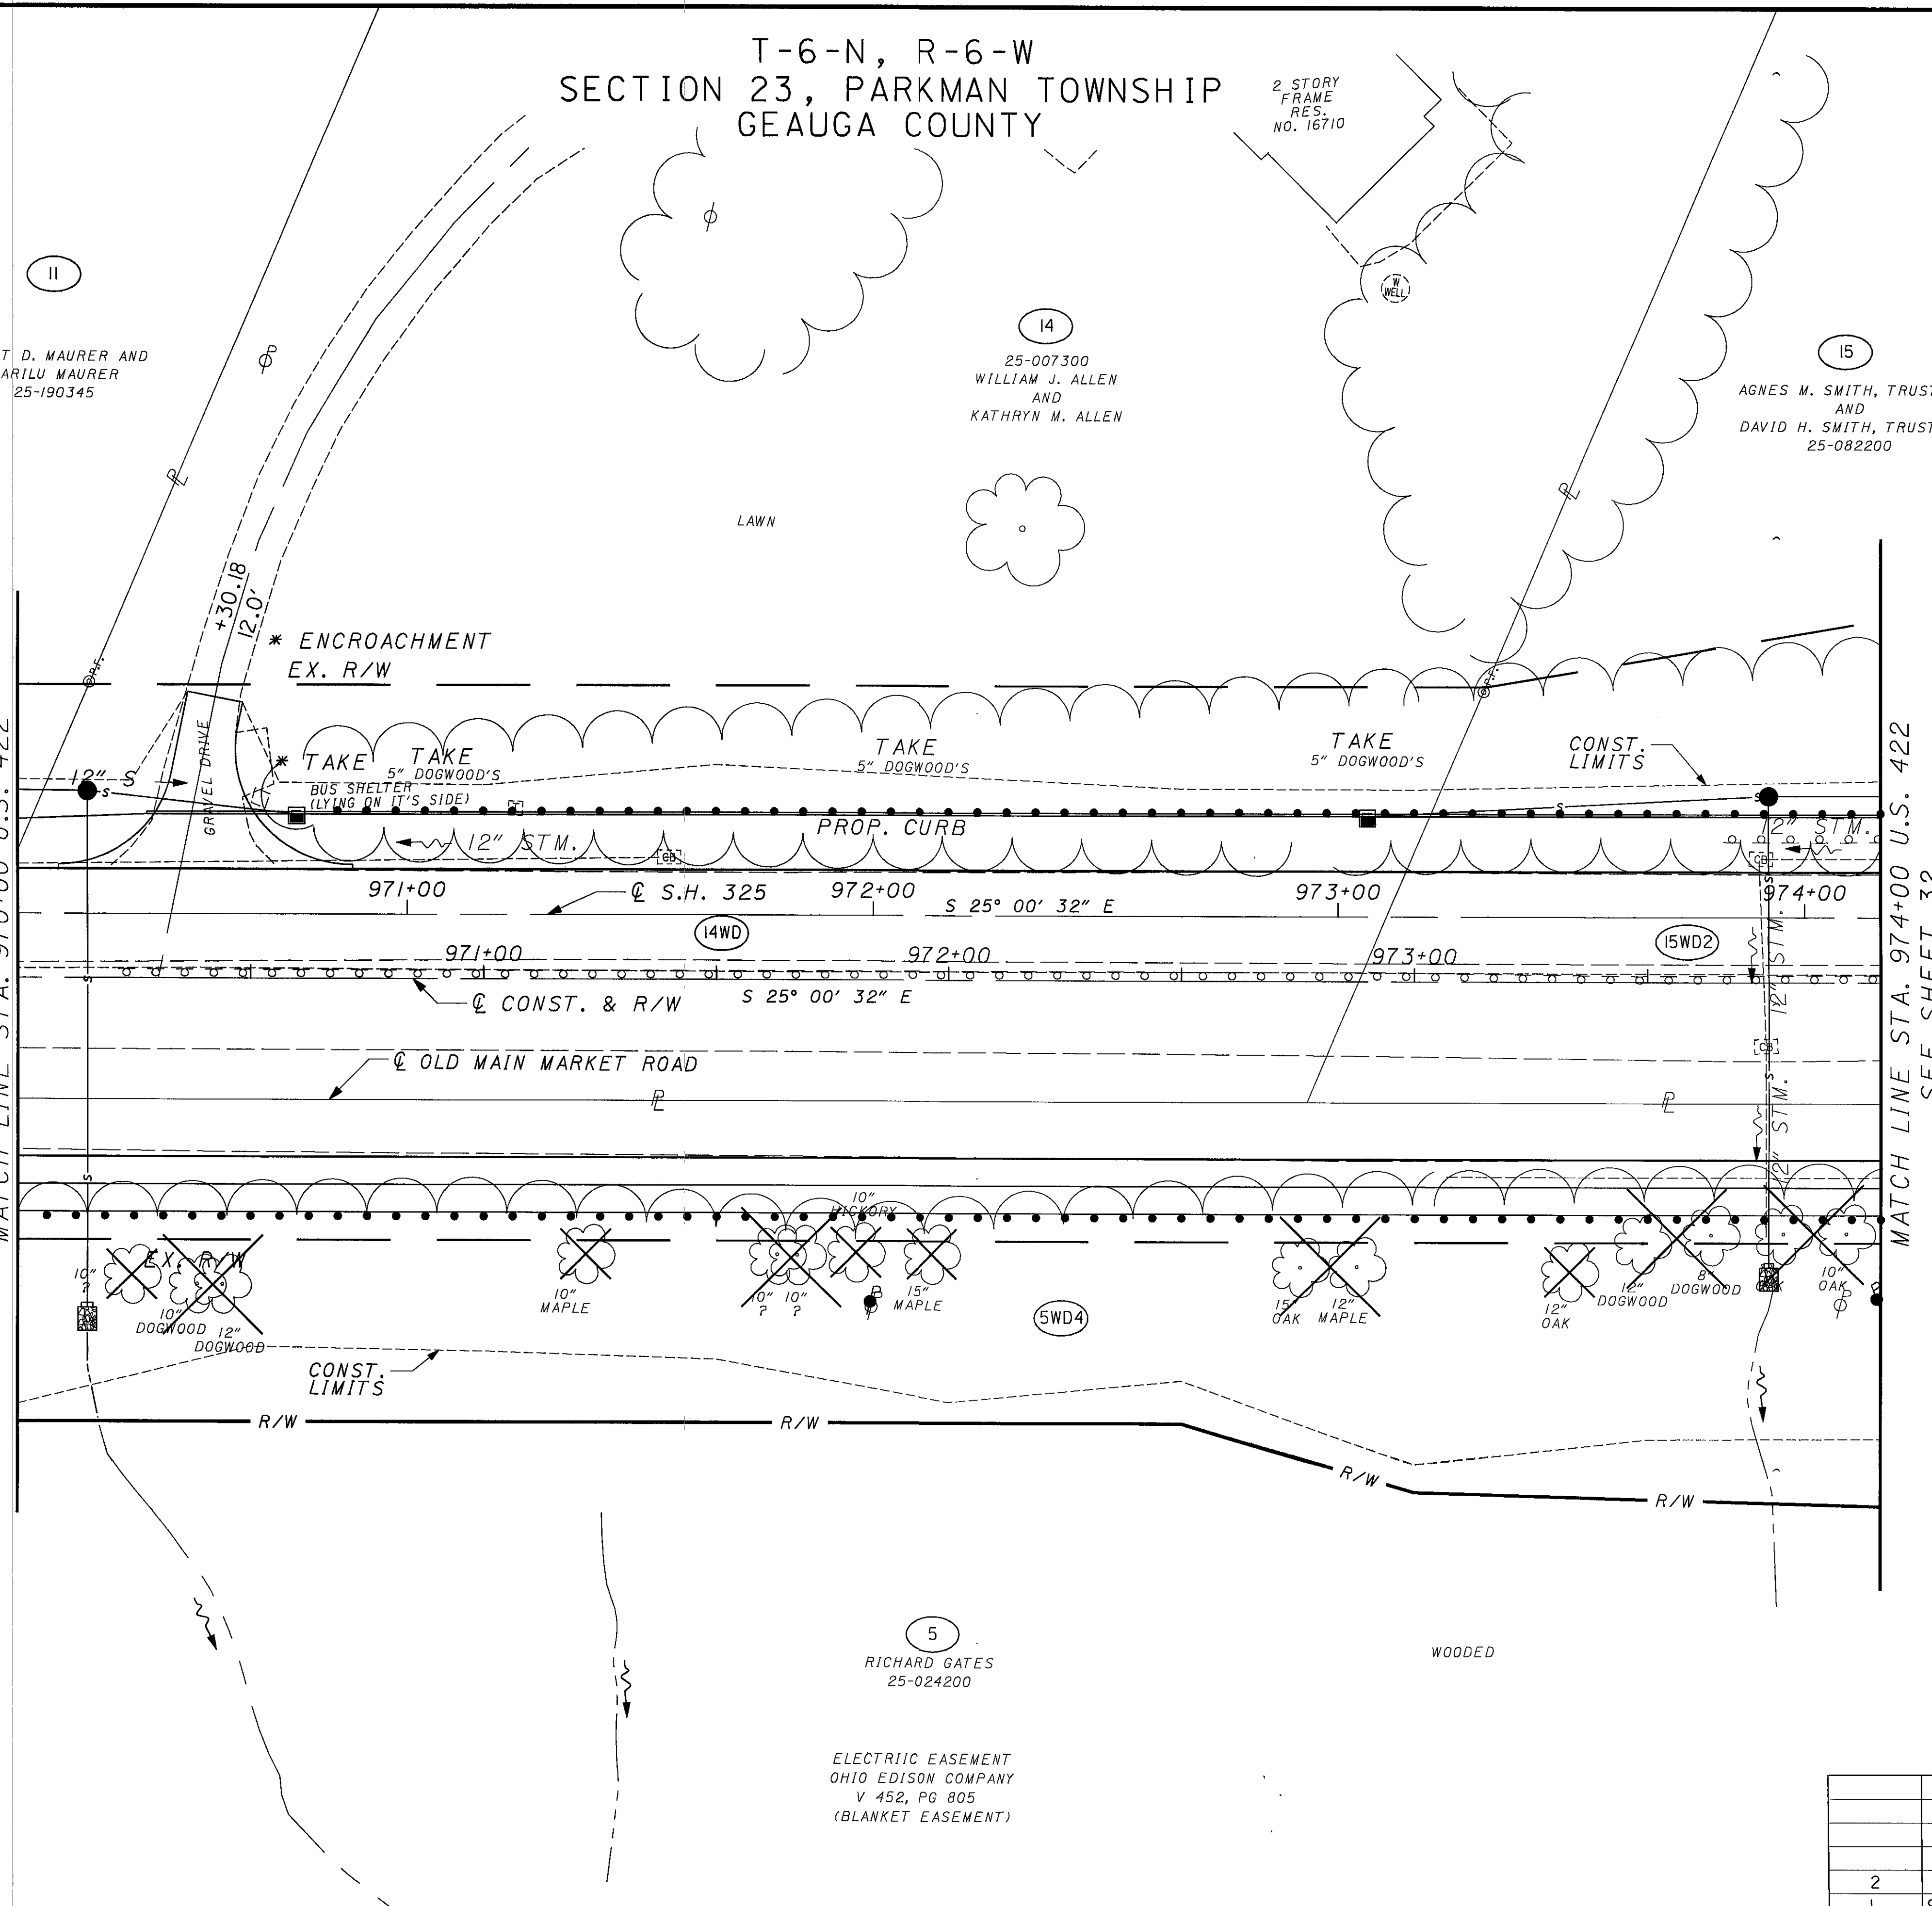

5
RICHARD GATES
25-024200

ELECTRIC EASEMENT
OHIO EDISON COMPANY
V 452, PG 805
(BLANKET EASEMENT)

REV. BY	DATE	DESCRIPTION
2	2-6-06	RELOCATED POLES PARCEL 5
1	9-26-05	5WD4 AUDITOR NO.
DATE COMPLETED		

0 20 40
HORIZONTAL
SCALE IN FEET

PID NO.

19181

R/W DESIGNER

ADT

R/W REVIEWER

TRB

RIGHT OF WAY PLAN

STA. 970+00 TO STA. 974+00

GEA/POR-422-18.31/0.00

30/75

287

332


HORIZONTAL
SCALE IN FEET

A horizontal scale bar with alternating black and white segments, marked with the numbers 0, 10, and 40. To the right of the scale bar is a circular north arrow pointing towards the top right, with the letter 'N' inside.

ADT
R/W REVIEWER
TRB

GEA / POR - 422 - 18.31 / 0.00


31	75
----	----
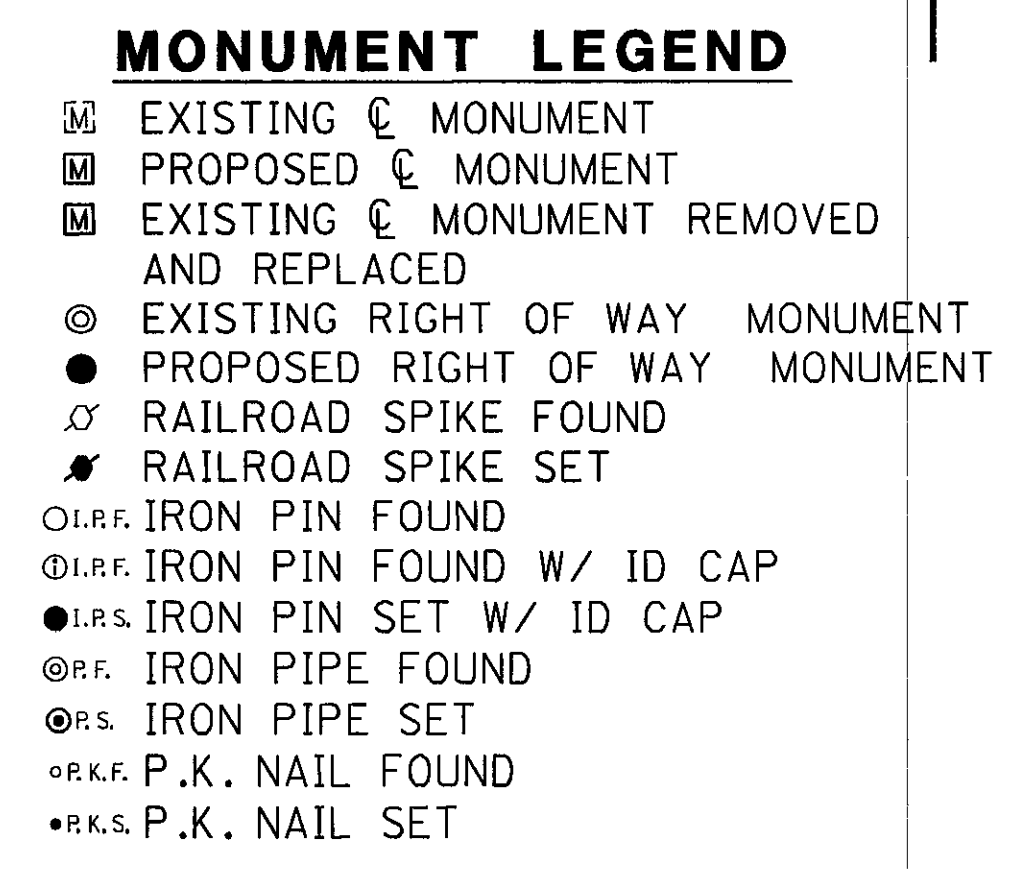
$$\frac{288}{332}$$


I	9-26-05	5WD4 AUDITOR NO.
REV. BY	DATE	DESCRIPTION
DATE COMPLETED		

T-6-N, R-6-W
SECTION 23, PARKMAN TOWNSHIP
GEAUGA COUNTY

SEE SHEET NO. 30
MATCH LINE STA. 974+00 U.S. 422

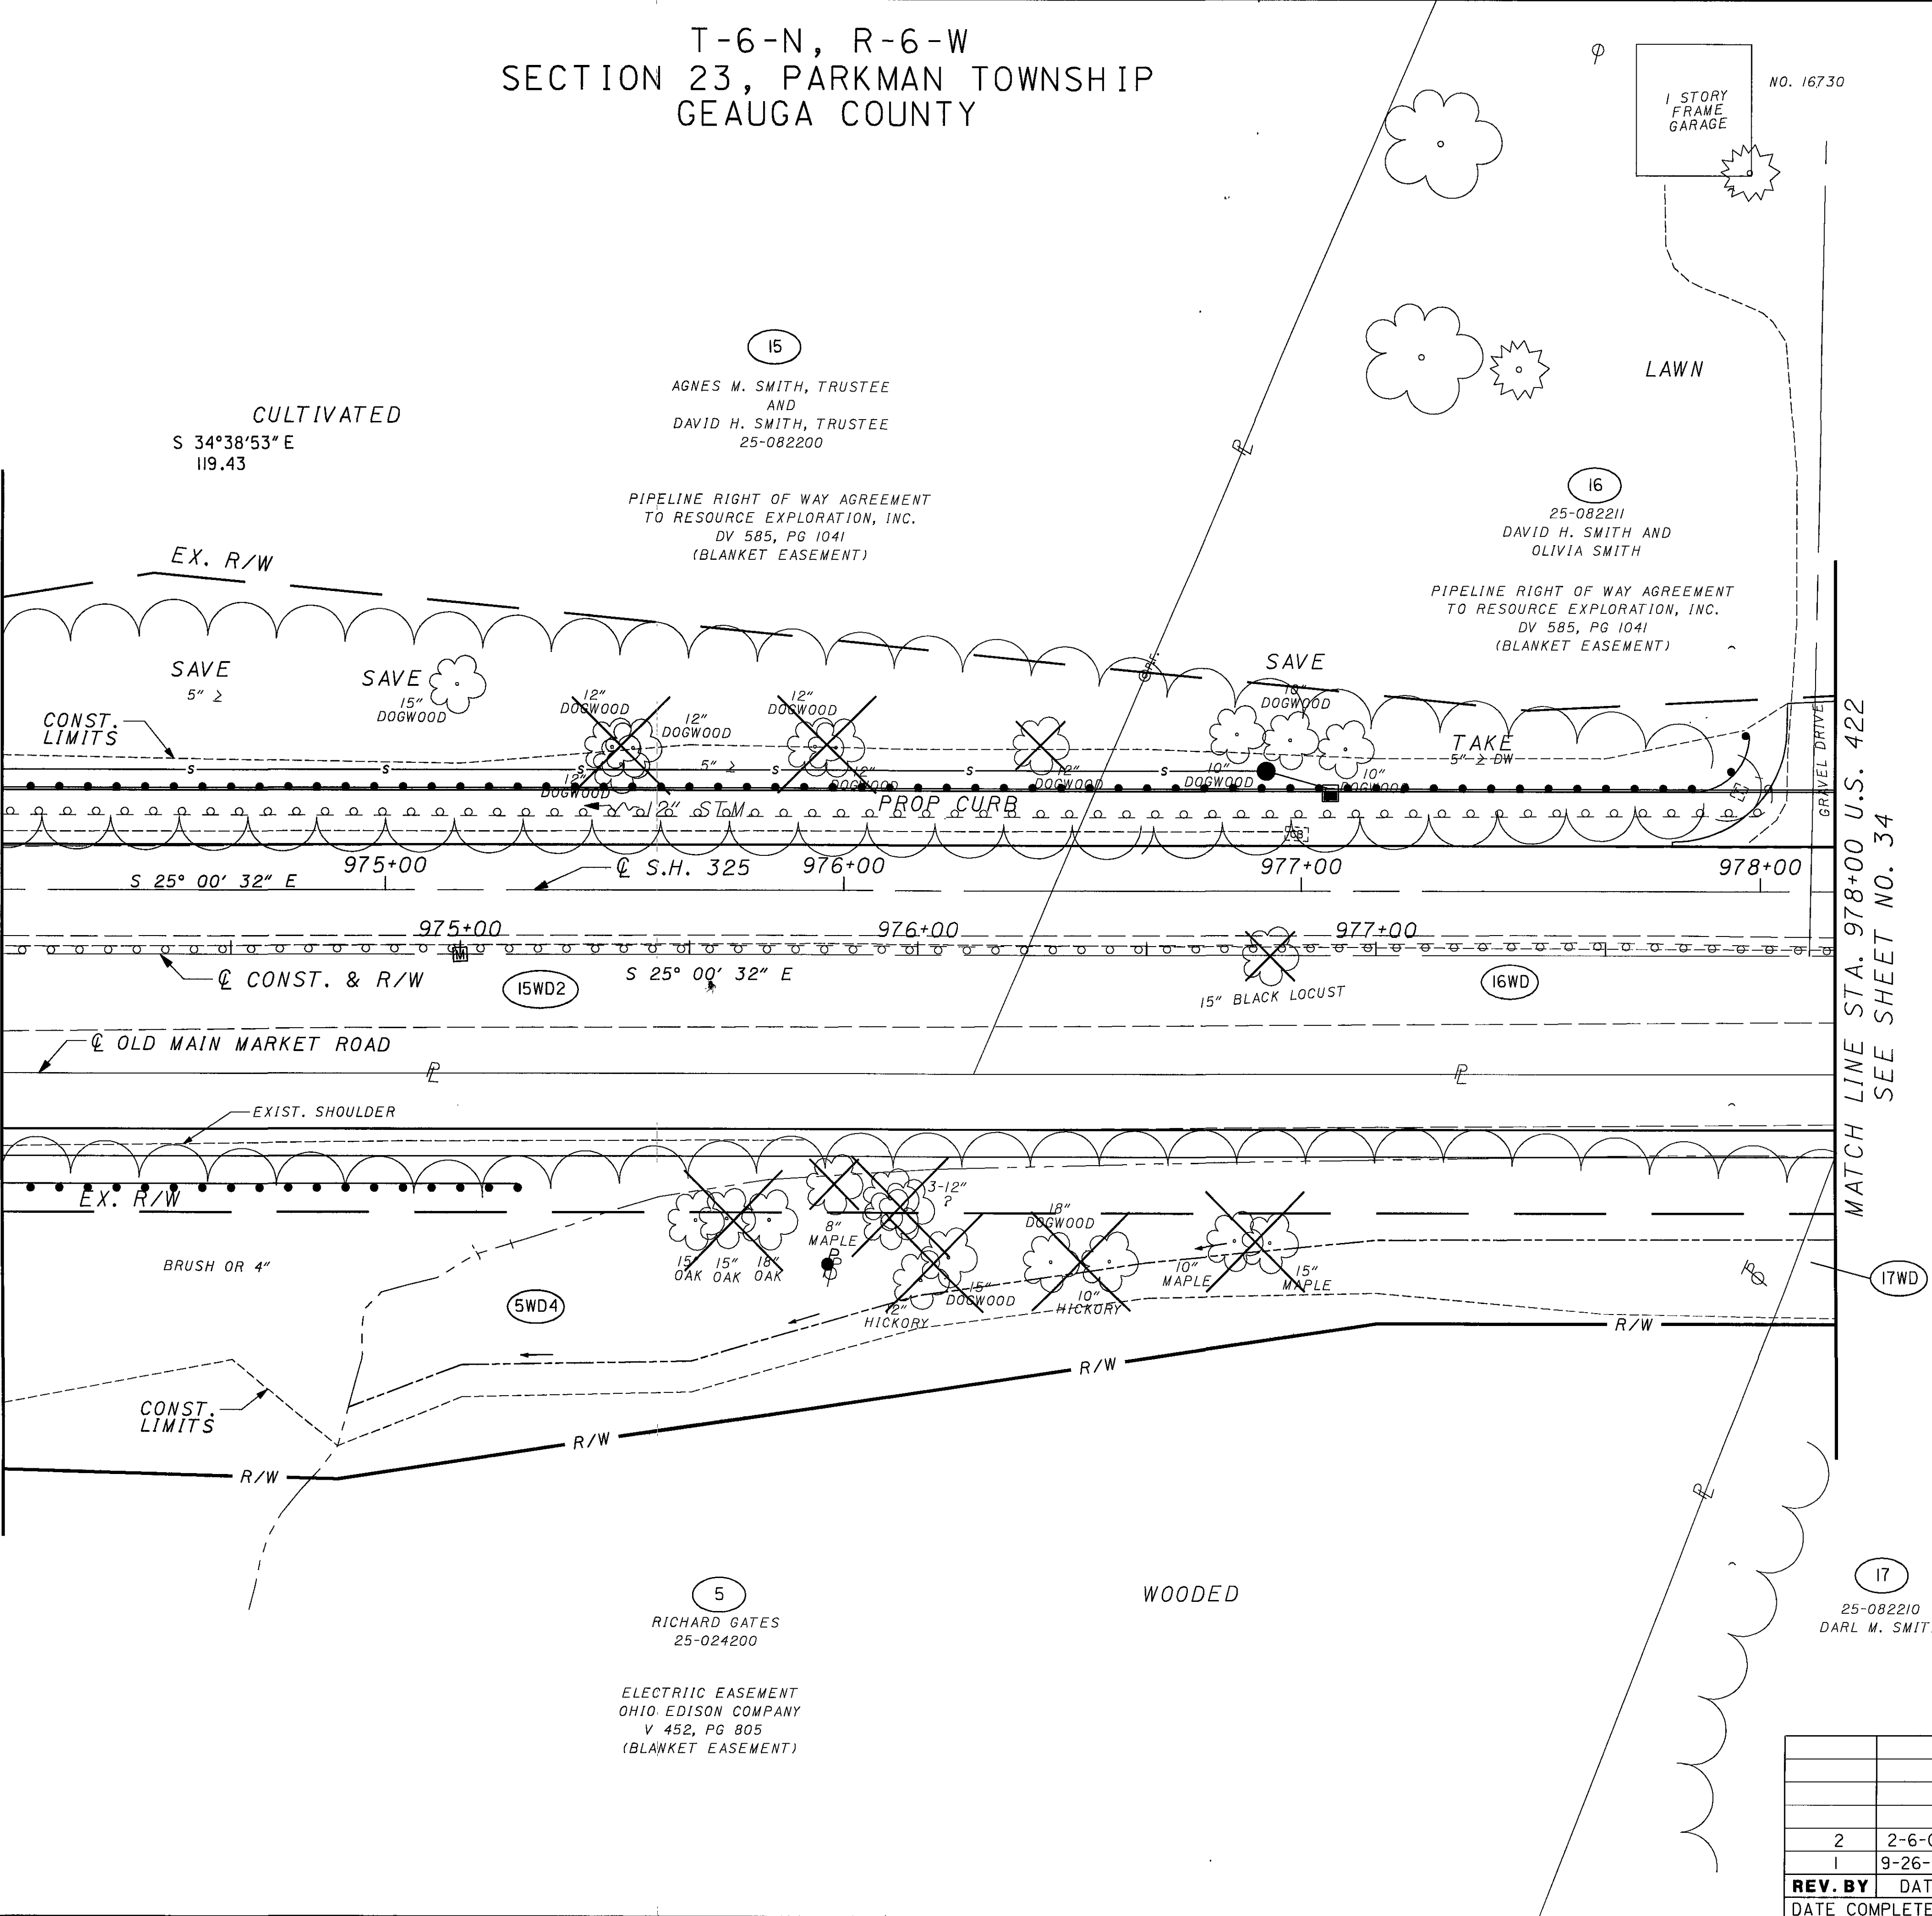

REV. BY	DATE	DESCRIPTION
2	2-6-06	RELOCATED POLE PARCEL 5
1	9-26-05	5WD4 AUDITOR NO.
DATE COMPLETED		

HORIZONTAL
SCALE IN FEET

PID NO.

19181

R/W DESIGNER
ADT

R/W REVIEWER
TRB

RIGHT OF WAY PLAN

STA. 974+00 TO STA. 978+00

GEA/POR-422-18.31/0.00

32/75

289

332

0 20 40
HORIZONTAL
SCALE IN FEET

PID NO. 19181

- | | |
|--------------|--------------|
| R/W DESIGNER | R/W REVIEWER |
| ADT | TRB |




33 / 75

GEA / POR-422-18.31 / 0.00

290
332

T-6-N, R-6-W
SECTION 23, PARKMAN TOWNSHIP
GEAUGA COUNTY

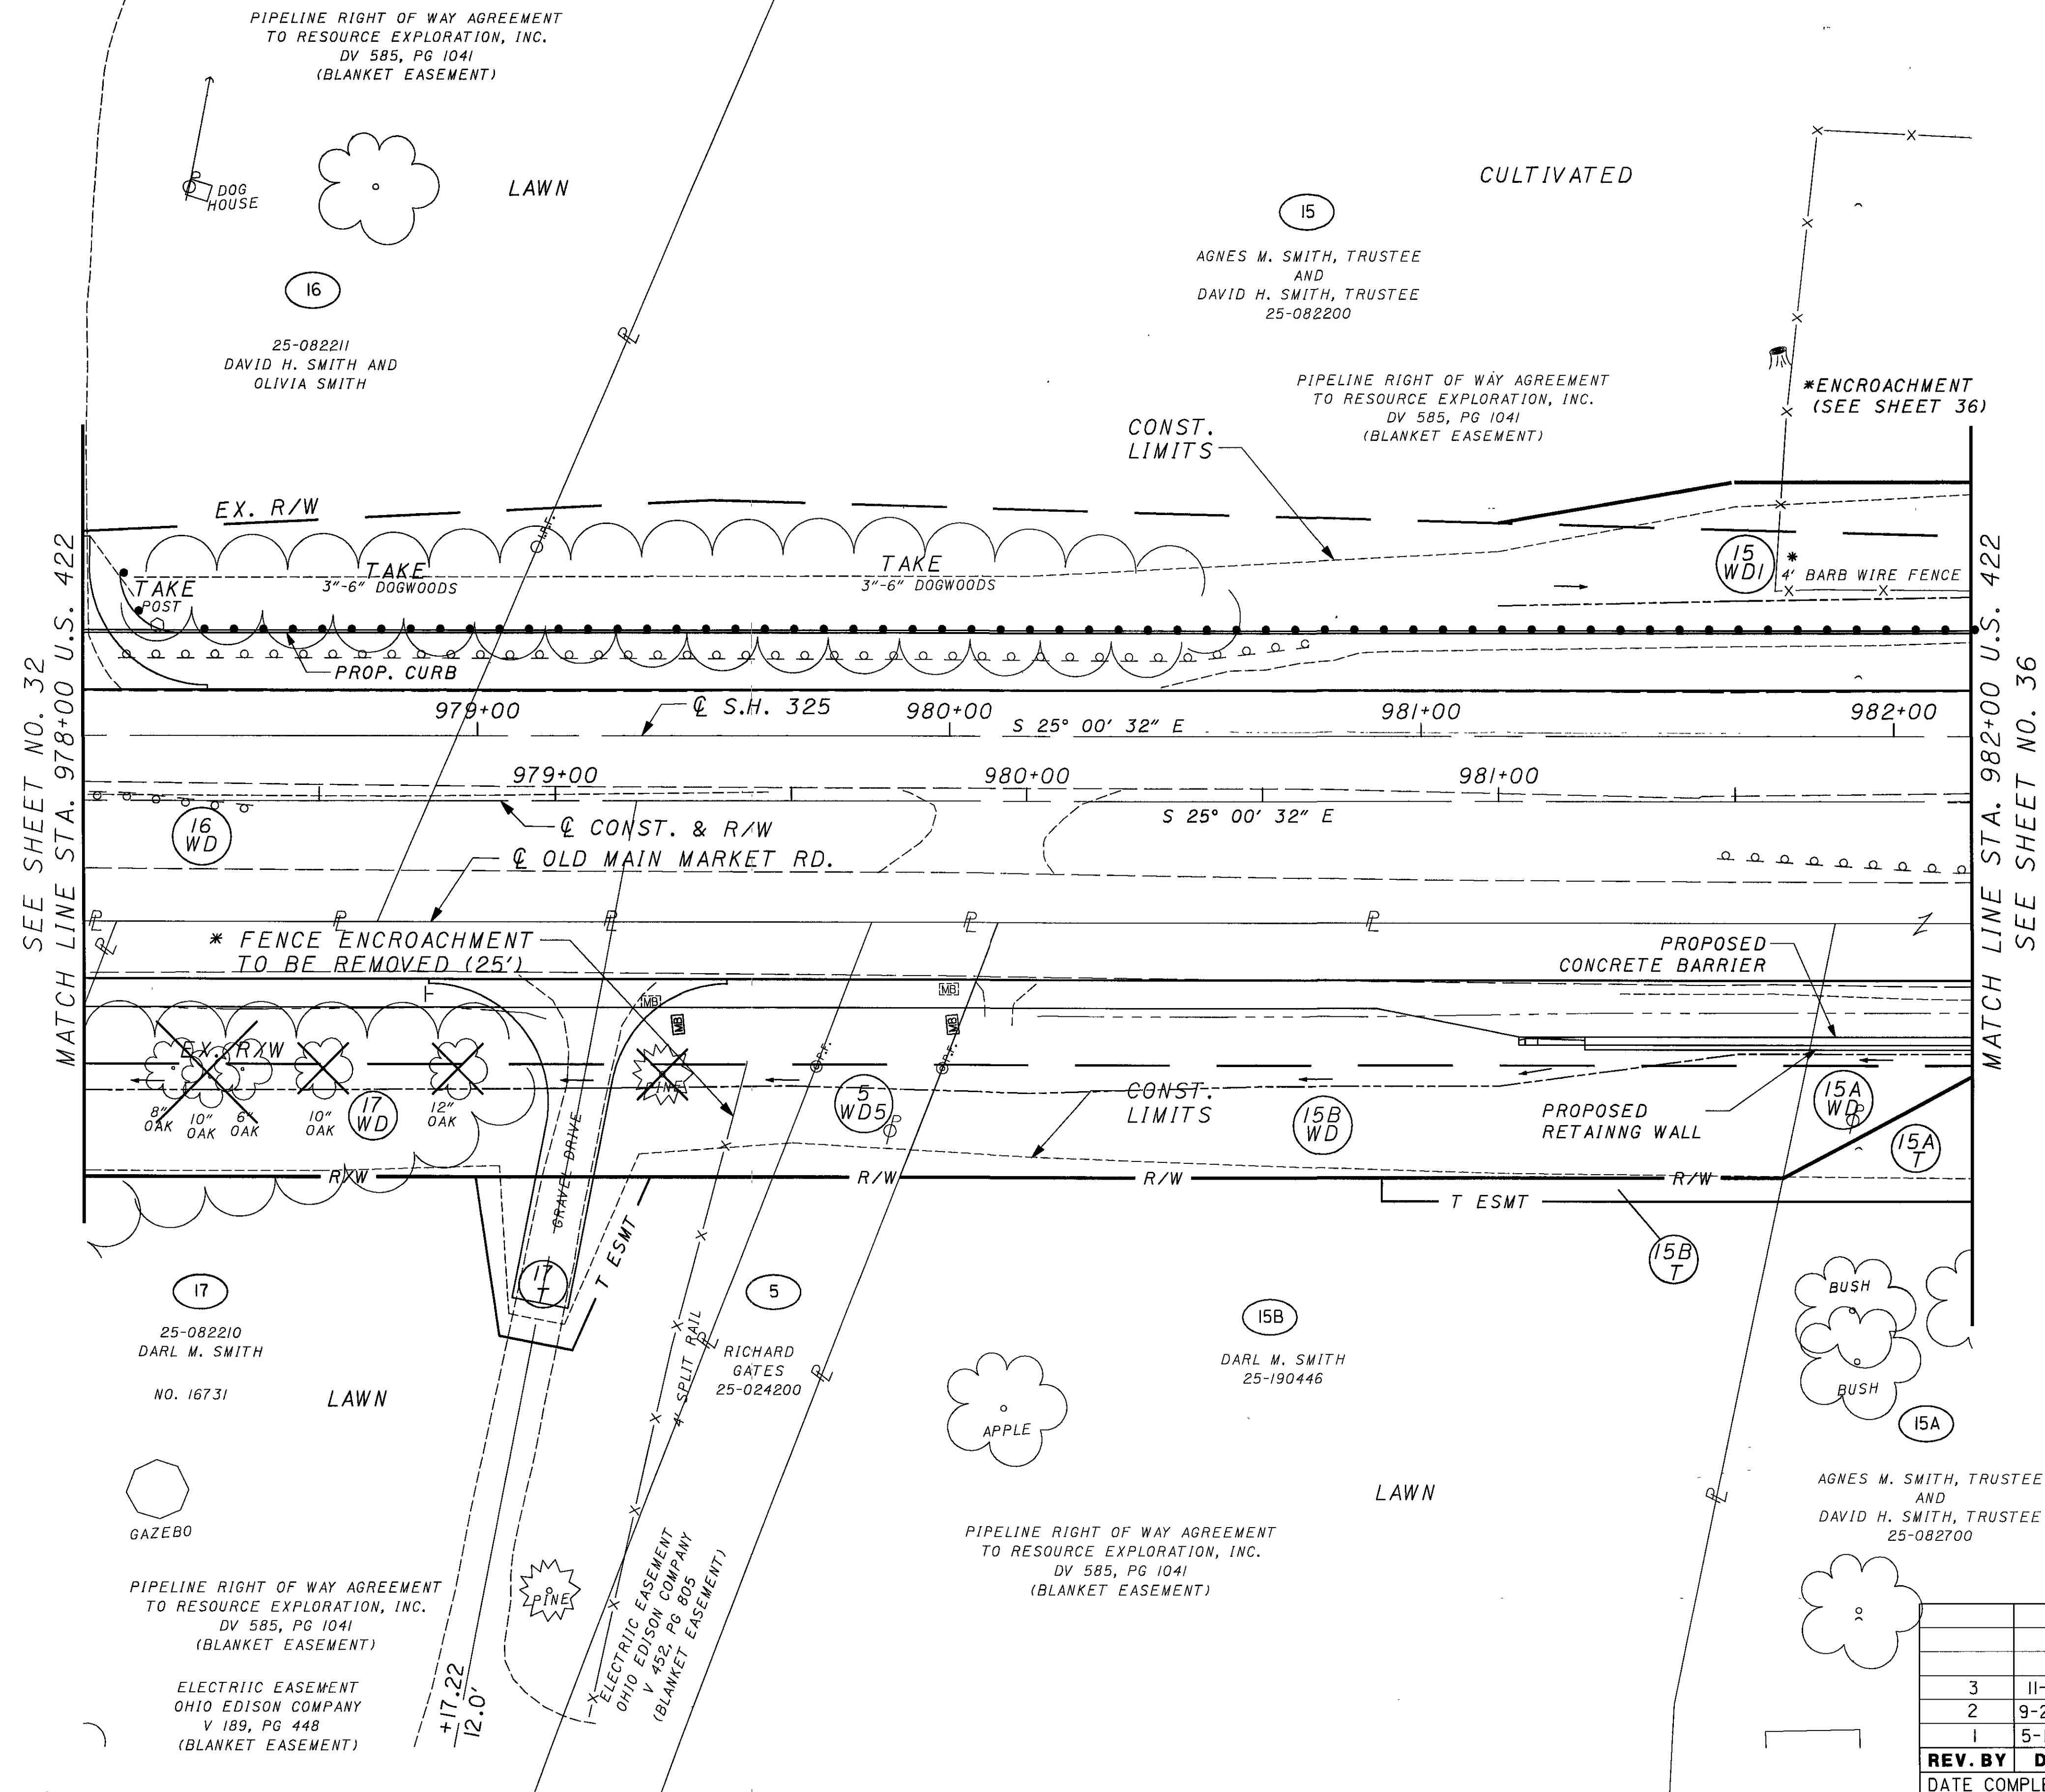

REV. BY	DATE	DESCRIPTION
3	11-18-05	SPLIT PARCEL 15A TO 15A AND 15B
2	9-26-05	5WD5 AUDITOR NO.
1	5-18-05	SPLIT PARCEL 15 TO 15 AND 15A
DATE COMPLETED		

0 10 20 40
HORIZONTAL
SCALE IN FEET

PID NO. **19181**

R/W DESIGNER
ADT
R/W REVIEWER
TRB

RIGHT OF WAY PLAN
STA. 978+00 TO STA. 982+00

GEA/POR-422-18.31/0.00

34/75



291

332

T-6-N, R-6-W
SECTION 23, PARKMAN TOWNSHIP
GEAUGA COUNTY

MONUMENT LEGEND

- EXISTING $\odot$ MONUMENT
- PROPOSED $\odot$ MONUMENT
- EXISTING $\odot$ MONUMENT REMOVED AND REPLACED
- EXISTING RIGHT OF WAY MONUMENT
- PROPOSED RIGHT OF WAY MONUMENT
- RAILROAD SPIKE FOUND
- RAILROAD SPIKE SET
- IRON PIN FOUND
- IRON PIN FOUND W/ ID CAP
- IRON PIN SET W/ ID CAP
- IRON PIPE FOUND
- IRON PIPE SET
- P.K. NAIL FOUND
- P.K. NAIL SET

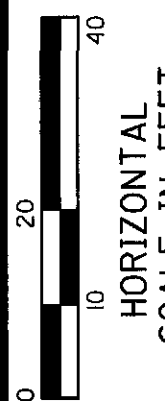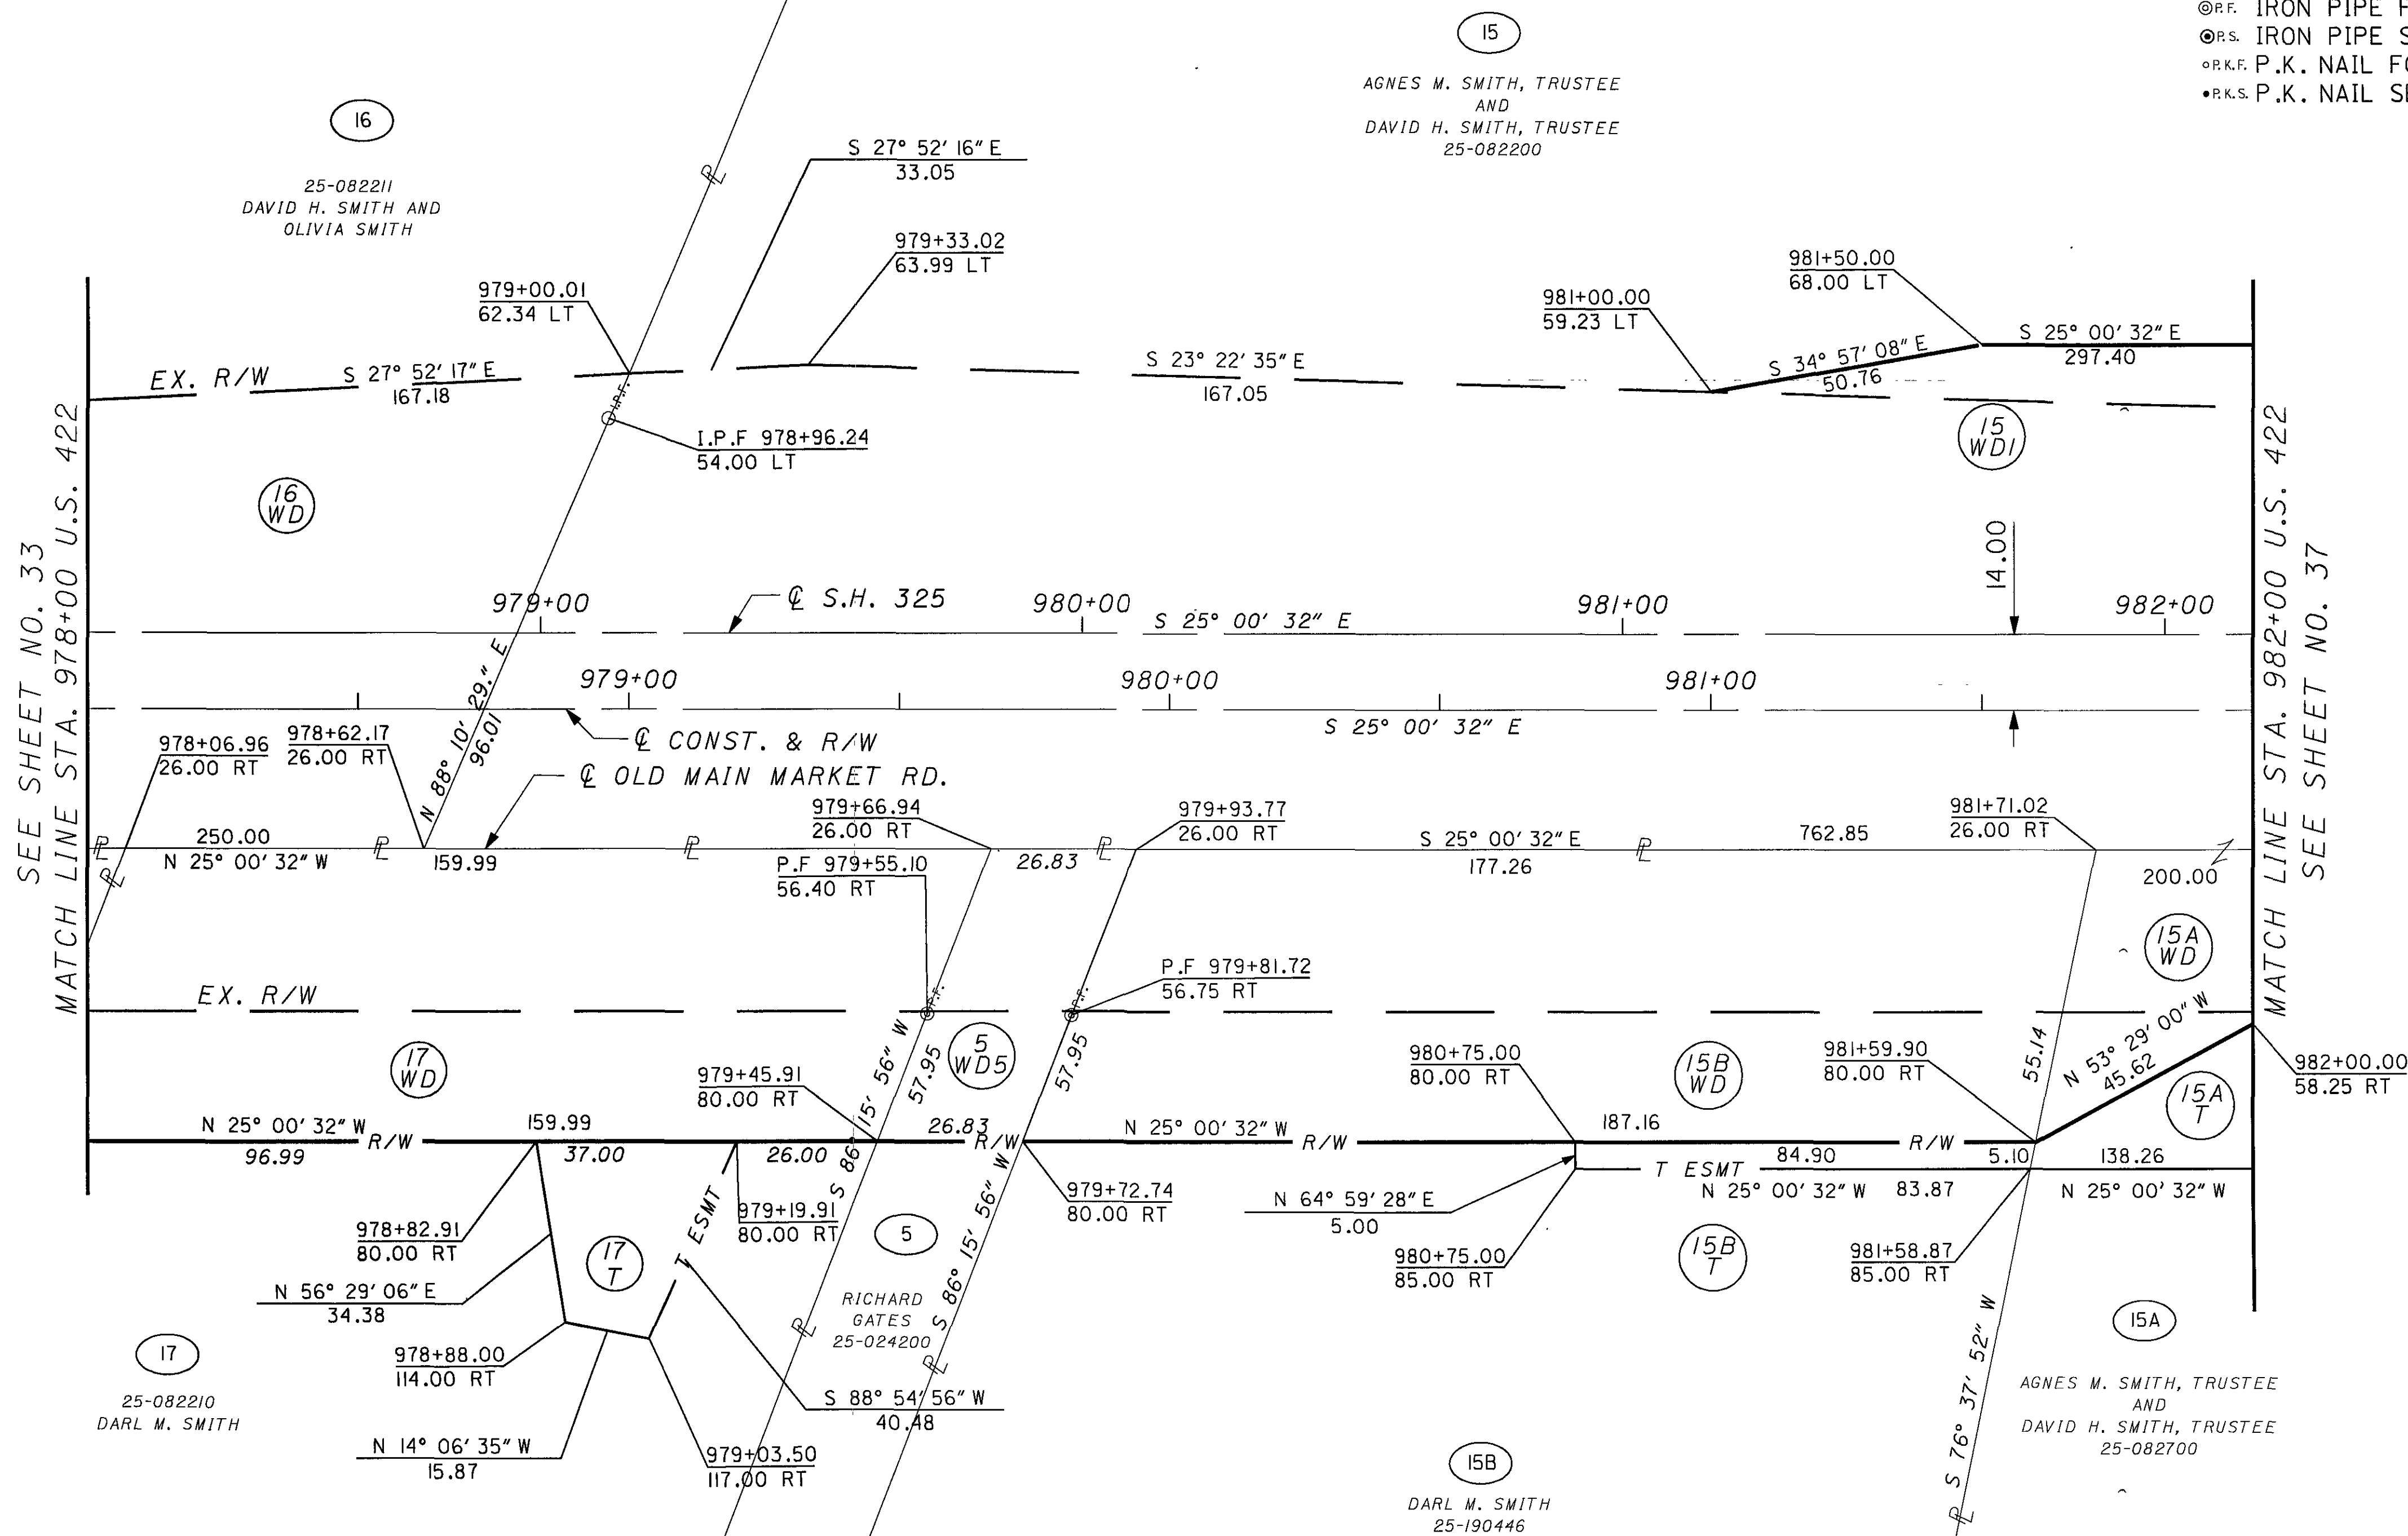

PID NO.
19181

R/W DESIGNER
ADT
R/W REVIEWER
TRB

RIGHT OF WAY PLAN
STA. 978+00 TO STA. 982+00

GEA/POR-422-18.31/0.00

REV. BY	DATE	DESCRIPTION
3	11-18-05	SPLIT PARCEL 15A TO 15A AND 15B
2	9-26-05	5WD5 AUDITOR NO.
1	5-18-05	SPLIT PARCEL 15 TO 15 AND 15A
DATE COMPLETED		

35/75

292
332

P.I. STA. = 997+19.70
 $\Delta = 19^\circ 40' 57''$
 $Dc = 0^\circ 42' 01''$
 $R = 8182.96'$
 $T = 1419.51'$
 $L = 2811.04'$
 $E = 122.21'$

Q CONST. & R/W
CURVE DATA

P.I. STA. = 997+05.80
 $\Delta = 19^{\circ} 40' 57''$
 $Dc = 0^{\circ} 41' 56''$ CULTIVATED
 $R = 8196.95'$
 $L = 1421.94'$
 $T = 2815.85'$
 $E = 122.42'$

T-6-N, R-6-W
SECTION 23, PARKMAN TOWNSHIP
GEAUGA COUNTY

PIPELINE RIGHT OF WAY AGREEMENT
TO RESOURCE EXPLORATION, INC.
DV 585, PG 1041
(BLANKET EASEMENT)


AGNES M. SMITH, TRUSTEE
AND
DAVID H. SMITH, TRUSTEE
25-082200

CONST.
LIMITS

* 238' OF FENCE TO BE REMOVED
220' ENCROACHMENT

~~*-BUILDING
ENCROACHMENT
TO REMAIN~~

* FENCE ENCROACHMENT
TO BE REMOVED (263')

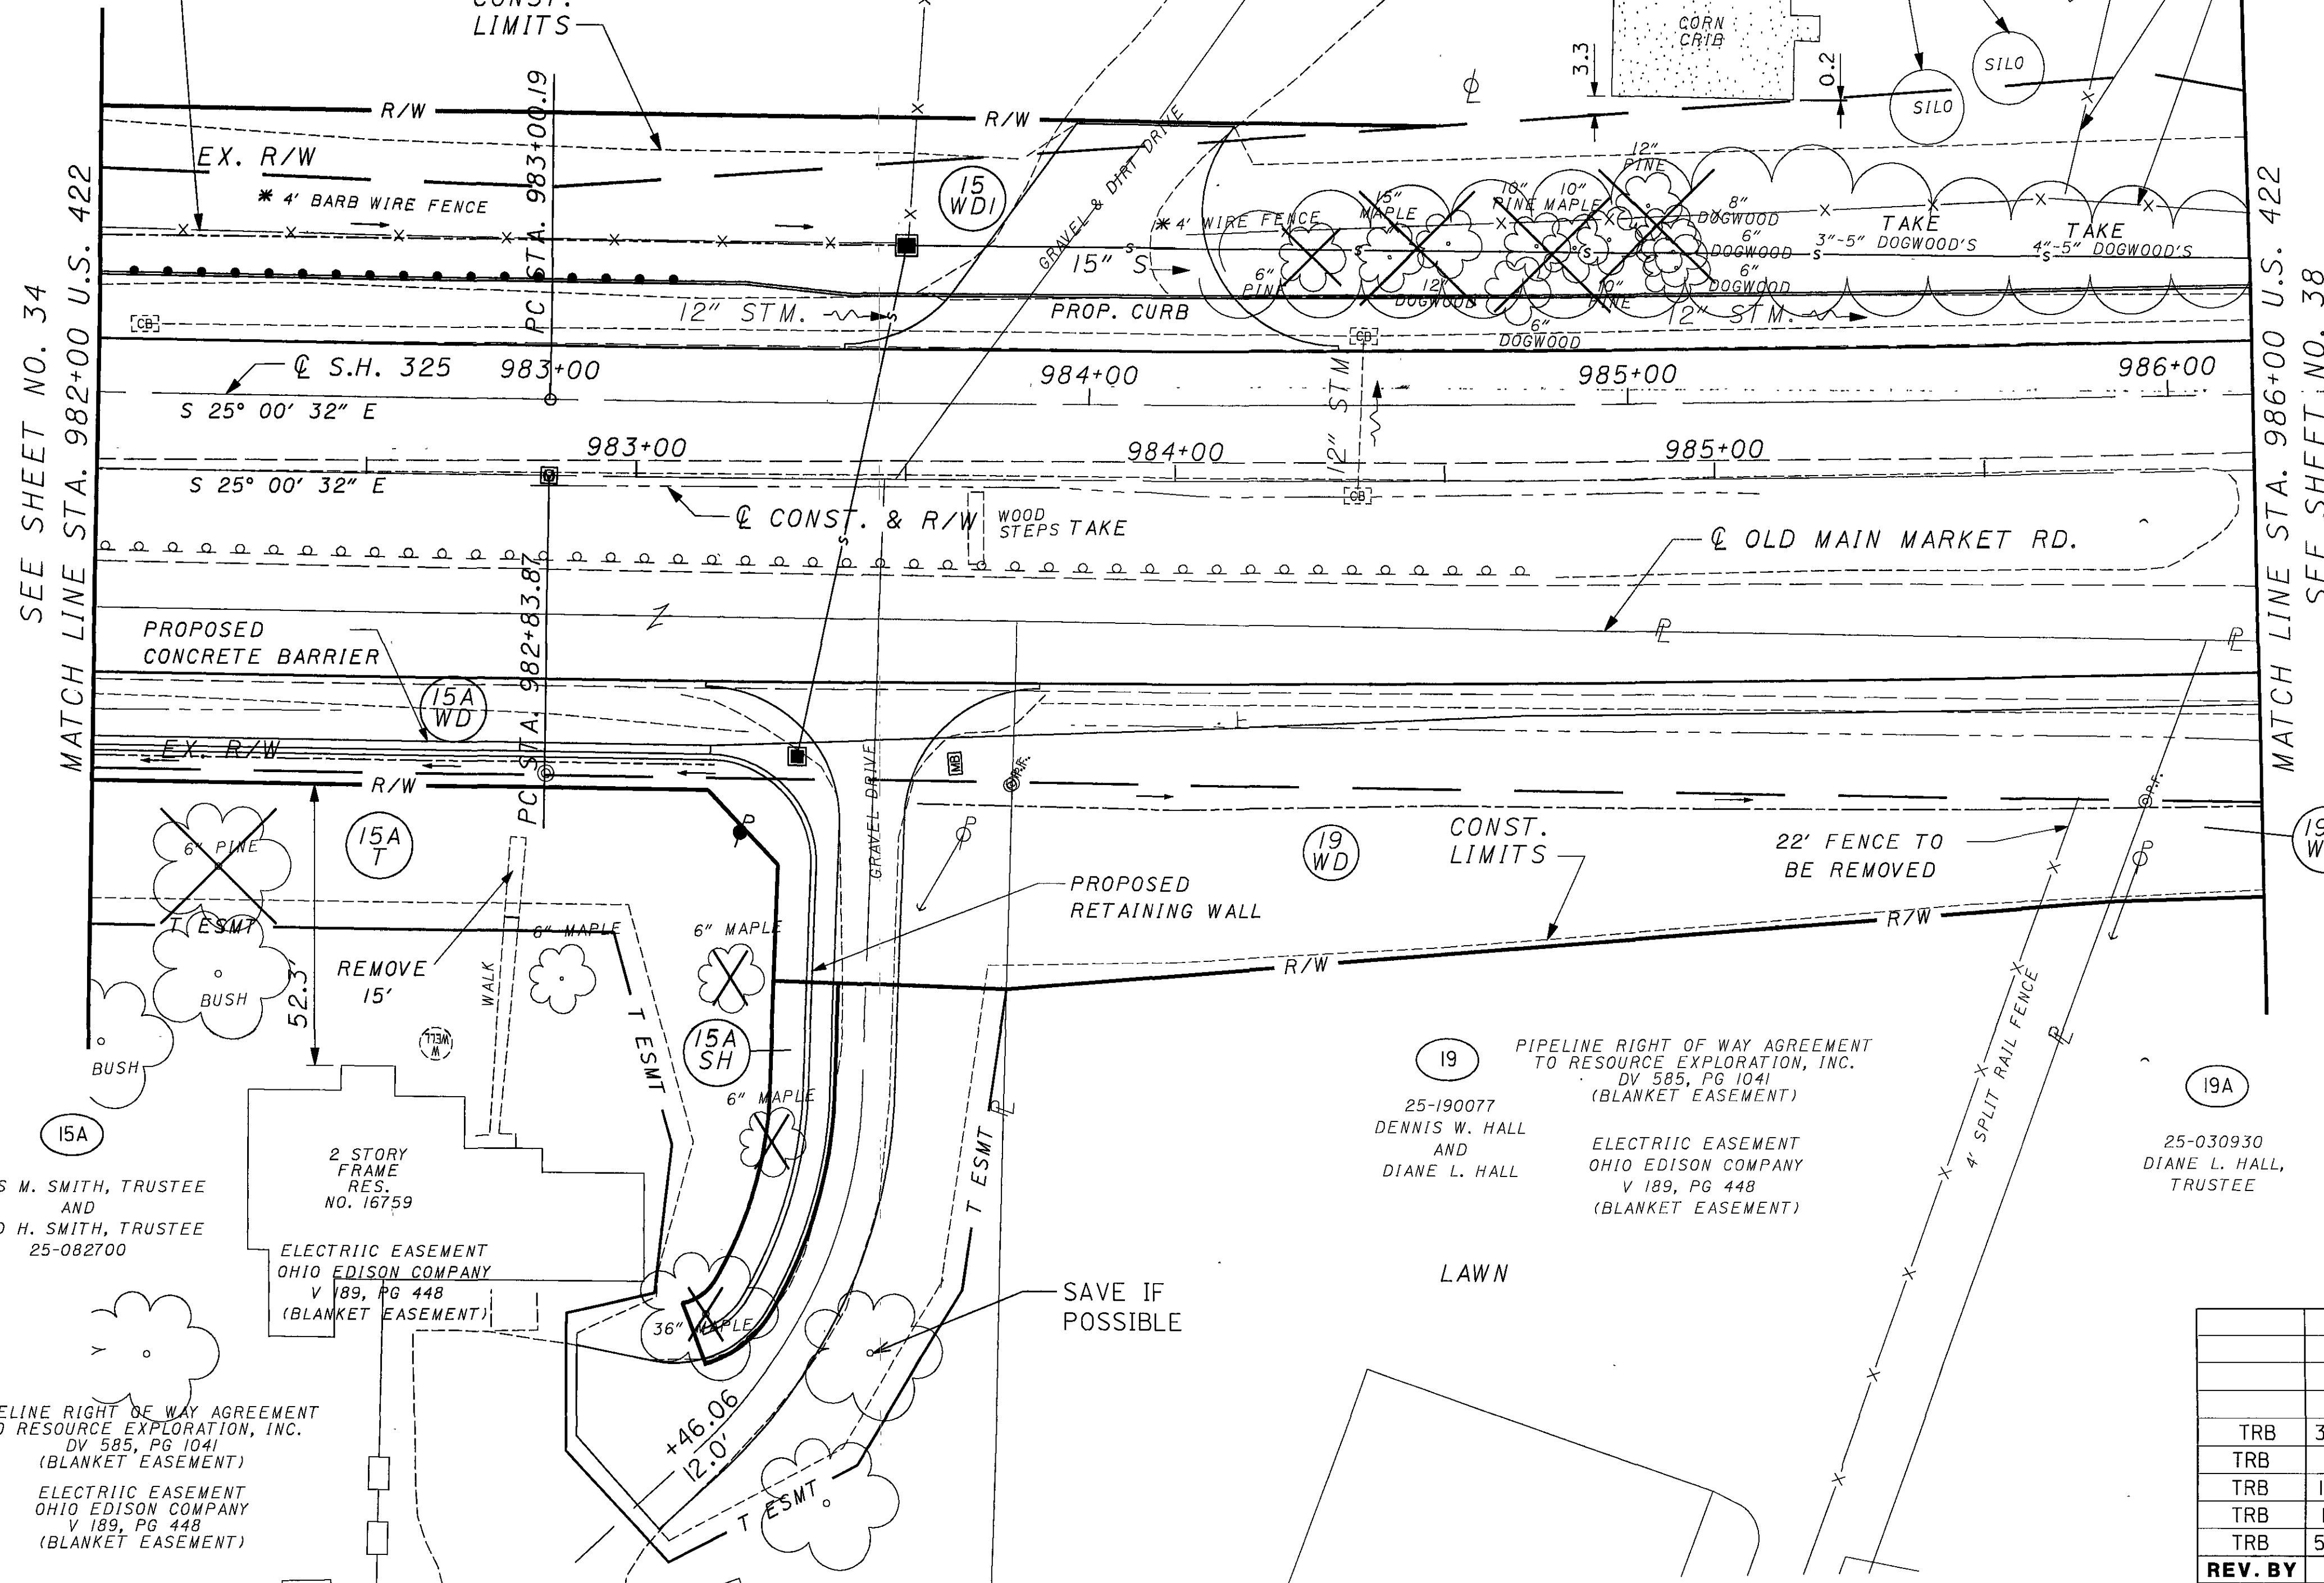

TRB	3-15-06	SAVE TREE IF POSSIBLE PARCEL 15A
TRB	2-6-06	RELOCATED POLE PARCEL 15
TRB	11-23-05	PARCEL 15 SILOS TO REMAIN
TRB	11-18-05	SPLIT PARCEL 15A TO 15A AND 15B
TRB	5-18-05	SPLIT PARCEL 15 TO 15 AND 15A
REV. BY	DATE	DESCRIPTION
DATE COMPLETED		



HORIZONTAL
SCALE IN FEET

PID NO.
19181

ADT	R/W REVIEWER	TRB
-----	--------------	-----

RIGHT OF WAY PLAN
STA. 982+00 TO STA. 986+00

GEA / POR-422-18.31 / 0.00


$$\frac{36}{75}$$
$$\frac{293}{332}$$

$P.I. STA. = 997+19.70$
 $\Delta = 19^{\circ} 40' 57''$
 $Dc = 0^{\circ} 42' 01''$
 $R = 8182.96'$
 $T = 1419.51'$
 $L = 2811.04'$
 $E = 122.21'$

$P.I. STA. = 997+05.80$
 $\Delta = 19^{\circ} 40' 57''$
 $D_c = 0^{\circ} 41' 56''$
 $R = 8196.95'$
 $T = 1421.94'$
 $L = 2815.85'$
 $E = 122.42'$

MONUMENT LEGEND

-  EXISTING ☐ MONUMENT
-  PROPOSED ☐ MONUMENT
-  EXISTING ☐ MONUMENT REMOVED
AND REPLACED
-  EXISTING RIGHT OF WAY MONUMENT
-  PROPOSED RIGHT OF WAY MONUMENT
-  RAILROAD SPIKE FOUND
-  RAILROAD SPIKE SET
-  ○ I.R.F. IRON PIN FOUND
-  ○ I.R.F. IRON PIN FOUND W/ ID CAP
-  ● I.R.S. IRON PIN SET W/ ID CAP
-  ◎ I.R.F. IRON PIPE FOUND
-  ◎ I.R.S. IRON PIPE SET
-  ○ P.K.F. P.K. NAIL FOUND
-  ● P.K.S. P.K. NAIL SET

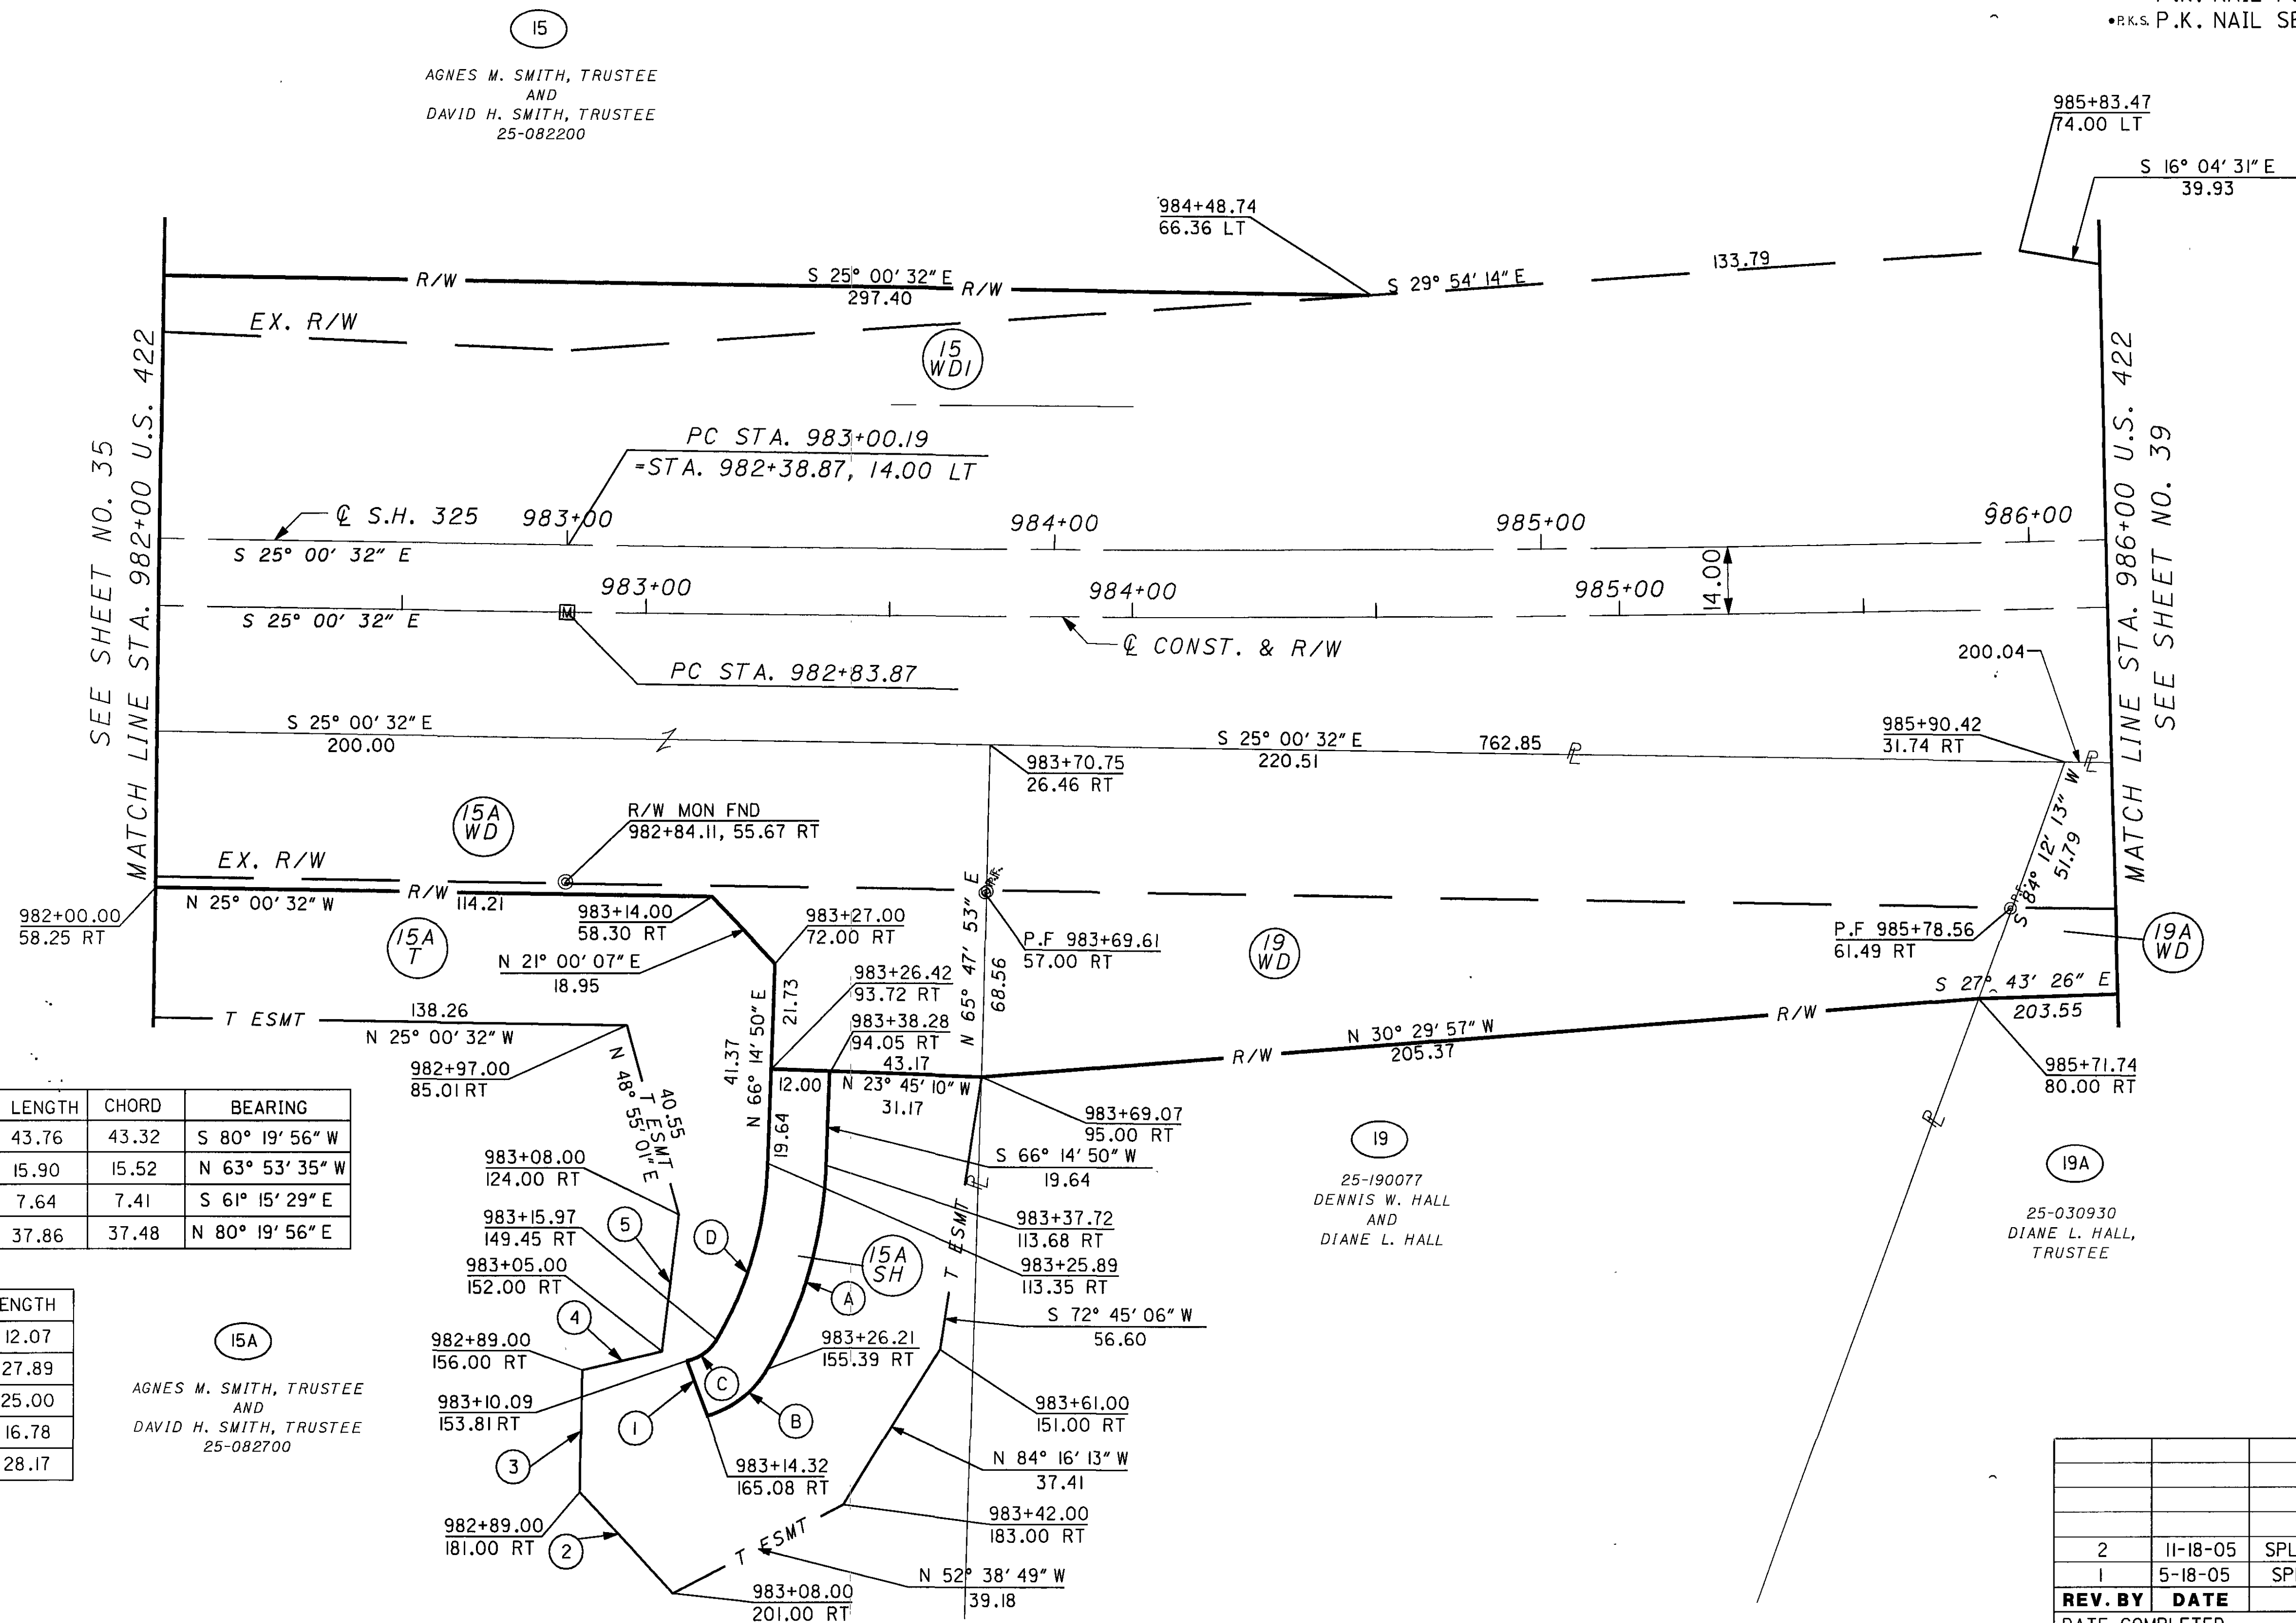

CURVE	ANGLE	RADIUS	LENGTH	CHORD	BEARING
A	28° 10' 13"	89.00	43.76	43.32	S 80° 19' 56" W
B	43° 22' 45"	21.00	15.90	15.52	N 63° 53' 35" W
C	48° 38' 56"	9.00	7.64	7.41	S 61° 15' 29" E
D	28° 10' 13"	77.00	37.86	37.48	N 80° 19' 56" E

NO.	BEARING	LENGTH
1	N 43° 52' 06" E	12.07
2	N 20° 42' 00" E	27.89
3	N 64° 57' 25" E	25.00
4	S 38° 53' 11" E	16.78
5	N 71° 03' 09" E	28.17

2	11-18-05	SPLIT PARCEL 15A TO 15A AND 15B
1	5-18-05	SPLIT PARCEL 15 TO 15 AND 15A
REV. BY	DATE	DESCRIPTION
DATE COMPLETED		

Q S.H. 325
CURVE DATA (EXISTING)

P.I. STA. = 997+19.70
 $\Delta = 19^\circ 40' 57''$
 $Dc = 0^\circ 42' 01''$
 $R = 8182.96'$
 $T = 1419.51'$
 $L = 2811.04'$
 $E = 122.21'$

Q CONST. & R/W
CURVE DATA

P.I. STA. = 997+05.80
 $\Delta = 19^\circ 40' 57''$
 $Dc = 0^\circ 41' 56''$
 $R = 8196.95'$
 $T = 1421.94'$
 $L = 2815.85'$
 $E = 122.42'$

AGNES M. SMITH, TRUSTEE
AND
DAVID H. SMITH, TRUSTEE
25-082200

* ENCROACHMENT
(SEE SHEET 36)

SEE SHEET NO. 36
MATCH LINE STA. 986+00 U.S. 422

PIPELINE RIGHT OF WAY AGREEMENT
TO RESOURCE EXPLORATION, INC.
DV 585, PG 1041 (BLANKET EASEMENT)

ELECTRIC EASEMENT
OHIO EDISON COMPANY
V 189, PG 448
(BLANKET EASEMENT)

NO. 16775

LAWN

25-030930
DIANE L. HALL,
TRUSTEE

25-190129
DOUGLAS S. SMITH
NO. 16722

PIPELINE RIGHT OF WAY AGREEMENT
TO RESOURCE EXPLORATION, INC.
DV 585, PG 1041 (BLANKET EASEMENT)

1 STORY
FRAME
RES.
NO. 16776

25-005800
ANONA BELL BREWSTER

FRAME
GARAGE

T-6-N, R-6-W
SECTION 23, PARKMAN TOWNSHIP
GEAUGA COUNTY

1 1/2 STORY
FRAME
4 UNIT APARTMENT
NO. 16790

PENN-VIEW ESTATES, LLC.
25-117500

25-190190

Q OLD MAIN
MARKET RD.

ELEC. EASEMENT
(UNDEFINED WIDTH)
TO OHIO PUBLIC SERVICE CO.
(NOW KNOWN AS OHIO EDISON CO.)
DV 189, PG 448

25-037630
KENNETH R. HUMPHREY

Q OF ELEC. EASEMENT
(UNDEFINED WIDTH)
TO OHIO EDISON CO.
DV 426, PG 757

LAWN
NO. 16779

LAWN
NO. 16781

25-108500
GARY J. PARNABY JR.
AND LORETTA PARNABY

REV. BY	DATE	DESCRIPTION
1	5-18-05	REVISED PARCELS 21 AND 22 OWNER
DATE COMPLETED		



0 20 40
HORIZONTAL
SCALE IN FEET

PID NO.
19181

R/W DESIGNER
ADT
R/W REVIEWER
TRB

RIGHT OF WAY PLAN
STA. 986+00 TO STA. 990+00

GEA/POR-422-18.31/0.00

38/75

295
332

℄ S.H. 325
CURVE DATA (EXISTING)

P.I. STA. = 997+19.70
Δ = 19° 40' 57"
Dc = 0° 42' 01"
R = 8182.96'
T = 1419.51'
L = 2811.04'
E = 122.21'

℄ CONST. & R/W
CURVE DATA

P.I. STA. = 997+05.80
Δ = 19° 40' 57"
Dc = 0° 41' 56"
R = 8196.95'
T = 1421.94'
L = 2815.85'
E = 122.42'

15
AGNES M. SMITH, TRUSTEE
AND
DAVID H. SMITH, TRUSTEE
25-082200

NO. 16722

20
25-190129
DOUGLAS S. SMITH

21
25-005800
ANONA BELL BREWSTER

1 1/2 STORY
FRAME
4 UNIT APARTMENT
NO. 16790

22
PENN-VIEW ESTATES, LLC.
25-117500



0 20 40
HORIZONTAL
SCALE IN FEET

PID NO.
19181

R/W DESIGNER
ADT
R/W REVIEWER
TRB

RIGHT OF WAY PLAN
STA. 986+00 TO STA. 990+00


GEA/POR-422-18.31/0.00

39/75

296
332


MONUMENT LEGEND

- ℄ EXISTING ℄ MONUMENT
- ℄ PROPOSED ℄ MONUMENT
- ℄ EXISTING ℄ MONUMENT REMOVED AND REPLACED
- ⊙ EXISTING RIGHT OF WAY MONUMENT
- PROPOSED RIGHT OF WAY MONUMENT
- ✕ RAILROAD SPIKE FOUND
- ✱ RAILROAD SPIKE SET
- I.R.F. IRON PIN FOUND
- ⊙ I.R.F. IRON PIN FOUND W/ ID CAP
- I.R.S. IRON PIN SET W/ ID CAP
- ⊙ P.F. IRON PIPE FOUND
- ⊙ R.S. IRON PIPE SET
- R.K.F. P.K. NAIL FOUND
- R.K.S. P.K. NAIL SET

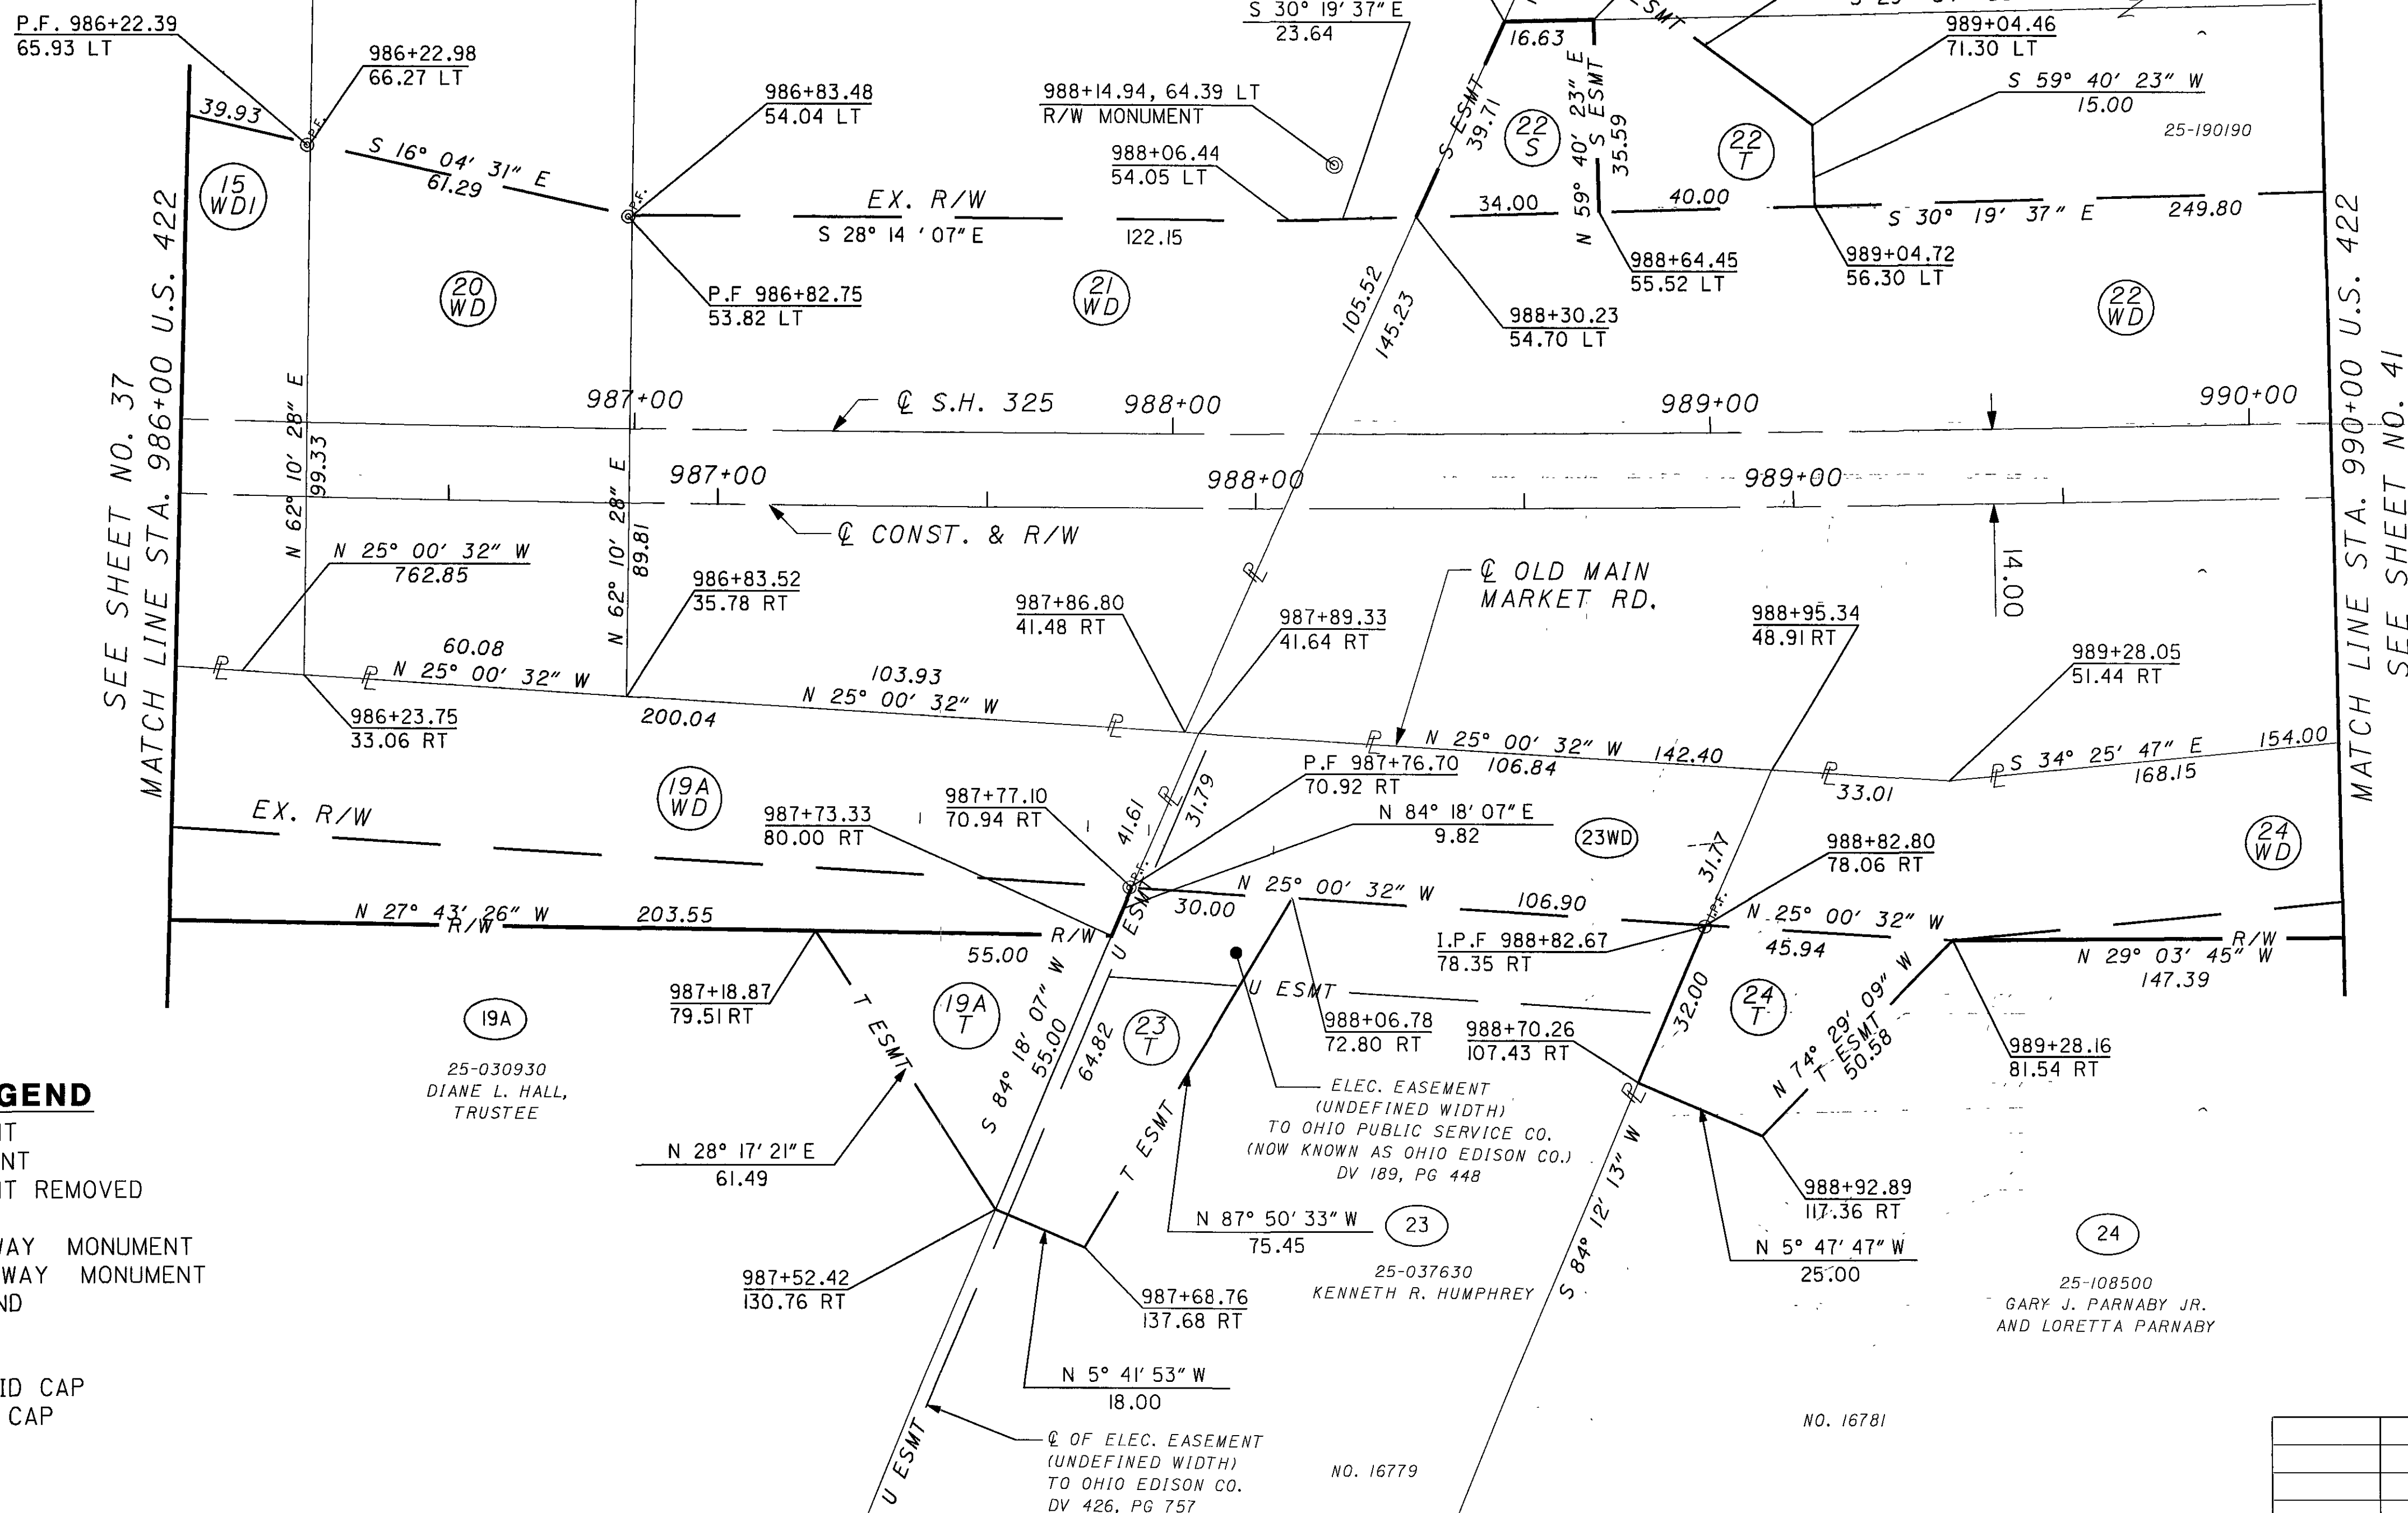

REV. BY	DATE	DESCRIPTION
1	5-18-05	REVISED PARCELS 21 AND 22 OWNER
DATE COMPLETED		

T-6-N, R-6-W
SECTION 23 & 24, PARKMAN TOWNSHIP
GEAUGA COUNTY

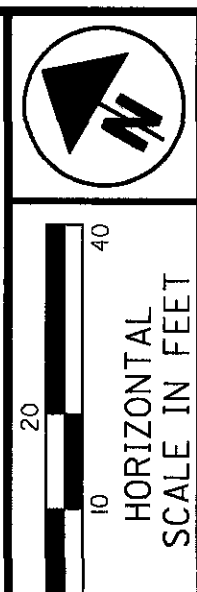

PID NO.
19181

BY DESIGNER
ADT
BY REVIEWER
TRB

RIGHT OF WAY PLAN
STA. 990+00 TO STA. 994+00

GEA / POR-422-18.31/0.00

40 / 75

297
332


Q S.H. 325
CURVE DATA (EXISTING)

P.I. STA. = 997+19.70
Δ = 19° 40' 57"
Dc = 0° 42' 01"
R = 8182.96'
T = 1419.51'
L = 2811.04'
E = 122.21'

Q CONST. & R/W
CURVE DATA

P.I. STA. = 997+05.80
Δ = 19° 40' 57"
Dc = 0° 41' 56"
R = 8196.95'
T = 1421.94'
L = 2815.85'
E = 122.42'

* FENCE ENCROACHMENT
(SEE SHEET 27)

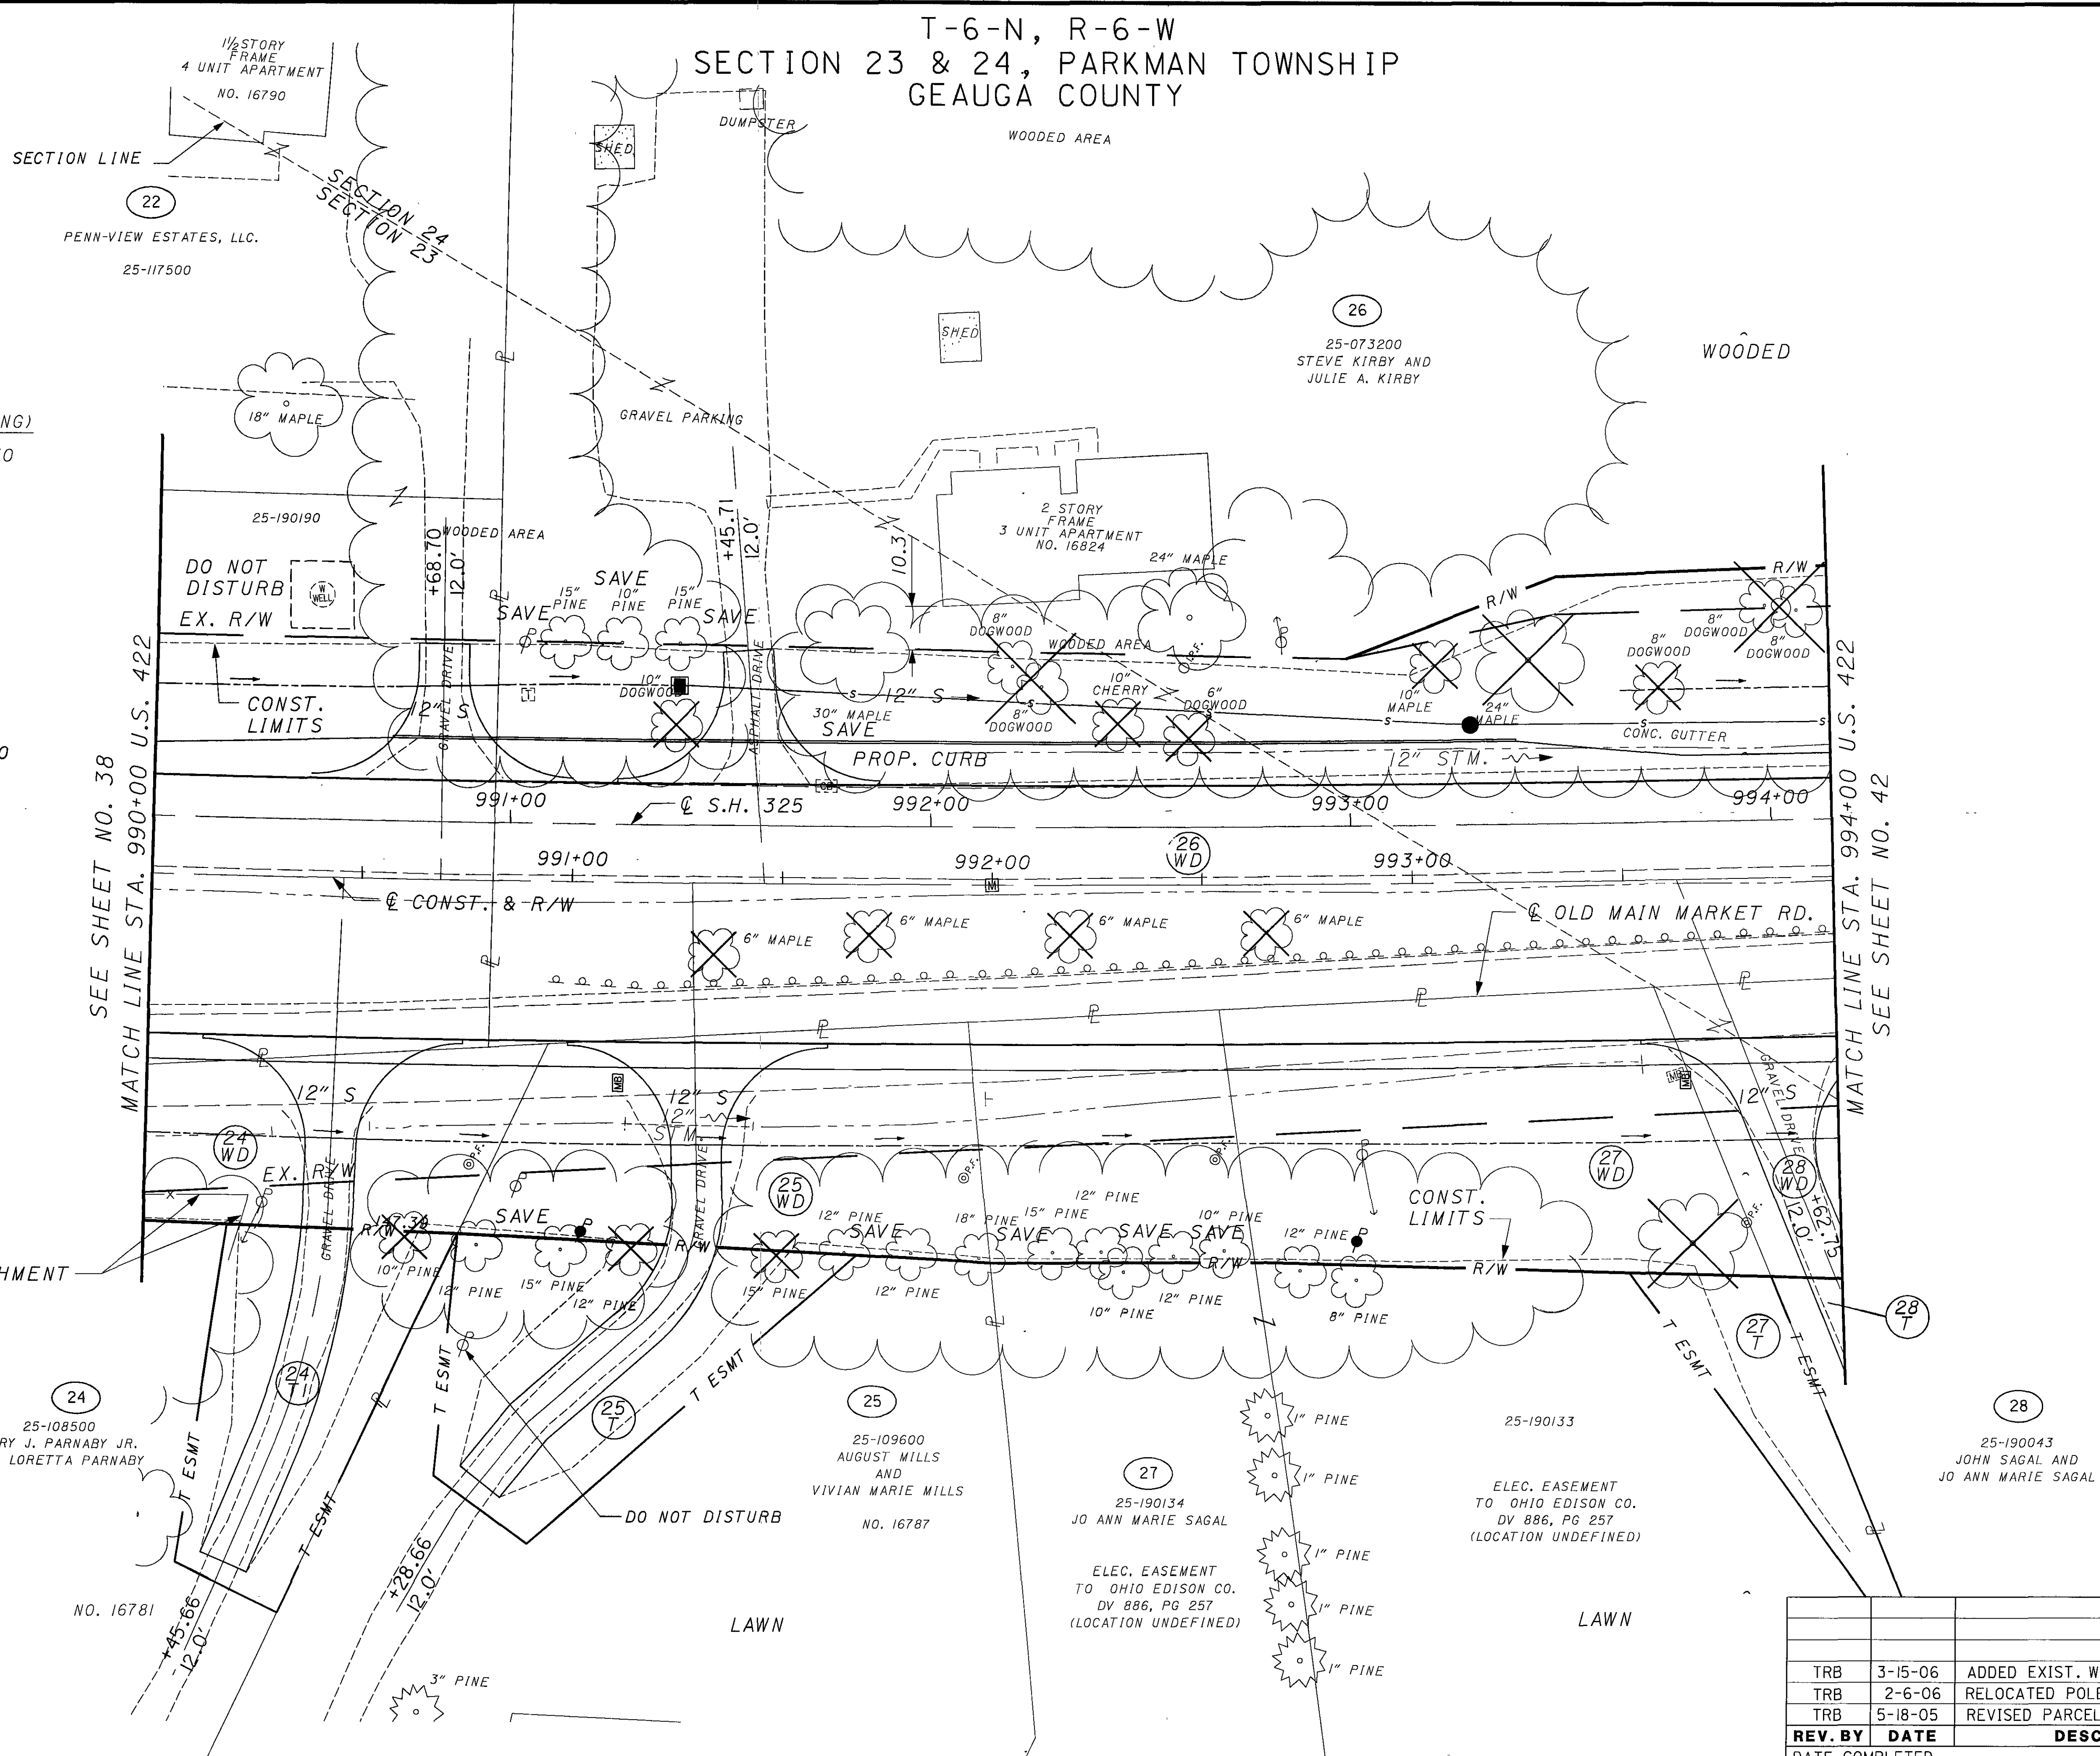


REV. BY	DATE	DESCRIPTION
TRB	3-15-06	ADDED EXIST. WELL PARCEL 22
TRB	2-6-06	RELOCATED POLES PARCELS 25 & 2
TRB	5-18-05	REVISED PARCEL 22 OWNER
DATE COMPLETED		

T-6-N, R-6-W
SECTION 23 & 24, PARKMAN TOWNSHIP
GEAUGA COUNTY

MONUMENT LEGEND

- EXISTING & MONUMENT
- PROPOSED & MONUMENT
- EXISTING & MONUMENT REMOVED AND REPLACED
- EXISTING RIGHT OF WAY MONUMENT
- PROPOSED RIGHT OF WAY MONUMENT
- RAILROAD SPIKE FOUND
- RAILROAD SPIKE SET
- IRON PIN FOUND
- IRON PIN FOUND W/ ID CAP
- IRON PIN SET W/ ID CAP
- IRON PIPE FOUND
- IRON PIPE SET
- P.K. NAIL FOUND
- P.K. NAIL SET

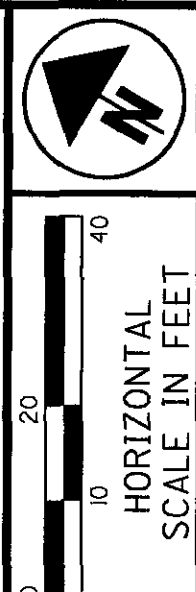

PID NO. 19181

RAW DESIGNER ADT
RAW REVIEWER TRB

RIGHT OF WAY PLAN
STA. 990+00 TO STA. 994+00

GEA/POR-422-18.31/0.00

41/75


298
332

S.H. 325
CURVE DATA (EXISTING)

P.I. STA. = 997+19.70
 $\Delta = 19^\circ 40' 57''$
 $Dc = 0^\circ 42' 01''$
 $R = 8182.96'$
 $T = 1419.51'$
 $L = 2811.04'$
 $E = 122.21'$

CONST. & R/W
CURVE DATA

P.I. STA. = 997+05.80
 $\Delta = 19^\circ 40' 57''$
 $Dc = 0^\circ 41' 56''$
 $R = 8196.95'$
 $T = 1421.94'$
 $L = 2815.85'$
 $E = 122.42'$

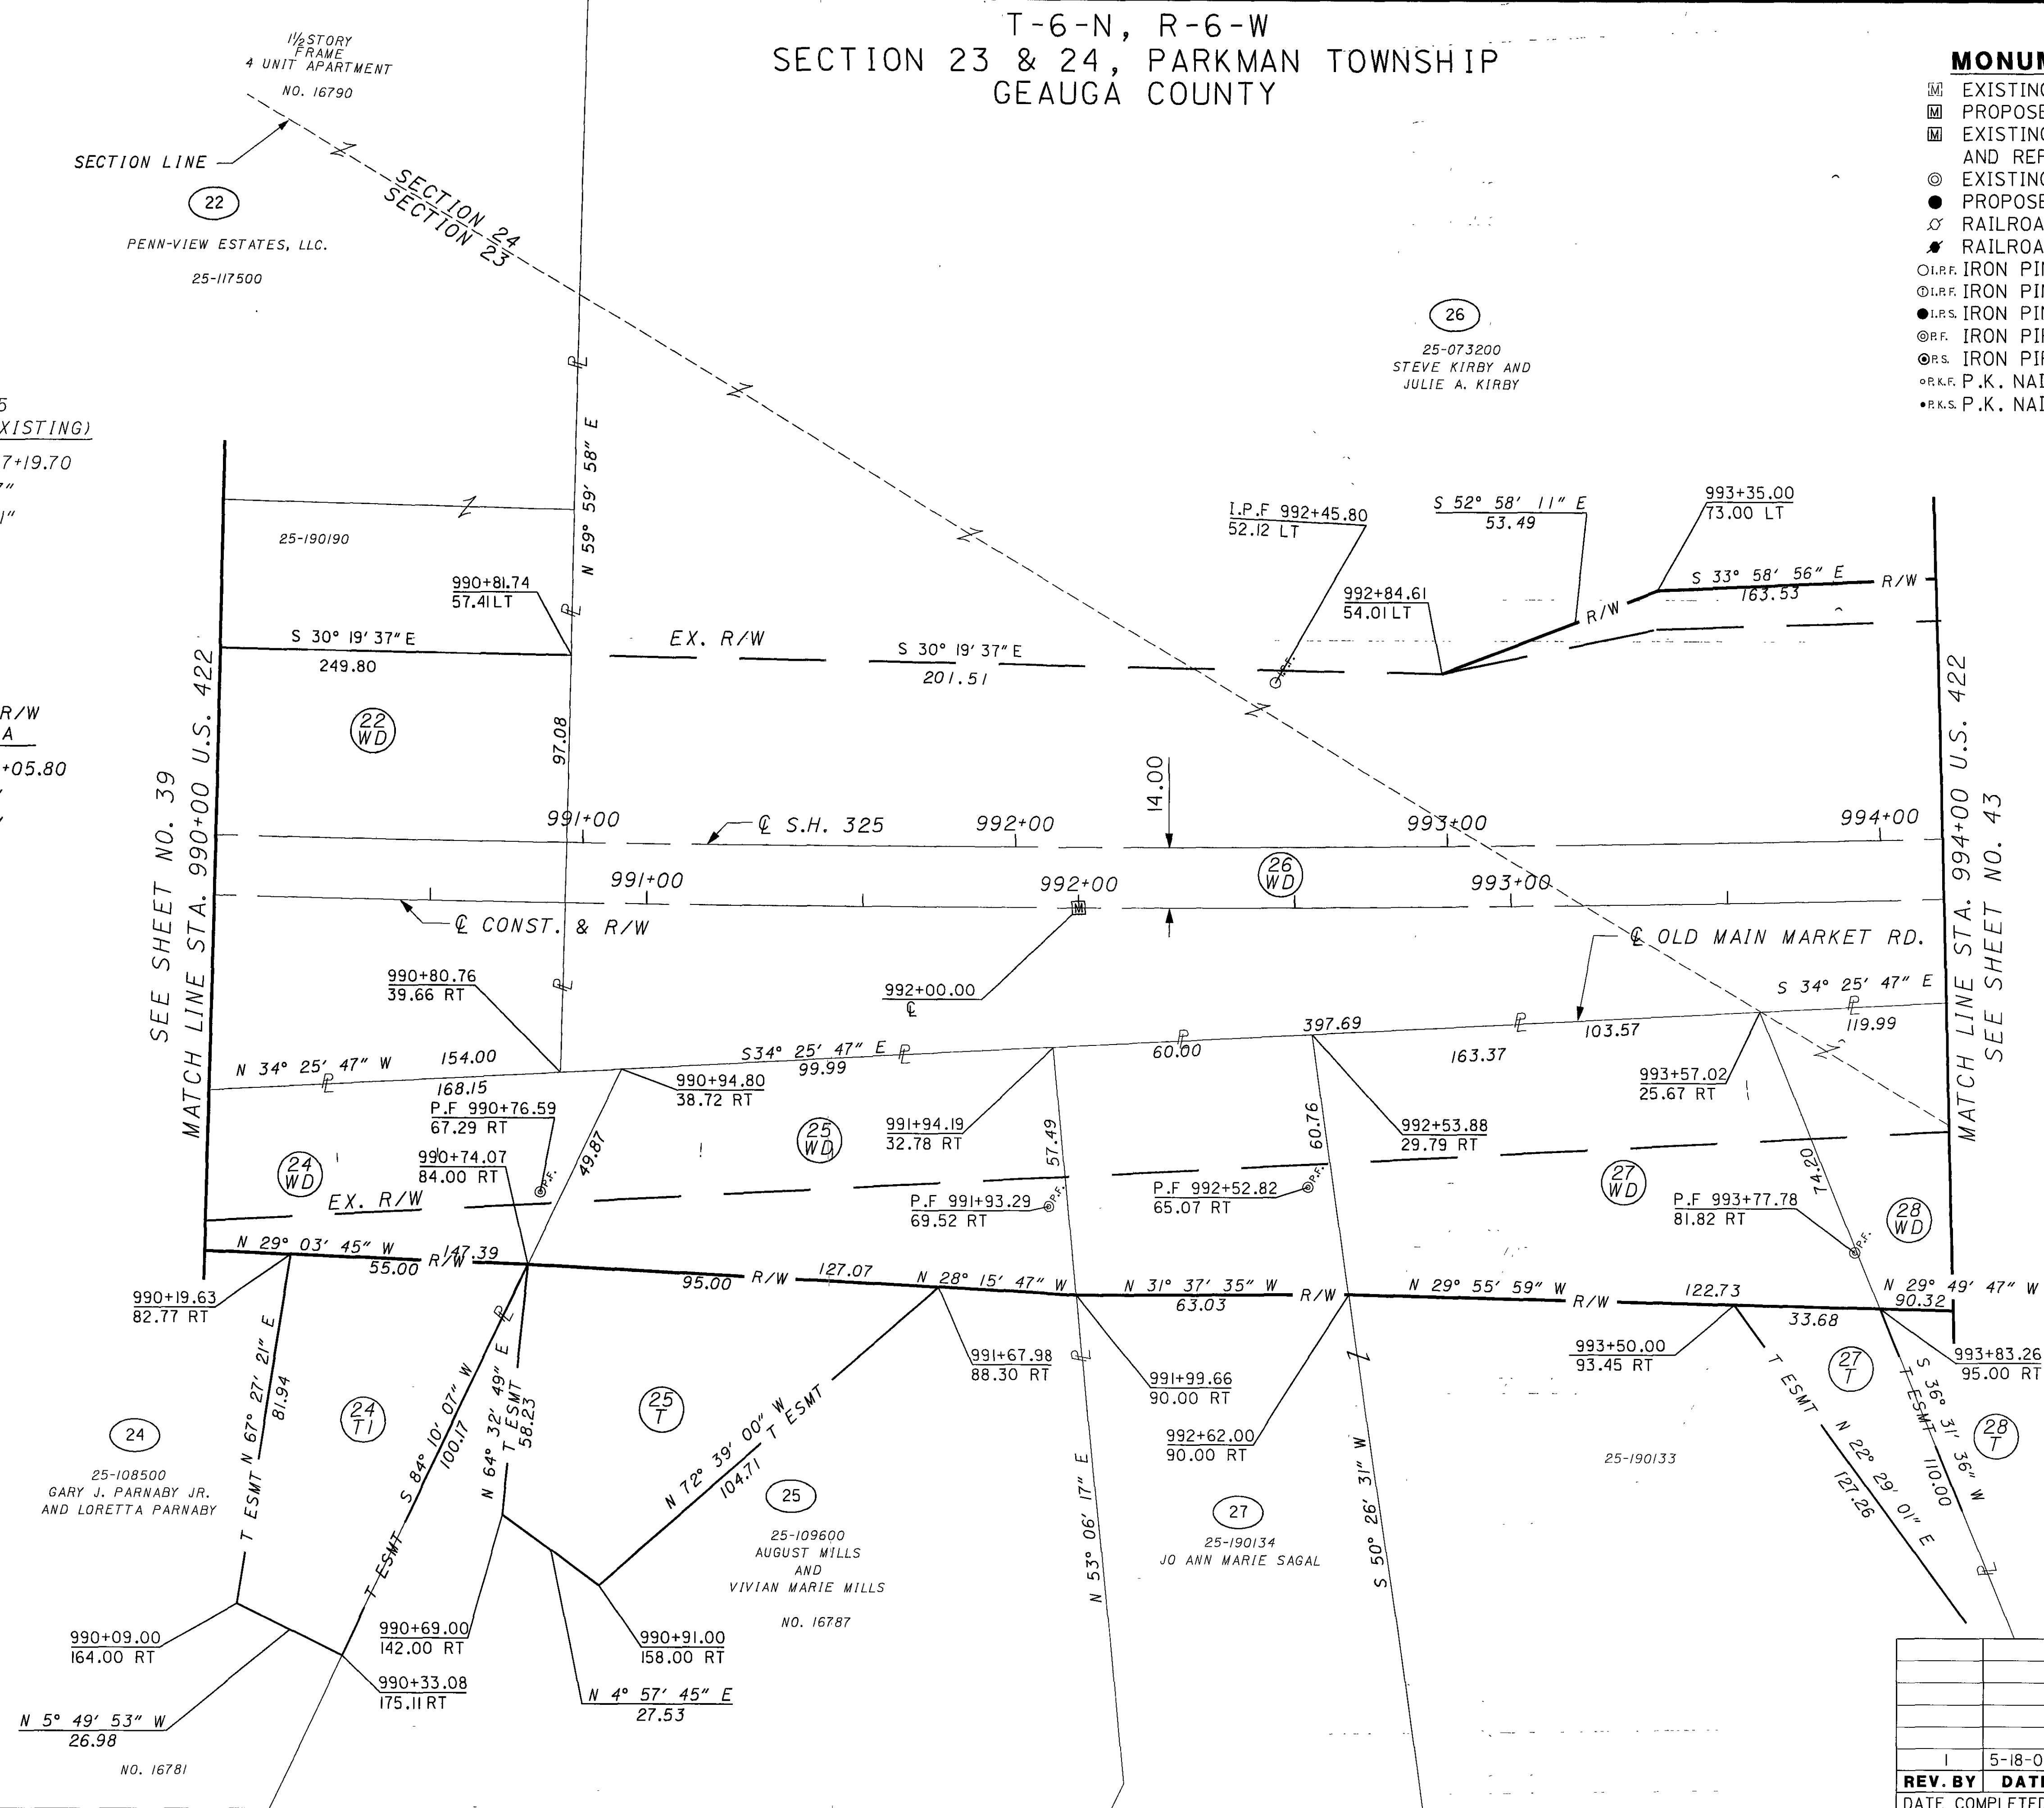

REV. BY	DATE	DESCRIPTION
1	5-18-05	REVISED PARCEL 22 OWNER
DATE COMPLETED		


T-6-N, R-6-W
SECTION 23 & 24, PARKMAN TOWNSHIP
GEAUGA COUNTY

CL S.H. 325
CURVE DATA (EXISTING)

P.I. STA. = 997+19.70
Δ = 19° 40' 57"
Dc = 0° 42' 01"
R = 8182.96'
T = 1419.51'
L = 2811.04'
E = 122.21'

CL CONST. & R/W
CURVE DATA

P.I. STA. = 997+05.80
Δ = 19° 40' 57"
Dc = 0° 41' 56"
R = 8196.95'
T = 1421.94'
L = 2815.85'
E = 122.42'

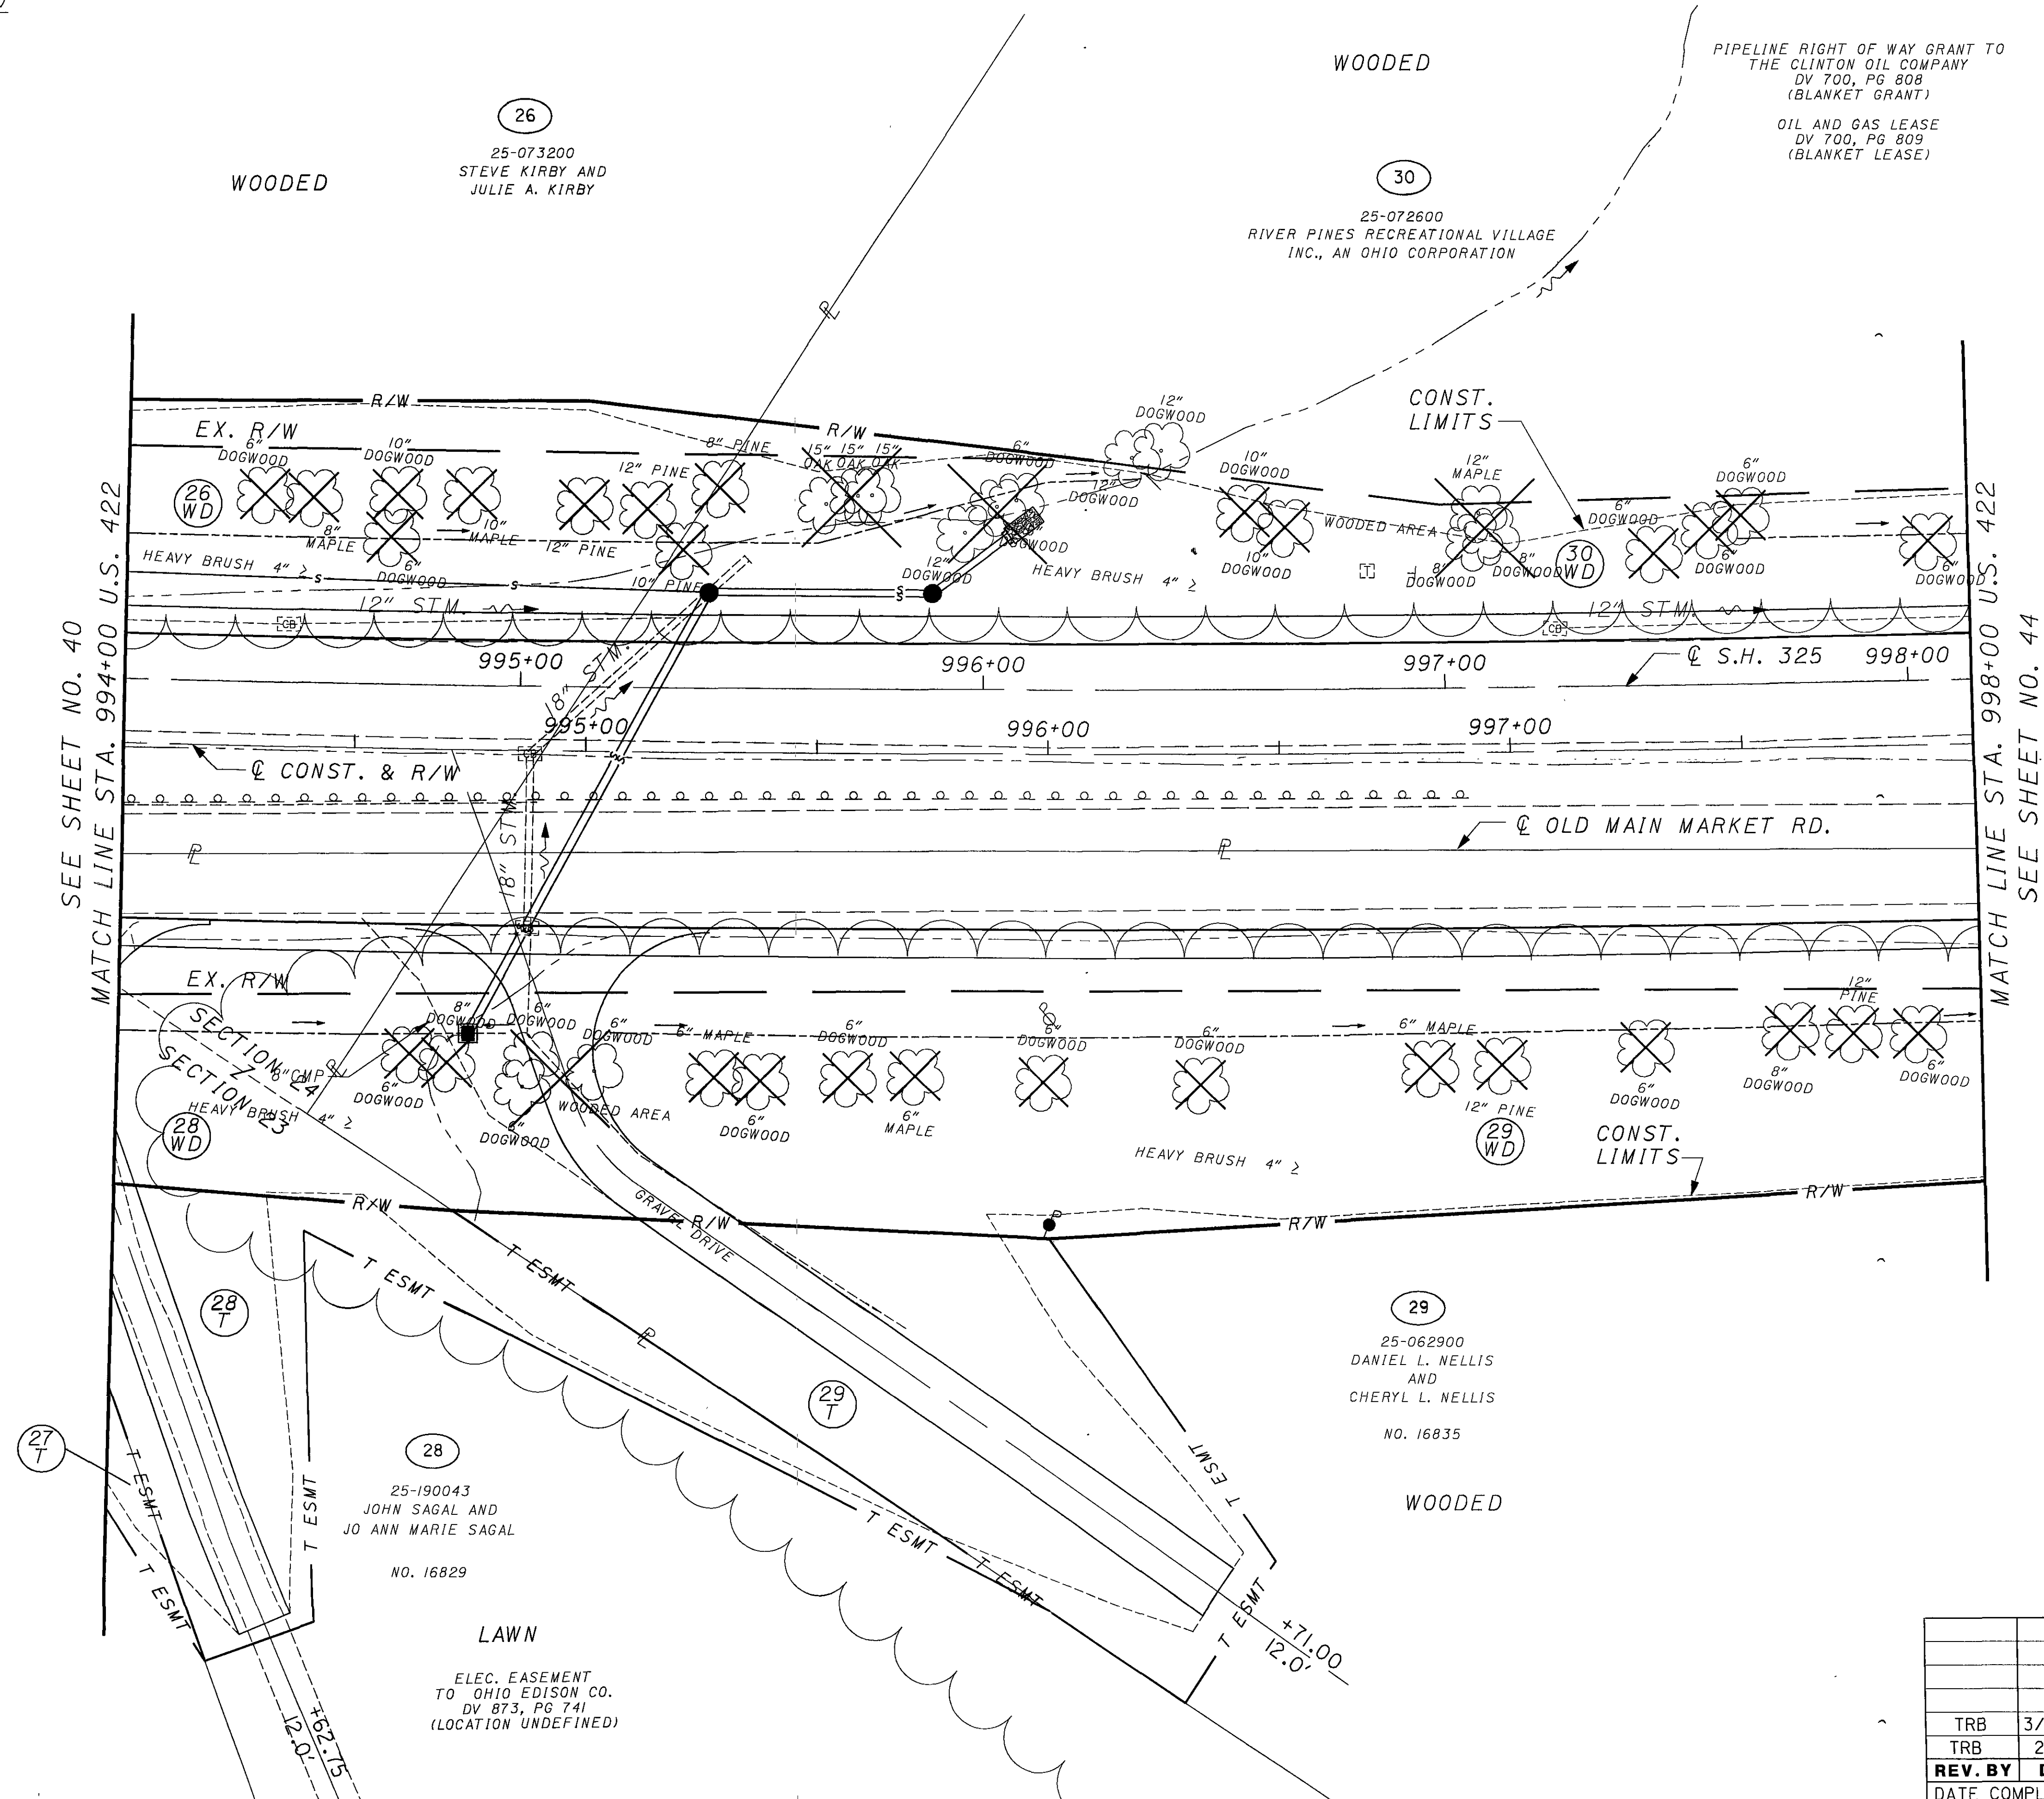

REV. BY	DATE	DESCRIPTION
TRB	3/15/06	ADDED EXIST. POLE PARCEL 29
TRB	2-6-06	RELOCATED POLE PARCEL 29
DATE COMPLETED		

PID NO. **19181**

R/W DESIGNER **ADT**

R/W REVIEWER **TRB**

RIGHT OF WAY PLAN

STA. 994+00 TO STA. 998+00

GEA/POR-422-18.31/0.00

42/75

299

332

HORIZONTAL
SCALE IN FEET

0 10 20 30 40

- FID NO.**
19181

ADT	TRB
R/W REVIEWER	


RIGHT OF WAY PLAN
STA. 994+00 TO STA. 998+00

GEA/POR-422-18.31/ 0.00

43 / 75

$$\frac{300}{332}$$

REV. BY	DATE	DESCRIPTION
DATE COMPLETED		

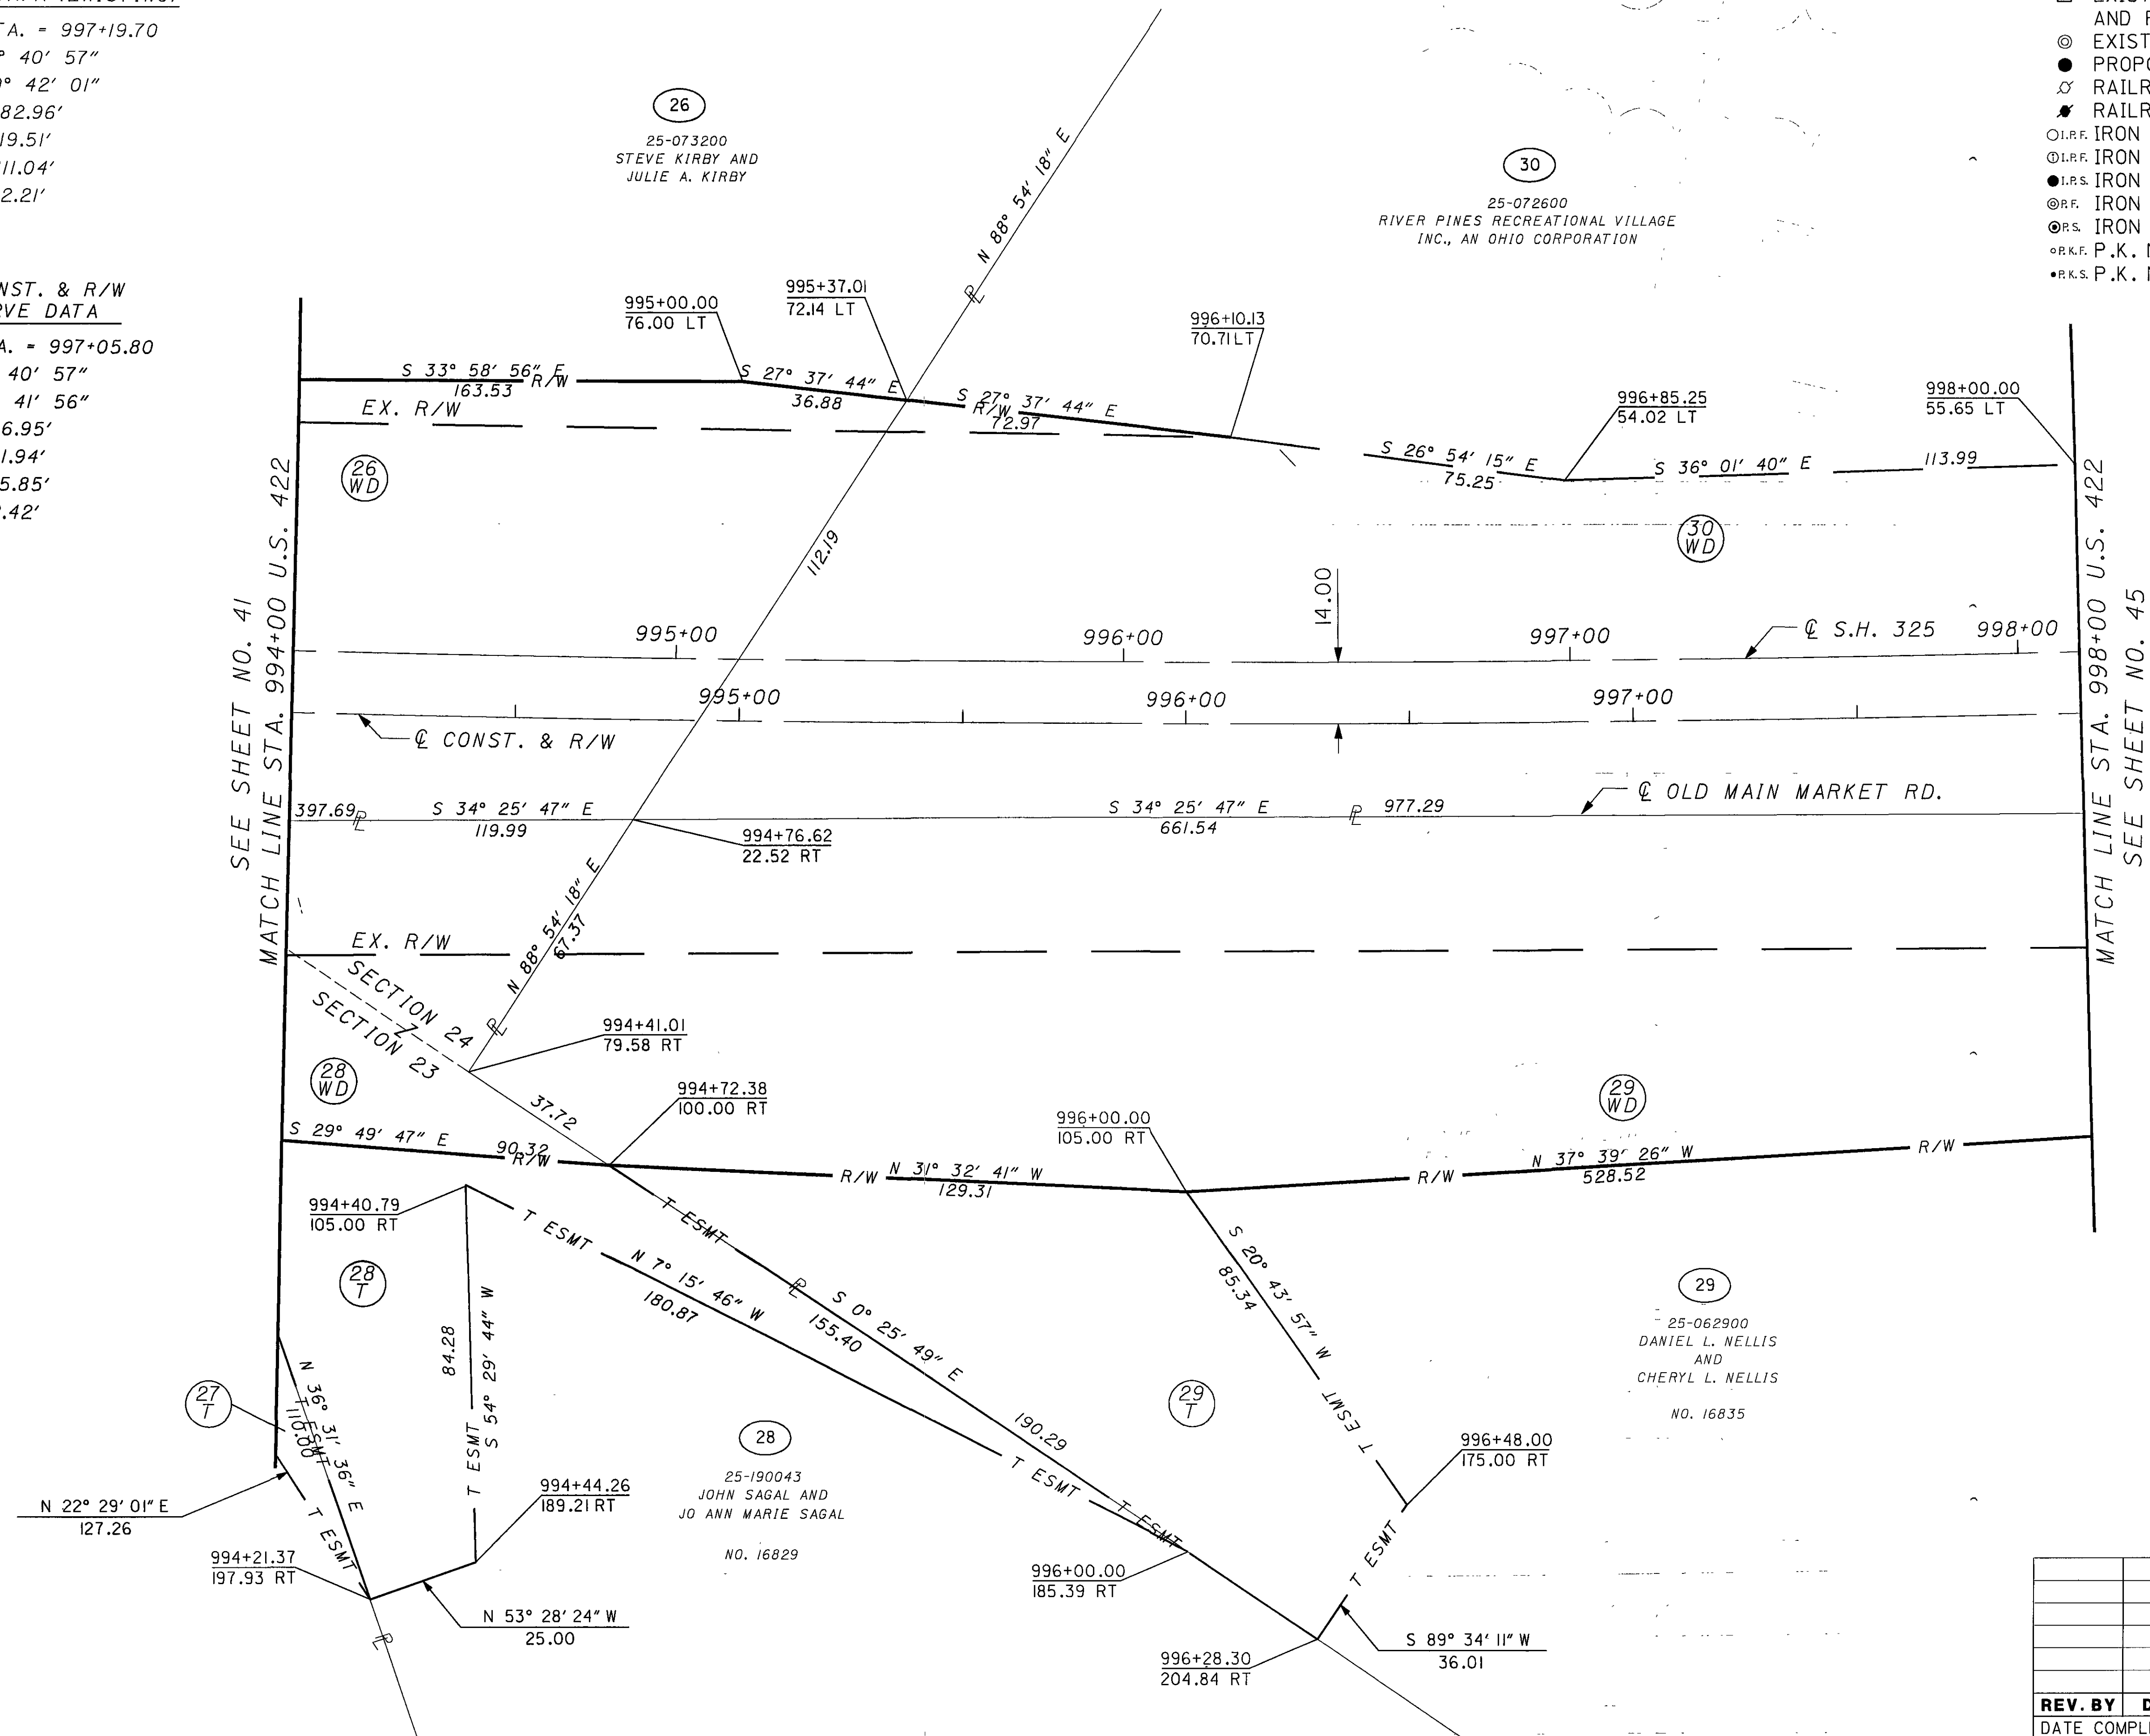

44	79	301 332 20 10 0 HORIZONTAL SCALE FOOT	HORIZONTAL SCALE FOOT	
----	----	--	--	--	--	--	--	--	--	--	--	--	--	--	--	--	--	--	--	--	--	--	--

$$\frac{302}{332}$$

HORIZONTAL
SCALE IN FEET

A horizontal scale bar with alternating black and white segments, marked with '0', '10', and '40'. To the right of the scale bar is a circular north arrow pointing towards the top-left, with an 'N' inside.


FID NO. 19181

ADT
R/W REVIEWE
TRB

RIGHT OF WAY PLAN
STA. 1002+00 TO STA. 1006+00

GEA/ POR-422-18.31/ 0.00

46	75
----	----

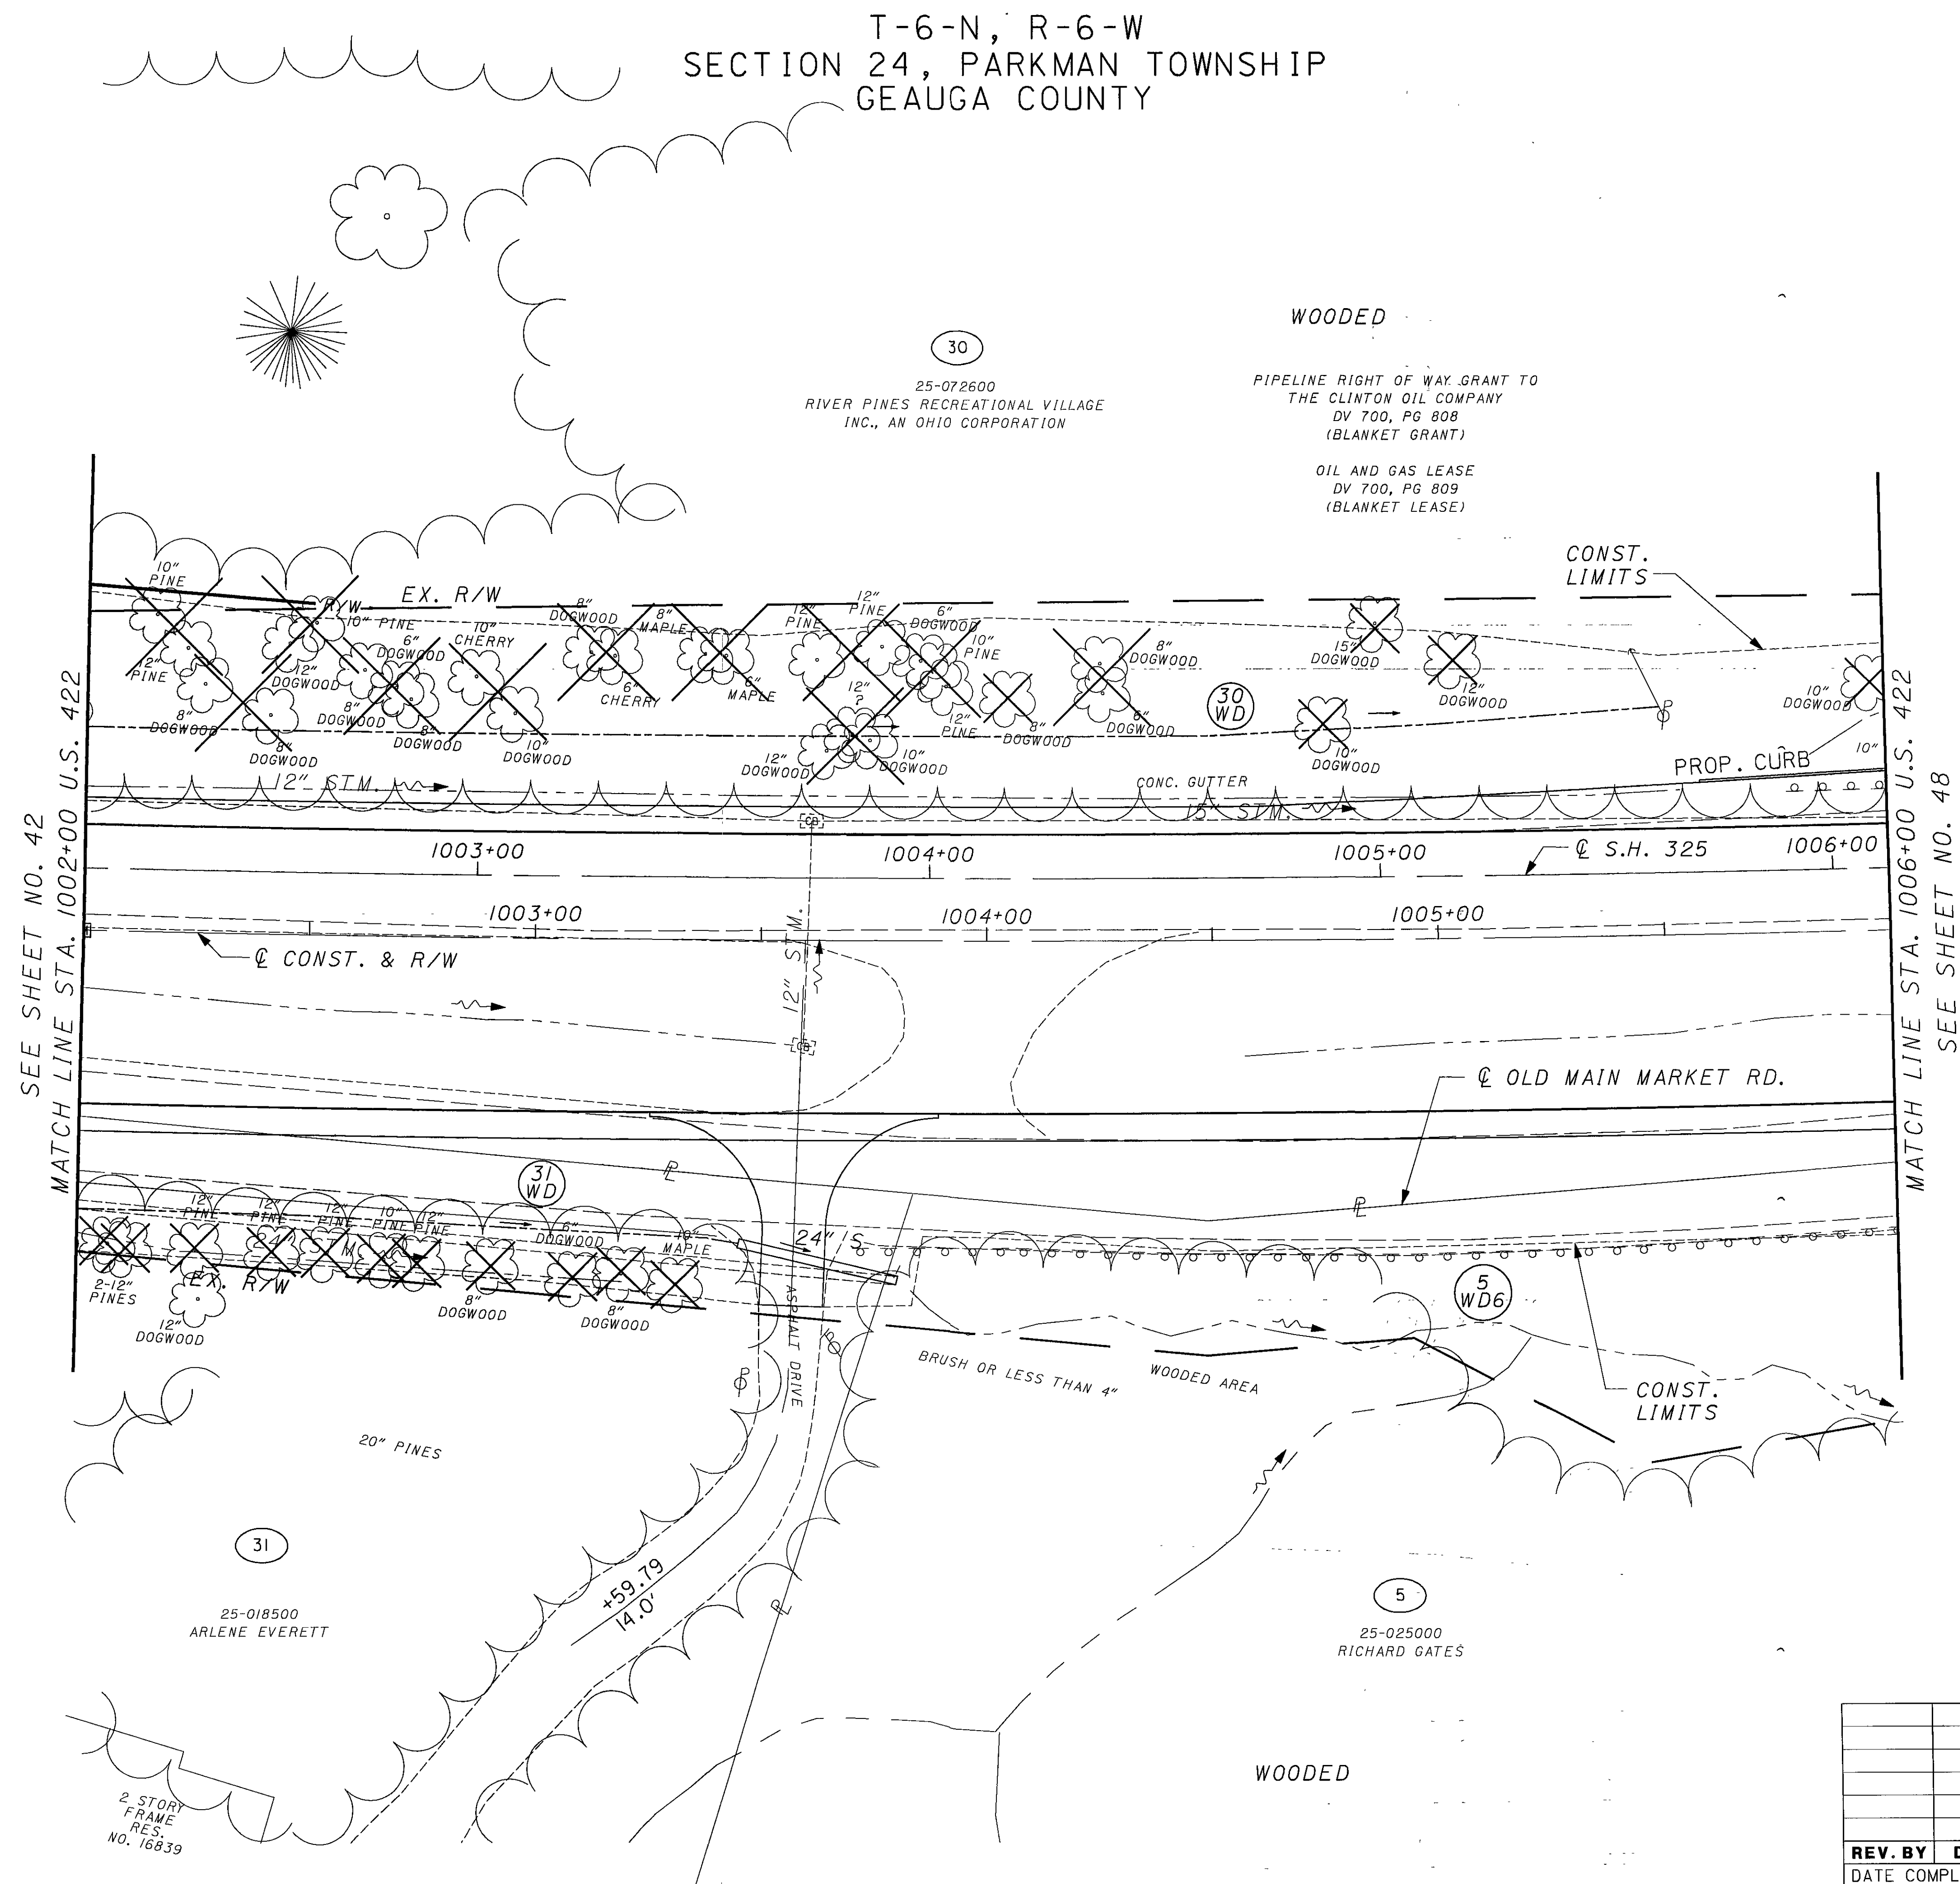

REV. BY	DATE	DESCRIPTION
DATE COMPLETED		

HORIZONTAL
SCALE IN FEET

- FID NO. **19181**

ADT	R/W REVIEWER
TRB	


RIGHT OF WAY PLAN
STA. 1002+00 TO STA. 1006+00


GEA/POR-422-18.31/0.00

47 / 75

304
332

REV. BY	DATE	DESCRIPTION
DATE COMPLETED		

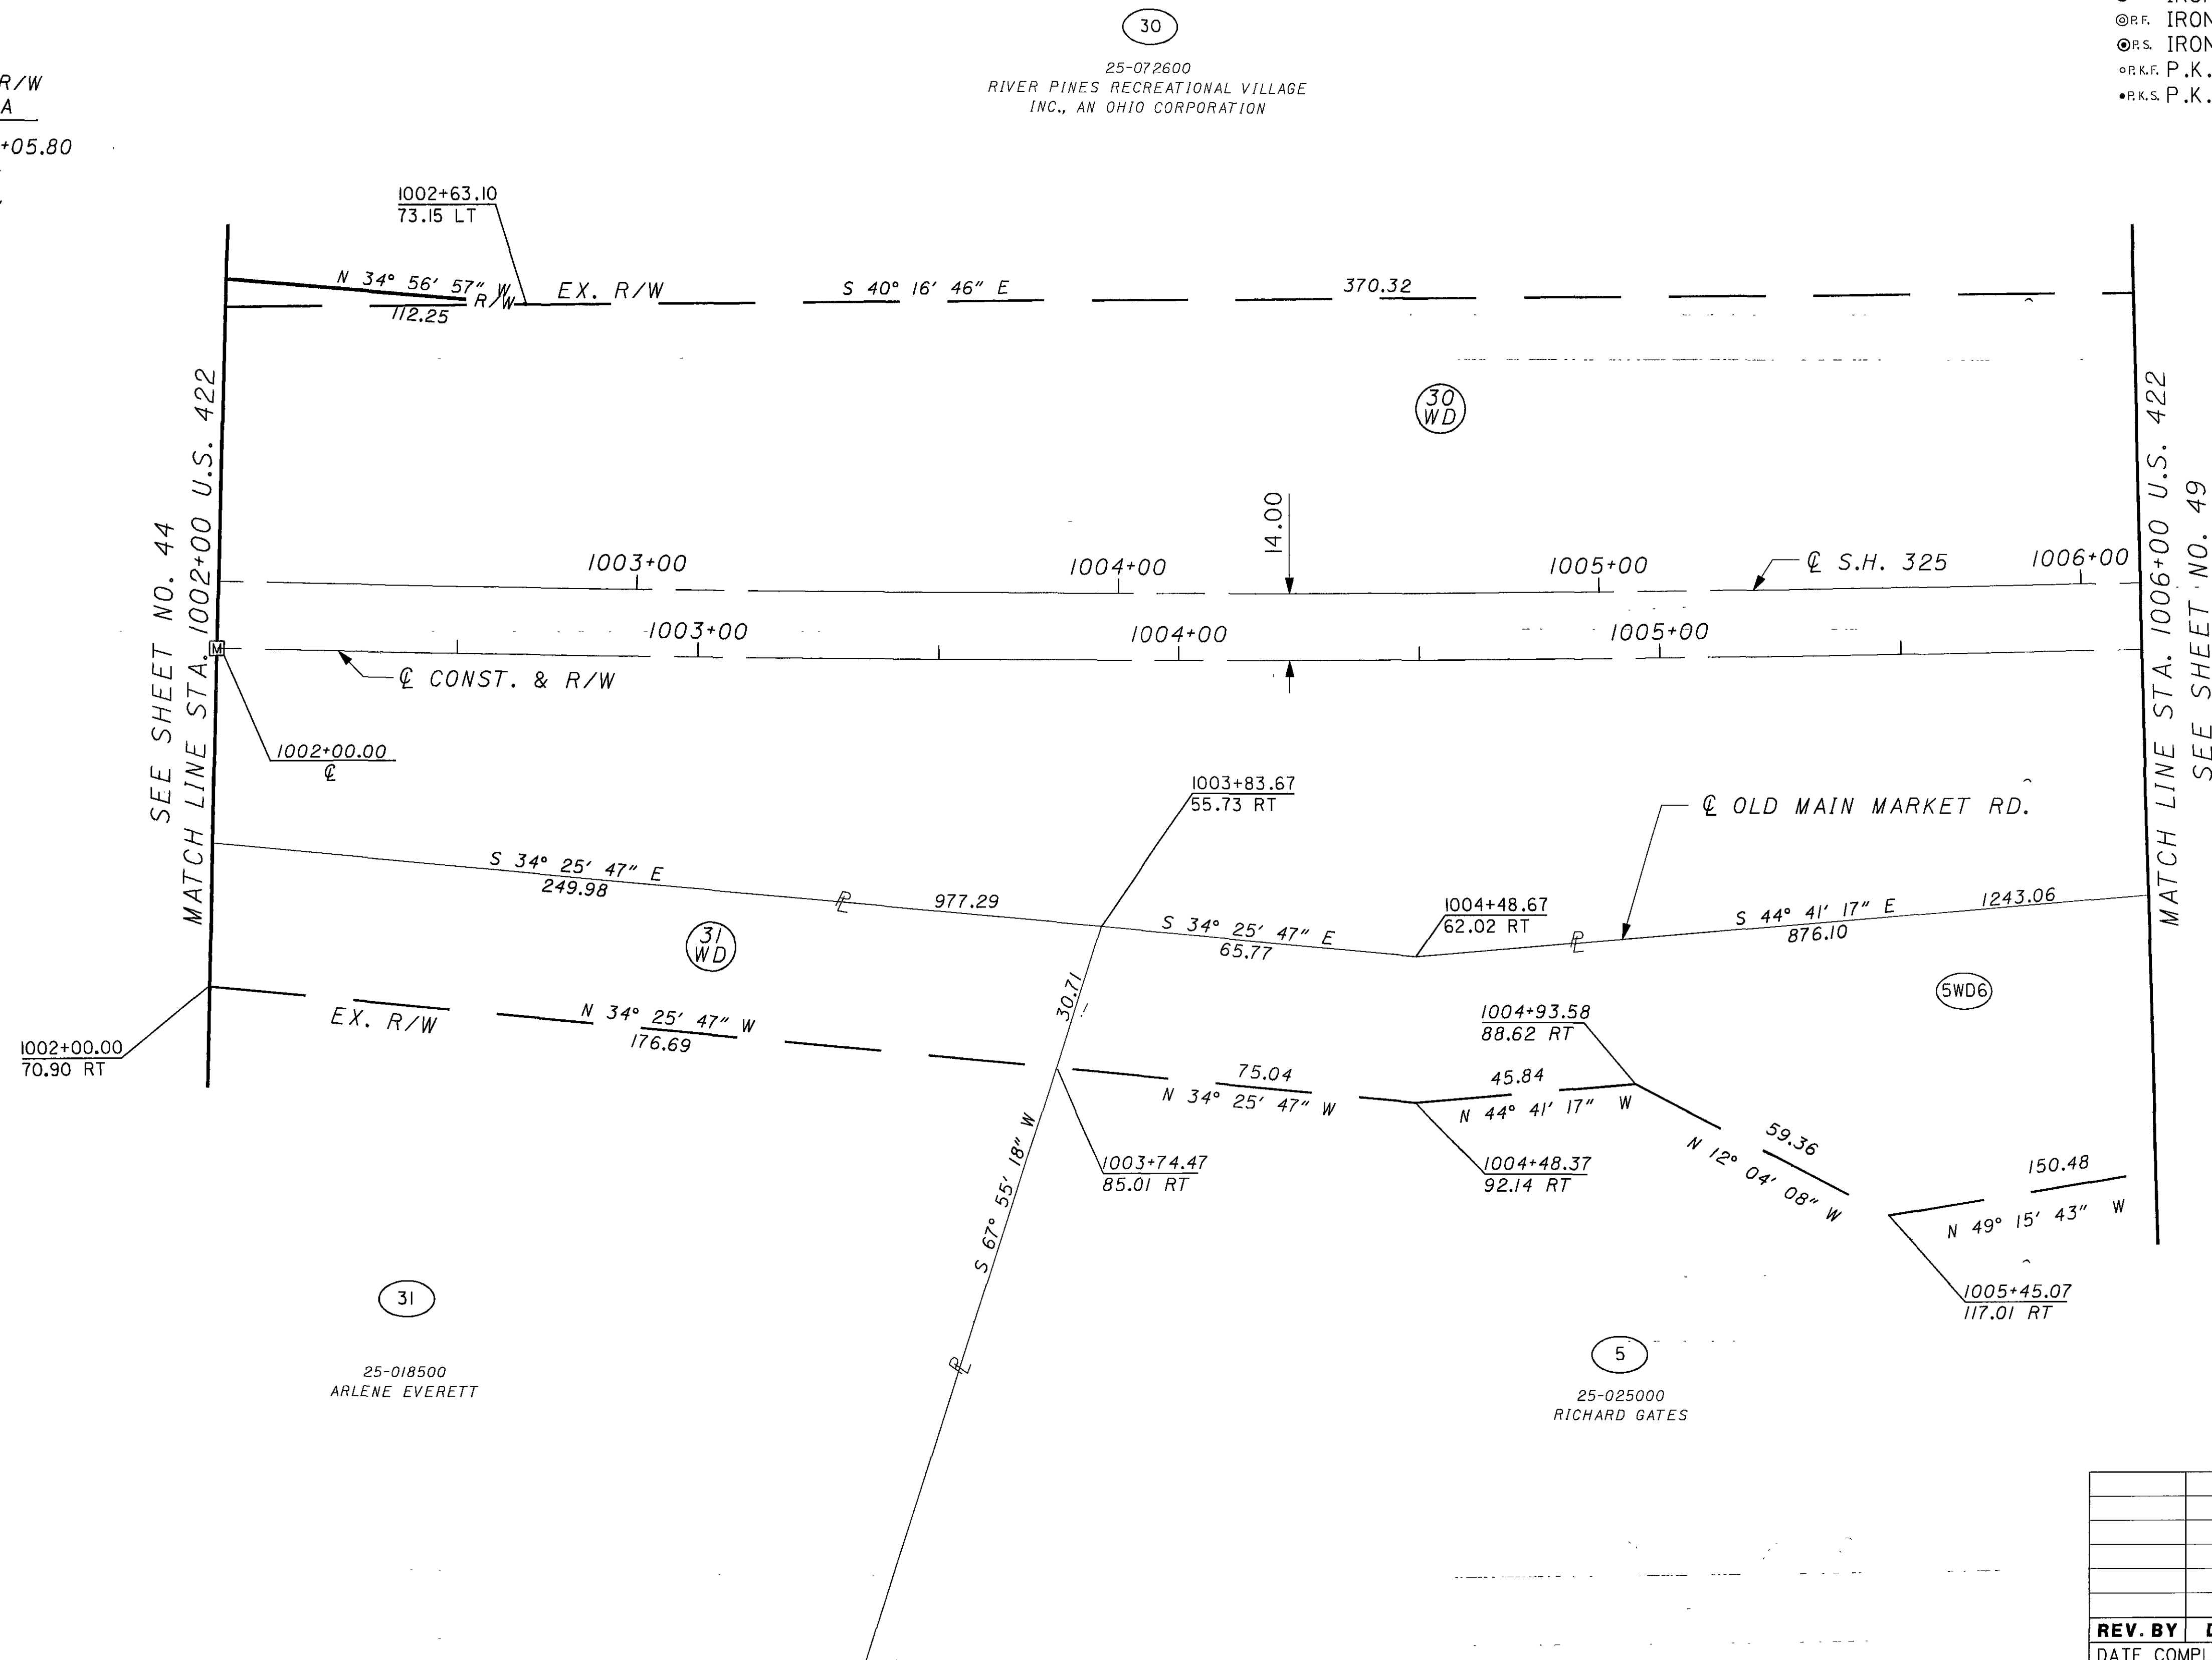

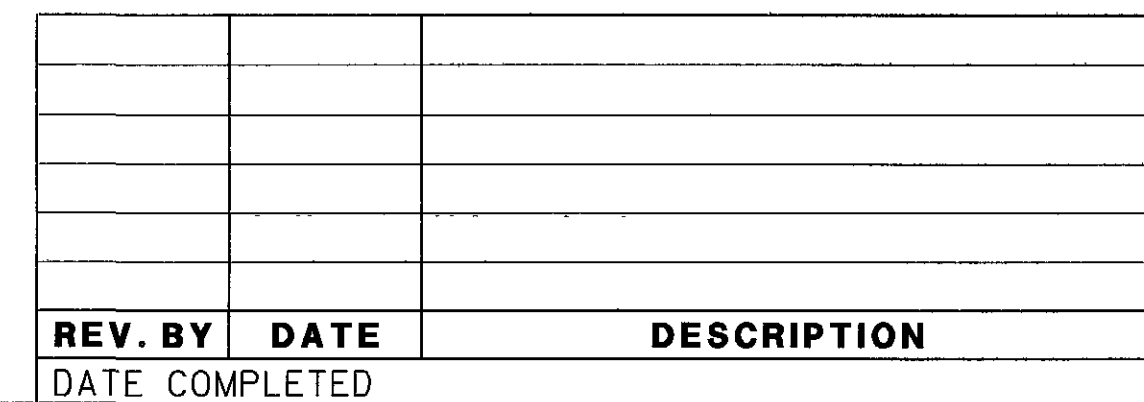

REV. BY	DATE	DESCRIPTION
DATE COMPLETED		


Q S.H. 325
CURVE DATA (EXISTING)

P.I. STA. = 997+19.70
 $\Delta = 19^\circ 40' 57''$
 $Dc = 0^\circ 42' 01''$
 $R = 8182.96'$
 $T = 1419.51'$
 $L = 2811.04'$
 $E = 122.21'$

Q CONST. & R/W
CURVE DATA

P.I. STA. = 997+05.80
 $\Delta = 19^\circ 40' 57''$
 $Dc = 0^\circ 41' 56''$
 $R = 8196.95'$
 $T = 1421.94'$
 $L = 2815.85'$
 $E = 122.42'$

T-6-N, R-6-W
SECTION 24, PARKMAN TOWNSHIP
GEAUGA COUNTY

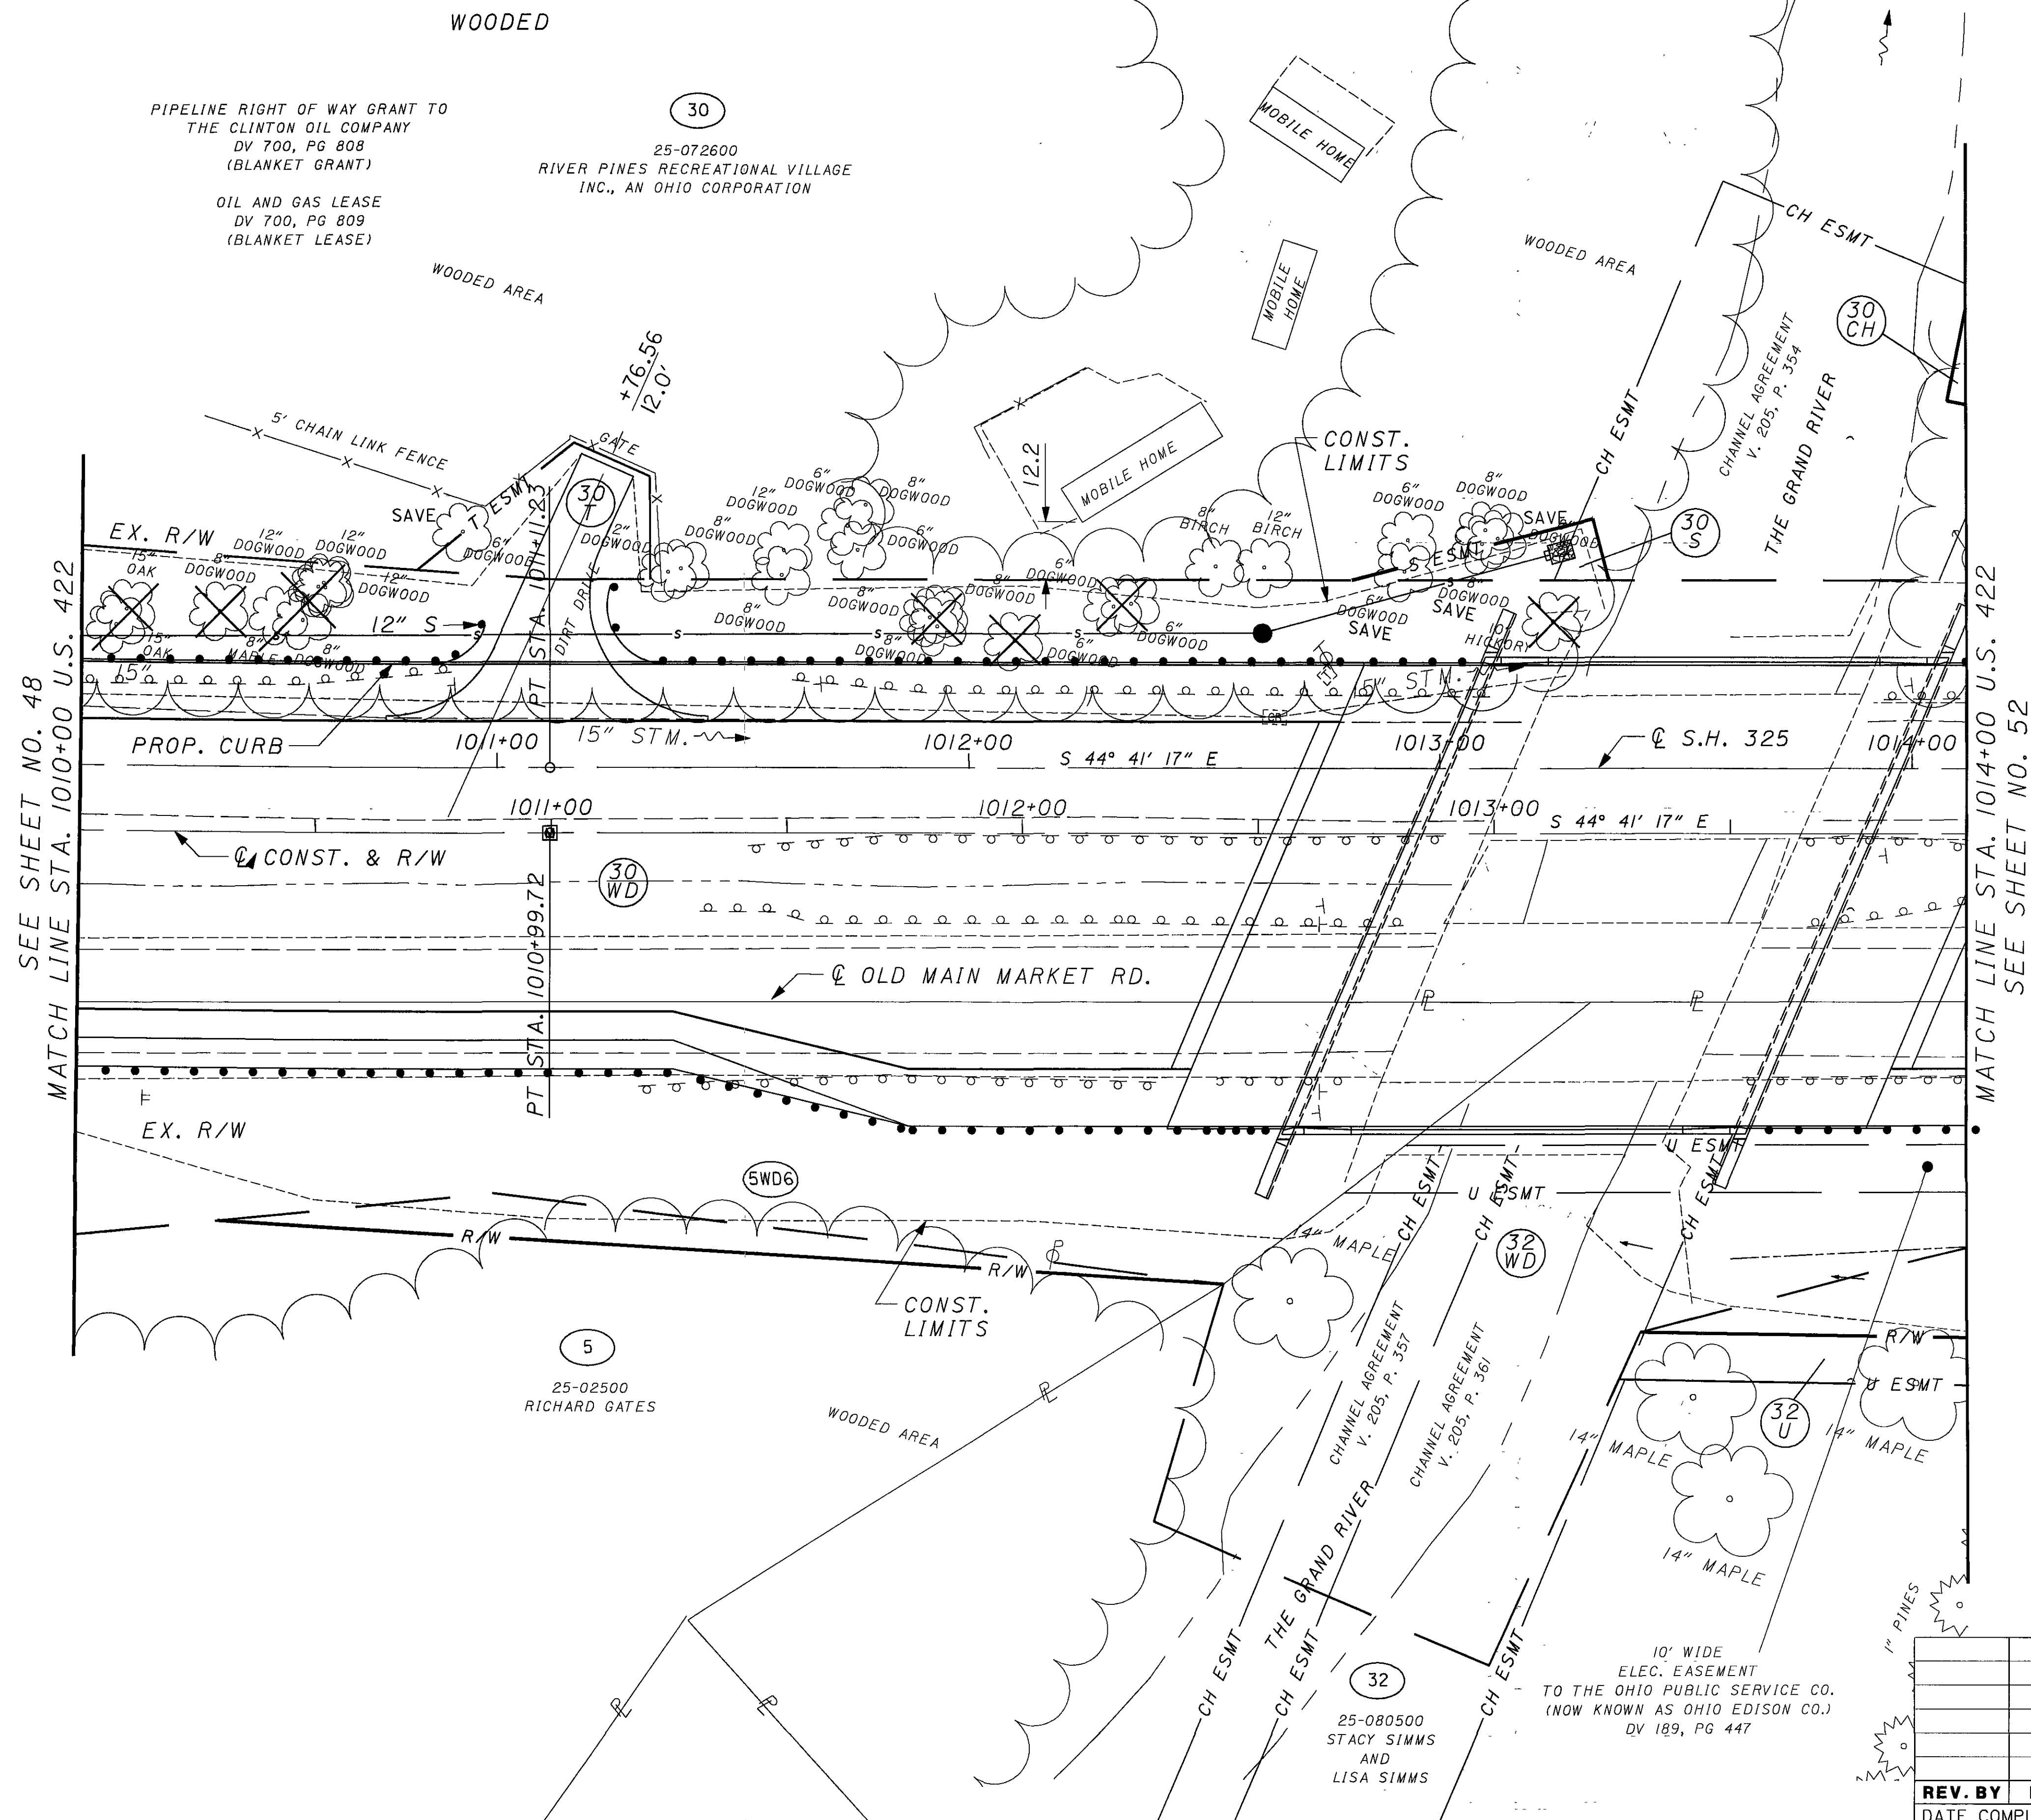

REV. BY	DATE	DESCRIPTION


HORIZONTAL SCALE IN FEET
0 10 20 40

PID NO. **19181**

R/W DESIGNER **ADT**
R/W REVIEWER **TRB**

RIGHT OF WAY PLAN
STA. 1010+00 TO STA. 1014+00

GEA/ POR-422-18.31/ 0.00

50/ 75

307
332


Q S.H. 325
CURVE DATA (EXISTING)

P.I. STA. = 997+19.70
Δ = 19° 40' 57"
Dc = 0° 42' 01"
R = 8182.96'
T = 1419.51'
L = 2811.04'
E = 122.21'

Q CONST. & R/W
CURVE DATA

P.I. STA. = 997+05.80
Δ = 19° 40' 57"
Dc = 0° 41' 56"
R = 8196.95'
T = 1421.94'
L = 2815.85'
E = 122.42'

T-6-N, R-6-W
SECTION 24, PARKMAN TOWNSHIP
GEAUGA COUNTY

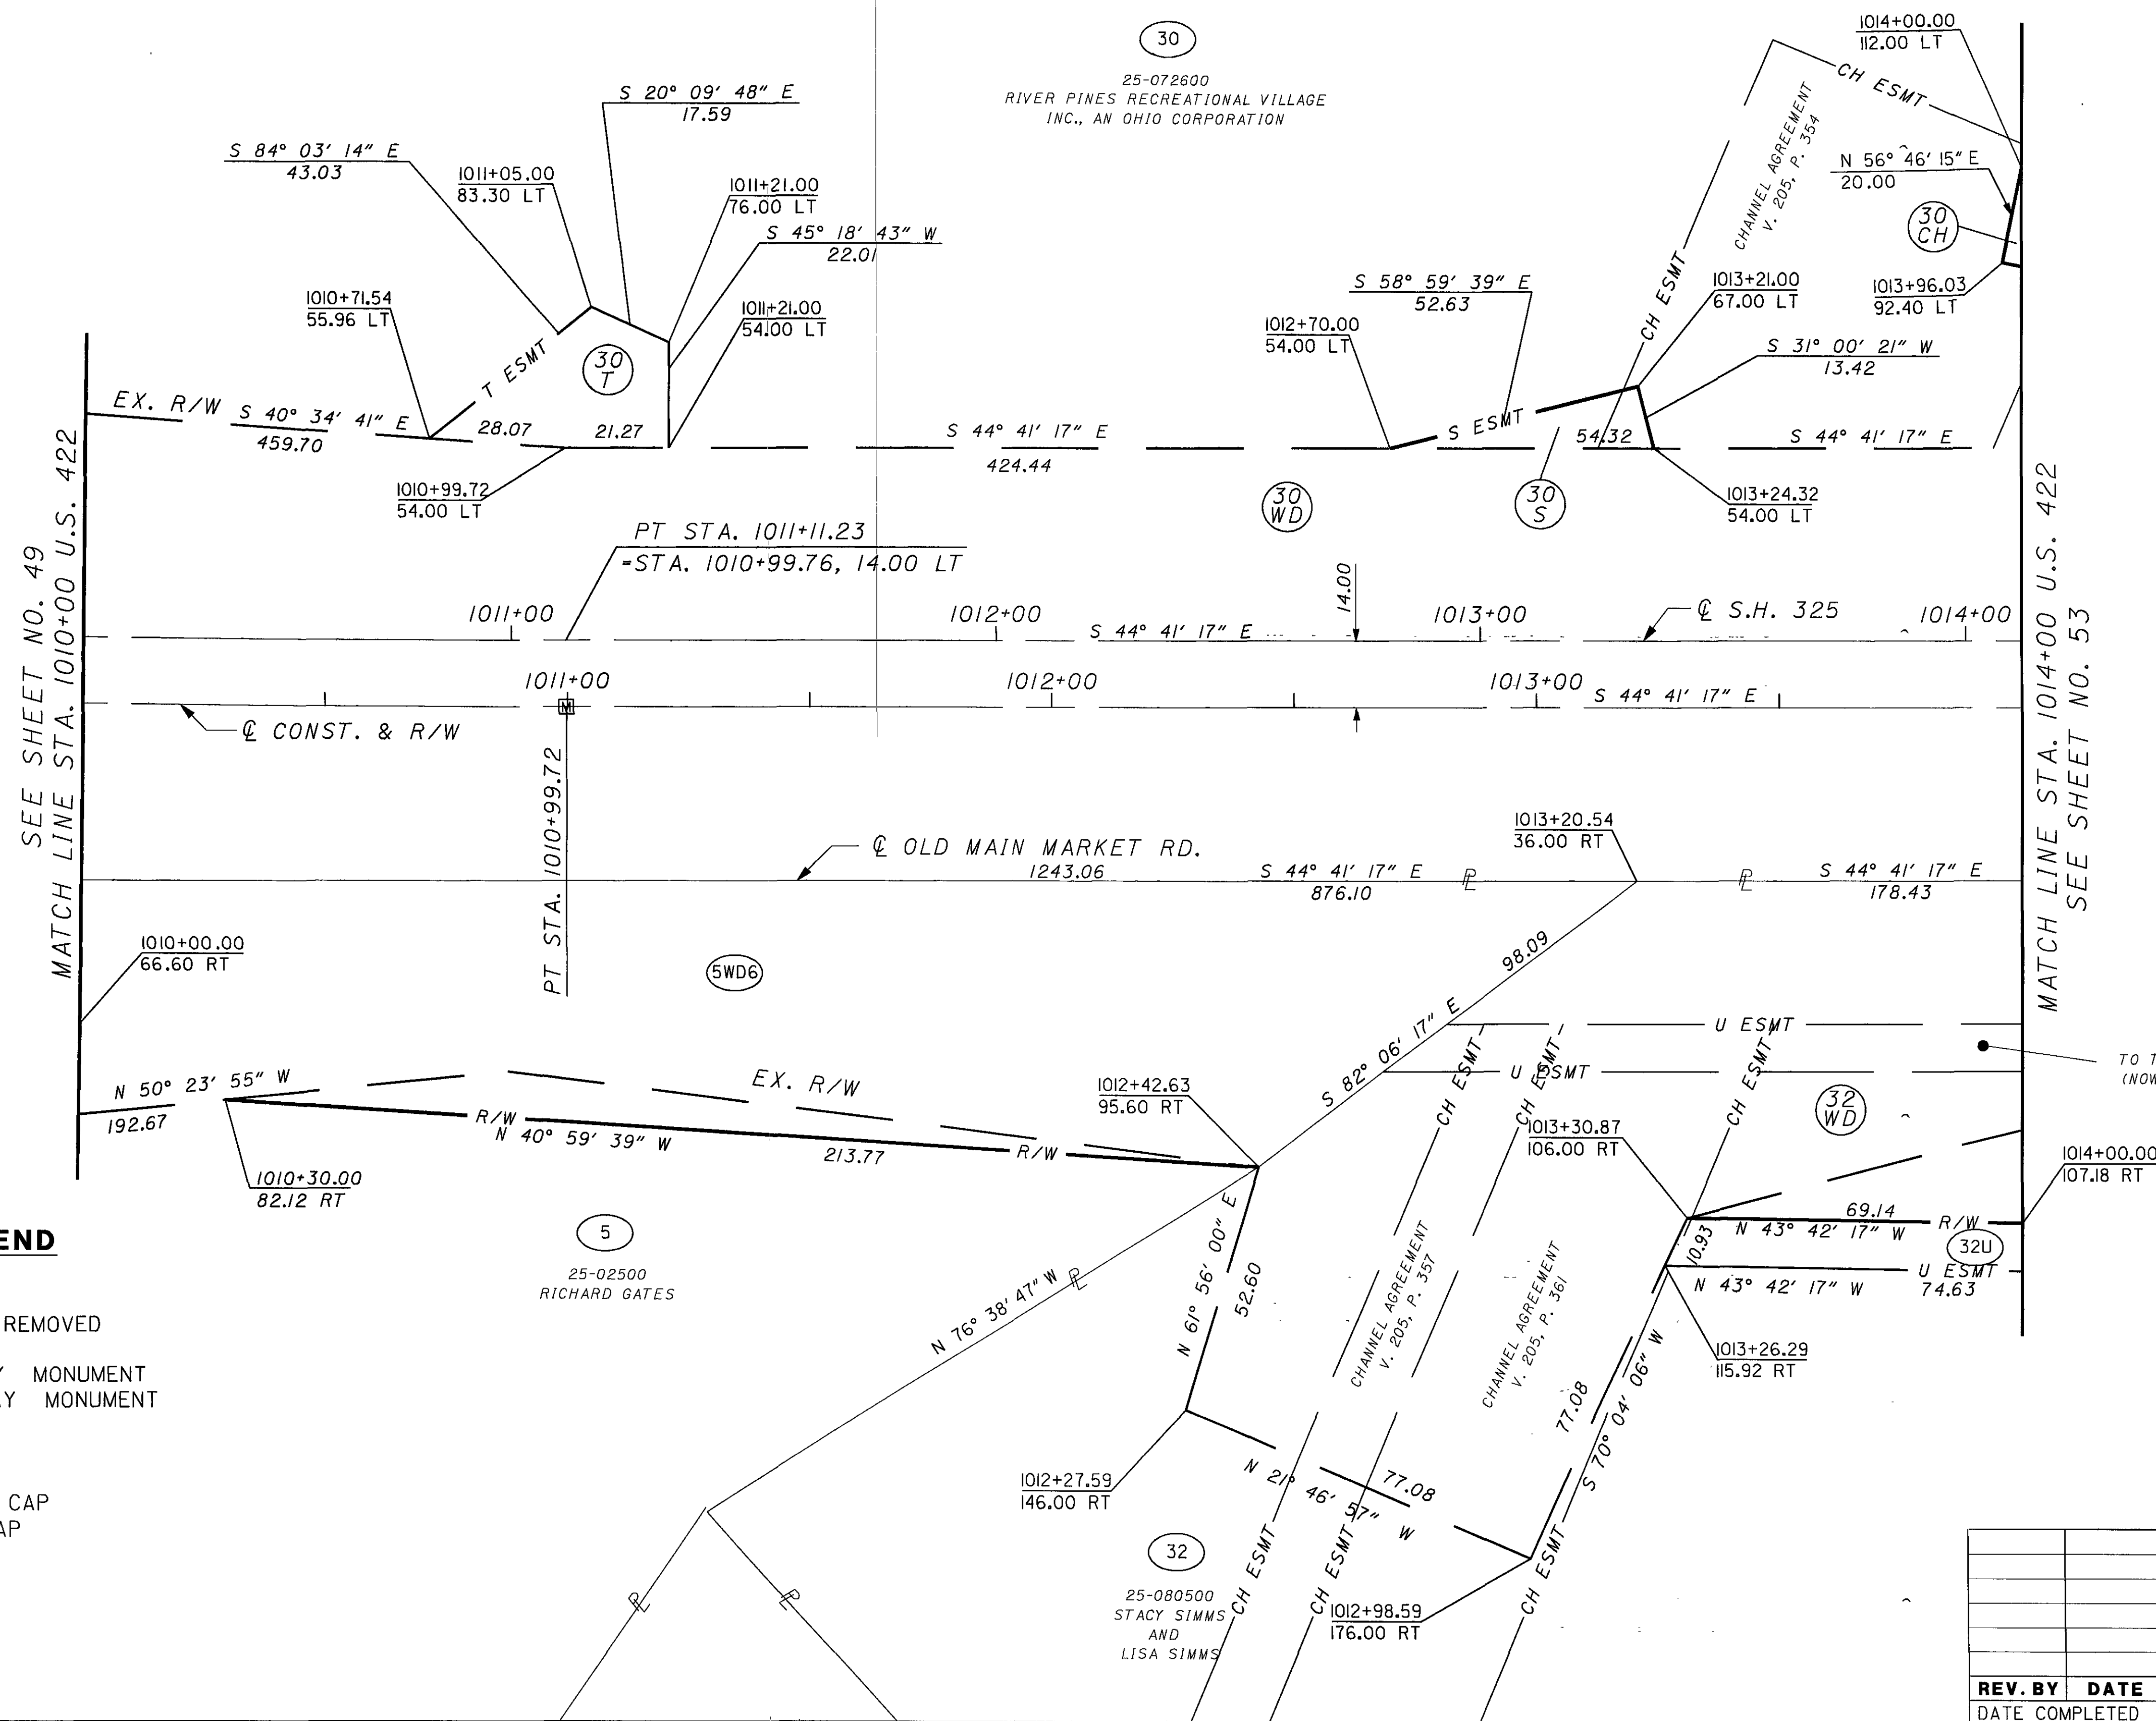

MONUMENT LEGEND

- EXISTING Q MONUMENT
- PROPOSED Q MONUMENT
- EXISTING Q MONUMENT REMOVED AND REPLACED
- EXISTING RIGHT OF WAY MONUMENT
- PROPOSED RIGHT OF WAY MONUMENT
- RAILROAD SPIKE FOUND
- RAILROAD SPIKE SET
- IRON PIN FOUND
- IRON PIN FOUND W/ ID CAP
- IRON PIN SET W/ ID CAP
- IRON PIPE FOUND
- IRON PIPE SET
- P.K. NAIL FOUND
- P.K. NAIL SET

REV. BY	DATE	DESCRIPTION



PID NO.
19181

R/W DESIGNER
ADT
R/W REVIEWER
TRB

RIGHT OF WAY PLAN
STA. 1010+00 TO STA. 1014+00

GEA / POR-422-18.31 / 0.00

51 / 75

308
332

T-6-N, R-6-W
SECTION 24, PARKMAN TOWNSHIP
GEAUGA COUNTY

Q S.H. 325
CURVE DATA (EXISTING)

P.I. STA. = 1016+97.25
Δ = 4° 02' 44"
Dc = 1° 15' 09"
R = 4574.28'
T = 161.55'
L = 322.97'
E = 2.85'

Q CONST. & R/W
CURVE DATA


P.I. STA. = 1016+86.23
Δ = 4° 02' 45"
Dc = 1° 14' 56"
R = 4587.90'
T = 162.05'
L = 323.96'
E = 2.86'

Q CONST. S.R. 282
CURVE DATA

P.I. STA. = 147+57.82
Δ = 12° 49' 57"
Dc = 13° 28' 53"
R = 425.00'
T = 47.79'
L = 95.19'
E = 2.68'

Q CONST. S.R. 282
CURVE DATA

P.I. STA. = 144+29.26
Δ = 3° 14' 57"
Dc = 3° 30' 00"
R = 1637.00'
T = 46.43'
L = 92.83'
E = 0.66'

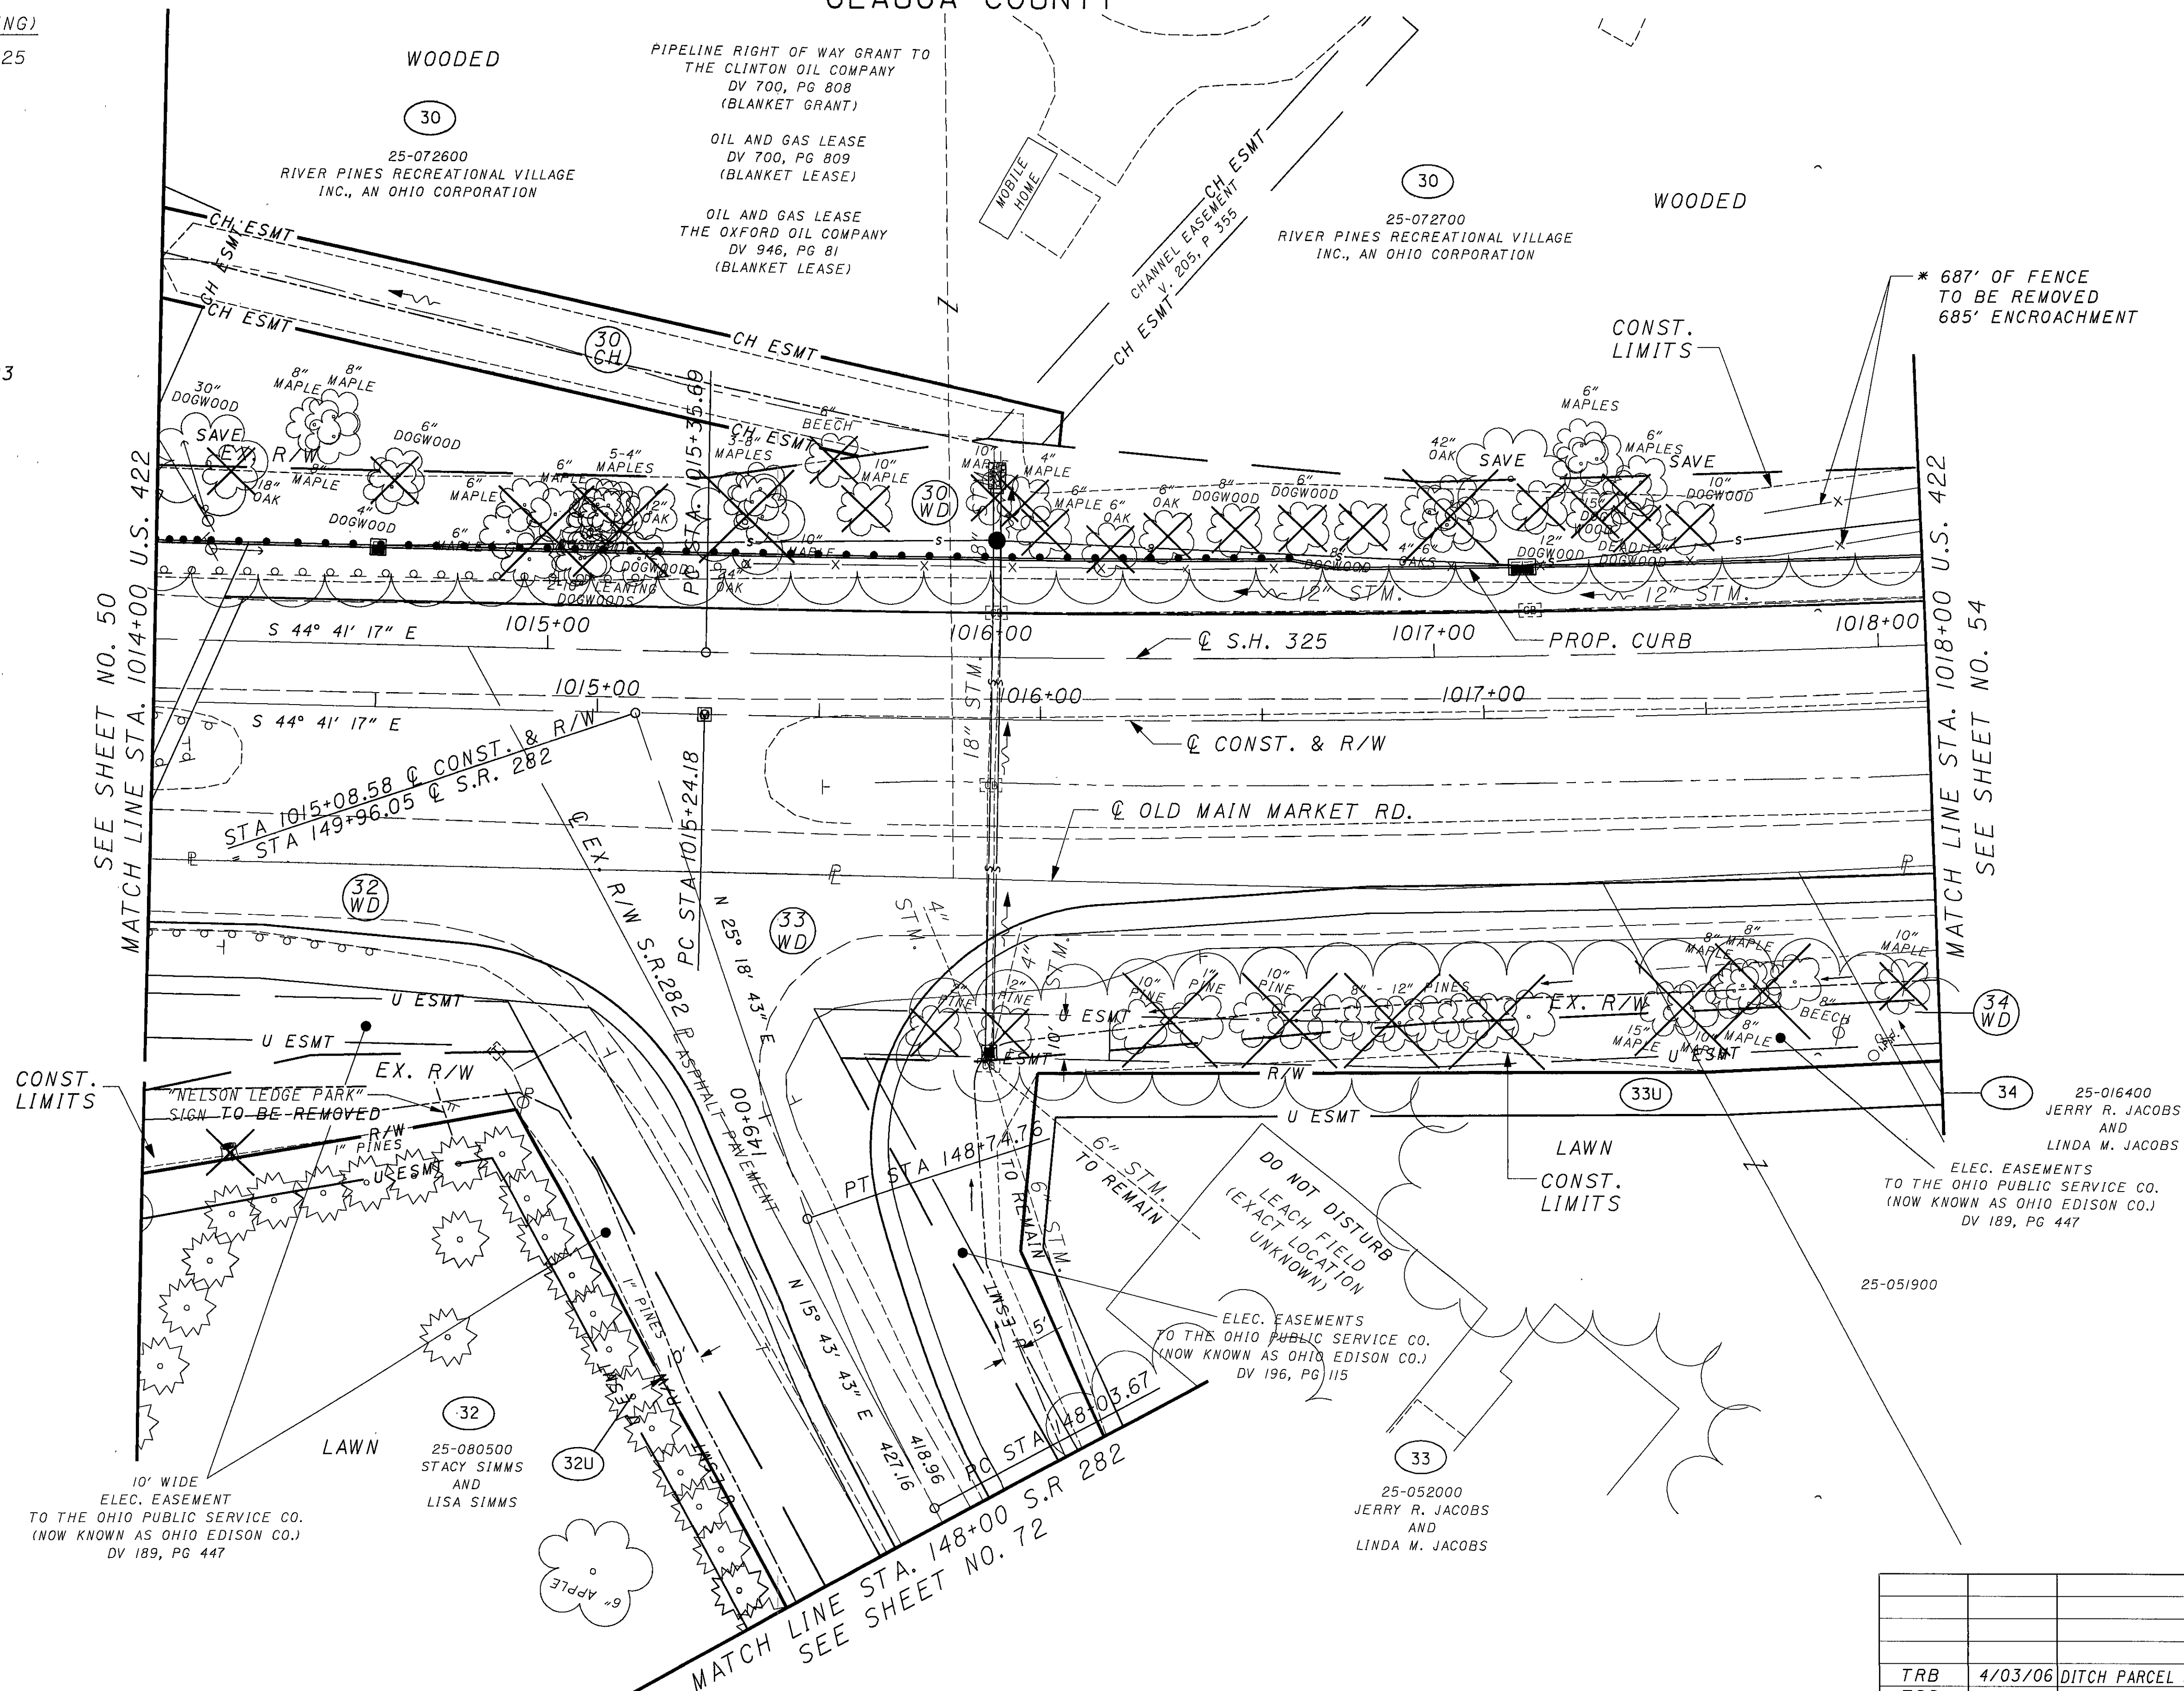

GEA/POR-422-18.31/0.00

52 / 75

RIGHT OF WAY PLAN

STA. 1014+00 TO STA. 1018+00

PID NO. 19181

R/W DESTINER ADT

R/W REVIEWER TRB

REV. BY	DATE	DESCRIPTION
TRB	4/03/06	DITCH PARCEL 32 & 6" STMS PARCEL 33
TRB	7/13/05	LEACH FIELD ADDED TO PARCEL 33
DATE COMPLETED		

309

332

A circular prohibition sign with a black border. Inside the circle, there is a black right-angled triangle pointing towards the top-left corner, and a black arrow pointing towards the bottom-right corner. A diagonal slash is drawn over the arrow, indicating that right turns are prohibited.

**HORIZONTAL
SCALE IN FEET**



A horizontal scale bar with markings at 0, 10, 20, and 40 feet. The bar is divided into alternating black and white segments.

- PID NO.
19181

$P.I. STA. = 144+29.26$
 $\Delta = 3^{\circ} 14' 57''$
 $Dc = 3^{\circ} 30' 00''$
 $R = 1637.00'$
 $T = 46.43'$
 $L = 92.83' \quad 1014+78.$
 $E = 0.66' \quad 1015+08.$



53	75
----	----




Q S.H. 325
CURVE DATA (EXISTING)

P.I. STA. = 1016+97.25
 $\Delta = 4^{\circ} 02' 44''$
 $Dc = 1^{\circ} 15' 09''$
 $R = 4574.28'$
 $T = 161.55'$
 $L = 322.97'$
 $E = 2.85'$

Q CONST. & R/W
CURVE DATA

P.I. STA. = 1016+86.23
 $\Delta = 4^{\circ} 02' 45''$
 $Dc = 1^{\circ} 14' 56''$
 $R = 4587.90'$
 $T = 162.05'$
 $L = 323.96'$
 $E = 2.86'$

T-6-N, R-6-W
SECTION 24, PARKMAN TOWNSHIP
GEAUGA COUNTY

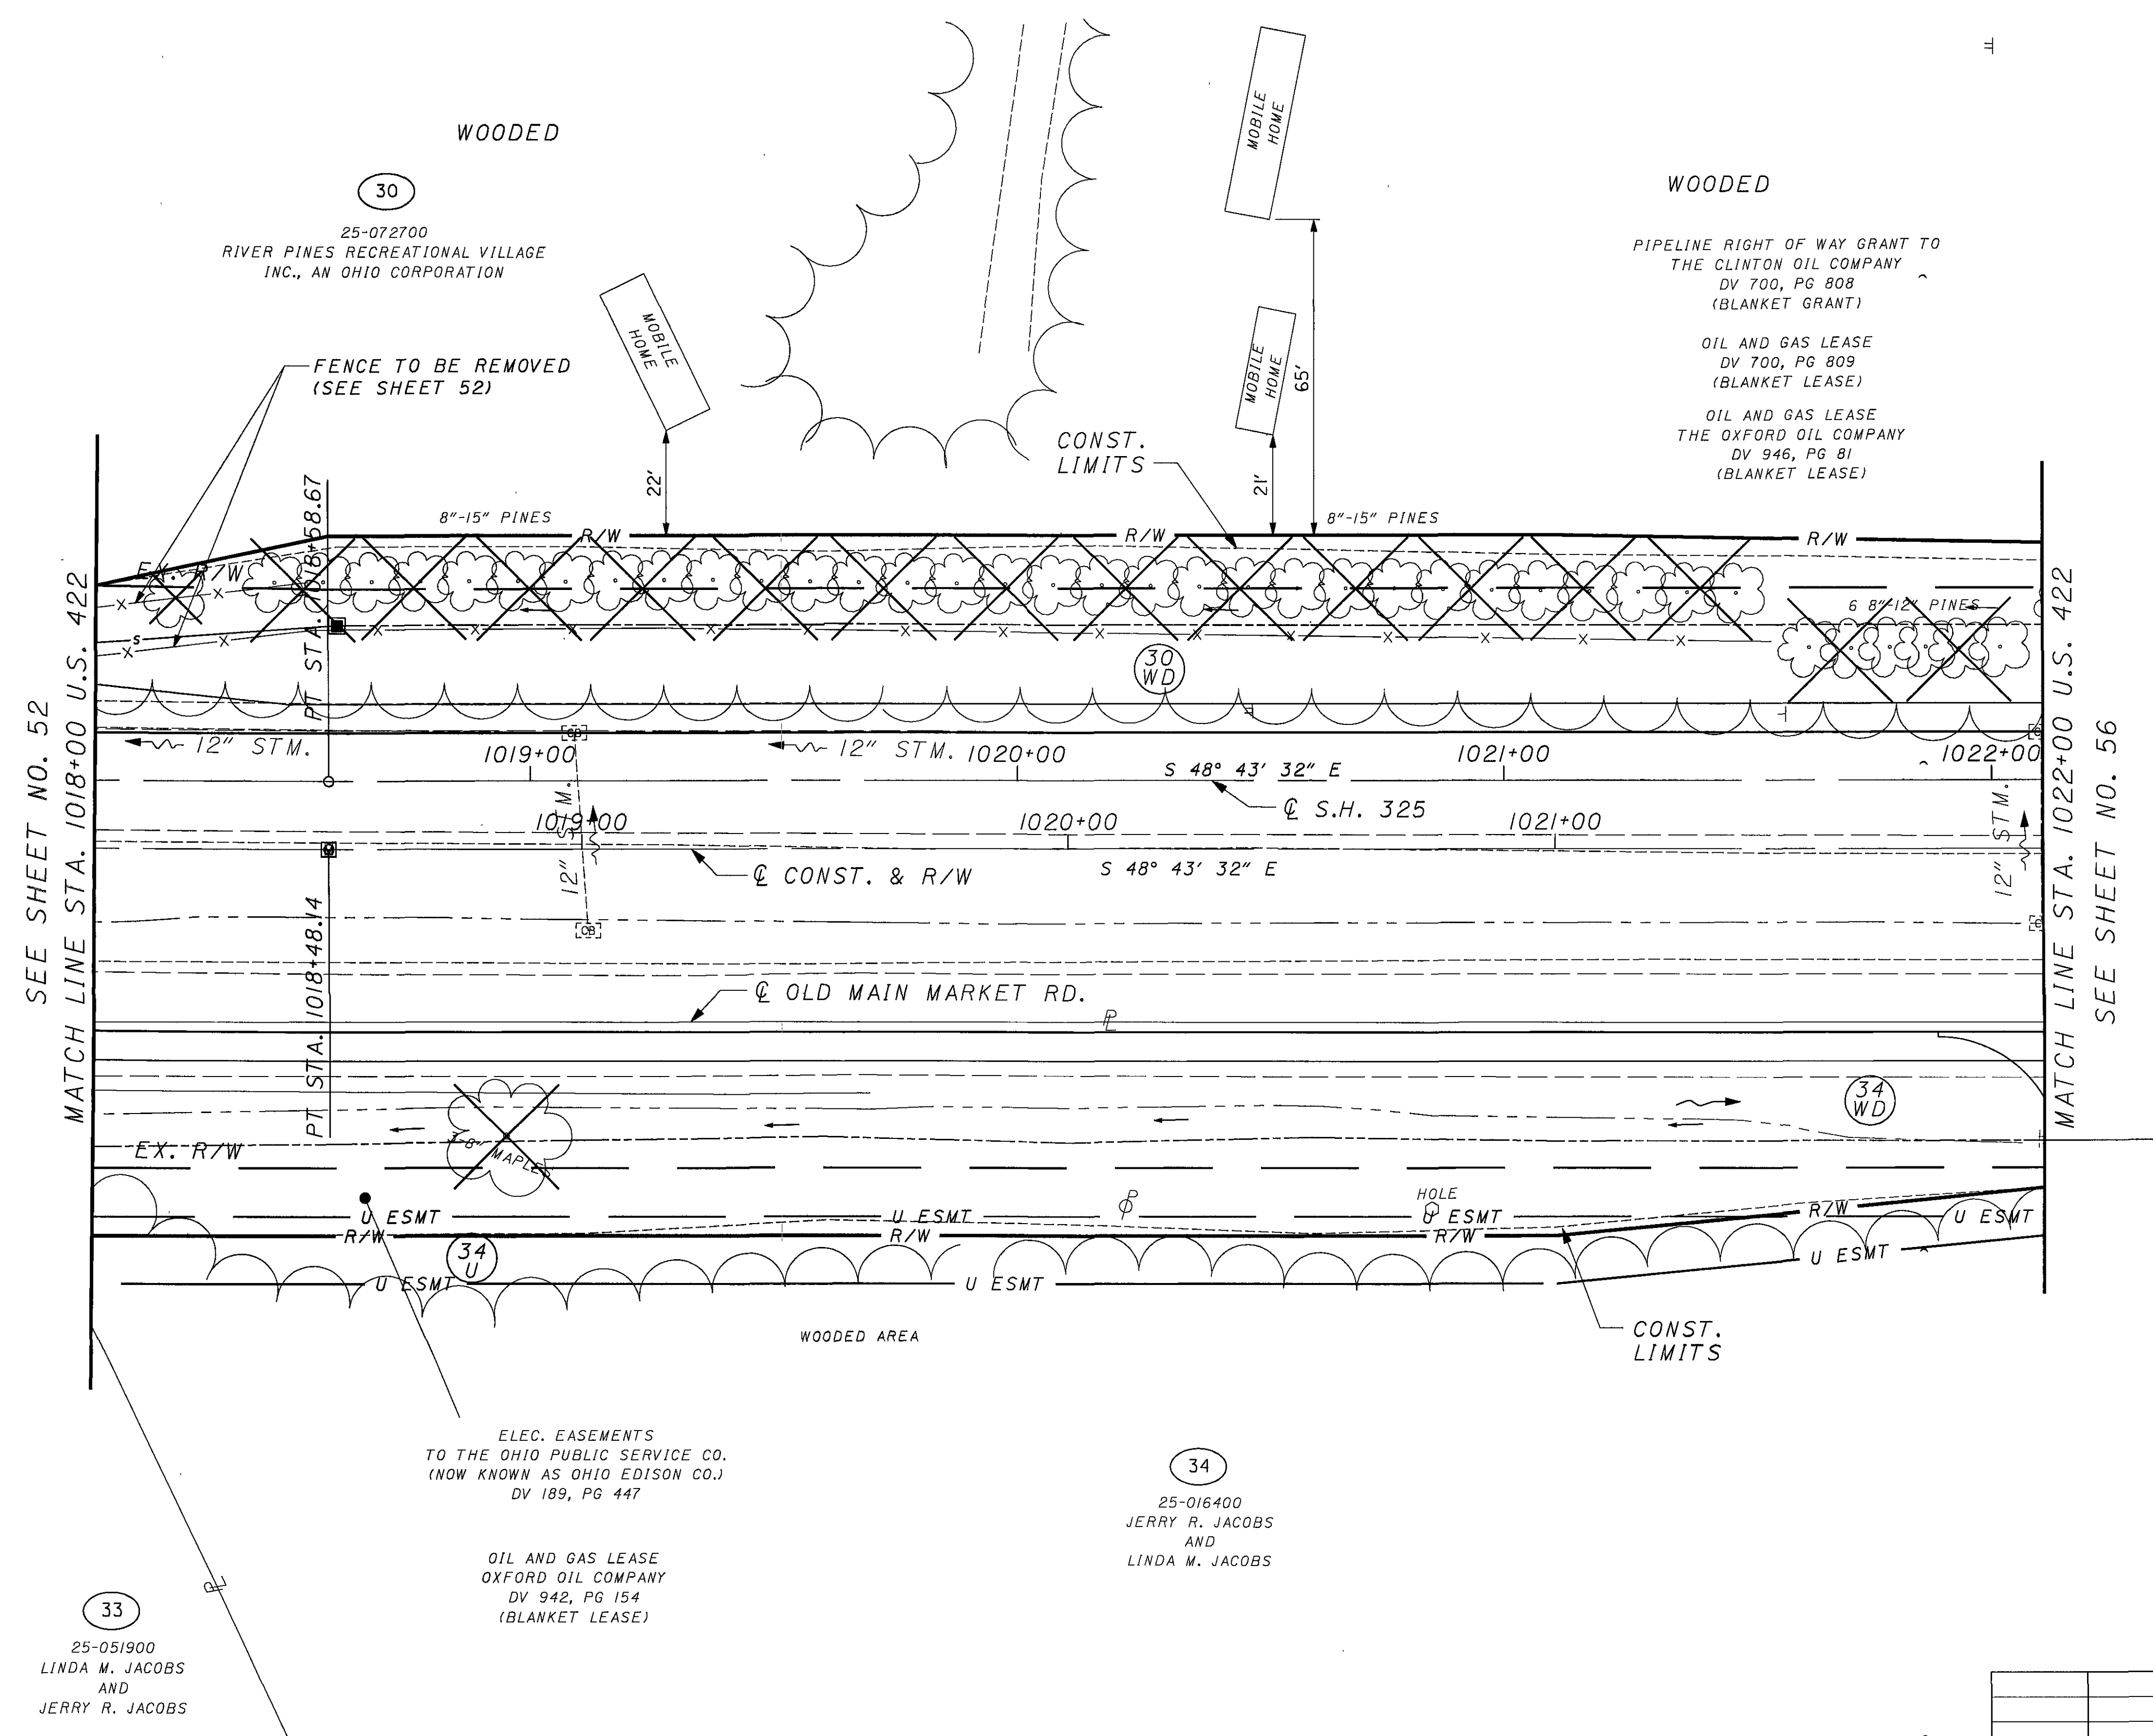

SEE SHEET NO. 52
MATCH LINE STA. 1018+00 U.S. 422

MATCH LINE STA. 1022+00 U.S. 422
SEE SHEET NO. 56

TRB	3/15/06	ADDED DRIVE PARCEL 34
REV. BY	DATE	DESCRIPTION
DATE COMPLETED		

0 20 40
HORIZONTAL
SCALE IN FEET

PID NO. 19181

R/W DESIGNER ADT
R/W REVIEWER TRB

RIGHT OF WAY PLAN
STA. 1018+00 TO STA. 1022+00

GEA / POR-422-18.31 / 0.00

54 / 75

311
332

REV. BY	DATE	DESCRIPTION
DATE COMPLETED		

NO. 16983
1 STORY
BRICK

- EXISTING C MONUMENT
- PROPOSED C MONUMENT
- EXISTING C MONUMENT REMOVED
AND REPLACED
- EXISTING RIGHT OF WAY MONUMENT
- PROPOSED RIGHT OF WAY MONUMENT
- RAILROAD SPIKE FOUND
- RAILROAD SPIKE SET
- I.R.F. IRON PIN FOUND
- I.R.F. IRON PIN FOUND W/ ID CAP
- I.R.S. IRON PIN SET W/ ID CAP
- ◎R.F. IRON PIPE FOUND
- ◎R.S. IRON PIPE SET
- P.K.F. P.K. NAIL FOUND
- P.K.S. P.K. NAIL SET


A horizontal scale bar with alternating black and white segments. The total length is marked as 40 feet, with a segment of 10 feet indicated. To the right of the scale is a north arrow pointing towards the top right, with the letter 'N' inside a circle.

19181

ADT
R/W REVIEWER
TRB

RIGHT OF WAY PLAN
STA. 1022+00 TO STA. 1026+00

GEA / POR - 422 - 18.31 / 0.00
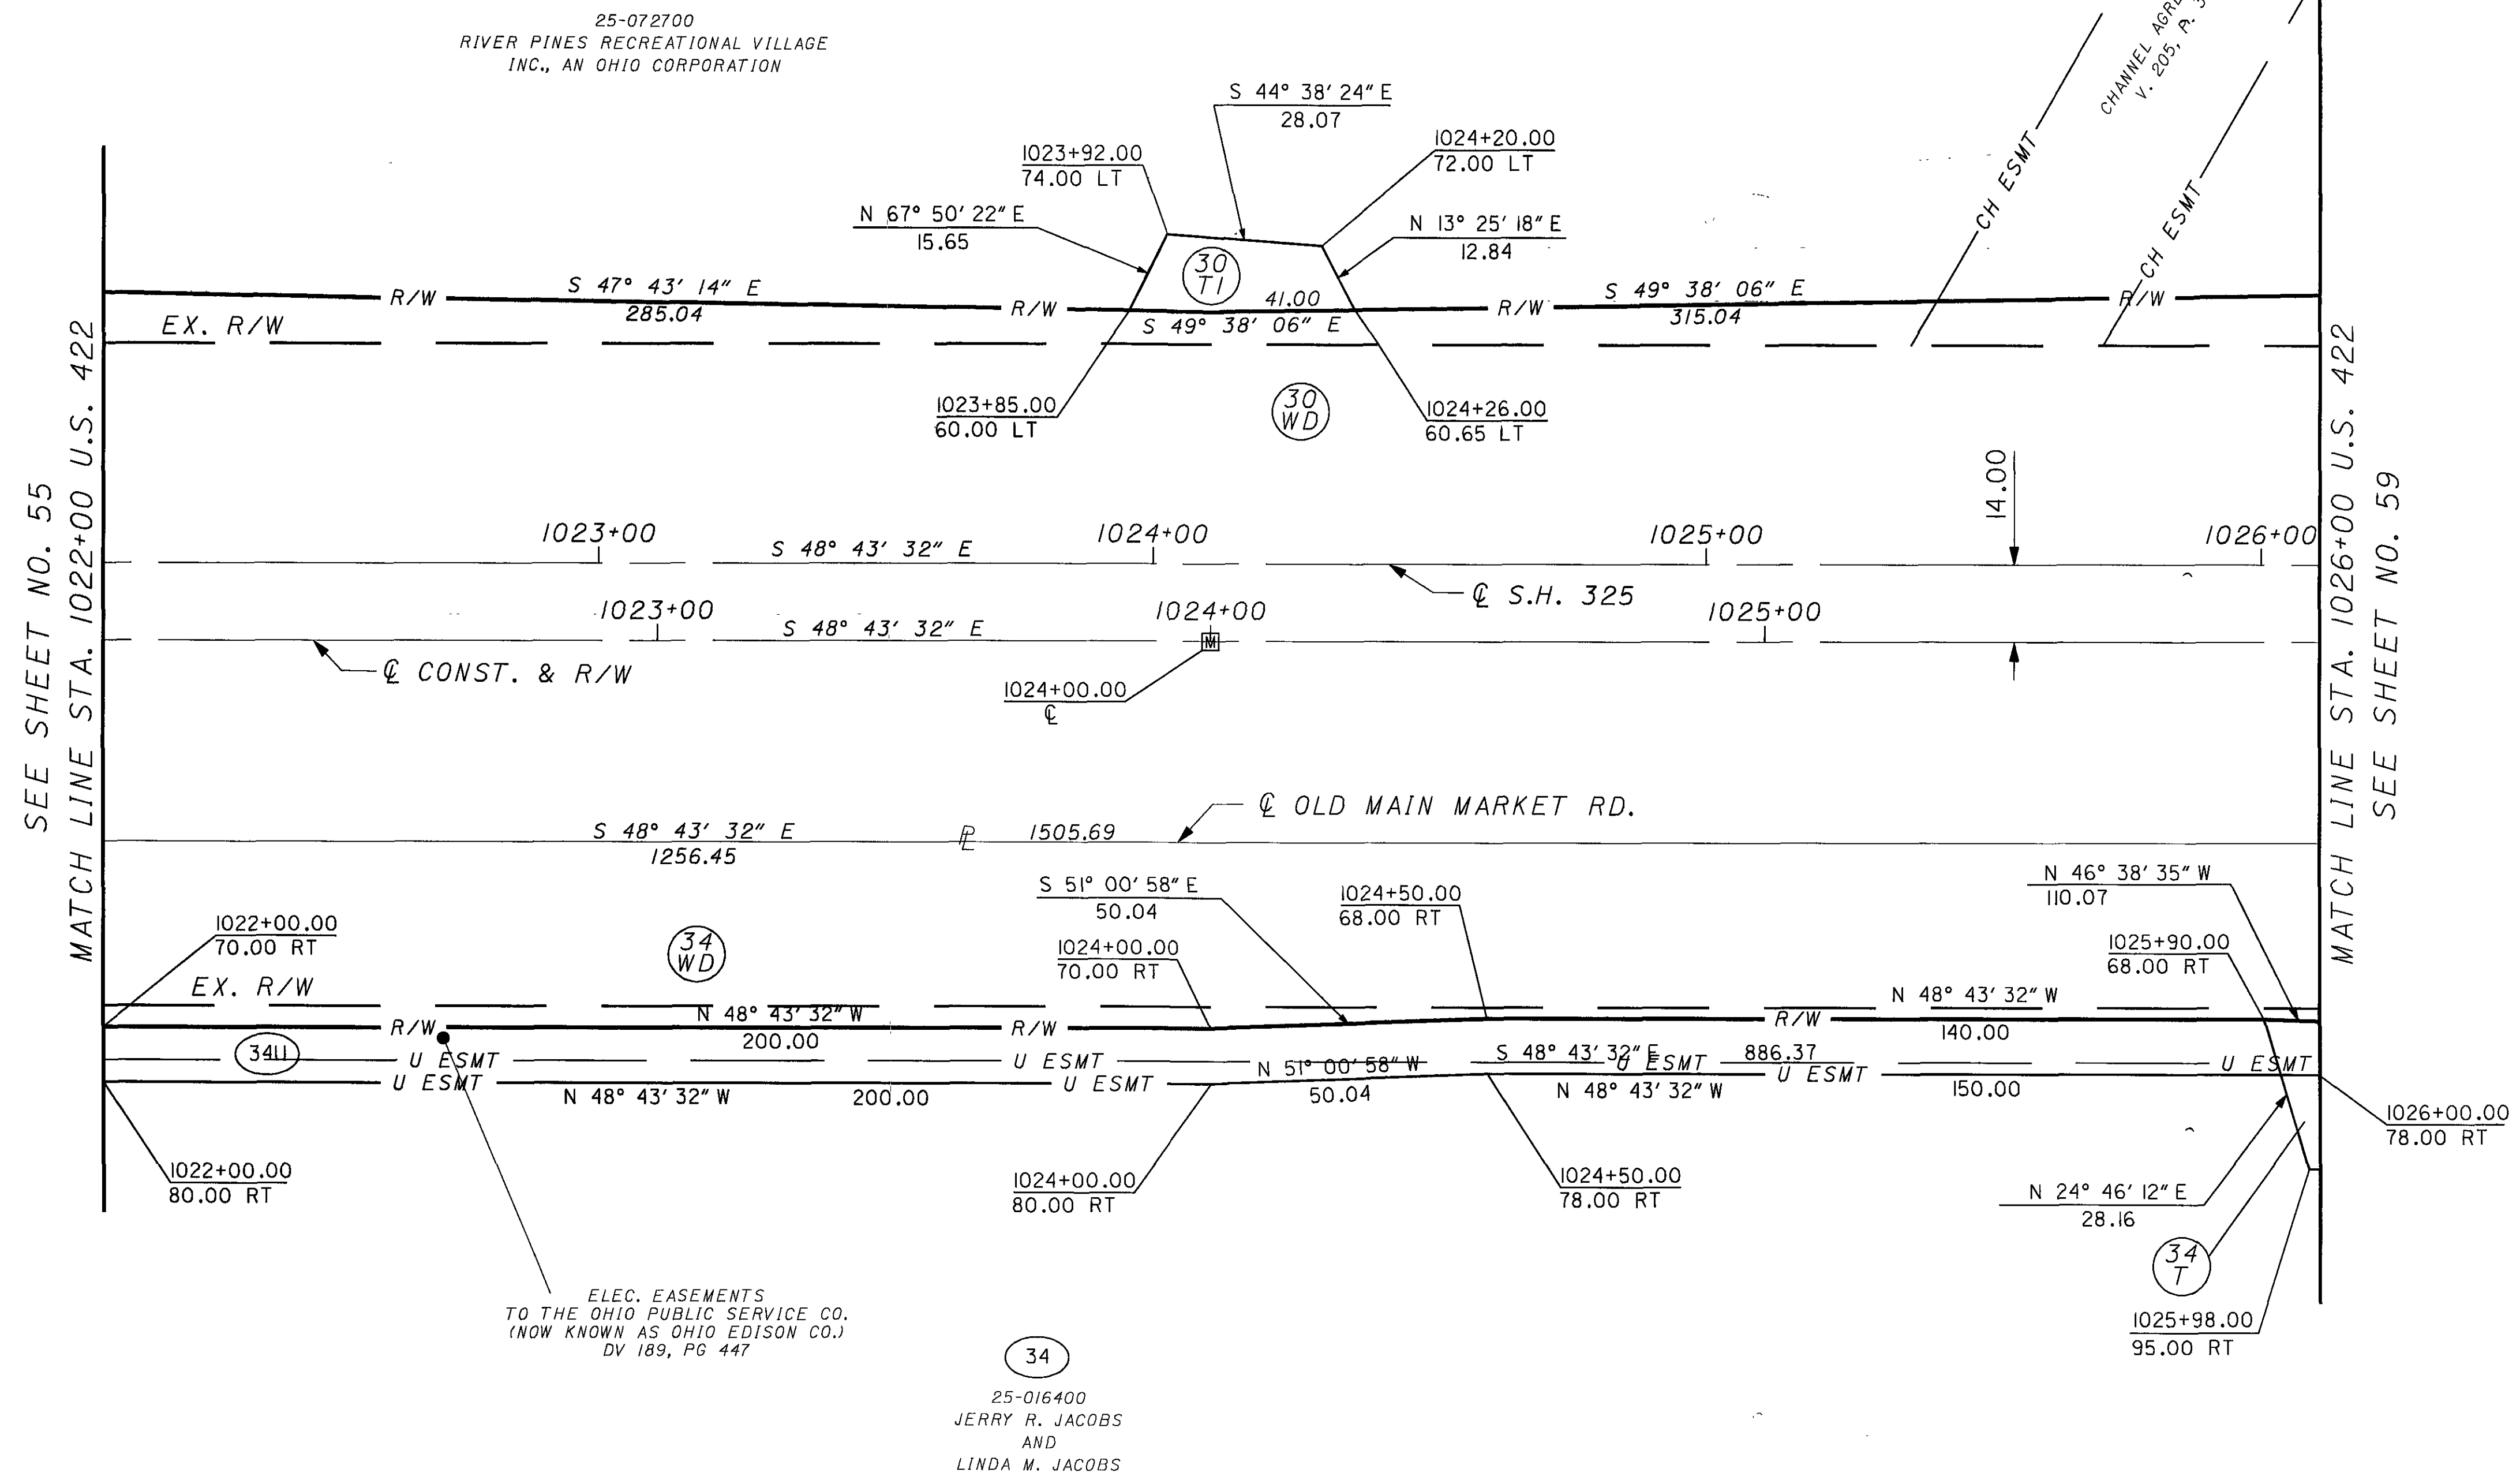
$$\frac{7}{75}$$
$$\frac{314}{332}$$


REV. BY	DATE	DESCRIPTION
DATE COMPLETED		

$$\frac{315}{332}$$

U

- 
- A horizontal scale bar with alternating black and white segments. It is marked with 0, 10, 20, and 40 feet.

19181

TRB


GEA / POR - 422 - 18.31 / 0.00

316
332

REV. BY	DATE	DESCRIPTION
DATE COMPLETED		

HORIZONTAL

- PID NO.
19181

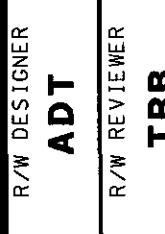

GEA/POR-422-18.31/ 0.00

61 / 7

318
332

A horizontal scale bar is shown with markings at 0, 10, and 40 feet. To the right of the scale bar is a north arrow pointing towards the top right, enclosed in a circle.

PID NO.

19181

ADT

TDR

TDR

RIGHT OF WAY PLAN
STA. 1034+00 TO STA. 1038+00

GEA/POR-422-18.31/0.00

62 / 75

19

32,

REV. BY	DATE	DESCRIPTION
DATE COMPLETED		

HORIZONTAL
SCALE IN FEET

- PID NO.
19181

ADT	R/W REVIEWER	TRB
-----	--------------	-----

RIGHT OF WAY PLAN
STA. 1034+00 TO STA. 1038+00

GEA / POR - 422 - 18.31 / 0.00

$$\overline{63} \overline{75}$$
$$\frac{320}{332}$$

REV. BY	DATE	DESCRIPTION
DATE COMPLETED		

Q CONST. & R/W
CURVE DATA

P.I. STA. = 1041+22.04
 $\Delta = 0^\circ 51' 19''$ RT
N.C.

SEE SHEET NO. 62
MATCH LINE STA. 1038+00 U.S. 422

MATCH LINE STA. 1042+00 U.S. 422
SEE SHEET NO. 66

TRB	3/15/06	REV. DRIVE & ADD U.G. ELEC. PAR. 41
TRB	3/08/06	REV. PROP. MONUMENT LOCATION
TRB	2/06/06	EX C & EX R/W REYNOLDS RD.
REV. BY	DATE	DESCRIPTION
DATE COMPLETED		



HORIZONTAL
SCALE IN FEET

10 40

FILE NO.
19181

ADT
R/W REVIEWER
TRB

RIGHT OF WAY PLAN
STA. 1038+00 TO STA. 1042+00

GEA / POR - 422 - 18.31 / 0.00

64 / 75




MONUMENT LEGEND

- EXISTING $\odot$ MONUMENT
- PROPOSED $\odot$ MONUMENT
- EXISTING $\odot$ MONUMENT REMOVED AND REPLACED
- EXISTING RIGHT OF WAY MONUMENT
- PROPOSED RIGHT OF WAY MONUMENT
- RAILROAD SPIKE FOUND
- RAILROAD SPIKE SET
- O.I.R.F. IRON PIN FOUND
- I.R.F. IRON PIN FOUND W/ ID CAP
- I.R.S. IRON PIN SET W/ ID CAP
- P.F. IRON PIPE FOUND
- P.S. IRON PIPE SET
- P.K.F. P.K. NAIL FOUND
- P.K.S. P.K. NAIL SET

T-6-N, R-6-W
SECTION 24, PARKMAN TOWNSHIP
GEAUGA COUNTY
T-5-N, R-6-W
NELSON TOWNSHIP
PORTAGE COUNTY

$\odot$ S.H. 325
CURVE DATA (EXISTING)
P.I. STA. = 1041+32.57
 Δ = 0° 08' 30" RT
N.C.

$\odot$ CONST. & R/W
CURVE DATA
P.I. STA. = 1041+22.04
 Δ = 0° 51' 19" RT
N.C.

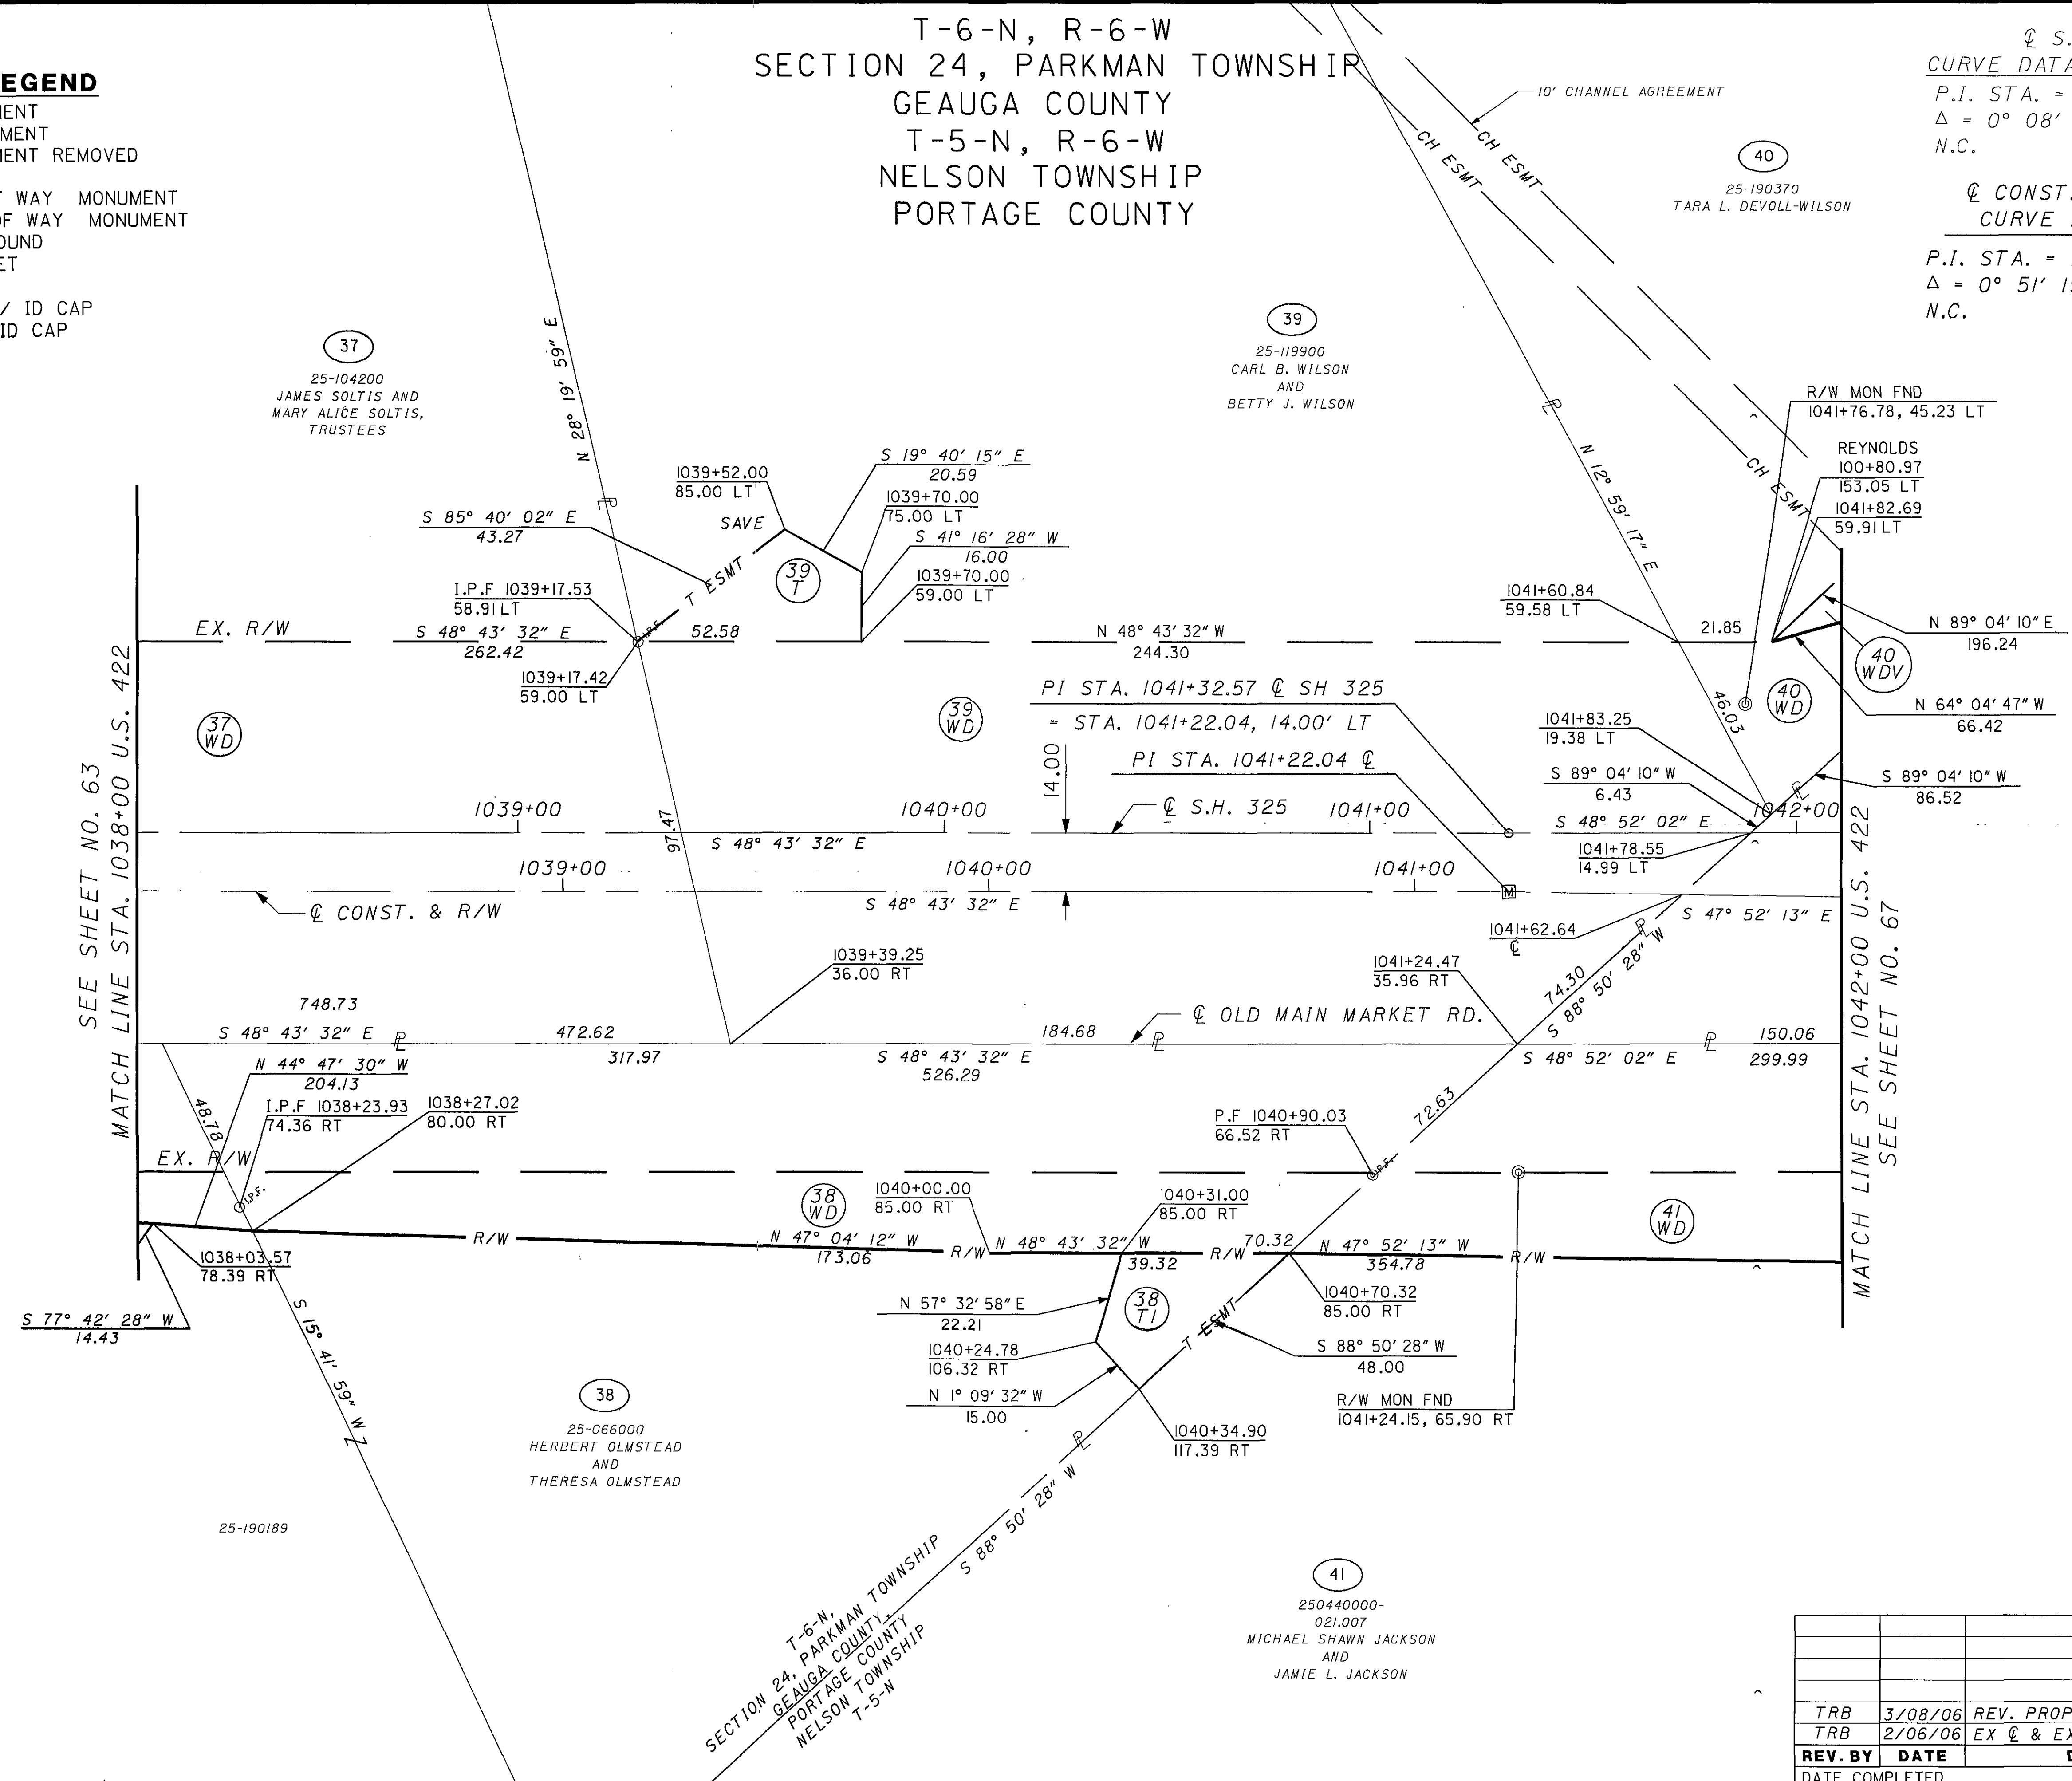

PID NO.
19181

R/W DESIGNER
ADT

R/W REVIEWER
TRB


RIGHT OF WAY PLAN
STA. 1038+00 TO STA. 1042+00

GEA/POR-422-18.31/0.00

65/75

REV. BY	DATE	DESCRIPTION
TRB	3/08/06	REV. PROP. MONUMENT LOCATION
TRB	2/06/06	EX $\odot$ & EX R/W REYNOLDS RD.
DATE COMPLETED		


322
332

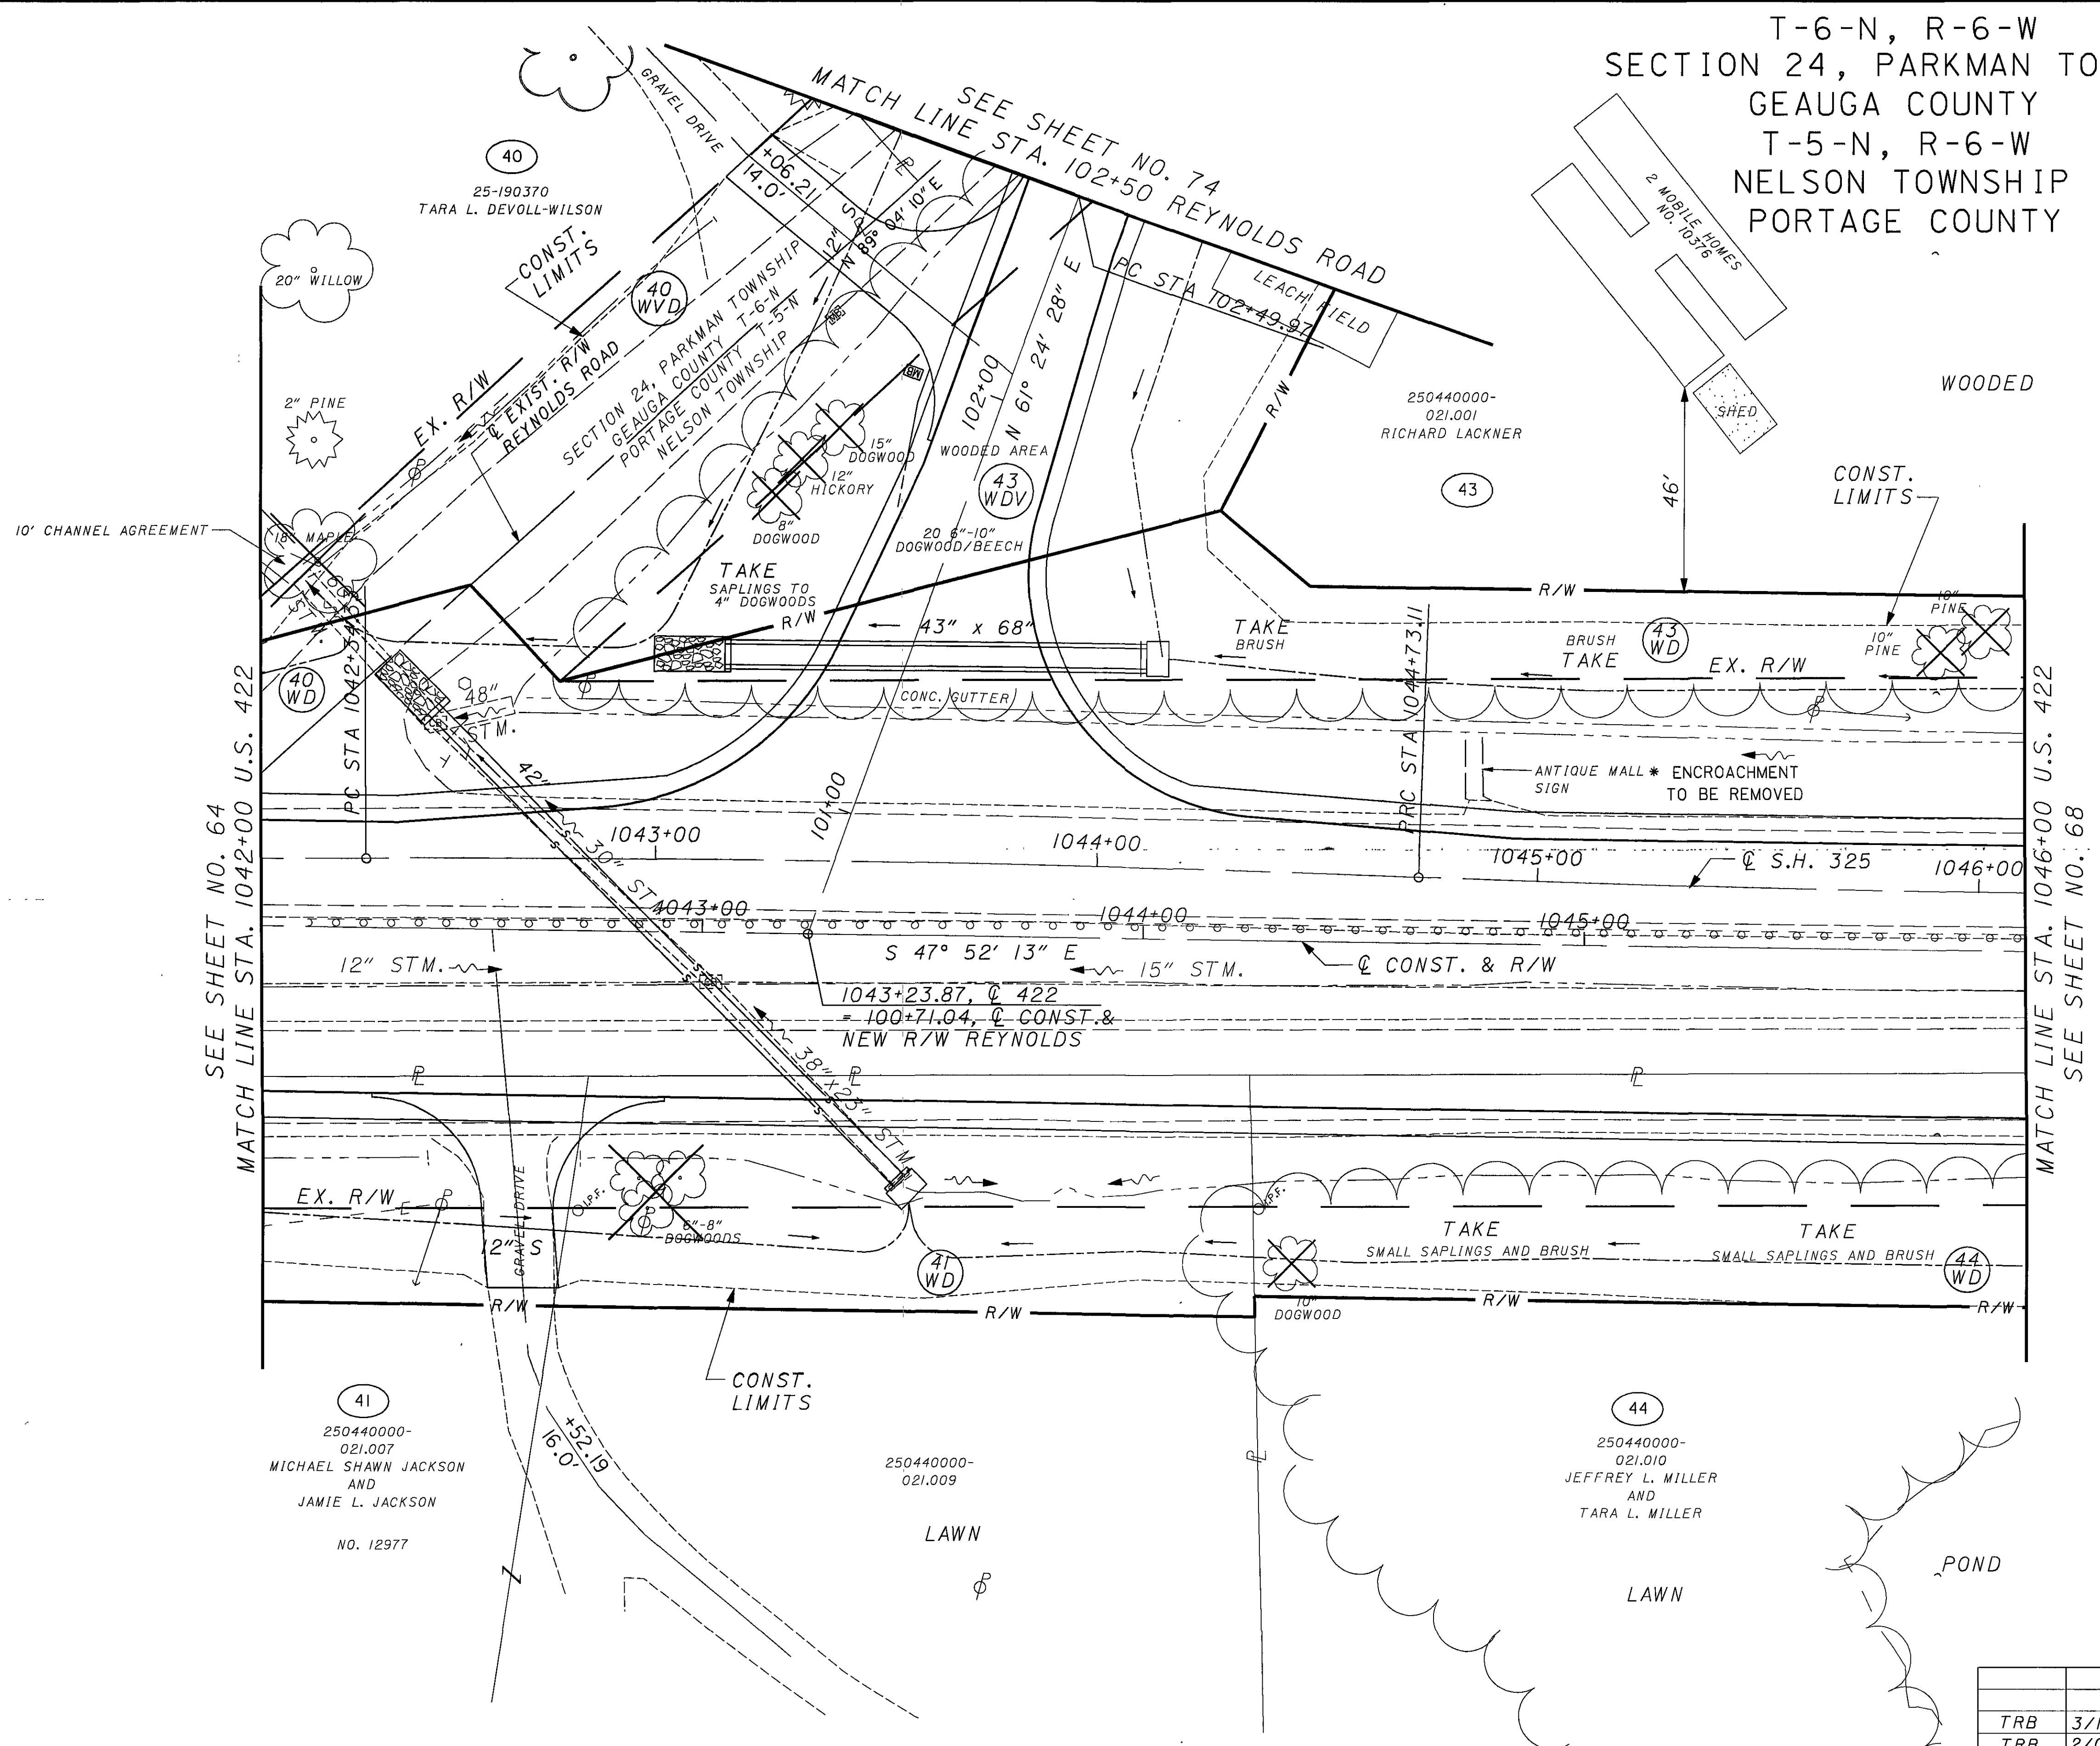

T-6-N, R-6-W
SECTION 24, PARKMAN TOWNSHIP
GEAUGA COUNTY
T-5-N, R-6-W
NELSON TOWNSHIP
PORTAGE COUNTY

© S.H.325
CURVE DATA (EXISTING)
P.I. STA. = 1043+53.41
Δ = 2° 23' 16" RT
Dc = 1° 00' 00"
R = 5729.49
T = 119.41'
L = 238.78
E = 1.24

© S.H.325
CURVE DATA (EXISTING)
P.I. STA. = 1045+92.52
Δ = 2° 23' 16" LT
Dc = 1° 00' 00"
R = 5729.55'
T = 119.41'
L = 238.76
E = 1.24

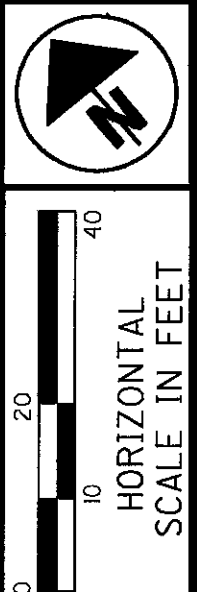

PID NO.
19181

R/W DESIGNER
ADT

R/W REVIEWER
TRB

RIGHT OF WAY PLAN
STA. 1042+00 TO STA. 1046+00

GEA/POR-422-18.31/ 0.00

REV. BY	DATE	DESCRIPTION
TRB	3/15/06	ADDED U.G. ELEC. PARCEL 41
TRB	2/06/06	EX Q & EX R/W REYNOLDS RD
TRB	7/25/05	ADDED DRIVE PAR. 40 - REV. CULVERTS
TRB	7/13/05	LEACH FIELD ADDED TO PARCEL 43
DATE COMPLETED		

MONUMENT LEGEND

- EXISTING $\odot$ MONUMENT
- PROPOSED $\odot$ MONUMENT
- EXISTING $\odot$ MONUMENT REMOVED AND REPLACED
- EXISTING RIGHT OF WAY MONUMENT
- PROPOSED RIGHT OF WAY MONUMENT
- RAILROAD SPIKE FOUND
- RAILROAD SPIKE SET
- IRON PIN FOUND
- IRON PIN FOUND W/ ID CAP
- IRON PIN SET W/ ID CAP
- IRON PIPE FOUND
- IRON PIPE SET
- P.K. NAIL FOUND
- P.K. NAIL SET

T-6-N, R-6-W
SECTION 24, PARKMAN TOWNSHIP
GEAUGA COUNTY
T-5-N, R-6-W
NELSON TOWNSHIP
PORTAGE COUNTY

10' CHANNEL AGREEMENT

SEE SHEET NO. 65
MATCH LINE STA. 1042+00 U.S. 422


MATCH LINE STA. 1046+00 U.S. 422
SEE SHEET NO. 69

$\odot$ S.H.325
CURVE DATA (EXISTING)

P.I. STA. = 1043+53.41
 Δ = 2° 23' 16" RT
Dc = 1° 00' 00"
R = 5729.49
T = 119.41'
L = 238.78
E = 1.24

$\odot$ S.H.325
CURVE DATA (EXISTING)

P.I. STA. = 1045+92.52
 Δ = 2° 23' 16" LT
Dc = 1° 00' 00"
R = 5729.55'
T = 119.41'
L = 238.76
E = 1.24

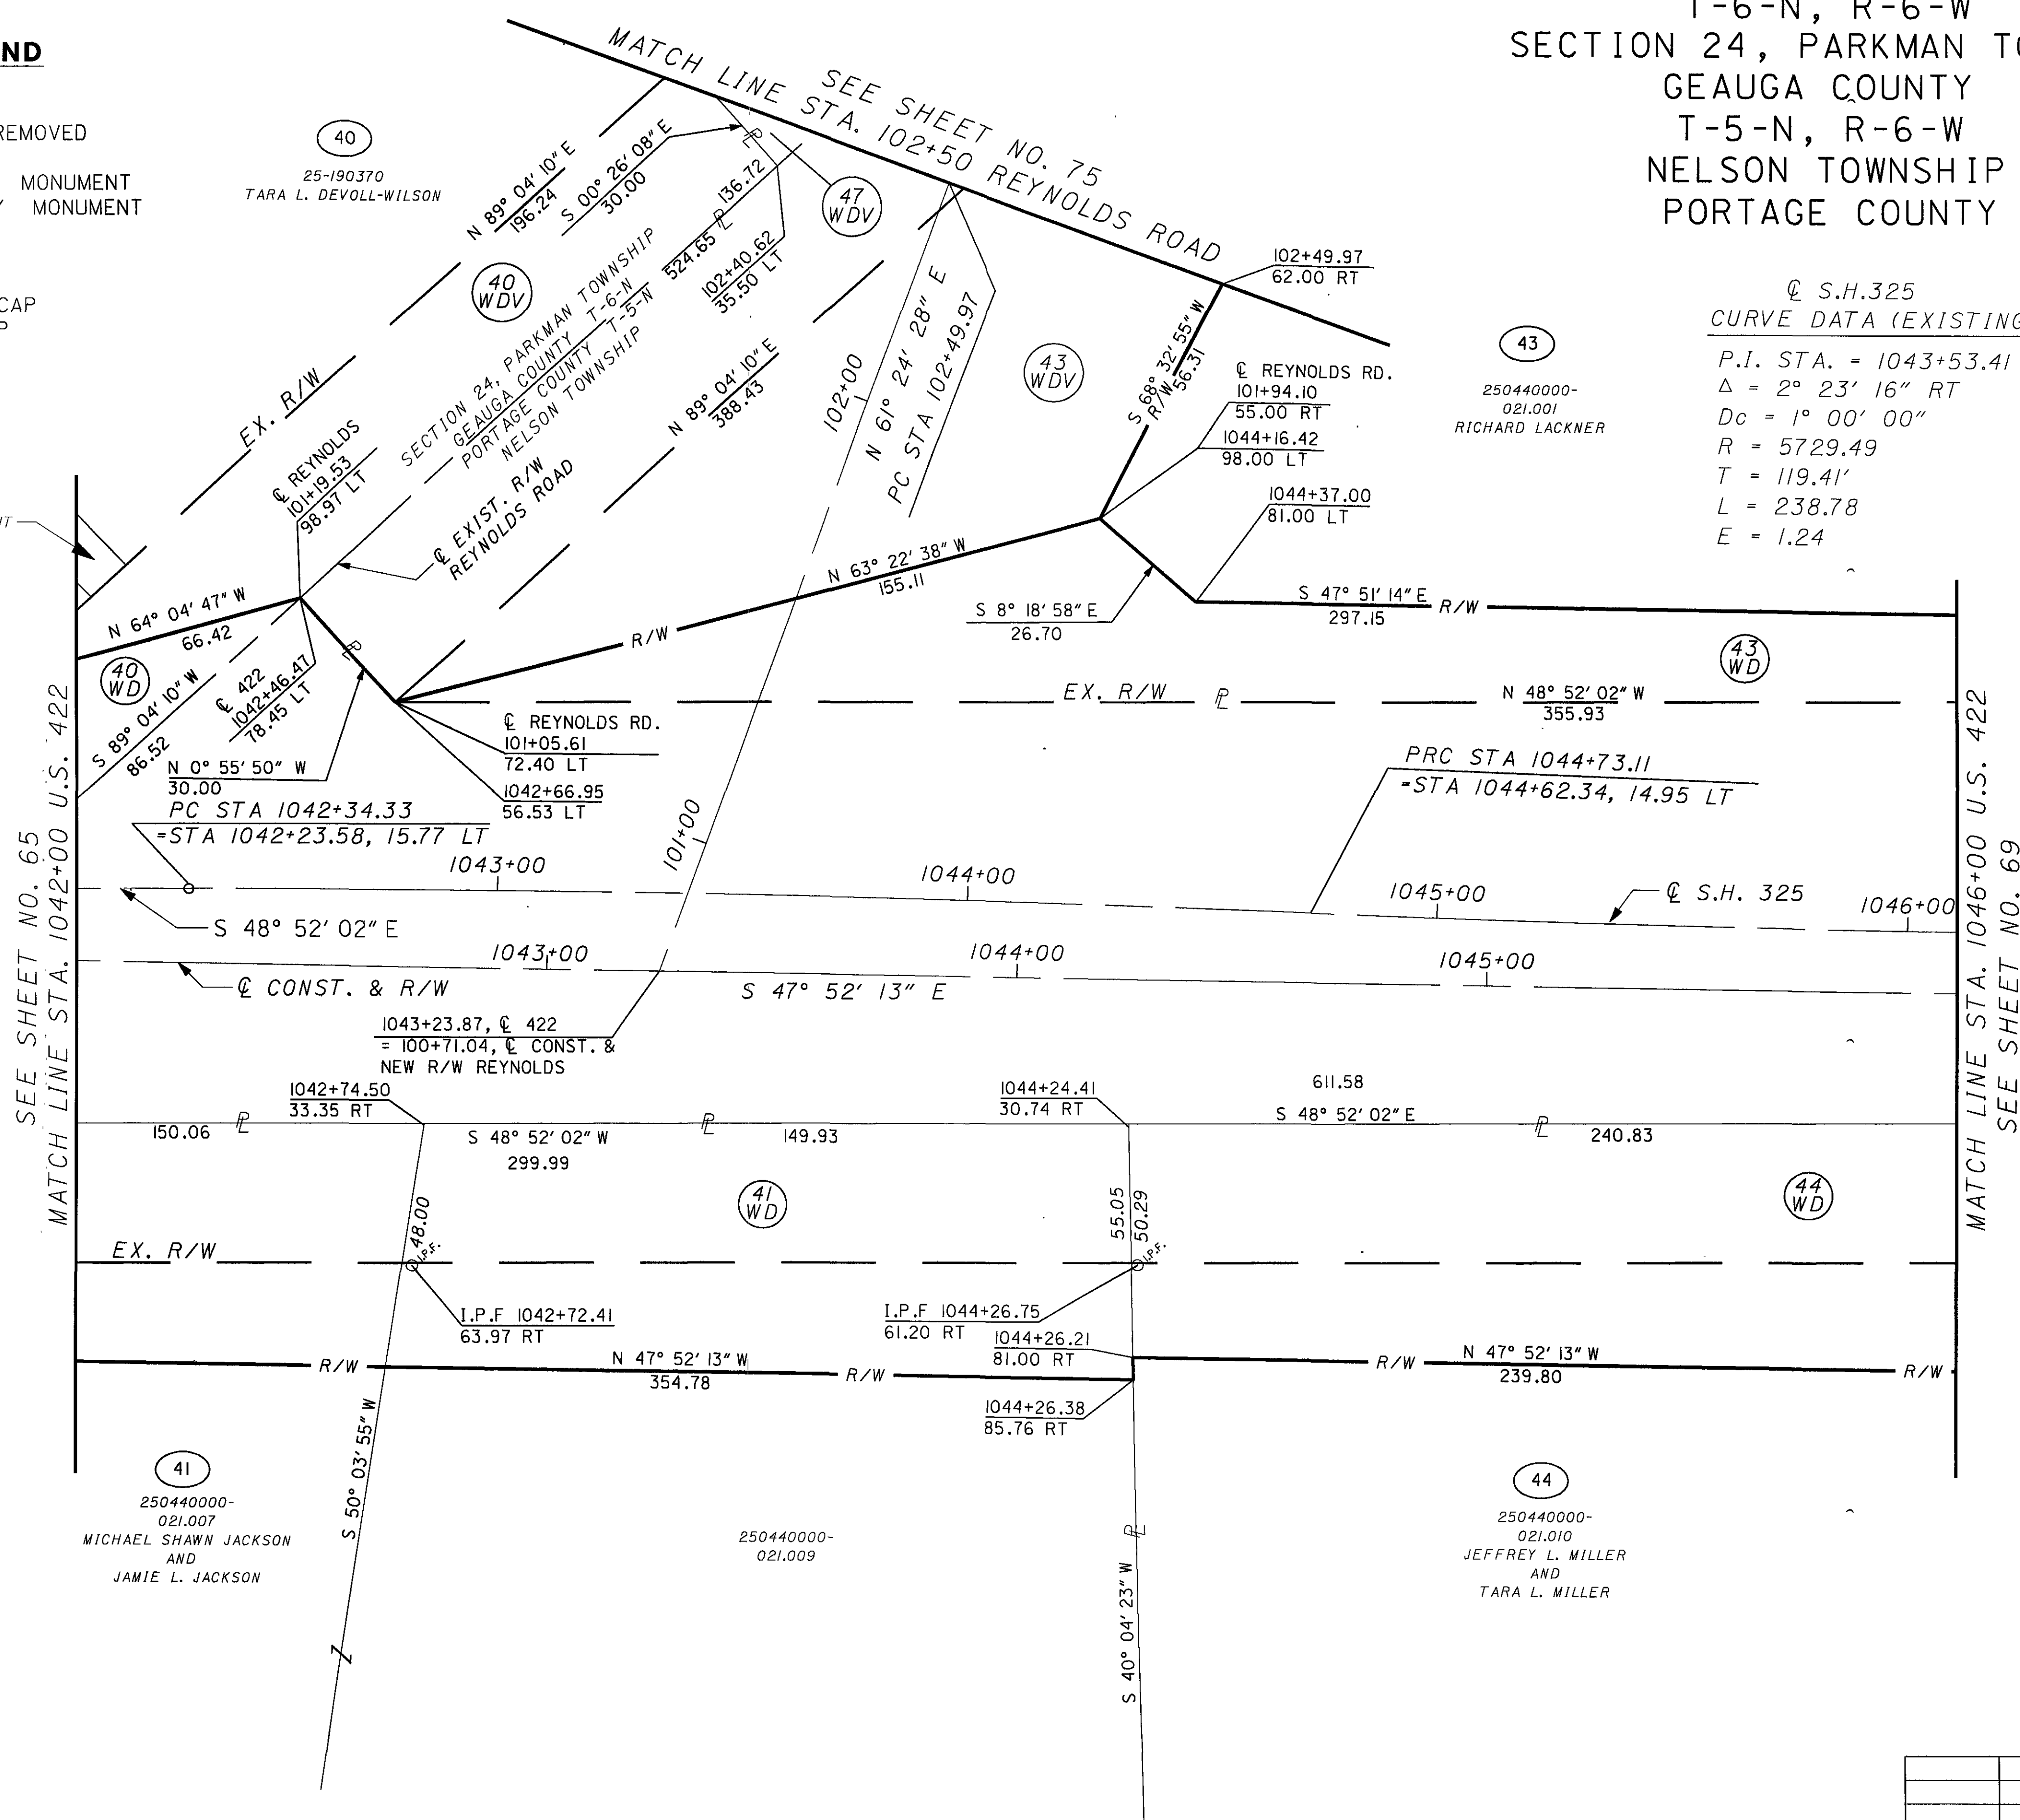


41
250440000-
021.007
MICHAEL SHAWN JACKSON
AND
JAMIE L. JACKSON

250440000-
021.009

44
250440000-
021.010
JEFFREY L. MILLER
AND
TARA L. MILLER

1	2/06/06	EX $\odot$ & EX R/W REYNOLDS RD.
REV. BY	DATE	DESCRIPTION
DATE COMPLETED		

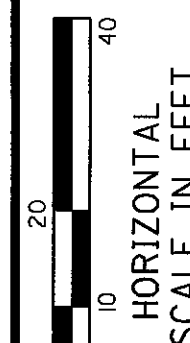

PID NO.
19181

RIGHT OF WAY PLAN
STA. 1042+00 TO STA. 1046+00

GEA/ POR-422-18.31/ 0.00

67 / 75

324
332

$P.I. STA. = 1045+92.52$
 $\Delta = 2^{\circ} 23' 16'' LT$
 $Dc = 1^{\circ} 00' 00''$
 $R = 5729.55'$
 $T = 119.41'$
 $L = 238.76$
 $E = 1.24$

T-6-N, R-6-W
NELSON TOWNSHIP
PORTAGE COUNTY

@ CONST. & R/W
CURVE DATA
 PI STA 1047+51.36
 $\Delta = 0^\circ 59' 49''$ LT
 N.C.

WOODED

250440000-
021.002
RONALD MATHENY AND
PATRICIA A. MATHENY

57
250440000-
021.003
CHRISTINE WENK

END WORK
STA 1051+00.00

SEE SHEET NO. 66
MATCH LINE STA. 1046+00 U.S. 422

SEE SHEET NO. 70
MATCH LINE STA. 1051+00 U.S. 422

END PROJECT
STA. 1050+00.00
S.L.M. 18.55



HORIZONTAL
SCALE IN FEET

PID NO. **19181**

R/W DESIGNER	ADT
R/W REVIEWER	TRB

RIGHT OF WAY PLAN
STA. 1046+00 TO STA. 1051+00

GEA / POR-422-18.31 / 0.00

68 / 75

325
332

2	2-06-06	REV P/L 43, 46 & 57, ADDED IPF 4
1	5-18-05	REVISED PARCEL 57 OWNER
REV. BY	DATE	DESCRIPTION
DATE COMPLETED		

MONUMENT LEGEND

- EXISTING $\odot$ MONUMENT
- PROPOSED $\square$ MONUMENT
- EXISTING $\square$ MONUMENT REMOVED AND REPLACED
- EXISTING RIGHT OF WAY MONUMENT
- PROPOSED RIGHT OF WAY MONUMENT
- RAILROAD SPIKE FOUND
- RAILROAD SPIKE SET
- IRON PIN FOUND
- IRON PIN FOUND W/ ID CAP
- IRON PIN SET W/ ID CAP
- IRON PIPE FOUND
- IRON PIPE SET
- P.K. NAIL FOUND
- P.K. NAIL SET


$\odot$ S.H.325
 CURVE DATA (EXISTING)
 P.I. STA. = 1045+92.52
 $\Delta = 2^\circ 23' 16''$ LT
 $Dc = 1^\circ 00' 00''$
 $R = 5729.55'$
 $T = 119.41'$
 $L = 238.76$
 $E = 1.24$

$\odot$ CONST. & R/W
 CURVE DATA
 P.I. STA. = 1047+51.36
 $\Delta = 0^\circ 59' 49''$ LT
 N.C.

T-6-N, R-6-W
 NELSON TOWNSHIP
 PORTAGE COUNTY

SEE SHEET NO. 67
 MATCH LINE STA. 1046+00 U.S. 422

SEE SHEET NO. 71
 MATCH LINE STA. 1051+00 U.S. 422

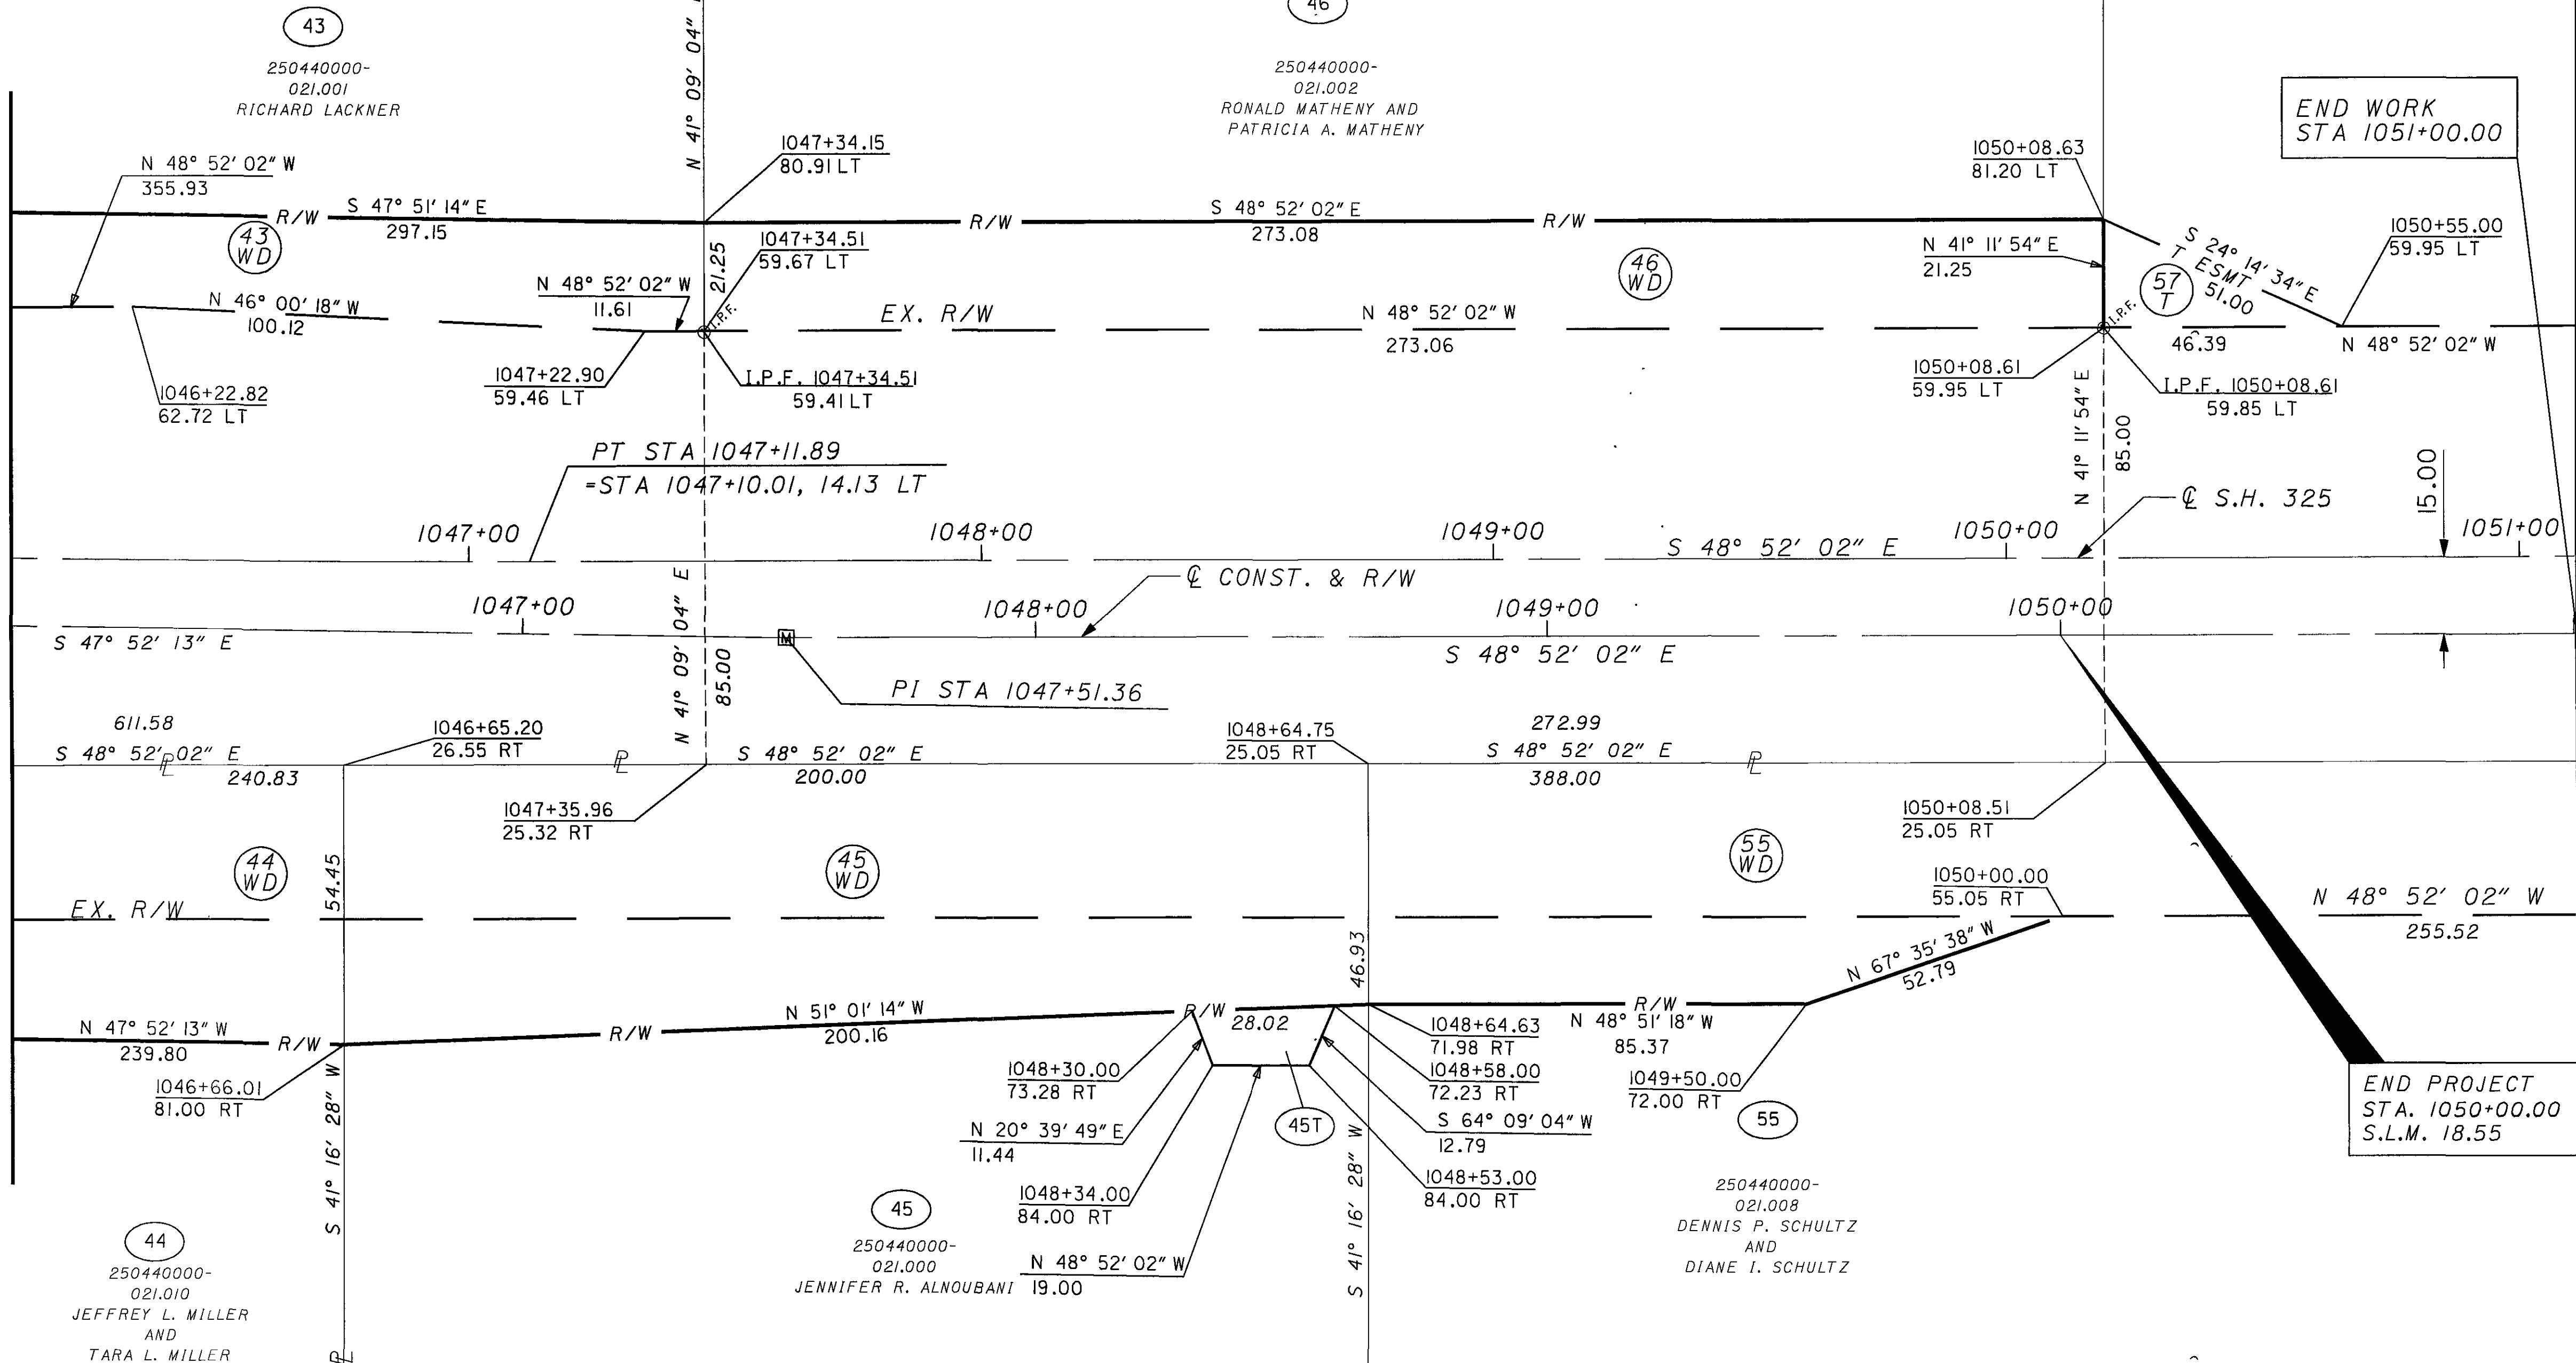

REV. BY	DATE	DESCRIPTION
2	2-06-06	REV 43, 46 & 47 P/L, ADDED IPF 46
1	5-18-05	REVISED PARCEL 57 OWNER
DATE COMPLETED		

0 10 20 40
HORIZONTAL
SCALE IN FEET

PID NO.

19181

R/W DESIGNER

ADT

R/W REVIEWER

TRB

RIGHT OF WAY PLAN

STA. 1046+00 TO STA. 1051+00

GEA / POR-422-18.31 / 0.00


69 / 75

326

332

T-6-N, R-6-W
NELSON TOWNSHIP
PORTAGE COUNTY

SEE SHEET NO. 68
MATCH LINE STA. 1051+00 U.S. 422

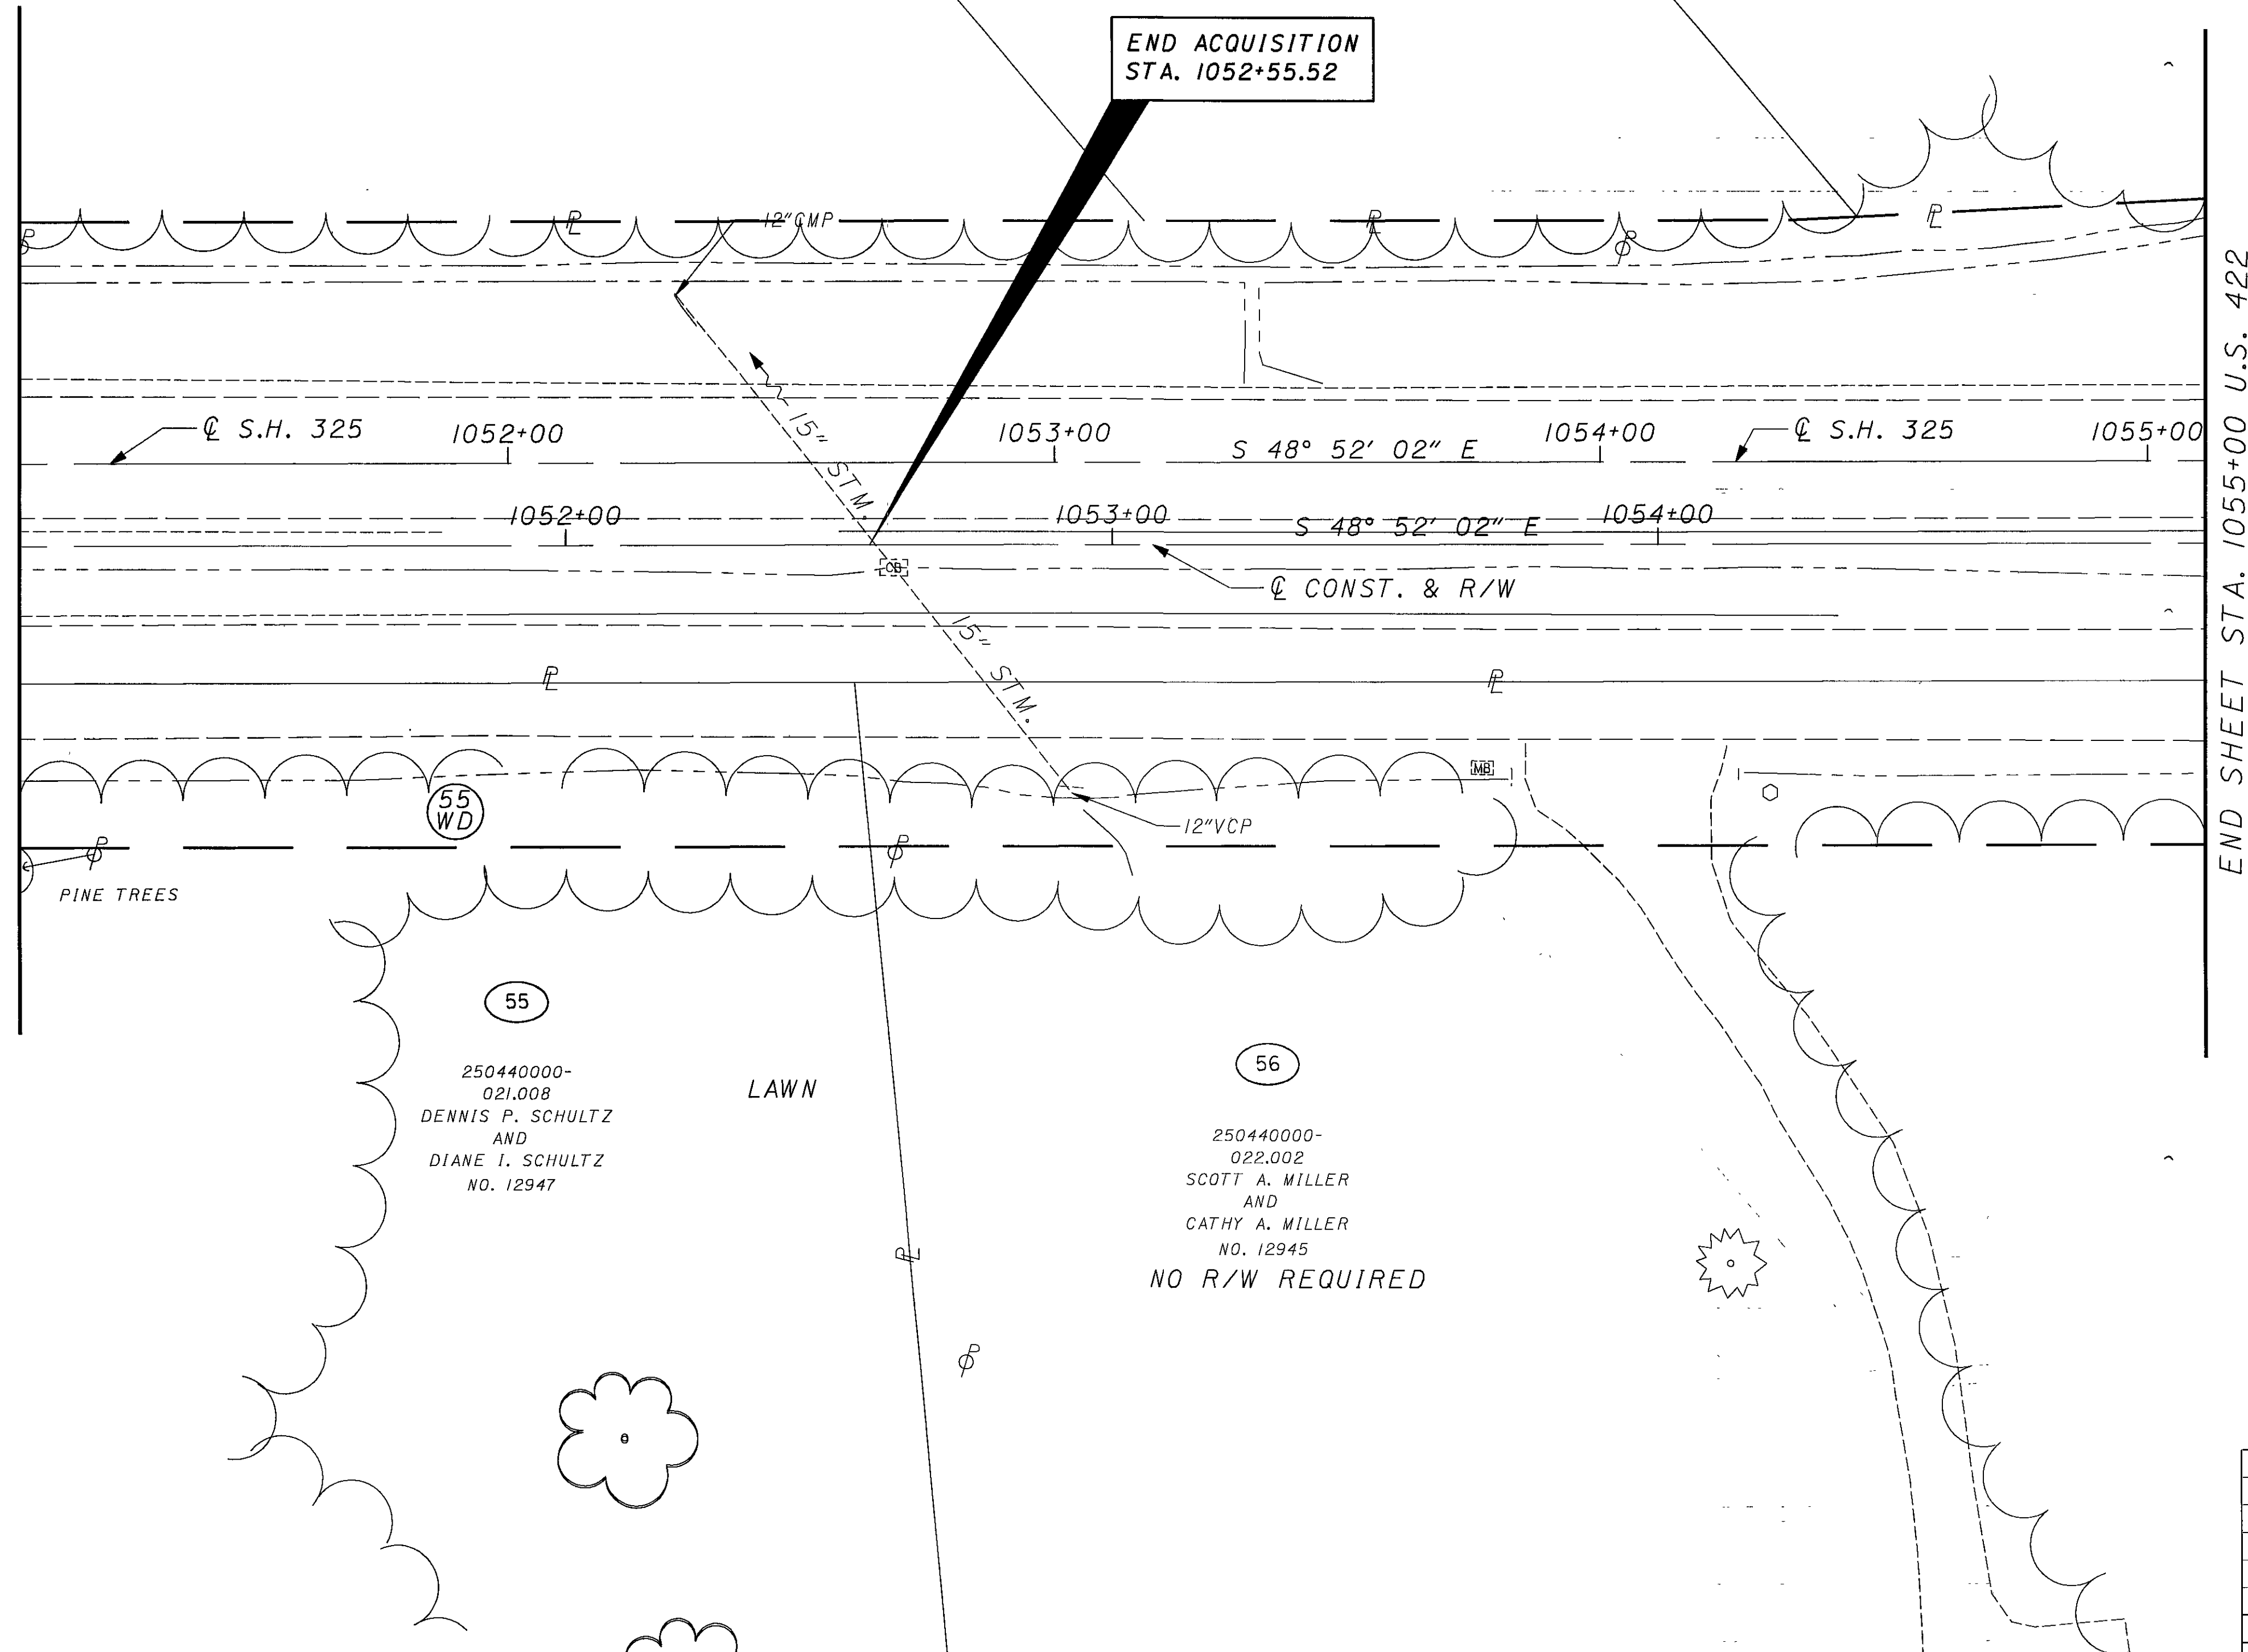

END SHEET STA. 1055+00 U.S. 422

1	5-18-05	REVISED PARCEL 57 OWNER
REV. BY	DATE	DESCRIPTION
DATE COMPLETED		



0 20 40
HORIZONTAL
SCALE IN FEET

PID NO.

19181

R/W DESIGNER
ADT

R/W REVIEWER
TRB

RIGHT OF WAY PLAN

STA. 1051+00 TO STA. 1055+00

GEA / POR-422-18.31 / 0.00

70 / 75

327

332

T-6-N, R-6-W
NELSON TOWNSHIP
PORTAGE COUNTY

MONUMENT LEGEND

- EXISTING $\odot$ MONUMENT
- PROPOSED $\odot$ MONUMENT
- EXISTING $\odot$ MONUMENT REMOVED AND REPLACED
- EXISTING RIGHT OF WAY MONUMENT
- PROPOSED RIGHT OF WAY MONUMENT
- RAILROAD SPIKE FOUND
- RAILROAD SPIKE SET
- O.I.P.F. IRON PIN FOUND
- O.I.P.F. IRON PIN FOUND W/ ID CAP
- I.P.S. IRON PIN SET W/ ID CAP
- P.F. IRON PIPE FOUND
- P.S. IRON PIPE SET
- P.K.F. P.K. NAIL FOUND
- P.K.S. P.K. NAIL SET



PID NO.
19181

R/W DESIGNER
ADT
R/W REVIEWER
TRB

RIGHT OF WAY PLAN
STA. 1051+00 TO STA. 1055+00

GEA / POR - 422 - 18.31 / 0.00

71 / 75

328
332

I	5-18-05	REVISED PARCEL 57 OWNER
REV. BY	DATE	DESCRIPTION
DATE COMPLETED		

SEE SHEET NO. 69
MATCH LINE STA. 1051+00 U.S. 422

END SHEET STA. 1055+00 U.S.422


57
250440000-
021.003
CHRISTINE WENK


58
250440000-
021.004
DAVID C. BAISDEN
AND
BILLIE J. BAISDEN

55
250440000-
021.008
DENNIS P. SCHULTZ
AND
DIANE I. SCHULTZ

56
250440000-
022.002
SCOTT A. MILLER
AND
CATHY A. MILLER

END ACQUISITION
STA. 1052+55.52

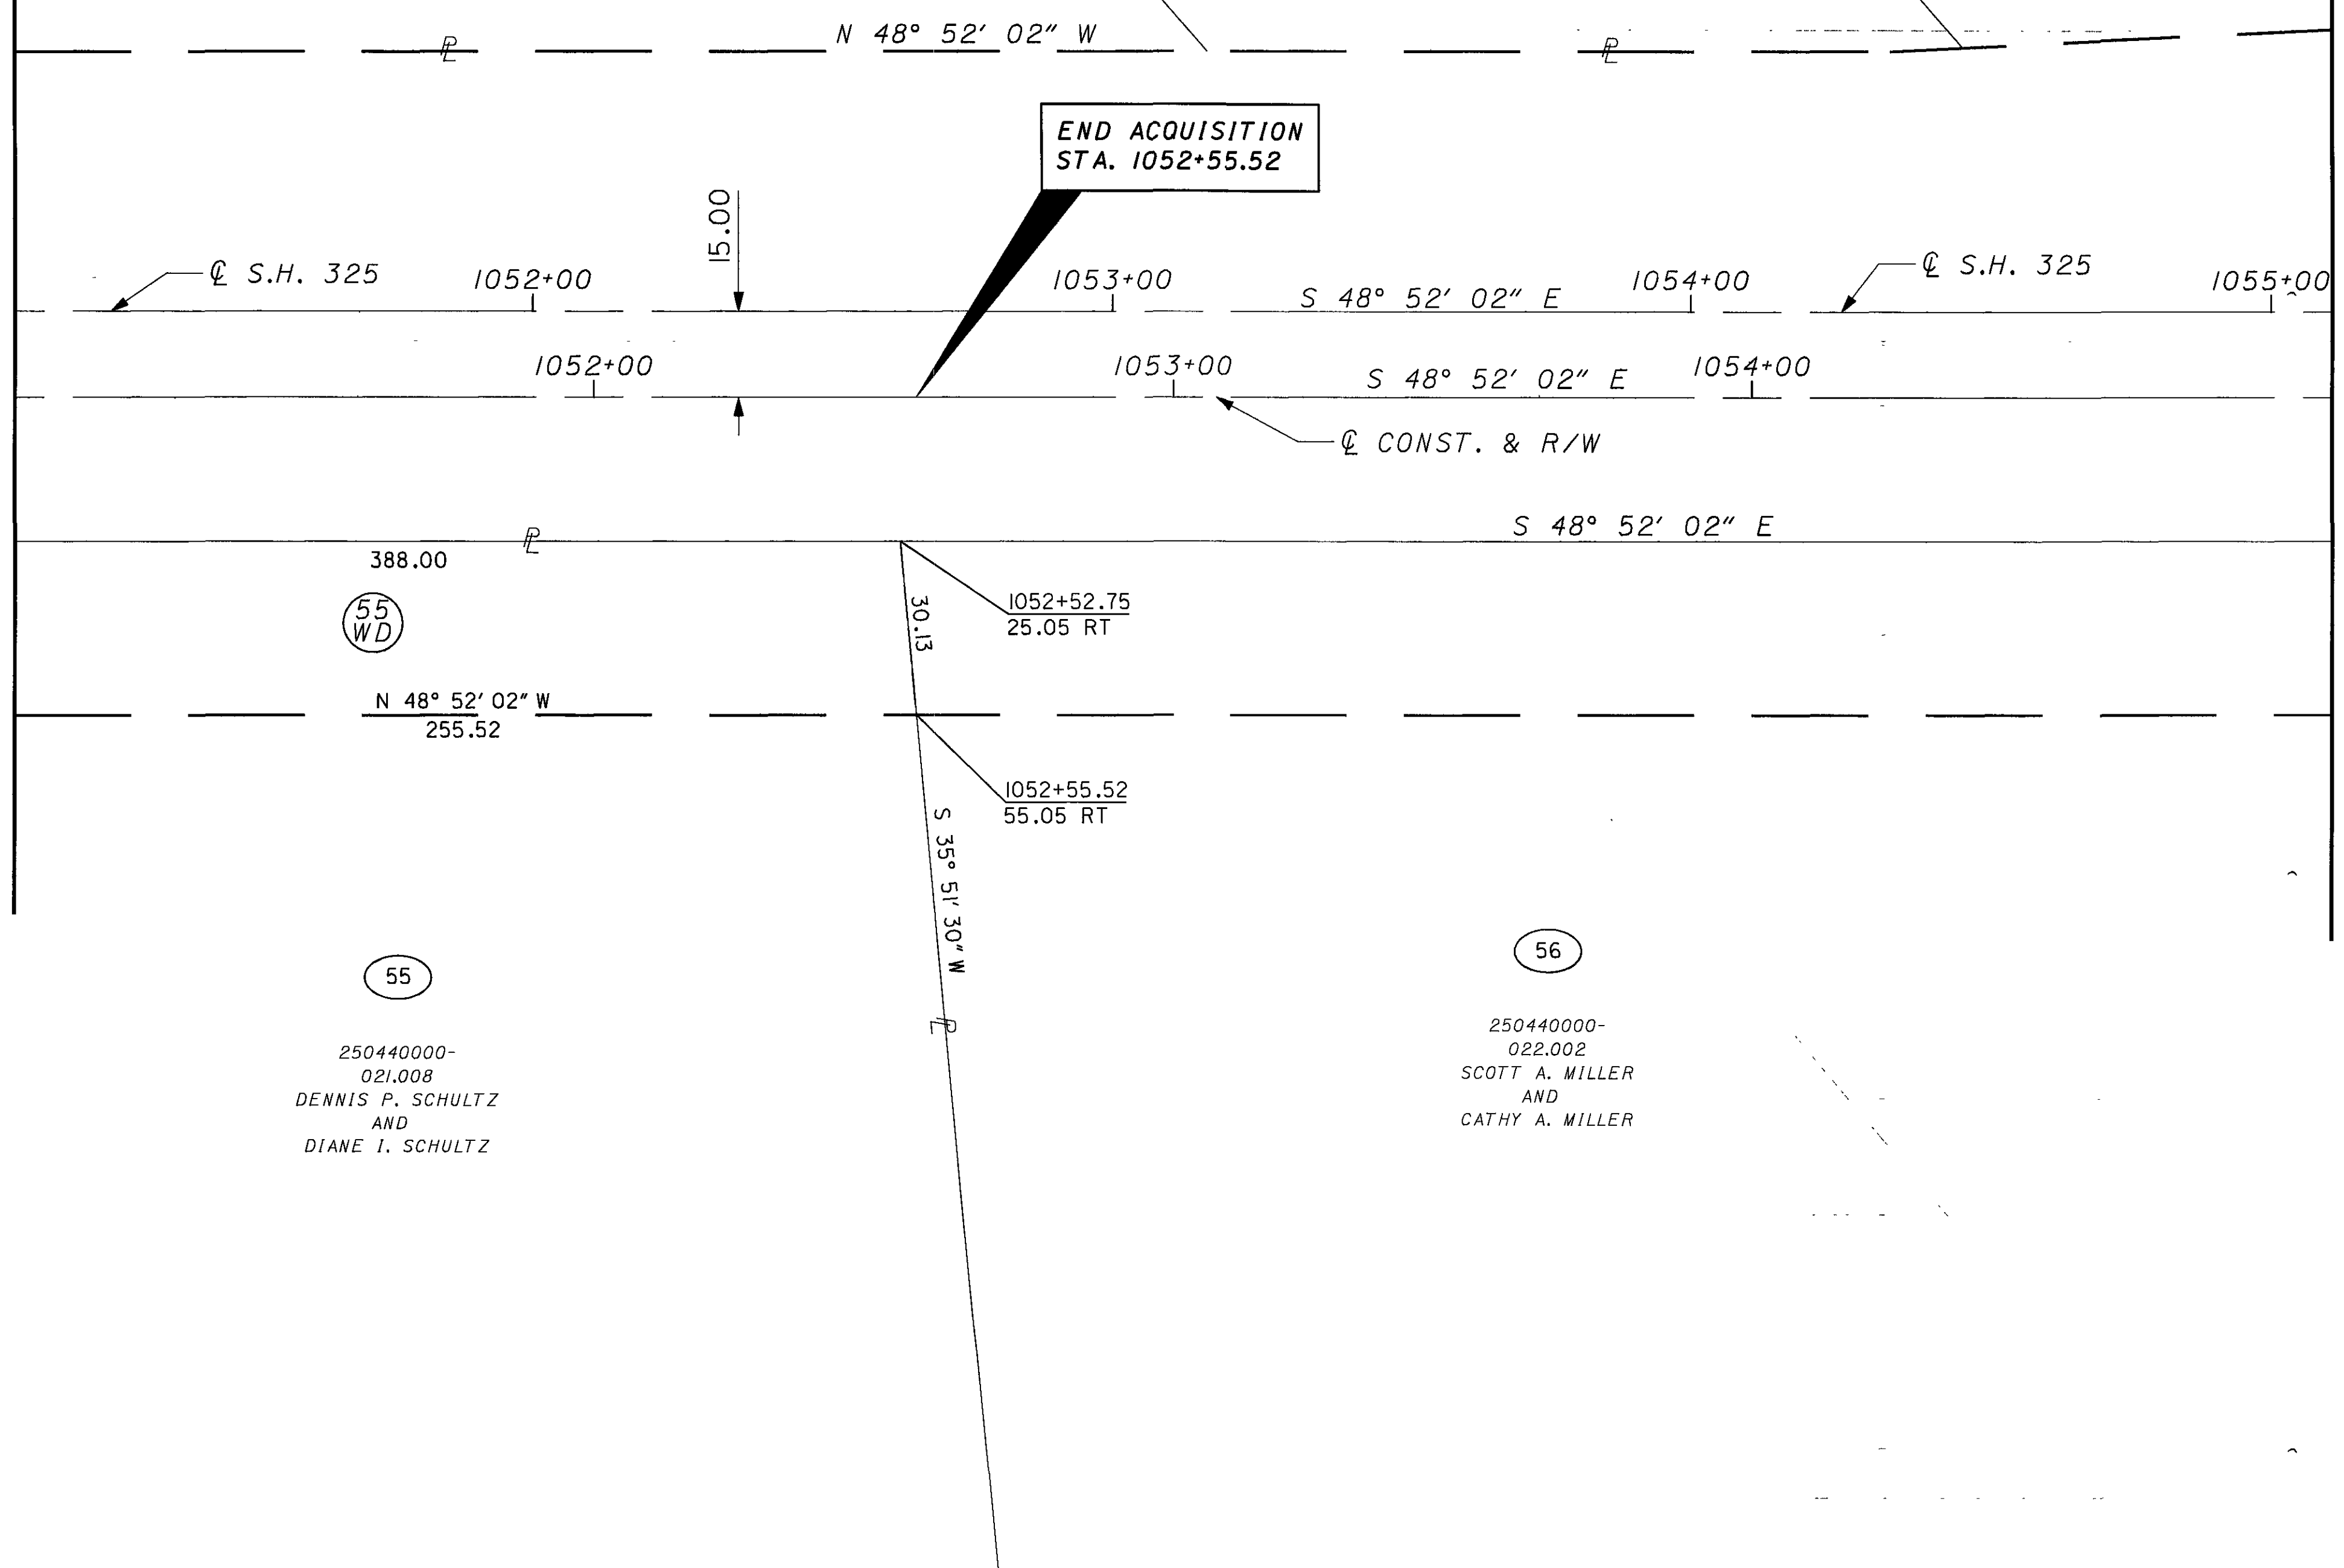

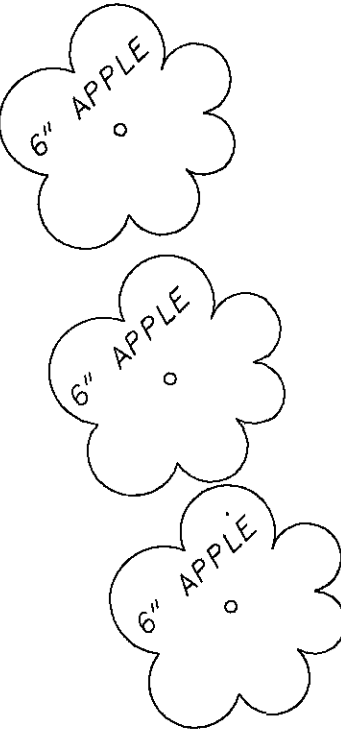

MATCH LINE STA. 148+00 U.S. 422
SEE SHEET NO. 52

TRB	4/03/06	EX. CB & 6" STM PARCELS 33
TRB	7/13/05	LEACH FIELD ADDED TO PARCEL 33
REV. BY	DATE	DESCRIPTION
DATE COMPLETED		

FID NO.

19181

ADT

TBR
/W REVIEWER

S.R. 282 RIGHT OF WAY PLAN
STA. 144+00 TO STA. 148+00

GEA/ POR-422-18.31/ 0.00

72 / 75

29

32)

0 20 40
HORIZONTAL
SCALE IN FEET

PID NO.
19181


- | | |
|----------------------------|----------------------------|
| R/W DESIGNER
ADT | R/W REVIEWER
TRB |
|----------------------------|----------------------------|



73	75
----	----

330
332

T-6-N, R-6-W
SECTION 24, PARKMAN TOWNSHIP
GEAUGA COUNTY
T-5-N, R-6-W
NELSON TOWNSHIP
PORTAGE COUNTY

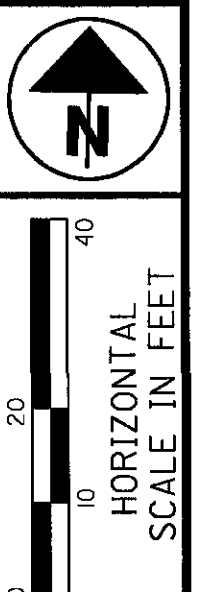


PID NO.
19181

R/W DESIGNER
ADT
R/W REVIEWER
TRB

RIGHT OF WAY PLAN
STA. 102+50 TO 107+00

GEA/POR-422-18.31/0.00

74 / 75
331
332

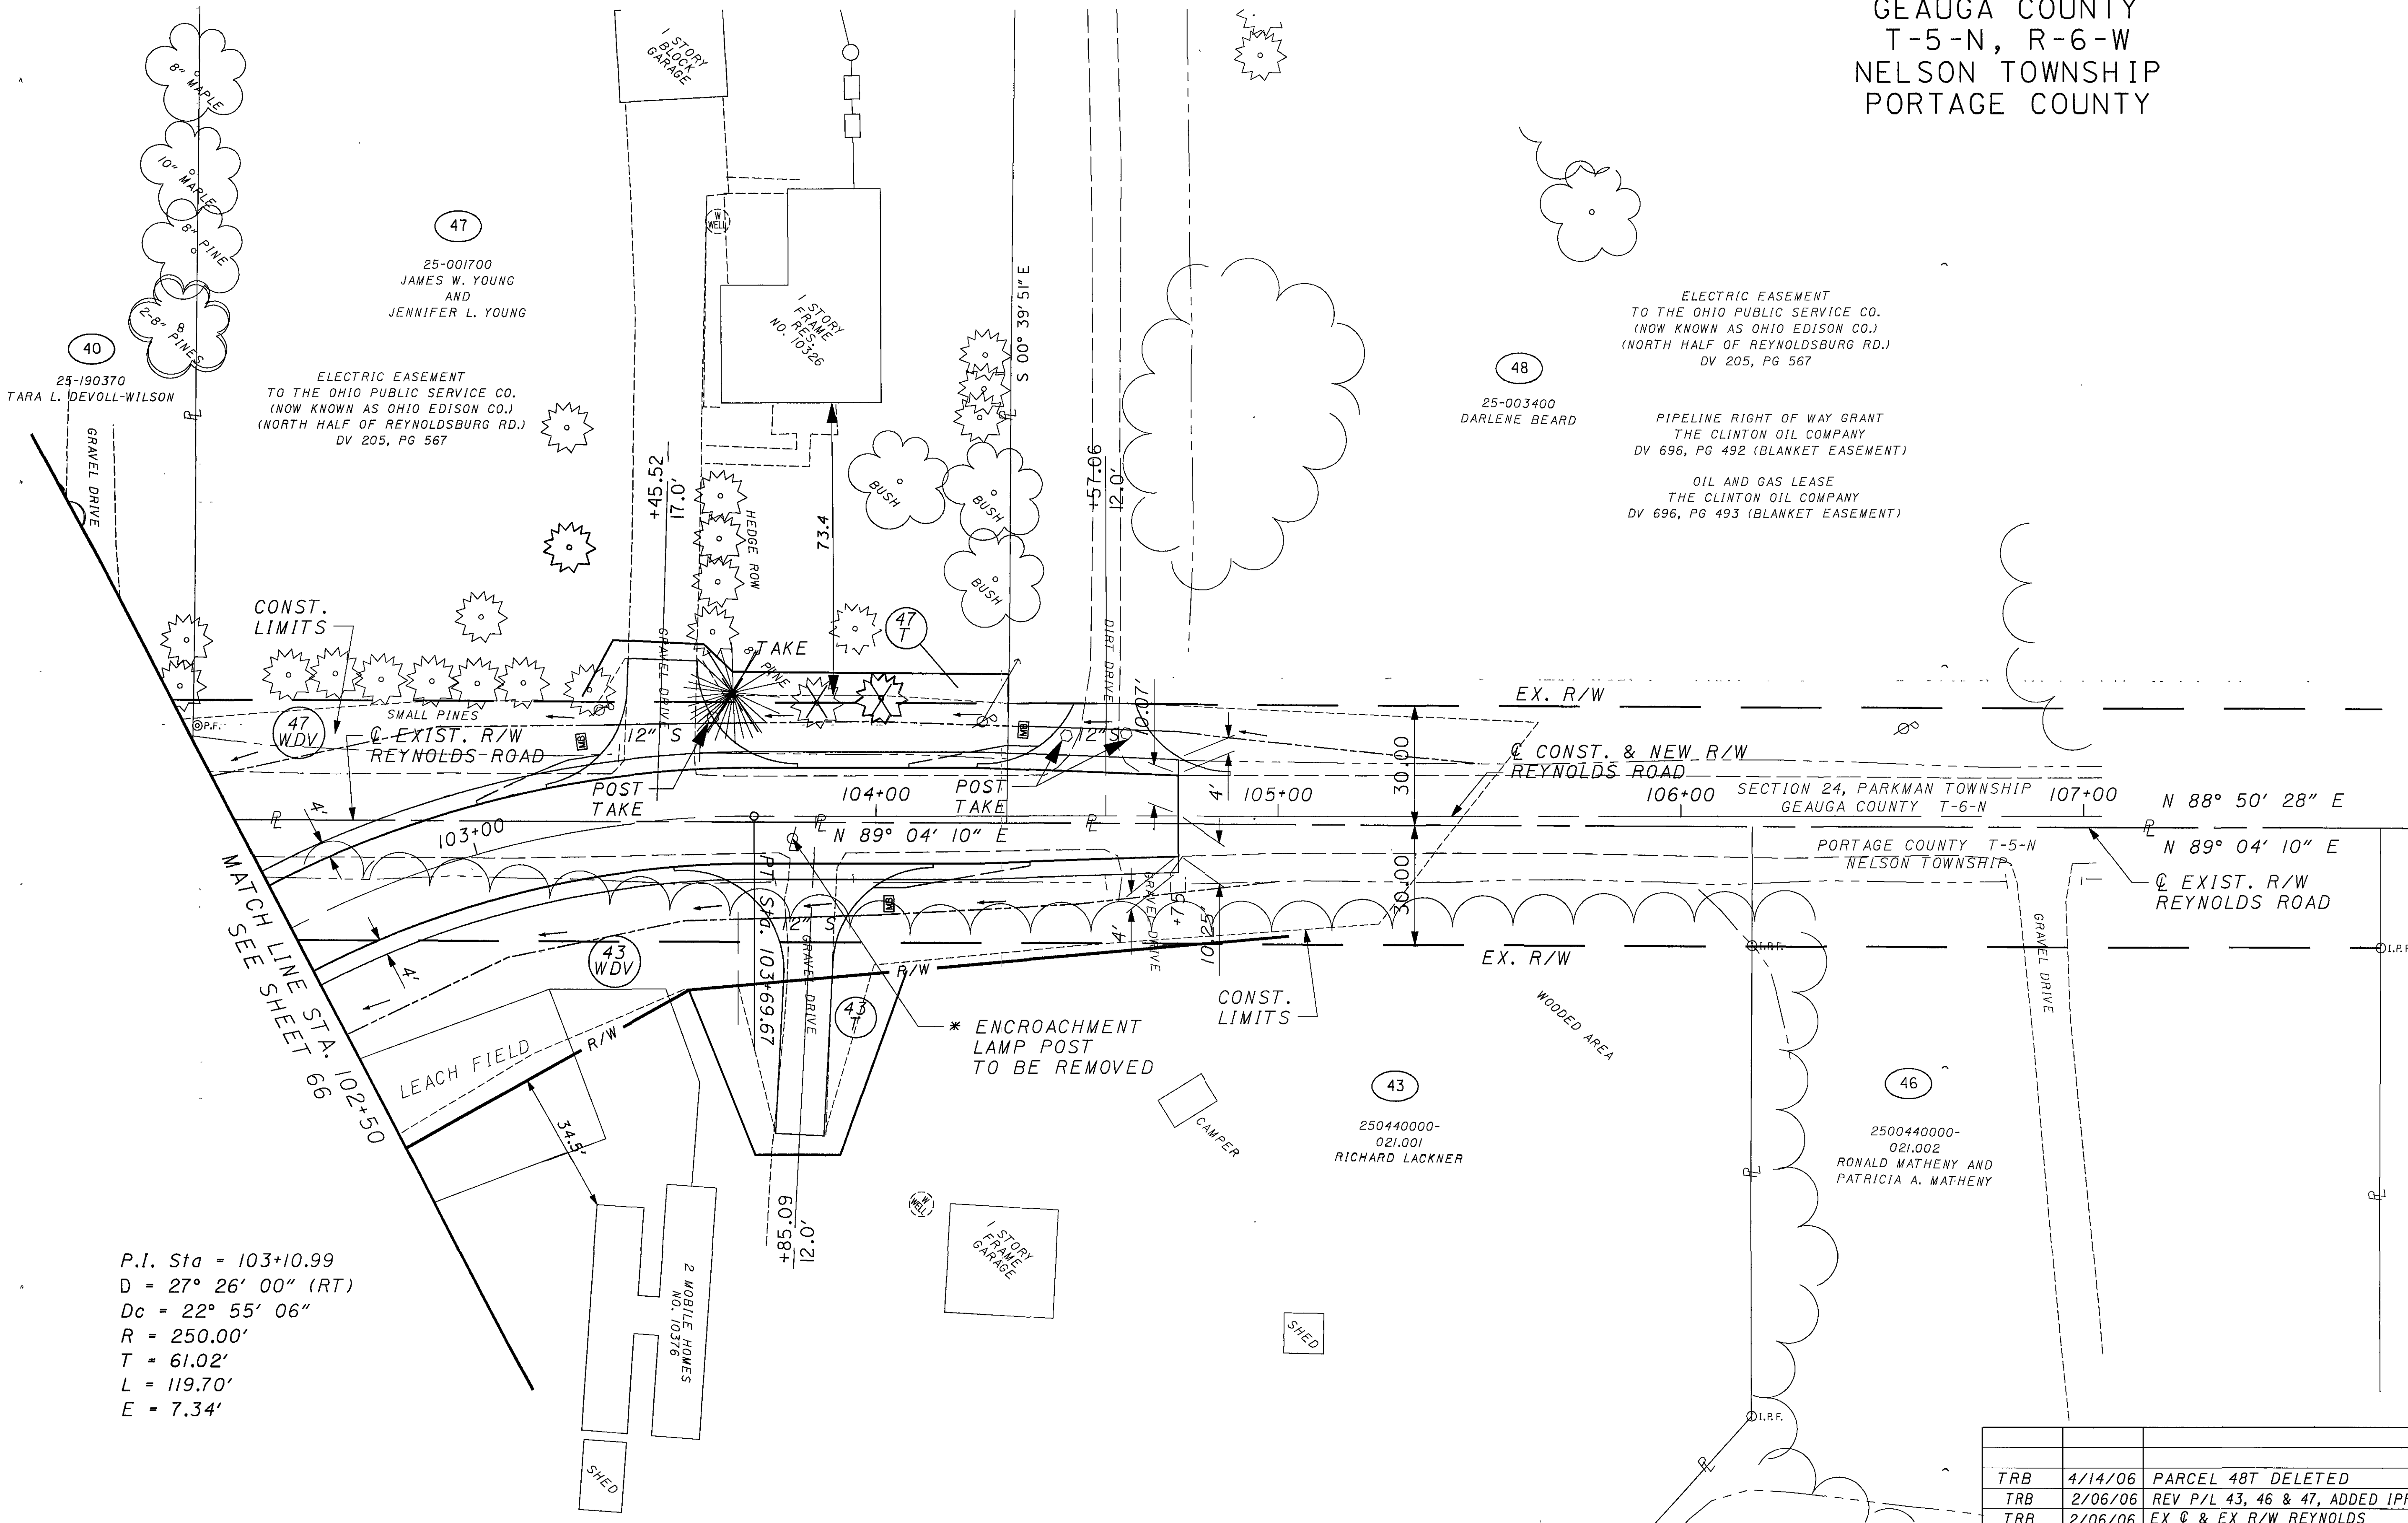

P.I. Sta = 103+10.99
D = 27° 26' 00" (RT)
Dc = 22° 55' 06"
R = 250.00'
T = 61.02'
L = 119.70'
E = 7.34'

REV. BY	DATE	DESCRIPTION
TRB	4/14/06	PARCEL 48T DELETED
TRB	2/06/06	REV P/L 43, 46 & 47, ADDED IPF 46
TRB	2/06/06	EX C & EX R/W REYNOLDS
TRB	7/13/05	LEACH FIELD ADDED TO PARCEL 43

DATE COMPLETED


T-6-N, R-6-W
N 24, PARKMAN TOWNSHIP
GEAUGA COUNTY
T-5-N, R-6-W
NELSON TOWNSHIP
PORTAGE COUNTY

$P.I. Sta = 103+10.99$
 $D = 27^{\circ} 26' 00'' (RT)$
 $Dc = 22^{\circ} 55' 06''$
 $R = 250.00'$
 $T = 61.02'$
 $L = 119.70'$
 $E = 7.34'$

25-001700
JAMES W. YOUNG
AND
JENNIFER L. YOUNG

40
25-190370
TARA L. DEVOLL-WILSON

ELECTRIC EASEMENT
TO THE OHIO PUBLIC SERVICE CO.
(NOW KNOWN AS OHIO EDISON CO.)
(NORTH HALF OF REYNOLDSBURG RD.)
DV 205, PG 567

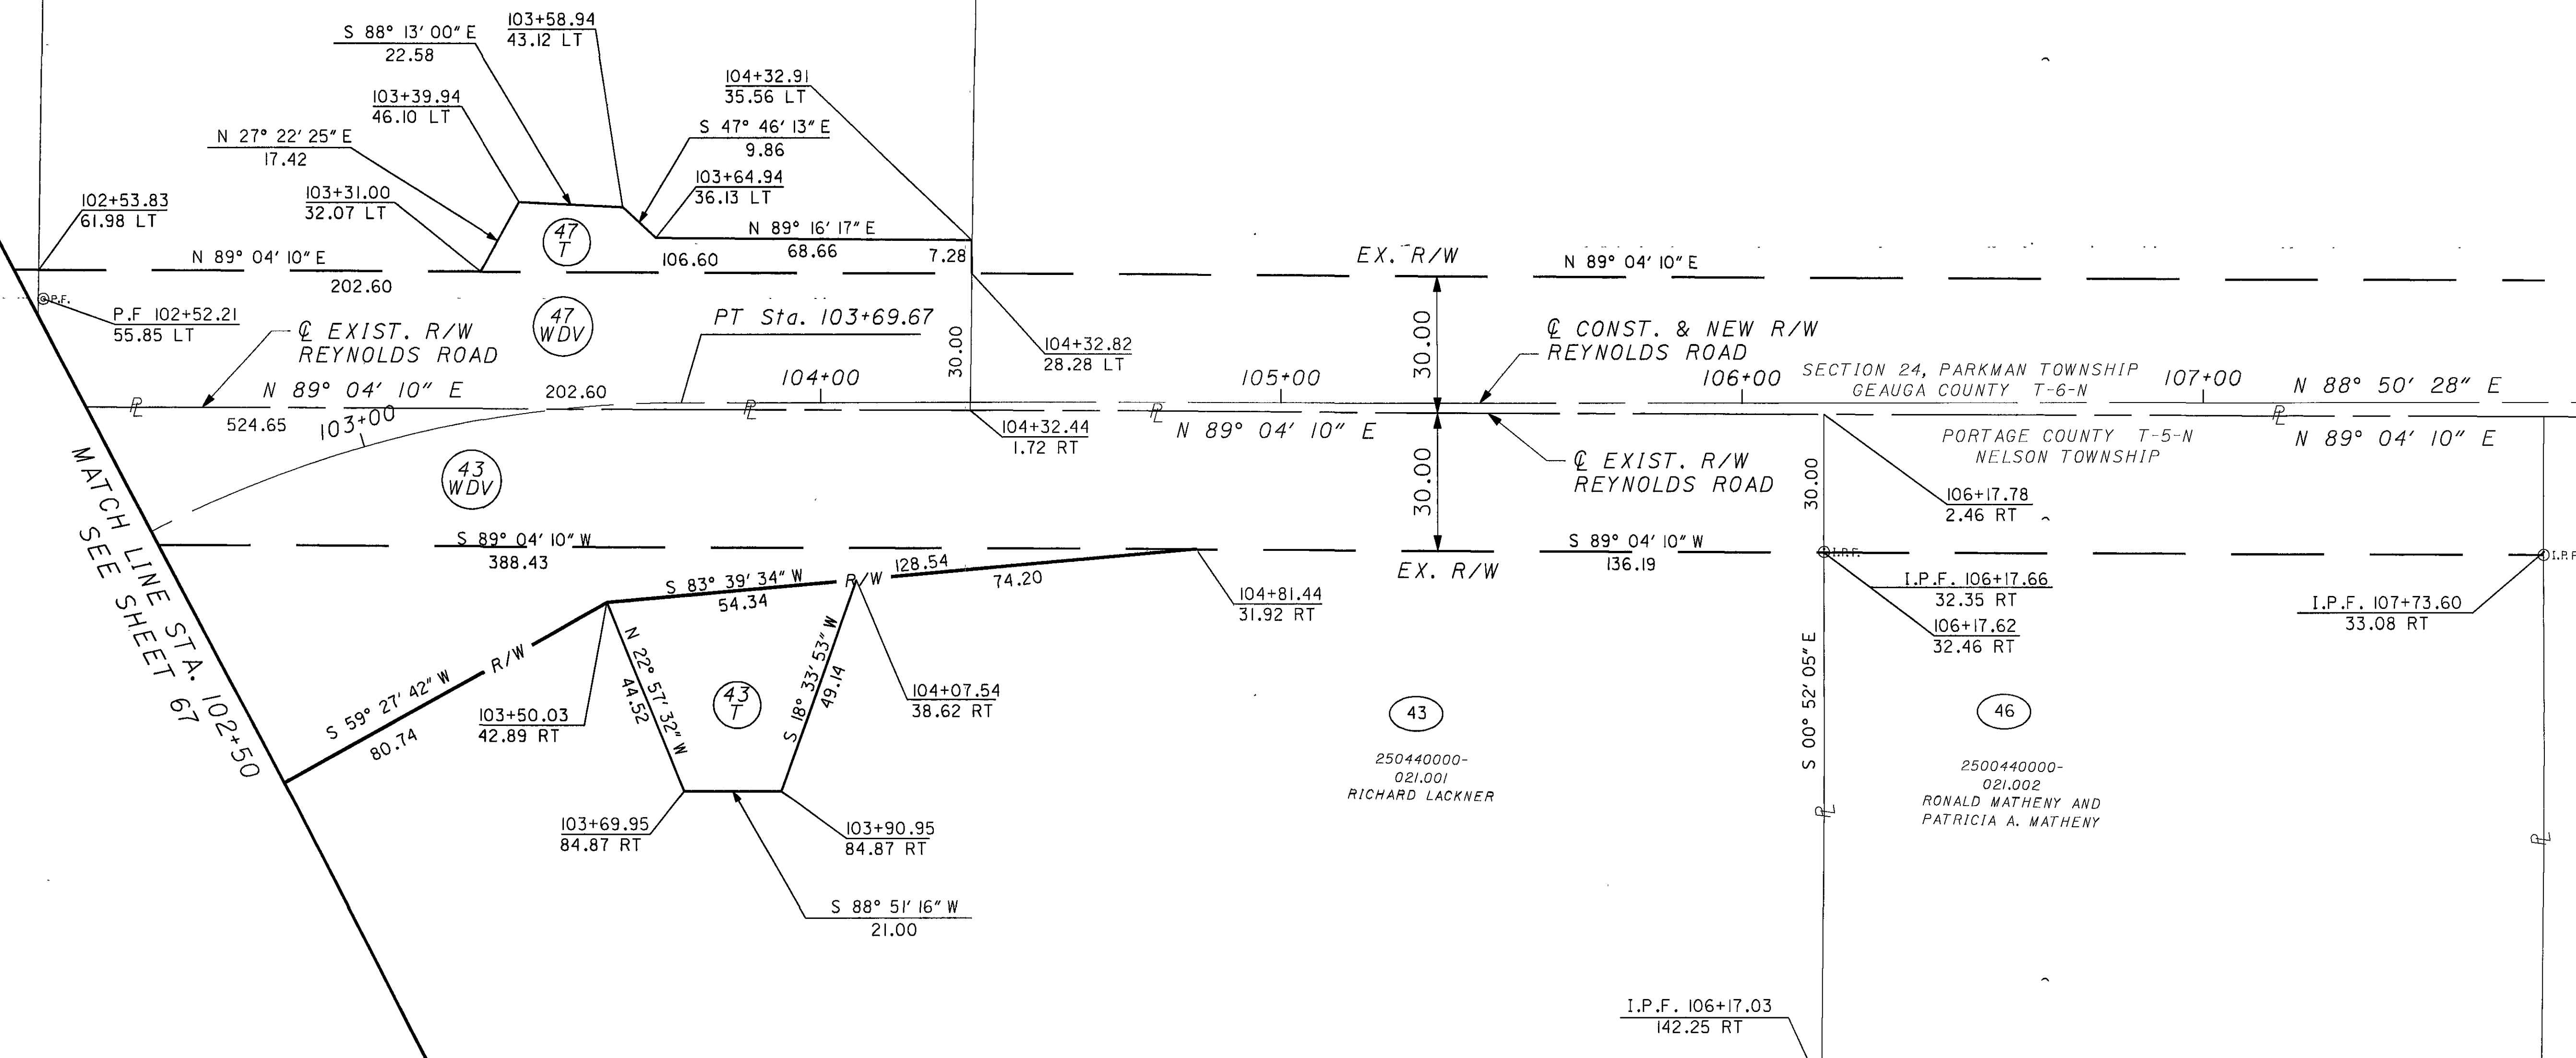

MONUMENT LEGEND

- EXISTING C MONUMENT
- PROPOSED C MONUMENT
- EXISTING C MONUMENT REMOVED AND REPLACED
- EXISTING RIGHT OF WAY MONUMENT
- PROPOSED RIGHT OF WAY MONUMENT
- RAILROAD SPIKE FOUND
- RAILROAD SPIKE SET
- IRON PIN FOUND
- IRON PIN FOUND W/ ID CAP
- IRON PIN SET W/ ID CAP
- IRON PIPE FOUND
- IRON PIPE SET
- P.K. NAIL FOUND
- P.K. NAIL SET

HORIZONTAL
SCALE IN FEET

PID NO.
19181

R/W DESIGNER	ADT	R/W REVIEWER	TRB
--------------	------------	--------------	------------

RIGHT OF WAY PLAN
STA. 102+50 TO 107+00

GEA / POR - 422 - 18.31 / 0.00

TRB	4/14/06	PARCEL 48T DELETED
TRB	2/06/06	REV P/L 43, 46 & 47, ADDED IPF 46
TRB	2/06/06	EX C & EX R/W REYNOLDS RD.
REV. BY	DATE	DESCRIPTION
DATE COMPLETED		

75 / 75

$$\frac{332}{332}$$

GENERAL INFORMATION

INTRODUCTION

THIS PROJECT CONSISTS OF THE IMPROVEMENT OF U.S. ROUTE 422 FROM APPROXIMATELY 1500 FEET SOUTHEAST OF THE U.S. ROUTE 422/FARMINGTON ROAD INTERSECTION TO APPROXIMATELY 800 FEET SOUTHEAST OF THE PORTAGE COUNTY / GEAUGA COUNTY LINE.

GEOLOGY AND OBSERVATIONS

GENERALIZED GEOLOGIC REFERENCES REPORT THAT THE SITE WAS GLACIATED BY THE WISCONSINAN GLACIER. THE OVERBURDEN, IN GENERAL, IS RELATIVELY THICK, BUT VARIABLE, REPORTEDLY RANGING FROM 20 TO 100 FEET. HOWEVER, ROCK OUTCROPS ARE PRESENT WITHIN THE AREA, NOTABLY THE NELSON-KENNEDY LEDGES STATE PARK. THE BEDROCK IN THE AREA CONSISTS OF PENNSYLVANIAN AGE SANDSTONE, SHALE AND CONGLOMERATE ON THE HIGHLANDS AND OLDER, DEVONIAN-MISSISSIPPIAN SHALES AND SANDSTONES IN BURIED VALLEYS. SANDSTONE OUTCROPS WERE OBSERVED BETWEEN STATIONS 993+00 AND 999+00, AT ADJACENT DRIVEWAYS, WITHIN THE BIFURCATED MEDIAN AND AT THE BOTTOM OF THE DRAINAGE DITCH ALONG THE EASTBOUND LANES.

EXPLORATION

THE ROADWAY EXPLORATION CONSISTED OF DRILLING THIRTY-ONE BORINGS, DESIGNATED R-1 TO R-31 LOCATED ON US 422 AND SR 282. THE DRILLING WAS COMPLETED IN PHASES. TWENTY-EIGHT BORINGS, R-1 TO R-28, WERE DRILLED IN THE FIRST PHASE TO DEPTHS RANGING FROM 10 TO 20 FEET BETWEEN JANUARY 31, 2000 AND FEBRUARY 8, 2000. AN ADDITIONAL THREE ROADWAY BORINGS, R-29 TO R-31, AND FOUR BRIDGE BORINGS, B-1 TO B-4, WERE DRILLED TO DEPTHS OF 10 TO 75 FEET BETWEEN AUGUST 13 AND 15, 2002. BORINGS B-1 AND B-2 WERE EXTENDED TO DEPTHS OF 102 FEET EACH BETWEEN OCTOBER 6 AND 8, 2004. THREE RETAINING WALL BORINGS, RW-1 TO RW-3, WERE DRILLED TO DEPTHS OF 40 TO 41 FEET BETWEEN MAY 19 AND 21, 2004.

IN ADDITION, PAVEMENT CORES WERE TAKEN TO THE FULL DEPTH OF THE PAVEMENT. A TOTAL OF 6 CORES, PC-1 TO PC-6, WERE TAKEN ON DECEMBER 4, 2002.

INVESTIGATIONAL FINDINGS

THE ROADWAY BORINGS GENERALLY ENCOUNTERED SILT AND CLAY (A-6a) SUBGRADE SOILS. HOWEVER, GRAVEL WITH SAND (A-1-b), GRAVEL WITH SAND, AND SILT (A-2-4), COARSE AND FINE SAND (A-3a) AND SANDY SILT (A-4a) WERE ALSO ENCOUNTERED.

THE STRUCTURE BORINGS GENERALLY ENCOUNTERED SILT AND CLAY (A-6a), SILTY CLAY (A-6b), COARSE AND FINE SAND (A-3a), AND SILT (A-4b). HOWEVER, GRAVEL WITH SAND (A-1-b), GRAVEL WITH SAND, AND SILT (A-2-4), AND SANDY SILT (A-4a) WERE ALSO ENCOUNTERED.

FILL WAS ENCOUNTERED IN NUMEROUS BORINGS. THE FILL CONSISTED OF GRAVEL (A-1-a), GRAVEL WITH SAND AND SILT (A-2-4), SANDY SILT (A-4a), AND SILT AND CLAY (A-6a).


WEATHERED BEDROCK WAS ENCOUNTERED EIGHT FEET BELOW EXISTING GRADE IN BORINGS AT STATIONS 990+47 AND 993+06.

IN ADDITION, BEDROCK OUTCROPS ARE PRESENT ALONG THE ALIGNMENT BETWEEN STATIONS 993+00 AND 999+00.

LEGEND FOR PROJECT - AVERAGE RESULTS OF TESTS - 38 SAMPLES TESTED

DESCRIPTION	ODOT CLASS	% AGG.	% C. SAND	% F. SAND	% SILT	% CLAY	LIQUID LIMIT	PLASTICITY INDEX	WATER CONTENT	SAMPLES TESTED
GRAVEL	A-1-a(0)	64	23	10	3		---	---	10	1
GRAVEL WITH SAND	A-1-b(0)	35	34	16	11	6	20	1	19	3
GRAVEL WITH SAND AND SILT	A-2-4(0)	13	22	37	21	8	17	1	13	2
GRAVEL W/ SAND, SILT AND CLAY	A-2-6(0)	32	22	13	21	12	33	11	25	1
COARSE AND FINE SAND										
SANDY SILT	A-4a(3)	14	10	20	36	20	24	8	14	15
SILT	A-4b(8)	0	1	2	71	26	23	6	19	1
SILT AND CLAY	A-6a(7)	10	8	14	38	30	29	13	15	12
SILTY CLAY	A-6b(15)	1	2	7	41	49	38	19	18	3
WEATHERED SANDSTONE										
INTERBEDDED SANDSTONE / SILTSTONE										
RANDOM FILL										

- BORING/PAVEMENT CORE - PLAN VIEW
- ||| DRIVE SAMPLE AND/OR CORE BORING - PROFILE VIEW
- W FREE WATER
- ▼ STATIC WATER LEVEL
- WATER CONTENT NEARLY EQUAL TO OR GREATER THAN LIQUID LIMIT
- INDICATES A NON PLASTIC MATERIAL WITH A HIGH WATER CONTENT
- NUMBER OF BLOWS FOR "STANDARD PENETRATION" TEST
X=NUMBER OF BLOWS FOR FIRST 6 INCHES
Y=NUMBER OF BLOWS FOR SECOND 6 INCHES
Z=NUMBER OF BLOWS FOR THIRD 6 INCHES
- X/Y/Z
- W.O.H. WEIGHT OF HAMMER
- NOTE: FIGURES BESIDE BORINGS INDICATE WATER CONTENT IN PERCENT e.g. 15

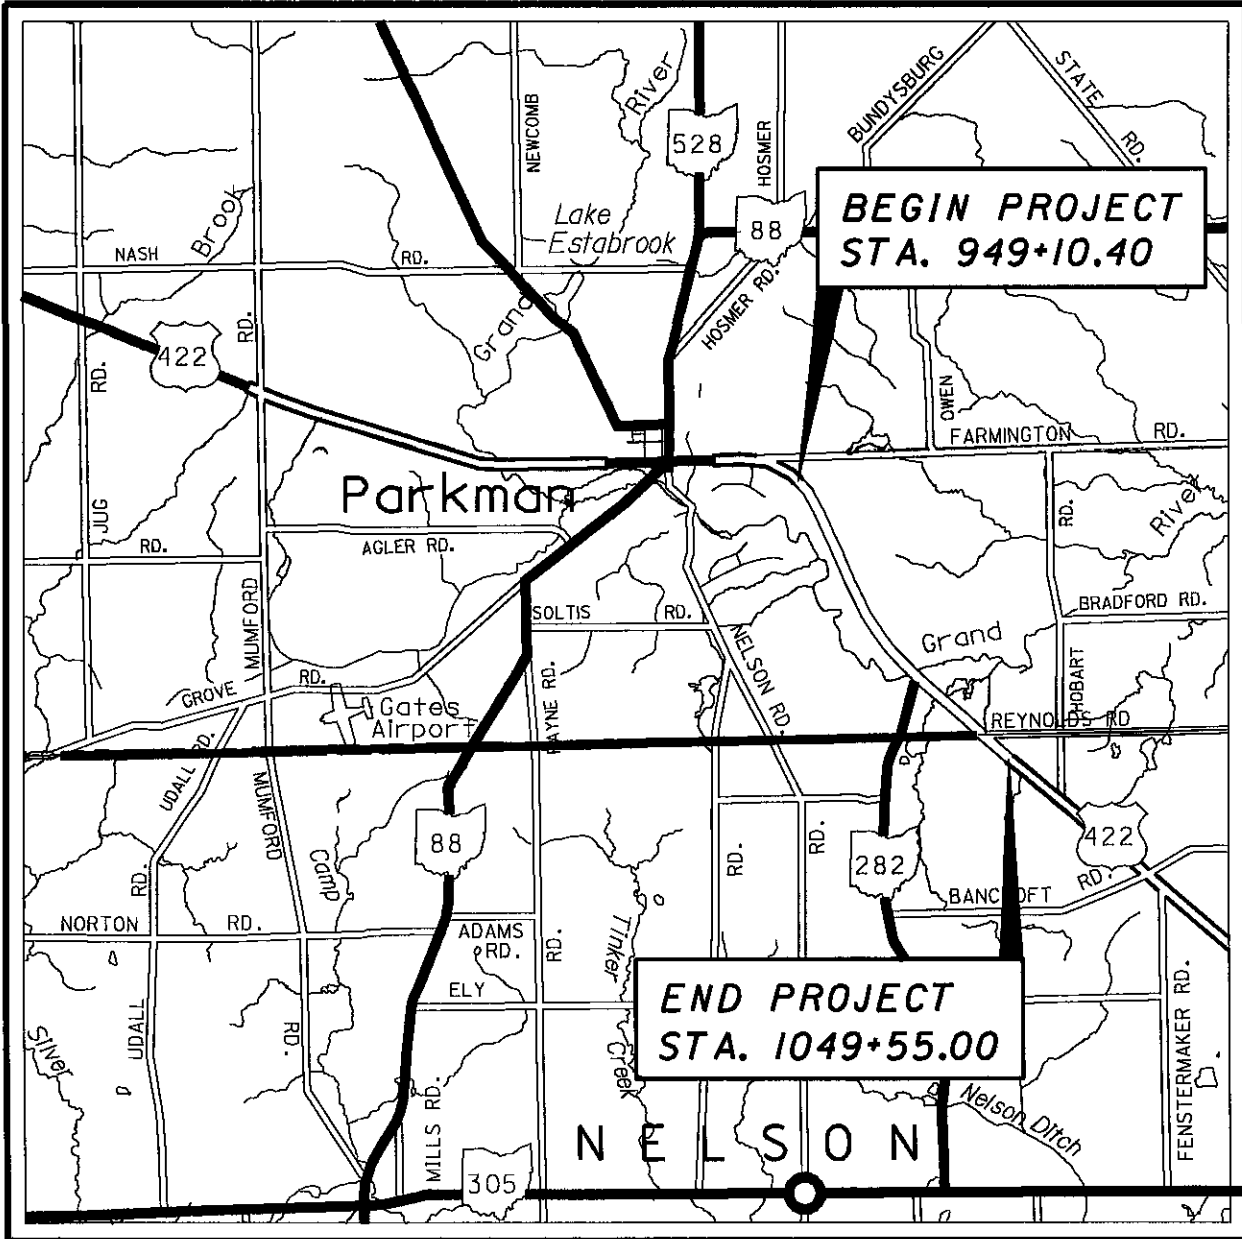

PROJECT INDEX					
STATIONS FROM	TO	PLAN VIEW SHEET	PROFILE SHEET	CUT MAX.(FT.)	FILL EMB. MAX.(FT.)
US 422 945+00	970+00	5	5	10.0	7.0
US 422 970+00	995+00	6	6	15.0	10.0
US 422 995+00	1020+00	7	8	16.0	7.0
US 422 1020+00	1045+00	9	9	7.0	4.5
US 422 1045+00	1050+18	10	10	4.0	5.5
SR 282 146+90	149+96	11	11		2.0

NOTES

ALL AVAILABLE SOIL AND BEDROCK INFORMATION WHICH CAN BE CONVENIENTLY SHOWN ON THE SOIL PROFILE SHEETS HAS BEEN SO REPORTED. ADDITIONAL SUBSURFACE INVESTIGATIONS, SOIL TESTS, AND BEDROCK BORINGS MAY HAVE BEEN MADE TO STUDY SOME SPECIAL ASPECT OF THE PROJECT. COPIES OF THIS DATA, IF ANY, MAY BE INSPECTED IN THE DISTRICT DEPUTY DIRECTOR'S OFFICE, THE OFFICE OF GEOTECHNICAL ENGINEERING AT 1600 WEST BROAD STREET, THE OFFICE OF ROADWAY ENGINEERING OR THE OFFICE OF STRUCTURAL ENGINEERING AT 1980 WEST BROAD STREET.

SUMMARY OF SOIL TEST DATA

NOTE: NP SHOWN IN LIQUID LIMIT AND PLASTICITY INDEX COLUMNS INDICATES THAT THE MATERIAL IS NON-PLASTIC.
* DENOTES SAMPLE TAKEN AT OR NEAR GRADE

US 422

Station & Offset	Depth From To	% Agg	% C.S.	% F.S.	% Silt	% Clay	LL	PI	% W.C.	ODOT Class
949+61 22 ft Lt	0.0 -0.4 0.4 -1.0 1.0 -3.0 3.0 -10.0	ASPHALT (VISUAL) CONCRETE (VISUAL) 11 15 30 31 13 21 6 10 BROWN SANDY SILT (VISUAL)								VISUAL VISUAL A-4a* VISUAL
953+90 19 ft Rt	0.0 -0.5 0.5 -1.3 1.3 -3.0 3.0 -10.0	ASPHALT (VISUAL) CONCRETE (VISUAL) 18 15 22 31 14 27 9 15 DARK BROWN SILT AND CLAY (VISUAL)								VISUAL VISUAL A-4a* A-6a
960+08 22 ft Lt	0.0 -0.4 0.4 -1.1 1.1 -3.0 3.0 -10.0	ASPHALT (VISUAL) CONCRETE (VISUAL) 5 9 15 44 27 27 10 16 GRAYISH BROWN SILT AND CLAY (VISUAL)								VISUAL VISUAL A-4a* A-6a
964+70 29 ft Rt	0.0 -0.4 0.4 -1.0 1.0 -3.0 3.0 -5.5 5.5 -9.0 9.0 -9.7 9.7 -10.0	ASPHALT (VISUAL) CONCRETE (VISUAL) GRAY COARSE AND FINE SAND (VISUAL) 0 1 2 71 26 23 6 19 BROWN SILT AND CLAY (VISUAL) BROWN COARSE AND FINE SAND (VISUAL) BROWN SILT AND CLAY (VISUAL)								VISUAL VISUAL A-3a A-4b* A-6a A-3a A-6a
970+64 21 ft Lt	0.0 -0.4 0.4 -1.0 1.0 -8.0 8.0 -20.0	ASPHALT (VISUAL) CONCRETE (VISUAL) BROWN SILT AND CLAY (VISUAL) 2 5 9 39 45 36 18 14								VISUAL VISUAL A-6a A-6b*
972+68 34 ft Rt	0.0 -0.4 0.4 -1.1 1.1 -3.0 3.0 -10.0	ASPHALT (VISUAL) CONCRETE (VISUAL) FILL: ASPHALT FRAGMENTS 4 6 11 41 38 32 14 14								VISUAL VISUAL VISUAL A-6a*
977+11 34 ft Lt	0.0 -1.6 1.6 -1.8	ASPHALT (VISUAL) CONCRETE (VISUAL)								VISUAL VISUAL
978+69 22 ft Rt	0.0 -0.7 0.7 -1.2	ASPHALT (VISUAL) CONCRETE (VISUAL)								VISUAL VISUAL
980+44 22 ft Lt	0.0 -0.4 0.4 -1.0 1.0 -5.5 5.5 -8.0 8.0 -10.0	ASPHALT (VISUAL) CONCRETE (VISUAL) 17 9 18 35 21 28 12 13 MOTTLED BROWN AND GRAY SILT AND CLAY (VISUAL) BROWN SILT AND CLAY (VISUAL)								VISUAL VISUAL A-6a* A-6a A-6a
981+83 60 ft Rt	0.0 -1.3 1.3 -5.0 5.0 -19.5 19.5 -33.5 33.5 -35.0 35.0 -40.0	TOPSOIL (VISUAL) BROWN SANDY SILT (VISUAL) 1 5 14 45 35 28 11 15 3 5 12 40 40 29 14 17 DECOMPOSED SANDSTONE (VISUAL) INTERBEDDED SANDSTONE AND SILTSTONE (VISUAL)								VISUAL A-4a A-6a A-6a VISUAL VISUAL
982+86 60 ft Rt	0.0 -1.3 1.3 -9.5 9.5 -31.8 31.8 -34.5 34.5 -35.0 35.0 -40.0	TOPSOIL (VISUAL) 13 12 18 41 16 21 6 14 3 6 12 42 37 25 10 16 BROWN SANDY SILT (VISUAL) WEATHERED SILTSTONE (VISUAL) INTERBEDDED SANDSTONE AND SILTSTONE (VISUAL)								VISUAL A-4a A-6a A-4a VISUAL VISUAL

Station & Offset	Depth From To	% Agg	% C.S.	% F.S.	% Silt	% Clay	LL	PI	% W.C.	ODOT Class
983+14 36 ft Rt	0.0 -0.5 0.5 -1.3 1.3 -3.0 3.0 -5.5 5.5 -10.5 10.5 -17.0 17.0 -18.0 18.0 -20.0	ASPHALT (VISUAL) CONCRETE (VISUAL) BROWN COARSE AND FINE SAND (VISUAL) BROWN SANDY SILT (VISUAL) 3 9 17 40 31 27 11 14 GRAY SILT AND CLAY (VISUAL) GRAY GRAVEL WITH SAND (VISUAL) GRAY SILT AND CLAY (VISUAL)								VISUAL VISUAL A-3a A-4a A-6a* A-6a A-1-b A-6a
985+59 23 ft Lt	0.0 -0.8 0.8 -1.0	ASPHALT (VISUAL) CONCRETE (VISUAL)								VISUAL VISUAL
990+47 21 ft Lt	0.0 -0.4 0.4 -1.0 1.0 -8.0 8.0 -8.8	ASPHALT (VISUAL) CONCRETE (VISUAL) 5 8 17 42 28 29 13 14 WEATHERED SANDSTONE (VISUAL)								VISUAL VISUAL A-6a* VISUAL
993+06 36 ft Rt	0.0 -0.6 0.6 -0.9 0.9 -8.0 8.0 -18.6	ASPHALT (VISUAL) CONCRETE (VISUAL) 42 7 6 34 11 31 11 7 WEATHERED SHALE (VISUAL)								VISUAL VISUAL A-6a* VISUAL
994+48 22 ft Lt	0.0 -0.5 0.5 -1.1	ASPHALT (VISUAL) CONCRETE (VISUAL)								VISUAL VISUAL
1001+08 20 ft Lt	0.0 -0.4 0.4 -1.0 1.0 -3.0 3.0 -10.0	ASPHALT (VISUAL) CONCRETE (VISUAL) 5 6 14 45 30 26 10 14 GRAY SILT AND CLAY (VISUAL)								VISUAL VISUAL A-4a* A-6a
1004+79 62 ft Rt	0.0 -0.9 0.9 -1.3 1.3 -3.0 3.0 -5.5 5.5 -10.0	ASPHALT (VISUAL) CONCRETE (VISUAL) 16 28 28 20 8 17 3 11 BROWNISH GRAY SILT AND CLAY (VISUAL) BROWN SILT AND CLAY (VISUAL)								VISUAL VISUAL A-3a* A-6a A-6a
1011+14 22 ft Lt	0.0 -0.4 0.4 -1.1 1.1 -5.5 5.5 -8.0 8.0 -10.0	ASPHALT (VISUAL) CONCRETE (VISUAL) 29 9 15 26 21 30 14 13 BROWN COARSE AND FINE SAND (VISUAL) GRAYISH BROWN SILT AND CLAY (VISUAL)								VISUAL VISUAL A-6a* A-3a A-6a
1012+49 44 ft Rt	0.0 -2.0 2.0 -3.5 3.5 -5.0 5.0 -6.5 6.5 -9.5 9.5 -11.0 11.0 -12.5 12.5 -34.6 34.6 -41.8 41.8 -56.8 56.8 -61.8 61.8 -102.0	ASPHALT CONCRETE (VISUAL) FILL: GRAY GRAVEL WITH SAND AND SILT (VISUAL) FILL: BROWN SILT AND CLAY (VISUAL) FILL: SANDY SILT (VISUAL) FILL: GRAVEL WITH SAND AND SILT (VISUAL) 51 6 19 16 8 NP NP 12 33 9 16 24 18 NP NP 13 0 1 87 12 NP NP 26 GRAY SILT AND CLAY (VISUAL) GRAY SILTY CLAY (VISUAL) GRAY SILT AND CLAY (VISUAL) GRAY AND REDDISH GRAY SILTY CLAY (VISUAL)								VISUAL A-2-4 A-6a A-4a A-2-4 A-1-b A-4a A-3a A-6a A-6b A-6a A-6b



DRAWN BY
RJH
CHECKED
BEW

SOIL PROFILE

GEA \ POR - 422 - 18.31 \ 0.00

2/13

2
22

SUMMARY OF SOIL TEST DATA

NOTE: NP SHOWN IN LIQUID LIMIT AND PLASTICITY INDEX COLUMNS INDICATES THAT THE MATERIAL IS NON-PLASTIC.
* DENOTES SAMPLE TAKEN AT OR NEAR GRADE

US 422

Station & Offset	Depth From To	% Agg	% C.S.	% F.S.	% Silt	% Clay	LL	PI	% W.C.	ODOT Class
1 01 4+03 42 ft R t	0.0 -0.5	ASPHALT (VISUAL)								VISUAL
	0.5 -1.1	CONCRETE (VISUAL)								VISUAL
	1.1 -2.4	25	45	24	6		NP	NP	40	A-1-b
	2.4 -5.5	BROWN SILT AND CLAY (VISUAL)								A-6a
	5.5 -8.0	DARK BROWN SILT AND CLAY (VISUAL)								A-6a
	8.0 -1 0.0	BROWN GRAVEL WITH SAND (VISUAL)								A-1-b
1 01 4+08 21 ft L t	0.0 -0.5	ASPHALT (VISUAL)								VISUAL
	0.5 -1.2	CONCRETE (VISUAL)								VISUAL
	1.2 -6.0	FILL: BROWN SILT AND CLAY (VISUAL)								A-6a
	6.0 -7.5	0	4	55	28	13	-	-	14	A-4a
	7.5 -9.0	39	16	16		29	-	-	8	A-2-4
	9.0 -22.3	0	2	77	21		NP	NP	24	A-3a
	22.3 -31.8	GRAY SILT AND CLAY (VISUAL)								A-6a
	31.8 -36.8	GRAY GRAVEL WITH SAND AND SILT (VISUAL)								A-2-4
	36.8 -75.0	0	0	7	30	63	38	19	27	A-6a
	75.0 -1 02.0	GRAY SILTY CLAY (VISUAL)								A-6b
1 01 6+34 262 ft R t	0.0 -1.0	ASPHALT CONCRETE (VISUAL)								VISUAL
	1.0 -5.5	38	12	18	20	12	NP	NP	10	A-2-4 *
	5.5 -8.0	FILL: RANDOM FILL								VISUAL
	8.0 -1 0.0	FILL: GRAYISH BROWN COARSE AND FINE SAND (VISUAL)								A-3a
1 021 +52 20 ft L t	0.0 -0.4	ASPHALT (VISUAL)								VISUAL
	0.4 -1.0	CONCRETE (VISUAL)								VISUAL
	1.0 -8.0	30	13	17	25	15	30	9	13	A-4a *
	8.0 -1 0.0	GRAY SILT AND CLAY (VISUAL)								A-6a
1 023+64 44 ft R t	0.0 -0.6	ASPHALT (VISUAL)								VISUAL
	0.6 -1.2	CONCRETE (VISUAL)								VISUAL
	1.2 -1.9	FILL: RANDOM FILL								VISUAL
	1.9 -3.0	64	23	10	3		NP	NP	7	A-1-a *
	3.0 -5.5	LIGHT GRAY COARSE AND FINE SAND (VISUAL)								A-3a
	5.5 -8.0	REDDISH BROWN COARSE AND FINE SAND (VISUAL)								A-3a
1 025+00 22 ft L t	8.0 -1 0.0	GRAY COARSE AND FINE SAND (VISUAL)								A-3a
	0.0 -1.2	TOPSOIL (VISUAL)								VISUAL
	1.2 -4.0	FILL: BROWN AND GRAY SILT AND CLAY (VISUAL)								A-6a
	4.0 -8.5	0	8	43	31	18	-	-	20	A-4a
	8.5 -1 0.0	GRAY SILT AND CLAY (VISUAL)								A-6a
	1 0.0 -1 3.0	0	0	27	65	8	NP	NP	26	A-4b
	1 3.0 -21.3	0	0	1	35	64	36	16	25	A-6b
	21.3 -26.5	GRAY SILT (VISUAL)								A-4b
	26.5 -28.5	GRAY SILT AND CLAY (VISUAL)								A-6a
	28.5 -32.3	GRAY SILT (VISUAL)								A-4b
	32.3 -46.8	GRAY SILT AND CLAY (VISUAL)								A-6a
	46.8 -51.8	GRAY SILTY CLAY (VISUAL)								A-6b
	51.8 -56.8	GRAY SILT (VISUAL)								A-4b
	56.8 -75.0	GRAY SILTY CLAY (VISUAL)								A-6b

Station & Offset	Depth From To	% Agg	% C.S.	% F.S.	% Silt	% Clay	LL	PI	% W.C.	ODOT Class
1 025+11 46 ft R t	0.0 -0.3	ASPHALT (VISUAL)								VISUAL
	0.3 -0.9	CONCRETE (VISUAL)								VISUAL
	0.9 -4.0	FILL: MOTTLED BROWN AND GRAY SILT AND CLAY								A-6a
	4.0 -5.5	FILL: BROWN GRAVEL WITH SAND (VISUAL)								A-1-b
	5.5 -7.0	39	33	16	12		NP	NP	9	A-3a
	7.0 -7.4	FILL: GRAY SANDY SILT (VISUAL)								A-4a
	7.4 -8.5	49	17	18	16		NP	NP	20	A-3a
	8.5 -1 0.0	GRAY SANDY SILT (VISUAL)								A-4a
	1 0.0 -20.0	0	0	2	31	67	39	18	23	A-6b
	20.0 -23.5	GRAY SILT (VISUAL)								A-4b
	23.5 -36.8	GRAY SILTY CLAY (VISUAL)								A-6b
	36.8 -41.8	GRAY SILT (VISUAL)								A-4b
	41.8 -44.5	GRAY SILTY CLAY (VISUAL)								A-6b
	44.5 -46.8	GRAY SILT (VISUAL)								A-4b
1 031 +44 22 ft L t	46.8 -51.8	GRAY SILT AND CLAY (VISUAL)								A-6a
	51.8 -56.8	GRAY SILT (VISUAL)								A-4b
	56.8 -75.0	GRAY SILT AND CLAY (VISUAL)								A-6a
	0.0 -0.4	ASPHALT (VISUAL)								VISUAL
	0.4 -1.0	CONCRETE (VISUAL)								VISUAL
1 033+10 44 ft R t	1.0 -3.0	51	20	11	14	4	20	3	8	A-1-b *
	3.0 -5.5	BROWN COARSE AND FINE SAND (VISUAL)								A-3a
	5.5 -8.0	BROWN GRAVEL WITH SAND (VISUAL)								A-1-b
	8.0 -1 0.0	BROWN GRAVEL WITH SAND AND SILT (VISUAL)								A-2-4
1 041 +07 22 ft L t	0.0 -0.4	ASPHALT (VISUAL)								VISUAL
	0.4 -1.0	CONCRETE (VISUAL)								VISUAL
	1.0 -5.5	1	1	4	43	51	39	19	20	A-6b *
	5.5 -1 0.0	MOTTLED BROWN AND GRAY SILT AND CLAY (VISUAL)								A-6a
1 041 +23 43 ft R t	0.0 -0.6	ASPHALT (VISUAL)								VISUAL
	0.6 -1.0	CONCRETE (VISUAL)								VISUAL
	1.0 -3.0	32	22	13	21	12	33	11	25	A-2-6 *
	3.0 -8.0	MOTTLED BROWN AND GRAY SILT AND CLAY (VISUAL)								A-6a
	8.0 -1 0.0	BROWNISH GRAY SILT AND CLAY (VISUAL)								A-6a
1 043+97 21 ft L t	0.0 -1.1	ASPHALT (VISUAL)								VISUAL
	1.1 -1.7	CONCRETE (VISUAL)								VISUAL
1 045+52 27 ft L t	0.0 -1.1	ASPHALT CONCRETE (VISUAL)								VISUAL
	1.1 -3.0	1	1	6	40	52	38	19	21	A-6b *
	3.0 -5.5	FILL: BROWN SANDY SILT (VISUAL)								A-4a
	5.5 -1 0.0	MOTTLED BROWN AND GRAY SILT AND CLAY (VISUAL)								A-6a
1 049+65 35 ft R t	0.0 -1.2	ASPHALT CONCRETE (VISUAL)								VISUAL
	1.6 -8.0	FILL: BROWN SANDY SILT (VISUAL)								A-4a
	8.0 -1 0.0	BROWN AND GRAY SANDY SILT (VISUAL)								A-4a



DRAWN BY
RHH
CHECKED
BEW

SOIL PROFILE

GEA \ POR - 422 - 18.31 \ 0.00

3/13

3
22

SUMMARY OF SOIL TEST DATA

NOTE: NP SHOWN IN LIQUID LIMIT AND PLASTICITY INDEX COLUMNS INDICATES THAT THE MATERIAL IS NON-PLASTIC.
* DENOTES SAMPLE TAKEN AT OR NEAR GRADE

SR 282

Station & Offset	Depth		%	%	%	%	%			%	ODOT Class	
	From	To	Agg	C.S.	F.S.	Silt	Clay	LL	PI	W.C.		
101 6+34 262 ft Rt	0.0	1.0	ASPHALT CONCRETE									VISUAL
	1.0	5.5	38	12	18	20	12	NP	NP	10	A-6b*	
	5.5	8.0	FILL: RANDOM FILL									VISUAL
	8.0	10.0	FILL: GRAYISH BROWN COARSE AND FINE SAND (VISUAL)									A-3a



DRAWN BY
R.H.
CHECKED
BEW



SOIL PROFILE


GEA \ POR - 422 - 18.31 \ 0.00

4 / 13

4
22

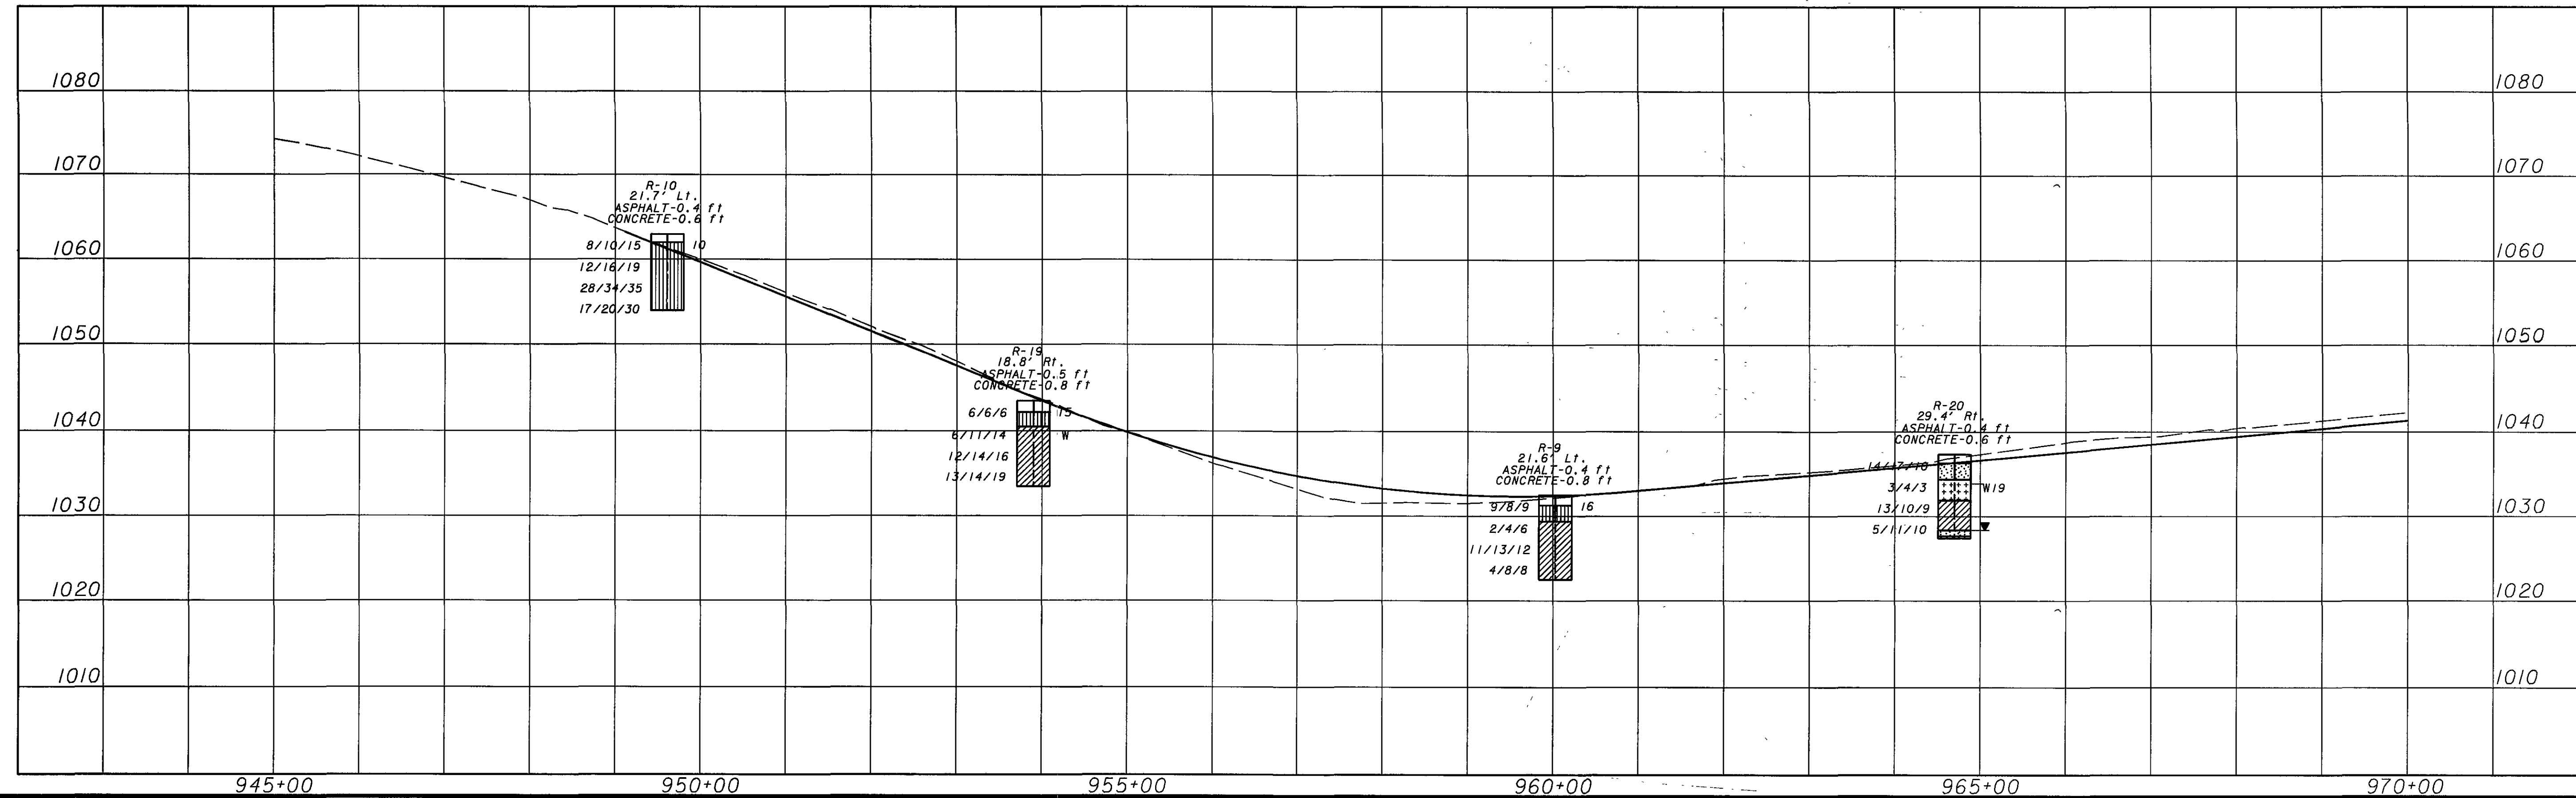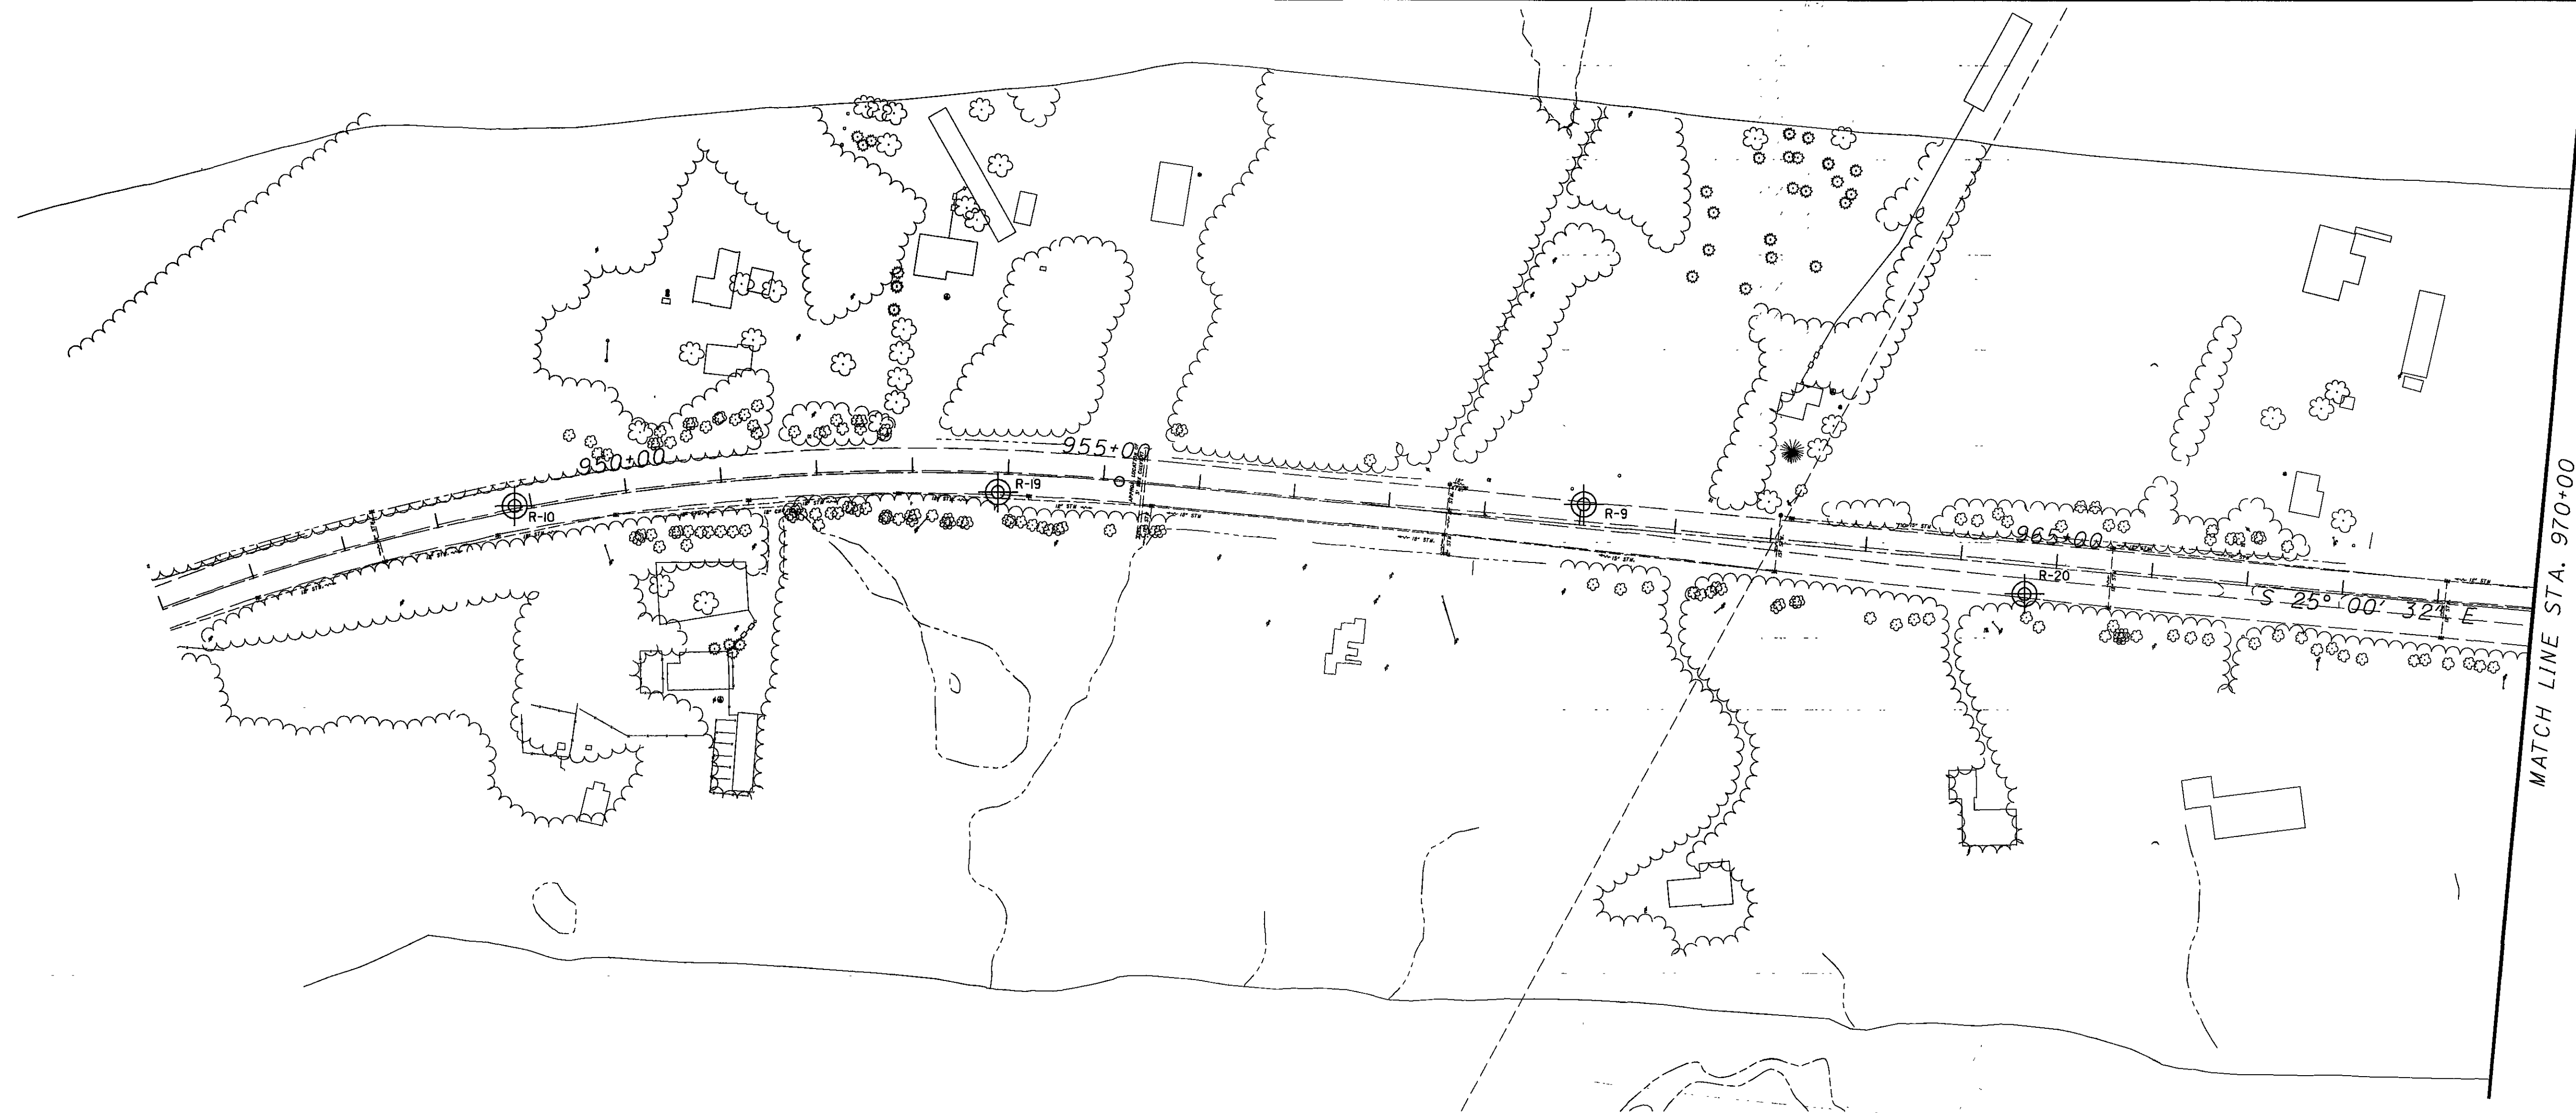

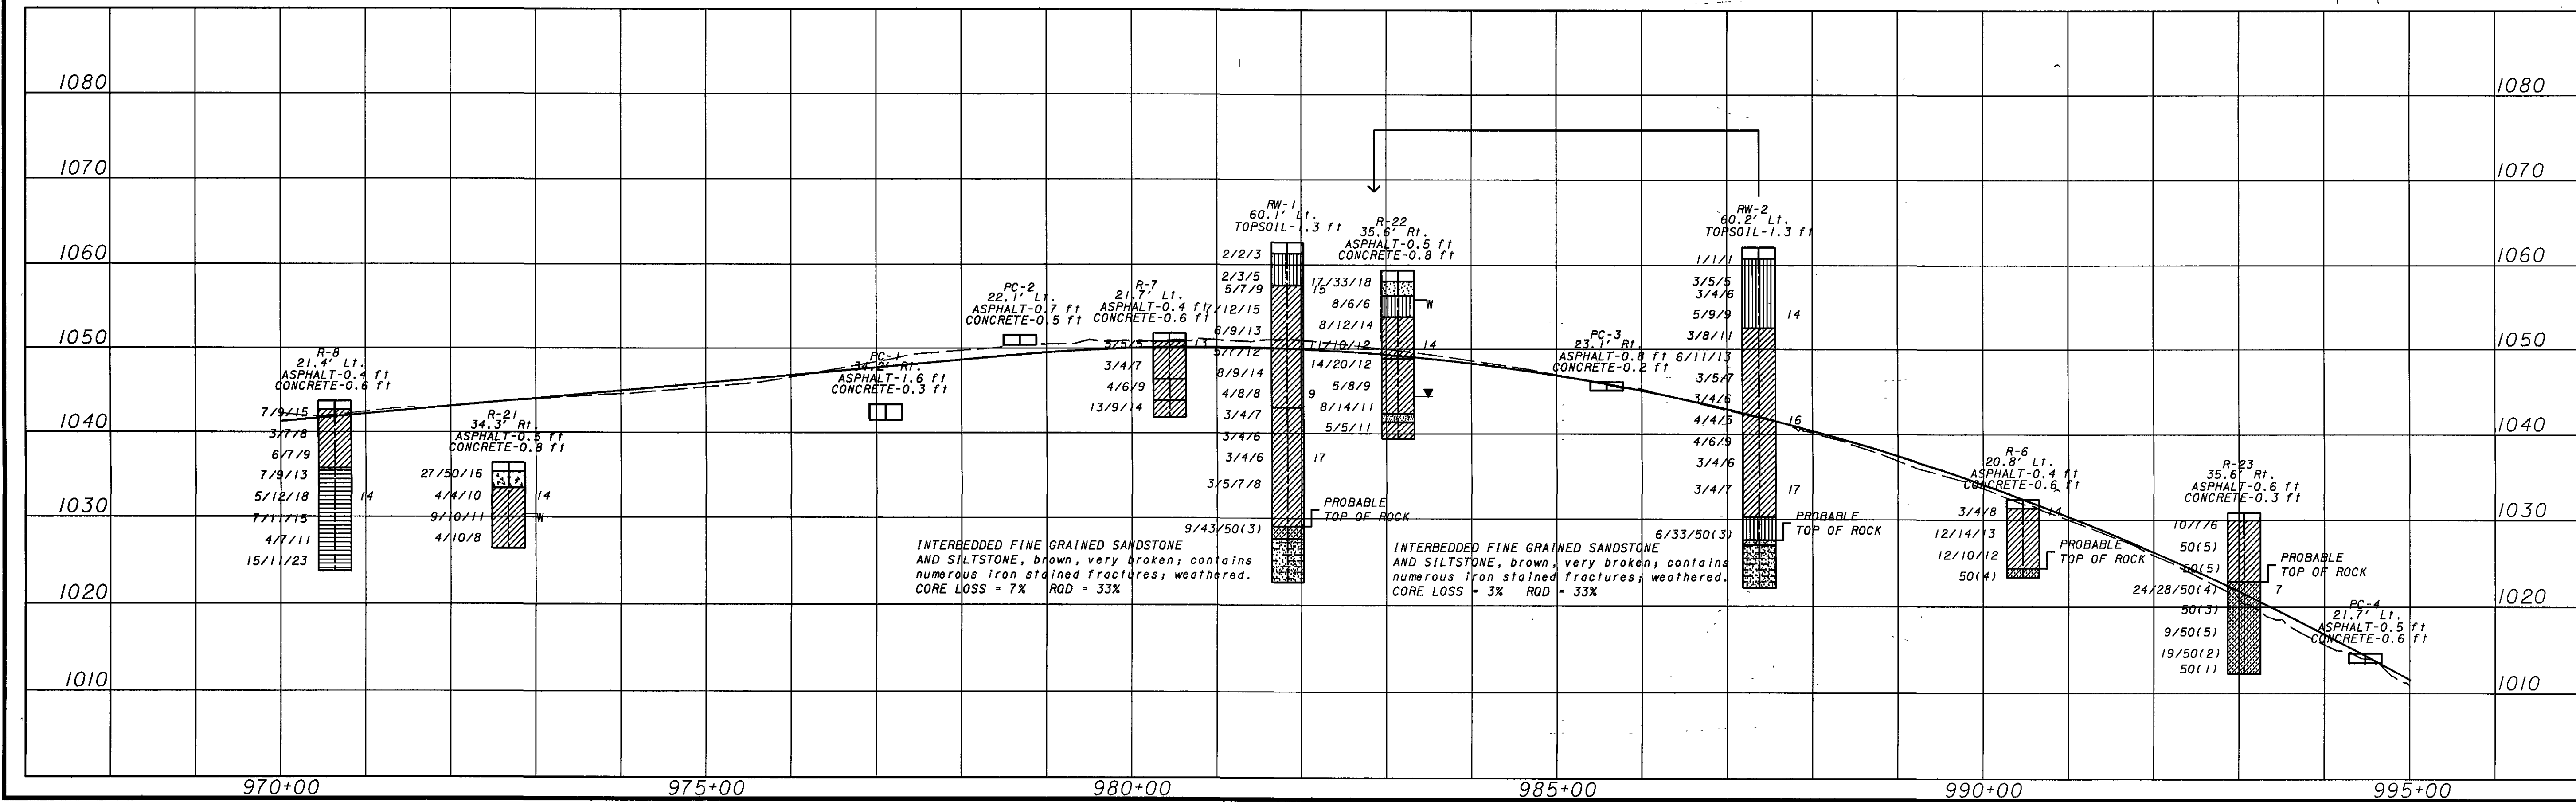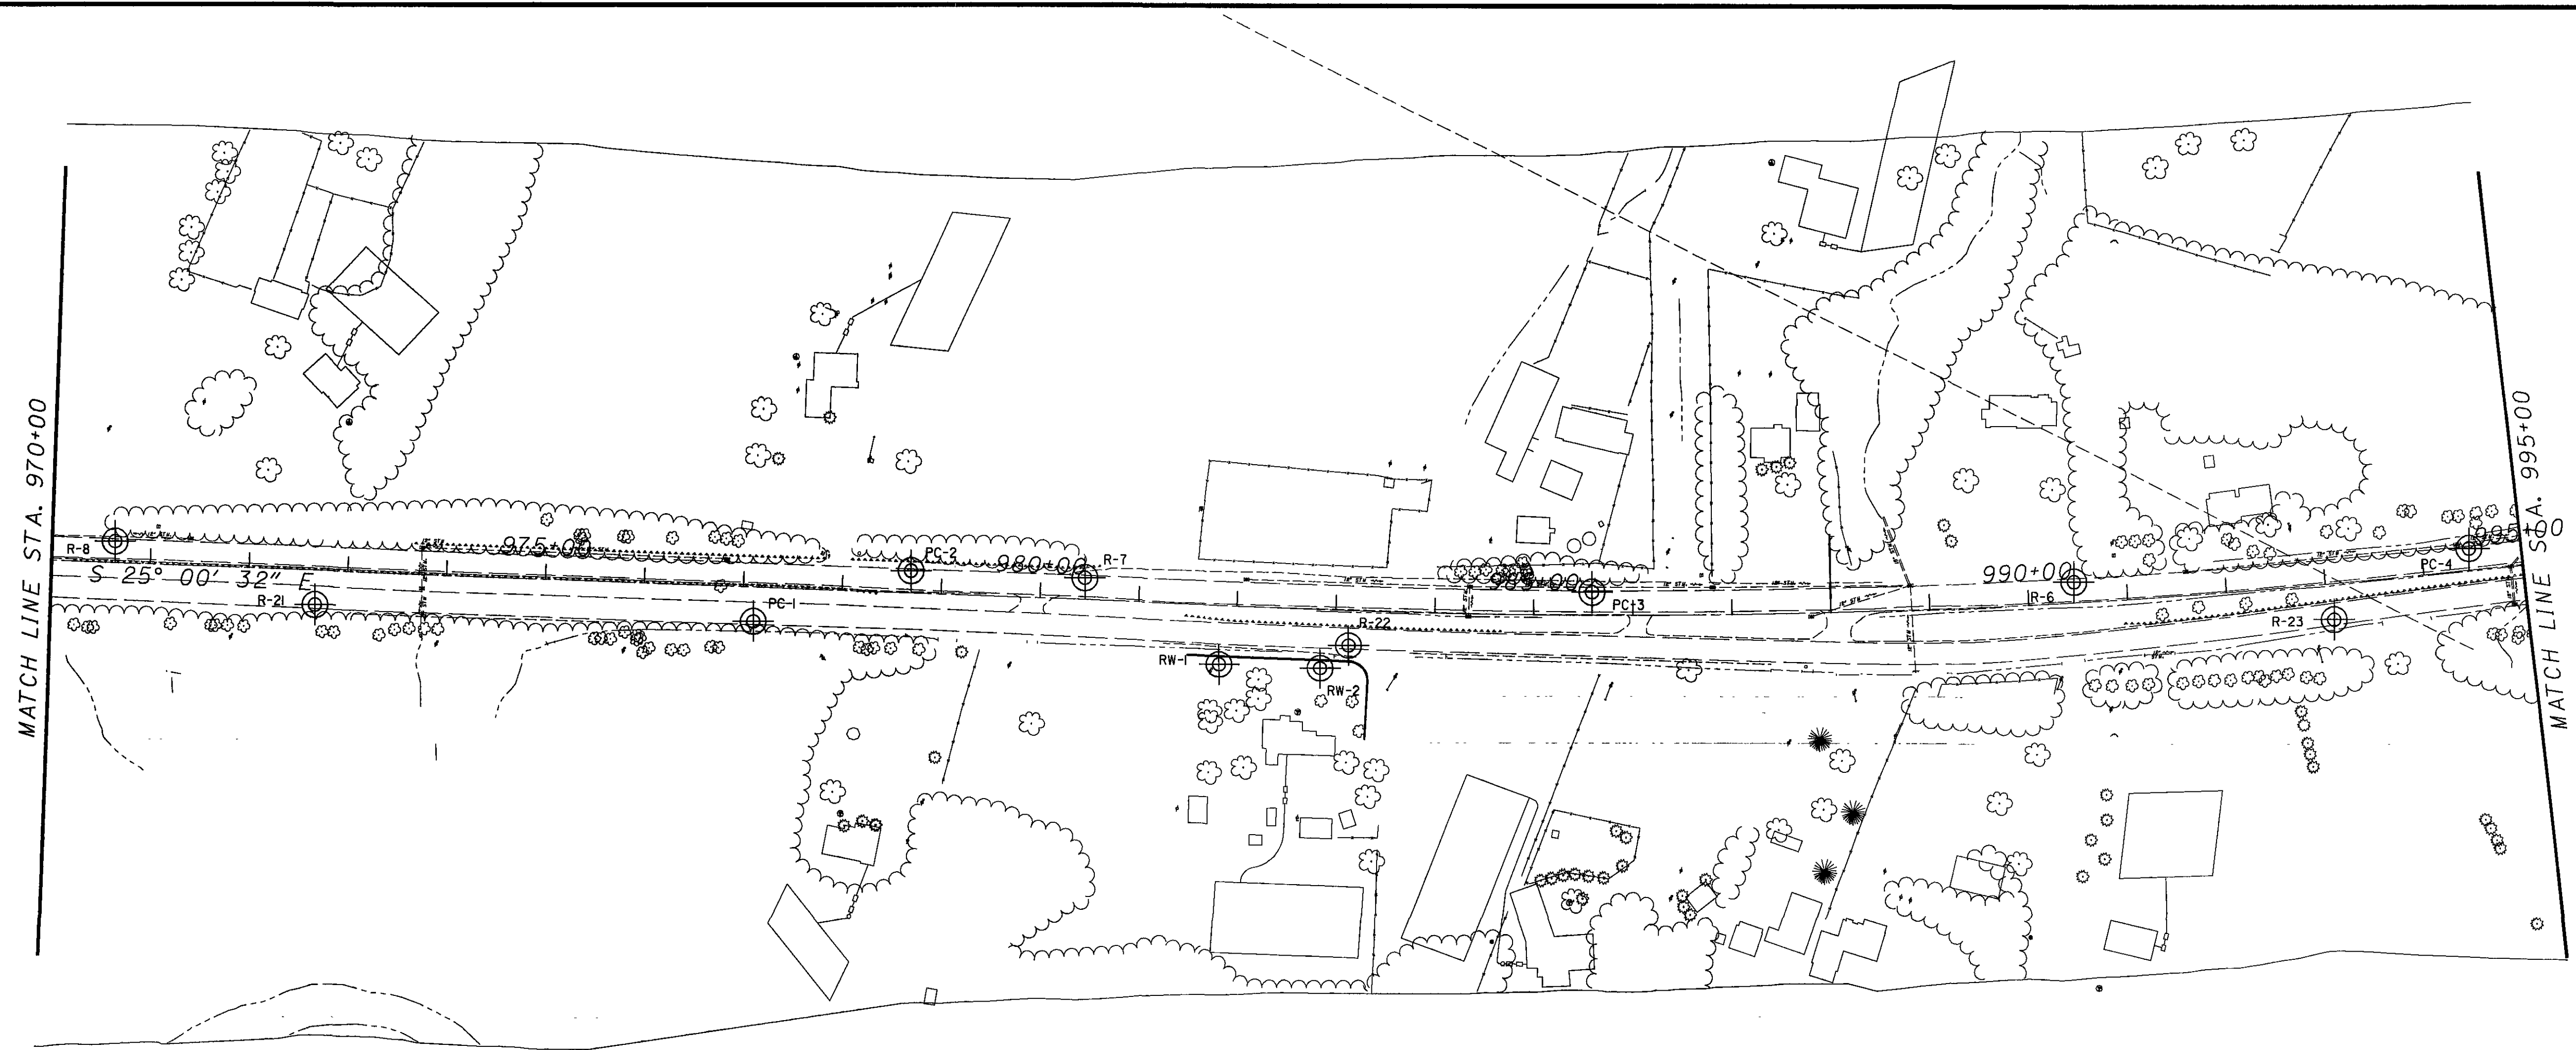

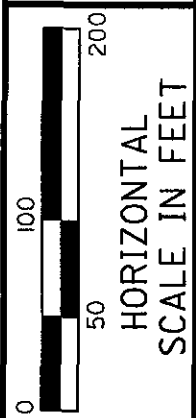


DRAWN BY	R/JH
CHECKED	BEW

SOIL PROFILE **STA. 995+00 TO STA. 1020+00**

GEA / POR-422-18.31 / 0.00

7 / 13

7 / 22

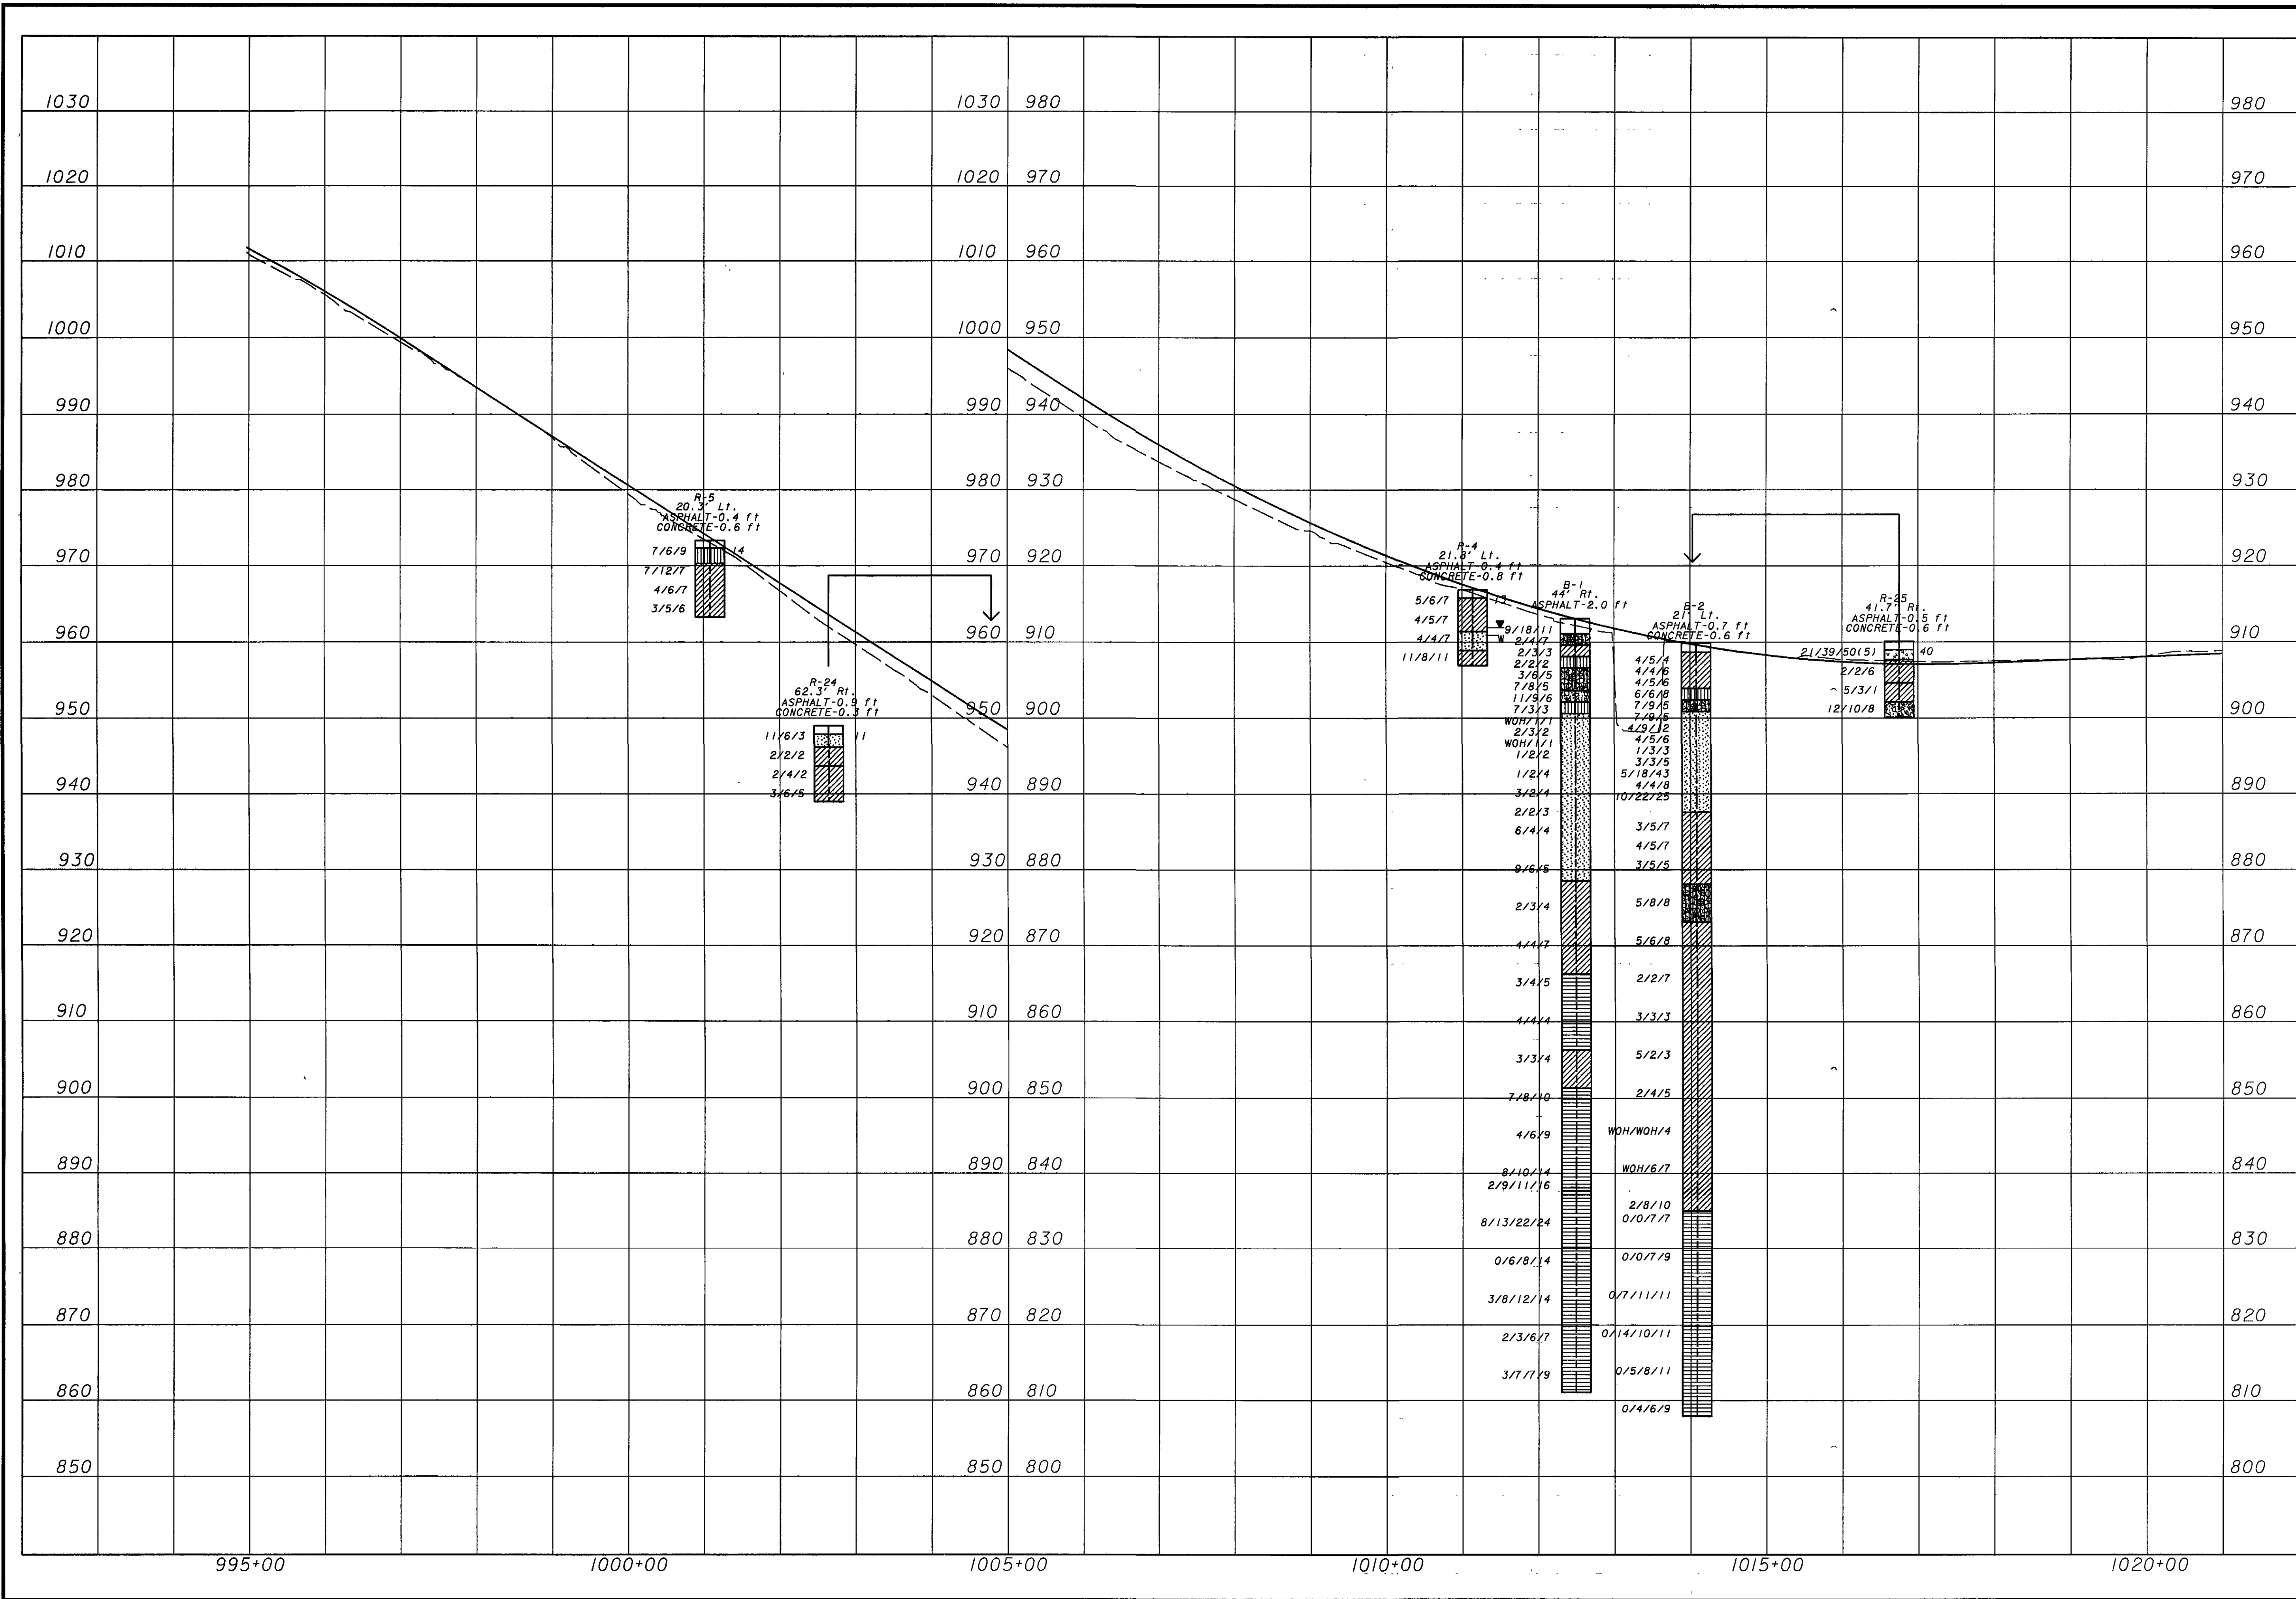

0 100 200
HORIZONTAL
SCALE IN FEET




DRAWN BY: R.J.H.
CHECKED: B.E.W.

STA. 995+00 TO STA. 1020+00

GEA / POR-422-18.31 / 0.00

8 / 13



8
22

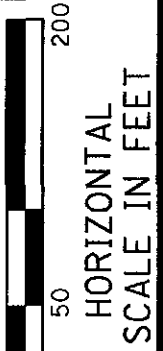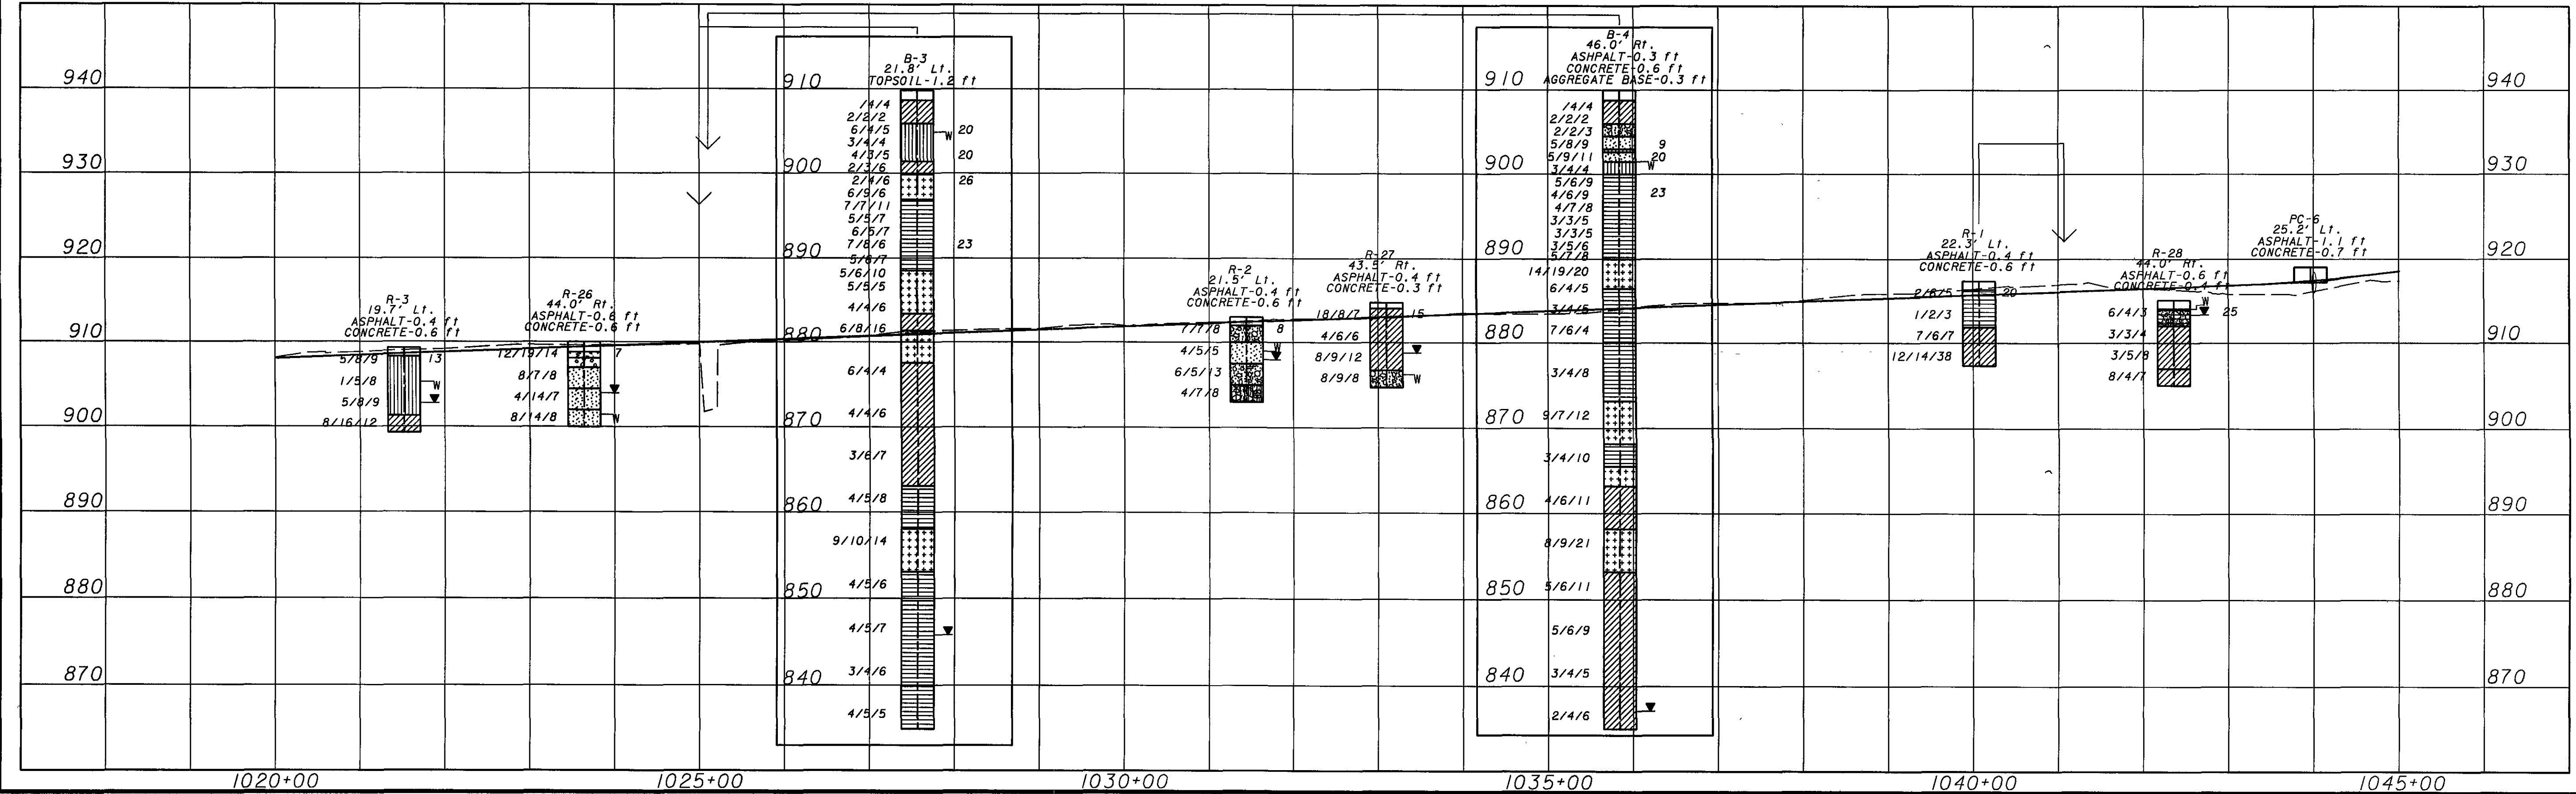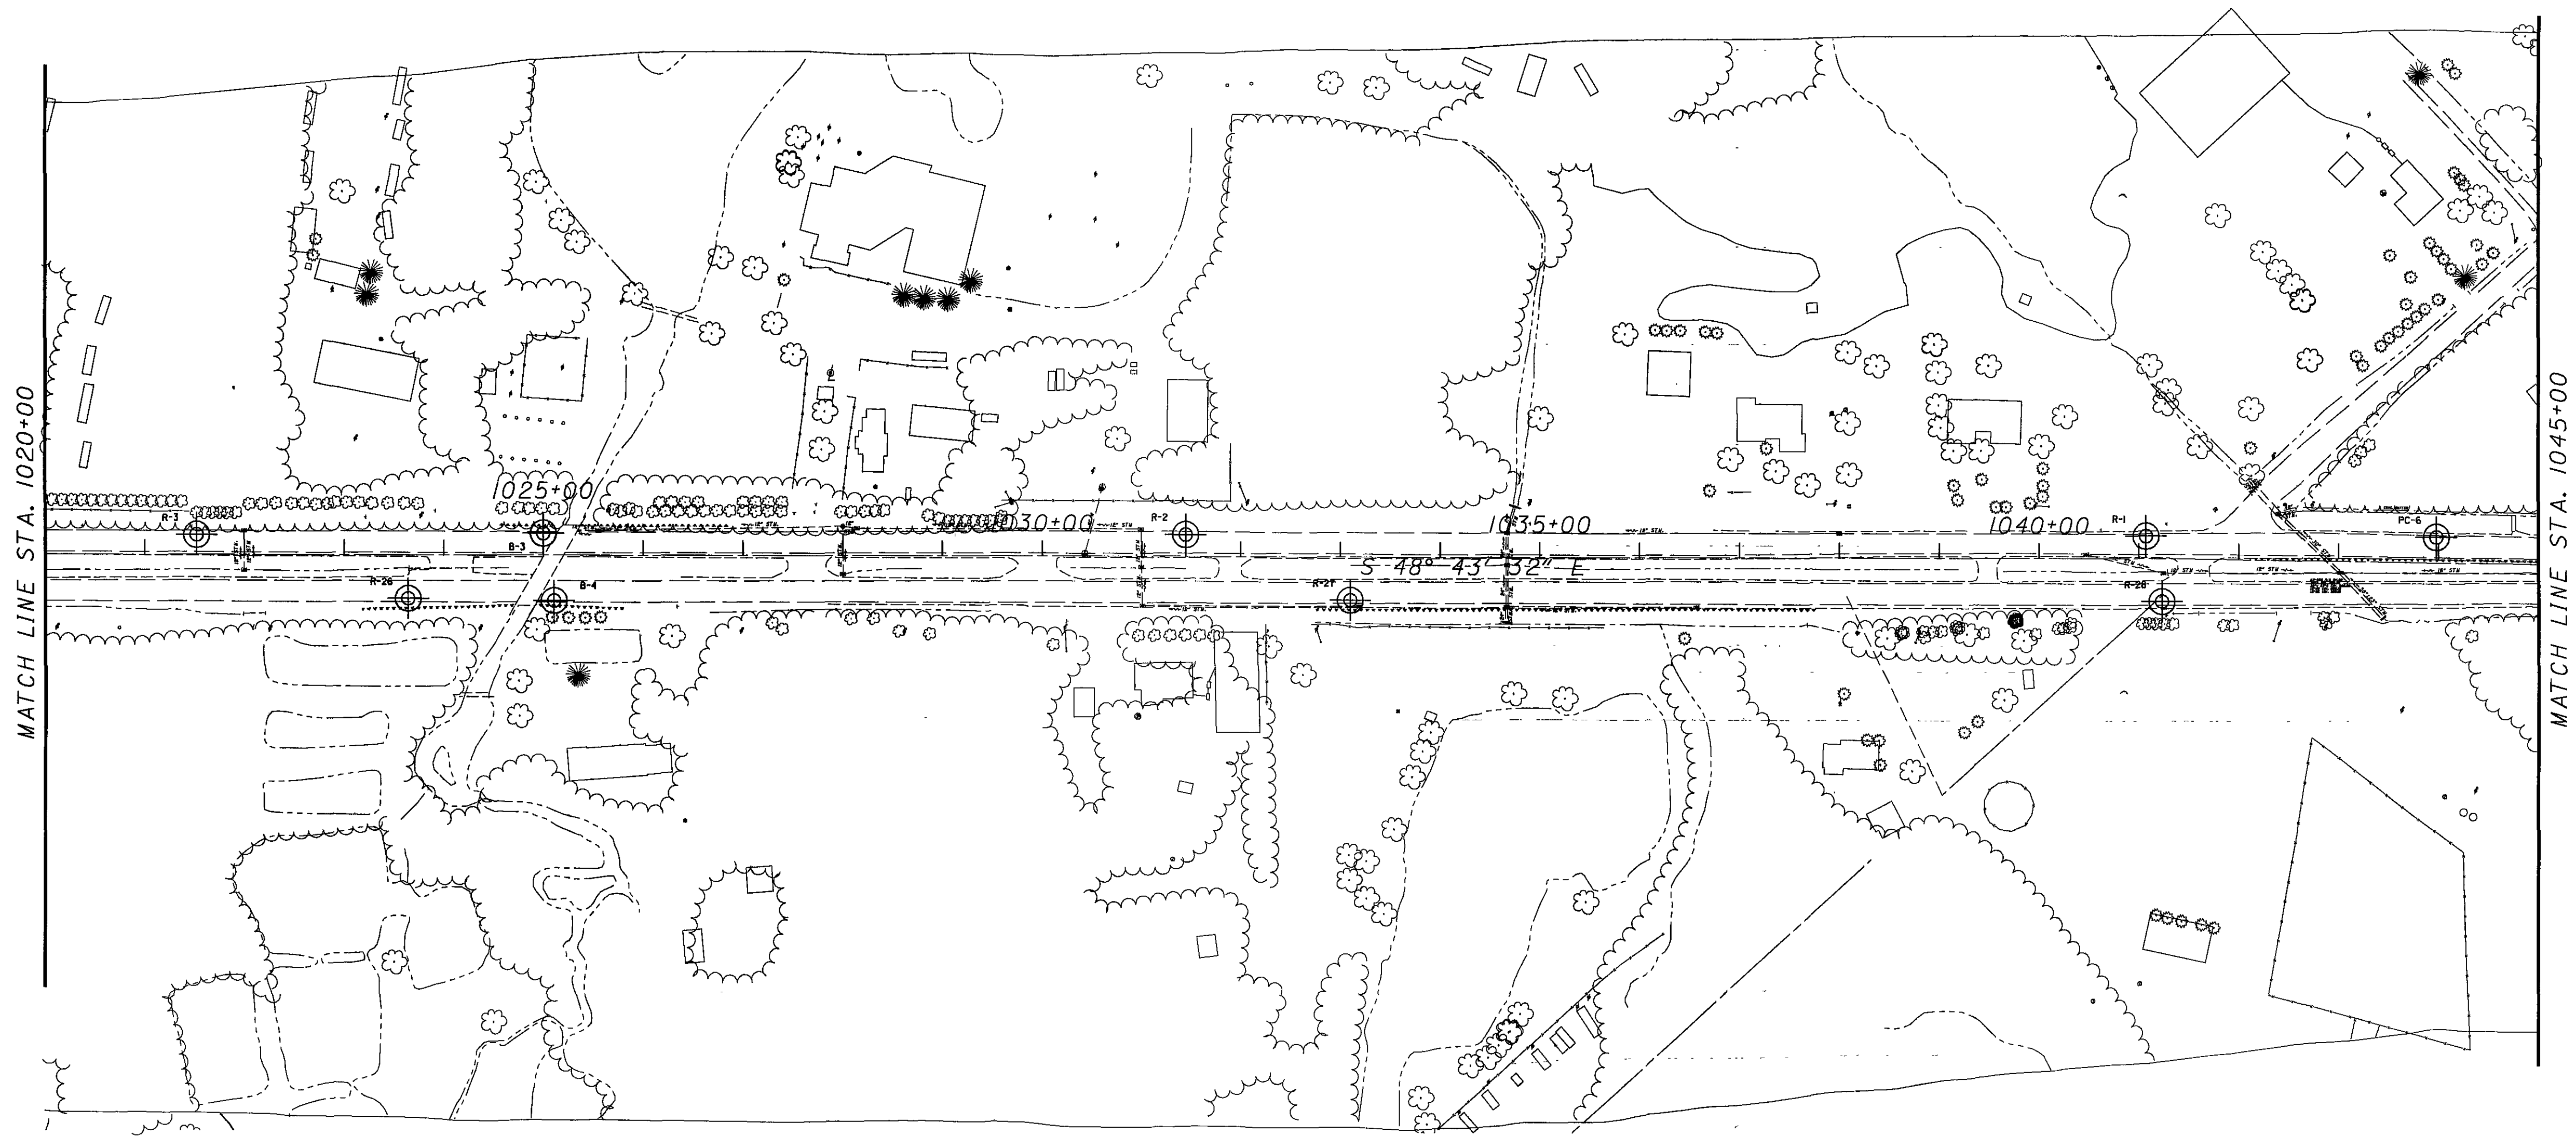

DRAWN BY
R.J.H.
CHECKED
B.W.

SOIL PROFILE
STA. 1020+00 TO STA. 1045+00

GEA/POR-422-18.31/0.00

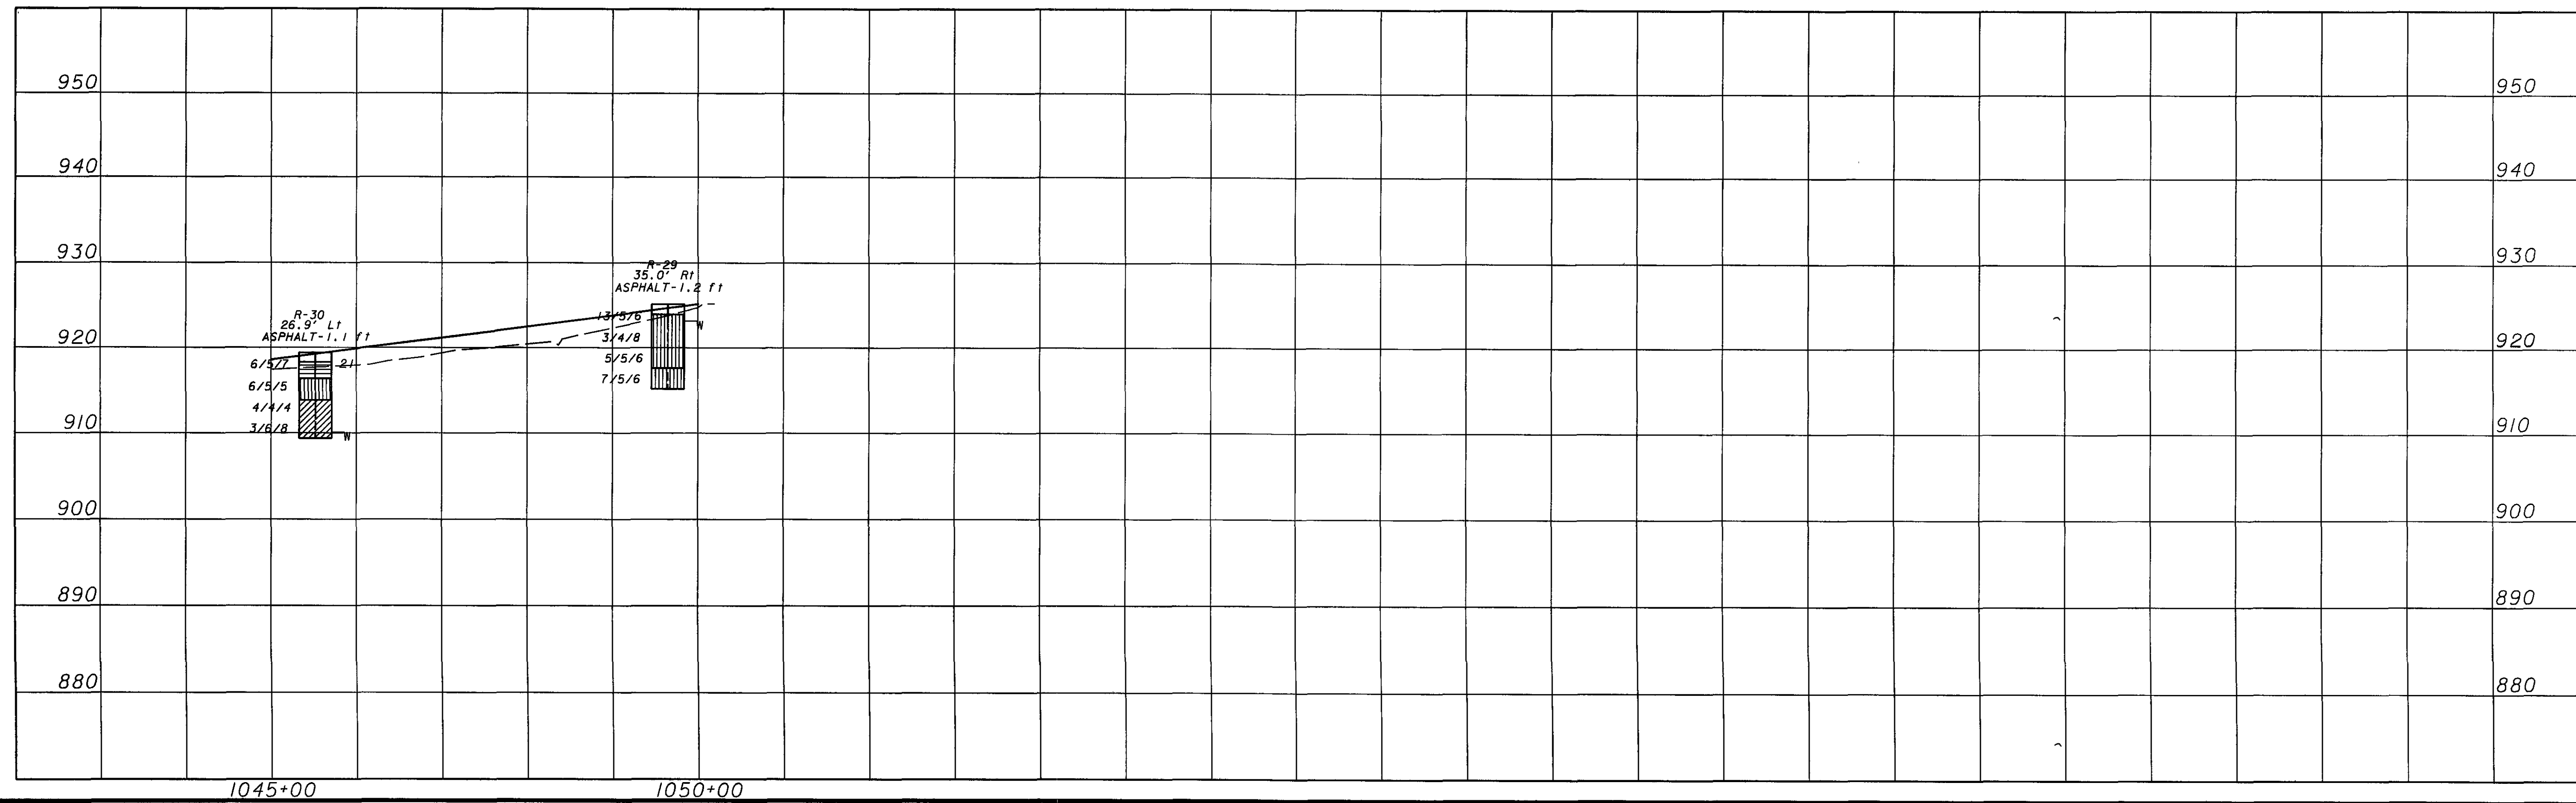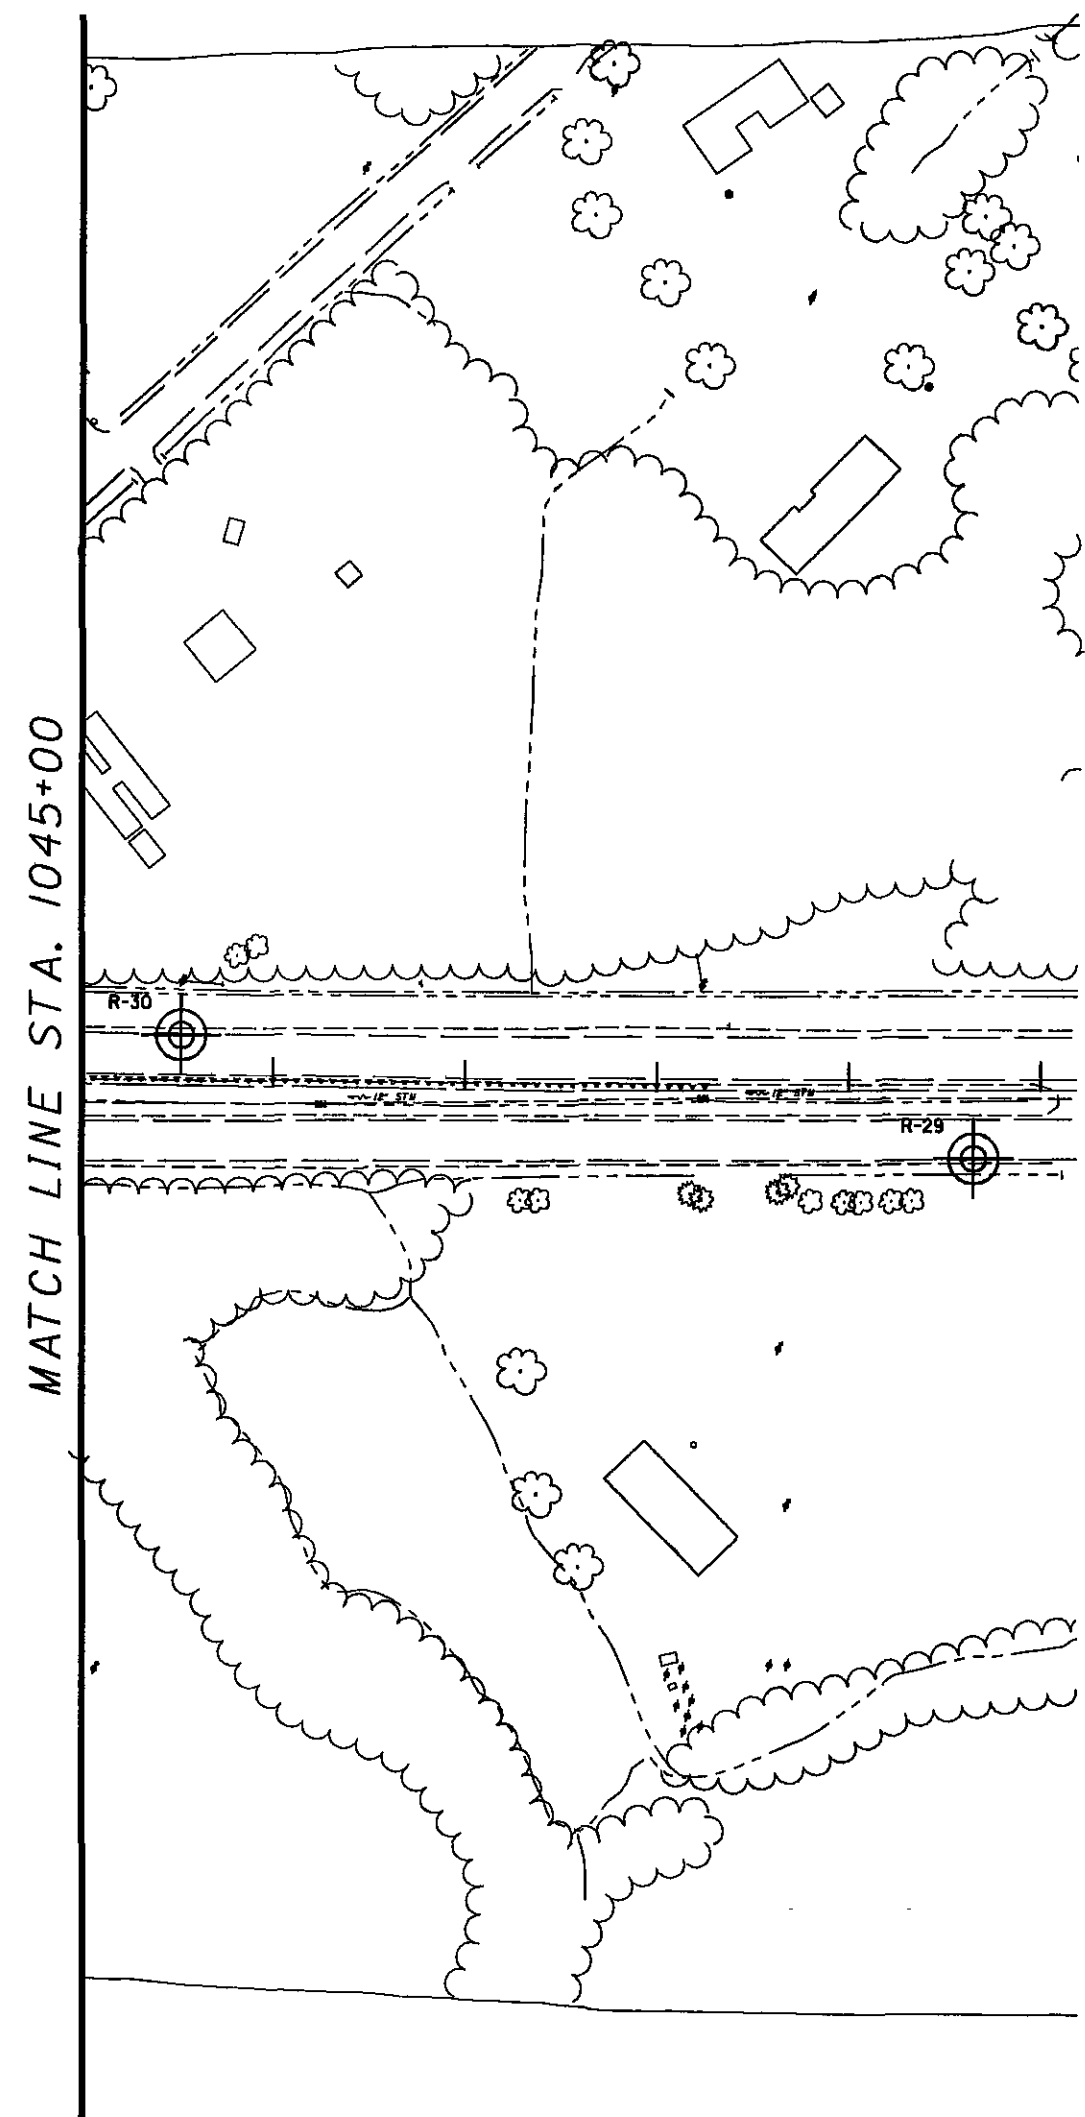

0

100

200

0

50

100

HORIZONTAL SCALE IN FEET

DRAWN BY
RJH

CHECKED
BEW



SOIL PROFILE

STA. 1045+00 TO STA. 1050+18

GEA\POR-422-18.31\0.00

10/13

10/22

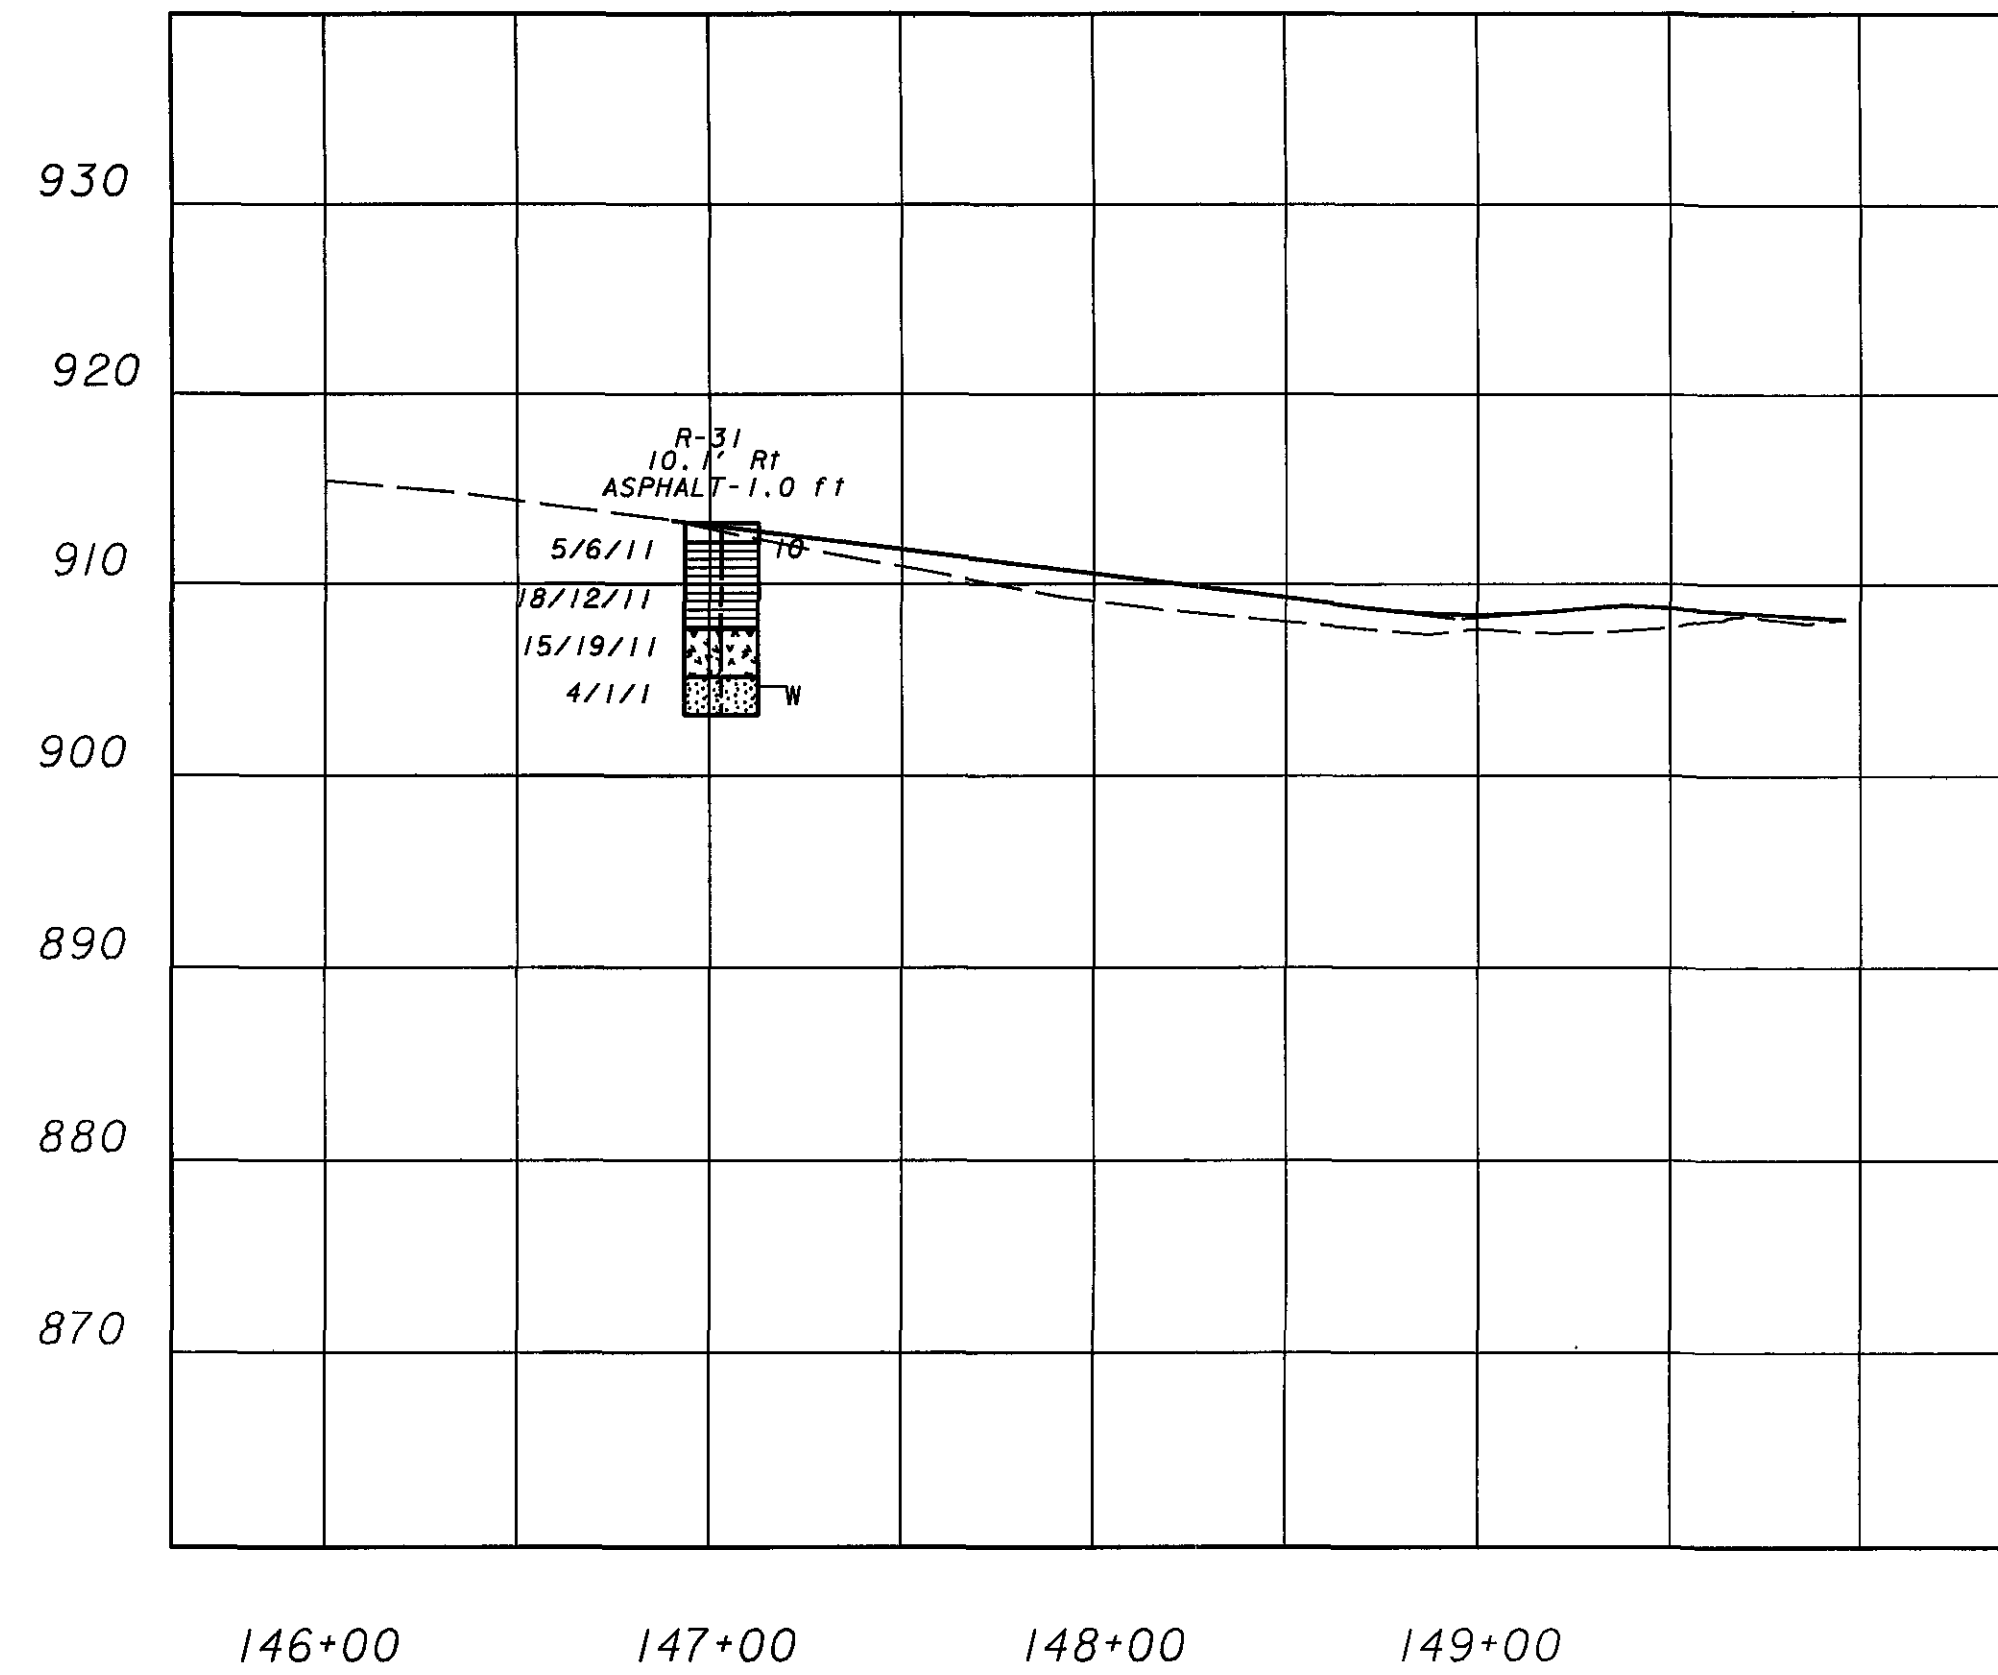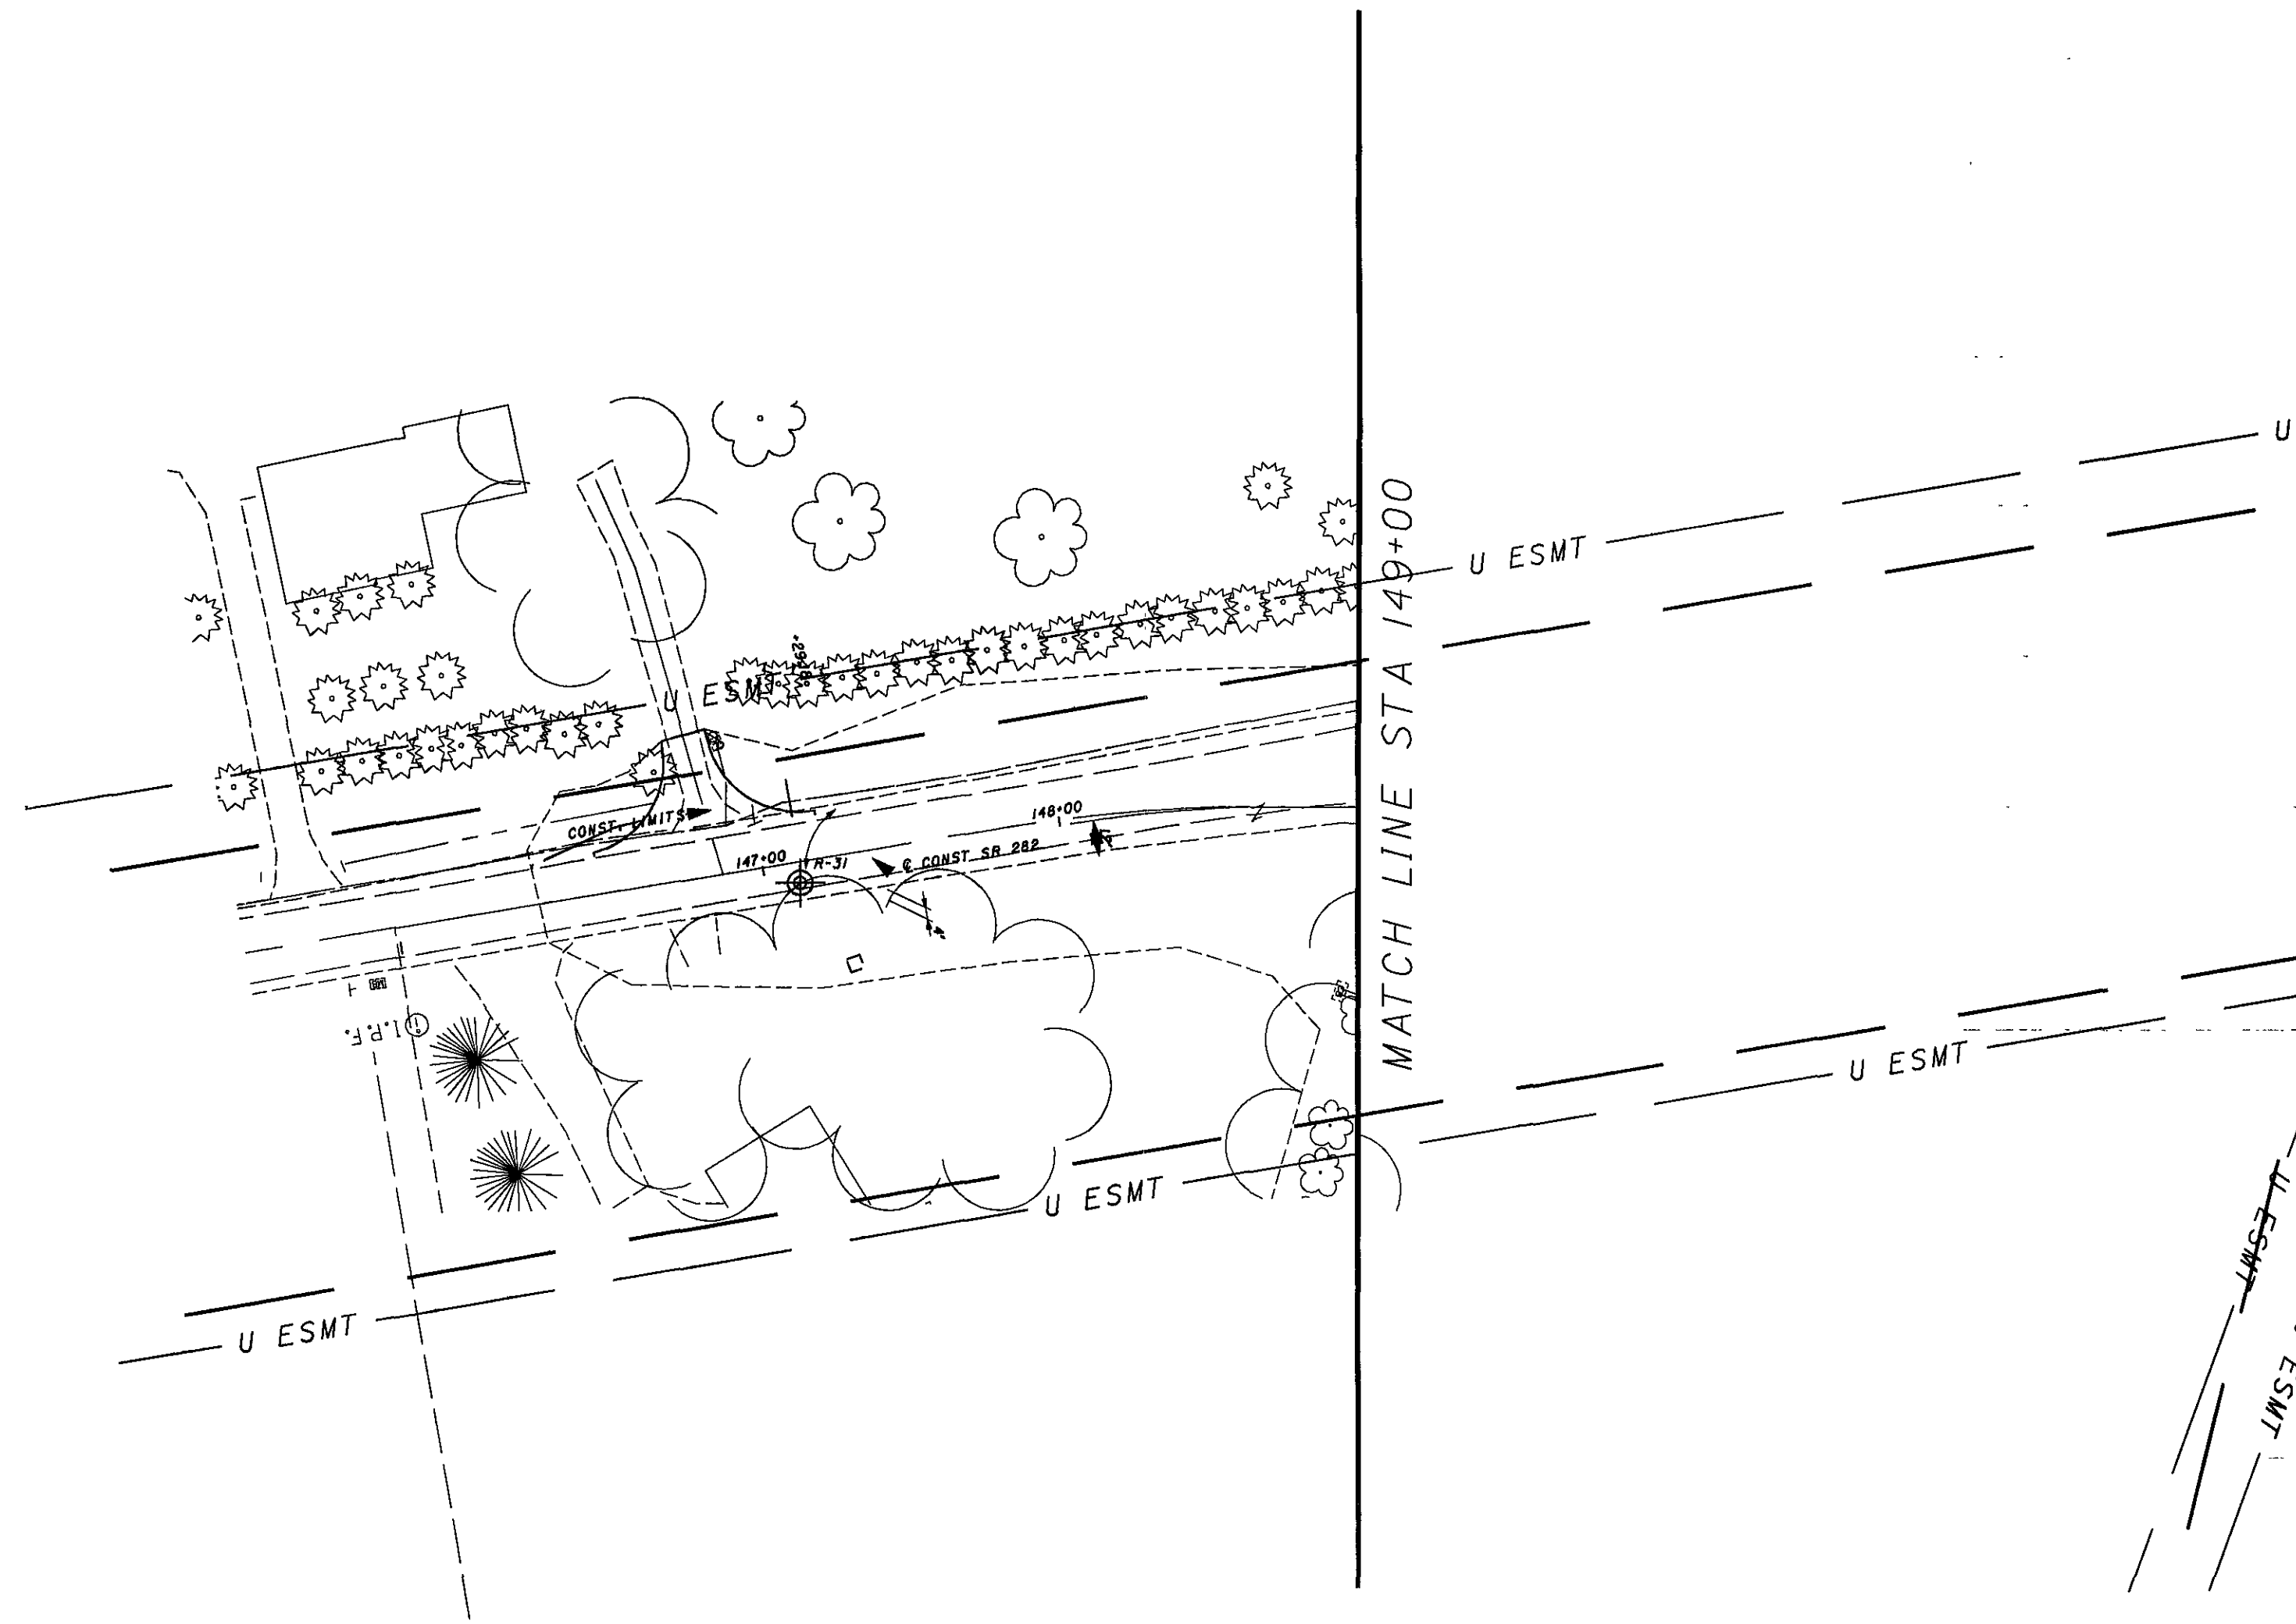


CALCULATED
R/JH
CHECKED
BEW

PLAN AND PROFILE SR 282
STA 146+90.09 TO STA 149+96.05

GEA / POR-422-18.31 / 0.00

11 / 13

11
22

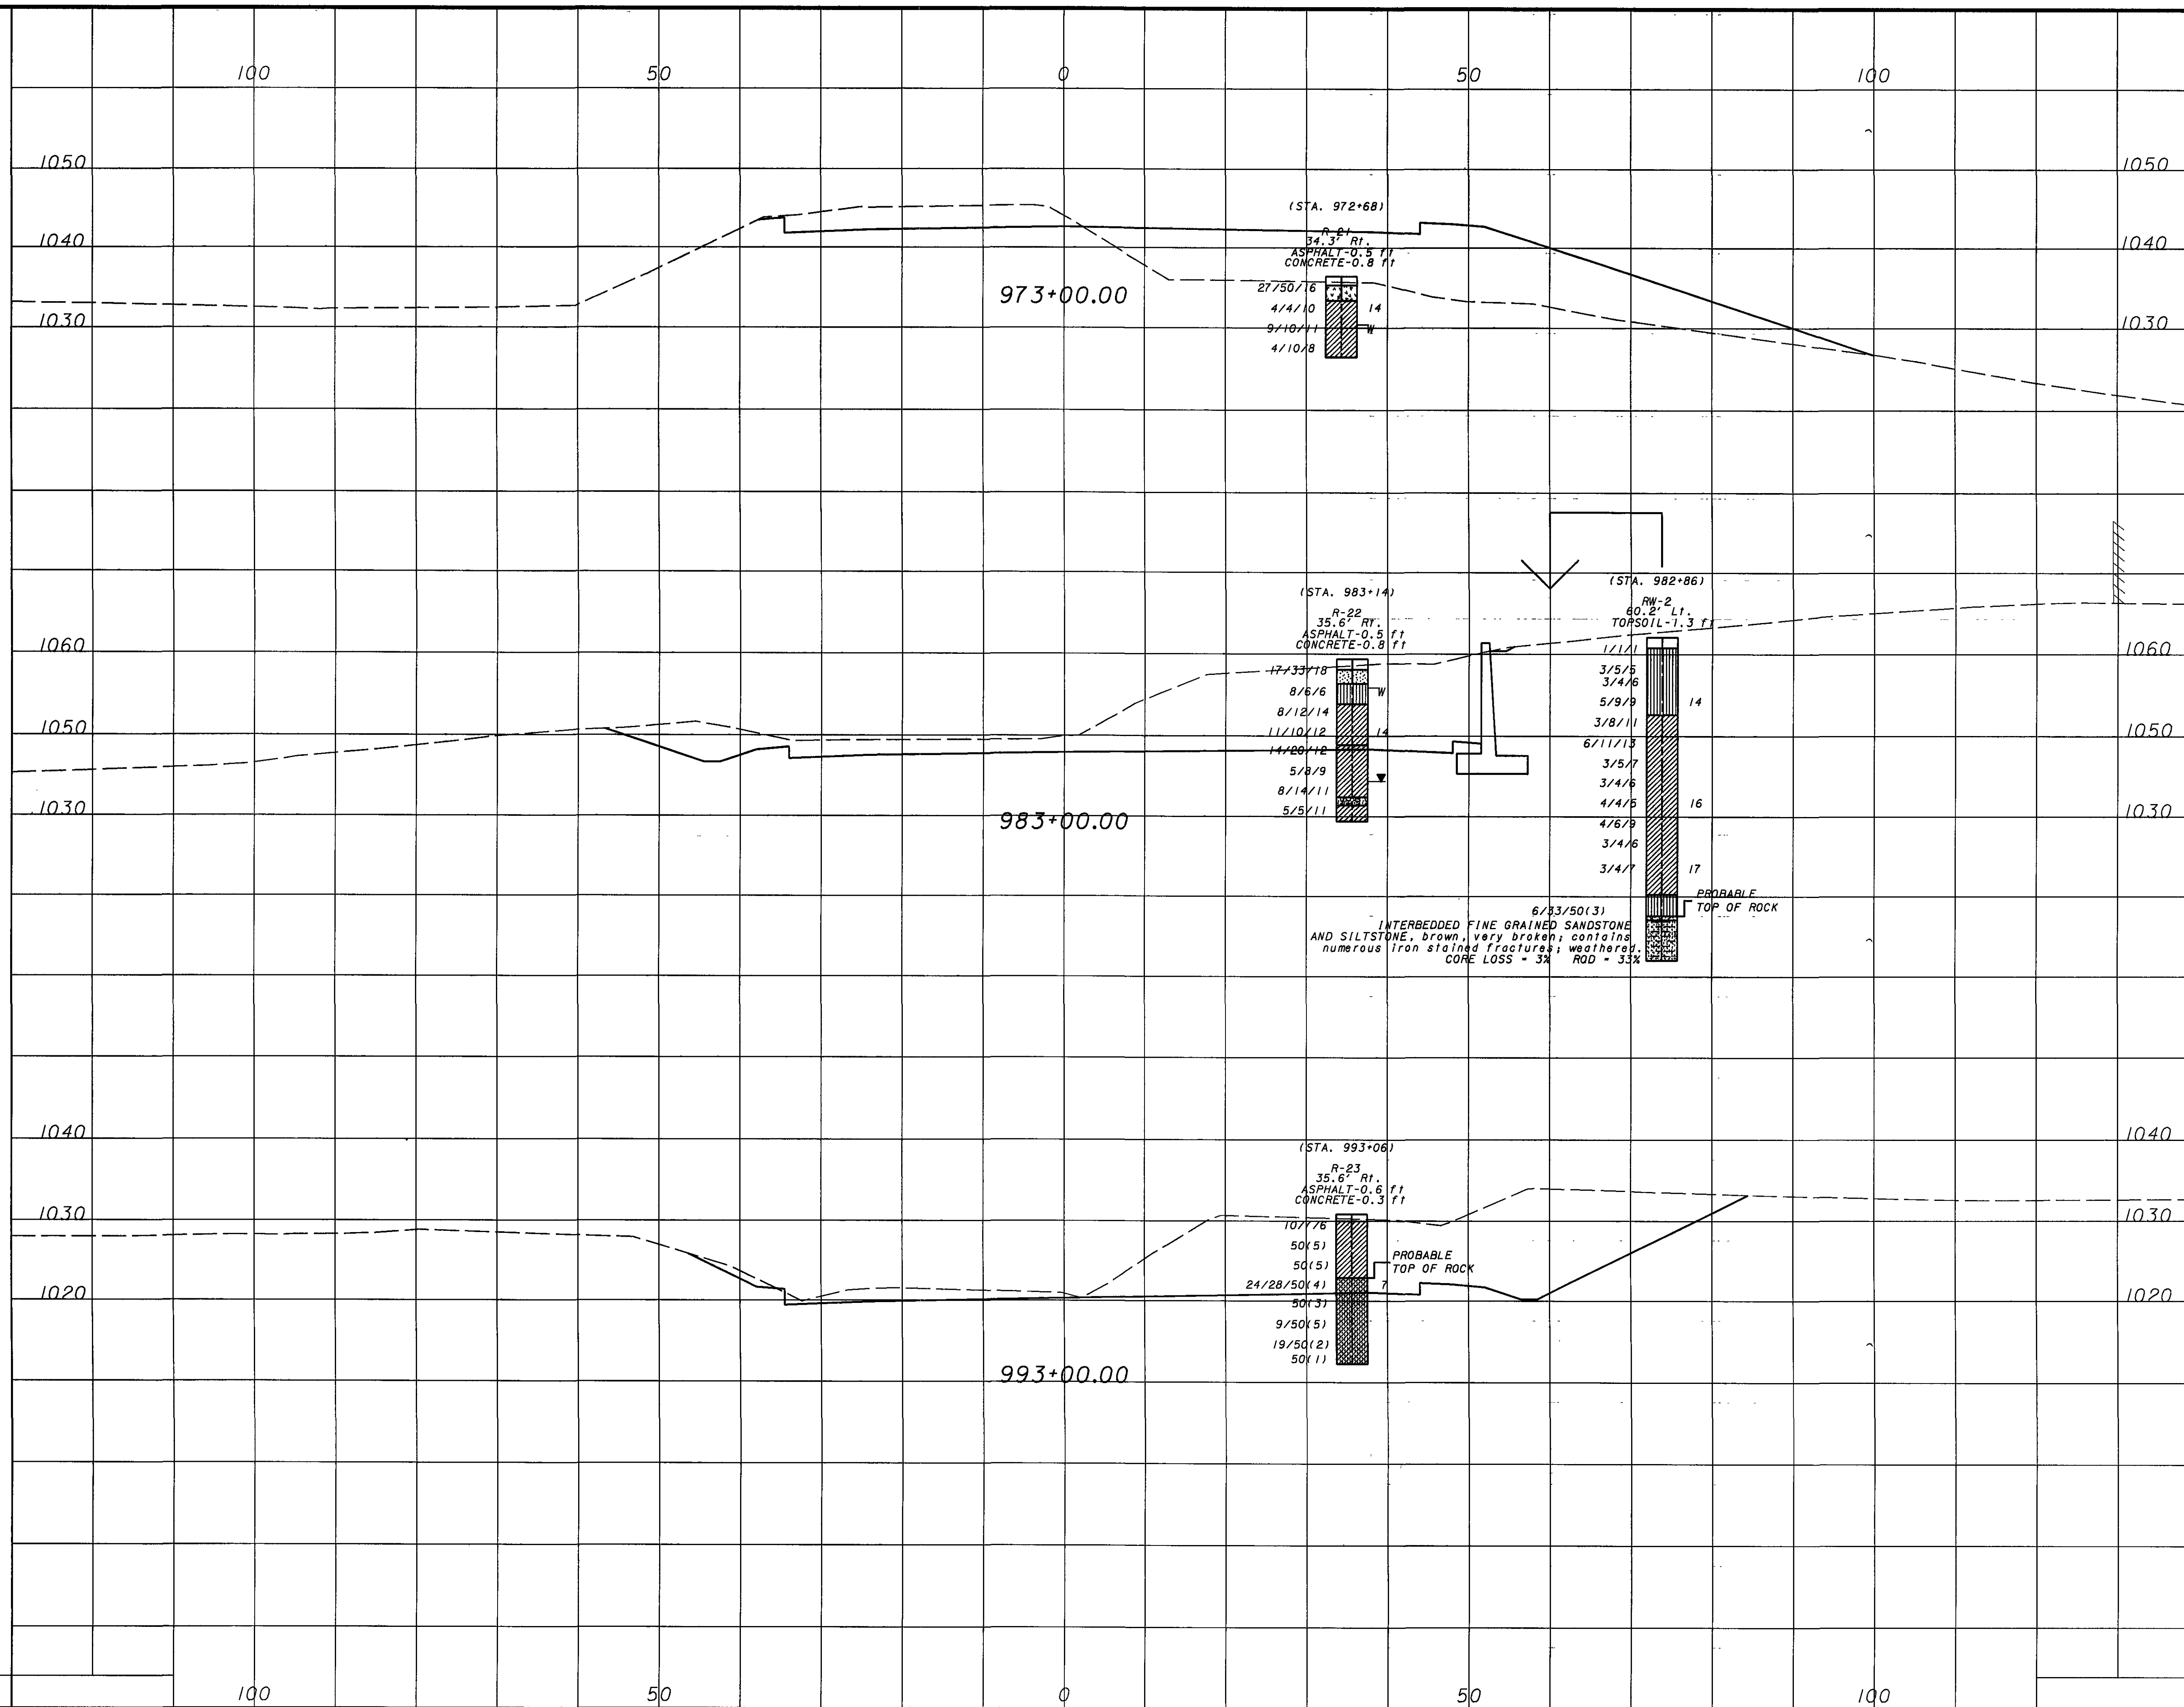


C

C

C

C

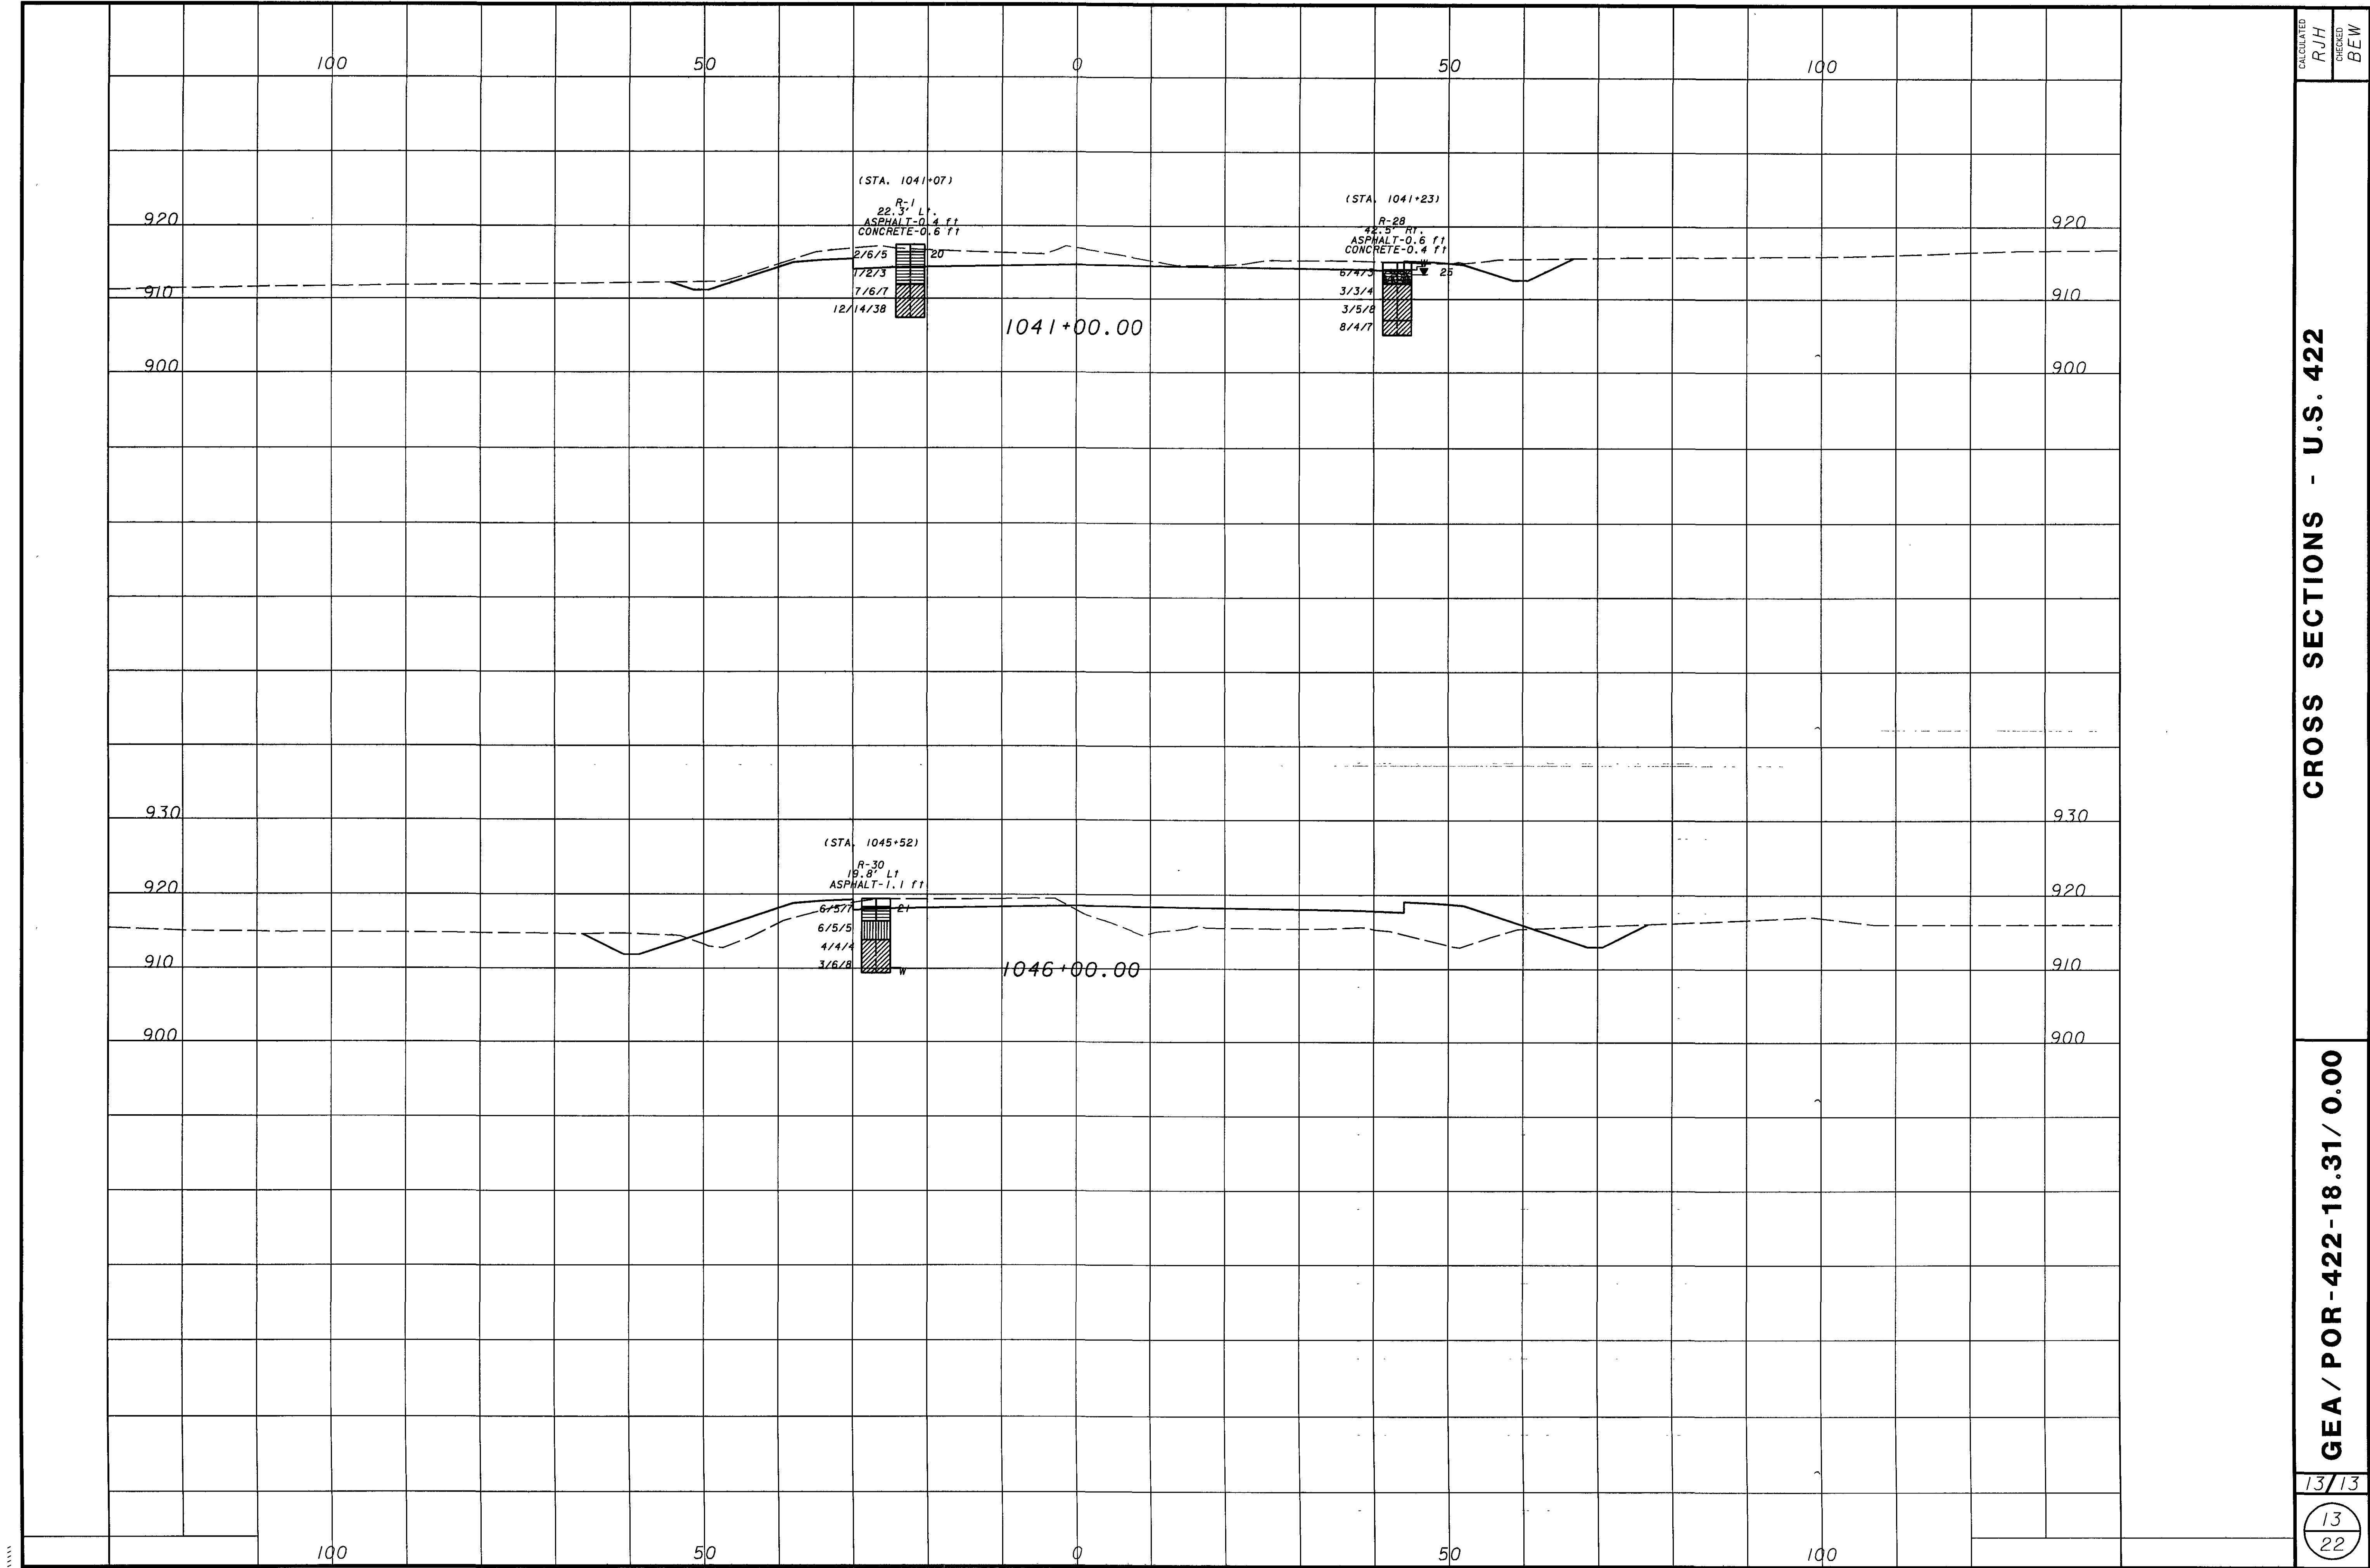

CROSS SECTIONS - U.S. 422

GEA / POR-422-18.31 / 0.00

13/13

13
22

CALCULATED
R/JH
CHECKED
BEW

GEOLOGY OF THE SITE

GENERALIZED GEOLOGIC REFERENCES REPORT THAT THE SITE WAS GLACIATED BY THE WISCONSINAN GLACIER. THE OVERBURDEN IS RELATIVELY THICK, BUT VARIABLE, REPORTEDLY RANGING FROM 20 TO MORE THAN 100 FEET IN OLD BURIED VALLEYS. THE BEDROCK IN THE AREA CONSISTS OF PENNSYLVANIAN AGE SANDSTONE, SHALE AND CONGLOMERATE ON THE HIGHLANDS AND OLDER, DEVONIAN-MISSISSIPPIAN SHALES AND SANDSTONES IN THE BURIED VALLEYS.

EXPLORATION

THE EXPLORATION CONSISTED OF DRILLING TWO BORINGS, B-1 AND B-2. THE BORINGS WERE DRILLED ON AUGUST 13 AND 14, 2002 USING A TRUCK-MOUNTED ROTARY DRILL RIG. THE BORINGS WERE ADVANCED TO A DEPTH OF 75.0 FEET EACH. SUBSEQUENT DRILLING, EXTENDING THE BORINGS TO 102.0 FEET IN DEPTH WAS PERFORMED ON OCTOBER 6 THROUGH 8, 2004.

INVESTIGATIONAL FINDINGS AND OBSERVATIONS

1. SOILS

BORING B-1 ENCOUNTERED 24 INCHES OF ASPHALT CONCRETE. BORING B-2 ENCOUNTERED 8 INCHES OF ASPHALT CONCRETE OVERLYING 6 INCHES OF PORTLAND CEMENT CONCRETE.

BENEATH THE PAVEMENT MATERIALS, THE BORINGS ENCOUNTERED STIFF TO HARD COHESIVE FILL AND MEDIUM DENSE GRANULAR FILL TO DEPTHS OF 11.0 AND 9.0 FEET IN BORINGS B-1 AND B-2, RESPECTIVELY. UNDERLYING THE FILL MATERIAL, THE BORINGS ENCOUNTERED INTERBEDDED LAYERS OF VERY LOOSE TO MEDIUM DENSE GRANULAR SOILS AND VERY SOFT TO VERY STIFF COHESIVE SOILS. THE GRANULAR MATERIALS WERE GENERALLY LOOSE TO MEDIUM DENSE AND THE COHESIVE MATERIALS WERE GENERALLY MEDIUM STIFF TO STIFF.

2. GROUNDWATER

SEEPAGE WAS ENCOUNTERED AT DEPTHS OF 13.0 AND 13.5 FEET IN BORINGS B-1 AND B-2, RESPECTIVELY. THE WATER LEVELS UPON COMPLETION OF DRILLING WERE 13.0 AND 63.4 FEET IN BORINGS B-1 AND B-2, RESPECTIVELY. IT SHOULD BE NOTED THAT THESE OBSERVATIONS WERE MADE INSIDE THE HOLLOWSTEM AUGERS, AND CONSEQUENTLY, DO NOT REPRESENT ACTUAL GROUNDWATER CONDITIONS AT THE SITE.

3. SCOUR

D₁₅ , D₅₀ AND D₈₅ VALUES WHICH HAVE BEEN CALCULATED FOR THE SCOUR ANALYSIS CAN BE FOUND ON PAGE NO. 5.

SYMBOLS OF ROCK TYPES

PARTICLE SIZE DEFINITIONS

12"	3"	2.0 mm	0.42 mm	0.074 mm	0.005 mm
Boulders	Cobbles	Gravel	Coarse Sand	Fine Sand	Silt Clay
		No. 10 SIEVE	No. 40 SIEVE	No. 200 SIEVE	

NOTES

ALL AVAILABLE SOIL AND BEDROCK INFORMATION WHICH CAN BE CONVENIENTLY SHOWN ON THE STRUCTURE FOUNDATION INVESTIGATION SHEETS HAS BEEN SO REPORTED. ADDITIONAL SUBSURFACE INVESTIGATION MAY HAVE BEEN MADE TO STUDY SOME SPECIAL ASPECT OF THE PROJECT. COPIES OF THIS DATA, IF ANY, MAY BE INSPECTED IN THE DISTRICT DEPUTY DIRECTOR'S OFFICE, OR THE OFFICE OF GEOTECHNICAL ENGINEERING AT 1600 WEST BROAD STREET, COLUMBUS, OHIO 43223 OR THE OFFICE OF STRUCTURAL ENGINEERING AT 1980 WEST BROAD STREET, COLUMBUS, OHIO 43223.

INFORMATION SHOWN BY THIS SUBSURFACE INVESTIGATION WAS OBTAINED SOLELY FOR USE IN ESTABLISHING DESIGN CONTROLS FOR THE PROJECT. THE STATE OF OHIO DOES NOT GUARANTEE THE ACCURACY OF THIS DATA AND IT IS NOT TO BE CONSTRUED AS A PART OF THE PLAN GOVERNING CONSTRUCTION OF THIS PROJECT.

GENERAL INFORMATION

DRIVE SAMPLES

DRIVE SAMPLE BORINGS ARE MADE BY MEANS OF A MECHANICALLY-POWERED, ROTARY-TYPE DRILL RIG EMPLOYING A 2" O.D., 1-3/8" I.D., SPLIT-SPOON SAMPLER, AT CONTINUOUS, 2'-1/2' AND/OR 5' DEPTH INTERVALS, DRIVEN BY MEANS OF A 140 lb HAMMER WITH A FREE FALL OF 30 INCHES. THE NUMBER OF BLOWS REQUIRED TO DRIVE THE SAMPLER THREE 6-INCH INCREMENTS IS CONSIDERED THE STANDARD PENETRATION TEST.

PRESS SAMPLES

PRESS SAMPLES ARE TAKEN BY MEANS OF A MECHANICALLY POWERED, ROTARY-TYPE DRILL RIG, EMPLOYING A 3-INCH O.D. THIN-WALL PRESSSAMPLING TUBE. THE PRESS SAMPLING TUBE IS ADVANCED BY CONTINUOUS UNIFORM PRESSURE APPLIED BY THE DRILL RIG.

CORE BORINGS


CORE BORINGS ARE MADE BY MEANS OF A MECHANICALLY-POWERED, ROTARY-TYPE DRILL RIG, EMPLOYING A NQ2 OR NXM CORE BARREL WITH AN INDUSTRIAL DIAMOND CUTTING HEAD.

SAMPLING AND TESTING


THE BORING LOG SHEETS SHOW A GRAPHIC PLOT OF THE INFORMATION OBTAINED, INCLUDING DEPTH AND ELEVATION OF THE SAMPLE, TYPE OF SAMPLE, NUMBER OF BLOWS FOR THE STANDARD PENETRATION TEST IN THREE 6-INCH INCREMENTS, AND A SAMPLE DESCRIPTION BASED ON LABORATORY TEST RESULTS, UTILIZING THE ODOT CLASSIFICATION SYSTEM. RESULTS OF STRENGTH AND CONSOLIDATION TESTING, IF PERFORMED ON UNDISTURBED SAMPLES, APPEAR GRAPHICALLY ON SEPARATE ENCLOSURES. ROCK SAMPLES ARE DISPLAYED ON THE LOG SHEETS, INCLUDING DEPTH AND ELEVATION OF THE SAMPLE, AMOUNT OF RECOVERY, AND A VISUAL CLASSIFICATION BASED ON TYPE, COLOR, DEGREE OF HARDNESS, GRAIN SIZE, DETERIORATION, BEDDING, ACID REACTION, AND OTHER QUALIFYING FACTORS.

AT DEPTHS WHERE MATERIALS ARE BOULDERY OR GRAVELLY TO THE EXTENT THAT A SAMPLER CANNOT BE UTILIZED, A WASH SAMPLE IS PROCURED AND VISUALLY CLASSIFIED, IN ORDER TO DETERMINE THE GENERAL CHARACTERISTICS OF THE MATERIAL. THESE SAMPLES ARE NOT CONSIDERED SUFFICIENTLY REPRESENTATIVE TO WARRANT LABORATORY TESTING.


LEGEND

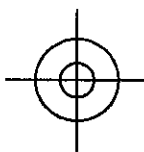

PRESS SAMPLE, DRIVE SAMPLE,
AND/OR CORE BORING LOCATION

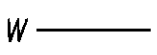

INDICATES FREE WATER ELEVATION

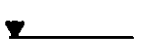

INDICATES STATIC WATER ELEVATION

X/Y/Z

FIGURES BESIDE THE BORING IN PROFILE
INDICATE THE NUMBER OF BLOWS FOR STANDARD
PENETRATION TEST



X = NUMBER OF BLOWS FOR FIRST 6 INCHES
Y = NUMBER OF BLOWS FOR SECOND 6 INCHES
Z = NUMBER OF BLOWS FOR THIRD 6 INCHES

50(n)

INDICATES NUMBER OF BLOWS (50) TO DRIVE A SPLIT-
BARREL SAMPLER A DEPTH OF (n) INCHES OTHER
THAN THE NORMAL 6 INCH INCREMENT.

WOH

WEIGHT OF HAMMER

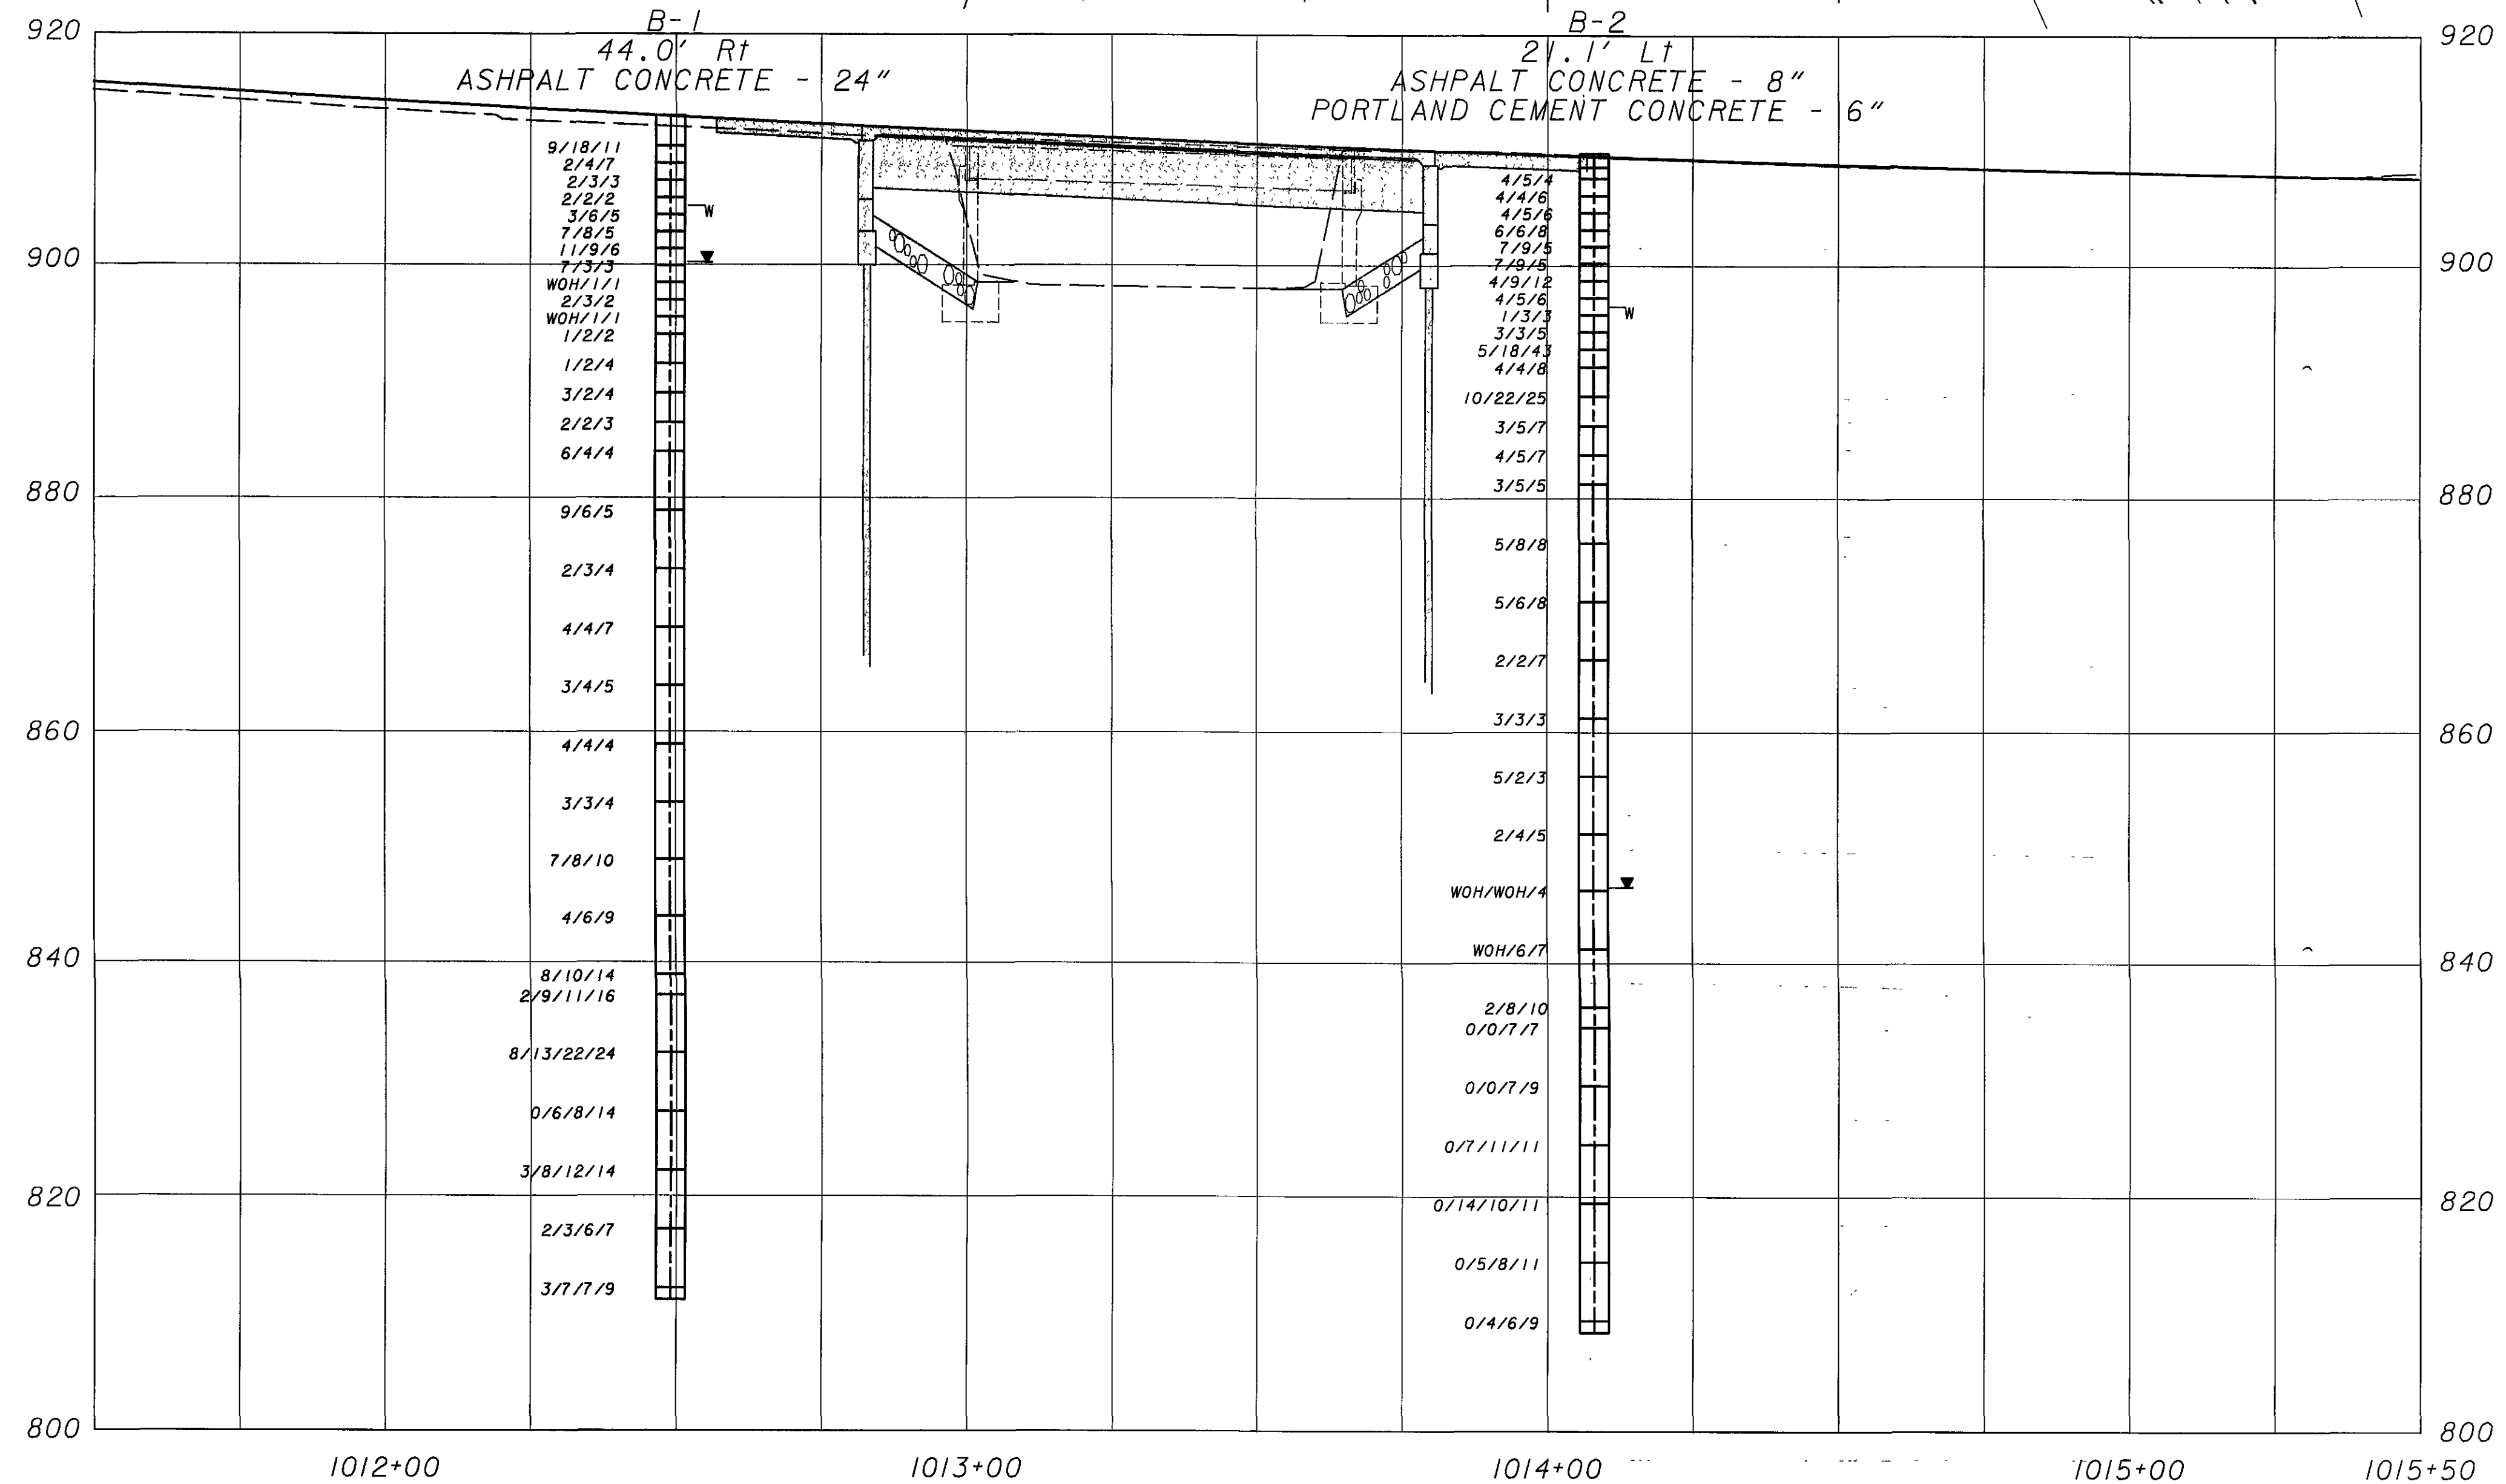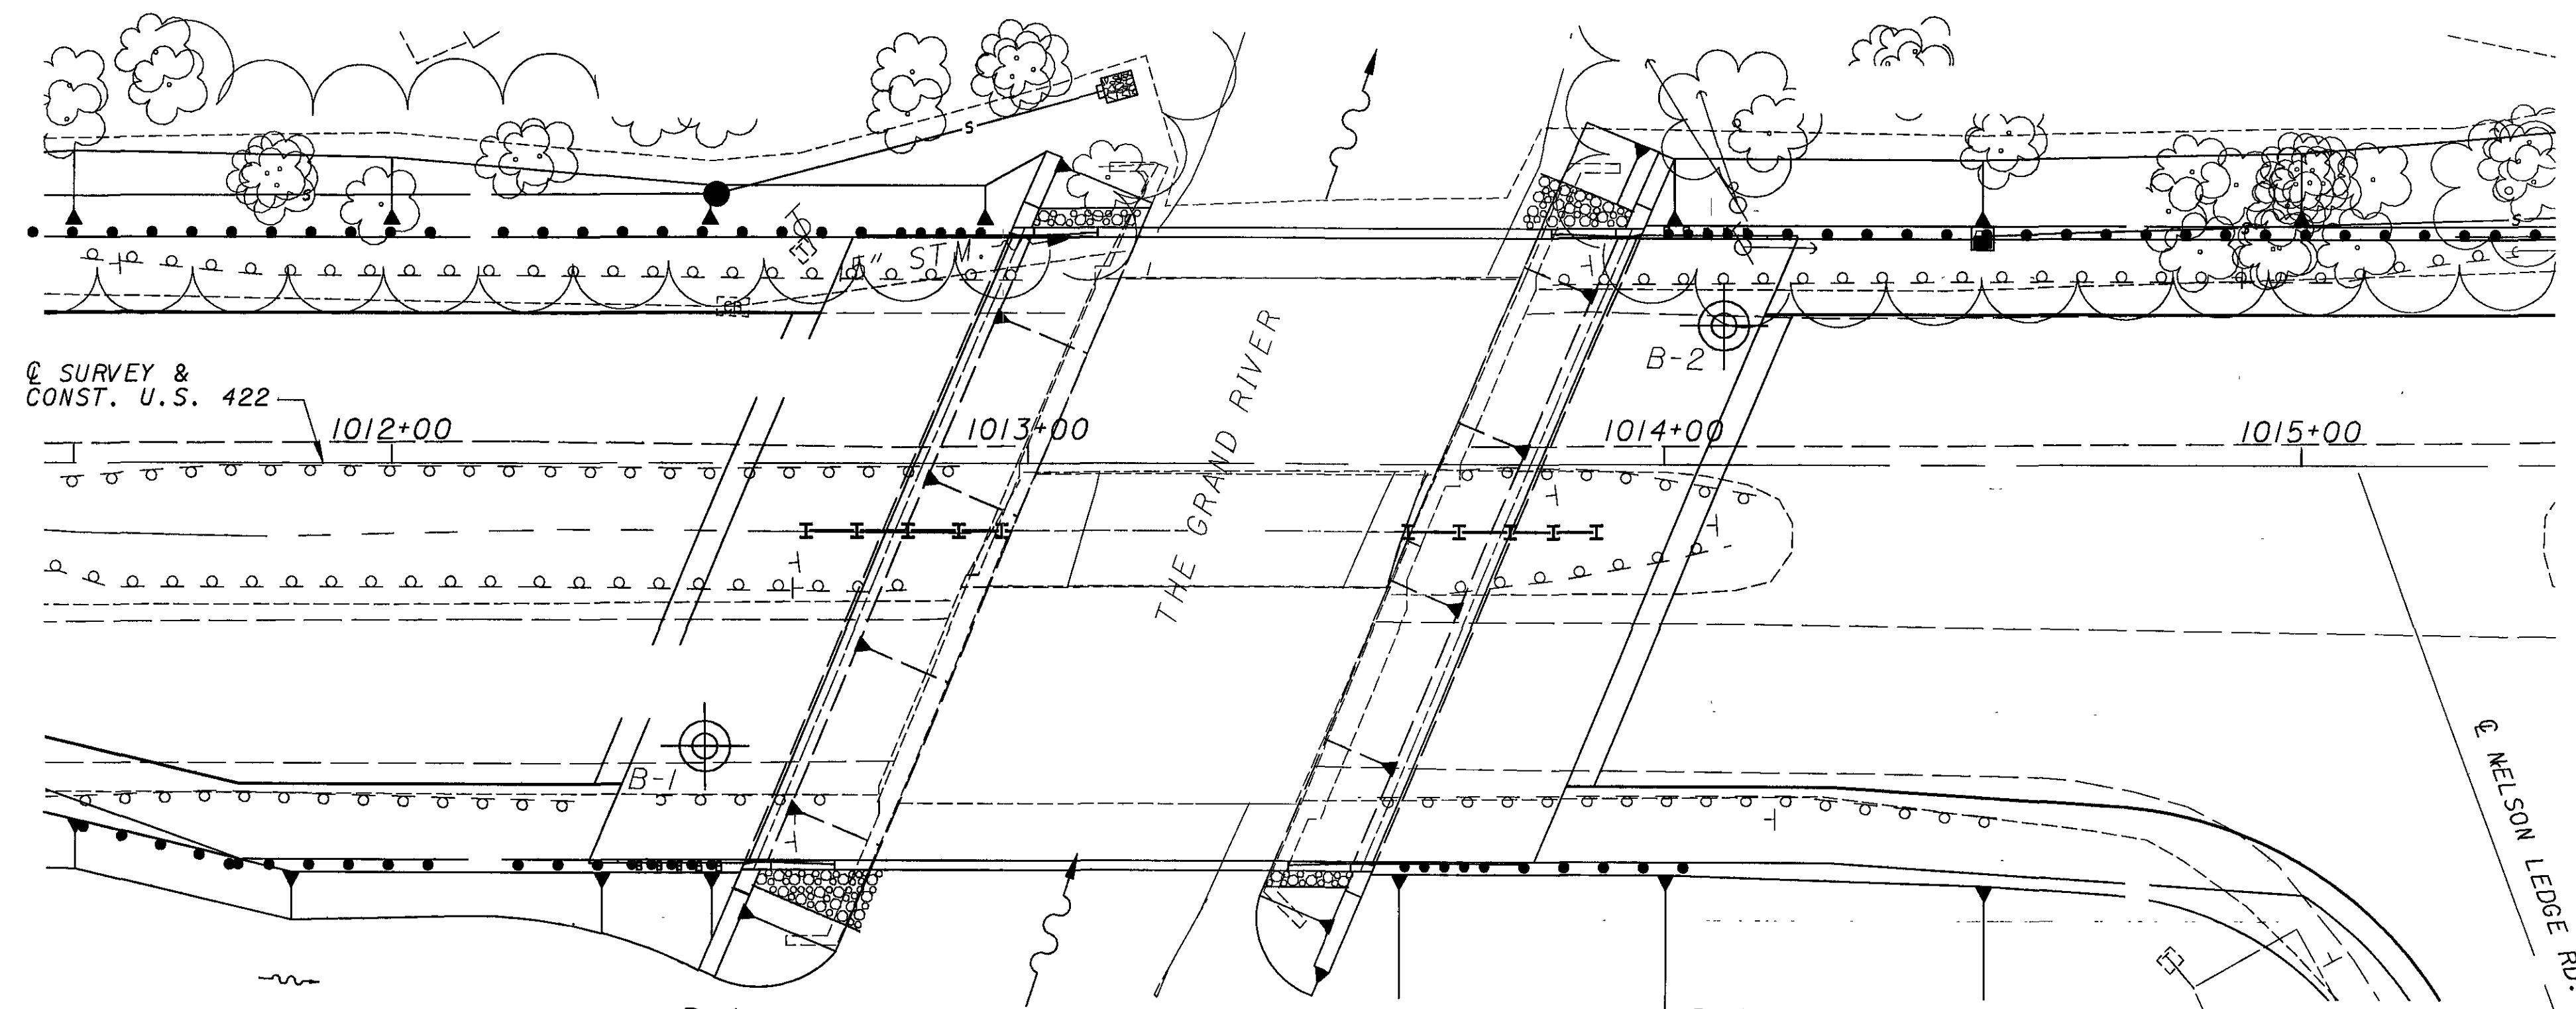





STRUCTURE FOUNDATION INVESTIGATION
BRIDGE NO. GEA-422-1952
U.S. 422 OVER GRAND RIVER





GEA\POR-422-18.31\0.00


2 / 5

15
22

DLZ
DRAWN BY
RJH
CHECKED
BEW
1000 ROUTE 422 - U.S. 422 SUPERIOR AVE - CLEVELAND, OH 44103

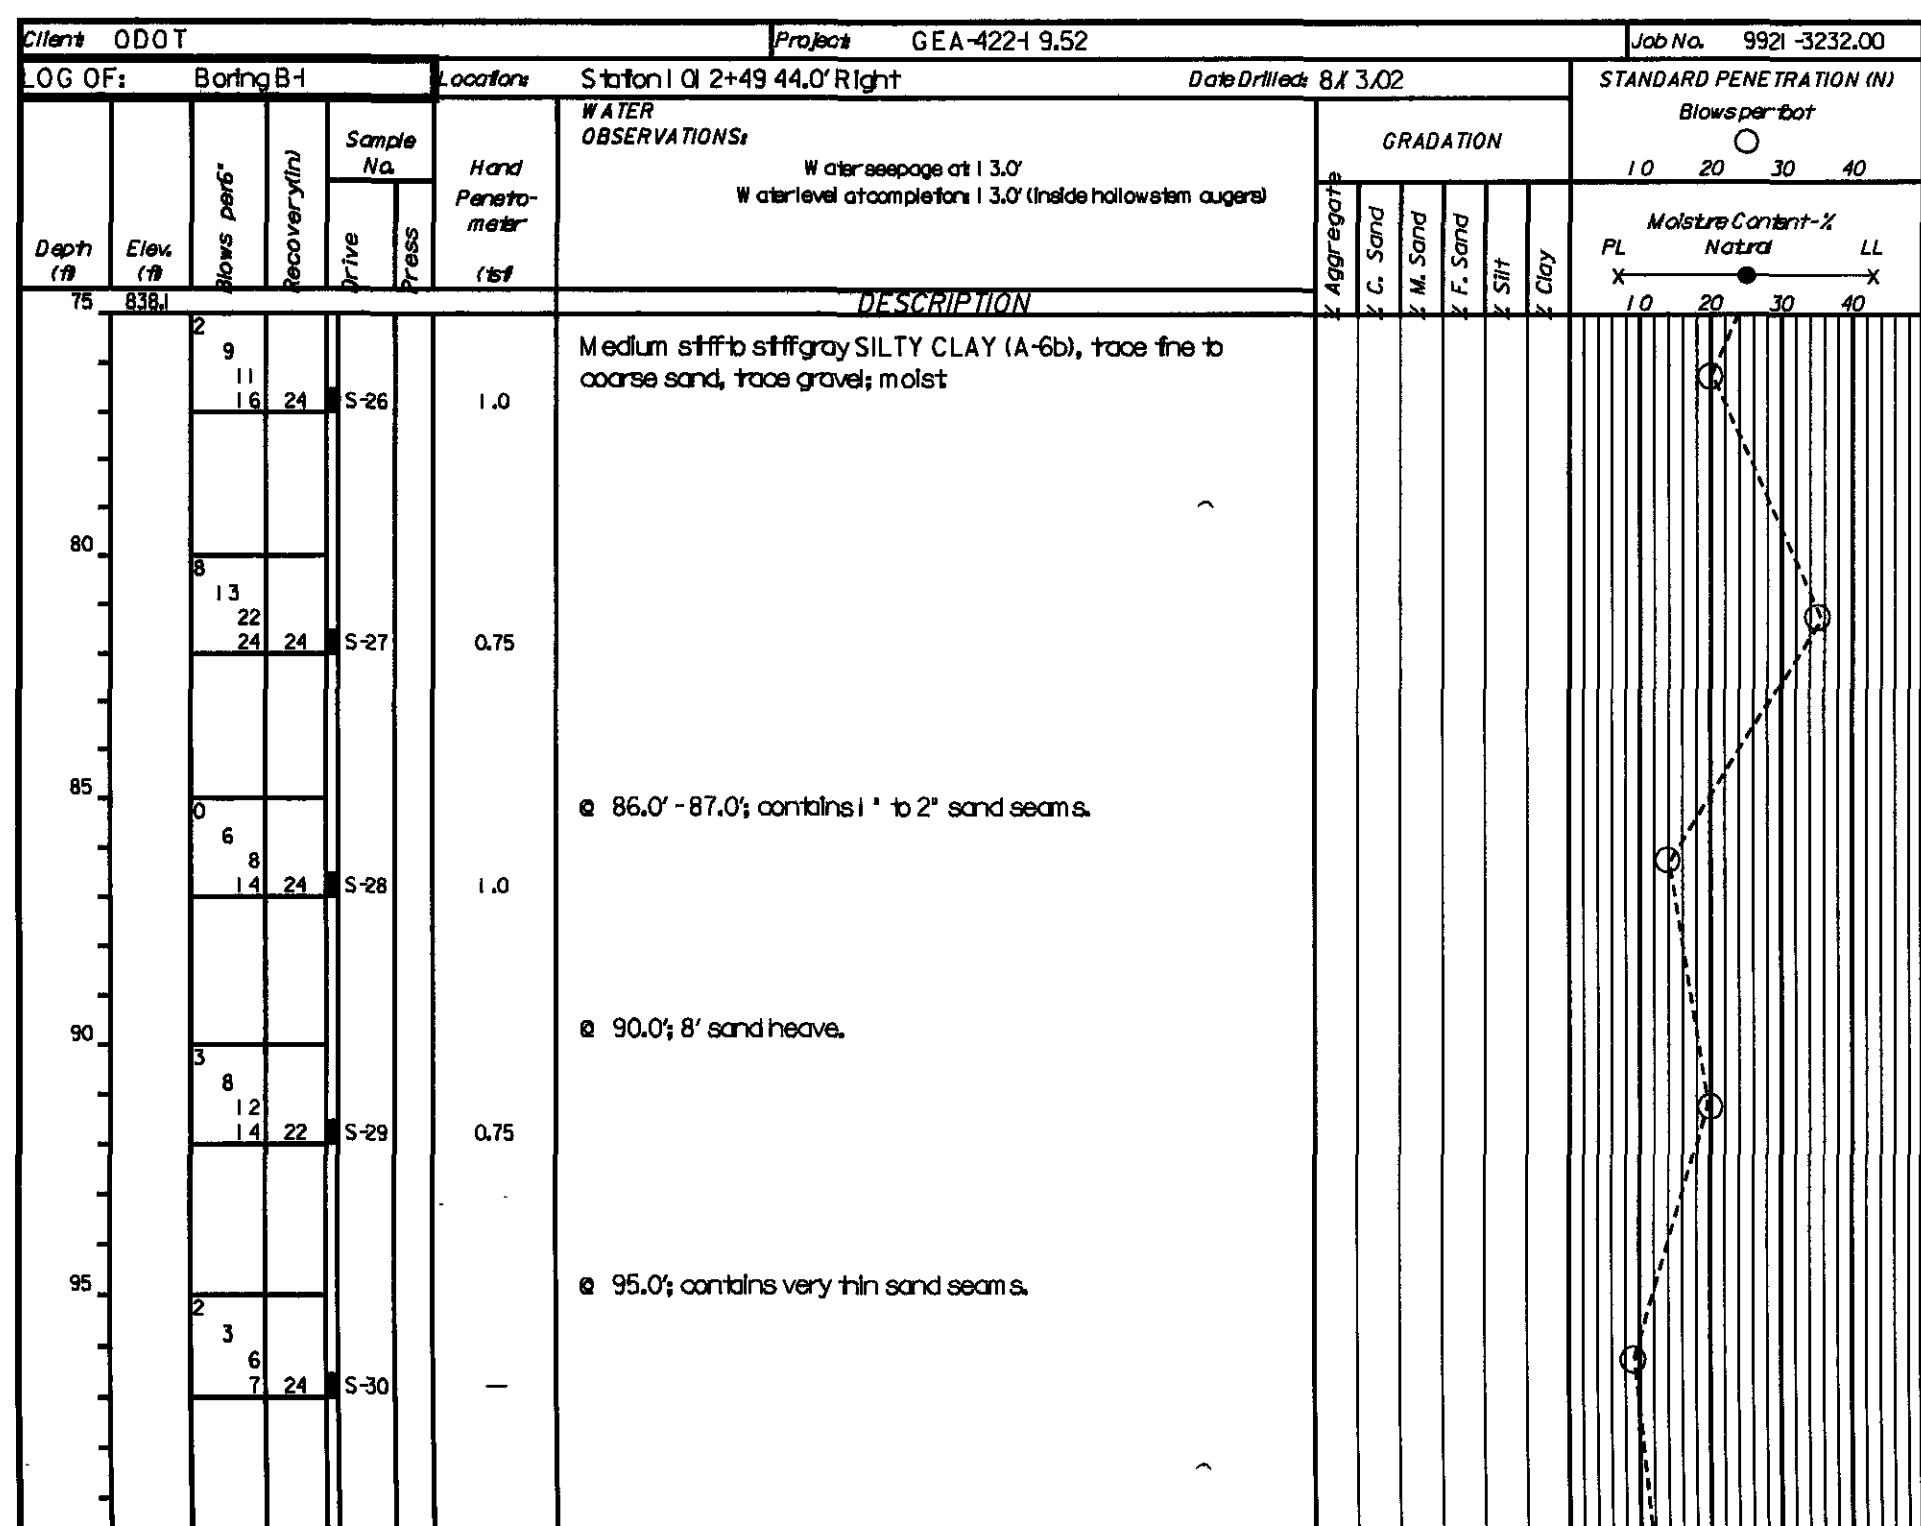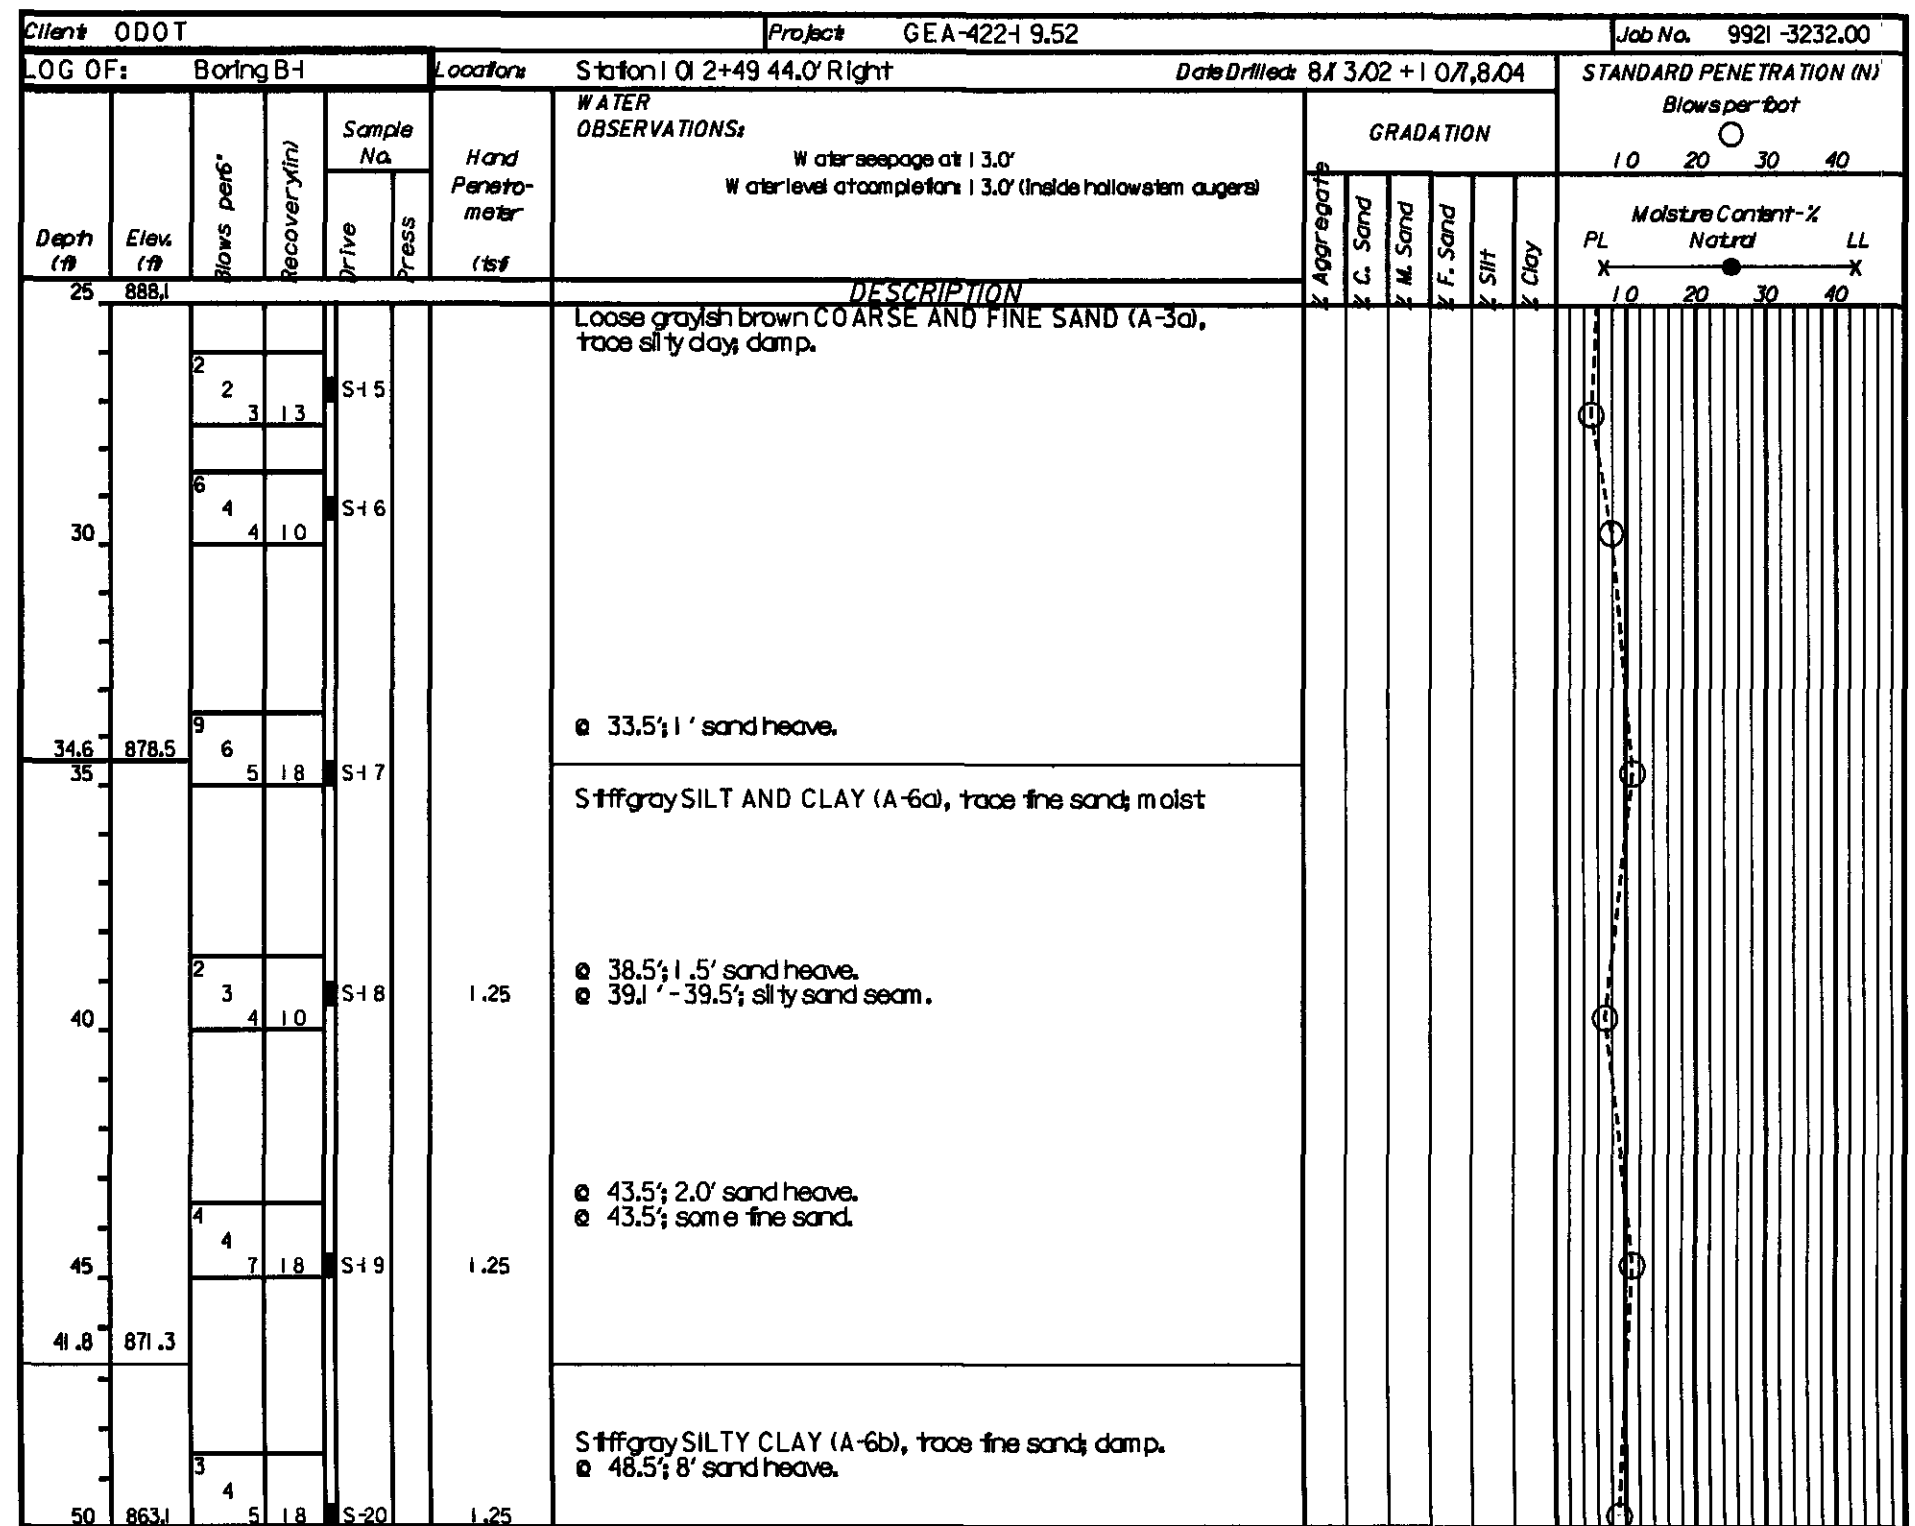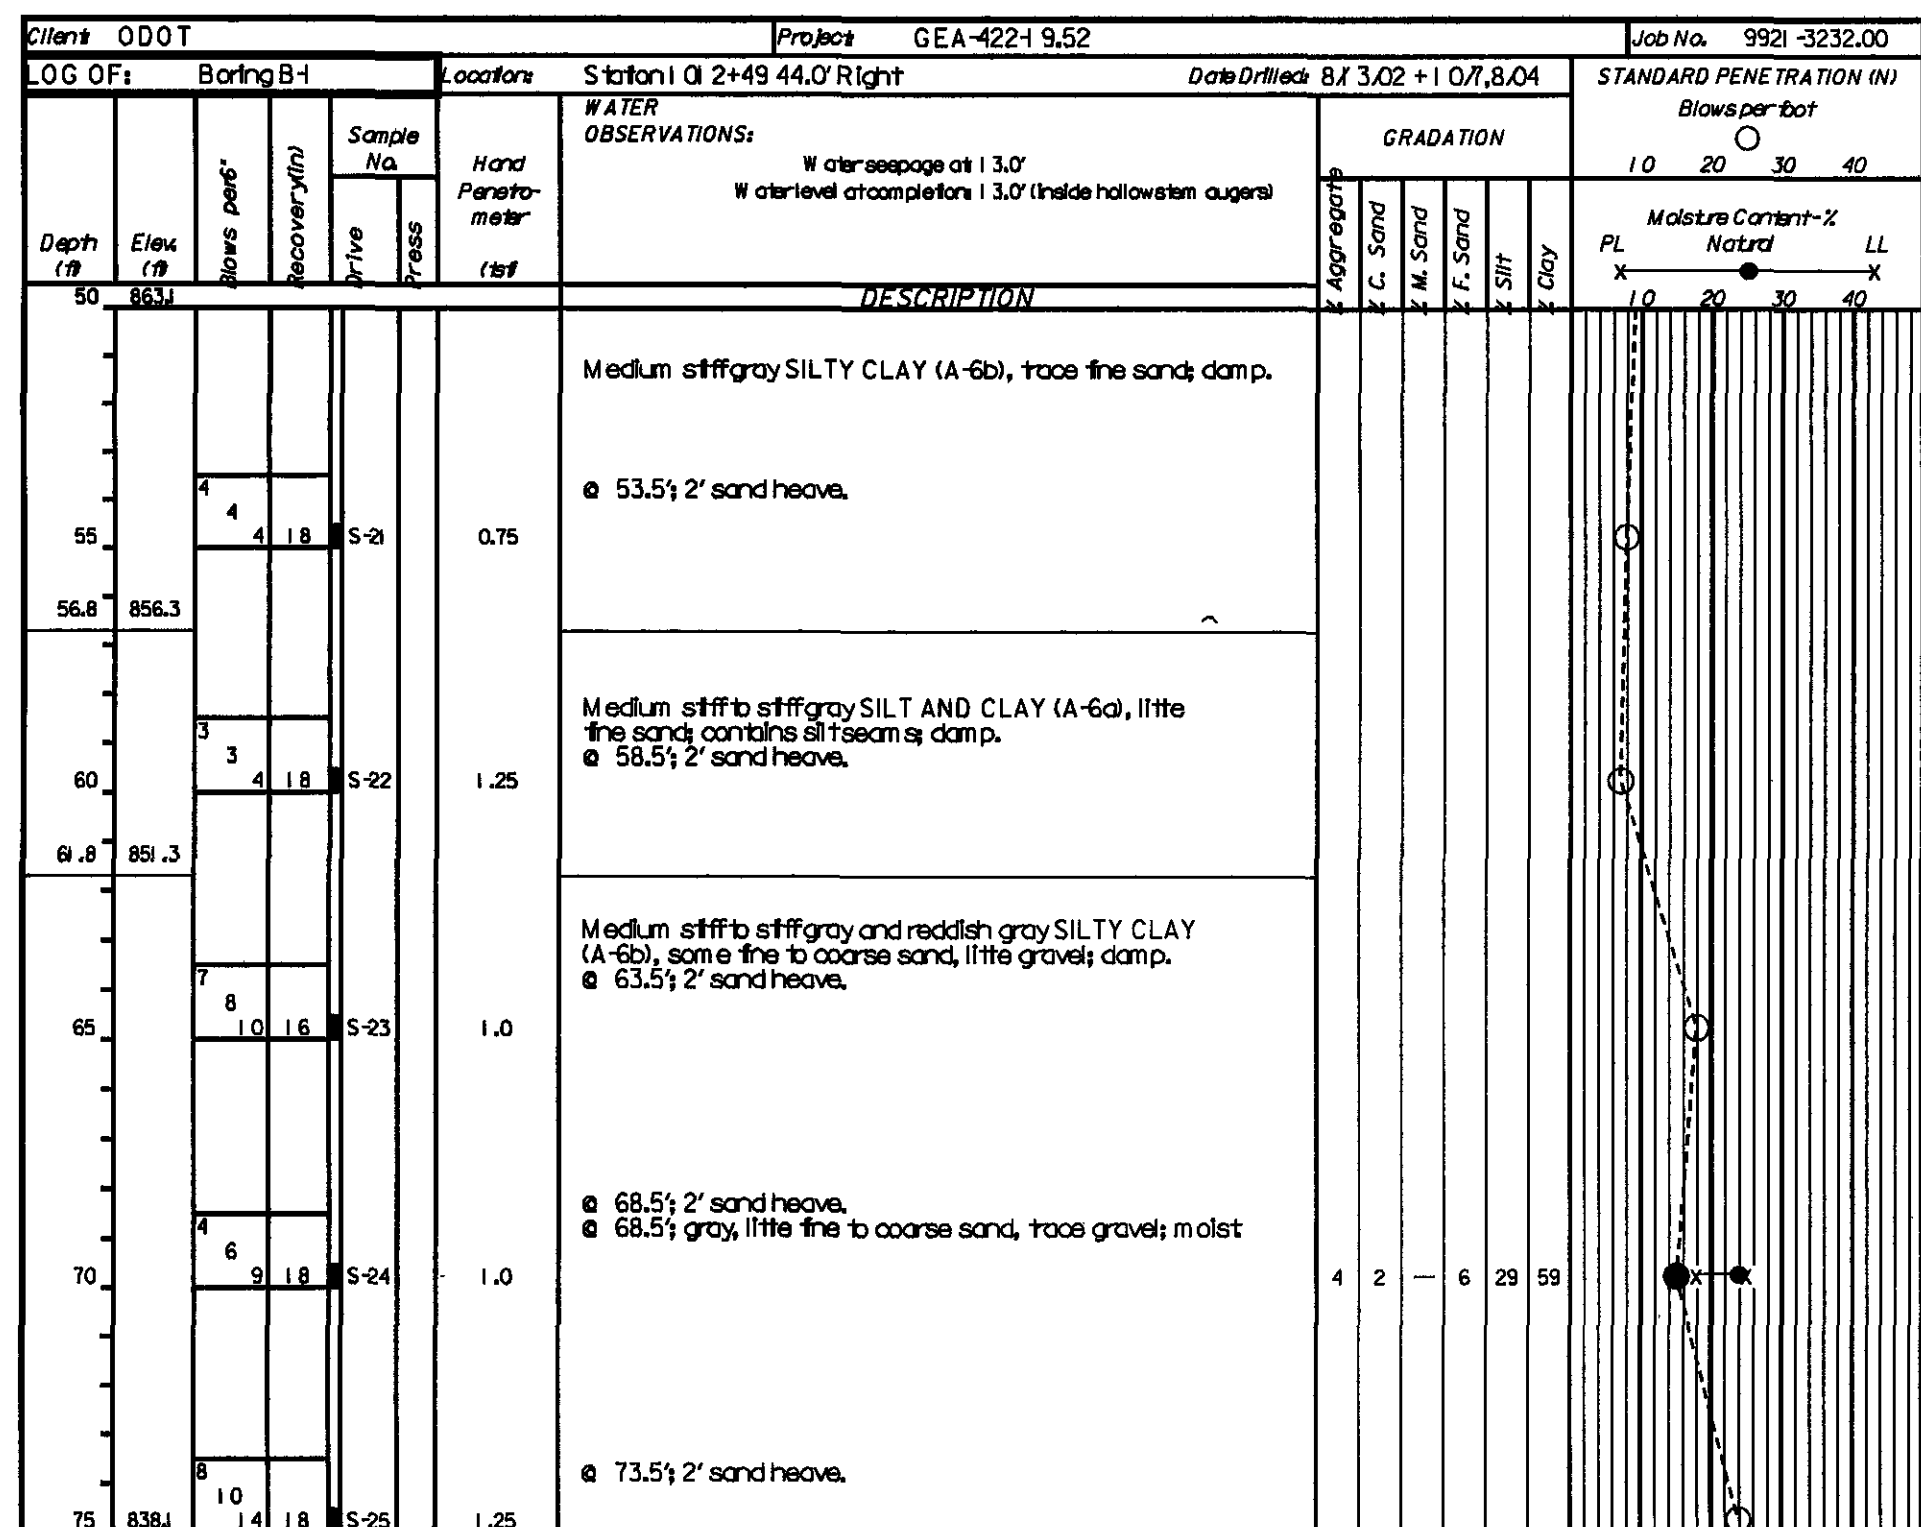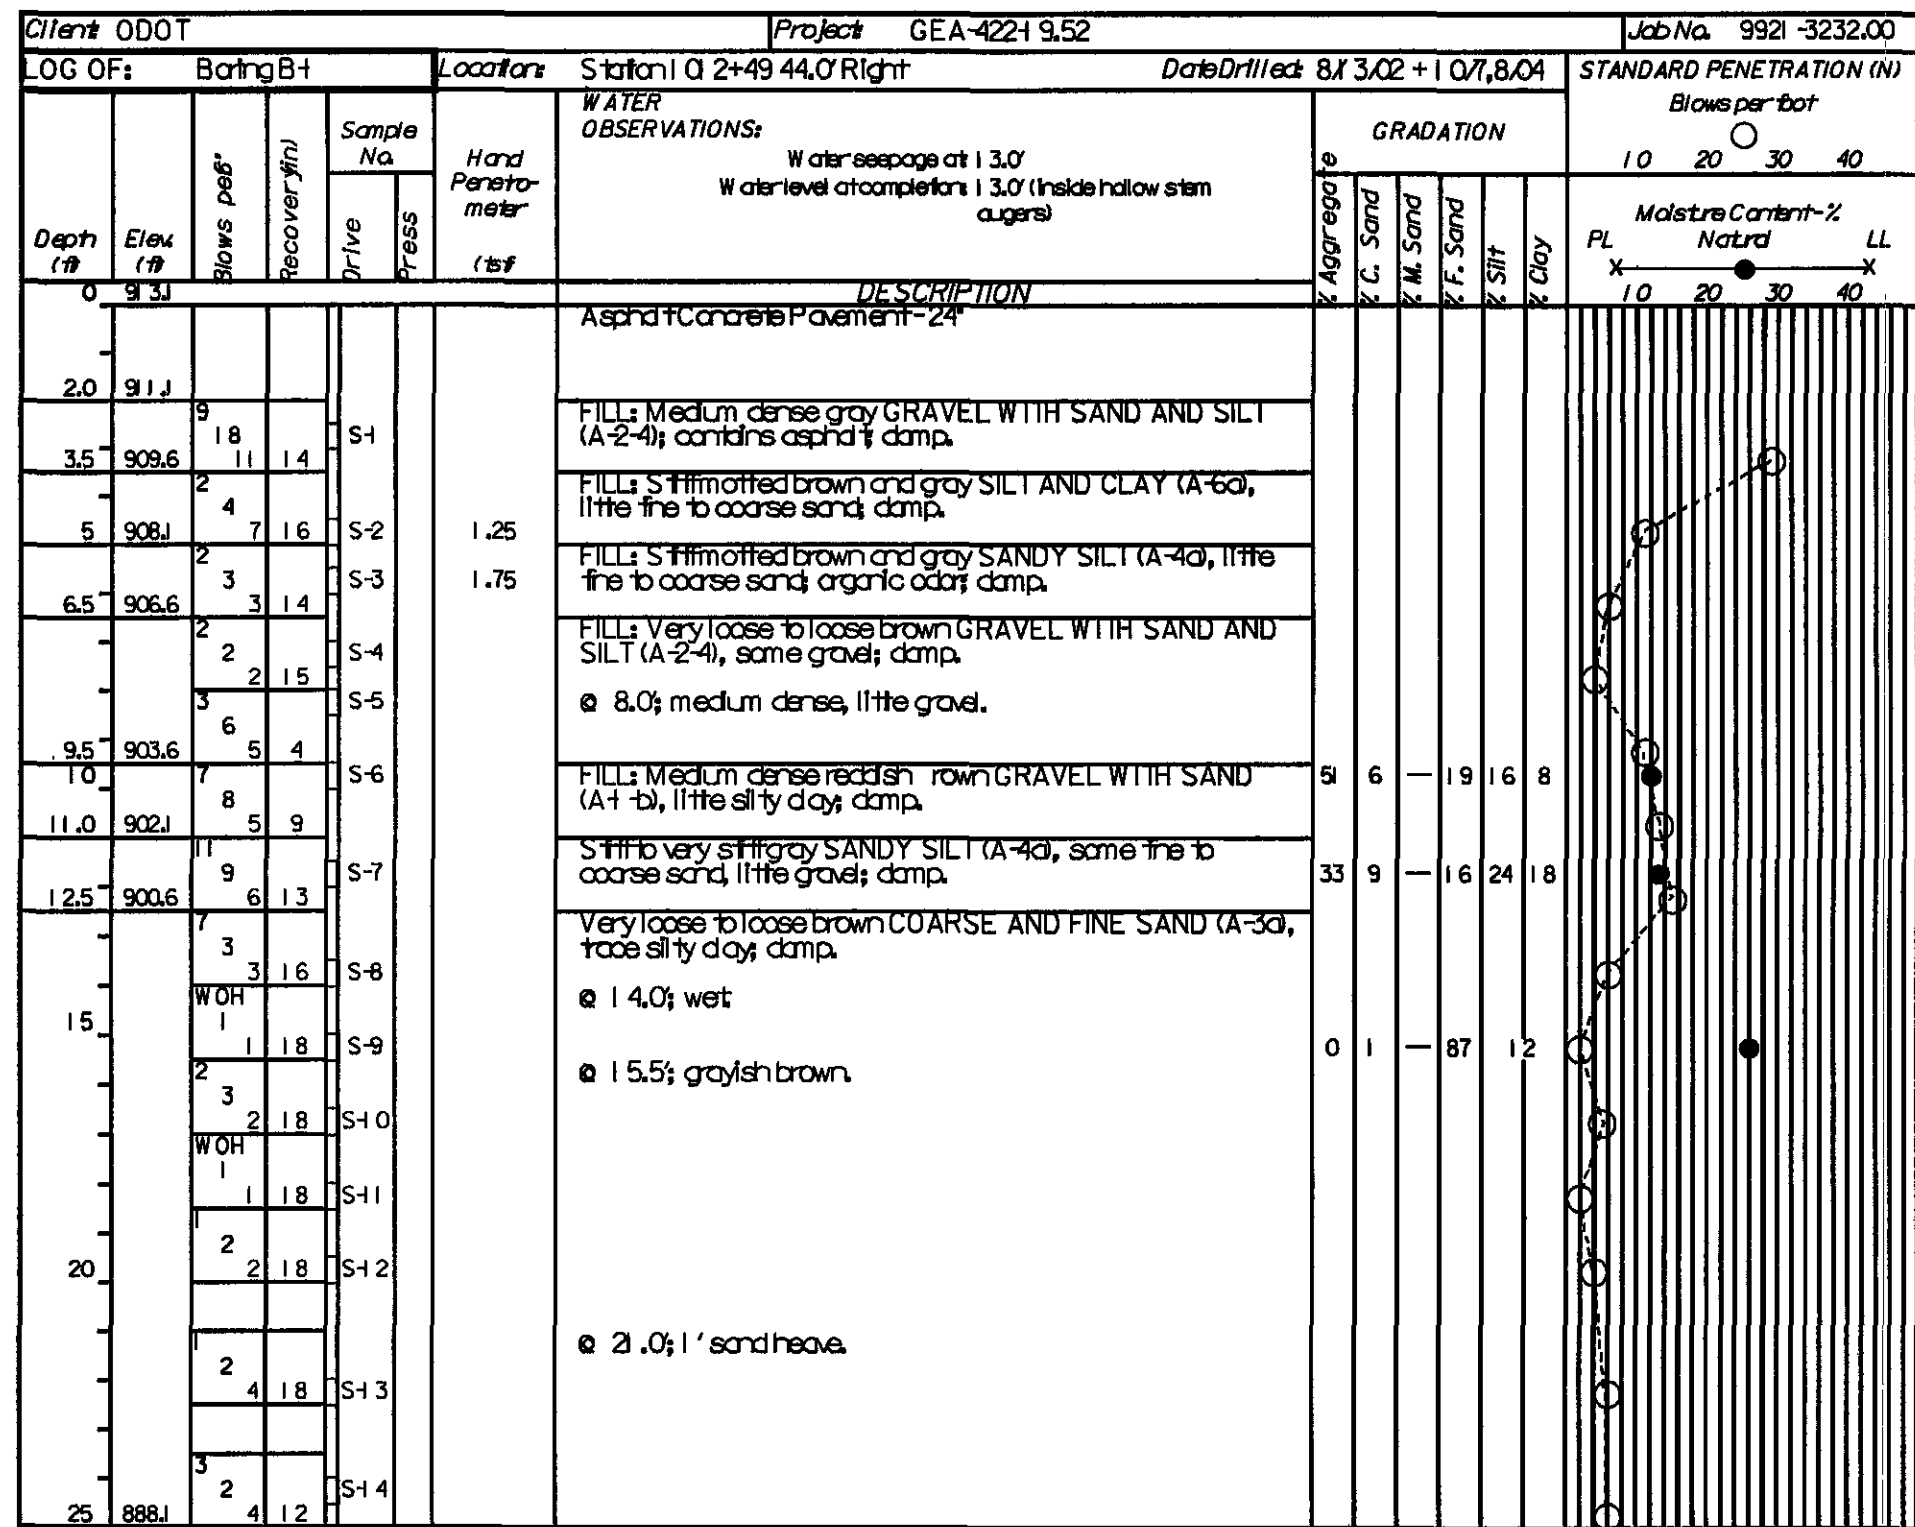

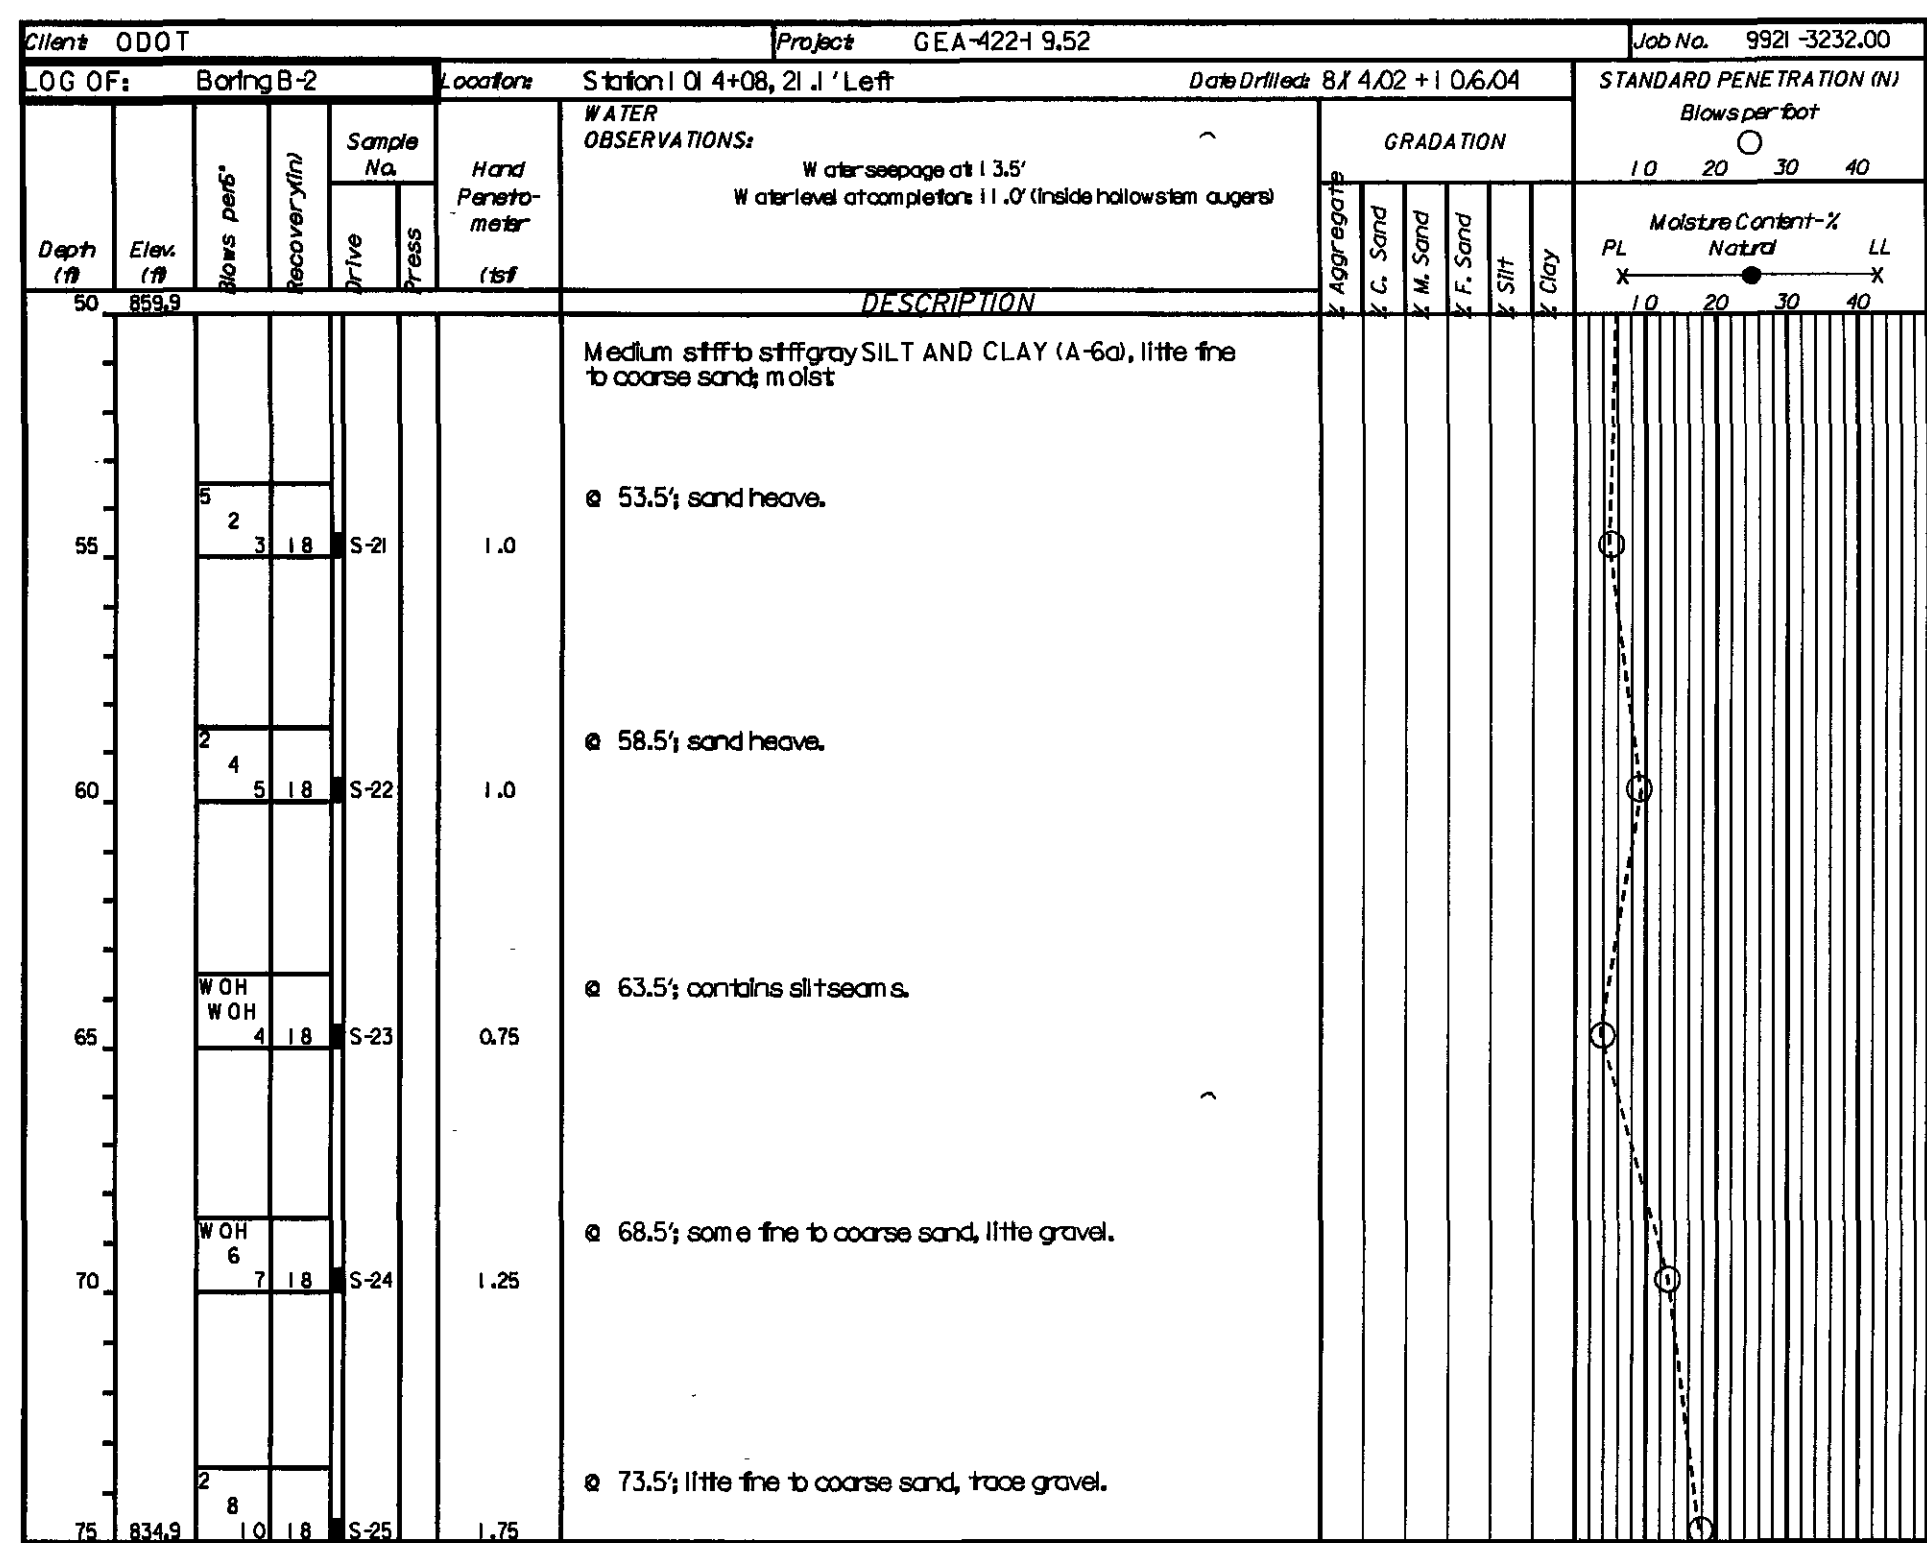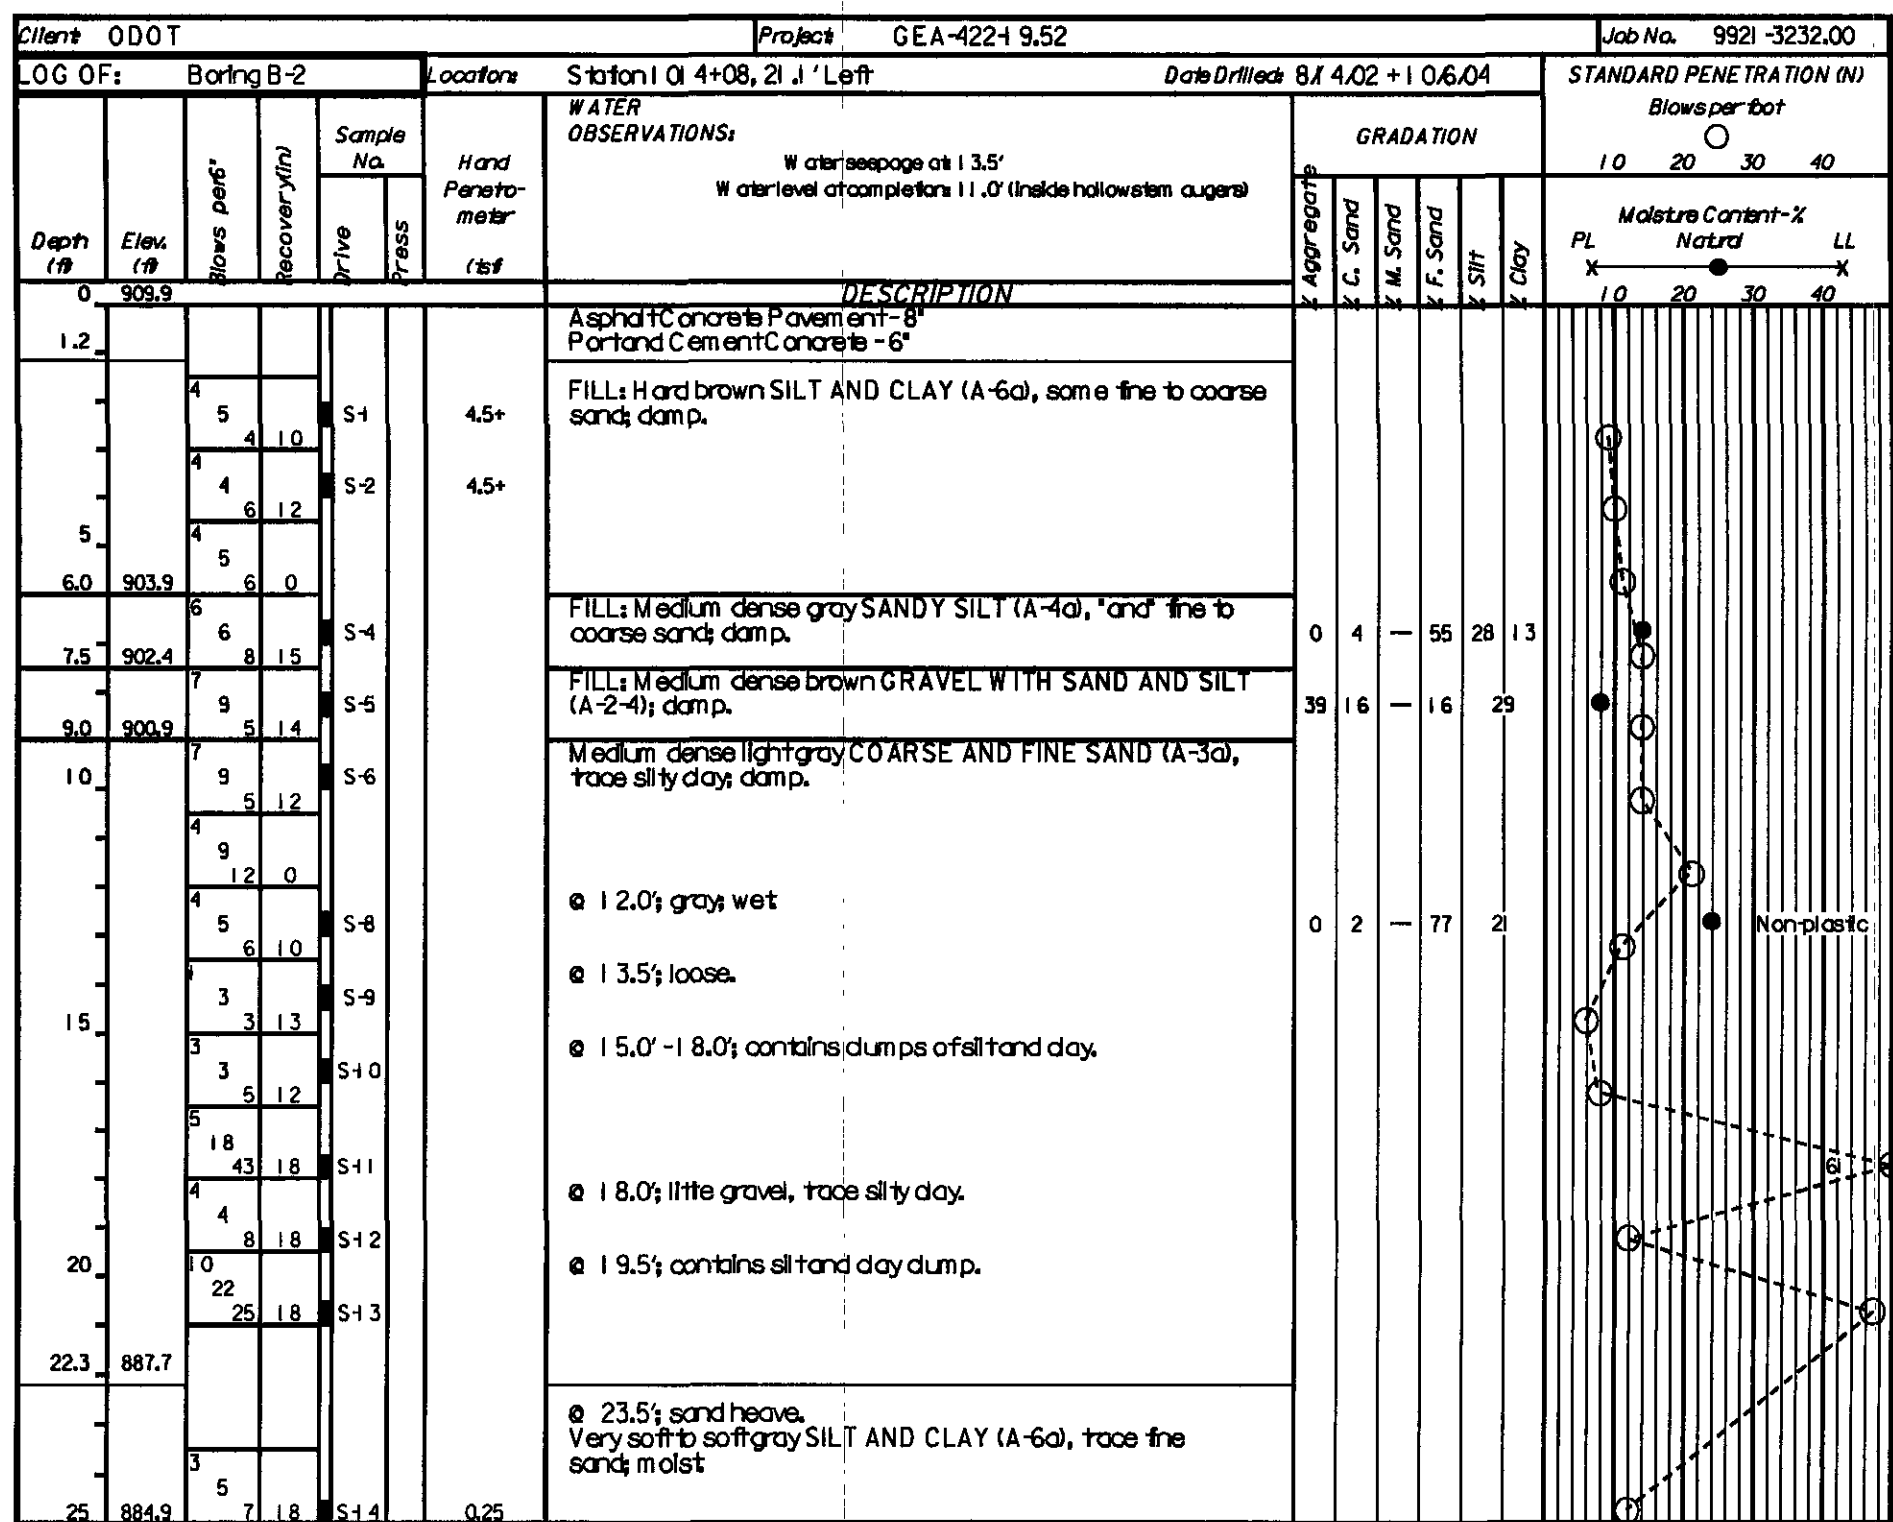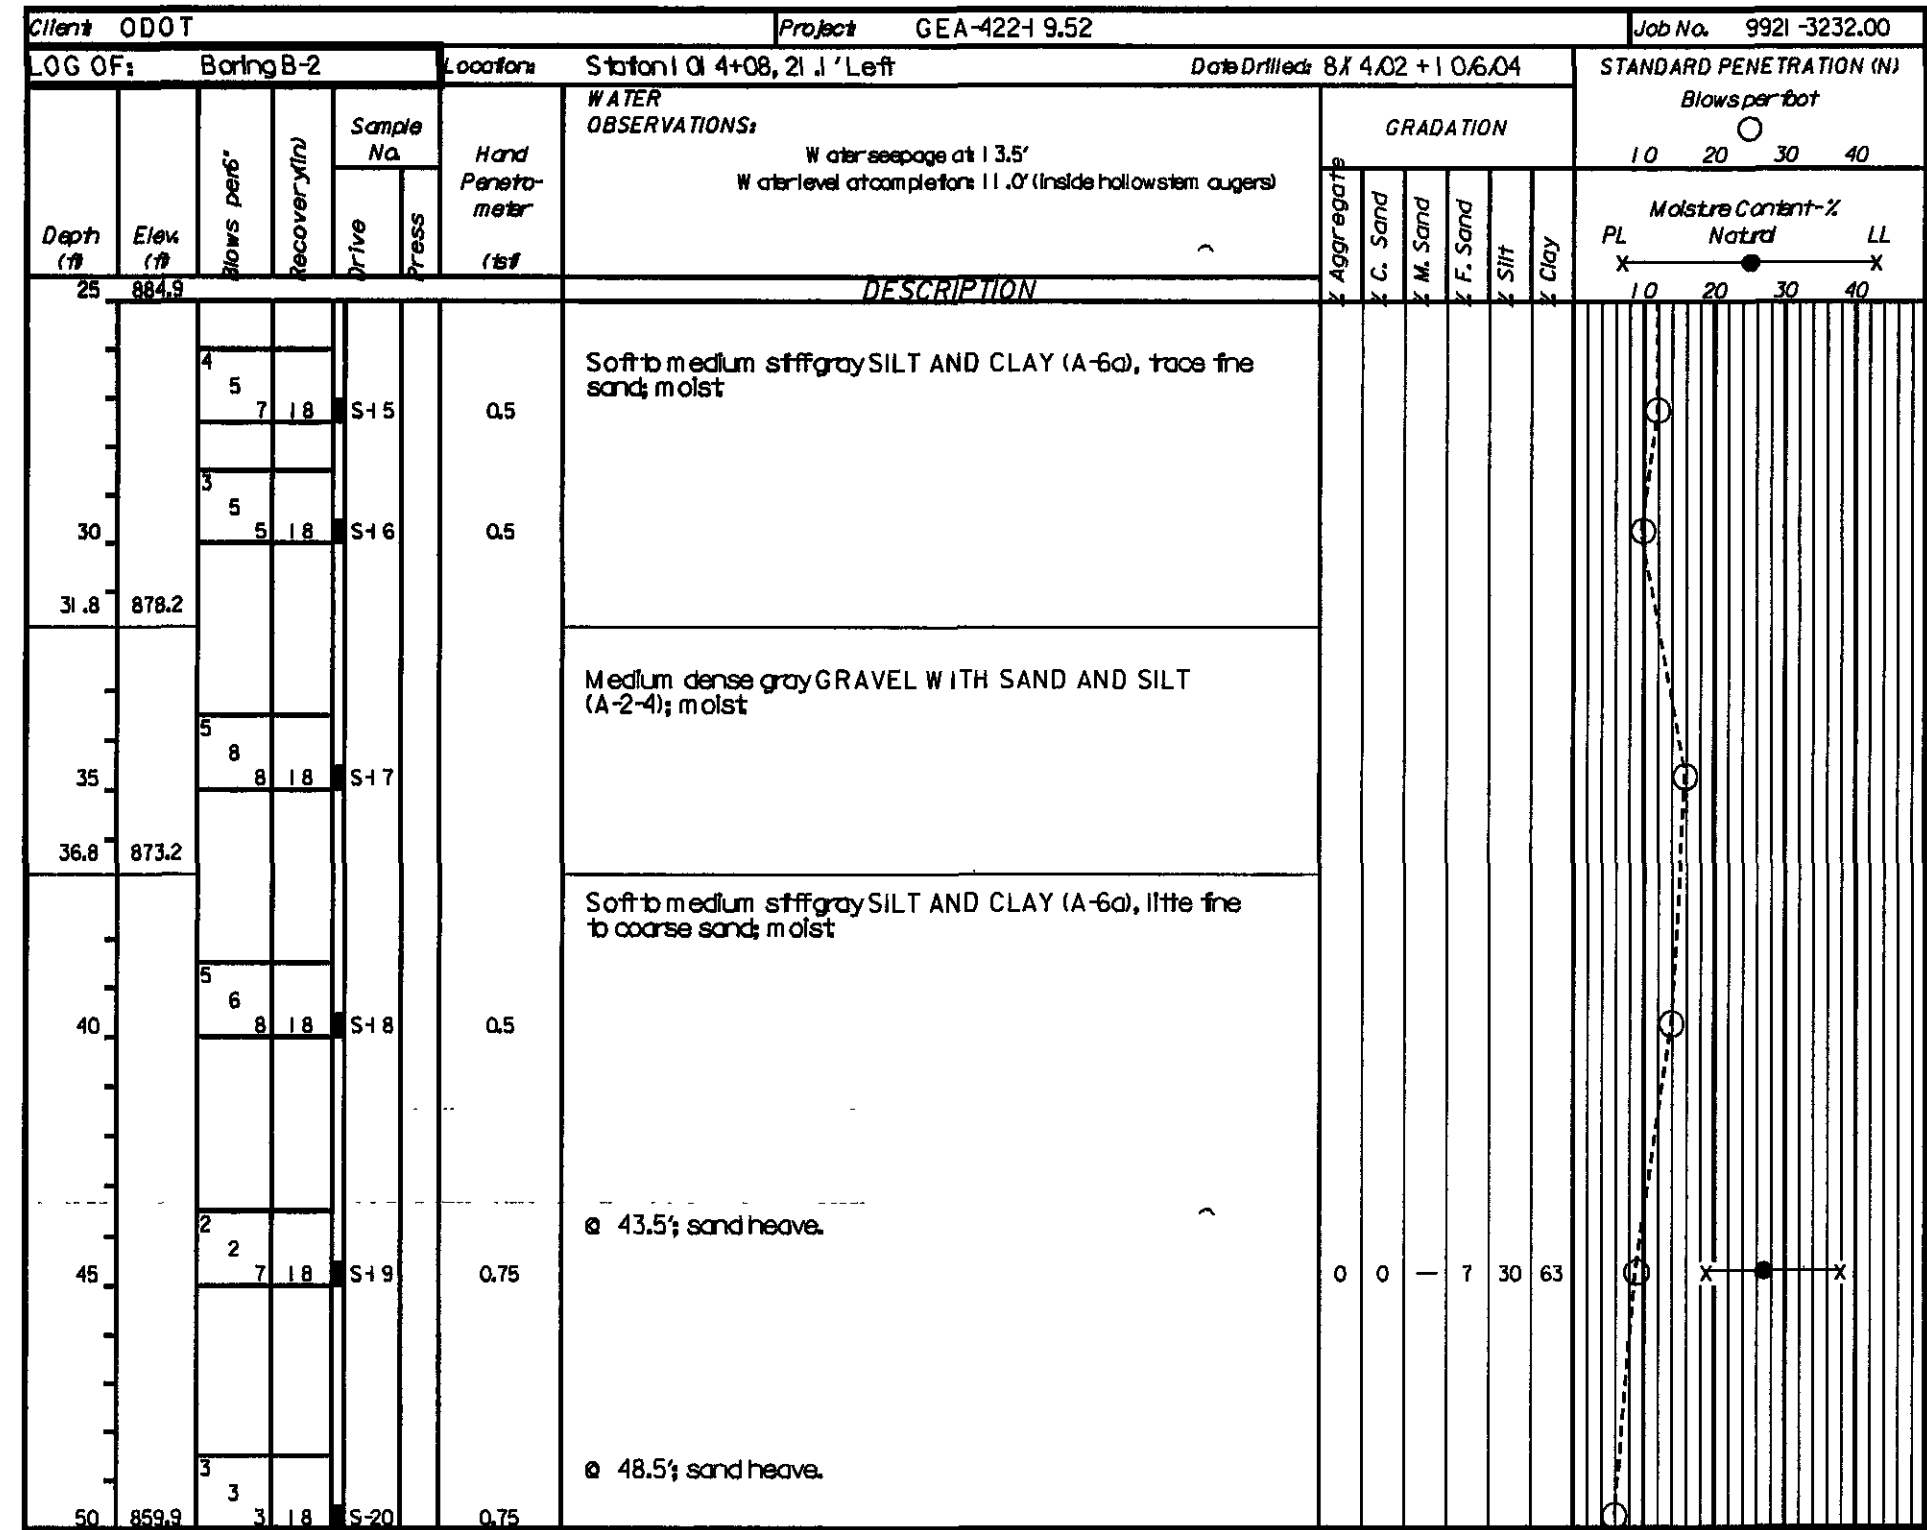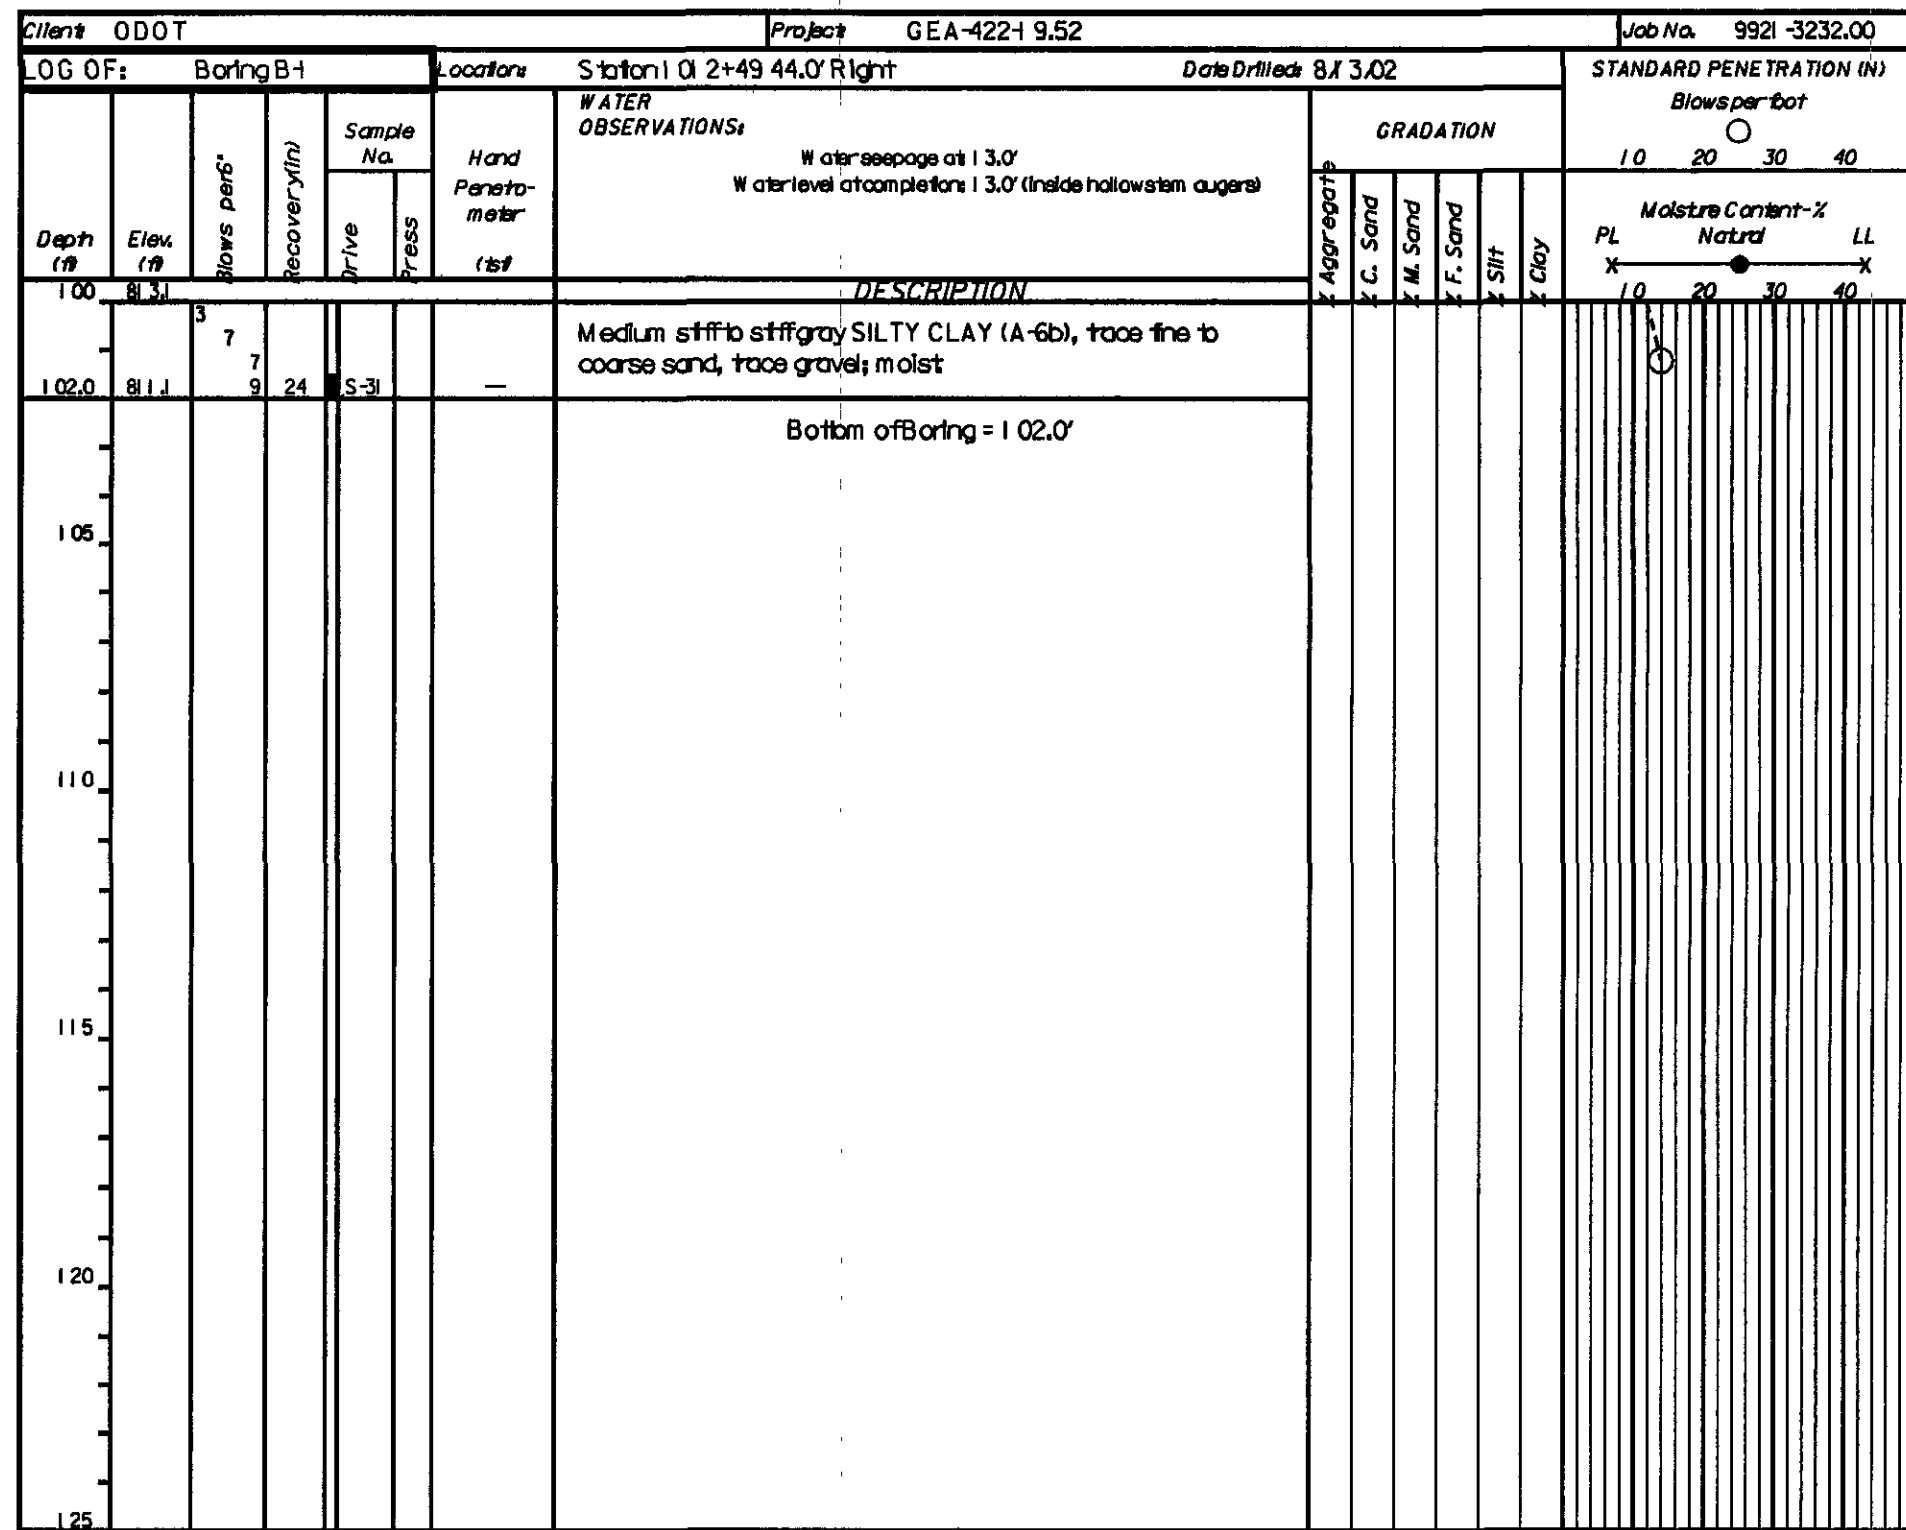


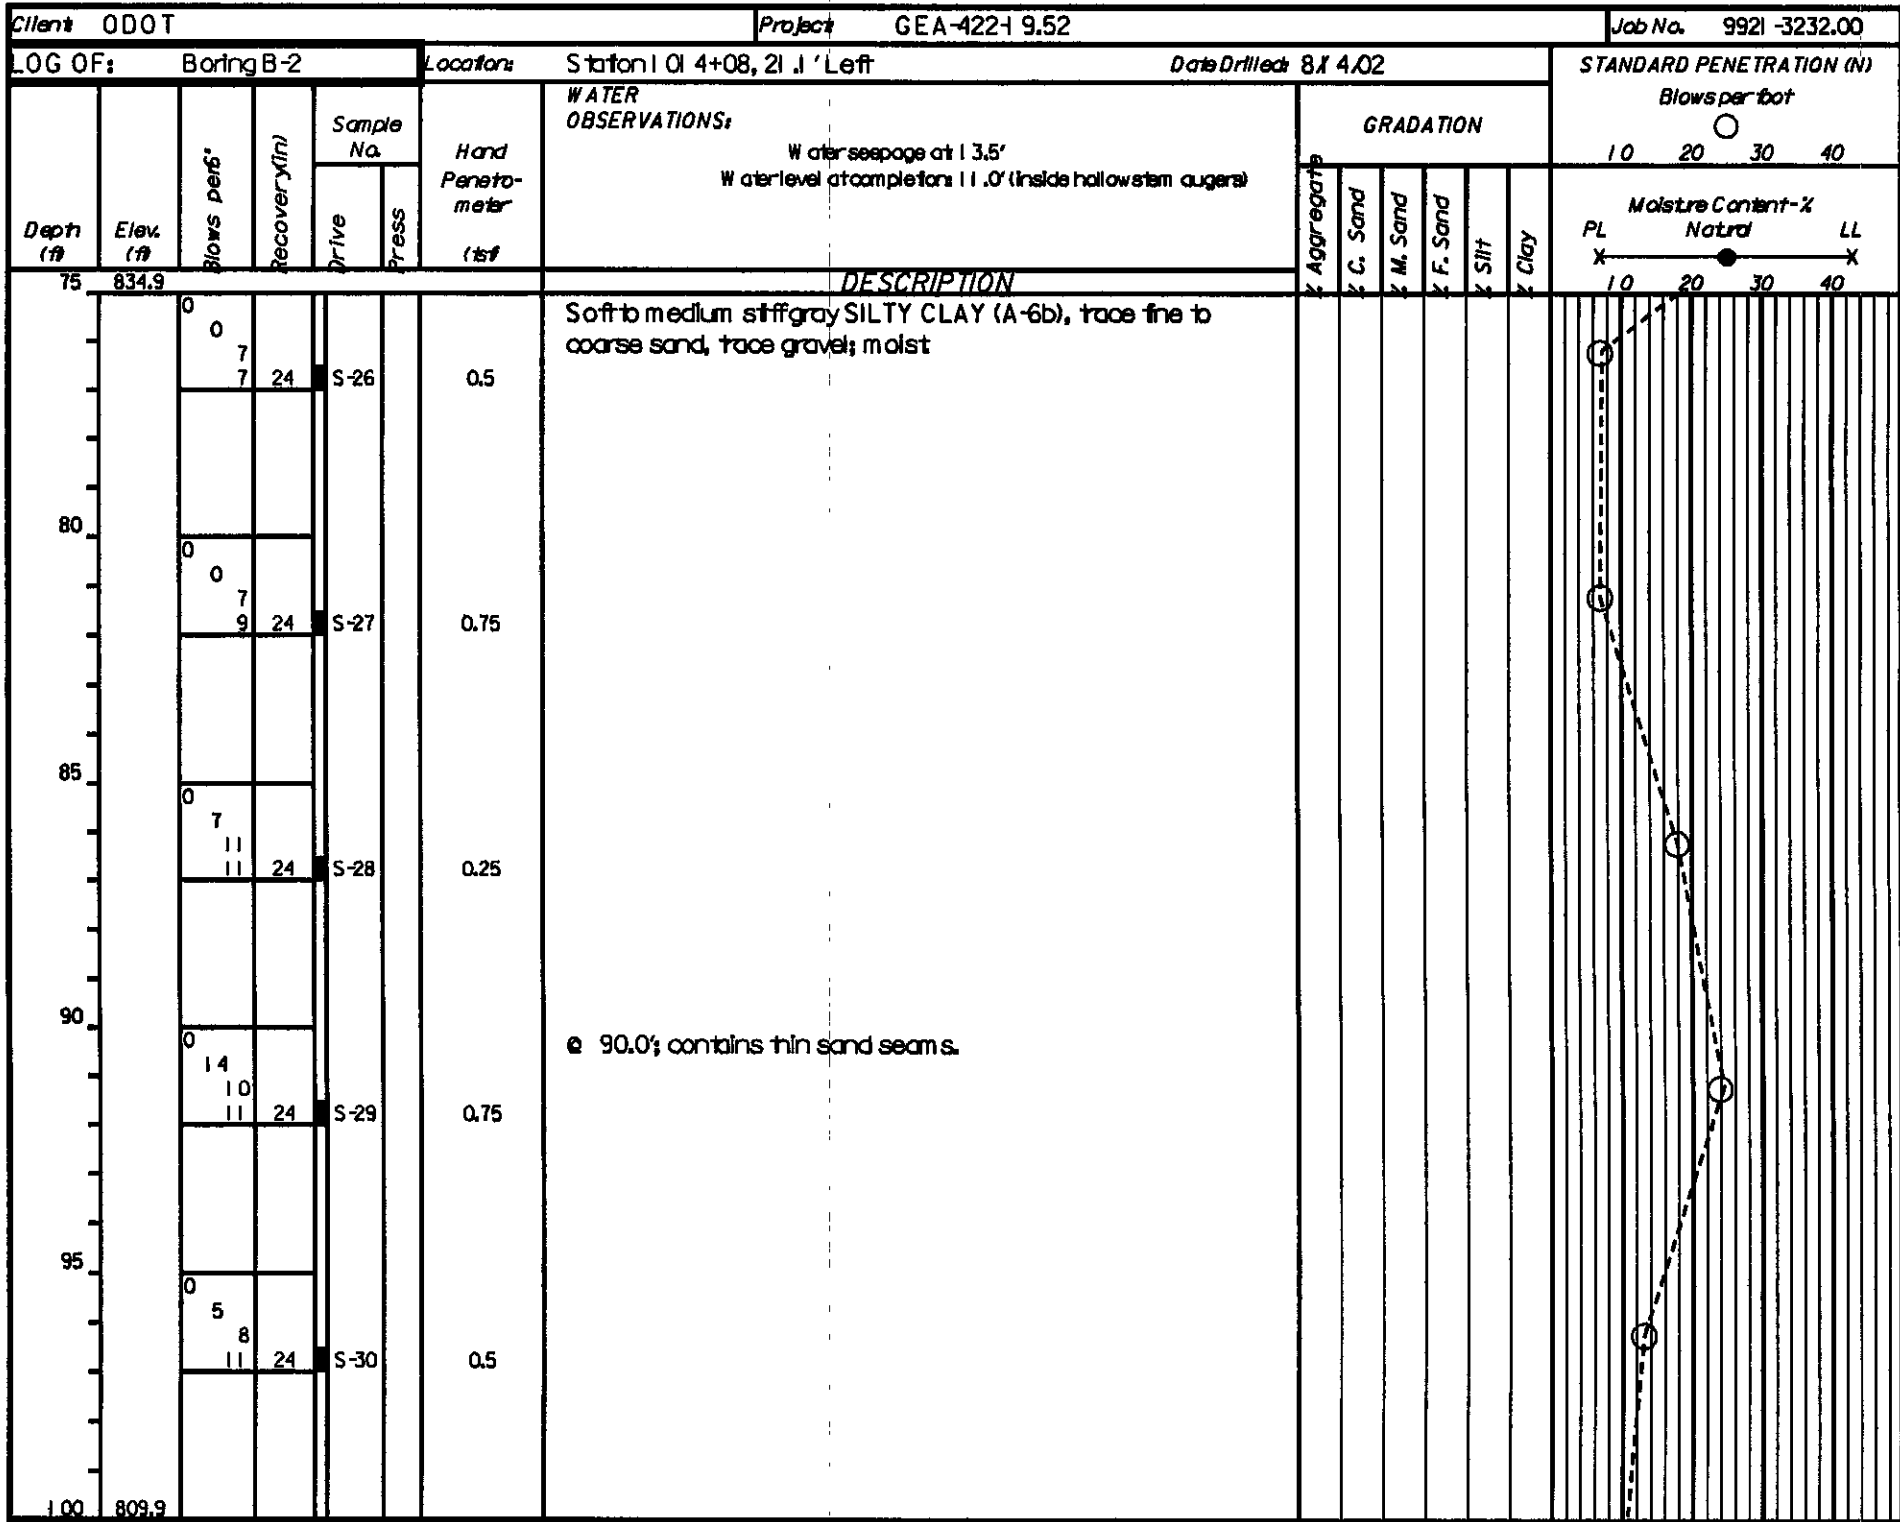

D ₁₅ VALUES	
TEST BORING B-1	TEST BORING B-2
SAMPLE NO. 6 = 0.0239mm	SAMPLE NO. 4 = 0.0083mm
SAMPLE NO. 7 = <0.005mm	SAMPLE NO. 5 = <0.005mm
SAMPLE NO. 9 = 0.107mm	SAMPLE NO. 8 = <0.005mm

D ₅₀ VALUES	
TEST BORING B-1	TEST BORING B-2
SAMPLE NO. 6 = 2.54mm	SAMPLE NO. 4 = 0.107mm
SAMPLE NO. 7 = 0.162mm	SAMPLE NO. 5 = 0.6mm
SAMPLE NO. 9 = 0.225mm	SAMPLE NO. 8 = 0.203mm

D ₈₅ VALUES	
TEST BORING B-1	TEST BORING B-2
SAMPLE NO. 6 = 20.7mm	SAMPLE NO. 4 = 0.313mm
SAMPLE NO. 7 = 7.83mm	SAMPLE NO. 5 = 15.3mm
SAMPLE NO. 9 = 0.338mm	SAMPLE NO. 8 = 0.319mm

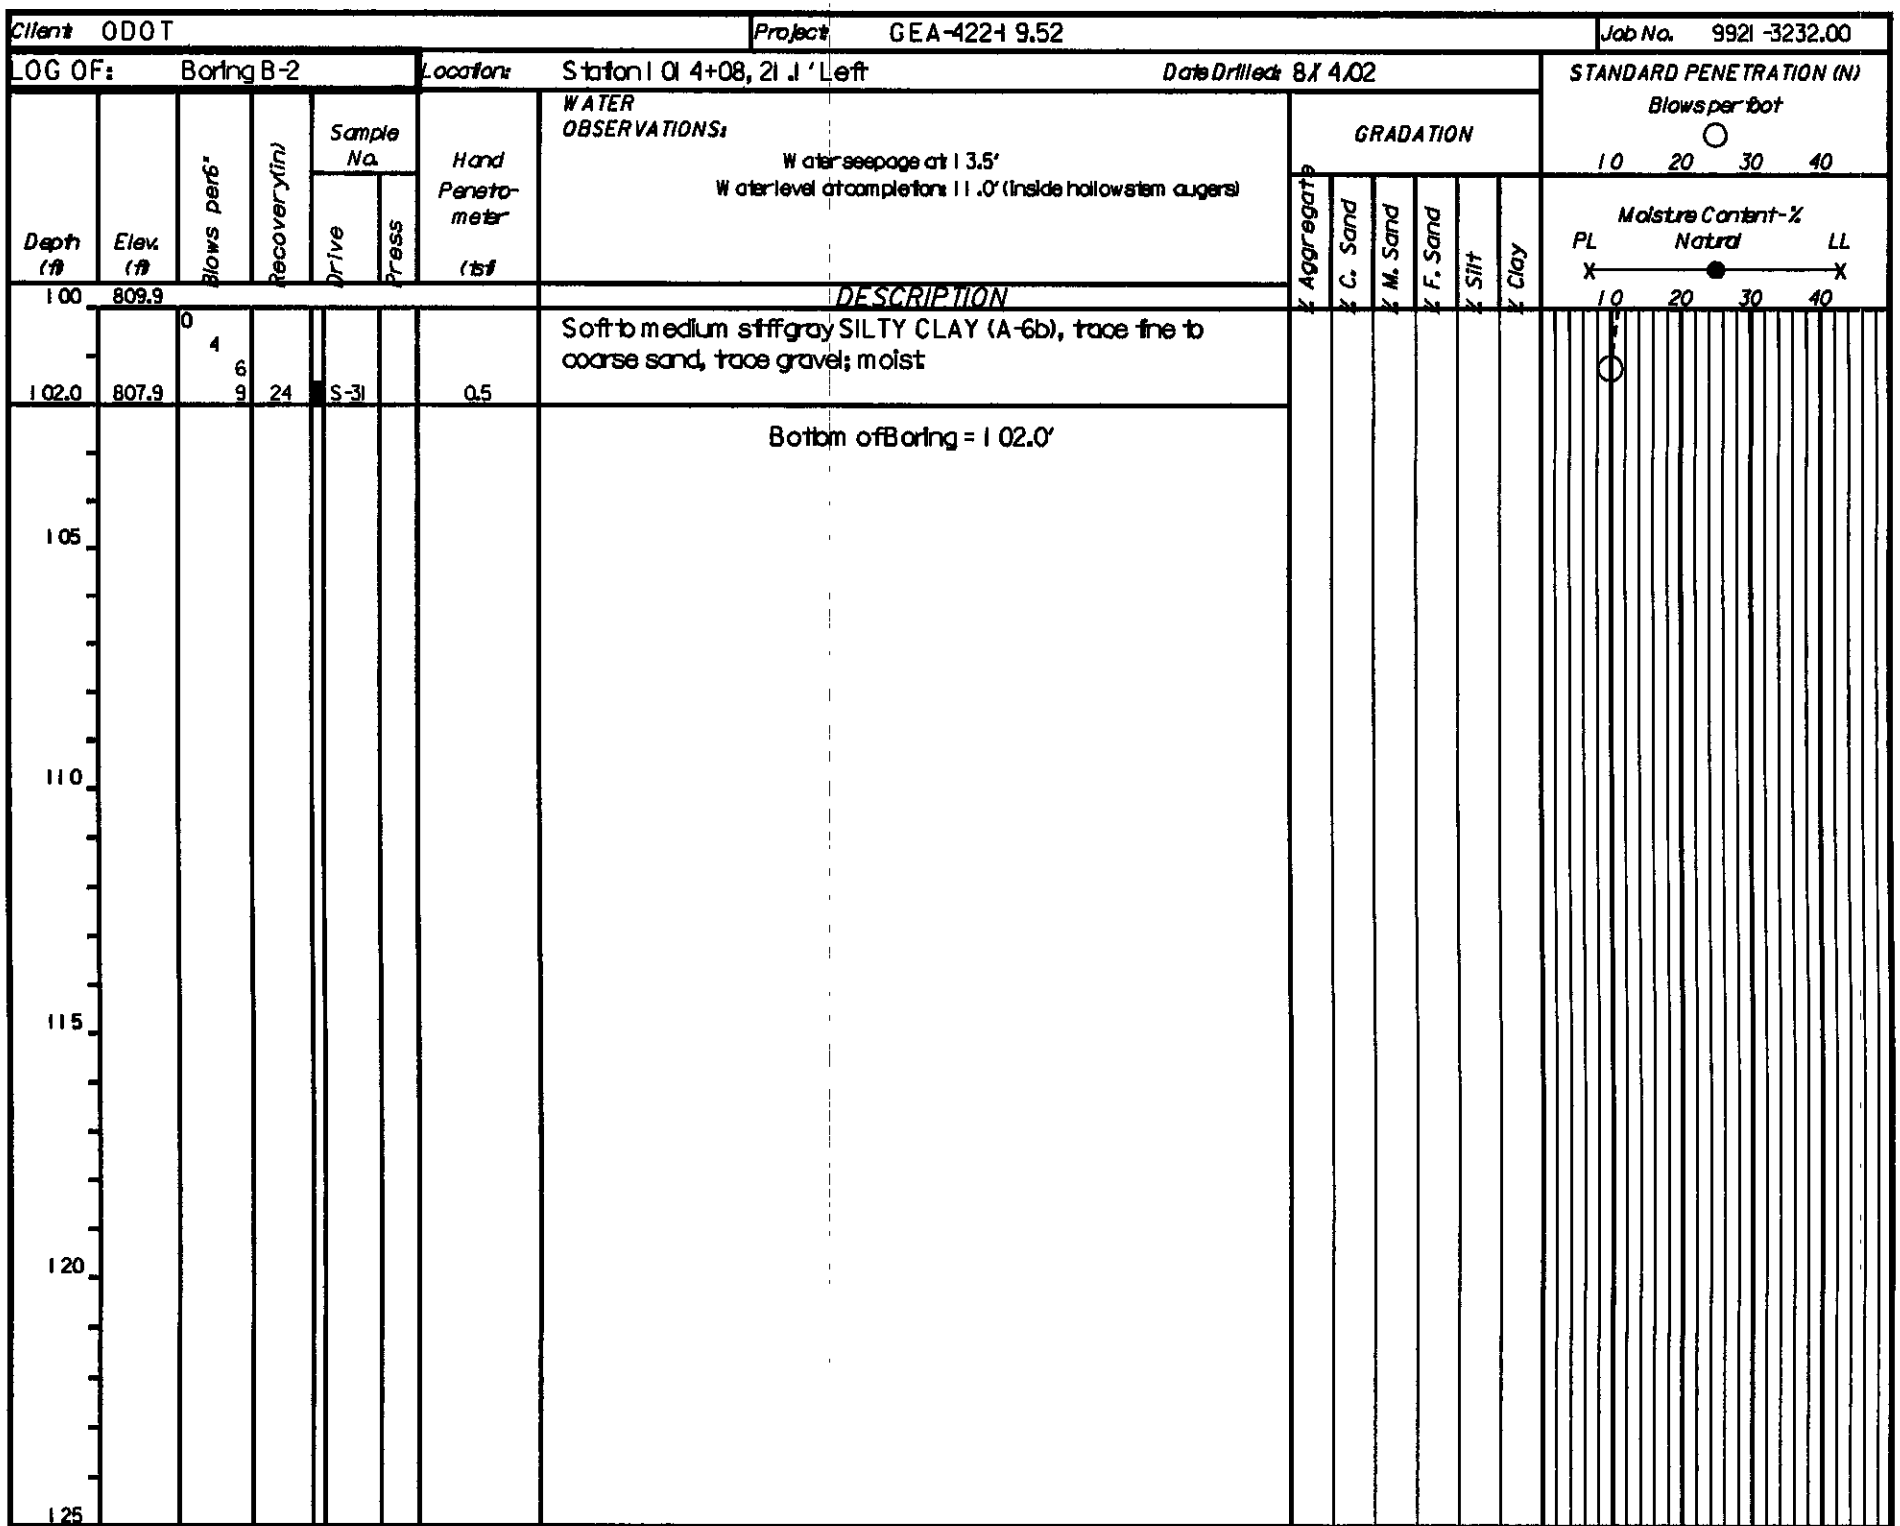

GEOLOGY OF THE SITE

GENERALIZED GEOLOGIC REFERENCES REPORT THAT THE SITE WAS GLACIATED BY THE WISCONSINAN GLACIER. THE OVERBURDEN IS RELATIVELY THICK, BUT VARIABLE, REPORTEDLY RANGING FROM 20 TO MORE THAN 100 FEET IN OLD BURIED VALLEYS. THE BEDROCK IN THE AREA CONSISTS OF PENNSYLVANIAN AGE SANDSTONE, SHALE AND CONGLOMERATE ON THE HIGHLANDS AND OLDER, DEVONIAN-MISSISSIPIAN SHALES AND SANDSTONES IN THE BURIED VALLEYS.

EXPLORATION

THE EXPLORATION CONSISTED OF DRILLING TWO BORINGS. THE BORINGS WERE DRILLED ON AUGUST 14 AND 15, 2002 USING A TRUCK-MOUNTED ROTARY DRILL RIG. THE BORINGS WERE ADVANCED TO A DEPTH OF 75.0 FEET EACH.

INVESTIGATIONAL FINDINGS AND OBSERVATIONS

1. SOILS

BORING B-4 ENCOUNTERED 4 INCHES OF ASPHALT OVERLYING 7 INCHES OF PORTLAND CEMENT CONCRETE AND 3 INCHES OF AGGREGATE BASE. BORING B-3 WAS LOCATED ON THE EXISTING SHOULDER AND ENCOUNTERED 14 INCHES OF TOPSOIL.

BENEATH THE SURFICIAL MATERIALS, THE BORINGS ENCOUNTERED VARYING LAYERS OF MEDIUM STIFF TO STIFF COHESIVE FILL AND LOOSE TO MEDIUM DENSE GRANULAR FILL TO A DEPTH OF 8.5 FEET. UNDERLYING THE FILL MATERIAL, THE BORINGS ENCOUNTERED INTERBEDDED LAYERS OF VERY LOOSE TO MEDIUM DENSE SILTS AND MEDIUM STIFF TO VERY STIFF COHESIVE SOILS.

2. GROUNDWATER

SEEPAGE WAS ENCOUNTERED IN BOTH BORINGS AT DEPTHS OF 5.0 AND 8.5 FEET IN BORINGS B-3 AND B-4, RESPECTIVELY. WATER LEVELS UPON COMPLETION OF DRILLING WERE 64.0 AND 73.0 FEET IN BORINGS B-3 AND B-4, RESPECTIVELY. IT SHOULD BE NOTED THAT THESE OBSERVATIONS WERE MADE INSIDE THE HOLLOWSTEM AUGERS, AND CONSEQUENTLY, DO NOT REPRESENT ACTUAL GROUNDWATER CONDITIONS AT THE SITE.

3. SCOUR

D₁₅ , D₅₀ AND D₈₅ VALUES WHICH HAVE BEEN CALCULATED FOR THE SCOUR ANALYSIS CAN BE FOUND ON PAGE NO. 4.

SYMBOLS OF ROCK TYPES

PARTICLE SIZE DEFINITIONS

12"	3"	2.0 mm	0.42 mm	0.074 mm	0.005 mm	
Boulders	Cobbles	Gravel	Coarse Sand	Fine Sand	Silt	Clay
		No. 10 SIEVE	No. 40 SIEVE	No. 200 SIEVE		

NOTES

ALL AVAILABLE SOIL AND BEDROCK INFORMATION WHICH CAN BE CONVENIENTLY SHOWN ON THE STRUCTURE FOUNDATION INVESTIGATION SHEETS HAS BEEN SO REPORTED. ADDITIONAL SUBSURFACE INVESTIGATION MAY HAVE BEEN MADE TO STUDY SOME SPECIAL ASPECT OF THE PROJECT. COPIES OF THIS DATA, IF ANY, MAY BE INSPECTED IN THE DISTRICT DEPUTY DIRECTOR'S OFFICE, OR THE OFFICE OF GEOTECHNICAL ENGINEERING AT 1600 WEST BROAD STREET, COLUMBUS, OHIO 43223 OR THE OFFICE OF STRUCTURAL ENGINEERING AT 1980 WEST BROAD STREET, COLUMBUS, OHIO 43223.

INFORMATION SHOWN BY THIS SUBSURFACE INVESTIGATION WAS OBTAINED SOLELY FOR USE IN ESTABLISHING DESIGN CONTROLS FOR THE PROJECT. THE STATE OF OHIO DOES NOT GUARANTEE THE ACCURACY OF THIS DATA AND IT IS NOT TO BE CONSTRUED AS A PART OF THE PLAN GOVERNING CONSTRUCTION OF THIS PROJECT.

GENERAL INFORMATION

DRIVE SAMPLES

DRIVE SAMPLE BORINGS ARE MADE BY MEANS OF A MECHANICALLY-POWERED, ROTARY-TYPE DRILL RIG EMPLOYING A 2" O.D., 1-3/8" I.D., SPLIT-SPOON SAMPLER, AT CONTINUOUS, 2-1/2' AND/OR 5' DEPTH INTERVALS, DRIVEN BY MEANS OF A 140 lb HAMMER WITH A FREE FALL OF 30 INCHES. THE NUMBER OF BLOWS REQUIRED TO DRIVE THE SAMPLER THREE 6-INCH INCREMENTS IS CONSIDERED THE STANDARD PENETRATION TEST.

PRESS SAMPLES

PRESS SAMPLES ARE TAKEN BY MEANS OF A MECHANICALLY POWERED, ROTARY-TYPE DRILL RIG, EMPLOYING A 3-INCH O.D. THIN-WALL PRESSSAMPLING TUBE. THE PRESS SAMPLING TUBE IS ADVANCED BY CONTINUOUS UNIFORM PRESSURE APPLIED BY THE DRILL RIG.

CORE BORINGS


CORE BORINGS ARE MADE BY MEANS OF A MECHANICALLY-POWERED, ROTARY-TYPE DRILL RIG, EMPLOYING A NQ2 OR NXM CORE BARREL WITH AN INDUSTRIAL DIAMOND CUTTING HEAD.

SAMPLING AND TESTING


THE BORING LOG SHEETS SHOW A GRAPHIC PLOT OF THE INFORMATION OBTAINED, INCLUDING DEPTH AND ELEVATION OF THE SAMPLE, TYPE OF SAMPLE, NUMBER OF BLOWS FOR THE STANDARD PENETRATION TEST IN THREE 6-INCH INCREMENTS, AND A SAMPLE DESCRIPTION BASED ON LABORATORY TEST RESULTS, UTILIZING THE ODOT CLASSIFICATION SYSTEM. RESULTS OF STRENGTH AND CONSOLIDATION TESTING, IF PERFORMED ON UNDISTURBED SAMPLES, APPEAR GRAPHICALLY ON SEPARATE ENCLOSURES. ROCK SAMPLES ARE DISPLAYED ON THE LOG SHEETS, INCLUDING DEPTH AND ELEVATION OF THE SAMPLE, AMOUNT OF RECOVERY, AND A VISUAL CLASSIFICATION BASED ON TYPE, COLOR, DEGREE OF HARDNESS, GRAIN SIZE, DETERIORATION, BEDDING, ACID REACTION, AND OTHER QUALIFYING FACTORS.

AT DEPTHS WHERE MATERIALS ARE BOULDERY OR GRAVELLY TO THE EXTENT THAT A SAMPLER CANNOT BE UTILIZED, A WASH SAMPLE IS PROCURED AND VISUALLY CLASSIFIED, IN ORDER TO DETERMINE THE GENERAL CHARACTERISTICS OF THE MATERIAL. THESE SAMPLES ARE NOT CONSIDERED SUFFICIENTLY REPRESENTATIVE TO WARRANT LABORATORY TESTING.


LEGEND

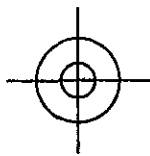

PRESS SAMPLE, DRIVE SAMPLE,
AND/OR CORE BORING LOCATION

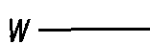

INDICATES FREE WATER ELEVATION

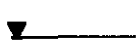

INDICATES STATIC WATER ELEVATION



X/Y/Z




FIGURES BESIDE THE BORING IN PROFILE
INDICATE THE NUMBER OF BLOWS FOR STANDARD
PENETRATION TEST




X = NUMBER OF BLOWS FOR FIRST 6 INCHES
Y = NUMBER OF BLOWS FOR SECOND 6 INCHES
Z = NUMBER OF BLOWS FOR THIRD 6 INCHES

50(n)

INDICATES NUMBER OF BLOWS (50) TO DRIVE A SPLIT-
BARREL SAMPLER A DEPTH OF (n) INCHES OTHER
THAN THE NORMAL 6 INCH INCREMENT.

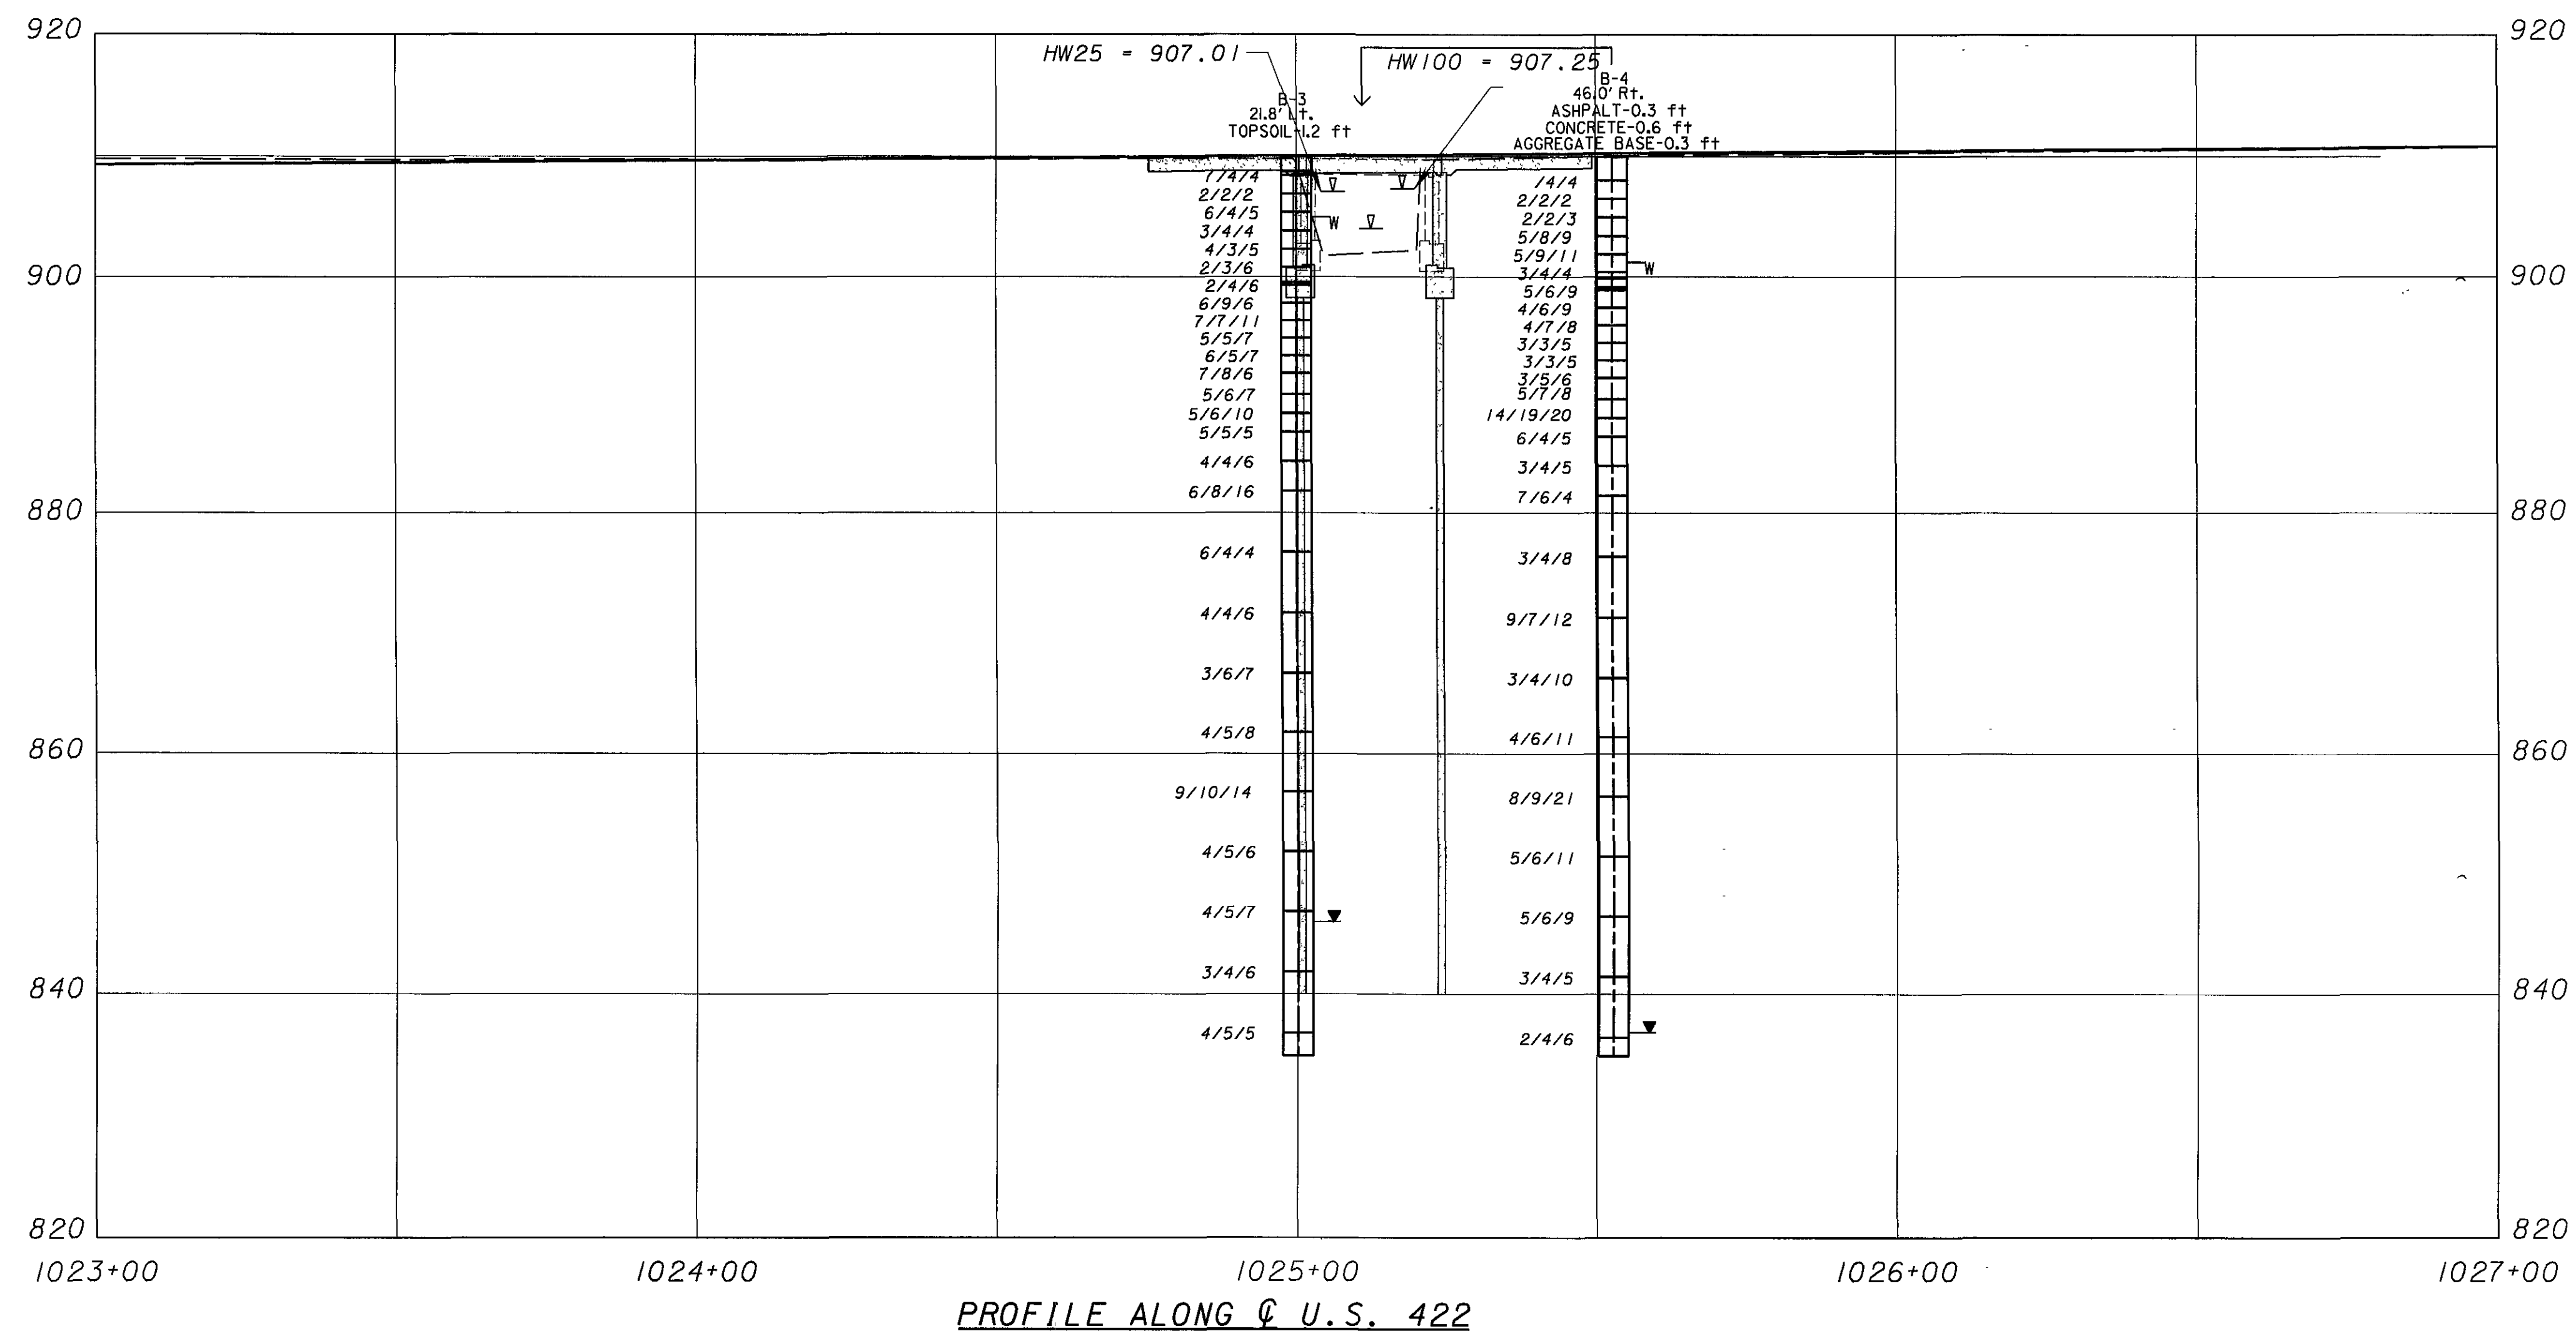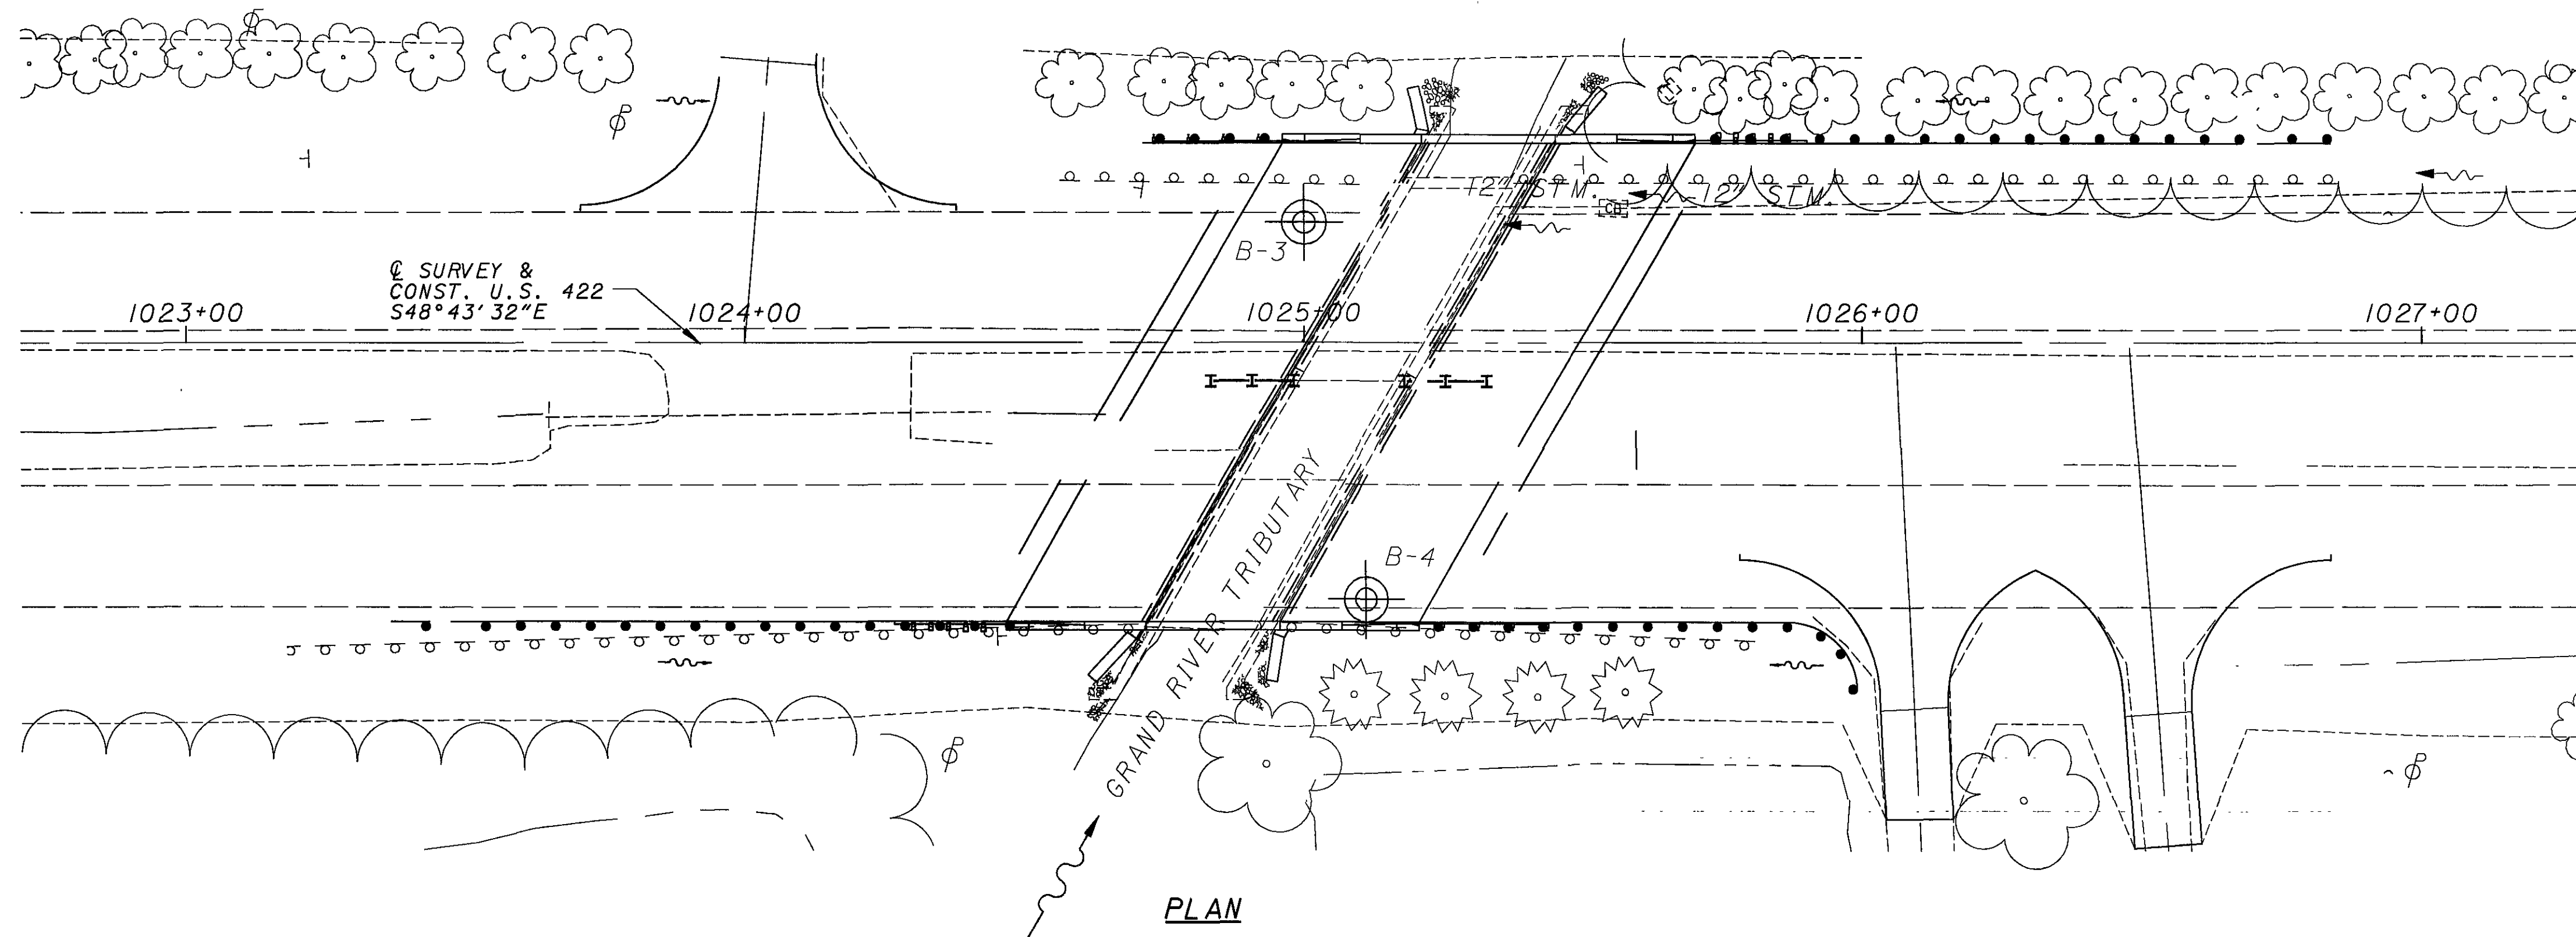

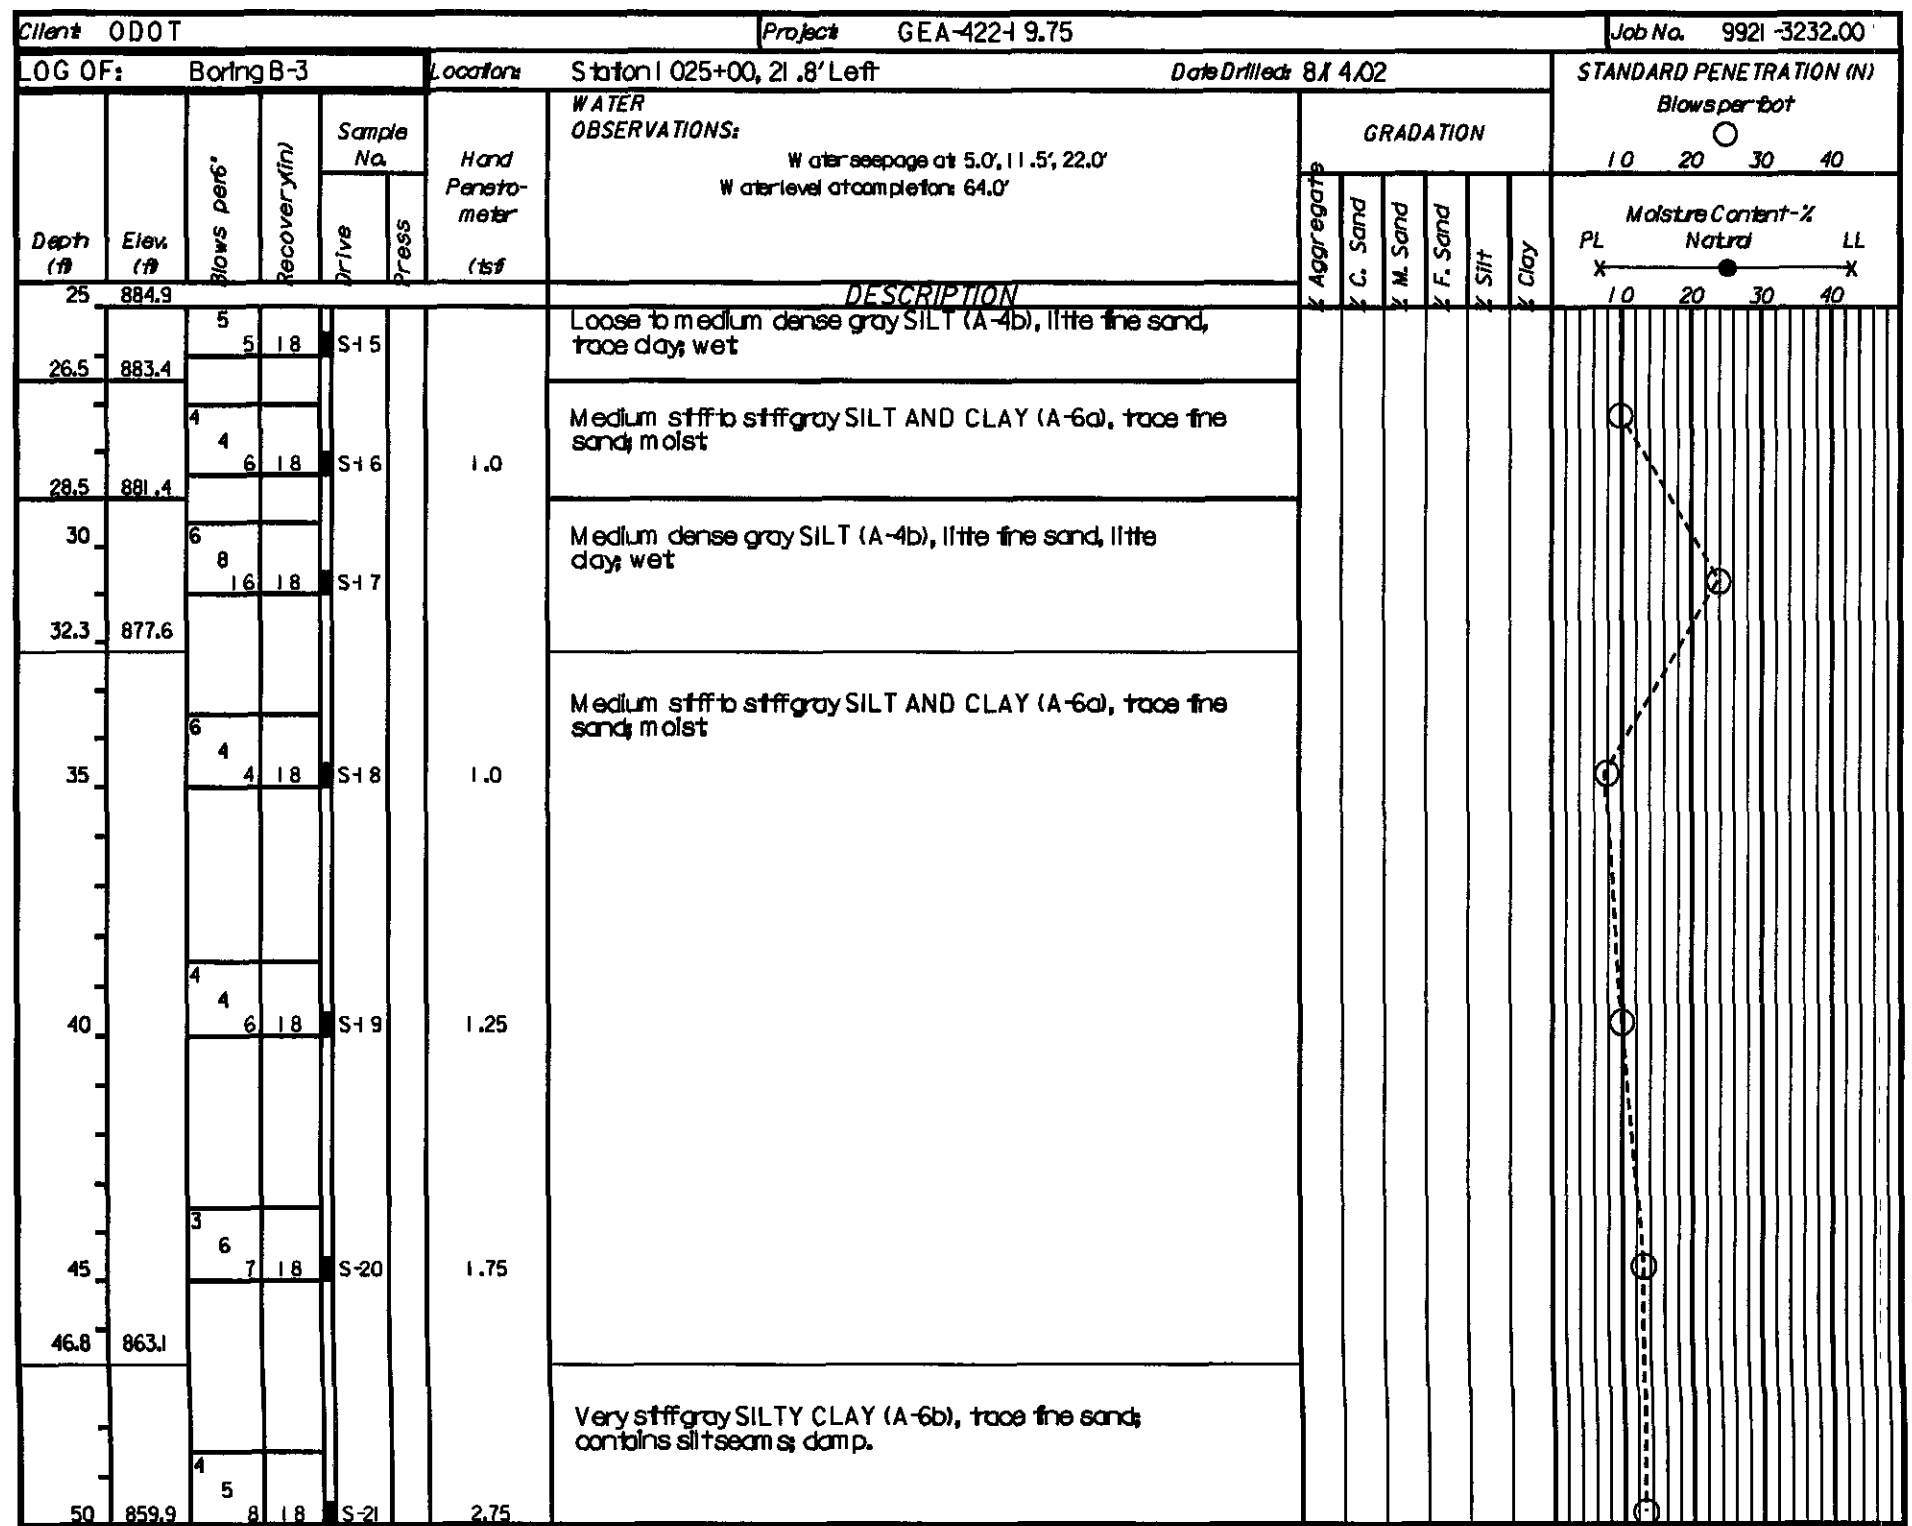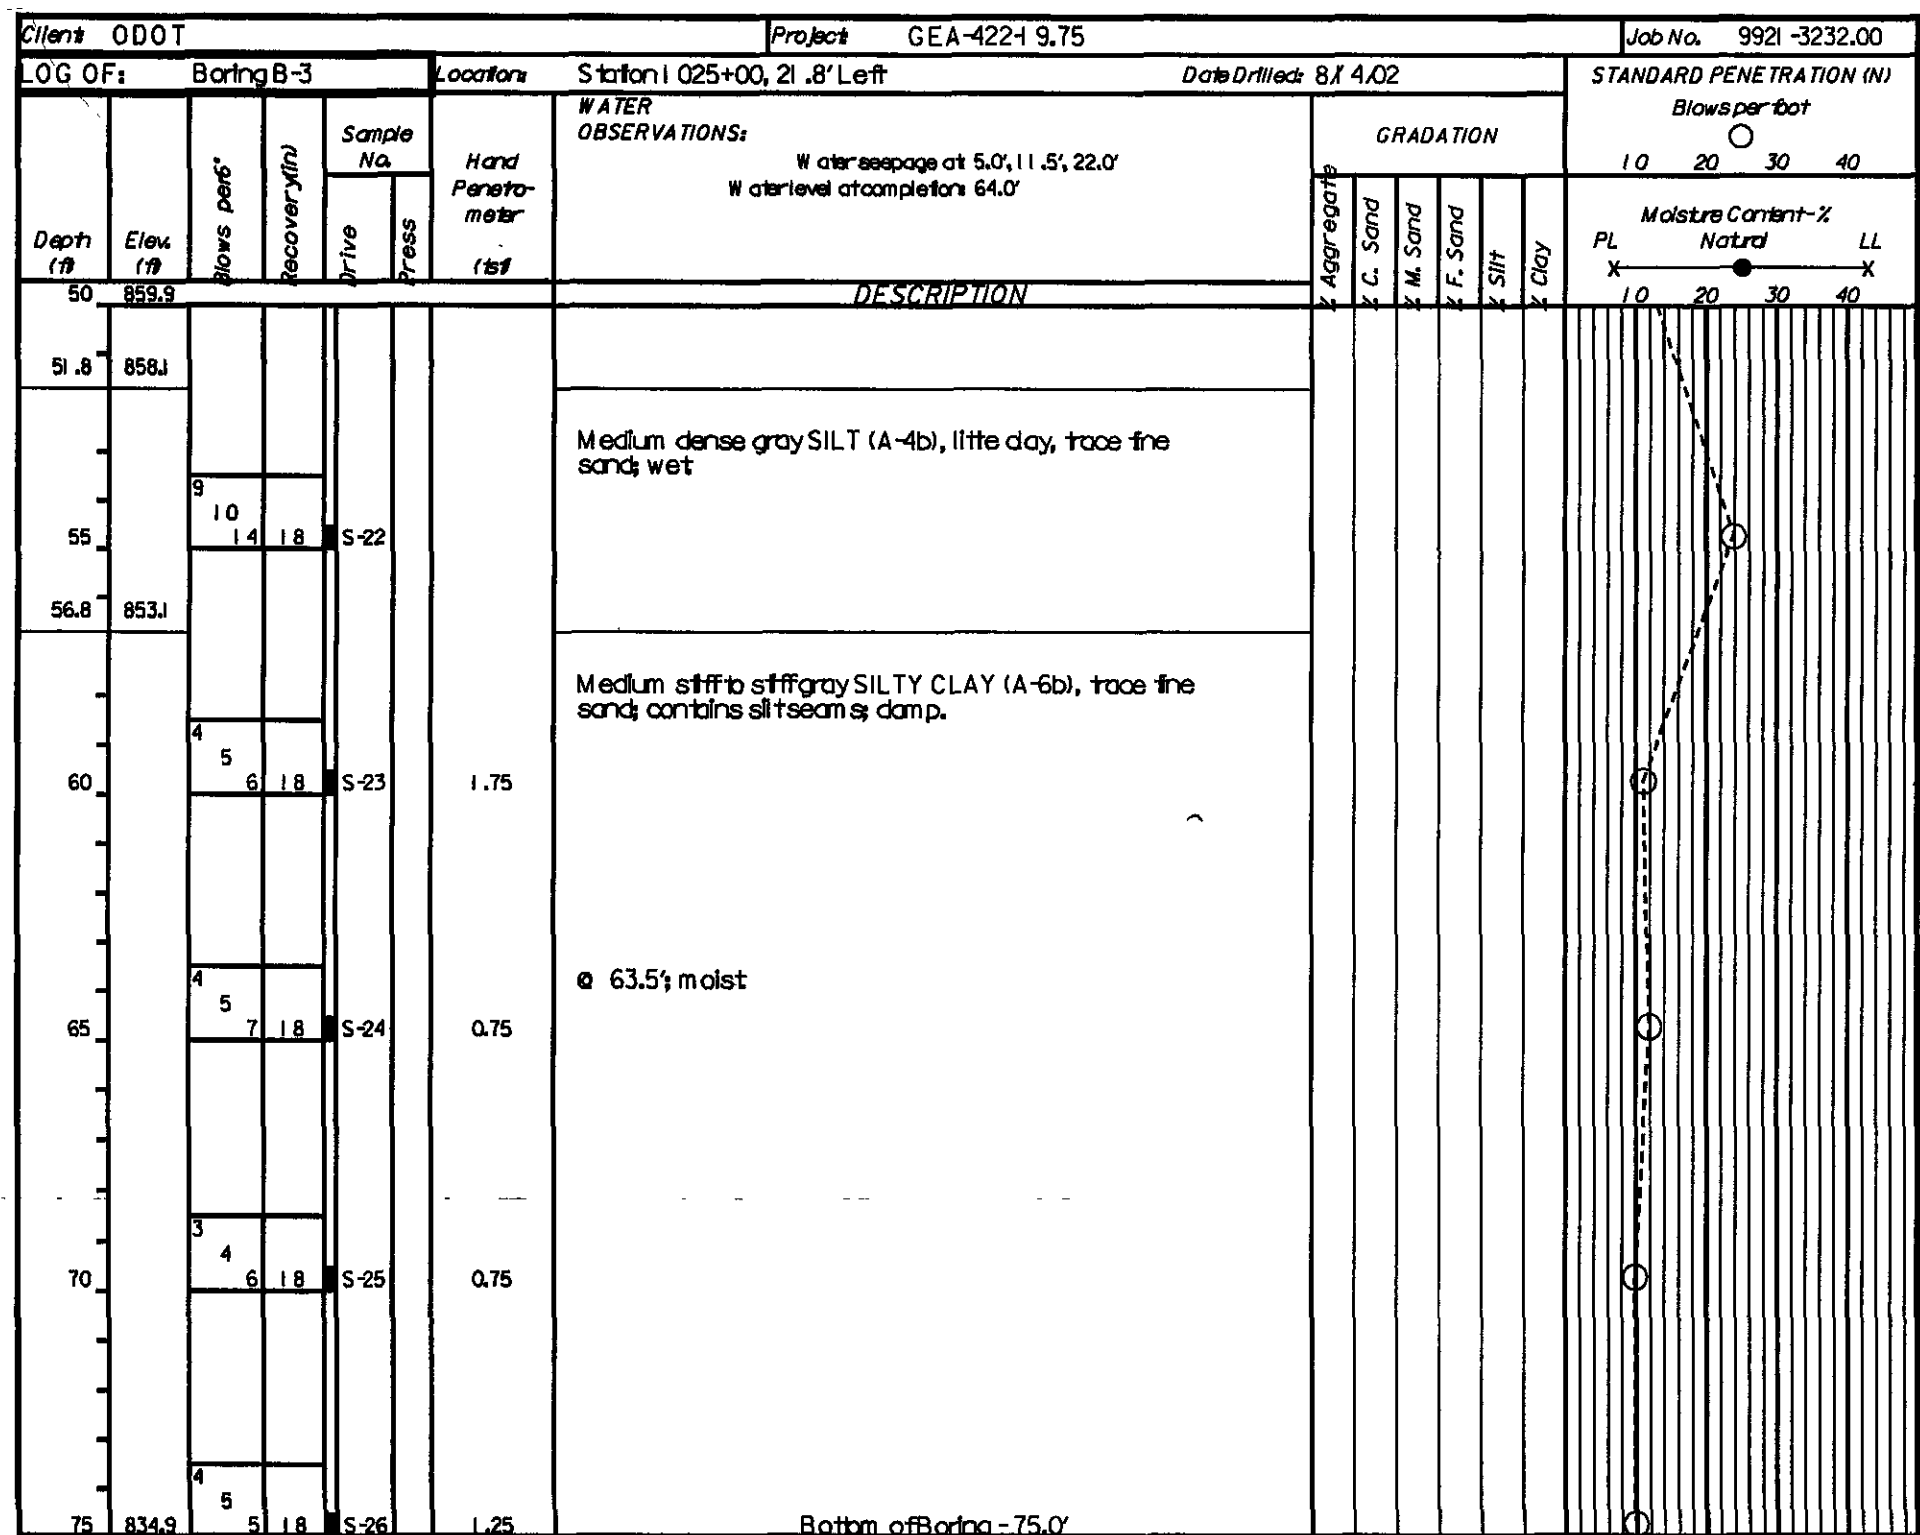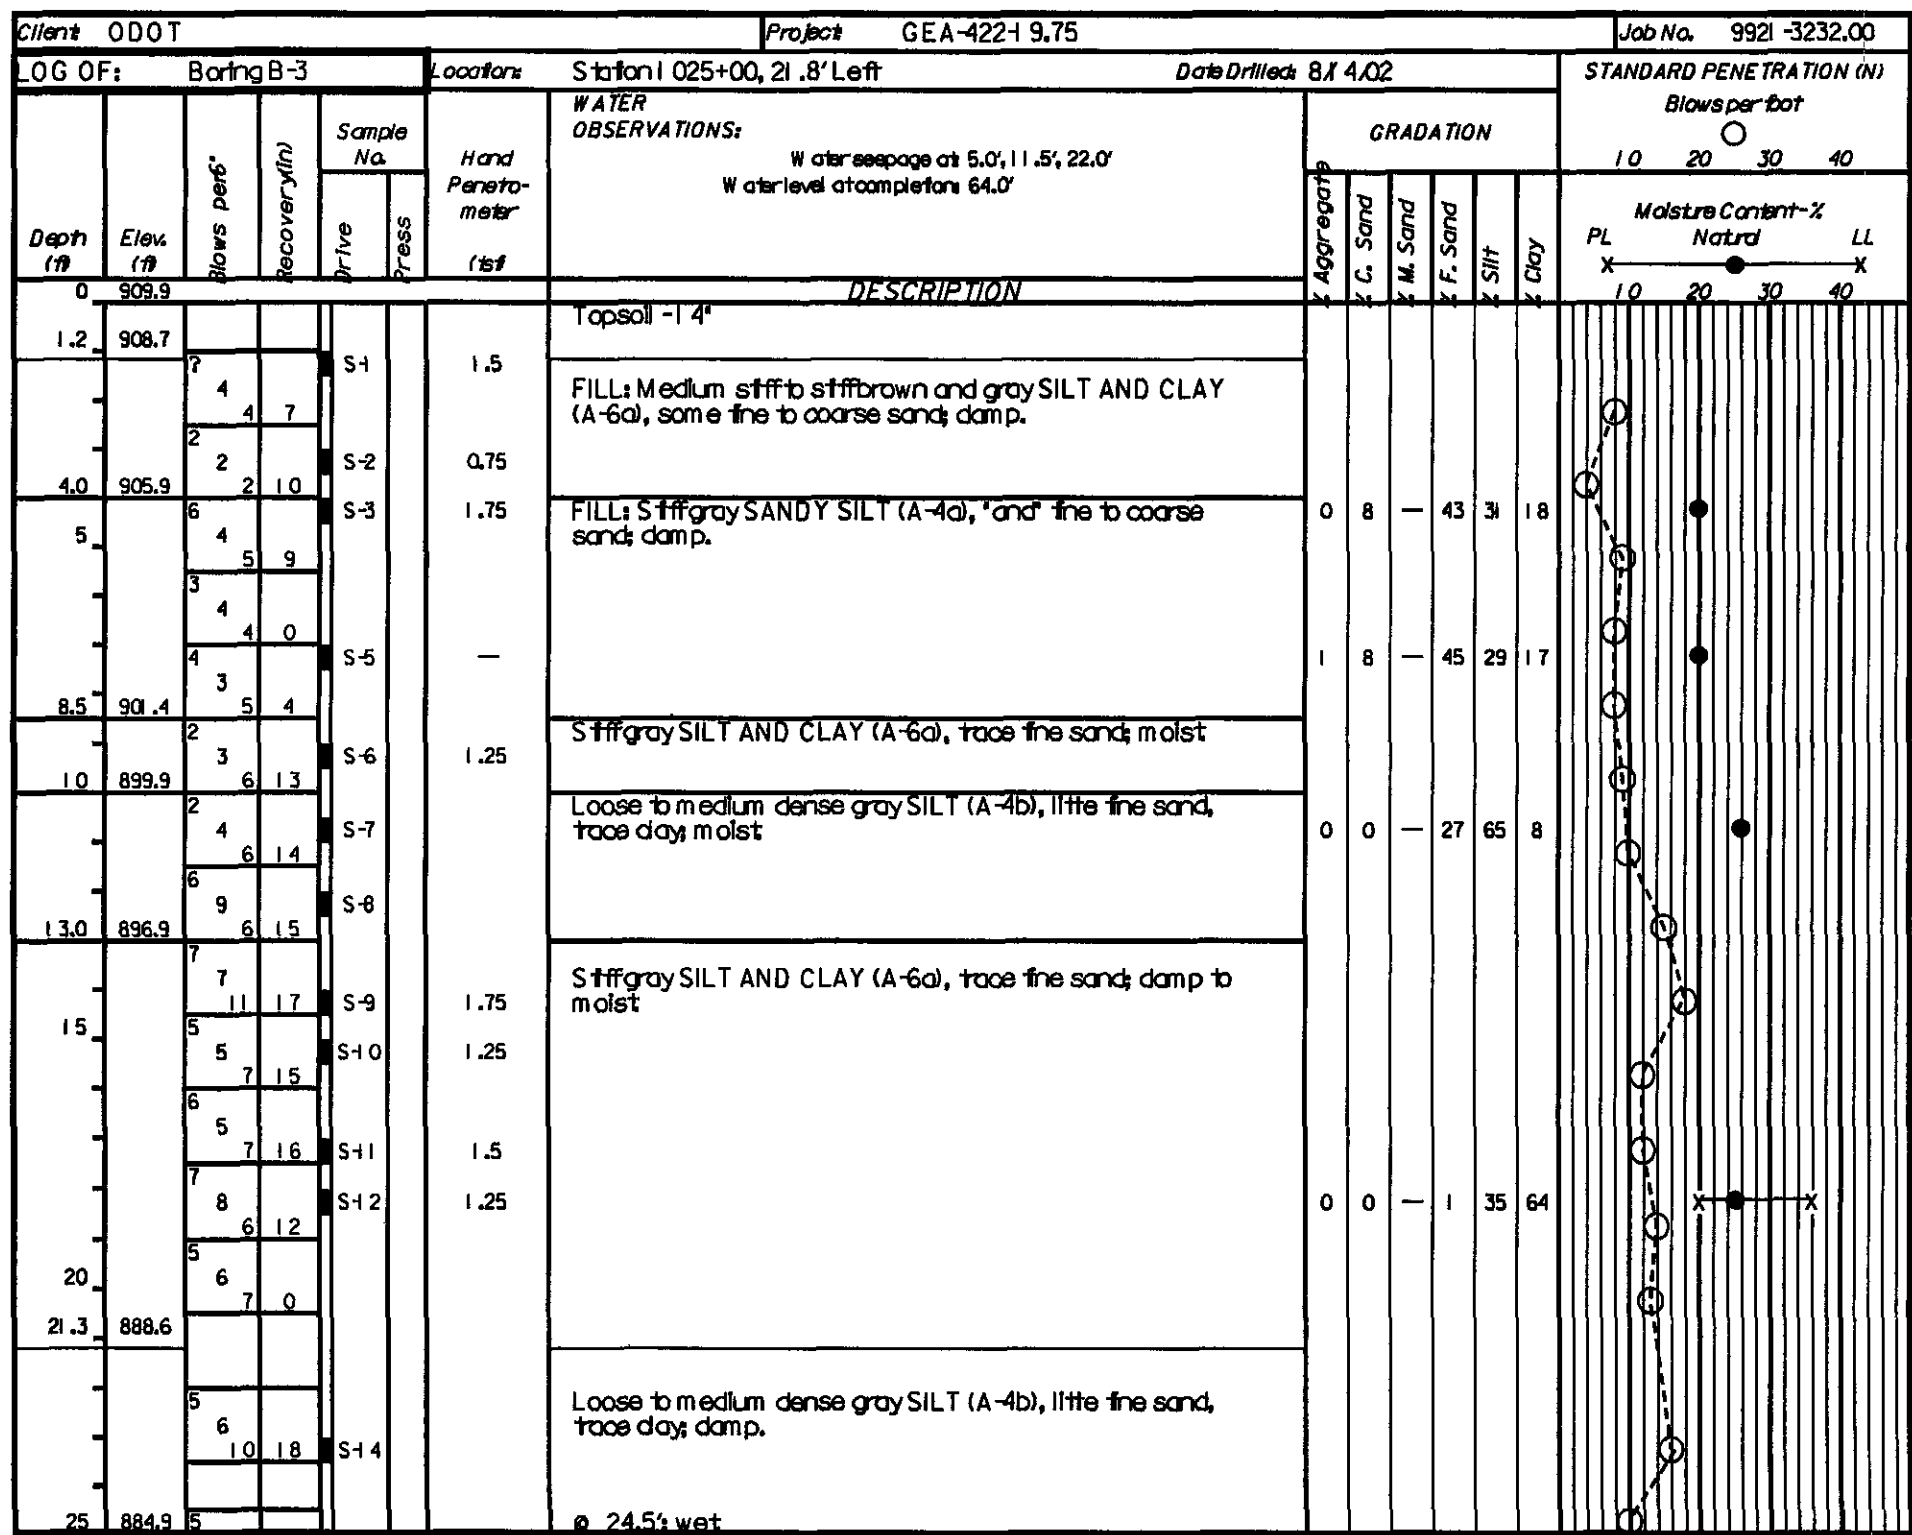

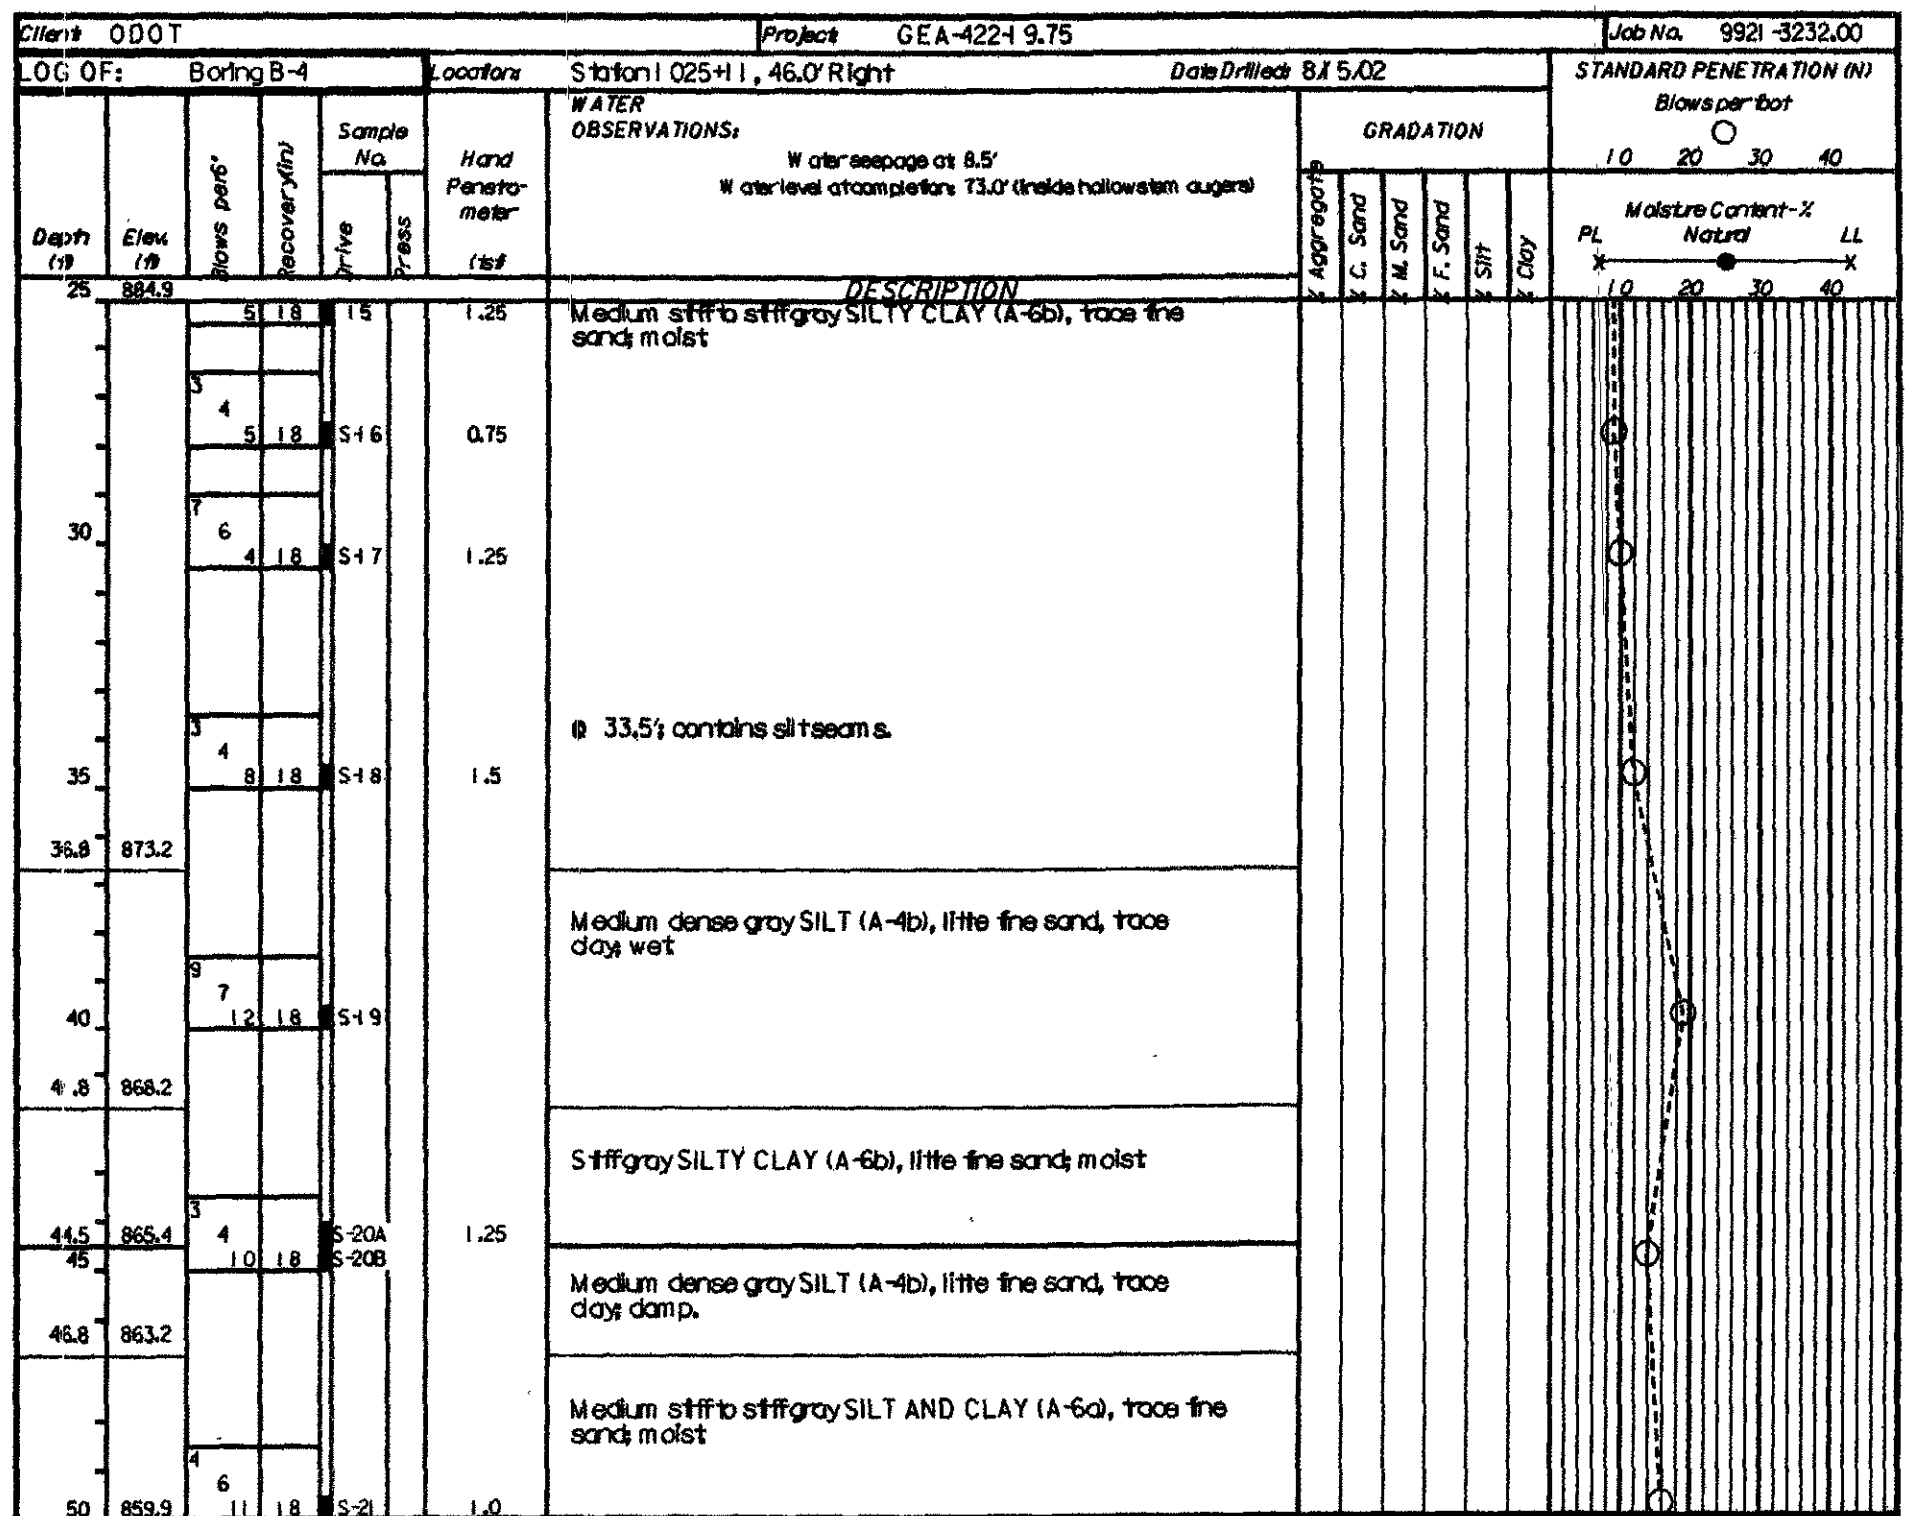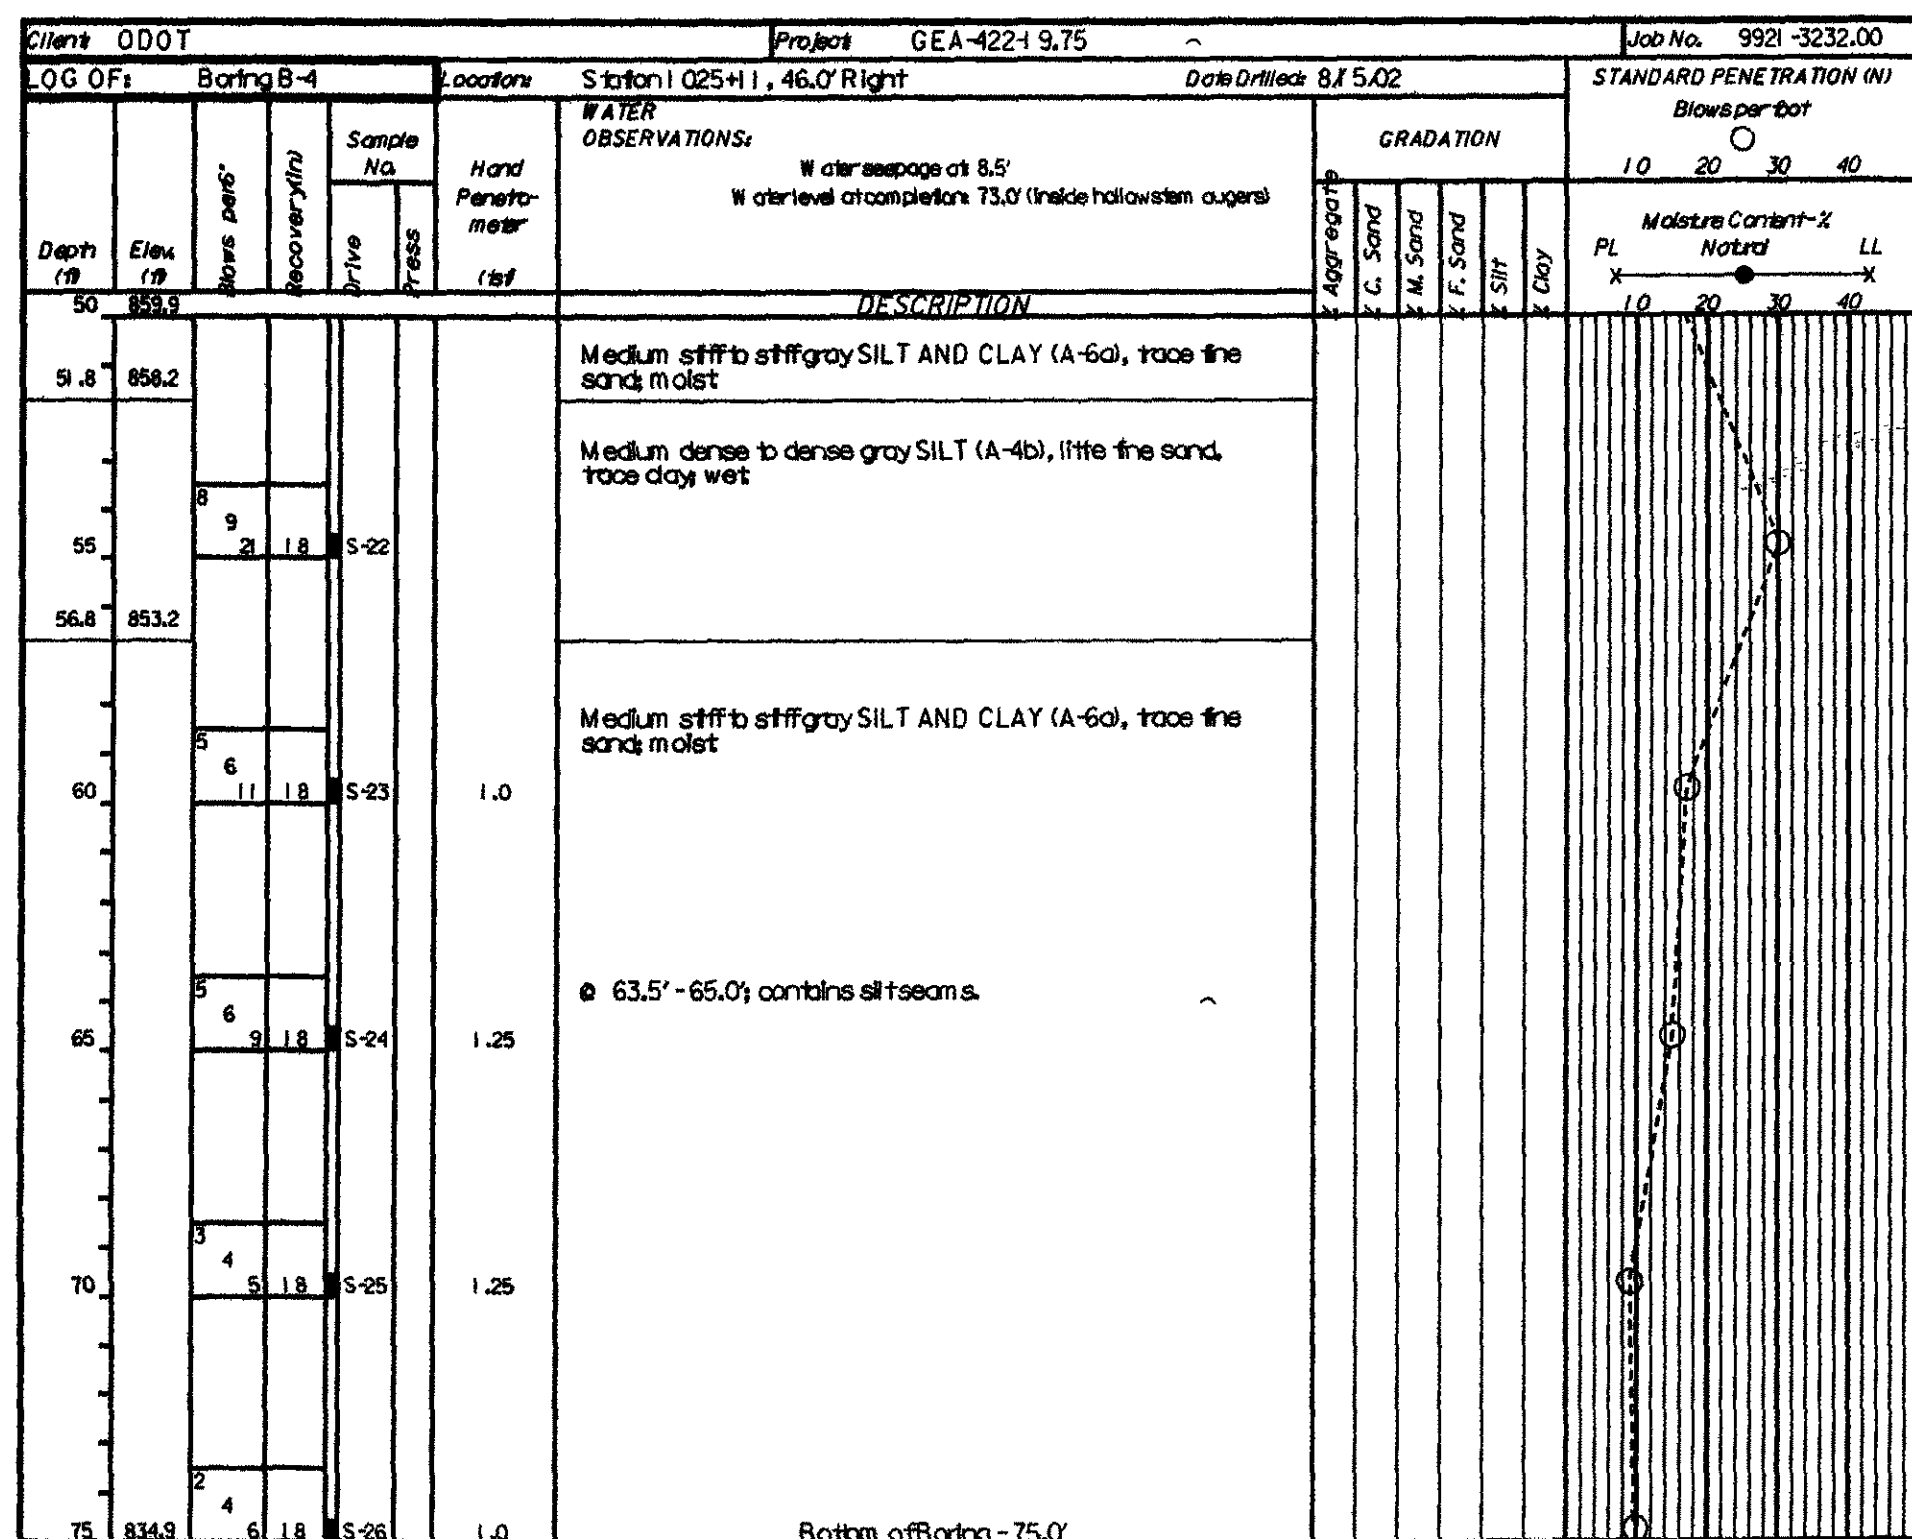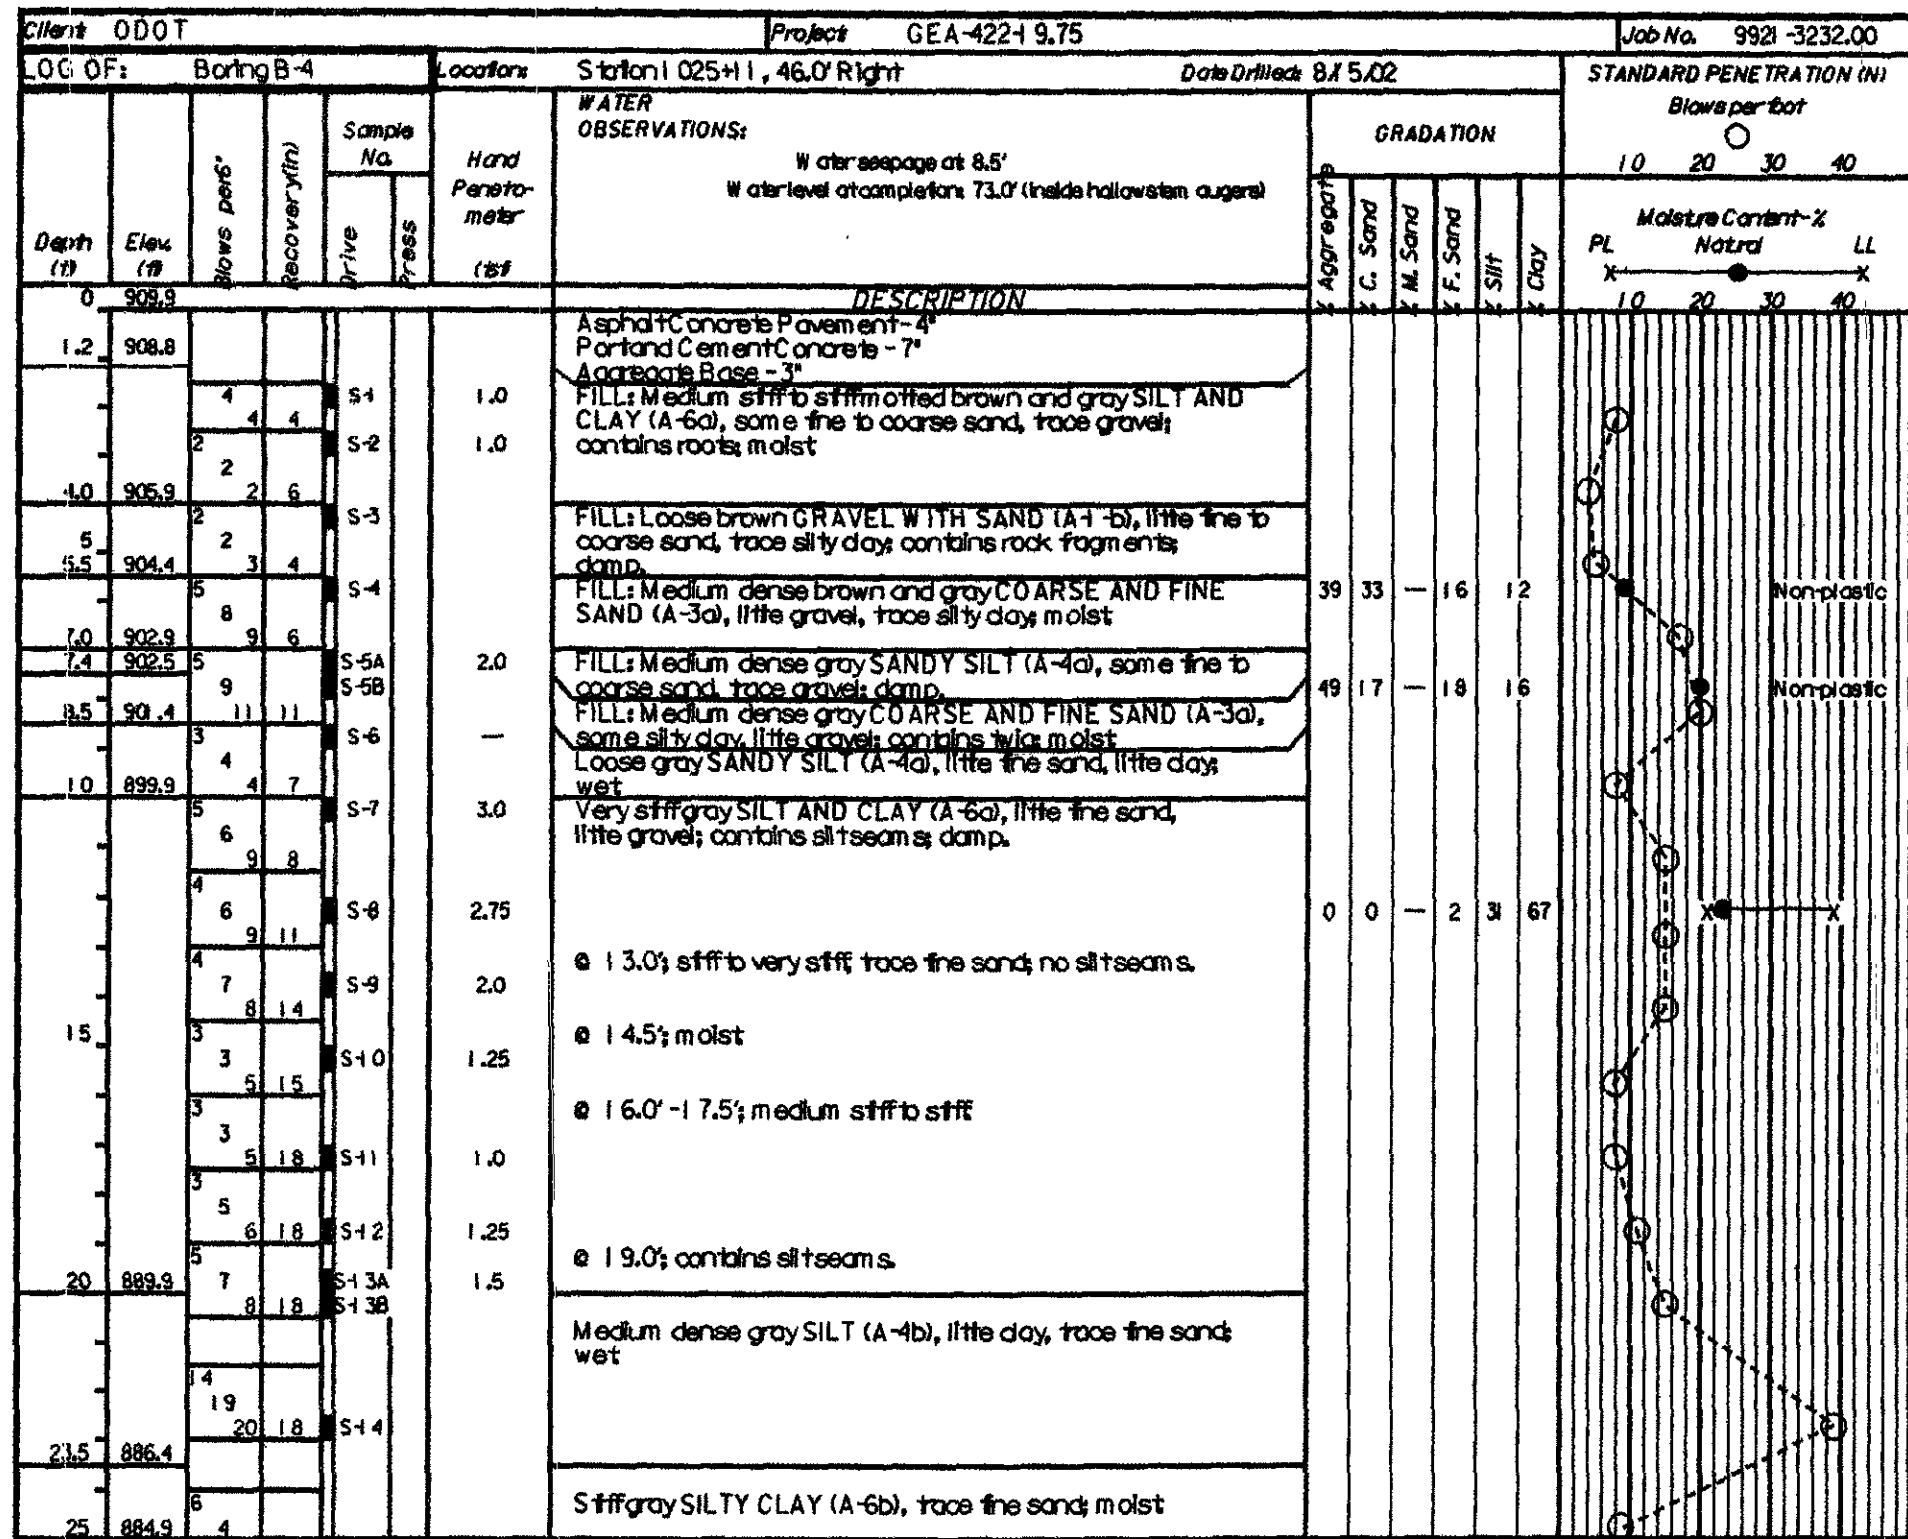

D ₁₅ VALUES	
TEST BORING B-3	TEST BORING B-4
SAMPLE NO. 3 = <0.005mm	SAMPLE NO. 4 = 0.138mm
SAMPLE NO. 5 = <0.005mm	SAMPLE NO. 5B = <0.005mm
SAMPLE NO. 7 = 0.01mm	-

D ₅₀ VALUES	
TEST BORING B-3	TEST BORING B-4
SAMPLE NO. 3 = 0.0783mm	SAMPLE NO. 4 = 1.34mm
SAMPLE NO. 5 = 0.0894mm	SAMPLE NO. 5B = 1.86mm
SAMPLE NO. 7 = 0.0349mm	-

D ₈₅ VALUES	
TEST BORING B-3	TEST BORING B-4
SAMPLE NO. 3 = 0.303mm	SAMPLE NO. 4 = 3.75mm
SAMPLE NO. 5 = 0.318mm	SAMPLE NO. 5B = 16.6mm
SAMPLE NO. 7 = 0.138mm	-