BB-5 #6

9 # 9-22

FED. RD. DIVISION	STATE	PROJECT	TYPE FUNDS
2	OHIO	Federal Aid F.I.-U.I.83(2)	Post War.

44/114

CUY. 42-(4.80-11.84)
CUYAHOGA COUNTY.

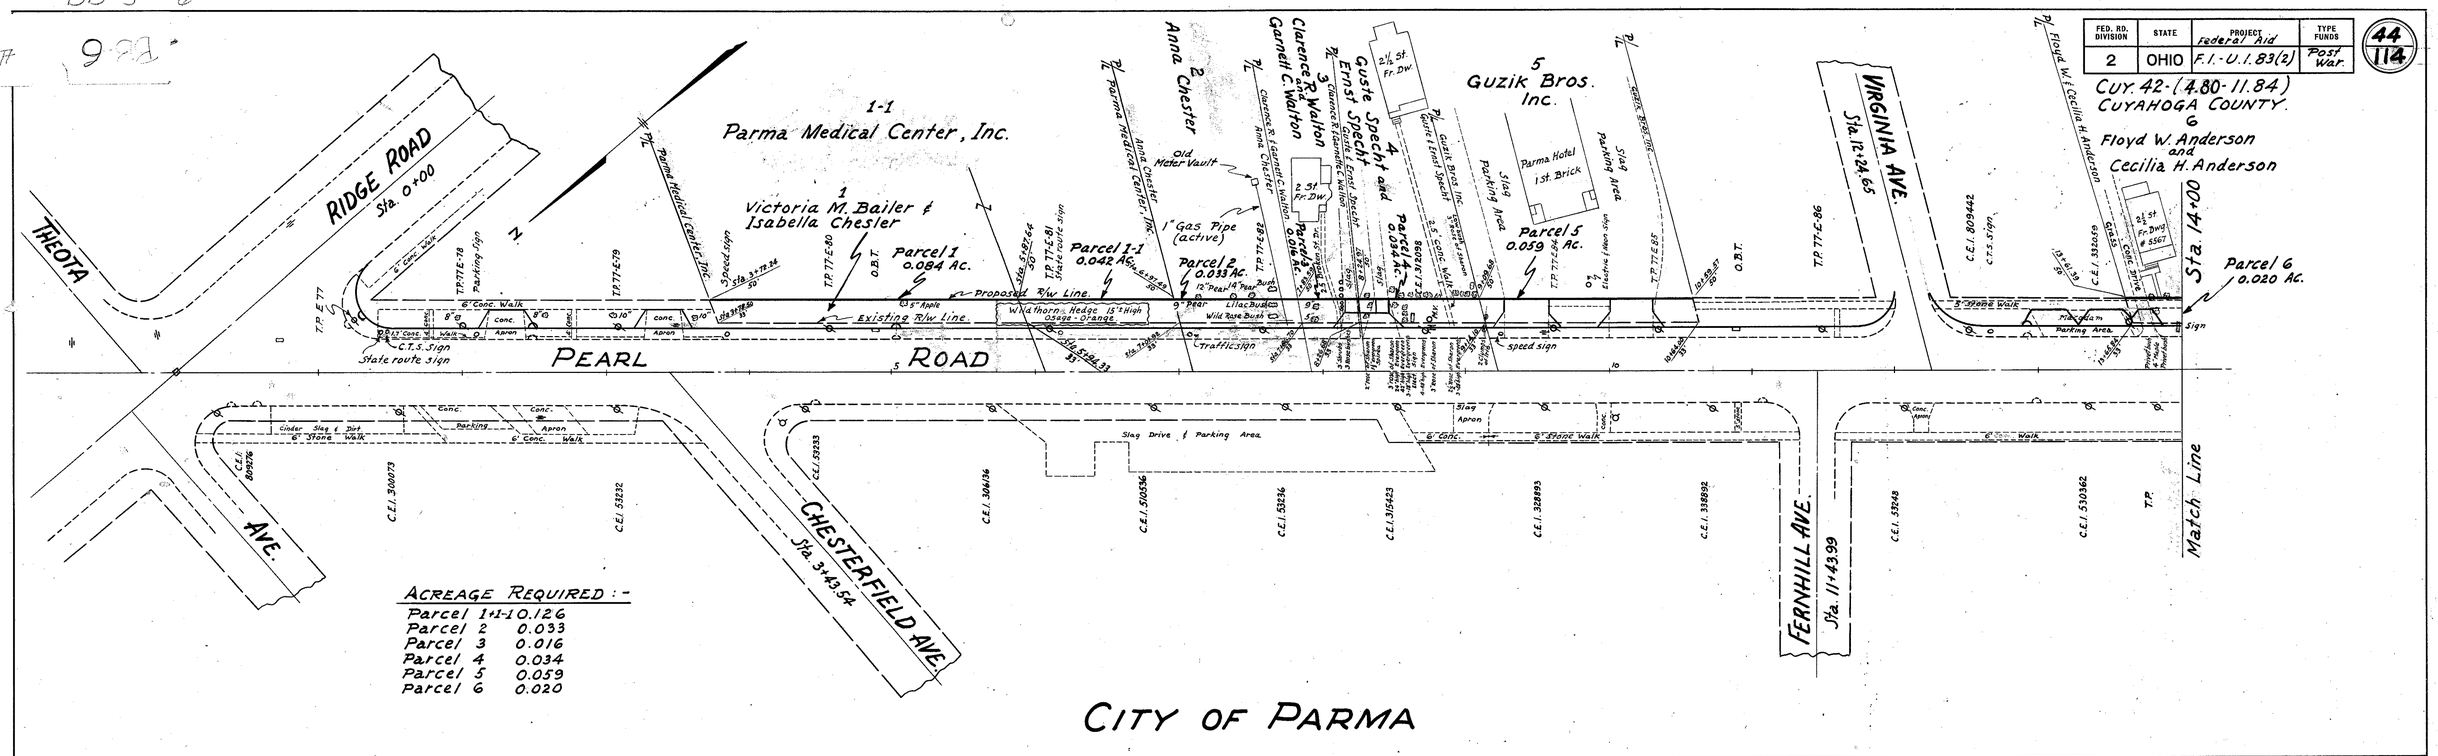

ACREAGE REQUIRED :-

Parcel 1+1-1	0.126
Parcel 2	0.033
Parcel 3	0.016
Parcel 4	0.034
Parcel 5	0.059
Parcel 6	0.020

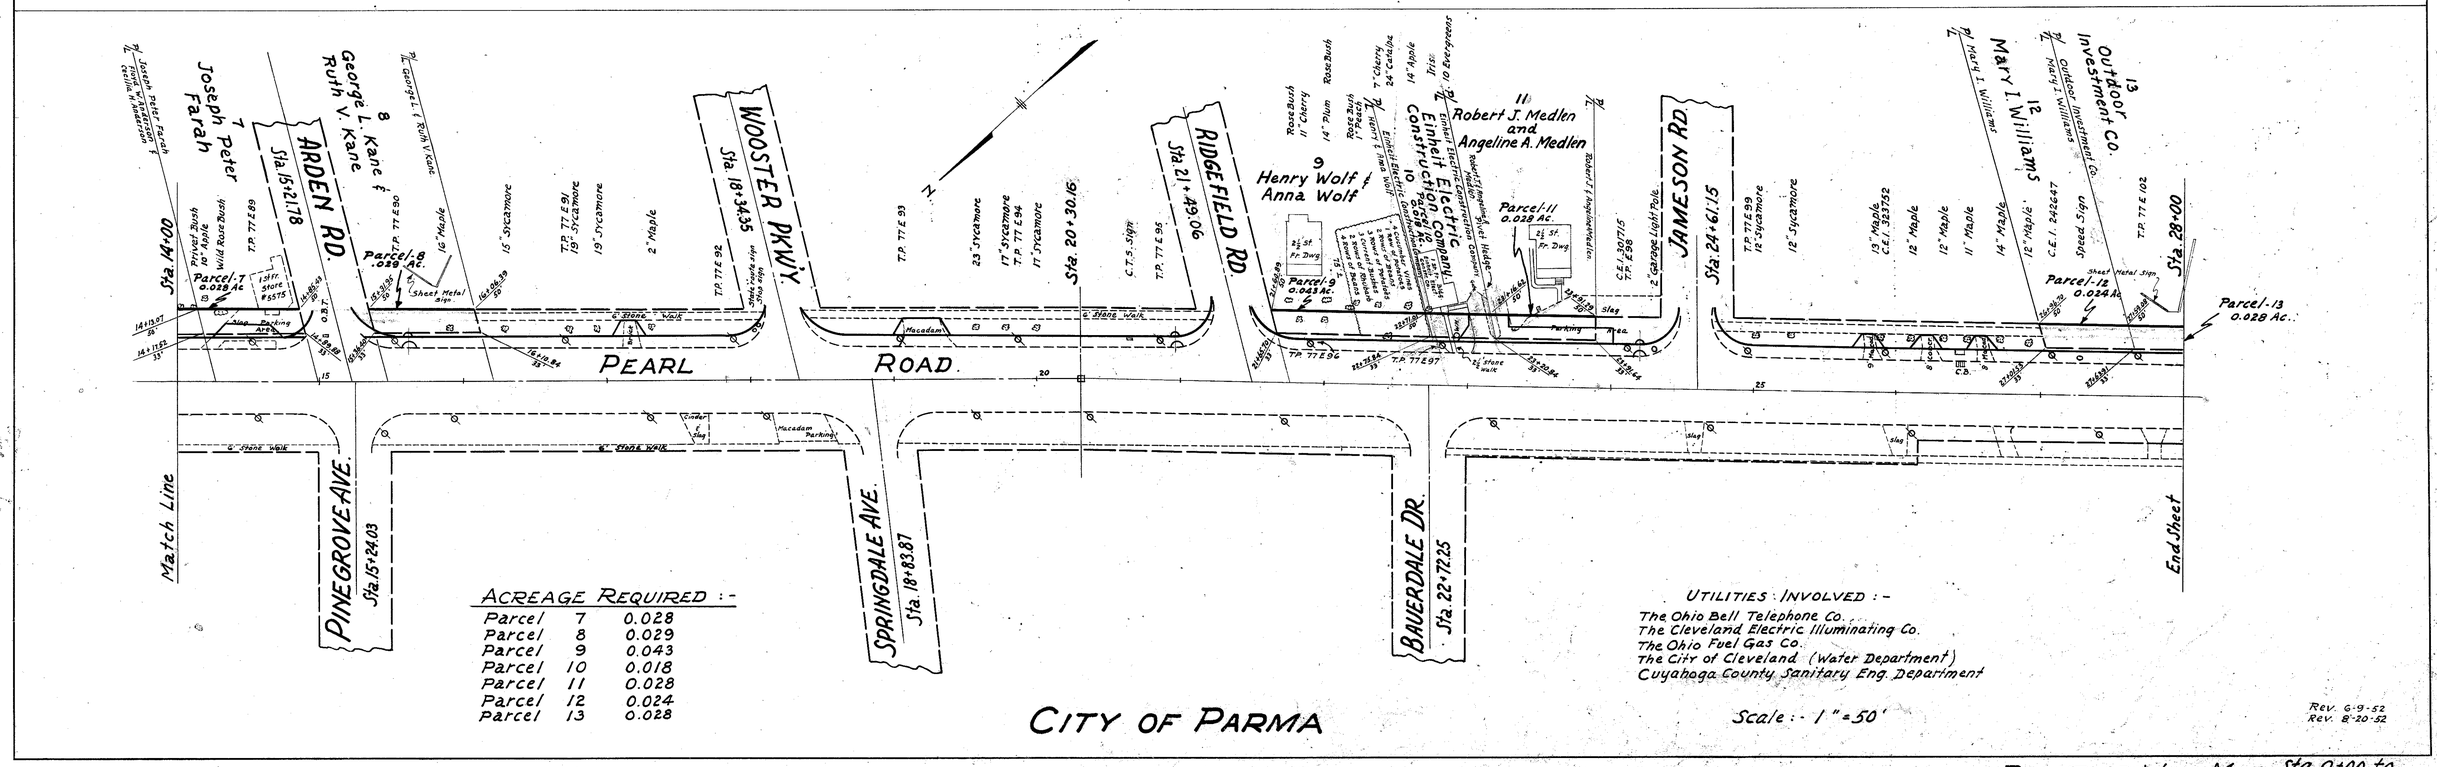

ACREAGE REQUIRED :-

Parcel 7	0.028
Parcel 8	0.029
Parcel 9	0.043
Parcel 10	0.018
Parcel 11	0.028
Parcel 12	0.024
Parcel 13	0.028

UTILITIES INVOLVED :-

The Ohio Bell Telephone Co.
The Cleveland Electric Illuminating Co.
The Ohio Fuel Gas Co.
The City of Cleveland (Water Department)
Cuyahoga County Sanitary Eng. Department

Scale :- 1" = 50'

Rev. 6-9-52
Rev. 8-20-52

RIGHT-OF-WAY MAP Sta. 0+00 to Sta. 28+00

FED. RD. DIVISION	STATE	PROJECT	TYPE FUNDS
2	OHIO	Federal Aid F.I.-U.I.83(2)	Post War

45
114

CUY. 42 - (4.80 - 11.84)
CUYAHOGA COUNTY

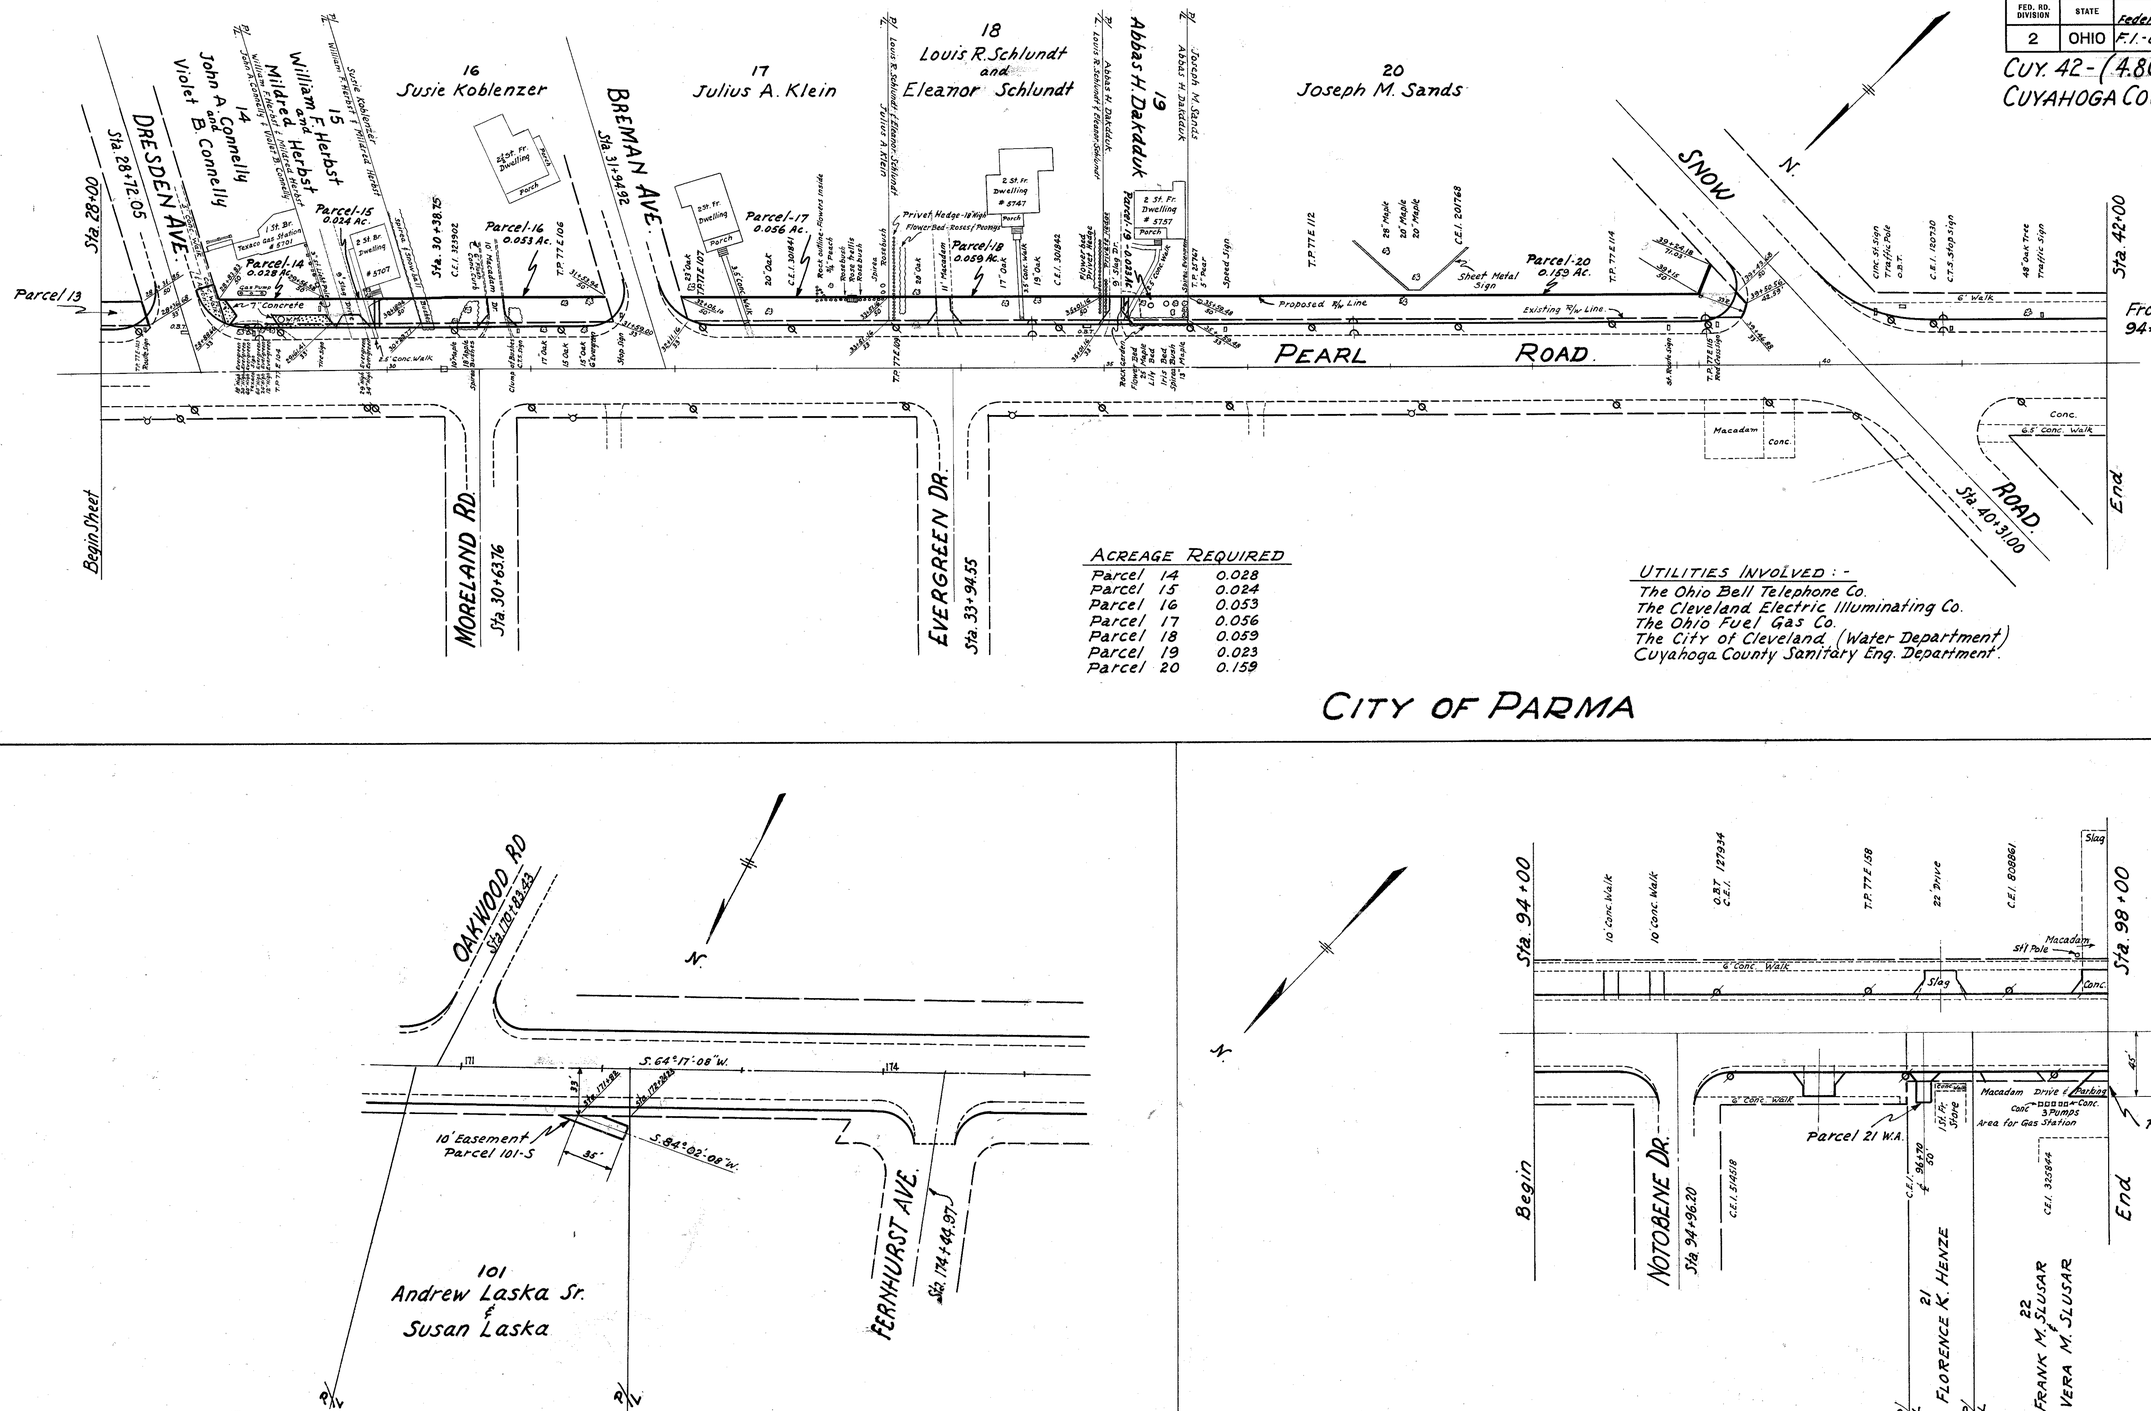

ACREAGE REQUIRED

Parcel 14	0.028
Parcel 15	0.024
Parcel 16	0.053
Parcel 17	0.056
Parcel 18	0.059
Parcel 19	0.023
Parcel 20	0.159

UTILITIES INVOLVED:-
The Ohio Bell Telephone Co.
The Cleveland Electric Illuminating Co.
The Ohio Fuel Gas Co.
The City of Cleveland (Water Department)
Cuyahoga County Sanitary Eng. Department.

CITY OF PARMA

PARMA HEIGHTS

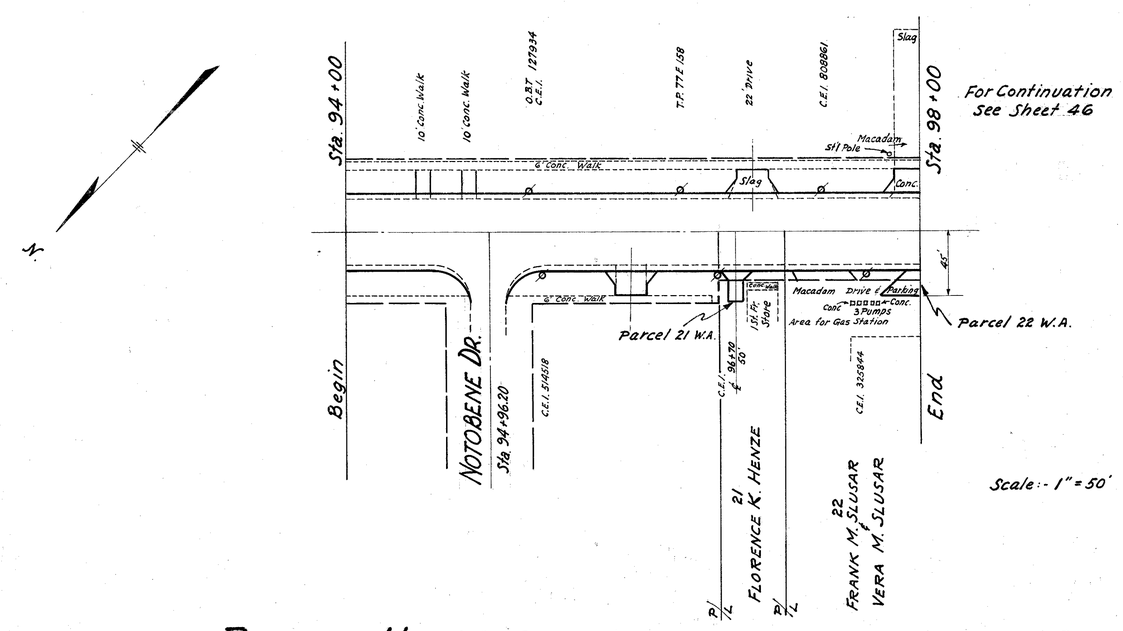

PARMA HEIGHTS

Rev. 6-9-52
Rev. 6-12-52

Sewer Easement Sta. 171+82

RIGHT-OF-WAY MAP Sta. 28+00 to Sta. 42+00 Sta. 94+00 to Sta. 98+00

FED. RD. DIVISION	STATE	PROJECT	TYPE FUNDS
2	OHIO	Federal Aid F.I.-U.I.83 (2)	Post War

46
114

CUY. 42 - (4.80 - 11.84)
CUYAHOGA COUNTY.

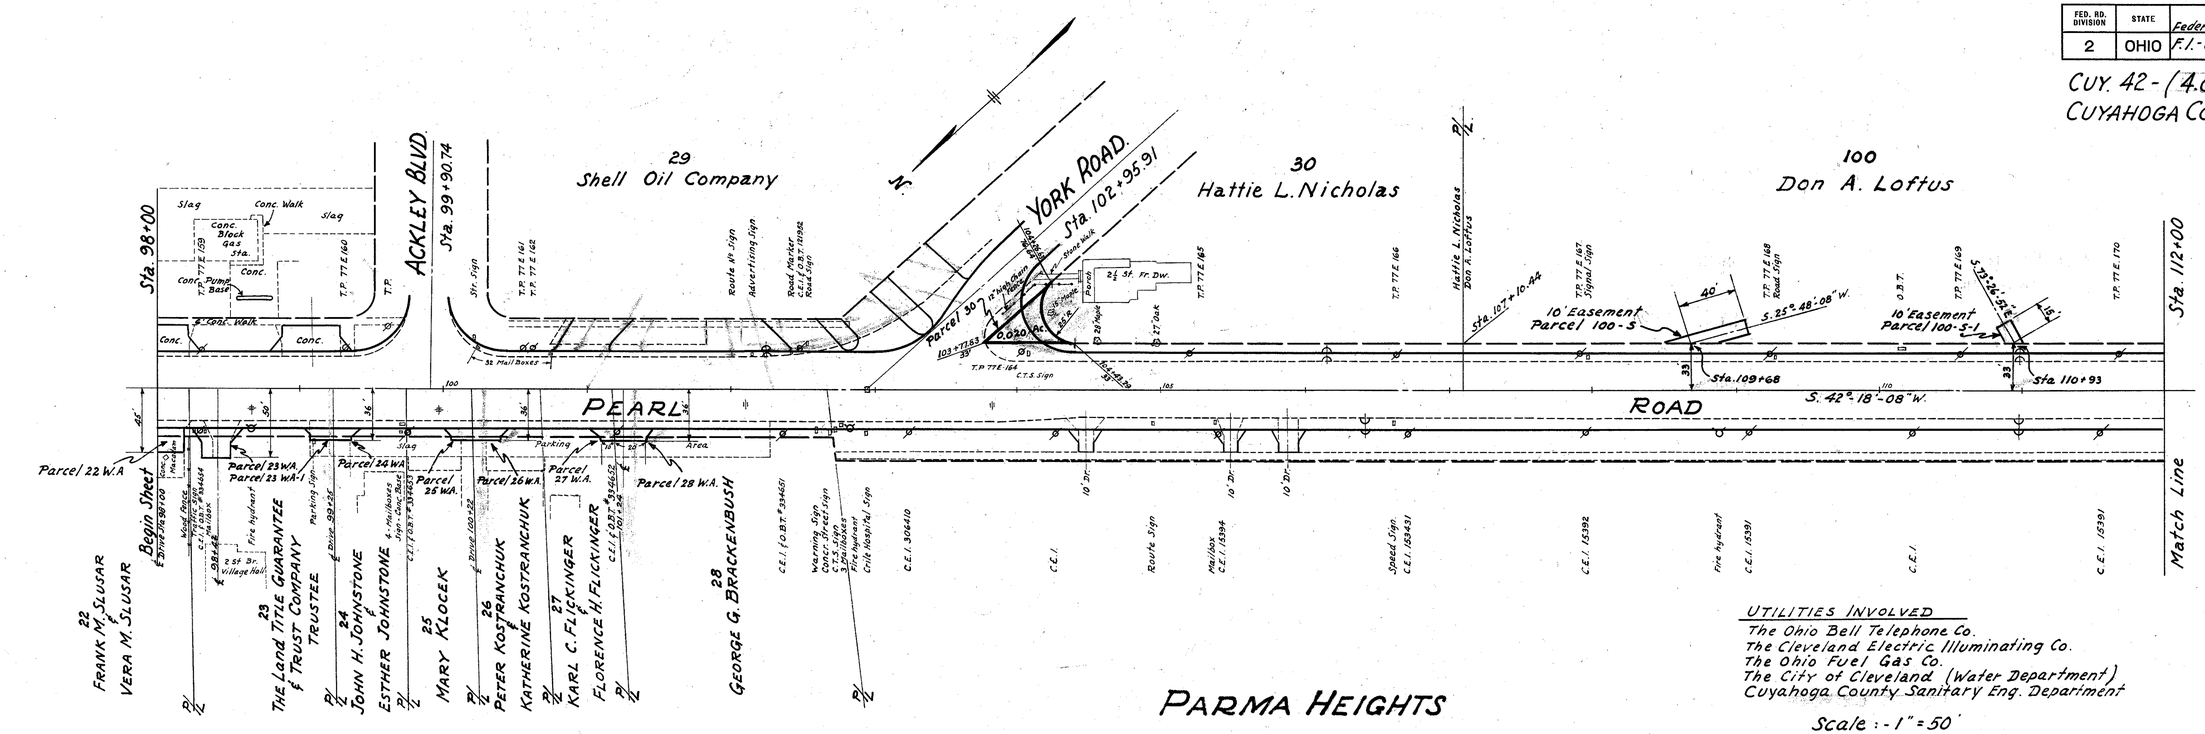

UTILITIES INVOLVED

The Ohio Bell Telephone Co.
The Cleveland Electric Illuminating Co.
The Ohio Fuel Gas Co.
The City of Cleveland (Water Department)
Cuyahoga County Sanitary Eng. Department

Scale :- 1" = 50'

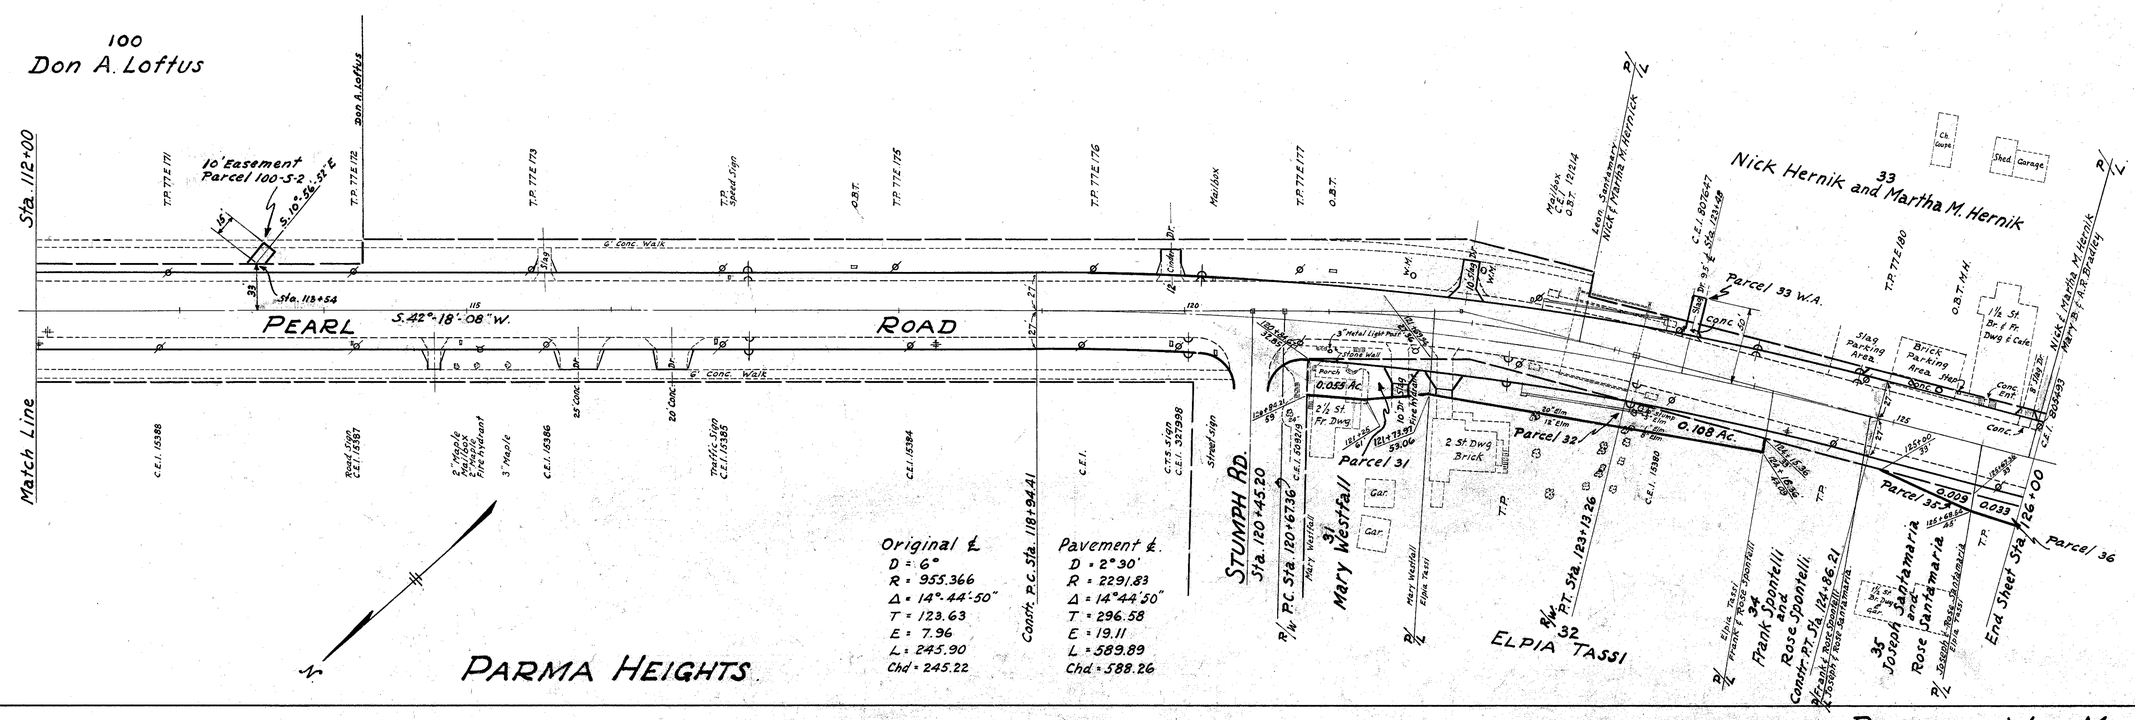

RIGHT-OF-WAY MAP Sta. 98+00 TO Sta. 126+00

FED. RD. DIVISION	STATE	PROJECT FEDERAL AID	TYPE FUNDS
2	OHIO	F.I.-U.I.83(2)	Post War.

47
114

CUY-42 (4.80-11.84)
CUYAHOGA COUNTY

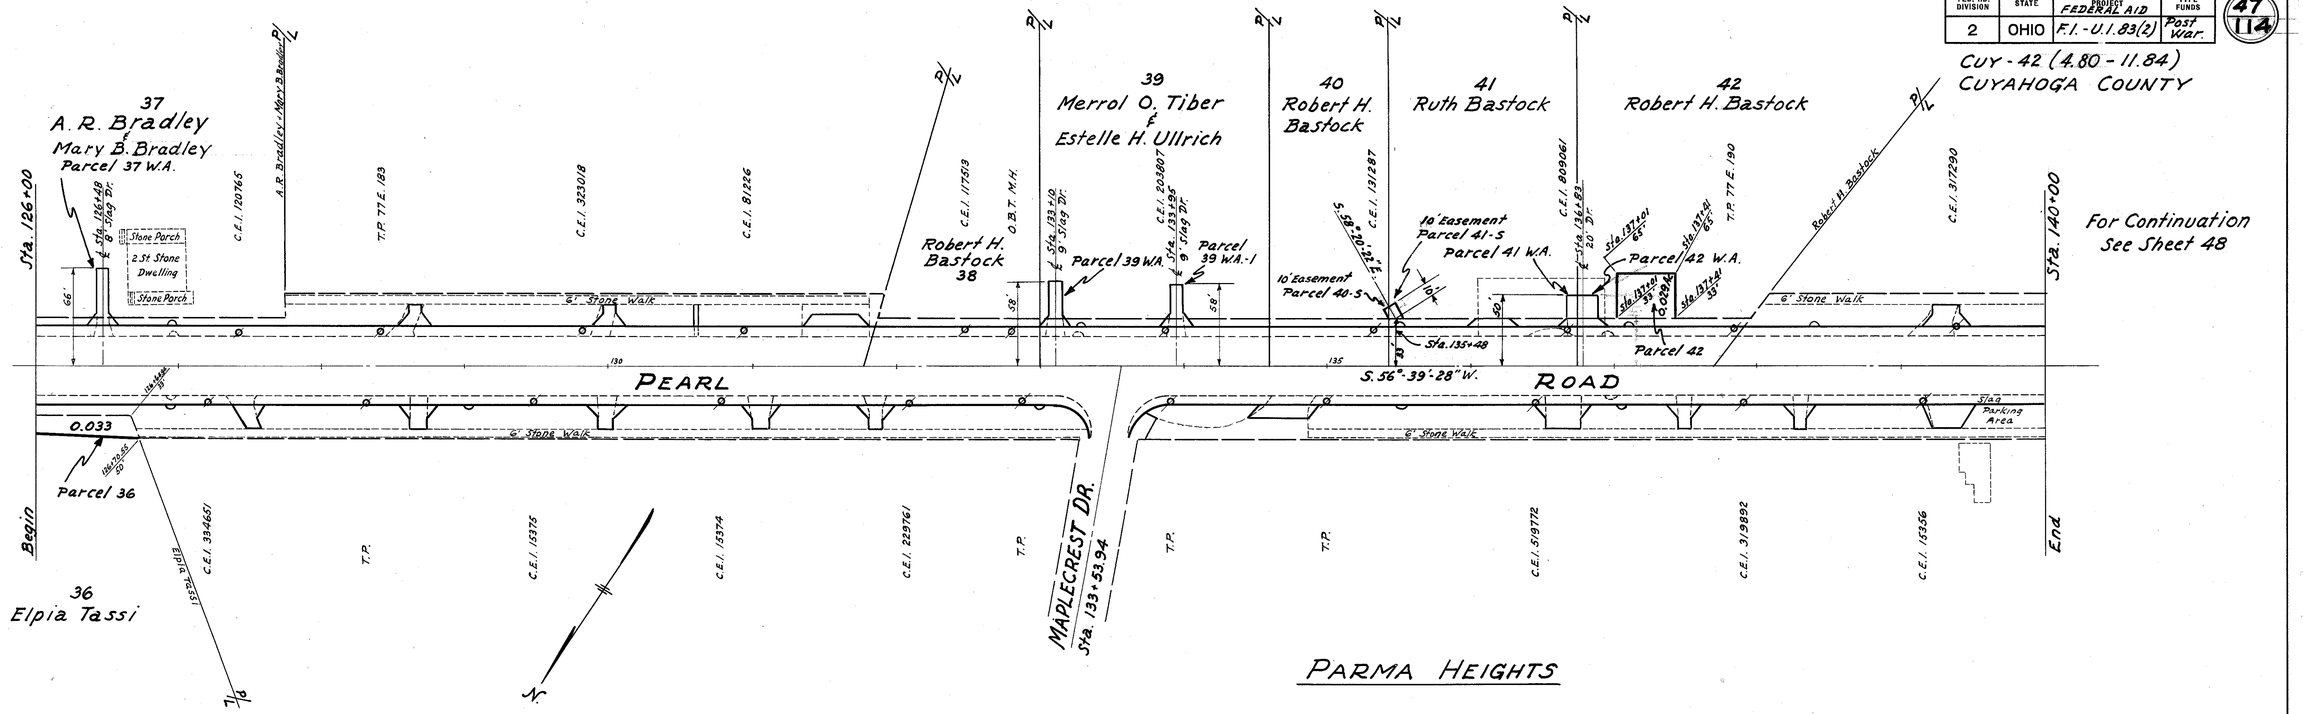

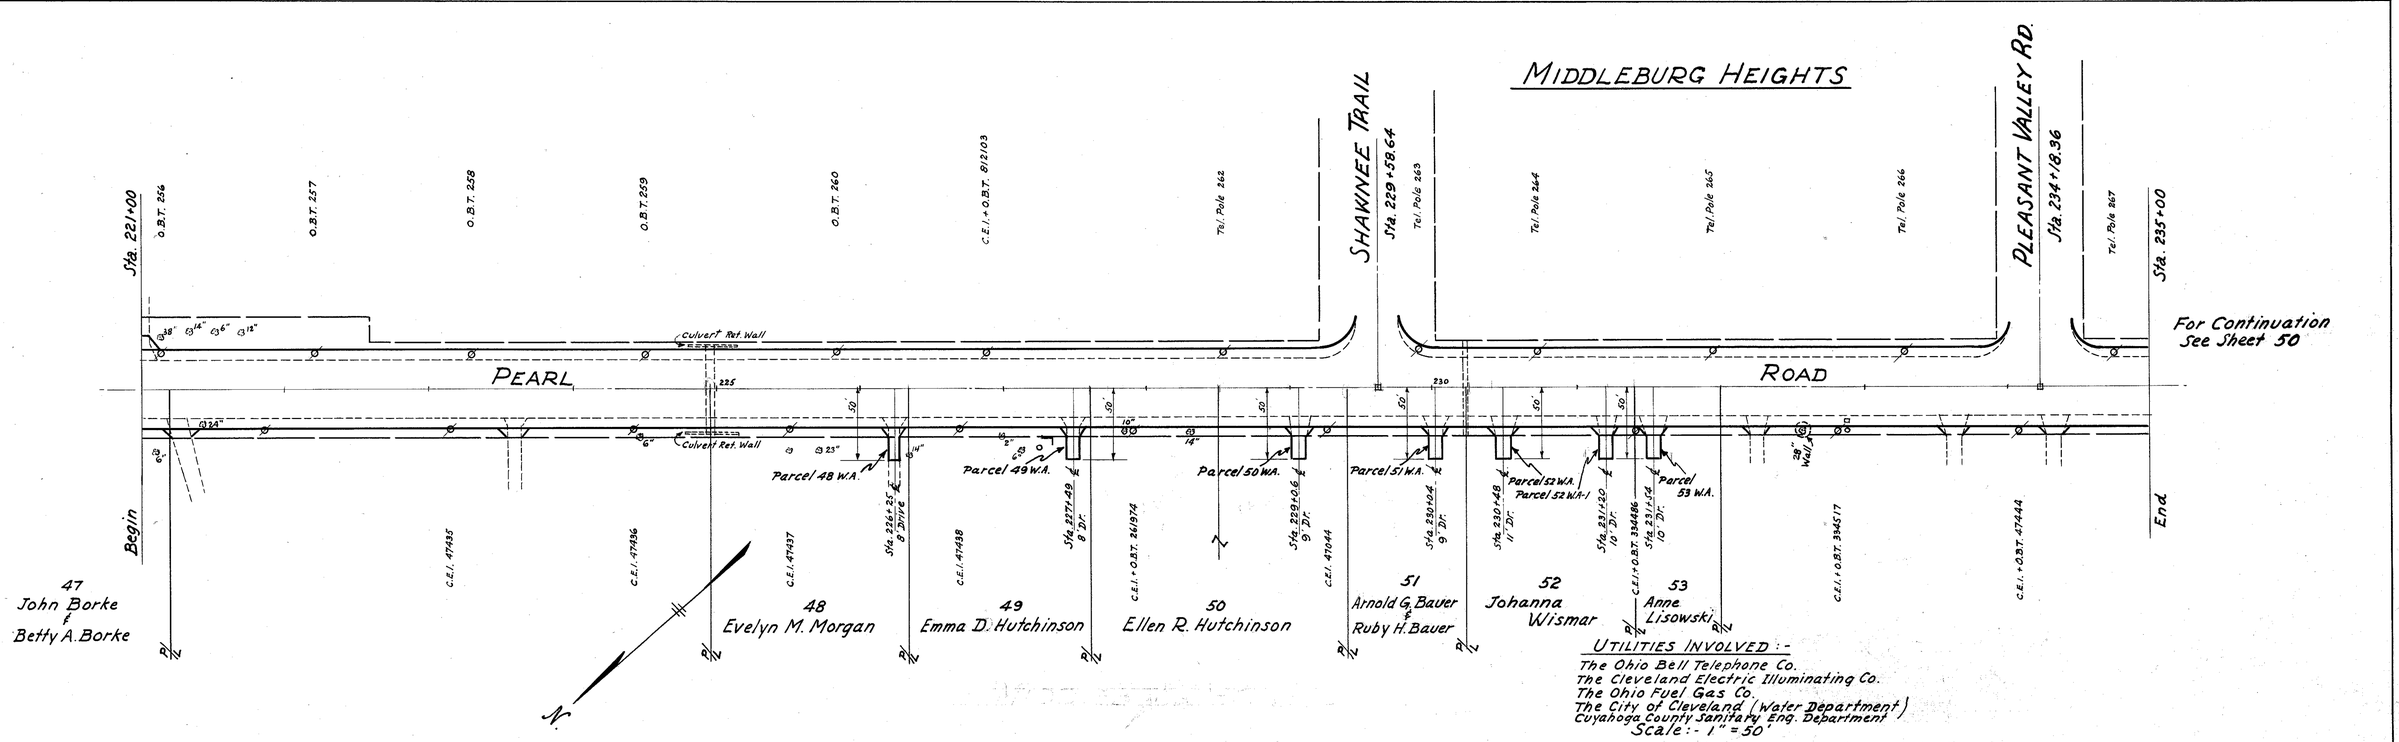

UTILITIES INVOLVED:-
The Ohio Bell Telephone Co.
The Cleveland Electric Illuminating Co.
The Ohio Fuel Gas Co.
The City of Cleveland (Water Department)
Cuyahoga County Sanitary Eng. Department

Scale:- 1" = 50'

RIGHT-OF-WAY MAP

Sta. 126+00 to Sta. 140+00
Sta. 221+00 to Sta. 235+00

FED. RD. DIVISION	STATE	PROJECT Federal Aid	TYPE FUNDS
2	OHIO	F.I.-U.I. 83(2)	Post War.

48
114

CUY-42-(4.80-11.84)
CUYAHOGA COUNTY

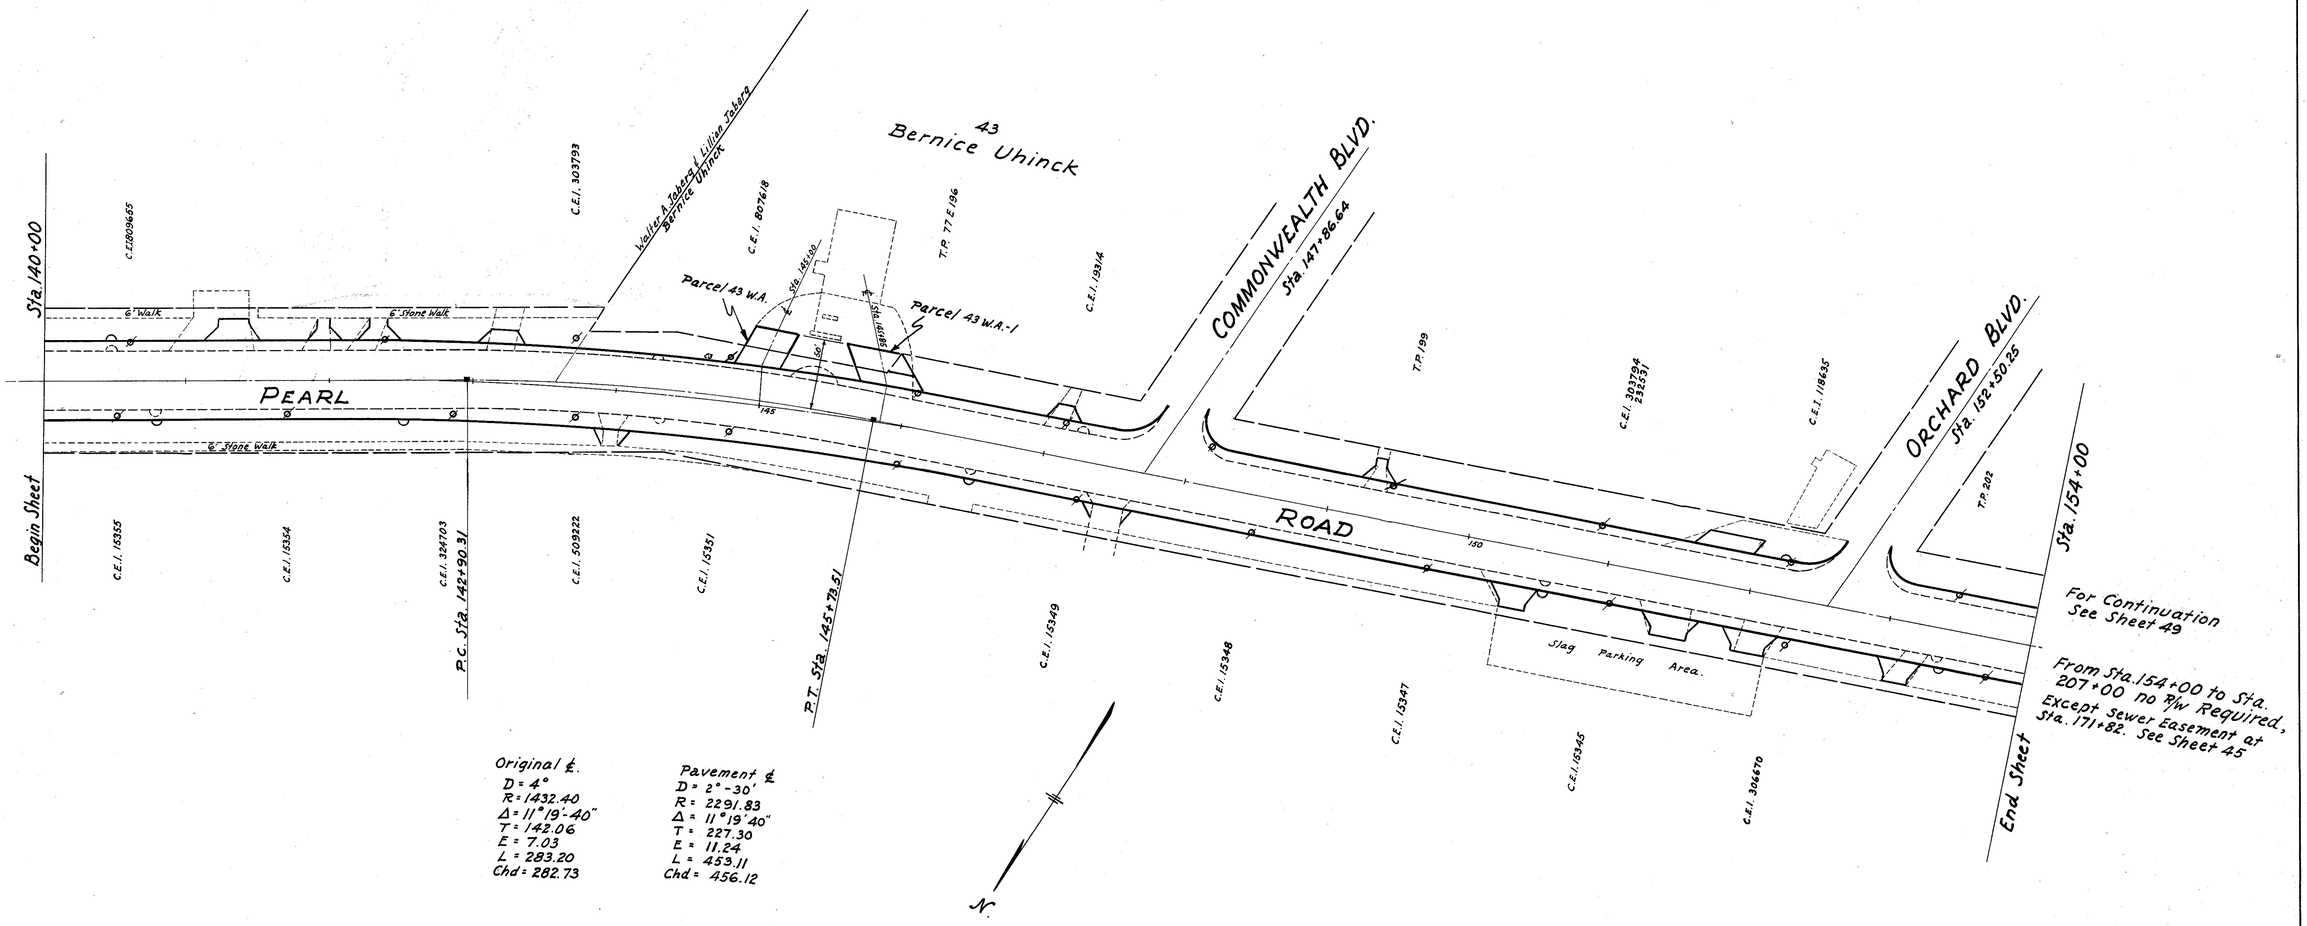

Original ℄.
D = 4°
R = 1432.40
Δ = 11°19'-40"
T = 142.06
E = 7.03
L = 283.20
Chd = 282.73

Pavement ℄
D = 2°-30'
R = 2291.83
Δ = 11°19'40"
T = 227.30
E = 11.24
L = 453.11
Chd = 456.12

UTILITIES INVOLVED:-
The Ohio Bell Telephone Co.
The Cleveland Electric Illuminating Co.
The Ohio Fuel Gas Co.
The City of Cleveland (Water Department)
Cuyahoga County Sanitary Eng. Department.
Scale:- 1" = 50'

PARMA HEIGHTS

RIGHT-OF-WAY MAP. Sta. 140+00 to Sta. 154+00.

FED. RD. DIVISION	STATE	PROJECT	TYPE FUNDS
2	OHIO	Federal Aid F.I. U.I. 83(2)	Post War.

49
114

CUY-42 (4.80-11.84)
CUYAHOGA COUNTY.

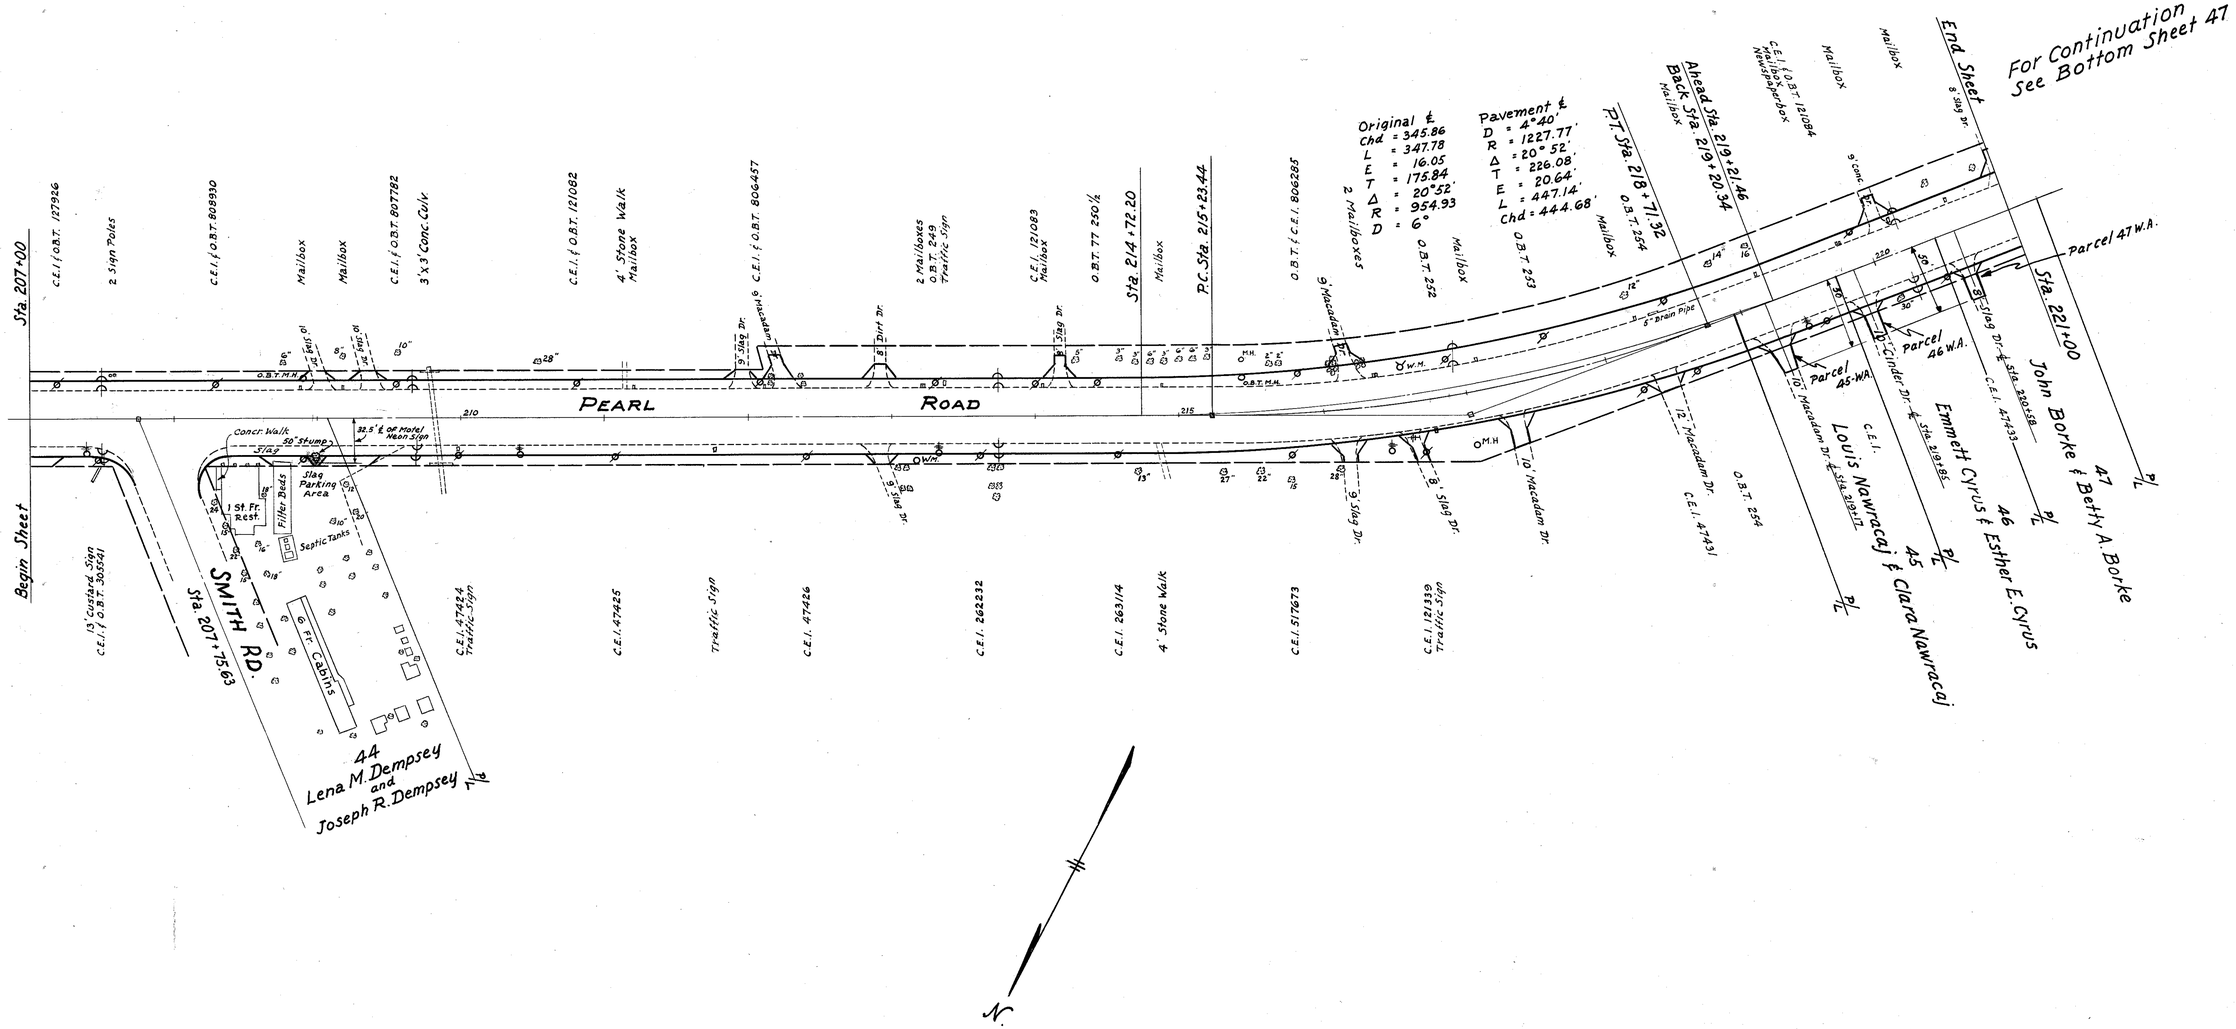

UTILITIES INVOLVED :-
The Ohio Bell Telephone Co.
The Cleveland Electric Illuminating Co.
The Ohio Fuel Gas Co.
The City of Cleveland (Water Department)
Cuyahoga County Sanitary Eng. Department

Scale :- 1" = 50'

MIDDLEBURG HEIGHTS

RIGHT-OF-WAY MAP Sta. 207+00 to Sta. 221+00

FED. RD. DIVISION	STATE	PROJECT	FISCAL YEAR
2	OHIO	Federal Aid F.I. U.I. 83 (2)	Post War

50/114

CUY-42 (4.80 - 11.84)
CUYAHOGA COUNTY

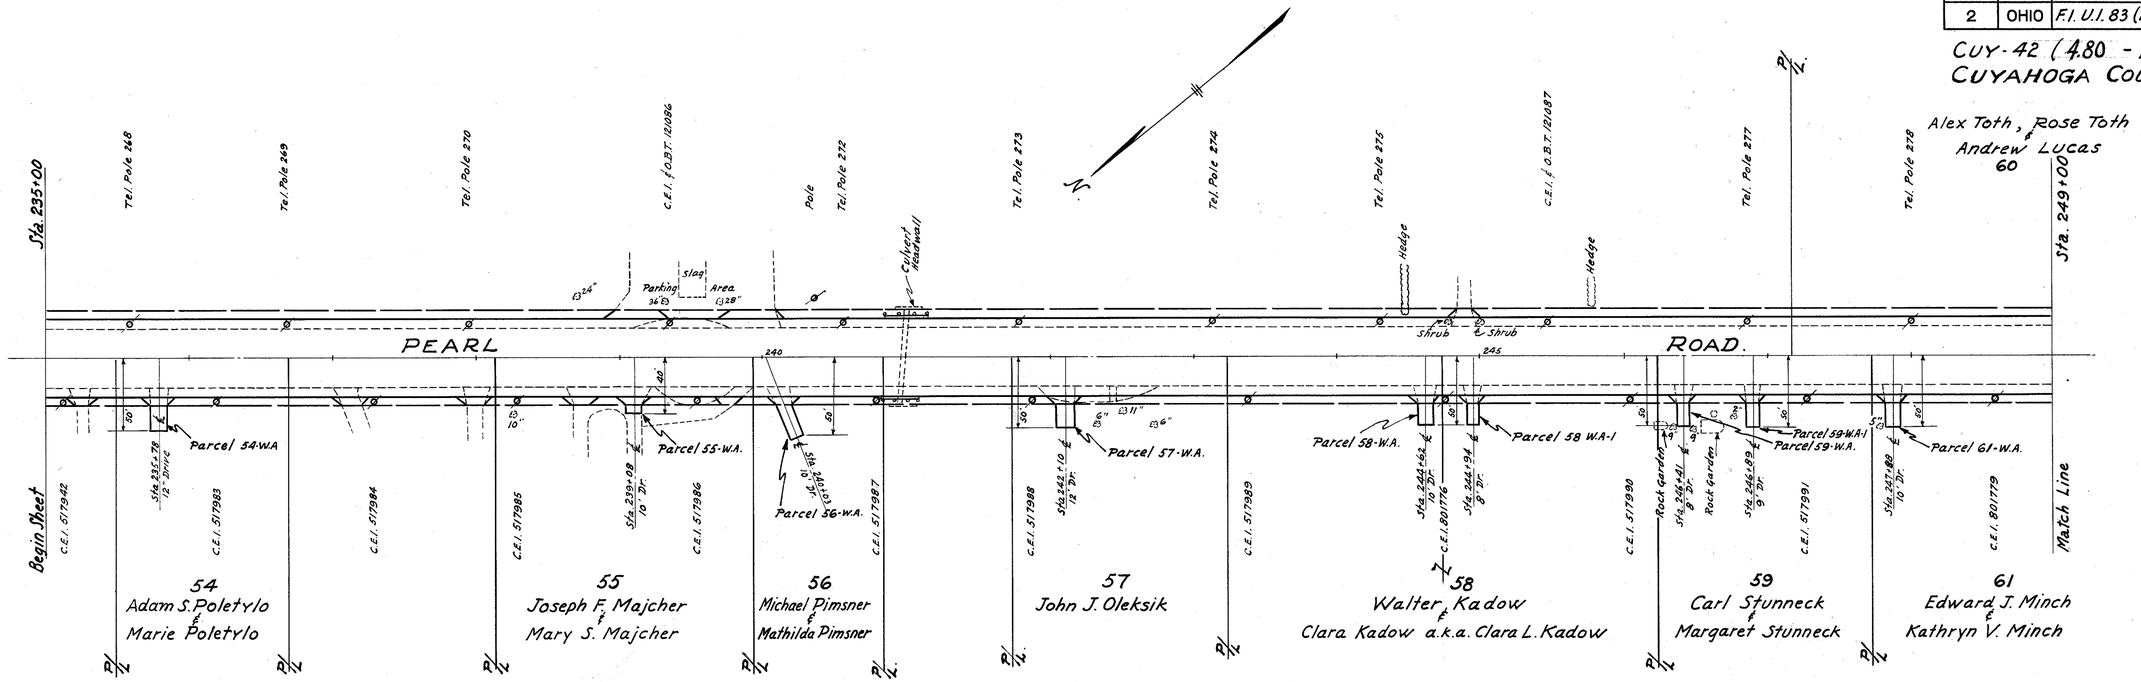

UTILITIES INVOLVED:-
The Ohio Bell Telephone Co.
The Cleveland Electric Illuminating Co
The Ohio Fuel Gas Co.
The City of Cleveland (Water Department)
Cuyahoga County Sanitary Eng. Department

Scale: 1" = 50'

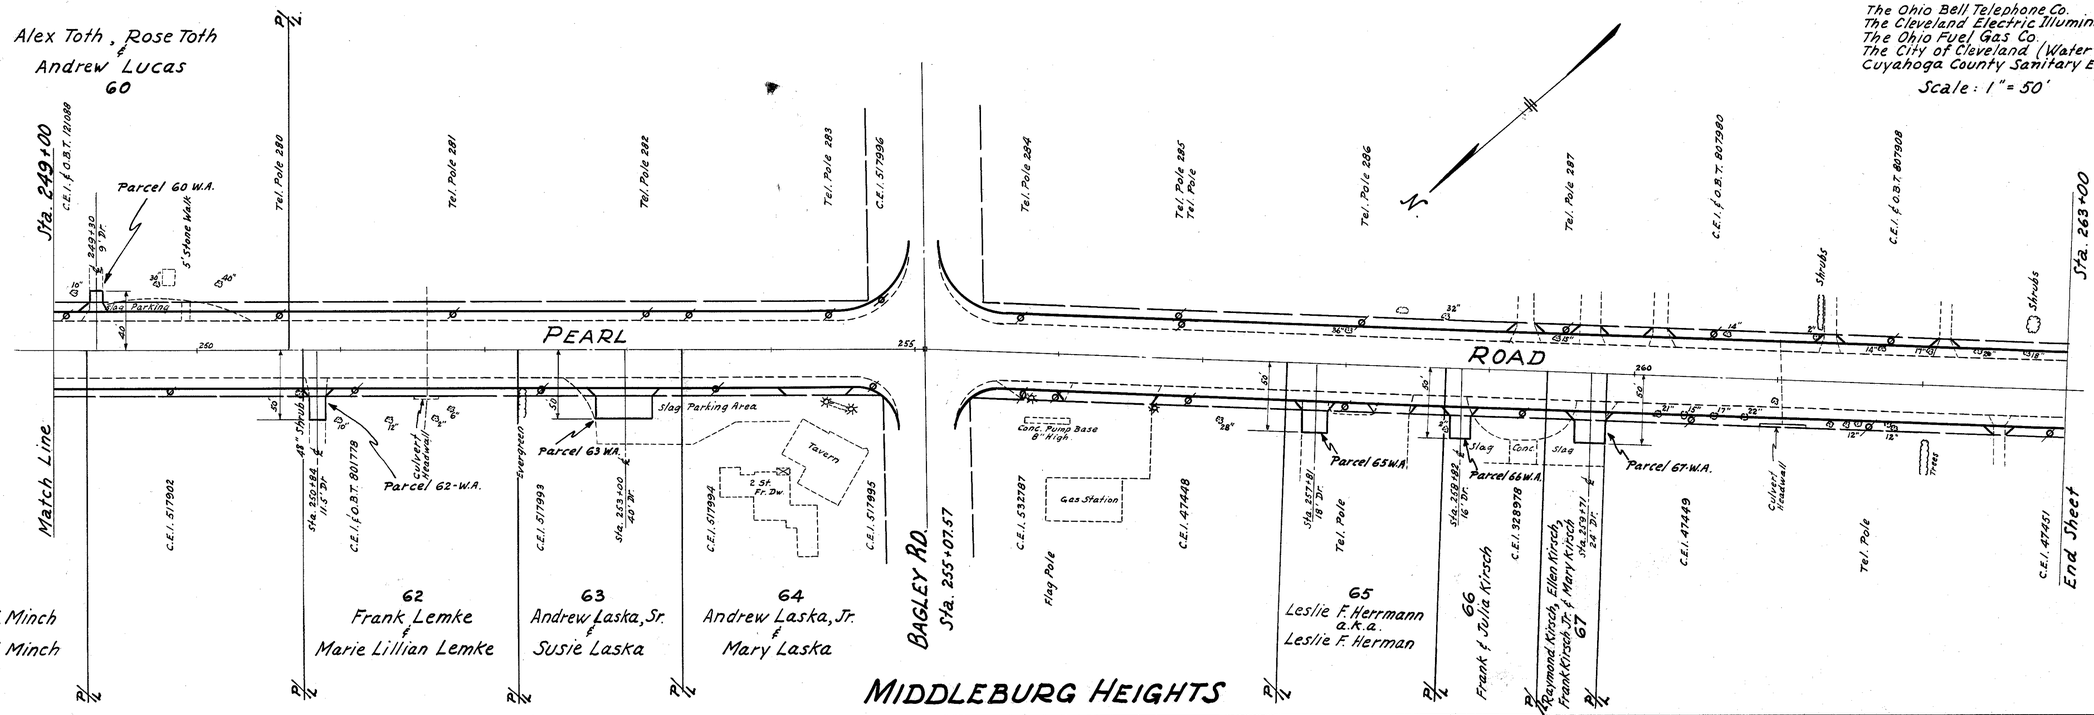

Sta. 235+00 to Sta. 263+00 RIGHT-OF-WAY MAP

FED. RD. DIVISION	STATE	PROJECT	FISCAL YEAR
2	OHIO	Federal Aid F.I.U.I. 83 (2)	Post War

51
114

CUY-42 (4.80-11.84)
CUYAHOGA COUNTY.

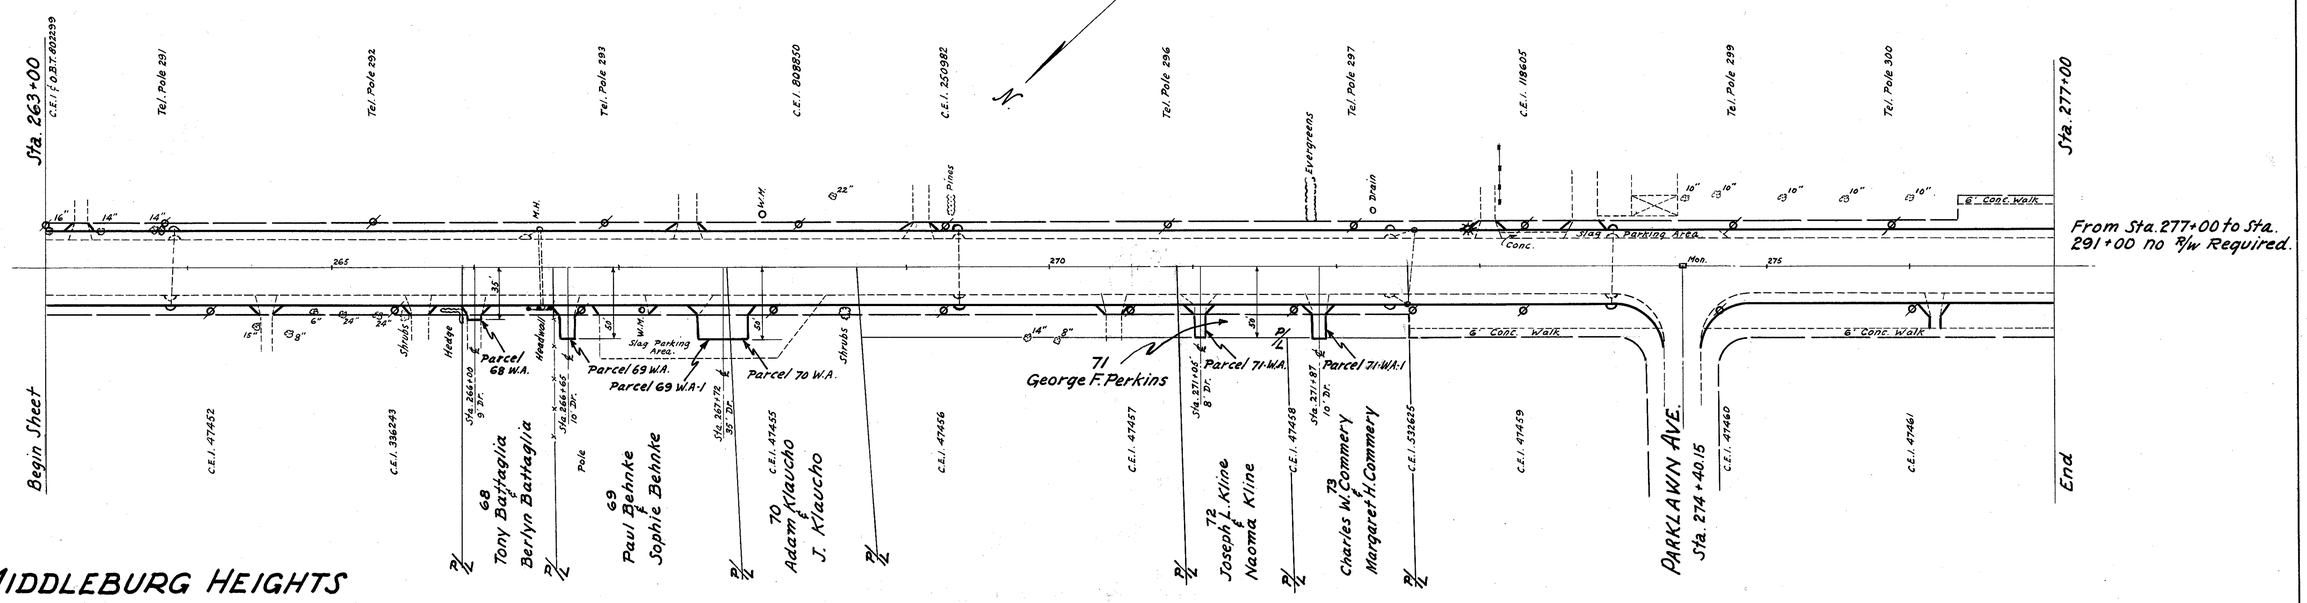

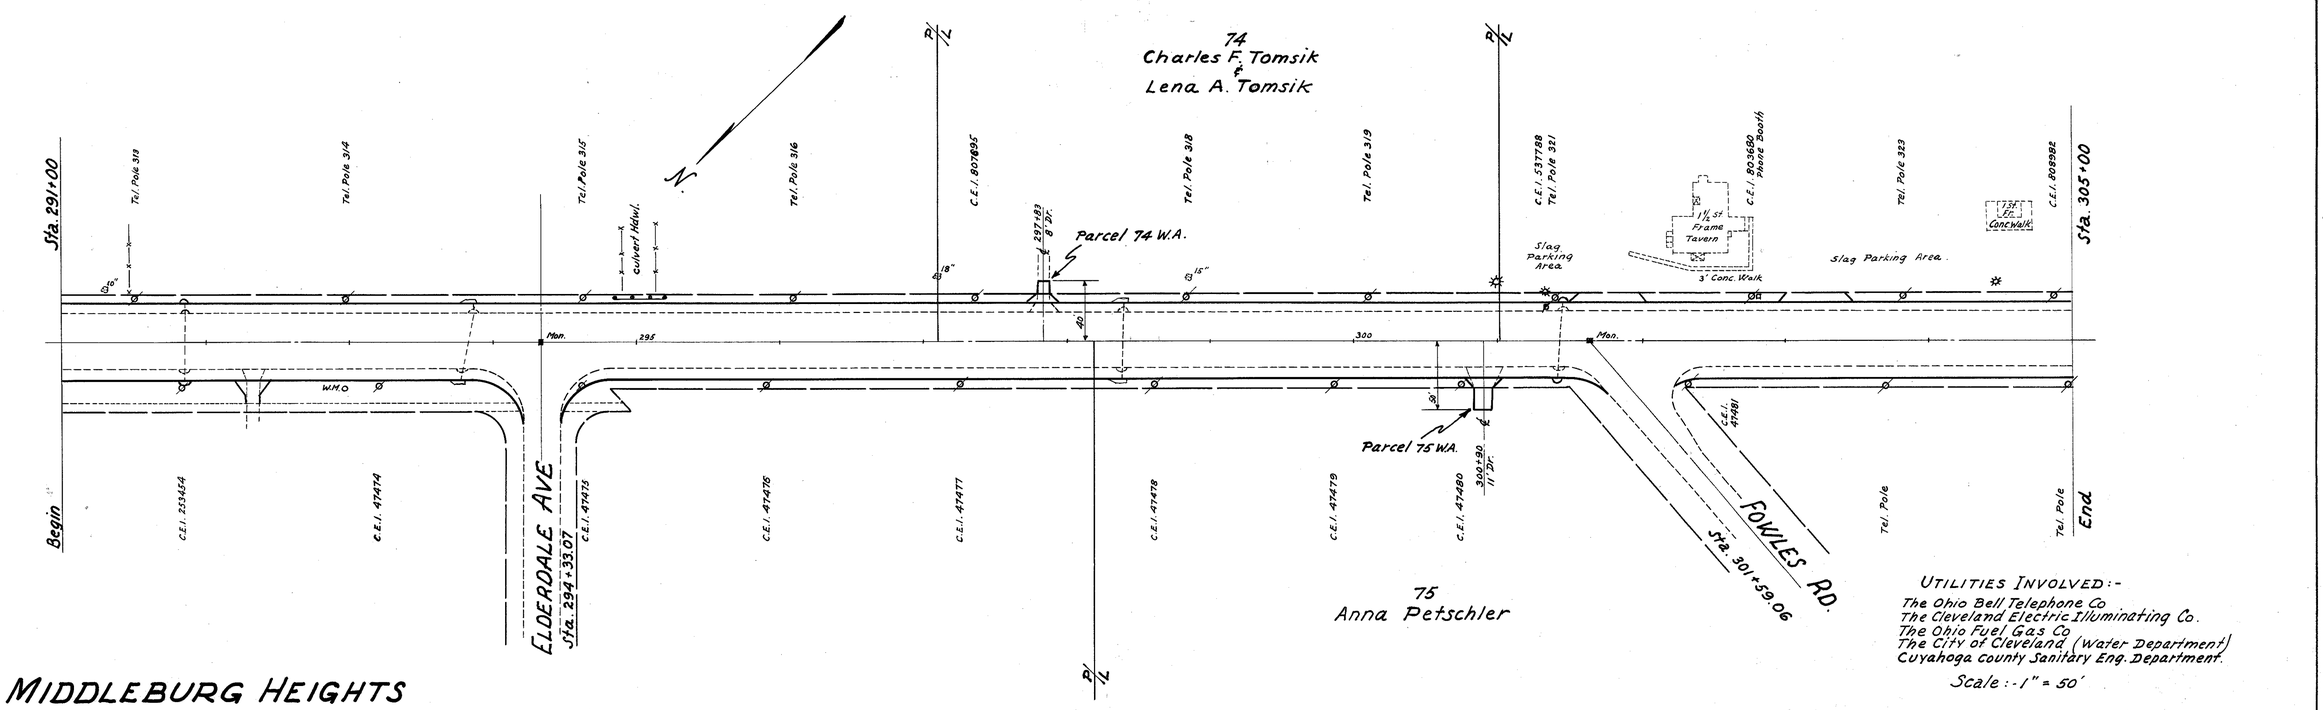

UTILITIES INVOLVED:-
The Ohio Bell Telephone Co.
The Cleveland Electric Illuminating Co.
The Ohio Fuel Gas Co.
The City of Cleveland (Water Department)
Cuyahoga County Sanitary Eng. Department.

Scale:- 1" = 50'

RIGHT-OF-WAY MAP

Sta. 263+00 to Sta. 277+00
Sta. 291+00 to Sta. 305+00

FED. RD. DIVISION	STATE	PROJECT	TYPE FUNDS
2	OHIO	Federal Aid F.I.U.1 83(2)	Post War

52
114

CUY-42 (480 - 11.84)
CUYAHOGA COUNTY

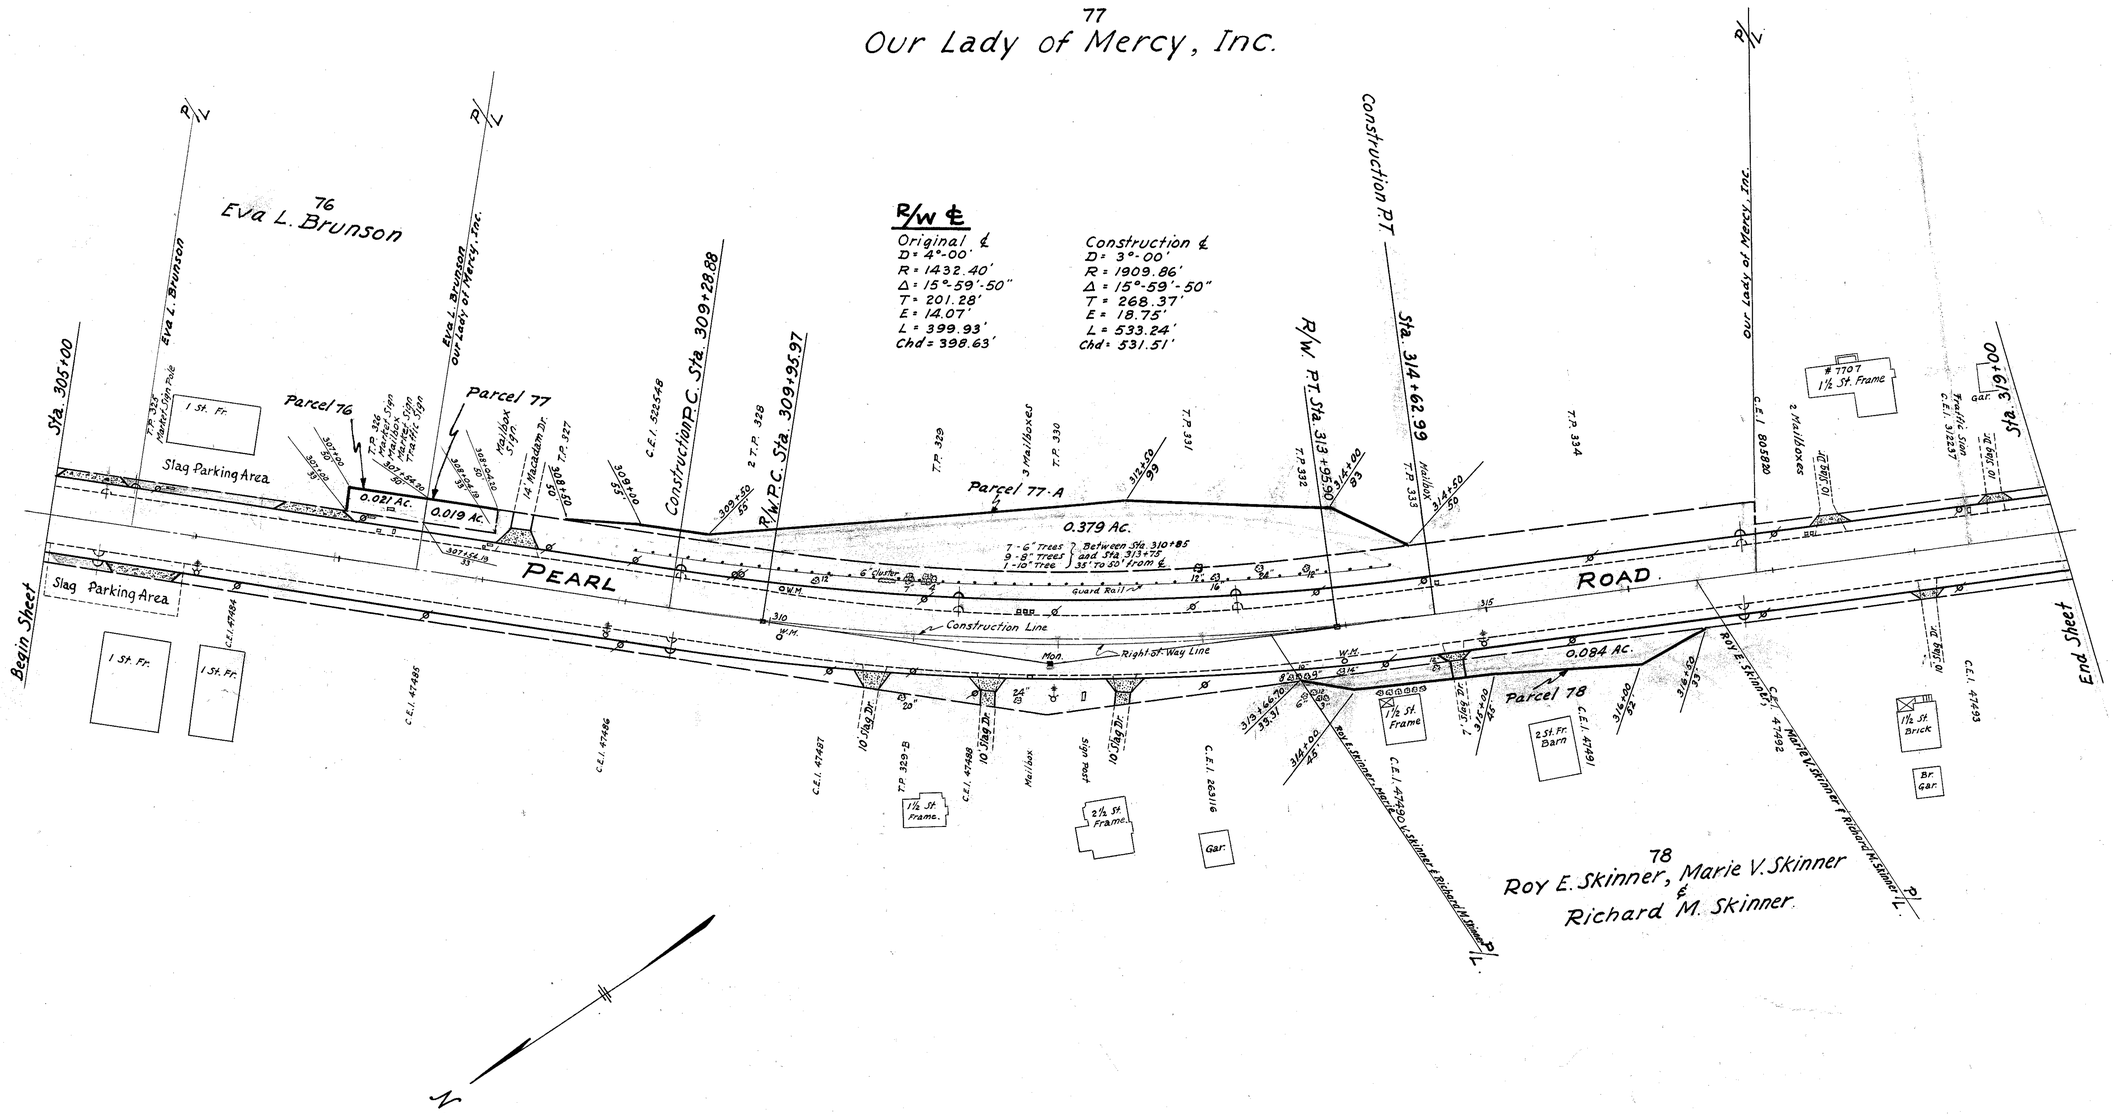

UTILITIES INVOLVED
The Ohio Bell Telephone Co
The Cleveland Electric Illuminating Co.
The Ohio Fuel Gas Co.
The City of Cleveland (Water Department)
Cuyahoga County Sanitary Eng. Department.

Scale:- 1" = 50'

RIGHT-OF-WAY MAP Sta. 305+00 to Sta. 319+00

FED. RD. DIVISION	STATE	PROJECT	TYPE FUNDS
2	OHIO	Federal Aid F.I. U.I. 83(2)	Post War

53
114

CUY-42 (4.80 - 11.84)
CUYAHOGA COUNTY.

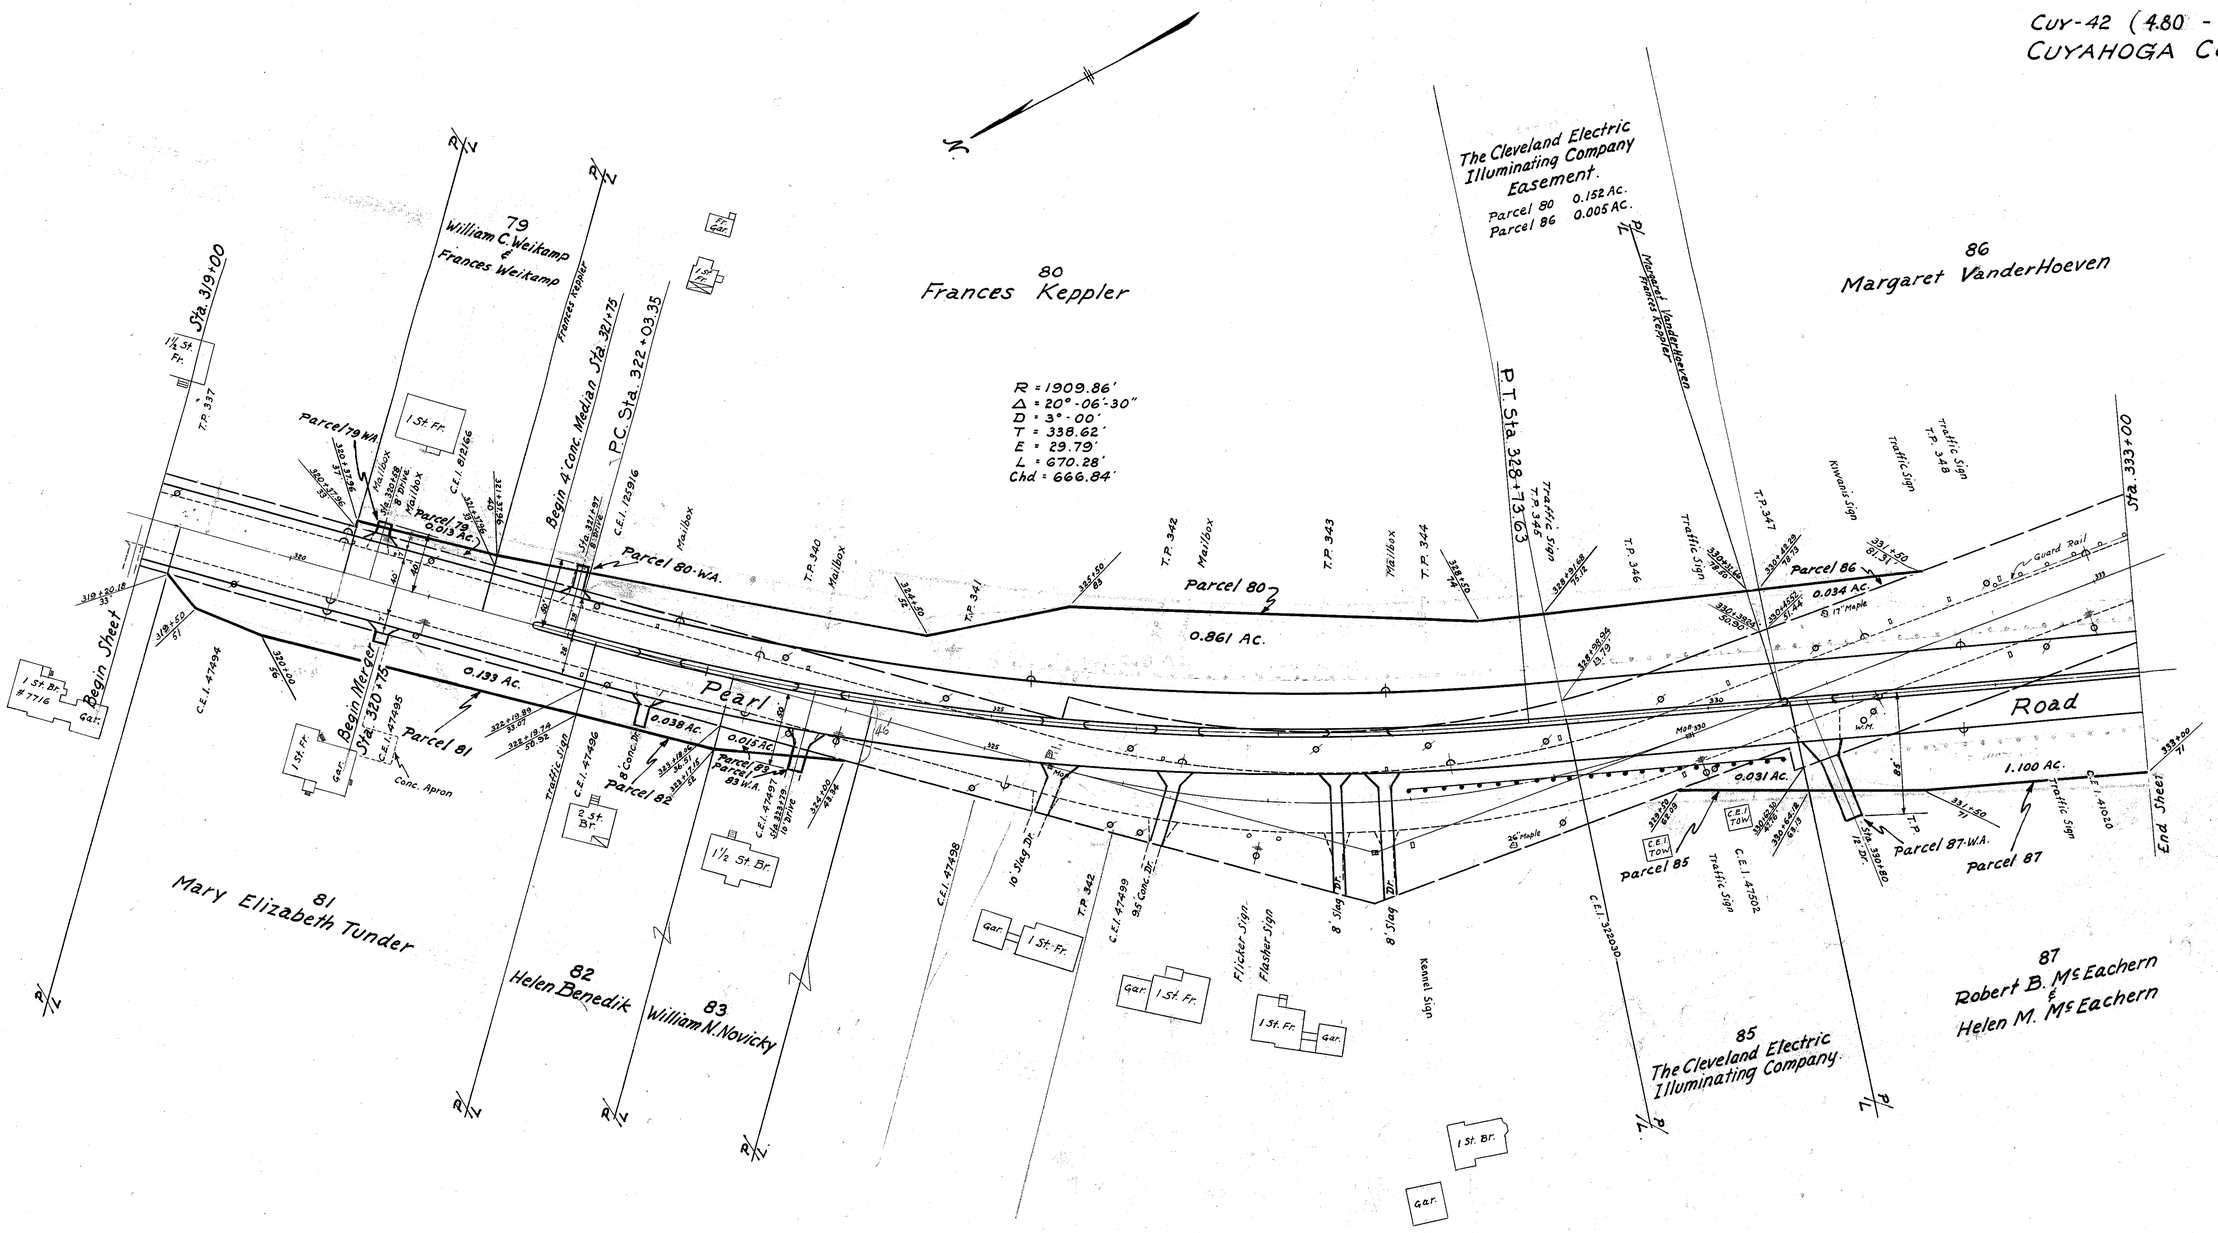

UTILITIES INVOLVED:-
The Ohio Bell Telephone Co.
The Cleveland Electric Illuminating Co.
The Ohio Fuel Gas Co.
The City of Cleveland (Water Department)
Cuyahoga County Sanitary Eng. Department

Scale :-1" = 50'

MIDDLEBURG HEIGHTS

RIGHT-OF-WAY MAP Sta. 319+00 to Sta. 333+00.

FED. RD. DIVISION	STATE	PROJECT	TYPE FUNDS
2	OHIO	Federal Aid F.I. U.I. 83 (2)	Post War

54
118

CUY 42 - (4.80 - 11.84)
CUYAHOGA COUNTY

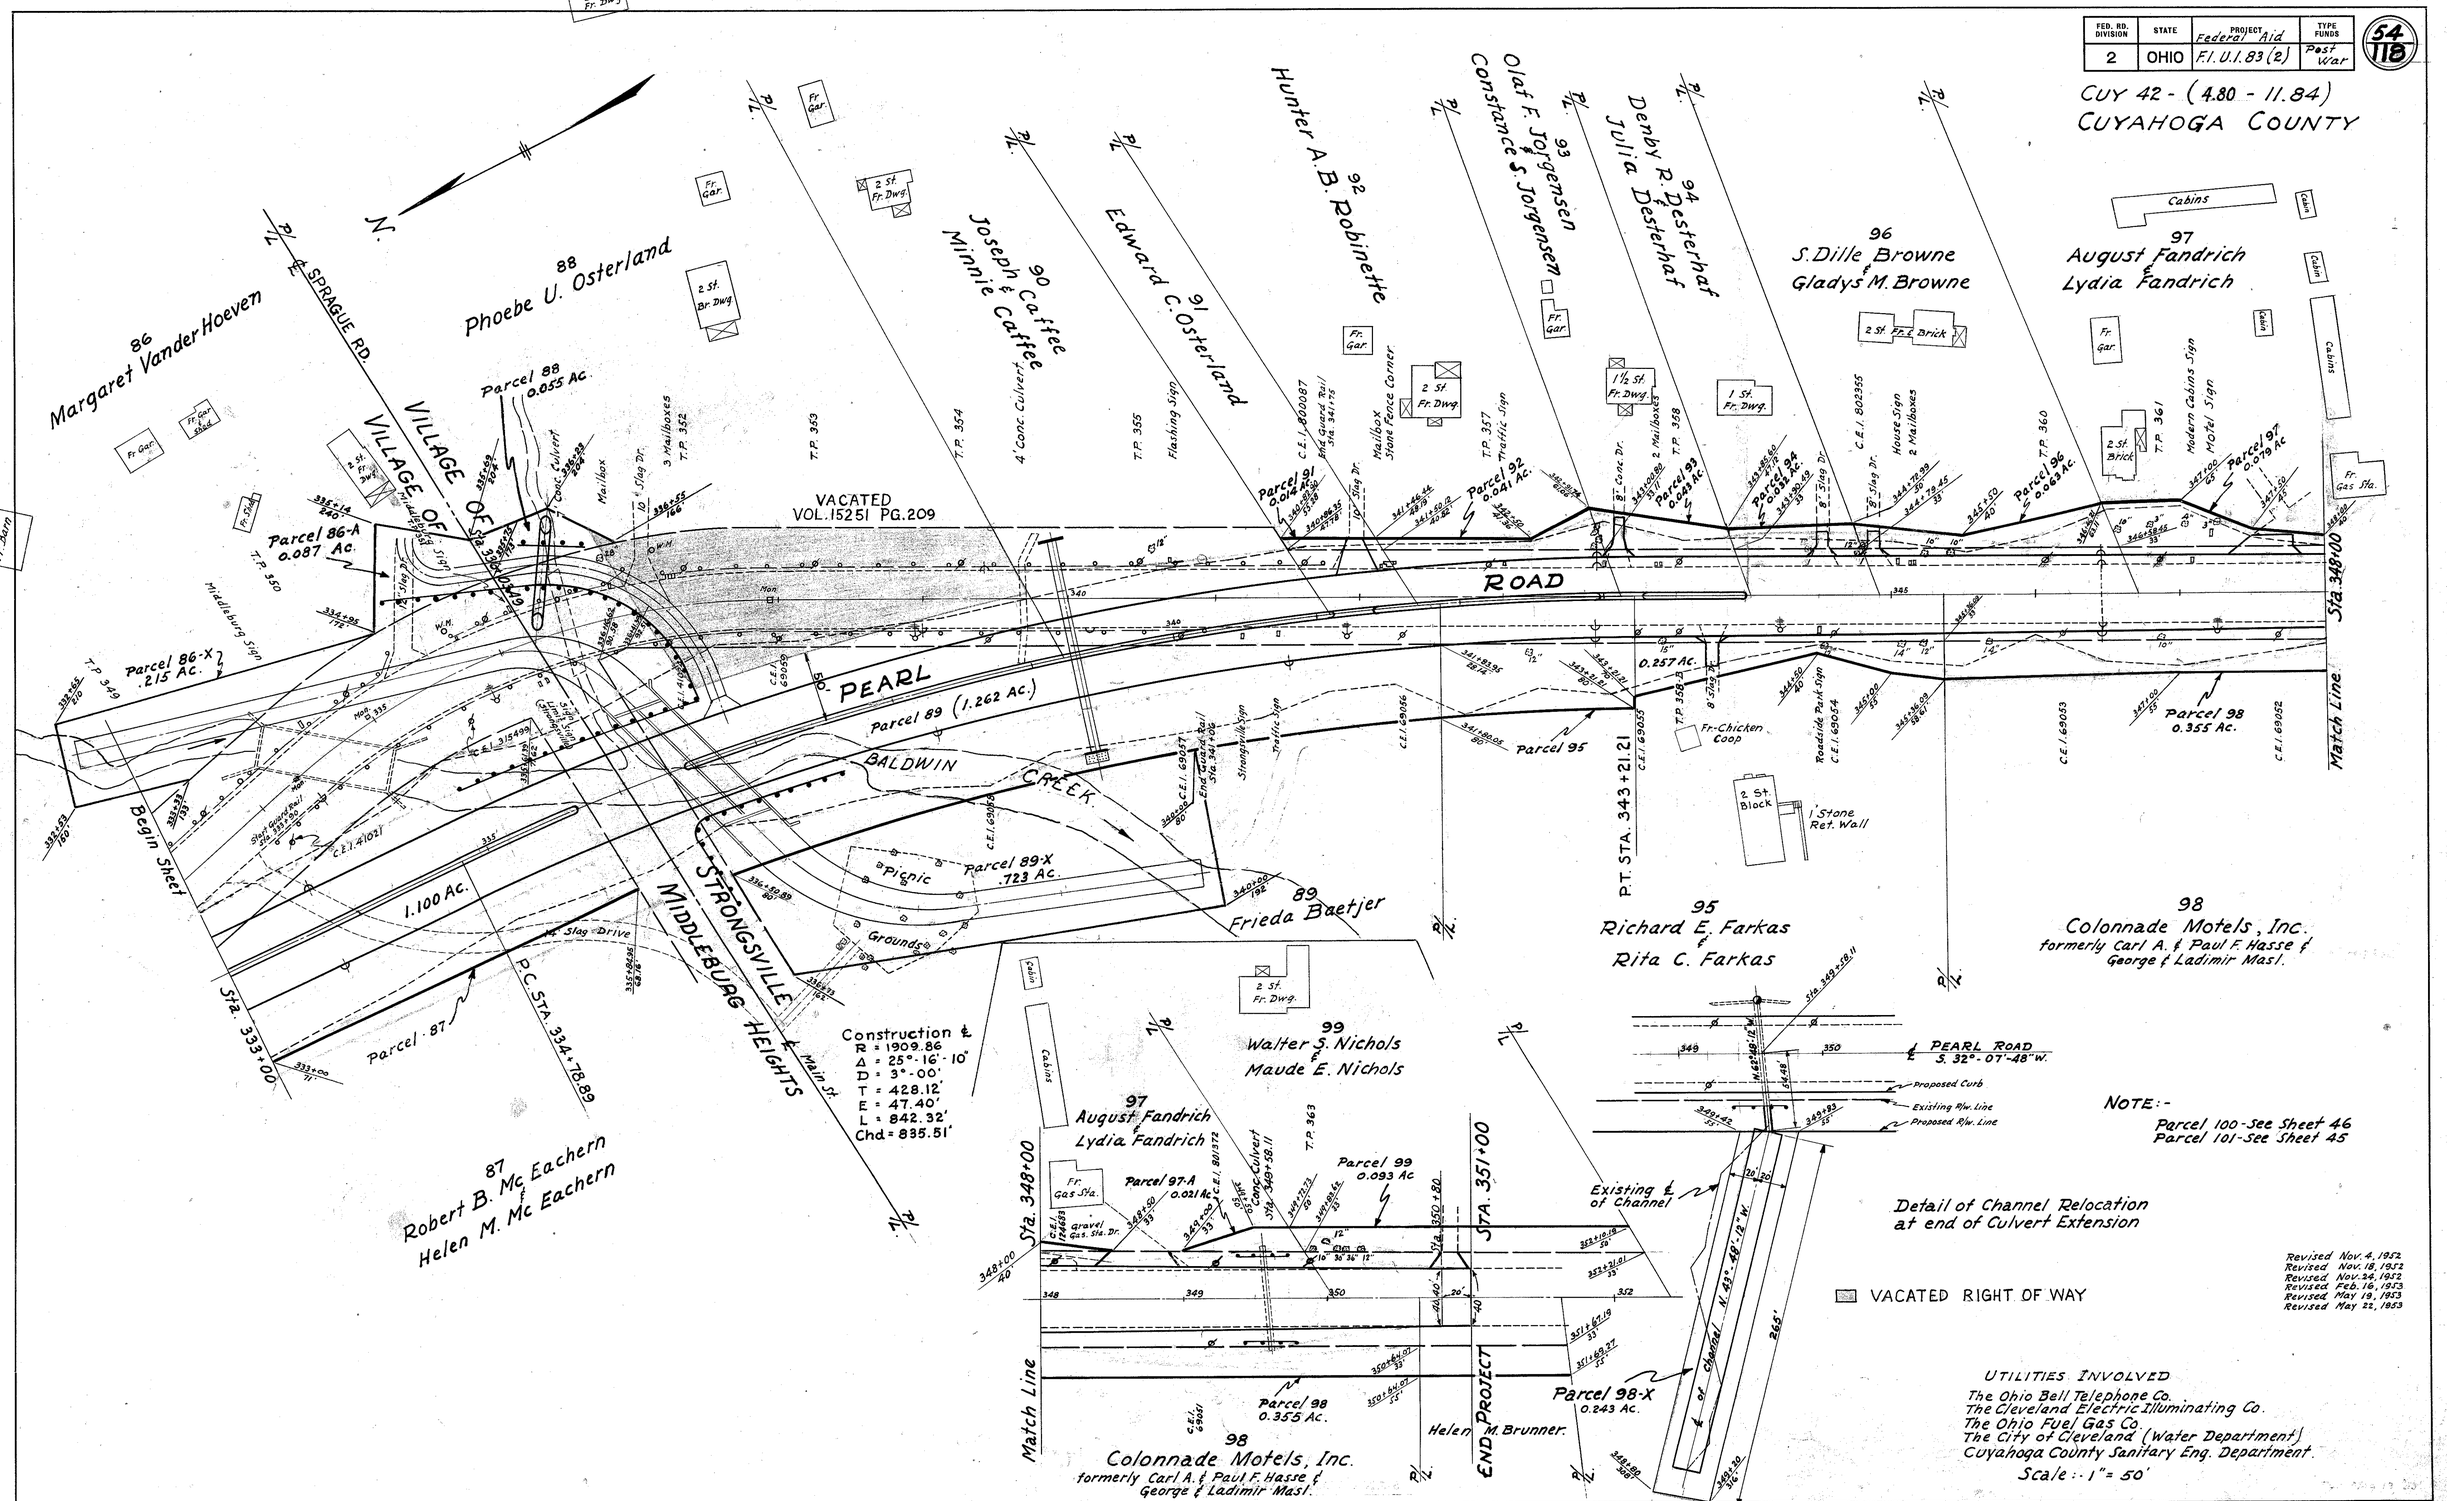

NOTE:-
Parcel 100 - See Sheet 46
Parcel 101 - See Sheet 45

Detail of Channel Relocation at end of Culvert Extension

Revised Nov. 4, 1952
Revised Nov. 18, 1952
Revised Nov. 24, 1952
Revised Feb. 16, 1953
Revised May 19, 1953
Revised May 22, 1953

UTILITIES INVOLVED
The Ohio Bell Telephone Co.
The Cleveland Electric Illuminating Co.
The Ohio Fuel Gas Co.
The City of Cleveland (Water Department)
Cuyahoga County Sanitary Eng. Department.

Scale:- 1" = 50'

RIGHT-OF-WAY MAP Sta. 333+00 to Sta. 351+00

FED. RD. DIVISION	STATE	PROJECT FEDERAL AID	FISCAL YEAR
2	OHIO	A-FI-UF-83(2)	1953

54-A
118

CUY 42 - 4.80 - 11.84
CUYAHOGA COUNTY

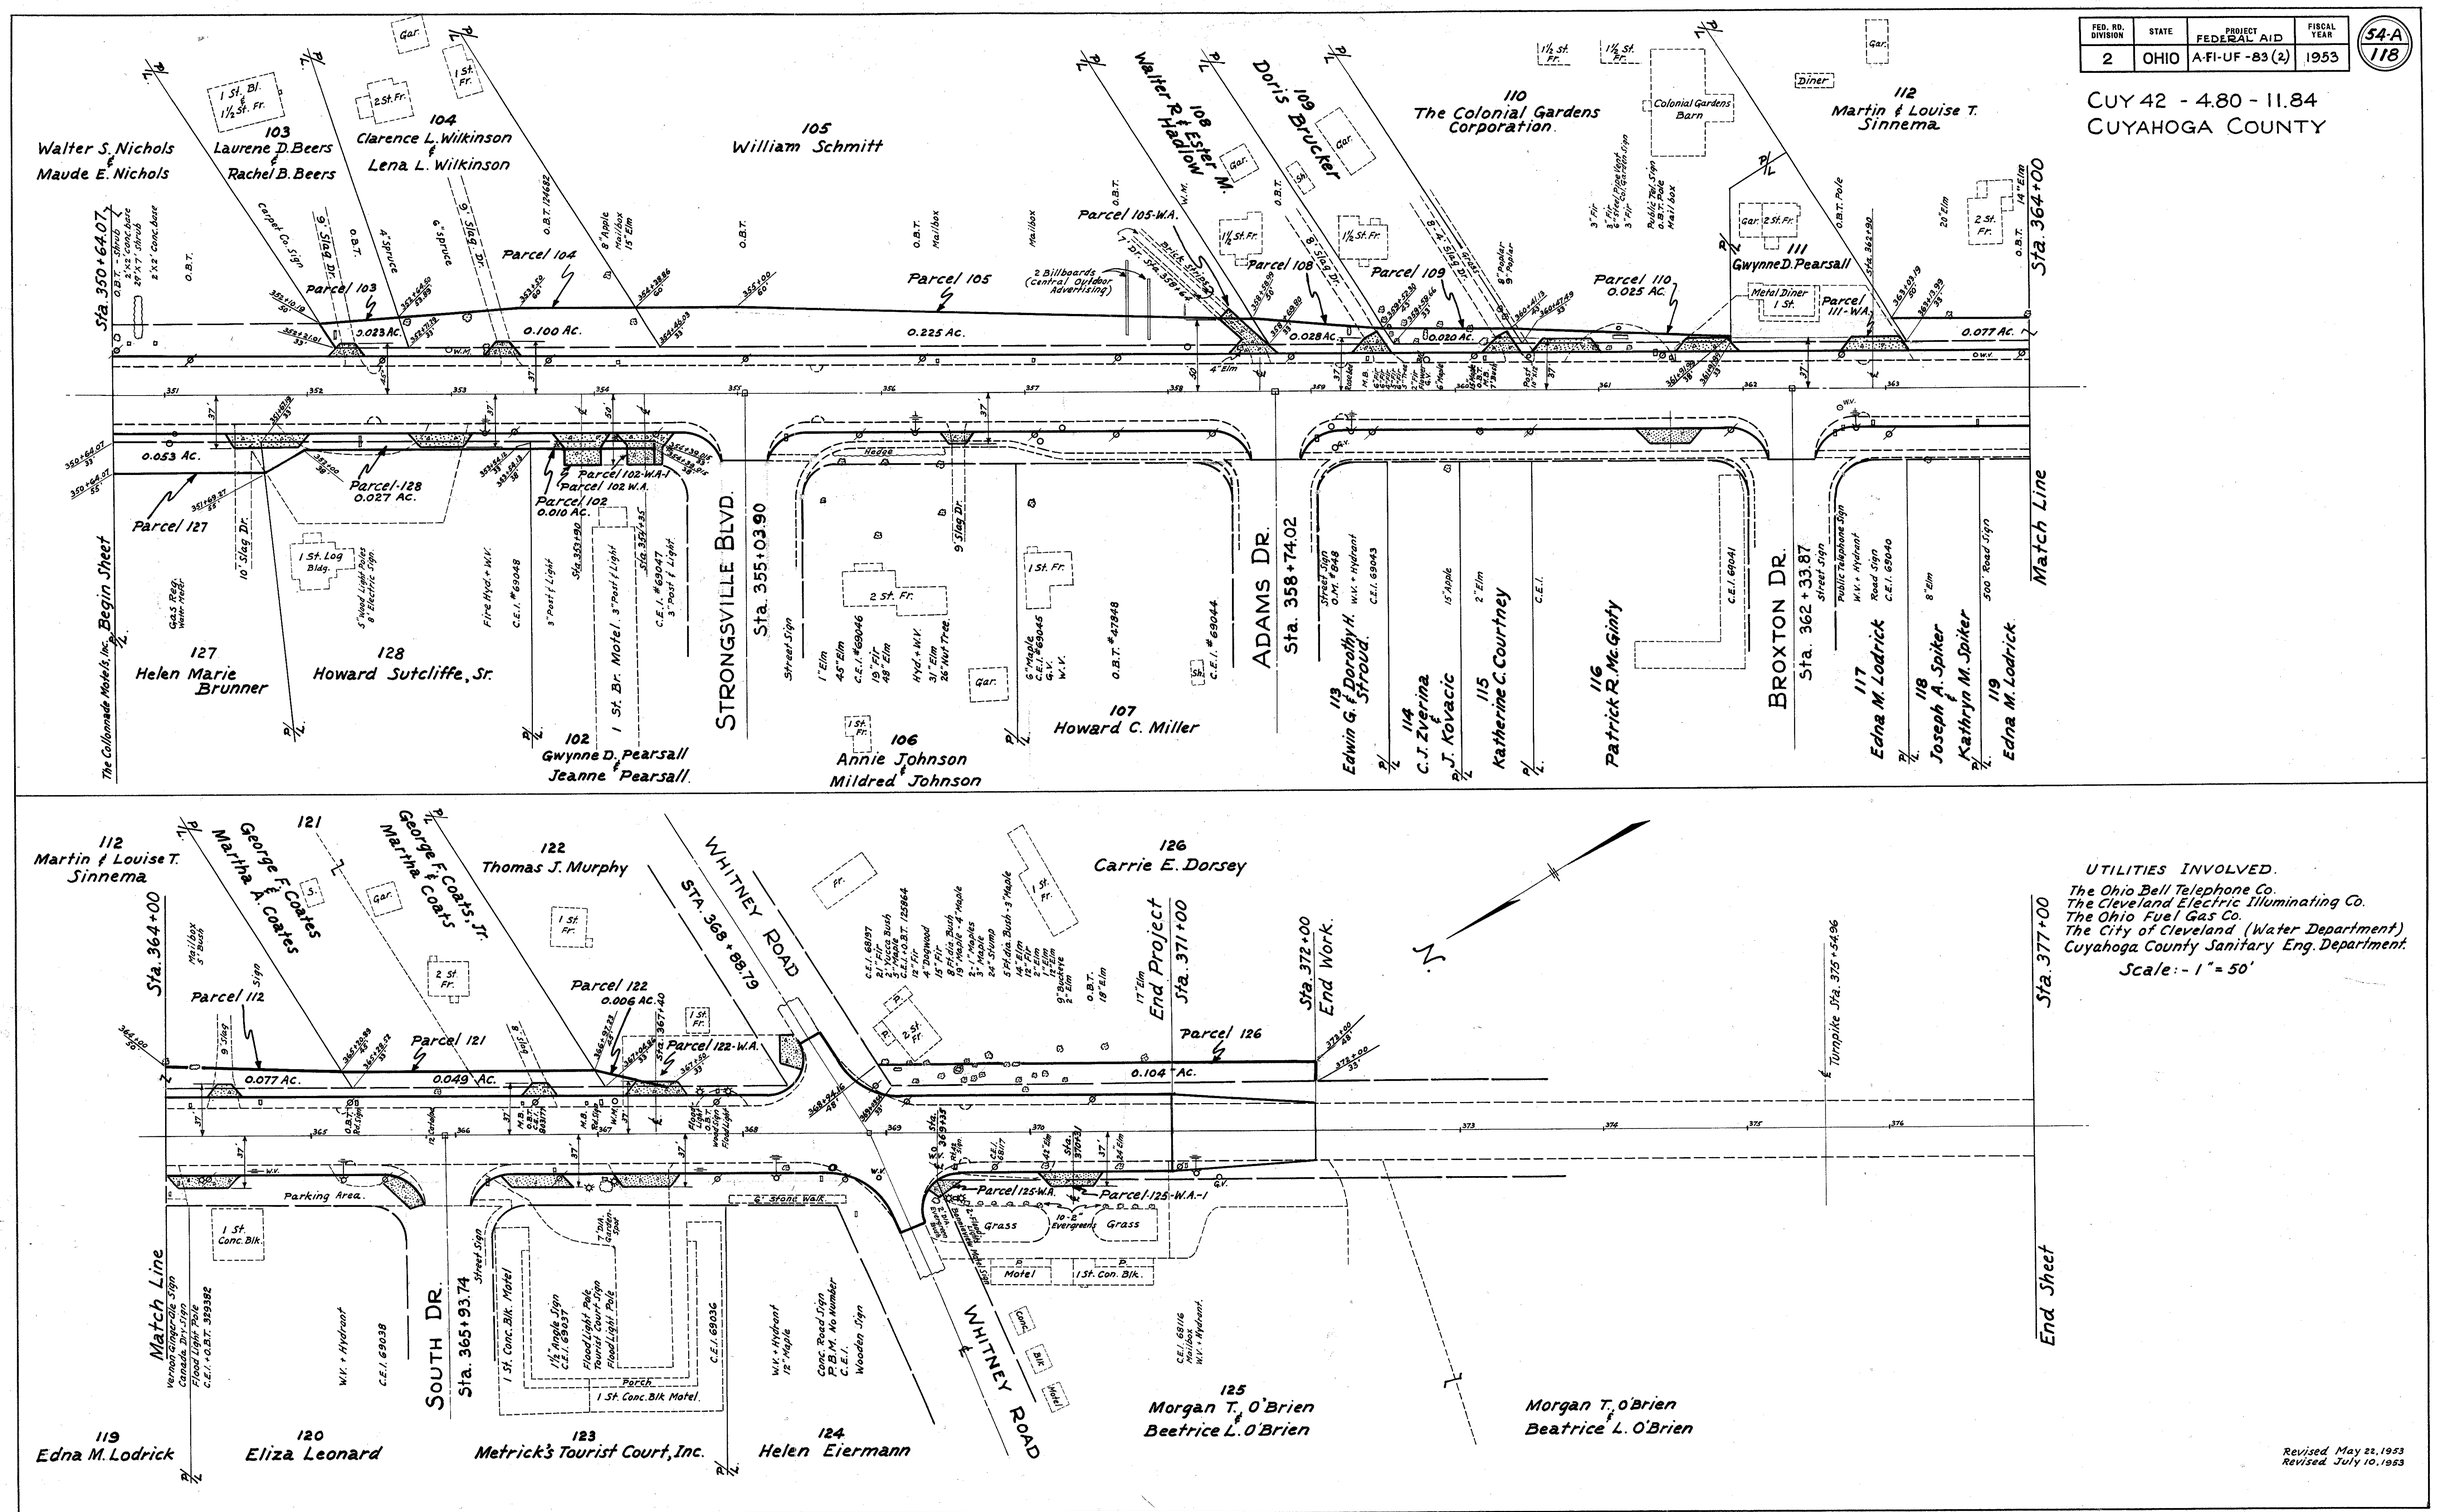

UTILITIES INVOLVED.

The Ohio Bell Telephone Co.
The Cleveland Electric Illuminating Co.
The Ohio Fuel Gas Co.
The City of Cleveland (Water Department)
Cuyahoga County Sanitary Eng. Department.

Scale: - 1" = 50'

Revised May 22, 1953
Revised July 10, 1953

RIGHT-OF-WAY STA. 350+64.07 TO STA. 377+00.