FED. RD. DIVISION	STATE	PROJECT	
2	OHIO		

PIC - 138 - 06.26

LOCATION PLAN
HILLSBORO - PIKETON ROAD
STATE ROUTE 138 SEC. (06.26)
DEER CREEK TWP. PICKAWAY CO.
V.M.S. 4395 & 4720

Signed Frank M. Williams
Frank M. Williams
Date 10-14-57 Division Deputy Director
Registered Surveyor No. 195

Recorded in Pickaway Co.
Vol. 155 Page 636

0 50 100 150 200 250
Scale in Feet

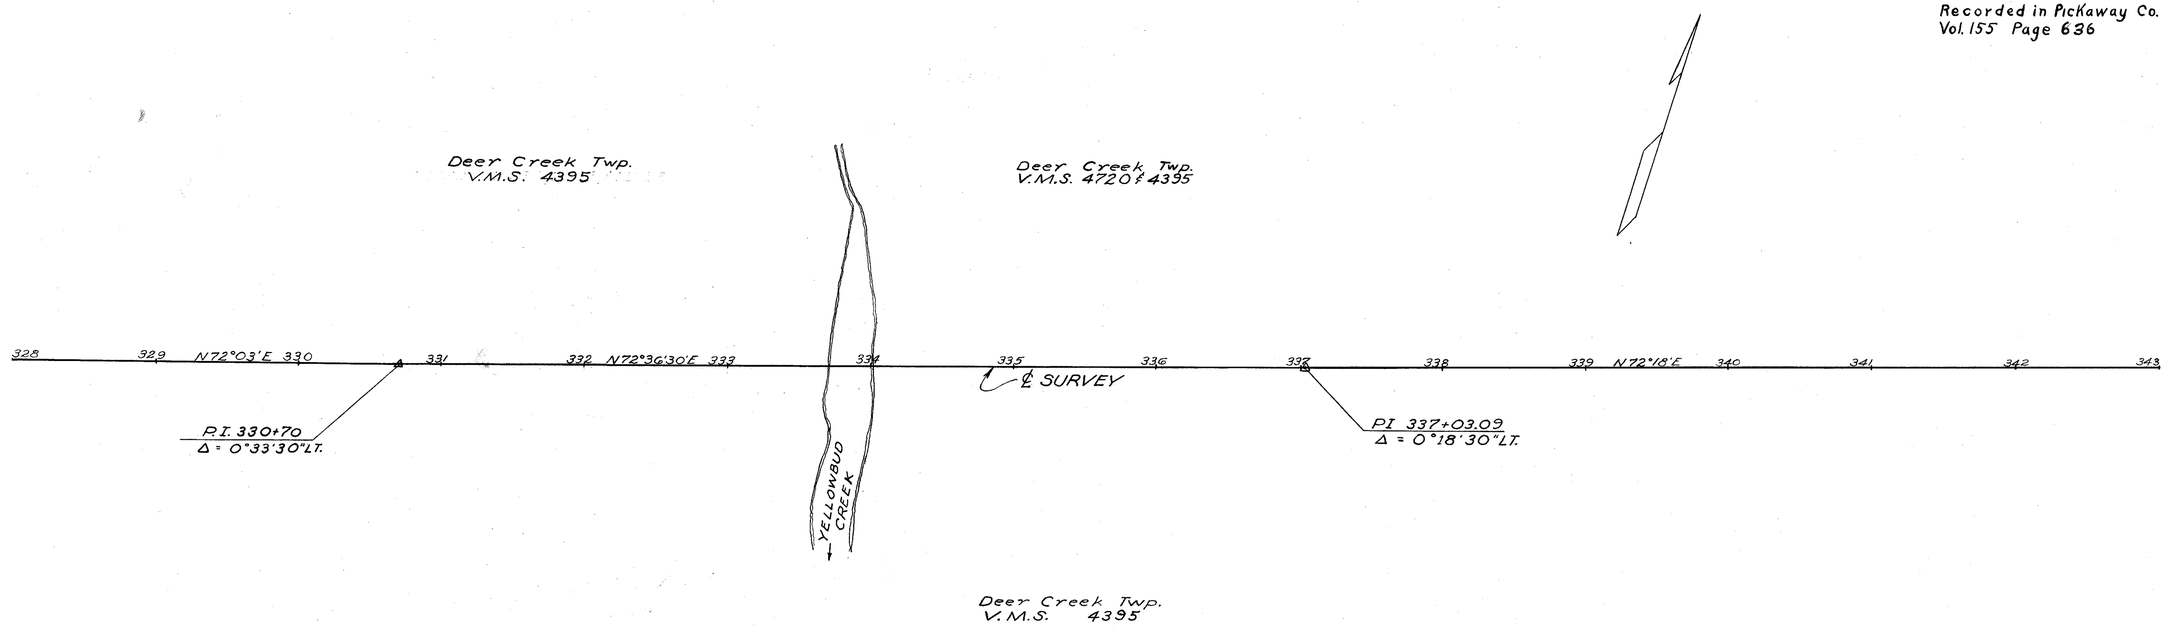

CENTERLINE REFERENCE MONUMENTS WILL BE SET BEFORE OR AFTER CONSTRUCTION

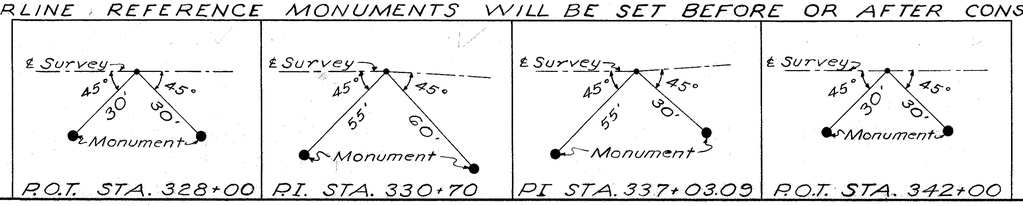

P.O.T. STA. 328+00	P.I. STA. 330+70	PI STA. 337+03.09	P.O.T. STA. 342+00

FED. RD. DIVISION	STATE	PROJECT	
2	OHIO		

17
17

PIC-138- 6.26
RIGHT OF WAY

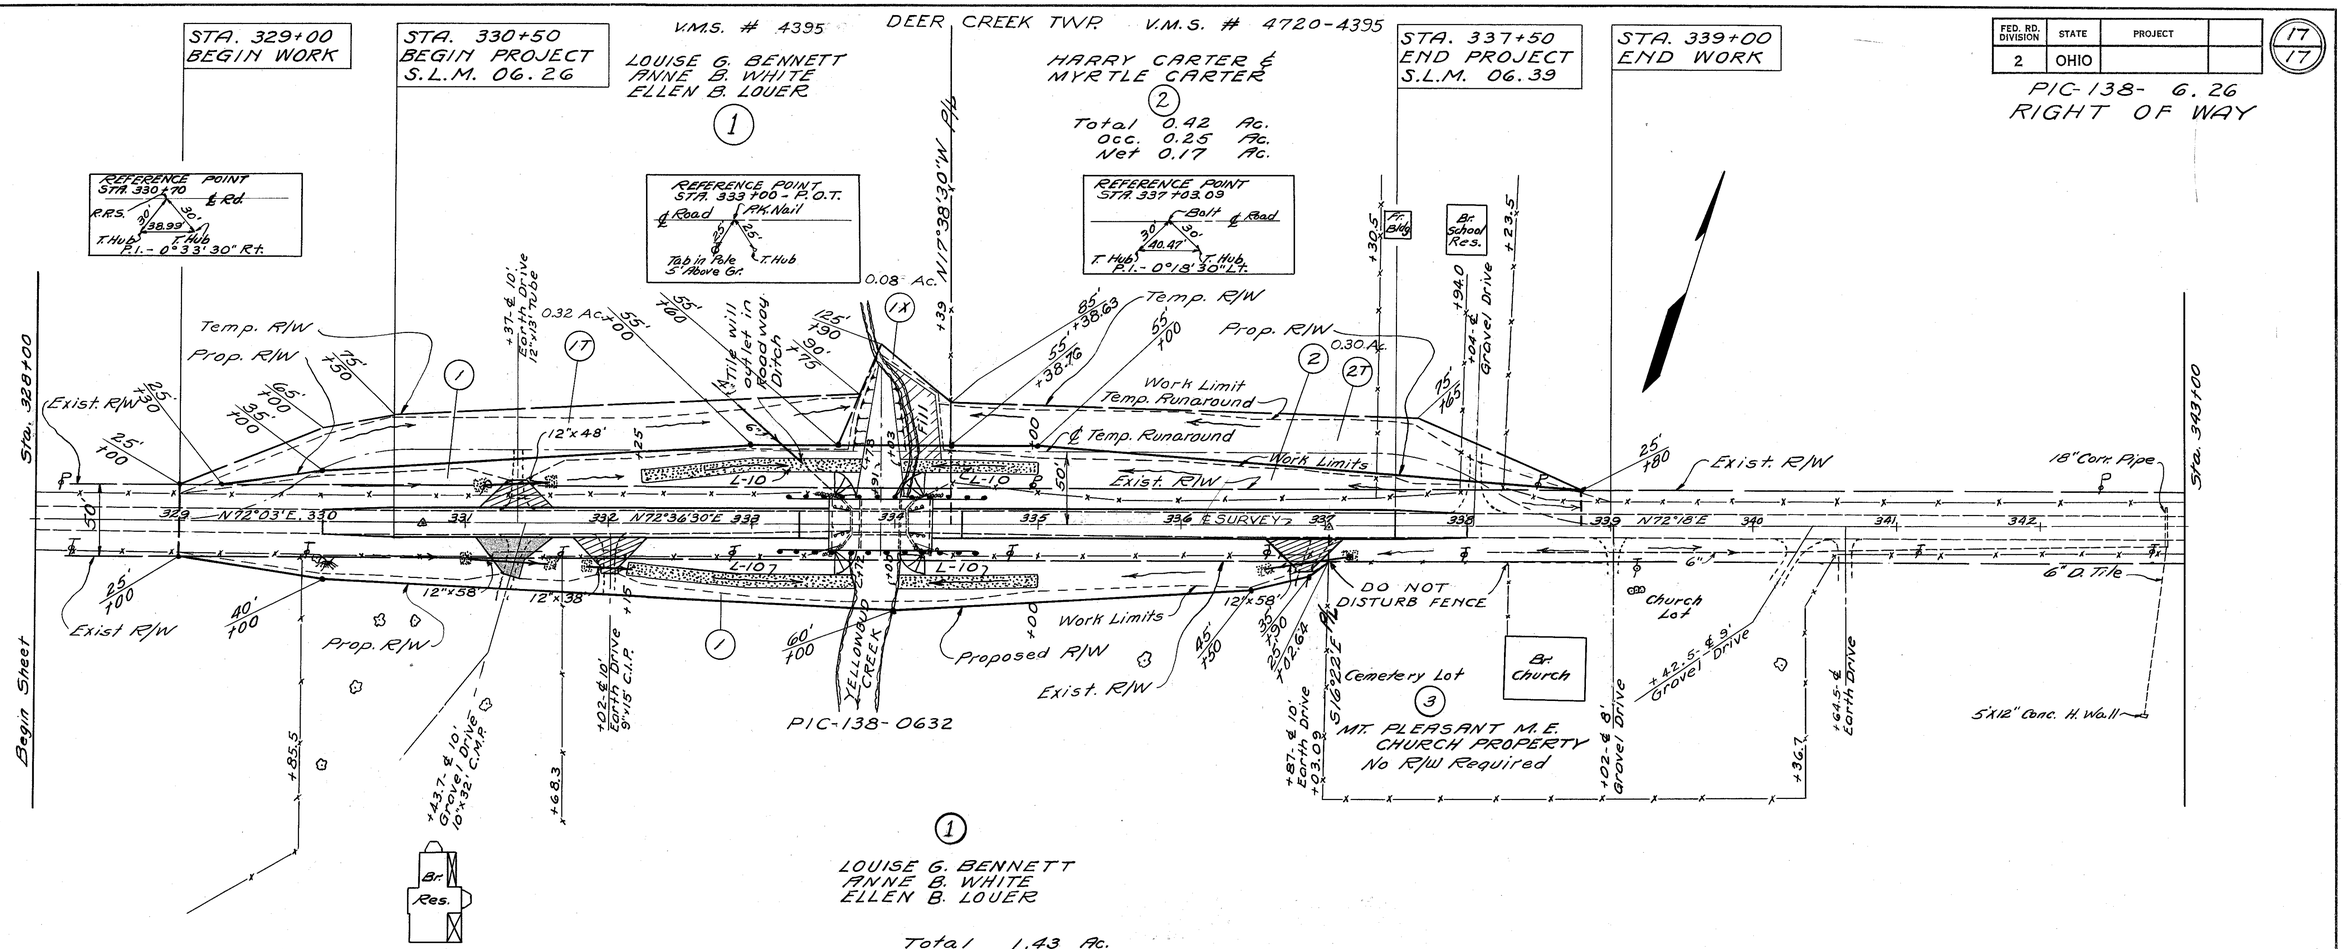

ROUTE 138 SECTION 6.26 COUNTY PICKAWAY
TOTAL NUMBER OWNERS 2

SUMMARY OF ADDITIONAL R/W REQUIRED

Parcel No's.	Owner	Area Acres	Exist. Bldg's.	Sheet No's.	Remarks
1	L.G. Bennett, E.B. Lauer, A.B. White	0.66	0	1	
1T	" " "	0.32	0	1	
1X	" " "	0.08	0	1	
2	Harry & Myrtle Carter	0.17	0	1	
2T	" " "	0.30	0	1	

DEER CREEK TWP.
V.M.S. # 4395

• R/W Mon. set

SHEET 1 OF 1
Rev: 10-8-67

RIGHT OF WAY