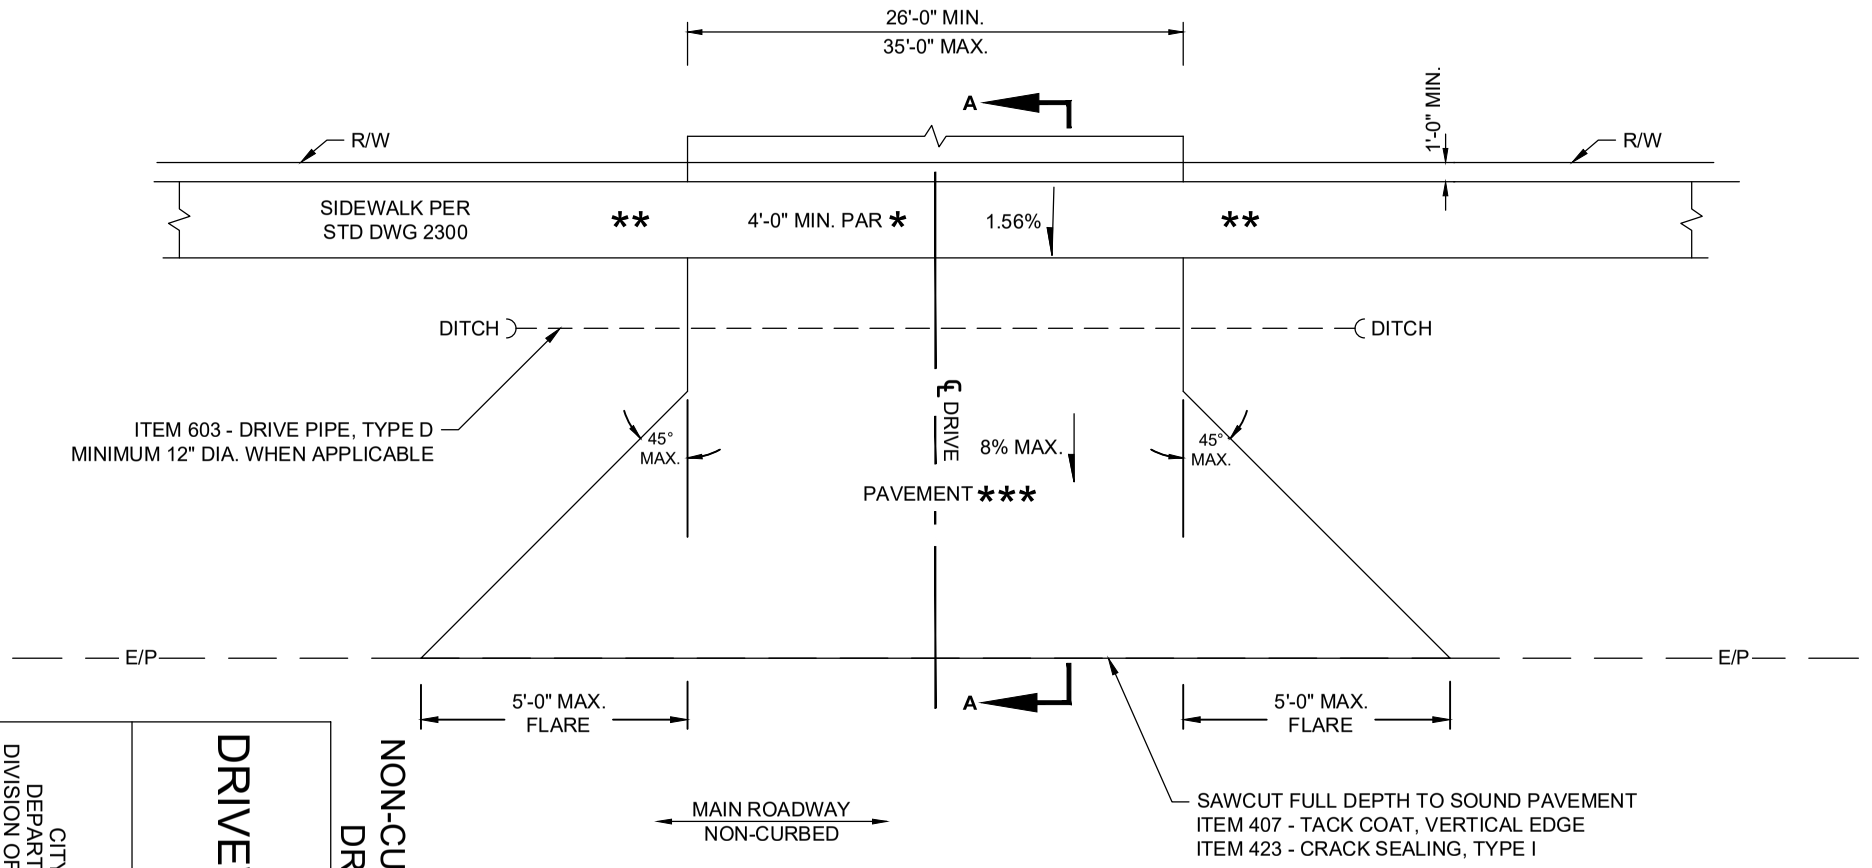

A-A SEE SHT 10 OF 14

* PAR = PEDESTRIAN ACCESS ROUTE. SET PAR THROUGH APPROACH AT SIDEWALK GRADE TO AVOID RAMP OR TRANSITION. IF NOT POSSIBLE, THEN MINIMIZE TRANSITION FROM SIDEWALK TO APPROACH.

** 8" THICK CONCRETE SIDEWALK FOR 1 FULL PANEL (MIN. 5 FT.) BEYOND THE EDGE OF THE FULL WIDTH SECTION OF THE DRIVE.

*** DRIVE PAVEMENT (FLEXIBLE DESIGN)
ITEM 441 - 1.5" ASPHALT CONCRETE, SURFACE COURSE, (TYPE 1), PG 64-22
ITEM 441 - 2" ASPHALT CONCRETE, INTERMEDIATE COURSE, (TYPE 2)
ITEM 301 - 4.5" ASPHALT CONCRETE BASE
ITEM 304 - 4" AGGREGATE BASE

DRIVEWAY, NON-RESIDENTIAL

NON-CURBED ROADWAY WITH FLARES
DRIVE PAVEMENT, FLEXIBLE

CITY OF COLUMBUS, OHIO
DEPARTMENT OF PUBLIC SERVICE
DIVISION OF DESIGN AND CONSTRUCTION

STD DWG 2202

07/01/20