FHWA REGION	STATE	PROJECT	
5	OHIO		

524
619

JEF-22-13.85
JEFFERSON COUNTY

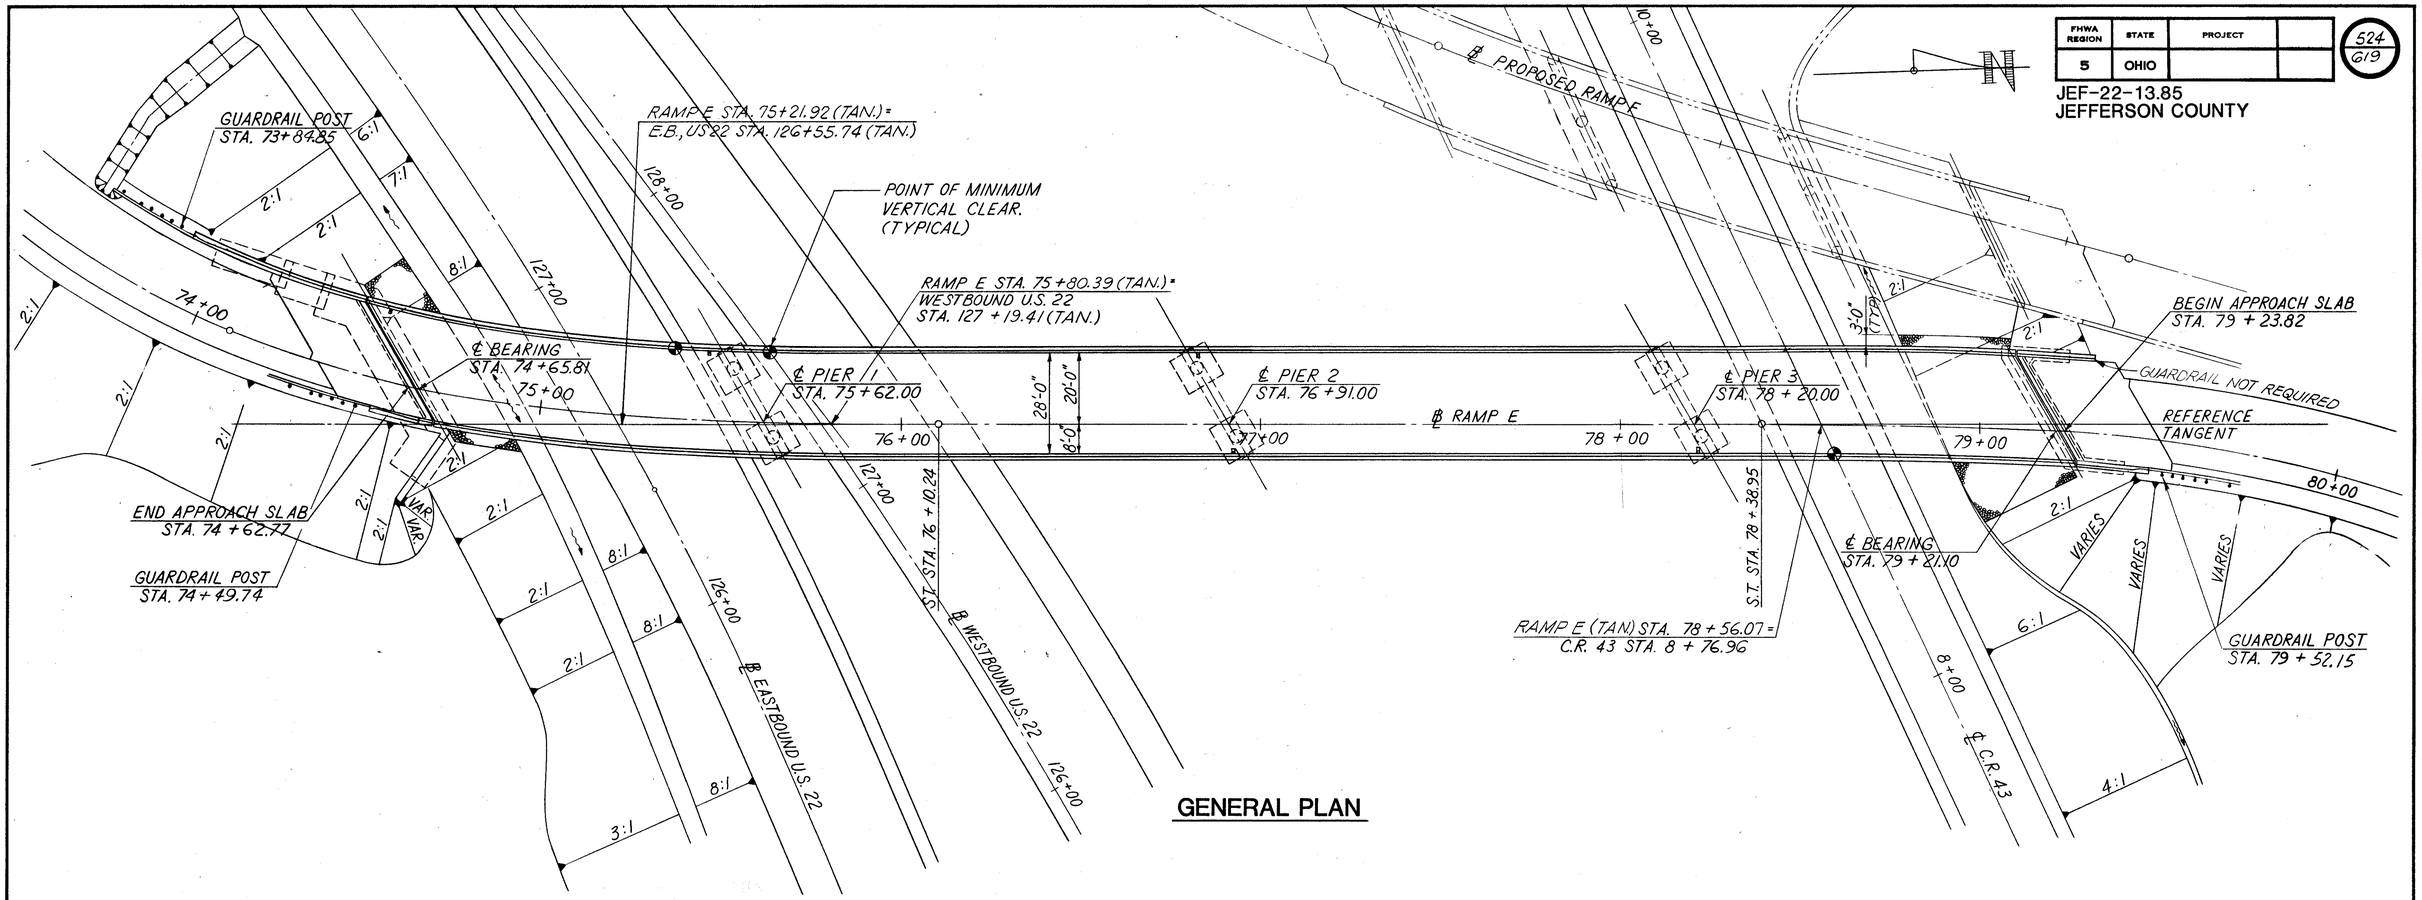

GENERAL PLAN

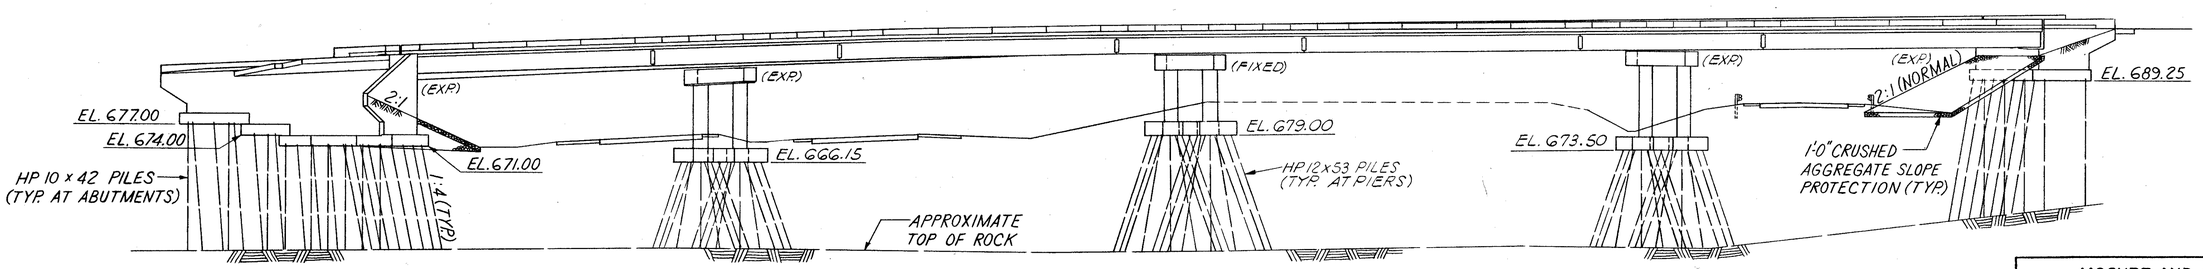

ELEVATION

3/26

MOSURE AND SYRAKIS CO.
YOUNGSTOWN, OHIO

GENERAL PLAN
BRIDGE NO. JEF-22-1482
RAMP E
OVER
U.S. ROUTE 22 & EXIST. C.R. 43
JEFFERSON COUNTY, OHIO
STA. 74+62.77
STA. 79+23.82

DESIGNED	DRAWN	CALC	CHECKED	REVIEWED
M.S.	R.M.	M.S.	W.H.	D.S.
11-87	12-87	11-87	11-89	11-89