BLUEPRINTS
2-16-35 FAR
3-2-35 (OFFICE)
3-2-35 (FIELD)

PLAN			
SURVEYED.			
PLOTTED.			
CLEARANCE CHECKED.			
ALT. OF TWO CHECKED.			
NOTE BOOK NO.			
	BY	DATE	

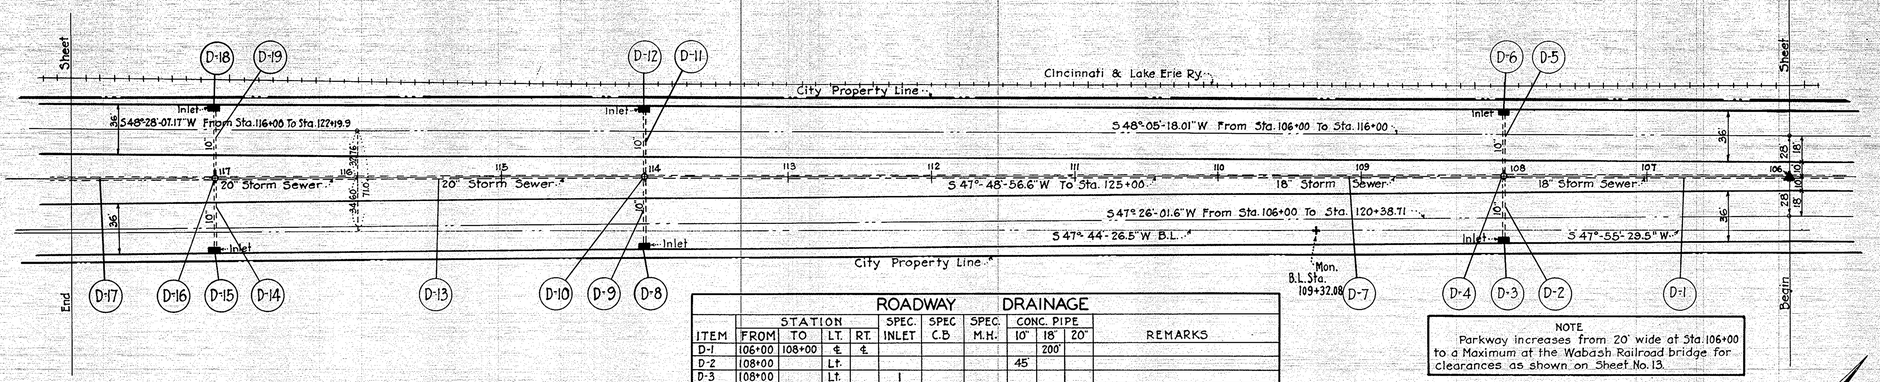

NOTE
Parkway increases from 20' wide at Sta. 106+00 to a Maximum at the Wabash Railroad bridge for clearances as shown on Sheet No. 13.

ROADWAY DRAINAGE

ITEM	STATION FROM	STATION TO	LT.	RT.	SPEC. INLET	SPEC C.B	SPEC. M.H.	CONC. PIPE 10"	18"	20"	REMARKS
D-1	106+00	108+00	℄	℄					200'		
D-2	108+00		Lt.					45'			
D-3	108+00		Lt.		1						
D-4	108+00		℄	℄			1				
D-5	108+00			Rt.				45'			
D-6	108+00			Rt.	1						
D-7	108+00	114+00	℄	℄					600'		
D-8	114+00		Lt.		1						
D-9	114+00		Lt.					45'			
D-10	114+00		℄	℄			1				
D-11	114+00			Rt.				45'			
D-12	114+00			Rt.	1						
D-13	114+00	117+00	℄	℄						300'	
D-14	117+00		Lt.					45'			
D-15	117+00		Lt.		1						
D-16	117+00		℄	℄			1				
D-17	117+00	118+00	℄	℄						100'	
D-18	117+00				1						
D-19	117+00							45'			

PROFILE			
SURVEYED.			
PLOTTED.			
GRADES CHECKED.			
ALT. OF TWO CHECKED.			
STRUCTURE NOTATIONS CH'KD.			
NOTE BOOK NO.			
	BY	DATE	

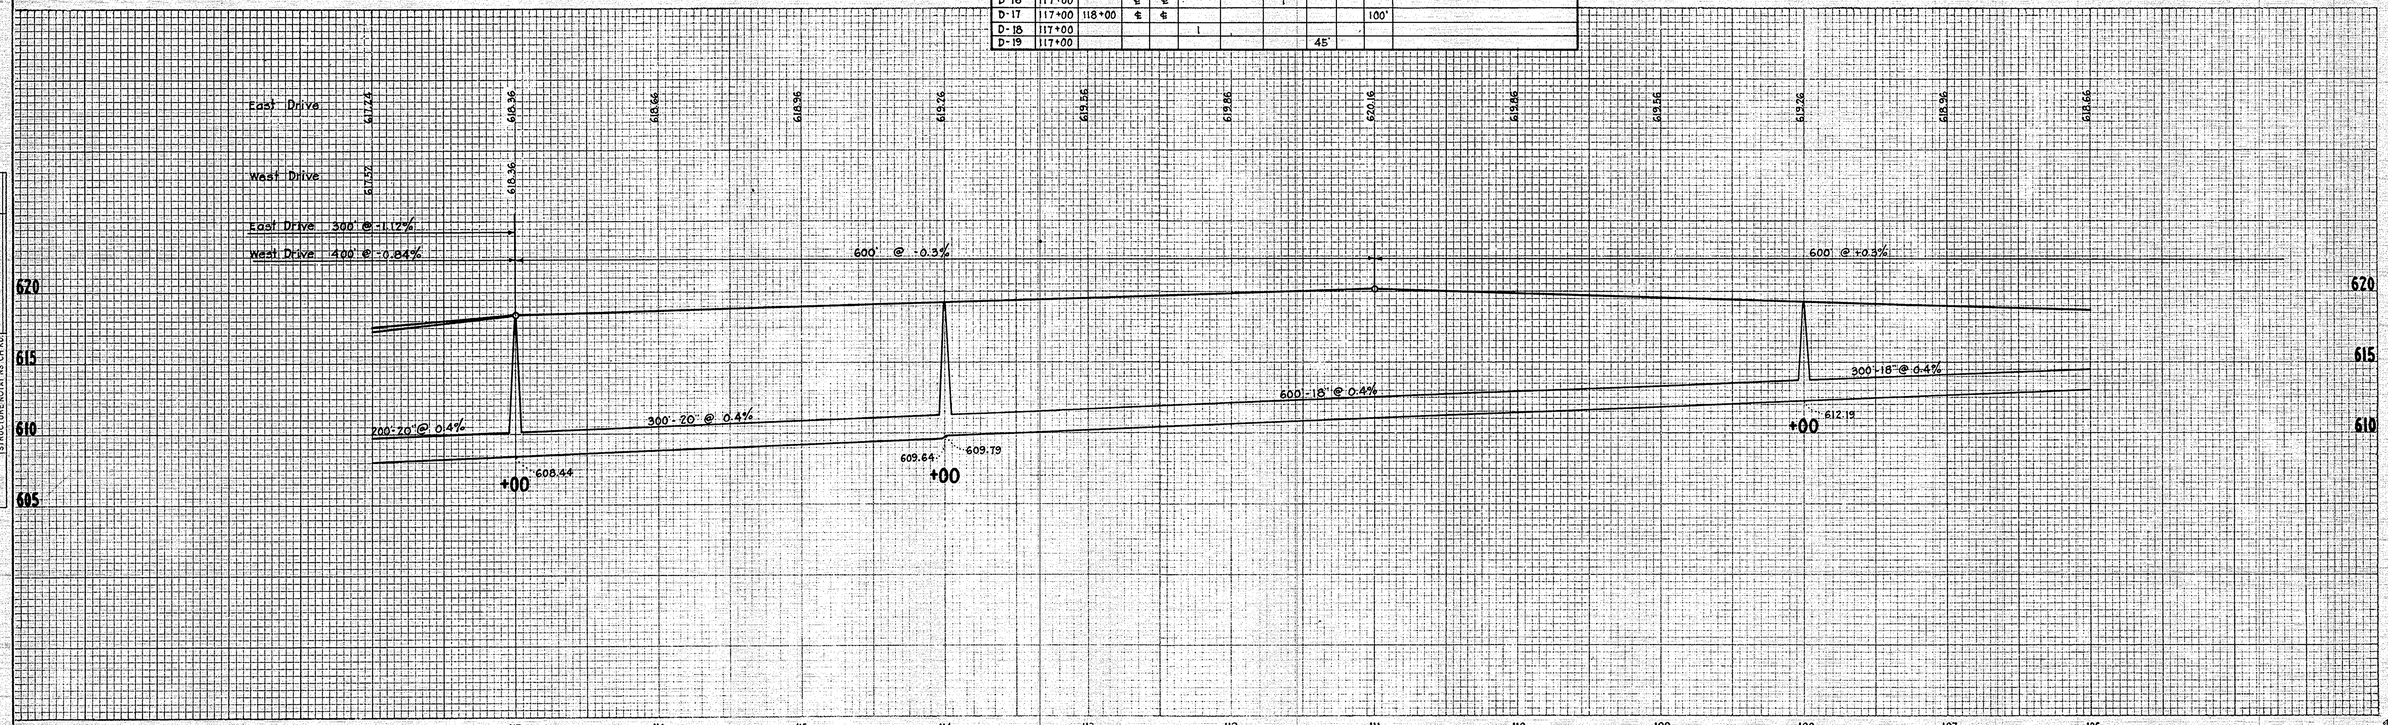

HIGHWAY PLAN-PROFILE PLATE 1
THE H. GOLE CO. COLUMBUS, OHIO

FILE H-1-2 APPROVED W.B.K. DATE 3-1-35

12