REV. BY	DATE	DESCRIPTION

DATE COMPLETED 09/11/20

NOTE: FOR OWNER NAMES, SEE SHEET 7/37

FAIRFIELD COUNTY
WALNUT TOWNSHIP
SEC 19, 20, 29, & 30, T. 16, R. 18

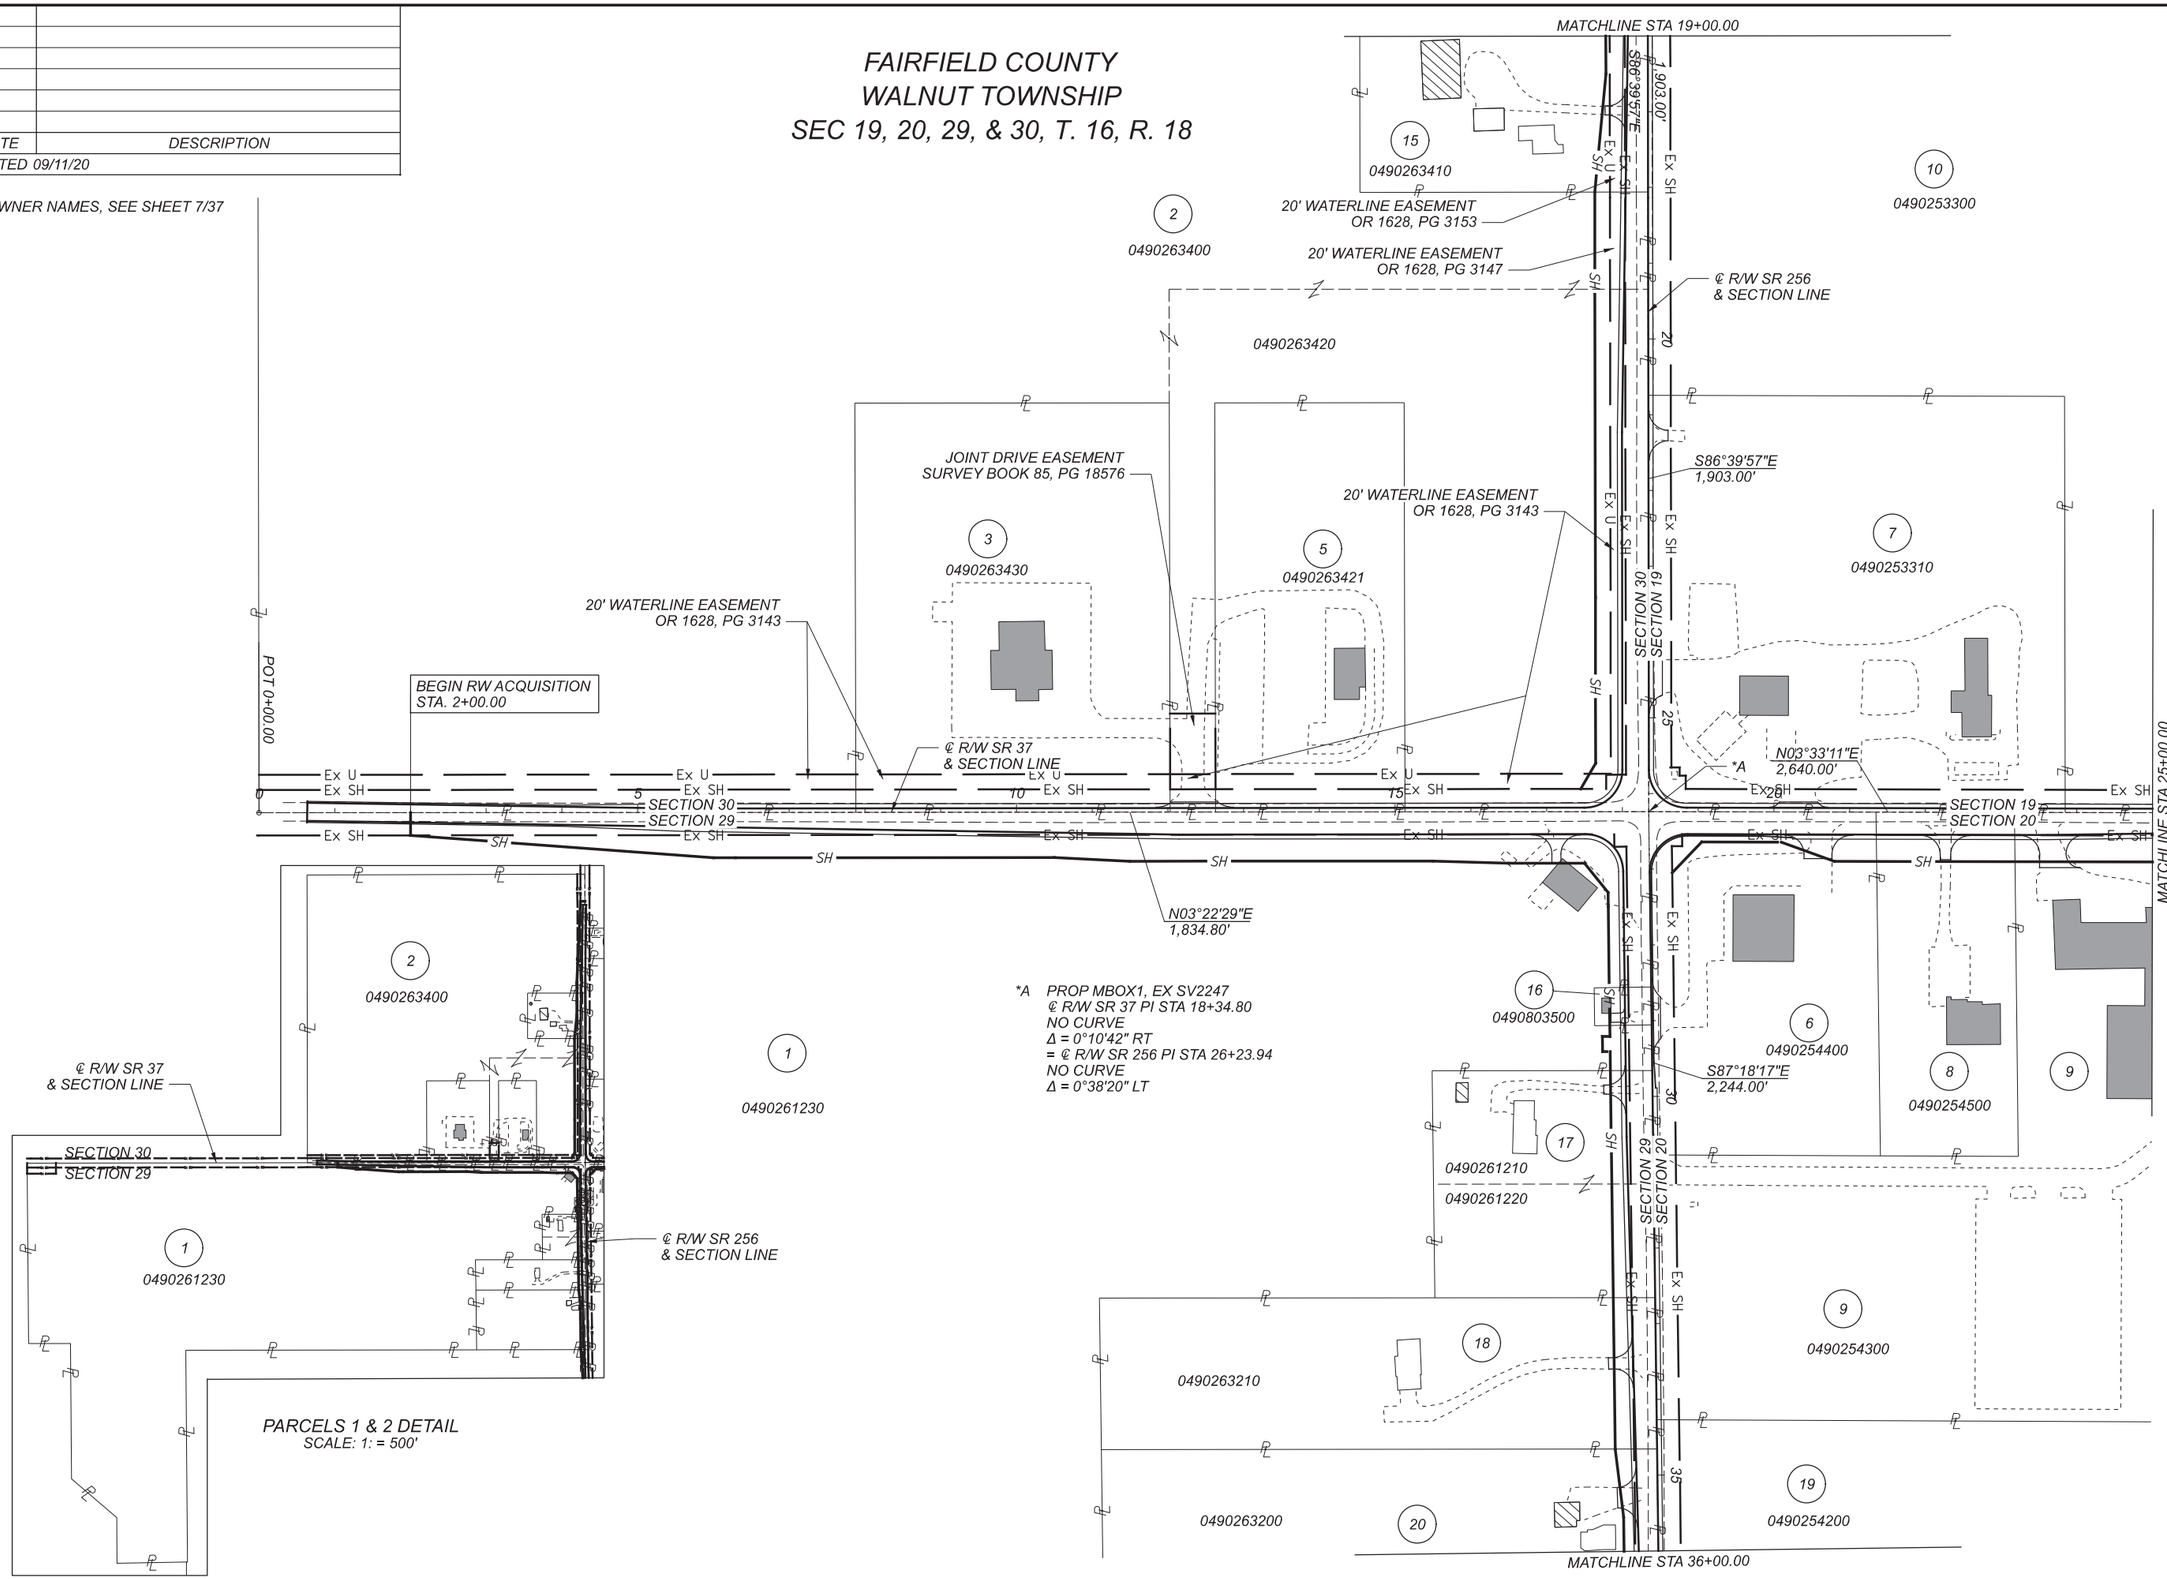

*A PROP MBOX1, EX SV2247
℄ R/W SR 37 PI STA 18+34.80
NO CURVE
Δ = 0°10'42" RT
= ℄ R/W SR 256 PI STA 26+23.94
NO CURVE
Δ = 0°38'20" LT

PARCELS 1 & 2 DETAIL
SCALE: 1: = 500'

HORIZONTAL SCALE IN FEET
0 50 100 200

PROPERTY MAP
SR 37 STA 0+00.00 TO STA 25+00.00

FAI-37-06.10

MODEL: Plan (Sheet) PAPERSIZE: 17x11(in.) DATE: 9/11/2020 TIME: 12:31:47 PM USER: TBlair
pw:\\trc-pw.bentley.com:trc-pw-01\Documents\5 - Projects\Ohio Department of Transportation\345242 - FAI-37-06.10\4 - CAD_Design\110412\400-Engineering\RW\Sheets\110412_RM001.dgn

DESIGN AGENCY
Mead & Hunt
CLIENT

DESIGNER	
ALM	
REVIEWER	
SJS	09/11/20
PROJECT ID	
110412	
SUBSET	TOTAL
6	37
SHEET	TOTAL
P.158	201

FAIRFIELD COUNTY
WALNUT TOWNSHIP
SEC 19 & 30, T. 16, R. 18

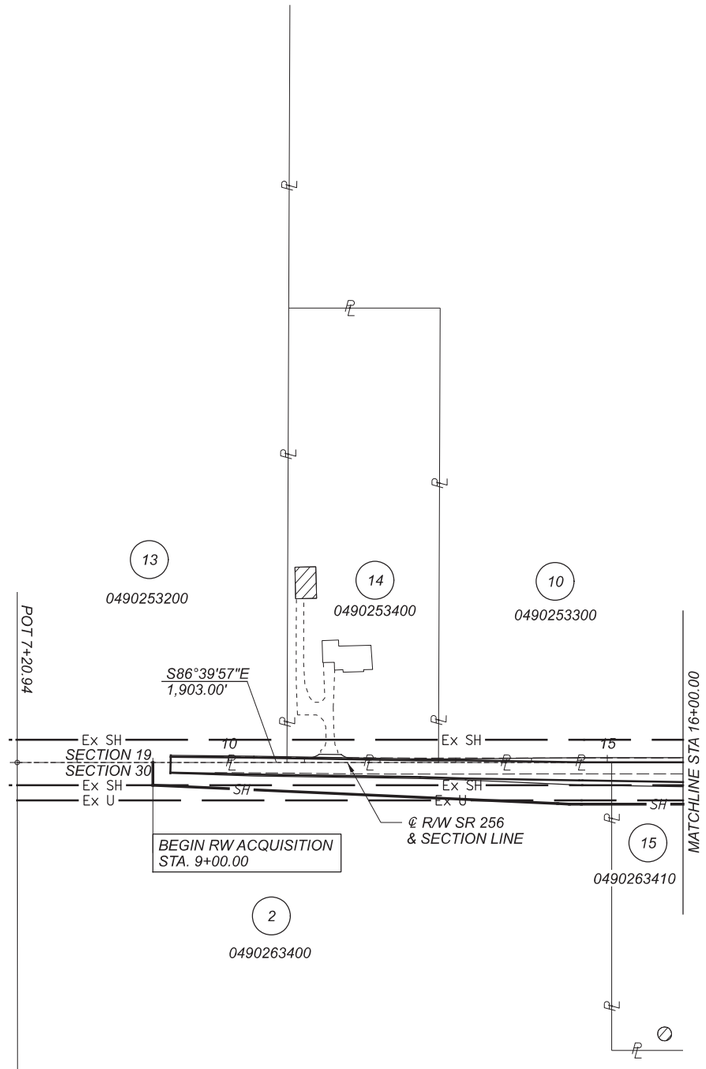

NOTE: FOR OWNER NAMES, SEE SHEET 7/37

NOTE: FOR PARCEL 2 DETAIL, SEE SHEET 6/37

REV. BY	DATE	DESCRIPTION

DATE COMPLETED 09/11/20

HORIZONTAL SCALE IN FEET
0 50 100 200

PROPERTY MAP
SR 256 STA 7+20.94 TO STA 16+00.00

DESIGN AGENCY
Mead & Hunt

CLIENT

DESIGNER	ALM
REVIEWER	SJS 09/11/20
PROJECT ID	110412
SUBSET / TOTAL	8 / 37
SHEET / TOTAL	P.160 / 201

FAI-37-06.10

MODEL: Plan 3 [Sheet] PAPERSIZE: 17x11(in) DATE: 9/11/2020 TIME: 12:31:48 PM USER: 178alm
pw:\\trc-pw.bentley.com:trc-pw-01\Documents\5 - Projects\Ohio Department of Transportation\345242 - FAI-37-06.10\4 - CAD_Design\110412\400-Engineering\RW\Sheets\110412_RM001.dgn