



DESIGN AGENCY



DESIGNER
TDF

REVIEWER


TAG


PROJECT ID
115691

SHEET	TOTAL

SCHEMATIC PLAN

HORIZONTAL SCALE IN FEET

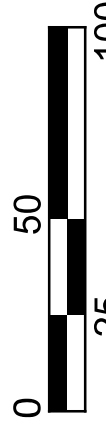

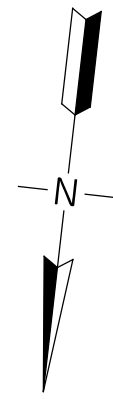

HORIZONTAL
SCALE IN FEET



A horizontal scale bar with alternating black and white segments. The segments are labeled 0, 10, 20, and 40, indicating the scale in feet.

PLAN AND PROFILE - CULVERT SALT FORK CREEK BELOW I.R. 70 AND LOCAL ROADS

DESIGN AGENCY



DESIGNER

TDF

REVIEWER

TAG MM-DD-YY




PROJECT ID

123901

125501	
CHEET	TOTA

SHEET TOTAL

1

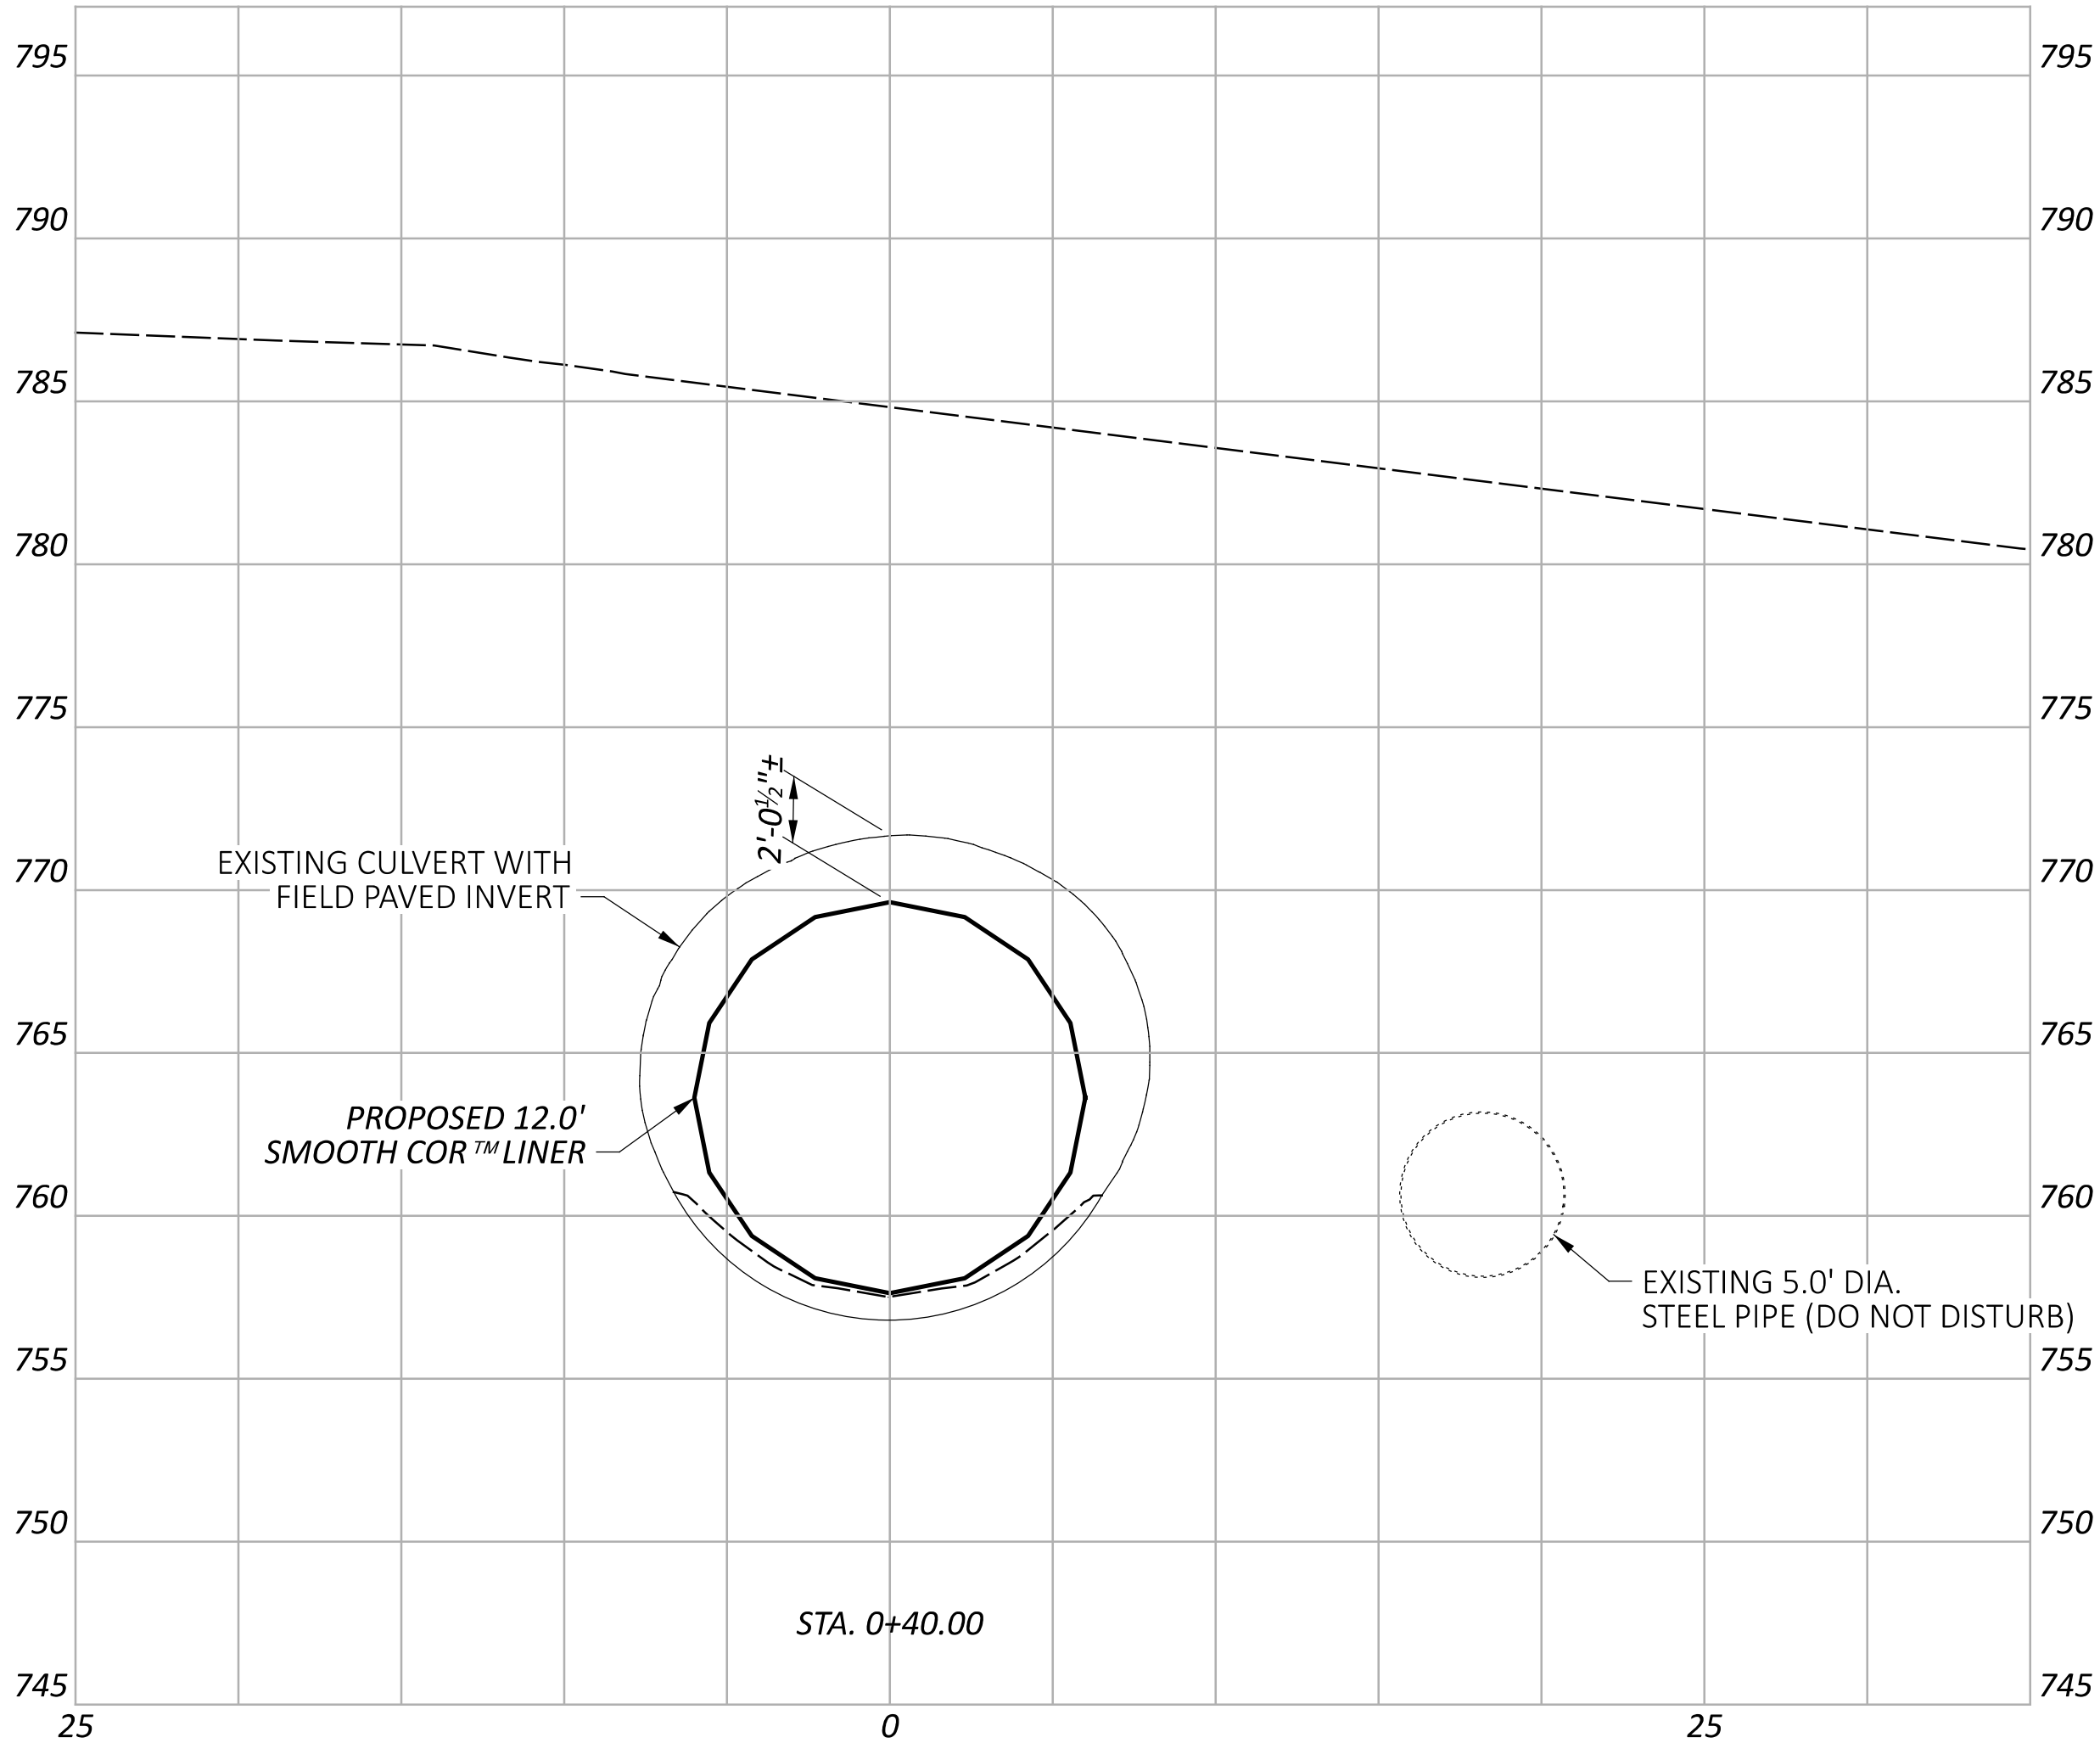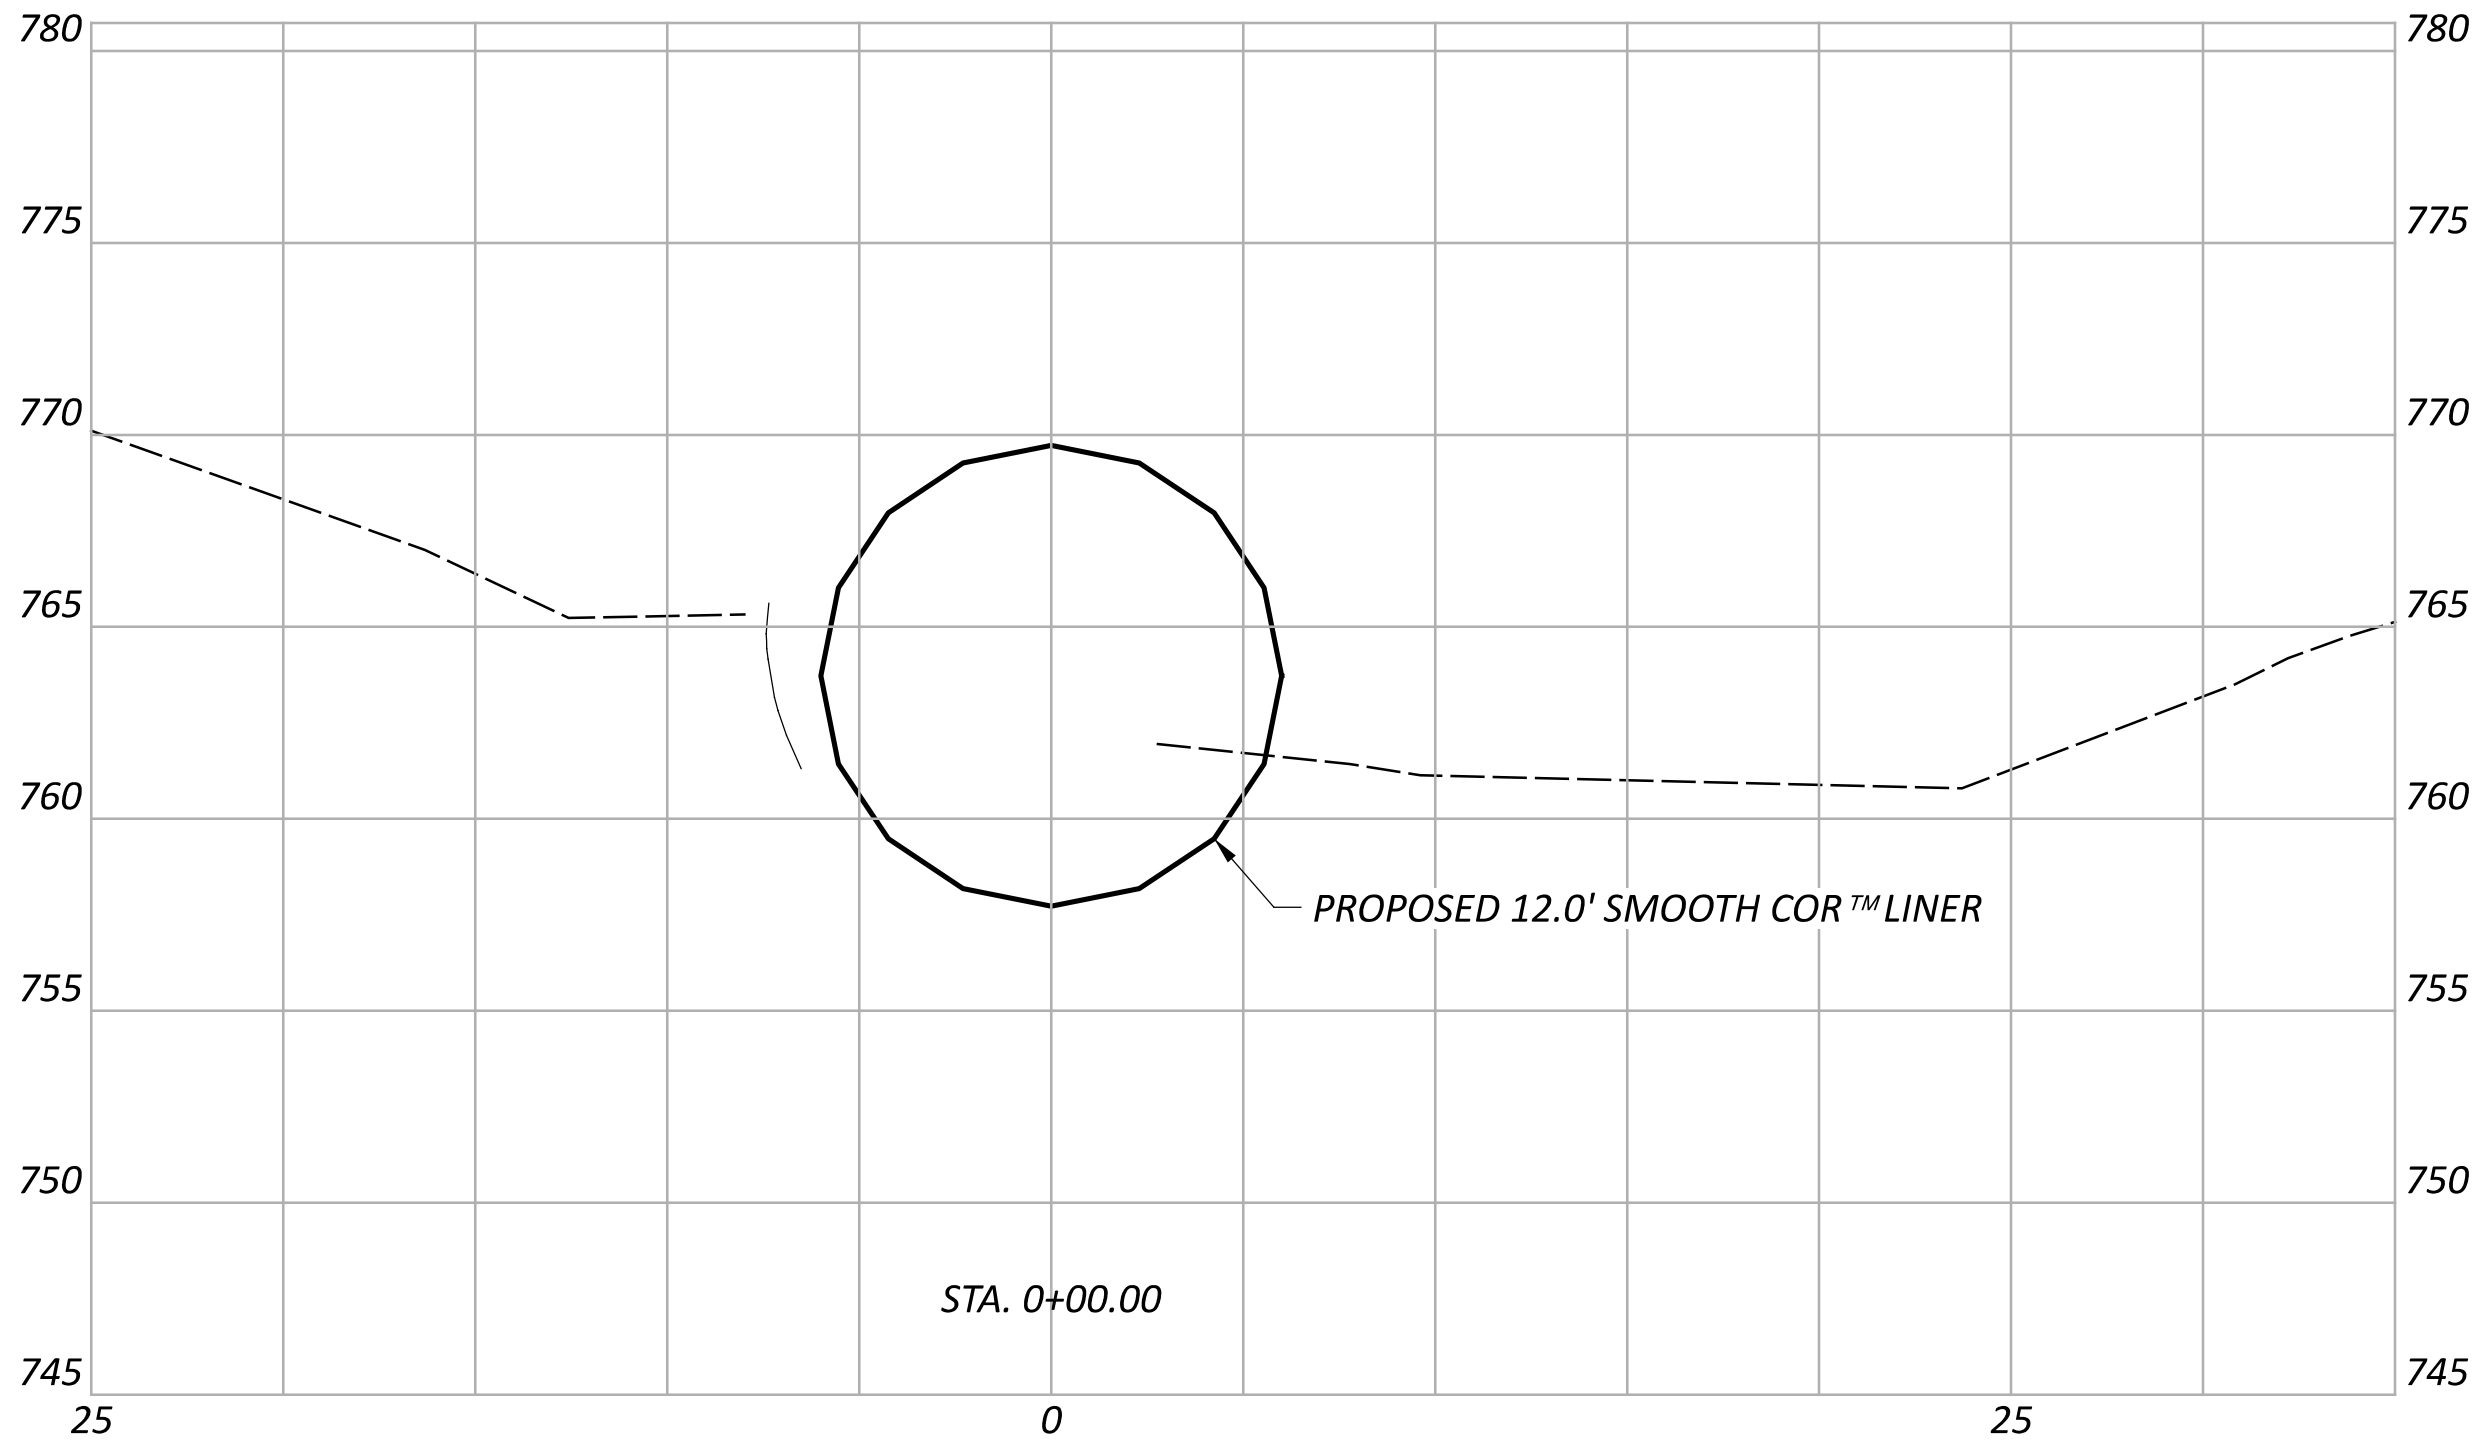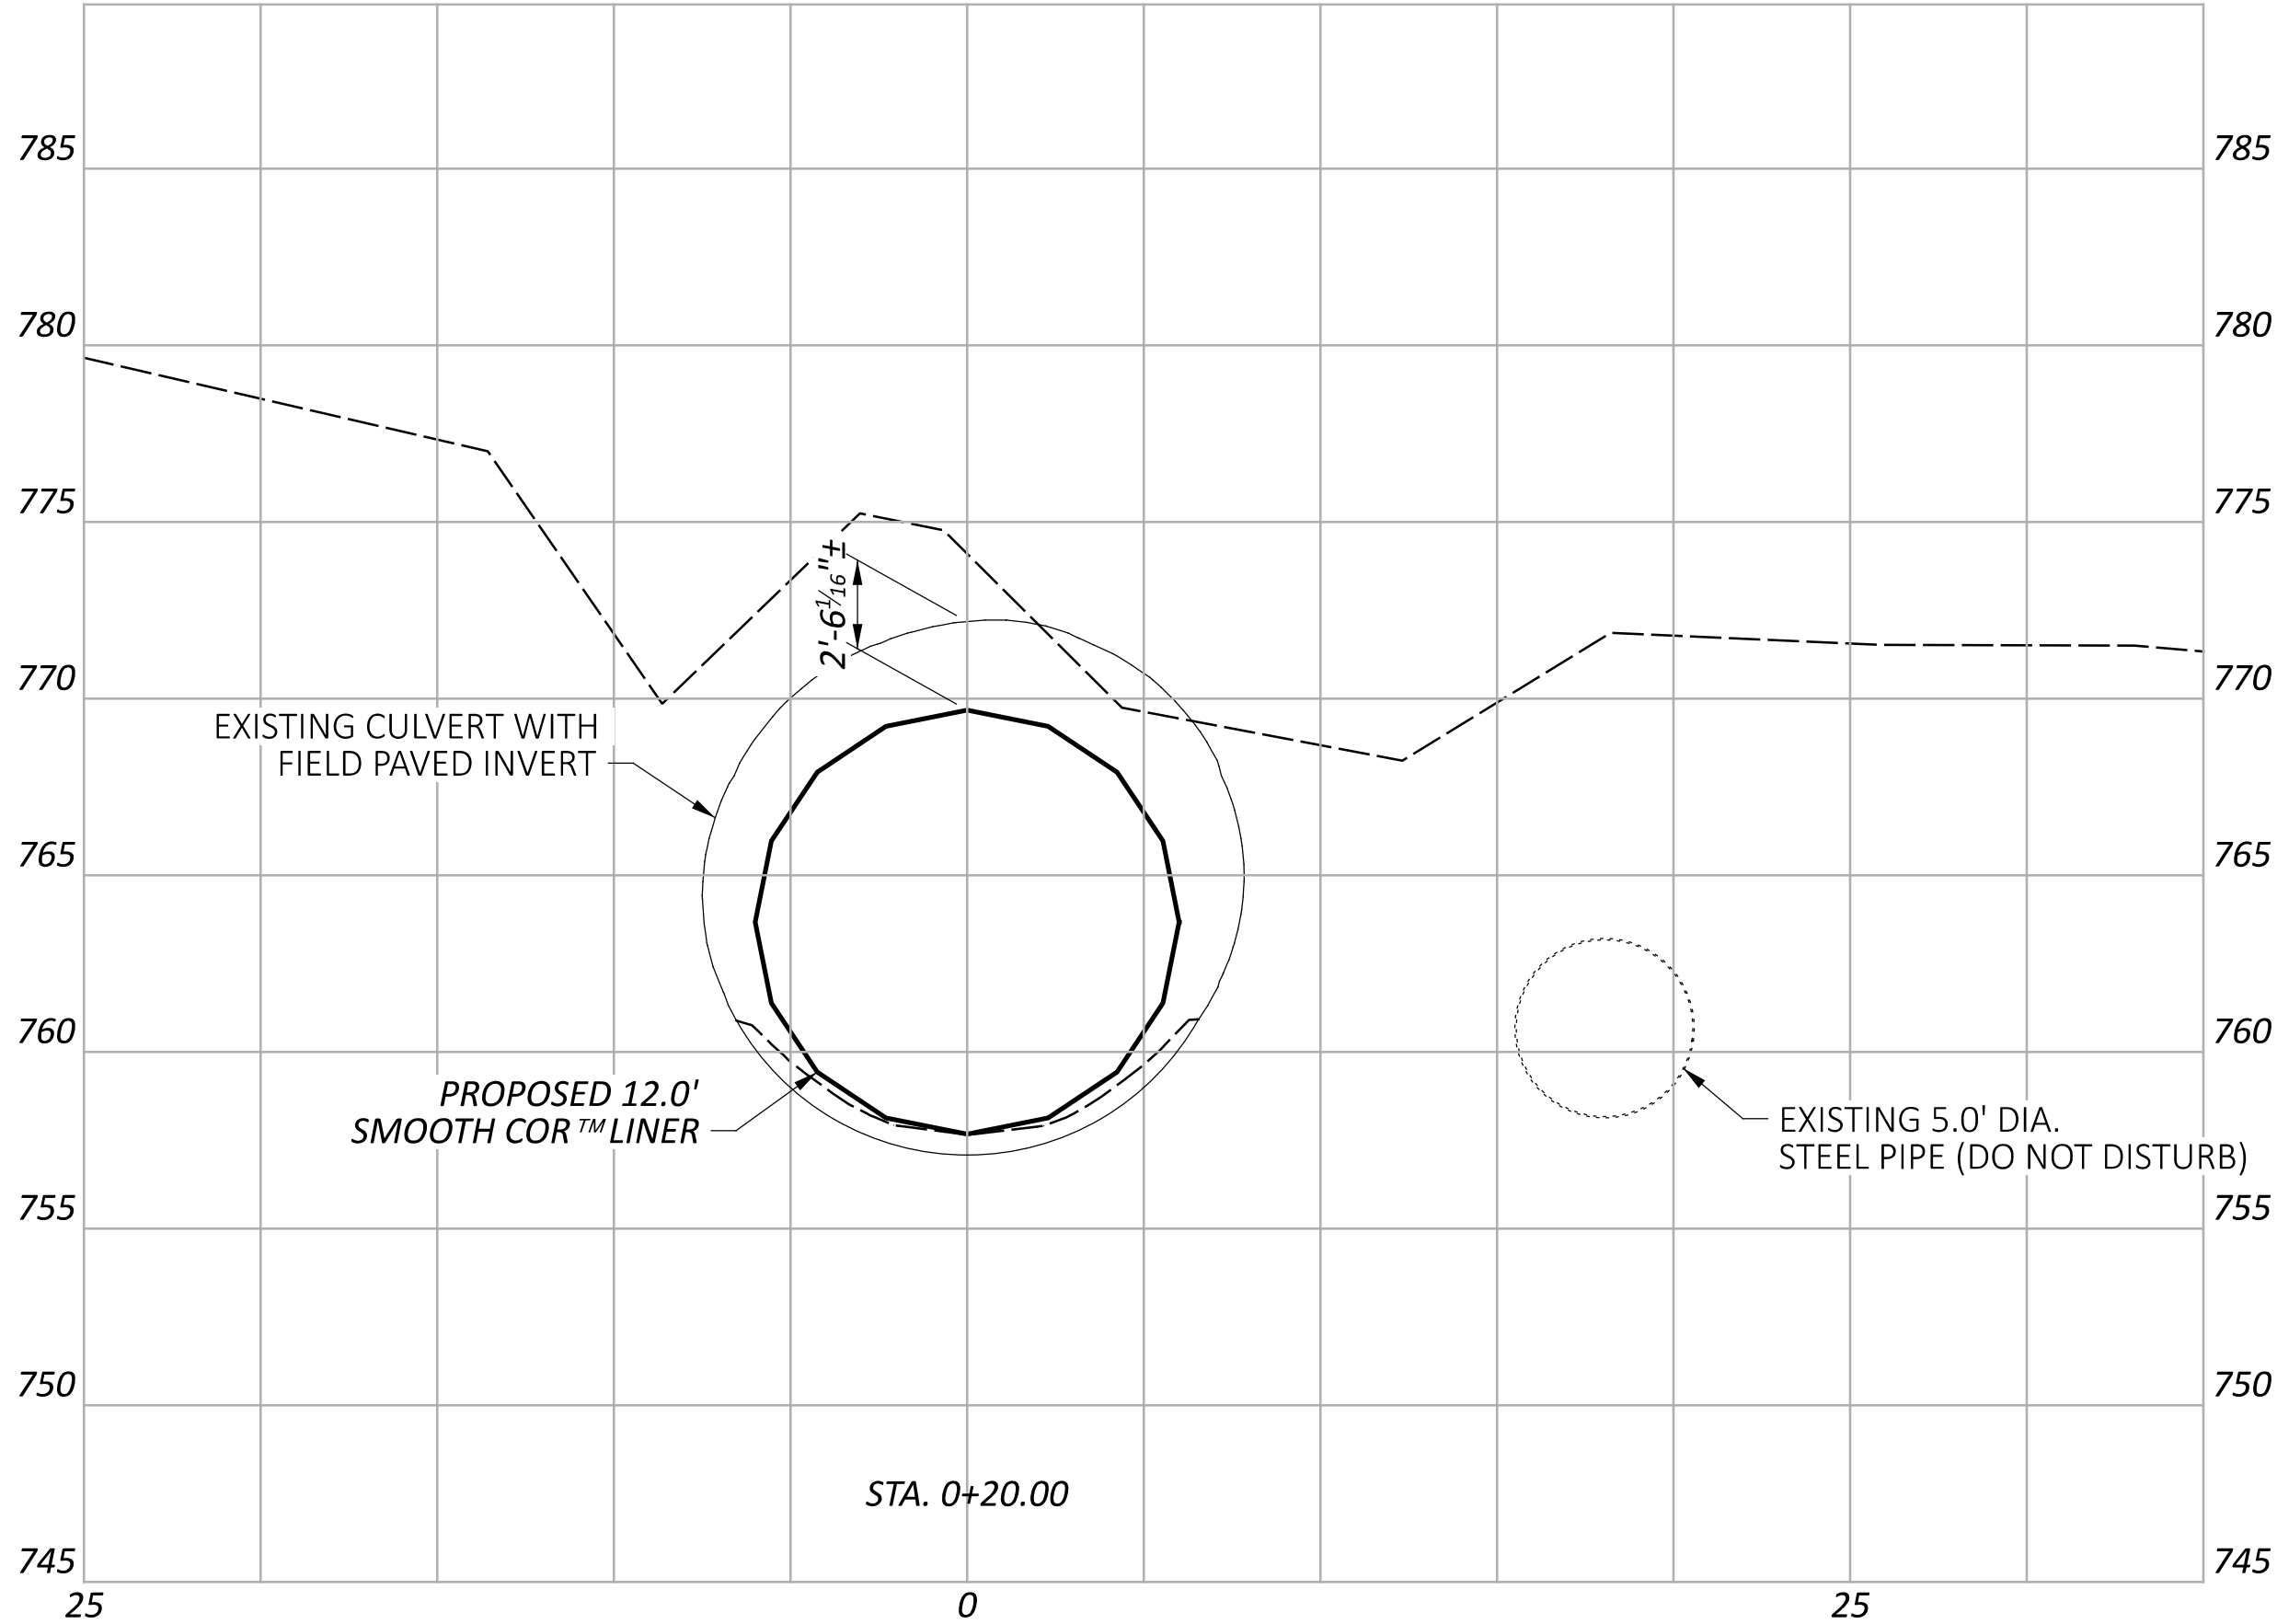

CROSS SECTIONS - CULVERT
STA. 0+00.00 TO STA. 0+40.00

DESIGN AGENCY






DESIGNER
TDF

REVIEWER
TAG

PROJECT ID
123901

SHEET TOTAL

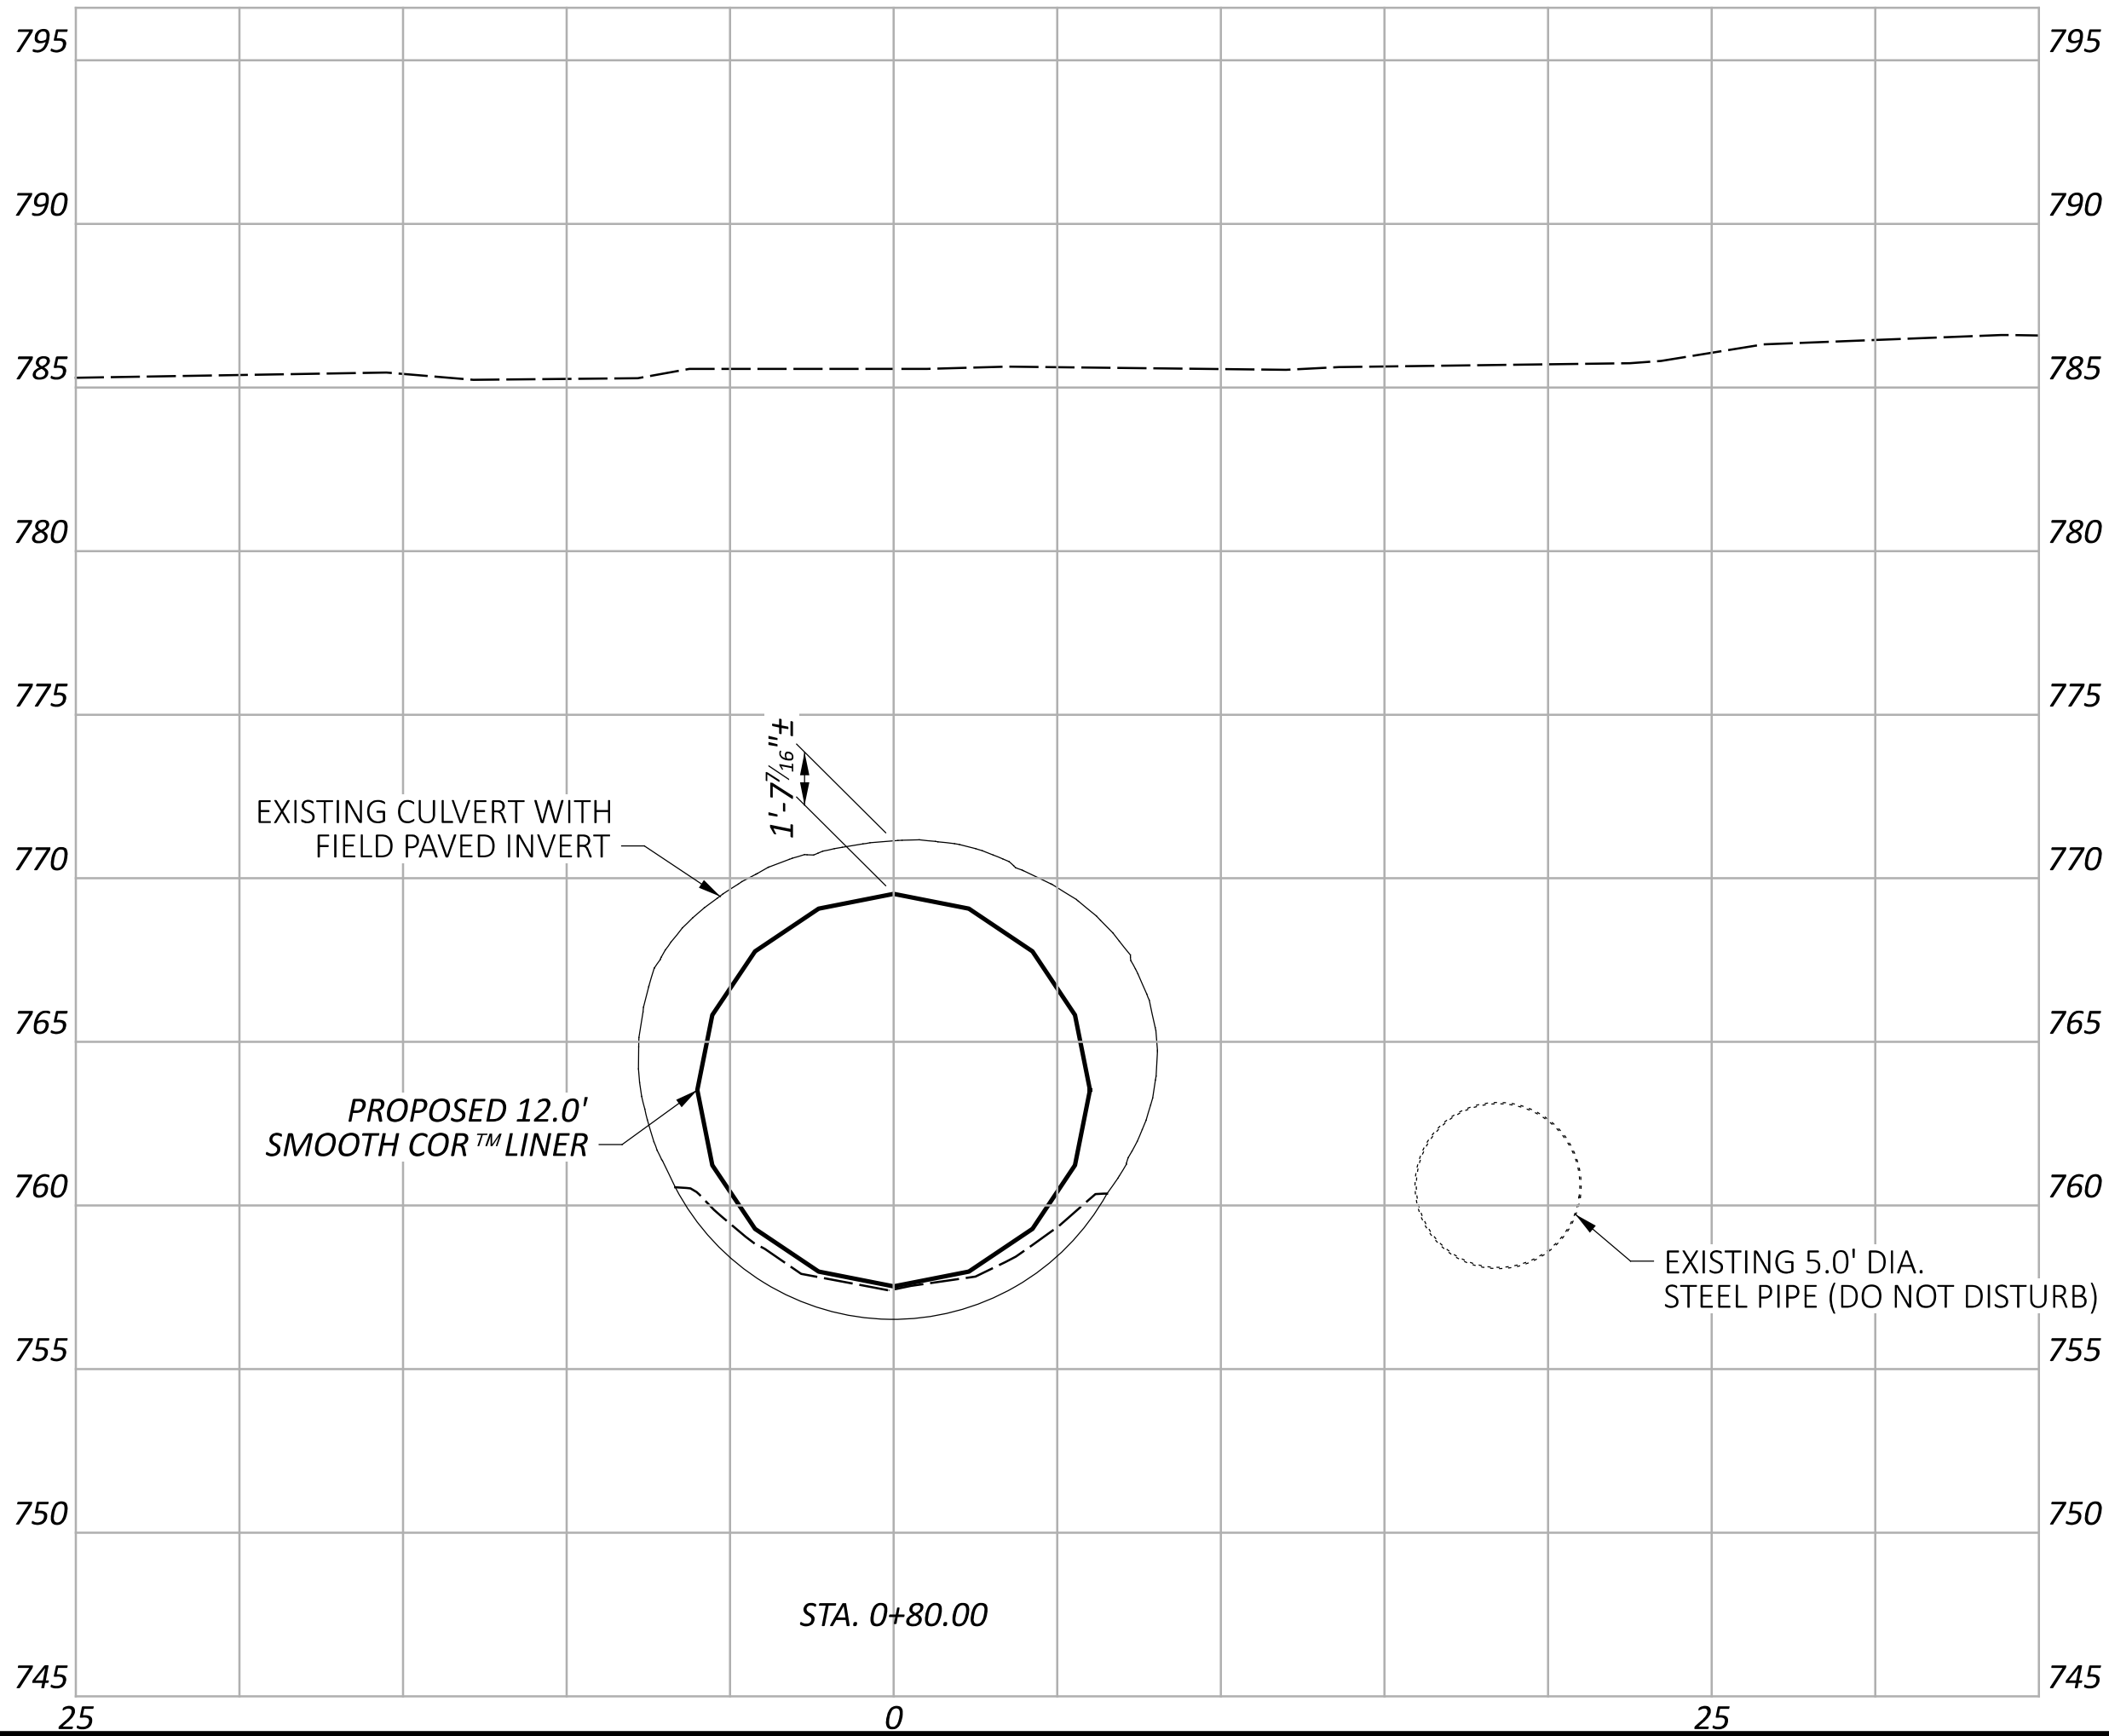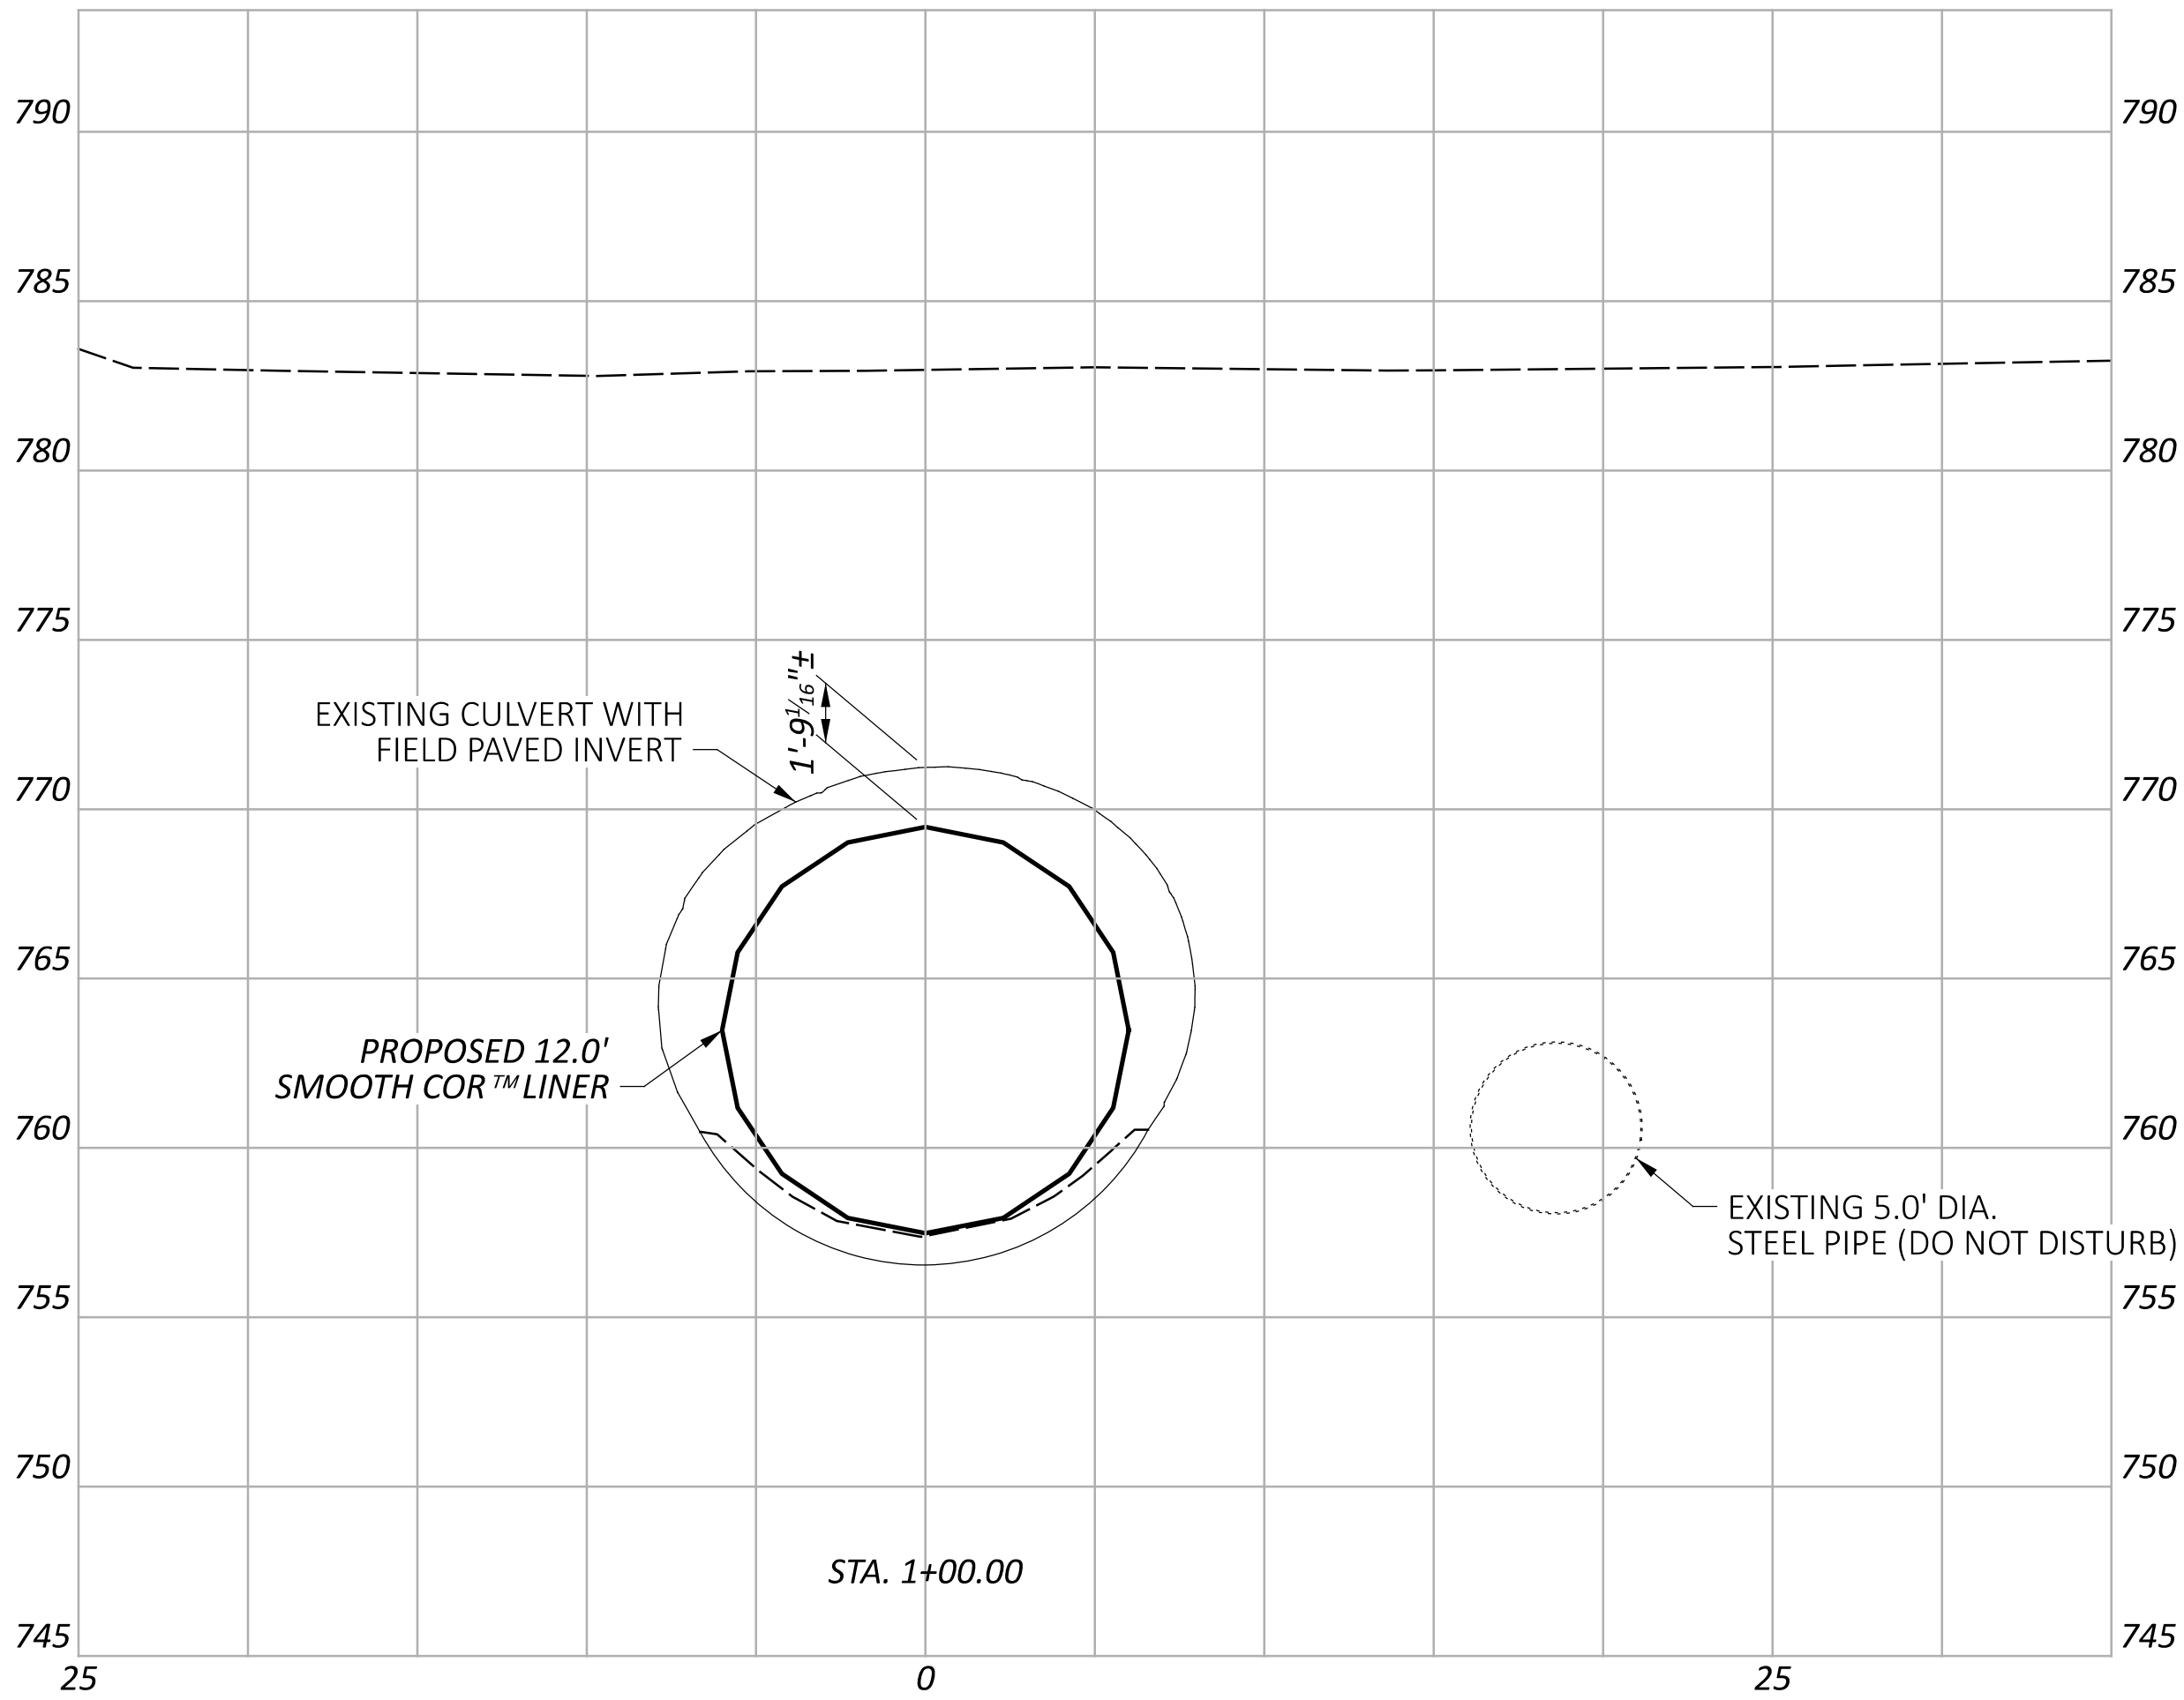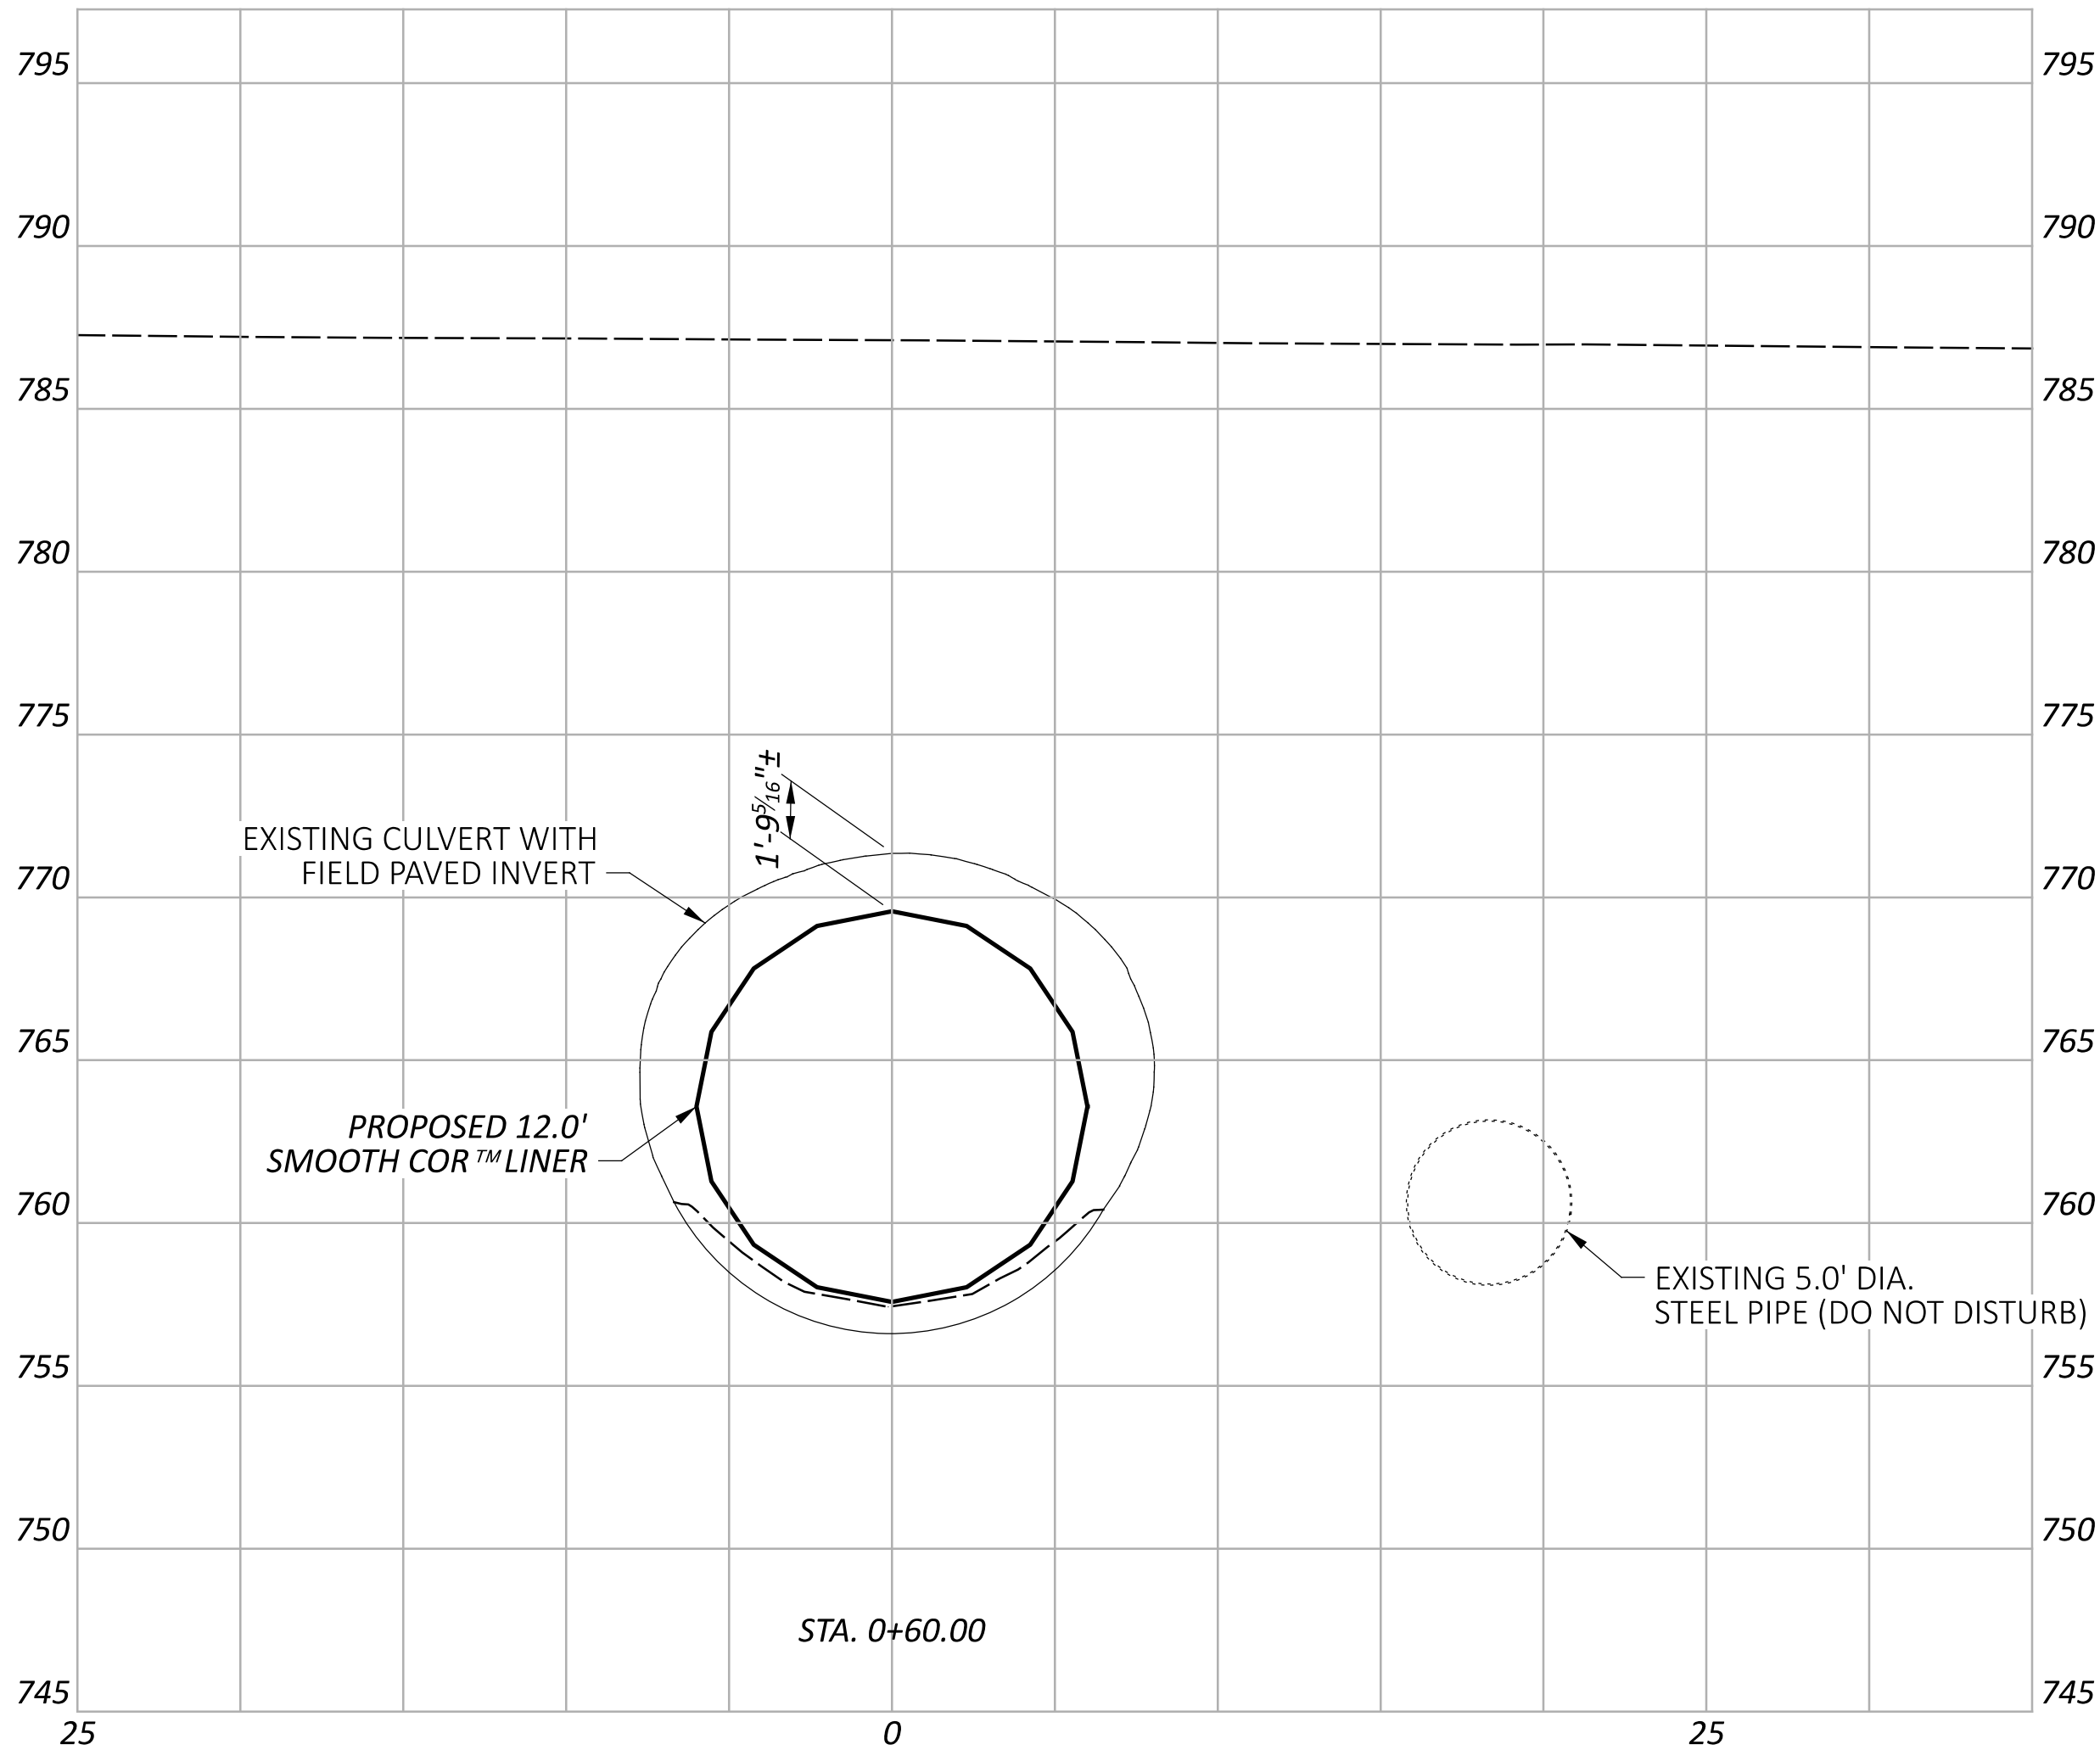

CROSS SECTIONS - CULVERT
STA. 0+60.00 TO STA. 1+00.00

DESIGN AGENCY





DESIGNER
TDF



REVIEWER



TAG

PROJECT ID
123901

SHEET TOTAL

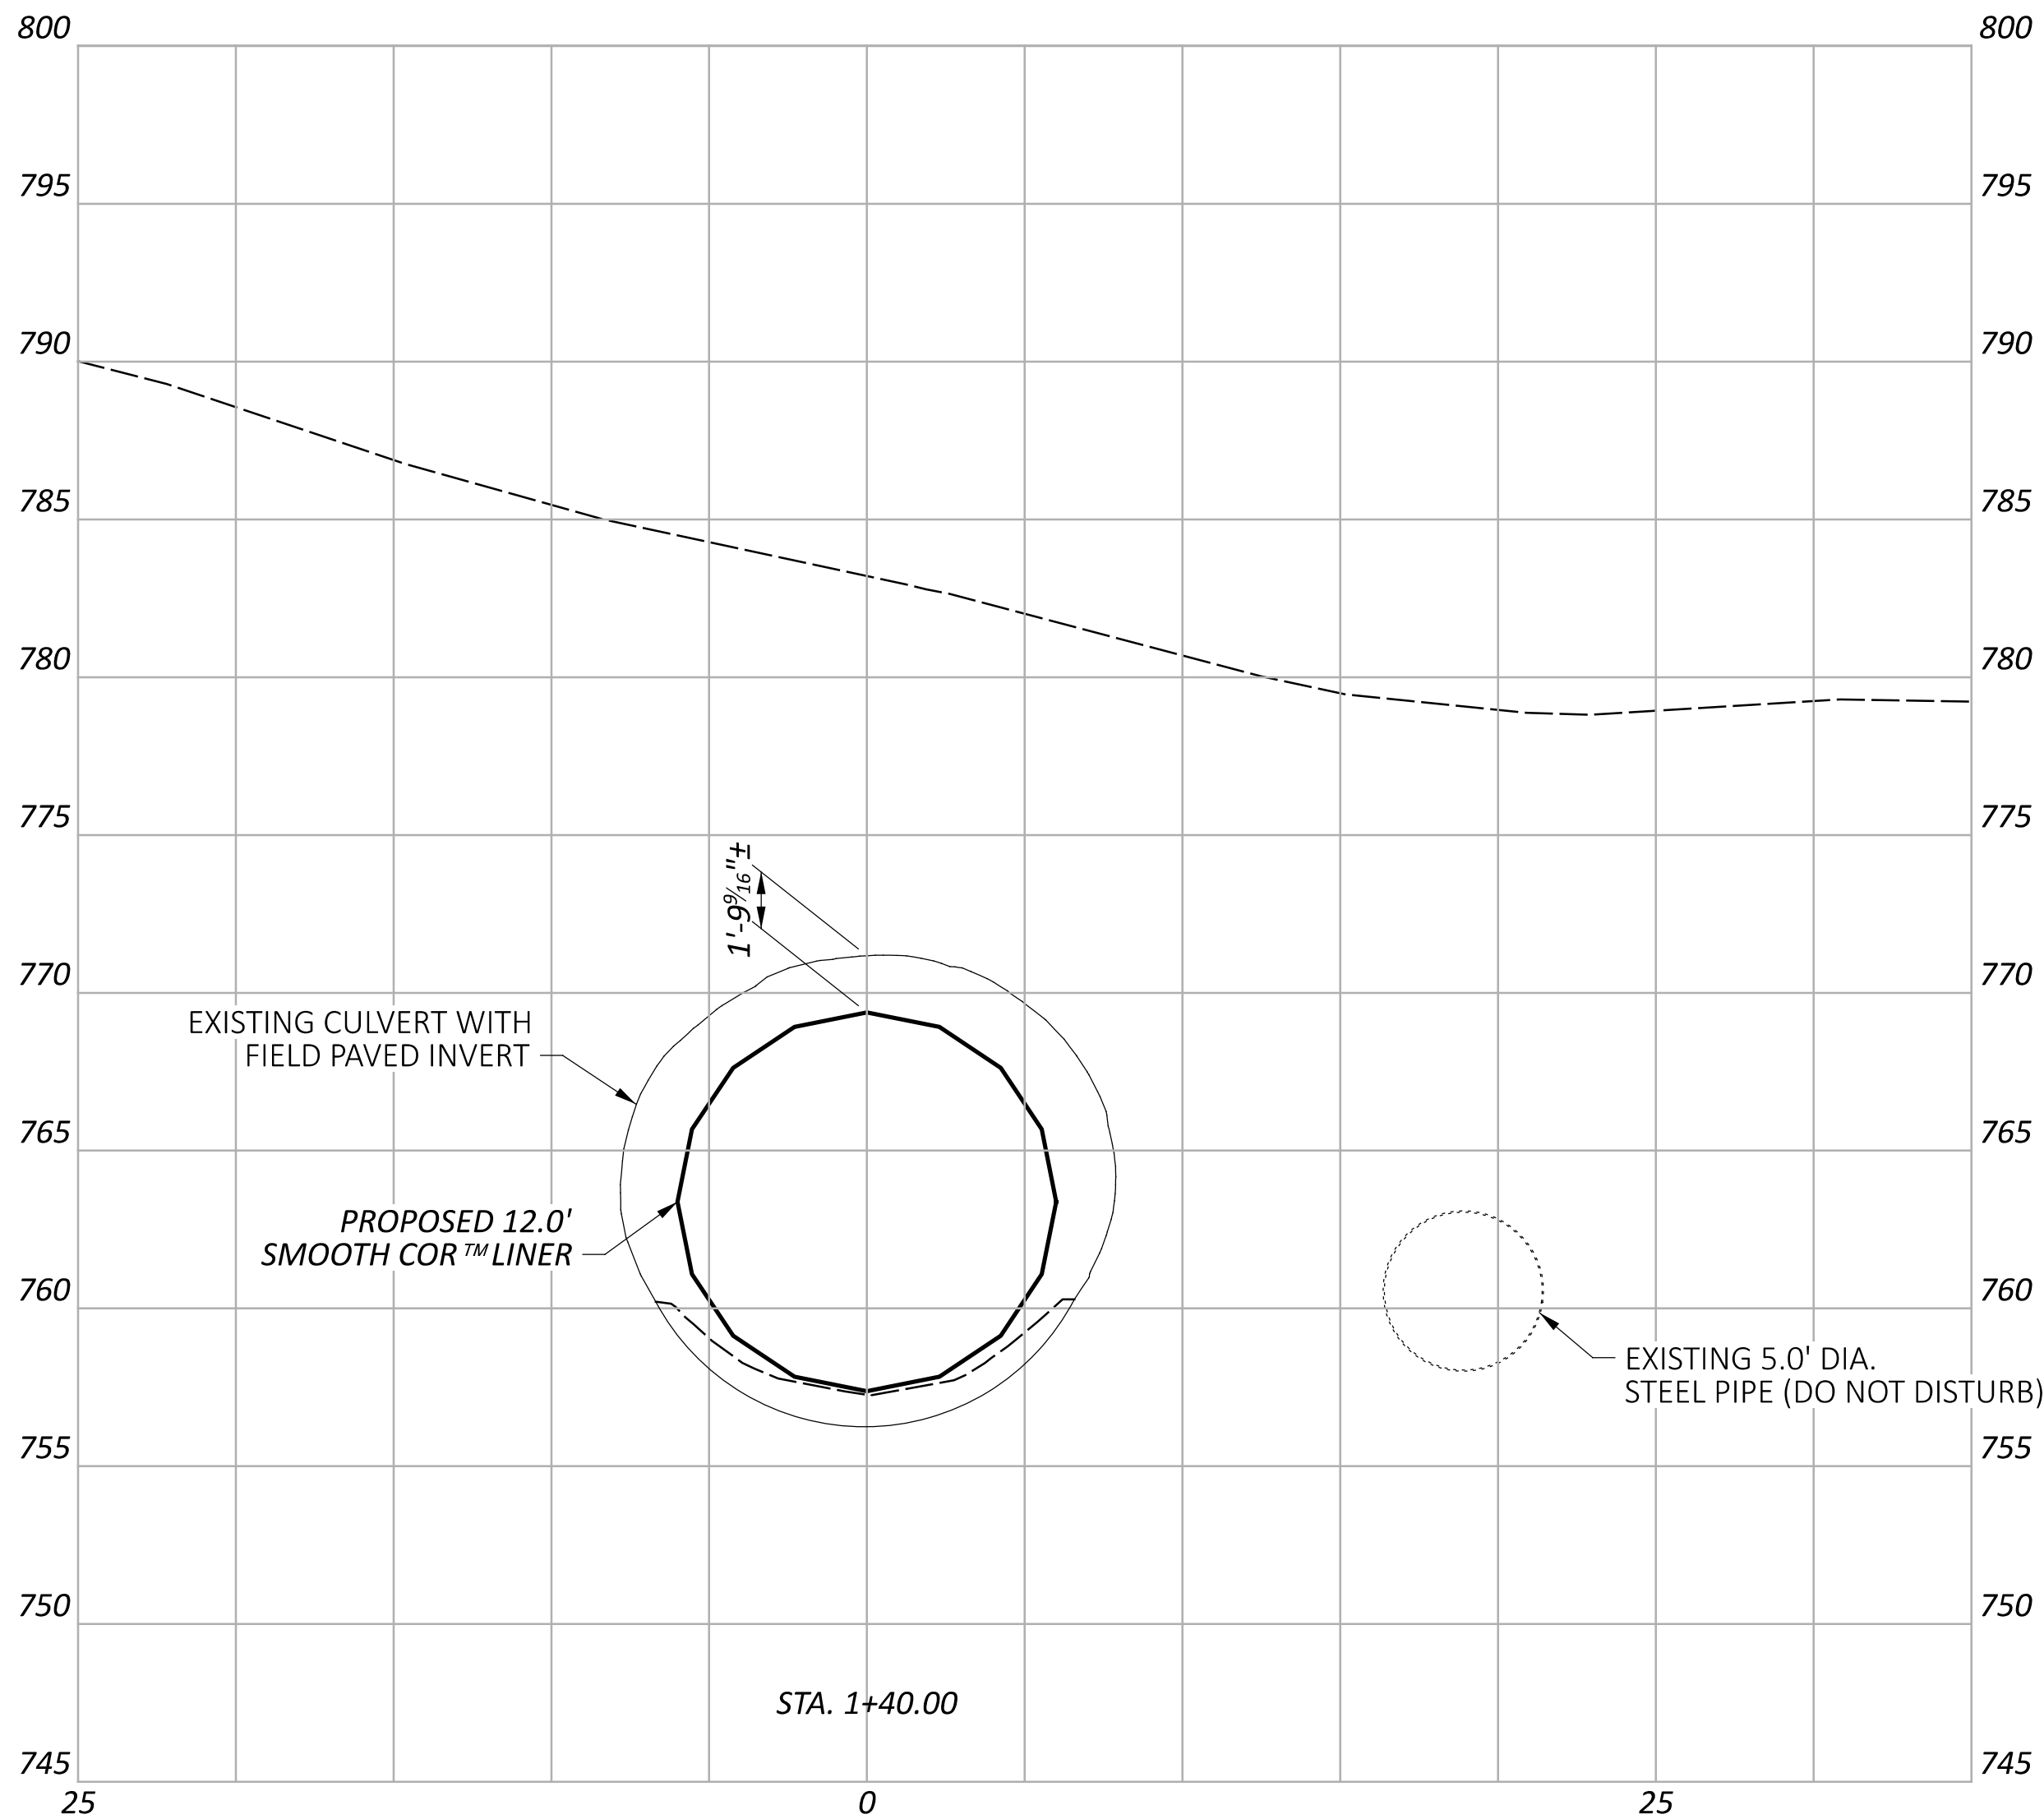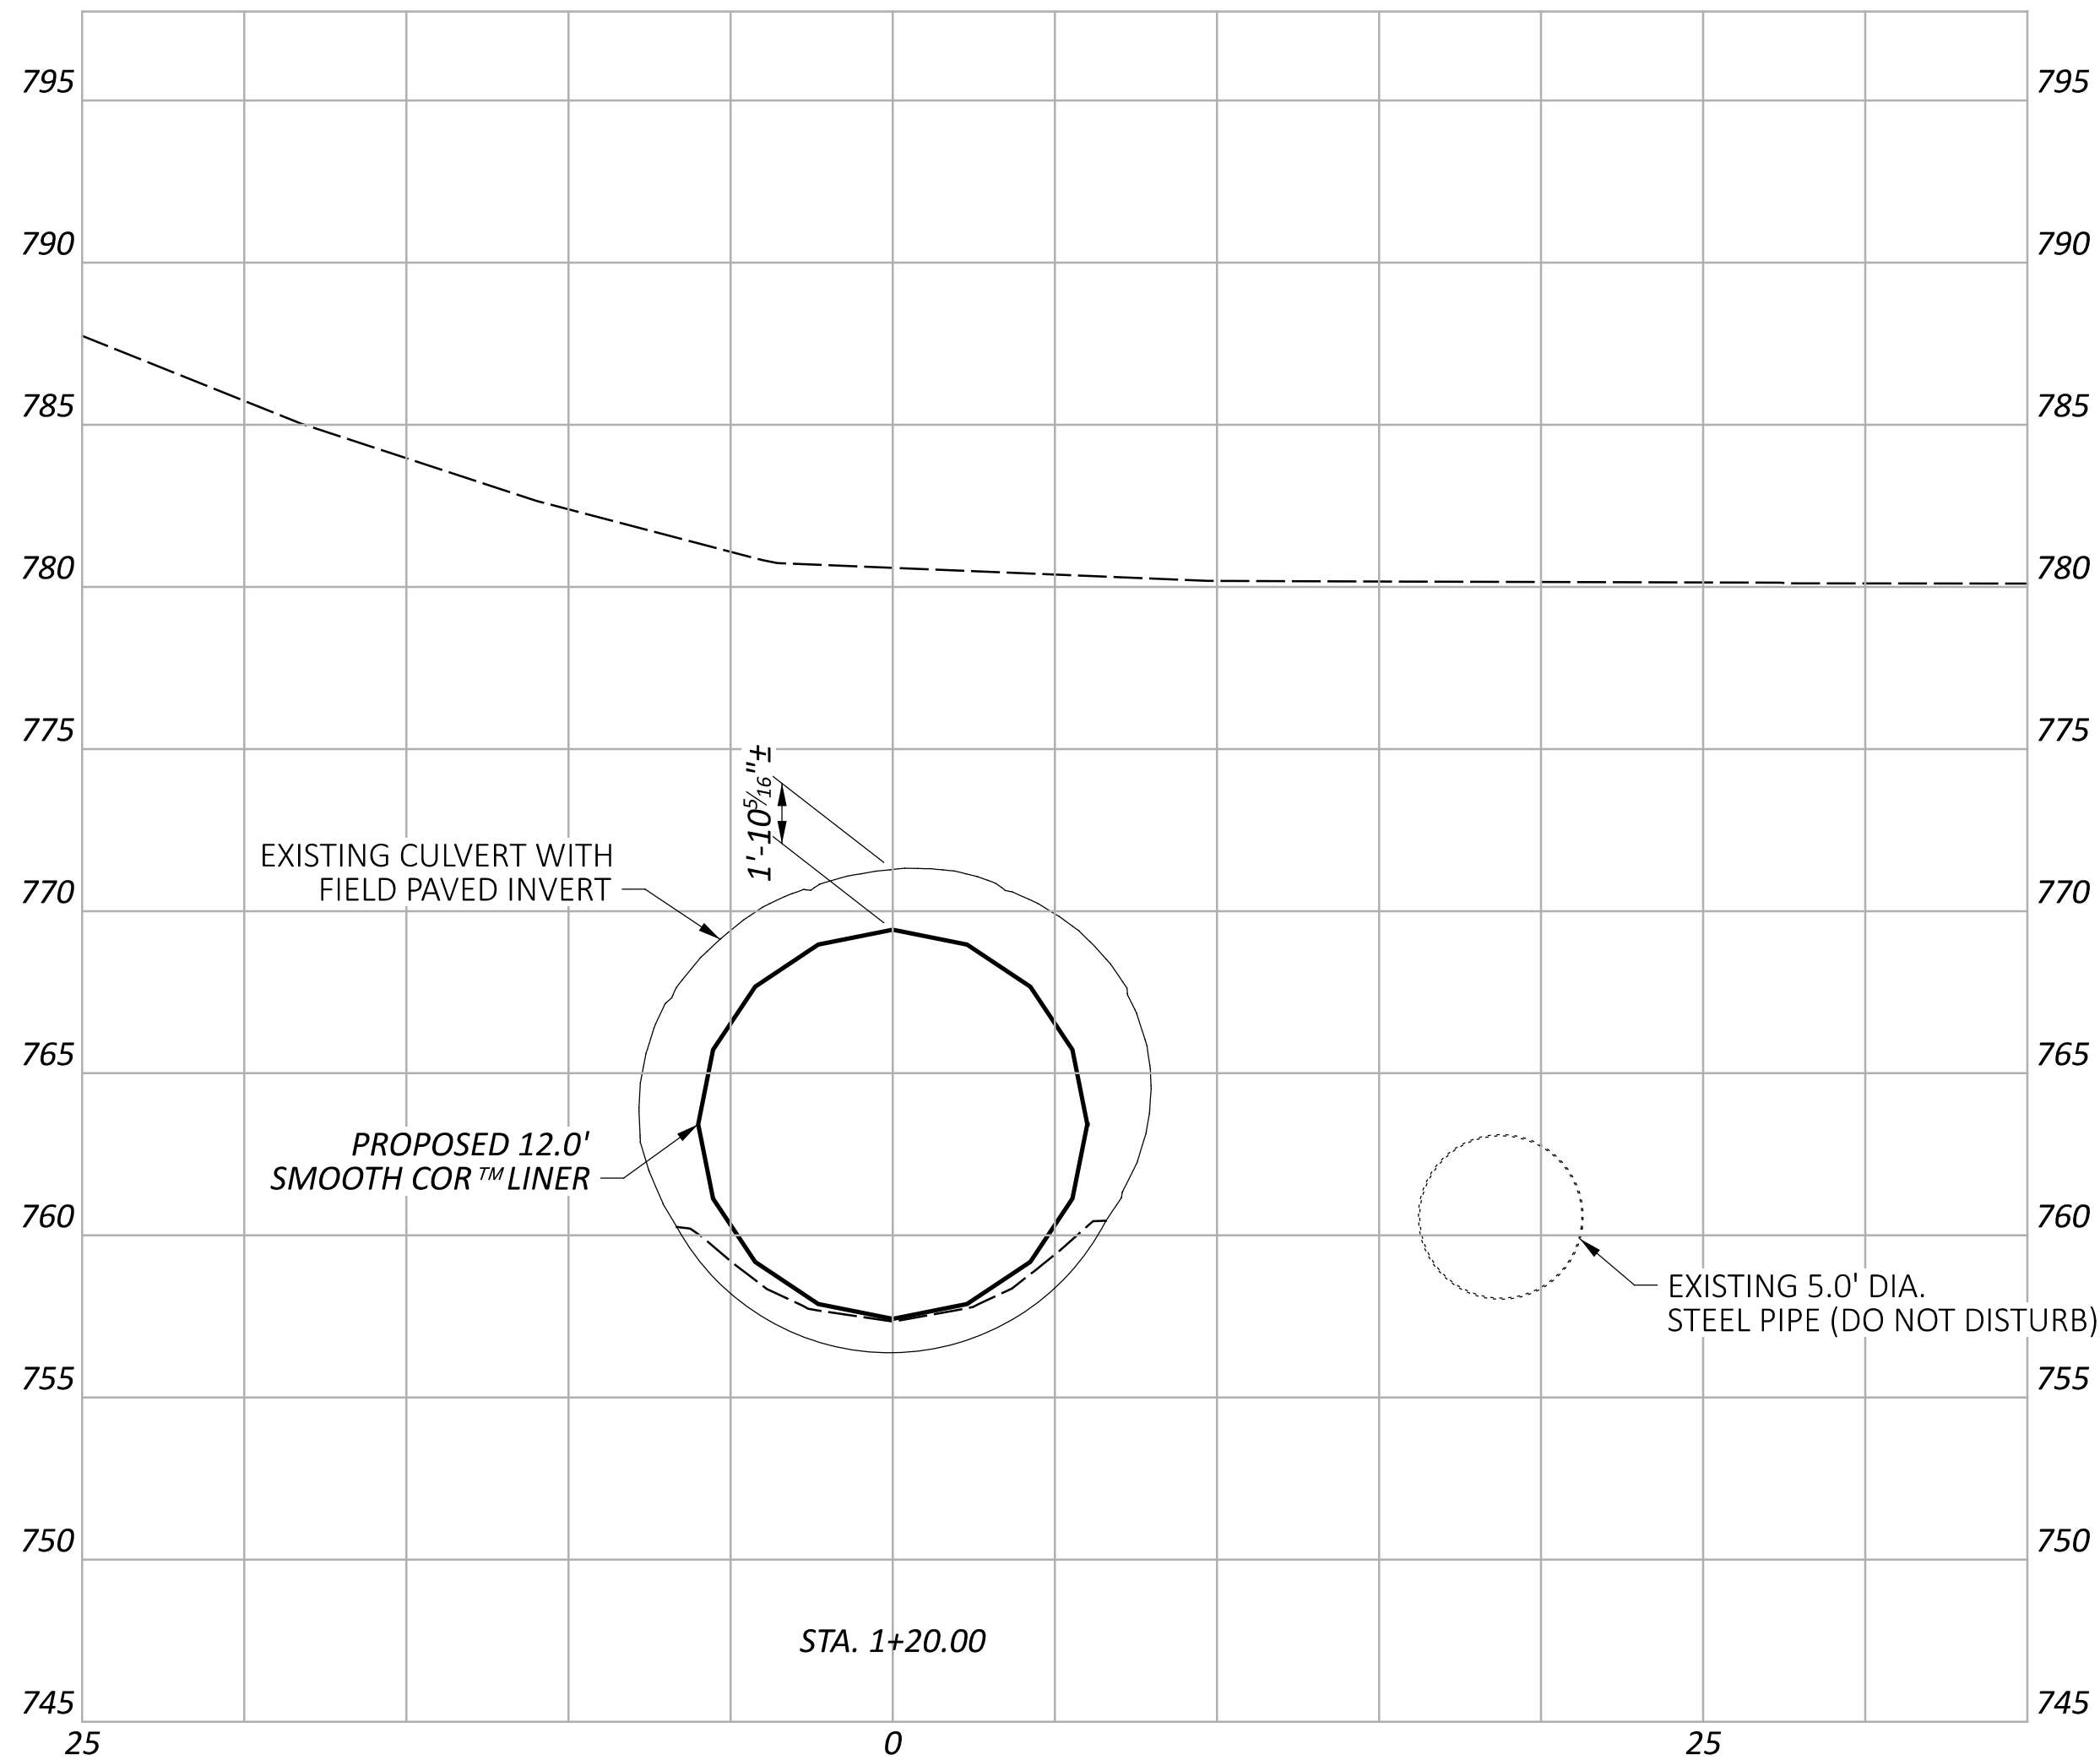

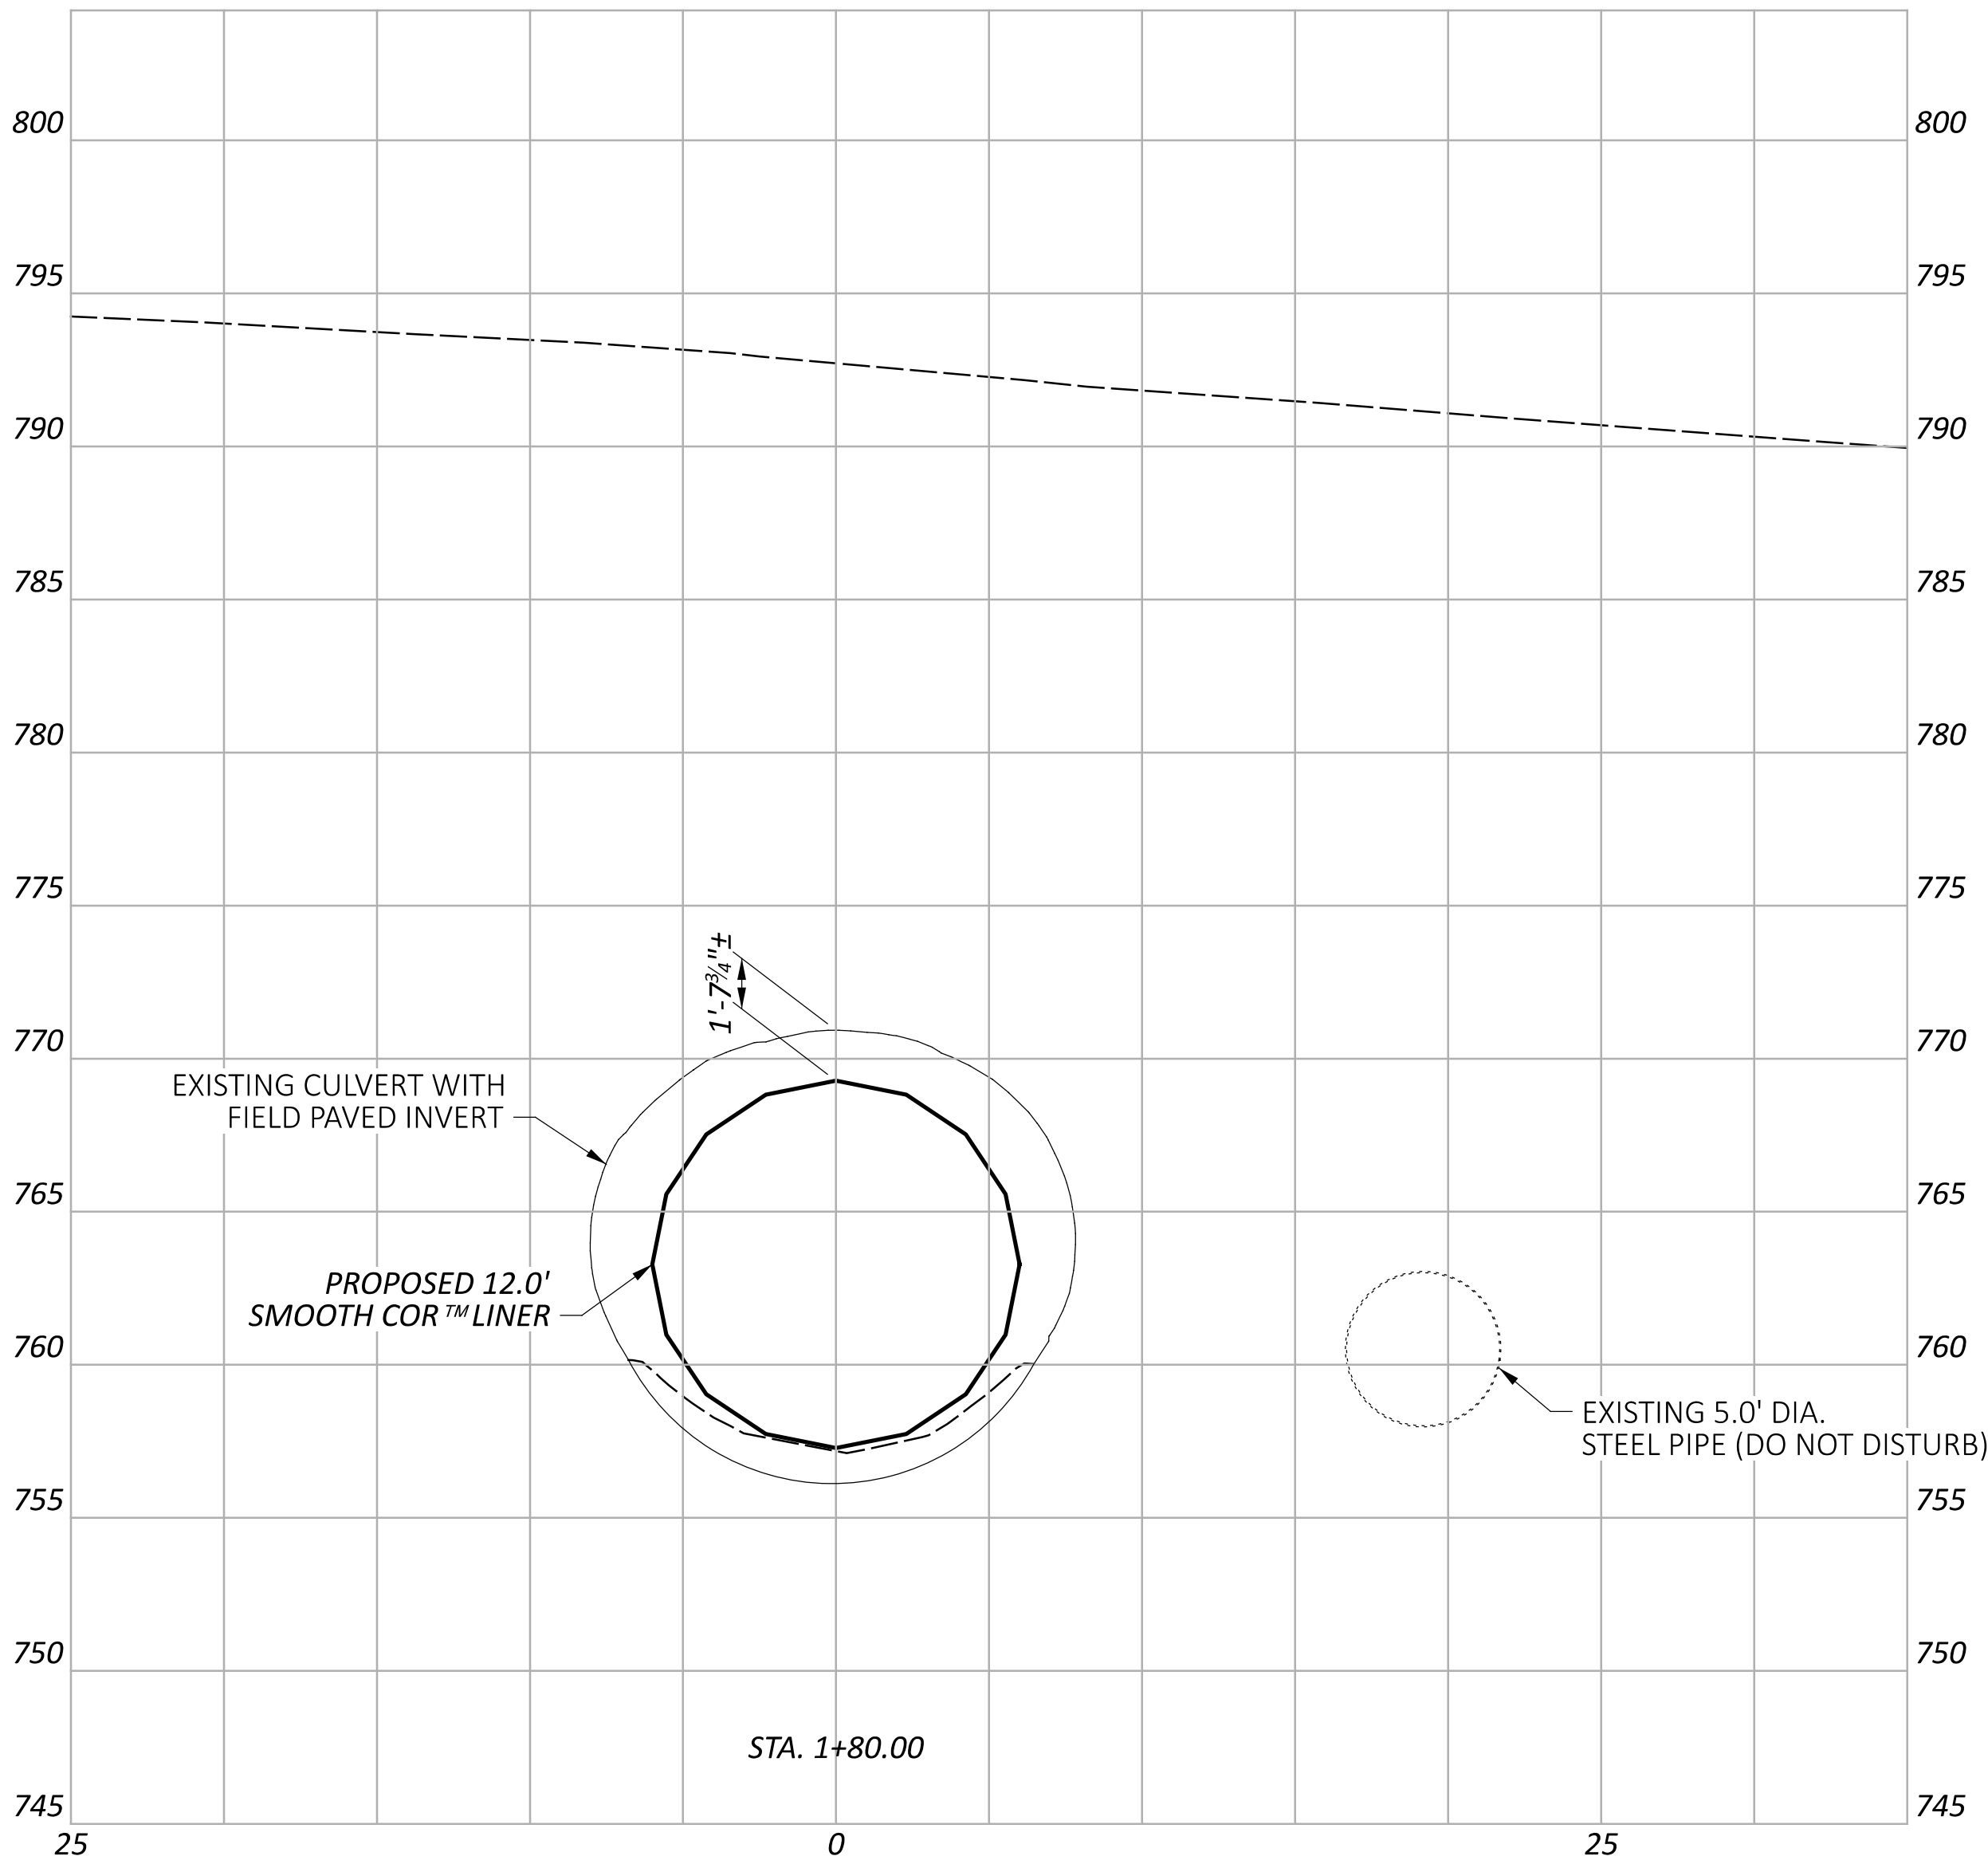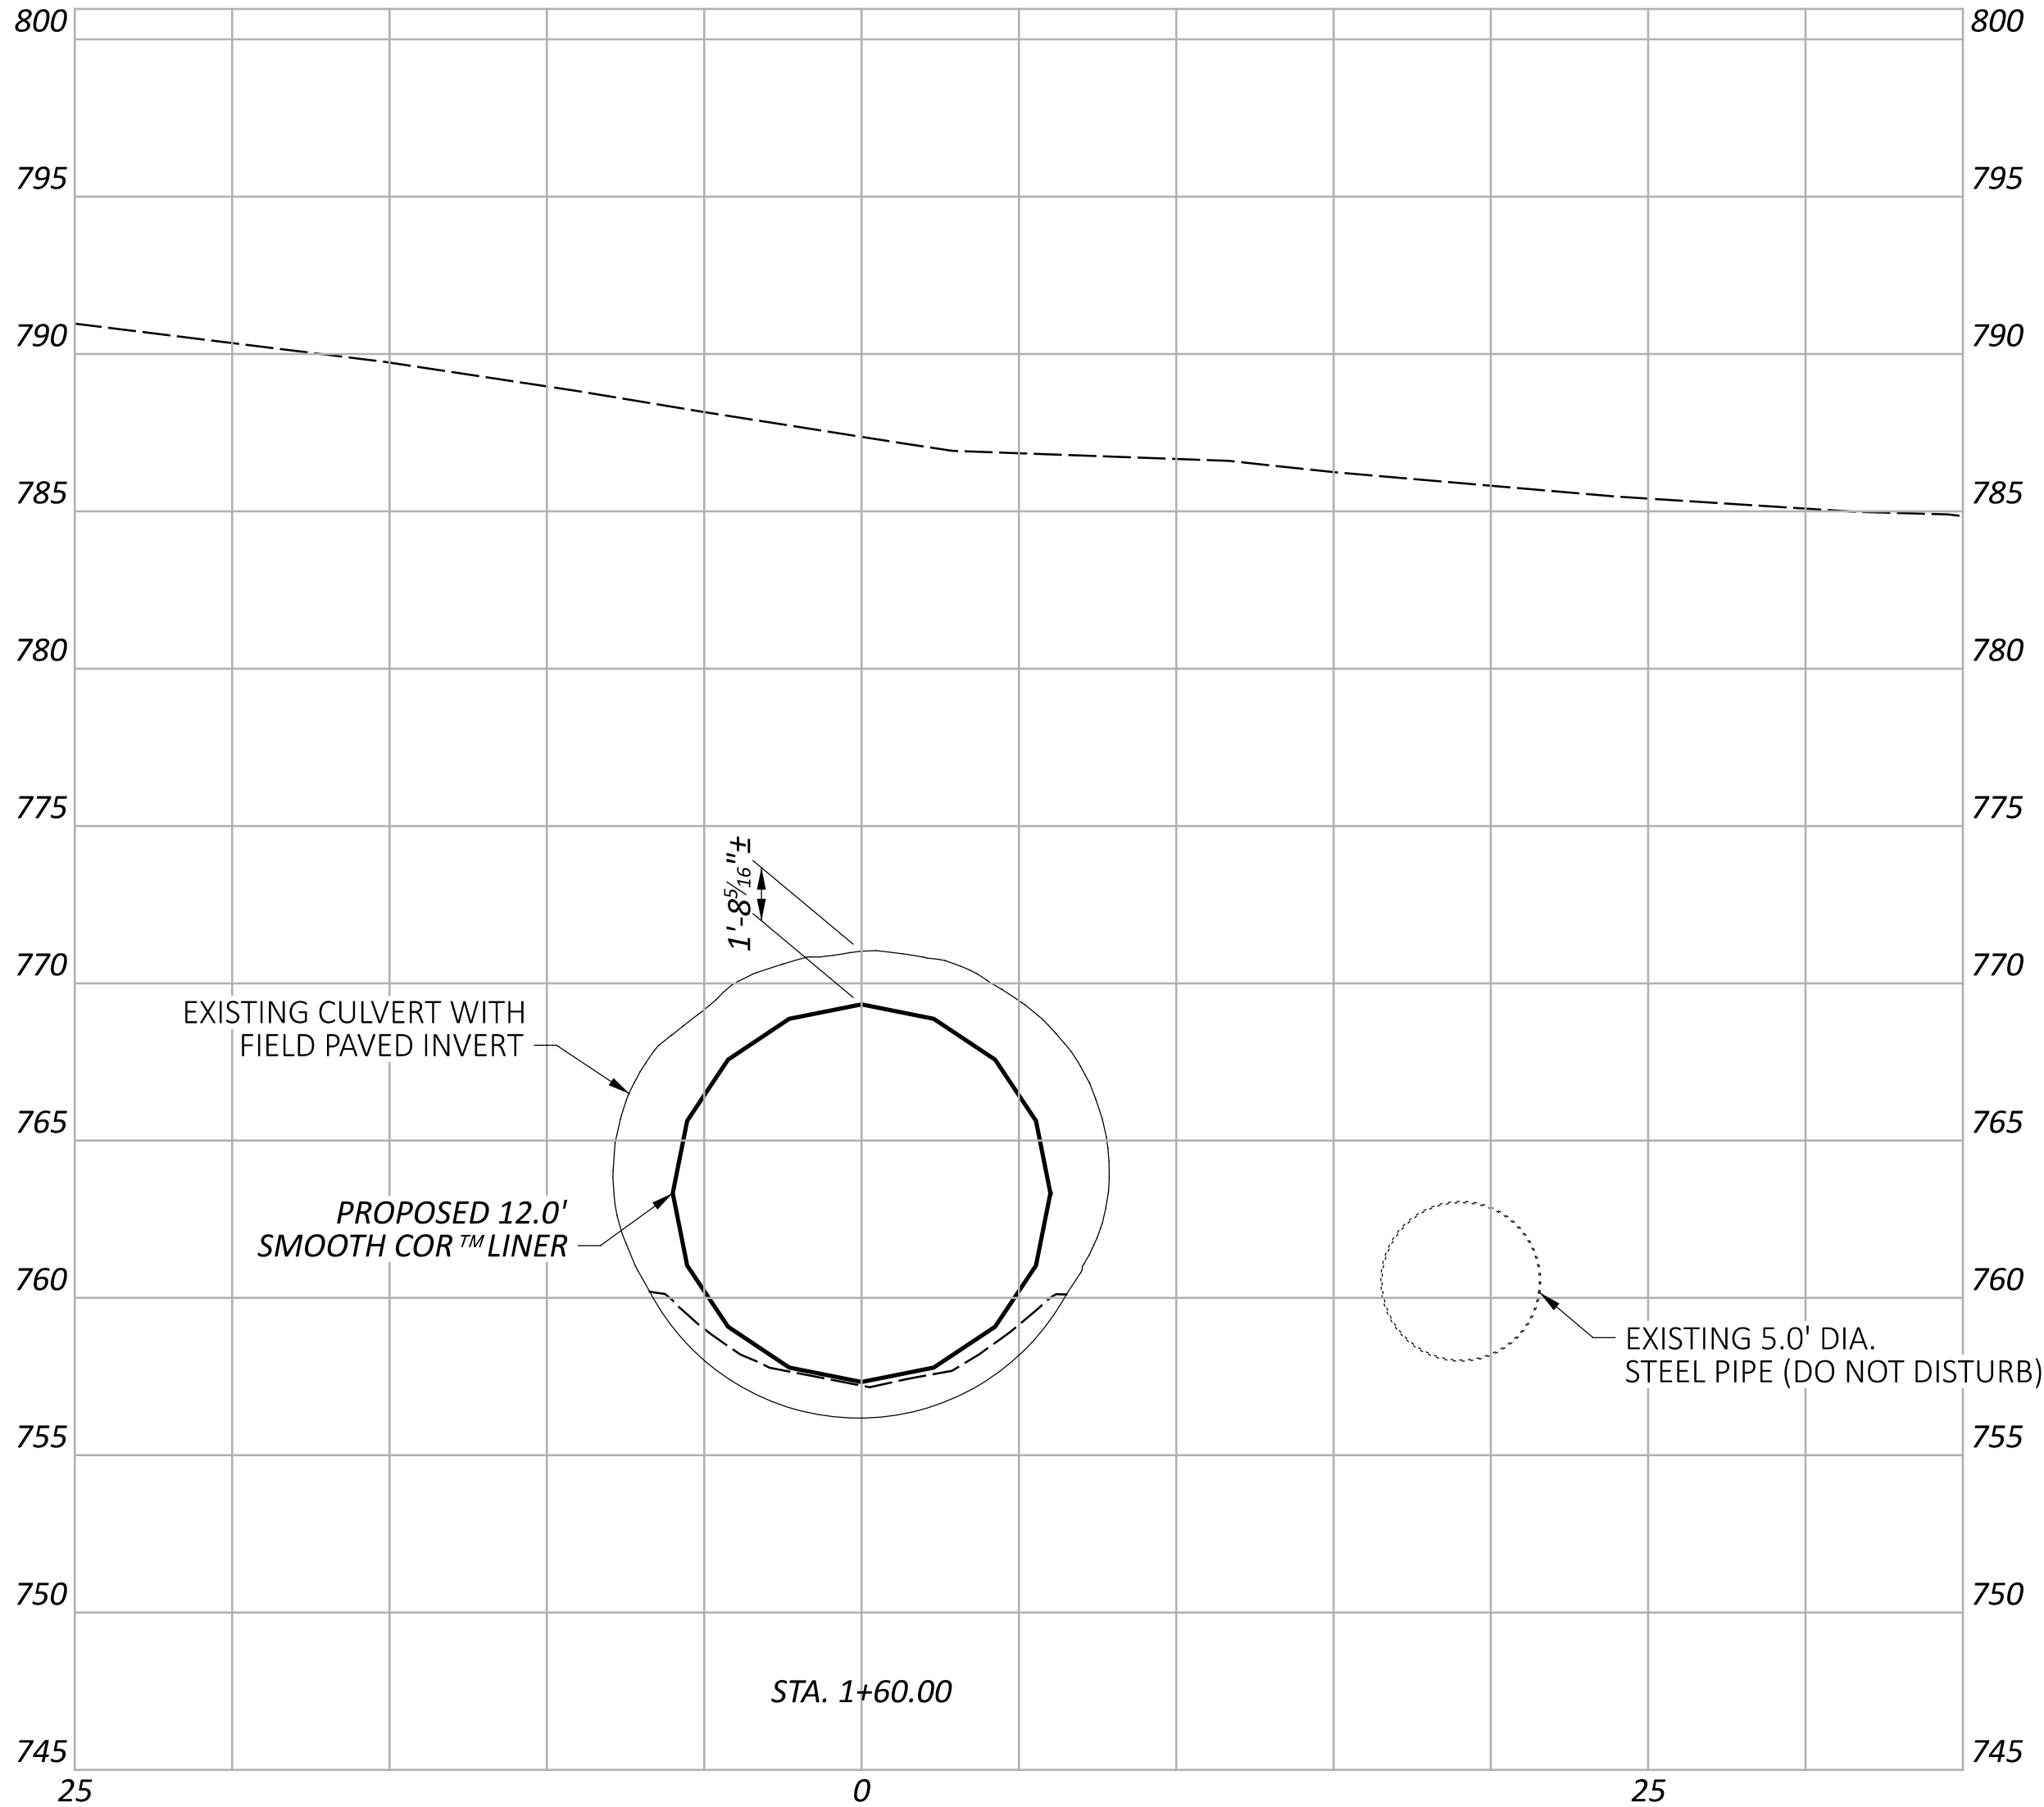

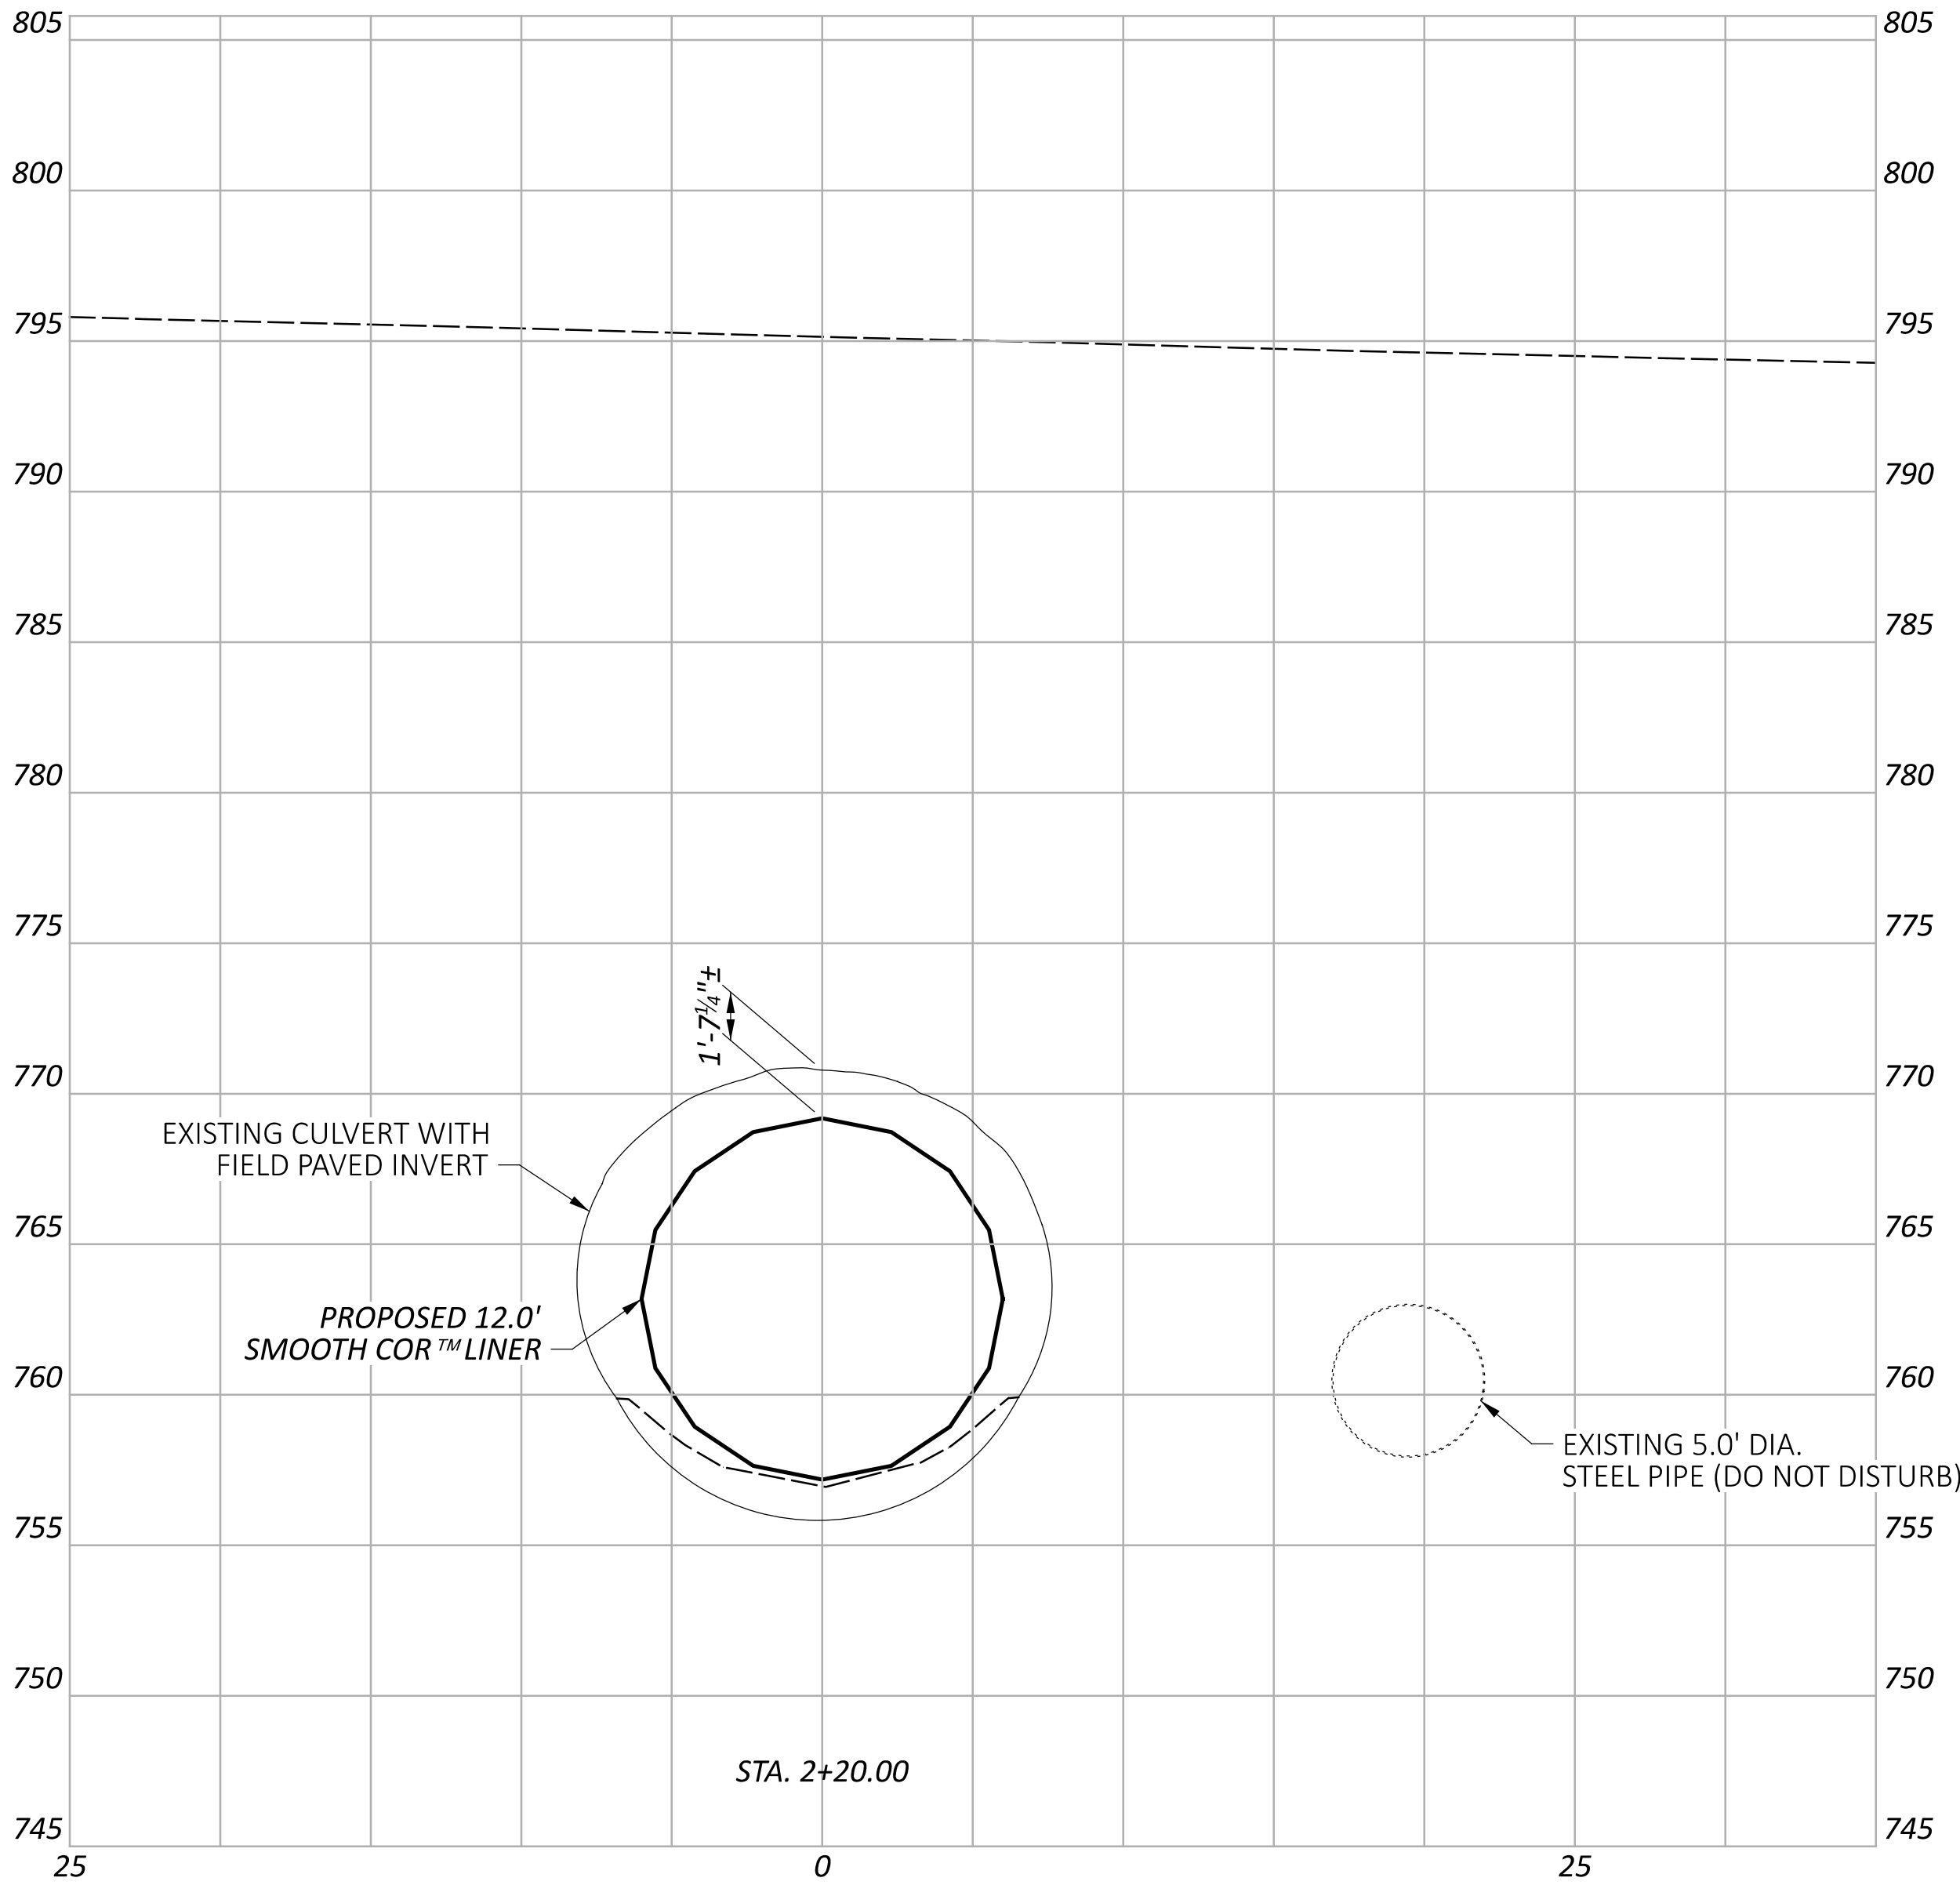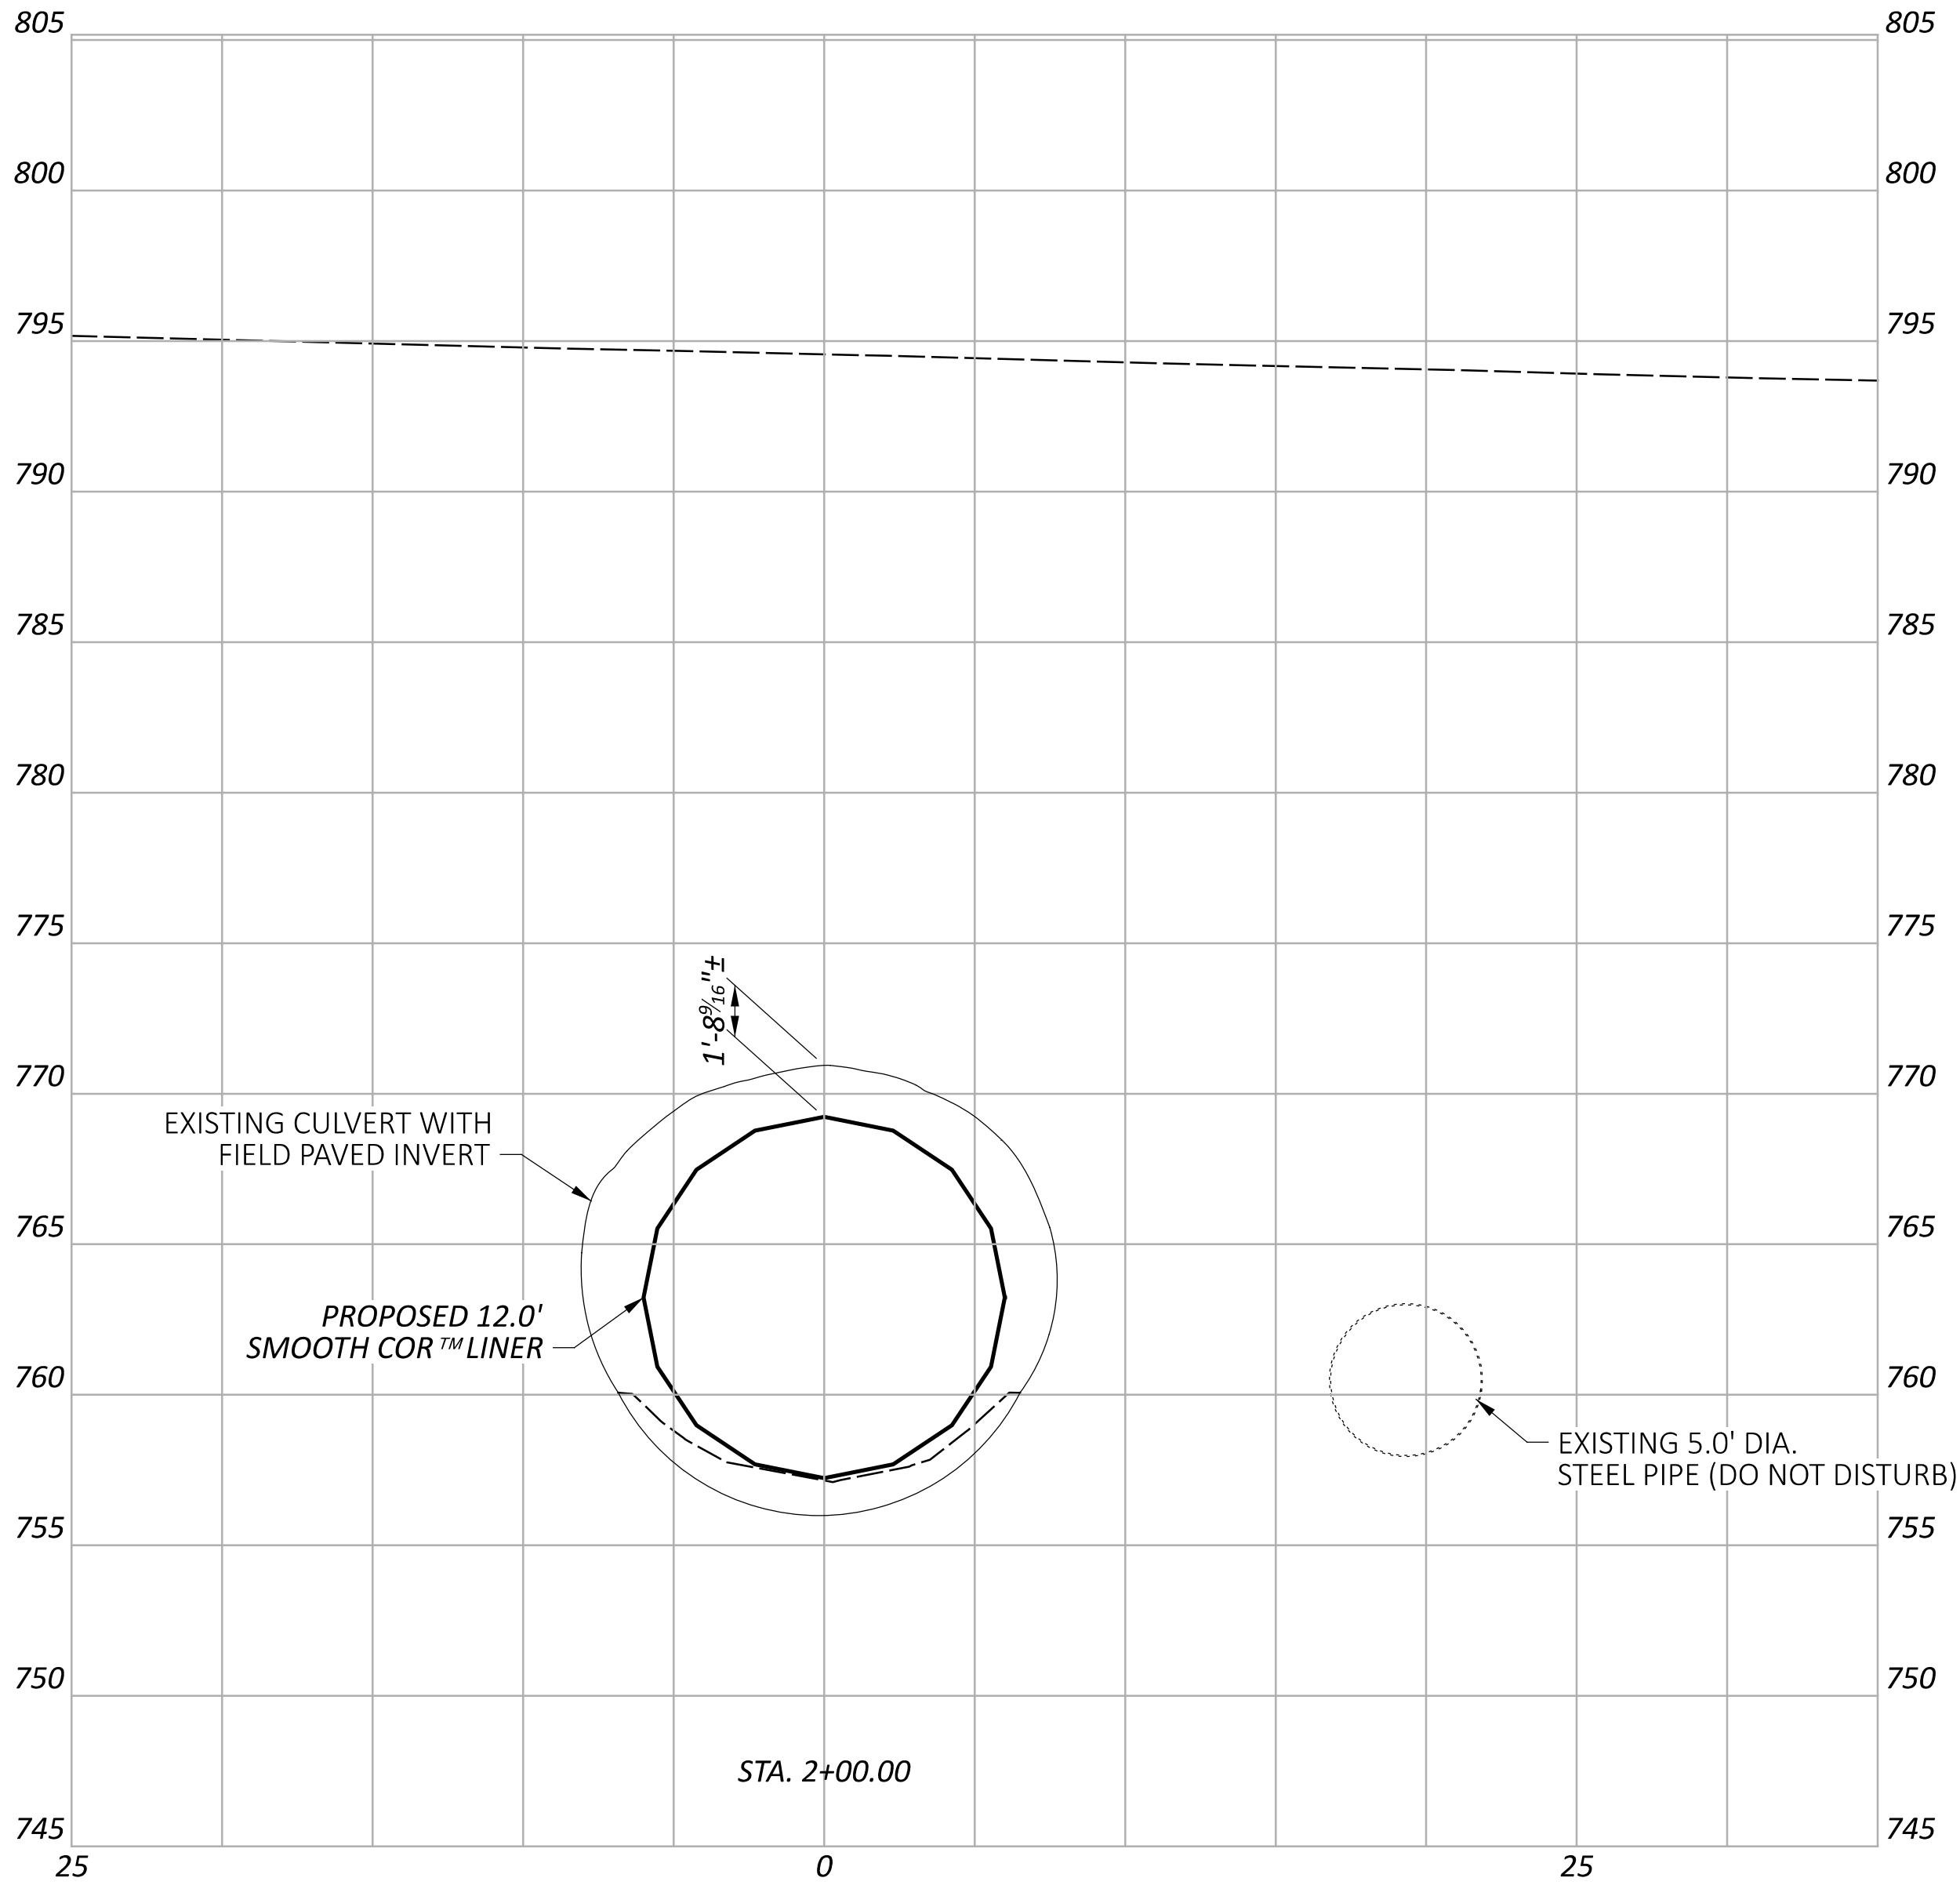

CROSS SECTIONS - CULVERT
STA. 2+00.00 TO STA. 2+20.00

DESIGN AGENCY



DESIGNER

TDF

REVIEWER



TAG

PROJECT ID

123901

SHEET

TOTAL

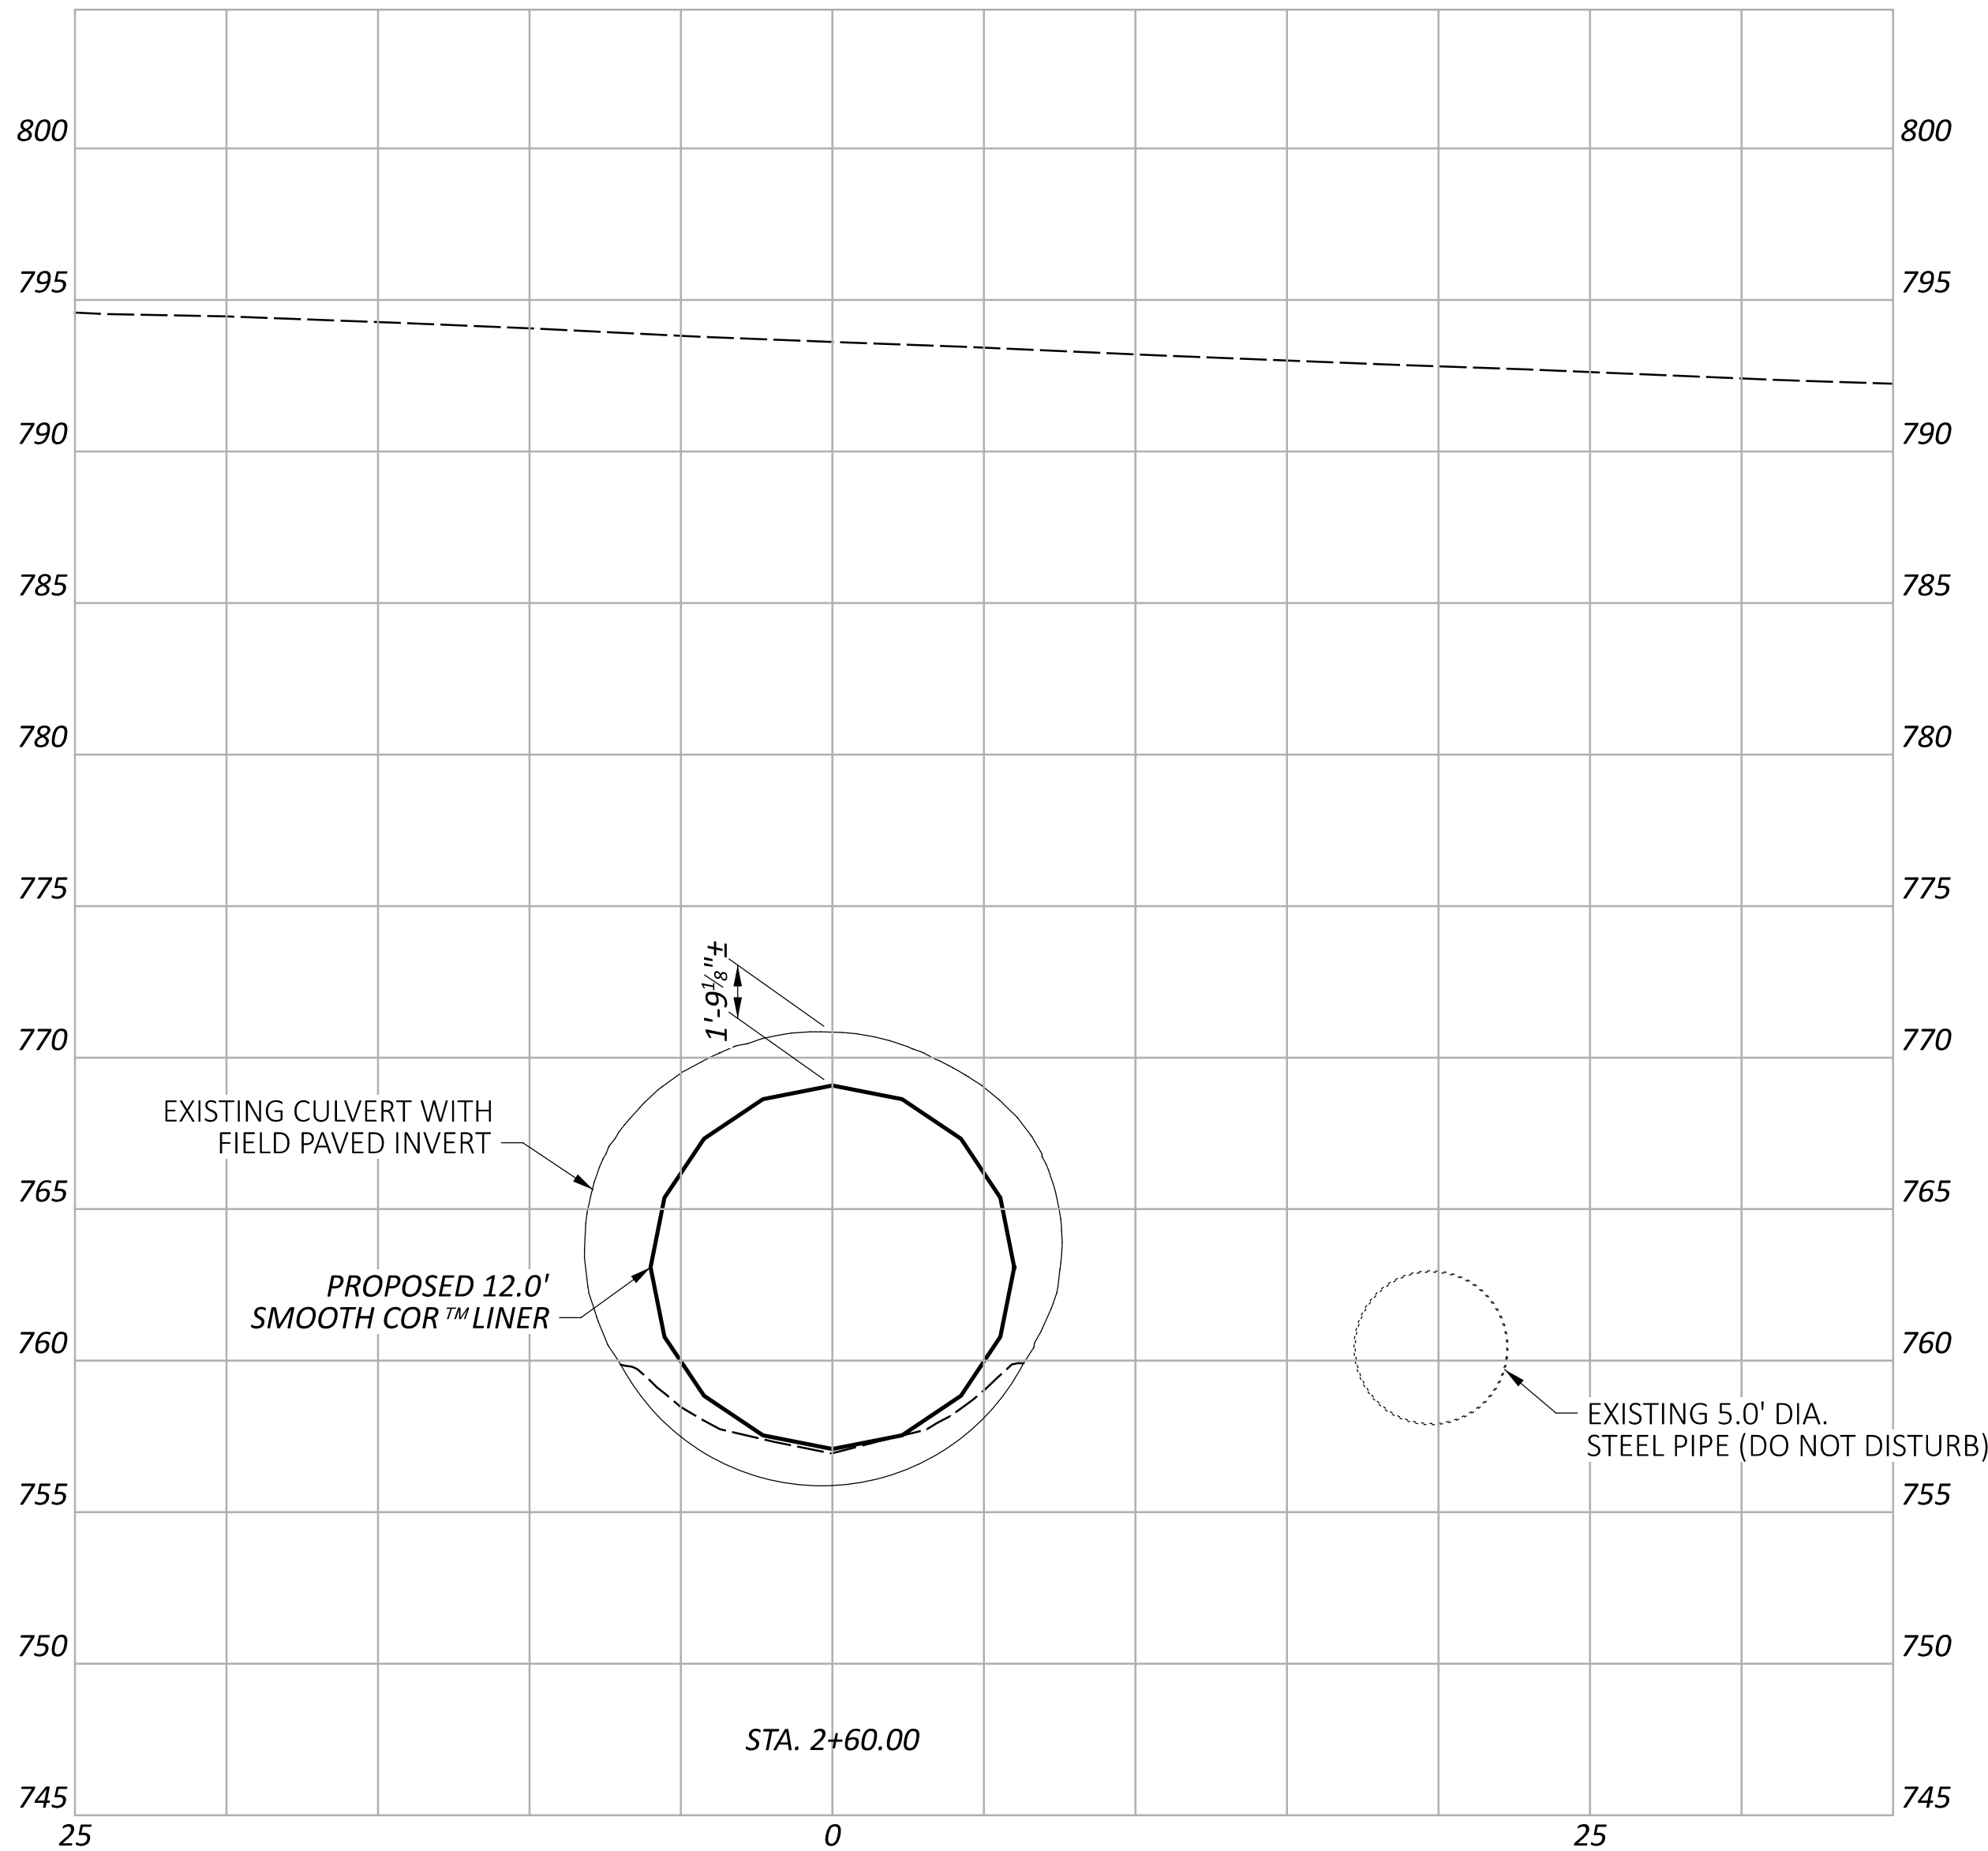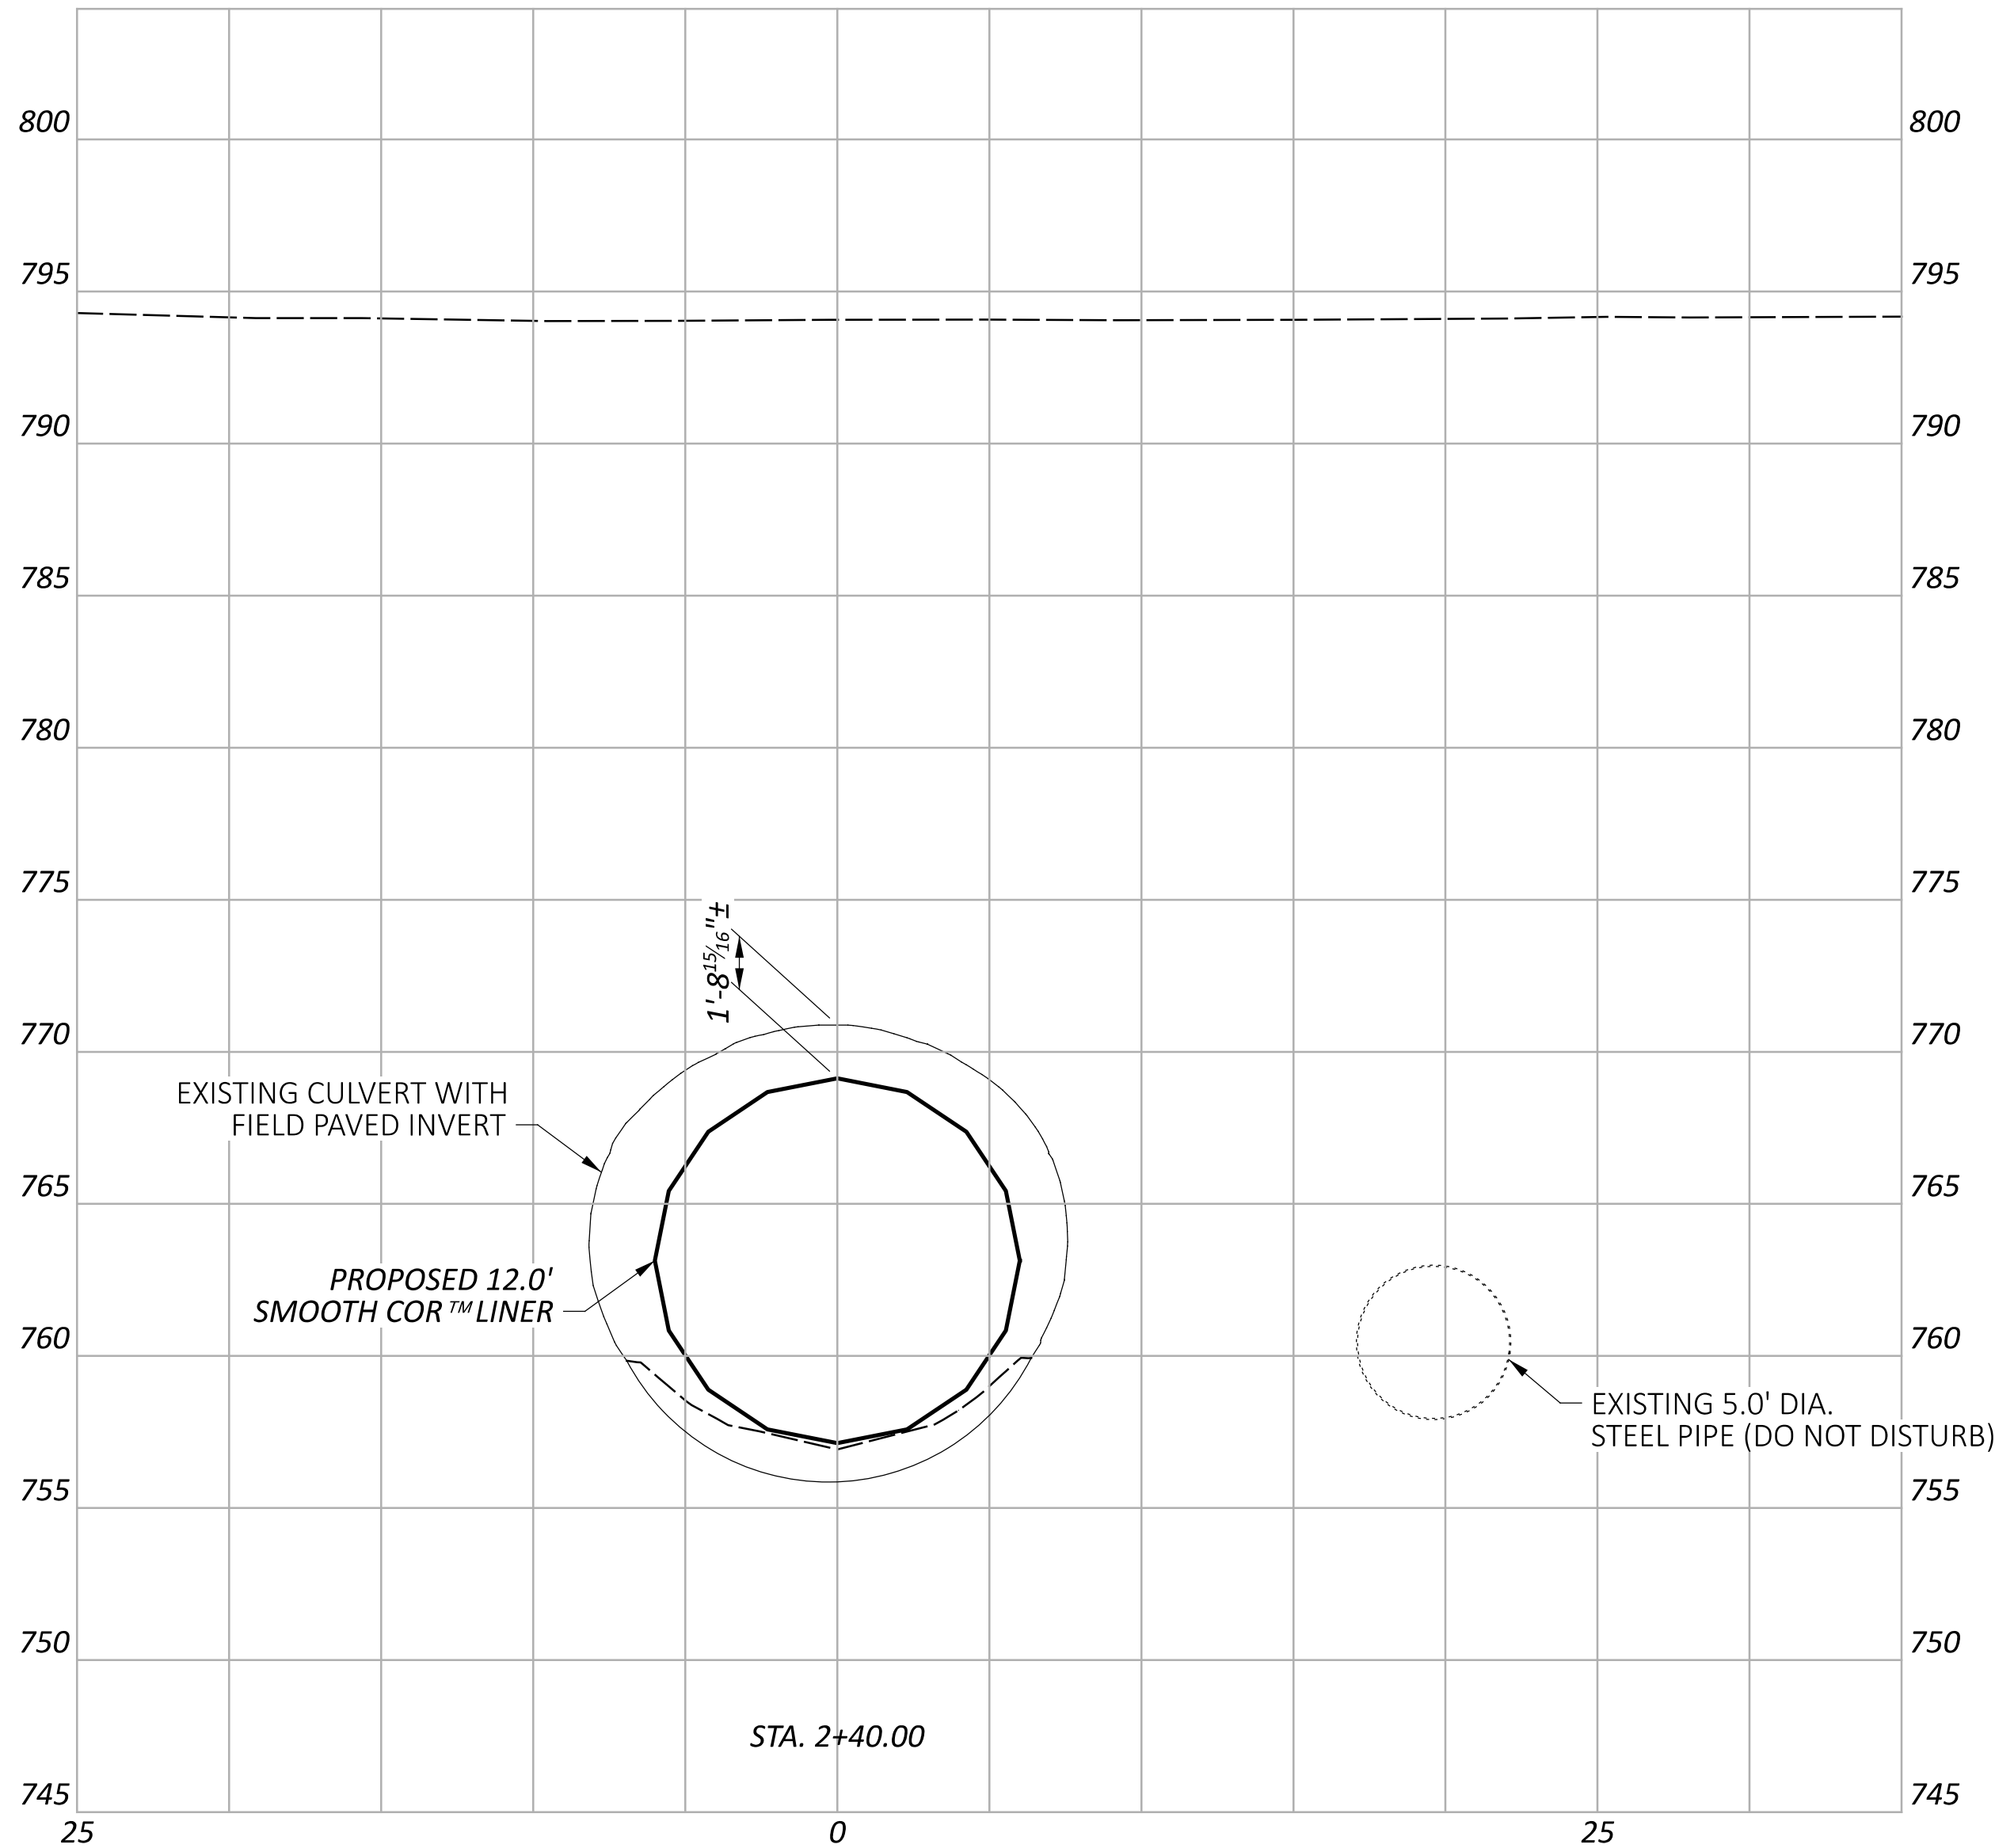

CROSS SECTIONS - CULVERT
STA. 2+40.00 TO STA. 2+60.00

DESIGN AGENCY





DESIGNER
TDF




REVIEWER

TAG

PROJECT ID
123901

SHEET TOTAL

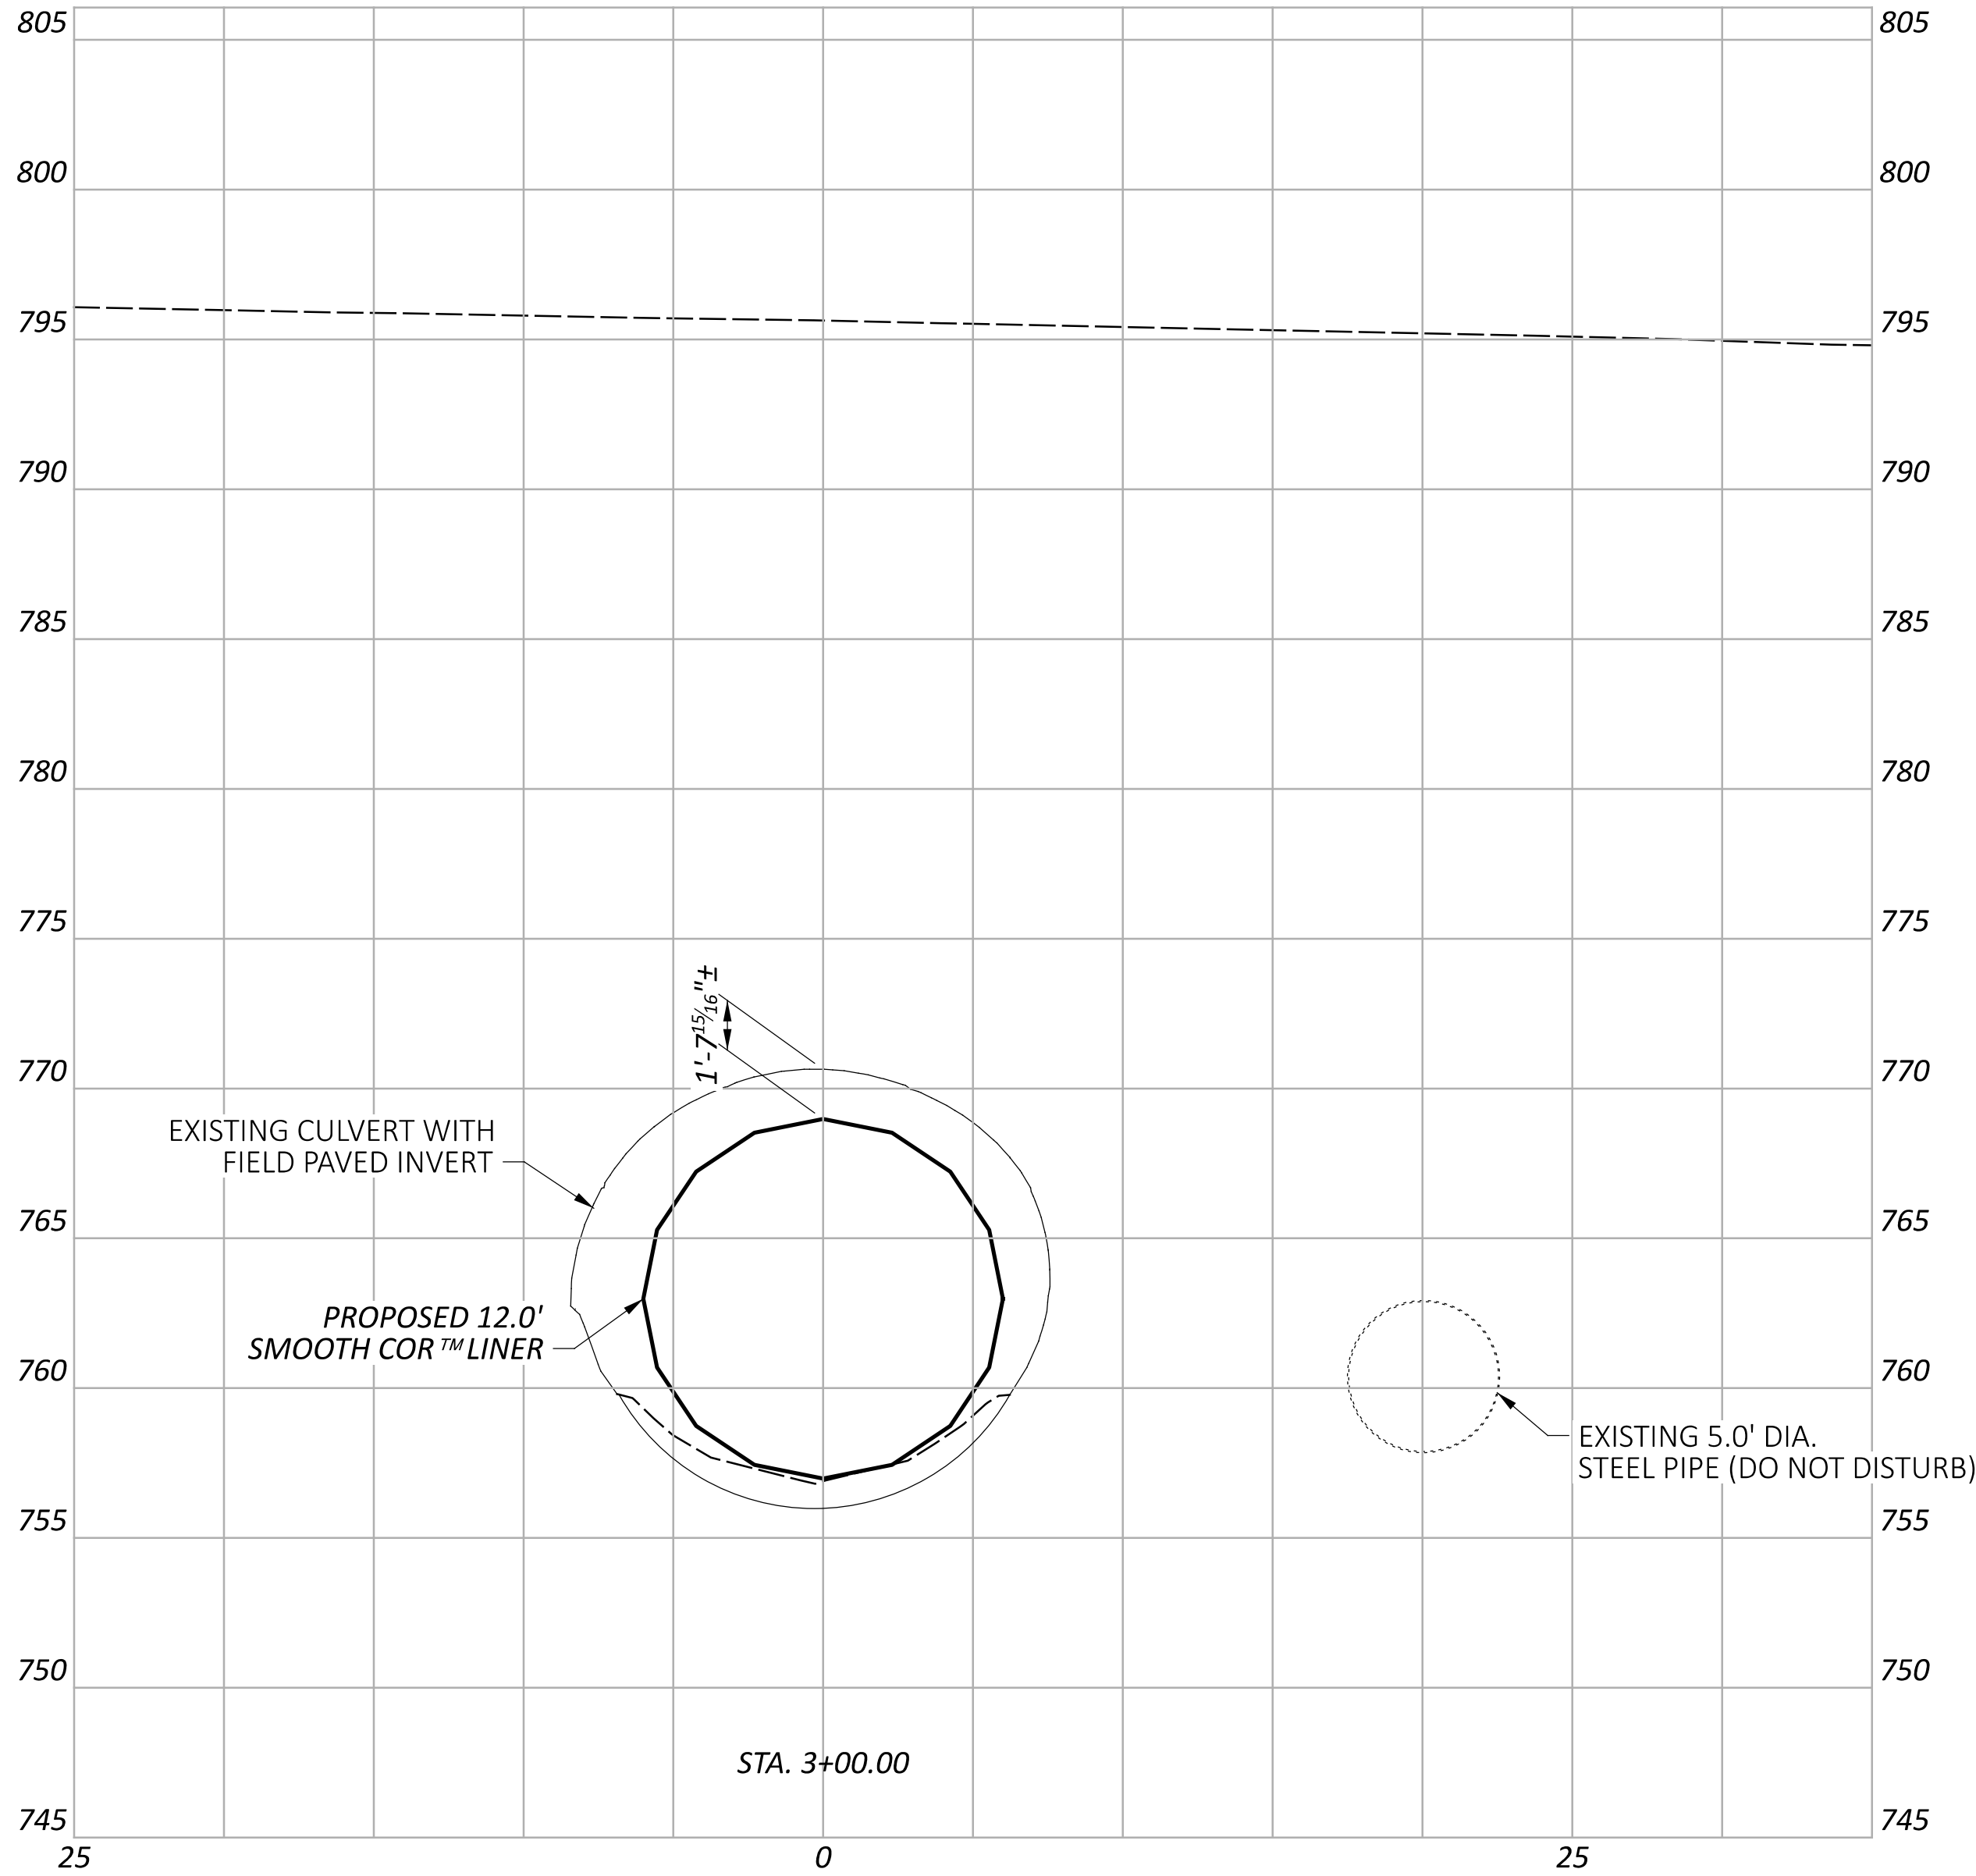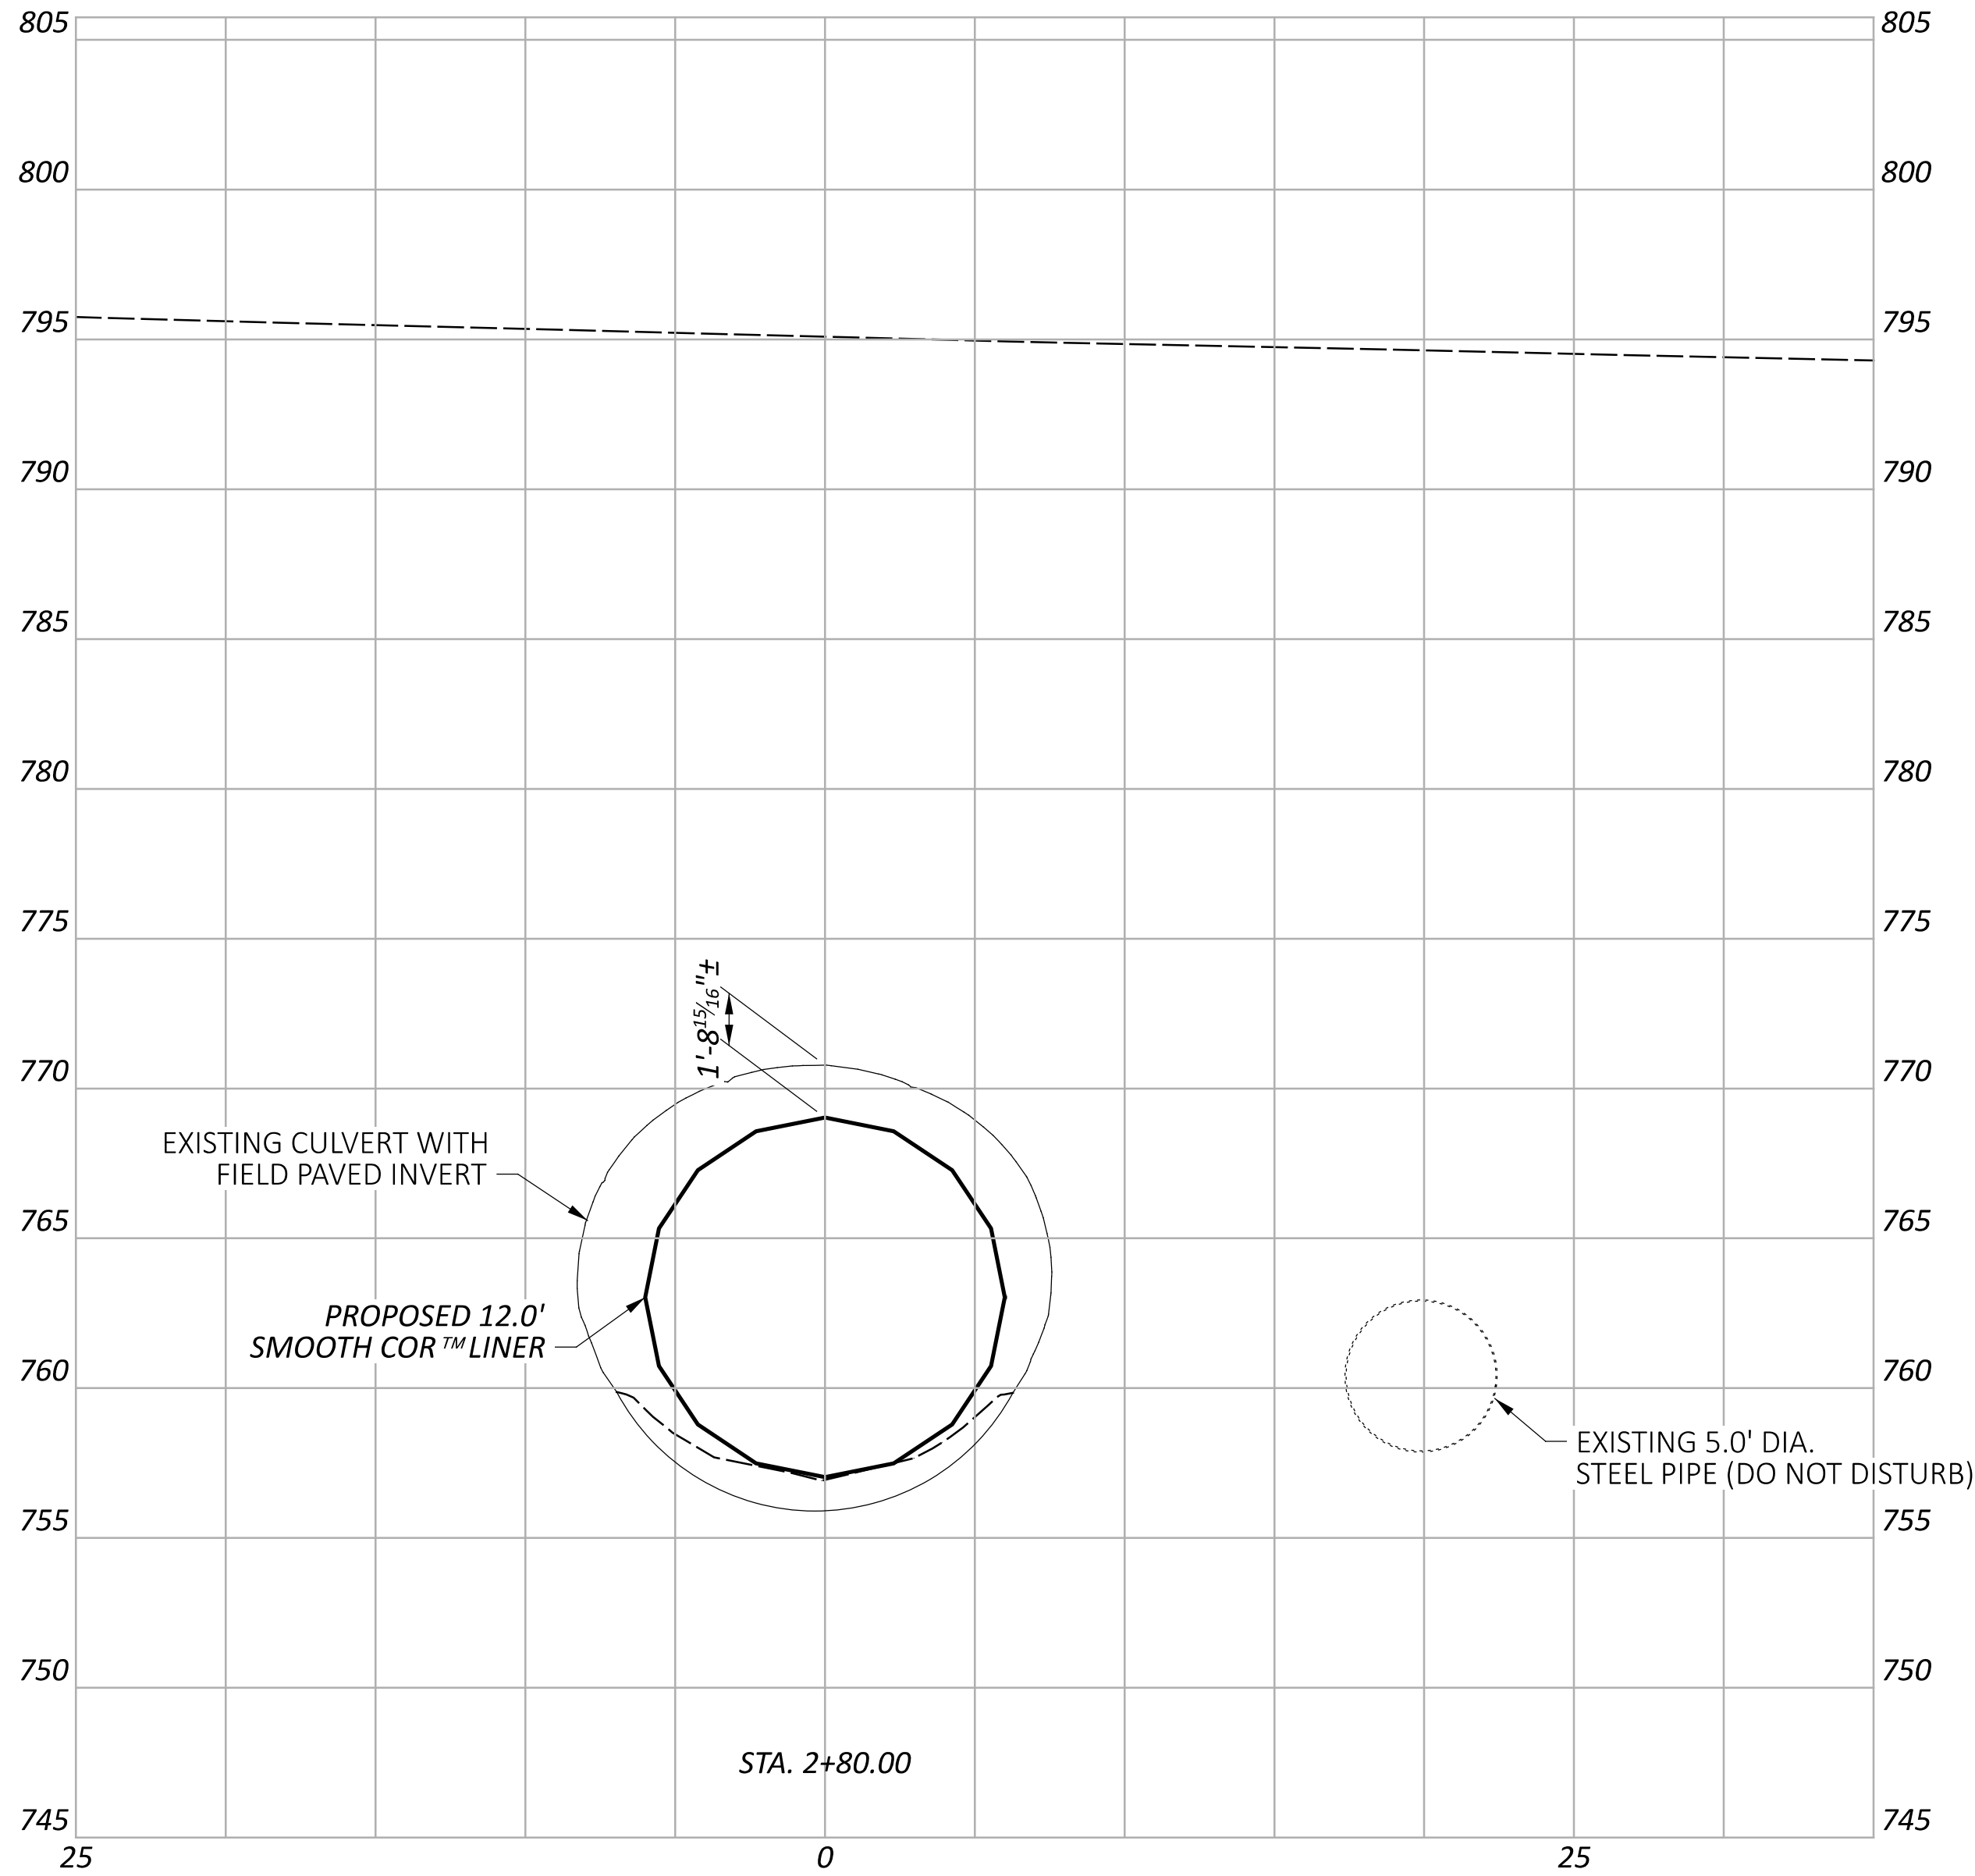

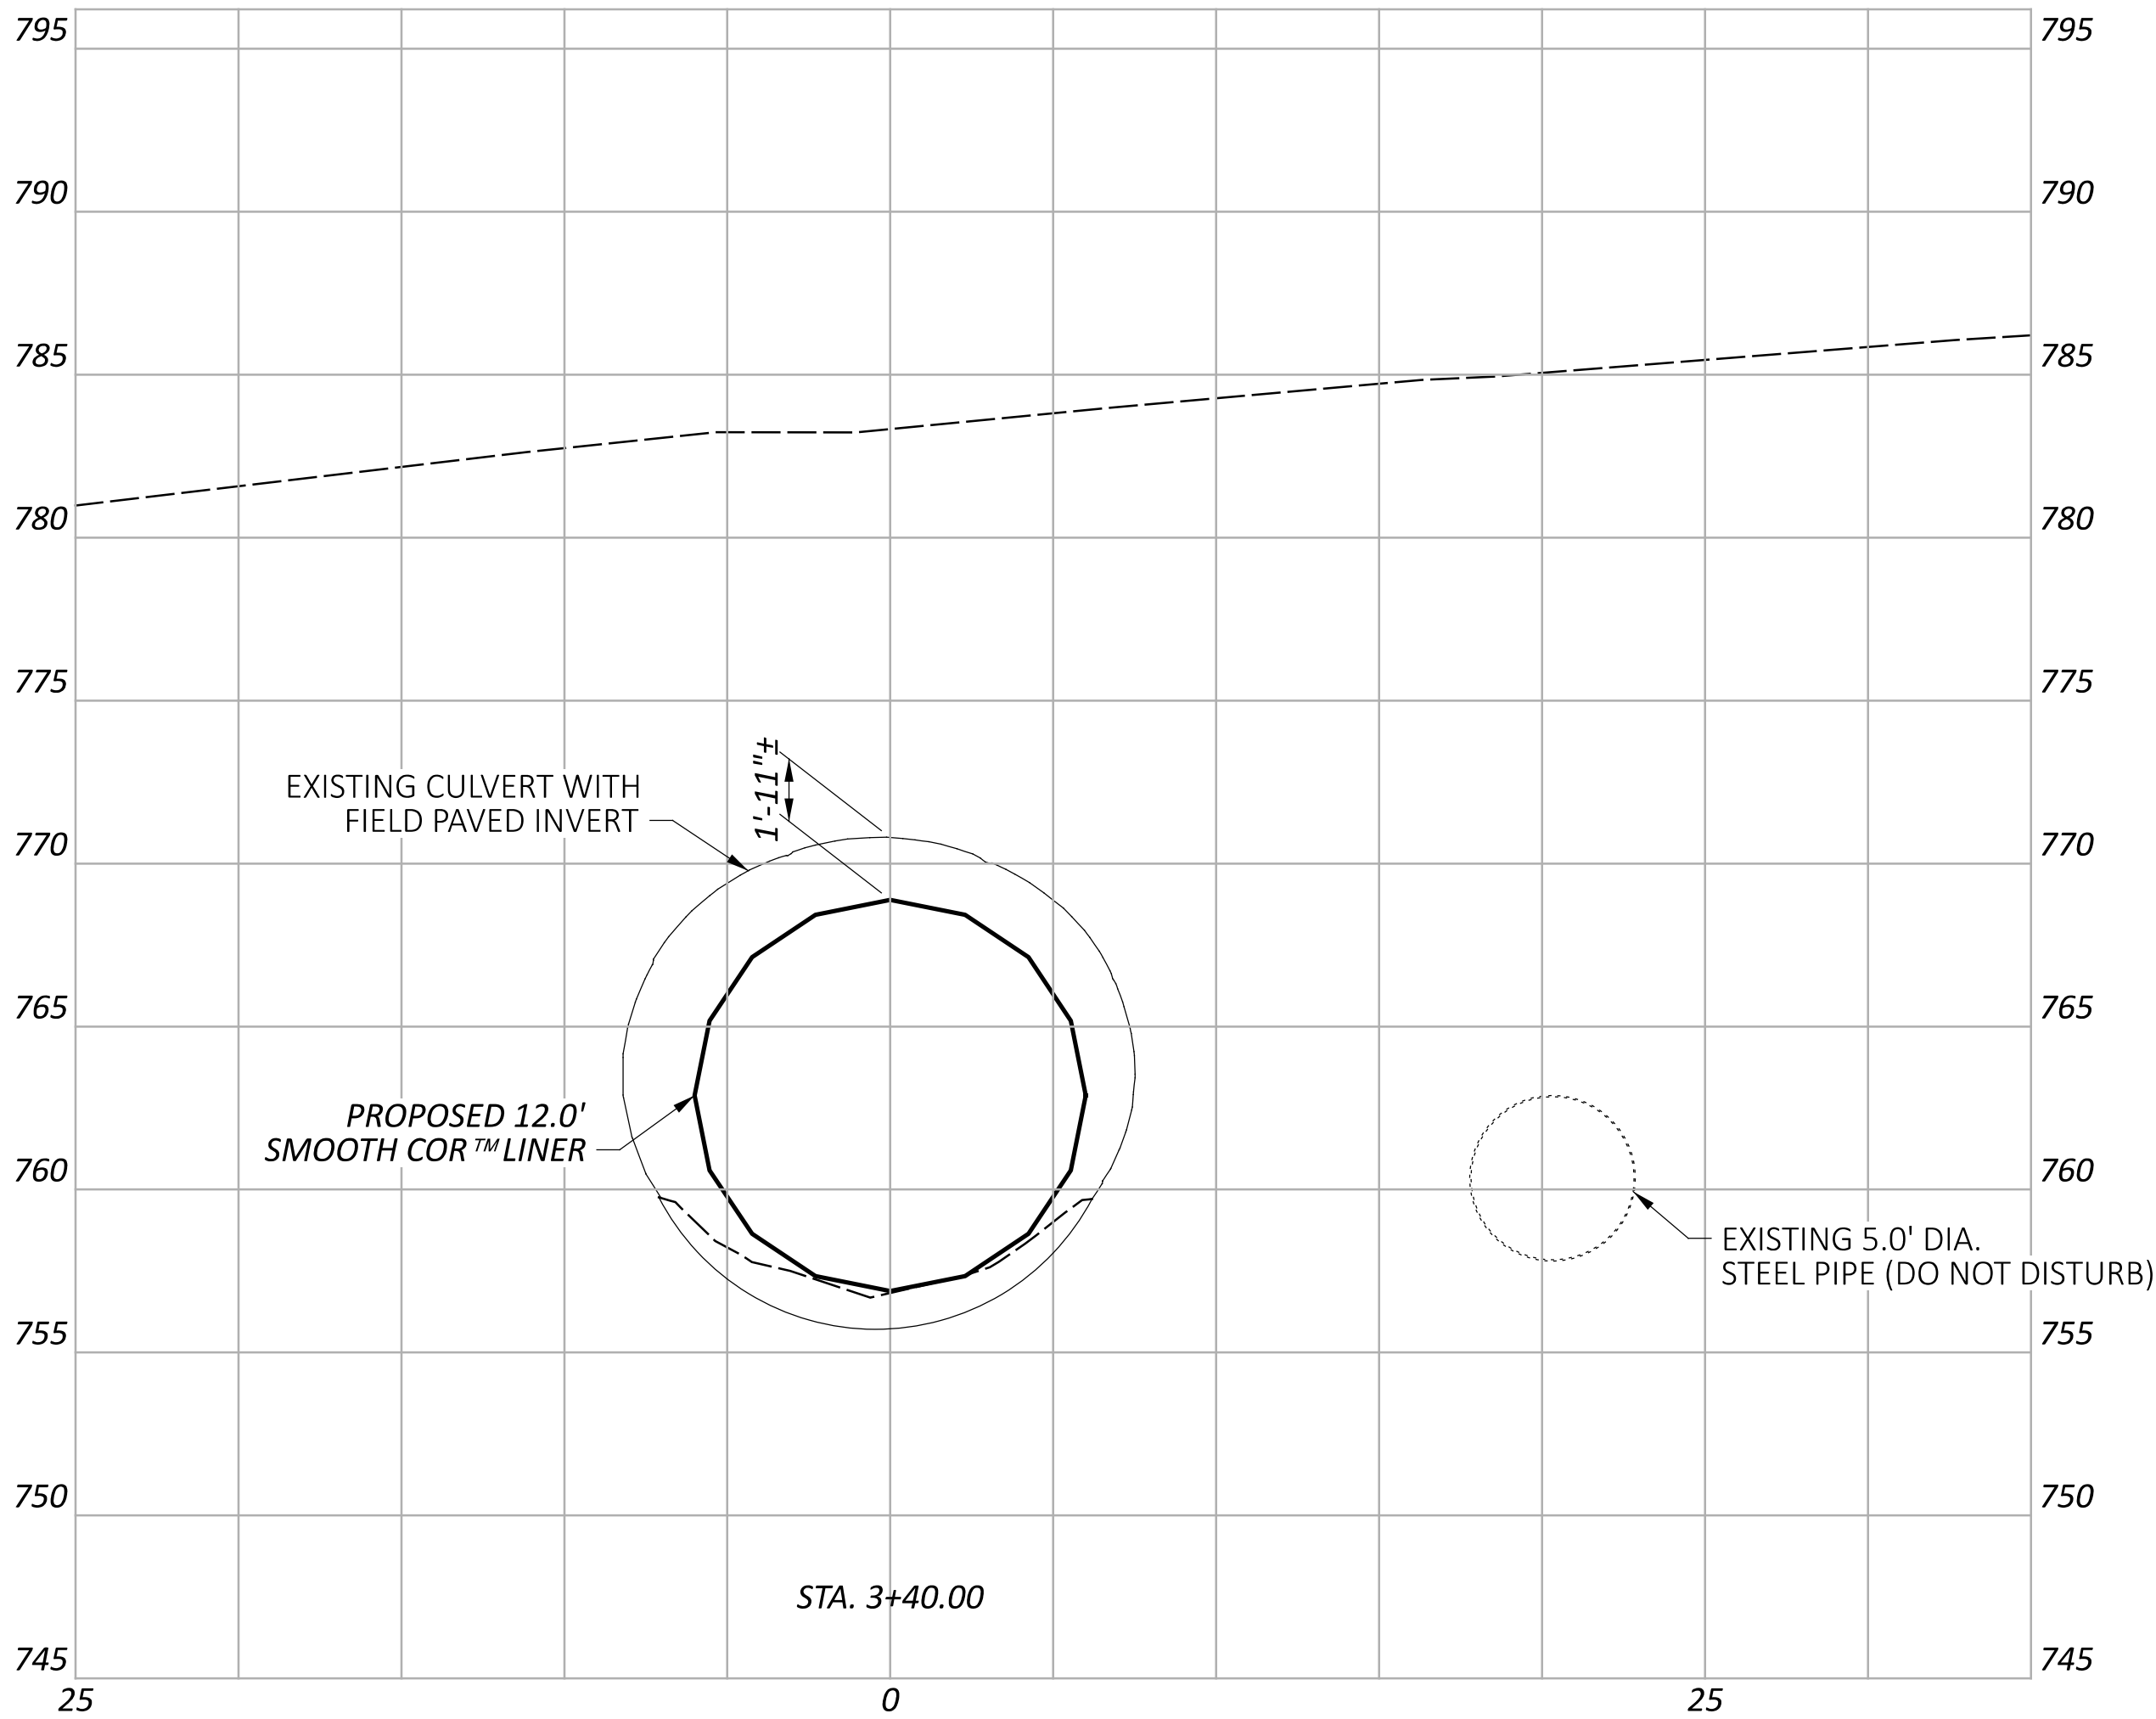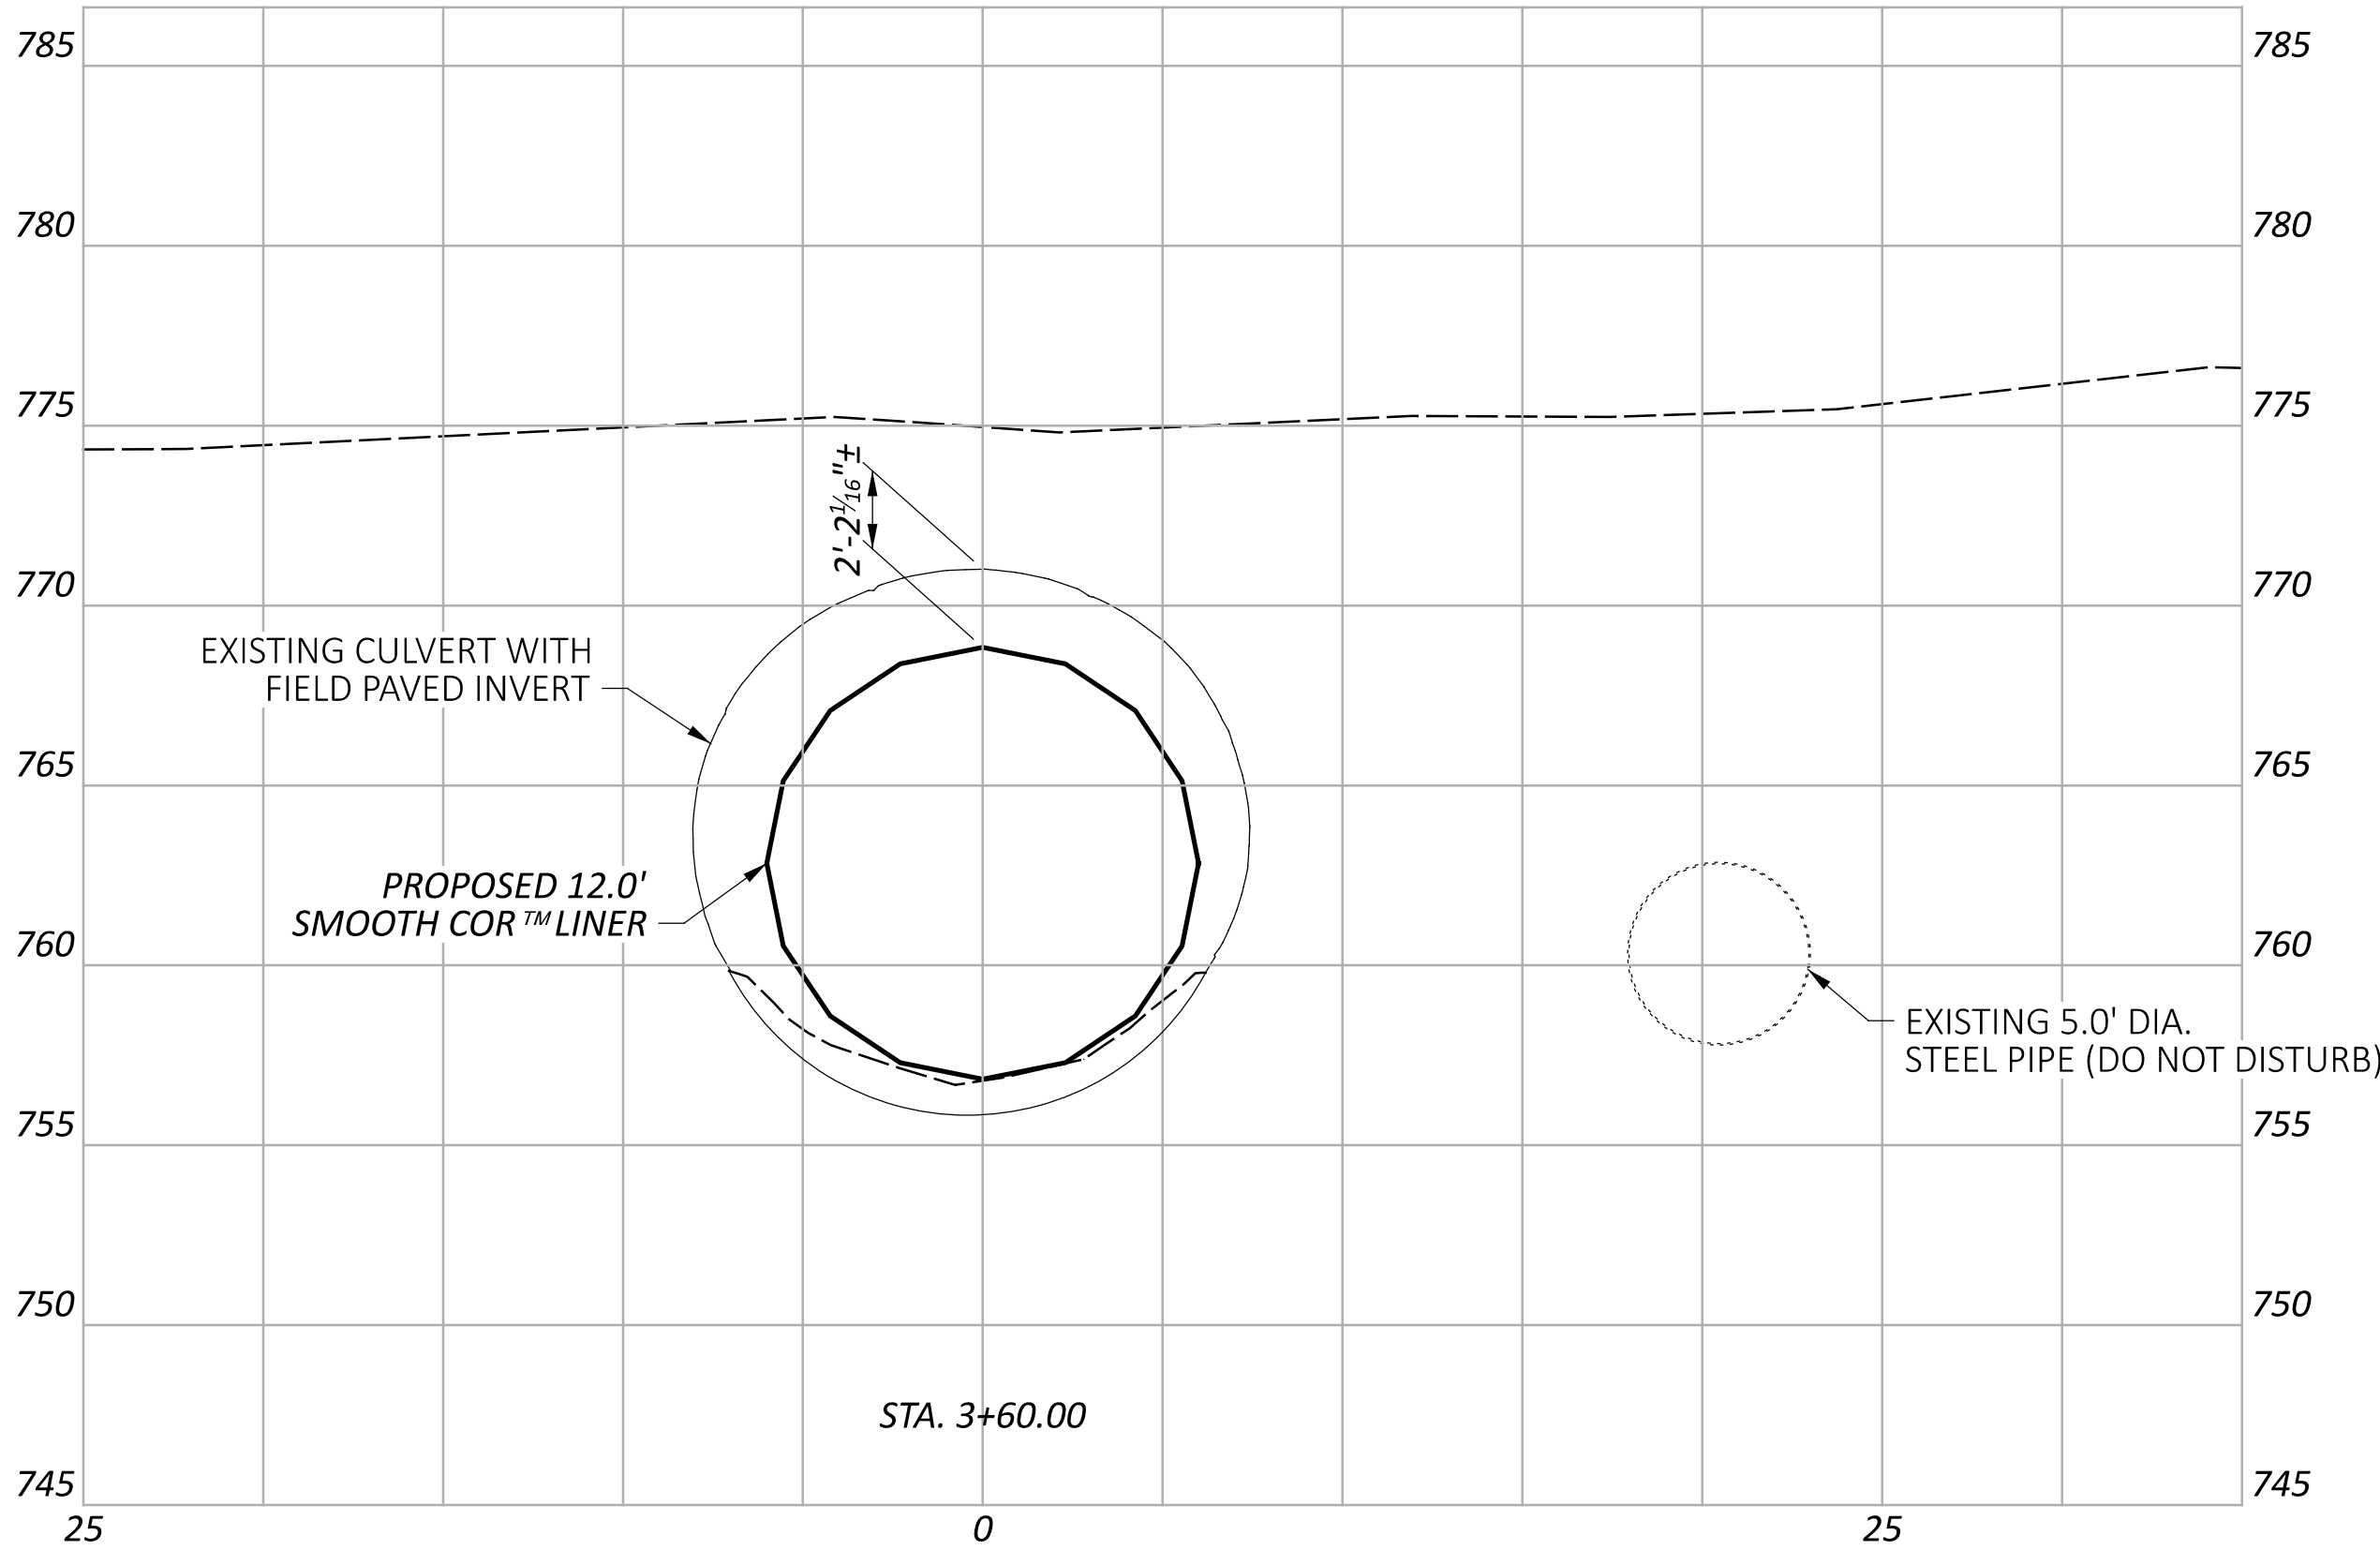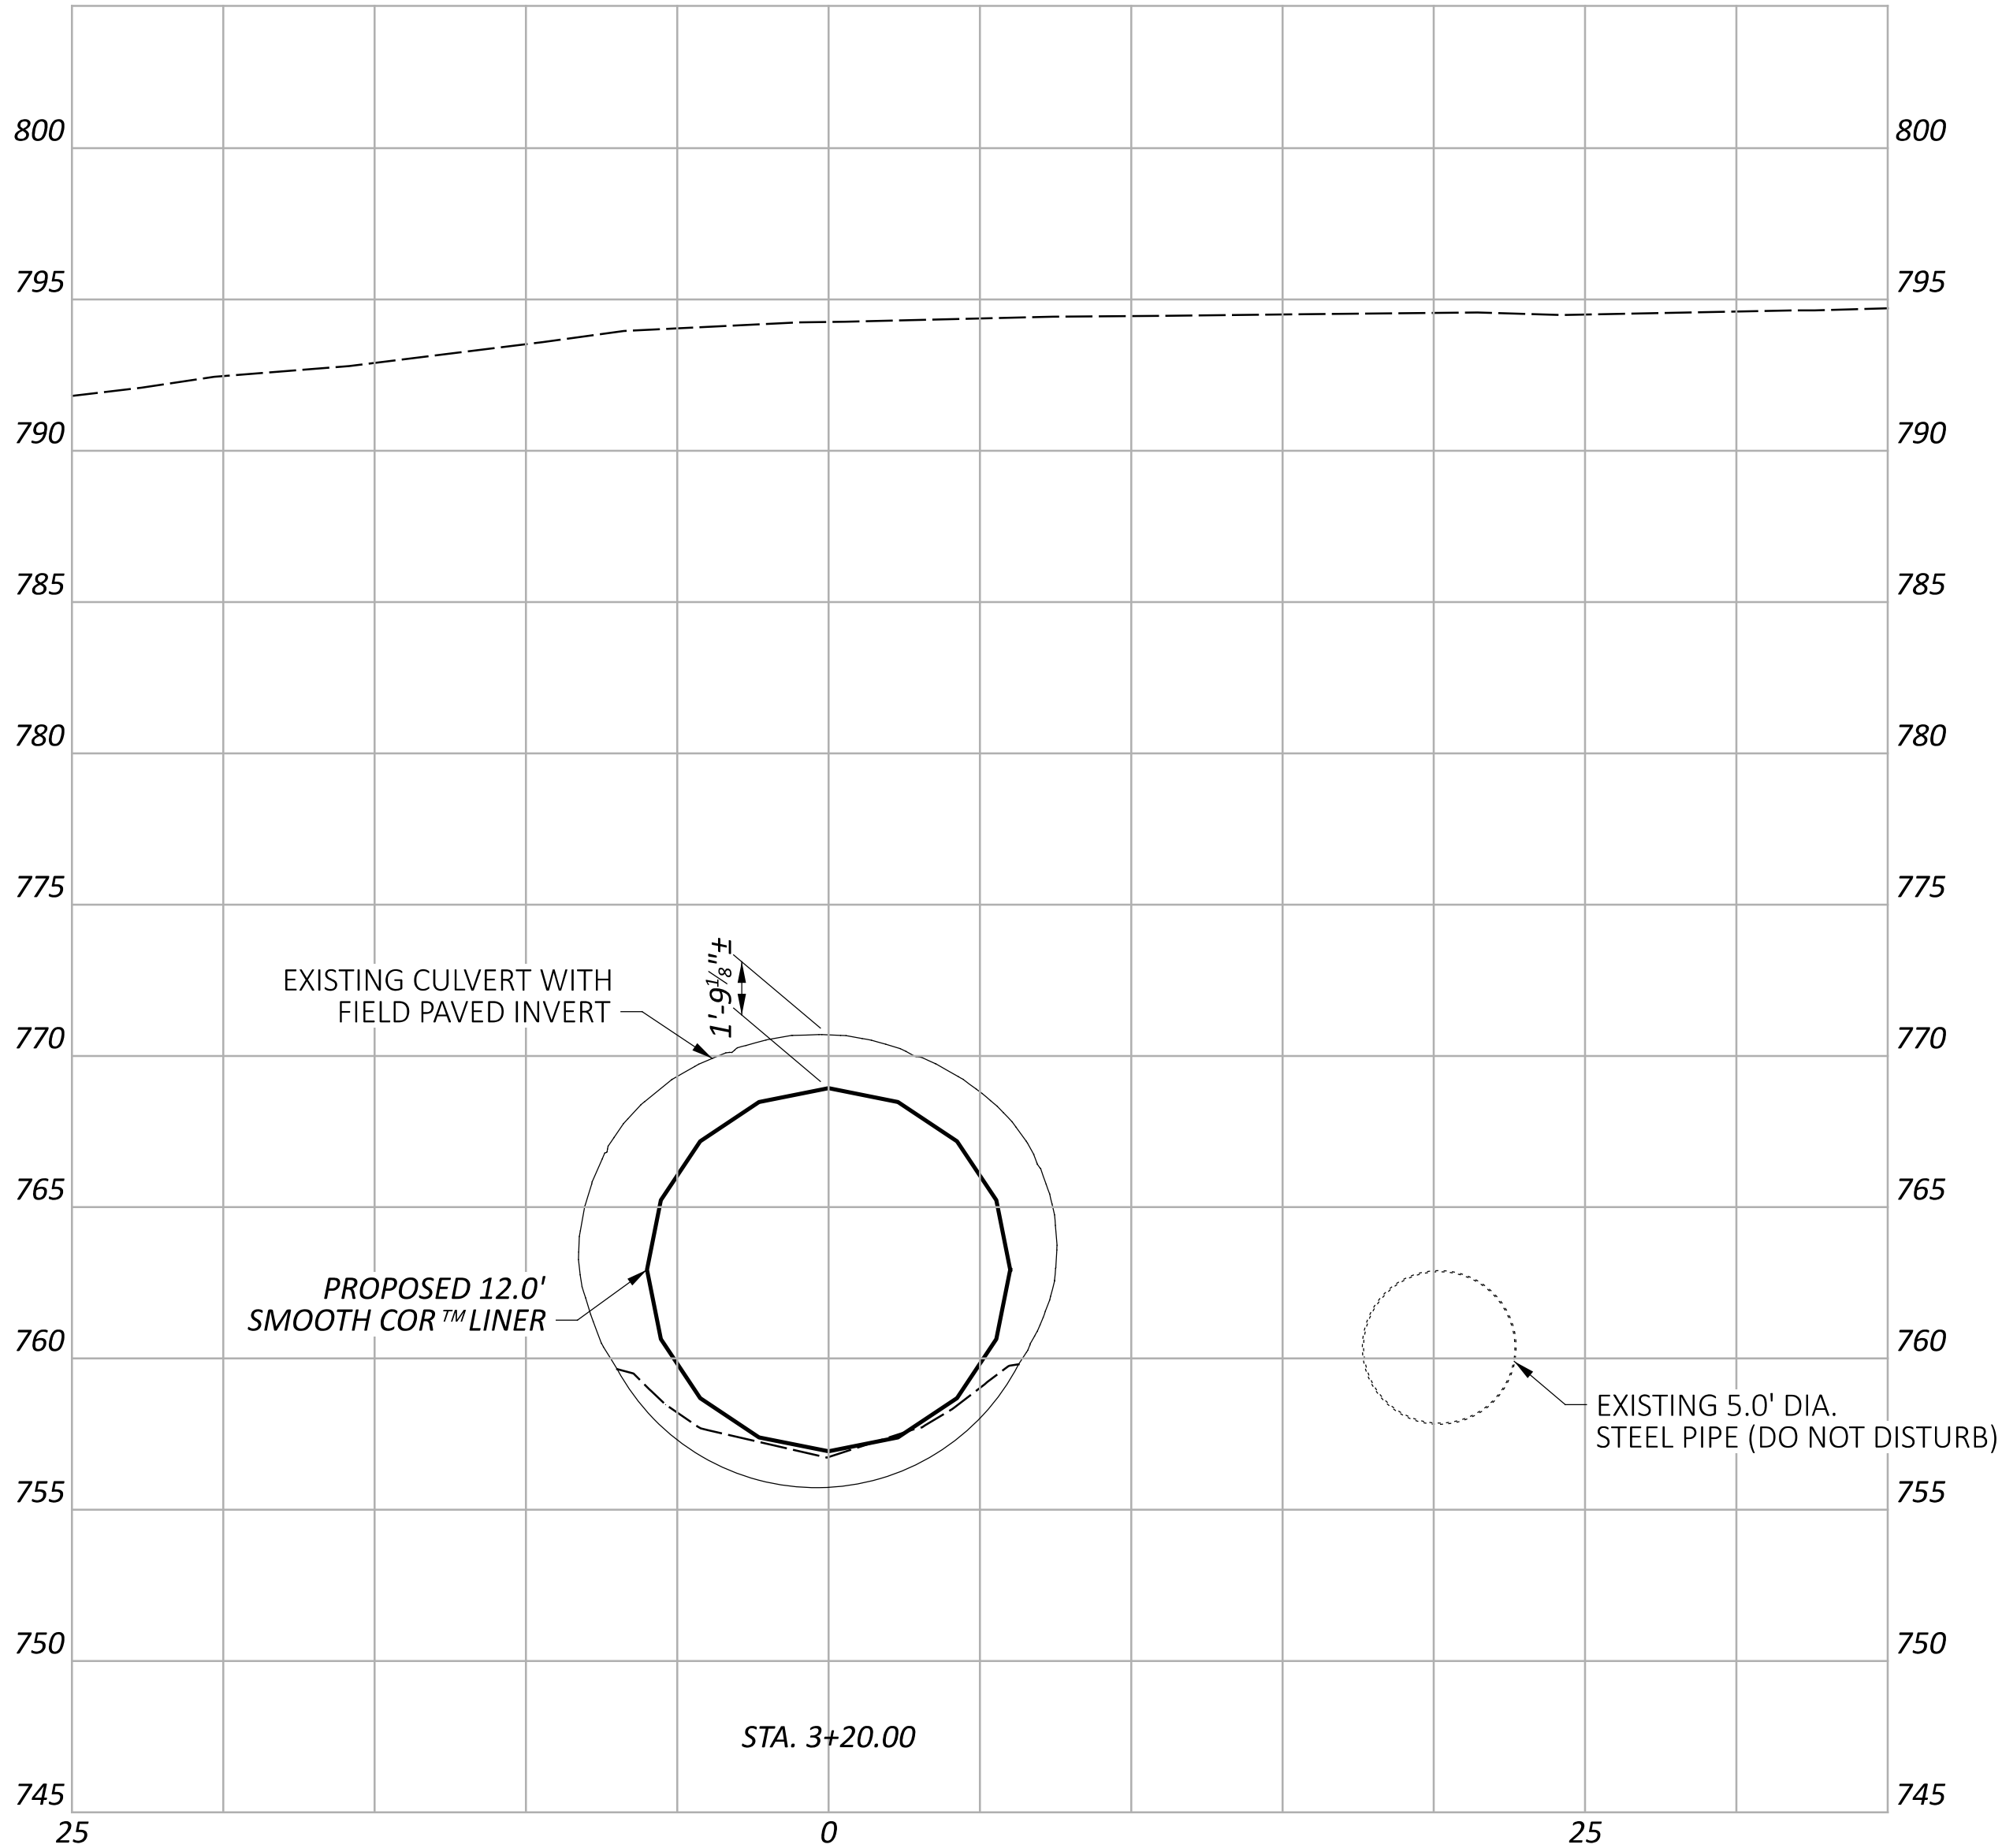

CROSS SECTIONS - CULVERT
STA. 3+00.00 TO STA. 3+60.00

DESIGN AGENCY







DESIGNER
TDF

REVIEWER

TAG

PROJECT ID
123901

SHEET TOTAL

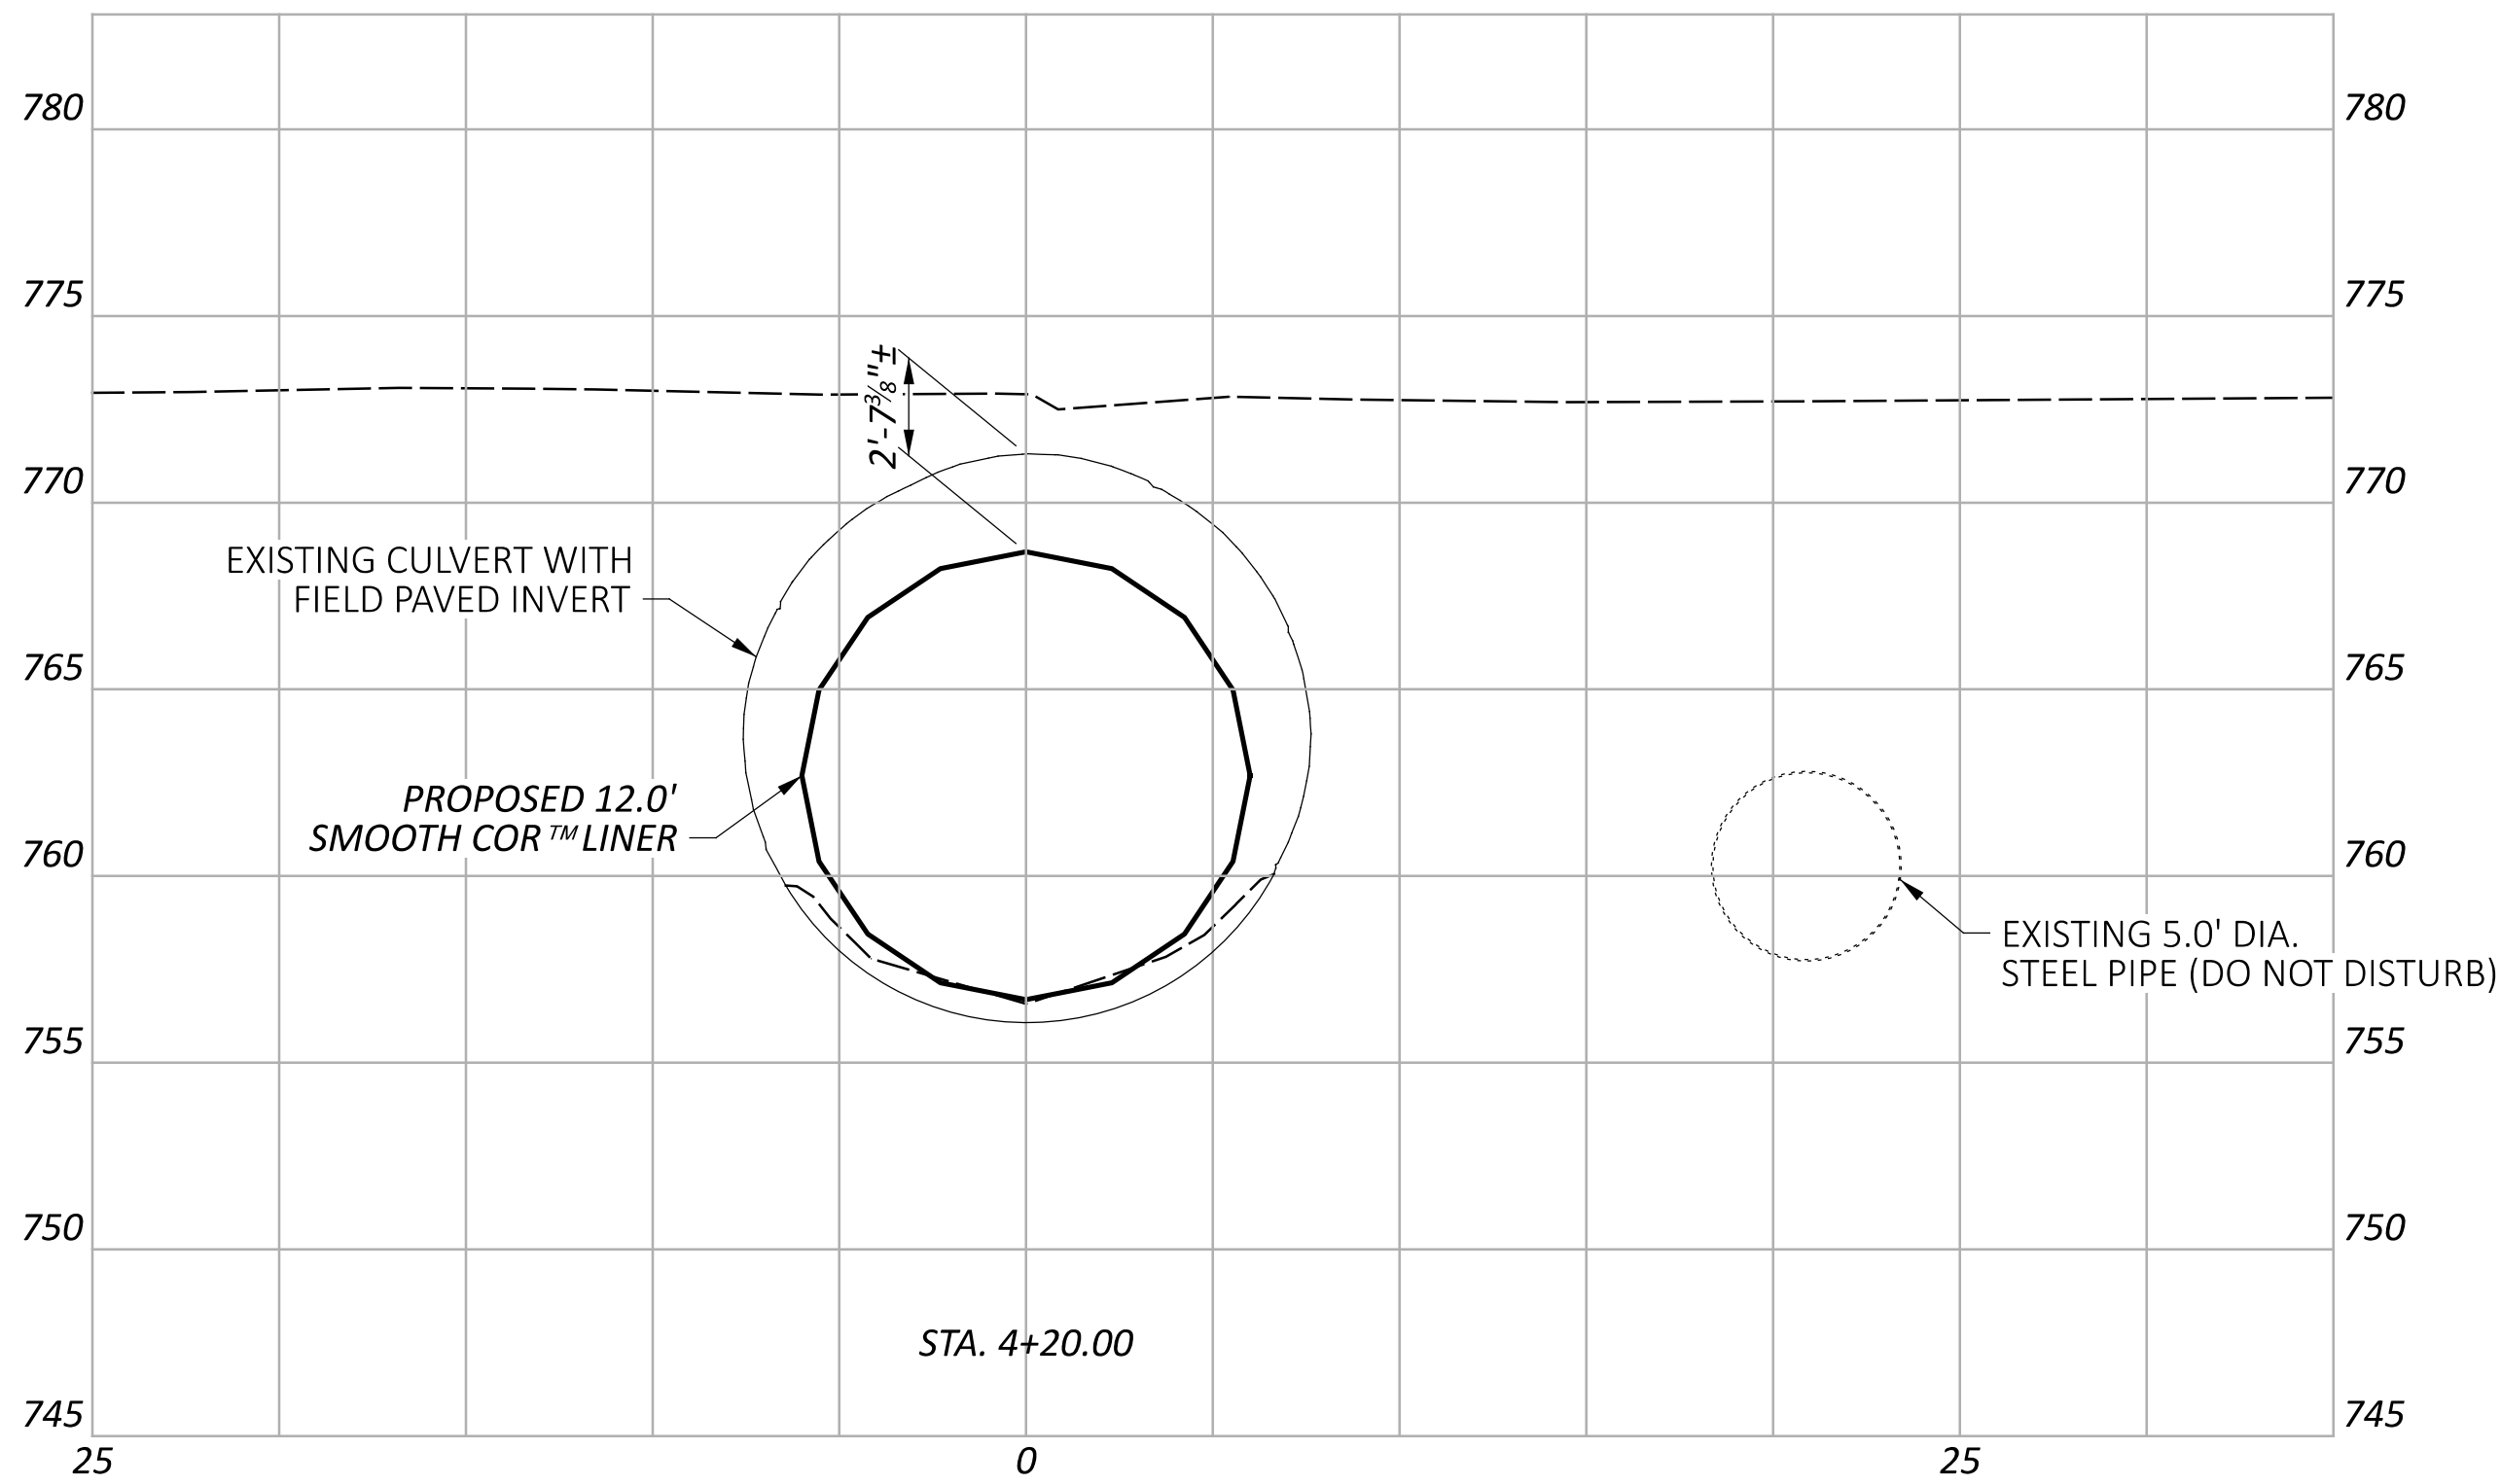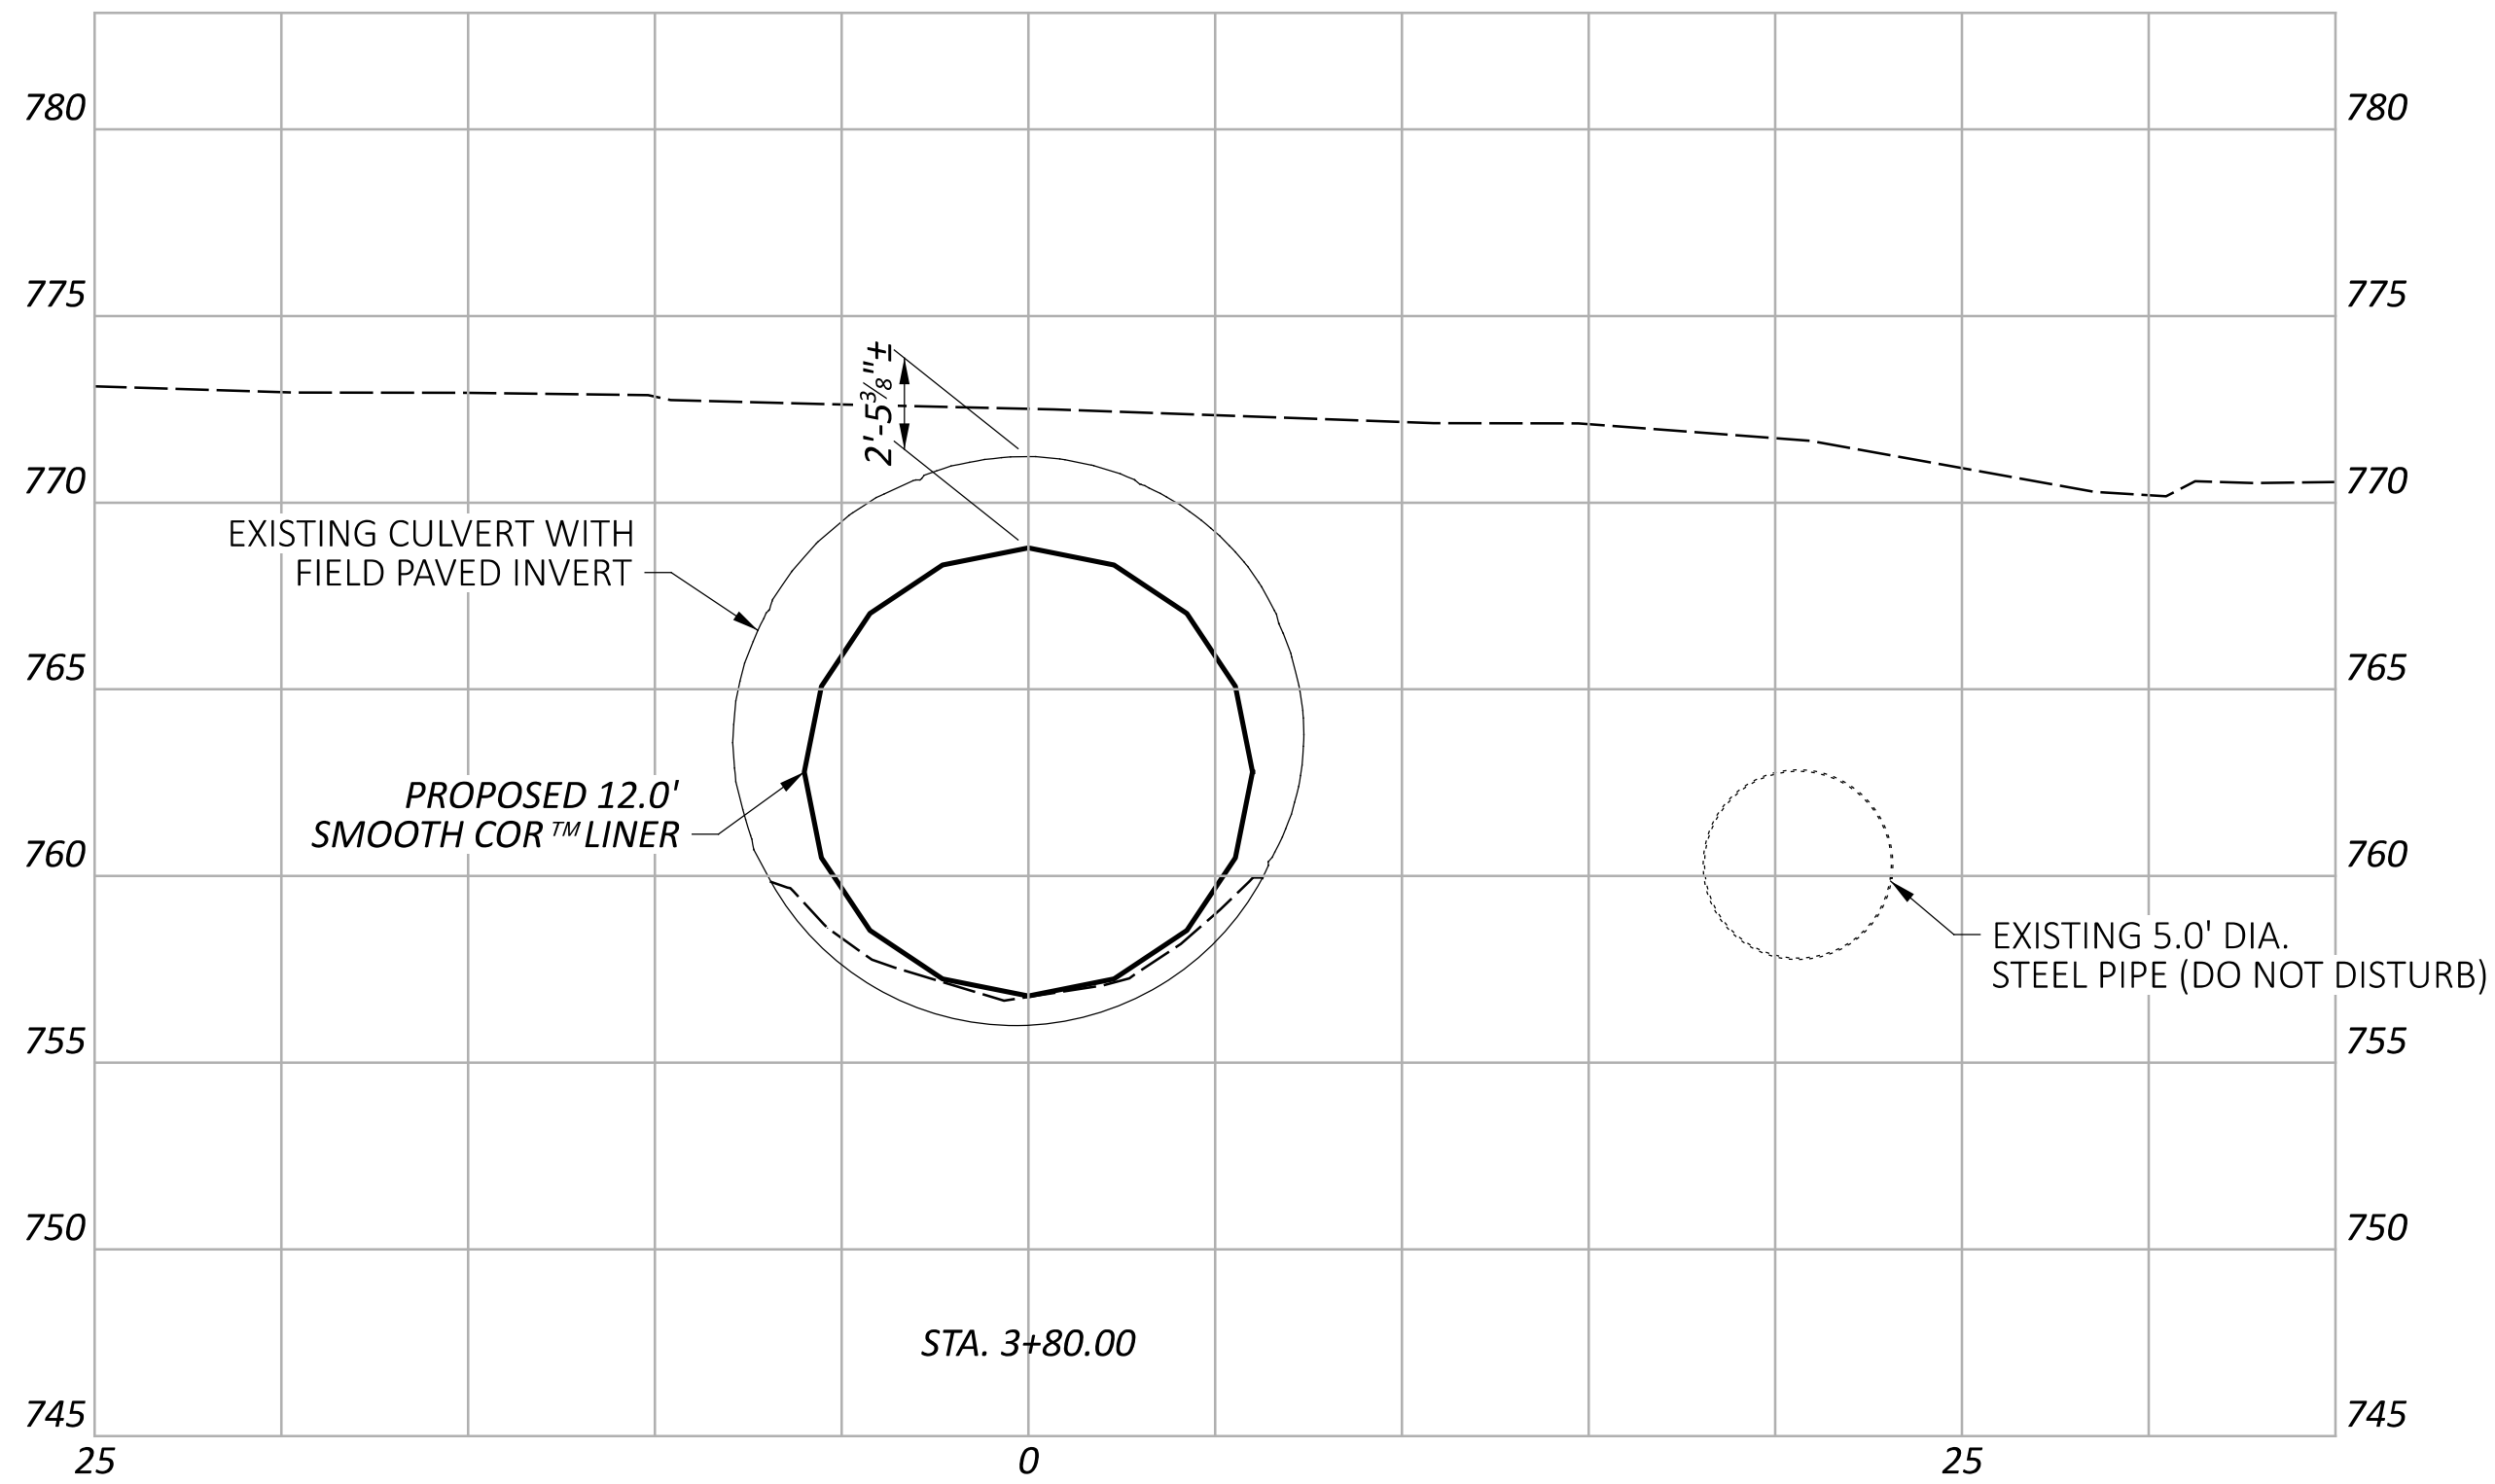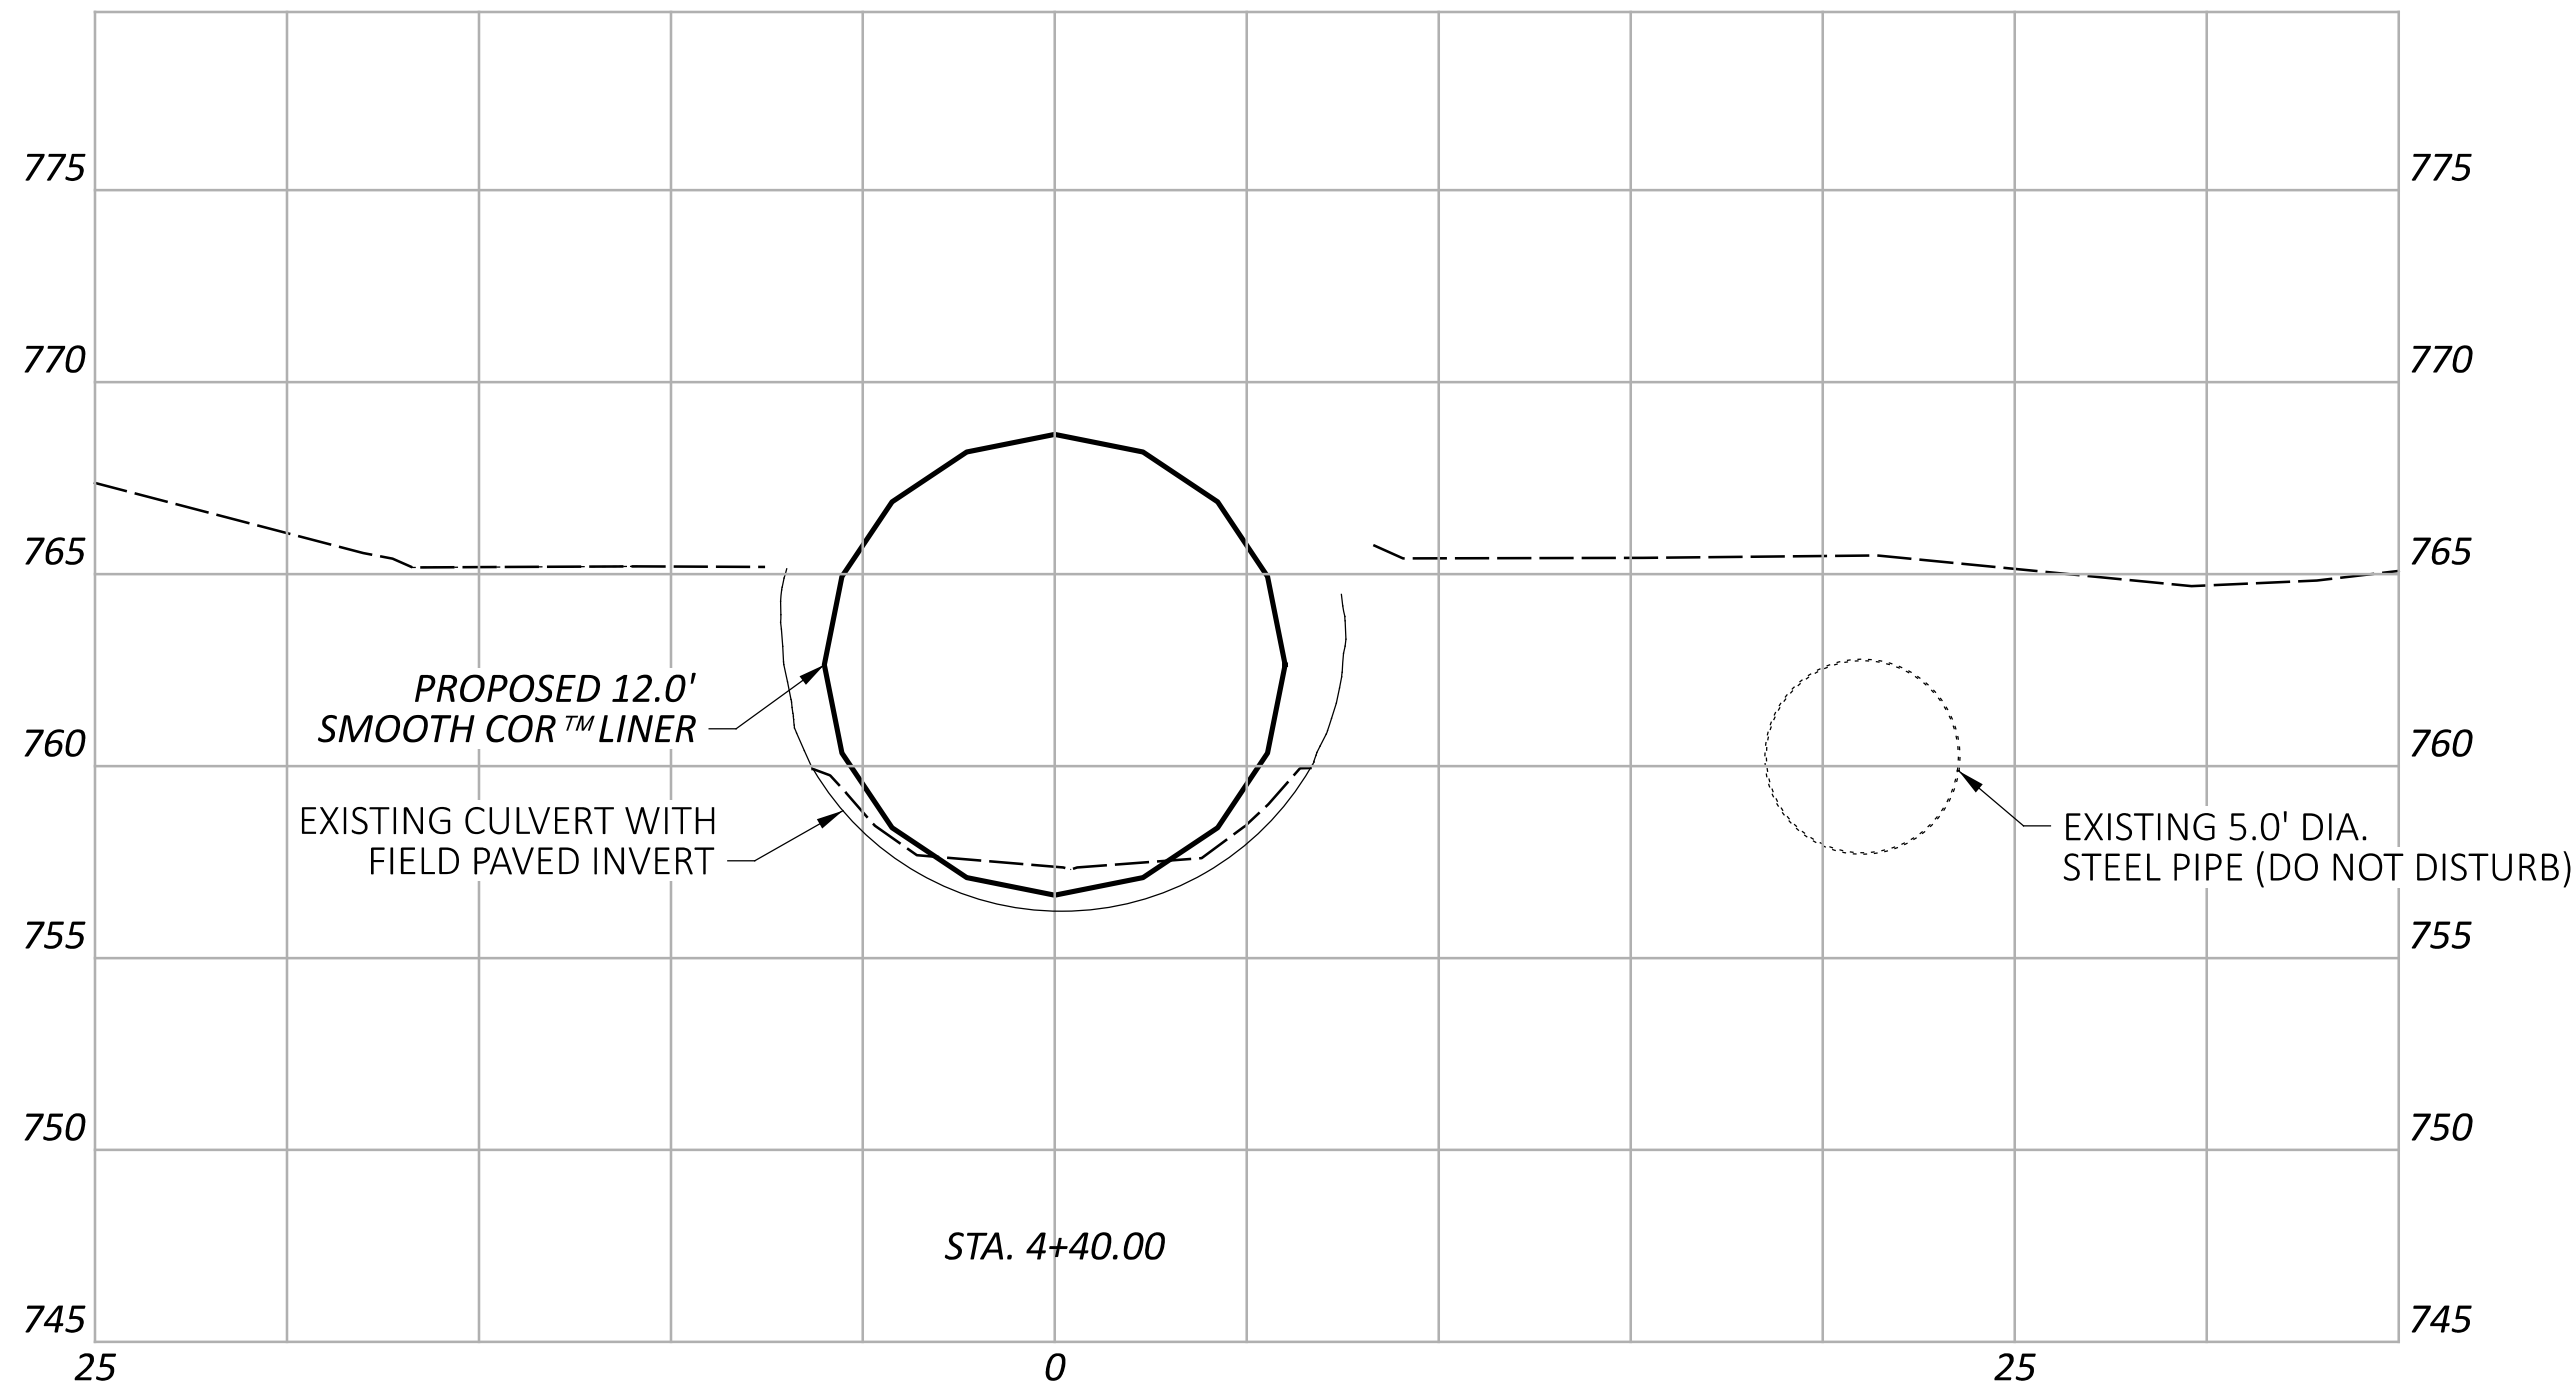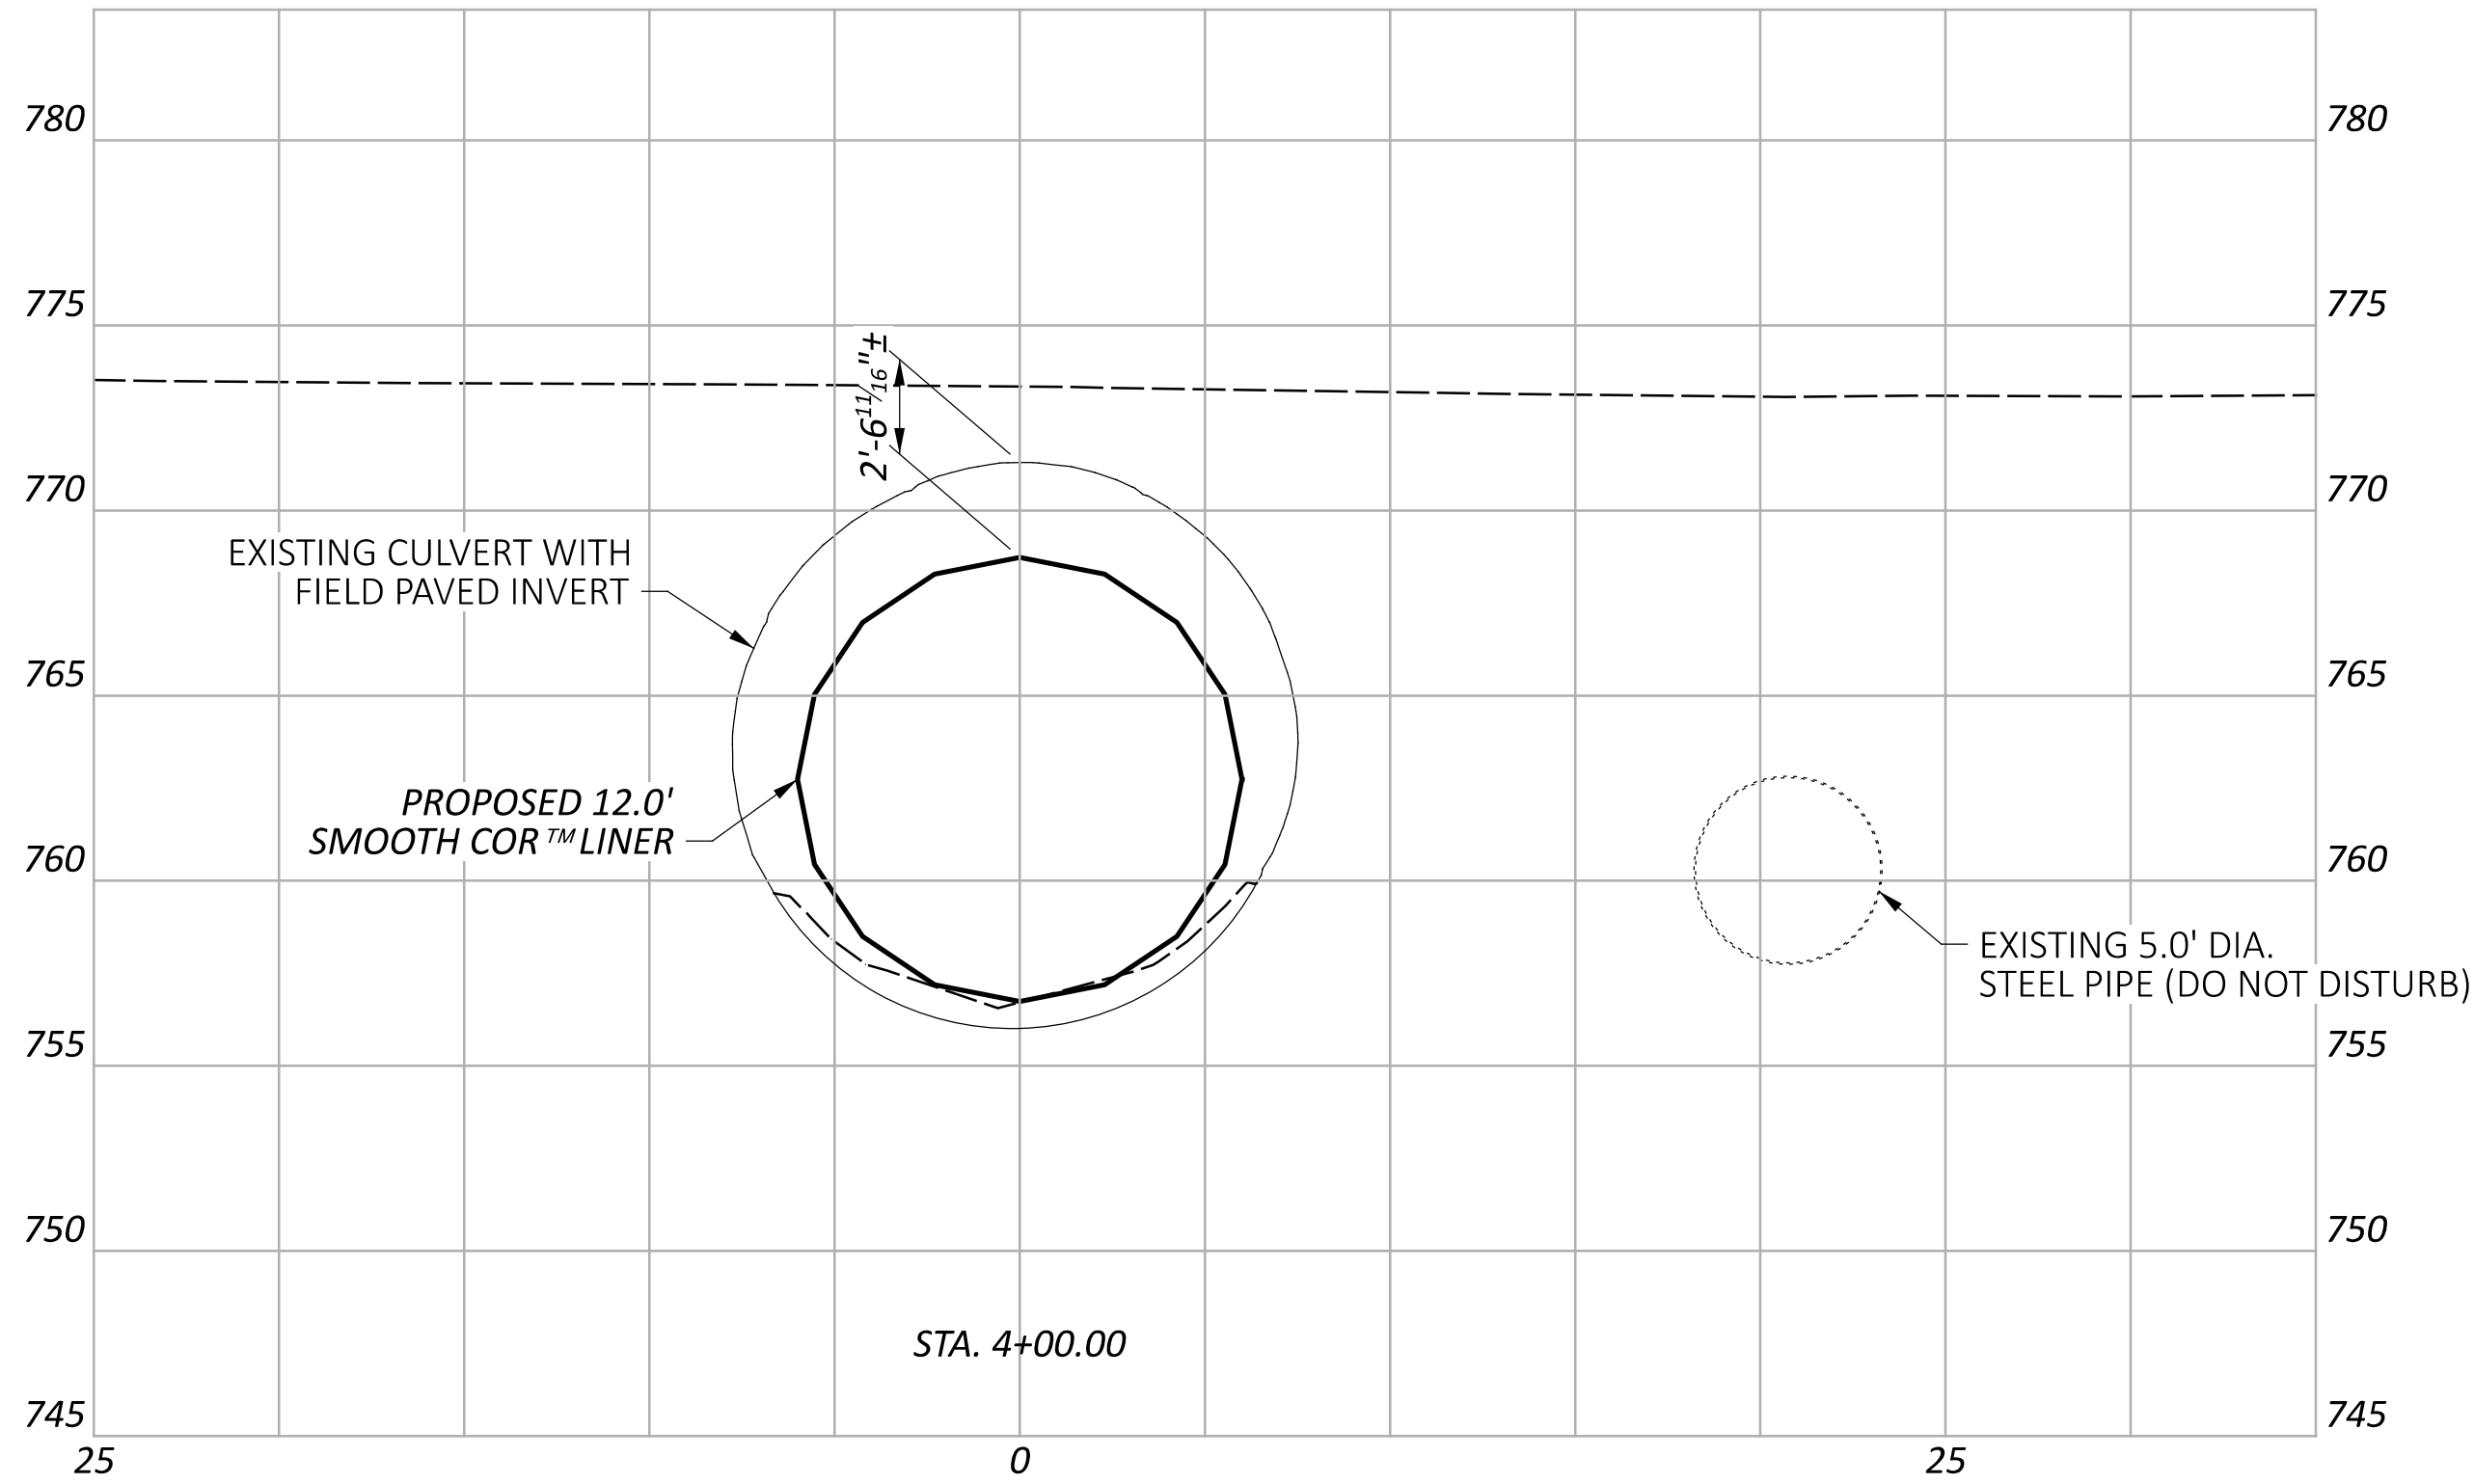

CROSS SECTIONS - CULVERT
STA. 3+80.00 TO STA. 4+40.00

DESIGN AGENCY



DESIGNER

TDF

REVIEWER


TAG MM-DD-YY

PROJECT ID

123901

SHEET

TOTAL

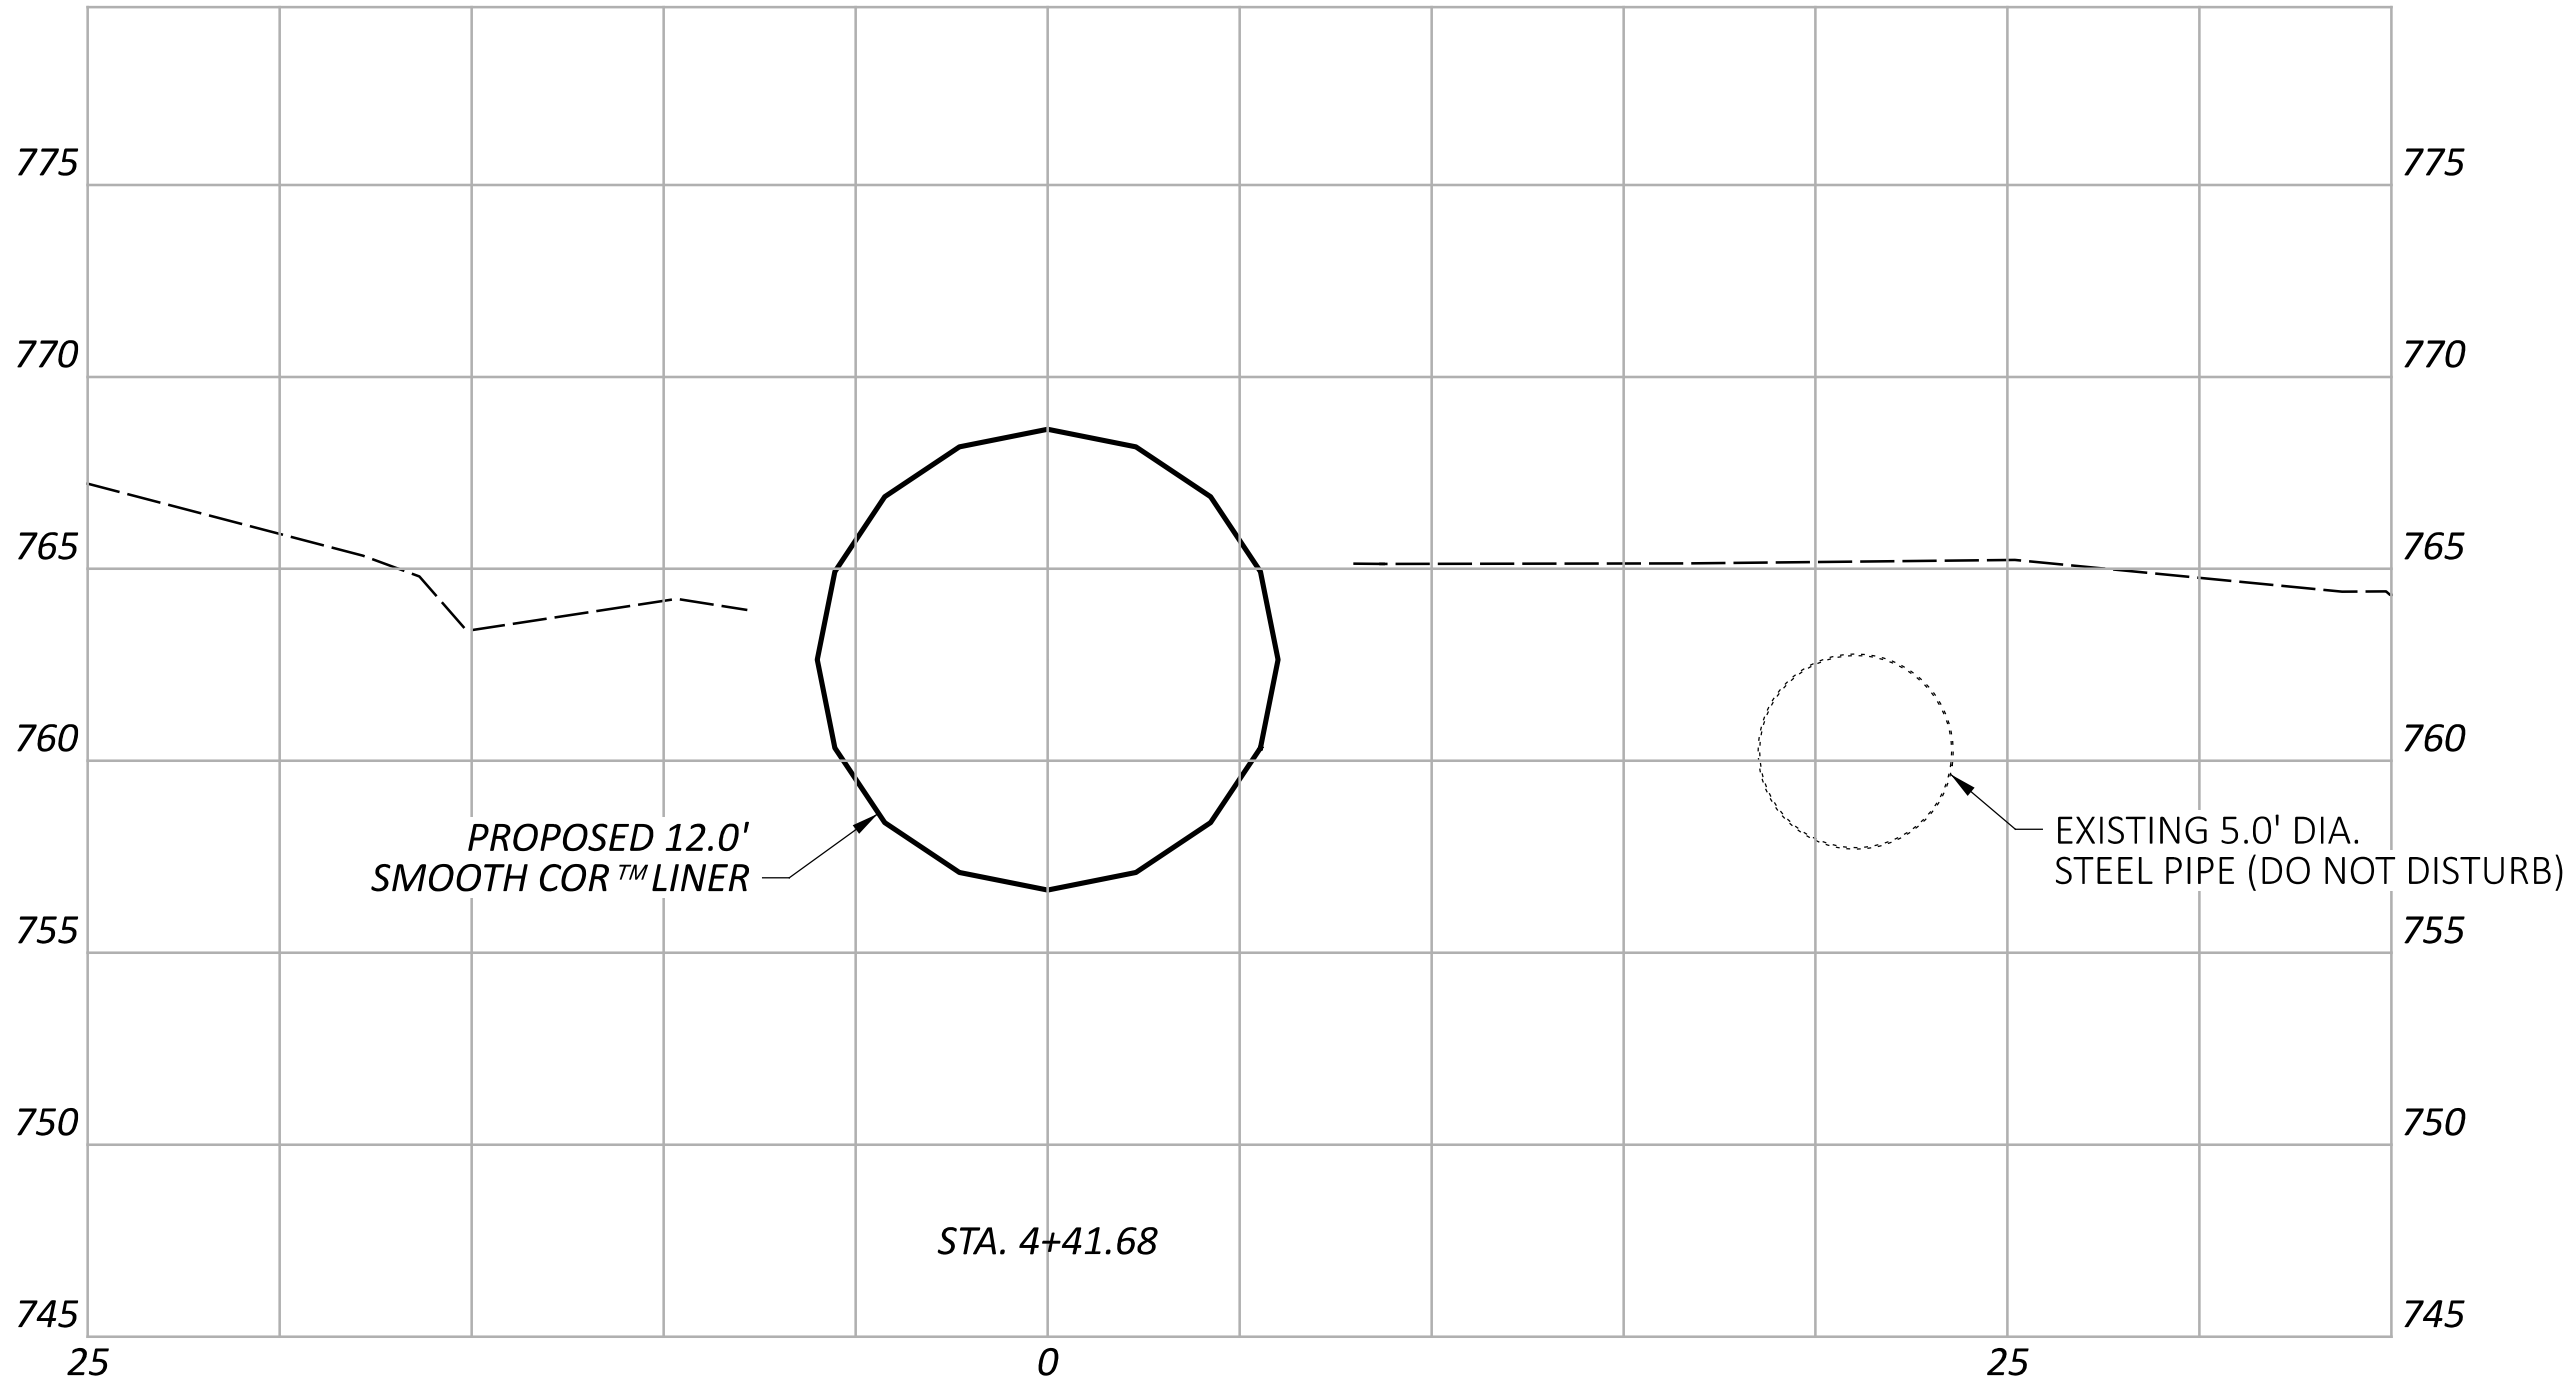

CROSS SECTIONS - CULVERT
STA. 4+41.68

DESIGN AGENCY



DESIGNER
TDF

REVIEWER
TAG

PROJECT ID
123901

SHEET TOTAL