


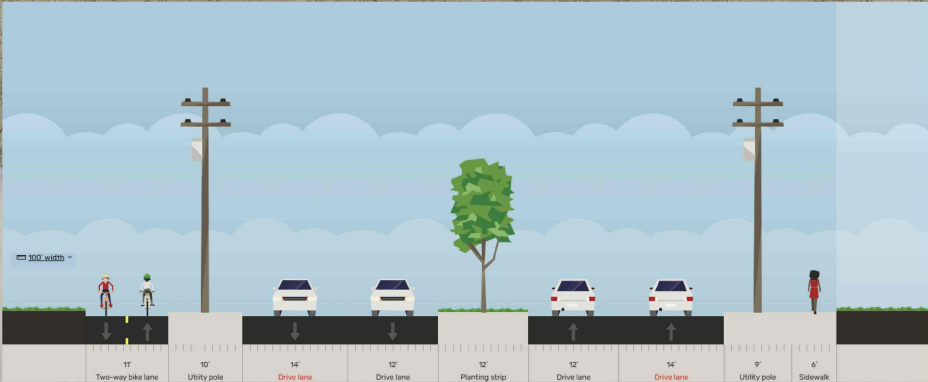

TYPICAL SECTION

MATCH LINE STA. 70+00

S.R. 161 PLAN
STA. 60+00 TO STA. 70+00

DESIGN AGENCY



DESIGNER

XXX

REVIEWER

XXX MM-DD-YY

PROJECT ID

0

SHEET

1

TOTAL

16

HORIZONTAL
SCALE IN FEET



MAD-UNI-FRA-161 STUDY

MODEL: CLP_162 - Plan 2 PAPER SIZE: 17x11 (in.) DATE: 1/7/2026 TIME: 1:46:45 PM USER: jespelage
Q:\ODOT_D6\0127472A.00 - VAR-D06-TIS 2024-2 PID 119637\0004-MAD-UNI-FRA 161 Study\Dev\Drawings\Civil\19637\400-Engineering\Roadway\Sheets\CLP_162 - Plan 2.dgn



DESIGN AGENCY

DESIGNER

XXX

REVIEWER

XXX MM-DD-YY

PROJECT ID

0


SHEET

2

TOTAL


16

S.R. 161 PLAN
STA. 60+00 TO STA. 70+00

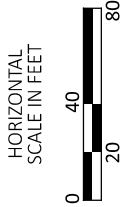

MAD-UNI-FRA-161 STUDY

MODEL: CLP_162 - Plan 3 PAPER SIZE: 17x11 (in.) DATE: 1/7/2026 TIME: 1:46:49 PM USER: jespelage
Q:\ODOT_D6\0127472A.00 - VAR-D06-TIS 2024-2 PID 119637\0004-MAD-UNI-FRA 161 Study\Dev\Drawings\Civil\19637\400-Engineering\Roadway\Sheets\CLP_162 - Plan 3.dgn

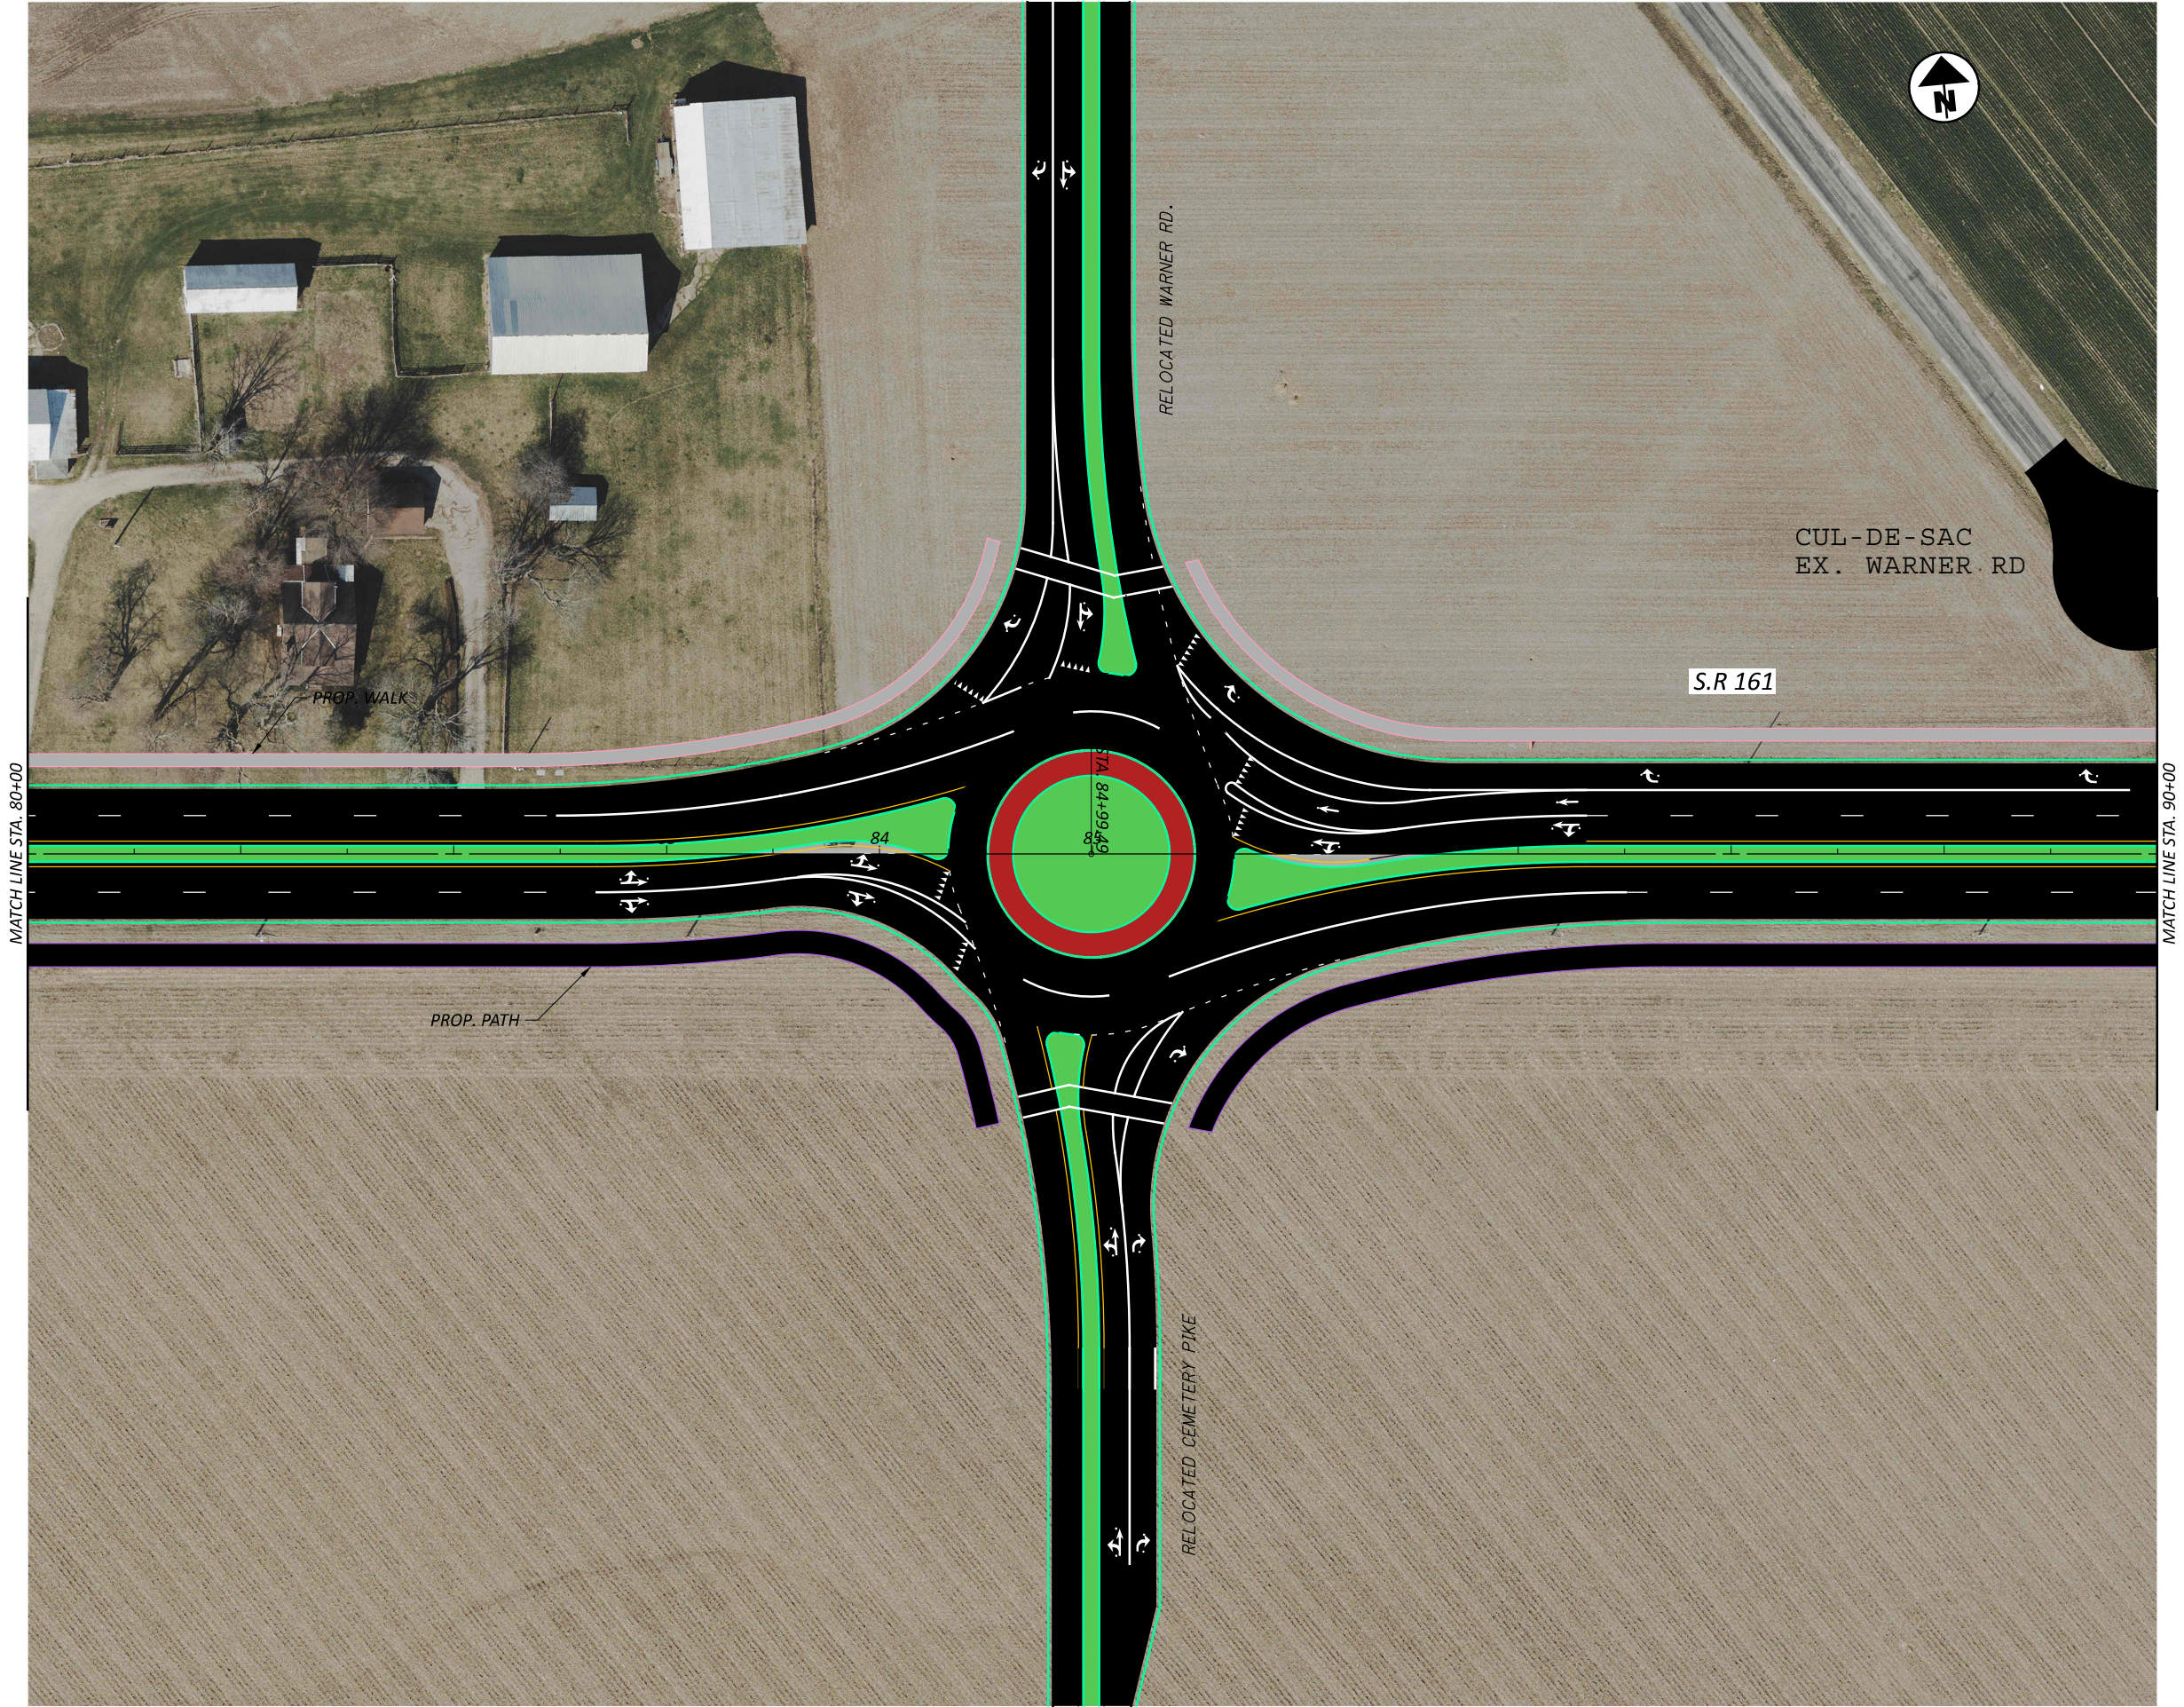

DESIGN AGENCY

DESIGNER

XXX

REVIEWER

XXX MM-DD-YY

PROJECT ID

0

SHEET

3

TOTAL

16

S.R. 161 PLAN
STA. 80+00 TO STA. 90+00




MAD-UNI-FRA-161 STUDY

MODEL: CLP_162 - Plan 4 PAPER SIZE: 17x11 (in.) DATE: 1/7/2026 TIME: 1:46:53 PM USER: jespelage
Q:\ODOT_D6\0127472A.00 - VAR-D06-TIS 2024-2 PID 119637\0004-MAD-UNI-FRA 161 Study\Dev\Drawings\Civil\19637\400-Engineering\Roadway\Sheets\CLP_162 - Plan 4.dgn



S.R. 161 PLAN
STA. 90+00 TO STA. 100+00

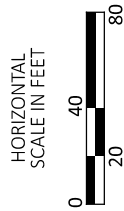

DESIGN AGENCY



DESIGNER

XXX

REVIEWER

XXX MM-DD-YY

PROJECT ID

0

SHEET

4

TOTAL

16

MAD-UNI-FRA-161 STUDY

MODEL: CLP_162 - Plan 5 PAPER SIZE: 17x11 (in.) DATE: 1/7/2026 TIME: 1:46:56 PM USER: jespelage
Q:\ODOT_D6\0127472A.00 - VAR-D06-TIS 2024-2 PID 119637\0004-MAD-UNI-FRA 161 Study\Dev\Drawings\Civil\19637\400-Engineering\Roadway\Sheets\CLP_162 - Plan 5.dgn



DESIGN AGENCY

DESIGNER

XXX

REVIEWER

XXX MM-DD-YY

PROJECT ID

0


SHEET

5

TOTAL


16

S.R. 161 PLAN
STA. 100+00 TO STA. 110+00

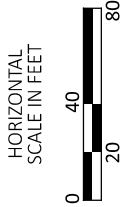

MAD-UNI-FRA-161 STUDY

MODEL: CLP_162 - Plan 6 PAPER SIZE: 17x11 (in.) DATE: 1/7/2026 TIME: 1:47:00 PM USER: jespelage
Q:\ODOT_D6\0127472A.00 - VAR-D06-TIS 2024-2 PID 119637\0004-MAD-UNI-FRA 161 Study\Dev\Drawings\Civil\19637\400-Engineering\Roadway\Sheets\CLP_162 - Plan 6.dgn

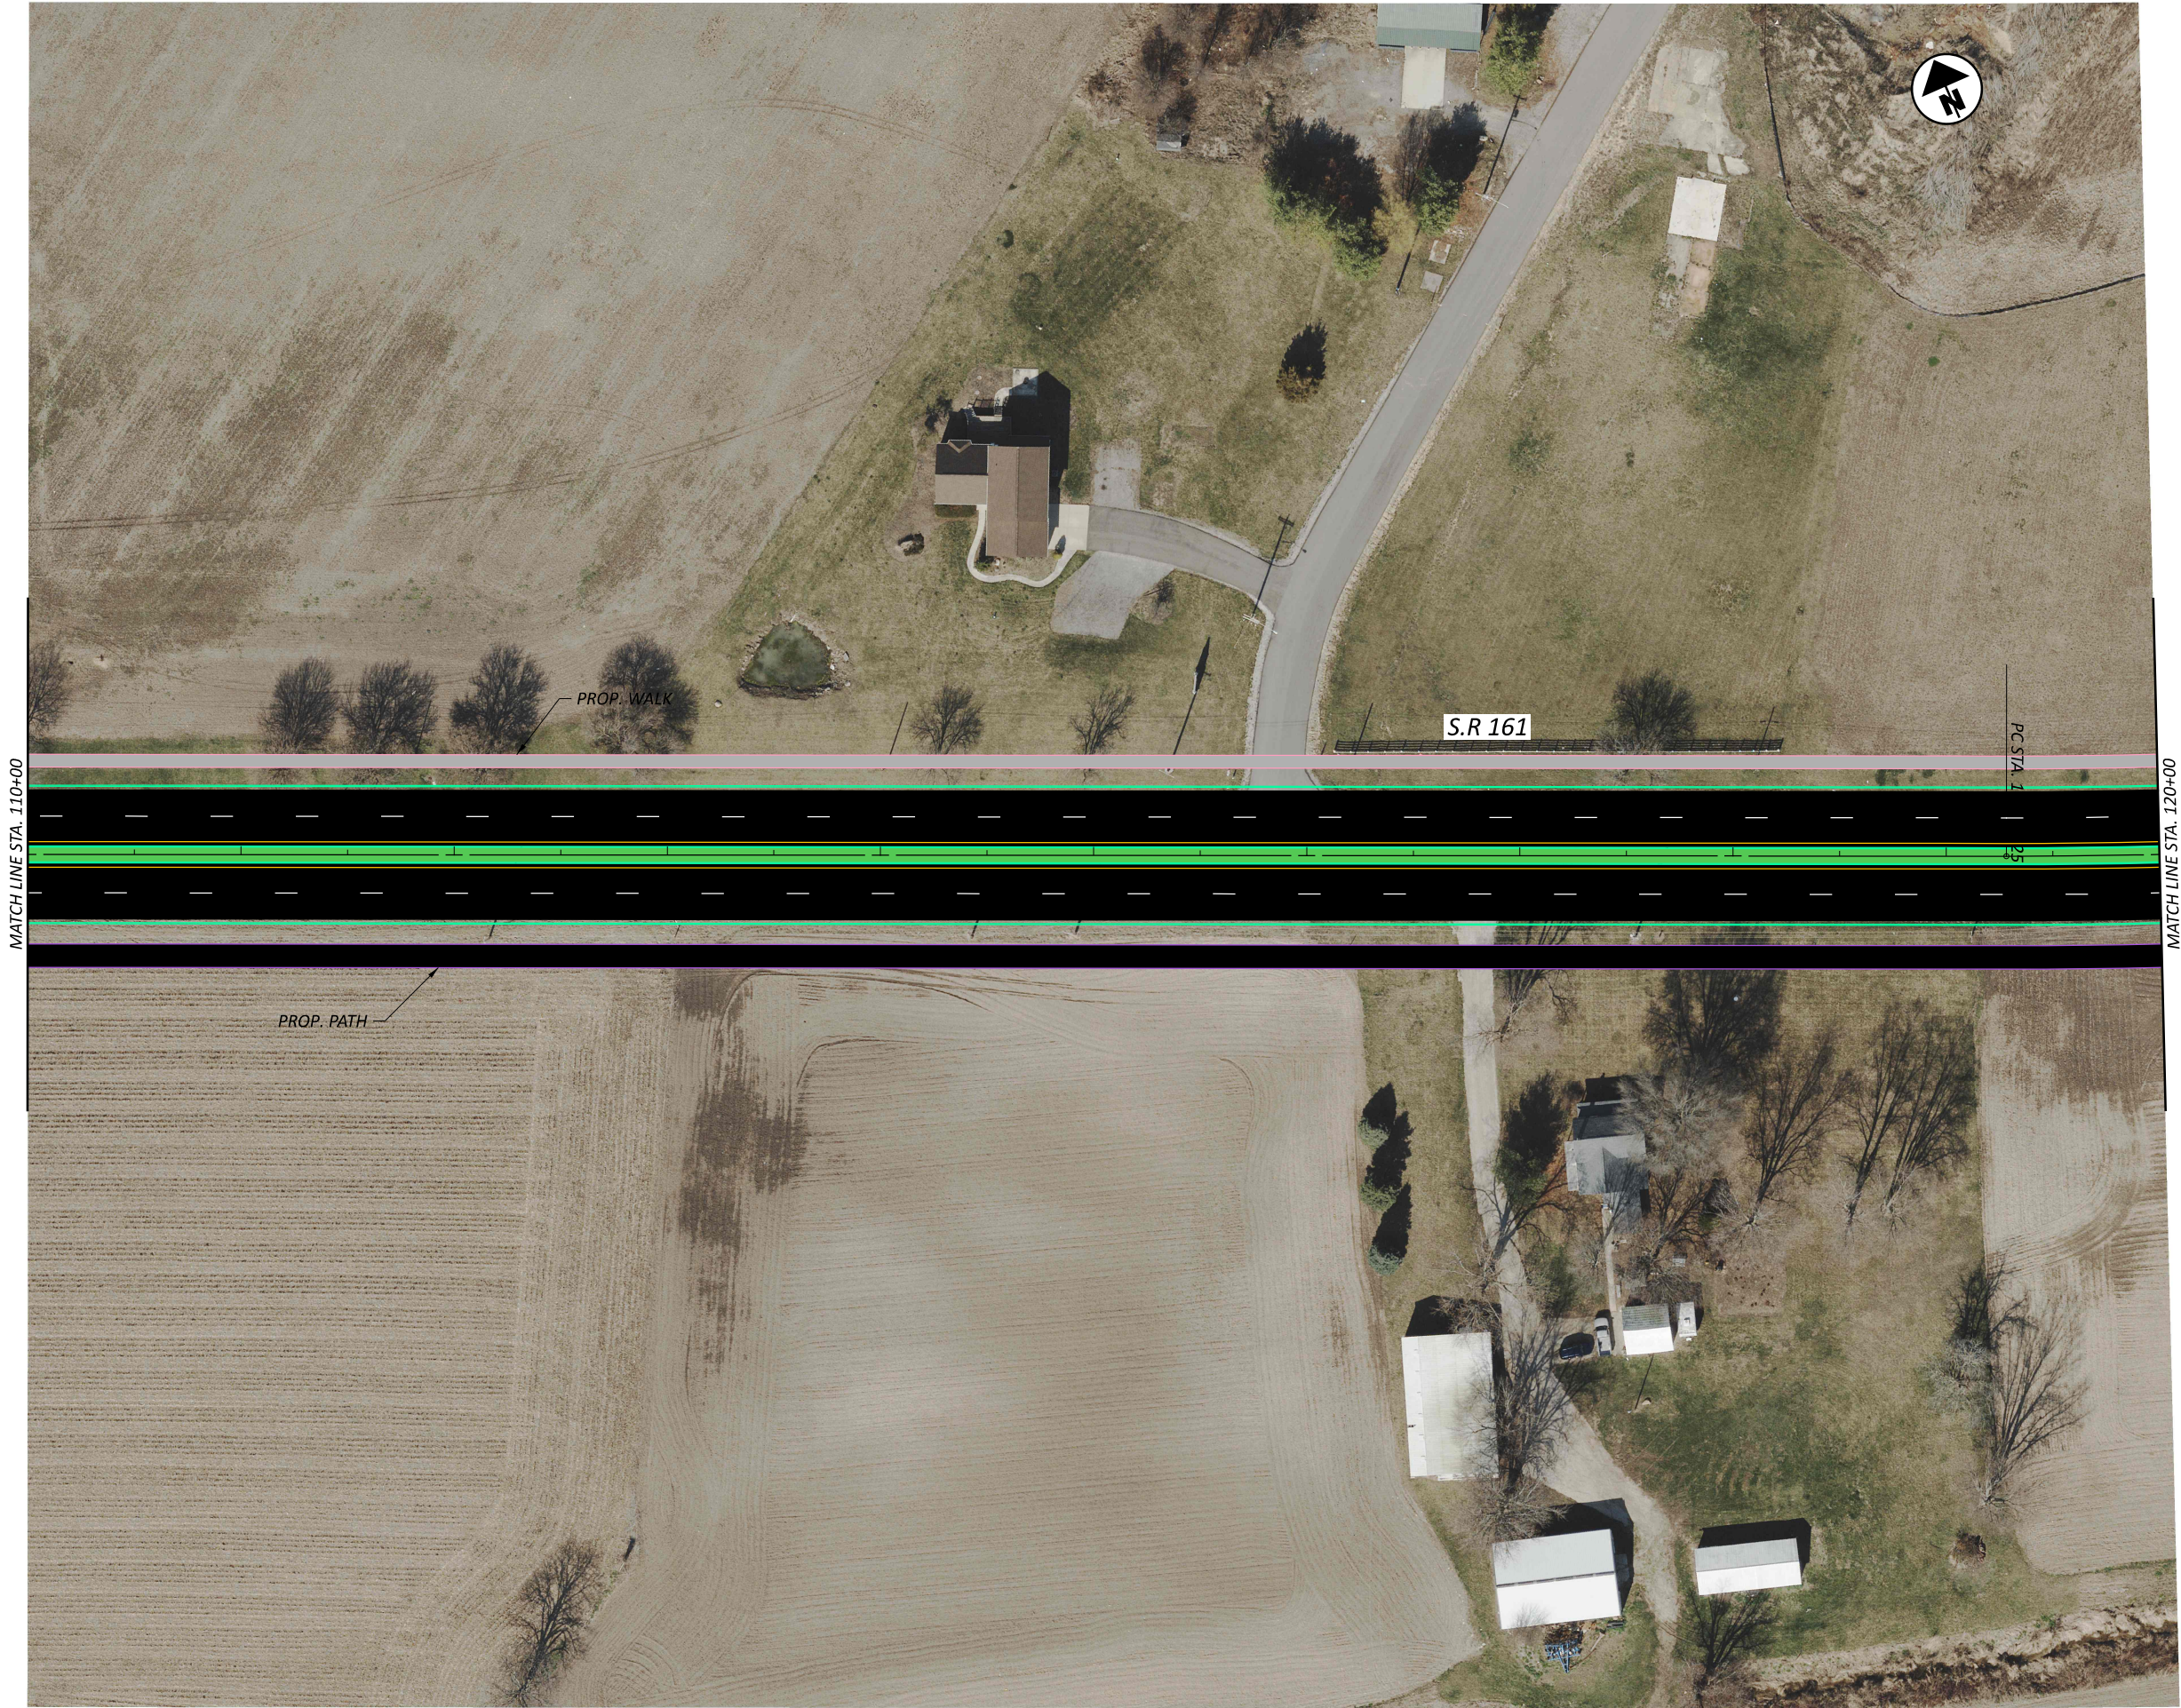

DESIGN AGENCY

DESIGNER
XXX

REVIEWER
XXX MM-DD-YY

PROJECT ID
0

SHEET 6	TOTAL 16
------------	-------------


S.R. 161 PLAN
STA. 110+00 TO STA. 120+00



HORIZONTAL
SCALE IN FEET

MAD-UNI-FRA-161 STUDY

MODEL: CLP_162 - Plan 7 PAPER SIZE: 17x11 (in.) DATE: 1/7/2026 TIME: 1:47:04 PM USER: jespelage
Q:\ODOT_D6\0127472A.00 - VAR-D06-TIS 2024-2 PID 119637\0004-MAD-UNI-FRA 161 Study\Dev\Drawings\Civil\19637\400-Engineering\Roadway\Sheets\CLP_162 - Plan 7.dgn

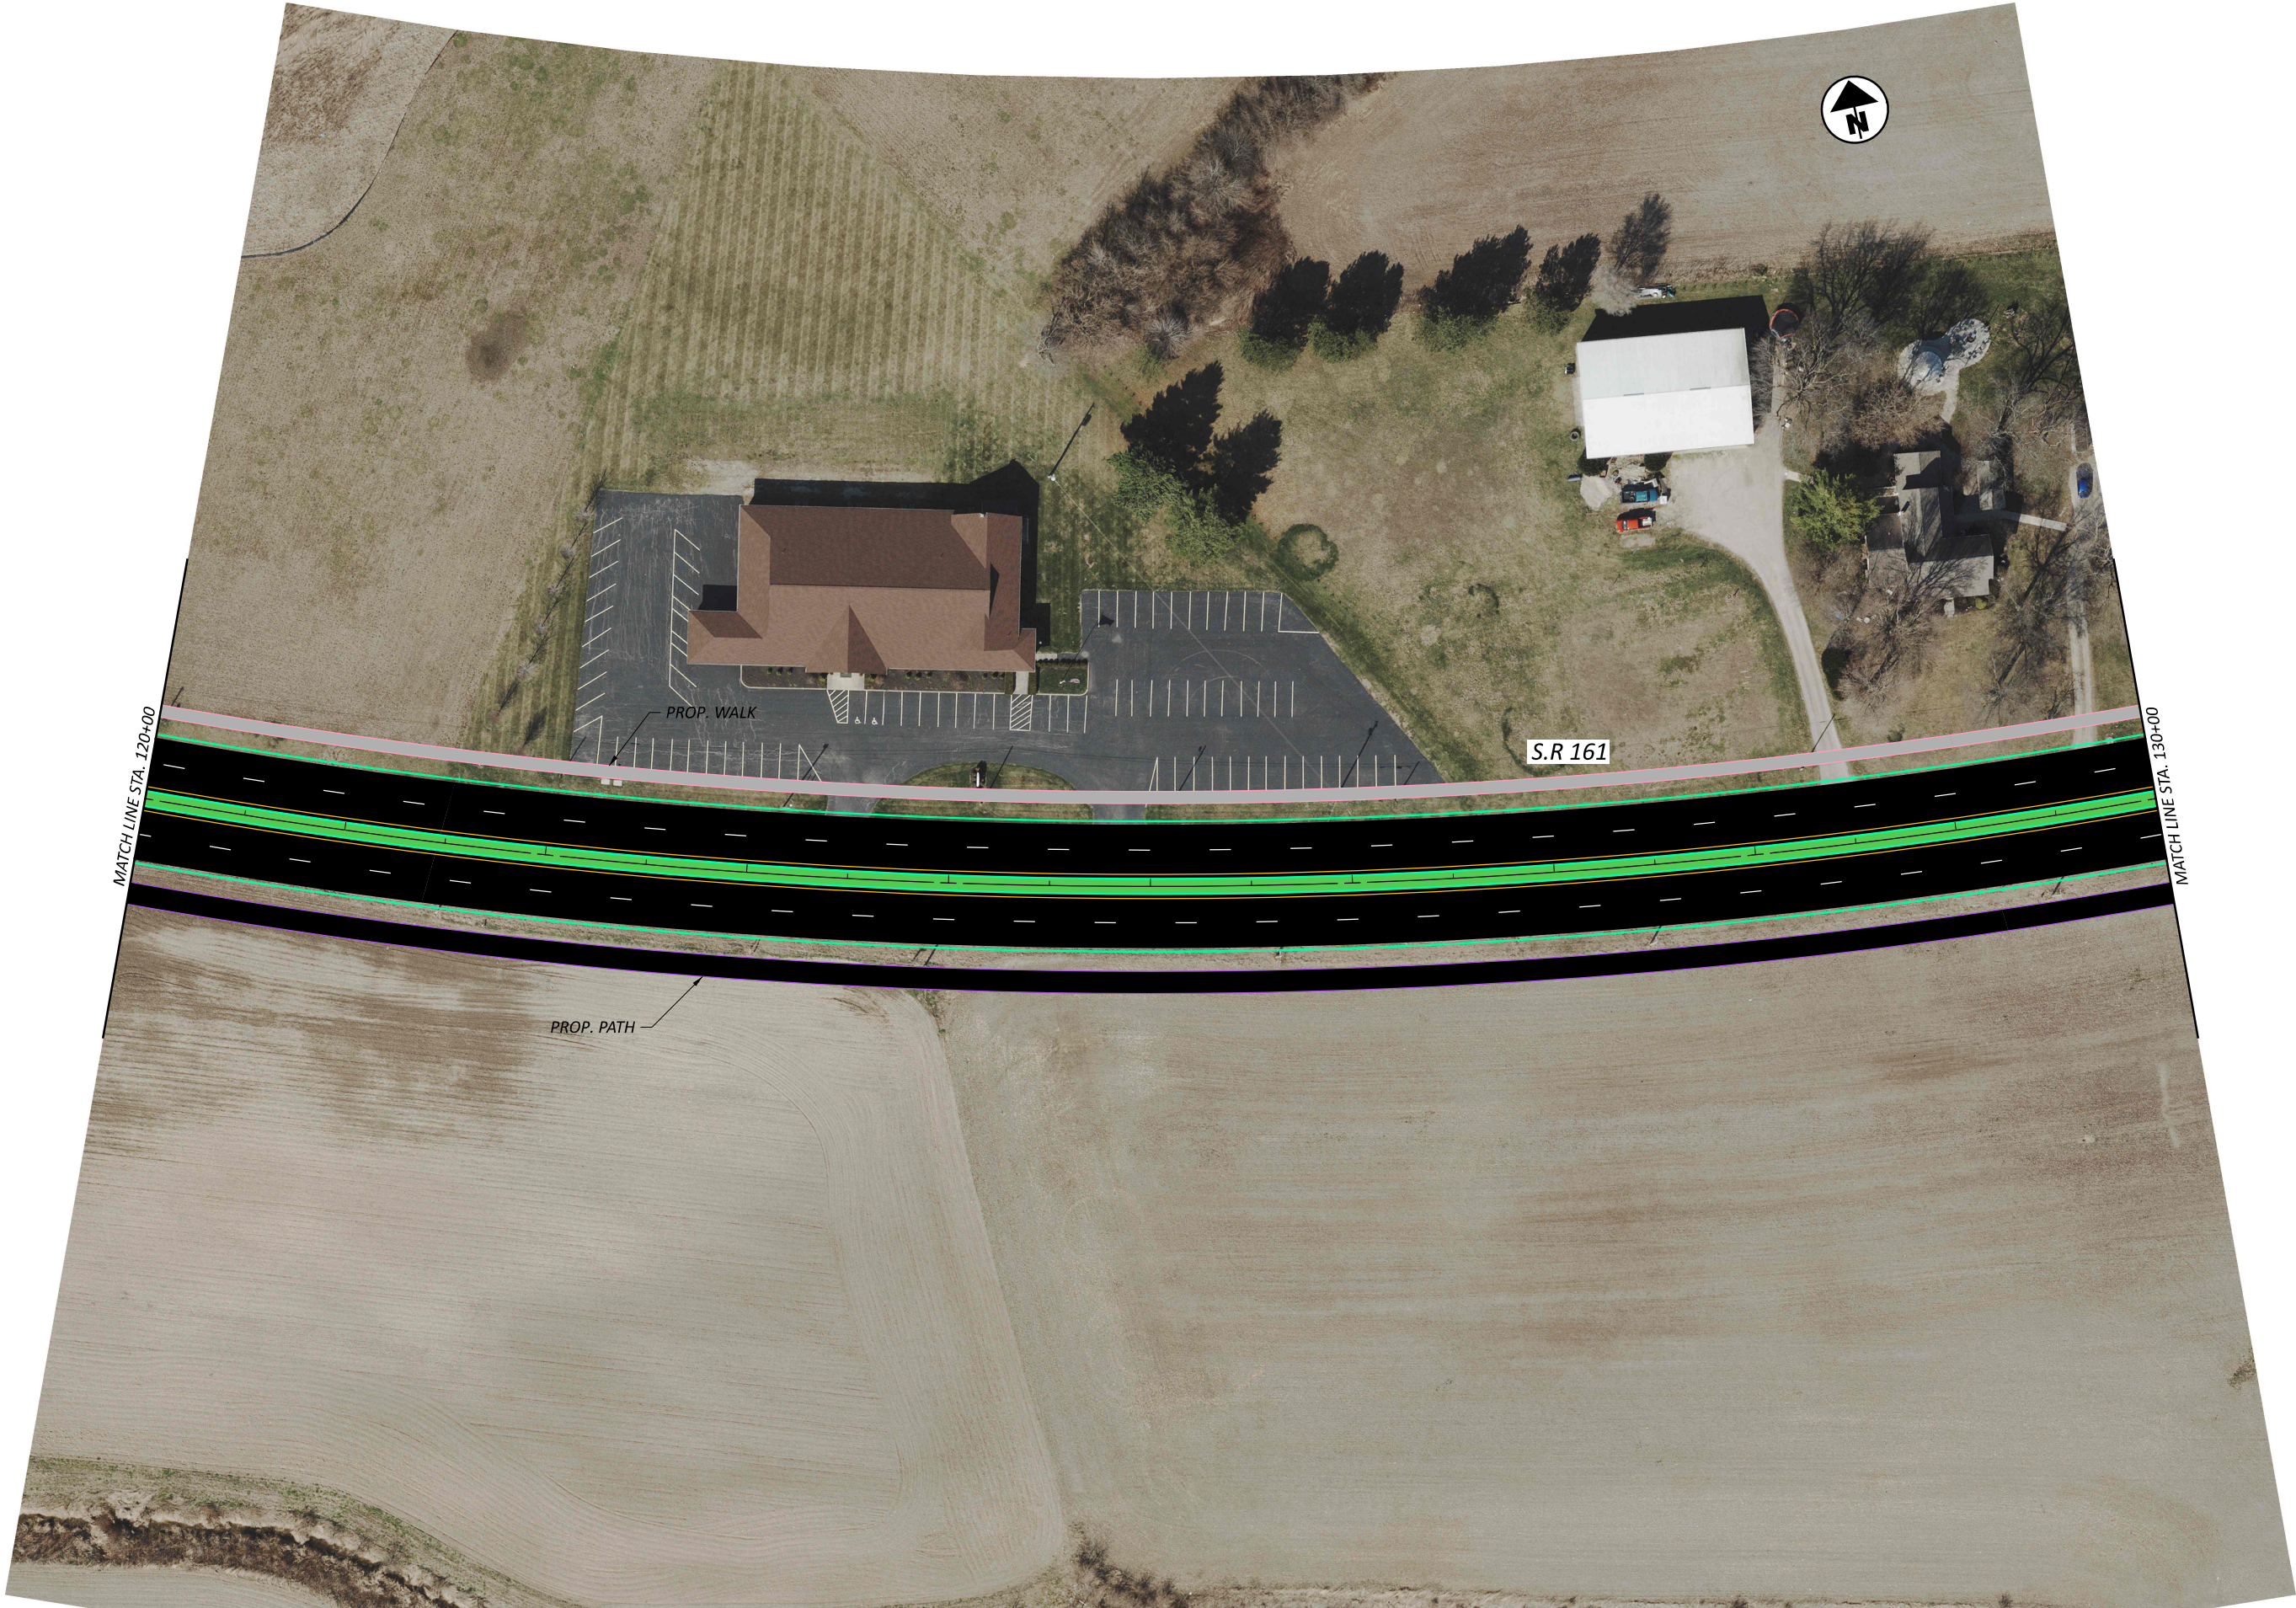

DESIGNER	XXX
REVIEWER	XXX MM-DD-YY
PROJECT ID	0
SHEET	7
TOTAL	16

S.R. 161 PLAN
STA. 120+00 TO STA. 130+00




MAD-UNI-FRA-161 STUDY

MODEL: CLP_162 - Plan 8 PAPER SIZE: 17x11 (in.) DATE: 1/7/2026 TIME: 1:47:07 PM USER: jespelage
Q:\ODOT_D6\0127472A.00 - VAR-D06-TIS 2024-2 PID 119637\0004-MAD-UNI-FRA 161 Study\Dev\Drawings\Civil\19637\400-Engineering\Roadway\Sheets\CLP_162 - Plan 8.dgn



DESIGN AGENCY	
	
DESIGNER	XXX
REVIEWER	XXX MM-DD-YY
PROJECT ID	0
SHEET	TOTAL
8	16

S.R. 161 PLAN
STA. 130+00 TO STA. 140+00

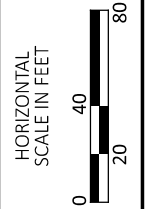

MAD-UNI-FRA-161 STUDY

MODEL: CLP_162 - Plan 9 PAPER SIZE: 17x11 (in.) DATE: 1/7/2026 TIME: 1:47:11 PM USER: jespelage
Q:\ODOT_D6\0127472A.00 - VAR-D06-TIS 2024-2 PID 119637\0004-MAD-UNI-FRA 161 Study\Dev\Drawings\Civil\19637\400-Engineering\Roadway\Sheets\CLP_162 - Plan 9.dgn



DESIGN AGENCY

DESIGNER

XXX

REVIEWER

XXX MM-DD-YY

PROJECT ID

0


SHEET

9

TOTAL

16

S.R. 161 PLAN
STA. 140+00 TO STA. 150+00

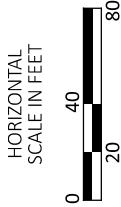



DESIGN AGENCY

DESIGNER

XXX

REVIEWER

XXX MM-DD-YY

PROJECT ID

0

SHEET

10

TOTAL


16

S.R. 161 PLAN
STA. 150+00 TO STA. 160+00

HORIZONTAL
SCALE IN FEET
0 20 40 80

MAD-UNI-FRA-161 STUDY

MODEL: CLP_162 - Plan 11 PAPER SIZE: 17x11 (in.) DATE: 1/7/2026 TIME: 1:47:18 PM USER: jespelage
Q:\ODOT_D6\0127472A.00 - VAR-D06-TIS 2024-2 PID 119637\0004-MAD-UNI-FRA 161 Study\Drawings\Civil\19637\400-Engineering\Roadway\Sheets\CLP_162 - Plan 11.dgn

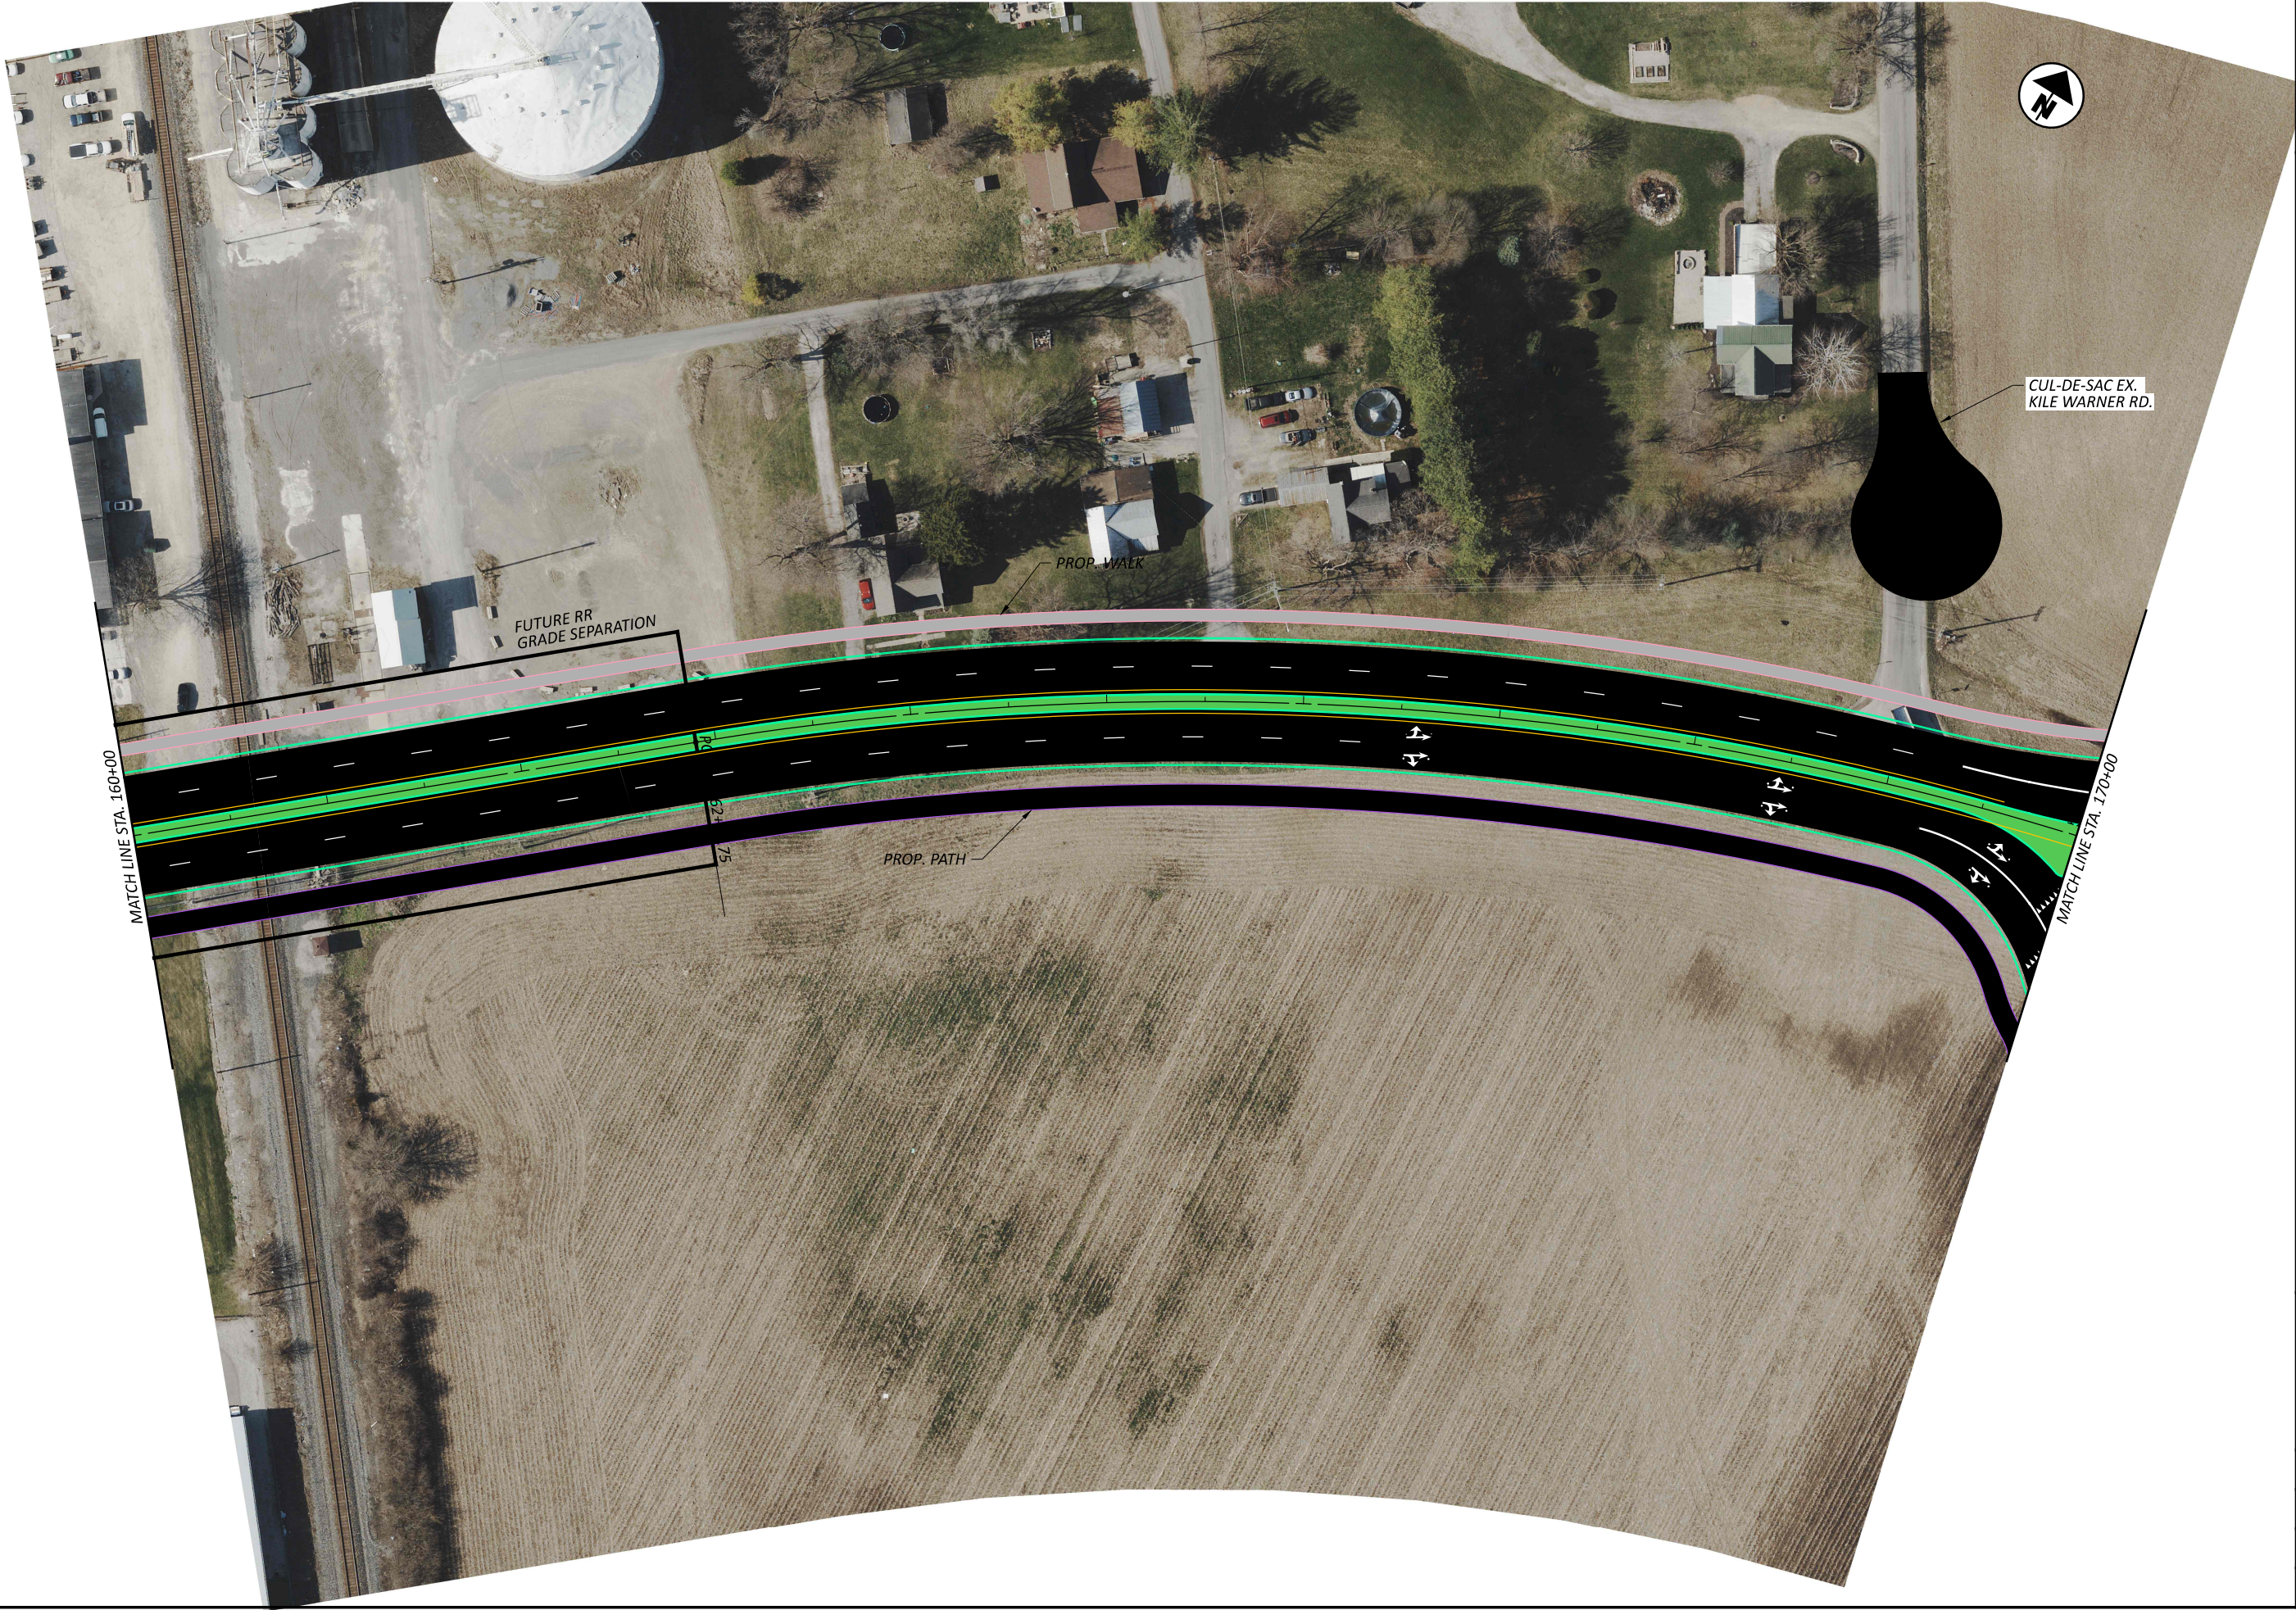

CUL-DE-SAC EX.
KILE WARNER RD.

PROP. WALK


PROP. PATH

MATCH LINE STA. 160+00

MATCH LINE STA. 170+00



S.R. 161 PLAN
STA. 160+00 TO STA. 170+00

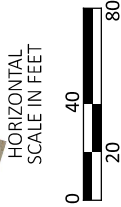

DESIGN AGENCY



DESIGNER

XXX

REVIEWER

XXX MM-DD-YY

PROJECT ID

0

SHEET


11

TOTAL

16

MAD-UNI-FRA-161 STUDY

MODEL: CLP_162 - Plan 12 PAPER SIZE: 17x11 (in.) DATE: 1/7/2026 TIME: 1:47:22 PM USER: jespelage
Q:\ODOT_D6\0127472A.00 - VAR-D06-TIS 2024-2 PID 119637\0004-MAD-UNI-FRA 161 Study\Dev\Drawings\Civil\19637\400-Engineering\Roadway\Sheets\CLP_162 - Plan 12.dgn

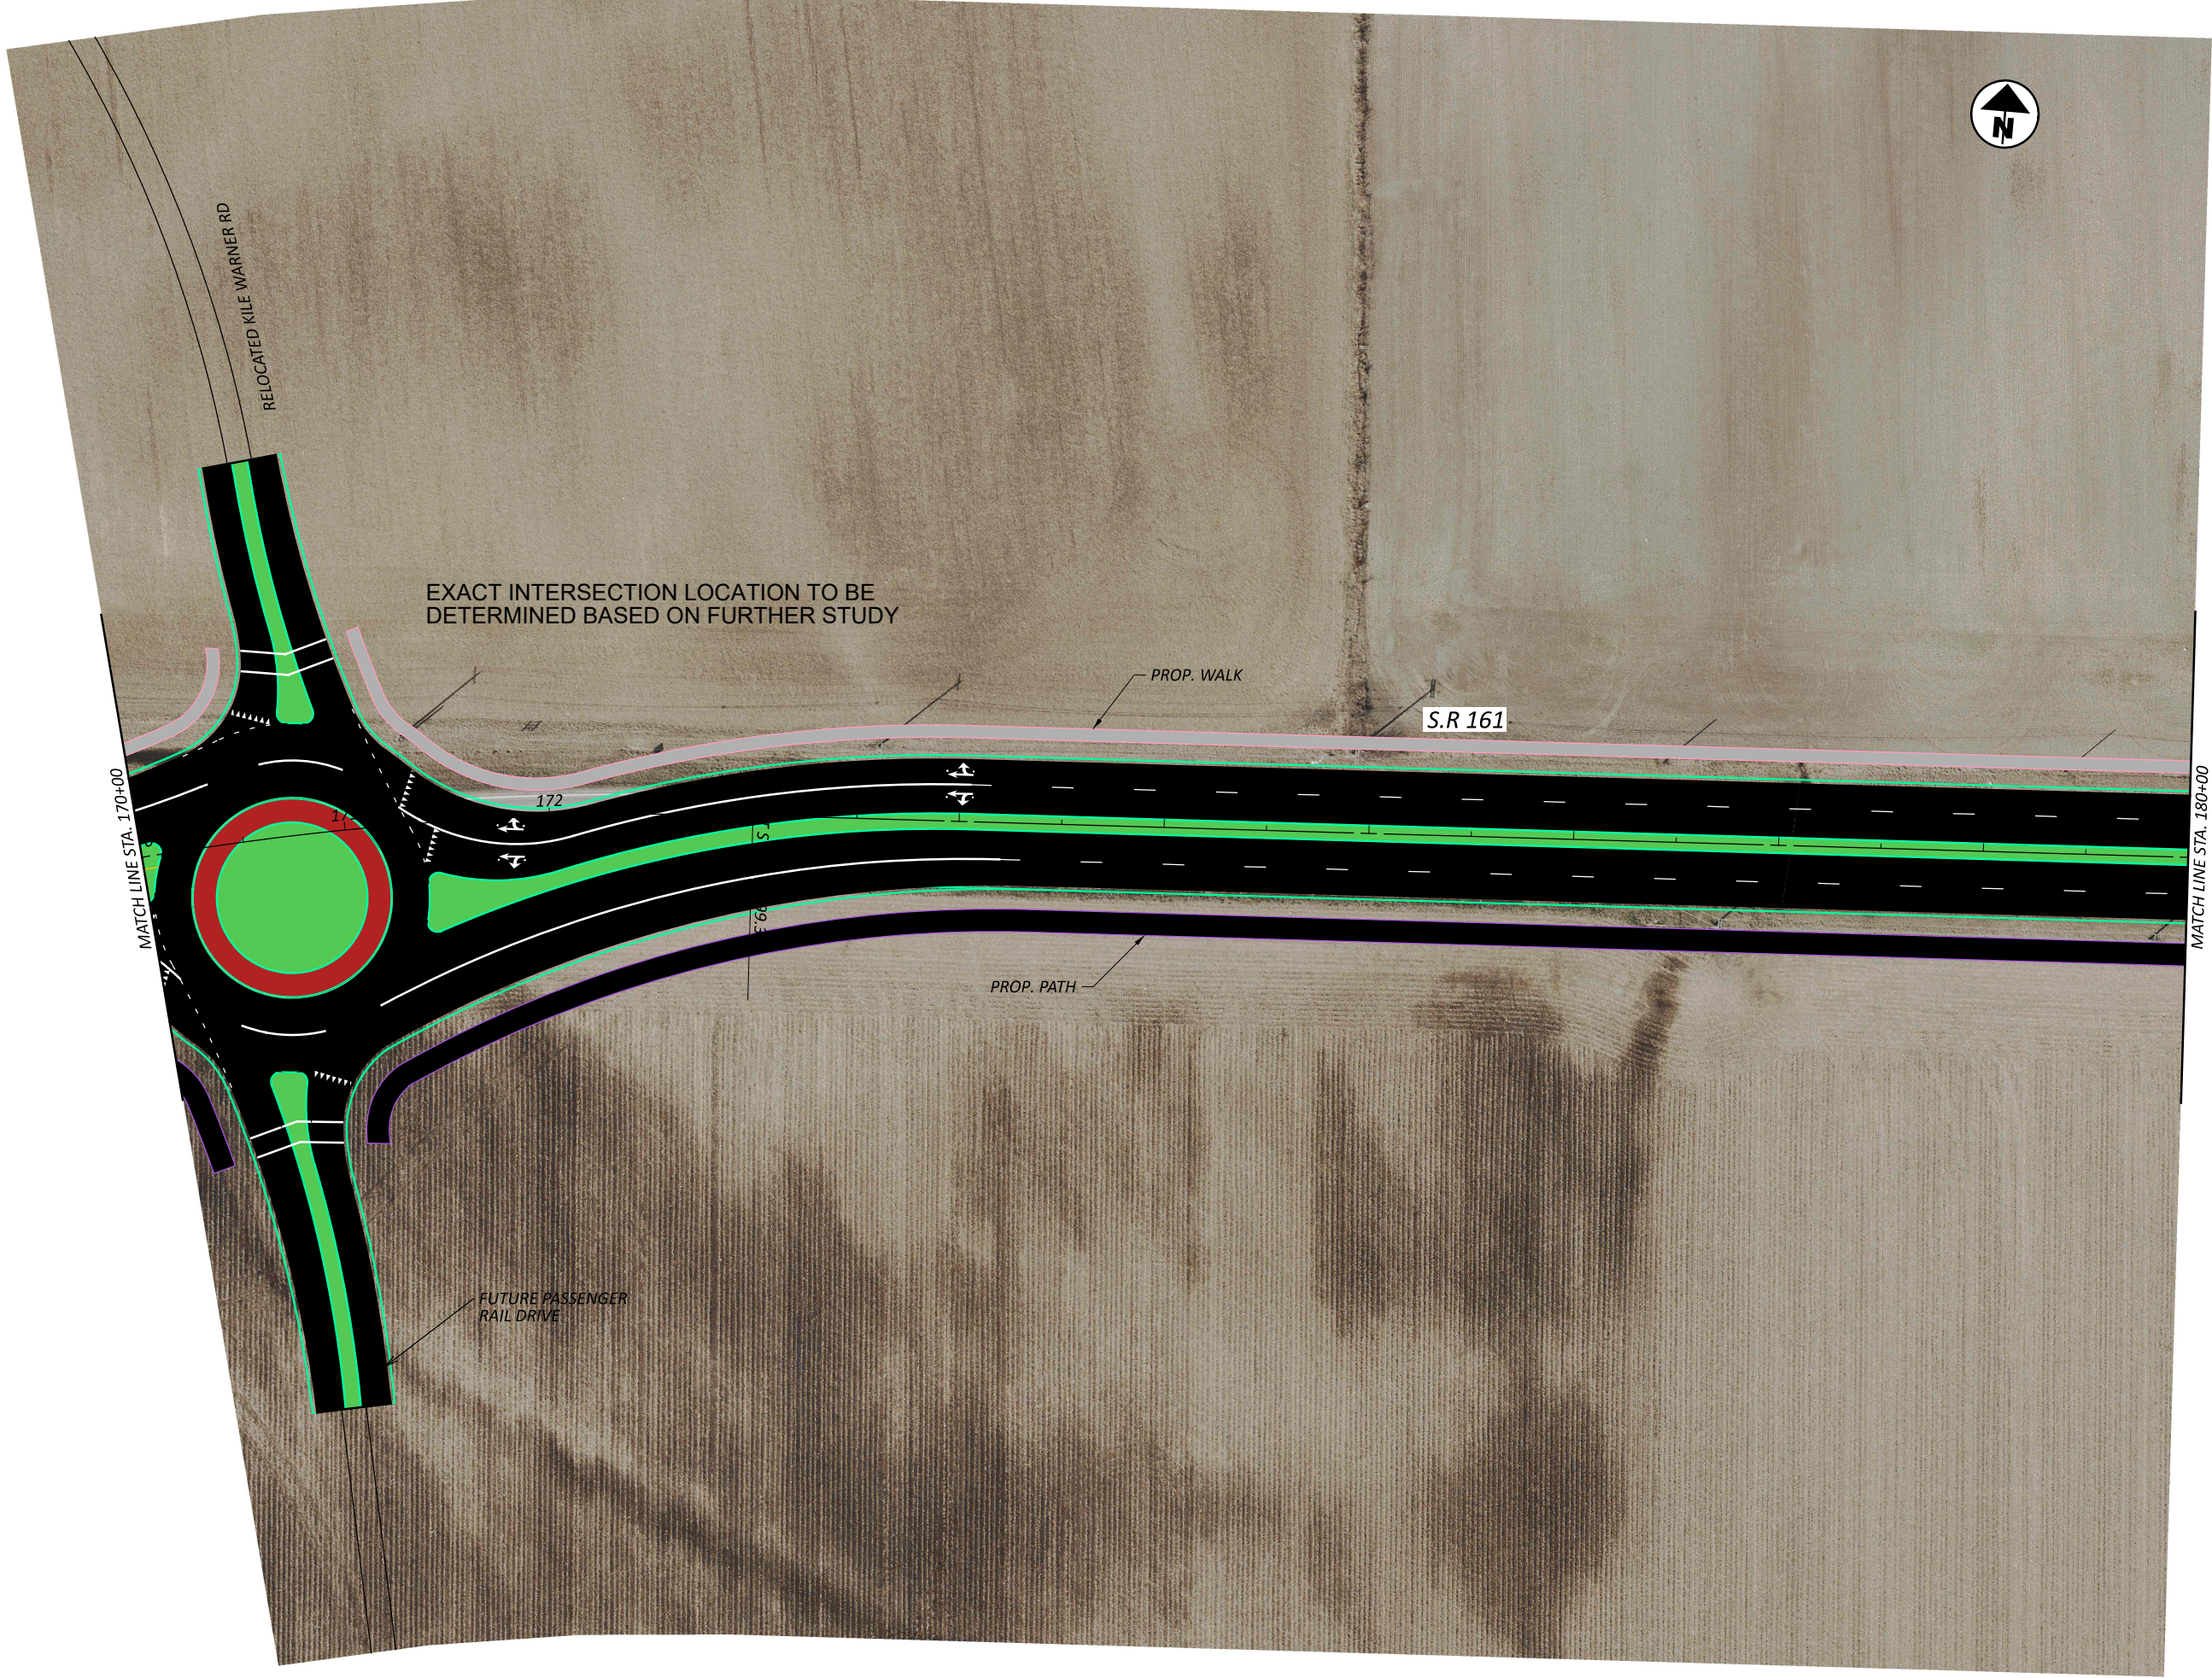

DESIGN AGENCY

DESIGNER

XXX

REVIEWER

XXX MM-DD-YY

PROJECT ID

0

SHEET

12

TOTAL


15

S.R. 161 PLAN
STA. 170+00 TO STA. 180+00



MAD-UNI-FRA-161 STUDY

MODEL: CLP_162 - Plan 13 PAPER SIZE: 17x11 (in.) DATE: 1/7/2026 TIME: 1:47:26 PM USER: jespelage
Q:\ODOT_D6\0127472A.00 - VAR-D06-TIS 2024-2 PID 119637\0004-MAD-UNI-FRA 161 Study\Dev\Drawings\Civil\19637\400-Engineering\Roadway\Sheets\CLP_162 - Plan 13.dgn

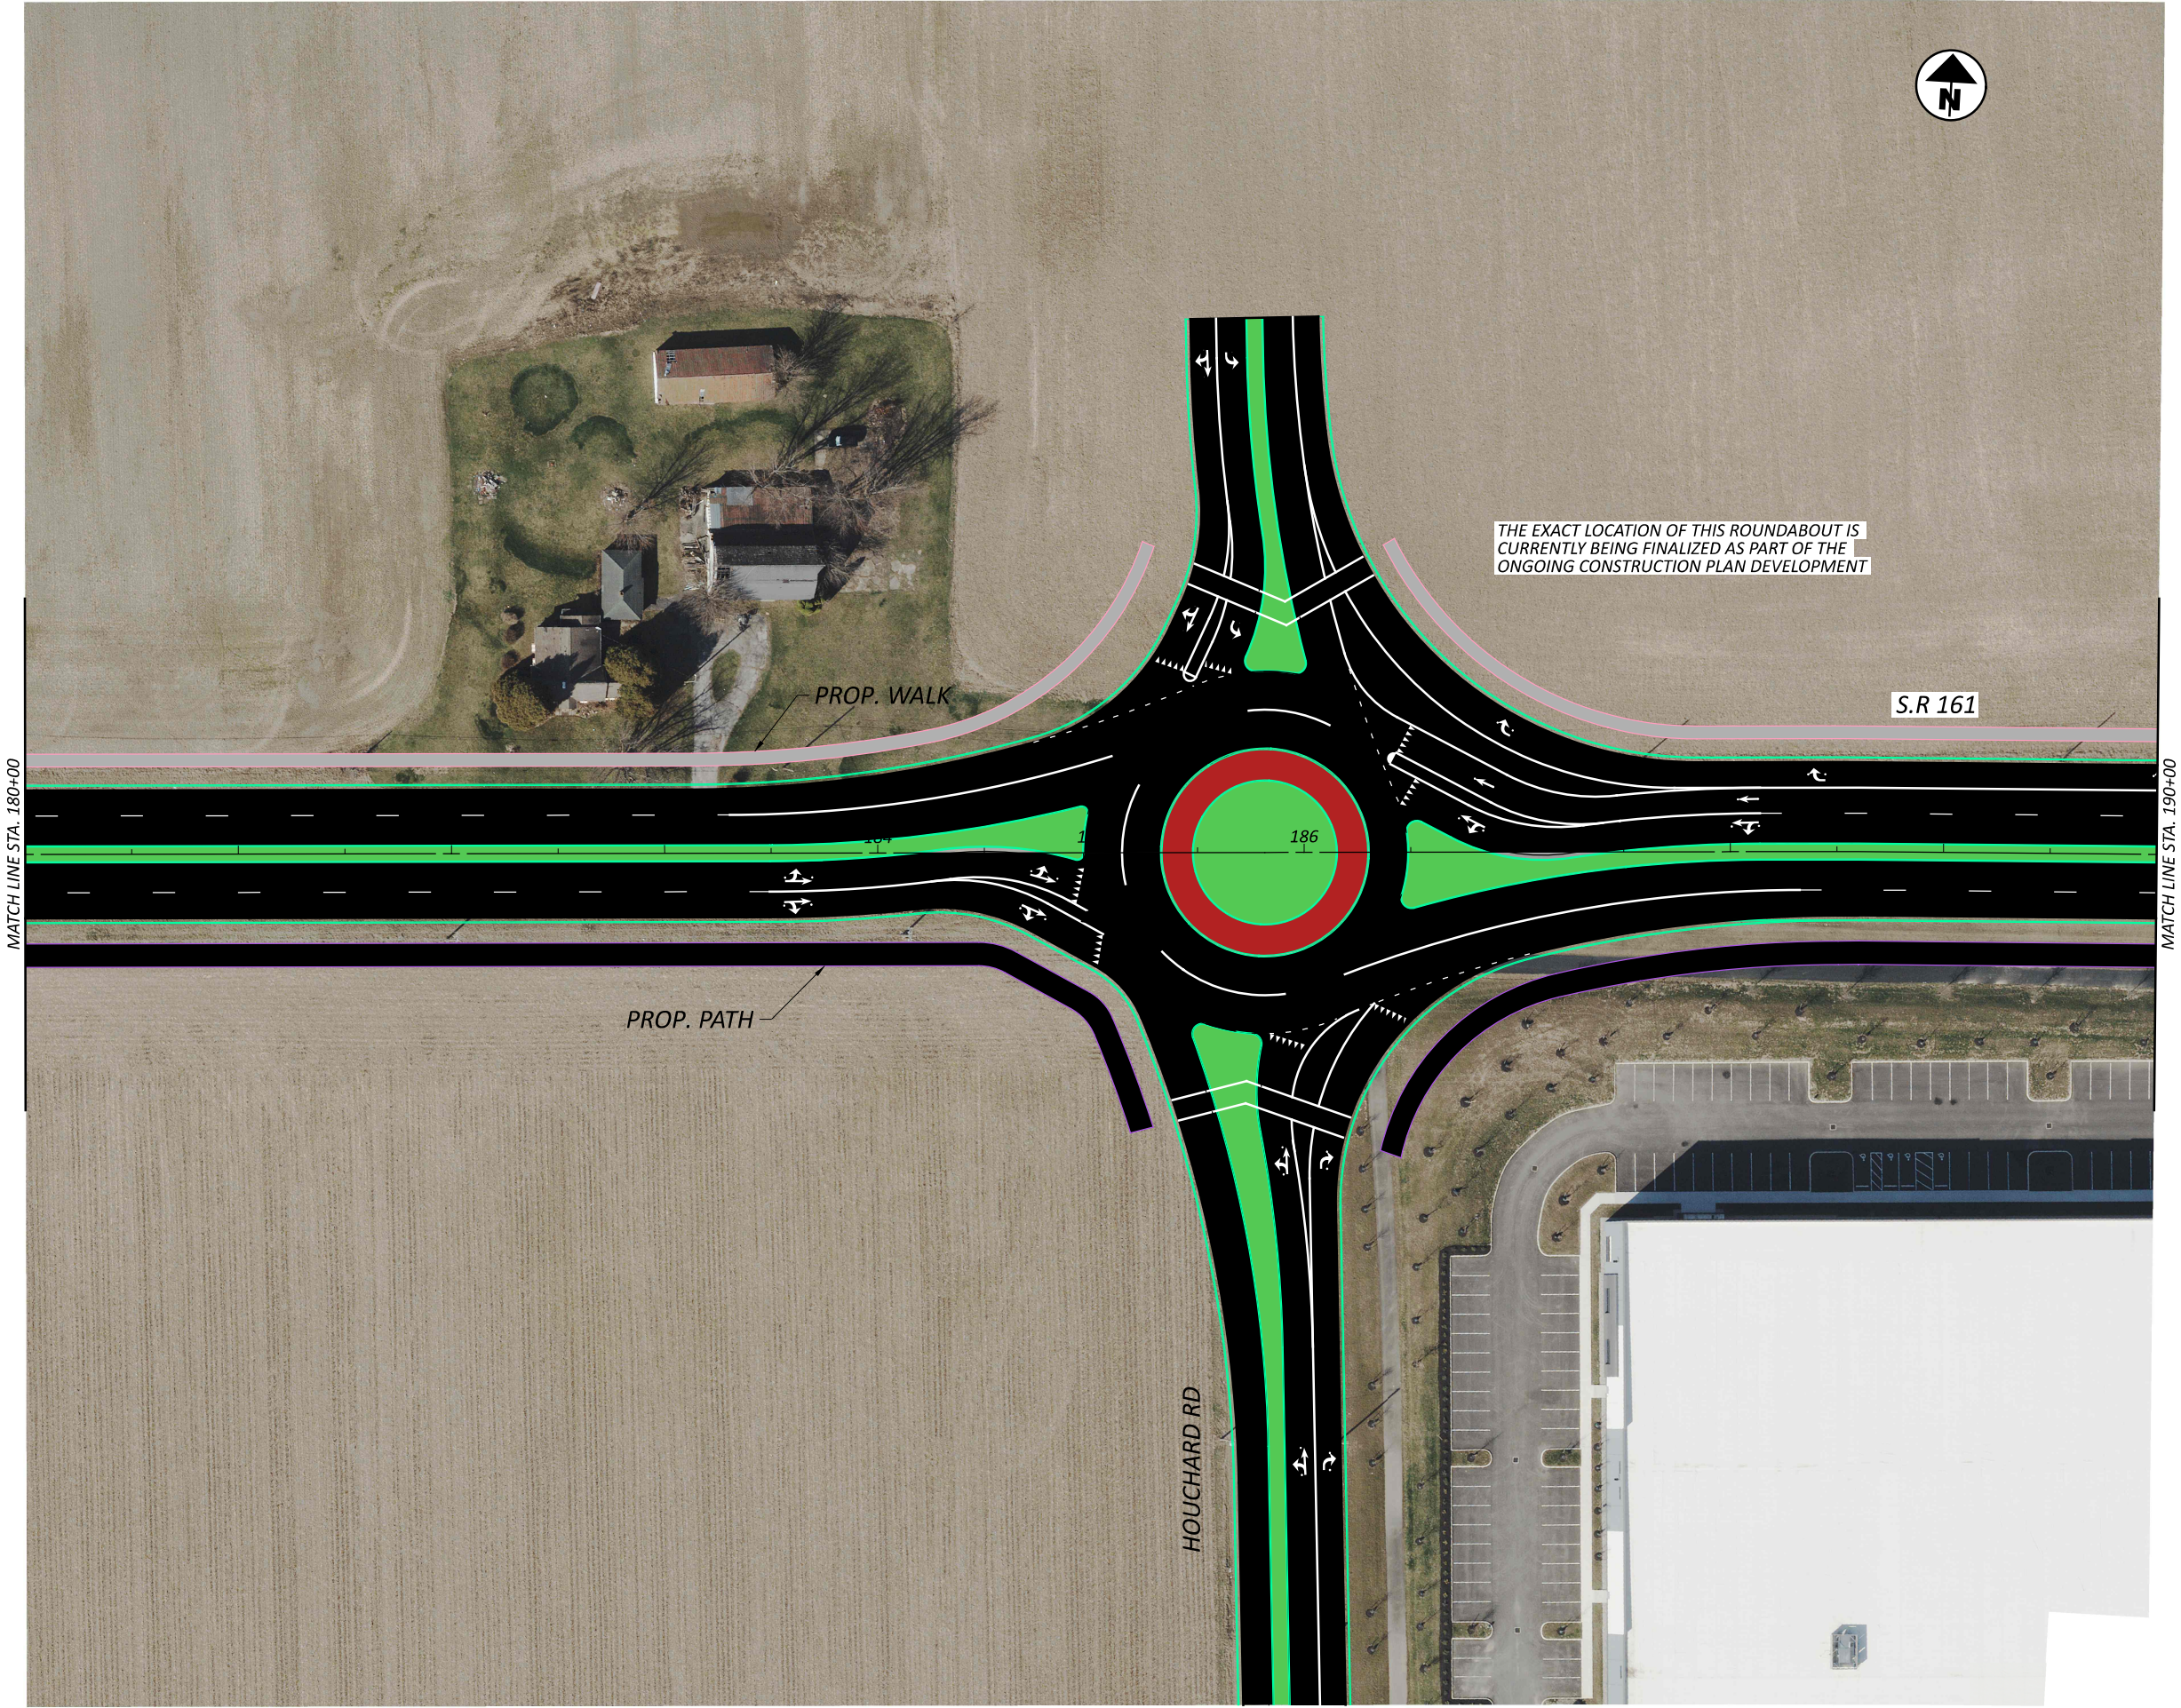

DESIGN AGENCY


DESIGNER
XXX

REVIEWER
XXX MM-DD-YY

PROJECT ID
0

SHEET	TOTAL
13	16


S.R. 161 PLAN
STA. 180+00 TO STA. 190+00

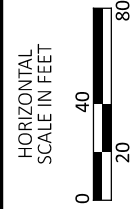

HORIZONTAL
SCALE IN FEET

MAD-UNI-FRA-161 STUDY

MODEL: CLP_162 - Plan 14 PAPER SIZE: 17x11 (in.) DATE: 1/7/2026 TIME: 1:47:29 PM USER: jespelage
Q:\ODOT_D6\0127472A.00 - VAR-D06-TIS 2024-2 PID 119637\0004-MAD-UNI-FRA 161 Study\Dev\Drawings\Civil\19637\400-Engineering\Roadway\Sheets\CLP_162 - Plan 14.dgn

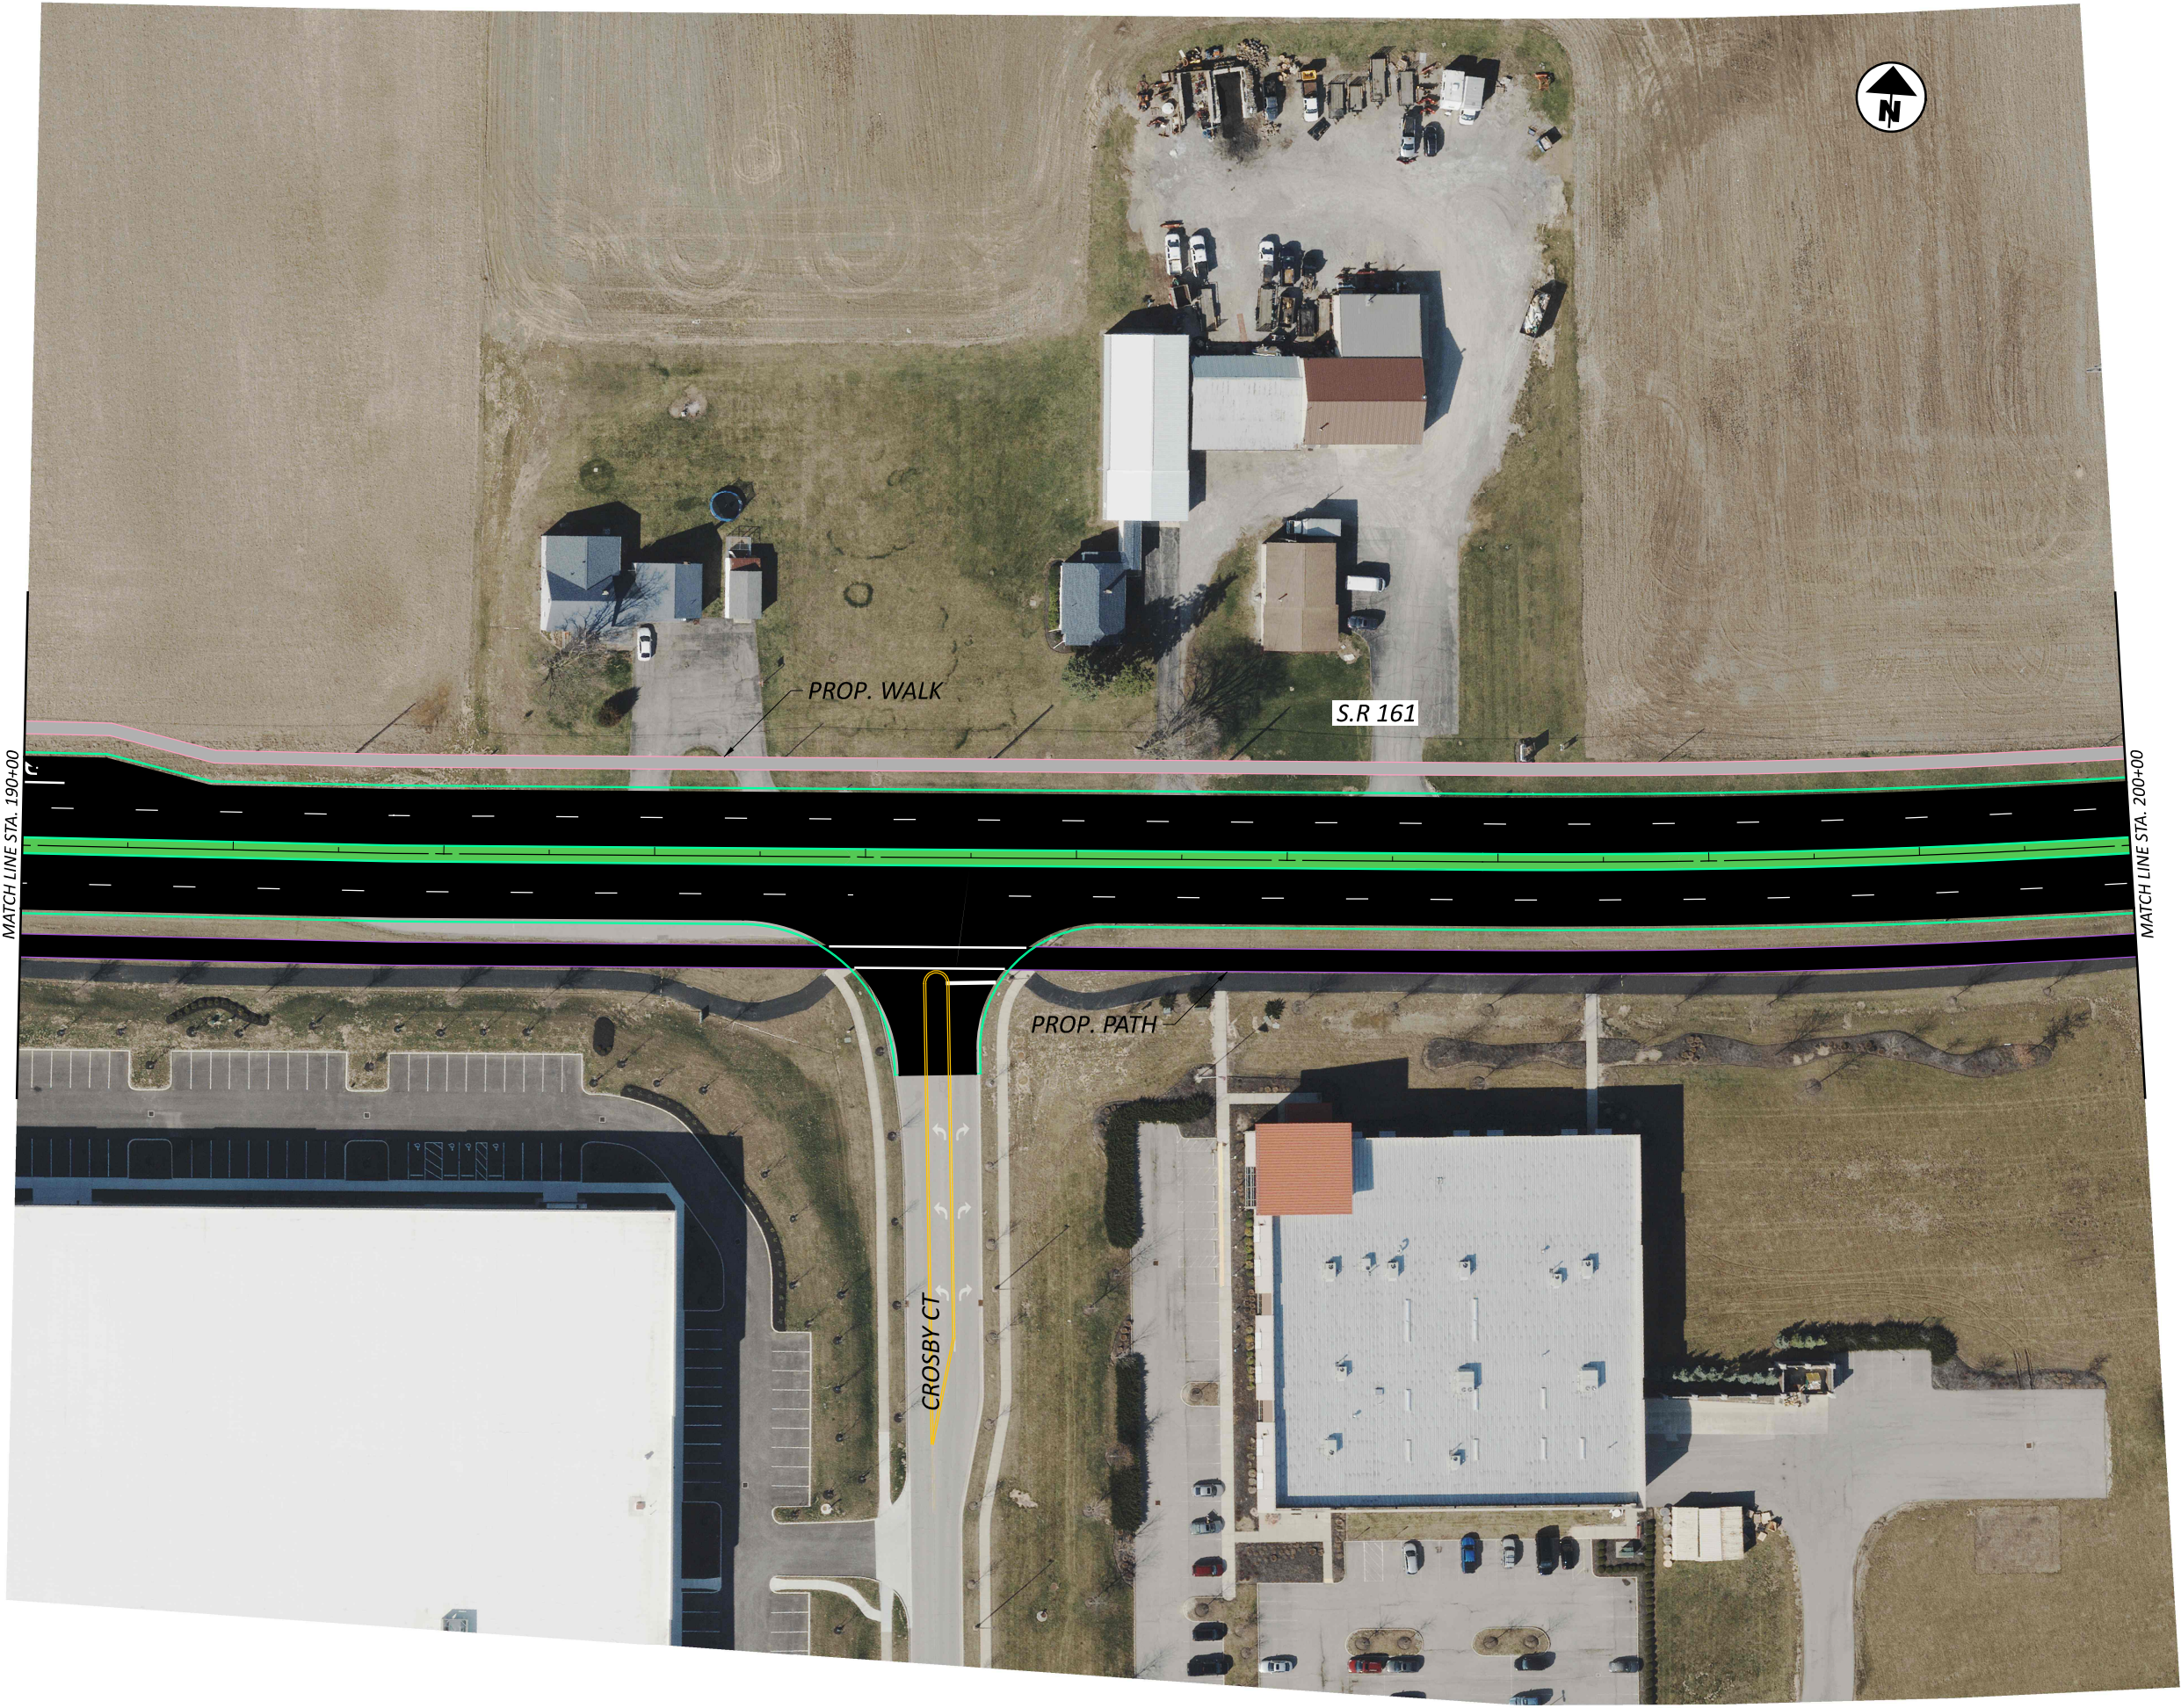

DESIGN AGENCY


DESIGNER
XXX

REVIEWER
XXX MM-DD-YY


PROJECT ID
0

SHEET	TOTAL
14	16

S.R. 161 PLAN
STA. 190+00 TO STA. 200+00

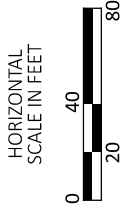

HORIZONTAL
SCALE IN FEET

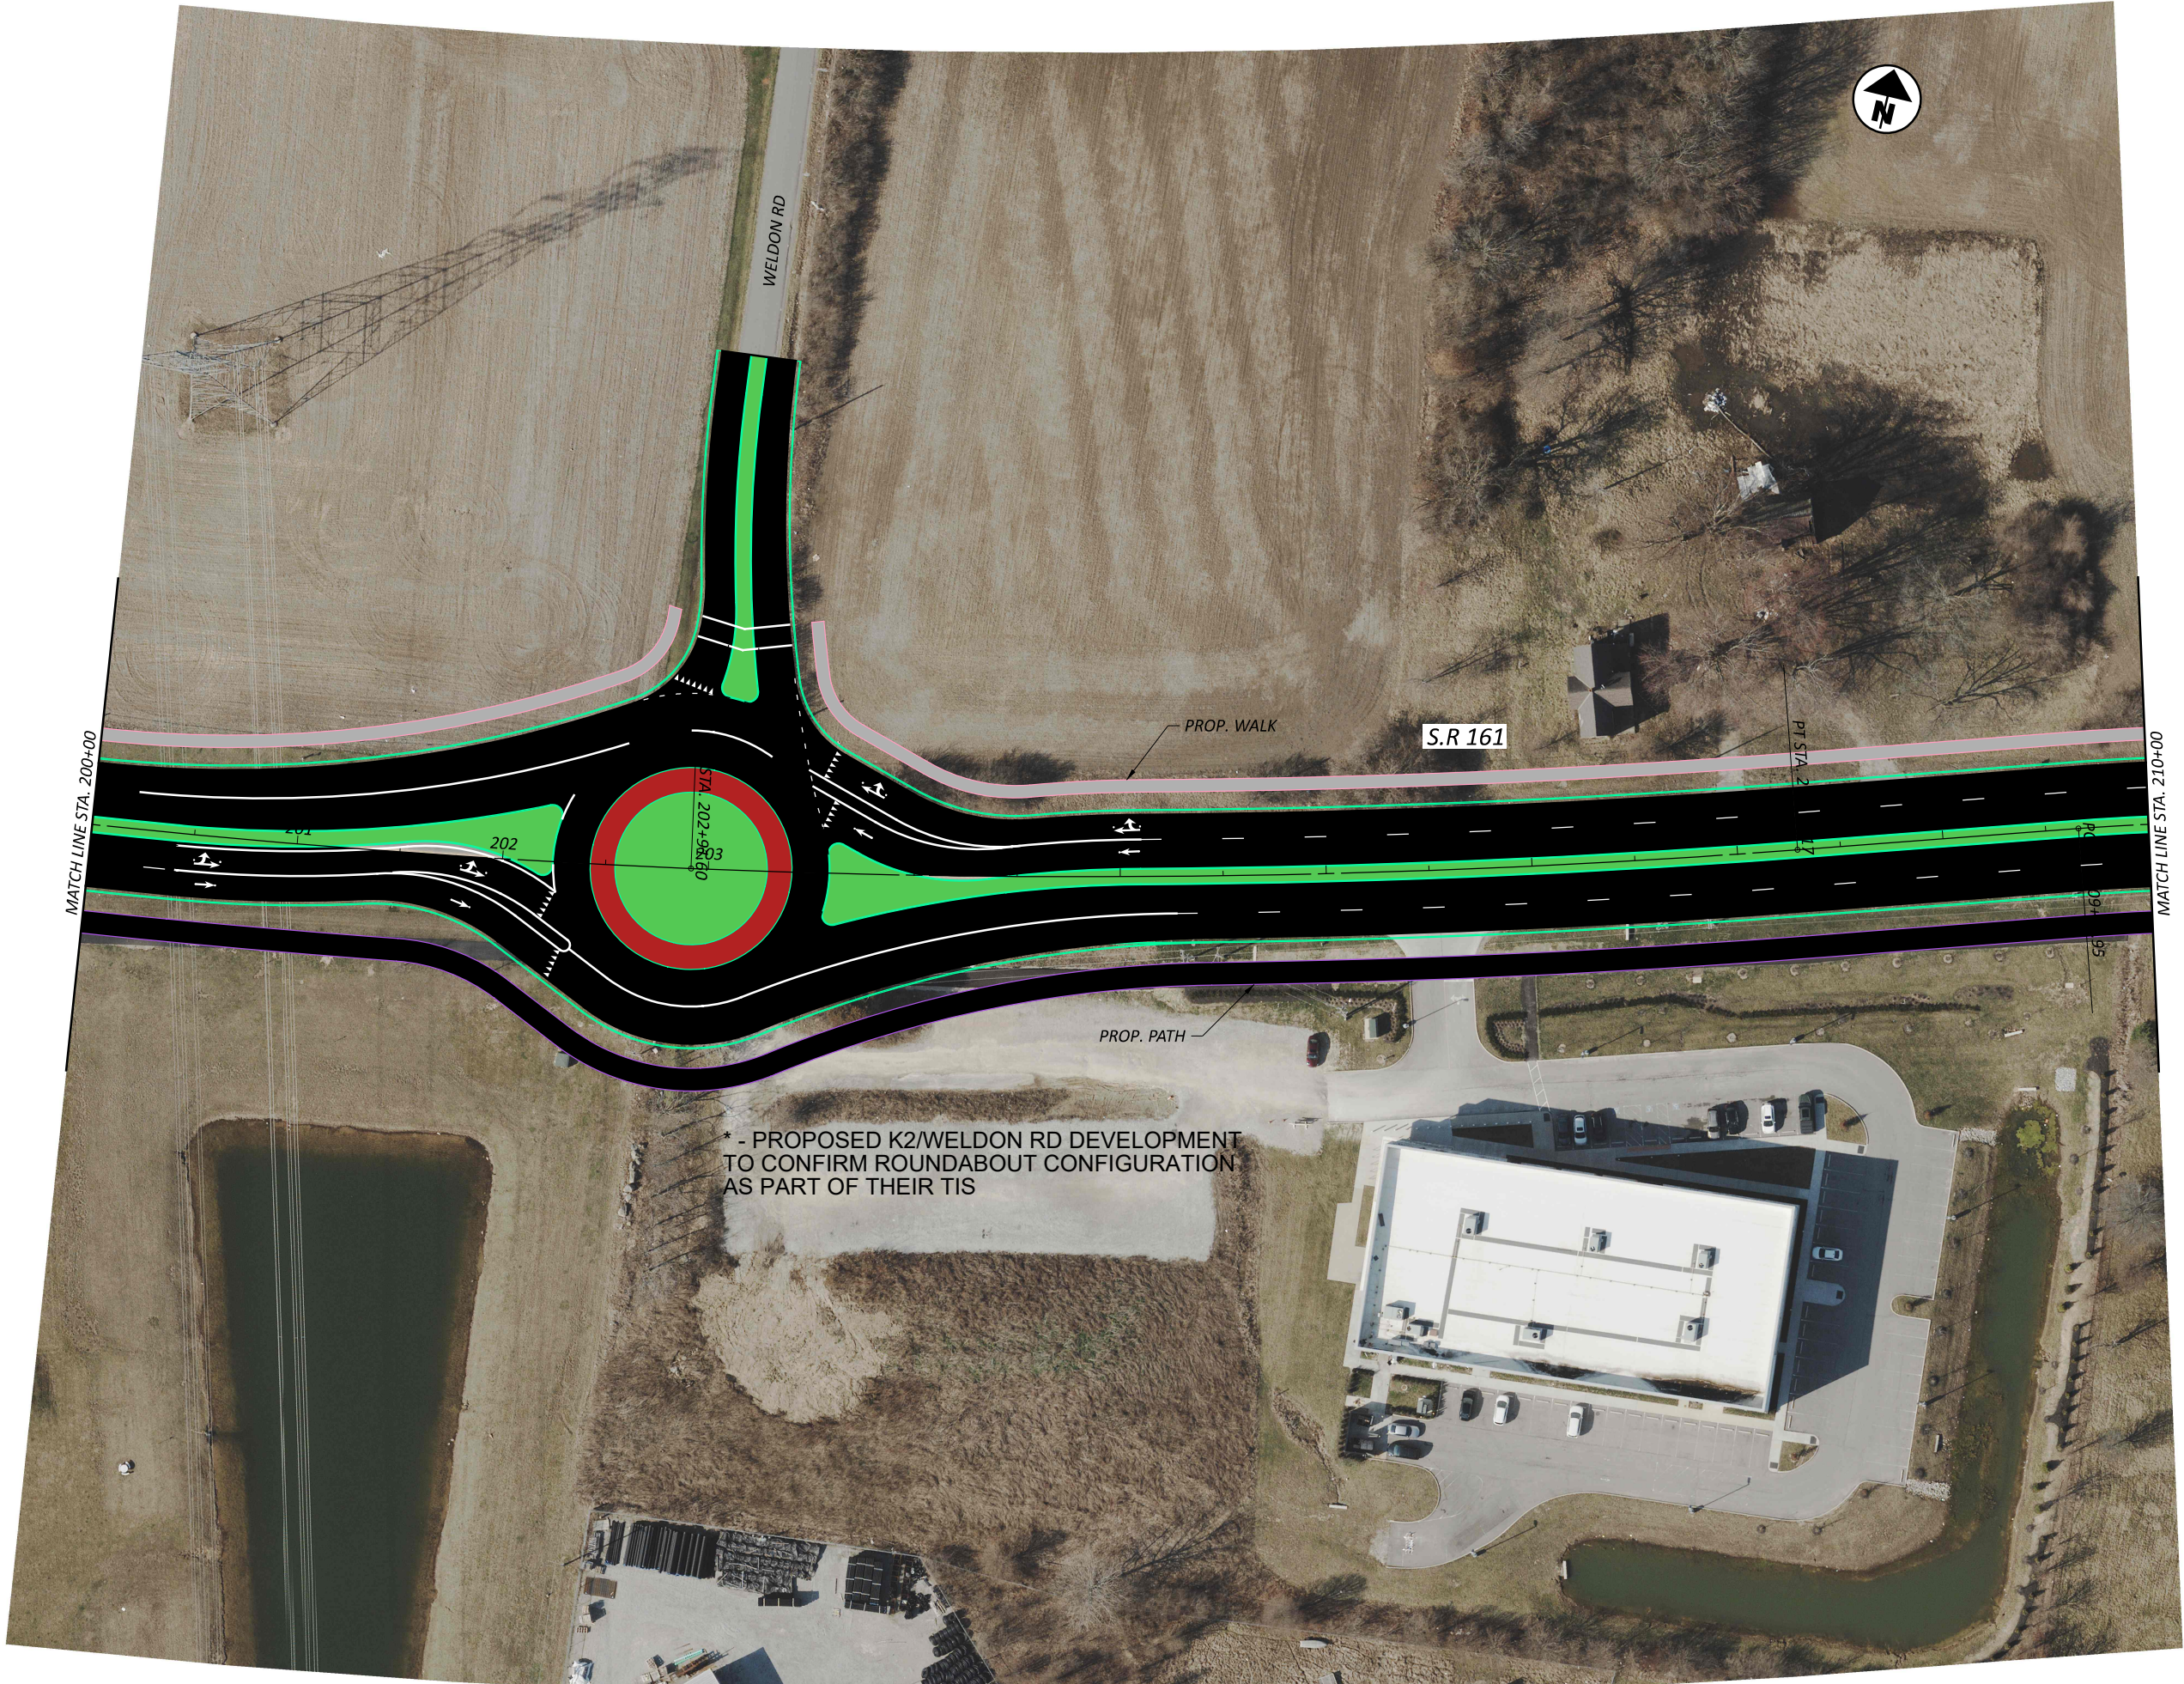

* - PROPOSED K2/WELDON RD DEVELOPMENT
TO CONFIRM ROUNDABOUT CONFIGURATION
AS PART OF THEIR TIS



DESIGN AGENCY

DESIGNER

XXX

REVIEWER

XXX MM-DD-YY

PROJECT ID

0


SHEET

15

TOTAL

16


S.R. 161 PLAN
STA. 200+00 TO STA. 210+00

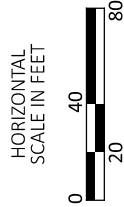

HORIZONTAL
SCALE IN FEET

MAD-UNI-FRA-161 STUDY

MODEL: CLP_162 - Plan 16 PAPER SIZE: 17x11 (in.) DATE: 1/7/2026 TIME: 1:47:37 PM USER: jespelage
Q:\ODOT_D6\0127472A.00 - VAR-D06-TIS 2024-2 PID 119637\0004-MAD-UNI-FRA 161 Study\Dev\Drawings\Civil\19637\400-Engineering\Roadway\Sheets\CLP_162 - Plan 16.dgn

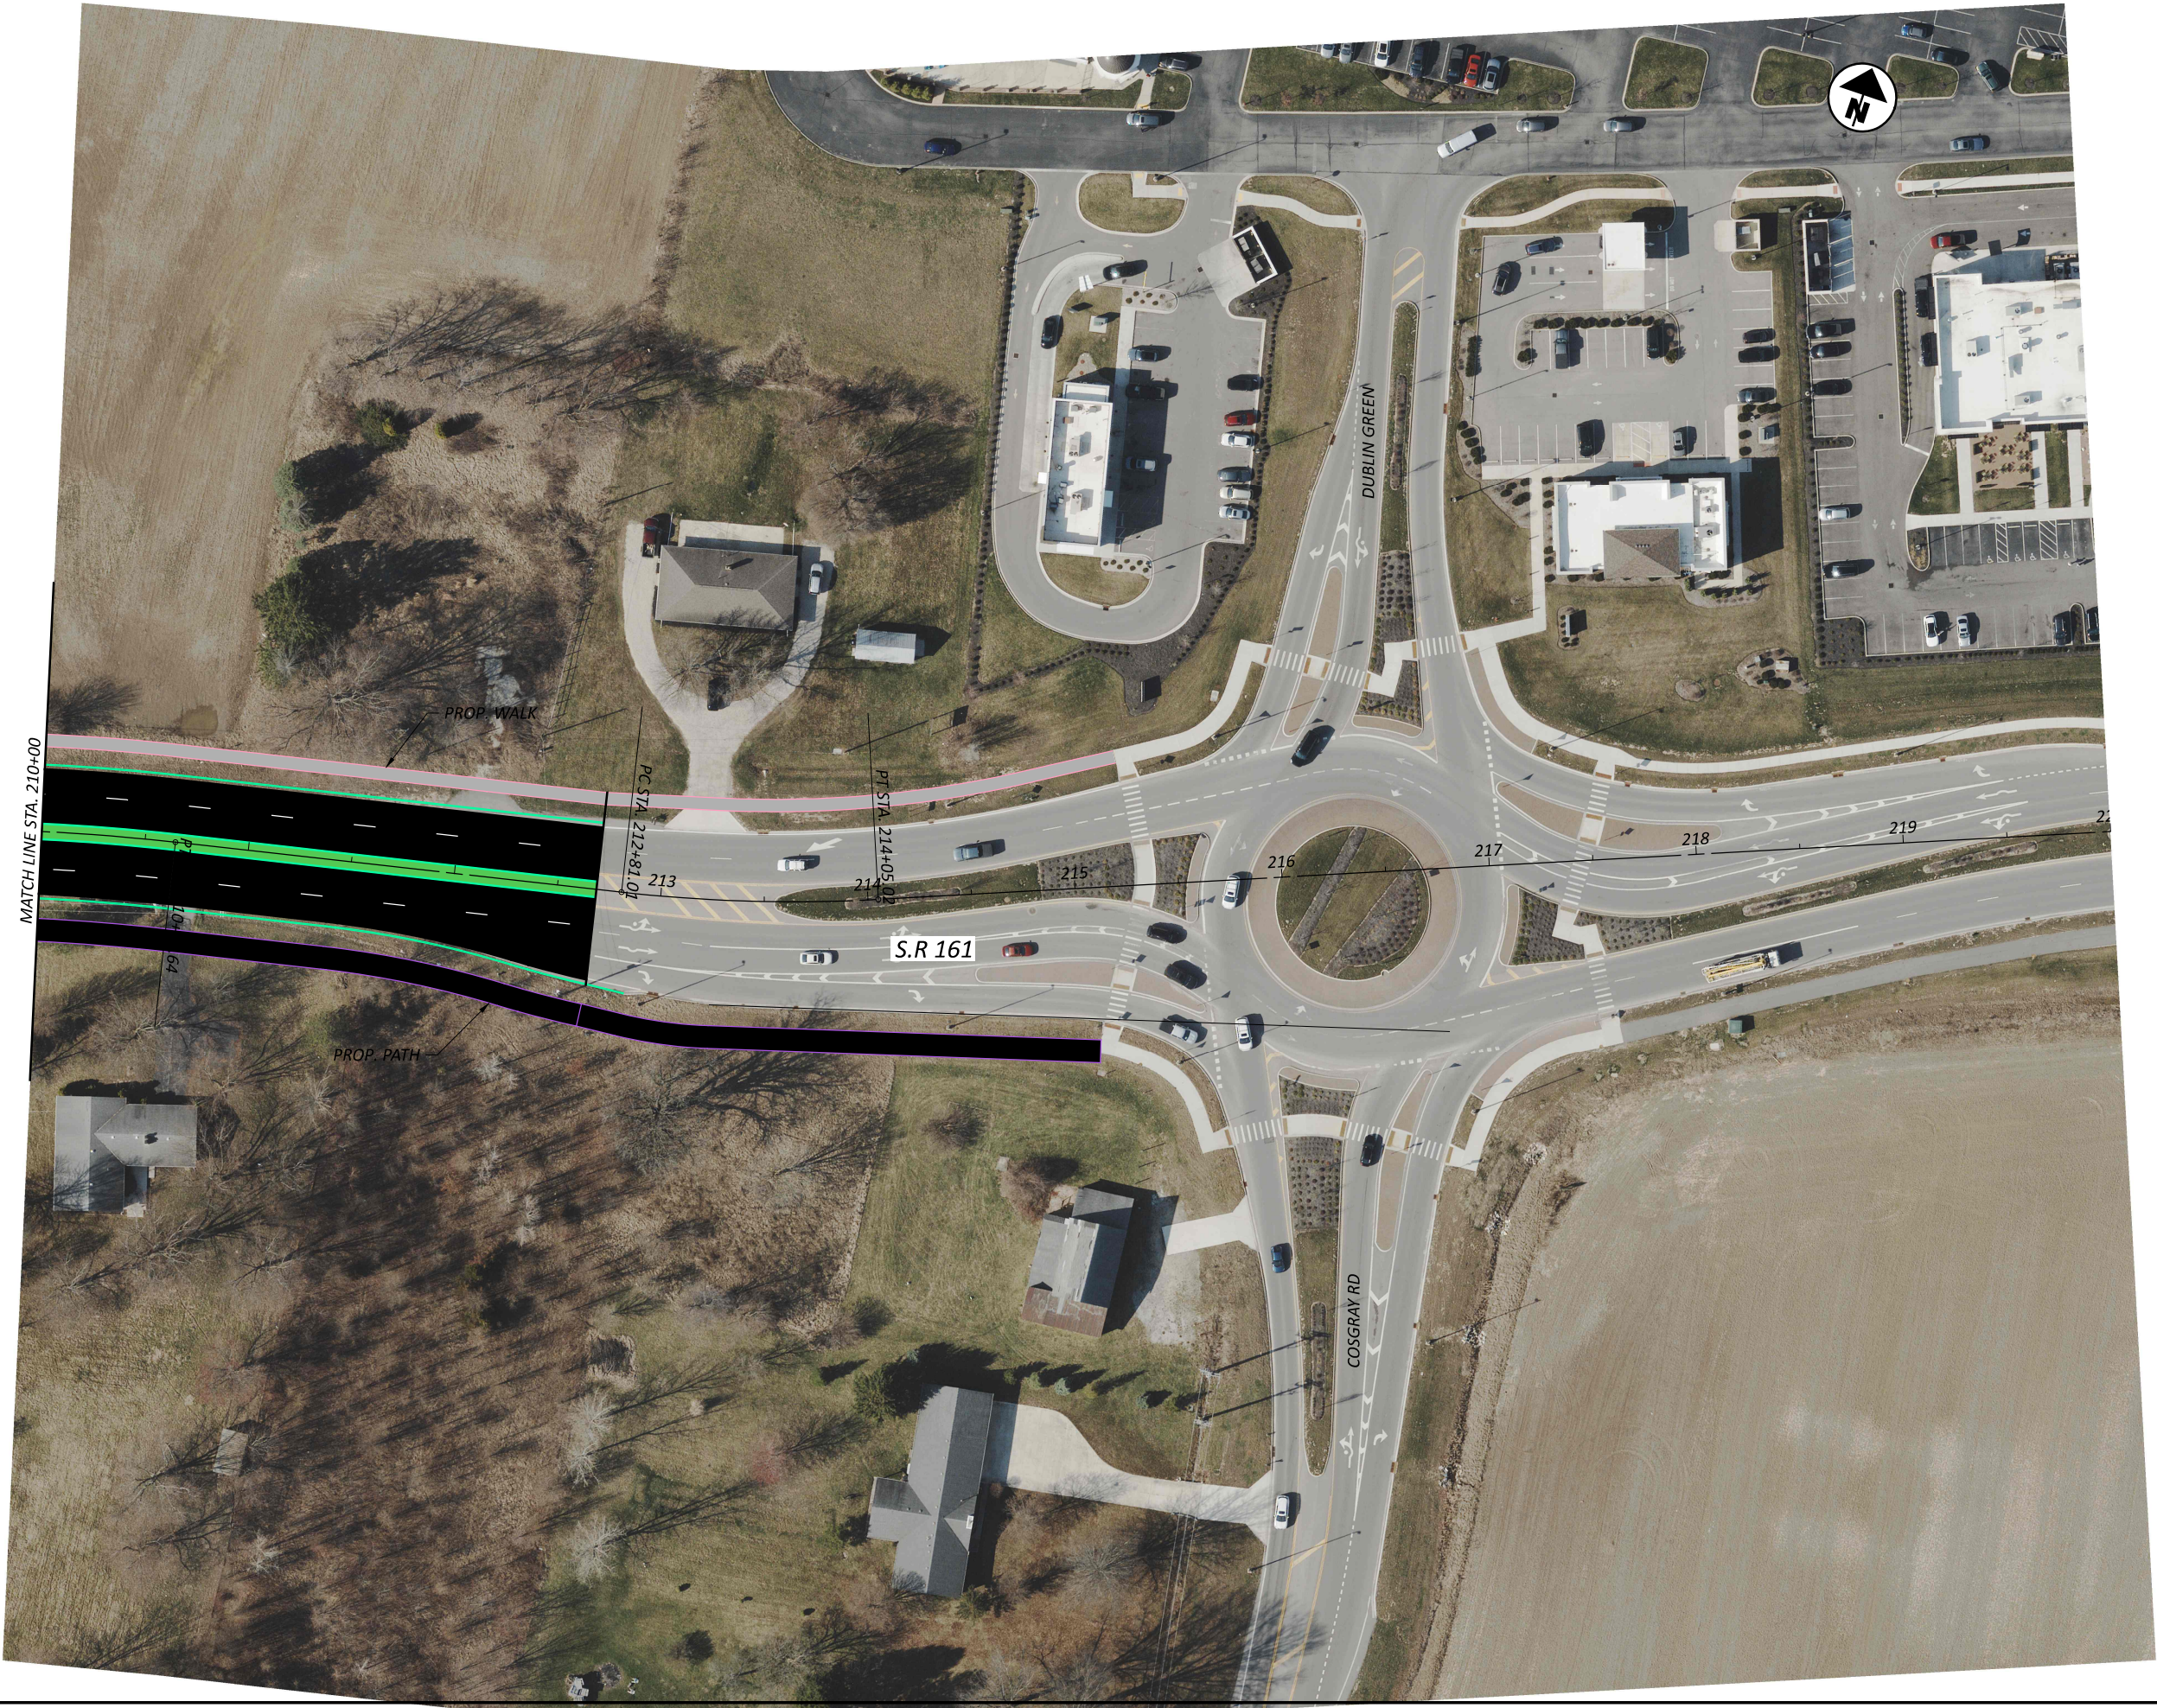

DESIGN AGENCY

DESIGNER	XXX
REVIEWER	XXX MM-DD-YY
PROJECT ID	0
SHEET	TOTAL
16	16

S.R. 161 PLAN
STA. 210+00 TO STA. 220+00

