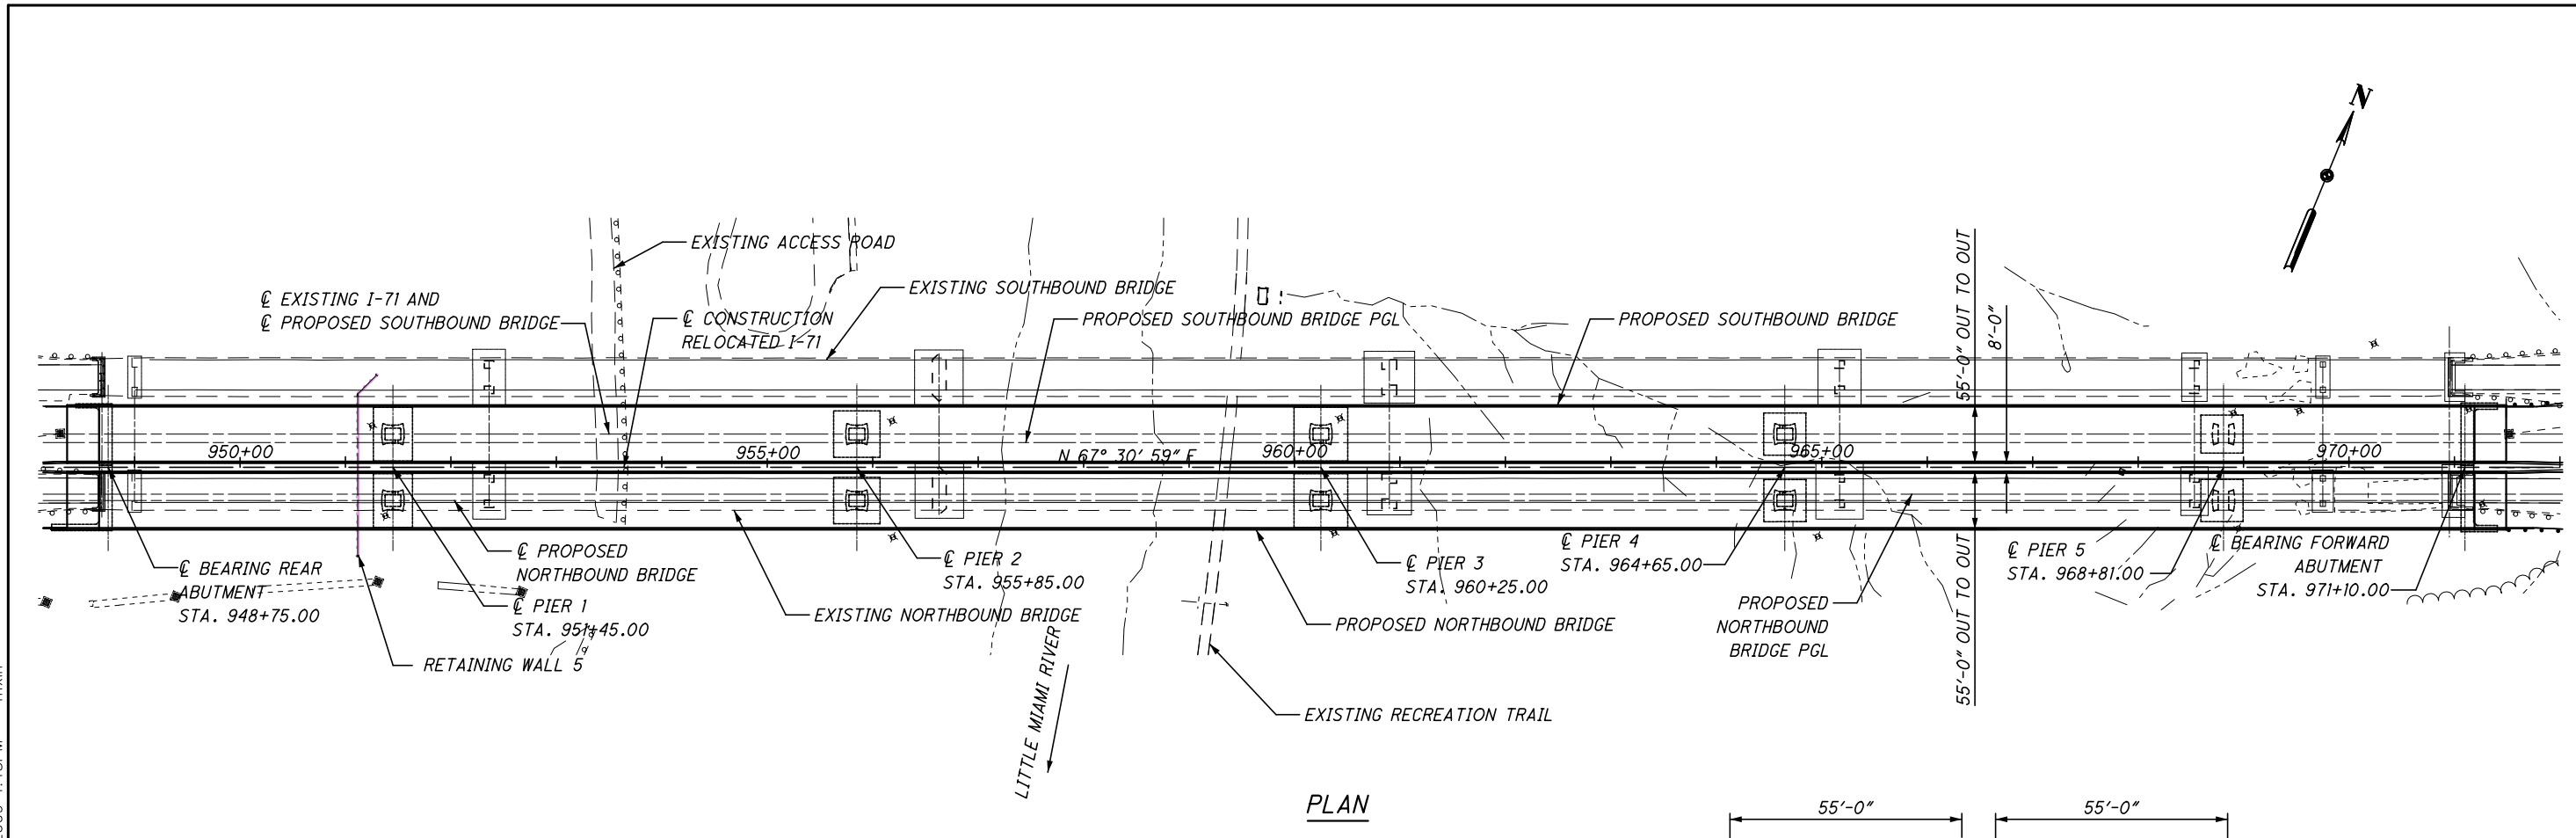

PLAN

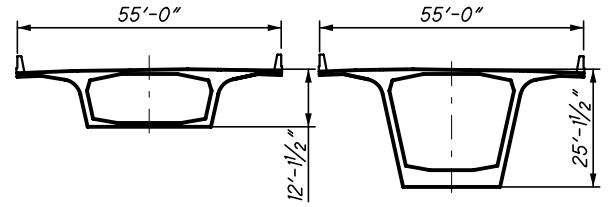

SECTION AT MIDSPAN SECTION AT PIER

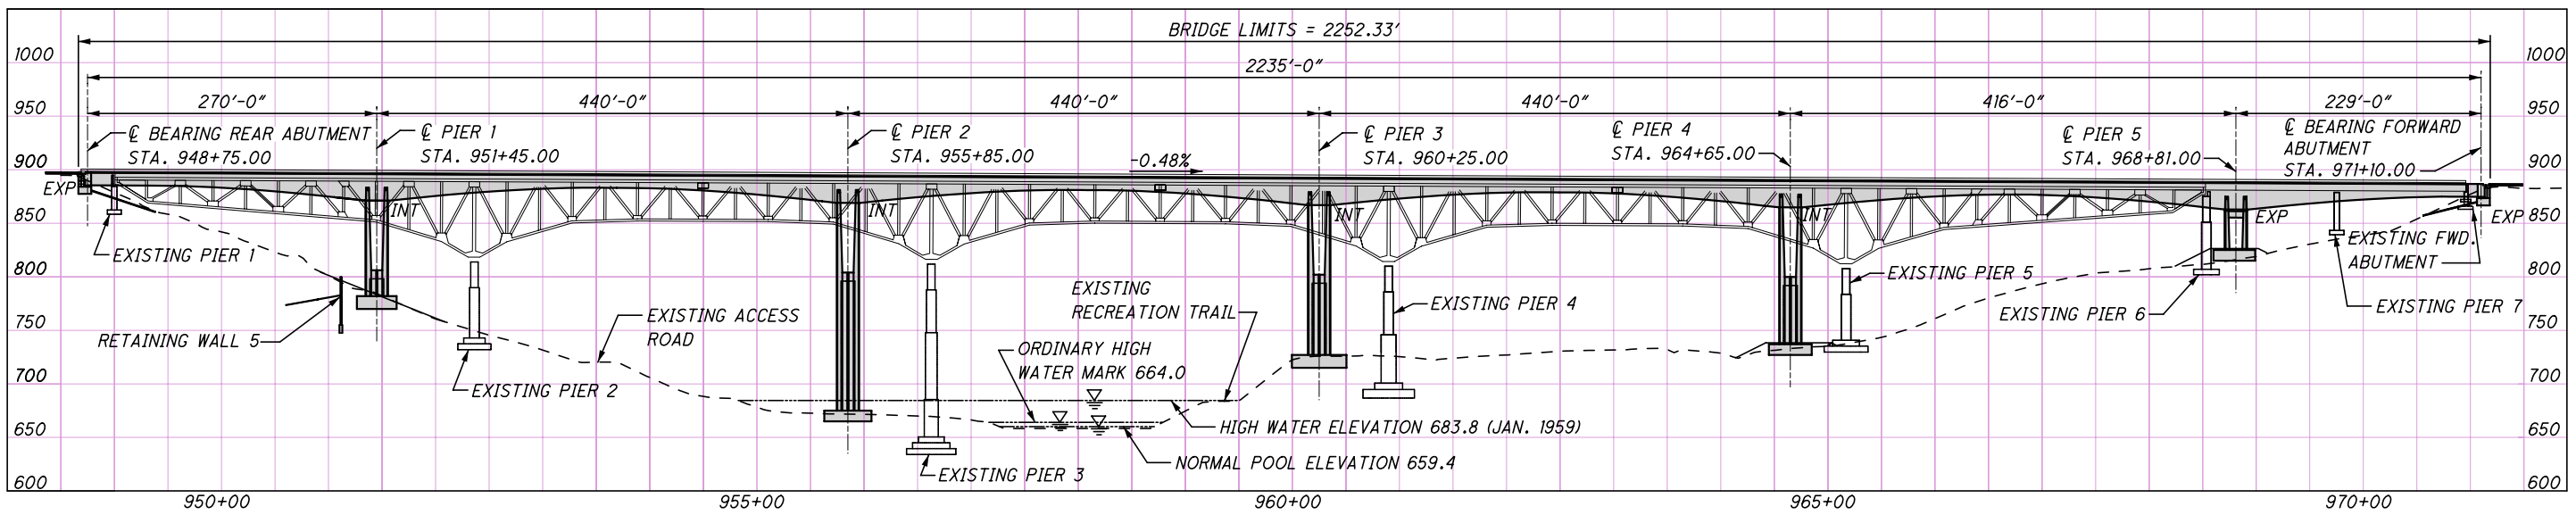

PROFILE

(SOUTHBOUND BRIDGE SHOWN)
(PILES AND DRILLED SHAFTS NOT SHOWN FOR CLARITY)

FIGURE 1-1: PLAN AND ELEVATION

NOTE:

1. FOR ADDITIONAL INFORMATION, SEE BRIDGE SITE PLANS AND BRIDGE PROFILES ON SHEETS 3 THRU 8 OF 204.

DESIGN AGENCY
HNTB
1100 Superior Avenue, Suite 1330
Cleveland, OH 44114-2531

DESIGNED	DRAWN	REVIEWED	DATE
YEH	JJB	RHW	3/21/08
CHECKED	REVISED	STRUCTURE FILE NUMBER	
BTA		8302278L/8302294R	

WARREN COUNTY
STA. 948+66.33
STA. 971+18.67

GENERAL PLAN
BRIDGE NO. WAR-71-1514L/R
INTERSTATE 71 OVER LITTLE MIAMI RIVER

WAR-71-14.20
PID No. 22950

2 / 204

268
470

J:\34878\techprod\Br_Design\Chicago\load rating\Manual Final\Figures\Cad file\Figure 1-1.dgn 09-APR-2009 1:13PM mxin