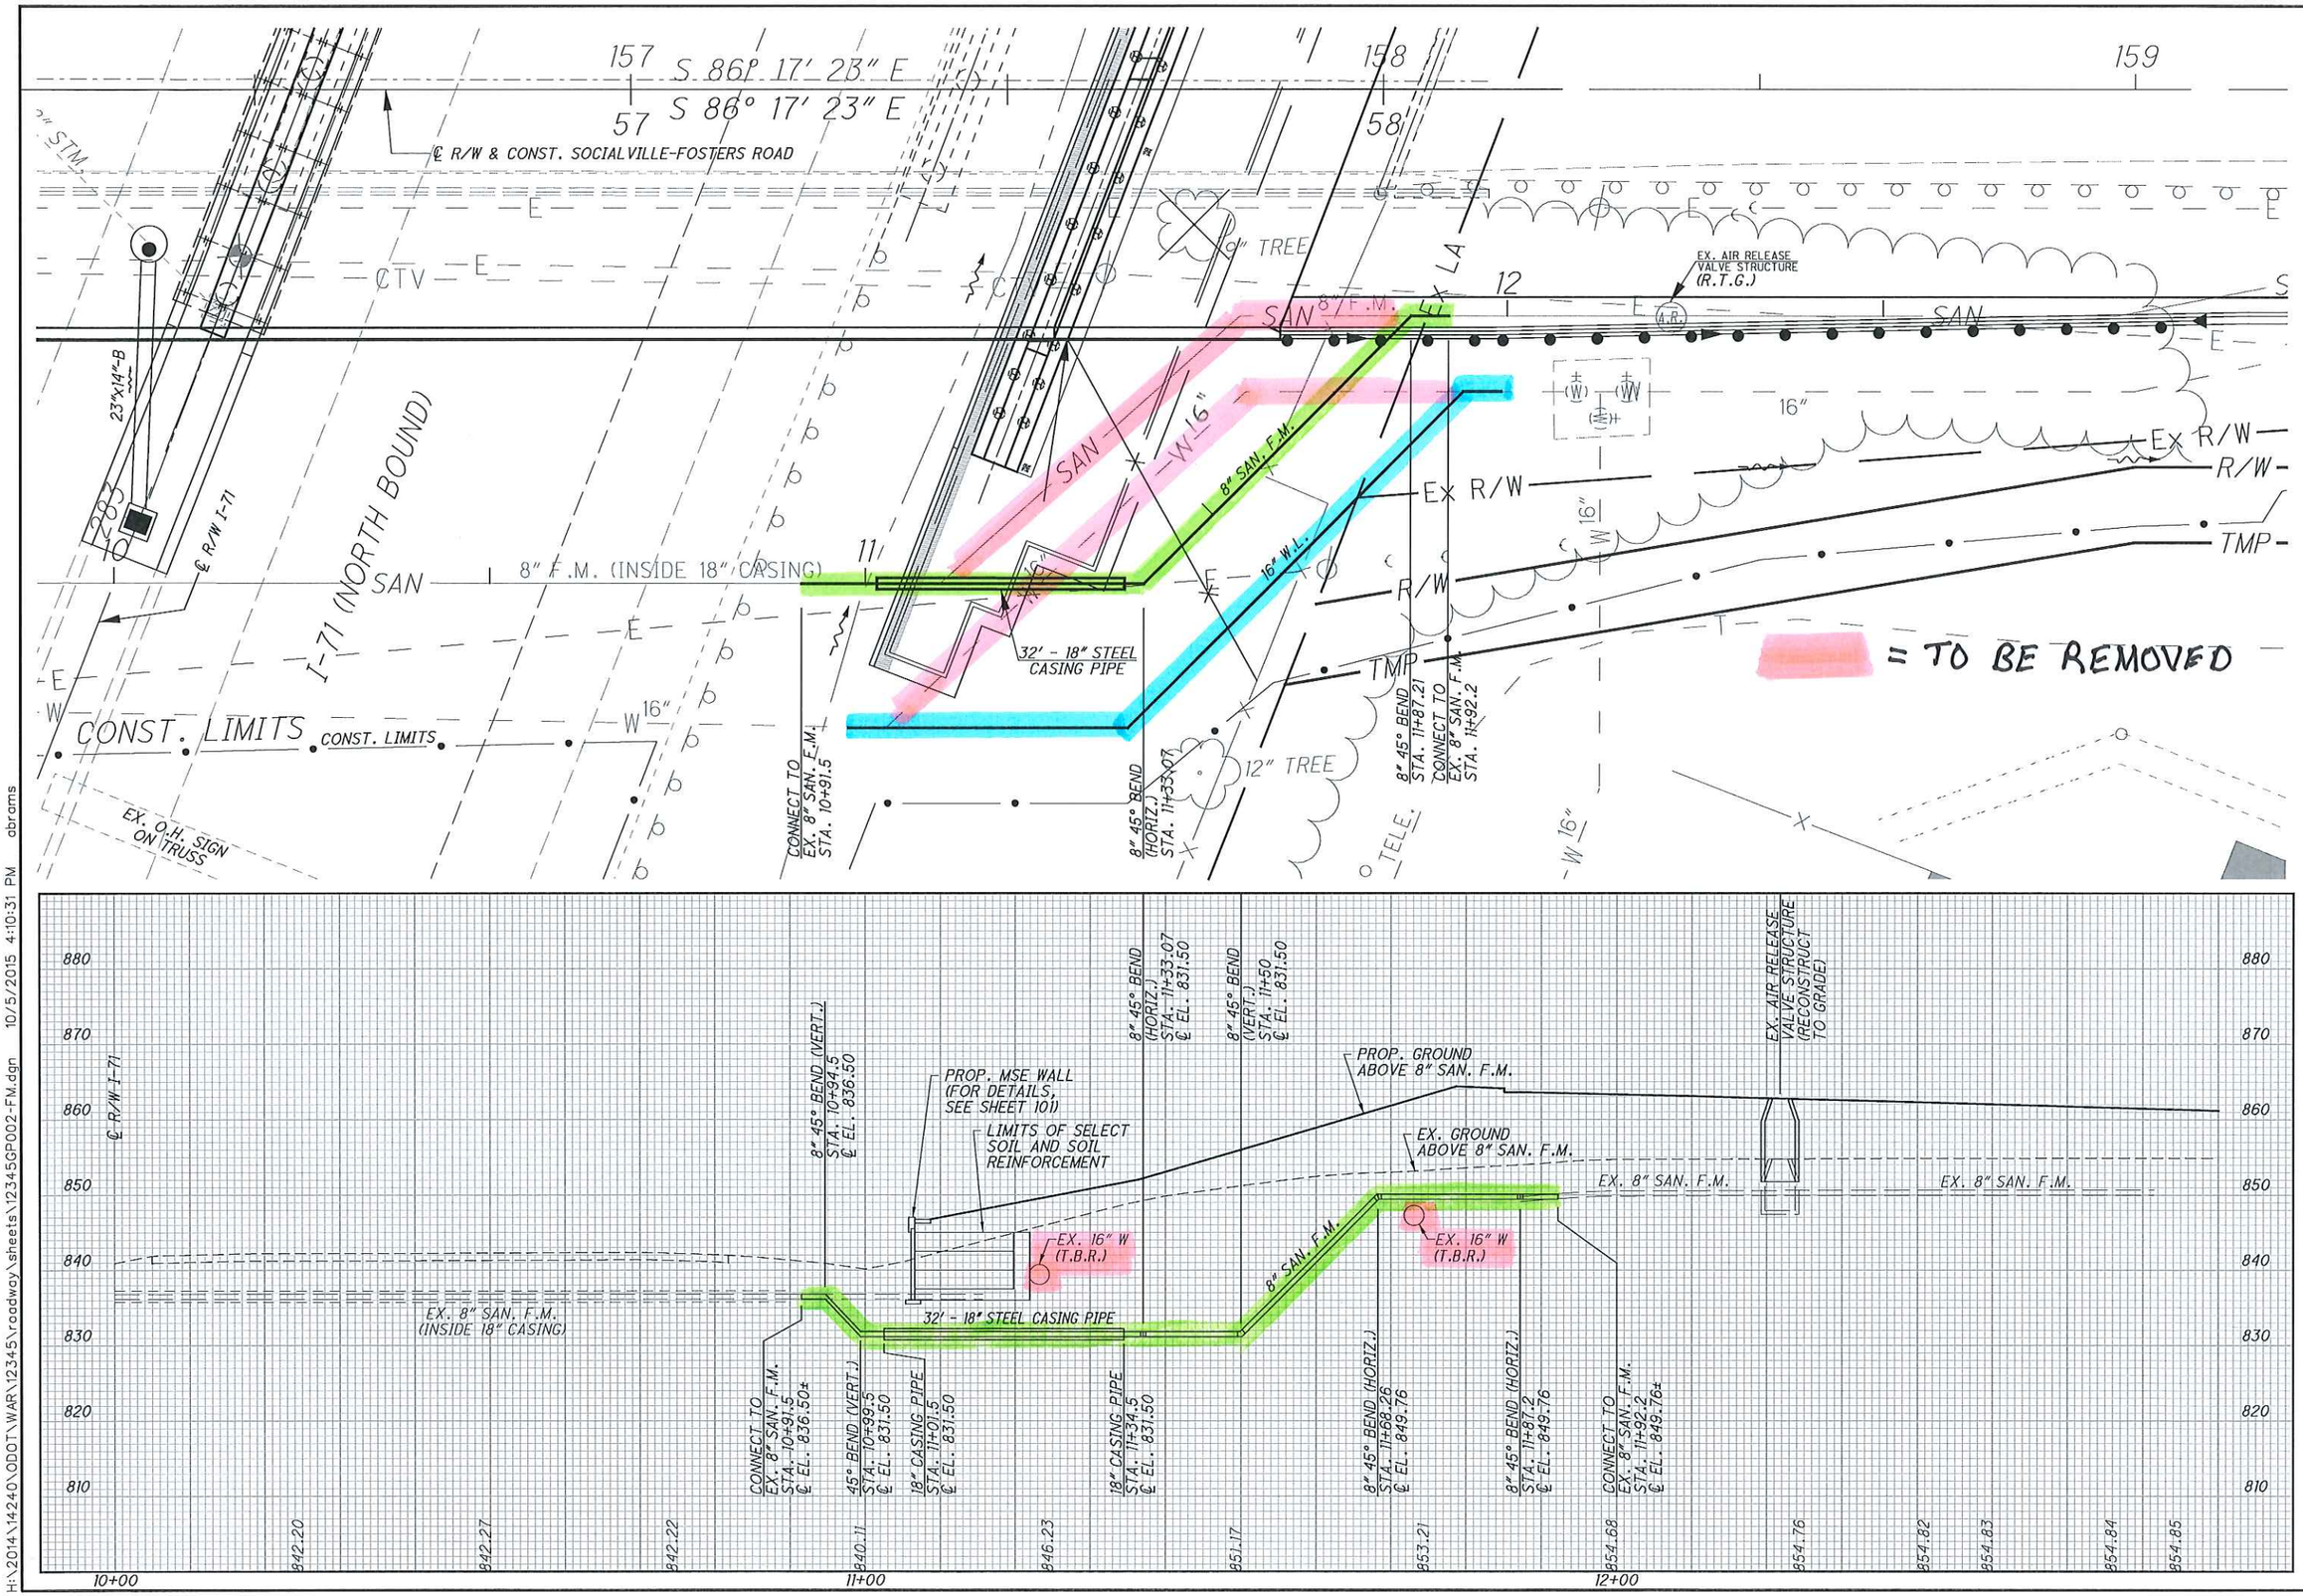

HORIZONTAL SCALE IN FEET 0 5 10 20

CALCULATED EJT
CHECKED REN

PLAN AND PROFILE SANITARY FORCE MAIN RELOCATION STA. 10+00 TO STA. 12+50

WAR-71-2.54

H:\2014\14240\ODOT\WAR\12345\roadway\sheets\12345GP002-FM.dgn 10/5/2015 4:10:31 PM abrams