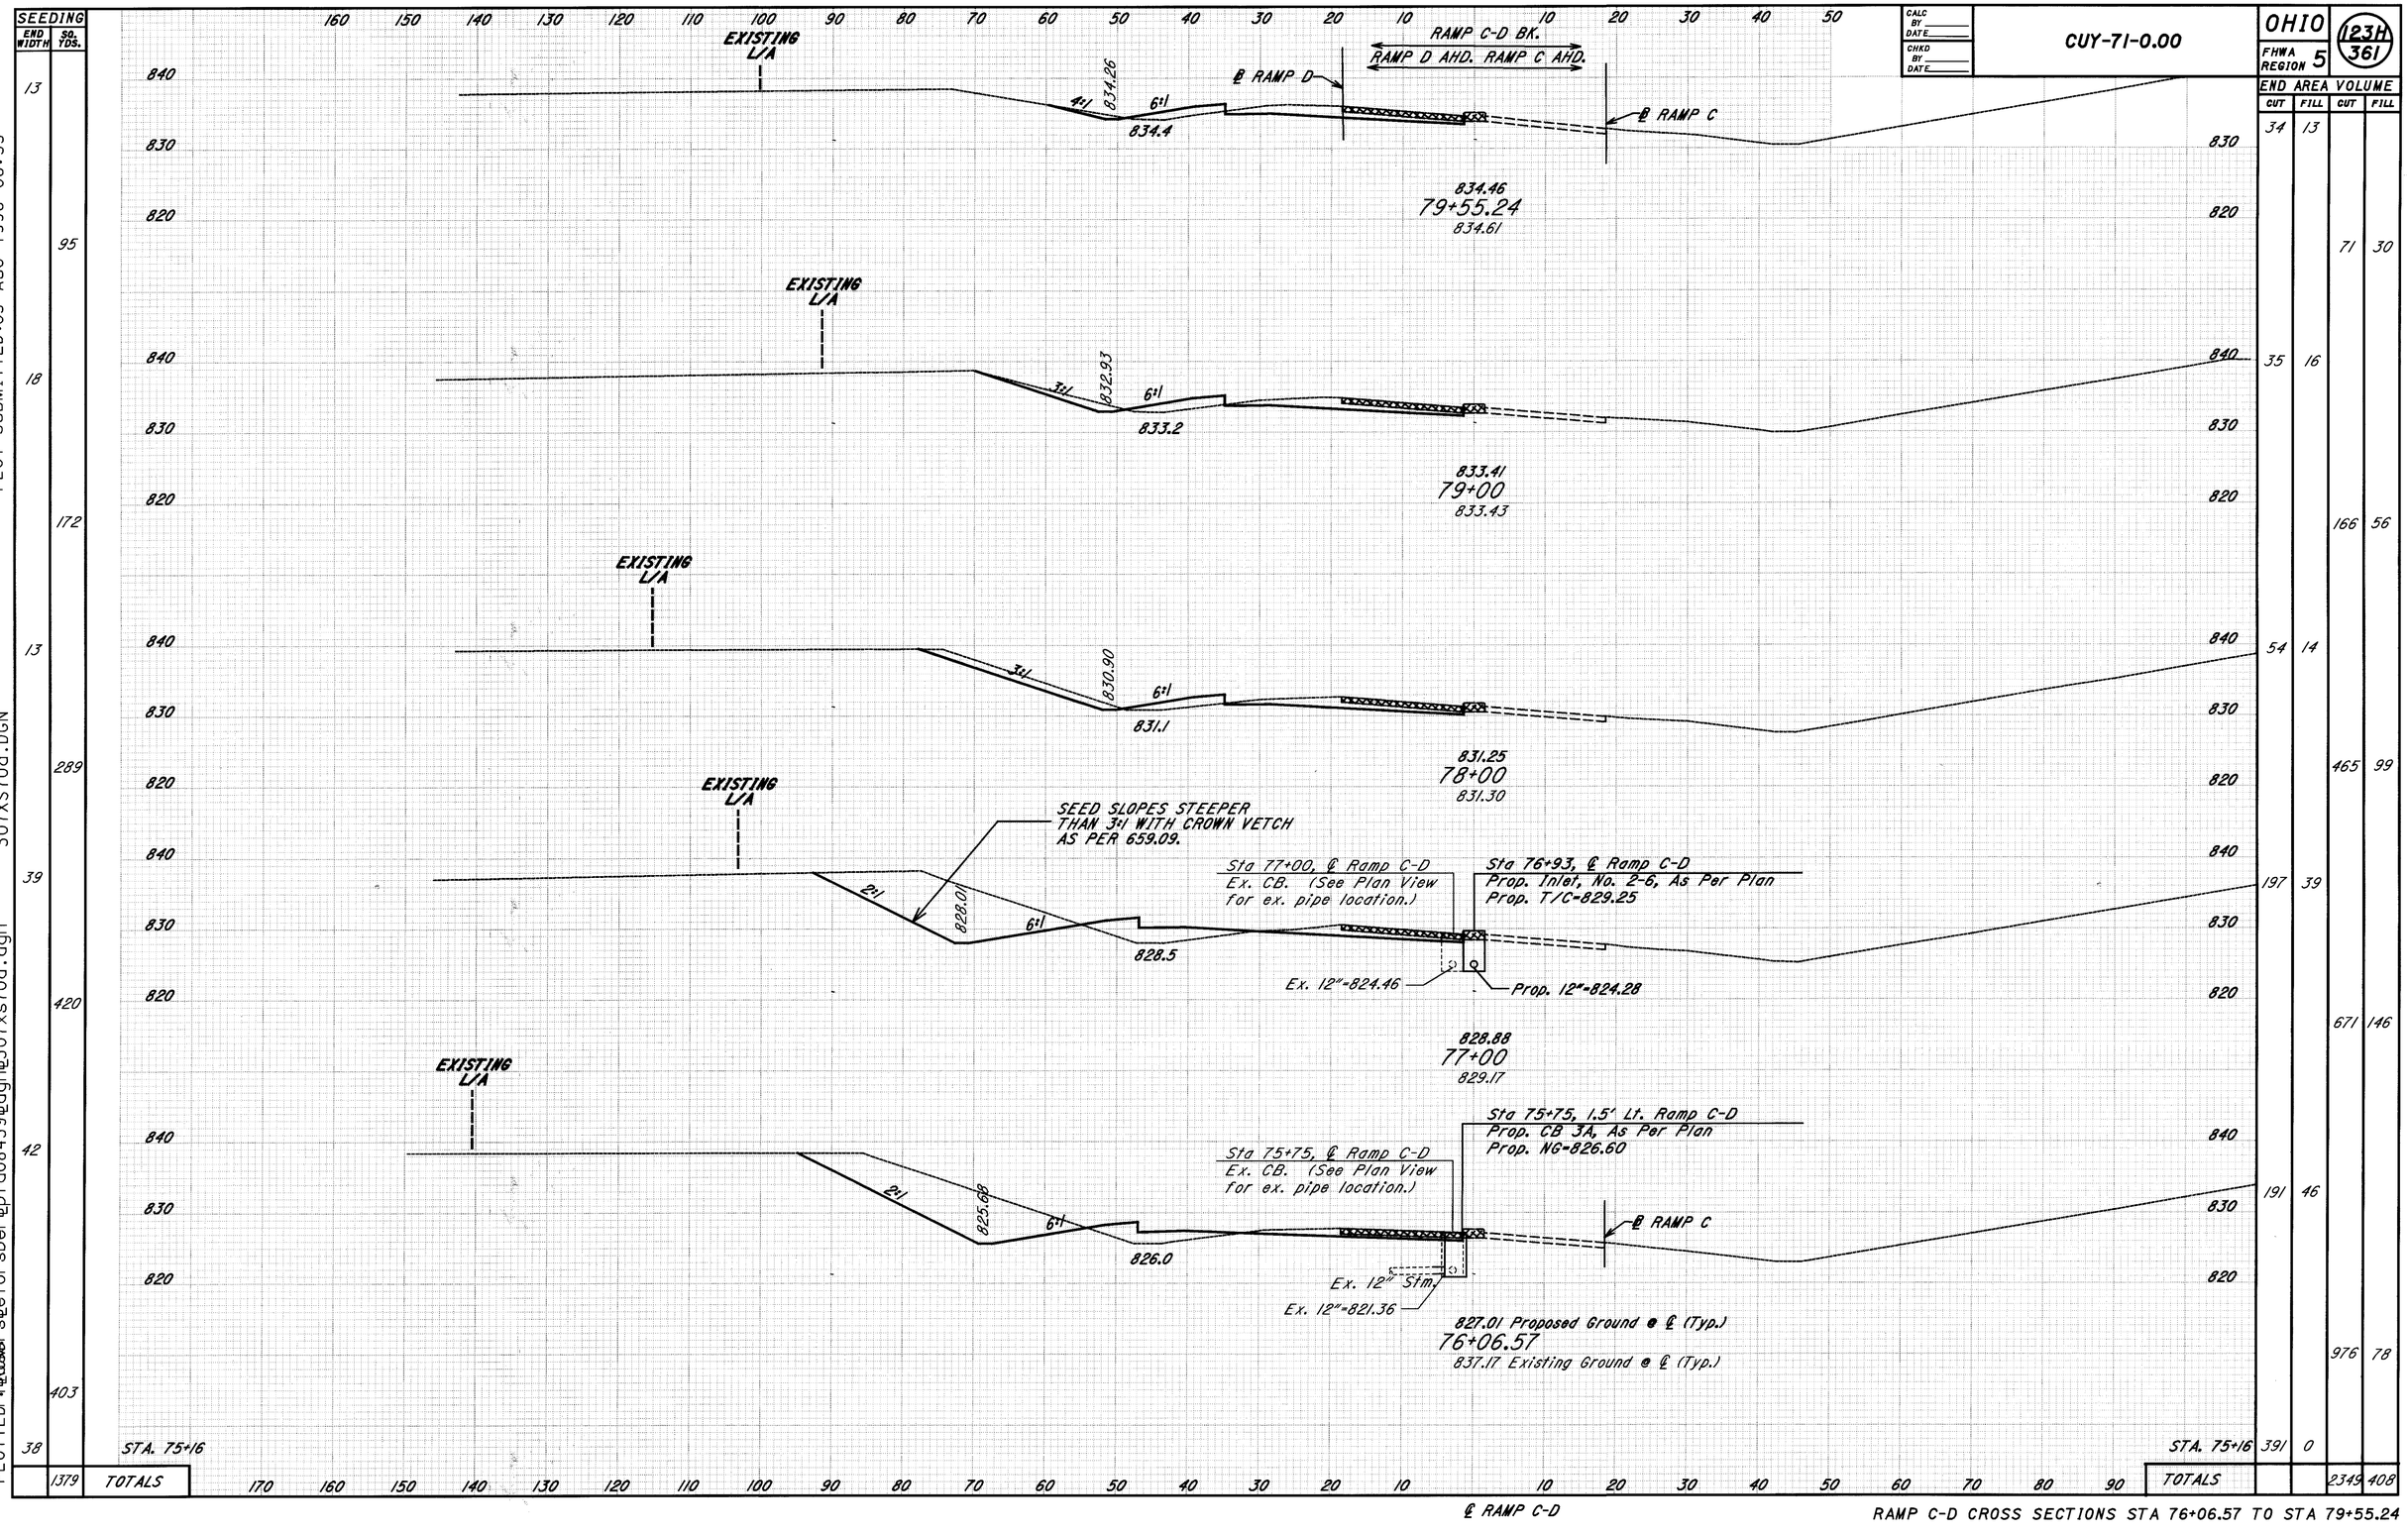

RAMP C-D CROSS SECTIONS STA 76+06.57 TO STA 79+55.24

PLOTTED BY: fkonopka
PLOTTED: Rowers Reforsberg Epid08459 Bdgn 307xs70a.dgn
PLOT SUBMITTED: 03-AUG-1998 06:35
307XS70a.DGN