Department of Transportation
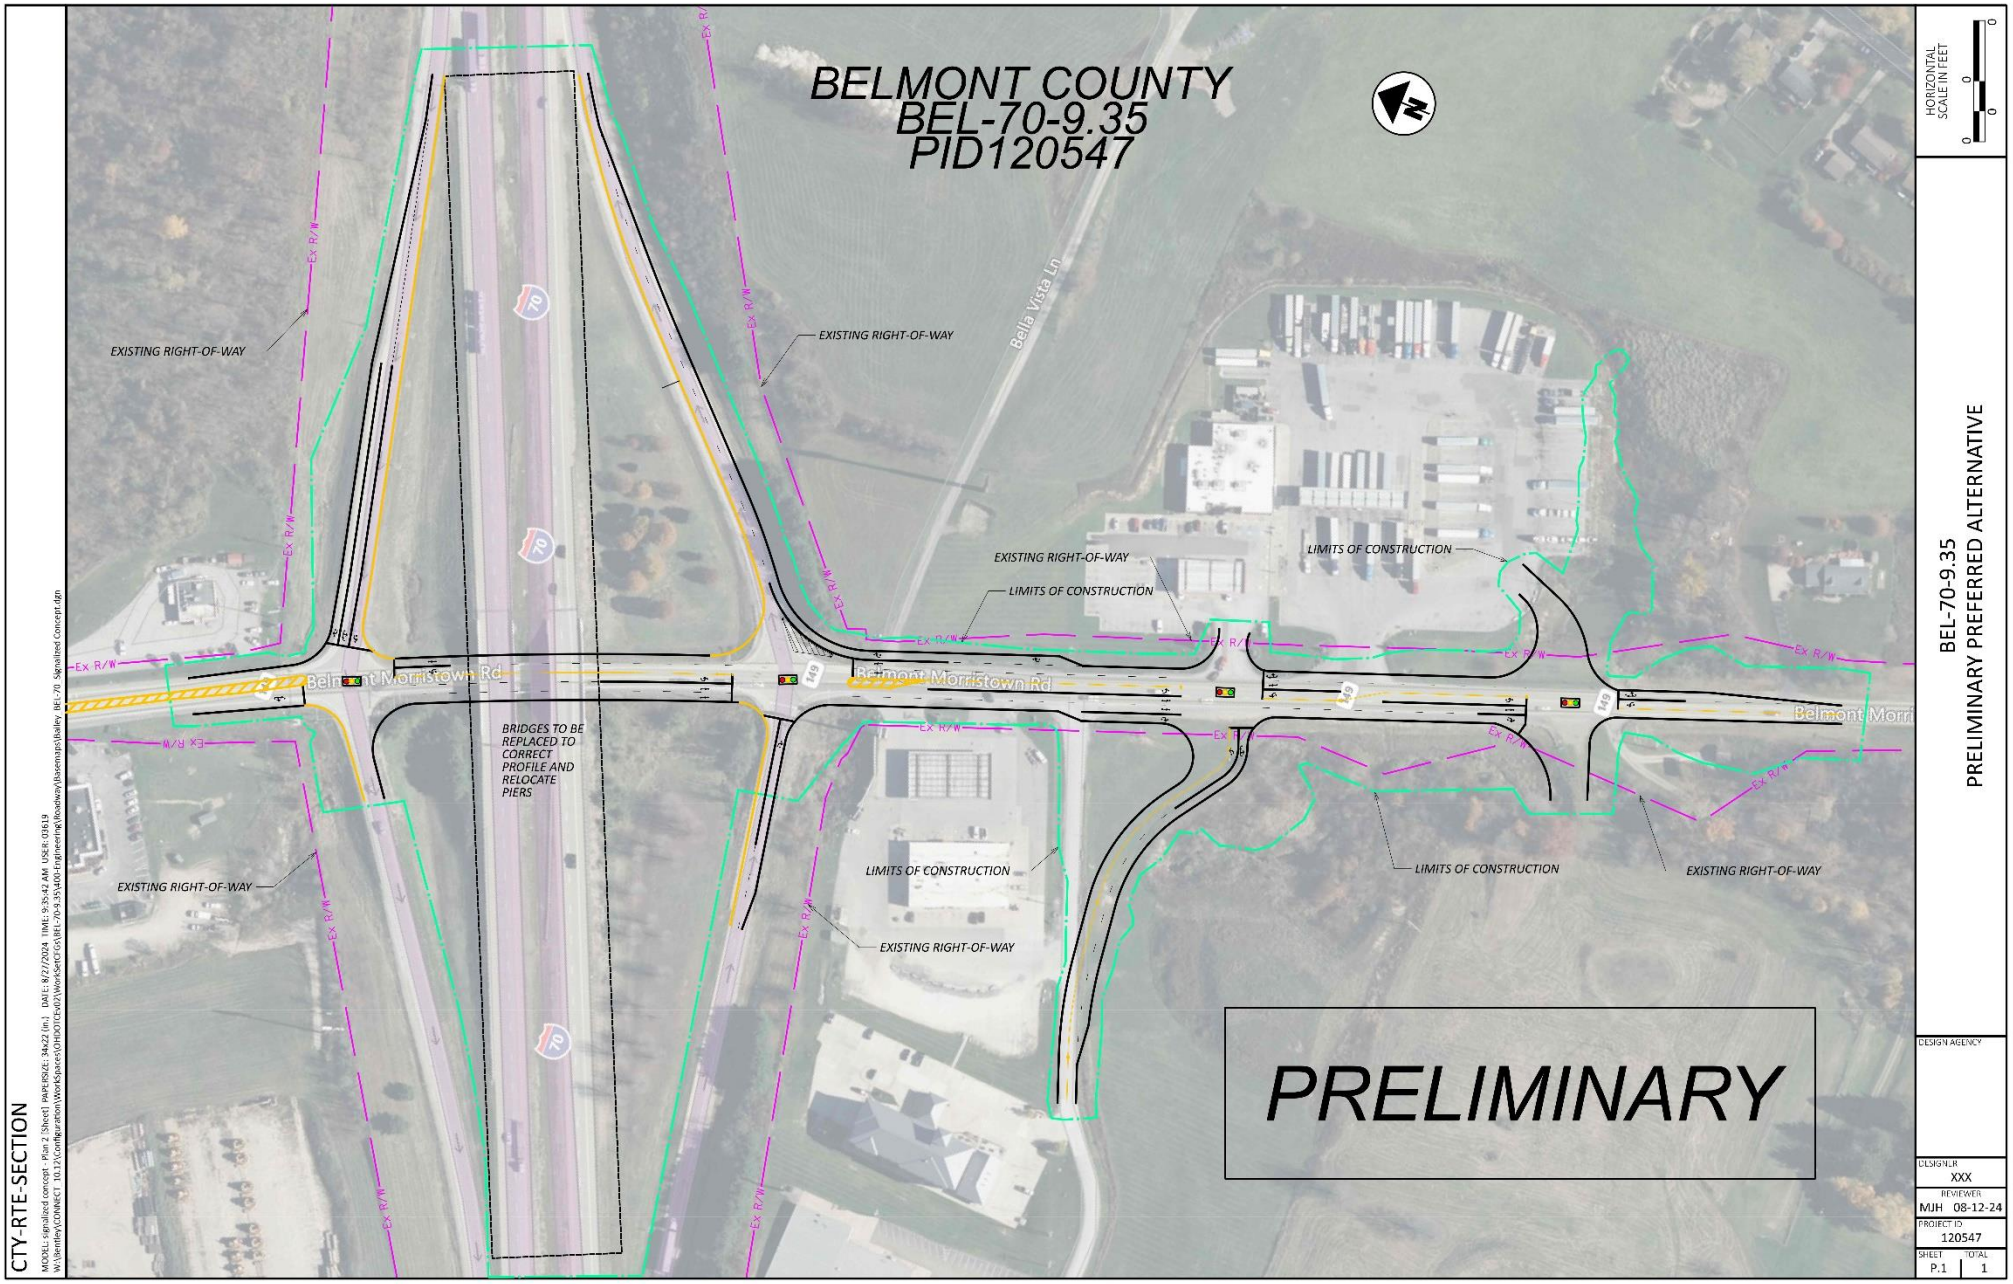
# BEL-70-9.35
# PRELIMINARY PREFERRED ALTERNATIVE DESIGN