WORK DESCRIPTION:

- INSTALL DISCONNECT SWITCH ON EXISTING ODOT POLE.

ELECTRIC COMPANY CONTACT
OHIO EDISON DAVID MILLER 330-436-4055

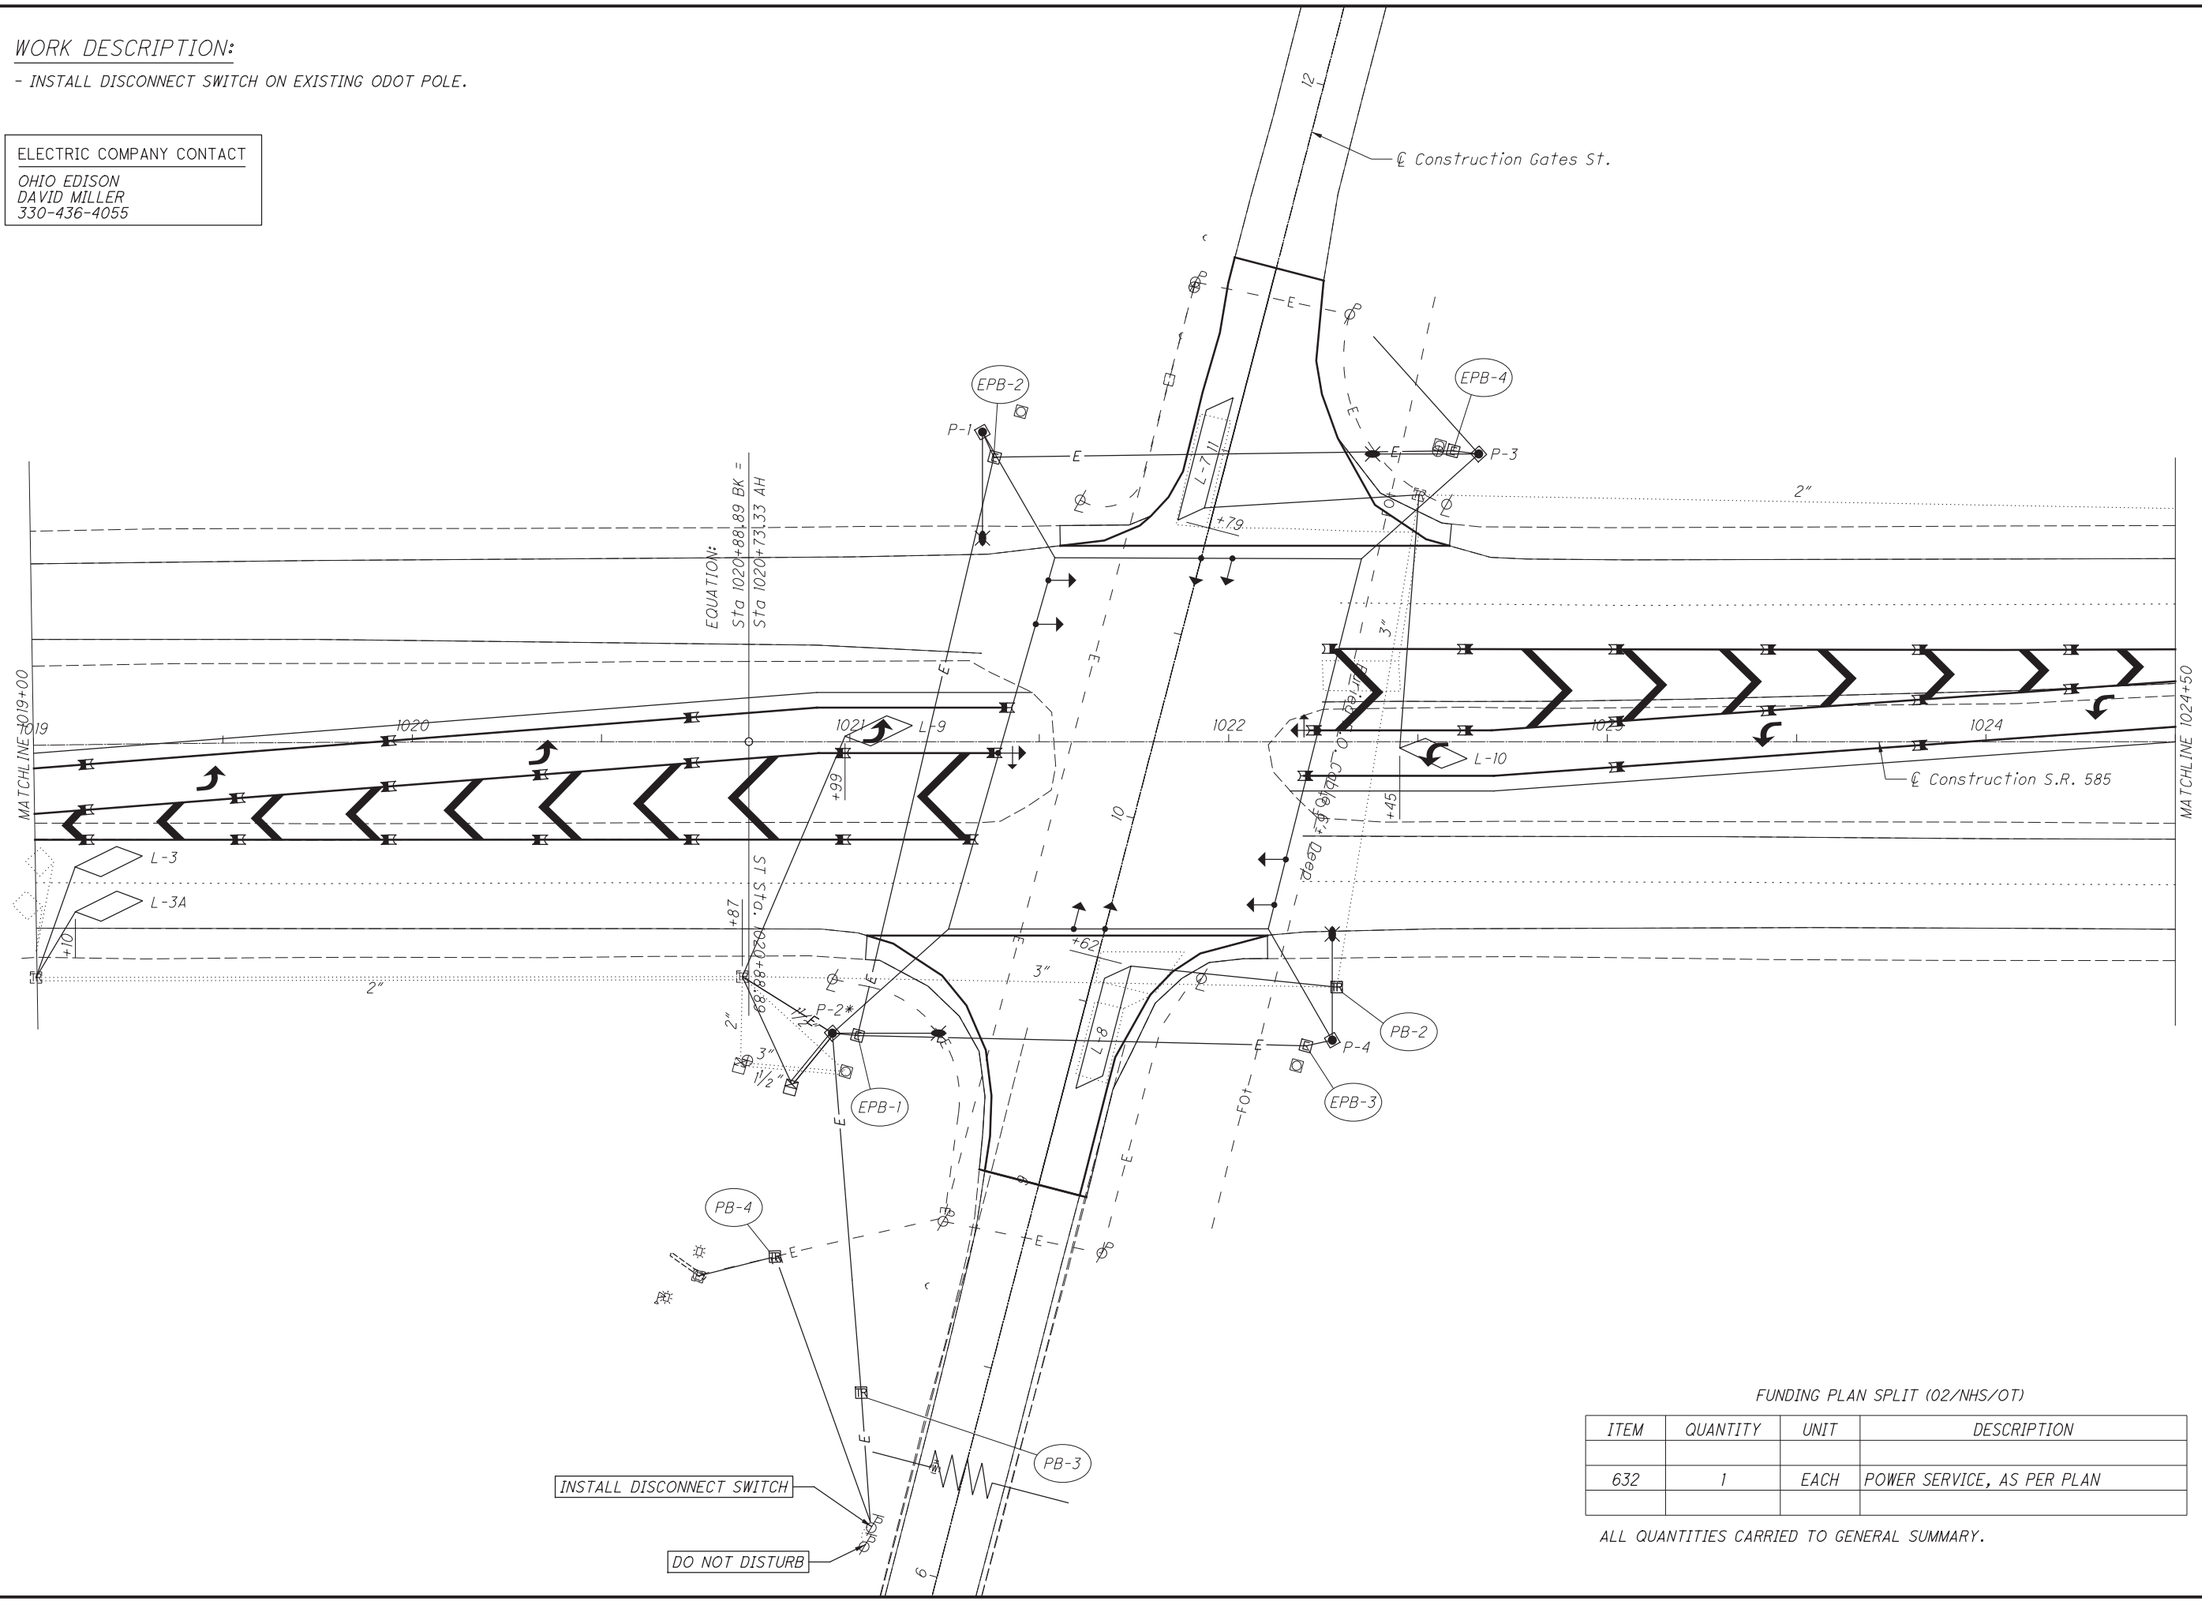

FUNDING PLAN SPLIT (02/NHS/OT)

ITEM	QUANTITY	UNIT	DESCRIPTION
632	1	EACH	POWER SERVICE, AS PER PLAN

ALL QUANTITIES CARRIED TO GENERAL SUMMARY.

HORIZONTAL SCALE IN FEET 0 10 20 40

CALCULATED MAE
CHECKED CAD

SIGNAL DETAIL
WAY-585-17.61

D03-TSG-FY2018 (A)

I:\Project\Data\103119\Design\Roadway\Sheets\103119_GP001.dgn WAY 585 Sheet 2/5/2018 9:11:40 AM meppley