FED. RD. DIVISION	STATE	PROJECT	
2	OHIO		

384
487

ROS-23-13.12

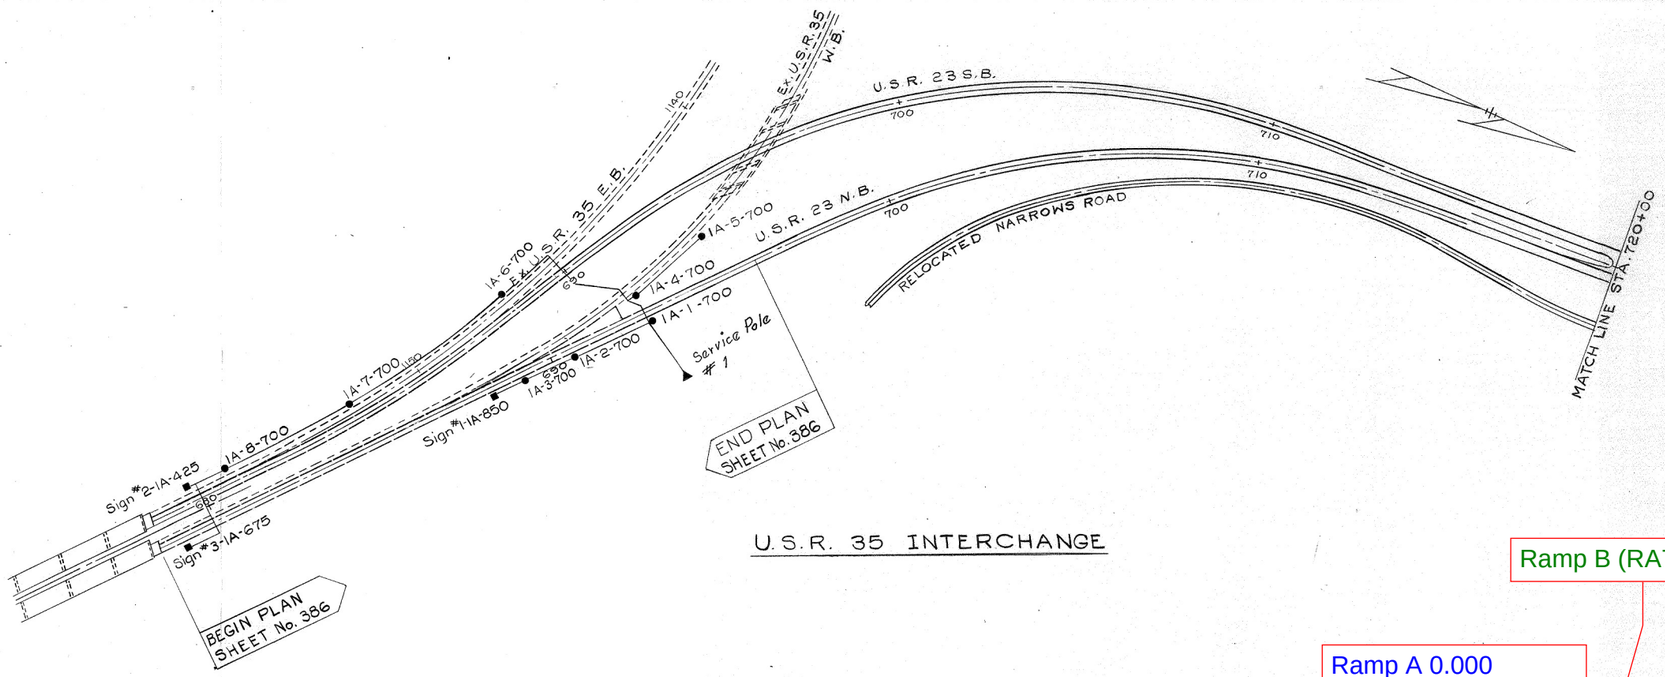

U.S.R. 35 INTERCHANGE

LEGEND

- ● Lighting Units (Circuit No. & Wattage)
- ■ Sign Lighting
- ▲ Control Center, or as labeled

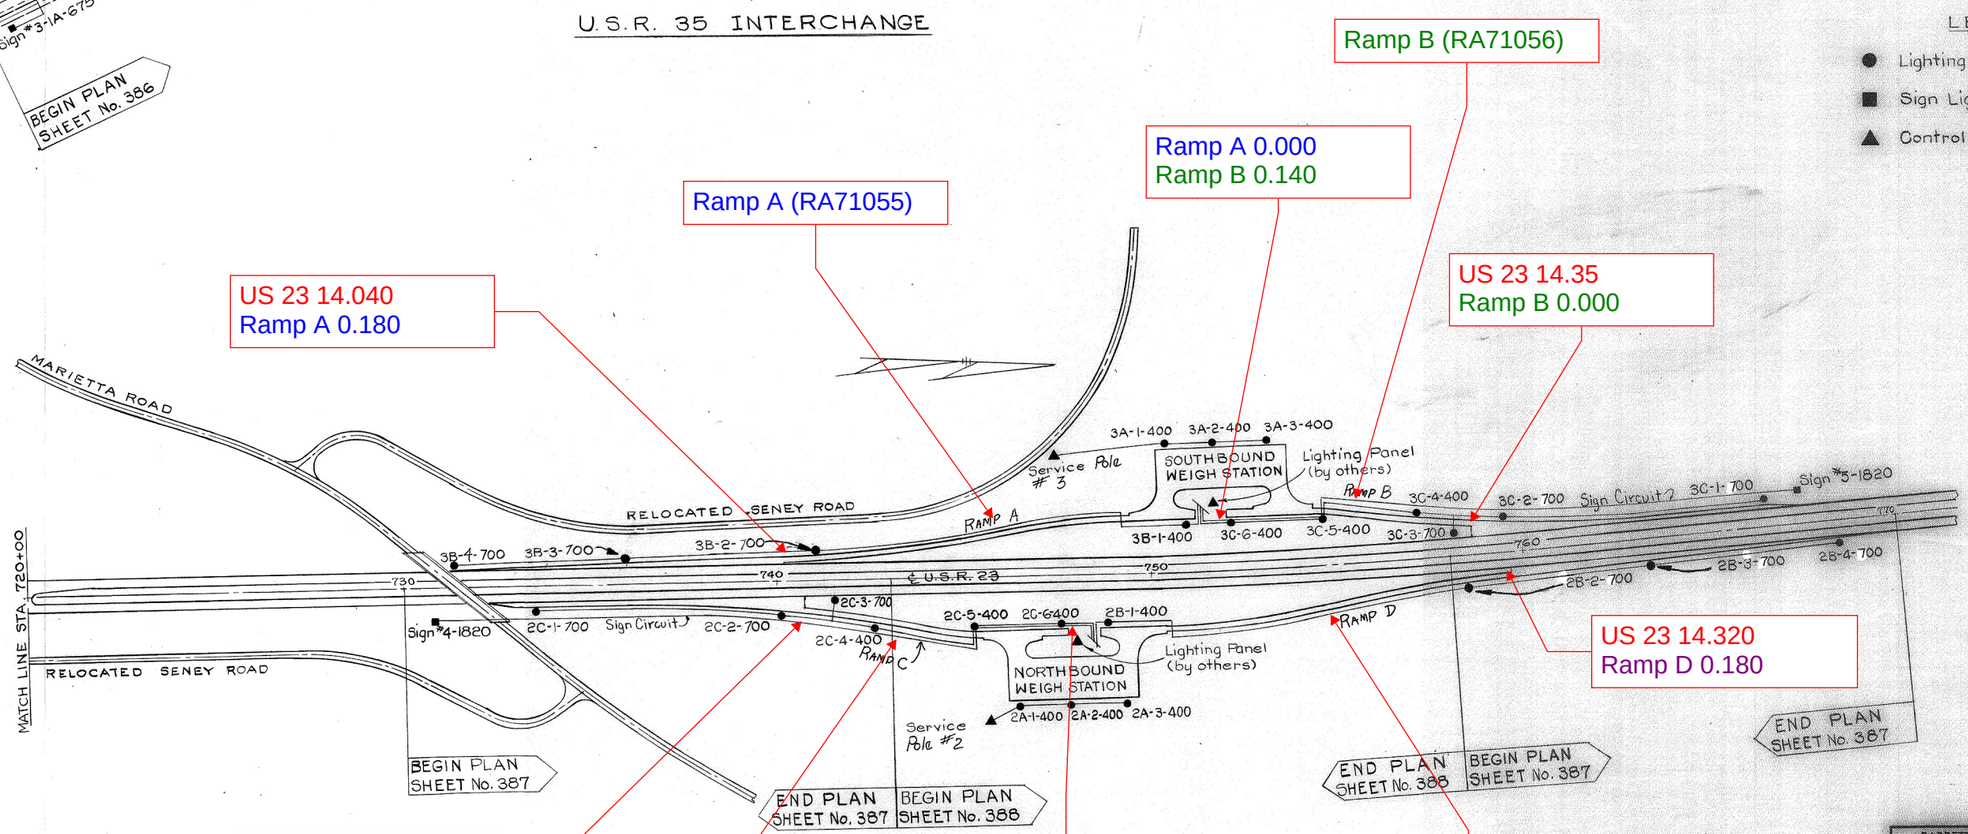

WEIGH STATIONS

BARRETT, CARGO, WITHERS AND ASSOCIATES, LTD.
Consulting Engineers
249 S. Paint Street — Chillicothe, Ohio

CIRCUIT WIRING DIAGRAM
U.S.R. 23-U.S.R. 35 INTERCHANGE
WEIGH STATIONS

SCALE 0 — 200 DATE

DESIGNED	DRAWN	TRACED	CHECKED	REVIEWED	DATE	REVISED
DEC	ERS	ERS	BCW			