NOT FOR CONSTRUCTION

PHASE 1B INTERIM DESIGN SUBMITTAL

THE PHASE 1B INTERIM DESIGN SUBMITTAL IS CONSIDERED AN APPROXIMATELY 60% LEVEL OF DESIGN.

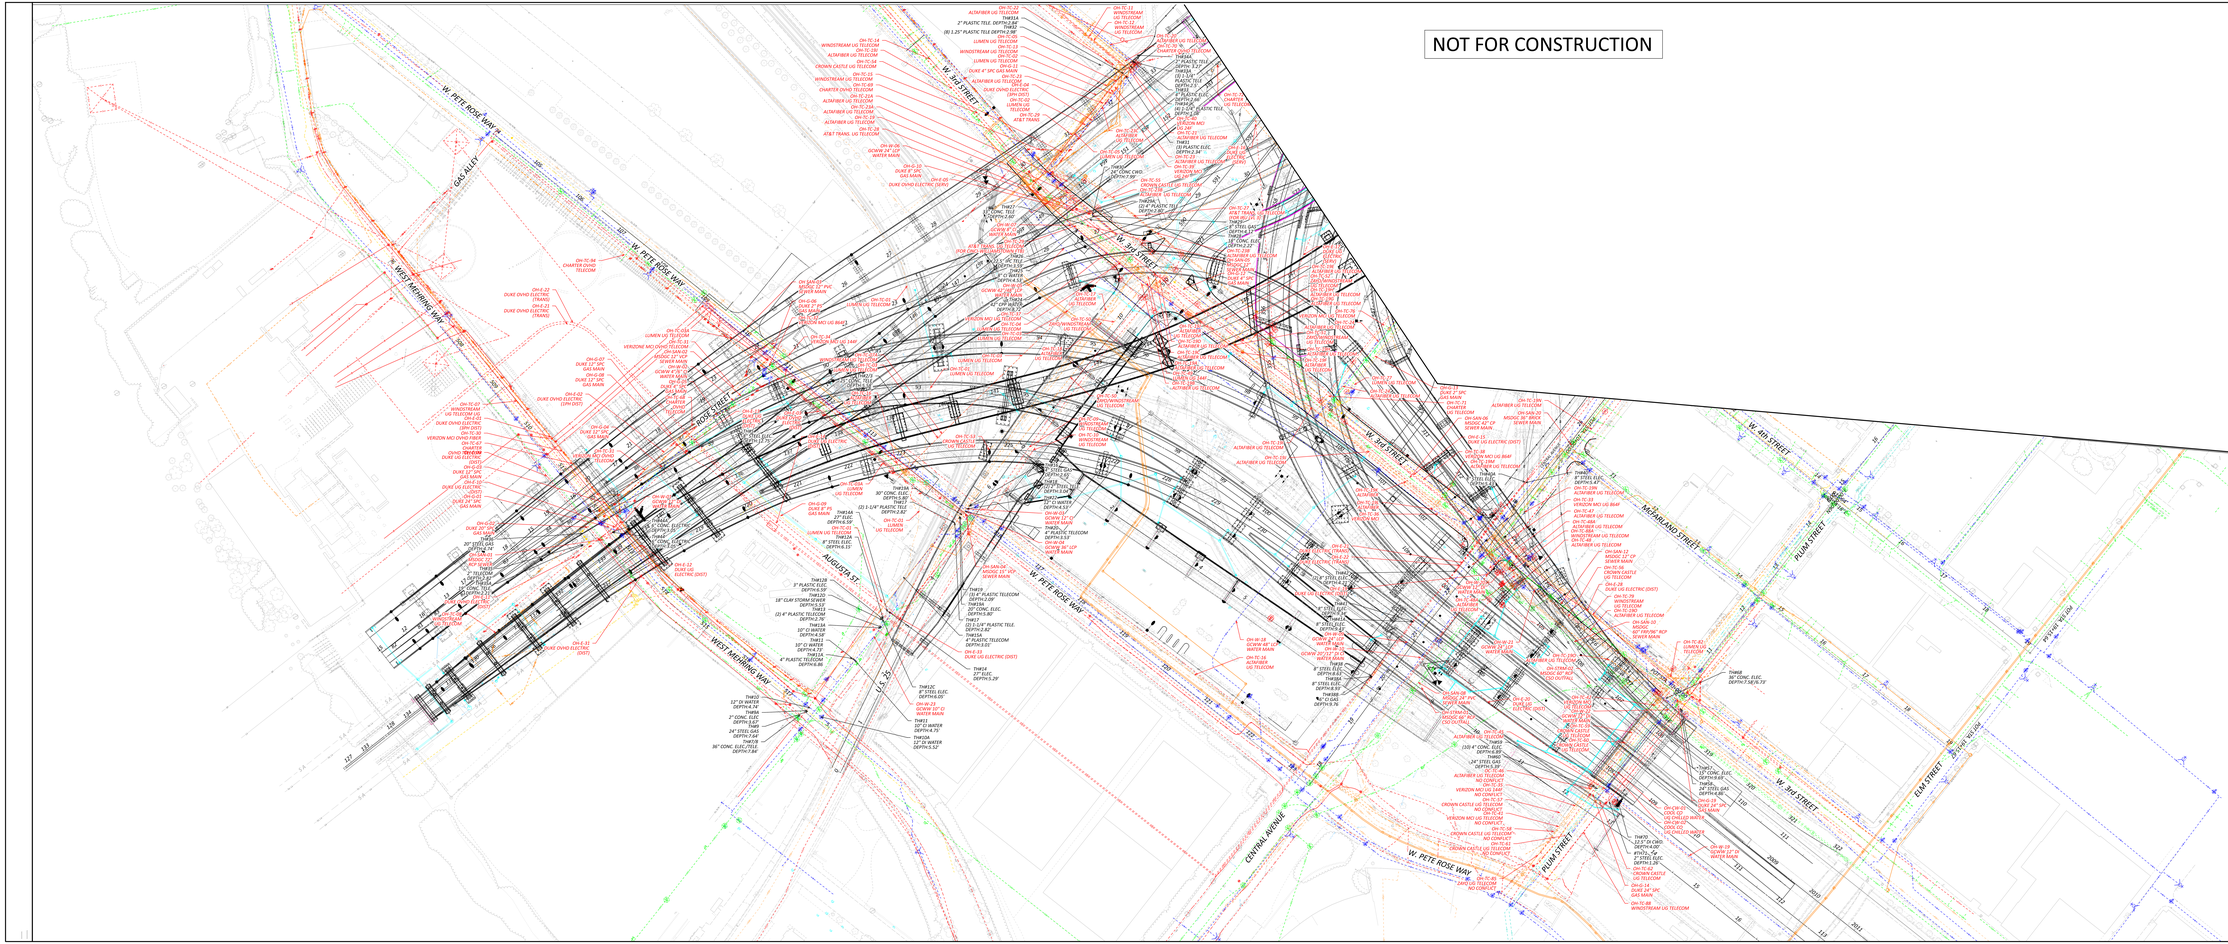

LEGEND

- EX. WATER
- EX. SEWER
- EX. GAS
- EX. UG TELECOM
- EX. UG FIBER
- EX. OH TELECOM
- EX. UG ELECTRIC
- EX. OH ELECTRIC
- EX. STORM
- PR. WATER
- PR. SEWER
- PR. GAS
- PR. TELECOM
- PR. FIBER
- PR. ELECTRIC
- PR. STORM
- PR. RETAINING WALL

BRENT SPENCE BRIDGE CORRIDOR
EXISTING AND PROPOSED UTILITIES - BASE DESIGN
OHIO

AECOM
Cardno Smith
ARCHITECTS, ENGINEERS, CONSULTANTS
T. MCKINNEY
DATE 09-30-25
DKI
PROJECT NO. 116649
SHEET 1 | 2

NOT FOR CONSTRUCTION

MATCHLINE A - SHEET #1

PHASE 1B INTERIM DESIGN SUBMITTAL

THE PHASE 1B INTERIM DESIGN SUBMITTAL IS CONSIDERED AN APPROXIMATELY 60% LEVEL OF DESIGN.

ARCHITECTURAL SCALE: 1" = 20'-0"

LEGEND

- EX. WATER
- EX. SEWER
- EX. GAS
- EX. UG TELECOM
- EX. UG FIBER
- EX. OH TELECOM
- EX. UG ELECTRIC
- EX. OH ELECTRIC
- EX. STORM
- PR. WATER
- PR. SEWER
- PR. GAS
- PR. TELECOM
- PR. FIBER
- PR. ELECTRIC
- PR. STORM
- PR. RETAINING WALL
- PR. 1.05 PROJECT ROAD LINEWORK DATED 7/1/2024
- PR. 1.05 PROJECT RETAINING WALLS DATED 7/1/2024
- PR. 1.05 PROJECT NOISE WALLS & FENCES - 7/1/2024

BRENT SPENCE BRIDGE CORRIDOR
EXISTING AND PROPOSED UTILITIES - BASE DESIGN
OHIO

AECOM
Cochran Smith
T. MCKINNEY
DKJ 09-30-25
116649
2 2