NOT FOR CONSTRUCTION

MATCHLINE A - SHEET #1

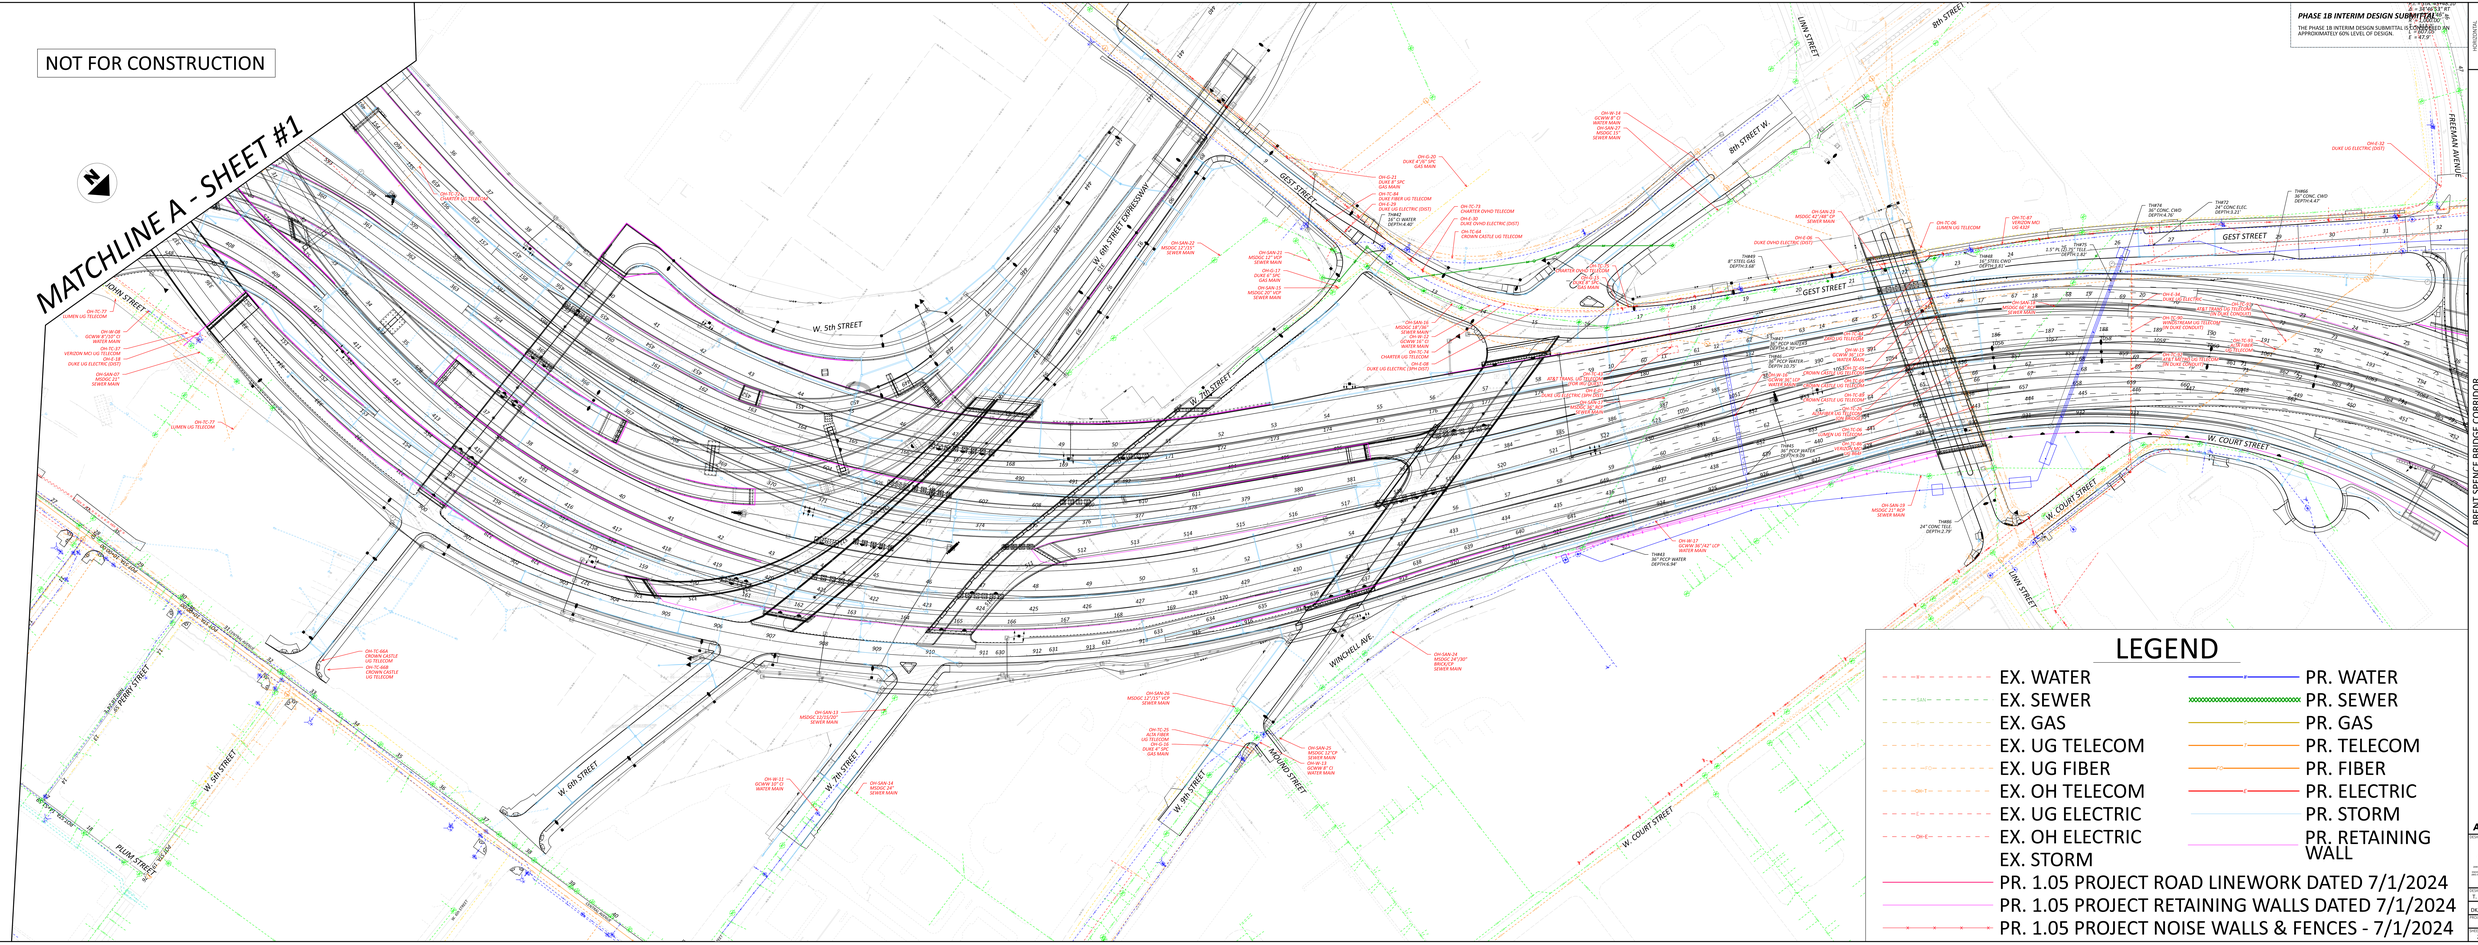


## LEGEND

- EX. WATER
- EX. SEWER
- EX. GAS
- EX. UG TELECOM
- EX. UG FIBER
- EX. OH TELECOM
- EX. UG ELECTRIC
- EX. OH ELECTRIC
- EX. STORM
- PR. WATER
- PR. SEWER
- PR. GAS
- PR. TELECOM
- PR. FIBER
- PR. ELECTRIC
- PR. STORM
- PR. RETAINING WALL
- PR. 1.05 PROJECT ROAD LINEWORK DATED 7/1/2024
- PR. 1.05 PROJECT RETAINING WALLS DATED 7/1/2024
- PR. 1.05 PROJECT NOISE WALLS & FENCES - 7/1/2024

**PHASE 1B INTERIM DESIGN SUBMITTAL**

THE PHASE 1B INTERIM DESIGN SUBMITTAL IS CONSIDERED AN APPROXIMATELY 60% LEVEL OF DESIGN.

BRENT SPENCE BRIDGE CORRIDOR
EXISTING AND PROPOSED UTILITIES - BASE DESIGN
OHIO

AECOM
Cardno
T. MCKINNEY
DATE 07-30-25
116649
SHEET 2 OF 2