SEEDING	
END WIDTH	SQ. YDS.

END AREA	
CUT	FILL

VOLUME	
CUT	FILL

CALCULATED

CHECKED

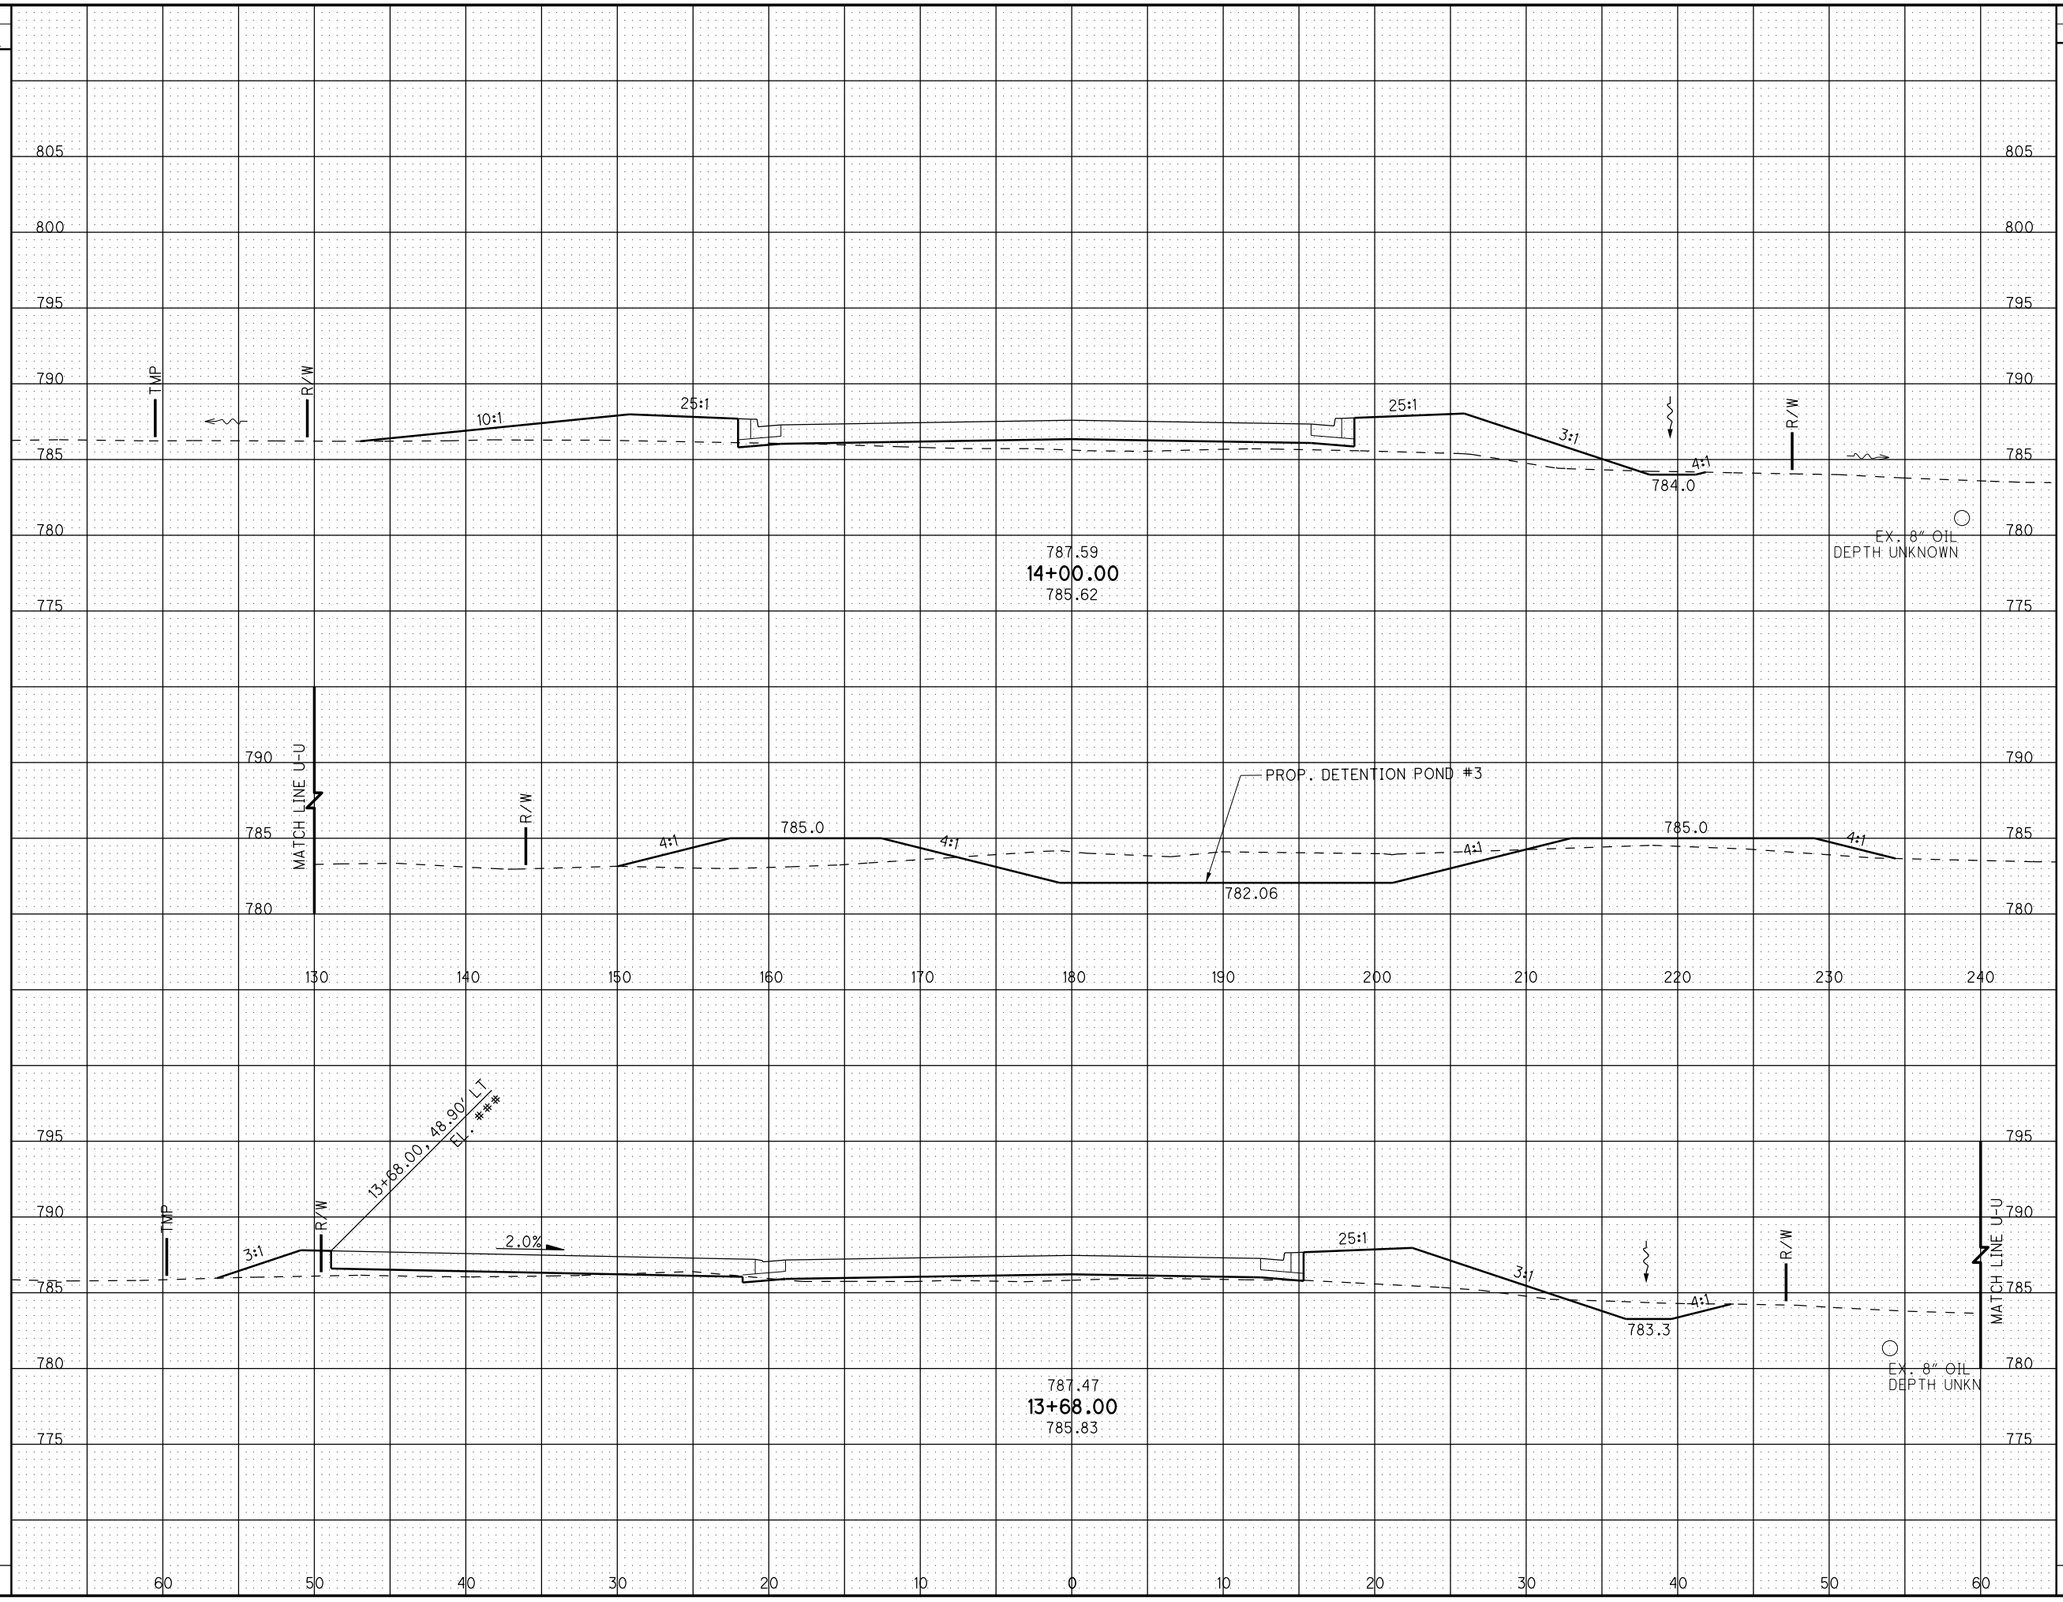

CROSS SECTIONS SERVICE RD.
STA. 13+68.00 TO STA. 14+00.00

HAN-75-14.39

1

T:\Projects\HAN\87005\Roadway\sheets\87005XS207.dgn 04-MAR-2014 7:19PM phillipst