| SEEDING | |
|---|---|
| END WIDTH | SQ. YDS. |

| END AREA | |
|---|---|
| CUT | FILL |

| VOLUME | |
|---|---|
| CUT | FILL |

CALCULATED

CHECKED

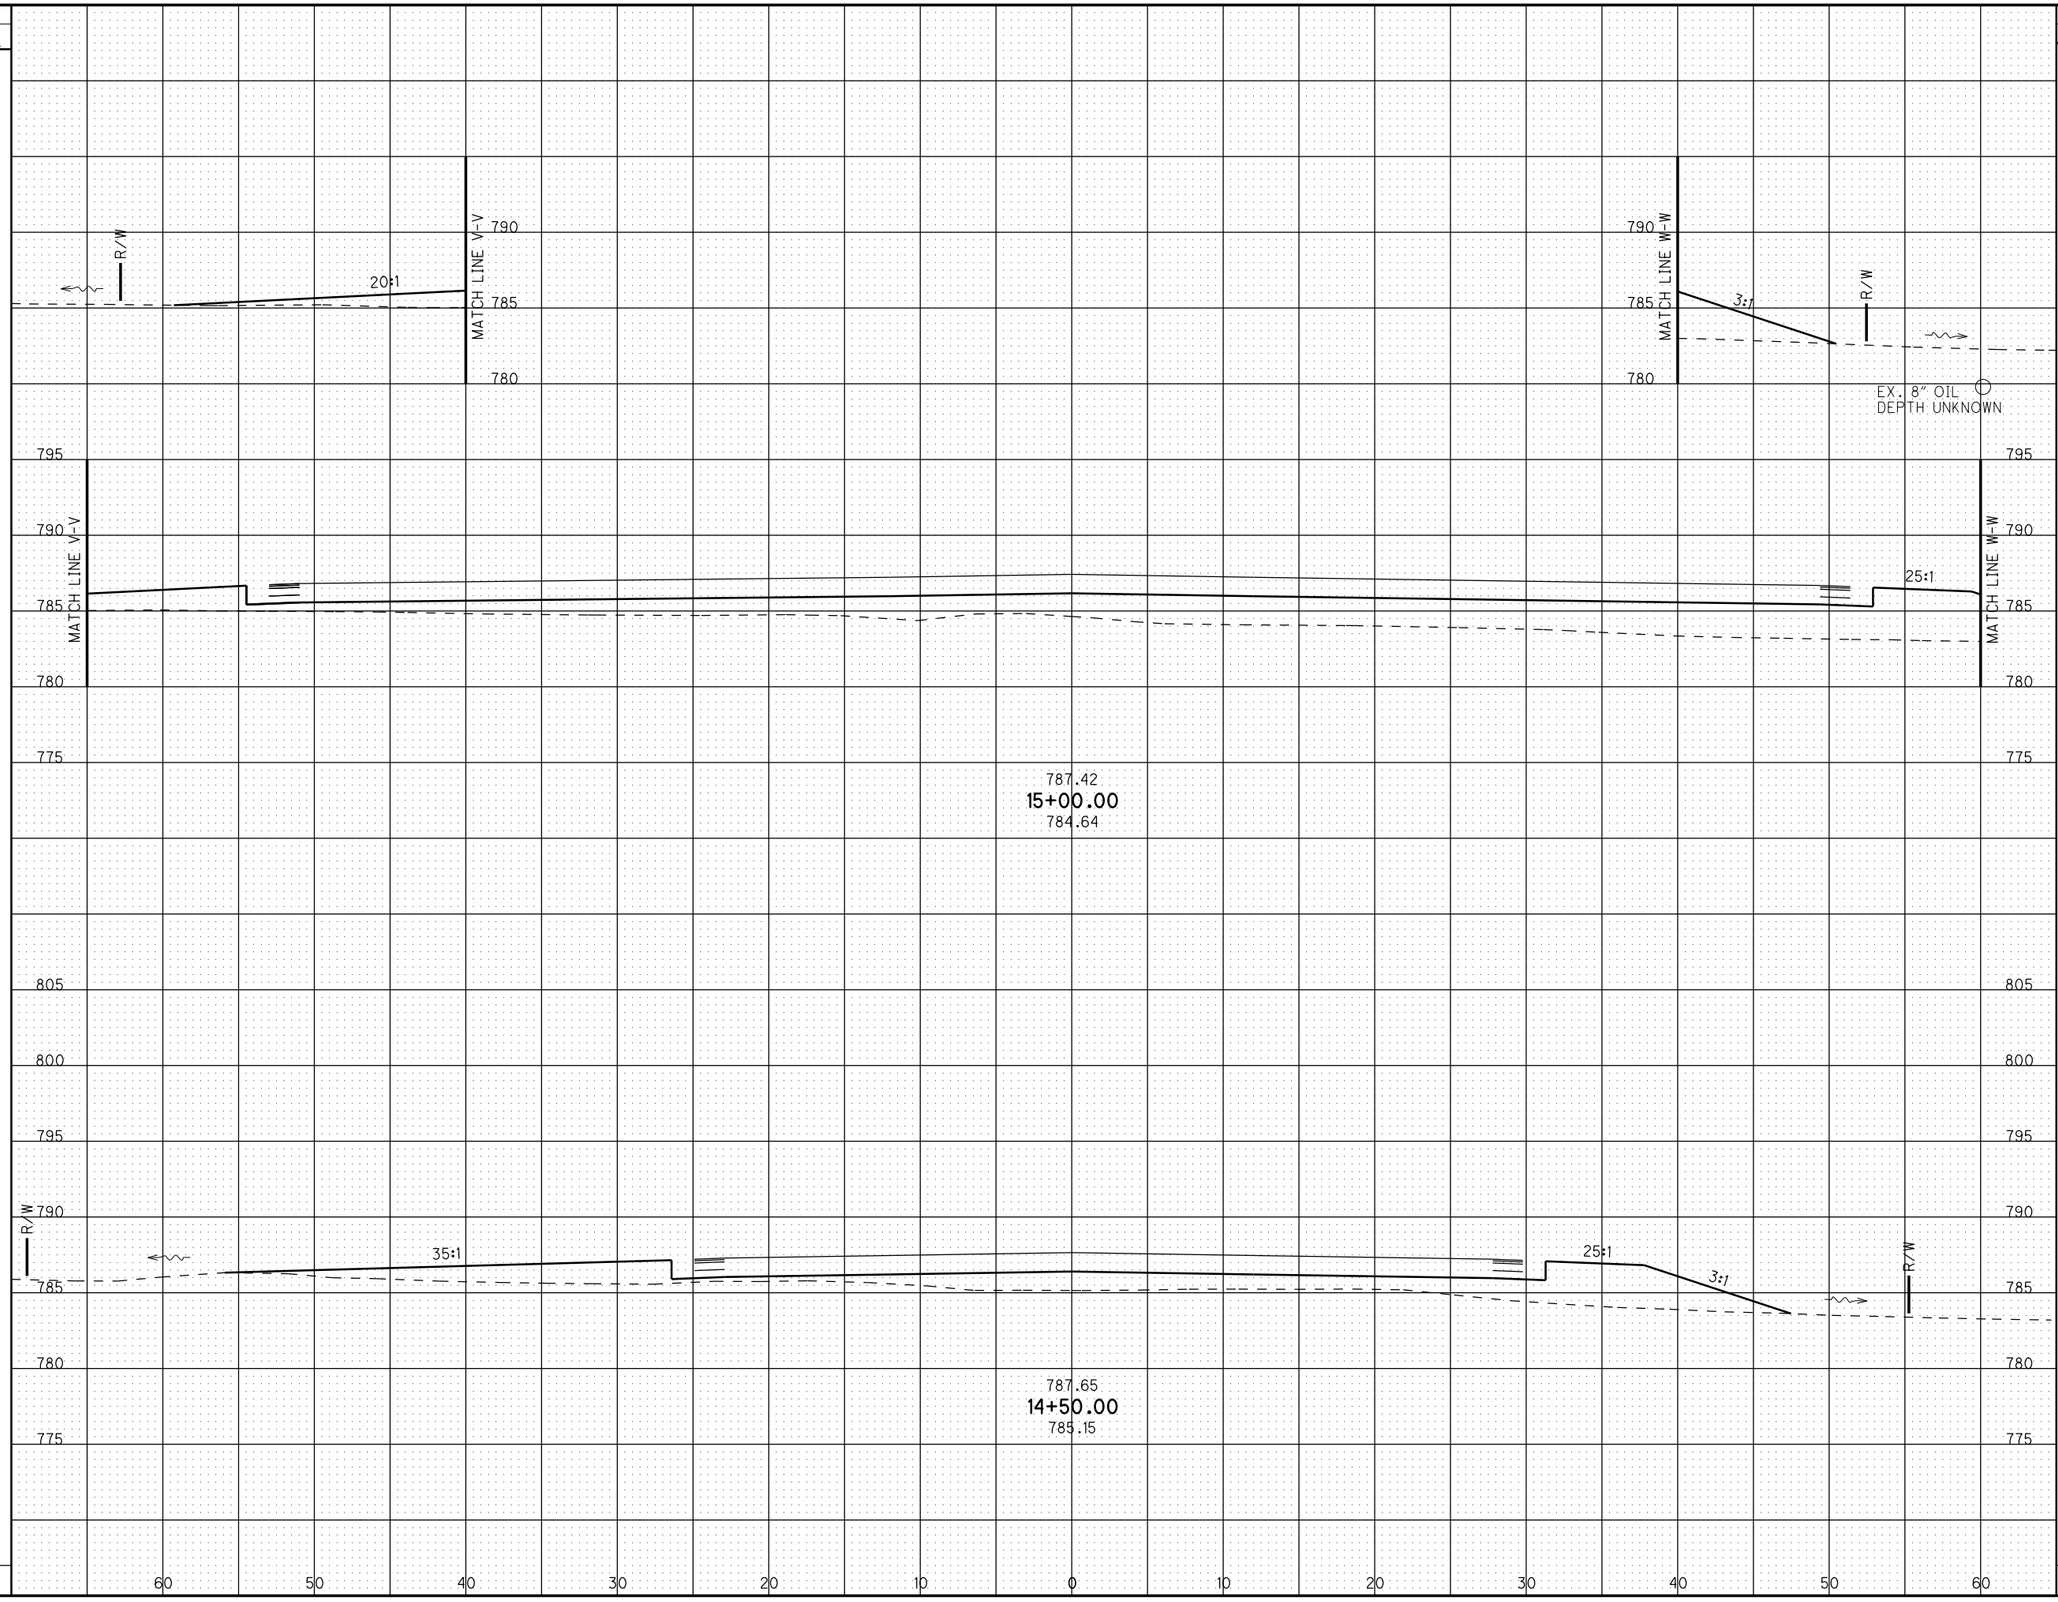


# CROSS SECTIONS SERVICE RD.
# STA. 14+50.00 TO STA. 15+00.00

HAN-75-14.39

1

T:\Projects\HAN\87005\Roadway\sheets\87005XS207.dgn 04-MAR-2014 7:19PM phillipst