SEEDING	
END WIDTH	SQ. YDS.

END AREA		VOLUME	
CUT	FILL	CUT	FILL

CALCULATED

CHECKED

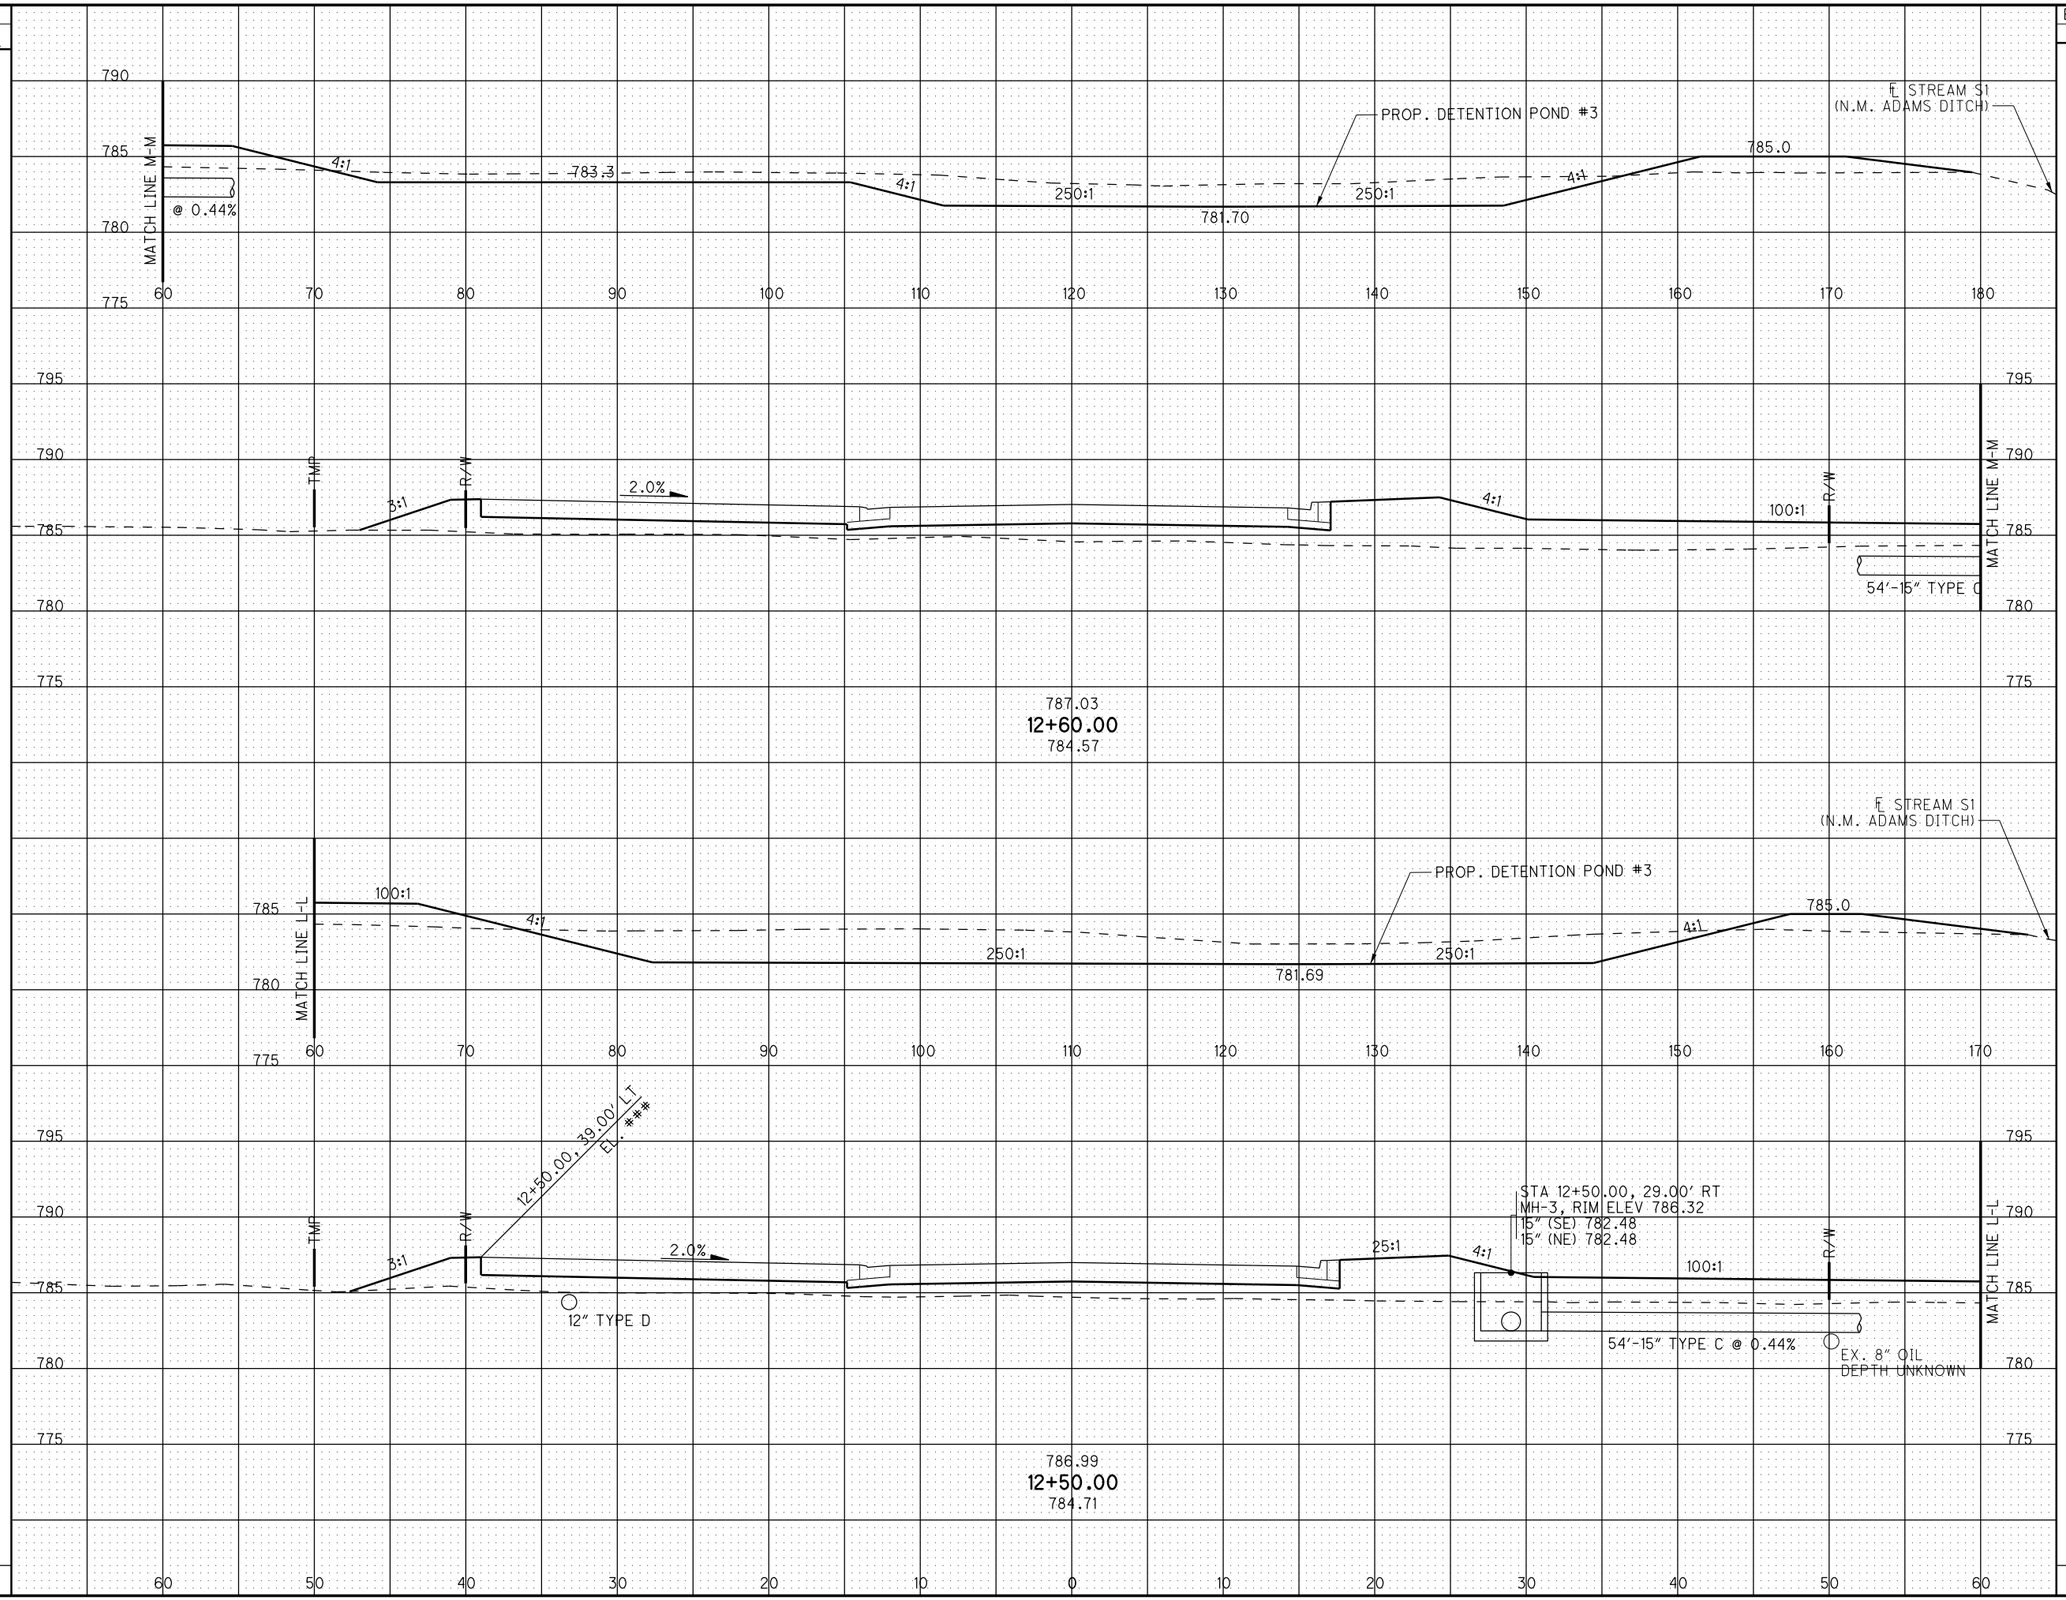

CROSS SECTIONS SERVICE RD.
STA. 12+50.00 TO STA. 12+60.00

HAN-75-14.39

1

T:\Projects\HAN\87005\Roadway\sheets\87005XS207.dgn 04-MAR-2014 7:18PM phillipst