PLANS FOR THE CONSTRUCTION OF

NORTH COAST GAS TRANSMISSION
I-75 RELOCATION PROJECT

FINDLAY, OH

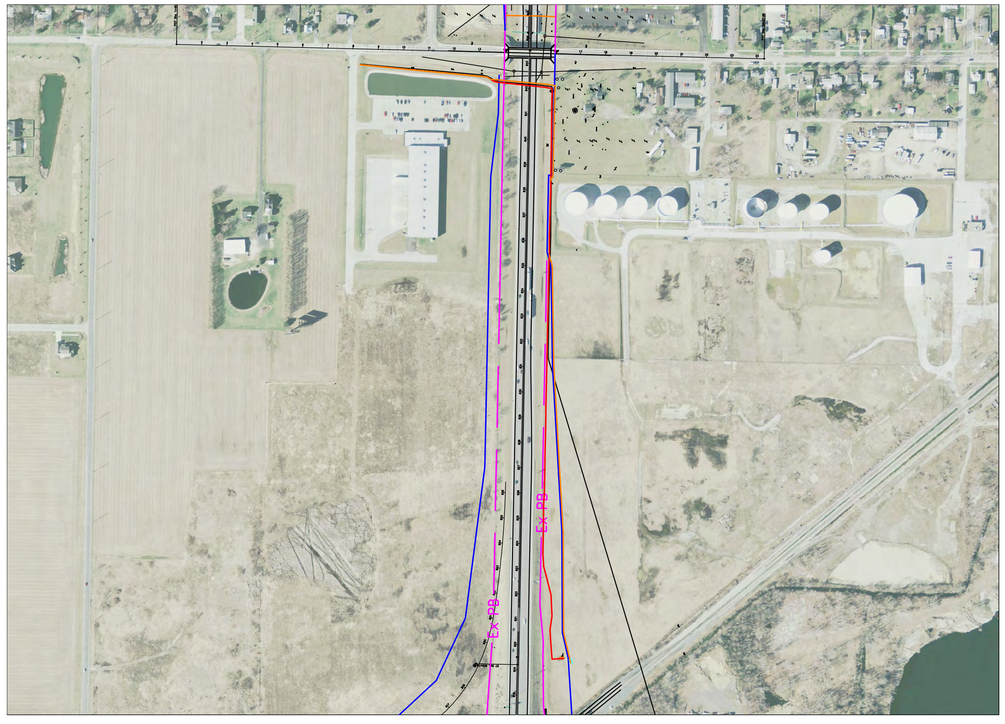

INDEX MAP
SCALE: 1" = 400'

SHEET INDEX

1	COVER SHEET
2	OVERVIEW LAYOUT (1)
3	OVERVIEW LAYOUT (2)
4	PLAN & PROFILE (STA. 0+00 – 5+00)
5	PLAN & PROFILE (STA. 5+00 – 10+00)
6	PLAN & PROFILE (STA. 10+00 – 15+00)
7	PLAN & PROFILE (STA. 15+00 – 20+00)
8	PLAN & PROFILE (STA. 20+00 – 23+00)
9	PLAN & PROFILE (STA. 23+00 – 25+55)
10	DETAIL SHEET

OHIO Utilities Protection SERVICE
811 or 1-800-362-2764 Call Before You Dig

GRAPHIC SCALE
400 200 0 400
1 inch = 400 ft.

CHANGE ORDER SCHEDULE

#	DESCRIPTION OF CHANGE	SHEET NO.	APPROVALS BY	APPROVALS DATE

Utility Technologies Intl. Corporation
Total Capabilities in the Pipeline Industry
4700 Homer Ohio Lane
Groveport, OH 43125
P: 614-482-8080
F: 614-482-8070
www.uti-corp.com

NORTH COAST GAS TRANSMISSION
I-75 RELOCATION PROJECT
FINDLAY, OHIO
COVER SHEET

DRAWING SET STATUS:
- ☐ PRELIMINARY ENGINEERING SET
- ■ AGENCY REVIEW SET
- ☐ CONSTRUCTION DOCUMENT SET
- ☐ AS-BUILT DOCUMENT SET

DESIGN	DRAFT	CHECK
BJR	BJR	HG

PROJECT NO.: 13-108
DATE: FEBRUARY 11, 2014
SCALE:
HORIZONTAL: 1" = 400'
VERTICAL: 1" = NA

SHEET NO.: 1/10

P:\2013\13108\DWG\02-SDI\I-75 Relocation Layout.dwg Layout:Title by:Brad on 02/11/2014 @ 04:05:59 pm ~ © Utility Technologies International

GRAPHIC SCALE

50 25 0 50

1 inch = 50 ft.

CHANGE ORDER SCHEDULE

#	DESCRIPTION OF CHANGE	SHEET NO.	APPROVALS BY	APPROVALS DATE

Utility Technologies Intl. Corporation

Total Capabilities in the Pipeline Industry

4700 Homer Ohio Lane
Groveport, OH 43125
P: 614-482-8080
F: 614-482-8070
www.uti-corp.com

NORTH COAST GAS TRANSMISSION

I-75 RELOCATION PROJECT

FINDLAY, OHIO

OVERVIEW LAYOUT

DRAWING SET STATUS:

- ☐ PRELIMINARY ENGINEERING SET
- ■ AGENCY REVIEW SET
- ☐ CONSTRUCTION DOCUMENT SET
- ☐ AS-BUILT DOCUMENT SET

DESIGN	DRAFT	CHECK
BJR	BJR	HG

PROJECT NO.: 13-108

DATE: FEBRUARY 11, 2014

SCALE:
HORIZONTAL: 1" = 50'
VERTICAL: 1" = NA

SHEET NO.: 2/10

P:\2013\13108\DWG\02-SDV-I75 Relocation Layout.dwg Layout:Layout 1 by Brad on 02/11/2014 @ 08:06:54 pm ~ © Utility Technologies International

GRAPHIC SCALE

50 25 0 50

1 inch = 50 ft.

CHANGE ORDER SCHEDULE

#	DESCRIPTION OF CHANGE	SHEET NO.	APPROVALS BY	DATE

Utility Technologies Intl. Corporation

Total Capabilities in the Pipeline Industry

4700 Homer Ohio Lane
Groveport, OH 43125
P: 614-482-8080
F: 614-482-8070
www.uti-corp.com

NORTH COAST GAS TRANSMISSION

I-75 RELOCATION PROJECT

FINDLAY, OHIO

OVERVIEW LAYOUT

DRAWING SET STATUS:

- ☐ PRELIMINARY ENGINEERING SET
- ■ AGENCY REVIEW SET
- ☐ CONSTRUCTION DOCUMENT SET
- ☐ AS-BUILT DOCUMENT SET

DESIGN	DRAFT	CHECK
BJR	BJR	HG

PROJECT NO.: 13-108

DATE: FEBRUARY 11, 2014

SCALE:
HORIZONTAL: 1" = 50'
VERTICAL: 1" = NA

SHEET NO.: 3/10

P:\2013\13108\DWG\02-SDV\I-75 Relocation Layout.dwg Layout:Layout 2 by:Brad on 02/11/2014 @ 04:08:29 pm – © Utility Technologies International

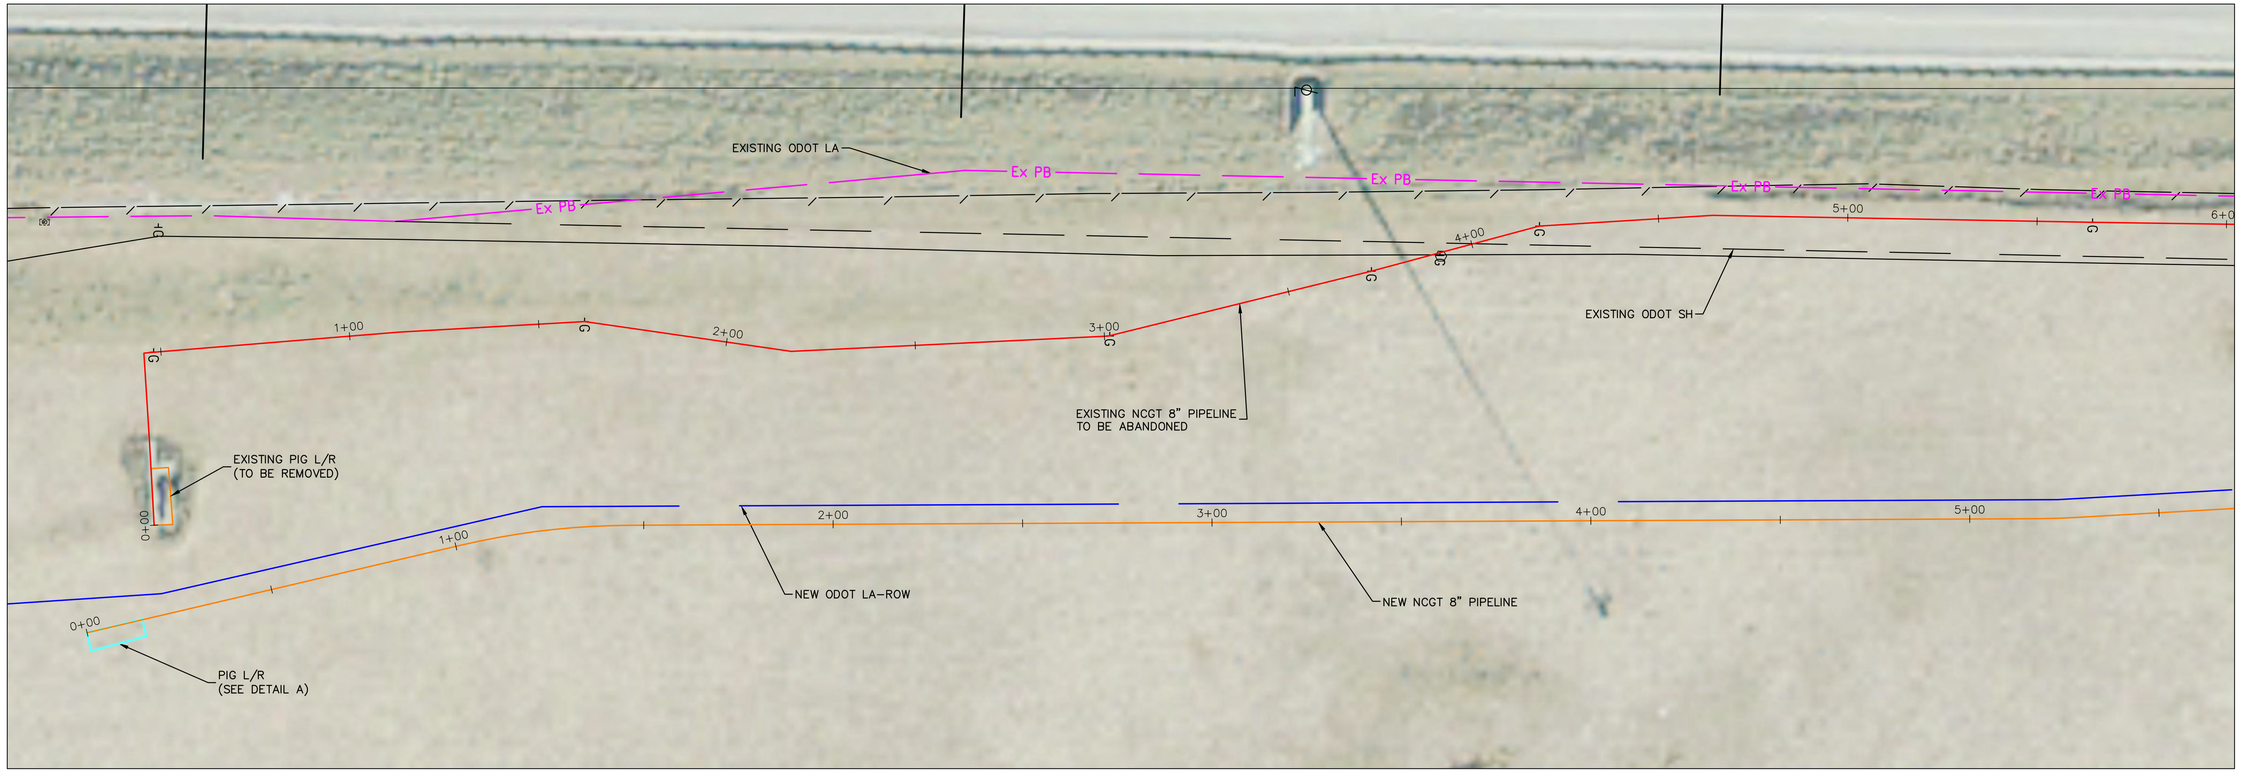

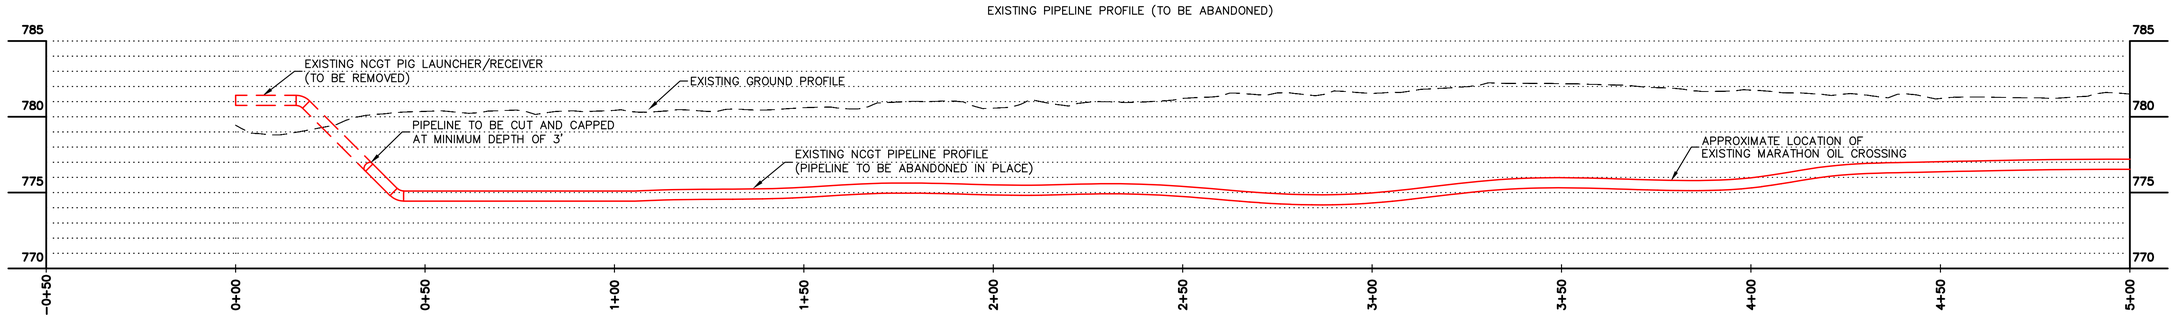

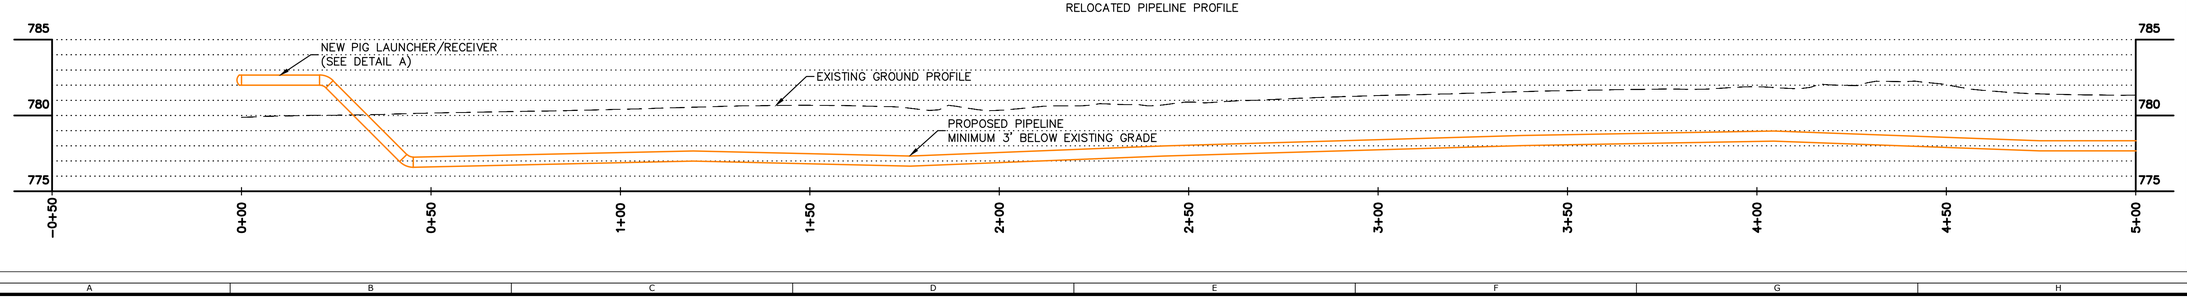

GRAPHIC SCALE

20 10 0 20

1 inch = 20 ft.

CHANGE ORDER SCHEDULE

#	DESCRIPTION OF CHANGE	SHEET NO.	APPROVALS BY	APPROVALS DATE

Utility Technologies Intl. Corporation

Total Capabilities in the Pipeline Industry

4700 Homer Ohio Lane
Groveport, OH 43125
P: 614-482-8080
F: 614-482-8070
www.uti-corp.com

NORTH COAST GAS TRANSMISSION

I-75 RELOCATION PROJECT

FINDLAY, OHIO

CONSTRUCTION DRAWINGS

DRAWING SET STATUS:

- ☐ PRELIMINARY ENGINEERING SET
- ■ AGENCY REVIEW SET
- ☐ CONSTRUCTION DOCUMENT SET
- ☐ AS-BUILT DOCUMENT SET

DESIGN	DRAFT	CHECK
BJR	BJR	HG

PROJECT NO.: 13-108

DATE: FEBRUARY 11, 2014

SCALE:
HORIZONTAL: 1" = 20'
VERTICAL: 1" = 5'

SHEET NO.: 4/10

P:\2013\13108\DWG\02-SDV\75 Relocation Layout.dwg Layout:PP 1 by:Brad on 02/11/2014 @ 04:10:48 pm ~ © Utility Technologies International

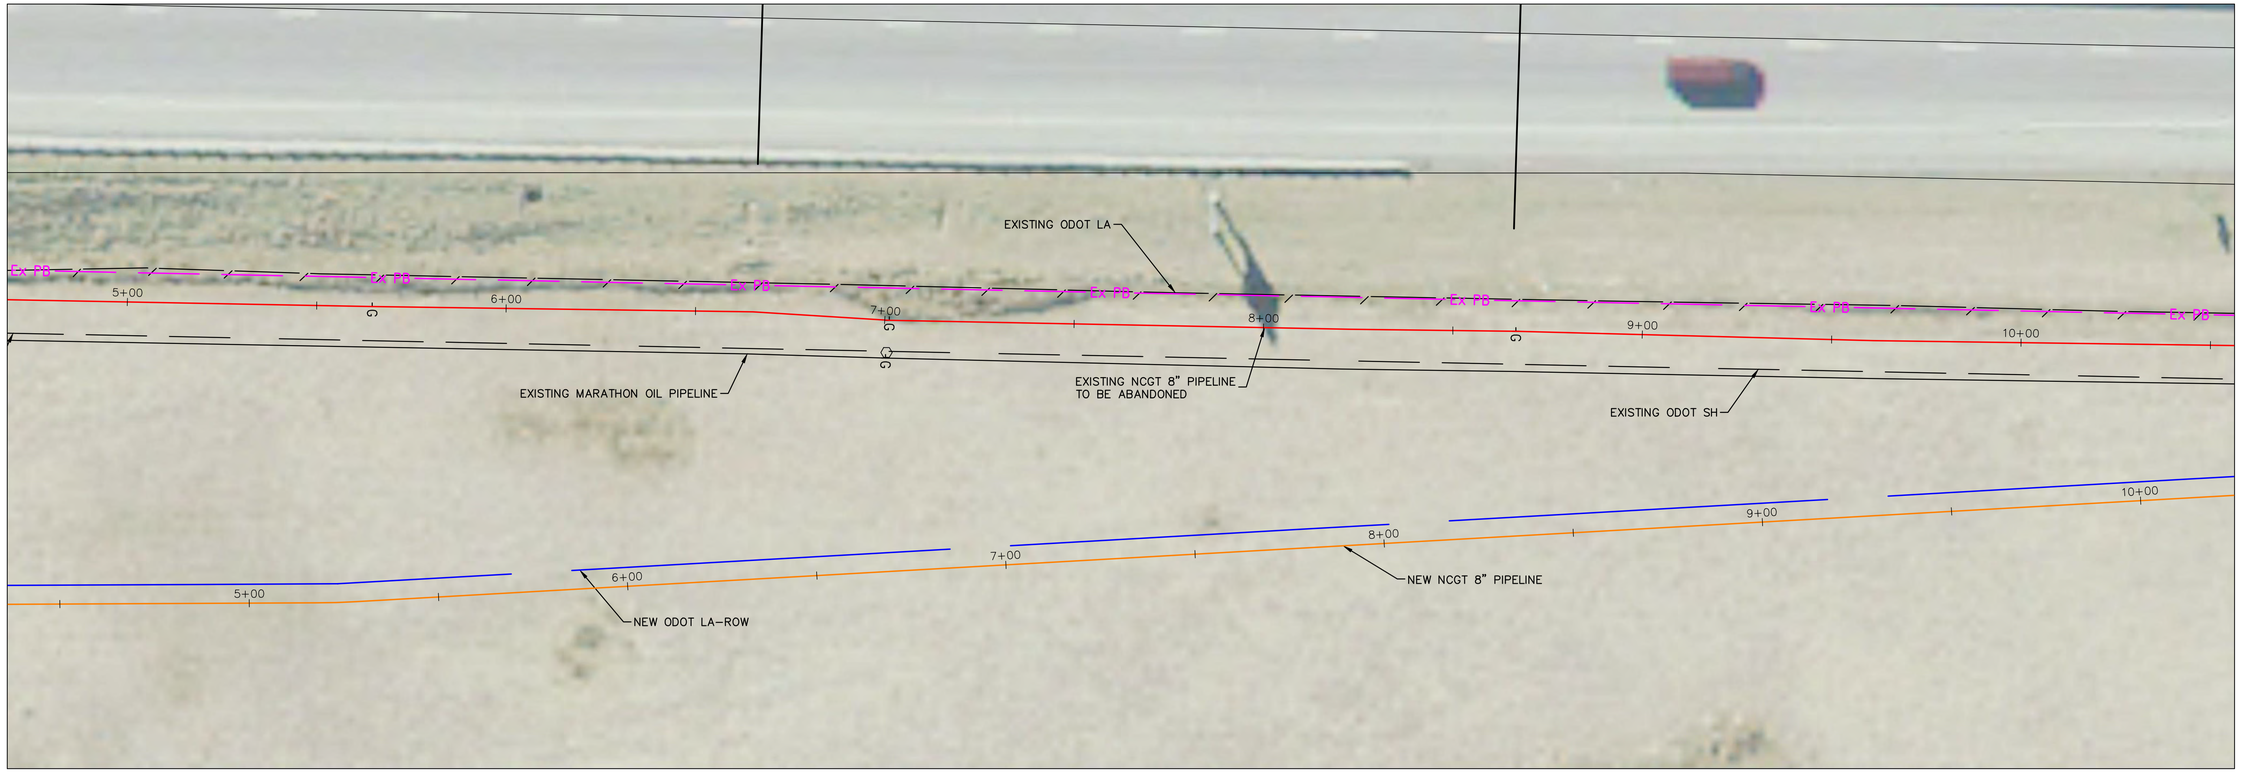

EXISTING PIPELINE PROFILE (TO BE ABANDONED)

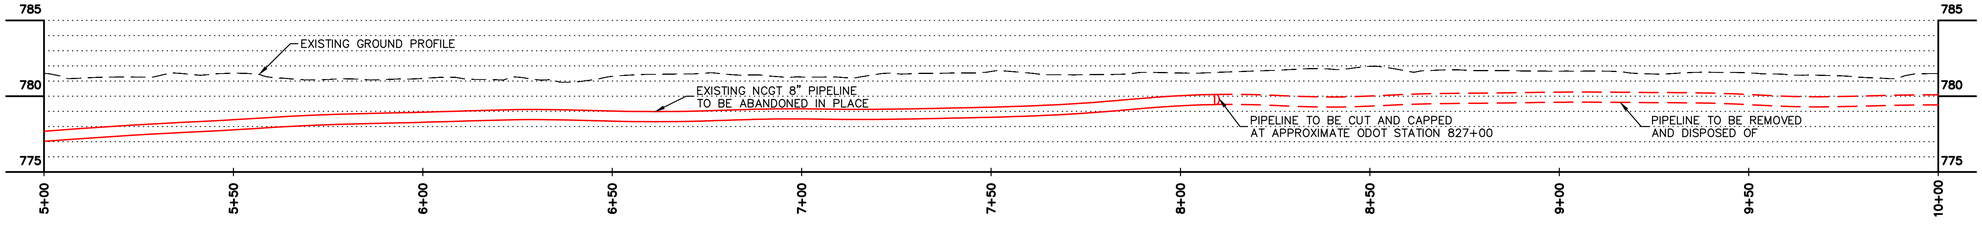

RELOCATED PIPELINE PROFILE

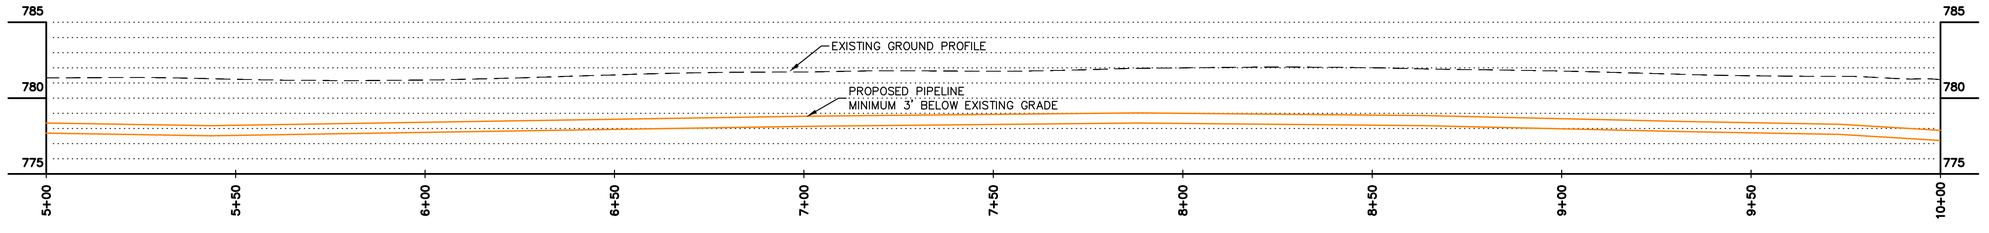

GRAPHIC SCALE

20 0 0 20

1 inch = 20 ft.

CHANGE ORDER SCHEDULE

#	DESCRIPTION OF CHANGE	SHEET NO.	APPROVALS BY	DATE

Utility Technologies Intl. Corporation

Total Capabilities in the Pipeline Industry

4700 Homer Ohio Lane
Groveport, OH 43125
P: 614-482-8080
F: 614-482-8070
www.uti-corp.com

NORTH COAST GAS TRANSMISSION

I-75 RELOCATION PROJECT

FINDLAY, OHIO

CONSTRUCTION DRAWINGS

DRAWING SET STATUS:

- ☐ PRELIMINARY ENGINEERING SET
- ■ AGENCY REVIEW SET
- ☐ CONSTRUCTION DOCUMENT SET
- ☐ AS-BUILT DOCUMENT SET

DESIGN	DRAFT	CHECK
BJR	BJR	HG

PROJECT NO.: 13-108

DATE: FEBRUARY 11, 2014

SCALE:
HORIZONTAL: 1" = 20'
VERTICAL: 1" = 5'

SHEET NO.: 5/10

P:\2013\13108\DWG\02-SDV\I-75 Relocation Layout.dwg Layout:PP 2 by:Brad on 02/11/2014 @ 04:31:07 pm ~ © Utility Technologies International

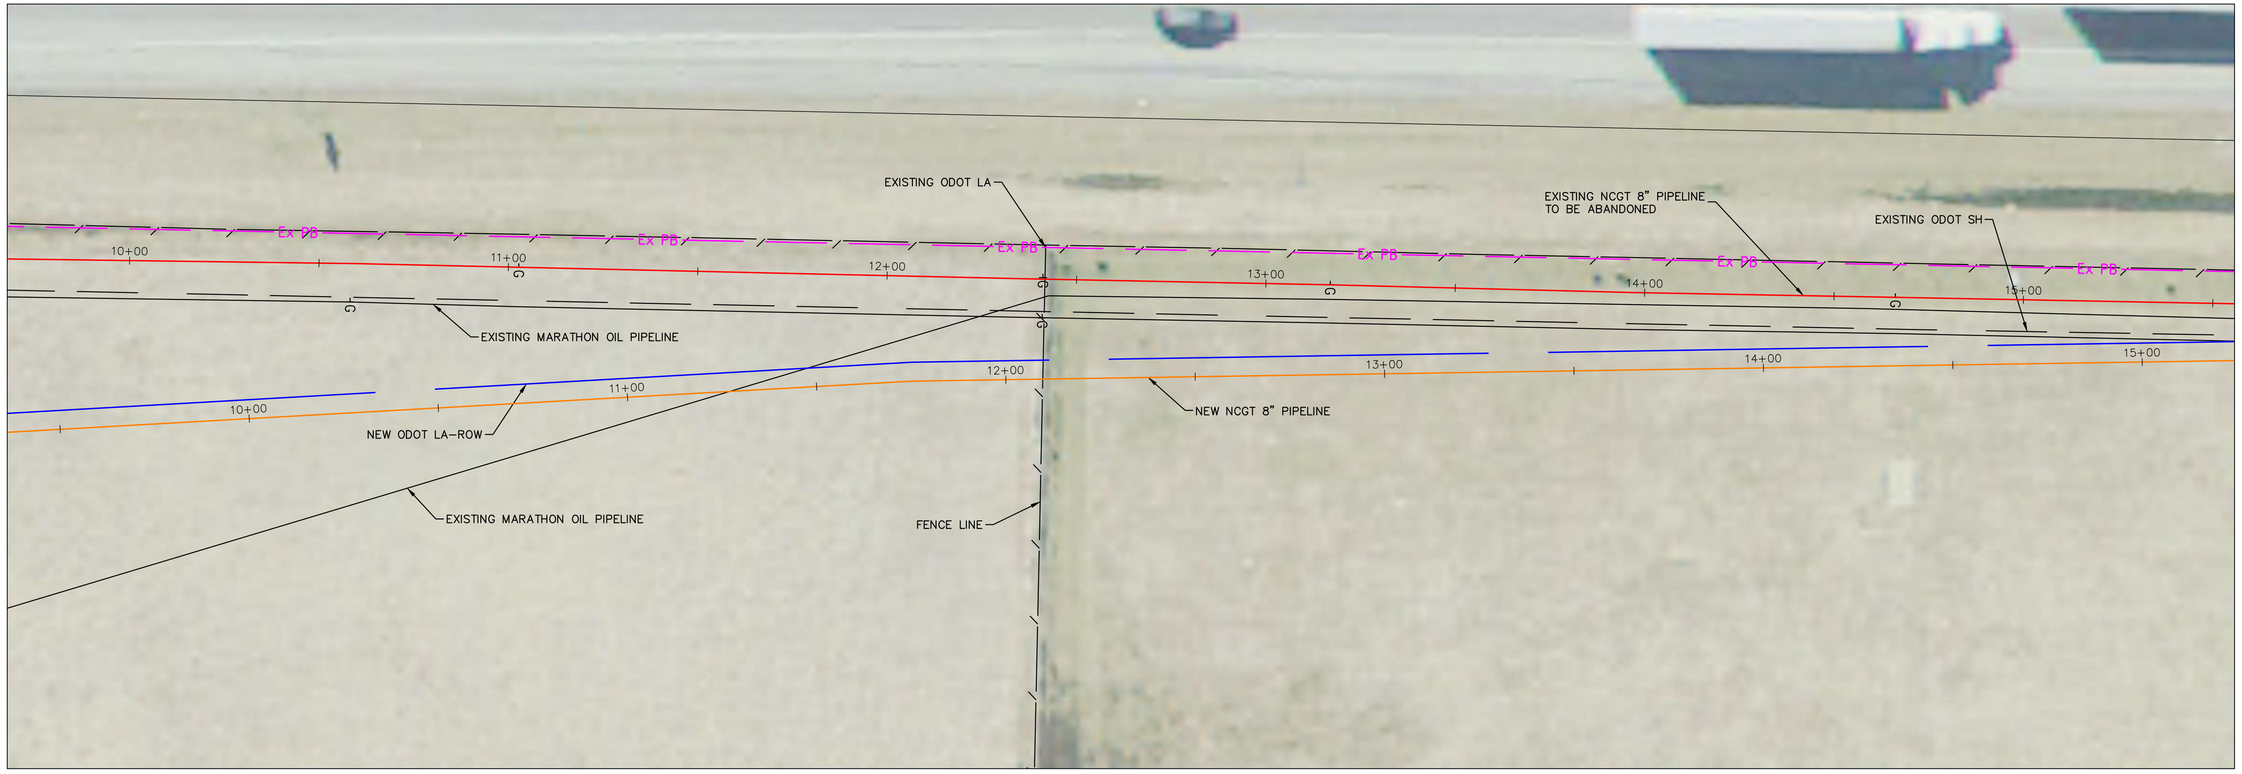

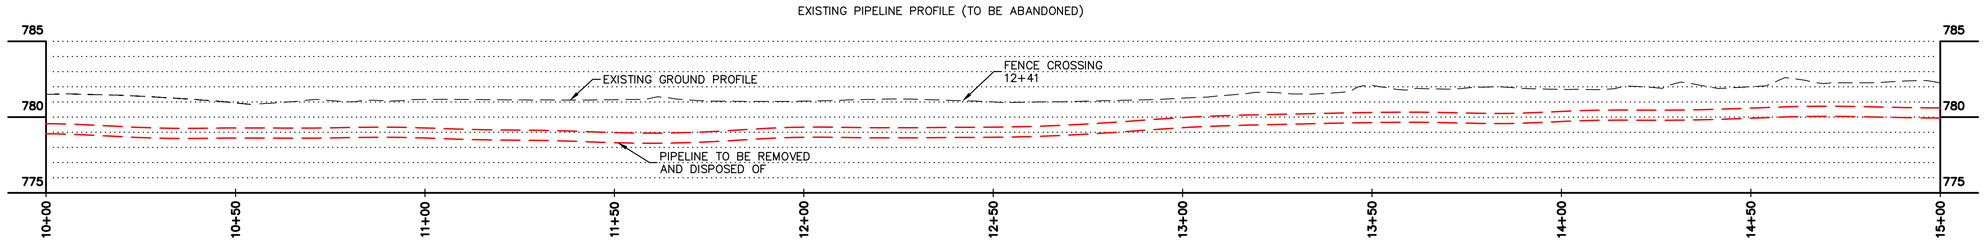

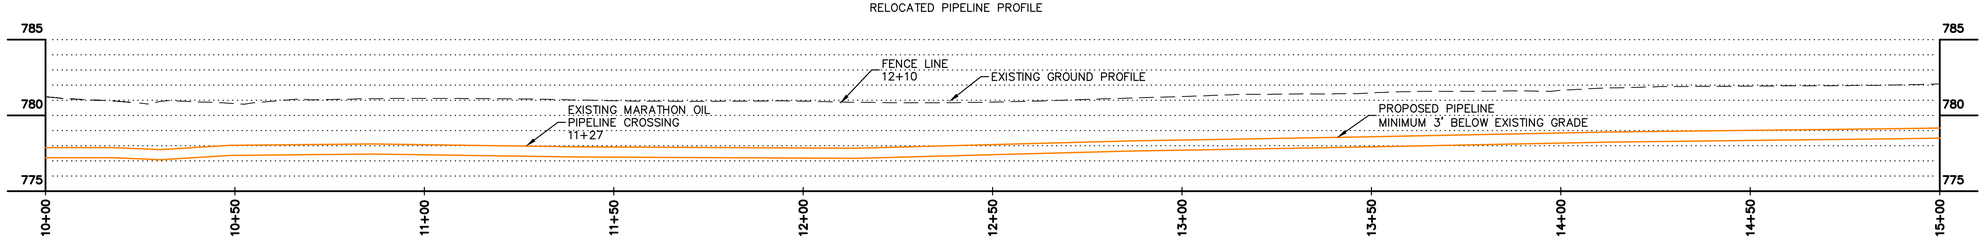

GRAPHIC SCALE

20 10 0 20

1 inch = 20 ft.

CHANGE ORDER SCHEDULE

#	DESCRIPTION OF CHANGE	SHEET NO.	APPROVALS BY	DATE

Utility Technologies Intl. Corporation

Total Capabilities in the Pipeline Industry

4700 Homer Ohio Lane
Groveport, OH 43125
P: 614-482-8080
F: 614-482-8070
www.uti-corp.com

NORTH COAST GAS TRANSMISSION

I-75 RELOCATION PROJECT

FINDLAY, OHIO

CONSTRUCTION DRAWINGS

DRAWING SET STATUS:

- ☐ PRELIMINARY ENGINEERING SET
- ■ AGENCY REVIEW SET
- ☐ CONSTRUCTION DOCUMENT SET
- ☐ AS-BUILT DOCUMENT SET

DESIGN	DRAFT	CHECK
BJR	BJR	HG

PROJECT NO.: 13-108

DATE: FEBRUARY 11, 2014

SCALE:
HORIZONTAL: 1" = 20'
VERTICAL: 1" = 5'

SHEET NO.: 6/10

P:\2013\13108\DWG\02-SOV-75 Relocation Layout.dwg Layout:PP 3 by Brad on 02/11/2014 @ 04:16:00 pm ~ © Utility Technologies International

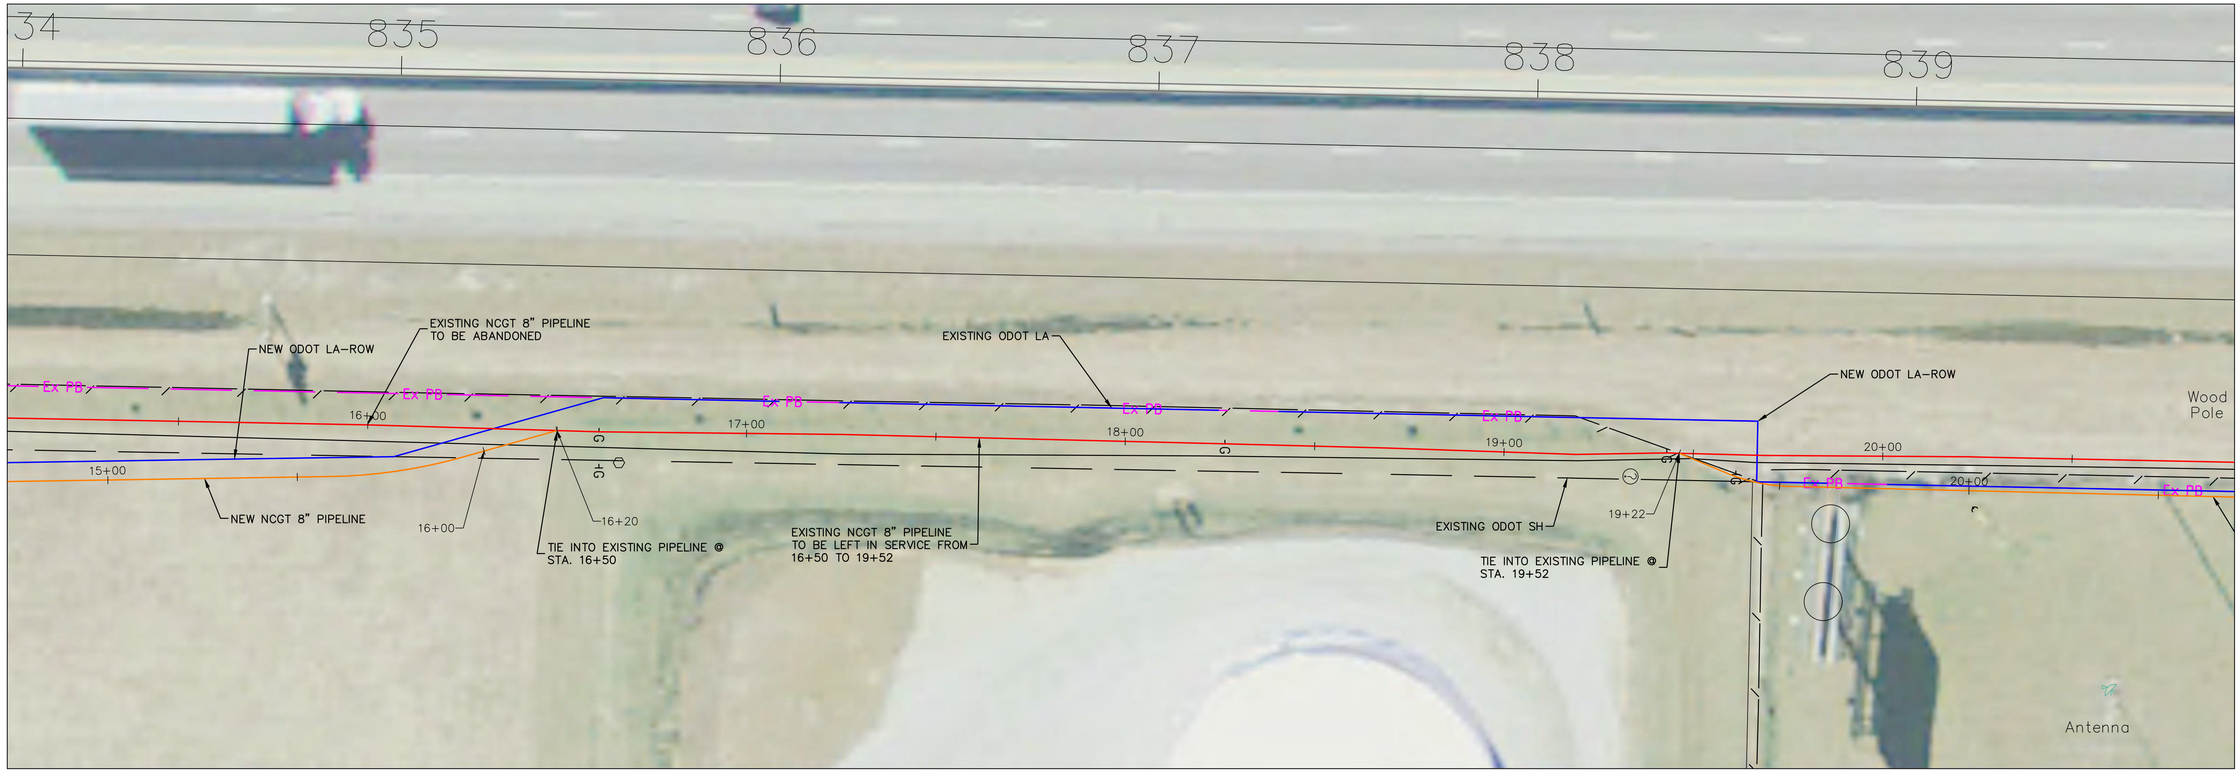

EXISTING PIPELINE PROFILE (TO BE ABANDONED)

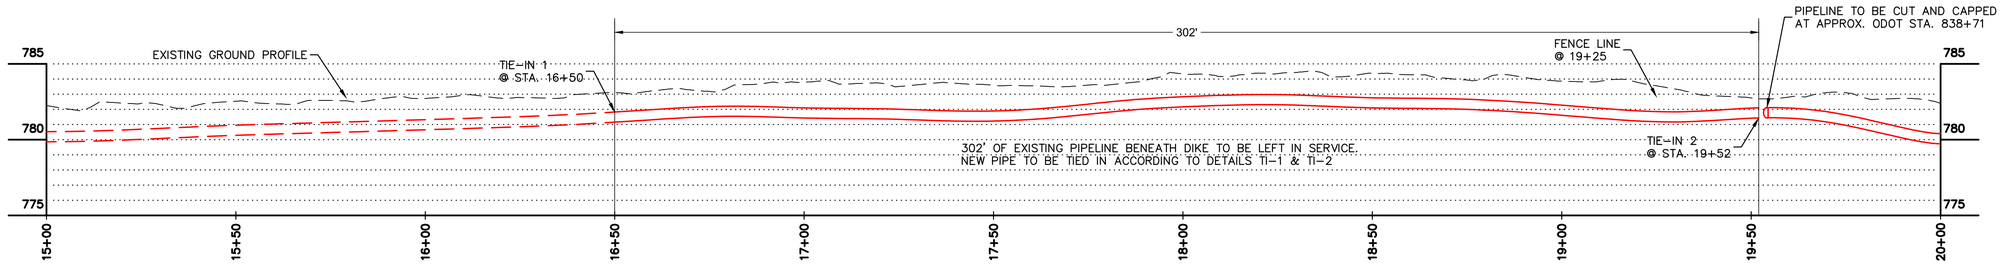

RELOCATED PIPELINE PROFILE

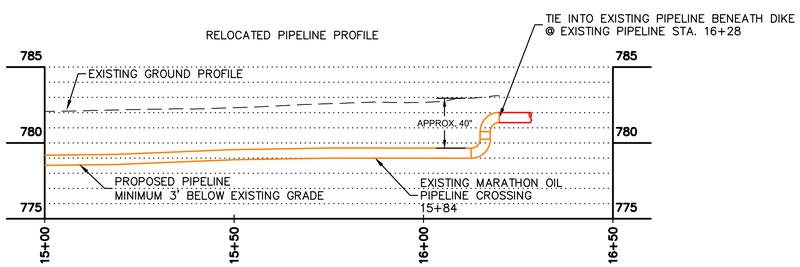

RELOCATED PIPELINE PROFILE

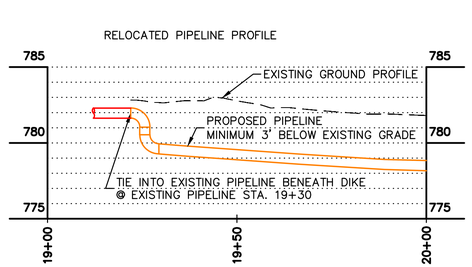

GRAPHIC SCALE

20 10 0 20

1 inch = 20 ft.

CHANGE ORDER SCHEDULE

#	DESCRIPTION OF CHANGE	SHEET NO.	APPROVALS BY	DATE

Utility Technologies Intl. Corporation

Total Capabilities in the Pipeline Industry

4700 Homer Ohio Lane
Groveport, OH 43125
P: 614-482-8080
F: 614-482-8070
www.uti-corp.com

NORTH COAST GAS TRANSMISSION

I-75 RELOCATION PROJECT

FINDLAY, OHIO

CONSTRUCTION DRAWINGS

DRAWING SET STATUS:

- ☐ PRELIMINARY ENGINEERING SET
- ■ AGENCY REVIEW SET
- ☐ CONSTRUCTION DOCUMENT SET
- ☐ AS-BUILT DOCUMENT SET

DESIGN	DRAFT	CHECK
BJR	BJR	HG

PROJECT NO.: 13-108

DATE: FEBRUARY 11, 2014

SCALE:
HORIZONTAL: 1" = 20'
VERTICAL: 1" = 5'

SHEET NO.: 7/10

P:\2013\13108\DWG\02-SDU\I-75 Relocation Layout.dwg Layout:PP 4 by:Brad on 02/11/2014 @ 04:19:30 pm – © Utility Technologies International

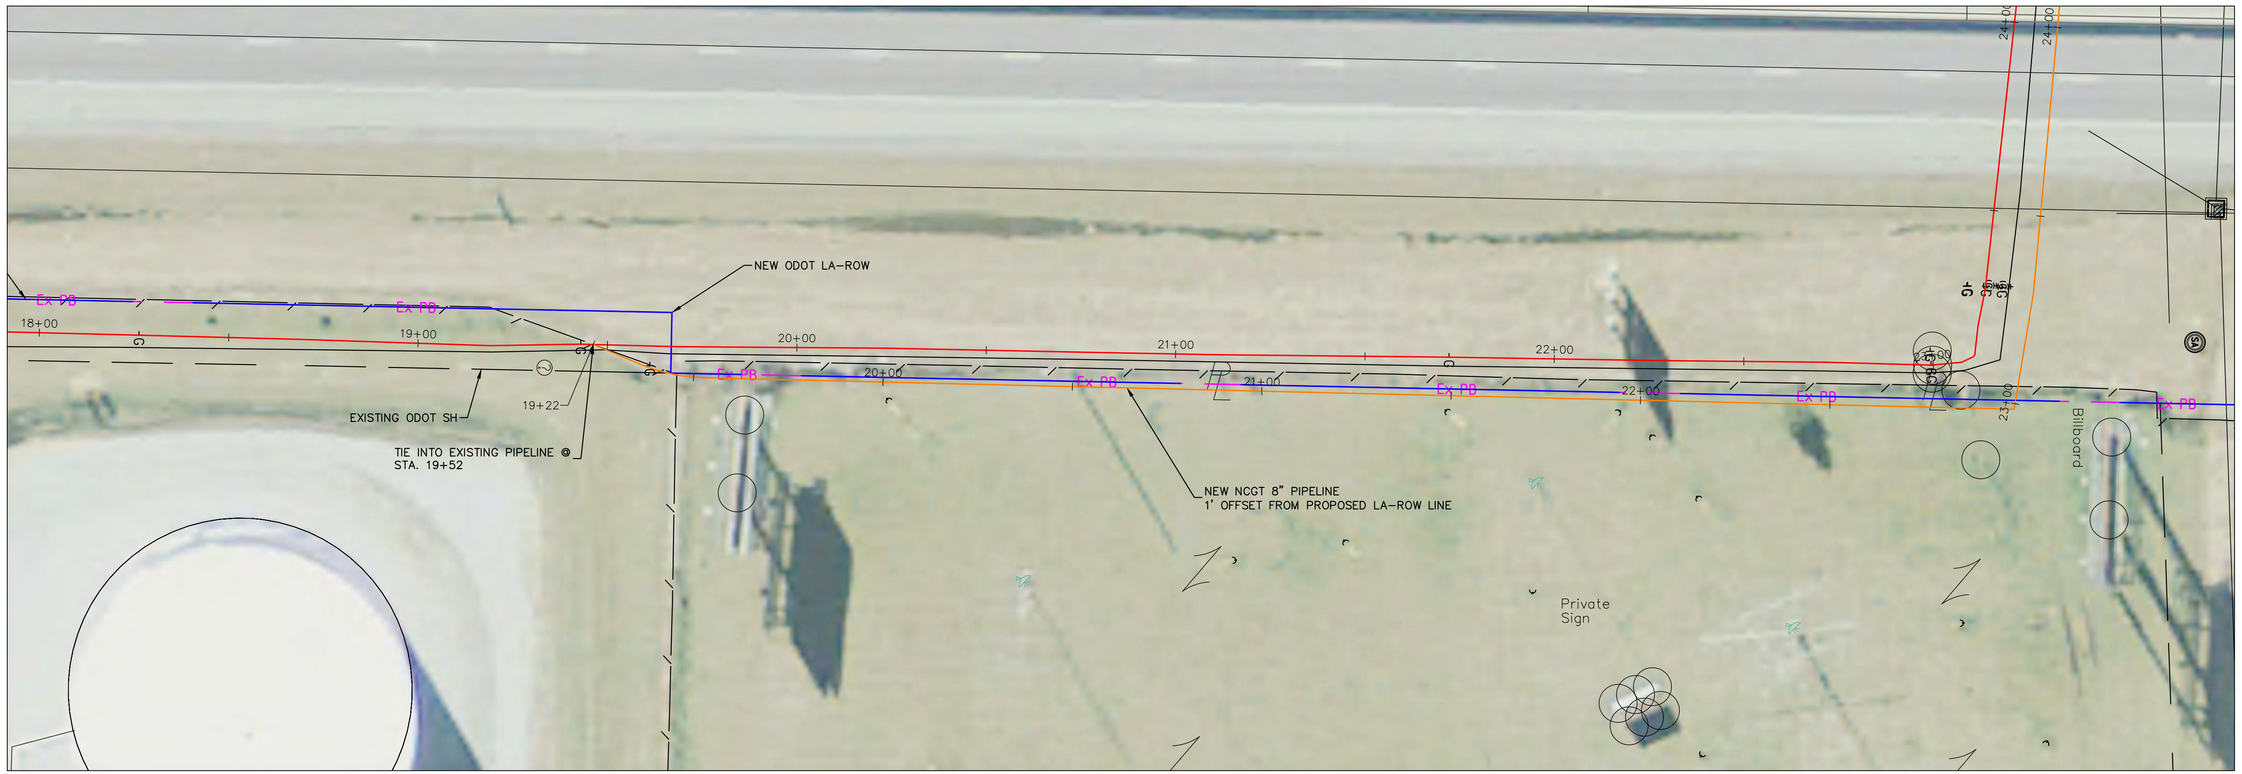

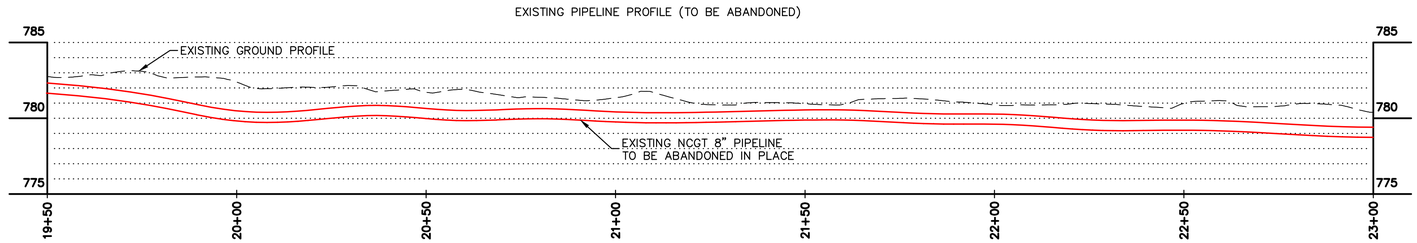

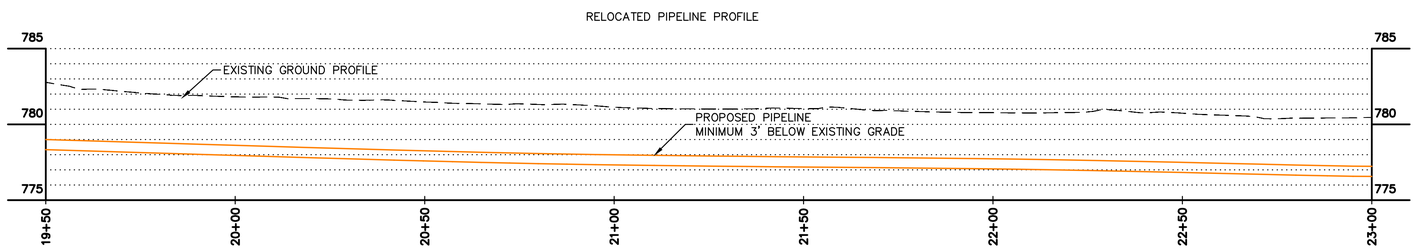

GRAPHIC SCALE

20 10 0 20

1 inch = 20 ft.

CHANGE ORDER SCHEDULE

#	DESCRIPTION OF CHANGE	SHEET NO.	APPROVALS BY	DATE

Utility Technologies Intl. Corporation

Total Capabilities in the Pipeline Industry

4700 Homer Ohio Lane
Groveport, OH 43125
P: 614-482-8080
F: 614-482-8070
www.uti-corp.com

NORTH COAST GAS TRANSMISSION

I-75 RELOCATION PROJECT

FINDLAY, OHIO

CONSTRUCTION DRAWINGS

DRAWING SET STATUS:

- ☐ PRELIMINARY ENGINEERING SET
- ■ AGENCY REVIEW SET
- ☐ CONSTRUCTION DOCUMENT SET
- ☐ AS-BUILT DOCUMENT SET

DESIGN	DRAFT	CHECK
BJR	BJR	HG

PROJECT NO.: 13-108

DATE: FEBRUARY 11, 2014

SCALE:
HORIZONTAL: 1" = 20'
VERTICAL: 1" = 5'

SHEET NO.: 8/10

P:\2013\13108\DWG\02-SSU\I-75 Relocation Layout.dwg Layout:PP 5 by:Brad on 02/11/2014 @ 04:22:47 pm – © Utility Technologies International

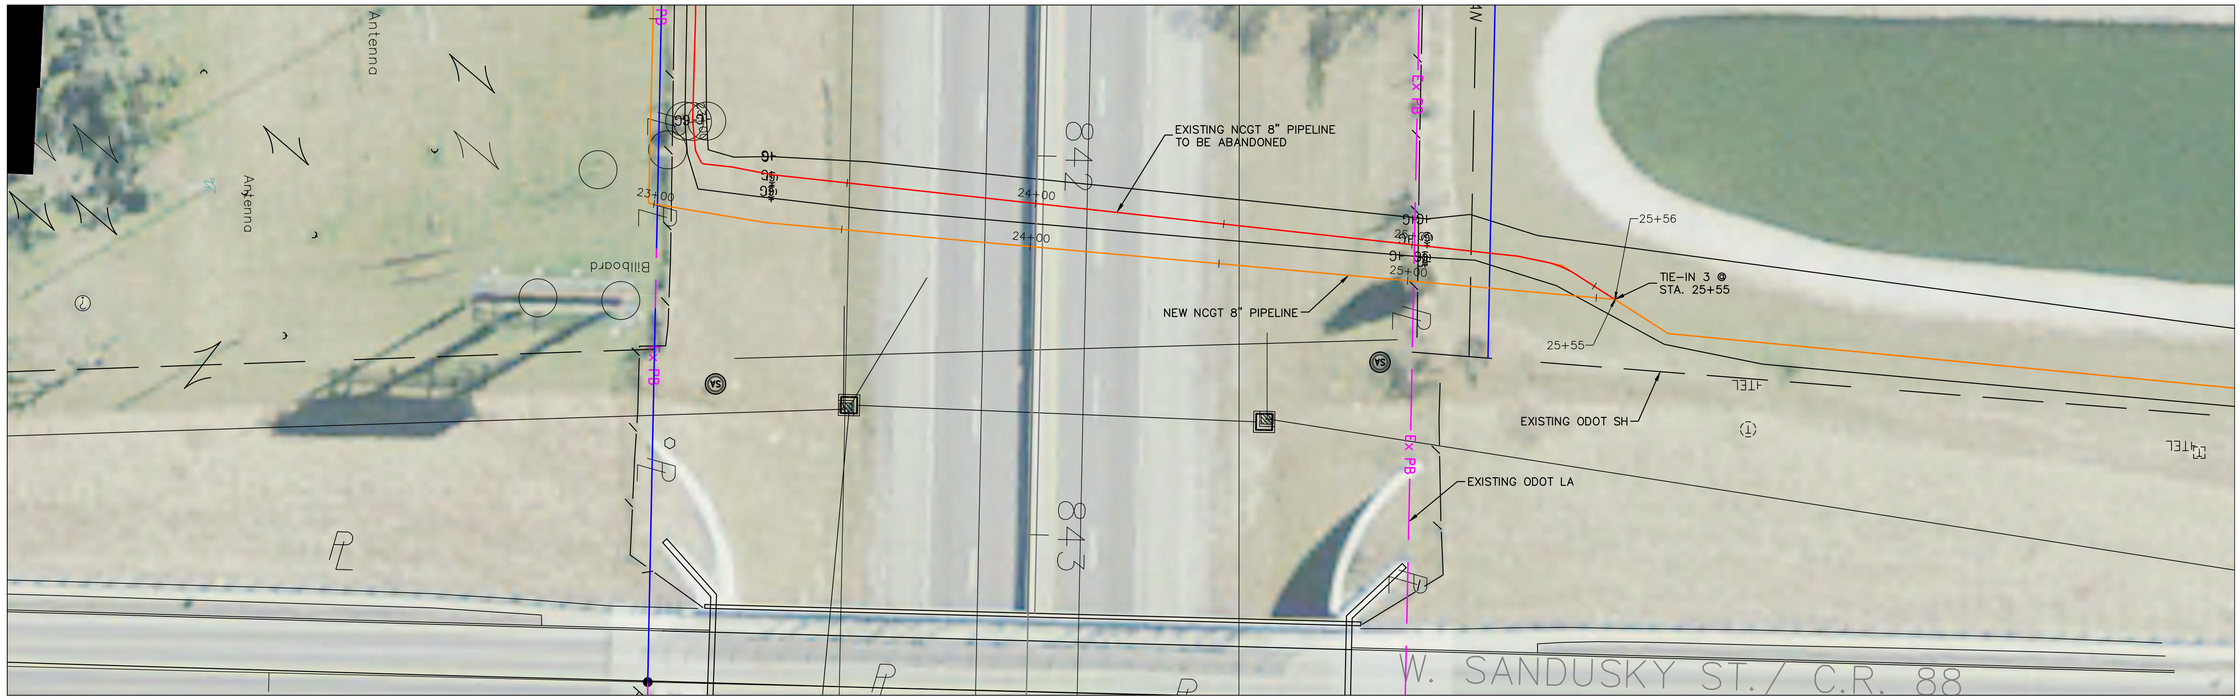

EXISTING PIPELINE PROFILE (TO BE ABANDONED)

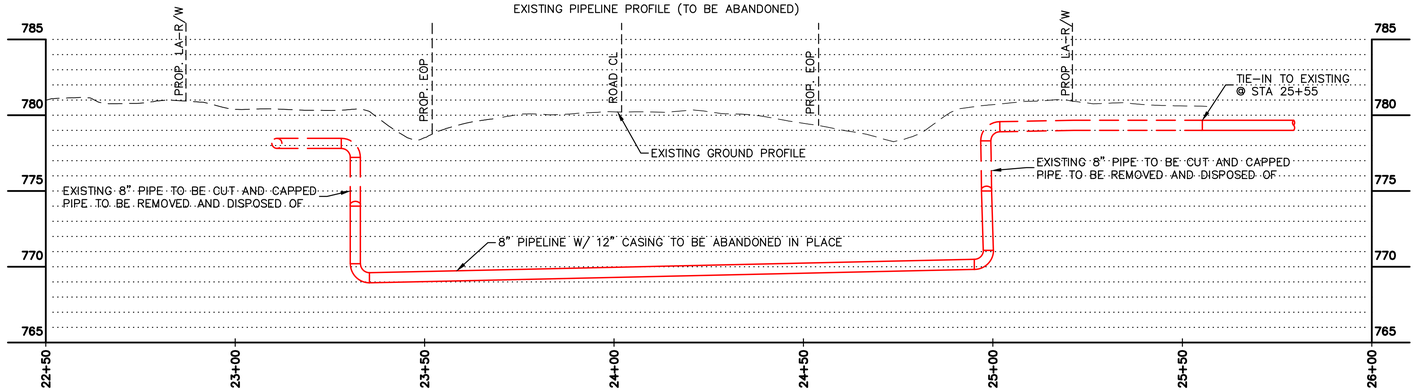

RELOCATED PIPELINE PROFILE

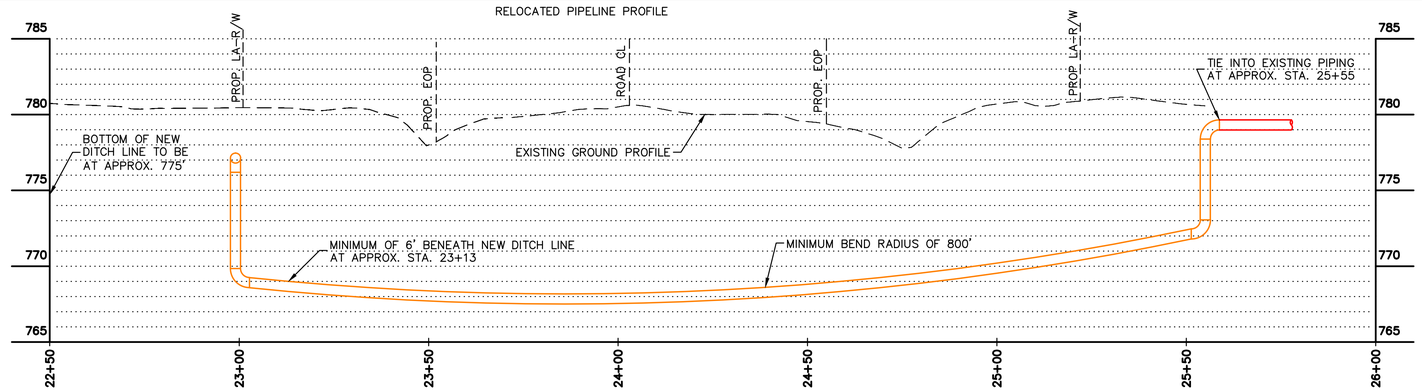

GRAPHIC SCALE

20 10 0 20

1 inch = 20 ft.

CHANGE ORDER SCHEDULE

#	DESCRIPTION OF CHANGE	SHEET NO.	APPROVALS BY	DATE

Utility Technologies Intl. Corporation

Total Capabilities in the Pipeline Industry

4700 Homer Ohio Lane
Groveport, OH 43125
P: 614-482-8080
F: 614-482-8070
www.uti-corp.com

NORTH COAST GAS TRANSMISSION

I-75 RELOCATION PROJECT

FINDLAY, OHIO

I-75 CROSSING DETAIL

DRAWING SET STATUS:

- ☐ PRELIMINARY ENGINEERING SET
- ■ AGENCY REVIEW SET
- ☐ CONSTRUCTION DOCUMENT SET
- ☐ AS-BUILT DOCUMENT SET

DESIGN	DRAFT	CHECK
BJR	BJR	HG

PROJECT NO.: 13-108

DATE: FEBRUARY 11, 2014

SCALE:
HORIZONTAL: 1" = 20'
VERTICAL: 1" = 5'

SHEET NO.: 9/10

P:\2013\13108\DWG\02-SD\I-75 Relocation Layout.dwg Layout:PP 6 by:Brad on 02/11/2014 @ 04:26:09 pm – © Utility Technologies International

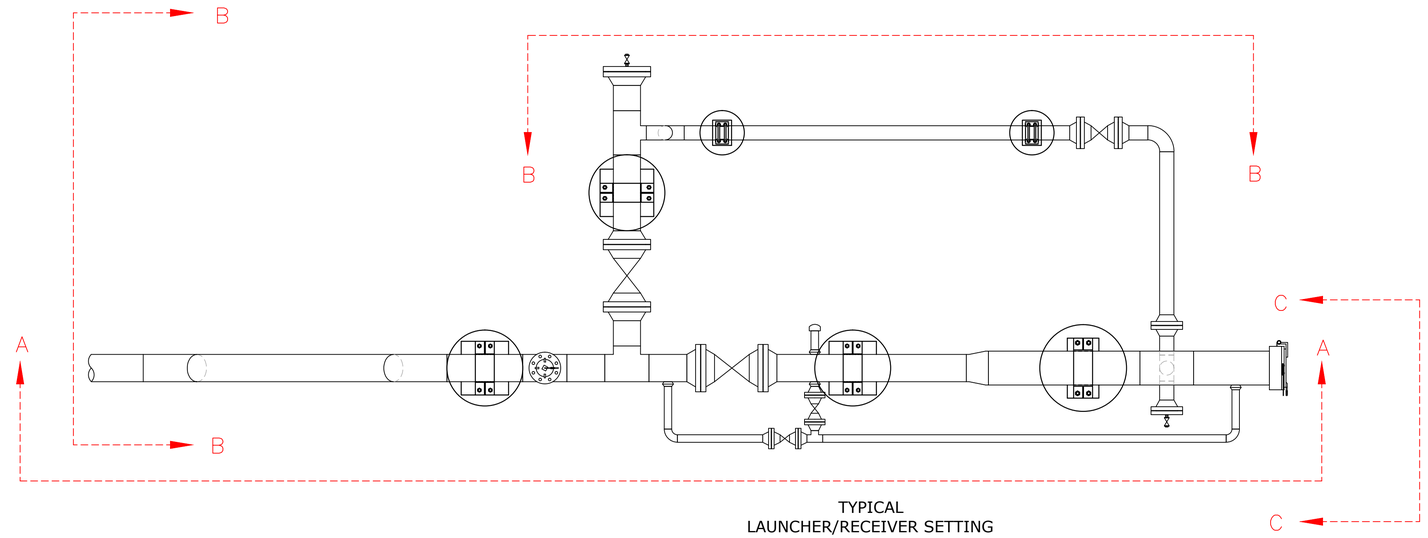

TYPICAL
LAUNCHER/RECEIVER SETTING
SCALE 1" = 2'

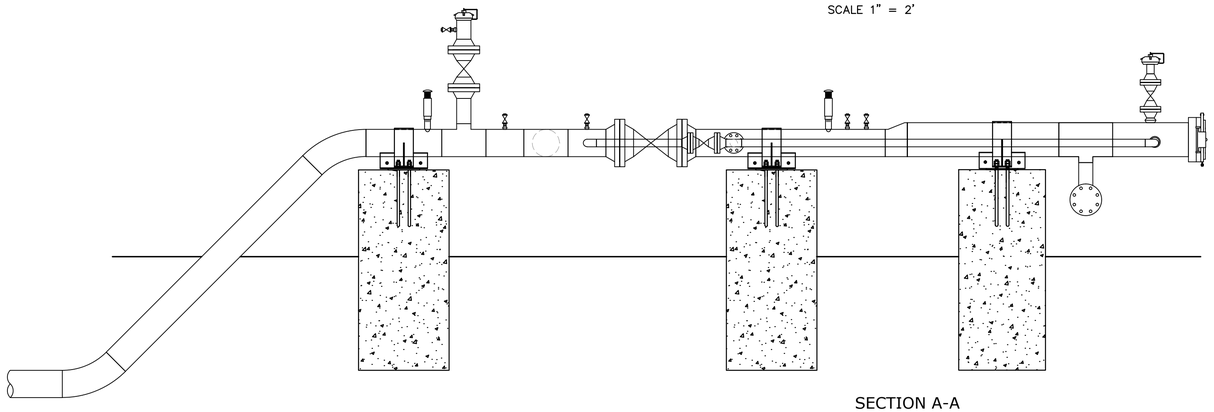

SECTION A-A
SCALE 1" = 2'

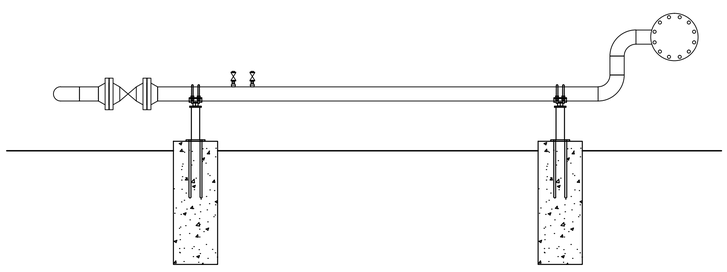

SECTION B-B
SCALE 1" = 2'

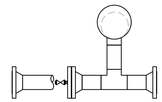

SECTION C-C
SCALE 1" = 2'

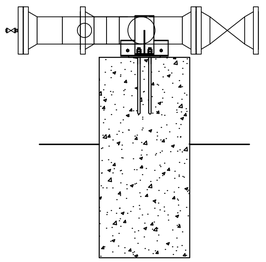

SECTION D-D
SCALE 1" = 2'

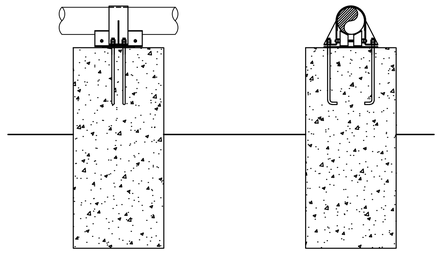

10" SUPPORT
TYP. OF 1

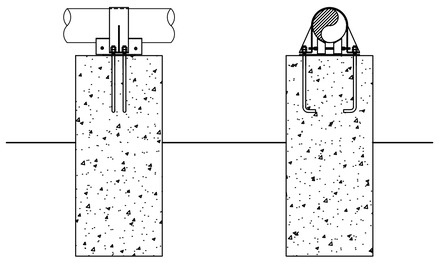

8" SUPPORT
TYP. OF 3

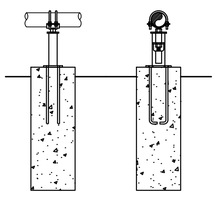

4" SUPPORT
TYP. OF 1

GRAPHIC SCALE
2 1 0 2
1 inch = 2 ft.

CHANGE ORDER SCHEDULE

#	DESCRIPTION OF CHANGE	SHEET NO.	APPROVALS BY	APPROVALS DATE

Utility Technologies Intl. Corporation
Total Capabilities in the Pipeline Industry
4700 Homer Ohio Lane
Groveport, OH 43125
P: 614-482-8080
F: 614-482-8070
www.uti-corp.com

NORTH COAST GAS TRANSMISSION
I-75 RELOCATION PROJECT
FINDLAY, OHIO
DETAIL SHEET

DRAWING SET STATUS:
- ☐ PRELIMINARY ENGINEERING SET
- ■ AGENCY REVIEW SET
- ☐ CONSTRUCTION DOCUMENT SET
- ☐ AS-BUILT DOCUMENT SET

DESIGN	DRAFT	CHECK
BJR	BJR	HG

PROJECT NO.: 13-108
DATE: FEBRUARY 11, 2014
SCALE:
HORIZONTAL: 1" = 2'
VERTICAL: 1" = N/A

SHEET NO.: 10/10

P:\2013\13108\DWG\02-SD\I-75 Relocation Layout.dwg Layout:DETAILS by:Brad on 02/11/2014 @ 04:27:14 pm – © Utility Technologies International