FHWA REGION	STATE	PROJECT	
5	OHIO		

528/619

JEF-22-13.85
JEFFERSON COUNTY

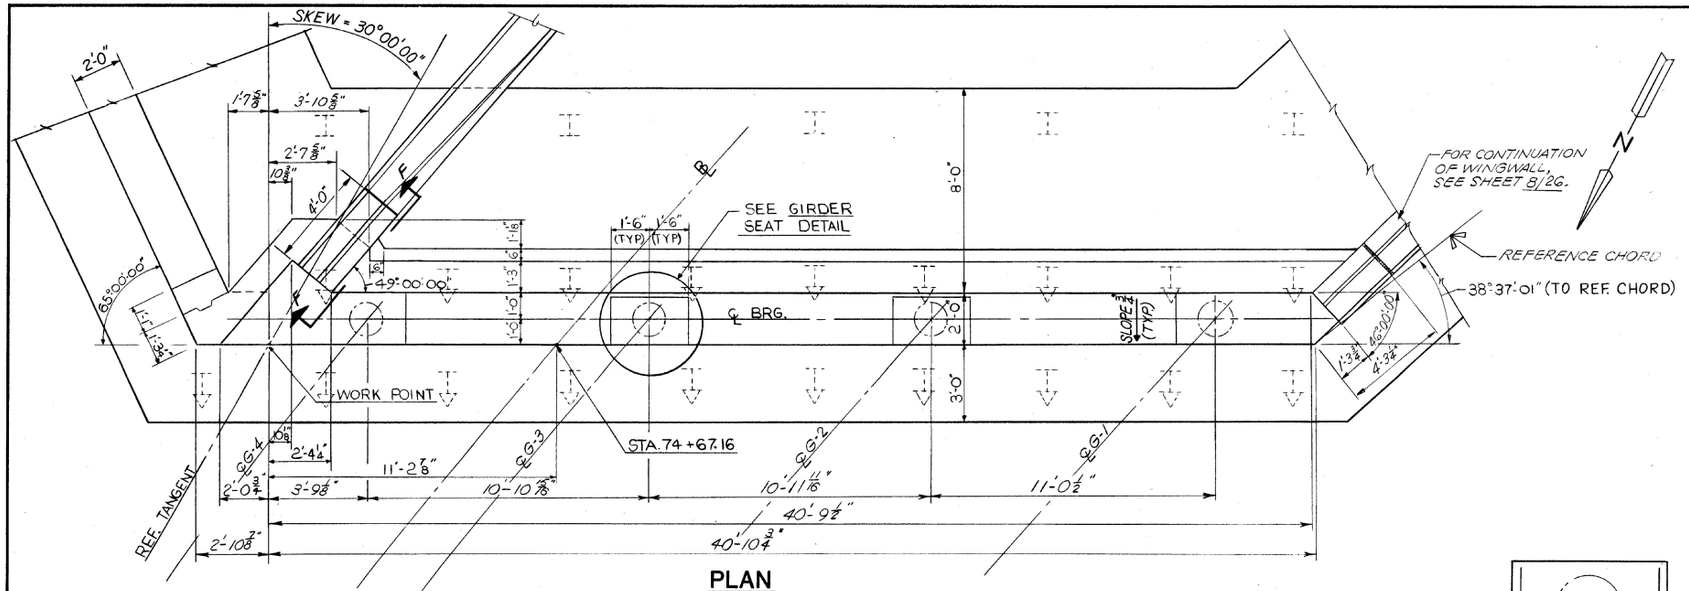

PLAN

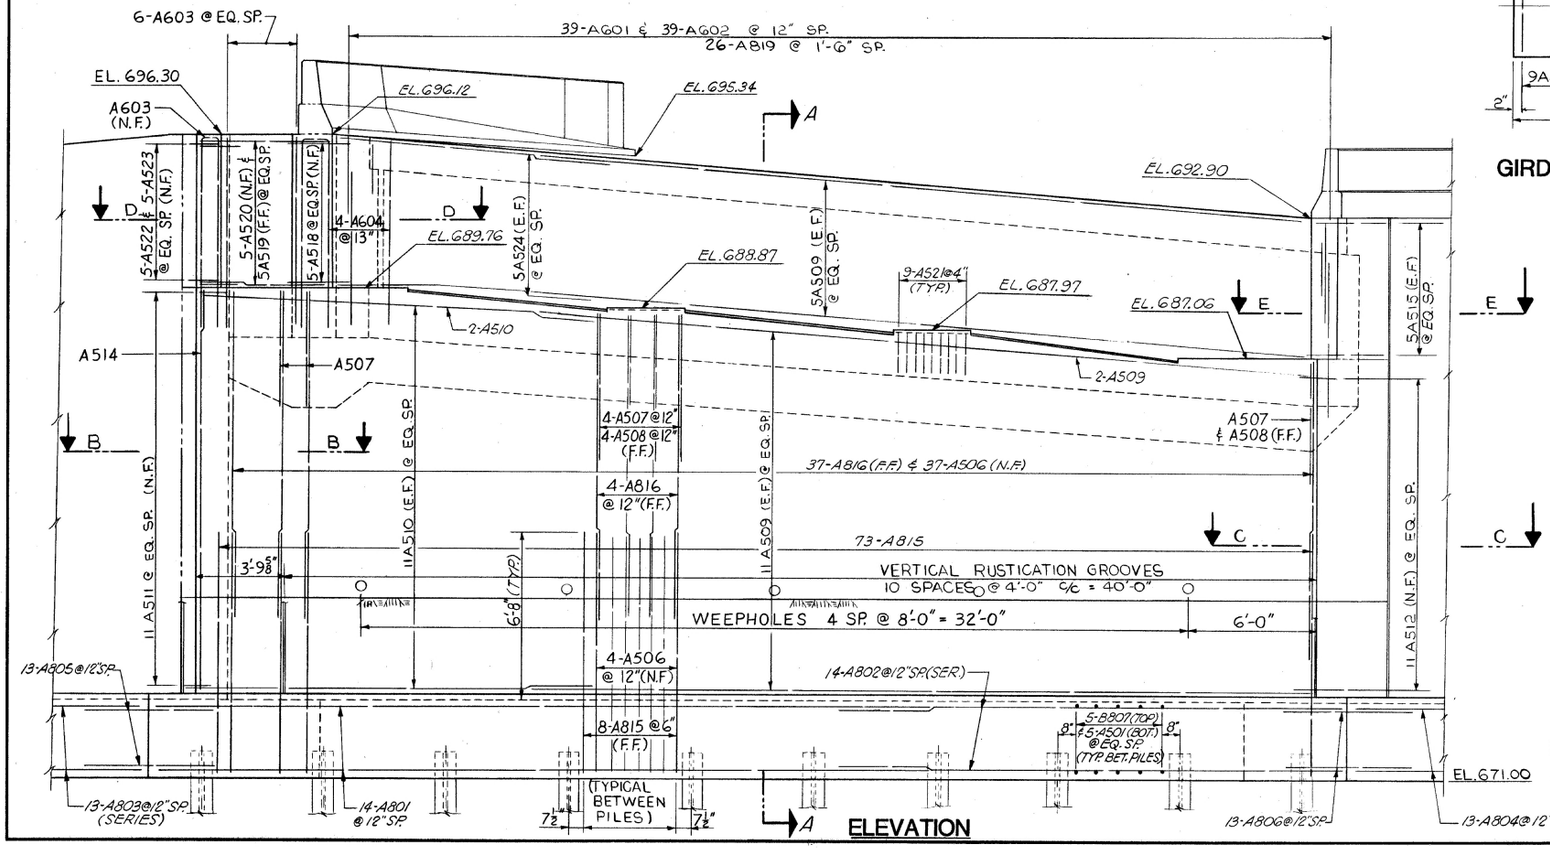

ELEVATION

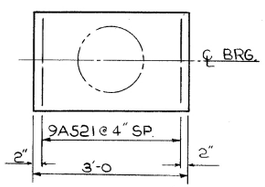

GIRDER SEAT DETAIL

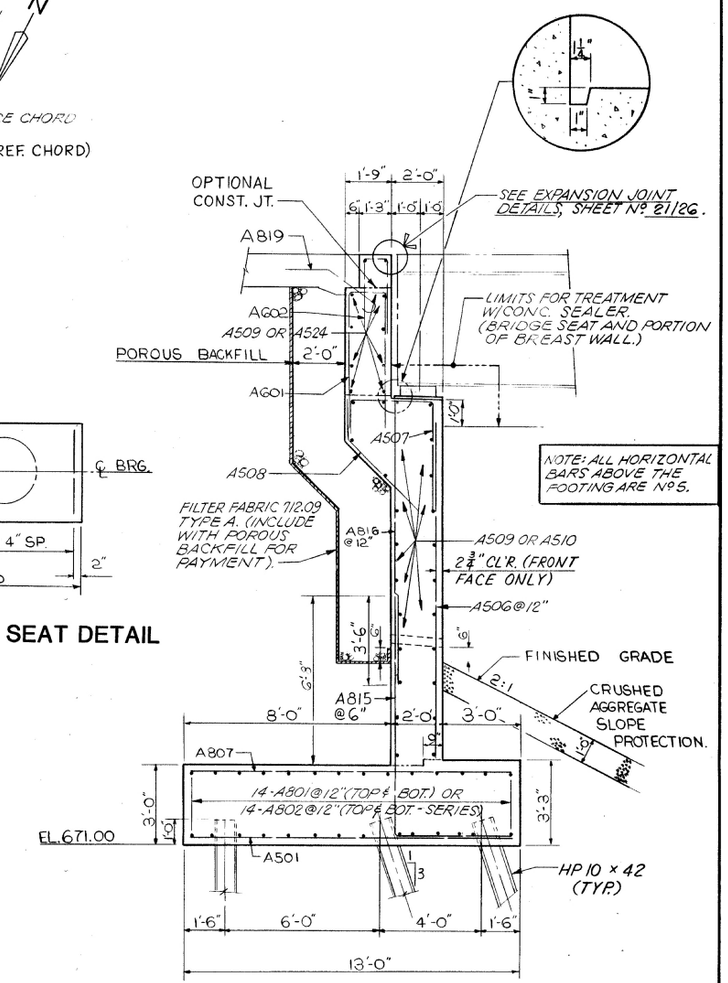

SECTION A-A

LEGEND:
E.F. = EACH FACE
F.F. = FAR FACE
N.F. = NEAR FACE

FOR SECTIONS B-B, C-C, D-D, E-E & F-F, SEE SHEET 9/26.

FOR PLAN & ELEVATION OF EAST & WEST WINGWALLS, SEE SHEET 8/26.

FOR NOTES, SEE SHEET 12/26

7/26

MOSURE AND SYRAKIS CO.
YOUNGSTOWN, OHIO

REAR ABUTMENT PLAN & ELEV.

BRIDGE NO. JEF-22-1482
RAMP E
OVER
U.S. ROUTE 22 & EXIST. C.R. 43
STA. 74+62.77
JEFFERSON COUNTY, OHIO STA. 79+23.82

DESIGNED	DRAWN	CALC.	CHECKED	REVIEWED
M.S.	R.H.	M.S.	W.H.	D.S.
11-87	11-87	11-87	11-89	11-89