FINDLEY STATE PARK
PHASE I CAMP ROAD
MAIN ROAD

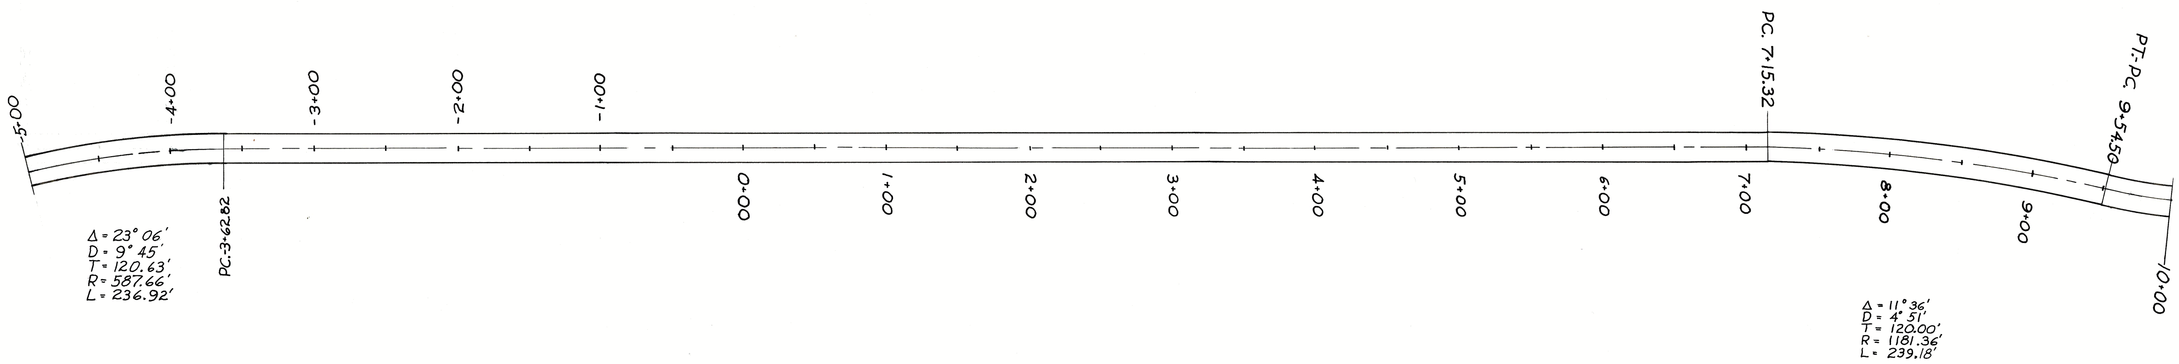

MAIN ROAD

SCALE 1"=50'

915

910

905

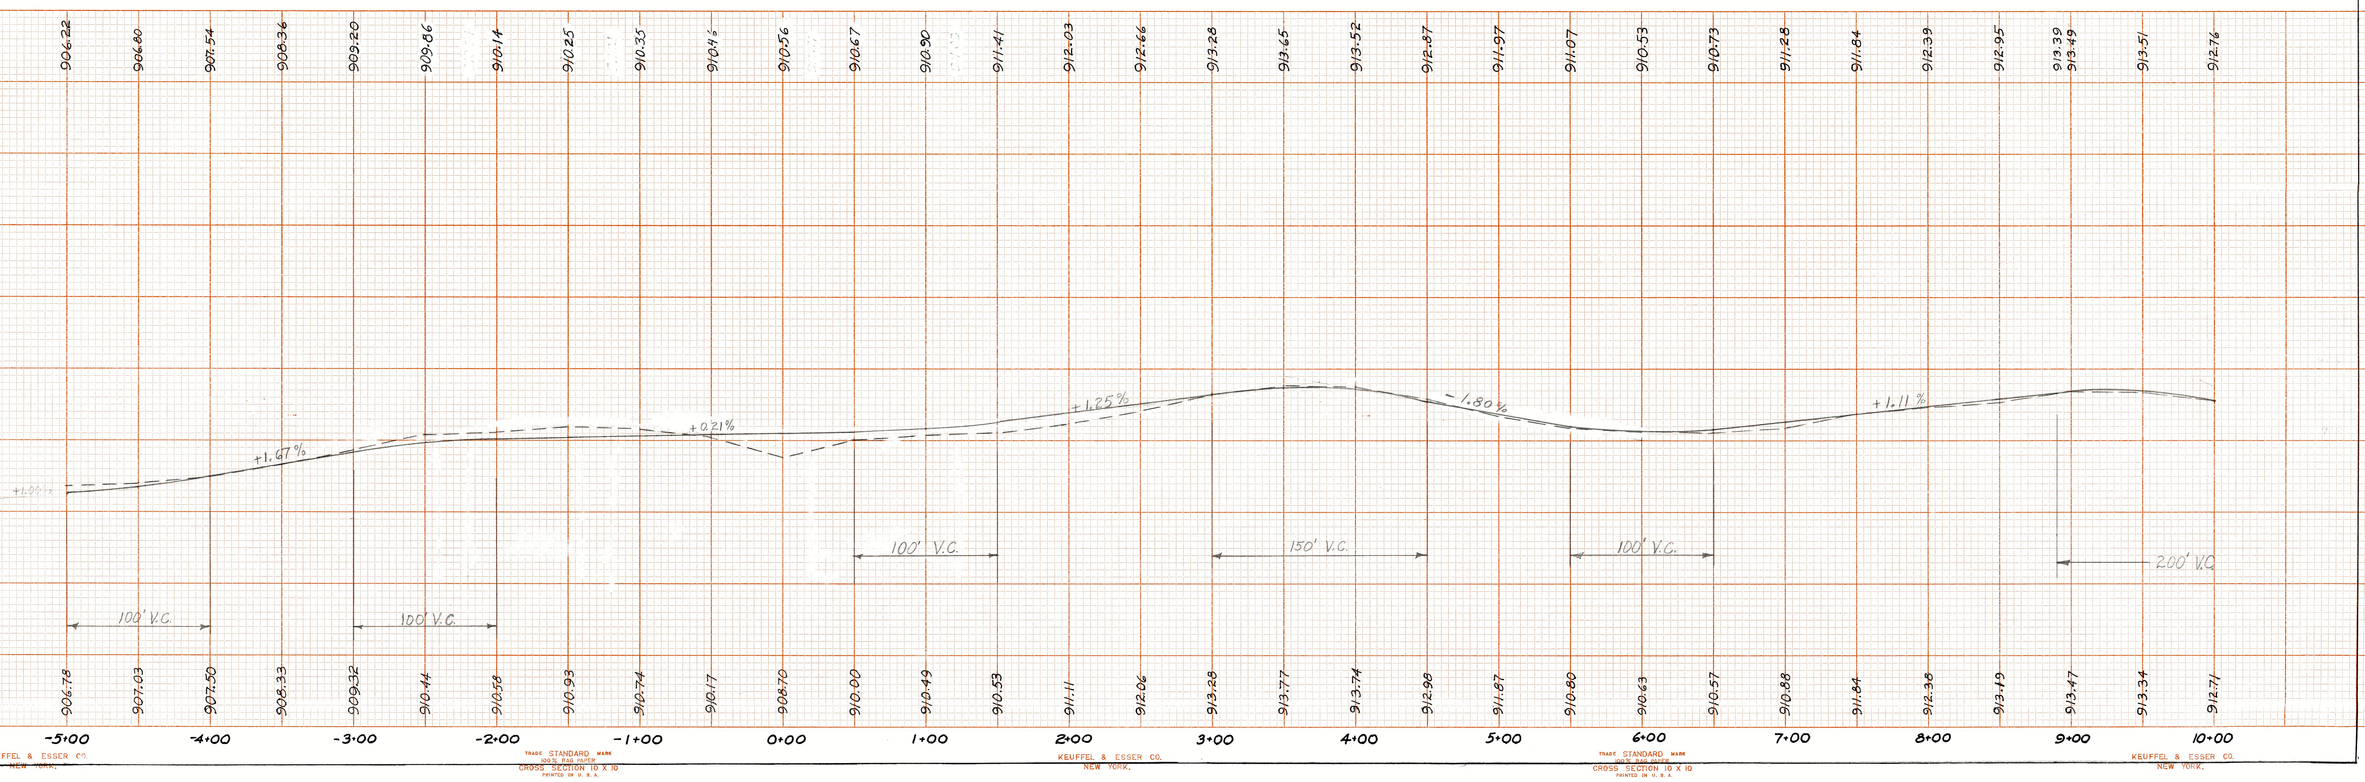

-5+00	-4+00	-3+00	-2+00	-1+00	0+00	1+00	2+00	3+00	4+00	5+00	6+00	7+00	8+00	9+00	10+00
906.78	907.03	907.50	908.33	909.32	910.44	910.58	910.93	910.74	910.17	908.70	910.00	910.49	910.53	911.11	912.06	913.28	913.77	913.74	912.98	911.87	910.80	910.63	910.57	910.88	911.84	912.98	913.19	913.47	913.34	912.71

KEUFFEL & ESSER CO. NEW YORK.
TRADE STANDARD MARK 100% RAG PAPER CROSS SECTION 10 X 10 PRINTED IN U. S. A.

906.22	906.80	907.54	908.36	909.20	909.96	910.14	910.25	910.35	910.41	910.56	910.67	910.90	911.41	912.03	912.66	913.28	913.65	913.52	912.87	911.97	911.07	910.53	910.73	911.28	911.84	912.39	912.95	913.39 913.49	913.51	912.76

ROADS & PARKING AREAS

ITEM	DESCRIPTION	UNITS	MAIN ROAD	ROAD #1	ROAD #2	ROAD #3	PARKING STRIPS
E 1	ROADWAY EXCA. & EMBANKMENT METHOD "B"	CU YDS.	10,150	150	50	50	
B 19	AGGREGATE BASE COURSE (8")	CU YDS	2,530	1,350	560	560	
S 27	PIPE FOR ROADWAY CULVERTS (48")	LIN. FT.	72				
S 27	" " " " " (12")	LIN. FT.	120	40	20	20	
L 9	SEEDING & PROTECTING ROADWAY AREAS	SQ YDS.	18,000	1,000	500	500	
L 9	COMMERCIAL FERTILIZER	LBS	3,240	180	90	90	
L 9	AGRICULTURAL LIMING MATERIAL	LBS	16,200	900	900	450	
I 18	STABILIZED CRUSHED AGGREGATE						690

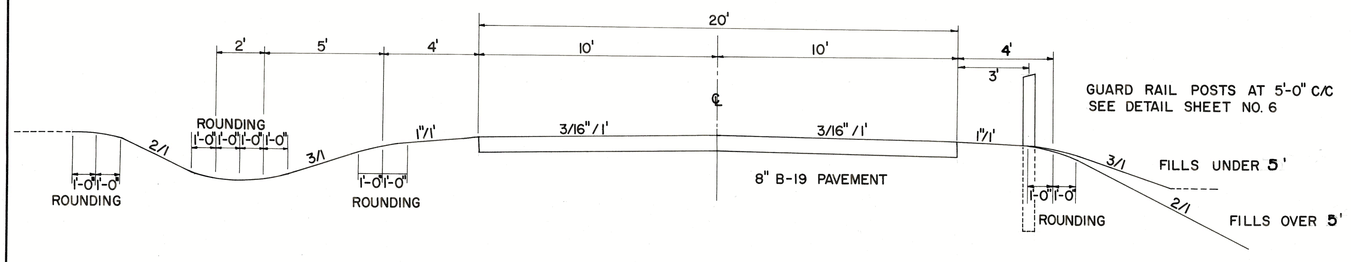

TYPICAL SECTION NO. 1

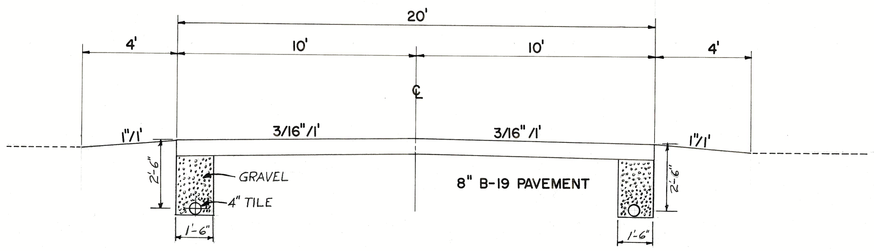

TYPICAL SECTION NO. 2

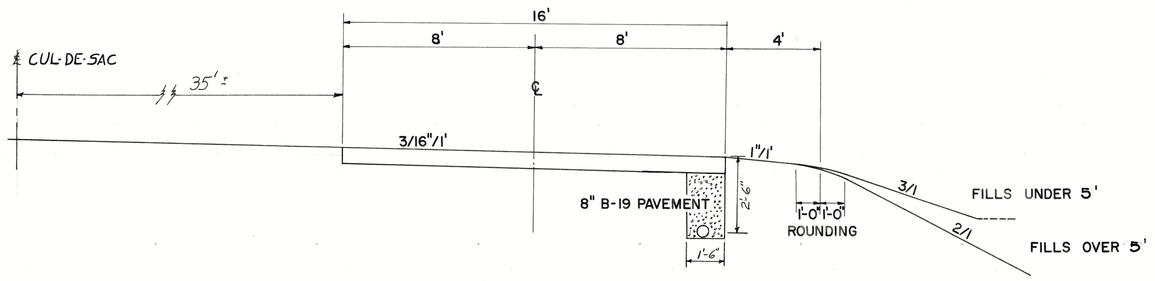

TYPICAL SECTION NO. 3

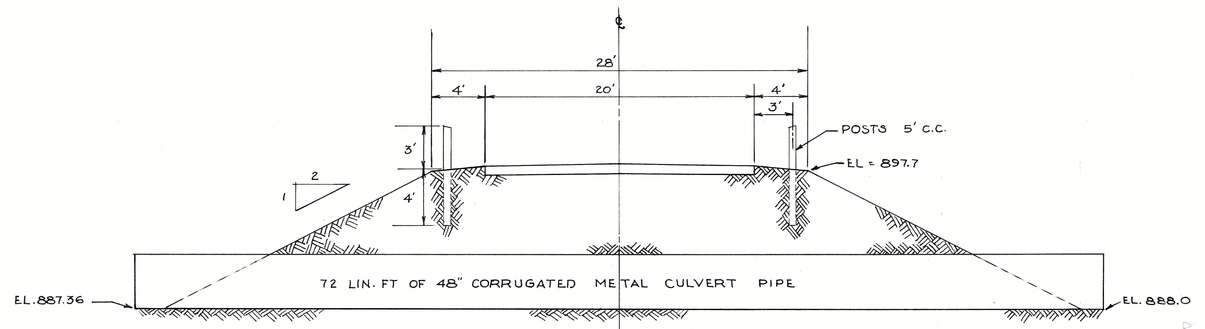

CULVERT SECTION
STA. 13+52
SCALE 3/16"= 1'-0"

NOTE

THE COST OF HAULING, HANDLING OF ALL WATER REQUIRED FOR ITEMS B-19 OR E-1 SHALL BE INCLUDED IN THE COST OF THESE ITEMS

STATE OF OHIO
DEPARTMENT OF NATURAL RESOURCES
OFFICE OF CHIEF ENGINEER

FINDLEY STATE PARK

ROADWAY QUANTITIES AND MISCELLANEOUS DETAILS

DATE:	JOB NUMBER
DRAWN BY	SCALE
CHECKED BY:	REVISED:
APPROVED BY	AS BUILT:

FINDLEY STATE PARK
PHASE I CAMP ROAD
MAIN ROAD

9
18

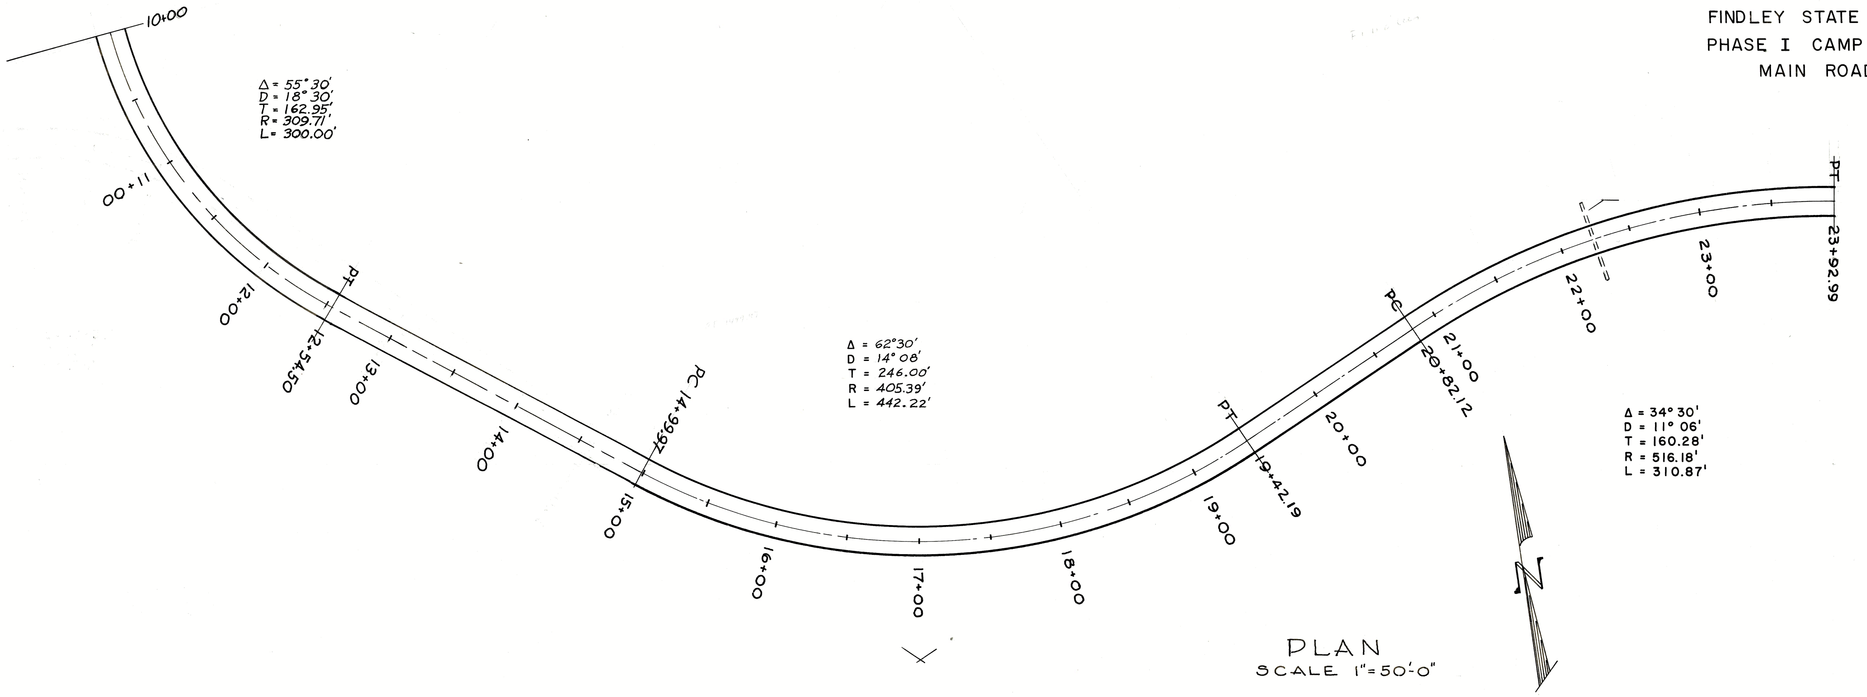

PLAN
SCALE 1"=50'-0"

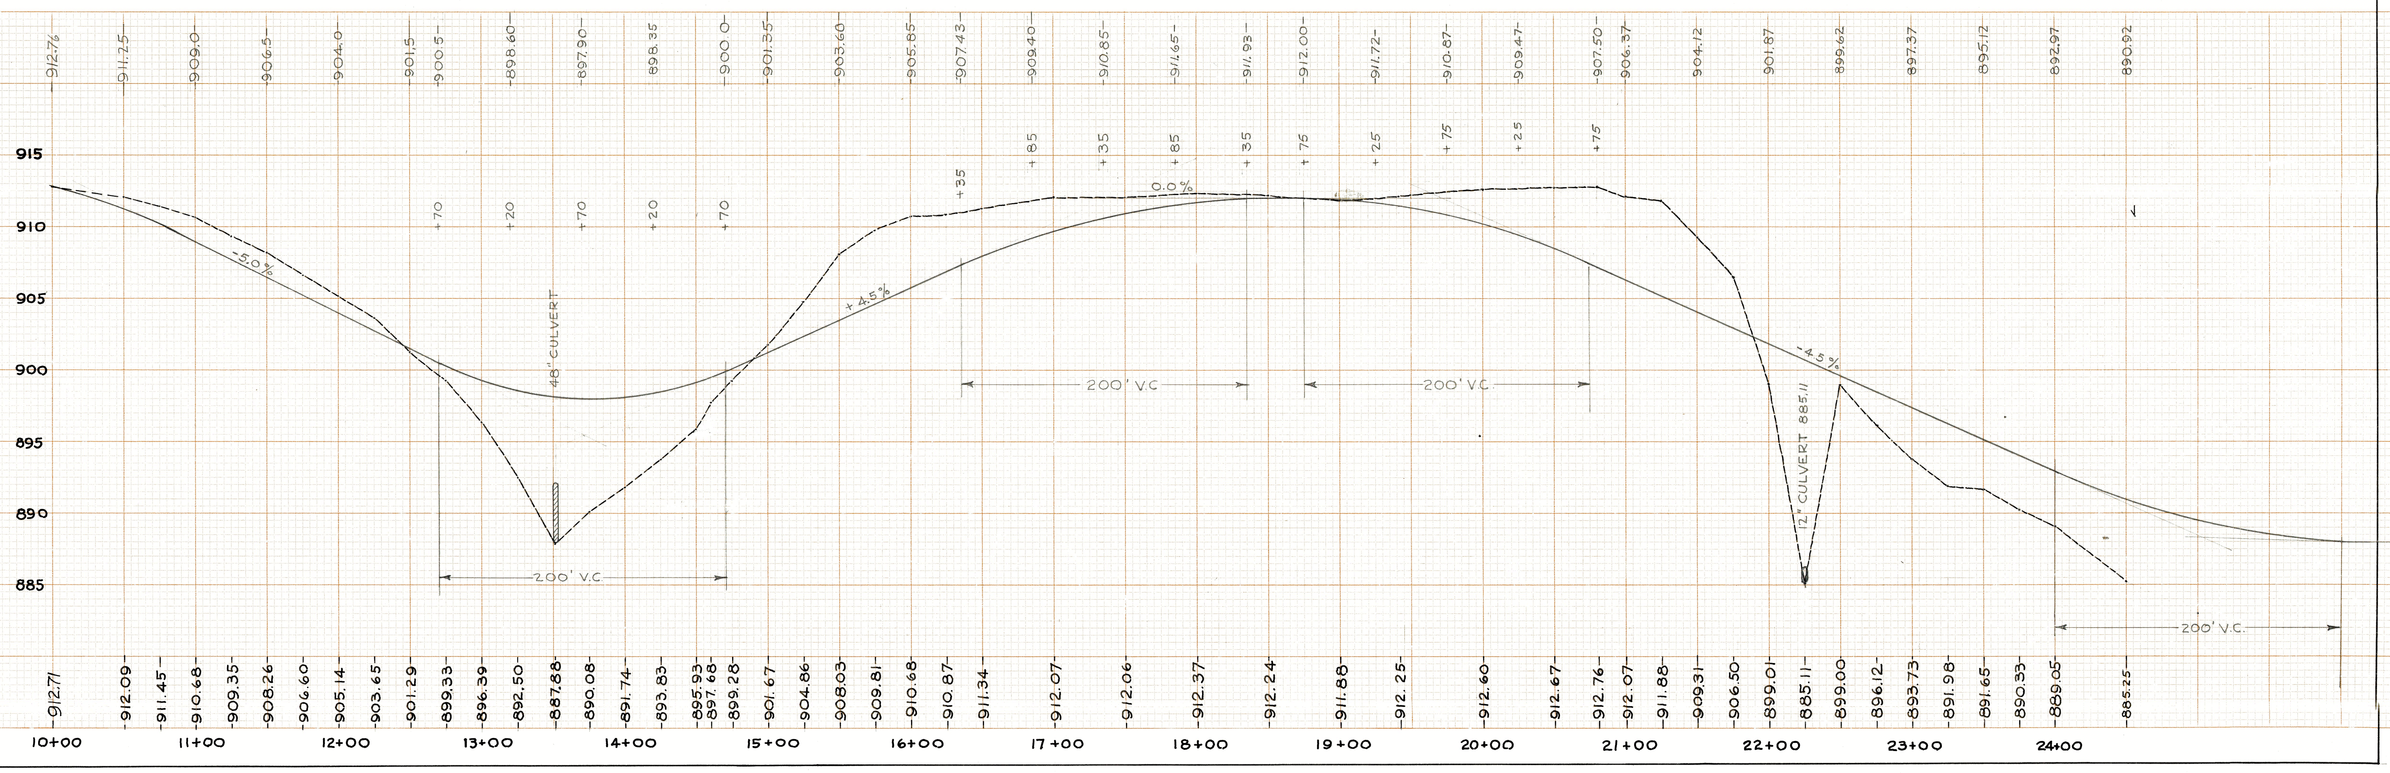

FINDLEY STATE PARK
PHASE I CAMP ROAD
MAIN ROAD

10
18

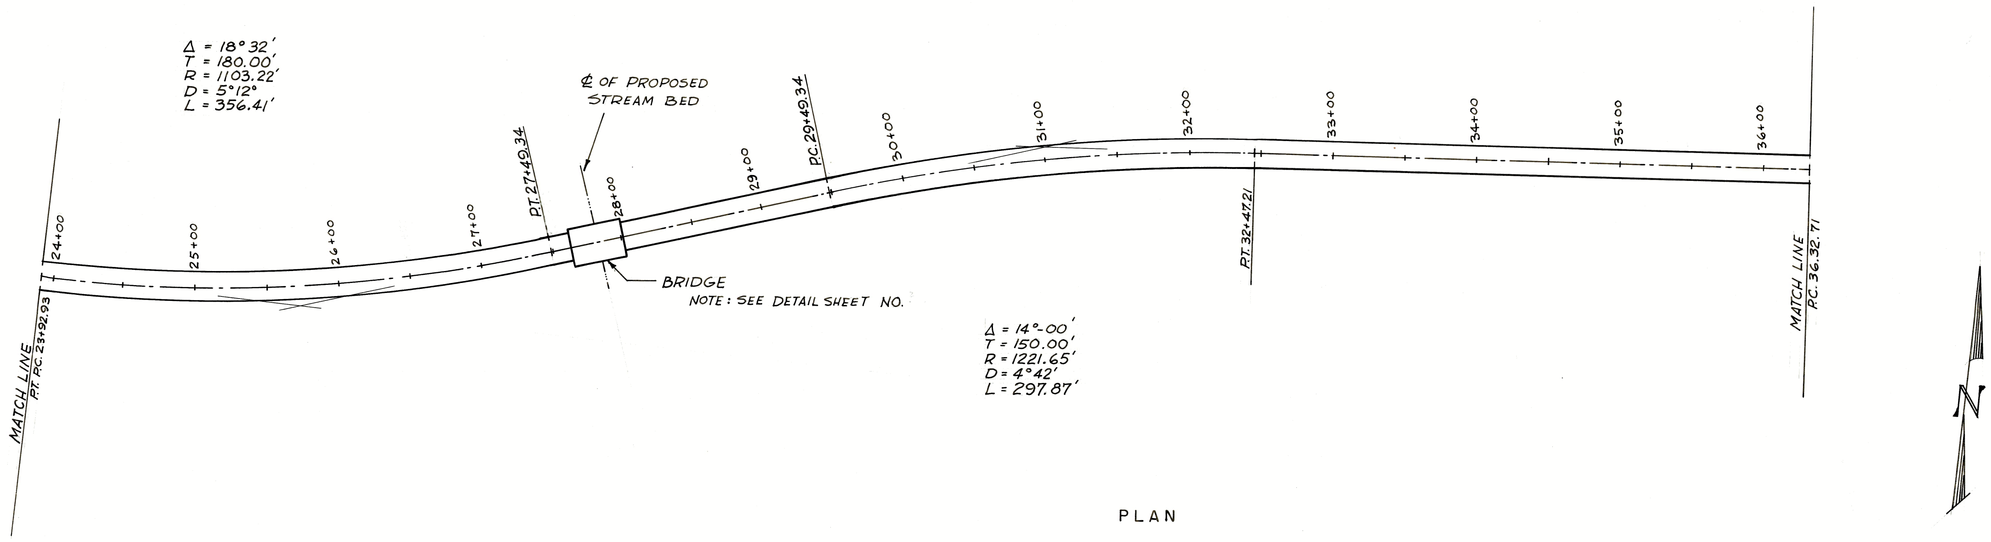

PLAN

SCALE: 1" = 50'

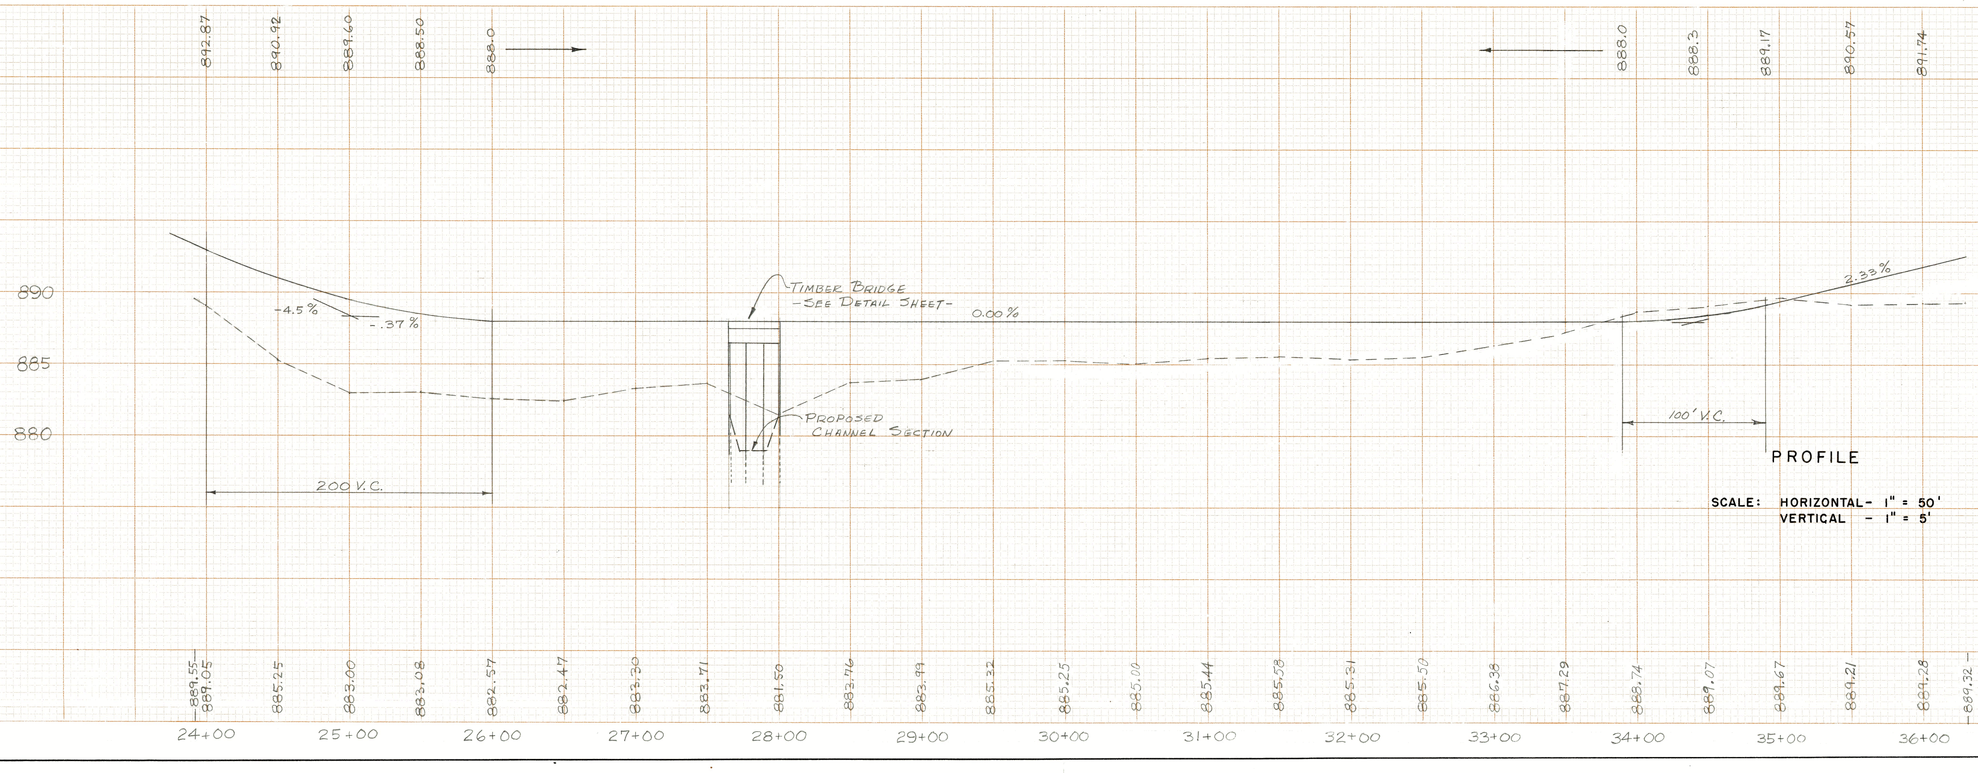

PROFILE

SCALE: HORIZONTAL- 1" = 50'
VERTICAL - 1" = 5'

FINDLEY STATE PARK
PHASE I CAMP ROAD
MAIN ROAD

11
18

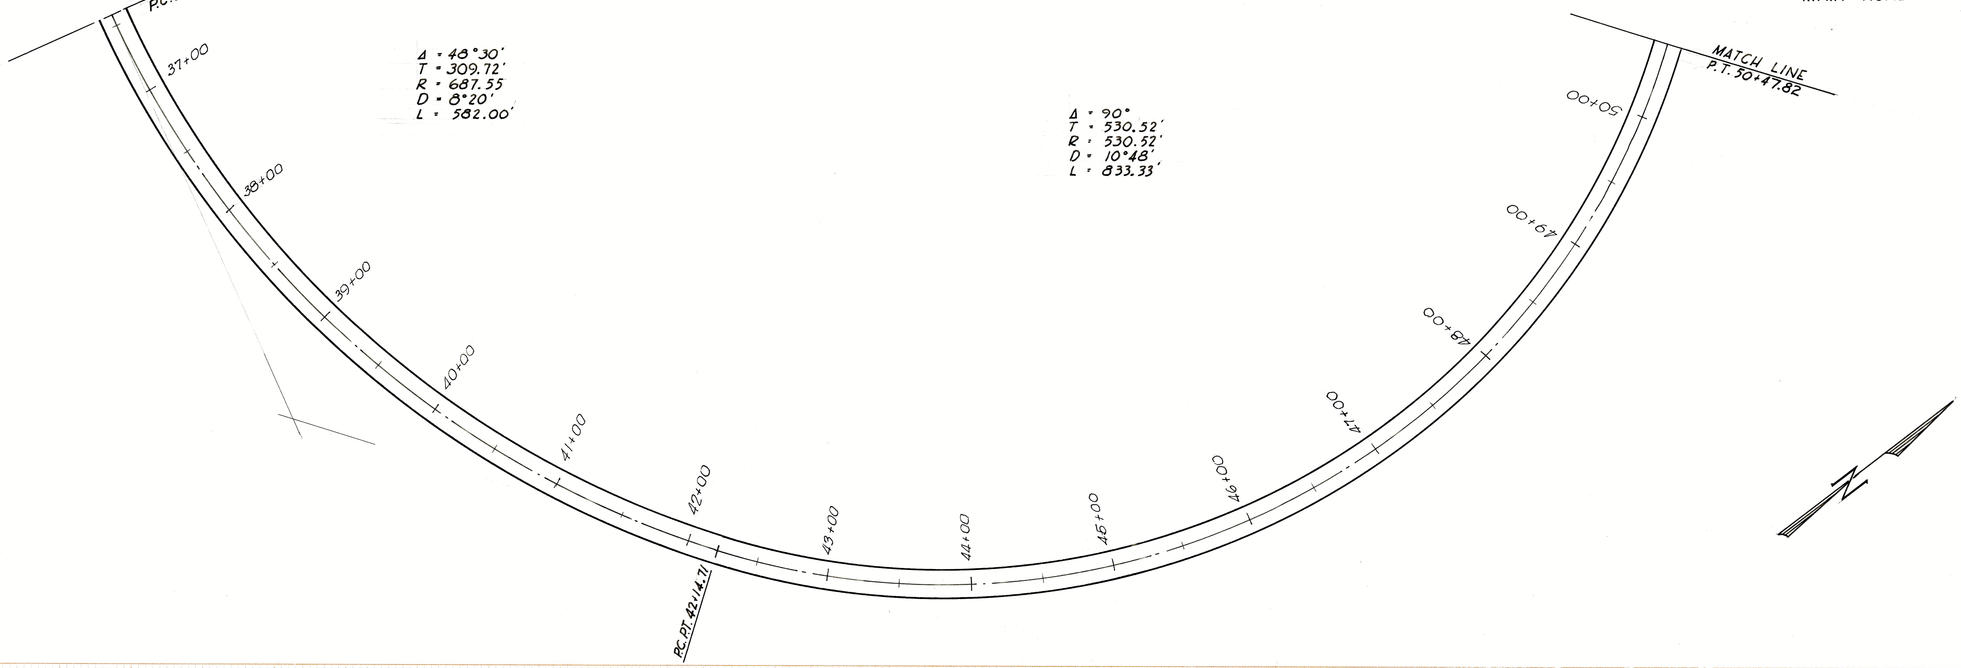

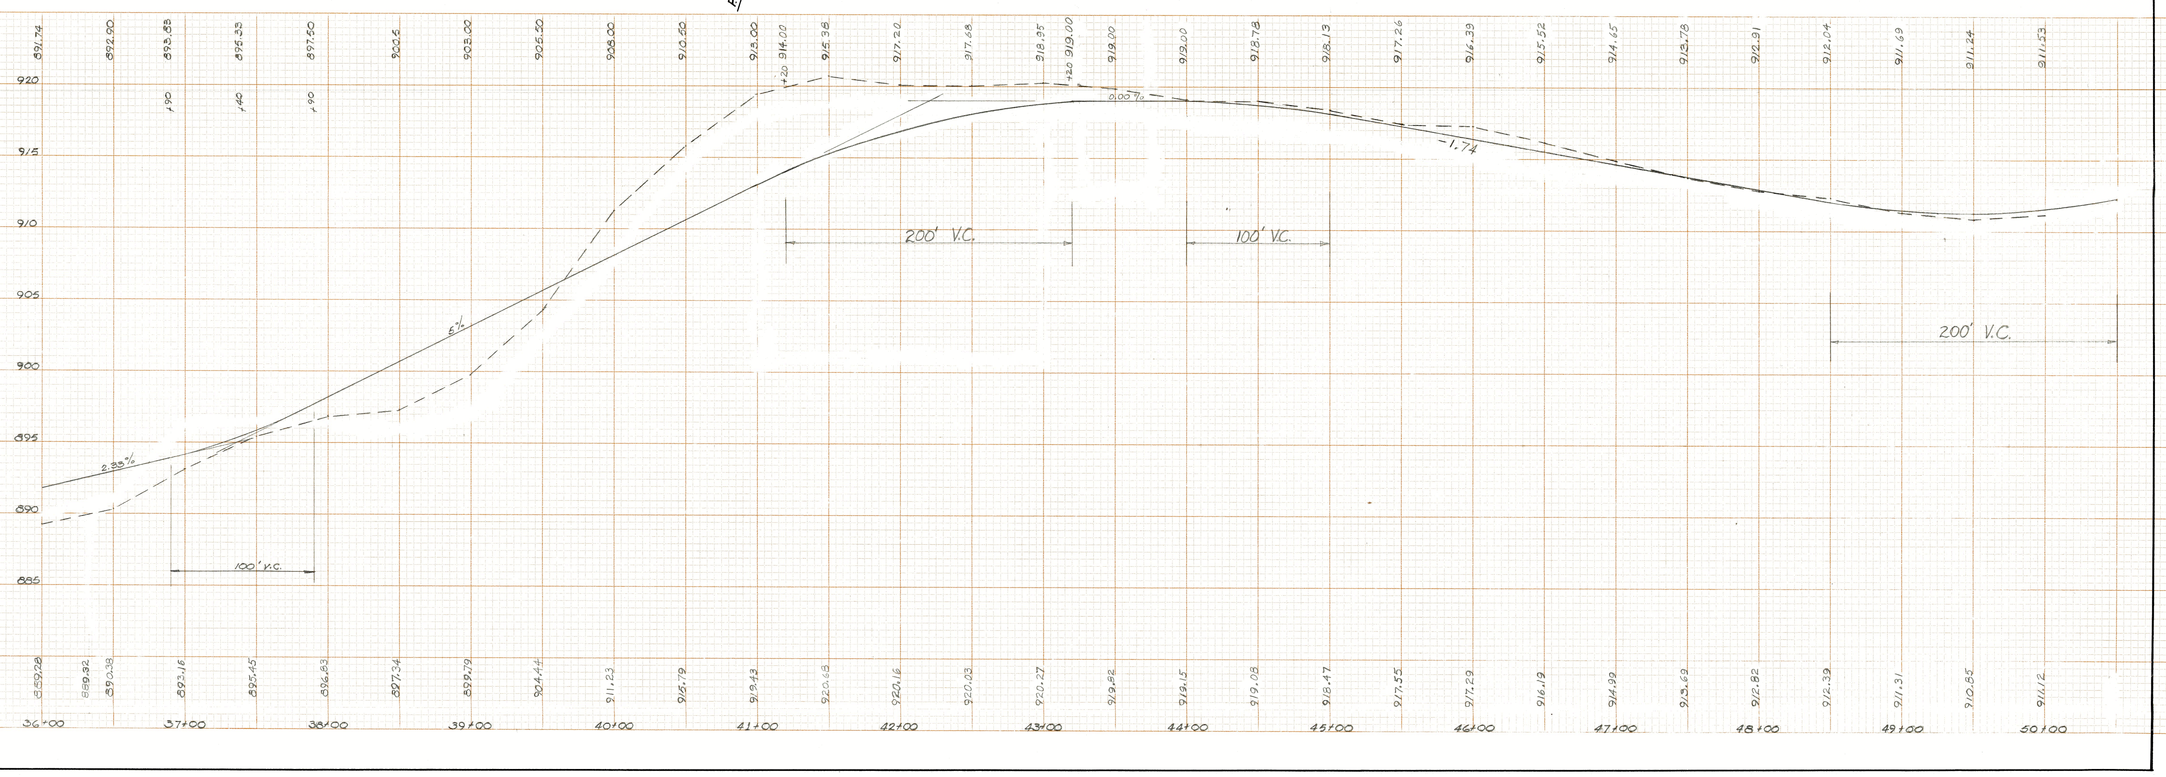

FINDLEY STATE PARK
PHASE I CAMP ROAD
ROAD I

12
18

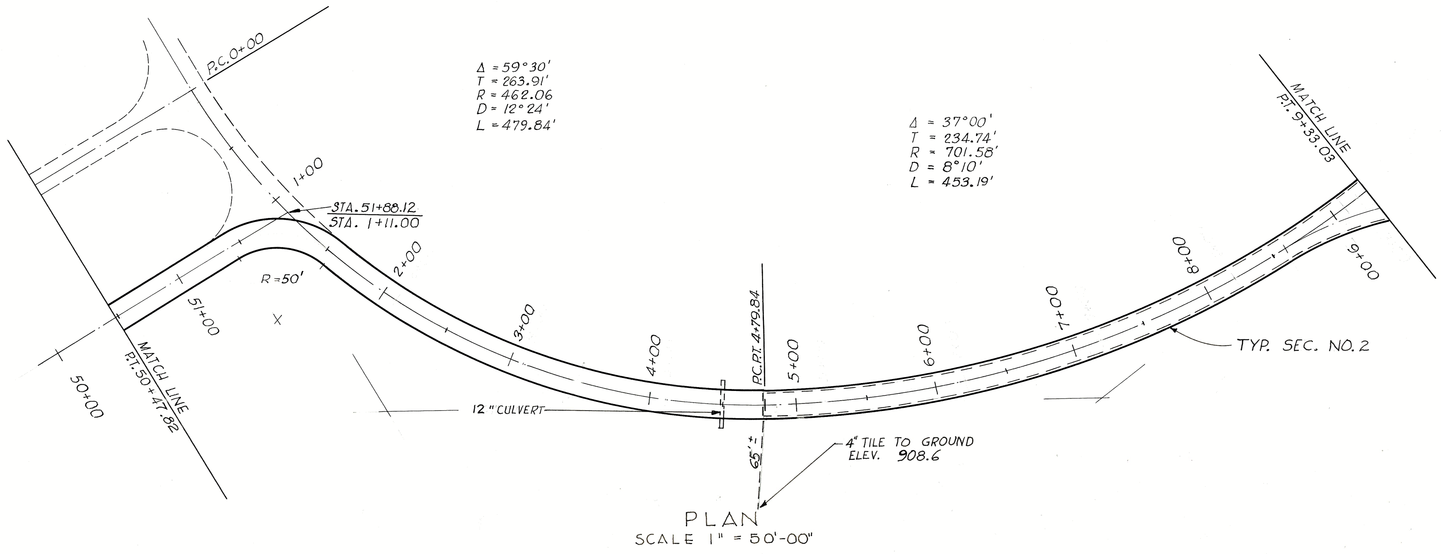

PLAN
SCALE 1" = 50'-00"

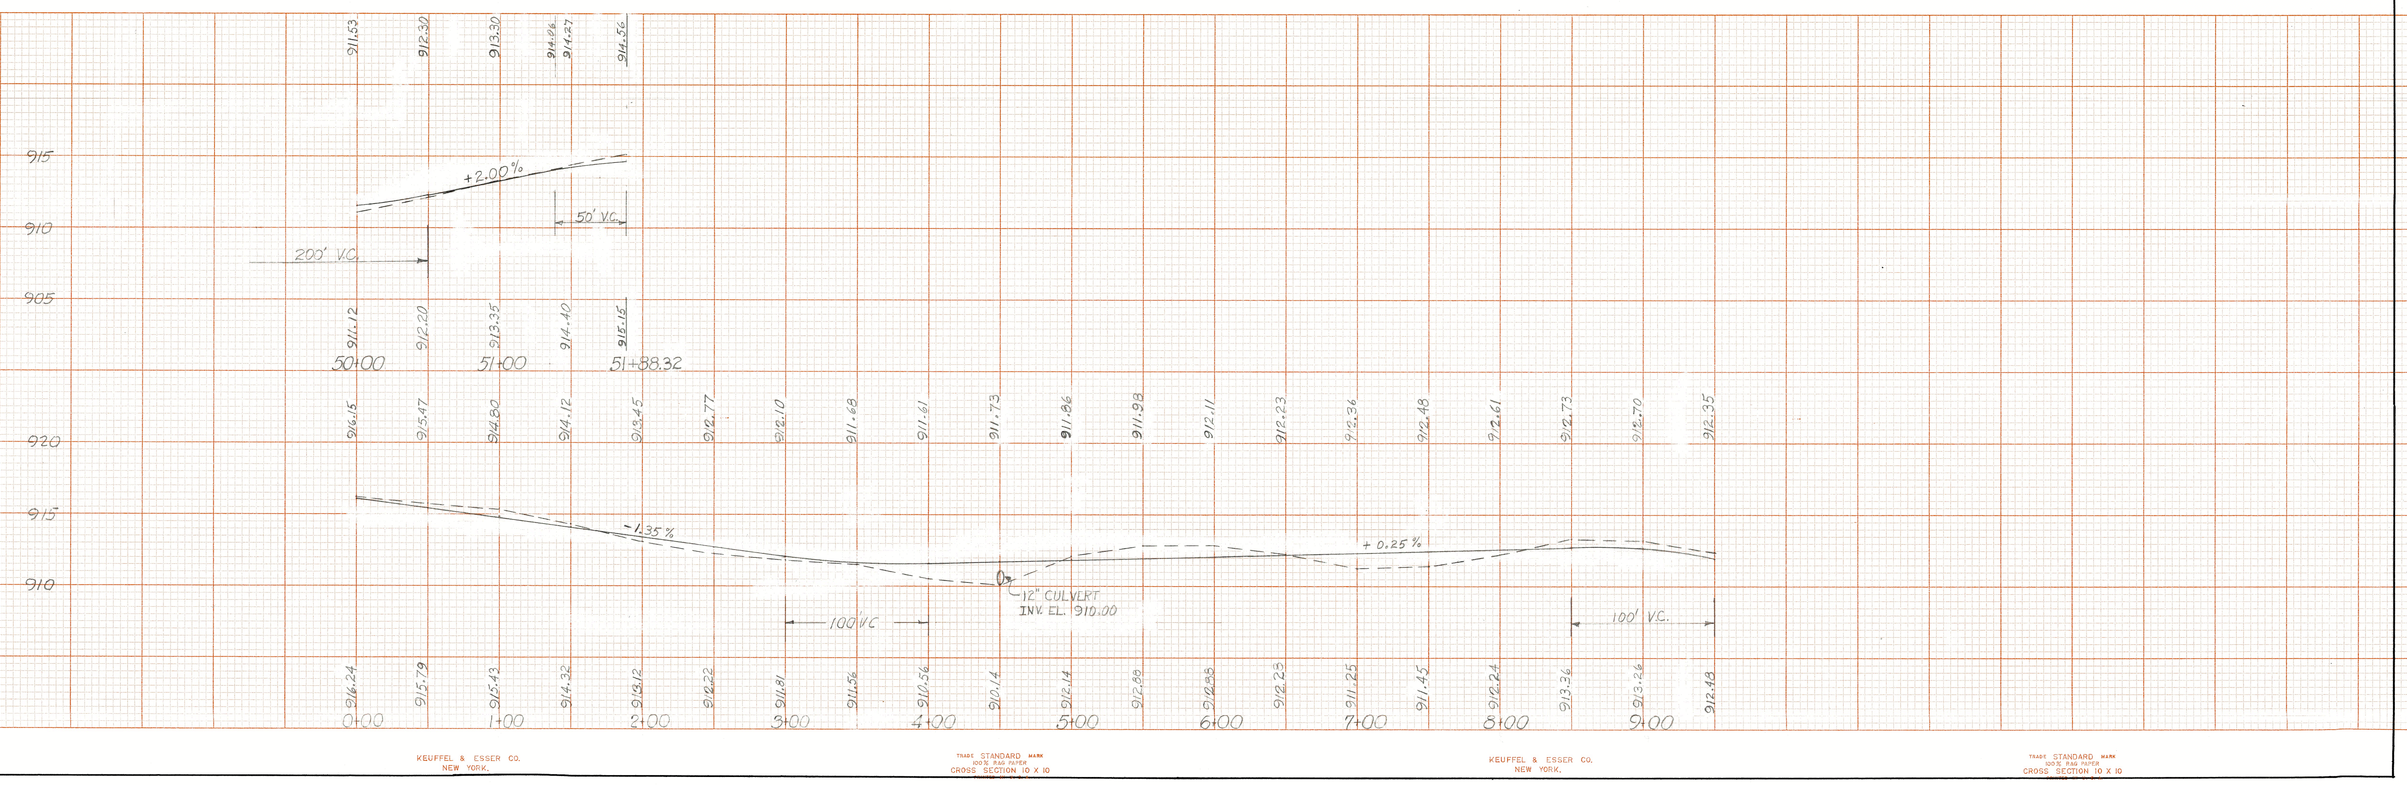

TRADE STANDARD MARK
100% RAG PAPER
10
KEUFFEL & ESSER CO.
NEW YORK.
TRADE STANDARD MARK
100% RAG PAPER
CROSS SECTION 10 X 10
KEUFFEL & ESSER CO.
NEW YORK.
TRADE STANDARD MARK
100% RAG PAPER
CROSS SECTION 10 X 10

FINDLEY STATE PARK
PHASE I CAMP ROAD
ROAD I

13
18

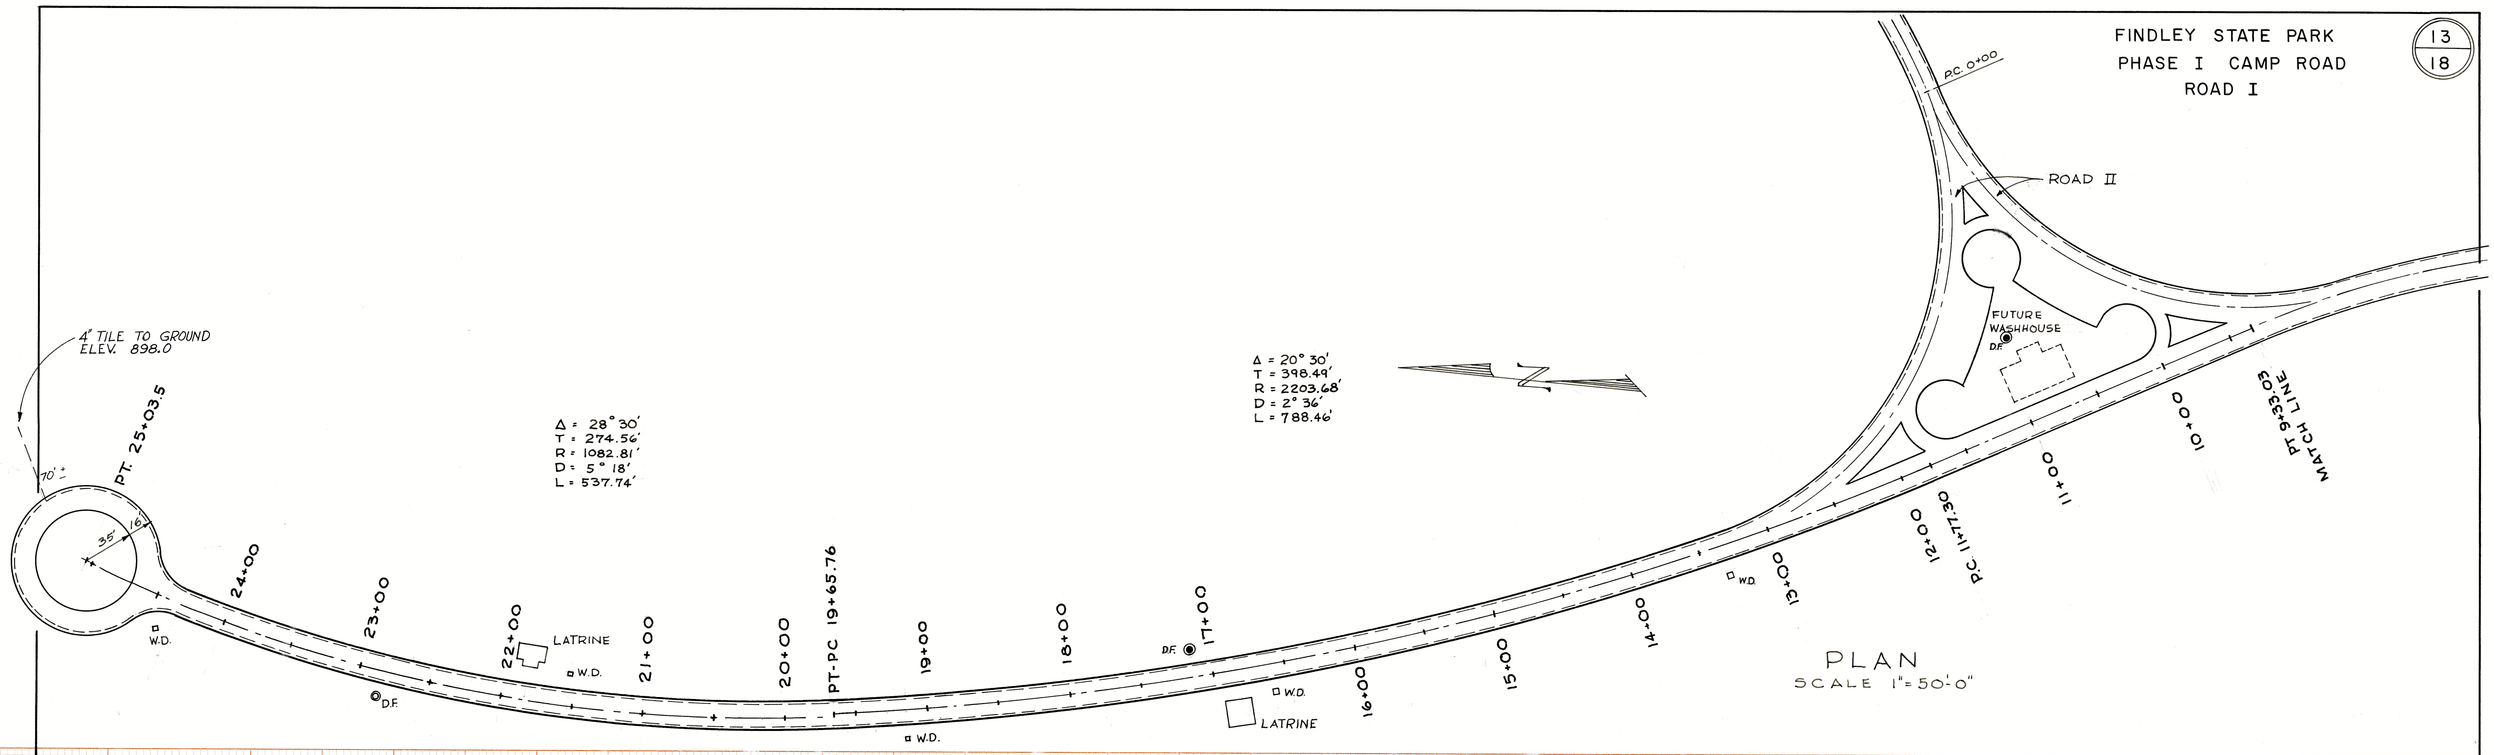

PLAN
SCALE 1"=50'-0"

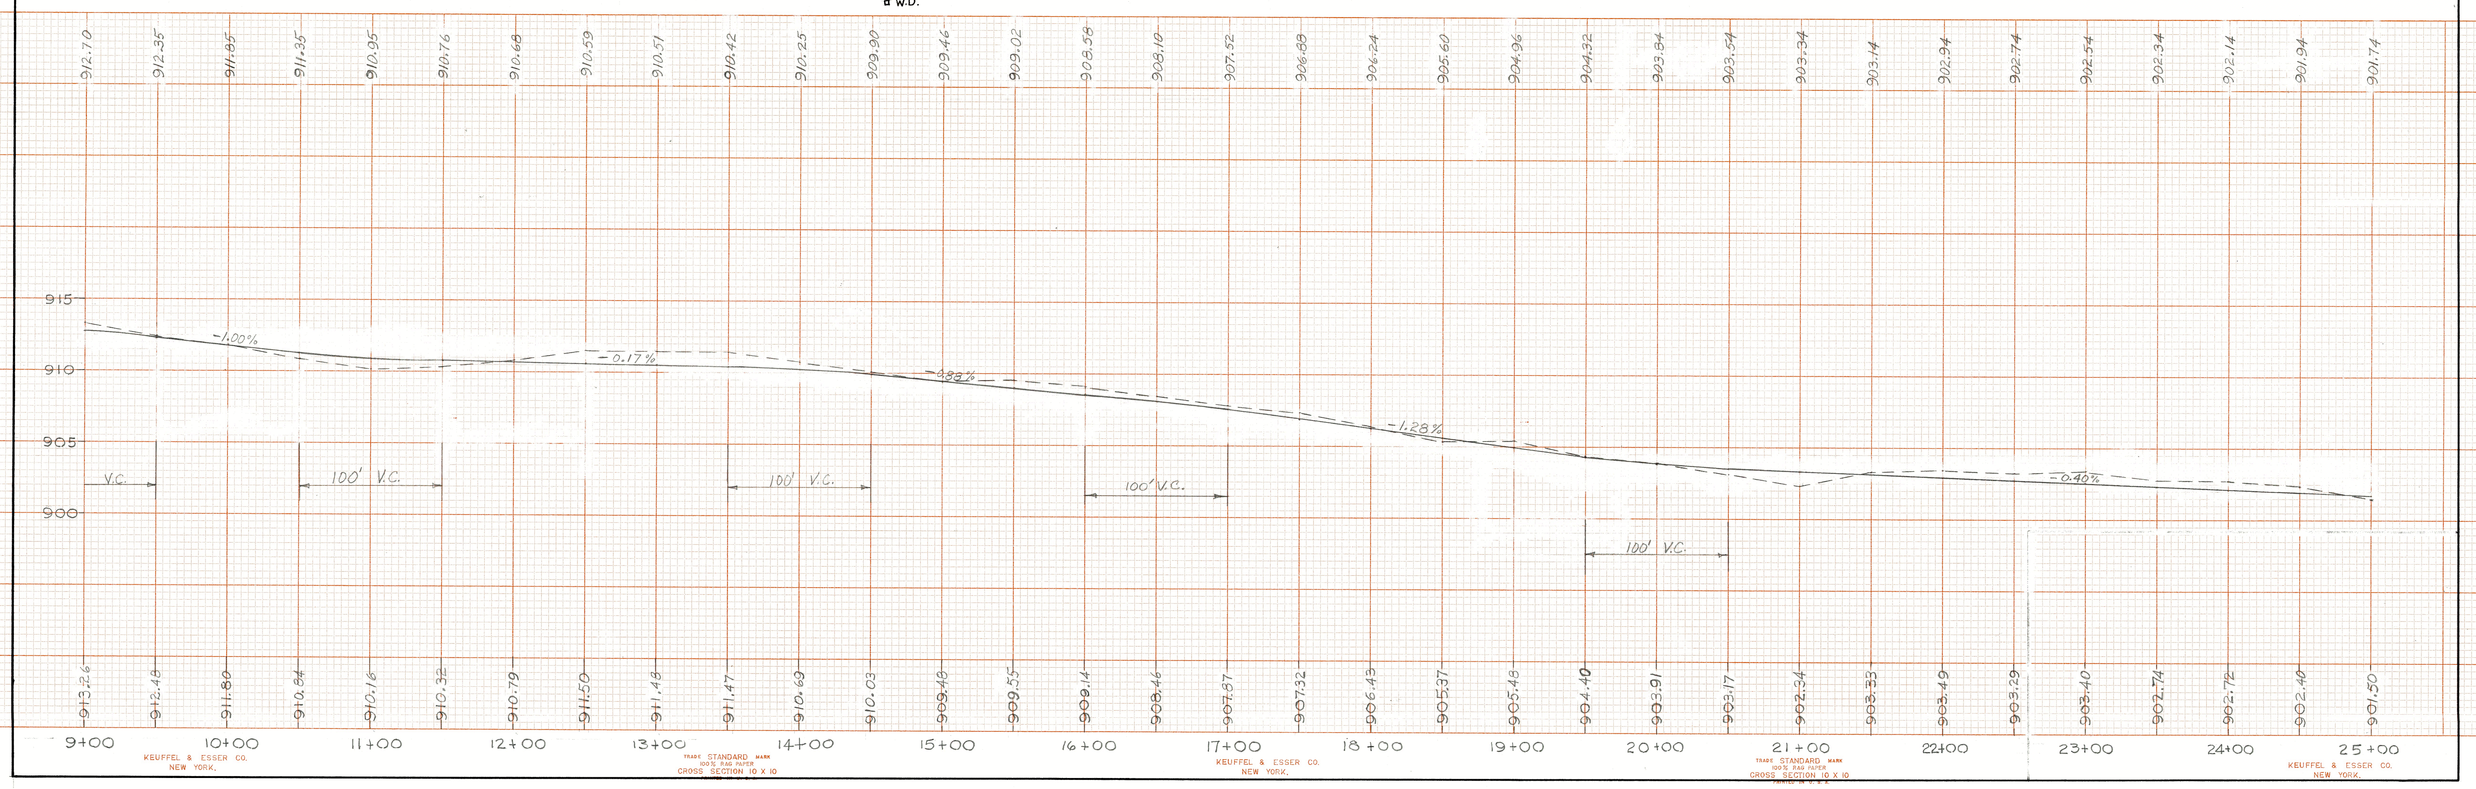

FINDLEY STATE PARK
PHASE I CAMP ROAD
ROAD II

14
18

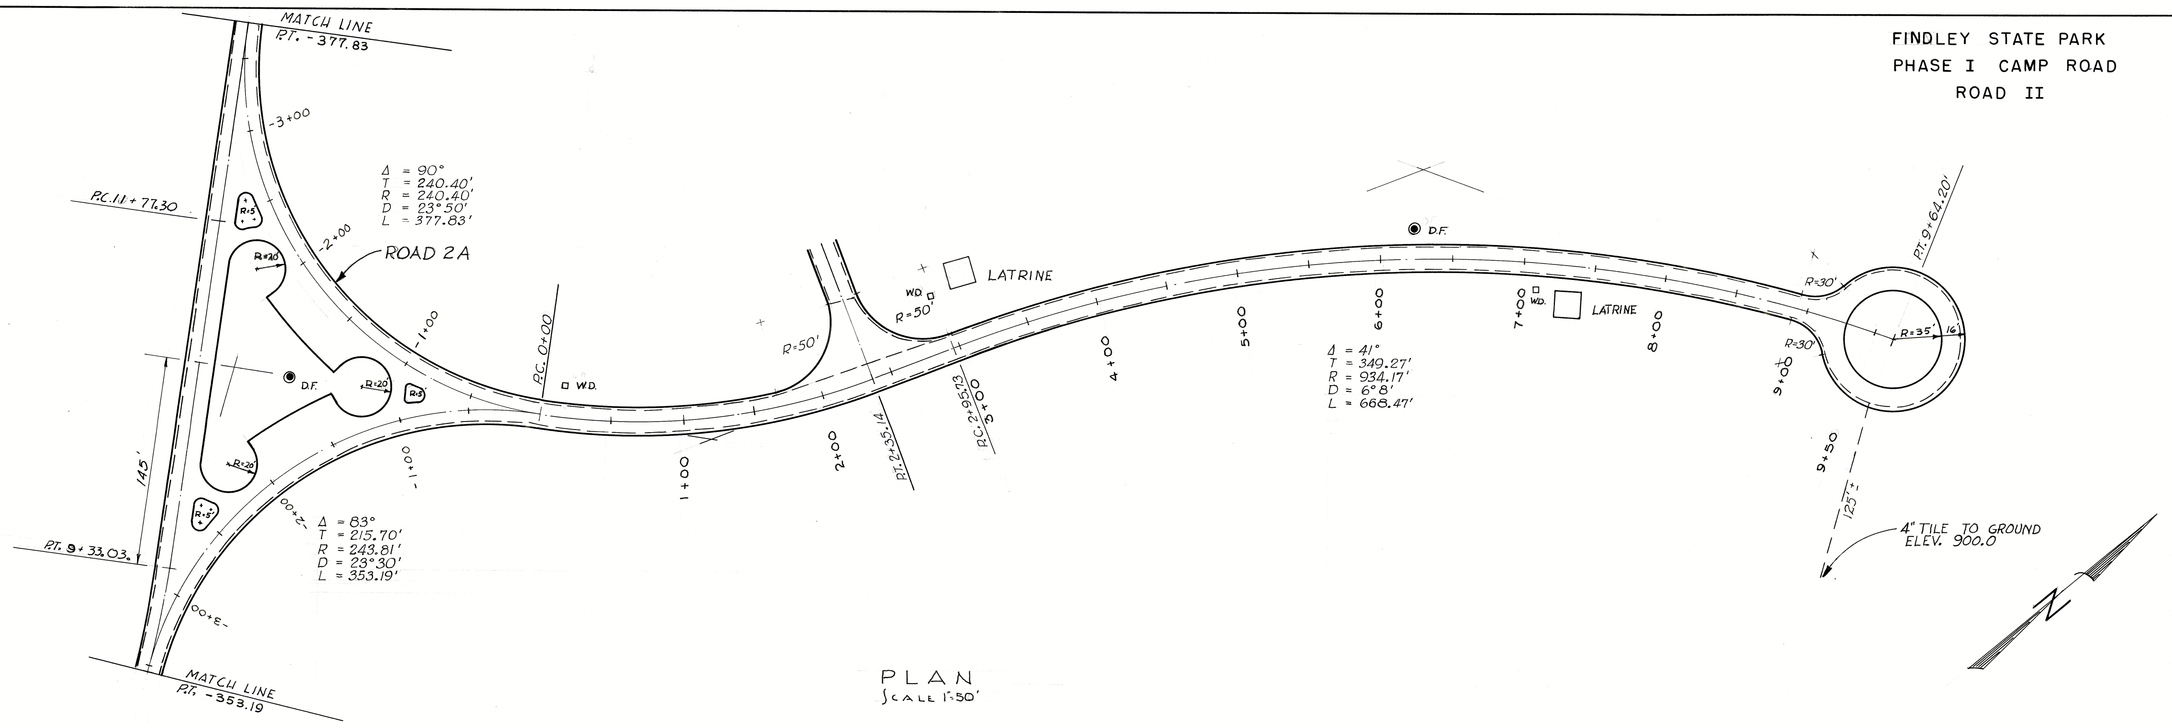

PLAN
SCALE 1"=50'

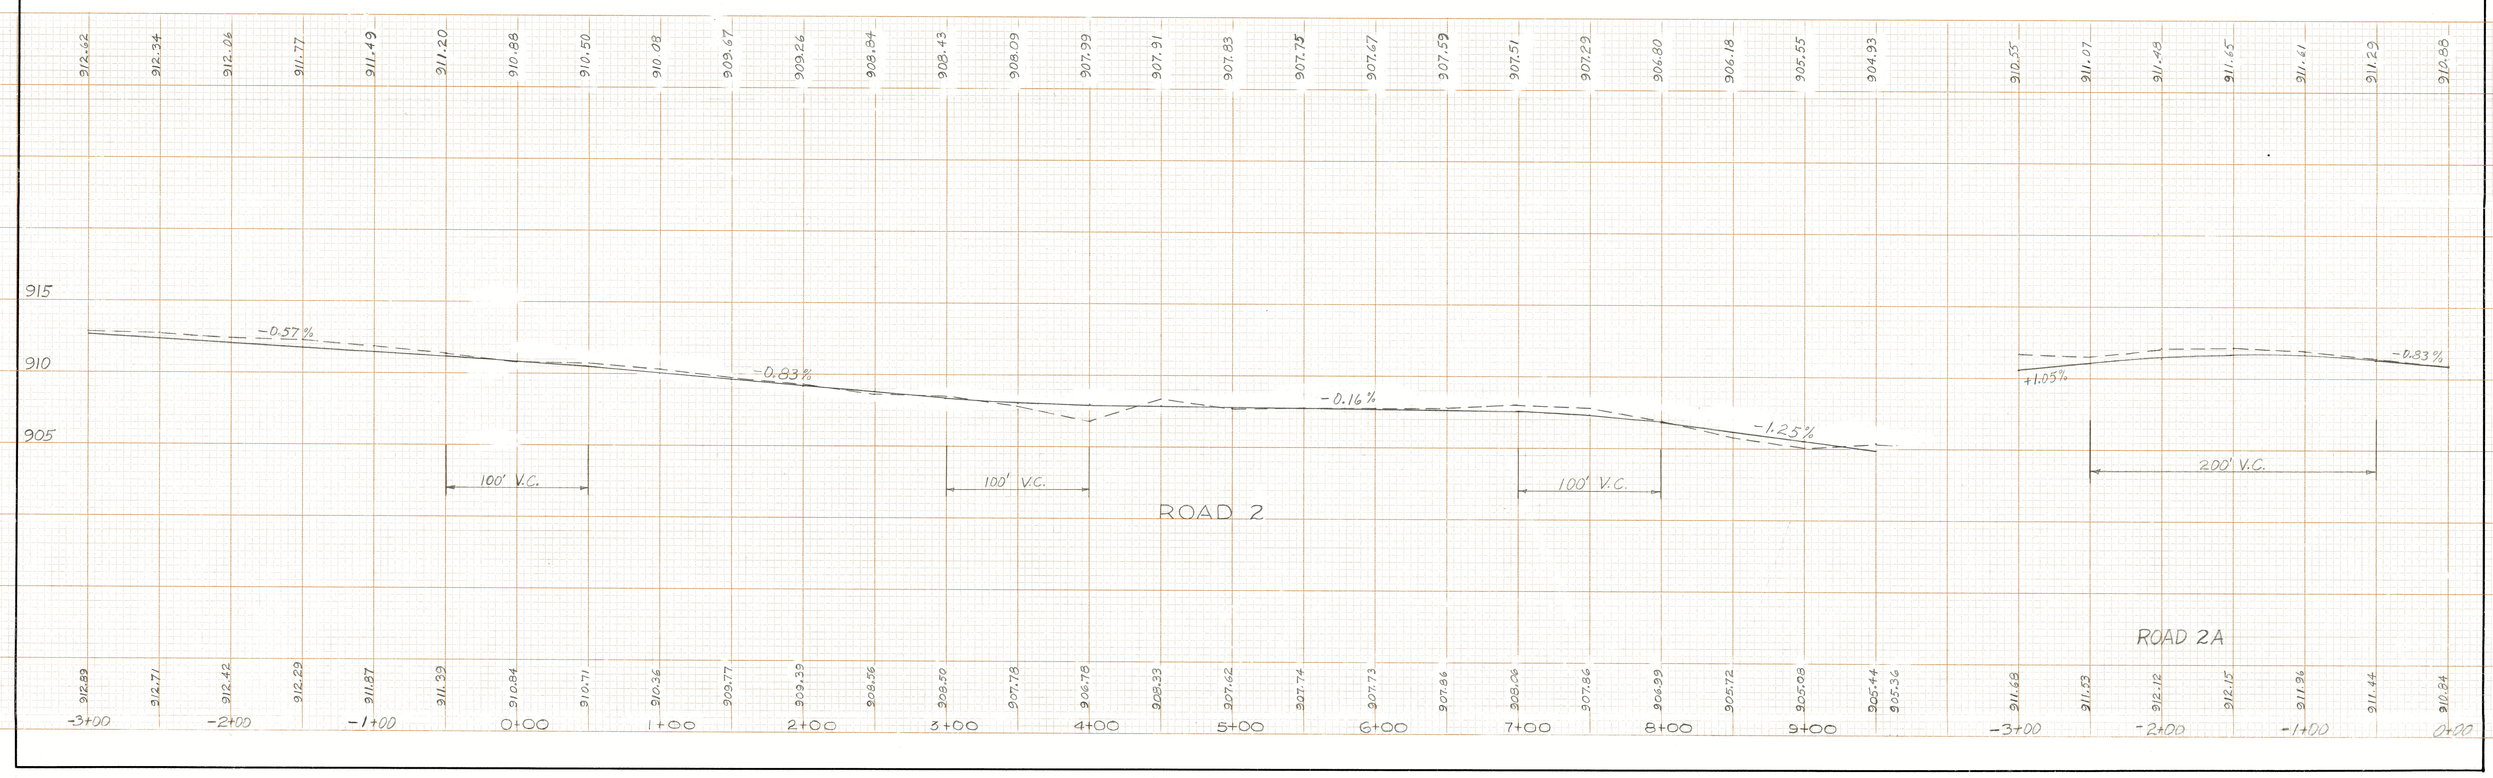

FINDLEY STATE PARK
PHASE I CAMP ROAD
ROAD III

15
18

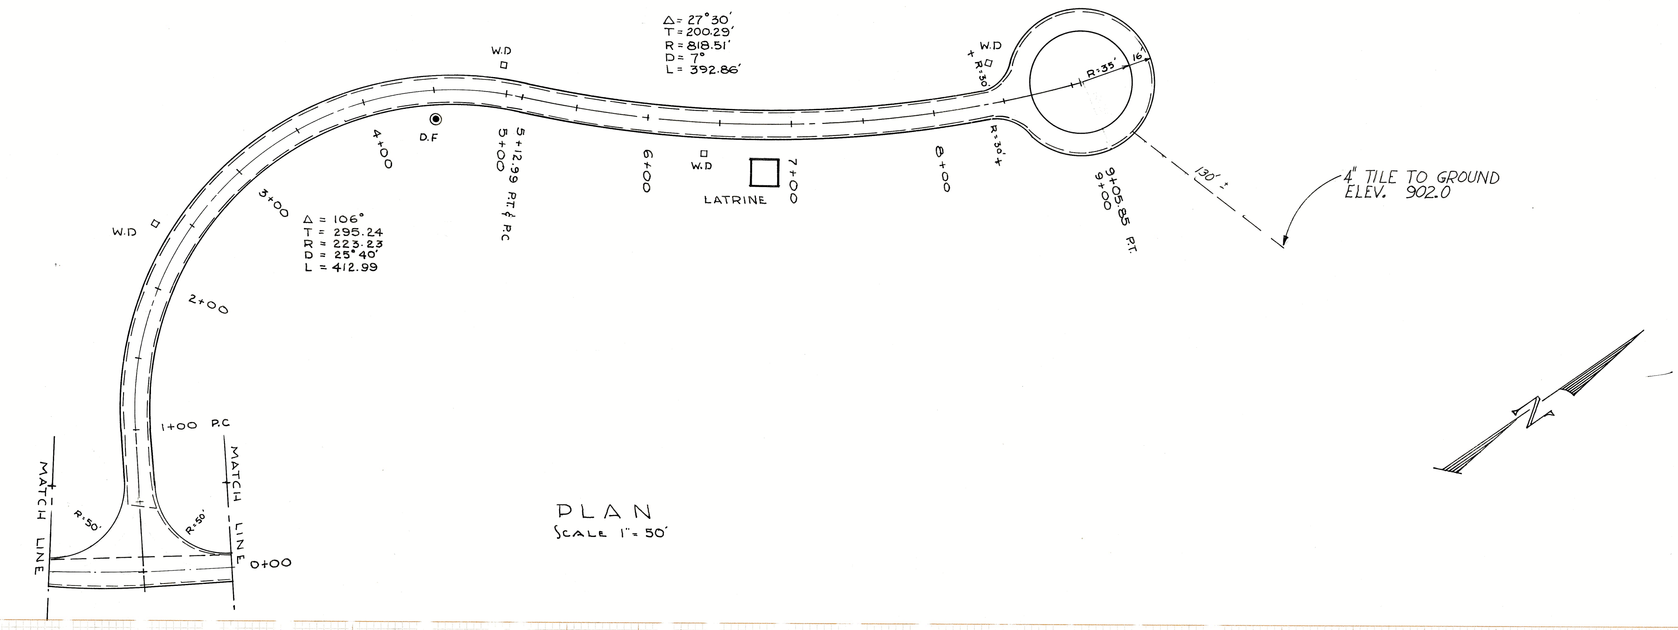

PLAN
Scale 1" = 50'

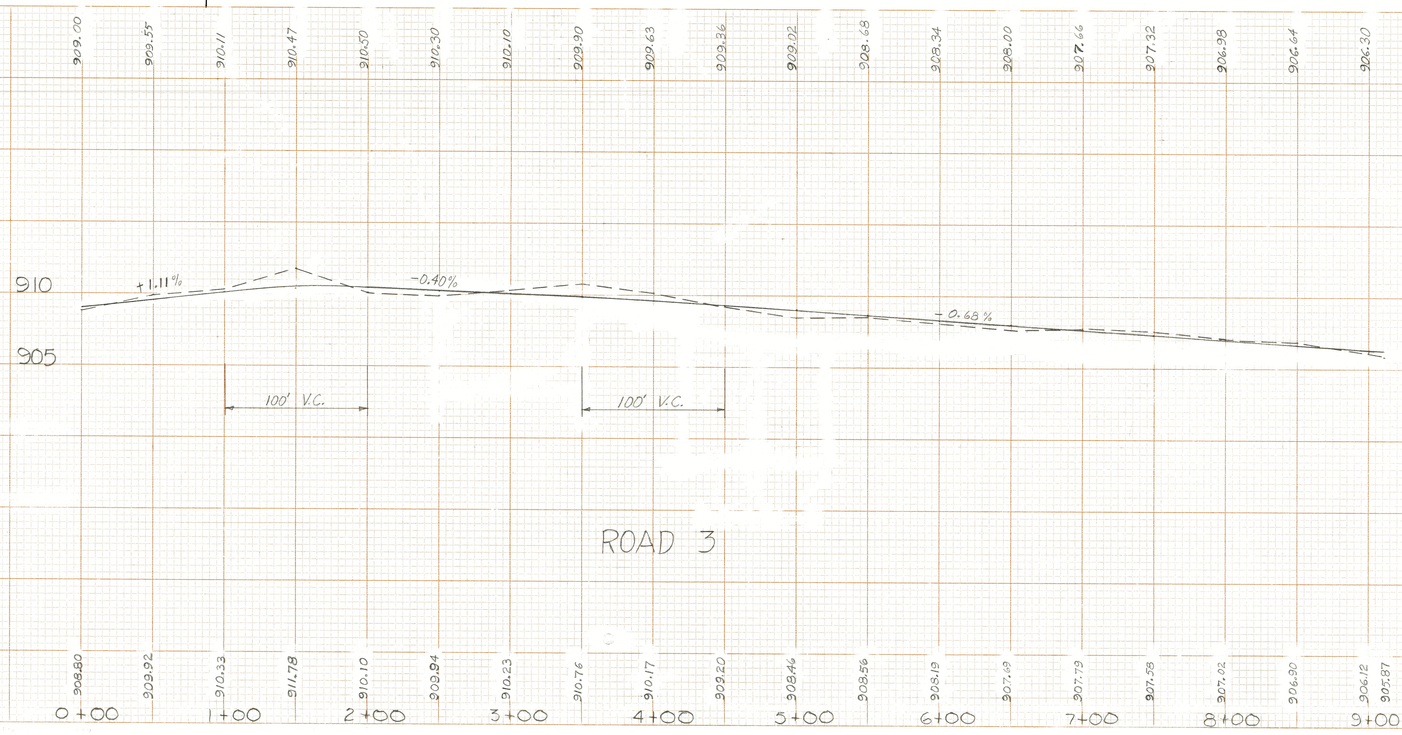

FINDLEY STATE PARK
PHASE I CAMP ROAD
MAIN ROAD-SECTIONS

16
18

FINAL SURVEY
NOTE BOOK
NO.
DATE
BY
SURVEYED
PLOTTED
TEMPLATE
AREAS
AREAS CHECKED

ORIGINAL SURVEY
NOTE BOOK
NO.
DATE
BY
SURVEYED
PLOTTED
TEMPLATE
AREAS
AREAS CHECKED

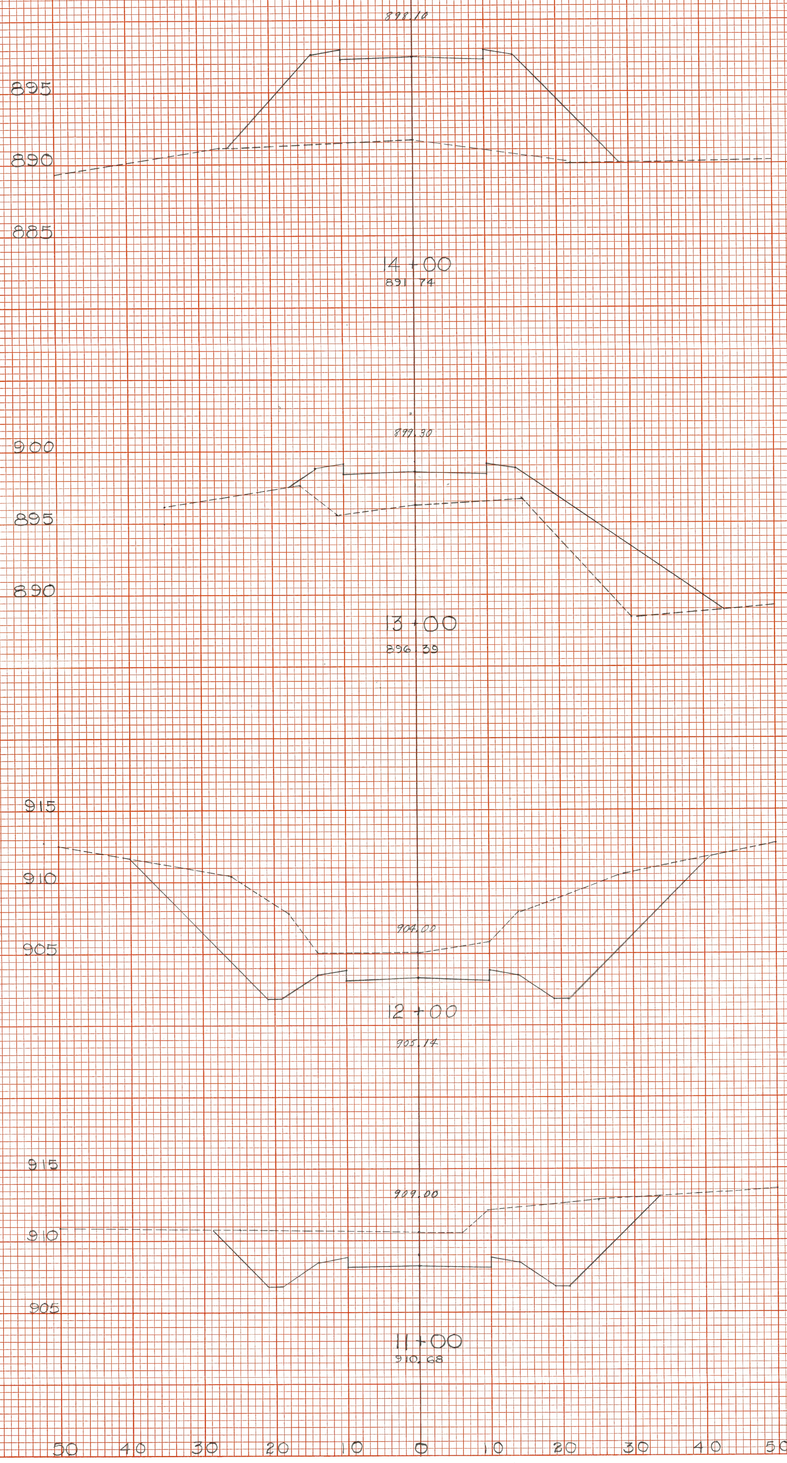

END AREA VOLUME			
CUT	FILL	CUT	FILL
0	276		
		0	808
0	160		
		537	296
290	0		
		378	0
185	0		
		342	0

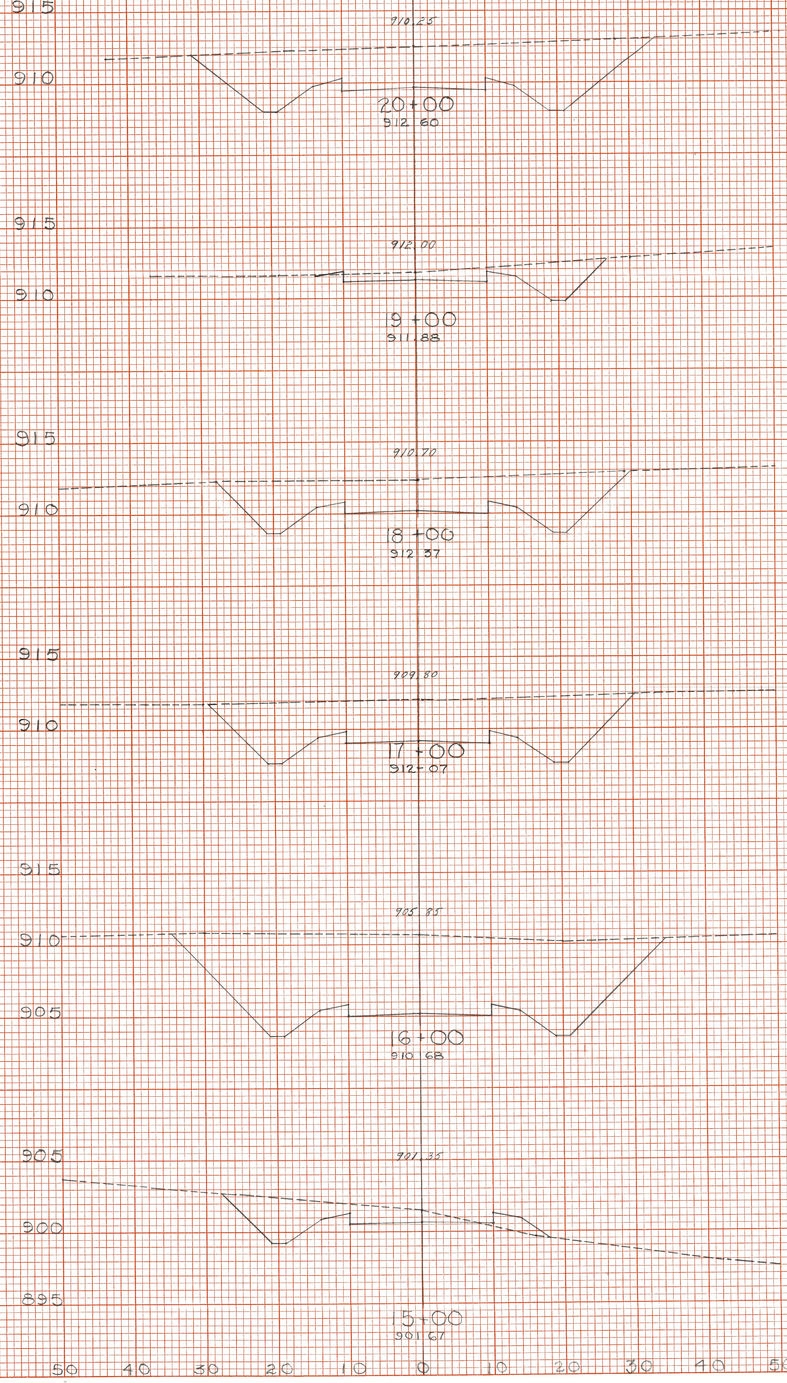

END AREA VOLUME			
CUT	FILL	CUT	FILL
168	0		
		400	0
48	0		
		348	0
140	0		
		363	0
164	0		
		896	0
320	0		
		682	19
42	10		
		59	529

K&E PLATE 3, CROSS SECTION
KEUFFEL & ESSER CO.
48 7052 MADE IN U.S.A. 28917

FINDLEY STATE PARK
PHASE I CAMP ROAD
MAIN ROAD-SECTIONS

16
18

FINAL SURVEY — NOTE BOOK NO. — SURVEYED, PLOTTED, TEMPLATE, AREAS, CROSS CHECKED — BY — DATE

ORIGINAL SURVEY — NOTE BOOK NO. — SURVEYED, PLOTTED, TEMPLATE, AREAS, CROSS CHECKED — BY — DATE

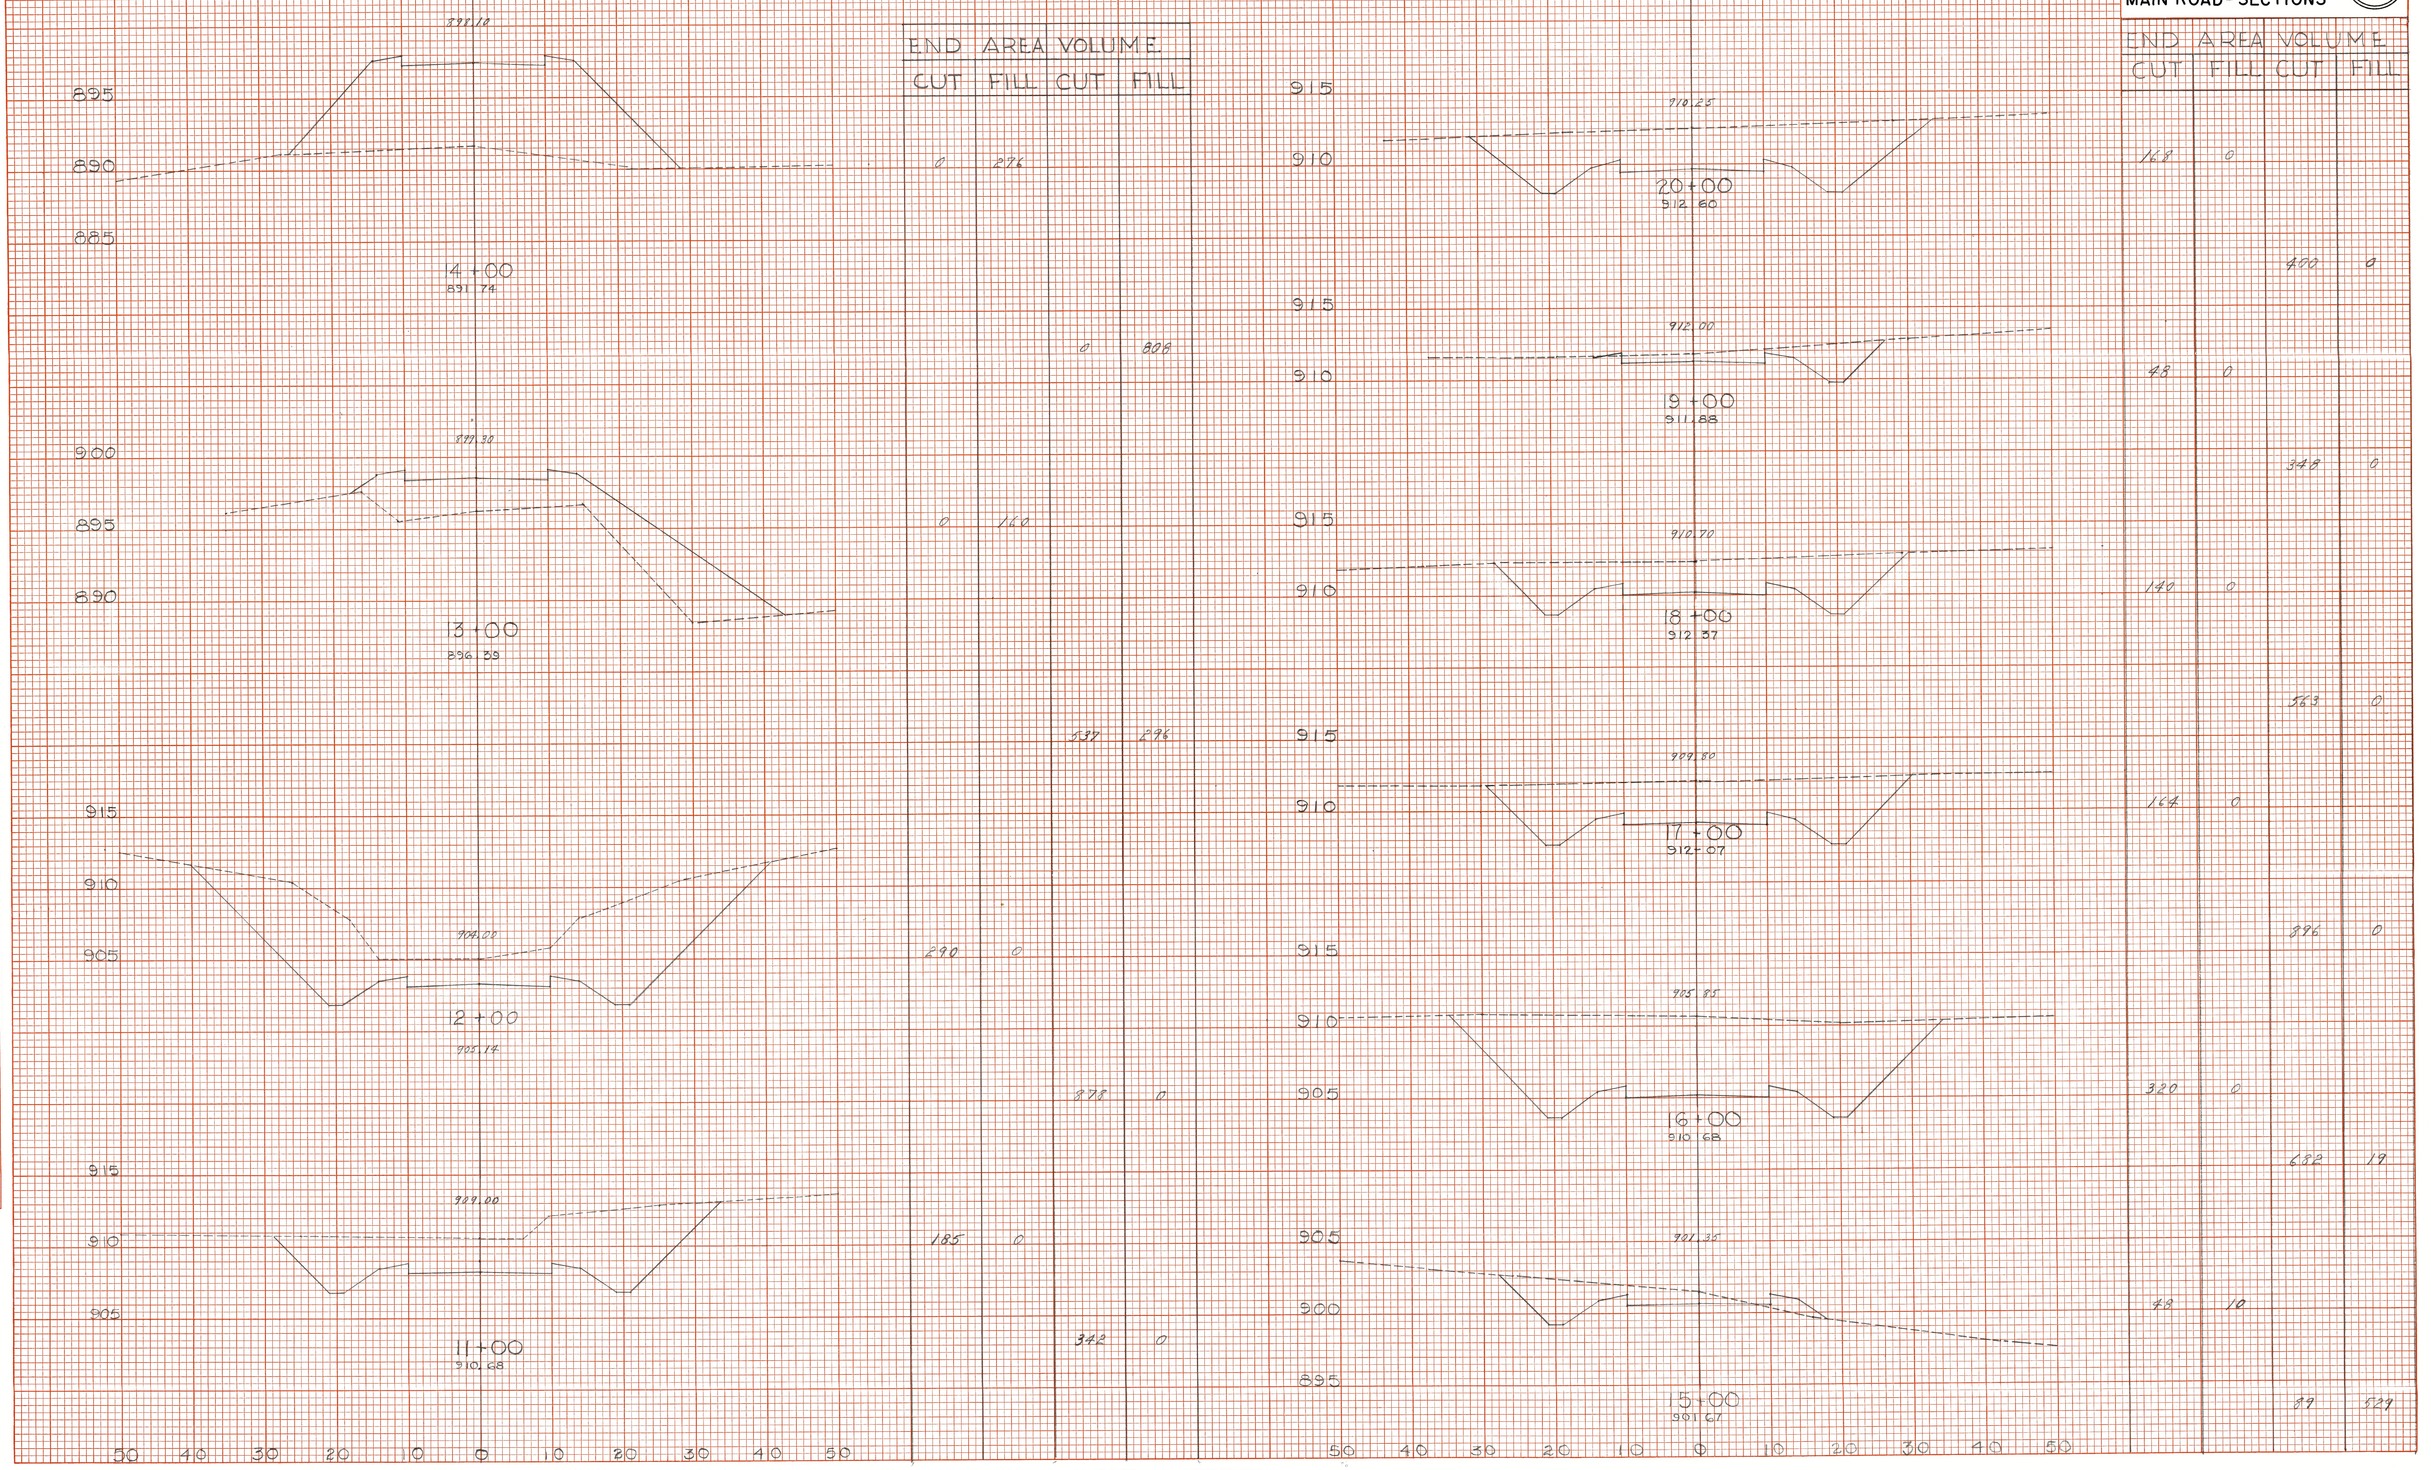

END AREA VOLUME			
CUT	FILL	CUT	FILL
		0	276
		0	808
		0	160
		537	296
		290	0
		378	0
		185	0
		342	0

END AREA VOLUME			
CUT	FILL	CUT	FILL
168	0		
		400	0
48	0		
		348	0
140	0		
		563	0
164	0		
		896	0
320	0		
		682	19
48	10		
		59	529

K&E PLATE 3, CROSS SECTION
KEUFFEL & ESSER CO.
48 7052 MADE IN U.S.A. 28917

FINDLEY STATE PARK
PHASE-I-CAMP ROAD
MAIN ROAD—SECTIONS

17
18

END AREA		VOLUME	
CUT	FILL	CUT	FILL
0	250		
		0	945
0	260		
		0	718
0	128		
		7	536
4	182		
		7	485
0	120		
		764	185
412	0		
		382	0
456	0		
		925	0

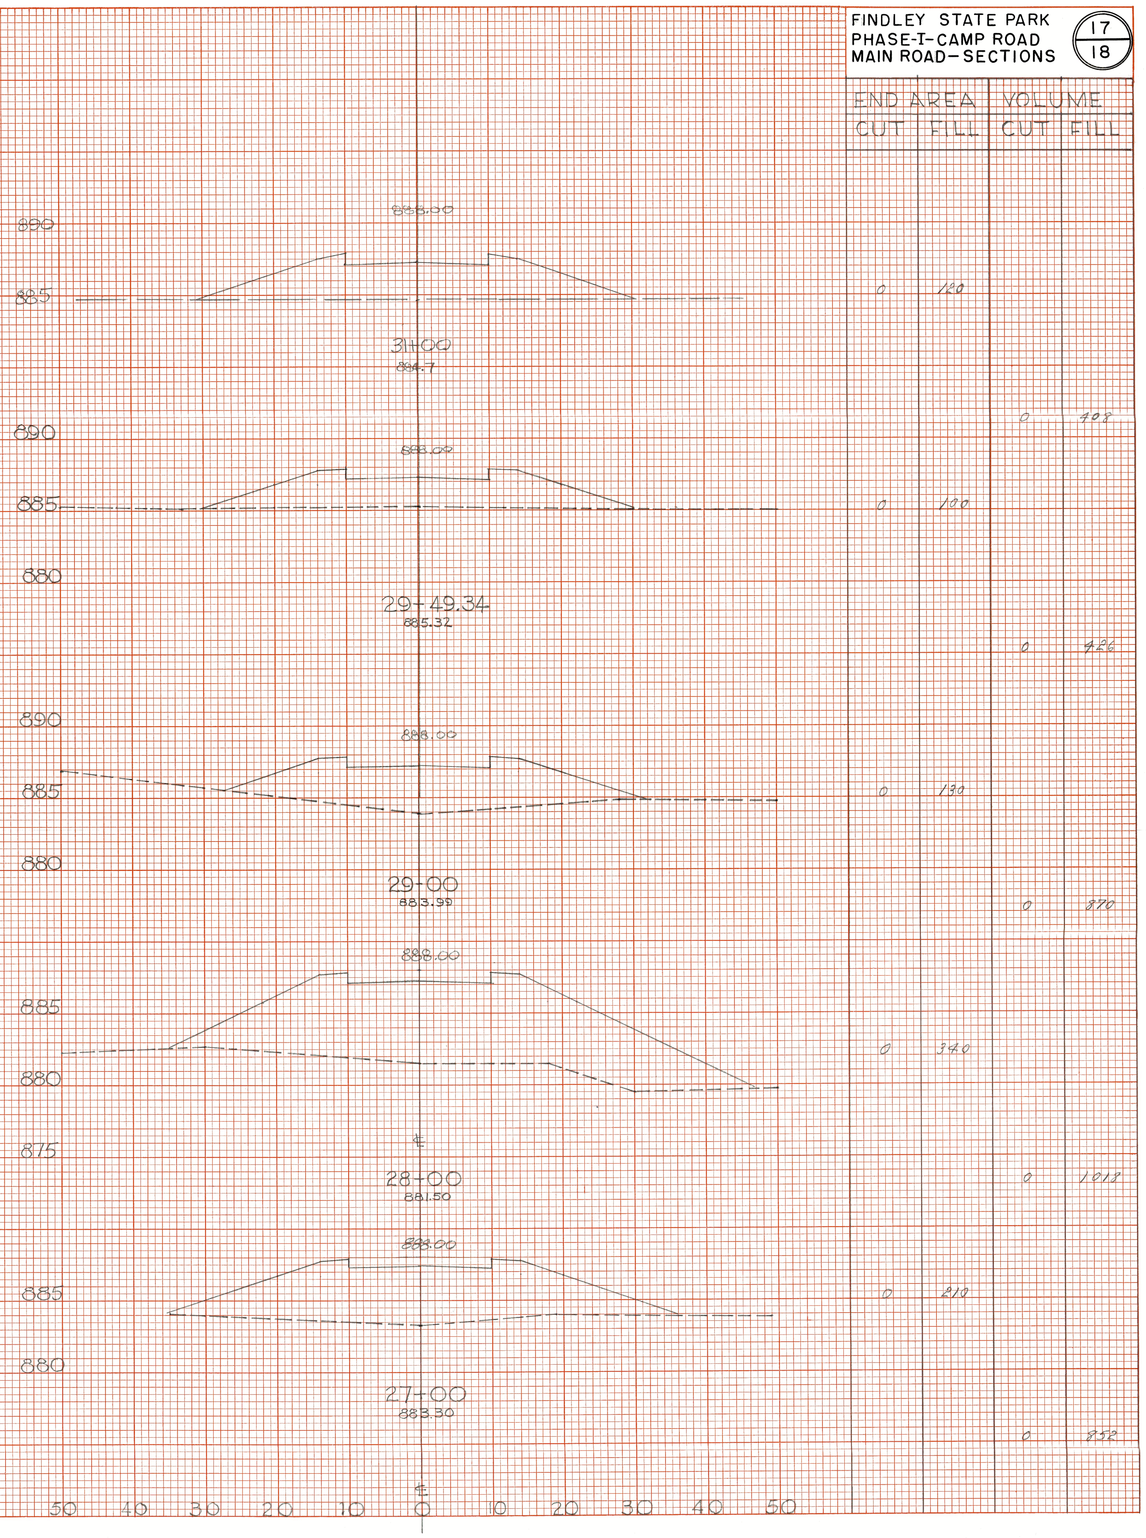

END AREA		VOLUME	
CUT	FILL	CUT	FILL
0	120		
		0	408
0	100		
		0	426
0	130		
		0	870
0	340		
		0	1018
0	219		
		0	852

FINAL SURVEY
NOTE BOOK
NO.
SURVEYED
PLOTTED
TEMPLATE
AREAS
AREAS CHECKED
DATE
BY

ORIGINAL SURVEY
NOTE BOOK
NO.
SURVEYED
PLOTTED
TEMPLATE
AREAS
AREAS CHECKED
DATE
BY

K+E PLATE 3, CROSS SECTION
KEUFFEL & ESSER CO.
48 7052 MADE IN U.S.A.

FINDLEY STATE PARK
PHASE I CAMP ROAD
MAIN ROAD-SECTIONS

18/18

FINAL SURVEY — NOTE BOOK NO. — SURVEYED: PLOTTED: TEMPLATE: AREAS: AREAS CHECKED: BY: DATE:

ORIGINAL SURVEY — NOTE BOOK NO. — SURVEYED: PLOTTED: TEMPLATE: AREAS: AREAS CHECKED: BY: DATE:

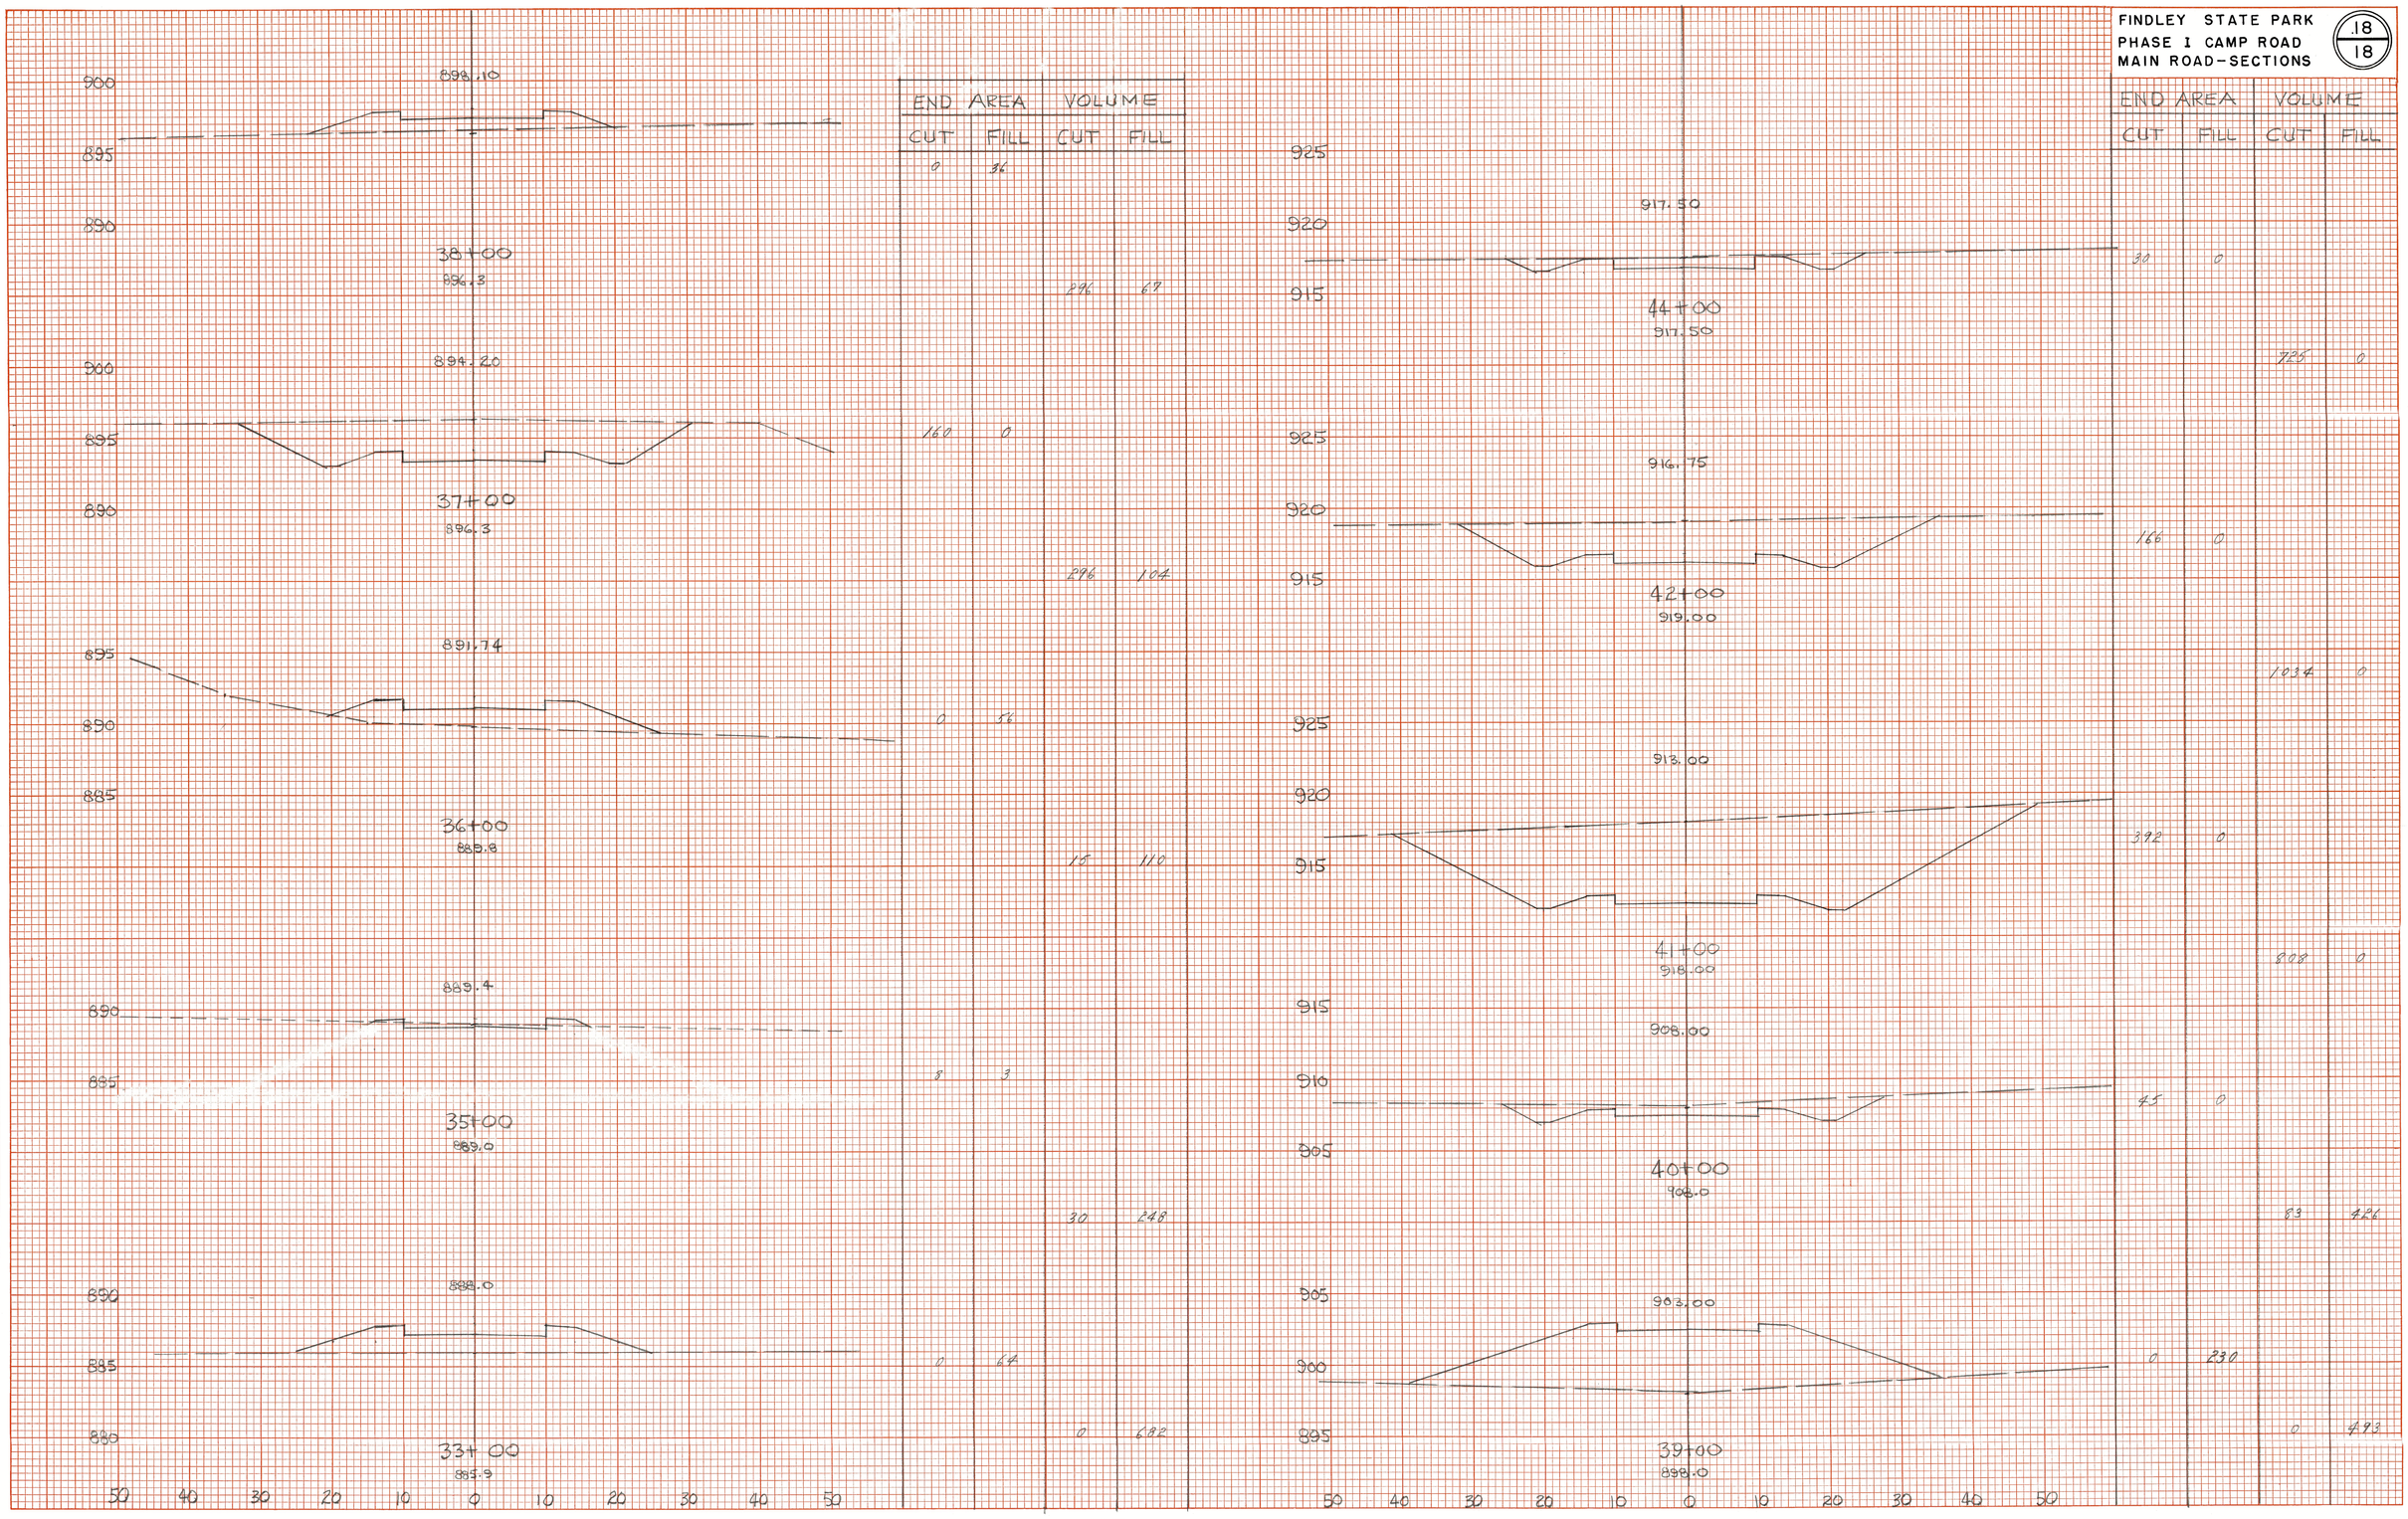

END AREA		VOLUME	
CUT	FILL	CUT	FILL
0	36		
		276	67
160	0		
		276	104
0	56		
		15	110
8	3		
		30	248
0	64		
		0	682
30	0		
		725	0
166	0		
		1034	0
392	0		
		808	0
45	0		
		83	426
0	230		
		0	478

PLATE 3, CROSS SECTION
KEUFFEL & ESSER CO.
48 7052 MADE IN U. S. A.