MICROFILMED
JUL 31 1979
REPRODUCTION

FED. RD.	STATE	PROJECT	
2	OHIO		

194
234

SUM-277-0.00

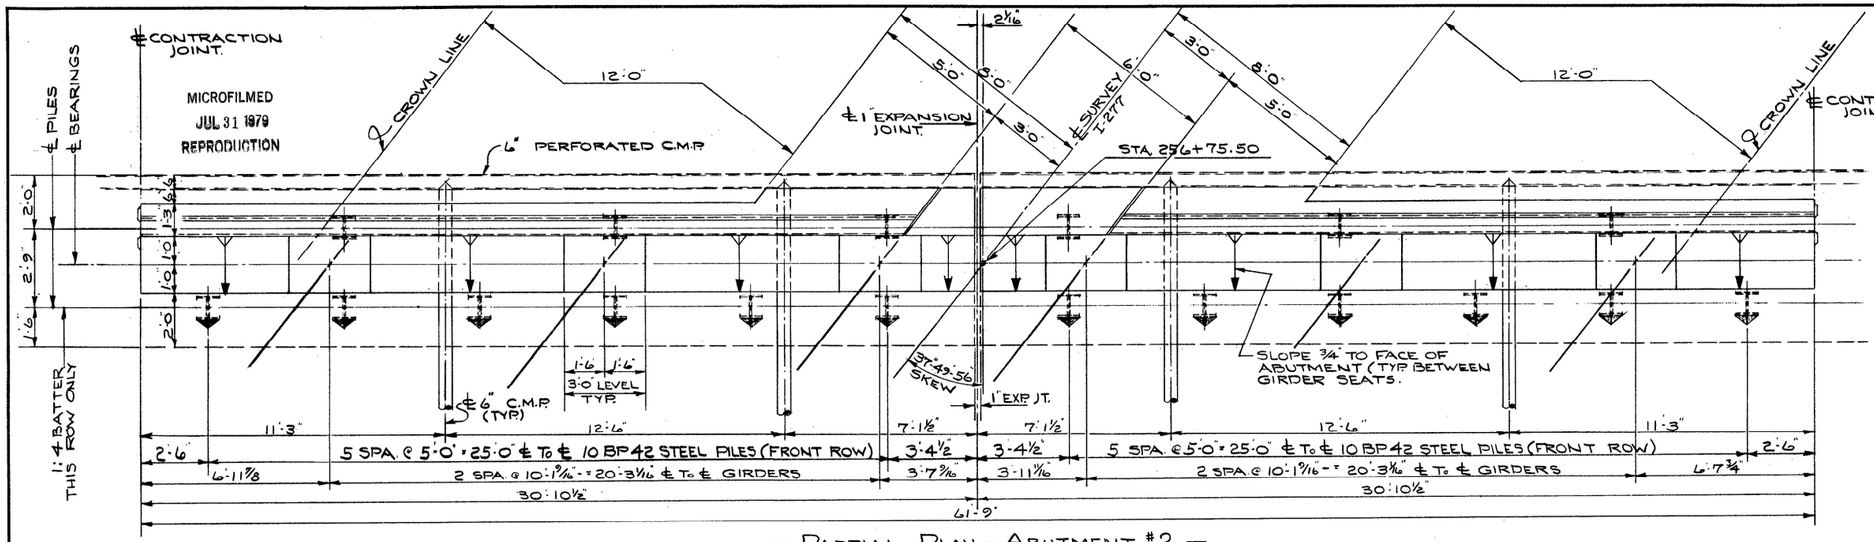

— PARTIAL PLAN — ABUTMENT #2 —

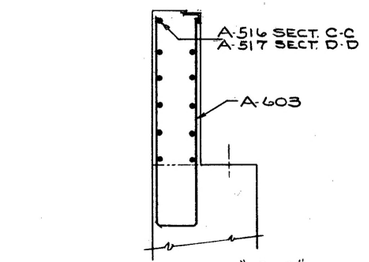

— SECTION "C-C" —

SECTION "D-D" SIMILAR EXCEPT AS NOTED
SEE SECTION A-A FOR BAR NOS., DETAILS & DIMENSIONS NOT SHOWN.

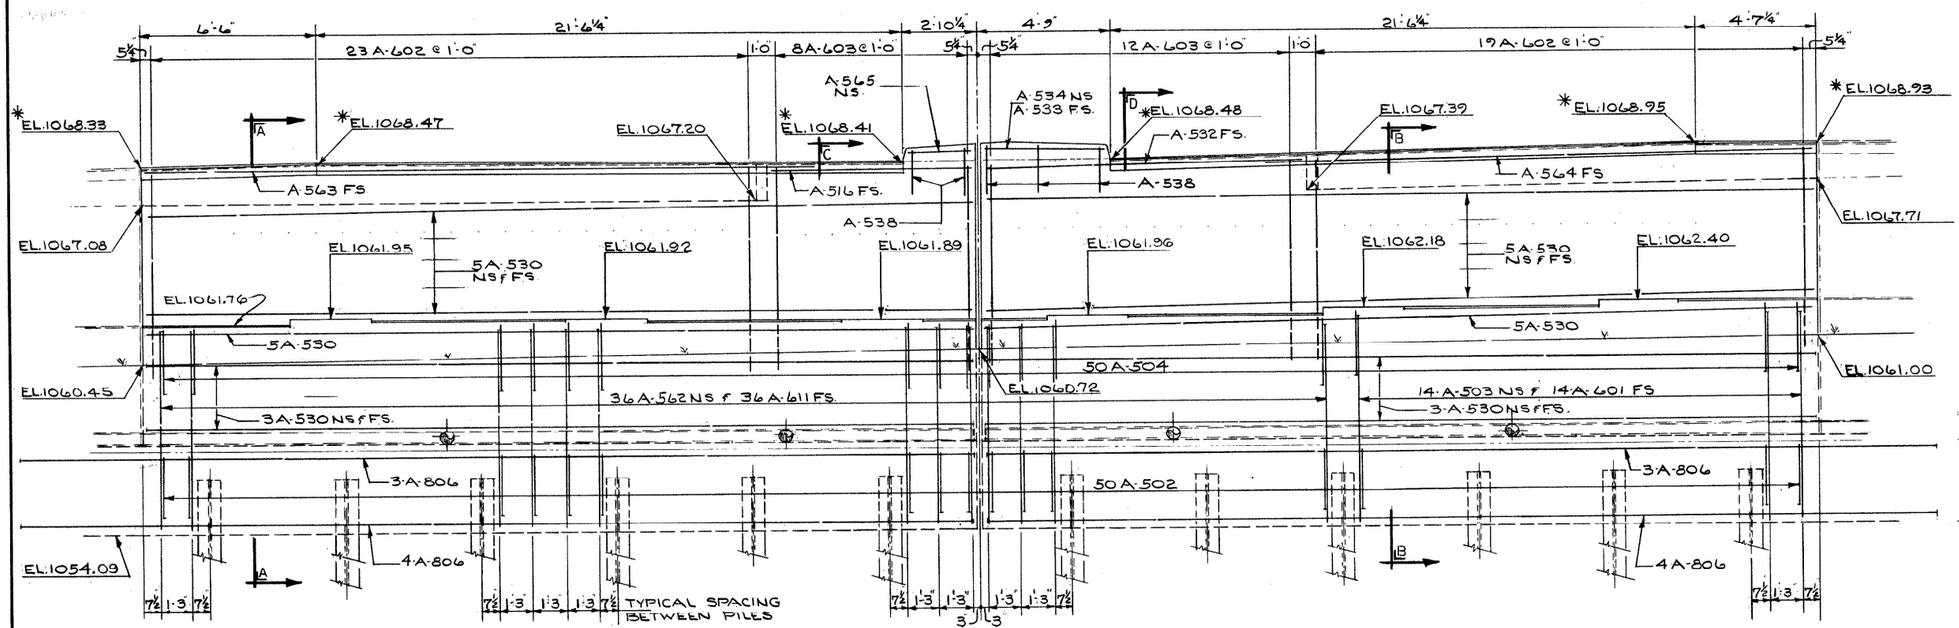

— ELEVATION —

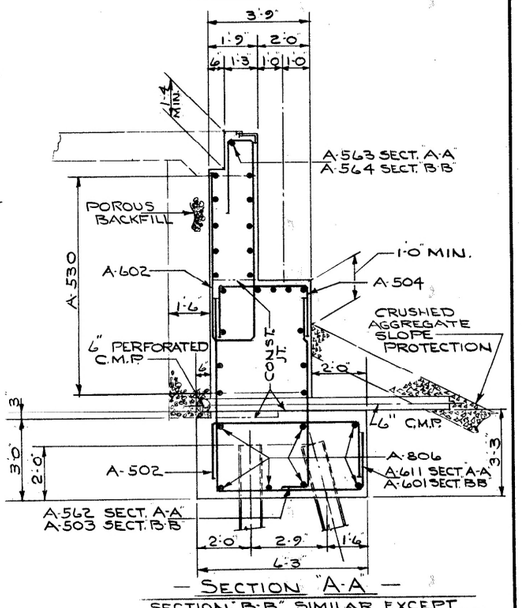

— SECTION "A-A" —

SECTION "B-B" SIMILAR EXCEPT AS NOTED

✱ INDICATES ELEVATIONS GIVEN TO HEEL OF ℄

STATE OF OHIO
DEPARTMENT OF HIGHWAYS
BUREAU OF BRIDGES

BEISWENGER, HOCH & ARNOLD
Consulting Engineers — Akron, Ohio

ABUTMENT NO. 2 DETAILS

BRIDGE NO. SUM-277-0000
OVER RELOCATED S.R. 8
I-277 SUMMIT COUNTY
STA. 251-17.15 TO STA. 256-78.35

DESIGNED	DRAWN	TRACED	CHECKED	REVIEWED	DATE	REVISED
KJ	JVP		CDA	RBA	6-30-65	