


I 271.

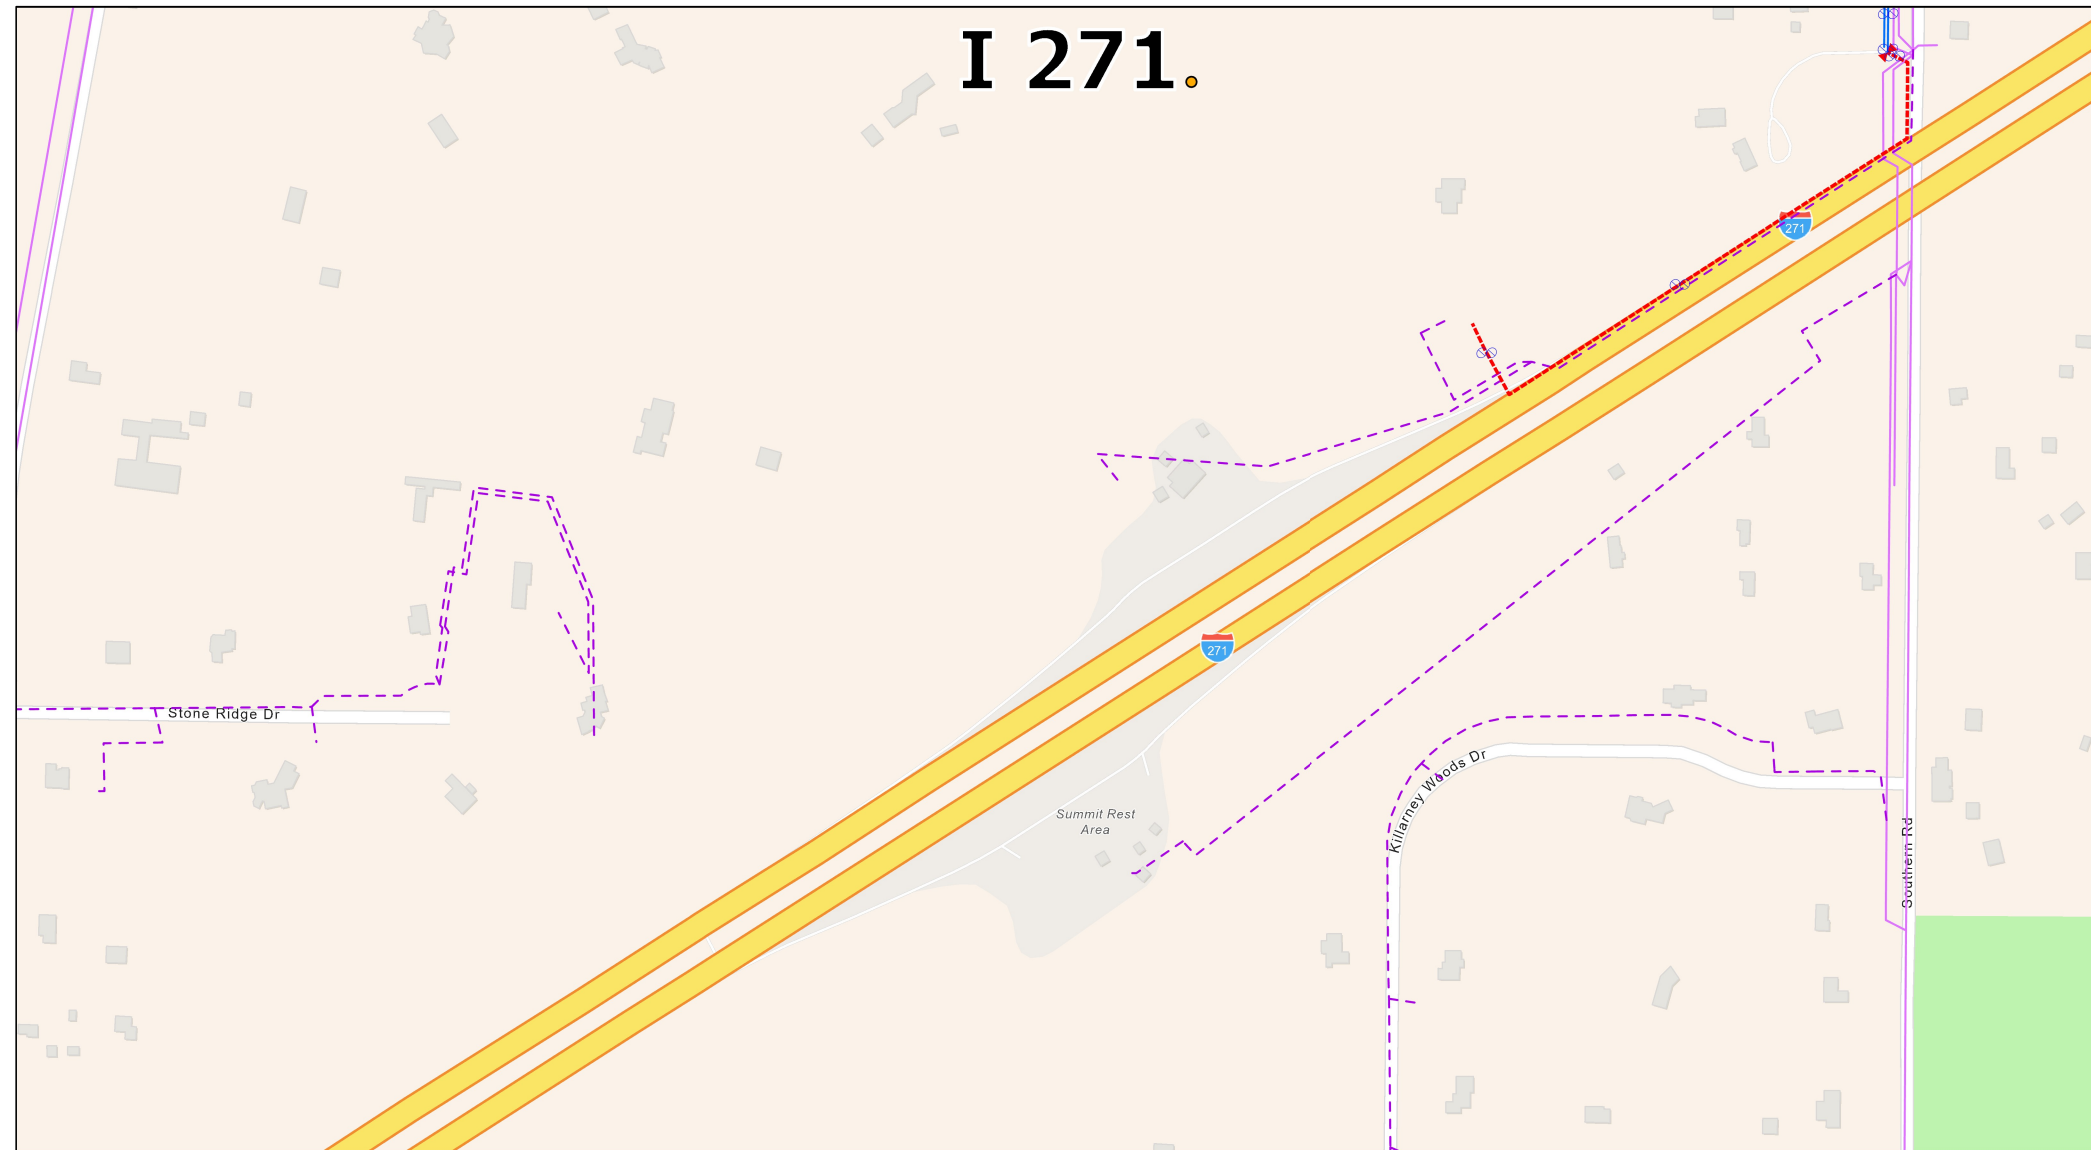

Underground Structures
Sub Type Code
Manhole
Handhole

EarthLink Fiber
symbol
Aerial

Windstream CLEC Fiber
Placement Type
Aerial
Buried

MFS/Adesta Fiber
Placement Type
Aerial
Buried
Maintenance Loop

Underground Structures
Sub Type Code
Manhole
Handhole

Vault
Fiber Splices

Windstream ILEC Fiber
Placement Type
Aerial
Buried

Windstream Copper
Placement Type
Aerial
Buried
<all other values>

Kinetic Buried Drop Customers

0 0.05 0.1 0.2 Miles

0 0.07 0.15 0.3 Kilometers