FOR ANY QUESTIONS PLEASE CONTACT ODOT DISTRICT 2 REAL ESTATE AT 419-353-8131

FED. RD. DIVISION	STATE	PROJECT	
2	OHIO		

SAN-6-29.76

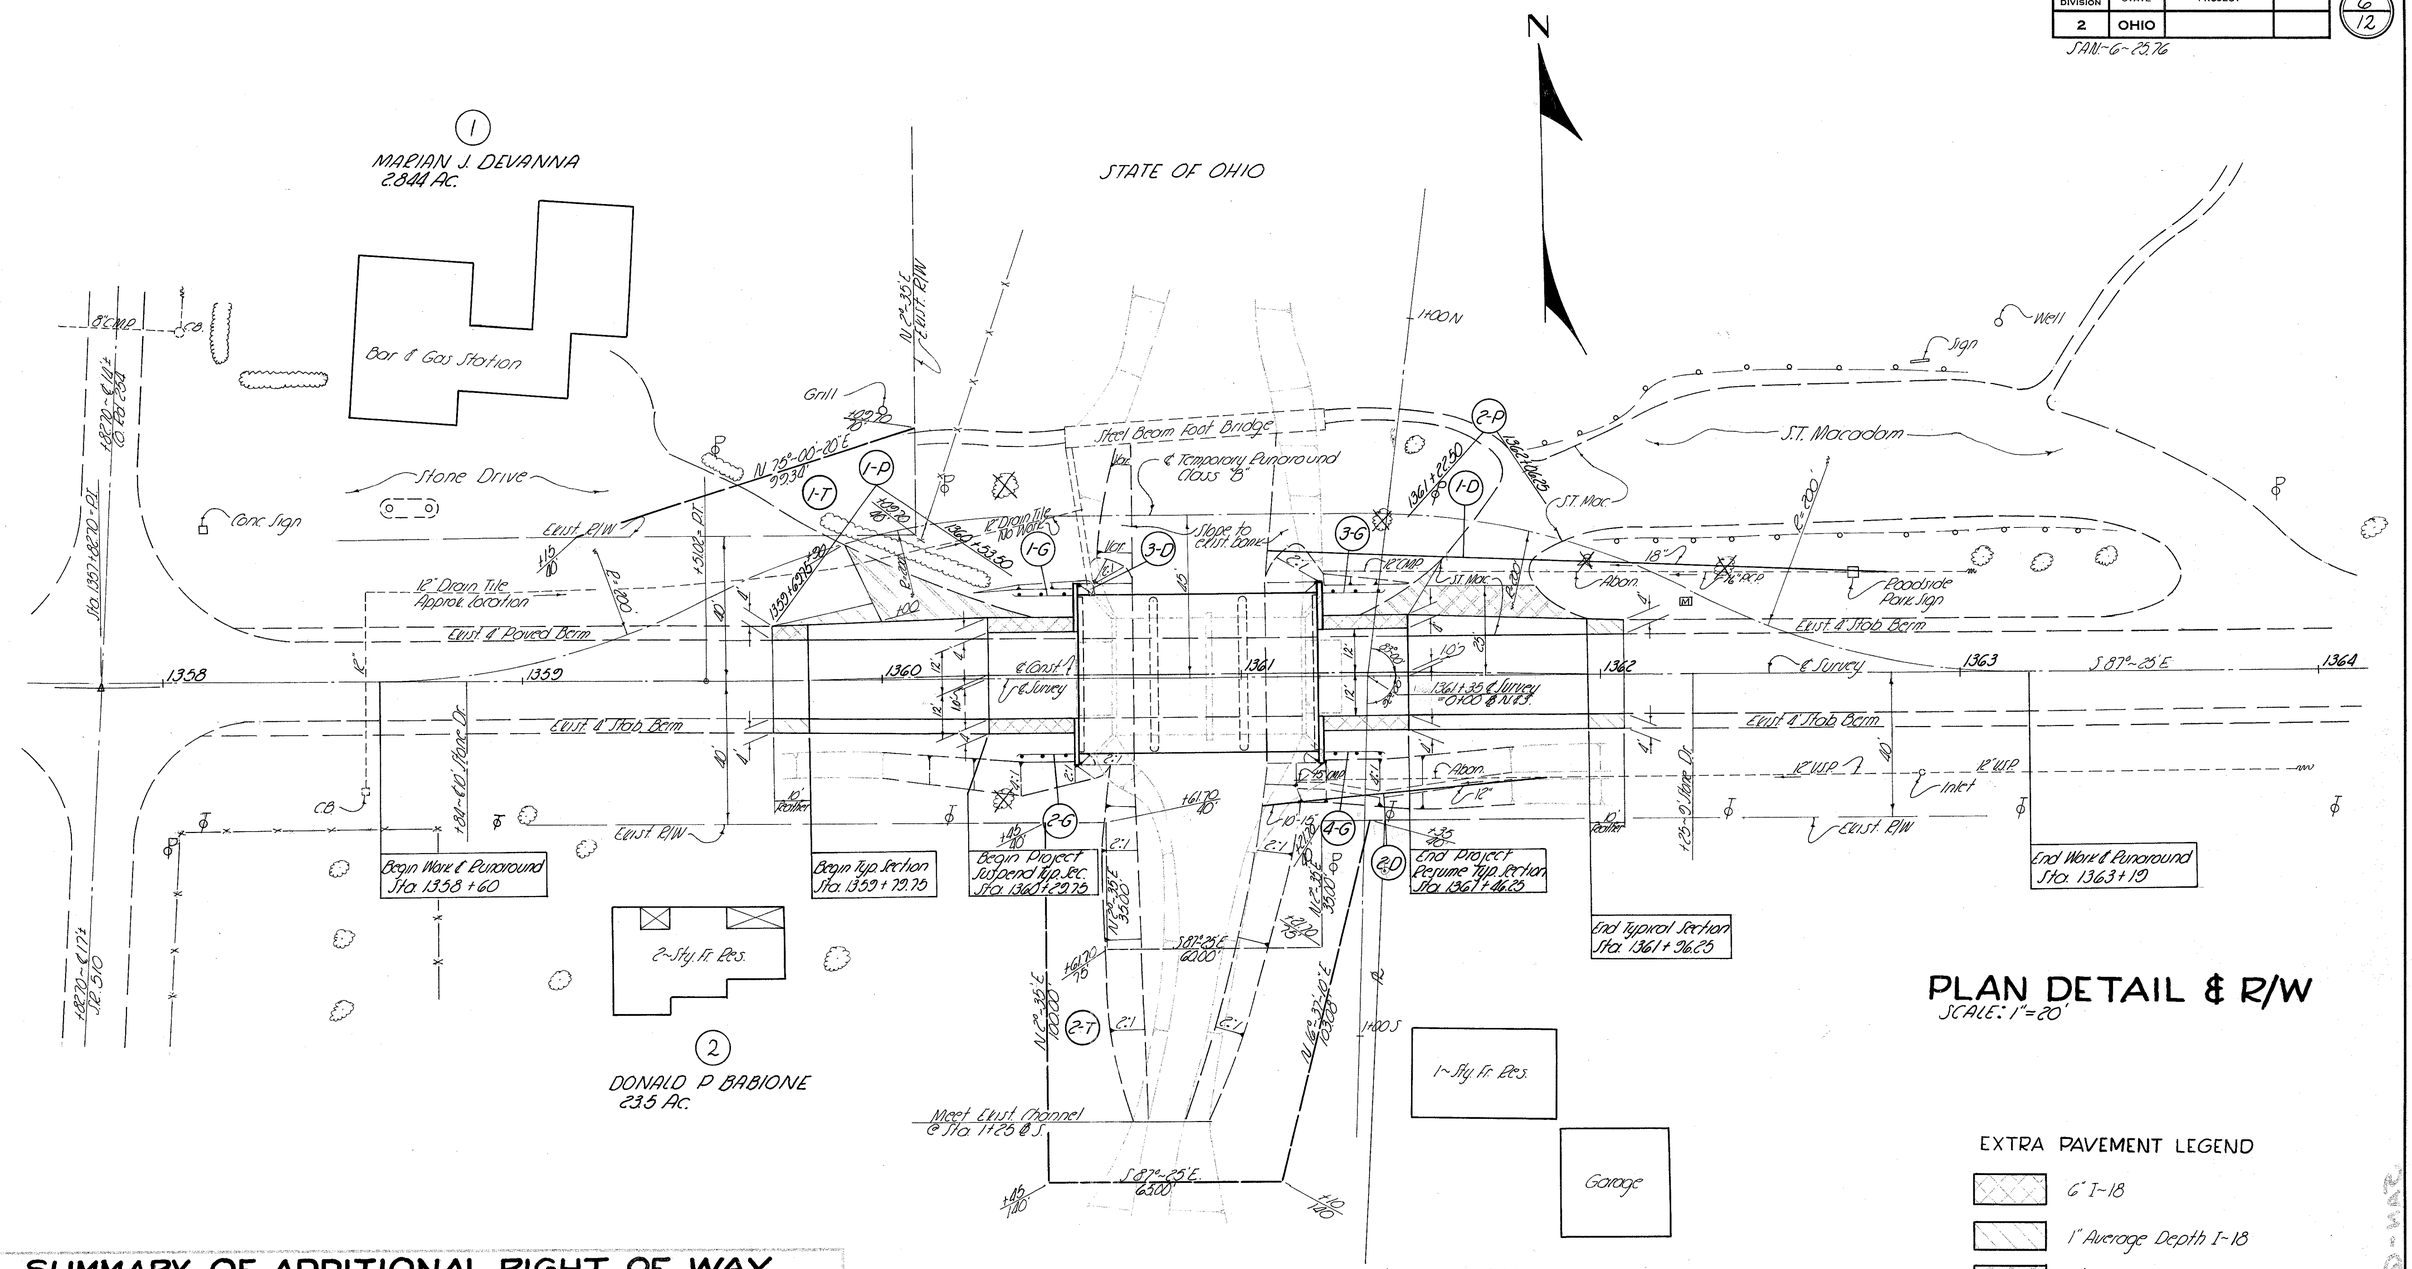

PLAN DETAIL & R/W

SCALE: 1" = 20'

EXTRA PAVEMENT LEGEND

- 6" I-18
- 1" Average Depth I-18
- 1½ Average Depth I-35
- Remove Existing Stone and replace with 6" earth

SUMMARY OF ADDITIONAL RIGHT OF WAY

Parcel No.	Owners	Type of Deed	Deed Record Vol.	Deed Record Page	Deed Area	Parcel Area Acres	Remarks
1-T	Marian J. Devanna	Q.C.	254	886	2844	0.033	Temporary Pinaround
2-T	Donald P. Babione	ROWD.	250	235	23.5	0.188	Channel Widening