FOR ANY QUESTIONS PLEASE CONTACT ODOT DISTRICT 2 REAL ESTATE AT 419-353-8131

STATE OF OHIO
DEPARTMENT OF TRANSPORTATION
SAN 20-14.23
SANDUSKY COUNTY
SANDUSKY TOWNSHIP

OHIO	
FHWA REGION 5	1/11
HHS-60(15)	FEDERAL PROJECT

JAN 20-14.23

MICROFILMED JUN 29 1978
MICROFILMED JUL 1 1978

CONVENTIONAL SIGNS

County Line
Township Line
Section Line
Corporation Line or
Fence Line (existing) (proposed)
Center Line 352 353
Trees, Stumps, (to be removed)
Utility Poles: Telephone, Power, Light.

Limited Access (only) LA
Right of Way (only) RW
Limited Access & Right of Way LA & RW
Existing Right of Way
Property Line (in existing fence)
Railroad or
Guardrail (existing) (proposed)
Work Limits

INDEX OF SHEETS

Title Sheet 1
General Summary & Typical Pavement Construction Details 2
Sub Summaries, General Notes, & Drainage Details 3 & 3A
Plan and Profile 4
Pavement Details 5
Cross Sections 6-9A
Traffic Control General Notes 10
Traffic Control Sub Summaries and Plan Details 11

Begin Work Sta. 202+30
End Work Sta. 217+30

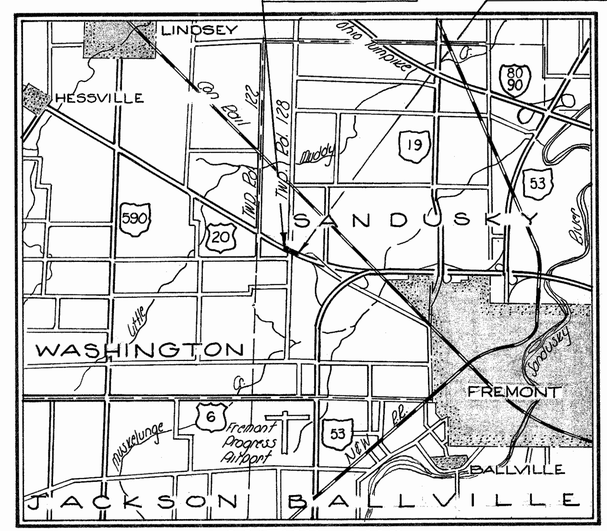

LOCATION MAP

SCALE IN MILES
0 1 2 3 4

Portion to be improved
State & Federal Routes
Other Roads

1977 SPECIFICATIONS

The standard specifications of the State of Ohio, Department of Transportation, including changes and supplemental specifications listed in the proposal shall govern this improvement.

The right of way for this improvement will be provided by the State of Ohio.

I hereby approve these plans and declare that the making of this improvement will not require the closing of the highway to traffic and that provisions for the maintenance and safety of traffic will be as set forth on these plans and estimates.

Approved Jane L Andrews
Date 8-10-77 District Deputy Director of Transportation

Approved
Date Engineer, Bureau of Bridges and Structural Design

Approved George A Nelson
Date 10-17-77 Chief Engineer, Operations

Approved Gerald L Max
Date 10-31-77 Director, Department of transportation

LINE DATA

Project
Net Length = 0.00 Miles

Work
Begin Work Sta. 202+30
End Work Sta. 217+30
Gross Length = Net Length = 1500 Lin. Ft. = 0.29 Miles

SCALES

Plan 0 5 10 20 30 40
Profile: 1" = 40' Horizontal 20 40 60 80, Vertical 0 2 4 6 8 10
Cross Section: Horizontal 0 2 4 6 8 10, Vertical 0 2 4 6 8 10

SUPPLEMENTAL	SPECIFICATIONS	
844	11-8-74	
847	4-3-76	
1001	1-3-77	

SUPPLEMENTAL PRINTS OF STANDARD CONSTRUCTION DRAWINGS						
BP-5	8-11-75	TC 41.20	4-1-77			
		TC 42.20	4-1-77			
CB-6	6-1-65	TC 52.10	4-1-77			
		TC 52.20	4-1-77			
		TC 71.10	12-1-75			
MC-4	7-26-76					
MC-6	6-1-65					
MH-1	6-12-75					

Plan Prepared By:
OHIO DEPARTMENT OF TRANSPORTATION
DISTRICT 2
DESIGN & PLANNING DEPARTMENT

SEAL

Project:
Date of Letting _____ 19__, Contract No. _____

LD0300 Rev. 11-21-73

DEPARTMENT OF TRANSPORTATION
FEDERAL HIGHWAY ADMINISTRATION

APPROVED:

DIVISION ADMINISTRATOR DATE

FOR ANY QUESTIONS PLEASE CONTACT ODOT DISTRICT 2 REAL ESTATE AT 419-353-8131

5
JAN 20 - 14.23

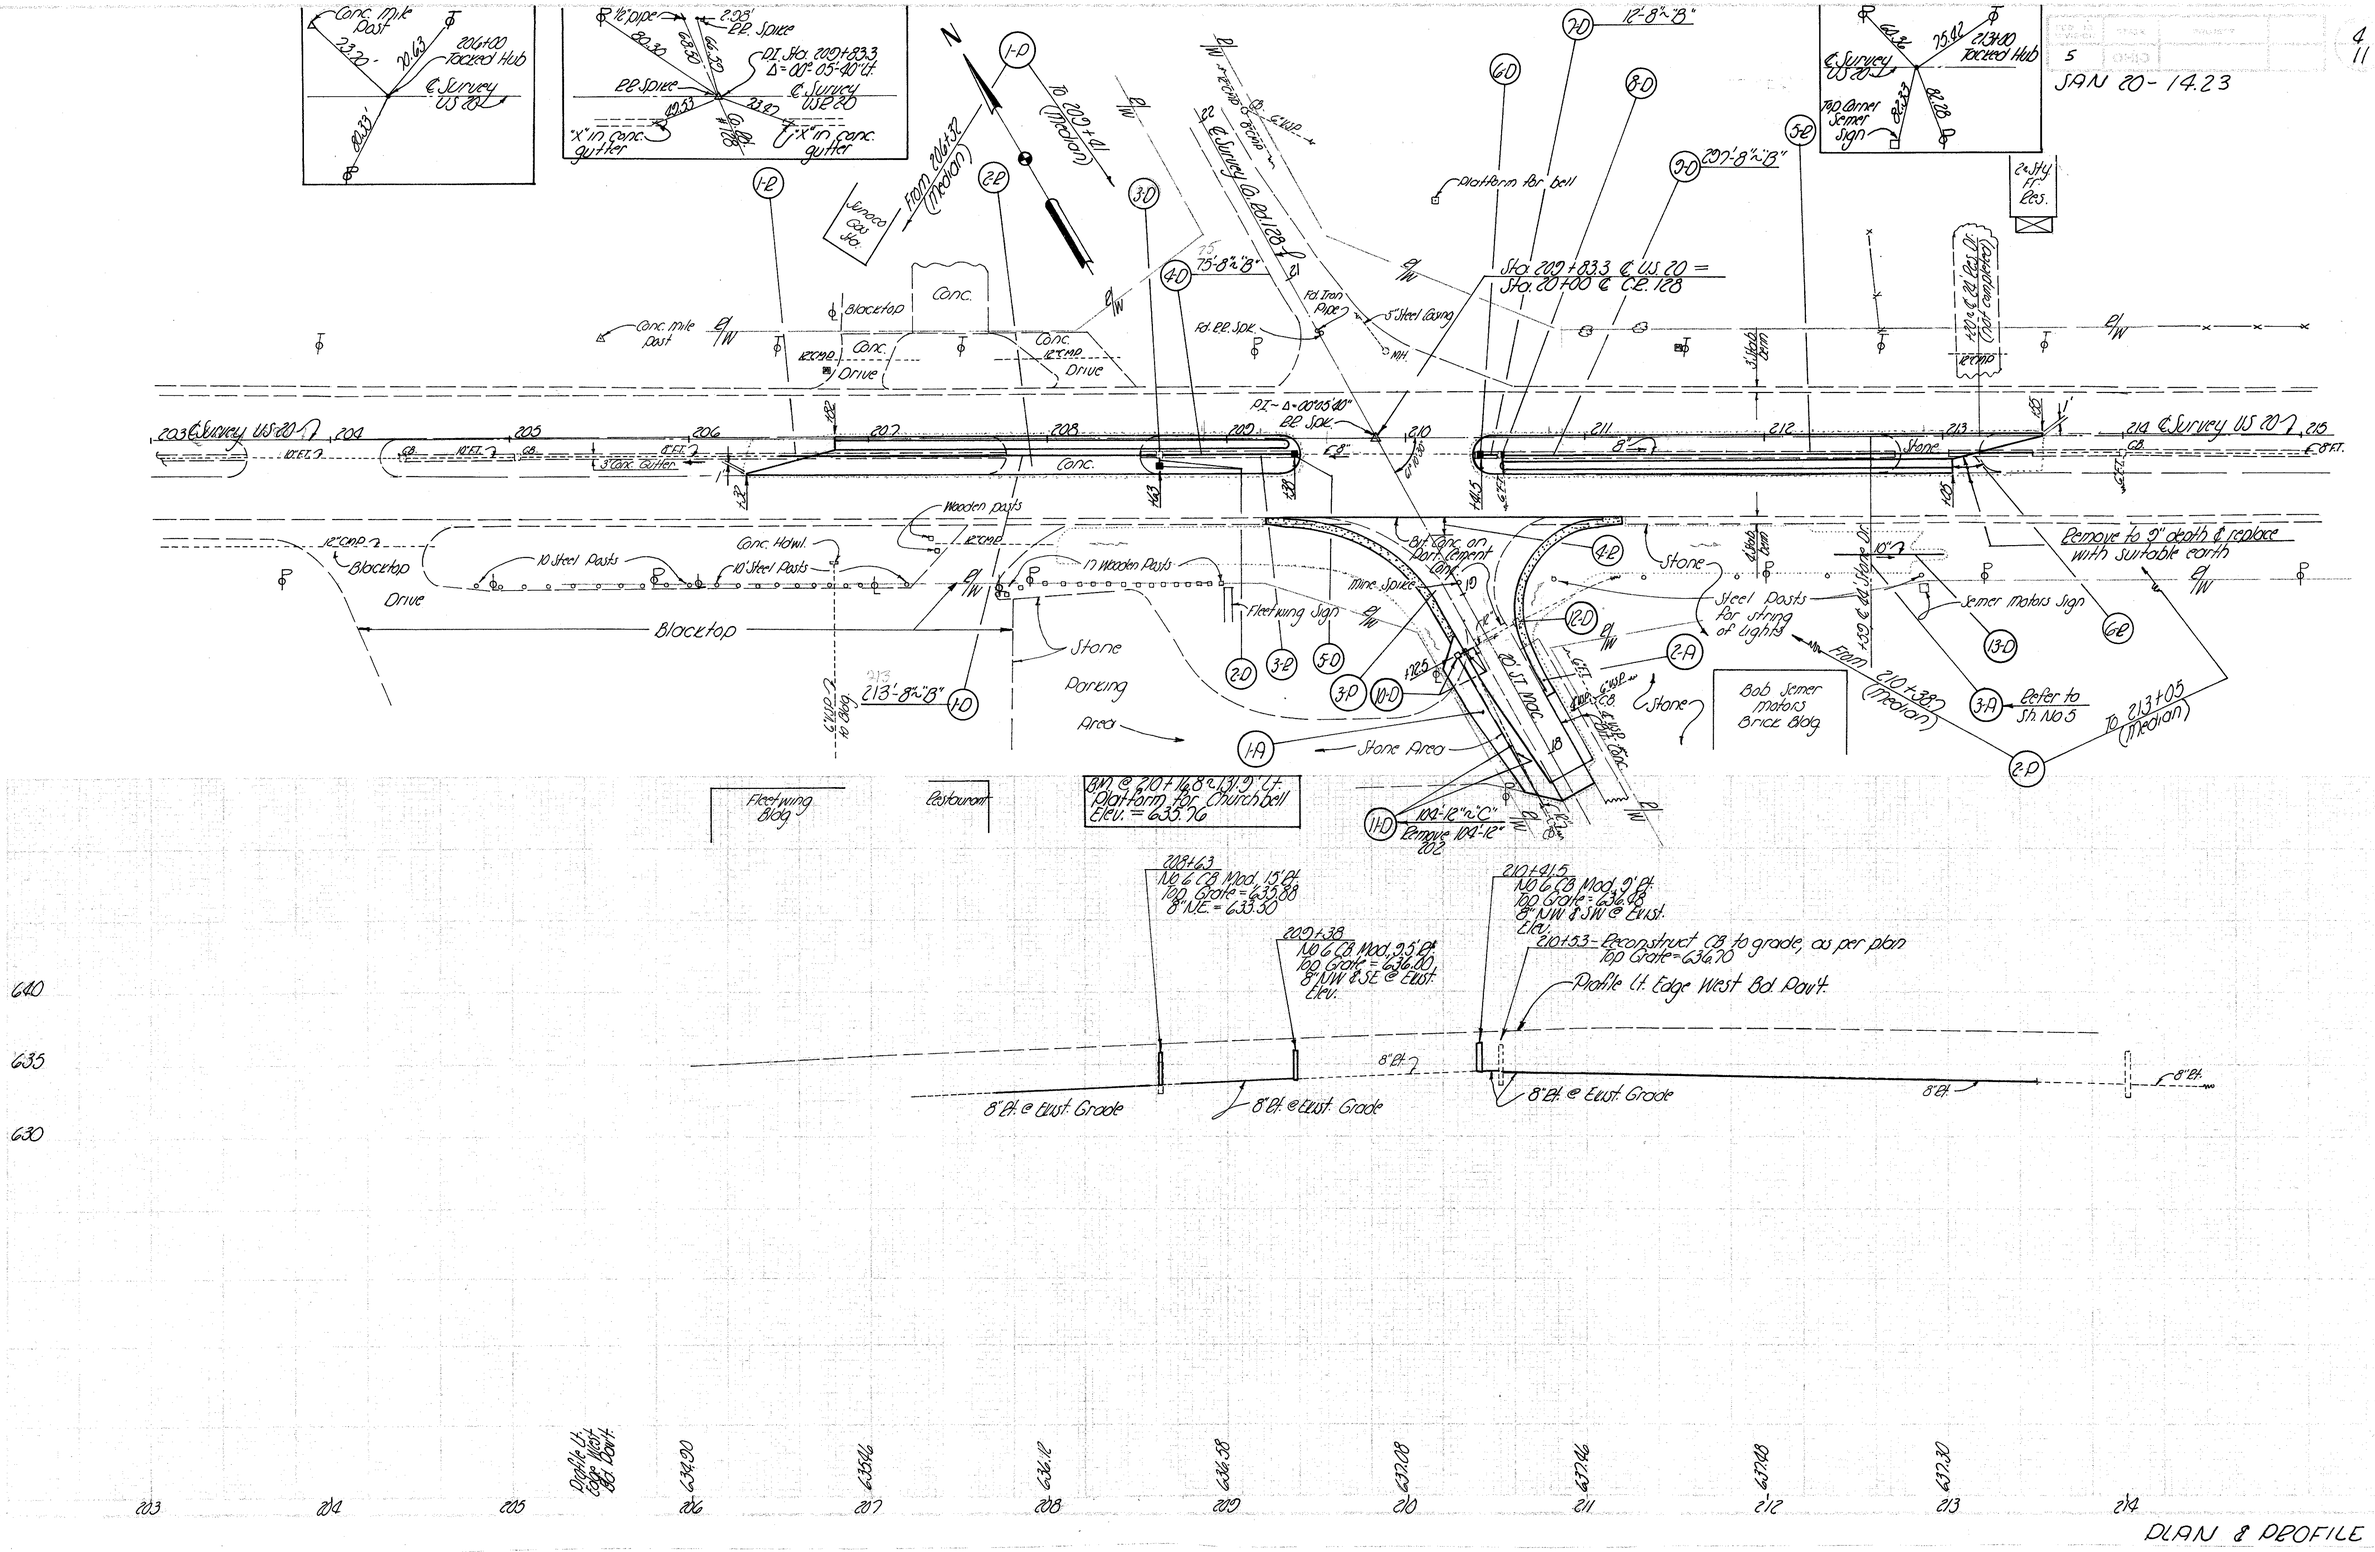

PLAN & PROFILE