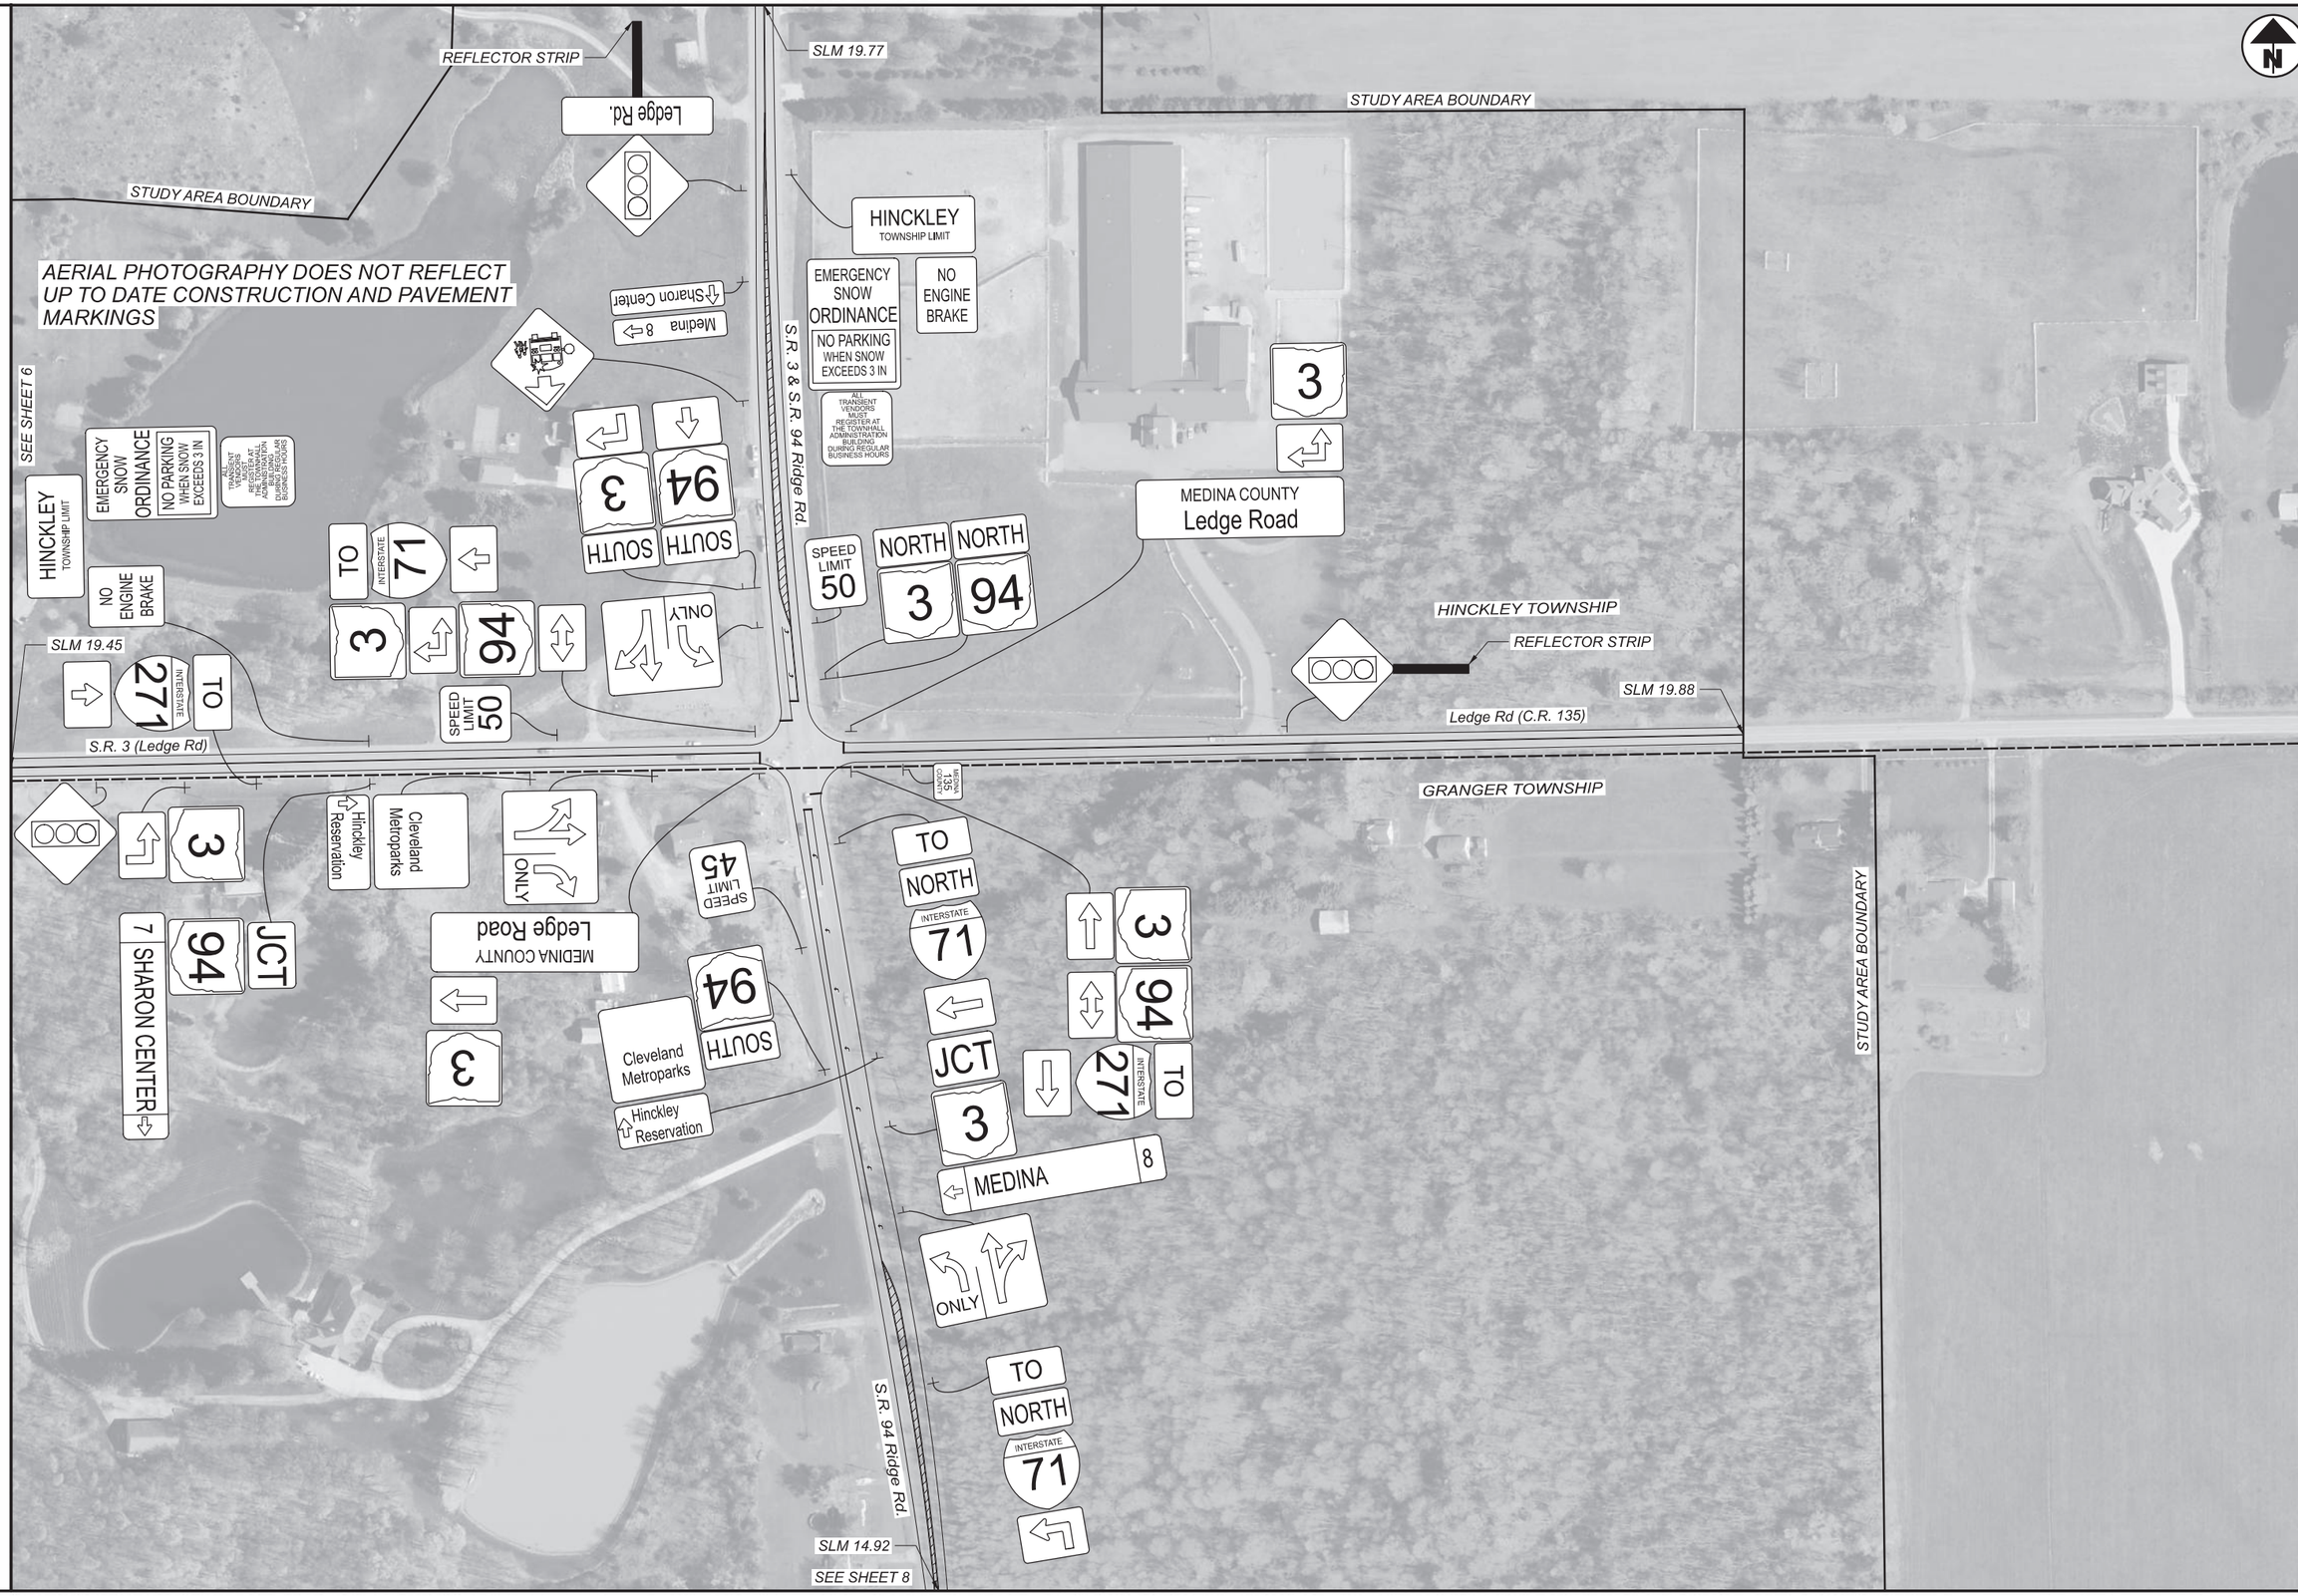

EXISTING SIGNAGE AND PAVEMENT MARKINGS
S.R. 3/C.R. 135 (LEDGE ROAD) & S.R. 94 (RIDGE ROAD)

DESIGN AGENCY

ADR ASSOCIATES
DESIGN • ENGINEERING • INNOVATION
An Employee Owned Company
88 West Church Street
Newark, OH 43055
(740) 345-1921 (ph)
www.adrinnovation.com

DESIGNER	MRS
REVIEWER	TJS 07-24-23
PROJECT ID	117028
SHEET	P.7
TOTAL	17

MED I71/271 PLANNING STUDY