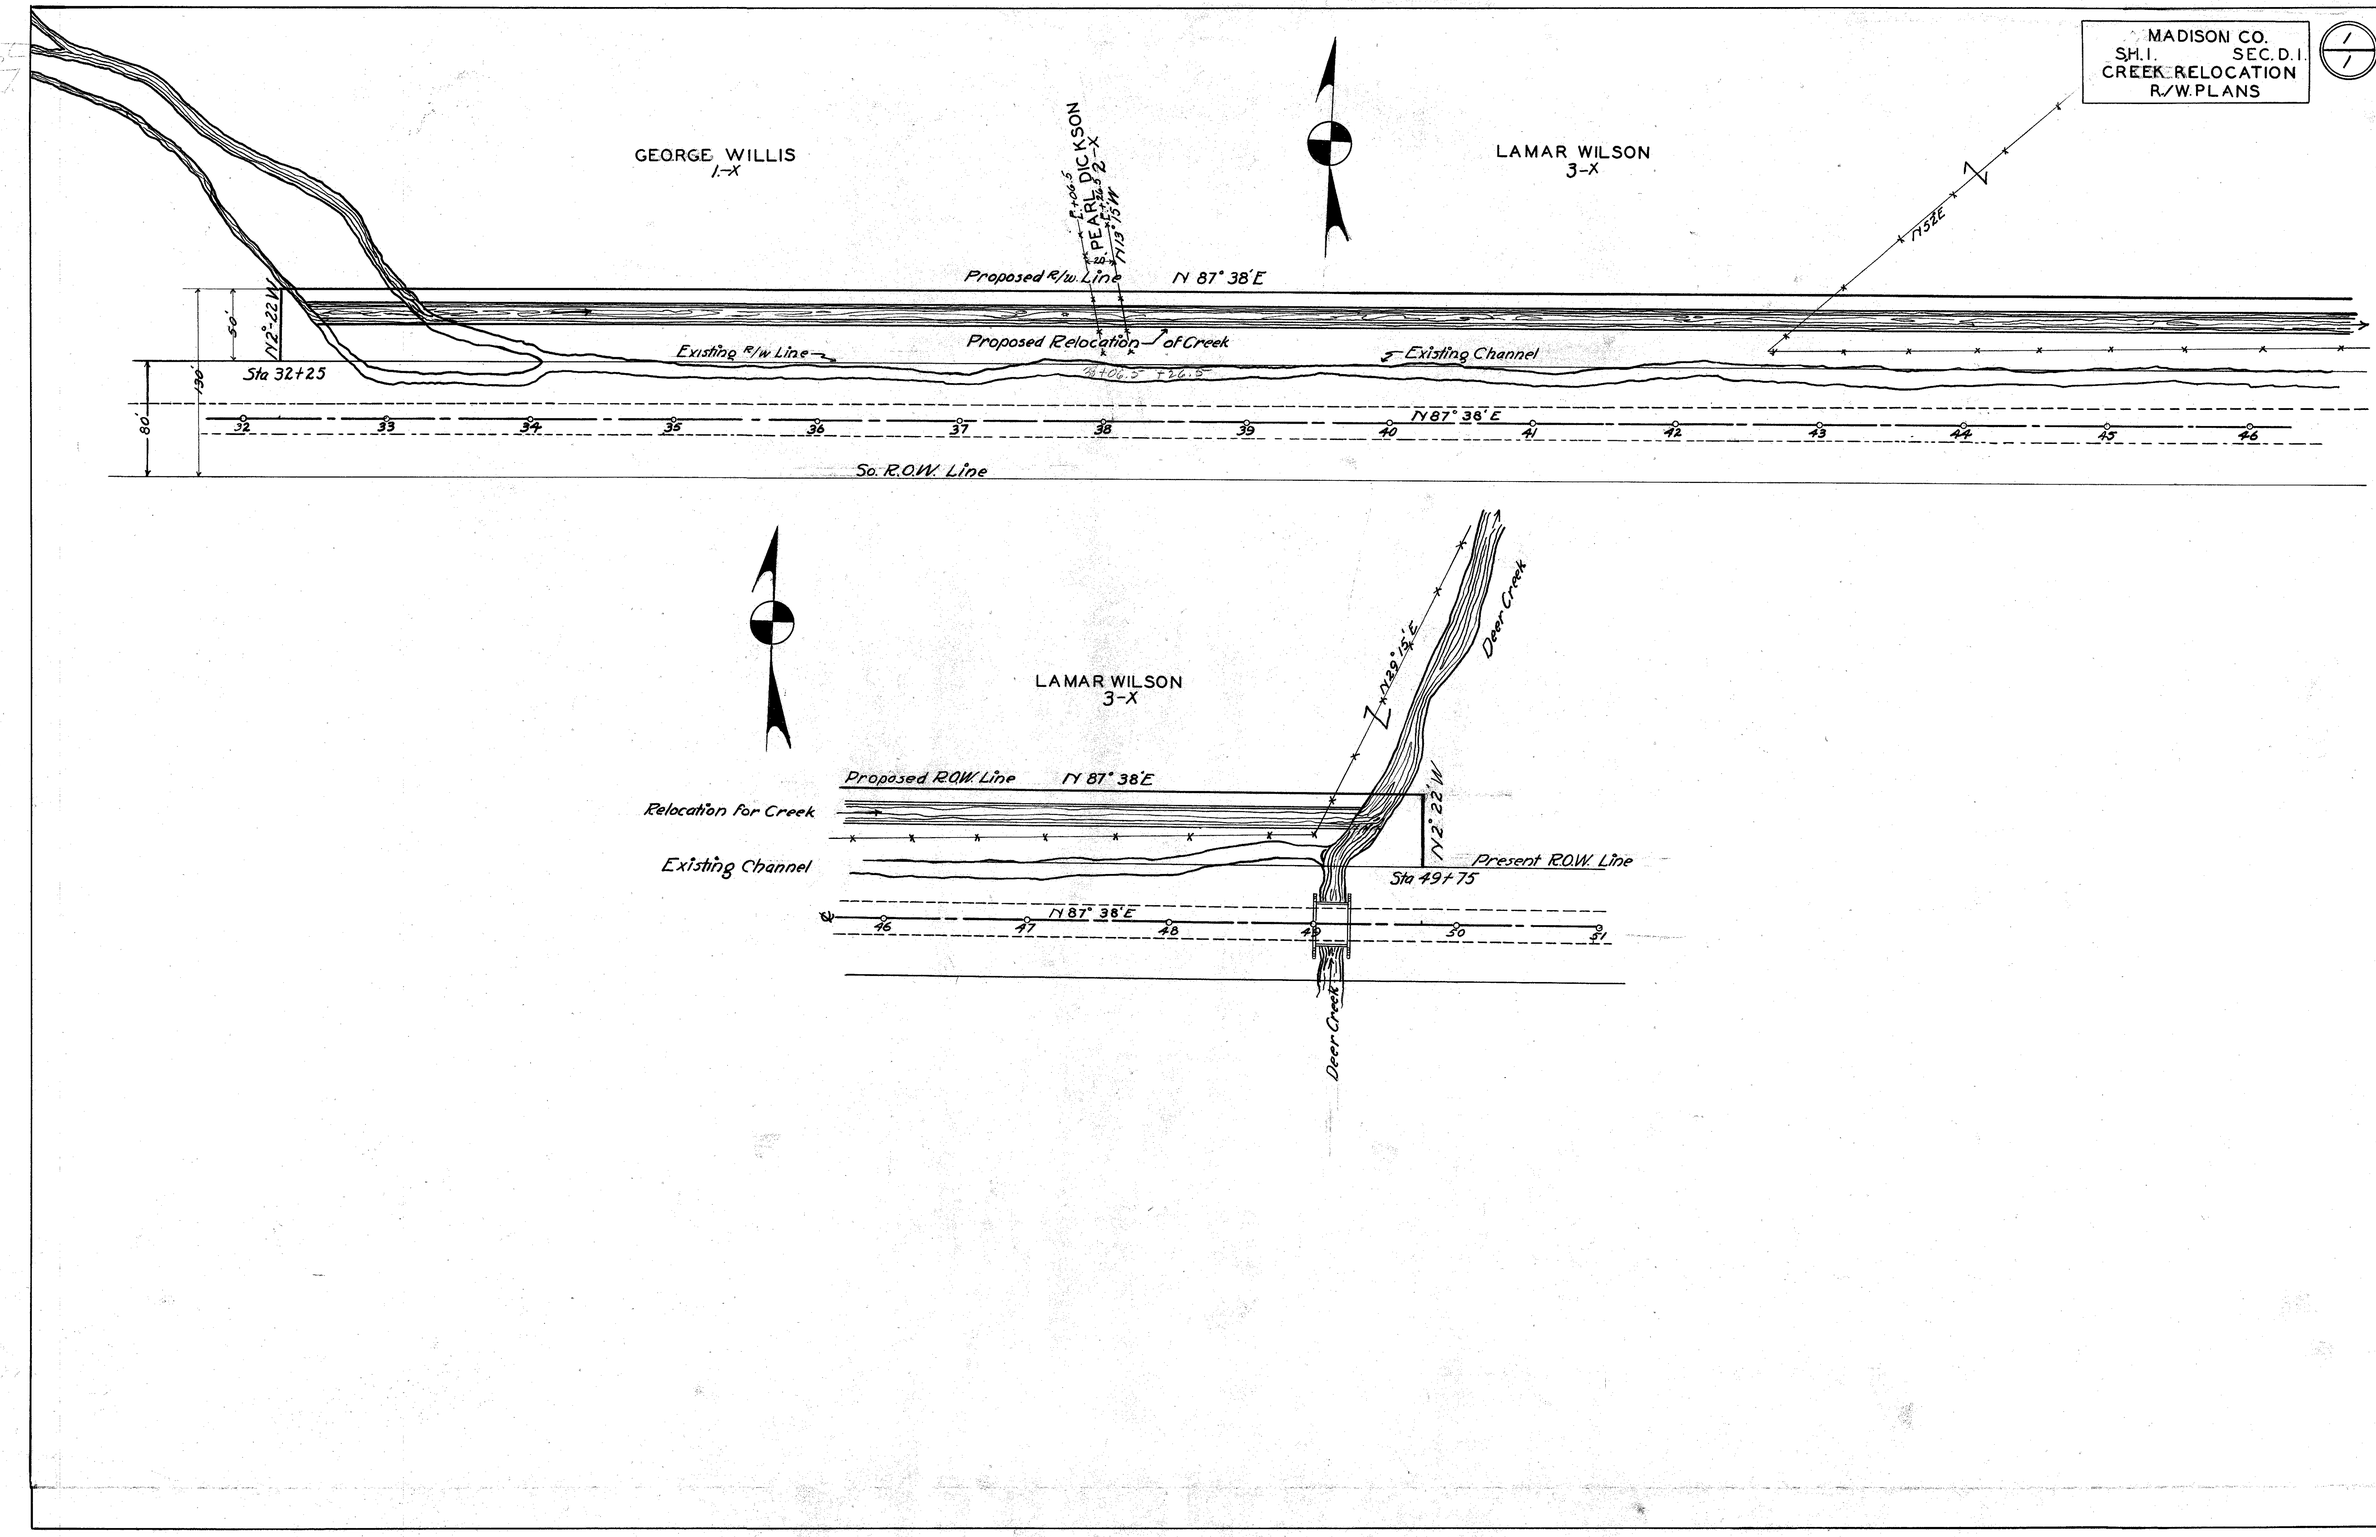
MADISON CO.
SH.I. SEC. D.I.
CREEK RELOCATION
R/W. PLANS
1/1
GEORGE WILLIS
1-X
PEARL DICKSON
2-X
LAMAR WILSON
3-X
N 13° 15' W
N 52 E
Proposed R/w. Line
N 87° 38' E
Proposed Relocation of Creek
Existing R/w Line
Existing Channel
N 2° 22' W
50'
130'
80'
Sta 32+25
N 87° 38' E
32
33
34
35
36
37
38
39
40
41
42
43
44
45
46
So. R.O.W. Line
LAMAR WILSON
3-X
N 29° 15' E
Deer Creek
Proposed R.O.W. Line
N 87° 38' E
Relocation for Creek
N 2° 22' W
Existing Channel
Present R.O.W. Line
Sta 49+75
N 87° 38' E
46
47
48
49
50
51
Deer Creek