EXISTING STRUCTURE VERIFICATION

DETAILS AND DIMENSIONS SHOWN IN THESE PLANS PERTAINING TO THE EXISTING STRUCTURE HAVE BEEN OBTAINED FROM THE PLANS OF THE EXISTING STRUCTURE AND FROM FIELD OBSERVATION AND MEASUREMENTS. CONSEQUENTLY, THEY ARE INDICATIVE OF THE STRUCTURE AND PROPOSED WORK, BUT THEY SHALL BE CONSIDERED TENTATIVE AND APPROXIMATE. THE CONTRACTOR IS REFERRED TO THE CMS SECTIONS 102.05 AND 105.02.

CONTRACT BID PRICES SHALL BE BASED UPON A RECOGNITION OF THE UNCERTAINTIES DESCRIBED ABOVE AND UPON A PREBID EXAMINATION OF THE EXISTING STRUCTURES BY THE CONTRACTOR. HOWEVER, ALL PROJECT WORK SHALL BE BASED UPON ACTUAL DETAILS AND DIMENSIONS, WHICH HAVE BEEN VERIFIED BY THE CONTRACTOR IN THE FIELD. PLANS OF THE EXISTING STRUCTURES MAY BE EXAMINED AT THE DISTRICT SEVEN OFFICE IN SIDNEY, OHIO OR THE OFFICE OF STRUCTURAL ENGINEERING IN COLUMBUS, OHIO.

ITEM SPECIAL - PATCHING CONCRETE STRUCTURE, MISCELLANEOUS: BRIDGE DECK

THE INTENT ON BRIDGE DECKS IS TO REMOVE UNSOUND PROBLEM AREAS AND PATCH THESE AREAS; NOT SOUND THE ENTIRE DECK.


ITEM SPECIAL - PATCHING CONCRETE STRUCTURES, MISCELLANEOUS: BACKWALLS

BACKWALL PATCHING: BACKWALLS SHALL BE PATCHED TO A MINIMUM DEPTH OF SIX INCHES (6.0") AND A MAXIMUM DEPTH OF TWELVE INCHES (12.0") FOR THE FULL LENGTH OF THE BACKWALLS.

PROPOSED WORK - AUG-75-04.97 LEFT & RIGHT, AUG-75-05.15 LEFT & RIGHT

PATCH TOP OF BACKWALLS AND BRIDGE DECKS.

AUG-75-04.97 LEFT & RIGHT
AUG-75-05.15 LEFT & RIGHT

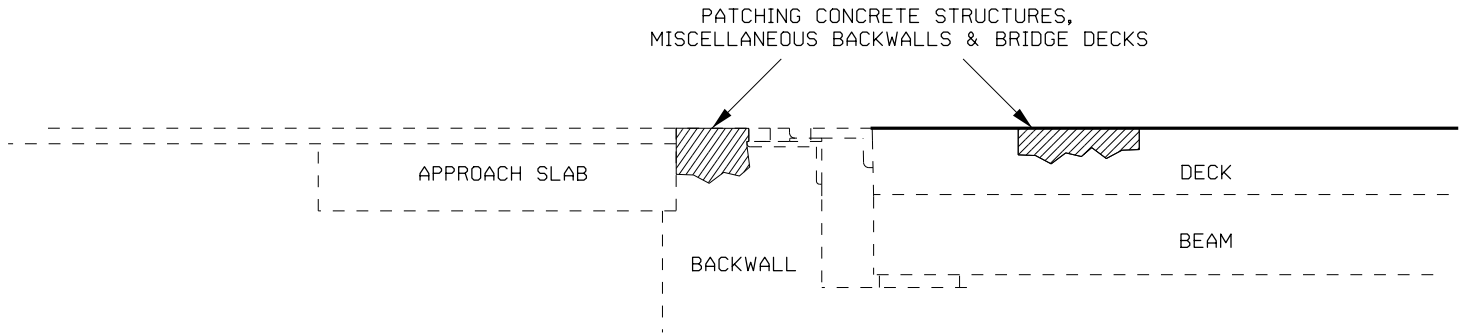

CALCULATED BY LFL
CHECKED BY

AUGLAIZE COUNTY
AUG-75-4.91

BRIDGE - PROPOSED WORK