HAM-75-8.28 SH. 2 OF 6

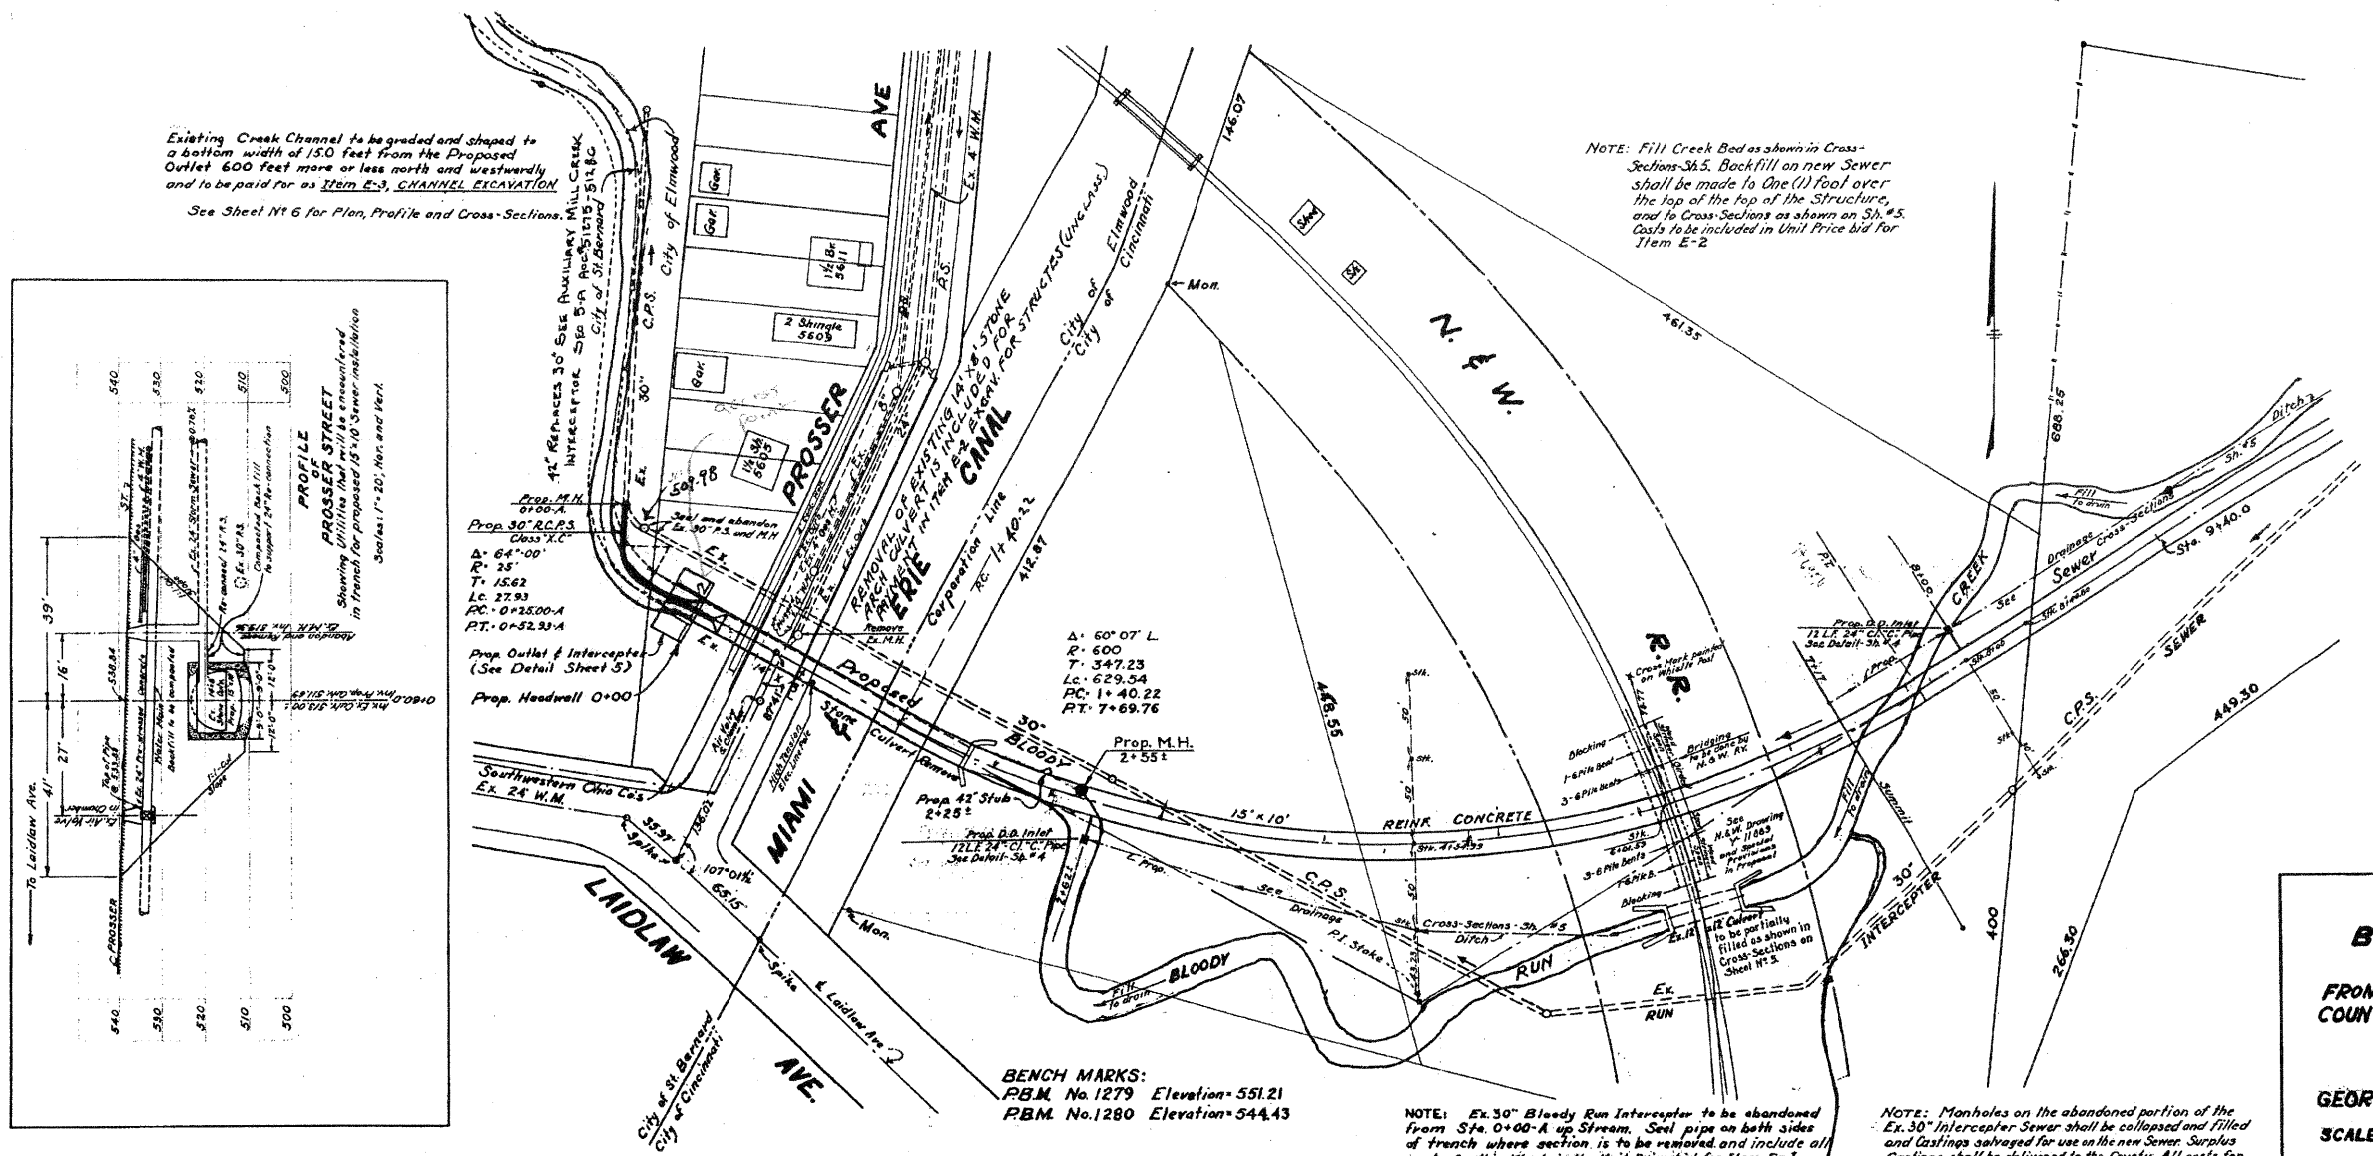


PROPOSED
**BLOODY RUN TRUNK SEWER**
**CONTRACT No. 8**
FROM OUTLET WEST OF COAD DR. TO PROSSER ST.
COUNTY COMBINED TRUNK SEWER NO. 780

Acc. Nº 13480

GEORGE M. LEMMEL · HAMILTON COUNTY ENGINEER

SCALES: HOR. 50 VER. 10 NOV. 1952

365/2/3

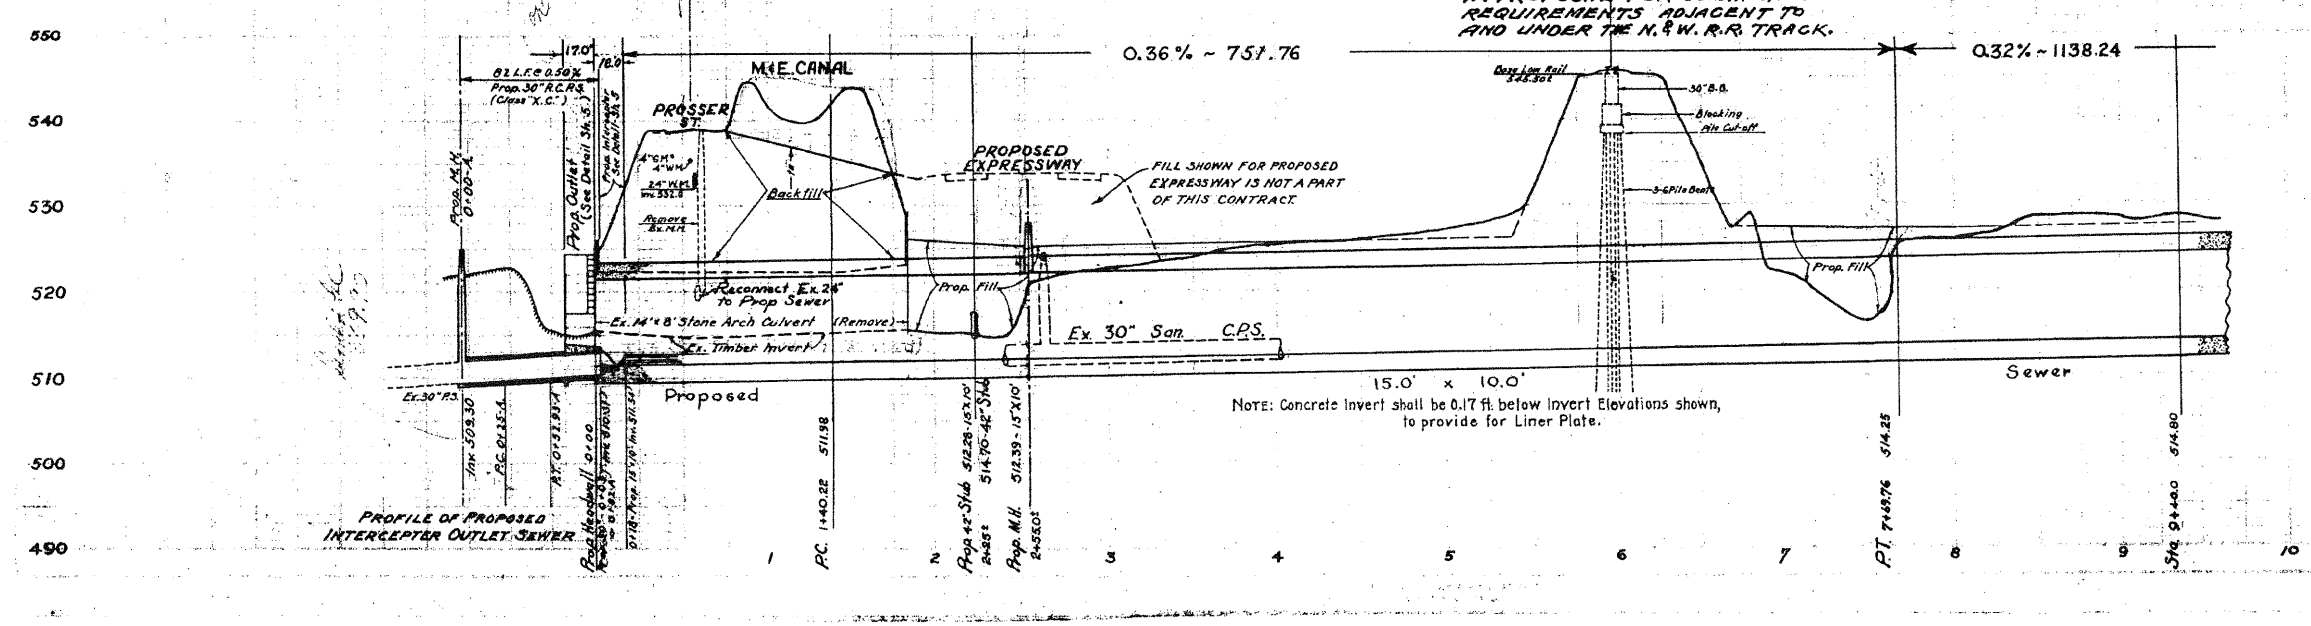


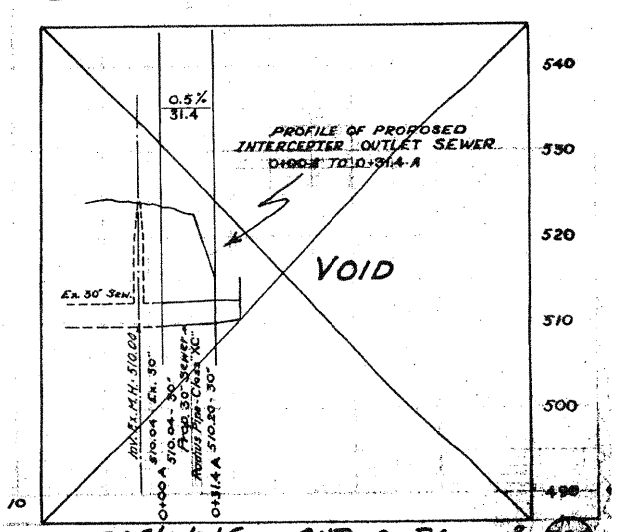


365/2/3/5 SHT. 2 OF 6 780