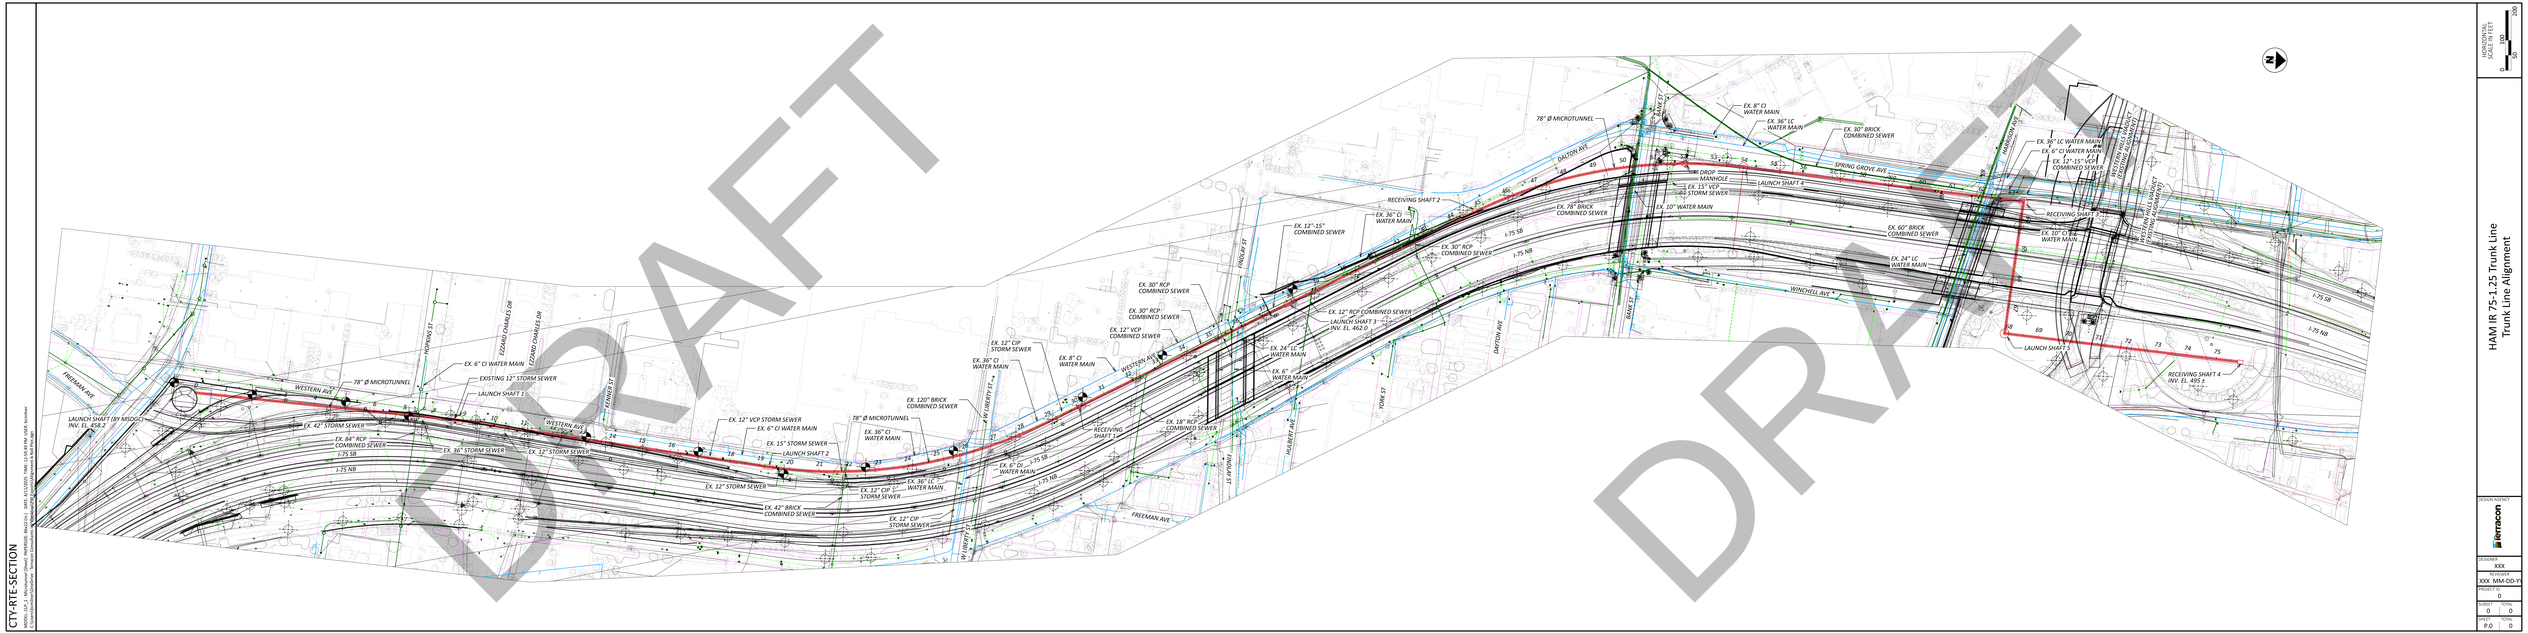
HAM IR 75-1.25 Trunk Line
Trunk Line Alignment
HORIZONTAL SCALE IN FEET
0 50 100 200
DESIGN BY PCI
terracon
DESIGNER
XXX
DATE
XXX MM-DD-YY
PROJECT #
0
SHEET
0
0
TOTAL
0
0
DRAFT
DRAFT
LAUNCH SHAFT (BY MSDGC) INV. EL. 658.2
FREEMAN AVE
WESTERN AVE
78" Ø MICROTUNNEL
EXISTING 12" STORM SEWER
LAUNCH SHAFT 1
EX. 6" CI WATER MAIN
EX. 42" STORM SEWER
EX. 84" RCP COMBINED SEWER
EX. 36" STORM SEWER
EX. 12" STORM SEWER
I-75 SB
I-75 NB
EX. 12" VCP STORM SEWER
EX. 6" CI WATER MAIN
EX. 15" STORM SEWER
LAUNCH SHAFT 2
EX. 12" STORM SEWER
EX. 42" BRICK COMBINED SEWER
78" Ø MICROTUNNEL
EX. 36" CI WATER MAIN
EX. 120" BRICK COMBINED SEWER
EX. 12" CIP STORM SEWER
EX. 36" LC WATER MAIN
EX. 42" CIP STORM SEWER
EX. 36" CI WATER MAIN
EX. 12" CIP STORM SEWER
EX. 8" CI WATER MAIN
EX. 6" CI WATER MAIN
RECEIVING SHAFT 1
EX. 18" RCP COMBINED SEWER
EX. 30" RCP COMBINED SEWER
EX. 30" RCP COMBINED SEWER
EX. 12" VCP COMBINED SEWER
EX. 24" CI WATER MAIN
EX. 6" CI WATER MAIN
EX. 12" RCP COMBINED SEWER
LAUNCH SHAFT 3
INV. EL. 462.0
EX. 12" 15" COMBINED SEWER
RECEIVING SHAFT 2
EX. 36" CI WATER MAIN
EX. 78" BRICK COMBINED SEWER
78" Ø MICROTUNNEL
EX. 8" CI WATER MAIN
EX. 36" LC WATER MAIN
EX. 30" BRICK COMBINED SEWER
DALTON AVE
SPRING GROVE AVE
DROP MANHOLE
EX. 15" VCP STORM SEWER
LAUNCH SHAFT 4
EX. 10" WATER MAIN
EX. 60" BRICK COMBINED SEWER
EX. 24" LC WATER MAIN
WINCHELL AVE
EX. 36" LC WATER MAIN
EX. 6" CI WATER MAIN
EX. 12" 15" VCP COMBINED SEWER
RECEIVING SHAFT 3
EX. 10" LC WATER MAIN
RECEIVING SHAFT 4
INV. EL. 495.2
LAUNCH SHAFT 5
I-75 SB
I-75 NB
MONTANA AVE
RAMPS TO I-75 NORTHBOUND
RAMPS TO I-75 SOUTHBOUND
RAMPS TO I-75 NORTHBOUND
RAMPS TO I-75 SOUTHBOUND
FREEMAN AVE
W LIBERTY ST
HOPKINS ST
EDWARD CHARLES DR
EDWARD CHARLES DR
FRIDAY ST
FRIDAY ST
HILBERT AVE
FORK ST
DAYTON AVE
RAMPS TO I-75 NORTHBOUND
RAMPS TO I-75 SOUTHBOUND
CTY-RTE-SECTION
MODEL: CLP-1 Mainframe Drawn: 04/09/2021 Mod:2021 Mod:2021 TIME: 2:19:04 PM USER: kyoshiyar
C:\Users\kyoshiyar\Desktop\Temp\AcPublish_7844\HAM IR 75-1.25 Trunk Line.dwg