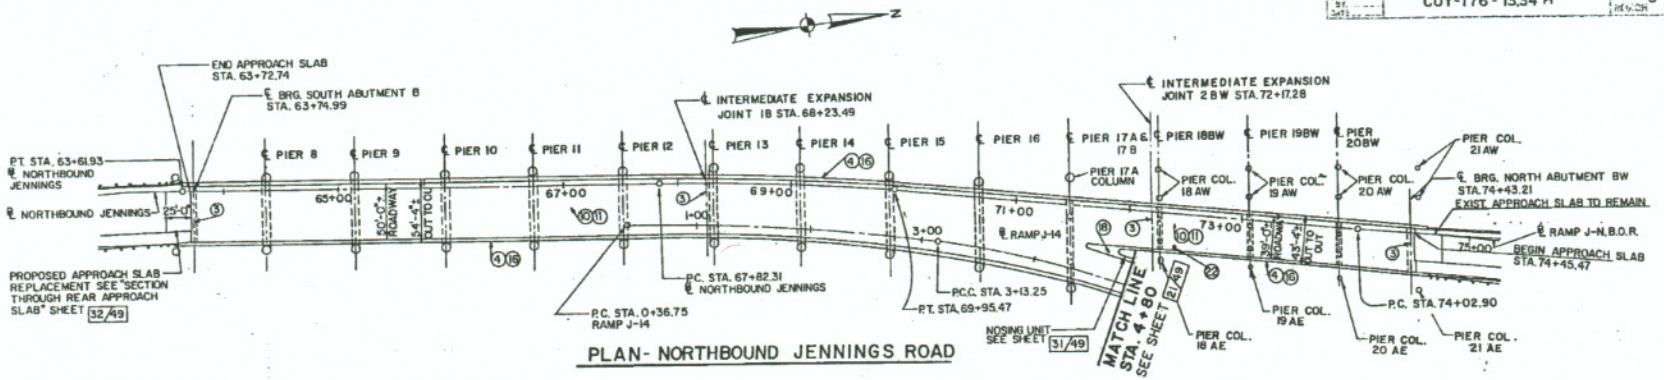

PLAN- NORTHBOUND JENNINGS ROAD

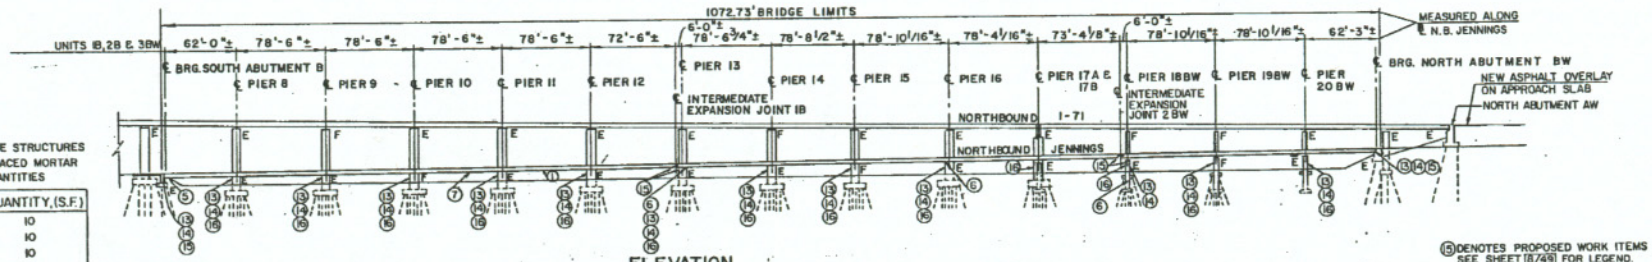

ELEVATION

(15) DENOTES PROPOSED WORK ITEMS SEE SHEET 8/49 FOR LEGEND.

ITEM 519 - PATCHING CONCRETE STRUCTURES
ITEM 520 - PNEUMATICALLY PLACED MORTAR
WORK ITEM LOCATION & QUANTITIES

LOCATION	QUANTITY, (S.F.)
SOUTH ABUT. B	10
PIER 8	10
PIER 9	10
PIER 10	10
PIER 11	25
PIER 12	10
PIER 13	30
PIER 14	15
PIER 15	20
PIER 16	15
PIER 18 BW	10
PIER 19 BW	10
PIER 20 BW	10
NORTH ABUT. BW	10
PIER 18 BE	10
PIER 19 BE	10
PIER 20 BE	10
PIER 21 BE	10
PIER 22 BE	10
PIER 23 BE	10
PIER 24 BE	10
PIER 25 BE	10
PIER 26 BE	30
PIER 27 BE	10
PIER 28 BE	10
NORTH ABUT. BE	10

CONTRACTOR-TRUMBAUL INC.
AN ASCHINFRED CORP.
20/49

GENERAL PLAN AND ELEVATION
CUY-176-13 34R

DESIGNED	DRAWN	TRACED	CHECKED	REVIEWED	DATE	REVISED
J.P.R.	J.L.J.	J.L.J.	R.J.C.	J.E.A.	3-18-88	O.D.O.T. 11/89