CALC. BY MGB DATE 7-13-93
CHK'D BY PDH DATE 7-14-93
CUY-71-0.00
OHIO FHWA 5 REGION
211A 361

℄ DRIVE
PT STA 13+81.03, 55' RT.
PRC STA 13+55.51, 48' RT.
PC STA 13+30.00, 41' RT.

PT STA 11+15.00, 41' RT.
PRC STA 10+89.49, 48' RT.
PC STA 10+63.97, 55' RT.

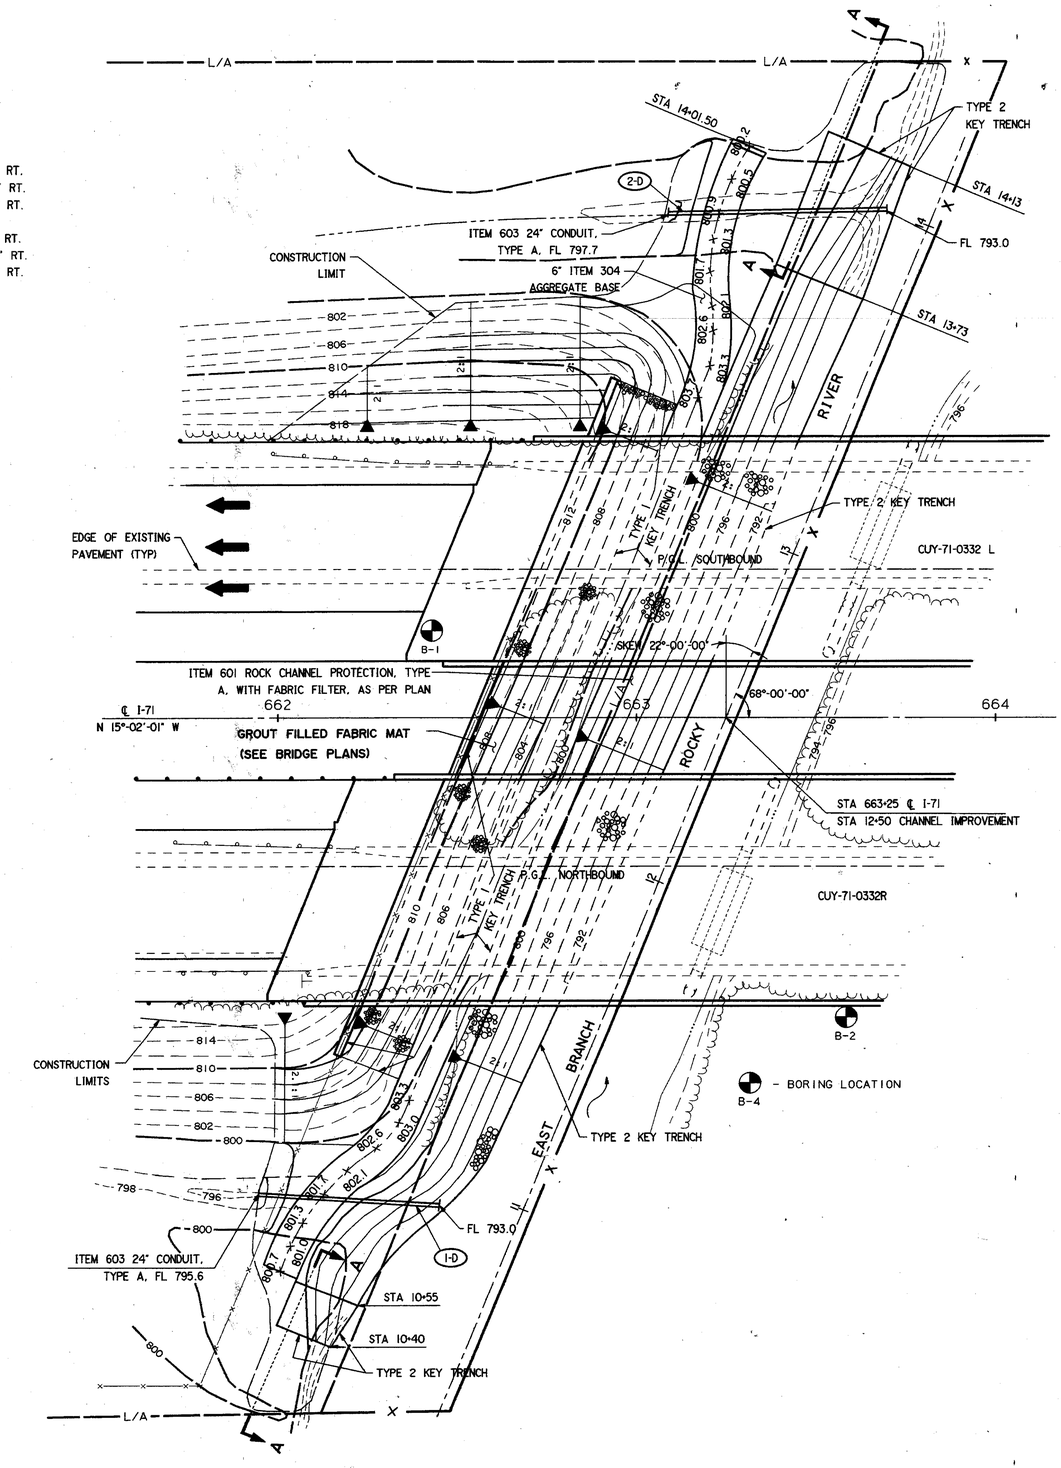

ITEM 601 ROCK CHANNEL PROTECTION, TYPE A , WITH FABRIC FILTER, AS PER PLAN (SEE CROSS SECTIONS)

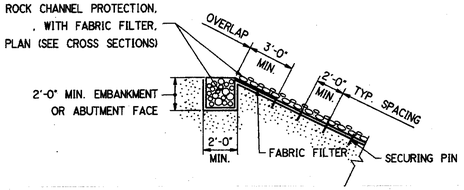

TYPE 1

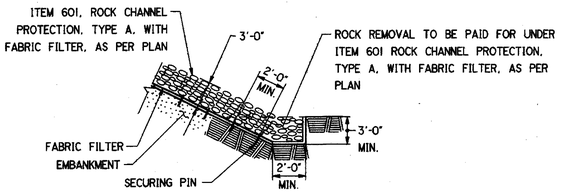

TYPE 2

TYPICAL KEY TRENCH DETAILS

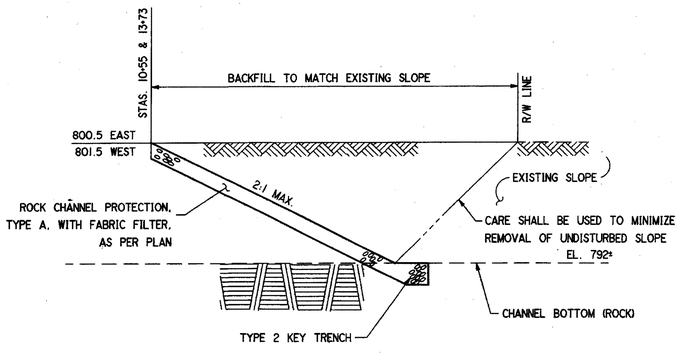

VIEW A-A
END CONDITION DETAIL

ESTIMATED QUANTITIES

REF. NO.	STATION TO STATION	SIDE	602 CONCRETE MASONRY CU. YD.	603 24" CONDUIT TYPE A LIN. FT.
I-D	661+95.00 TO 662+45.00		0.92	50
2-D	663+09.00 TO 663+69.00		0.92	60
TOTALS			1.84	110

CHANNEL PLAN

PLOTTED BY: fkonopka
PLOTTED FROM: c:\users\fkonopka\desktop\temporaryfiles\for sberbpid08459\307cp01.dgn
PLOT SUBMITTED: 30-JUL-1998 07:46
307CP01.DGN