FED. RD. DIVISION	STATE	PROJECT	FISCAL YEAR
2	OHIO		

194/353

CUYAHOGA COUNTY
CUY 71 - 5.72

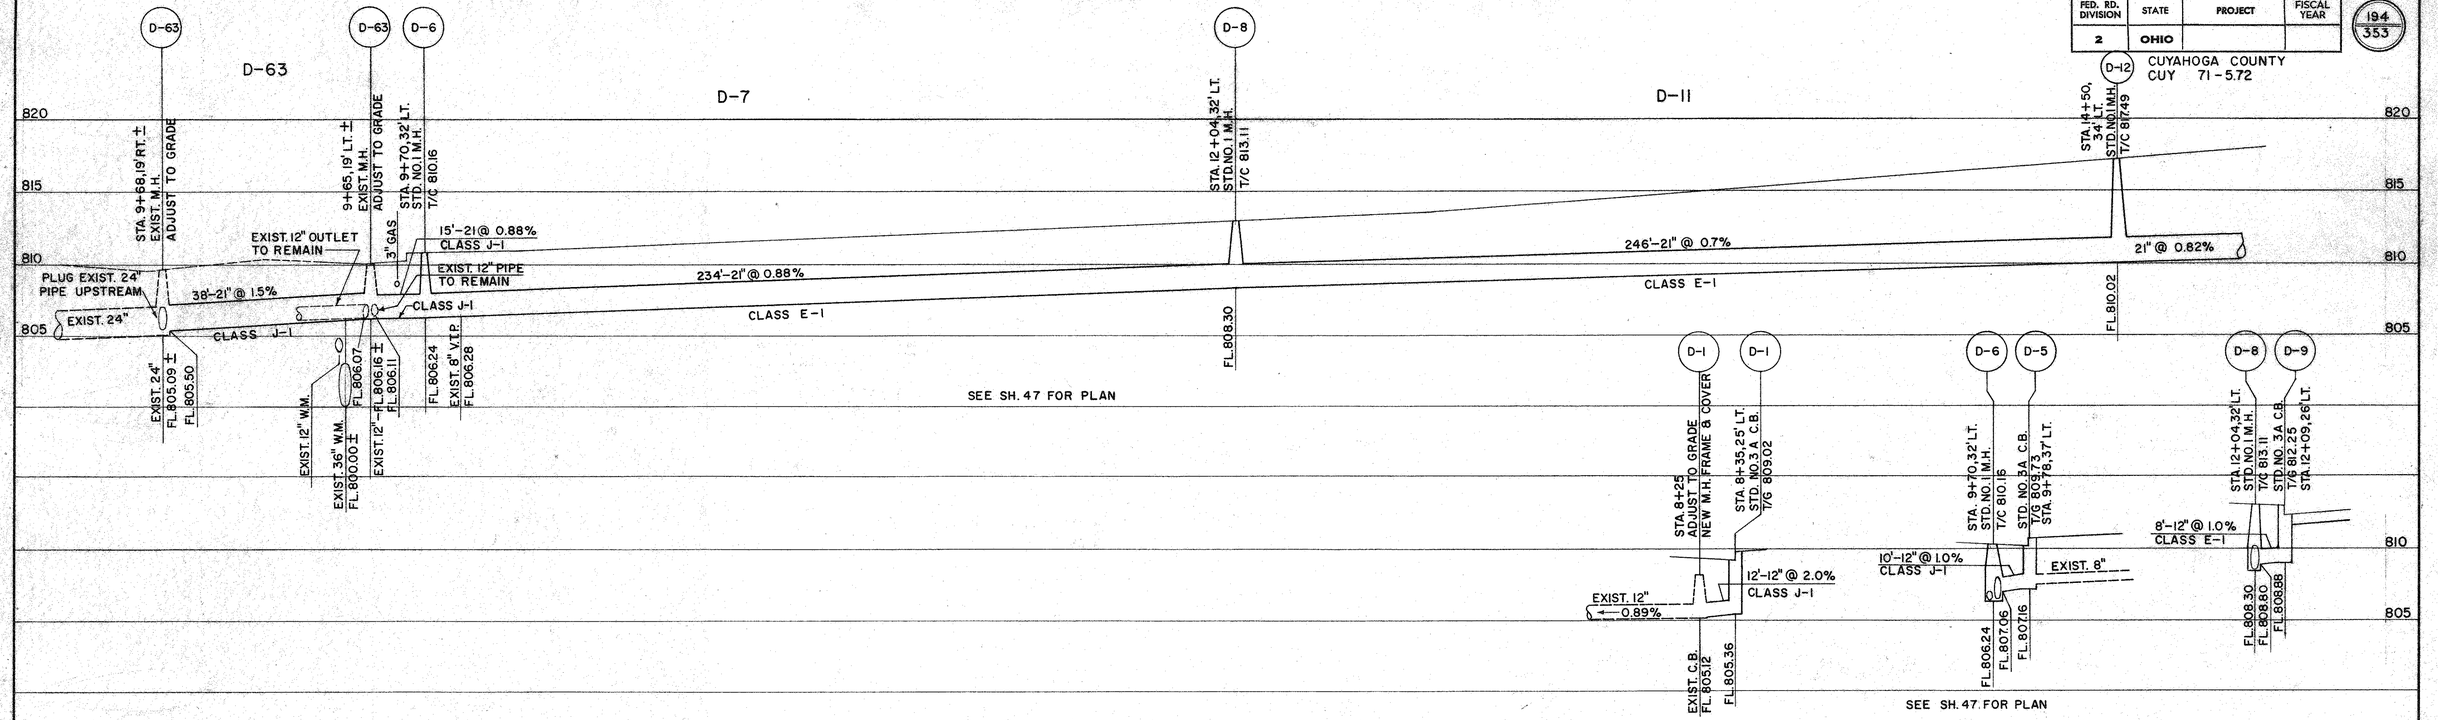

PACE ASSOCIATES OF OHIO
4500 EUCLID AVE. CLEVELAND 3, OHIO

SEWER PROFILES
BAGLEY ROAD

SCALE			DATE			
DESIGNED	DRAWN	TRACED	CHECKED	REVIEWED	DATE	REVISED