P:/PR40566/CADD/RDWY/SHT/CCG4/77413XS_E30.DGN

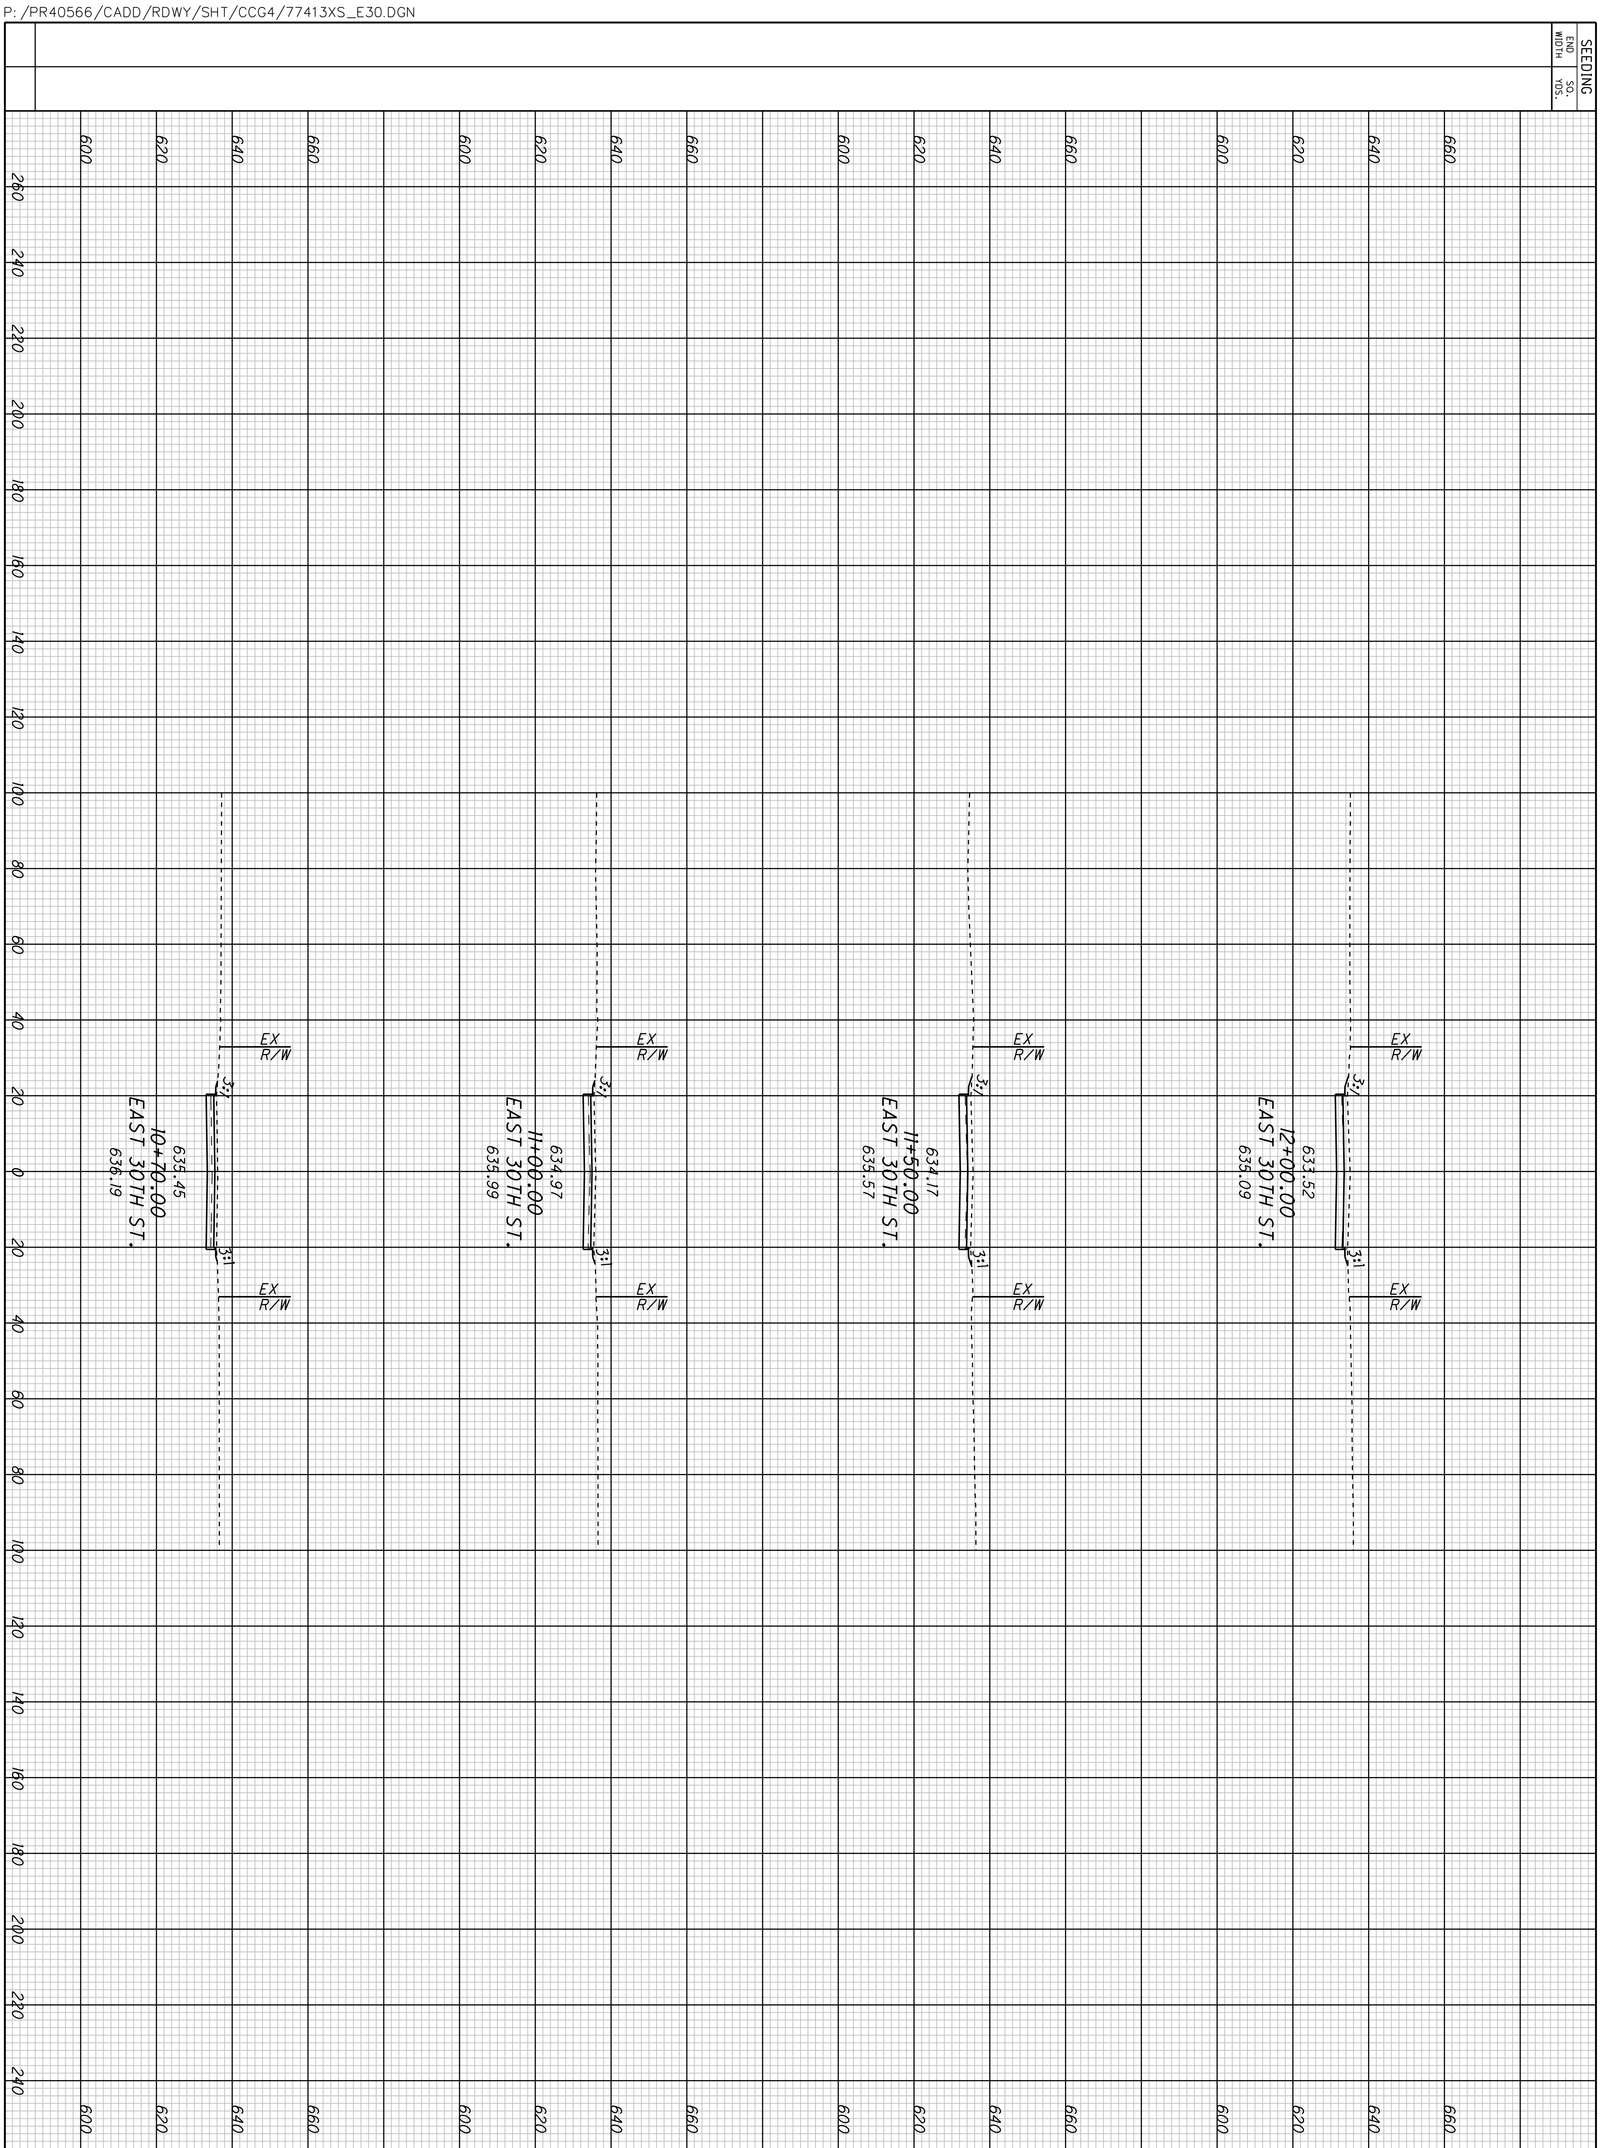

3 / 1	**CUY-90-14.90**	**CROSS SECTIONS - CONTRACT GROUP 4** **EAST 30TH STREET**

CALCULATED

CHECKED

P:/PR40566/CADD/RDWY/SHT/CCG4/77413XS_E30.DGN

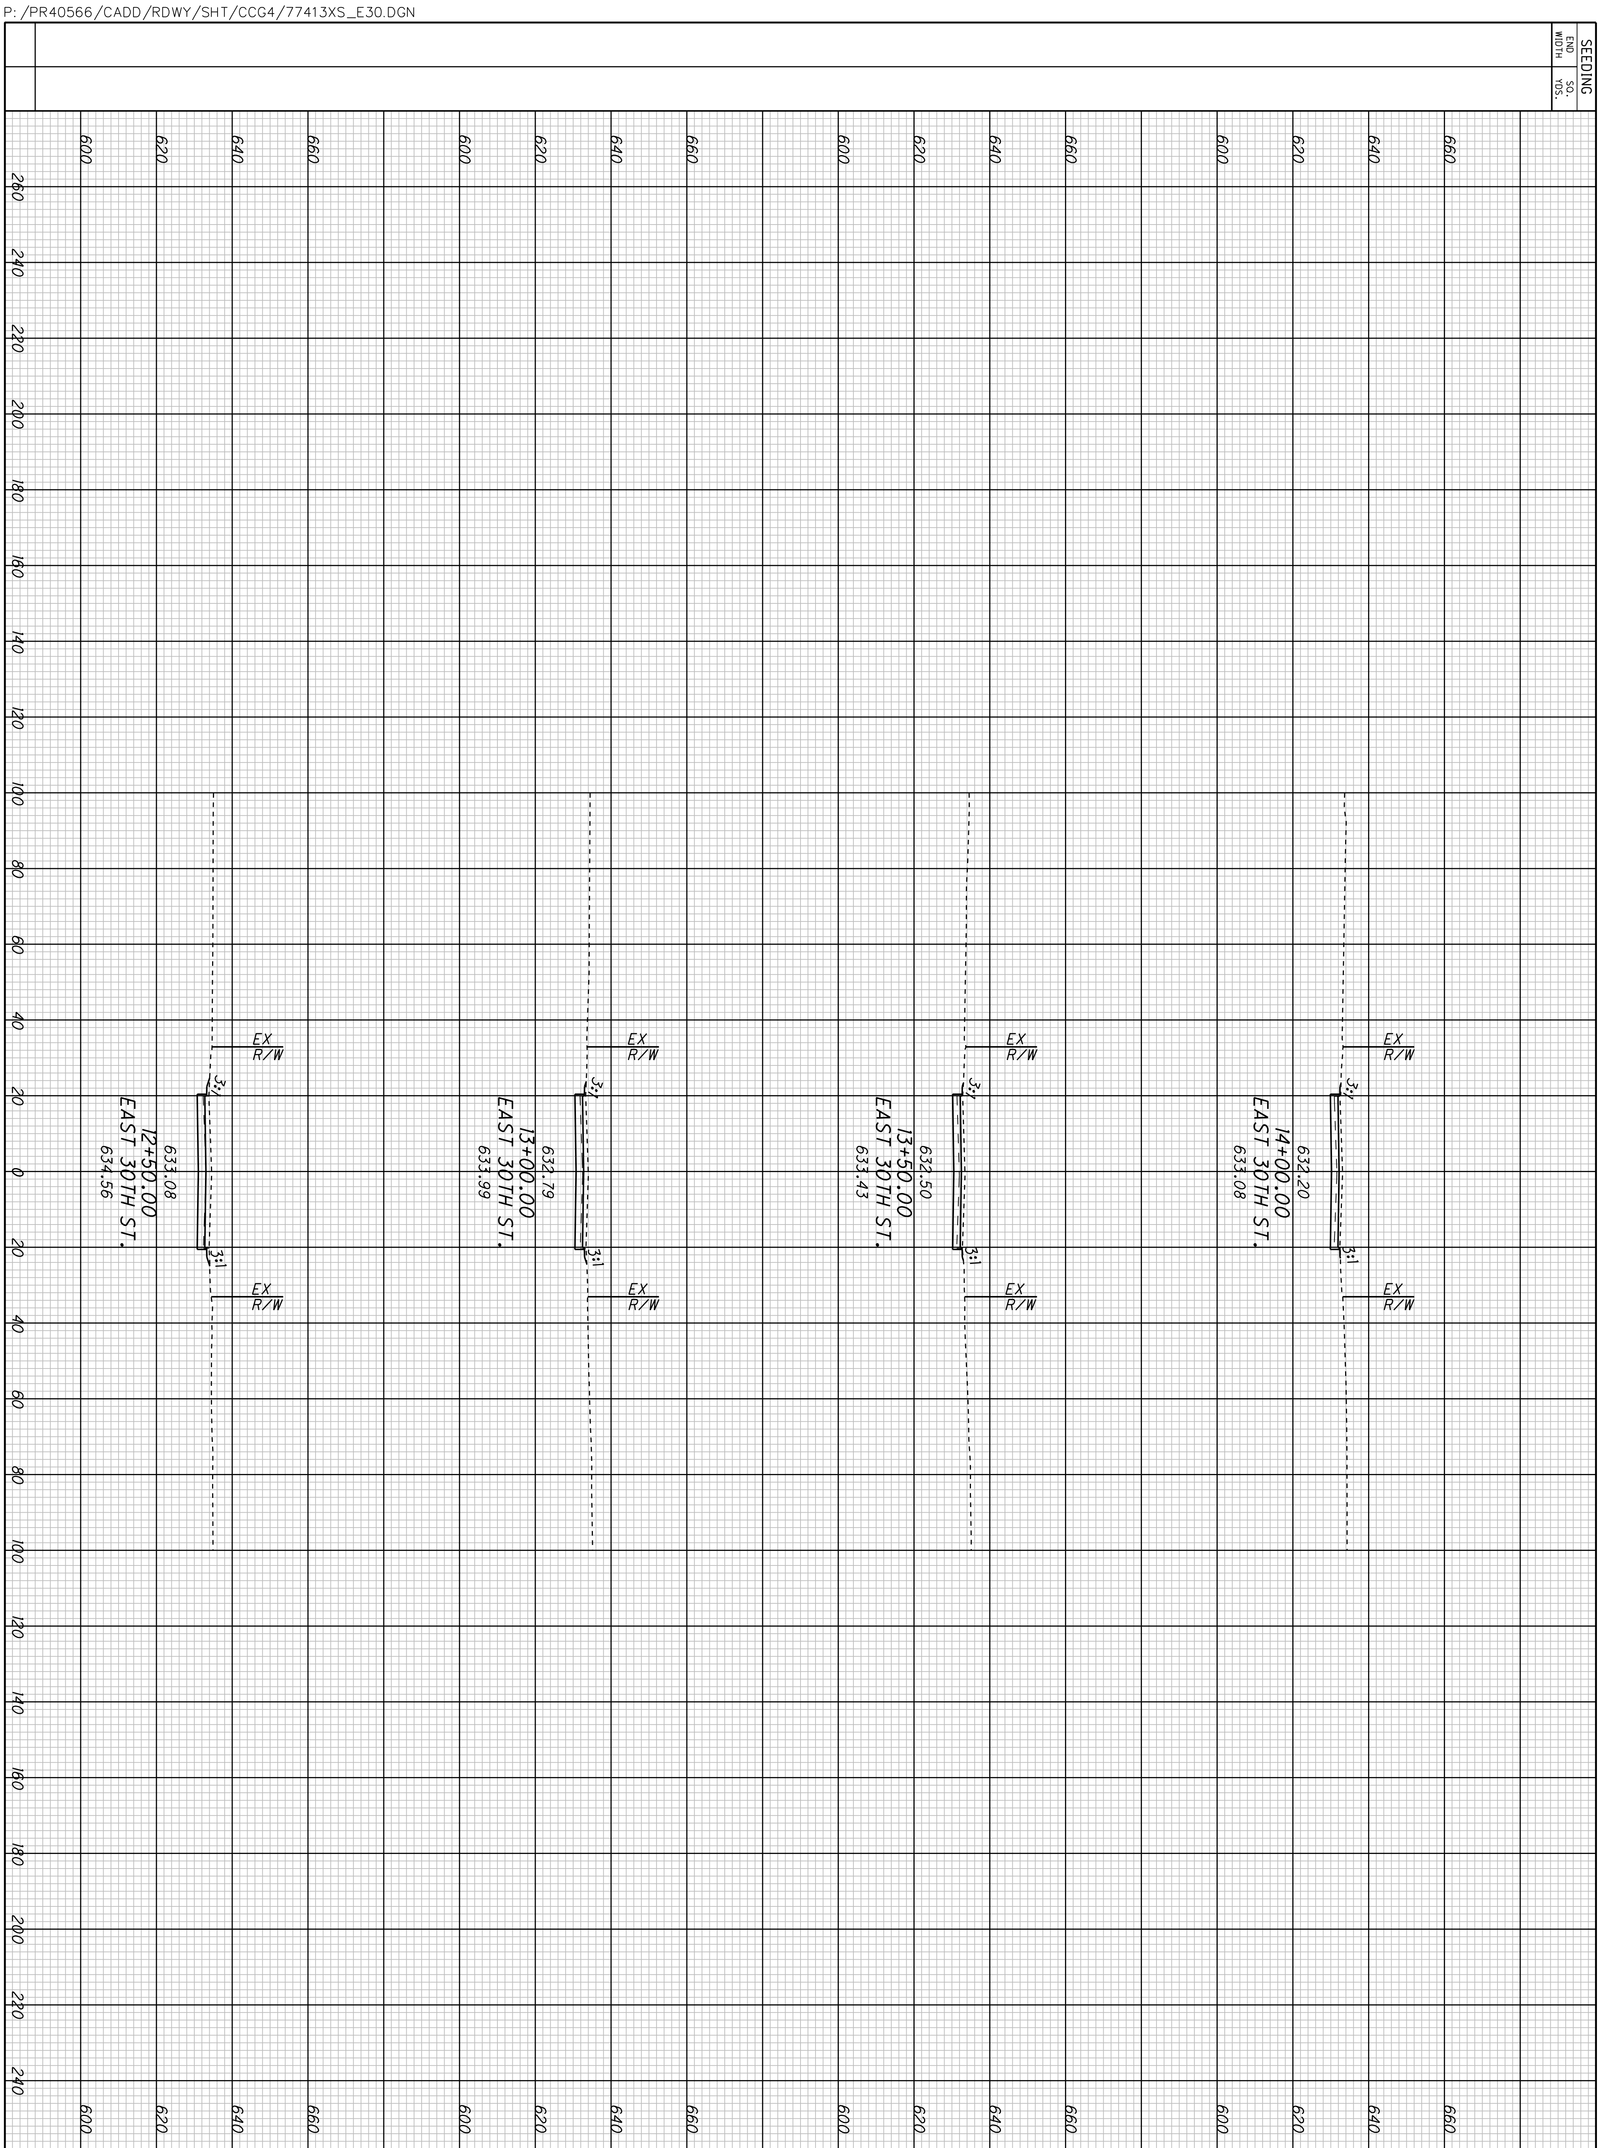

2/3

CUY-90-14.90

CROSS SECTIONS - CONTRACT GROUP 4
EAST 30TH STREET

CALCULATED

CHECKED

P:/PR40566/CADD/RDWY/SHT/CCG4/77413XS_E30.DGN

SEEDING
END WIDTH
SQ. YDS.

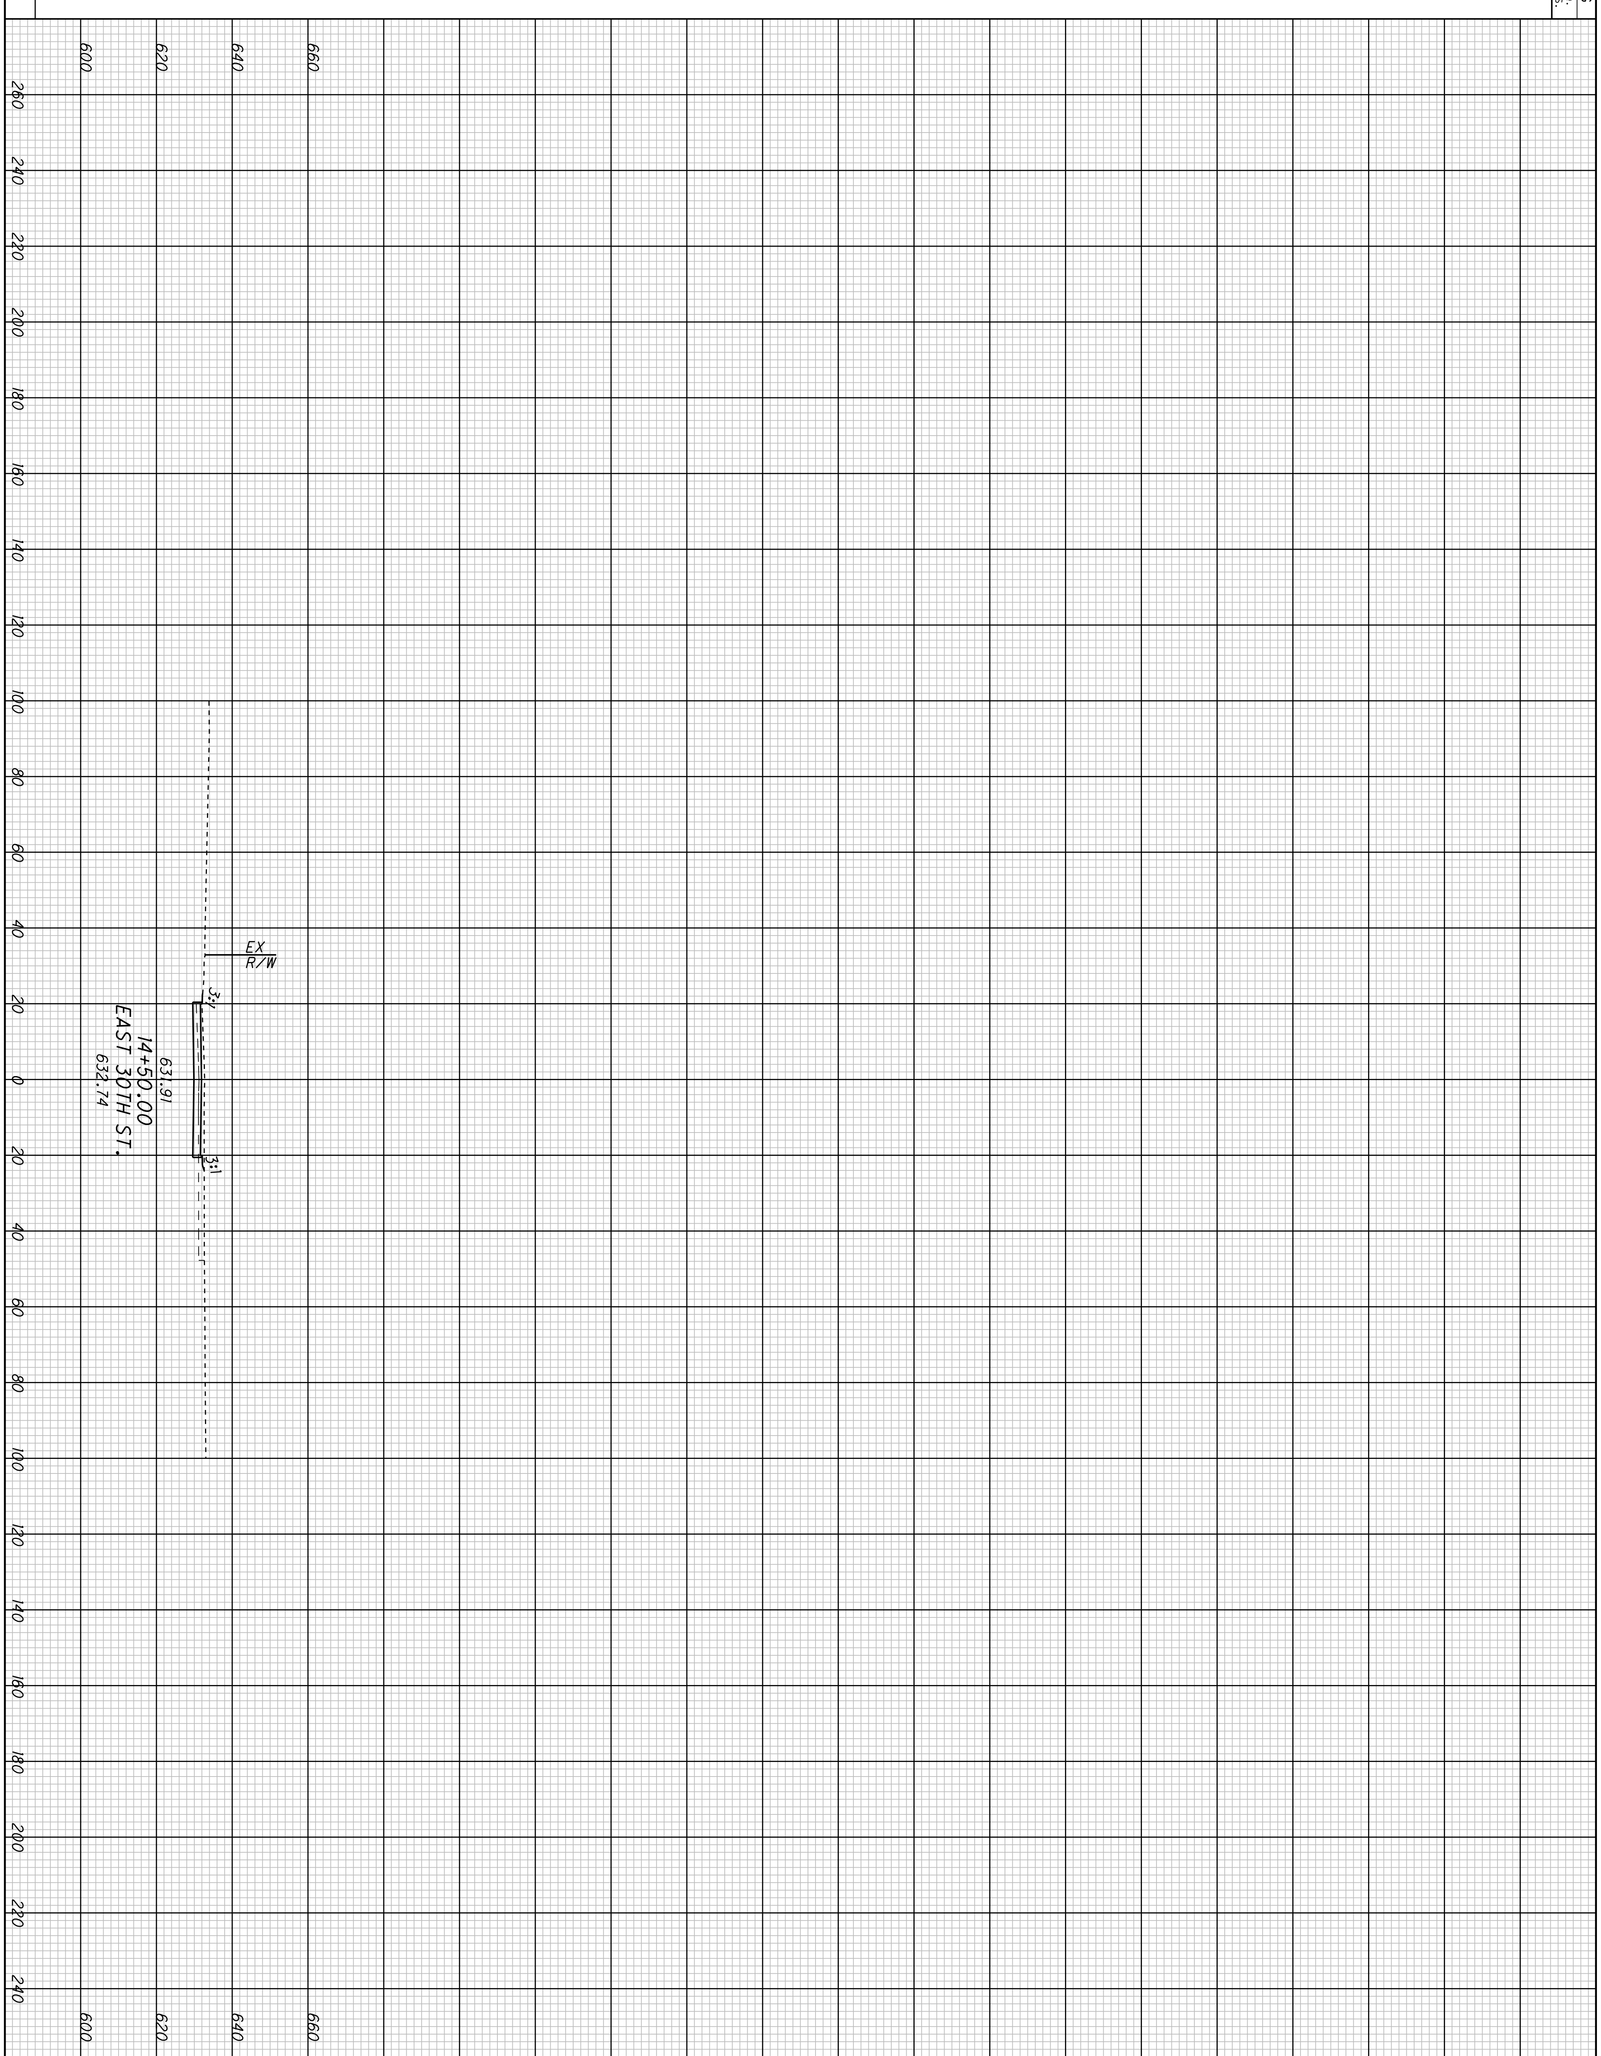

END AREA
CUT
FILL
VOLUME
CUT
FILL

3
3

CUY-90-14.90

CROSS SECTIONS - CONTRACT GROUP 4
EAST 30TH STREET

CALCULATED
CHECKED