SEEDING	
END WIDTH	SQ. YDS.

END AREA		VOLUME	
CUT	FILL	CUT	FILL

CALCULATED

CHECKED

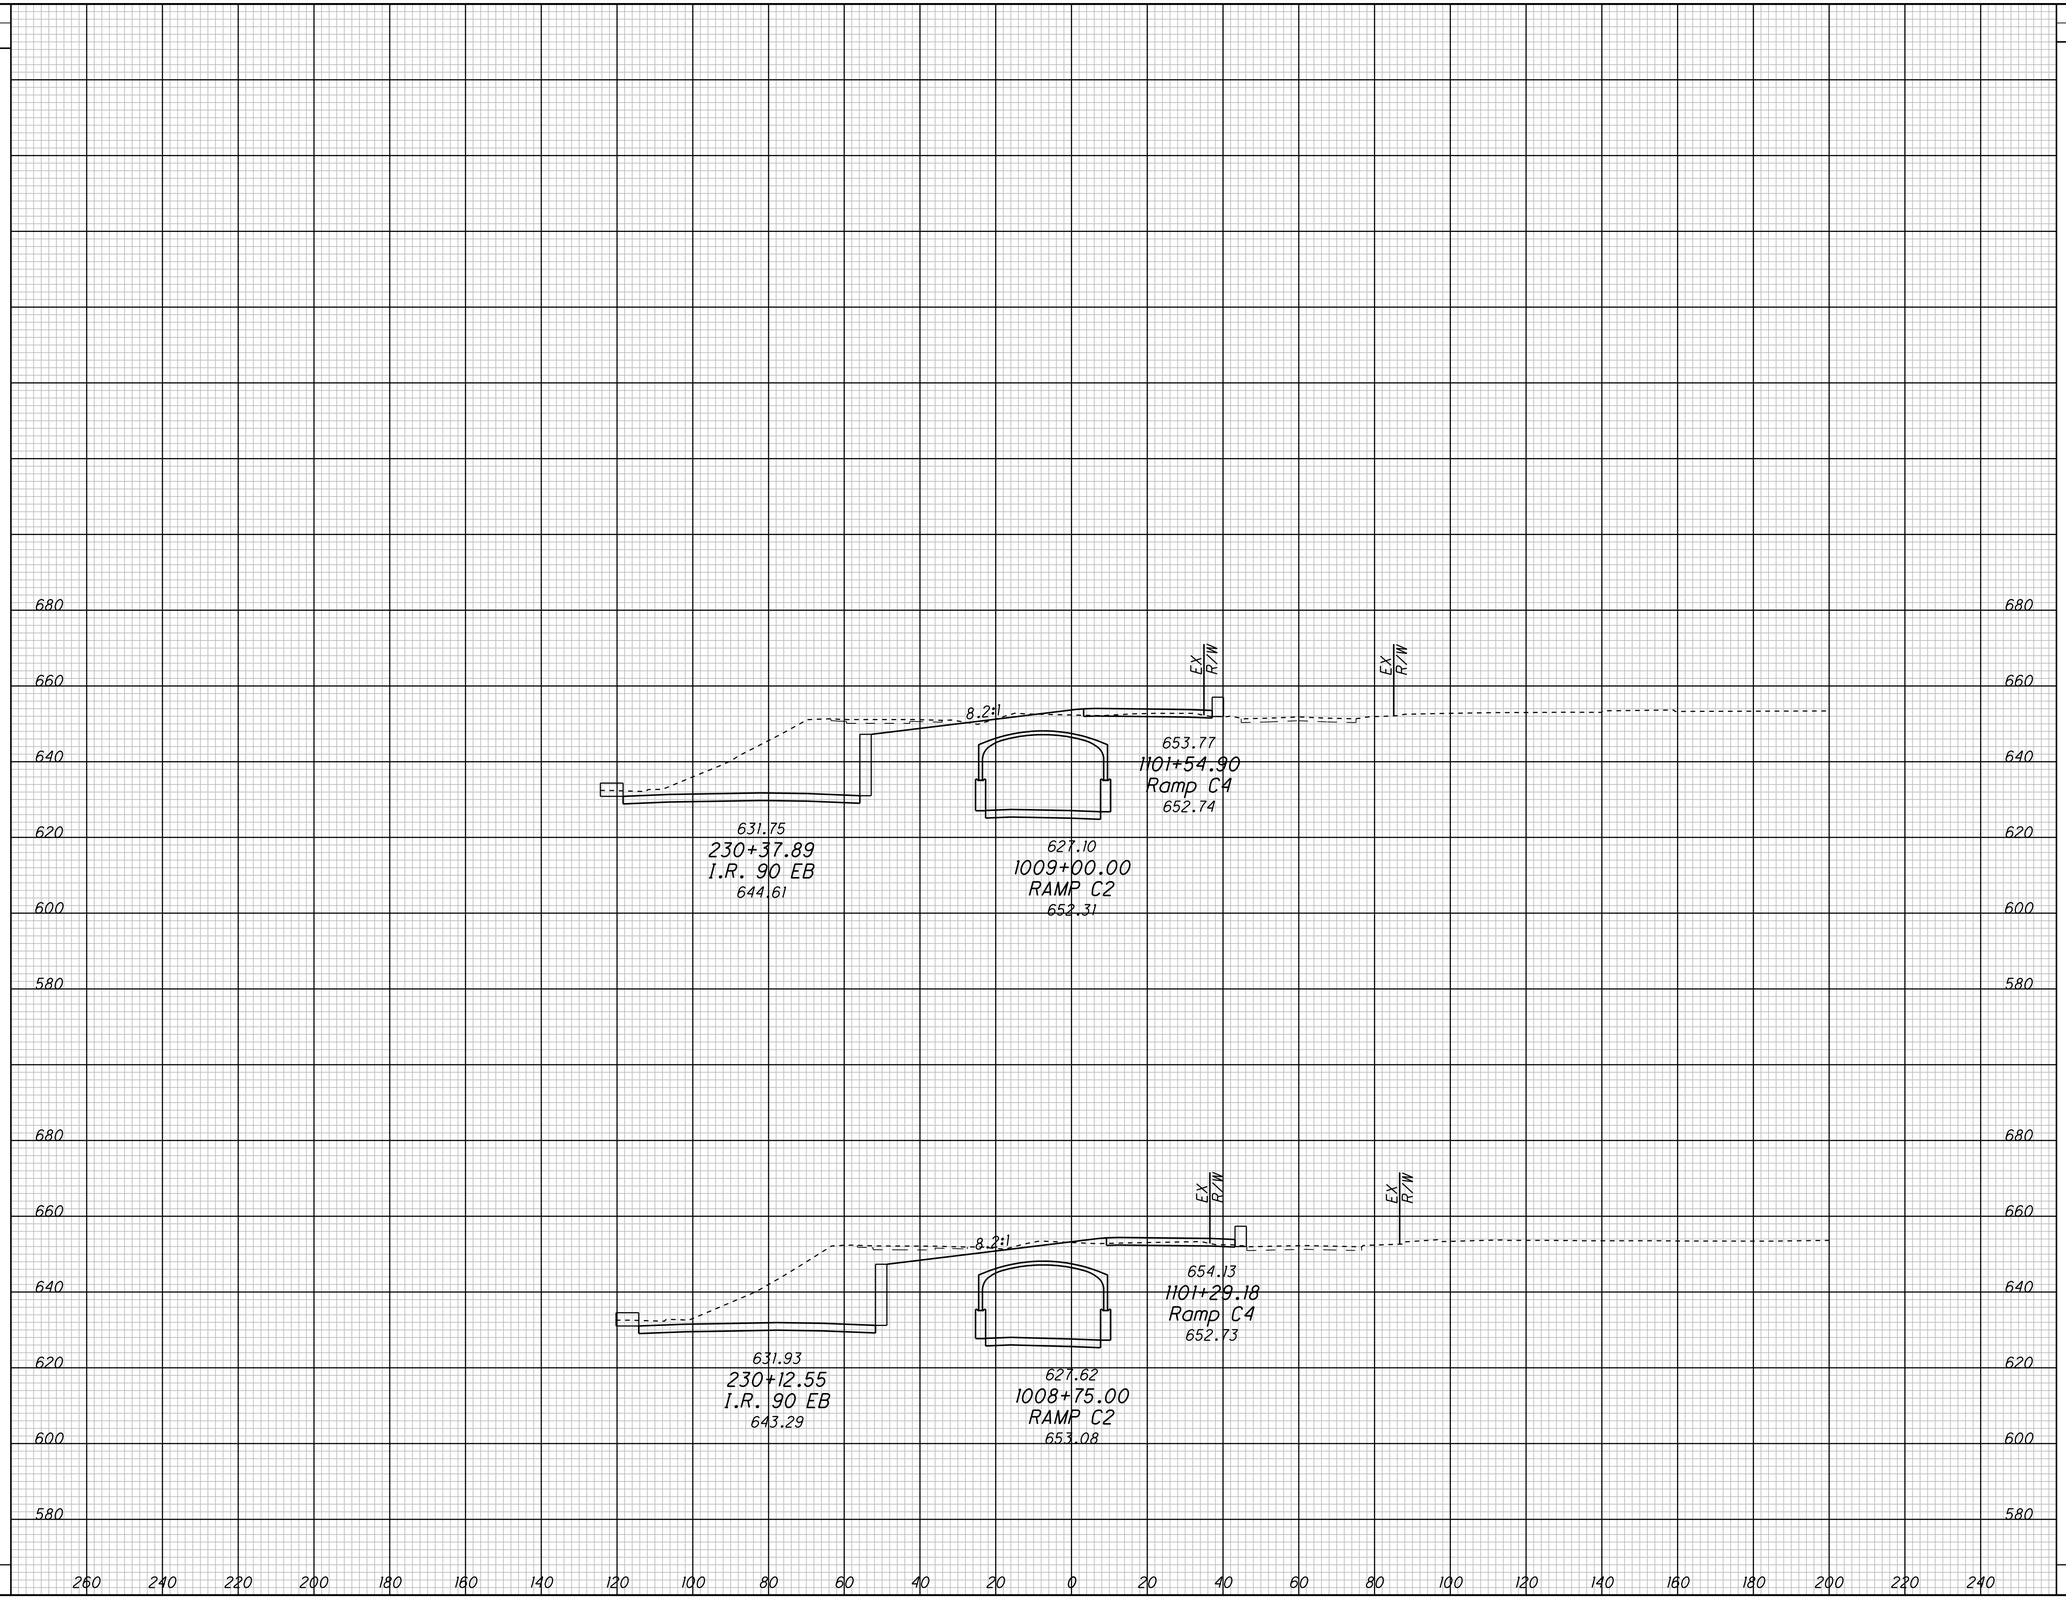

CROSS SECTIONS - CONTRACT GROUP 5
RAMP C2

CUY-90-14.90

1/4

P:/PR40566/CADD/RDWY/SHT/CCG5/25795XS_E90SUP.DGN

SEEDING	
END WIDTH	SQ. YDS.

END AREA		VOLUME	
CUT	FILL	CUT	FILL

CALCULATED

CHECKED

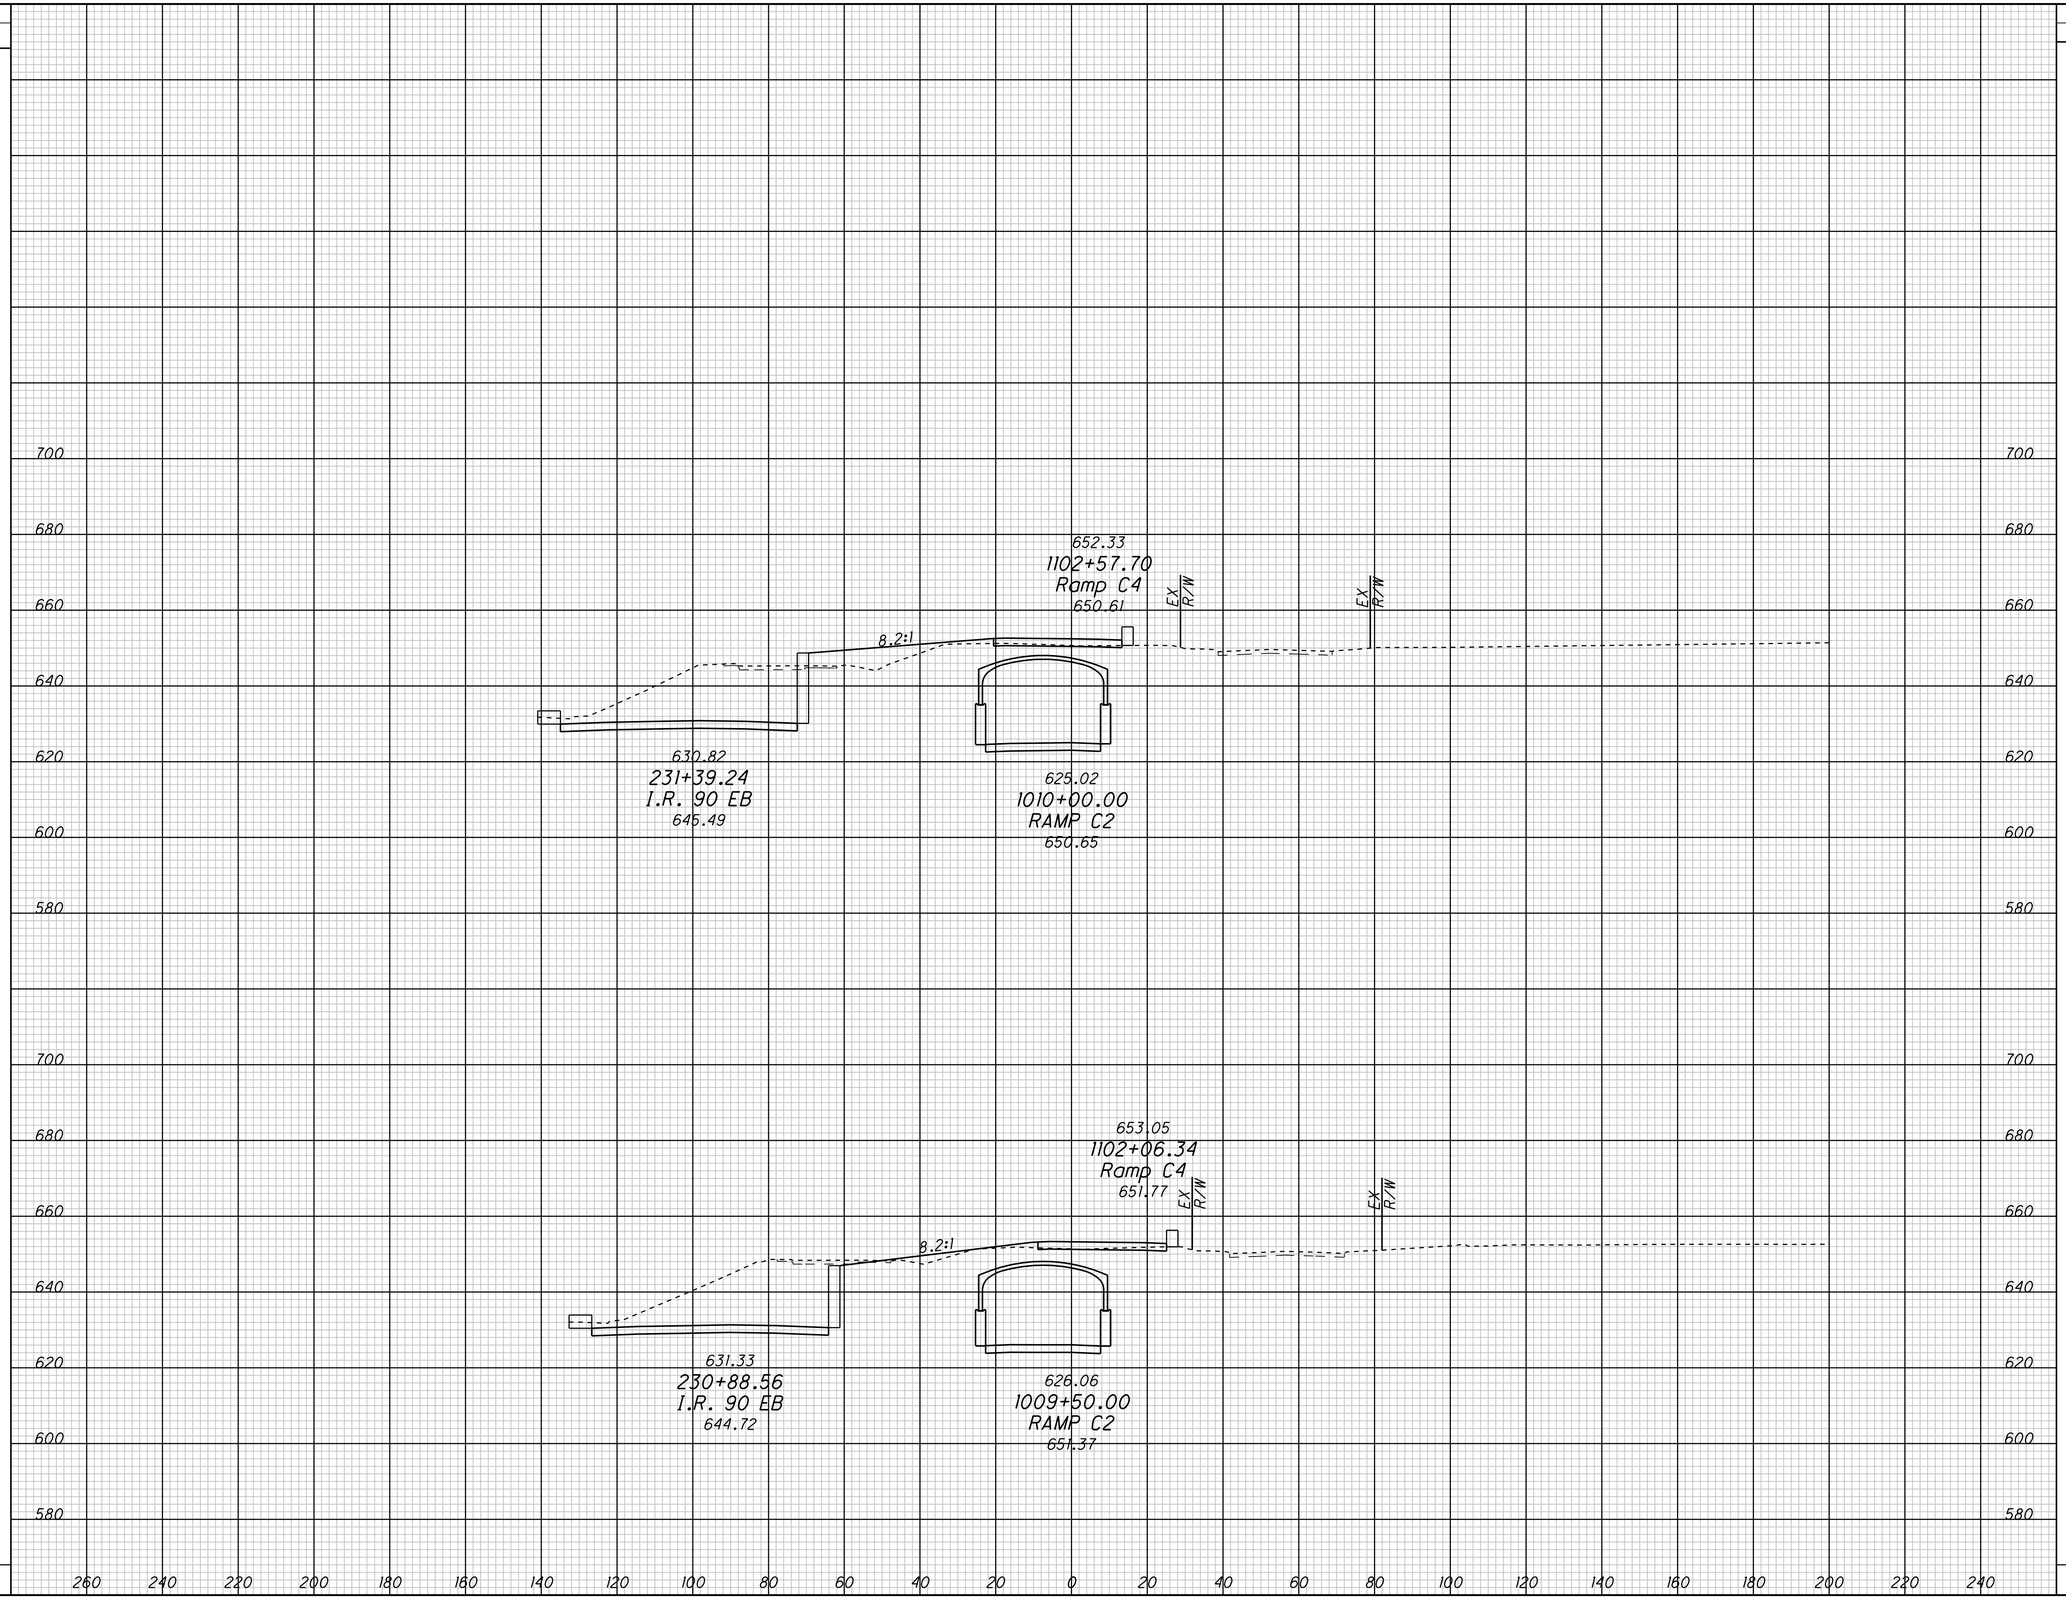

CROSS SECTIONS - CONTRACT GROUP 5
RAMP C2

CUY-90-14.90

P:/PR40566/CADD/RDWY/SHT/CCG5/25795XS_E90SUP.DGN

SEEDING	
END WIDTH	SQ. YDS.

END AREA		VOLUME	
CUT	FILL	CUT	FILL

CALCULATED

CHECKED

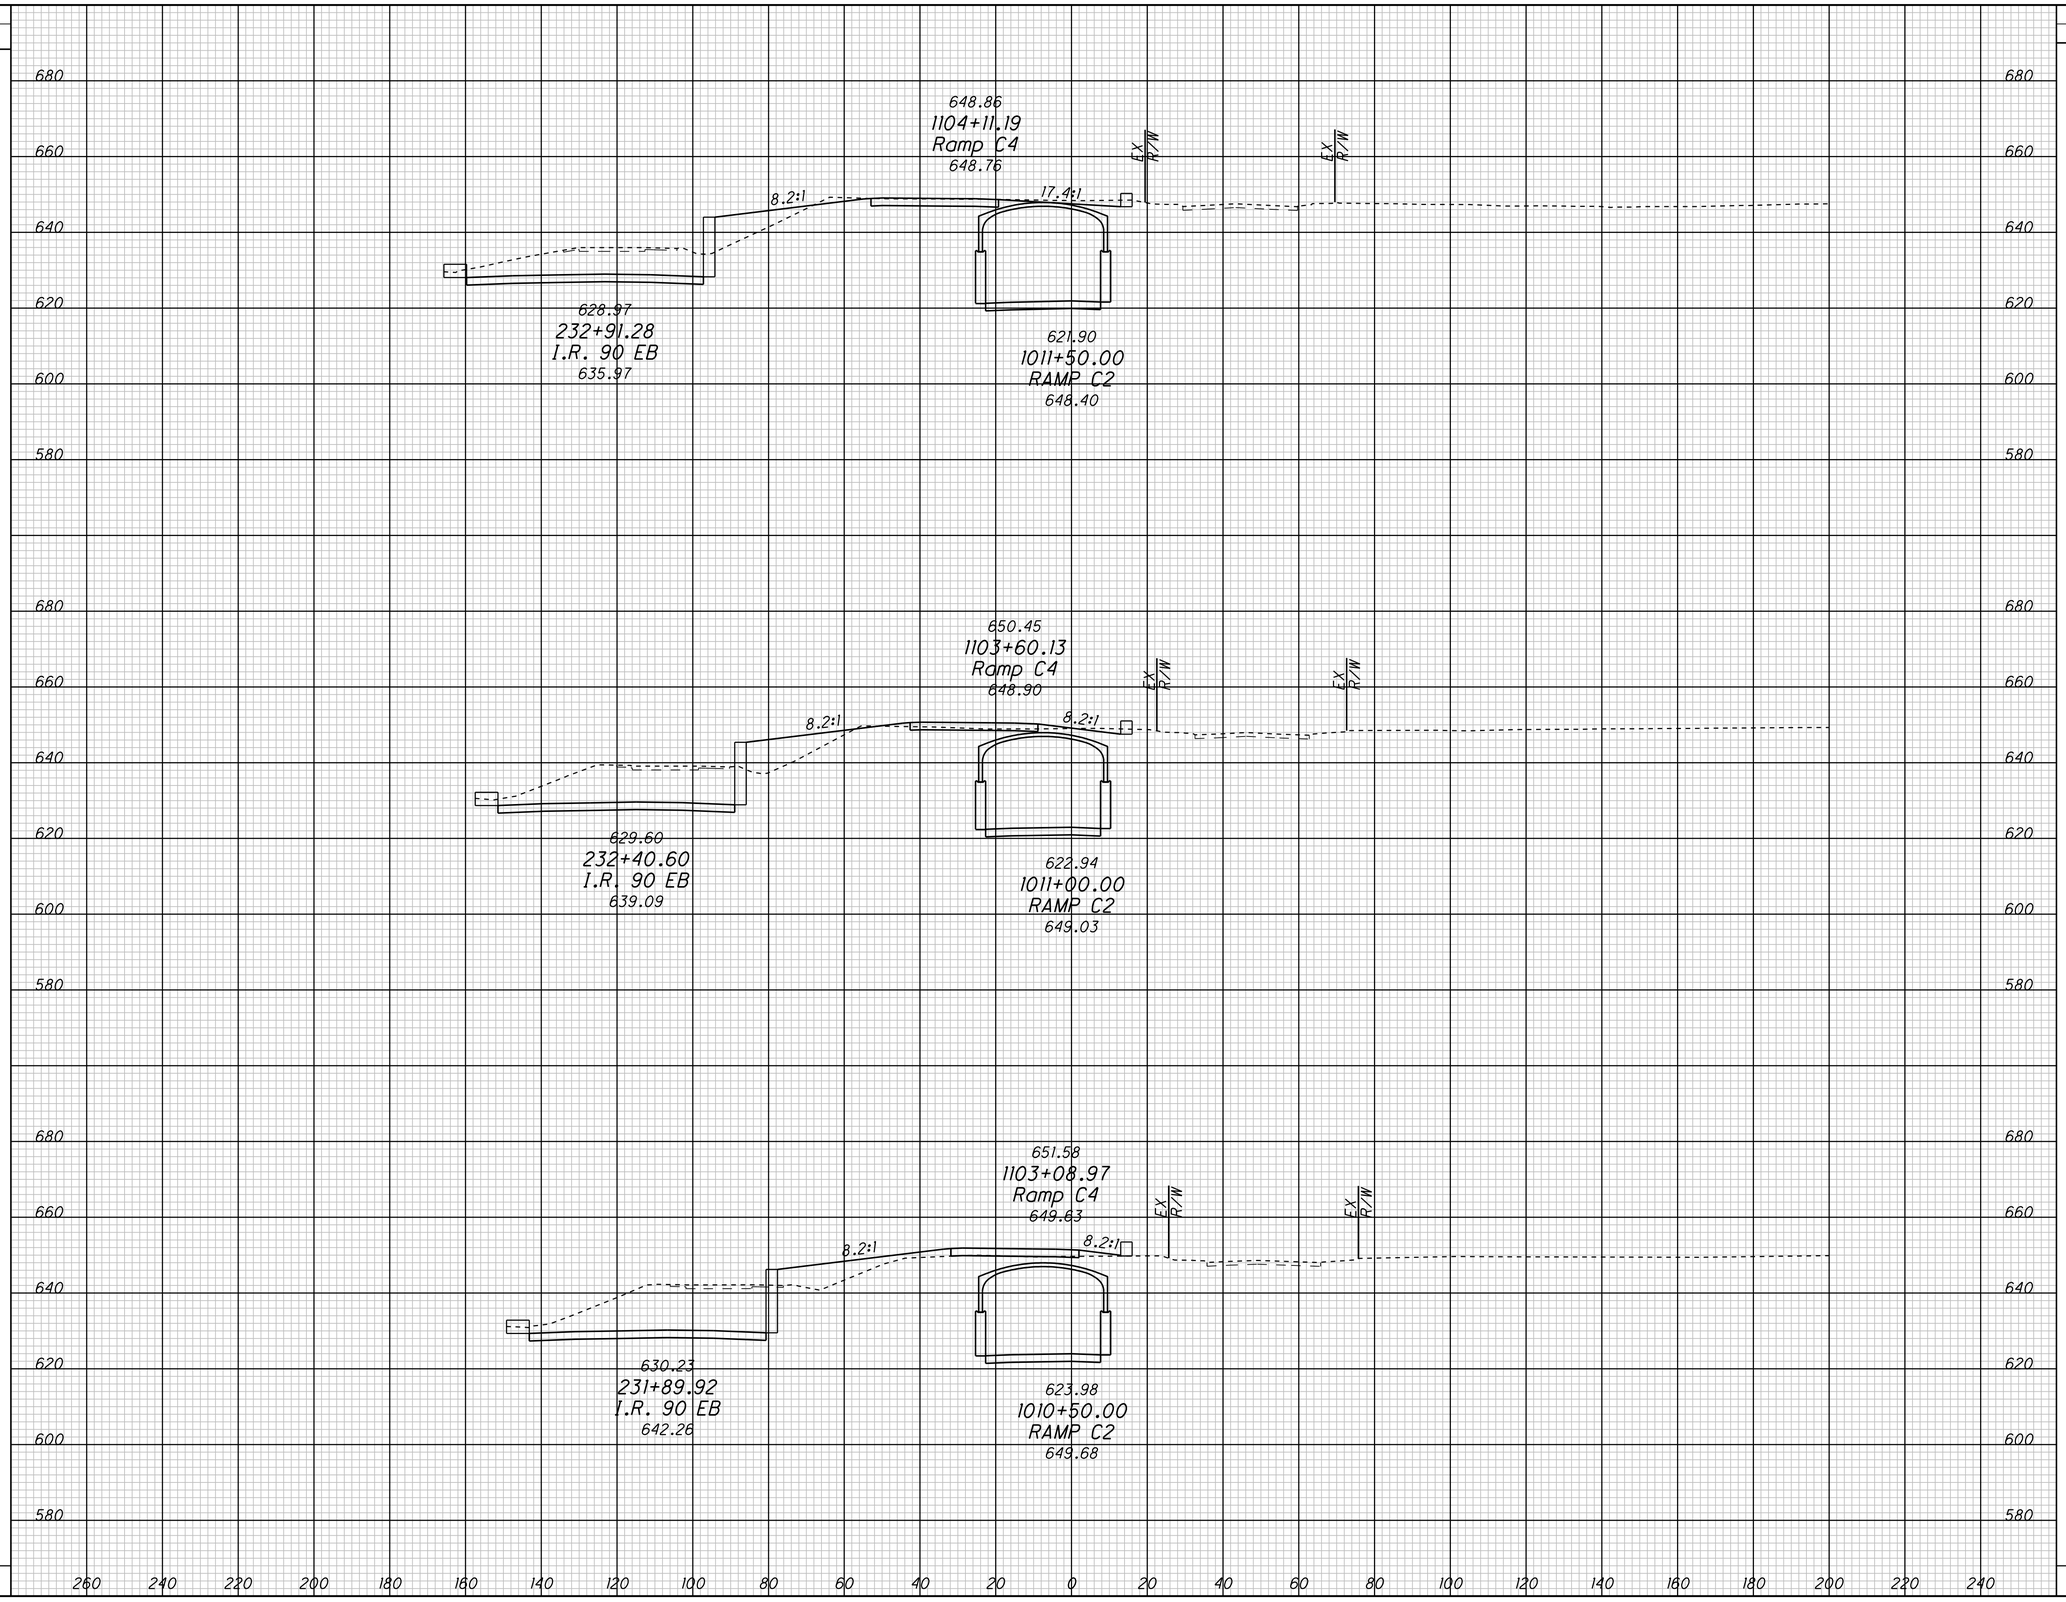

P:/PR405566/CADD/RDWY/SHT/CCG5/25795XS_E90SUP.DGN

CROSS SECTIONS - CONTRACT GROUP 5
RAMP C2

CUY-90-14.90

SEEDING	
END WIDTH	SQ. YDS.

END AREA		VOLUME	
CUT	FILL	CUT	FILL

CALCULATED

CHECKED

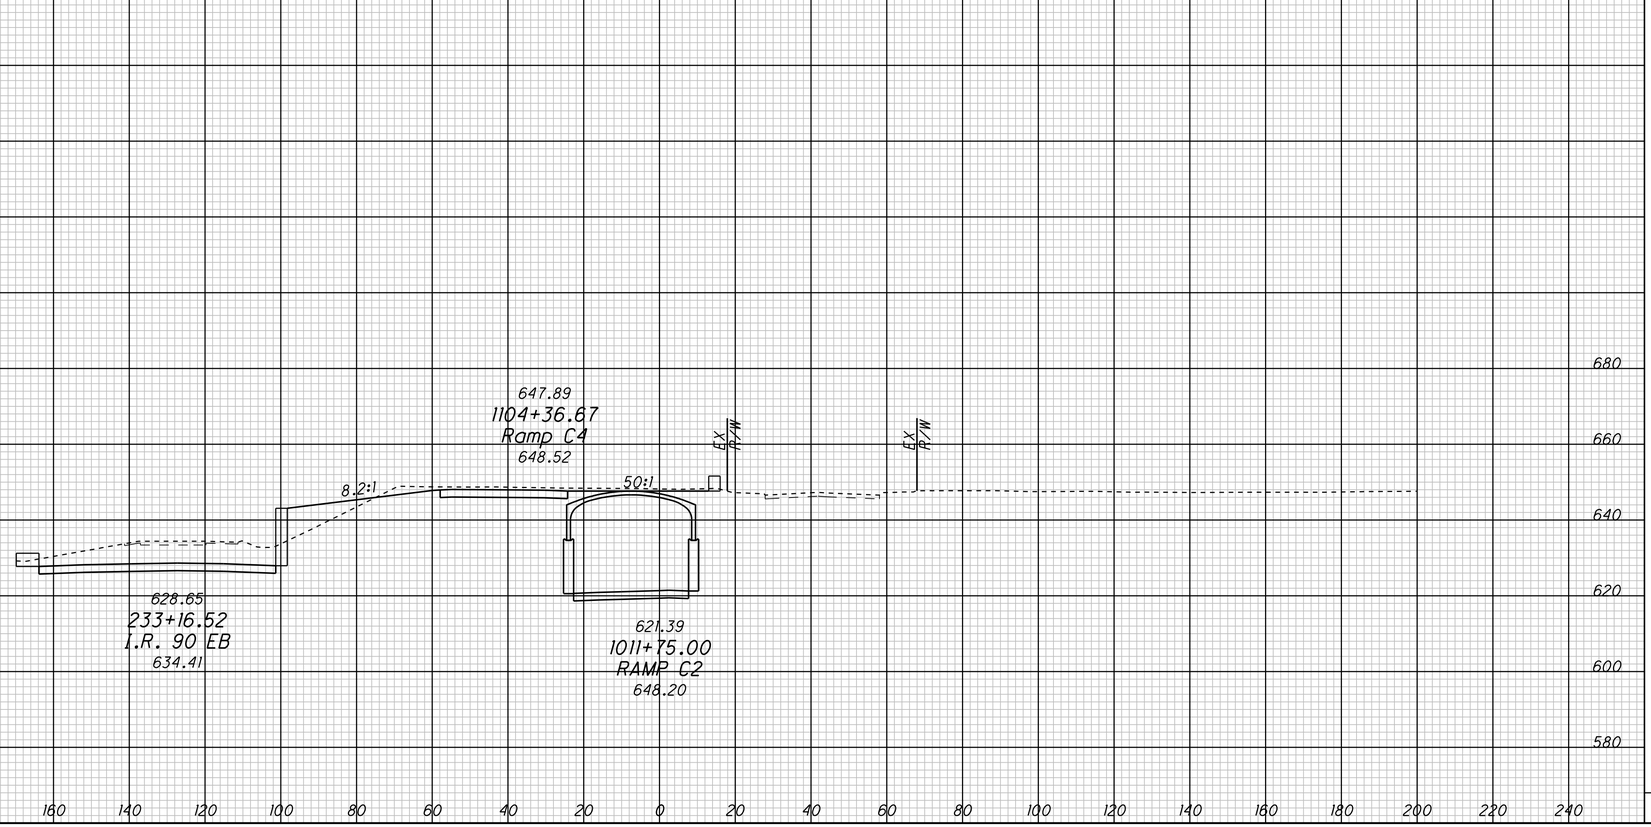

CROSS SECTIONS - CONTRACT GROUP 5
RAMP C2

CUY-90-14.90

4
4

P:/PR40566/CADD/RDWY/SHT/CCG5/25795XS_E90SUP.DGN